



NOTE: IT IS THE RESPONSIBILITY OF THE GENERAL CONTRACTOR TO REVIEW AND CONFIRM THE DESIGN OF THIS STRUCTURE, VERIFYING DIMENSIONS AND DETAILS THAT CONTRIBUTE TO OWNER SPECIFICATION. ANY DISCREPANCIES ARE TO BE RELATED TO DESIGNER AND ENGINEER OF RECORD. CONTRACTOR ASSUMES FULL RESPONSIBILITY FOR ANY & ALL COSTS RELATED TO CORRECTIONS OF THE PLANS.

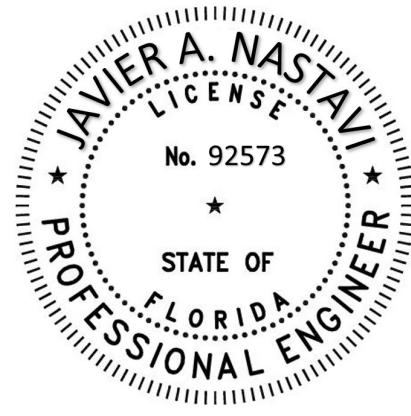


Javier
Nastavi


Digitally signed
by Javier Nastavi
Date: 2026.05.22
12:49:48 -04'00'

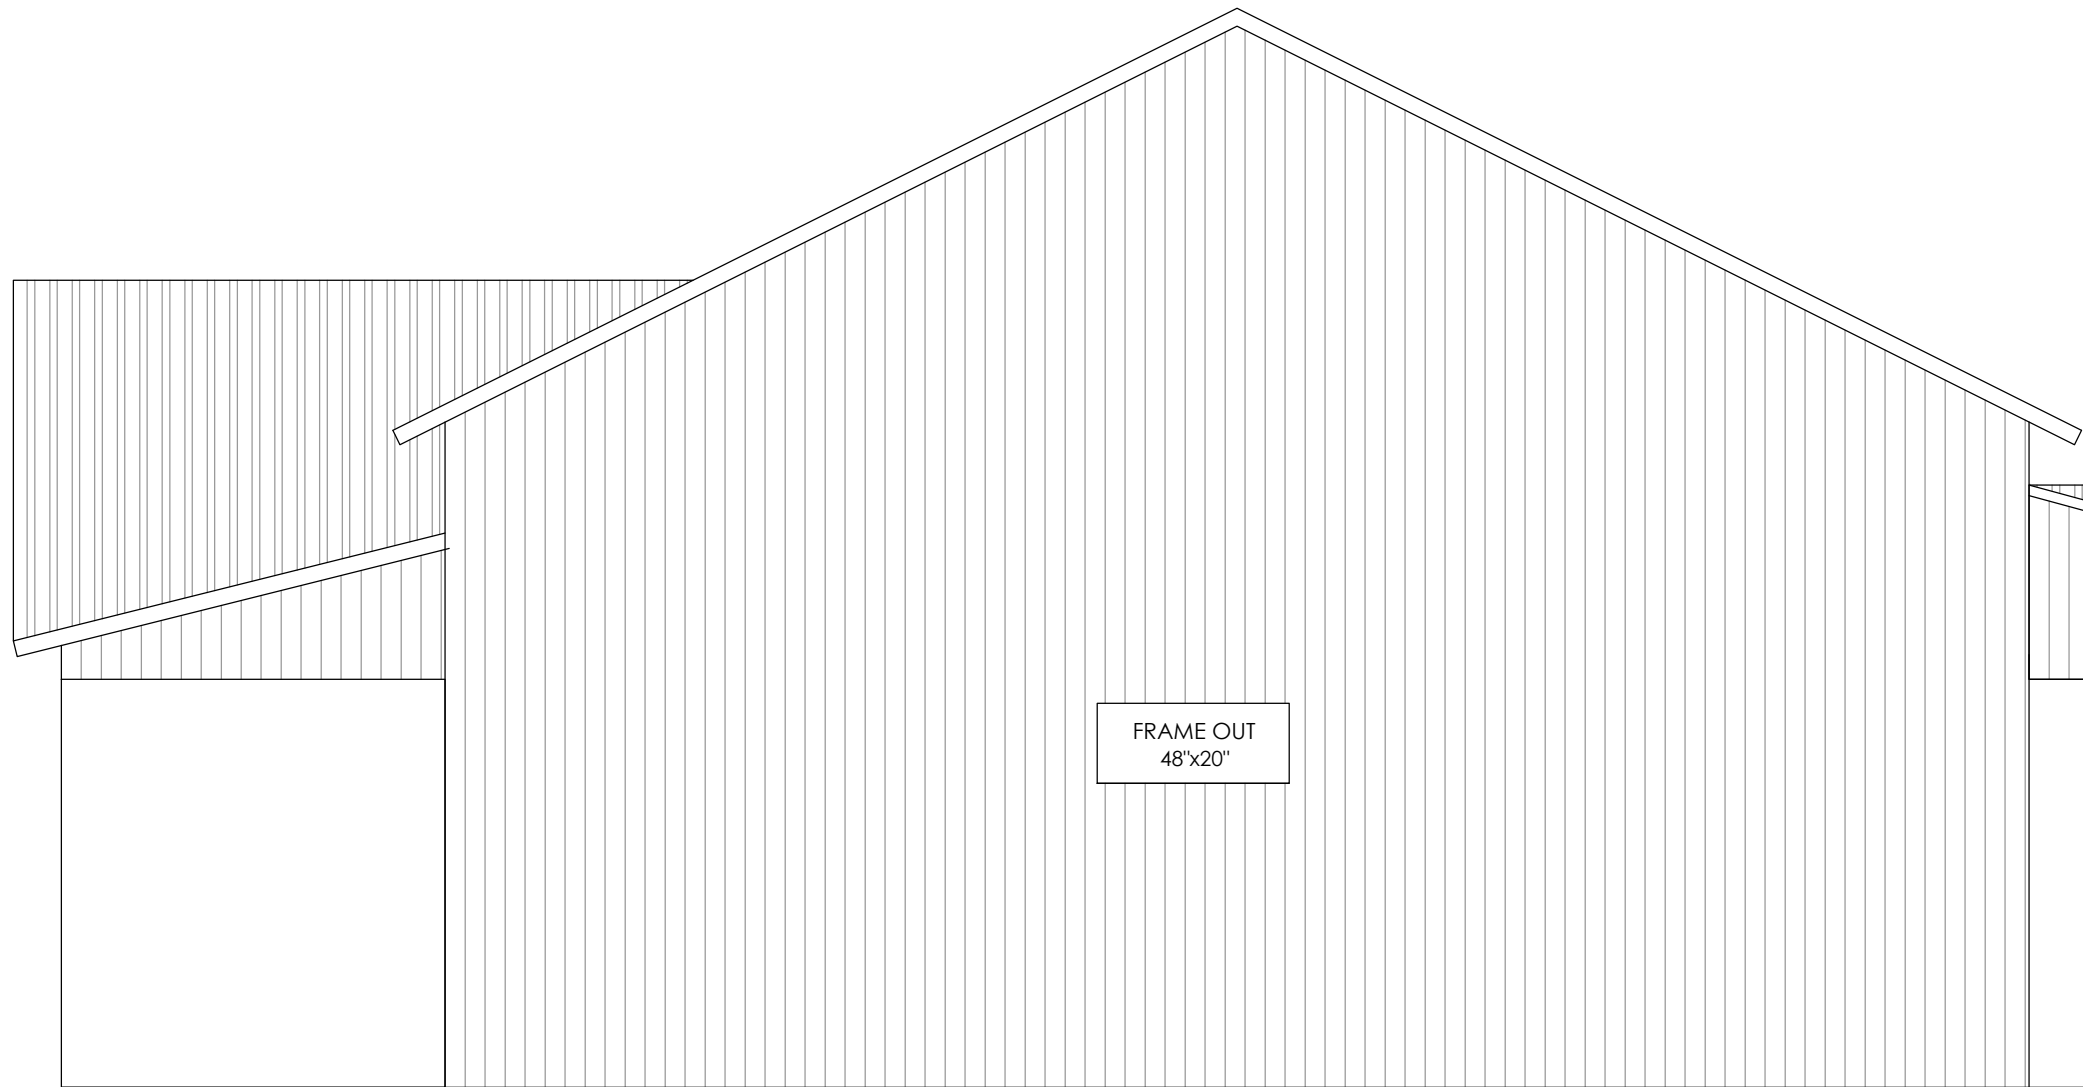


RIGHT ELEVATION

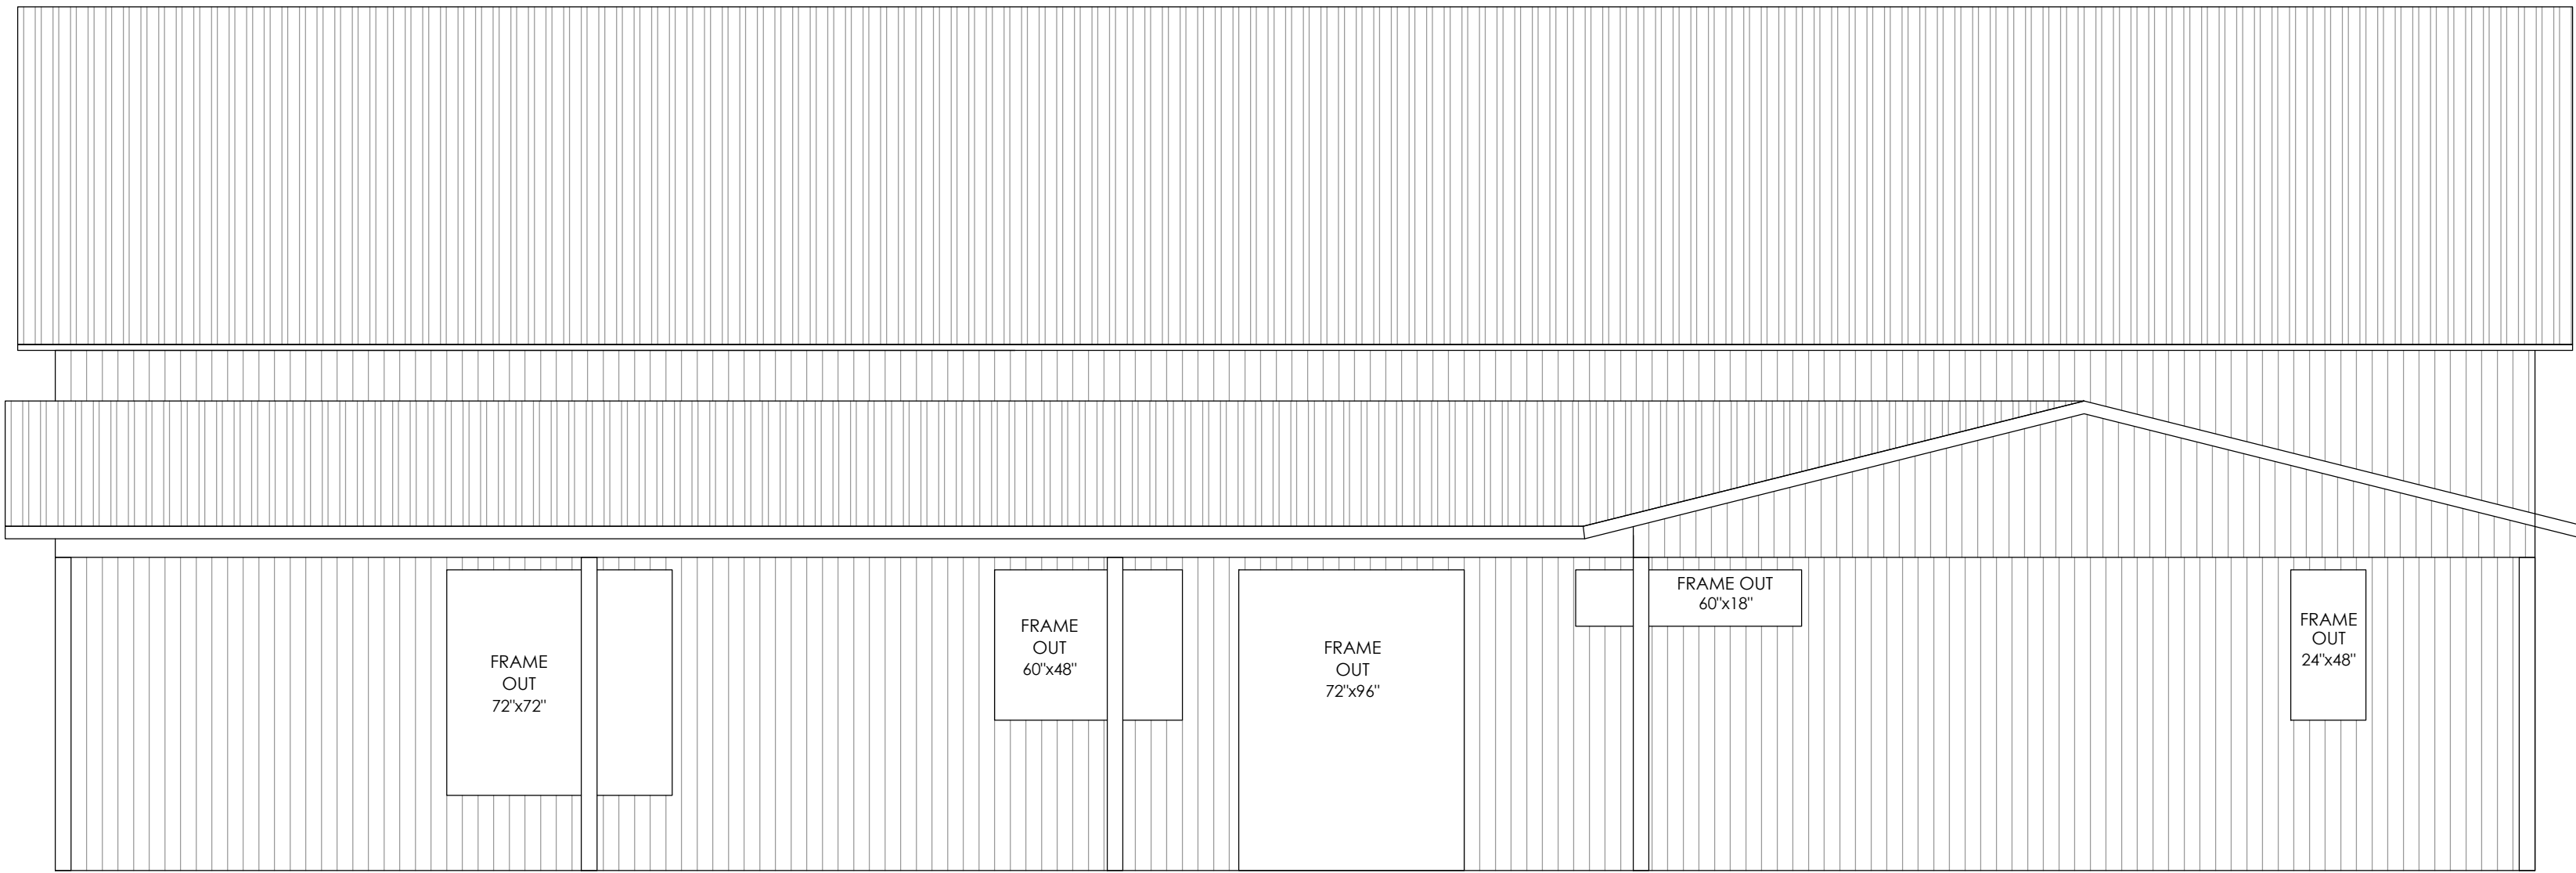

REAR ELEVATION

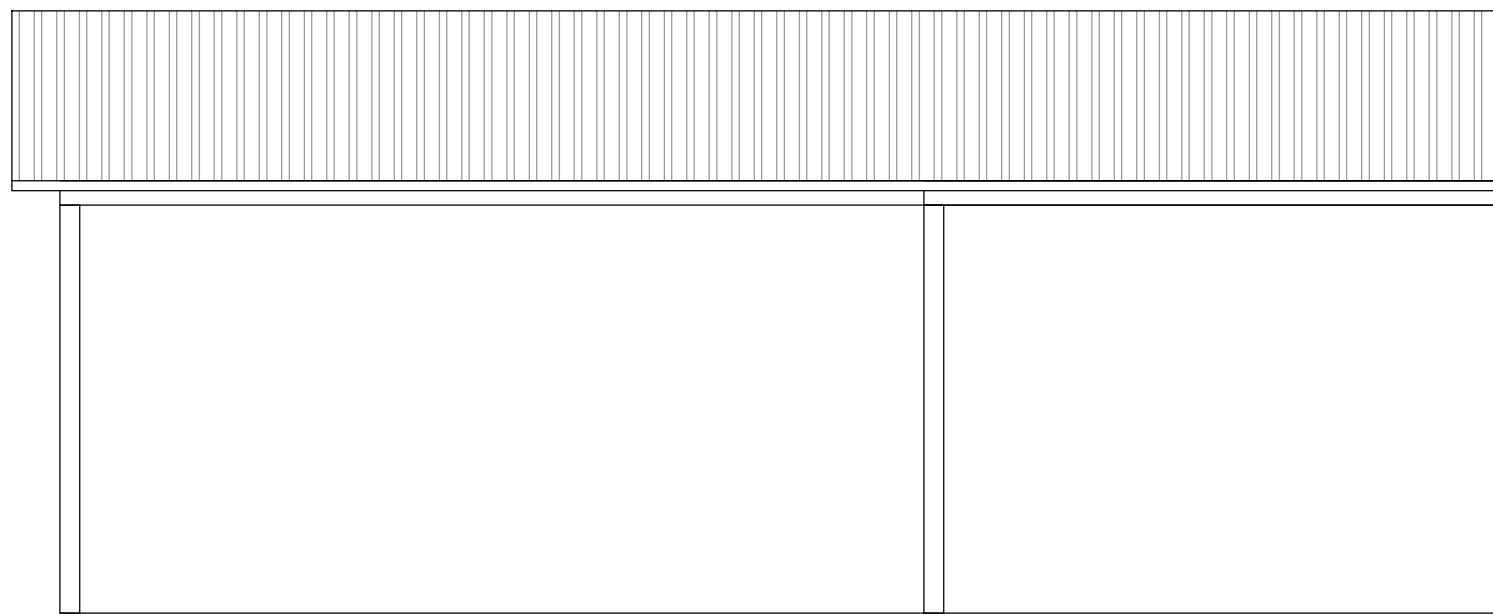


LEFT ELEVATION

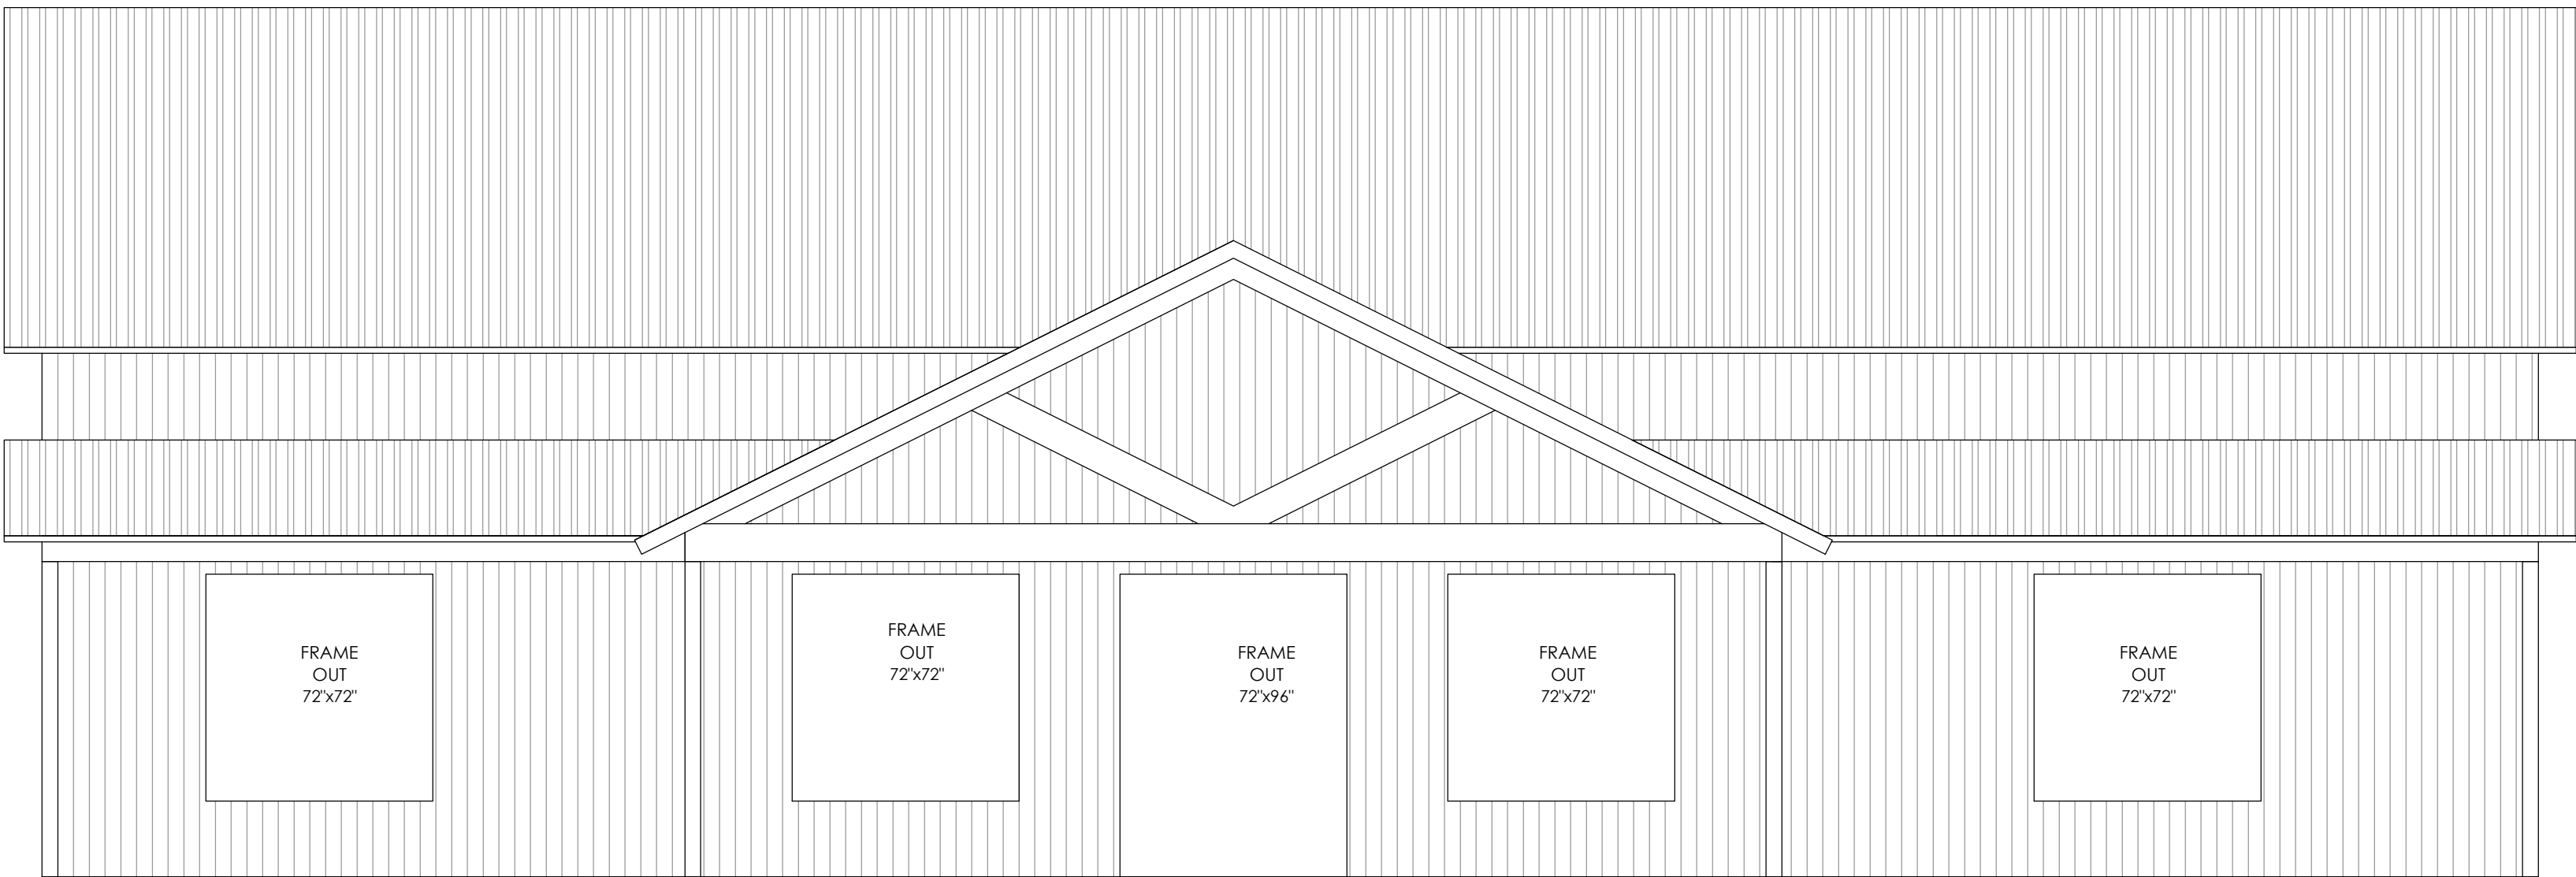

FRONT ELEVATION

APPROVED PRODUCTS LIST			
PRODUCT CATEGORY	SUB CATEGORY	MANUFACTURER	PRODUCT CATEGORY
STRUCTURAL COMPONENTS	ROOF DECK	AGRI-METAL SUPPLY 26 Gauge AG Panel	FL13768.1 - R7
STRUCTURAL COMPONENTS	STRUCTURAL WALL	AGRI-METAL SUPPLY 26 Gauge AG Panel	FL13768.1 - R7

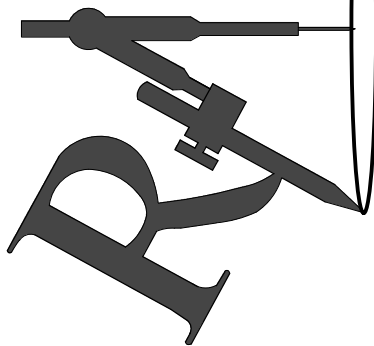

Rao Designs, LLC
ANTONIO RAO 239-243-1534
3606 ENTERPRISE AVE #210 NAPLES, FLORIDA 34104
antoniorao1@gmail.com

RAO DESIGN, LLC, HEREBY RESERVES ITS COMMON LAW COPYRIGHT.
THIS DOCUMENT IS THE PROPERTY OF RAO DESIGN, LLC. IT IS TO BE
USED ONLY FOR THE PROJECT AND SITE SPECIFICALLY IDENTIFIED.
IT IS NOT TO BE REPRODUCED, COPIED, OR TRANSMITTED IN ANY
MANNER WITHOUT WRITTEN CONSENT FROM RAO DESIGN, LLC.

SOIL CONCRETE LLC
ENGINEERING SERVICES
JAVIER A. NASTAVI, P.E.
4300 BISCAYNE BLVD. STE. 203
MIAMI, FL, 33137
PH: (954) 310-1244

REVISIONS: DATE:

1 X
2 X
3 X
4 X

DRAWN
AR

CHECK BY
JN

DATE
5-6-26

FILE
26-105

1/4" = 1'-0"

218 SW JEWEL ACT
FT WHITE, FL 32038

WED, 5-20-2026 5:51 PM
PLOTTED BY: ANTON

1

1.125"X16GA CHANNEL / 2.5"X2.5"X14GA TS
MAX SPACING 48" TYPICAL

1.125"X16GA CHANNEL / 2.5"X2.5"X14GA TS
MAX SPACING 48" TYPICAL

PORCH BEAM

PORCH BEAM

14'-6"

1'-0"

17'-0"

6'-0"

8'-0"

6'-0"

8'-0"

8'-0"

6'-0"

2'-8"

66'-0"

2'-8"

6'-0"

9'-6"

20'-0"

6'-0"

7'-4"

4'-4"

6'-0"

9'-6"

6'-0"

7'-4"

1.125"X16GA CHANNEL
/ 2.5"X2.5"X16GA TS
MAX SPACING 48" TYPICAL

7'-4"

17'-0"

29'-0"

66'-0"

20'-0"

1.125"x1.6GA CHANNEL / 2.5"x2.5"x14GA TS
MAX SPACING 48" TYPICAL

1.125"x1.6GA CHANNEL / 2.5"x2.5"x14GA TS
MAX SPACING 48" TYPICAL

9'-4"

18'-0"

12'-0"

7'-9"

4'-0"

5'-5"

3'-0"

9'-0"

3'-0"

10"

8'-0"

6'-0"

4'-0"

6'-0"

6'-0"

33'-0"

71'-0"

FRAME OUT 48"x48"

FRAME OUT 36"x72"


FRAME OUT 36"x72"

14'-6"


9'-4"

© 2025 RAO DESIGNS, LLC


NOTE: IT IS THE RESPONSIBILITY OF THE GENERAL CONTRACTOR TO REVIEW AND CONFIRM THE DESIGN OF THIS STRUCTURE, VERIFYING DIMENSIONS AND DETAILS THAT CONTRIBUTE TO OWNER SPECIFICATION. ANY DISCREPANCIES ARE TO BE RELATED TO DESIGNER AND ENGINEER OF RECORD. CONTRACTOR ASSUMES FULL RESPONSIBILITY FOR ANY & ALL COSTS RELATED TO CORRECTIONS OF THE PLANS.

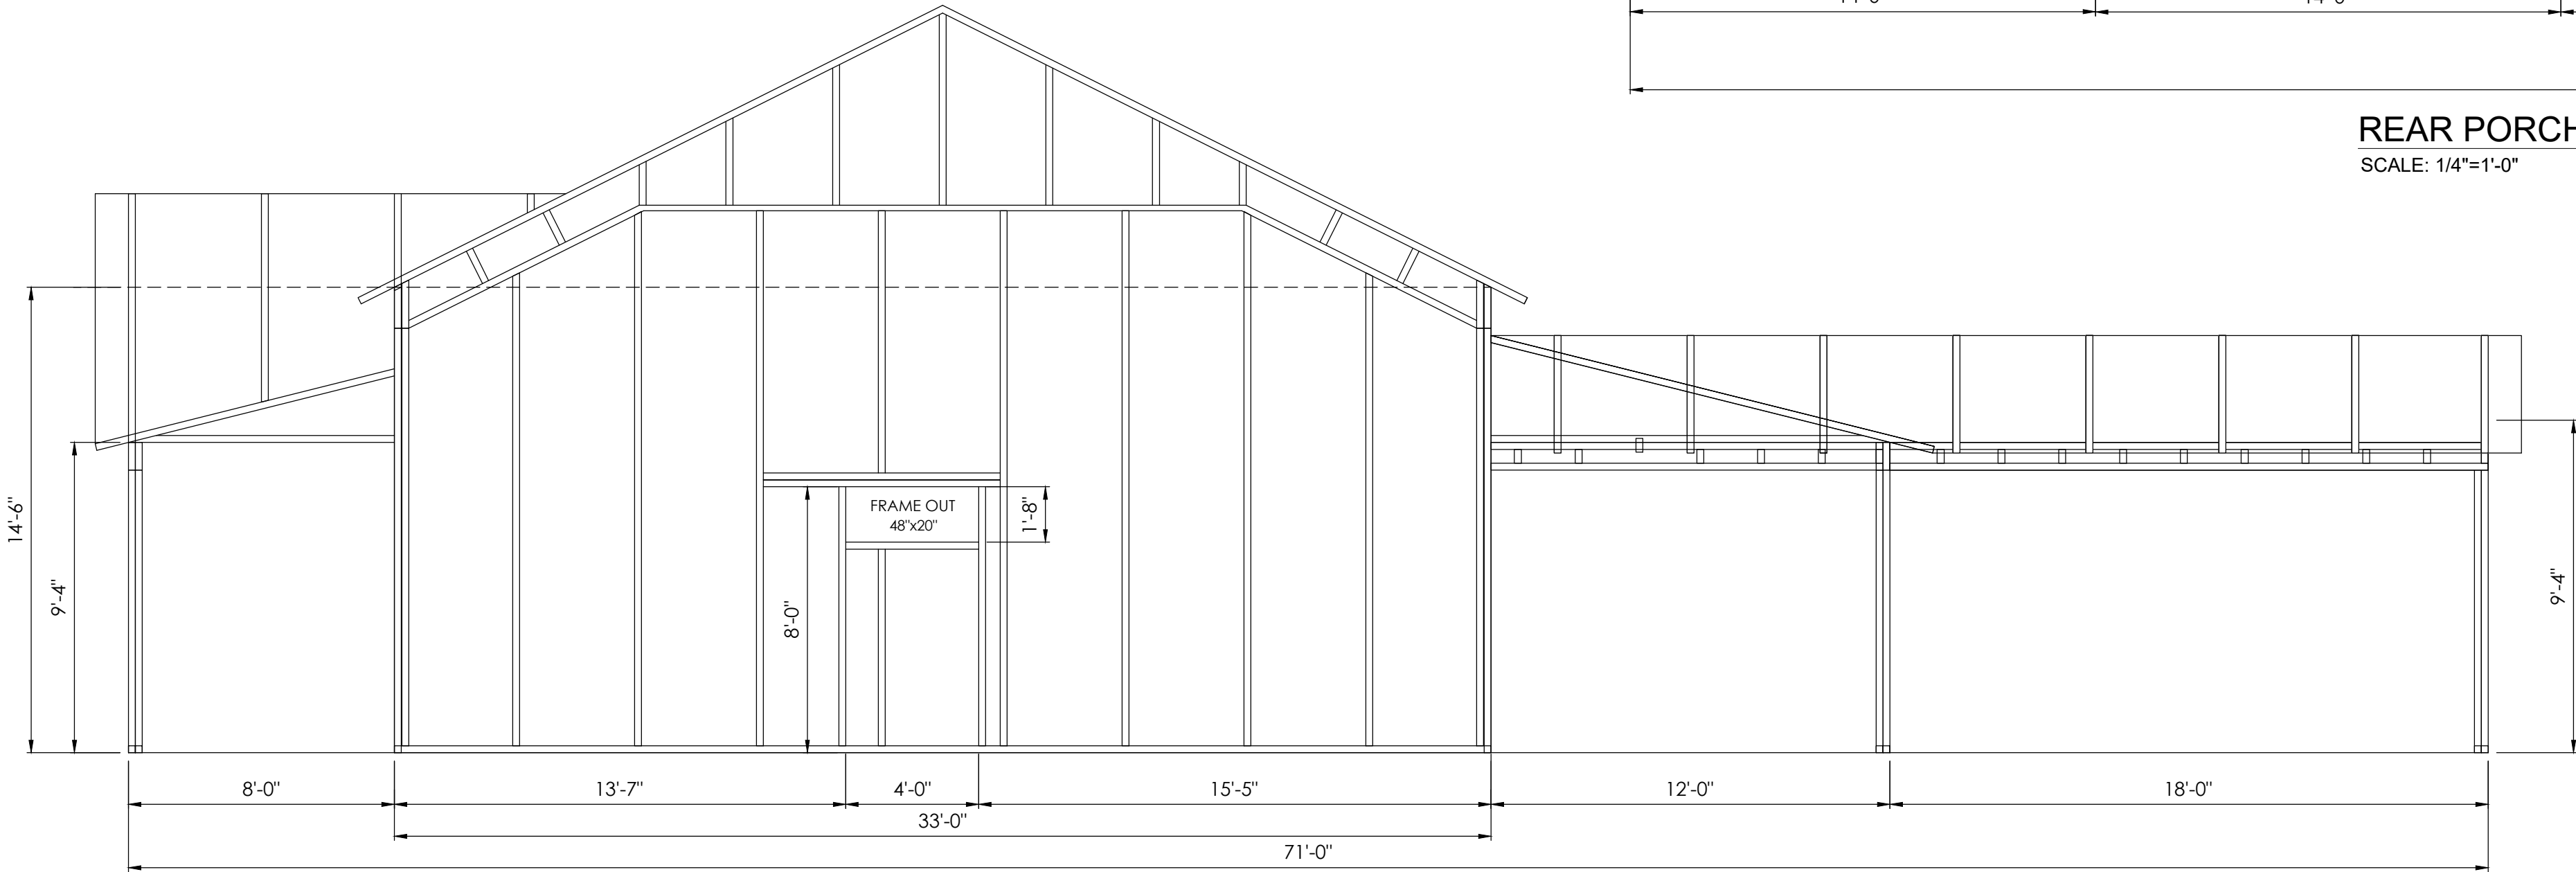


RIGHT FRAME LINE
SCALE: 1/4"=1'-0"

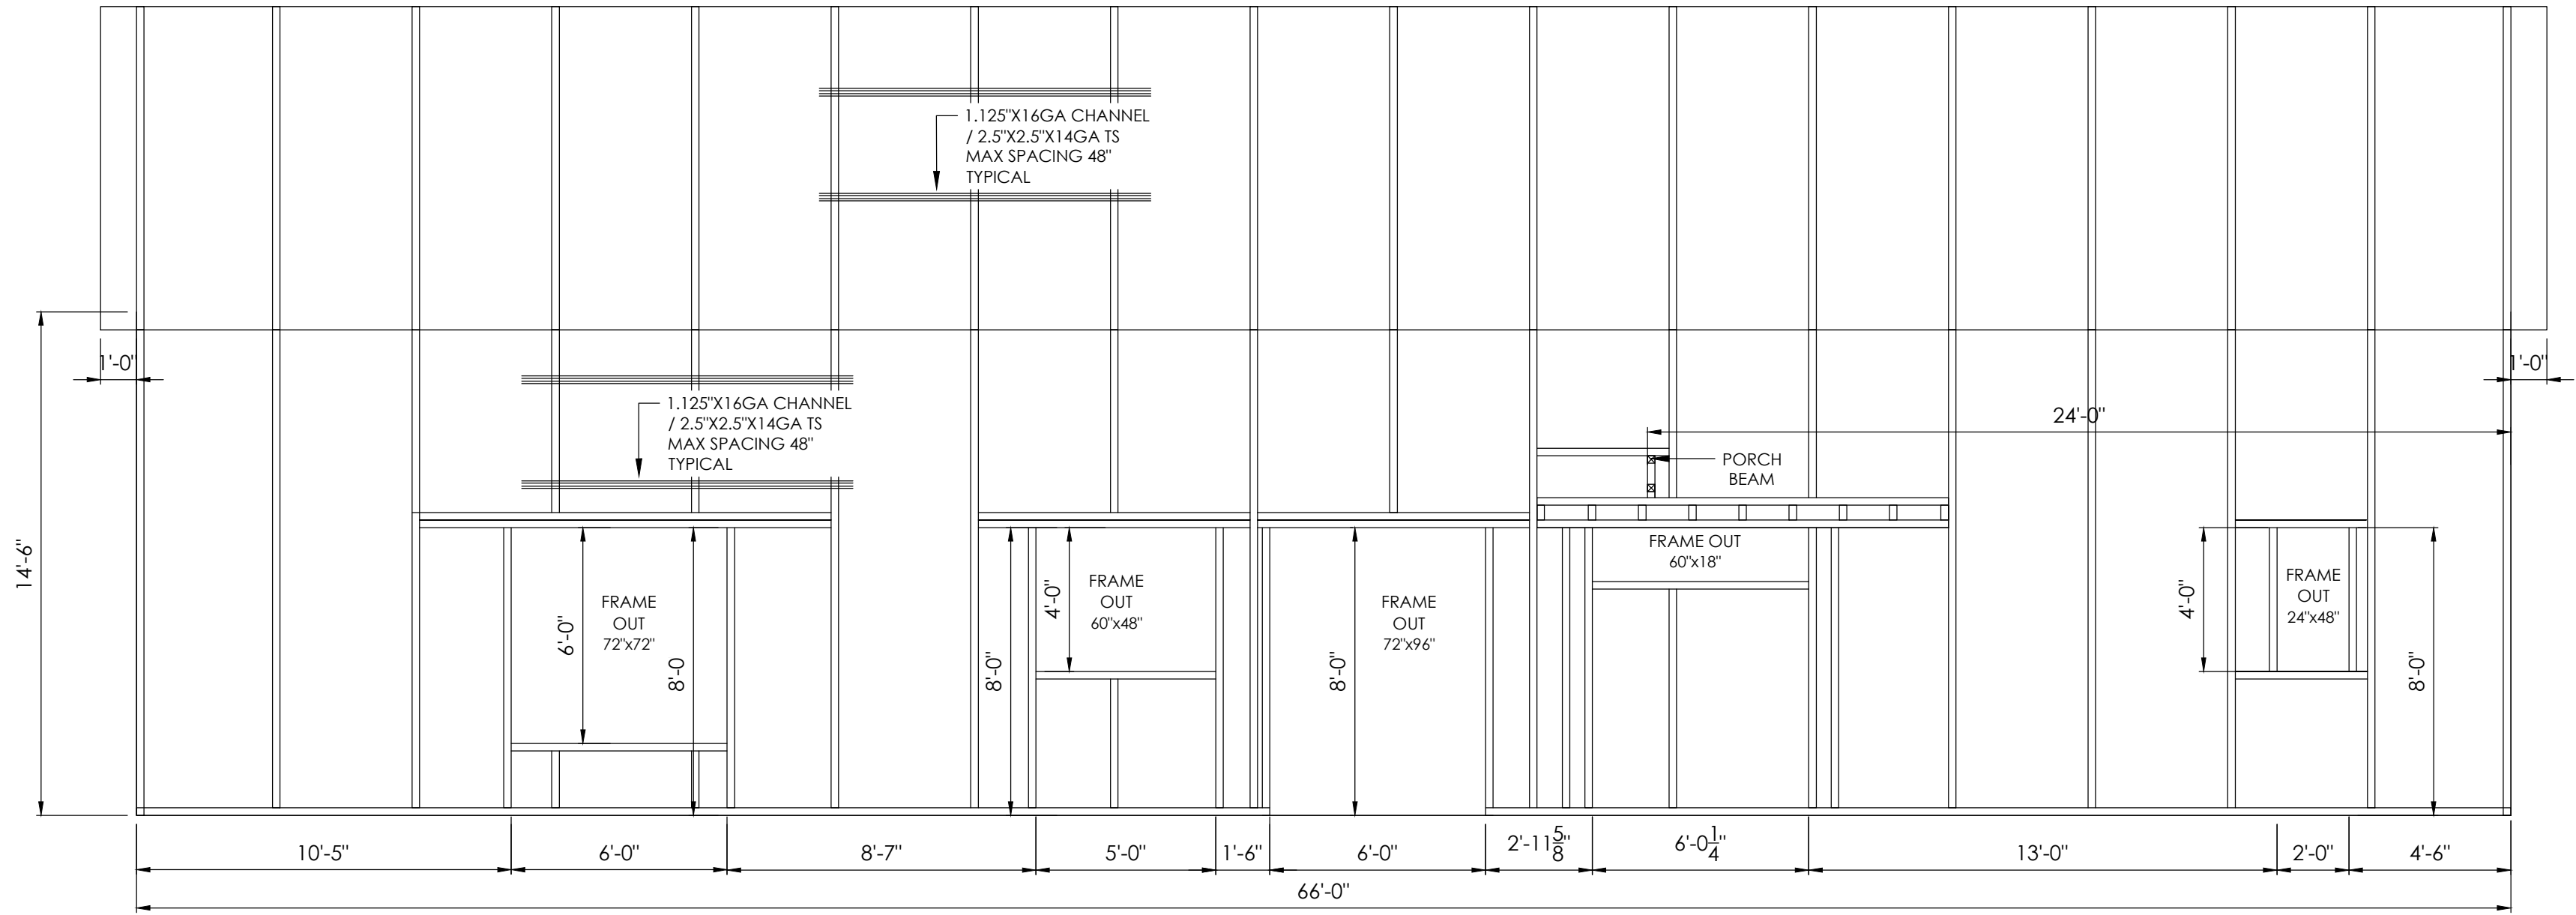

REAR FRAME LINE
SCALE: 1/4"=1'-0"

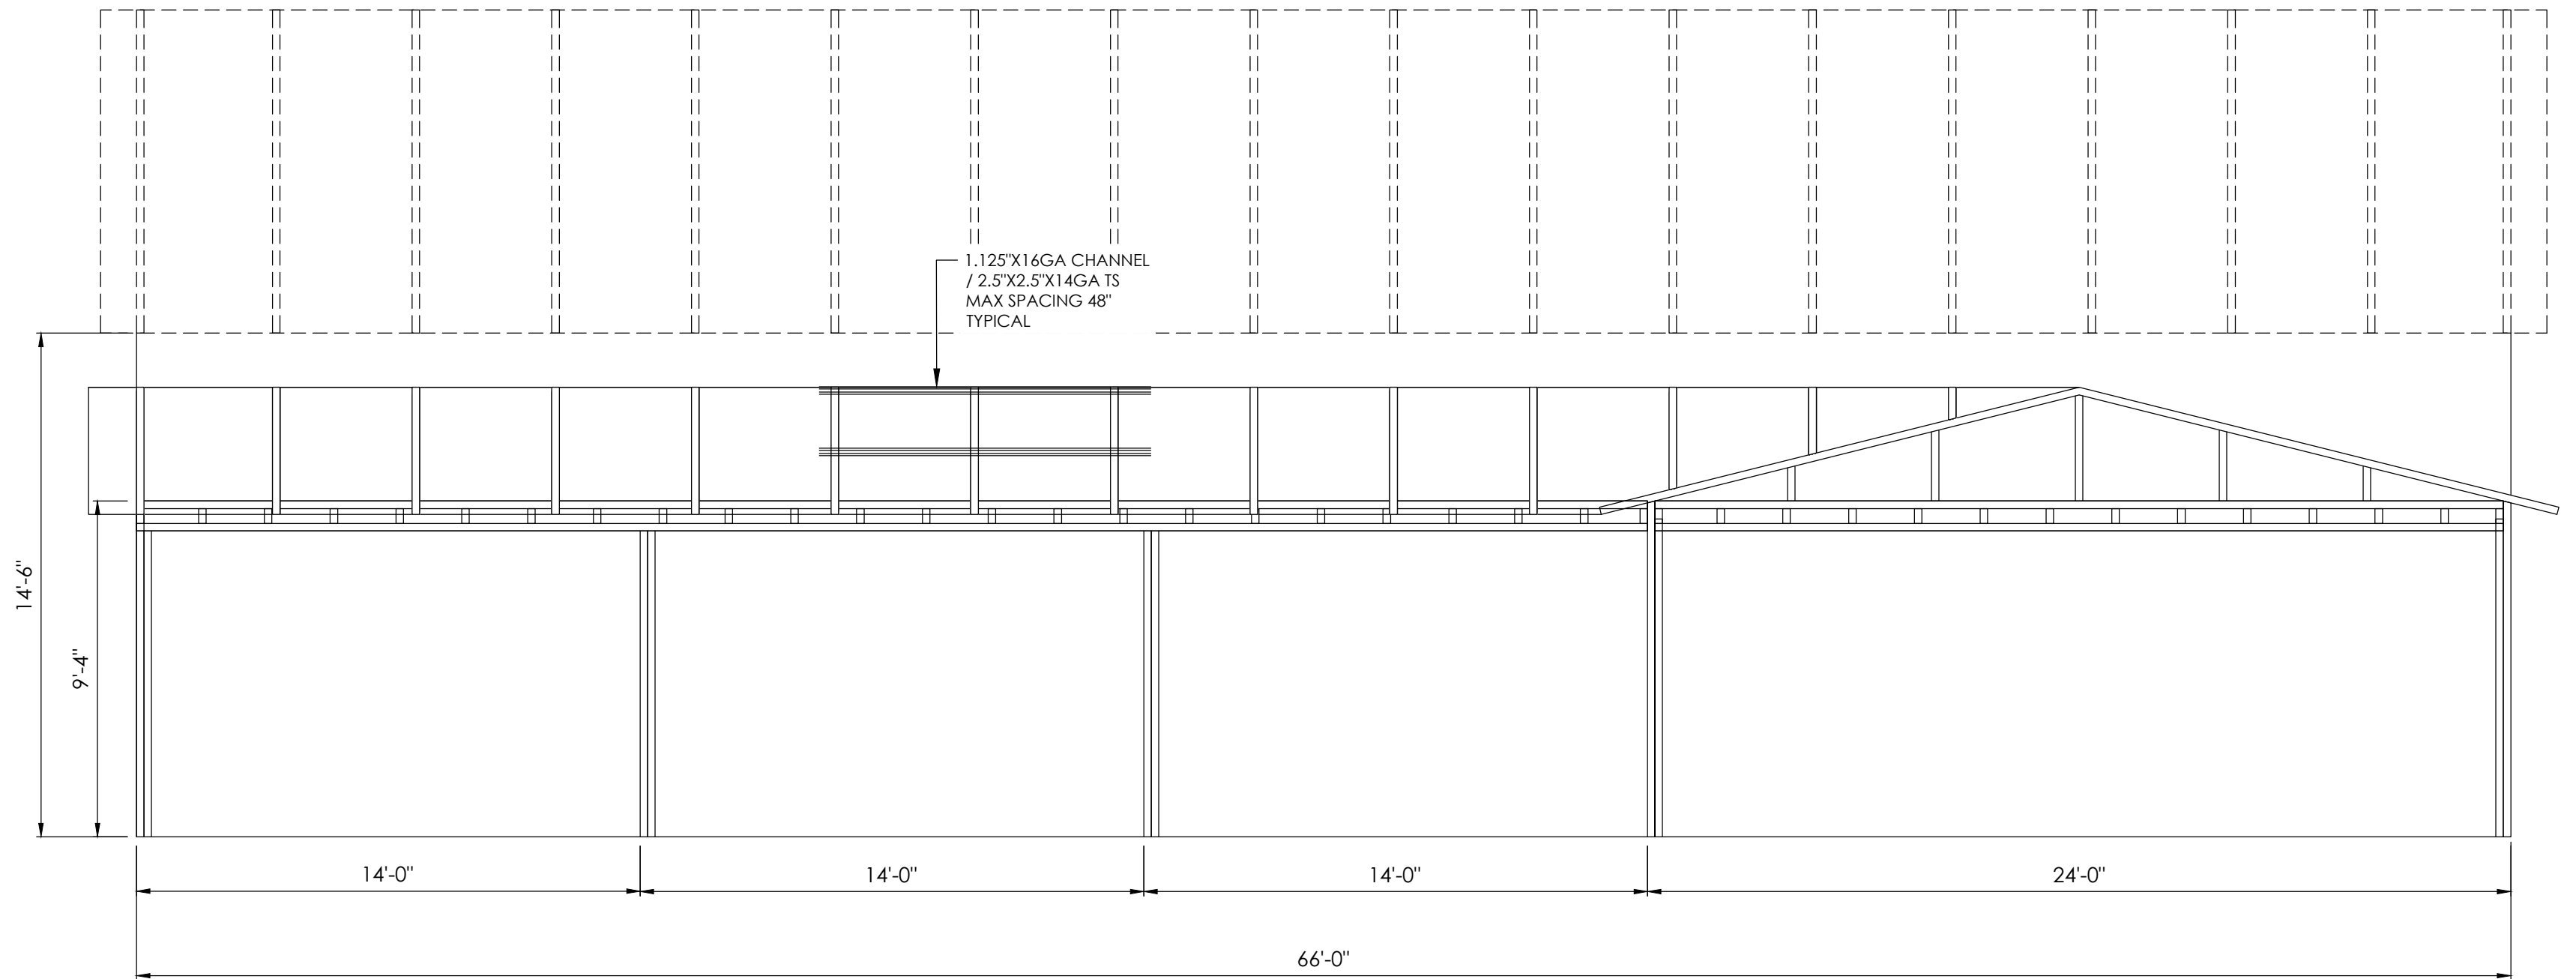

REAR PORCH FRAME LINE
SCALE: 1/4"=1'-0"

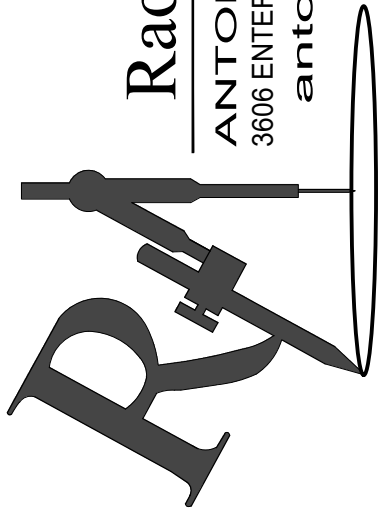

Rao Designs, LLC
ANTONIO RAO 239-243-1534
3606 ENTERPRISE AVE #210 NAPLES, FLORIDA 34104
antoniorao1@gmail.com

RAO DESIGNS, LLC, HEREBY RESERVES ITS COMMON LAW COPYRIGHT.
THIS DOCUMENT IS THE PROPERTY OF RAO DESIGNS, LLC. IT IS TO BE USED ONLY FOR THE PROJECT AND SITE SPECIFICALLY IDENTIFIED HEREIN.
IT IS NOT TO BE REPRODUCED, COPIED, CHANGED AND OR COPED WITHOUT OBTAINING THE EXPRESSED WRITTEN CONSENT FROM RAO DESIGNS, LLC.

SOIL CONCRETE LLC
ENGINEERING SERVICES
JAVIER A. NASTAVI, P.E.
4300 BISCAYNE BLVD. STE. 203
MIAMI, FL, 33137
PH: (954) 310-1244

REVISIONS: DATE:

1. X
2. X
3. X
4. X

DRAWN
AR

CHECK BY
JN

DATE
5-6-26

FILE
26-105

1/4" = 1'-0"

218 SW JEWEL ACT
FT WHITE, FL 32038

WED, 5-20-2026 5:52 PM
PLOTTED BY: ANTON

3

2"X2"X2' 16GA ANGLE CLIP
 SECURE TO POST AND RAFTER
 WITH #12-14X3/4" SDS
 (2) ON TOP AND (2) ON BOTTOM

TS RAFTER
 2.5X2.5X14GA
 48" O.C.

TS COLUMN

© 2025 RAO DESIGNS, LLC