



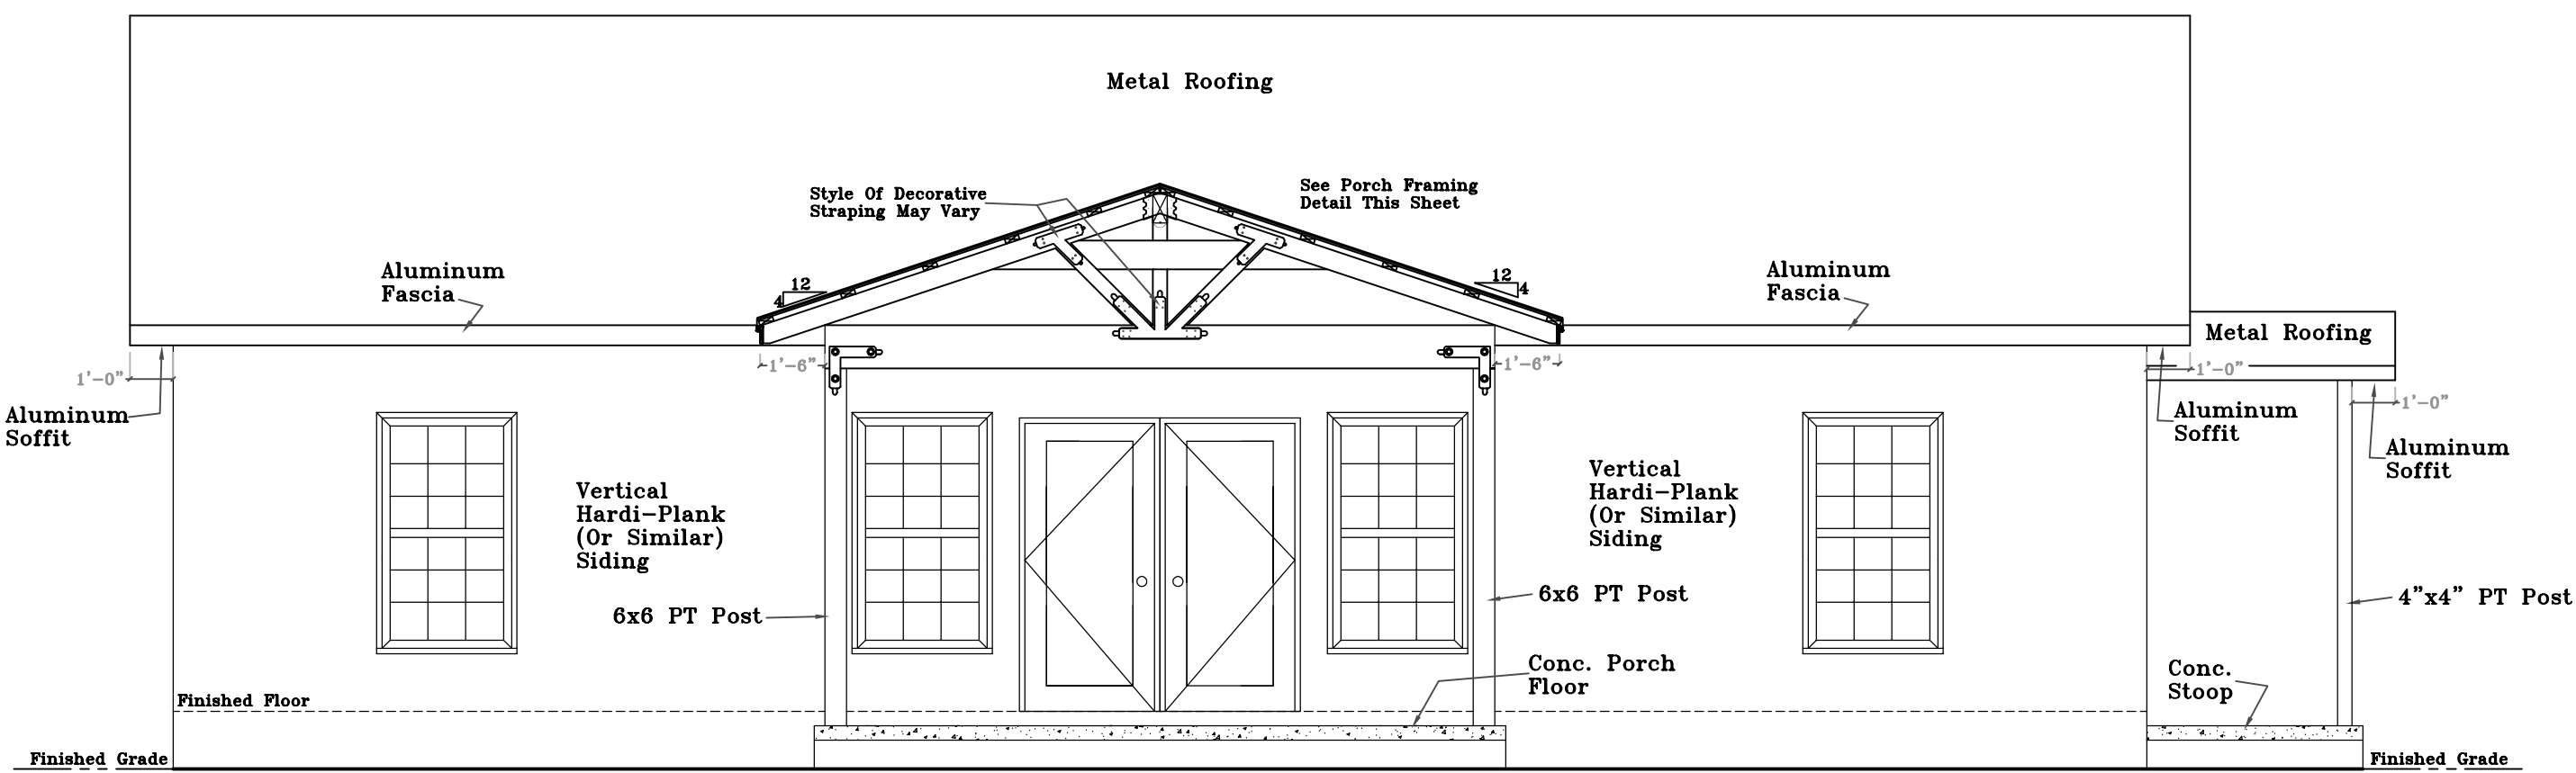


Front Elevation

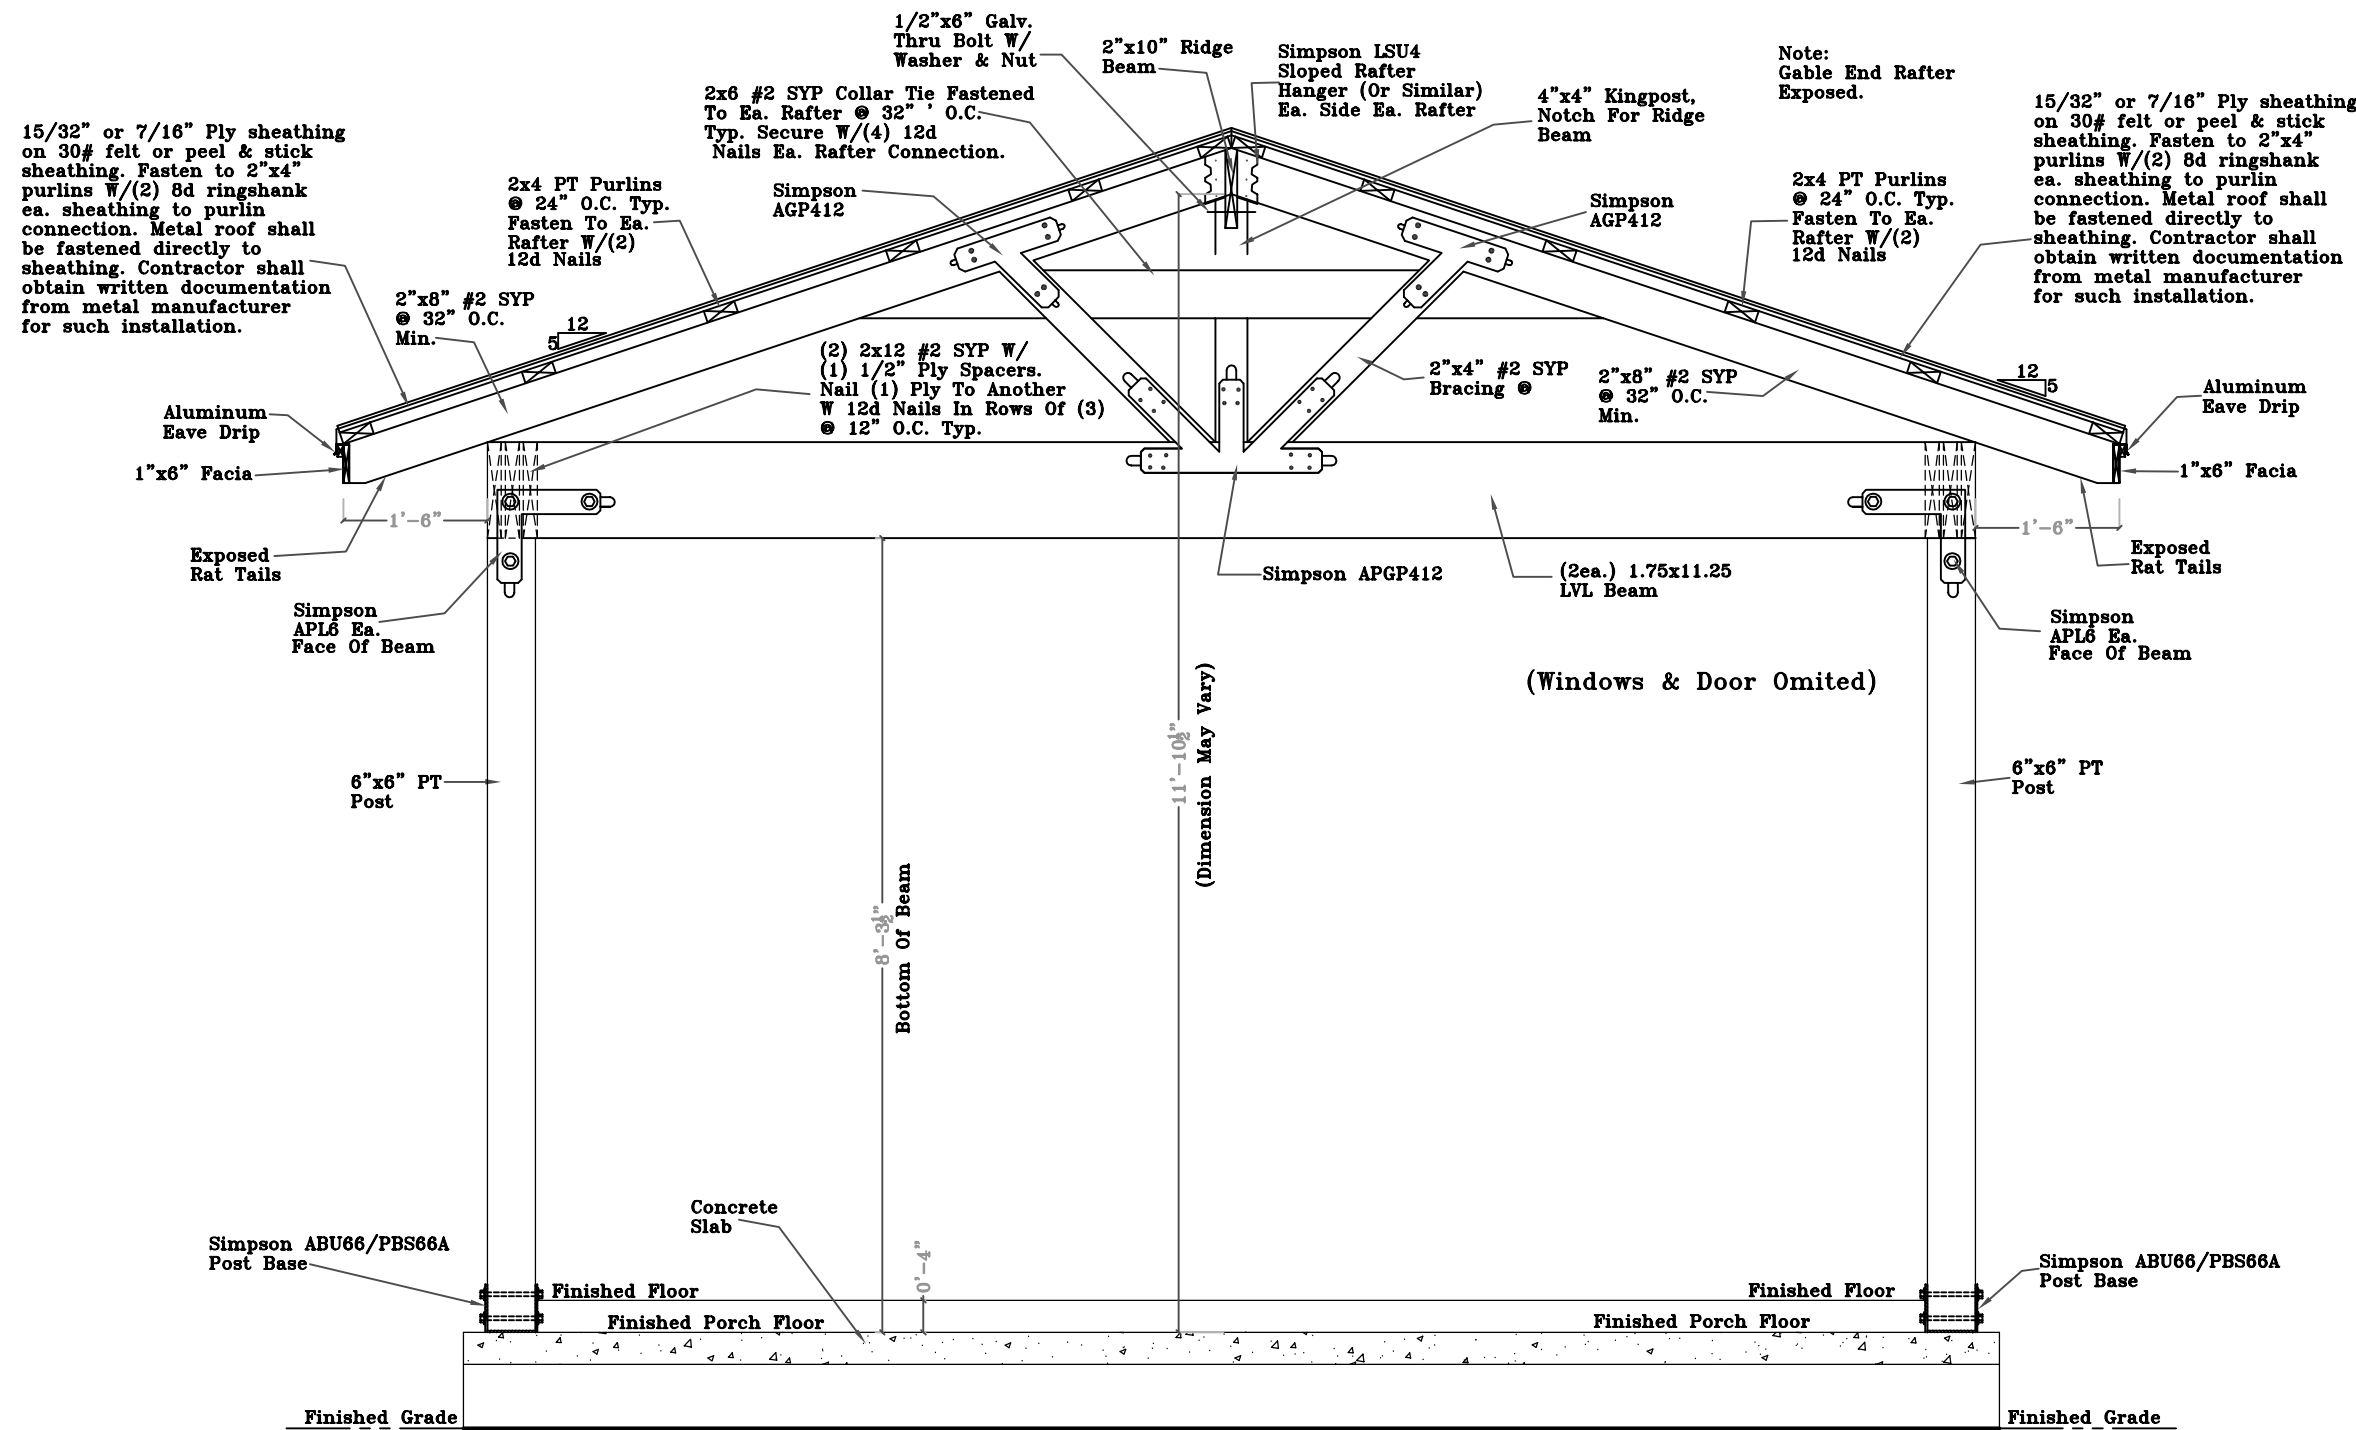


Open Beam Front Porch Detail

Scale: 1/2"=1'-0"

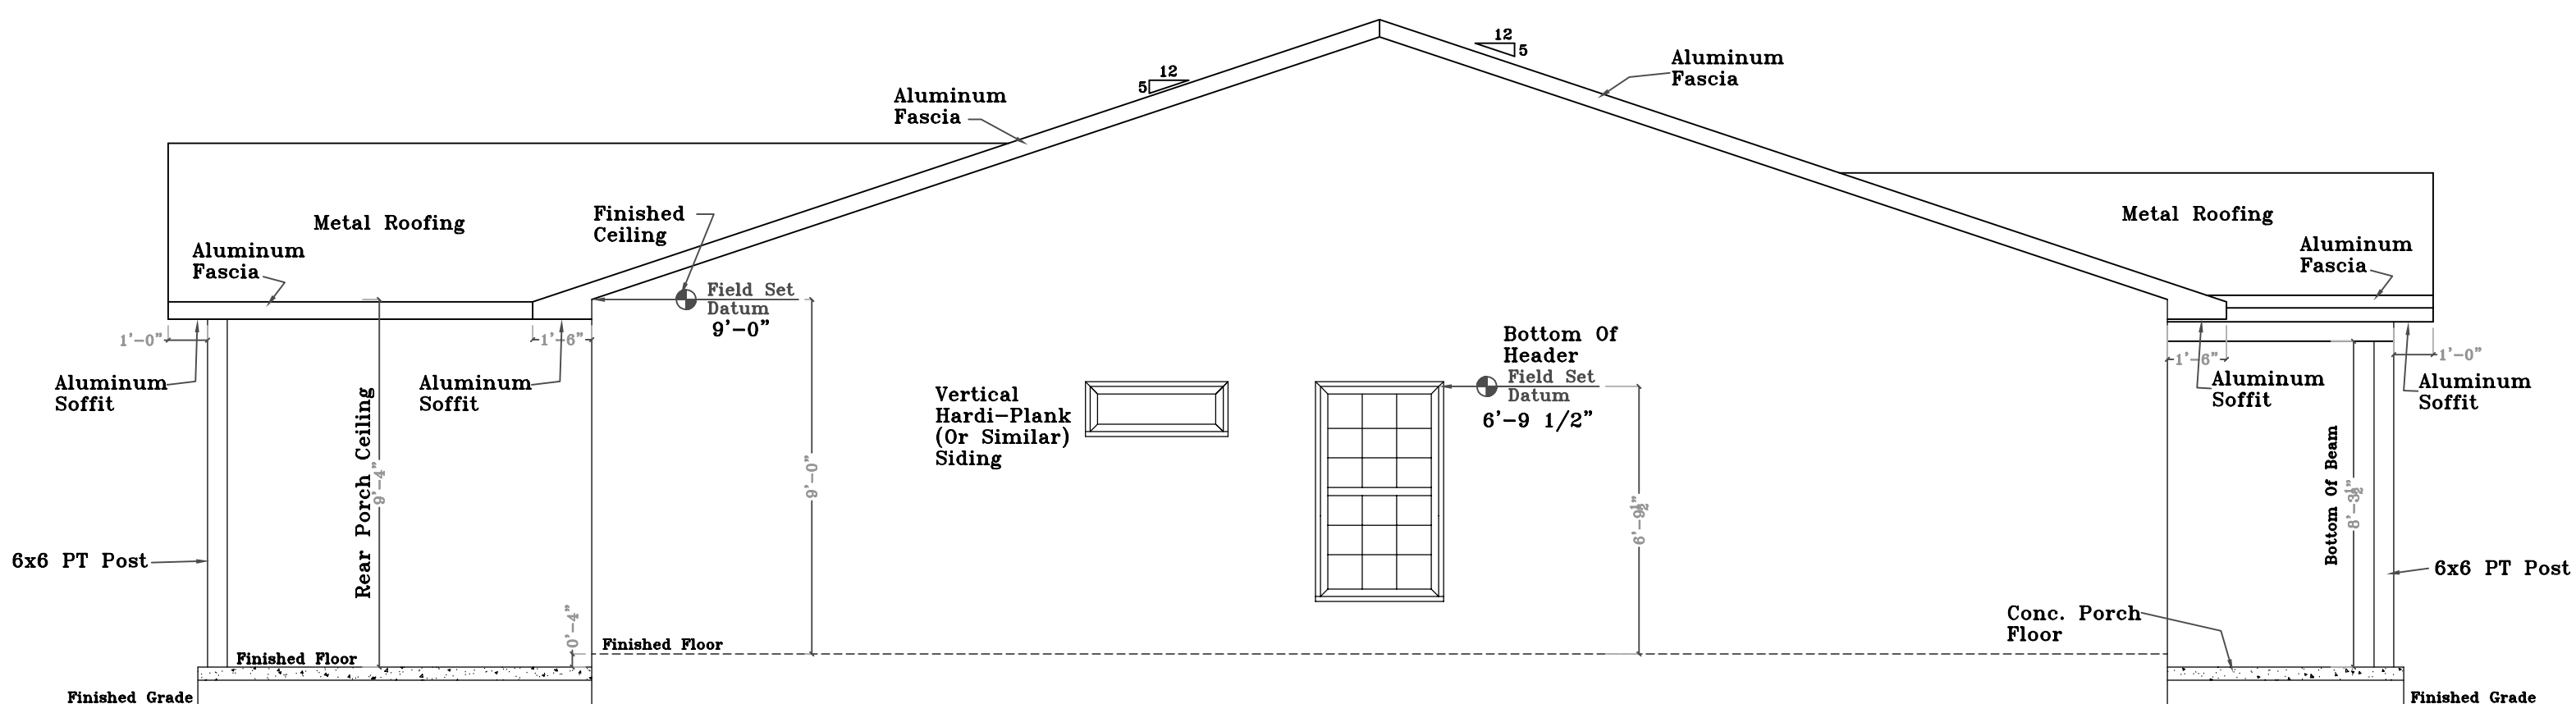


Left Elevation

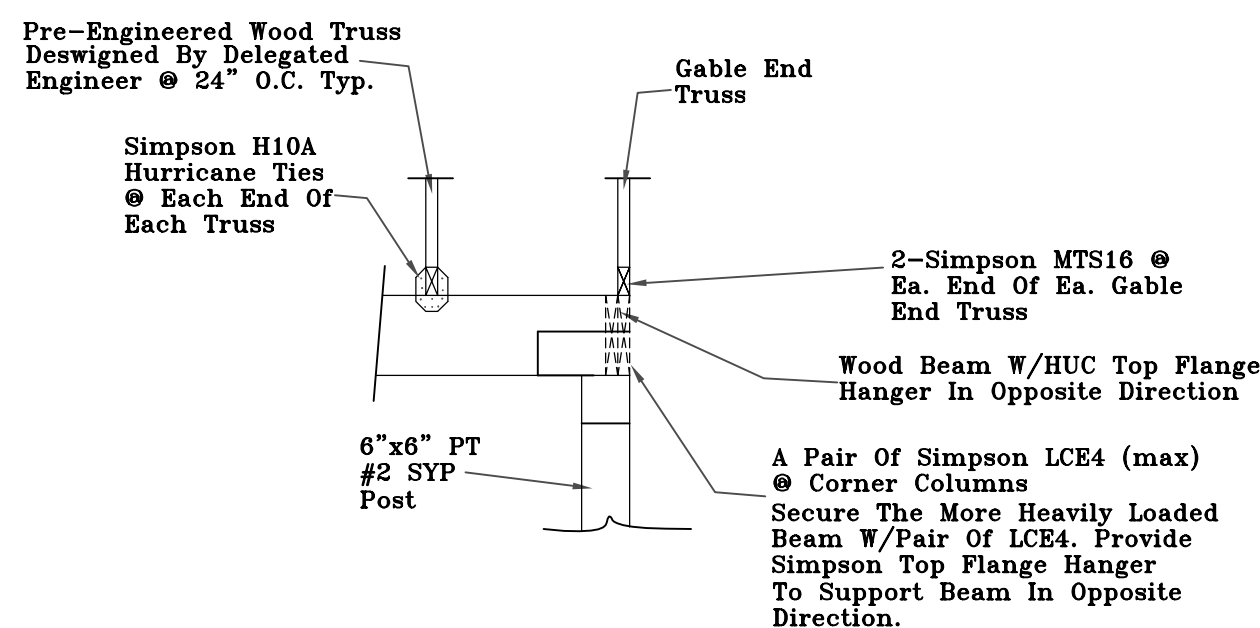

Beam To Column Connection At Rear Porch


Scale: 1/2" = 1'-0"

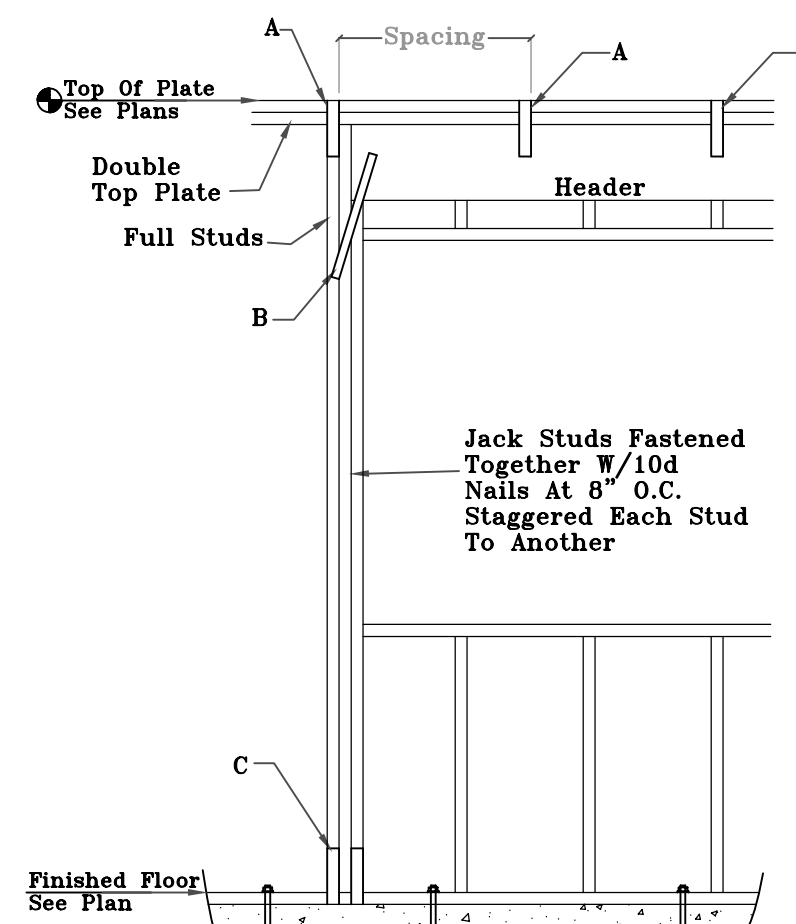


Header Schedule

Max Opening Span Ft.	#2 SYP Header	#2 SYP Jack Studs	#2 SYP Full Studs	B LSTA15	C SPH4	A SP4 @ 24
2'-8"	(2) 2x6	1	2	2	2	SP4 @ 24 OC
3'-4"	(2) 2x8	2	2	2	2	SP4 @ 24 OC
6'-4"	(2) 2x10	3	3	3	3	SP4 @ 24 OC

Note: Studs And Strapping Specified Are Required For Each Side Of Opening.

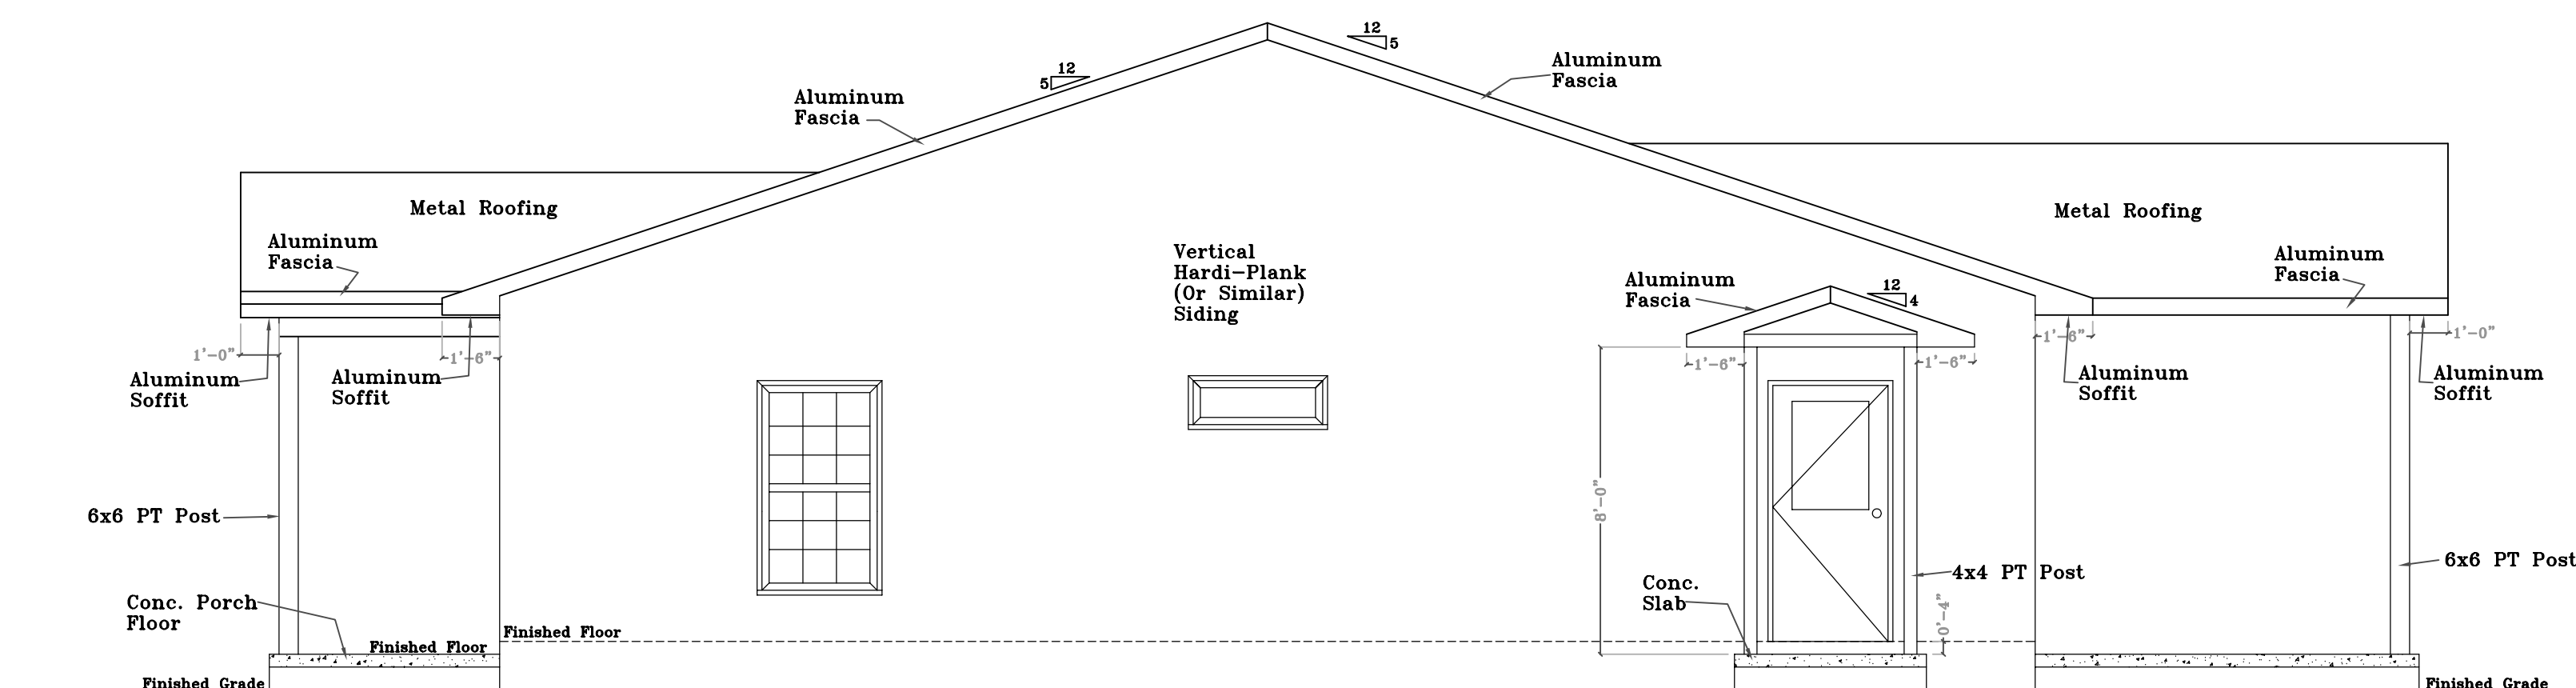

Right Elevation

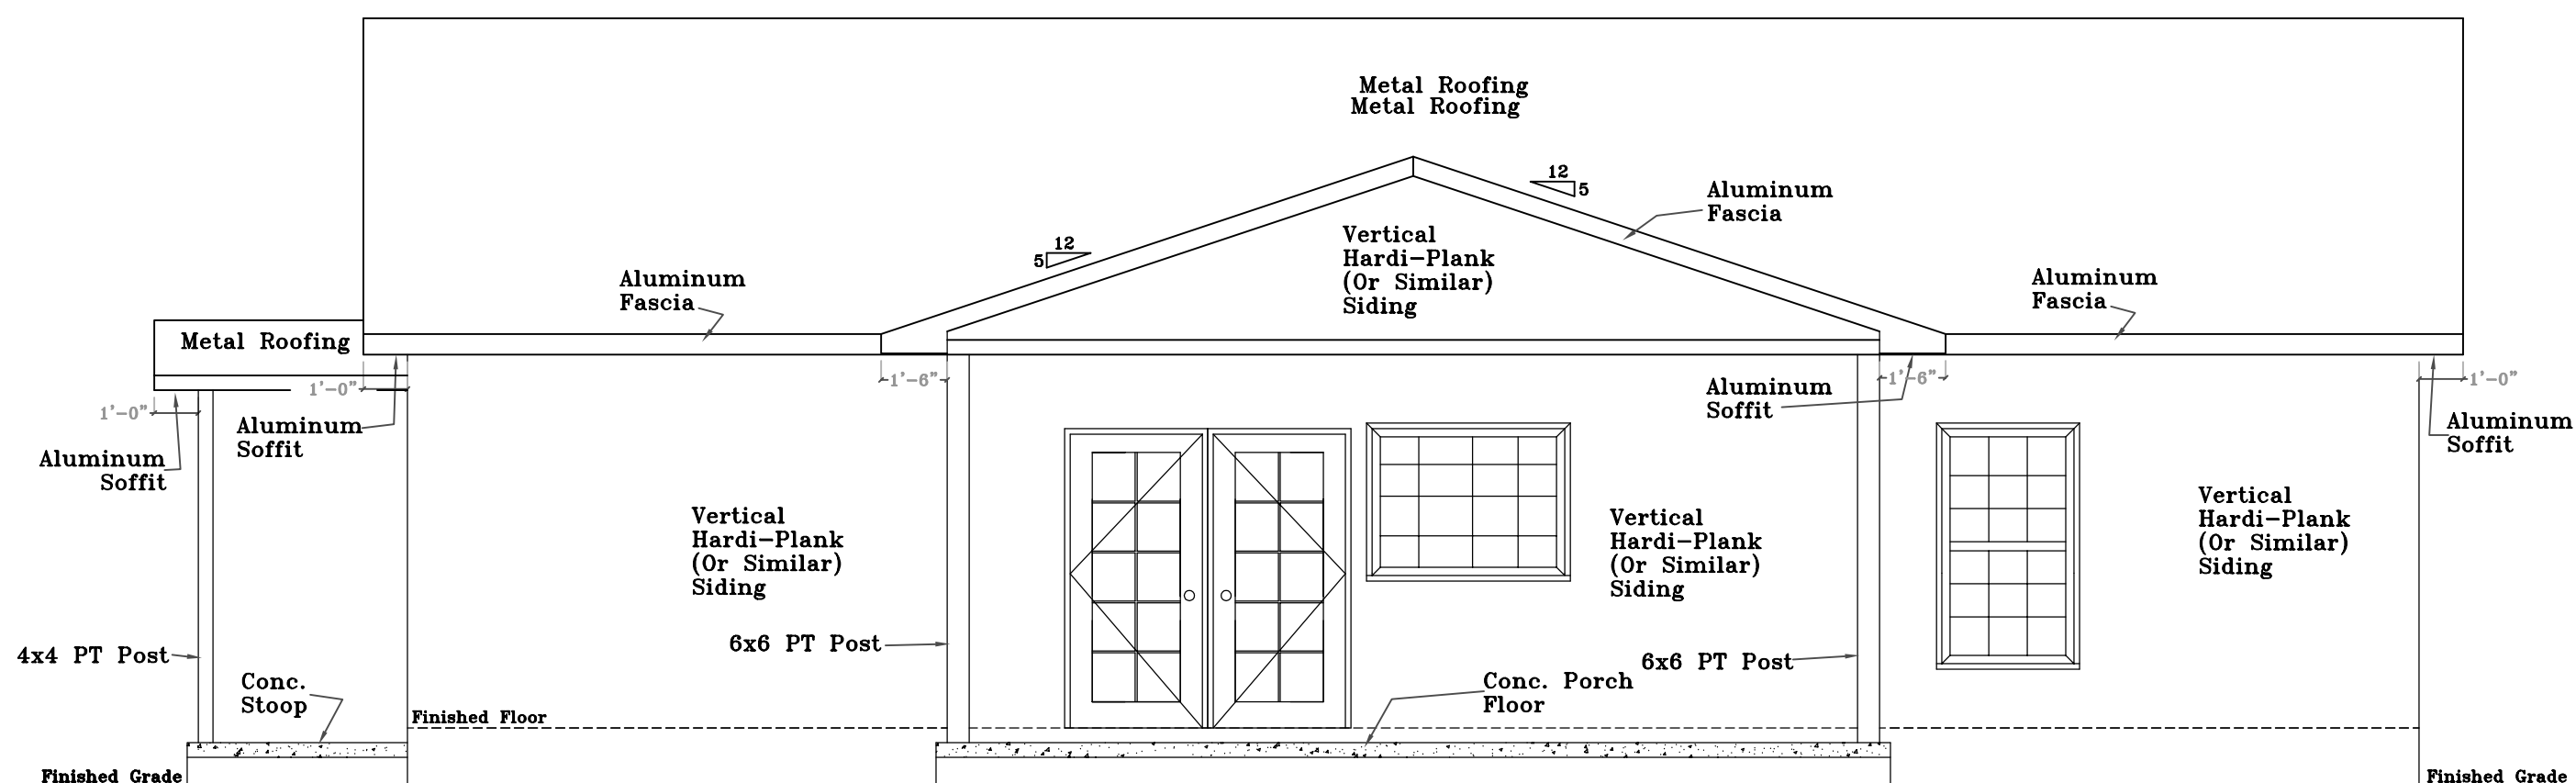


Rear Elevation

Elevations

Scale: 1/4"=1'-0"

Blake Hunter, State of Florida, Professional Engineer, License No. 51397. This item has been digitally signed and sealed by Blake Hunter on the date indicated here. Printed copies of this document are not considered signed and sealed and the signature must be verified on any electronic copies.

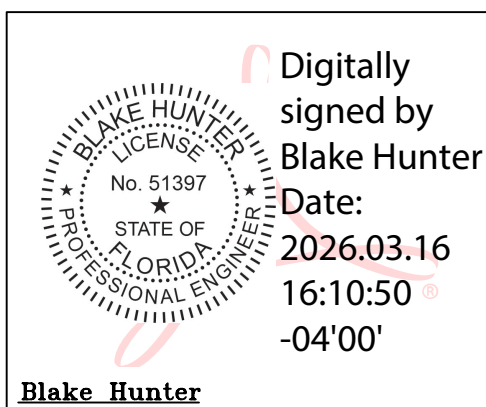

ABH ENGINEERING, PLLC


Blake Hunter, P.E.
P.O. Box 763, Trenton, FL 32693
352-816-0846

Certificate Of Authorization No.: 26820
Florida P.E. License No.: 51397

Structural Design is in accordance with the Florida Building Code, 8th Edition (2023). Signature/Seal on any sheet is valid only for the structural design.

Submitted To:
Charles & Brittanu Taggart
3000 SW Fry Ave.
Fort White FL. 3208


John Yencho

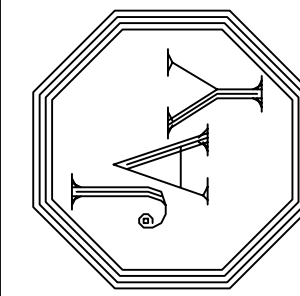

John Yencho

5559 SW CR 313, Trenton, Florida 32693
Cell:352/359-2081
352/463-7282

John Yencho

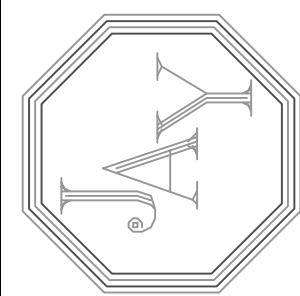

Drawn By
JAY

Date
2/23/26

Scale
1/4"=1'-0"

Dwg. #
P-648-26

Sheet #
A2