


DOCUMENT HISTORY		
REV	DATE	DESCRIPTION

FLORIDA POWER & LIGHT COMPANY
COLUMBIA STORM PROCESSING FACILITY
ISC STORES / PGD WAREHOUSE
BUILDING E
COLUMBIA COUNTY, FLORIDA

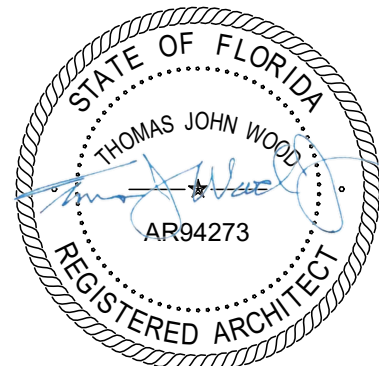

If this item has been electronically signed and sealed by
the licensed professional named above using a digital
signature and date. Printed copies of this document are
not considered signed and sealed, and the signature
must be verified on electronic copies.

ARCHENGR OF RECORD
THOMAS J WOOD
AR FL #94273
DESIGNED BY
Designer
DRAWN BY
Author
PROJECT NUMBER
C09414.003
DATE
06/26/2024
TITLE


OVERALL SITE PLAN

DRAWING NO.



e-A100

LEGEND

- LIMIT OF CONSTRUCTION AND LAYDOWN AREA, ASPHALT
SHALL BE REMOVED AND PROVIDED NEW TO MATCH
EXISTING GRADES AND MAINTAIN A SLOPE OF NO MORE
THAN 2% UNLESS OTHERWISE NOTED.
- AREA SHALL BE PROVIDED WITH CONCRETE DUE TO
EXCESSIVE SLOPES REQUIRED TO MATCH EXISTIN
GRADES AND ELECTRICAL EQUIPMENT LOCATED IN THE
AREA.

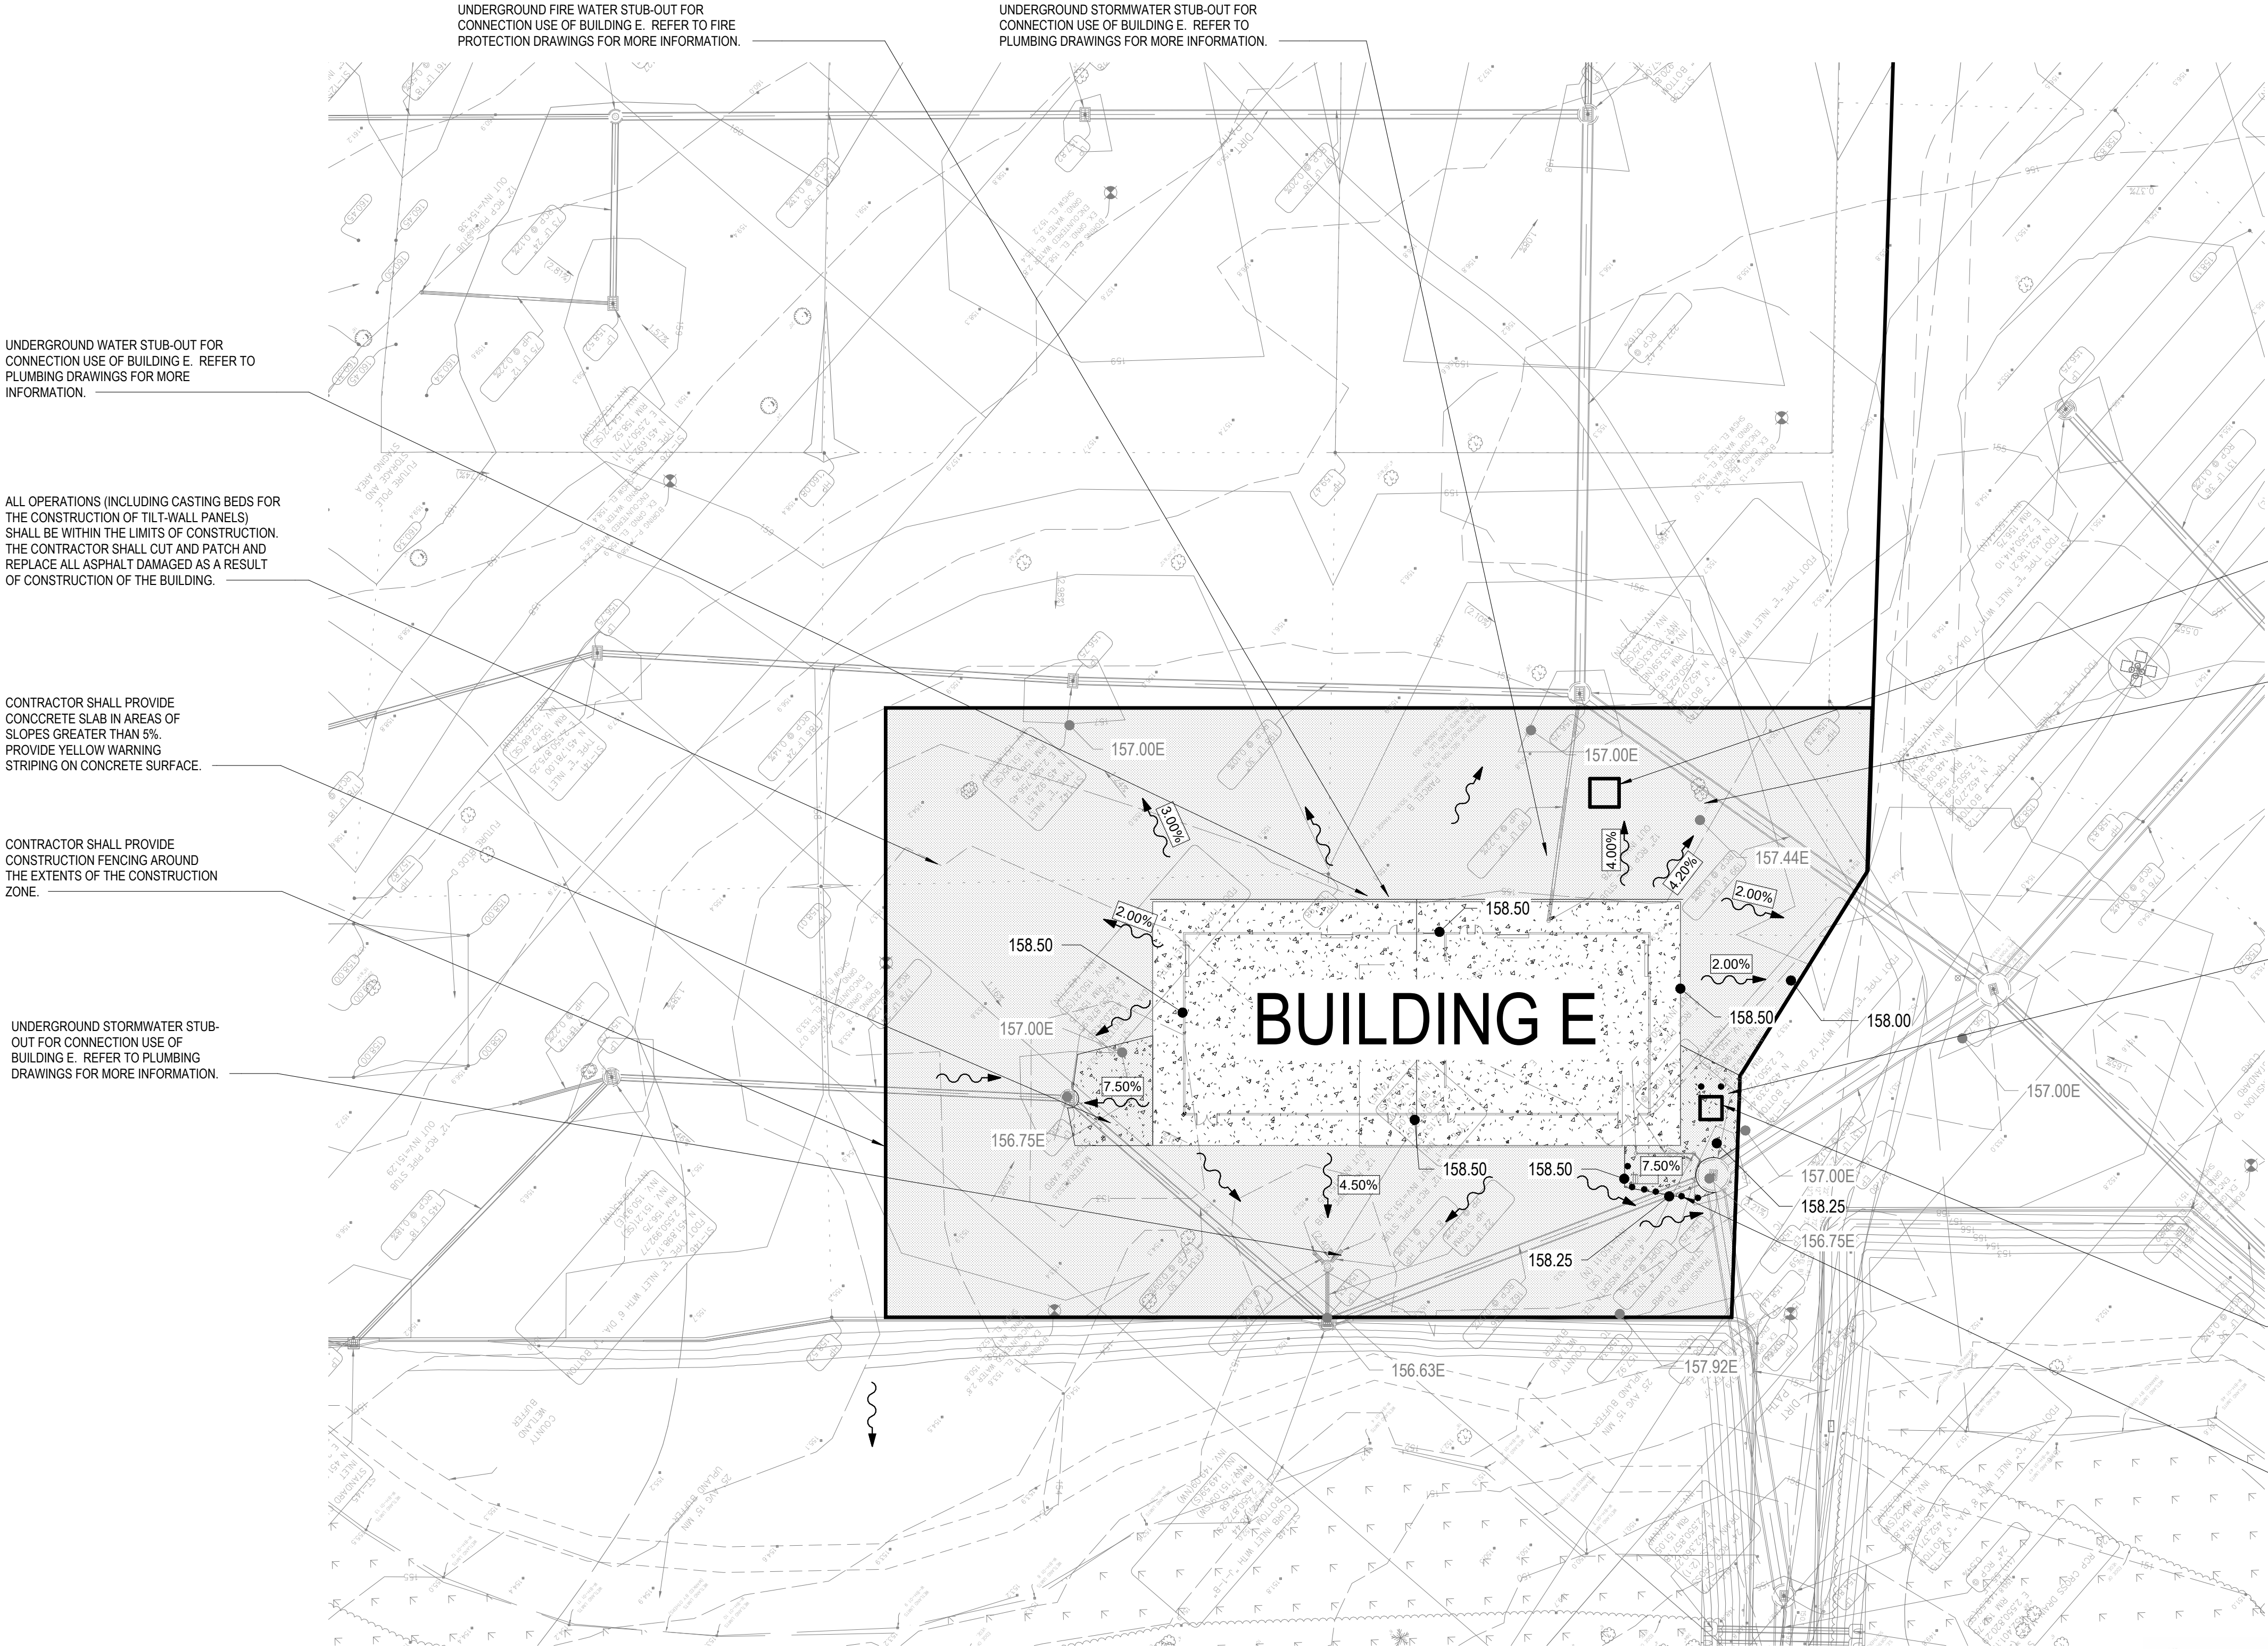

OVERALL SITE PLAN

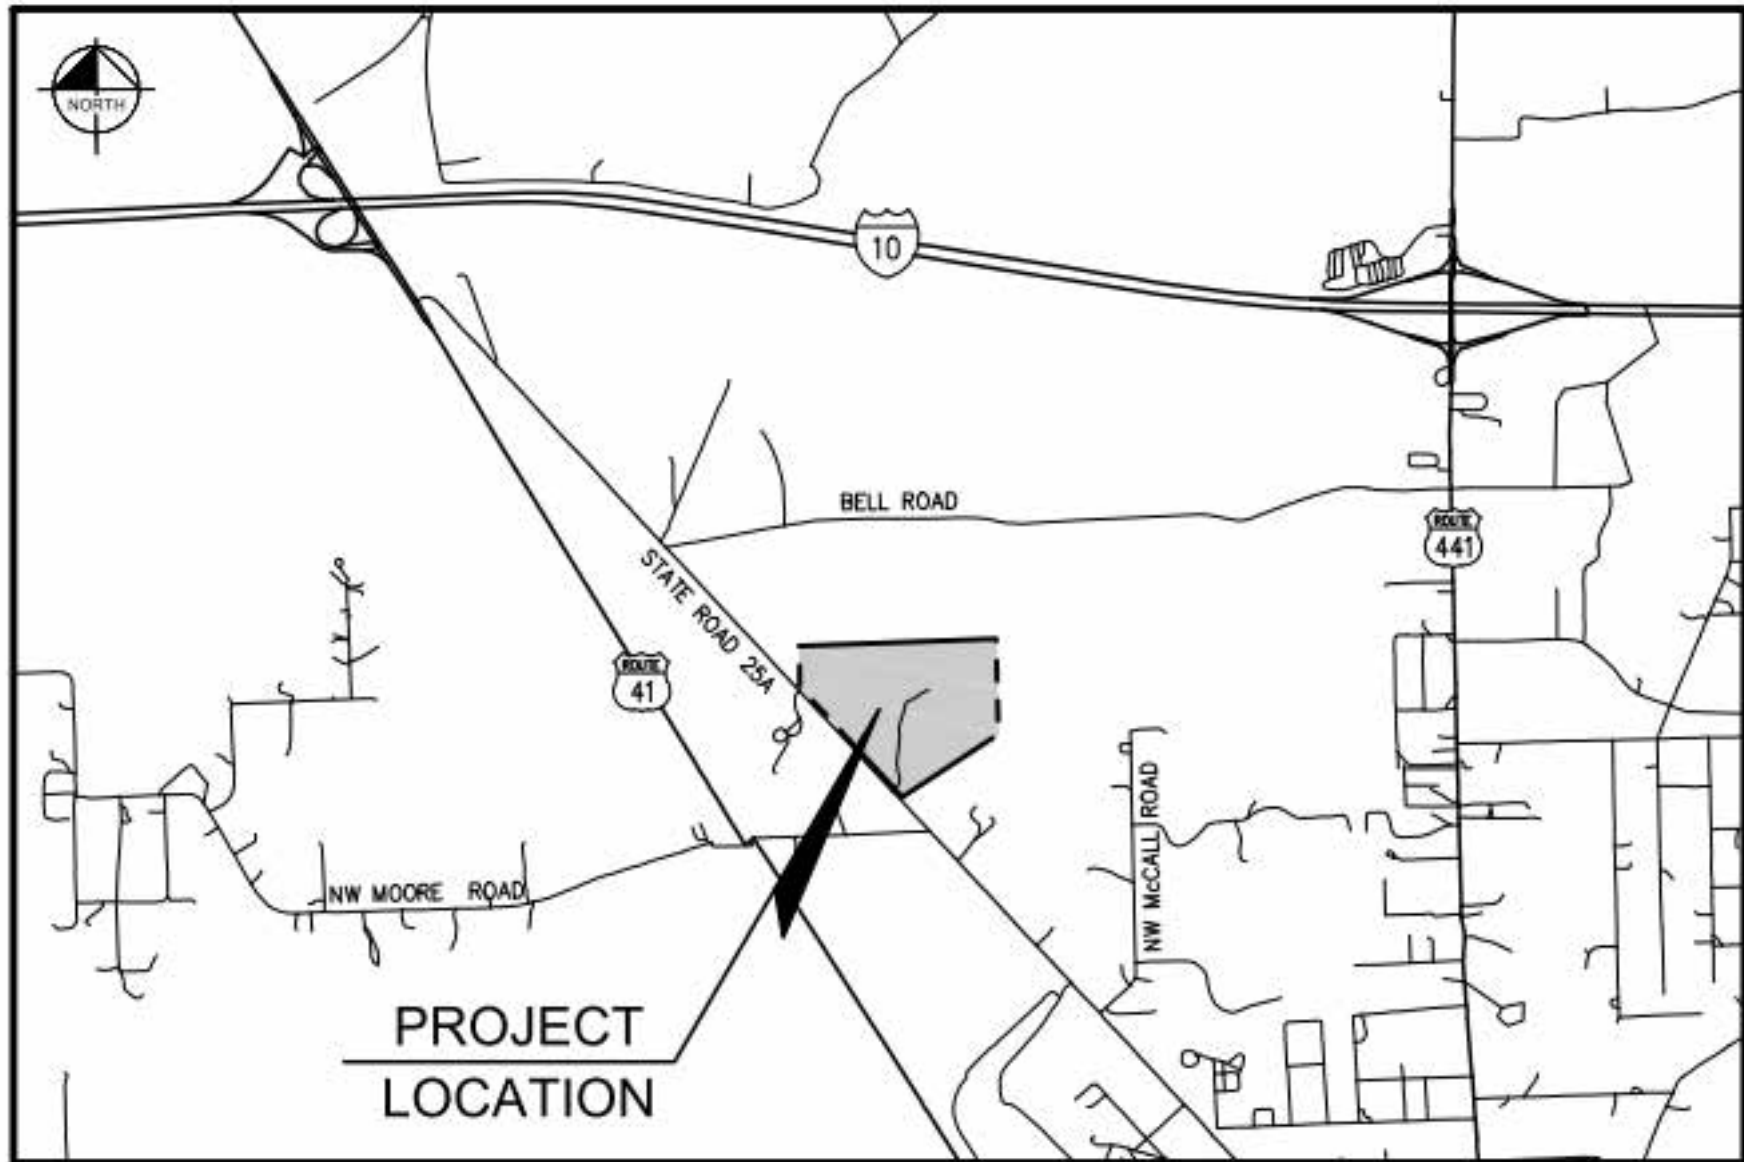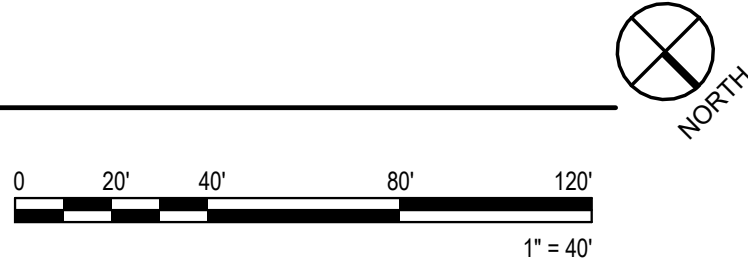

KEY PLAN