




612 NORTHEAST CLYDE VARNES ROAD
LAKE CITY, FL 32055

 

IWM#: WSTFL0057532


[illegible]

800 S. DOUGLAS ROAD
10TH FLOOR
CORAL GABLES, FL 3313



27139 SEA BREEZE WAY
WESLEY CHAPEL, FLORIDA 33544
(813)917-2671
COA # 35409

Digitally signed by Marc P Maier
Date: 2026.06.08 15:32:19 -04'00'

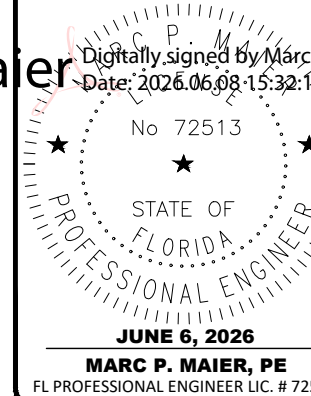


612 NE CLYDE VARNES RD
LAKE CITY, FL 32055


TITLE SHEET

T-1

INDEX OF DRAWINGS

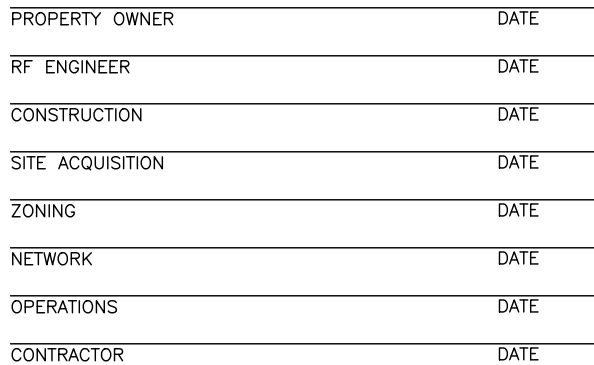

1. CONTRACTOR SHALL VERIFY ALL PLANS AND EXISTING DIMENSIONS AND CONDITIONS ON THE JOB SITE AND SHALL IMMEDIATELY NOTIFY THE ENGINEER IN WRITING OF ANY DISCREPANCIES BEFORE PROCEEDING WITH THE WORK OR BE RESPONSIBLE FOR SAME.
2. CONTRACTOR SHALL NOTIFY OWNER FOR ACCESS TO SITE.
3. THIS PROJECT CONSISTS OF THE INSTALLATION OF:

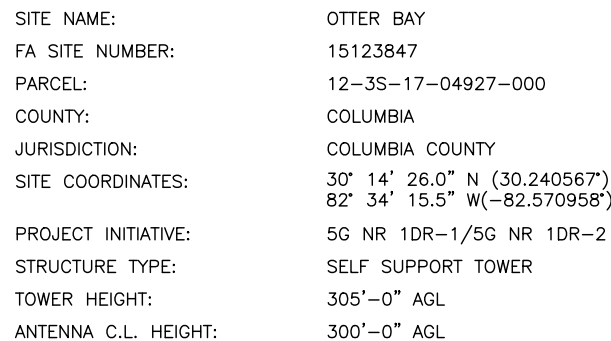

APPLICANT: AT&T MOBILITY 12150 RESEARCH PKWY ORLANDO, FL 32826	TOWER OWNER: CITYSWITCH II-A 1900 CENTURY PLACE NE, SUITE 320 ATLANTA, GA 30345
--	--

PROJECT INFORMATION

1. TAKE TECHNOLOGY PKWY, SCIENCE DR AND CHALLENGER PKWY TO FL-408 W (1.9 MI), EXIT THE PARKING LOT TOWARD TECHNOLOGY PKWY 98 FT, TURN LEFT ONTO ANNHURST DR 384 FT, TURN RIGHT ONTO TECHNOLOGY PKWY 0.4 MI, TURN LEFT ONTO SCIENCE DR 0.4 MI, TURN RIGHT ONTO INGENUITY DR
2. TAKE FLORIDA'S TPKE AND I-75 N TO FL-47 N IN COLUMBIA COUNTY. TAKE EXIT 423 FROM I-75 N (160 MI), CONTINUE ONTO FL-408 W 3.3 MI, KEEP LEFT TO STAY ON FL-408 W 5.5 MI, KEEP LEFT TO STAY ON FL-408 W 12.9 MI, USE THE RIGHT 2 LANES TO TAKE THE FLORIDA'S TURNPIKE EXIT TOWARD OCALA
3. CONTINUE ON FL-47 N. TAKE US-41 N/SW MAIN BLVD AND NE GUM SWAMP RD TO NE CLYDE VARNES RD (11.4 MI), TURN RIGHT ONTO FL-47 N 3.6 MI, USE ANY LANE TO TURN LEFT ONTO US-41 N/SW MAIN BLVD, PASS BY MCDONALD'S (ON THE RIGHT IN 1.1 MI) 2.2 MI, TURN RIGHT ONTO NW LONG ST 0.2 MI

ARRIVE AT 612 NORTHEAST CLYDE VARNES ROAD LAKE CITY, FL 32055

1. THESE PLANS WERE COMPLETED PER 5G NR 1DR-1/5G NR 1DR-2 RFDS ID#:RFDS-36142, DATED, 04/06/26. CONTRACTOR SHALL REQUEST CURRENT RFDS & WORKBOOK FROM CONSTRUCTION MANAGER PRIOR TO CONSTRUCTION.
2. THESE PLANS WERE COMPLETED PER GEN3 ENGINEERING'S MOUNT ANALYSIS DATED, 05/07/26.

1. THIS IS AN UNMANNED FACILITY AND WILL BE USED FOR THE TRANSMISSION OF RADIO SIGNALS FOR THE PURPOSE OF PROVIDING PUBLIC CELLULAR SERVICE.
2. AT&T CERTIFIES THAT THIS EQUIPMENT FACILITY WILL BE SERVICED ONLY BY AT&T EMPLOYEES AND SUBCONTRACTORS AND THE WORK ASSOCIATED WITH ANY EQUIPMENT CANNOT BE PERFORMED BY HANDICAPPED PERSONS. THIS FACILITY WILL BE FREQUENTED ONLY BY SERVICE PERSONNEL FOR REPAIR PURPOSES ONLY.
3. NO POTABLE WATER SUPPLY IS TO BE PROVIDED AT THIS LOCATION.
4. NO WASTEWATER WILL BE GENERATED AT THIS LOCATION.
5. NO SOLID WASTE WILL BE GENERATED AT THIS LOCATION.

GENERAL NOTES:

1. ALL REFERENCES TO THE OWNER HEREIN SHALL BE CONSTRUED TO MEAN **AT&T** OR ITS DESIGNATED REPRESENTATIVE.
 2. ALL WORK PRESENTED ON THESE DRAWINGS MUST BE COMPLETED BY THE CONTRACTOR UNLESS NOTED OTHERWISE. THE CONTRACTOR MUST HAVE CONSIDERABLE EXPERIENCE IN PERFORMANCE OF WORK SIMILAR TO THAT DESCRIBED HEREIN. BY ACCEPTANCE OF THIS ASSIGNMENT, THE CONTRACTOR IS ATTESTING THAT HE DOES HAVE SUFFICIENT EXPERIENCE AND ABILITY, THAT HE IS KNOWLEDGEABLE OF THE WORK TO BE PERFORMED AND THAT HE IS PROPERLY LICENSED AND PROPERLY REGISTERED TO DO THIS WORK IN THE STATE AND/OR COUNTY IN WHICH IT IS TO BE PERFORMED.
 3. UNLESS SHOWN OR NOTED OTHERWISE ON THE CONTRACT DRAWINGS, OR IN THE SPECIFICATIONS, THE FOLLOWING NOTES SHALL APPLY TO THE MATERIALS LISTED HEREIN, AND TO THE PROCEDURES TO BE USED ON THIS PROJECT.
 4. IT IS THE CONTRACTOR'S SOLE RESPONSIBILITY TO DETERMINE ERECTION PROCEDURE AND SEQUENCE TO INSURE THE SAFETY OF THE STRUCTURE AND ITS COMPONENT PARTS DURING ERECTION AND/OR FIELD MODIFICATIONS. THIS INCLUDES, BUT IS NOT LIMITED TO, THE ADDITION OF WHATEVER TEMPORARY BRACING, GUYS OR TIE DOWNS THAT MAY BE NECESSARY. SUCH MATERIAL SHALL BE REMOVED AND SHALL REMAIN THE PROPERTY OF THE CONTRACTOR AFTER THE COMPLETION OF THE PROJECT.
 5. ALL DIMENSIONS, ELEVATIONS, AND EXISTING CONDITIONS SHOWN ON THE DRAWINGS SHALL BE FIELD VERIFIED BY THE CONTRACTOR AND THE TESTING AGENCY PRIOR TO BEGINNING ANY MATERIALS ORDERING, FABRICATION OR CONSTRUCTION WORK ON THIS PROJECT. ANY DISCREPANCIES SHALL BE IMMEDIATELY BROUGHT TO THE ATTENTION OF THE OWNER AND THE OWNER'S ENGINEER. THE DISCREPANCIES MUST BE RESOLVED BEFORE THE CONTRACTOR IS TO PROCEED WITH THE WORK. THE CONTRACT DOCUMENTS DO NOT INDICATE THE METHOD OF CONSTRUCTION. THE CONTRACTOR SHALL SUPERVISE AND DIRECT THE WORK AND SHALL BE SOLELY RESPONSIBLE FOR ALL CONSTRUCTION MEANS, METHODS, TECHNIQUES, SEQUENCES, AND PROCEDURES. OBSERVATION VISITS TO THE SITE BY THE OWNER AND/OR THE ENGINEER SHALL NOT INCLUDE INSPECTION OF THE PROTECTIVE MEASURES OR THE CONSTRUCTION PROCEDURES.
 6. ALL MATERIALS AND EQUIPMENT FURNISHED SHALL BE NEW AND OF GOOD QUALITY, FREE FROM FAULTS AND DEFECTS AND IN CONFORMANCE WITH THE CONTRACT DOCUMENTS. ANY AND ALL SUBSTITUTIONS MUST BE PROPERLY APPROVED AND AUTHORIZED IN WRITING BY THE OWNER AND ENGINEER PRIOR TO INSTALLATION. THE CONTRACTOR SHALL FURNISH SATISFACTORY EVIDENCE AS TO THE KIND AND QUALITY OF THE MATERIALS AND EQUIPMENT BEING SUBSTITUTED.
 7. THE CONTRACTOR SHALL BE RESPONSIBLE FOR INITIATING, MAINTAINING, AND SUPERVISING ALL SAFETY PRECAUTIONS AND PROGRAMS IN CONNECTION WITH THE WORK. THE CONTRACTOR IS RESPONSIBLE FOR INSURING THAT THIS PROJECT AND RELATED WORK COMPLIES WITH ALL APPLICABLE LOCAL, STATE, AND FEDERAL SAFETY CODES AND REGULATIONS GOVERNING THIS WORK.
 8. ALL WORK SHALL BE COMPLETED IN ACCORDANCE WITH THE LATEST EDITION OF THE LOCAL BUILDING CODE.
 9. ALL PROPOSED CELLULAR EQUIPMENT AND FIXTURES SHALL BE FURNISHED BY OWNER FOR INSTALLATION BY THE CONTRACTOR, UNLESS SPECIFICALLY NOTED OTHERWISE HEREIN.
 10. ACCESS TO THE PROPOSED WORK SITE MAY BE RESTRICTED. THE CONTRACTOR SHALL COORDINATE INTENDED CONSTRUCTION ACTIVITY, INCLUDING WORK SCHEDULE AND MATERIALS ACCESS, WITH THE RESIDENT LEASING AGENT FOR APPROVAL.
 4. ALL COAXIAL CABLE CONNECTORS AND TRANSMITTER EQUIPMENT SHALL BE AS SPECIFIED BY THE OWNER AND IS NOT INCLUDED IN THESE CONSTRUCTION DOCUMENTS. THE CONTRACTOR SHALL FURNISH ALL CONNECTION HARDWARE REQUIRED TO SECURE THE CABLES. CONNECTION HARDWARE SHALL BE GRADE 304 STAINLESS STEEL.
 5. ALL REINFORCING STEEL SHALL CONFORM TO ASTM 615 GRADE 60, DEFORMED BILLET STEEL BARS. WELDED WIRE FABRIC REINFORCING SHALL CONFORM TO ASTM A185.
 6. THE FABRICATION AND ERECTION OF STRUCTURAL STEEL SHALL CONFORM TO THE LATEST A.I.S.C. SPECIFICATIONS.
 7. ALL CONNECTIONS NOT FULLY DETAILED ON THESE PLANS SHALL BE DETAILED BY THE STEEL FABRICATOR IN ACCORDANCE WITH A.I.S.C. SPECIFICATIONS.
 8. HOT-DIP GALVANIZE ITEMS SPECIFIED TO BE ZINC-COATED, AFTER FABRICATION WHERE PRACTICAL. GALVANIZING: ASTM A 123, ASTM, A 153/A 153M OR ASTM A 653/A 653M, G90, AS APPLICABLE.
 9. REPAIR DAMAGED SURFACES WITH GALVANIZING REPAIR METHOD AND PAINT CONFORMING TO ASTM A 780 OR BY APPLICATION OF STICK OR THICK PASTE MATERIAL SPECIFICALLY DESIGNED FOR REPAIR OF GALVANIZING. CLEAN AREAS TO BE REPAIRED, AND REMOVE SLAG FROM WELDS. HEAT SURFACES TO WHICH STICK OR PASTE MATERIAL IS APPLIED WITH A TORCH TO A TEMPERATURE SUFFICIENT TO MELT THE METALLICS. IN STICK OR PASTE, SPREAD MOLTEN MATERIAL UNIFORMLY OVER SURFACES TO BE COATED AND WIPE OFF EXCESS MATERIAL.
 10. CONTRACTOR SHALL FOLLOW THE MANUFACTURER'S INSTRUCTIONS/SPECIFICATIONS IF NO INFORMATION IS CONTAINED IN THESE PLANS OR IF THE MANUFACTURER'S SPECIFICATIONS ARE STRICTER.
- PERMITS:**
1. CONTRACTOR SHALL SECURE ALL NECESSARY PERMITS FOR THIS PROJECT FROM ALL APPLICABLE GOVERNMENTAL AGENCIES.
 2. ANY PERMITS WHICH MUST BE OBTAINED SHALL BE THE CONTRACTOR'S RESPONSIBILITY. THE CONTRACTOR SHALL BE RESPONSIBLE FOR ABIDING BY ALL CONDITIONS AND REQUIREMENTS OF THE PERMITS.
 3. ALL WORK SHALL BE IN ACCORDANCE WITH LOCAL CODES AND THE ACI 318-14, "BUILDING REQUIREMENTS FOR STRUCTURAL CONCRETE".
 4. THE CONTRACTOR SHALL NOTIFY THE APPLICABLE JURISDICTIONAL (STATE, COUNTY OR CITY) ENGINEER 24 HOURS PRIOR TO THE BEGINNING OF CONSTRUCTION.
 5. ALL DIMENSIONS SHALL BE VERIFIED WITH THE PLANS (LATEST REVISION) PRIOR TO COMMENCING CONSTRUCTION. NOTIFY THE OWNER IMMEDIATELY IF DISCREPANCIES ARE DISCOVERED. THE CONTRACTOR SHALL HAVE A SET OF APPROVED PLANS AVAILABLE AT THE SITE AT ALL TIMES WHEN WORK IS BEING PERFORMED. A DESIGNATED RESPONSIBLE EMPLOYEE SHALL BE AVAILABLE FOR CONTACT BY GOVERNING AGENCY INSPECTORS.
- MISCELLANEOUS:**
1. ALL THREADED STRUCTURAL FASTENERS FOR ANTENNA SUPPORT ASSEMBLES SHALL CONFORM TO ASTM A307 OR ASTM 36. ALL STRUCTURAL FASTENERS FOR STRUCTURAL STEEL FRAMING SHALL CONFORM TO ASTM A325. FASTENERS SHALL

STRUCTURAL STEEL NOTES:

1. STRUCTURAL STEEL SHALL CONFORM TO THE LATEST EDITION OF THE A.I.S.C. SPECIFICATIONS FOR STRUCTURAL STEEL BUILDINGS- ALLOWABLE STRESS DESIGN AND PLASTIC DESIGN INCLUDING THE COMMENTARY AND THE A.I.S.C. CODE OF STANDARD PRACTICE.
2. STRUCTURAL STEEL PLATES AND SHAPES SHALL CONFORM TO ASTM A36. ALL STRUCTURAL STEEL PIPES SHALL CONFORM TO ASTM A53 GRADE B. ALL STRUCTURAL STEEL TUBING SHALL CONFORM TO ASTM A500 GRADE B. ALL STRUCTURAL STEEL COMPONENTS AND FABRICATED ASSEMBLIES SHALL BE HOT DIP GALVANIZED AFTER FABRICATION.
3. WELDING SHALL BE IN ACCORDANCE WITH THE AMERICAN WELDING SOCIETY (AWS) D.1.1/D1.1M:2010. STRUCTURAL WELDING CODE-STEEL WELD ELECTRODES SHALL BE E70XX.
4. THE CONTRACTOR SHALL FURNISH ALL CONNECTION HARDWARE REQUIRED TO SECURE THE CABLES. CONNECTION HARDWARE SHALL BE STAINLESS STEEL.
5. NORTH ARROW SHOWN ON PLANS REFERS TO TRUE NORTH. CONTRACTOR SHALL VERIFY NORTH AND NOTIFY CONSULTANT OF ANY DISCREPANCY BEFORE STARTING CONSTRUCTION.
6. PROVIDE LOCK WASHERS FOR ALL MECHANICAL CONNECTIONS FOR GROUND CONDUCTORS. USE GRADE 304 STAINLESS STEEL HARDWARE THROUGHOUT.
7. THOROUGHLY REMOVE ALL PAINT AND CLEAN ALL DIRT FROM SURFACES REQUIRING GROUND CONNECTIONS.

3. MAKE ALL GROUND CONNECTIONS AS SHORT AND DIRECT AS POSSIBLE. AVOID SHARP BENDS. ALL BENDS TO BE A MIN. OF 8" RADIUS.
7. FOR GROUNDING TO BUILDING FRAME AND HATCH PLATE GROUND BARS, USE A TWO-BOLT HOLE NEPA DRILLED CONNECTOR SUCH AS T&B 32007 OR APPROVED EQUAL.
8. FOR ALL EXTERNAL GROUND CONNECTIONS, CLAMPS AND CADWELDS, APPLY A LIBERAL PROTECTIVE COATING OR AN ANTI-OXIDE COMPOUND SUCH AS 'NO-OXIDE A' BY DEARBORN CHEMICAL COMPANY.
9. REPAIR ALL METAL SURFACES THAT HAVE BEEN CUT OR DAMAGED BY REMOVING ANY EXISTING RUST AND APPLYING COLD GALVANIZATION.
10. ANTENNA CABLE LENGTHS HAVE BEEN DETERMINED BASED ON THESE PLANS. CABLE LENGTHS LISTED ARE APPROXIMATED AND ARE NOT INTENDED TO BE USED FOR FABRICATION. DUE TO FIELD CONDITIONS, ACTUAL CABLE LENGTHS VARY. CONTRACTOR MUST FIELD VERIFY ANTENNA CABLE LENGTHS PRIOR TO ORDER.
11. ANY STEEL FASTENERS THAT HAVE BEEN UN-TENSIONED MUST BE REPLACED WITH NEW FASTENERS MATCHING THE DIAMETER & LENGTH OF EXISTING.

REV	DATE	DESCRIPTION
A	05/22/26	PRELIMINARY CDs REV "A"
0	06/08/26	FINAL CDs ISSUED
1		
2		
DRAWN BY:		CHECKED BY:
ME		MM




MasTec
Network Solutions
800 S. DOUGLAS ROAD
10TH FLOOR
CORAL GABLES, FL 33134

PREPARED BY:



27139 SEA BREEZE WAY
WESLEY CHAPEL, FLORIDA 33544
(813)917-2671
COA # 35409

THIS ITEM HAS BEEN DIGITALLY
SIGNED & SEALED BY MARC P.
MAIER, P.E. ON THE DATE
ADJACENT TO THE SEAL.
SIGNATURE MUST BE VERIFIED ON
ANY ELECTRONIC COPIES.

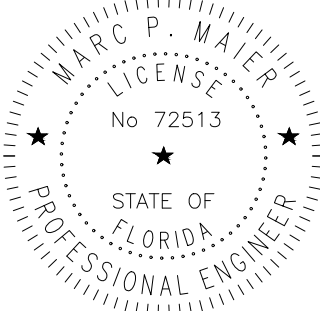

JUNE 6, 2026
MARC P. MAIER, PE
 FL PROFESSIONAL ENGINEER LIC. # 72513

OTTER BAY
FA #15123847
612 NE CLYDE VARNES RD
LAKE CITY, FL 32055

SHEET DESCRIPTION


GENERAL NOTES, ABBREVIATIONS

SHEET NUMBER

GN-1

1. CONTRACTOR TO FILL ANY EXISTING GRAVEL AREAS THAT ARE DISTURBED DURING THE COURSE OF CONSTRUCTION, GRAVEL TO MATCH EXISTING.
2. THE CONTRACTOR TO ENSURE THAT NO DAMAGE OR DEBRIS OCCURS ON THE ADJACENT PROPERTIES.
3. THE CONTRACTOR SHALL SEED ALL DISTURBED AREAS WITH LOW MAINTENANCE NATIVE GRASS AND COVER WITH APPROVED STRAW.
4. CONTRACTOR SHALL PROVIDE ALL REQUIRED EROSION CONTROL TECHNIQUES AND BEST MANAGEMENT PRACTICES PER LOCAL AND AND STATE REQUIREMENTS AS APPLICABLE.
5. NORTH ARROW SHOWN ON PLANS REFERS TO TRUE NORTH. CONTRACTOR SHALL VERIFY NORTH AND INFORM ARCHITECT/ENGINEER OF ANY DISCREPANCY BEFORE STARTING CONSTRUCTION.

THE CONTRACTOR MUST FIELD VERIFY
ALL MEASUREMENTS AND FIELD
CONDITIONS PRIOR TO THE
COMMENCEMENT OF CONSTRUCTION.

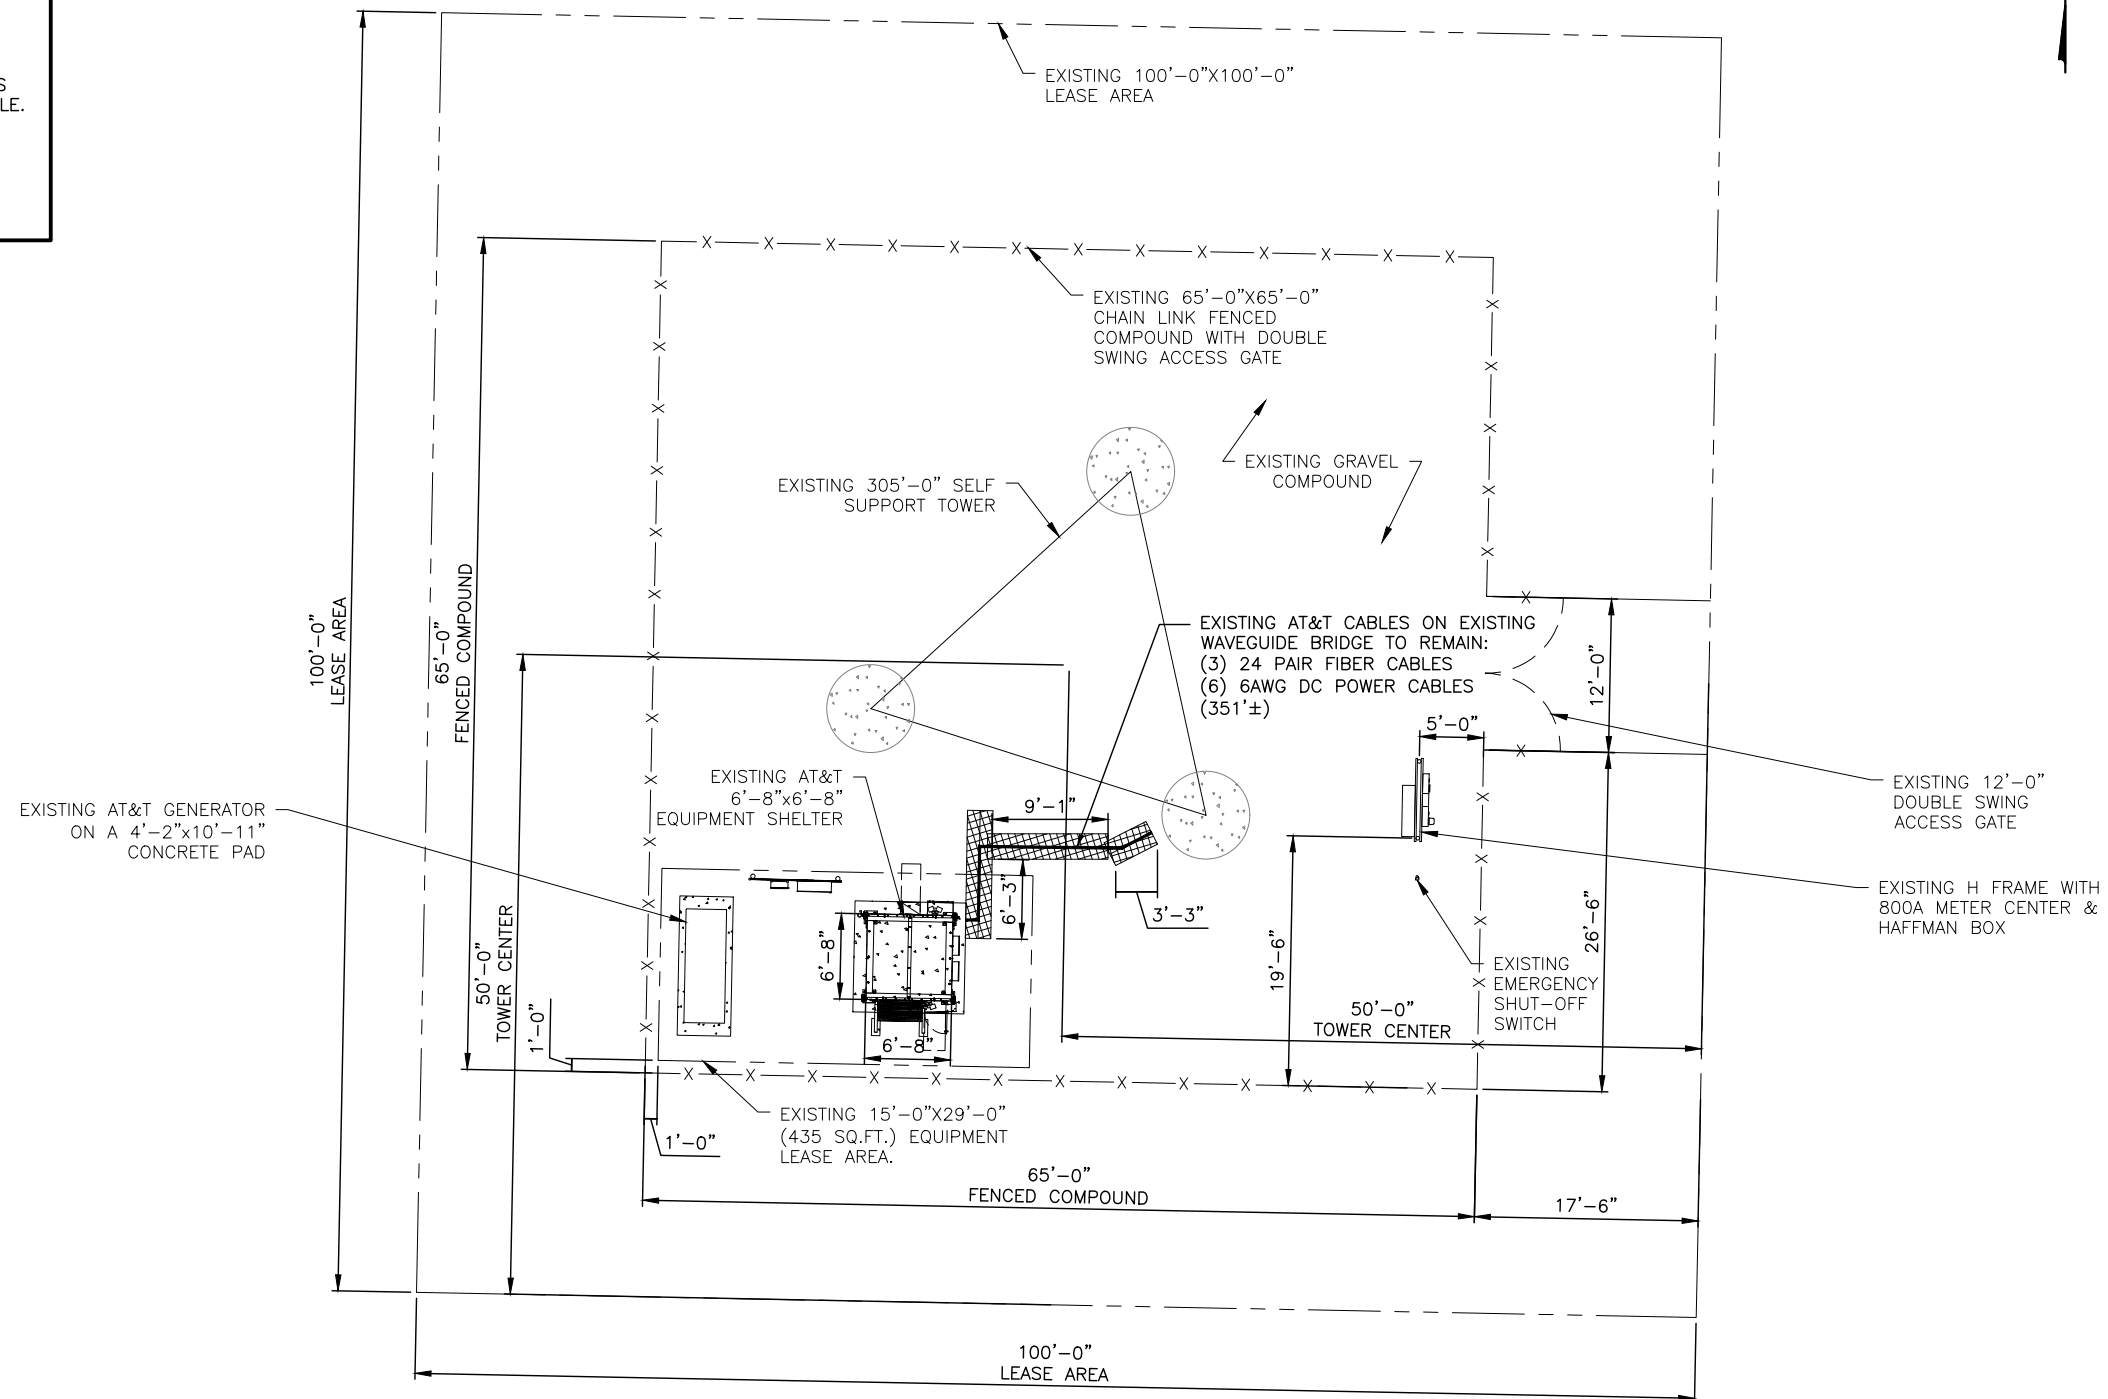


CALL FLORIDA 811
ONE CALL - DIAL 811
CALL 3 WORKING DAYS
BEFORE YOU DIG
1-800-638-4097

1 SITE PLAN

SCALE: 1" = 15'
SCALE BASED ON 11"x17" ONLY

GRAPHIC SCALE

 

(IN FEET)

[illegible]

DRAWN BY:	CHECKED BY:
ME	MM



12150 RESEARCH PARKWAY
ORLANDO, FL 32826




800 S. DOUGLAS ROAD
10TH FLOOR
CORAL GABLES, FL 33134

PREPARED BY:



27139 SEA BREEZE WAY
WESLEY CHAPEL, FLORIDA 33544
(813)917-2671
COA # 35409

THIS ITEM HAS BEEN DIGITALLY
SIGNED & SEALED BY MARC P.
MAIER, P.E. ON THE DATE
ADJACENT TO THE SEAL.
SIGNATURE MUST BE VERIFIED ON
ANY ELECTRONIC COPIES.

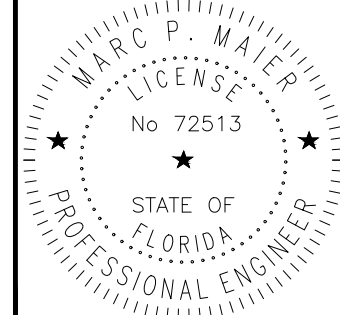

JUNE 6, 2026

MARC P. MAIER, PE
FL PROFESSIONAL ENGINEER LIC. # 72513

OTTER BAY
FA #15123847

612 NE CLYDE VARNES RD
LAKE CITY, FL 32055

SHEET DESCRIPTION

SITE PLAN

SHEET NUMBER

C-1

1. A STRUCTURAL ANALYSIS SHALL BE PERFORMED BY THE OWNER'S AGENT TO CERTIFY THAT THE EXISTING/PROPOSED COMMUNICATION STRUCTURE AND COMPONENTS ARE STRUCTURALLY ADEQUATE TO SUPPORT ALL EXISTING AND PROPOSED ANTENNAS, COAXIAL CABLES AND OTHER APPURTENANCES. THE OWNER'S AGENT SHALL FURNISH A CERTIFICATION LETTER SEALED BY A REGISTERED PROFESSIONAL ENGINEER STATING THAT THIS STRUCTURAL ANALYSIS WAS PREPARED IN ACCORDANCE WITH ALL APPLICABLE CODES AND STANDARDS.

2. IF ANY WORK IS PERFORMED AT THIS SITE THAT REQUIRES THE SITE TO BE OFF AIR OR TURNED DOWN, THE SWITCH IS TO BE NOTIFIED 48 HOURS PRIOR TO CONSTRUCTION VIA NCR/CTS.
3. INSTALLATION SHALL BE CONDUCTED BY FIELD CREWS EXPERIENCED IN THE ASSEMBLY AND ERECTION OF RADIO ANTENNAS, TRANSMISSION LINES, AND SUPPORT STRUCTURES. ANTENNA WORK TO BE INSTALLED PER THE REQUIREMENTS OF THE TOWER MANUFACTURER'S SPECIFICATION.
4. ANTENNA AND MOUNT DESIGN MUST COMPLY WITH TIA-EIA-222-H AND ALL LOCAL CODES.
5. CONTRACTOR TO PROVIDE THE PROPER COAX JUMPER SUPPORT ATTACHMENTS TO THE TOWER AND ANTENNA MOUNT.

CONTRACTOR IS RESPONSIBLE FOR MODIFYING THE
RAYCAP INSTALLED ON THE TOWER TO ACCOMMODATE
THE QUANTITY OF RRU'S.

THE CONTRACTOR MUST FIELD VERIFY ALL MEASUREMENTS AND FIELD CONDITIONS PRIOR TO THE COMMENCEMENT OF CONSTRUCTION.

1. REFER TO CURRENT RFDS FOR ADDITIONAL INFO.
2. ADJUST ANTENNA MOUNTS AS REQUIRED TO ACHIEVE THE AZIMUTH SPECIFIED AND LIMIT RF SHADOWING
3. UNLESS NOTED OTHERWISE THE CONTRACTOR MUST PROVIDE ALL MATERIAL NECESSARY.
4. CONTRACTOR TO RETURN ALL EXISTING ANTENNA BEING REMOVED TO AT&T.



AT&T
12150 RESEARCH PARKWAY
ORLANDO, FL 32826


MasTec
Network Solutions

800 S. DOUGLAS ROAD
10TH FLOOR
CORAL GABLES, FL 33134

GEN
ENGINEERING

27139 SEA BREEZE WAY
WESLEY CHAPEL, FLORIDA 33544
(813)917-2671
COA # 35409

THIS ITEM HAS BEEN DIGITALLY
SIGNED & SEALED BY MARC P.
MAIER, P.E. ON THE DATE
ADJACENT TO THE SEAL.
SIGNATURE MUST BE VERIFIED ON
ANY ELECTRONIC COPIES.

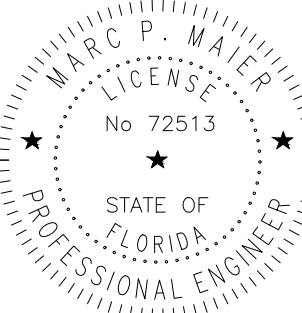

MARC P. MAIER, PE
FL PROFESSIONAL ENGINEER LIC. # 72513

OTTER BAY
FA #15123847

612 NE CLYDE VARNES RD
LAKE CITY, FL 32055

SHEET DESCRIPTION

TOWER ELEVATION AND ANTENNA ORIENTATION


SHEET NUMBER

S-1

AIR 6472 B77G B77M, Wide band Product Spec

TRX Branches	64T64R
Antenna Elements	256
Antenna configuration	(4x1)x(4x8)
Operation band	B77G (3450-3550 MHz) + B77M (3840-3980 MHz)
IBW	530 MHz
TCBW	Max 200 MHz
Output Power	400 W (configurable for two bands in total, 4W/MHz PSD)
EIRP	80.8 dBm (same EIRP as from 480W with 192AE)
EIS	~0.8 dB better than 192AE
Weight	~ 42 kg
Size	~ 925Hx410Wx190D mm, 72 L
eCPRI link	2*25G
Operating Temperature	-40 to +55°C, passive cooling
Power Supply	-48VDC 3-wires, single connector
Power Consumption	~ 700W, ETSI Avg.


ERICSSON AIR6472 B77G B77M
SCALE: N.T.S.

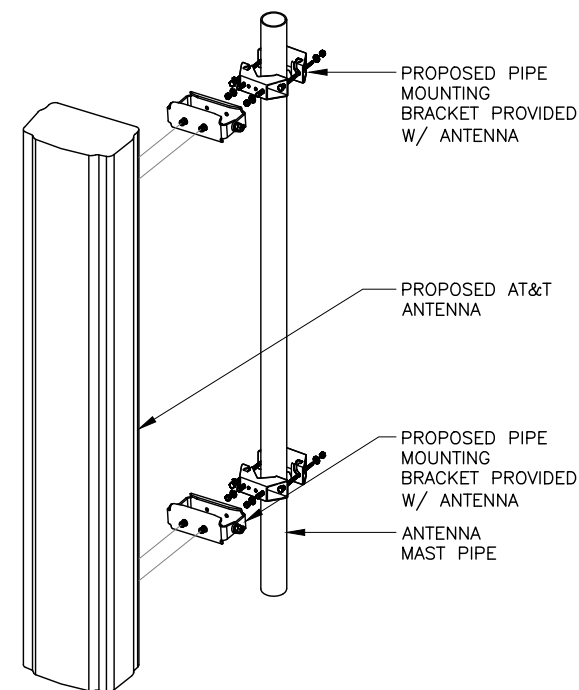

2 ANTENNA MOUNTING DETAIL
S-2 SCALE: N.T.S.

KEYNOTE LEGEND:

1. SECTOR GROUND BAR (TYP).
2. COLLECTOR GROUND BAR.
3. NEW ANTENNA.
4. SINGLE PAIR FIBER & DC POWER.
5. JUMPER CABLE, 1/2" (TYP).
6. PIPE MOUNT.
7. DC POWER & FIBER TO RAYCAP UNIT.
8. REMOTE RADIO HEAD (RRH) (IF APPLICABLE).
9. DC6 RAYCAP SURGE SUPPRESSOR (IF APPLICABLE).

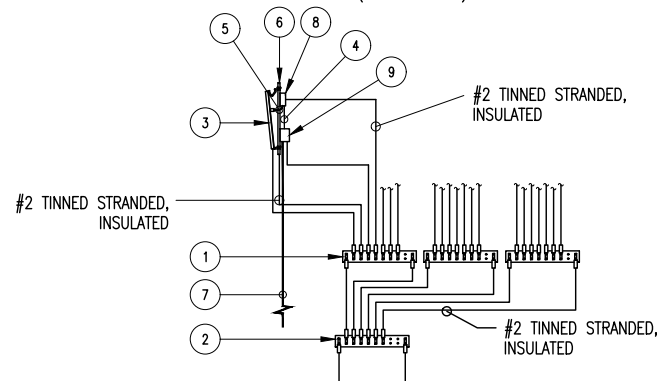

1. UTILIZE EXISTING AT&T GROUND BARS AND GROUNDING.
2. ADD GROUND BARS IF THERE ARE INSUFFICIENT LUG POSITIONS.
3. REFERENCE AT&T BONDING & GROUNDING PRACTICE TP76416.

3 ANTENNA GROUNDING SCHEMATIC

[illegible]

DRAWN BY:	CHECKED BY:
ME	MM



12150 RESEARCH PARKWAY
ORLANDO, FL 32826




800 S. DOUGLAS ROAD
10TH FLOOR
CORAL GABLES, FL 33134

PREPARED BY:



27139 SEA BREEZE WAY
WESLEY CHAPEL, FLORIDA 33544
(813)917-2671
COA # 35409

THIS ITEM HAS BEEN DIGITALLY
SIGNED & SEALED BY MARC P.
MAIER, P.E. ON THE DATE
ADJACENT TO THE SEAL.
SIGNATURE MUST BE VERIFIED ON
ANY ELECTRONIC COPIES.

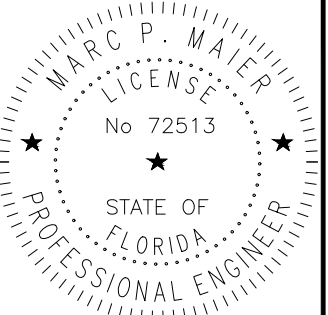

JUNE 6, 2026

MARC P. MAIER, PE
FL PROFESSIONAL ENGINEER LIC. # 72513

OTTER BAY
FA #15123847

612 NE CLYDE VARNES RD
LAKE CITY, FL 32055

SHEET DESCRIPTION

MISCELLANEOUS DETAILS

SHEET NUMBER

S-2

GEN3 Engineering - E:\000 GEN3 Docs\Mostec MCA\Otter Bay\15123847_OTTER BAY_5G NR RADIO_CD.dwg June 8, 2026

DC / FIBER DEMARCATION BOX					
RAYCAP DC FIBER DEMARCATION BOX			CABLES		
MOUNTING HEIGHT	MODEL	QTY	MODEL	QTY	LENGTH PER LINE
300'-0"	DC9-48-60-24-8C-EV	3	ROSENBERGER (24) PAIR FIBER TRUNK	3	351'-0"
			(6) - #6 AWG TINNED COPPER CONDUCTORS	6	351'-0"

ANTENNA AND COAX SCHEDULE														
SECTOR	AZ	ANTENNAS					RRU			DIPLEXER/DIPLEXER/FILTER			TMA	
		RAD CENTER	ANTENNA		(QTY)	APPROXIMATE ANTENNA SPECS	MODEL	TOP (QTY)	GRND (QTY)	MODEL	TWR (QTY)	GRND (QTY)	MODEL	(QTY)
			MAKE	MODEL										
ALPHA (A1)	0°	300'-0"	KATHREIN	80010991K	1	H=78.7" x W=20.0" x D=6.9"	- 8843 B2/B66A 4449 B5/B12A -	- 1 1 -	- - - -	- - - -	- - - -	- - - -	- - - -	- - - -
ALPHA (A2)	0°	300'-0"	ERICSSON	AIR6472 B77G B77M	1	H=36.3" x W=15.8" x D=7.4"	- - -	- - -	- - -	- - -	- - -	- - -	- - -	- - -
ALPHA (A3)	-	-	-	-	-	-	-	-	-	-	-	-	-	-
ALPHA (A4)	0°	300'-0"	KATHREIN	80010991K	1	H=78.7" x W=20.0" x D=6.9"	- 4478 B14 - -	- 1 - -	- - - -	- - - -	- - - -	- - - -	- - - -	- - - -
BETA (B1)	120°	300'-0"	KATHREIN	80010991K	1	H=78.7" x W=20.0" x D=6.9"	- 8843 B2/B66A 4449 B5/B12A -	- 1 1 -	- - - -	- - - -	- - - -	- - - -	- - - -	- - - -
BETA (B2)	120°	300'-0"	ERICSSON	AIR6472 B77G B77M	1	H=36.3" x W=15.8" x D=7.4"	- - -	- - -	- - -	- - -	- - -	- - -	- - -	- - -
BETA (B3)	-	-	-	-	-	-	-	-	-	-	-	-	-	-
BETA (B4)	120°	300'-0"	KATHREIN	80010991K	1	H=78.7" x W=20.0" x D=6.9"	- 4478 B14 - -	- 1 - -	- - - -	- - - -	- - - -	- - - -	- - - -	- - - -
GAMMA (G1)	240°	300'-0"	KATHREIN	80010991K	1	H=78.7" x W=20.0" x D=6.9"	- 8843 B2/B66A 4449 B5/B12A -	- 1 1 -	- - - -	- - - -	- - - -	- - - -	- - - -	- - - -
GAMMA (G2)	240°	300'-0"	ERICSSON	AIR6472 B77G B77M	1	H=36.3" x W=15.8" x D=7.4"	- - -	- - -	- - -	- - -	- - -	- - -	- - -	- - -
GAMMA (G3)	-	-	-	-	-	-	-	-	-	-	-	-	-	-
GAMMA (G4)	240°	300'-0"	KATHREIN	80010991K	1	H=78.7" x W=20.0" x D=6.9"	- 4478 B14 - -	- 1 - -	- - - -	- - - -	- - - -	- - - -	- - - -	- - - -
				TOTAL	9		TOTAL	9	0	TOTAL	0	0	TOTAL	0

- * ANTENNA AND COAX INFORMATION PROVIDED FROM THE 5G NR 1DR-1/5G NR 1DR-2 RFDS ID #RFDS-36142 DATED 04/06/26
- * CONTRACTOR TO VERIFY RF INFO WITH CLIENT PRIOR TO CONSTRUCTION.
- * COAX LENGTHS ARE APPROXIMATE AND MUST BE VERIFIED PRIOR TO CONSTRUCTION.
- * ALL COAX SHALL BE COLOR CODED AT TOP AN BOTTOM JUMPER AND AT TOP OF TOWER BOTTOM OF TOWER, AND INSIDE SHELTER ON MAIN COAX.
- * EACH MAIN COAX SHALL HAVE CORROSION PROOF "ID TAGS" INSTALLED INSIDE THE SHELTER AT THE PORT AND AT THE ANTENNA.
- * ALL QUANTITIES GIVEN ARE TOTAL EXISTING AND PROPOSED

ADDITIONAL CABLES CONSIDERED		
TOTAL 5/16" RET JUMPERS	6	90'-0"

REV	DATE	DESCRIPTION
A	05/22/26	PRELIMINARY CDs REV "A"
0	06/08/26	FINAL CDs ISSUED
1		
2		

DRAWN BY:	CHECKED BY:
ME	MM



12150 RESEARCH PARKWAY
ORLANDO, FL 32826



Network Solutions


800 S. DOUGLAS ROAD
10TH FLOOR
CORAL GABLES, FL 33134

PREPARED BY:



27139 SEA BREEZE WAY
WESLEY CHAPEL, FLORIDA 33544
(813)917-2671
COA # 35409

THIS ITEM HAS BEEN DIGITALLY SIGNED & SEALED BY MARC P. MAIER, P.E. ON THE DATE ADJACENT TO THE SEAL. SIGNATURE MUST BE VERIFIED ON ANY ELECTRONIC COPIES.

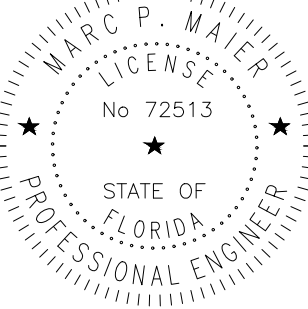

JUNE 6, 2026
MARC P. MAIER, PE
FL PROFESSIONAL ENGINEER LIC. # 72513


OTTER BAY
FA #15123847
612 NE CLYDE VARNES RD
LAKE CITY, FL 32055

SHEET DESCRIPTION

ANTENNA SCHEDULE

SHEET NUMBER

AN-1

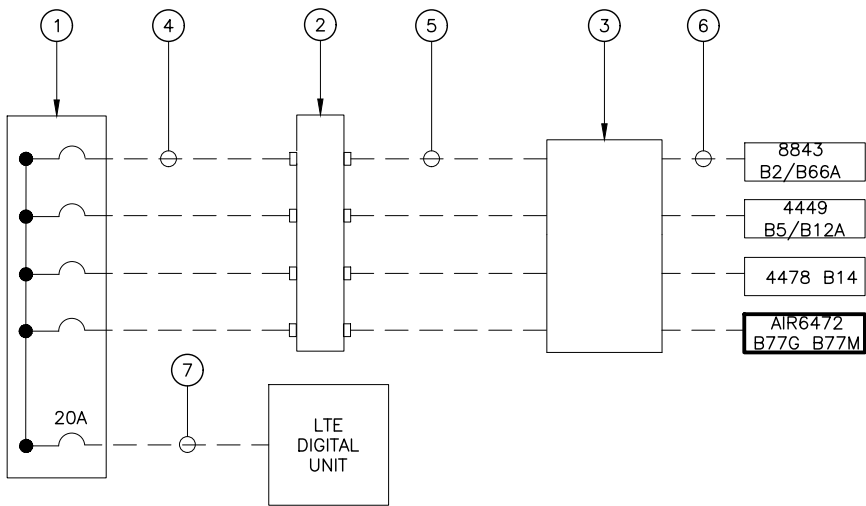

1
E-1

SCALE: N.T.S.



GEN
ENGINEERING

A circular professional engineer seal for Marc P. Maier. The outer ring contains the text "MARC P. MAIER" at the top and "PROFESSIONAL ENGINEER" at the bottom, separated by two stars. Inside this ring, the word "LICENSE" is at the top, "No 72513" is in the center, and "STATE OF FLORIDA" is at the bottom, also separated by two stars. The entire seal is composed of a dotted border.

E-1