


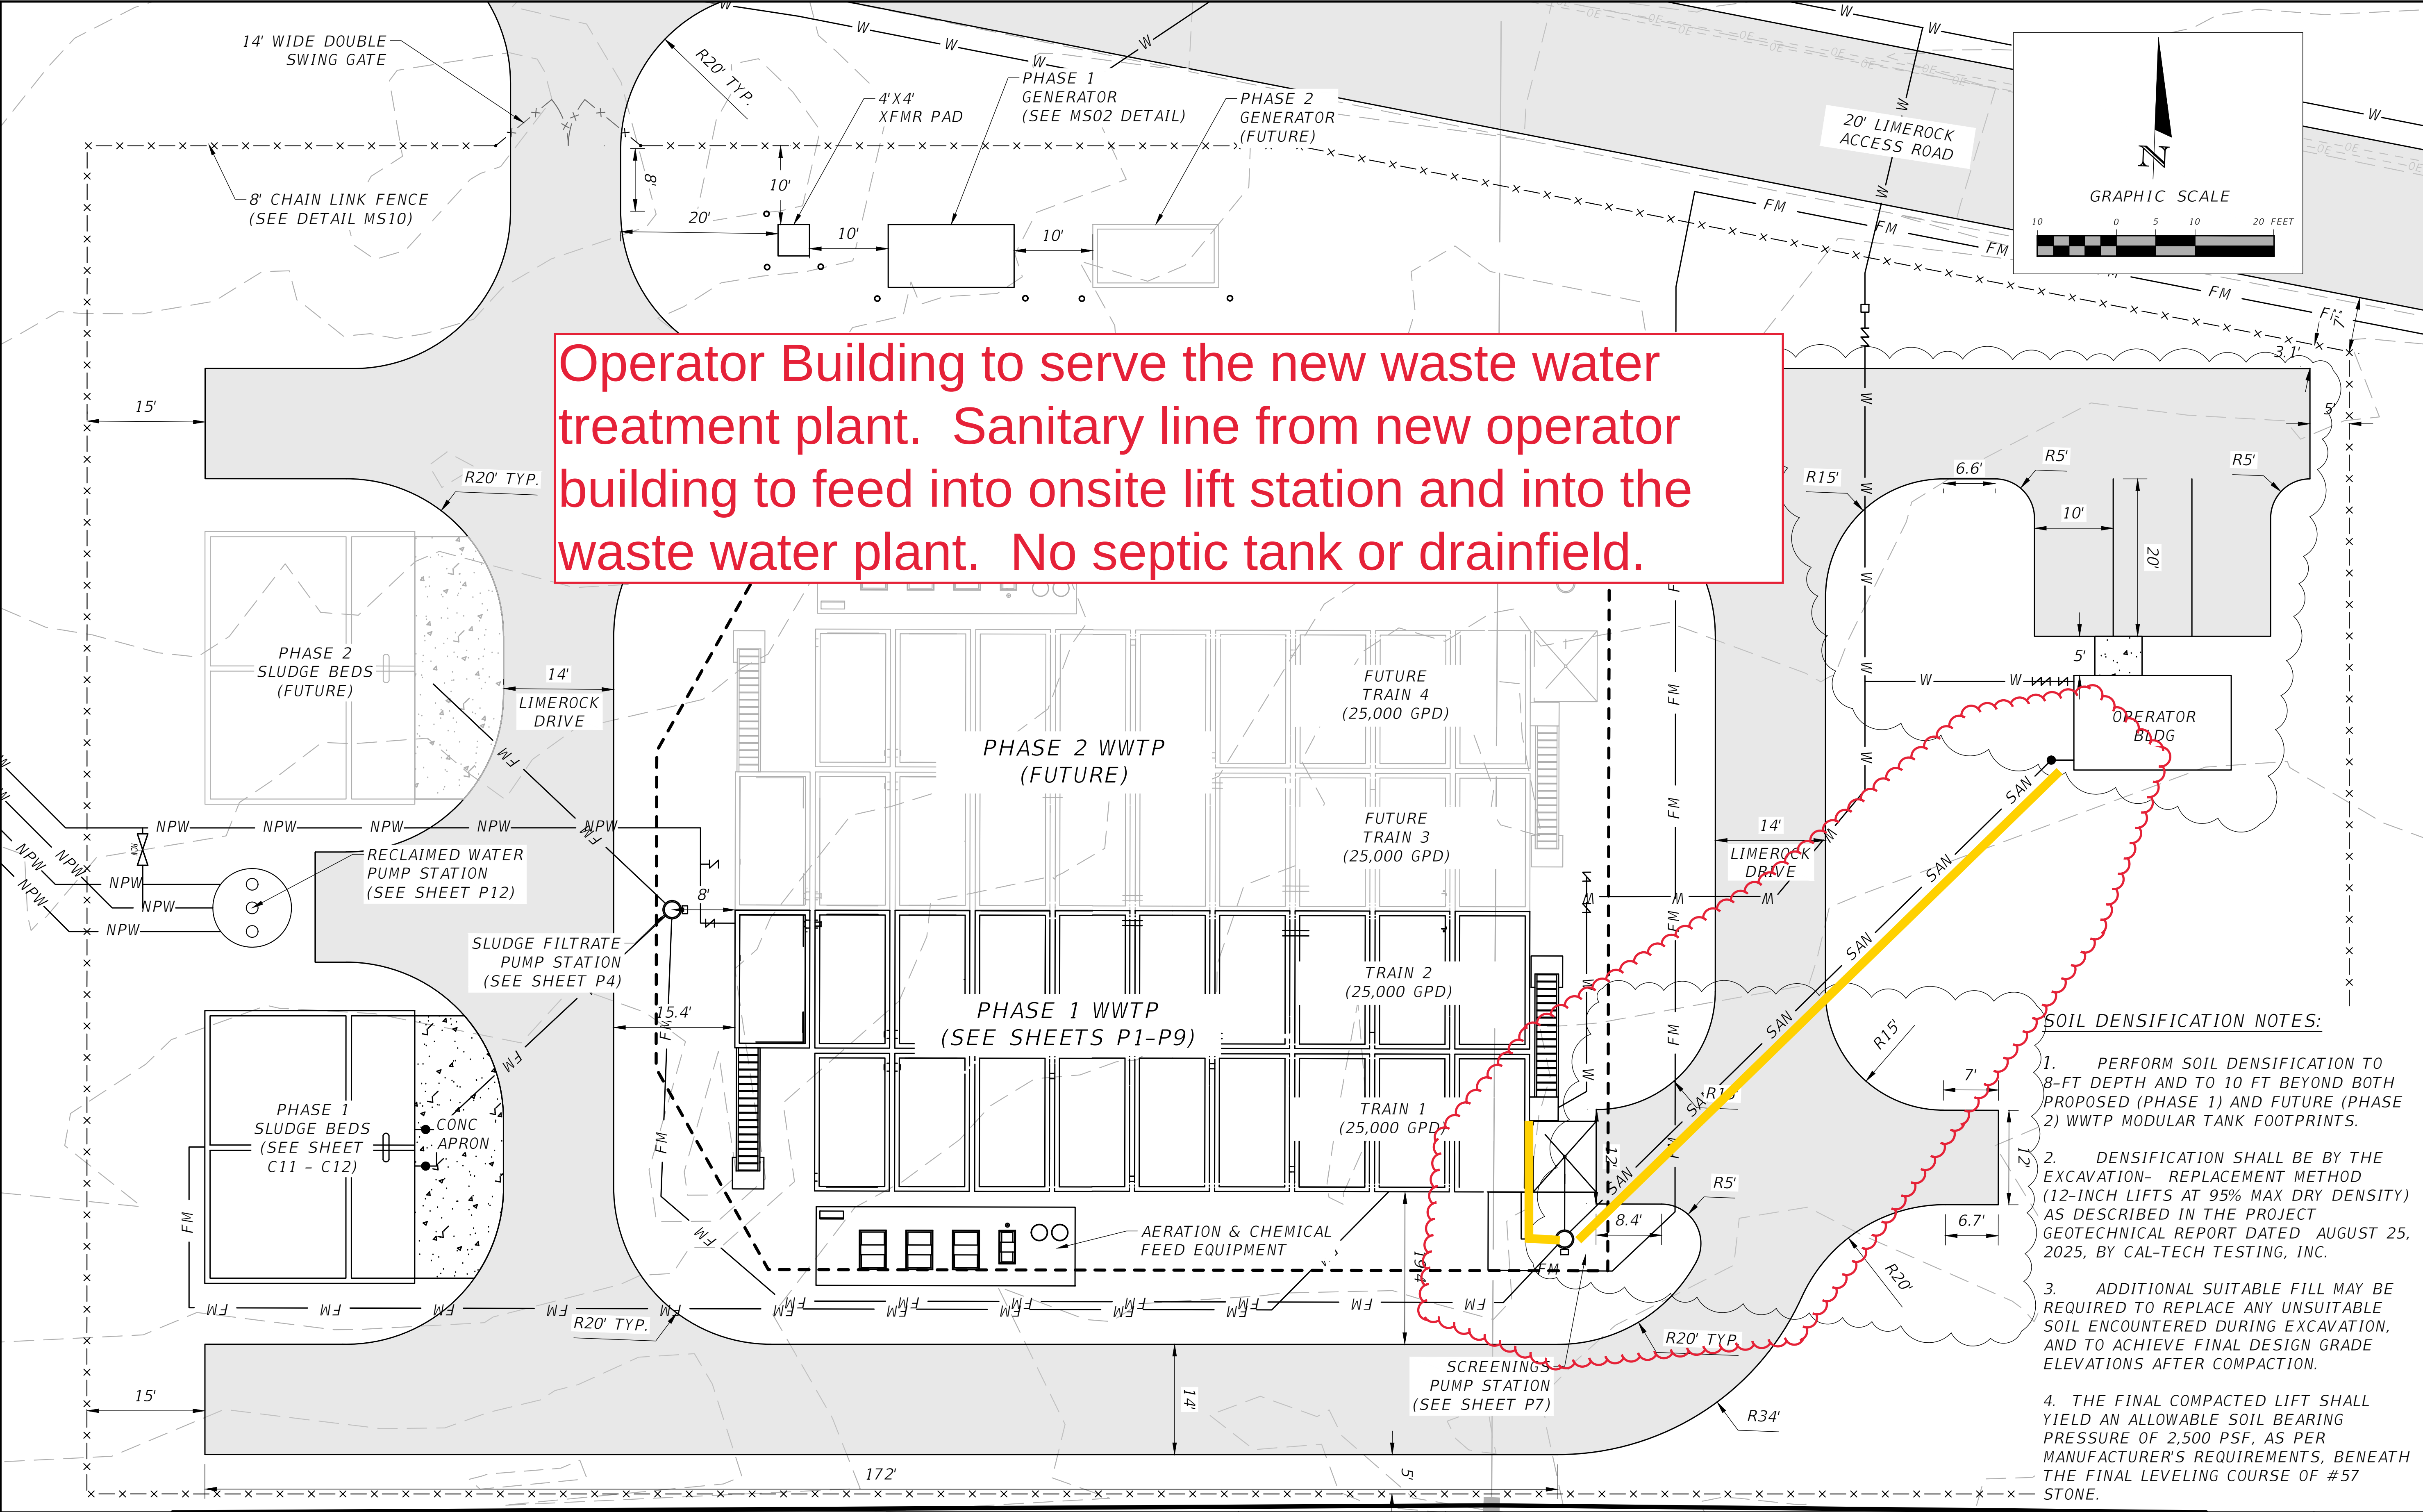

REVISIONS		NORTH FLORIDA PROFESSIONAL SERVICES, INC.		JOB NUMBER: L220209FOR EOR: RICKY L. HENDRIX P.E. NO.: 45239		WWTP SITE PLAN FT WHITE PHASE 1- WASTEWATER TREATMENT COLUMBIA COUNTY, FLORIDA		SHEET NO.	
DATE	DESCRIPTION								
6/30/26	ACCESS DRIVE AND GRADING REVISIONS.	P.O. BOX 3823 LAKE CITY, FL 32056 PH. 386-752-4675 LIC NO. LB8356		2551 BLAIRSTONE PINES DR. TALLAHASSEE, FL 32301 WWW.NFPS.NET CA# 29011				C7	

THE OFFICIAL RECORD OF THIS SHEET IS THE ELECTRONIC FILE DIGITALLY SIGNED AND SEALED UNDER RULE 61G15-23.004, F.A.C.