



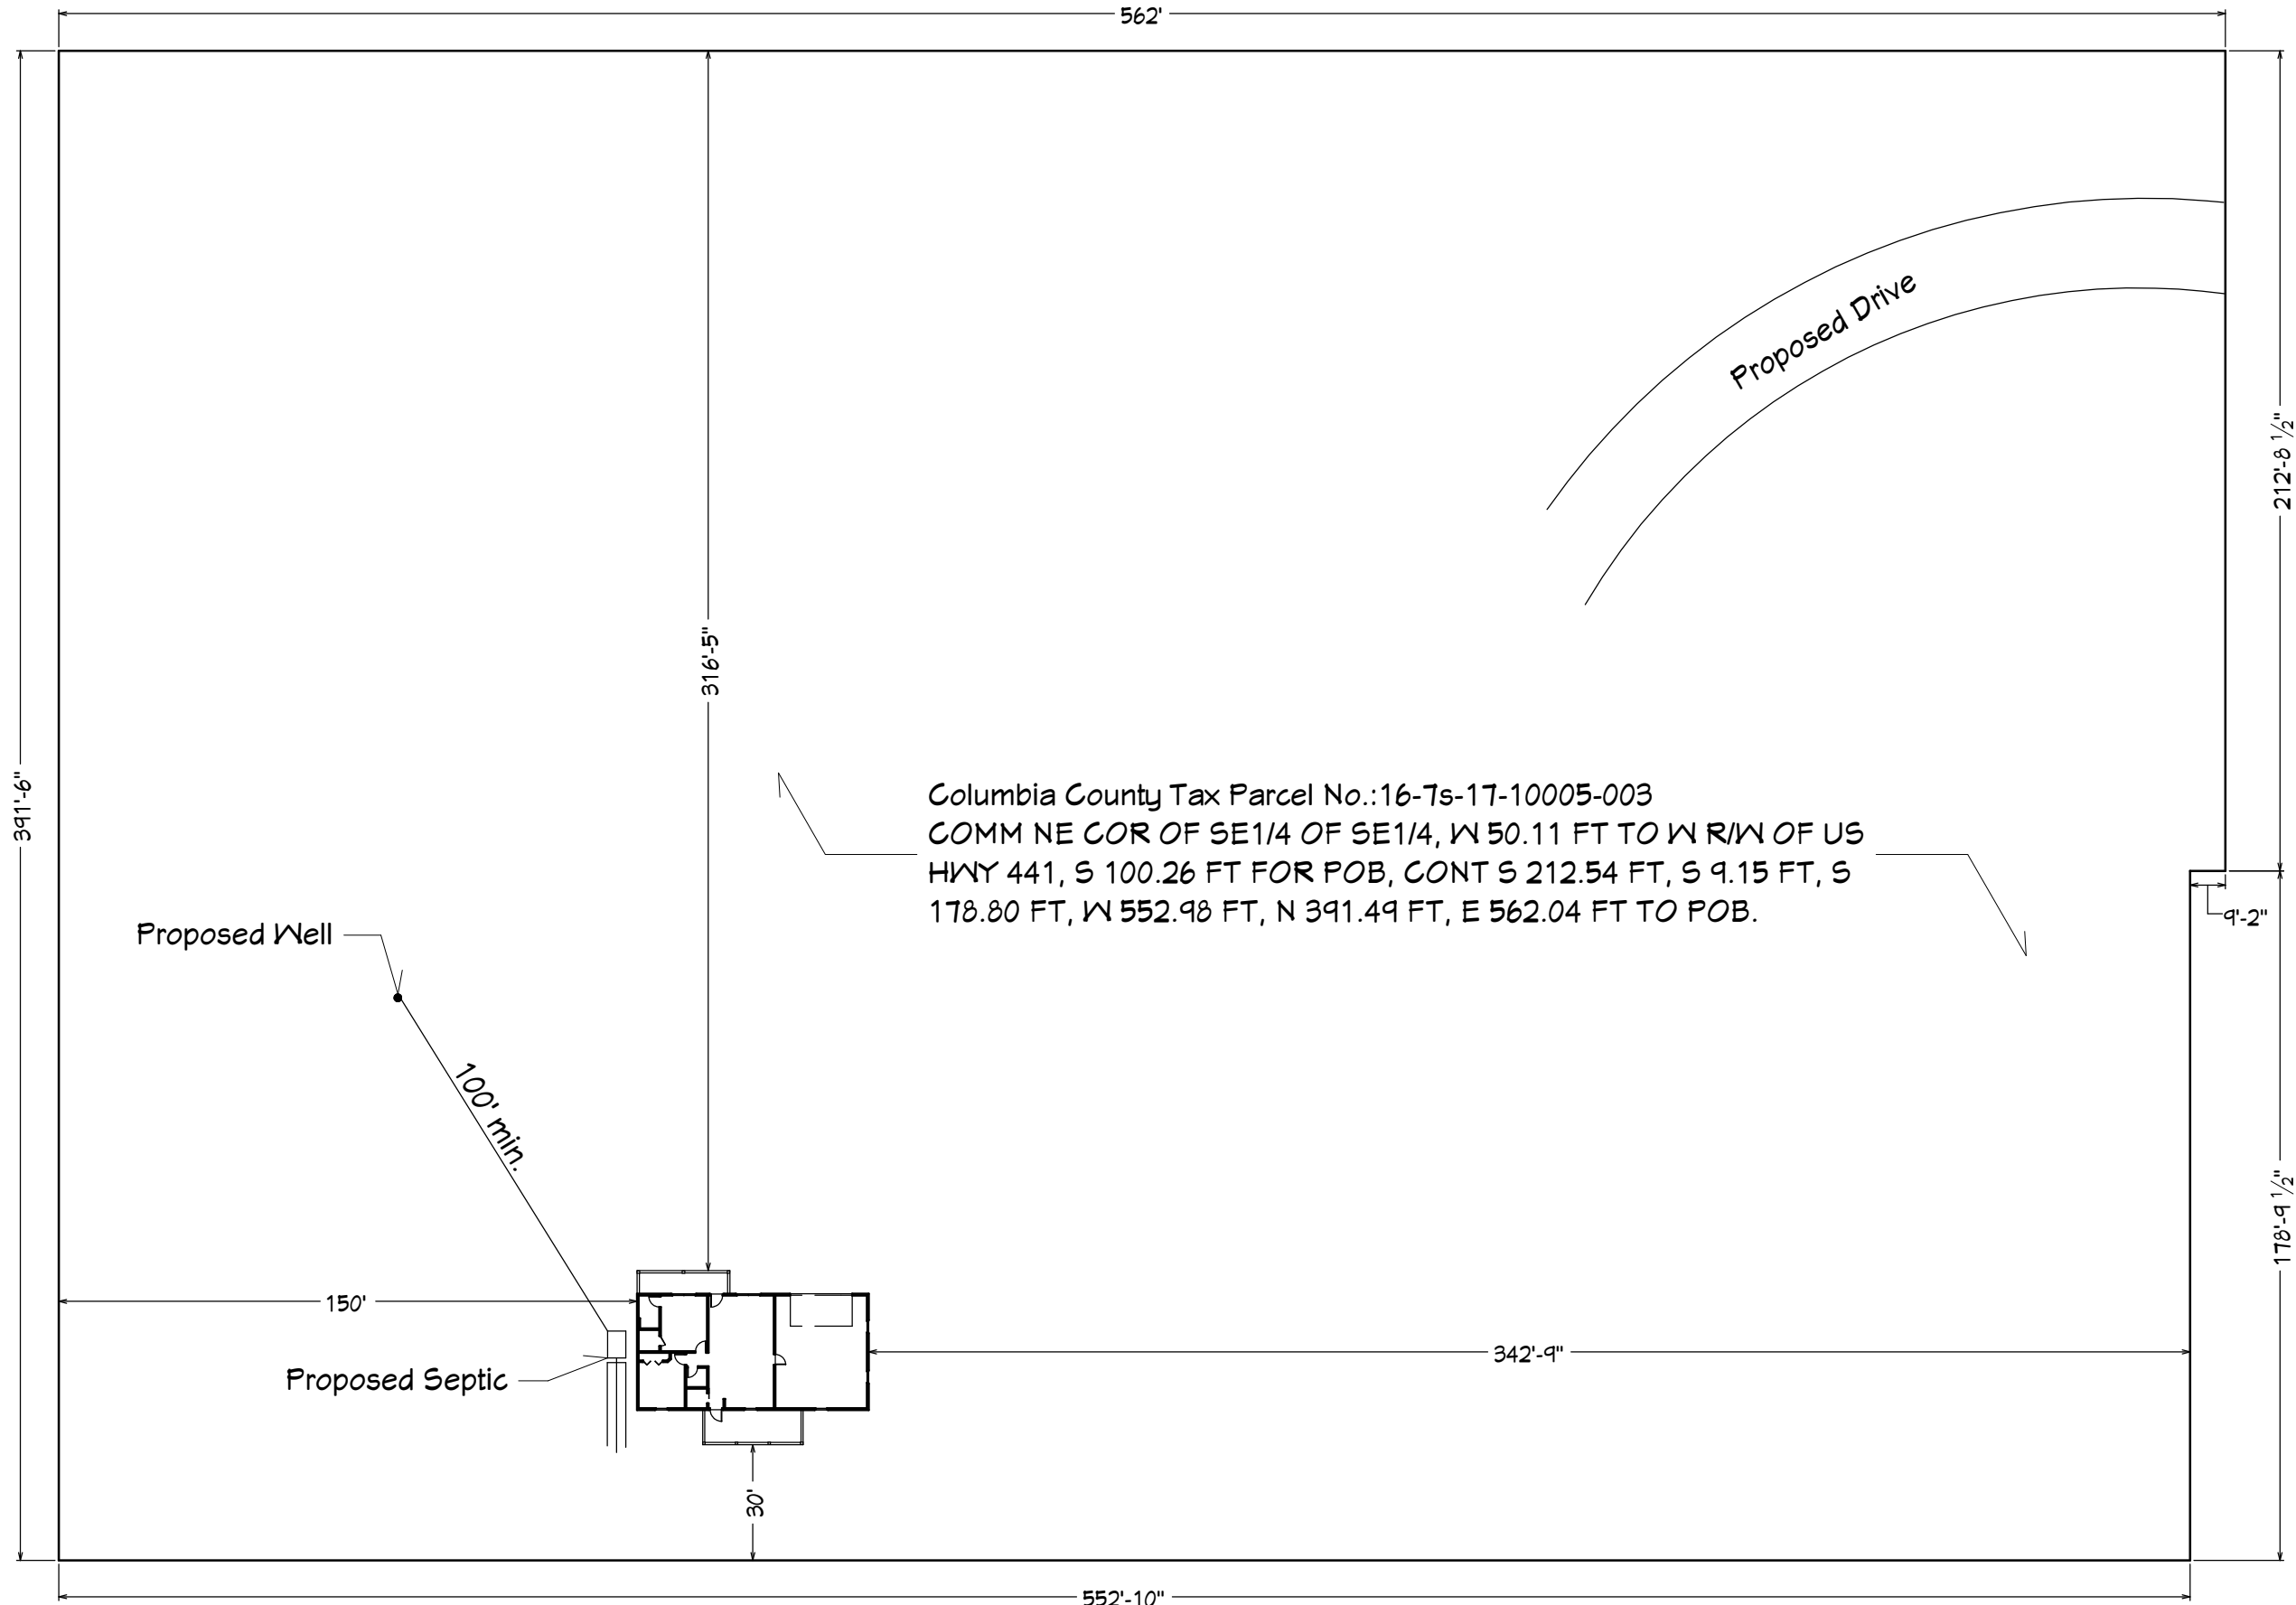

DRAWINGS PROVIDED BY:		PROJECT DESCRIPTION:		SHEET TITLE:	
G Buzbee Inc		Dubose Res		Site Plan	
17774 NW US Hwy 441		TBD S US Hwy 441			
High Springs, FL 32643		High Springs, FL 32643			
DATE:					
7/10/2026					
SCALE:					
1" = 45'					
SHEET:					
A-1					

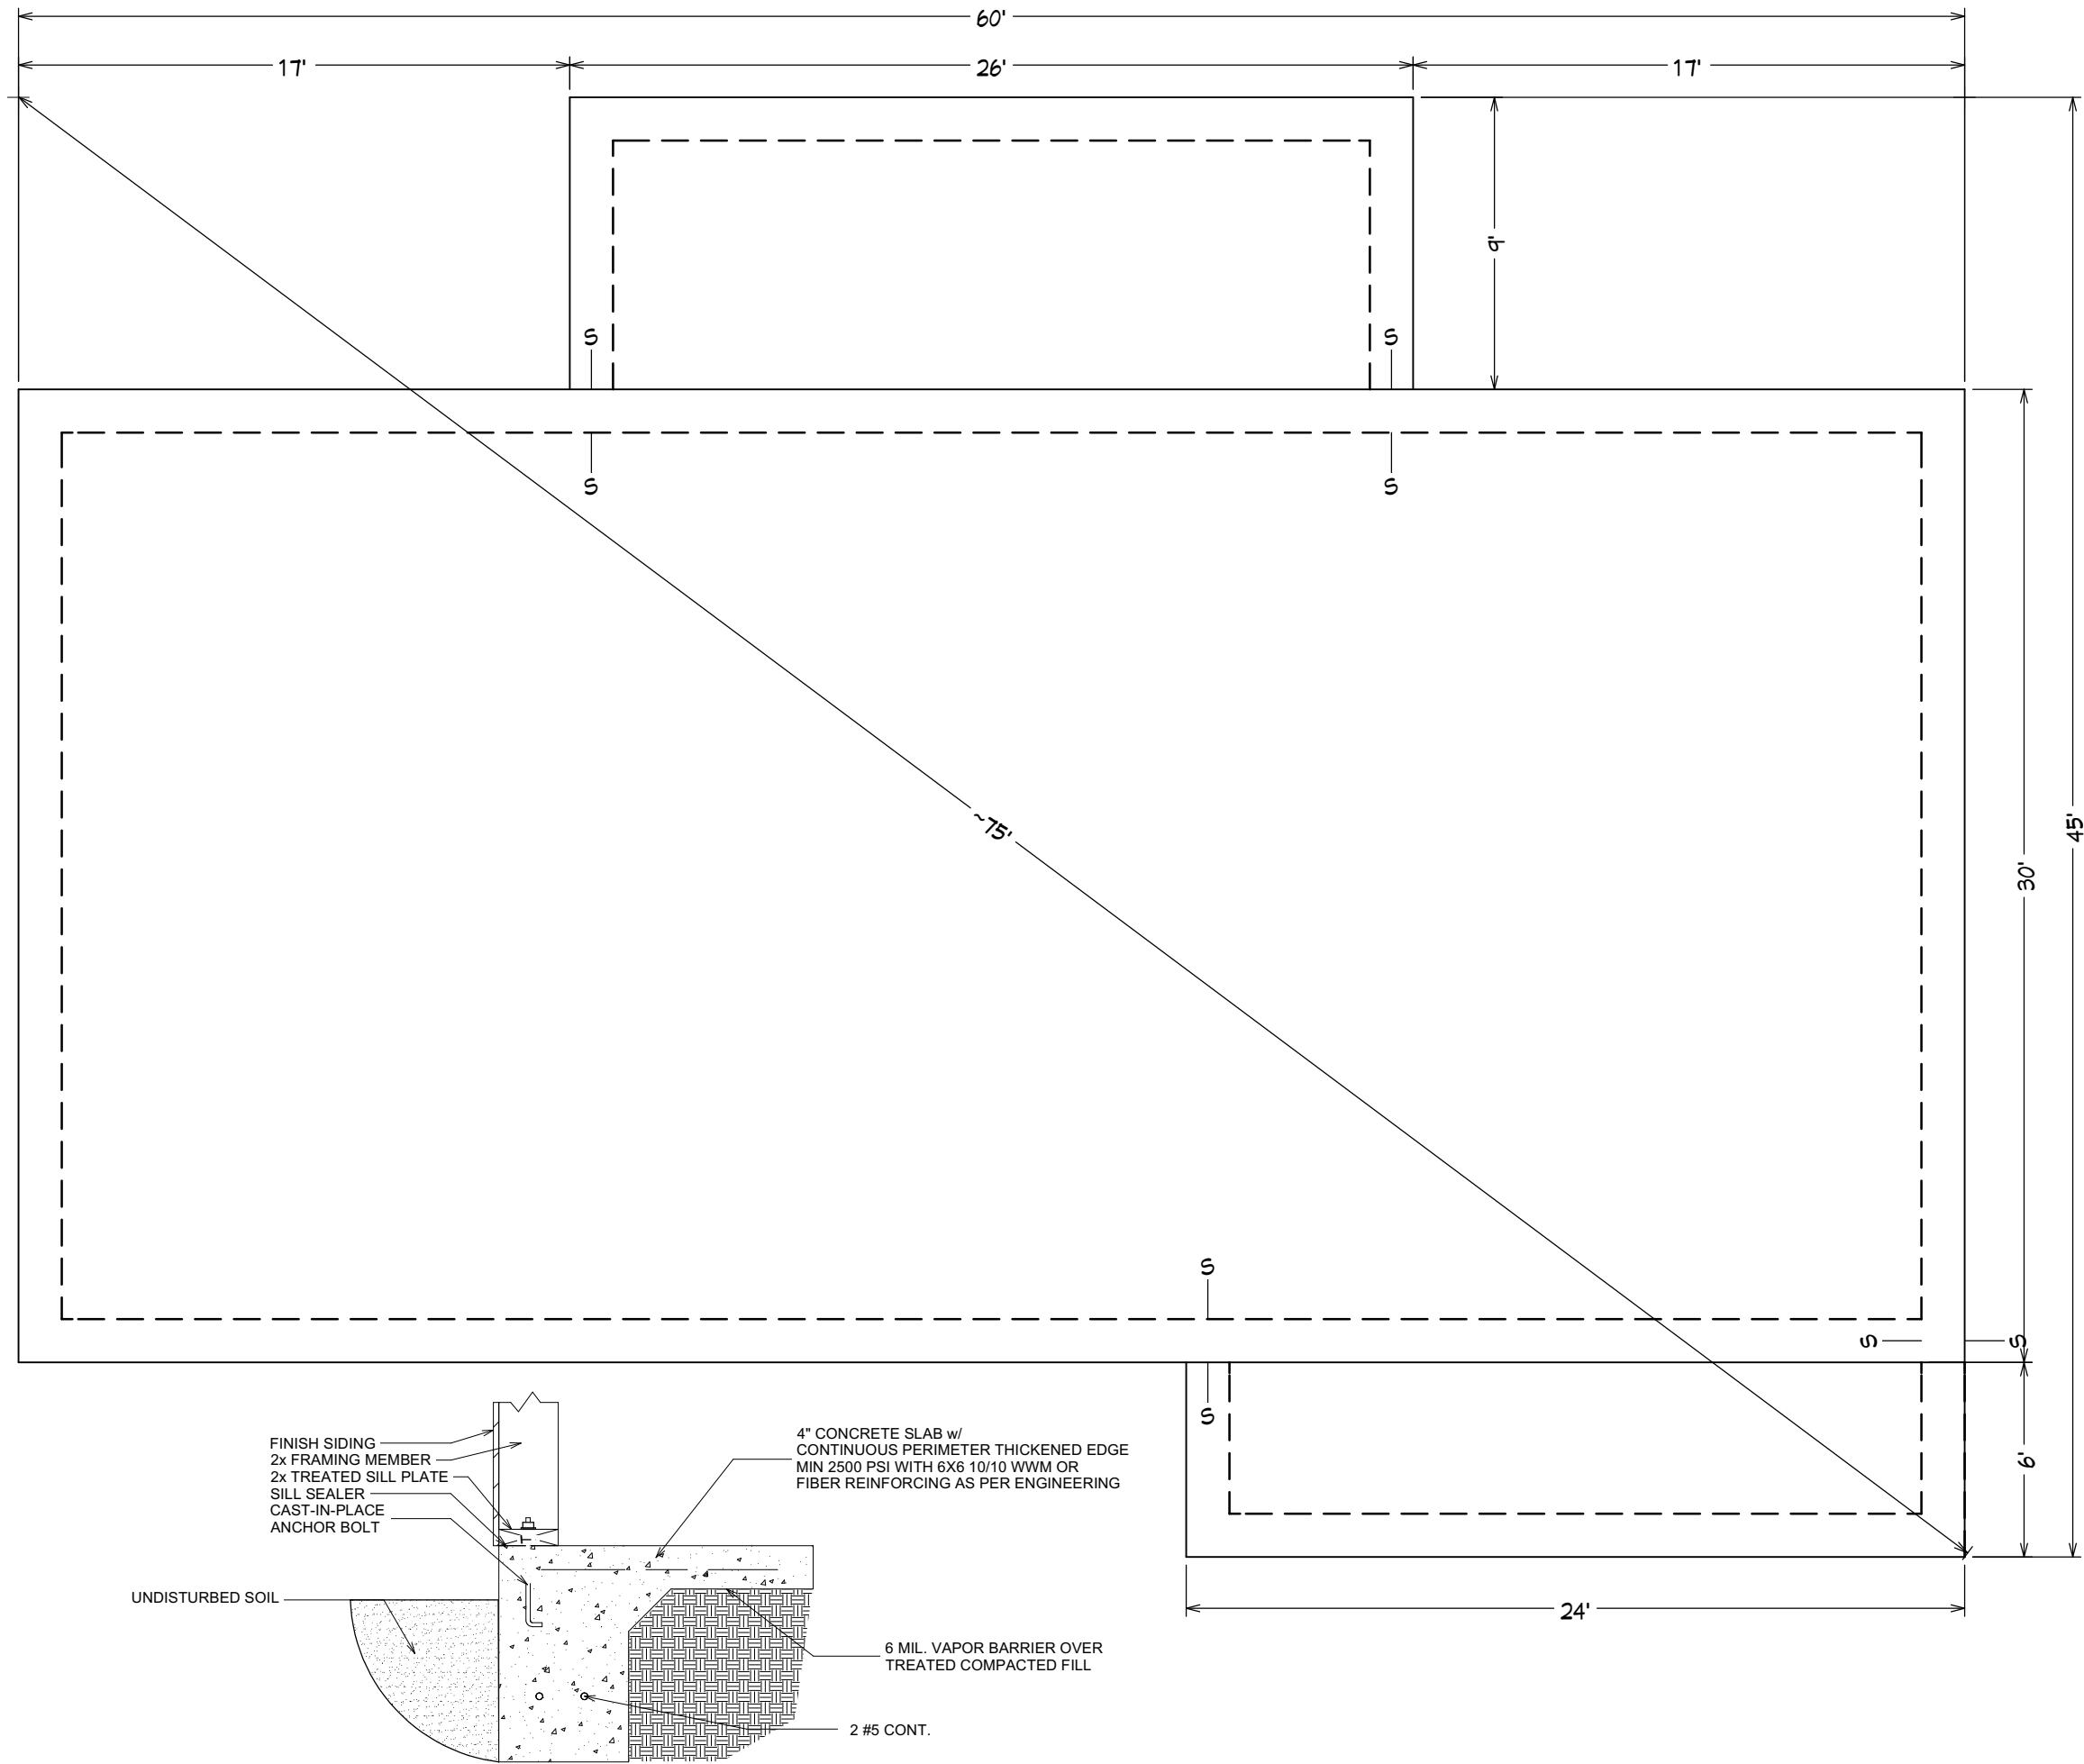

A Typical Monolithic Foundation
(Sized Per Eng.)

NO.	DESCRIPTION	BY	DATE

PROJECT DESCRIPTION:	Dubose Res
	TBD S US Hwy 441 High Springs, FL 32643


DRAWINGS PROVIDED BY:	G Buzbee Inc
	17774 NW US Hwy 441 High Springs, FL 32643

DATE:	7/10/2026
-------	-----------

SCALE:	3/16" = 1'
--------	------------

SHEET:	A-2
--------	-----

SHEET TITLE:	Foundation Plan
--------------	-----------------

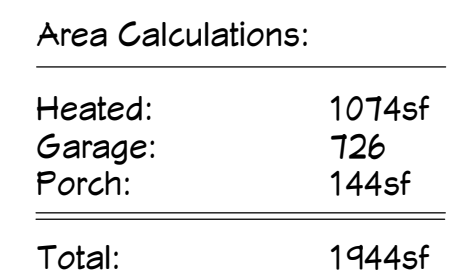[illegible]

SHEET TITLE:

PROJECT DESCRIPTION:
Dubose Res
TBD S US Hwy 441
High Springs, FL 32643

DRAWINGS PROVIDED BY:
G Buzbee Inc
17774 NW US Hwy 441
High Springs, FL 32643


DATE:
7/10/2026

SCALE:
 $3/16" = 1'$

SHEET:

A-3

200 Amp Electric Service
- Clay Electric -

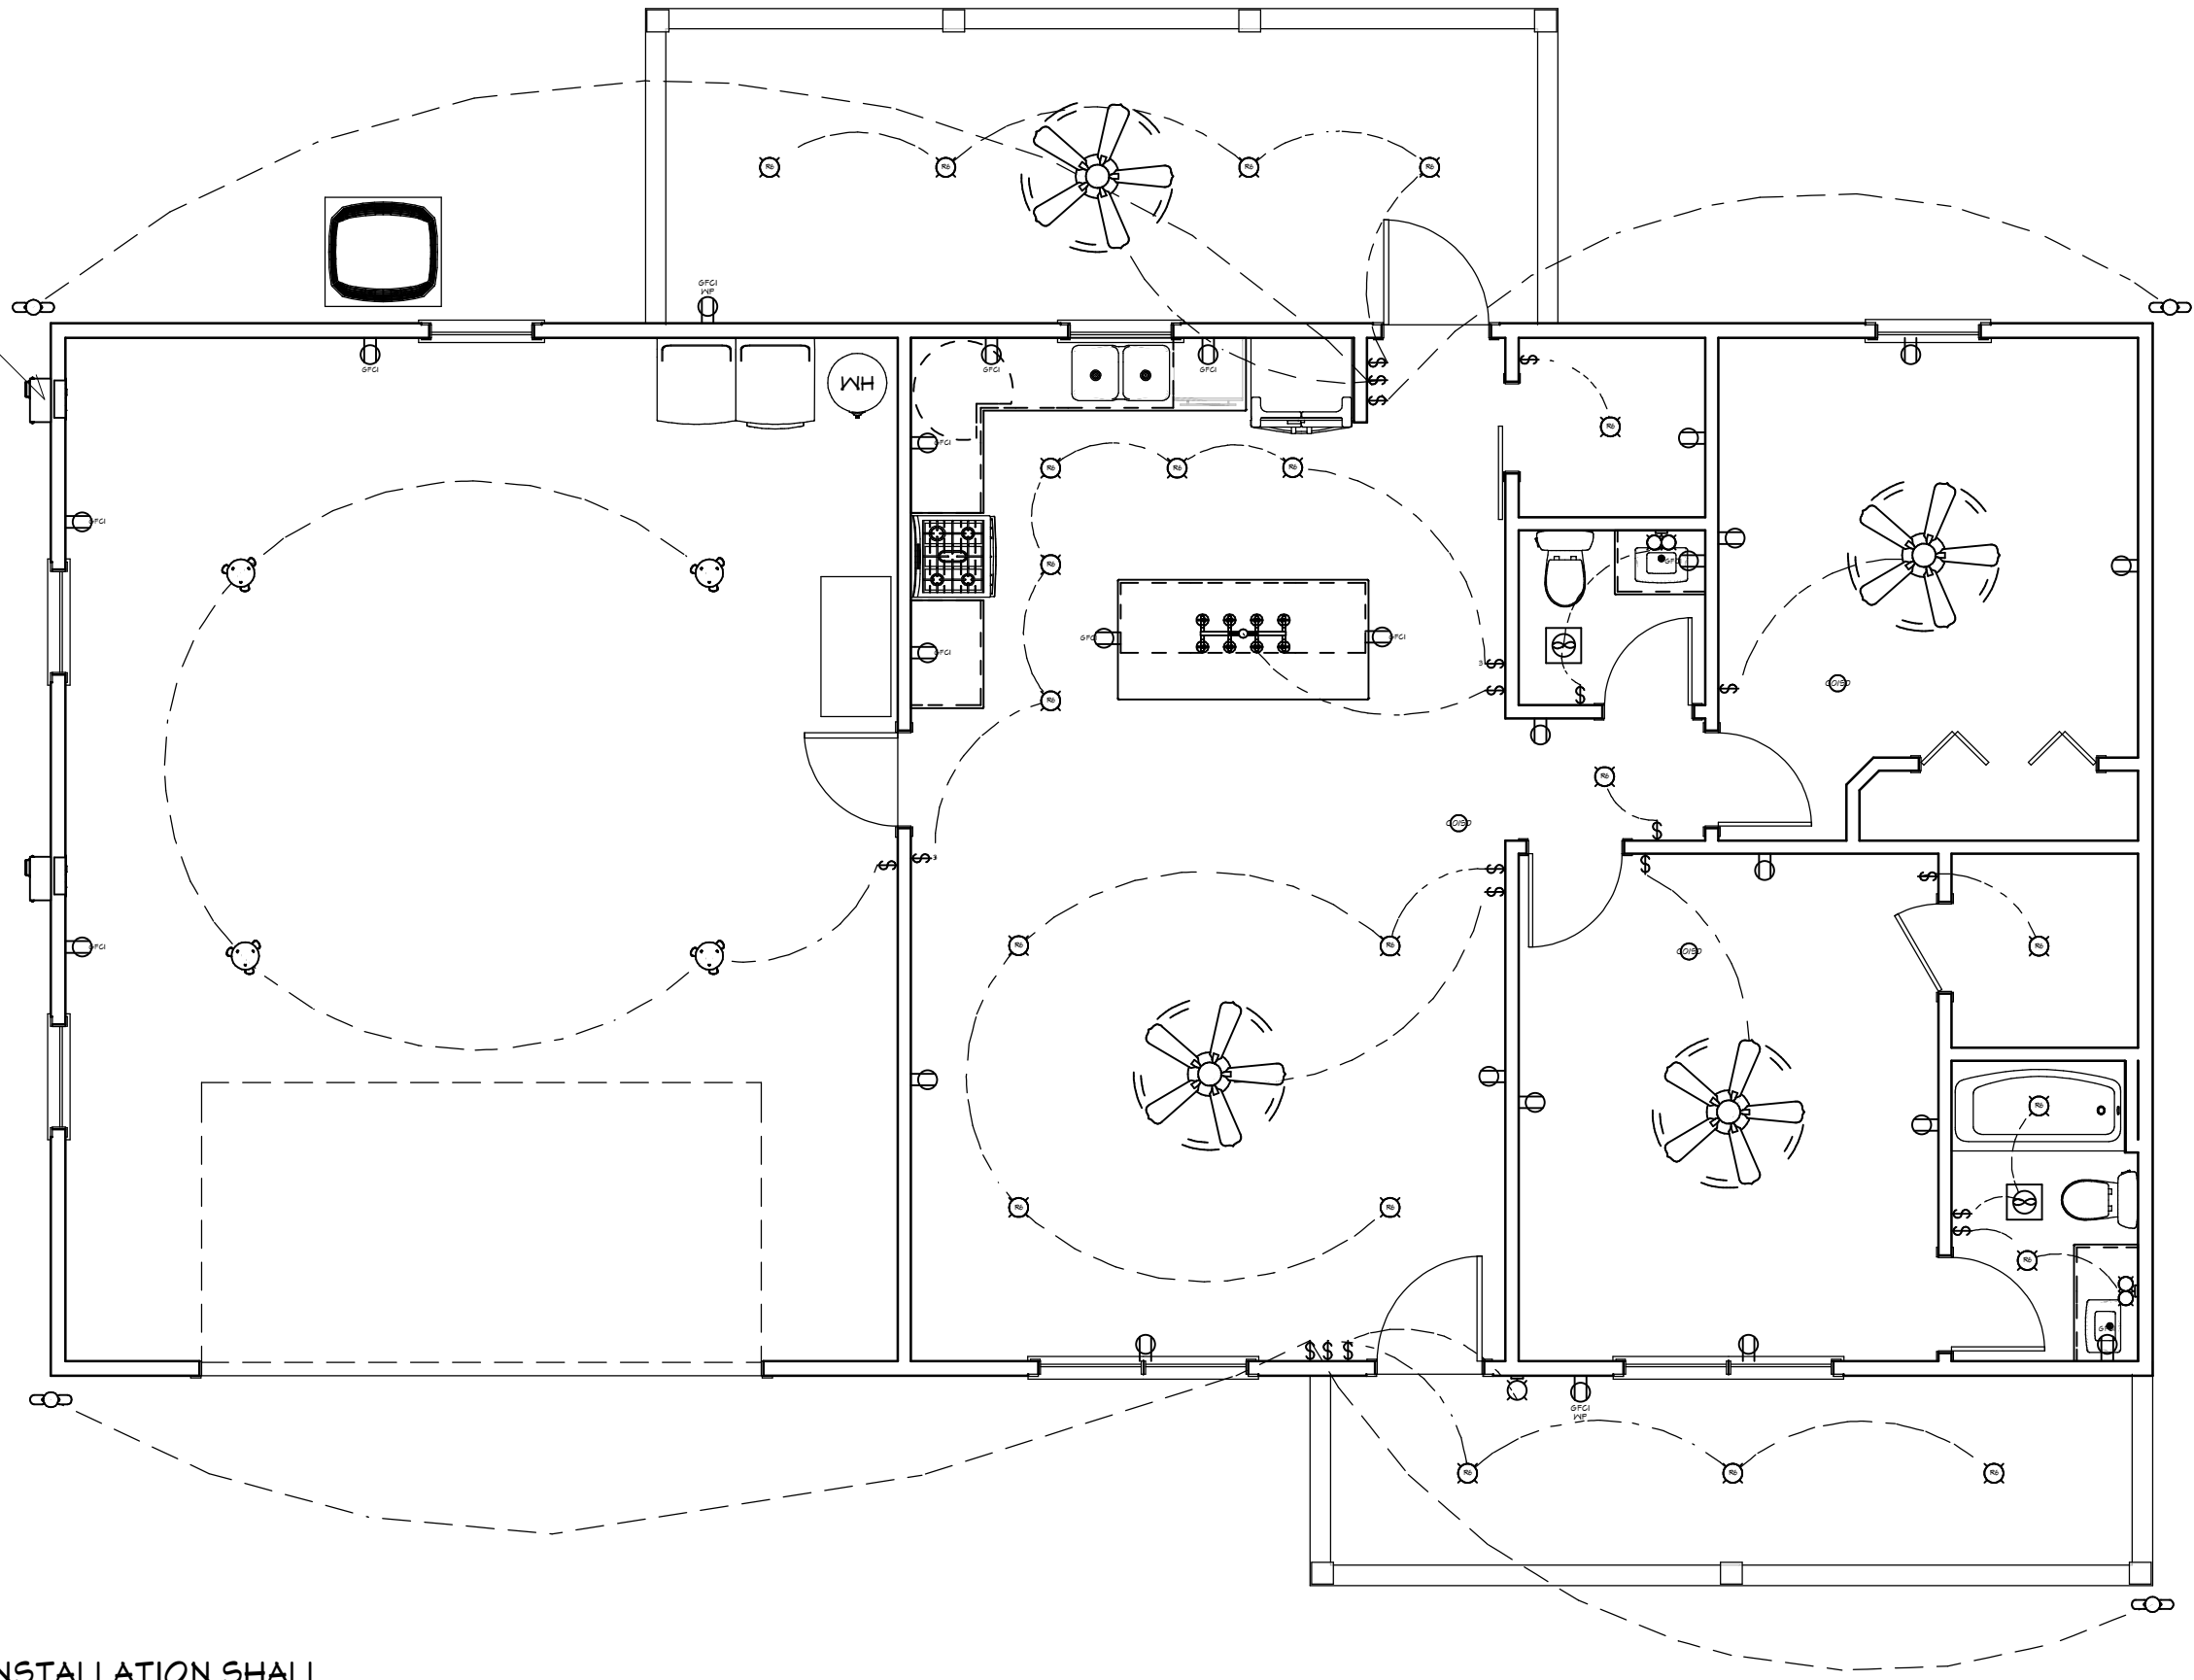

CODE STATEMENT:
ELECTRICAL COMPONENTS & INSTALLATION SHALL
COMPLY WITH THE 2020 NATIONAL ELECTRICAL CODE
FIELD LOCATE OUTLETS
PER CODE
FIELD LOCATE SMOKE / CARBON
MONOXIDE DETECTORS PER CODE

NO.		DESCRIPTION	BY	DATE

SHEET TITLE:	Electrical Plan


PROJECT DESCRIPTION:	Dubose Res
	TBD S US Hwy 441 High Springs, FL 32643

DRAWINGS PROVIDED BY:	G Buzbee Inc
	17774 NW US Hwy 441 High Springs, FL 32643

DATE:	7/10/2026
-------	-----------

SCALE:	3/16" = 1'
--------	------------

SHEET:	A-5
--------	-----

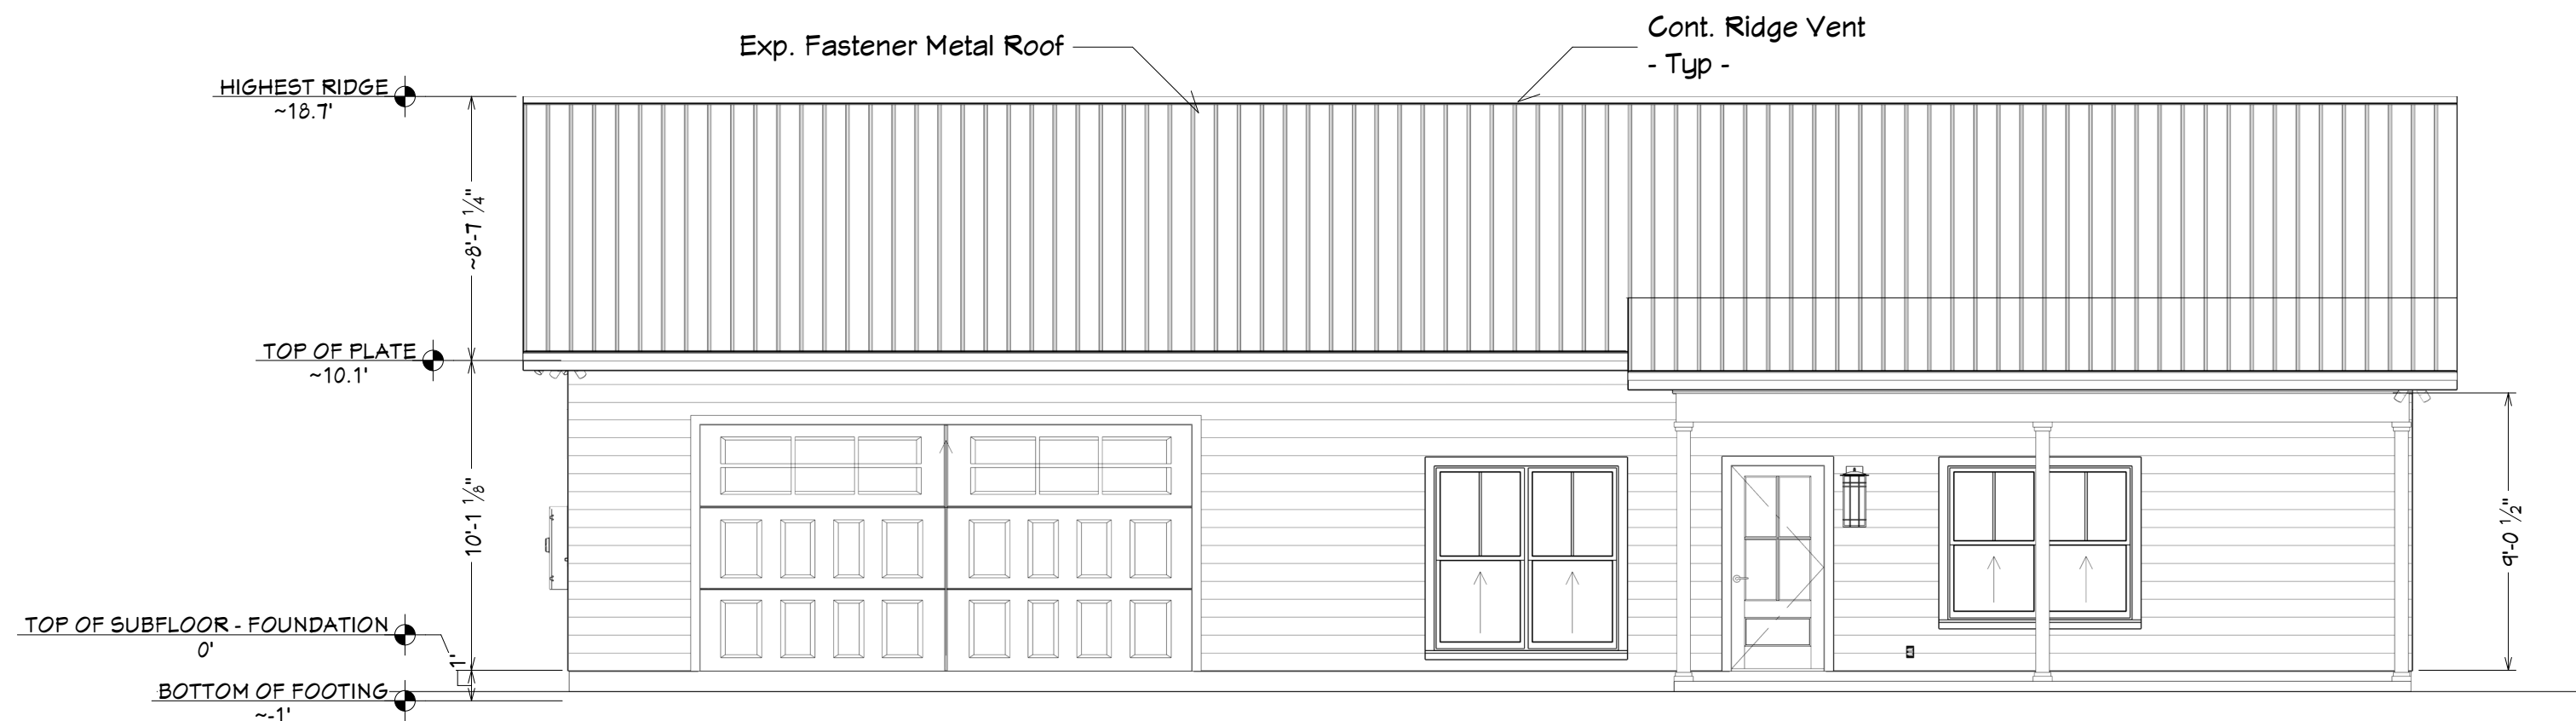

Front Elevation



Rear Elevation

Attic venting calculations:
 1944sf of attic space = 279,936sq in /150 = 1866sq in
 required attic ventilation. 933sq in required at ridge &
 933sq in of soffit ventilation.

CODE STATEMENT:
 PROVIDE A MINIMUM NET FREE VENTILATING AREA OF 1/150th
 OF THE AREA OF THE SPACE TO BE VENTILATED.

NO.	DESCRIPTION	BY	DATE

SHEET TITLE:
 Elevations


PROJECT DESCRIPTION:
 Dubose Res
 TBD S US Hwy 441
 High Springs, FL 32643

DRAWINGS PROVIDED BY:
 G Buzbee Inc
 17774 NW US Hwy 441
 High Springs, FL 32643

DATE:
 7/10/2026


SCALE:
 3/16" = 1'

SHEET:
A-6

 

Varies ¹²
(See Roof Plan)

Left Elevation

 

Cont. Ridge Vent
- Typ -

CODE STATEMENT:
PROVIDE A MINIMUM NET FREE VENTILATING AREA OF 1/150th
OF THE AREA OF THE SPACE TO BE VENTILATED.

NO.	DESCRIPTION	BY	DATE

Elevations


Dubose Res
TBD S US Hwy 441
High Springs, FL 32643

G Buzbee Inc
117774 NW US Hwy 441
High Springs, FL 32643

DATE: 7/10/2026

SCALE:
1/16" = 1'

A-7

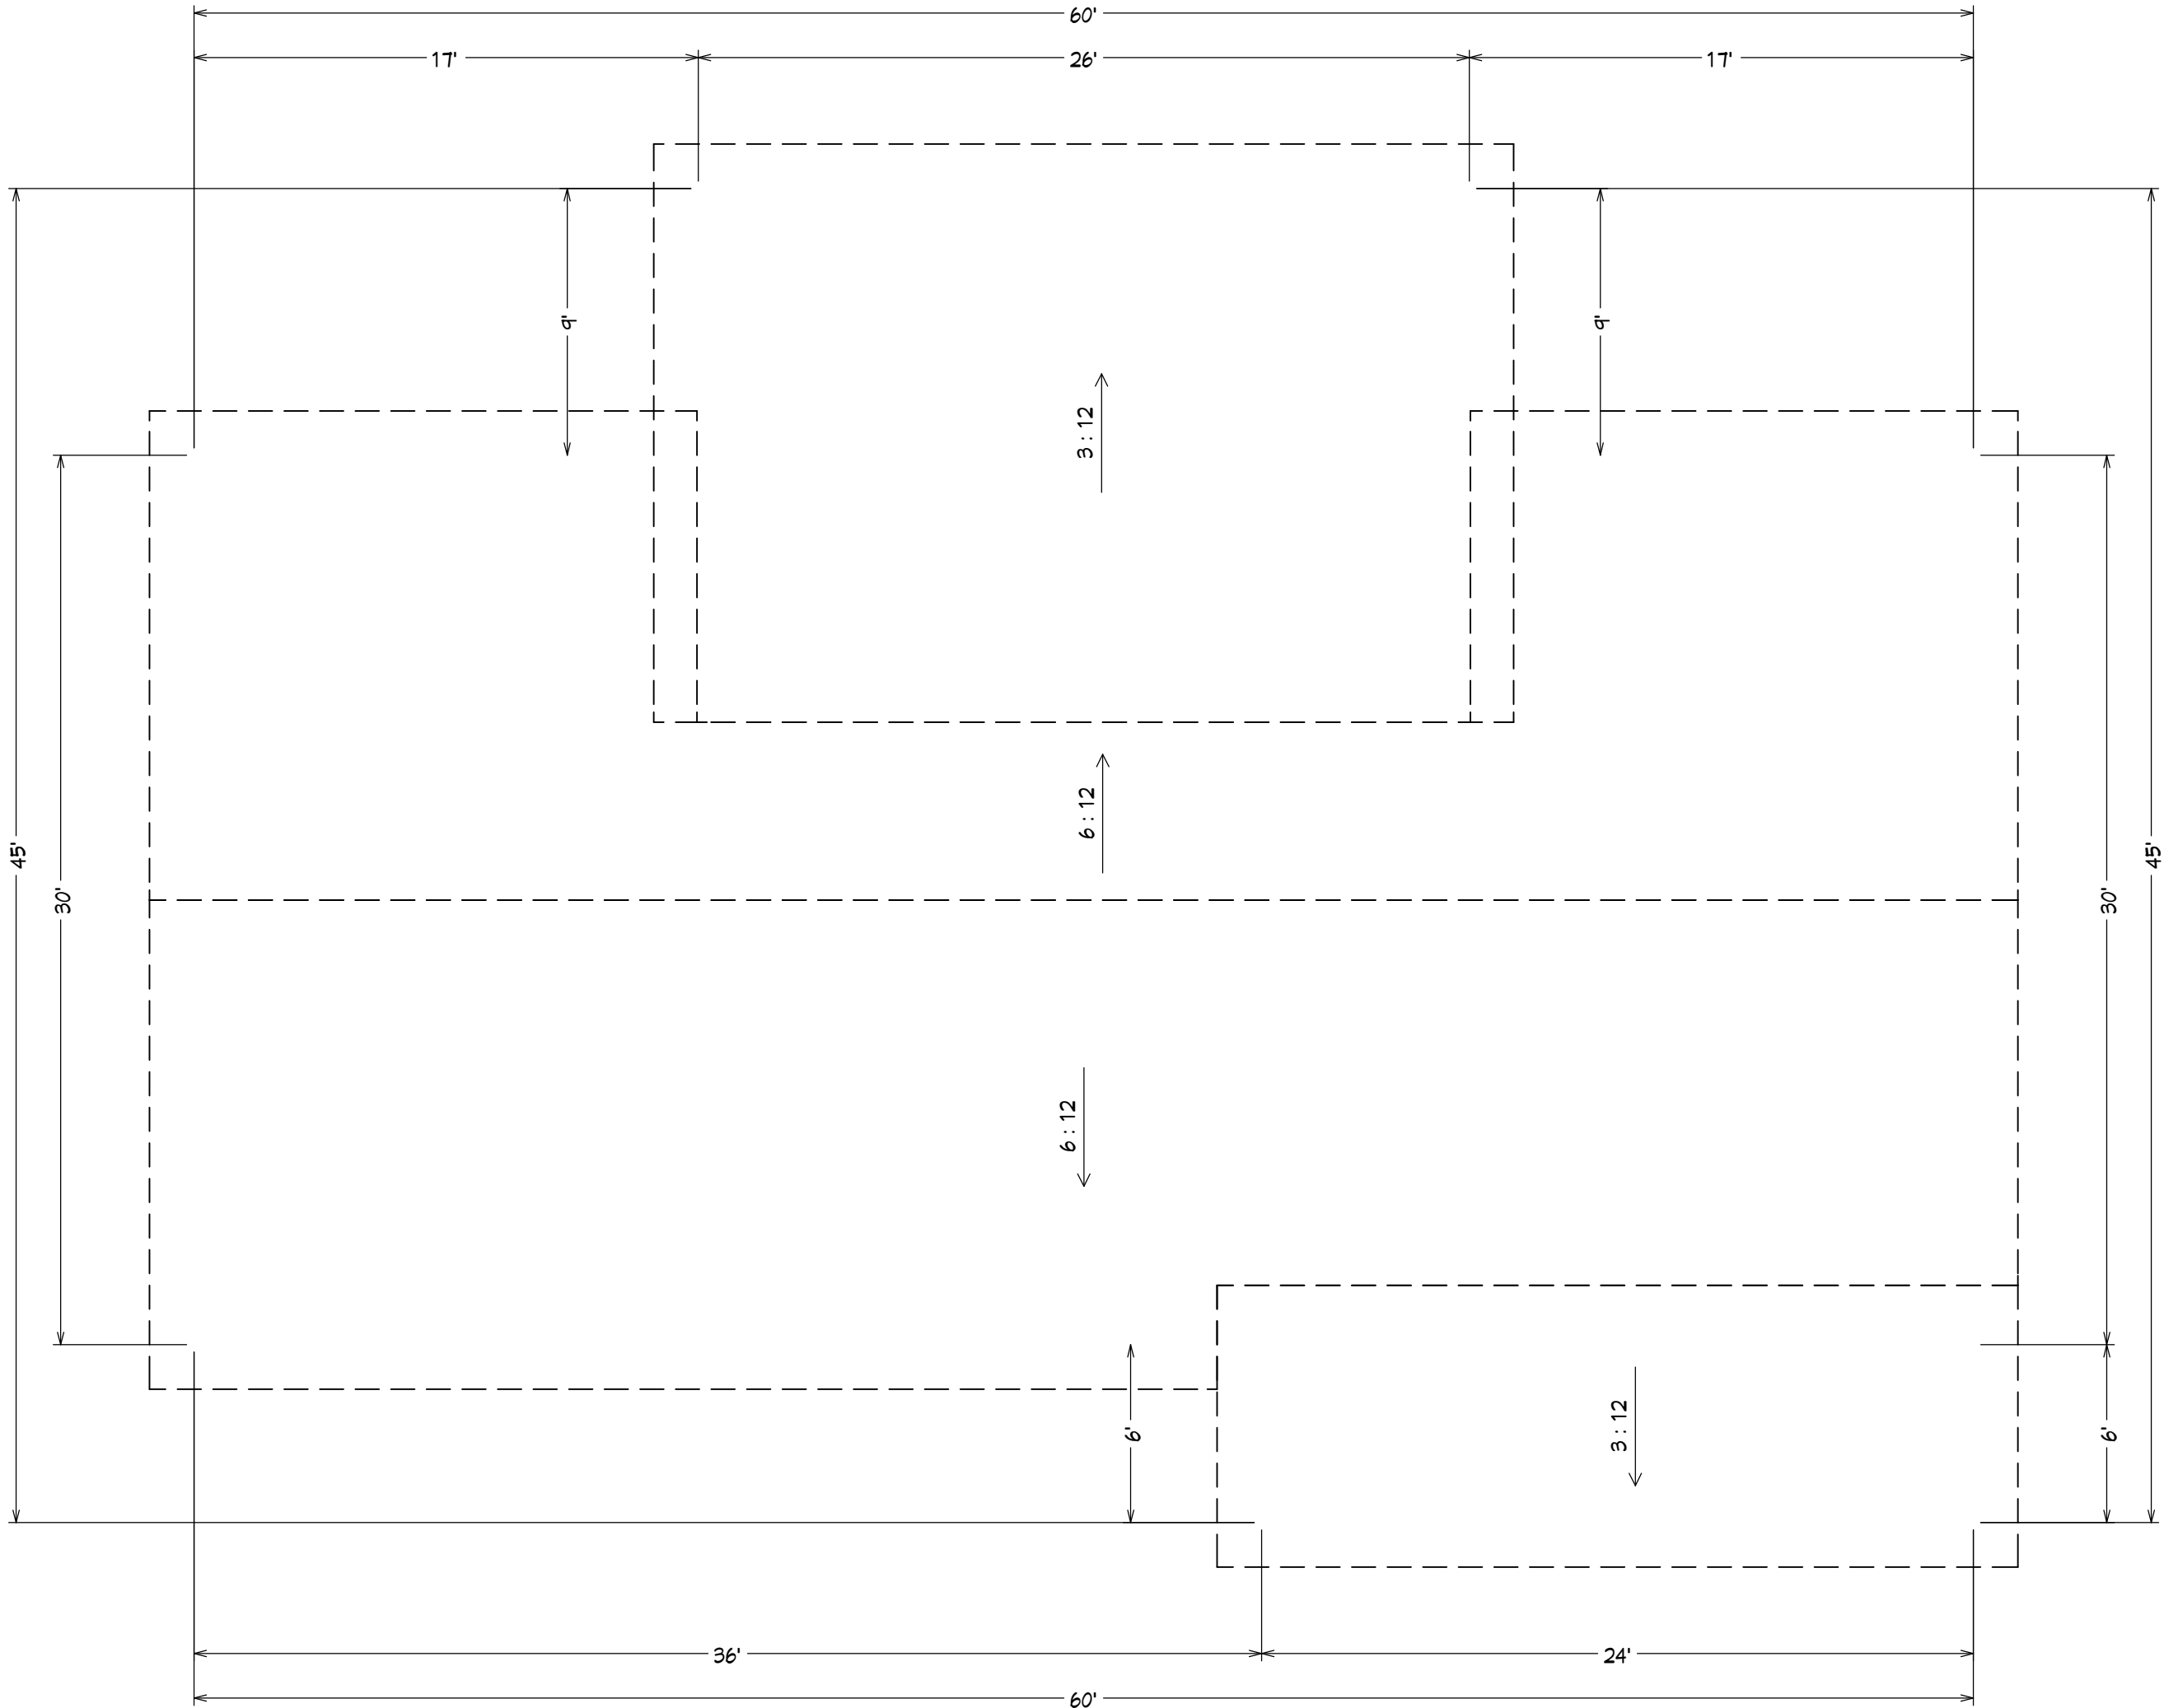

NO.	DESCRIPTION	BY	DATE

PROJECT DESCRIPTION:	Dubose Res
	TBD S US Hwy 441 High Springs, FL 32643

DRAWINGS PROVIDED BY:	G Buzbee Inc
	17774 NW US Hwy 441 High Springs, FL 32643

DATE:
7/10/2026

SCALE:
3/16" = 1'

SHEET:
A-8

SHEET TITLE:
Roof Plan