


FWC STORAGE BUILDING

FLORIDA FISH AND WILDLIFE CONSERVATION COMMISSION


LAKE CITY, FLORIDA

FWC-02329180

RENDERING

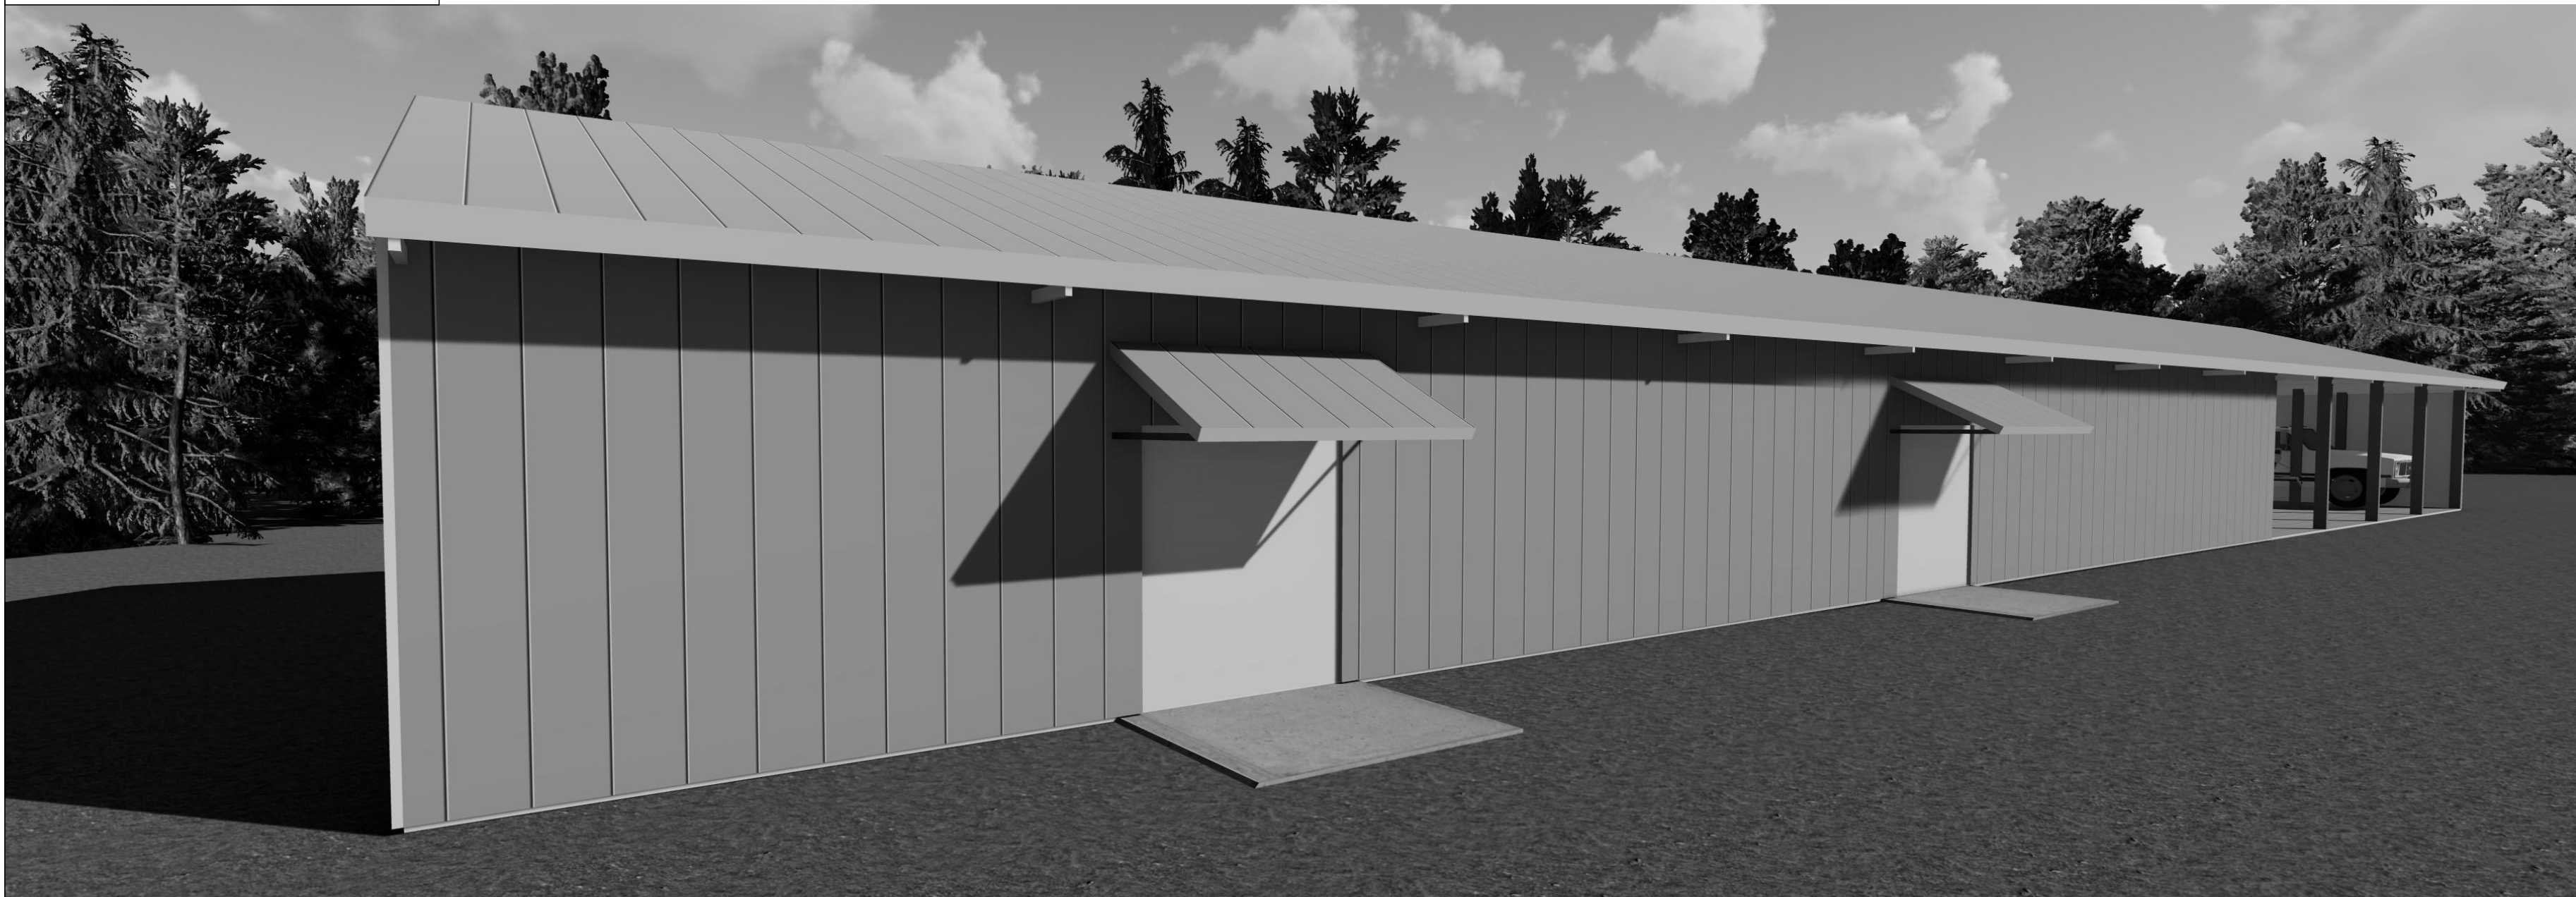

VICINITY MAP

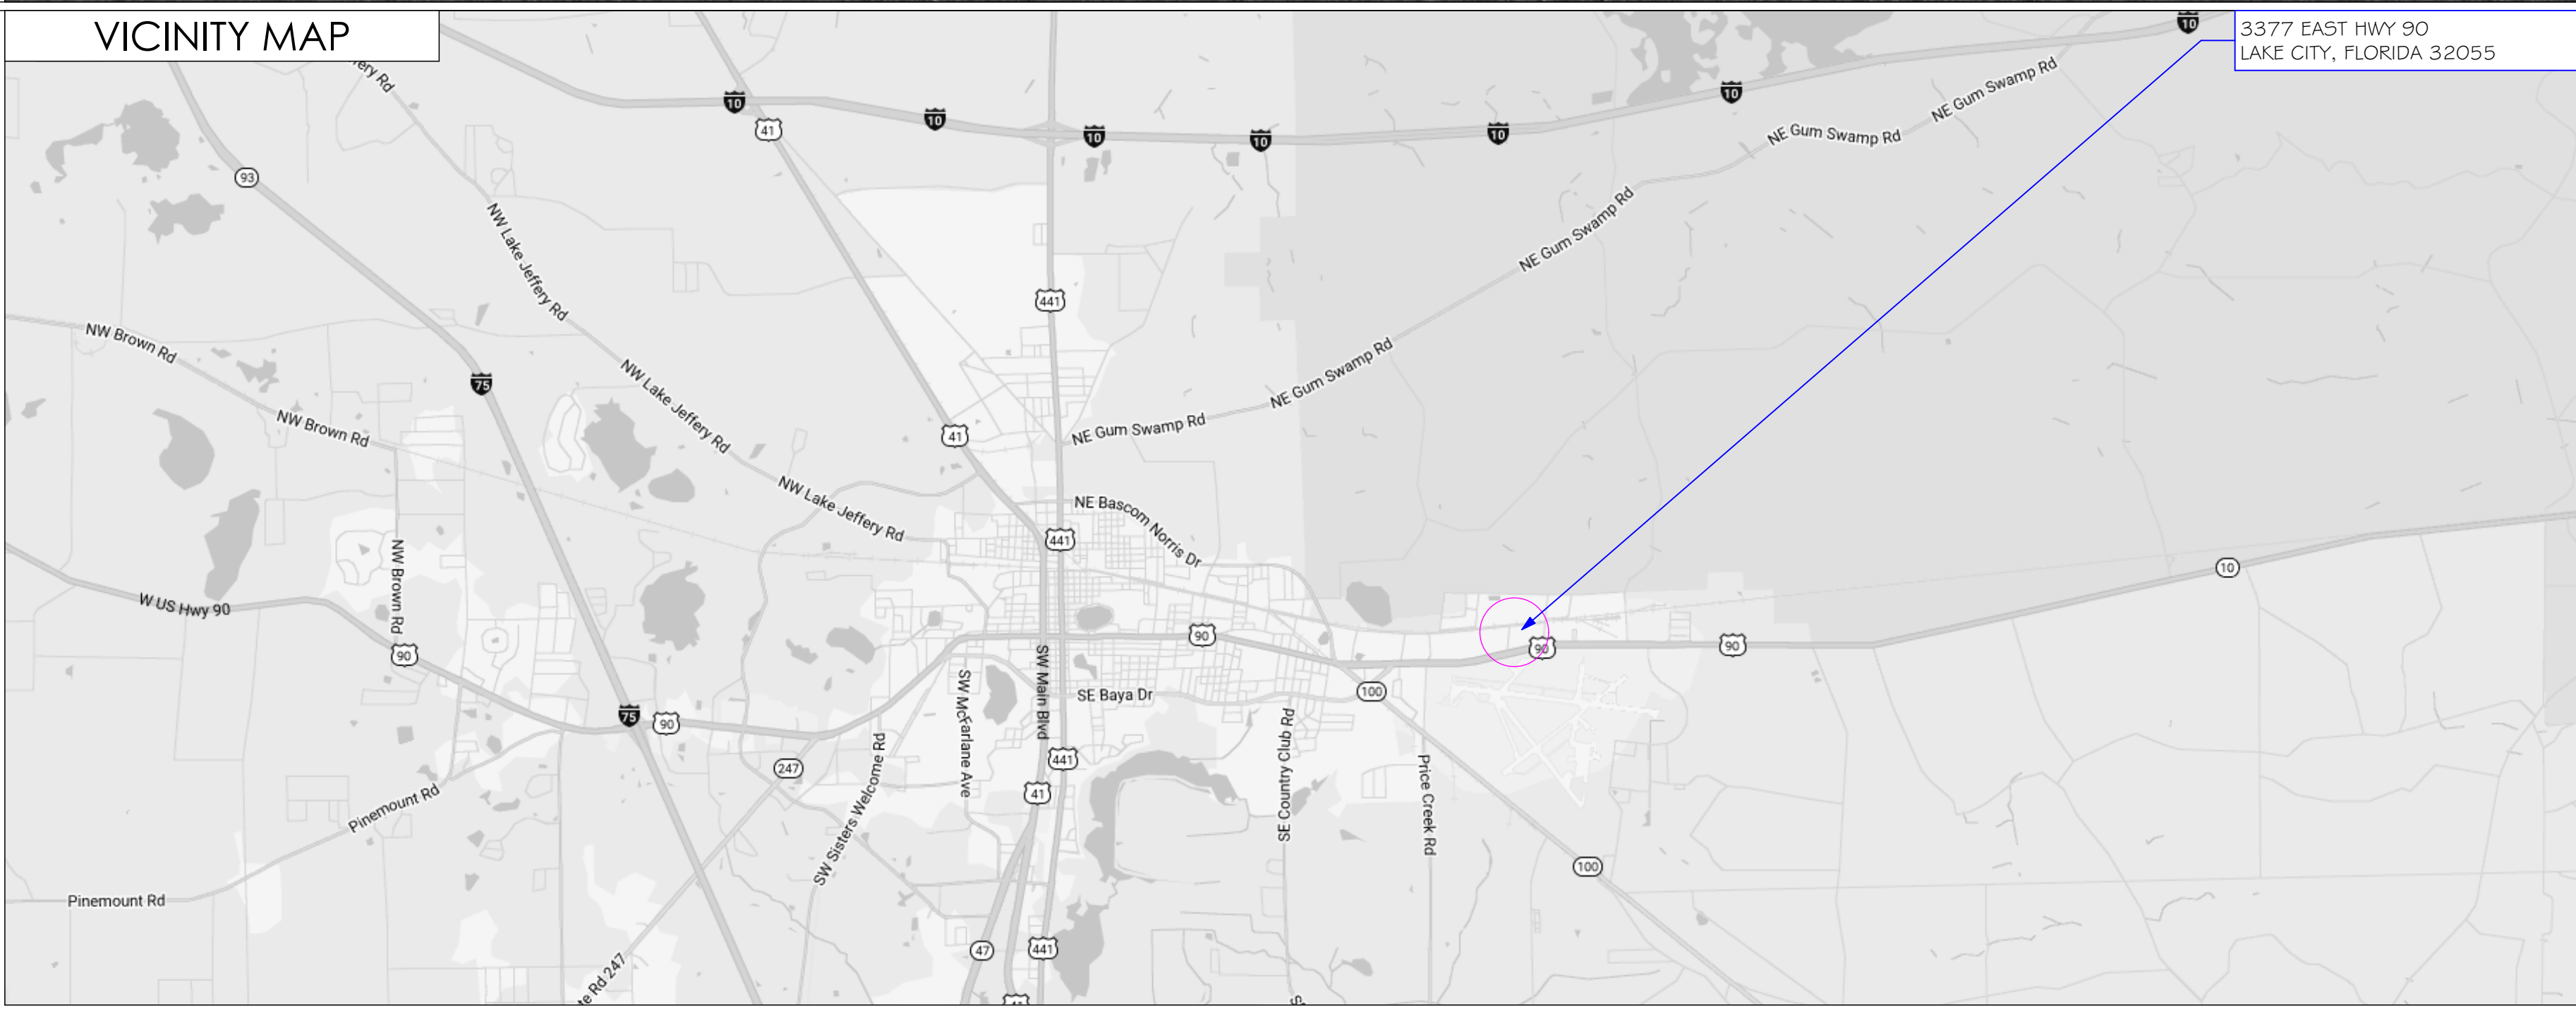

SCOPE OF WORK

BRIEFLY AND WITHOUT FORCE AND EFFECT UPON THE CONTRACT DOCUMENTS, THE WORK OF THE CONTRACT CAN BE SUMMARIZED AS FOLLOWS:

THE WORK INCLUDES INSTALLATION OF A NEW STORAGE WAREHOUSE WITH A COVERED CARPORT.

BUILDING AND FIRE CODES

FLORIDA BUILDING CODE (FBC), 8TH EDITION (2023)
FLORIDA ACCESSIBILITY CODE (FAC), 8TH EDITION (2023)
FLORIDA ENERGY CONSERVATION CODE (FBC-EC), 8TH EDITION (2023)
FLORIDA EXISTING BUILDING CODE (FBC-EB), 8TH EDITION (2023)
FLORIDA FUEL GAS CODE (FBC-FG), 8TH EDITION (2023)
FLORIDA MECHANICAL CODE (FBC-M), 8TH EDITION (2023)
FLORIDA PLUMBING CODE (FBC-P), 8TH EDITION (2023)
FLORIDA FIRE PREVENTION CODE (FFPC), 8TH EDITION (2023)
NATIONAL ELECTRICAL CODE (NEC), 2020 EDITION
ASCE STANDARD 7-22 (STRUCTURAL WIND LOAD CRITERIA)

FLORIDA PRODUCT APPROVAL:
CONTRACTOR SHALL MAKE AVAILABLE TO THE BUILDING INSPECTOR DOCUMENTATION NECESSARY TO VERIFY THAT ALL EXTERIOR ENVELOPE COMPONENTS REQUIRING PRODUCT APPROVAL PER F9 553.842 ARE IN COMPLIANCE WITH PRODUCT APPROVAL INSTALLATION REQUIREMENTS.

DRAWING INDEX


G100	TITLE SHEET	M101	HVAC FLOOR PLANS & DETAIL:
REF1	EXISTING SITE	M601	HVAC SCHEDULES
S001	STRUCTURAL NOTES	P001	PLUMBING NOTES & LEGEND
S002	WIND LOADING	P101	PLUMBING FLOOR PLAN, RISE
S102	PLANS	P601	PLUMBING SCHEDULES & DET.
S200	CONCRETE DETAILS	E001	ELECTRICAL NOTES & LEGEND:
S300	WOOD DETAILS	E002	ELECTRICAL SYMBOLS
S301	WOOD DETAILS	E101	ELECTRICAL FLOOR PLANS
A000	SCHEDULES & NOTES	E501	ELECTRICAL DETAILS
A100	NEW WORK, SITE PLAN	E601	ELECTRICAL SCHEDULES
A101	FLOOR PLANS	E602	ELECTRICAL SCHEDULES
A200	EXTERIOR ELEVATIONS	E701	ELECTRICAL ONE-LINE
A500	DETAILS	E702	ELECTRICAL GROUNDING
A501	DETAILS		

DISCLAIMER

THESE DRAWINGS AND SPECIFICATIONS ARE THE CONFIDENTIAL AND PROPRIETARY PROPERTY OF MLD ARCHITECTS AND SHALL NOT BE COPIED OR REPRODUCED WITHOUT WRITTEN AUTHORIZATION. THE CONTRACT DOCUMENTS WERE PREPARED FOR THE USE ON THIS SPECIFIC SITE IN CONJUNCTION WITH ITS ISSUE DATE AND ARE NOT SUITABLE FOR USE ON A DIFFERENT SITE OR AT A LATER TIME. USE OF THESE DRAWINGS FOR REFERENCE OR EXAMPLE ON ANOTHER PROJECT REQUIRES THE SERVICES OF PROPERLY LICENSED ARCHITECTS AND ENGINEERS. REPRODUCTION OF THE CONTRACT DOCUMENTS FOR REUSE ON ANOTHER PROJECT IS NOT AUTHORIZED.

ELECTRONIC DISTRIBUTION OF THESE DOCUMENTS IS NOT AUTHORIZED, UNLESS SPECIFICALLY APPROVED BY PROJECT ARCHITECT IN WRITING.

CONSULTANTS

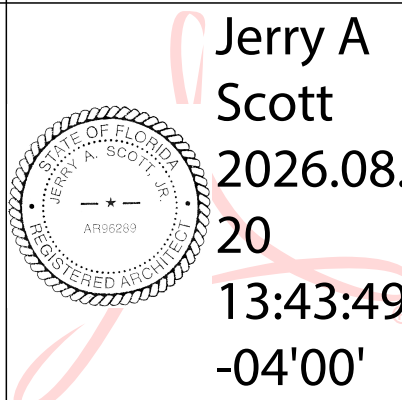

FWC STORAGE BUILDING - FWC-02329180
FLORIDA FISH AND WILDLIFE CONSERVATION
COMMISSION
LAKE CITY, FLORIDA

CONSTRUCTION DOCUMENTS

PROJ. NO.	172224
DATE	05/22/2026
DRAWN	LH
CHECKED	JS
APPROVED	JS
REVISION	
REVISION DATE	

TITLE SHEET

G100

ROOM NAME	FLOORING	BASE	WALL FINISH				CEILING		REMARKS
			NORTH	SOUTH	EAST	WEST	HEIGHT	FINISH	
BAYS 1 # 2	F1	B1	P1	P1	P1	P1	10'	C1	
BAYS 3 - 8	F1	B1	P1	P1	P1	P1	10'	C1	
PARKING BAYS	F2	B1	P1	P1	P1	P1	10'	C1	

1

A000


FINISH SCHEDULE

ID	QUAN.	WIDTH	HEIGHT	DOOR		FRAME		HARDWARE	GLAZING	REMARKS
				MATERIAL	FINISH	MATERIAL	FINISH			
D1	2	6'	7'	HM	P2	H	P2	H1	-	

2

A000


DOOR SCHEDULE

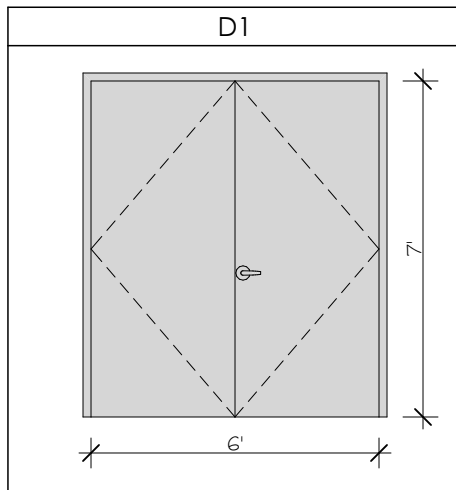

3

A000

DOOR ELEVATION

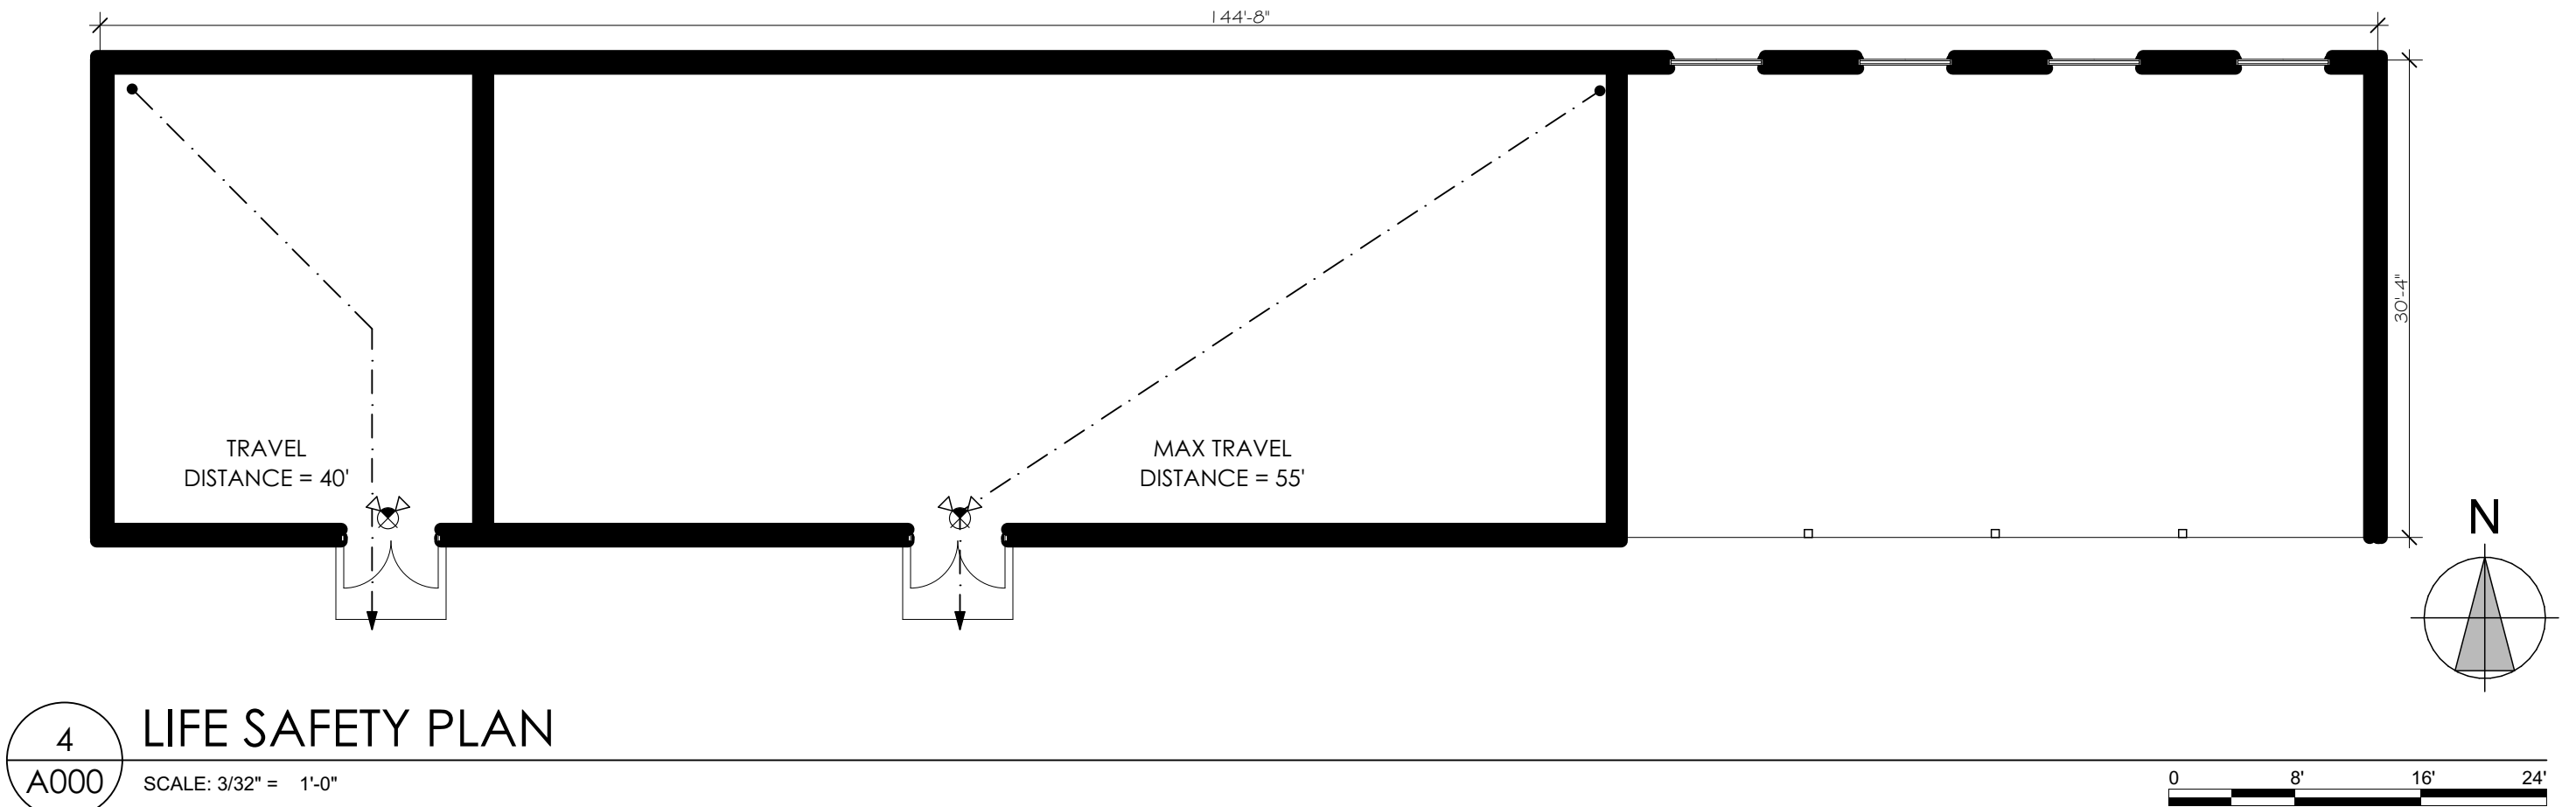

4

A000

LIFE SAFETY PLAN

FINISH SCHEDULE NOTES

FLOOR
F1 - SEALED CONCRETE
F2 - VEHICLE EPOXY COATING

CEILING
C1 - EXPOSED TO STRUCTURE

WALLS
W1 - 5/8" CDX PLYWOOD (INTERIOR)
W2 - METAL WALL PANELS (EXTERIOR)

WALL BASE
B1 - 2X6 WOOD BASE

DOORS AND FRAMES
HM - HOLLOW METAL (P2)

PAINTS
P1 - W1 - INTERIOR PAINT (SHERWIN WILLIAMS)
P2 - INDUSTRIAL ACRYLIC PAINT (SHERWIN WILLIAMS, PRO INDUSTRIAL DTM OR EQUAL)

HARDWARE SCHEDULE

H1 STAINLESS STEEL HARDWARE, LEVER HANDLE, STORAGE LOCKSET, 6 HINGES, DOOR STOP, KICKPLATES, WEATHER STRIPPING, FLUSH BOLT ON NON-OPERABLE DOOR

NOTE: FIELD VERIFY ALL DOOR DIMENSIONS PRIOR TO ORDERING. NOTIFY ARCHITECT OF ANY DISCREPANCIES OR CONFLICTS.

KEYING TO BE COORDINATED WITH THE OWNER.

GENERAL NOTES

- THE EXISTING PLANS ARE FOR INFORMATIONAL PURPOSES ONLY. CONTRACTOR SHALL FIELD VERIFY ALL DIMENSIONS AND ALL CONDITIONS. IF THE CONTRACTOR IS UNABLE TO INTERPRET THE CONTRACT DOCUMENTS, HE IS RESPONSIBLE FOR REQUESTING CLARIFICATION IN WRITING TO THE ARCHITECT. IF THE CONTRACTOR PROCEEDS WITH ANY WORK BEFORE OBTAINING CLARIFICATION, HE SHALL BE HELD RESPONSIBLE FOR ALL DEFICIENCIES ASSOCIATED THERE WITHIN.
- BEFORE SUBMITTING FOR THE WORK, EACH BIDDER WILL BE HELD TO HAVE EXAMINED THE PREMISES AND SATISFIED HIMSELF AS TO THE EXISTING CONDITIONS UNDER WHICH HE WILL BE OBLIGED TO OPERATE AND COMPLETE THE WORK UNDER THIS CONTRACT. NO ALLOWANCE WILL BE MADE SUBSEQUENTLY IN THIS CONNECTION ON BEHALF OF THE CONTRACTOR FOR ANY ERROR OR NEGLIGENCE ON HIS PART.
- CONTRACTOR SHALL BE RESPONSIBLE FOR MAINTAINING CLEAR EXIT WAYS. WHERE AN EXIT MUST BE TEMPORARILY BLOCKED, CONTRACTOR SHALL PROVIDE THE REQUIRED BARRICADE AND DIRECTIONAL SIGNS FOR TEMPORARY EXITING AND SAFETY.
- CONTRACTOR SHALL ERECT AND MAINTAIN ALL REASONABLE SAFEGUARDS FOR SAFETY AND HEALTH INCLUDING POSTING DANGER SIGNS AND OTHER WARNINGS AGAINST HAZARDS, AS WELL AS POSTING APPLICABLE SAFETY REGULATIONS. CONTRACTOR SHALL PROVIDE SAFETY PRECAUTIONS AND BARRICADES FOR PEDESTRIANS AT CONSTRUCTION, VEHICLE ACCESS AND EGRESS LOCATIONS.
- NORMAL OPERATIONS OF THE REMAINING FACILITY SHALL CONTINUE DURING DEMOLITION AND CONSTRUCTION. IT IS THE RESPONSIBILITY OF THE CONTRACTOR TO COORDINATE AND SEQUENCE DEMOLITION AND CONSTRUCTION TO MINIMIZE INTERRUPTIONS TO NORMAL OPERATIONS OF THE FACILITY.
- ALL PROPOSED INTERRUPTIONS TO OPERATIONS AND EQUIPMENT SHALL BE REVIEWED WITH AND APPROVED BY THE OWNER PRIOR TO STARTING SUCH WORK UNLESS OTHERWISE APPROVED IN WRITING.
- IT IS THE RESPONSIBILITY OF THE CONTRACTOR TO COORDINATE AND SEQUENCE DEMOLITION AND CONSTRUCTION. THE CONTRACTOR SHALL SUBMIT A COMPLETELY DETAILED CONSTRUCTION SCHEDULE AND PLAN PRIOR TO PRE-CONSTRUCTION CONFERENCE.
- CONTRACTOR SHALL BE RESTRICTED TO AREAS SPECIFIED BY OWNER FOR ON SITE STORAGE OF CONSTRUCTION MATERIALS. COMPARTMENT TRAILERS OR SIMILAR PROTECTIVE STORAGE FACILITIES MAY BE UTILIZED ON SITE TO SECURE ALL EQUIPMENT AND ITEMS REMOVED DURING PROJECT WORK. THE CONTRACTOR IS RESPONSIBLE FOR THE PROTECTION AND SECURITY OF ALL EQUIPMENT AND ITEMS REMOVED.
- CONTRACTOR MAY UTILIZE AVAILABLE ELECTRICAL POWER AND WATER UTILITIES AT PROJECT JOB SITE.
- DUE TO THE NATURE OF THE FACILITY, THE CONTRACTOR SHALL BE REQUIRED TO PROVIDE SPECIAL SECURITY MEASURES AT THE JOBSITE. ALL TOOLS, MATERIALS, EQUIPMENT, ETC. SHALL BE SECURED. SECURITY PROCEDURES WILL BE REVIEWED AT THE PRE-CONSTRUCTION CONFERENCE.
- ALL WORK SHALL COMPLY WITH APPLICABLE OSHA AND E.P.A. REGULATIONS AND GUIDELINES.
- INSTALL WORK IN ACCORDANCE WITH THE CODES LISTED ON THE COVER SHEET. WHERE CONFLICTS OCCUR BETWEEN CODES AND BETWEEN THE CONSTRUCTION DOCUMENTS AND CODES, THE MOST RESTRICTIVE REQUIREMENTS SHALL GOVERN.
- CONTRACTOR SHALL FURNISH "AS-BUILT" DRAWINGS TO THE ARCHITECT AT COMPLETION OF THE CONSTRUCTION. CHANGES SHALL BE INDICATED CLEARLY BY MECHANICAL DRAFTING METHODS.
- CONTRACTOR SHALL MAINTAIN A CLEAN WORK PREMISES AT ALL TIMES AND SHALL CLEAN CONSTRUCTION SITE OF ALL DEBRIS DAILY.
- CONTRACTOR SHALL TAKE CARE NOT TO DAMAGE EXISTING SURFACES AND SHALL BE RESPONSIBLE FOR RETURNING DAMAGED AREAS (MATERIALS, FINISHES, LANDSCAPE, ETC.) TO THEIR ORIGINAL CONDITION. ALL DISTURBED AREAS OF SOIL TO BE SODDED. ALL PLANTING REPLACEMENT TO BE GUARANTEED FOR ONE YEAR.
- CONTRACTOR SHALL ERECT ALL SAFEGUARDS TO PROTECT AREAS ADJACENT TO BUILDING SITES. INSTALL SILT FENCING AS REQUIRED TO CONTAIN CONSTRUCTION RUNOFF. REMOVE DEBRIS FROM JOB SITE DAILY AND ADHERE TO ENVIRONMENTAL REGULATIONS.

LEGEND

	DOOR, SEE DOOR SCHEDULE		WALL AND P.T. 2X COLUMN ASSEMBLY
ROOM	ROOM NAME		ELEVATION/SECTION NUMBER SHEET NUMBER
A.F.F.	ABOVE FINISH FLOOR		WORK LEGEND NOTE
TYP.	TYPICAL		STANDING SEAM METAL ROOF
	FLOOR DRAIN		EAVE HUNG GUTTER AND DOWNSPOUT
	WATER HOSE BIB HYDRANT		WALL TYPE MARKER
	3" VENT		
	EXTERIOR CLEAN OUT		

BUILDING DATA

OCCUPANCY: STORAGE S-1
CONSTRUCTION TYPE: TYPE V-B, UNPROTECTED, UNSPRINKLED, SINGLE STORY
OVERALL SQ. FT. OF BUILDING: 4,388
OVERALL SQ. FT. OF PROJECT: 4,388

OCCUPANT LOAD:

WAREHOUSE	ENCLOSED	2,928 SF / 500 GROSS SF = 5.81 SF
CARPORT (UNOCCUPIED)	OPEN	1,460 SF

TOTAL OCCUPANCY = OCCUPANTS 6

EGRESS REQUIREMENTS:

	REQ.	ACTUAL
NUMBER EXITS*	1	1
DOOR WIDTH	32"	36" MIN
EXIT CORRIDOR	3'-0"	N/A
MAX TRAVEL DISTANCE**	75' MAX.	40'


*FBC 1006.3.3 SINGLE EXITS

**FBC 1006.3.3(2) STORIES WITH ONE EXIT OR ACCESS TO ONE EXIT


LIFE SAFETY LEGEND

- EGRESS PATH OF TRAVEL
- TRAVEL DISTANCE
- EXIT SIGN WITH EMERGENCY LIGHTS


WALL TYPES

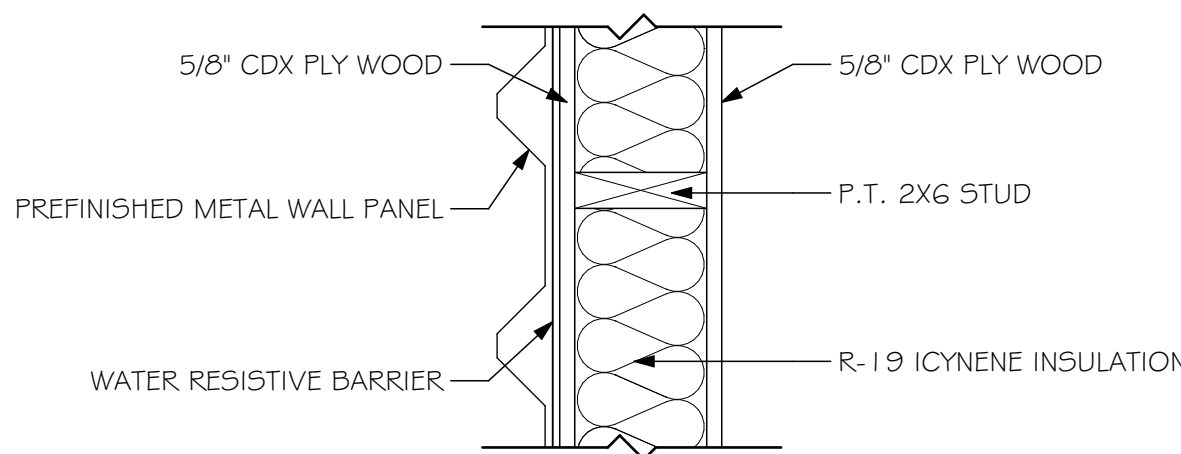

WALL TYPE A

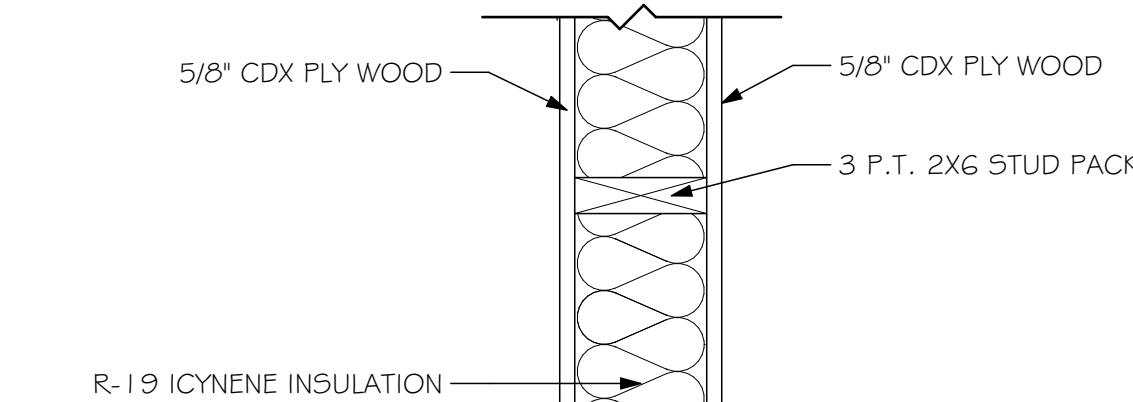


WALL TYPE B

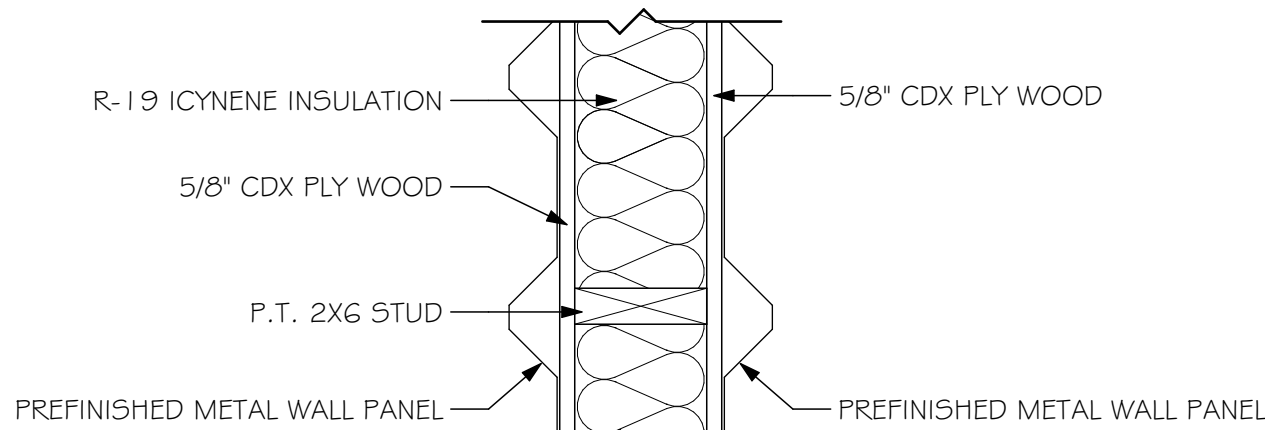

WALL TYPE C

CONSULTANTS

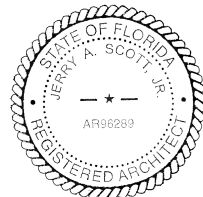

Jerry A Scott
2026.08.20
13:44:09 -04'00'



ARCHITECTURE
INTERIOR DESIGN
BUILDING ENVELOPE

211 JOHN KNOX RD, SUITE 105
TALLAHASSEE, FL 32303
PH: (850) 385 9200

ARCH289

MLDARCHITECTS.COM


FWC STORAGE BUILDING - FWC-02329180
FLORIDA FISH AND WILDLIFE CONSERVATION
COMMISSION
LAKE CITY, FLORIDA

CONSTRUCTION DOCUMENTS

PROJ. NO.	172224
DATE	05/22/2026
DRAWN	LH
CHECKED	JS
APPROVED	JS
REVISION	
REVISION DATE	

SCHEDULES & NOTES

A000

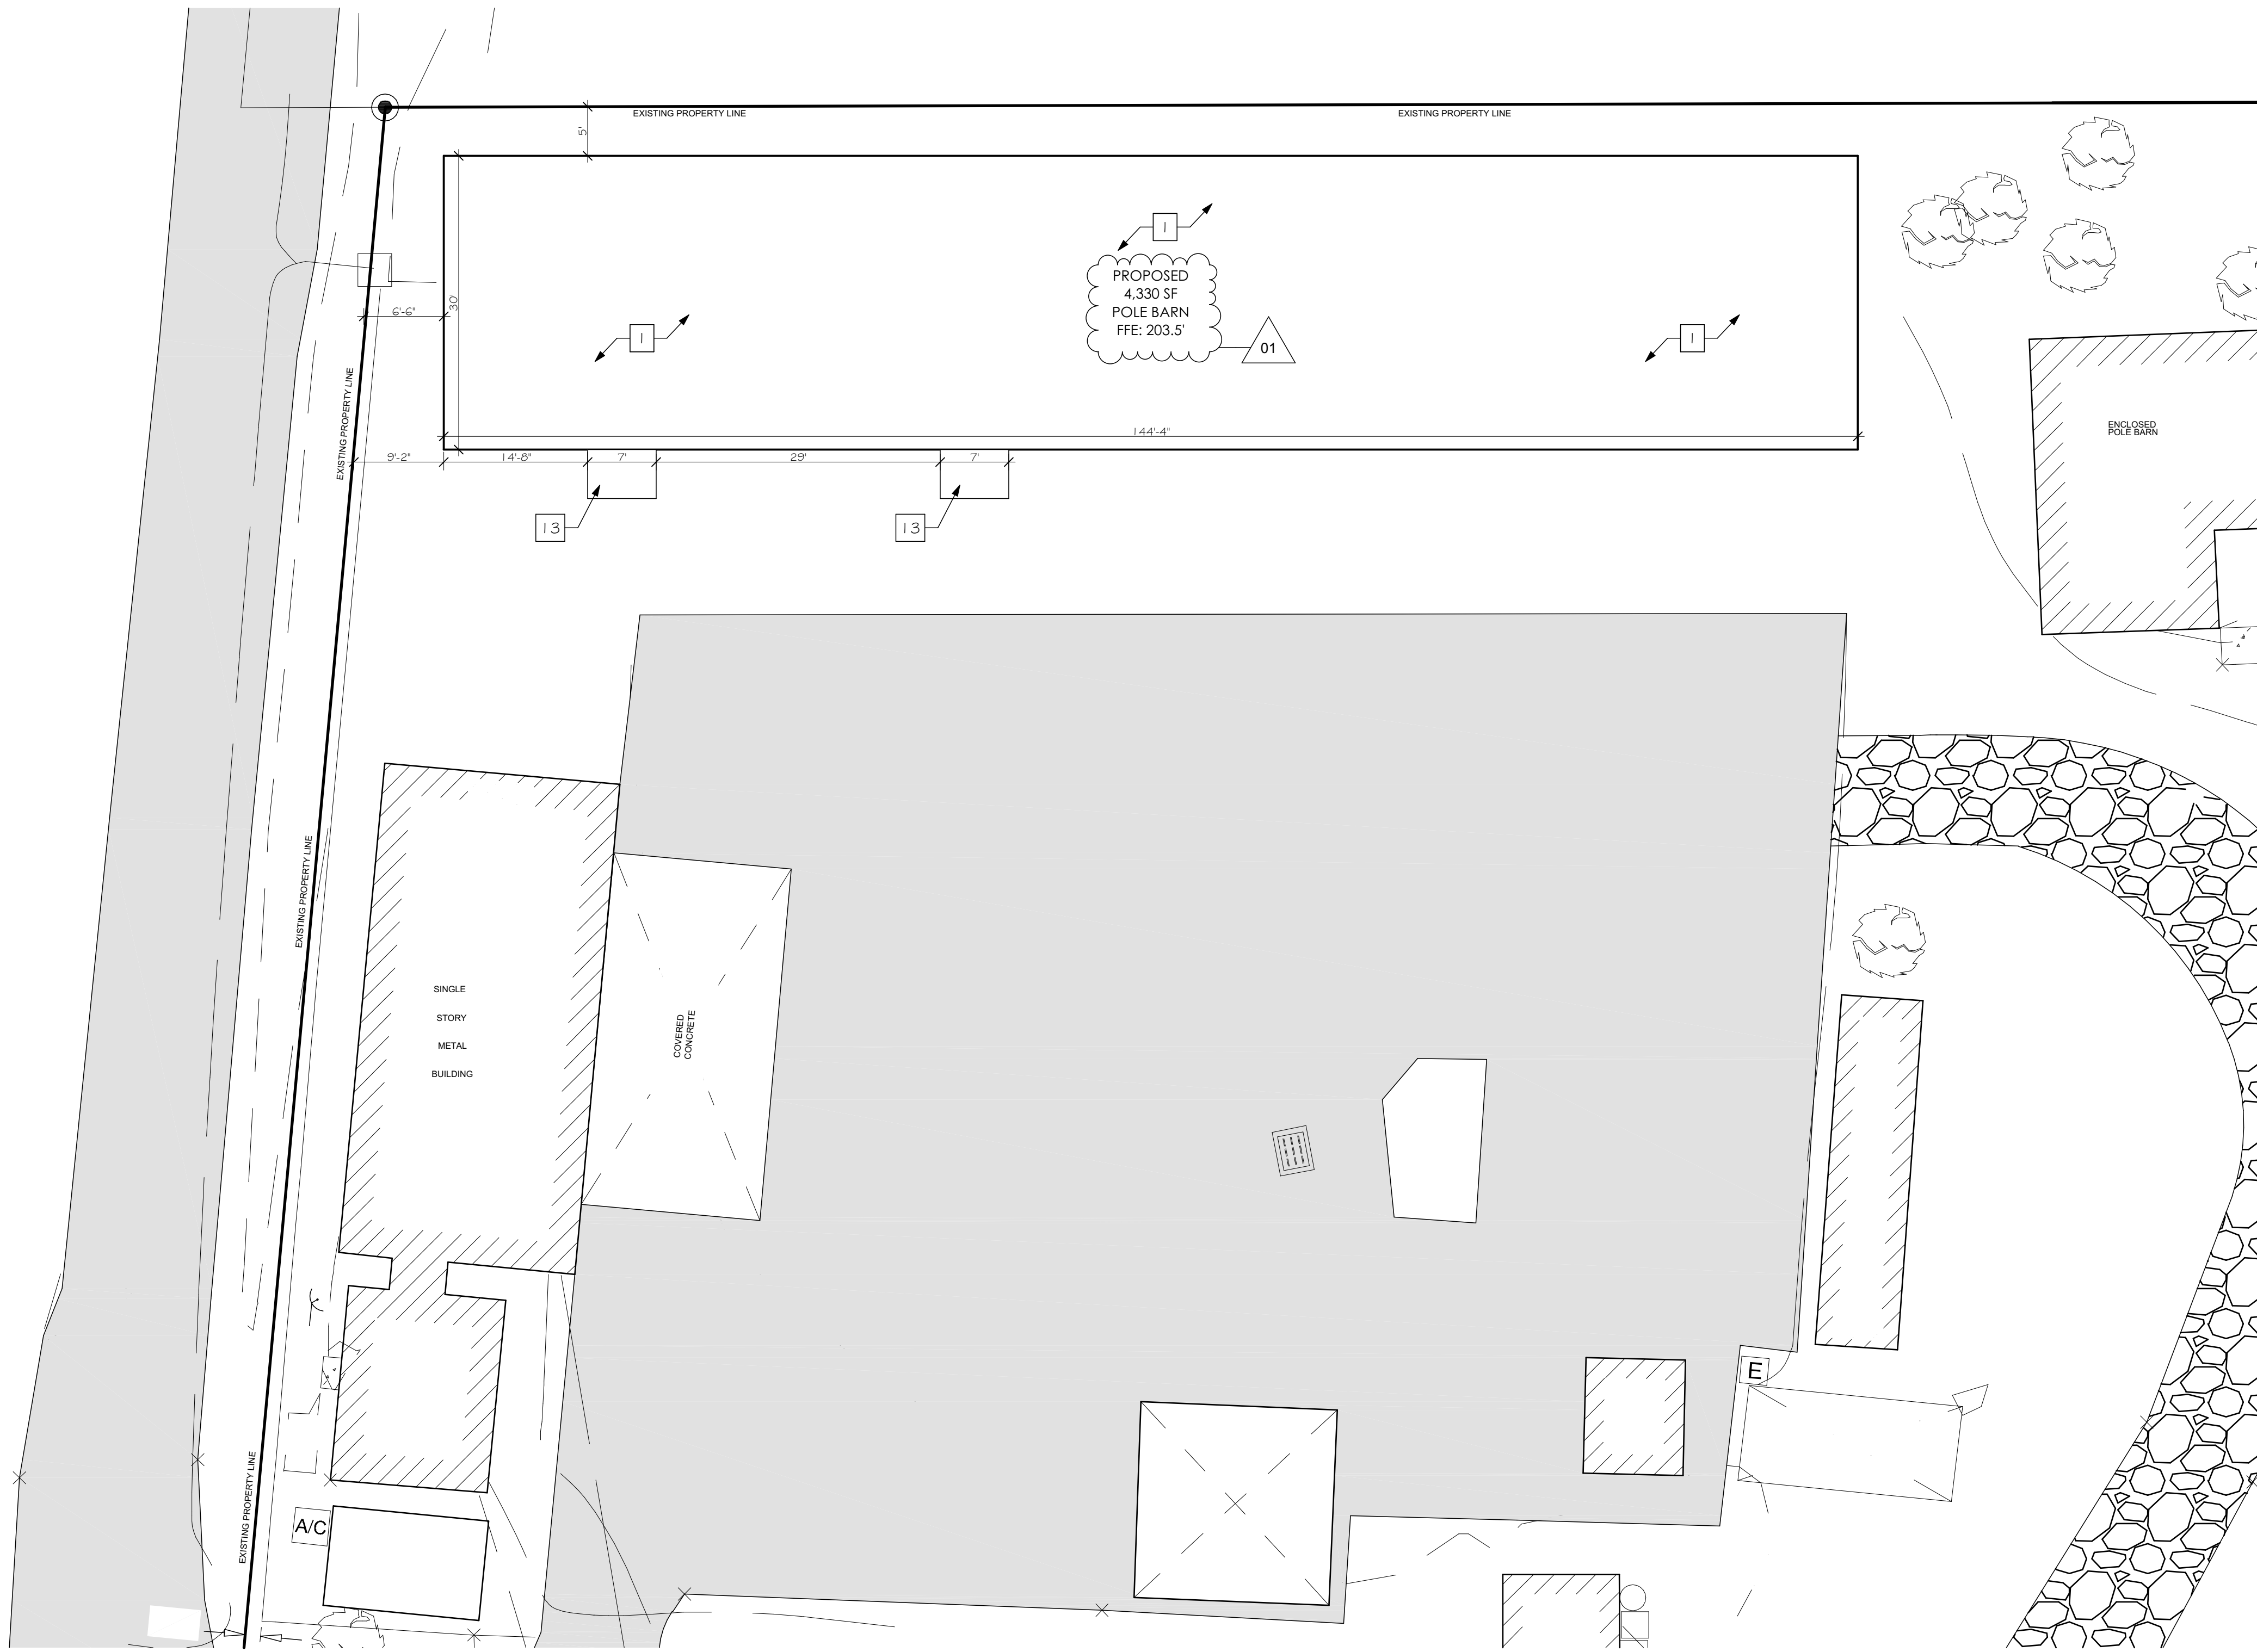

LEGEND

	DOOR, SEE DOOR SCHEDULE		WALL AND P.T. 2X COLUMN ASSEMBLY
ROOM	ROOM NAME		ELEVATION/SECTION NUMBER SHEET NUMBER
A.F.F.	ABOVE FINISH FLOOR		WORK LEGEND NOTE
TYP.	TYPICAL		STANDING SEAM METAL ROOF
	FLOOR DRAIN		EAVE HUNG GUTTER AND DOWNSPOUT
	WATER HOSE BIB		WALL TYPE MARKER
	HYDRANT		
	3" VENT		
	EXTERIOR CLEAN OUT		

WORK NOTES

THESE WORK ITEMS ARE TYPICAL AND MAY NOT BE ALL INCLUSIVE BUT INTENDED TO SUPPLEMENT THE DRAWINGS AND DETAILS AND CLARIFY THE SCOPE OF WORK. WORK LEGEND ITEMS ARE TYPICAL FOR SITUATIONS AND WORK SCOPE SHOWN. WORK LEGEND SYMBOLS ARE NOT SHOWN AT EVERY SPECIFIC LOCATION WHICH SCOPE IS TO BE COMPLETED, UNLESS OTHERWISE NOTED.

1. INSTALL WOOD FRAMED STRUCTURE WITH CONCRETE SLAB (COORDINATE WITH STRUCTURAL SHEETS) AND PREFINISHED METAL ROOF AND SIDING, AS DETAILED.
2. SEAL BAY FLOOR AND STRIPE ACCORDING TO OSHA REQUIREMENTS. USE CONCRETE HARDENER ON OPEN PARKING BAY FLOOR.
3. 6'x7' DOUBLE DOOR, PER DOOR SCHEDULE.
4. PREFINISHED METAL CANOPY AT DOORS
5. R-19 ICYNENE INSULATION ON WALLS AND 10' CEILING WITH CDX PLYWOOD FROM FINISHED FLOOR ON INTERIOR WALL.
6. PLUMBING EQUIPMENT, COORDINATE INSTALLATION WITH PLUMBING SHEETS.
7. INSTALL 6'x3' LOUVER VENTS, EQUALLY SPACED IN PARKING BAYS FOR VENTILATION.
8. MECHANICAL EQUIPMENT, COORDINATE INSTALLATION WITH MECHANICAL AND ELECTRICAL DOCUMENTS. SEAL ALL PENETRATIONS ON EXTERIOR ENVELOPE.
9. ELECTRICAL EQUIPMENT, COORDINATE INSTALLATION WITH MECHANICAL AND ELECTRICAL DOCUMENTS. SEAL ALL PENETRATIONS ON EXTERIOR ENVELOPE.
10. INSTALL PREFINISHED STANDING SEAM METAL ROOF PANELS. COORDINATE ROOF PENETRATIONS WITH PLUMBING SHEETS.
11. INSTALL GUTTER AND DOWNSPOUT SYSTEM WITH CONCRETE SPLASH PADS.
12. PREFINISHED ALUMINUM CANOPY OVER MAN DOORS.
13. 4" THICK (MIN.) x 60" x 84" 3500 PSI (MIN.) REINFORCED CONCRETE SLAB ON GRADE.

CONSULTANTS

Jerry A
Scott
2026.08.
20
13:44:32
-04'00'



ARCHITECTURE
INTERIOR DESIGN
BUILDING ENVELOPE
211 JOHN KNOX RD, SUITE 105
TALLAHASSEE, FL 32303
PH: (850) 385 9200
ARCH209
MLDARCHITECTS.COM


FWC STORAGE BUILDING - FWC-02329180
FLORIDA FISH AND WILDLIFE CONSERVATION
COMMISSION
LAKE CITY, FLORIDA

CONSTRUCTION DOCUMENTS


PROJ. NO. 172224
DATE 05/22/2026
DRAWN LH
CHECKED JS
APPROVED JS
REVISION Q1
REVISION DATE 06/05/2026

NEW WORK, SITE
PLAN

A100

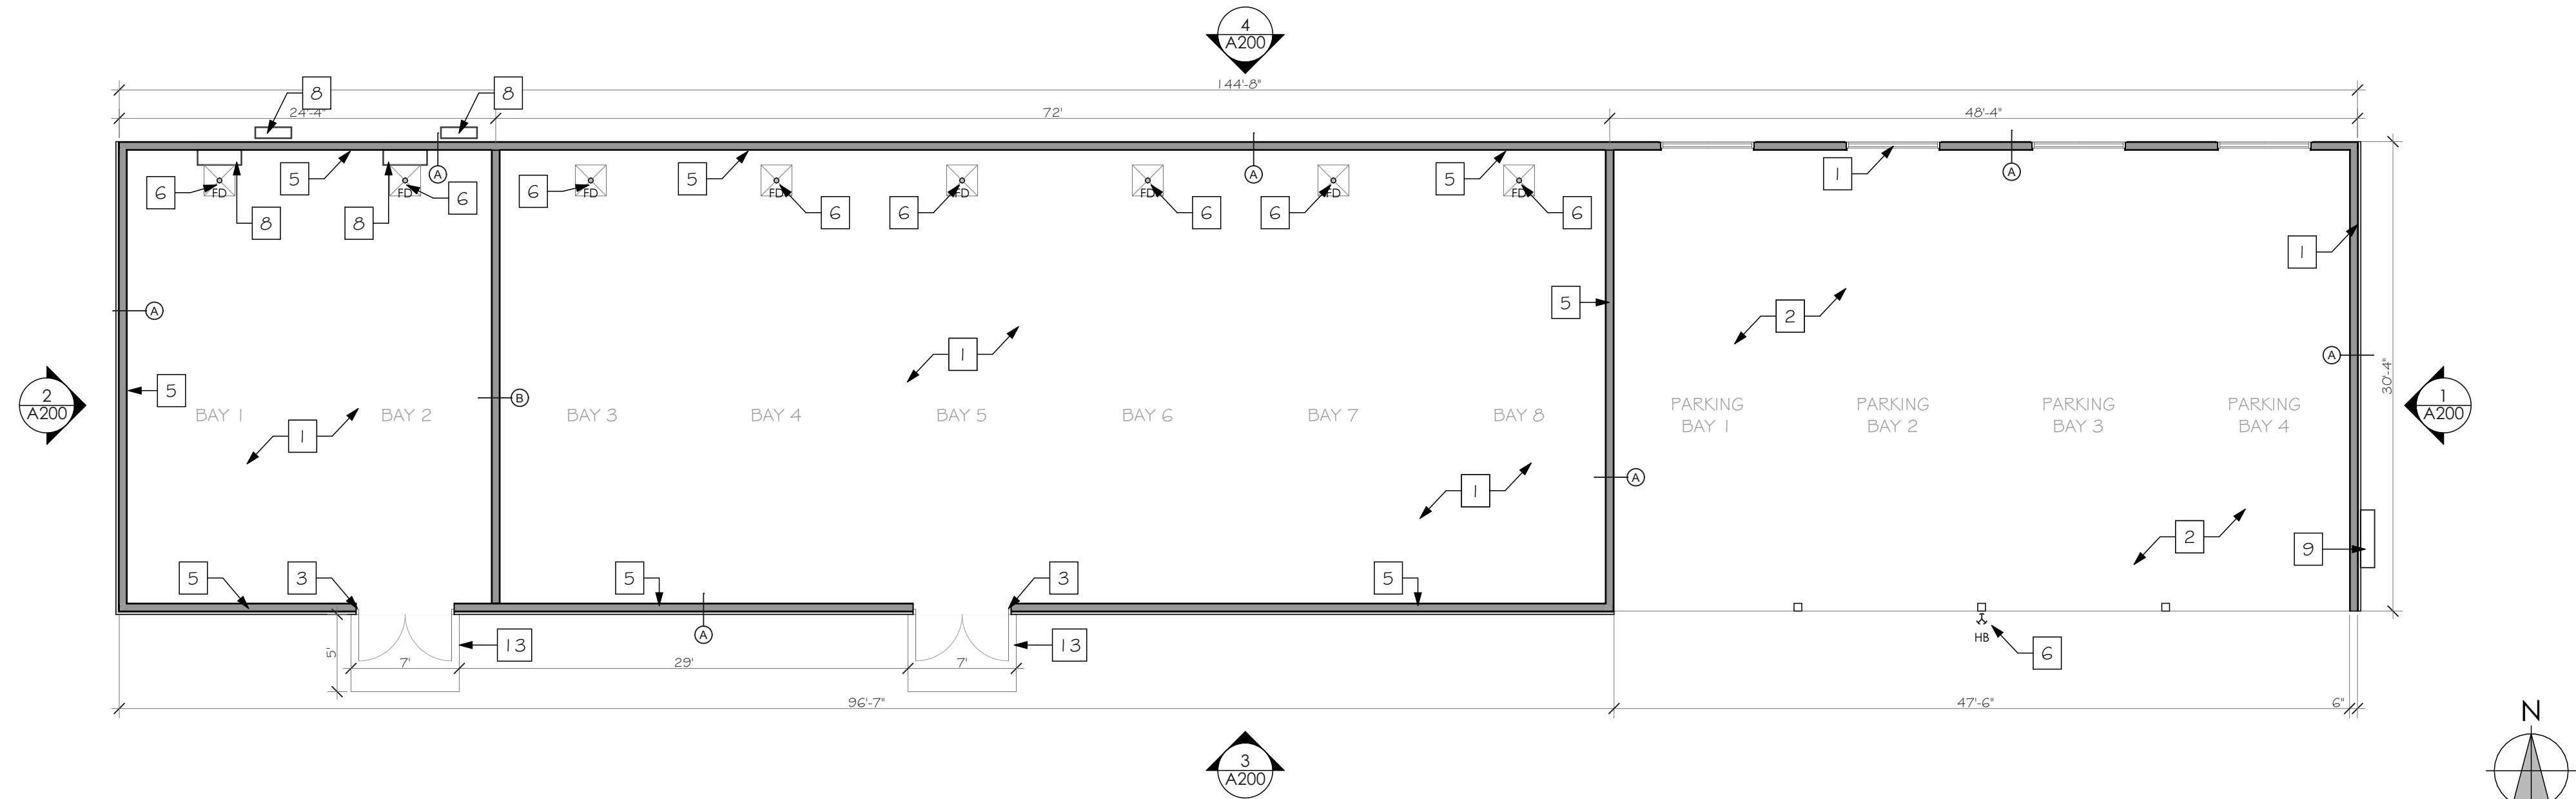

1 FLOOR PLAN
SCALE: 1/8" = 1'-0"

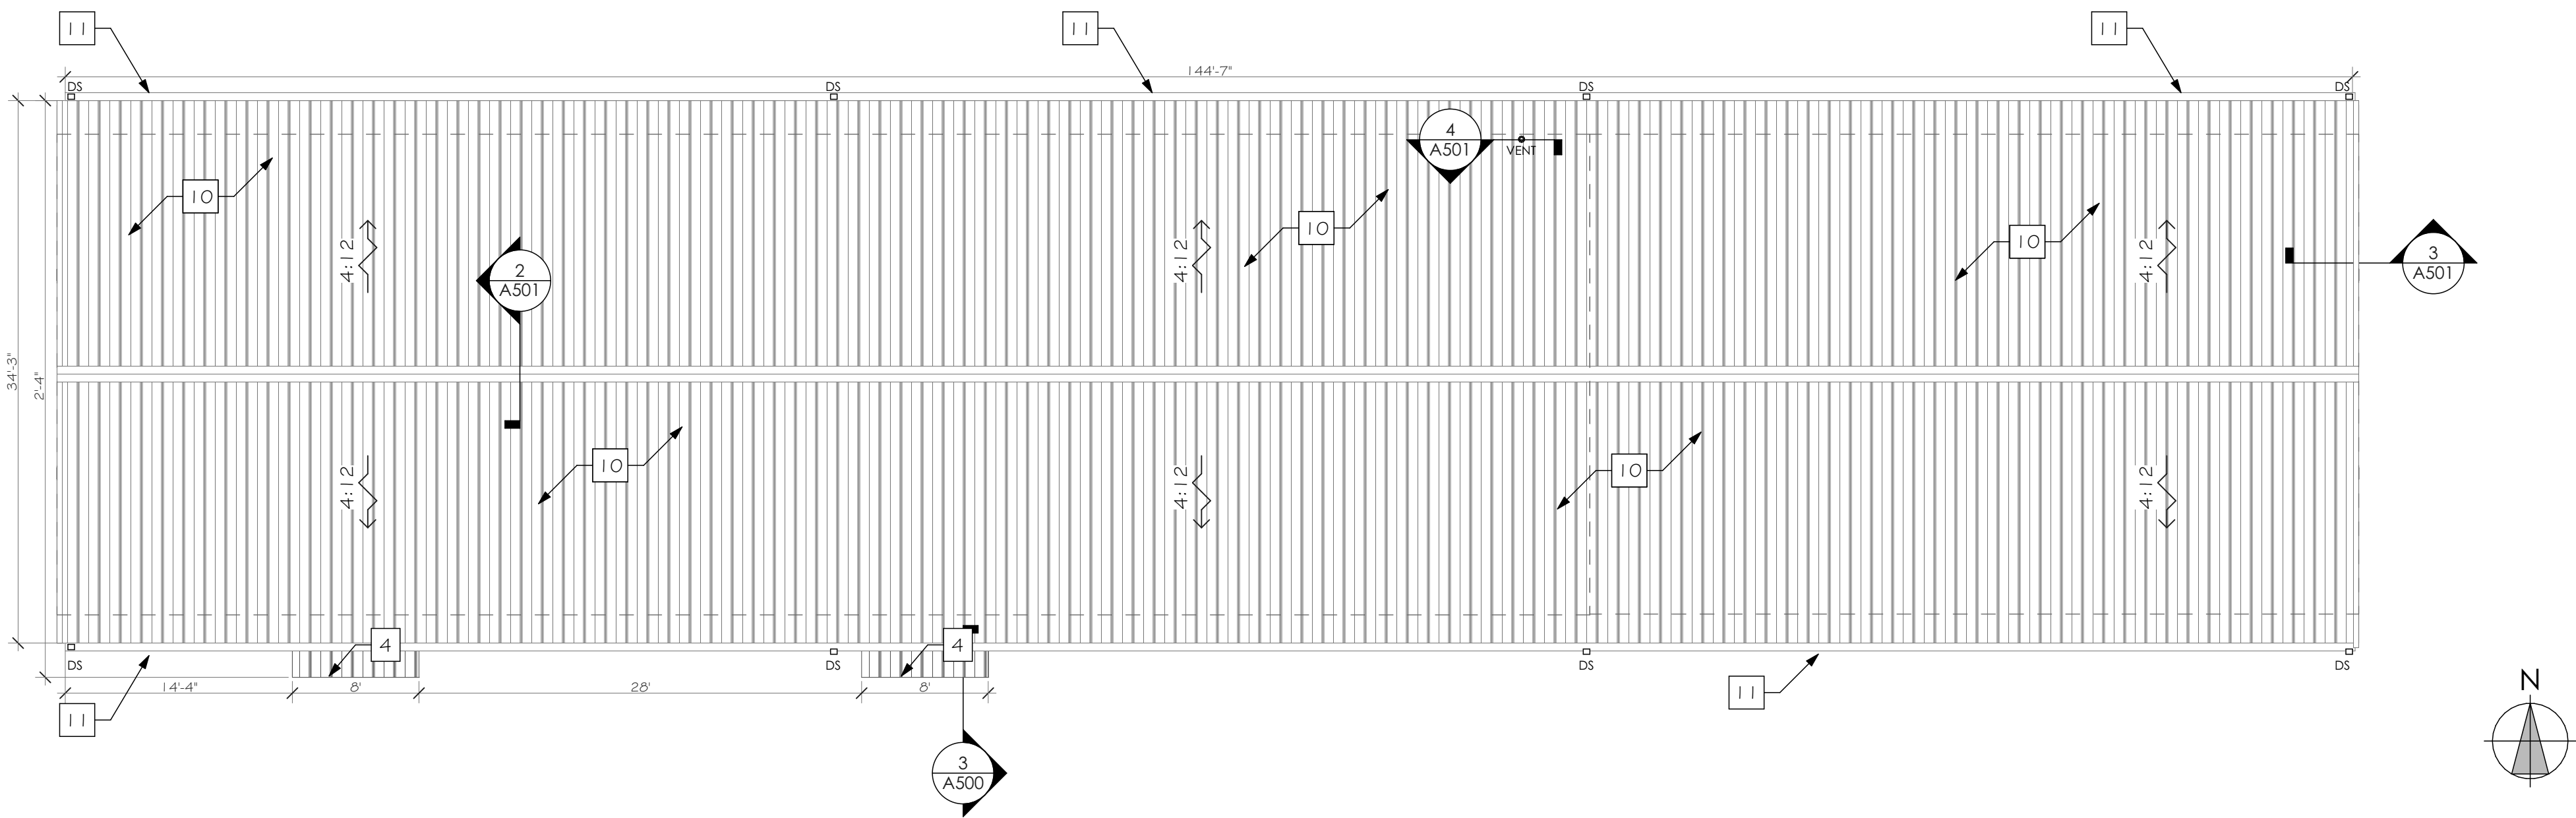

2 ROOF PLAN
SCALE: 1/8" = 1'-0"

LEGEND

- | | | | |
|--------|---------------------------|--|--|
| D1 | DOOR, SEE DOOR SCHEDULE | | WALL AND P.T. 2X COLUMN ASSEMBLY |
| ROOM | ROOM NAME | | ELEVATION/SECTION NUMBER
SHEET NUMBER |
| A.F.F. | ABOVE FINISH FLOOR | | WORK LEGEND NOTE |
| TYP. | TYPICAL | | STANDING SEAM METAL ROOF |
| FD | FLOOR DRAIN | | EAVE HUNG GUTTER AND DOWNSPOUT |
| HB | WATER HOSE BIB
HYDRANT | | WALL TYPE MARKER |
| | 3" VENT | | |
| | EXTERIOR CLEAN OUT | | |

WORK NOTES

THESE WORK ITEMS ARE TYPICAL AND MAY NOT BE ALL INCLUSIVE BUT INTENDED TO SUPPLEMENT THE DRAWINGS AND DETAILS AND CLARIFY THE SCOPE OF WORK. WORK LEGEND ITEMS ARE TYPICAL FOR SITUATIONS AND WORK SCOPE SHOWN. WORK LEGEND SYMBOLS ARE NOT SHOWN AT EVERY SPECIFIC LOCATION WHICH SCOPE IS TO BE COMPLETED, UNLESS OTHERWISE NOTED.

- 1 INSTALL WOOD FRAMED STRUCTURE WITH CONCRETE SLAB (COORDINATE WITH STRUCTURAL SHEETS) AND PREFINISHED METAL ROOF AND SIDING, AS DETAILED.
- 2 SEAL BAY FLOOR AND STRIPE ACCORDING TO OSHA REQUIREMENTS. USE CONCRETE HARDENER ON OPEN PARKING BAY FLOOR.
- 3 6'x7' DOUBLE DOOR, PER DOOR SCHEDULE.
- 4 PREFINISHED METAL CANOPY AT DOORS
- 5 R-19 ICYNENE INSULATION ON WALLS AND 10' CEILING WITH CDX PLYWOOD FROM FINISHED FLOOR ON INTERIOR WALL.
- 6 PLUMBING EQUIPMENT, COORDINATE INSTALLATION WITH PLUMBING SHEETS.
- 7 INSTALL 6'x3' LOUVER VENTS, EQUALLY SPACED IN PARKING BAYS FOR VENTILATION.
- 8 MECHANICAL EQUIPMENT, COORDINATE INSTALLATION WITH MECHANICAL AND ELECTRICAL DOCUMENTS. SEAL ALL PENETRATIONS ON EXTERIOR ENVELOPE.
- 9 ELECTRICAL EQUIPMENT, COORDINATE INSTALLATION WITH MECHANICAL AND ELECTRICAL DOCUMENTS. SEAL ALL PENETRATIONS ON EXTERIOR ENVELOPE.
- 10 INSTALL PREFINISHED STANDING SEAM METAL ROOF PANELS. COORDINATE ROOF PENETRATIONS WITH PLUMBING SHEETS.
- 11 INSTALL GUTTER AND DOWNSPOUT SYSTEM WITH CONCRETE SPLASH PADS.
- 12 PREFINISHED ALUMINUM CANOPY OVER MAN DOORS.
- 13 4" THICK (MIN.) x 60' x 84" 3500 PSI (MIN.) REINFORCED CONCRETE SLAB ON GRADE.

CONSULTANTS



Jerry A Scott
2026.08.20
13:44:51 -04'00'



ARCHITECTURE
INTERIOR DESIGN
BUILDING ENVELOPE
211 JOHN KNOX RD, SUITE 105
TALLAHASSEE, FL 32303
PH: (850) 385 9200
ARCH289
MLDARCHITECTS.COM


FWC STORAGE BUILDING - FWC-02329180
FLORIDA FISH AND WILDLIFE CONSERVATION
COMMISSION
LAKE CITY, FLORIDA

CONSTRUCTION DOCUMENTS

PROJ. NO. 172224
DATE 05/22/2026
DRAWN LH
CHECKED JS
APPROVED JS
REVISION
REVISION DATE

FLOOR PLANS

A101

 

WORK NOTES

THESE WORK ITEMS ARE TYPICAL AND MAY NOT BE ALL INCLUSIVE BUT INTENDED TO SUPPLEMENT THE DRAWINGS AND DETAILS AND CLARIFY THE SCOPE OF WORK. WORK LEGEND ITEMS ARE TYPICAL FOR SITUATIONS AND WORK SCOPE SHOWN. WORK LEGEND SYMBOLS ARE NOT SHOWN AT EVERY SPECIFIC LOCATION WHICH SCOPE IS TO BE COMPLETED, UNLESS OTHERWISE NOTED.



- 1 INSTALL WOOD FRAMED STRUCTURE WITH CONCRETE SLAB (COORDINATE WITH STRUCTURAL SHEETS) AND PREFINISHED METAL ROOF AND SIDING, AS DETAILED.
- 2 SEAL BAY FLOOR AND STRIPE ACCORDING TO OSHA REQUIREMENTS. USE CONCRETE HARDENER ON OPEN PARKING BAY FLOOR.
- 3 6x7' DOUBLE DOOR, PER DOOR SCHEDULE.
- 4 PREFINISHED METAL CANOPY AT DOORS
- 5 R-19 ICYNENE INSULATION ON WALLS AND 10' CEILING WITH CDX PLYWOOD FROM FINISHED FLOOR ON INTERIOR WALL.
- 6 PLUMBING EQUIPMENT, COORDINATE INSTALLATION WITH PLUMBING SHEETS.
- 7 INSTALL 6x3' LOUVER VENTS, EQUALLY SPACED IN PARKING BAYS FOR VENTILATION.
- 8 MECHANICAL EQUIPMENT, COORDINATE INSTALLATION WITH MECHANICAL AND ELECTRICAL DOCUMENTS. SEAL ALL PENETRATIONS ON EXTERIOR ENVELOPE.
- 9 ELECTRICAL EQUIPMENT, COORDINATE INSTALLATION WITH MECHANICAL AND ELECTRICAL DOCUMENTS. SEAL ALL PENETRATIONS ON EXTERIOR ENVELOPE.

WORK NOTES CONT.



- 10 INSTALL PREFINISHED STANDING SEAM METAL ROOF PANELS. COORDINATE ROOF PENETRATIONS WITH PLUMBING SHEETS.
- 11 INSTALL GUTTER AND DOWNSPOUT SYSTEM WITH CONCRETE SPLASH PADS.
- 12 PREFINISHED ALUMINUM CANOPY OVER MAN DOORS.
- 13 4" THICK (MIN.) x 60" x 84" 3500 PSI (MIN.) REINFORCED CONCRETE SLAB ON GRADE.

LEGEND

- | | | | |
|--------|-------------------------|--|--|
| | DOOR, SEE DOOR SCHEDULE | | WALL AND P.T. 2X COLUMN ASSEMBLY |
| ROOM | ROOM NAME | | ELEVATION/SECTION NUMBER
SHEET NUMBER |
| A.F.F. | ABOVE FINISH FLOOR | | WORK LEGEND NOTE |
| TYP. | TYPICAL | | STANDING SEAM METAL ROOF |
| | FLOOR DRAIN | | EAVE HUNG GUTTER AND DOWNSPOUT |
| | WATER HOSE BIB | | WALL TYPE MARKER |
| | HYDRANT | | |
| | 3" VENT | | |
| | EXTERIOR CLEAN OUT | | |

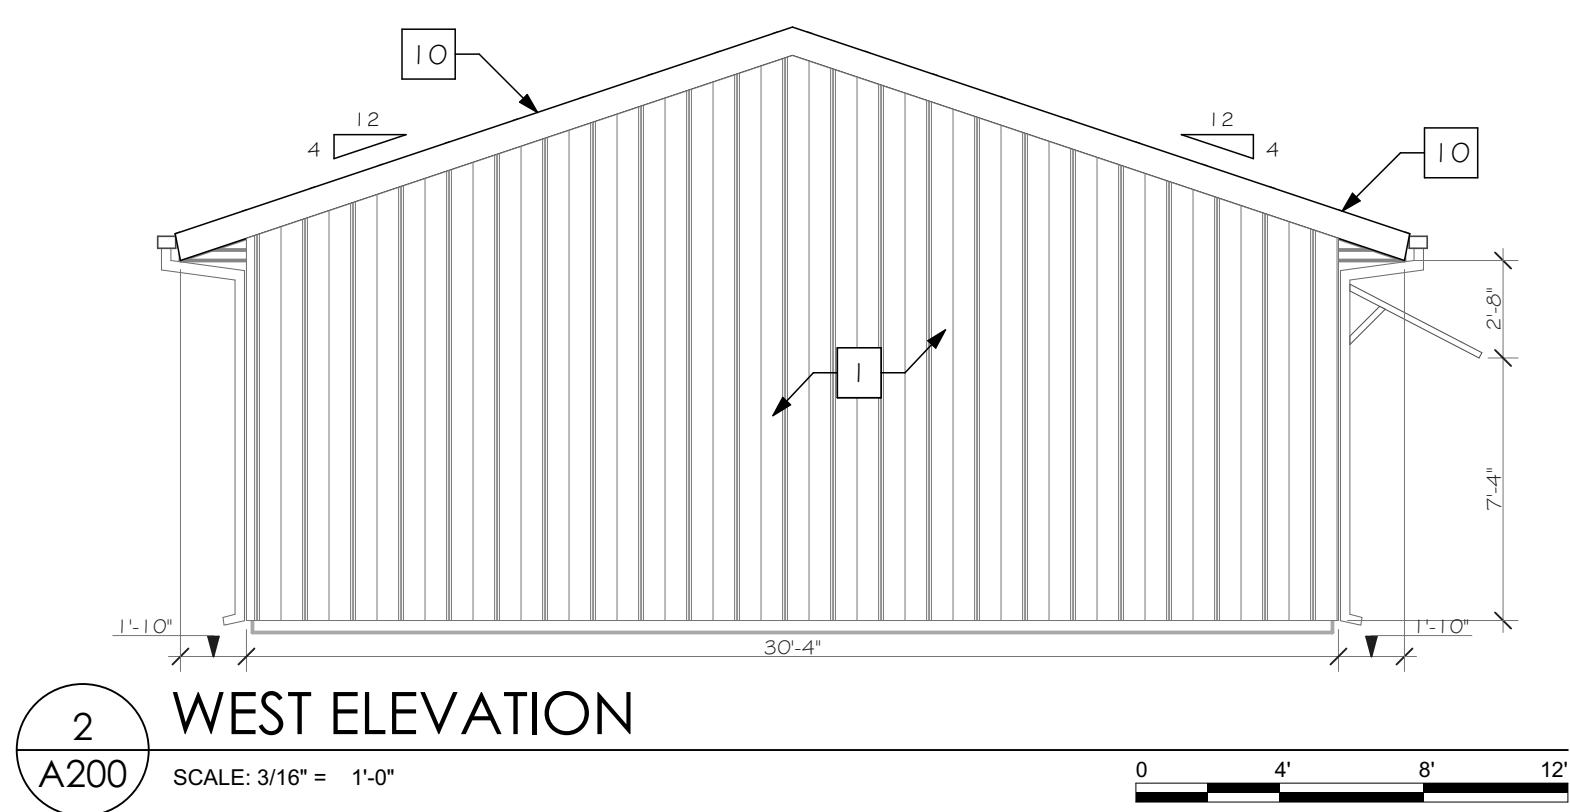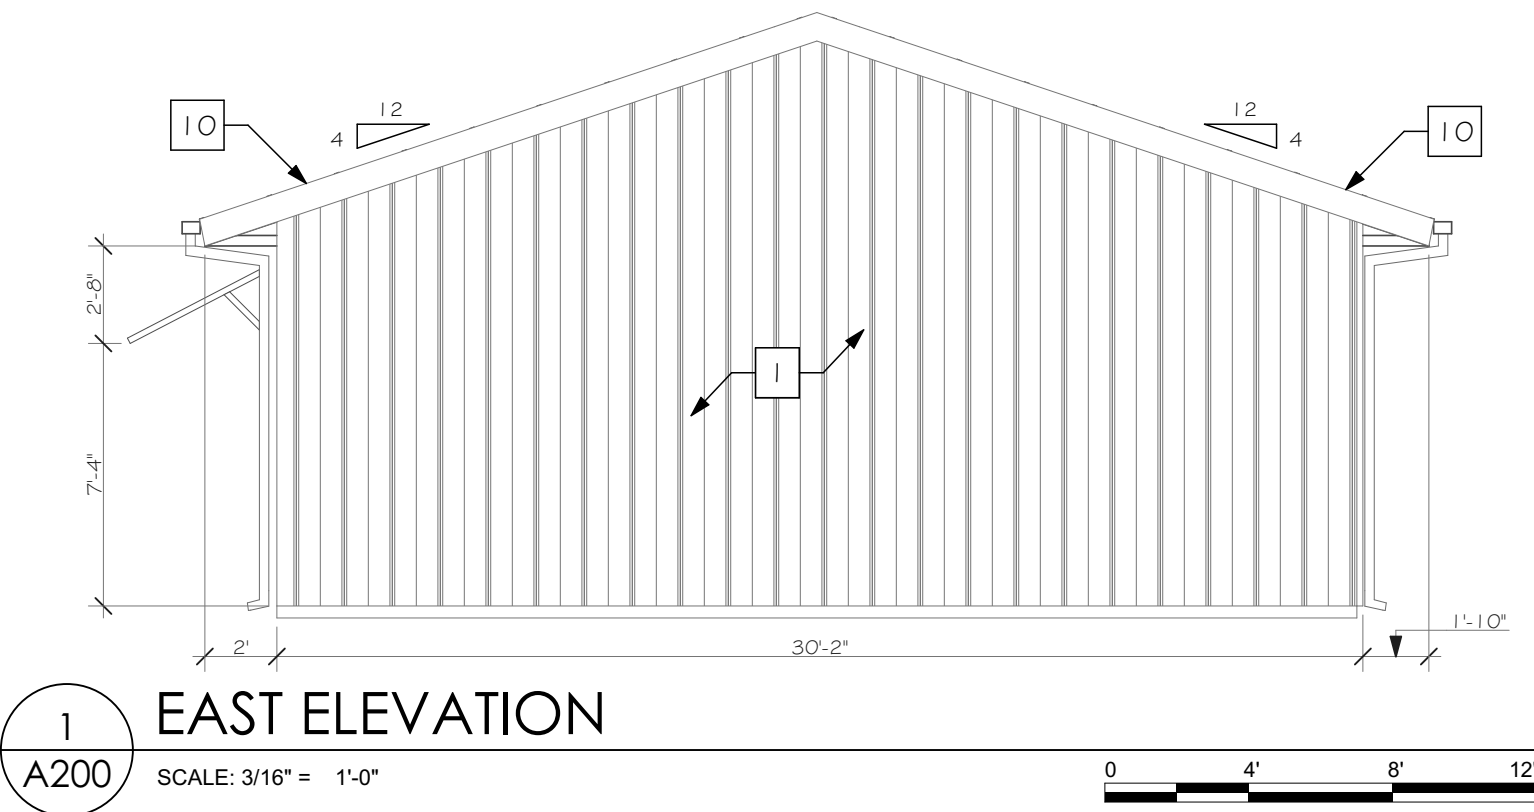

NOTE: MECHANICAL, PLUMBING, AND ELECTRICAL EQUIPMENT NOT SHOW FOR CLARITY. COORDINATE WITH THE RESPECTIVE SHEETS.

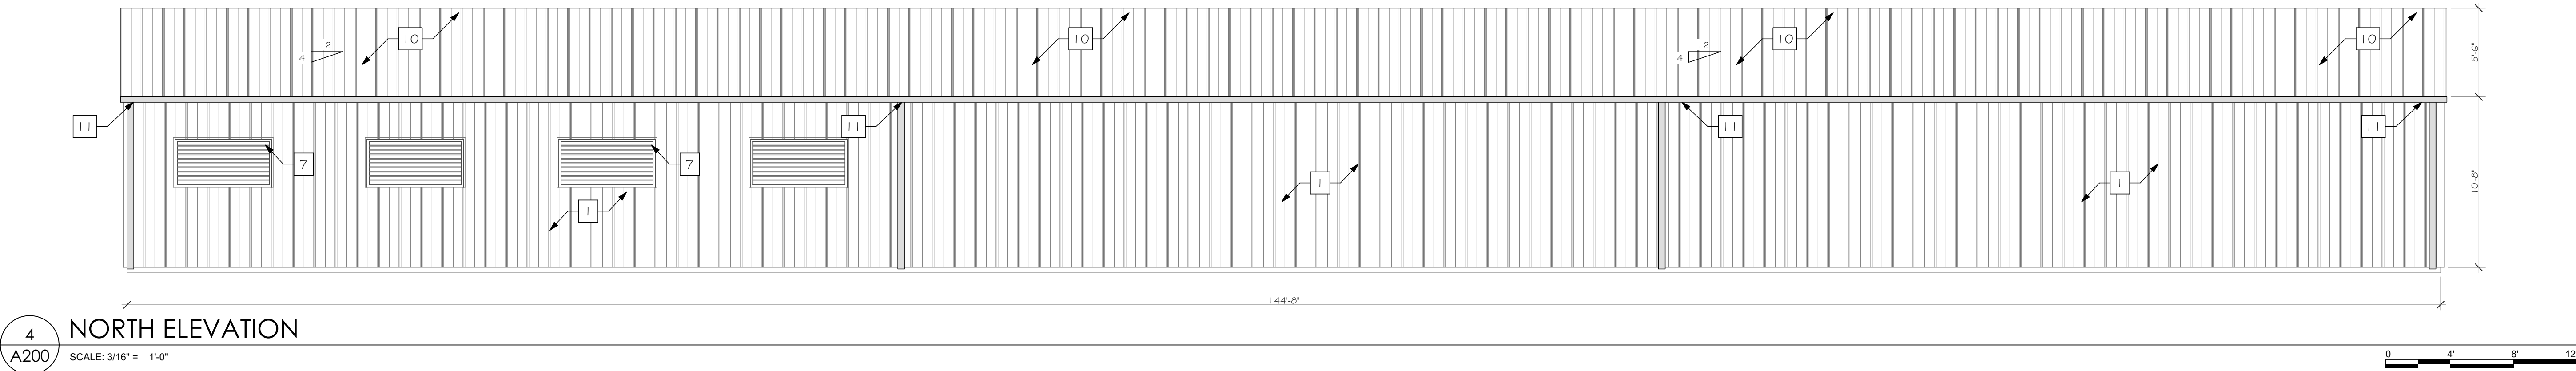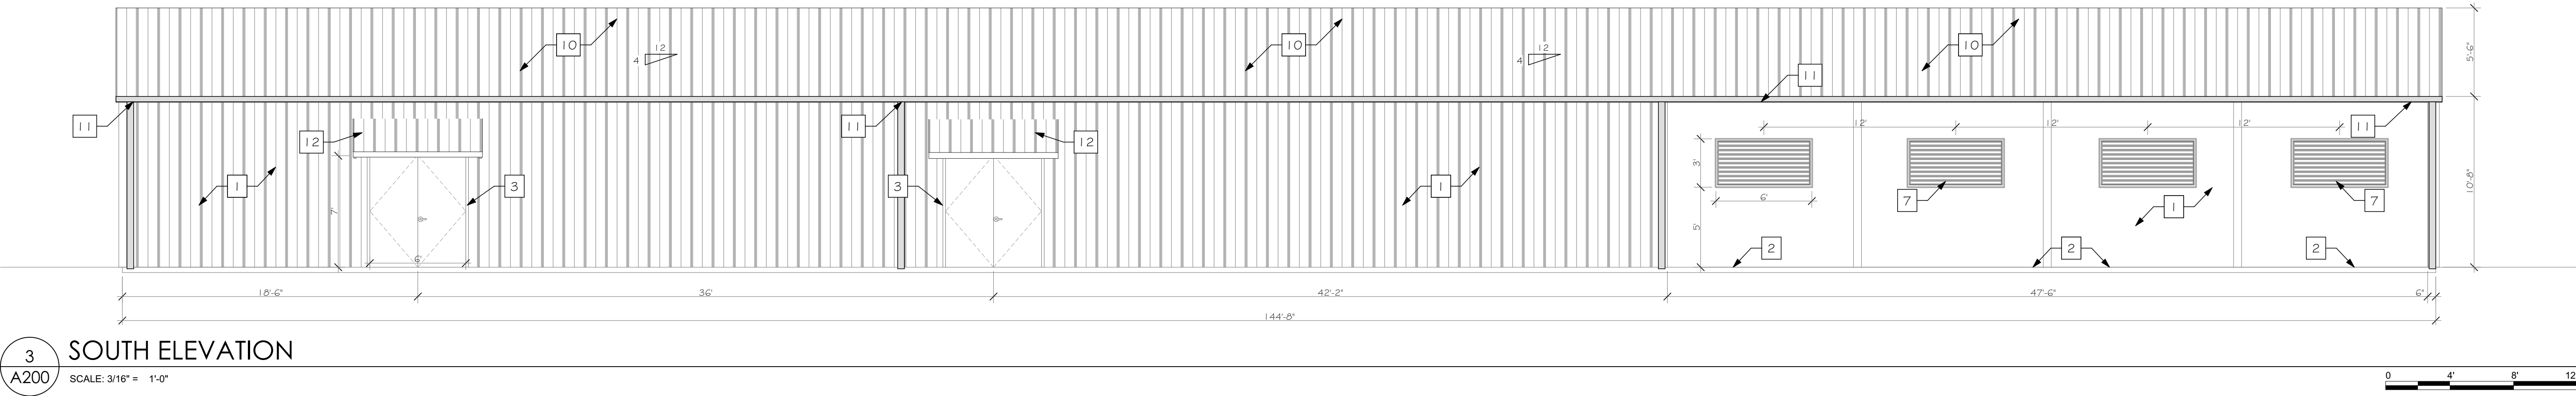

CONSULTANTS

Jerry A
Scott
2026.08.
20
13:45:17
-04'00'

ARCHITECTS
ARCHITECTURE
INTERIOR DESIGN
BUILDING ENVELOPE
211 JOHN KNOX RD, SUITE 105
TALLAHASSEE, FL 32303
PH: (850) 385 9200
ARCH289
MLDARCHITECTS.COM








FWC STORAGE BUILDING - FWC-02329180
FLORIDA FISH AND WILDLIFE CONSERVATION
COMMISSION
LAKE CITY, FLORIDA

CONSTRUCTION DOCUMENTS

PROJ. NO. 172224
DATE 05/22/2026
DRAWN LH
CHECKED JS
APPROVED JS
REVISION
REVISION DATE

EXTERIOR
ELEVATIONS

A200

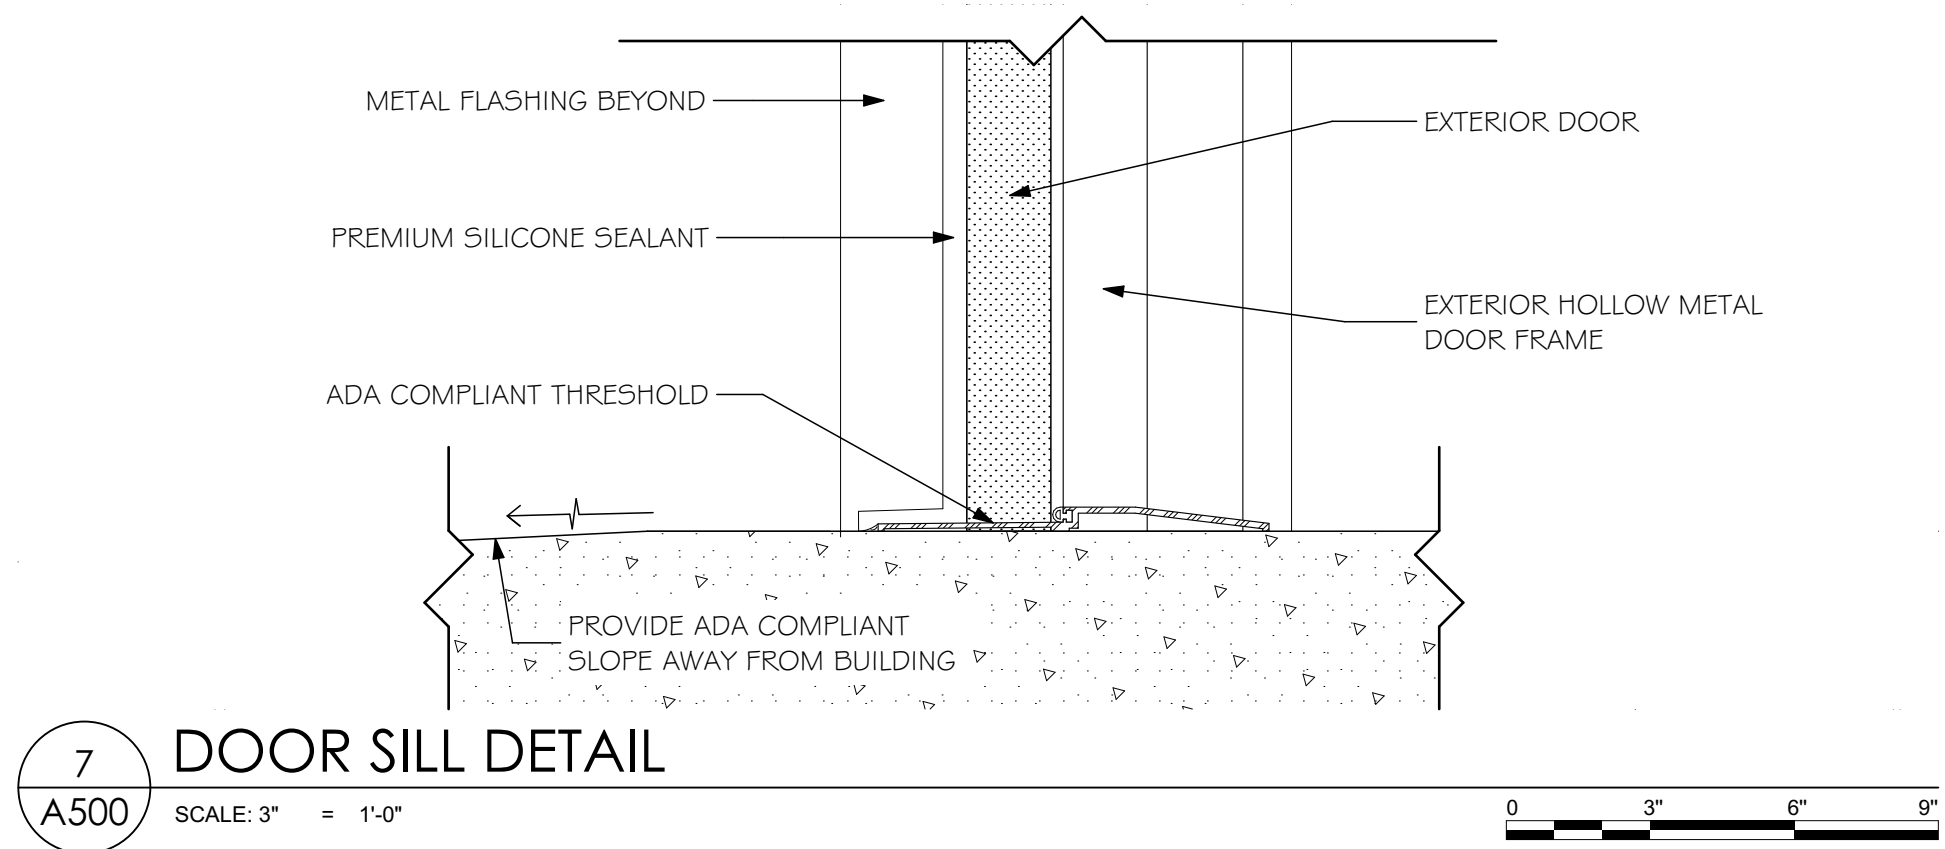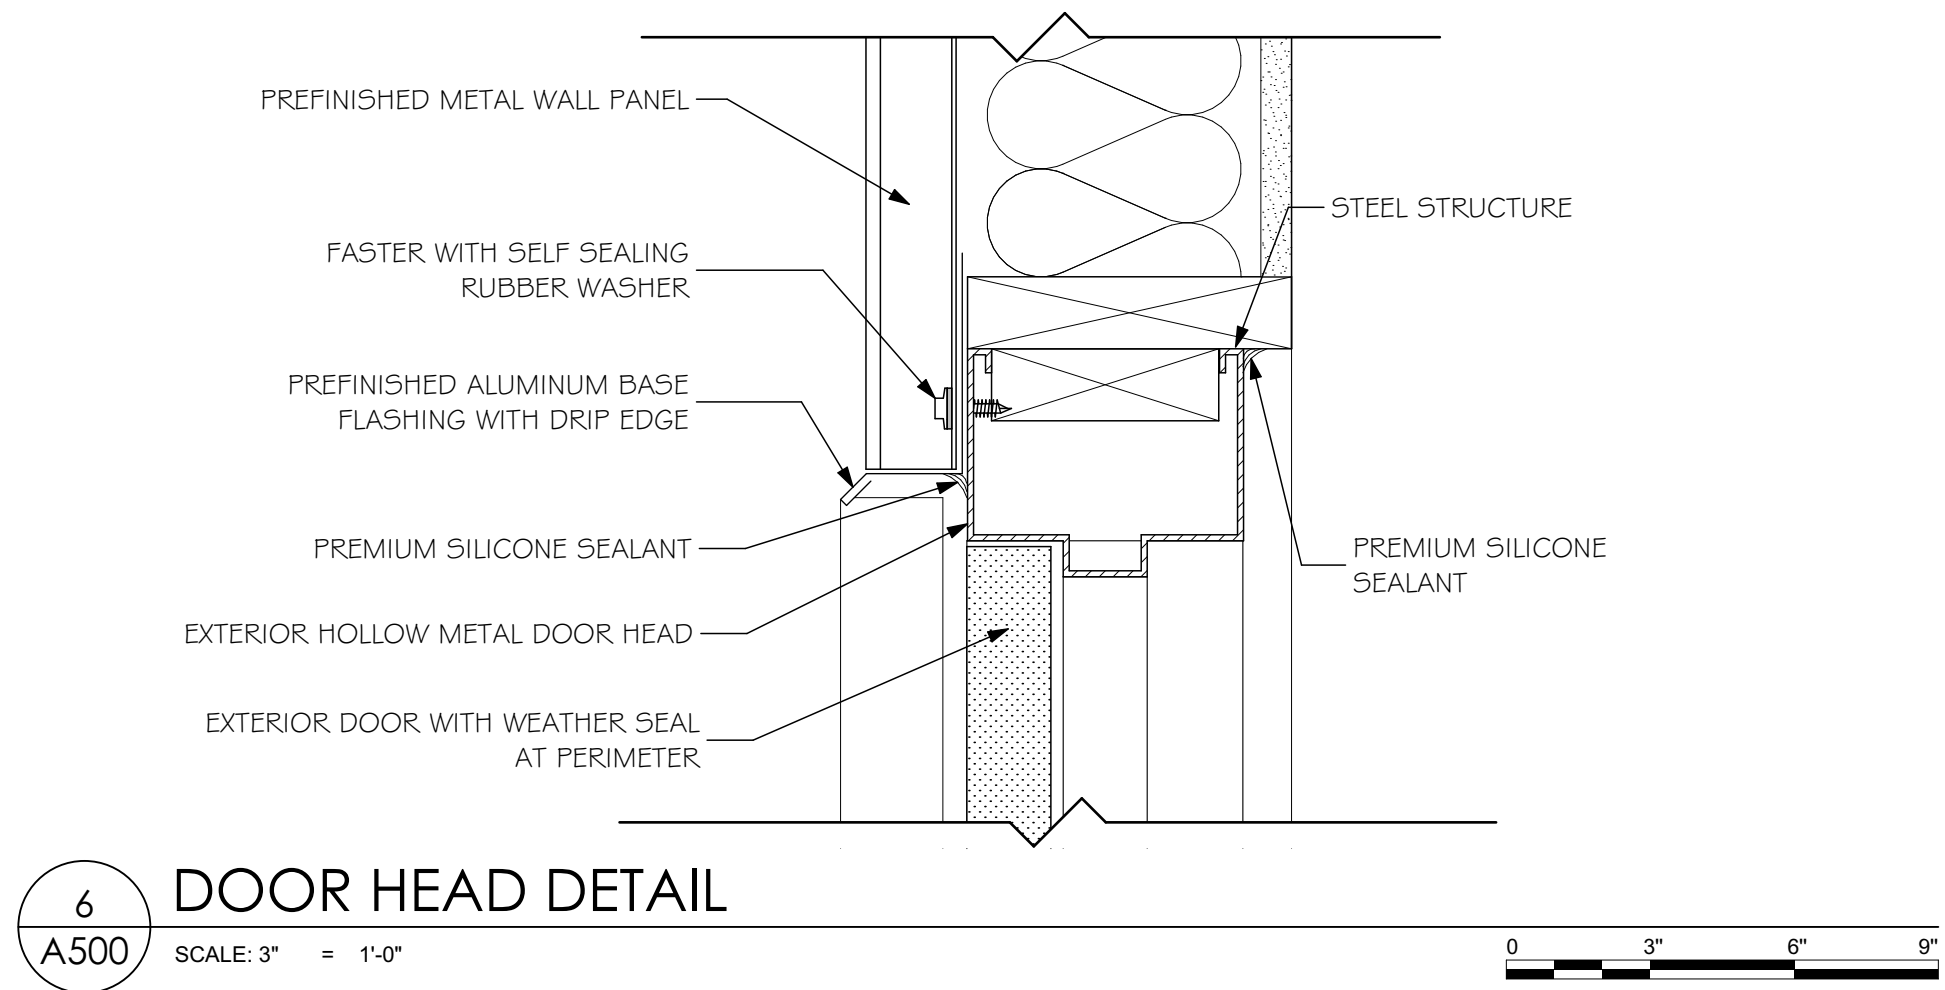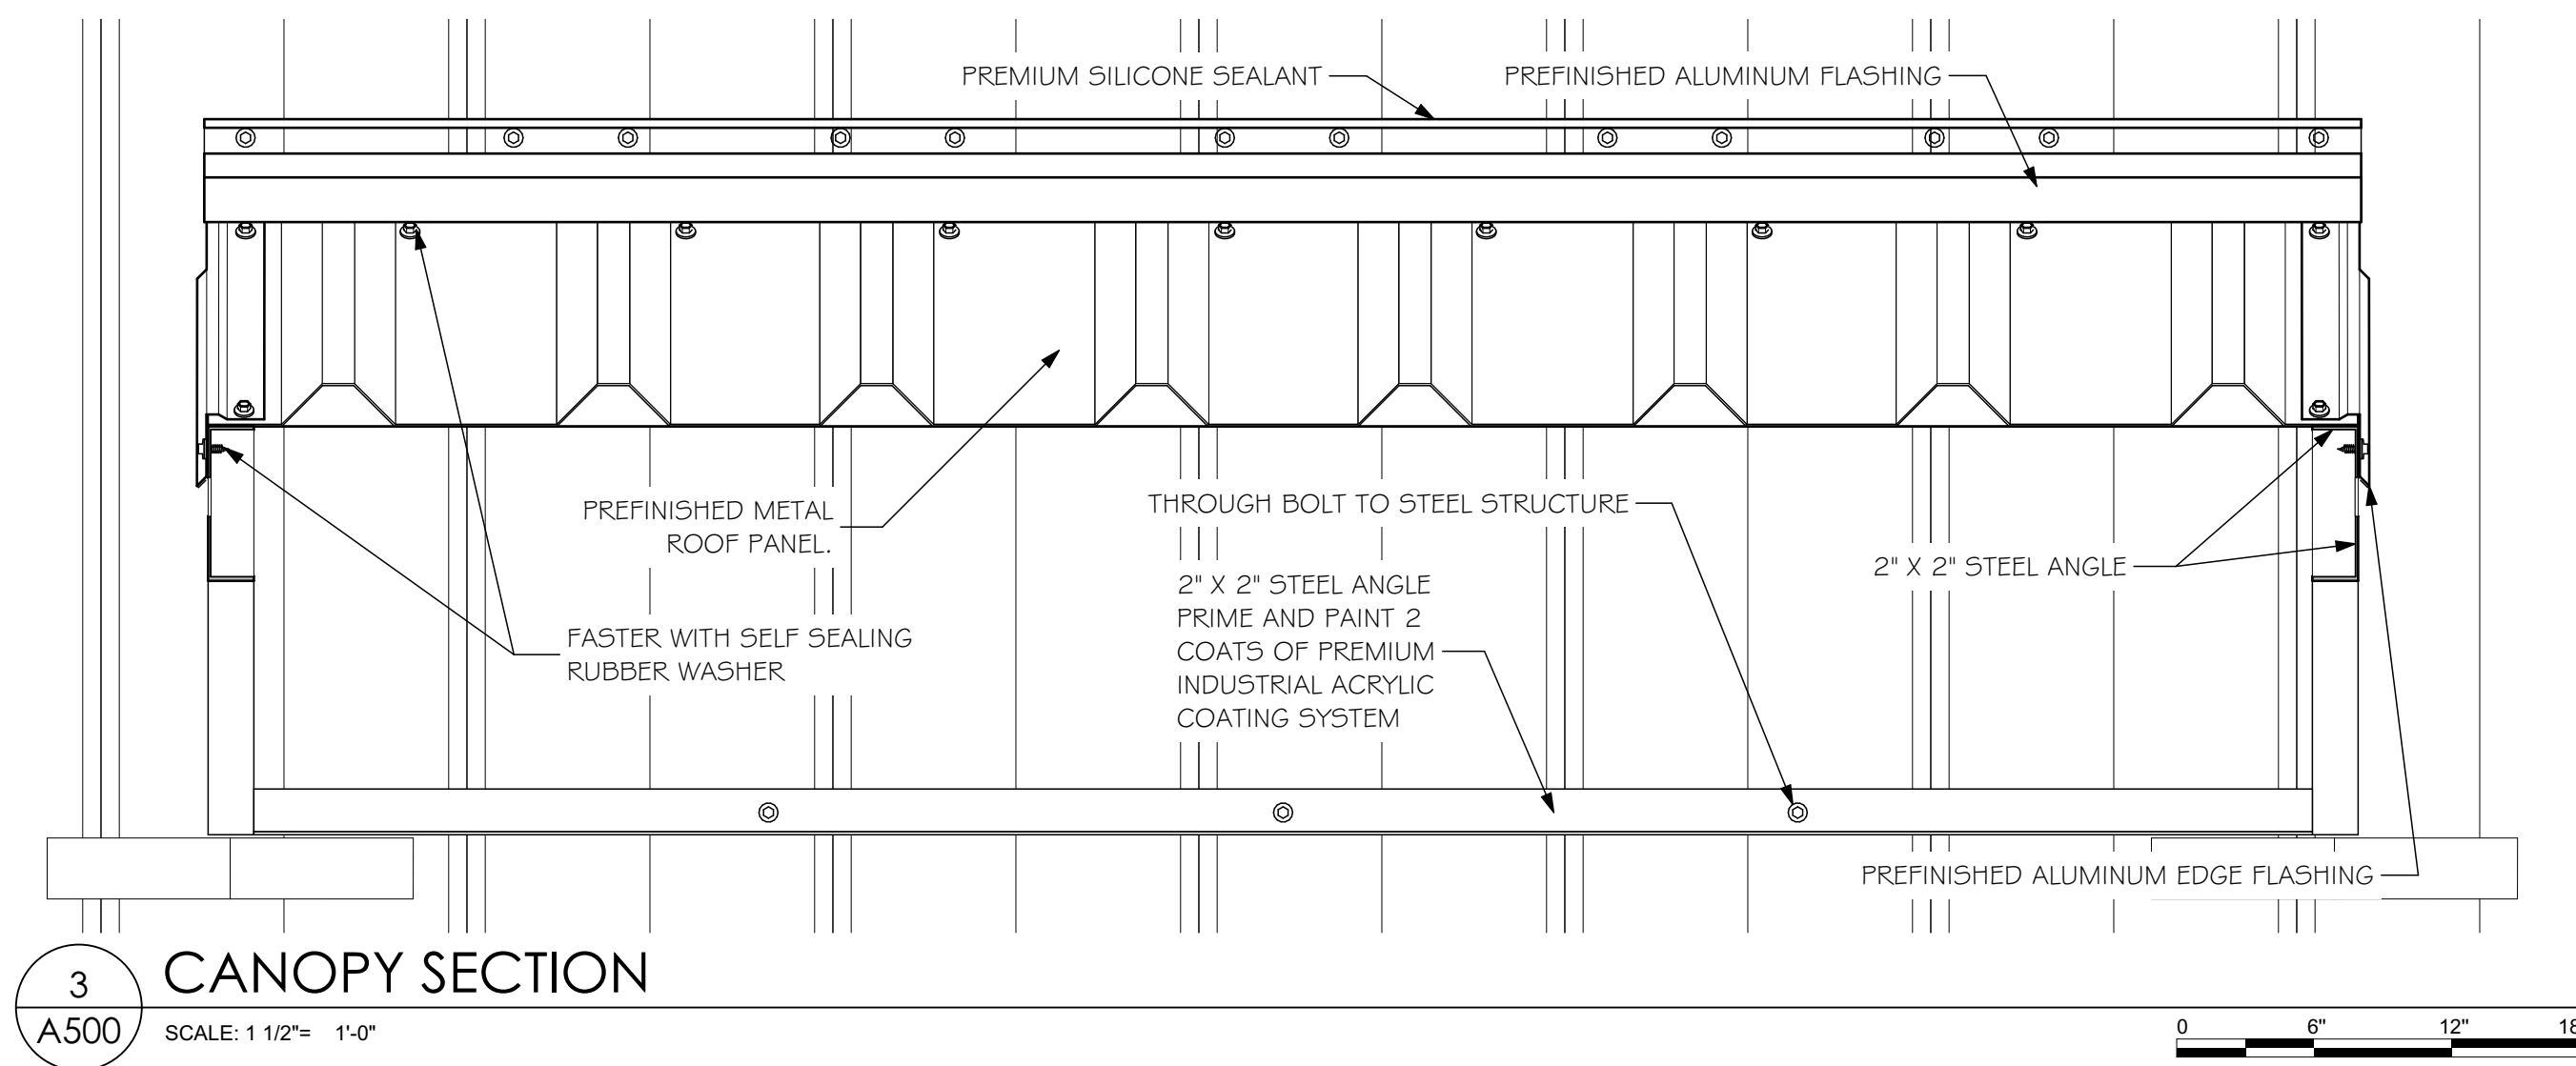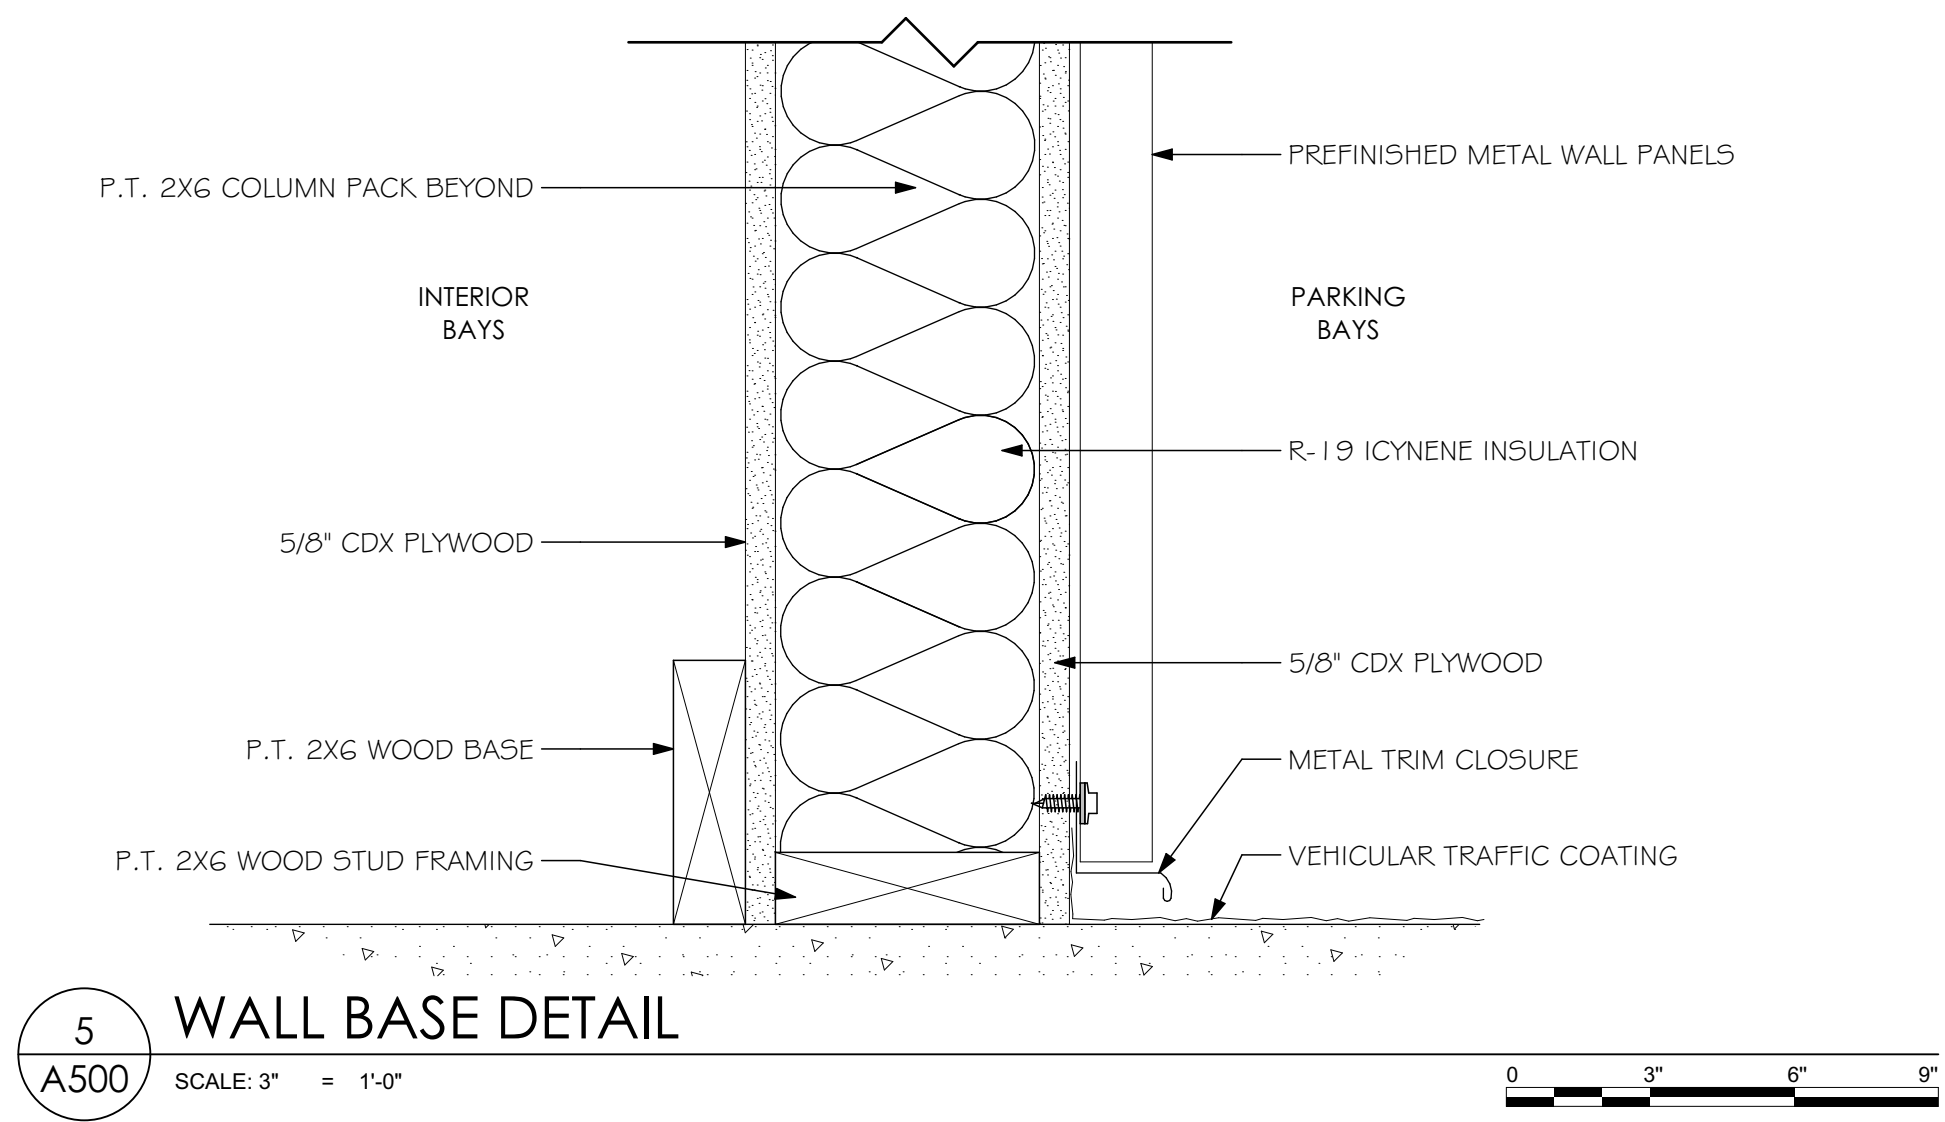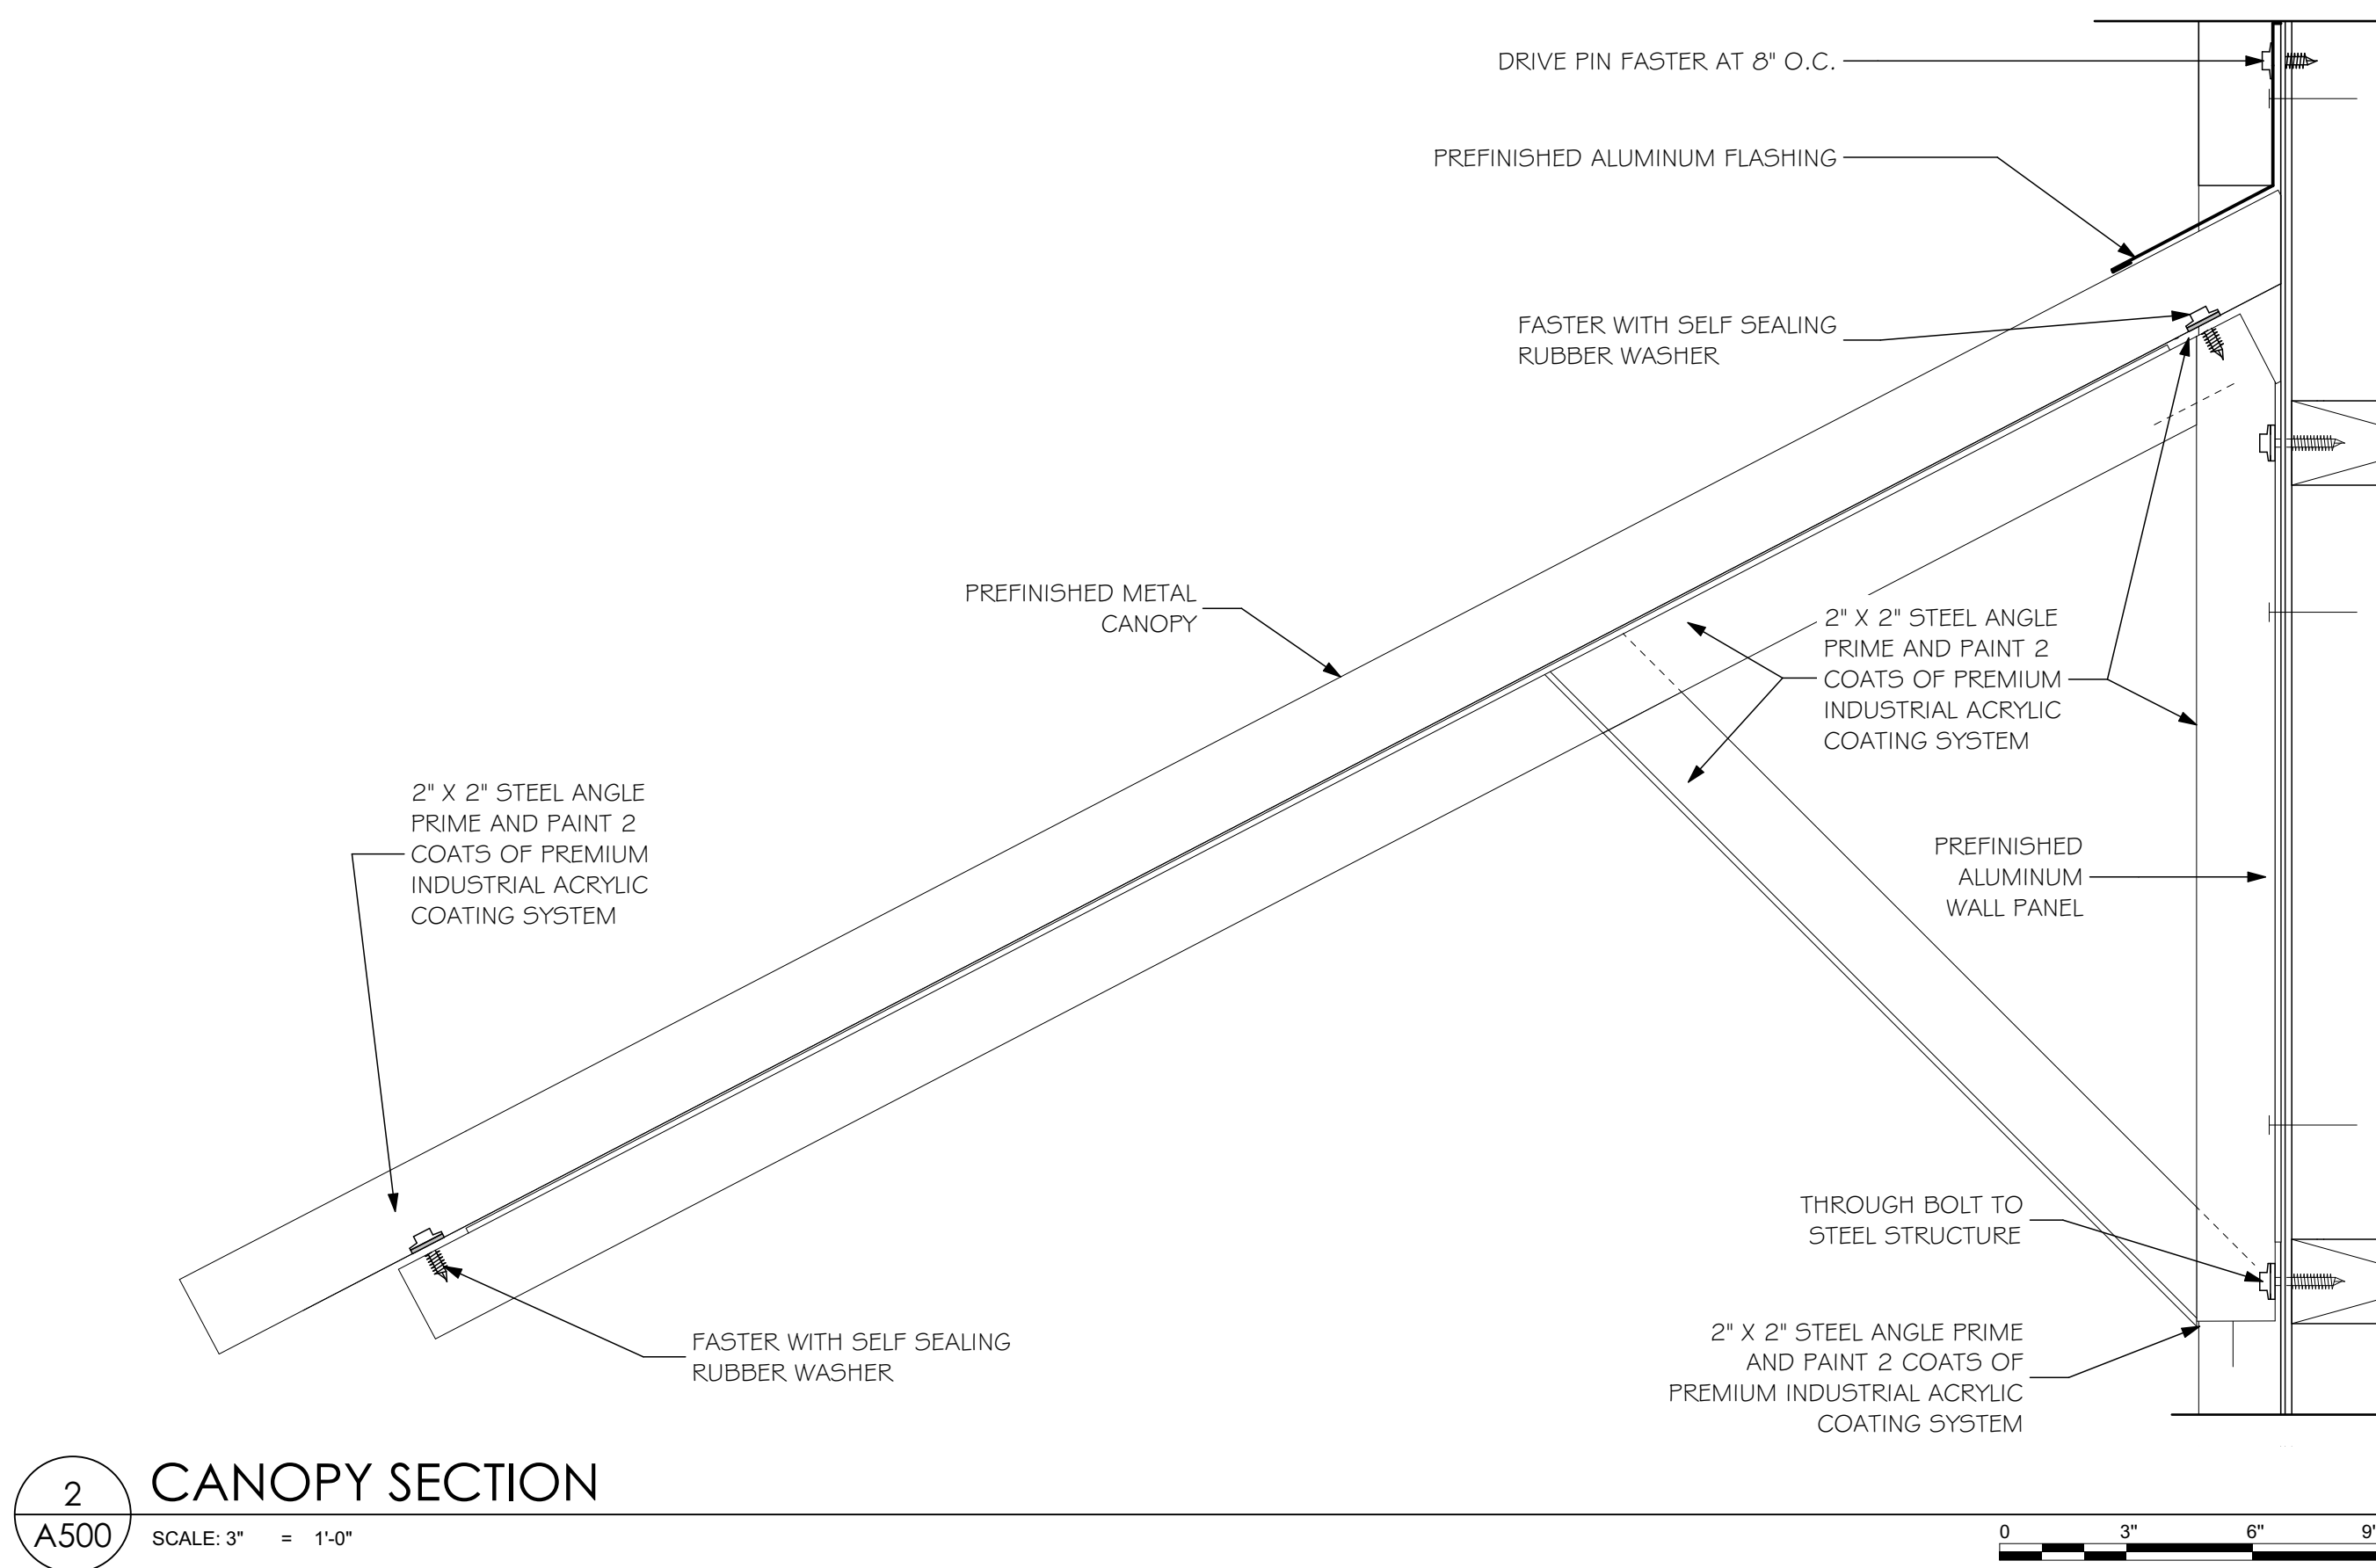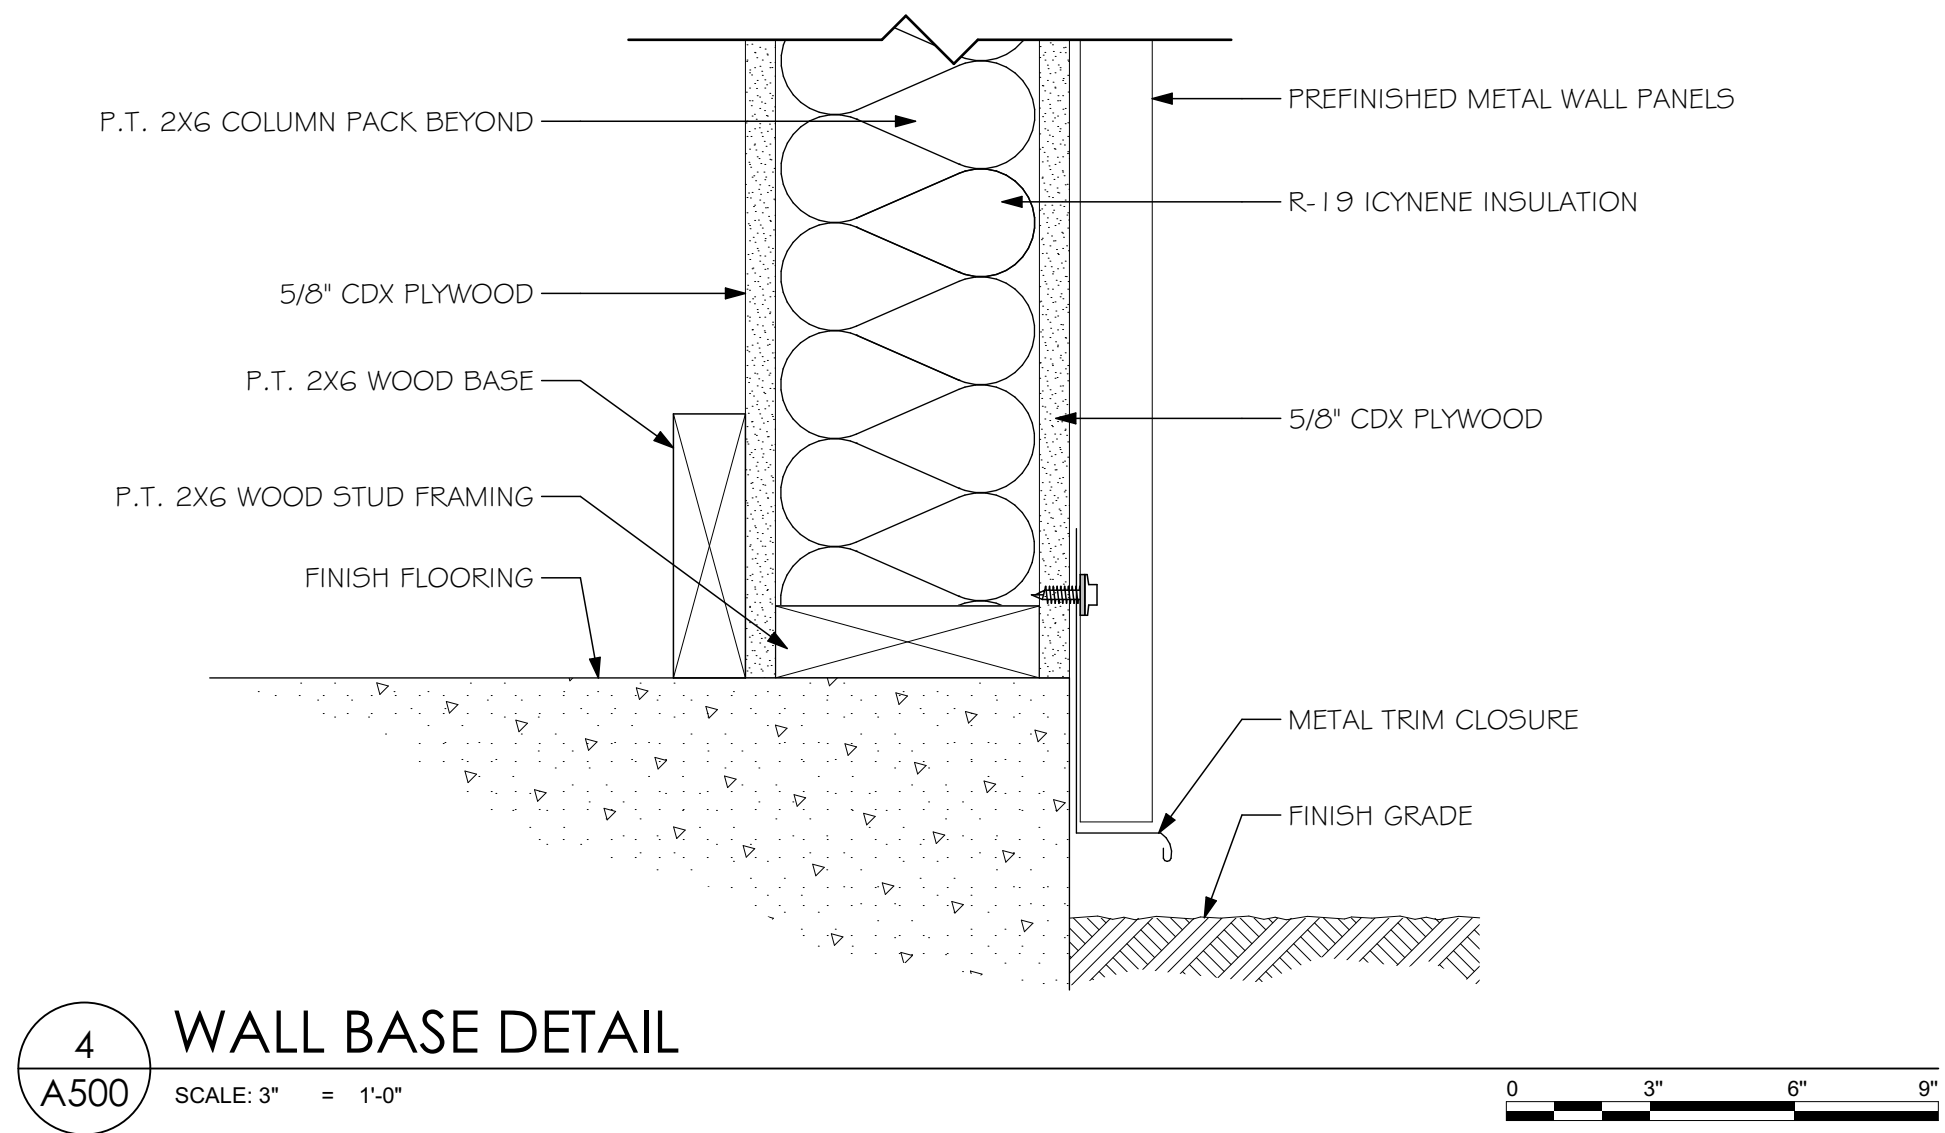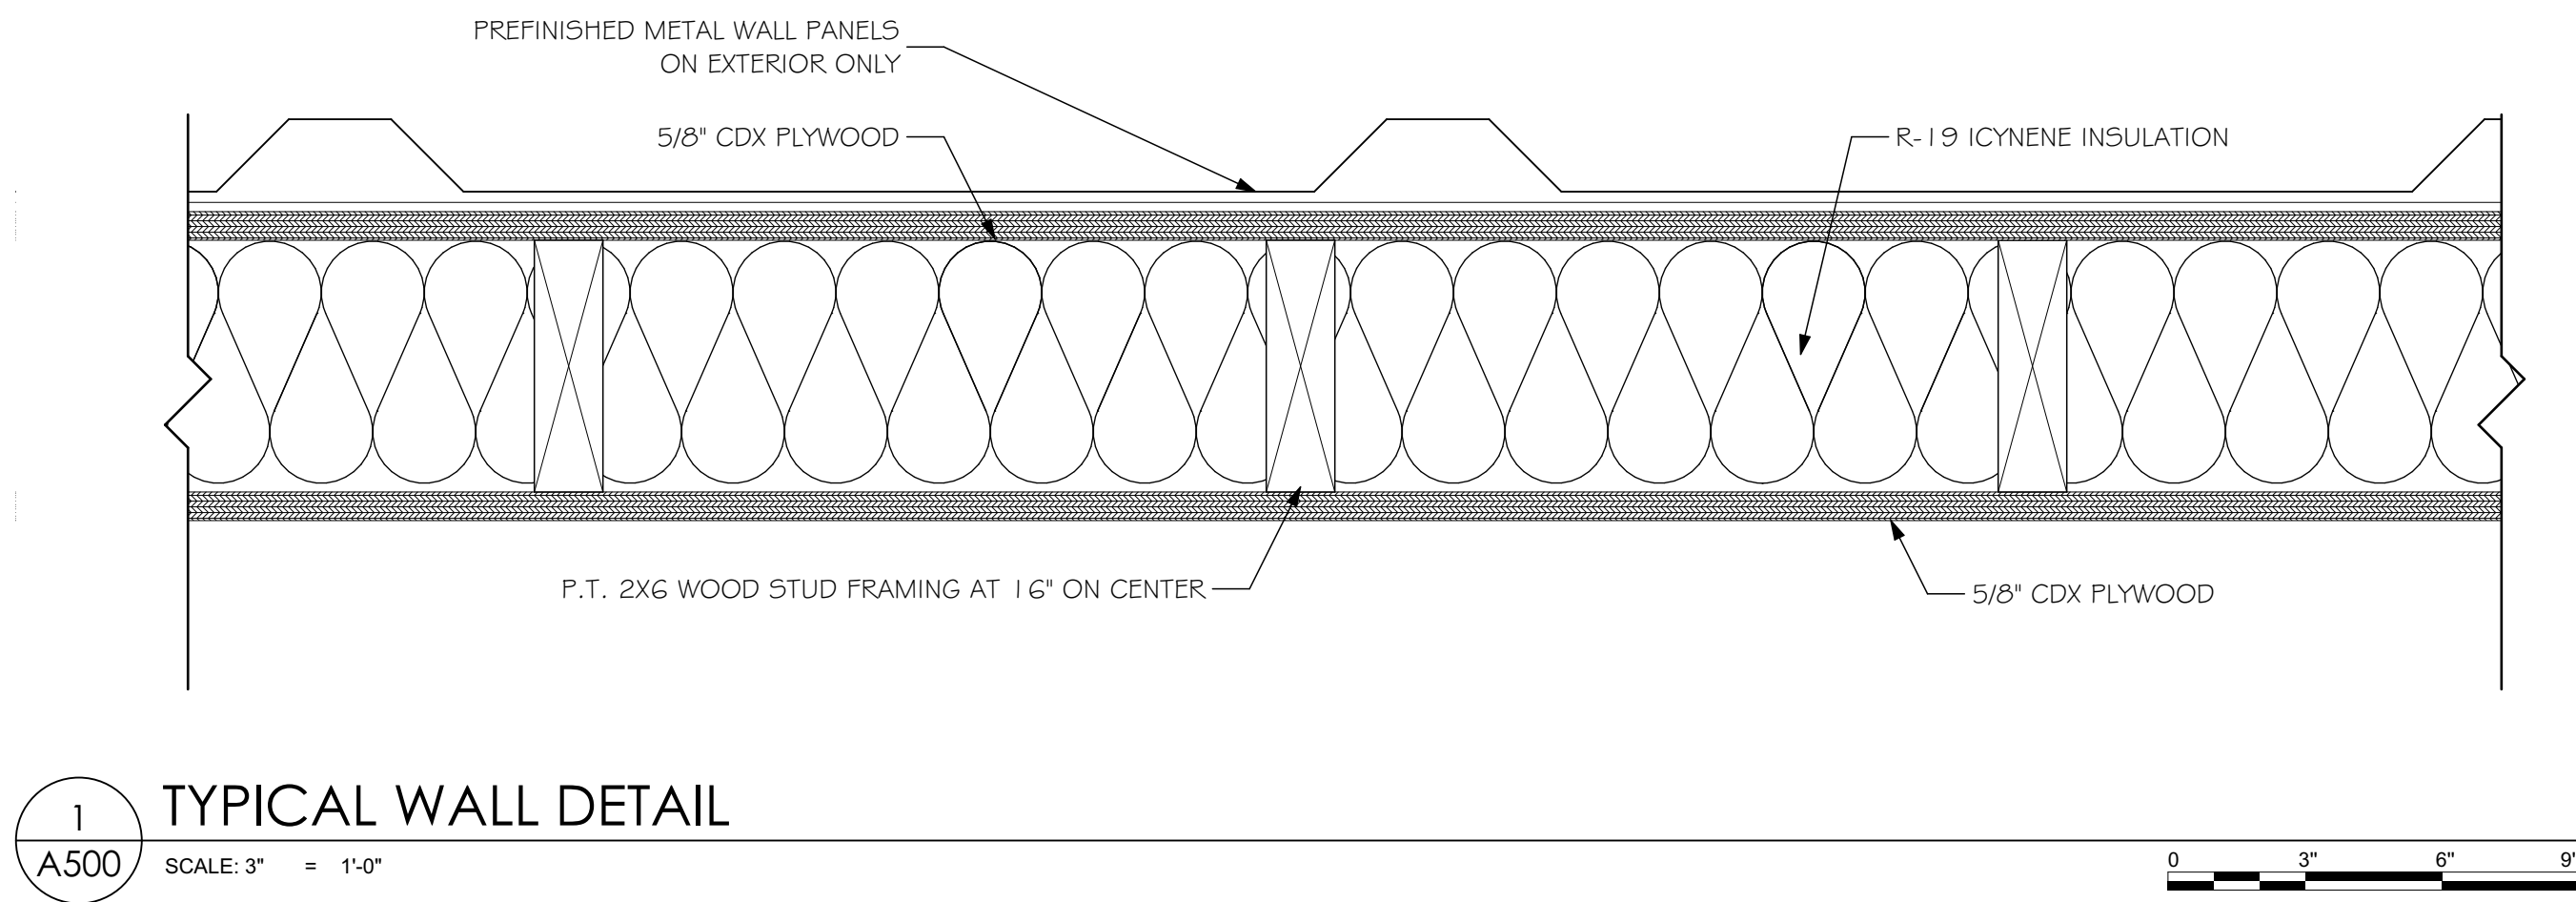

CONSULTANTS



Jerry A Scott
2026.08.20
13:45:48 -04'00'



ARCHITECTURE
INTERIOR DESIGN
BUILDING ENVELOPE
211 JOHN KNOX RD, SUITE 105
TALLAHASSEE, FL 32303
PH: (850) 385 9200
ARCH289
MLDARCHITECTS.COM


FWC STORAGE BUILDING - FWC-02329180
FLORIDA FISH AND WILDLIFE CONSERVATION
COMMISSION
LAKE CITY, FLORIDA

CONSTRUCTION
DOCUMENTS


PROJ. NO.	172224
DATE	05/22/2026
DRAWN	LH
CHECKED	JS
APPROVED	JS
REVISION	
REVISION DATE	

DETAILS


A500

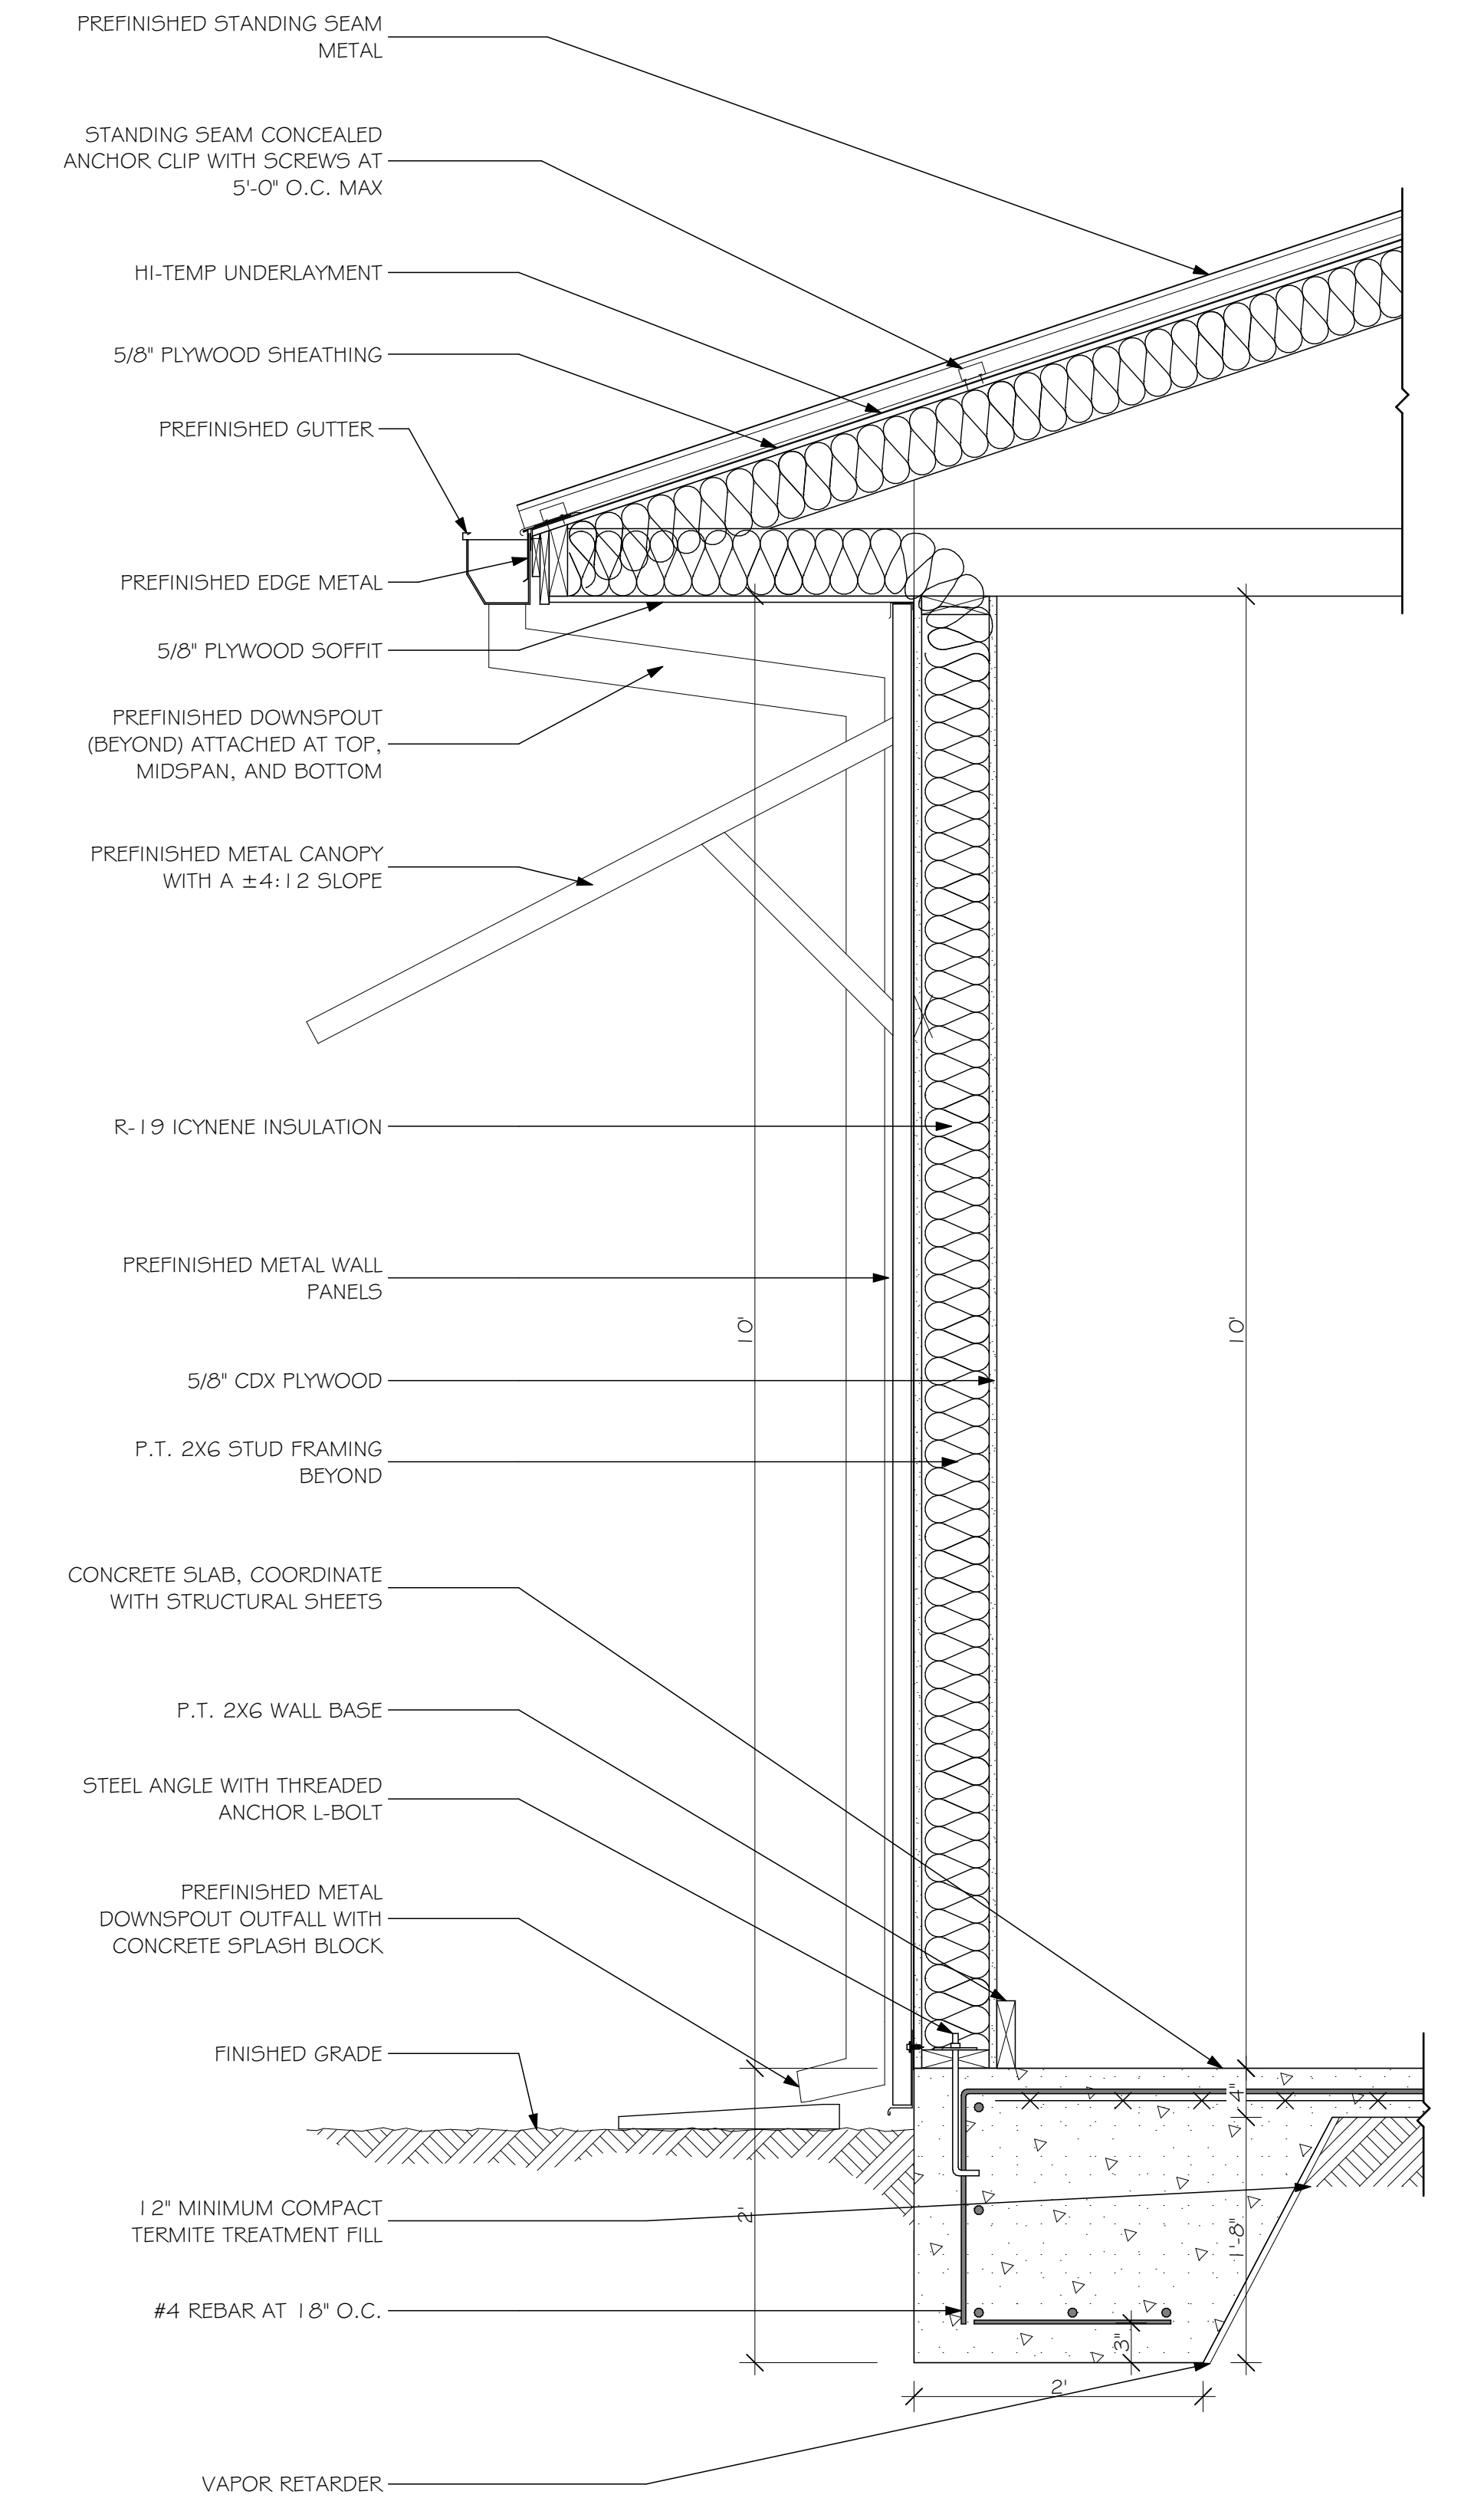


1 WALL SECTION
SCALE: 1" = 1'-0"

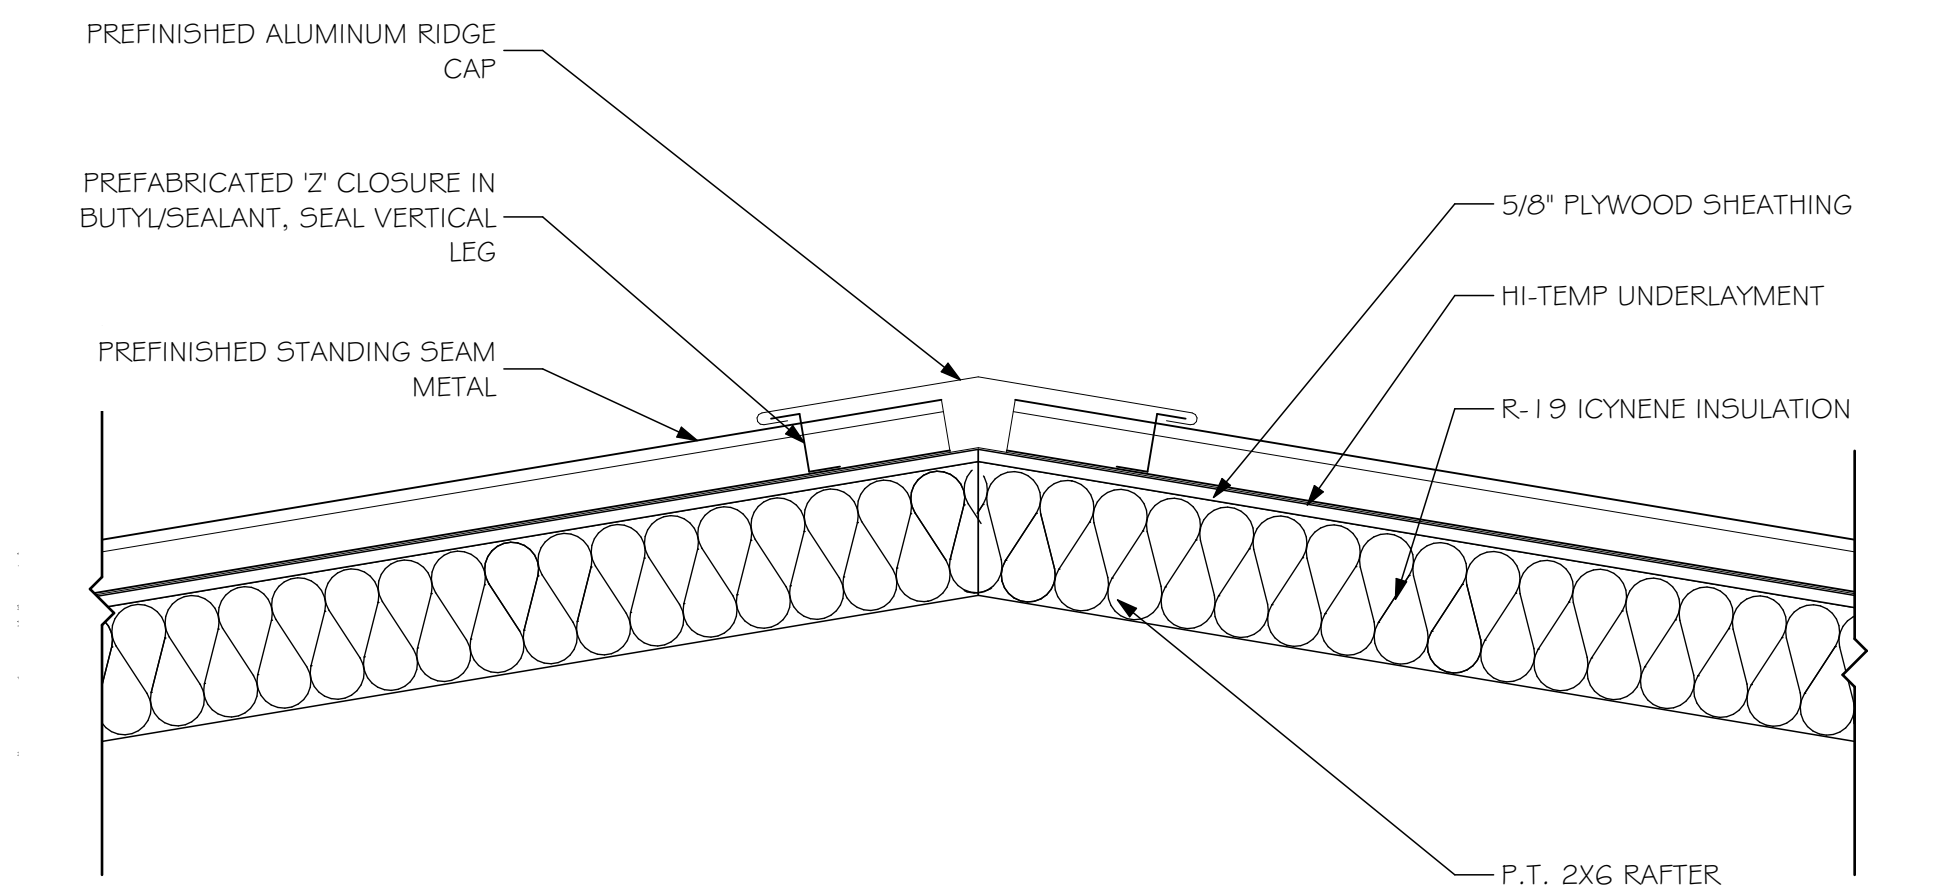

2 RIDGE DETAIL
SCALE: 1 1/2" = 1'-0"

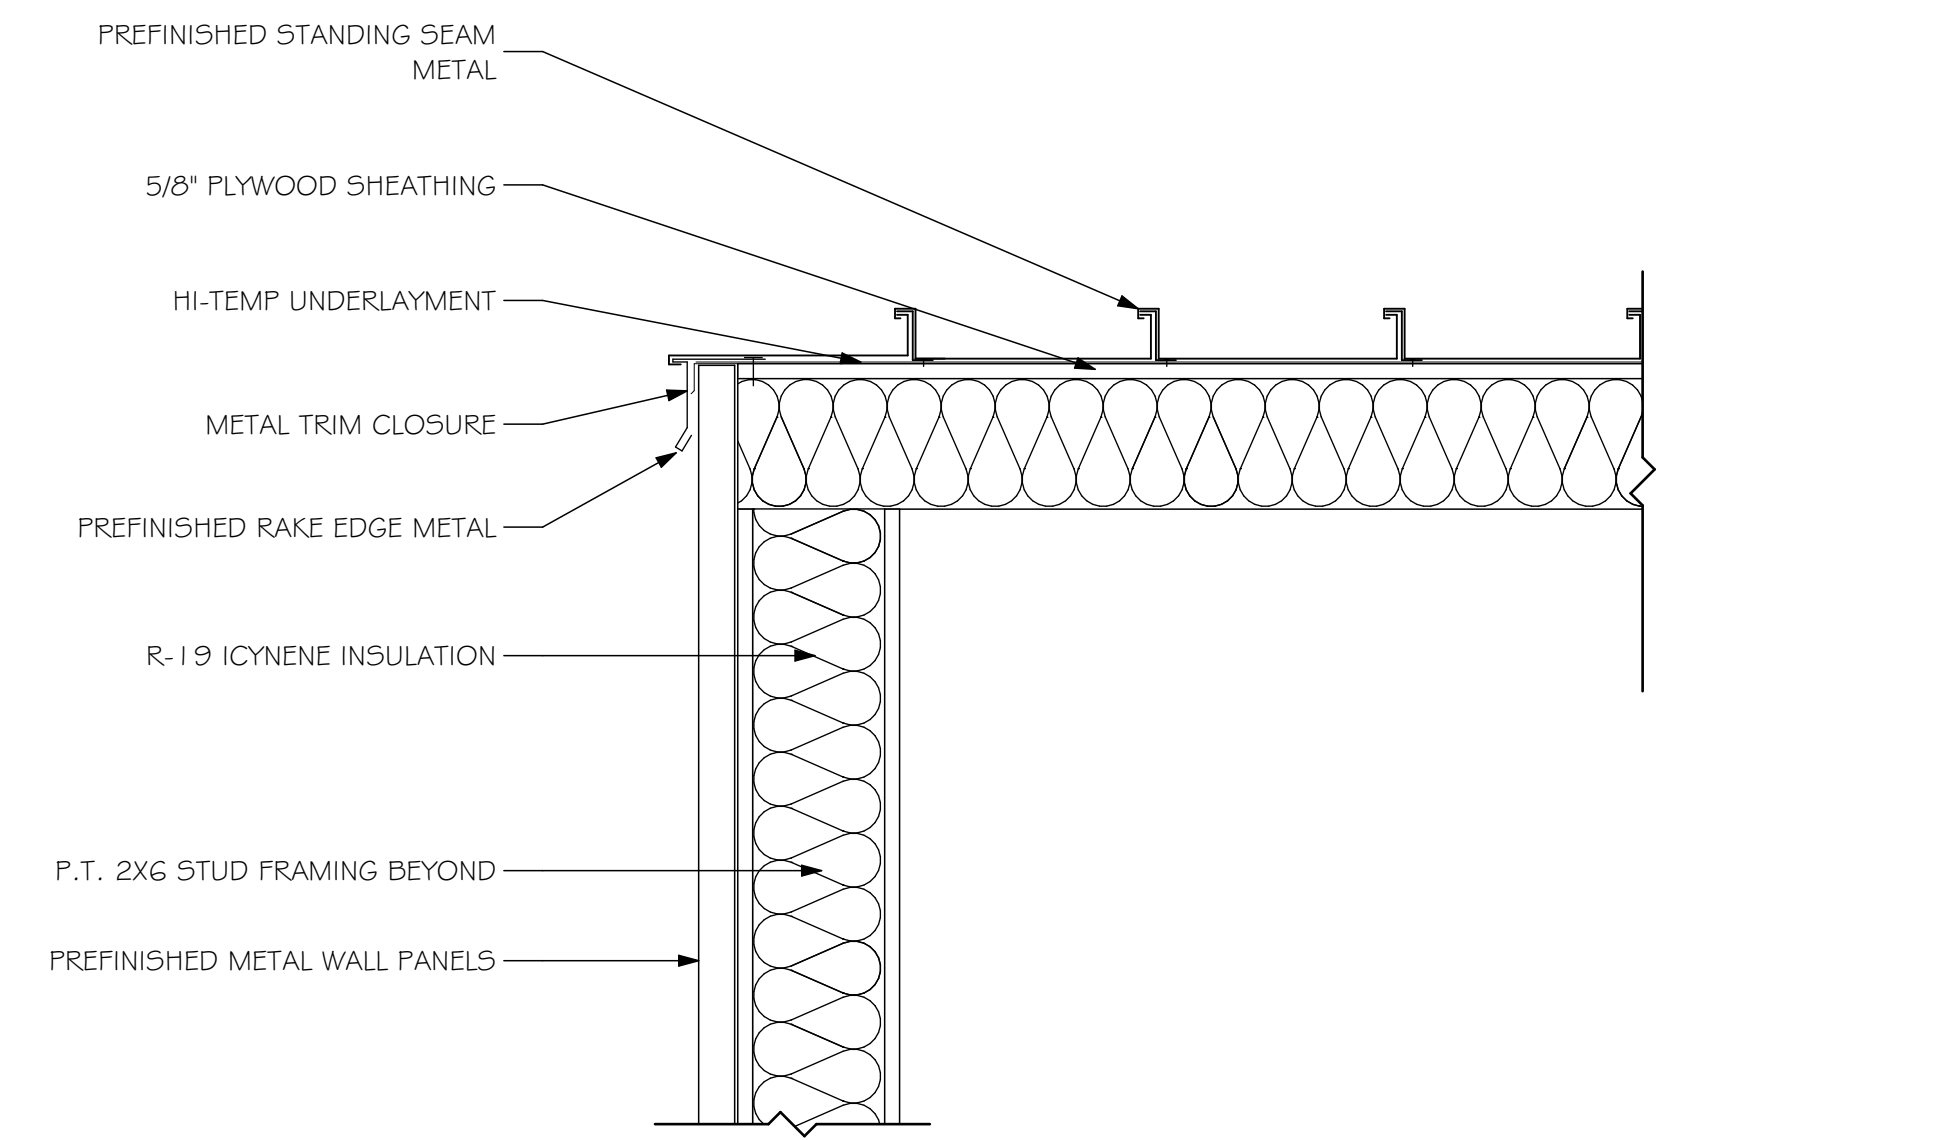

3 RAKE DETAIL
SCALE: 1 1/2" = 1'-0"

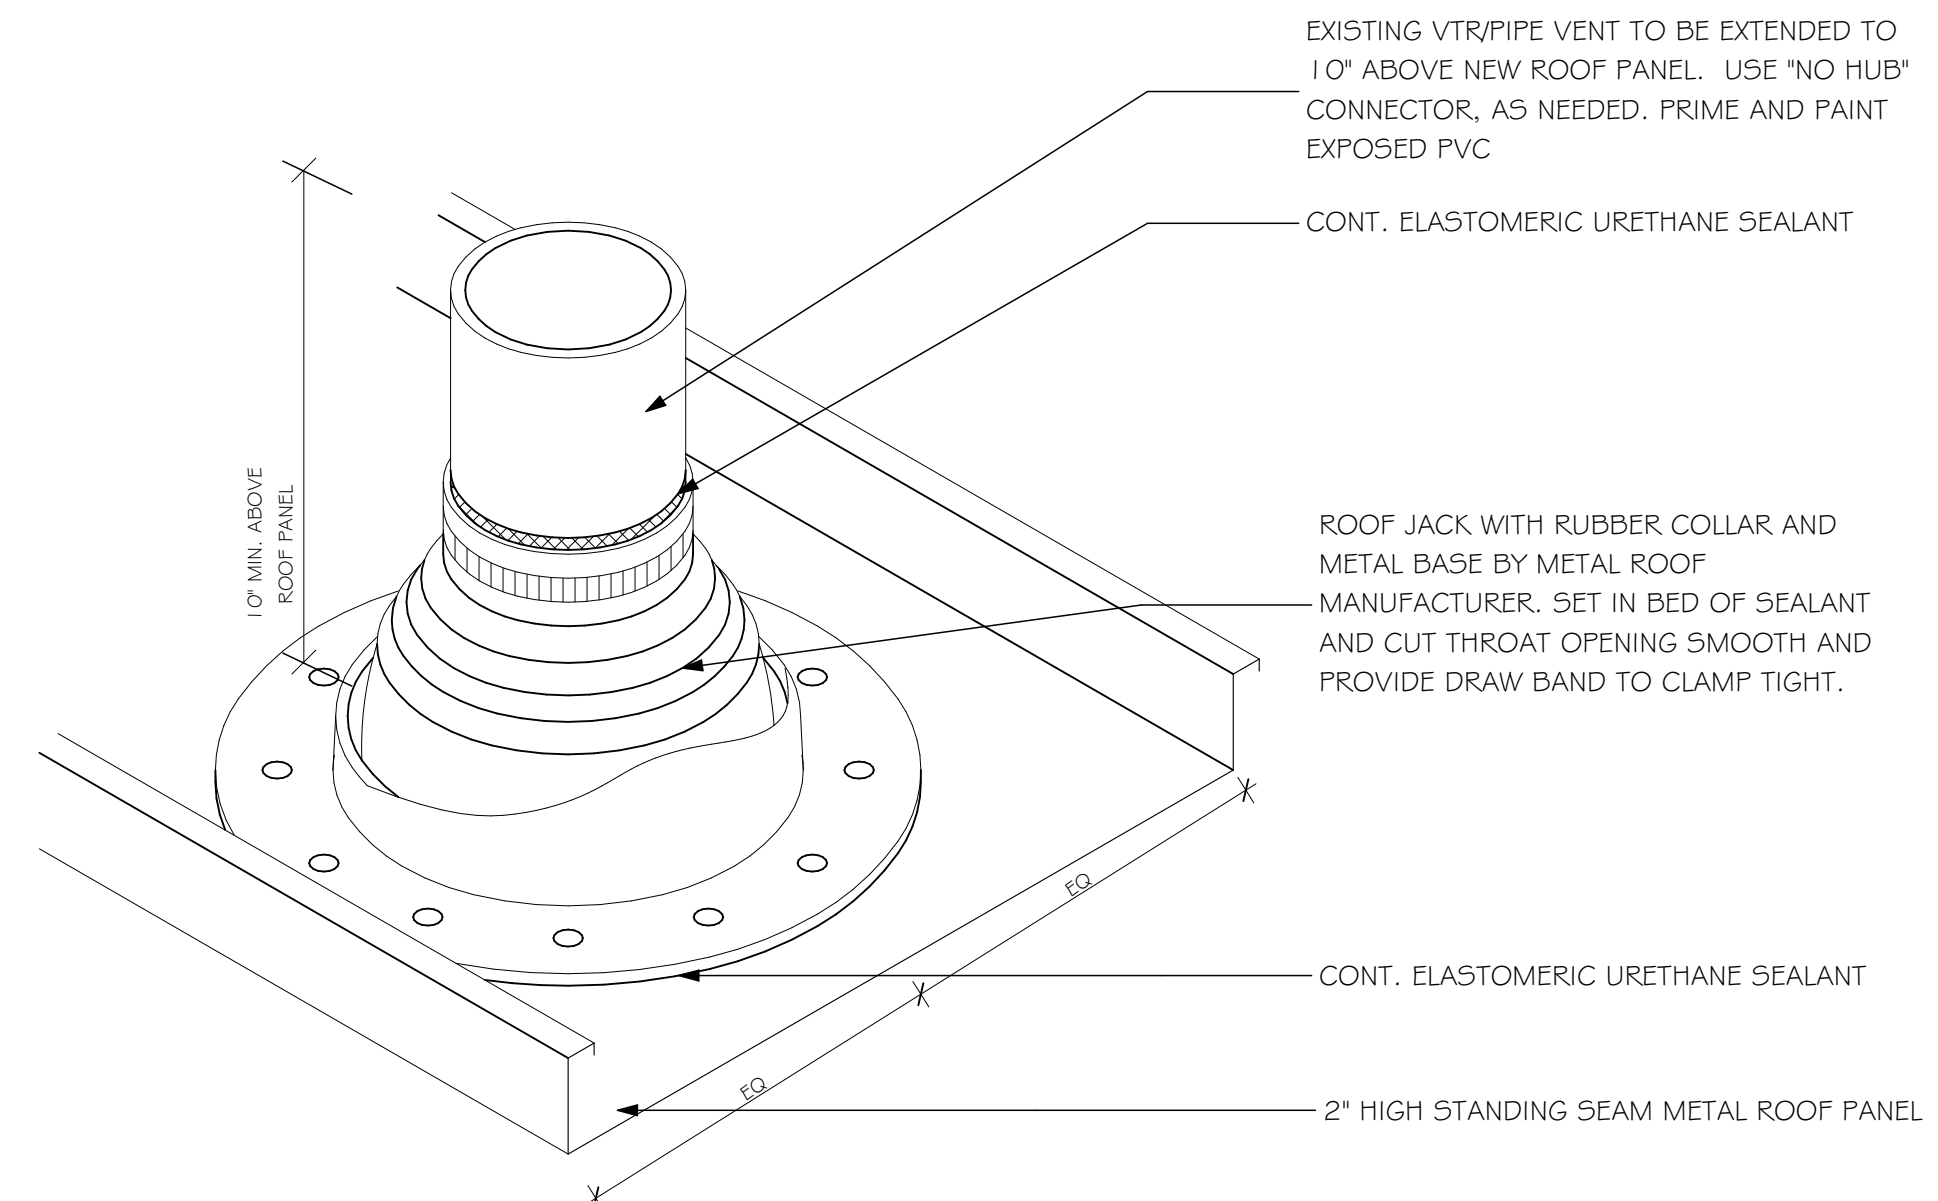

4 VTR/PIPE JACK AXONOMETRIC
SCALE: 3" = 1'-0"

CONSULTANTS

Jerry A
Scott
2026.08.
20
13:46:17
-04'00'

ARCHITECTS
ARCHITECTURE
INTERIOR DESIGN
BUILDING ENVELOPE
211 JOHN KNOX RD, SUITE 105
TALLAHASSEE, FL 32303
PH: (850) 385 9200
ARCH289
MLDARCHITECTS.COM

FWC STORAGE BUILDING - FWC-02329180
FLORIDA FISH AND WILDLIFE CONSERVATION
COMMISSION
LAKE CITY, FLORIDA

CONSTRUCTION
DOCUMENTS
PROJ. NO. 172224
DATE 05/22/2026
DRAWN LH
CHECKED JS
APPROVED JS
REVISION
REVISION DATE

DETAILS
A501