



LEGEND

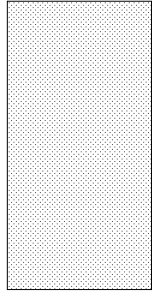

LIMIT OF CONSTRUCTION AND LAYDOWN AREA. ASPHALT
SHALL BE REMOVED AND PROVIDED NEW TO MATCH
EXISTING GRADES AND MAINTAIN A SLOPE OF NO MORE
THAN 2% UNLESS OTHERWISE NOTED.

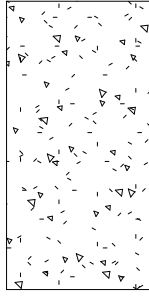

AREA SHALL BE PROVIDED WITH CONCRETE DUE TO
EXCESSIVE SLOPES REQUIRED TO MATCH EXISTING
GRADES AND ELECTRICAL EQUIPMENT LOCATED IN THE
AREA.

UNDERGROUND COWM SYSTEMS HANDHOLE
FOR CONNECTION USE OF BUILDING E. REFER
TO ELECTRICAL DRAWINGS FOR MORE
INFORMATION.

UNDERGROUND SANITARY SEWER MANHOLE FOR
CONNECTION USE OF BUILDING E. REFER
TO PLUMBING DRAWINGS FOR MORE INFORMATION.

CONTRACTOR SHALL PROVIDE CONCRETE SLAB
IN AREAS OF SLOPES GREATER THAN 5%
BY PROVIDING CURB AND GUTTER STRIPING ON
CONCRETE SURFACE.

FPL TRANSFORMER FOR CONNECTION USE OF
BUILDING E. REFER TO ELECTRICAL
DRAWINGS FOR MORE INFORMATION. PROVIDE
CONCRETE BOLLARDS TO PROTECT THE UNIT.
SEE DETAIL 176-A331, TYP.

PROVIDE CONCRETE BOLLARDS
TO PROTECT GENERATOR. SEE
DETAIL 116-A331, TYP.

UNDERGROUND STORMWATER STUB-OUT FOR
CONNECTION USE OF BUILDING E. REFER TO
PLUMBING DRAWINGS FOR MORE INFORMATION.

UNDERGROUND FIRE WATER STUB-OUT FOR
CONNECTION USE OF BUILDING E. REFER TO FIRE
PROTECTION DRAWINGS FOR MORE INFORMATION.

UNDERGROUND WATER STUB-OUT FOR
CONNECTION USE OF BUILDING E. REFER TO
PLUMBING DRAWINGS FOR MORE
INFORMATION.



ALL OPERATIONS INCLUDING CASTING BEDS FOR
THE CONSTRUCTION OF TILT-WALL PANELS
SHALL BE CONDUCTED WITHIN THE EXISTING
CONTRACTOR SHALL CUT OUT AND PATCH AND
REPLACE ALL ASPHALT DAMAGED AS A RESULT
OF CONSTRUCTION OF THE BUILDING.

CONTRACTOR SHALL PROVIDE
CONCRETE SLAB IN AREAS OF
SLOPES GREATER THAN 5%
BY PROVIDING YELLOW CURB AND
GUTTER STRIPING ON CONCRETE SURFACE.

CONTRACTOR SHALL PROVIDE
CONSTRUCTION FENCING AROUND
THE EXTENTS OF THE CONSTRUCTION
ZONE.


UNDERGROUND STORMWATER STUB-
OUT FOR CONNECTION USE OF BUILDING E.
REFER TO PLUMBING DRAWINGS
DRAWINGS FOR MORE INFORMATION.

OVERALL SITE PLAN

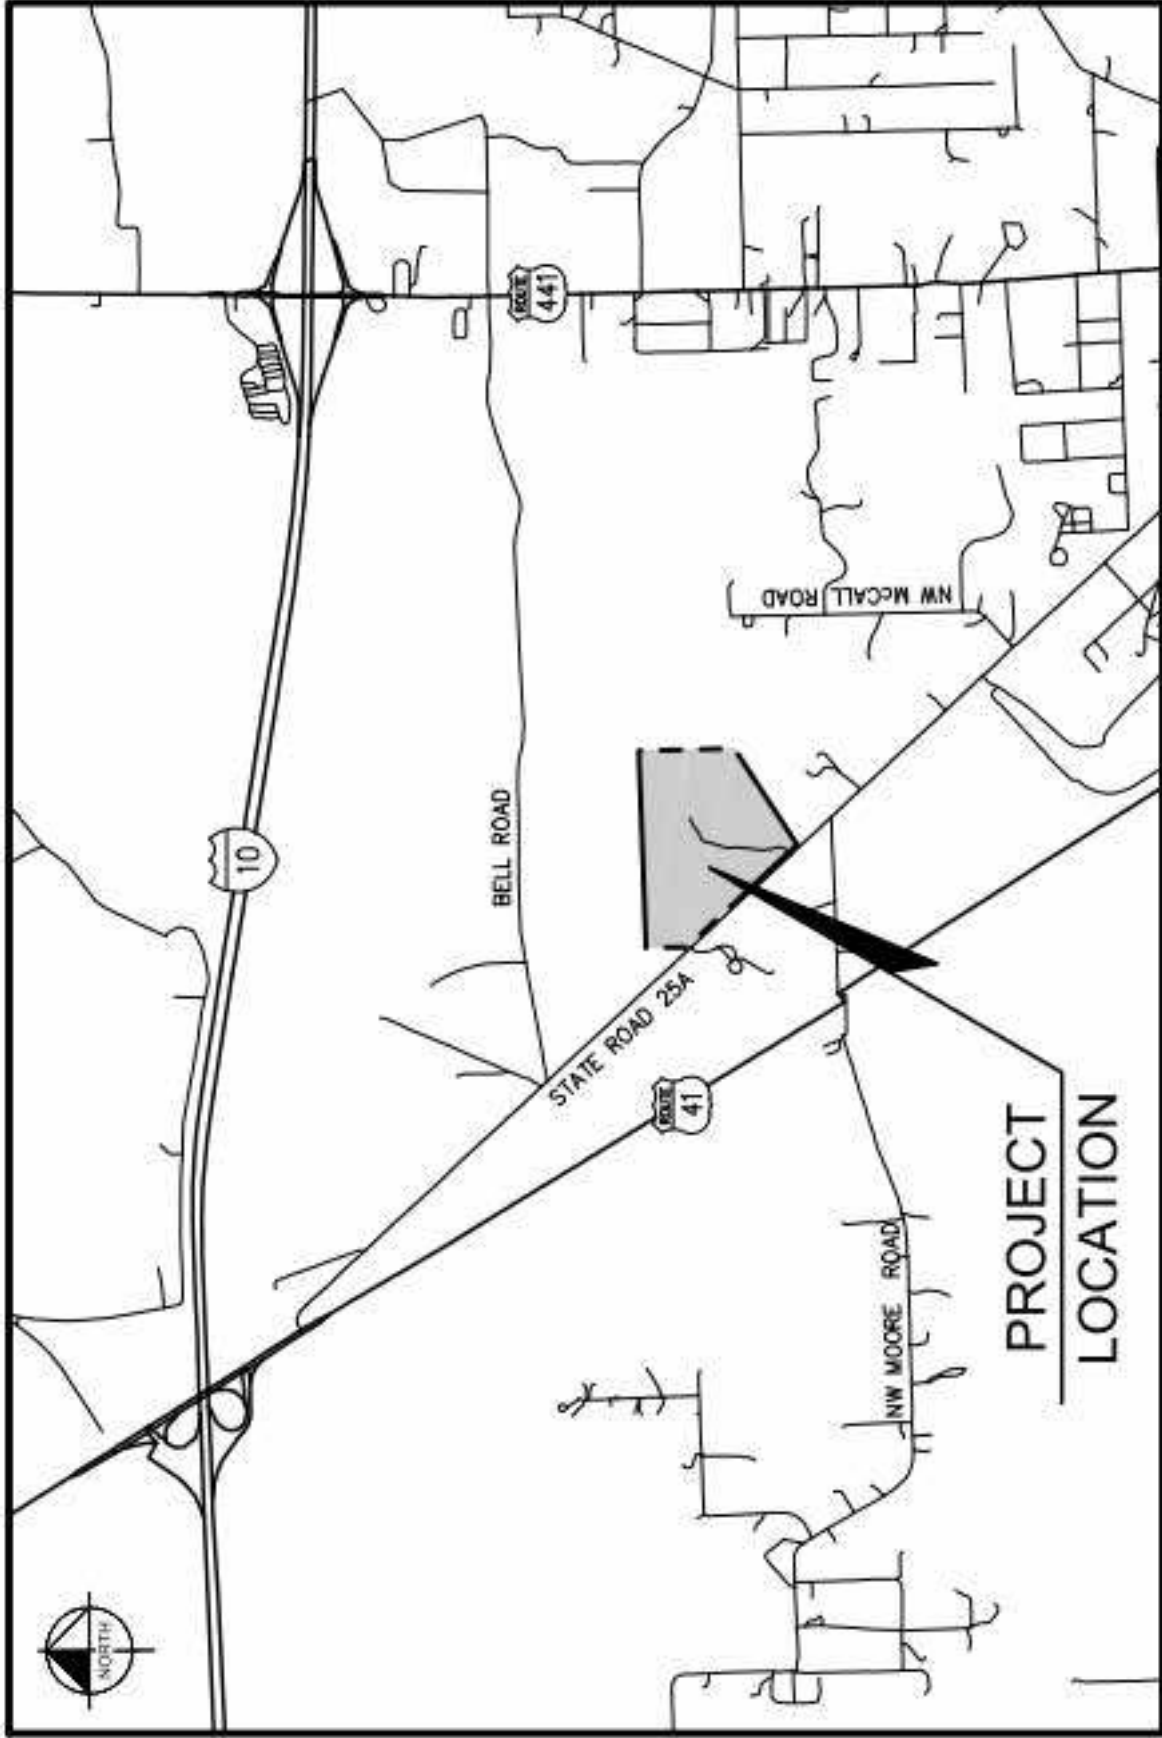 

KEY PLAN

FLORIDA POWER & LIGHT COMPANY
COLUMBIA STORM PROCESSING FACILITY
ISC STORES / PGD WAREHOUSE
BUILDING E
COLUMBIA COUNTY, FLORIDA

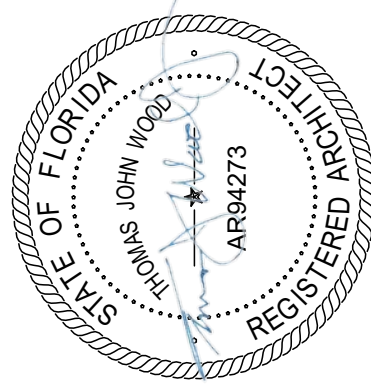

If this plan has been electronically signed and sealed by
the licensed professional named above using a digital
signature and date. Printed copies of this document are
not considered signed and sealed, and the signature
must be verified on electronic copies.

ARCHITECT OF RECORD
THOMAS J. WOOD
AR FL #94273

DESIGNED BY

Designer

DRAWN BY

Author

PROJECT NUMBER

C09414.003

DATE

06/26/2024

TITLE

OVERALL SITE
PLAN

DRAWING NO.

e-A100