


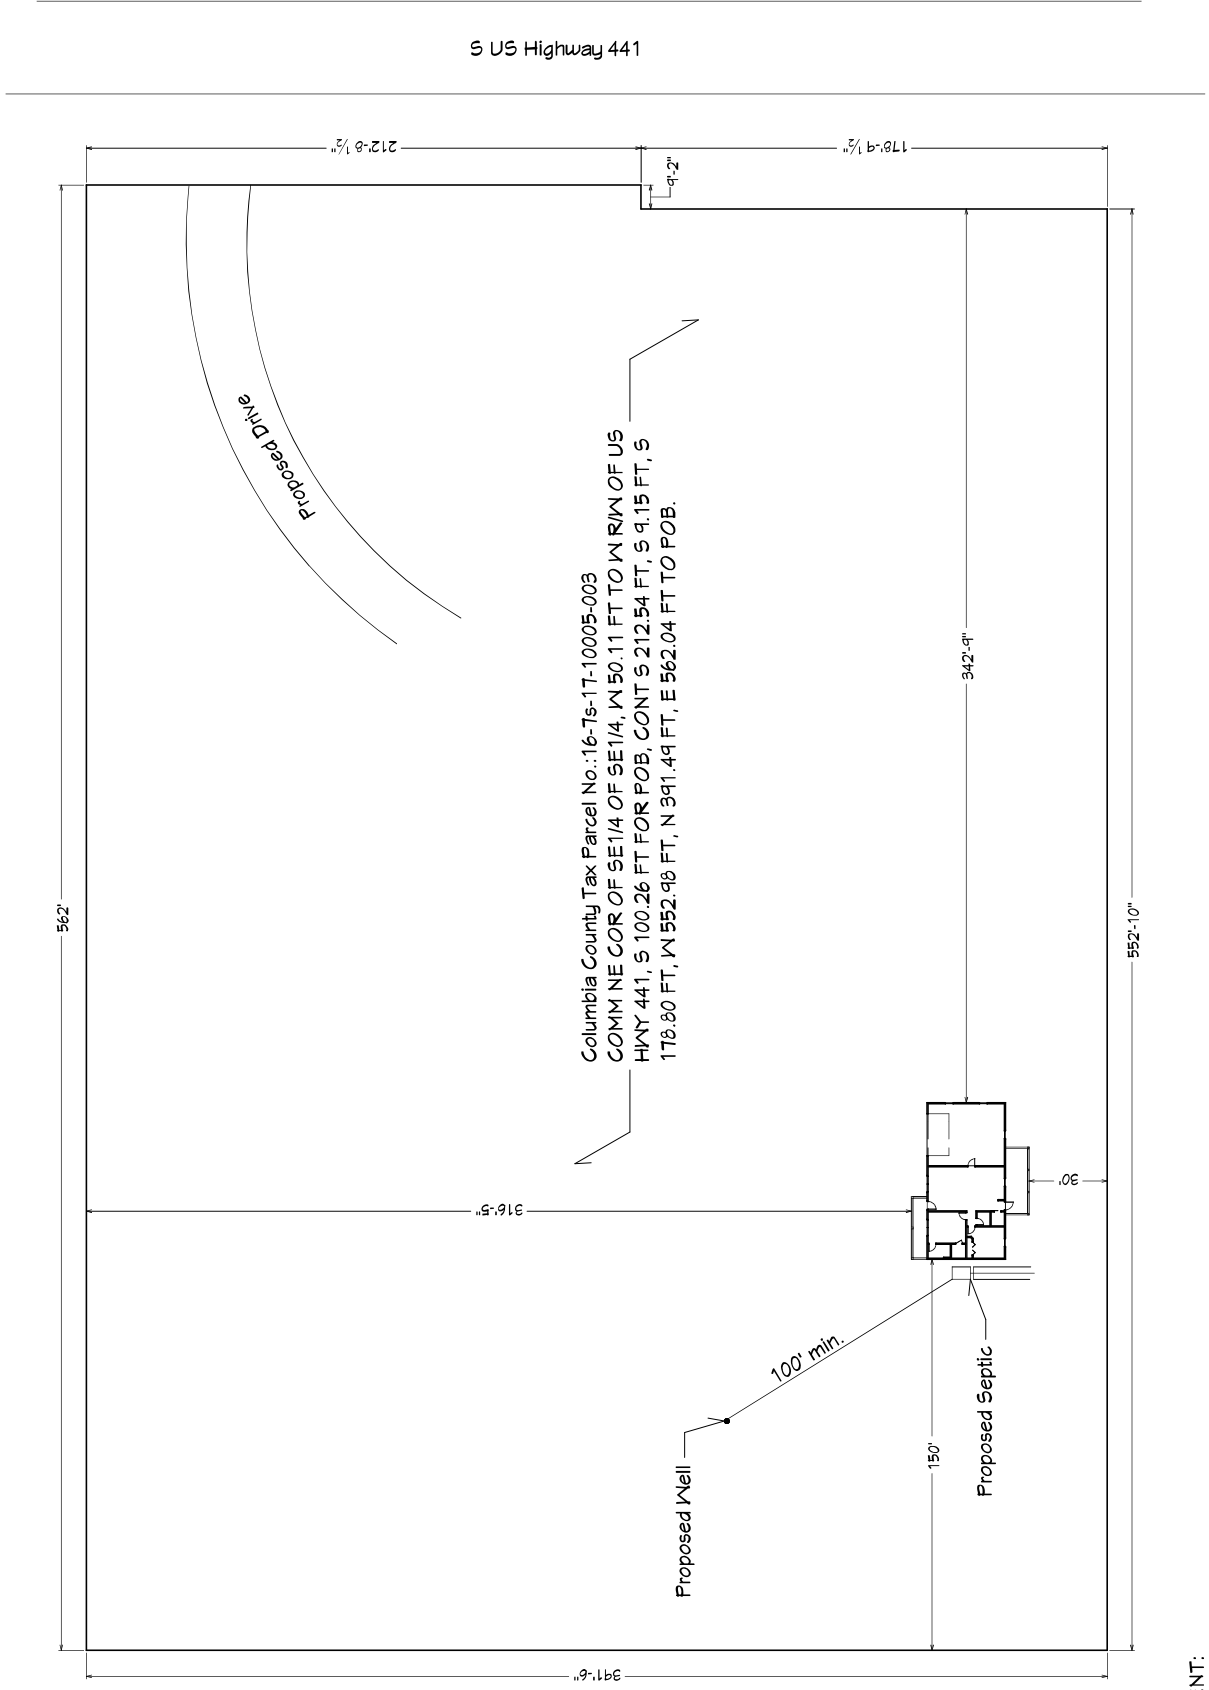

CODE STATEMENT:
CODE REQUIREMENTS IN EFFECT AT THE TIME OF DESIGN:
2023 FLORIDA RESIDENTIAL BUILDING CODE (8TH ADDITION)

SHEET:
A-1

SCALE:
1" = 45'

DATE:
7/10/2026

DRAWINGS PROVIDED BY:
G Buzbee Inc
17774 NW US Hwy 441
High Springs, FL 32643

PROJECT DESCRIPTION:
Dubose Res
TBD S US Hwy 441
High Springs, FL 32643

SHEET TITLE:
Site Plan

NO.	DESCRIPTION	BY	DATE