


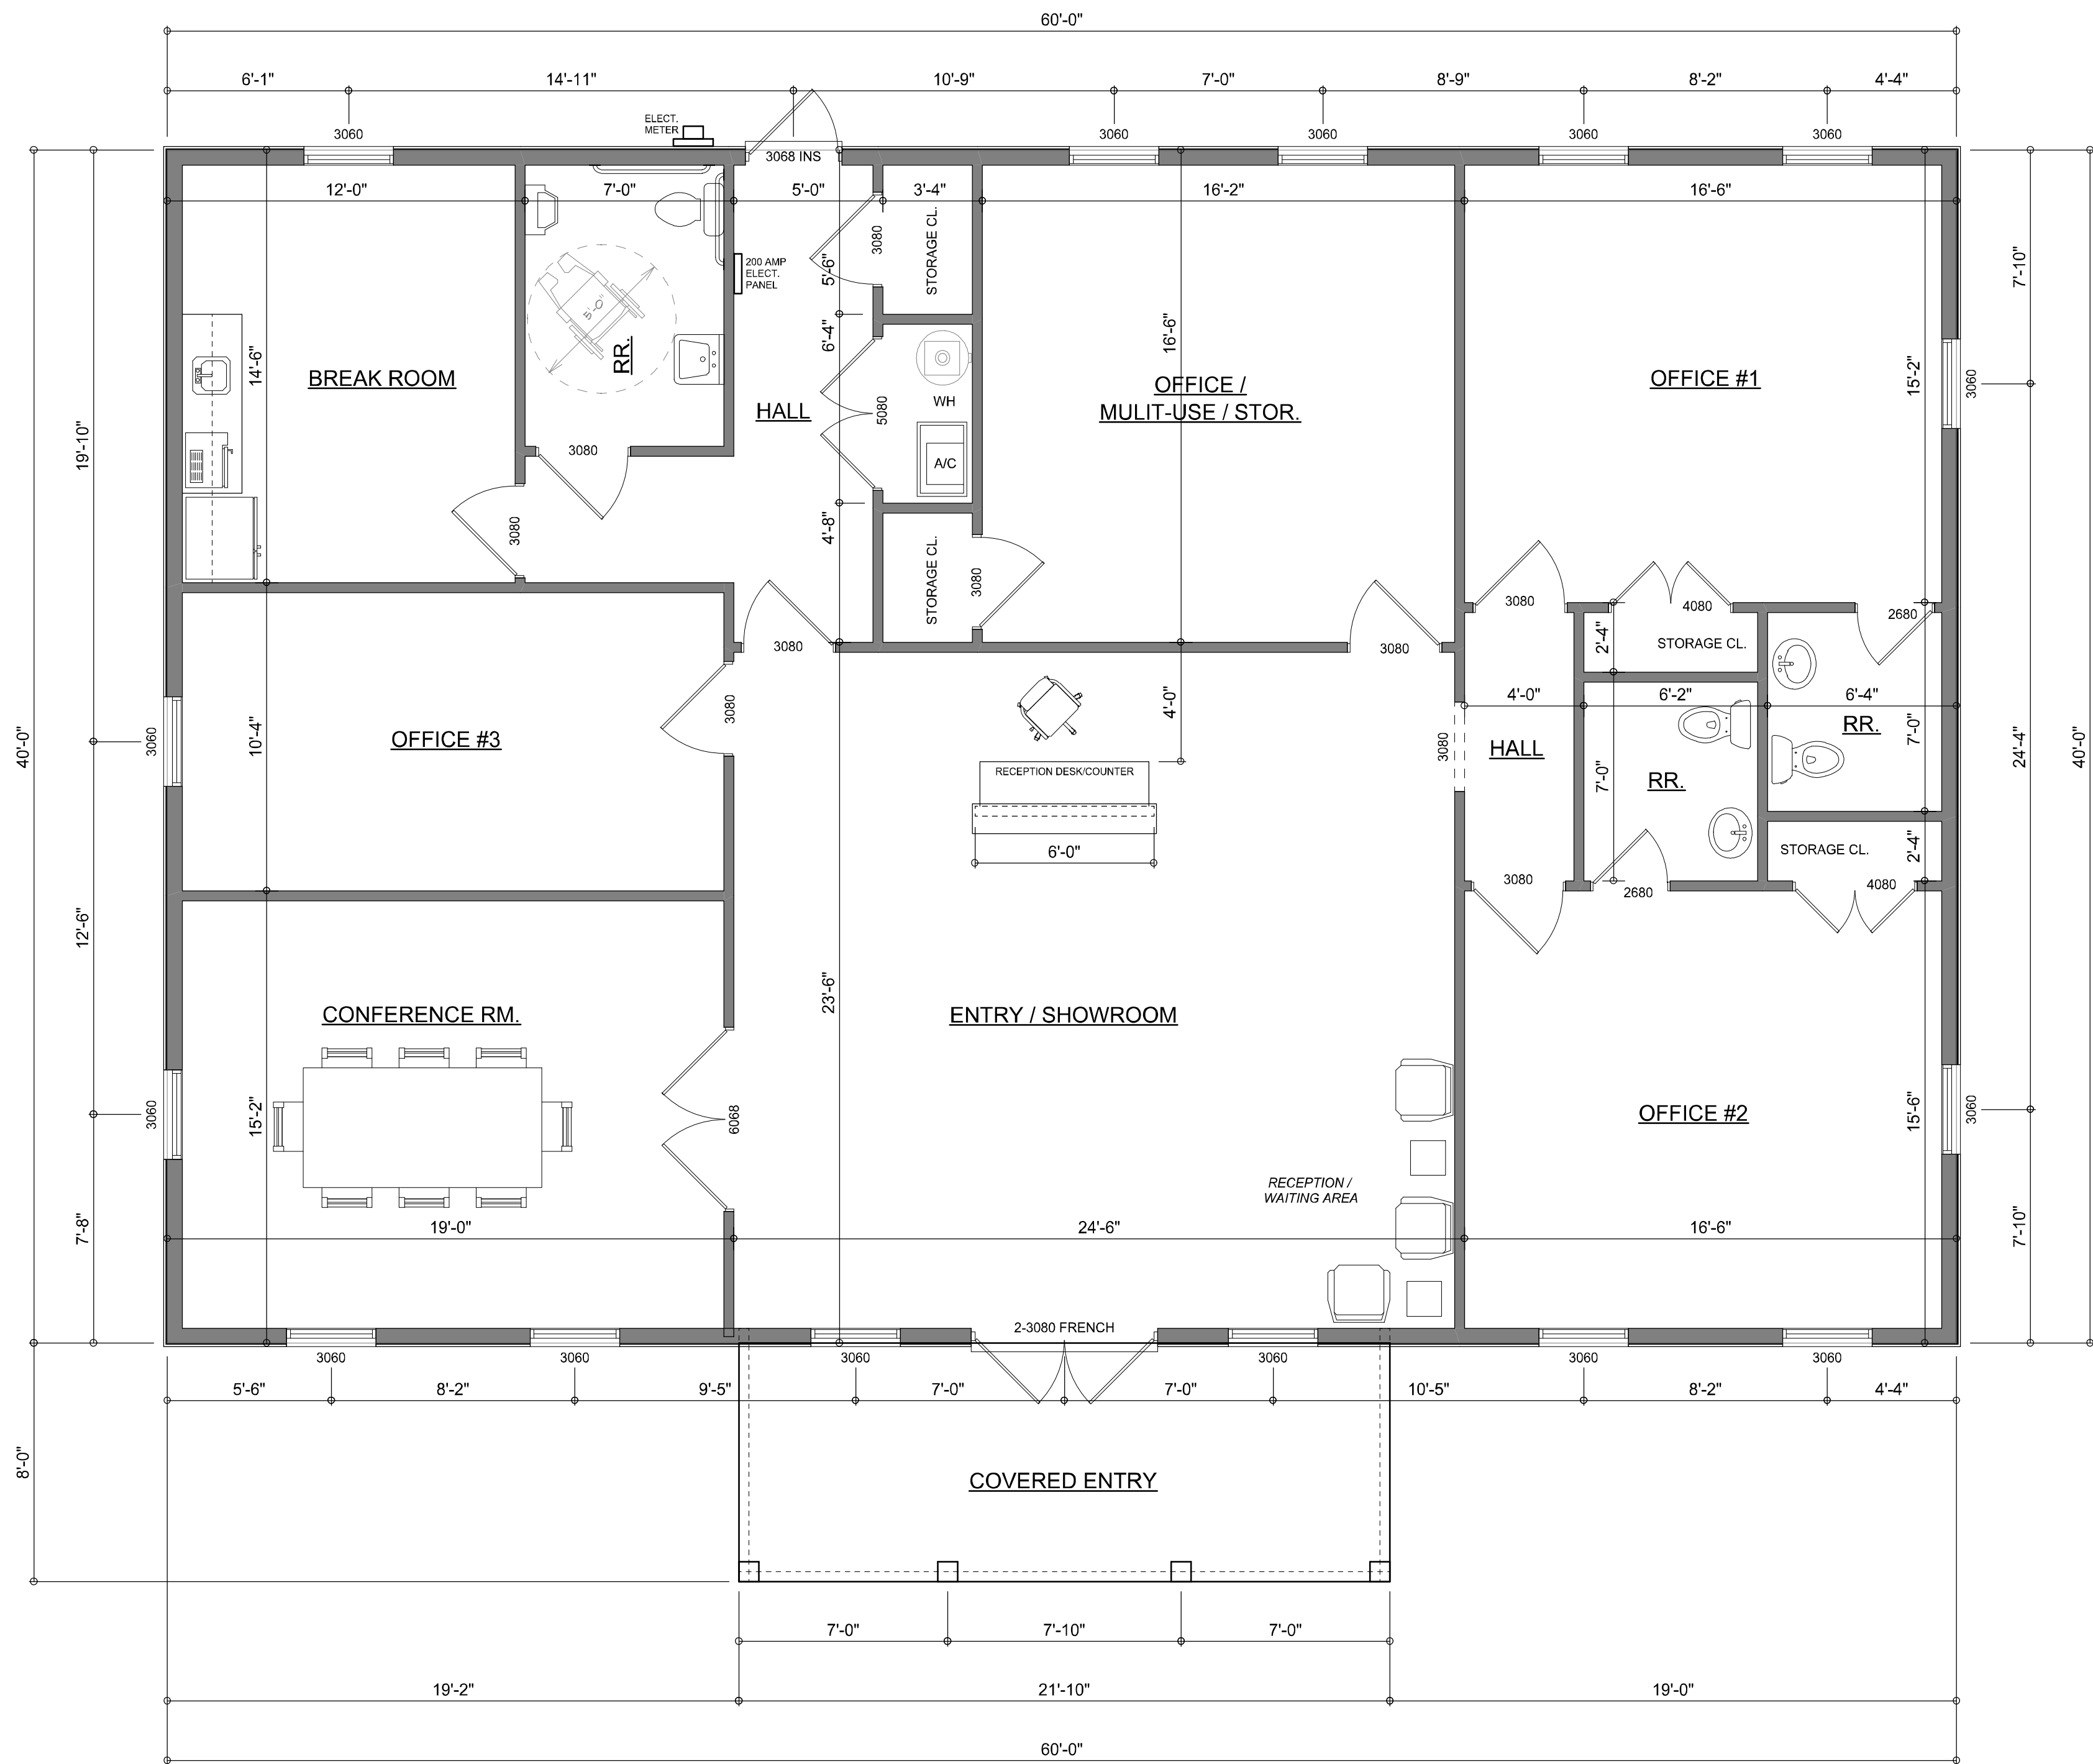

PRELIMINARY FLOOR PLAN

SCALE: 1/4" = 1'-0"

NOTE: ALL WALLS SHALL BE 10'-0" UNLESS OTHERWISE NOTED.

AREA SUMMARY: 2,400 S.F.



NOTE: ALL DRAWINGS NOT TO BE SCALED, WRITTEN DIMENSIONS TAKE PRECEDENCE OVER SCALED DIMENSIONS

REVISIONS	May 06, 2026
A NEW OFFICE DESIGN FOR: United Homes PROJECT ADDRESS: COLUMBIA COUNTY, FLORIDA	
JOINT VENTURED WITH 	
JOB NUMBER 20260201 DATE: May 06, 2026	
SHEET NUMBER A.1	