


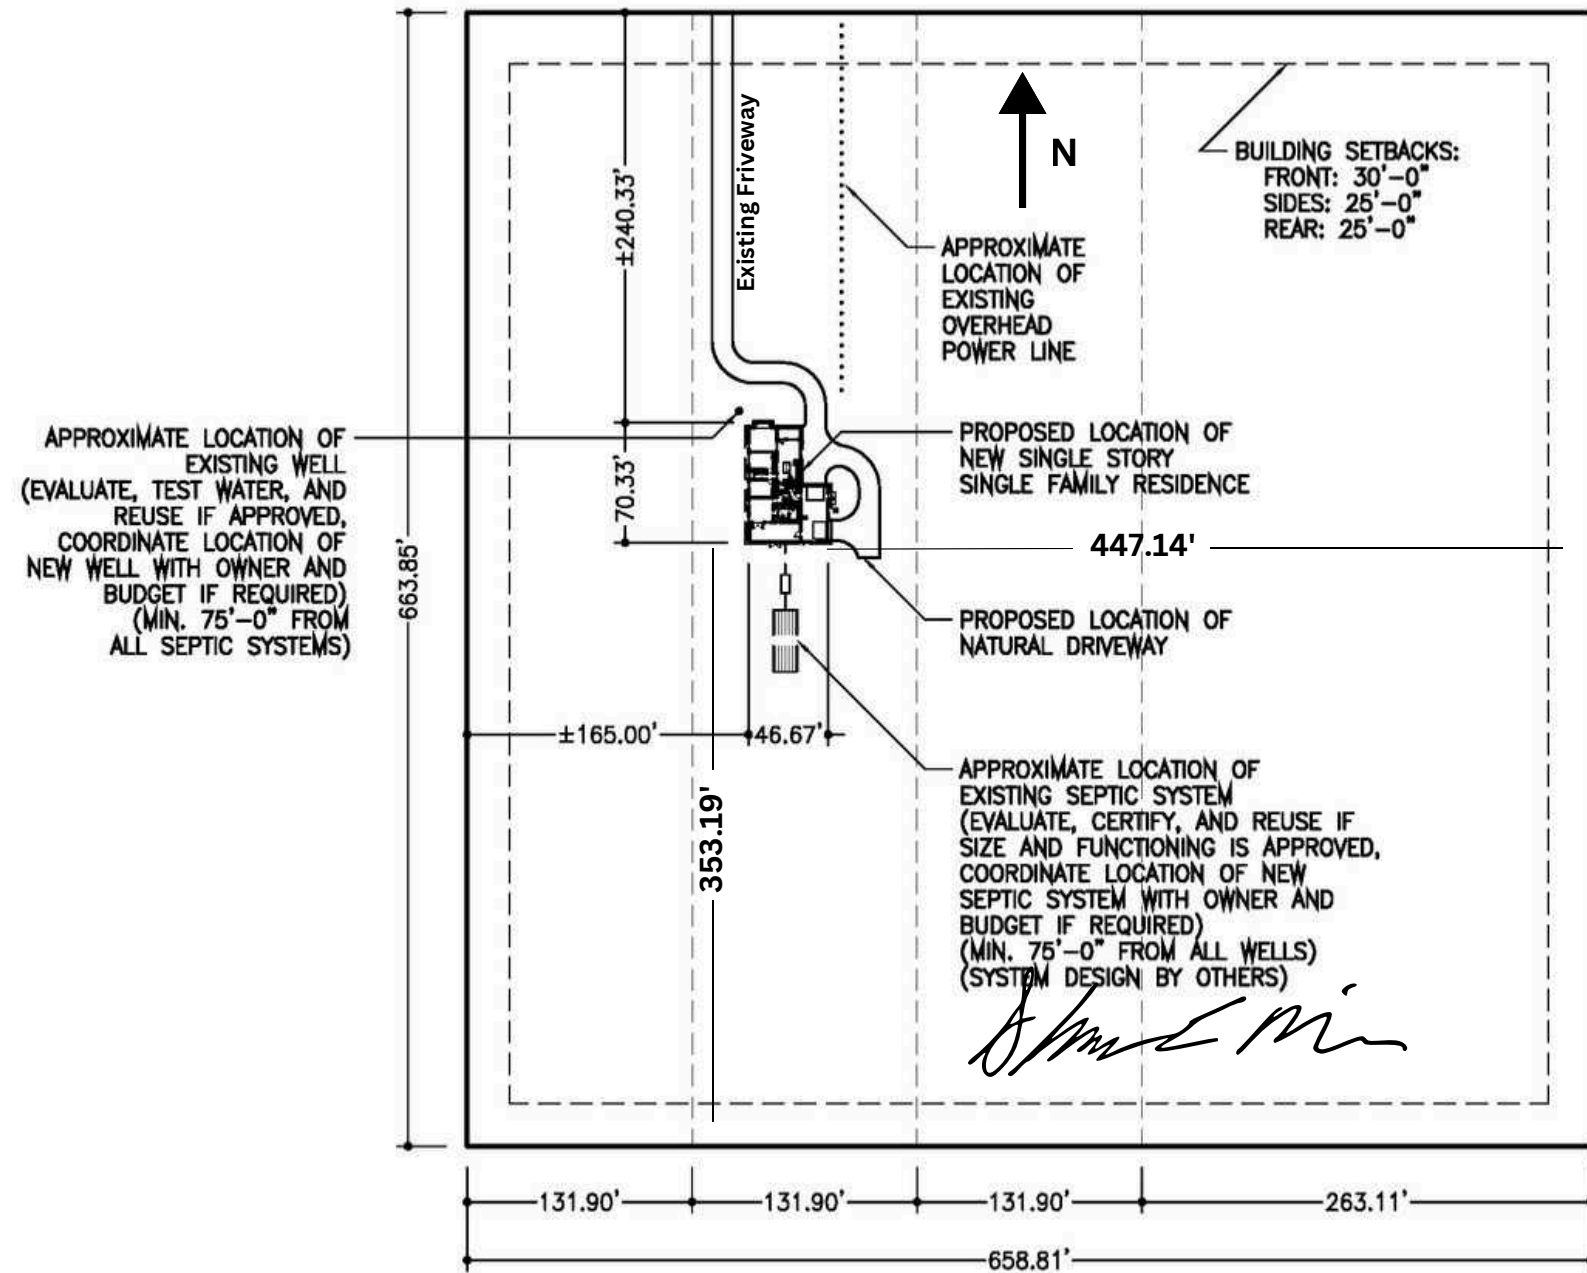

SITE PLAN

SITE



SCALE: 1"=100'-0"