



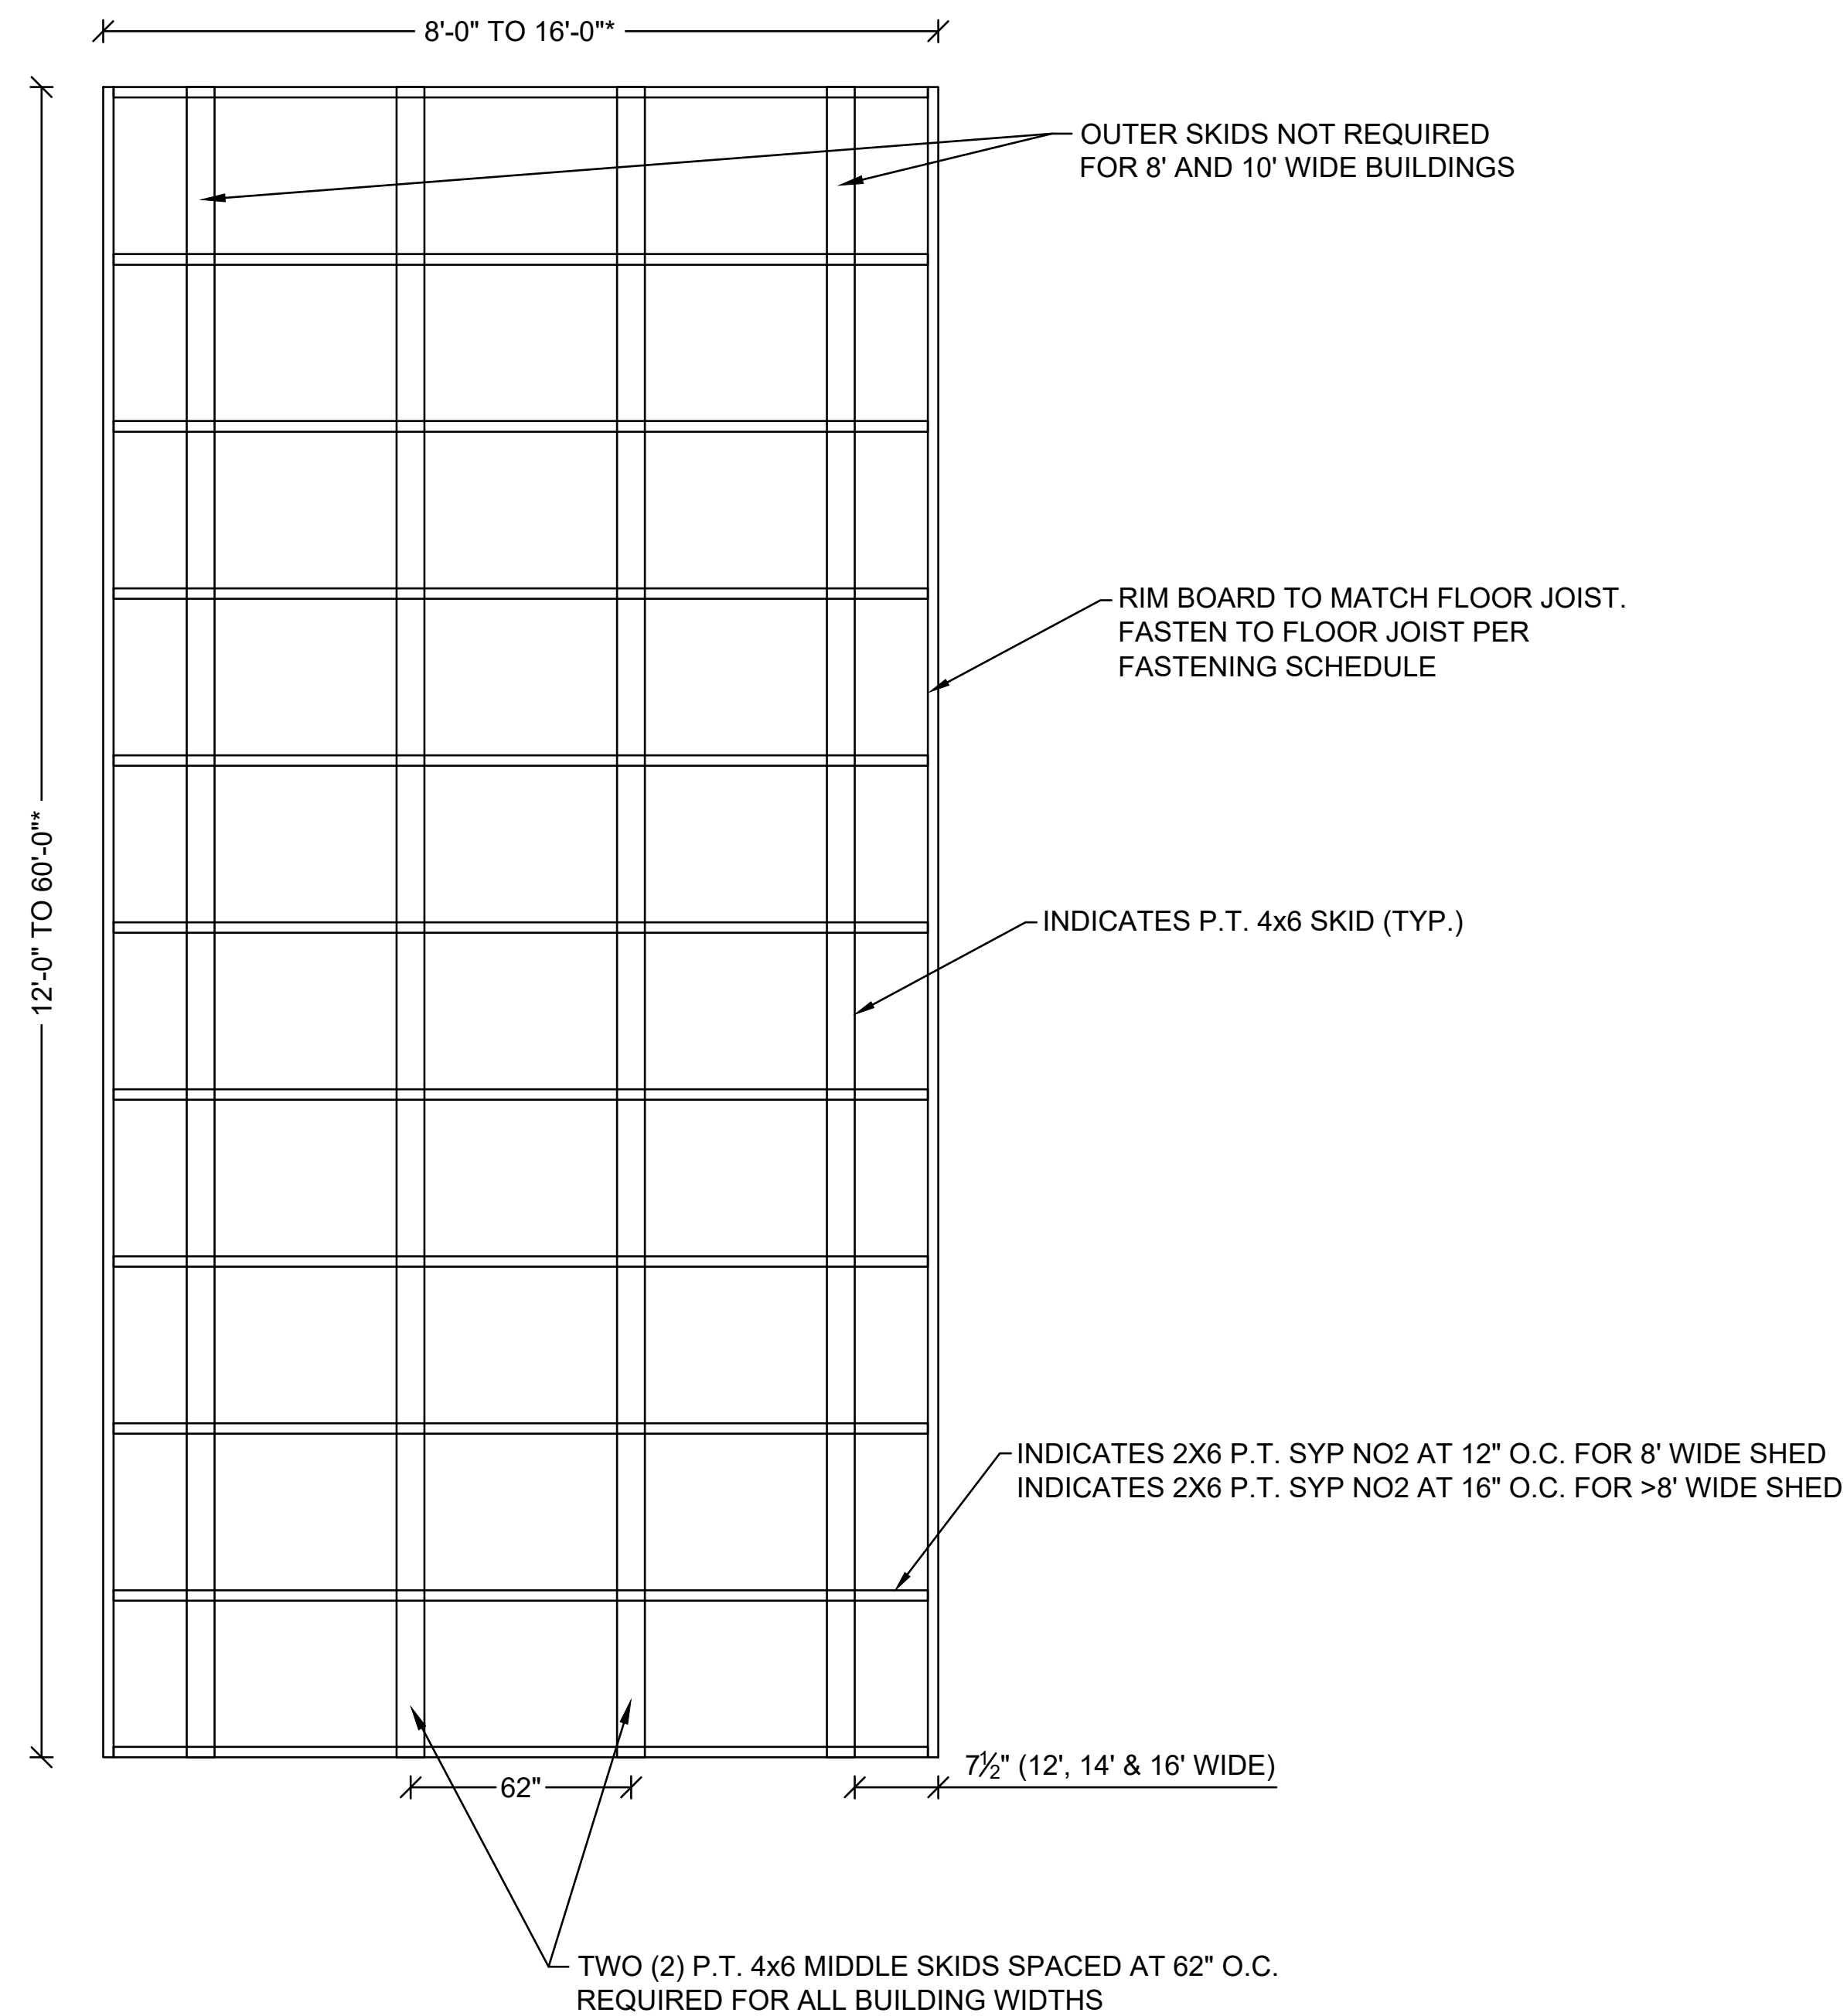


*FLOOR AREA SHALL NOT EXCEED 719 S.F.

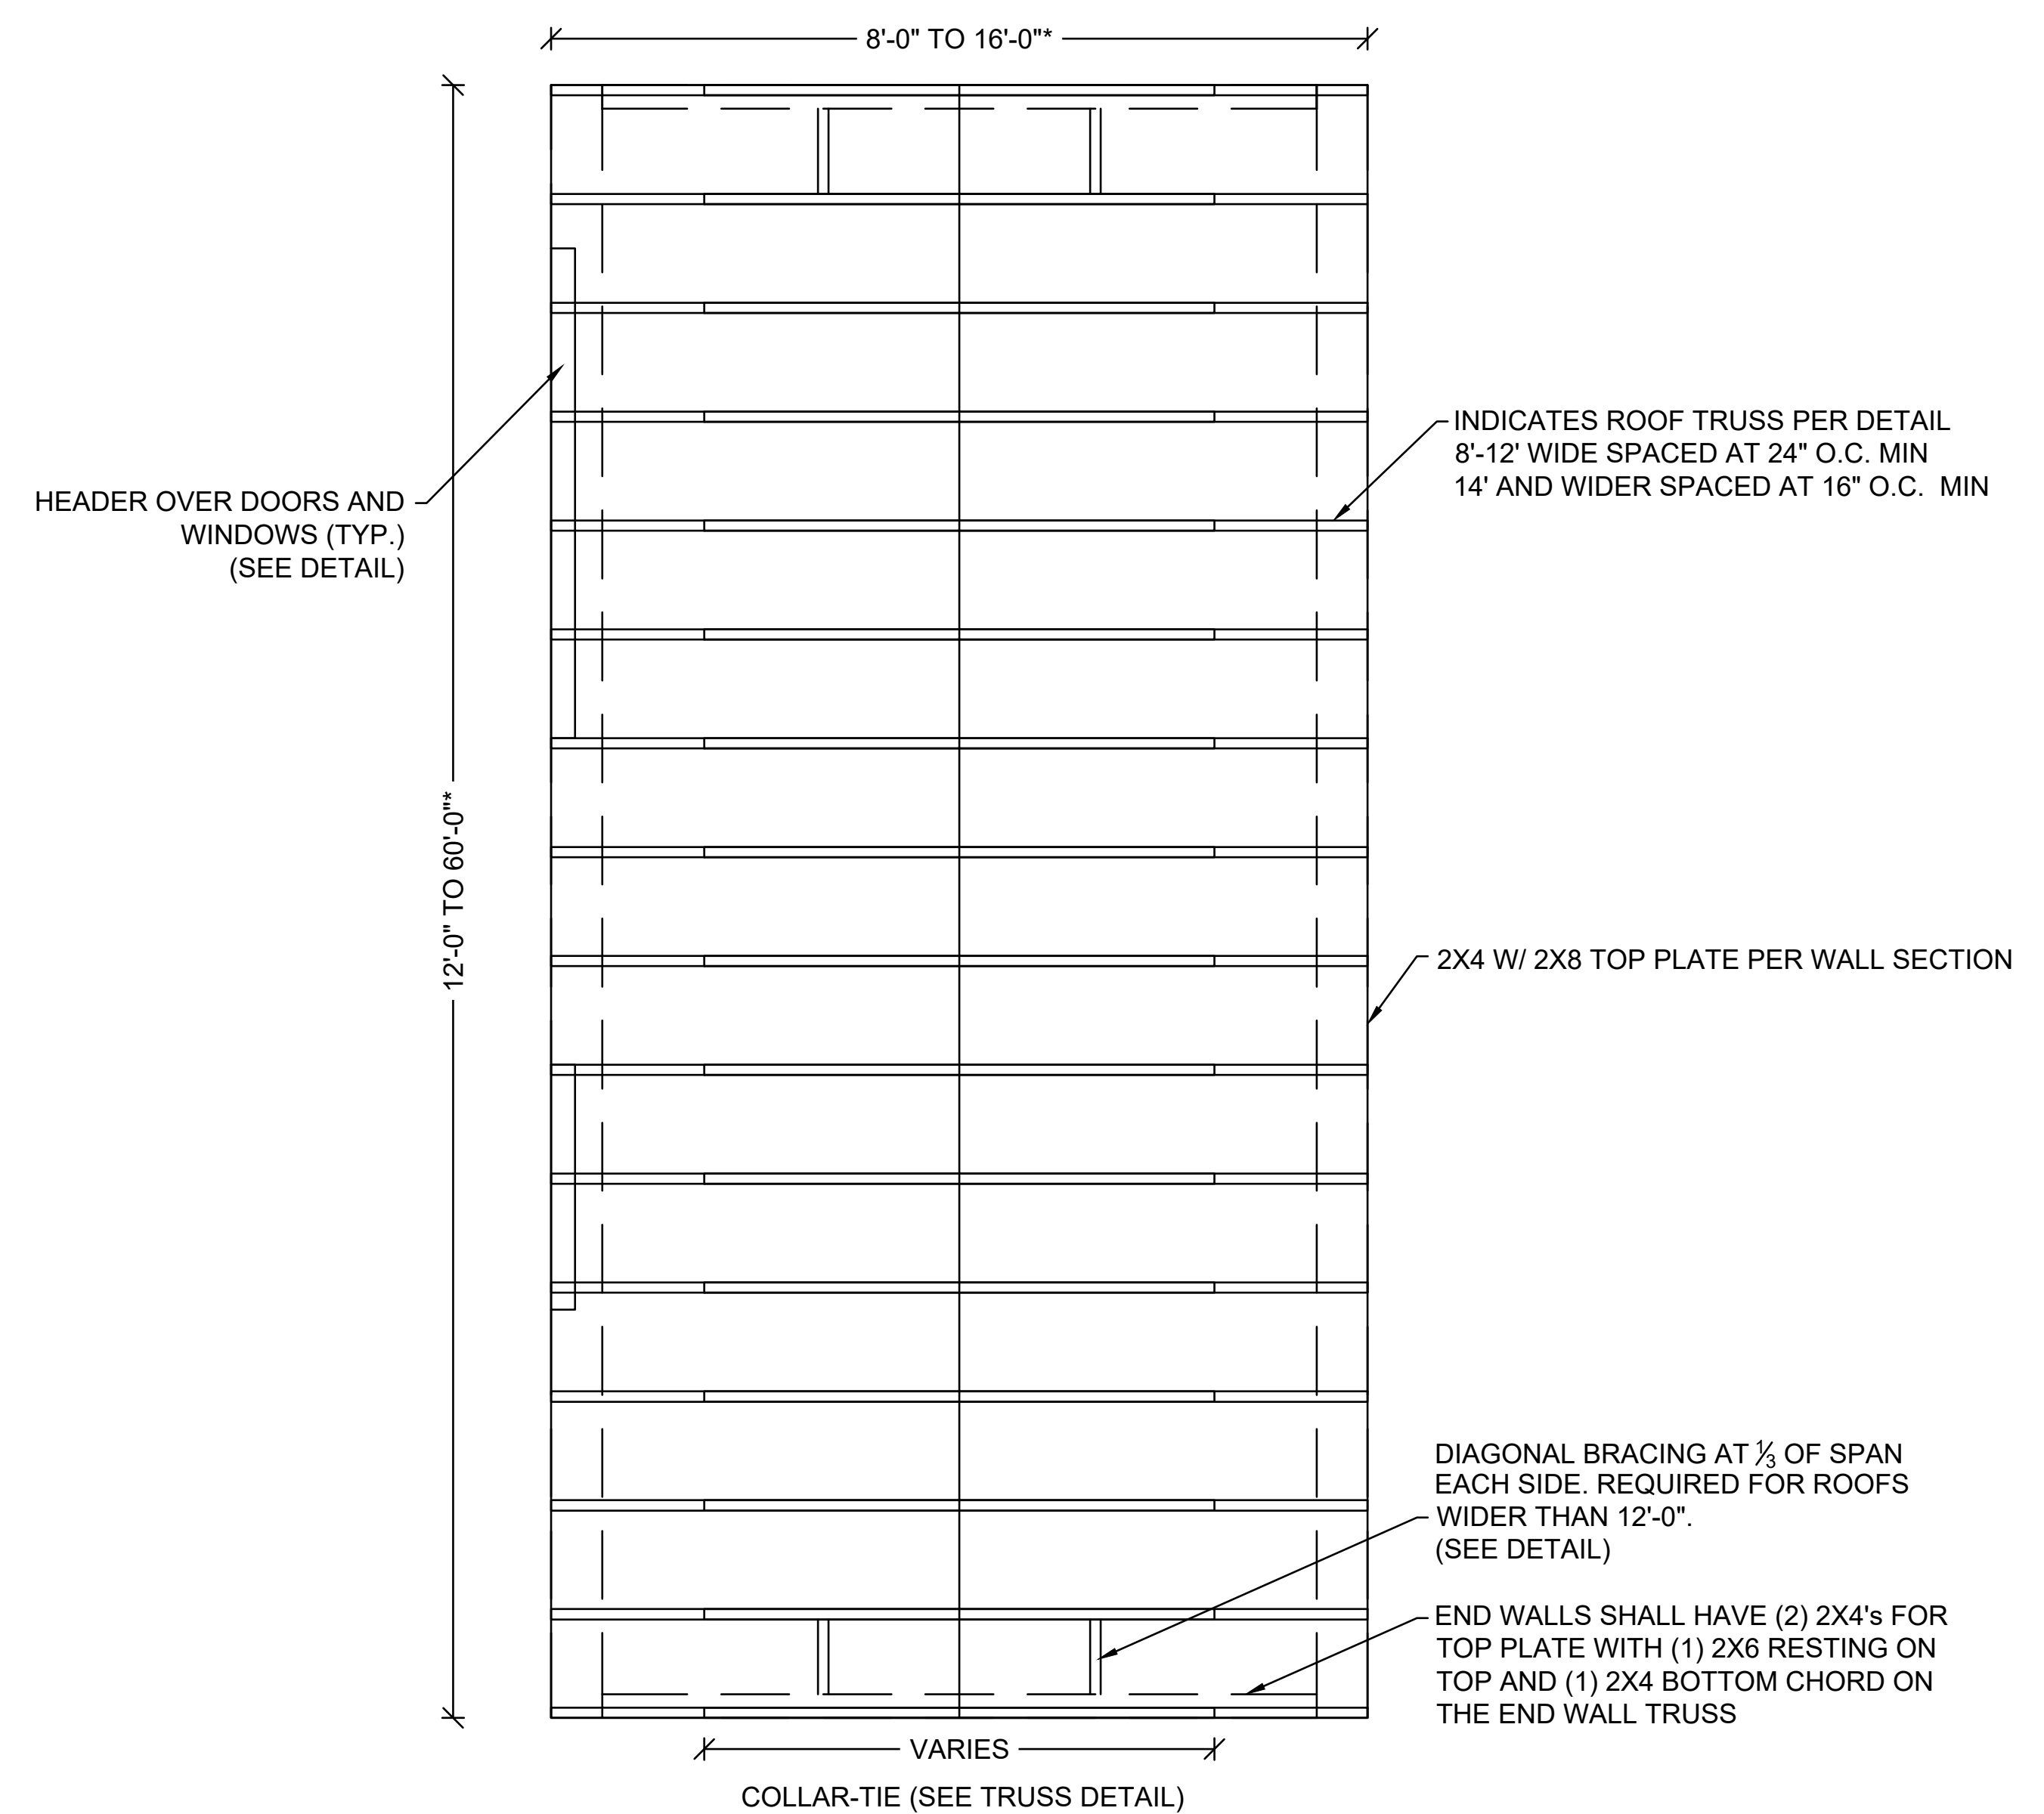

ROOF FRAMING PLAN

TLE TOP LINE ENGINEERING, LLC
STRUCTURAL ENGINEERS

William E. Neary, III
SMP-51, SMI-79, ICC 5185040
10649 Oakview Pointe Terrace
Gotha, Florida 34734

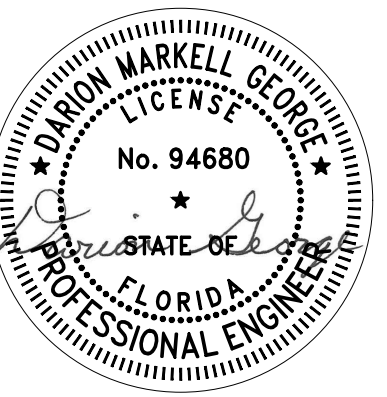

RAVIAN
ENGINEERING

P.O. BOX 802
PADUCAH, KY 42002
www.ravianeng.com

DRAWN BY
DMG

CHECKED BY _____


DATE
FEBRUARY 21, 2024

[illegible]

SIDE UTILITY
FRAMING PLANS

STOR-MOR
PORTABLE BUILDING
1104 PARIS ROAD
MAYFIELD, KY

SHEET
2
PROJECT
2401.00

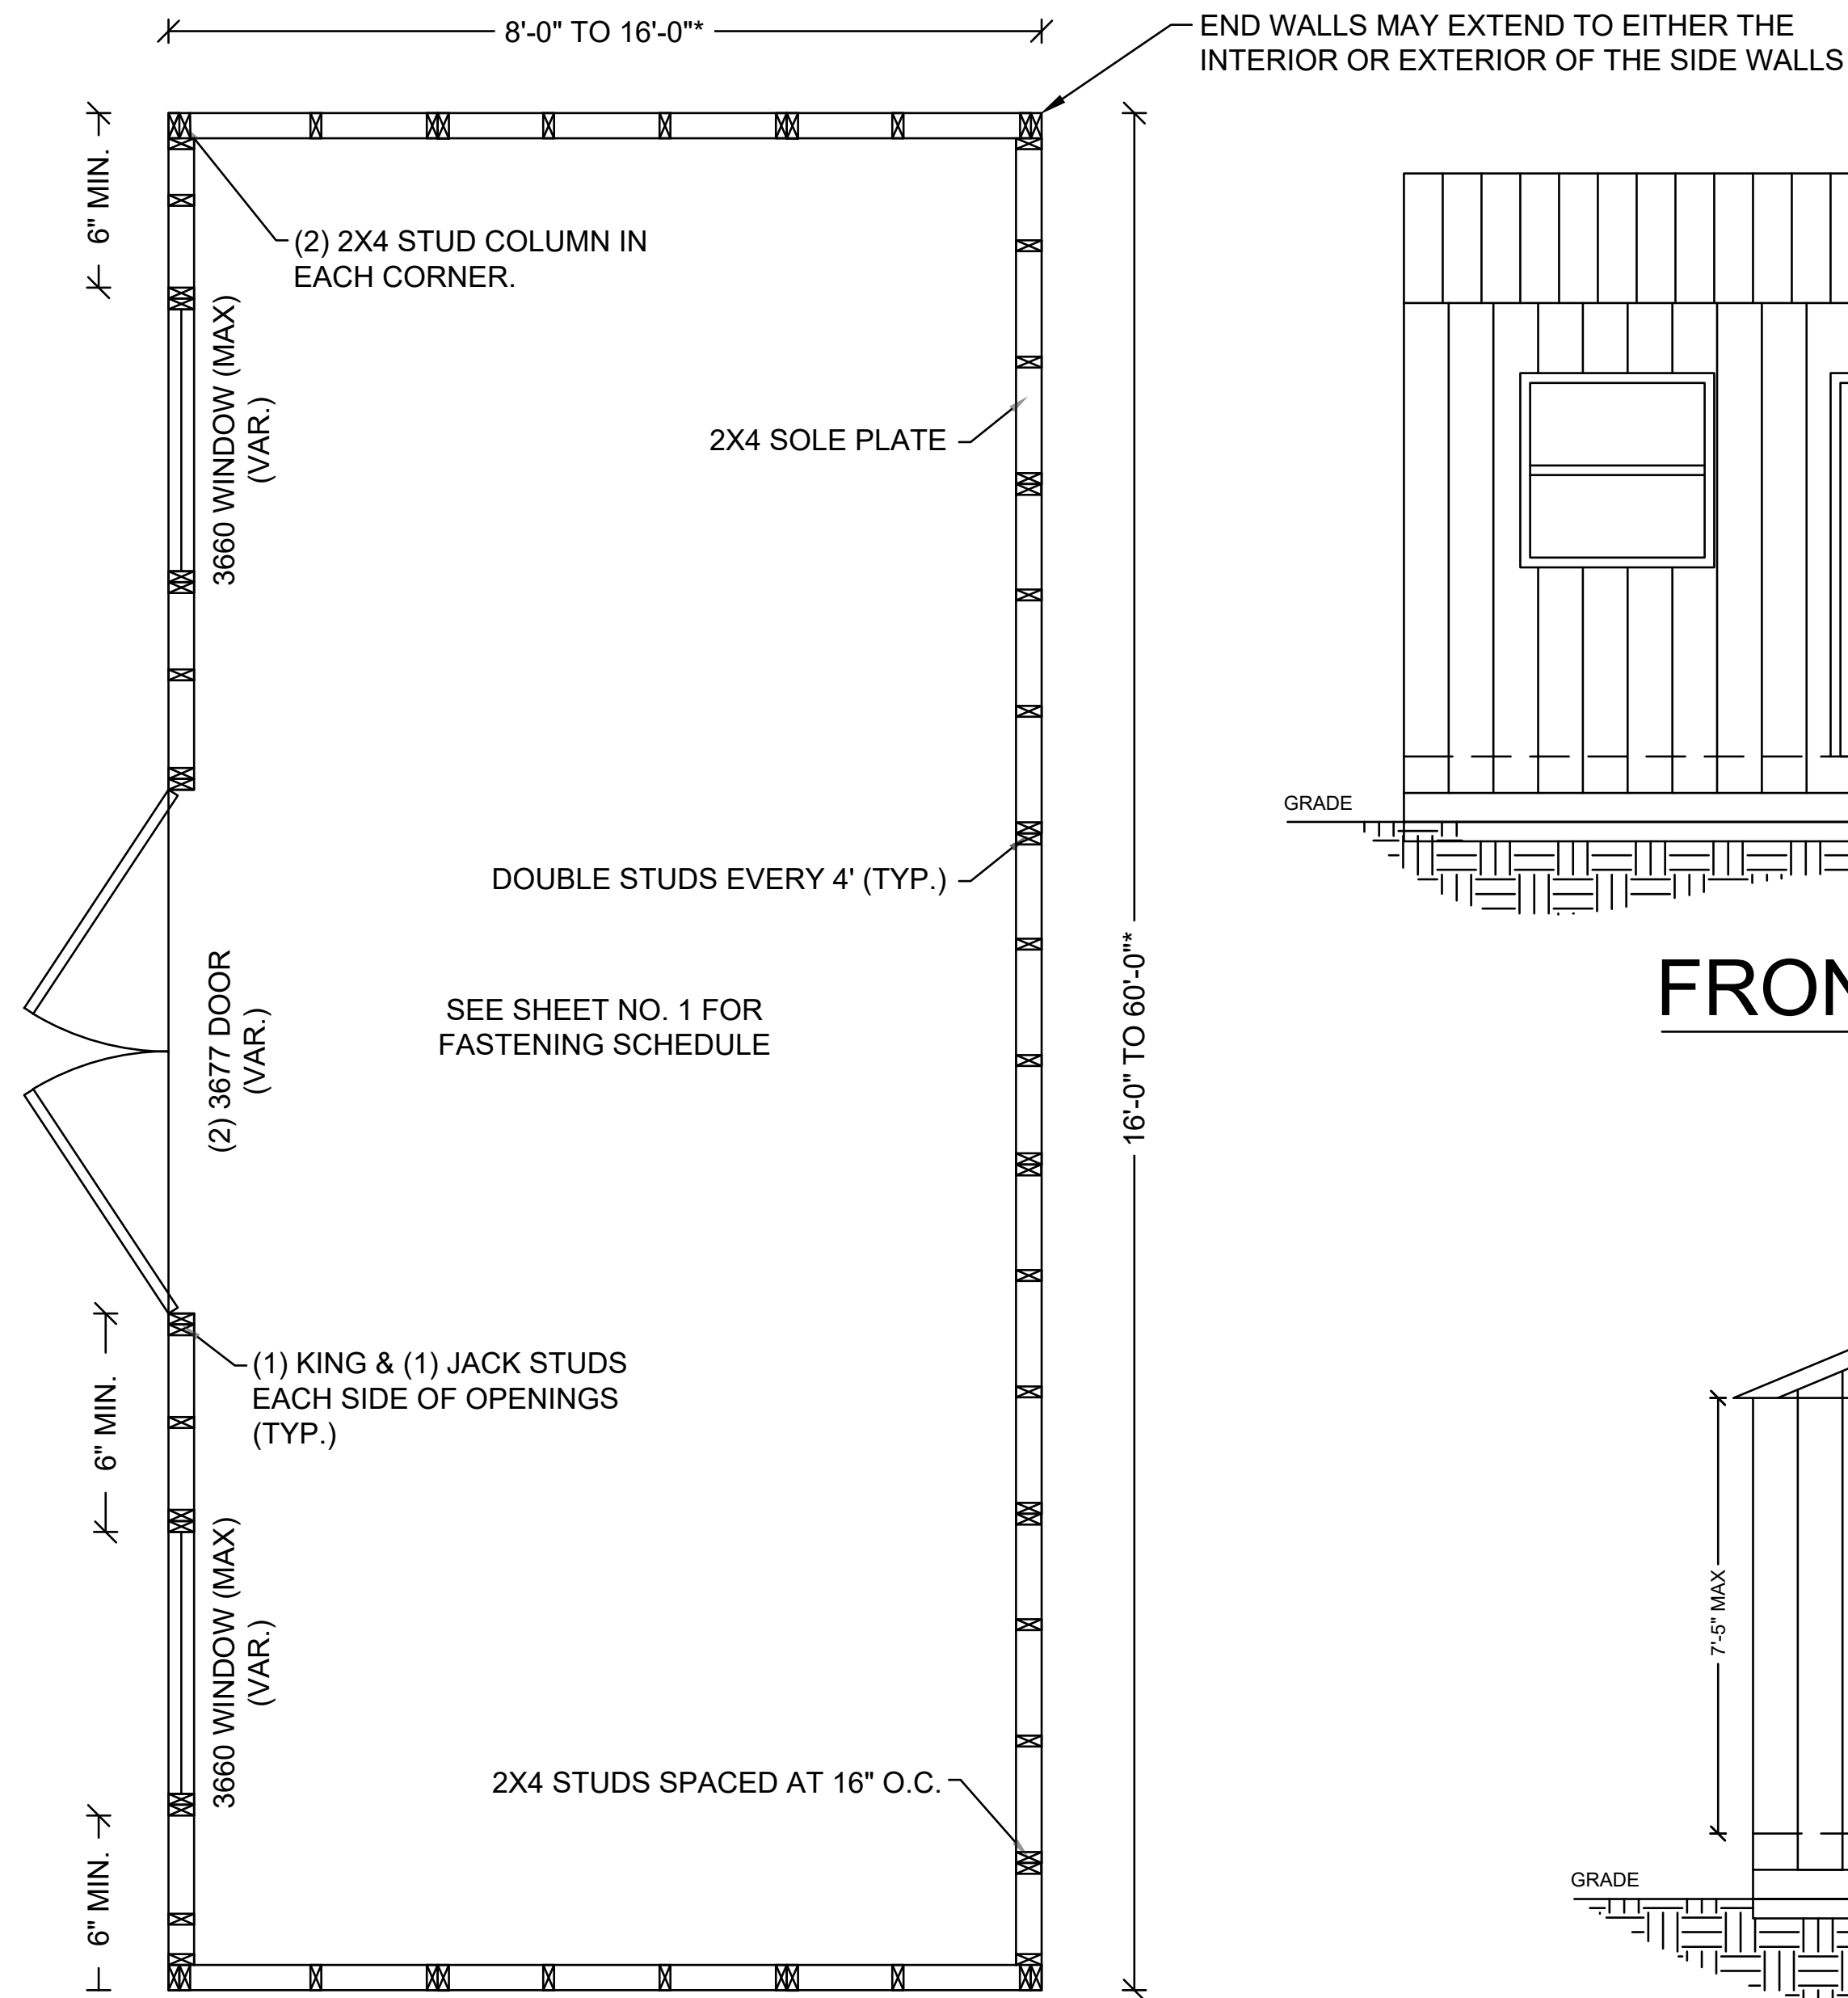


SIDE UTILITY FLOOR PLAN
N.T.S


BUILDING WIDTH*	MAX. END WALL OPENINGS WIDTH	MAX. BUILDING LENGTH*
8'-0"	3'-0"	24'-0"
	6'-0"	12'-0"
10'-0"	3'-0"	42'-0"
	6'-0"	24'-0"
12'-0"	3'-0"	56'-0"
	6'-0"	36'-0"
	9'-0"	18'-0"
14'-0"	3'-0"	60'-0"
	6'-0"	50'-0"
	9'-0"	30'-0"
16'-0"	6'-0"	60'-0"
	9'-0"	42'-0"

- NOTES:
- LIMITATIONS ON TOTAL OPENING WIDTH SHALL BE BASED ON THE SHEAR WALL HEIGHT-TO-WIDTH RATIO OF 3.5:1. PANELS SHALL CONFORM TO THIS RATIO TO BE DESIGNATED AS A SHEAR WALL.
 - MAXIMUM TOTAL SIDE WALL OPENING WIDTH SHALL NOT EXCEED $\frac{2}{3}$ OF TOTAL BUILDING LENGTH DESIGNATED AS A SHEAR WALL.


*FLOOR AREA SHALL NOT EXCEED 719 S.F.

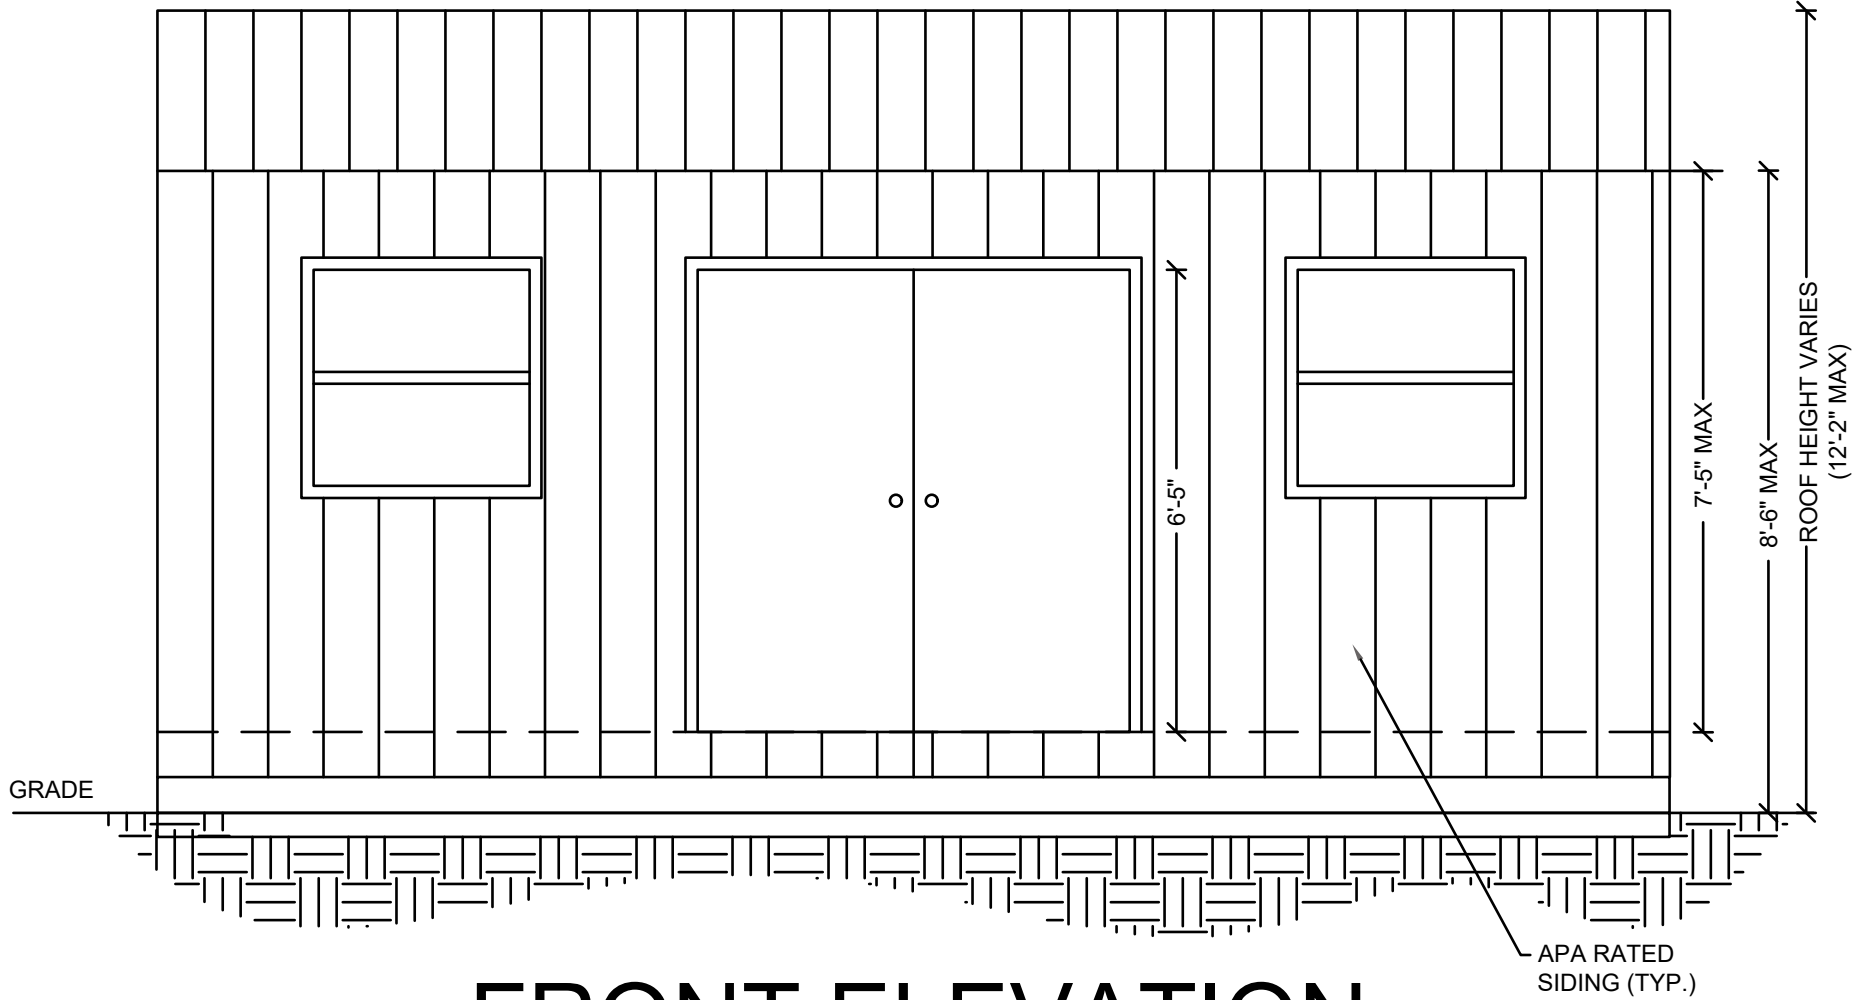


FRONT ELEVATION

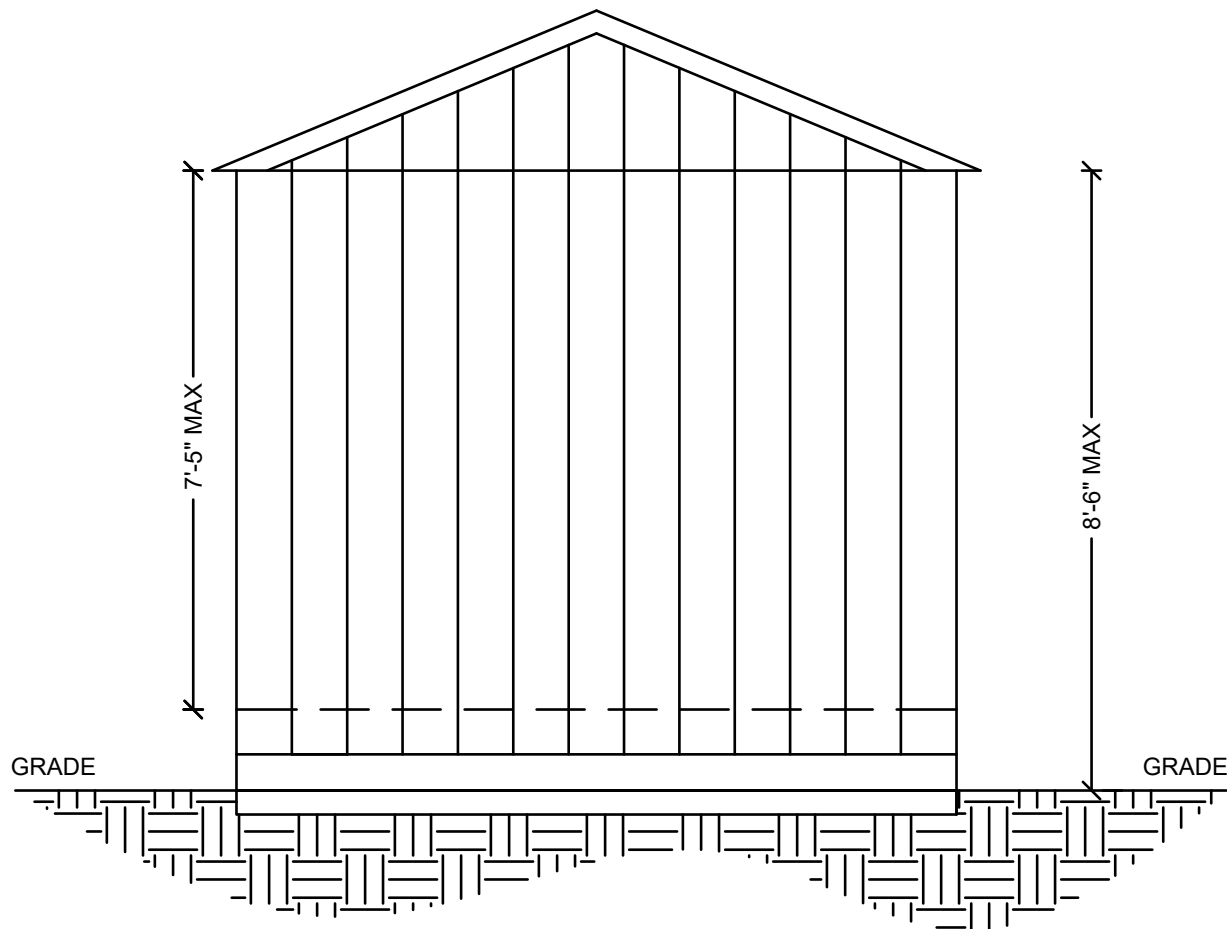

LEFT ELEVATION

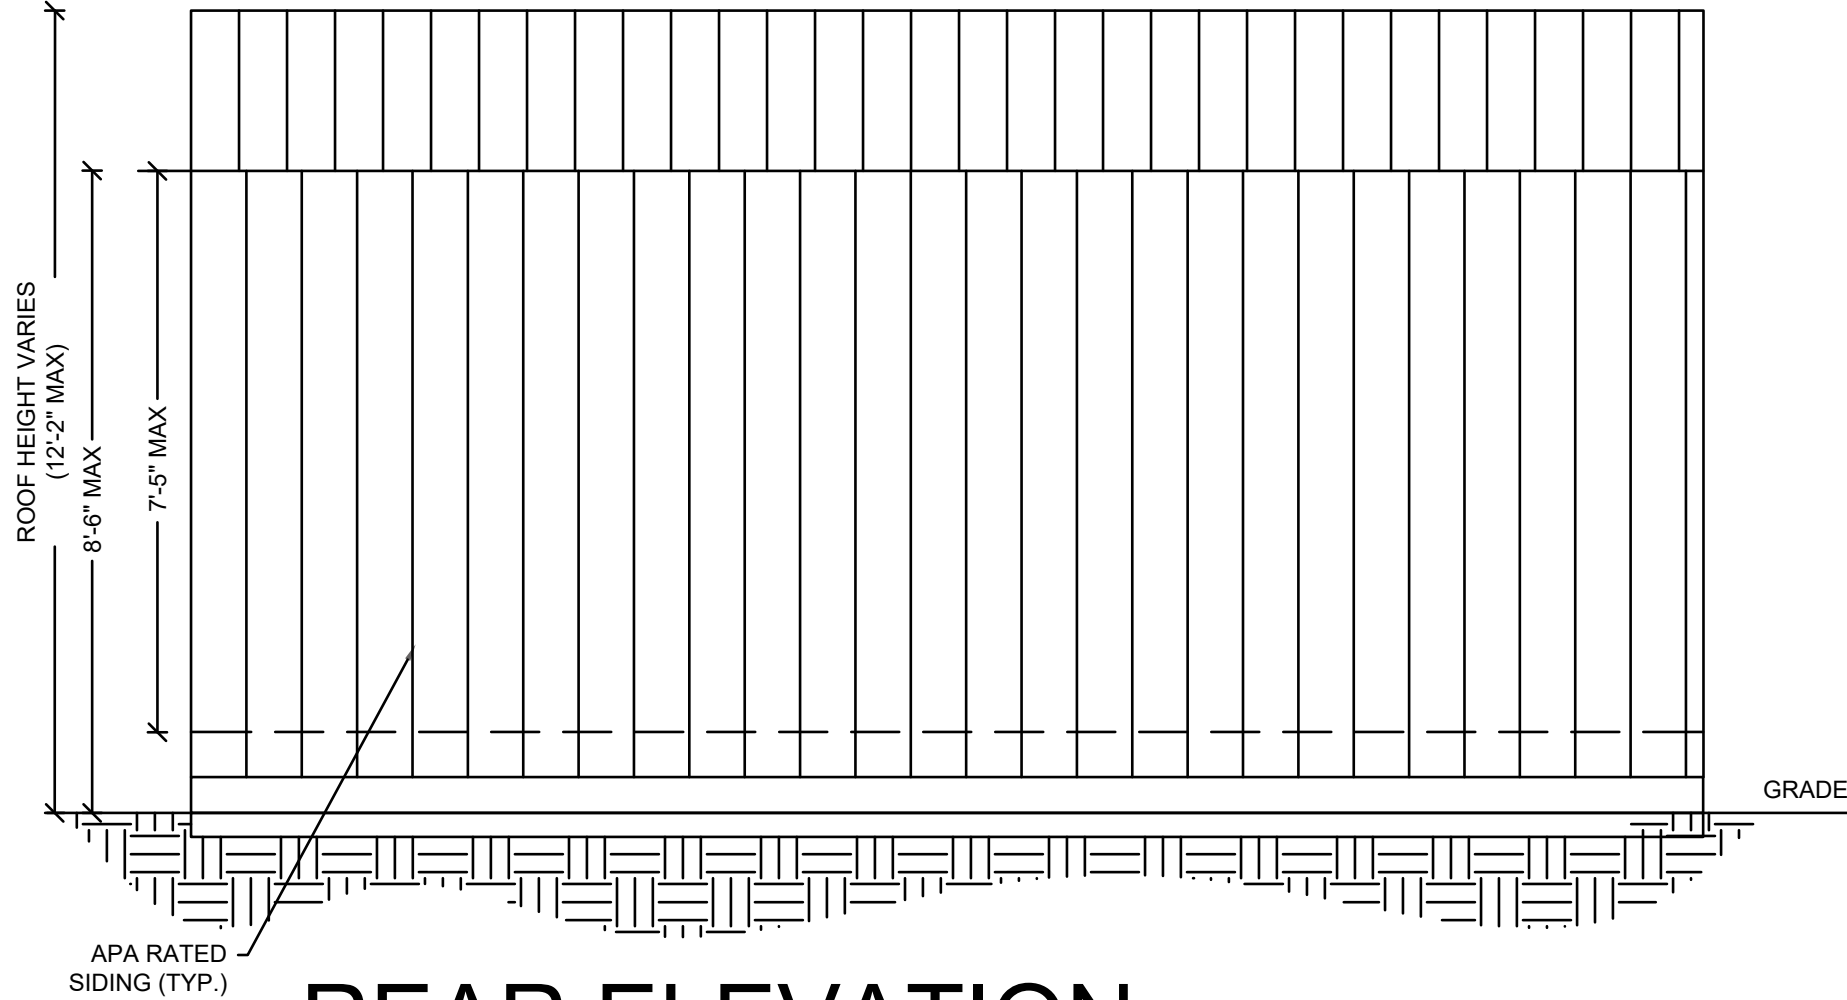


REAR ELEVATION

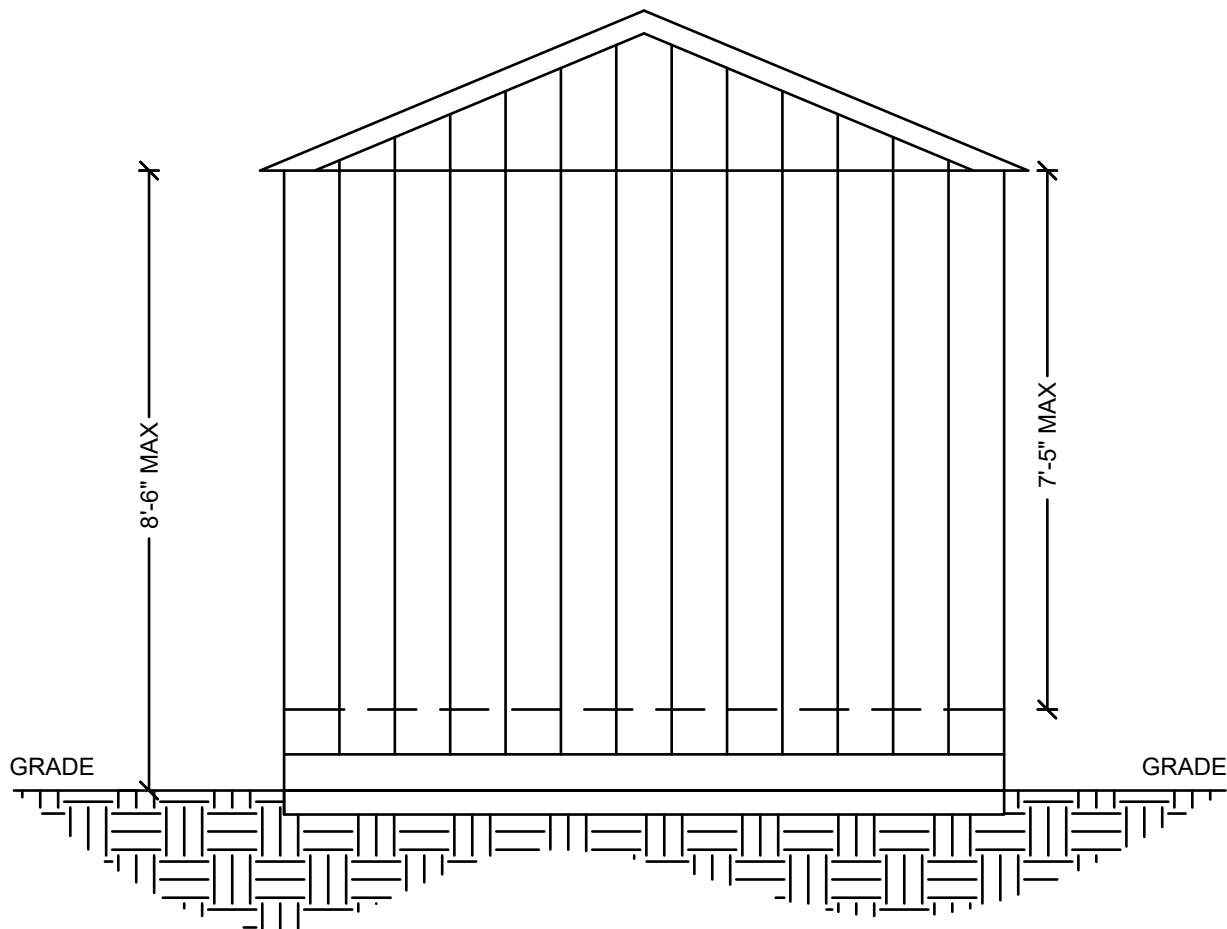

RIGHT ELEVATION

SIDE UTILITY ELEVATIONS
N.T.S

TOP LINE ENGINEERING, LLC
STRUCTURAL ENGINEERS
William E. Neary, III
SMP-51, SMI-79, ICC 5185040
10649 Oakview Pointe Terrace
Gotha, Florida 34734

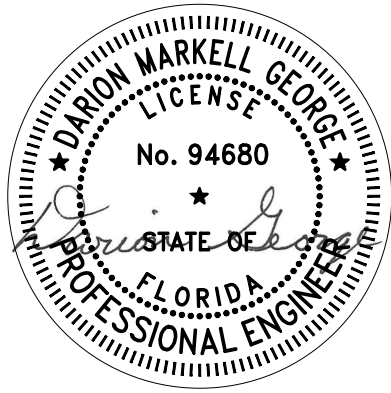

RAVIAN ENGINEERING
P.O. BOX 802
PADUCAH, KY 42002
www.ravianeng.com

DRAWN BY
DMG

CHECKED BY


DATE
FEBRUARY 21, 2024

BY	DATE	REVISION/ISSUED	FINAL SUBMITTAL
DMG	2/21/2024		

SIDE UTILITY PLAN & ELEVATION
STOR-MOR PORTABLE BUILDINGS
1104 PARIS ROAD
MAYFIELD, KY













SHEET
3
PROJECT
2401.00

2024-02-20 TOP LINE ENGINEERING, LLC APPROVAL

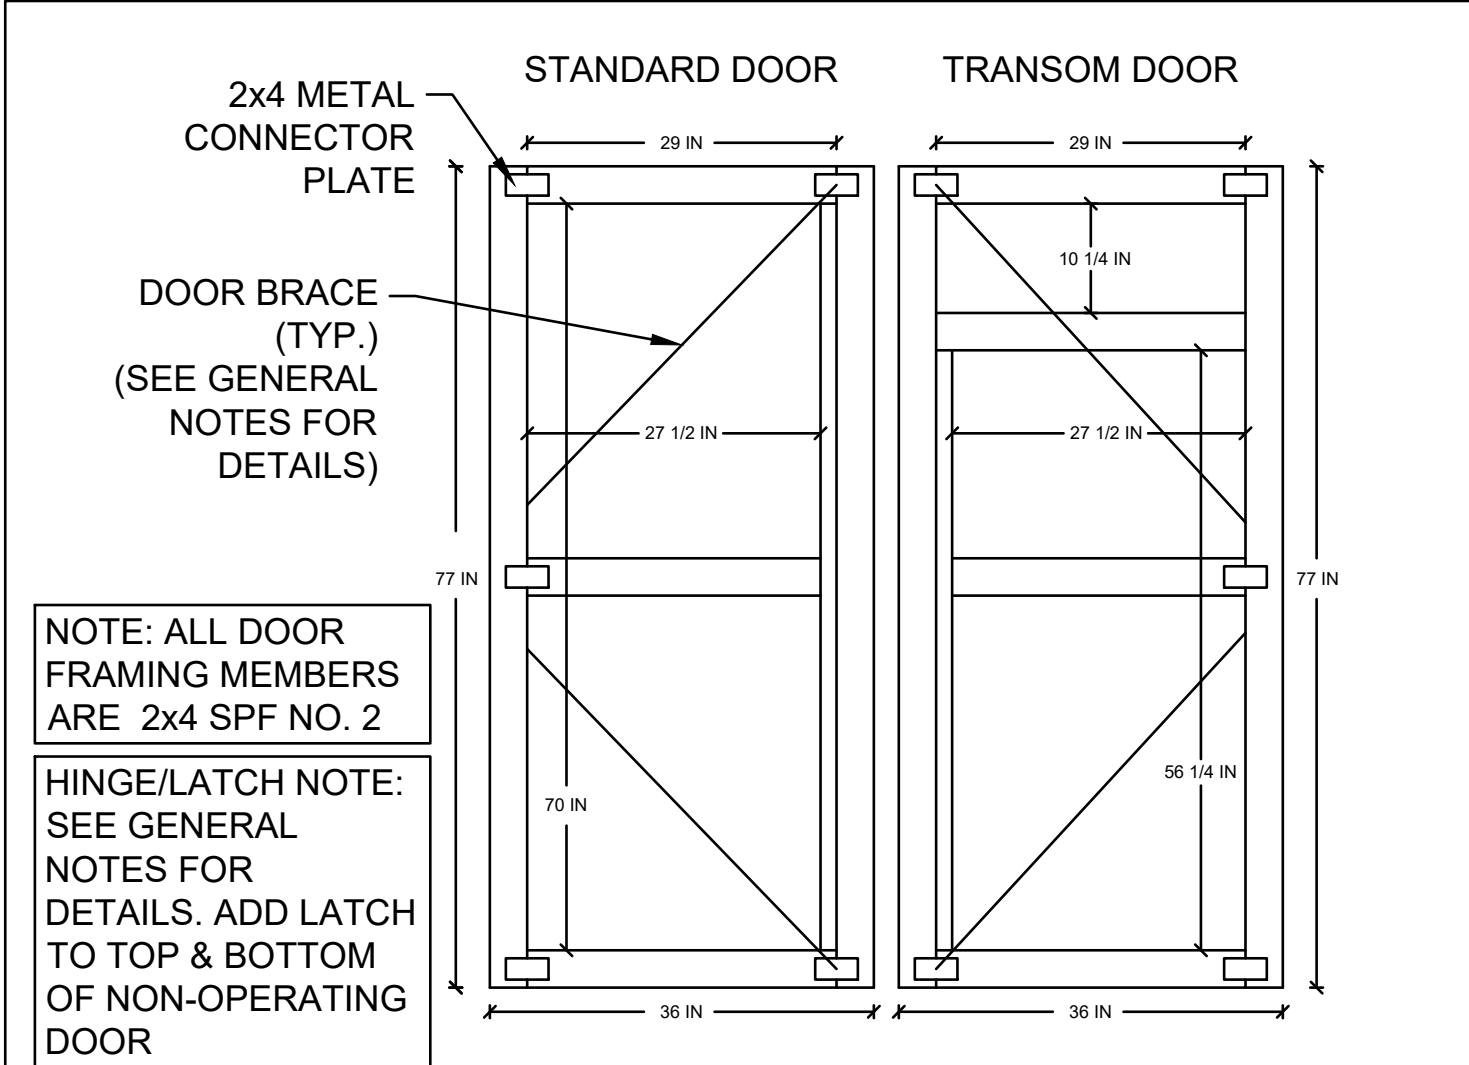

EXTERIOR DOOR DETAIL

N.T.S.

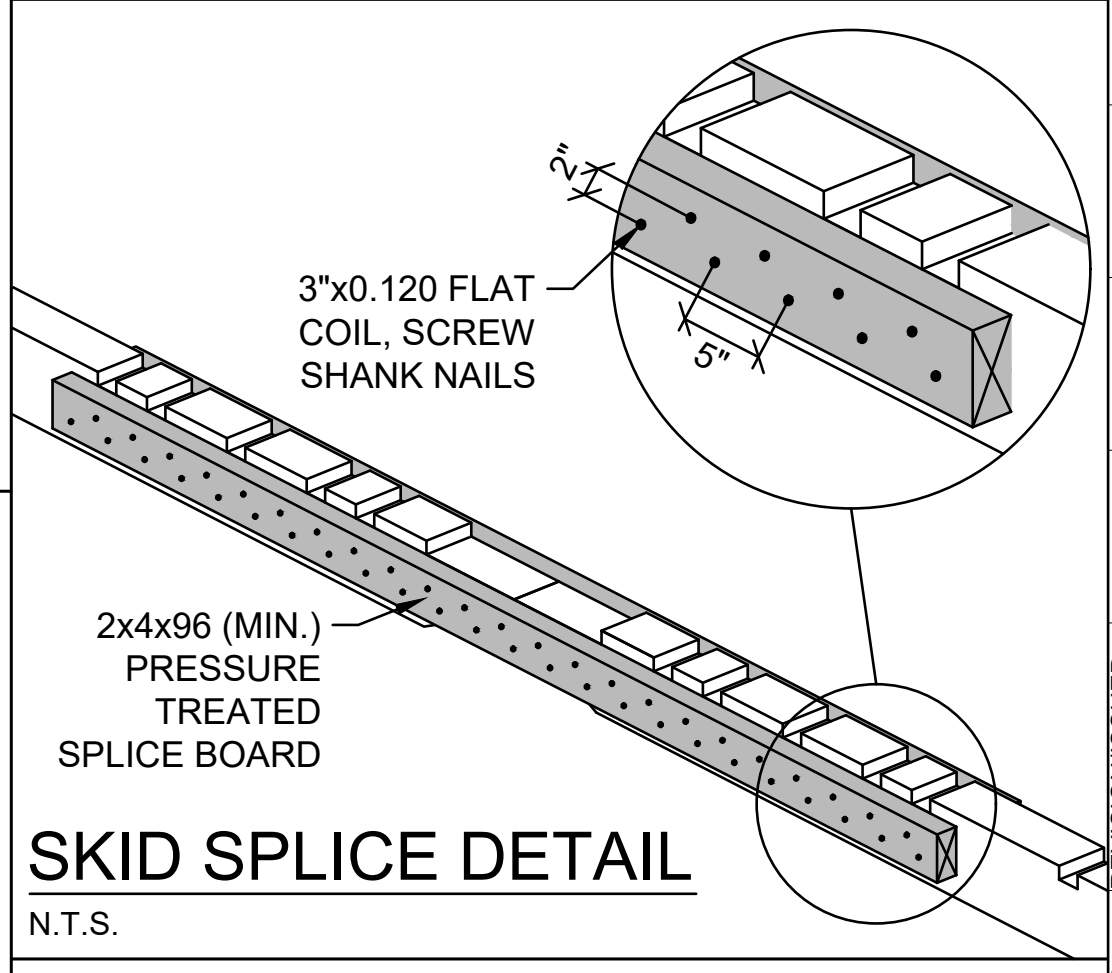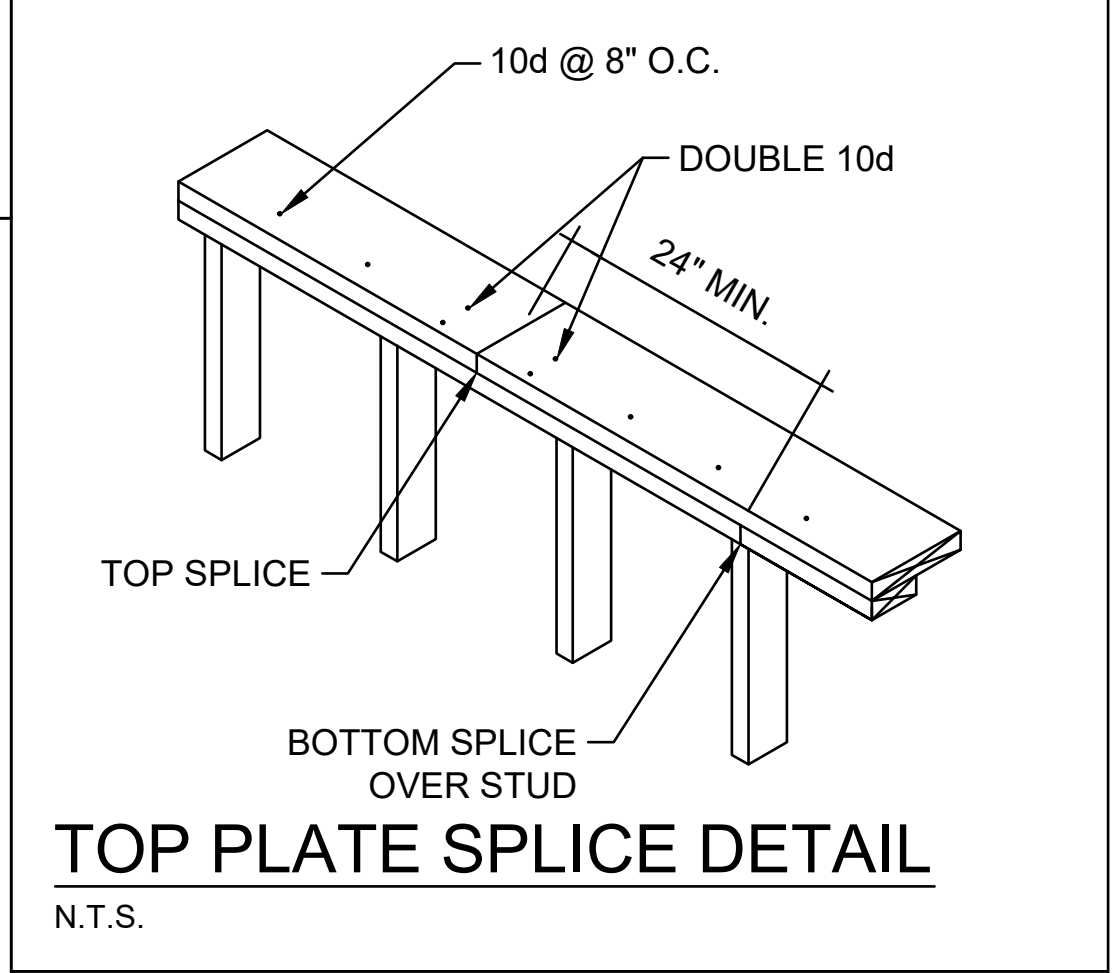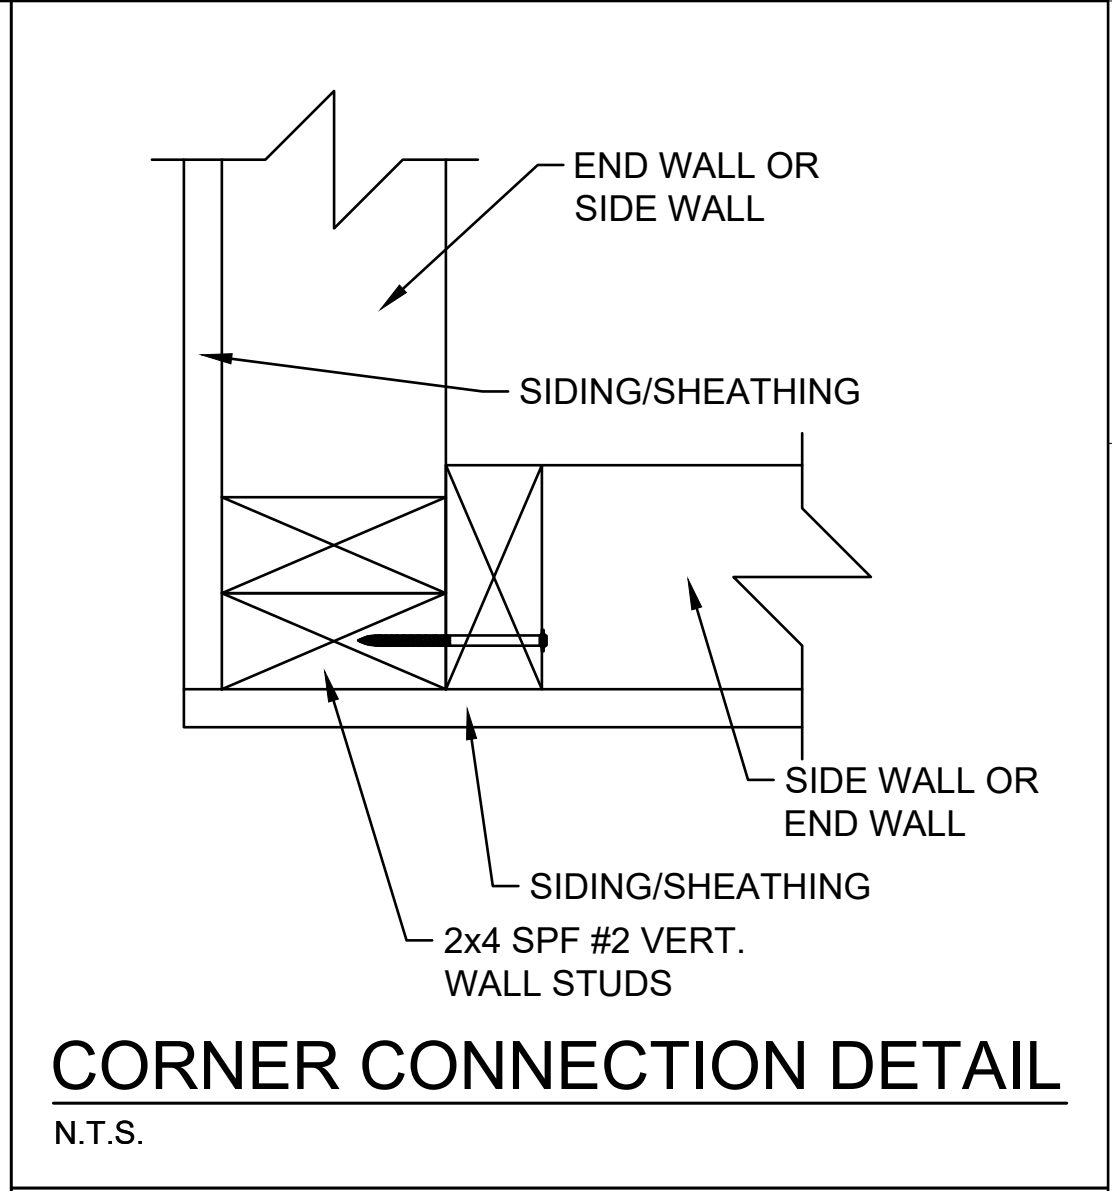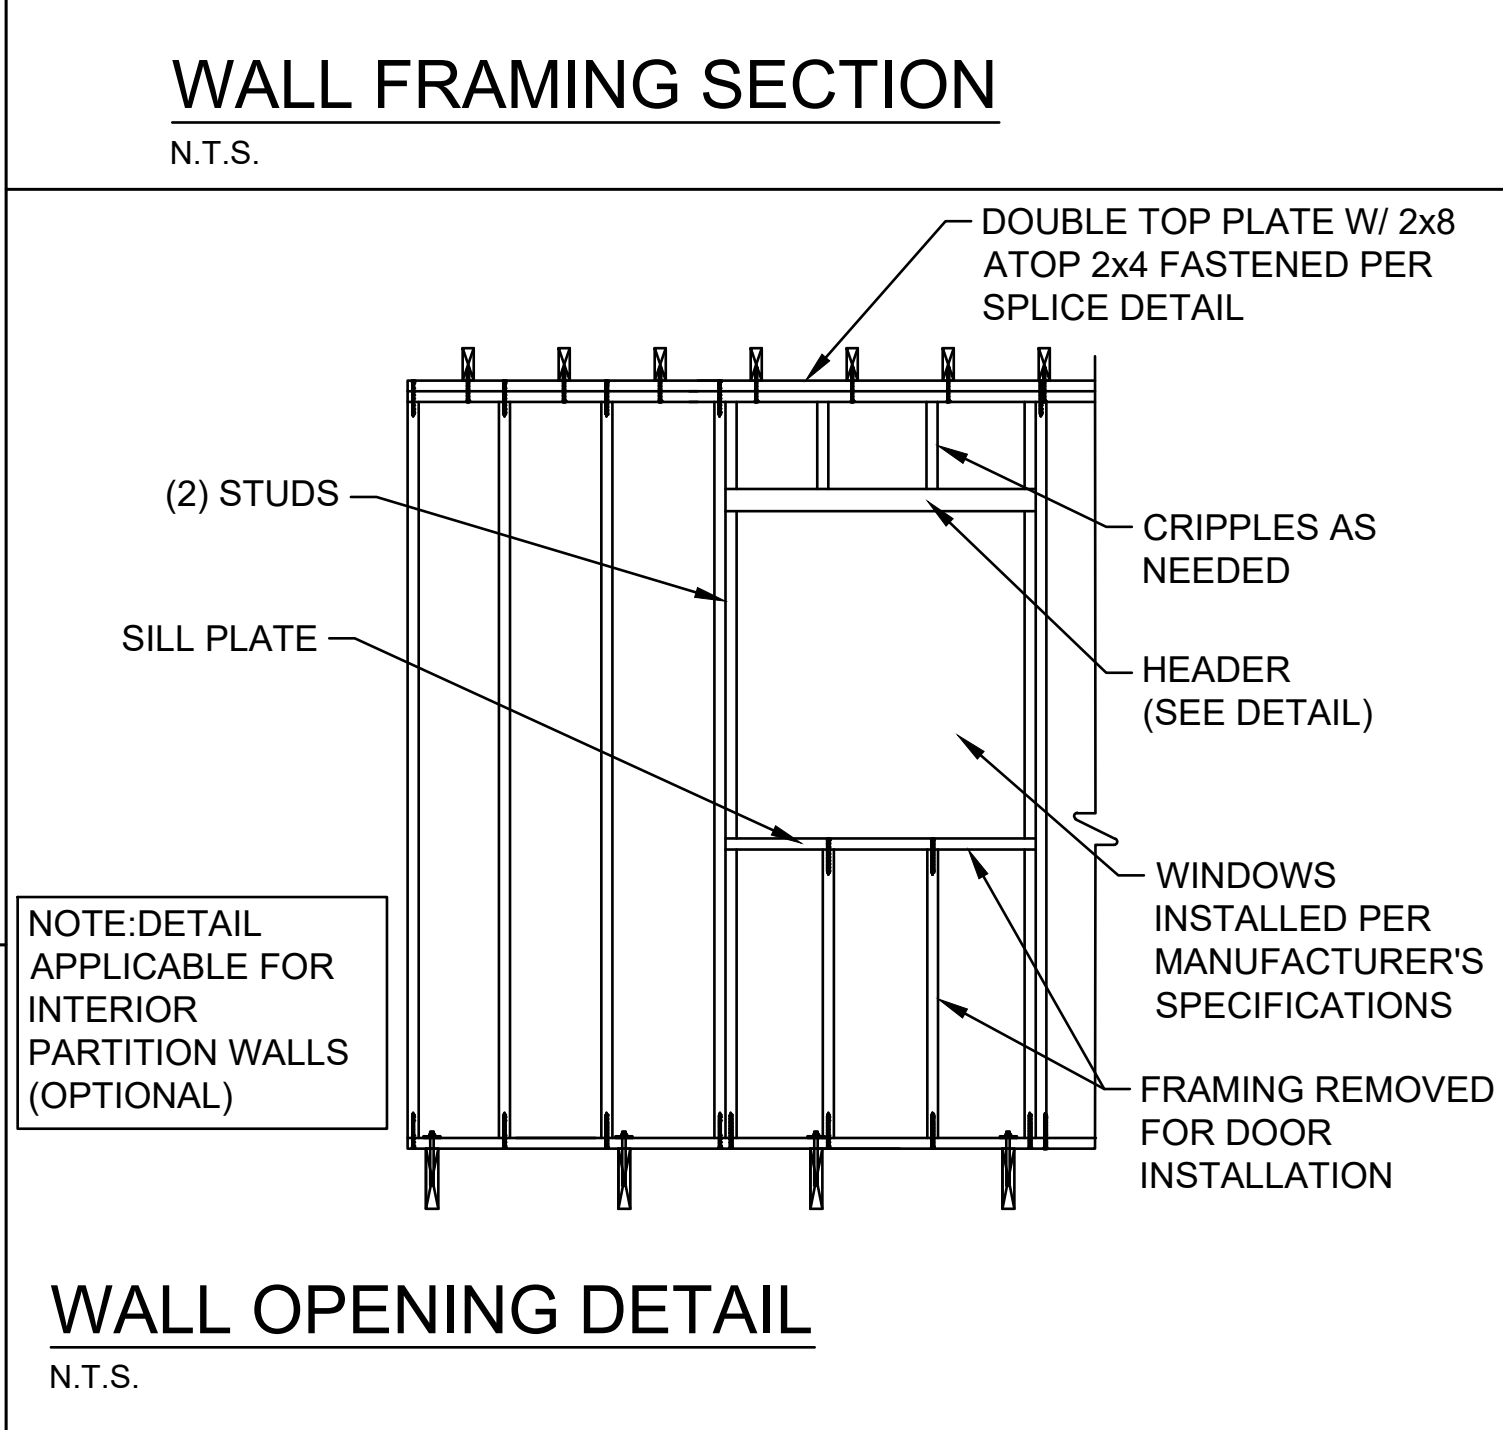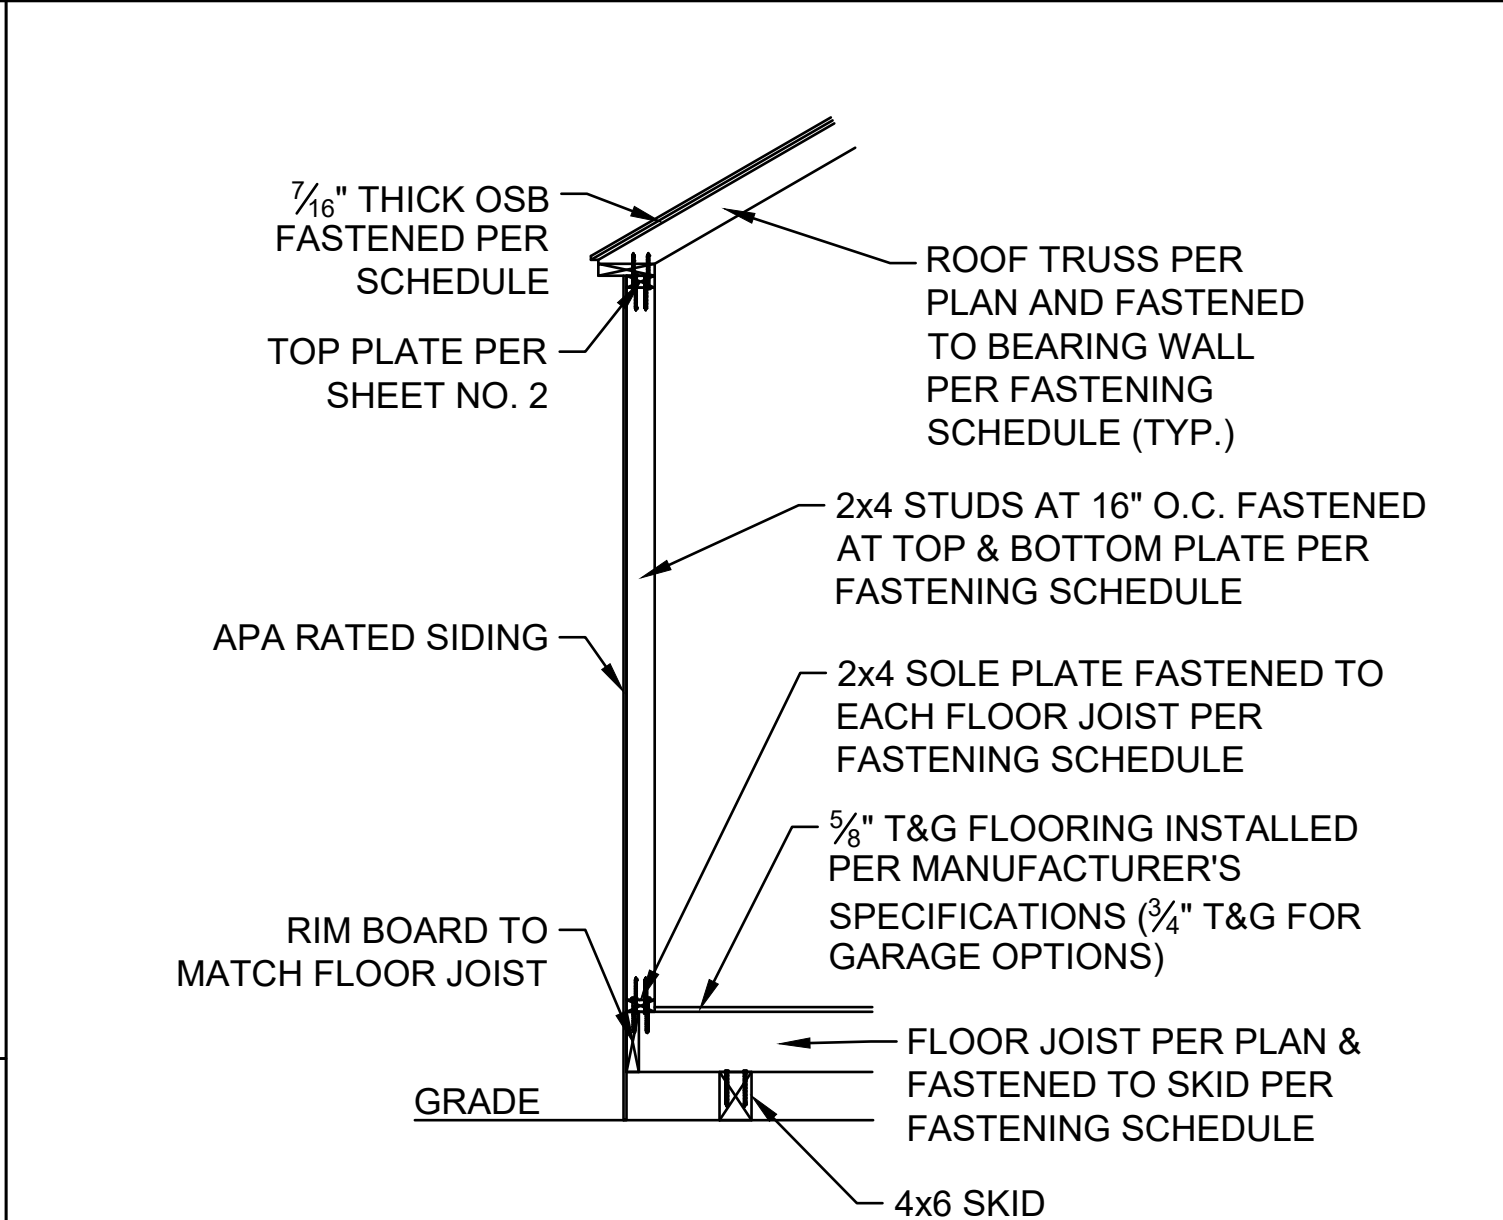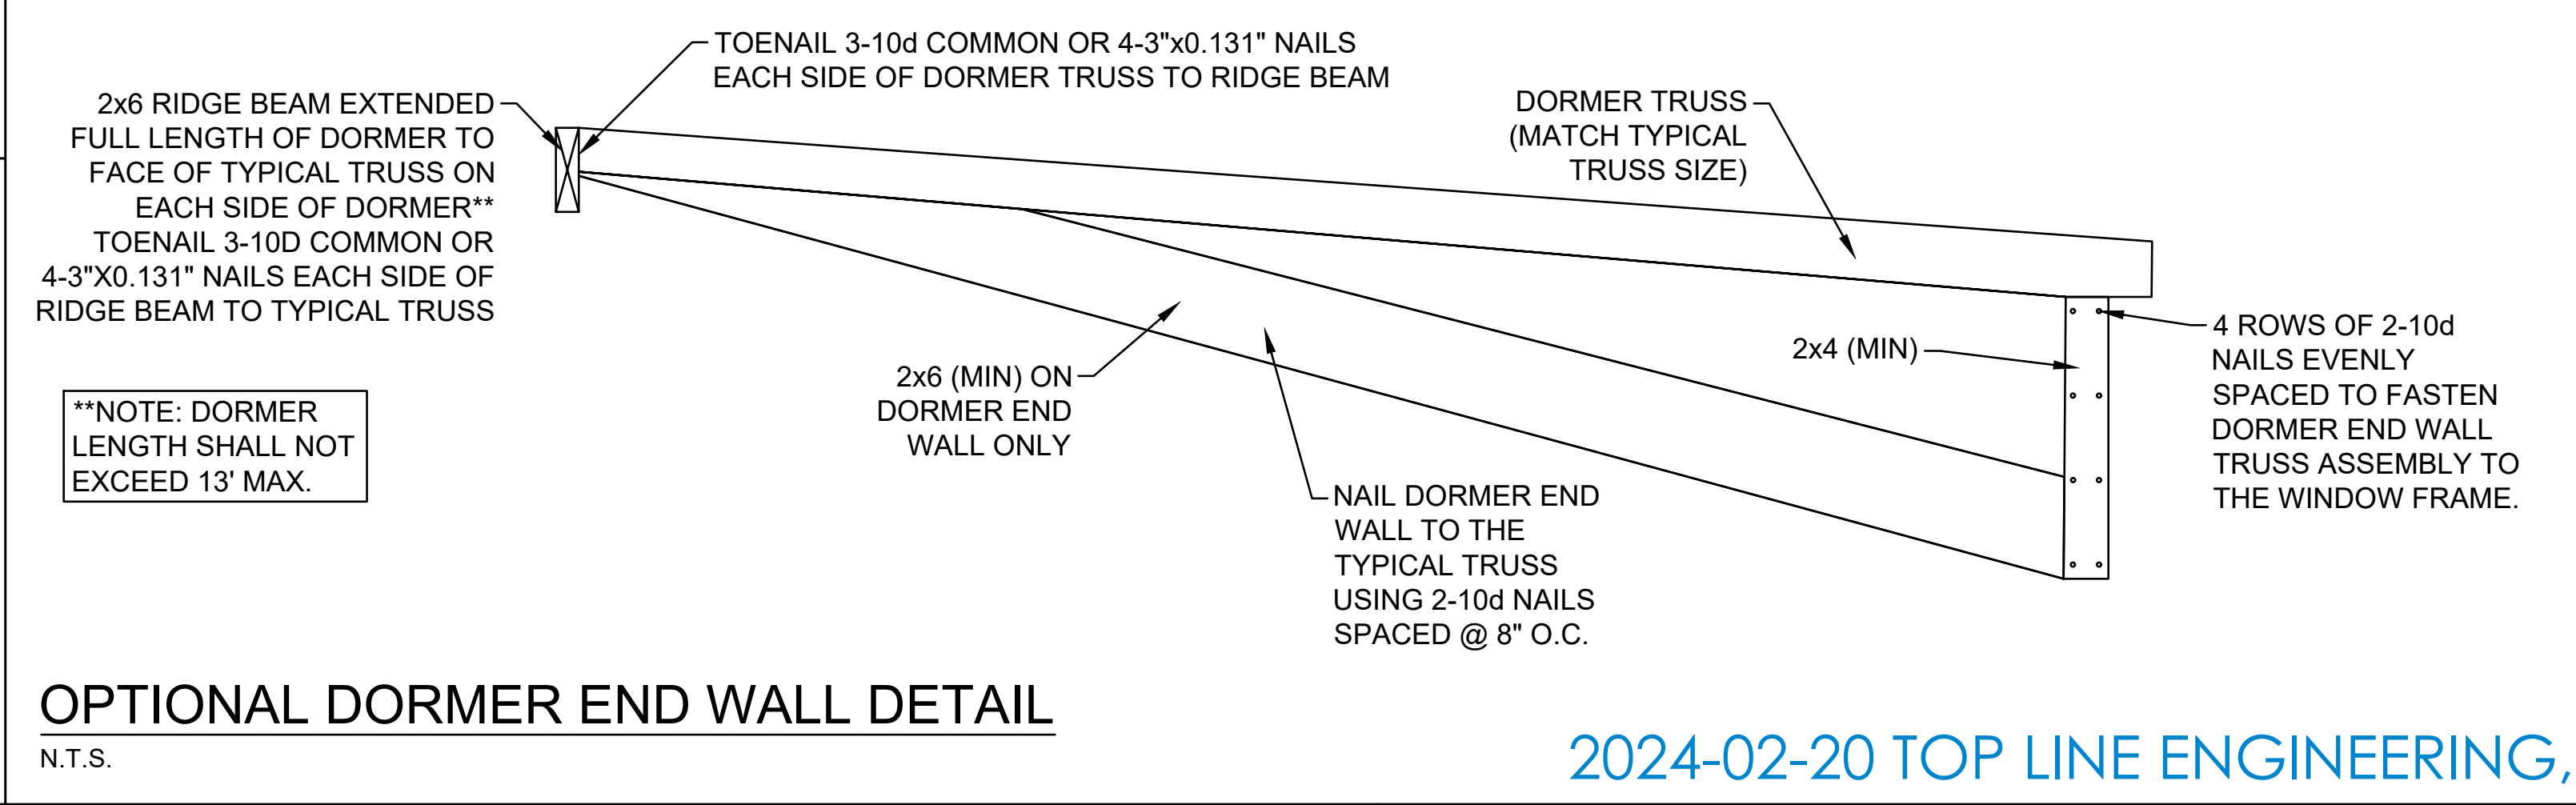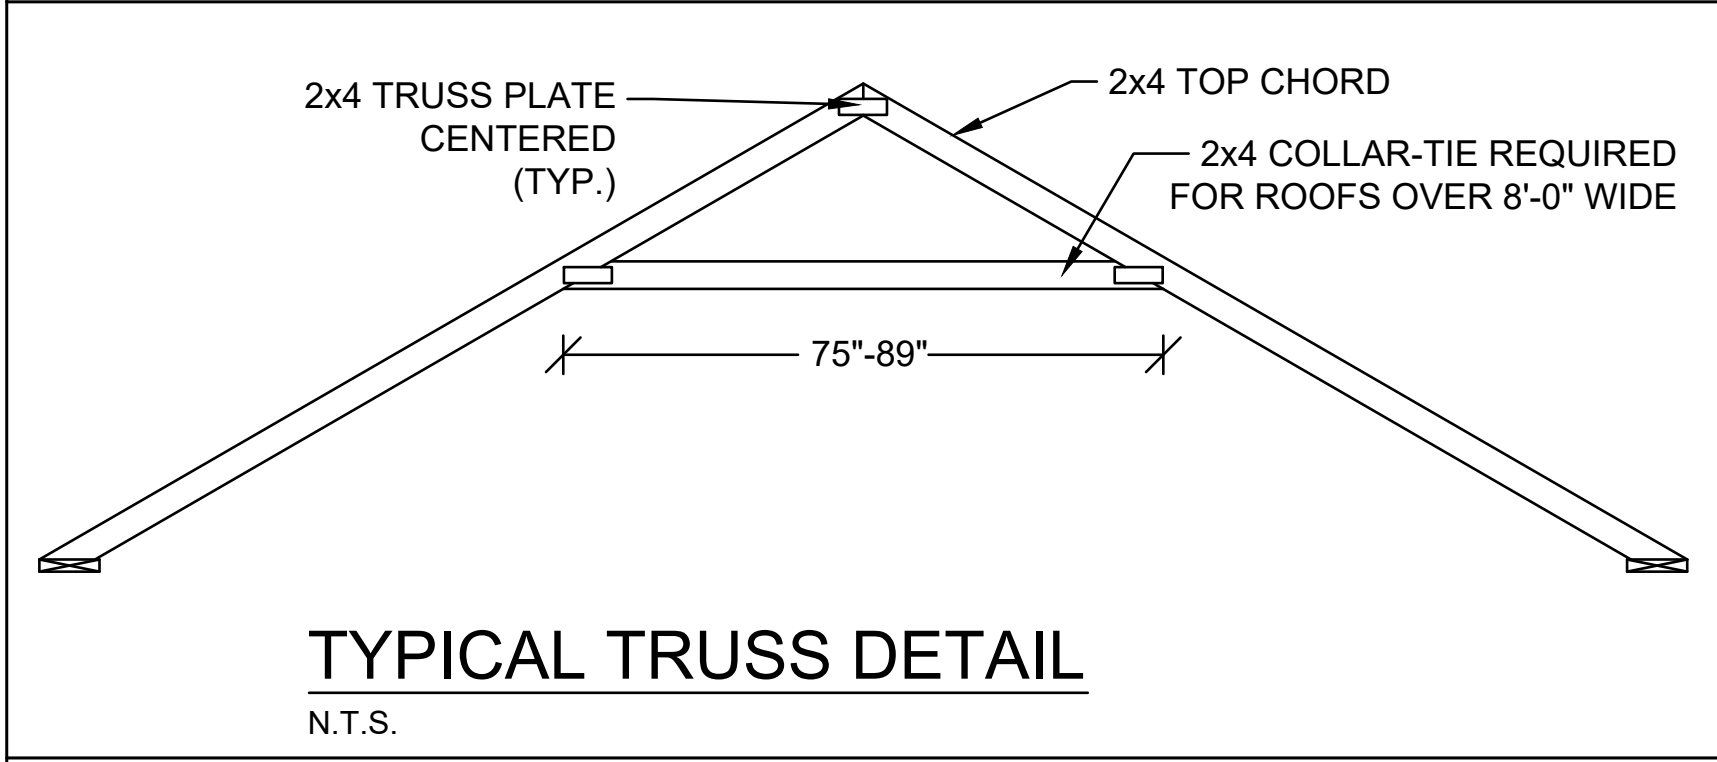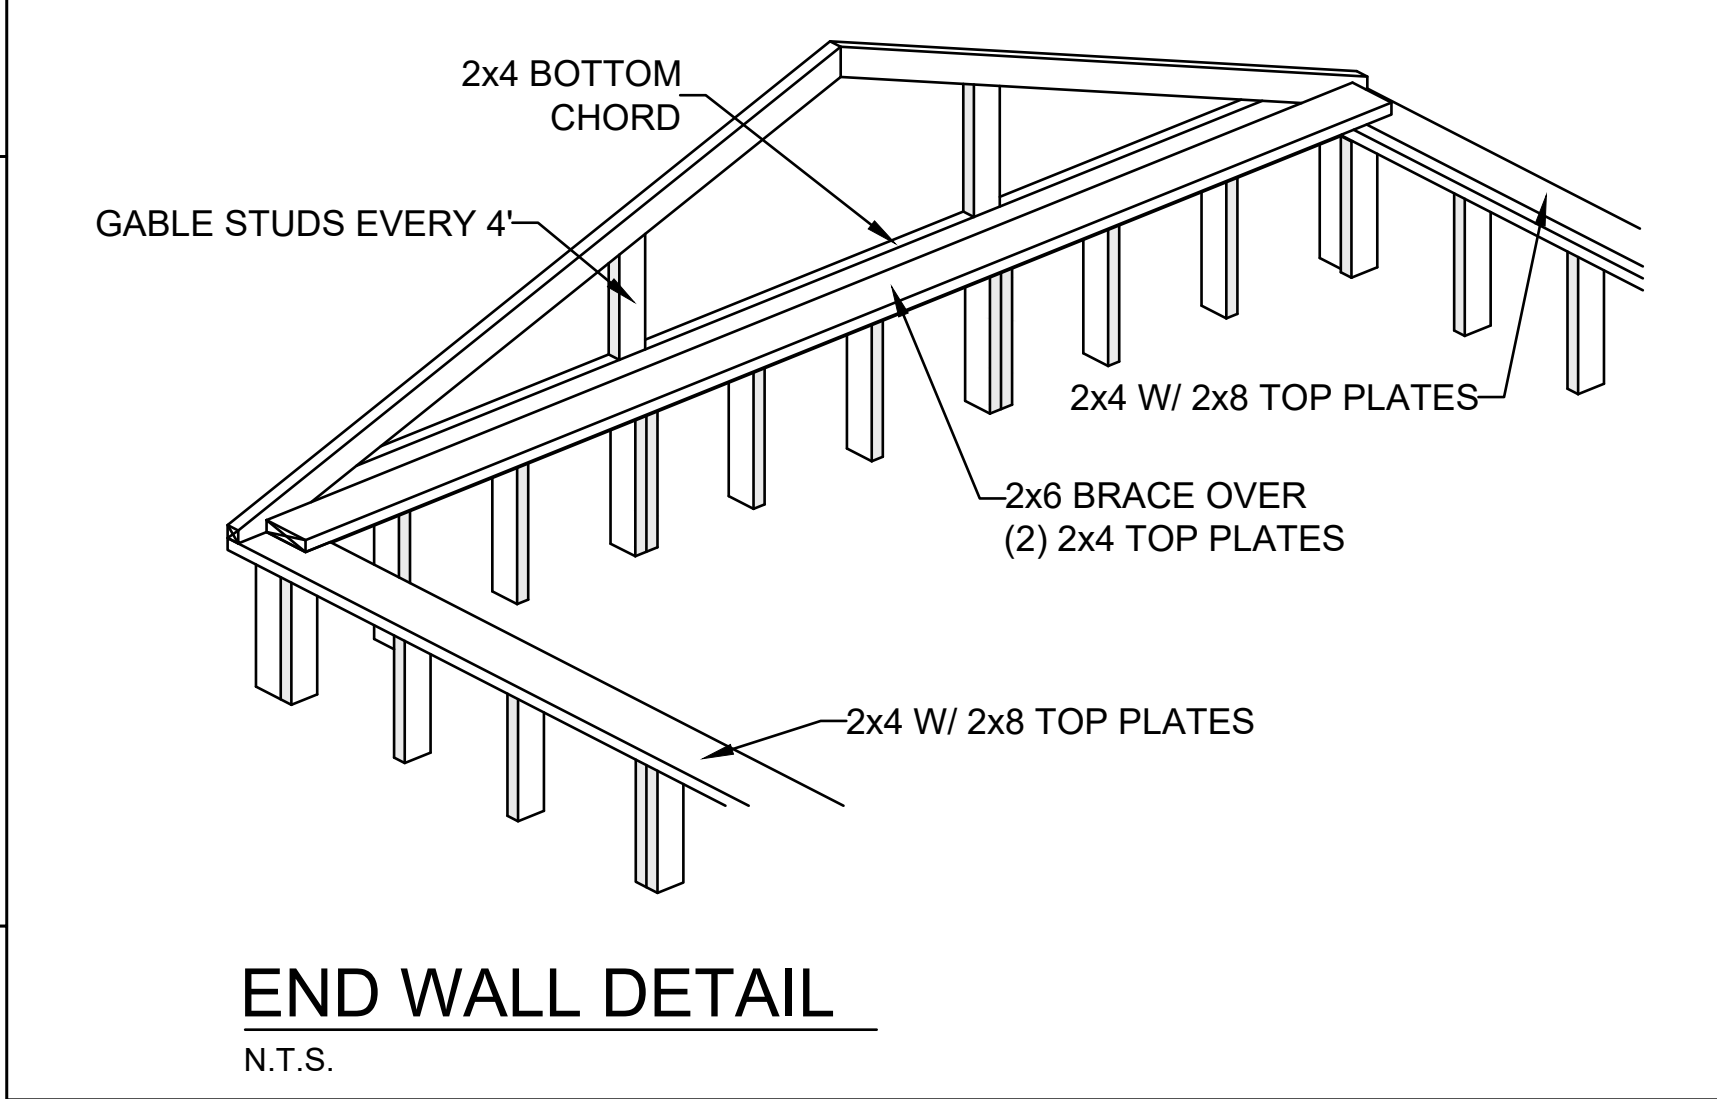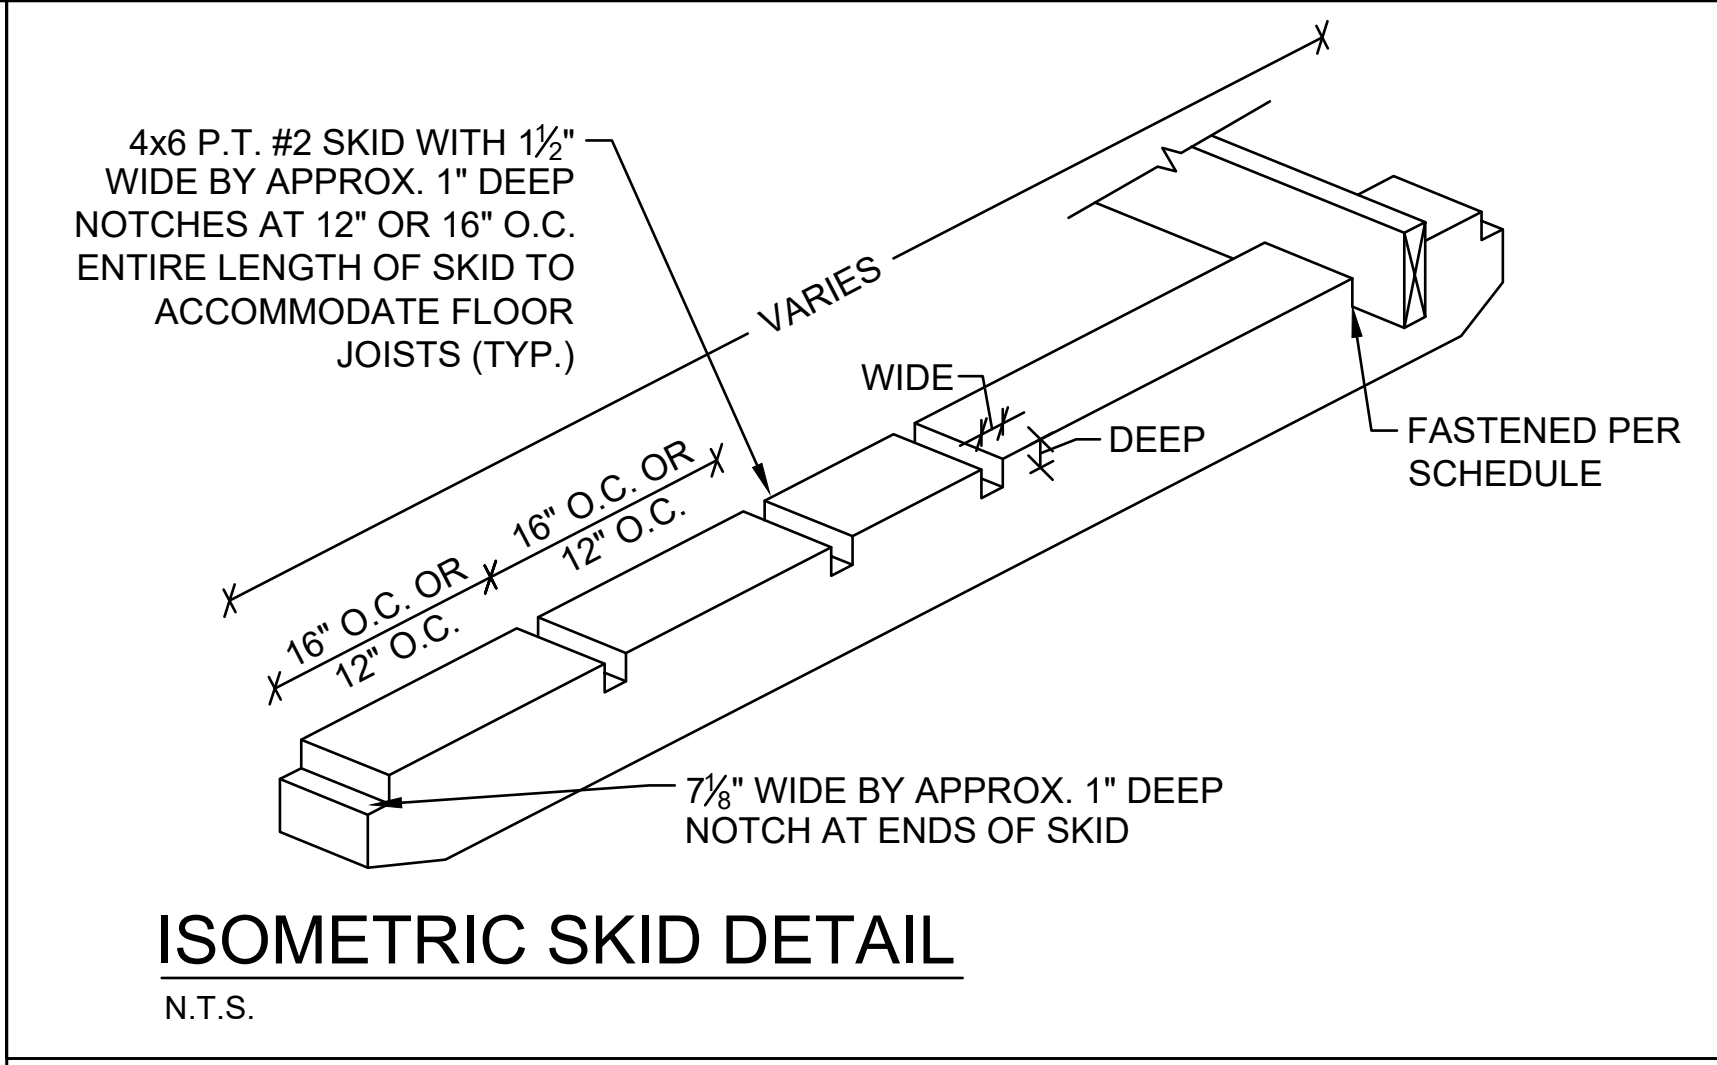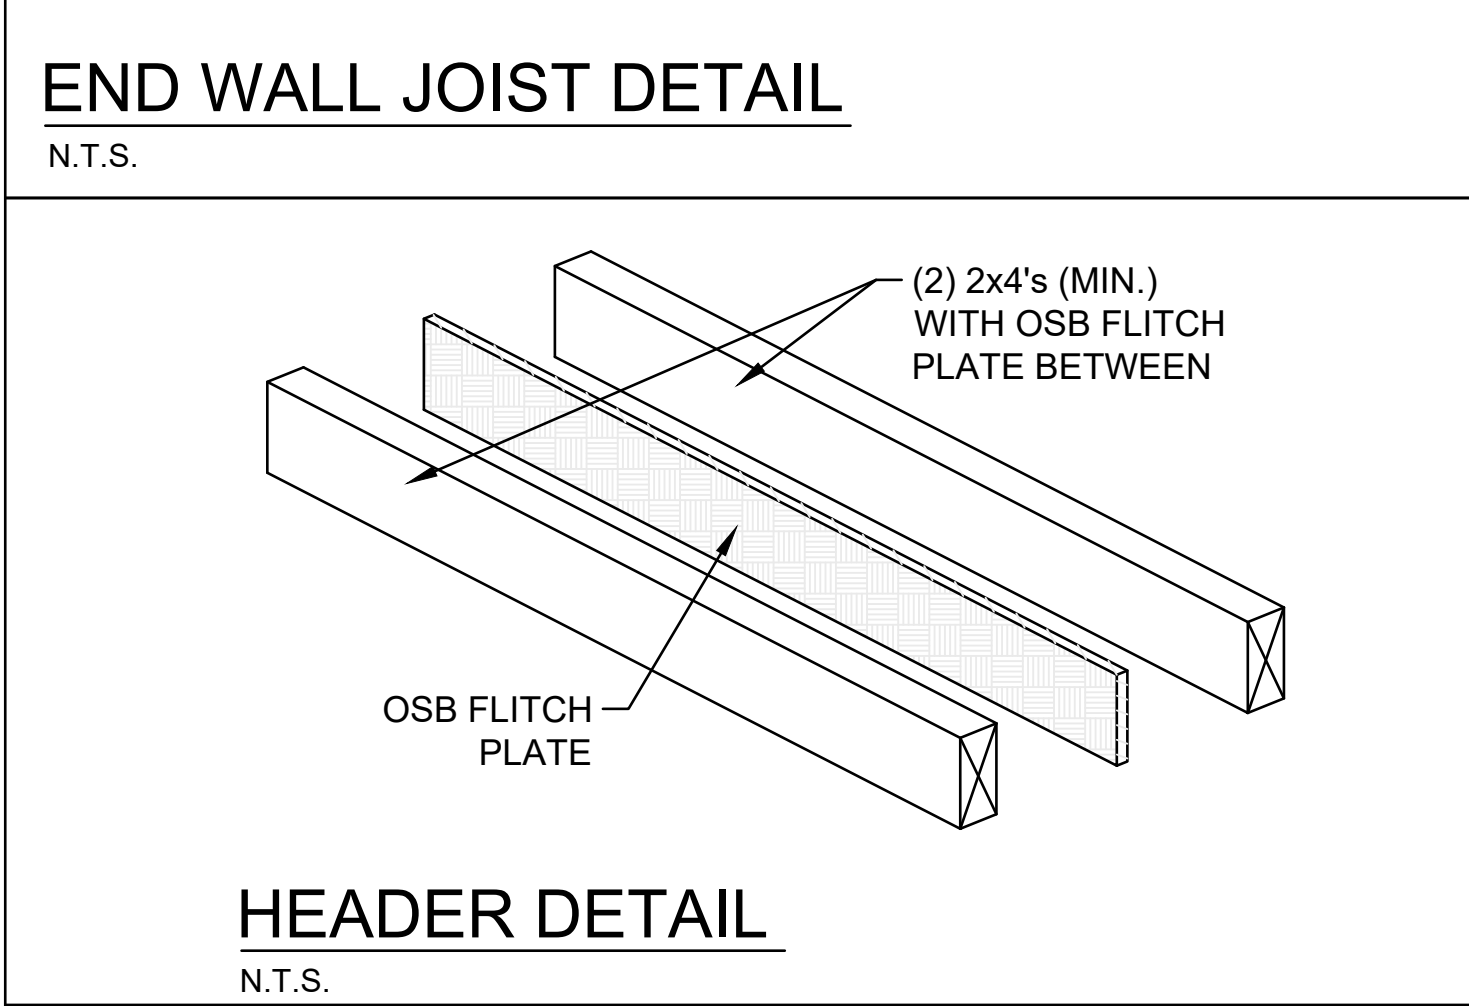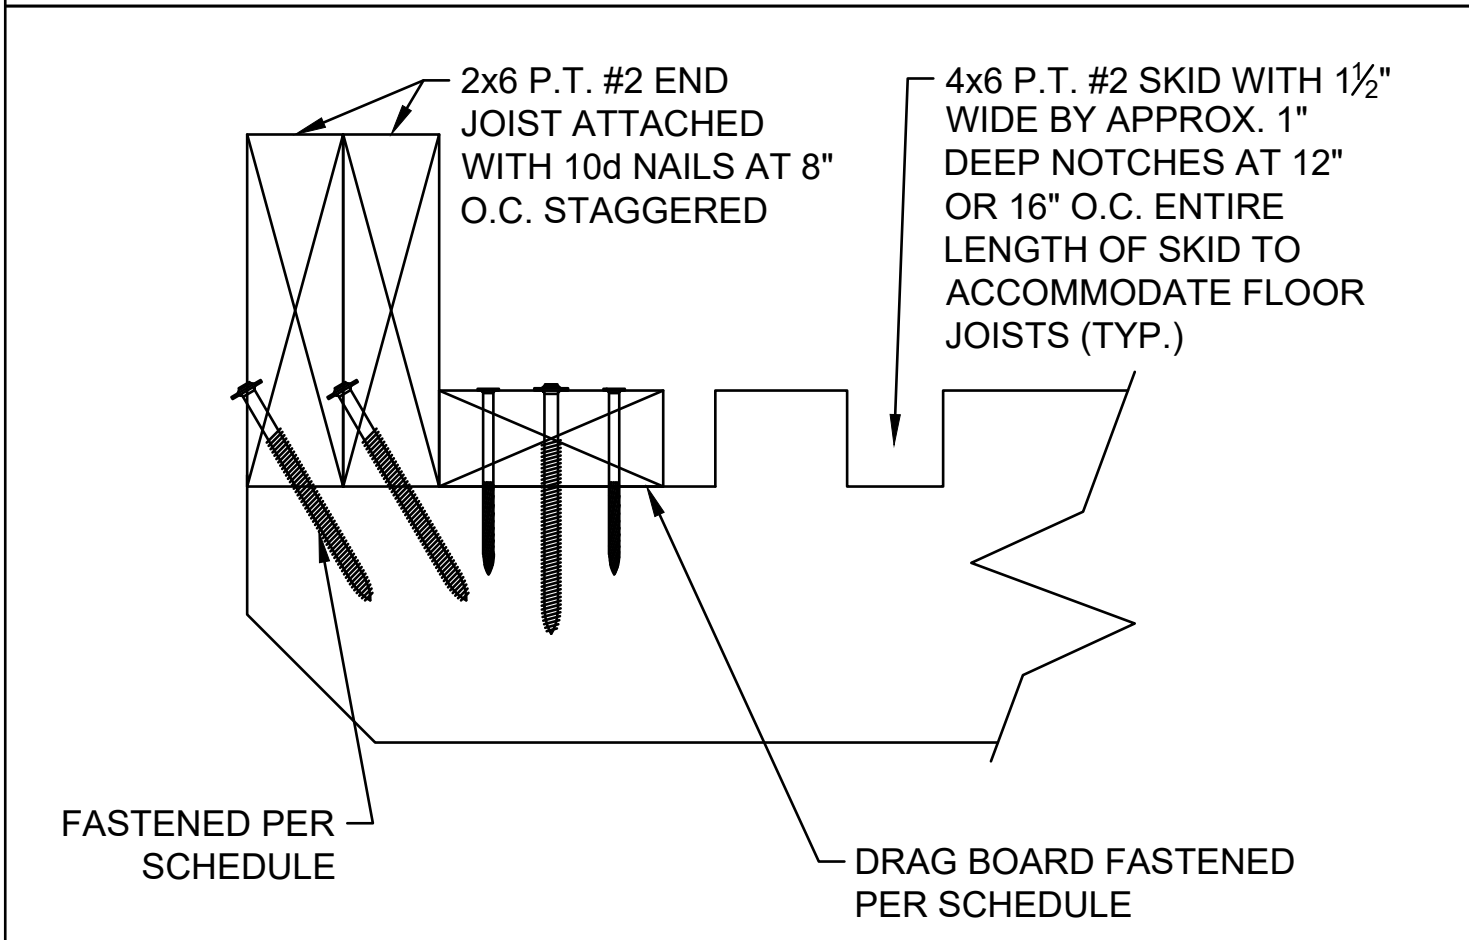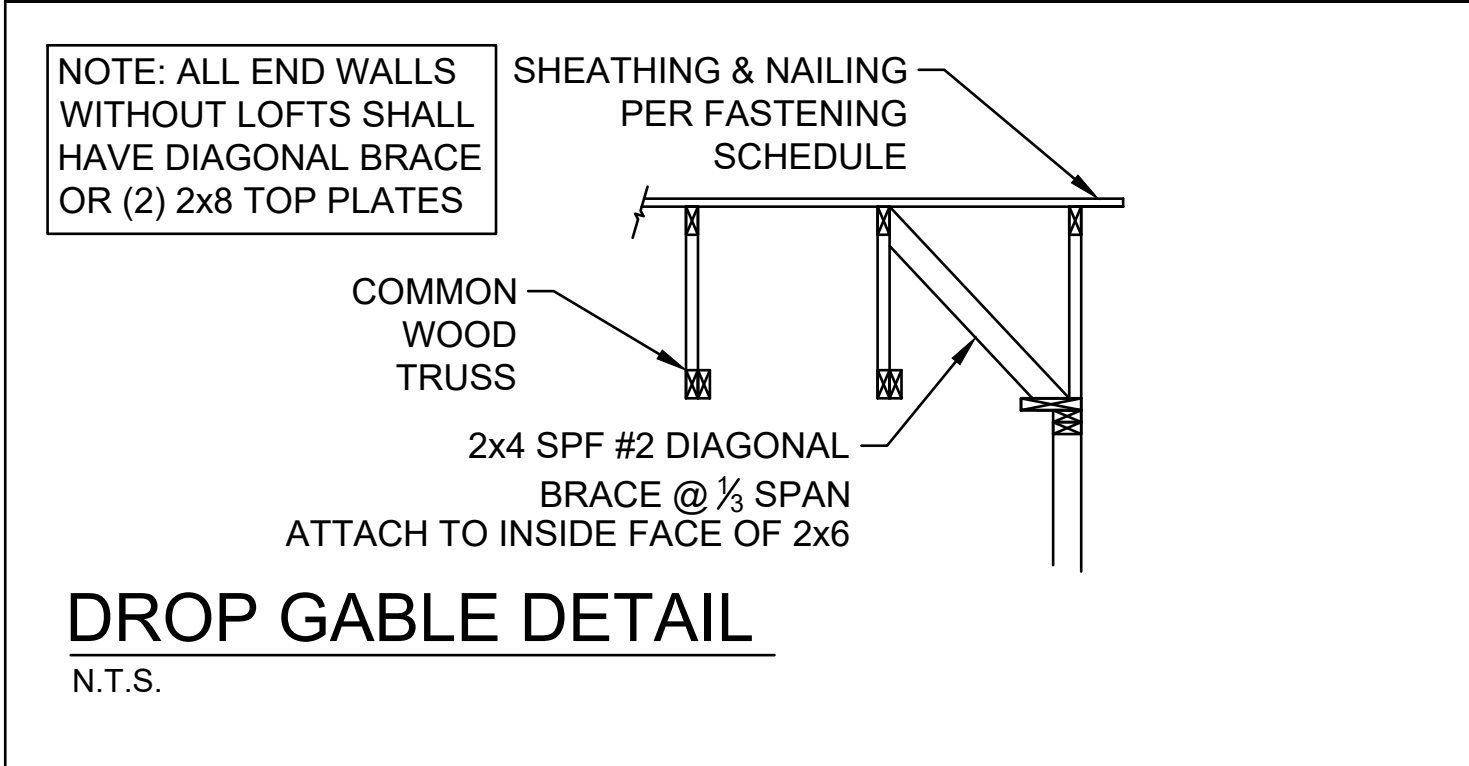

DETAILS

STOR-MOR PORTABLE BUILDINGS 1104 PARIS ROAD MAYFIELD, KY

SHEET 4

PROJECT 2401.00

TOP LINE ENGINEERING, LLC
STRUCTURAL ENGINEERS
William E. Neary, III
SMP-51, SMI-79, ICC 5185040
10649 Oakview Pointe Terrace
Gotha, Florida 34734

PROFESSIONAL ENGINEER
No. 94680
STATE OF FLORIDA

STOR-MOR PORTABLE BUILDINGS


RAVIAN ENGINEERING
P.O. BOX 802
PADUCAH, KY 42002
www.ravianeng.com

DRAWN BY DMG


CHECKED BY

DATE FEBRUARY 21, 2024


REVISION/ISSUED	DATE	BY
FINAL SUBMITTAL	2/21/2024	DMG

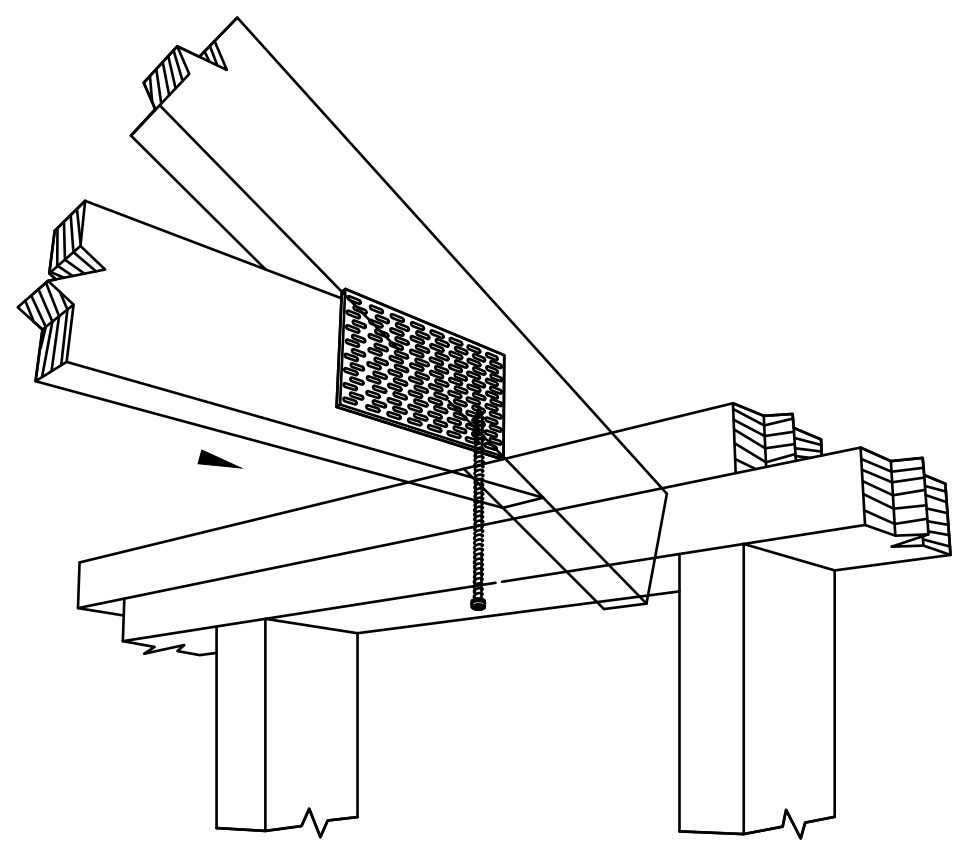


CONDITION 1:
TRUSS OFFSET FROM STUD
-UNDERSIDE OF TOP PLATE

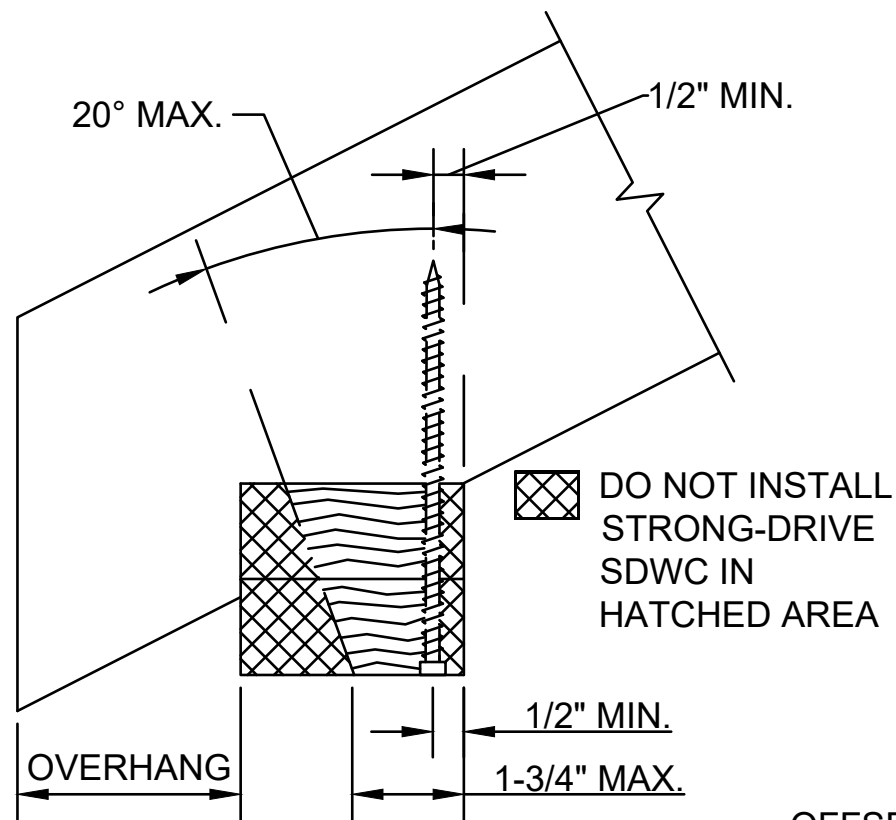


INSTALLATION ANGLE
LIMIT

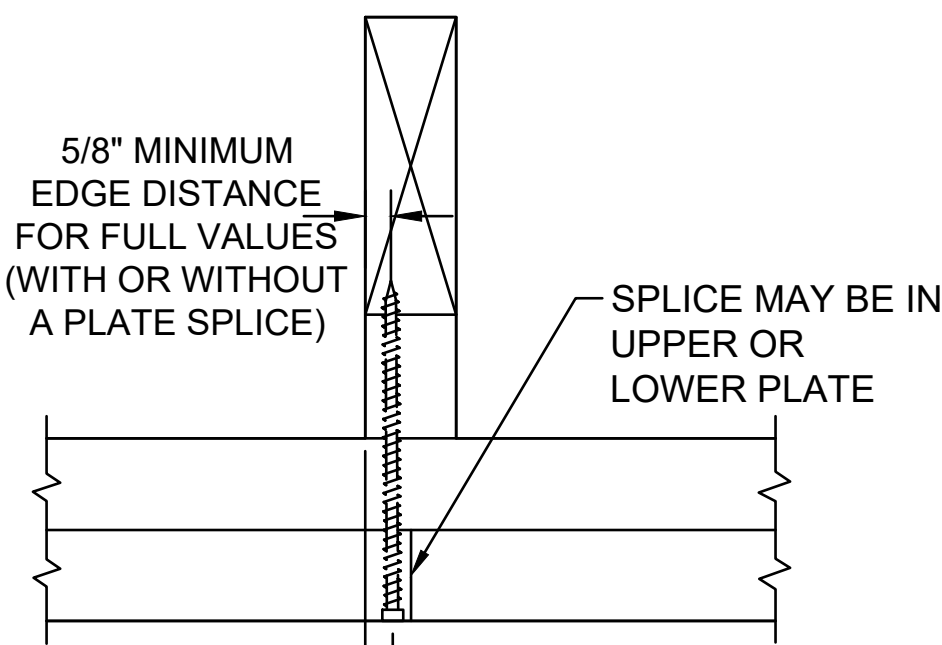


OFFSET 1/4" FROM
TOP PLATE SPLICE
FOR FULL VALUES
MINIMUM EDGE DISTANCE
AND TOP-PLATE SPLICE
OFFSET

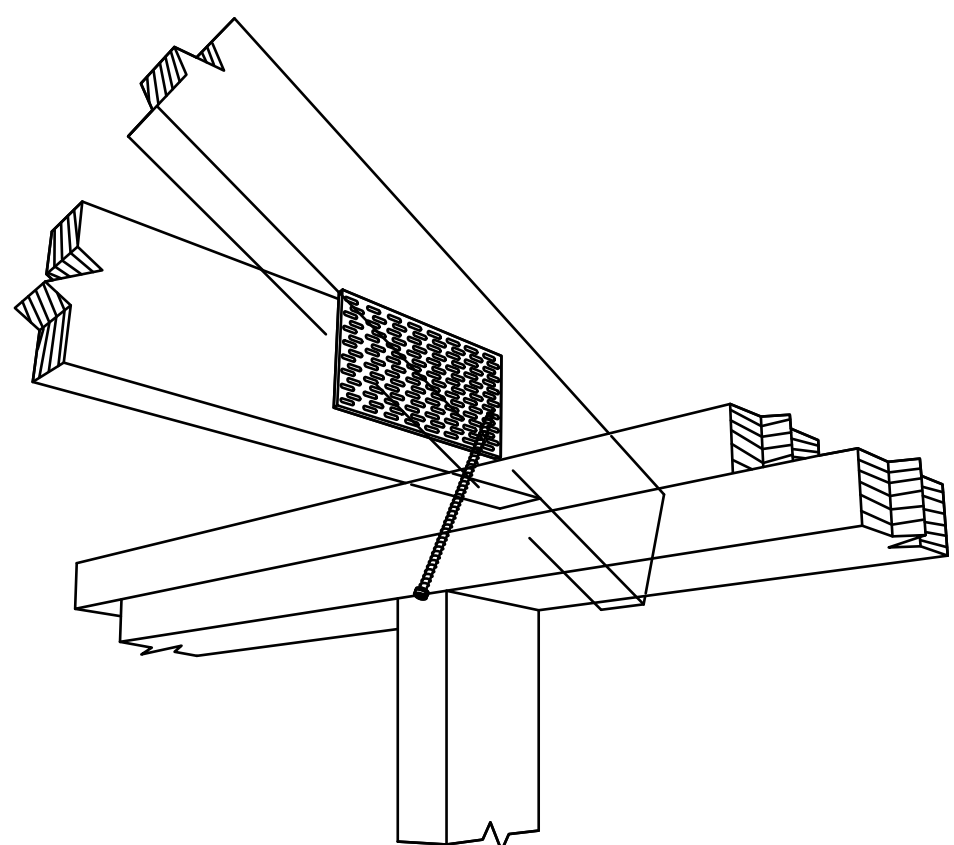

CONDITION 2:
TRUSS ALIGNED WITH STUD.
NARROW FACE OF STUD (OR
OVER HEADER)

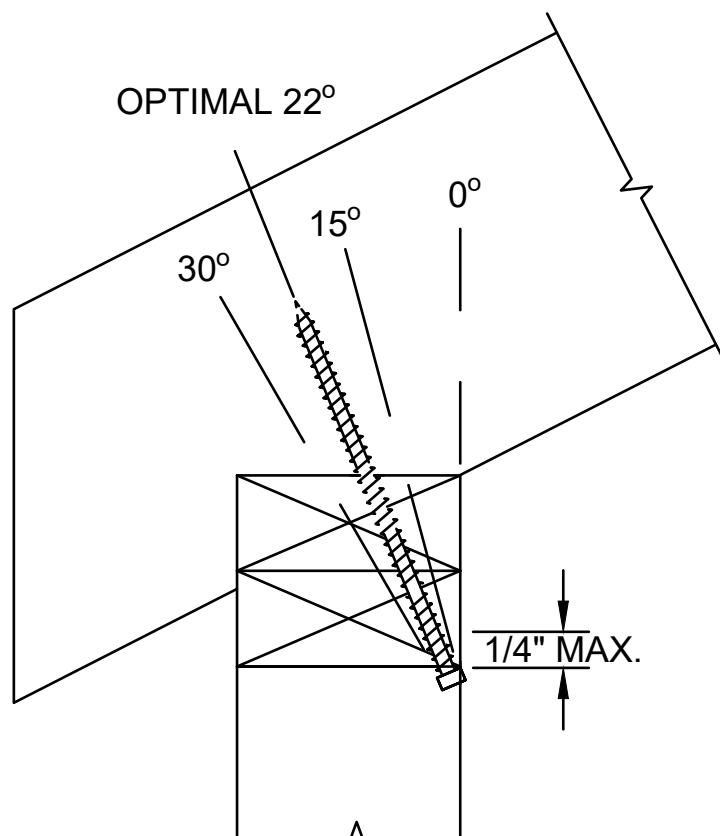


INSTALLATION ANGLE
LIMIT

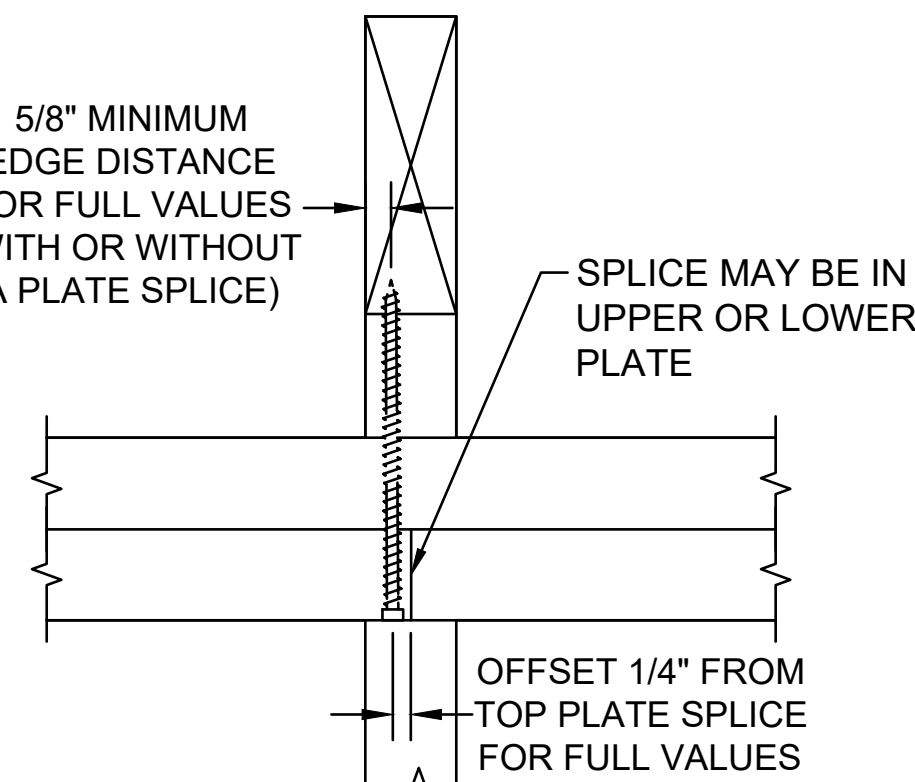

MINIMUM EDGE DISTANCE
AND TOP-PLATE SPLICE
OFFSET

TRUSS TO TOP PLATE CONNECTION DETAIL


N.T.S.

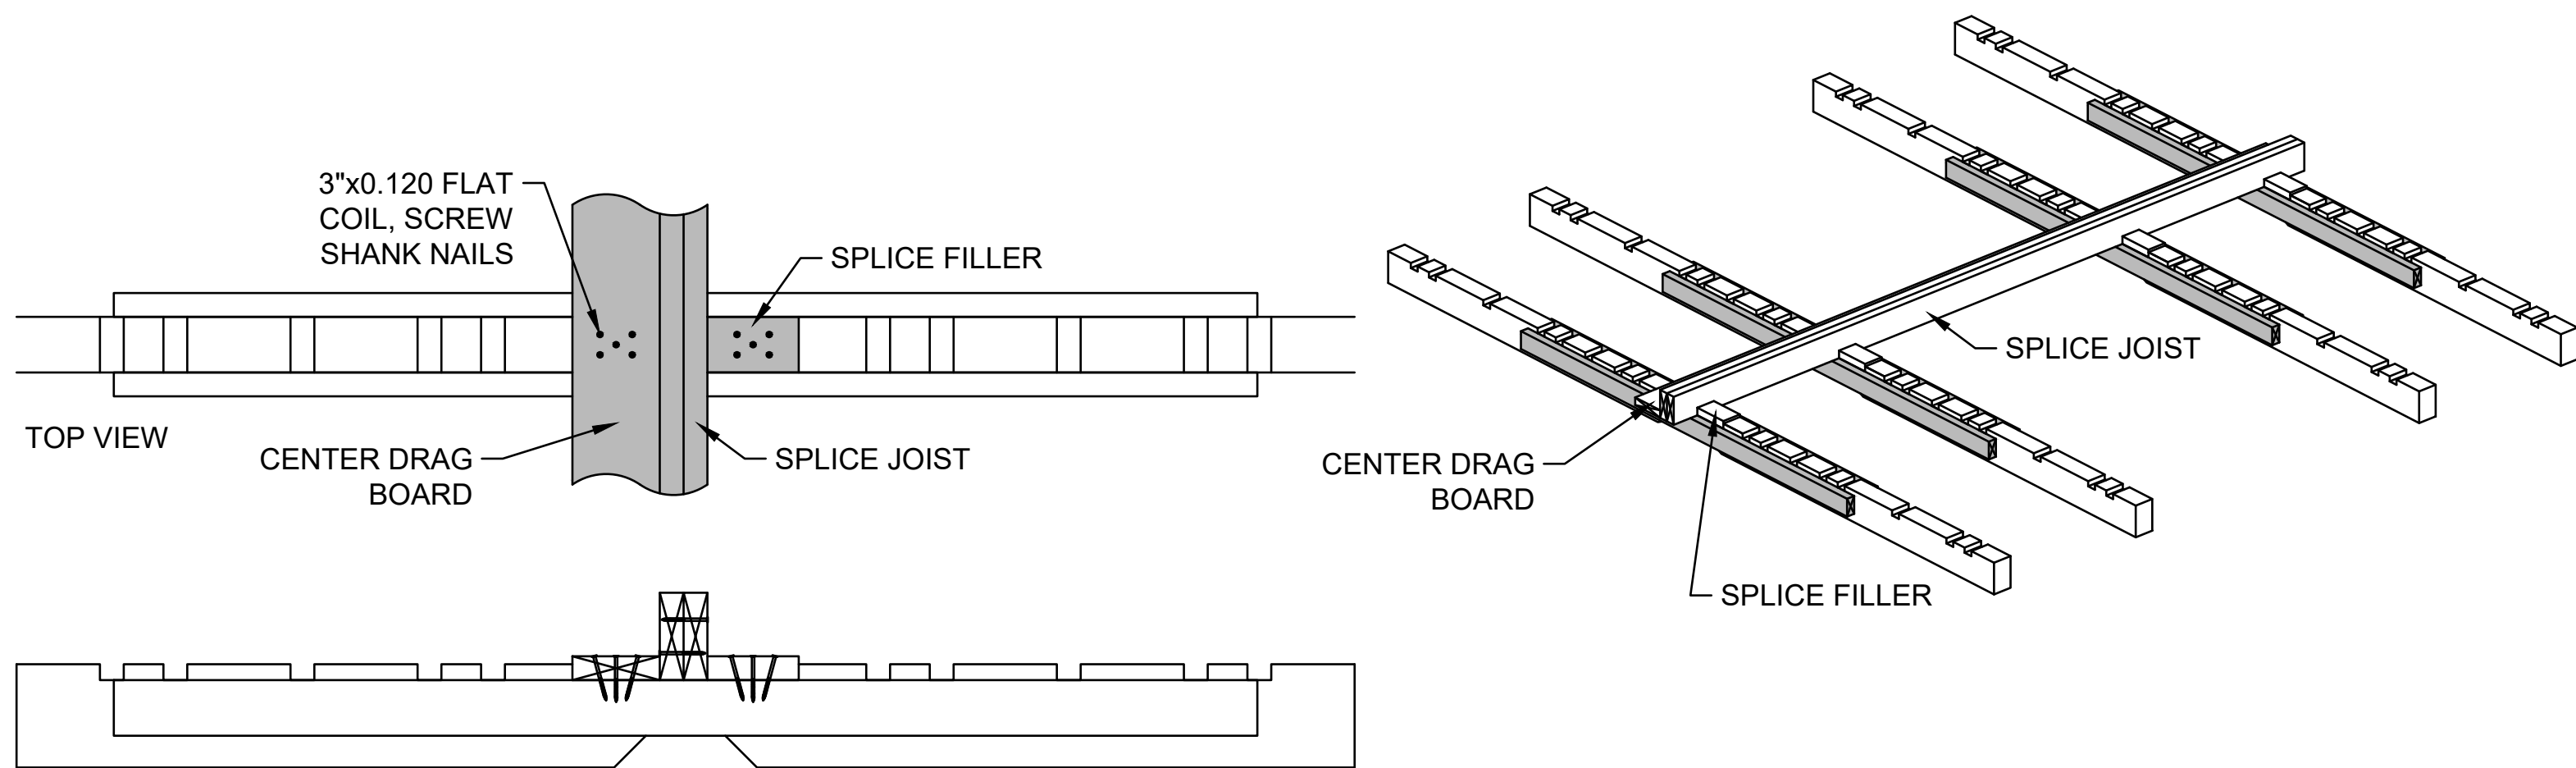

SIDE VIEW

JOIST AT SKID SPLICE DETAIL

N.T.S.

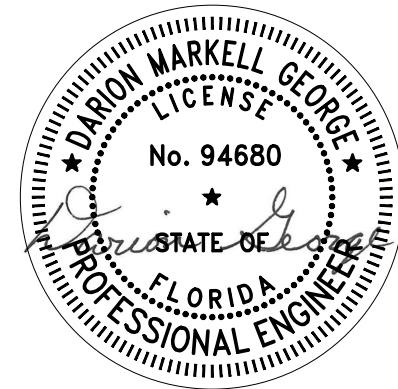

RAVIAN ENGINEERING
P.O. BOX 802
PADUCAH, KY 42002
www.ravianeng.com

DRAWN BY
DMG

CHECKED BY

DATE
FEBRUARY 21, 2024

BY	DATE	REVISION/ISSUED	FINAL SUBMITTAL
DMG	2/21/2024		

DETAILS	PROJECT
STOR-MOR PORTABLE BUILDINGS 1104 PARIS ROAD MAYFIELD, KY	2401.00

TLE TOP LINE ENGINEERING, LLC
STRUCTURAL ENGINEERS
William E. Neary, III
SMP-51, SMI-79, ICC 5185040
10649 Oakview Pointe Terrace
Gotha, Florida 34734

2024-02-20 TOP LINE ENGINEERING, LLC APPROVAL