

GEN3 Engineering - E:\000 GEN3 Docs\Mastec MCA\LAKE CITY\10091907_LAKE CITY_5G NR RADIO_CD.dwg August 7, 2026

NOTES:


1. CONTRACTOR TO FILL ANY EXISTING GRAVEL AREAS THAT ARE DISTURBED DURING THE COURSE OF CONSTRUCTION, GRAVEL TO MATCH EXISTING.
2. THE CONTRACTOR TO ENSURE THAT NO DAMAGE OR DEBRIS OCCURS ON THE ADJACENT PROPERTIES.
3. THE CONTRACTOR SHALL SEED ALL DISTURBED AREAS WITH LOW MAINTENANCE NATIVE GRASS AND COVER WITH APPROVED STRAW.
4. CONTRACTOR SHALL PROVIDE ALL REQUIRED EROSION CONTROL TECHNIQUES AND BEST MANAGEMENT PRACTICES PER LOCAL AND AND STATE REQUIREMENTS AS APPLICABLE.
5. NORTH ARROW SHOWN ON PLANS REFERS TO TRUE NORTH. CONTRACTOR SHALL VERIFY NORTH AND INFORM ARCHITECT/ENGINEER OF ANY DISCREPANCY BEFORE STARTING CONSTRUCTION.

CONTRACTOR IS RESPONSIBLE FOR MODIFYING THE RAYCAP INSTALL ON THE TOWER TO ACCOMMODATE THE QUANTITY OF RRU'S.

THE CONTRACTOR MUST FIELD VERIFY ALL MEASUREMENTS AND FIELD CONDITIONS PRIOR TO THE COMMENCEMENT OF CONSTRUCTION.



CALL FLORIDA 811
ONE CALL - DIAL 811
CALL 3 WORKING DAYS
BEFORE YOU DIG
1-800-638-4097

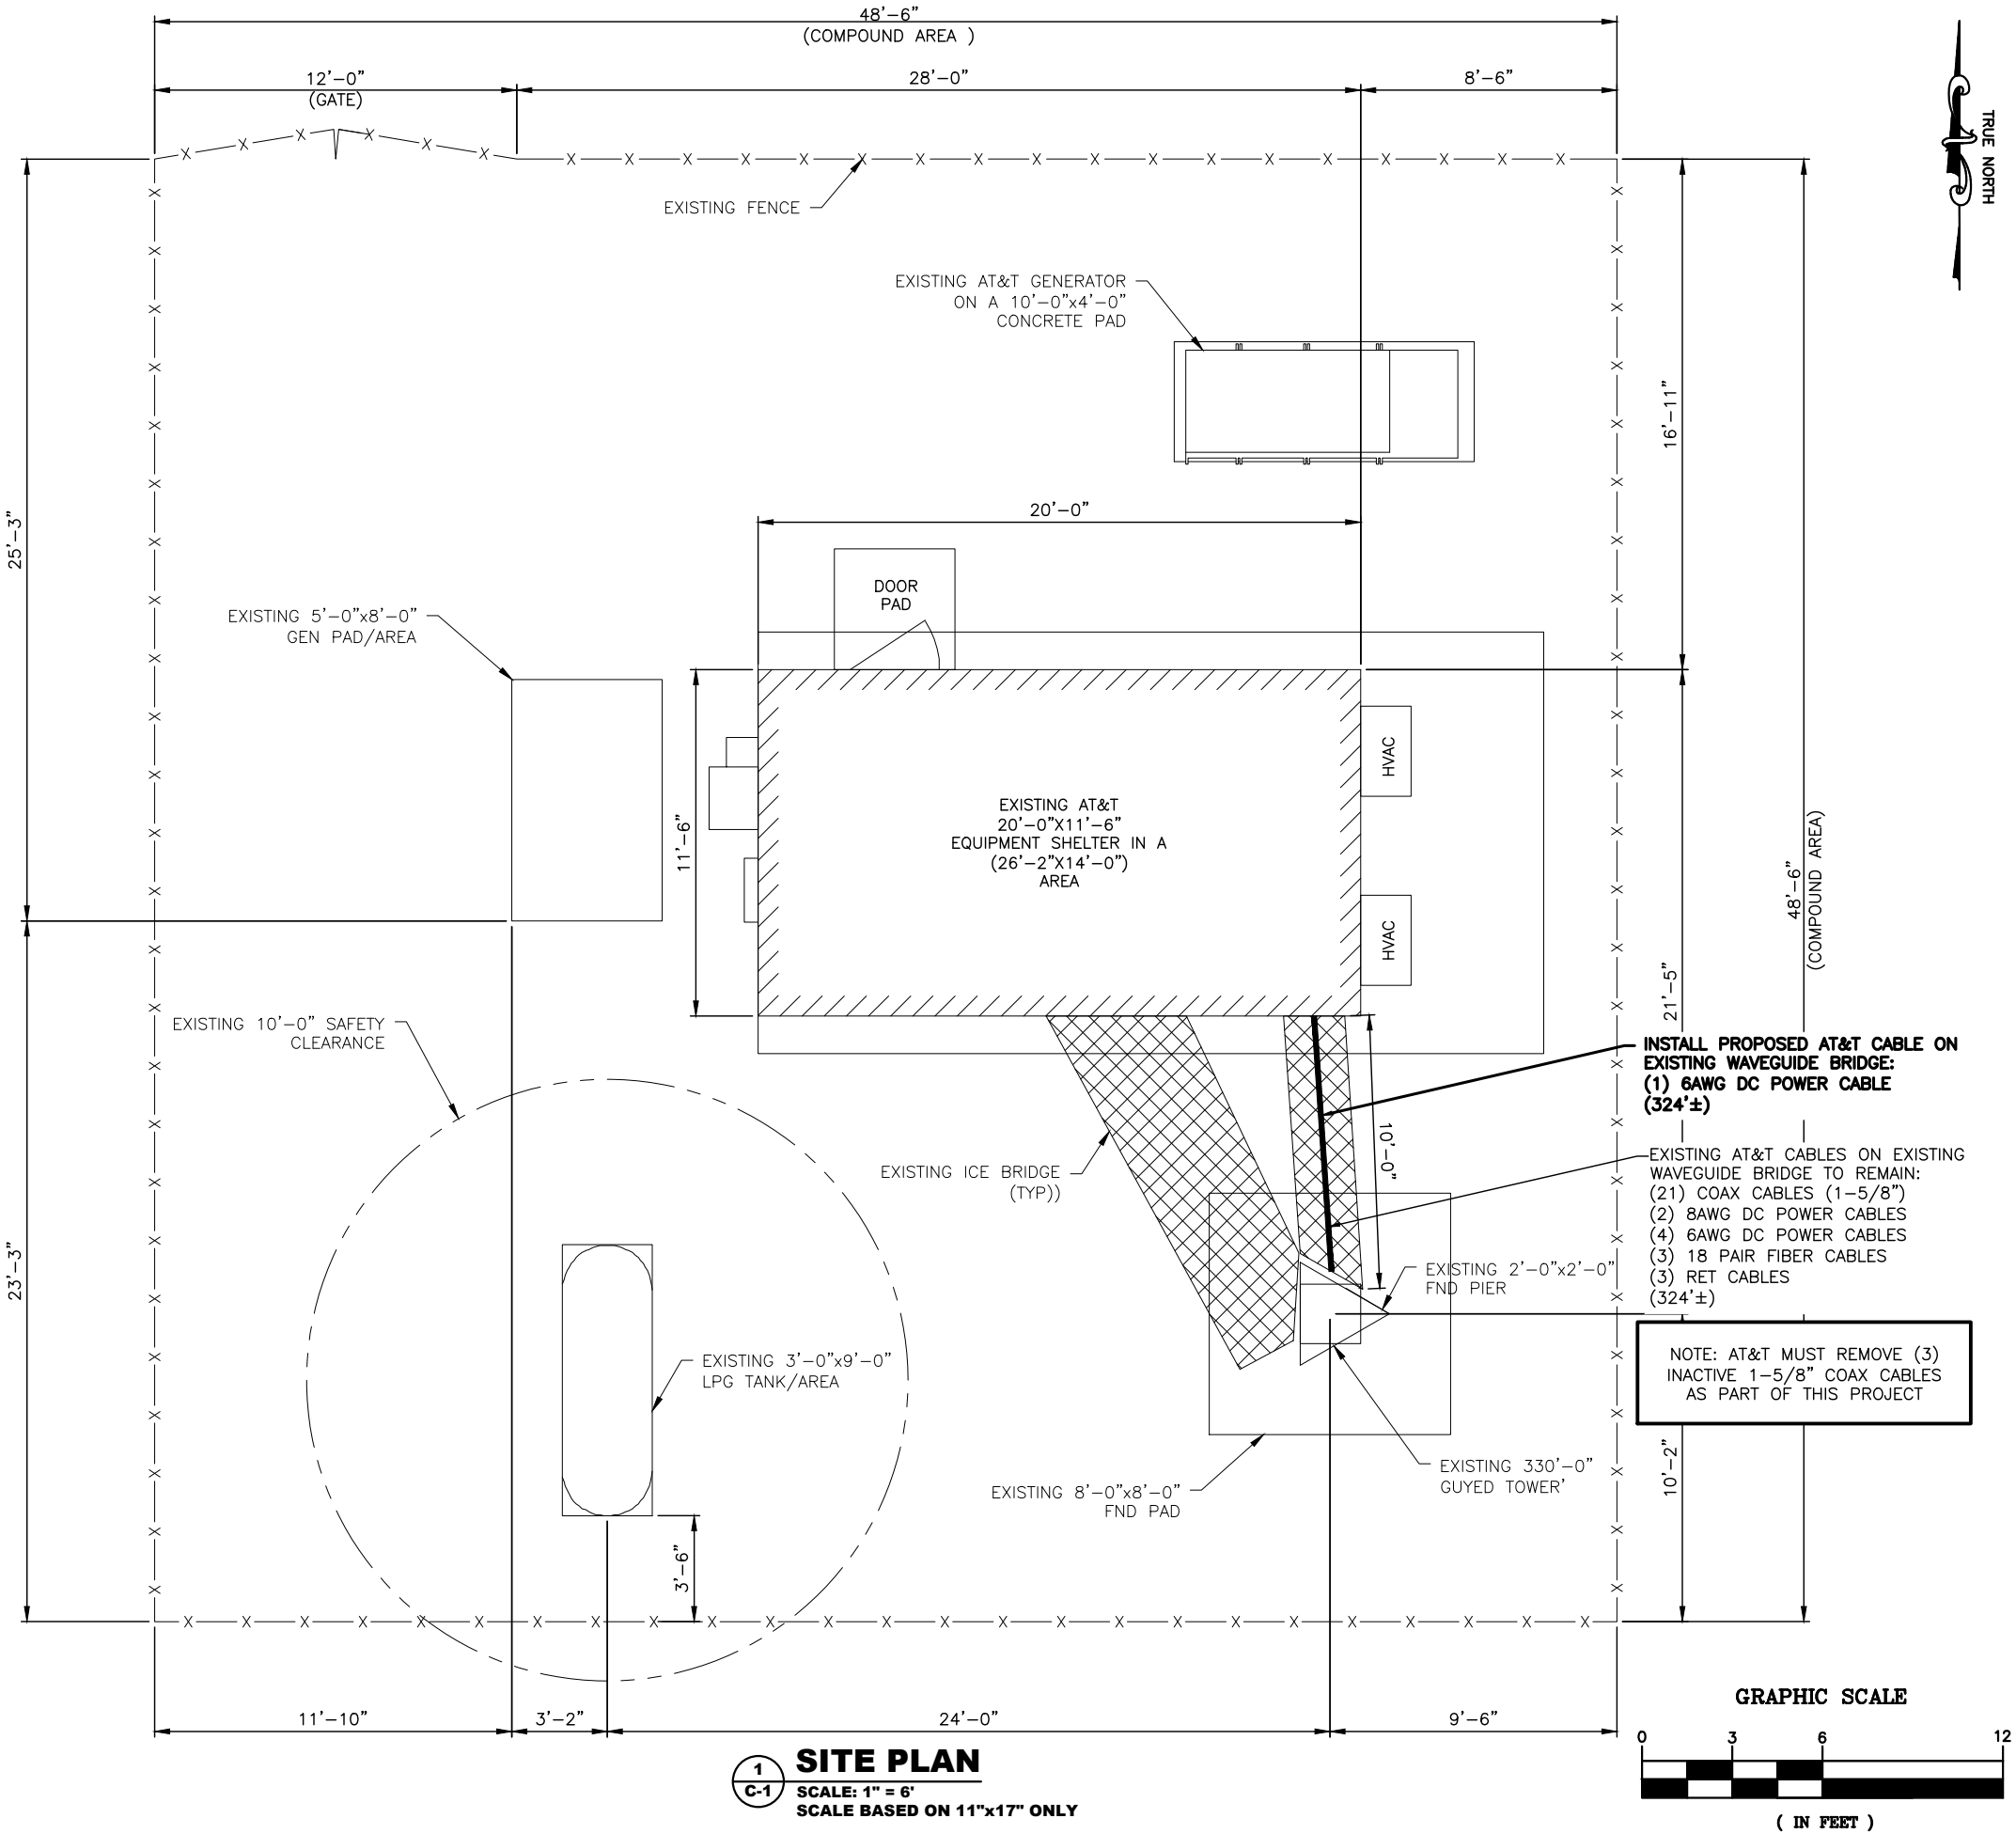


REV	DATE	DESCRIPTION
A	06/02/26	PRELIMINARY CDs REV "A"
0	08/07/26	FINAL CDs ISSUED
1		
2		


DRAWN BY: ME
CHECKED BY: MM



PREPARED BY:

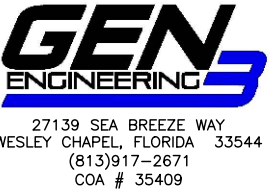

THIS ITEM HAS BEEN DIGITALLY SIGNED & SEALED BY MARC P. MAIER, P.E. ON THE DATE ADJACENT TO THE SEAL. SIGNATURE MUST BE VERIFIED ON ANY ELECTRONIC COPIES.

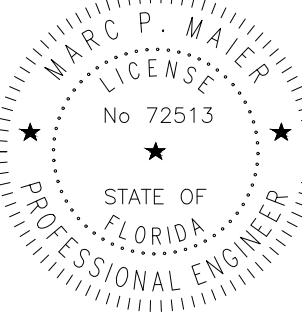

AUGUST 7, 2026
MARC P. MAIER, PE
FL PROFESSIONAL ENGINEER LIC. # 72513

LAKE CITY
FA #10091907
4284 N US HIGHWAY 441
LAKE CITY, FL 32055

SHEET DESCRIPTION

SITE PLAN

SHEET NUMBER

C-1