



STATE OF FLORIDA
DEPARTMENT OF HEALTH

APPLICATION FOR ONSITE SEWAGE DISPOSAL SYSTEM CONSTRUCTION PERMIT

Permit Application Number

04-0547N

PART II - SITE PLAN

Scale: Each block represents 5 feet and 1 inch = 50 feet.

* see ATTACHED *

Notes:

Site Plan submitted by:

Signature

owner Title

Plan Approved

Not Approved

Date 5-11-04

By

County Health Department


ALL CHANGES MUST BE APPROVED BY THE COUNTY HEALTH DEPARTMENT

08-03-11

SE HANOVER PLACE

SCALE 1" = 30'

SITE PLAN SUBMITTED
By: B. W. D.

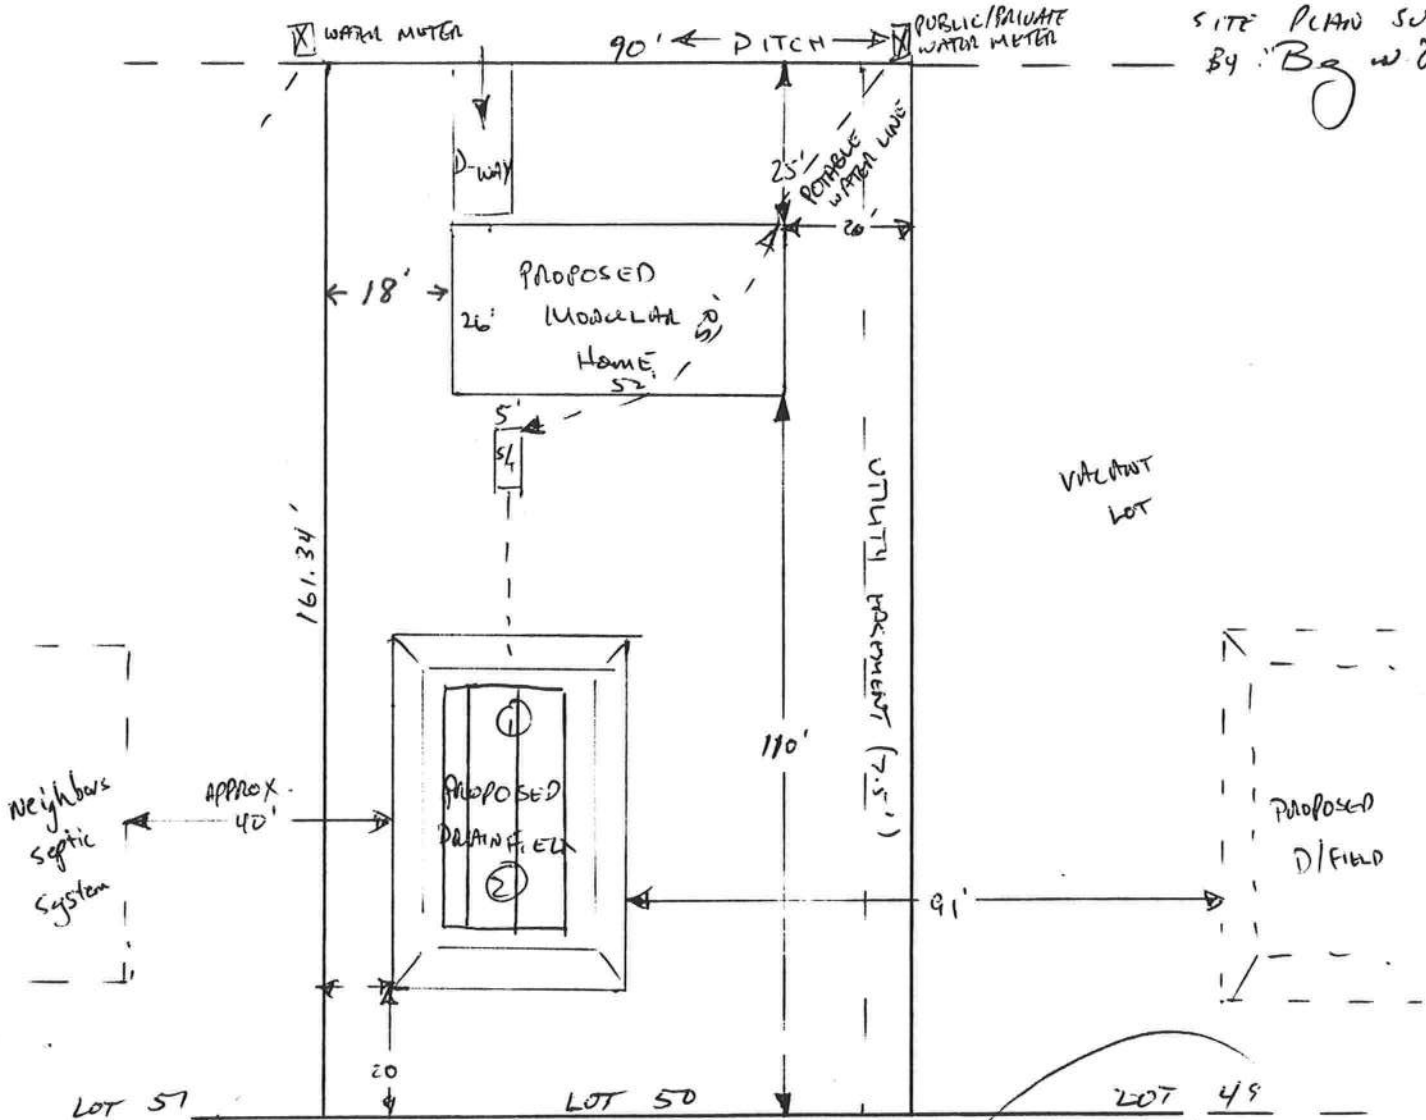

Approved
Lakawh Blot
5-14-04