


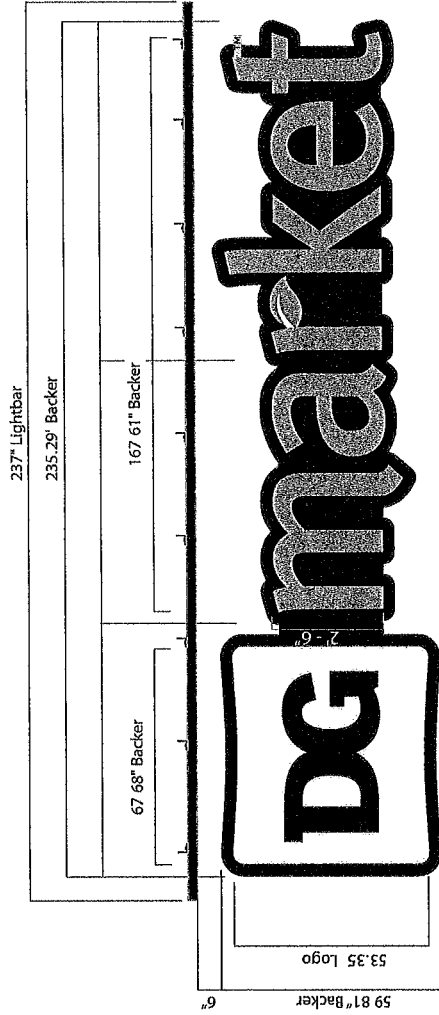

DG market

30" LETTERS COUNTURED PAINTED BACKER LIGHT BAR LED

GENERAL SPECIFICATIONS:

Materials:
DG Letters: 1" D Embossed Poly
Market Letters: 3"D, 1" Black Trim Caps


Contoured Backer:
 Aluminum, painted Black
 063" D
Mounting:
 Flush to Contour Backer

SQ FT: 98.43

ELECTRICAL:

illumination:
 Light bar White LEDs

COLORS:

 

NOTE: Final dimensions to be determined by Final Engineering

Everbrite, LLC.
 4949 S. 110th Street, Greenfield, WI 53228
 Phone: 414-529-3500 • Fax 414-529-7191
 Website: www.everbrite.com


Project No: 517816-5
 Drawn By: DB
 Date: 8/22/2025

© 2025 Everbrite, LLC. All rights reserved. This document is confidential and proprietary to Everbrite, LLC. Any disclosure to a third party is expressly prohibited. Drawings are for graphic purposes only and not intended for actual construction. For more specific manufacturing details, please refer to engineering specifications and final drawings.


Everbrite

DOLLAR GENERAL

White











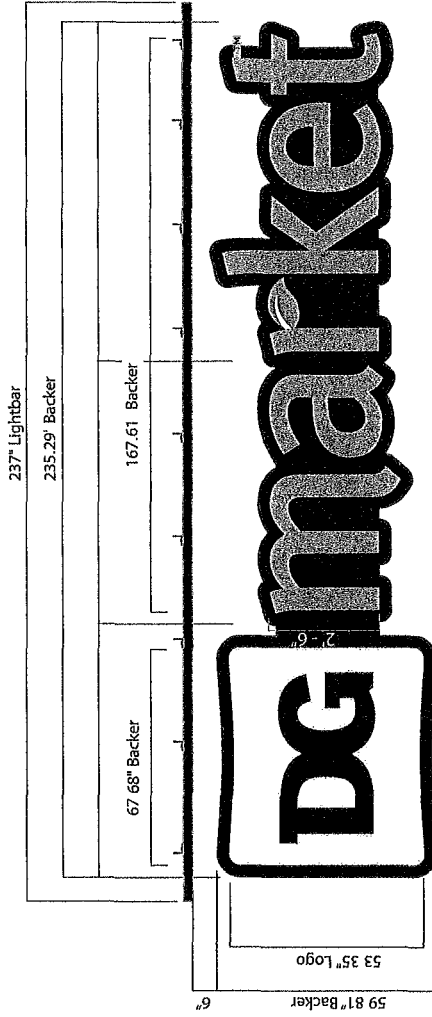


DOLLAR GENERAL

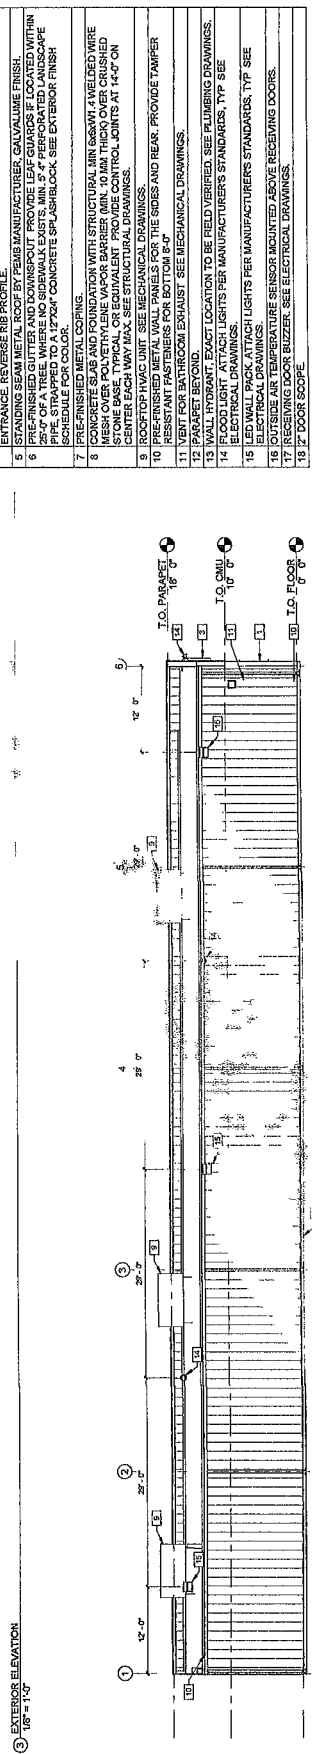

- [illegible]

NOTE:
1. REFER TO SHEET T-1.0 FOR ADDITIONAL INFORMATION ON RECOMMENDED NATIONAL ACCOUNT VENDORS.
2. NATIONAL ACCOUNT AND CONTACT INFORMATION SUBJECT TO CHANGE.

        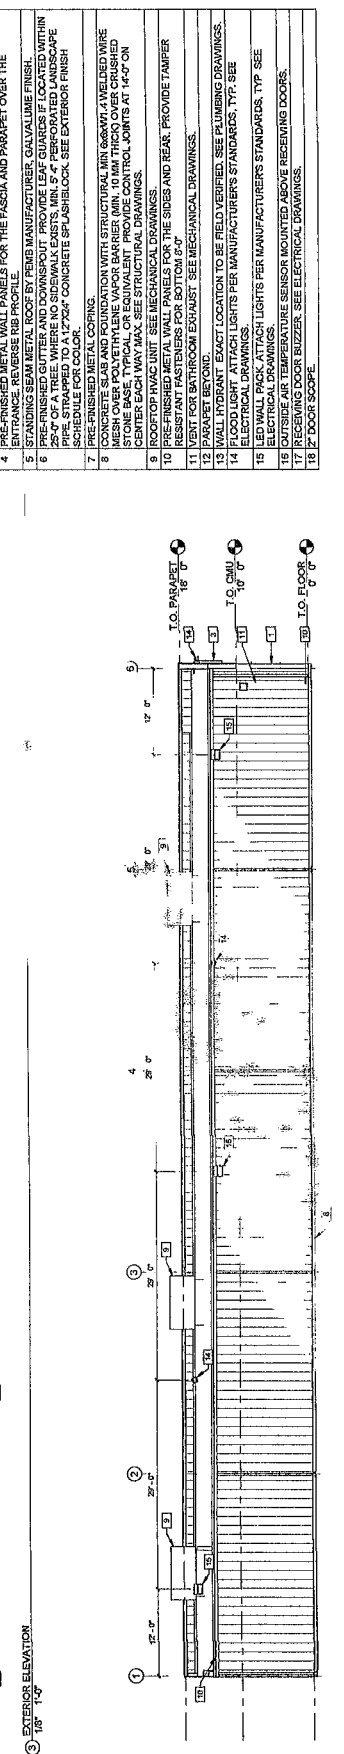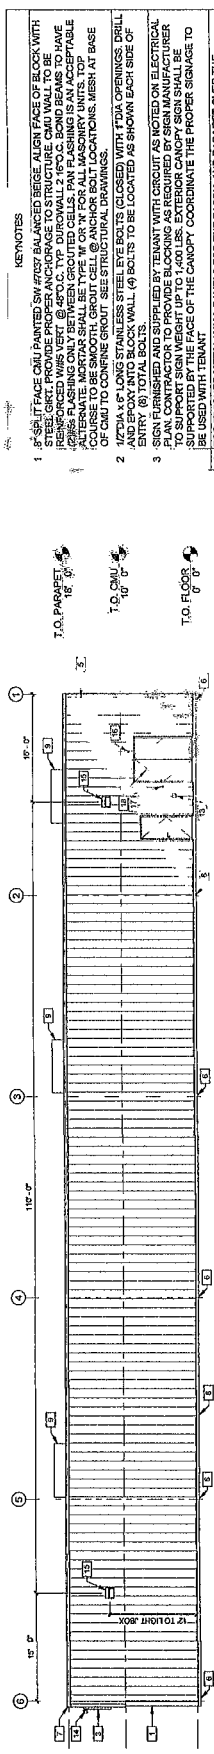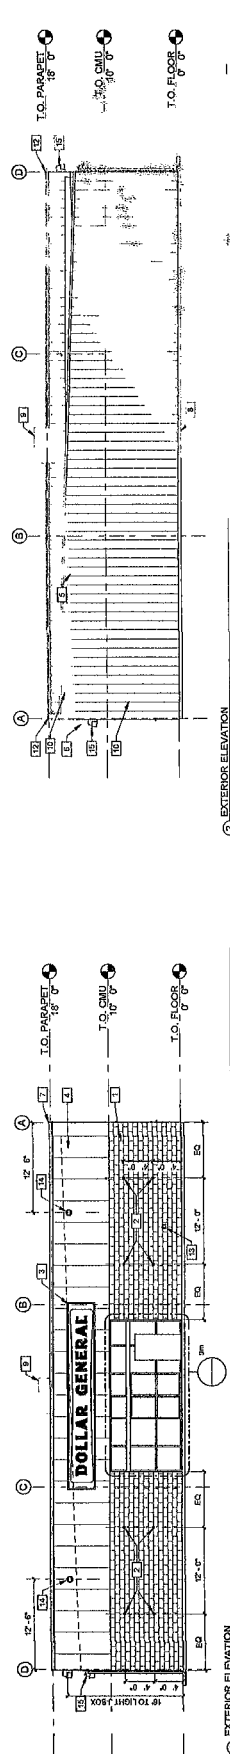

KEYNOTES

1. IF SET FACE CMU PAINTED SW MUST BALANCED BERG ALIGH FACE OF BLOCK WITH STEEL GRK. PROVIDE PROPER ANCHORAGE TO STRUCTURE. CMU WALL TO BE REINFORCED WITH VERT. @ 480 C.Y. TYP. DOWEL 2.10 C. BOND BEARS OF PLATE ALTERNATE. MORTAR SHALL BE TYPE M OR N FOR ALL MASONRY UNITS. TOP COURSE TO BE SMOOTH. GROUT CELL @ ANCHOR BOLT LOCATIONS. MESH AT BASE OF CMU TO COUS STRENGTH. SEE STRUCTURAL DRAWINGS FOR DETAILS.
2. AND EPOXY INTO BLOCK WALL. (4) BOLTS TO BE LOCATED AS SHOWN EACH SIDE OF ENTRY (8) TOTAL BOLTS.
3. SIGN FURNISHED AND SUPPLIED BY TENANT WITH CIRCUIT AS NOTED ON ELECTRICAL DRAWINGS. SIGN SHALL BE SUPPORTED BY 2x4 POSTS. SIGN SHALL BE SUPPORTED BY THE FACE OF THE CANOPY. COORDINATE THE PROPER SIGNAGE TO BE USED WITH TENANT.
4. PRE-FINISHED METAL CORING.
5. STANDING SEAM METAL ROOF BY PERM MANUFACTURER. GALVALUME FINISH.
6. PRE-FINISHED GUTTER AND DOWNSPOUT PROVIDE LEAF GUARDS IF LOCATED WITHIN 25'-0" OF A TREE TO PREVENT NO SIDESWALK EXIST. MIN. 8'-4" RECESSED CANOPY SCHEDULE FOR COLOR.
7. PRE-FINISHED METAL CORING.
8. CONCRETE SLAB AND FOUNDATION WITH STRUCTURAL MIT 68MM. 4 WELDED WIRE REINFORCEMENT. SEE STRUCTURAL DRAWINGS FOR DETAILS.
9. ROOFTOP HVAC UNIT. SEE MECHANICAL DRAWINGS.
10. PRE-FINISHED METAL WALL PANELS FOR THE SIDES AND REAR. PROVIDE TAMPER VENT FOR BATHROOM EXHAUST. SEE MECHANICAL DRAWINGS.
11. PARAPET BEYOND.
12. WALL HYDRANT. EXACT LOCATION TO BE FIELD VERIFIED. SEE PLUMBING DRAWINGS.
13. FLOOD LIGHT ATTACH LIGHTS PER MANUFACTURERS STANDARDS. TYP. SEE ELECTRICAL DRAWINGS.
14. OUTSIDE AIR TEMPERATURE SENSOR MOUNTED ABOVE RECEIVING DOORS.
15. RECEIVING DOOR BUZZER. SEE ELECTRICAL DRAWINGS.
16. DOOR SCOPE.

EXTERIOR FINISHES	PRE-ENGINEERED METAL BUILDING SYSTEM (P.E.M.B.S.)	UP BALANCE SYSTEM (U.B.S.)	STAR BUILDING SYSTEMS (S.B.S.)	NAACOR BUILDING SYSTEMS (N.B.S.)	SIG USE STEEL SYSTEM (S.U.S.)	CHIEF BUILDING SYSTEMS (C.B.S.)	PERFORMED COLORS IF MANUFACTURER ARE NOT METAL PANELS
DOWN SPOUTS							
SOPE AND TRAP METAL WALL PANELS. TYP. RECEIVING A EMERGENCY EXIT							
LOOKS (OUTSIDE OF DOORS) TO BE PAINTED. REFER TO DOOR SCHEDULE FOR							
MASSORY COATING (A-1000 SERIES) TO MATCH THE USE AND REAR METAL WALL PANELS							
FLAT METAL COPY AT STRENGTH VERTICAL AREA							
BUILDING FACIA WALL. PARAPET OVER ENTRANCE AND CANOPY							
STANDING SEAM METAL ROOF PANELS							
UNDER PANELS (INTERIOR SALES AND RECEIVING FLOOR)							

NOTE: REFER TO SHEET T-1 FOR ADDITIONAL INFORMATION ON RECOMMENDED NATIONAL ACCOUNT VENTURES.
2. NATIONAL ACCOUNT AND CONTACT INFORMATION SUBJECT TO CHANGE.

[illegible]

1971
1972
26

11801 Research Drive
Alachua, Florida 32615
(352) 331-1976
WWW.KCHW-INC.COM
© 1998 FLORIDA
CA-8075

EXHIBIT B

LEAD	CONCRETE ASPHALT REFS TO CLIP FOR DETAIL	HEAVY DUTY CONCRETE ASPHALT REFS TO CLIP FOR DETAIL	STANDARD DUTY ASPHALT REFS TO CLIP FOR DETAIL	HAWK DUTY ASPHALT REFS TO CLIP FOR DETAIL	FOOT ROW ASPHALT REFS TO CLIP FOR DETAIL	GRASS BOUNDARY REFS TO CLIP FOR DETAIL	ONDS-ACCESS FENCEMENT


LINE DATA TABLE		
LINE	DIRECTION	LENGTH
L1	S 48°23'28" E	28.14'
L2	S 03°51'18" W	36.68'
L3	S 42°02'25" W	34.93'

NOTES:

SEE SURVEY FOR SOUNDMARK, ELEVATIONS, LOCATIONS, AND DESCRIPTIONS.

CONTRACTOR SHALL REPAIR/RESTORE ANY DISTURBED AREAS TO EXISTING CONDITIONS OR BETTER.

ALL ELEMENTS THAT ARE PLACES OF PUBLIC ACCOMMODATIONS AND COMMERCIAL FACILITIES ON THE SITE INCLUDING ACCESSIBLE ROUTES AND PARKING SHALL MEET THE REQUIREMENTS OF "FLORIDA AMERICANS WITH DISABILITIES IMPROVEMENT ACT," ADA STANDARDS FOR ACCESSIBLE DESIGN, FLORIDA ACCESSIBILITY CODE FOR BUILDING CONSTRUCTION AND THE FAIR HOUSING ACT, WHERE

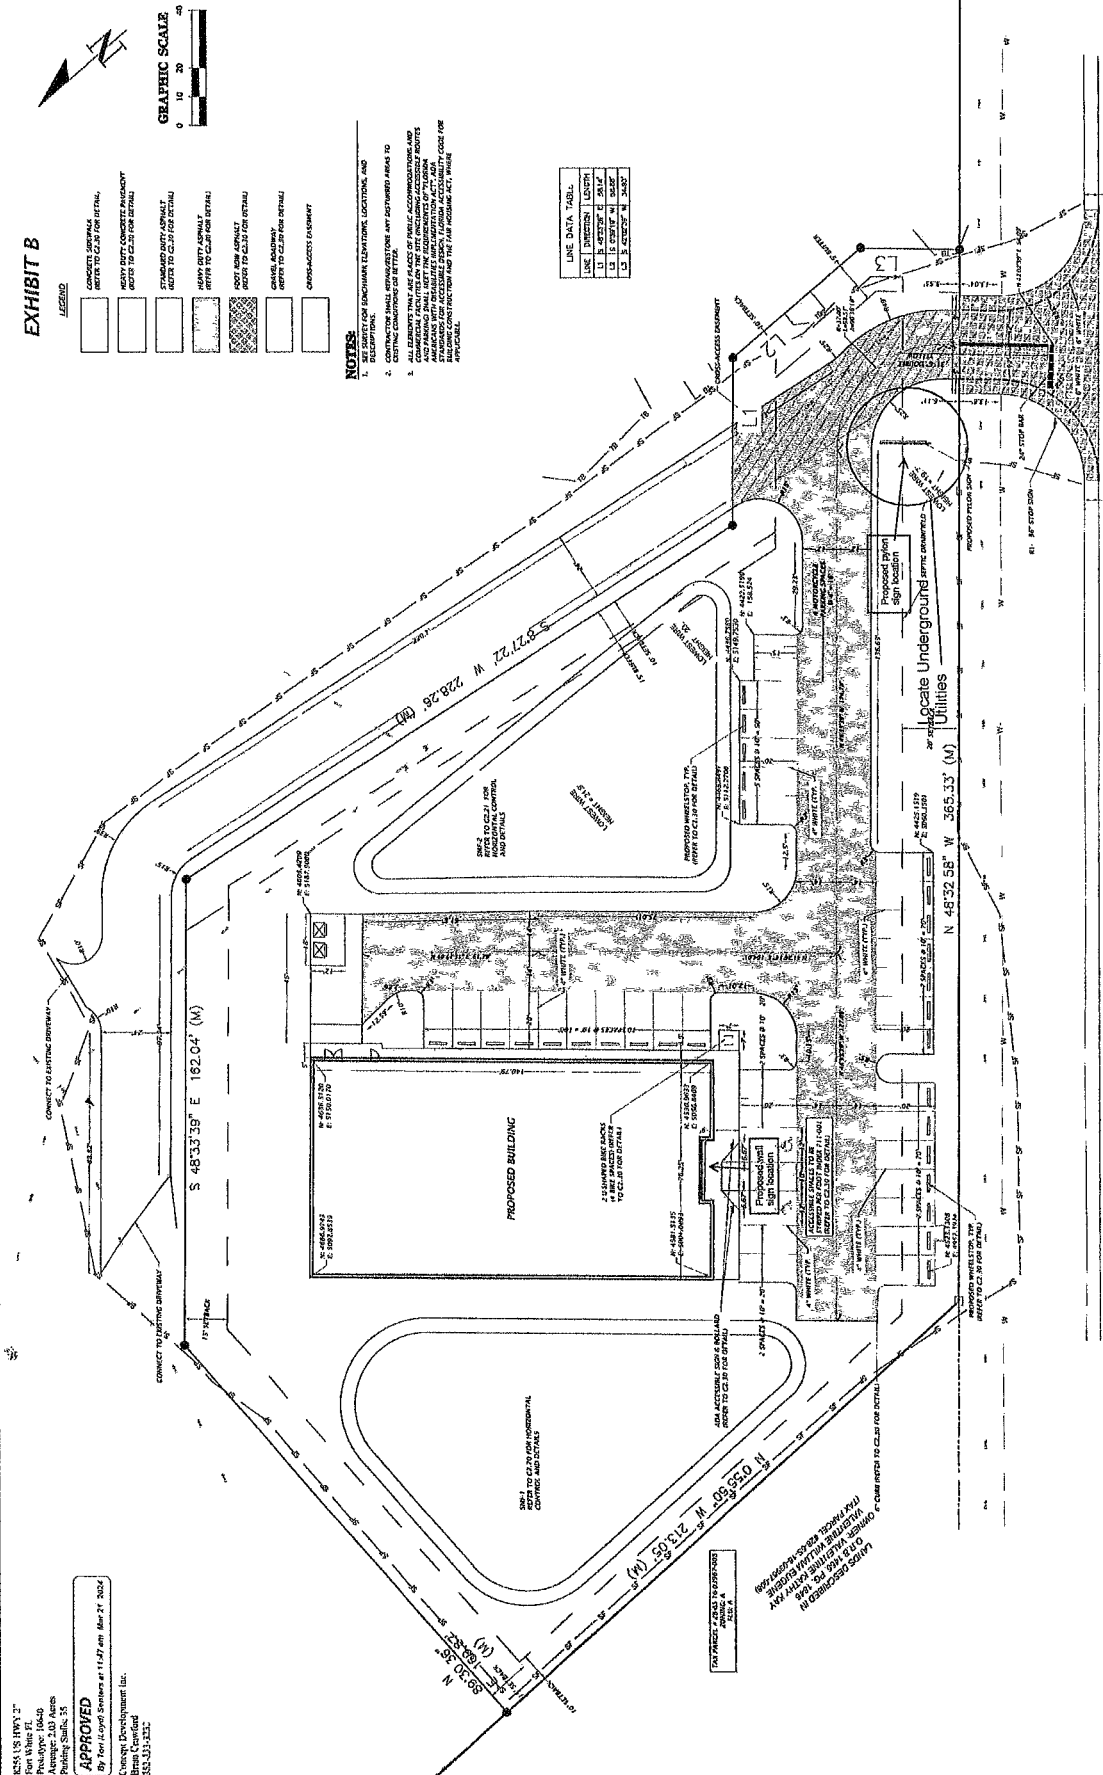

#75102

wall



COLUMBIA COUNTY BUILDING DEPARTMENT

135 NE Hernando Ave., Suite B-21, Lake City, FL 32055

Office: 386-758-1008 Fax: 386-758-2160

www.columbiacountyfla.com/BuildingandZoning.asp

NEW OR REPLACING EXISTING SIGN PERMITS

Submit Permit Applications Online at: <https://www.columbiacountyfla.com/PermitSearch/MyBNZPortalLogin.aspx>

PERMIT EXEMPTION: If the construction job cost is \$4000.00 or less, no permit is required. (County Ord.2012-2) This does not change the requirement for the use of licensed contractors and the requirement of recording a Notice of Commencement when the cost is \$5000.00 or more. (F.S. ch:489, F.S. ch:713)

The Deeded Property Owner must sign the 2nd page of the application. If the customer has a **notarized Power of Attorney for from the Deeded Property Owner**, then that named person can sign for the owner.

For Corporate Ownership we must have documents to prove the person signing as the owner has the Authority to do so. (By: Articles of Incorporation, Proper contract documents, officer's authority on company letterhead, or other notarized documents; these documents will be reviewed prior to permit issuance.)

Agents cannot sign the Application for the contractor this must be the license holder.

☐ Sign regulations and Definitions are attached to this application. **REVIEW THESE FOR COMPLIANCE.** Any questions on these Sign Regulations call County Planner at 386-754-7119.

☐ 1 -Notes: **1st page of application not needed if online submission

Two page Permit Application with **PROPERTY OWNER'S SIGNATURE & notarized** contractor signature on 2nd page

☒ License Holders (Contractors) must complete a "Letter of Authorization" for who signs the permit.

2 -Notes:

☐ If an Owner Builder, Notarized Disclosure Statement (Owner Builders must sign for the Permit).

3 -Notes:

☒ Proof of property ownership. **Provide** a Recorded deed or Property Appraiser's parcel details printout; if owned by a Corporation or Trust, **provide** corporate articles listing the signor, trust executor or POA forms.

4 -Notes:

☒ 2 sets of blueprints, Signed & Sealed Engineering, if new or relocating an existing sign.

5 -Notes: emailed on 2/5/26

☒ For signs located on walls, canopy, or on the building, **provide** Sign panel Specifications.

6 -Notes:

☒ Site plan, showing existing and/or new with setback distances, heights and sizes of signs.

7 -Notes:

☐ Subcontractors Verification Form, SIGNED by the license holder (contractor), if required.

8 -Notes:

☐ Recorded Notice of Commencement; before the 1st inspection.

9 -Notes: N/A

CONTRACTOR FILING:

Certified Contractors not on file, provide ____ state license, ____ (COI) Certificate of Liability insurance including Worker's Comp insurance with Columbia County Building Department as the certificate holder or ____ W/C Exemption card along with ____ the Detail Entity page showing "Active" for your Articles of Incorporation from the website sunbiz.org. No filing fees.

Registered Contractors not on file, call about reciprocity and fees.