

GENERAL REQUIREMENTS

- A. THE GENERAL STRUCTURAL NOTES EMPLOY THE FOLLOWING DEFINITIONS AND ABBREVIATIONS:
1. GENERAL CONTRACT DOCUMENTS – THE LATEST SET OF DRAWINGS, SPECIFICATIONS, AND RECORDED ADDENDA AND AMENDMENTS ISSUED FOR BID OR CONSTRUCTION.
 2. LICENSED PROFESSIONAL (STRUCTURAL) ENGINEER – AN ENGINEER LICENSED IN THE STATE IN WHICH THE PROJECT IS LOCATED AND QUALIFIED TO PERFORM THE WORK REQUIRED.
 3. STRUCTURAL ENGINEER OF RECORD – LICENSED PROFESSIONAL ENGINEER WHO IS IN RESPONSIBLE CHARGE FOR THE PREPARATION, SIGNING, DATING, SEALING, AND ISSUING OF STRUCTURAL ENGINEERING DOCUMENTS FOR ENGINEERING SERVICE OR CREATIVE WORK.
 4. DELEGATED ENGINEER – A LICENSED PROFESSIONAL ENGINEER WHO PROVIDES SERVICES OR CREATIVE WORK REGARDING A PORTION OF THE ENGINEERING PROJECT. THE DELEGATED ENGINEER IS THE ENGINEER OF RECORD FOR THAT PORTION OF THE ENGINEERING PROJECT. TYPICALLY, DELEGATED ENGINEERS FALL INTO ONE OF THE FOLLOWING CATEGORIES:
 - a. AN INDEPENDENT CONSULTANT
 - b. AN EMPLOYEE OR OFFICER OF AN ENTITY SUPPLYING COMPONENTS TO A FABRICATOR OR CONTRACTOR
 - c. AN EMPLOYEE OR OFFICER OF A FABRICATOR OR CONTRACTOR
 5. DELEGATED ENGINEERING DOCUMENTS – ENGINEERING DOCUMENTS THAT ARE PREPARED BY A DELEGATED ENGINEER.
 6. DESIGN TEAM – DESIGN PROFESSIONALS INCLUDING THE ARCHITECT, STRUCTURAL ENGINEER, CIVIL ENGINEER, MEP ENGINEER, AND ANY OTHER CONSULTANT THAT ISSUES CONTRACT DOCUMENTS.
 7. CONTRACTOR – GENERAL CONTRACTOR, CONSTRUCTION MANAGER, DESIGN BUILDER, OR ANY OTHER ENTITY CONTRACTED BY THE OWNER TO PERFORM THE WORK.
 8. SHOP DRAWINGS – DRAWINGS DEPICTING INSTALLATION MEANS AND METHODS AND CATALOG INFORMATION ON STANDARD PRODUCTS. SHOP DRAWINGS SHALL BE PREPARED BASED ON ENGINEERING DIRECTION CONTAINED IN CONTRACT DOCUMENTS BY A CONTRACTOR, FABRICATOR, MANUFACTURER, OR LICENSED PROFESSIONAL ENGINEER, FOR INCORPORATION INTO THE PROJECT.
 9. ESTABLISHED CHANNELS – AT THE ONSET OF THE PROJECT, ARCHITECT, OWNER, AND CONTRACTOR SHALL ESTABLISH DESIRED LINES OF COMMUNICATION BETWEEN ALL PROJECT PARTIES. THESE AGREED UPON LINES OF COMMUNICATION ARE THE ESTABLISHED CHANNELS.
- B. GENERAL STRUCTURAL NOTES ARE APPLICABLE TO THE DESIGN AND CONSTRUCTION OF THE ENTIRE PROJECT AND THIS ARE APPLICABLE TO EVERY PART OF THE PROJECT. THE CONTRACTOR SHALL BE RESPONSIBLE FOR THE FOLLOWING:
- a. WHERE A DETAIL, TYPICAL, DETAIL, SECTION, TYPICAL SECTION, OR PLAN NOTE IS SHOWN FOR ONE CONDITION, IT SHALL APPLY FOR ALL SIMILAR OR LIKE CONDITIONS, UNLESS NOTED OTHERWISE.
 - b. ISOMETRIC VIEWS ARE FOR VISUALIZATION PURPOSES ONLY AND DO NOT CONVEY ALL OF THE REQUIREMENTS OF THE CONTRACT DOCUMENTS.
- C. SHOULD THE CONTRACTOR ENCOUNTER A CONFLICT BETWEEN THESE DRAWINGS AND ANY OTHER CONTRACT DOCUMENT OR APPLICABLE CODE OR STANDARD OF PRACTICE DURING BIDDING, THE PROVISION RESULTING IN THE GREATER COST APPLIES. SHOULD THE CONTRACTOR ENCOUNTER A CONFLICT DURING CONSTRUCTION, THE CONTRACTOR SHALL SUBMIT A WRITTEN REQUEST FOR CLARIFICATION TO THE DESIGN TEAM, WHO WILL PROVIDE A WRITTEN RESPONSE IN RETURN.
- D. SPECIFICATIONS HAVE BEEN ISSUED ON THIS PROJECT BY THE STRUCTURAL ENGINEER OF RECORD AND ARE AN INTEGRAL PART OF THE CONTRACT DOCUMENTS.
- E. SEE SPECIFICATIONS FOR MATERIALS TESTING REQUIREMENTS.
- F. THE CONTRACTOR SHALL BE SOLELY RESPONSIBLE FOR COORDINATION OF THE STRUCTURAL WORK WITH OTHER TRADES INCLUDING, BUT NOT LIMITED TO: ARCHITECTURAL, CIVIL, AND MEP FOR FLOOR SLAB STEPS, SLOPES AND CURBS, FLOOR SLAB FINISH, OPENINGS IN STRUCTURAL FLOORS, ROOFS AND WALLS, ETC.
- G. THE BUILDING HAS BEEN DESIGNED BY THE STRUCTURAL ENGINEER OF RECORD TO RESIST THE CODE REQUIRED VERTICAL AND LATERAL FORCES IN ITS FULLY COMPLETED CONDITION. THE CONTRACTOR SHALL PROVIDE ALL REQUIRED BRACING, SHORING, AND OTHER CONSTRUCTION SUPPORTS NECESSARY TO ENSURE THE BUILDINGS STABILITY AND SAFETY THROUGHOUT THE DURATION OF CONSTRUCTION. FURTHER, THE CONTRACTOR SHALL NOT OVERLOAD THE STRUCTURE DURING CONSTRUCTION. THE CONTRACTOR SHALL RETAIN A LICENSED PROFESSIONAL ENGINEER TO PROVIDE THE ANALYSIS AND DESIGN NECESSARY TO DETERMINE POTENTIALLY OVERLOADED, UNSTABLE, OR HAZARDOUS CONDITIONS THAT MAY OCCUR AT ANY STAGE DURING CONSTRUCTION.
- H. THE CONTRACTOR SHALL VERIFY ALL EXISTING DIMENSIONS AND CONDITIONS AND COORDINATE WITH THE CONTRACT DOCUMENTS AND SHOP DRAWINGS.
- I. THE CONTRACTOR SHALL NOT ALTER OR MODIFY ANY CONSTRUCTION MEANS OR METHODS THAT MAY DAMAGE UTILITIES, ADJACENT BUILDINGS, OR PROPERTY. DOCUMENTATION OF ADJACENT CONDITIONS PRIOR TO CONSTRUCTION IS RECOMMENDED. FURTHER, THE CONTRACTOR SHALL EITHER ADEQUATELY OSHHA THE SITE OR PROTECT ADJACENT PROPERTY FROM DAMAGE.
- J. THE CONTRACTOR SHALL BE SOLELY RESPONSIBLE FOR PROJECT SAFETY AND OSHA REQUIREMENTS. SHOULD THE STRUCTURAL ENGINEER OF RECORD NOTIFY THE CONTRACTOR OF A POTENTIALLY UNSAFE CONDITION, IT IS SOLELY AS A COURTESY FROM THE STRUCTURAL ENGINEER OF RECORD. IT SHOULD NOT BE INTERPRETED AS THE STRUCTURAL ENGINEER OF RECORD ASSUMING ANY RESPONSIBILITY FOR PROJECT SAFETY.
- K. ALL STRUCTURES REQUIRE PERIODIC MAINTENANCE TO EXTEND LIFE SPAN AND ENSURE STRUCTURAL INTEGRITY FROM EXPOSURE TO THE ENVIRONMENT. A MAINTENANCE PROGRAM OF MAINTENANCE SHALL BE ESTABLISHED BY THE BUILDING OWNER. THIS PROGRAM SHALL INCLUDE, BUT NOT BE LIMITED TO: PAINTING OF STRUCTURAL STEEL, PROTECTIVE COATINGS FOR CONCRETE, SEALANTS, CAULKED JOINTS, EXPANSION JOINTS, CONTROL JOINTS, SPALLS AND CRACKS IN CONCRETE, AND PRESSURES OF EXPOSED STRUCTURAL ELEMENTS EXPOSED TO A SALINE OR OTHER HARSH CHEMICAL ENVIRONMENT.
- L. THE USE OF DE-ICING CHEMICALS ON ANY EXPOSED STRUCTURAL ELEMENT IS DISCOURAGED AND WILL ACCELERATE DEGRADATION OF STRUCTURAL ELEMENTS.
- M. THE BUILDING OWNER SHALL NOT ALTER OR MODIFY ANY STRUCTURAL ELEMENT WITHOUT CONSULTING A LICENSED PROFESSIONAL ENGINEER. FURTHER, BUILDING OWNER SHALL NOT RENOVATE, REPAIR, ADD-ON TO, OR OTHERWISE MODIFY THE EXISTING STRUCTURAL SYSTEMS WITHOUT CONSULTING A LICENSED PROFESSIONAL ENGINEER.
- N. THE CONTRACTOR SHALL COORDINATE PIPING AND CONDUIT EMBEDDED IN OR ATTACHED TO SLABS, SLABS-ON-DECK, BEAMS, AND COLUMNS. ANY REQUIRED MODIFICATIONS TO STRUCTURAL MEMBERS OR THEIR REINFORCEMENT AS A RESULT OF EMBEDMENT OR ATTACHMENT SHALL BE SUBMITTED TO THE DESIGN TEAM FOR THEIR REVIEW. SEE GENERAL STRUCTURAL NOTES SECTION "DESIGN CRITERIA" FOR LIMITATIONS OF MEP LOADING ON STRUCTURAL SYSTEMS.
- O. THE STRUCTURAL ENGINEER OF RECORD'S ROLE DURING CONSTRUCTION
1. THE STRUCTURAL ENGINEER OF RECORD SHALL NOT ASSUME CONTROL OF, OR RESPONSIBILITY FOR, CONSTRUCTION MEANS, METHODS, TECHNIQUES, SEQUENCES OR PROCEDURES, PROJECT SAFETY, THE ACTS AND OMISSIONS OF THE CONTRACTOR, OR THEIR FAILURE TO CARRY OUT THE WORK IN ACCORDANCE WITH THE CONTRACT DOCUMENTS.
 2. STRUCTURAL ENGINEER OF RECORD SHALL NOT HAVE AUTHORITY TO STOP THE WORK OR AUTHORIZE CHANGES TO ANY CONTRACT SUM.
 3. PERIODIC SITE VISITS BY REPRESENTATIVES OF THE STRUCTURAL ENGINEER OF RECORD ARE SOLELY FOR THE PURPOSE OF BECOMING GENERALLY FAMILIAR WITH THE PROGRESS AND QUALITY OF THE WORK AND DETERMINING, IN GENERAL, IF THE WORK OBSERVED IS BEING PERFORMED IN ACCORDANCE WITH THE CONTRACT DOCUMENTS. THIS LIMITED OBSERVATION SHOULD NOT BE CONSTRUED AS EXHAUSTIVE OR CONTINUOUS AND THAT OBSERVATIONS ARE QUALITATIVE, NOT QUANTITATIVE. THIS LIMITED INFORMATION WILL BE USED TO ADVISE THE OWNER/CONTRACTOR/ARCHITECT OF POTENTIAL DEFICIENCIES.
- P. CLARIFICATION OF POSITION OF STRUCTURALLY FRAMING ELEMENTS
1. USE ONLY DIMENSIONS INDICATED ON THE DRAWINGS. DO NOT SCALE ANY DIMENSIONS.
 2. IF NOT INDICATED ON DRAWINGS, ASSUME EQUAL SPACING BETWEEN ESTABLISHED DIMENSIONS.
 3. CENTER LINES OF COLUMNS AND FOUNDATIONS SHALL COINCIDE WITH GRID LINE INTERSECTION, UNLESS NOTED OTHERWISE.
 4. CENTER LINES OF FOOTINGS, GRADE BEAMS, AND WALLS SHALL COINCIDE WITH CENTER LINES OF FOUNDATIONS, UNLESS NOTED OTHERWISE.
 5. CENTER LINES OF FRAMING MEMBERS SHALL COINCIDE WITH COLUMN CENTER LINES, UNLESS NOTED OTHERWISE.
 6. ELEVATIONS SHOWN ARE TO TOP OF FOUNDATIONS, SLABS, OR BEAMS, UNLESS NOTED OTHERWISE.
- Q. USE ARCHITECTURAL, CIVIL, MEP, AND VERTICAL TRANSPORTATION CONTRACT DOCUMENTS FOR ADDITIONAL INFORMATION RELATING TO THE COORDINATION OF STRUCTURAL COMPONENTS INCLUDING, BUT NOT LIMITED TO:
- a. CIVIL
 - i. SITING OF BUILDING GRID LINES WITH RESPECT TO CITY BENCHMARKS
 - ii. SITE PREPARATION
 - b. BACKFILLING MATERIALS AND REQUIREMENTS INCLUDING DRAINAGE ADJACENT TO RETAINING WALLS
 - c. SITE ELEMENTS OUTSIDE OF BUILDING ENVELOPE
 - d. NEW AND EXISTING SITE UTILITIES
- R. ARCHITECTURAL
- a. PLAN DIMENSIONS AND PROJECT DATUM
 - b. SLAB EDGE DIMENSIONS AND FINISH ELEVATIONS
 - c. WATERPROOFING AND DAMP-PROOFING DETAILS
 - d. SLAB SLOPES, STEPS AND DEPRESSIONS, RAMPS, TRENCHES
 - e. EMBEDMENTS, INSERTS, BLOCKOUTS, ETC.
 - f. CONCRETE FINISHES AND TOPPING SLABS
 - g. CONCRETE CURBS AND HOUSEKEEPING PADS
 - h. INTERIOR NON-STRUCTURAL MASONRY PARTITIONS
 - i. LIFE SAFETY, FIRE RATING
 - j. METAL PAN STAIRS AND SUPPORTS
 - k. OPERABLE PARTITIONS
- S. MEP
- a. PIPE AND DUCT SIZES FOR OPENING AND SLEEVE COORDINATION
 - b. FLOOR DRAINS
 - c. UNDERFLOOR AND PERIMETER DRAINAGE SYSTEMS
 - d. EQUIPMENT CURBS
 - e. CONDUITS AND EMBEDMENTS IN WALLS AND SLABS
- T. VERTICAL TRANSPORTATION
- a. INSERTS, HANGERS, TRENCHES, PITS, CONDUITS IN WALLS AND SLAB
- V. THIS BUILDING DOES NOT QUALIFY AS A THRESHOLD BUILDING PER CHAPTER 653.71 OF THE FLORIDA STATUTES. HOWEVER, THE OWNER HAS ELECTED TO PERFORM SPECIAL INSPECTIONS ABOVE AND BEYOND THOSE REQUIRED BY THE AUTHORITY HAVING JURISDICTION. SEE SPECIAL INSPECTION PLAN FOR SPECIFIC INSPECTION REQUIREMENTS.

ELECTRONIC DATA/REPRODUCTION

- A. ALL INFORMATION CONTAINED IN THE ELECTRONIC FILES OF THE CONTRACT DOCUMENTS ARE INSTRUMENTS OF SERVICE OF THE ARCHITECT/STRUCTURAL ENGINEER OF RECORD AND SHALL NOT BE USED FOR OTHER PROJECTS, ADDITIONS TO THE PROJECT, OR THE COMPLETION OF THE PROJECT BY OTHERS. ELECTRONIC FILES OF THE STRUCTURAL DOCUMENTS REMAIN THE PROPERTY OF JEZERINAC GROUP AND IN NO CASE SHALL THEIR TRANSFER BE CONSIDERED A SALE OR LICENSE.
- B. THE USE OF ELECTRONIC FILES OR REPRODUCTIONS OF THESE CONTRACT DOCUMENTS BY ANY CONTRACTOR, SUBCONTRACTOR, ENGINEER, FABRICATOR, OR MATERIAL SUPPLIER IN LIEU OF PREPARATION OF SHOP DRAWINGS SIGNIFIES THEIR ACCEPTANCE OF ALL INFORMATION SHOWN HEREIN AS CORRECT AND OBLIGATES THEMSELVES TO ANY JOB EXPENSE, REAL OR IMPLIED, ARISING DUE TO ANY ERRORS OR OMISSIONS THAT MAY OCCUR HEREIN. THE USE OF ELECTRONIC FILES DOES NOT RELIEVE THE CONTRACTORS RESPONSIBILITY FOR PROPER CHECKING AND COORDINATION OF DIMENSIONS, DETAILS, SIZE, AND QUANTITIES.
- C. DIMENSIONS AND ELEMENT SIZES AND LOCATIONS IN THE ELECTRONIC FILES MAY NOT BE PRECISE AND, IN SOME CASES, HAVE BEEN INTENTIONALLY ALTERED FOR PRESENTATION PURPOSES. DO NOT SCALE DIMENSIONS ELECTRONICALLY OR OTHERWISE.
- D. WHEN USED FOR THE PREPARATION OF SHOP DRAWINGS, ALL INFORMATION NOT APPLICABLE TO THE SUBCONTRACT SHALL BE REMOVED FROM THE DRAWINGS, INCLUDING, BUT NOT LIMITED TO: SHEET NUMBERS, SECTION MARKS, TITLE BLOCKS, AND REFERENCES TO THE CONTRACT DOCUMENTS.

SUBMITTALS

- A. REFER TO DIVISION 01 OF SPECIFICATIONS FOR SUBMITTAL PROCEDURES AND REQUIREMENTS. REFER TO THE APPLICABLE SPECIFICATION SECTIONS FOR TECHNICAL CONTENT.
- B. SUBMITTAL SPECIFIC COMPONENTS SUCH AS COLUMNS, FOUNDATIONS, ETC. IN A SINGLE PACKAGE. SUBMIT SIMILAR FLOORS TOGETHER.
- C. TEN WORKING DAYS PRIOR TO SUBMITTING SHOP DRAWINGS, THE CONTRACTOR SHALL SUBMIT, FOR REVIEW AND COMMENT BY THE STRUCTURAL ENGINEER OF RECORD, A SCHEDULE WHICH DETAILS THE ESTIMATED QUANTITY OF SHOP DRAWINGS AND THE DATE THE SHOP DRAWINGS WILL BE RECEIVED BY THE STRUCTURAL ENGINEER OF RECORD. THE STRUCTURAL ENGINEER OF RECORD SHALL HAVE THE OPPORTUNITY TO REVIEW THE PROPOSED SCHEDULE AND SUBMIT COMMENTS TO THE CONTRACTOR. THE FINAL SHOP DRAWING SCHEDULE SHALL BE DEVELOPED AND SUBMITTED TO THE STRUCTURAL ENGINEER OF RECORD. IN ACCORDANCE WITH THE DRAWING SCHEDULE, THE STRUCTURAL ENGINEER OF RECORD WILL RETURN THE SHOP DRAWING ITEMS WITHIN TEN WORKING DAYS AFTER HAVING RECEIVED THE REPRODUCIBLE SHOP DRAWING.
- D. THE CONTRACTOR SHALL REVIEW EACH SUBMITTAL PRIOR TO FORWARDING TO ARCHITECT AND STRUCTURAL ENGINEER OF RECORD. THE CONTRACTOR SHALL STAMP EACH SUBMITTAL VERIFYING THAT THE FOLLOWING IS ADDRESSED:
1. THE SUBMITTAL IS REQUESTED.
 2. THE SUBMITTAL IS BASED ON THE LATEST DESIGN.
 3. THE SUBMITTAL IS CLEARLY CLOUDED FOR ALL THE DIFFERENCES FROM THE CONTRACT DOCUMENTS ON THE FIRST SUBMITTAL.
 4. THE SUBMITTAL IS CLEARLY CLOUDED FOR ALL CHANGES AND ADDITION FROM PREVIOUS SUBMITTAL.
 5. THE ARCHITECTS AND STRUCTURAL ENGINEER OF RECORDS COMMENTS FROM ANY PREVIOUS SUBMITTALS ARE ADDRESSED.
 6. THE WORK IS COORDINATED AMONGST ALL CONSTRUCTION TRADES.
 7. THE SUBMITTAL IS COMPLETE.
 8. THE SUBMITTAL SHALL INCLUDE A STAMP INDICATING PROJECT NAME AND LOCATION, SUBMITTAL NUMBER, AND SPECIFICATION SECTION NUMBER.
- E. THE STRUCTURAL ENGINEER OF RECORD'S REVIEW OF SUBMITTALS SHALL BE FOR GENERAL CONFORMANCE WITH THE DESIGN INTENT.
- F. THE STRUCTURAL ENGINEER OF RECORD SHALL RETURN, WITHOUT COMMENT, SUBMITTALS WHICH THE CONTRACTOR HAS NOT STAMPED OR WHICH DO NOT MEET THE ABOVE REQUIREMENTS.
- G. FOR THE COMPONENTS DESIGNED BY A DELEGATED ENGINEER PROVIDE SHOP DRAWINGS, DESIGN CALCULATIONS, AND A COVER LETTER SIGNED AND SEALED BY THE DELEGATED ENGINEER. LETTER SHALL INDICATE THAT THE SHOP DRAWINGS ARE IN CONFORMANCE WITH THE DELEGATED ENGINEER'S CALCULATIONS. REFER TO APPLICABLE SPECIFICATION SECTIONS FOR ADDITIONAL REQUIREMENTS.
- H. THE CONTRACTOR SHALL NOT ALTER OR MODIFY ANY CONSTRUCTION MEANS OR METHODS PER THE CONTRACT DOCUMENTS. THESE ELEMENTS OF THE DESIGN ARE DEFERRED SUBMITTAL. COMPONENTS AND HAVE NOT BEEN PERMITTED UNDER THE BASE BUILDING APPLICATION. DOCUMENTS FOR DEFERRED SUBMITTAL ITEMS SHALL BE SUBMITTED TO THE ARCHITECT/STRUCTURAL ENGINEER OF RECORD, WHO SHALL REVIEW THEM FOR GENERAL CONFORMANCE TO THE DESIGN OF THE BUILDING. THE CONTRACTOR SHALL SUBMIT THESE DEFERRED SUBMITTAL DOCUMENTS TO THE BUILDING OFFICIAL FOR APPROVAL. THESE DEFERRED SUBMITTAL ITEMS SHALL NOT BE INSTALLED UNTIL THE DESIGN TEAM HAS REVIEWED AND THE BUILDING OFFICIAL HAS APPROVED. SEE BELOW FOR THE LIST OF DEFERRED SUBMITTALS.
- I. THE FOLLOWING SUBMITTALS ARE REQUIRED TO BE SUBMITTED FOR STRUCTURAL ENGINEER OF RECORD REVIEW AS OUTLINED IN THE SPECIFICATIONS:

DESIGN CRITERIA

- A. STRUCTURE LOCATION:
LONGITUDE: -82.6577
LATITUDE: 30.2394
- B. LOADING:
- | | DEAD LOAD | LIVE LOAD |
|--|------------------|-----------------------|
| 1. SUPERIMPOSED DEAD & LIVE LOADS
ALL DEAD LOADS LISTED BELOW ARE IN ADDITION TO THE STRUCTURE'S SELF-WEIGHT. | | |
| ROOF: | | |
| TYPICAL | 10 PSF | 20 PSF REDUCIBLE |
| FLOOR: | | |
| OFFICE | 20 PSF | 80 PSF REDUCIBLE |
| CORRIDORS | 10 PSF | 100 PSF NON-REDUCIBLE |
| STAIRS | 10 PSF | 100 PSF NON-REDUCIBLE |
| STORAGE | 20 PSF | 125 PSF NON-REDUCIBLE |
| MECHANICAL ROOM | 150 PSF | 125 PSF NON-REDUCIBLE |
| 2. RAIN LOAD:
DESIGN RAINFALL: 4.44" HOUR (100-year 1-hour RAINFALL)
RAINWATER AT LOWEST POINT OF ROOF SHALL NOT POND DURING DESIGN RAINFALL AND SHALL NOT EXCEED 3/8" DURING DESIGN RAINFALL.
DESIGN RAIN LOAD, R: 20 PSF | | |
| 3. SNOW LOAD:
GROUND SNOW LOAD: 0 PSF | | |
| 4. WIND LOAD:
a. ULTIMATE DESIGN WIND SPEED, V _W : 126 MPH
NOMINAL DESIGN WIND SPEED, V _W : 175 MPH
RISK CATEGORY: IV
b. EXPOSURE CATEGORY: C
ENCLOSURE CLASSIFICATION: ENCLOSED
INTERNAL PRESSURE COEFFICIENT: +/- 0.18
COMPONENTS & CLADDING DESIGN PRESSURES: SEE WIND PRESSURE DIAGRAMS | | |
| 5. TORNADO LOAD:
RISK CATEGORY: IV
WIND EXPOSURE CATEGORY: C
EFFECTIVE PLAN AREA: 4,000.00 SF
ULTIMATE TORNADO SPEED, V _W : 116 MPH
PER 32.52 ASCE 7 DESIGN FOR TORNADO LOADS SHALL NOT BE REQUIRED FOR STRUCTURES IN SEISMIC DESIGN CATEGORY NOT SPECIFICALLY DETAILED FOR SEISMIC RESISTANCE | | |
| 6. SEISMIC LOAD:
RISK CATEGORY: IV
SEISMIC IMPORTANCE FACTOR, I: 1.5
SITE CLASS: D
MAPPED SPECTRAL RESPONSE ACCELERATION PARAMETER, S _s : 0.087 g
MAPPED SPECTRAL RESPONSE ACCELERATION PARAMETER, S ₁ : 0.051 g
SPECTRAL RESPONSE ACCELERATION PARAMETER, S _{0.1} : 0.092 g
SPECTRAL RESPONSE ACCELERATION PARAMETER, S _{0.2} : 0.092 g
SEISMIC DESIGN CATEGORY: 1
SEISMIC FORCE RESISTING SYSTEM: NOT SPECIFICALLY DETAILED FOR SEISMIC RESISTANCE | | |
| C. HANDRAIL AND GUARDRAIL LOADS:
CONCENTRATED AND DISTRIBUTED LOADS ARE TO BE APPLIED AT THE HANDRAIL OR TOP RAIL IN ANY DIRECTION. CONCENTRATED AND DISTRIBUTED LOADS ARE NOT TO BE APPLIED CONCURRENTLY. | 200 LB
50 PLF | |
| D. FUTURE EXPANSION:
NO PROVISIONS HAVE BEEN MADE FOR FUTURE VERTICAL OR HORIZONTAL EXPANSION OF THE STRUCTURE. | | |
| E. SERVICE LOADS:
1. DEFLECTION LIMITS: TOTAL LOAD DEFLECTION ONLY APPLIES TO THE DEFLECTION DUE TO THE CREEP COMPONENT OF LONG-TERM DEAD LOAD DEFLECTION PLUS THE SHORT-TERM DEFLECTION. LONG-TERM DEFLECTION SHALL BE CALCULATED USING THE CREEP COEFFICIENT FROM ACI 308.3. THE DEFLECTIONS IT IS PERMITTED TO ESTIMATE THE CREEP-COMPONENT OF THE LONG-TERM DEFLECTIONS AS THE IMMEDIATE DEAD LOAD DEFLECTION. <ol style="list-style-type: none">a. ROOF MEMBERS:<ol style="list-style-type: none">i. TOTAL LOAD DEFLECTION: L/240ii. TRANSITORY LOAD DEFLECTION: L/360b. FLOOR MEMBERS:<ol style="list-style-type: none">i. TOTAL LOAD DEFLECTION: L/240ii. LIVE LOAD DEFLECTION: L/360 | | |
| 2. DRIFT LIMITS: <ol style="list-style-type: none">a. INTERSTORY DRIFT: L/600b. TOTAL STRUCTURE DRIFT: L/600 | | |

EARTHWORK & FOUNDATIONS

- A. GEOTECHNICAL INVESTIGATION REPORT
1. FOUNDATION DESIGN IS BASED ON THE GEOTECHNICAL INVESTIGATION REPORT AS FOLLOWS:
 - a. REPORT TITLE: GEOTECHNICAL INVESTIGATION REPORT-PROJECT 441-TERACON PUMP REQUEST TO THE OWNER. PREPARED BY: TERACON CONSULTANTS, INC.
 - b. DATED: APRIL 21, 2022
 2. THE GEOTECHNICAL INVESTIGATION REPORT IS AVAILABLE TO THE CONTRACTOR UPON REQUEST TO THE OWNER. THE INFORMATION HEREIN MAY BE USED BY THE CONTRACTOR FOR HIS GENERAL REFERENCE ONLY. THE GEOTECHNICAL INVESTIGATION REPORT RECOMMENDATIONS SHALL SUPERSEDE THE MINIMUM CRITERIA FROM THE GEOTECHNICAL INVESTIGATION REPORT.
 3. FOUNDATIONS SHALL BEAR A MINIMUM OF 2'-0" BELOW ADJACENT EXTERIOR GRADE.
 4. FOUNDATIONS SHALL BEAR ON COMPACTED STRUCTURAL FILL, NATURAL SOILS, OR ROCK PREPARED PER THE GEOTECHNICAL INVESTIGATION REPORT.
 5. PRIOR TO PLACEMENT OF CONCRETE, A QUALIFIED GEOLOGICAL ENGINEER SHALL VERIFY SOILS CONFORMANCE TO THE RECOMMENDATIONS AND ASSUMPTIONS IN THE GEOTECHNICAL INVESTIGATION REPORT. ALL ADVERSE CONDITIONS SHALL BE REPORTED TO THE ARCHITECT/STRUCTURAL ENGINEER OF RECORD.
 6. SOILS BELOW FOUNDATIONS NOT MEETING DESIGN BEARING PRESSURE SHALL BE REMEDIATED PER THE GEOTECHNICAL INVESTIGATION REPORT AND APPROVED BY THE GEOTECHNICAL ENGINEER PRIOR TO PLACEMENT OF THE FOUNDATIONS.
 7. CENTER ALL FOUNDATIONS UNDER THEIR RESPECTIVE COLUMNS OR WALLS, UNLESS NOTED OTHERWISE.
 8. TOP OF FOUNDATION ELEVATIONS PROVIDED ON THE CONTRACT DRAWINGS ARE FOR PURPOSE OF THE CONTRACT AND SHALL BE ADJUSTED, AS REQUIRED, AT THE TIME OF EXCAVATION TO BEAR ON PROPERLY PREPARED SUPPORT SUBGRADE (PER THE GEOTECHNICAL ENGINEER'S RECOMMENDATIONS).
- B. SHALLOW FOUNDATIONS
1. FOUNDATIONS ARE DESIGNED IN ACCORDANCE WITH THE GEOTECHNICAL INVESTIGATION REPORT.
 2. FOUNDATIONS SHALL BE DESIGNED AND BASED ON AN ALLOWABLE BEARING PRESSURE OF 2500 PSF FOR COLUMNS AND 2000 PSF FOR WALLS.
 3. FOUNDATIONS SHALL BEAR A MINIMUM OF 2'-0" BELOW ADJACENT EXTERIOR GRADE.
 4. FOUNDATIONS SHALL BEAR ON COMPACTED STRUCTURAL FILL, NATURAL SOILS, OR ROCK PREPARED PER THE GEOTECHNICAL INVESTIGATION REPORT.
 5. PRIOR TO PLACEMENT OF CONCRETE, A QUALIFIED GEOLOGICAL ENGINEER SHALL VERIFY SOILS CONFORMANCE TO THE RECOMMENDATIONS AND ASSUMPTIONS IN THE GEOTECHNICAL INVESTIGATION REPORT. ALL ADVERSE CONDITIONS SHALL BE REPORTED TO THE ARCHITECT/STRUCTURAL ENGINEER OF RECORD.
 6. SOILS BELOW FOUNDATIONS NOT MEETING DESIGN BEARING PRESSURE SHALL BE REMEDIATED PER THE GEOTECHNICAL INVESTIGATION REPORT AND APPROVED BY THE GEOTECHNICAL ENGINEER PRIOR TO PLACEMENT OF THE FOUNDATIONS.
 7. CENTER ALL FOUNDATIONS UNDER THEIR RESPECTIVE COLUMNS OR WALLS, UNLESS NOTED OTHERWISE.
 8. TOP OF FOUNDATION ELEVATIONS PROVIDED ON THE CONTRACT DRAWINGS ARE FOR PURPOSE OF THE CONTRACT AND SHALL BE ADJUSTED, AS REQUIRED, AT THE TIME OF EXCAVATION TO BEAR ON PROPERLY PREPARED SUPPORT SUBGRADE (PER THE GEOTECHNICAL ENGINEER'S RECOMMENDATIONS).
- C. EARTHWORK AND EXCAVATION
1. THE CONTRACTOR IS SOLELY RESPONSIBLE FOR ALL EXCAVATION PROCEDURES INCLUDING, BUT NOT LIMITED TO: LAGGING, SHORING, AND PROTECTION OF ADJACENT PROPERTY, STRUCTURES, STREETS, AND UTILITIES IN ACCORDANCE WITH THE REQUIREMENTS OF THE LOCAL BUILDING DEPARTMENT AND OSHA REGULATIONS.
 2. EXCAVATION SHALL NOT OCCUR WITHIN ONE FOOT OF THE ANGLE OF REPOSE OF ANY SOIL BEARING FOUNDATION UNLESS THE FOUNDATION IS PROTECTED AGAINST SETTLEMENT.
 3. THE EXTENT OF SUBGRADE PREPARATION SHALL EXTEND A MINIMUM OF 5'-0" BEYOND THE BUILDING PERIMETER.
 4. THE CONTRACTOR SHALL PROVIDE A SUBGRADE BENEATH THE SLAB-ON-GROUND PER THE GEOTECHNICAL ENGINEER'S RECOMMENDATIONS.
 5. UNLESS NOTED IN THE GEOTECHNICAL INVESTIGATION REPORT, COMPACT FILL TO 95% OF MAXIMUM DRY DENSITY AS DETERMINED BY MODIFIED PROCTOR ASTM D-1557. EACH LAYER SHALL NOT EXCEED 6" LOOSE THICKNESS. COMPACT PRIOR TO THE PLACEMENT OF THE NEXT LAYER. COMPACT SHALL MEET ALL RECOMMENDATIONS OF THE GEOTECHNICAL INVESTIGATION REPORT.
 6. PLACEMENT OF FILL AND COMPACT SHALL BE MONITORED AND ACCEPTED BY A RETAINED TESTING AGENCY. PERFORM A MINIMUM OF ONE FIELD DENSITY TEST (ASTM D-1556 OR D-6938) FOR EVERY 2,500 SQUARE FEET OF EACH LAYER. THE TESTING AGENCY SHALL RANDOMLY SELECT TEST LOCATIONS.
 7. THE CONTRACTOR SHALL DETERMINE THE EXTENT OF THE CONSTRUCTION DEWATERING SYSTEMS REQUIRED FOR THE EXCAVATION. AT A MINIMUM, THE CONTRACTOR SHALL PROVIDE POSITIVE DRAINAGE AWAY FROM THE BUILDING SITE.
 8. THE CONTRACTOR SHALL SUBMIT CONSTRUCTION DEWATERING PLAN TO THE GEOTECHNICAL ENGINEER FOR APPROVAL PRIOR TO BEGINNING EXCAVATION.
 9. THE CONTRACTOR SHALL INSTALL ALL NECESSARY DEWATERING SYSTEMS.
- D. RETAINING WALL
1. RETAINING WALLS SHALL BE DESIGNED FOR THE FOLLOWING:
 - a. LATERAL EARTH PRESSURE AT REST: 55 PSF
 - b. ACTIVE EARTH PRESSURE: 37 PSF
 - c. PASSIVE EARTH PRESSURE RESISTANCE: 330 PSF
 - d. SOIL FRICTION FACTOR: 0.35
 2. RETAINING WALL DESIGN IS BASED ON DRAINED BACKFILL WITH NO BUILDUP OF WATER. THE CONTRACTOR SHALL PROVIDE A DRAINAGE SYSTEM IN ALL BACKFILL CONDITIONS (SEE CIVIL/ARCHITECTURAL DRAWINGS FOR DRAINAGE SPECIFICATIONS).
 3. DO NOT BACKFILL AGAINST CANTILEVERED RETAINING WALLS UNTIL CONCRETE COMPRESSIVE STRENGTH, F_c, REACHES ITS 28 DAY DESIGN STRENGTH. DO NOT BACKFILL PRIOR TO WATERPROOFING AND INSPECTION.

SLAB-ON-GROUND

- A. THE SLAB-ON-GROUND HAS BEEN DESIGNED IN ACCORDANCE WITH THE GEOTECHNICAL INVESTIGATION REPORT.
- B. SLAB THICKNESSES AND REINFORCEMENT ARE BASED ON A MODULUS OF SUBGRADE REACTION OF 150 PCI PER THE GEOTECHNICAL INVESTIGATION REPORT.
- C. SUBGRADE PREPARATION SHALL BE PERFORMED IN ACCORDANCE WITH THE GEOTECHNICAL INVESTIGATION REPORT.
- D. FOR INTERIOR SLABS, PLACE A 10-MIL MINIMUM VAPOR RETARDER BETWEEN THE SOIL AND BOTTOM OF SLAB. SEE CAST-IN-PLACE CONCRETE SPECIFICATIONS FOR APPROVED VAPOR RETARDER PRODUCTS/MANUFACTURERS. DO NOT USE VAPOR RETARDERS AT EXTERIOR SLABS. SEE ARCHITECTURAL CONTRACT DOCUMENTS FOR PROJECT SPECIFIC REQUIREMENTS.
- E. IF THE SLAB-ON-GROUND HAS BEEN DESIGNATED AS A STRUCTURAL SLAB-ON-GROUND IN THE CONTRACT DOCUMENTS, NO SAW CUTTING OF THE SLAB IS PERMITTED.
- F. CONTROL JOINTS SHALL BE CUT INTO THE SURFACE OF THE SLAB IN EACH DIRECTION. SEE THE TYPICAL SAW CUT JOINT DETAIL FOR TIME, DEPTH, AND SPACING OF JOINT REQUIREMENTS UNLESS NOTED OTHERWISE. CONTROL JOINTS SHALL BE CONSTRUCTED SUCH THAT THE AREA CONTAINED BY THE CONTROL JOINTS HAS A MAXIMUM RATIO OF LONG SIDE TO SHORT SIDE OF 1.5 TO 1 UNLESS NOTED OTHERWISE. DO NOT CONSTRUCT CONTROL JOINTS SUCH THAT L-SHAPED SLAB PANELS ARE CREATED.
- G. COLUMN ISOLATION JOINTS SHALL BE CONSTRUCTED PER THE TYPICAL COLUMN ISOLATION JOINT DETAIL IN ORDER TO PROVIDE ADEQUATE SPACE FOR COLUMN INSTALLATION.
- H. CONSTRUCTION JOINT LOCATIONS SHALL BE SUBMITTED BY THE CONTRACTOR TO THE STRUCTURAL ENGINEER OF RECORD FOR APPROVAL. SLAB CONSTRUCTION JOINTS SHALL BE DOWELED.
- I. WHERE SPECIFIED ON PLAN, WELDED WIRE REINFORCEMENT SHALL BE INSTALLED. WELDED WIRE REINFORCEMENT SHALL BE PROPERLY CHAINED SUCH THAT IT IS LOCATED AT A DEPTH OF 1/2" FROM THE TOP OF SLAB.
- J. REFERENCE ARCHITECTURAL AND MEP DOCUMENTS FOR SLAB FINISHES AND SLOPES NOT REFERENCED ON THE STRUCTURAL DOCUMENTS. THE MINIMUM SLAB THICKNESS SPECIFIED IN THE CONTRACT DOCUMENTS SHALL BE MAINTAINED.
- K. REFERENCES ARCHITECTURAL DOCUMENTS FOR VAPOR RETARDER AND SLAB AND CONTROL JOINT SEAMANT REQUIREMENTS.
- L. CONDUITS SHALL NOT BE PLACED WITHIN THE SLAB. CONDUITS SHALL BE PLACED BENEATH THE SLAB.

CONCRETE REINFORCEMENT

- A. ALL CONCRETE REINFORCEMENT SHALL BE INSTALLED IN ACCORDANCE WITH DIVISION 03 OF THE SPECIFICATIONS.
- B. ALL REINFORCING STEEL SHALL BE ASTM A615, GRADE 60 UNLESS NOTED OTHERWISE.
- C. WHERE WELDS ARE INDICATED FOR REINFORCING STEEL ON THE DRAWINGS, REINFORCING STEEL SHALL BE A706.
- D. WELDED WIRE REINFORCEMENT SHALL CONFORM TO THE MATERIAL REQUIREMENTS OF ASTM A1064.
- E. ALL 90°, 135°, AND 180° HOOKED REINFORCEMENT SPECIFIED AND GRAPHICALLY DEPICTED IN THE CONTRACT DOCUMENTS SHALL BE DETAILED IN ACCORDANCE WITH ACI 318 STANDARD HOOK GEOMETRY FOR DEFORMED BARS IN TENSION AND FOR STIRRUPS, TIES, AND HOOPS.
- F. FOR EVERY VERTICAL OR HORIZONTAL BAR DISCONTINUED BY AN OPENING, ONE BAR (MINIMUM OF 2 BARS) SHALL BE ADDED AT SIDE OF OPENING (HALF TO EACH SIDE, TYPICAL).
- G. FOR CONCRETE CLEAR COVER TO REINFORCEMENT SEE SCHEDULE ON SHEET S-003 UNLESS NOTED OTHERWISE. CLEAR COVER IN PARENTHESES () DENOTES CLEAR COVER WHEN THE AS-BUILT APPLICATION IS EXPOSED TO WEATHER.
- H. ALL LAP SPICES SHALL BE CLASS B TENSION LAP SPICES IN ACCORDANCE WITH ACI 318 UNLESS NOTED OTHERWISE. SEE LAP SPICE SCHEDULE ON SHEET S-003 FOR LAP SPICE LENGTHS. UNLESS NOTED AS CONTINUOUS, REINFORCING STEEL SHALL CONFORM TO THE REQUIREMENTS OF THE CONTRACT DOCUMENTS. SPICES AT NON-SPECIFIED LOCATIONS SHALL BE SUBMITTED BY THE CONTRACTOR TO THE STRUCTURAL ENGINEER OF RECORD FOR APPROVAL.
- I. A MINIMUM LAP SPICE OF 8" SHALL BE PROVIDED AT ALL END AND SIDE LAP CONDITIONS FOR WELDED WIRE REINFORCEMENT UNLESS NOTED OTHERWISE.
- J. MECHANICAL SPICES ARE REQUIRED WHERE SPECIFIED ON THE CONTRACT DOCUMENTS. MECHANICAL SPICES ARE ALSO REQUIRED TO SPICE #14 AND #18 BARS. MECHANICAL SPICES MAY ALSO BE USED AT THE CONTRACTORS OPTION. PROVIDED THE MECHANICAL SPICES HAVE A CURRENT ICC-ES REPORT DEMONSTRATING THEY CAN DEVELOP 125% OF THE SPECIFIED YIELD STRENGTH OF THE BAR IN TENSION OR COMPRESSION. MECHANICAL SPICES SHALL BE SUBMITTED BY THE CONTRACTOR TO THE STRUCTURAL ENGINEER OF RECORD FOR APPROVAL.
- K. THE USE OF WELDED SPICES IS PROHIBITED UNLESS NOTED OTHERWISE. THE CONTRACTOR SHALL SUBMIT THE LOCATIONS OF WELDED SPICES TO THE STRUCTURAL ENGINEER OF RECORD FOR APPROVAL. IF APPROVED, THE CONTRACTOR SHALL SUBMIT THE REQUIREMENTS OF AWC D1.
- L. DOWELS SHALL MATCH SIZE AND SPACING OF PRIMARY REINFORCEMENT UNLESS NOTED OTHERWISE.
- M. SEE TYPICAL DETAILS FOR REINFORCEMENT REQUIRED AT OPENINGS AND PENETRATIONS.
- N. THE CONTRACTOR SHALL ACCURATELY DEPICT THE REINFORCEMENT BAR SIZES AND PLACEMENT. WRITTEN DESCRIPTION OF REINFORCEMENT WITHOUT ADEQUATE SECTIONS, ELEVATIONS, AND DETAILS IS NOT ACCEPTABLE.

CONCRETE

- A. ALL CONCRETE CONSTRUCTION SHALL BE IN ACCORDANCE WITH DIVISION 03 OF THE SPECIFICATIONS.
- B. FOR CONCRETE MIXTURE REQUIREMENTS SEE SCHEDULE ON SHEET S-003.
- C. THE USE OF RECYCLED CONCRETE IS PROHIBITED WITHOUT WRITTEN APPROVAL FROM THE STRUCTURAL ENGINEER OF RECORD.
- D. NORMAL WEIGHT CONCRETE SHALL BE USED FOR ALL CONCRETE MEMBERS UNLESS NOTED OTHERWISE. NORMAL WEIGHT CONCRETE SHALL HAVE A CURED DENSITY OF 145 PCF ±5 PCF. WHERE LIGHT WEIGHT CONCRETE IS SPECIFIED THE CURED DENSITY SHALL BE 112 PCF ±3 PCF.
- E. EACH MIX SHALL BE UNDOUBLY CHECKED BY MIX NUMBER AND THE INTENDED LOCATION OF PLACEMENT ON THE SPECIFIC PROJECT SHALL BE CLEARLY STATED.
- F. ALL PROPOSED CONSTRUCTION JOINT LOCATIONS SHALL BE SUBMITTED BY THE CONTRACTOR TO THE STRUCTURAL ENGINEER OF RECORD FOR APPROVAL. HORIZONTAL CONSTRUCTION JOINTS SHALL NOT BE PERMITTED IN BEAMS, WALLS, AND SLABS UNLESS SPECIFICALLY SHOWN ON STRUCTURAL DRAWINGS OR BY WRITTEN APPROVAL FROM THE STRUCTURAL ENGINEER OF RECORD. FOR MILD REINFORCED MEMBERS, CONSTRUCTION JOINTS SHALL BE LOCATED WITHIN THE MIDDLE THIRD OF A MEMBERS SPAN. ALL APPROVED CONSTRUCTION JOINTS SHALL BE IDENTIFIED, DIMENSIONED, AND DETAILED ON THE CONCRETE REINFORCEMENT SHOP DRAWINGS.
- G. GIRDERS, BEAMS, HAUNCHES, DROP PANELS, DROP CAPS, AND CAPITALS SHALL BE POURED MONOLITHICALLY AS PART OF THE SLAB SYSTEM UNLESS NOTED OTHERWISE.
- H. PROVIDE A ¼" INCH CHAMFER AT ALL EXPOSED CORNERS OF BEAMS, WALLS, ETC UNLESS NOTED OTHERWISE.
- I. CONCRETE CORING AND INSTALLATION OF DRILLED ANCHORS IS NOT PERMITTED WITHOUT WRITTEN APPROVAL FROM THE STRUCTURAL ENGINEER OF RECORD.
- J. REFER TO THE ARCHITECTURAL DRAWINGS FOR ALL CONCRETE DIMENSIONS NOT SHOWN ON THE STRUCTURAL DRAWINGS. THE CONTRACTOR SHALL COORDINATE BETWEEN THE ARCHITECTURAL, STRUCTURAL, AND MEP DRAWINGS TO FURNISH DIMENSIONED DRAWINGS THAT LOCATE AND SIZE ALL SLAB EDGES, OPENINGS, AND PENETRATIONS. THESE DRAWINGS SHALL BE SUBMITTED TO THE STRUCTURAL ENGINEER OF RECORD FOR APPROVAL.
- K. EMBEDDED CONDUITS, PIPES, AND SLEEVES
1. THE OUTSIDE DIAMETER OF CONDUITS, PIPES, AND SLEEVES SHALL NOT EXCEED ONE-THIRD THE THICKNESS OF THE SLAB, WALL OR BEAM IN WHICH THEY ARE EMBEDDED. EMBEDMENTS SHALL NOT SIGNIFICANTLY REDUCE THE CAPACITY OF THE MEMBERS THEY PENETRATE.
 2. THE MINIMUM CLEAR COVER FOR CONDUITS, PIPES, AND SLEEVES SHALL BE 1" IF FOR CONCRETE EXPOSED TO EARTH OR WEATHER AND ½" FOR CONCRETE NOT EXPOSED TO EARTH OR WEATHER.
 3. ALUMINUM EMBEDMENTS AND EMBEDMENTS MADE OF ANY OTHER MATERIAL HARMFUL TO THE CONCRETE OR REINFORCEMENT ARE PROHIBITED.
 4. EMBEDMENTS NOT SHOWN ON THE CONTRACT DOCUMENTS SHALL BE DESIGNED TO RESIST THE EFFECTS OF MATERIAL, PRESSURE, AND TEMPERATURE THAT THEY WILL BE SUBJECTED TO. THE WORK SHALL BE COORDINATED AMONGST ALL CONSTRUCTION TRADES.
 5. THE CONTENTS OF EMBEDDED PIPES SHALL NOT FLOW UNTIL THE CONCRETE HAS REACHED ITS SPECIFIED DESIGN STRENGTH.
 6. CONDUITS, PIPES, AND SLEEVES SHALL BE PLACED BETWEEN TOP AND BOTTOM LAYERS OF REINFORCEMENT IN SLABS AND BETWEEN INNER AND OUTER LAYERS OF REINFORCEMENT IN WALLS.
 7. EMBEDDED ITEMS SHALL BE FABRICATED AND INSTALLED SUCH THAT CUTTING, BENDING, OR DISPLACEMENT OF REINFORCEMENT FROM ITS SPECIFIED LOCATION IS NOT REQUIRED.

STRUCTURAL DRAWING LIST	
SHEET NUMBER	SHEET NAME
D-5001	GENERAL NOTES
D-5002	GENERAL NOTES
D-5003	GENERAL SCHEDULES
D-5004	SPECIAL INSPECTION PLAN
D-5101	FOUNDATION & FRAMING PLANS
D-5201	FOUNDATION SECTIONS & DETAILS
D-5202	FOUNDATION SECTIONS & DETAILS
D-5301	FRAMING SECTIONS & DETAILS

ABBREVIATIONS

ADDL	ADDITIONAL
ADJ	ADJACENT
AF	ABOVE FINISHED FLOOR
ALT	ALTERNATE
APPROX	APPROXIMATE
ARCH	ARCHITECT OR ARCHITECTURAL
ASD	ALLOWABLE STRESS DESIGN
B	BOTTOM
BB	BACK-TO-BACK
BLDG	BUILDING
BLOCK	BLOCKING
BP	BASE PLATE
BRG	BEARINGS
BT	BOTTOM
BTWN	BETWEEN
C	COMPRESSION
CFS	COLD-FORMED STEEL
CONST	CAST-IN-PLACE
CJ	CONTROL JOINT
CJP	COMPLETE JOINT PENETRATION
CL	CENTER LINE
CLR	CLEAR OR CLEARANCE
CMU	CONCRETE MASONRY UNIT
COL	COLUMN
CONC	CONCRETE
CONN(S)	CONNECTION(S)
CONSTR	CONSTRUCTION
CONT	CONTINUOUS
COORD	COORDINATE
D&E	DRILL & EPOXY
DB	REINFORCING BAR DIAMETER
OP	OUTSIDE FACE
CH	OPPOSITE HAND
OPNG(S)	OPENING(S)
OPP	OPPOSITE
OSL	OUTSTANDING LEG
Ø	DIAMETER
DAG	DIMENSIONAL
DN(S)	DIMENSION(S)
DL	DEAD LOAD
DN(S)	DRAWING(S)
EA	EACH
EF	EACH FACE
EJ	EXPANSION JOINT
EL	ELEVATION
ELEV	ELEVATOR
EQS	EASE-OF-SLAB
EQ	EQUAL
EQIP	EQUIPMENT
EW	EACH WAY
EXIST	EXISTING
EXP	EXPANSION
EXT	EXTERIOR
FF	FACE-TO-FACE
FD	FLOOR DRAIN
FF	FANSH FLOOR
FND	FOUNDATION
FS	FAR SIDE
FT	FEET
FTG	FOOTING
G	GAGE
GALV	GALVANIZED
GB	GRADE BEAM
GC	GENERAL CONTRACTOR
GDR	GRIER
GEN	GENERAL
GYP	GYPSUM
HCA	HEADED CONCRETE ANCHORS
HORIZ	HORIZONTAL
HSS	HOLLOW STRUCTURAL SECTION
ID	INSIDE DIAMETER
IF	INSIDE FACE
IN	INCH
INFO	INFORMATION
INT	INTERIOR
ICC-ES	INTERNATION CODE COUNCIL - EVALUATION SERVICE
J(S)ST	JOIST(S)
K	KIPS (1,000 POUNDS)
KLF	KIP PER LINEAR FOOT
KSF	KIP PER SQUARE FOOT

ABBREVIATIONS

KSI	KIPS PER SQUARE INCH
L	LENGTH
FOUN(S)	FOUNDATIONS
LL	LIVE LOAD
LLH	LONG LONG HORIZONTAL
LLV	LONG LONG VERTICAL
LNG	LONGitudINAL
LWFO	LOAD RESISTANCE FACTORED DESIGN
LSH	LONG SIDE HORIZONTAL
LSV	LONG SIDE VERTICAL
LTP	LAP TENSION SPICE

Autodesk Docs\FPL Columbia Storm Processing Facility\Truck Wash_STRUCT_R26.rvt
W:\Studio\Folder\Subfolder\##### JobName2 Design\4 Drawings\Revit

2/9/2026 2:22:35 PM

D

B

A


F

E

C

CONCRETE MIXTURE REQUIREMENTS							
APPLICATION	EXPOSURE CLASS	f _c	TEST AGE	MODULUS OF ELASTICITY	MAXIMUM W/C/M	AIR CONTENT	NOMINAL MAXIMUM AGGREGATE
FOOTINGS	F0	3000 PSI	28 DAYS	3122 KSI	SEE NOTE 2	SEE NOTE 3	1"
EXTERIOR SLAB-ON-GROUND	F1	4500 PSI	28 DAYS	3824 KSI	0.55	4.5% ± 1.5%	1"
SLAB-ON-GROUND	F0	3000 PSI	28 DAYS	3122 KSI	SEE NOTE 2	SEE NOTE 3	1"
ELEVATED SLABS ON METAL DECK	F0	4000 PSI	28 DAYS	3605 KSI	SEE NOTE 2	SEE NOTE 3	3/4"
TILT-WALLS	F0	4000 PSI (MIN)	28 DAYS	3605 KSI	SEE NOTE 2	SEE NOTE 3	3/4"
NOTES: 1. EXPOSURE CATEGORIES AND CLASSES FOR SULFATES, PERMEABILITY, AND CORROSION PROTECTION OF REINFORCEMENT IS CLASS ZERO UNLESS NOTED OTHERWISE. 2. WATER/CEMENT RATIO SHALL BE AS REQUIRED FOR THE SPECIFIED CONCRETE MIX DESIGN. THERE IS NO MAXIMUM WATER/CEMENT RATIO REQUIREMENT FOR THE EXPOSURE CLASSIFICATION ASSOCIATED WITH THIS APPLICATION. MAXIMUM WATER/CEMENT RATIO IS NOT APPLICABLE FOR DURABILITY REQUIREMENTS IN LIGHTWEIGHT CONCRETE. 3. THERE IS NO MANDATORY TARGET AIR CONTENT FOR THIS APPLICATION. THE CONTRACTOR MAY CHOOSE TO ADD AIR ENTRAINMENT TO IMPROVE THE WORKABILITY AND FINISHING PROPERTIES OF THE MIX. AIR CONTENT SHALL BE AS REQUIRED FOR THE SPECIFIED CONCRETE MIX.							

COMPONENTS & CLADDING EXTERNAL PRESSURE LOADS (PSF)										
EFFECTIVE WIND AREA (FT²)	LOCATION PER ASCE 7-16: FIGURE 90.3-1, 90.3-2A									
	1	1'	2	3	4	5	ROH 11'	ROH 2	ROH 3	
<10	47 -185	47 -116	47 -244	47 -332	106 -115	106 -142	-	-167	-	-315
20	44 -173	44 -116	44 -229	44 -208	102 -111	102 -133	-	-164	-	-275
50	40 -155	40 -116	40 -207	40 -259	96 -104	96 -120	-	-160	-	-231
100	37 -144	37 -116	37 -193	37 -229	91 -100	91 -111	-	-157	-	-192
200	37 -133	37 -91	37 -175	37 -195	86 -95	86 -101	-	-128	-	-155
500	37 -116	37 -72	37 -155	37 -155	80 -89	80 -89	-	-98	-	-108
>1000		37 -57								

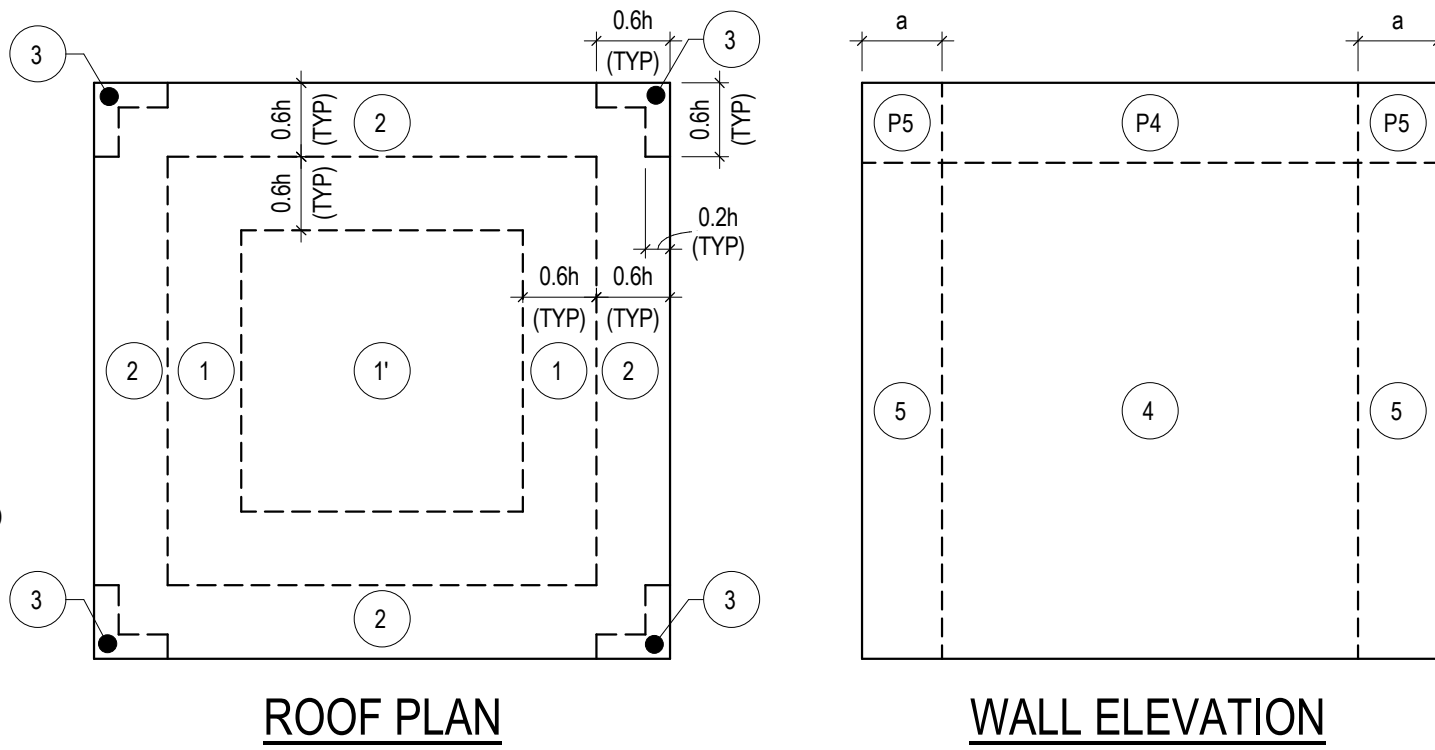

NOTES:

- FOR COMPONENTS HAVING EFFECTIVE AREAS IN BETWEEN TABULATED VALUES, DESIGN LOADS MAY BE INTERPOLATED. OTHERWISE DESIGN LOAD SHALL BE TAKEN FROM THE NEXT LOWEST TABULATED EFFECTIVE AREA.
- DESIGN VALUES SHOWN IN THIS TABLE ARE ULTIMATE VALUES FOR USE WITH LRFD DESIGN. VALUES MAY BE MULTIPLIED BY 0.6 FOR USE WITH SERVICE LEVEL OR ASD DESIGN. REFER TO THE BUILDING CODE FOR APPLICABLE LOAD COMBINATIONS.
- a = 3'-0". SEE ROOF PLAN MAP BELOW FOR LOCATION OF a-ZONES. WALL a-ZONE LOCATIONS TO MATCH ROOF a-ZONES.
- 0.6h = 11'-0". SEE ROOF PLAN MAP BELOW FOR LOCATION OF ROOF PRESSURE ZONES.
- POSITIVE PRESSURE VALUES REFER TO FORCES ACTING TOWARDS BUILDING OR COMPONENT FACE. NEGATIVE PRESSURE VALUES REFER TO FORCES ACTING AWAY FROM BUILDING OR COMPONENT FACE.
- EACH COMPONENT AND ITS CONNECTION SHALL BE DESIGNED FOR MAXIMUM POSITIVE AND NEGATIVE FORCES.
- PARAPET COMPONENTS AND CLADDING ARE THOSE ELEMENTS WHICH EXIST ABOVE THE HORIZONTAL PLANE OF THE ROOF AND SHALL BE DESIGNED FOR:
 - POSITIVE AND NEGATIVE PRESSURES 4 OR 5 APPLIED TO THE SHEATHING OR PANELING AND ITS CONNECTION ON OUTSIDE FACE.
 - POSITIVE PRESSURES 4 OR 5 APPLIED TO THE SHEATHING OR PANELING AND ITS CONNECTION ON ROOF SIDE FACE.
 - NEGATIVE PRESSURES 2 OR 3 APPLIED TO THE SHEATHING OR PANELING AND ITS CONNECTION ON ROOF SIDE FACE.
 - P45 SHALL BE APPLIED TO THE DESIGN OF THE STRUCTURAL ELEMENT OF THE PARAPET AND ITS CONNECTION, INCLUDING BUT NOT LIMITED TO THE STUD FRAMING OF THE PARAPET.
- A DESIGN WIND PRESSURE HORIZONTAL VALUE OF 187 PSF AND VERTICAL VALUE OF 148 PSF SHALL BE APPLIED TO COMPONENTS WHICH ARE EITHER ROOFTOP STRUCTURES OR ROOFTOP APPURTENANCES AND THEIR CONNECTION. EXAMPLES OF THIS ARE RTUS, AHUs, AND SCREEN WALLS.
- ROH# - DENOTES DESIGN WIND PRESSURE VALUES WHICH SHALL BE APPLIED AT ROOF OVERHANGS TO TOP SURFACE CLADDING OR SHEATHING AND ITS CONNECTION. SOFFIT CLADDING OR SHEATHING SHALL BE DESIGNED FOR SIMILAR PRESSURE TO THE ADJACENT WALL PRESSURE. A COMBINATION OF THESE FORCES SHALL BE APPLIED TO THE STRUCTURAL ELEMENT OF THE OVERHANG AND ITS CONNECTION, INCLUDING BUT NOT LIMITED TO THE STUD FRAMING OF THE OVERHANG.
- ALL DOORS TO BE RATED TO RESIST DESIGN WIND PRESSURES SPECIFIED.

CAST-IN-PLACE CONCRETE (NON-PRESTRESSED) CLEAR COVER SCHEDULE			
APPLICATION	BOTTOM	TOP	SIDES
FOUNDATIONS	3"	2"	3"
SLAB-ON-GROUND	SEE DETAILS	SEE DETAILS	3"
RETAINING WALLS	N/A	N/A	2"
WALLS	N/A	N/A	1 1/2" (2")
COLUMNS	N/A	N/A	1 1/2" (2")
ELEVATED SLABS	3/4" (2")	3/4" (2")	3/4" (2")
BEAMS	1 1/2" (2")	1 1/2" (2")	1 1/2" (2")

DEVELOPMENT LENGTH SCHEDULE (INCHES)									
BAR SIZE	MIN BAR SPACING (INCHES) (MAX OF 48" OR 24s)	TENSION				COMPRESSION			
		NOTED AS Ld ON DRAWINGS, f _c (psi)	NOTED AS Ldh ON DRAWINGS, f _c (psi)	
#3	1.375	17	15	13	9	8	7	9	8
#4	1.500	22	19	17	11	10	9	11	10
#5	1.625	28	24	22	14	12	11	14	12
#6	1.750	33	29	26	17	15	13	17	15
#7	1.875	48	42	38	20	17	15	20	17
#8	2.000	55	48	43	22	19	17	22	19
#9	2.375	62	54	48	25	22	20	25	22
#10	2.625	70	61	54	28	25	22	28	25
#11	2.875	78	67	60	31	27	24	31	27

FOOTING LAP SPlice LENGTH SCHEDULE (INCHES)				
BAR SIZE	MIN BAR SPACING (INCHES)	TENSION (LTS)		
		f _c = 4,000 PSI	f _c = 5,000 PSI	f _c = 6,000 PSI
#4	1.500	33	25	29
#5	1.875	41	31	36
#6	2.250	49	37	44
#7	2.625	71	54	63
#8	3.000	81	62	72
#9	3.500	91	70	81
#10	3.875	102	79	92
#11	4.250	114	87	102

WALL REINFORCEMENT - HORIZONTAL BAR LAP SPlice LENGTH SCHEDULE (INCHES)				
BAR SIZE	MIN BAR SPACING (INCHES)	TENSION (LTS)		
		f _c = 4,000 PSI	f _c = 5,000 PSI	f _c = 6,000 PSI
#4	1.500	33	30	27
#5	1.875	40	36	34
#6	2.250	48	44	40
#7	2.625	105	95	87
#8	3.000	121	108	99
#9	3.500	137	122	112
#10	3.875	153	138	125
#11	4.250	170	152	139

WALL REINFORCEMENT - VERTICAL BAR LAP SPlice LENGTH SCHEDULE (INCHES)				
BAR SIZE	MIN BAR SPACING (INCHES)	TENSION (LTS)		
		f _c = 4,000 PSI	f _c = 5,000 PSI	f _c = 6,000 PSI
#4	2.000	25	23	21
#5	2.125	31	28	26
#6	2.250	37	34	31
#7	2.375	54	49	45
#8	2.500	62	56	51
#9	2.875	70	63	57
#10	3.250	118	106	96
#11	3.625	131	117	107

JEZERINAC
GROUP

480 HIBISCUS STREET, SUITE 107
WEST PALM BEACH, FL 33401
T 561.622.8665
www.jezernacgroup.com

CERTIFICATE OF AUTHORIZATION FL #30785
JG Project #: 22-01-004-01

TO THE BEST OF THE ENGINEER'S KNOWLEDGE, THE PLANS AND SPECIFICATIONS COMPLY WITH THE APPLICABLE BUILDING CODES AND MATERIAL SPECIFICATIONS.

LITTLE
DIVERSIFIED ARCHITECTURAL CONSULTING

201 South Orange Avenue, Suite 800
Orlando, FL 32801
(407) 216-5282

www.littleonline.com

This drawing and the design shown are the property of Little Diversified Architectural Consulting. The reproduction, copying or other use of this drawing without their written consent is prohibited and any infringement will be subject to legal action.

© Little 2022

FPL

THIS ITEM HAS BEEN DIGITALLY SIGNED AND SEALED BY ANDREW TOMICZEK, P.E. ON THE DATE ADJACENT TO THE SEAL.
PRINTED COPIES OF THIS DOCUMENT ARE NOT CONSIDERED SIGNED AND SEALED AND THE SIGNATURE MUST BE VERIFIED ON ANY ELECTRONIC COPIES.

ISSUE FOR
CONSTRUCTION DOCUMENTS

ISSUE DATE
2/16/2026

REVISIONS
NO. REASON DATE

PROJECT TEAM
PRINCIPAL IN CHARGE
ANDREW TOMICZEK
PROJECT MANAGER
ANDREW TOMICZEK
DESIGN TEAM
JEZERINAC GROUP

COLUMBIA STORM PROCESSING & SERVICE CENTER - BUILDING D - TRUCK WASH
COUNTY ROAD 25A, LAKE CITY, FL

PROJECT NO.
814C632800

SHEET TITLE
GENERAL SCHEDULES

SHEET NUMBER
D-S003

Autodesk Docs\FPL Columbia Storm Processing Facility\Truck Wash_STRUC_T26.rvt
W:\Studio\Folder\Subfolder\##### JobName2 Design\4 Drawings\Revit

2/9/2026 2:22:35 PM

GENERAL

- A. THIS STRUCTURAL INSPECTION PLAN IS PREPARED IN ACCORDANCE WITH SECTION 553.79(5) OF THE FLORIDA STATUTES WHICH DESCRIBES THE REQUIREMENT THAT A STRUCTURAL INSPECTION PLAN BE PREPARED BY THE ENGINEER OF RECORD FOR A THRESHOLD BUILDING.
- B. THE PURPOSE OF THIS STRUCTURAL INSPECTION PLAN IS TO PROVIDE SPECIFIC INSPECTION PROCEDURES AND SCHEDULES SO THAT THE BUILDING CAN BE ADEQUATELY INSPECTED FOR GENERAL COMPLIANCE WITH THE CONTRACT DOCUMENTS.
- C. STRUCTURAL INSPECTIONS SHALL BE PERFORMED BY THE SPECIAL INSPECTOR REGISTERED UNDER SECTION 471 OF THE FLORIDA STATUTES AS AN ENGINEER.
- D. THE OWNER SHALL EMPLOY THE SERVICES OF A SPECIAL INSPECTOR IN COMPLIANCE WITH THE PROVISIONS OF CHAPTER 553.79 OF THE FLORIDA STATUTES.
- E. THE SPECIAL INSPECTOR SHALL INSPECT THE FRAMING SHOWN ON THE STRUCTURAL DRAWINGS IN ACCORDANCE WITH THIS PLAN TO VERIFY THAT THE WORK IS CONSTRUCTED IN GENERAL COMPLIANCE WITH THE CONTRACT DOCUMENTS, EXCEPT FOR ACCEPTED VARIATIONS.
1. THE CONTRACT DOCUMENTS ARE DEFINED AS THE PERMITTED DRAWINGS, PROJECT SPECIFICATIONS, AND RECORDED ADDENDA AND AMENDMENTS.
2. UNLESS NOTED OTHERWISE, WORK OF THIS PLAN EXCLUDES THE INSPECTION OF ELEMENTS THAT DO NOT CONTRIBUTE TO THE CAPACITY OF THE PRIMARY STRUCTURAL FRAME. THIS INCLUDES, BUT IS NOT LIMITED TO, RAILINGS, FIRE PROTECTION, ROOFING, GLAZED WINDOW SYSTEMS, MECHANICAL/ELECTRICAL SYSTEMS, ARCHITECTURAL COMPONENTS, SITE WORK, AND OSHA SAFETY PROVISIONS OR OTHER SAFETY STANDARDS THAT APPLY DURING THE CONSTRUCTION PERIOD. PRECAST CLADDING, EXTERIOR MASONRY WALLS, AND SLAB-ON-GROUND ARE SPECIFICALLY INCLUDED.
- F. AT A MINIMUM, THE SPECIAL INSPECTOR SHALL PERFORM THE MANDATORY STRUCTURAL INSPECTIONS AS REQUIRED UNDER THE PROVISIONS OF THE FLORIDA BUILDING CODE, IN ACCORDANCE WITH THE SCOPE AND SCHEDULE OUTLINED HEREIN.
- G. THE SPECIAL INSPECTOR SHALL LOG EACH SITE VISIT DOCUMENTING THE PROGRESS OF THE WORK, THE RELEVANT TESTING CONDUCTED, THE AREAS INSPECTED, AND ANY OTHER ELEMENTS PERTINENT TO THE WORK PROGRESS AT THE TIME OF THE INSPECTION. THE LOG RECORD SHALL REMAIN ON SITE AND ACCESSIBLE AT ANY TIME.
- H. DAILY SIGNED AND SEALED FIELD REPORTS SHALL BE SUBMITTED ON A WEEKLY BASIS TO THE ENFORCING AGENCY, ARCHITECT OR STRUCTURAL ENGINEER OF RECORD, AND OWNER.
- I. THE SPECIAL INSPECTOR SHALL NOT MAKE DESIGN DECISIONS, DIRECT THE CONTRACTORS WORK, NOR BE RESPONSIBLE FOR CONSTRUCTION MEANS AND METHODS.
- J. THE SPECIAL INSPECTOR MAY SEND A FULL-TIME COLLEAGUE AS HIS AUTHORIZED REPRESENTATIVE TO THE PROJECT, BUT THAT PERSON SHALL BE KNOWLEDGEABLE AND HAVE A COLLEGE DEGREE IN CIVIL OR STRUCTURAL ENGINEERING.

E. FEE OWNER RESPONSIBILITIES

- A. THE FEE OWNER SHALL RETAIN A GEOTECHNICAL ENGINEER TO PROVIDE INSPECTION SERVICES FOR MONITORING THE PREPARATION OF THE FOUNDATION BEARING SURFACE AND PILE FOUNDATION ELEMENTS.
- B. THE FEE OWNER SHALL RETAIN AN INDEPENDENT TESTING LABORATORY FOR MATERIAL SAMPLING AND TESTING SERVICES REQUIRED IN ACCORDANCE WITH THE FLORIDA BUILDING CODE.
- C. THE FEE OWNER SHALL ARRANGE AND ENSURE THAT ALL NECESSARY UPDATED CONSTRUCTION DOCUMENTS WITH THE LATEST INFORMATION, APPROVED SHOP DRAWINGS, LATEST SKETCHES, AND ANY OTHER TYPE OF CORRESPONDENCE WHICH MAY AFFECT THE INSPECTIONS BE FURNISHED TO THE SPECIAL INSPECTOR IN A TIMELY MANNER.
- D. THE FEE OWNER SHALL ENSURE THAT THE CONTRACTOR PROVIDES SHOP DRAWINGS FOR ALL PRECAST STRUCTURAL COMPONENTS; THESE SHOP DRAWINGS MUST BE DESIGNED, SIGNED AND SEALED BY A REGISTERED FLORIDA PROFESSIONAL ENGINEER AND HAVE BEEN REVIEWED AND STAMPED BY THE ENGINEER OF RECORD.

CONTRACTOR RESPONSIBILITIES

- A. THE CONTRACTOR SHALL PROVIDE THE SPECIAL INSPECTOR WITH AN OFFICE AT THE CONSTRUCTION SITE THAT INCLUDES, AT MINIMUM, A DESK, CHAIR, PLAN TABLE, PLAN RACK, INTERNET ACCESS, AND JANITORIAL SERVICES IN AIR-CONDITIONED SPACE.
- B. THE CONTRACTOR SHALL PROVIDE THE SPECIAL INSPECTOR WITH AN UPDATED COPY OF ALL PERMIT DOCUMENTS, REVIEWED AND APPROVED SHOP DRAWING SUBMITTALS, TEST REPORTS, AND OTHER ITEMS WITH THE LATEST INFORMATION IN A TIMELY MANNER.
- C. THE CONTRACTOR SHALL PROVIDE A MINIMUM OF 24 HOURS NOTICE TO THE SPECIAL INSPECTOR PRIOR TO THE NEED FOR ANY INSPECTION ON SITE.
- D. THE CONTRACTOR SHALL COOPERATE AND ASSIST THE SPECIAL INSPECTOR IN PERFORMING HIS INSPECTION DUTIES AND SHALL PROVIDE HIM FREE ACCESS TO THE WORK AT ALL TIMES.
- E. THE PRESENCE OF THE SPECIAL INSPECTOR DOES NOT RELIEVE THE CONTRACTOR FROM HIS RESPONSIBILITY TO COMPLY WITH CONTRACT DOCUMENTS. THE CONTRACTOR HAS THE RESPONSIBILITY FOR ANY DEVIATIONS FROM THE CONTRACT DOCUMENTS AND THE COSTS OF RECTIFYING THOSE DEVIATIONS.
- F. THE CONTRACTOR MAY CORRECT WORK NOT IN COMPLIANCE WITH THE CONTRACT DOCUMENTS OR MAY ISSUE A REQUEST TO THE DESIGN PROFESSIONAL OF ACCEPTANCE OF THE DEVIATION.
- G. CONSTRUCTION PERFORMED WITHOUT INSPECTION MAY REQUIRE TESTING OR MAY NEED TO BE REMOVED AS DETERMINED BY THE STRUCTURAL ENGINEER OR ARCHITECT OF RECORD.
- H. THE CONTRACTOR'S SHORING ENGINEER SHALL SUPERVISE, INSPECT, AND CERTIFY THE INSTALLATION OF ALL SHORING AND RESHORING PER APPROVED SHOP DRAWINGS. THE SHORING ENGINEER SHALL PROVIDE A SIGNED AND SEALED INSPECTION CERTIFICATION TO THE SPECIAL INSPECTOR PRIOR TO ALL CONCRETE POURS.

REPORTING

- A. THE SPECIAL INSPECTOR SHALL RECORD PROGRESS, WORKING CONDITIONS, OBSERVATIONS, TESTING, DEVIATIONS FROM THE CONTRACT DOCUMENTS, AND ANY REQUIRED CORRECTIVE ACTION. THEY SHALL RETAIN THE RECORDS FOR A MINIMUM OF 7 YEARS AFTER COMPLETION OF THE PROJECT.
- B. THE SPECIAL INSPECTOR SHALL IMMEDIATELY NOTIFY THE CONTRACTOR IN PERSON, AND THE ARCHITECT AND STRUCTURAL ENGINEER BY TELEPHONE, OF MATERIALS, TESTS, EQUIPMENT, WORKMANSHIP, OR CONSTRUCTION THAT:
1. DOES NOT CONFORM TO THE CONTRACT DOCUMENTS; OR
2. IS NOT INSPECTED OR TESTED AND CANNOT BE INSPECTED OR TESTED IN PLACE.
- C. THE SPECIAL INSPECTOR SHALL THEN IMMEDIATELY ISSUE THOSE EXCEPTIONS IN WRITING TO THOSE LISTED ABOVE AND ATTACH A COPY TO THE DAILY INSPECTION REPORT.
- D. THE SPECIAL INSPECTOR SHALL KEEP AN EXCEPTIONS FILE AND REVIEW IT ON A DAILY BASIS, UPDATING AS EXCEPTIONS ARE RECTIFIED. IF ANY EXCEPTIONS ARE NOT RESOLVED IN A TIMELY MANNER, THE SPECIAL INSPECTOR SHALL ISSUE A NONCOMPLIANCE NOTICE TO THE CONTRACTOR AND SHALL COPY THE ENFORCING AGENCY, OWNER'S REPRESENTATIVE, ARCHITECT, AND STRUCTURAL ENGINEER.
- E. AFTER EACH INSPECTION, THE INSPECTOR SHALL WRITE AND SIGN AN INSPECTION REPORT. THE REPORT SHALL INCLUDE THE FOLLOWING:
1. THE NAME AND LOCATION OF PROJECT, NAME OF INSPECTOR, PERMIT NUMBER, DATE, WORKING CONDITIONS, INCLUDING WEATHER AND TEMPERATURE, AND TYPE AND LOCATION OF WORK BEING PERFORMED.
2. DETAILS OF EACH INSPECTION, INCLUDING THE PRESENCE AND ACTIVITIES OF THE TESTING AGENCY.
3. NOTE DEFICIENCIES IN THE WORK AND ANY UNUSUAL CIRCUMSTANCES AFFECTING THE PERFORMANCE OF WORK, INCLUDING CHANGES IN MATERIALS OR WORK SEQUENCE, PLACING EMPHASIS ON RECURRING DEFICIENCIES.
4. IDENTIFY CORRECTIONS TO DEFICIENCIES LISTED IN PREVIOUS REPORTS.
- F. SINCE THE SPECIAL INSPECTOR DOES NOT CERTIFY THAT THE CONTRACT DOCUMENTS ARE IN COMPLIANCE WITH THE GOVERNING CODES, ALL STATEMENTS ISSUED SHALL REFER TO WHETHER OR NOT COMPLETED WORK IS IN SUBSTANTIAL ACCORDANCE WITH THE CONTRACT DOCUMENTS.
- G. THE REPORT SHALL ALSO COMMENT ON THE FOLLOWING, WHEN APPLICABLE:
1. TEST REPORTS THAT DO NOT COMPLY WITH THE CONTRACT DOCUMENTS.
2. THE GEOTECHNICAL ENGINEER'S INSPECTION REPORTS.
3. SHORING AND RESHORING ENGINEER'S INSPECTION REPORTS.
4. CHANGES MADE IN THE FIELD.
- H. THE REPORT SHALL ALSO INCLUDE PHOTOGRAPHS, WHEN APPROPRIATE.
- I. THE SPECIAL INSPECTOR SHALL SUBMIT THE REPORTS TO THE ENFORCING AGENCY, OWNER'S REPRESENTATIVE, ARCHITECT, AND STRUCTURAL ENGINEER UNDER A SIGNED AND SEALED COVER LETTER ON A WEEKLY BASIS OR AS DIRECTED BY THE ENFORCING AGENCY.
- J. THE SPECIAL INSPECTOR SHALL POST AT THE JOBSITE A LOG SUMMARIZING ALL INSPECTIONS. THE HEADER SHALL CONTAIN, AT A MINIMUM, THE PROJECT NAME AND LOCATION, PERMIT NUMBER, AND THE NAME OF THE SPECIAL INSPECTOR, OWNER, AND CONTRACTOR. THE INSPECTOR SHALL WRITE AN ENTRY AFTER EACH INSPECTION THAT INCLUDES THE DATE, CONSTRUCTION PHASE, WORK DESCRIPTION, COMMENTS, HIS SIGNATURE, AND WHETHER THE WORK INSPECTED IS APPROVED OR REJECTED.
- K. UPON COMPLETION OF THE BUILDING AND PRIOR TO THE ISSUANCE OF A CERTIFICATE OF OCCUPANCY, THE SPECIAL INSPECTOR SHALL ISSUE A SIGNED AND SEALED STATEMENT ATTESTING THAT THE PART OF THE PROJECT UNDER THEIR INSPECTION RESPONSIBILITIES HAS BEEN CONSTRUCTED IN SUBSTANTIAL ACCORDANCE WITH THE CONTRACT DOCUMENTS. THIS STATEMENT SHALL BE IN ACCORDANCE WITH SECTION 553.79(7) OF THE FLORIDA STATUTES AND SHALL BE SUBMITTED TO THE ENFORCING AGENCY, OWNER, ARCHITECT, AND STRUCTURAL ENGINEER.

SPECIAL INSPECTOR RESPONSIBILITIES

- A. PRIOR TO STARTING WITH THEIR WORK, THE SPECIAL INSPECTOR, AND THEIR AUTHORIZED REPRESENTATIVE, IF APPLICABLE, SHALL ATTEND A PRE-CONSTRUCTION MEETING FOR THE PURPOSE OF BECOMING FAMILIAR WITH THE SPECIFIC STRUCTURAL COMPONENTS AND SYSTEM WHICH THEY WILL BE RESPONSIBLE FOR INSPECTING.
- B. THE SPECIAL INSPECTOR SHALL INSPECT ALL STRUCTURAL SYSTEMS NOTED BELOW AND IN COMPLIANCE WITH THOSE LISTED UNDER THE "GENERAL" HEADING.
- C. THE SPECIAL INSPECTOR SHALL VISIT THE SITE AT SUCH FREQUENCY TO SATISFY THEMSELVES THAT THEIR REPRESENTATIVE'S INSPECTIONS COMPLY WITH THIS PLAN.
- D. THE SPECIAL INSPECTOR SHALL DEDICATE THEIR ENTIRE TIME ON-SITE TO THE REQUIREMENTS OF THIS PLAN AND SHALL NOT PERFORM OTHER WORK, SUCH AS MATERIAL TESTING.

SOIL OR FOUNDATION PREPARATION

- A. THE GEOTECHNICAL ENGINEER OF RECORD FOR THE PROJECT SHALL BE RETAINED BY THE FEE OWNER TO MONITOR THE SITE PREPARATION ACTIVITIES, FOUNDATION BEARING SURFACES, AND PILE FOUNDATION ELEMENTS.
- B. THE GEOTECHNICAL ENGINEER SHALL PROVIDE THE SPECIAL INSPECTOR WITH DAILY REPORTS AND A SUMMARY REPORT INDICATING THAT THE FOUNDATION BEARING SURFACE IS PREPARED IN ACCORDANCE WITH THE REQUIREMENTS OF THE GEOTECHNICAL REPORT, SUCH THAT THE FOUNDATION FOR THE PROJECT WILL FUNCTION AS INTENDED.
- C. THE INDEPENDENT TESTING AGENCY RETAINED BY THE FEE OWNER SHALL MONITOR THE BACKFILL AND COMPACTION OPERATIONS AND PROVIDE THE SPECIAL INSPECTOR WITH REPORTS DOCUMENTING THAT THE OPERATIONS HAVE BEEN PERFORMED IN ACCORDANCE WITH THE GEOTECHNICAL REPORT AND THE CONTRACT DOCUMENTS.
- D. ALL INSPECTION AND TESTING REPORTS PROVIDED TO THE SPECIAL INSPECTOR SHALL BE SIGNED AND SEALED BY AN ENGINEER LICENSED IN FLORIDA.

SHALLOW FOUNDATIONS

- A. THE SPECIAL INSPECTOR SHALL REVIEW THE SIZE AND CONFIGURATION OF FOUNDATIONS FOR COMPLIANCE WITH THE CONTRACT DOCUMENTS.
- B. THE SPECIAL INSPECTOR SHALL REVIEW THE SIZE, PLACEMENT, AND CLEARANCES OF REINFORCEMENT FOR COMPLIANCE WITH THE CONTRACT DOCUMENTS.
- C. THE SPECIAL INSPECTOR SHALL REVIEW DOWEL REINFORCEMENT AND DOWEL LENGTHS SUCH THAT LAP SPLICES WILL BE IN COMPLIANCE WITH THE CONTRACT DOCUMENTS.
- D. THE SPECIAL INSPECTOR SHALL VERIFY THAT REINFORCEMENT IS SUPPORTED AND TIED SUCH THAT IT WILL NOT BE DISPLACED DURING THE CONCRETE POUR.

STRUCTURAL CAST-IN-PLACE CONCRETE


- A. THE CONTRACTOR SHALL NOTIFY THE SPECIAL INSPECTOR A MINIMUM OF 24 HOURS PRIOR TO THE PLACEMENT OF ANY STRUCTURAL CONCRETE.
- B. THE SPECIAL INSPECTOR SHALL:
1. INSPECT SHORING, RESHORING, AND FORMWORK AS FOLLOWS:
- a. VERIFY THAT THE DELEGATED SHORING AND RESHORING ENGINEER HAS CONFIRMED THAT THE SHORING AND RESHORING ARE IN COMPLIANCE WITH THEIR SHOP DRAWINGS (REFER TO SECTION 1.5F IN THE SPECIAL INSPECTION PLAN). ADDITIONALLY, THE SPECIAL INSPECTOR SHALL SPOT CHECK THE SHORING AND RESHORING FOR CONFORMANCE WITH THE SHORING AND RESHORING PLANS SUBMITTED TO THE ENFORCING AGENCY.
- b. SPOT CHECK SHORING AND RESHORING LAYOUT, ALIGNMENT, AND MATERIALS.
- c. CONFIRM THAT THE TIMING OF SHORING, RESHORING, AND FORMWORK PROCEDURES AND REMOVAL COMPLY WITH THE CONTRACT DOCUMENTS AND THE SHORING AND RESHORING DRAWINGS, WHERE APPROPRIATE, VERIFY THAT CONCRETE TEST CYLINDER STRENGTH IS ADEQUATE PRIOR TO FORM REMOVAL.
- d. SPOT CHECK SHORING AND RESHORING LAYOUT, ALIGNMENT, AND MATERIALS.
- C. VERIFY THAT SLAB THICKNESS IS MAINTAINED AT SLAB DEPRESSIONS AND STEPS.
- D. INSPECT STEEL REINFORCEMENT PER THE STRUCTURAL DRAWINGS, SUPPLEMENTED BY THE APPROVED SHOP DRAWINGS, TO VERIFY:
1. STEEL REINFORCEMENT GRADE, SIZE, QUANTITY, CONFIGURATION, AND SPACING.
2. MINIMUM CLEARANCE REQUIREMENTS FROM CONCRETE SURFACES.
3. STEEL REINFORCEMENT IS ADEQUATELY SUPPORTED AND TIED TO RESIST SHIFTING DURING CONCRETE POUR AND THAT CONCRETE COVER IS PROPER.
4. HOOKED REINFORCEMENT IS PLACED PROPERLY.
5. EMBEDMENT LENGTHS, SPLICE LOCATIONS, AND LAP SPLICE LENGTHS ARE ACCEPTABLE.
6. MECHANICAL COUPLERS ARE APPROVED AND INSTALLED PER MANUFACTURER'S SPECIFICATIONS.
7. PROPER TIE SPACING, PARTICULARLY AT BEAM/COLUMN INTERSECTIONS.
8. STEEL REINFORCEMENT LAYERS IN SLABS AND WALLS ARE PROPER.
9. ALL OPENINGS LARGER THAN 12" AND NOT SHOWN ON THE CONTRACT DOCUMENTS HAVE BEEN REPORTED TO THE STRUCTURAL ENGINEER OF RECORD. CHECK PLACEMENT OF ADDITIONAL REINFORCEMENT AROUND OPENINGS. OPENINGS THROUGH BEAMS ARE PROHIBITED WITHOUT PRIOR APPROVAL OF THE STRUCTURAL ENGINEER OF RECORD.
10. IN ONE-WAY SLABS, THAT TEMPERATURE STEEL IS CORRECT, INCLUDING PROPER LAYERING.
11. IN TWO-WAY SLABS, THAT:
- a. THE COLUMN STRIP TOP BARS HAVE A UNIFORM SPACING AND ARE NOT BUNDLED TOGETHER.
- b. THE ADDED TOP BARS ARE PLACED IN THE VICINITY OF THE COLUMN.
- c. THE TOP AND BOTTOM HOOKED BARS HAVE BEEN PLACED AS REQUIRED, ESPECIALLY AT SLAB EDGES.
12. THE POSITION OF BARS AT SLAB OFFSETS AND DEPRESSIONS.
13. ALL STEEL REINFORCEMENT SURFACES ARE FREE OF EXCESS RUST OR OTHER COATING THAT MAY AFFECT THE BONDING CAPACITY.
- E. VERIFY THAT EXPANSION JOINT MATERIAL, DOVETAIL SLOTS, ANCHORS, EMBEDDED CONDUITS, AND LOAD CARRYING EMBEDDED ITEMS ARE PROPERLY POSITIONED AND SECURED TO RESIST DISPLACEMENT DURING CONCRETE PLACEMENT, RELOCATION OF, OR MODIFICATION TO, STRUCTURAL ITEMS DUE TO CONFLICTS WITH REINFORCEMENT IS PROHIBITED WITHOUT THE APPROVAL OF THE STRUCTURAL ENGINEER OF RECORD.
- F. INSPECT CONSTRUCTION JOINTS AS FOLLOWS:
1. VERIFY THAT DOWELS, KEYWAYS, AND BULKHEADS COMPLY WITH THE CONTRACT DOCUMENTS.
2. CONFIRM THAT BEAM AND SLAB CONSTRUCTION JOINT LOCATIONS COMPLY WITH THE CONTRACTOR'S CONSTRUCTION JOINT PLAN SUBMITTED TO THE ARCHITECT.
- G. VERIFY THAT SAWCUT JOINTS ARE:
1. PROVIDED ONLY WHERE INDICATED.
2. THE PROPER DEPTH, SPACING, AND LOCATION.
3. PROVIDED IN THE TIME FRAME INDICATED IN THE CONTRACT DOCUMENTS.
- H. CHECK THAT ALL FOREIGN MATERIAL IS REMOVED FROM FORMS OR EXCAVATIONS PRIOR TO CONCRETE PLACEMENT.
- I. BE ON SITE AT THE START OF EACH CONCRETE POUR REQUIRING INSPECTION BY THIS PLAN. AND SHALL REMAIN ON SITE FOR A SUFFICIENT TIME TO CONFIRM THAT CONCRETING PRACTICES ARE PROPER AND COMPLY WITH ACI 301, ASTM C94, AND OTHER RECOGNIZED INDUSTRY STANDARDS INCLUDING THE FOLLOWING:
1. ALL STEEL REINFORCEMENT CORRECTIONS ARE COMPLETED PRIOR TO CONCRETE PLACEMENT.
2. THE FIRST CONCRETE TRUCK OF EACH TYPE OF CONCRETE POUR HAS THE PROPER CONCRETE MIX NUMBER AND STRENGTH AND THAT THE BATCH TIME LEAVES SUFFICIENT TIME TO POUR ALL CONCRETE FROM THE TRUCK. SPOT CHECK FUTURE TRUCKS.
3. THE TESTING AGENCY IS ON SITE FOR EACH TYPE OF CONCRETE POUR TO TEST CONCRETE AS REQUIRED BY THE CONTRACT DOCUMENTS. THIS SHALL INCLUDE MIXING TIME, TEMPERATURE, SLUMP, AND AIR CONTENT, REPORTING ANY CONCRETE DELIVERED THAT IS NOT AS SPECIFIED. ENSURE THAT ADDITION OF WATER TO THE CONCRETE MIX IN THE FIELD COMPLIES WITH THE GUIDELINES IN THE CONTRACT DOCUMENTS.
4. CONCRETE IS BEING CONVEYED FROM MIXER TO PLACE OF FINAL DEPOSIT BY RECOGNIZED INDUSTRY STANDARDS. CONCRETE IS BEING PLACED CONTINUOUSLY, OR IN A MANNER TO AVOID PLACING CONCRETE AGAINST HARDENED CONCRETE WHICH WOULD RESULT IN THE FORMATION OF SEAMS OR PLANES OF WEARINESS.
5. CONCRETE IS BEING CONSOLIDATED AND THOROUGHLY WORKED AROUND REINFORCEMENT, EMBEDDED ITEMS, AND INTO CORNERS OF FORMS ELIMINATING AIR OR STONE POCKETS THAT MAY CAUSE HONEYCOMBING, PITTING, OR PLANES OF WEARINESS.
6. SPOT CHECK THAT CURING PROCEDURES COMPLY WITH THE CONTRACT DOCUMENTS, ACI 308, STANDARD PRACTICE FOR CURING CONCRETE, AND OTHER RECOGNIZED INDUSTRY STANDARDS.
7. FOLLOWING FORMWORK REMOVAL, SPOT CHECK CONCRETE SURFACES FOR HONEYCOMBING AND VOIDS.
- J. INSPECT EXPANSION ANCHORS AND CHEMICAL ADHESIVE FOR ANCHORING STEEL REINFORCEMENT AND THREADED RODS USED TO SUPPORT WORK DESCRIBED IN THIS PLAN AS FOLLOWS:
1. VERIFY HOLE DIAMETER, DEPTH, LOCATION, SPACING, EDGE DISTANCE, AND CONFIRM THAT THE HOLE HAS BEEN THOROUGHLY CLEANED AS REQUIRED BY MANUFACTURER.
2. VERIFY THAT EXPANSION ANCHORS ARE PROPERLY TIGHTENED.
3. VERIFY THAT THE EPOXY TYPE IS PROPER FOR THE APPLICATION, SUCH AS PASTE FOR HORIZONTAL HOLES. VERIFY THAT EPOXY MIXING AND INSTALLATION COMPLIES WITH MANUFACTURER'S REQUIREMENTS.

TILT-UP CONCRETE PANELS

- A. THE SPECIAL INSPECTOR SHALL:
1. INSPECT TILT-UP CONCRETE PANELS AS PER STRUCTURAL CAST-IN-PLACE CONCRETE ABOVE. ALSO CHECK THAT PANEL NUMBERS, CONFIGURATION, OPENINGS, BLOCKOUTS, EMBEDS, AND OTHER INCORPORATED MATERIALS COMPLY WITH THE CONTRACT DOCUMENTS AND APPROVED SHOP DRAWINGS.
2. PRIOR TO CASTING PANELS, VERIFY THAT PANEL LOCATIONS AND TEMPORARY BRACING AND SUPPORTS COMPLY WITH THE SHOP DRAWINGS. SPOT CHECK THAT TEMPORARY BRACING IS NOT REMOVED PREMATURELY.
3. REVIEW ALL CONNECTION DETAILS TO VERIFY THAT CONNECTIONS ARE COMPLETED PROPERLY. VERIFY THAT ALL WELDERS ARE AWS CERTIFIED, VERIFY THE WELD SIZES, CONFIGURATIONS, AND QUALITY ARE PROPER AND THAT WELDS ARE CLEANED AND PROTECTED. CHECK THAT PANELS ARE SOLID GROUTED TO THEIR BASE.
4. DOCUMENT EACH PANEL WITH VIDEO OR PHOTOGRAPHY PRIOR TO FILLING WITH CONCRETE.

POST-INSTALLED ANCHORS

- A. THE STRUCTURAL INSPECTOR SHALL:
1. BE FAMILIAR WITH PROOF TESTING REQUIREMENT AND PLAN, SEE GENERAL NOTES UNDER POST-INSTALLED ANCHORS.
2. VERIFY THAT FEE OWNER'S TESTING AGENCY HAS TESTED ALL REQUIRED ANCHORS PER THE APPROVED POST-INSTALLED ANCHOR TEST PLAN.
3. VERIFY THAT ANY FAILED ANCHORS HAVE BEEN REPLACED.
4. VERIFY THAT THE TESTING AGENCY HAS SUBMITTED SIGNED AND SEALED TEST REPORTS TO THE STRUCTURAL ENGINEER OF RECORD.

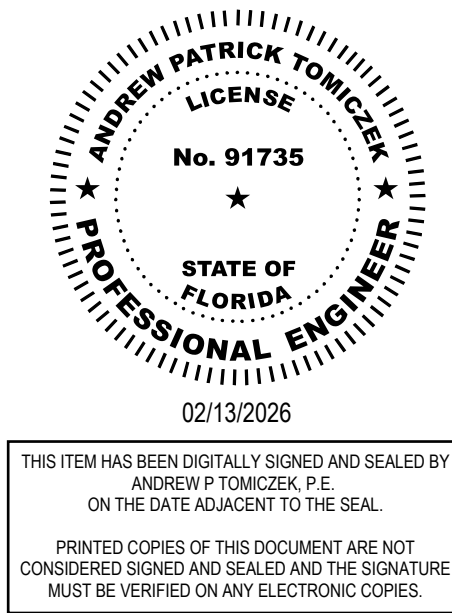

THIS ITEM HAS BEEN DIGITALLY SIGNED AND SEALED BY ANDREW P. TOMICZEK, P.E. ON THE DATE ADJACENT TO THE SEAL. PRINTED COPIES OF THIS DOCUMENT ARE NOT CONSIDERED SIGNED AND SEALED AND THE SIGNATURE MUST BE VERIFIED ON ANY ELECTRONIC COPIES.

ISSUE FOR
CONSTRUCTION
DOCUMENTS

ISSUE DATE
2/16/2026

REVISIONS
NO. REASON DATE

PROJECT TEAM
PRINCIPAL IN CHARGE
ANDREW P. TOMICZEK
PROJECT MANAGER
ANDREW P. TOMICZEK
DESIGN TEAM
JEZERINAC GROUP

COLUMBIA STORM
PROCESSING & SERVICE
CENTER - BUILDING D -
TRUCK WASH
COUNTY ROAD 25A, LAKE
CITY, FL

PROJECT NO.
814C632800
SHEET TITLE
SPECIAL INSPECTION
PLAN


SHEET NUMBER
D-S004

480 HIBISCUS STREET, SUITE 107
WEST PALM BEACH, FL 33401
T 561.622.8585
www.jezerinacgroup.com
CERTIFICATE OF AUTHORIZATION FL #30785

TO THE BEST OF THE ENGINEER'S KNOWLEDGE, THE PLANS AND SPECIFICATIONS COMPLY WITH THE APPLICABLE BUILDING CODES AND MATERIAL SPECIFICATIONS.

Autodesk Docs\FPL Columbia Storm Processing Facility\Truck Wash_STRUCT_R26.rvt
W:\Studio\Folder\Subfolder\##### JobName2 Drawings\Revit\

2/9/2026 2:22:35 PM

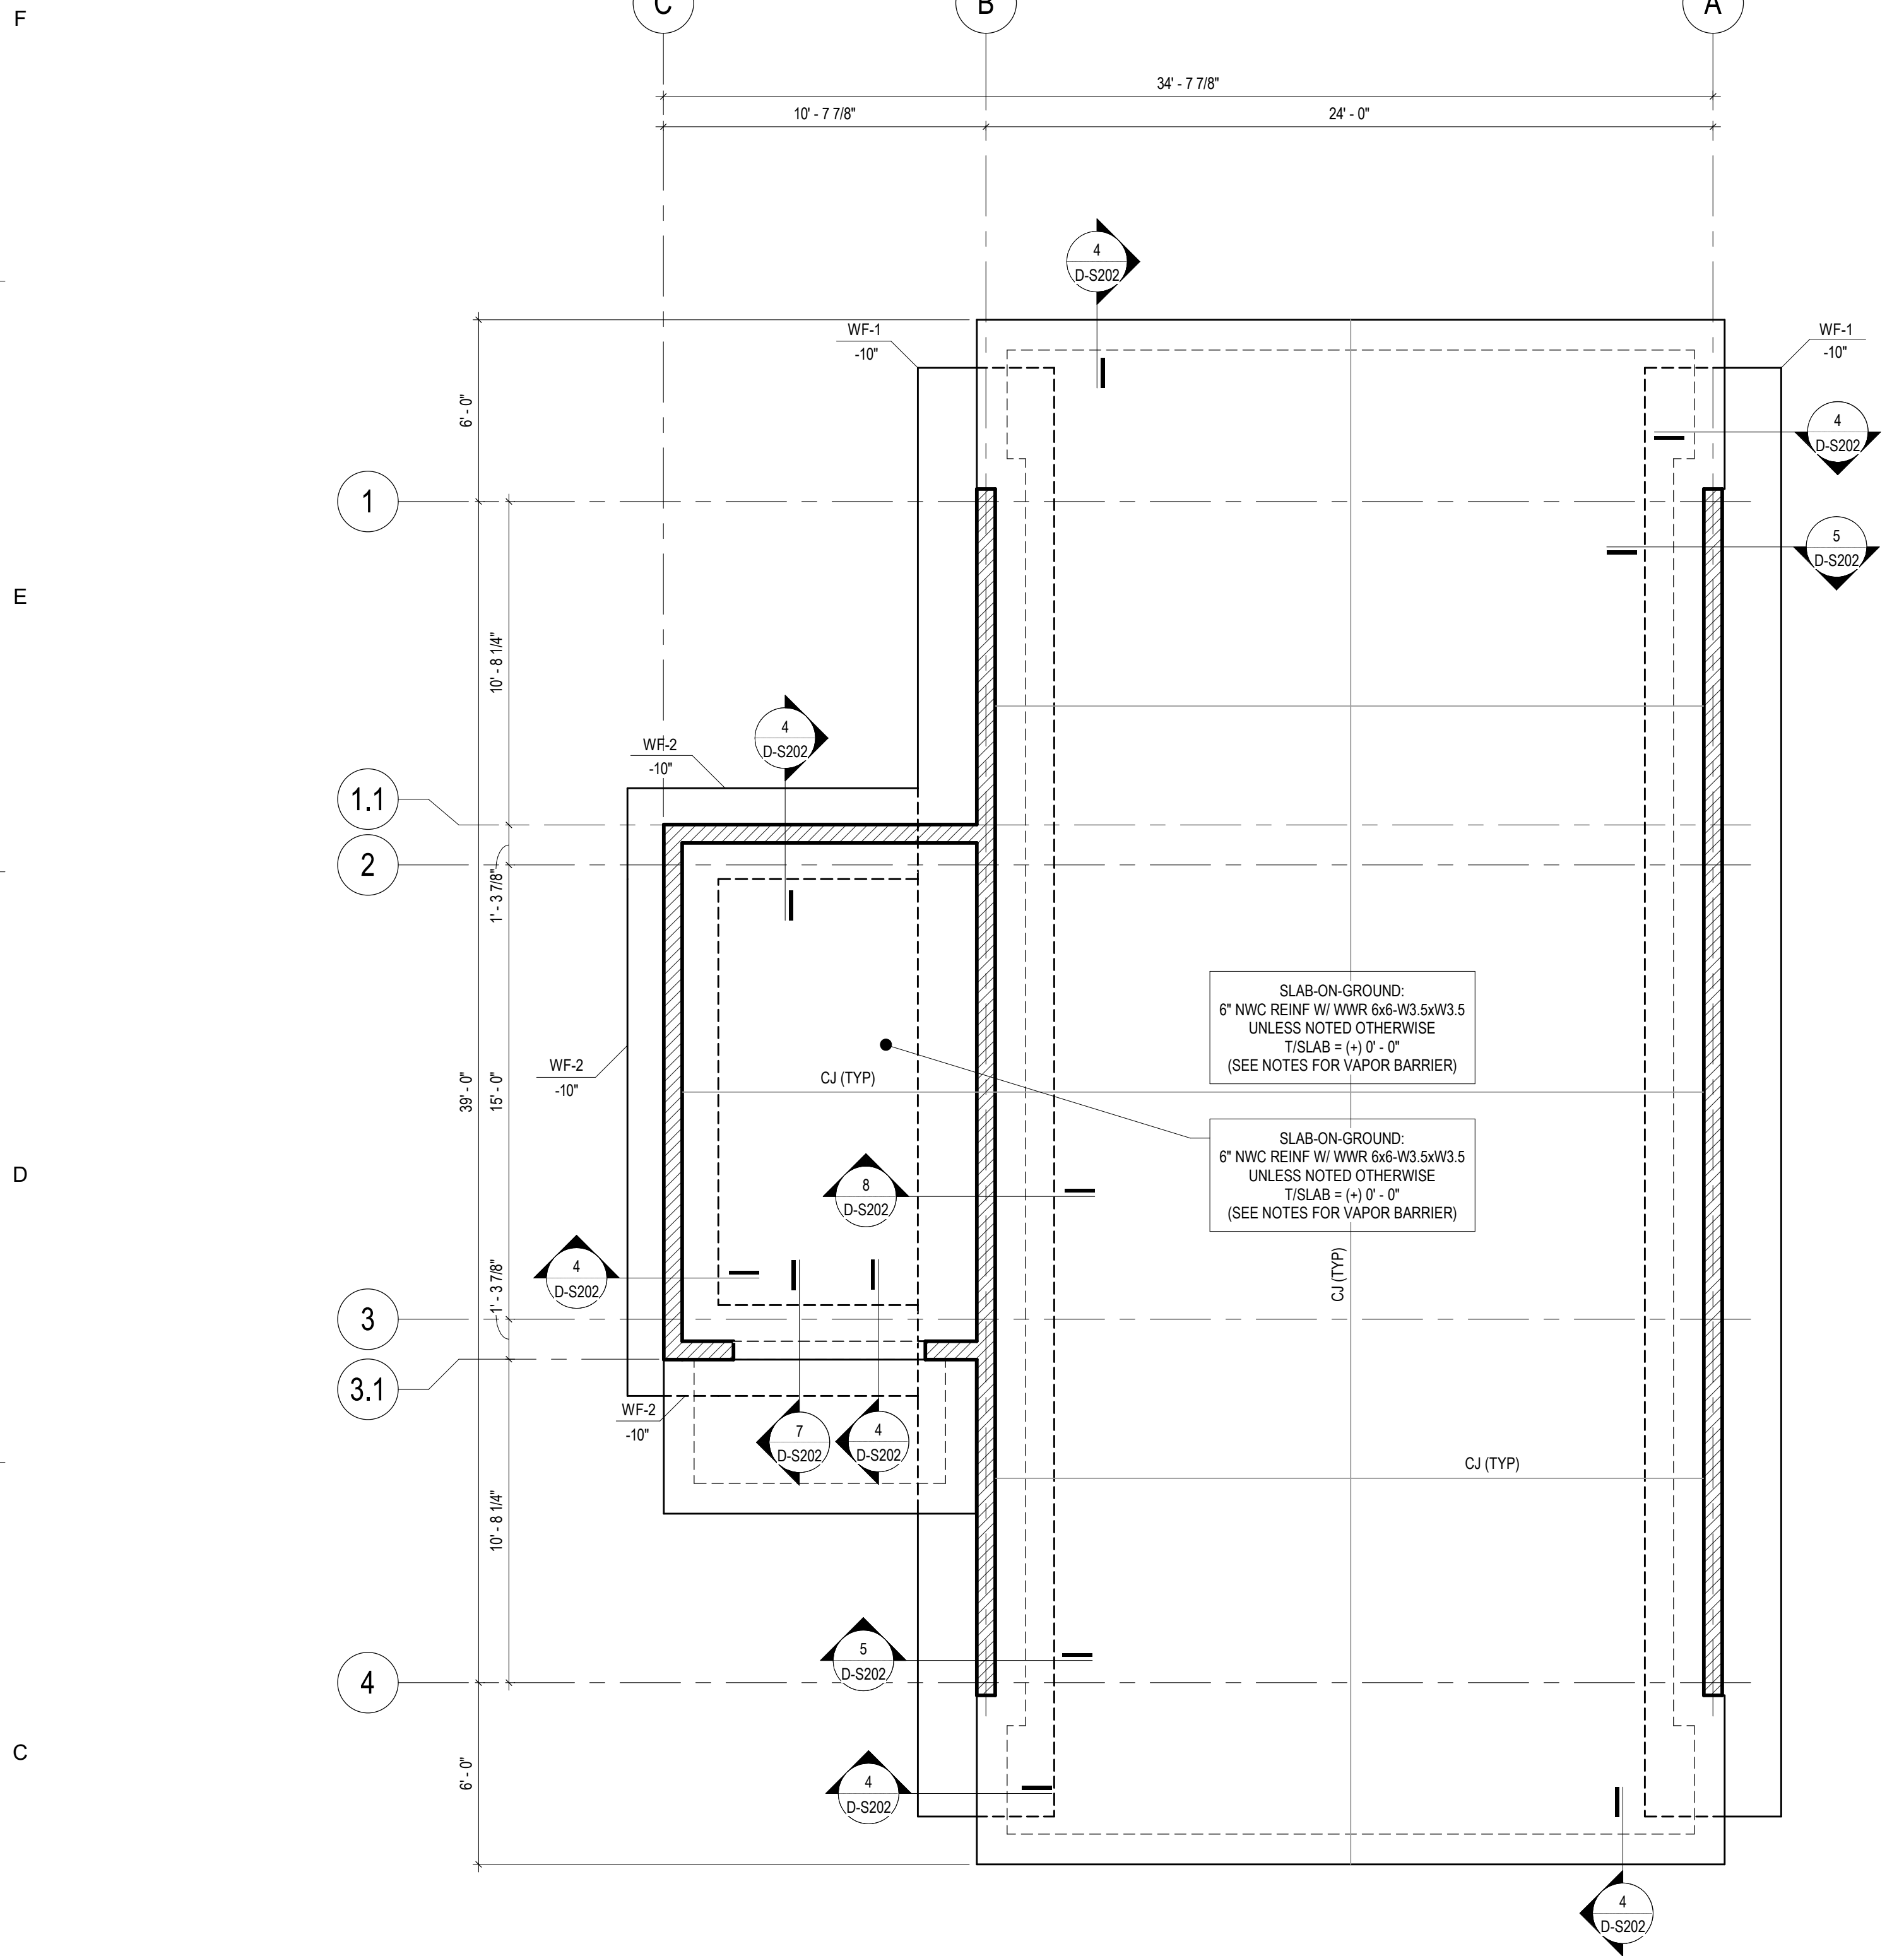


1 FOUNDATION PLAN

1/4" = 1'-0"

NOTES:

1. TOP OF GRADE SLAB ELEVATION = (+) 0'-0"
2. CJ DENOTES SLAB-ON-GROUND CONTROL JOINT. SPACING SHALL NOT EXCEED 15'-0" UNLESS NOTED OTHERWISE
3. FOR RE-ENTRANT CORNER BARS, SEE 1/ D-S201& 2/ D-S201
4. PLACE MIN 10 MIL VAPOR BARRIER OVER TERMITE TREATED, WELL COMPACTED FILL. SEE ARCH.
5. FOR CONCRETE FINISH, SEE ARCH.
6.  DENOTES 7 1/4" TILT-UP CONCRETE PANEL
7. PIPING MUST PASS OVER COLUMN FOOTINGS. SEE DETAILS FOR STANDARD DETAILS OF PIPING PASSING UNDER WALL FOOTINGS AND TRENCHES ADJACENT TO FOOTINGS. PIPING PASSING UNDER FOOTINGS MUST BE IN PLACE AND INSPECTED BEFORE FOOTINGS ARE PREPARED OR FOOTING MUST STEP BELOW PIPE
8. GC SHALL COORDINATE PLUMBING AND UTILITIES LOCATIONS WITH FOUNDATION AS NEEDED. ADDITIONALLY, GC SHALL COORDINATE FOUNDATION ELEVATIONS WITH PLUMBING AND UTILITIES AS NEEDED. FORWARD ANY CHANGES REQUIRED TO FOUNDATION LOCATIONS TO STRUCTURAL ENGINEER OF RECORD FOR REVIEW AND APPROVAL.
9. COORDINATE DIMENSION WITH EXISTING OIL WATER SEPARATOR.

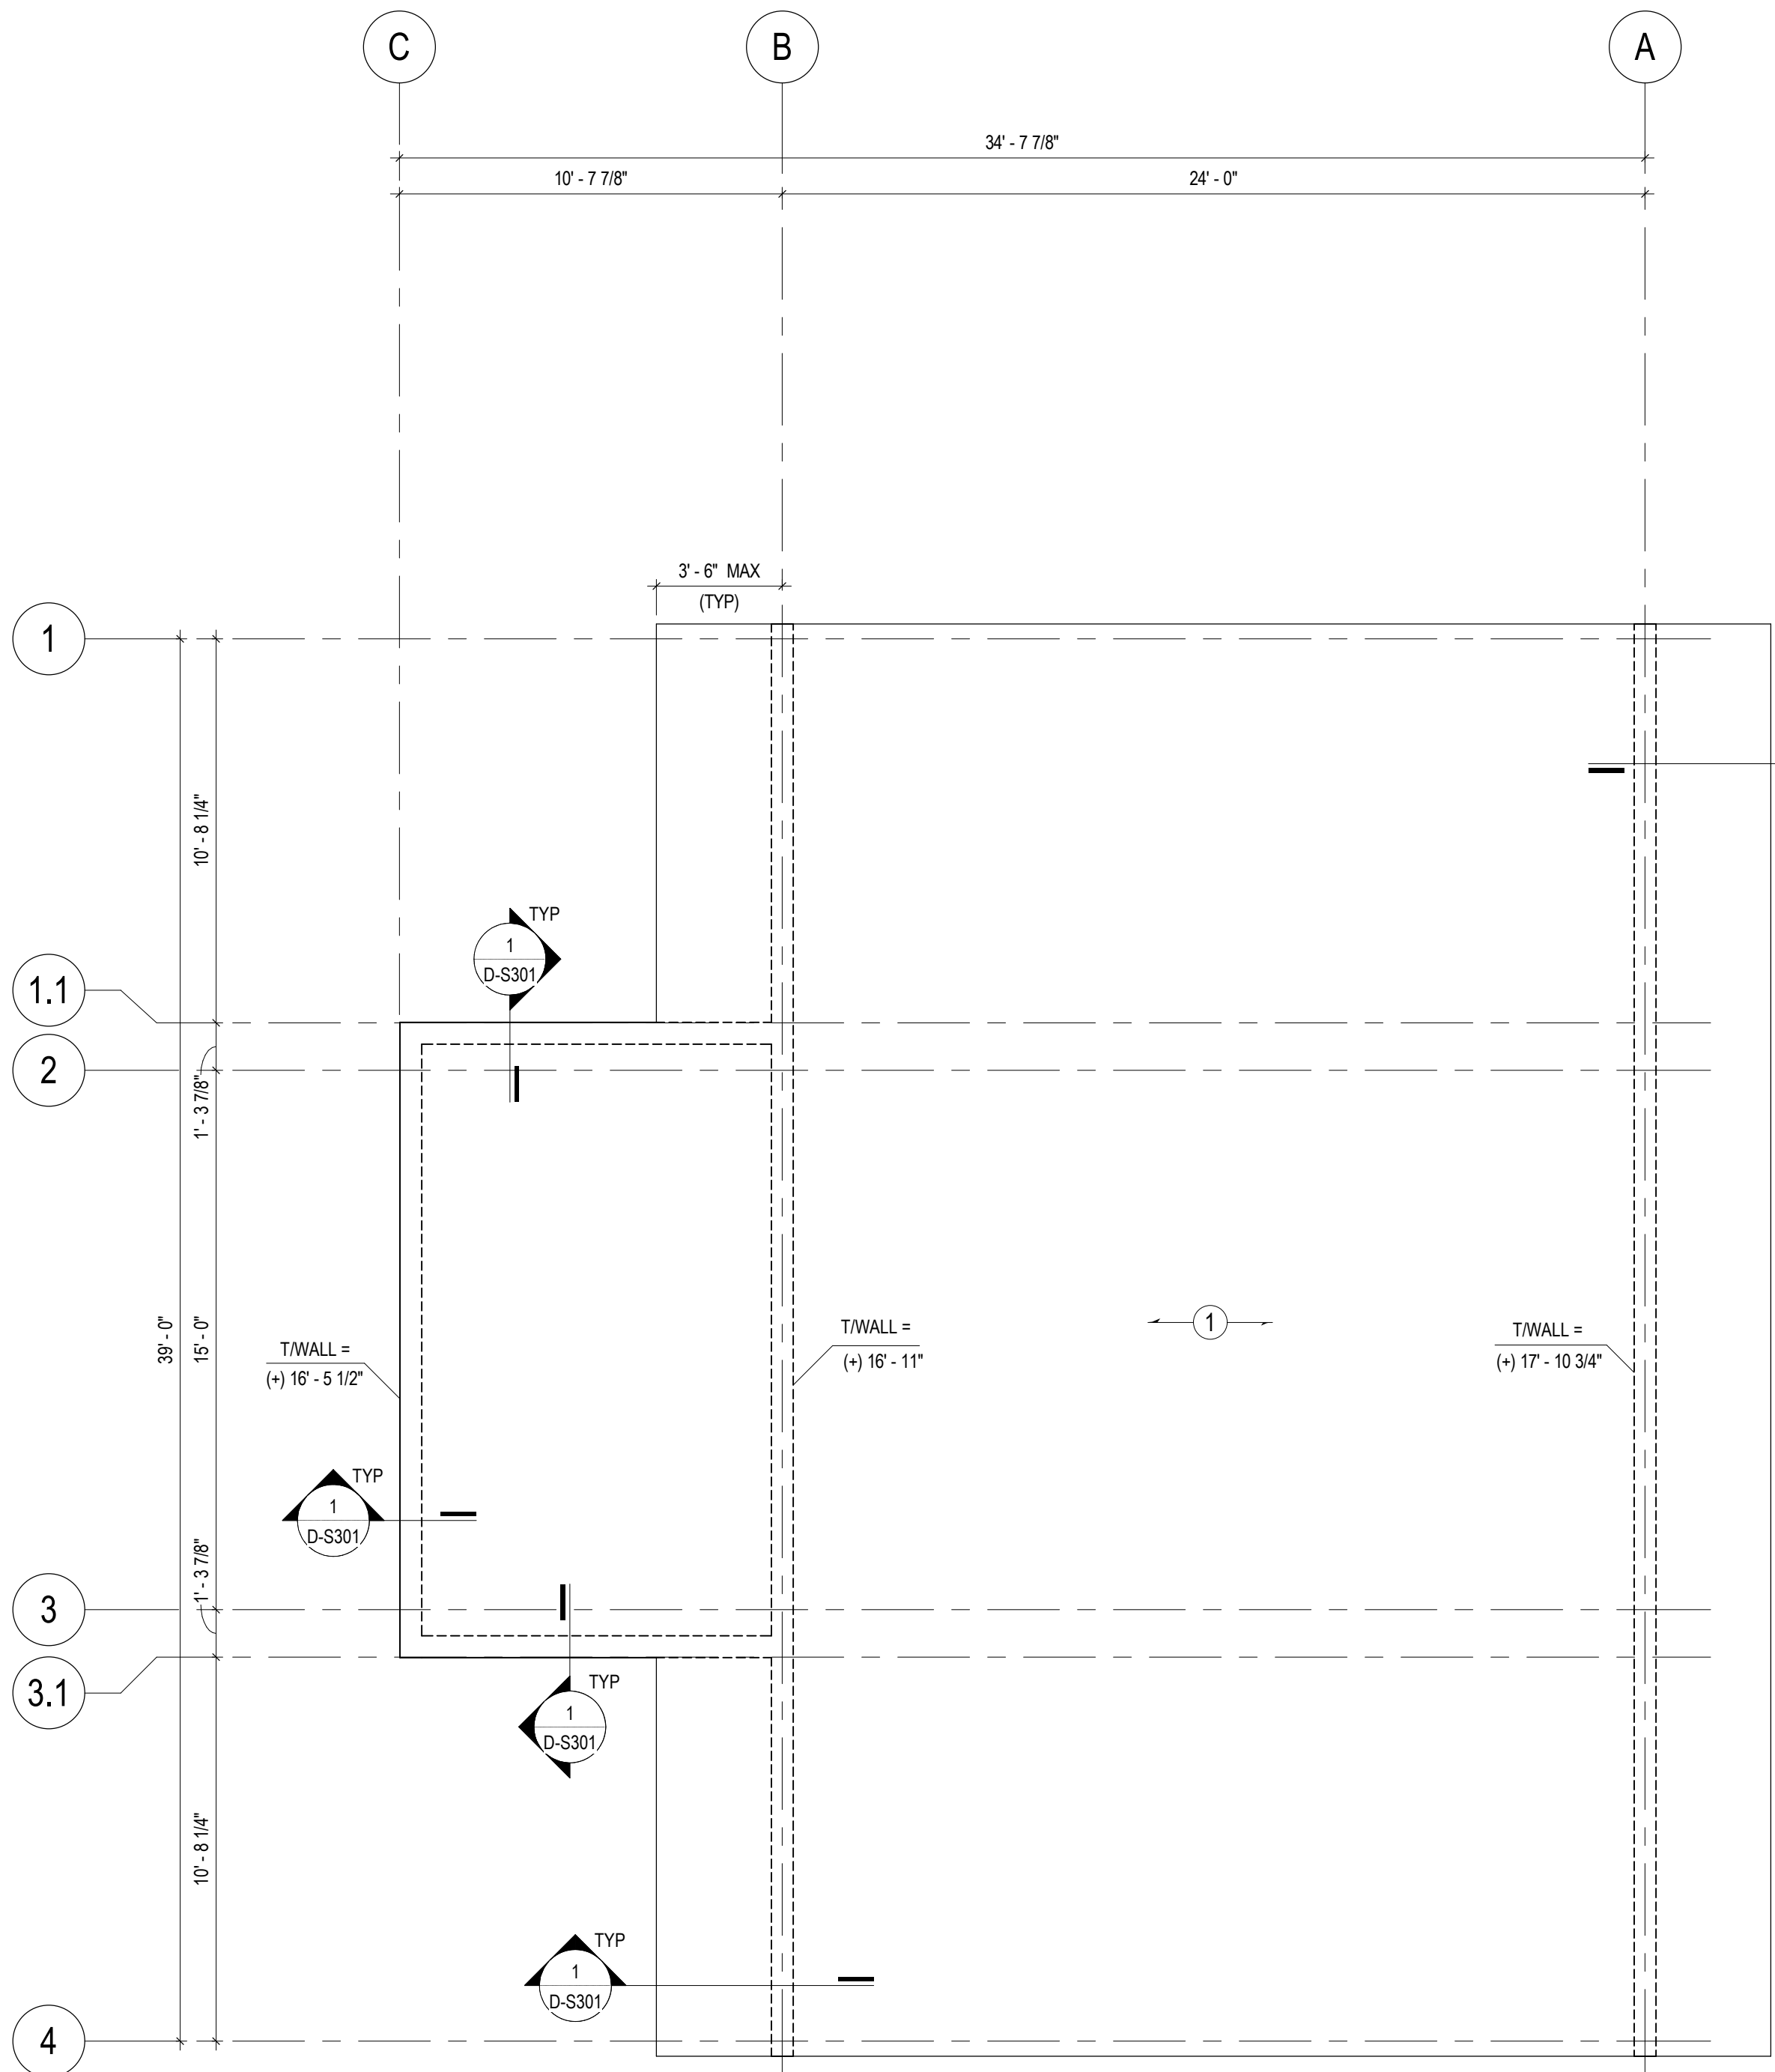

2 ROOF FRAMING PLAN

1/4" = 1'-0"

NOTES:

1.  DENOTES 9 1/4" TILT-UP CONCRETE ROOF.
2. TWALL ELEV VARIES (SEE PLAN).

JEZERINAC
GROUP
480 HIBISCUS STREET, SUITE 107
WEST PALM BEACH, FL 33401
T 561.622.8565
www.jezernacgroup.com
CERTIFICATE OF AUTHORIZATION FL #30785
JC Project #: 22-01-004-01

TO THE BEST OF THE ENGINEER'S
KNOWLEDGE, THE PLANS AND
SPECIFICATIONS COMPLY WITH THE
APPLICABLE BUILDING CODES AND
MATERIAL SPECIFICATIONS.

LITTLE

DIVERSIFIED ARCHITECTURAL CONSULTING

201 South Orange Avenue, Suite 800
Orlando, FL 32801
(407) 216-5282

www.littleonline.com

This drawing and the design shown are the property of Little Diversified Architectural Consulting. The reproduction, copying or other use of this drawing without their written consent is prohibited and any infringement will be subject to legal action.

© Little 2022



ANDREW PATRICK TOMICZEK

LICENSE

No. 91735

STATE OF FLORIDA

PROFESSIONAL ENGINEER

02/13/2026

THIS ITEM HAS BEEN DIGITALLY SIGNED AND SEALED BY ANDREW P. TOMICZEK, P.E. ON THE DATE ADJACENT TO THE SEAL.

PRINTED COPIES OF THIS DOCUMENT ARE NOT CONSIDERED SIGNED AND SEALED AND THE SIGNATURE MUST BE VERIFIED ON ANY ELECTRONIC COPIES.

ISSUE FOR

CONSTRUCTION DOCUMENTS

ISSUE DATE

2/16/2026

REVISIONS

NO.	REASON	DATE

PROJECT TEAM

PRINCIPAL IN CHARGE

ANDREW TOMICZEK

PROJECT MANAGER

ANDREW TOMICZEK

DESIGN TEAM

JEZERINAC GROUP

PROJECT NO.


814C632800

SHEET TITLE

FOUNDATION & FRAMING PLANS

SHEET NUMBER

D-S101

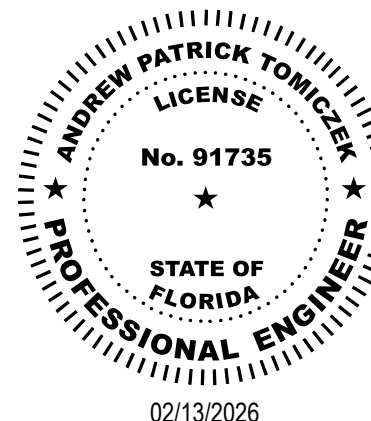

THIS ITEM HAS BEEN DIGITALLY SIGNED AND SEALED BY
ANDREW P TOMCZEK, P.E.
ON THE DATE ADJACENT TO THE SEAL.

PRINTED COPIES OF THIS DOCUMENT ARE NOT
CONSIDERED SIGNED AND SEALED AND THE SIGNATURE
MUST BE VERIFIED ON ANY ELECTRONIC COPIES.

ISSUE FOR
CONSTRUCTION
DOCUMENTS

ISSUE DATE
2/16/2026

REVISIONS		
NO.	REASON	DATE

PROJECT TEAM
PRINCIPAL IN CHARGE ANDREW TOMICZEK
PROJECT MANAGER ANDREW TOMICZEK
DESIGN TEAM JEZERINAC GROUP

COLUMBIA STORM
PROCESSING & SERVICE
CENTER - BUILDING D -
TRUCK WASH
COUNTY ROAD 25A, LAKE
CITY, FL

PROJECT NO.	814C632800
-------------	------------

SHEET TITLE
FOUNDATION SECTIONS &
DETAILS

SHEET NUMBER

D-S201



480 HIBISCUS STREET, SUITE 107
WEST PALM BEACH, FL 33401
T 561.622.8585
www.jezerinacgroup.com
CERTIFICATE OF AUTHORIZATION FL #30785

TO THE BEST OF THE ENGINEER'S KNOWLEDGE, THE PLANS AND SPECIFICATIONS COMPLY WITH THE APPLICABLE BUILDING CODES AND MATERIAL SPECIFICATIONS.


TYPICAL ADDITIONAL SLAB CORNER REINFORCEMENT

NOTES:

1. INSTALL BELOW TOP LAYER OF SLAB REINFORCING.

TYPICAL CORNER BARS FOR CONCRETE WALL AND FOOTING CONSTRUCTION

DETAIL
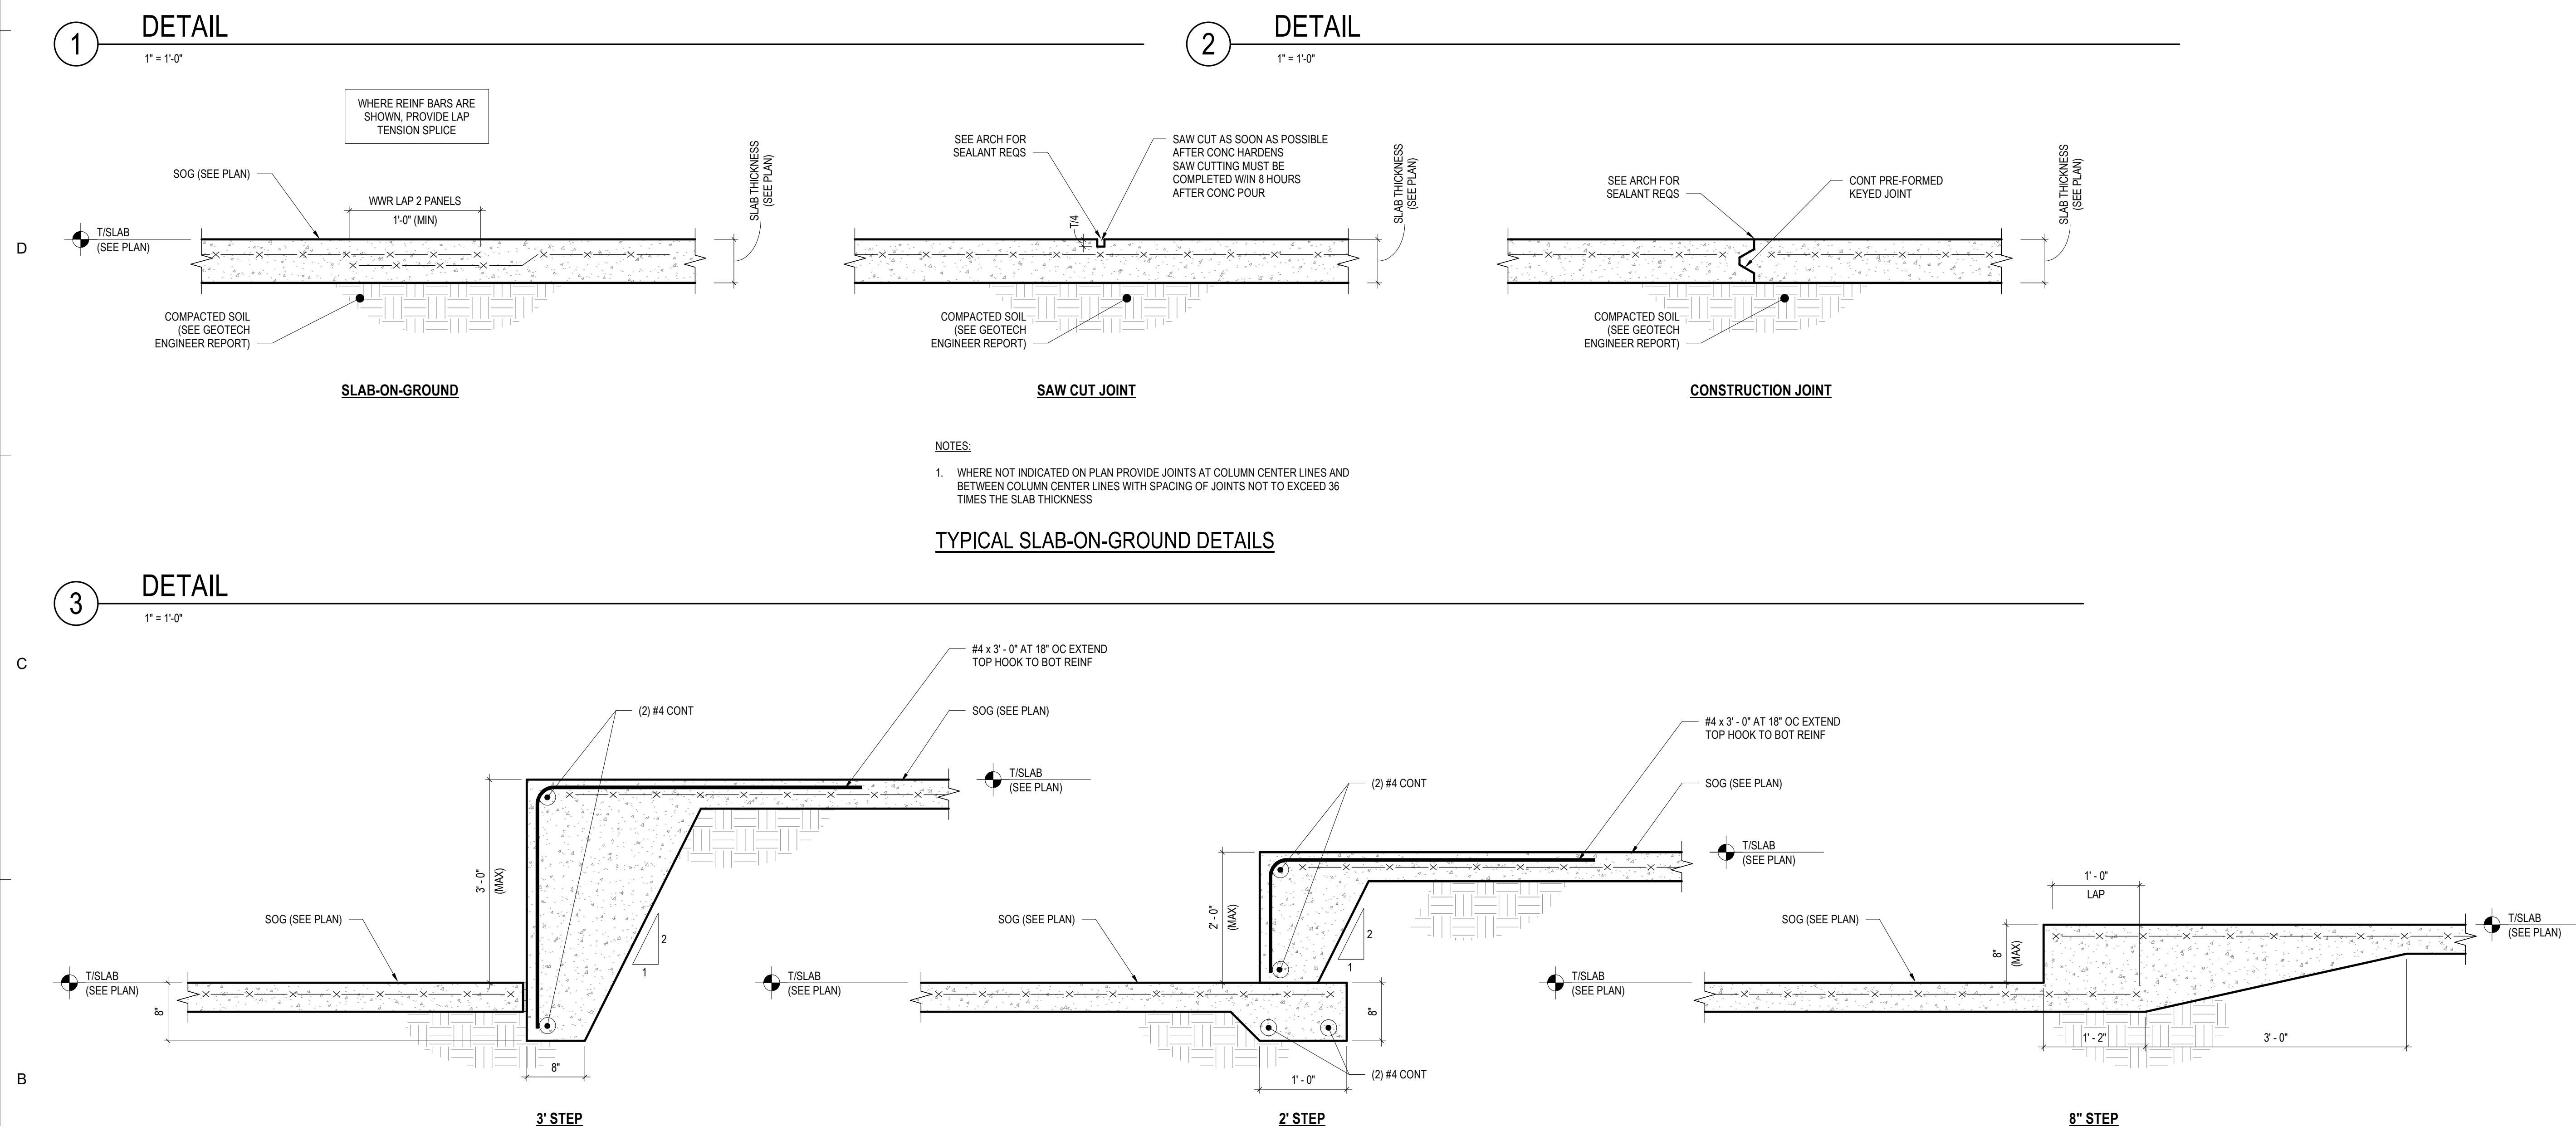
$$1'' \equiv 1' \cdot 0''$$


TYPICAL SLAB-ON-GROUND DETAILS

NOTES:

1. COORDINATE ALL SLAB STEPS WITH ARCHITECT


TYPICAL SLAB STEP DETAILS

DETAIL

1" = 1'-0"

Autodesk Docs\\FPL Columbia Storm Processing Facility\\Truck Wash_STRUCT_R26.rvt
W:\\Studio\\order\\Subfolder\\##### JobName2 Drawings\\Revit

2/9/2026 2:22:36 PM

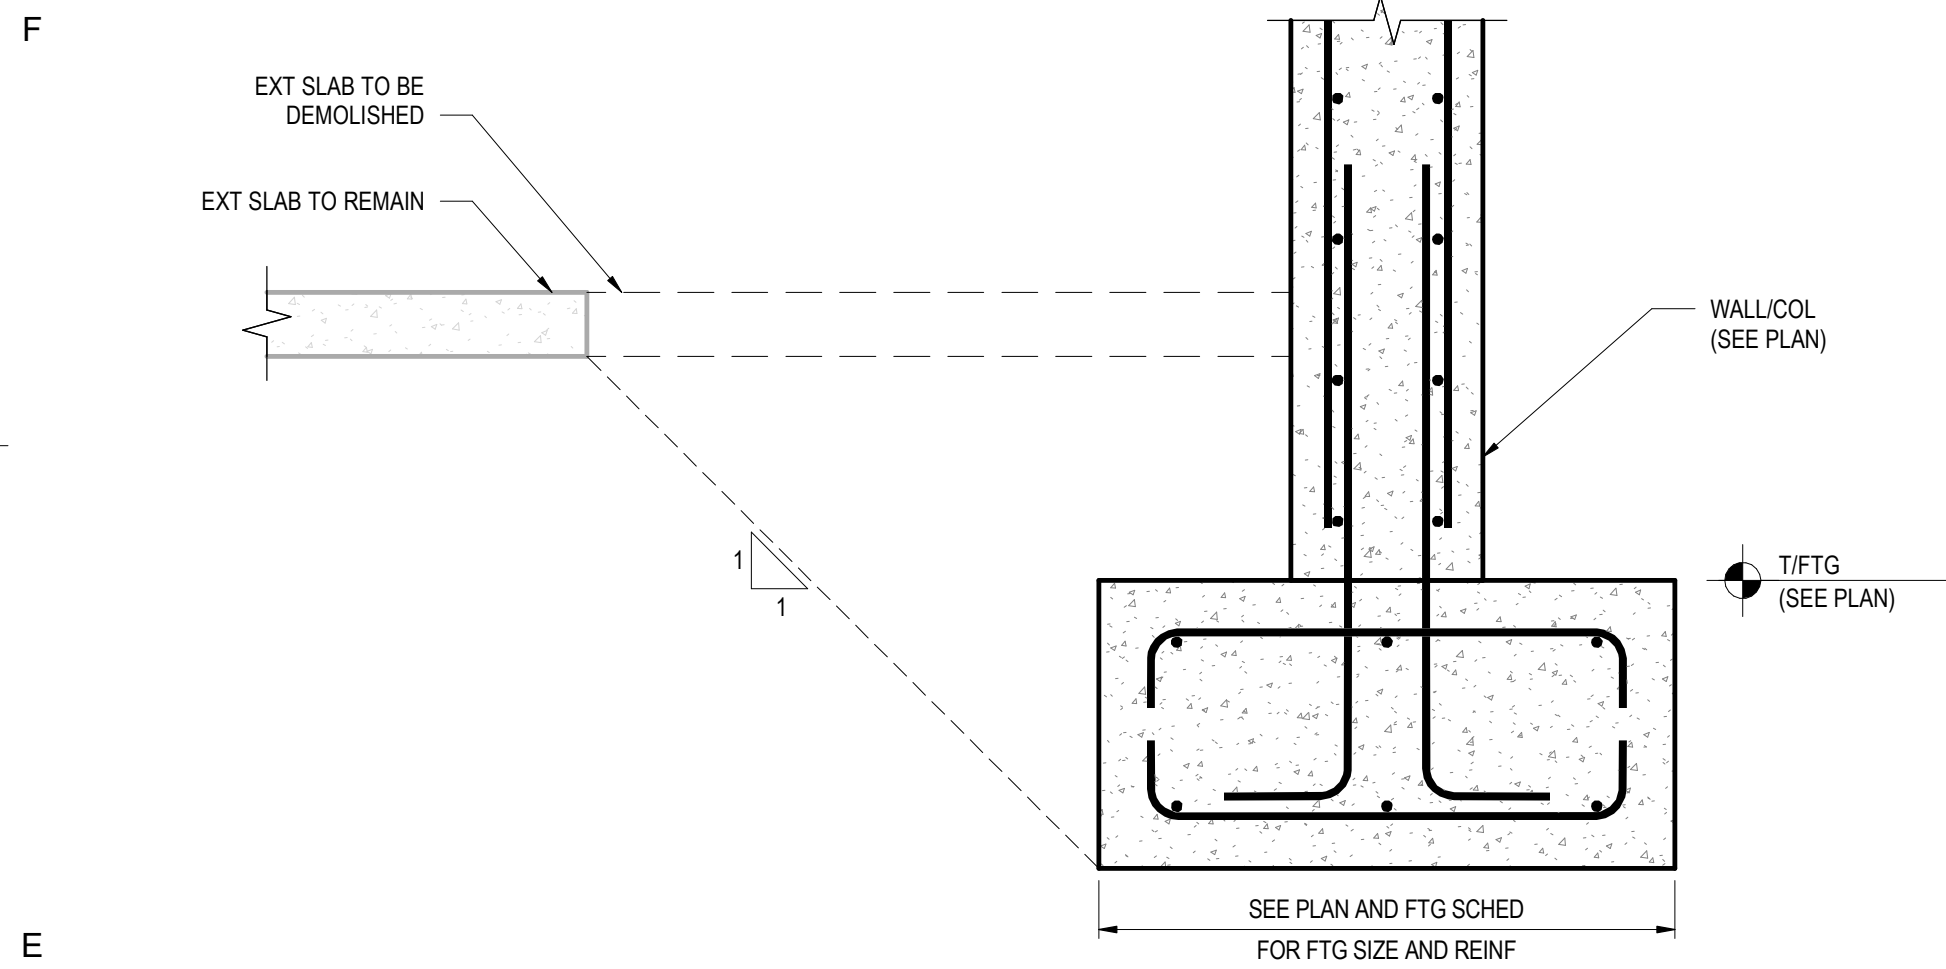


TYPICAL FOOTING ADJACENT TO EXTERIOR SLAB

1

DETAIL

1" = 1'-0"

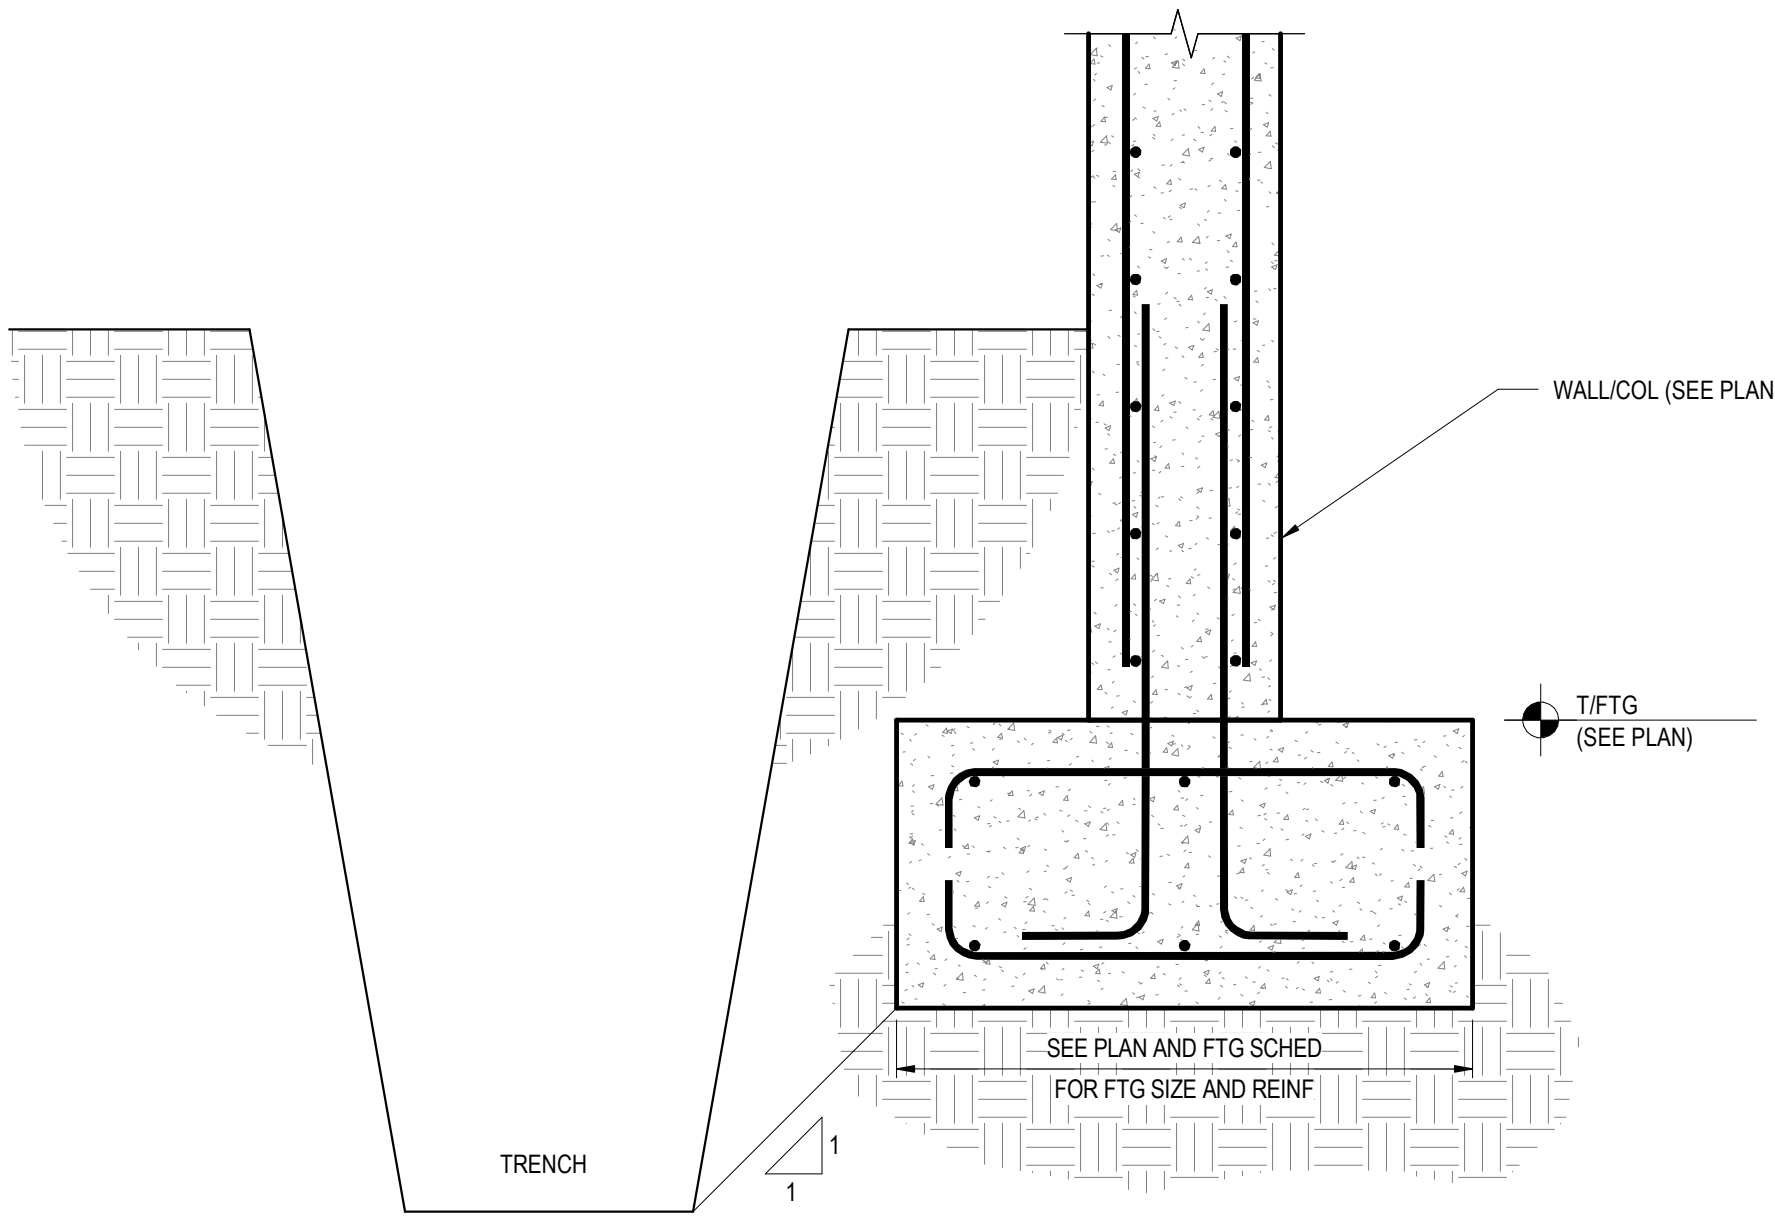


TYPICAL FOOTING ADJACENT TO TRENCH

2

DETAIL

1" = 1'-0"

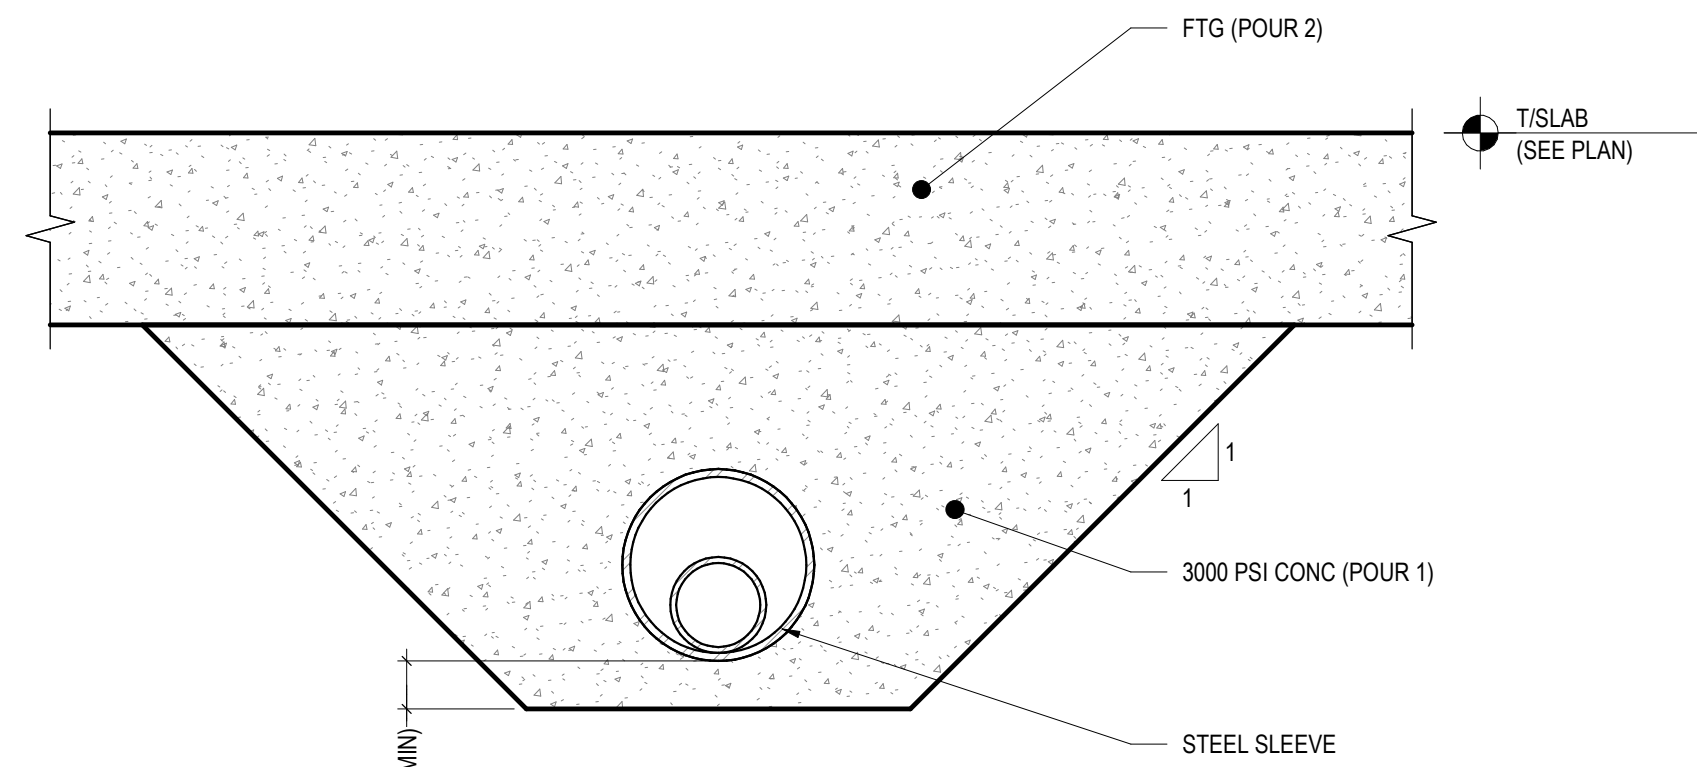


TYPICAL PIPE UNDER FOOTING

3

DETAIL

1" = 1'-0"

CONTINUOUS WALL FOOTING SCHEDULE			
MARK	WIDTH	THICKNESS	REINFORCING
WF-1	4'-0"	2'-0"	(4)#7 LONG AND #7 AT 12" OC TRANSVERSE
WF-2	3'-0"	1'-0"	(3)#5 LONG AND #5 AT 12" OC TRANSVERSE

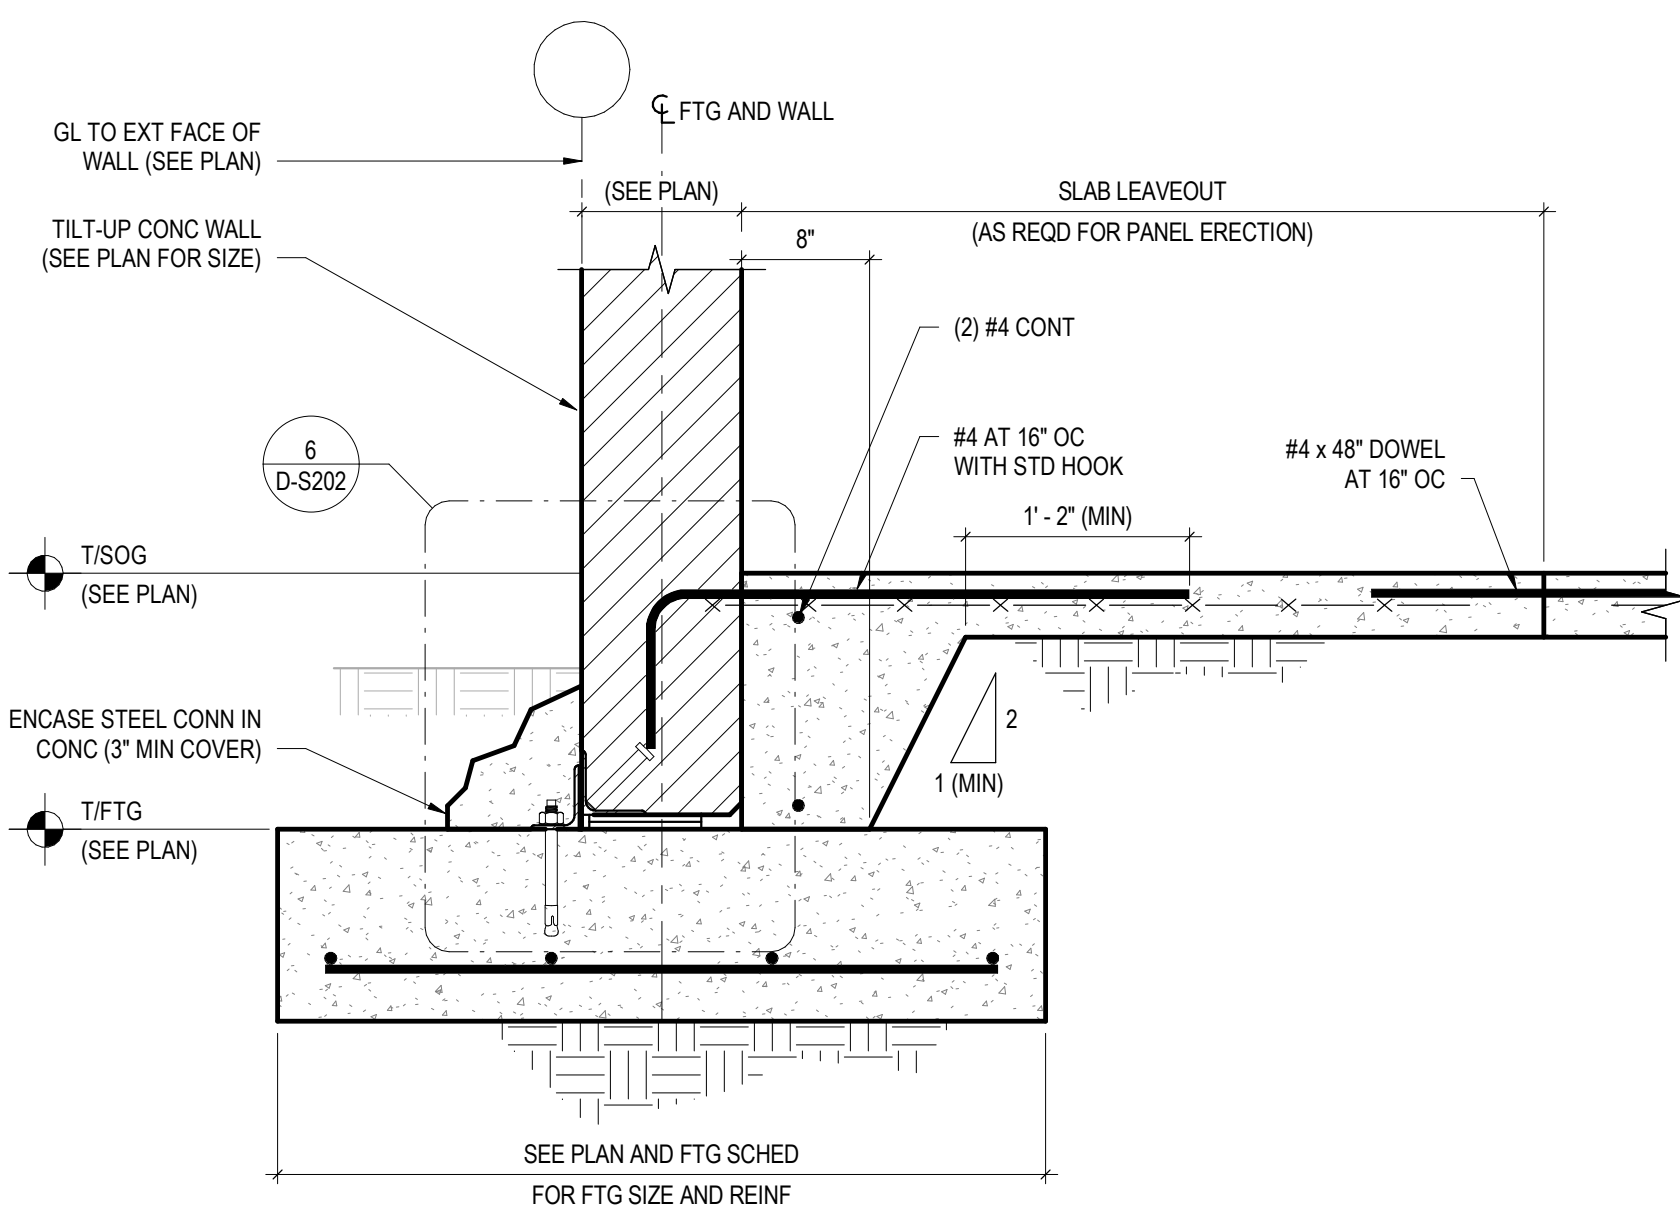


TYPICAL TILT-UP CONCRETE WALL FOOTING

5

SECTION

1" = 1'-0"

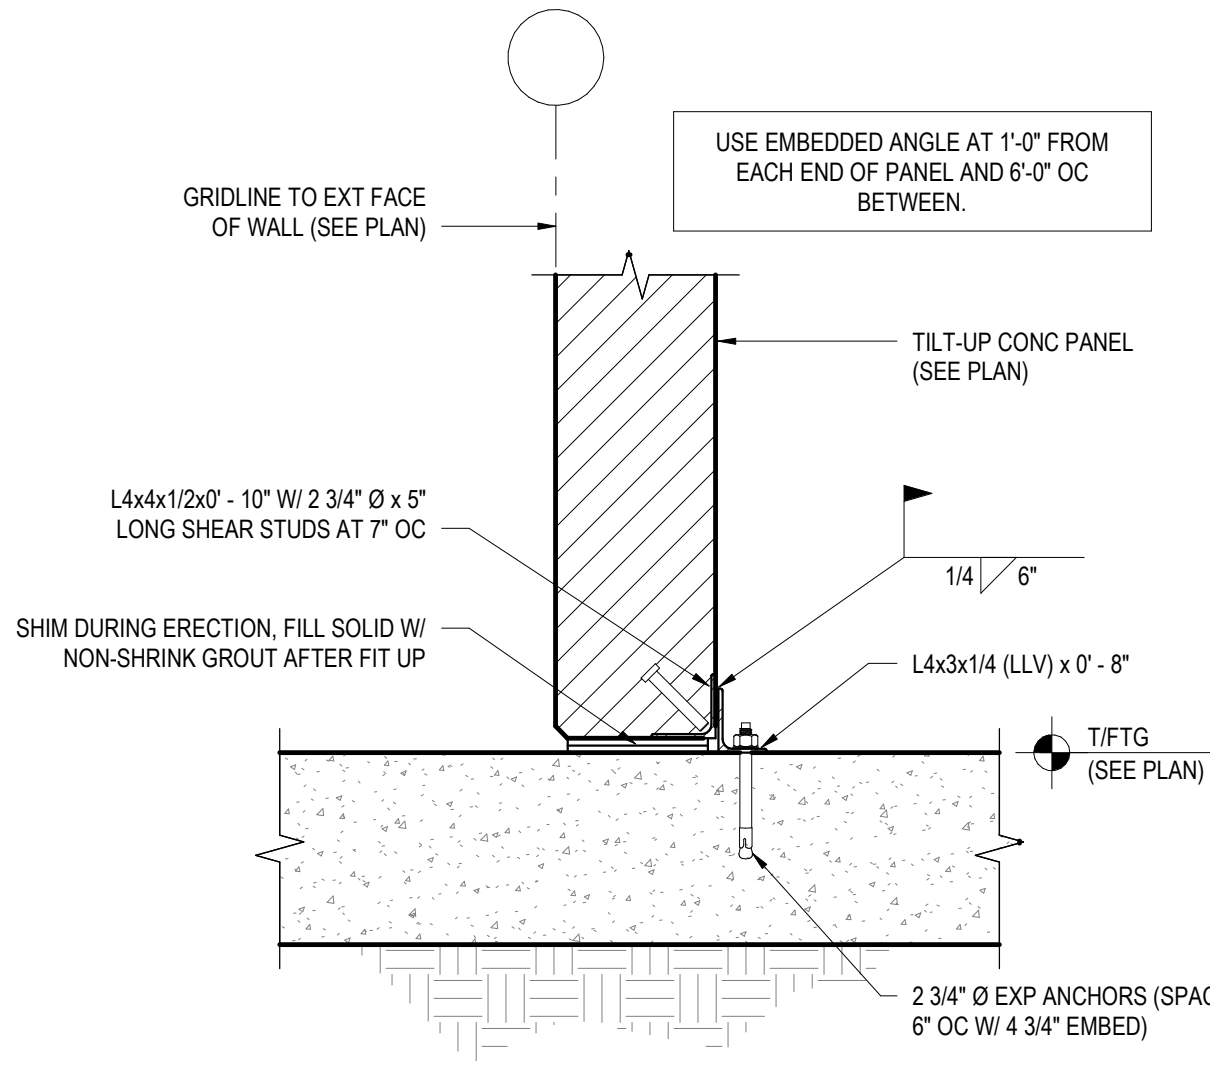


TYPICAL TILT-UP CONCRETE PANEL CONNECTION TO FOUNDATION

6

DETAIL

1" = 1'-0"

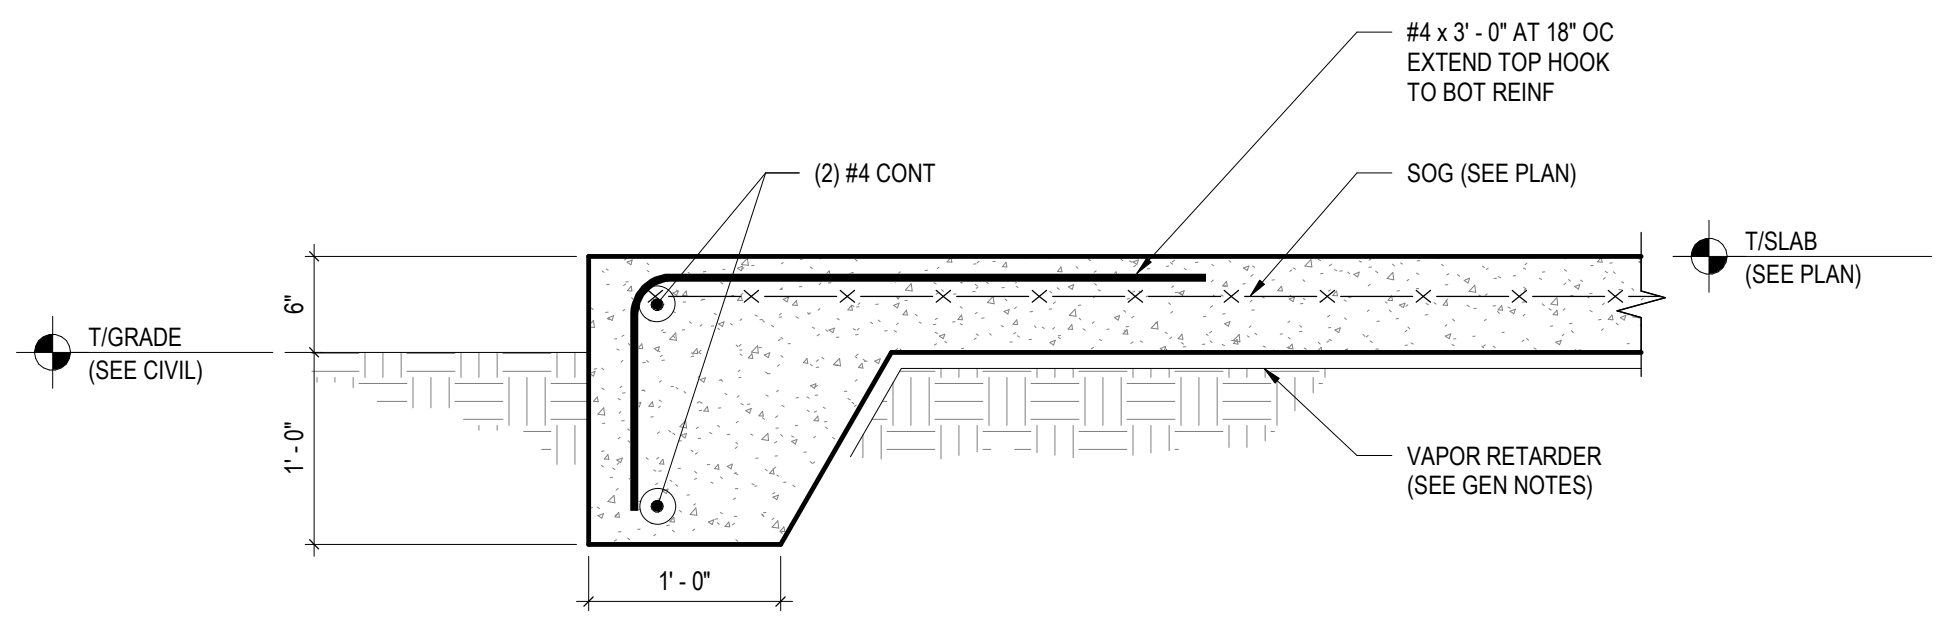


TYPICAL SLAB EDGE

4

SECTION

1" = 1'-0"

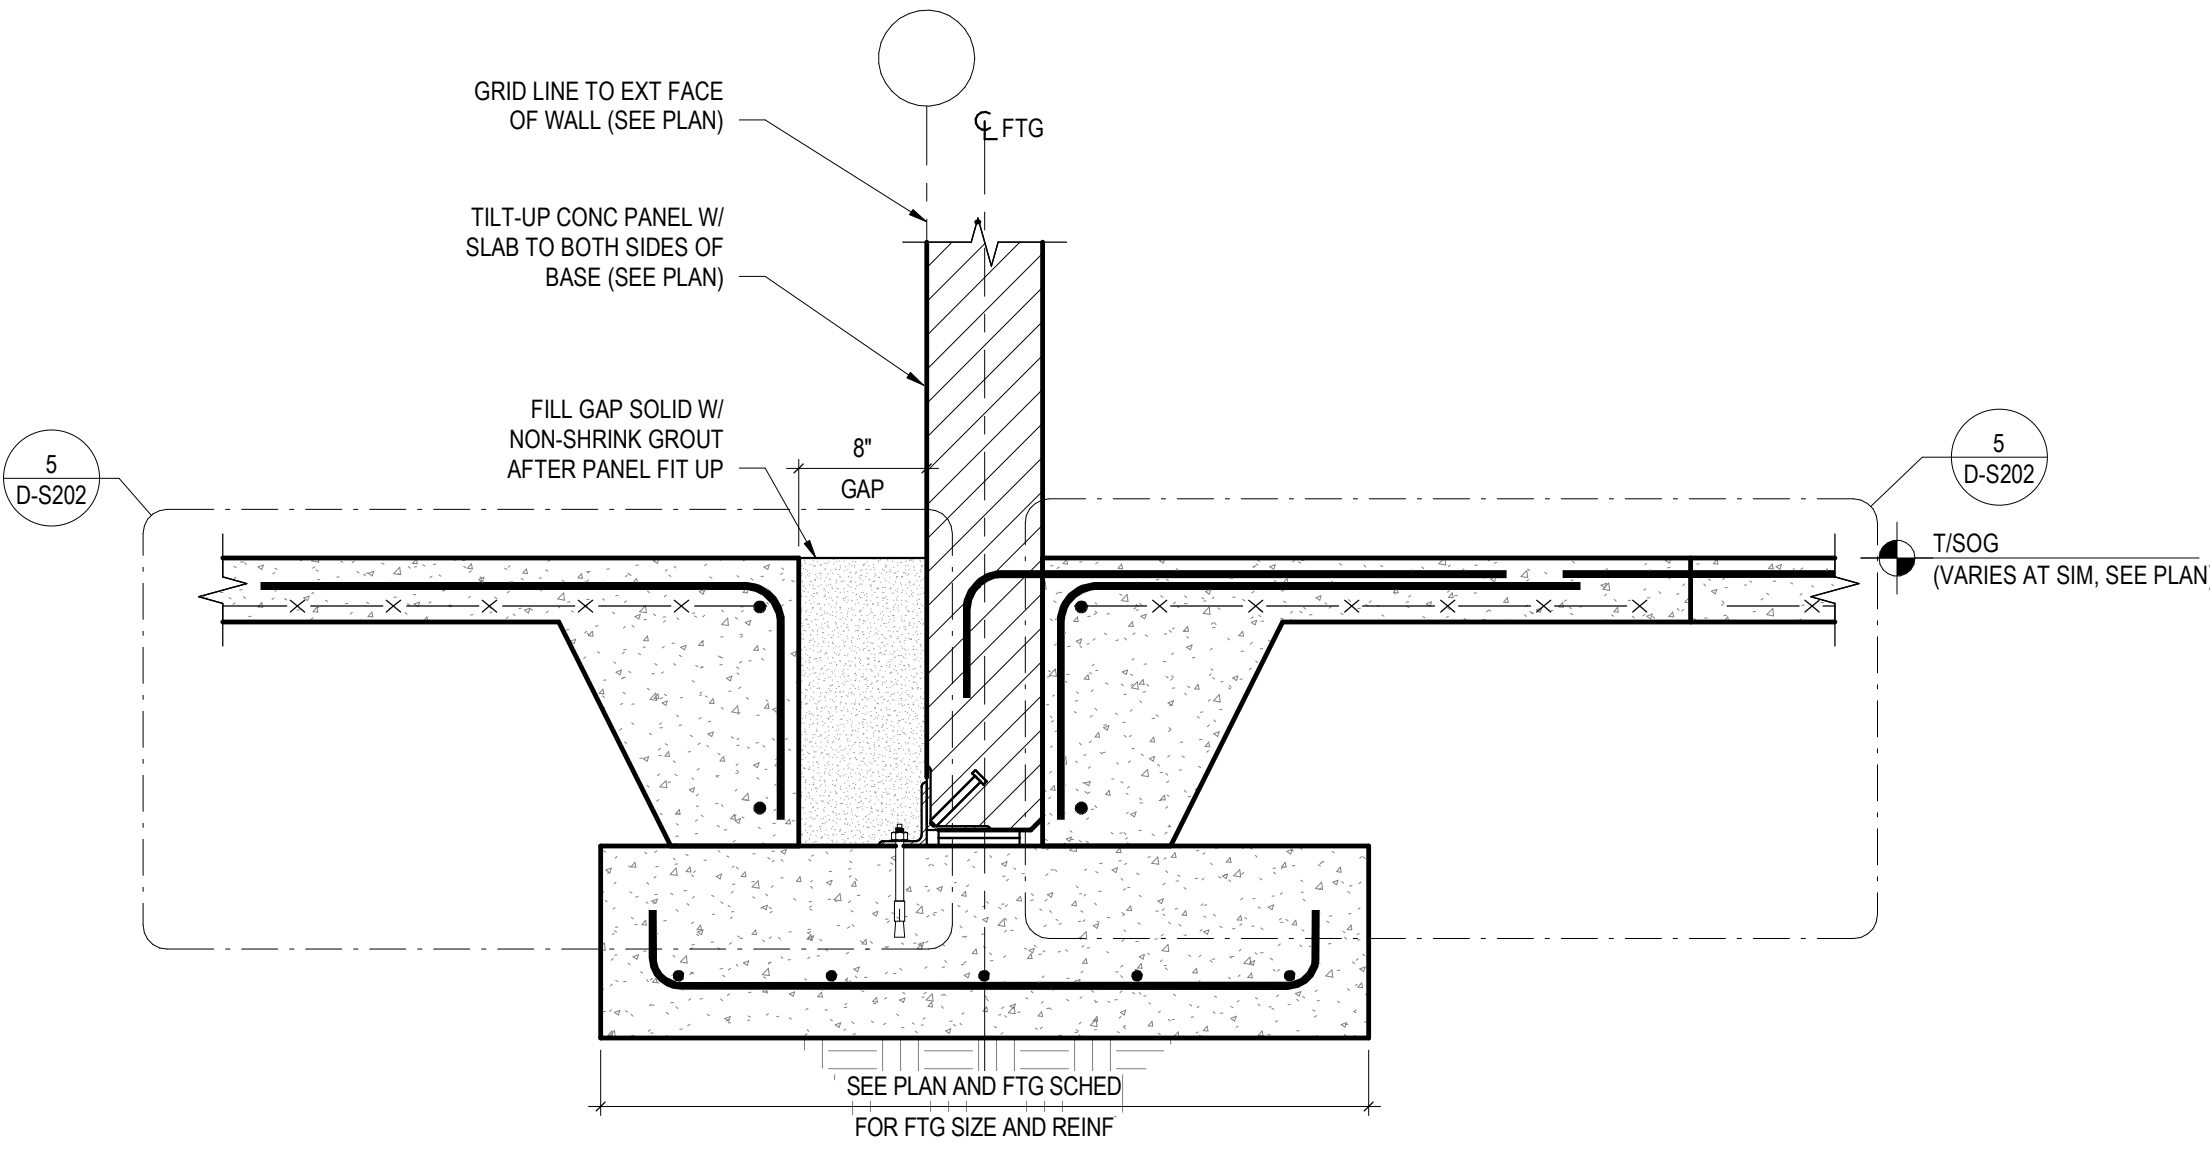


TYPICAL SITE-CAST WALL TO FOOTING SLAB BOTH SIDES

8

SECTION

1" = 1'-0"

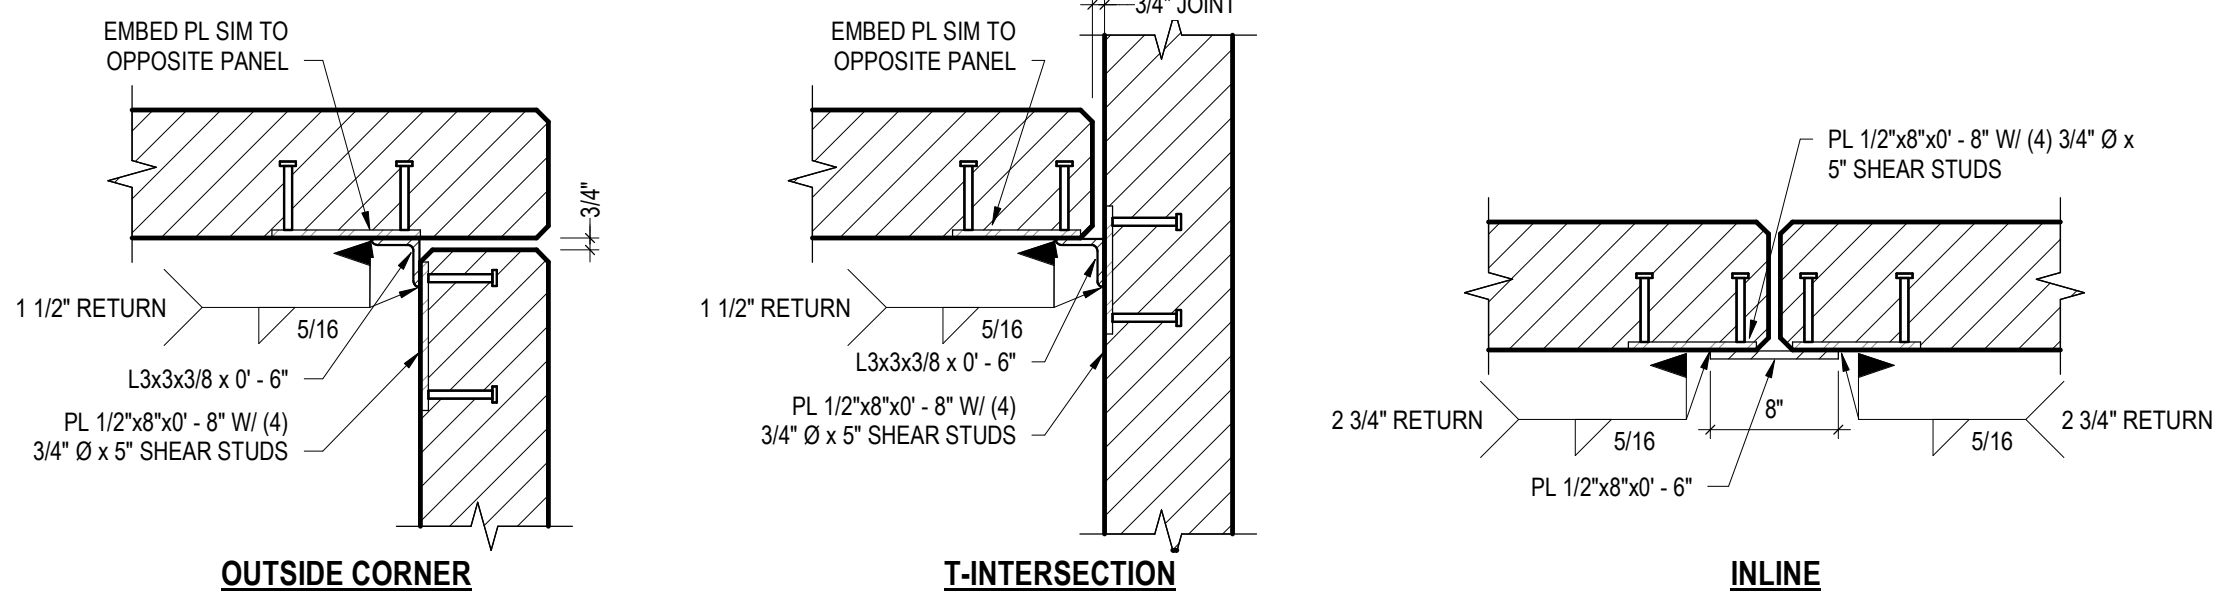


TYPICAL TILT-UP CONCRETE PANEL JOINTS

9

DETAIL

1" = 1'-0"

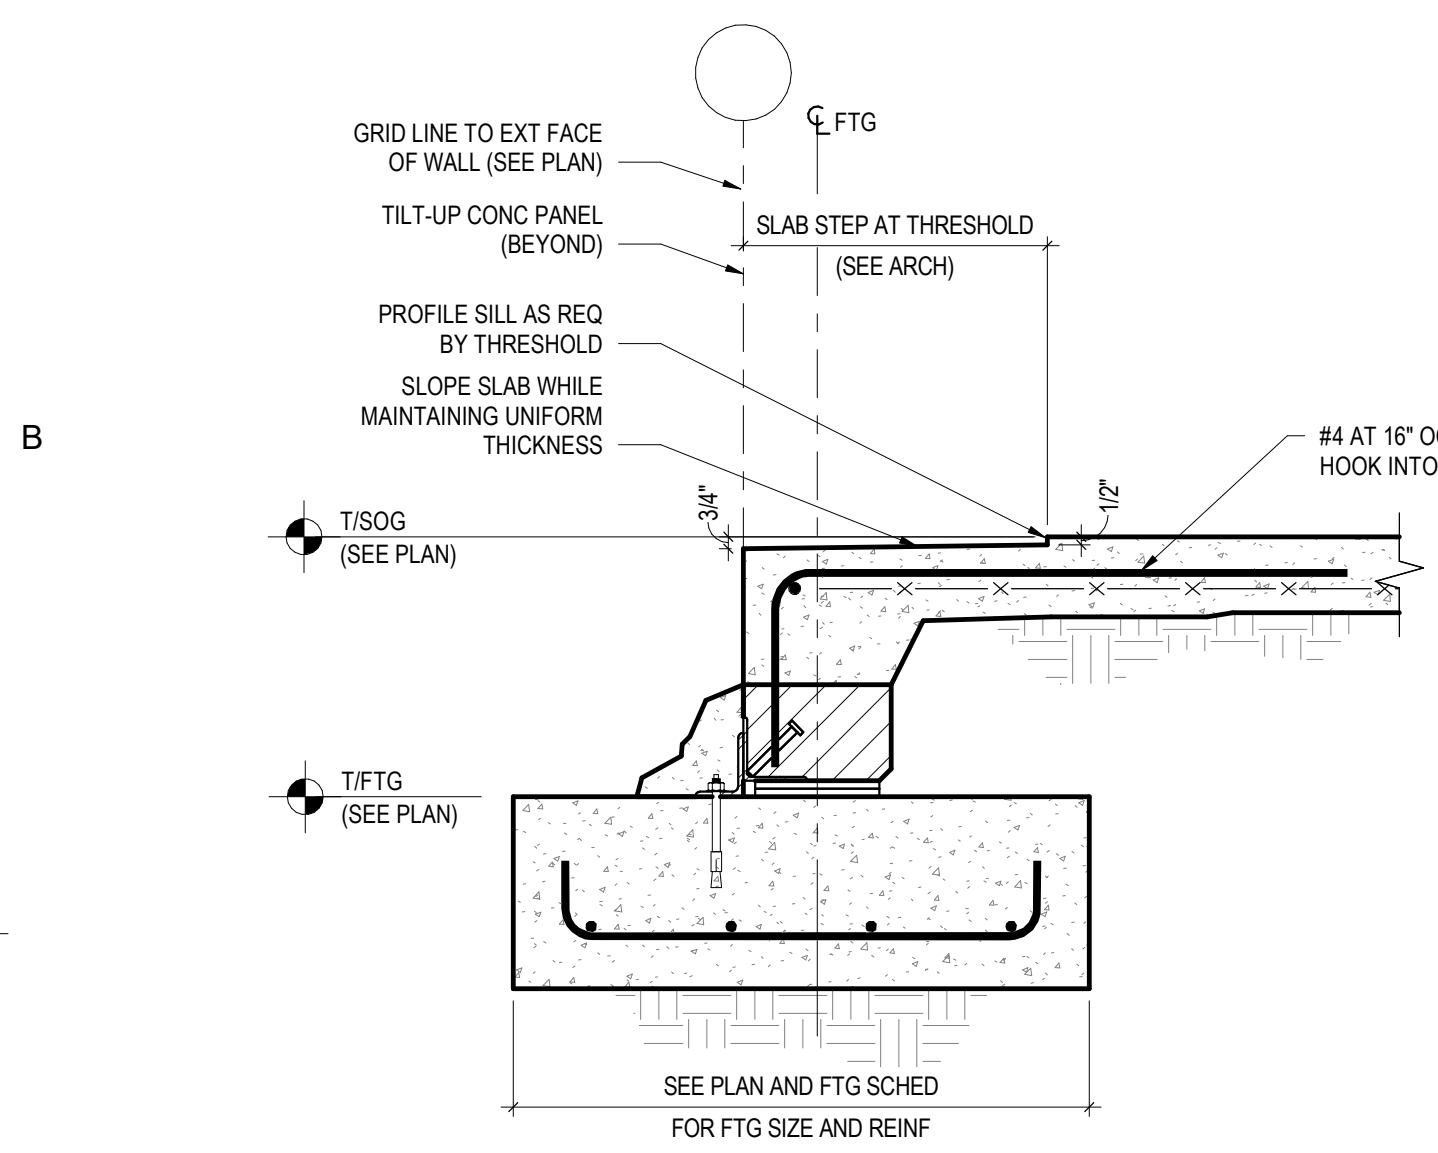


TYPICAL THRESHOLD

7

SECTION

1" = 1'-0"

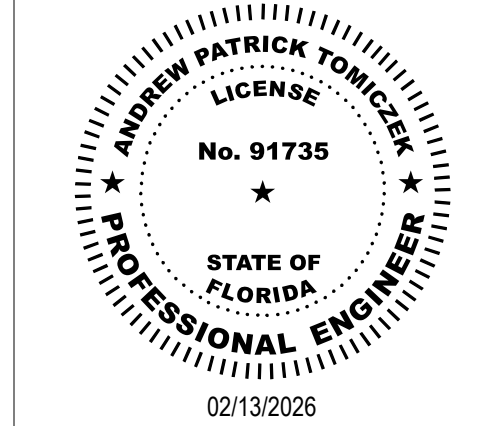

THIS ITEM HAS BEEN DIGITALLY SIGNED AND SEALED BY
ANDREW P. TOMICZEK, P.E.
ON THE DATE ADJACENT TO THE SEAL.
PRINTED COPIES OF THIS DOCUMENT ARE NOT
CONSIDERED SIGNED AND SEALED AND THE SIGNATURE
MUST BE VERIFIED ON ANY ELECTRONIC COPIES.

ISSUE FOR
CONSTRUCTION
DOCUMENTS

ISSUE DATE
2/16/2026

REVISIONS
NO. REASON DATE

NO.	REASON	DATE

PROJECT TEAM
PRINCIPAL IN CHARGE
ANDREW TOMICZEK
PROJECT MANAGER
ANDREW TOMICZEK
DESIGN TEAM
JEZERINAC GROUP



480 HIBISCUS STREET, SUITE 107
WEST PALM BEACH, FL 33401
T 561.622.8565
www.jezerinacgroup.com
CERTIFICATE OF AUTHORIZATION FL #30785
JG Project #: 22-01-004-01

TO THE BEST OF THE ENGINEER'S
KNOWLEDGE, THE PLANS AND
SPECIFICATIONS COMPLY WITH THE
APPLICABLE BUILDING CODES AND
MATERIAL SPECIFICATIONS.


COLUMBIA STORM
PROCESSING & SERVICE
CENTER - BUILDING D -
TRUCK WASH
COUNTY ROAD 25A, LAKE
CITY, FL

PROJECT NO.
814C632800

SHEET TITLE
FOUNDATION SECTIONS &
DETAILS

SHEET NUMBER

D-S202

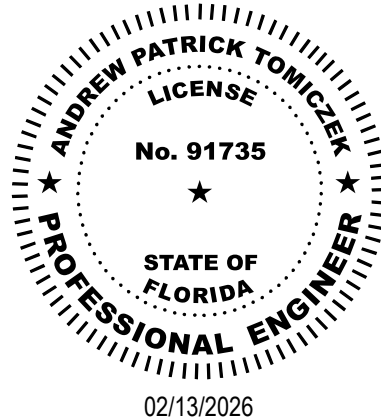

THIS ITEM HAS BEEN DIGITALLY SIGNED AND SEALED BY
ANDREW P. TOMCIZEK, P.E.
ON THE DATE ADJACENT TO THE SEAL.

PRINTED COPIES OF THIS DOCUMENT ARE NOT
CONSIDERED SIGNED AND SEALED AND THE SIGNATURE
MUST BE VERIFIED ON ANY ELECTRONIC COPIES.

ISSUE FOR
CONSTRUCTION
DOCUMENTS

ISSUE DATE

REVISIONS		
NO.	REASON	DATE

PROJECT TEAM
PRINCIPAL IN CHARGE ANDREW TOMICZEK
PROJECT MANAGER ANDREW TOMICZEK
DESIGN TEAM JEZERINAC GROUP

COLUMBIA STORM
PROCESSING & SERVICE
CENTER - BUILDING D -
TRUCK WASH
COUNTY ROAD 25A, LAKE
CITY, FL

PROJECT NO.
814C632800

SHEET TITLE

**FRAMING SECTIONS &
DETAILS**


SHEET NUMBER

D-S301



480 HIBISCUS STREET, SUITE 107
WEST PALM BEACH, FL 33401
T 561.622.8585
www.jezerinacgroup.com
CERTIFICATE OF AUTHORIZATION FL #30785

TO THE BEST OF THE ENGINEER'S
KNOWLEDGE, THE PLANS AND
SPECIFICATIONS COMPLY WITH THE
APPLICABLE BUILDING CODES AND
MATERIAL SPECIFICATIONS.

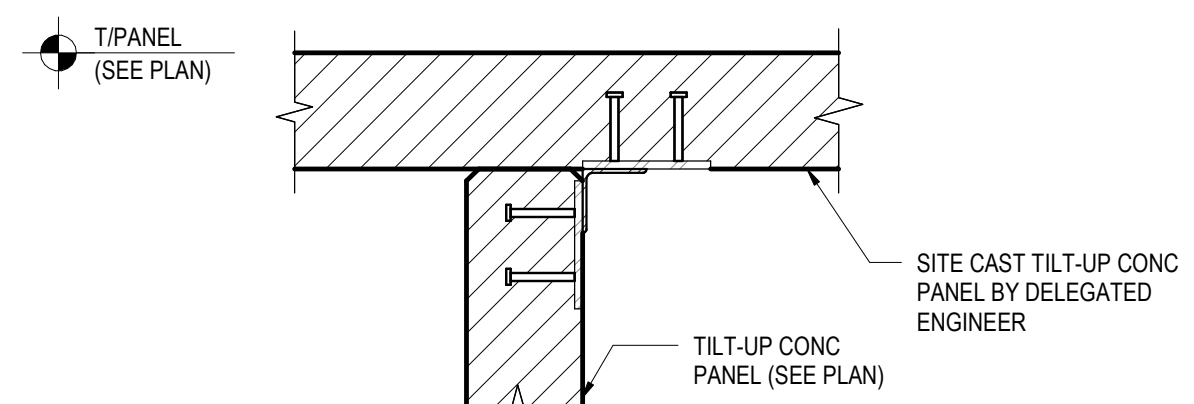

TILT-UP CONCRETE PANEL TO TILT-UP CONCRETE
PANEL ROOF CONNECTION

1 SECTION

$$1' = 1' - 0'$$