


REAR ELEVATION

SCALE: $1/4" = 1'-0"$

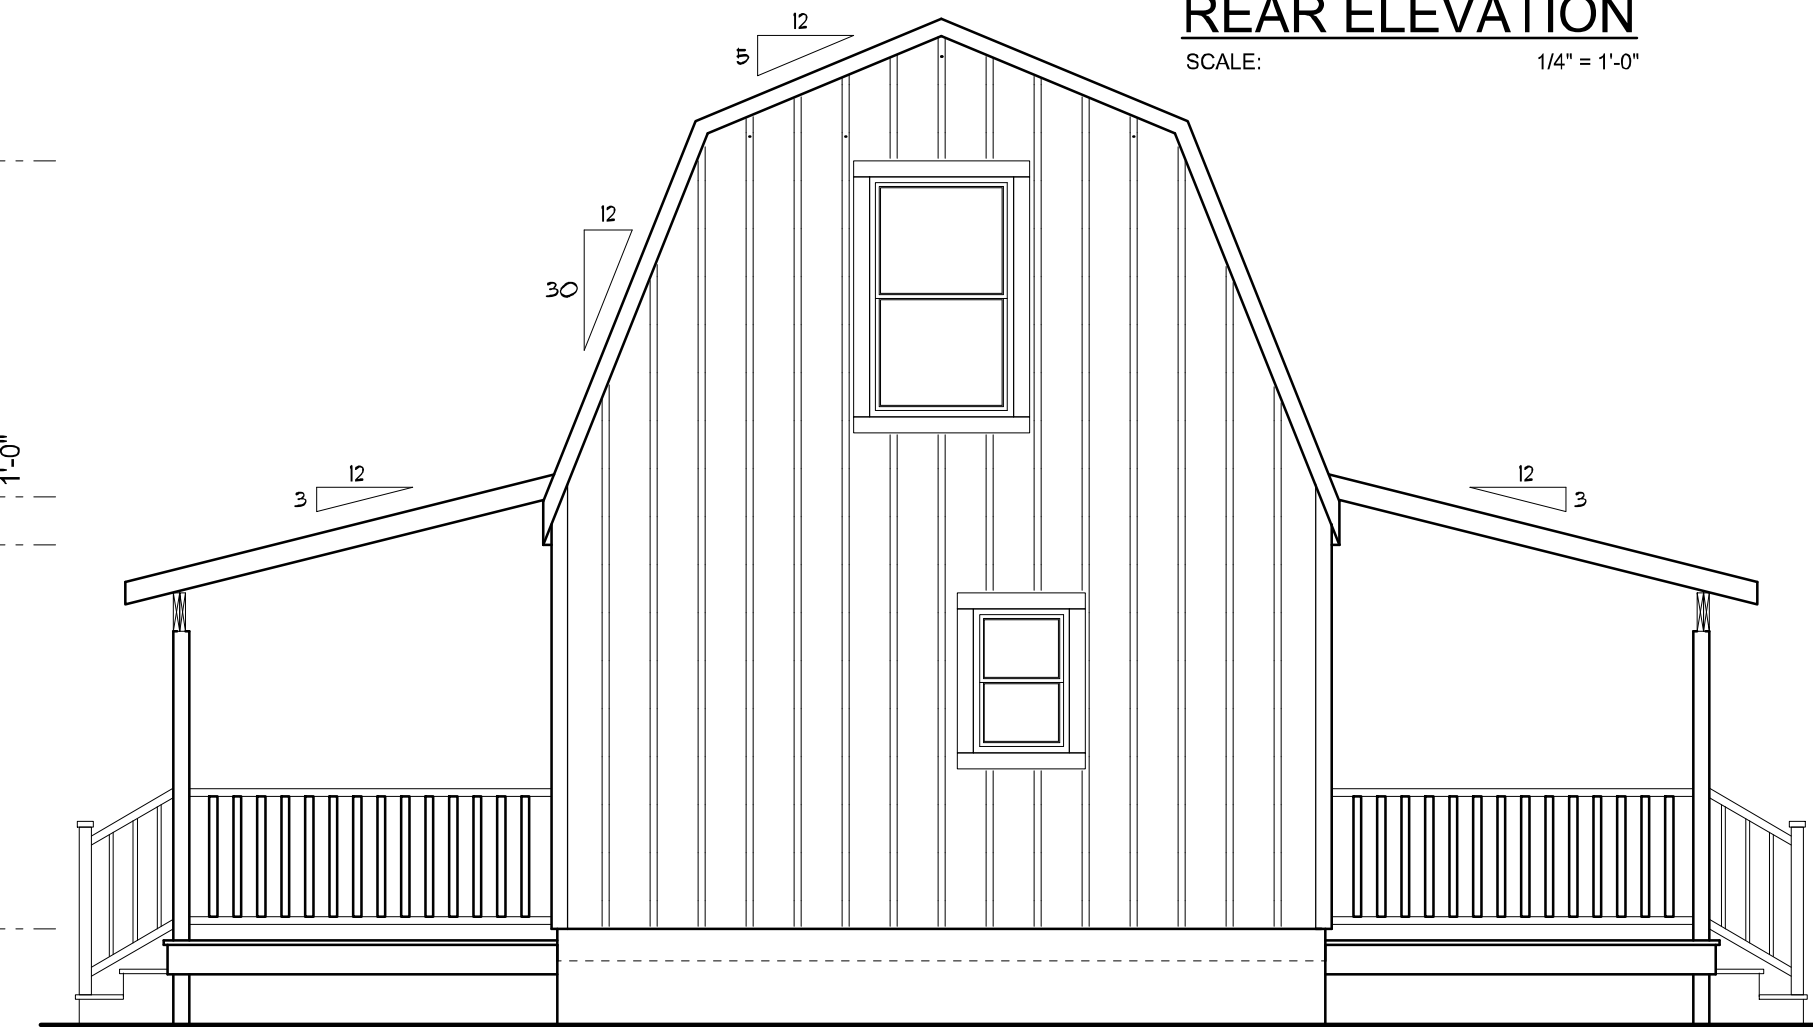


RIGHT ELEVATION
SCALE: 1/4" = 1'-0"



2ND FLOOR PLAN

SCALE: 1/4" = 1'-0"

 

1ST FLOOR PLAN
SCALE: 1/4" = 1'-0"

NOTE: ALL WALLS SHALL BE 8'-0" UNLESS OTHERWISE NOTED.

OCCUPANCY CLASSIFICATION: R-3 (SINGLE FAMILY RESIDENCE)

STEPS AS REQ'D.
VERIFY WITH FINAL GRADE

NOTE: ALL DRAWINGS NOT TO BE SCALED, WRITTEN DIMENSIONS TAKE PRECEDENCE OVER SCALED DIMENSIONS

