

SUNBURY - L

FLORIDA DESIGN CRITERIA

REVISED 05-03-07

BUILDING DATA

FLORIDA BUILDING CODE 2004 : RESIDENTIAL, 2005 and 2006 SUPPLEMENT
FLORIDA BUILDING CODE 2004 : PLUMBING, 2005 and 2006 SUPPLEMENT
FLORIDA BUILDING CODE 2004 : MECHANICAL, 2005 and 2006 SUPPLEMENT
FLORIDA BUILDING CODE 2004 : FUEL GAS, 2005 and 2006 SUPPLEMENT

NATIONAL ELECTRICAL CODE 2005

STRUCTURAL DESIGN PARAMETERS: ASCE 7-2002 (PER FRC 2004 : SECTION R301.2.1.1)

CLASSIFICATION : 2

OCCUPANCY: RESIDENTIAL

BUILDING DESIGN: ENCLOSED

WIND SPEED: 125 MPH - 3 SECOND GUST (FRC 2004 : SECTION R301.2.1.3)

EXPOSURE: B

INTERNAL PRESSURE COEFFICIENT: $GCP_i = +/- 0.18$

IMPORTANCE FACTOR: 1.0

NUMBER OF STORIES: TWO STORY

BUILDING MEAN ROOF HEIGHT: 25 FEET, MAX.

WOOD FRAMING INSPECTION

ALL PLUMBING, ELECTRICAL AND MECHANICAL ROUGH-INS MUST BE COMPLETE, INSPECTED AND APPROVED BEFORE REQUESTING THE FRAMING INSPECTION.

TERMITE TREATMENT

THE BUILDING AND PATIO SLAB HAVE RECEIVED A COMPLETE TREATMENT FOR THE PREVENTION OF SUBTERRANEAN TERMITES. THE TREATMENT IS IN ACCORDANCE WITH THE RULES AND LAWS OF THE FLORIDA DEPARTMENT OF AGRICULTURE AND CONSUMER SERVICES. (FRC 2004, SECTION R320)

BORA CARE : TERMITE TREATMENT

THE BUILDING HAS RECEIVED A COMPLETE TREATMENT FOR THE PREVENTION OF SUBTERRANEAN TERMITES. THE TREATMENT IS IN ACCORDANCE WITH THE RULES AND LAWS OF THE FLORIDA DEPARTMENT OF AGRICULTURE AND CONSUMER SERVICES. (FRC 2004, SECTION R320.1.8)

EXTERIOR WINDOWS AND GLASS DOORS

EXTERIOR WINDOWS AND GLASS DOORS SHALL BE TESTED BY AN APPROVED INDEPENDENT TESTING LABORATORY, AND SHALL BE LABELED WITH AN APPROVED LABEL (FRC 2004, SECTION R613)

SEE MANUFACTURER'S DETAIL SHEETS FOR DESIGN CRITERIA AND INSTALLATION METHODS.

WINDBOURNE DEBRIS REGIONS

WINDOWS IN BUILDINGS LOCATED IN WIND-BOURNE DEBRIS REGIONS SHALL HAVE GLAZED OPENINGS PROTECTED FROM WIND-BOURNE DEBRIS. GLAZED OPENING PROTECTION FOR WIND-BORNE DEBRIS SHALL MEET THE REQUIREMENTS OF THE LARGE MISSILE TEST OF ASTM E 1996 AND OF ASTM E 1886, SST D 12, ANSI/DASMA 115 (FOR GARAGE DOORS) OR TAS201, 202 AND 203. (FRC 2004, SECTION R301.2.1.2)

INDEX OF DRAWINGS

SHEET NO.	TITLE
ARCH - ARCHITECTURALS	
0	COVER SHEET
1	EXTERIOR ELEVATIONS
2	FOUNDATION PLAN
3	FIRST FLOOR PLAN
WLJ	WINDOW & LINTEL SCHEDULE
3A	INTERIOR ELEVATIONS AND DETAILS
CSU	BUILDING SECTION (AS REQ'D)
4	SECOND FLOOR PLAN
RSI	ROOF SHEATHING
MIPS - FLOOR TRUSS PANELS	
FT2	SECOND FLOOR FRAMING
MIPS - WALL PANELS	
WP2	WALL PANELS
WP2J	WALL PANELS (AS REQ'D)
WP3	WALL PANELS (AS REQ'D)
MIPS - ROOF TRUSS ENGINEERING	
TRI	ROOF TRUSS INFO
MECH - ELECTRICAL	
ELJ	ELECTRICAL FIRST FLOOR
EL2	ELECTRICAL SECOND FLOOR
MECH - HVAC	
HVA	HVAC REGISTER LAYOUT
ISO-H	HVAC ISOMETRIC
MECH - PLUMBING	
FPI	PLUMBING UNDERGROUND PLAN
ISO-P	DMV PLUMBING ISOMETRIC
ISO-W	CPVC WATER ISOMETRIC
ARCH - STANDARD DETAILS	
FTG	STANDARD DETAILS - FOOTINGS
WS-S	STANDARD DETAILS - WALL SECTION
SDI	STANDARD DETAILS
SDD	STANDARD DETAILS - DOORS
SDW	STANDARD DETAILS - WINDOWS
SDH	STANDARD DETAILS - HEATING
STR	STAIR DETAILS



WOOD TRUSS

REVISIONS :

Maronda Homes
4005 MARONDA WAY SANFORD, FLORIDA 32771
(407) 321-0064

9TM00801 JAX
8-1 9TM

THIS STRUCTURE WAS DESIGNED IN ACCORDANCE WITH THE REQUIREMENTS OF SECTION R301.2.1.1 OF THE FLORIDA BUILDING CODE, 2004, RESIDENTIAL AND 2005, 2006 SUPPLEMENT. THE DESIGNER HAS REVIEWED THE CONSTRUCTION DOCUMENTS AND ALL CONNECTORS HAVE BEEN CHECKED TO WITHSTAND ALL APPLICABLE LOADS.

PA\N\00801-05\SUNBURY\L25\WTRUSS\25.000

AMERICANA COVER SHEET

SUNBURY
ELEVATION "L"

GARAGE: LFT

RELEASE DATE: 04-04-06

125 MPH

13:255

Maronda Systems
4005 Maronda Way
Sanford, FL 32771
(407)321-0064


Elmer Bergman
Elmer Bergman, P.E.
License No. 50158

MAY 02 2008

SHEET:





0 L

PLOT DATE: 22 FEB 2008

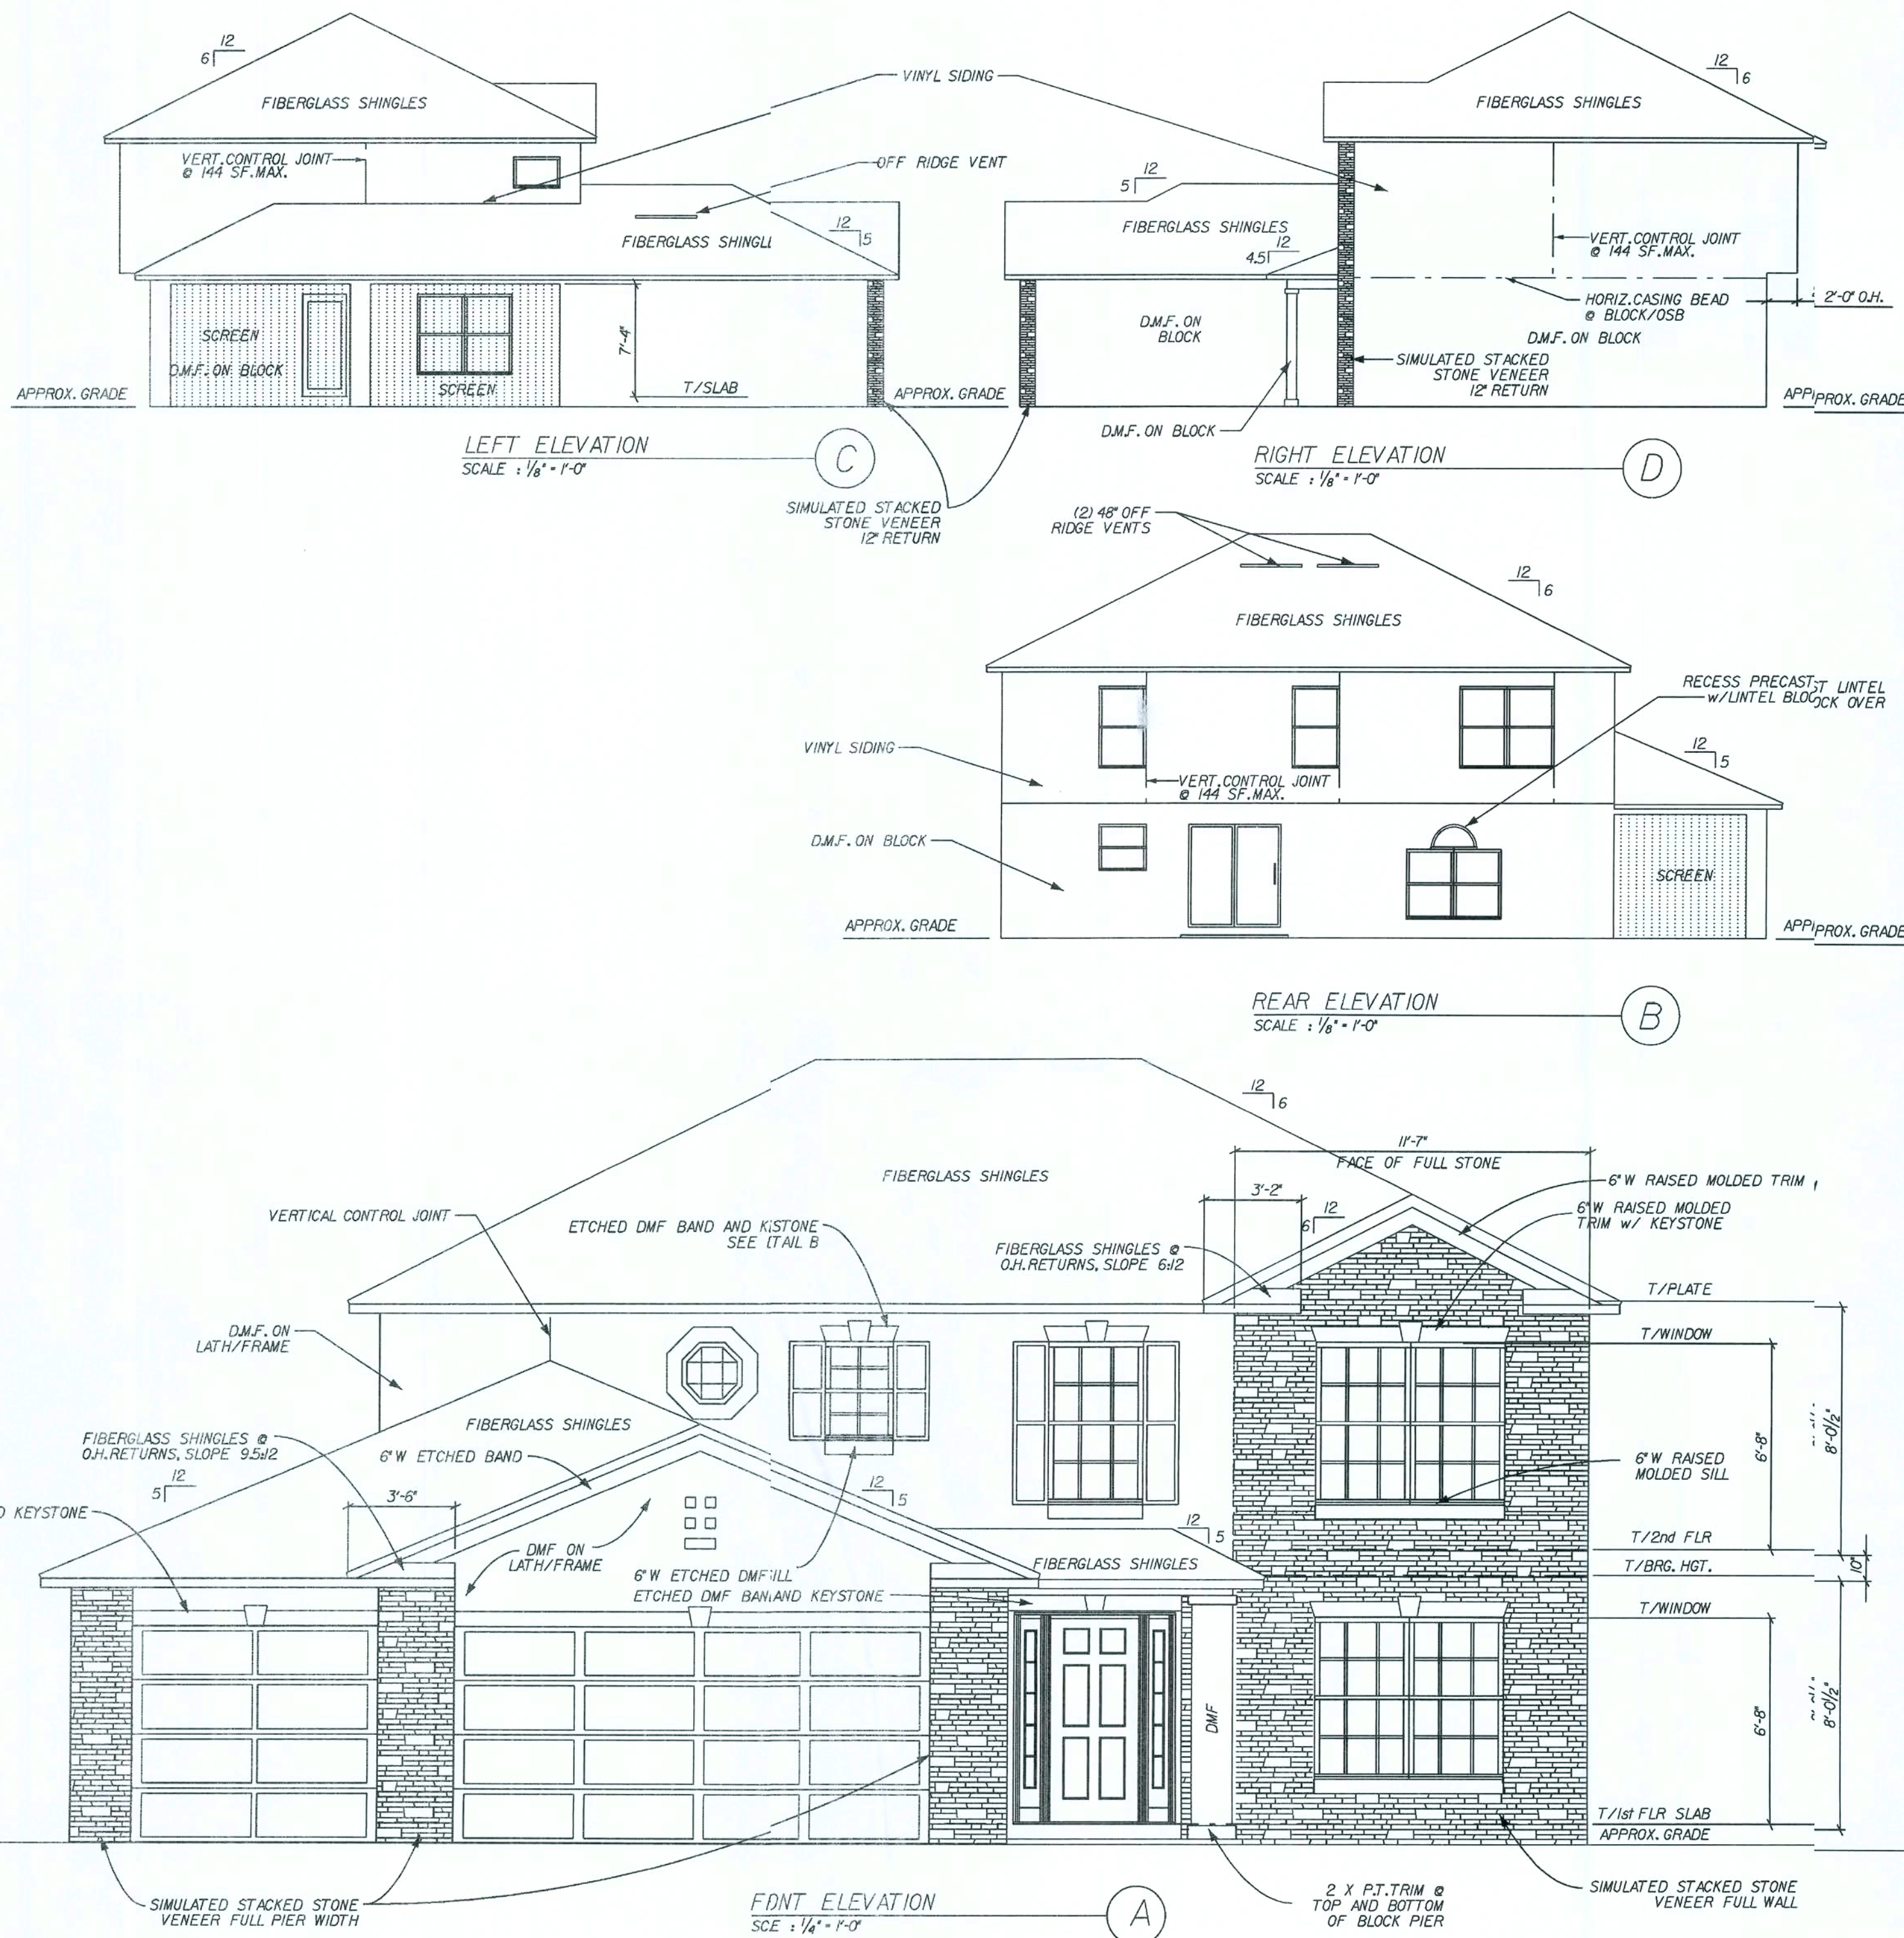


GENERAL ELEVATION NOTES:

1. DMF = DECO MASONRY/STUCCO FINISH SHALL COMPLY WITH THE REQUIREMENTS OF ATSM C926 AND C1063.
2. EAVE & GABLE OVERHANGS 12" ALUM FASCIA AND SOFFITS. PLUMB CUT WITH LEVEL RETURNS.
3. 3/8" MIN. THICKNESS DMF OVER LATH/FRAME AND 1/2" MIN. THICKNESS OVER BLOCK
4. DMF/STUCCO INSTALLED OVER PAPER-BACKED LATH AND HOUSEWRAP @ ALL EXTERIOR WOOD FRAME CONSTRUCTION.

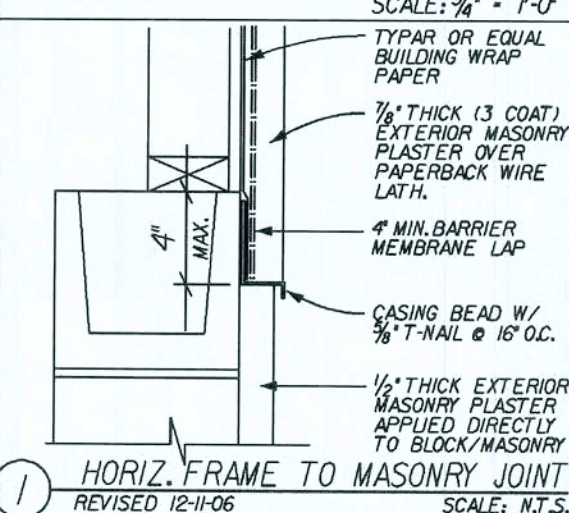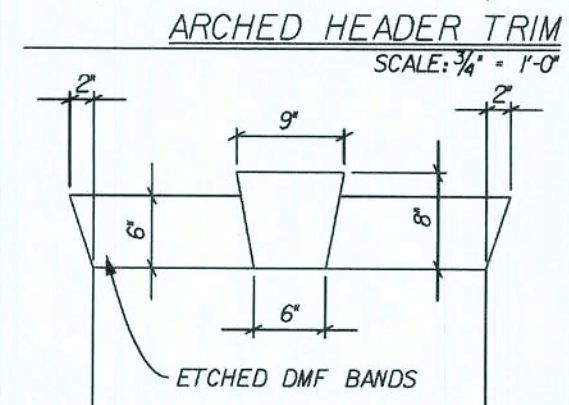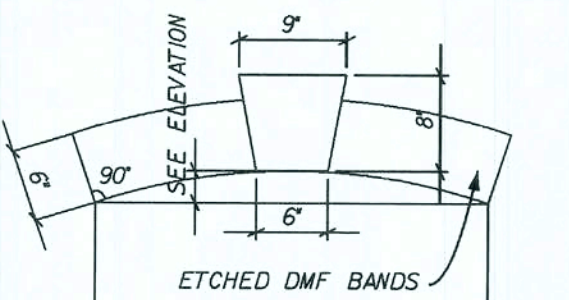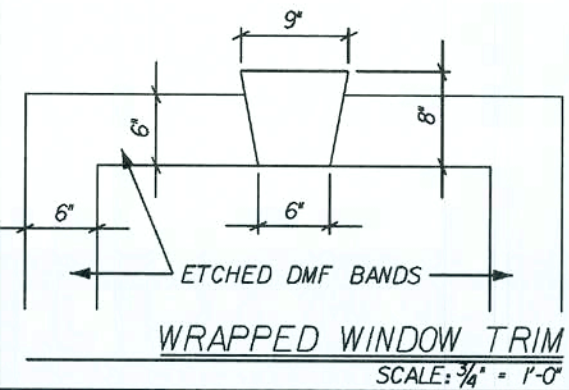

Maronda Homes 4005 MARONDA WAY SANFORD, FLORIDA 32711 (407) 321-0064		THIS STRUCTURE WAS DESIGNED IN ACCORDANCE WITH THE FLORIDA BUILDING CODE 2004 RESIDENTIAL AUGUST 2005 SUPPLEMENT
AMERICANA EXT. ELEVATION SUNBURY ELEVATION "L" GARAGE: LEFT DRAWN BY: [Signature] RELEASE DATE: 04-04-06	Maronda Systems 4005 Maronda Way Sanford, FL 32771 (407) 321-0064	Elmer Bergman, P.E. License No. 50158 MAY 02 2008
SHEET: L		PLOT DATE: 22 FEB 2008

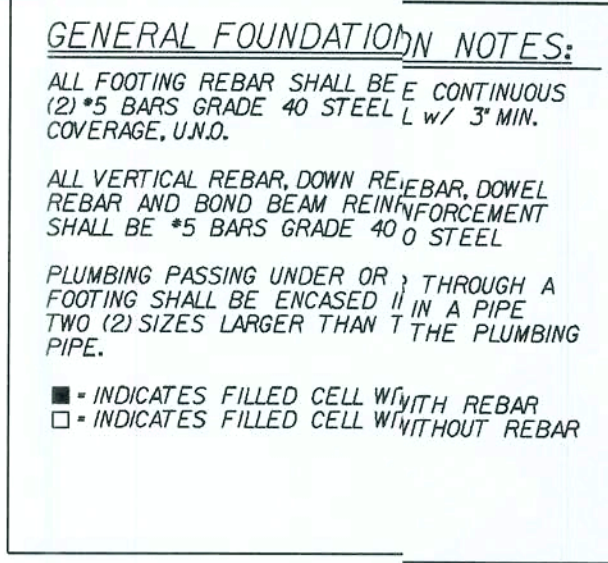


ALL CONCRETE GROUTED CELLS FILLED
W/ 3000 PSI CONCRETE SHALL BE
CLEAR UNOBSTRUCTED CONTINUOUS
3" x 3" MIN. CELLS W/ (1) #5 BAR GRADE
40 STEEL TIED AT FOOTING UNTEL STEEL
PROVIDE INSPECTION HOLE AT BOTTOM
OF GROUTED CELL STACK.

TYPICAL CONCRETE SLAB: 3 1/2" DEEP
POURED 2500 PSI CONCRETE SLAB W/
6x6 @ 10" WIRE OR FIBER MESH ON VISQUEEN
VAPOR BARRIER W/ ALL JOINTS TAPED
OVER CLEAN COMPACTED (2000 PSI, MIN.)
TERMITE TREATED FILL.

FOR INSTALLATION OF GROUND ROD,
SEE TYP. CONC. ENCASED ELECTRODE
DETAIL SHEET* FTG

SEE DRAWING * FPI FOR UNDERGROUND
PLUMBING AND MECH. CHASES FOR
LOCATIONS

 AMERICANA FOUNDATION PLAN SUNBURY		ELEVATION "L" DRAWN BY: GARAGE: LEFT		RELEASE DATE: 04-04-06 125 MPH
Maronda Systems 4005 Maronda Way Sanford, FL 32771 (407)321-0064  Elmer Bergman, P.E. License No. 50158 MAY 02 2008				
SHEET: 2 L				
BUILDING CODE 2004 : RESIDENTIAL				

GENERAL FIRST FLOOR NOTES:

ALL EXTERIOR WALLS SHALL BE CONSIDERED SHEAR WALLS MINUS ALL WINDOW AND DOOR OPENINGS.

EXTERIOR WALLS TO BE 7 1/2" CONCRETE BLOCK w/ P.T. FURRING STRIPS IN A/C AREA, TOTAL WIDTH - 8 1/2"

EXTERIOR OPENING DIMENSIONS ARE TO FACE OF MASONRY OPENING.

INTERIOR LOAD BEARING WALLS TO BE 2x4 WOOD FRAME WALLS w/ STUDS @ 16" O.C., SEE STRUCTURAL WALL SCHEDULE SHEET * TRI

INTERIOR NON-LOAD BEARING WALLS TO BE NOMINAL 3/8" MTL STUD, 25 ga., U.N.D.

ALL WOOD NOT SEPERATED FROM AND/OR IN DIRECT CONTACT WITH CONCRETE OR MASONRY SHALL BE "PRESSURE TREATED WOOD"

SEE LINTEL SHEET FOR LINTEL SIZES OVER WINDOWS AND DOORS. PRECAST LINTELS BY CAST-CRETE.

ALL COMPOSITE BEAMS OVER WINDOW AND DOOR OPENINGS ARE TO BE 8" NOMINAL WIDTH AND 16" NOMINAL HEIGHT, U.N.D. THE 16" NOMINAL HEIGHT SHALL CONSIST OF AN 8" TOP COURSE (BOND BEAM BLOCK) FILLED w/ 3000 psi CONCRETE w/ (1) GRADE 40 CONTINUOUS HORIZ. #5 REBAR AND AN 8" HIGH STRENGTH PRECAST LINTEL LOWER COURSE WHICH SHALL BE UNFILLED, U.N.D. FOR FILLED PRECAST LINTELS, USE 3000 psi CONCRETE w/ 1/2" AGGREGATE. FOR REINFORCED PRECAST LINTELS, USE GRADE 40 REINFORCING STEEL.

PROVIDE SAFETY GLAZING AT: 1. TEMPERED ALL WINDOWS OVER BATH TUBS. ALL WINDOWS WITHIN 24" OF A DOOR SWING. ALL SLIDING GLASS DOORS. ALL FIXED GLASS LITES OVER 30 SQ.FT. ALL LITES WITHIN 18" OF THE FLOOR AND INDIVIDUAL PANE GREATER THAN 9 SQ.FT. ALL SHOWER ENCLOSURES.

PROVIDE AFCIs (arc-fault circuit interrupters) IN ALL DWELLING UNIT BEDROOMS PER NEC, SECTION 210-12.

THE A/C DISCONNECT WILL BE LOCATED WITHIN 3 FEET OF THE COMPRESSOR.

SEE SHEET * WJ FOR WINDOW AND LINTEL SCHEDULES AND DETAILS

PROVIDE HEADER w/ (1) 2x4 JACK AND (1) 2x4 STUD, EACH SIDE OF OPENING (NO STRAPPING REQUIRED, U.N.D.) HDR TO BE NO.2 STP SEE PLAN FOR SIZE

ALL DRYWALL TO BE 1/2" THICK, U.N.D.

SC DOOR - MIN. 1 3/8" THICK SOLID CORE DOOR


SQUARE FOOTAGE:

1st FLOOR LIVING	1120 SQ.FT.
2nd FLOOR LIVING	1103 SQ.FT.
TOTAL LIVING	2223 SQ.FT.
GARAGE AREA	647 SQ.FT.
COVERED ENTRY	24 SQ.FT.
PORCH AREA	273 SQ.FT.
TOTAL AREA	3167 SQ.FT.

OPENING PRESSURES 125mph:

A	B	E
+28.1 / -30.5	+23.7 / -27.6	+24.2 / -27.1
C	D	
+28.1 / -37.6	+24.9 / -29.7	

ALL SWING DOORS IN BLOCK USE 2x DOOR BUCK DETAIL D/SD-D

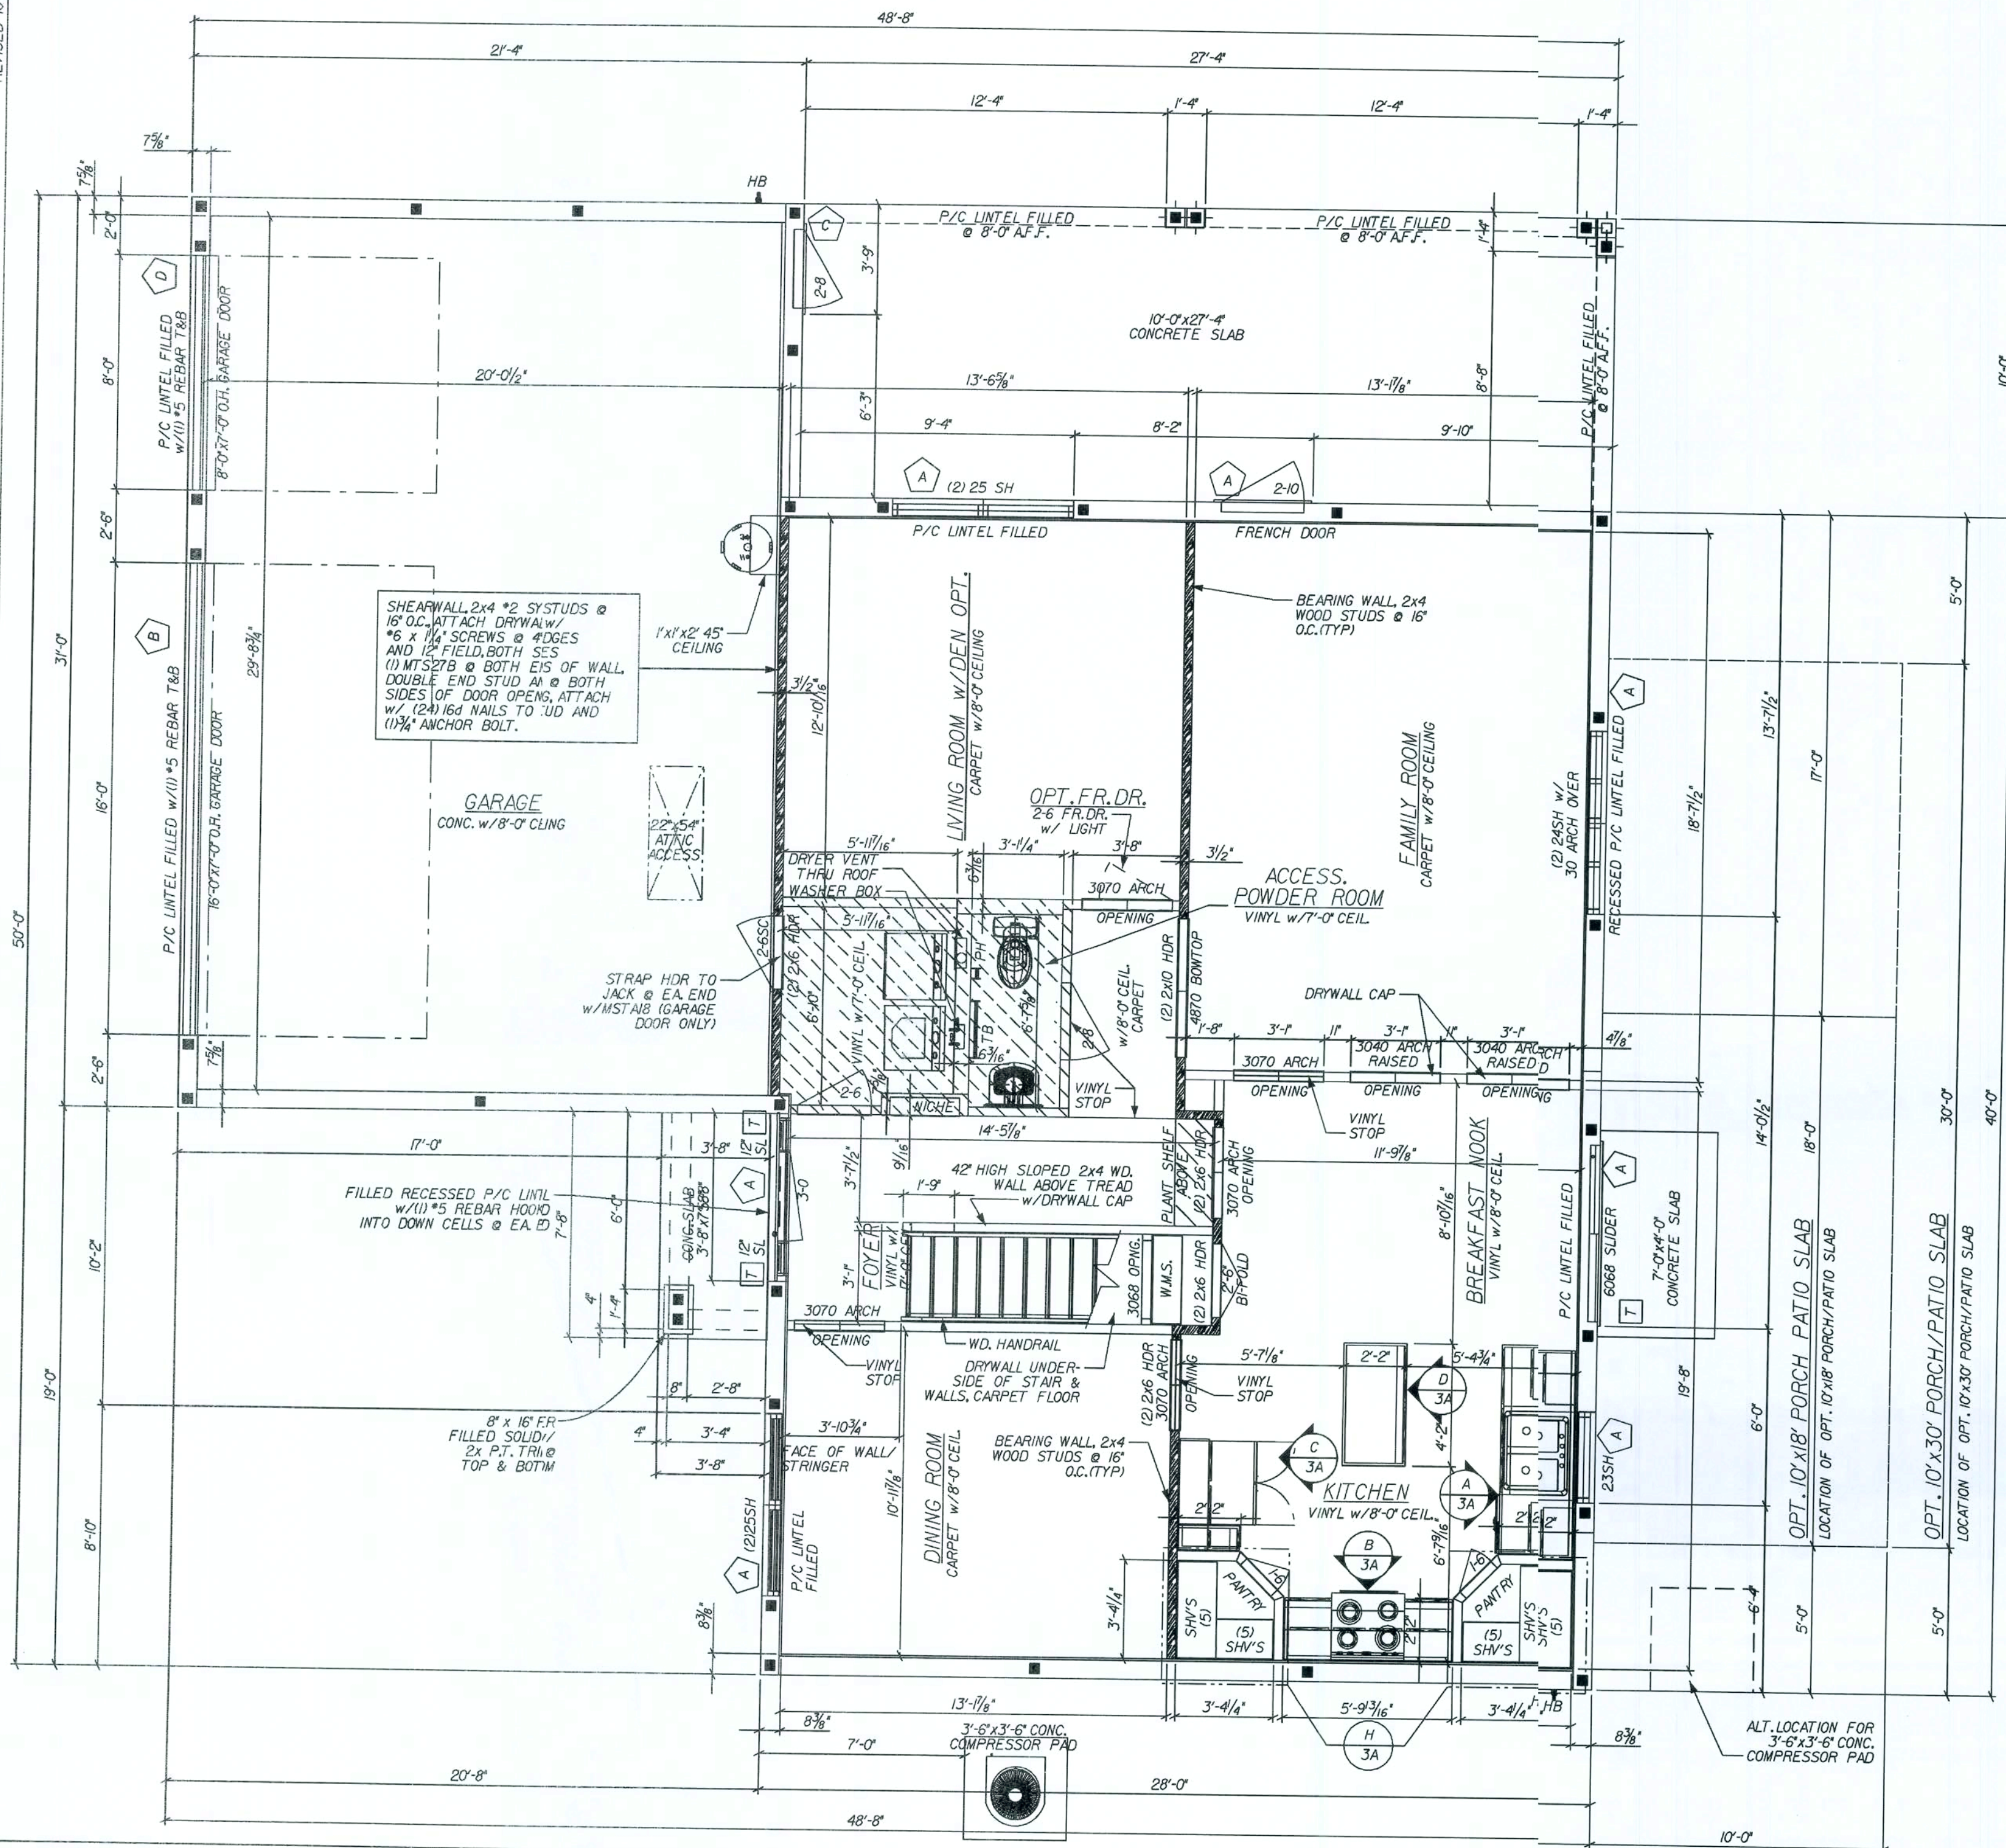

Maronda Homes

SUNBURY

Maronda Systems
4005 Maronda Way
Sanford, FL 32771
(407)321-0064

Elmer Bergman, P.E.
License No. 50158

MAY 02 2008

SHEET:

3 L

REVISIONS:
12/14/06 REV. SERVICE DOOR SWING

COPYRIGHT © 2005 MARONDA HOMES

FLORIDA THIS STRUCTURE WAS DESIGNED IN ACCORDANCE WITH THE REQUIREMENTS OF SECTION 6301 OF THE FLORIDA BUILDING CODE, 2004, RESIDENTIAL AND 2003, BUILDING CODE, 2004, RESIDENTIAL. ALL CONSTRUCTORS HAVE BEEN CHECKED TO WITHSTAND ALL APPLICABLE LOADS.

FLORIDA (407) 321-0064 4005 MARONDA WAY SANFORD, FLORIDA

THIS STRUCTURE WAS DESIGNED IN ACCORDANCE WITH THE REQUIREMENTS OF SECTION 6301 OF THE FLORIDA BUILDING CODE, 2004, RESIDENTIAL AND 2003, BUILDING CODE, 2004, RESIDENTIAL. ALL CONSTRUCTORS HAVE BEEN CHECKED TO WITHSTAND ALL APPLICABLE LOADS.

PLT/NOB/SS-05/sunbury125a/sun1-125-003

08/14/07 REV. CODE INFORMATION

13/13/01

PLT DATE: 22 FEB 2008

FASTENERS SCHEDULE USING 3/16" X 2 1/4" TAPCONS THROUGH BUCK INTO BLOCK

- NOTE 1) 1/2" WIDE: 2 FASTENERS IN HEADER-JAMB
NOTE 2) 2" WIDE: 2 FASTENERS IN HEADER-JAMB
NOTE 3) 3" WIDE: 3 FASTENERS IN HEADER-JAMB
NOTE 4) 2" HIGH: 2 FASTENERS IN EA. SIDE JAMB
NOTE 5) 3/4" OR 5" HIGH: 3 FAST. EA. SIDE JAMB
- NOTE 6) 6" HIGH 26 3/4": 4 FASTENERS IN EACH SIDE JAMB
NOTE 7) 438 WINDOW INTO FRAME OPENING: *10 X 1 3/4" SCREWS
NOTE 8) SGD FASTENED WITH: *10 1 3/4" PANHEAD ALL HOLES SILLS 3/16" X 1 3/4" ANCHORS EVERYHOLE

WINDOW NOTES

F.O. WIDTH IS FROM JACK TO SILL.
F.O. HEIGHT IS FROM SILL TO BEAM.
M.O. WIDTH IS FROM BLOCK TO BLOCK.
M.O. HEIGHT IS FROM LIP OF SILL TO PRECAST.
1st DIMENSION IS ALWAYS WIDTH.
UNIT OF MEASURE IS INCH.

ATTENTION

SCHEDULES FOR NORANDEX WINDOW FASTENERS AND CAST-CRETE LINTELS AS SHOWN ARE TAKEN DIRECTLY FROM TABLES SUPPLIED BY THE RESPECTIVE MANUFACTURERS AND ARE PROVIDED FOR CONVENIENCE ONLY.

NORANDEX SERIES (MO)437-(FO)438 WINDOW SIZE CHART

SERIES 500/502 SGD DOOR OPENINGS

SIZE	M.O.	FAST.	SIZE	M.O.	FAST.
6068	75 1/2" X 81 3/4"	8	6080	75 1/2" X 97 3/4"	8

SERIES (MO)437 - (FO)438 OPENINGS

SIZE	SINGLE M.O.	FAST.	DOUBLE M.O.	FAST.	SIZE	SINGLE F.O.	FAST.	DOUBLE F.O.	FAST.
					1H3	26 X 37 7/8"	7		
23	37 3/4" X 38 1/4"	2.5			25	36 1/2" X 62 1/2"	7	73 1/4" X 62 3/8"	7
25	37 3/4" X 63"	2.5	74 3/4" X 63"	2.5	3020	36 3/8" X 25 3/8"	7		

HALF ROUND MULLED TO UNIT - SERIES (MO)437 - (FO)438 OPENINGS

SIZE	SINGLE M.O.	FAST.
(2) 24" W/ 3'-0" CT	74 3/4" X 71"	2.5, 7

SPECIALTY WINDOWS - SERIES (MO)437 - (FO)438 OPENINGS

SIZE	SINGLE F.O.	FAST.
1-8 SL	19 1/8" X 59 1/8"	7
3624 FIXED	35 1/2" X 23 1/2"	7


OCTAGON

SIZE	SINGLE F.O.	FAST.
24"	23 1/2" X 23 1/2"	7


MATERIALS

- f/c precast lintels = 3500 psi.
- f/c prestressed lintels = 6000 psi.
- f/c gut = 3000 psi w/ maximum 7/8" aggregate.
- Concrete masonry units (CMU) per ASTM A615 GR60. Field rebar per ASTM A615 GR40 or GR60.
- Preshrinking strand per ASTM A416 grad 270 low relaxation.
- 7/32" wire per ASTM A510.
- Mortar per ASTM C270 type M or S.

TYPICAL GARAGE DESIGNATION

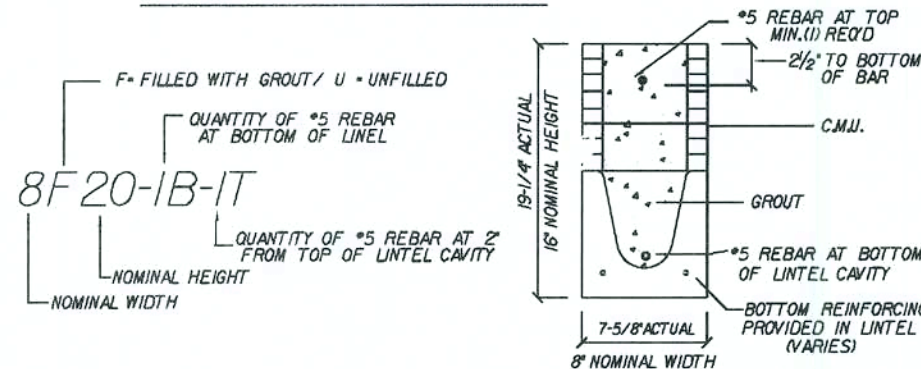

TYPICAL DESIGNATION

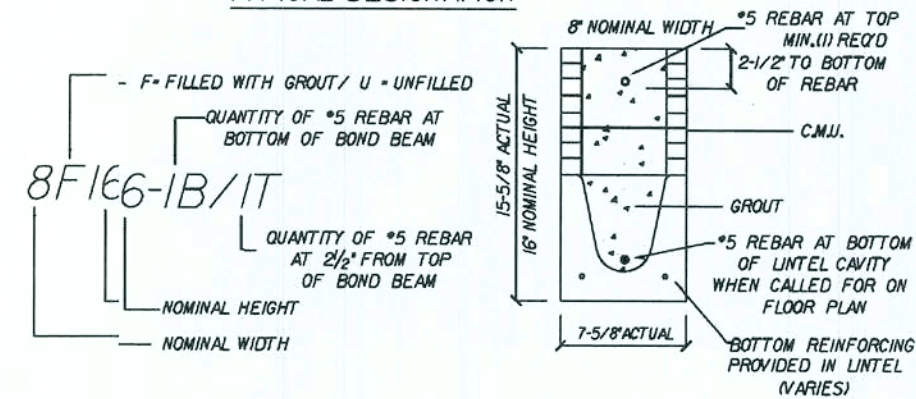


CAST-CRETE LINTEL SCHEDULE

LINTEL NO.	LENGTH	TYPE	APPLIED LOADS (PLF)		SAFE LOADS		COMMENT
			GRAVITY	UPLIFT	GRAVITY	UPLIFT	
1	7'-0"	8RF14-OB/IT	147	146	2495	1962	RECESSED
2	7'-6"	8UI6-OB/IT	147	146	2632	1634	-
3	4'-6"	8UI6-OB/IT	147	146	1599	2724	-
4	7'-6"	8FI6-OB/IT	147	146	2632	1634	-
5	7'-6"	8RF14-OB/IT	147	146	2459	1962	RECESSED
6	4'-6"	8RF14-OB/IT	883	419	2992	1962	RECESSED
7	7'-6"	8FI6-OB/IT	883	419	2632	1634	-
8	9'-4"	8F20-IB/IT	147	151	2564	1471	GARAGE DOOR
9	17'-4"	8F20-IB/IT	147	151	1326	520	GARAGE DOOR

CAST-CRETE LINTEL SCHEDULE

LINTEL NO.	LENGTH	TYPE	APPLIED LOADS (PLF)		SAFE LOADS		COMMENT
			GRAVITY	UPLIFT	GRAVITY	UPLIFT	
10	7'-6"	8F8-8-OB/IT	90	155	669	1462	a F. PORCH
11	4'-0"	8F8-8-OB/IT	30	31	2561	1363	a F. PORCH
S1	4'-6"	8UI6-OB-OB/IT	100	200	1495	2635	-
P1	10'-6"	8F8-8-OB/IT	533	429	535	530	a OPT. PORCH
P2	14'-8"	8F8-8-OB/IT	109	184	458	239	a OPT. PORCH
P3	14'-8"	8F8-8-OB/IT	109	184	458	239	a OPT. PORCH
P4	10'-6"	8F8-8-OB/IT	533	429	535	530	a OPT. PORCH
P5	10'-0"	8F8-8-OB/IT	533	429	535	914	SIDE PORCH
P6	14'-0"	8F8-8-OB/IT	109	184	424	384	SIDE PORCH
P7	14'-0"	8F8-8-OB/IT	109	184	424	384	SIDE PORCH

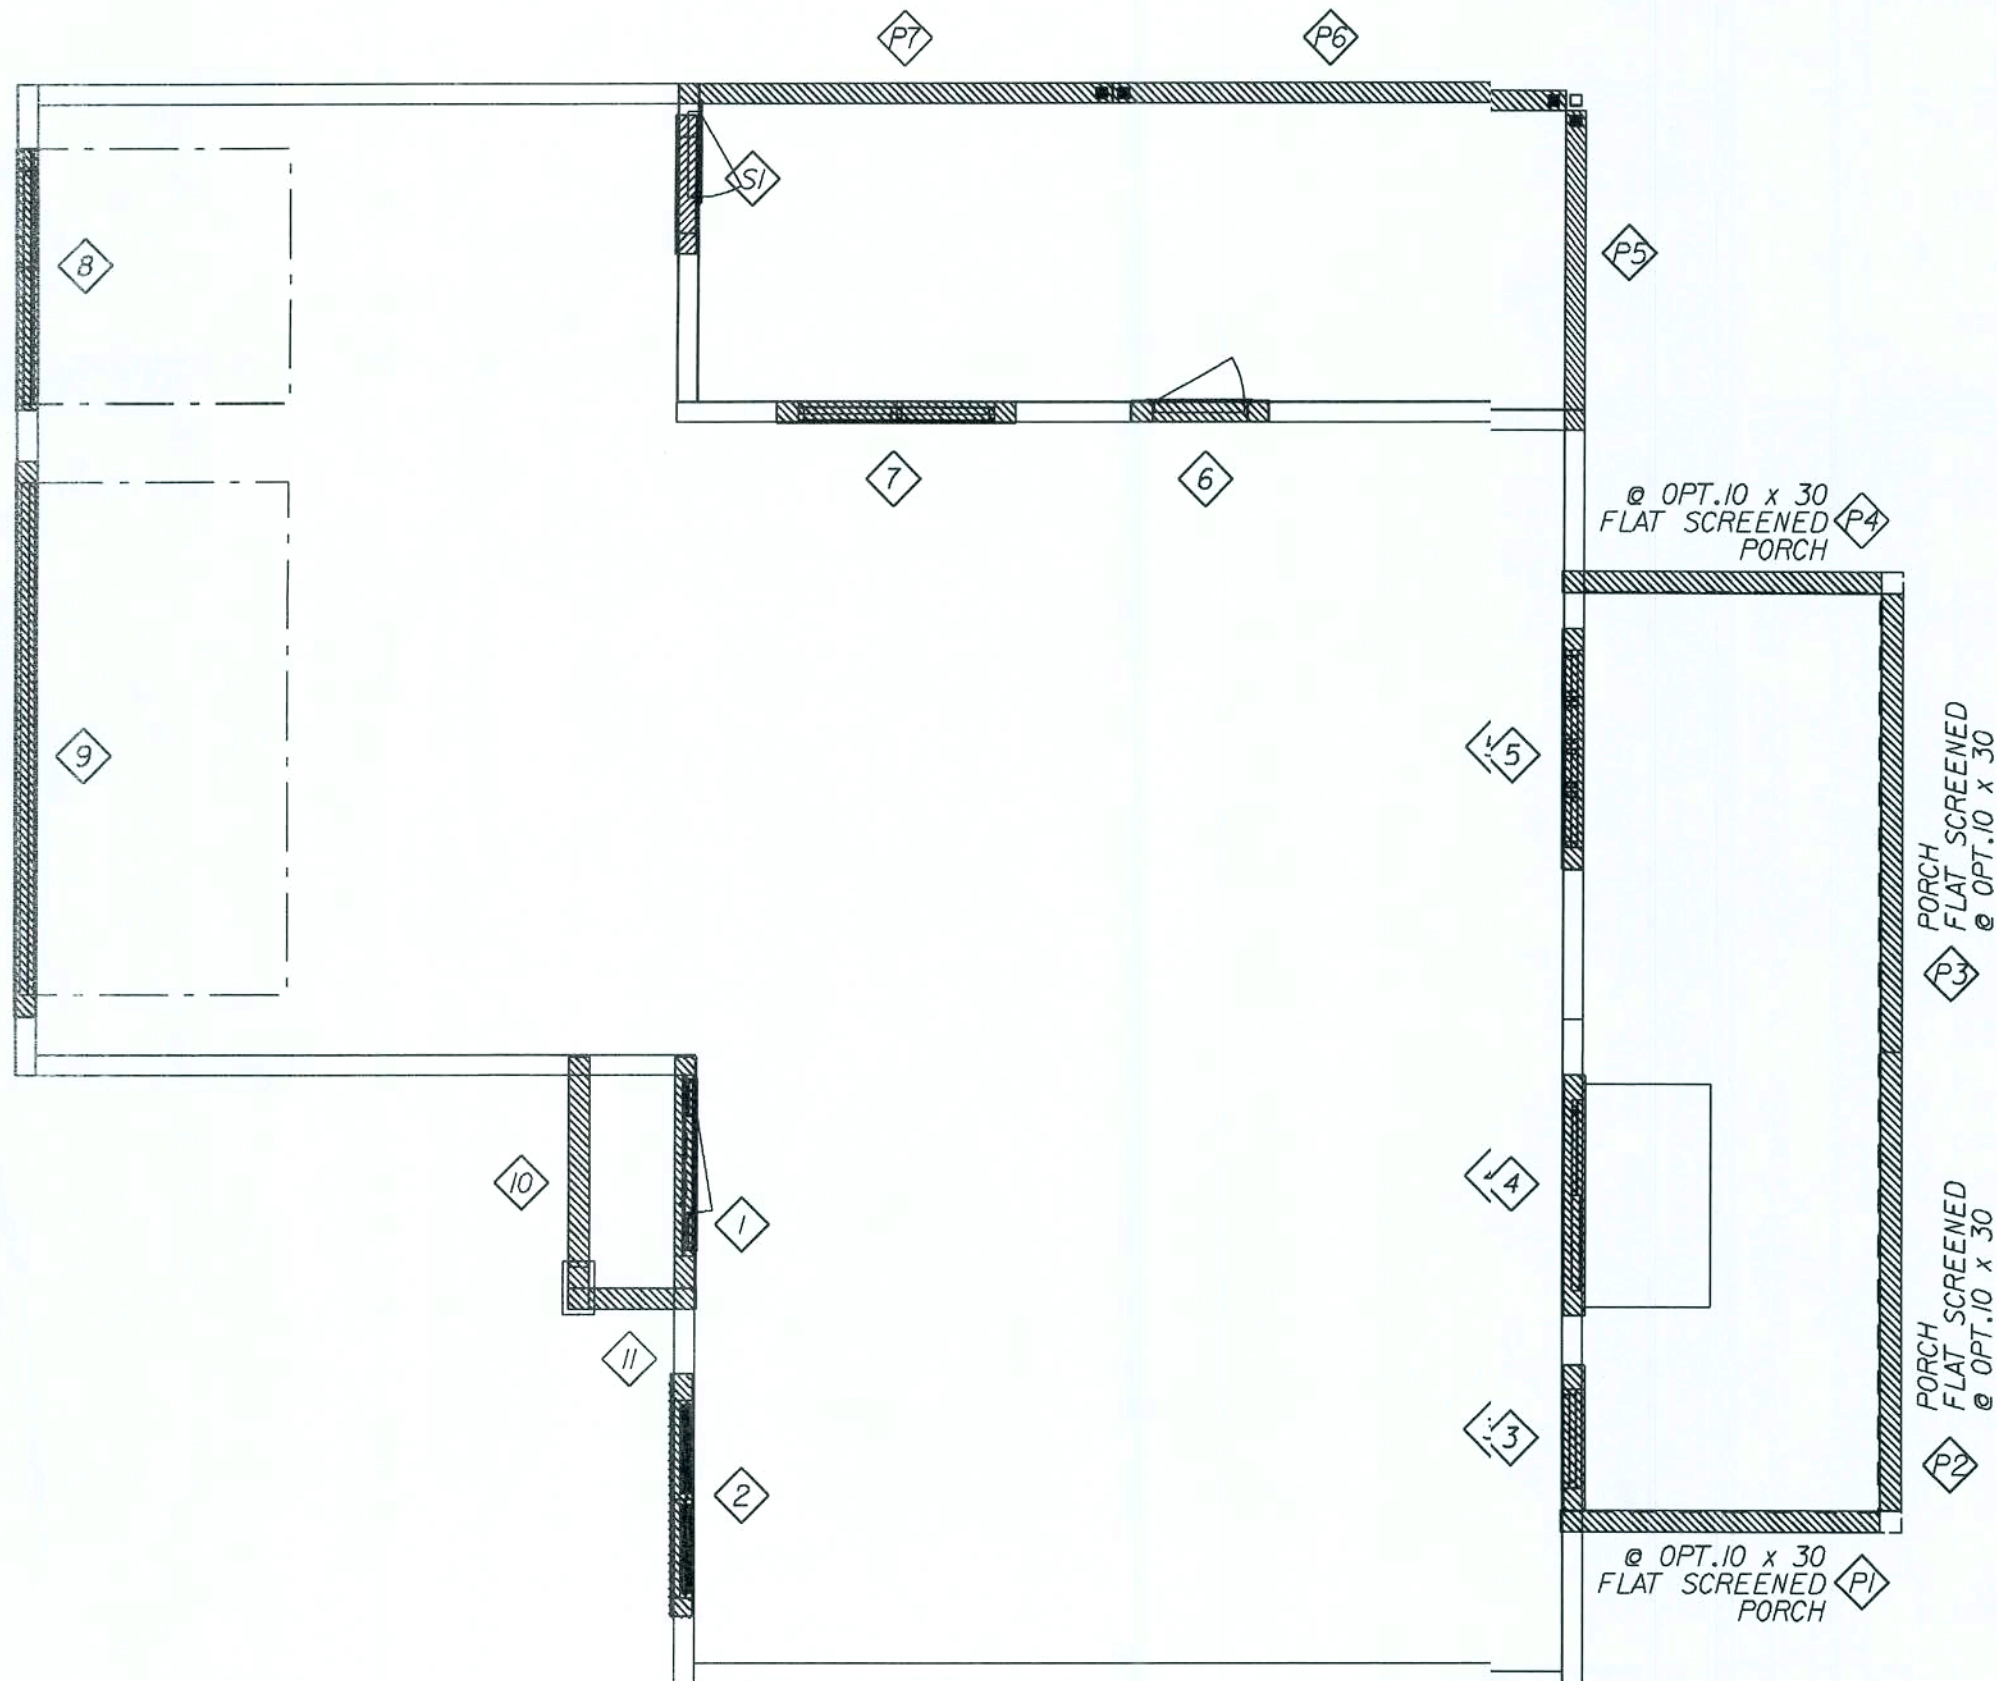

THE SPECIFIED LINTELS ON SHEET WLI ARE MANUFACTURED BY CAST-CRETE CORP. ALTERNATE MANUFACTURED LINTELS ARE AVAILABLE "BY OTHERS". SOLE AND FULL RESPONSIBILITY IS RETAINED BY THE SUB-CONTRACTOR IN THE SELECTION OF THE ALTERNATE LINTELS AS HAVING EQUAL TO OR GREATER THAN THE ACTUAL GRAVITY AND UPLIFT LOADS THAT ARE LISTED ON THIS HOUSE SPECIFIC WLI LINTEL SCHEDULE.

REVISED 04-02-07

Maronda Homes

AMERICANA WINDOW/LINTEL
SUNBURY

Maronda Systems
4005 Maronda Way
Sanford, FL 32771
(407)321-0064

Elmer Bergman, P.E.
License No. 50158

MAY 02 2008

SHEET:

WLI L

GENERAL SECOND FLOOR NOTES:

ALL EXTERIOR WALLS SHALL BE CONSIDERED SHEAR WALLS MINUS ALL WINDOW AND DOOR OPENINGS.

EXTERIOR WALLS TO BE 4" THICK, CONSISTING OF 2x4 #2 SYP. STUDS W/ 1/2" OSB SHEATHING, TYPICAL, U.N.D.

EXTERIOR OPENING DIMENSIONS ARE TO FACE OF ROUGH OPENING

INTERIOR NON-LOAD BEARING WALLS TO BE NOMINAL 3/8" MTL. STD. 25 ga. U.N.D.

PROVIDE SAFETY GLAZING AT: T - TEMPERED

ALL WINDOWS OVER BATH TUBS.

ALL WINDOWS WITHIN 24" OF A DOOR SWING.

ALL SLIDING GLASS DOORS.

ALL FIXED GLASS LITES OVER 30 SQ. FT.



ALL LITES WITHIN 18" OF THE FLOOR AND IF LARGER THAN 9 SQ. FT., ALL SHOWER ENCLOSURES.

PROVIDE AFCIs (arc-fault circuit interrupters) IN ALL DWELLING UNIT BEDROOMS PER NEC, SECTION 210-12

ALL BEDROOM WINDOWS ARE CONSIDERED EGRESS UNLESS OTHERWISE NOTED

SEE SHEET *WL FOR WINDOW AND LINTEL SCHEDULES AND DETAILS

OPENING PRESSURES 125mph:			TSH WINDOW HEADERS	
A	B	E	4	3 1/2" x 4 3/8" TSH
28J / -30.5	23.7 / 7.6	24.2 / -27.1	8	3 1/2" x 8 3/8" TSH
C	D			
28J / -37.6	24.9 / 29.7			
REVISED 09-12-07			REVISED 05-23-07	

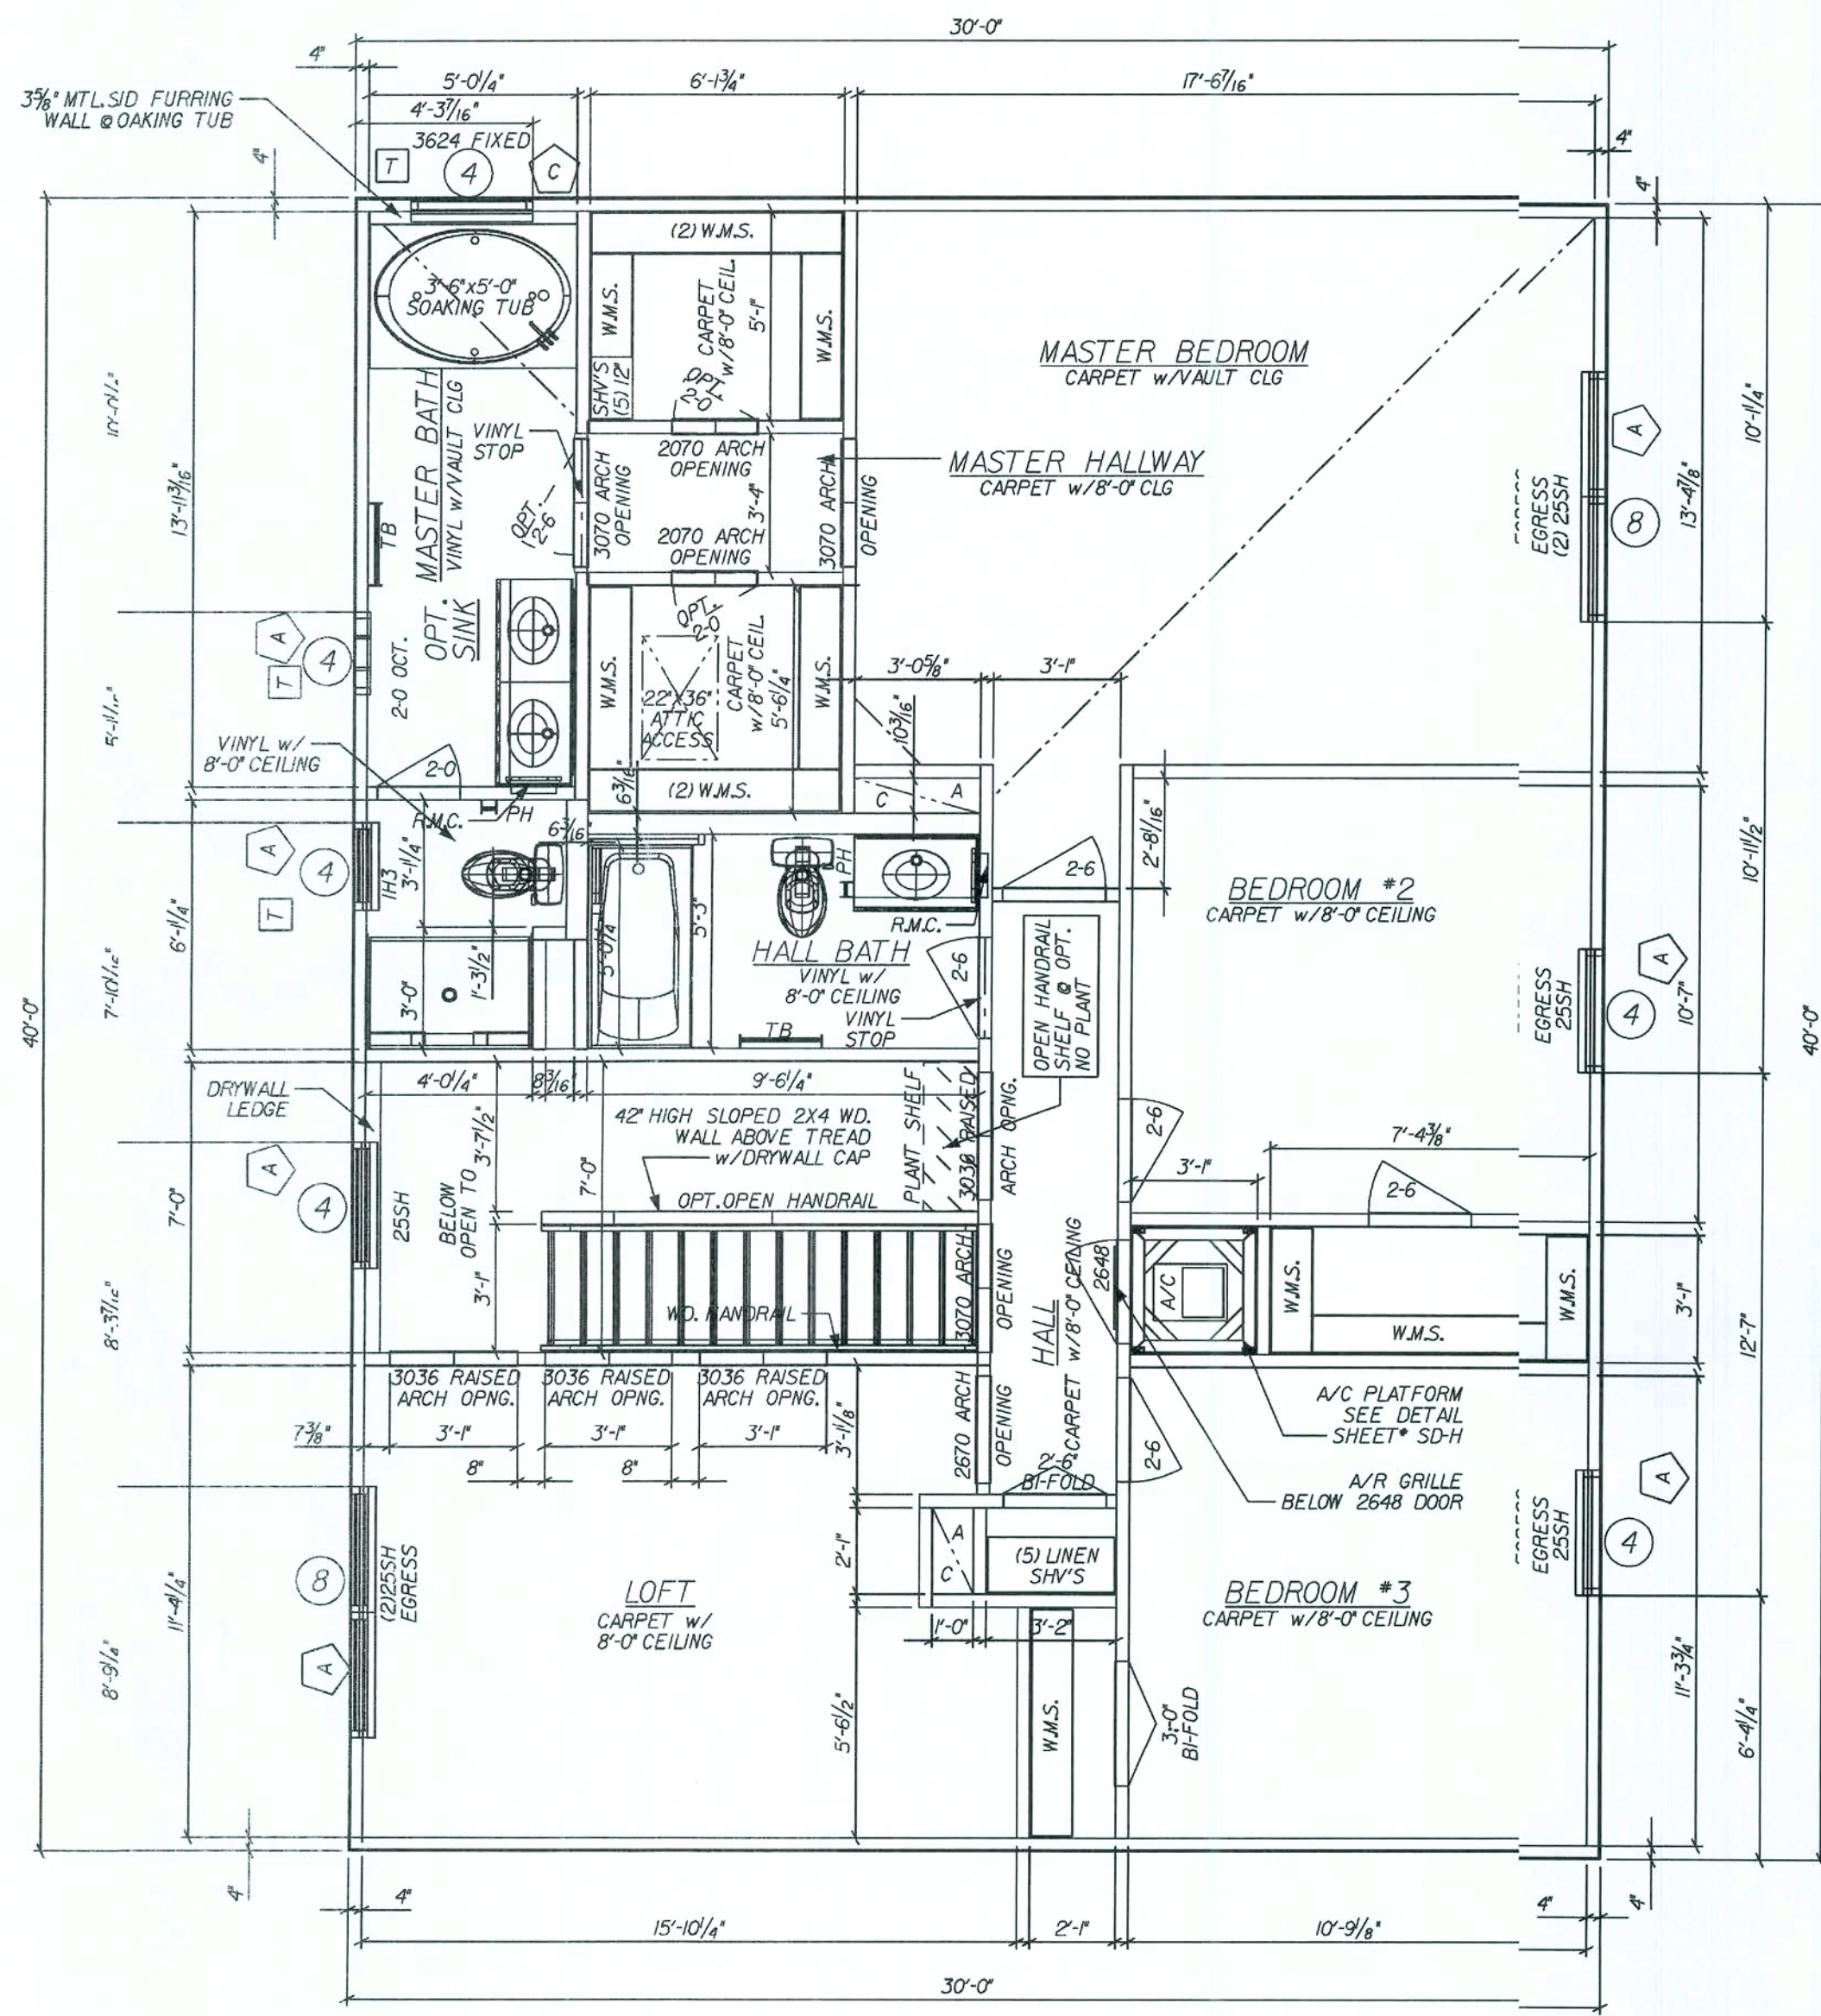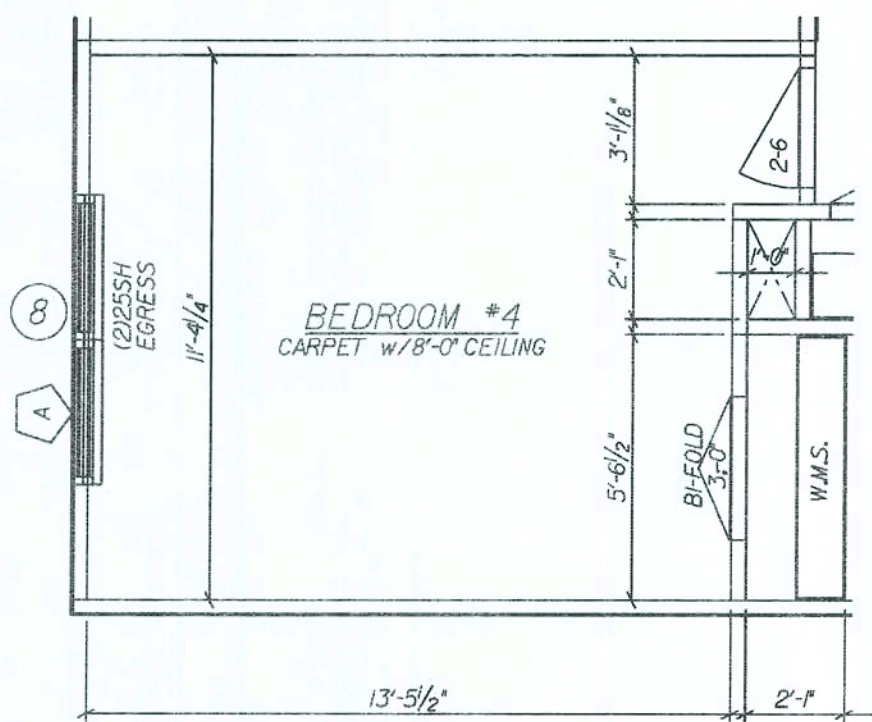

REVISIONS:

05-16-06	REV. HEADER SIZES
05-17-06	REV. M.B. CLOSETS
03-07-07	REV. HEADERS TO TSH
05-23-07	REV. HEADER
08-24-07	REV. OPNG SIZE 3038 -> 3036

COPYRIGHT © 2005 MARONDA HOMES

Maronda Homes

(407) 321-0064 4005 MARONDA WAY SANFORD, FLORIDA

FLORIDA STRUCTURE WAS DESIGNED IN ACCORDANCE WITH THE REQUIREMENTS OF SECTION 903.0 OF THE FLORIDA BUILDING CODE 2004, RESIDENTIAL AND COMMERCIAL. THE DESIGNER HAS REVIEWED THE GUEST, H.D. EXPOSURE B. ENCLOSED BUILDING. ALL CONNECTORS HAVE BEEN CHECKED TO WITHSTAND ALL APPLICABLE LOADS.

AMERICANA SECOND FLOOR PLAN

SUNBURY

ELEVATION "L"

DRAWN BY: GARAGE: LEFT

RELEASE DATE: 04-04-06 125 MPH

Maronda Systems
4005 Maronda Way
Sanford, FL 32771
(407) 321-0064

Elmer Bergman, P.E.
Elmer Bergman, P.E.
License No. 50158

MAY 02 2008


SHEET:

4 L

PLOT DATE: 22 FEB 2008

1313405

FLORIDA BUILDING CODE 2004 : RESIDENTIAL

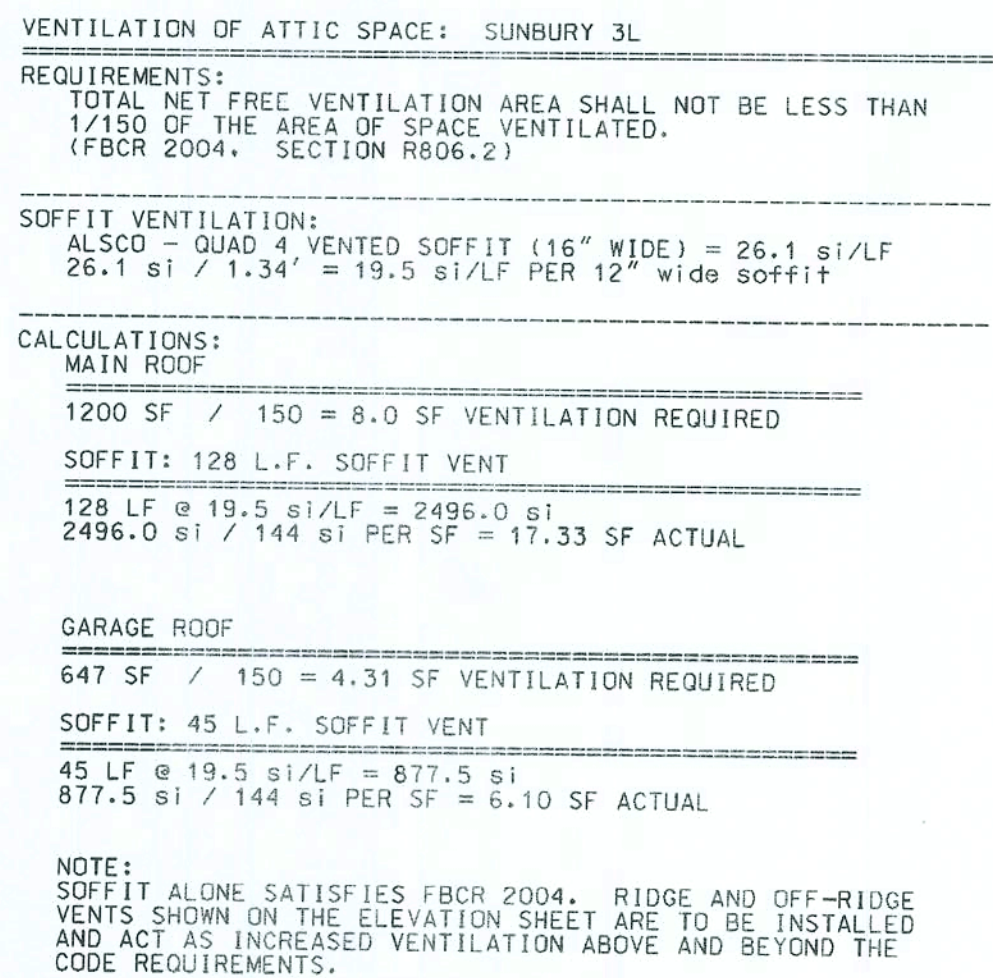

		AMERICANA		ROOF LAYOUT	
<i>SUNBURY</i>					
ELEVATION "L"					
DRAWN BY:		GARAGE: LEFT			
RELEASE DATE:		04-04-06			
PLOT DATE: 22 FEB 2008 13x305					
SHEET: <i>RSIL</i>					

REVISIONS :

06/13-06 REV. ATTIC VENTILATION CALCS.

REVISED 05-07-07


COPYRIGHT © 2005 MARONDA HOMES

Maronda Homes

(407) 321-0064 4005 MARONDA WAY SANFORD, FLORIDA

FLORIDA:
THIS STRUCTURE WAS DESIGNED IN ACCORDANCE AND MEETS THE REQUIREMENTS OF THE FLORIDA BUILDING CODE FOR SINGLE-FAMILY RESIDENTIAL AND 2003 SUPPLEMENT

PATYND0606es_05\sunbury\stdr\sunh-tr.rsl

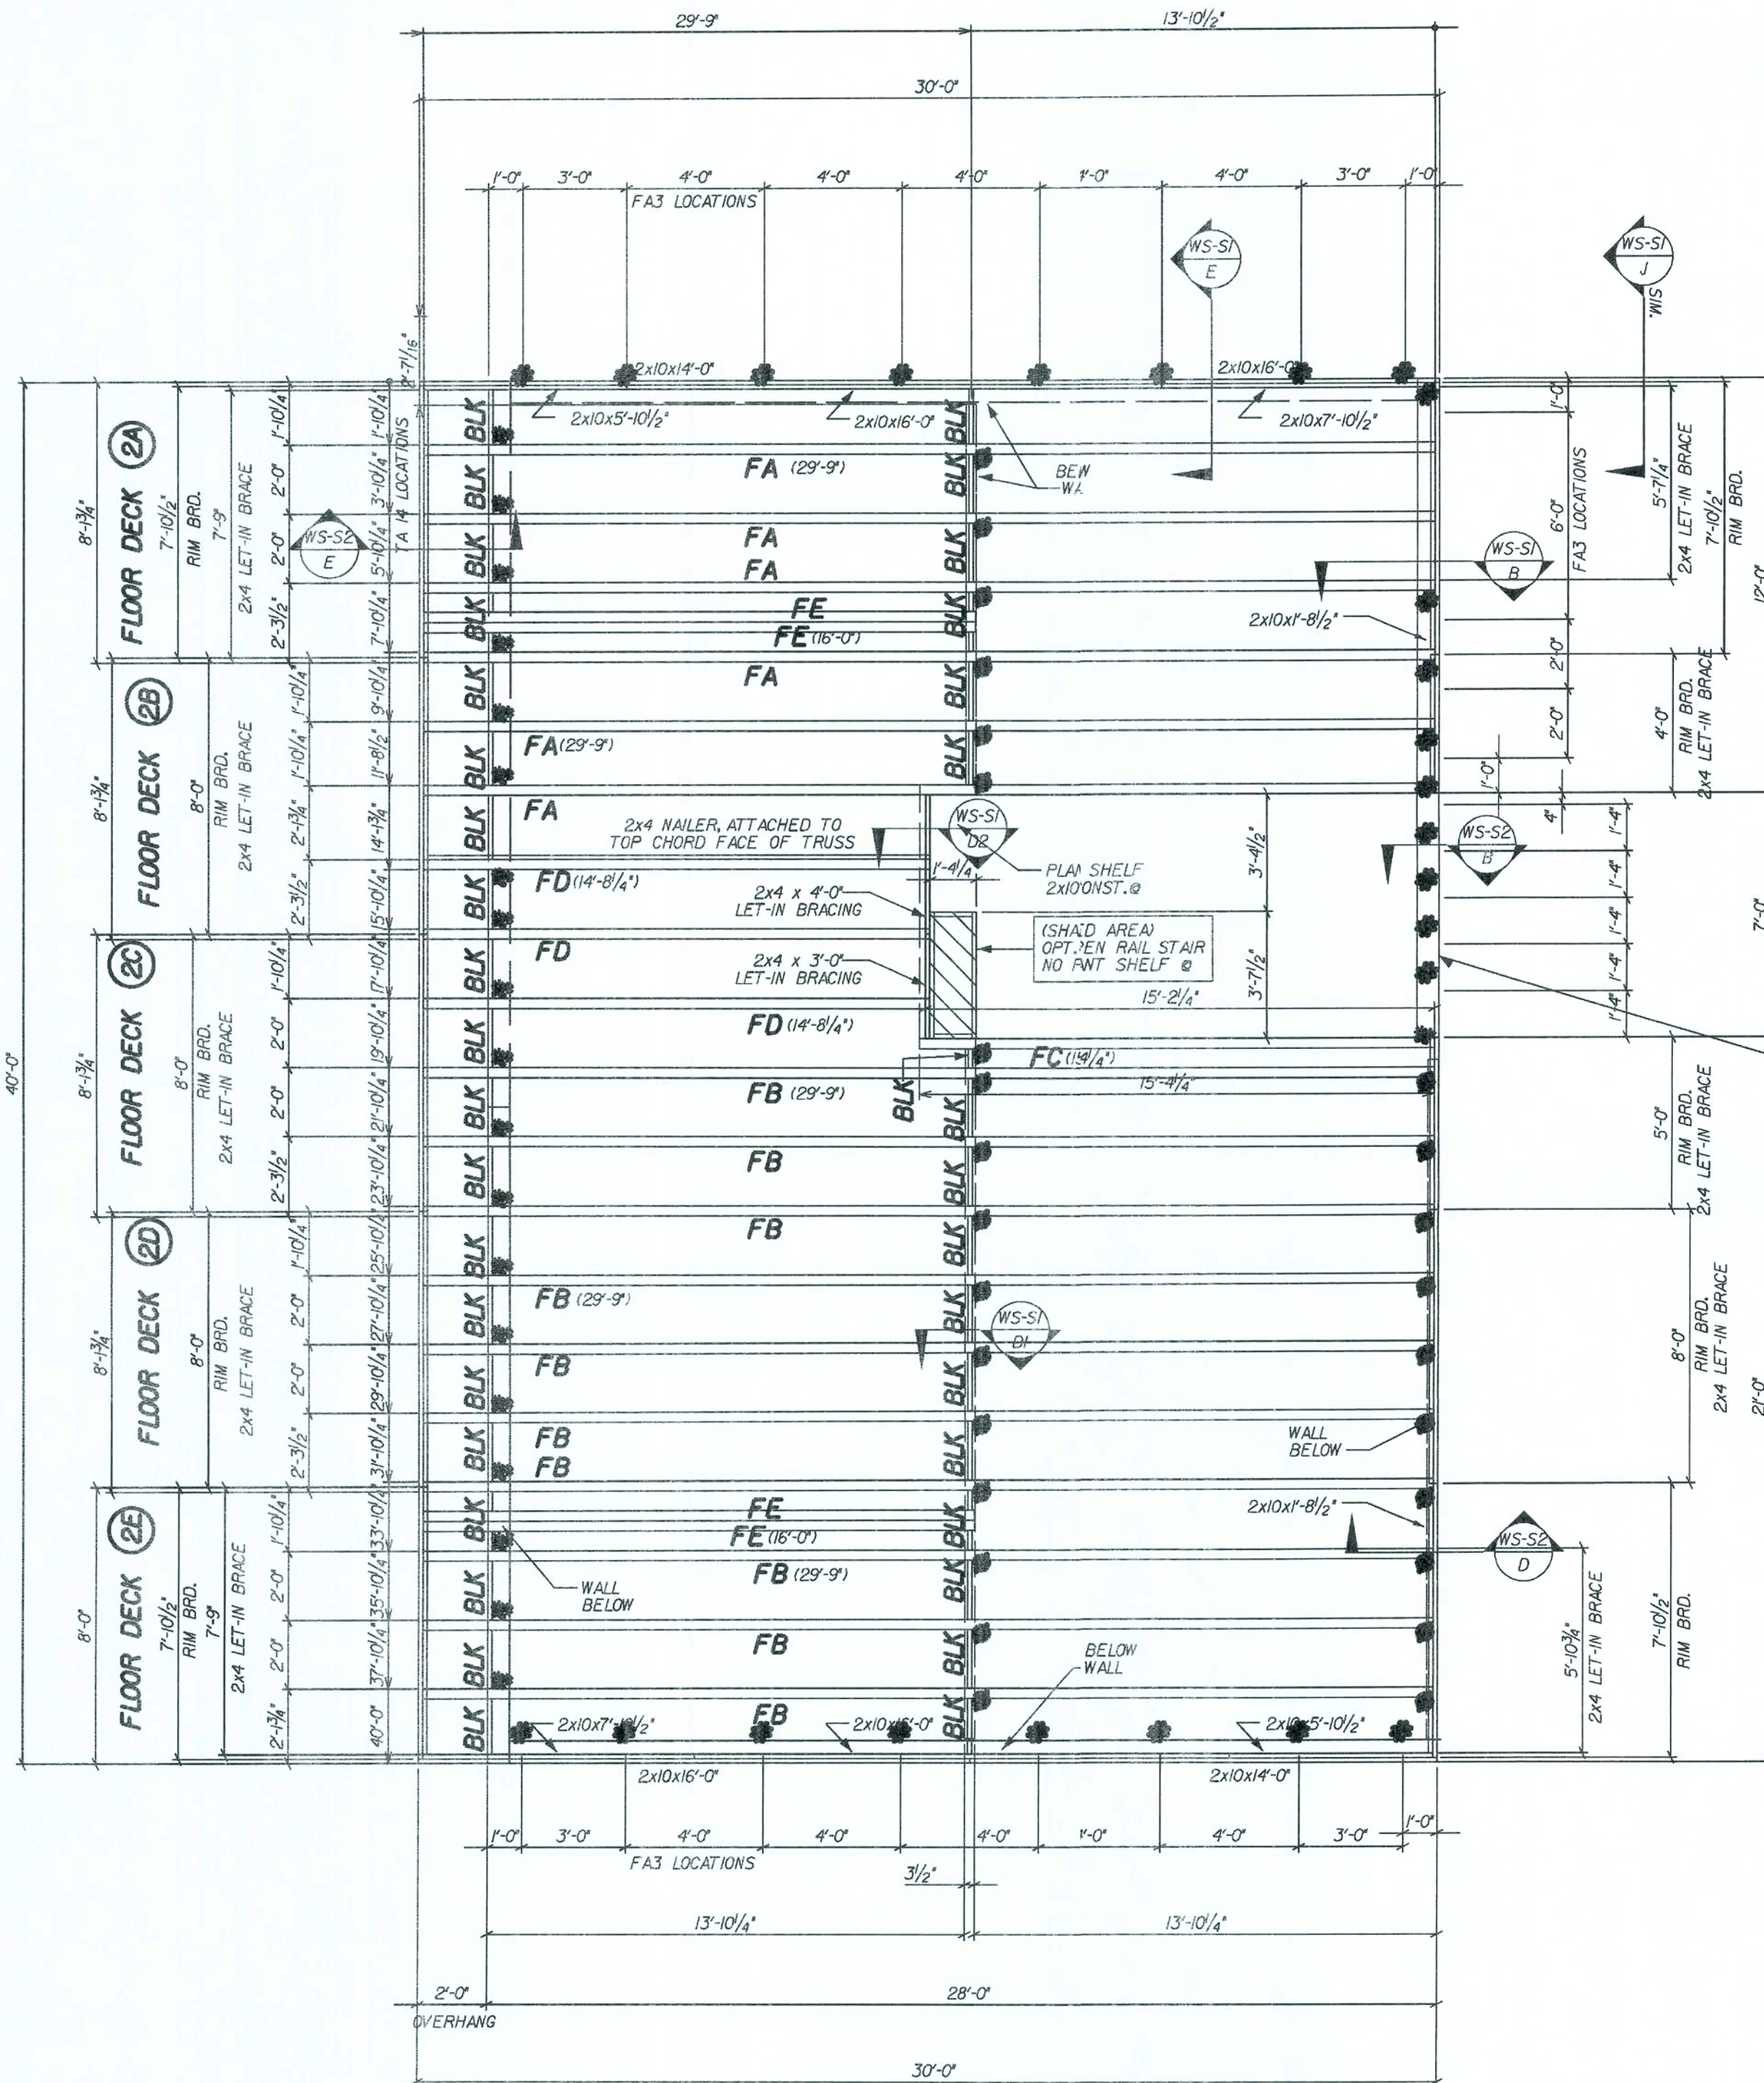

ERECTION/INSTALLATION NOTES

WARNING:

THE ERECTION/INSTALLATION CONTRACTOR SHOULD PROVIDE ADEQUATE RIGGING (CRANE, TAG LINES, SPREADER BARS) FOR SUFFICIENT CONTROL DURING LIFTING AND PLACEMENT TO ASSURE SAFETY TO PERSONNEL AND TO PREVENT DAMAGE TO FLOOR DECK PANELS AND PROPERTY.

NOTE:

ALL FLOOR DECK PANELS UP TO 30' KEEP LINE ANGLE AT CRANING POINTS AT 60° OR LESS.

ALL FLOOR DECK PANELS 30' TO 60' ATTACH FLOOR DECK PANEL TO SPREADER BAR WITH LINES THAT SLOPE INWARD OR "TOE-IN" LINES THAT "TOE-OUT" COULD CAUSE FLOOR DECK PANEL TO BUCKLE.

FLOOR FRAMING NOTES:

9/4" DEEP WOOD FLOOR TRUSSES @ 24" O.C., U.N.D.

2x10 WOOD RIM BOARD

DESIGN LOADS:

TC LIVE LOAD = 40 psf
TC DEAD LOAD = 10 psf
BC DEAD LOAD = 5 psf
TOTAL LOAD = 55 psf

DEFLECTION:
LL = L/360
TL = L/240

ROOF LOADS ASSUMED TO BE BEARING ON PERIMETER WALLS ONLY.

FLOOR SHEATHING:

3/4" T&G WOOD DECKING GLUED & NAILED w/ 7d x 2 1/2" SCREW SHANK NAIL @ 4" O.C. EDGES AND 8" O.C. FIELD (TYP) OR 16ga x 1 1/2" STAPLE @ 2" O.C. EDGES AND 4" O.C. FIELD. SEE SHEET # F00, GLUE MUST BE INCLUDED IN THE GROOVE OF EACH PANEL AND BTWN SHEATHING AND TRUSSES.

FLOOR CONNECTORS:

- FA3, RIM BOARD CONNECTION DETAIL # B/WS-S1 & LADDER TRUSS CONNECTION DETAIL # E/WS-S1
- TYPICAL ATTACHMENT TO BEARING WALL w/ (2) 10d NAILS, TOE-NAILED. SEE DETAIL D/WS-S1
- SOLID WOOD FIRE BLOCKING SEE DETAIL F/WS-S1
- LPTA, SEE DETAIL SHEET B/WS-S2
- TA14, SEE DETAIL SHEET E/WS-S2

FLOOR FRAMING:

ITEM	DESCRIPTION
RIM BRD.	2 x 10
FA - FD	9/4" WOOD TRUSS


FA3 @ STAIRWAY

ELEVATION G.I.J.L.M.R.T.V ONLY

ATTACH WALL TO BLOCK w/ FA3 @ 16" O.C.

ELEVATION H.S. ONLY

INSTALL NO FA3

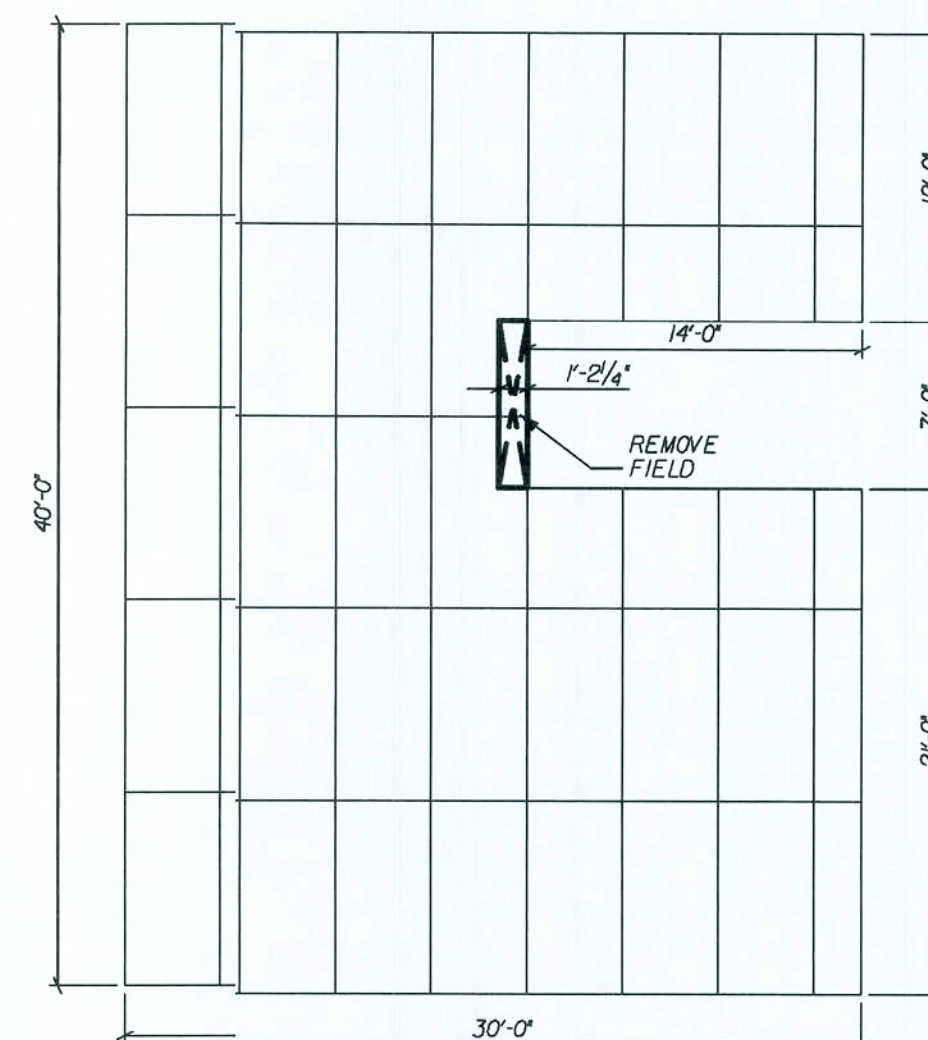

38 SHEETS - 4x8 SHEATHING

SECOND FLOOR SHEATHING LAYOUT

REVISIONS:	DATE	DESCRIPTION
09-28-06	ADDED RUNNING DIMS FOR TA14	
02-16-07	CHANGE LPTA'S TO FA3	
04-24-07	REMOVED GABLE TRUSS	
12-12-07	ADDED FE TRUSSES	
3-10-08	REMOVED CRANING BLOCKS	
08-14-07	REV. CODE INFORMATION	

Maronda Homes

FLORIDA STRUCTURE WAS DESIGNED IN ACCORDANCE WITH THE REQUIREMENTS OF SECTION 903 OF THE FLORIDA BUILDING CODE 2004 - RESIDENTIAL AND 2005 - HIGH-EXPLOSION B. ENCLOSED BUILDING. ALL CONNECTORS HAVE BEEN CHECKED TO WITHSTAND ALL APPLICABLE LOADS.

FLORIDA: (407) 321-0064 4005 MARONDA WAY SANFORD, FLORIDA

AMERICANA FRAMING PLAN

SUNBURY

2nd FLOOR FRAMING PLAN

DRAWN BY: J. PITCOCK GARAGE: LEFT

RELEASE DATE: 02/15/07 125 MPH

Maronda Systems
4005 Maronda Way
Sanford, FL 32771
(407) 321-0064




Elmer Bergman, P.E.
License No. 50158

MAY 02 2008

SHEET:

FT2

PLOT DATE: 28 APR 2008

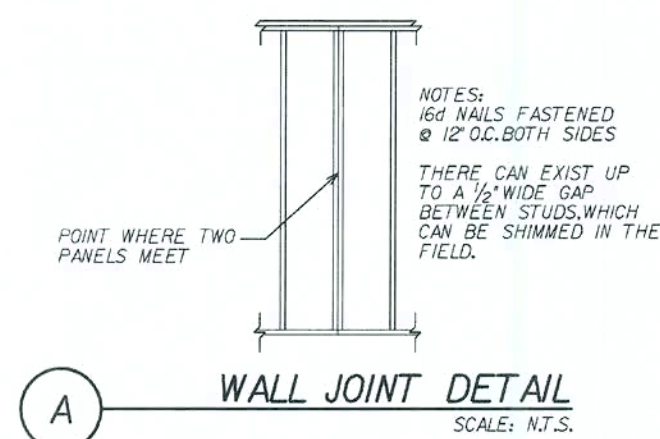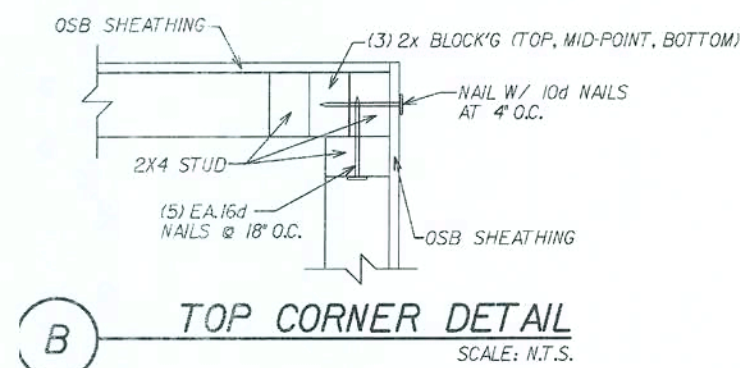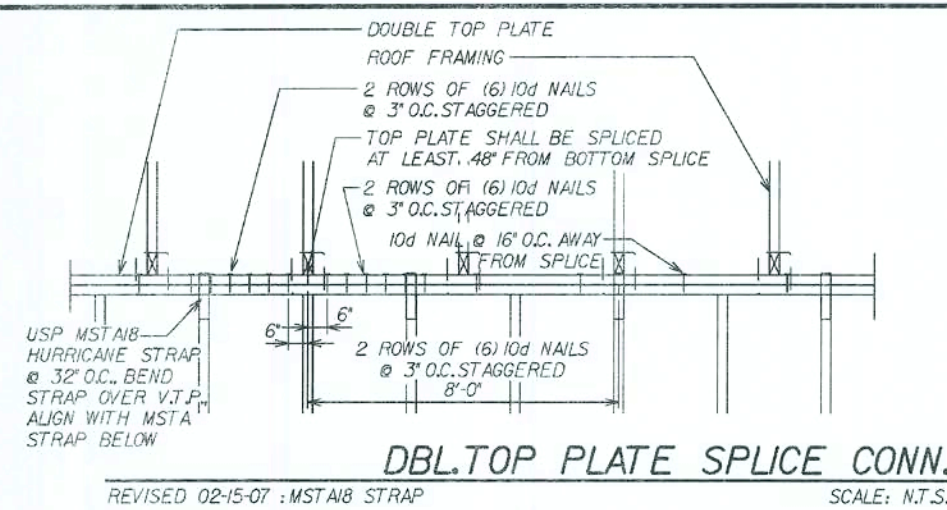

WALL STRAP KEY (UNDER SHEATHING)

(S1) - RSPT4

(ON TOP OF SHEATHING)








(S2) - MSTA12 (BENT)

(S3) - MSTA18

(S4) - MP6F

(S5) - MSTA30

(S6) - MSTA24

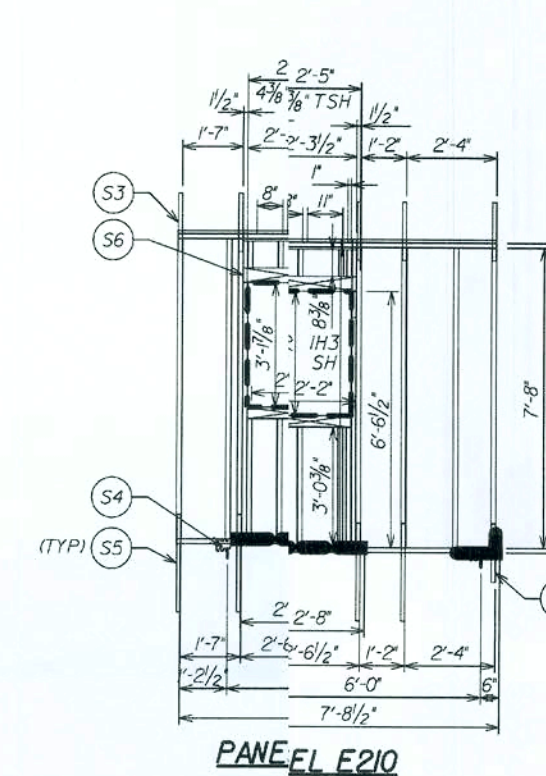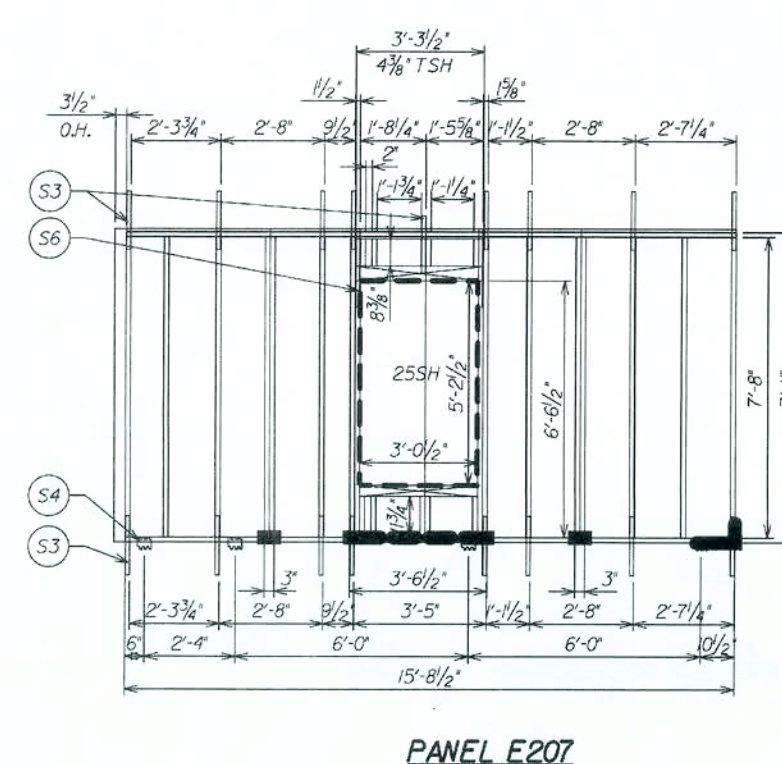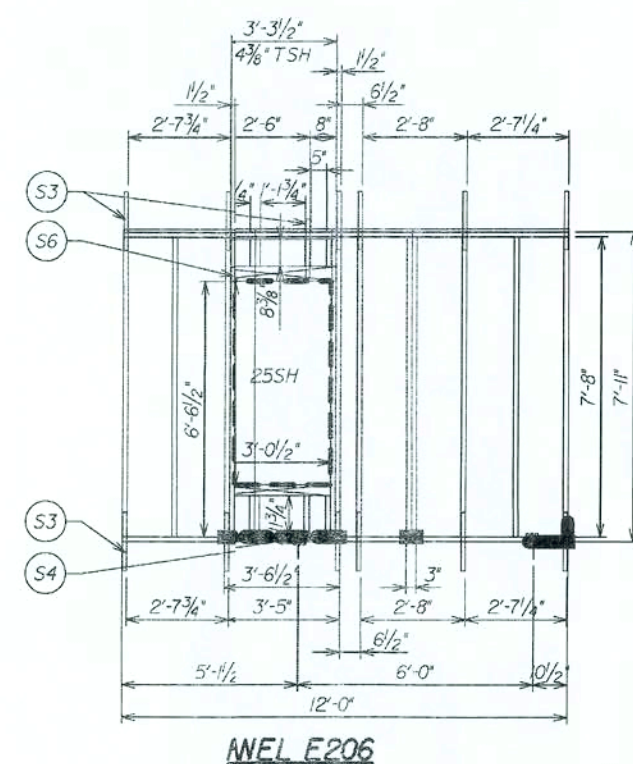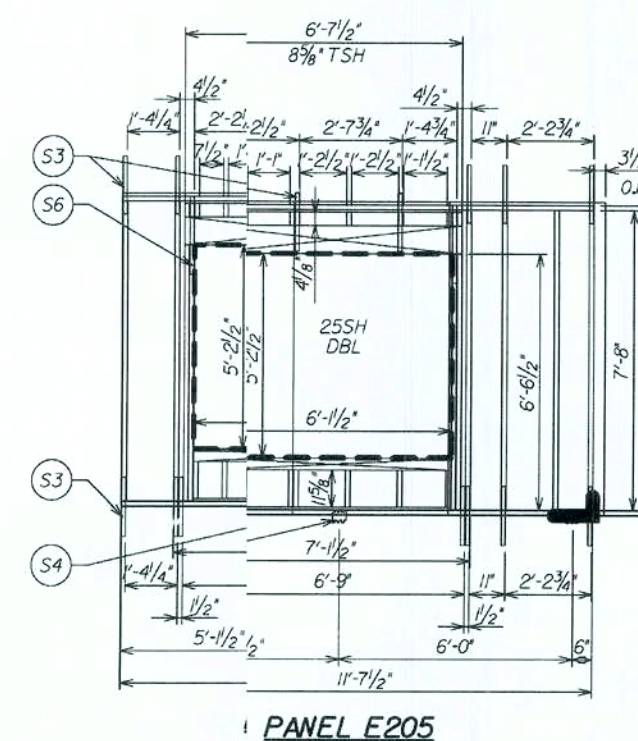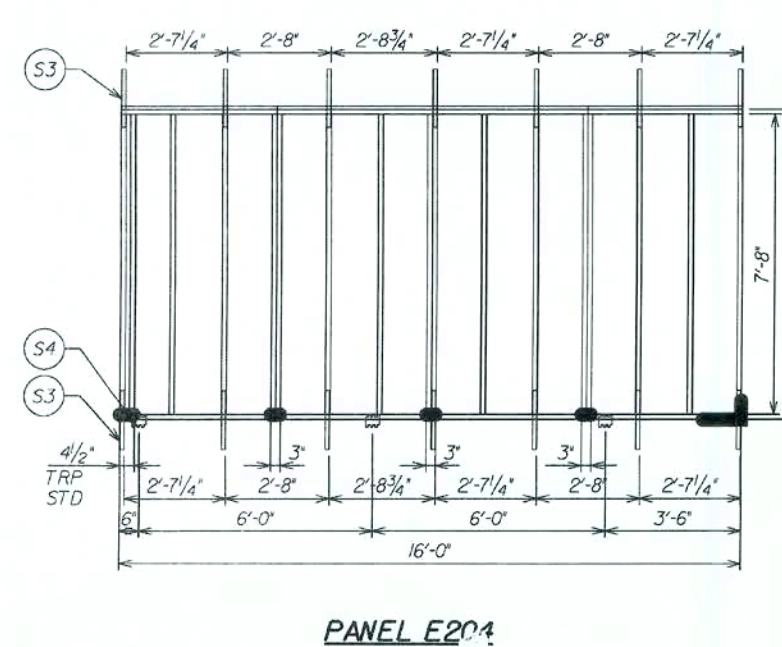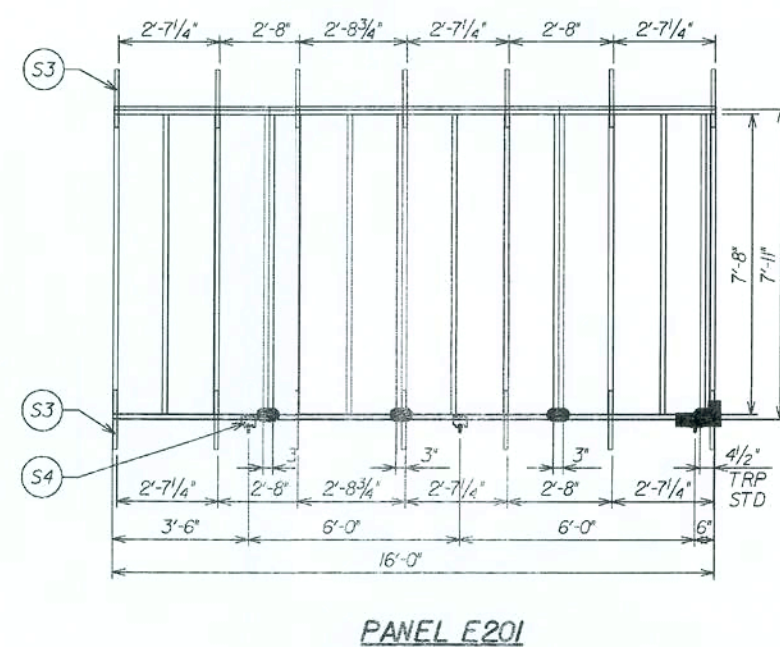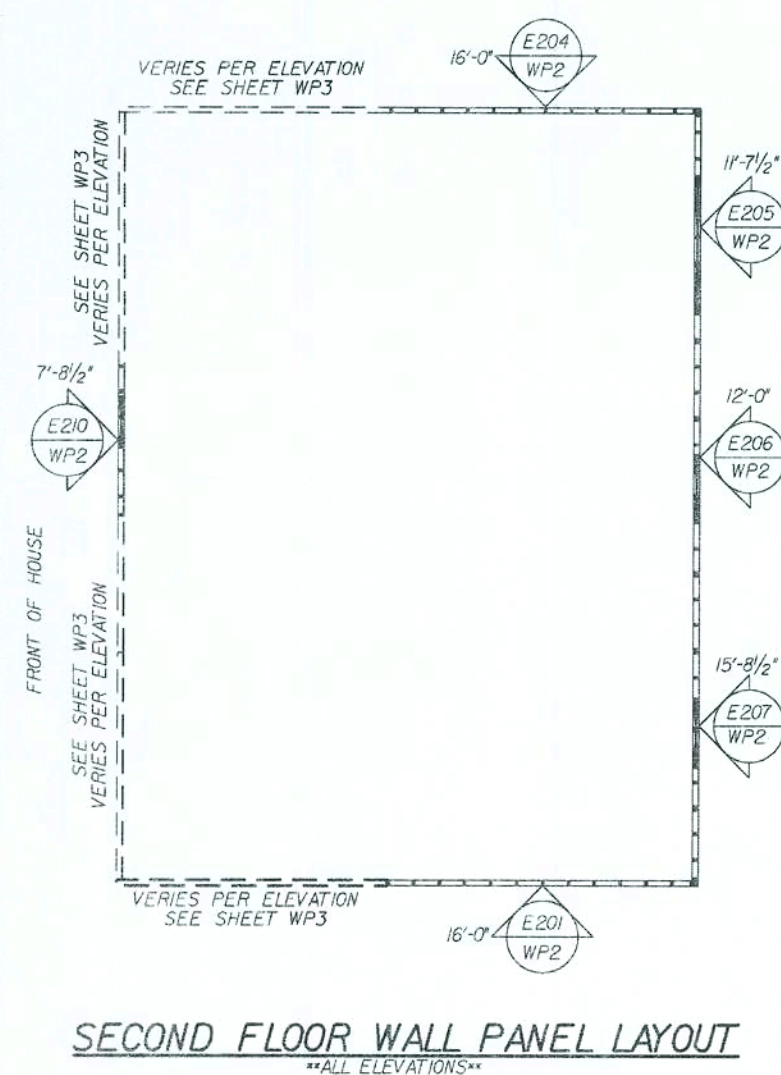

REVISIONS:

Maronda Homes
FLORIDA
4005 MARONDA WAY
SANFORD, FL 32771
(407) 321-0064


AMERICANA WALL PANEL LAYOUT
SUNBURY
ALL ELEVATIONS
DRAWN BY: E.J.
RELEASE DATE: 6/28/2007
10-58.31

Maronda Systems
4005 Maronda Way
Sanford, FL 32771
(407) 321-0064

Elmer Bergman, P.E.
License No. 50158
MAY 02 2008

SHEET:
WP2

FLORIDA BUILDING CODE 2004: RESIDENTIAL

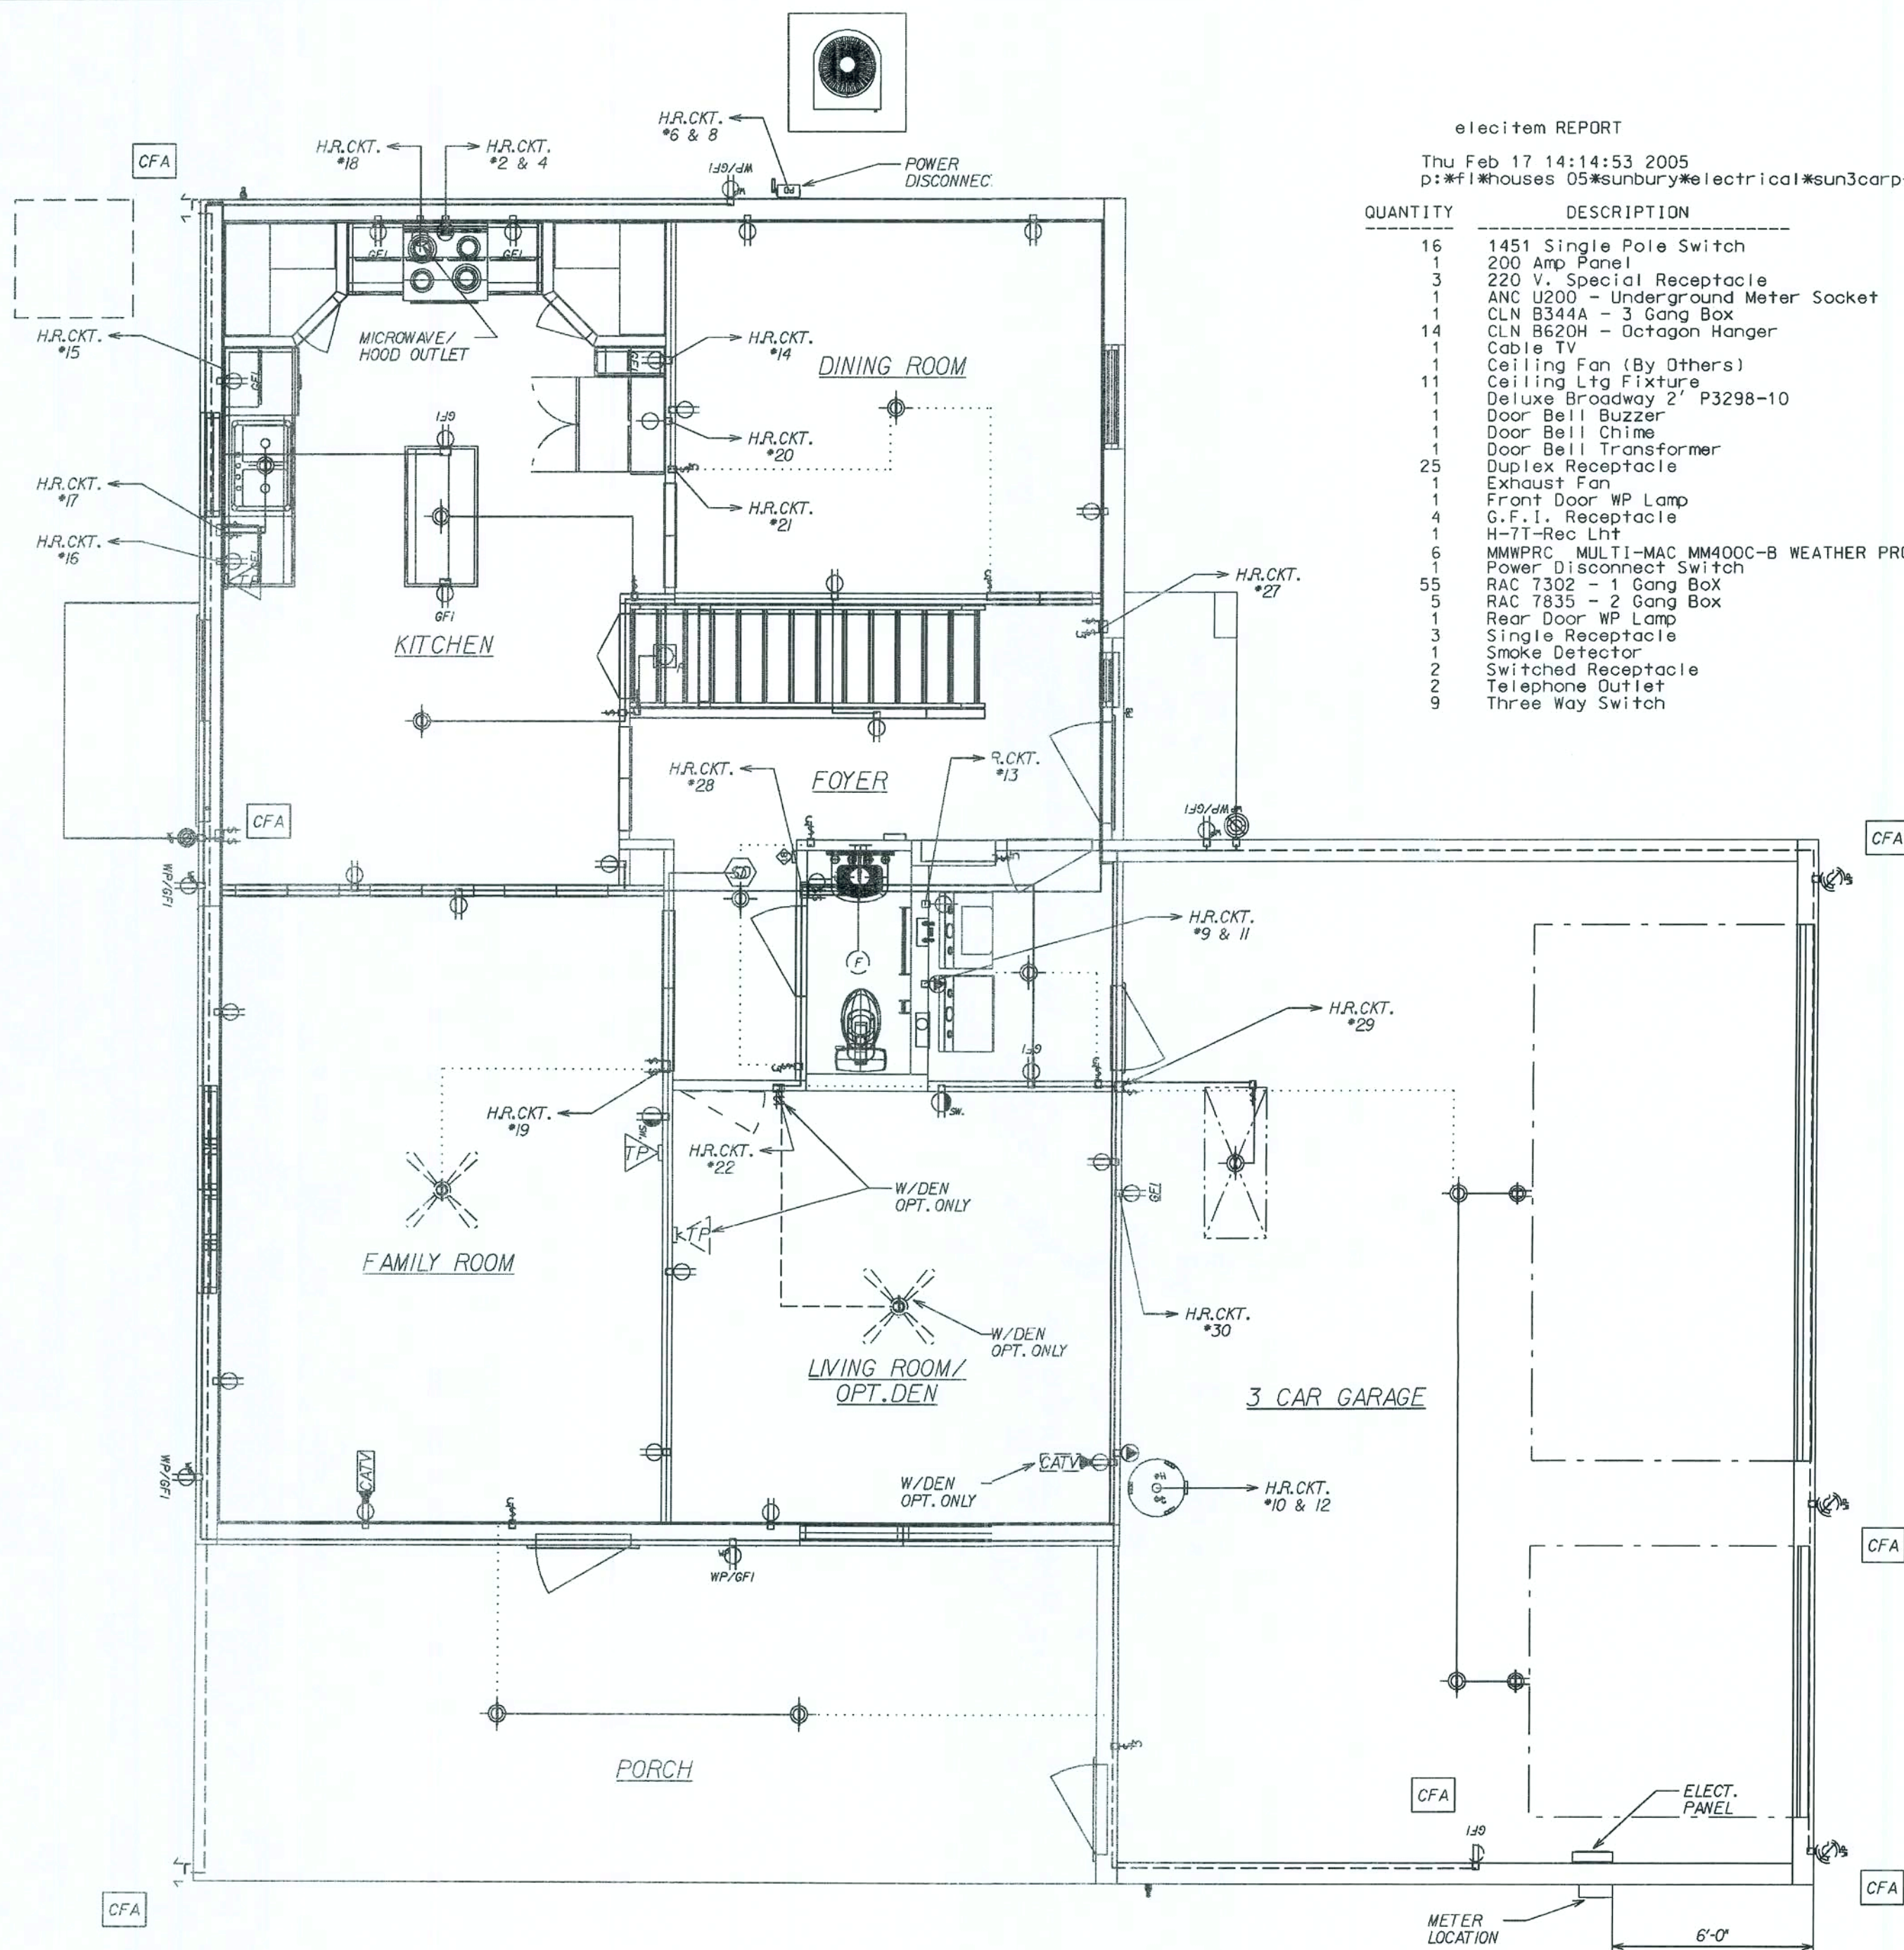

elecitem REPORT
 Thu Feb 17 14:14:53 2005
 p:\fl\houses 05\sunbury\electrical\sun3carp-r.ele

QUANTITY	DESCRIPTION
16	1451 Single Pole Switch
1	200 Amp Panel
3	220 V. Special Receptacle
1	ANC U200 - Underground Meter Socket
1	CLN B344A - 3 Gang Box
14	CLN B620H - Octagon Hanger
1	Cable TV
1	Ceiling Fan (By Others)
11	Ceiling Ltg Fixture
1	Deluxe Broadway 2' P3298-10
1	Door Bell Chime
1	Door Bell Transformer
25	Duplex Receptacle
1	Exhaust Fan
1	Front Door WP Lamp
4	G.F.I. Receptacle
1	H-7T-Rec Lht
6	MMWPRC MULTI-MAC MM400C-B WEATHER PROOF RECEPTICAL COVER ;
1	Power Disconnect Switch
55	RAC 7302 - 1 Gang Box
5	RAC 7835 - 2 Gang Box
1	Rear Door WP Lamp
3	Single Receptacle
1	Smoke Detector
2	Switched Receptacle
2	Telephone Outlet
9	Three Way Switch

GENERAL ELECTRICAL NOTES:
 CIRCUITRY IS DIAGRAMATIC ONLY, FIELD CONDITIONS MAY CHANGE ACTUAL INSTALLATION
 PROVIDE AFCIs (arc-fault circuit interrupters) IN ALL DWELLING UNIT BEDROOMS PER NEC, SECTION 210.12
 SMOKE DETECTORS ARE INSTALLED PER MFG. INSTRUCTIONS AND NFPA 72, ALL DEVICES SHALL BE INTERCONNECTED WITH BATTERY BACK-UP.
 FOR INSTALLATION OF GROUND ROD, SEE TYP. CONC. ENCASED ELECTRODE DETAIL SHEET* FTG

LIST OF OPTIONS:

CFA	OPTIONAL COACH LIGHTS, (2) FLOOD LIGHTS AT REAR AND GARAGE OUTLET REVISED 11-18-05
GSD	OPTIONAL DOOR LIGHT REVISED 11-18-05

ELECTRICAL SYMBOL LEGEND:

REGULAR TEXT	REVERSE TEXT	DESCRIPTION
[Symbol]	[Symbol]	Power Disconnect Switch
[Symbol]	[Symbol]	Door Bell Chime
[Symbol]	[Symbol]	Door Bell Buzzer
[Symbol]	[Symbol]	Ceiling Fan (By Others)
[Symbol]	[Symbol]	Smoke Detector
[Symbol]	[Symbol]	Light Fixture Bath
[Symbol]	[Symbol]	Exterior WP Lamp
[Symbol]	[Symbol]	Single Pole Switch
[Symbol]	[Symbol]	Three Way Switch
[Symbol]	[Symbol]	Single Receptacle
[Symbol]	[Symbol]	Duplex Receptacle
[Symbol]	[Symbol]	GFI Receptacle
[Symbol]	[Symbol]	Switched Receptacle
[Symbol]	[Symbol]	220 V. Special Receptacle
[Symbol]	[Symbol]	Ceiling Ltg Fixture
[Symbol]	[Symbol]	Recessed Ltg. Fixture
[Symbol]	[Symbol]	Exhaust Fan
[Symbol]	[Symbol]	Cable TV
[Symbol]	[Symbol]	Telephone Outlet
[Symbol]	[Symbol]	Flood Lights
[Symbol]	[Symbol]	Exhaust Fan / Light Combo

elecint REPORT
 Thu Feb 17 14:14:53 2005
 p:\fl\houses 05\sunbury\electrical\sun3carp-r.ele

QUANTITY	DESCRIPTION
221'	10 Gauge/3 Cond. Copper
537'	12 Gauge/2 Cond. Copper
1427'	14 Gauge/2 Cond. Copper
234'	14 Gauge/3 Cond. Copper
155'	6 Gauge/3 Cond. Copper

REVISIONS:

12-19-06	ELI	SMOKE DETECTOR HOME RUN
02-19-07	ADD	SMOKE DETECTOR TO MASTER BEDROOM

Maronda Homes
 4005 MARONDA WAY SANFORD, FLORIDA 321-0064
 (407) 321-0064
 THIS STRUCTURE WAS DESIGNED IN ACCORDANCE WITH THE FLORIDA BUILDING CODE 2004: RESIDENTIAL AND 2005: 2006 SUPPLEMENT

AMERICANA 1st. FLR. ELECTRICAL
SUNBURY-NEWBERRY
 3 CAR GARAGE w/ PORCH
 DRAWN BY: / GARAGE: LEFT
 RELEASE DATE: / /

SHEET:
ELI

PLOT DATE: 12 MAR 2008

ELECTRICAL LOAD CALCULATIONS

MODEL: SUNBURY / NEWBERRY

11/28/06

LARGEST LOAD: HEAT PUMP W/ SUPPLEMENTAL HEAT

VOLT/AMPS
10270


SQUARE FEET LIVING AREA	2223 @ 3 VOLT/AMPS	6669
SMALL APPLIANCE CIRCUITS		3000
LAUNDRY CIRCUIT		1500
OVEN		11700
WATER HEATER		4500
DISHWASHER		1500
DRYER		5000
DISPOSAL		500
TOTAL LOAD		34369

FIRST 10KVA @100% 10000
REMAINDER @40% 9747.6
LARGEST LOAD 10270

TOTAL LOAD 30018 V.A./240 VOLTS= 125 AMPS


SERVICE SIZE: 150 AMPS

NOTE: HEAT PUMPS ARE CALCULATED AT 100% WITH SUPPLEMENTAL HEAT AT 100%

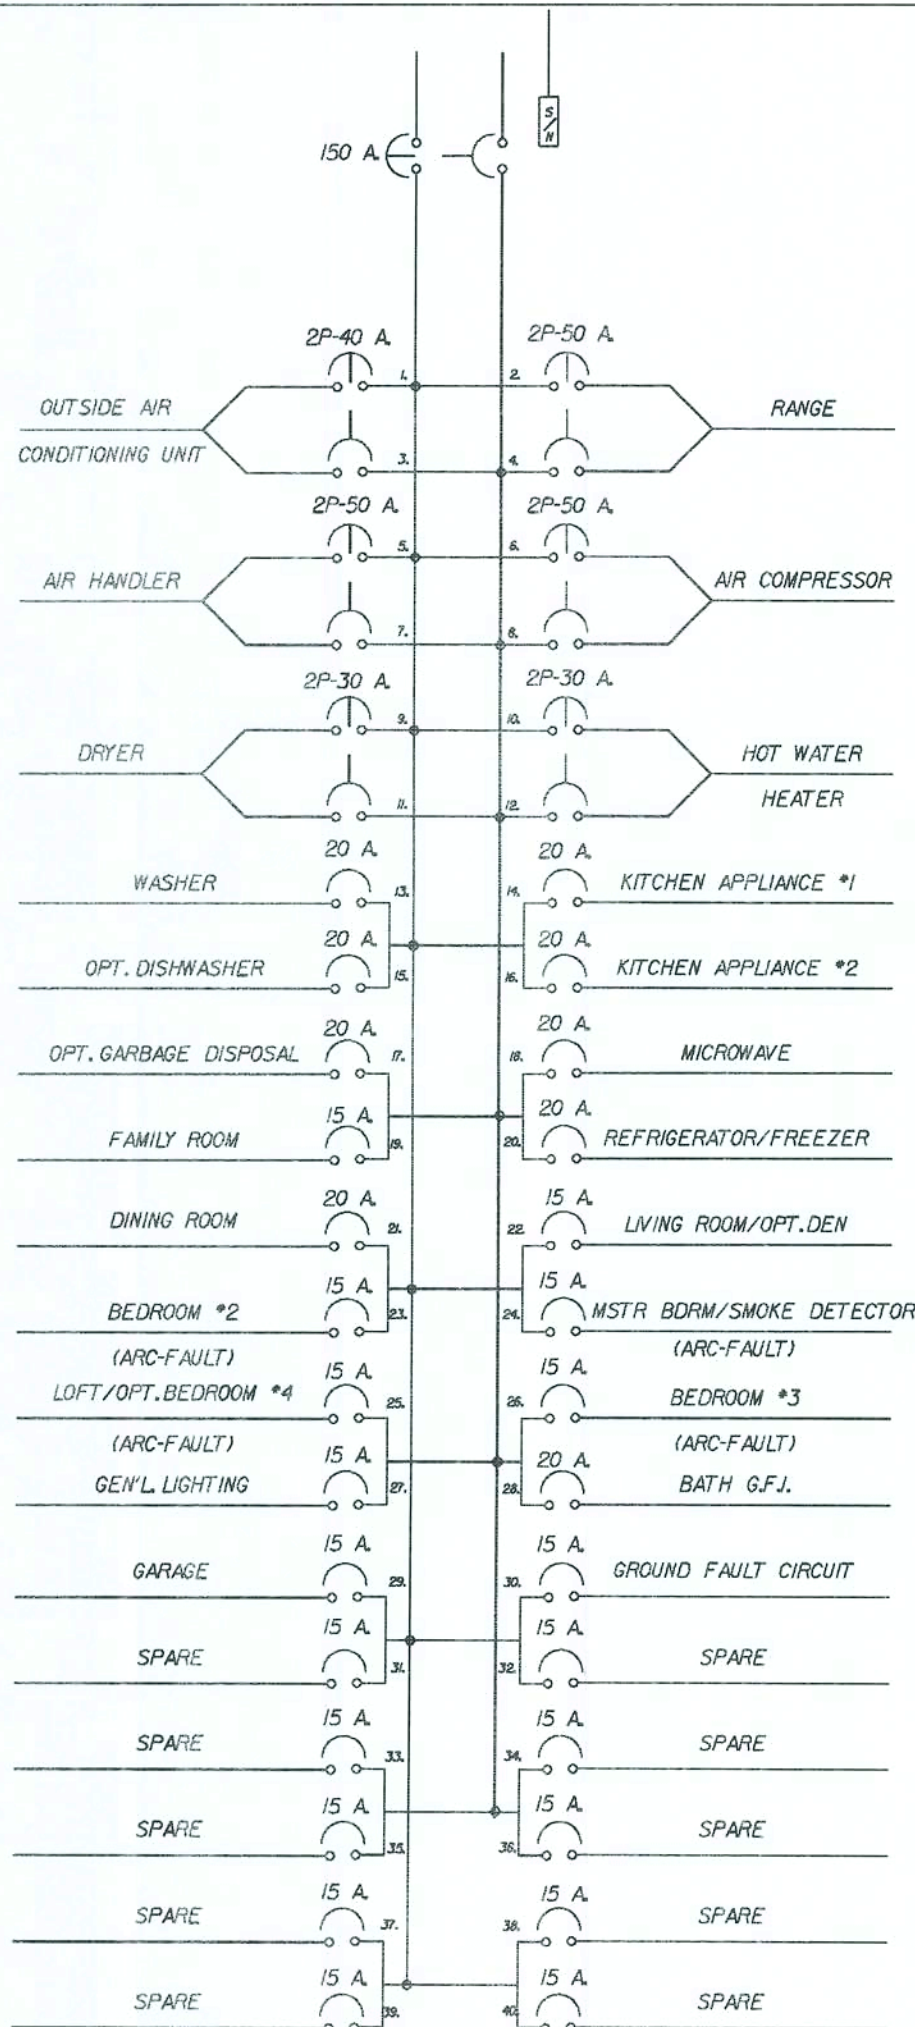

MAIN BREAKER LOAD CENTER




NOTE:
IF LOCAL CODE REQUESTS A LOCK-DOG DEVICE ON BREAKERS FOR APPLIANCES,
FIELD WILL SUPPLY TO COMPLY

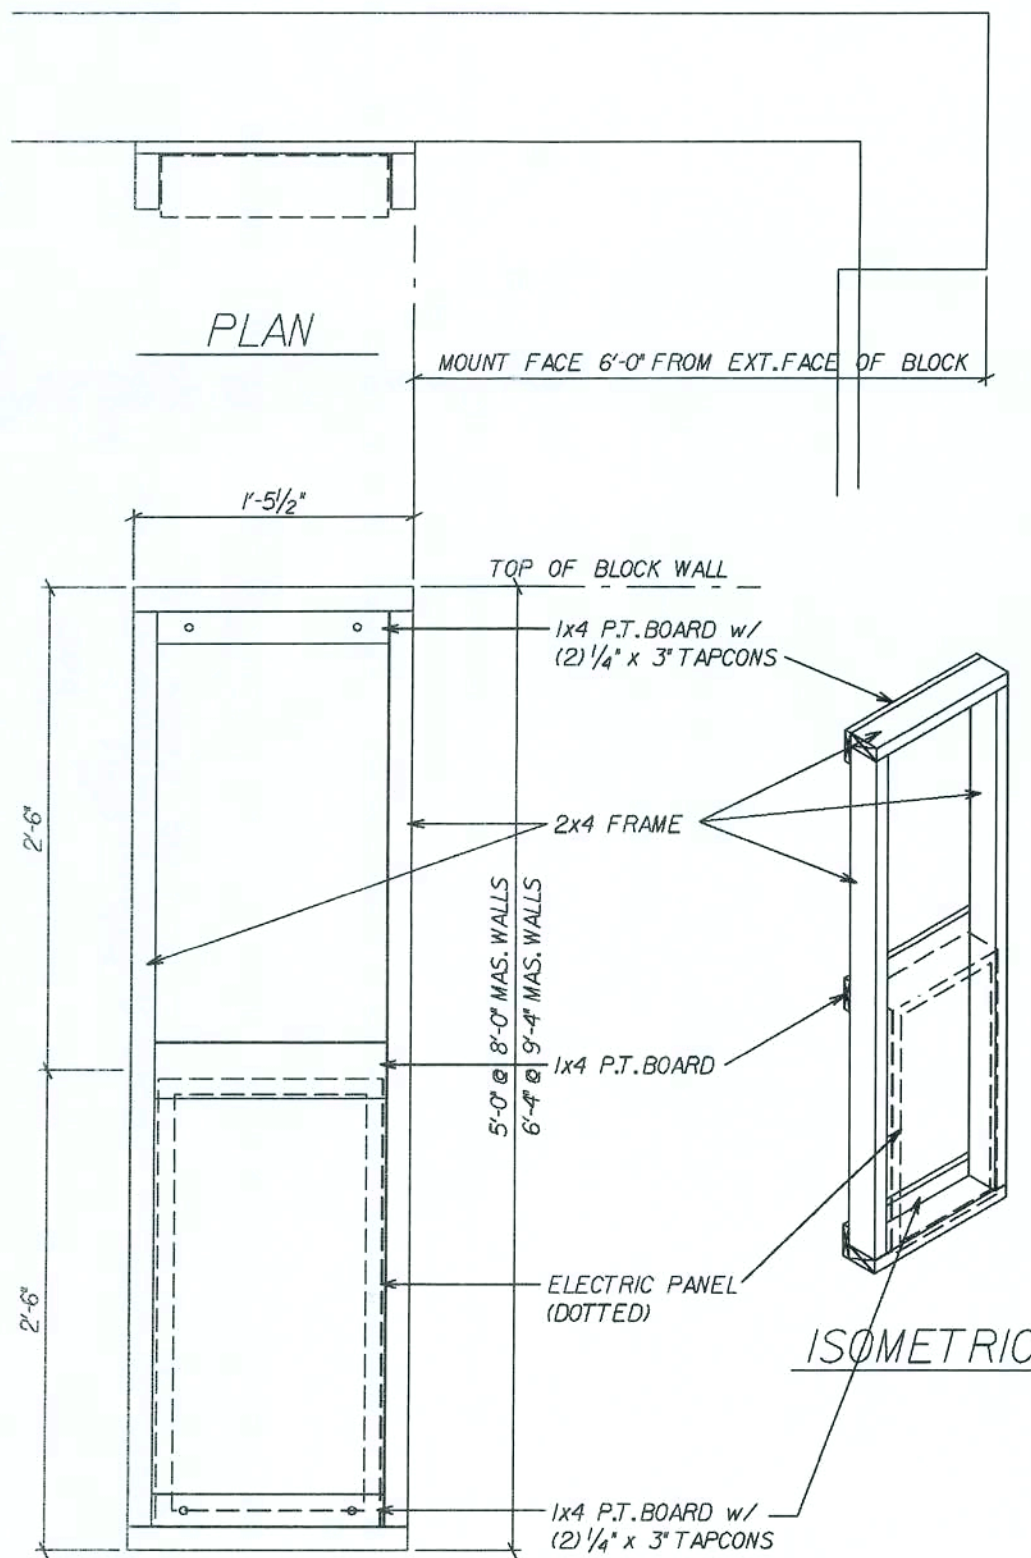

ELECTRIC PANEL FRAME

REVISED 09-07-07
ADDED HGT. @ 3'-4" MAS. WALL

SCALE: 1" = 1'-0"

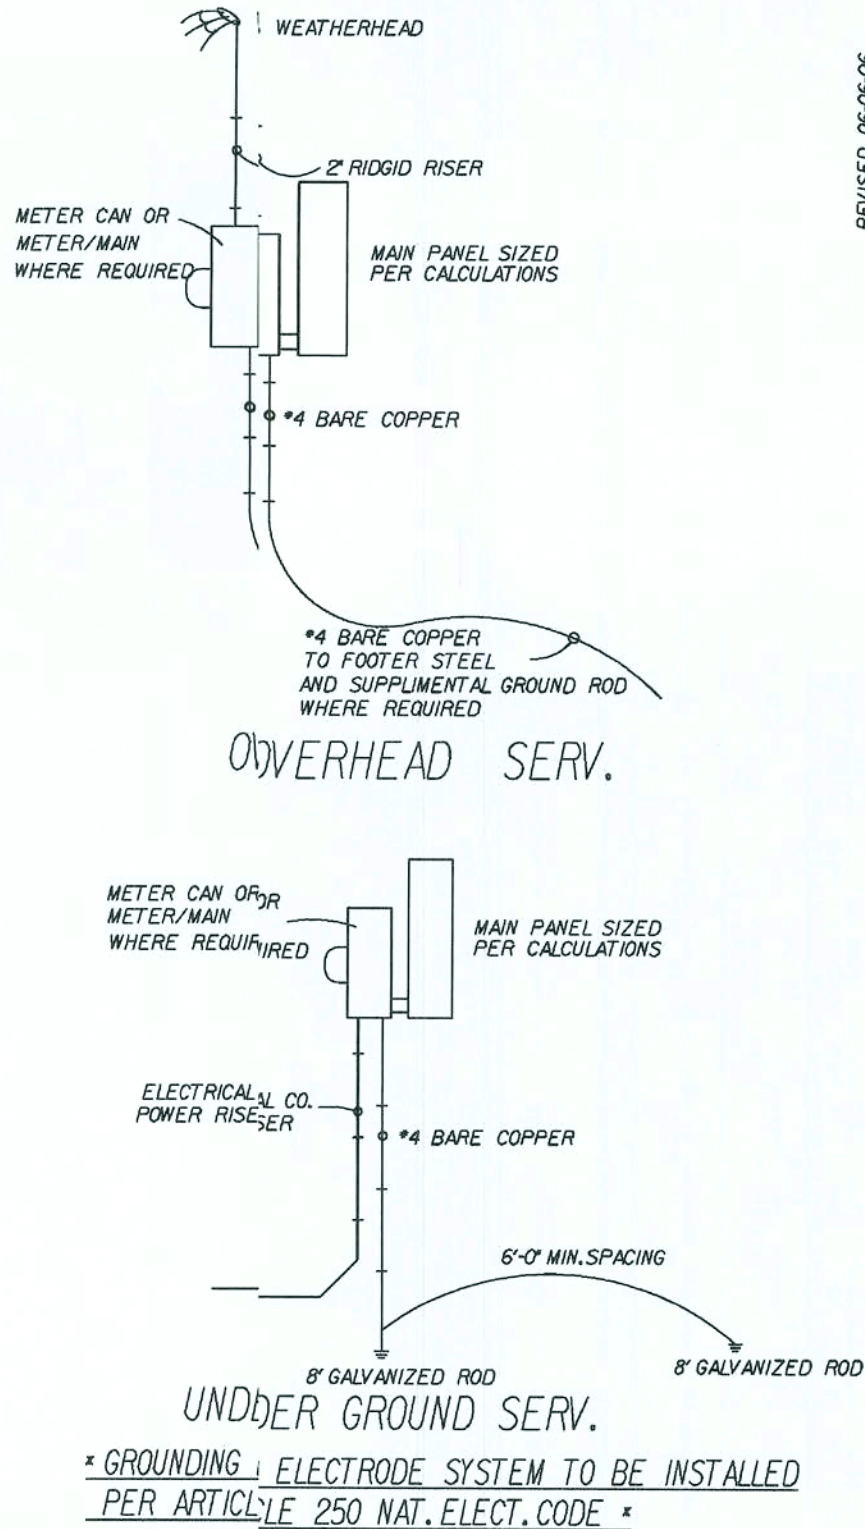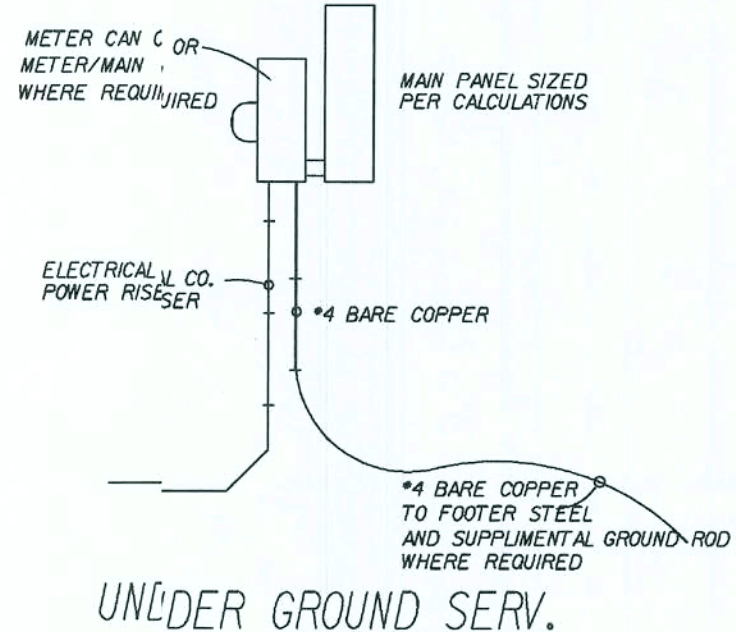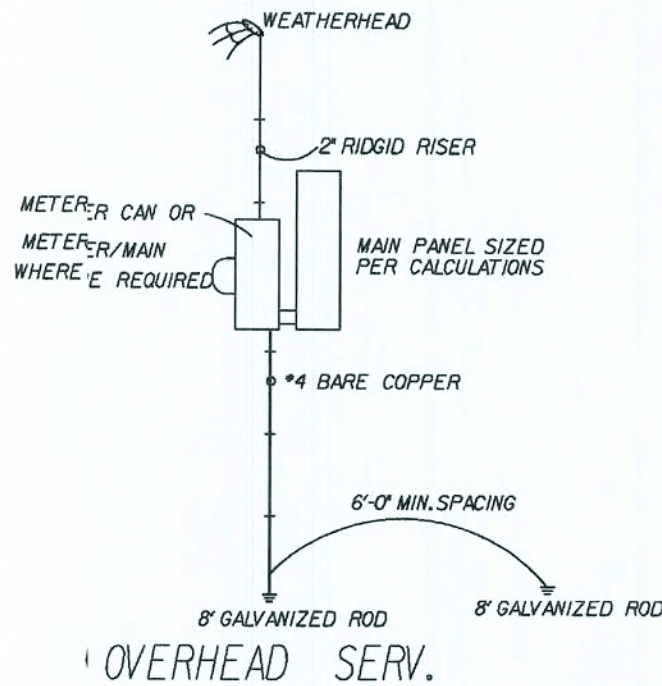

* GROUNDING ELECTRODE SYSTEM TO BE INSTALLED
PER ARTICLE 250 NAT. ELECT. CODE *

REVISED 06-06-06
SPACING REQUIREMENT

REVISED 06-06-06
SPACING REQUIREMENT

REVISIONS:		05-23-06 REV. BREAKER LOAD CENTER	05-24-06 ADD NOTE FOR LOCK-DOG	11-28-06 REV. ELECT. LOAD CALC.	12-19-06 ELM. SMOKE DETECT. HOME RUN.	02-19-07 ADD SMOKE DETECTOR TO MASTER BEDROOM	3-02-07 REV. DINING RM. CKT. FROM 15A TO 20A	03-10-08 REV. DW & GD BKR. TO 20 AMP. KW
AMERICANA ELECTRICAL DETAILS		SUNBURY-NEWBERRY						
Maronda Homes		FLORIDA BUILDING CODE 2004: RESIDENTIAL						
COPYRIGHT © 2005 MARONDA HOMES		4005 MARONDA WAY SANFORD, FLORIDA 321-0064						
THIS STRUCTURE WAS DESIGNED IN ACCORDANCE WITH THE FLORIDA BUILDING CODE 2004: RESIDENTIAL AND 2005, 2006 SUPPLEMENT		DRAWN BY: GARAGE: RELEASE DATE: 09-11-03						
SHEET: ELA		PLOT DATE: 12 MAR 2008						

THIS DRAWING WAS PREPARED BY USING THE IANETMAN VIM008 SOFTWARE AND HAS BEEN REVIEWED BY SC, US, SJ, MF, JS, JT, EC, UP, IT AND J. I.

elecitem REPORT


Mon Jan 10 10:48:00 2005
p:*fl*houses 05*sunbury*electrical*el.e12

QUANTITY	DESCRIPTION
17	1451 Single Pole Switch
1	CLN B344A - 3 Gang Box
9	CLN B620H - Octagon Hanger
4	Cable TV
4	Ceiling Fan (By Others)
5	Ceiling Ltg Fixture
1	Deluxe Broadway 2' P3298-10
1	Deluxe Broadway 3' P3299-11
21	Duplex Receptacle
3	Exhaust Fan
1	Fluor Ltg 2'L (2B)
1	Foyer Chandelier
1	H-7T-Rec Lht
1	Power Disconnect Switch
30	RAC 7302 - 1 Gang Box
6	RAC 7835 - 2 Gang Box
5	Smoke Detector
4	Switched Receptacle
4	Telephone Outlet
3	Three Way Switch


elecInth REPORT

Mon Jan 10 10:48:00 2005
p:*fl*houses 05*sunbury*electrical*el.e12

QUANTITY	DESCRIPTION
71'	10 Gauge/3 Cond. Copper
40'	12 Gauge/2 Cond. Copper
1075'	14 Gauge/2 Cond. Copper
306'	14 Gauge/3 Cond. Copper

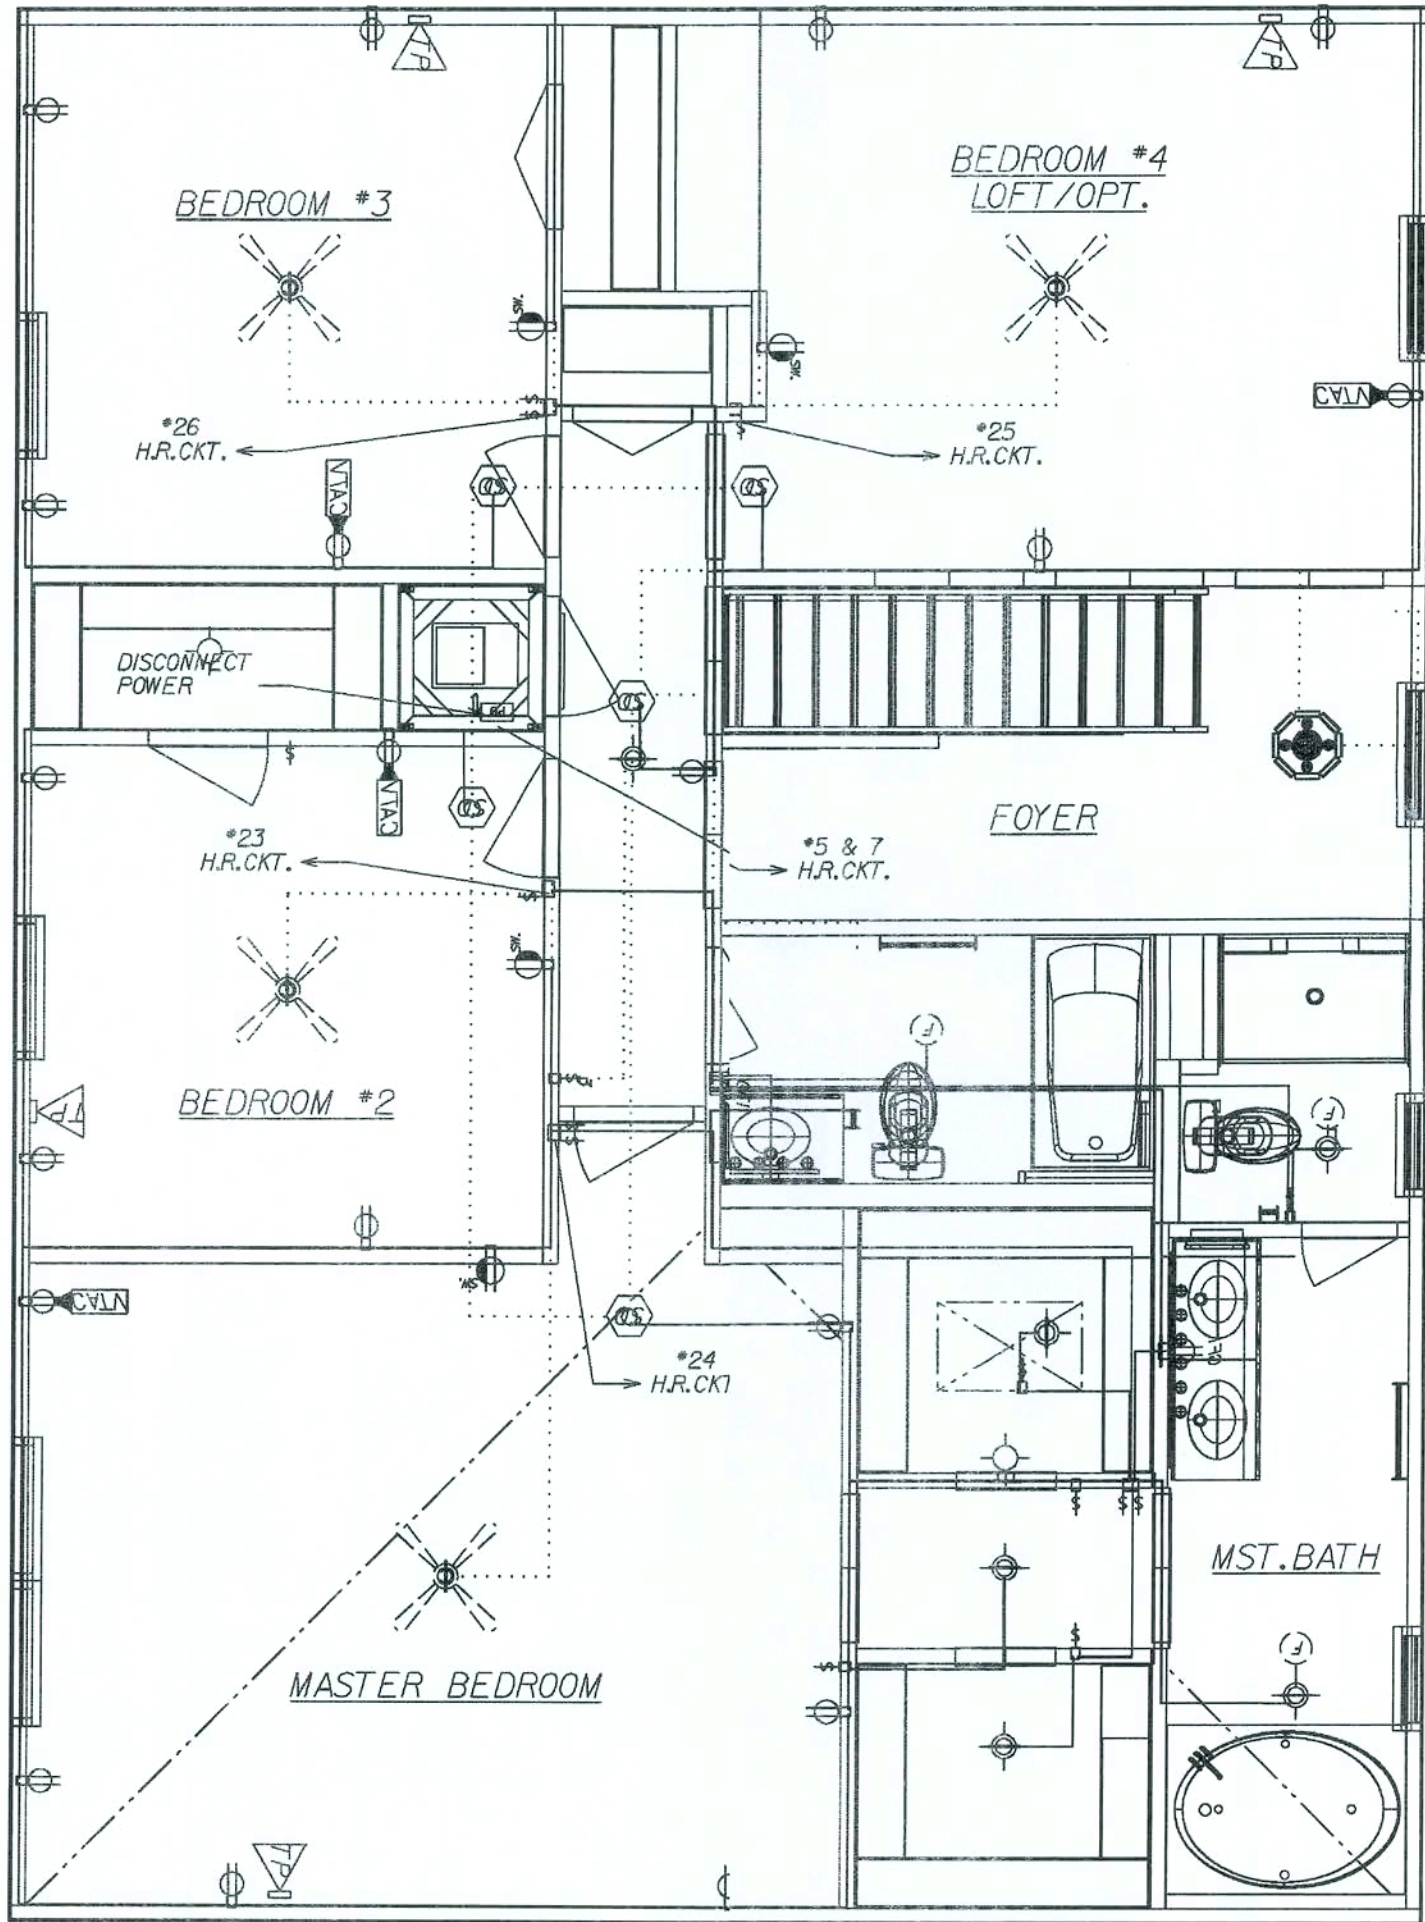

WITH BEDROOM #2 CLOSED
ADD ELECTRICAL SYMBOLS ONLY

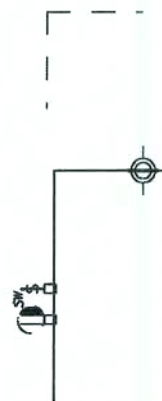

GENERAL ELECTRICAL NOTES:
CIRCUITRY IS DIAGRAMATIC ONLY, FIELD CONDITIONS MAY CHANGE ACTUAL INSTALLATION.
PROVIDE AFCIs (arc-fault circuit Interrupters) IN ALL DWELLING UNIT BEDROOMS PER NEC, SECTION 210.12
SMOKE DETECTORS ARE INSTALLED PER MFG. INSTRUCTIONS AND NFPA 72, ALL DEVICES SHALL BE INTERCONNECTED WITH BATTERY BACK-UP.
FOR INSTALLATION OF GROUND ROD, SEE TYP. CONC. ENCASED ELECTRODE DETAIL SHEET* FTG

LIST OF OPTIONS:

CFA	OPTIONAL COACH LIGHTS, (2) FLOOD LIGHTS AT REAR AND GARAGE OUTLET REVISED 11-18-05
GSD	OPTIONAL DOOR LIGHT REVISED 11-18-05

ELECTRICAL SYMBOL LEGEND:

REGULAR TEXT	REVERSE TEXT	DESCRIPTION
PS	DS	Power Disconnect Switch
DB	DB	Door Bell Chime
DB	DB	Door Bell Buzzer
CF	CF	Ceiling Fan (By Others)
SD	SD	Smoke Detector
LF	LF	Light Fixture Bath
WP	WP	Exterior WP Lamp
SP	SP	Single Pole Switch
3W	3W	Three Way Switch
SR	SR	Single Receptacle
DR	DR	Duplex Receptacle
GFI	GFI	GFI Receptacle
SW	SW	Switched Receptacle
220	220	220 V. Special Receptacle
CL	CL	Ceiling Ltg Fixture
RF	RF	Recessed Ltg. Fixture
EF	EF	Exhaust Fan
CATV	NTAS	Cable TV
TO	TO	Telephone Outlet
FL	FL	Flood Lights
EF/LC	EF/LC	Exhaust Fan / Light Combo

AMERICANA 2nd. FLR. ELECTRICAL

SUNBURY-NEWBERRY

3 BEDROOM

DRAWN BY: / GARAGE: LEFT

RELEASE DATE: / /

SHEET:

EL2

Maronda Homes

FLORIDA

4005 MARONIA WAY SANFORD, FLORIDA

THIS STRUCTURE WAS DESIGNED IN ACCORDANCE WITH THE FLORIDA BUILDING CODE 2004 : RESIDENTIAL AND 2005 SUPPLEMENT


p:\V\houses_05\sunbury\electrical\sunb-e12

REVISIONS : 02-03-06 REVISED MASTER BATH LIGHT 01-29-07 REV. MSTR. BATH SMOKE DET. LOC. ELECT.

REVISED 03-19-07

2005 MARONIA HOMES

COPYRIGHT

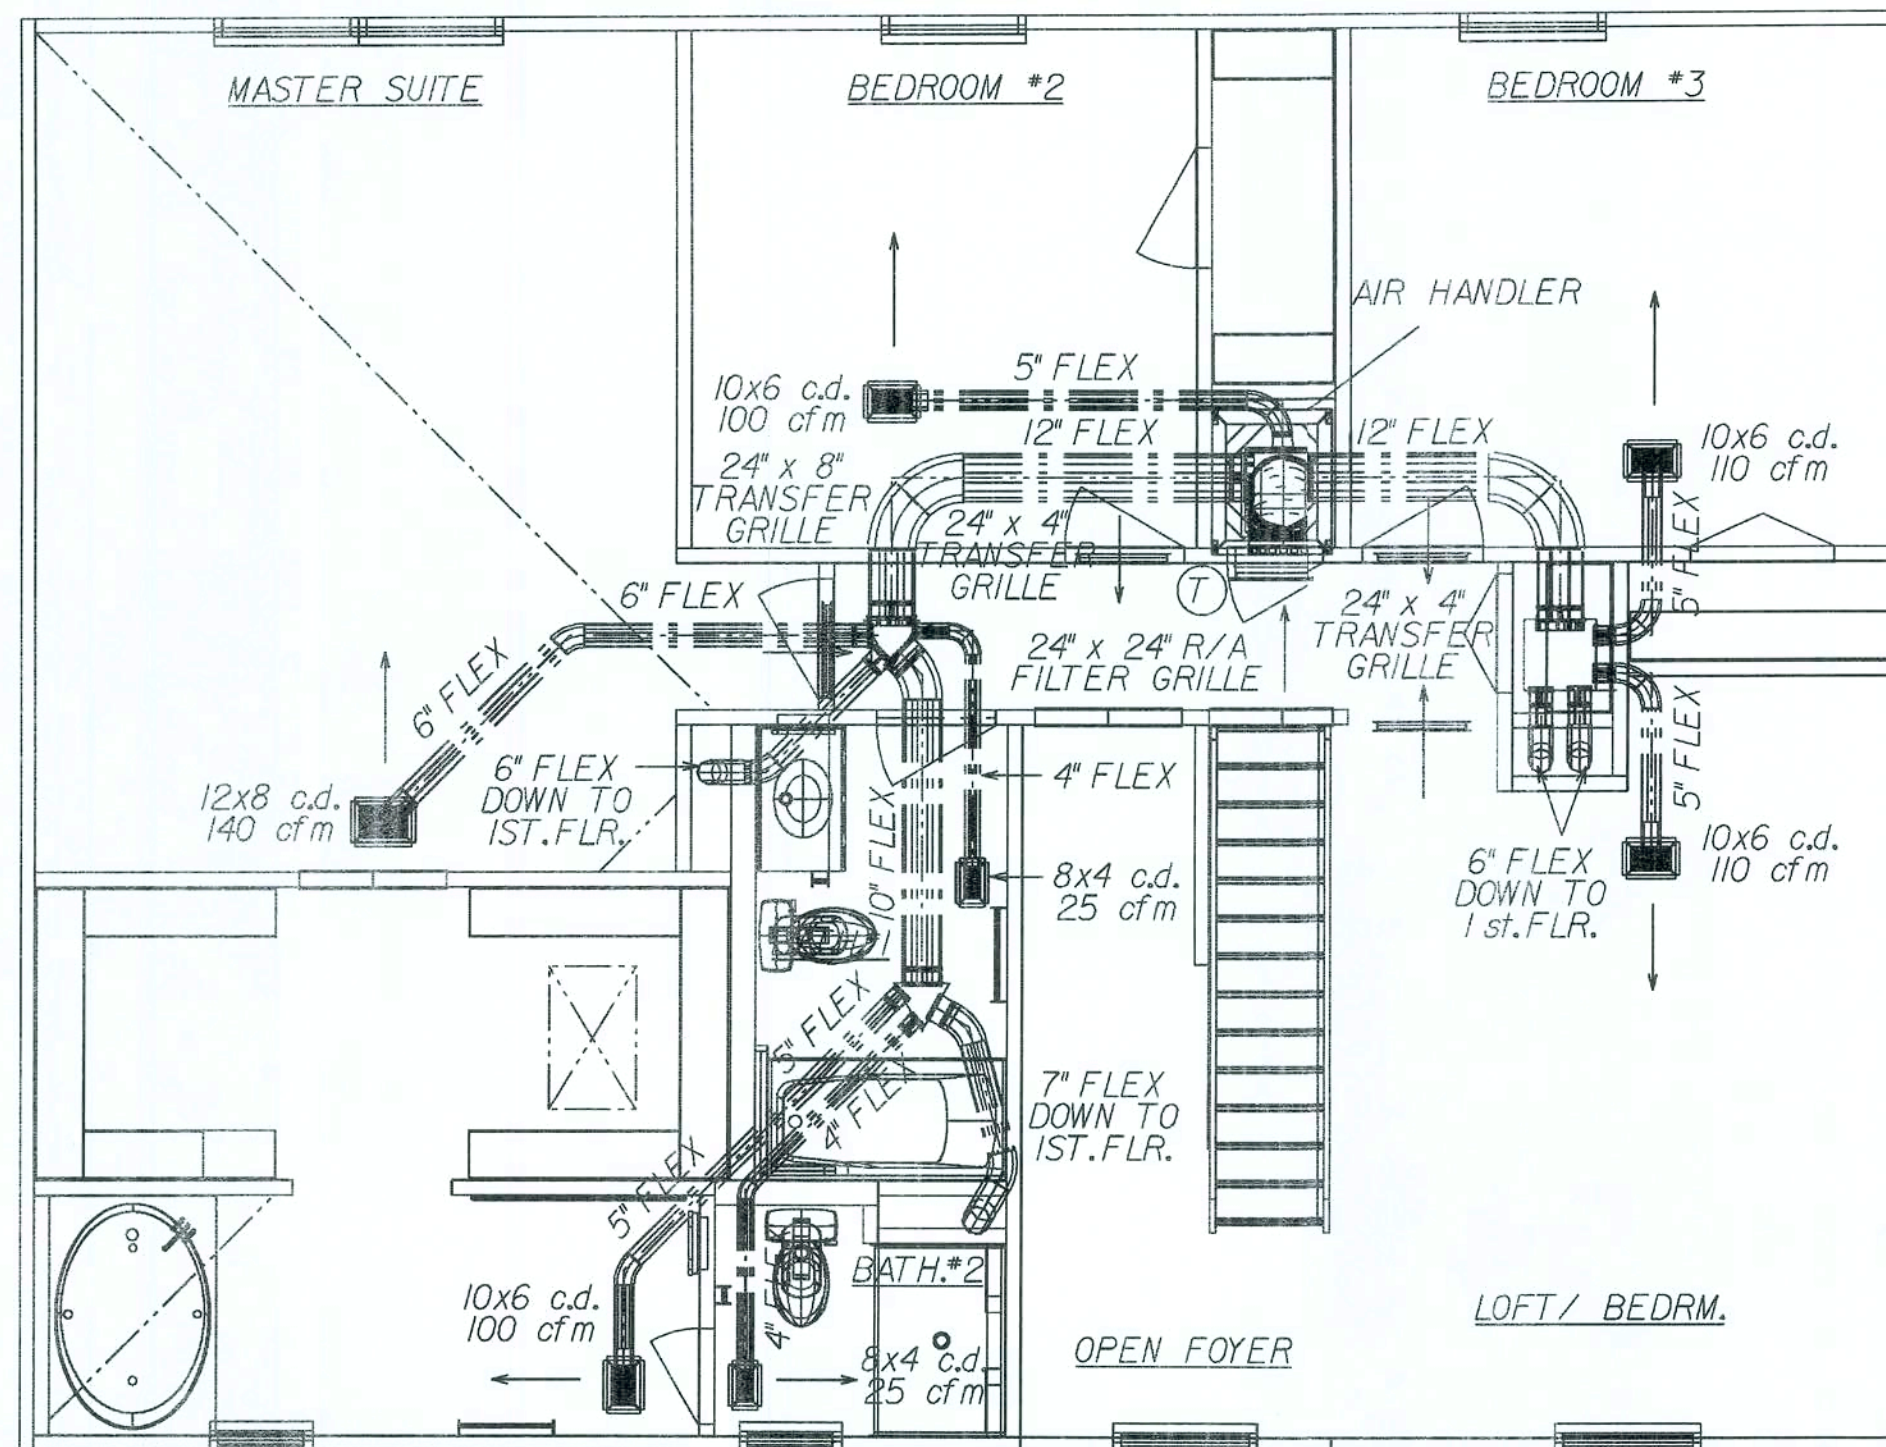


MECHANICAL EQUIPMENT :

3.5 TON
 TEMPSTAR FEM2X4200 13 SEER
 TEMPSTAR N2H342AKA 13 SEER
 7.5 KW
 BRAEBURN 5200 2 STAGE HEAT PUMP PROGRAMMABLE
 BROAN 671-70 CFM
 SIZES OF REDUCTION BOXES (DB6-16x14x16x12x15)
 SIZE OF TRIANGLES (15x15x15x15)
 EXT.STATIC .60 - 1240 CFM

ALL TAPES, CONNECTORS AND MASTIC
 USED WILL BE UL-181

SECOND FLOOR PLAN

SCALE : 1/4" = 1' - 0"

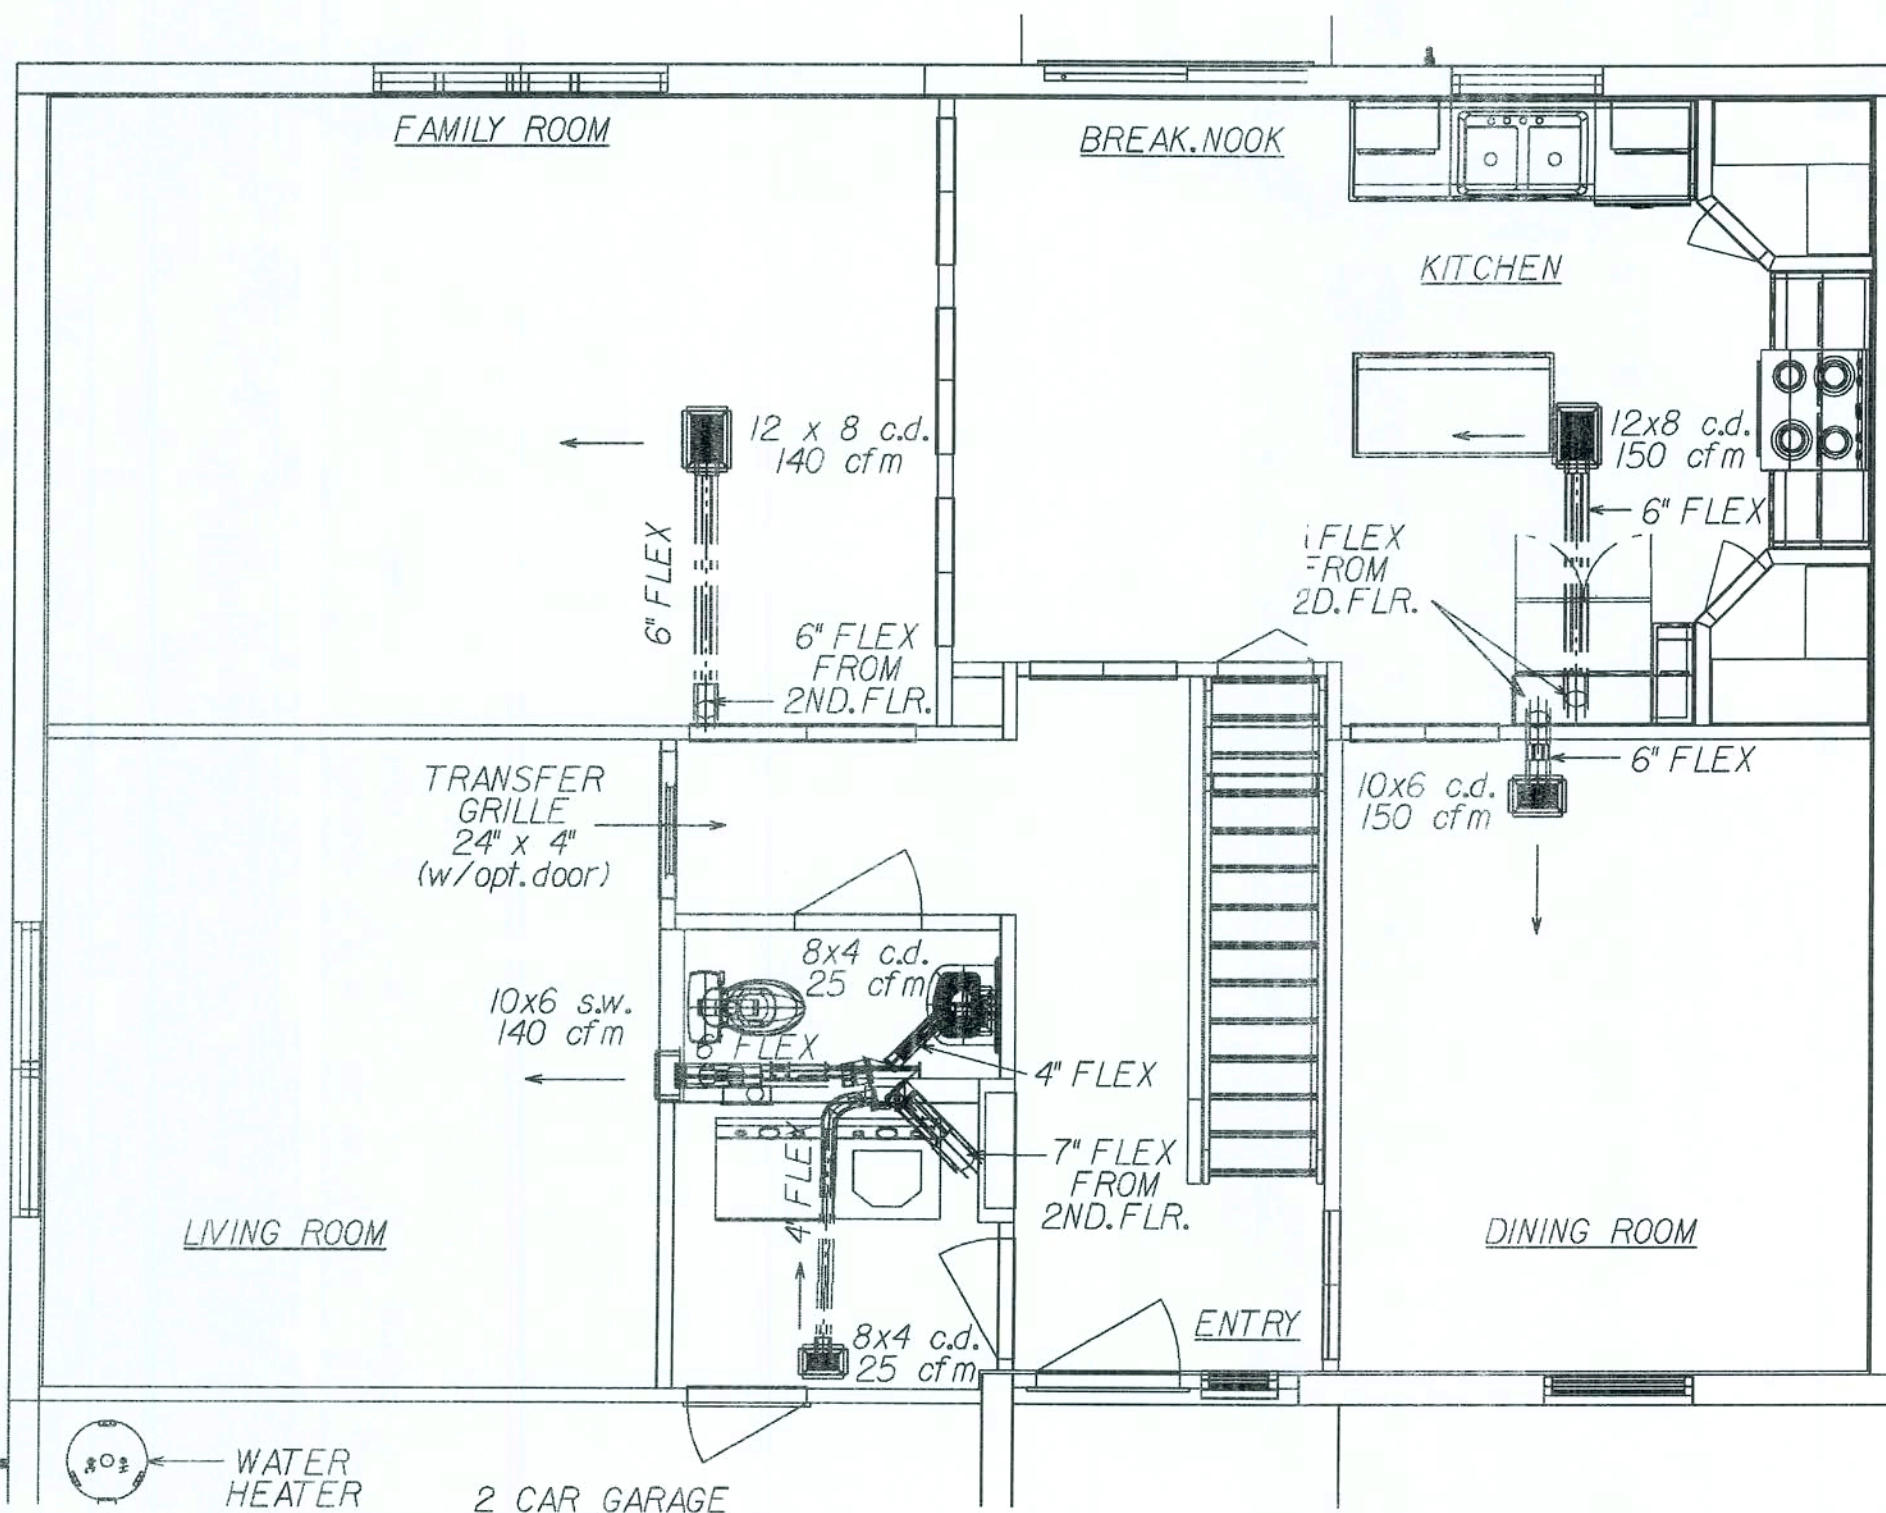

FIRST FLOOR PLAN

SCALE : 1/4" = 1' - 0"


GENERAL MECHANICAL NOTES:

ALL TAPES, CONNECTORS AND MASTIC USED
 WILL BE UL-181 APPROVED.

SEE ELECTRIC PLANS FOR EXHAUST FAN
 LOCATIONS IN BATH AREAS.

SEE FLOOR PLAN FOR CLOTHES DRYER
 VENT LOCATION.

M16024 BALANCED RETURN AIR;
 TRANSFER GRILLES @ HABITABLE ROOMS
 SEE DETAIL BELOW:

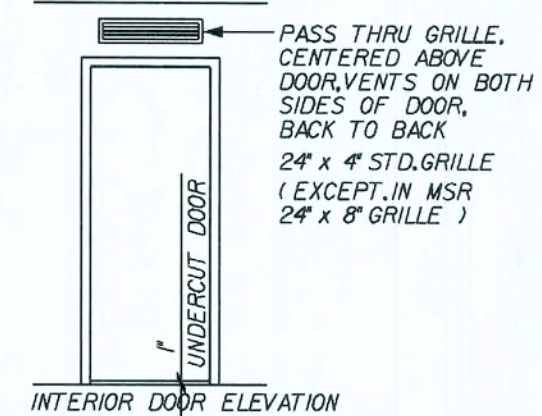


AMERICANA REGISTER LAYOUT		SUNBURY-NEWBERRY	
3 BEDROOM / LOFT		GARAGE: LEFT	
DRAWN BY: T.J. TOOMEY		RELEASE DATE: 9/26/01	
SHEET:		HVA	
PLOT DATE: 22 FEB 2008		FLORIDA BUILDING CODE 2004 : RESIDENTIAL	

*



SHEET:
ISO-H

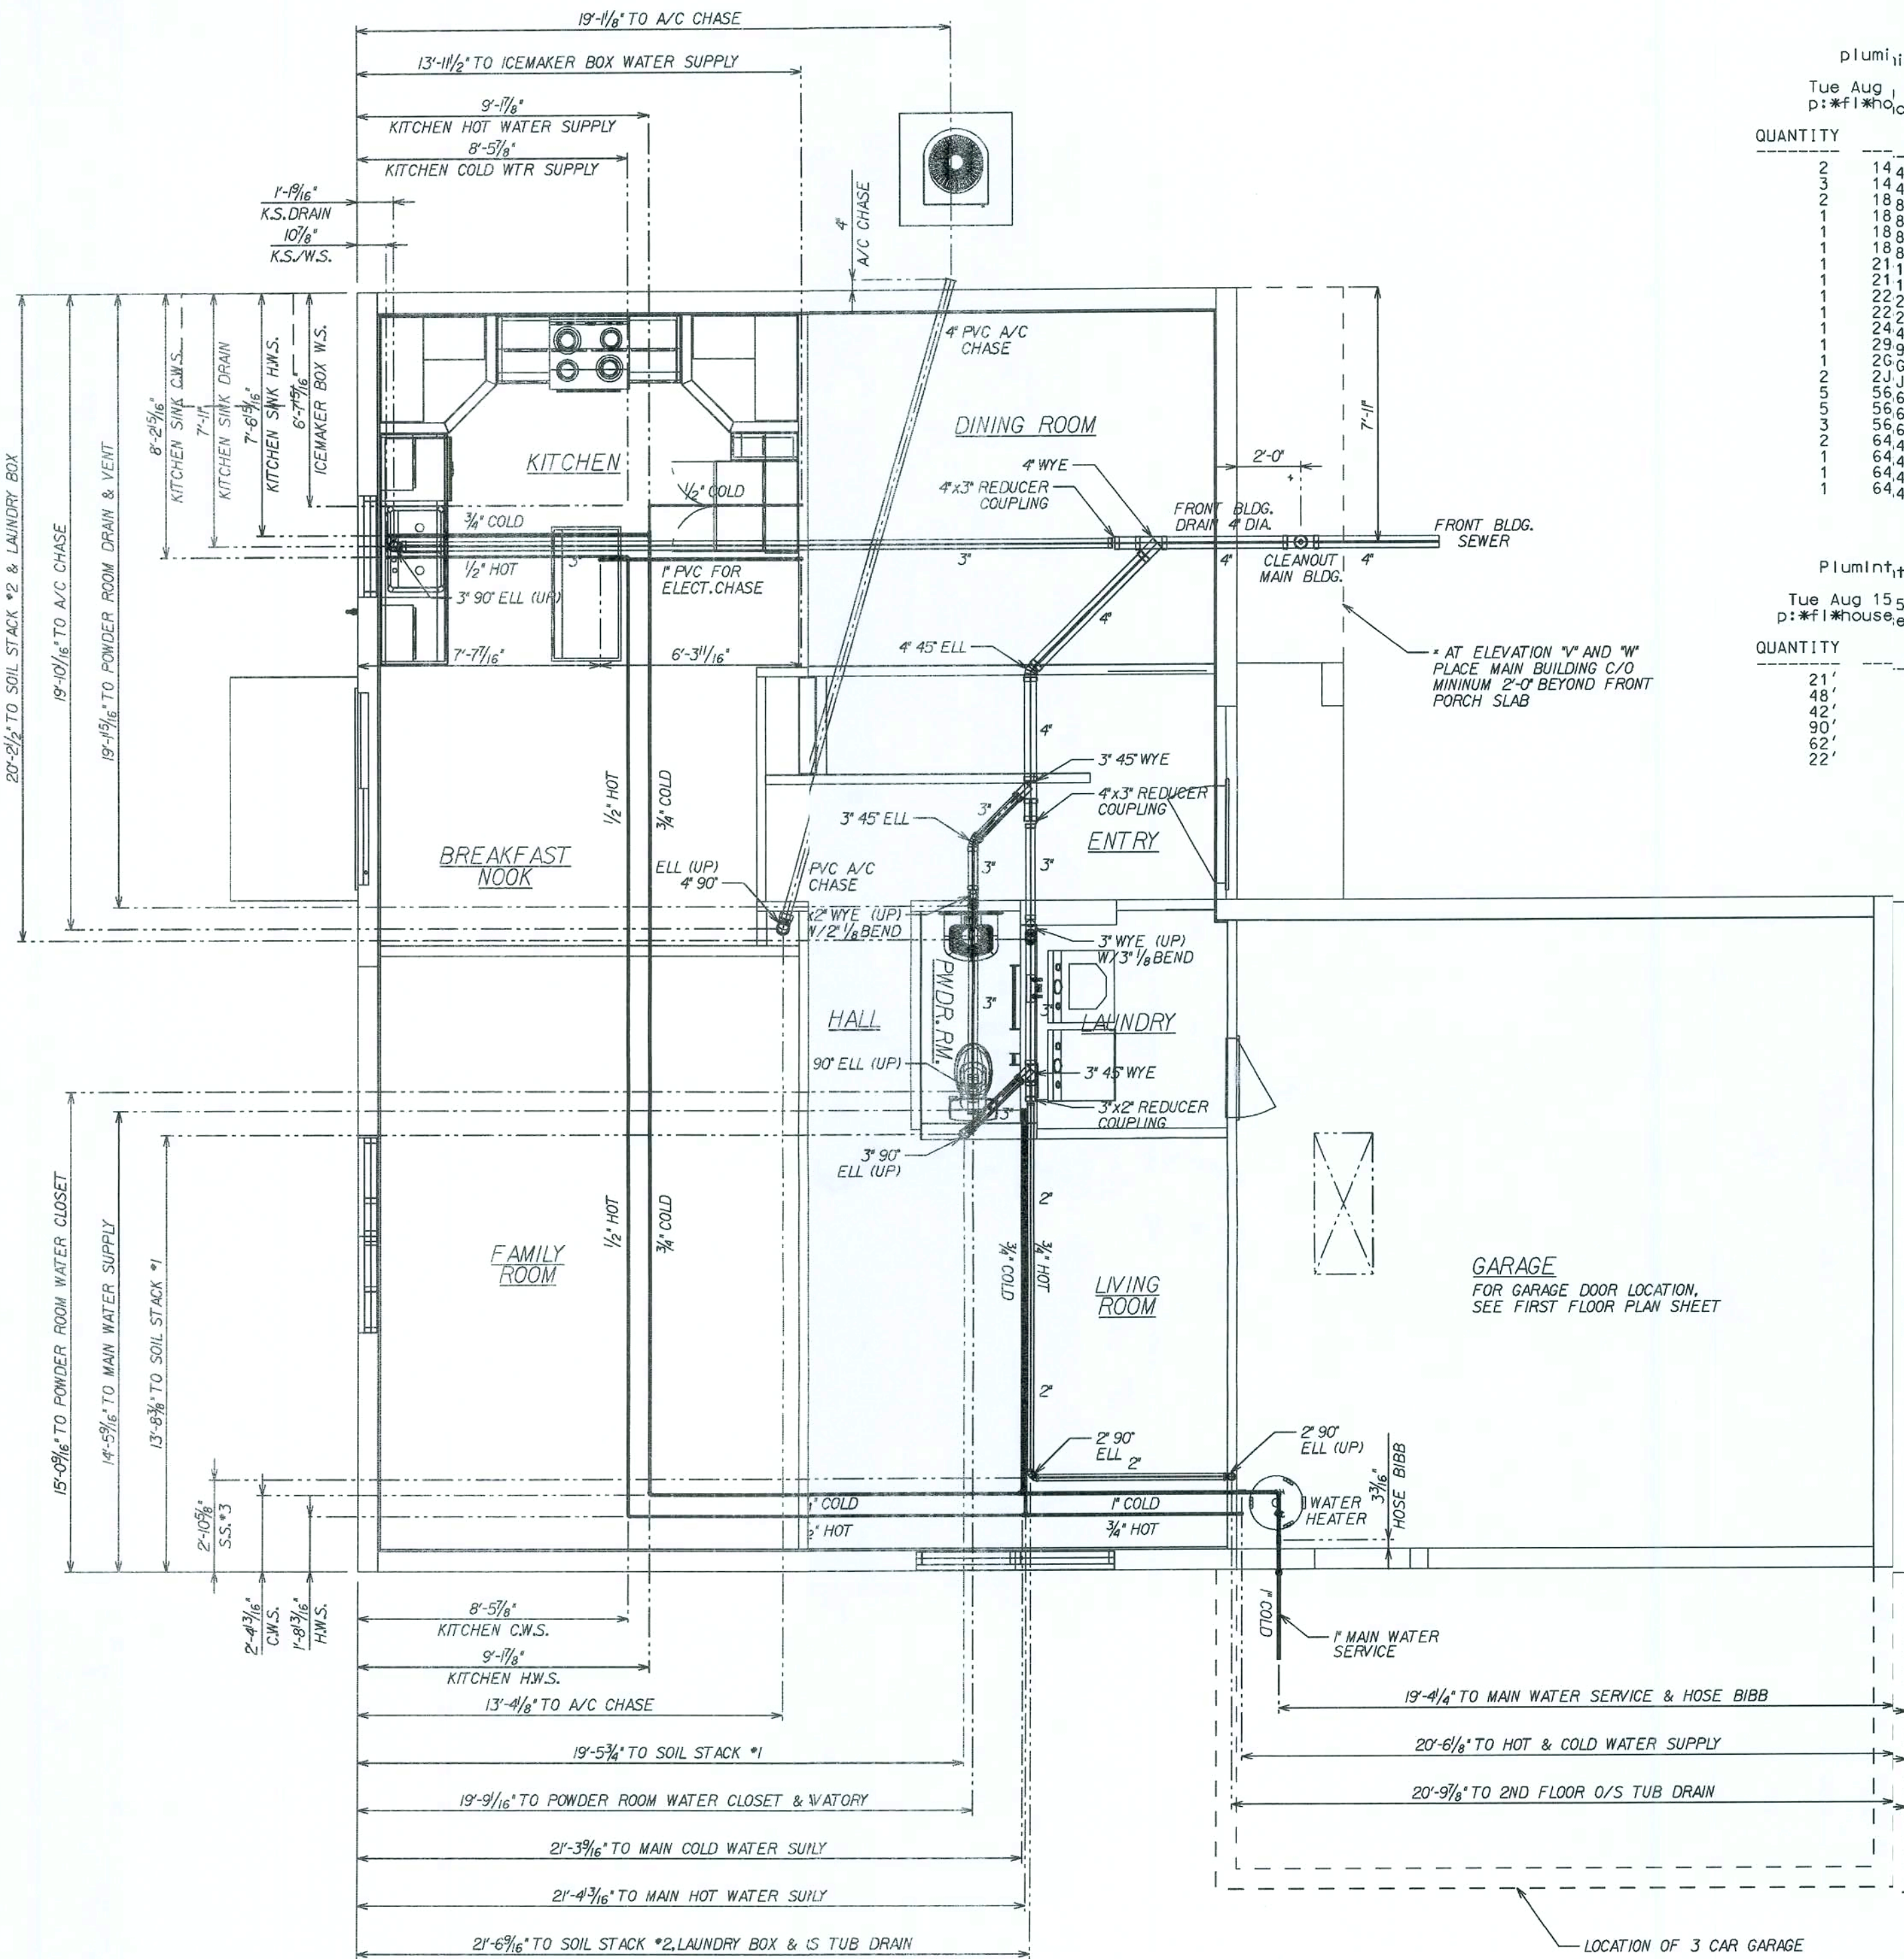

plumitem REPORT
Tue Aug 15 15:17:27 2006
p:fl*houses 05*sunbury*plumbing*sunbury.fp1

QUANTITY	DESCRIPTION
2	14 4C 130005.0041 2" PVC 90 ELBOW
3	14 4D 130005.0066 3" PVC 90 ELBOW
18	18 8E 130005.0076 3" PVC 45 WYE
1	18 8C 130005.0063 3"x3"x2" PVC 45 WYE
1	18 8H 130005.0097 4" PVC 45 WYE
1	18 8L 130005.0081 4"x4"x3" PVC 45 WYE
1	21 1D 130005.0064 3" PVC 45 ELBOW
1	21 1E 130005.0083 4" PVC 45 ELBOW
1	22 2C 130005.0040 2" PVC 45 ST. ELBOW
1	22 2D 130005.0065 3" PVC 45 ST. ELBOW
1	24 4B 130005.0150 4" 2-WAY CLEANOUT TEE
1	29 9H 130005.0289 4x4 FEM ADPTR W/ C/O PLG.
1	2C JG 130005.0061 3x2 PVC REDUCER COUPLING
5	56 J 130005.0082 4X3 REDUCER COUPLING
5	56 6A 150060.0199 1/2" CPVC 90 ELBOW
5	56 6B 130010.0007 3/4" CPVC 90 ELBOW
5	56 6C 130010.0057 1" CPVC 90 ELBOW
2	64 4F 130010.0037 3/4"x1/2"x3/4" CPVC TEE
1	64 4M 130010.0099 1x3/4x3/4 CPVC TEE
1	64 4D 130010.0061 1x1x1/2" CPVC TEE
1	64 4P 130010.0060 1x1x3/4" CPVC TEE

PlumInt,th REPORT
Tue Aug 15 15:17:27 2006
p:fl*houses 05*sunbury*plumbing*sunbury.fp1

QUANTITY	DESCRIPTION
21'	130005.0047 2" PVC PIPE
48'	130005.0072 3" PVC PIPE
42'	130005.0091 4" PIPE
90'	130010.0012 3/4" CPVC PIPE
62'	130010.0025 1" CPVC PIPE
22'	130010.0056 1" CPVC PIPE

REVISIONS:

06-07-06	ADDED 3CAR GARAGE LOCATION
06-26-06	REVISED AS PER DRAWINGS T.J.M
08/15/06	REV.CLEANOUT & BOM LIST T.J.M
09-25-06	ADDED GARAGE DOOR NOTE

AMERICANA

UNDRGRND.PLMB.

SUNBURY-NEWBERRY

ALL ELEVATIONS

DRAWN BY: GARAGE: LEFT

RELEASE DATE: 08/15/06

TOM MARTINEZ

FLORIDA: THIS STRUCTURE WAS DESIGNED IN ACCORDANCE AND MEETS THE REQUIREMENTS OF THE FLORIDA BUILDING CODE 2004'S RESIDENTIAL AUGUST 2004 SUPPLEMENT

Maronda Homes

FLORIDA (407) 321-0064 4005 MARONDA WAY SANFORD, FL

SHEET:

FPI

PER FLORIDA PLUMBING CODE: ALL WATER INTO HOUSE WILL RUN ON 1" CPVC TO FIRST FIXTURE GROUP.

PER FLORIDA PLUMBING CODE: ALL DWV THROUGH FOOTERS WILL BE SLEEVED

REVISED 10-03-06

REVISED 08-15-05

1/3357

22 FEB 2008

FLORIDA BUILDING CODE 2004 : RESIDENTIAL



```


PlumInth REPORT
Thu Aug 17 14:39:44 2006
p:\fl*houses 05*sunbury*plumbing*sunburyp.plm

QUANTITY      DESCRIPTION
-----
64'            130005.0023  1.5" PIPE
33'            130005.0047  2" PVC PIPE
52'            130005.0072  3" PVC PIPE

```



FLORIDA BUILDING CODE 2004 : RESIDENTIAL

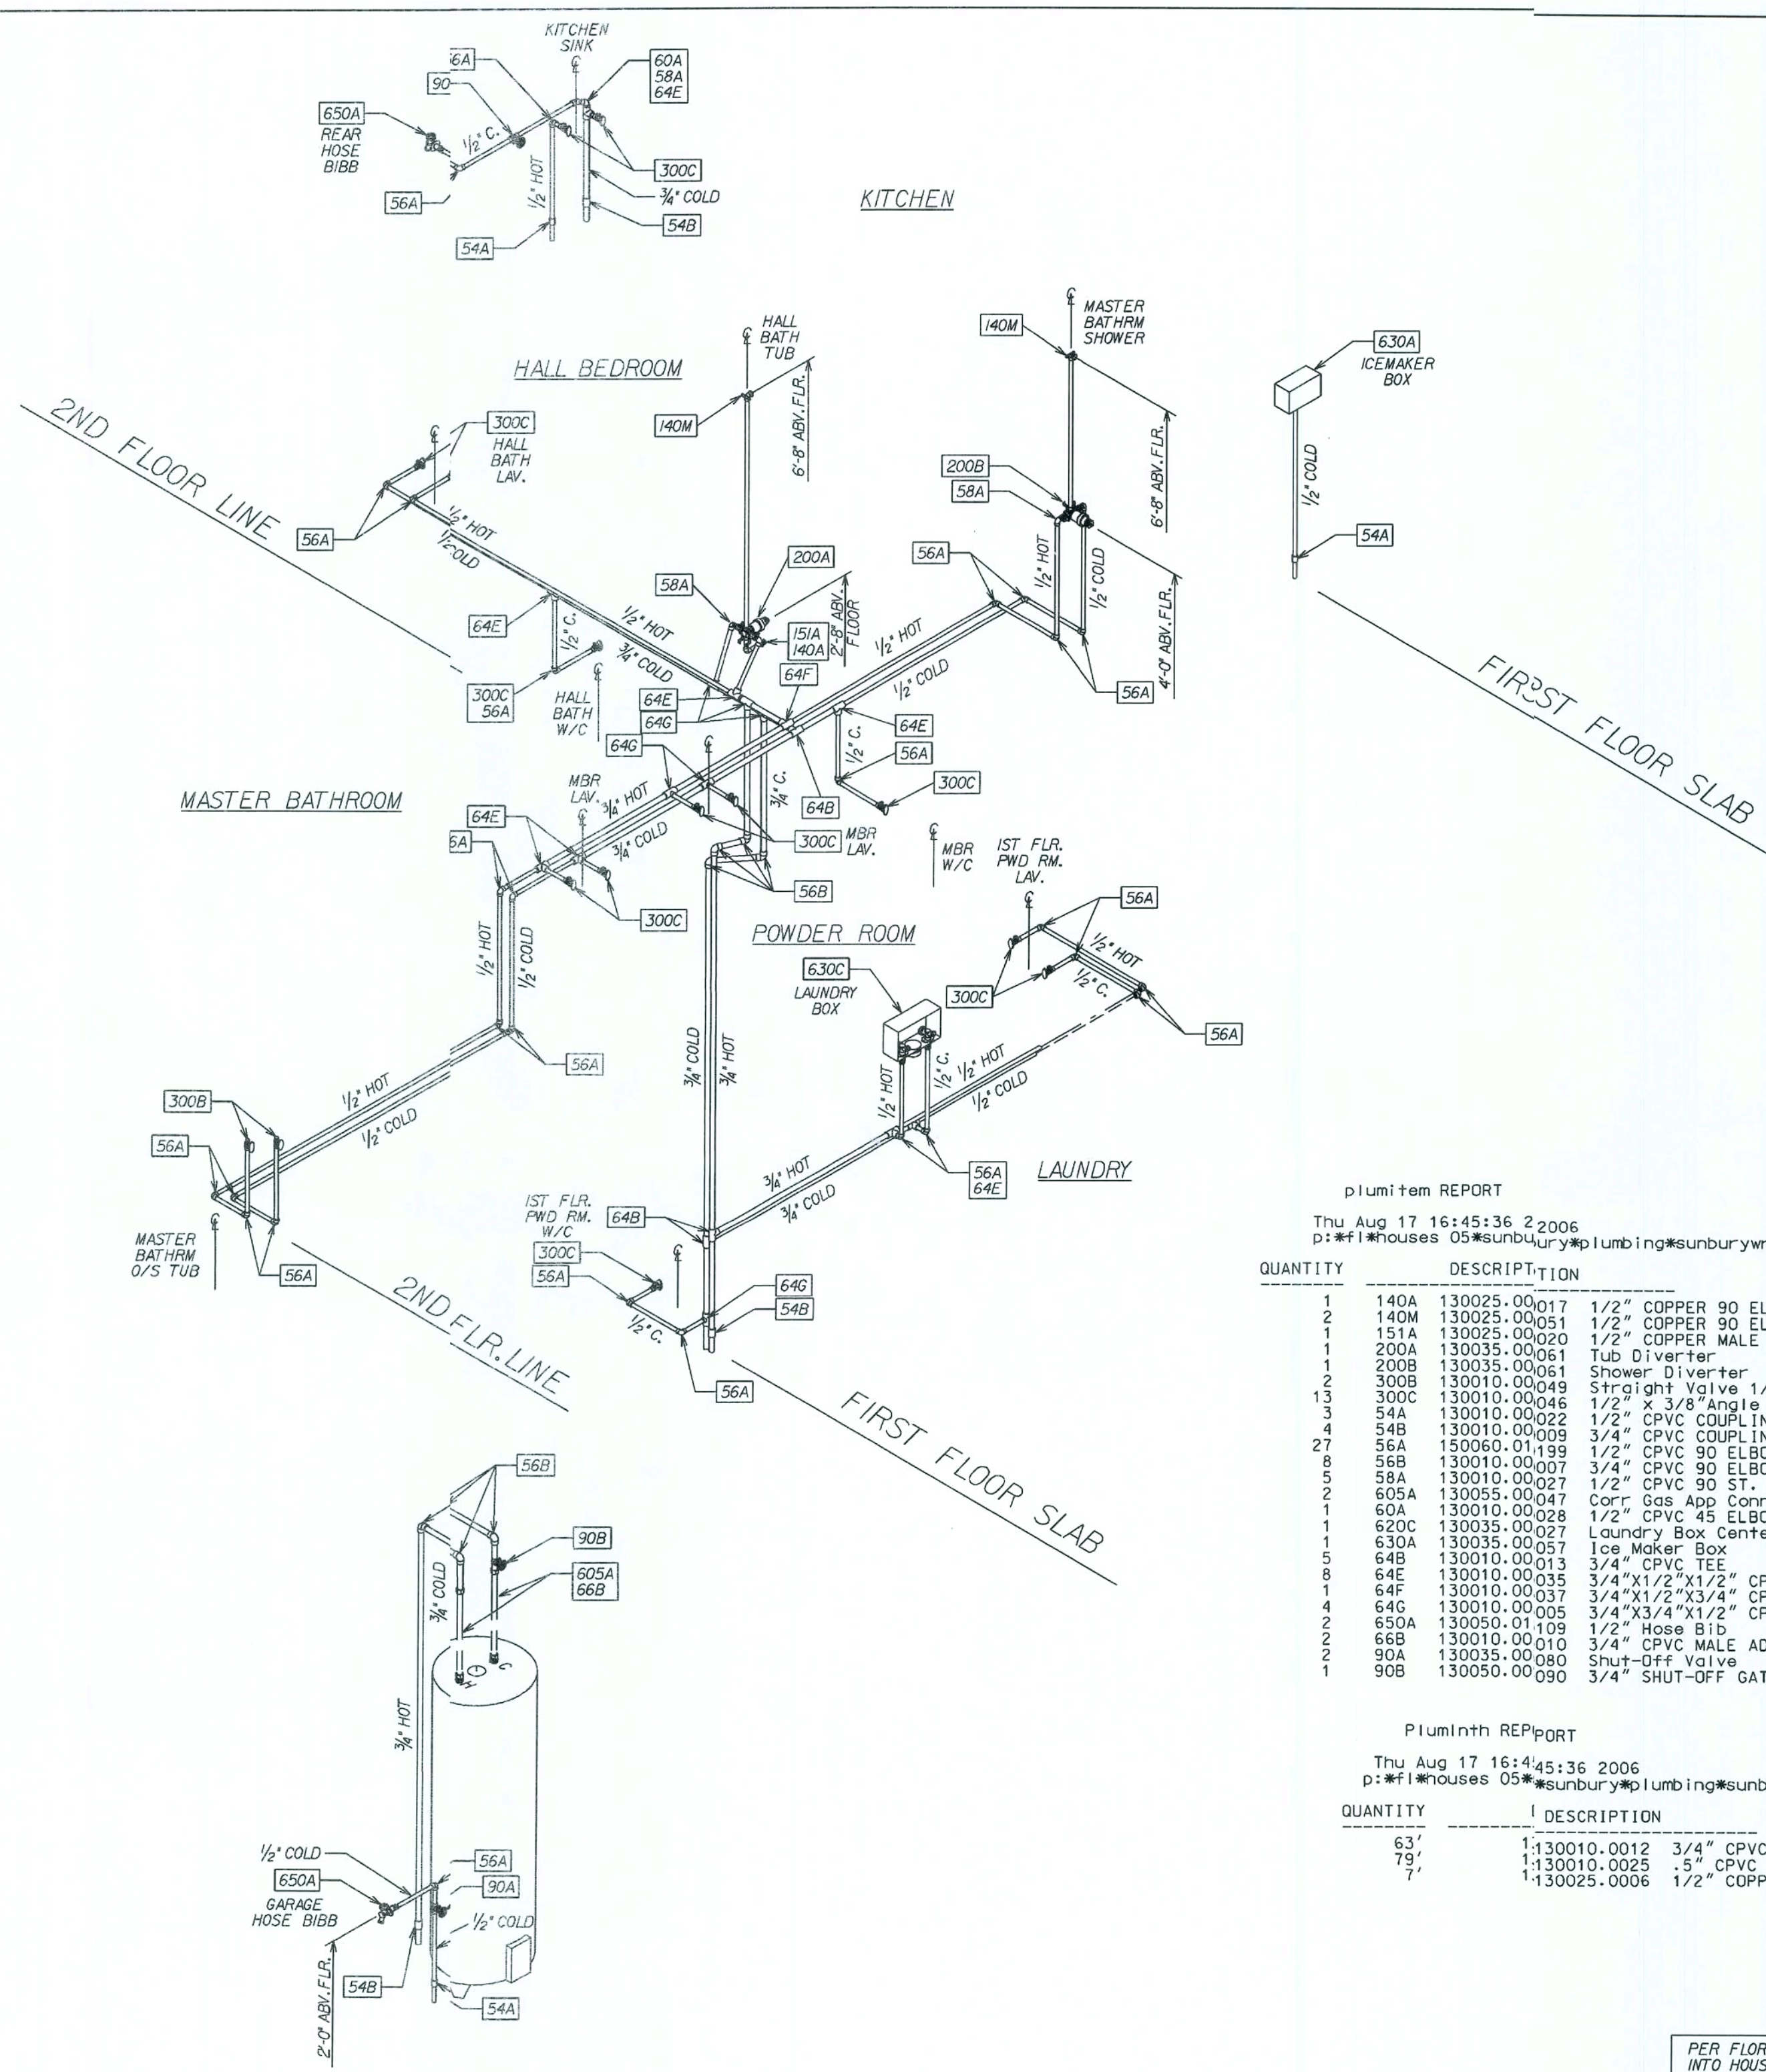

plumitem REPORT

Thu Aug 17 16:45:36 2006
p:*fl*houses 05*sunbury*plumbing*sunburywr.wtr

QUANTITY	DESCRIPTION
1	140A 130025.00017 1/2" COPPER 90 ELBOW
2	140M 130025.00051 1/2" COPPER 90 ELBOW Drop
1	151A 130025.00020 1/2" COPPER MALE ADAPTER
1	200A 130035.00061 Tub Diverter
1	200B 130035.00061 Shower Diverter
1	300B 130010.00049 Straight Valve 1/2" x 3/8"
13	300C 130010.00046 1/2" x 3/8" Angle Valve
3	54A 130010.00022 1/2" CPVC COUPLING
4	54B 130010.00009 3/4" CPVC COUPLING
27	56A 130060.01199 1/2" CPVC 90 ELBOW
8	56B 130010.00027 1/2" CPVC 90 ELBOW
5	58A 130010.00007 3/4" CPVC 90 ELBOW
2	605A 130055.00047 1/2" CPVC 90 ST. ELBOW
1	60A 130010.00028 Corr Gas App Conn
1	620C 130035.00027 Laundry Box Center
1	630A 130035.00057 Ice Maker Box
5	64B 130010.00013 3/4" CPVC TEE
8	64E 130010.00035 3/4"x1/2"x1/2" CPVC TEE
1	64F 130010.00037 3/4"x1/2"x3/4" CPVC TEE
4	64G 130010.00005 3/4"x3/4"x1/2" CPVC TEE
2	650A 130050.01109 1/2" Hose Bib
2	66B 130010.00010 3/4" CPVC MALE ADAPTER BRASS THREADS
1	90A 130035.00080 Shut-Off Valve
1	90B 130050.00090 3/4" SHUT-OFF GATE VALVE

PlumInth REPpORT

Thu Aug 17 16:45:36 2006
p:*fl*houses 05*sunbury*plumbing*sunburywr.wtr

QUANTITY	DESCRIPTION
63'	130010.00012 3/4" CPVC PIPE
79'	130010.00025 .5" CPVC PIPE
7'	130025.00006 1/2" COPPER Pipe

PER FLORIDA PLUMBING CODE, ALL WATER INTO HOUSE WILL RUN ON 1" CPVC TO FIRST FIXTURE GROUP.
REVISED 10-03-06

REVISIONS :

AMERICANA

CPVC WATER ISO

Maronda Homes

FLORIDA

(407) 321-0064

4005 MARONDA WAY

SANFORD, FLORIDA

THIS STRUCTURE WAS DESIGNED IN ACCORDANCE WITH THE REQUIREMENTS OF THE FLORIDA BUILDING CODE. NO DESIGN OR CONSTRUCTION ELEMENTS OF THIS STRUCTURE ARE TO BE CONSIDERED AS A BASIS FOR ANY OTHER STRUCTURE.

3 BEDROOM/LOFT

DRAWN BY: T. JOOMEY

GARAGE: LEFT

SHEET:


















ISO-W

FLORIDA BUILDING CODE 2004 : RESIDENTIAL

1/3/959

RELEASE DATE: 08/18/06

PLUM DATE: 22 FEB 2008

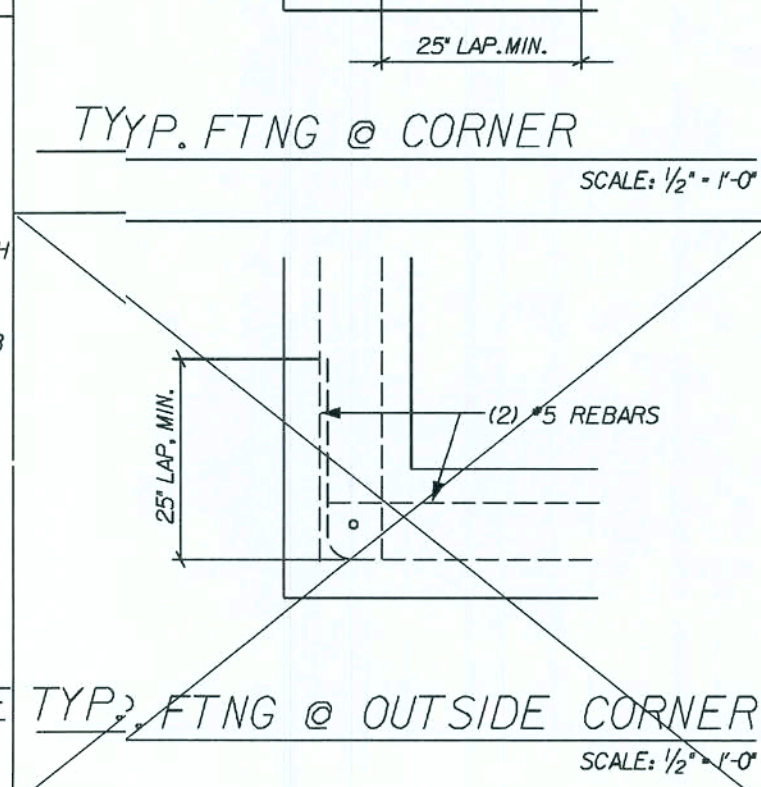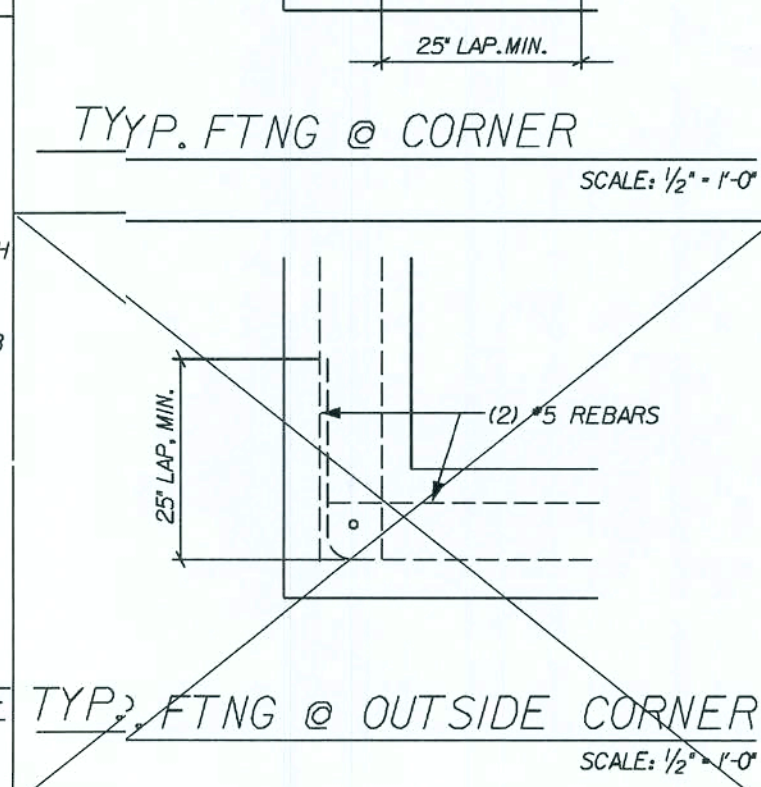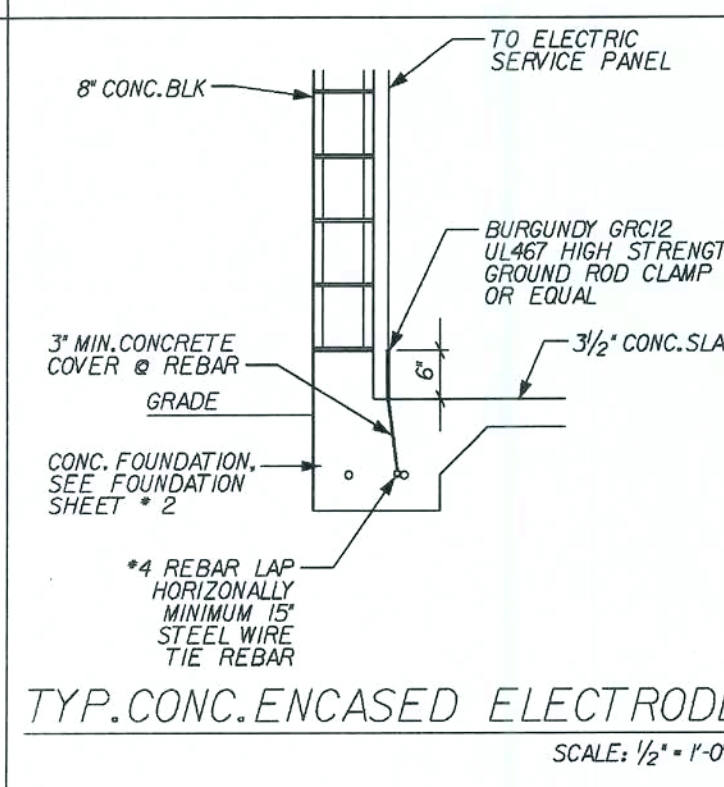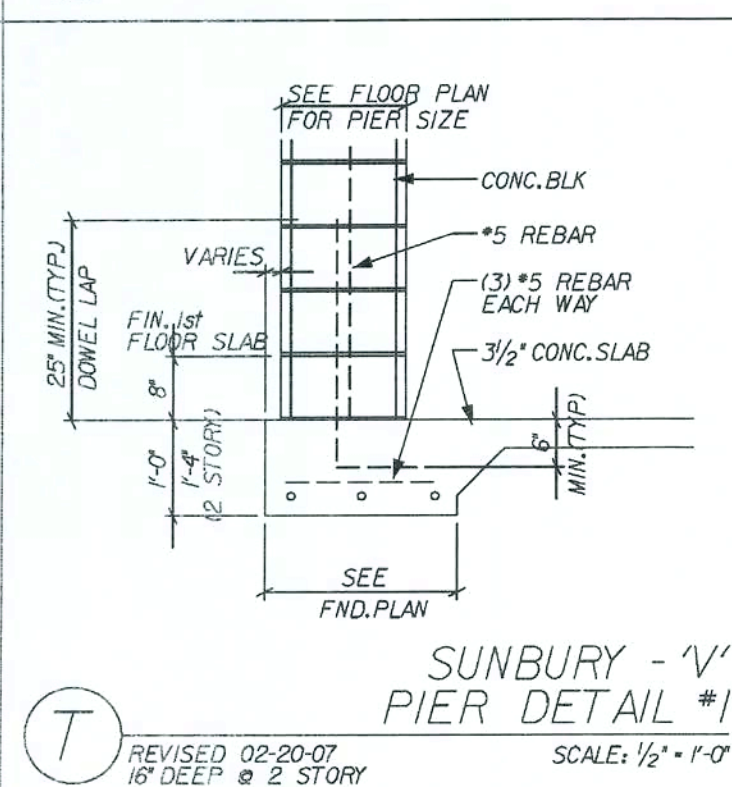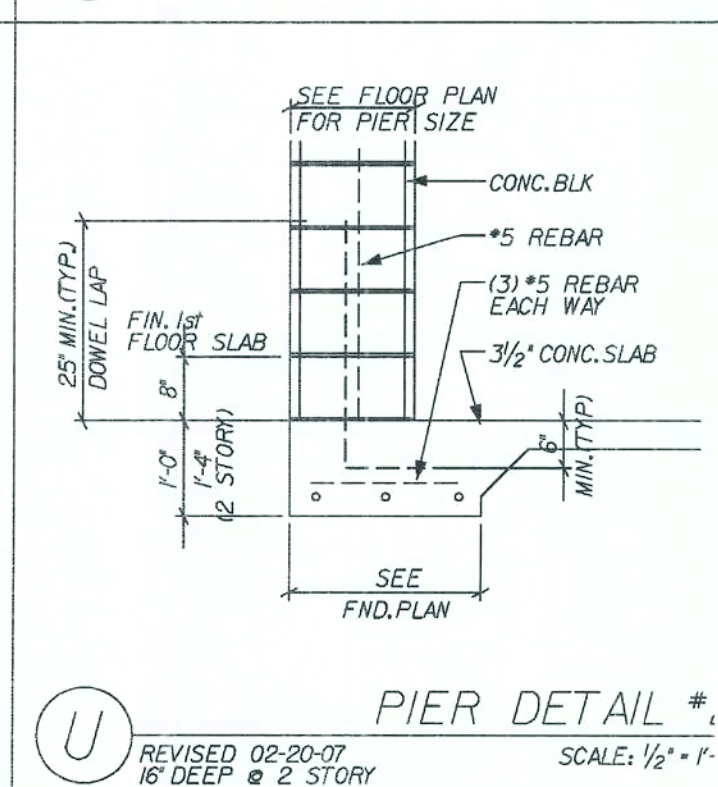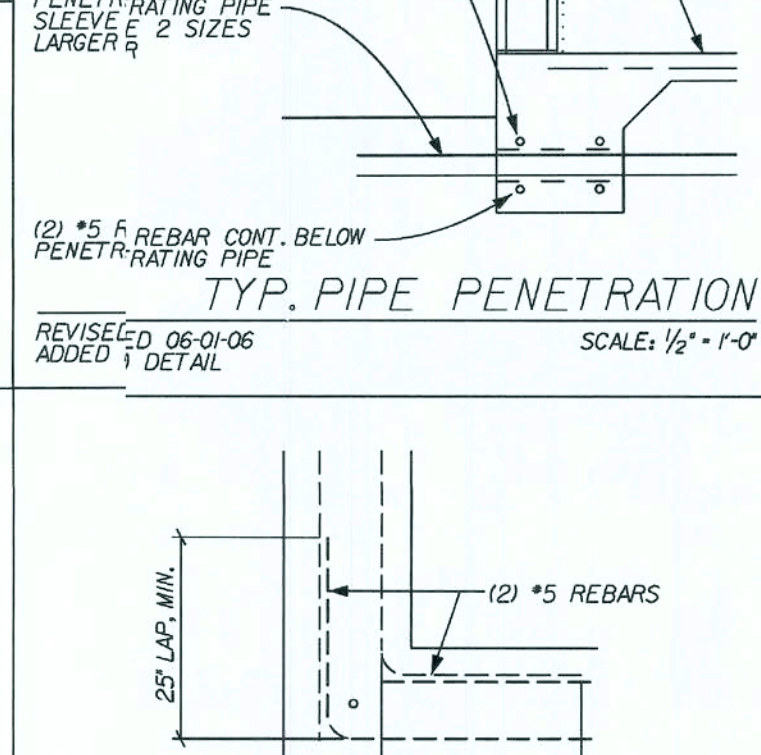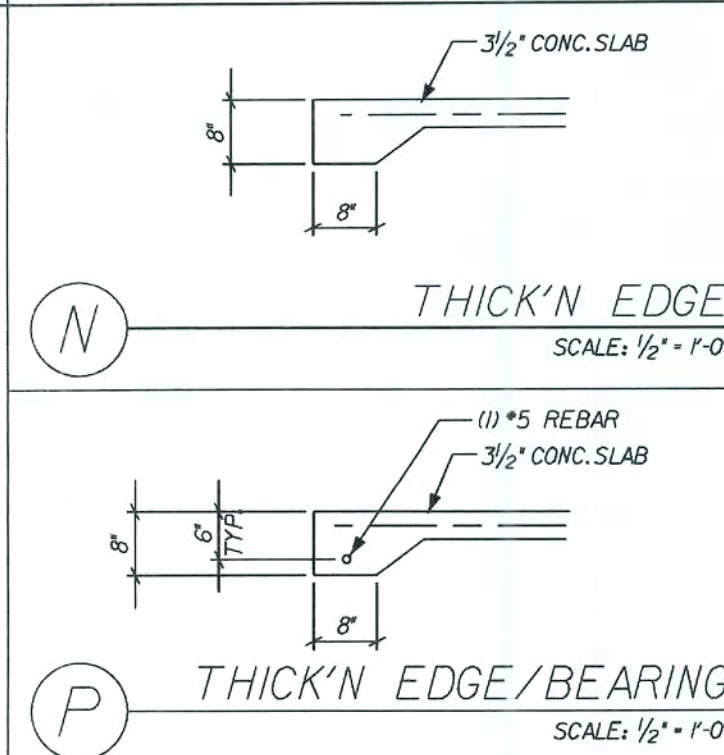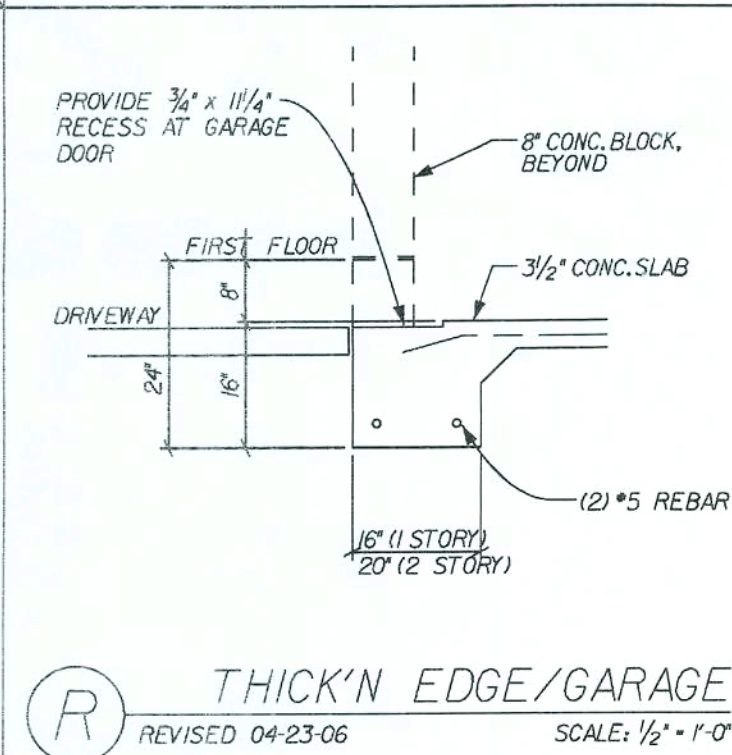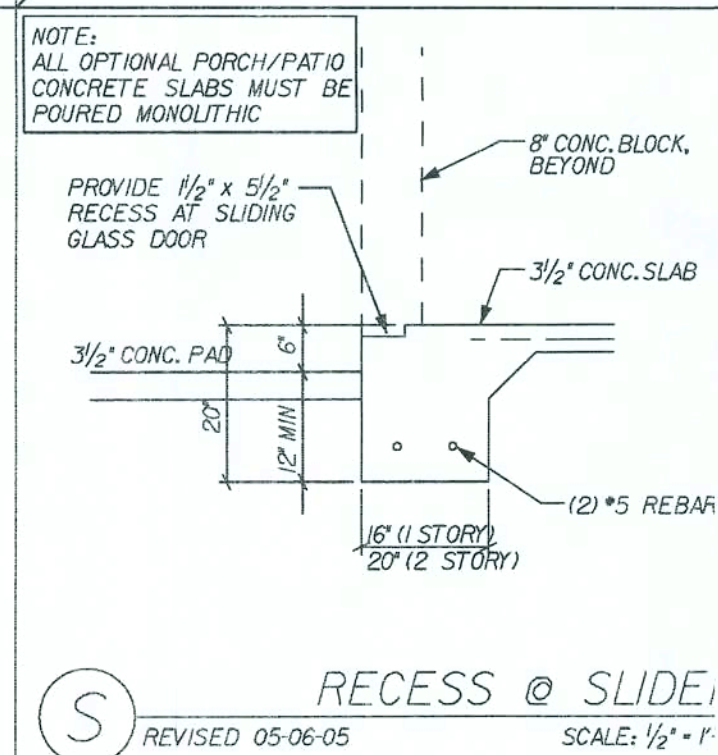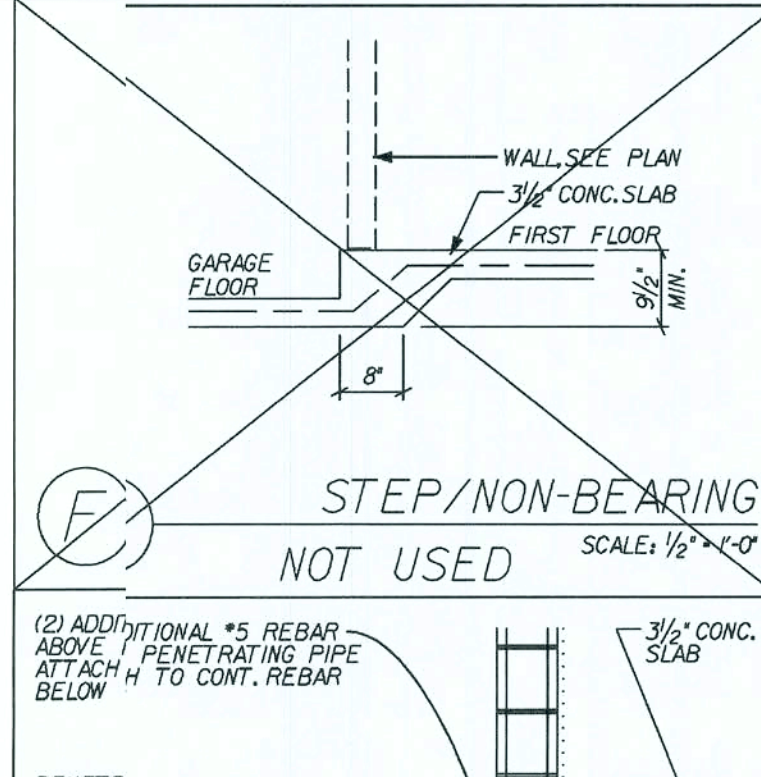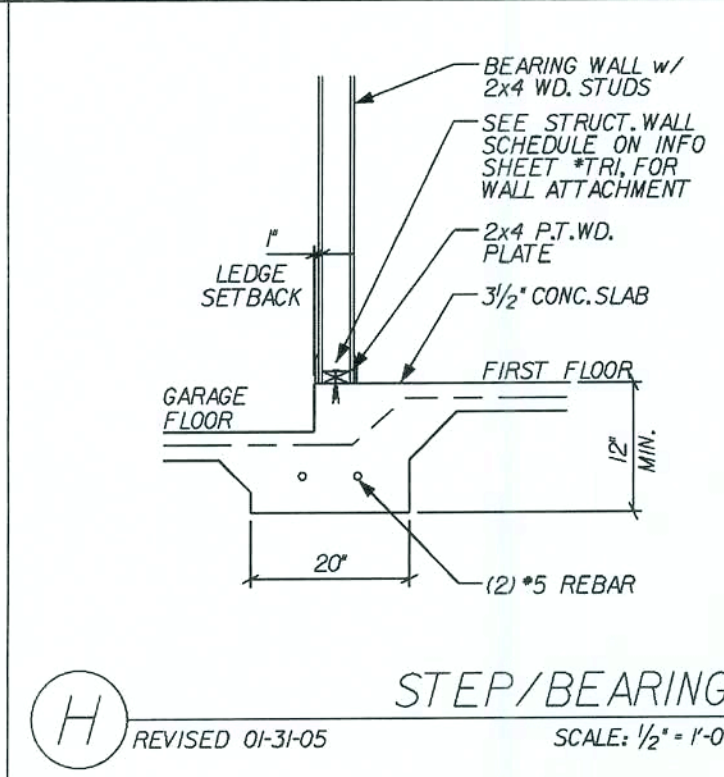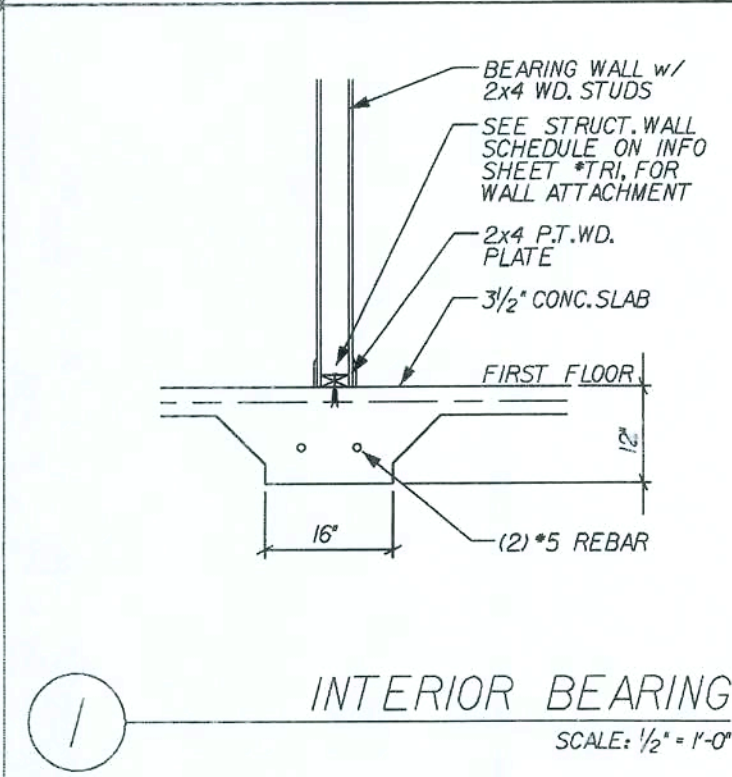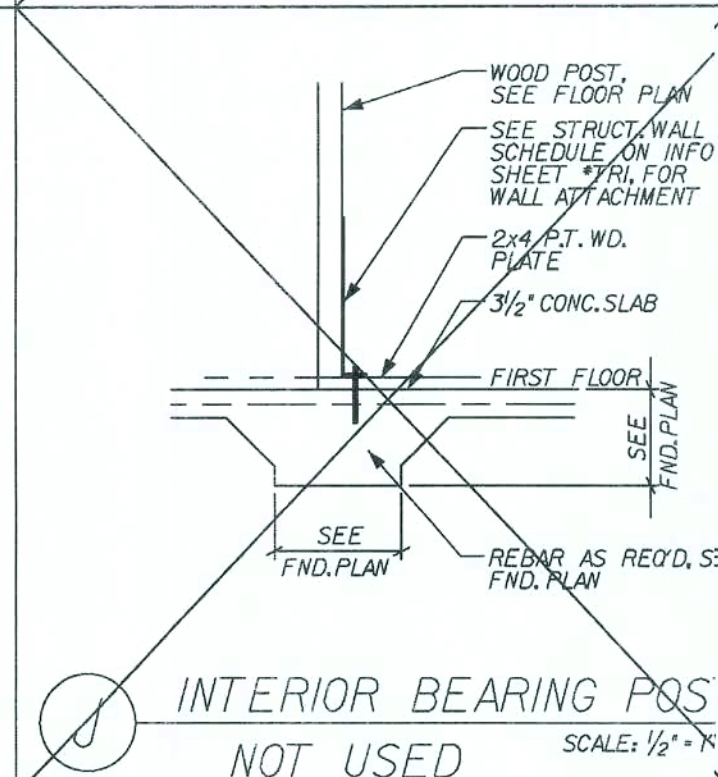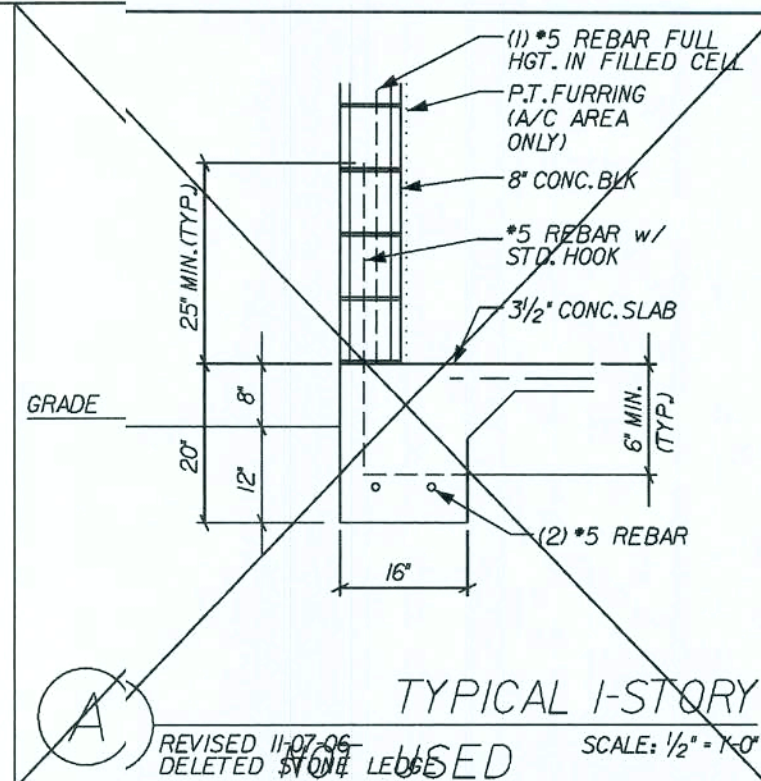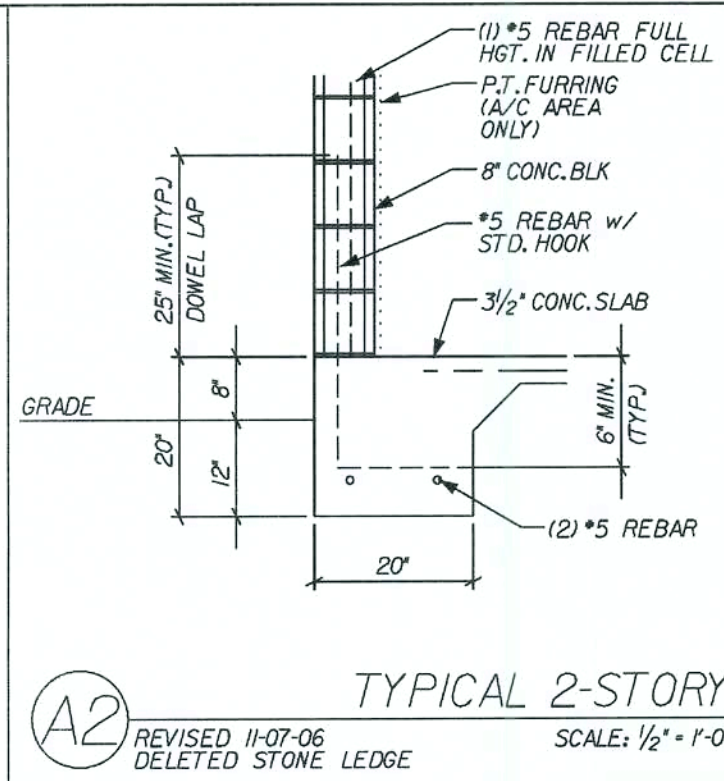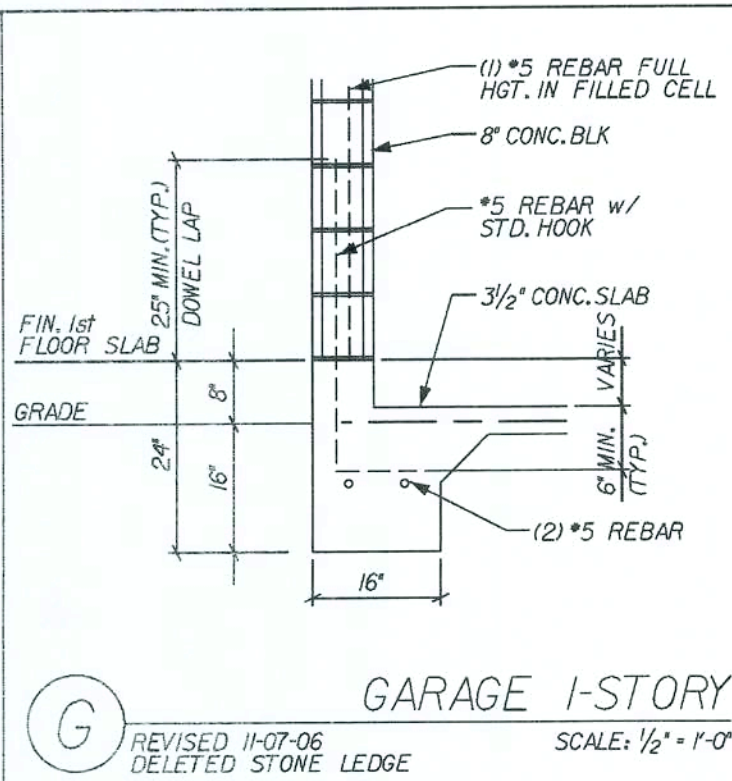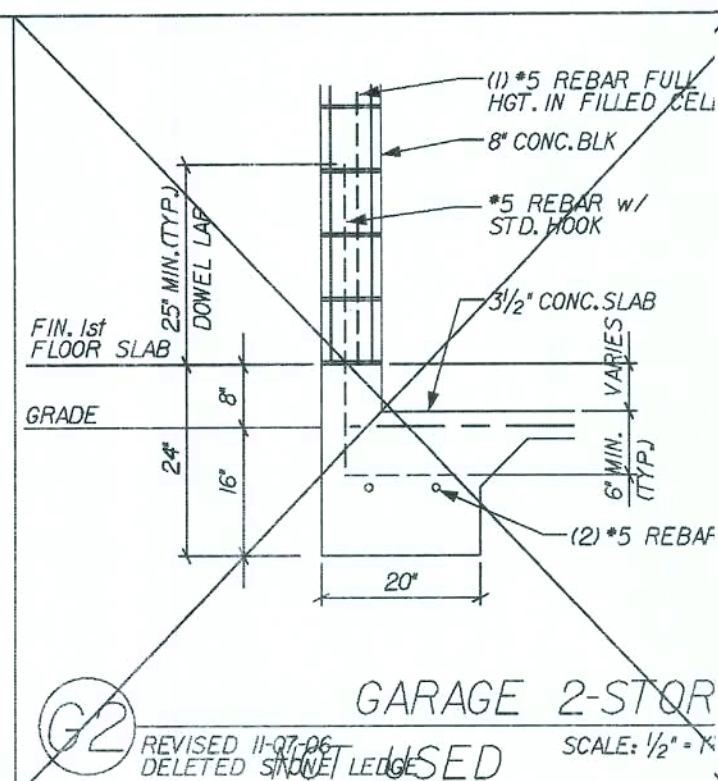

REVISIONS :

COPYRIGHT © 2005 MARONDA HOMES

Maronda Homes

(407) 321-0064 4005 MARONDA WAY SANFORD, FLORIDA

THIS STRUCTURE WAS DESIGNED IN ACCORDANCE AND MEETS THE REQUIREMENTS OF THE FLORIDA BUILDING CODE 2004 : RESIDENTIAL AND 2005, 2006 SUPPLEMENT

p:\houses_05\sunbury\dtl\sun-std.frig

FOOTINGS	STANDARD DETAILS
----------	------------------

SUNBURY-NEWBERRY

RAWN BY:	GARAGE:
----------	---------

Maronda Systems
4005 Maronda Way
Sanford, FL 32771
(407)321-0064

Elmer Bergman, P.E.
License No. 50158


MAY 02 2008

SHEET:

FTG


PLOT DATE: 22 FEB 2008

FLORIDA BUILDING CODE 2004 : RESIDENTIAL

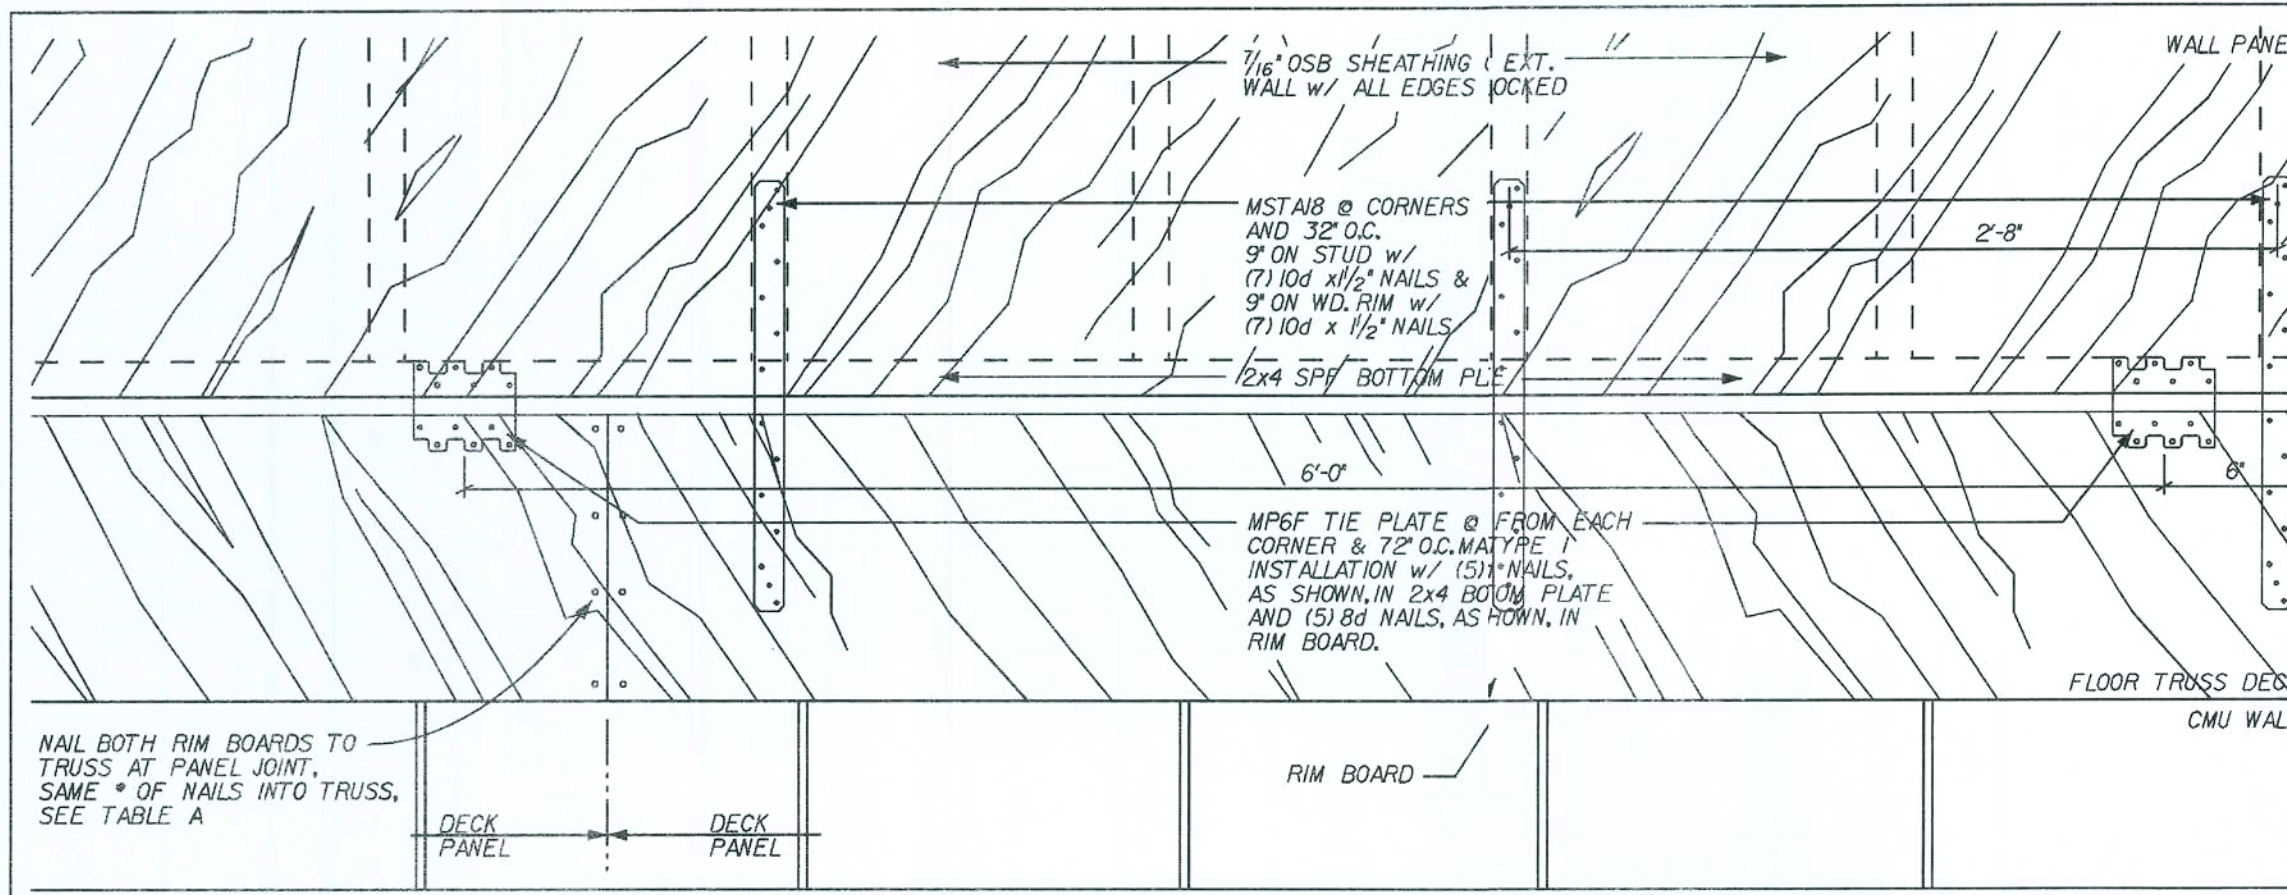


TYPICAL WALL CONNECTION-TRUSS FLOOR

SCALE: 1 1/2" = 1'-0"

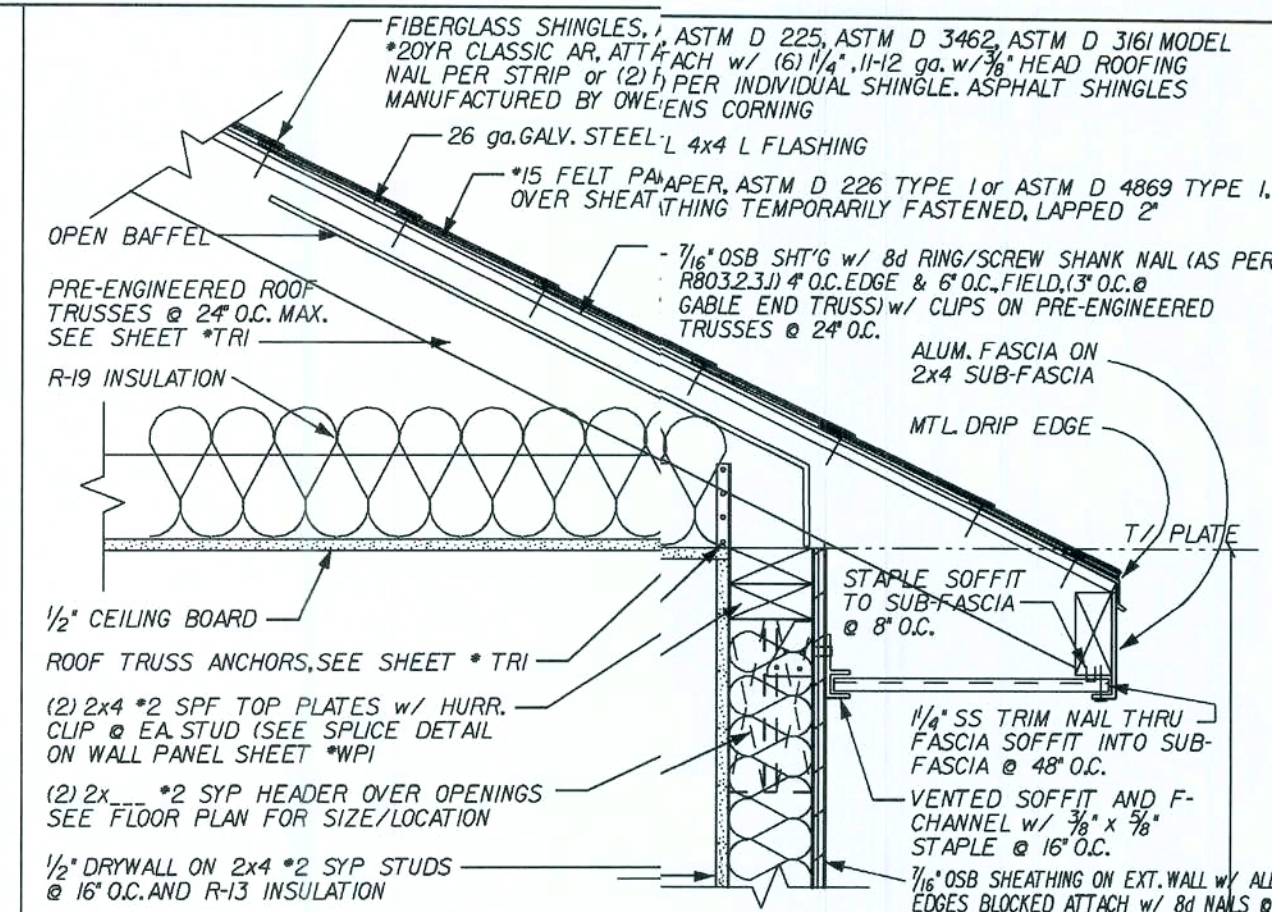


WALL SECTION-FRAMED ROOF

SCALE: 1 1/2" = 1'-0"

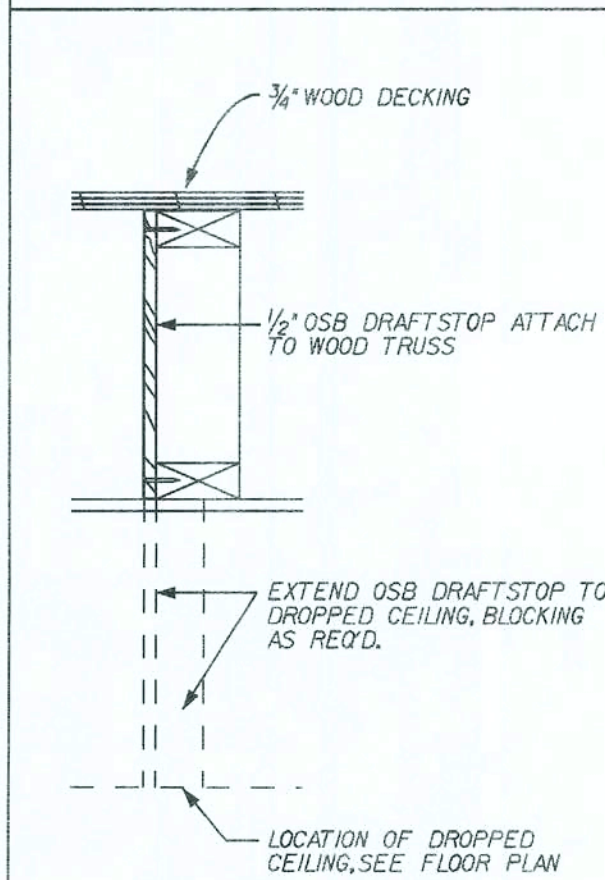


DRAFT STOPPING-TRUSS FLOOR

SCALE: 1 1/2" = 1'-0"

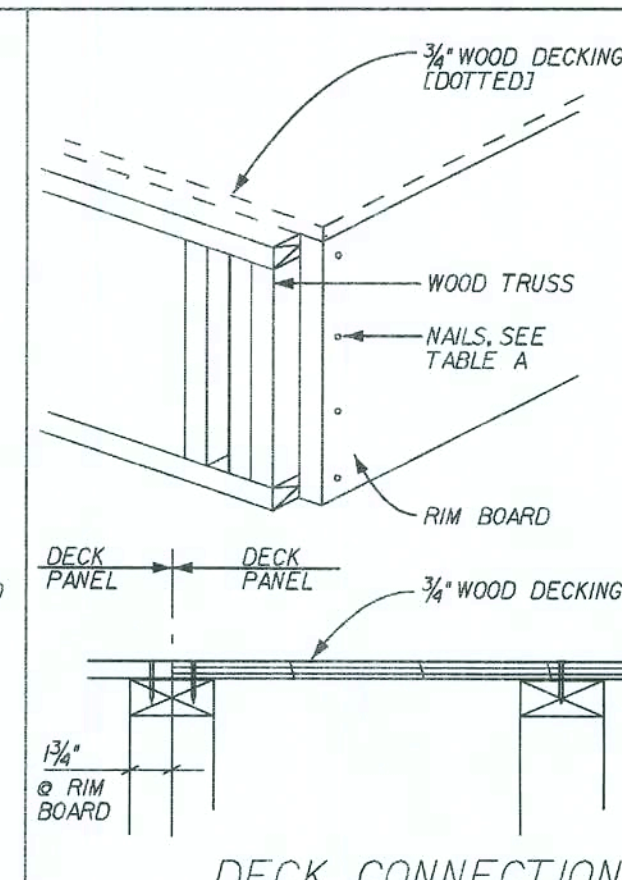


DECK CONNECTION @ PANEL JOINT TRUSS FLOOR

SCALE: 1 1/2" = 1'-0"

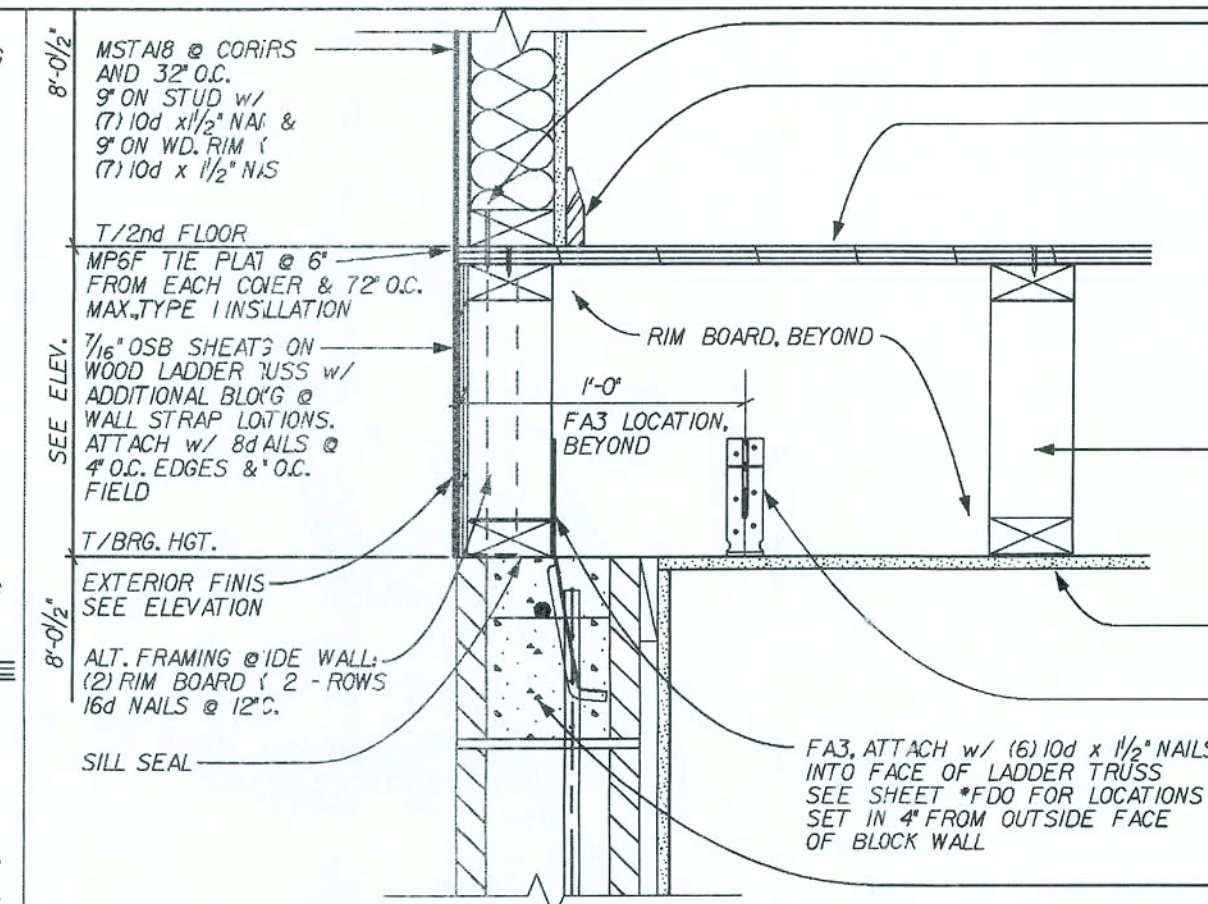

PARTIAL SECTION-TRUSS FLOOR SIDE WALL


SCALE: 1 1/2" = 1'-0"

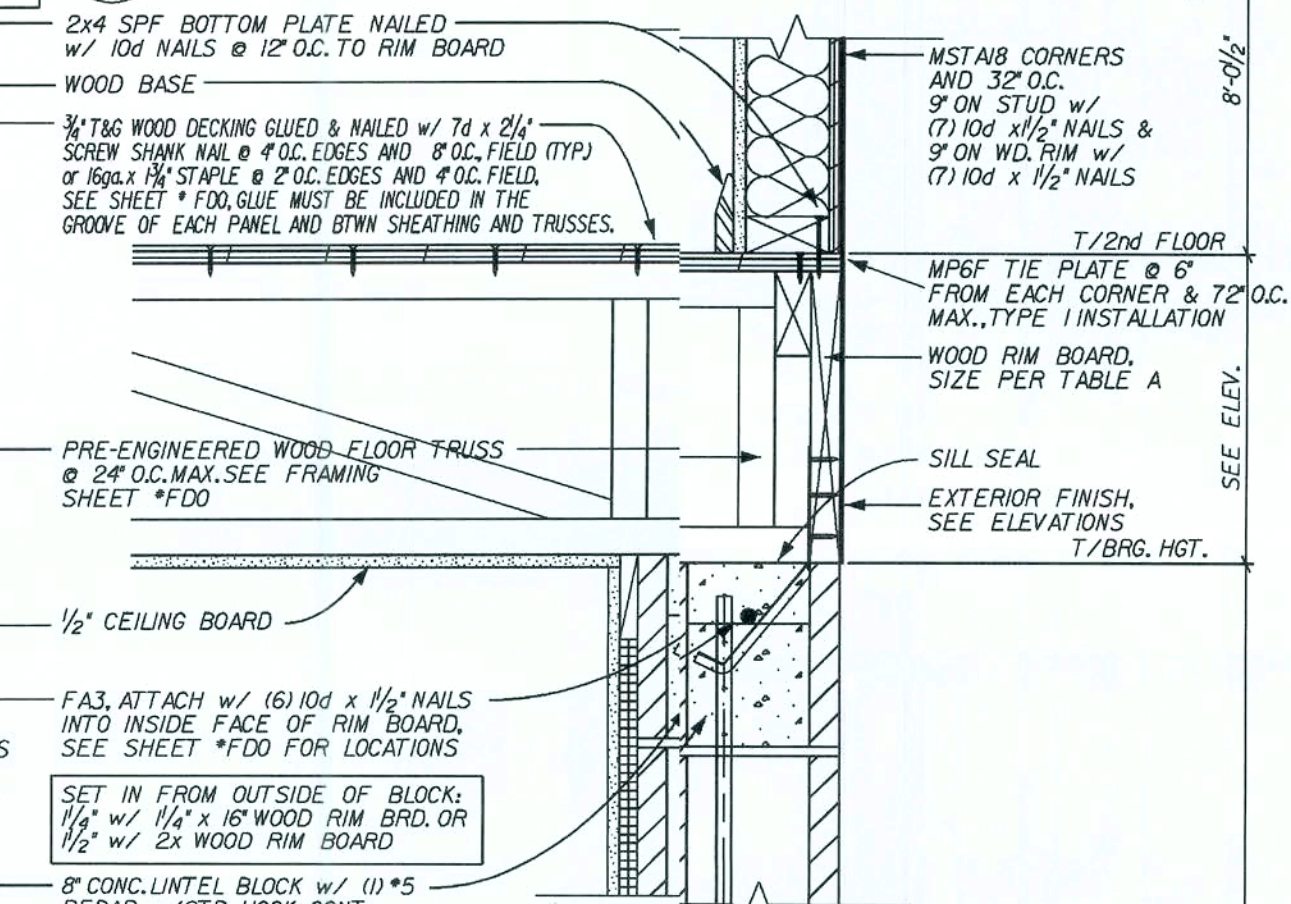

WALL SECTION-TRUSS FLOOR


SCALE: 1 1/2" = 1'-0"

TRUSS DEP.	RIM BD.	* NAILS, RIM BRD. TO FLOOR TRUSS
9/16"	2x10	(4) 10d NAILS
1 1/4"	2x12	(6) 10d NAILS
1 1/2"	1 1/4" x 16"	(6) 10d NAILS

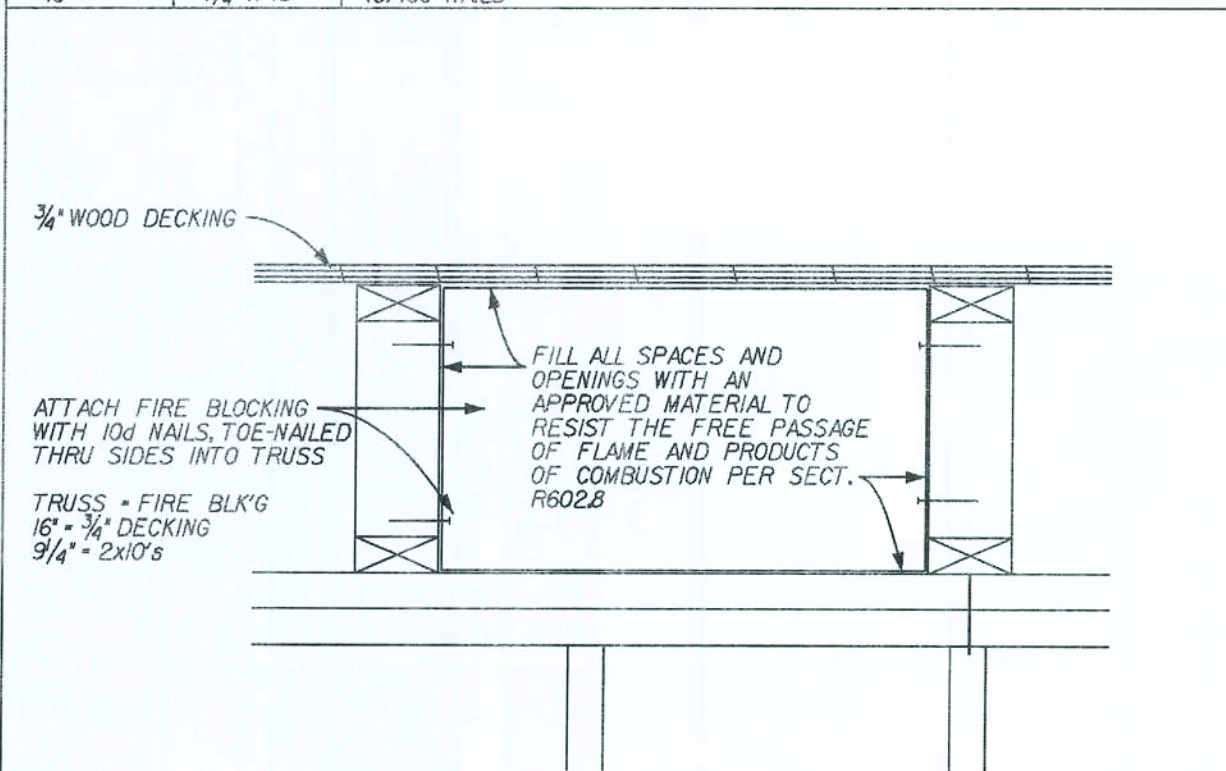


FIRE BLOCKING-TRUSS FLOOR

SCALE: 1 1/2" = 1'-0"

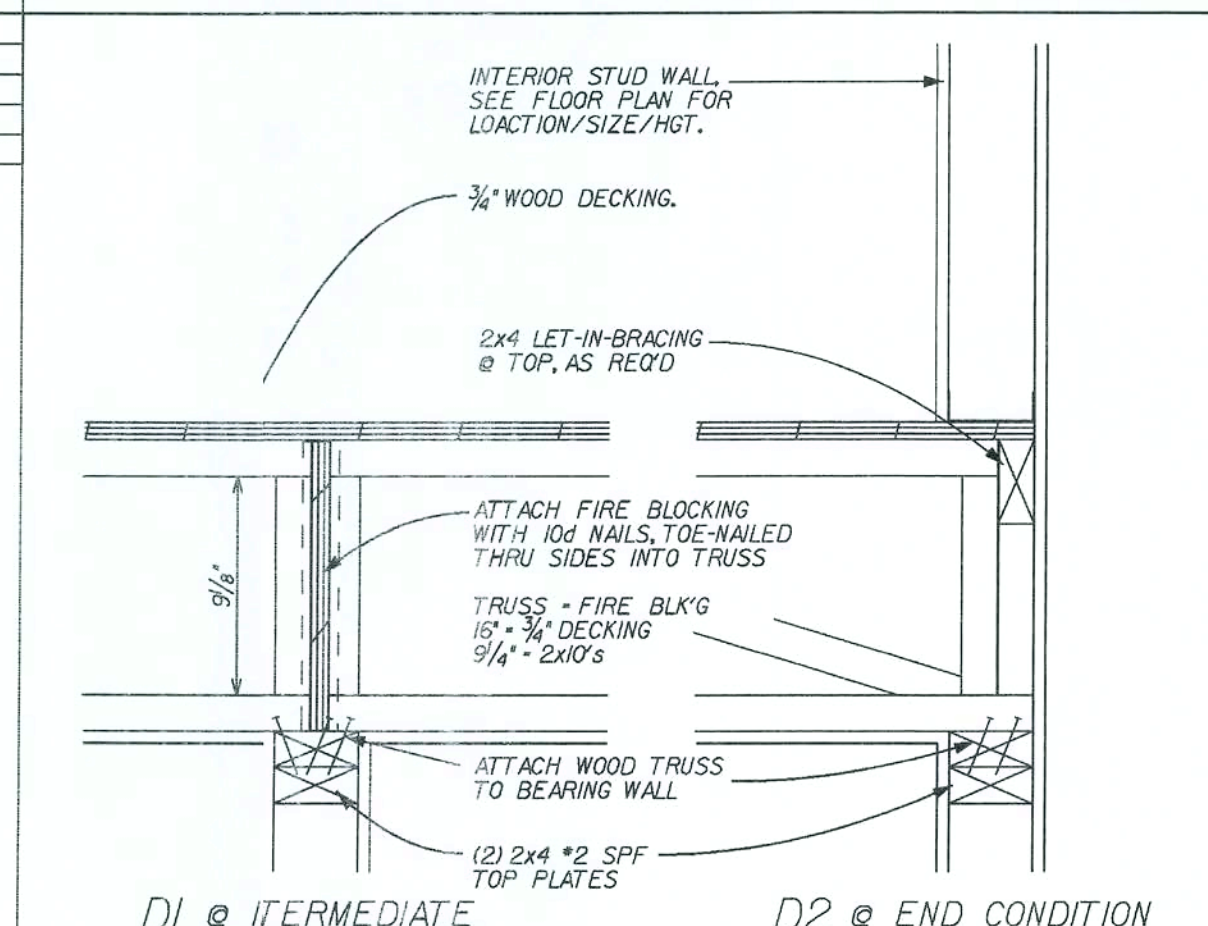

TYPICAL INTERIOR BEARING WALL-TRUSS FLOOR

SCALE: 1 1/2" = 1'-0"

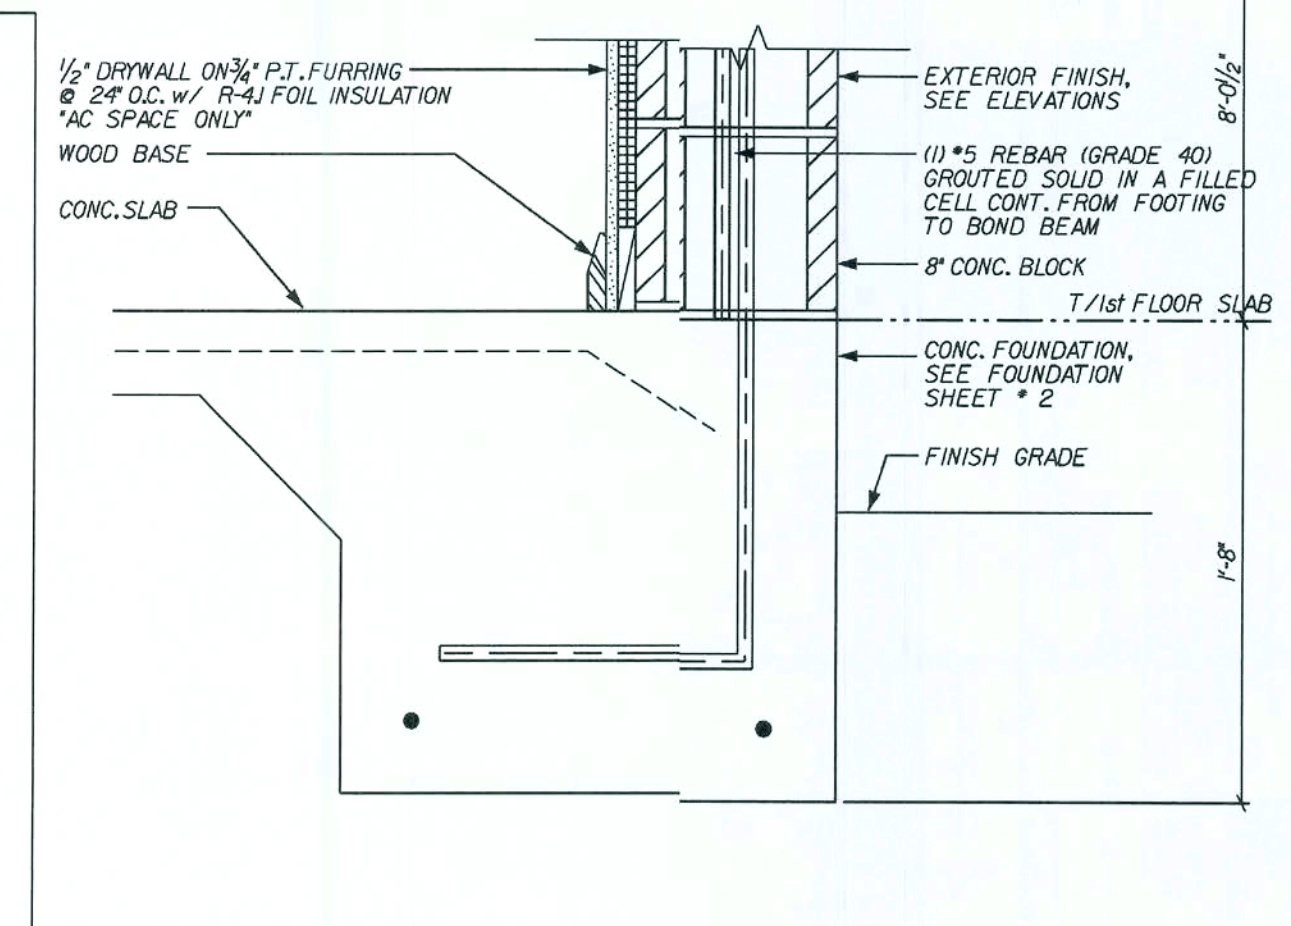

WALL SECTION-FOUNDATION @ BLOCK

SCALE: 1 1/2" = 1'-0"

REVISIONS:

Maronda Homes

FLORIDA

4005 MARONDA WAY SANFORD, FL 32771 (407) 321-0064

THIS DOCUMENT IS THE PROPERTY OF MARONDA HOMES. IT IS TO BE USED ONLY FOR THE PROJECT AND SITE SPECIFICALLY IDENTIFIED HEREON. IT IS NOT TO BE REPRODUCED, COPIED, OR TRANSMITTED IN ANY FORM OR BY ANY MEANS, ELECTRONIC OR MECHANICAL, INCLUDING PHOTOCOPYING, RECORDING, OR BY ANY INFORMATION STORAGE AND RETRIEVAL SYSTEM, WITHOUT THE WRITTEN PERMISSION OF MARONDA HOMES.

TWO STORY WALL SECTIONS

SUNBURY-NEWBERRY

GARAGE:

DRAWN BY: RELEASE DATE: 10-08-04 11:50:59

Maronda Systems
4005 Maronda Way
Sanford, FL 32771
(407) 321-0064

Elmer Bergman, P.E.
License No. 50158

MAY 02 2008

SHEET:
WS-S1

FLORIDA BUILDING CODE 2004 : RESIDENTIAL





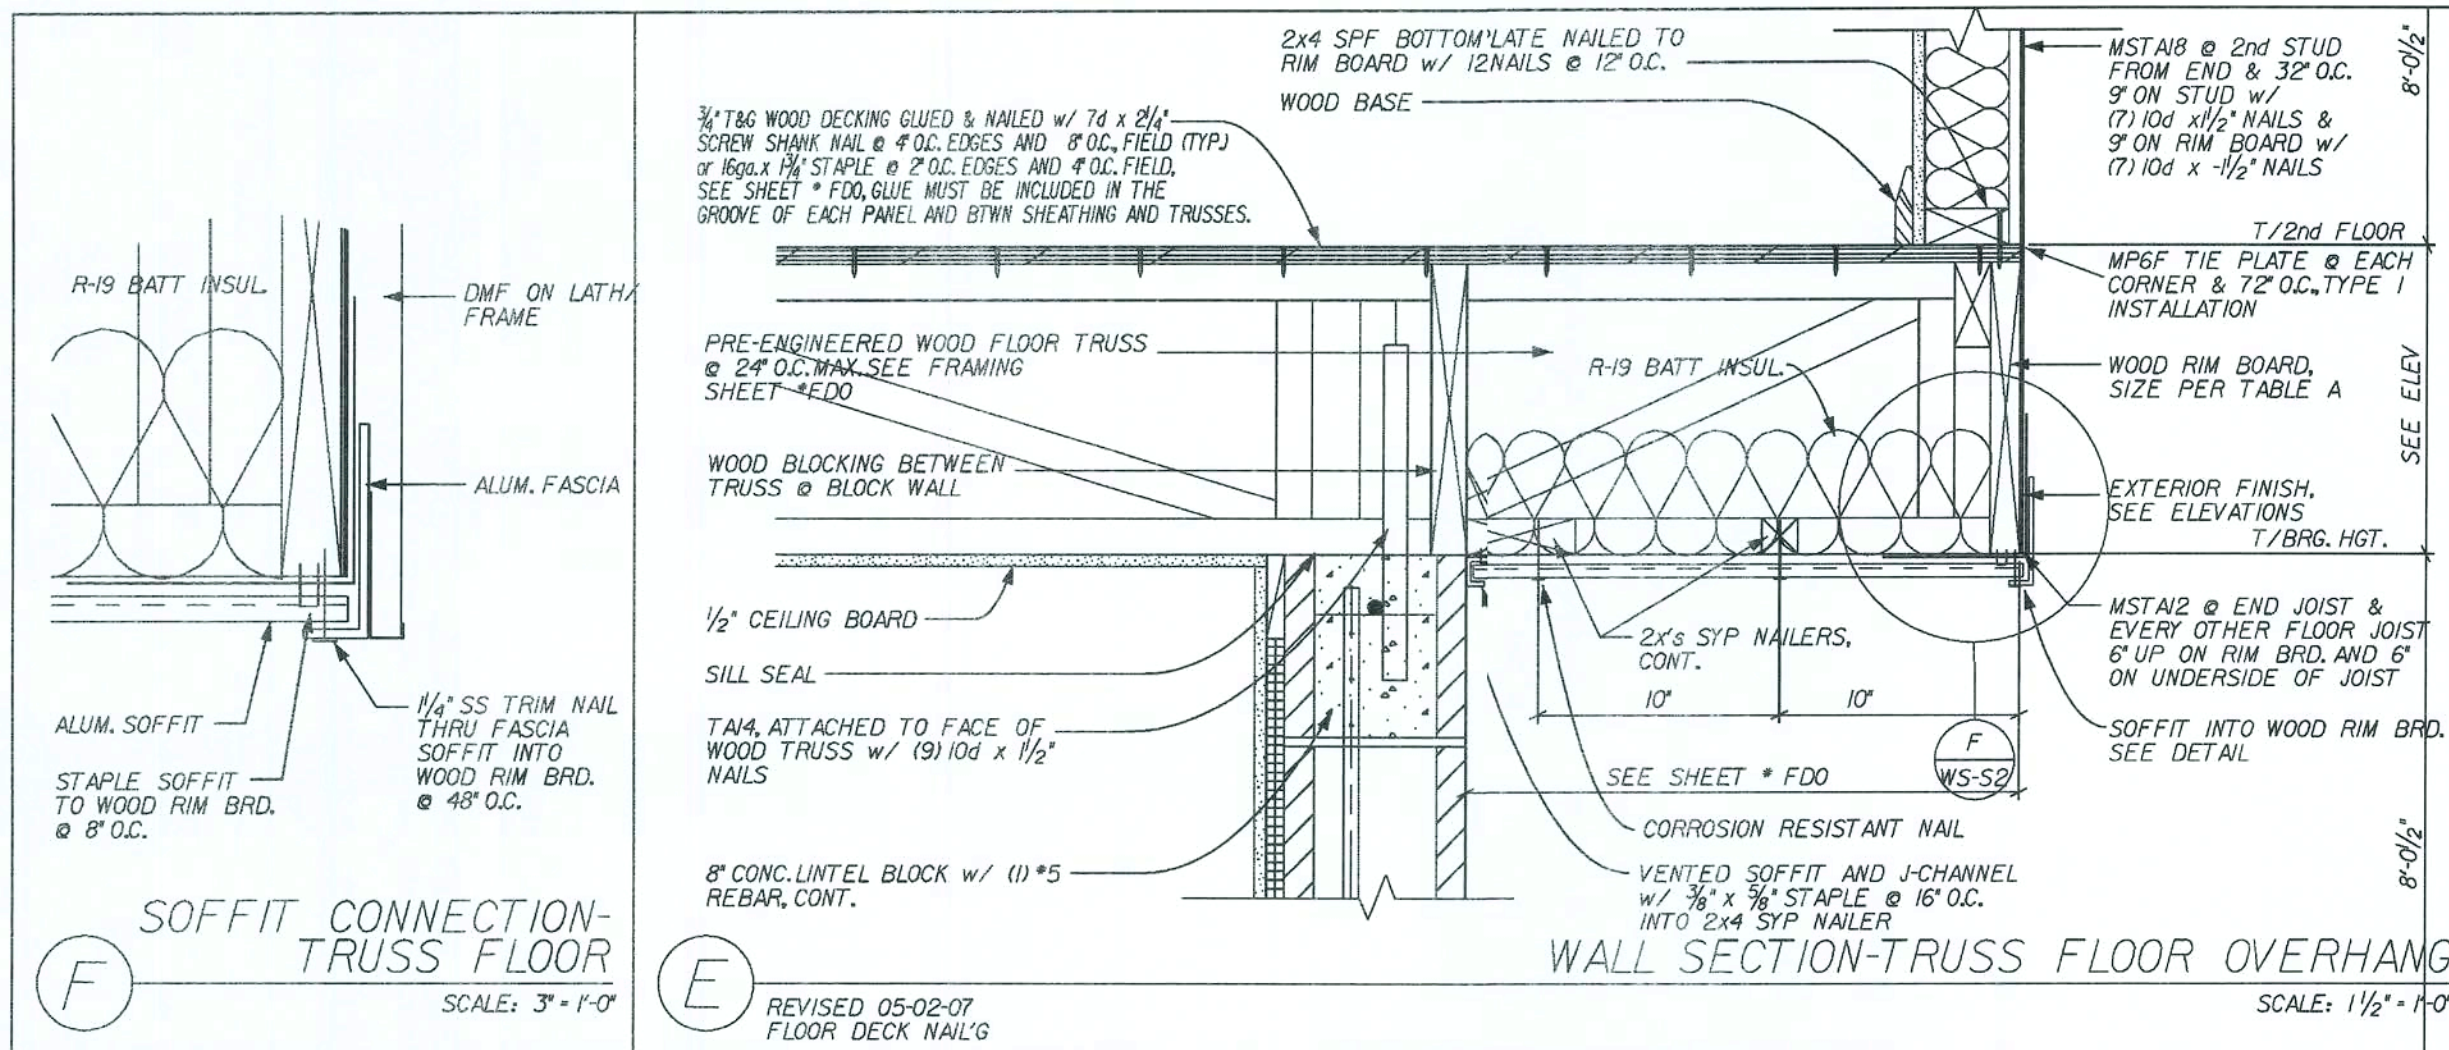


TABLE A

TRUSS DEP.	RIM E	* NAILS, RIM BRD. TO FLOOR TRUSS
9/4"	2x11	(4) 10d NAILS
11/4"	2x11	(6) 10d NAILS
16"	1 1/4" x 16"	(6) 10d NAILS

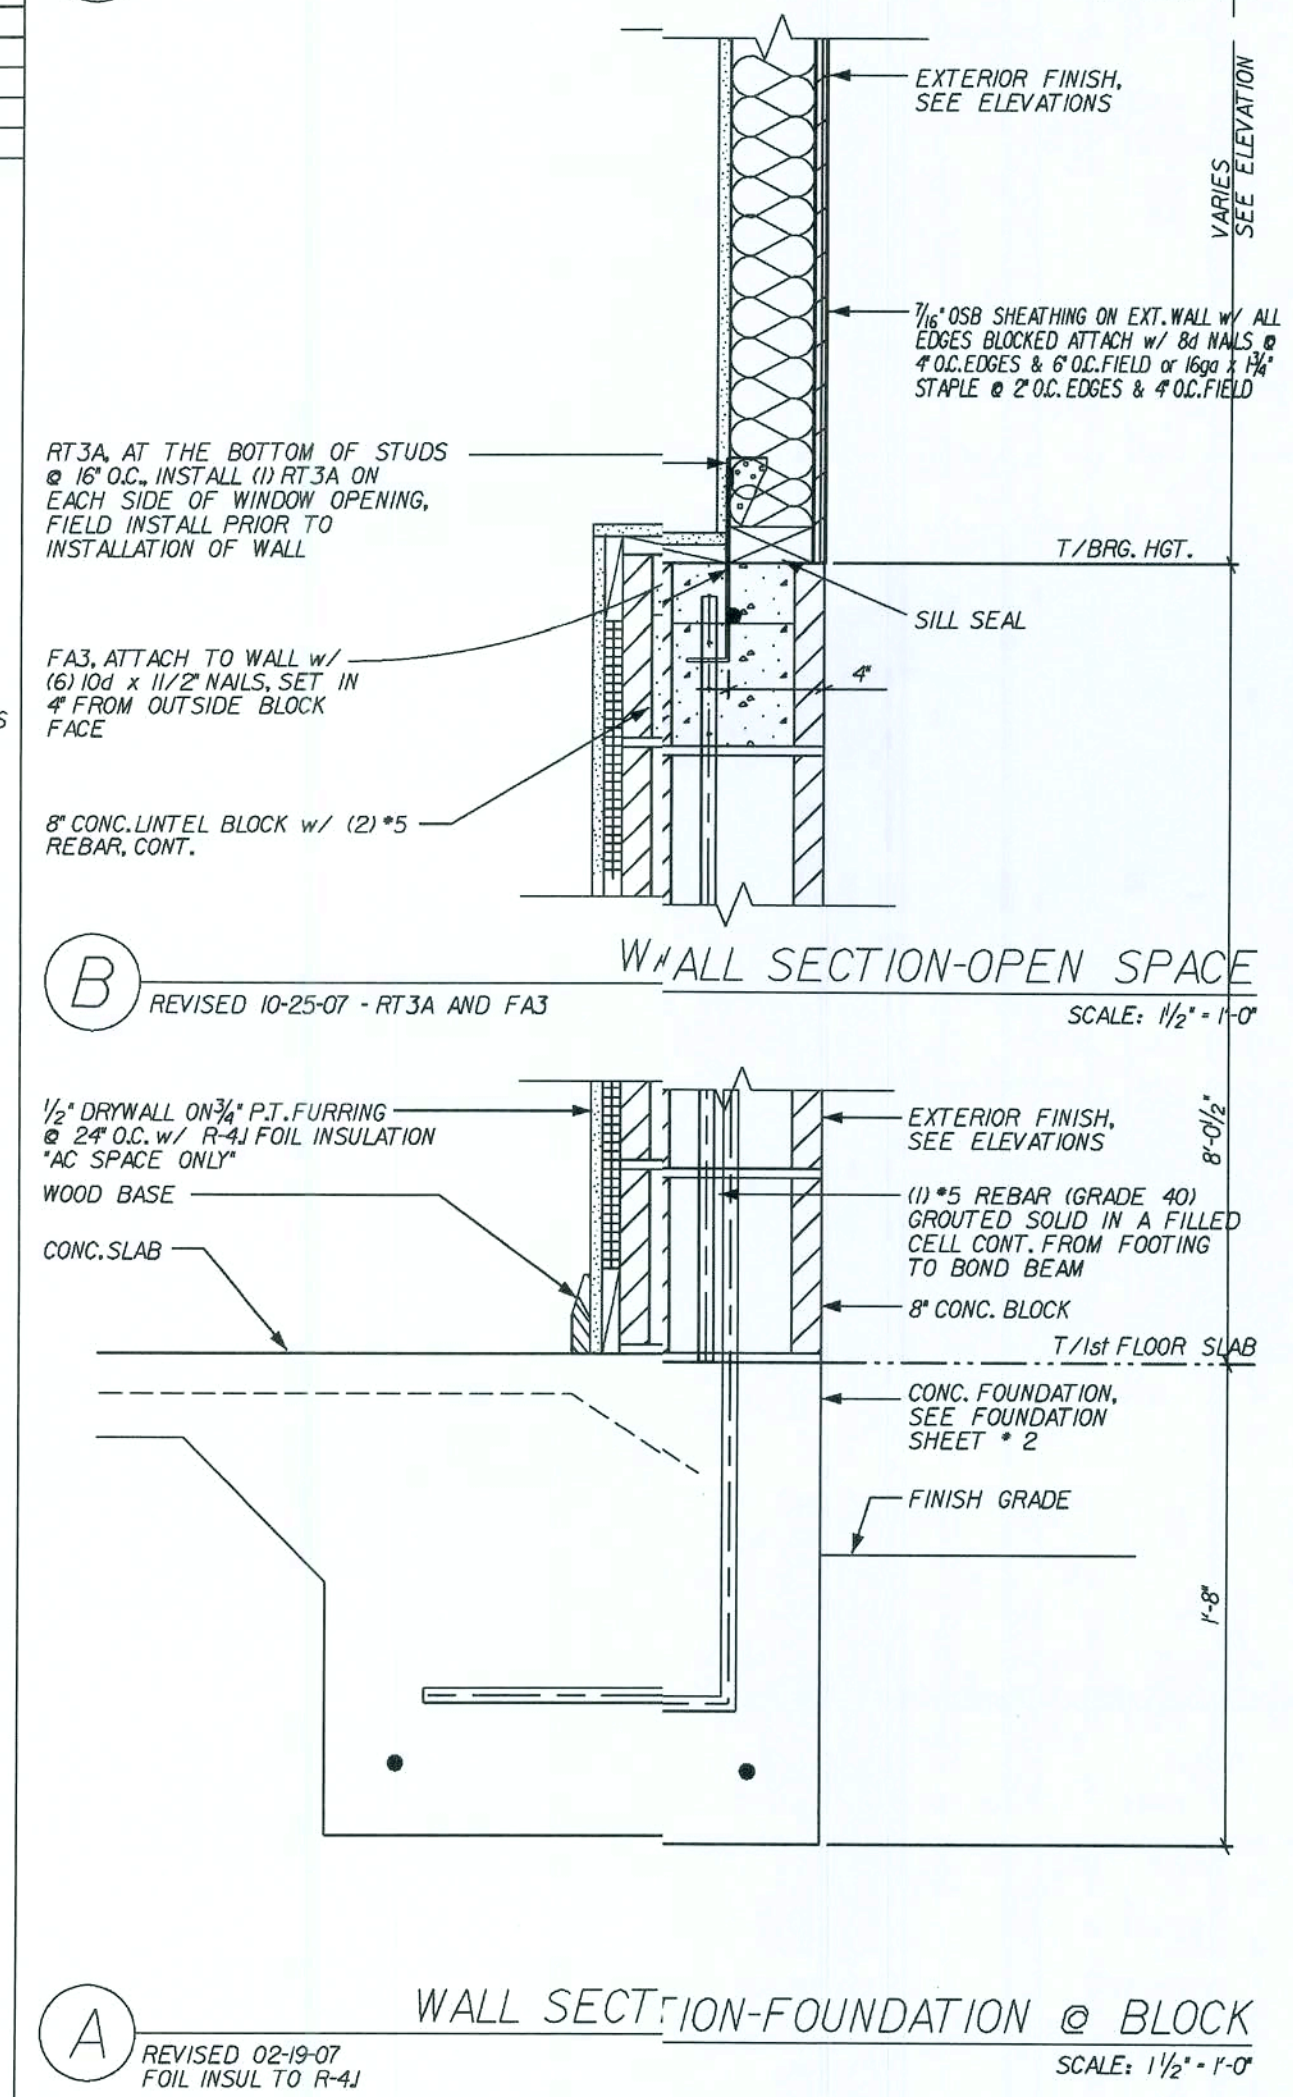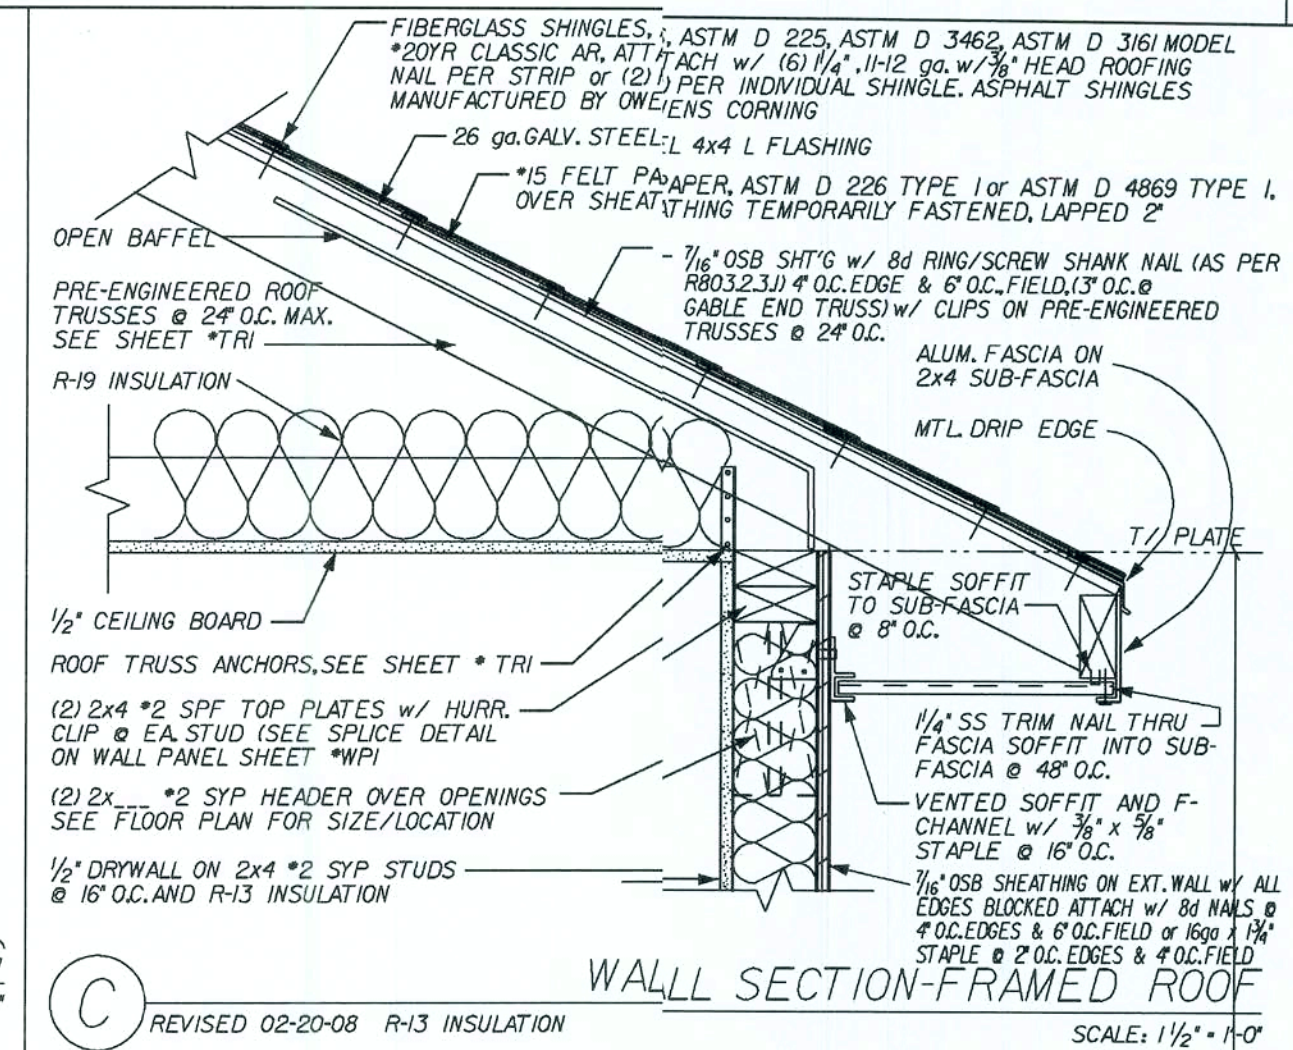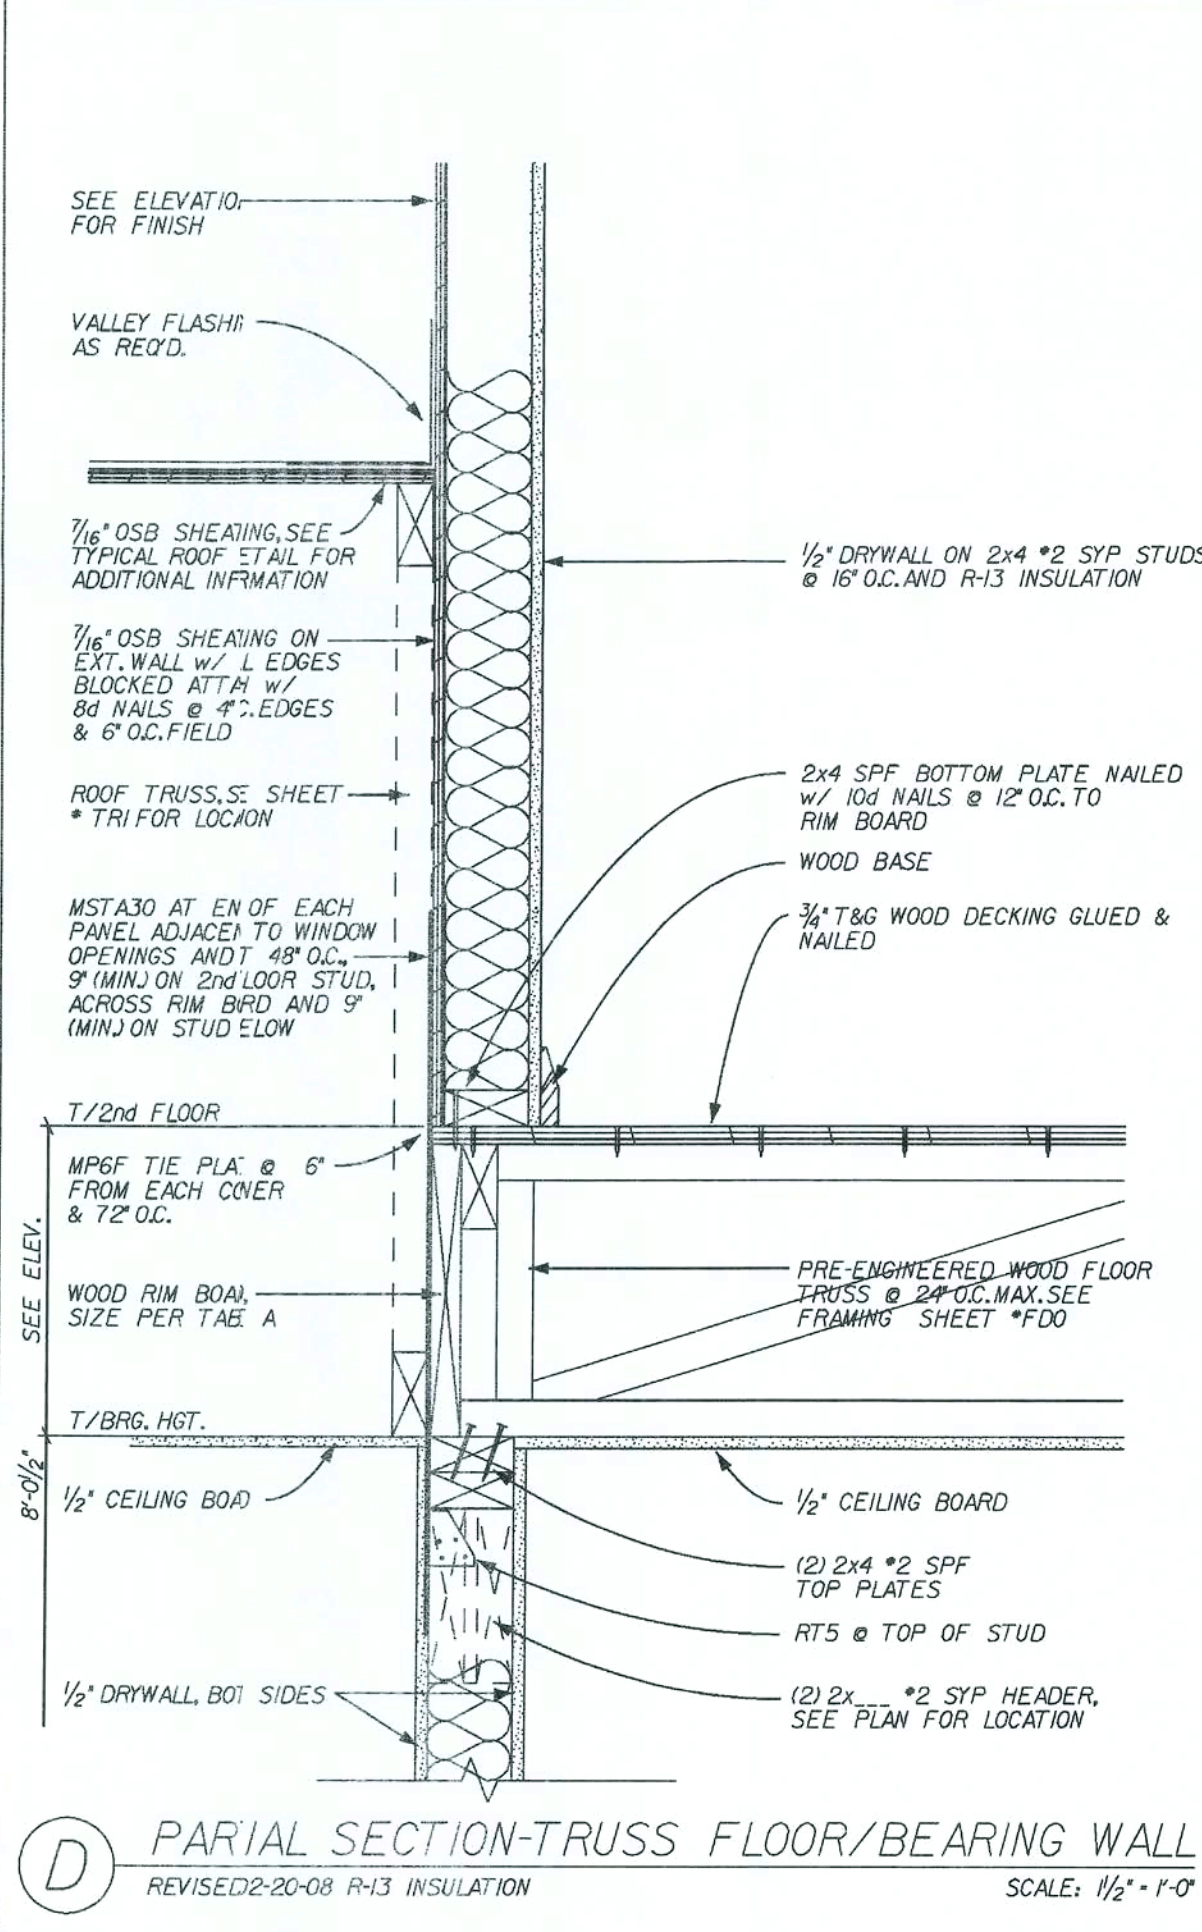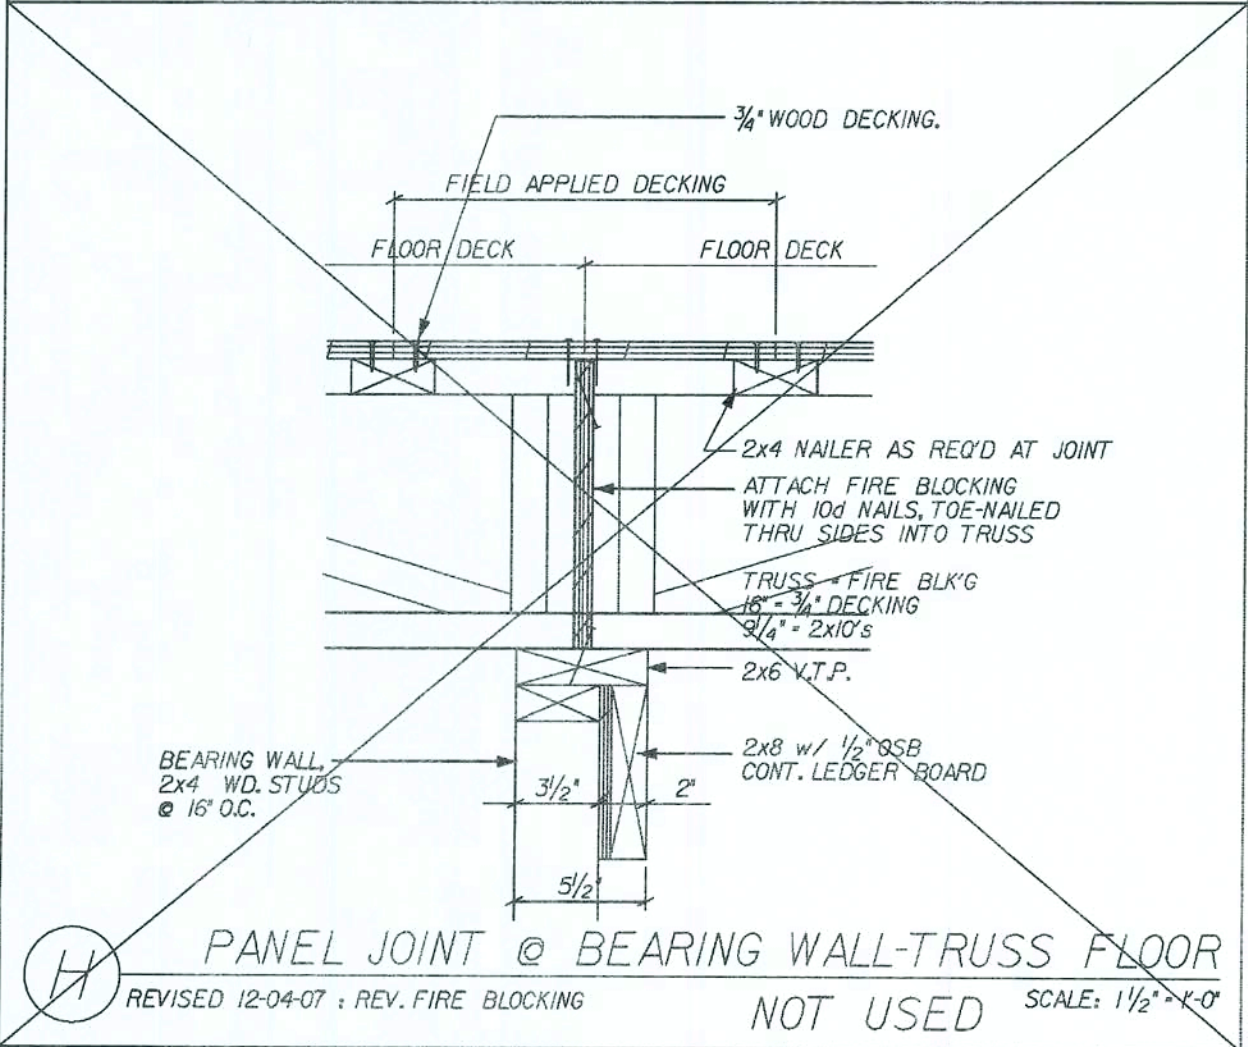

REVISIONS:

Maronda Homes
FLORIDA
4005 MARONDA WAY
SANFORD, FL 32771
(407) 321-0064

SUNBURY-NEWBERRY

TWO STORY WALL SECTIONS

FLORIDA: THIS STRUCTURE WAS DESIGNED IN ACCORDANCE WITH THE REQUIREMENTS OF THE FLORIDA BUILDING CODE 2004 - RESIDENTIAL AUGUST 2006 SUPPLEMENT










DRAWN BY: GARAGE: RELEASE DATE: 10-08-04 11:5100

Maronda Systems
4005 Maronda Way
Sanford, FL 32771
(407) 321-0064

Elmer Bergman, P.E.
License No. 50158
MAY 02 2008


SHEET: WS-S2

FLORIDA BUILDING CODE 2004 : RESIDENTIAL

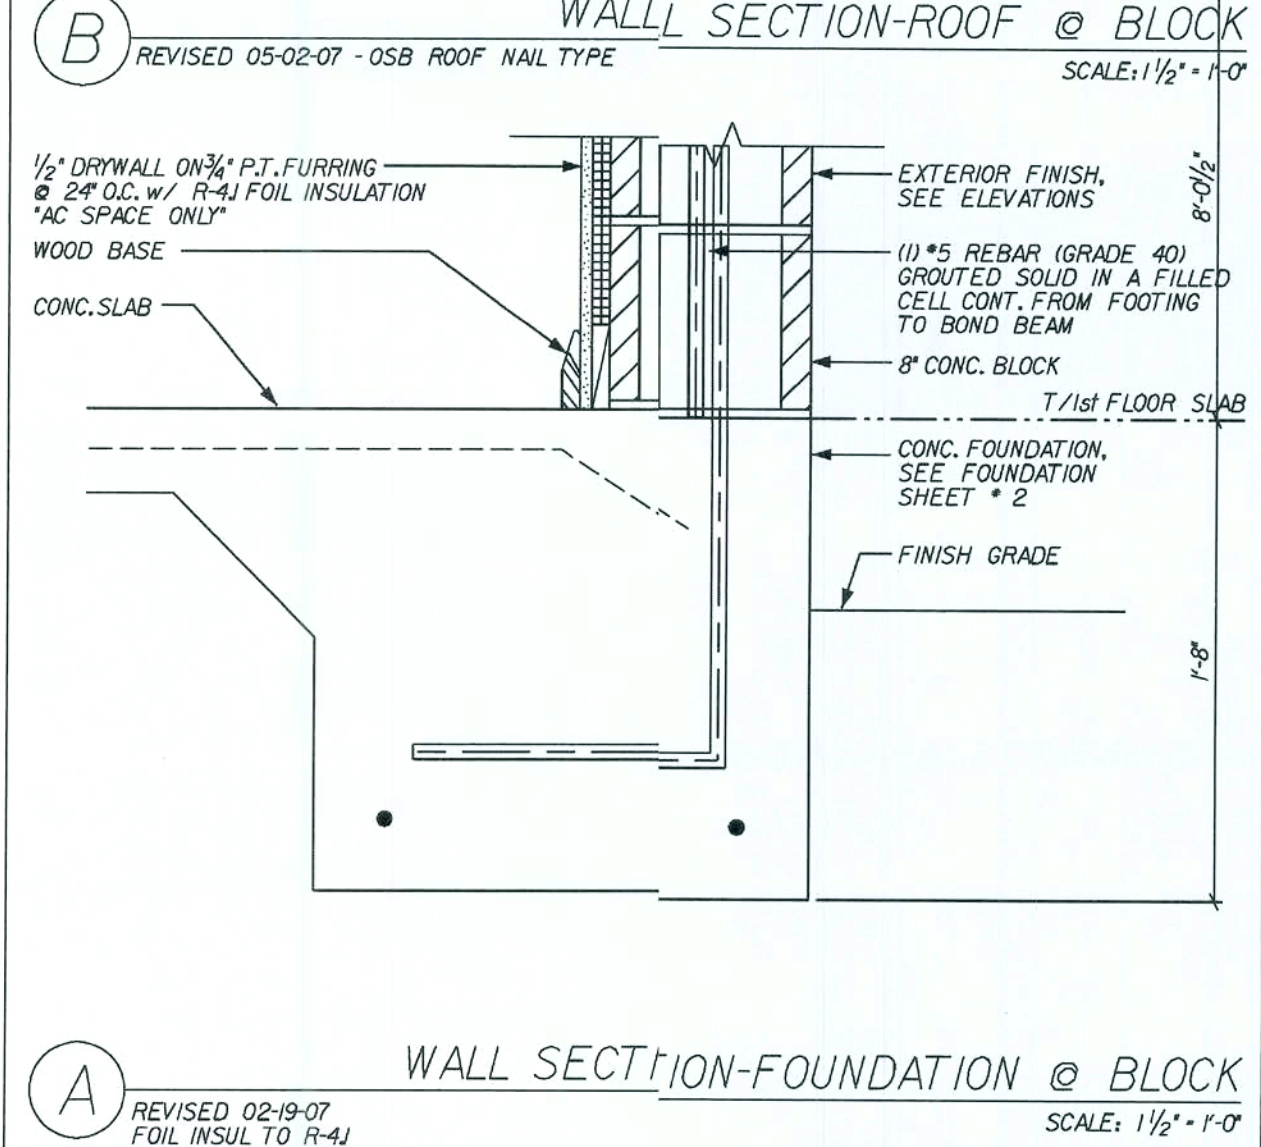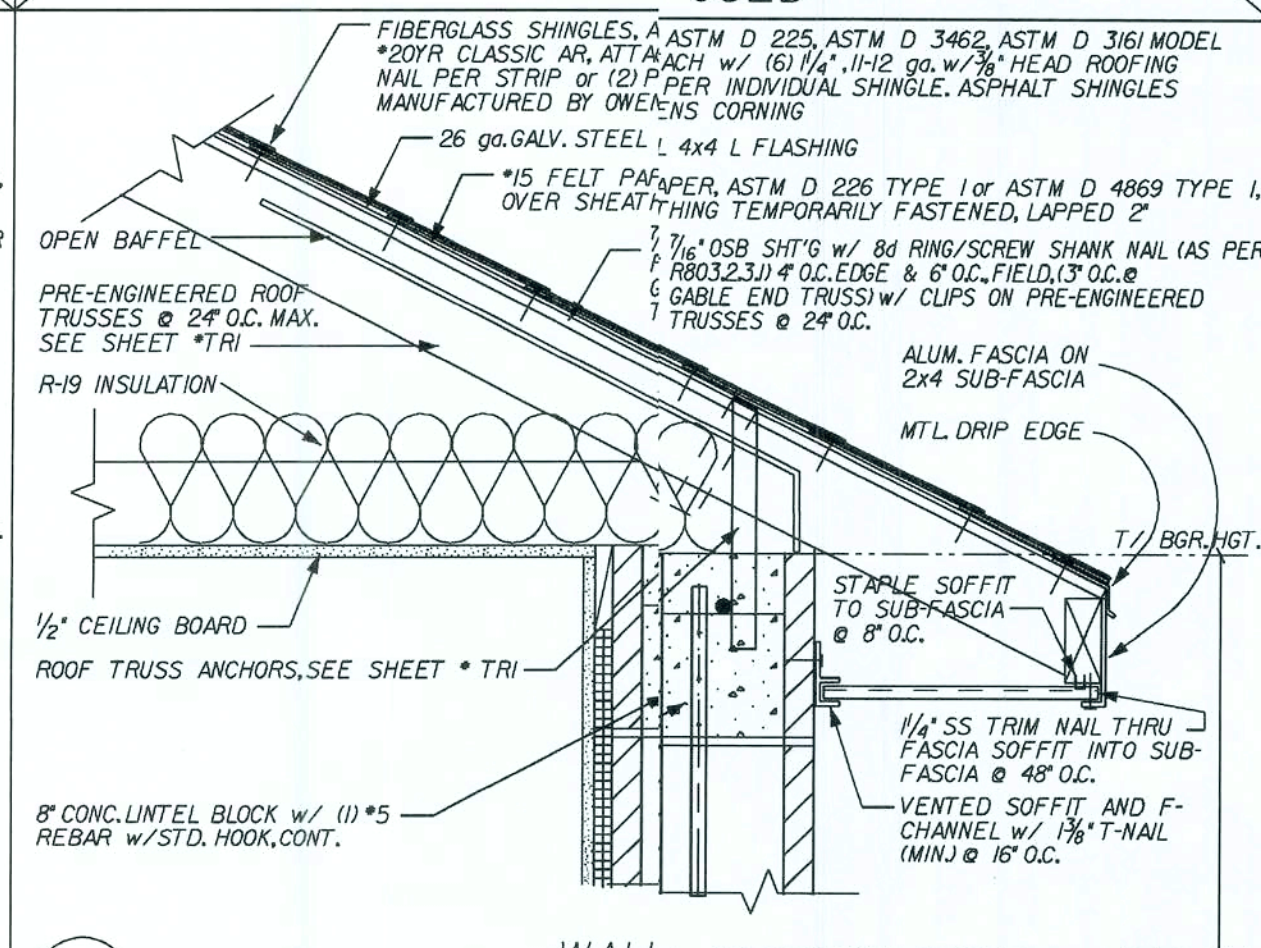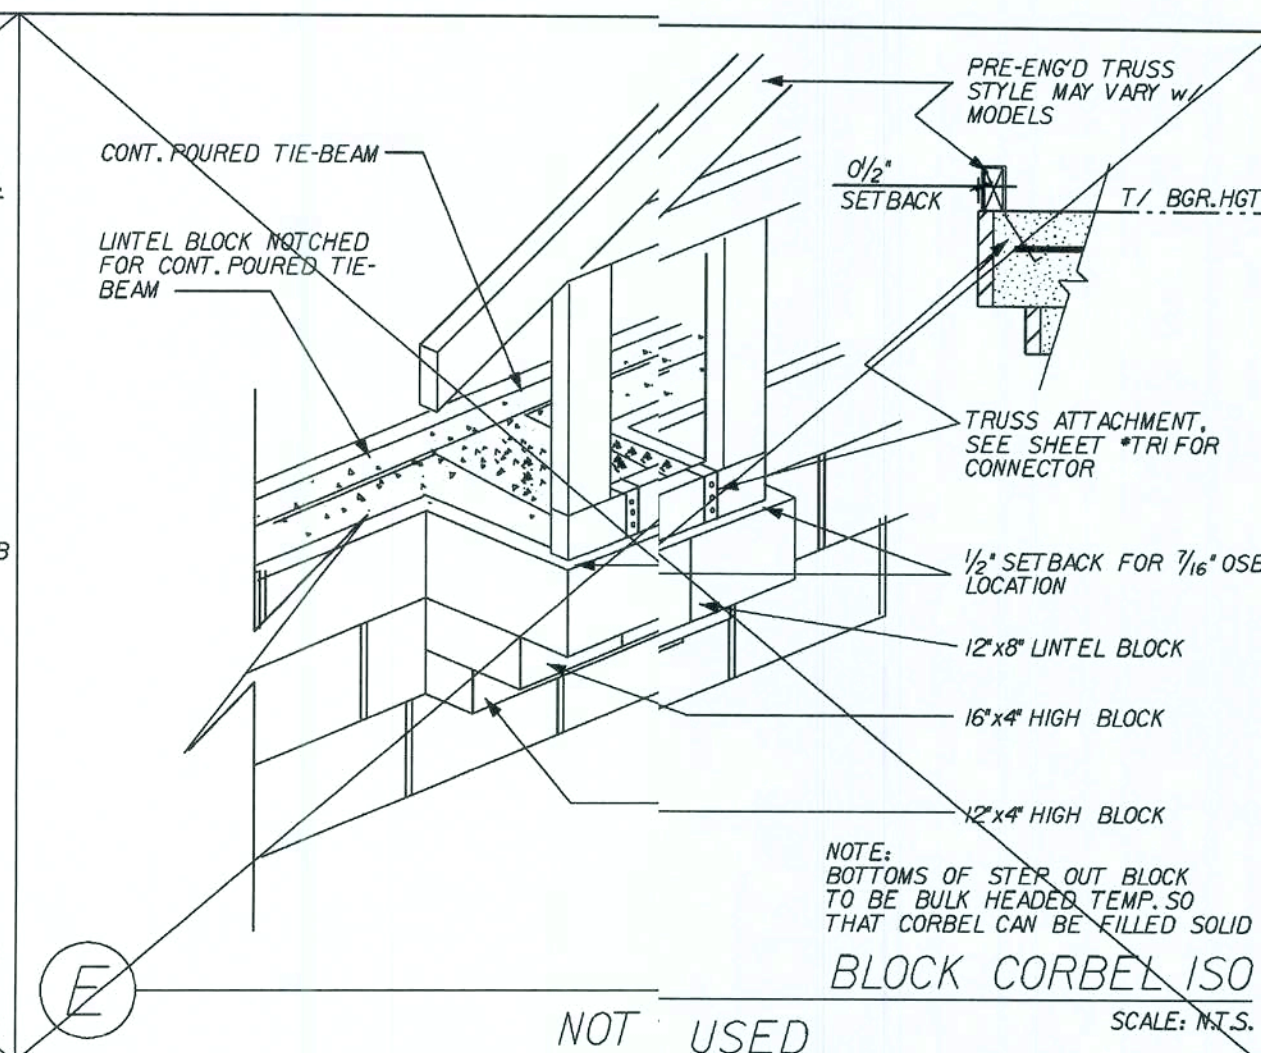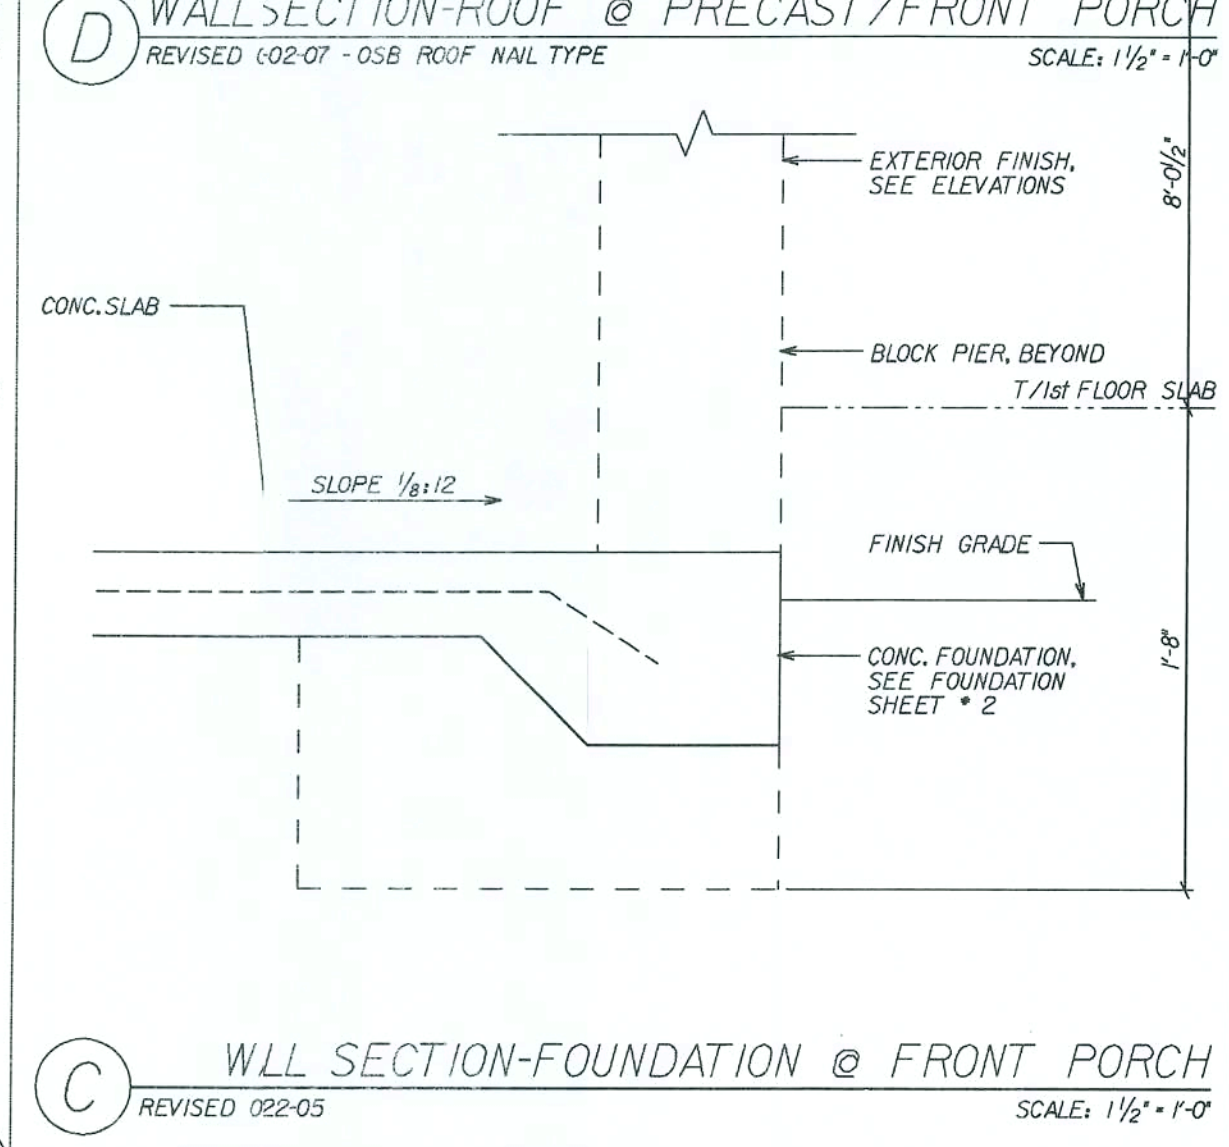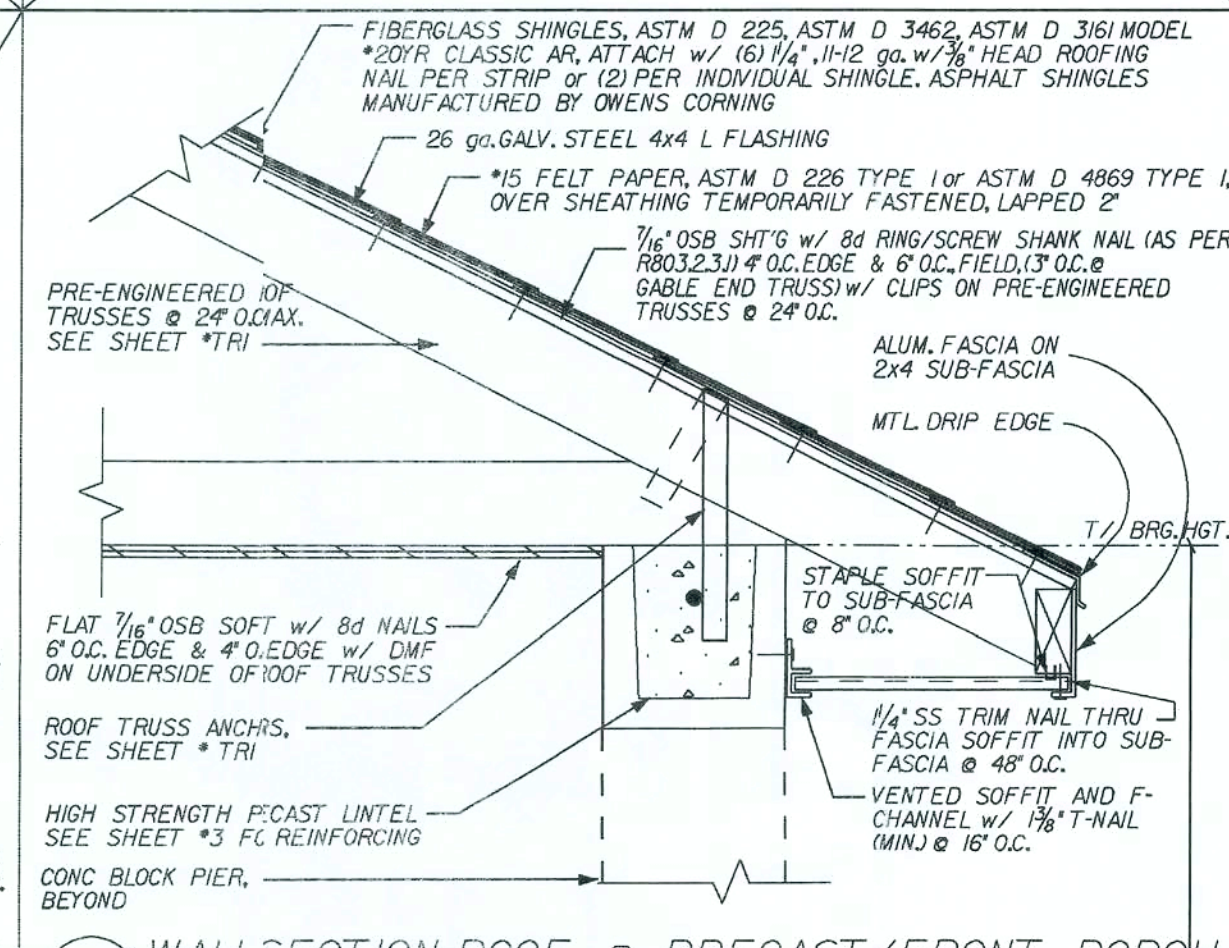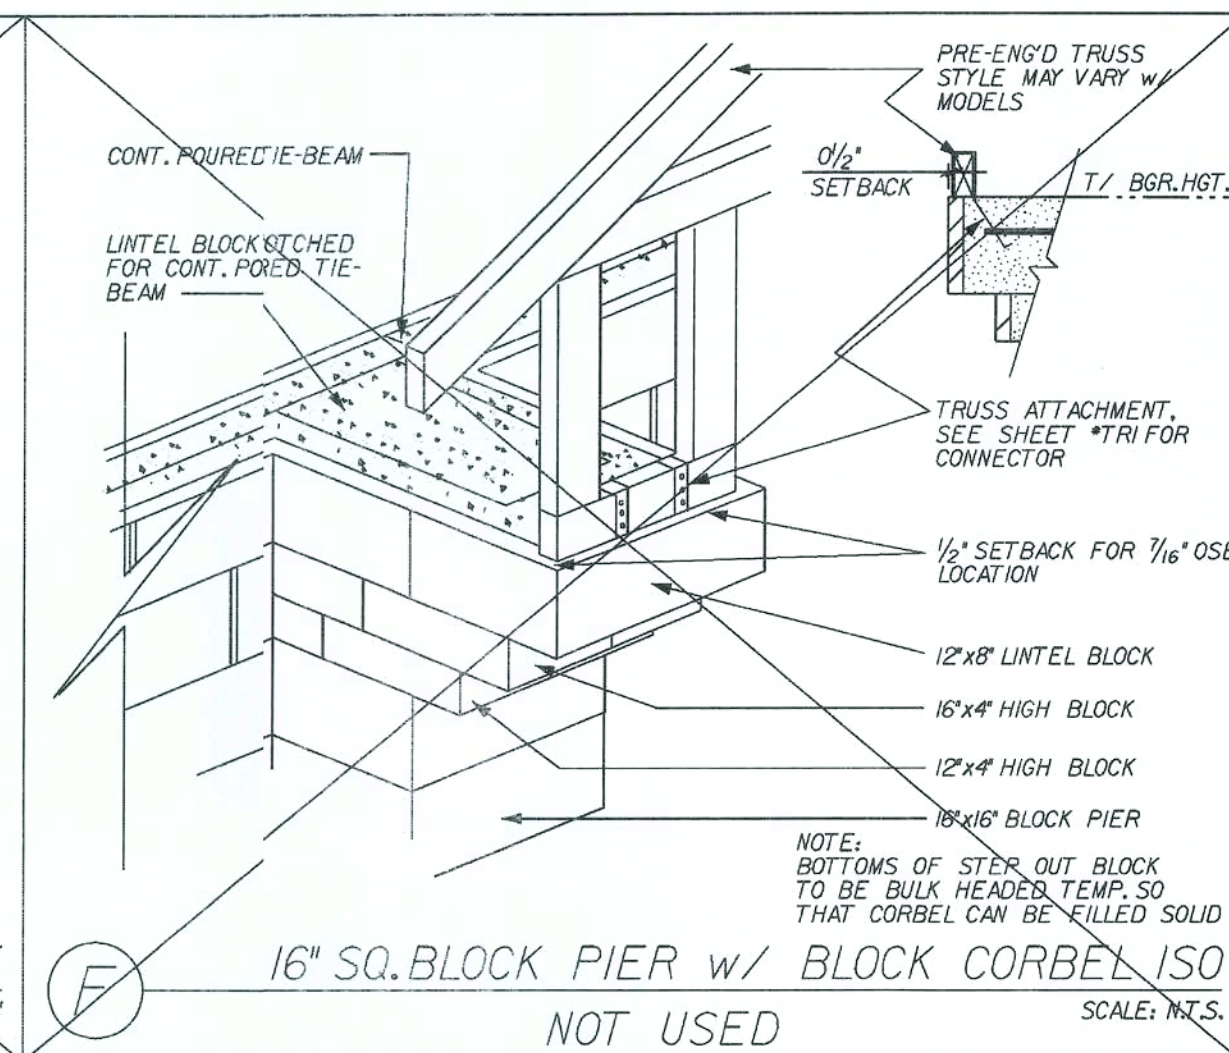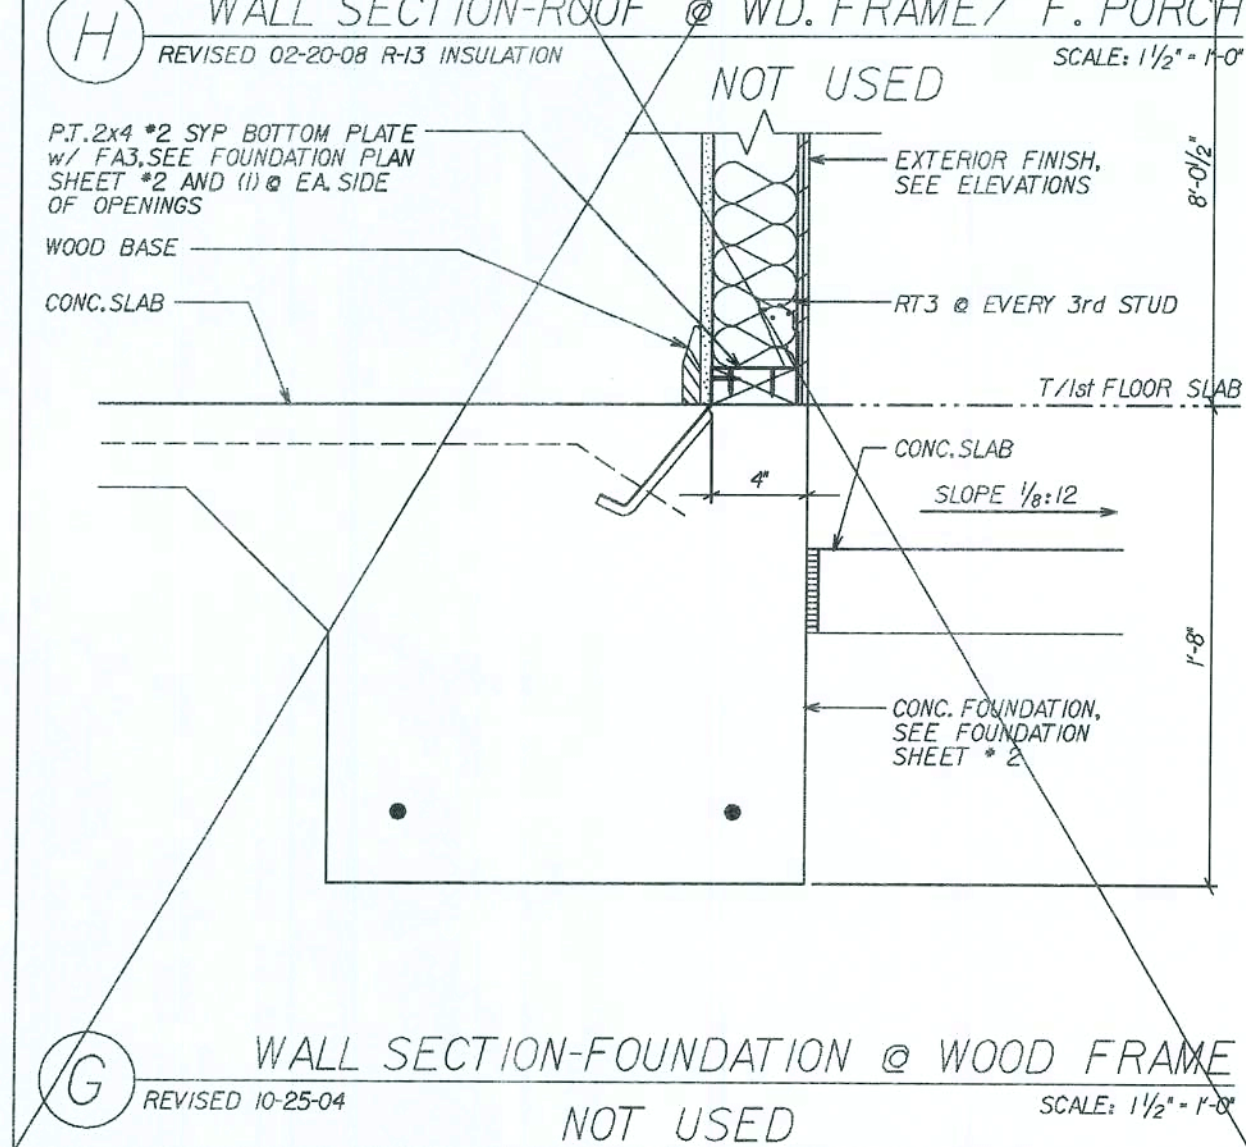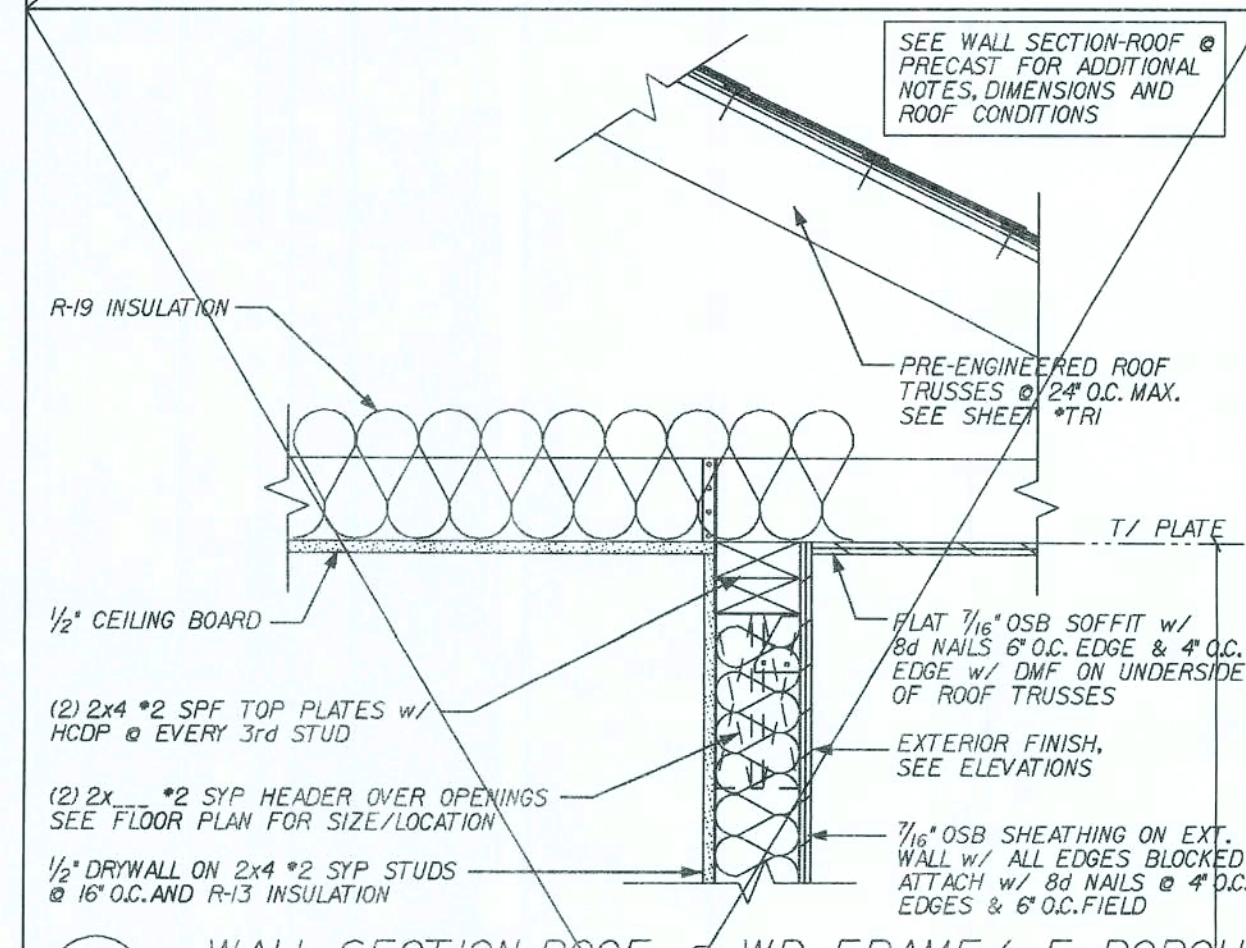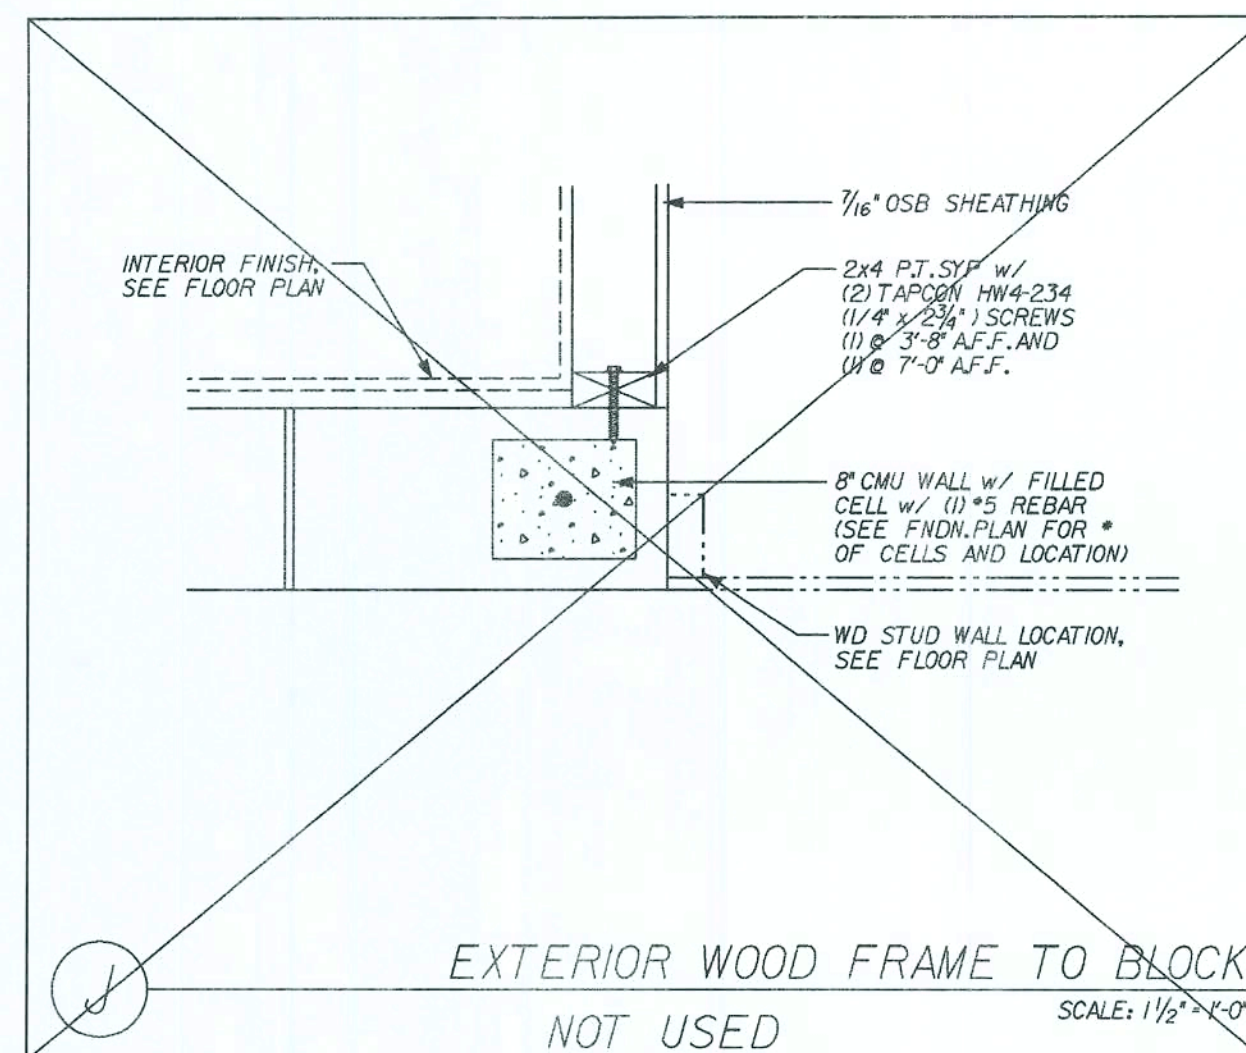


REVISIONS:	
Maronda Homes 4005 MARONDA WAY SANFORD, FL 32771 (407) 321-0064 FLORIDA THIS STRUCTURE WAS DESIGNED IN ACCORDANCE WITH THE REQUIRE- MENTS OF THE FLORIDA BUILDING CODE 2004 - RESIDENTIAL AND 2006 SUP- PLEMENT	
ONE STORY	WALL SECTIONS
SUNBURY-NEWBERRY	
DRAWN BY:	GARAGE:
RELEASE DATE:	10-08-04
Maronda Systems 4005 Maronda Way Sanford, FL 32771 (407) 321-0064	
<i>Elmer Bergman, P.E.</i> Elmer Bergman, P.E. License No. 50158	
MAY 02 2008	
SHEET: WS-B1	
FLORIDA BUILDING CODE 2004 - RESIDENTIAL	


An isometric drawing of a mechanical part, likely a bracket or a support. The part has a base plate with a central rectangular cutout. A vertical support rises from the left side of the base. The dimensions are indicated as 5 inches for the width of the base and 7 5/8 inches for the height of the vertical support.

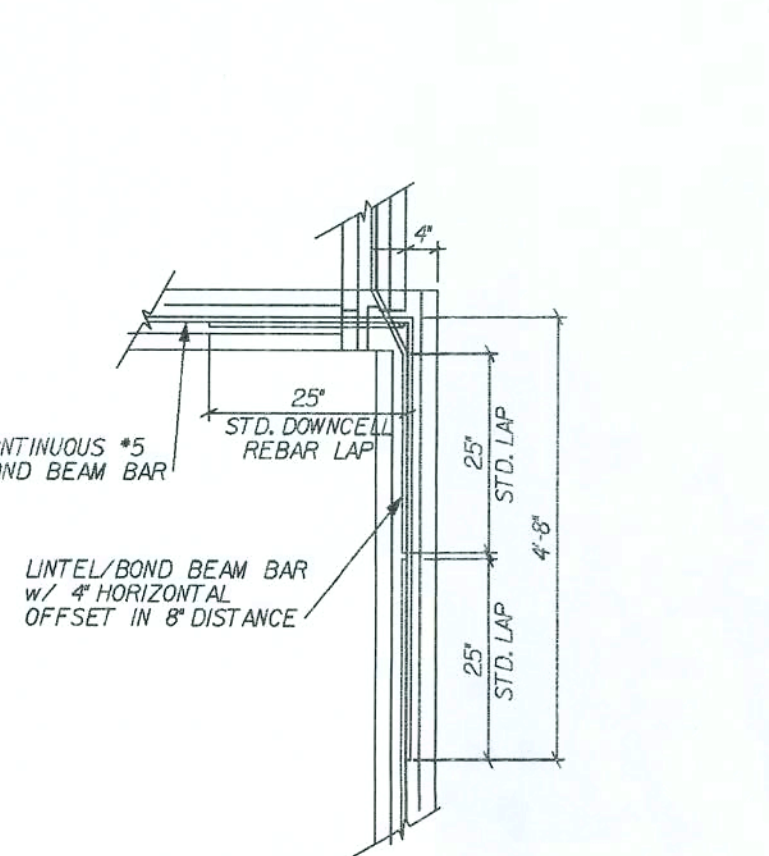

MODIFIED LINTEL @ FRONT PORCH
SCALE: N.T.S.

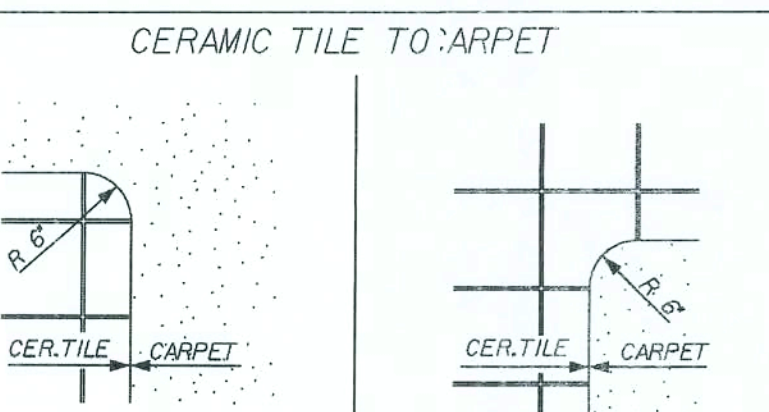


OUTSIDE CORNER | INSIDE CORNER

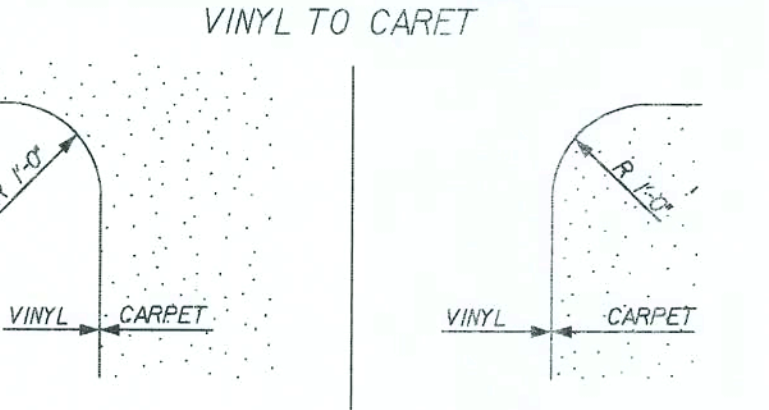


T SIDE CORNER | V SIDE CORNER
 FLOOR EDGE ORNER DETAIL
 SCALE: 1/2" = 1'-0"

CONNECTOR	MAX. UPLIFT
LTW12	775 LBS
LFTA6	990 LBS
RT16	700 LBS

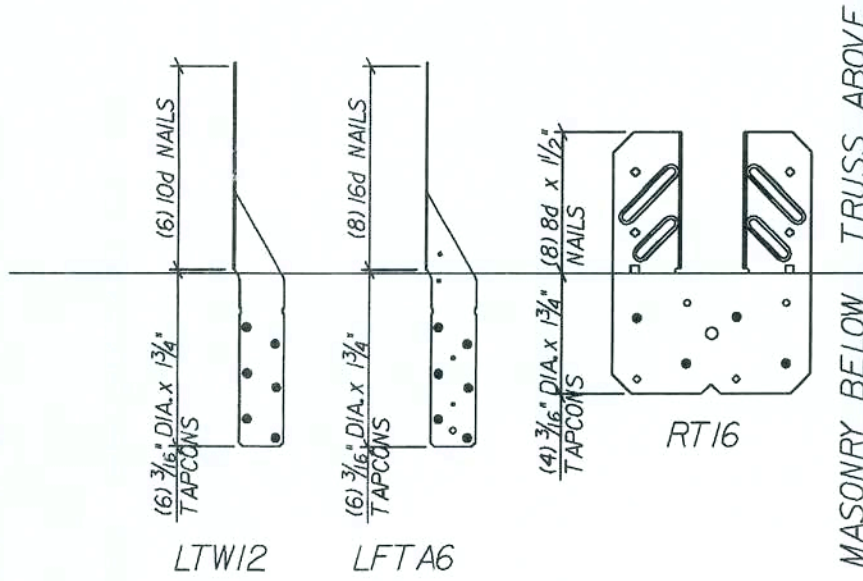


ANCHOR FASTENING SCHEDULE
MISSED ROOF TIE DOWN REPAIR

SCALE: N.T.S.

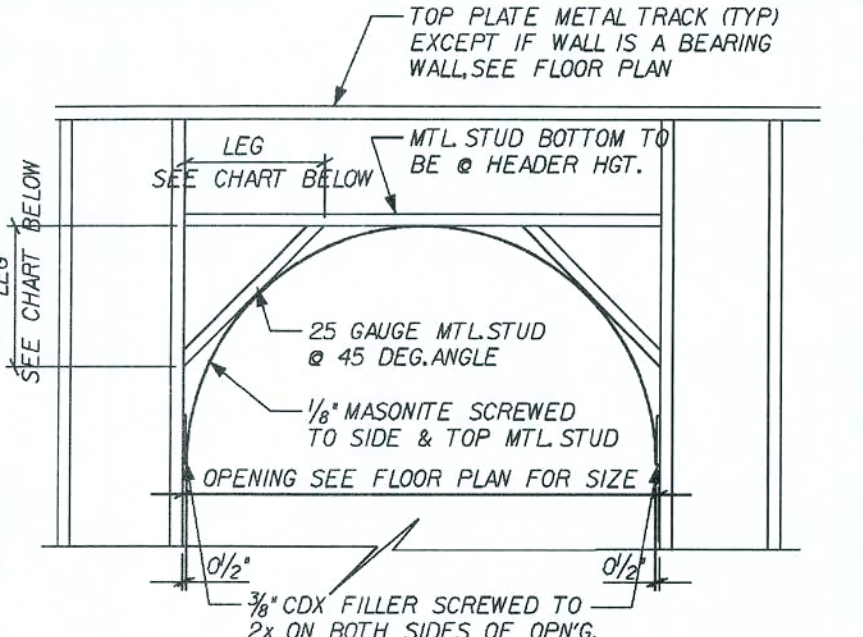


OPENING	LEGS
2'-1" = 2'-0" ARCH OPENING	7 1/2"
2'-7" = 2'-6" ARCH OPENING	8 1/8"
2'-9" = 2'-8" ARCH OPENING	9 1/16"
3'-1" = 3'-0" ARCH OPENING	10 5/8"
4'-1" = 4'-0" ARCH OPENING	15"
-	-


INTERIOR CURVED ARCH
SCALE: 1/2" = 1'-0"

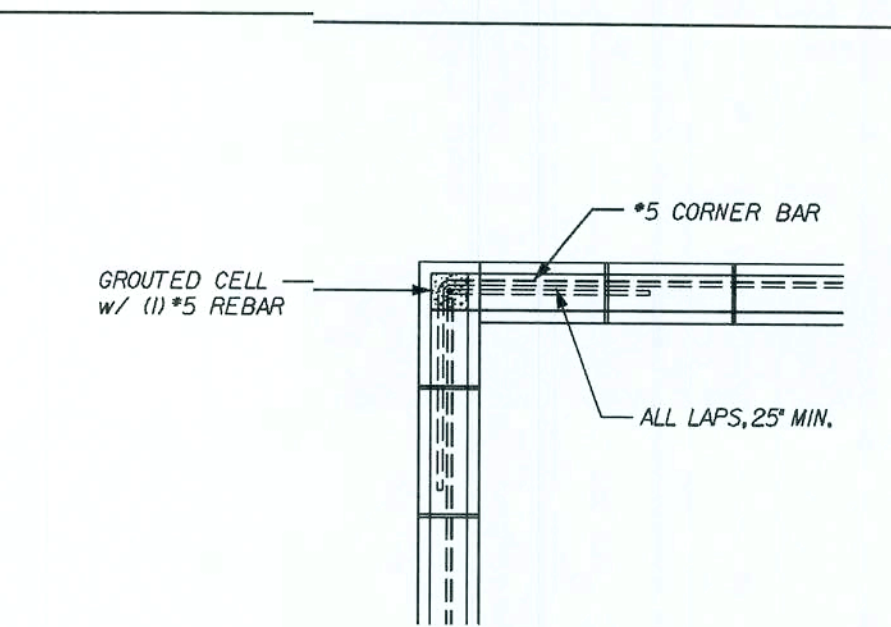

TYPICAL BOND BEAM @ CORNER

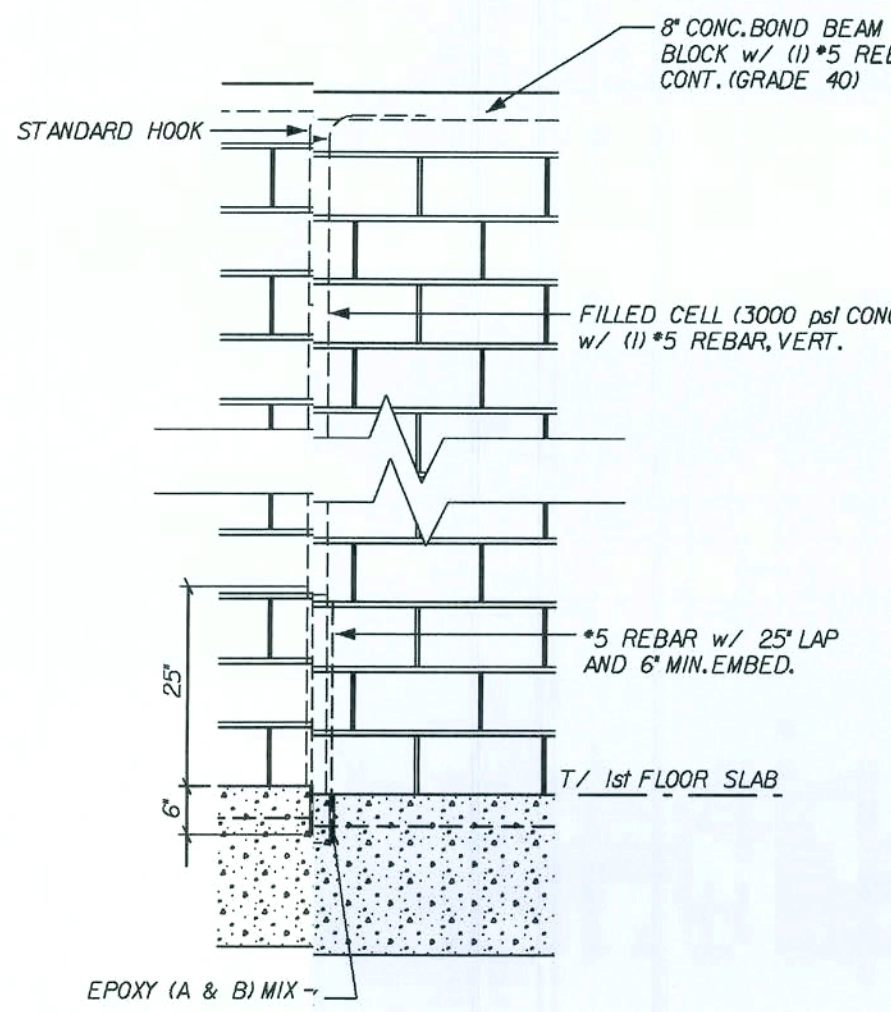

MISSED DOWN ROD REPAIR

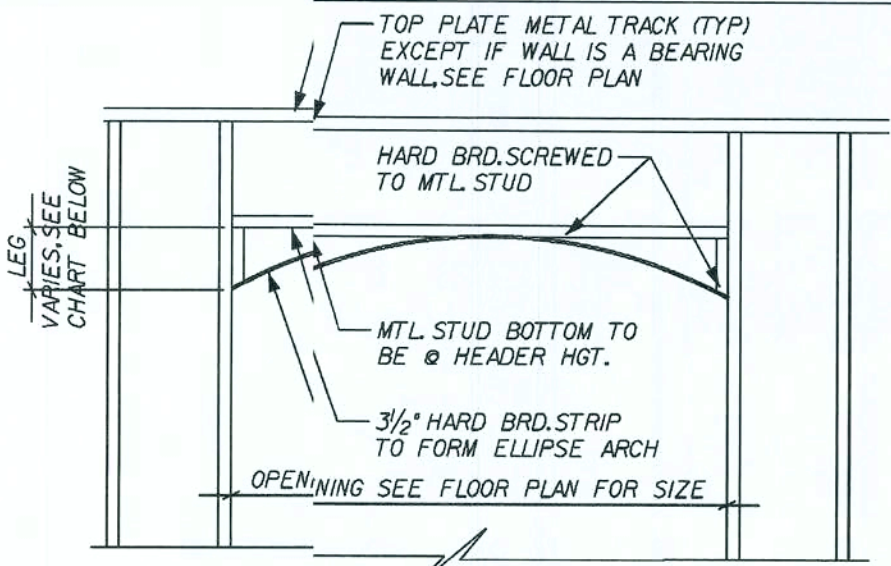

OPENING	LEGS
2'-0" - 3'-1"	4"
3'-2" - 4'-0"	5 1/2"
4'-1" - 5'-0"	6 1/2"
5'-1" - 7'-0"	8"
7'-1" - 9'-0"	9 1/2"
9'-1" - 12'-0"	12"

INTERIOR ELLIPSE ARCH

FLORIDA BUILDING CODE 2004 : RESIDENTIAL


2x HEADER

NAIL STUDS TOGETHER
w/ 10d NAILS STAG. @
12" O.C. MAX. SPACING










2x HEADER, SEE FLOOR PLAN
FOR PROPER SIZE FRAMING,
NAIL HEADER TOGETHER
w/ 10d NAILS STAG. @
12" O.C. MAX. SPACING


SEE DOOR
SCHEDULE













7/1st FLOOR SLAB

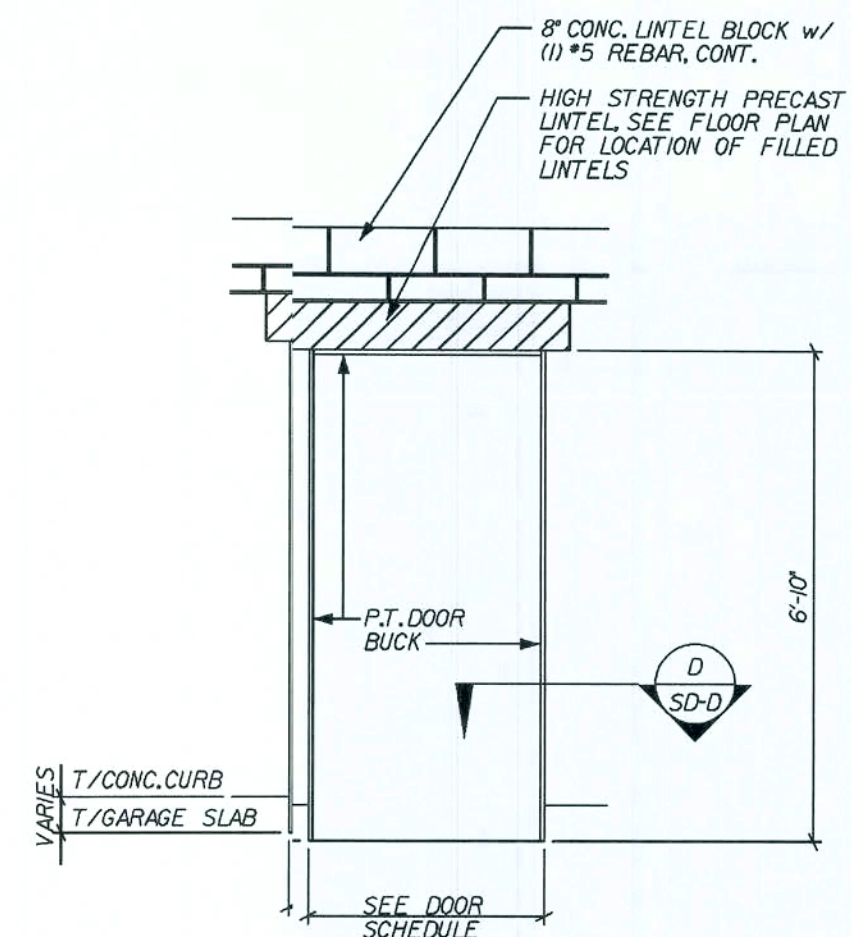

** FINISH OPENING IS DETERMINED BY ACTUAL SIZE $\frac{1}{4}$ " FOR HEIGHT
 ** FINISH OPENING IS DETERMINED BY ACTUAL SIZE $\frac{1}{2}$ " FOR WIDTH
 ** O.S. = OUTSWING
 ** I.S. = INSWING

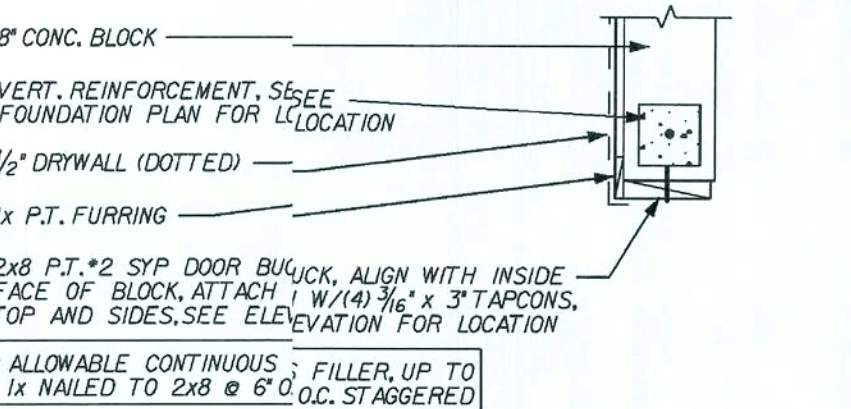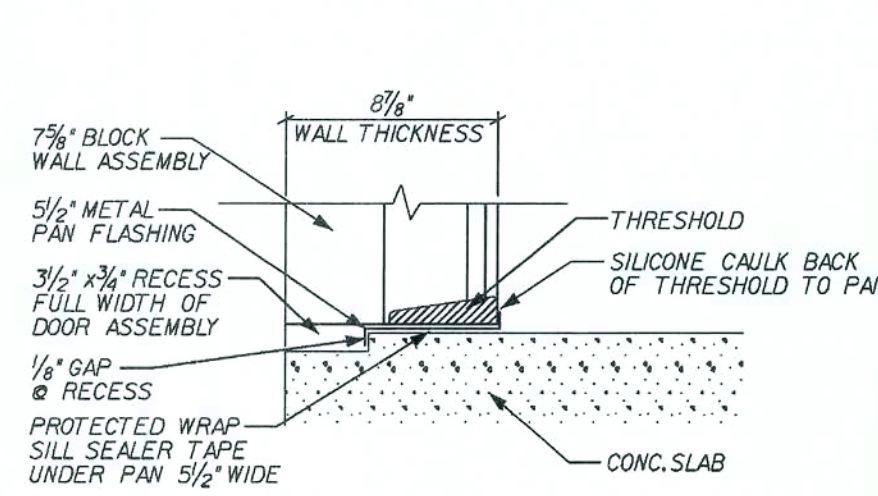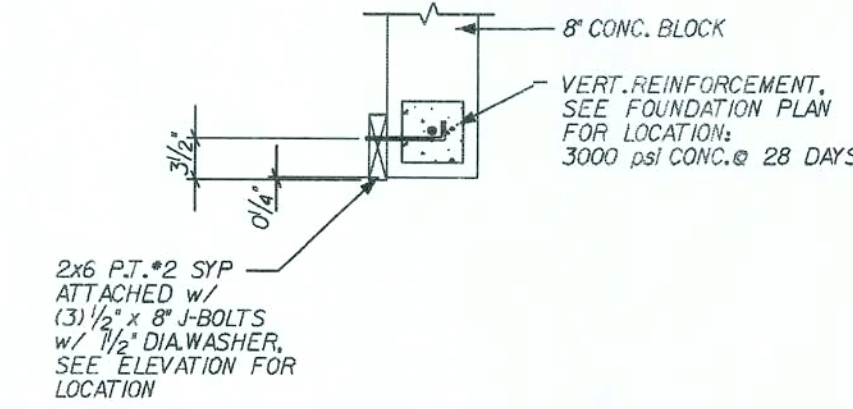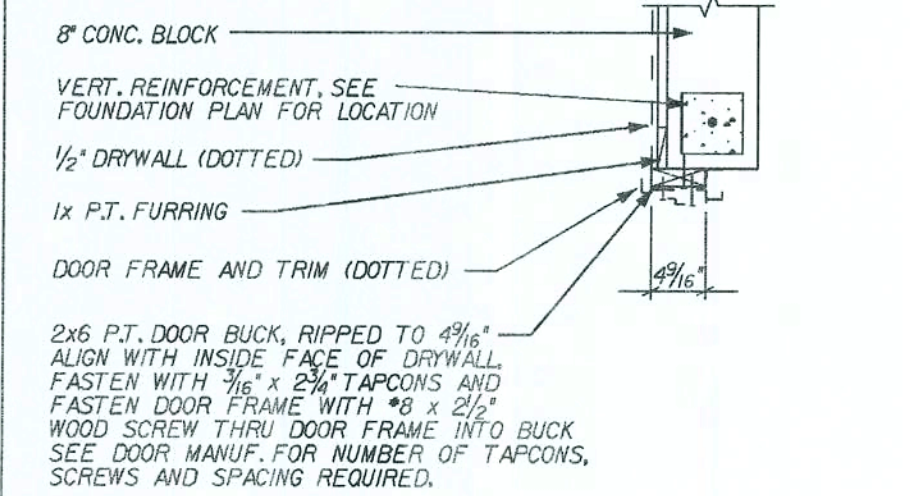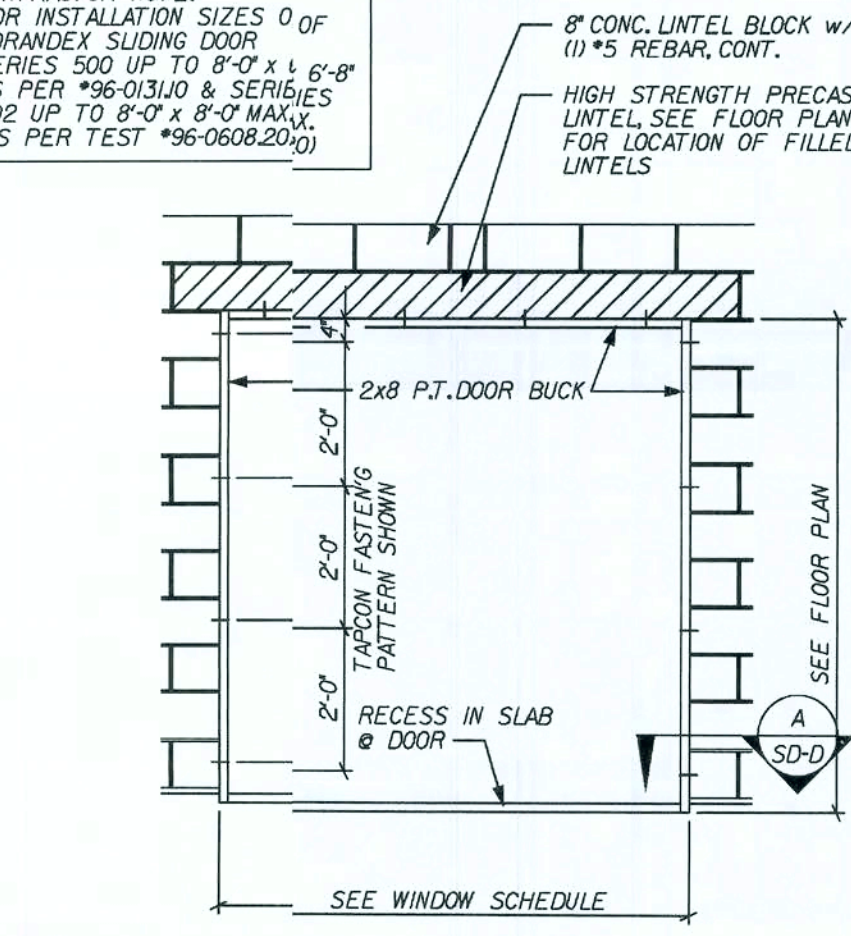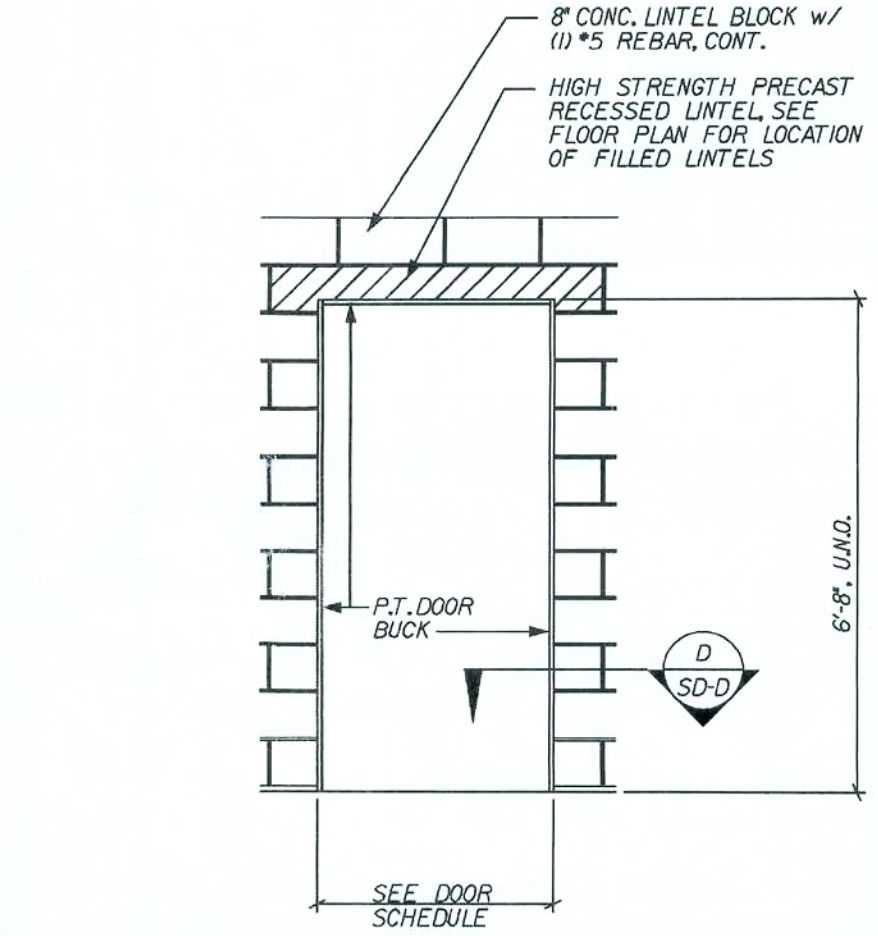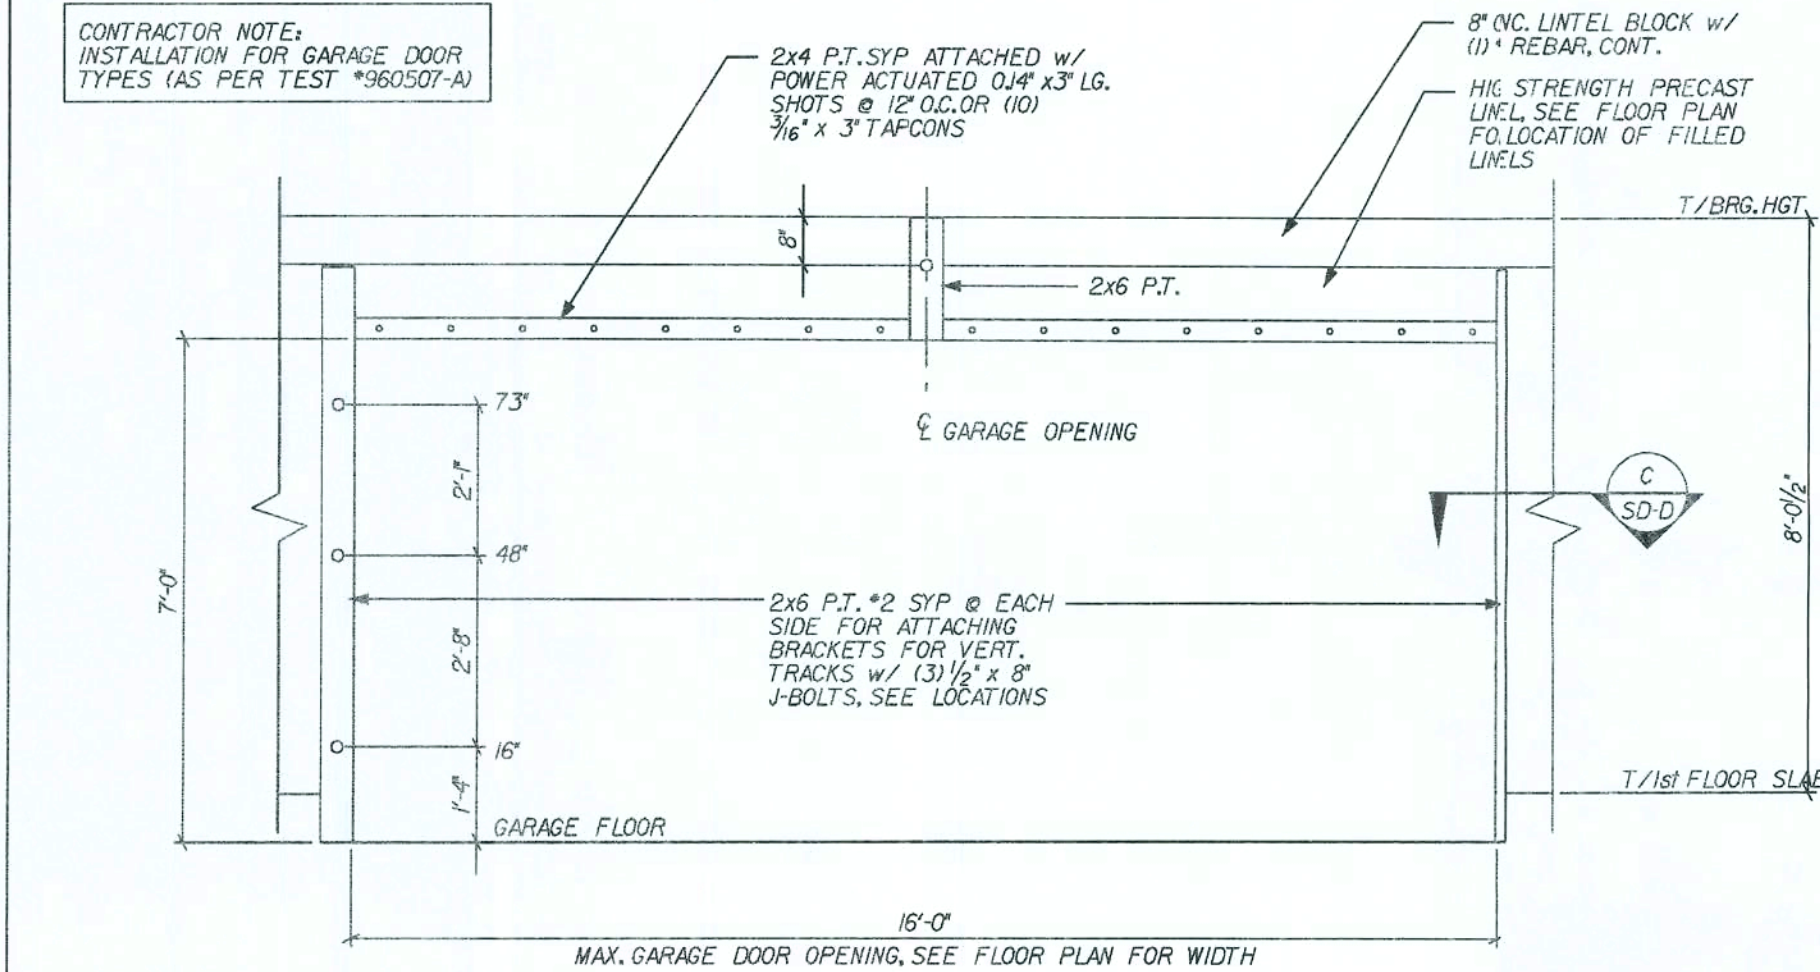  

 REVISIONS : 06-12-06 ADDED DOOR PAN DETAIL 	
COPYRIGHT © 2005 MARONDA HOMES Maronda Homes (407) 321-0064 4005 MARONDA WAY SANFORD, FLORIDA FLORIDA: THIS STRUCTURE WAS DESIGNED IN ACCORDANCE AND MEETS THE REQUIREMENTS OF THE FLORIDA BUILDING CODE. SEE THE RESIDENTIAL ANCHORS, 2006 SUPPLEMENT.	
DOORS SUNBURY-NEWBERRY	STANDARD DETAILS DRAWN BY: GARAGE: RELEASE DATE: 10-08-04
Maronda Systems 4005 Maronda Way Sanford, FL 32771 (407)321-0064  Elmer Bergman, P.E. License No. 50158 MAY 02 2008	
SHEET: SD-D	
PLOT DATE: 22 FEB 2008 P:\N\Users_05\sunbury\fl\std_dors.scd	

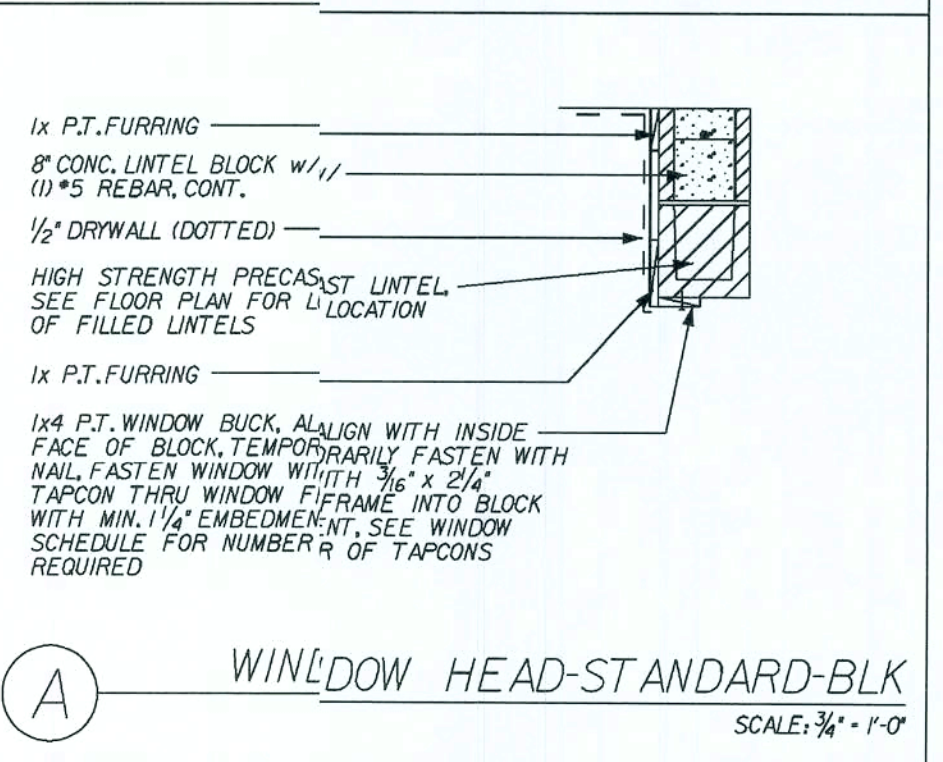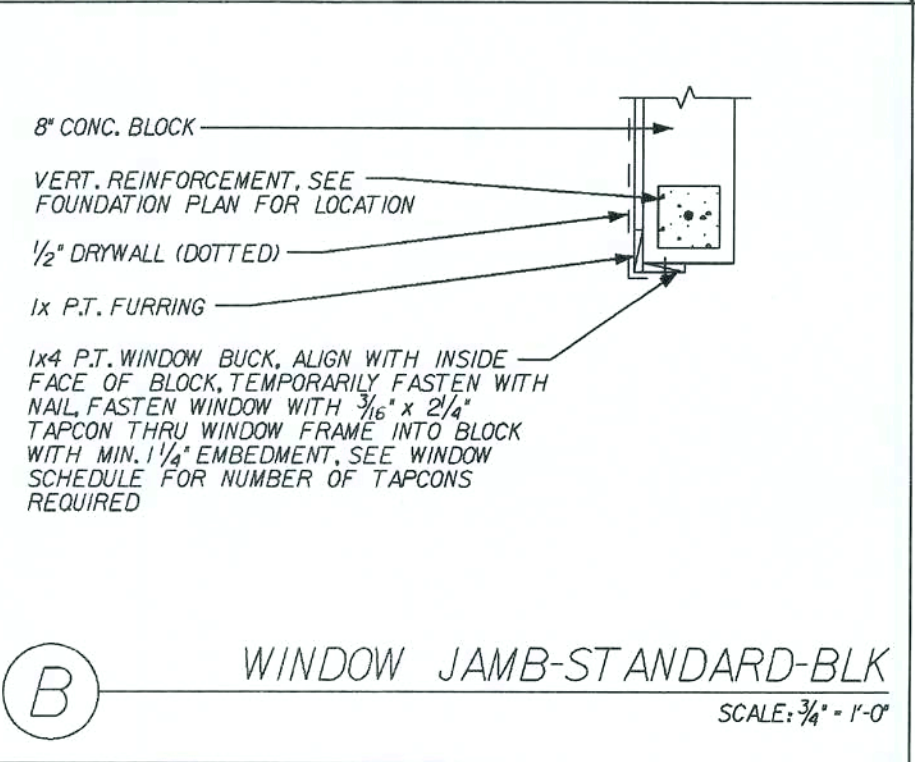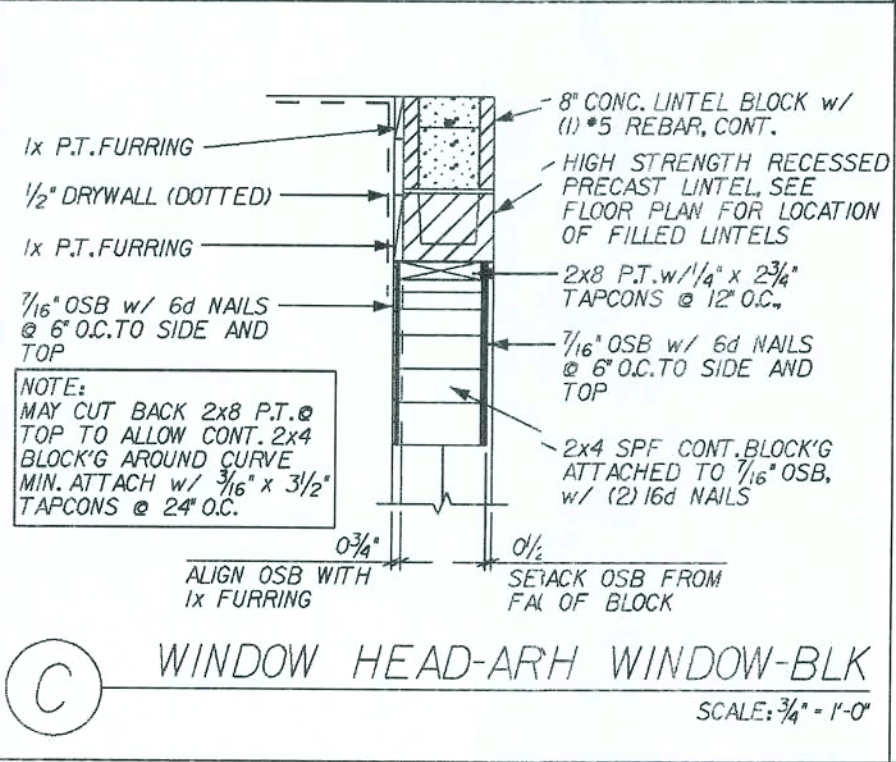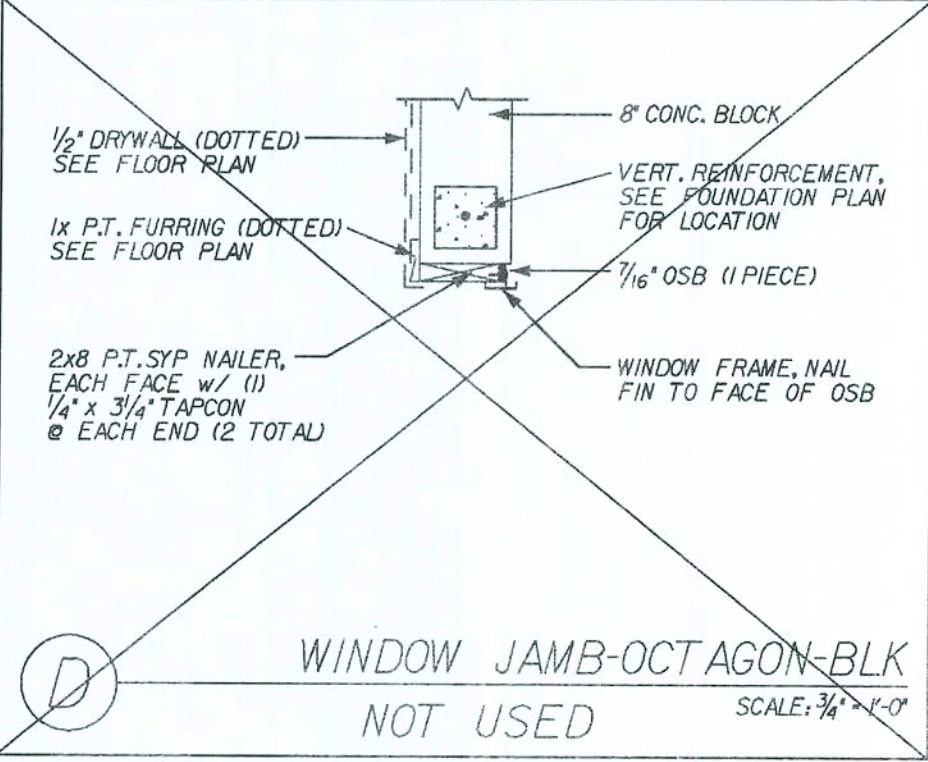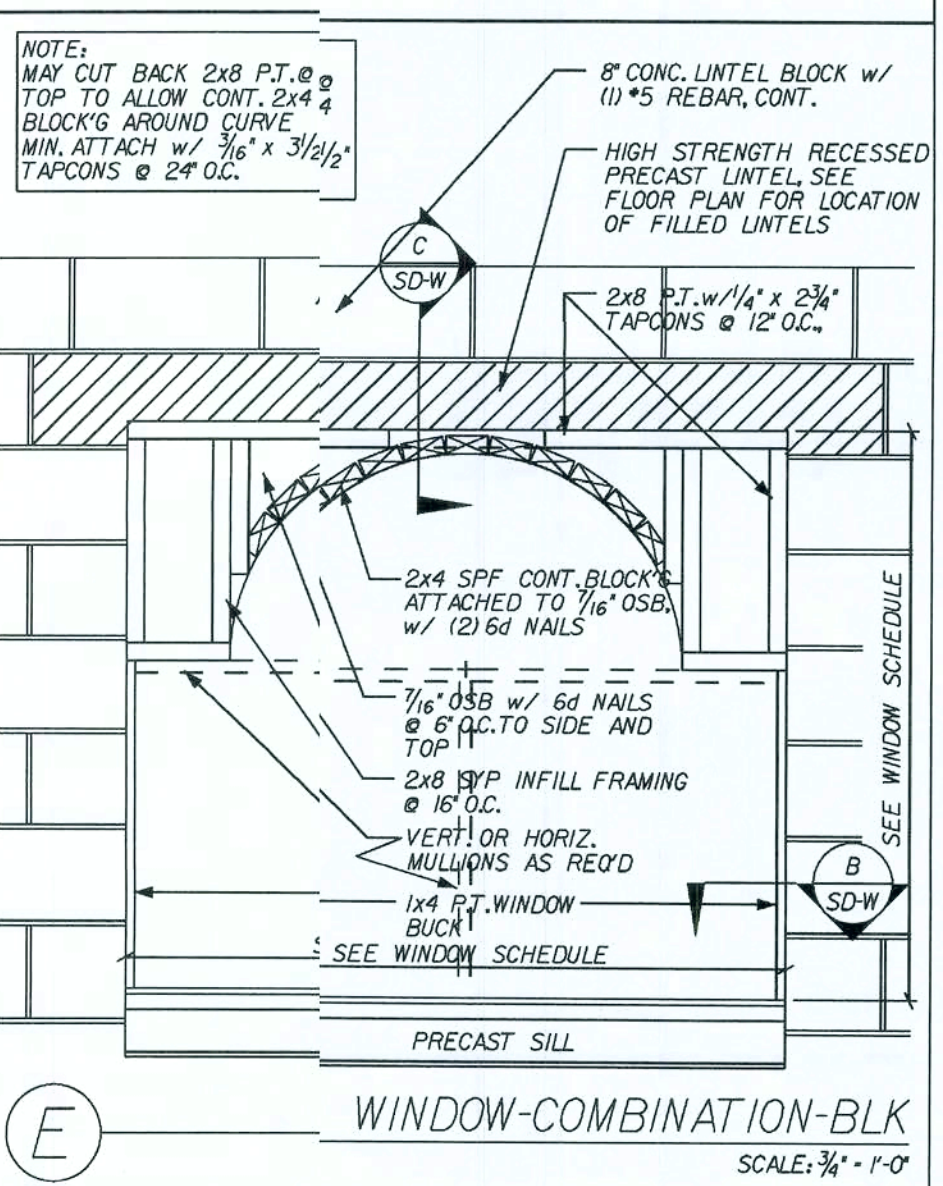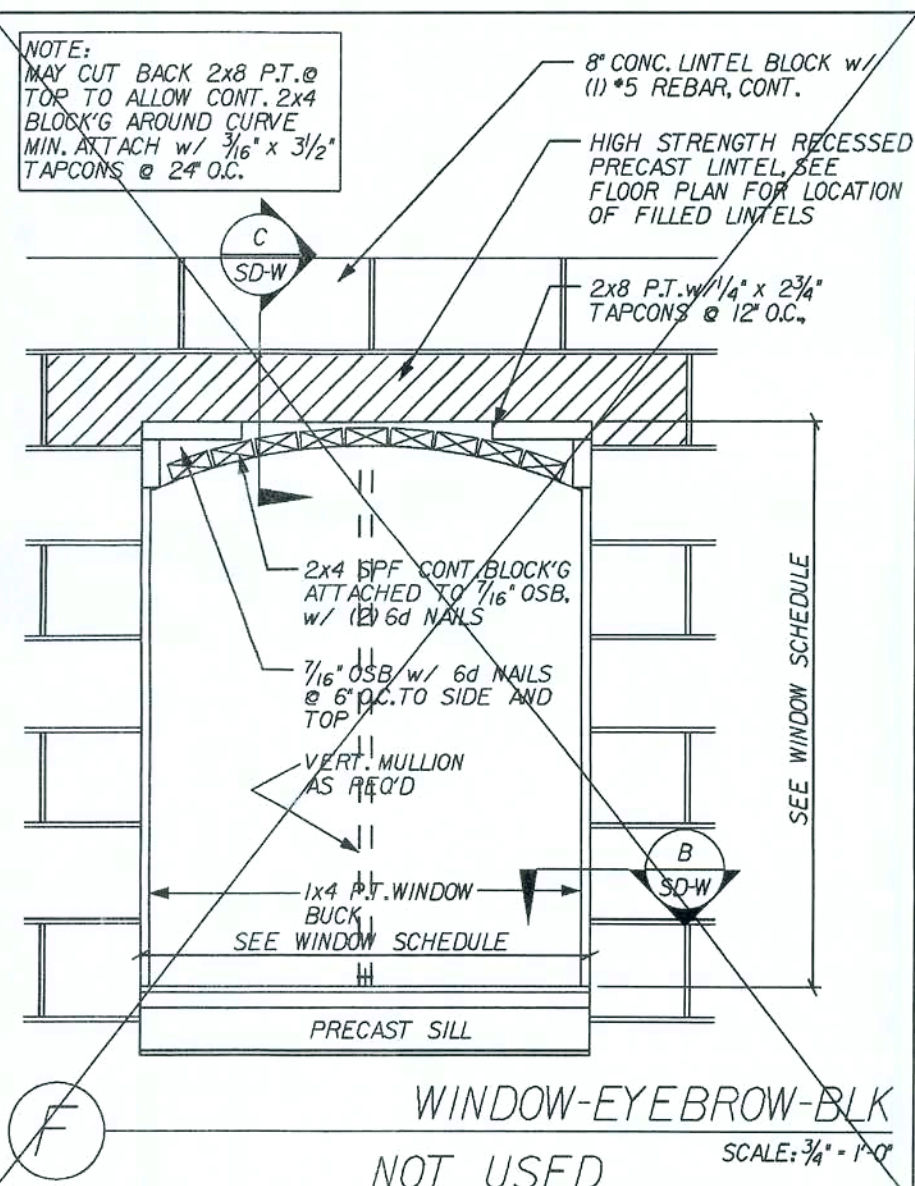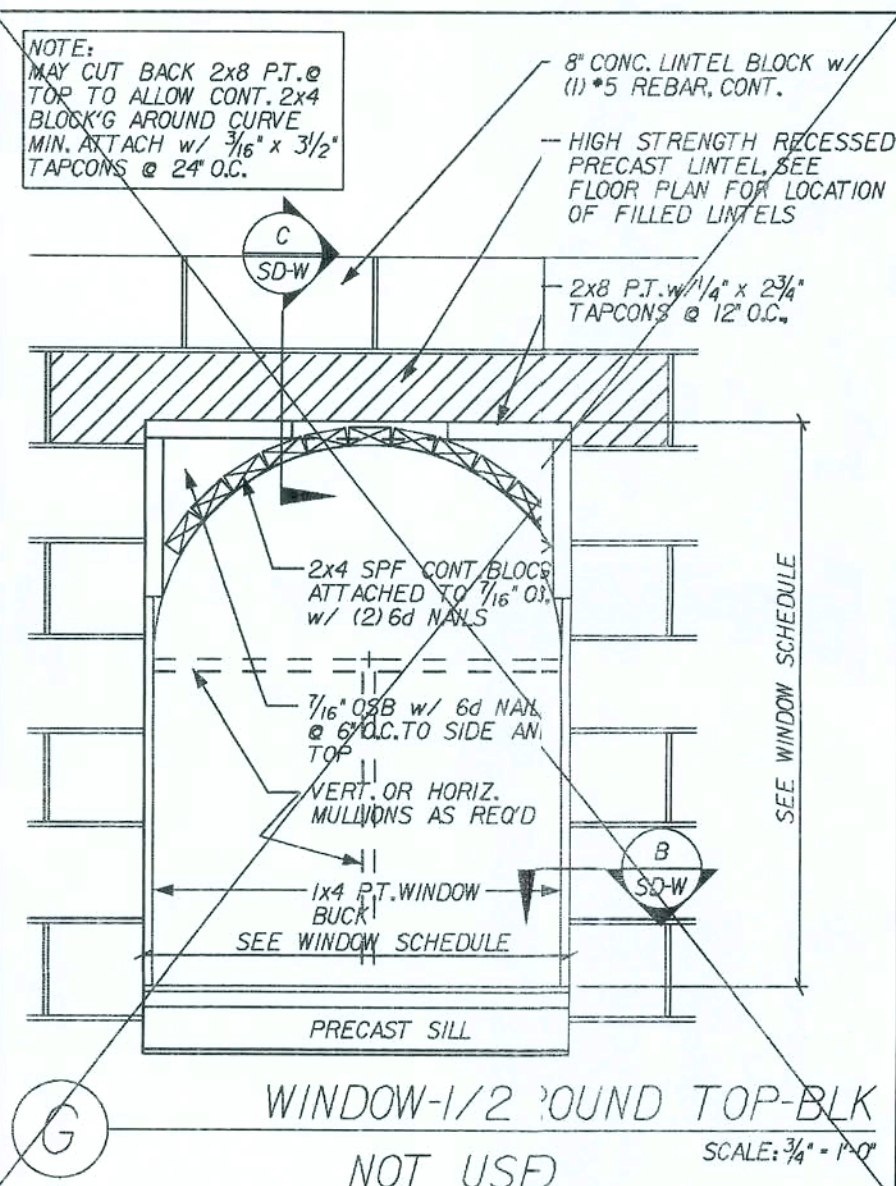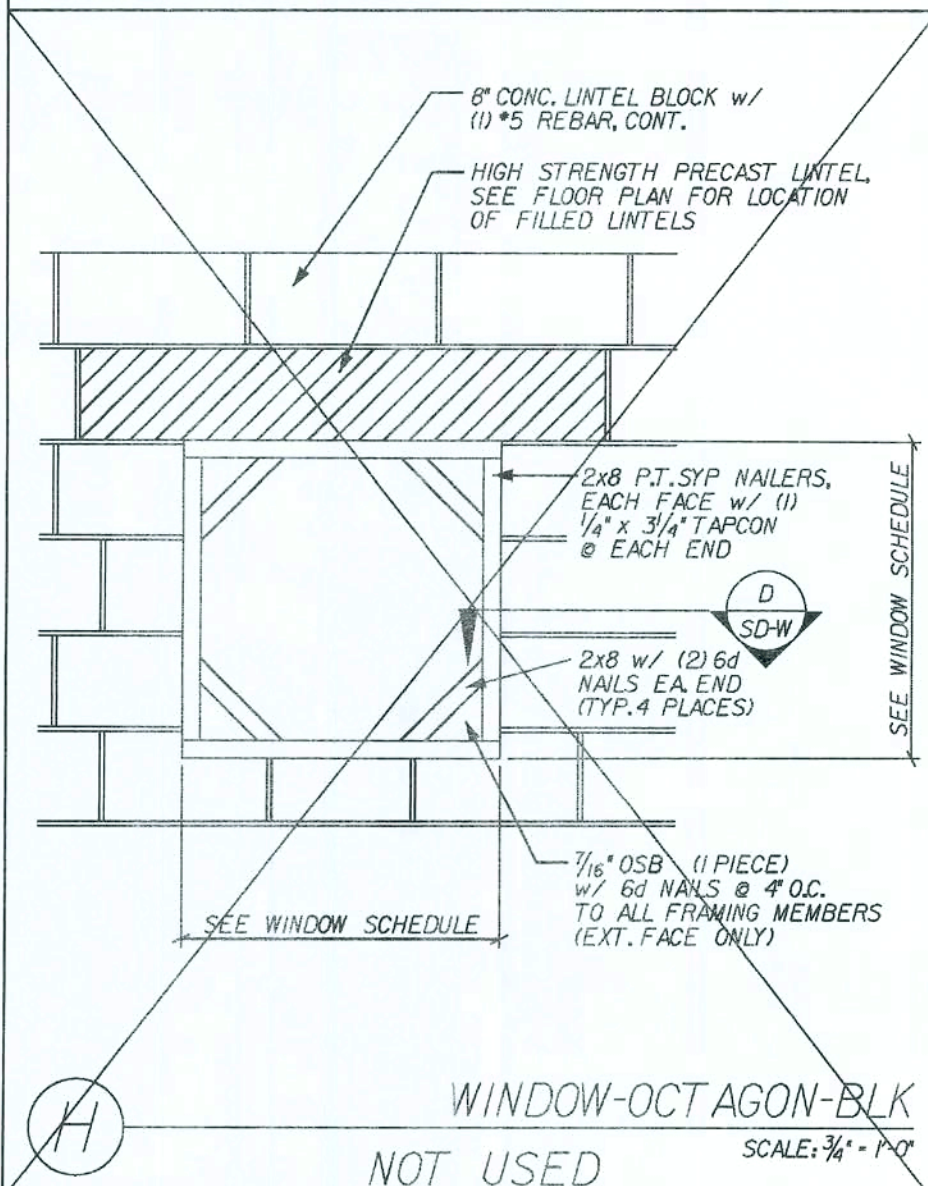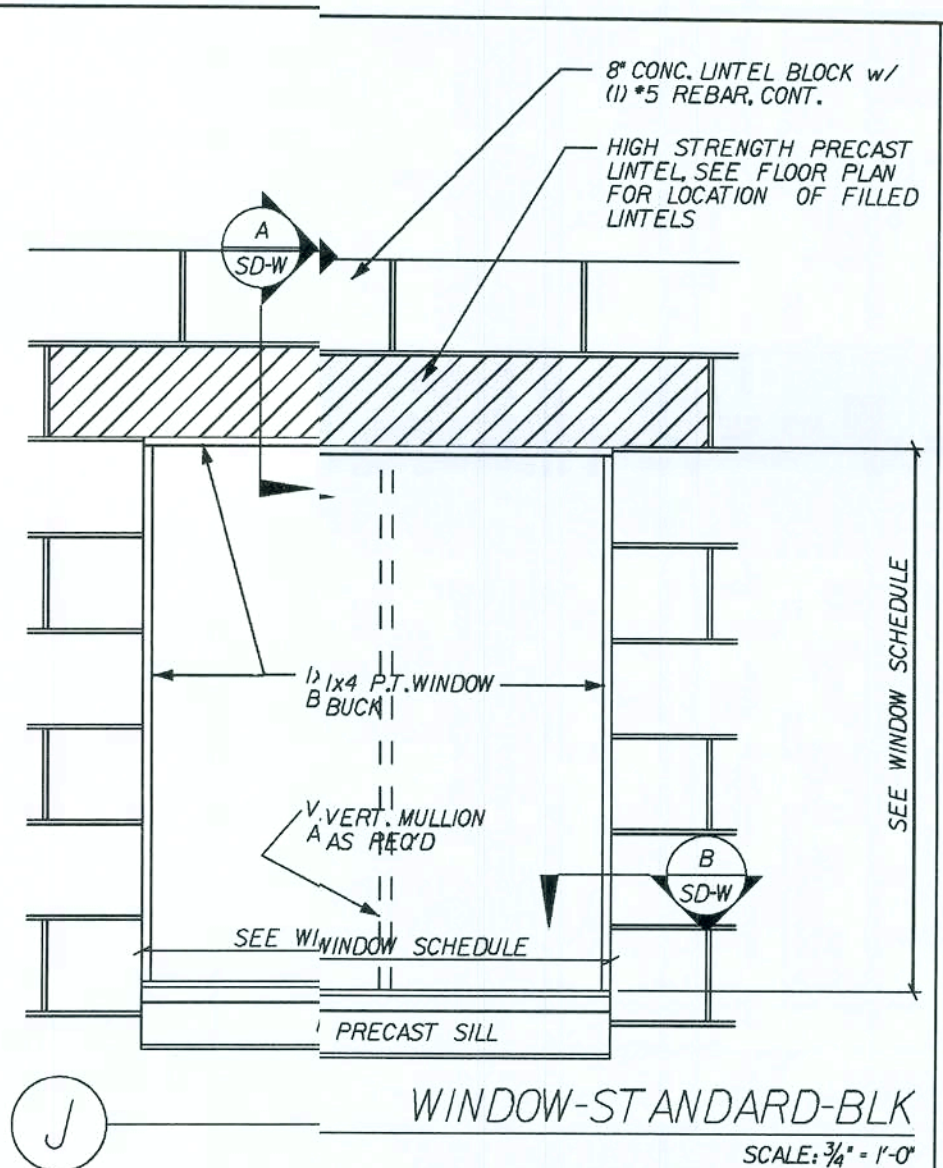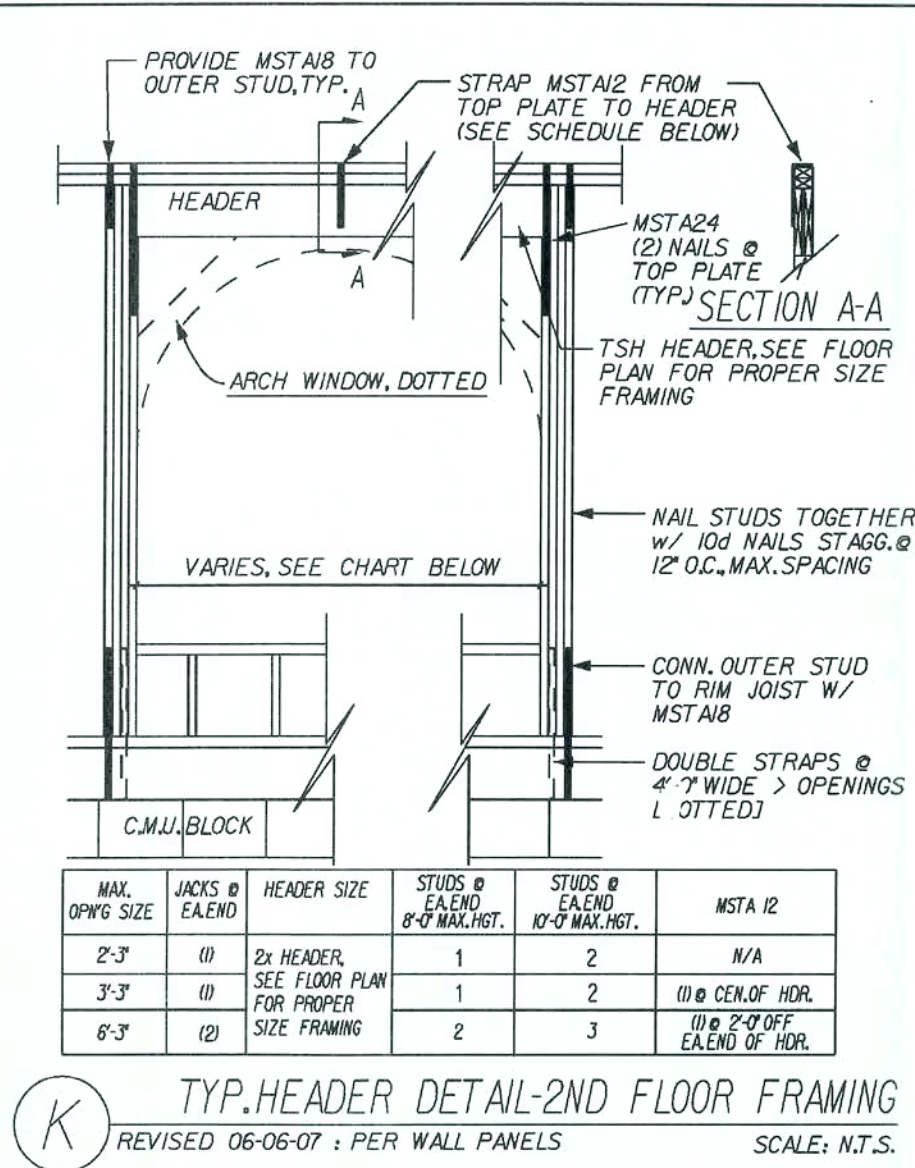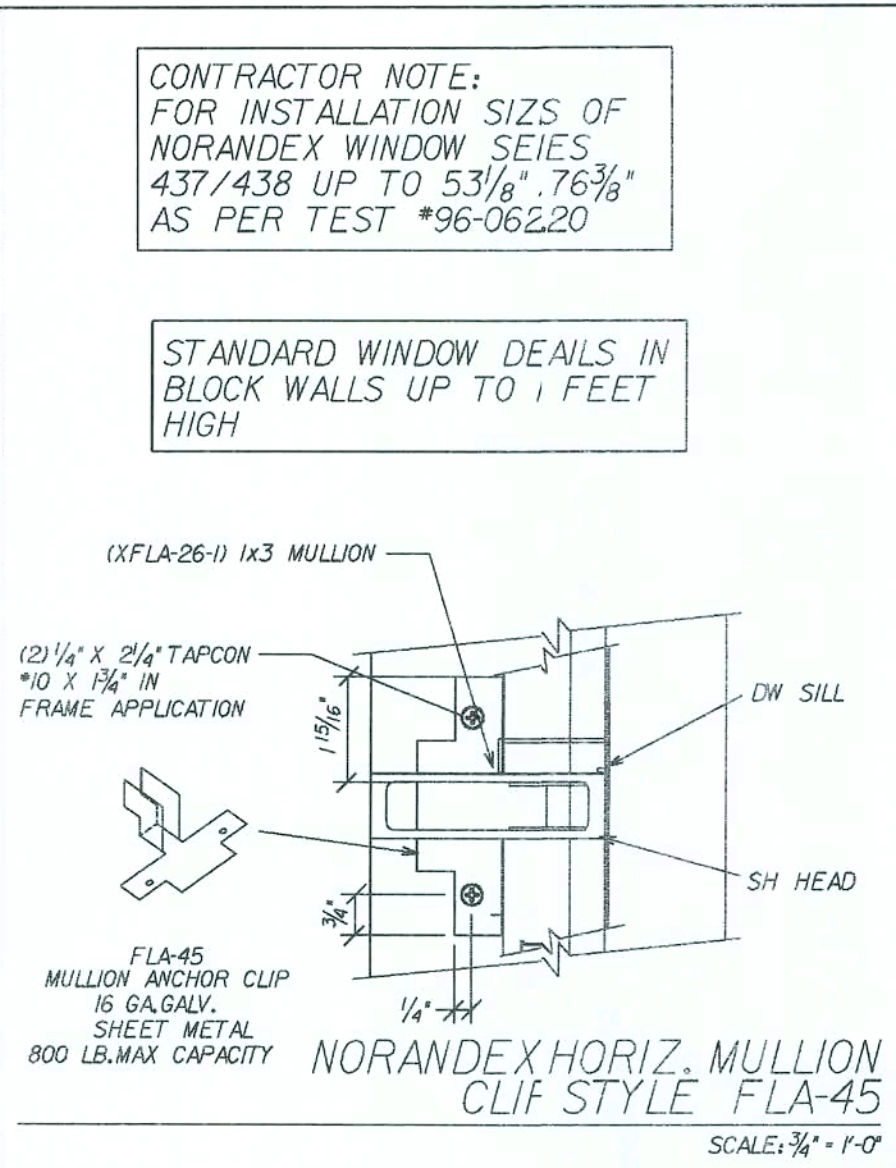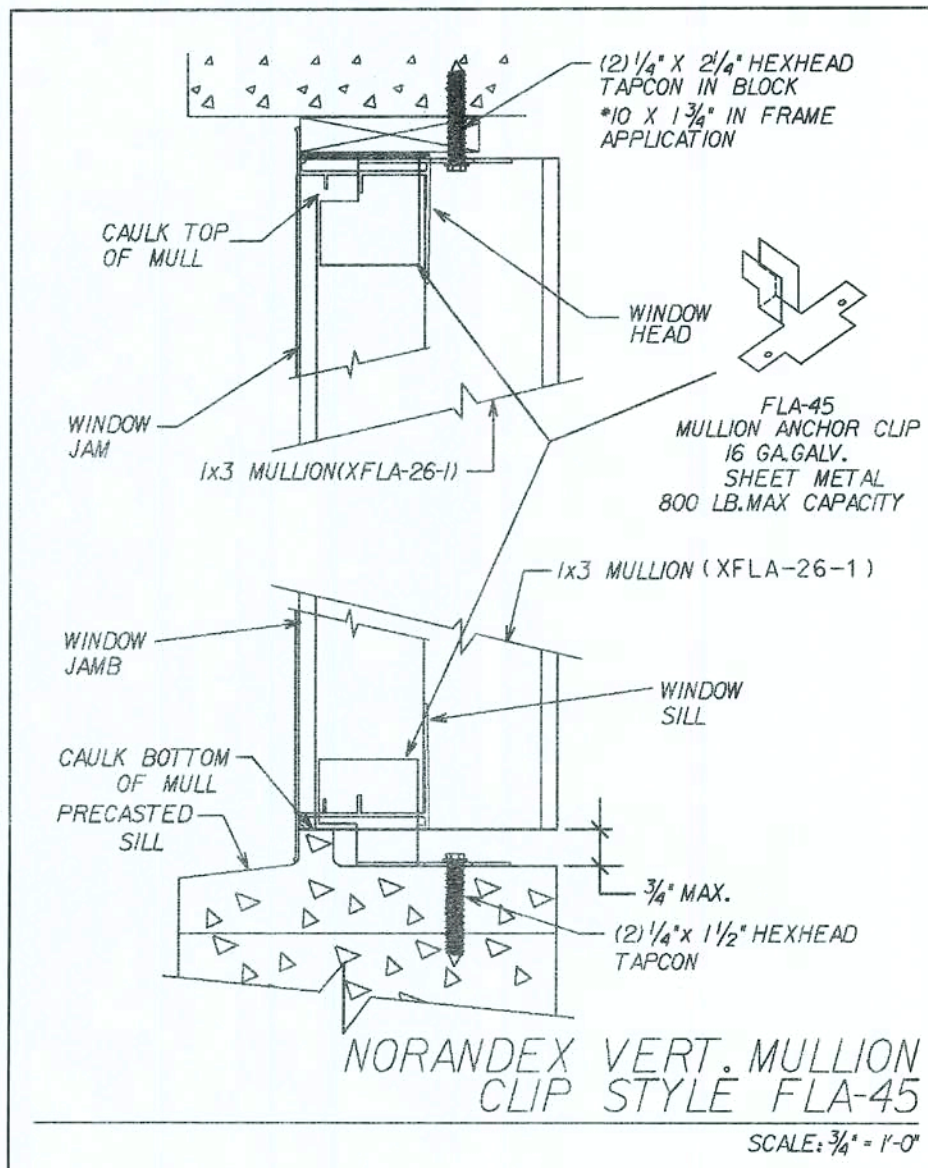

REVISIONS:

COPYRIGHT © 2005 MARONDA HOMES

Maronda Homes

4005 MARONDA WAY SANFORD, FLORIDA (407) 321-0064

THIS STRUCTURE WAS DESIGNED IN ACCORDANCE WITH THE FLORIDA BUILDING CODE 2004 : RESIDENTIAL AND 2005, 2006 SUPPLEMENT

FLORIDA: 05/sunburydfls@marondahomes.com

STANDARD DETAILS

SUNBURY-NEWBERRY

WINDOWS

DRAWN BY: GARAGE:

RELEASE DATE: 10-08-04

11/51005

Maronda Systems
4005 Maronda Way
Sanford, FL 32771
(407) 321-0064













Elmer Bergman, P.E.
License No. 50158

MAY 02 2008




SHEET:
SD-W

PLOT DATE: 22 FEB 2008

FLORIDA BUILDING CODE 2004 : RESIDENTIAL

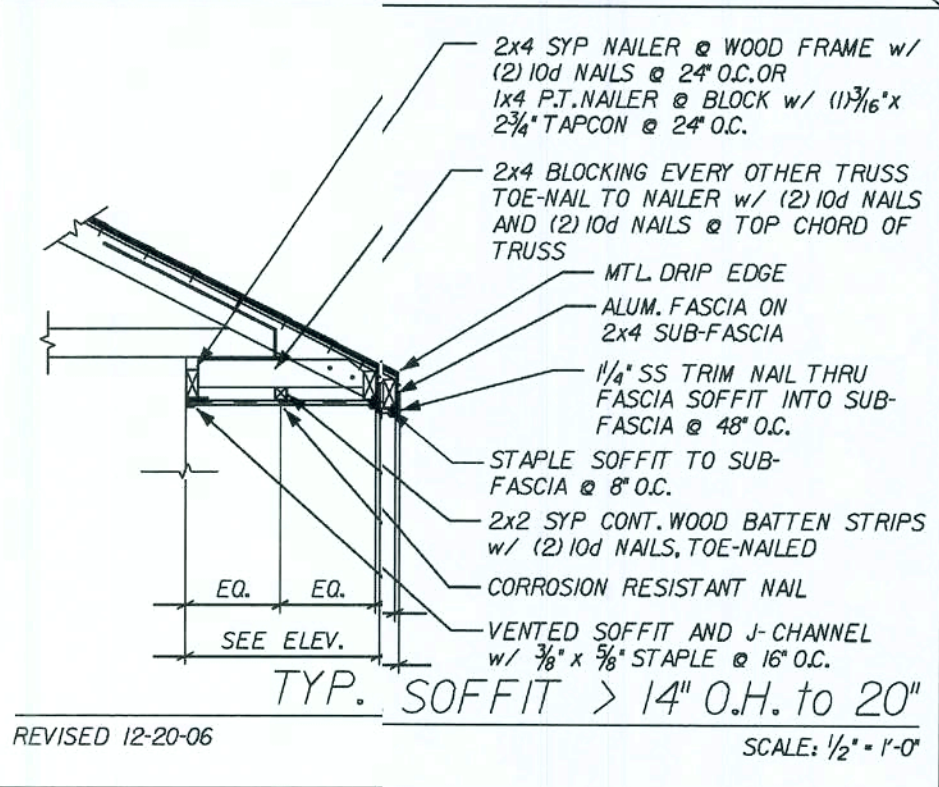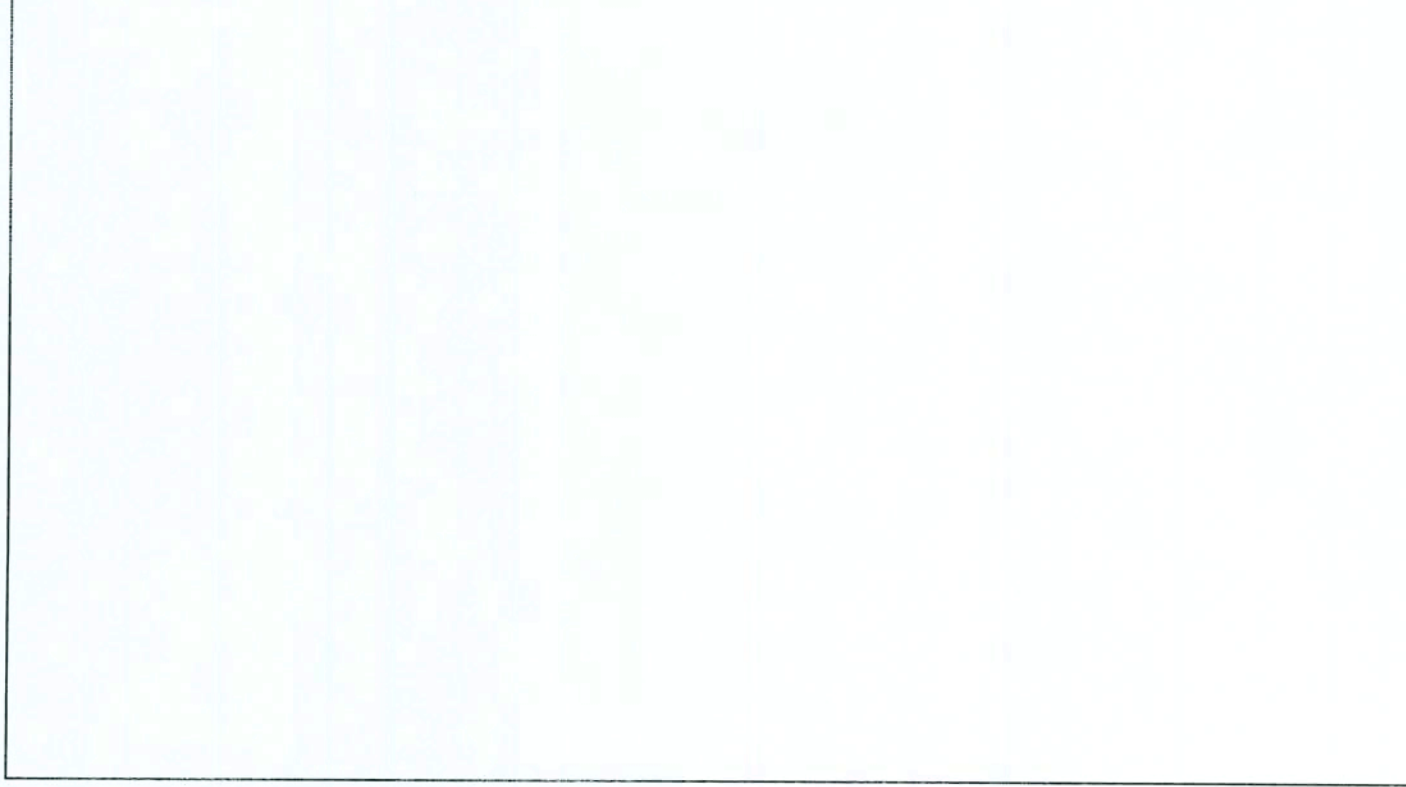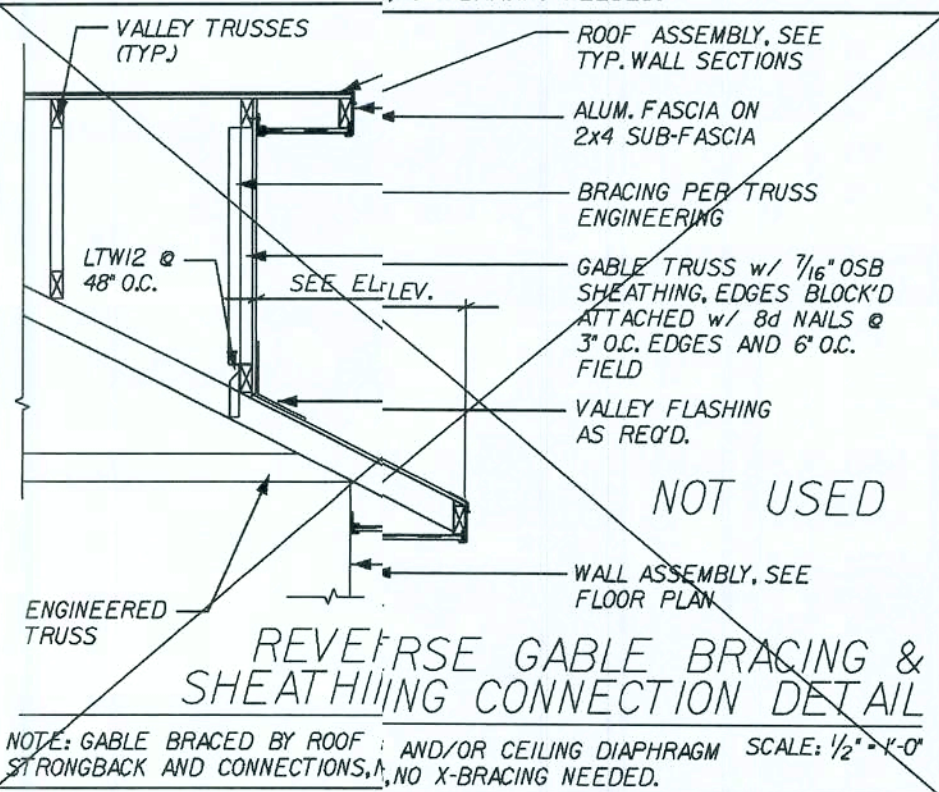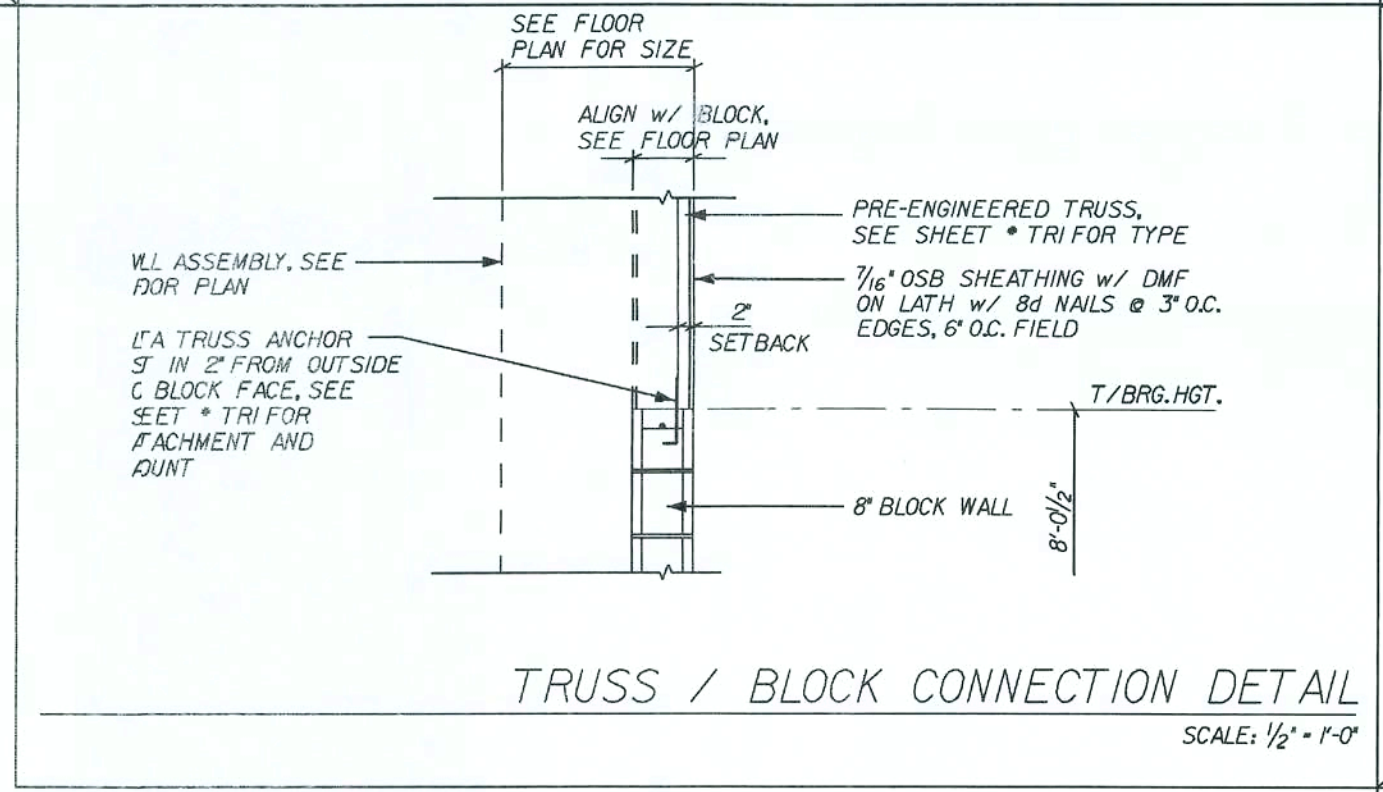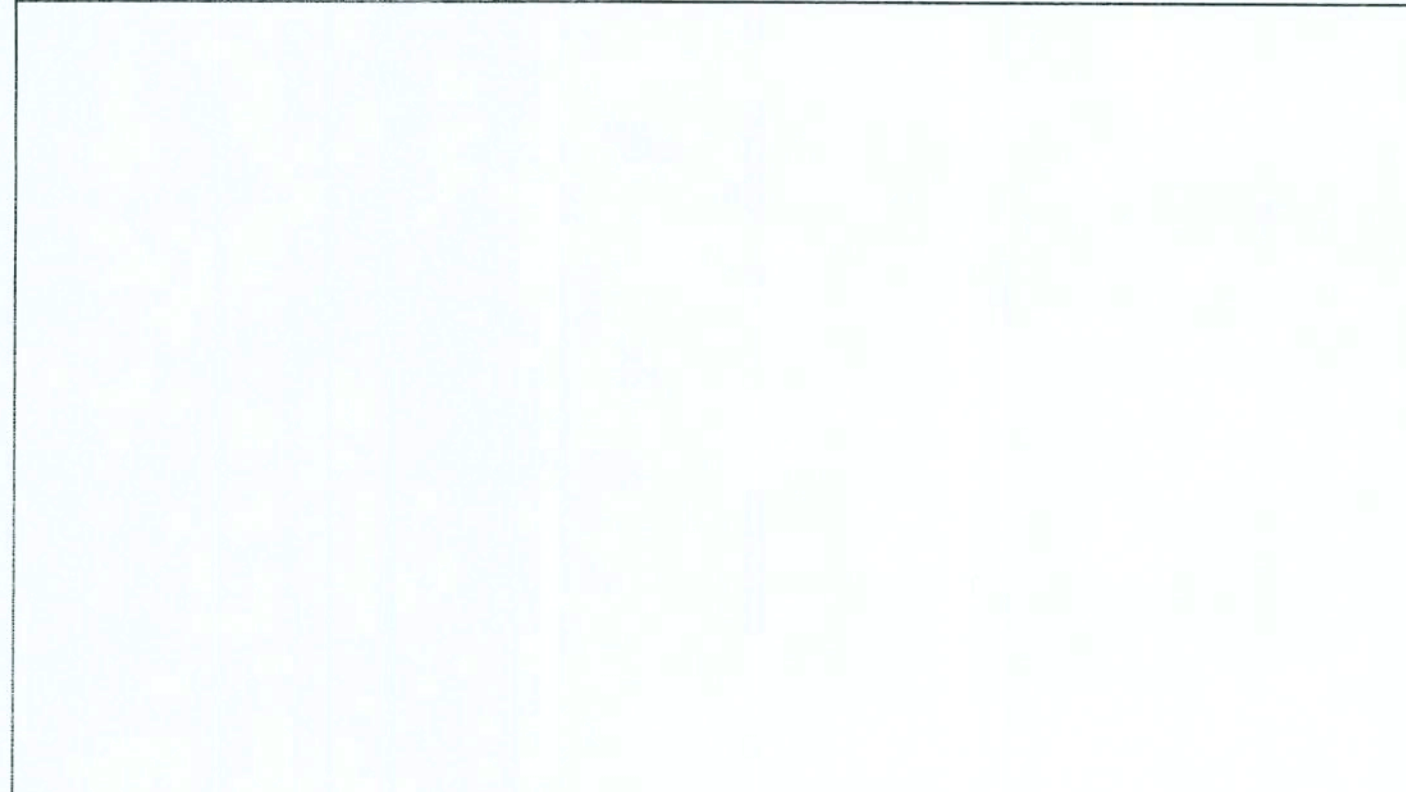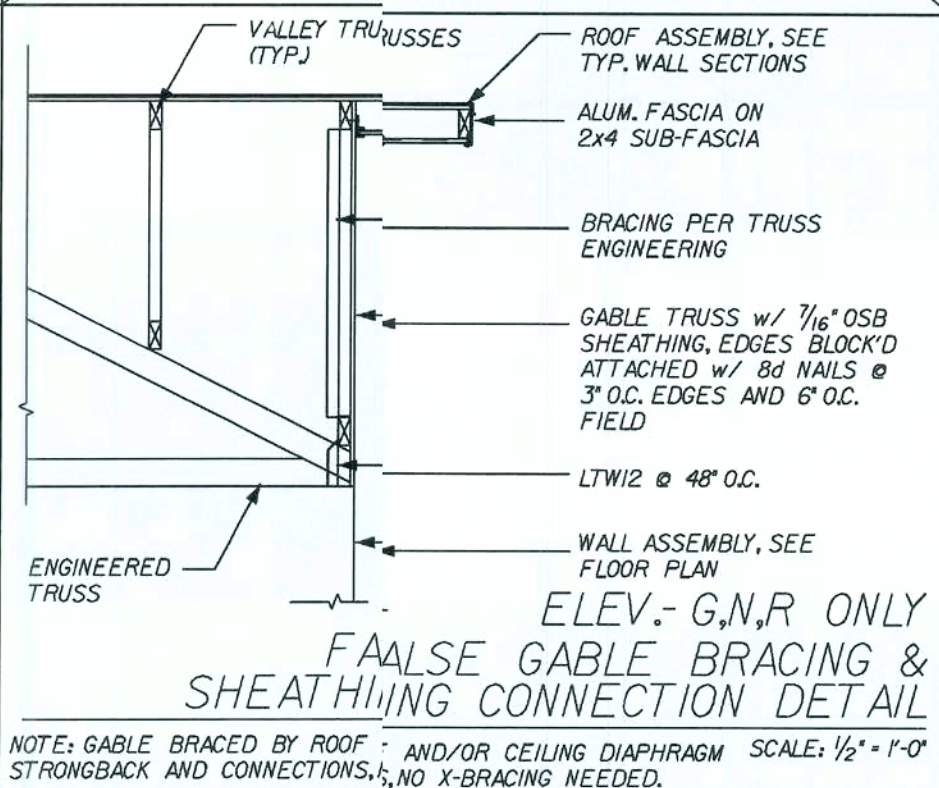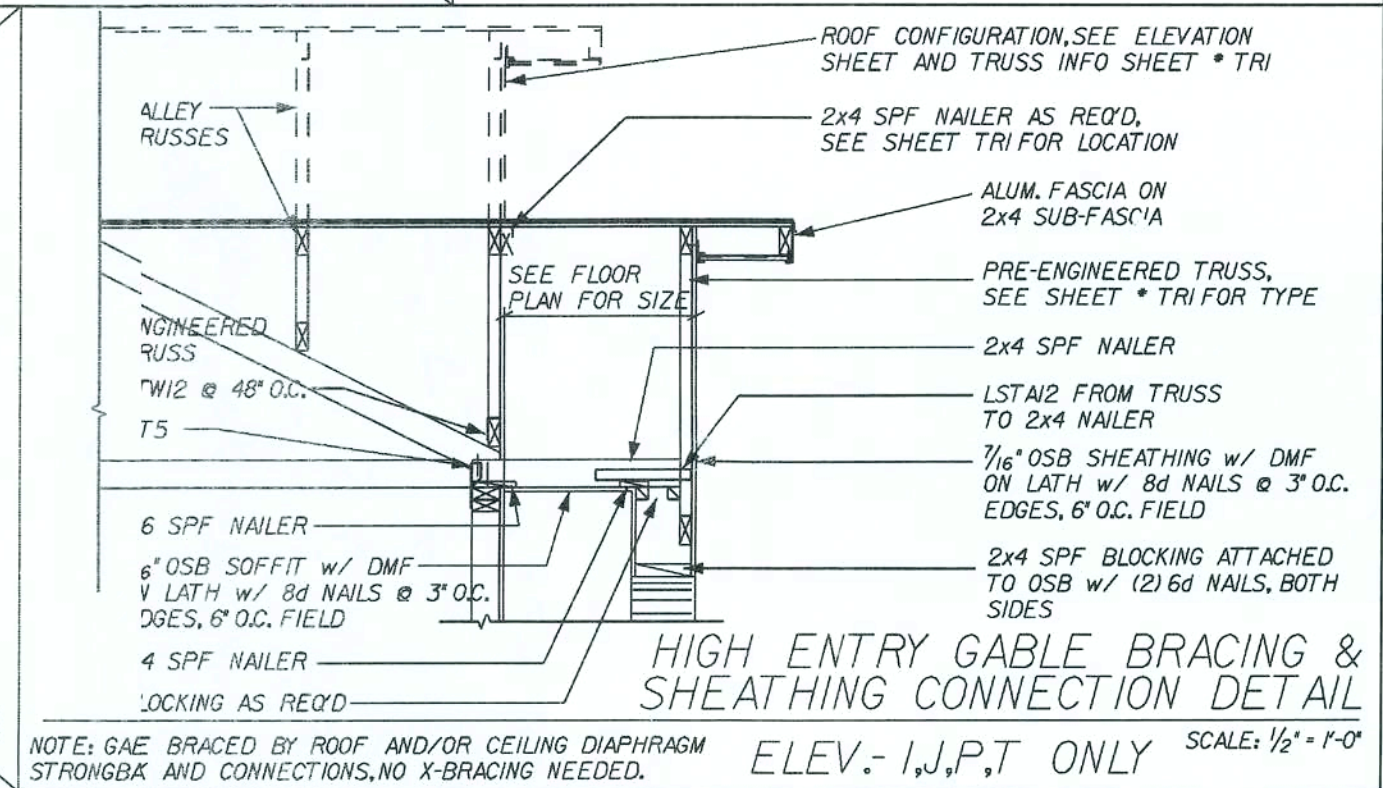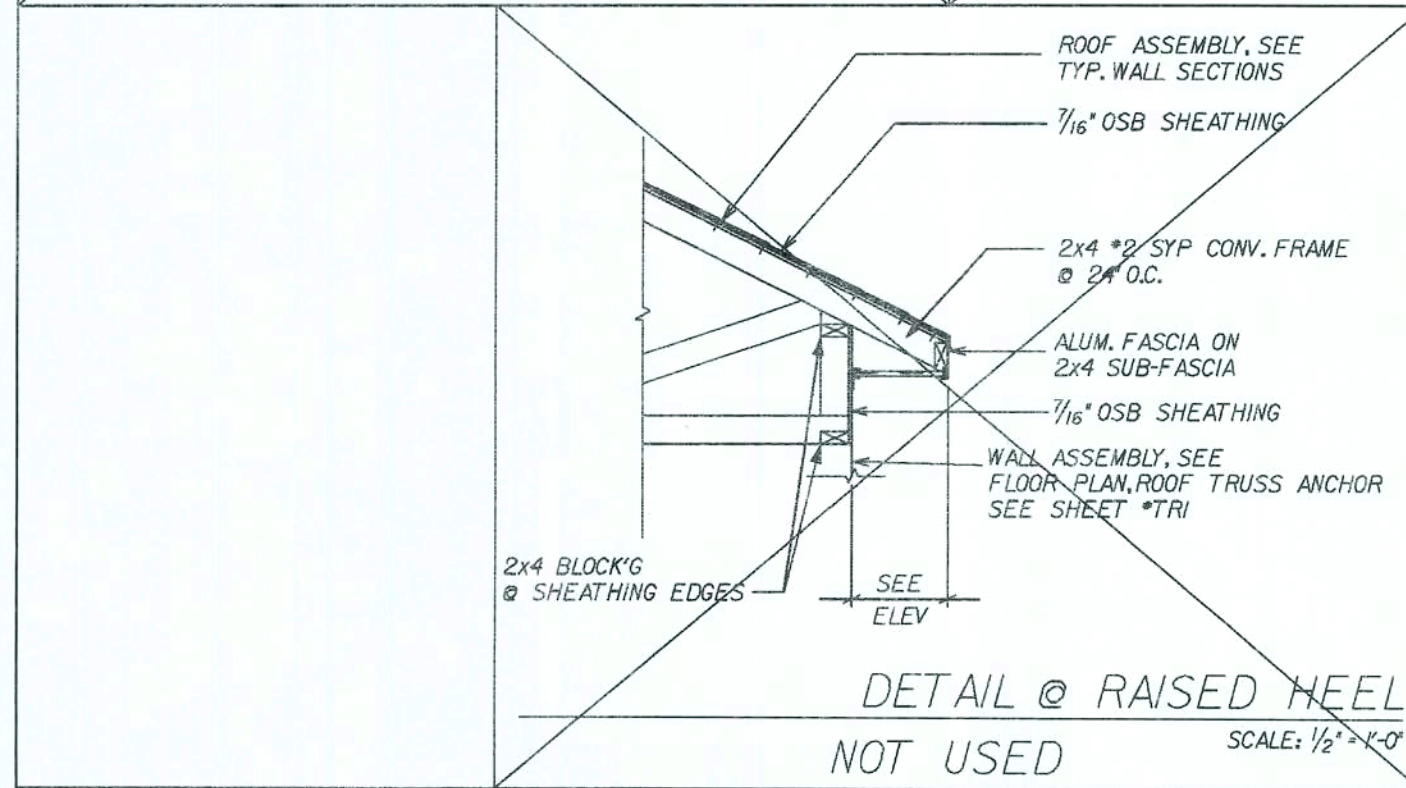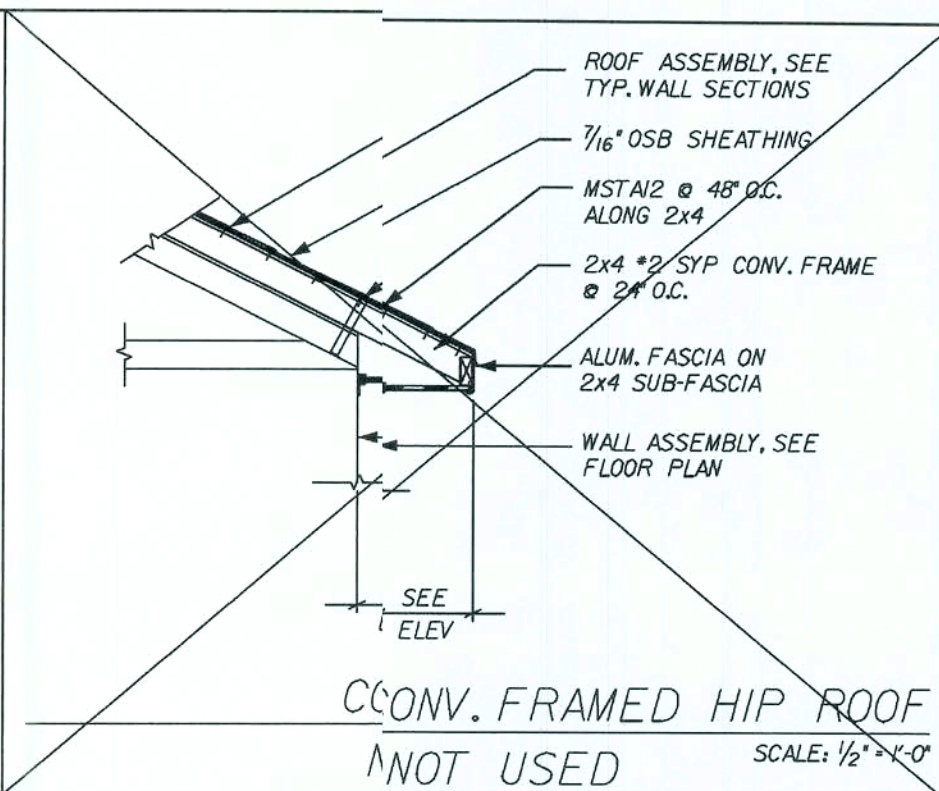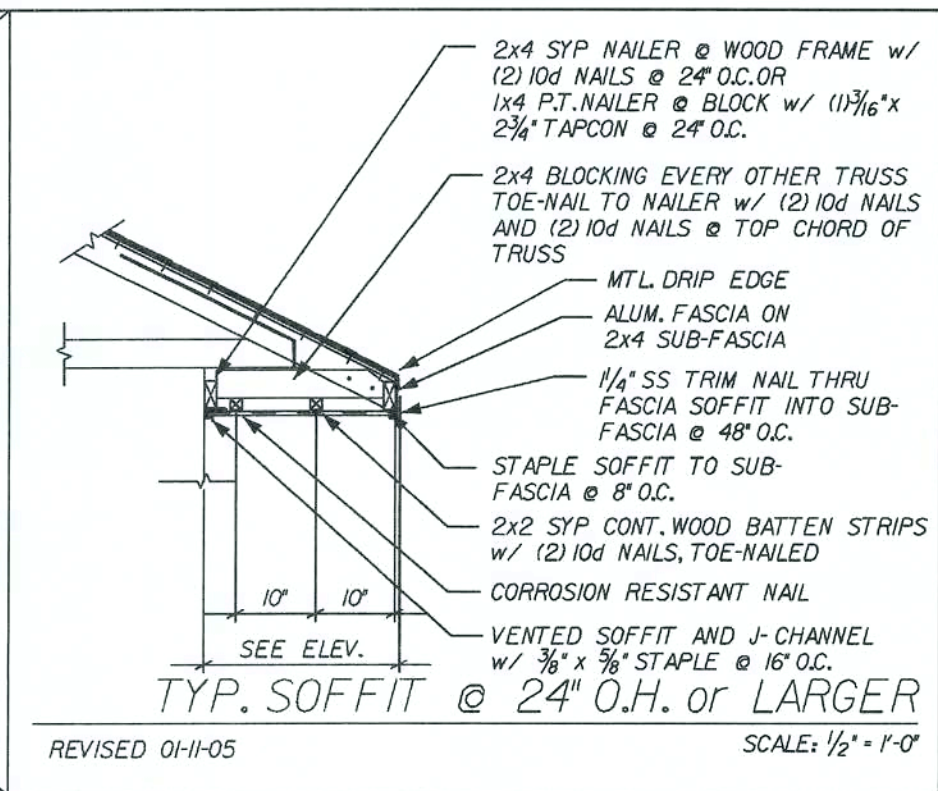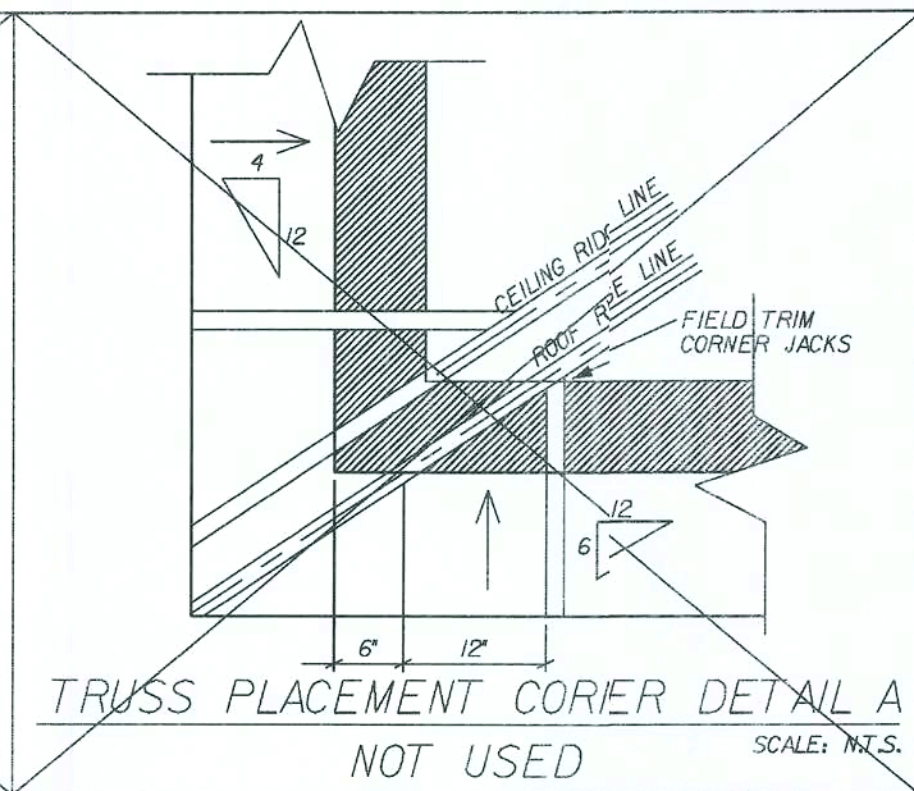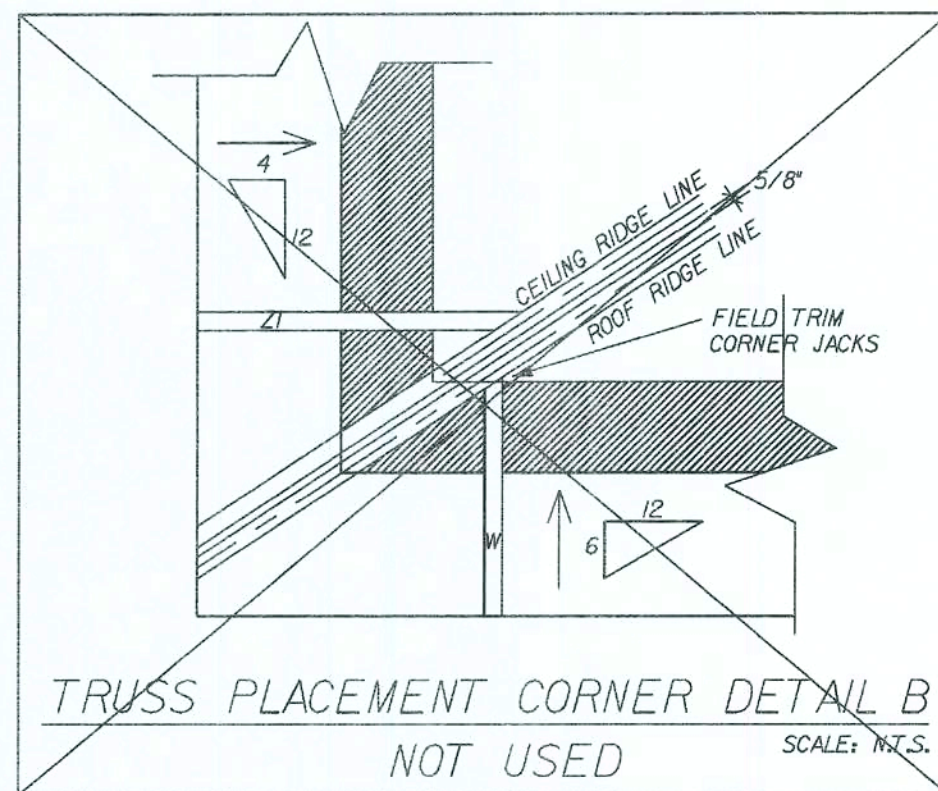

REVISIONS : 1 2 FLORIDA STRUCTURE WAS DESIGNED IN ACCORDANCE AND MEETS THE REQUIRE- MENTS OF THE FLORIDA BUILDING CODE 2004 : RESIDENTIAL AND 2005 SUP- PLEMENT
ROOF STANDARD DETAILS SUNBURY-NEWBERRY	DRAWN BY: GARAGE: RELEASE DATE: 10-08-04 11/5/09	
Maronda Systems 4005 Maronda Way Sanford, FL 32771 (407)321-0064 Elmer Bergman, P.E. License No. 50158 MAY 02 2008 SHEET: SD-R		

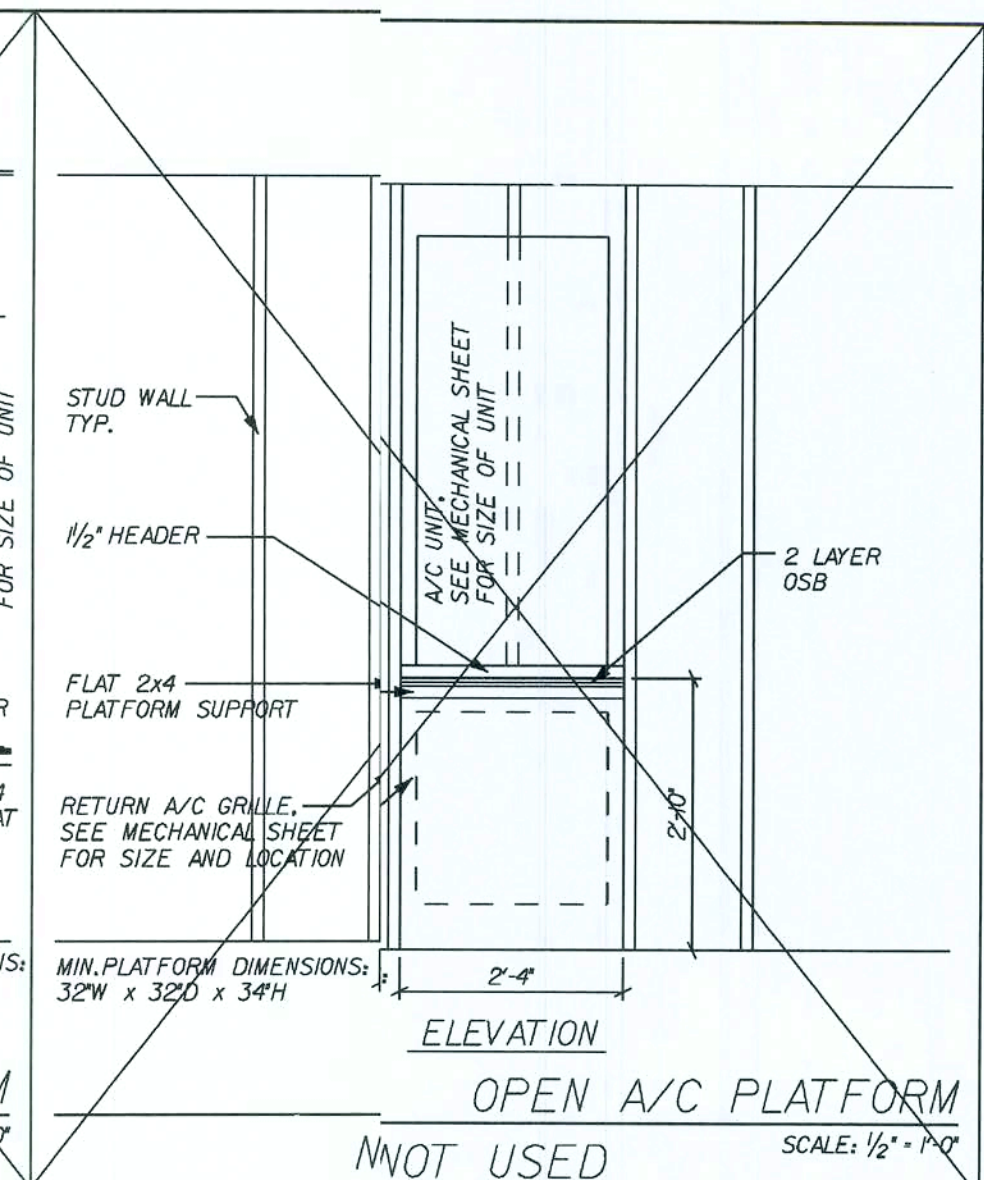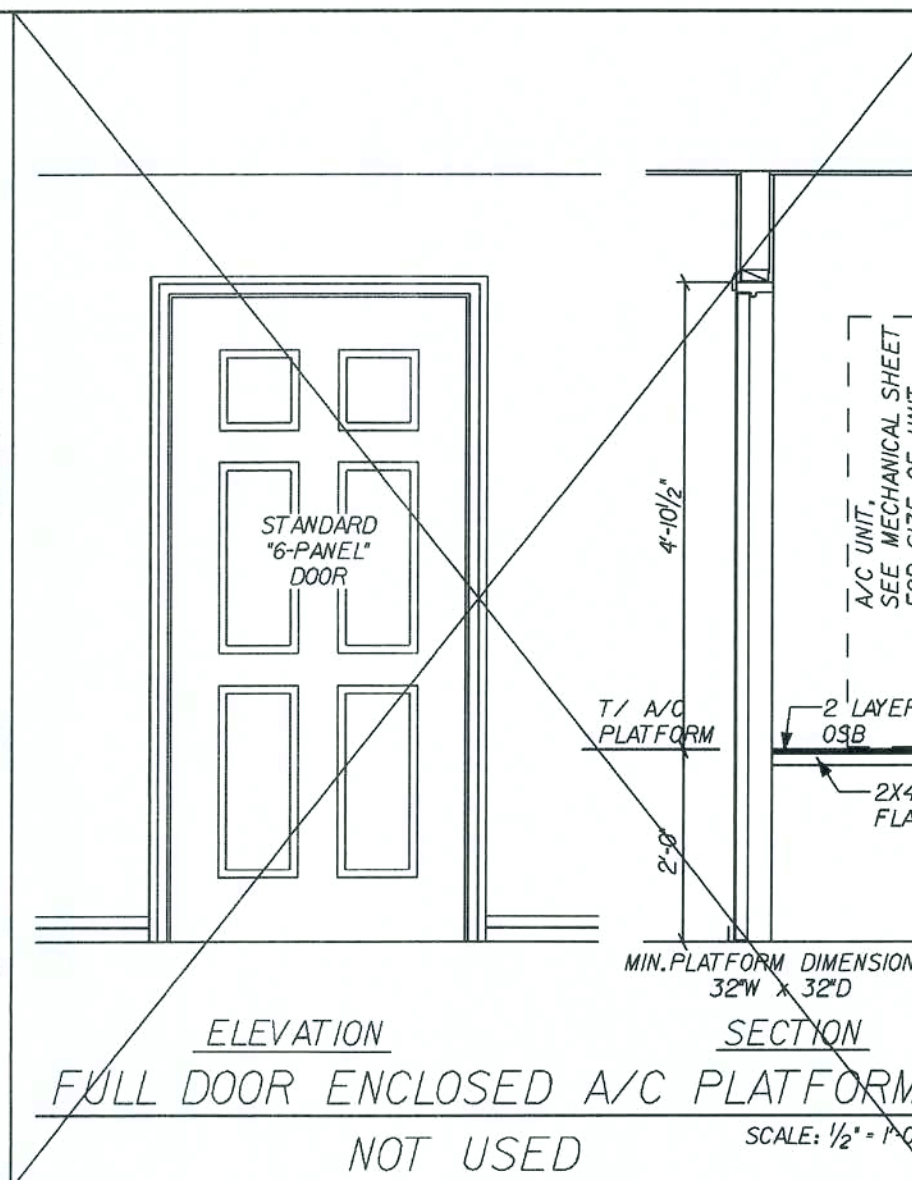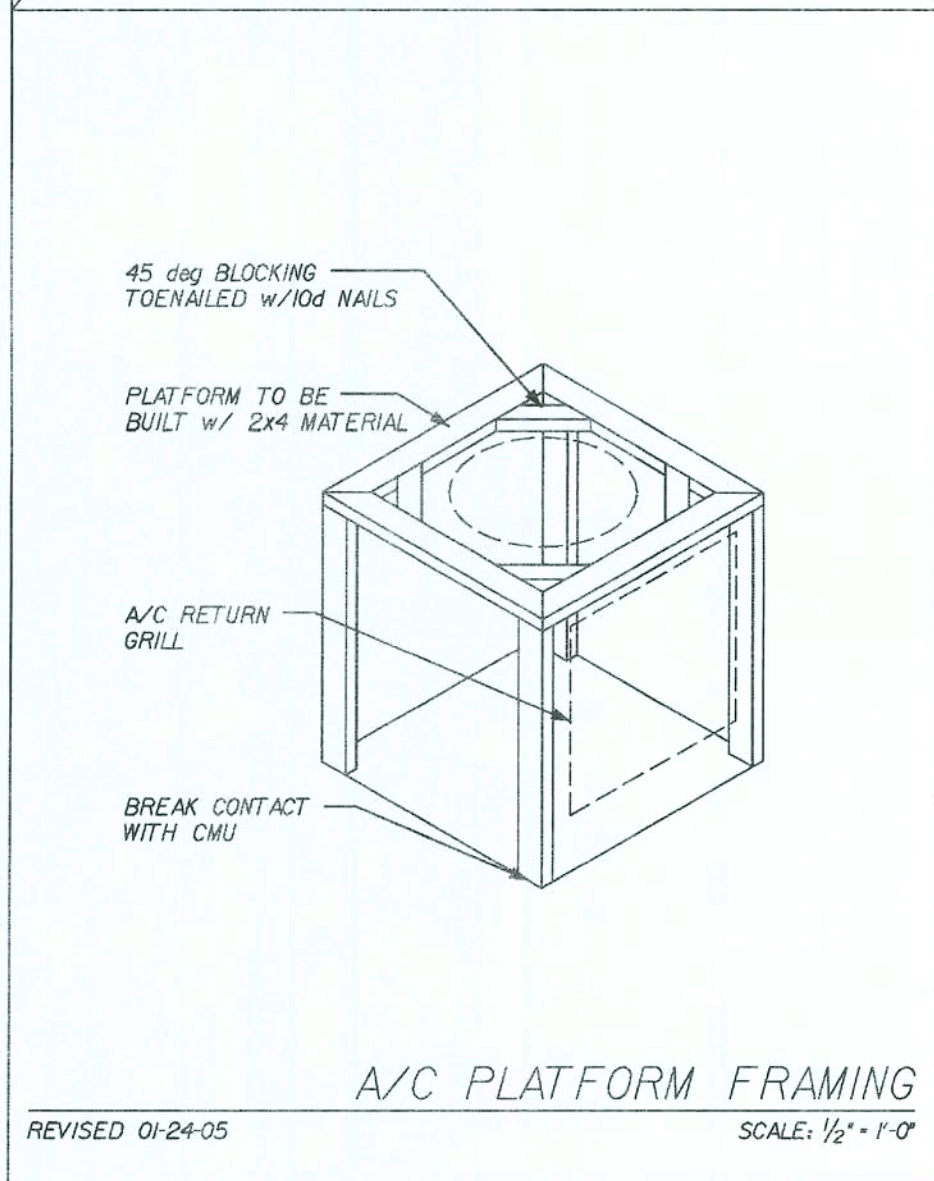

REVISIONS :

COPYRIGHT © 2005 MARONDA HOMES

Maronda Homes

FLORIDA:
THIS STRUCTURE WAS DESIGNED IN
ACCORDANCE AND MEETS THE REQUIRE-
MENTS OF THE FLORIDA BUILDING CODE
2004 : RESIDENTIAL AND 2005, 2006 SUP-
PLEMENT

p:\V\Houses_05\sunbury\dtls\std_heating.sdh

STANDARD	PLATFORM DETAILS
----------	------------------

SUNBURY-NEWBERRY

AIR-HEAT DETAILS

DRAWN BY:	GARAGE:
-----------	---------

RELEASE DATE: 10-08-04

11:51:09

Maronda Systems
4005 Maronda Way
Sanford, FL 32771
(407)321-0064


Elmer Bergman, P.E.
License No. 50158

MAY 02 2008


SHEET:

SD-H

PLOT DATE: 22 FEB 2008




SCALE $\frac{1}{2}'' = 1'-0''$

 


RAIL ATTACHMENT TO WALL

SCALE: $\frac{3}{4}" = 1'-0"$

 


SCALE: $3\frac{1}{2}'' = 1' - 0''$

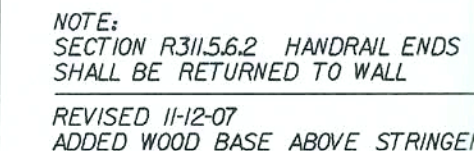

SCALE: 3/4" = 1'-0"

SHEET:
STAR

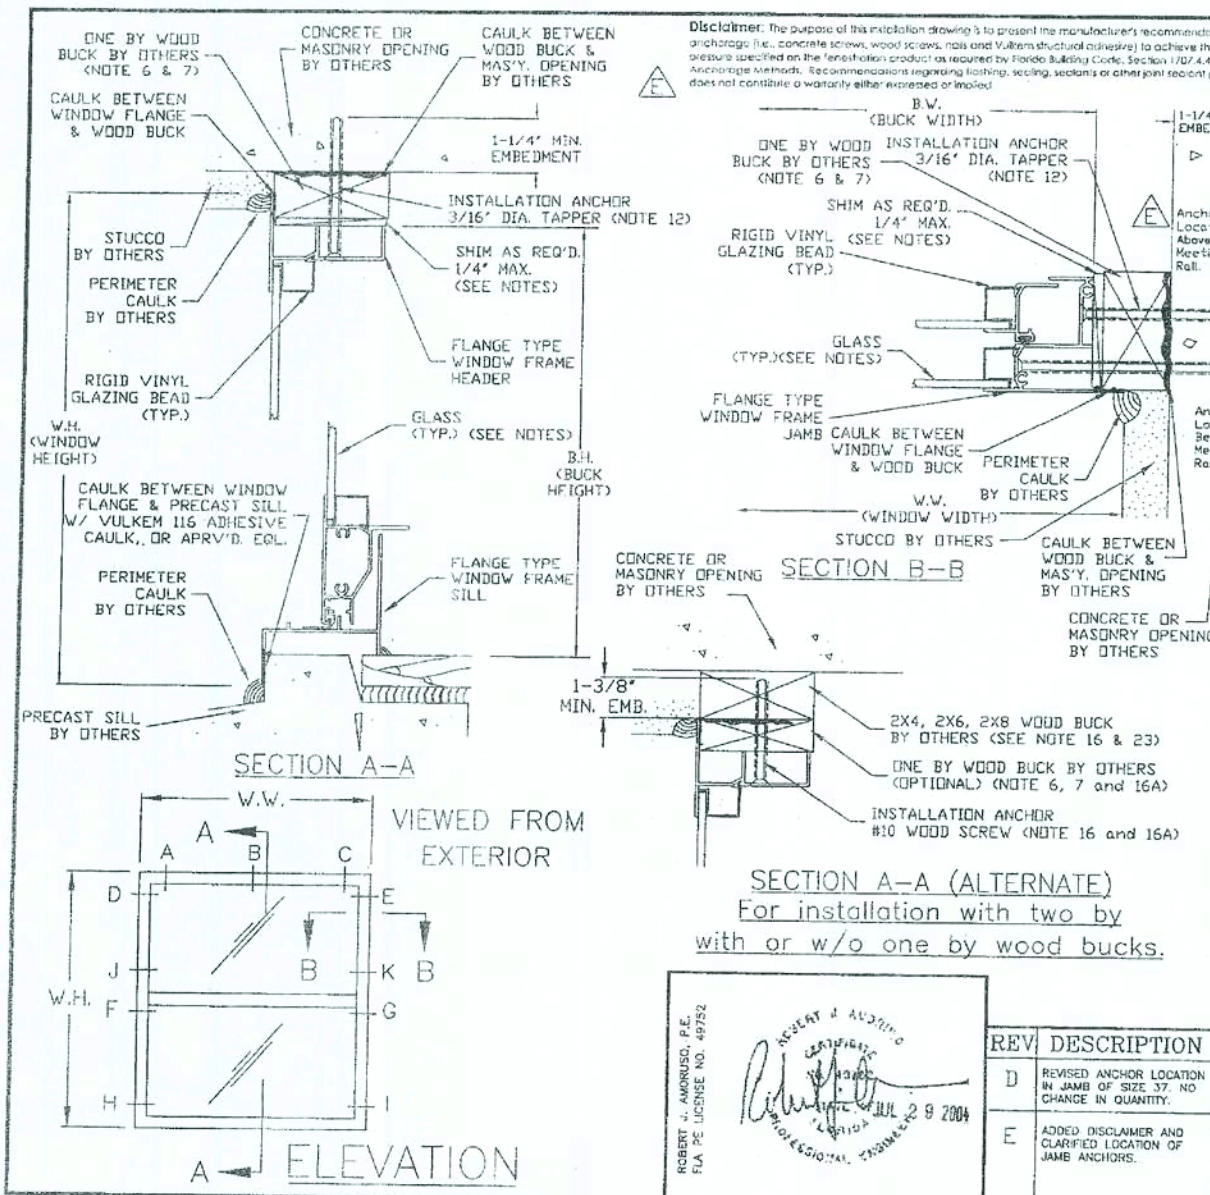

IMPORT/T INFORMATION & GENERAL NOTES

These notes are provided to ensure proper installation of Florida Extruders Milstone products and must be followed fully.

GENERAL INSTALLATION INSTRUCTIONS

- SHIM AS REQ. AT EACH INSTALLATION ANCHOR WITH LOAD BEARING SHIM. MAX. ALLOWABLE SHIM STACK TO BE 1/4".
- USE SILICONEZED ACRYLIC CAULK BEHIND WINDOW FLANGE AT HEAD & JAMBS. SILL MUST BE ATTACHED TO THE SUBSTRATE WITH VULKEM 116 ADHESIVE CAULK OR APPROVED BAL. APPLICATION OF VULKEM 116 ADHESIVE CAULK OR APPROVED EQUAL AT THE SILL MUST COMPLY WITH SEALANT MANUFACTURER'S RECOMMENDATIONS.
- USE SILICONEZED ACRYLIC CAULK FOR PERIMETER SEAL AROUND EXTERIOR OF WINDOW FLG AND TO SEAL HEADS OF INSTALLATION FASTENERS.
- FLORIDA EXTRUDERS 1000 SERIES SINGLE HUNG IS SHOWN. THIS PRINT ALSO APPLIES TO FLORIDA EXTRUDERS 1500 AND 2000 SERIES SINGLE HUNG.
- WINDOW FRAME MATERIAL: ALUMINUM ALLOY 6063.

ANCHOR INSTALLATION INSTRUCTIONS

GENERAL:


- NAIL ATTACHMENT OF NON-STRUCTURAL ONE BY BUCK IS 4" FROM EACH CORNER AND 8" ON CENTER. USE A HARDENED "T-NAIL" WITH A 0.027" DIAMETER AND 1 3/8" LENGTH (5/8" EMBEDMENT), A HARDENED "MASONRY NAIL" WITH A 0.148" DIAMETER AND 1 1/2" LENGTH (3/4" EMBEDMENT) OR EQUIVALENT. FOR ALTERNATE SECTION A-A/B-B, USED 11/32" DIAMETER COMMON WIRE NAIL WITH A 3/4" EMBEDMENT OR EQUIVALENT NAILING NON-STRUCTURAL ONE BY BUCK INTO A TWO BY TWO BY STRUCTURAL.
- APPLIES TO ALL NON-STRUCTURAL BUCKS LESS THAN 1 1/2" THICKNESS. NOT INTENDED TO LIMIT TO NOMINAL ONE BY WOOD BUCK ONLY. BUCKS GREATER THAN 1" NOMINAL 1" THICK AND LESS THAN 2" NOMINAL (1 1/2" THICK) WILL REQUIRE 1" NOMINAL 1" THICK TO MEET EMBEDMENT REQUIREMENTS OF NOTE 6.
- ALL INSTALLATION ANCHORS MUST BE MADE OF CORROSION RESISTANT MATERIALS GIVE A CORROSION RESISTANT COATING APPLIED SUITABLE FOR THE ENVIRONMENT/FRAMING MATERIAL. WHERE ANCHORS ARE USED IN PRESSURE-PRESERVATIVE TREATED WOOD, THE WOOD SUPPLIER SHALL BE CONSULTED FOR RECOMMENDATION OF ANCHORS COMPATIBLE WITH THE PRESERVE-PRESERVATIVE TREATMENT PROCESS USED.
- ALL FIELD SPLIT HOLES IN THE FRAME (IF REQUIRED) WILL BE 3/16" IN DIAMETER.
- WOOD SCVS SHALL MEET ANSI B18.6.1 DIMENSIONAL REQUIREMENTS.
- IF WOODS TO BE SPLIT, PRE-HOLE HOLES AS FOLLOWS: #8 WOOD SCREW - 1/8" DIA. PILLOCK & #10 WOOD SCREW - 9/64" DIA. PILOT HOLE (NATIONAL DESIGN SPECIFICATION FOR WOOD CONSTRUCTION).

(SEE SHEET 2 FOR CONTINUATION OF NOTES)

REV	DESCRIPTION	DATE	INI
D	REVISED ANCHOR LOCATION IN JAMB OF SIZE 37" NO CHANGE IN QUANTITY	4/23/04	RJA
E	ADDED DISCLAIMER AND CLARIFIED LOCATION OF JAMB ANCHORS	7/29/04	RJA

TAPPER LOCATION CHART					
CALL SIZE	BUCK SIZE	LOCATIONS IN HEAD/LOCATIONS IN JAM			
		30psf to 40psf	41psf to 70psf	70psf to 40psf	41psf to 70psf
12	18 1/8 x 25	B	B	F,G	F,G
13	18 1/8 x 27 3/8	B	B	F,G	F,G
14	18 1/8 x 49 5/8	B	B	F,G	F,G
14S	18 1/8 x 55 1/4	B	B	F,G	F,G
15	18 1/8 x 62	B	B	F,G	F,G
16	18 1/8 x 71	B	B	F,G	F,G,H
18	17 1/2 x 83	B	B	F,G	F,G,H
18 1/2	25 1/2 x 71	B	B	F,G	F,G,H
19 1/2	25 1/2 x 73	B	B	F,G	F,G,H
19 1/2	25 1/2 x 73 3/8	B	B	F,G	F,G,H
19 1/4	25 1/2 x 49 5/8	B	B	F,G	F,G,H
19 1/4S	25 1/2 x 55 1/4	B	B	F,G	F,G,H
19 1/2	25 1/2 x 62	B	B	F,G	F,G,H
19 1/2	25 1/2 x 71	B	B	F,G	F,G,H
19 1/2	25 1/2 x 83	B	B	F,G	F,G,H
20 1/2 x 26	29 1/2 x 25	B	B	F,G	F,G
30 1/2 x 36 3/8	29 1/2 x 37 3/8	B	B	F,G	F,G
30 1/2 x 50 5/8	29 1/2 x 49 5/8	B	B	F,G	F,G,H
30 1/2 x 56 1/4	29 1/2 x 55 1/4	B	B	F,G	F,G,H
30 1/2 x 63	29 1/2 x 62	B	B	F,G	F,G,H
30 1/2 x 72	29 1/2 x 71	B	B	F,G,H	F,G,H
30 1/2 x 84	29 1/2 x 83	B	B	F,G,H	F,G,H
23	36 x 25	B	B	F,G	F,G
23	36 x 37 3/8	B	B	F,G	F,G
24	36 x 49 5/8	B	B	F,G	F,G,H
24S	36 x 55 1/4	B	B	F,G	F,G,H
25	36 x 62	B	B	F,G,H	F,G,H
25	36 x 71	B	B	F,G,H	F,G,H
25	36 x 83	B	B	F,G,H	F,G,H
42 x 26	41 x 25	B	B	F,G	F,G
42 x 38 3/8	41 x 37 3/8	B	B	F,G	F,G,H
42 x 50 5/8	41 x 49 5/8	B	B	F,G,H	F,G,H
42 x 56 1/4	41 x 55 1/4	B	B	F,G,H	F,G,H
42 x 63	41 x 62	B	B	F,G,H	F,G,H
42 x 72	41 x 71	B	B	F,G,H	F,G,H
42 x 84	41 x 83	B	B	F,G,H	F,G,H
48 x 25	47 x 25	B	AC	F,G	F,G
48 x 38 3/8	47 x 37 3/8	B	AC	F,G	F,G
48 x 50 5/8	47 x 49 5/8	B	AC	F,G,H	F,G,H
48 x 56 1/4	47 x 55 1/4	B	AC	F,G,H	F,G,H
48 x 63	47 x 62	B	AC	F,G,H	F,G,H
48 x 72	47 x 71	B	AC	F,G,H	F,G,H
48 x 84	47 x 83	B	AC	F,G,H	F,G,H
52 x 25	52 1/8 x 25	B	AC	F,G	F,G
52 x 38 3/8	52 1/8 x 37 3/8	B	AC	F,G	F,G,H
52 x 50 5/8	52 1/8 x 49 5/8	B	AC	F,G,H	F,G,H
52 x 56 1/4	52 1/8 x 55 1/4	B	AC	F,G,H	F,G,H
52 x 63	52 1/8 x 62	B	AC	F,G,H	F,G,H
52 x 72	52 1/8 x 71	B	AC	F,G,H	F,G,H
52 x 84	52 1/8 x 83	B	AC	F,G,H	F,G,H
52 x 96	52 1/8 x 95	B	AC	F,G,H	F,G,H
52 x 2052	52 1/8 x 2051	B	AC	F,G,H	F,G,H
52 x 2064	52 1/8 x 2063	B			

...title blocks\18x24-1252d.dgn Mar. 31, 2006 13:32:09

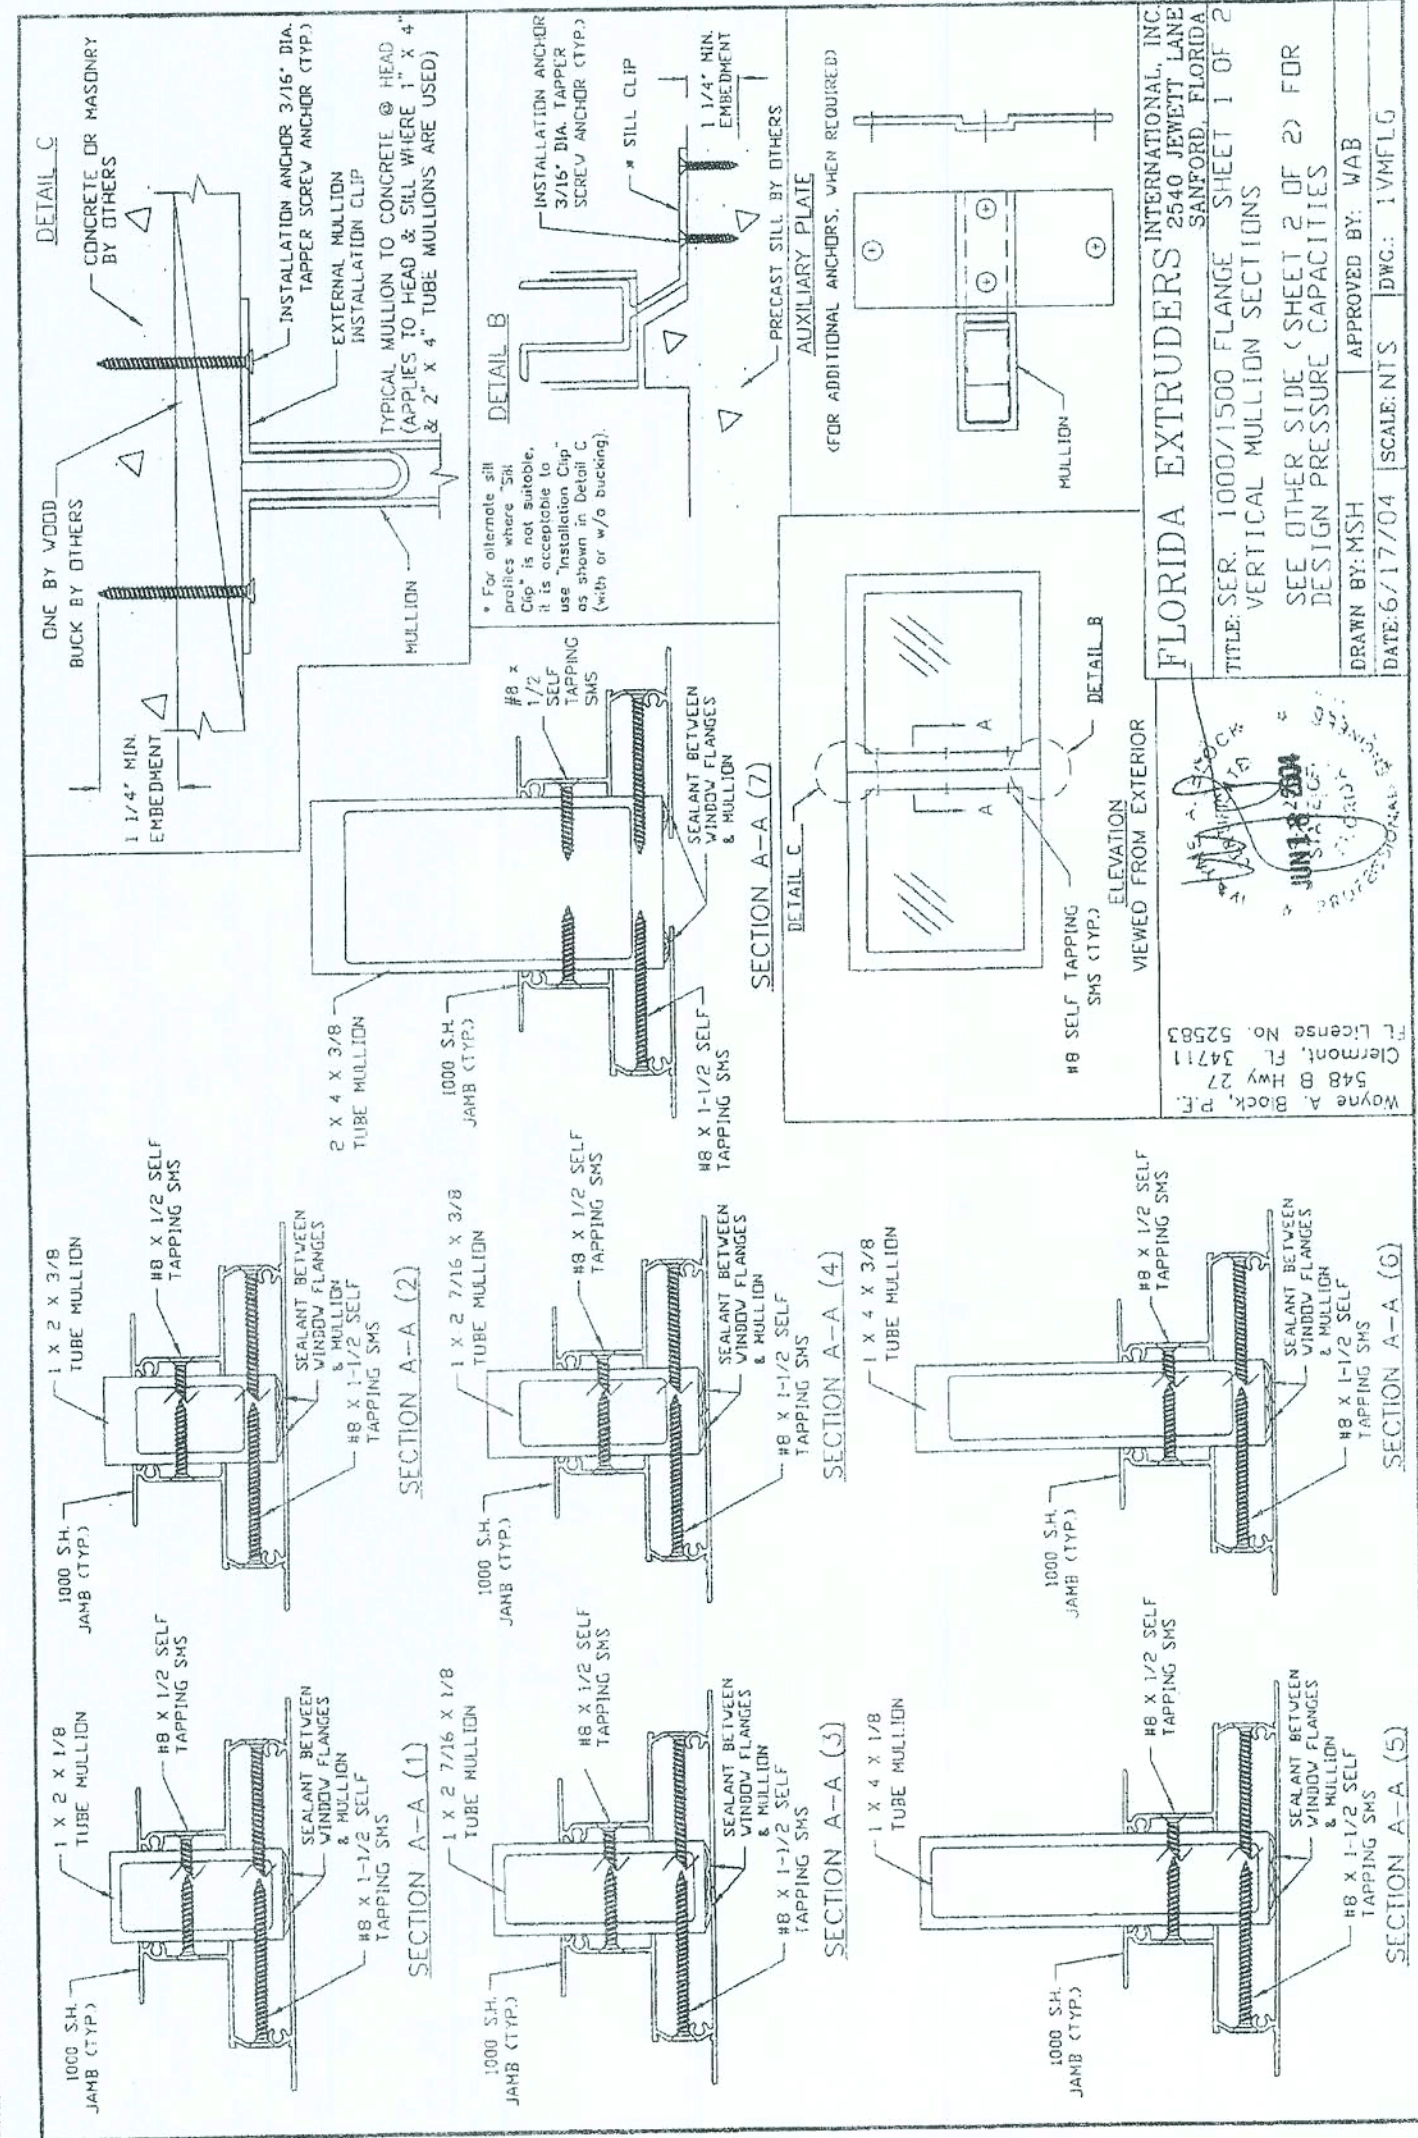

General Notes Drawing for Milestone Series 1000, 1500, 2000 and 3000 Non-Impact Resistant Aluminum Window and Patio Sliding Glass Door Installation Details

These notes are provided to ensure proper installation of Florida Extruders Milestone Non-Impact Resistant Aluminum Fenestration Products and must be followed fully. This General Notes drawing shall be used in tandem with the product specific installation drawing.

1) SHIMMING:

- FLANGE FRAME WINDOWS - Shim as required at each installation fastener with load bearing shim. The maximum allowable shim stack to be 1/4".
- FIN FRAME WINDOWS - Shim as required at each installation fastener with load bearing shim. The maximum allowable shim stack to be 1/4". Apply a bead of Vulkem 116 adhesive sealant or approved equal at the fastener location prior to inserting the shim to adhere the shim to the substrate and/or window frame. Full bearing between the shim, substrate and window frame are required.
- SLIDING GLASS DOORS - Shim as required at each installation fastener with load bearing shim. The maximum allowable shim stack to be 1/4". Load bearing shim at all must be pressure treated wood or plastic and must be completely encapsulated in sealant or set in wet concrete.

2) SEALING BETWEEN FENESTRATION PRODUCT AND SUBSTRATE AND SEAM SEALANT (See Disclaimer Statement above)

- GENERAL - SEALANT TYPE (not applicable when a specific brand or type is required)
 - Sealant type shall be chosen based on the substrate manufacturer's recommendation as it relates to materials to be sealed, environmental conditions and intended use.
- WINDOWS - FLANGE FRAME
 - Adhesive Seal - EQUIPPED
 - Use Vulkem 116 adhesive sealant or approved equal between window's integral mounting fin and pre-cast concrete sill (or other substrate) along full length of sill.
 - Application of Vulkem 116 adhesive sealant or approved equal must comply with sealant manufacturer's recommendations.
 - Sealant - RECOMMENDED (See Disclaimer)
 - Use sealant behind window flange at head and jamb.
 - Use sealant for perimeter seal around exterior of flange window mounting fin and to seal heads of installation fasteners.
- WINDOWS - FIN FRAME
 - Adhesive Seal - NOT REQUIRED
 - Sealant - RECOMMENDED (See Disclaimer)
 - Use sealant behind window flange at head, sill and jamb.
 - Use sealant for perimeter seal around exterior of flange window mounting fin and to seal heads of installation fasteners.
- SLIDING GLASS DOORS
 - Adhesive Seal - NOT REQUIRED
 - Mechanically Fastened Corners - REQUIRED
 - Sliding Glass Doors received in "Knock-down" condition shall have jamb and sill corners sealed with a vinyl joint seam sealant.
 - Sealant - RECOMMENDED (See Disclaimer)
 - Use sealant behind door flange at head and jamb and behind lock strip.
 - Use sealant for perimeter seal around exterior of door and around lock strip and back for pocket doors and to seal heads of installation fasteners.

3) MATERIALS:

- Window and sliding glass door frame material is Aluminum Alloy 6063 T6.
- Concrete Screws shall meet the minimum requirements of Note 1.
- Wood Screws shall meet the requirements of Note 8.
- Tapping (i.e., Sheet Metal) Screws when used in lieu of Wood Screws shall meet the requirements of Note 8.
- Nails shall meet the requirements of Note 9.
- Corrosion Resistance Coatings for installation fasteners shall meet the requirements of Note 5.
- Concrete block or concrete masonry units (CMU) shall meet the requirements of ASTM C90.
- Concrete shall meet the minimum requirements of the Florida Building Code (minimum compressive strength of 2500 psi).

4) BUCKING:

- One by (1x) wood bucking
 - Applies to all non-structural bucks less than 1 1/2" thickness. Not intended to limit to nominal one by wood buck only.
 - One by wood bucking shall be secured to the substrate (masonry, concrete or structural wood bucking or framing using fasteners suitable for the application) to achieve the design pressure specified on the fenestration product as required by the 2001 Florida Building Code (FBC), Section 1707.4.4, 2004 FBC-Residential, Section R613.8, Recommendations regarding flashing, sealing, sealants or other joint sealant practices does not constitute a warranty either expressed or implied.
- Two by (2x) wood bucking or framing
 - Applies to all structural wood bucks and/or framing at the head, jamb or sill equal to and greater than 1 1/2" thickness.
 - They shall be securely fastened to transfer the load to the masonry, concrete or other structural substrate per 2001 FBC, Section 1707.4.4, 2004 FBC-Residential, Section 1717.5.4 and 2004 FBC-Residential, Section R613.6 and/or the engineer of record's details as applicable.

5) General Fastener Installation Instructions

- All installation fasteners must be made of corrosion resistant materials or have a corrosion resistant coating applied suitable for the environment and/or framing material. Where fasteners are used in pressure-preservative treated wood, the wood supplier shall be consulted for recommendation of fasteners compatible with the pressure-preservative treatment process used.
- All fields supplied bolts in the frame (if required) will be as follows:
 - 3/32" diameter for all #6 wood or tapping screws.
 - 3/16" in diameter for all #10 wood or tapping screws and 3/16" diameter or concrete screws.
 - No. 29 size drill bit for 0.131" shank diameter nails.
 - No. 33 size drill bit for 0.113" shank diameter nails.
- Concrete Screws (For attachment to masonry or concrete substrate.)
 - Shall be "Flat" head unless otherwise indicated.
 - Shall have a minimum embedment diameter of 3/16" unless otherwise noted.
 - Shall have a minimum embedment of 1 1/4" into the concrete, masonry or concrete block or masonry unit (CMU) receiving the part unless otherwise noted.
 - Shall have an allowable working load in shear as noted on the "Parts List" on the product specific installation drawing.
 - Working load is defined as the ultimate load determined by test divided by 4 as determined and published by the concrete screw's manufacturer.
 - If the allowable shear load exceeds the above minimum, required number of fasteners shown on the installation drawings CANNOT be decreased.
 - If the allowable shear load is less than the above minimum, additional site engineering analysis meeting the building code and acceptable to the Authority Having Jurisdiction (AHJ) will be required.
 - Concrete screws shall be of sufficient length so that the minimum embedment into the receiving substrate (member receiving the screw) is met.
 - Minimum Edge Distance of concrete screw fasteners shall be 2" from the edge of the substrate for a 3/16" diameter concrete screw.

FASTENER LOCATION TABLE (See Elevation View, Sheet 1)

Series	Size Code	Frame Width and Height			Fastener Screw Location											
		Width	Height (Full Radius)	Height (Half Radius)	Head (No. 10 WS)	Jamb (No. 10 WS or Concrete Screw)										
1000/1500/2000	12	19 1/8"	26 13/16"	28 5/16"	A, B, C	D, E, F, G, H, I										
1000/1500/2000	13	19 1/8"	39 3/16"	40 11/16"	A, B, C	D, E, F, G, H, I										
1000/1500/2000	14	19 1/8"	51 7/16"	52 15/16"	A, B, C	D, E, F, G, H, I										
1000/1500/2000	14S	19 1/8"	57 1/16"	58 9/16"	A, B, C	D, E, F, G, H, I										
1000/1500/2000	15	19 1/8"	63 13/16"	65 5/16"	A, B, C	D, E, F, G, H, I, J, K										
1000/1500/2000	16	19 1/8"	73 3/16"	74 7/16"	A, B, C	D, E, F, G, H, I, J, K										
1000/1500/2000	17	19 1/8"	84	84	A, B, C	D, E, F, G, H, I, J, K										
1000/1500/2000	17	19 1/8"	90	86 5/16"	A, B, C	D, E, F, G, H, I, J, K, Y, Z										
1000/1500/2000	11H	26 1/2"	27 7/16"	29 9/16"	A, B, C	D, E, F, G, H, I										
1000/1500/2000	11H3	26 1/2"	39 13/16"	41 15/16"	A, B, C	D, E, F, G, H, I										
1000/1500/2000	11H4	26 1/2"	52 1/16"	54 3/16"	A, B, C	D, E, F, G, H, I										
1000/1500/2000	11H4S	26 1/2"	57 1/16"	59 13/16"	A, B, C	D, E, F, G, H, I										
1000/1500/2000	11H5	26 1/2"	64 7/16"	66 9/16"	A, B, C	D, E, F, G, H, I										
1000/1500/2000	11H6	26 1/2"	73 7/16"	75 9/16"	A, B, C	D, E, F, G, H, I, J, K										
1000/1500/2000	11H7	26 1/2"	84	84	A, B, C	D, E, F, G, H, I, J, K										
1000/1500/2000	11H7	26 1/2"	90	87 3/16"	A, B, C	D, E, F, G, H, I, J, K, Y, Z										
1000/1500/2000	31H2	30 1/2"	27 7/16"	30 11/16"	A, B, C	D, E, F, G, H, I										
1000/1500/2000	31H3	30 1/2"	40 13/16"	42 29/16"	A, B, C	D, E, F, G, H, I										
1000/1500/2000	31H4	30 1/2"	52 3/16"	54 41/16"	A, B, C	D, E, F, G, H, I										
1000/1500/2000	31H4S	30 1/2"	58 1/16"	60 23/16"	A, B, C	D, E, F, G, H, I										
1000/1500/2000	31H5	30 1/2"	64 7/16"	67 11/16"	A, B, C	D, E, F, G, H, I										
1000/1500/2000	31H6	30 1/2"	73 7/16"	76 11/16"	A, B, C	D, E, F, G, H, I, J, K										
1000/1500/2000	31H7	30 1/2"	84 1/16"	83 47/16"	A, B, C	D, E, F, G, H, I, J, K										
1000/1500/2000	31H7	30 1/2"	90 1/16"	89 47/16"	A, B, C	D, E, F, G, H, I, J, K, Y, Z										
1000/1500/2000	27	37	28 5/16"	31 5/16"	A, B, C	D, E, F, G, H, I										
1000/1500/2000	27	37	40 11/16"	43 11/16"	A, B, C	D, E, F, G, H, I										
1000/1500/2000	24	37	52 15/16"	55 15/16"	A, B, C	D, E, F, G, H, I										
1000/1500/2000	24S	37	58 9/16"	61 9/16"	A, B, C	D, E, F, G, H, I										
1000/1500/2000	25	37	65 5/16"	68 5/16"	A, B, C	D, E, F, G, H, I										
1000/1500/2000	26	37	74 5/16"	77 5/16"	A, B, C	D, E, F, G, H, I, J, K										
1000/1500/2000	27	37	84	84	A, B, C	D, E, F, G, H, I, J, K										
1000/1500/2000	27	37	90	86 5/16"	A, B, C	D, E, F, G, H, I, J, K, Y, Z										
1000/1500/2000	482	48	29 7/32"	33 7/48"	A, B, C	D, E, F, G, H, I										
1000/1500/2000	483	48	49 25/48"	51 19/32"	A, B, C	D, E, F, G, H, I										
1000/1500/2000	484	48	57 37/48"	57 37/48"	A, B, C	D, E, F, G, H, I										
1000/1500/2000	485	48	63 27/32"	63 27/32"	A, B, C	D, E, F, G, H, I										
1000/1500/2000	486	48	66 7/32"	70 7/48"	A, B, C	D, E, F, G, H, I										
1000/1500/2000	486	48	75 7/32"	79 7/48"	A, B, C	D, E, F, G, H, I, J, K										
1000/1500/2000	487	48	84 11/12"	84 11/12"	A, B, C	D, E, F, G, H, I, J, K										
1000/1500/2000	487	48	90	90 1/12"	A, B, C	D, E, F, G, H, I, J, K, Y, Z										
1000/1500/2000	32	53 1/8"	29 21/32"	34	A, B, C	D, E, F, G, H, I										
1000/1500/2000	33	53 1/8"	46 3/8"	46 3/8"	A, B, C	D, E, F, G, H, I										
1000/1500/2000	34	53 1/8"	54 9/32"	58 5/8"	A, B, C	D, E, F, G, H, I										
1000/1500/2000	36S	53 1/8"	59 29/32"	64 1/4"	A, B, C	D, E, F, G, H, I										
1000/1500/2000	35	53 1/8"	66 21/32"	71	A, B, C	D, E, F, G, H, I										
1000/1500/2000	36	53 1/8"	75 21/32"	80	A, B, C	D, E, F, G, H, I, J, K										
1000/1500/2000	n/a	n/a	n/a	n/a	n/a	n/a										
2000	37	53 1/8"	90	90	A, B, C	D, E, F, G, H, I, J, K, Y, Z										

FASTENER INSTALLATION INSTRUCTIONS - FLEX22110

3/16" DIA. CONCRETE SCREW WITH NON-STRUCTURAL ONE BY 1" WOOD BUCK:

(I) Where window is installed in an opening with a non-structural one by 1" wood buck for the jambs and masonry or concrete sill, installation is as follows:


- At the jambs, use a 3/16" diameter concrete screw of sufficient length to achieve minimum embedment of 1-1/4" into masonry or concrete. See "Parts List" on Sheet 1 of this drawing for concrete screw size, embedment and load requirements. See FLEX20100, Note 7 for additional concrete screw requirements.
- At the sill, apply a Structural Adhesive Sealant for the full length of the sill meeting the requirements of Note 2.b.i on FLEX 20100.

(J) See fastener installation table on this sheet for concrete screw locations in jambs and additional installation requirements.

#10 WOOD SCREW WITH (1) STRUCTURAL BUILD-DOWN FOR RADIUS HEAD, (2) OPTIONAL STRUCTURAL TWO BY WOOD BUCK AND (3) OPTIONAL ONE BY WOOD BUCK AT HEAD AND/OR JAMBS (SECTION A-A ALTERNATE ILLUSTRATES THIS OPTION FOR HEAD, SIMILAR FOR SECTION B-B AT JAMB):

(K) Where window is installed in an opening with a (1) structural build-down for radius head, (2) optional structural two by wood buck and (3) optional one by wood buck at head and/or jambs, installation is as follows:

- For structural build-down at the head and/or two by wood buck at the head and/or jambs as applicable, use #10 wood screws of sufficient length to achieve 1-3/8" min. embedment into the two by wood buck and/or structural build-down. See "Parts List" on Sheet 1 of this drawing for wood screw size and embedment. See FLEX20100, Note 8 for additional wood screw requirements.
- For one by wood buck used in conjunction with a structural two by wood buck at the head and/or jambs as applicable use #10 wood screws of sufficient length to achieve

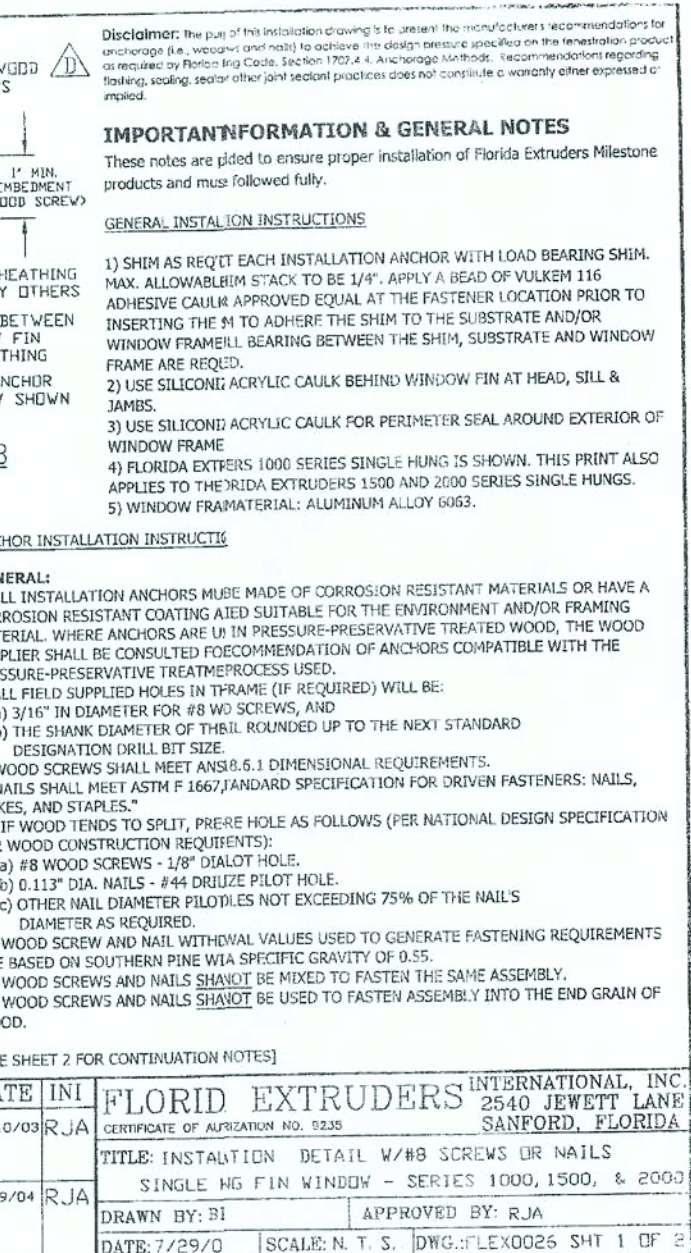

#8 WOOD SCREW INSTALLATION ANCHOR CHART			
CALL SIZE	WINDOW SIZE	QUANTITY IN HEAD & SILL	QUANTITY IN EACH JAMB
		UP TO 70 PSF	UP TO 70 PSF
12	18 1/8 X 25	2	2
13	18 1/8 X 37 3/8	2	3
14	18 1/8 X 49 5/8	2	3
14S	18 1/8 X 55 1/4	2	3
15	18 1/8 X 62	2	4
16	18 1/8 X 71	2	4
17	18 1/8 X 83	2	4
1H2	25 1/2 X 25	2	2
1H3	25 1/2 X 37 3/8	2	3
1H4	25 1/2 X 49 5/8	2	3
1H4S	25 1/2 X 55 1/4	2	3
1H5	25 1/2 X 62	2	4
1H6	25 1/2 X 71	2	4
1H7	25 1/2 X 83	2	4
30 1/2 X 26	29 1/2 X 25	2	2
30 1/2 X 38 3/8	29 1/2 X 37 3/8	2	3
30 1/2 X 50 5/8	29 1/2 X 50 5/8	2	3
30 1/2 X 56 1/4	29 1/2 X 55 1/4	2	3
30 1/2 X 63	29 1/2 X 62	2	4
30 1/2 X 72	29 1/2 X 71	2	4
30 1/2 X 84	29 1/2 X 83	2	4
22	36 X 25	2	2
23	36 X 37 3/8	2	3
24	36 X 49 5/8	2	3
24S	36 X 55 1/4	2	3
25	36 X 62	2	4
26	36 X 71	2	4
27	36 X 83	2	4
42 X 26	41 X 25	3	2
42 X 38 3/8	41 X 37 3/8	3	3
42 X 50 5/8	41 X 50 5/8	3	3
42 X 56 1/4	41 X 55 1/4	3	3
42 X 63	41 X 62	3	4
42 X 72	41 X 71	3	4
42 X 84	41 X 83	3	4
48 X 26	47 X 25	3	2
48 X 38 3/8	47 X 37 3/8	3	3
48 X 50 5/8	47 X 49 5/8	3	3
48 X 56 1/4	47 X 55 1/4	3	3
48 X 63	47 X 62	3	4
48 X 72	47 X 71	3	4
48 X 84	47 X 83	3	4
52 X 26	52 1/8 X 25	3	2
52 X 38 3/8	52 1/8 X 37 3/8	3	3
52 X 50 5/8	52 1/8 X 49 5/8	3	3
52 X 56 1/4	52 1/8 X 55 1/4	3	3
52 X 63	52 1/8 X 62	3	4
52 X 72	52 1/8 X 71	3	4
52 X 84	52 1/8 X 83	3	4


* 37 SIZE NOT AVAILABLE IN 1000 OR 1500 SERIES

REVISIONS :

COPYRIGHT © 2002 MARONDA HOMES

Maronda Homes

(407) 321-0064 4005 MARONDA WAY SANFORD, FLORIDA

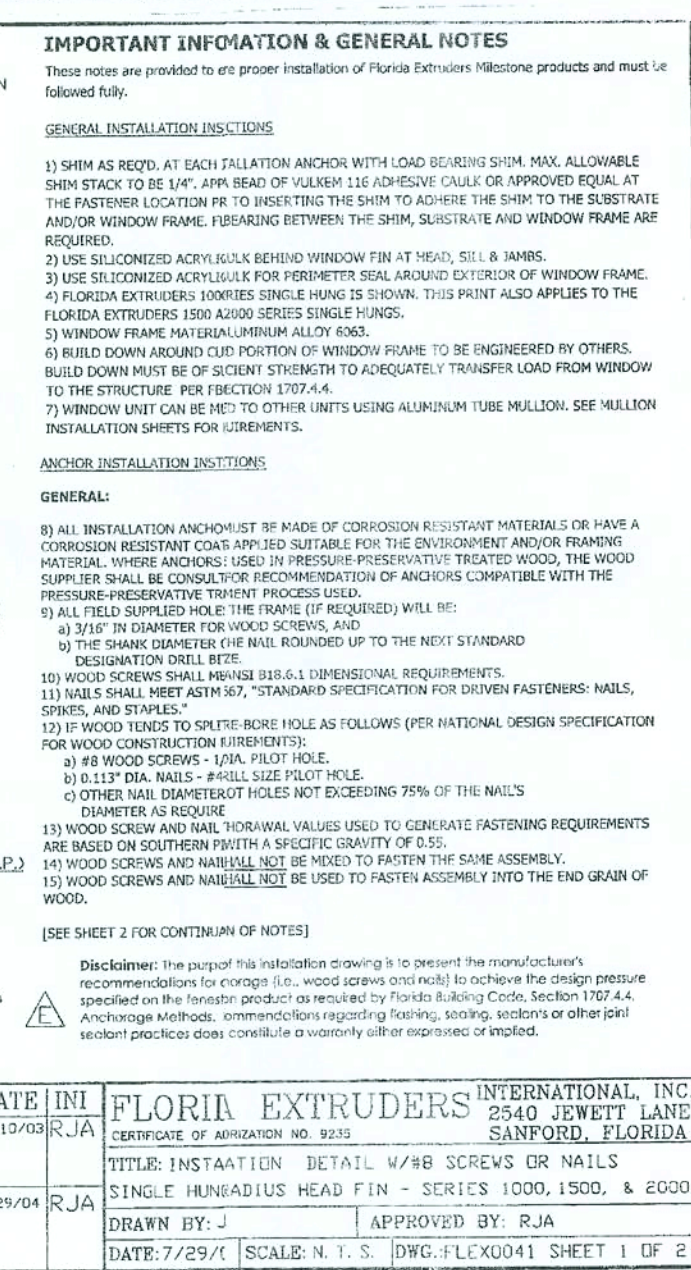

CHART

2	QUANTITY IN EACH JAMB
3	TO 70 PSF
3	
3	
4	
2	
3	
3	
3	
4	
2	
3	
3	
3	
4	
2	
3	
3	
3	
4	
2	
3	
3	
3	
4	

ELEVATION

VIEWED FROM EXTERIOR

HEAD, SILL & JAMB ANCHOR SPACING - (TO 70 PSF)

WOOD SCREW 24" O.C. MAX. X. (TYP.)

NAIL: 7" O.C. MAX. FOR JACKS AND 10" O.C. MAX. FOR HEAD & SILL

Spacing applicable to Commodity 5 Sizes shown in anchor chart and Modular Sizes.

	
<i>FLORIDA EXTRUDERS</i>	
<i>WINDOWS IN FRAME</i>	
RELEASE DATE:	

PRODUCT APPROVAL INFORMATION SHEET FOR FORDIA

PROJECT NAME: _____ PERMIT # _____

PROJECT ADDRESS: _____

As required by Florida Statute 553.842 and Florida Administrative Code 9b-72, Please provide the information and product approval number(s) for the building components listed below as applicable to the building construction project for the permit number listed above. You should contact your product supplier if you do not know the product approval number for any of the applicable listed products. Information regarding statewide product approval may be obtained at: www.floridabuilding.org.

Category/Subcategory	Manufacturer	Product Description	Limitation of Use	State #	Design Pressures
A. EXTERIOR DOORS					
1. Sliding	Plastpro Inc.	Fiberglass Doors	Evaluated for use in location adhering to the Florida Building Code and where pressure requirements as determined ACSE 7 Minimum Design Loads For Building and Other Structures.	FL 6729J FL 6729.5	+50 / -50 +50 / -50
2. Sliding	Simonton/Norandex Florida Extruders	Sliding Glass Doors	500 72X80 SGD-R4 Milestone 1000 SGD	FL 5979J FL 45J	+50 / -50 +45 / -45
3. Sectional					
4. Roll up	Wayne Dalton	Garage Doors 130 16' 9/100 / 5/20 8' Garage Doors 140 16' 9/100 / 5/20 8'	As Indicated in evaluation report and installation drawings. Not to be used in HVHZ.	FL 5287J FL 5287.3 FL 9174.4 FL 9174.5	+26.9 / -30.8 +25.9 / -28.8 +43.2 / -49.6 +39.2 / -43.7
B. WINDOWS					
1. Single Hung	H-R Windows Danvid Window Co Florida Extruders	300 Fin Single Hung 341 Flange Frame S.H. Milestone 1000 S.H.	40-17 72x74 H-R45	FL 5089J FL 2752J FL 42J	+45 / -45 +55 / -55 +45 / -45
2. Horizontal Slider					
3. Casement					
4. Double hung					
5. Fixed	H-R Windows Danvid Window Co Florida Extruders	300 Fin Frame Fixed 341 Flange Frame Fixed Milestone 1000 Fixed	437.438 111X63 F-C601/16 Tempered Glass Fin	FL 1291.2 FL 2349J FL 44J	+55 / -55 +70 / -70 +45 / -45
6. Awning					
7. Pass-through					
8. Projected					
9. Mullion	H-R Windows Florida Extruders	Mullions Milestone Tube Mull Fin Or Flange	Evaluated for use in location adhering to the Florida Building Code and where pressure requirements as determined ACSE 7 Minimum Design Loads For Building and Other Structures.	FL 5782 FL 3136-R2	+45 / -45
10. Wind breaker					
11. Dual action					
12. Other					
C. PANEL WALL					
1. Siding	Owen Corning	Norandex - Summit Manor Dbl 4.5 Dutch Lap Reynolds - Easy Street Dbl 4.5 Dutch Lap	This Evaluation is not for use within the FBC HVH or on Education Facilities within the State of Florida. Vinyl Siding is limited to Type V construction as defined in Section 602.5. TYPE V CONSTRUCTION: Type V construction is the type of construction in which the structural elements, exterior walls and interior walls are of any material permitted by this code. Compliance is valid only if the subject profile trade name is current on the VSI Vinyl Siding Certification Program.	FL 920.3 FL 920.7	+NA / -152 +NA / -152
2. Soffit	Alsco Metal Corp	16' Vented Soffit Quad 4 Aluminum Soffit	For use as soffit only, it for use in HVHZ	FL 4459J	46.71 PSF

Category/Subcategory	Manufacturer	Product Description	Limitation of Use	State #	Design Pressures
D. ROOFING PRODUCTS					
1. Asphalt shingles	Owens Corning	Asphalt Shingle Ridge Vents	This Approval not for use in the HVHZ. All FBC sections that apply to counties except Broward and Miami-Dade must be followed.	FL 3663 FL 234	
2. Underlayments					
3. Roofing fasteners					
4. Nonstructural metal roof					
5. Built-up roofing					
6. Modified bitumen	Polyglass	Two layer torch down	The max design pressure for the selected assembly shall meet or exceed the Zone I design pressure as determined in accordance with FBC chapter 16.	FL 1654.8 FL 1654.9	
7. Single ply roofing					
8. Roofing tiles					
9. Roofing insulation					
10. Waterproofing					
11. Wood shingles/shakes					
12. Roofing slate					
13. Liquid applied roofing					
14. Cement-adhesive coats					
15. Roof tile adhesive					
16. Spray applied polyurethane roof					
17. Roof vents	Owens Corning Stamco Inc. Lamanco	Galvanized metal roof vents	This Approval not for use in the HVHZ. All FBC sections that apply to counties except Broward and Miami-Dade must be followed.	FL 5289J FL 8103J FL 3792.5	
E. SHUTTERS					
1. Storm Panels	Atrium Shutters, Inc. K&D Manufacturing All American Shutters, Inc.	5L Panel Galv. SH Storm	This product may only be installed on concrete, hollow concrete block or wood substrates. This product is NOT suitable for installation in the High Velocity Hurricane Zone.	FL 5547J FL 2773J FL 393J	50 PSF +47 / -50
F. STRUCTURAL COMPONENTS					
1. Wood connector/anchor	United Steel Products	Anchors, Hangers Etc. Structural Components Wood Connectors	Subject to limitation and installation instructions specified in NOA A 05-0105.05	FL R1, 565, 569, 572, 576, 815, 816, 817, 818, 819, 820, 821, 822, 859, 1247, 1777, 2033, 2620, 3923, 4928, 5631, 6223	
2. Truss plates	Mitek Industries Inc.	Truss Connectors	No Limitation of Use.	FL 2197 RI	
3. Engineered lumber					
4. Railing					
5. Coolers-freezers					
6. Concrete admixtures					
7. Material					
8. Insulation forms					
9. Plastics					
10. Deck-roof					
11. Wall					
12. Sheds					
G. SKYLIGHTS					
1. Skylight					
2. Other					
H. NEW EXTERIOR ENVELOPE PRODUCTS					
1.					
2.					

In addition to completing the above list of manufacturers, product description and State approval number for the products used on this project, it is the Contractor's or Authorized Agent's responsibility to have a legible copy of each manufacturer's printed instructions, along with the list above, on the job site available to the Inspector.

The products listed below did not demonstrate product approval at time of plan review. I understand that before these products can be inspected, they must be submitted for review for code compliance and approved by the Plans Examiner. This form will be revised to include each new product in the categories listed above and will be highlighted to indicate the new products and required information.

Authorized Project Agent: _____ (Contractor or Design Professional) (Print Name) (Signature)

Company Name: _____

Mailing Address: _____

City: _____ State: _____ Zip Code: _____

Telephone Number: () _____ Fax Number: () _____

Cell Phone Number: () _____ E-mail Address: _____

REVISIONS:

10-29-07 UPDATE LISTS

01-21-08 UPDATE ROLL UP DOORS

FLORIDA

4005 MARONDA WAY SANFORD, FLORIDA 321-0064

Maronda Homes

FLORIDA RESIDENTIAL WAS DESIGNED IN ACCORDANCE AND MEETS THE REQUIREMENTS OF THE FLORIDA BUILDING CODE 2004: RESIDENTIAL AND 2006 SUPPLEMENT

PRODUCT APPROVAL

DRAWN BY: _____ GARAGE: _____

RELEASE DATE: _____

SHEET: _____

08/13/13

PLOT DATE: 21 JAN 2008

FLORIDA BUILDING CODE 2004: RESIDENTIAL

DISTINCTION SERIES

SMC INSWING RESIDENTIAL INSULATED FIBERGLASS DOOR IN WOOD FRAME

GENERAL NOTES


1. THE FOLLOWING PRODUCT HAS BEEN EVALUATED FOR COMPLIANCE WITH THE WIND LOADS SPECIFIED IN SECTION 120 OF THE TEXAS DEPARTMENT OF INSURANCE WINDSTORM RESISTANT CONSTRUCTION GUIDE AND SECTION 103 OF THE TEXAS WINDSTORM INSURANCE ASSOCIATION BUILDING CODE FOR WINDSTORM RESISTANT CONSTRUCTION.
2. WOOD BUCKS BY OTHERS, MUST BE ANCHORED PROPERLY TO TRANSFER LOADS TO THE STRUCTURE.
3. PRODUCT ANCHORS SHALL BE AS LISTED AND SPACED AS SHOWN ON DETAILS. ANCHOR EMBEDMENT TO BASE MATERIAL SHALL BE BEYOND WALL DRESSING OR STUCCO.
4. PRODUCT DOES NOT MEET IMPACT RESISTANCE.
5. DESIGN PRESSURE RATING SHALL BE AS FOLLOWS:
- FOR 6' 8" HIGH DOORS: SEE TABLE 1.
- FOR FRAMES OVER 6' 8" UP TO 8' 0": SEE TABLE 2.

DISTINCTION SMC FIBERGLASS DOOR

DOOR LEAF CONSTRUCTION:
FACE SHEETS: EACH SLAB IS CONSTRUCTED FROM 0.080" THICK FIBERGLASS SKIN.
CORE DESIGN: THE INTERIOR CAVITY OF EACH DOOR IS FILLED WITH RIGID POLYURETHANE.
CONSTRUCTION: THE VERTICAL EDGES OF THE SLAB CONSIST OF GULLED INTERLOCKING FIBERGLASS JOINTS. THE HORIZONTAL EDGES CONSIST OF THE FIBERGLASS SKIN GULLED TO THE WOOD BLOCK AT TOP AND TO THE RIGID PVC FOAM INSERT AT BOTTOM.

TABLE OF CONTENTS

SHEET #	DESCRIPTION
1	GENERAL NOTES, TYPICAL ELEVATIONS
2	CROSS SECTIONS (VERTICAL AND HORIZONTAL)
3	ANCHORING LAYOUT
4	PART LIST

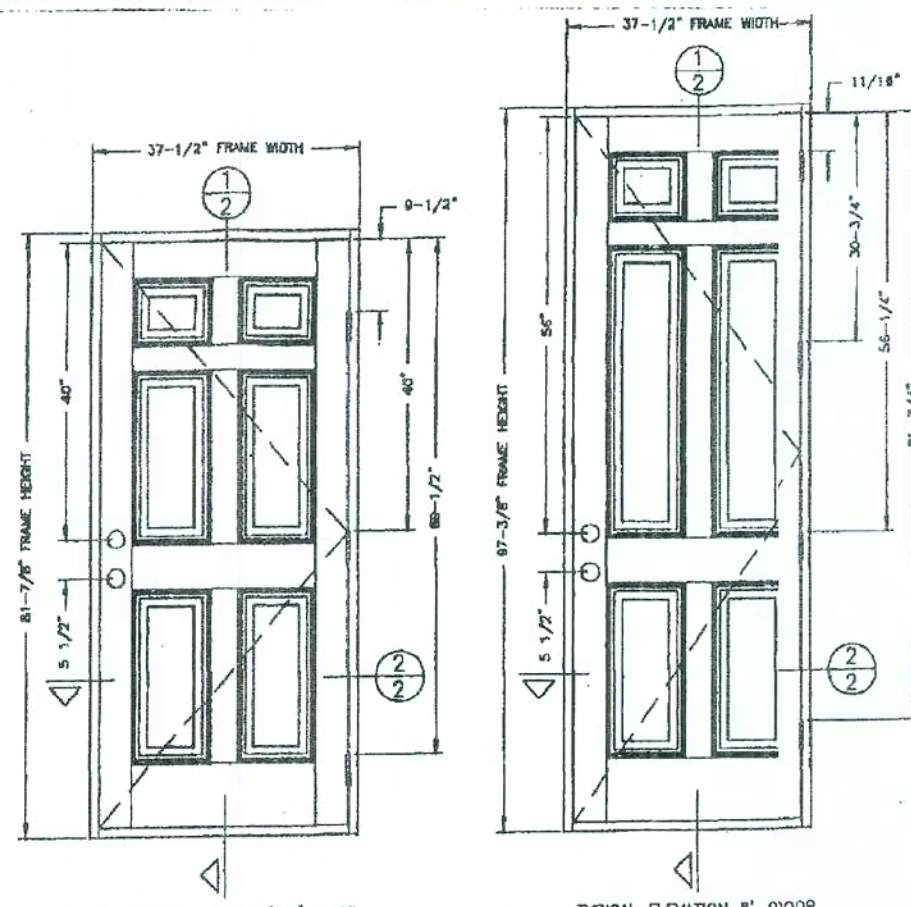

TYPICAL ELEVATION 6'-8" DOOR

TYPICAL ELEVATION 6'-8" DOOR

DESIGN PRESSURE RATING (TABLE #1)	
WIND SPEED (MPH)	DESIGN PRESSURE (PSF)
70	+50
80	+60
90	+70
100	+80
110	+90
120	+100
130	+110
140	+120
150	+130
160	+140
170	+150
180	+160
190	+170
200	+180

DESIGN PRESSURE RATING (TABLE #2)	
WIND SPEED (MPH)	DESIGN PRESSURE (PSF)
70	+50
80	+60
90	+70
100	+80
110	+90
120	+100
130	+110
140	+120
150	+130
160	+140
170	+150
180	+160
190	+170
200	+180

DESIGN PRESSURE RATING (TABLE #3)	
WIND SPEED (MPH)	DESIGN PRESSURE (PSF)
70	+50
80	+60
90	+70
100	+80
110	+90
120	+100
130	+110
140	+120
150	+130
160	+140
170	+150
180	+160
190	+170
200	+180

DESIGN PRESSURE RATING (TABLE #4)	
WIND SPEED (MPH)	DESIGN PRESSURE (PSF)
70	+50
80	+60
90	+70
100	+80
110	+90
120	+100
130	+110
140	+120
150	+130
160	+140
170	+150
170	+150
180	+160
190	+170
200	+180

DESIGN PRESSURE RATING (TABLE #26)	
WIND SPEED (MPH)	DESIGN PRESSURE (PSF)
70	+50
80	+60
90	+70
100	+80
110	+90
120	+100
130	+110
140	+120
150	+130
160	+140
170	+150
180	+160
190	+170
200	+180

DESIGN PRESSURE RATING (TABLE #27)	
WIND SPEED (MPH)	DESIGN PRESSURE (PSF)
70	+50
80	+60
90	+70
100	+80
110	+90
120	+100
130	+110
140	+120
150	+130
160	+140
170	+150
180	+160
190	+170
200	+180

DESIGN PRESSURE RATING (TABLE #28)	
WIND SPEED (MPH)	DESIGN PRESSURE (PSF)
70	+50
80	+60
90	+70
100	+80
110	+90
120	+100
130	+110
140	+120
150	+130
160	+140
170	+150
180	+160
190	+170
200	+180

RW
CONSULTING
(813) 684-3831

DISTINCTION SERIES

SMC OUTSWING RESIDENTIAL INSULATED FIBERGLASS DOOR IN WOOD FRAME

GENERAL NOTES


- THIS PRODUCT IS DESIGNED TO MEET THE SOUTH FLORIDA BUILDING CODE 1994 EDITION FOR MANA-DOCE COUNTY.
- WOOD BUCKS BY OTHERS, MUST BE ANCHORED PROPERLY TO TRANSFER LOADS TO THE STRUCTURE.
- PRODUCT ANCHORS SHALL BE AS LISTED AND SPACED AS SHOWN ON DETAILS. ANCHOR EMBEDMENT TO BASE MATERIAL SHALL BE BEYOND WALL DRESSING OR STUCCO.
- IMPACT RESISTANT SHUTTERS ARE REQUIRED.
- DESIGN PRESSURE RATING SHALL BE AS FOLLOWS:
- FOR 8' 0" HIGH DOORS: SEE TABLE 1.
- FOR FRAMES OVER 8' 0" UP TO 8' 6": SEE TABLE 2.

DOOR LEAF CONSTRUCTION

FACE SHEETS: EACH SLAB IS CONSTRUCTED FROM 0.075 THK. FIBERGLASS SKIN.
CORE DESIGN: THE INTERIOR CAVITY OF EACH DOOR IS FILLED WITH RIGID POLYURETHANE.
CONSTRUCTION: THE VERTICAL EDGES OF THE SLAB CONSIST OF GLOUED INTERLOCKING FIBERGLASS JOINTS. THE HORIZONTAL EDGES CONSIST OF THE FIBERGLASS SKIN GLOUED TO THE WOOD BLOCK AT TOP AND TO THE RIGID PVC FOAM INSERT AT BOTTOM.

TABLE OF CONTENTS

SHEET #	DESCRIPTION
1	GENERAL NOTES, TYPICAL ELEVATIONS
2	CROSS SECTIONS (VERTICAL AND HORIZONTAL)
3	ANCHORING LAYOUT
4	PART LIST

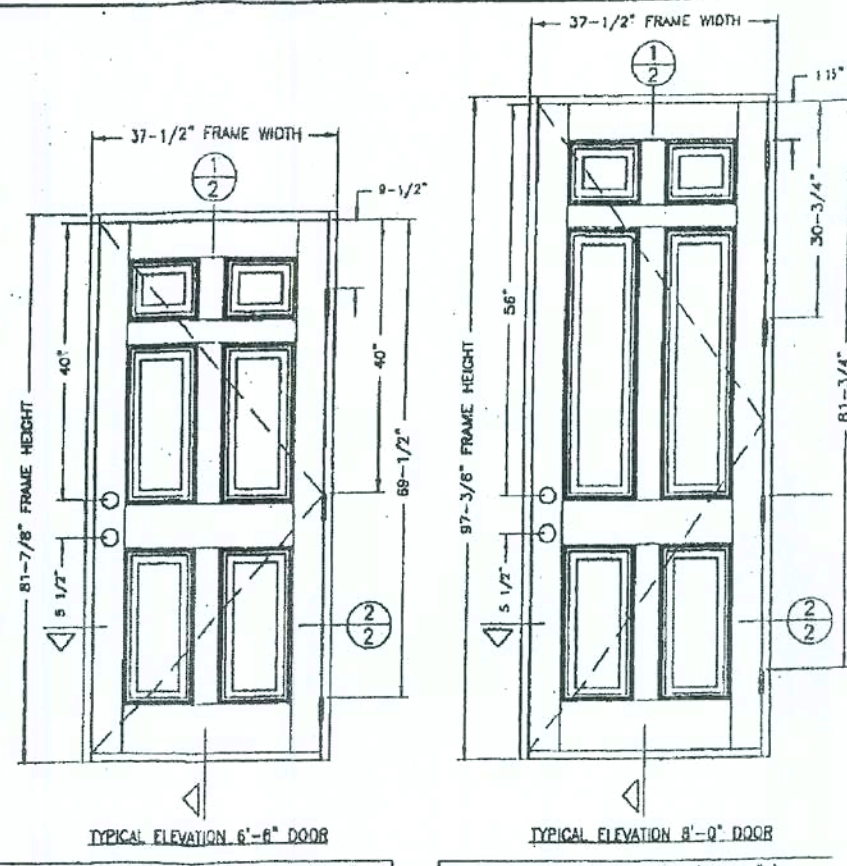

DESIGN PRESSURE RATING (TABLE #1)	
WIND SPEED (MPH)	DESIGN PRESSURE (PSF)
POSITIVE	+80 PSF
NEGATIVE	-80 PSF

DESIGN PRESSURE RATING (TABLE #2)	
WIND SPEED (MPH)	DESIGN PRESSURE (PSF)
POSITIVE	+80 PSF
NEGATIVE	-80 PSF

PLASTPRO, INC.
9 PEACH TREE HILL RD.
LAWTON, NJ 07039

CONSULTING
(813) 841-3831

DATE: 01/08/99
BY: R.P.P.
CHK: R.P.P.
99-02
SHEET 1 OF 4

DISTINCTION SERIES

SMC OUTSWING RESIDENTIAL INSULATED FIBERGLASS DOOR IN WOOD FRAME (STEEL REINFORCED WITH FULL GLASS LITE)

GENERAL NOTES


- THIS PRODUCT IS DESIGNED TO MEET THE SOUTH FLORIDA BUILDING CODE 1994 EDITION FOR MANA-DOCE COUNTY.
- WOOD BUCKS BY OTHERS, MUST BE ANCHORED PROPERLY TO TRANSFER LOADS TO THE STRUCTURE.
- PRODUCT ANCHORS SHALL BE AS LISTED AND SPACED AS SHOWN ON DETAILS. ANCHOR EMBEDMENT TO BASE MATERIAL SHALL BE BEYOND WALL DRESSING OR STUCCO.
- IMPACT RESISTANT SHUTTERS ARE REQUIRED.
- DESIGN PRESSURE RATING SHALL BE AS FOLLOWS:
- FOR 8' 0" HIGH DOORS: SEE TABLE 1.
- FOR FRAMES OVER 8' 0" UP TO 8' 6": SEE TABLE 2.

DOOR LEAF CONSTRUCTION

- FACE SHEETS: EACH SLAB IS CONSTRUCTED FROM 0.075 THK. FIBERGLASS SKIN.
- CORE DESIGN: THE INTERIOR CAVITY OF EACH DOOR IS FILLED WITH RIGID POLYURETHANE.
- CONSTRUCTION: THE VERTICAL EDGES OF THE SLAB CONSIST OF GLOUED INTERLOCKING FIBERGLASS JOINTS. THE HORIZONTAL EDGES CONSIST OF THE FIBERGLASS SKIN GLOUED TO THE WOOD BLOCK AT TOP AND TO THE RIGID PVC FOAM INSERT AT BOTTOM.
- GLAZING: 5/8" OVERALL THICKNESS INSULATED GLASS PANEL CONSISTING OF TWO 1/8" TEMPERED LITES AND ONE AIR SPACE.
- REINFORCING: ONE (1) "U" SHAPED STEEL REINFORCING CHANNEL MEASURING 1.591" X 0.748" X 0.078" THK. WAS LOCATED AT EACH PANEL STYLE. (8'-0" DOOR ONLY)

TABLE OF CONTENTS

SHEET #	DESCRIPTION
1	GENERAL NOTES, TYPICAL ELEVATIONS
2	CROSS SECTIONS (VERTICAL AND HORIZONTAL)
3	ANCHORING LAYOUT
4	PART LIST

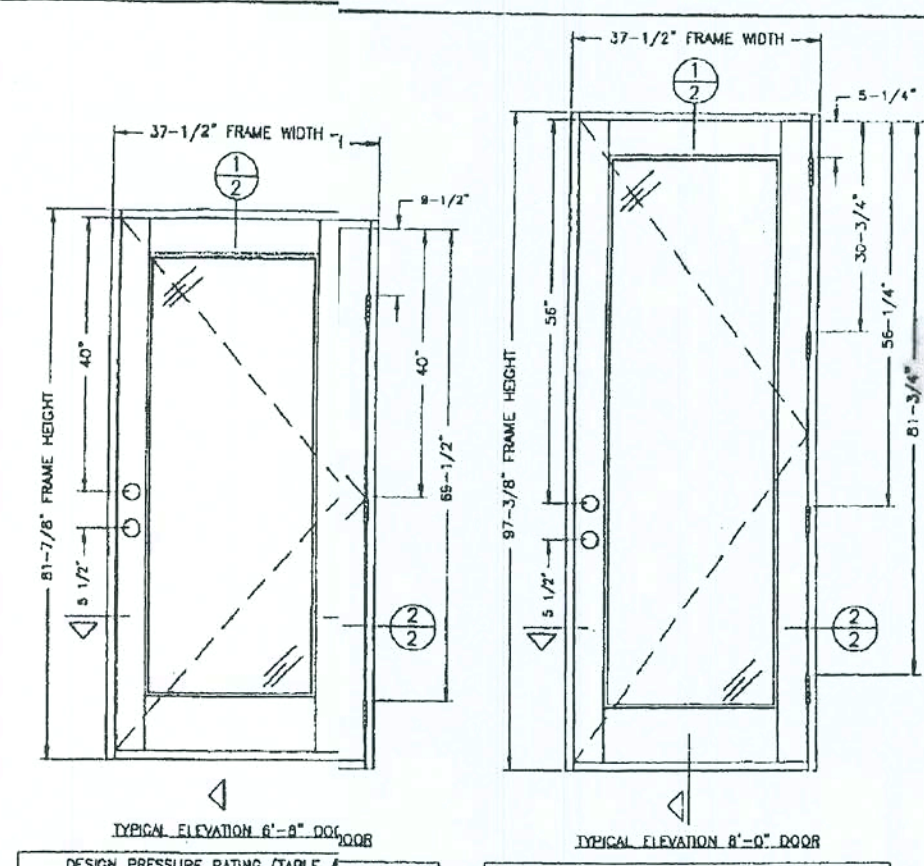


DESIGN PRESSURE RATING (TABLE #1)	
WIND SPEED (MPH)	DESIGN PRESSURE (PSF)
POSITIVE	+80 PSF
NEGATIVE	-80 PSF

DESIGN PRESSURE RATING (TABLE #2)	
WIND SPEED (MPH)	DESIGN PRESSURE (PSF)
POSITIVE	+80 PSF
NEGATIVE	-80 PSF

PLASTPRO, INC.
9 PEACH TREE HILL RD.
LAWTON, NJ 07039

CONSULTING
(813) 841-3831

DATE: 01/08/99
BY: R.P.P.
CHK: R.P.P.
99-05
SHEET 1 OF 4

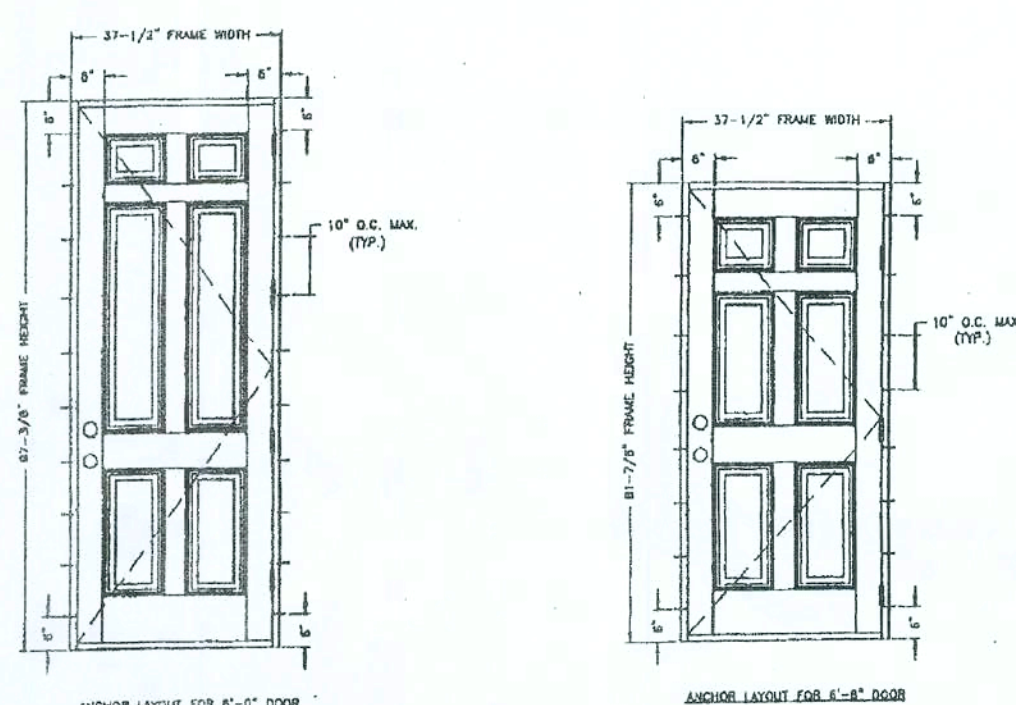


- TYPICAL ANCHORS
- 1) INTO 2X4 WOOD BUCKS OR WOOD STRUCTURE #8 SWS, 1-1/2" MIN. EMBEDMENT
 - 2) INTO 1X4 WOOD BUCKS OR INTO MASONRY 3/16" DIA. TAPCONS WITH 1-1/4" MIN. EMBEDMENT

PLASTPRO, INC.
9 PEACH TREE HILL RD.
LAWTON, NJ 07039

CONSULTING
(813) 841-3831

DATE: 01/08/99
BY: R.P.P.
CHK: R.P.P.
99-02
SHEET 2 OF 4

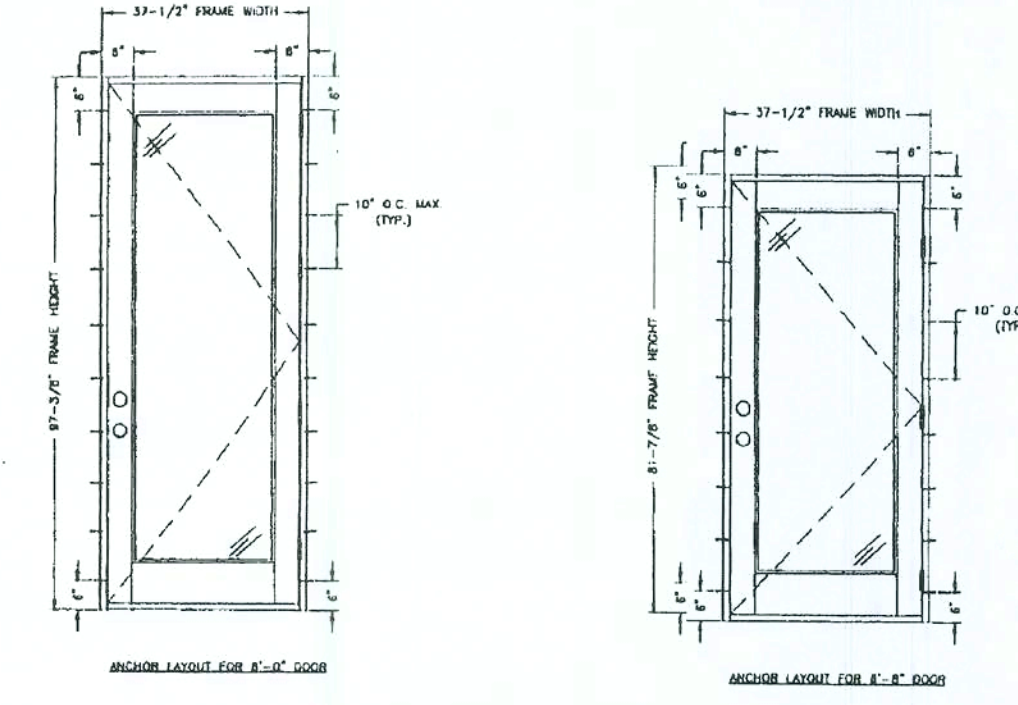


- TYPICAL ANCHORS
- 1) INTO 2X4 WOOD BUCKS OR WOOD STRUCTURE #8 SWS, 1-1/2" MIN. EMBEDMENT
 - 2) THRU 1X4 WOOD BUCKS AND INTO MASONRY 3/16" DIA. TAPCONS WITH 1-1/4" MIN. EMBEDMENT


PLASTPRO, INC.
9 PEACH TREE HILL RD.
LAWTON, NJ 07039

CONSULTING
(813) 841-3831

DATE: 01/08/99
BY: R.P.P.
CHK: R.P.P.
99-05
SHEET 3 OF 4

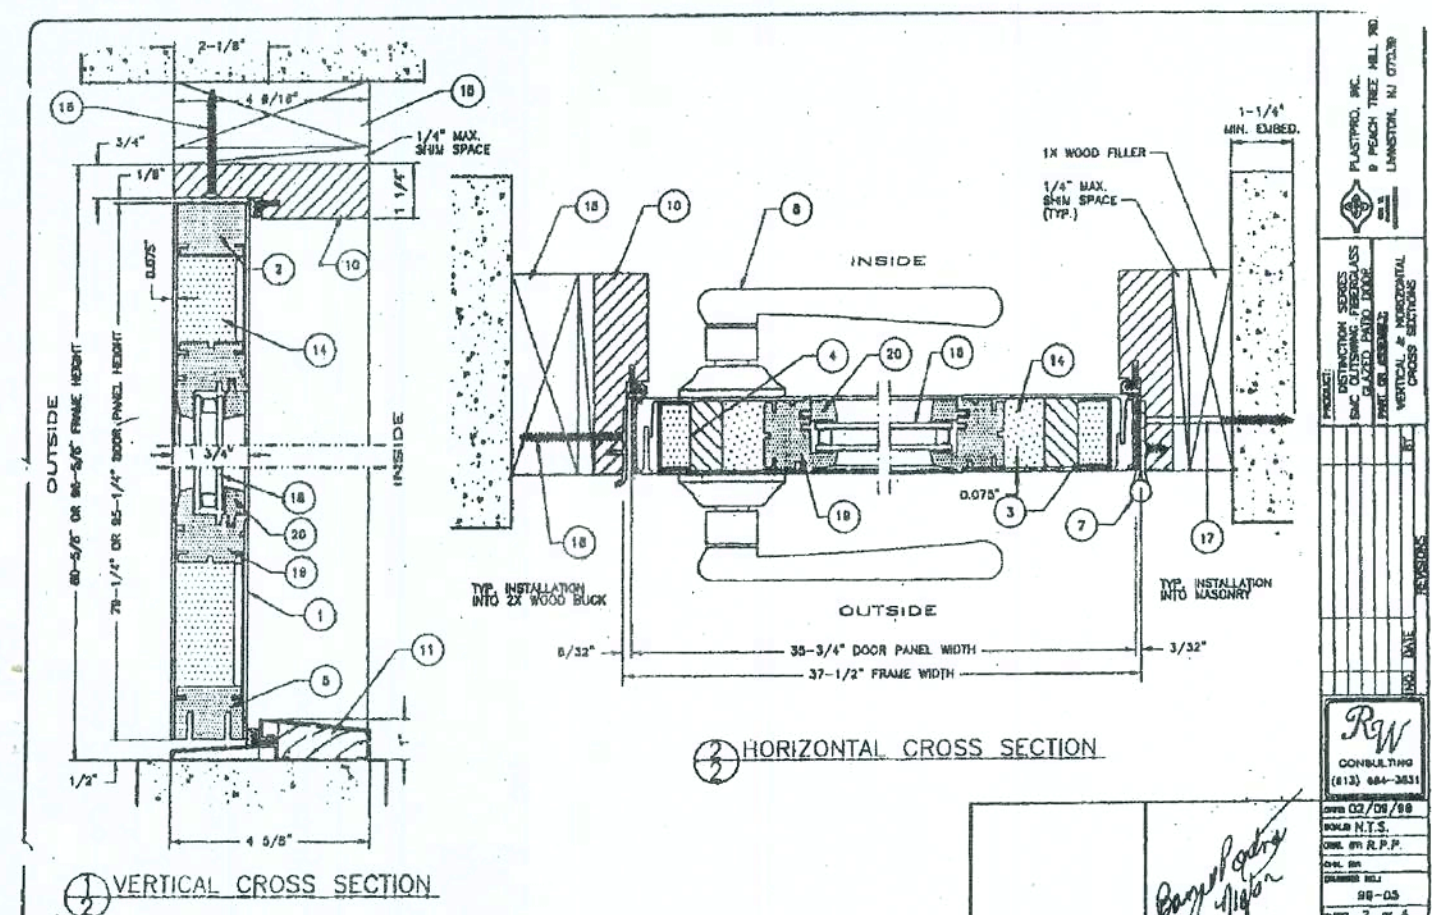

ITEM	DESCRIPTION	PART NO.	MATERIAL
1	DOOR LEAF	PLASTPRO, INC.	SMC OUTSWING RESIDENTIAL INSULATED FIBERGLASS DOOR IN WOOD FRAME
2	TOP RAIL	PLASTPRO, INC.	SMC OUTSWING RESIDENTIAL INSULATED FIBERGLASS DOOR IN WOOD FRAME
3	HINGE STILE	PLASTPRO, INC.	SMC OUTSWING RESIDENTIAL INSULATED FIBERGLASS DOOR IN WOOD FRAME
4	LOCK STILE	PLASTPRO, INC.	SMC OUTSWING RESIDENTIAL INSULATED FIBERGLASS DOOR IN WOOD FRAME
5	BOTTOM RAIL	PLASTPRO, INC.	SMC OUTSWING RESIDENTIAL INSULATED FIBERGLASS DOOR IN WOOD FRAME
6	DOOR BOTTOM (HANGING)	PLASTPRO, INC.	SMC OUTSWING RESIDENTIAL INSULATED FIBERGLASS DOOR IN WOOD FRAME
7	BUTT HINGE	PLASTPRO, INC.	SMC OUTSWING RESIDENTIAL INSULATED FIBERGLASS DOOR IN WOOD FRAME
8	DOOR LOCK	PLASTPRO, INC.	SMC OUTSWING RESIDENTIAL INSULATED FIBERGLASS DOOR IN WOOD FRAME
9	DOOR FRAME	PLASTPRO, INC.	SMC OUTSWING RESIDENTIAL INSULATED FIBERGLASS DOOR IN WOOD FRAME
19	DOOR FRAME	PLASTPRO, INC.	SMC OUTSWING RESIDENTIAL INSULATED FIBERGLASS DOOR IN WOOD FRAME
20	DOOR FRAME	PLASTPRO, INC.	SMC OUTSWING RESIDENTIAL INSULATED FIBERGLASS DOOR IN WOOD FRAME

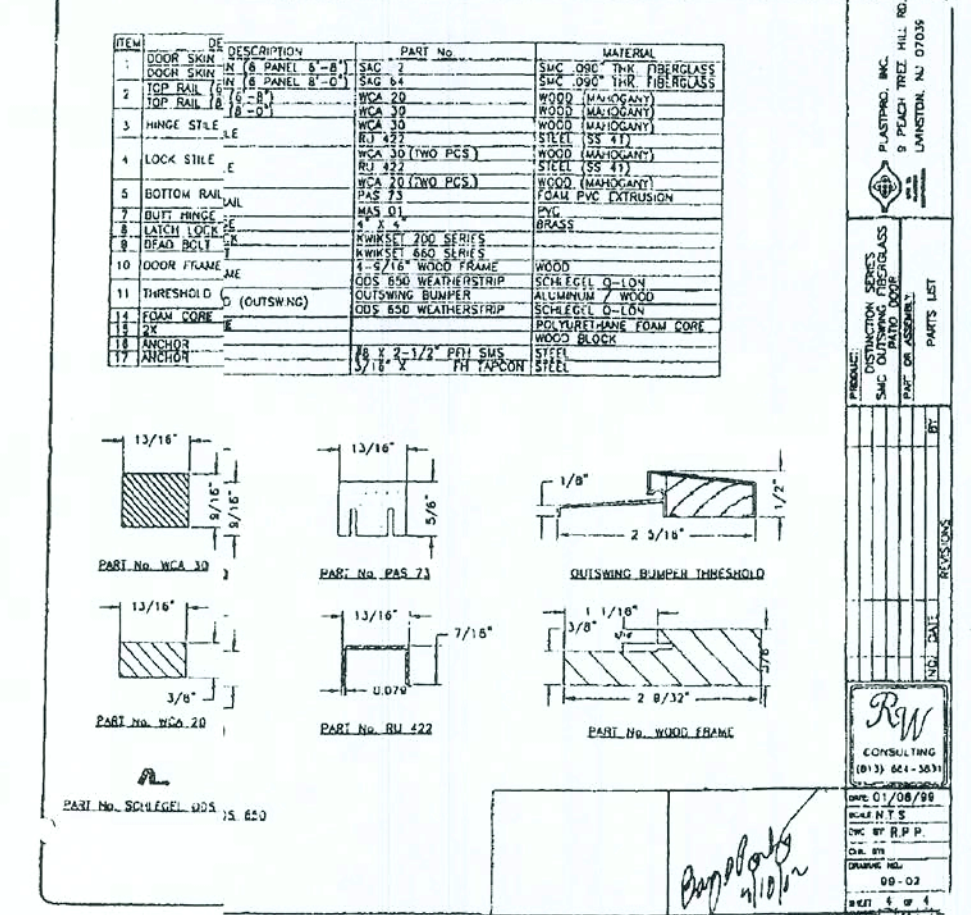

EXT. DOOR DETAILS

OUT SWING-FIBERGLASS

Maronda Homes

FLORIDA
SANFORD
4005 MARONDA WAY
321-321-0064

SHEET: FD 2