

()

REVISÉ 05-03-07

FLORIDA BUILDING CODE 2004 : RESIDENTIAL, 2005 and 2006 SUPPLEMENT
FLORIDA BUILDING CODE 2004 : PLUMBING, 2005 and 2006 SUPPLEMENT
FLORIDA BUILDING CODE 2004 : MECHANICAL, 2005 and 2006 SUPPLEMENT
FLORIDA BUILDING CODE 2004 : FUEL GAS, 2005 and 2006 SUPPLEMENT

NATIONAL ELECTRICAL CODE 2005

STRUCTURAL DESIGN PARAMETERS: ASCE 7-2002 (PER FRC 2004 :SECTION R301.2.1.1)

CLASSIFICATION : 2

OCCUPANCY: RESIDENTIAL

BUILDING DESIGN: ENCLOSED

WIND SPEED: 125 MPH - 3 SECOND GUST (FRC 2004 : SECTION R301.2.1.3)

EXPOSURE: B

INTERNAL PRESSURE COEFFICIENT: $GC_{pi} = \pm 0.18$

IMPORTANCE FACTOR: 1.0

NUMBER OF STORIES: ONE STORY

BUILDING MEAN ROOF HEIGHT: 15 FEET, MAX.

ALL PLUMBING, ELECTRICAL AND MECHANICAL ROUGH-INS MUST BE COMPLETE, INSPECTED AND APPROVED BEFORE REQUESTING THE FRAMING INSPECTION. (FRC 2004, SECTION R109.3)

THE BUILDING AND PATIO SLAB HAVE RECIEVED A COMPLETE TREATMENT FOR THE PREVENTION OF SUBTERRANEAN TERMITES. THE TREATMENT IS IN ACCORDANCE WITH THE RULES AND LAWS OF THE FLORIDA DEPARTMENT OF AGRICULTURE AND CONSUMER SERVICES.
(FRC 2004, SECTION R320)

THE BUILDING HAS RECIEVED A COMPLETE TREATMENT FOR THE PREVENTION OF SUBTERRANEAN TERMITES. THE TREATMENT IS IN ACCORDANCE WITH THE RULES AND LAWS OF THE FLORIDA DEPARTMENT OF AGRICULTURE AND CONSUMER SERVICES. (FRC 2004, SECTION R320J.8)

EXTERIOR WINDOWS AND GLASS DOORS SHALL BE TESTED BY AN APPROVED INDEPENDENT TESTING LABORATORY, AND SHALL BE LABELED WITH AN APPROVED LABEL (FRC 2004, SECTION R613)

SEE MANUFACTURER'S DETAIL SHEETS FOR DESIGN CRITERIA
AND INSTALLATION METHODS.

WINDOWS IN BUILDINGS LOCATED IN WIND-BOURNE DEBRIS REGIONS SHALL HAVE GLAZED OPENINGS PROTECTED FROM WIND-BOURNE DEBRIS. GLAZED OPENING PROTECTION FOR WIND-BORNE DEBRIS SHALL MEET THE REQUIREMENTS OF THE LARGE MISSILE TEST OF ASTM E 1996 AND OF ASTM E 1886, SST D 12, ANSI/DASMA 115 (FOR GARAGE DOORS) OR TAS201, 202 AND 203 .
(FRC 2004, SECTION R301.2.1.2)

SHEET NO.	TITLE
ARCH - AR	ARCHITECTURALS
0	C COVER SHEET
1	E EXTERIOR ELEVATIONS
2	F FOUNDATION PLAN
3	F FLOOR PLAN
WLJ	W WINDOW & LINTEL SCHEDULE
3A	I INTERIOR ELEVATIONS AND DETAILS
CSU	B BUILDING SECTION [AS REQ'D]
RSI	R ROOF SHEATHING
MIPS - RO	ROOF TRUSS ENGINEERING
TRI	R ROOF TRUSS INFO
MECH - EL	ELECTRICAL
ELI	E ELECTRICAL FIRST FLOOR
ELA	E ELECTRICAL DETAILS / LOAD CALCS
MECH - HV	HVAC
HVA	H HVAC REGISTER LAYOUT
ISO-H	H HVAC ISOMETRIC
MECH - PL	PLUMBING
FPI	P PLUMBING UNDERGROUND PLAN
ISO-P	D HW PLUMBING ISOMETRIC
ISO-W	C F PVC WATER ISOMETRIC
ARCH - ST	STANDARD DETAILS
FTG	S STANDARD DETAILS - FOOTINGS
WS-BI	S STANDARD DETAILS - WALL SECTION
SDI	S STANDARD DETAILS
SDD	S STANDARD DETAILS - DOORS
SDW	S STANDARD DETAILS - WINDOWS
SDH	S STANDARD DETAILS - HEATING

REVISIONS .

COPYRIGHT © 2005 MARONDA HOMES

Maronda Homes

(407) 321-0064 4005 MARONDA WAY SANFORD FLORIDA

9TM01901 JAX
19-1 9TM

THIS STRUCTURE WAS DESIGNED IN ACCORDANCE AND MEETS THE REQUIREMENTS OF SECTION R301 OF THE FLORIDA BUILDING CODE 2004 ; RESIDENTIAL AND 2005, 2006 SUPPLEMENT FOR 125 MPH - 3 SEC. GUST, 1-MI. EXPOSURE B, ENCLOSED BUILDING. ALL CONNECTORS HAVE BEEN CHECKED TO WITHSTAND ALL APPLICABLE LOADS.

p:\V\houses_05\var\Ingtong3\25r\ar13j-125r.000

08-14-07 REV. CODE INFORMATION

AMERICANA	COVER SHEET
-----------	-------------

ARLINGTON 33

ELEVATION "1"

RAWN BY:	GARAGE: 1 FET
----------	---------------

RELEASE DATE:	10-08-04
---------------	----------

15.25 10 00 01

305.25

Maronda Systems
4005 Maronda Way
Sanford, FL 32771
(407)321-0064

Elmer Bergman
Elmer Bergman, F.E.
License No. 50158

MAY 29 2008

SHEET:

 O_j



PILOT DATE: 14 JAN 2008

FLORIDA BUILDING CODE 2004 • RESIDENTIAL


GENERAL ELEVATION NOTES:

1. DMF = DECO MASONRY/STUCCO FINISH SHALL COMPLY WITH THE REQUIREMENTS OF ATSM C926 AND C1063.
2. EAVE & GABLE OVERHANGS 12" ALUM FASCIA AND SOFFITS PLUMB CUT WITH LEVEL RETURNS.
3. 3/8" MIN. THICKNESS DMF OVER LATH/FRAME AND 1/2" MIN. THICKNESS OVER BLOCK
4. DMF/STUCCO INSTALLED OVER PAPER-BACKED LATH AND HOUSEWRAP @ ALL EXTERIOR WOOD FRAME CONSTRUCTION.


REVISED 01-05-06

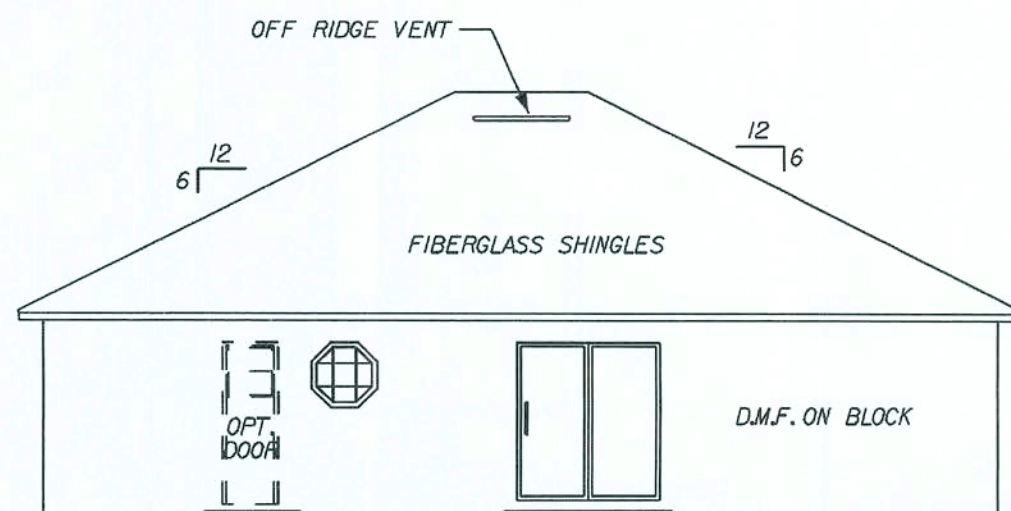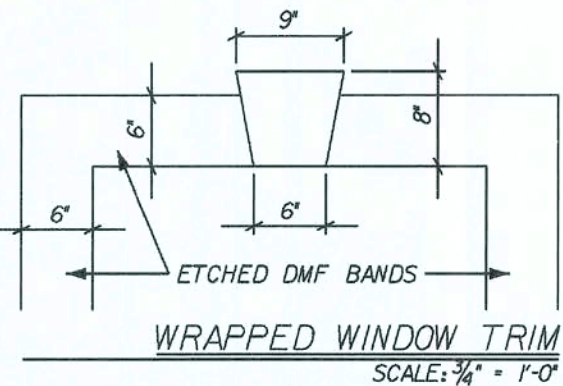


B REAR ELEVATION
SCALE: 1/8" = 1'-0"

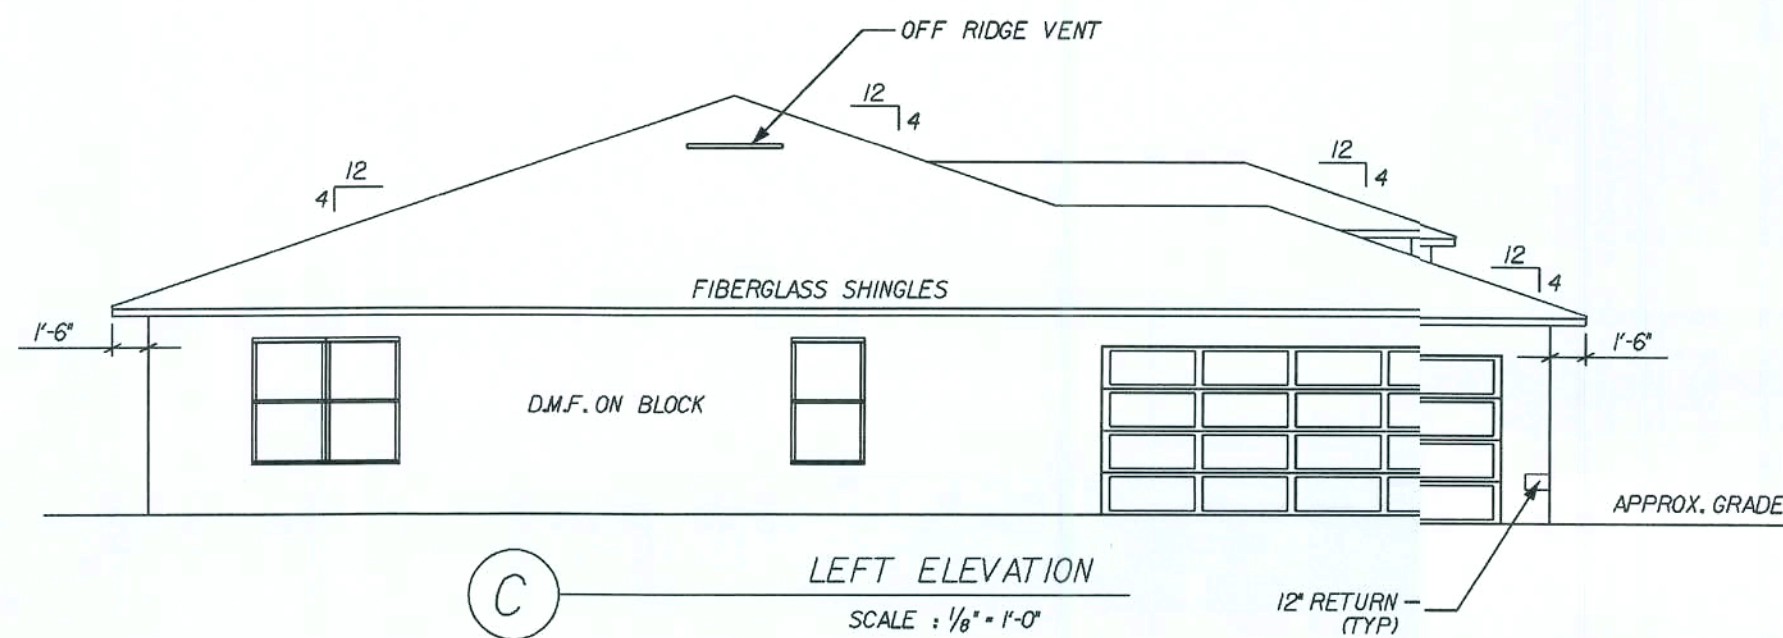

C LEFT ELEVATION
SCALE: 1/8" = 1'-0"

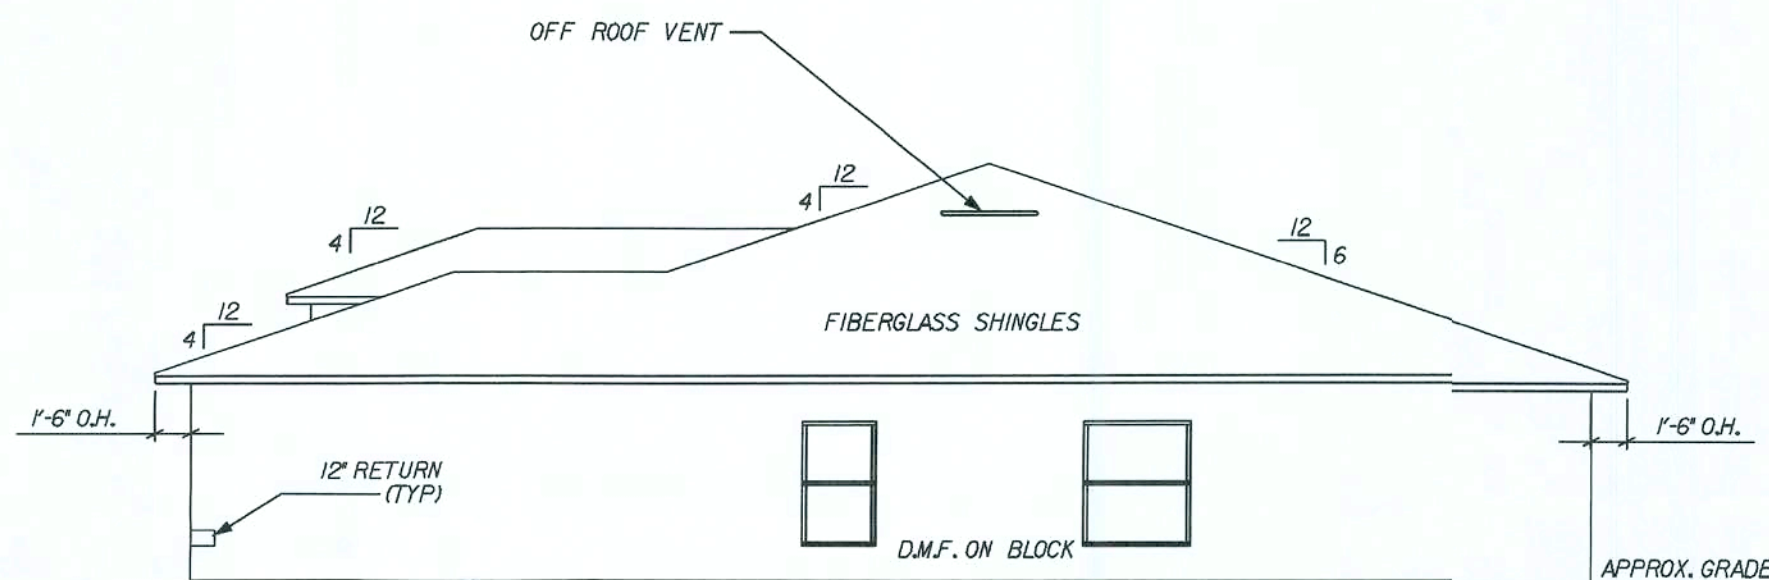

D RIGHT ELEVATION
SCALE: 1/8" = 1'-0"

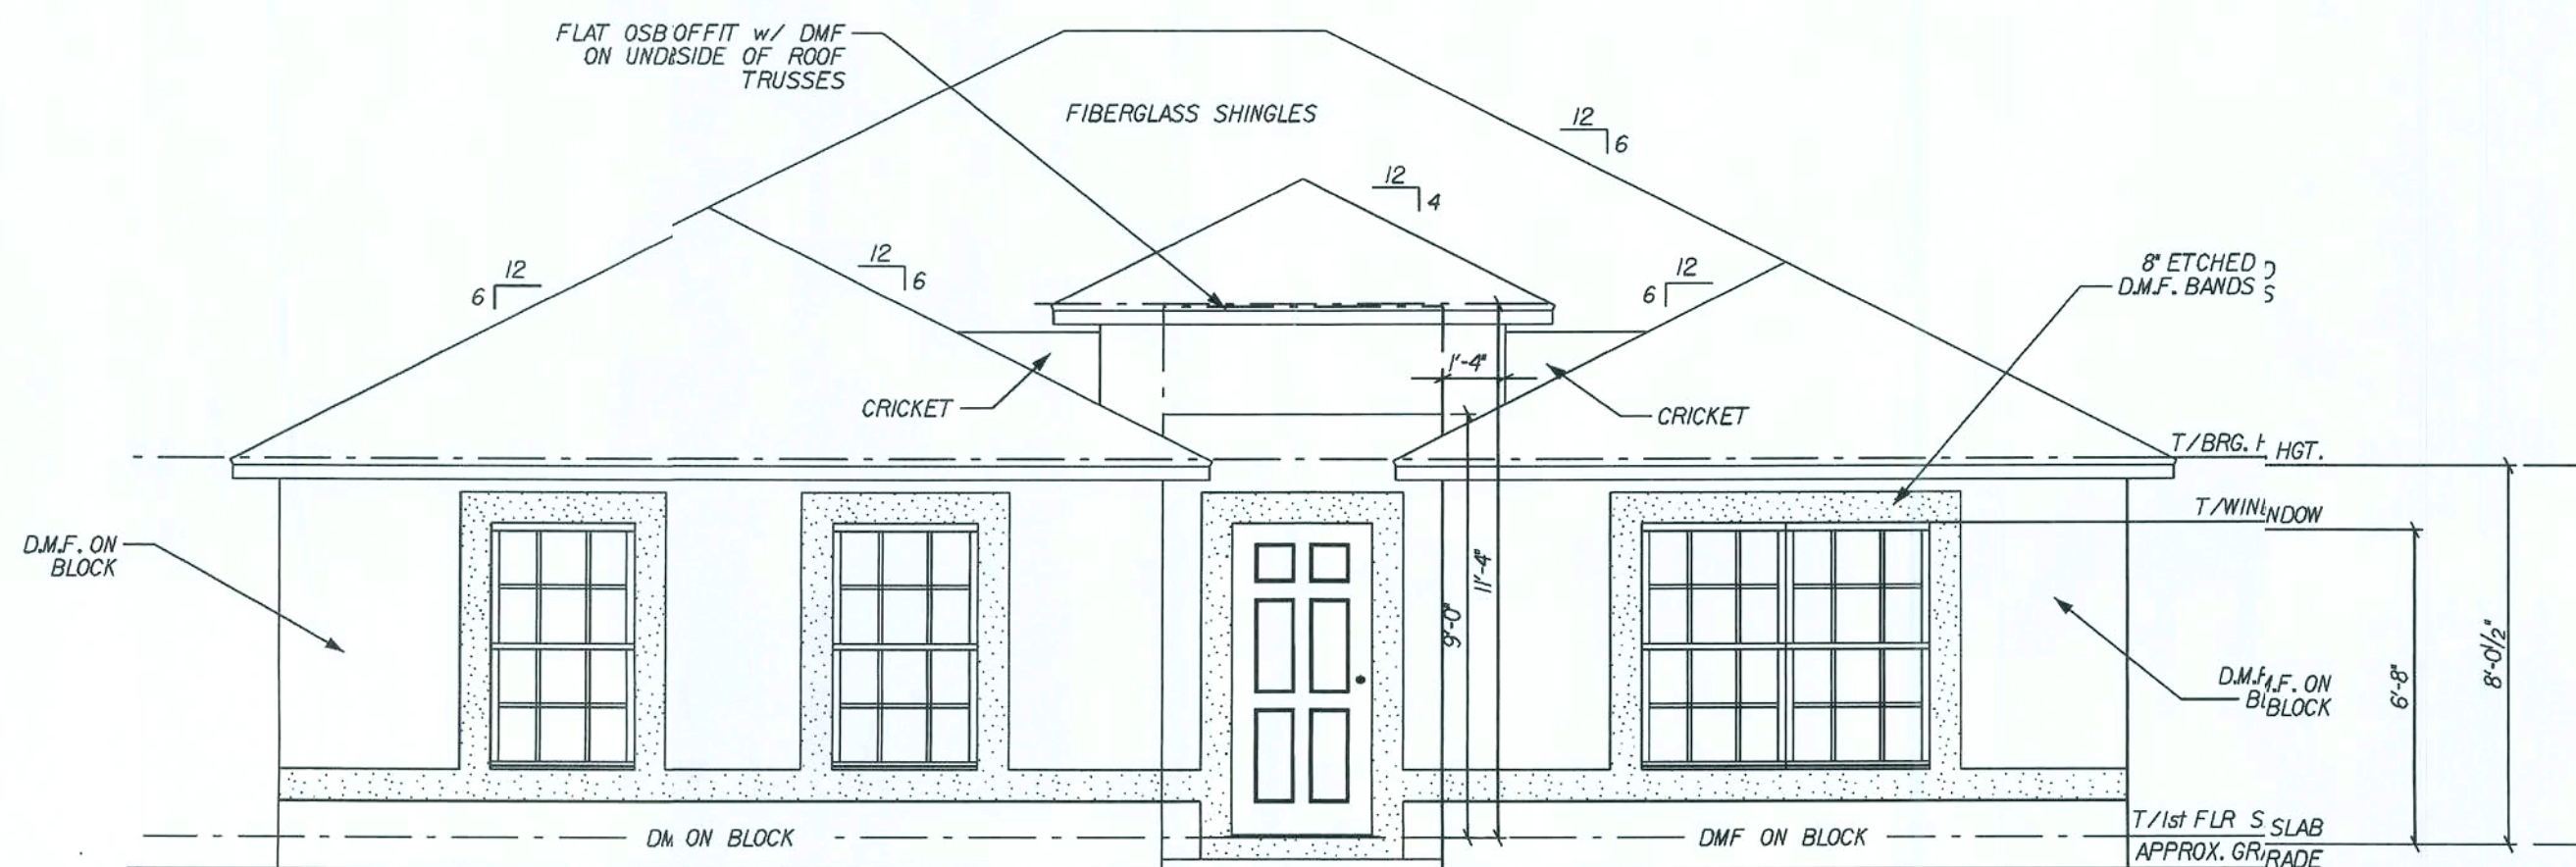

A FRONT ELEVATION
SCALE: 1/4" = 1'-0"

REVISIONS:

Maronda Homes
4005 MARONDA WAY SANFORD, FLORIDA 32771
(407) 321-0064

THIS STRUCTURE WAS DESIGNED IN ACCORDANCE WITH THE FLORIDA BUILDING CODE 2004: RESIDENTIAL AND 2005, 2006 SUPPLEMENT

PLT\N000005_05\ Arlington3.sdw 13/1/001

AMERICANA EXT. ELEVATIONS

ARLINGTON 3

ELEVATION "J"

GARAGE: LEFT

RELEASE DATE: 10-08-04

130528

Maronda Systems
4005 Maronda Way
Sanford, FL 32771
(407) 321-0064


Elmer Bergman, P.E.
License No. 50158

MAY 29 2008

SHEET:

1/10

PLOT DATE: 14 JAN 2008

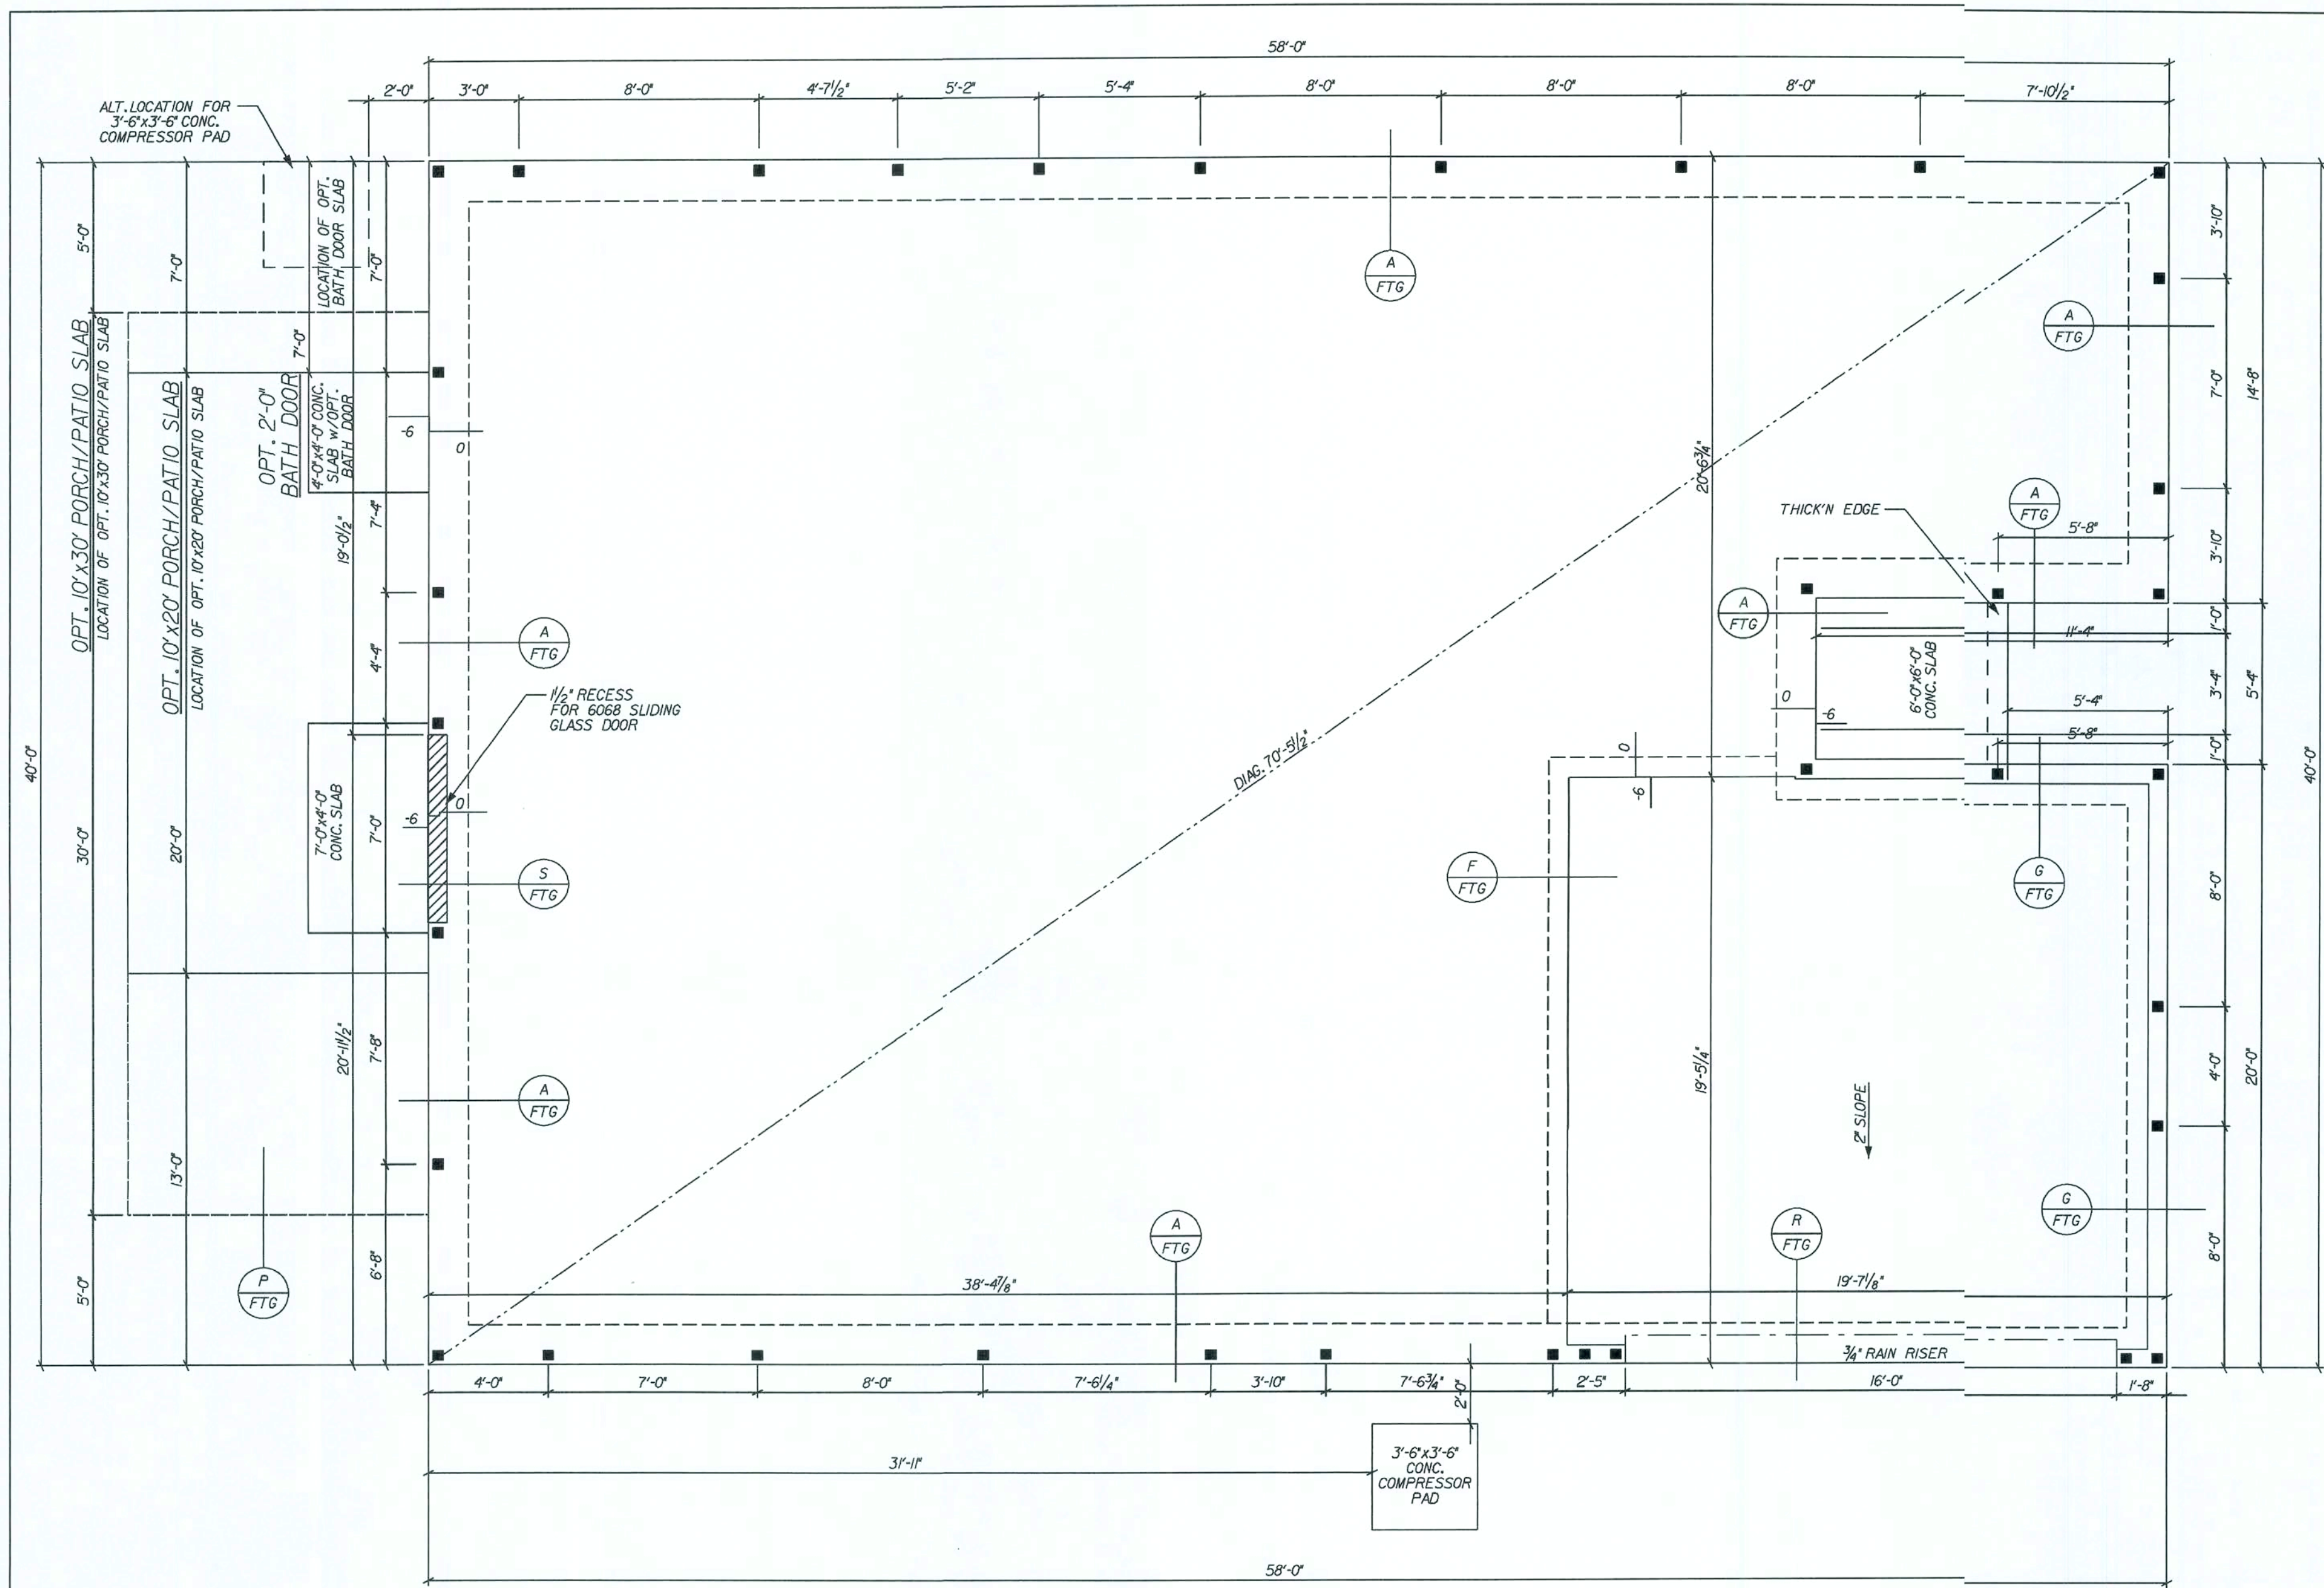

GENERAL FOUNDATION NOTES:

ALL FOOTING REBAR SHALL BE CONTINUOUS (2) #5 BARS GRADE 40 STEEL W/ 3" MIN. COVERAGE, U.N.D.

ALL VERTICAL REBAR, DOWN REBAR, DOWEL REBAR AND BOND BEAM REINFORCEMENT SHALL BE #5 BARS GRADE 40 STEEL

PLUMBING PASSING UNDER OR THROUGH A FOOTING SHALL BE ENCASED IN A PIPE TWO (2) SIZES LARGER THAN THE PLUMBING PIPE.

■ INDICATES FILLED CELL WITH REBAR
□ INDICATES FILLED CELL WITHOUT REBAR


ALL CONCRETE GROUTED CELLS FILLED W/ 3000 PSI CONCRETE SHALL BE CLEAR UNOBSTRUCTED CONTINUOUS 3" x 3" MIN. CELLS W/ (1) #5 BAR GRADE 40 STEEL TIED AT FOOTING UNTEL STEEL PROVIDE INSPECTION HOLE AT BOTTOM OF GROUTED CELL STACK.

TYPICAL CONCRETE SLAB: 3 1/2" DEEP POURED 2500 PSI CONCRETE SLAB W/ 6x6 10' WIRE OR FIBER MESH ON VISQUEEN VAPOR BARRIER W/ ALL JOINTS TAPED OVER CLEAN COMPACTED (2000 PSI, MIN) TERMITES TREATED FILL.

FOR INSTALLATION OF GROUND ROD, SEE TYP. CONC. ENCASED ELECTRODE DETAIL SHEET* FTG

SEE DRAWING * FPI FOR UNDERGROUND PLUMBING AND MECH. CHASES FOR LOCATIONS

REVISIONS :

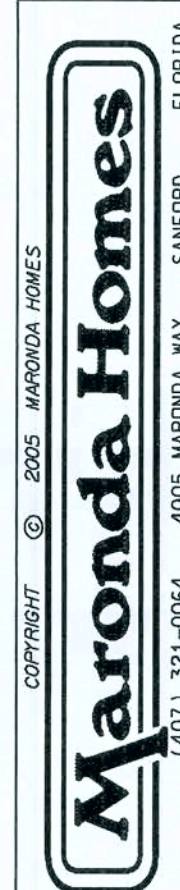

THIS STRUCTURE WAS DESIGNED IN ACCORDANCE WITH THE REQUIREMENTS OF THE FLORIDA BUILDING CODE 2004, RESIDENTIAL, 2006 SUPPLEMENT FOR 125 MPH - 3 SEC. GUST, HOLD EXPOSURE, B. ENCLOSED BUILDING, CHASES, PLUMBING, MECH. CHASES, TO WITHSTAND ALL APPLICABLE LOADS.

AMERICANA FOUNDATION PLAN

ARLINGTON 3

ELEVATION "J"

GARAGE: LEFT

RELEASE DATE: 10-08-04

125 MPH

Maronda Systems
4005 Maronda Way
Sanford, FL 32771
(407)321-0064

Elmer Bergman, P.E.
License No. 50158
MAY 29 2008

SHEET:

2j

PLOT DATE: 14 JAN 2008

08-14-07 REV. CODE INFORMATION

FASTENERS SCHEDULE USING 3/16" X 2 1/4" TAPCONS THROUGH BUCK INTO BLOCK

- NOTE 1) 1/2" WIDE: 2 FASTENERS IN HEADER-JAMB
 NOTE 2) 2" WIDE: 2 FASTENERS IN HEADER-JAMB
 NOTE 3) 3" WIDE: 3 FASTENERS IN HEADER-JAMB
 NOTE 4) 2" HIGH: 2 FASTENERS IN E.A.SIDE JAMB
 NOTE 5) 3, 4 OR 5 HIGH: 3 FAST. E.A.SIDE JAMB
- NOTE 6) 6 HIGH 2 3/4": 4 FASTENERS IN EACH SIDE JAMB
 NOTE 7) 438 WINDOW INTO FRAME OPENING: *10 X 1 3/4" SCREWS
 NOTE 8) SGD FASTENED WITH: *10 1 3/4" PANHEAD ALL HOLES SILLS 3/16" X 1 3/4" ANCHORS EVERYHOLE

WINDOW NOTES

F.O. WIDTH IS FROM JACK TO SILL.
 F.O. HEIGHT IS FROM SILL TO BEAM.
 M.O. WIDTH IS FROM BLOCK TO BLOCK.
 M.O. HEIGHT IS FROM LIP OF SILL TO PRECAST.
 1st. DIMENTION IS ALWAYS WIDTH.
 UNIT OF MEASURE IS INCH.

ATTENTION

SCHEDULES FOR NORANDEX WINDOW FASTENERS AND CAST-CRETE LINTELS AS SHOWN ARE TAKEN DIRECTLY FROM TABLES SUPPLIED BY THE RESPECTIVE MANUFACTURERS AND ARE PROVIDED FOR CONVENIENCE ONLY.

NORANDEX SERIES (MO)437-(FO)438 WINDOW SIZE CHART

SERIES 500/502 SGD DOOR OPENINGS

SIZE	M.O.	FAST.	SIZE	M.O.	FAST.
6068	75 1/2" X 81 3/4"	8	6080	75 1/2" X 97 3/4"	8

SERIES (MO)437 - (FO)438 OPENINGS

SIZE	SINGLE M.O.	FAST.	DOUBLE M.O.	FAST.	SIZE	SINGLE F.O.	FAST.	DOUBLE F.O.	FAST.
1H2	27 1/4" X 26"	2,5							
25	37 3/4" X 63"	2,5	74 3/4" X 63"	2,5					
35	53 3/8" X 63"	3,5							

OCTAGON

SIZE	SINGLE M.O.	FAST.
30"	32 3/8" X 32 3/8"	7

MATERIALS

1. f'c precast lntels = 3500 psi.
 2. f'c prestressed lntels = 6000 psi.
 3. f'c grout = 3000 psi w/ maximum 3/8" aggregate.


4. Concrete masonry units (CMU) per ASTM C90 w/ minimum net area compressive strength = 1900 psi.

5. Rebar provided in precast lntel per ASTM A615 GR60. Field rebar per ASTM A615 GR40 or GR60.
 6. Prestressing strand per ASTM A416 grade 270 low relaxation.


7. 7/32 wire per ASTM A510.

8. Mortar per ASTM C270 type M or S.

TYPICAL GARAGE DESIGNATION

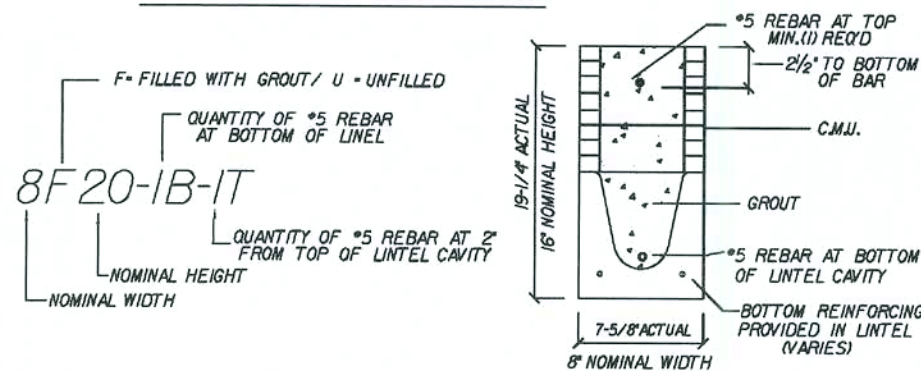


TYPICAL DESIGNATION

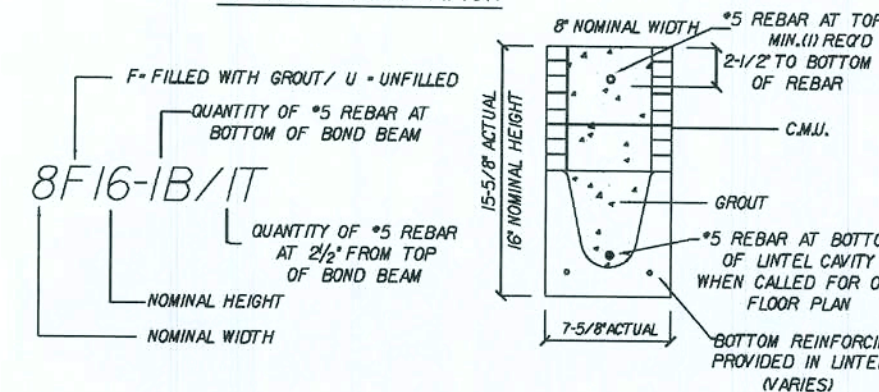

REVISED 12/29/04

CAST-CRETE LINTEL SCHEDULE

LINTEL NO.	LENGTH	TYPE	APPLIED LOADS (PLF)		SAFE LOADS		COMMENT
			GRAVITY	UPLIFT	GRAVITY	UPLIFT	
1	4'-6"	8RU14-OB/IT	33	66	1494	2525	RECESSED
2	7'-6"	8F16-OB/IT	33	66	2632	1634	-
3	4'-6"	8U16-OB/IT	680	650	1599	2724	-
4	5'-10"	8U16-OB/IT	680	650	1631	2093	-
5	3'-6"	8U16-OB/IT	211	218	2231	3547	-
6	4'-6"	8U16-OB/IT	211	218	1599	2724	-
7	7'-6"	8F16-OB/IT	211	218	2632	1634	-
8	7'-6"	8F16-OB/IT	680	500	2632	1634	-
9	4'-6"	8U16-OB/IT	680	500	1559	2724	-
10	17'-4"	8F20-IB/IT	33	66	1336	520	GARAGE DOOR
11	4'-6"	8U16-OB/IT	680	500	1599	2724	-
12	4'-6"	8U16-OB/IT	680	500	1599	2724	-
P1	10'-6"	8F8-OB/IT	533	429	643	530	@ OPT. PORCH
P2	14'-8"	8F8-OB/IT	109	184	458	246	@ OPT. PORCH
P3	14'-8"	8F8-OB/IT	109	184	458	246	@ OPT. PORCH
P4	10'-6"	8F8-OB/IT	533	429	643	530	@ OPT. PORCH
B1	4'-6"	8RU14-OB/IT	680	500	1494	2525	@ OPT. BATH DOOR

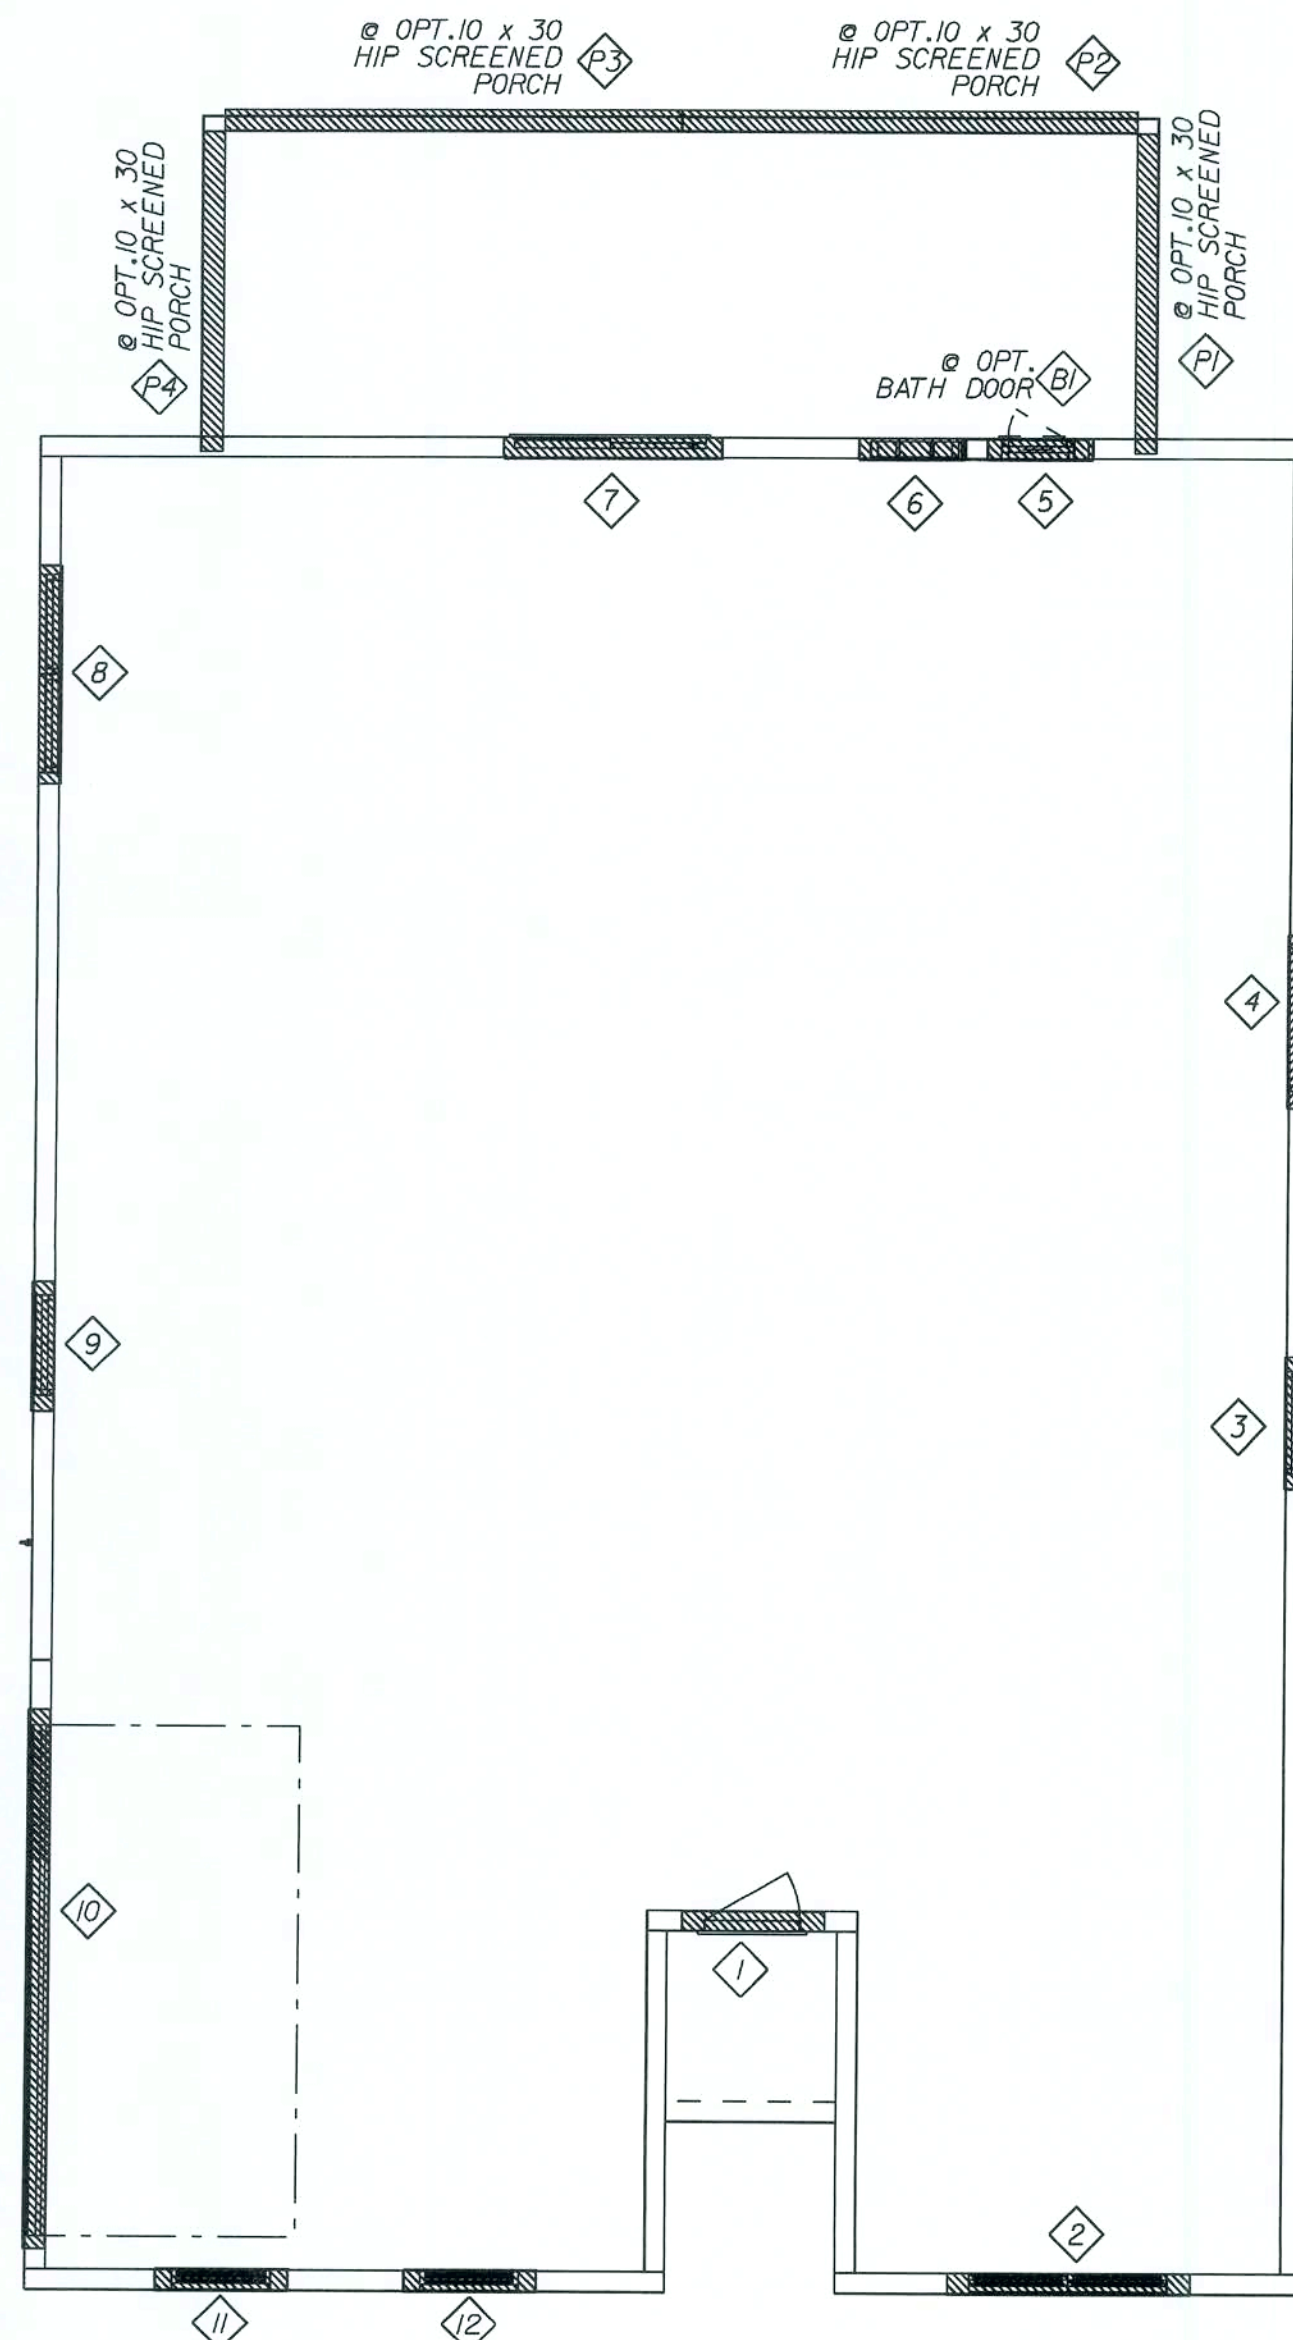

THE SPECIFIED LINTELS ON SHEET WLI ARE MANUFACTURED BY CAST-CRETE CORP. ALTERNATE MANUFACTURED LINTELS ARE AVAILABLE "BY OTHERS". SOLE AND FULL RESPONSIBILITY IS RETAINED BY THE SUB-CONTRACTOR IN THE SELECTION OF THE ALTERNATE LINTELS AS HAVING EQUAL TO OR GREATER THAN THE ACTUAL GRAVITY AND UPLIFT LOADS, THAT ARE LISTED ON THIS HOUSE SPECIFIC WLI LINTEL SCHEDULE.

REVISED 04-02-07

Maronda Homes
 (407) 321-0064
 4005 MARONDA WAY
 SANFORD, FLORIDA

AMERICAN WINDOW/LINTEL
ARLINGTON 3
 ELEVATION "J"

Maronda Systems
 4005 Maronda Way
 Sanford, FL 32771
 (407)321-0064

Elmer Bergman, P.E.
 License No. 50158
 MAY 29 2008

SHEET:
WLIj


125 MPH

RELEASE DATE: 09-01-04


130530

PLOT DATE: 14 JAN 2008

FLORIDA BUILDING CODE 2004 : RESIDENTIAL

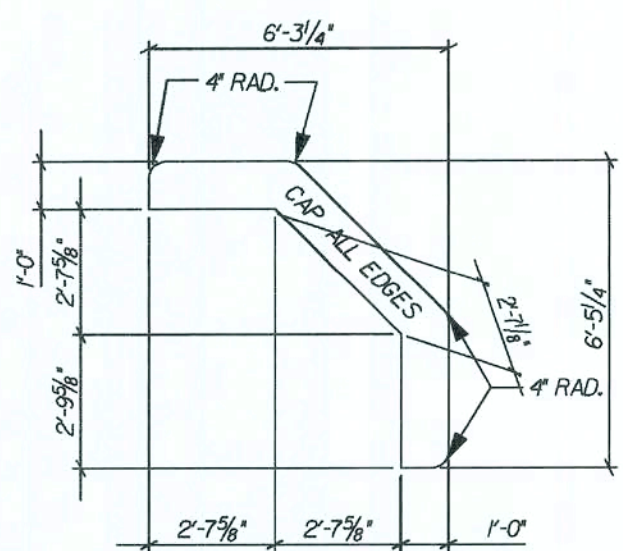


KITCHEN BAR TOP PLAN

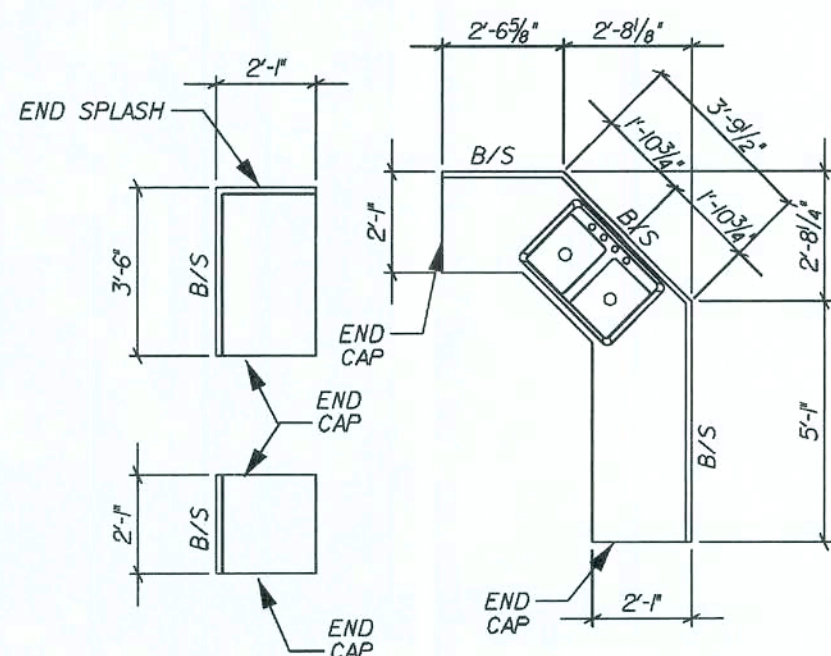


KITCHEN COUNTER TOP PLAN


FOR COUNTER TOP CONSTRUCTION
ONLY, NOT FOR FIELD USE

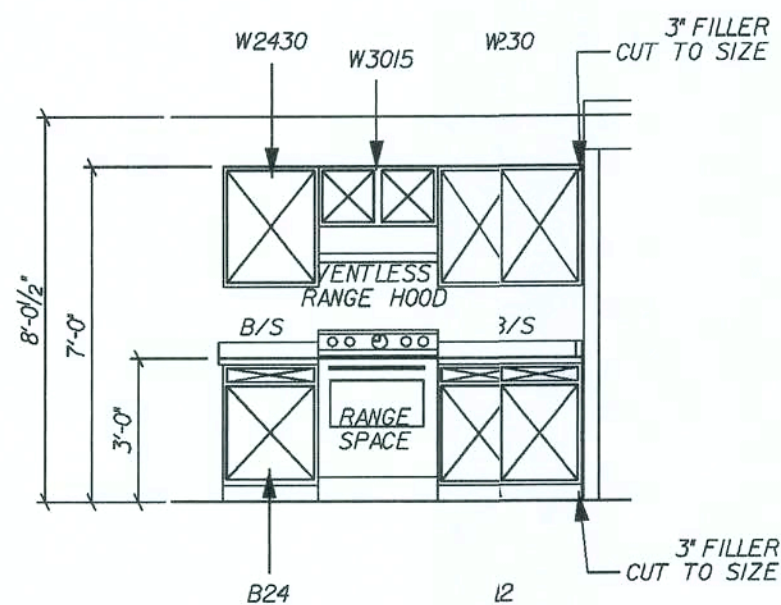


KITCHEN ELEVATION

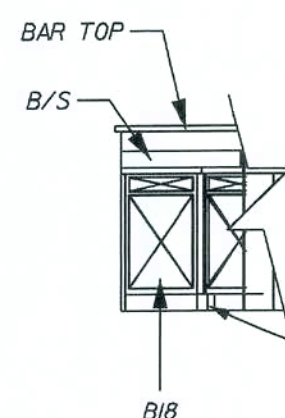


KITCHEN ELEVATION

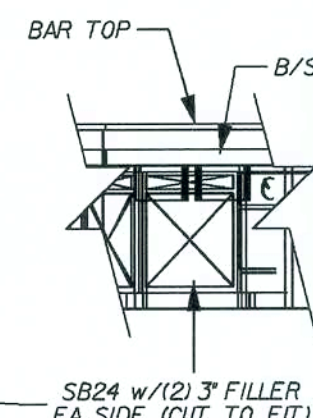


KITCHEN ELEVATION

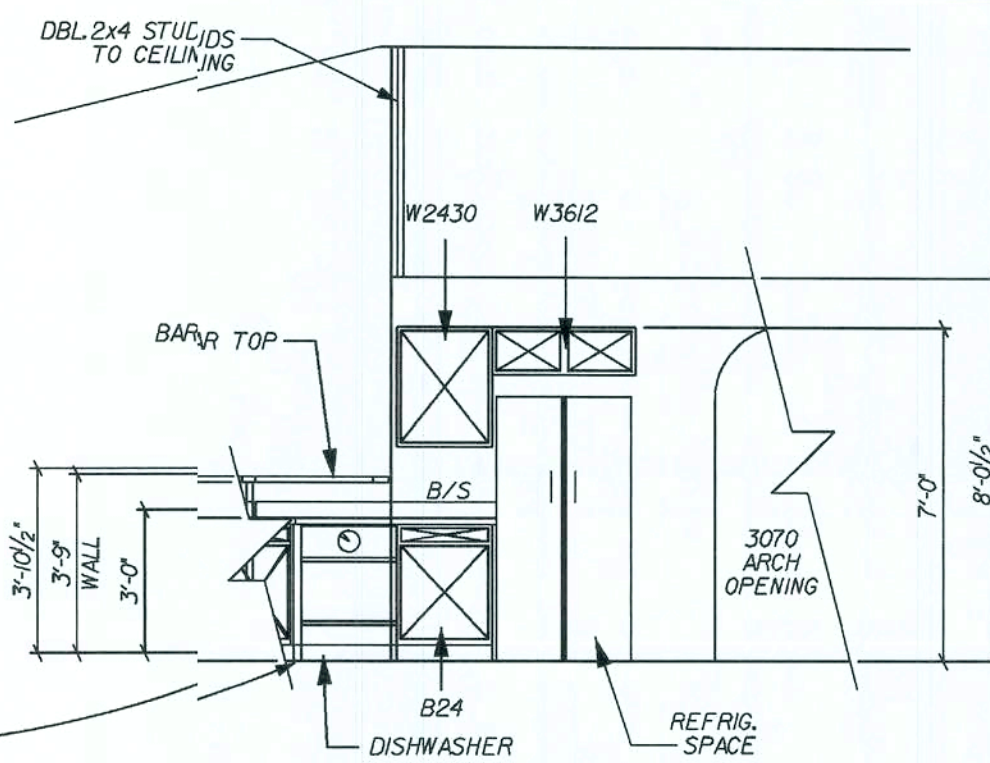


KITCHEN ELEVATION

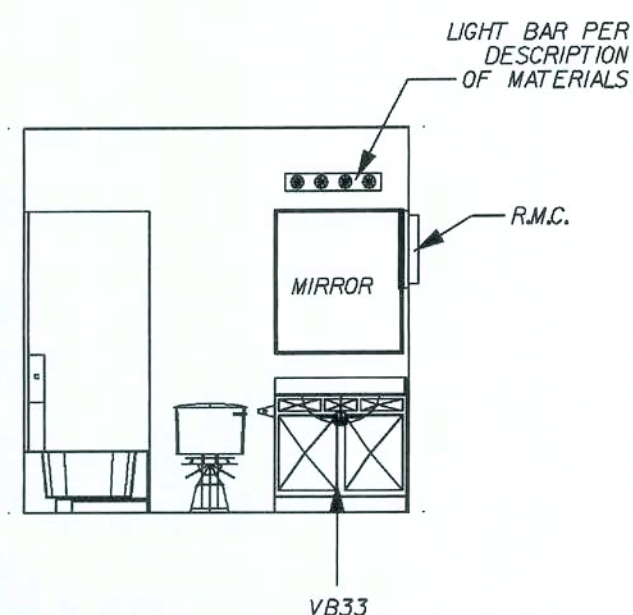


ACCESS BATH VANITY

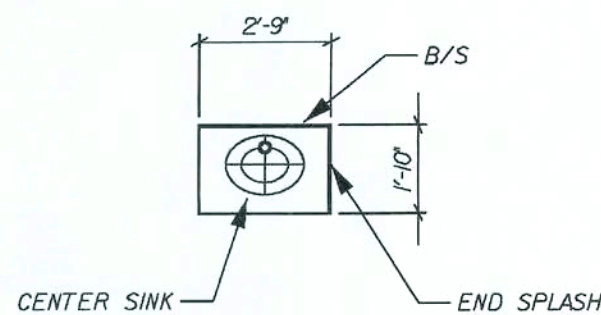


STANDARD LAV. TOP
ACCESS BATH VANITY

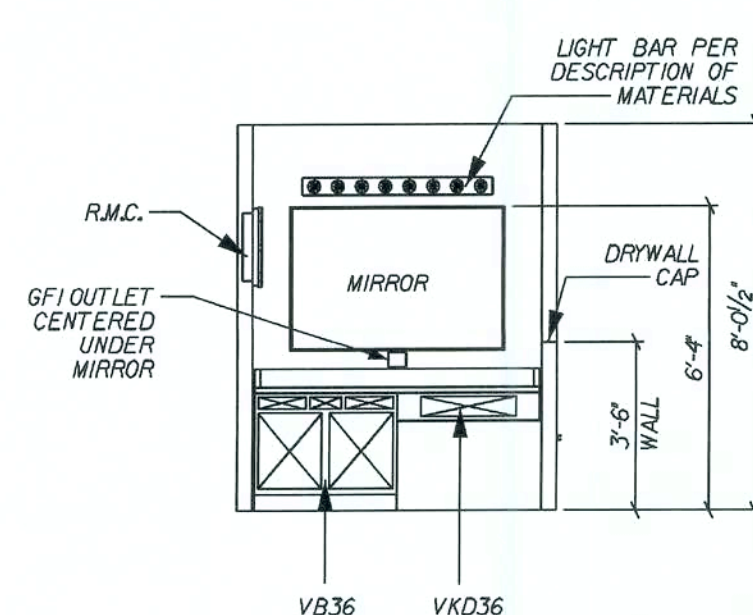


STANDARD
MASTER BATH VANITY

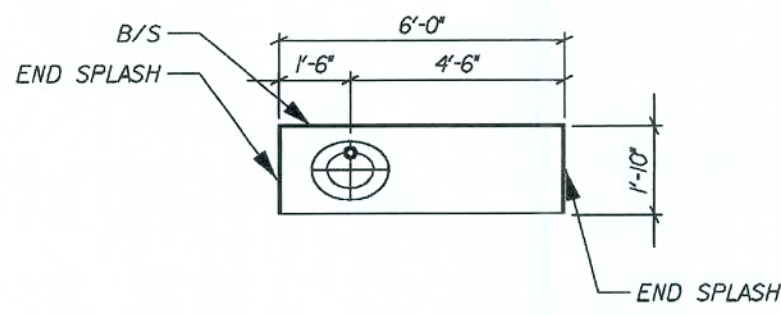

STANDARD LAV. TOP
MASTER BATH VANITY

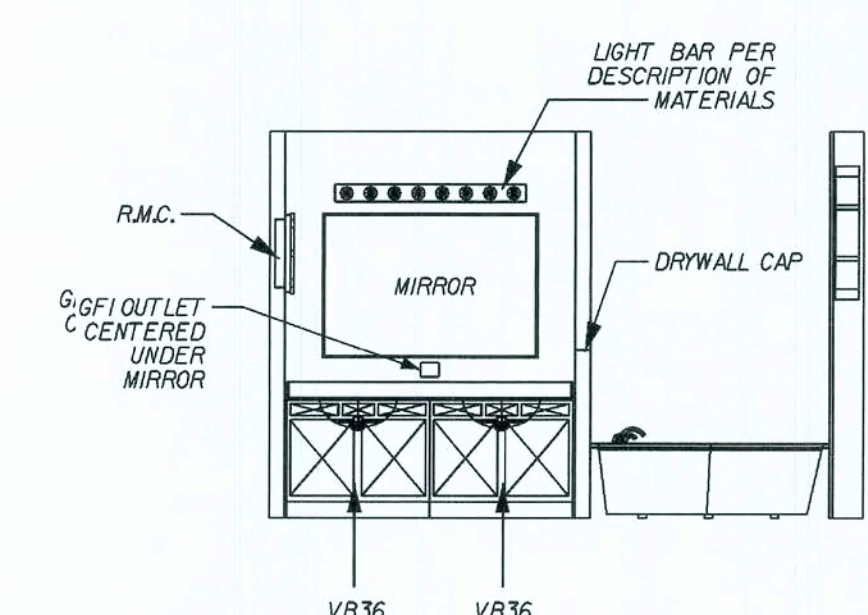


OPTIONAL DBL. SINK -
MASTER BATH VANITY

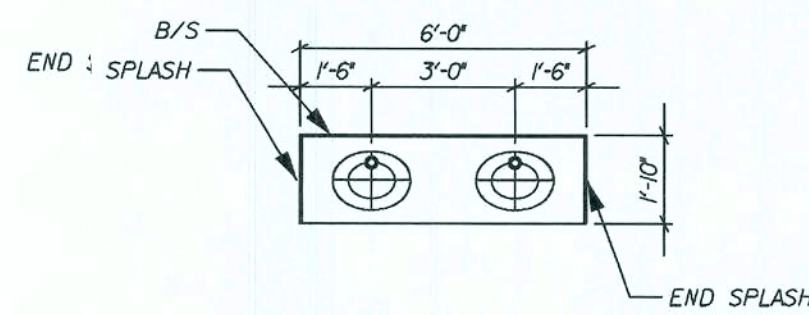


OPT. DBL. SINK LAV. TOP
MASTER BATH VANITY

REVISIONS:		09/12/06	REV. KITCHEN CABINETS/FILLERS
COPYRIGHT © 2005 MARONDA HOMES		FLORIDA	
Maronda Homes		4005 MARONDA WAY	SANFORD, FLORIDA
THIS STRUCTURE WAS DESIGNED IN ACCORDANCE WITH THE REQUIREMENTS OF THE FLORIDA BUILDING CODE FOR RESIDENTIAL AND 2005, 2006 SUPPLEMENT		(407) 321-0064	
AMERICANA	SECTIONS/DETAILS	ARLINGTON 3	
ALL ELEVATIONS		GARAGE: LEFT	
DRAWN BY:		RELEASE DATE: 10-08-04	
SHEET:		3A	
PLOT DATE: 14 JAN 2008		1305330	

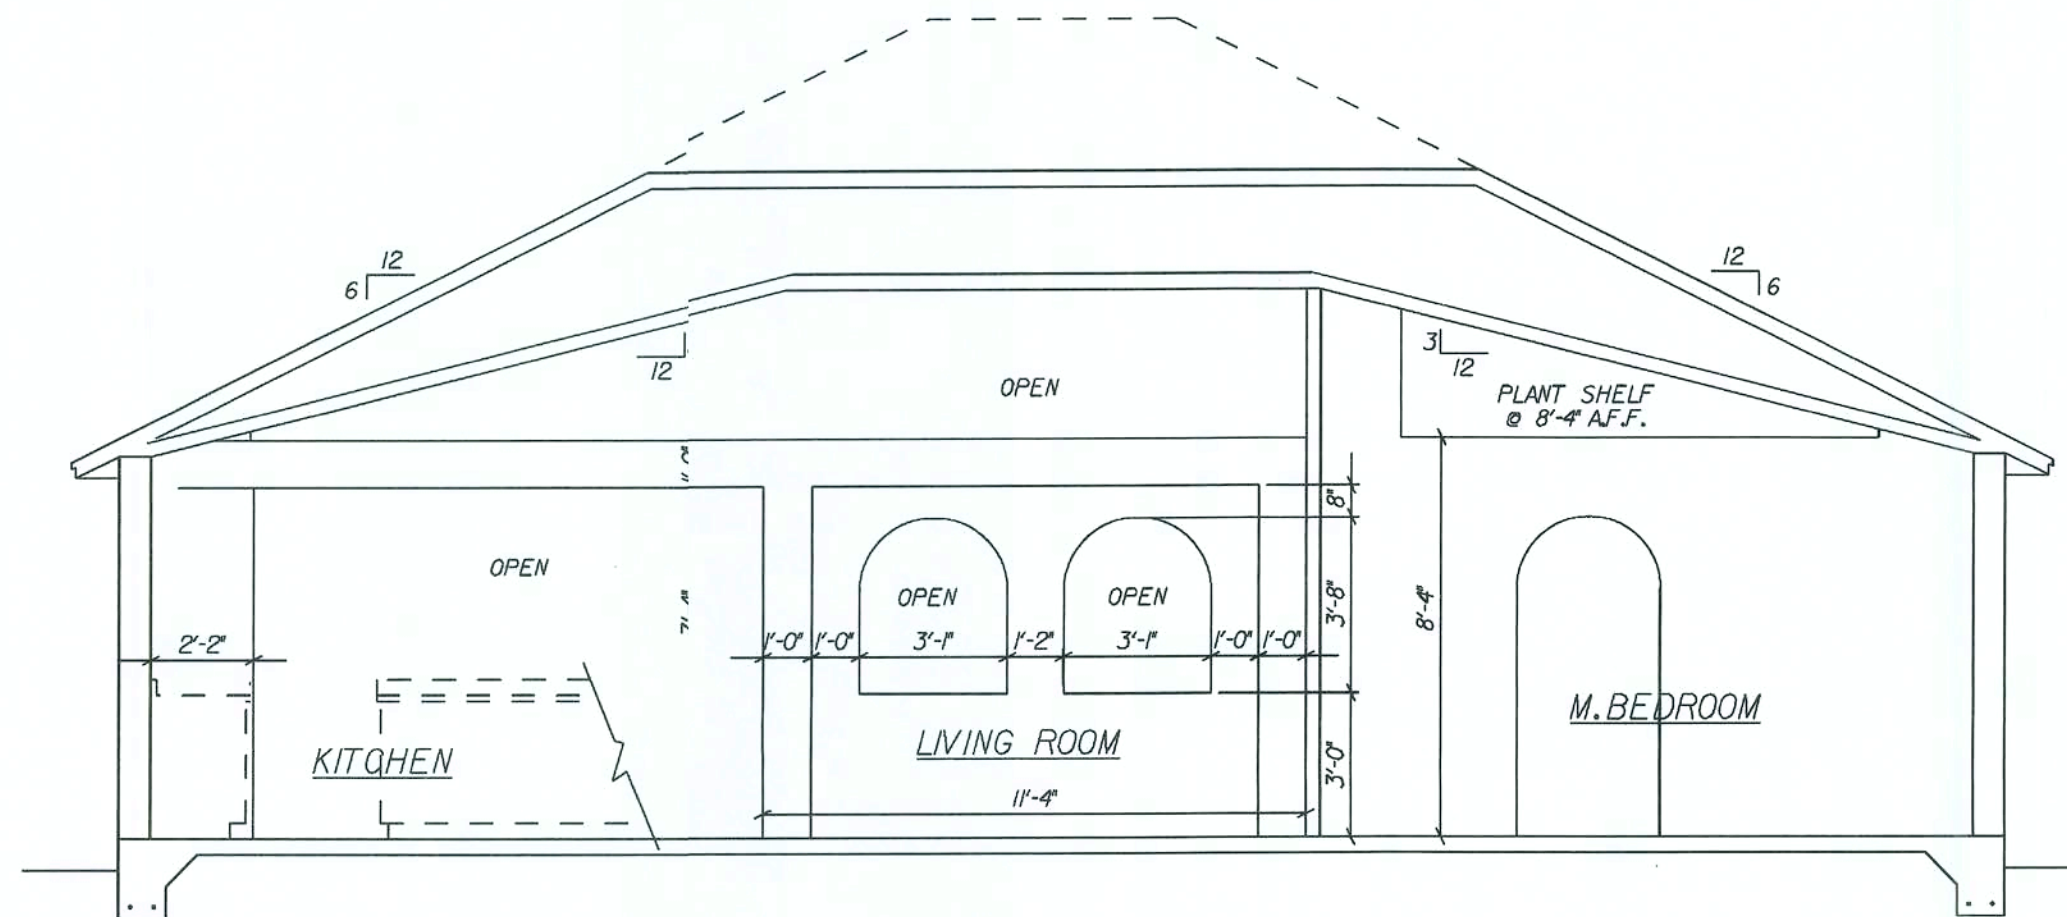

FULL BUILDING SECTION W/ARCHES
SCALE: 1/4" = 1'-0"

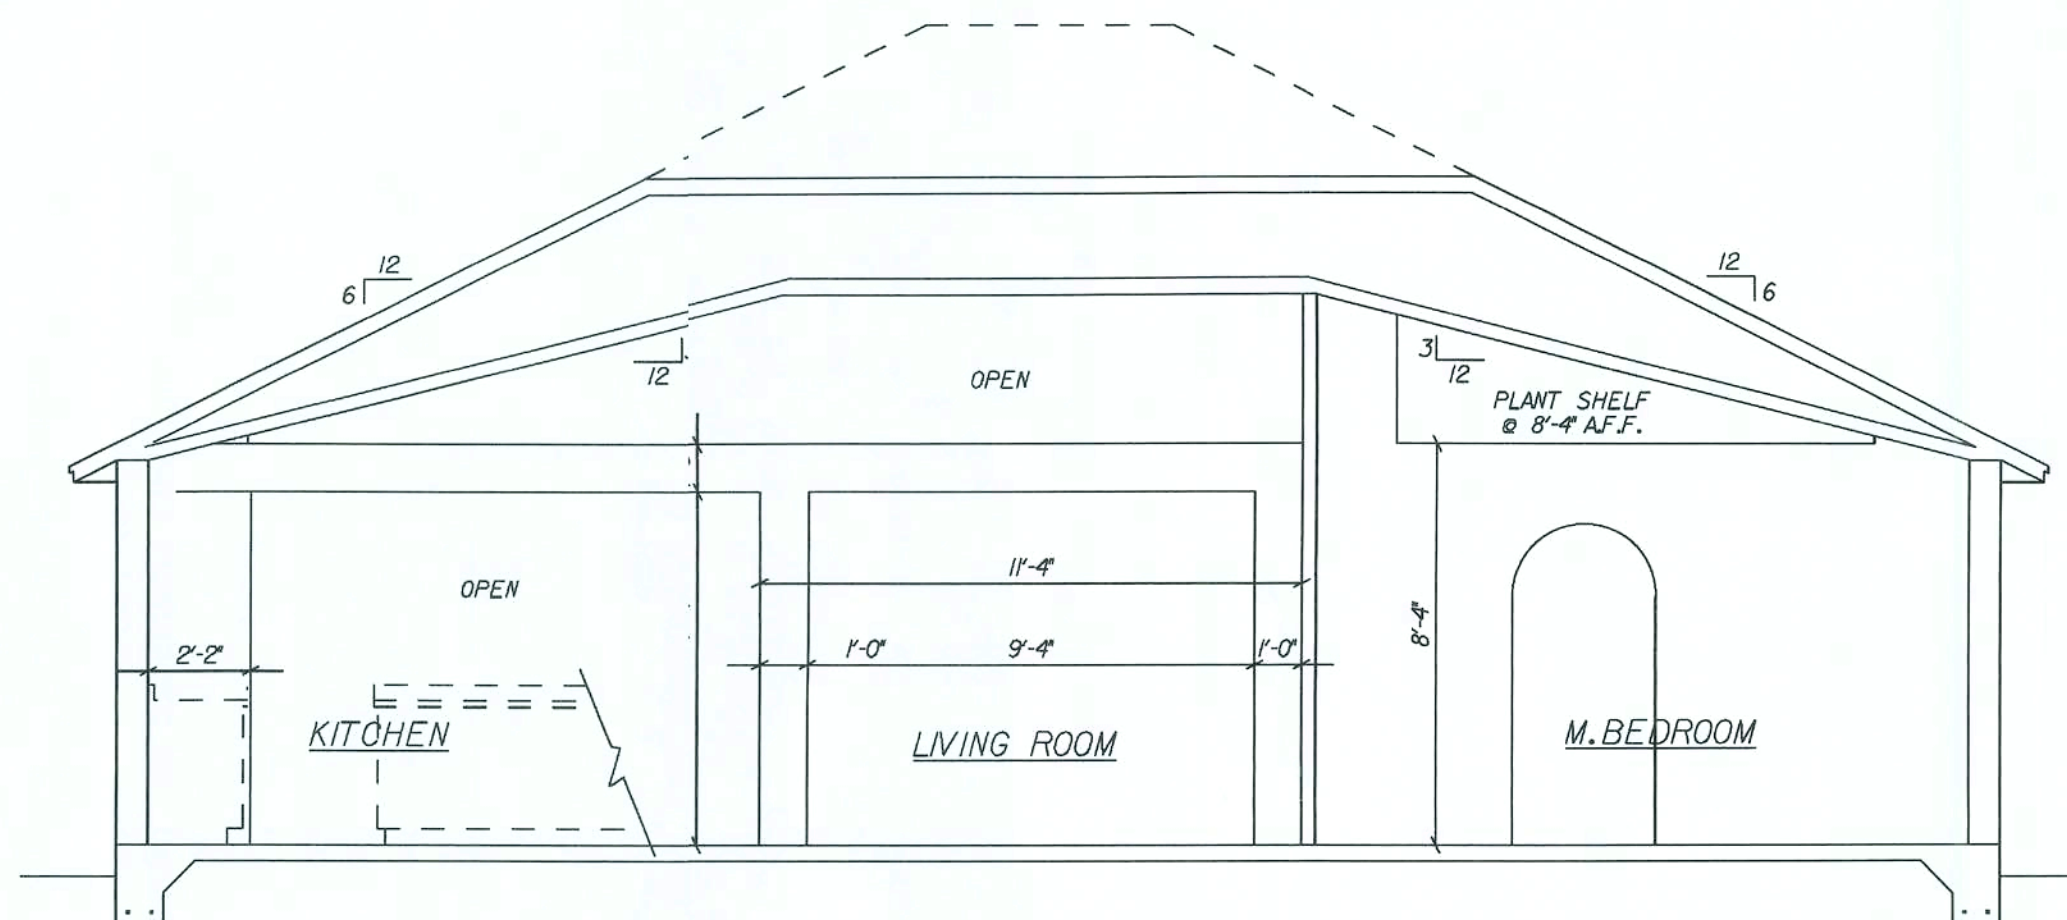

FULL BUILDING SECTION W/O 2 ARCHES
SCALE: 1/4" = 1'-0"

REVISIONS :

Maronda Homes
4005 MARONDA WAY
SANFORD, FLORIDA
(407) 321-0064

THIS STRUCTURE WAS DESIGNED IN
ACCORDANCE AND MEETS THE REQUIRE-
MENTS OF THE FLORIDA BUILDING CODE
FOR RESIDENTIAL AND 2005, 2006 SUP-
PLEMENT

PLAN/Notes_05/Arington3.sld/Ar13.rvt

AMERICAN INT. BLDG. SECT.
ARLINGTON 3

ALL ELEVATIONS
DRAWN BY: GARAGE: LEFT
RELEASE DATE: 10-08-04

130531


Maronda Systems
4005 Maronda Way
Sanford, FL 32771
(407)321-0064

Elmer Bergman
Elmer Bergman, P.E.
License No. 50158
MAY 29 2008

SHEET:

CSU

PLOT DATE: 14 JAN 2008

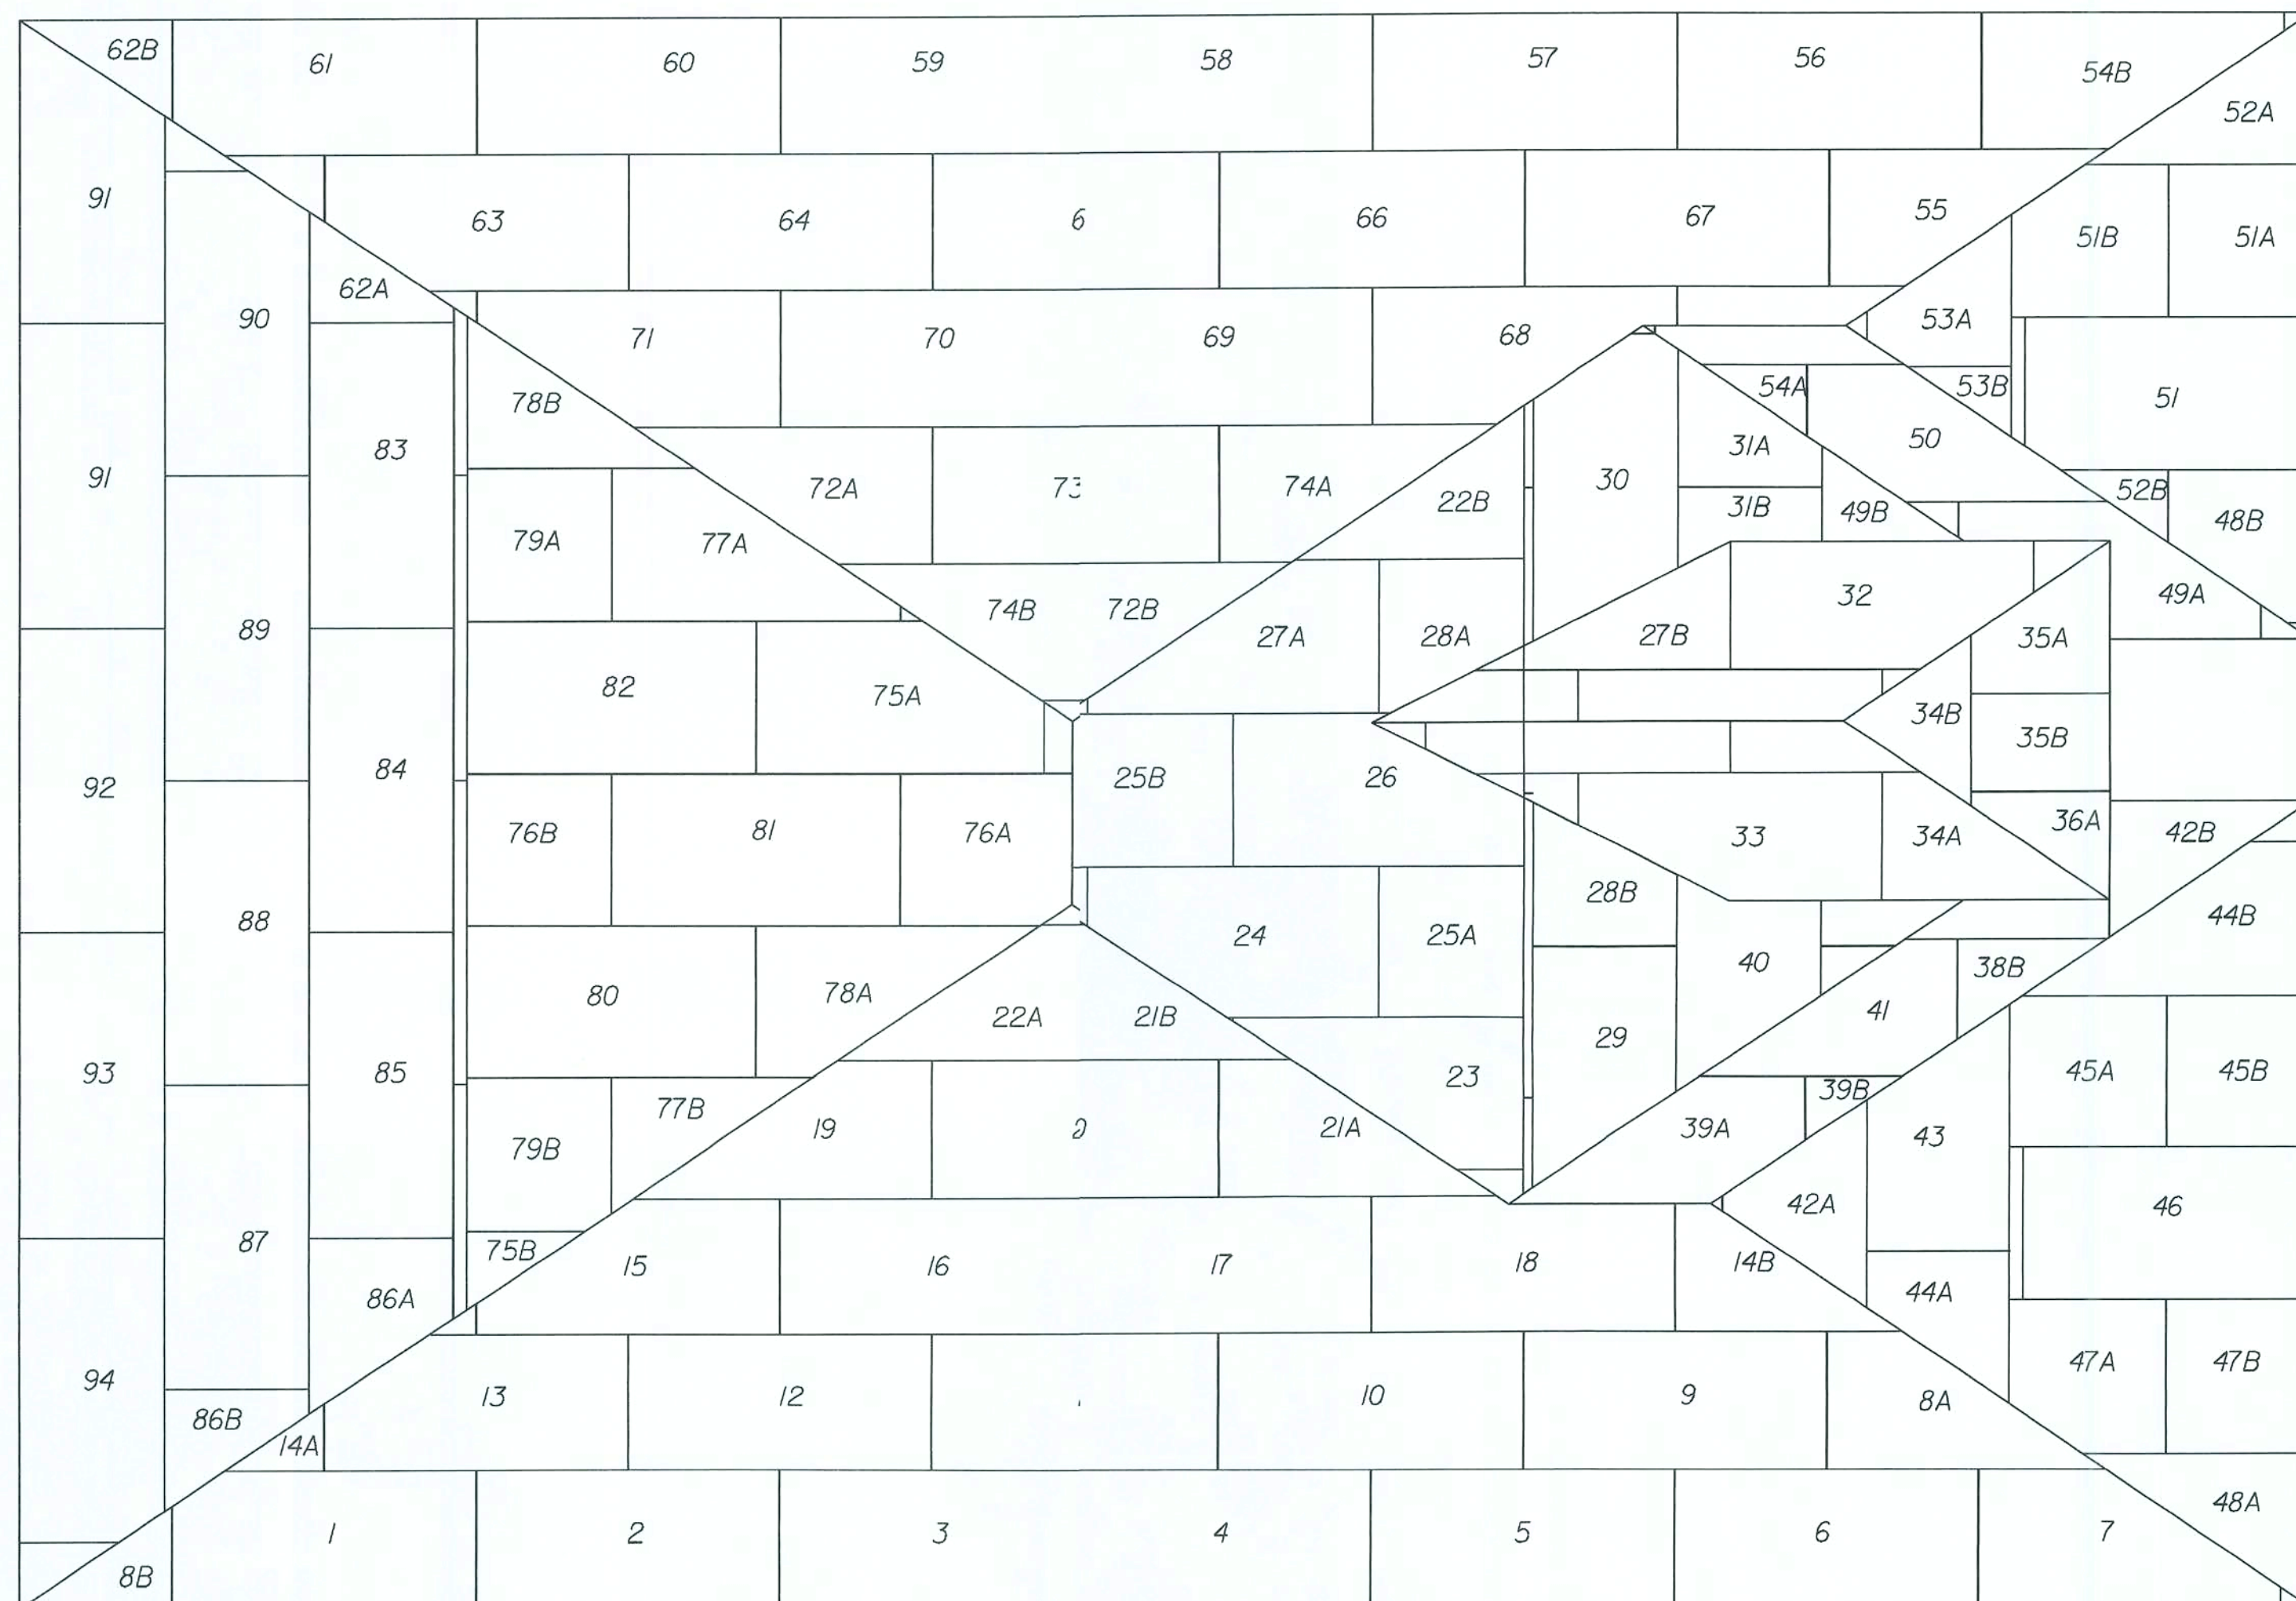

GENERAL ROOF NOTES:
 7/16" OSB SHT'G w/ 8d RING/SCREW SHANK
 NAIL (AS PER R803.2.3.1) 4" O.C. EDGE &
 6" O.C. FIELD (3" O.C. @ GABLE END TRUSS)
 w/ CLIPS ON PRE-ENGINEERED TRUSSES
 @ 24" O.C.

TOTAL ROOF SHEATHING:
 94

REVISED 05-07-07		REVISIONS:		06-16-06	REVISED VENT. CALCS.
COPYRIGHT © 2005 MARONDA HOMES				FLORIDA 4005 MARONDA WAY SANFORD, FL 32783 (407) 321-0064	
AMERICANA ROOF SHEATHING ARLINGTON 3J		ELEVATION : J GARAGE: LEFT		RELEASE DATE: 10-08-04	
SHEET: 		DRAWN BY:		PLOT DATE: 14 JAN 2008	

VENTILATION OF ATTIC SPACE: ARLINGTON 3J

=====

REQUIREMENTS:
 TOTAL NET FREE VENTILATION AREA SHALL NOT BE LESS THAN
 1/150 OF THE AREA OF SPACE VENTILATED.
 (FBCR 2004, SECTION R806.2)

SOFFIT VENTILATION:
 ALSCO - QUAD 4 VENTED SOFFIT (16" WIDE) = 26.1 si/LF
 26.1 si / 1.34' = 19.5 si/LF PER 12" wide soffit

CALCULATIONS:
 MAIN ROOF
 2288 SF / 150 = 15.25 SF VENTILATION REQUIRED

=====

SOFFIT:
 201 L.F. SOFFIT VENT @ 19.5 si/LF = 3919.5 si
 3919.5 si / 144 si PER SF = 27.22 SF ACTUAL

NOTE:
 SOFFIT ALONE SATISFIES FBCR 2004. RIDGE AND OFF-RIDGE
 VENTS SHOWN ON THE ELEVATION SHEET ARE TO BE INSTALLED
 AND ACT AS INCREASED VENTILATION ABOVE AND BEYOND THE
 CODE REQUIREMENTS.

[illegible]

NEW TRUSS	OLD TRUSS ID	TRUSS TYPE	Q/AN.	UPLIFT LEFT	UPLIFT MID	UPLIFT RIGHT	LEFT STRAP		FASTENERS IS	MID STRAP		FASTENERS	RIGHT STRAP		FASTENERS
							TYPE	MAX. UPLIFT		TYPE	MAX. UPLIFT		TYPE	MAX. UPLIFT	
HSGRD1	AA	4-PLY HIP GIRDER	1	2909	—	2905	HTA20(2)	3230	(3) 8d x 4 1/2"	—	—	—	HTA20(2)	3230	(3) 8d x 4 1/2"
JGRD1	AA	HIP JACK	4	235	—	72	TA 1B	1205	(8) 10d x 1 1/2"	—	—	—	16d NAILS	4	2
HS8	B	HIP SCISSOR	1	573	—	572	TA 1B	1205	(8) 10d x 1 1/2"	—	—	—	TA 1B	1205	(8) 10d x 1 1/2"
J	BB	END JACK	10	249	86	53	TA 1B	1205	(8) 10d x 1 1/2"	—	—	—	16d NAILS	3	4
HS7	C	HIP SCISSOR	1	576	—	575	TA 1B	1205	(8) 10d x 1 1/2"	—	—	—	TA 1B	1205	(8) 10d x 1 1/2"
HSGRD2	CI	3-PLY HIP SCISSOR	1	1565	—	1636	12(2)A 1B	2410	(8) 10d x 1 1/2"	—	—	—	12(2)A 1B	2410	(8) 10d x 1 1/2"
MHGDR1	CC	4-PLY HIP GIRDER	4	280	—	172	TA 1B	1205	(8) 10d x 1 1/2"	—	—	—	JUS26	1115	(4) 8d TRUSS (4) 8d PLATE
HS6	D	HIP SCISSOR	1	598	—	598	TA 1B	1205	(8) 10d x 1 1/2"	—	—	—	TA 1B	1205	(8) 10d x 1 1/2"
HS6A	DI	HIP SCISSOR	1	573	—	573	TA 1B	1205	(8) 10d x 1 1/2"	—	—	—	TA 1B	1205	(8) 10d x 1 1/2"
HGRD7	D1	3-PLY HIP SCISSOR	1	298	—	298	RT5	540	(4) 8d TRUSS (4) 8d TRUSS (4) 8d TRUSS (4) 8d PLATE	—	—	—	RT5	540	(4) 8d TRUSS (4) 8d PLATE
T5	D3	HIP	1	244	—	248	RT5	540	(8) 10d x 1 1/2"	—	—	—	RT5	540	(4) 8d TRUSS (4) 8d PLATE
J3	DO	CORNER JACK	4	101	—	24	TA 1B	1205	(8) 10d x 1 1/2"	—	—	—	16d NAILS	2	2
HS5	E	HIP SCISSOR	1	598	—	598	TA 1B	1205	(8) 10d x 1 1/2"	—	—	—	TA 1B	1205	(8) 10d x 1 1/2"
HS5A	E1	HIP SCISSOR	1	576	—	575	TA 1B	1205	(8) 10d x 1 1/2"	—	—	—	TA 1B	1205	(8) 10d x 1 1/2"
JGRD2	E2	HIP JACK	4	218	—	113	HHCP2	800	(8) 10d x 1 1/2" TRUSS (8) 10d x 1 1/2" PLATE	—	—	—	16d NAILS	3	2
J4	EE	CORNER JACK	4	186	—	15	TA 1B	1205	(8) 10d x 1 1/2"	—	—	—	16d NAILS	2	2
HS4	F	HIP SCISSOR	1	576	—	575	TA 1B	1205	(8) 10d x 1 1/2"	—	—	—	TA 1B	1205	(8) 10d x 1 1/2"
HS4A	F1	HIP SCISSOR	1	576	—	575	TA 1B	1205	(8) 10d x 1 1/2"	—	—	—	TA 1B	1205	(8) 10d x 1 1/2"
J5	F2	END JACK	2	205	—	126	RT5	540	(4) 8d TRUSS (4) 8d TRUSS (4) 8d TRUSS (4) 8d PLATE	—	—	—	16d NAILS	4	2
MSIS	FF	END JACK	4	100	—	70	JUS 26	1115	HEADER (4) 10d JACK (4) 10d	—	—	—	TA 1B	1205	(8) 10d x 1 1/2"
HS3	G	HIP SCISSOR	1	576	—	575	TA 1B	1205	(8) 10d x 1 1/2"	—	—	—	TA 1B	1205	(8) 10d x 1 1/2"
HS3A	G1	HIP SCISSOR	1	576	—	575	TA 1B	1205	(8) 10d x 1 1/2"	—	—	—	TA 1B	1205	(8) 10d x 1 1/2"
J6	GG	CORNER JACK	2	112	—	48	RT5	540	(4) 8d TRUSS (4) 8d PLATE	—	—	—	16d NAILS	2	2
J2	GG	CORNER JACK	4	140	—	35	TA 1B	1205	(8) 10d x 1 1/2"	—	—	—	16d NAILS	2	2
HS2	H	HIP SCISSOR	2	576	—	575	TA 1B	2410	(8) 10d x 1 1/2"	—	—	—	TA 1B	1205	(8) 10d x 1 1/2"
J1	HH	CORNER JACK	4	107	—	79	TA 1B	1205	(8) 10d x 1 1/2"	—	—	—	16d NAILS	2	2
HS1	I	HIP SCISSOR	1	571	—	571	TA 1B	1205	(8) 10d x 1 1/2"	—	—	—	TA 1B	1205	(8) 10d x 1 1/2"
J8	I2	CORNER JACK	2	185	—	22	RT5	540	(4) 8d TRUSS (4) 8d PLATE	—	—	—	16d NAILS	2	2
GRD15	J	1-PLY GIRDER	1	364	—	718	TA 1B	1205	(8) 10d x 1 1/2"	—	—	—	TA 1B	1205	(8) 10d x 1 1/2"
T2SA	K	COMMON	3	302	—	204	TA 1B	1205	(8) 10d x 1 1/2"	—	—	—	JUS 26	1115	HEADER (4) 10d JACK (4) 10d
MH2	L	MONO HIP	1	274	—	238	TA 1B	1205	(8) 10d x 1 1/2"	—	—	—	JUS 26	1115	HEADER (4) 10d JACK (4) 10d
CFGRD4	L1	1-PLY GIRDER	1	648	—	644	THD26	2170	HEADER (18) 16d TRUSS (12) 10d x 1 1/2"	—	—	—	THD26	2170	HEADER (18) 16d TRUSS (12) 10d x 1 1/2"
CFGRD3	L2	2-PLY GIRDER	1	559	—	529	THD28-2	2485	HEADER (18) 16d TRUSS (16) 10d x 1 1/2"	—	—	—	THD28-2	2485	HEADER (18) 16d TRUSS (16) 10d x 1 1/2"
HGRD15	M	HIP GIRDER	1	1067	—	990	TA 1B	1205	(8) 10d x 1 1/2"	—	—	—	TA 1B	1205	(8) 10d x 1 1/2"
H2S	N	HIP	1	286	—	380	TA 1B	1205	(8) 10d x 1 1/2"	—	—	—	TA 1B	1205	(8) 10d x 1 1/2"
HGRD2S	O	1-PLY HIP GIRDER	1	912	—	424	TA 1B	1205	(8) 10d x 1 1/2"	—	—	—	TA 1B	1205	(8) 10d x 1 1/2"
H1S	O2	HIP	1	362	—	265	TA 1B	1205	(8) 10d x 1 1/2"	—	—	—	JUS 26	1115	HEADER (4) 10d JACK (4) 10d
T3S	O3	COMMON	3	362	—	265	TA 1B	1205	(8) 10d x 1 1/2"	—	—	—	JUS 26	1115	HEADER (4) 10d JACK (4) 10d
JSGRD1	RI	HIP JACK	2	282	2	102	TA 1B	1205	(8) 10d x 1 1/2"	—	—	—	16d NAILS	4	2
*F2	SI	1-PLY FLAT GIRDER	2	415	—	538	TA 1B	1205	(8) 10d x 1 1/2"	—	—	—	TA 1B	1205	(8) 10d x 1 1/2"
*F3	S2	1-PLY FLAT GIRDER	1	112	—	112	TA 1B	1205	(8) 10d x 1 1/2"	—	—	—	TA 1B	1205	(8) 10d x 1 1/2"
*FGDR2	S3	1-PLY FLAT GIRDER	1	144	—	144	RT5	540	(4) 8d TRUSS (4) 8d TRUSS (4) 8d TRUSS (4) 8d PLATE	—	—	—	RT5	540	(4) 8d TRUSS (4) 8d PLATE
HGRD3S	T	1-PLY HIP GIRDER	1	849	—	768	TA 1B	1205	(8) 10d x 1 1/2"	—	—	—	TA 1B	1205	(8) 10d x 1 1/2"
H3S	TI	HIP	1	323	—	225	TA 1B	1205	(8) 10d x 1 1/2"	—	—	—	TA 1B	1205	(8) 10d x 1 1/2"
J51	U	CORNER JACK	2	84	—	90	TA 1B	1205	(8) 10d x 1 1/2"	—	—	—	16d NAILS	2	2
J52	V	CORNER JACK	2	80	—	54	TA 1B	1205	(8) 10d x 1 1/2"	—	—	—	16d NAILS	2	2
J53	W	CORNER JACK	2	98	—	23	TA 1B	1205	(8) 10d x 1 1/2"	—	—	—	16d NAILS	2	2
MS1	X	END JACK	12	289	—	233	TA 1B	1205	(8) 10d x 1 1/2"	—	—	—	JUS 26	1115	HEADER (4) 10d JACK (4) 10d
MHS3	XI	MONO HIP	2	289	—	244	TA 1B	1205	(8) 10d x 1 1/2"	—	—	—	JUS 26	1115	HEADER (4) 10d JACK (4) 10d
MHS4	Y	MONO HIP	2	307	—	226	TA 1B	1205	(8) 10d x 1 1/2"	—	—	—	JUS 26	1115	HEADER (4) 10d JACK (4) 10d
MHSGRD1	Z	1-PLY MONO HIP GIRDER	2	323	—	323	TA 1B	1205	(8) 10d x 1 1/2"	—	—	—	JUS 26	1115	HEADER (4) 10d JACK (4) 10d
MS4	Z1	CORNER JACK	2	122	—	25	TA 1B	1205	(8) 10d x 1 1/2"	—	—	—	16d NAILS	2	2
VT30	VT30	GABLE	2	LTW12 @ 24" O.C.	—	—	—	670	(12) 10d	—	—	—	—	—	—
J7	H2	CORNER JACK	2	178	—	18	RT5	540	(4) 8d TRUSS (4) 8d PLATE	—	—	—	16d NAILS	2	2
V	V	VALLEY SET		LTW12 @ 48" O.C.	—	—	—	670	(12) 10d	—	—	—	—	—	—
															TOP NAILS FROM BOTTOM NAIL

ALL HARDWARE MANUFACTURED BY USP XXXX
ALL HARDWARE MANUFACTURED BY SIMPSON XXXX¹
ALL HARDWARE MANUFACTURED BY CLEVELAND XXXX

* DENOTES A GRAVITY LOAD OF 5000 LBS OR HIGHER

GENERAL TRUSS NOTES:

1. INFORMATION BASED ON 125 mph WINDLOAD,
ALL PRESSURES WERE CALCULATED USING
MWFERS/C-C HYBRID WIND ASCE 7-02
2. 2. ROOF TRUSS LOADING:
16 psf TOP CHORD LL
7 psf TOP CHORD DL
10 psf BOTTOM CHORD LL
10 psf BOTTOM CHORD DL
43 psf TOTAL LOAD

3. PROVIDE TRUSS BRACING PER TRUSS ENGINEERING & BCS11-03

REVISIONS :

COPYRIGHT © 2005 MARONDA HOMES

TABLE INFO

HERITAGE

Maronda Homes

ARLINGTON-3 & 4

ELEVATION = 1000'

DRAWN BY: EJ	GARAGE: LEFT
RELEASE DATE: 04-22-05 125 MPH	

Maronda Systems
4005 Maronda Way
Sanford, FL 32771
(407)321-0064

Elmer Bergman, P.E.
License No. 50158
MAY 29 2008

SHEET:

TRI j


12-07-06 REV. CODE INFORMATION

p:\houses_05\arlington4\25r\mitek_tr\arl-j-125\jrl

09:01:55

PLOT DATE: 12 MAY 2008

FLORIDA BUILDING CODE 2004 : RESIDENTIAL

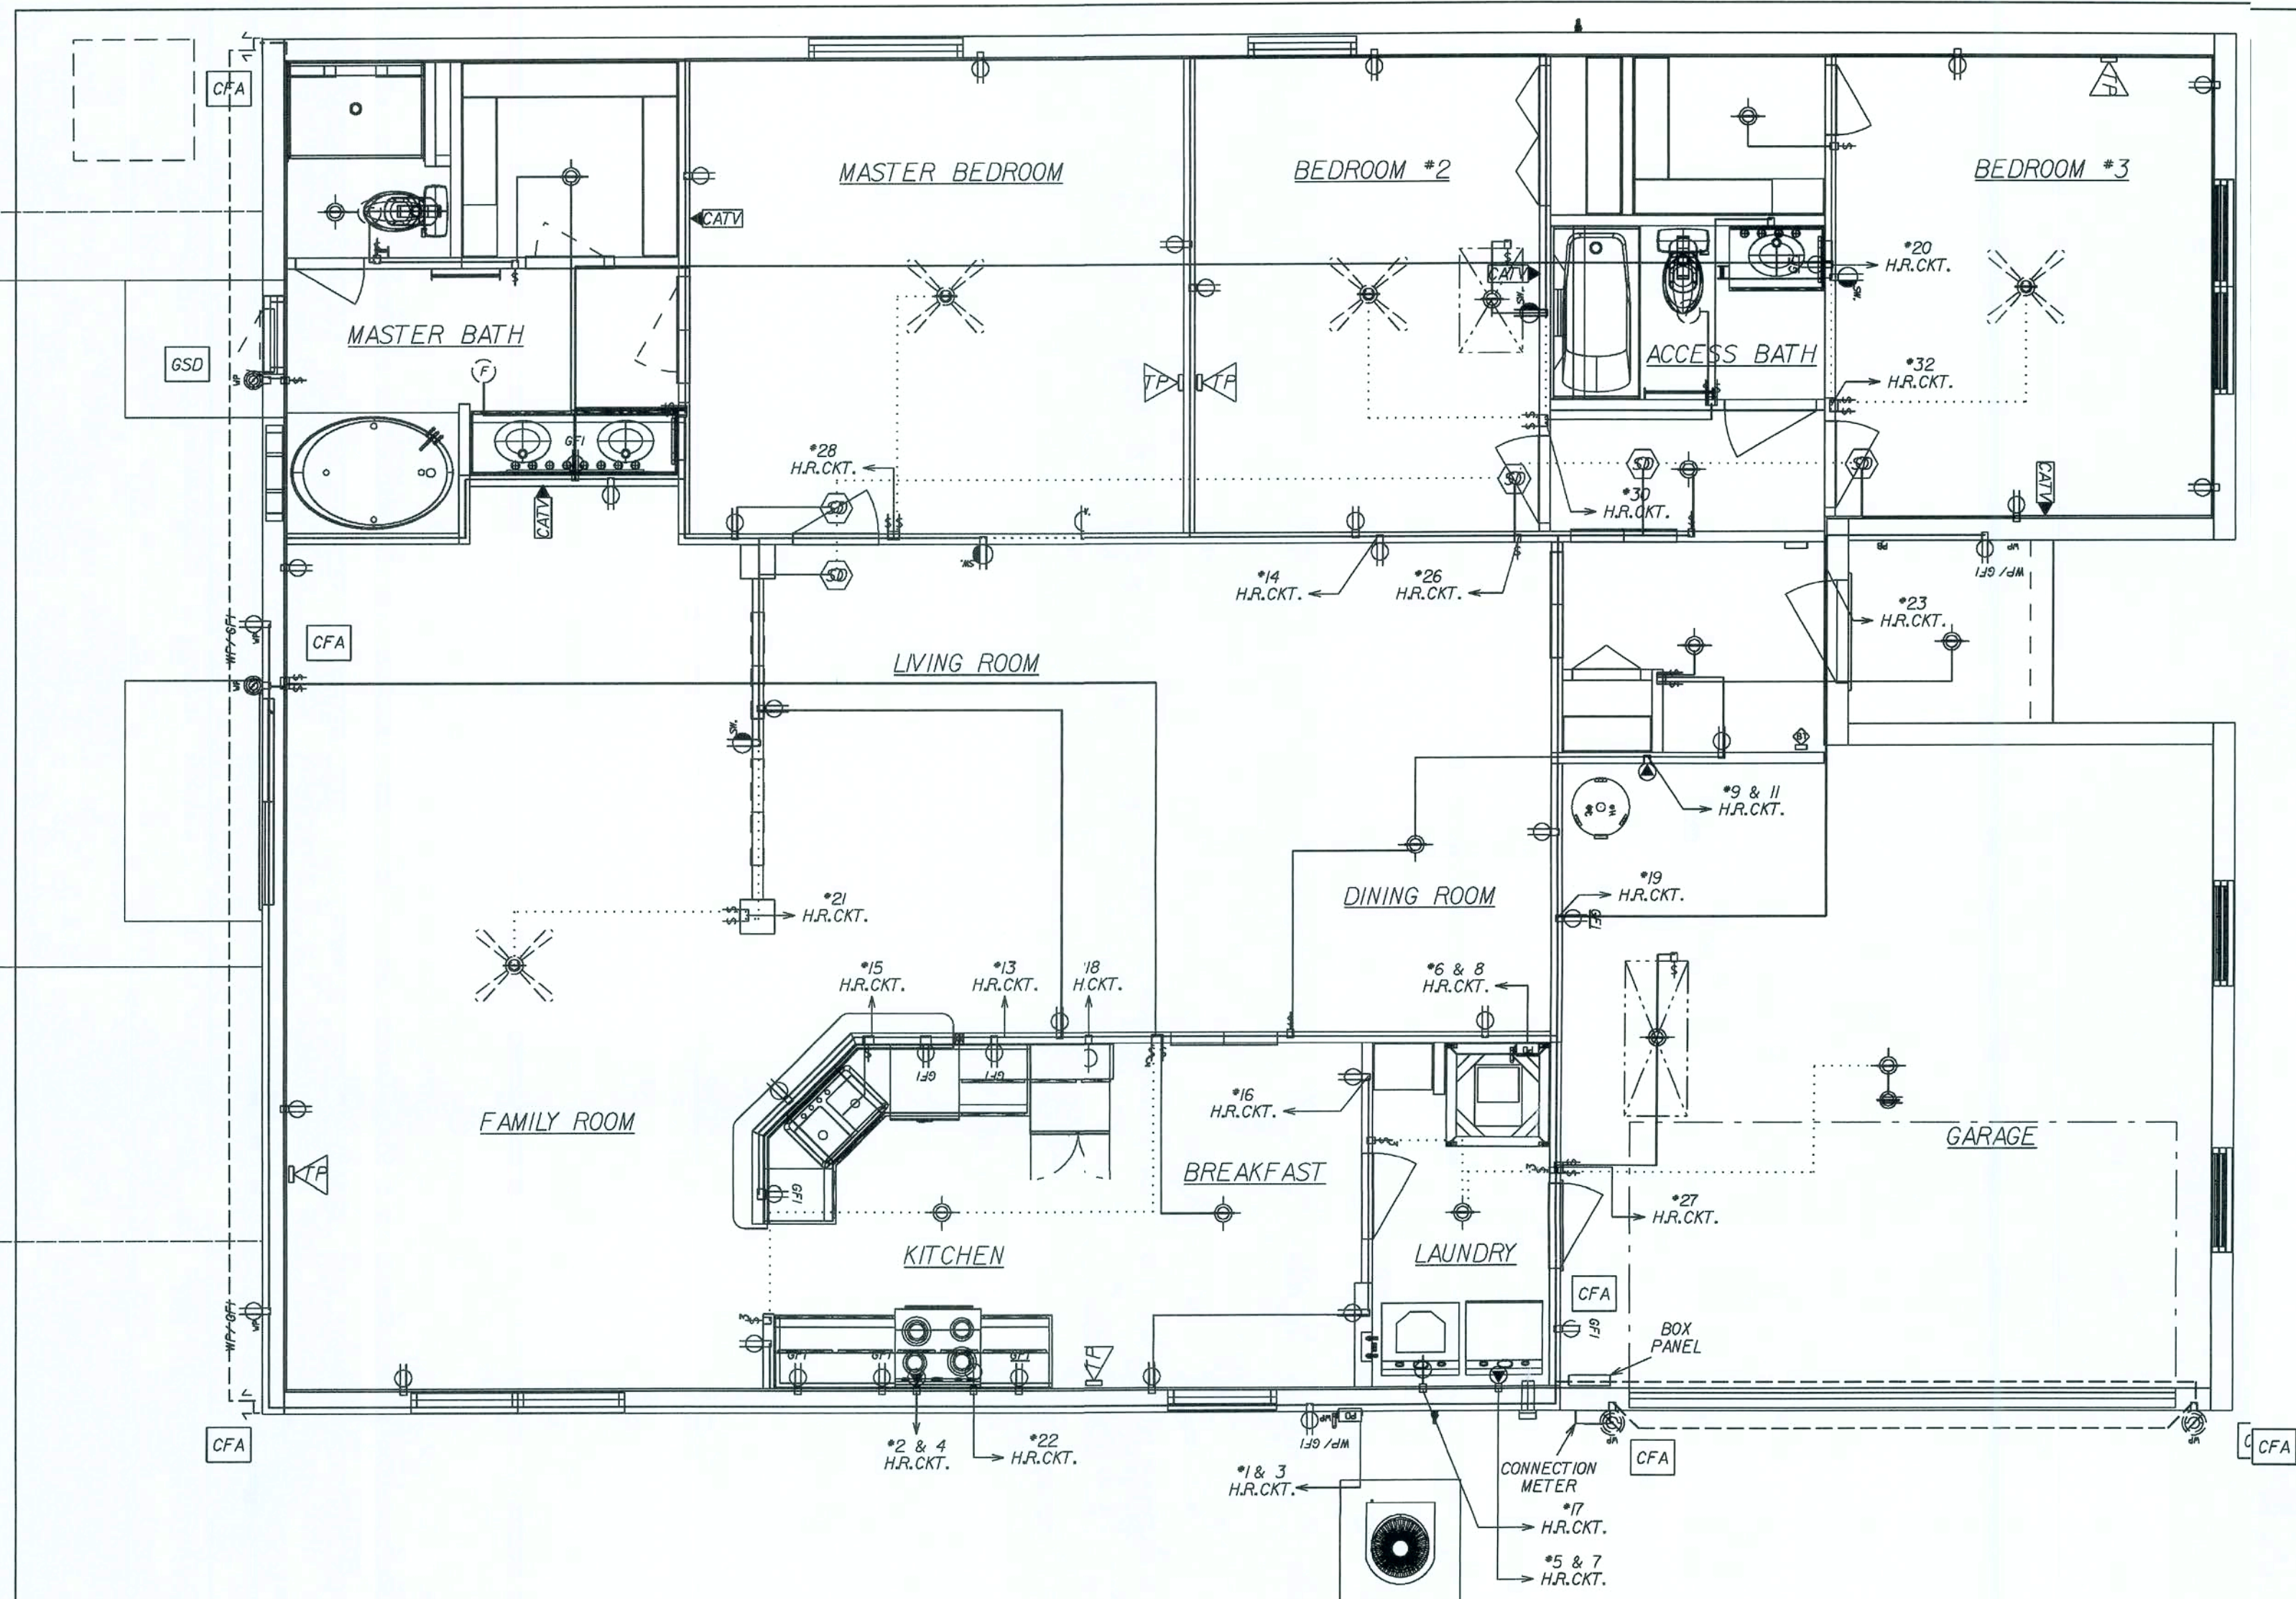

GENERAL ELECTRICAL NOTES:
 CIRCUITRY IS DIAGRAMATIC ONLY, FIELD CONDITIONS MAY CHANGE ACTUAL INSTALLATION.
 PROVIDE AFCIs (arc-fault circuit interrupters) IN ALL DWELLING UNIT BEDROOMS PER NEC, SECTION 210.12
 SMOKE DETECTORS ARE INSTALLED PER MFG. INSTRUCTIONS AND NFPA 72. ALL DEVICES SHALL BE INTERCONNECTED WITH BATTERY BACK-UP.
 FOR INSTALLATION OF GROUND ROD, SEE TYP. CONC. ENCASED ELECTRODE DETAIL SHEET • FTG

LIST OF OPTIONS:

CFA	OPTIONAL COACH LIGHTS, (2) FLOOD LIGHTS AT REAR AND GARAGE OUTLET	REVISED 11-18-05
GSD	OPTIONAL DOOR LIGHT	REVISED 11-18-05

ELECTRICAL SYMBOL LEGEND:

REGULAR TEXT	REVERSE TEXT	DESCRIPTION
[Symbol]	[Symbol]	Power Disconnect Switch
[Symbol]	[Symbol]	Door Bell Chime
[Symbol]	[Symbol]	Door Bell Buzzer
[Symbol]	[Symbol]	Ceiling Fan (By Others)
[Symbol]	[Symbol]	Smoke Detector
[Symbol]	[Symbol]	Light Fixture Bath
[Symbol]	[Symbol]	Exterior WP Lamp
[Symbol]	[Symbol]	Single Pole Switch
[Symbol]	[Symbol]	Three Way Switch
[Symbol]	[Symbol]	Single Receptacle
[Symbol]	[Symbol]	Duplex Receptacle
[Symbol]	[Symbol]	GFI Receptacle
[Symbol]	[Symbol]	Switched Receptacle
[Symbol]	[Symbol]	220 V. Special Receptacle
[Symbol]	[Symbol]	Ceiling Ltg Fixture
[Symbol]	[Symbol]	Recessed Ltg. Fixture
[Symbol]	[Symbol]	Exhaust Fan
[Symbol]	[Symbol]	Cable TV
[Symbol]	[Symbol]	Telephone Outlet
[Symbol]	[Symbol]	Flood Lights
[Symbol]	[Symbol]	Exhaust Fan / Light Combo

REVISIONS:	12-13-06	ELIM. SMOKE DETECT. HOME RUN.
	02-19-07	ADD SMOKE DETECTOR TO MASTER BEDROOM

Maronda Homes
 FLORIDA
 4005 MARONDA WAY
 SANFORD, FLORIDA 321-0064
 (407) 321-0064
 FLORIDA STRUCTURE WAS DESIGNED IN ACCORDANCE AND MEETS THE REQUIREMENTS OF THE FLORIDA BUILDING CODE 2004: RESIDENTIAL AND 2005, 2006 SUPPLEMENT

AMERICANA ELECTRICAL
ARLINGTON 3
 ELEVATION "J"
 DRAWN BY: GARAGE: LEFT
 RELEASE DATE: 10-08-04

elecitem REPORT
 Thu Sep 16 11:27:49 2004
 p:\fl\houses 05\arlington3 j\electrical\ar13j.ele

QUANTITY	DESCRIPTION
29	1451 Single Pole Switch
1	200 Amp Panel
3	220 V. Special Receptacle
1	ANC U200 - Underground Meter Socket
14	CLN B620H - Octagon Hanger
4	Ceiling Fan (By Others)
1	Door Bell Buzzer
1	Door Bell Chime
1	Door Bell Transformer
37	Duplex Receptacle
3	Exhaust Fan
3	G.F.I. Receptacle
13	H-7T Overhead Light
1	Oh 624PB 4L+(24")
1	Oh 628PB 8L+(48")
2	Power Disconnect Switch
66	RAC 7302 - 1 Gang Box
10	RAC 7835 - 2 Gang Box
2	Rear Door WP Lamp
2	Single Receptacle
2	Smoke Detector
5	Switched Receptacle
5	Telephone Outlet
4	Three Way Switch

eleclnth REPORT
 Thu Sep 16 11:27:49 2004
 p:\fl\houses 05\arlington3 j\electrical\ar13j.ele

QUANTITY	DESCRIPTION
81'	10 Gauge/3 Cond. Copper
428'	12 Gauge/2 Cond. Copper
1567'	14 Gauge/2 Cond. Copper
271'	14 Gauge/3 Cond. Copper
51'	6 Gauge/3 Cond. Copper

The 2007 Florida Statutes


553.885 Carbon monoxide alarm required

Every building for which a building permit is issued for new construction on or after July 1, 2008, and having a fossil-fuel-burning heater or appliance, a fireplace, or an attached garage shall have an approved operational carbon monoxide alarm installed within 10 feet of each room used for sleeping purposes.

Combination smoke/carbon monoxide alarms shall be listed or labeled by a Nationally Recognized Test Laboratory.

SHEET:

ELI

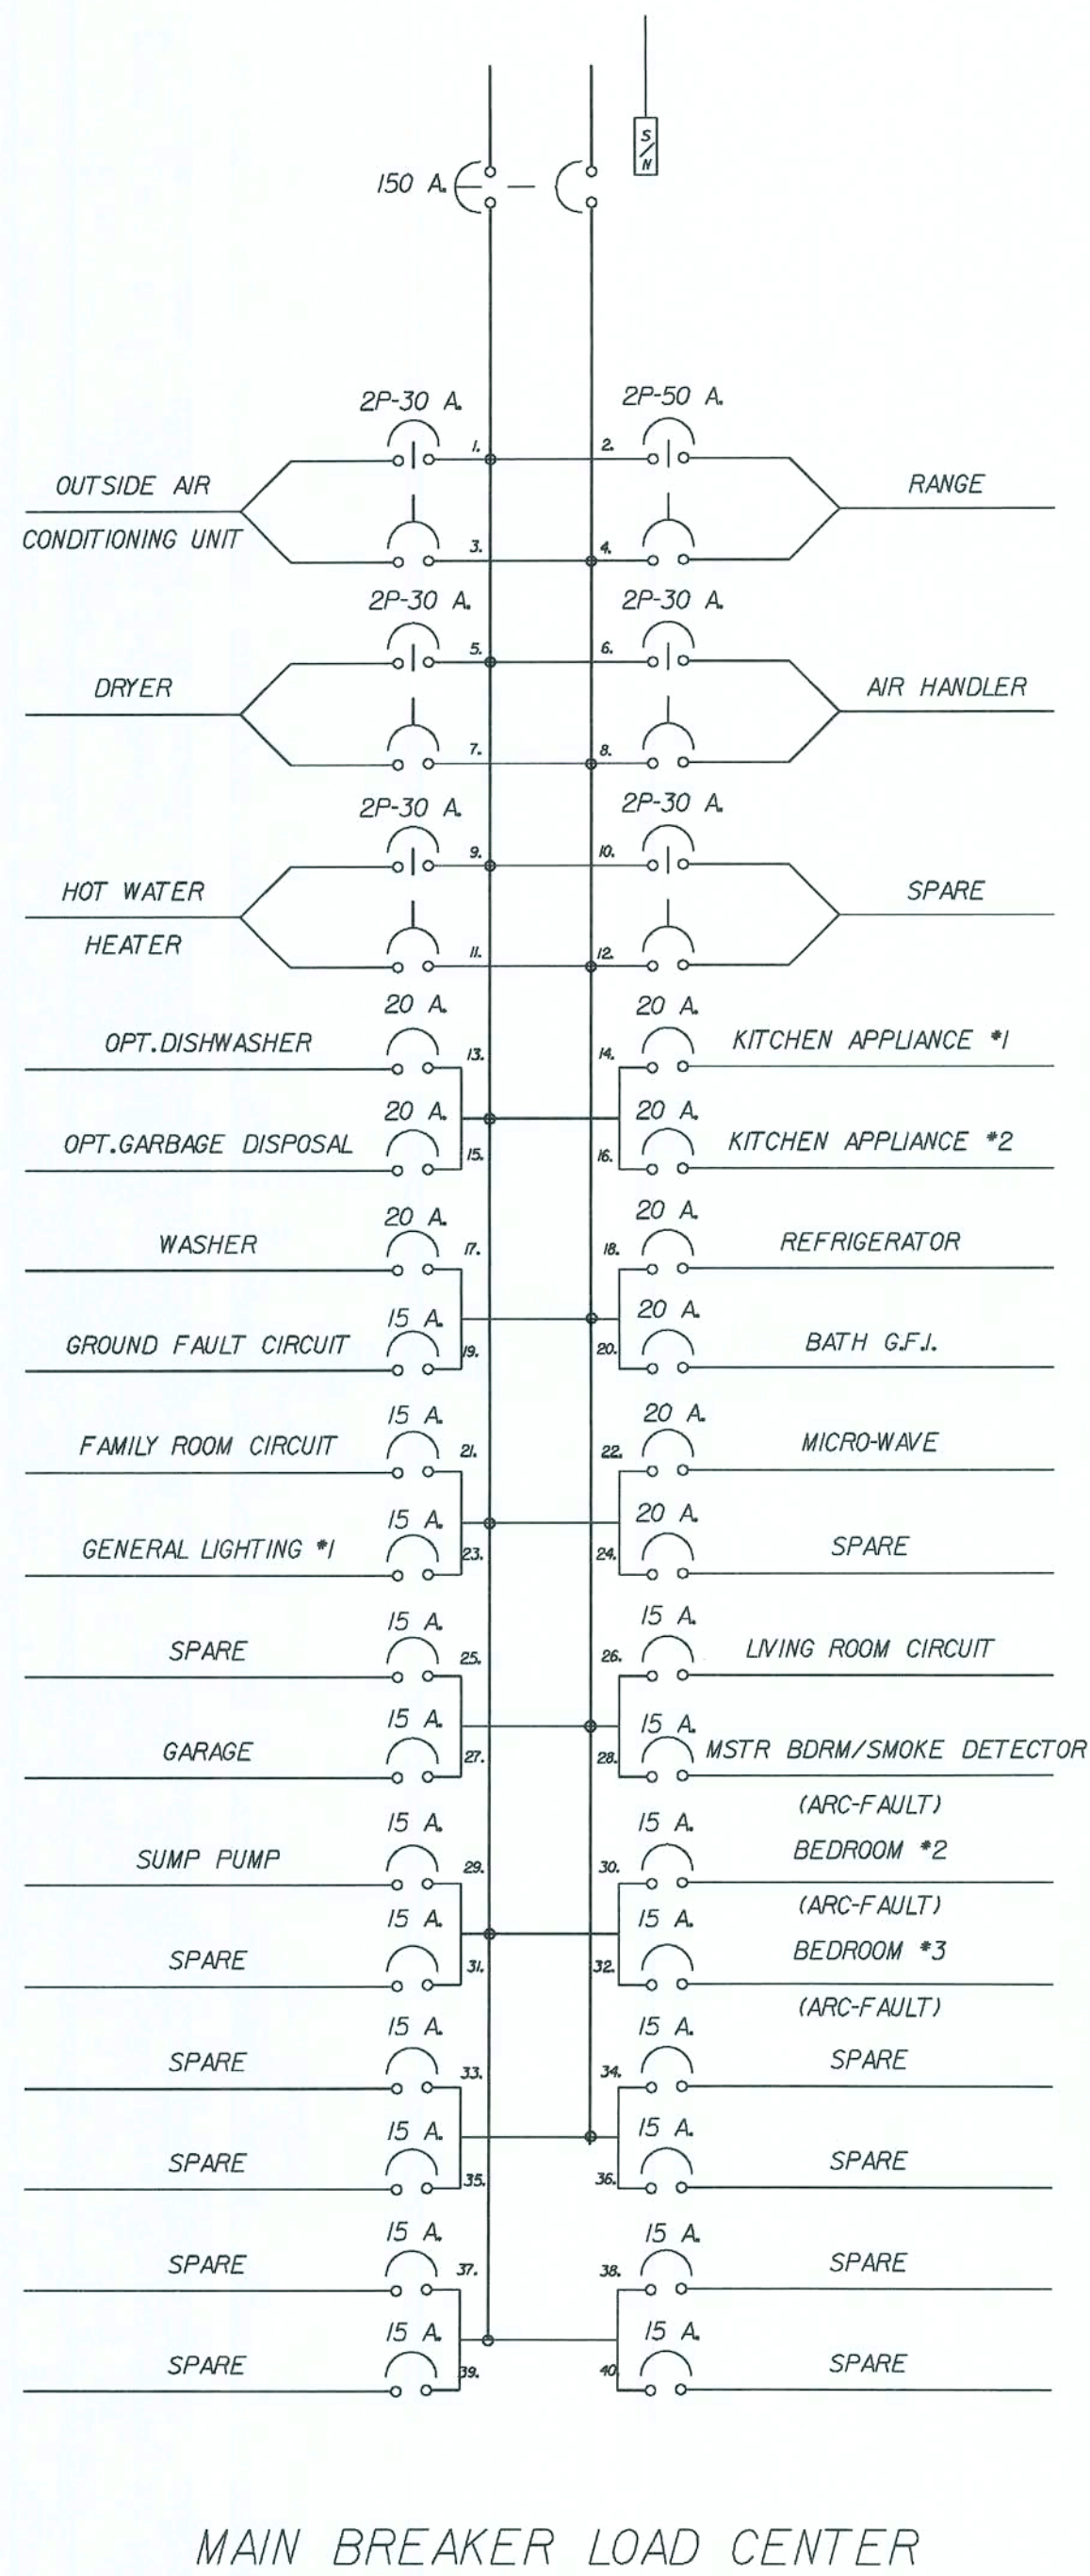

MAIN BREAKER LOAD CENTER

NOTE:
IF LOCAL CODE REQUESTS A LOCK-DOG DEVICE
ON BREAKERS FOR APPLIANCES, FIELD WILL
SUPPLY TO COMPLY

ELECTRICAL LOAD CALCULATIONS

MODEL: ARLINGTON 3

11/28/06

LARGEST LOAD: HEAT PUMP/SUPPLEMENTAL HEAT

VOLT/AMPS
13692


SQUARE FEET LIVING AREA	1877 @ 3 VOLT/AMPS	5631
SMALL APPLIANCE CIRCUITS		3000
LAUNDRY CIRCUIT		1500
OVEN		11700
WATER HEATER		4500
DISHWASHER		1500
DRYER		5000
DISPOSAL		500
TOTAL LOAD		33331

FIRST 10KVA @100% 10000
REMAINDER @40% 9332.4
LARGEST LOAD 13692

TOTAL LOAD 33024 V.A./240 VOLTS= 138 AMPS

SERVICE SIZE: 150 AMPS





NOTE: HEAT PUMPS ARE CALCULATED AT 100% WITH SUPPLEMENTAL HEAT AT 100%

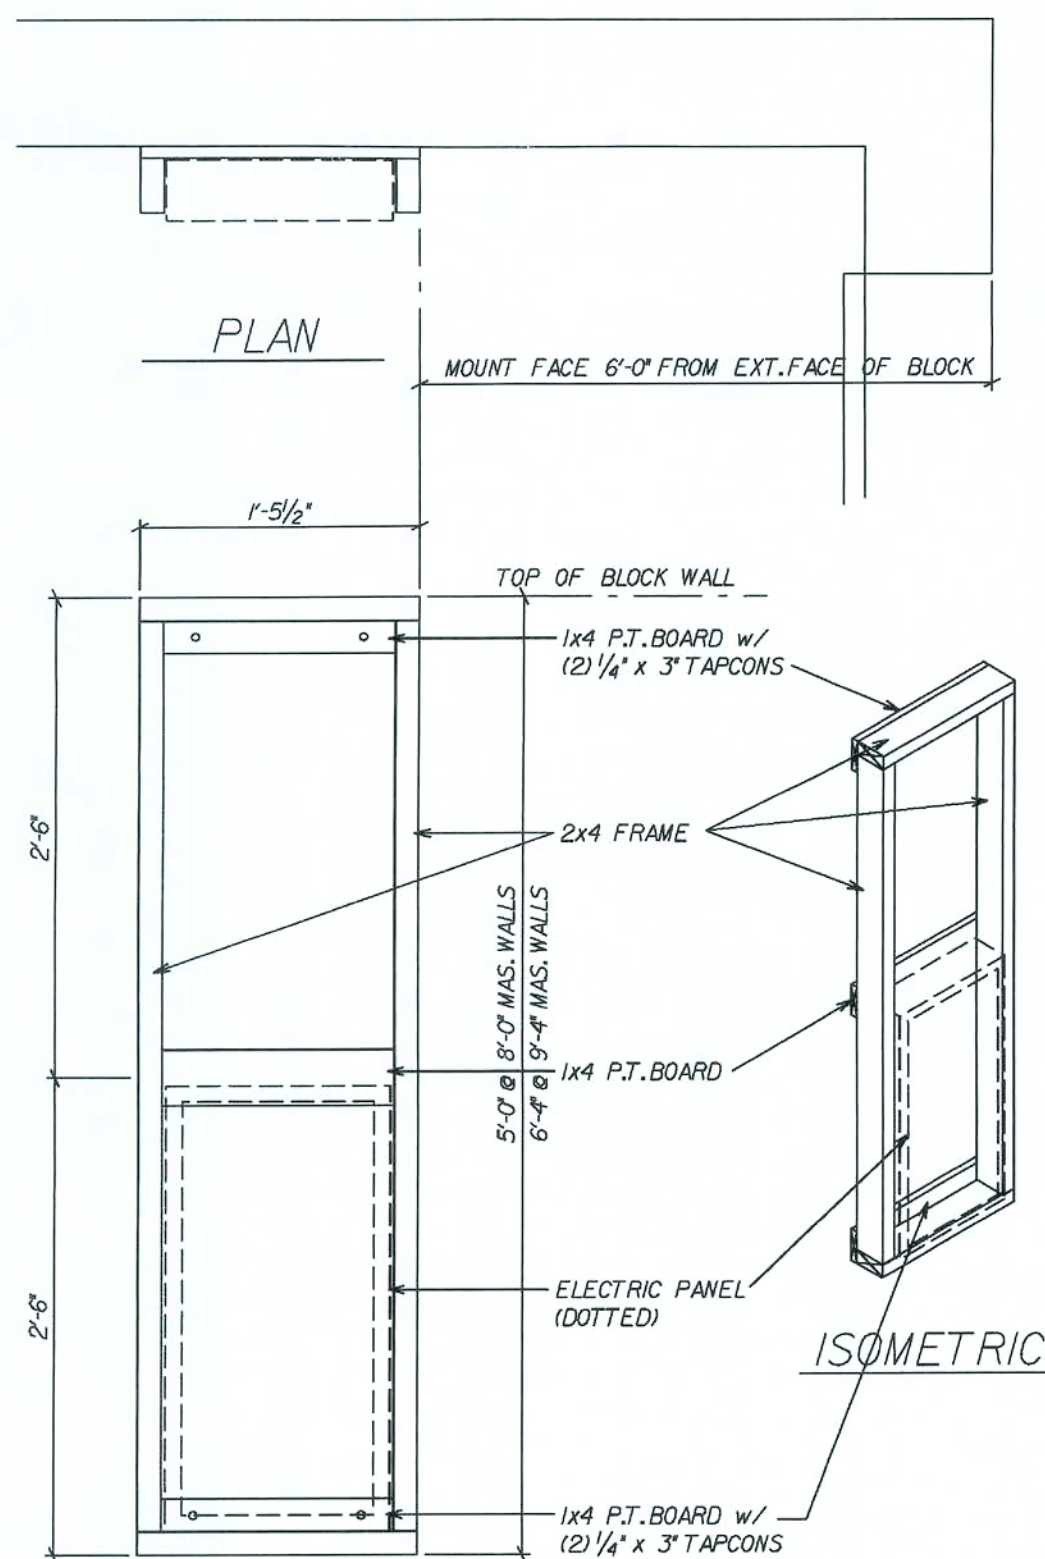

ELECTRIC PANEL FRAME

REVISED 09-07-07
ADDED HGT. @ 9'-4" MAS. WALL

SCALE: 1" = 1'-0"

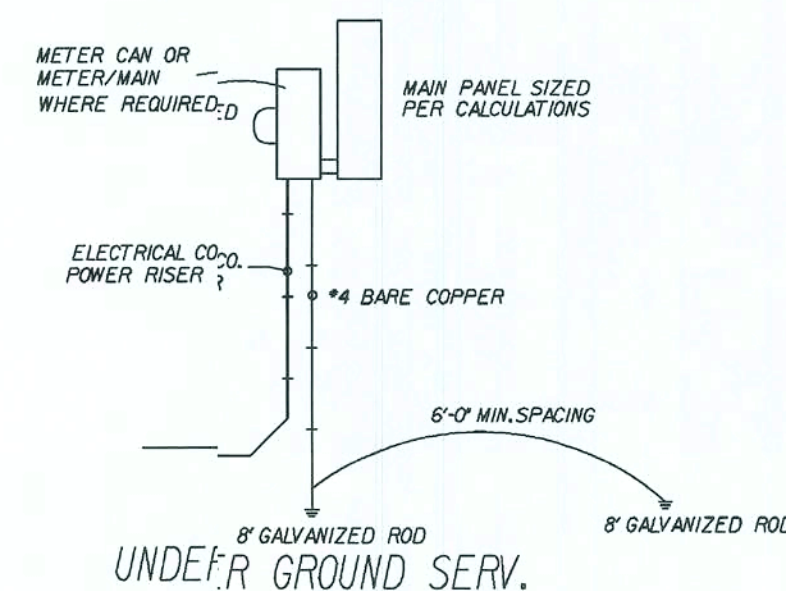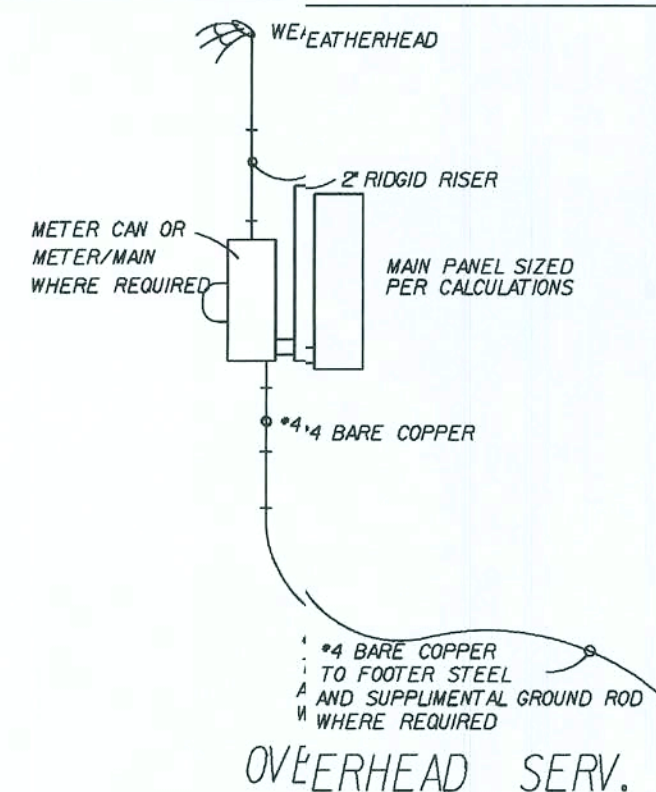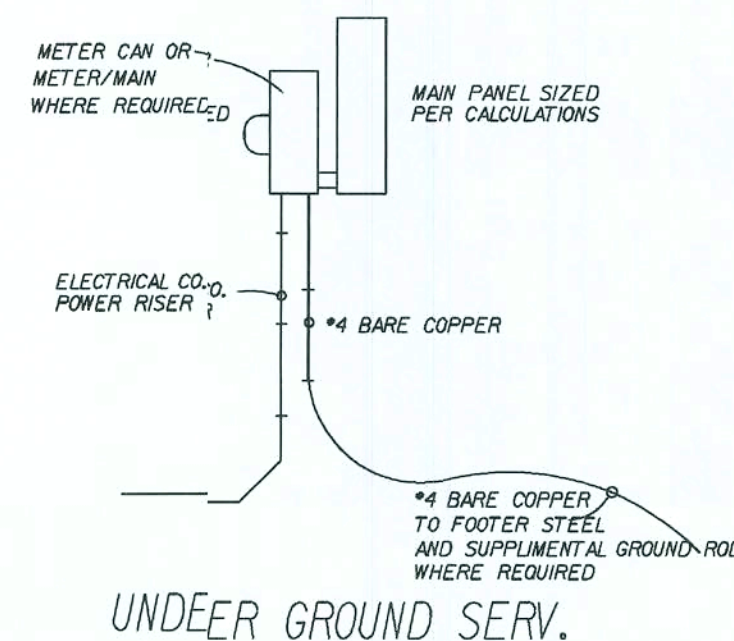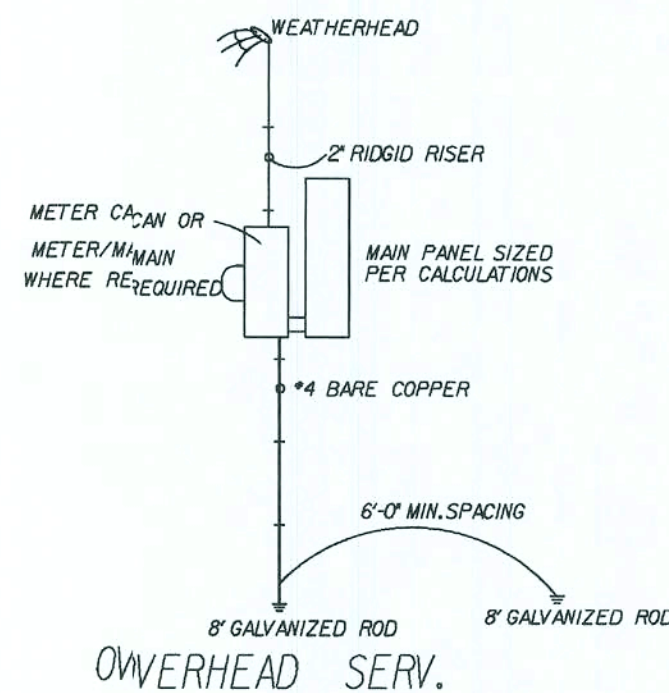

* GROUNDING ELECTRODE SYSTEM TO BE INSTALLED
PER ARTICLE 250 NAT. ELECT. CODE *

REVISED 06-06-06
SPACING REQUIREMENT

REVISED 06-06-06
SPACING REQUIREMENT

REVISIONS:

05-24-06	ADD NOTE FOR LOCK-DOG
11-28-06	REV. ELECT. LOAD CALC.
12-13-06	ELIM. SMOKE DETECT. HOME RUN.
03-10-08	REV. DW & GD BKR. TO 20 AMP. KW

AMERICANA ELECTRICAL DETAILS

Maronda Homes

ARLINGTON-3

4005 MARONDA WAY SANFORD, FLORIDA 321-0064

THIS STRUCTURE WAS DESIGNED IN ACCORDANCE WITH THE FLORIDA BUILDING CODE 2004: RESIDENTIAL AND 2005, 2006 SUPPLEMENT

FLORIDA: 05Var111ngton3electrical13a1d

1607-49

RELEASE DATE: 09-11-03

DRAWN BY: GARAGE:

SHEET:

ELIA

11 MAR 2008


FLORIDA BUILDING CODE 2004: RESIDENTIAL

* USE WITH 13 SEER EQUIP. *

hvac item REPORT

Thu Oct 26 09:28:00 2006
p:\fl\houses 05\arlington\ton3\hvac\ar1tn3n.htg

QUANTITY	DESCRIPTION
3	23A 150045.0035 8x4 CEILING BOOT W/4" DIA. COLLAR
3	23B 150045.0036 10x6 CEILING BOOT W/5" DIA. COLLAR
4	23C 150045.0036 10x6 CEILING BOOT W/6" DIA. COLLAR
2	23E 150045.0038 12x8 CEILING BOOT W/7" DIA. COLLAR
1	23Z 150045.0046 24x24 R/A TRANSITION BOOT W/18" COLLAR
16	3F10 150040.0097 10" FOIL FLEX R6
4	3F12 150040.0098 12" FOIL FLEX R6
20	3F14 150040.0099 14" FOIL FLEX R6
3	3F18 150040.0138 18" FOIL FLEX R6
33	3F4 150040.0091 4" FOIL FLEX R6
14	3F5 150040.0092 5" FOIL FLEX R6
25	3F6 150040.0093 6" FOIL FLEX R6
20	3F7 150040.0094 7" FOIL FLEX R6
15	3F9 150040.0096 9" FOIL FLEX R6
1	6K1 150005.0044 FEM2X4200A 13 SEER 3.5 TON AIR HANDLER UNIT
1	6Q1 150010.0104 N2H342AKA 13 SEER 3.5 TON CONDENSER
1	7C 150005.0110 19x13x30" H BOX PLENUM
1	7Q 150040.0118 DUCT PLENUM TRIANGLE
2	7R 150040.0111 18" SQUARE DUCT PLENUM
2	81A 150055.0041 24x4 TRANSFER GRILLE
2	81B 150045.0052 24x4 TRANSFER GRILLE FRAME
1	81C 150055.0078 24x8 TRANSFER GRILLE
1	81D 150045.0078 24x8 TRANSFER GRILLE FRAME
1	84A 150055.0032 24x24 RETURN AIR FILTER GRILLE
3	9B1 150040.0075 4" K-COLLAR/ROTH (4KC/413)
3	9C1 150040.0076 5" K-COLLAR/ROTH (5KC/413)
4	9D1 150040.0077 6" K-COLLAR/ROTH (6KC/413)
2	9E1 150040.0078 7" K-COLLAR/ROTH (7KC/413)
2	9H1 150040.0081 10" K-COLLAR/ROTH (10KC/413)
2	9I1 150040.0082 12" K-COLLAR/ROTH (12KC/413)
2	9K1 150040.0083 14" K-COLLAR/ROTH (14KC/413)
1	9L1 150040.0080 9" K-COLLAR/ROTH (9KC/413)
1	9M1 150040.0137 18" K-COLLAR/ROTH (18KC/413)

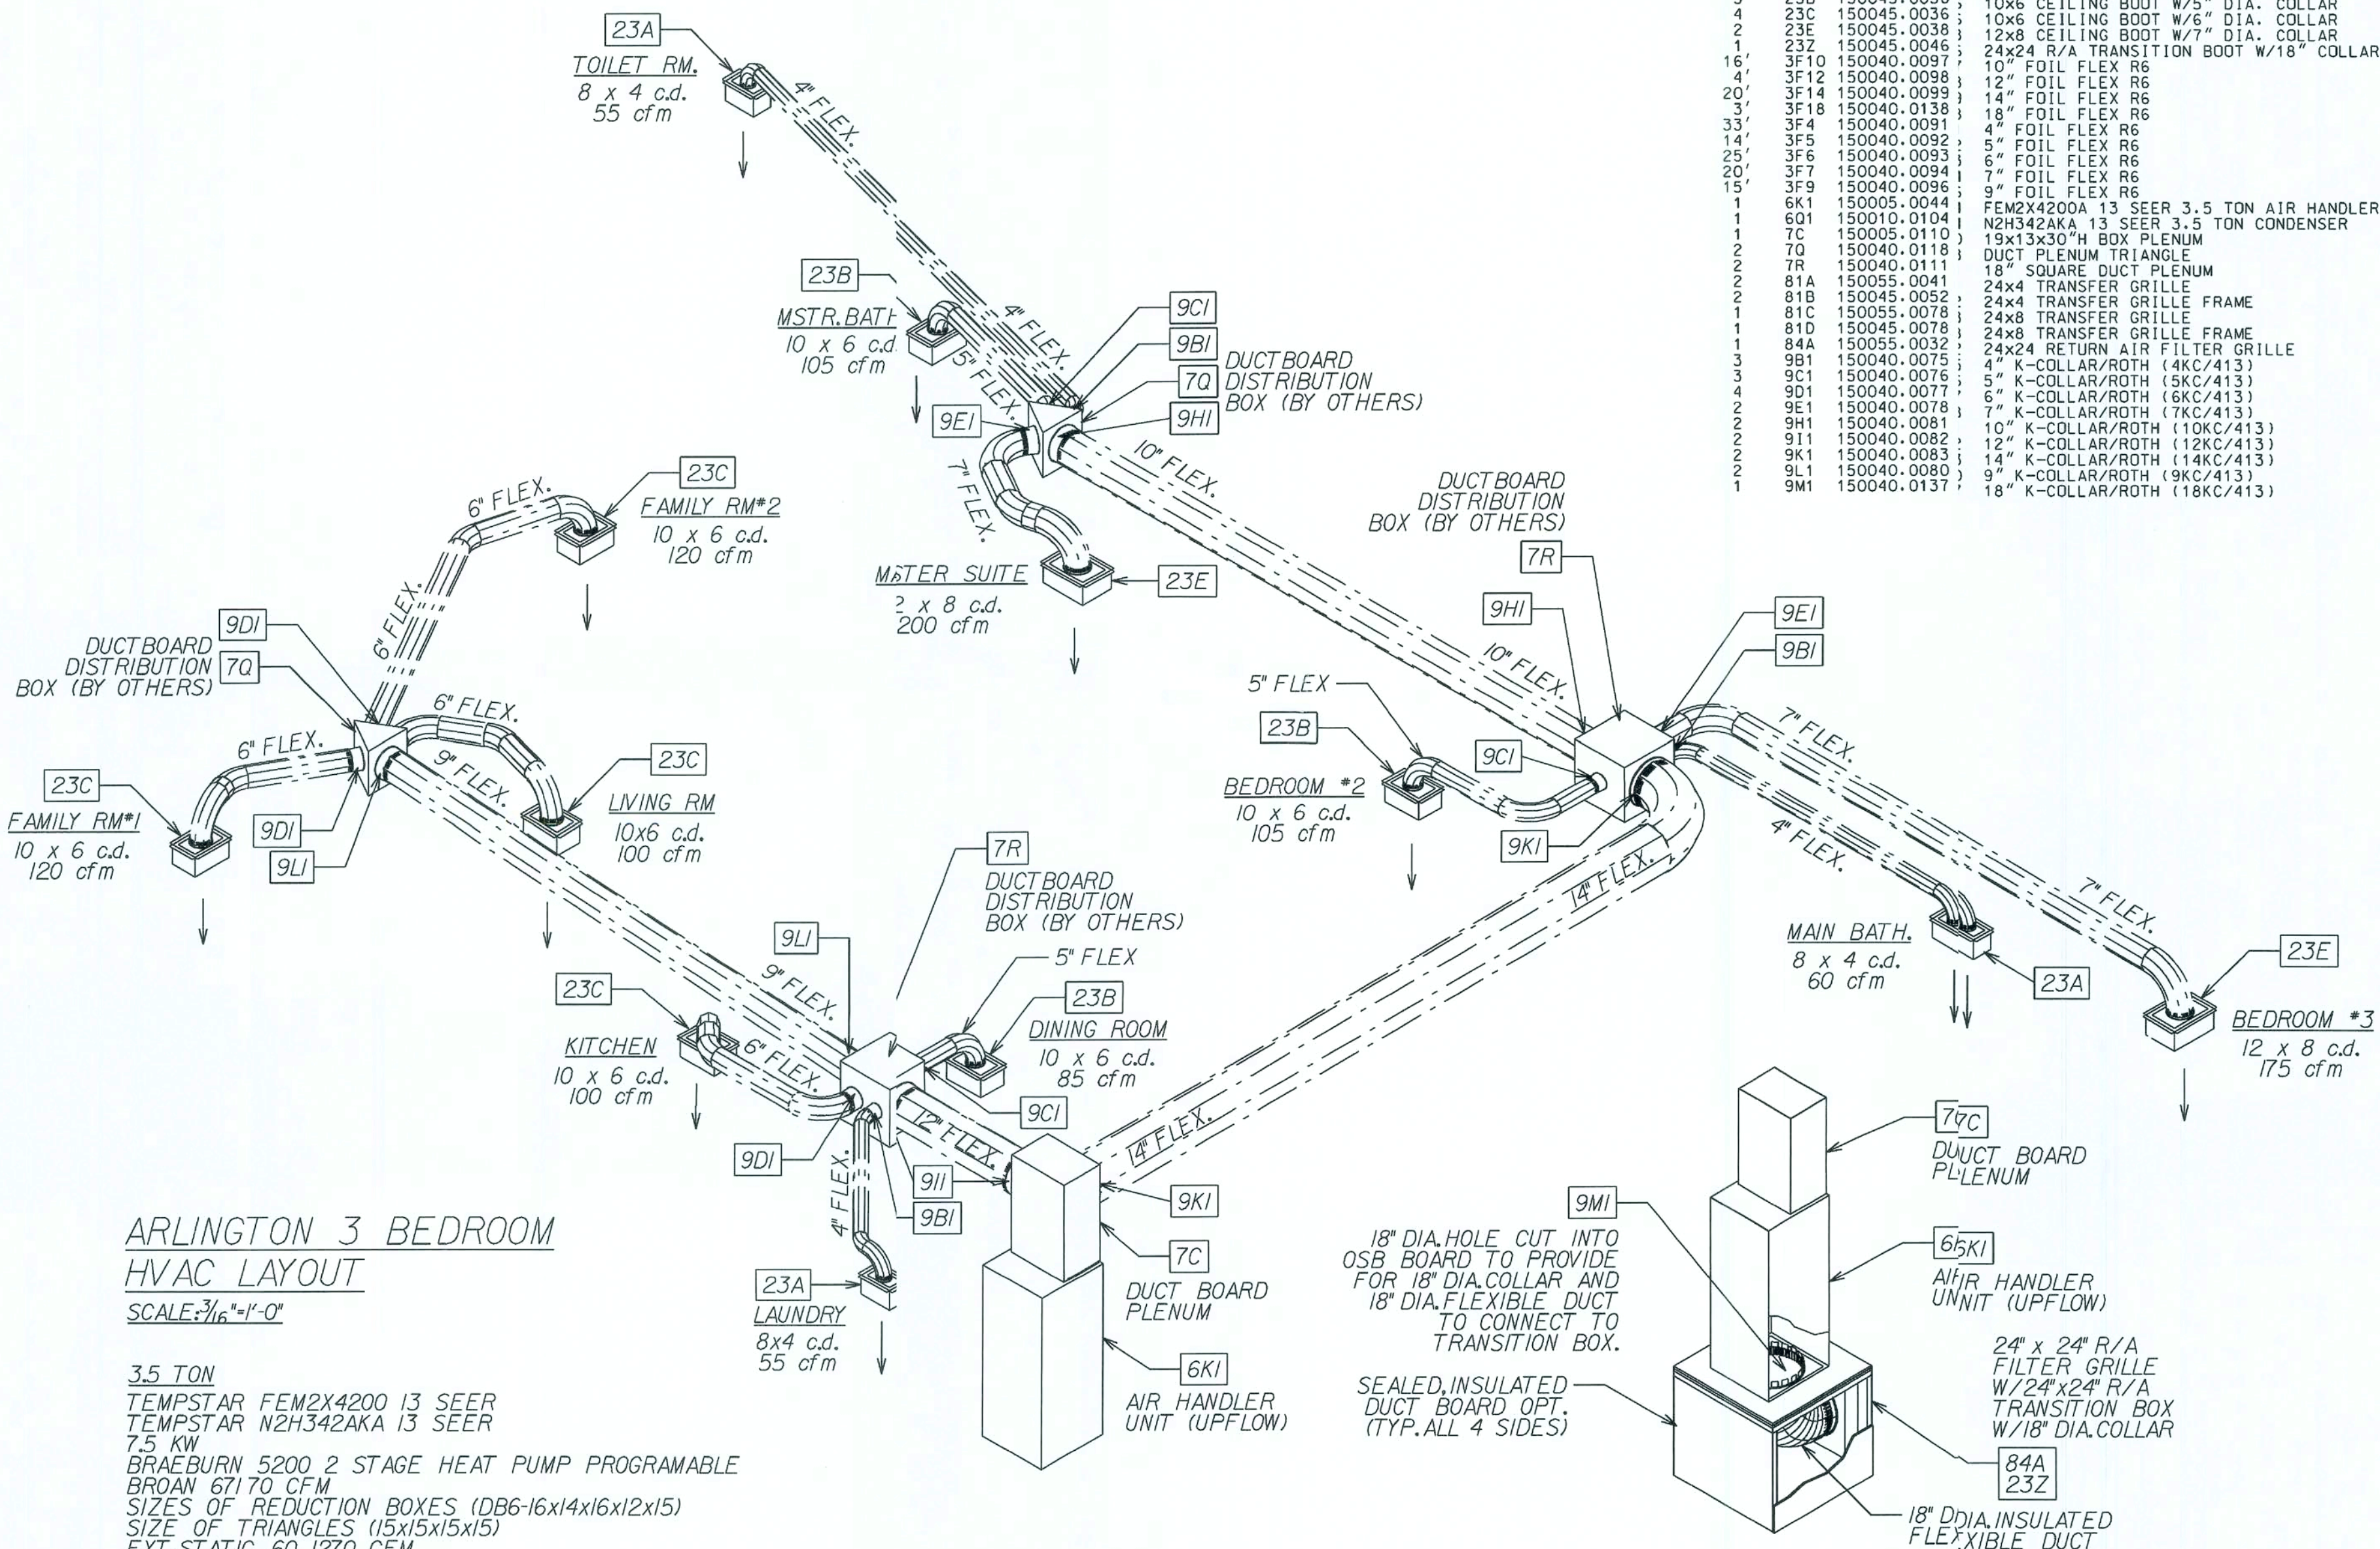

ARLINGTON 3 BEDROOM
HVAC LAYOUT

SCALE: 3/16"=1'-0"

3.5 TON
TEMPSTAR FEM2X4200 13 SEER
TEMPSTAR N2H342AKA 13 SEER
7.5 KW
BRAEBURN 5200 2 STAGE HEAT PUMP PROGRAMABLE
BROAN 67170 CFM
SIZES OF REDUCTION BOXES (DB6-16x14x16x12x15)
SIZE OF TRIANGLES (15x15x15)
EXT.STATIC .60 1270 CFM

ALL TAPES, CONNECTORS AND MASTIC
USED WILL BE UL-181

H.V.A.C. ISOMETRIC

RETURN-AIR ISO METRIC

REVISIONS:
5/12/06 REV CFMS BR-3 & UTIL RM TJM
10/26/06 COMPLETE 13 SEER UPDATE TJM
01/11/07 REVISED CFMS AS PER DWGS.TJM

FLORIDA
THIS STRUCTURE WAS DESIGNED IN ACCORDANCE WITH THE FLORIDA BUILDING CODE 2004 - RESIDENTIAL AND 2005, 2006 SUPPLEMENT

Maronda Homes
FLORIDA
4001 321-0064 4005 MARONDA WAY SANFORD, FLORIDA

AMERICANA
H.V.A.C. ISO

ARLINGTON 3

ALL ELEVATIONS
DRAWN BY: GARAGE: LEFT
RELEASE DATE: 10-08-04

SHEET:
ISO-H


13-5043
PLOT DATE: 14 JAN 2008

plumitem REPORT
Fri Apr 25 07:34:31 2008
p:\fl\houses 05\arlington3\plumbing\arln3p.fp1

PlumInth REPORT
Fri Apr 25 07:34:31 2008
p:\fl\houses 05\arlington3\plumbing\arln3p.fp1

QUANTITY	DESCRIPTION
2	14C 130005.0041 2" PVC 90 ELBOW
4	14D 130005.0066 3" PVC 90 ELBOW
16C	130005.0119 3" PVC 90 LR ELBOW
18E	130005.0076 3" PVC 45 WYE
18G	130005.0063 3" x 3" x 2" PVC 45 WYE
21E	130005.0083 4" PVC 45 ELBOW
22D	130005.0065 3" PVC 45 ST. ELBOW
23J	130005.0074 3" PVC TEE
24B	130005.0150 4" 2-WAY CLEANOUT TEE
29H	130005.0289 4x4 FEM ADPTR W/ C/D PLG.
30B	130005.0278 2" ST. TEE
4B	130005.0032 2x1.5 FTG FL BUSHING
4D	130005.0059 3x2 FTG FL BUSHING
4F	130005.0098 4x3 FTG FL BUSHING
56A	150060.0199 1/2" CPVC 90 ELBOW
56B	130010.0007 3/4" CPVC 90 ELBOW
64B	130010.0013 3/4" CPVC TEE
64E	130010.0035 3/4" x 1/2" x 1/2" CPVC TEE
64F	130010.0037 3/4" x 1/2" x 3/4" CPVC TEE
64G	130010.0005 3/4" x 3/4" x 1/2" CPVC TEE
64H	130010.0097 3/4 x 3/4 x 1 CPVC TEE
64D	130010.0061 1x1x1/2" CPVC TEE
64P	130010.0060 1x1x3/4" CPVC TEE
670A	130005.0105 1 1/2" WATCO TUB OVERFLOW ASSEMBLY
6B	130005.0046 2" P-TRAP Part A
6B	130005.0046 2" P-TRAP Part B
6B	130005.0046 2" P-TRAP

QUANTITY	DESCRIPTION
17'	130005.0023 1.5" PIPE
17'	130005.0047 2" PVC PIPE
111'	130005.0072 3" PVC PIPE
16'	130005.0091 4" PIPE
157'	130010.0012 3/4" CPVC PIPE
76'	130010.0025 5" CPVC PIPE
30'	130010.0056 1" CPVC PIPE

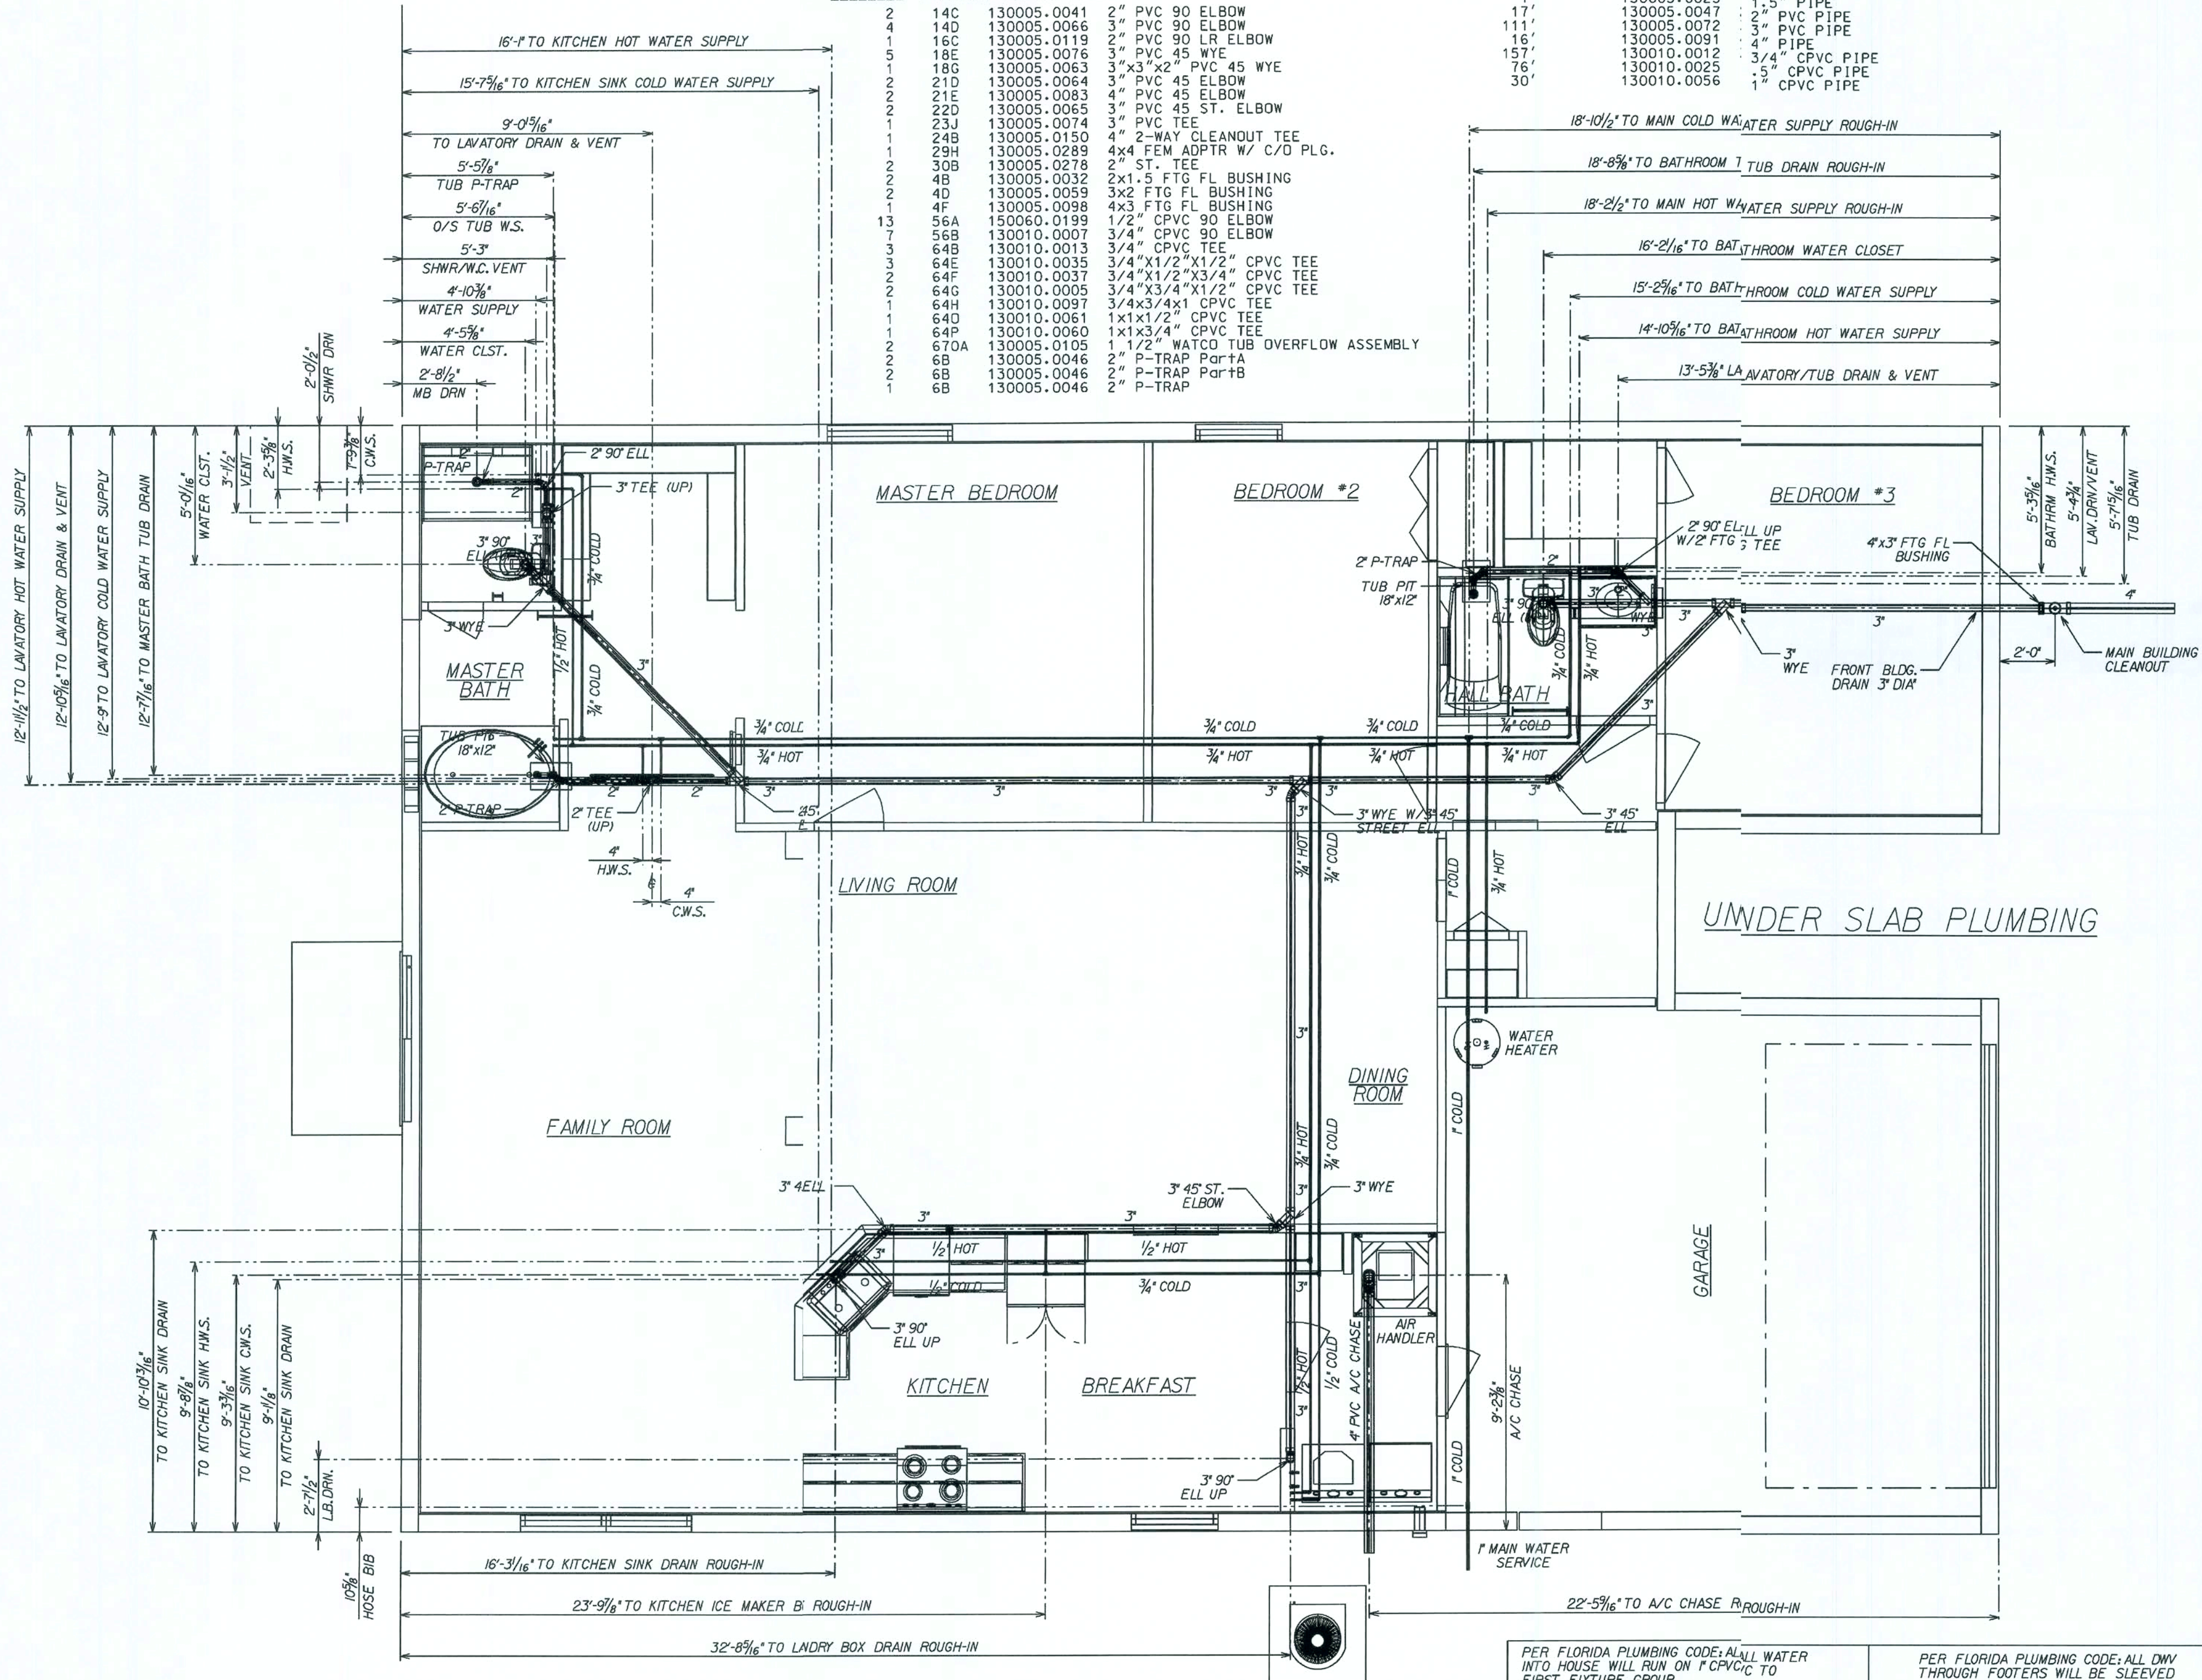

REVISIONS :
06/08/06 REVISED UG PLBG FITTINGS TJM
08/03/06 REV.CLEANOUT & BOM LIST TJM
10/26/06 REVISED A/C CHASE & BOM TJM
4/25/08 OMIT KIT VENT/REV WHR DRAIN TJM

Maronda Homes
FLORIDA
4005 MARONDA WAY
SANFORD, FLORIDA 321-0064
(407) 321-0064
FLORIDA STRUCTURE WAS DESIGNED IN ACCORDANCE AND MEETS THE REQUIREMENTS OF THE FLORIDA BUILDING CODE 2004: RESIDENTIAL AND 2005.2006 SUP. PLUMBING

AMERICANA	UND.GRND.PLUMB
ARLINGTON 3	
ALL ELEVATIONS	
DRAWN BY:	GARAGE: LEFT
RELEASE DATE:	10-08-04



SHEET:	
FPI	

PER FLORIDA PLUMBING CODE: ALL WATER INTO HOUSE WILL RUN ON 1" CPVC TO FIRST FIXTURE GROUP.

REVISED 10-03-06


PER FLORIDA PLUMBING CODE: ALL DWV THROUGH FOOTERS WILL BE SLEEVED

REVISED 08-15-05

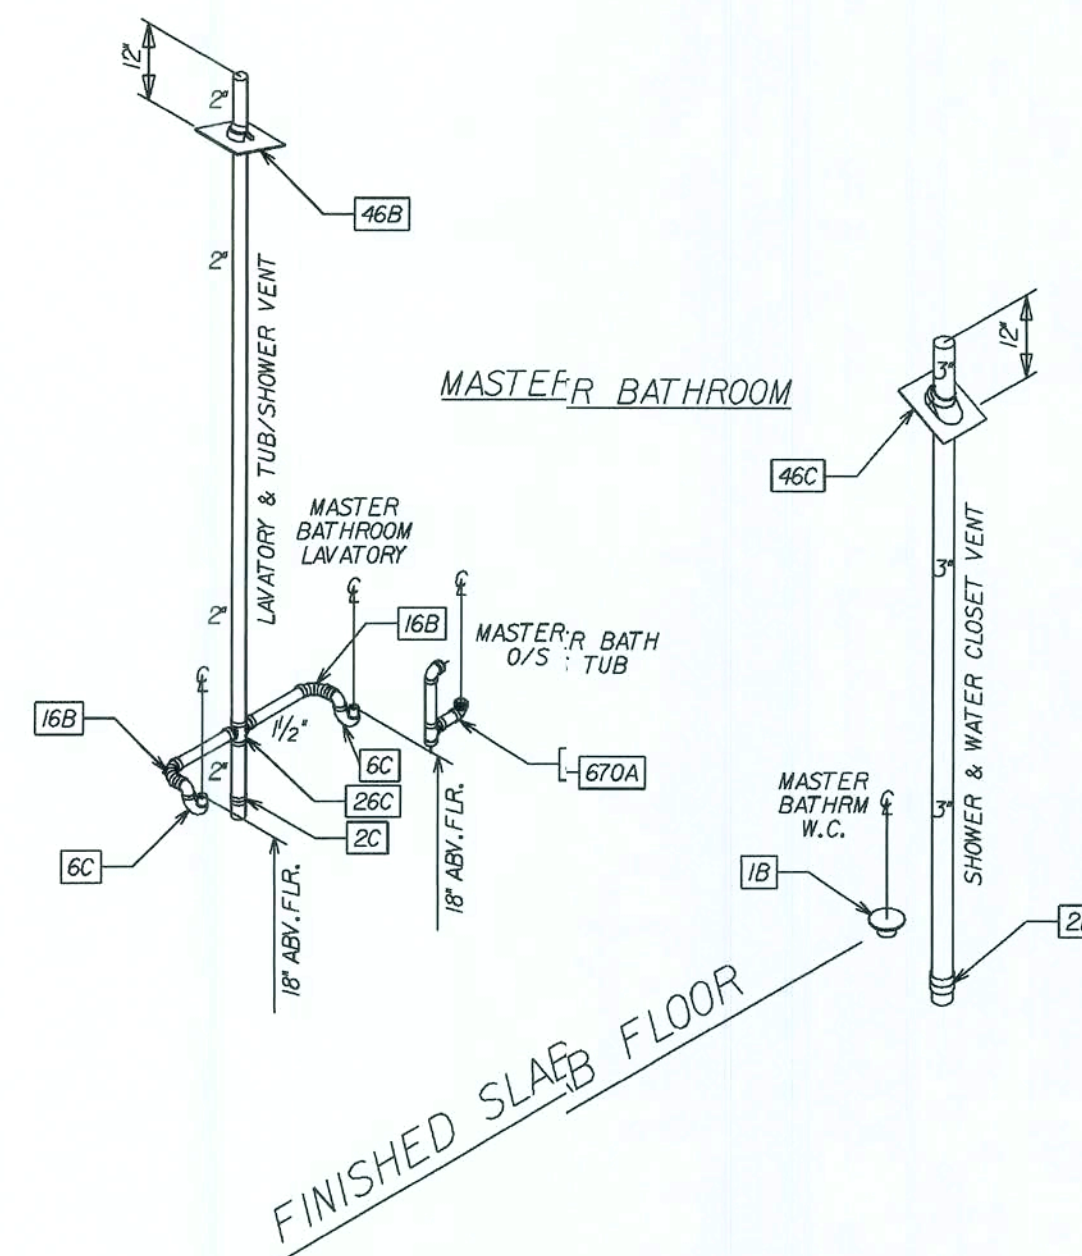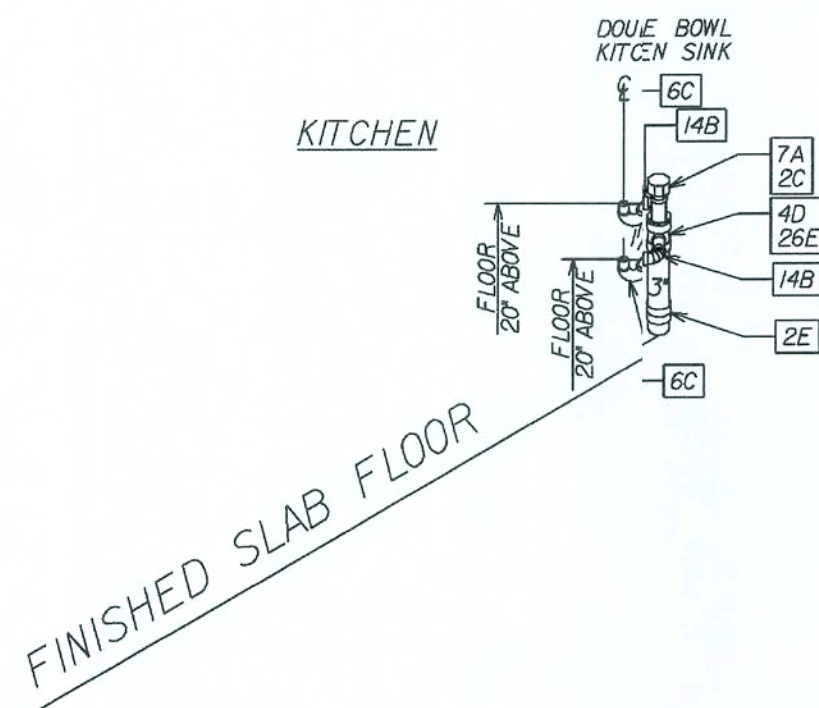


QUANTITY		DESCRIPTION
2	1B	130005.0099 4"x3" CLOSET FLANGE
1	23I	130005.0034 2"x2"x1.5" PVC TEE
1	23L	130005.0062 3"x3"x2" PVC TEE
1	26C	130005.0133 2"x2"x1.5"x1.5" DOUBLE TEE
1	26E	130005.0132 3"x3"x1.5"x1.5" DOUBLE TEE
1	28C	130005.0070 3" TEST TEE W/CO PLUG
3	2C	130005.0043 2" PVC COUPLING
2	2E	130005.0068 3" PVC COUPLING
3	46B	130050.0125 2" NEOPRENE ROOF FLASHING
1	46C	130050.0028 3" NEOPRENE ROOF FLASHING
2	4D	130005.0059 3x2 FTG FL BUSHING
1	630A	130035.0057 Ice Maker Box
2	670A	130005.0105 1 1/2" WATCO TUB OVERFLOW ASSEMBLY
1	6B	130005.0046 2" P-TRAP
5	6C	130005.0107 1.5"x1.25" P-TRAP W/UNION JT
1	7A	130005.0160 1.25-2" STUDOR MINI-VENT

QUANTITY	DESCRIPTION	
4'	130005.0023	1.5" PIPE
37'	130005.0047	2" PVC PIPE
14'	130005.0072	3" PVC PIPE

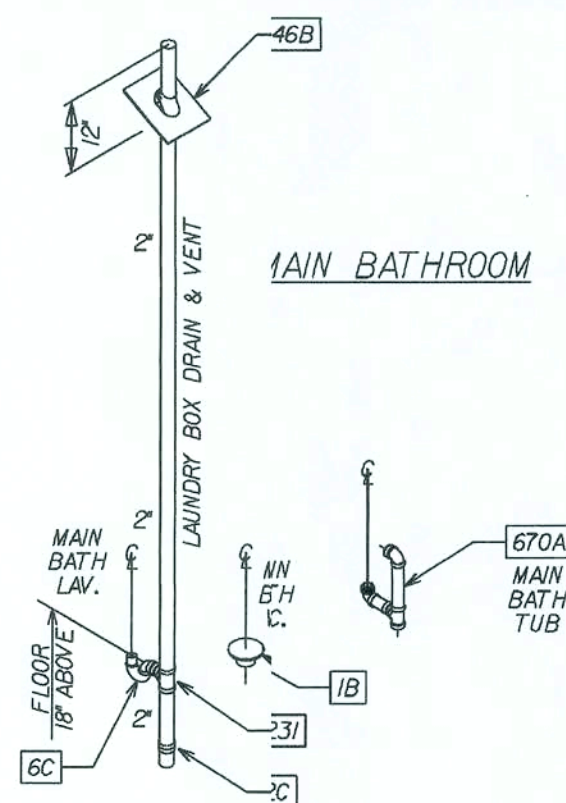

COMPLETE SANITARY PLUMBING DIAGRAM:

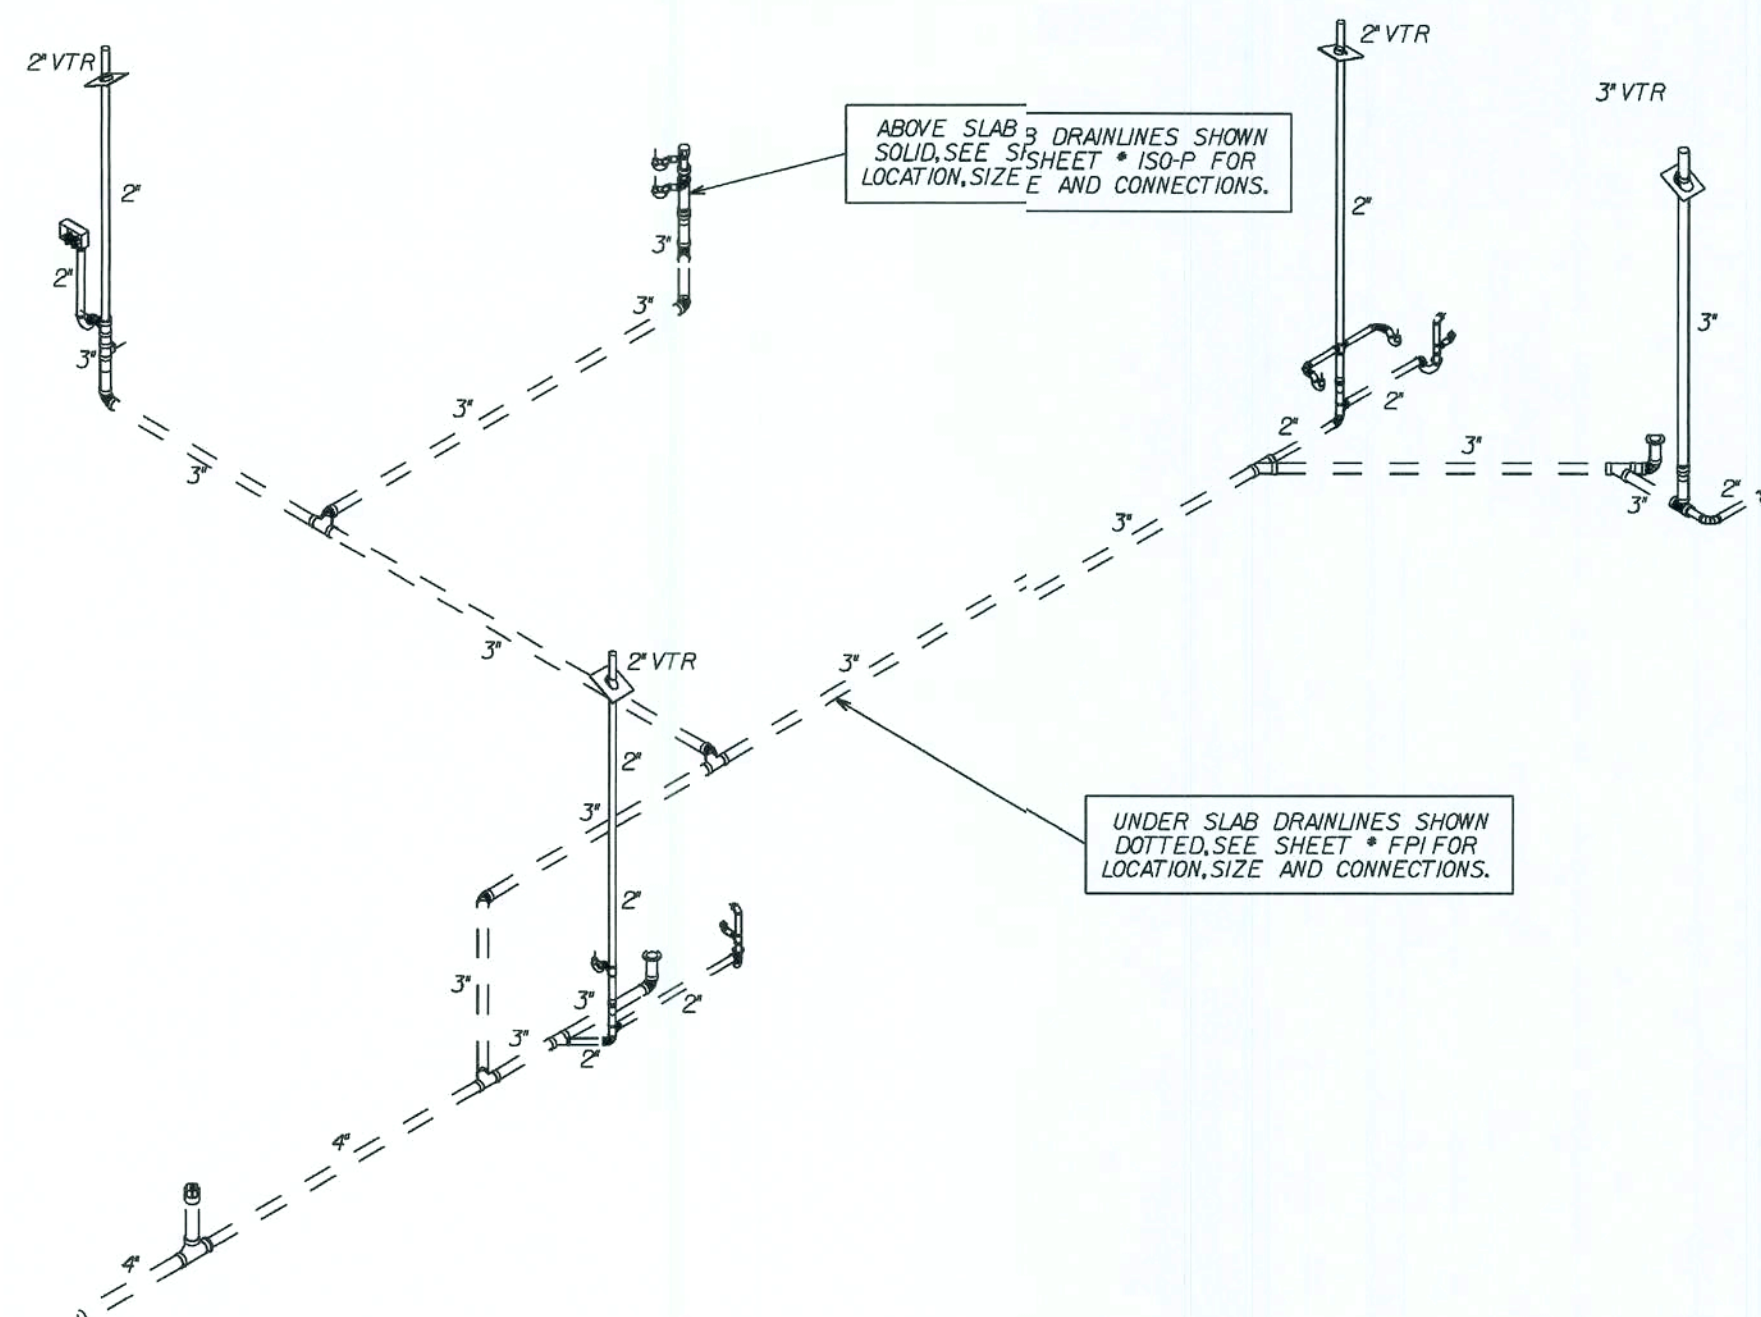

AMERICANA	D.W.V. PLBG.ISO
-----------	-----------------

ARLINGTON 33

ALL ELEVATIONS

DRAWN BY:	GARAGE: - LEFT
-----------	----------------

RELEASE DATE: 10-08-04

COPYRIGHT © 2005 MARONDA HOMES

Maronda Homes

(407) 321-0064 4005 MARTINDA WAY SANFORD, FLORIDA

FLORIDA: THIS STRUCTURE WAS DESIGNED IN ACCORDANCE AND MEETS THE REQUIREMENTS OF THE FLORIDA BUILDING CODE 2004 : RESIDENTIAL AND 2005, 2006 SUPPLEMENT

n:\f\Abouises_05\ar\llocation 3\plumblom\ar\lto 3 or 1 so

REVISIONS :






REVISIONS :

08/21/06	REVD.KITCHEN SINK ASSEM.-TJM
4/24/08	OMIT KIT VENT/REV WHR 3"-TJT

SHEET:

ISO-F

PILOT DATE. 28 APR 2008

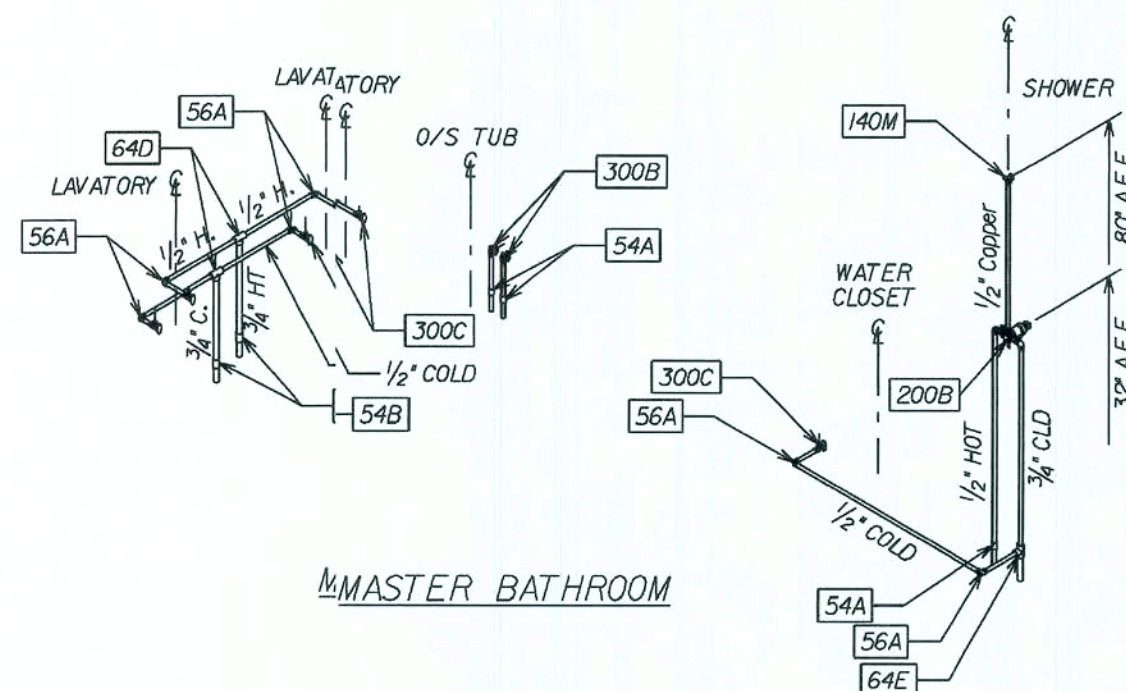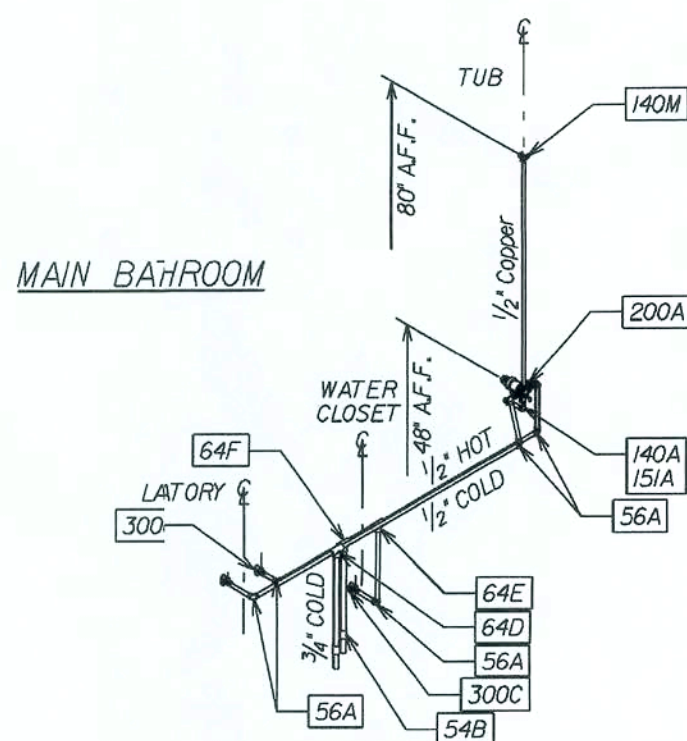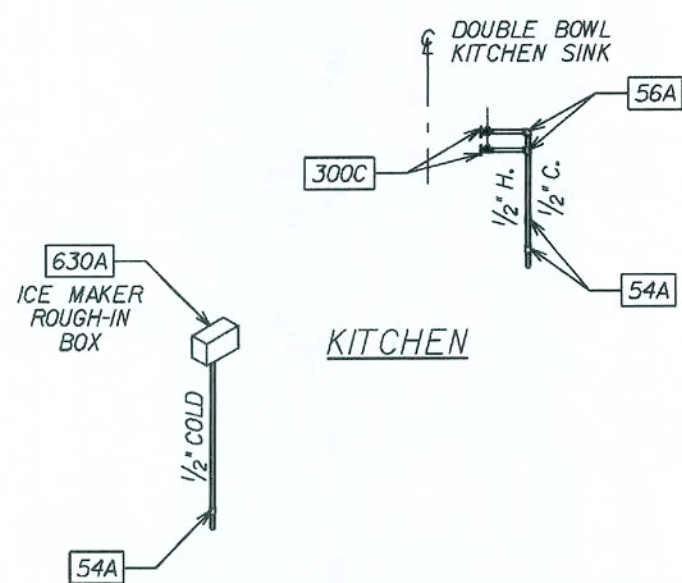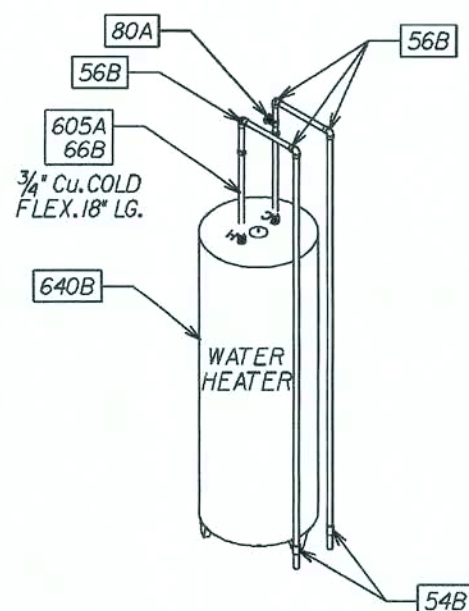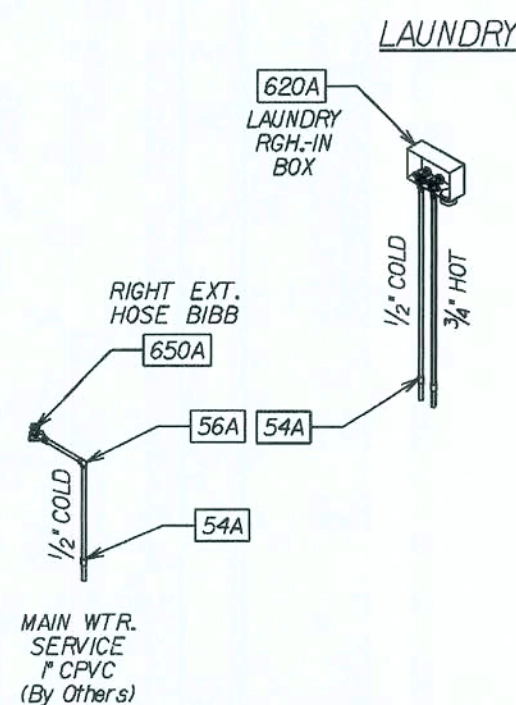

plumitem REPORT
Wed Aug 04 15:23:44 2004
p:*f1*houses 05*a*arlington3*plumbing*ar1tn3p.plm

QUANTITY	DESCRIPTION
1	140A 90 ELL Cu 1/2"
2	140M 90 ELL Cu 1/2 Drop
1	151A Adapter Male Cu 1/2"
1	200A Tub Diverter
1	200B Shower Diverter
2	300B Straight Valve 1/2" x 3/8"
10	300C Angle Valve 1/2" x 3/8"
9	54A CPVC COUPLING .5
6	54B CPVC COUPLING .75
14	56A CPVC EL90 .5
4	56B CPVC EL90 .75
4	58A CPVC EL90 STREET .5
2	605A Corr Gas App Conn
1	620A Laundry Box Left
1	630A Ice Maker Box
1	640B Water Heater - OH
3	64D CPVC TEE .5x.5x.75
2	64E CPVC TEE .75x.5x.5
1	64F CPVC TEE .75x.5x.75
1	650A Hose Bib
2	66B CPVC MALE ADAPTER BRS THR .75
1	80A CPVC SHUTOFF VALVE .75
52'	.5" CPVC PIPE
26'	.75" CPVC PIPE
7'	1/2" Cu Pipe

PER FLORIDA PLUMBING CODE: ALL WATER INTO HOUSE WILL RUN ON 1" CPVC TO FIRST FIXTURE GROUP.

REVISED 10-03-06

SHEET:

150-W

AMERICANA WATER LINES ISO.

ARLINGTON 3

ALL ELEVATIONS

DRAWN BY: GARAGE: - LEFT

RELEASE DATE: 10-08-04

REVISIONS:

COPYRIGHT © 2005 MARONDA HOMES

Maronda Homes

FLORIDA
THIS STRUCTURE WAS DESIGNED IN ACCORDANCE WITH THE REQUIREMENTS OF THE FLORIDA BUILDING CODE (FBC) AND MEETS THE REQUIREMENTS OF THE FLORIDA PLUMBING CODE (FPC).

4005 MARONDA WAY SANFORD, FLORIDA 321-0064

PLOT DATE: 28 APR 2008

PLUMBING REPORT

SHEET:
FTG


Elmer Bergman, P.E.
Elmer Bergman, P.E.
License No. 50158
MAY 29 2008

Maronda Systems
4005 Maronda Way
Sanford, FL 32771
(407)321-0064


AMERICANA	STANDARD DETAILS
ARLINGTON 3	
FOOTINGS	
DRAWN BY:	GARAGE:
RELEASE DATE: 10-08-04	

COPYRIGHT © 2005 MARONDA HOMES	
Maronda Homes	
(407) 321-0064 4005 MARONDA WAY SANFORD, FLORIDA	
FLORIDA: THIS STRUCTURE WAS DESIGNED IN ACCORDANCE AND MEETS THE REQUIRE- MENTS OF THE FLORIDA BUILDING CODE 2004 - RESIDENTIAL AND 2005, 2006 SUP- PLEMENT	


REVISIONS :

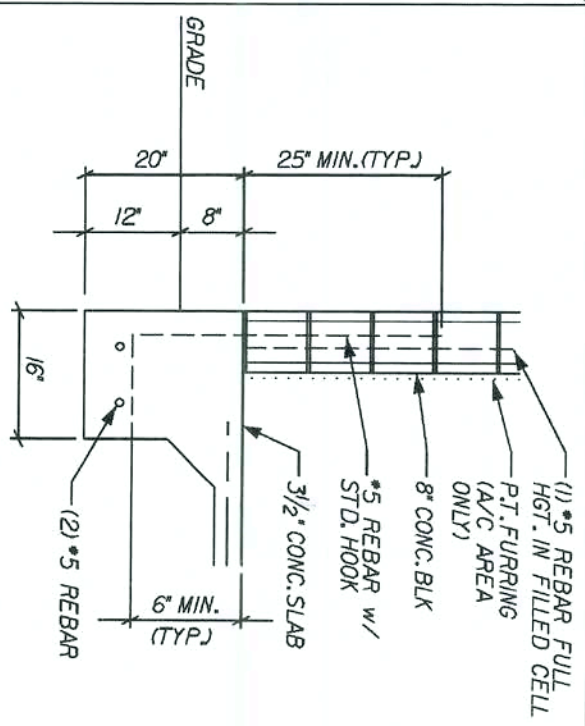


TYPICAL 1-STORY
SCALE: 1/2" = 1'-0"
REVISED 11-07-06
DELETED STONE LEDGE

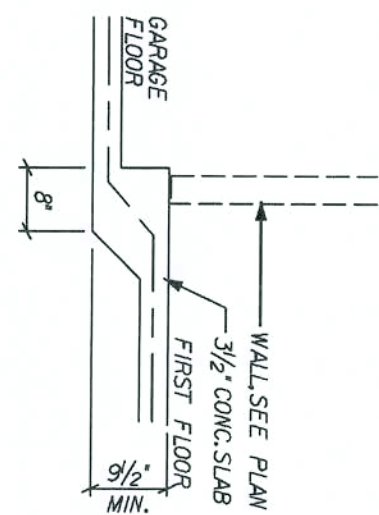


STEP/NON-BEARING
SCALE: 1/2" = 1'-0"
REVISED 11-07-06

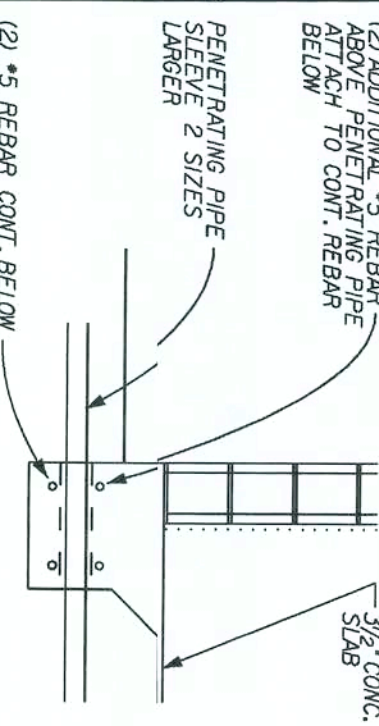


TYP. PIPE PENETRATION
SCALE: 1/2" = 1'-0"
REVISED 06-01-06
ADDED DETAIL

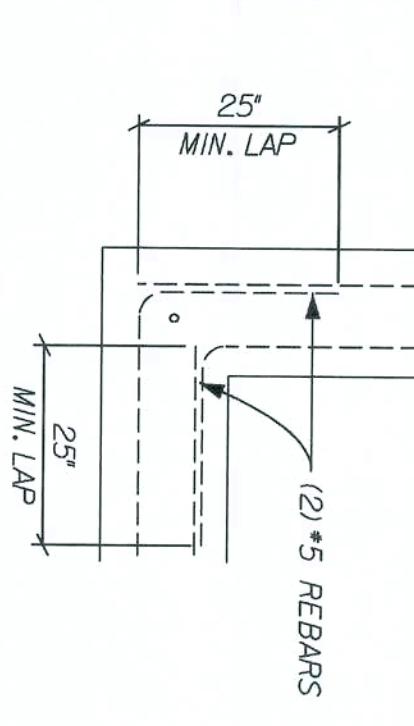


TYP. FTNG @ CORNERS
SCALE: 1/2" = 1'-0"
04-07-08 ONE CORNER DTL

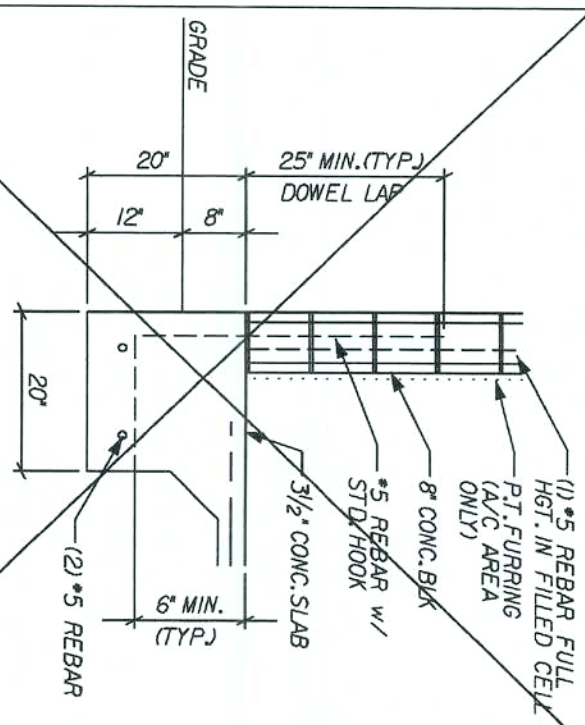

TYPICAL 2-STORY
SCALE: 1/2" = 1'-0"
REVISED 11-07-06
DELETED STONE LEDGE

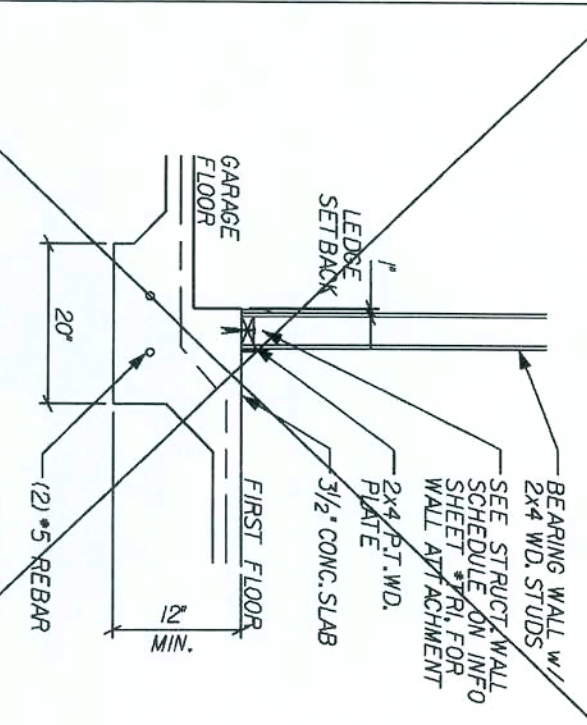


STEP/BEARING
SCALE: 1/2" = 1'-0"
REVISED 01-31-05
NOT USED

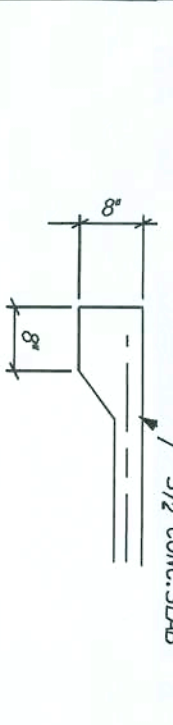


THICK'N EDGE
SCALE: 1/2" = 1'-0"




THICK'N EDGE/BEARING
SCALE: 1/2" = 1'-0"

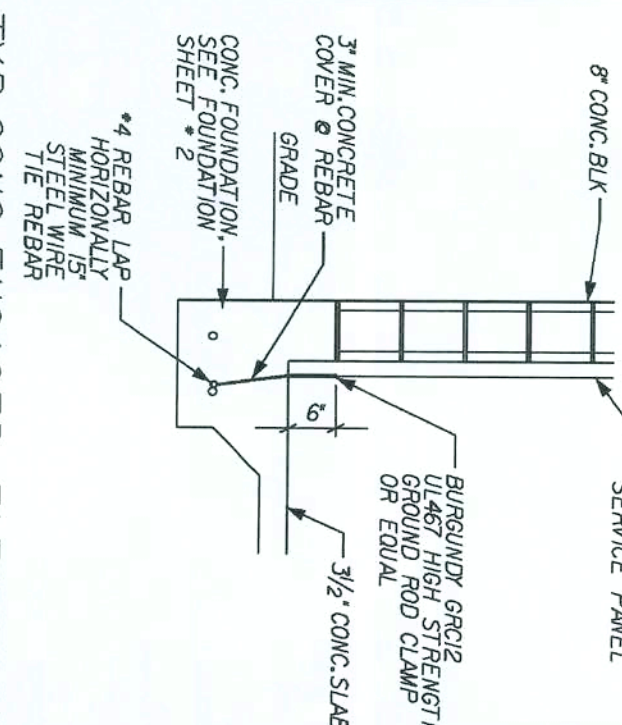


TYP. CONC. ENCASED ELECTRODE
SCALE: 1/2" = 1'-0"

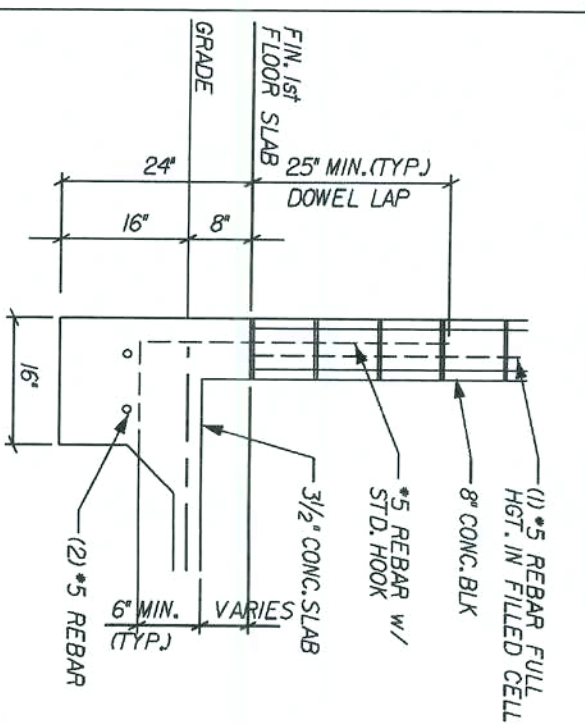


GARAGE 1-STORY
SCALE: 1/2" = 1'-0"
REVISED 11-07-06
DELETED STONE LEDGE

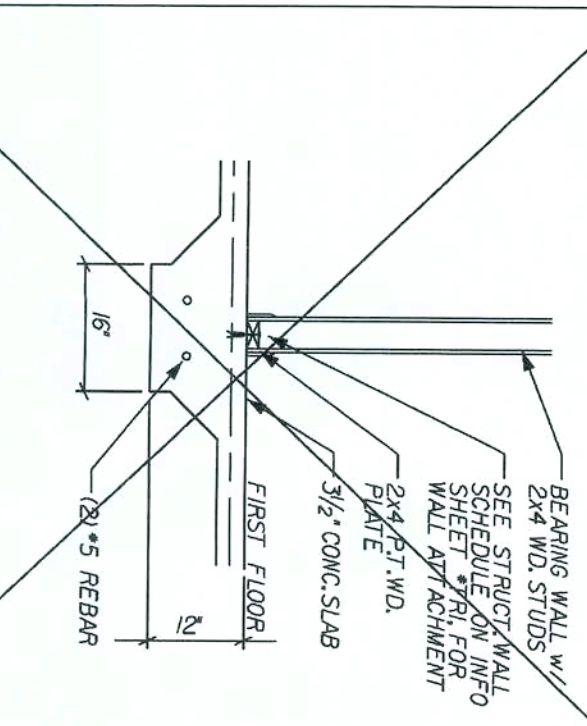


INTERIOR BEARING POST
SCALE: 1/2" = 1'-0"
NOT USED

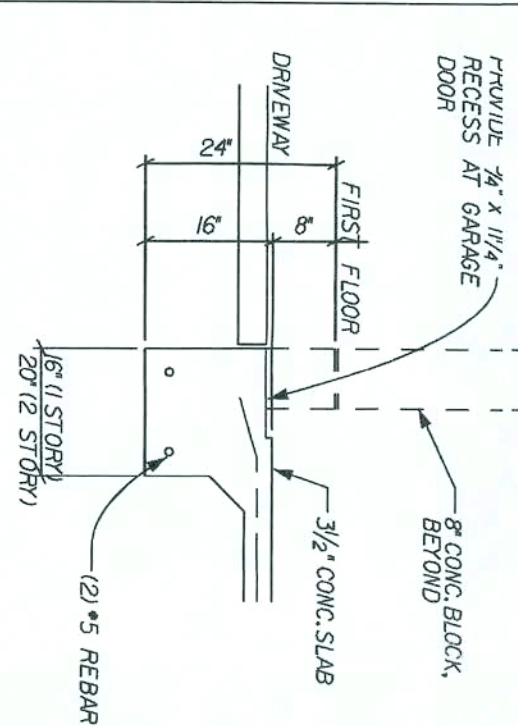


THICK'N EDGE/GARAGE
SCALE: 1/2" = 1'-0"
REVISED 04-23-06

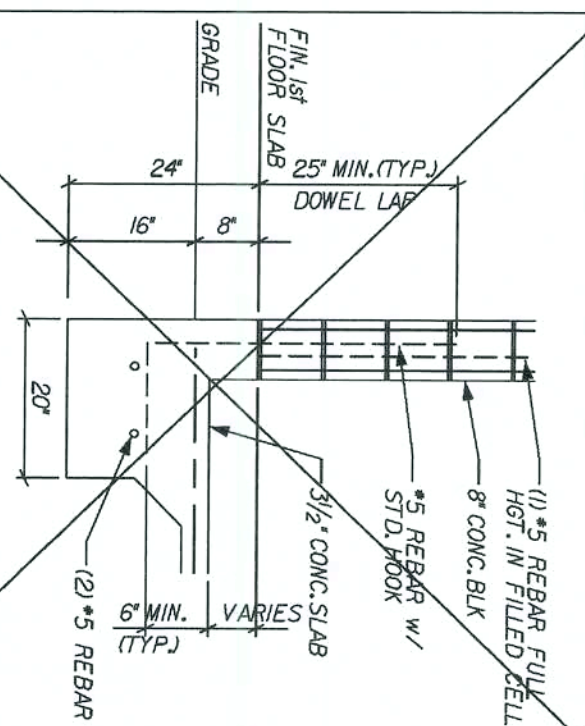


GARAGE 2-STORY
SCALE: 1/2" = 1'-0"
REVISED 11-07-06
DELETED STONE LEDGE

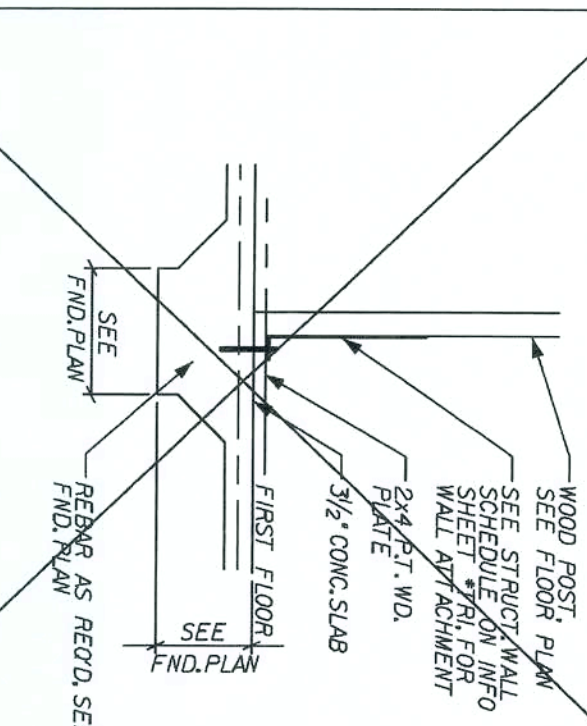


INTERIOR BEARING POST
SCALE: 1/2" = 1'-0"
NOT USED

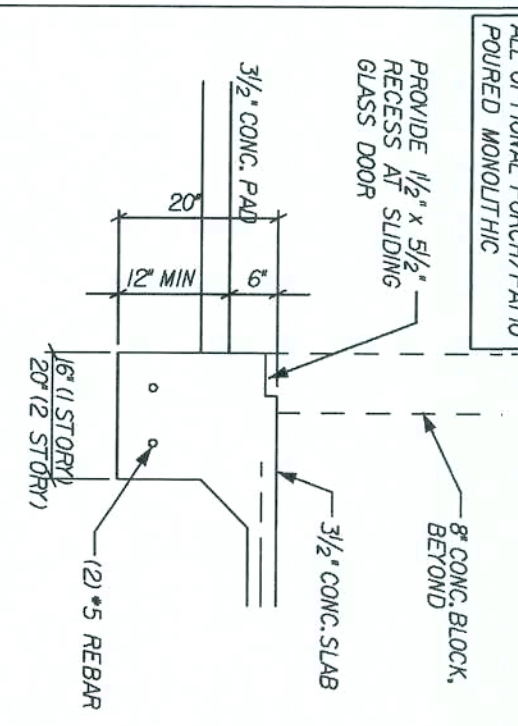










RECESS @ SLIDER
SCALE: 1/2" = 1'-0"
REVISED 05-06-05

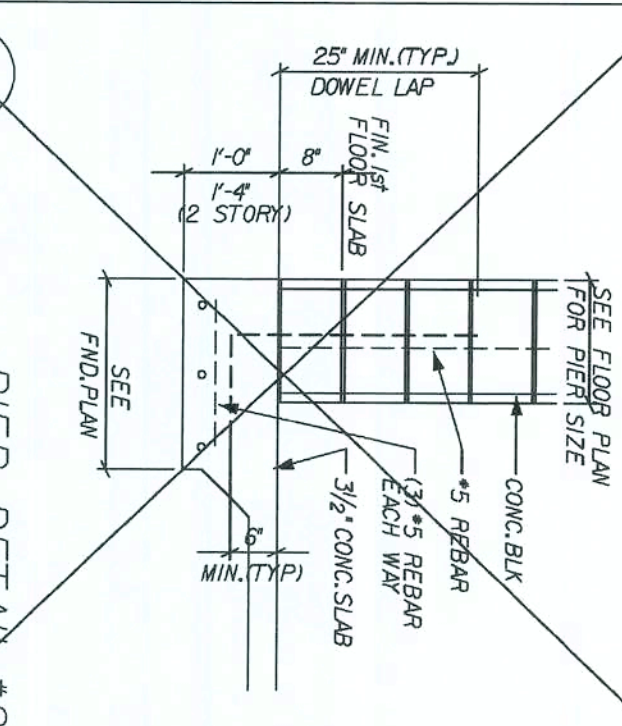

PIER DETAIL #2
SCALE: 1/2" = 1'-0"
REVISED 08-29-07
16 DEEP NOT USED

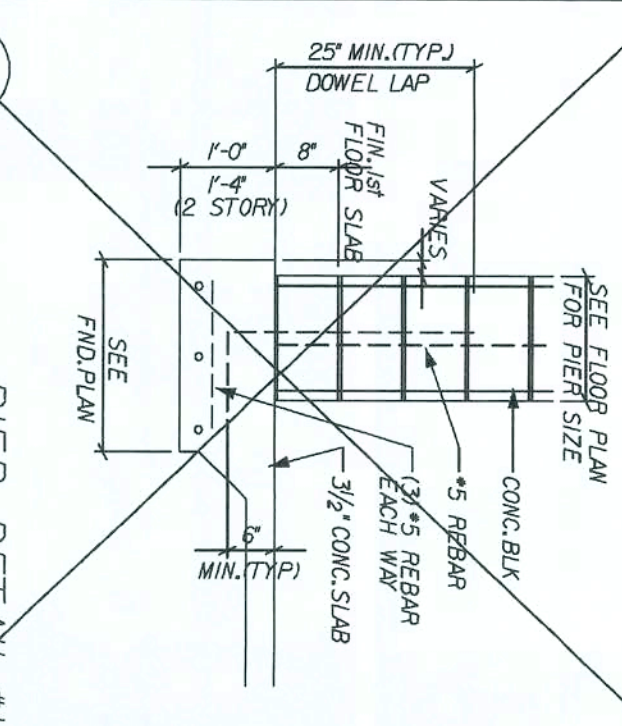

PIER DETAIL #1
SCALE: 1/2" = 1'-0"
REVISED 08-29-07
16 DEEP NOT USED

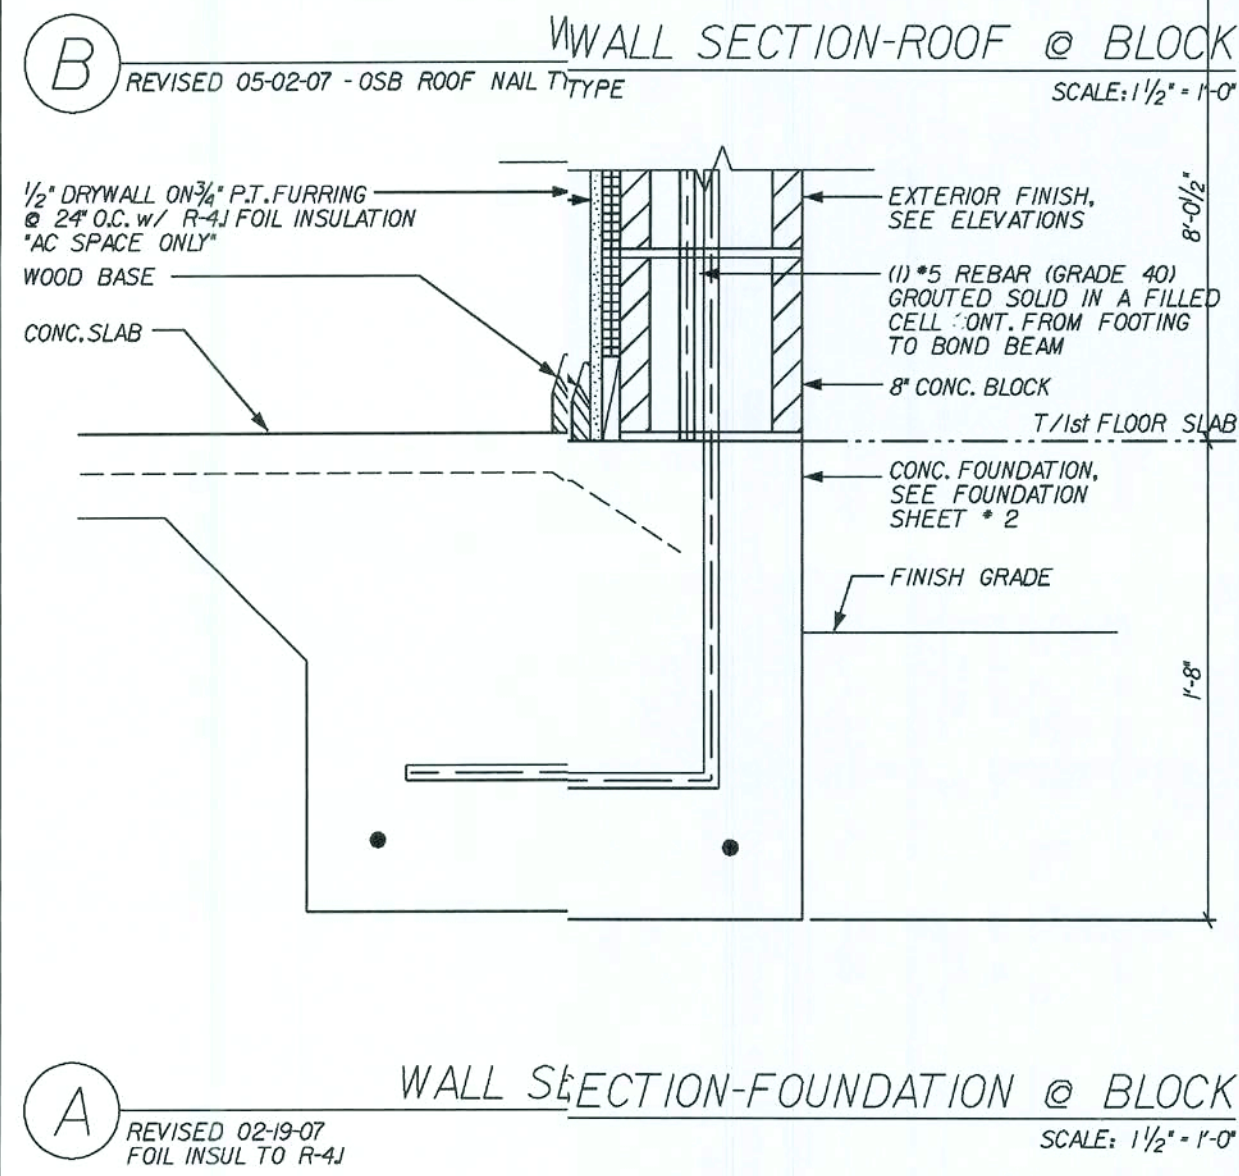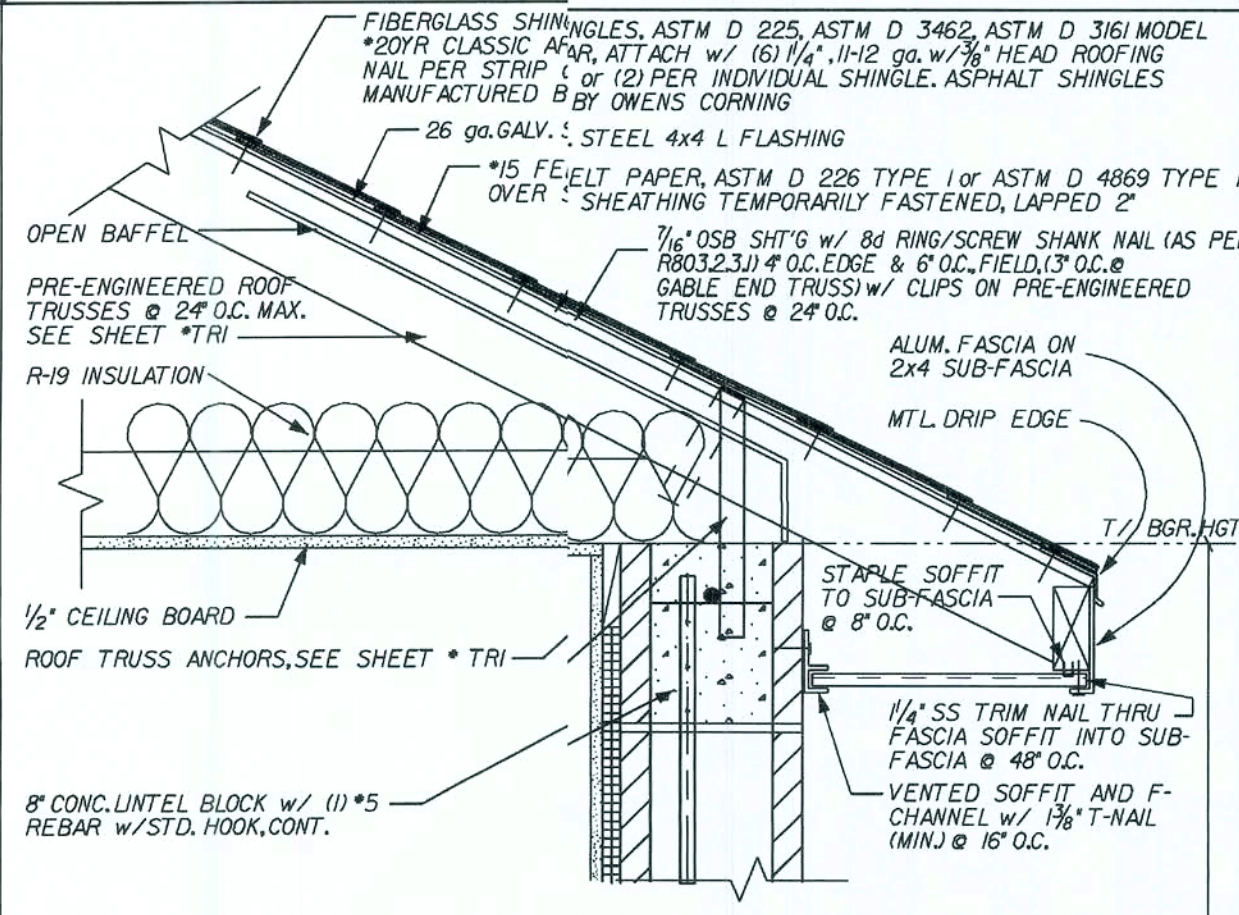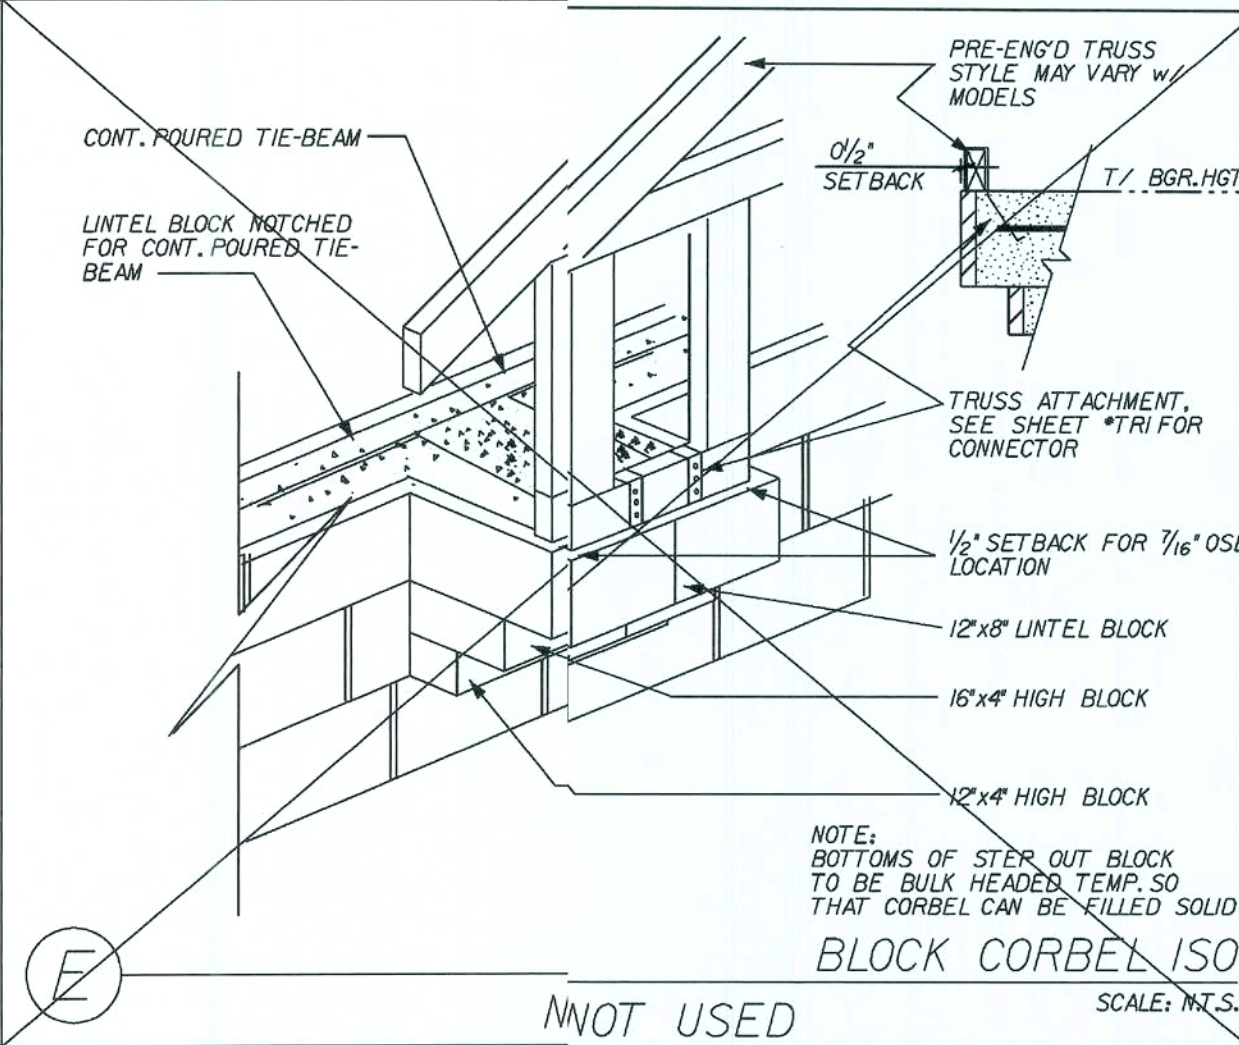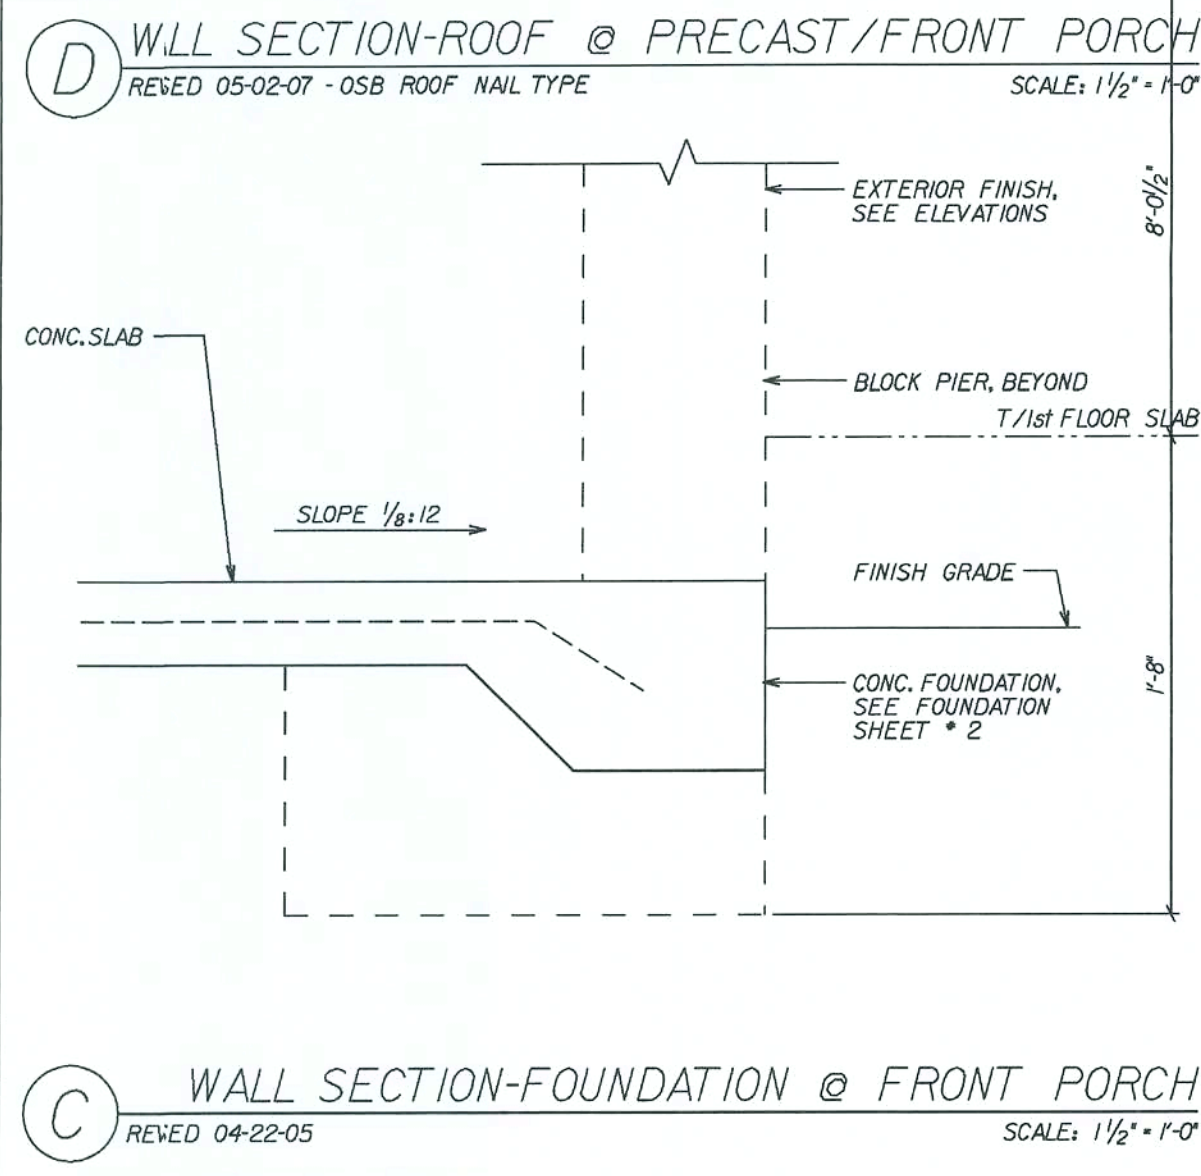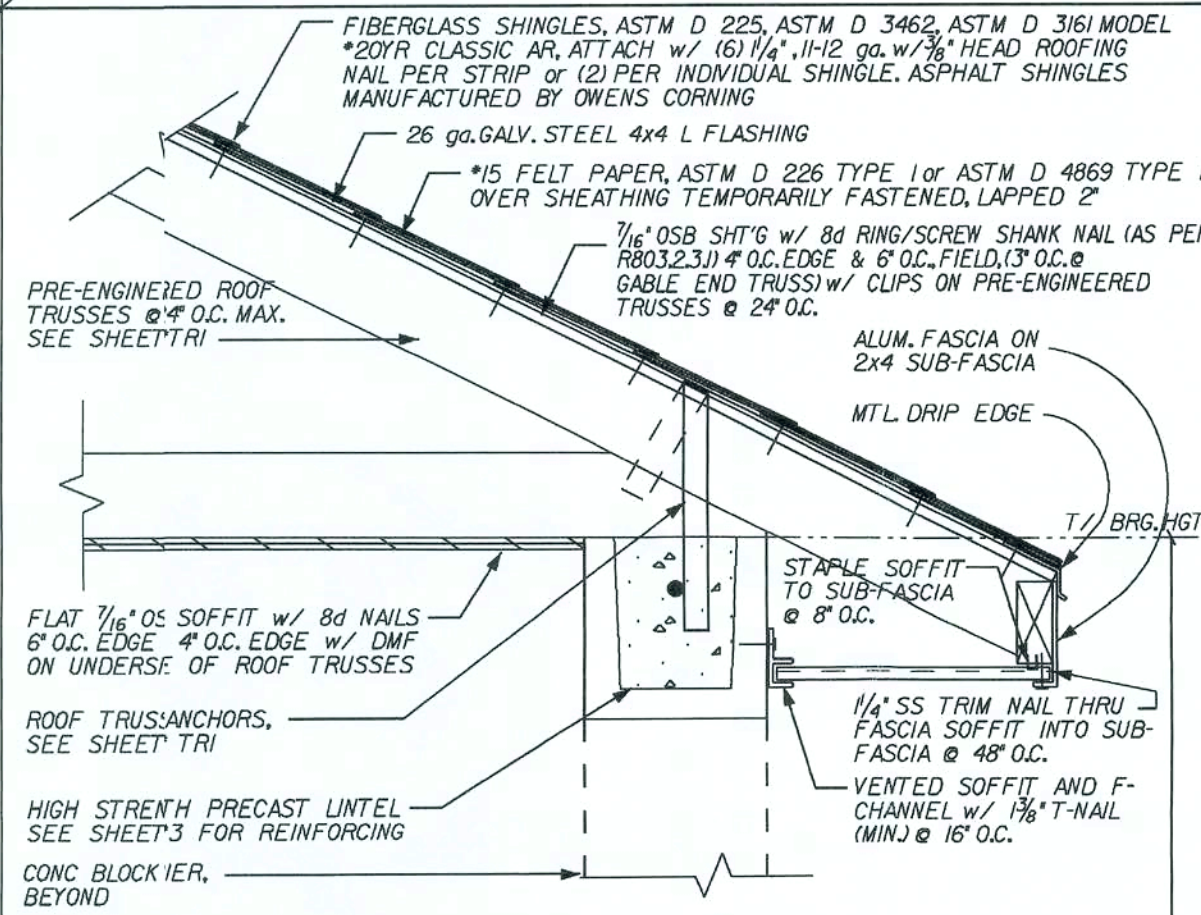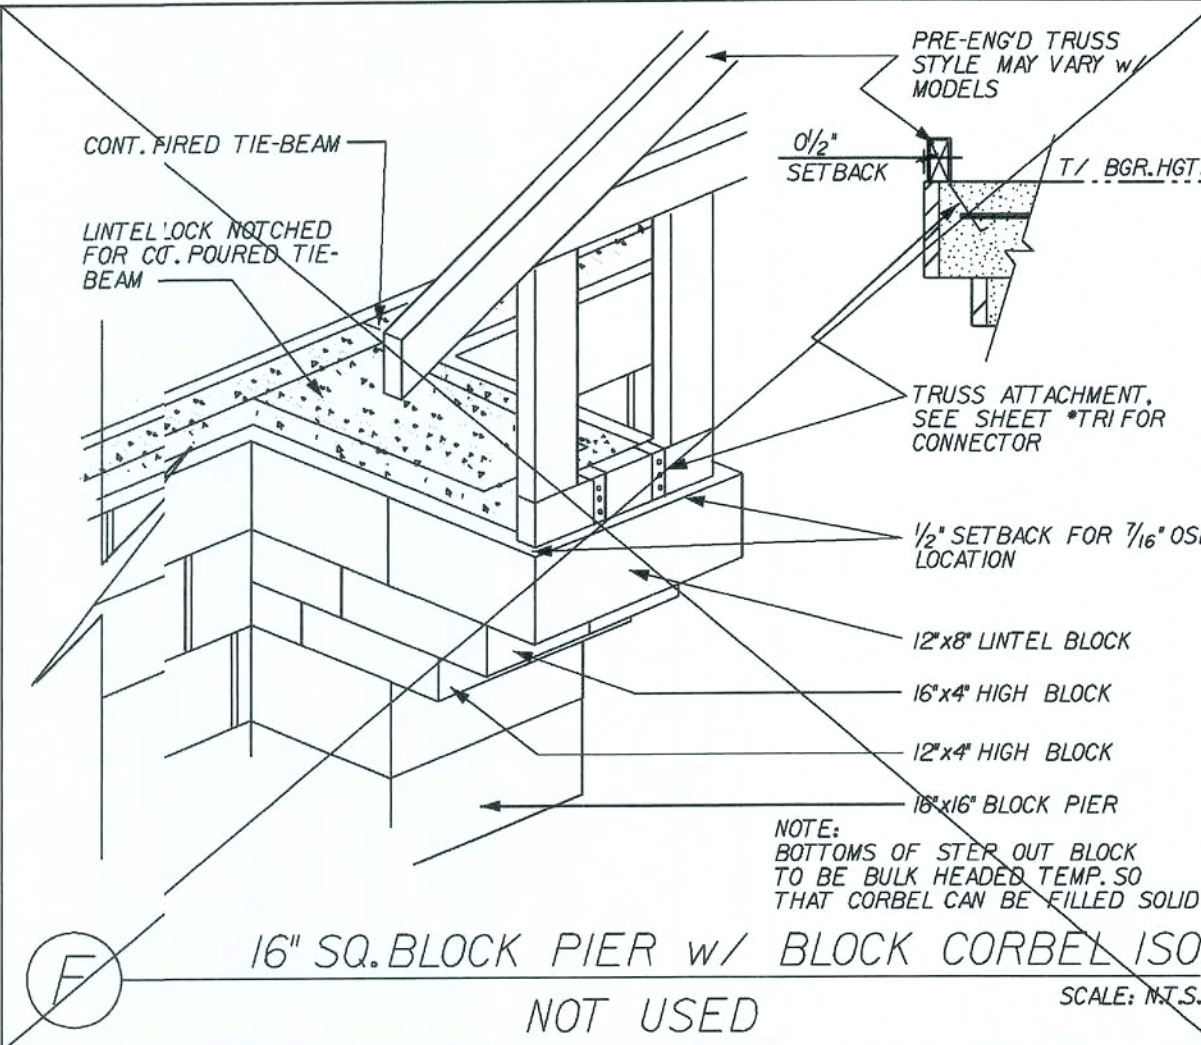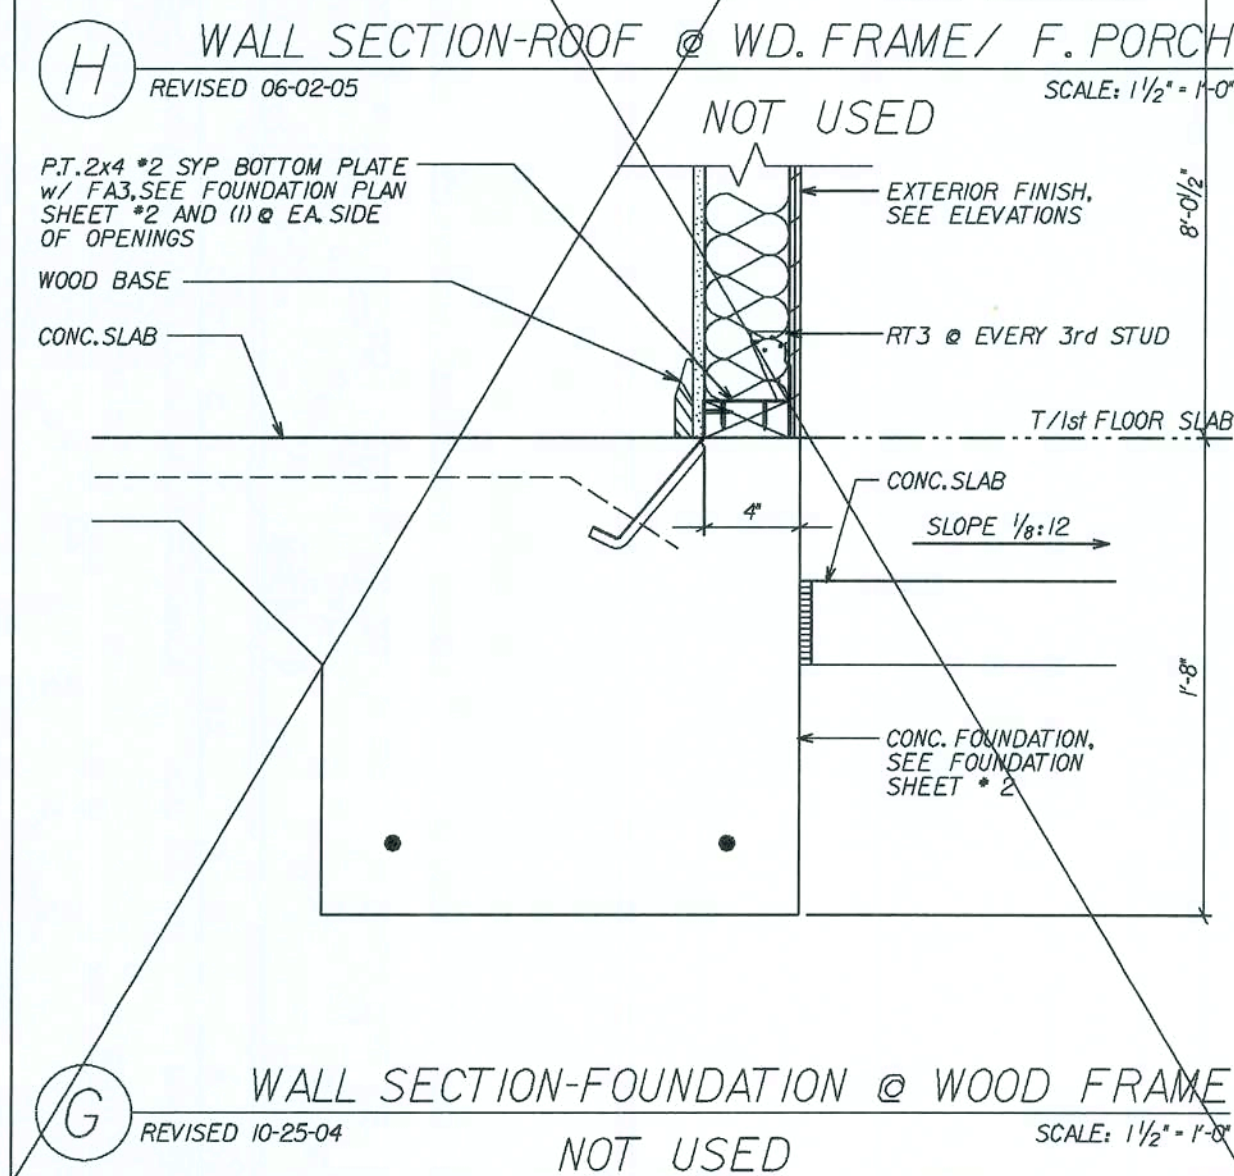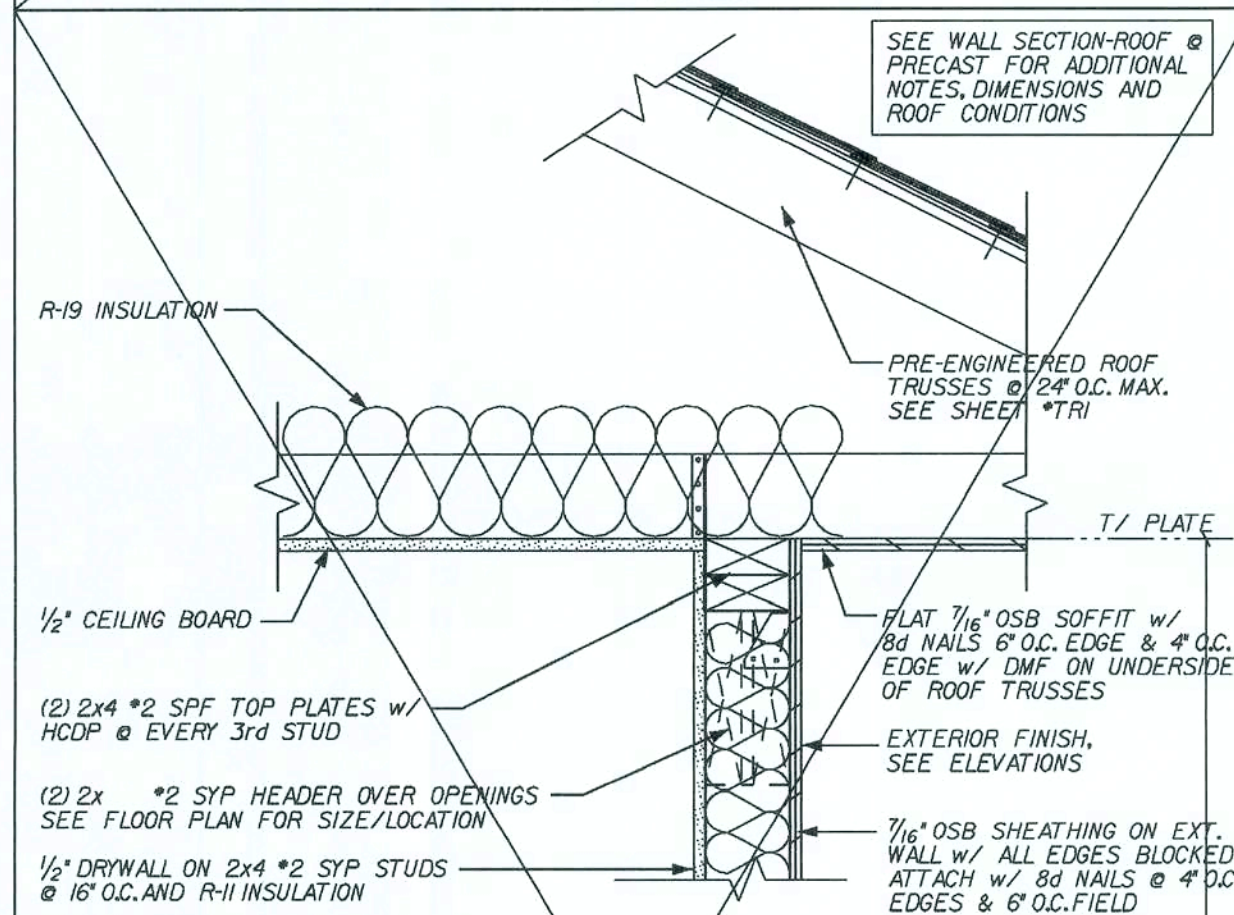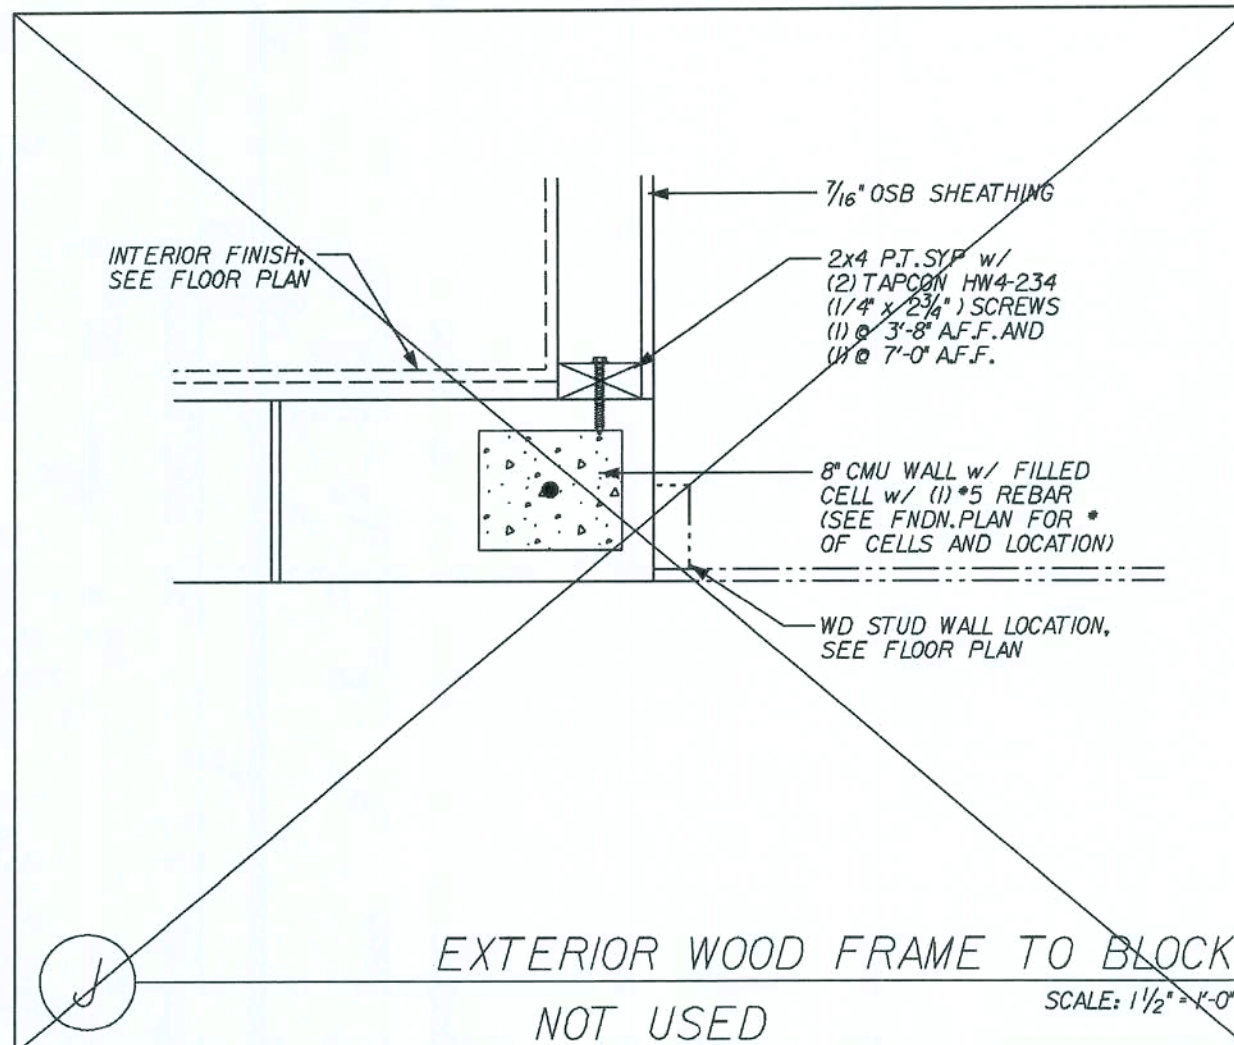

REVISIONS :

Maronda Homes
FLORIDA
4005 MARONDA WAY SANFORD, FL 32771
(407) 321-0064

FLORIDA RESIDENTIAL WAS DESIGNED IN ACCORDANCE WITH THE FLORIDA BUILDING CODE 2004 : RESIDENTIAL AND 2005, 2006 SUPPLEMENT

ONE STORY WALL SECTIONS
ARLINGTON 3

GARAGE:

DRAWN BY: RELEASE DATE: 10-08-04

Maronda Systems
4005 Maronda Way
Sanford, FL 32771
(407) 321-0064

Elmer Bergman, P.E.
Elmer Bergman, P.E.
License No. 50158
MAY 29 2008

SHEET:

WS-B1

FLORIDA BUILDING CODE 2004 : RESIDENTIAL

P:\N\house_05\ Arlington 3\details\std_ws-blws

135231

PLOT DATE: 14 JAN 2008

THIS DRAWING WAS PREPARED BY USING THE LAMINATION VIBRATOR SURFACE AND HAS BEEN REVIEWED BY SC, US, J, MT, JS, JT, LB, UP, IT AND 11.

The image contains four architectural detail drawings arranged in a 2x2 grid, separated by a vertical line. The top two drawings are for 'CERAMIC TILE TO CARPET' and the bottom two are for 'VINYL TO CARPET'.

- Top Left: CERAMIC TILE TO CARPET - OUTSIDE CORNER**
 - Shows a corner where ceramic tile (hatched) meets carpet (dotted).
 - A quarter-circle transition with a radius dimension of $R\ 6"$.
 - Labels 'CER.TILE' and 'CARPET' with arrows pointing to their respective areas.
- Top Right: CERAMIC TILE TO CARPET - INSIDE CORNER**
 - Shows an inside corner where ceramic tile (hatched) meets carpet (dotted).
 - A quarter-circle transition with a radius dimension of $R\ 6"$.
 - Labels 'CER.TILE' and 'CARPET' with arrows pointing to their respective areas.
- Bottom Left: VINYL TO CARPET - OUTSIDE CORNER**
 - Shows a corner where vinyl (hatched) meets carpet (dotted).
 - A quarter-circle transition with a radius dimension of $R\ 1'-0"$.
 - Labels 'VINYL' and 'CARPET' with arrows pointing to their respective areas.
- Bottom Right: VINYL TO CARPET - INSIDE CORNER**
 - Shows an inside corner where vinyl (hatched) meets carpet (dotted).
 - A quarter-circle transition with a radius dimension of $R\ 1'-0"$.
 - Labels 'VINYL' and 'CARPET' with arrows pointing to their respective areas.

At the bottom right, the scale is given as $SCALE: \frac{1}{2}" = 1'-0"$.

TYPICAL BOND BEAM @ CORNER
 REVISED 04-22-05
 SCALE: 1/2" = 1'-0"

Diagram showing a corner detail of a bond beam. Labels include: *5 CORNER BAR, GROUTED CELL w/ (1) *5 REBAR, ALL LAPS, 25" MIN., 8" CONC. BOND BEAM BLOCK w/ (1) *5 REBAR CONT. (GRADE 40), STANDARD HOOK, FILLED CELL (3000 psi CONC.) w/ (1) *5 REBAR, VERT., *5 REBAR w/ 25" LAP AND 6" MIN. EMBED., T/ 1st FLOOR SLAB, and EPOXY (A & B) MIX.






MISSED DOWN ROD REPAIR
 SCALE: 1/2" = 1'-0"

Diagram showing a missed down rod repair detail. Labels include: TOP PLATE METAL TRACK (TYP) EXCEPT IF WALL IS A BEARING WALL, SEE FLOOR PLAN, HARD BRD. SCREWED TO MTL STUD, MTL STUD BOTTOM TO BE @ HEADER HGT., 3/2" HARD BRD. STRIP TO FORM ELLIPSE ARCH, and OPENING SEE FLOOR PLAN FOR SIZE.

LEG	VARIES, SEE CHART BELOW
OPENING	LEGS
2'-0" - 3'-0"	4"
3'-0" - 4'-0"	5 1/2"
4'-0" - 5'-0"	6 1/2"
5'-0" - 7'-0"	8"
7'-0" - 9'-0"	9 1/2"
9'-0" - 12'-0"	12"

INTERIOR ELLIPSE ARCH
 SCALE: 1/2" = 1'-0"

FLORIDA BUILDING CODE 2004 : RESIDENTIAL

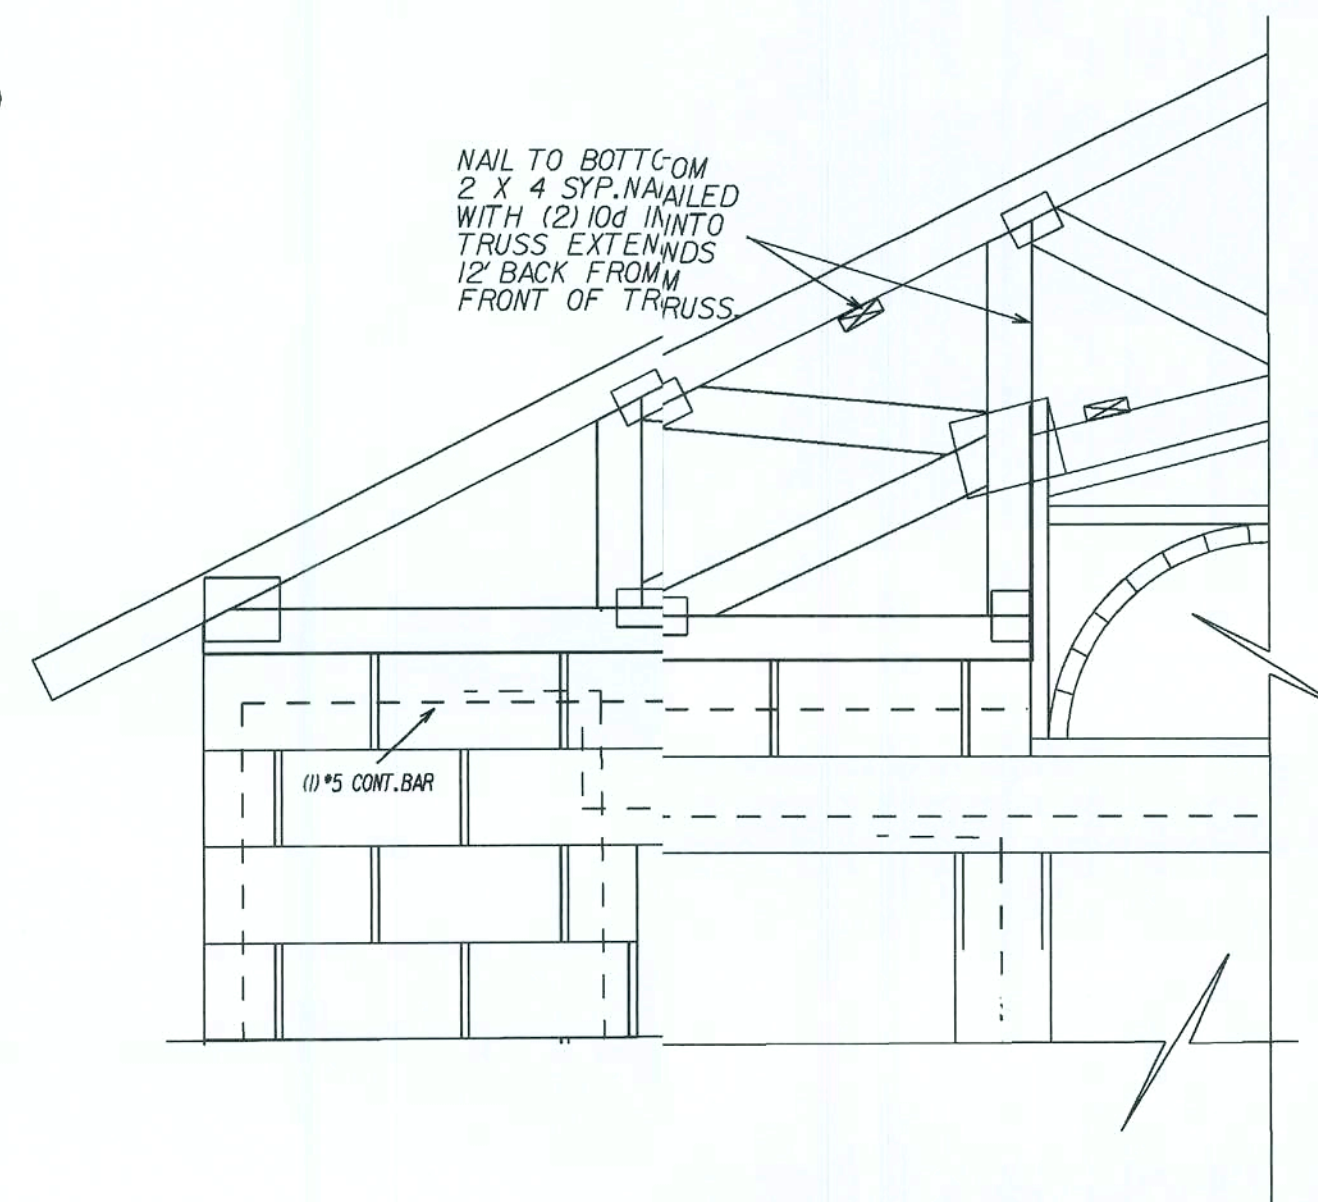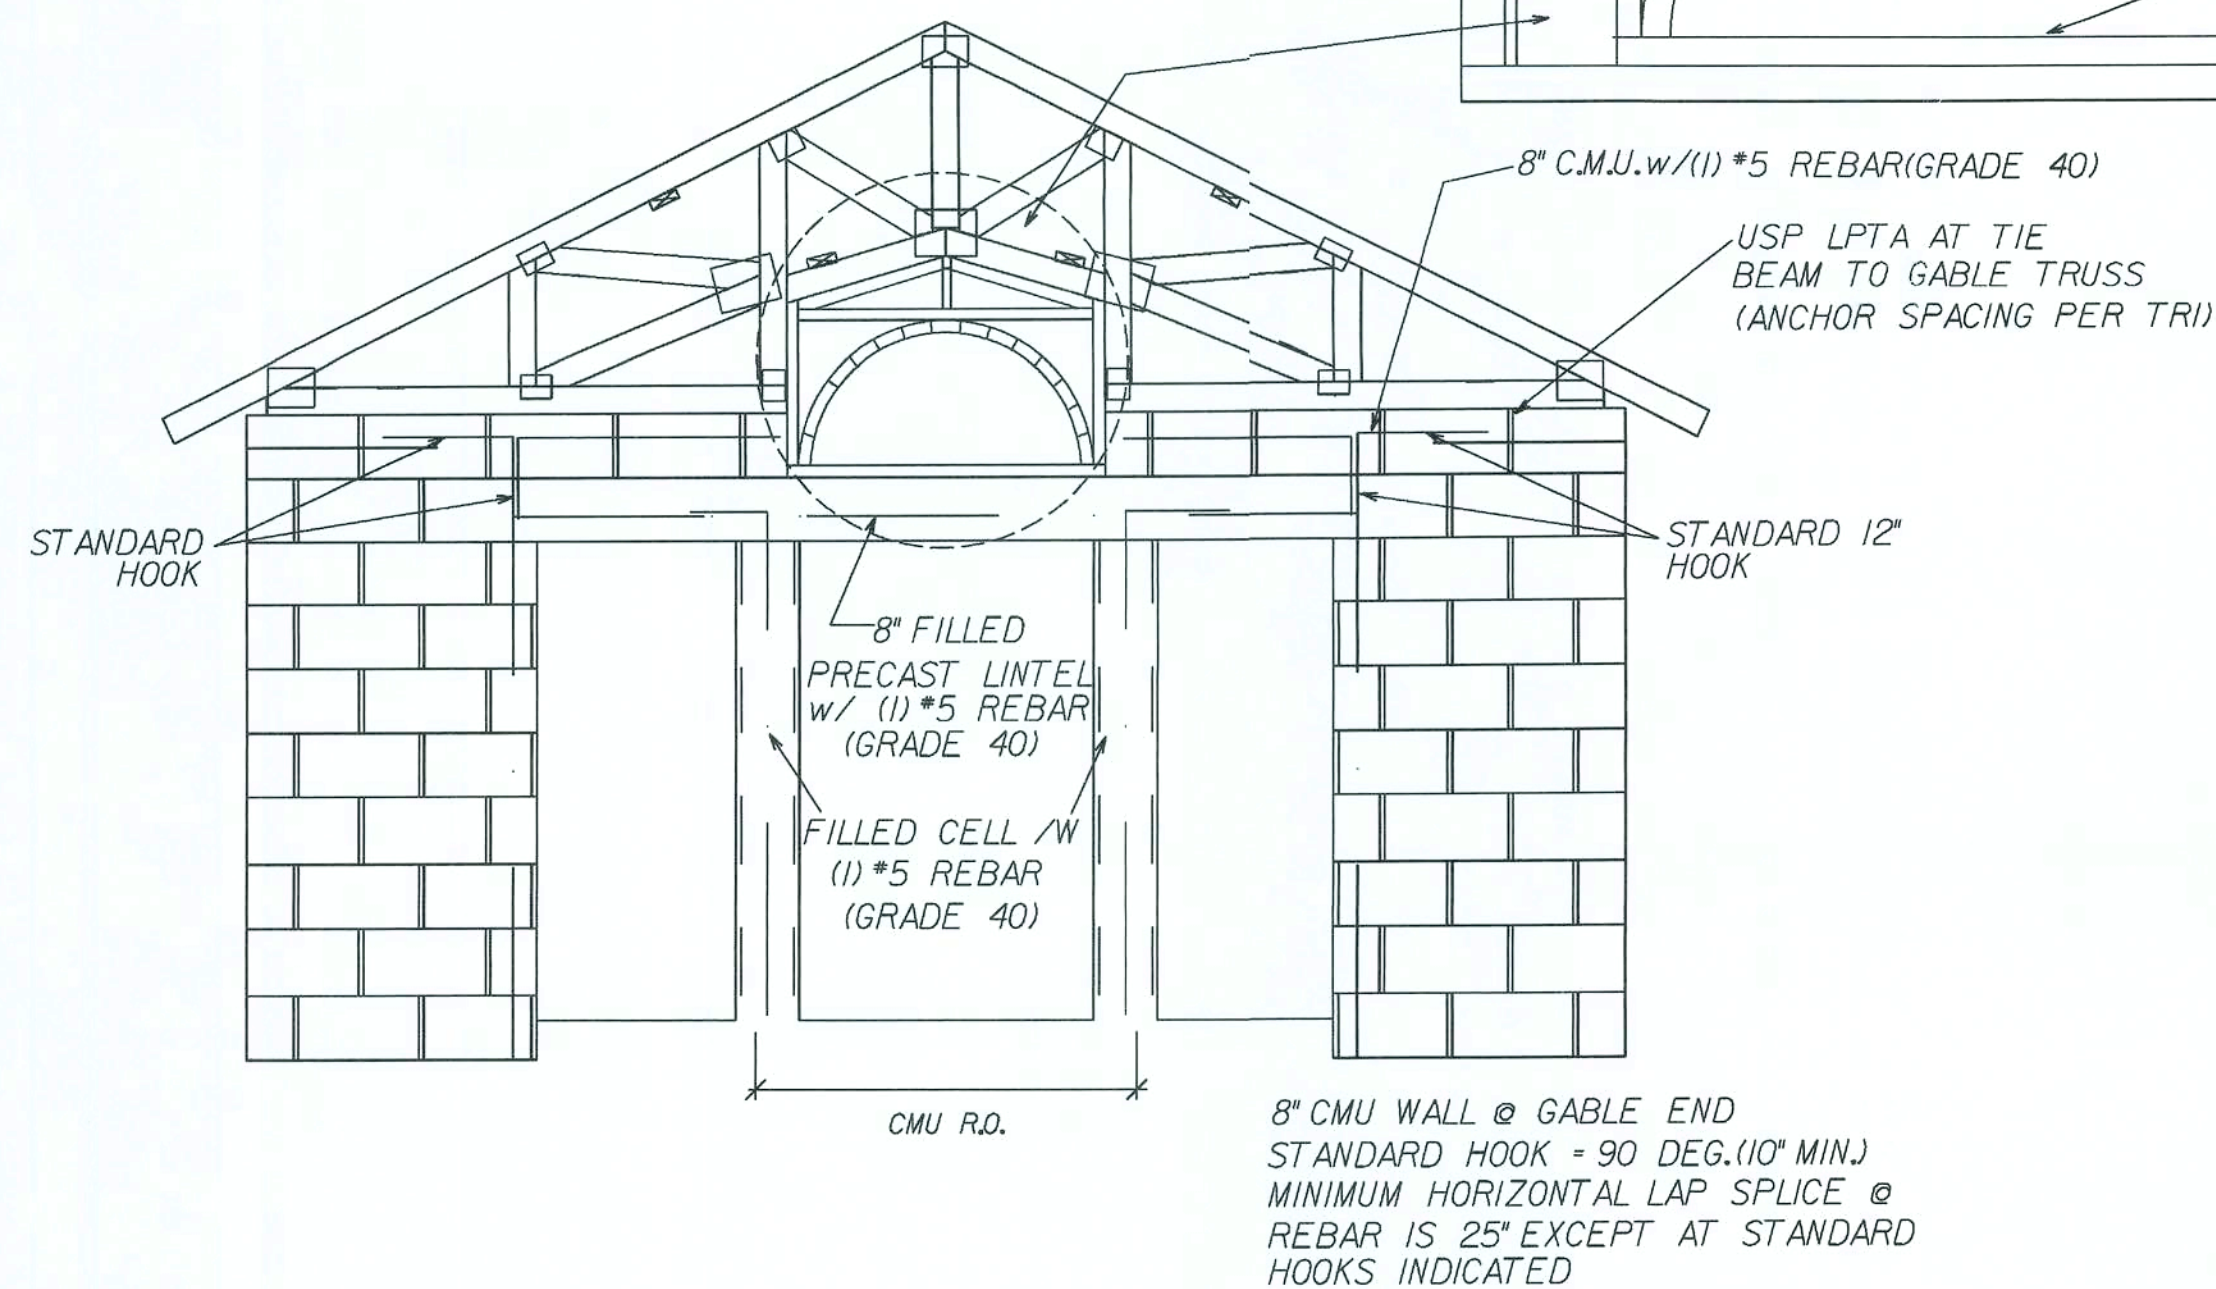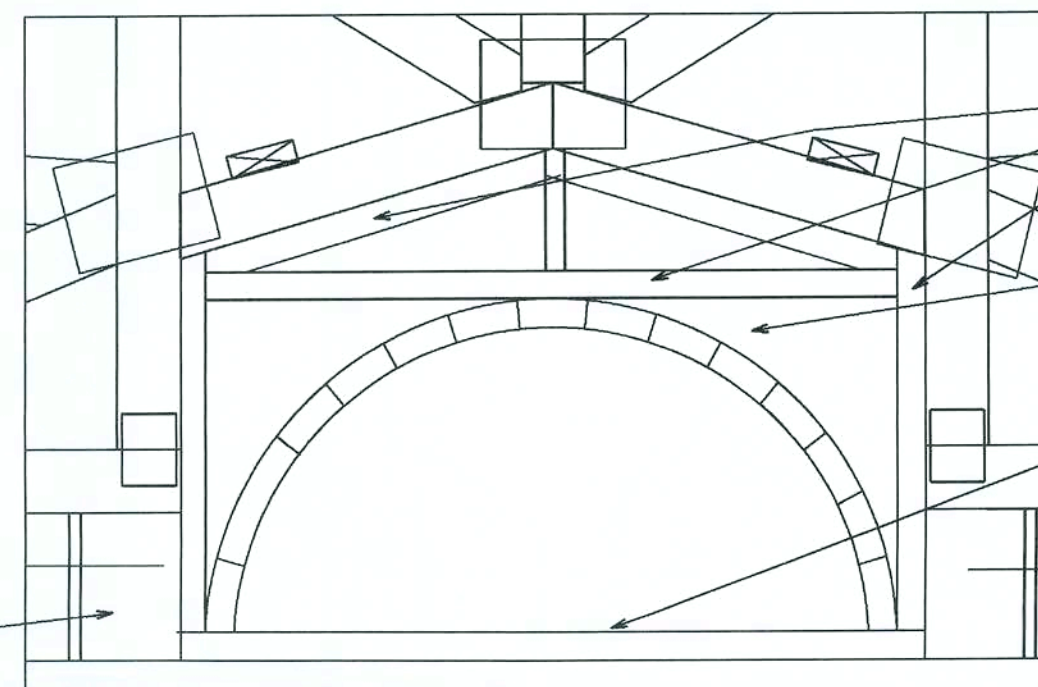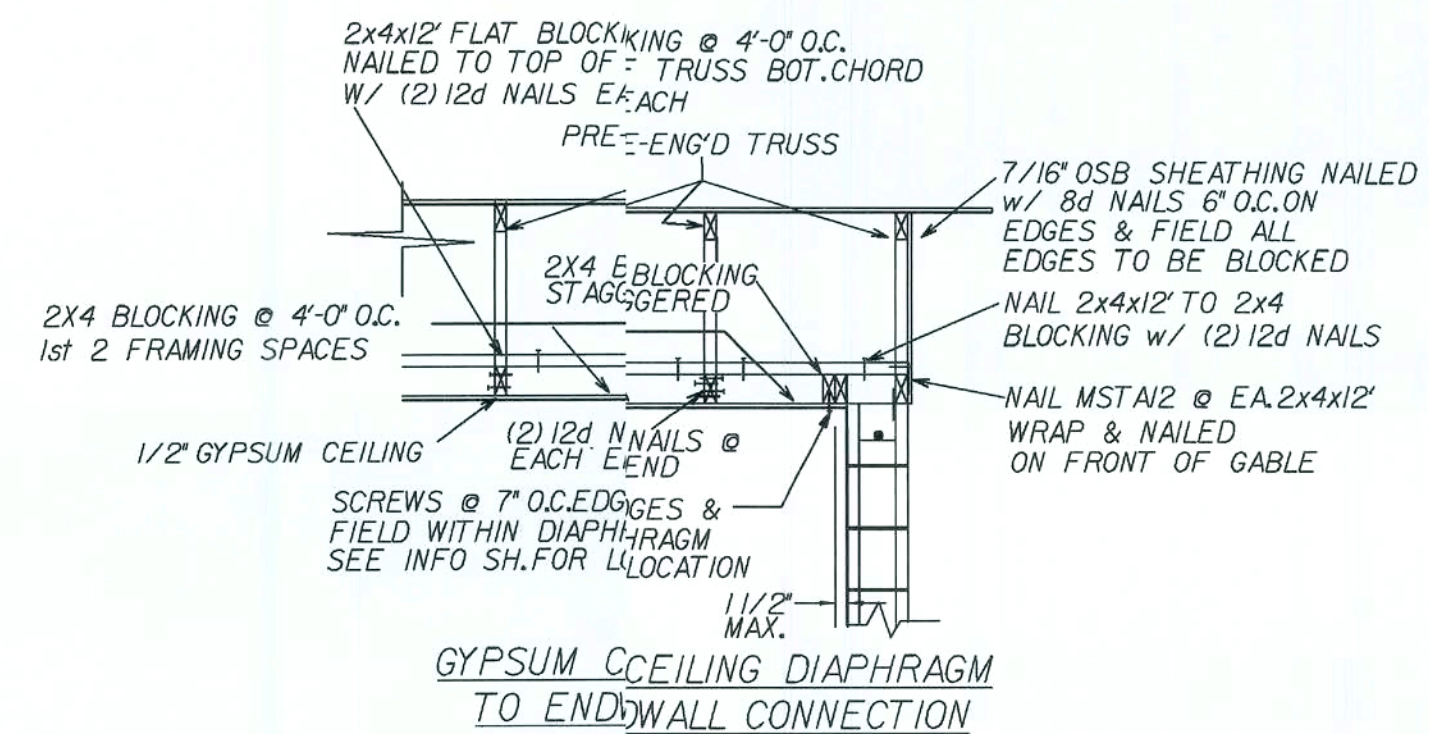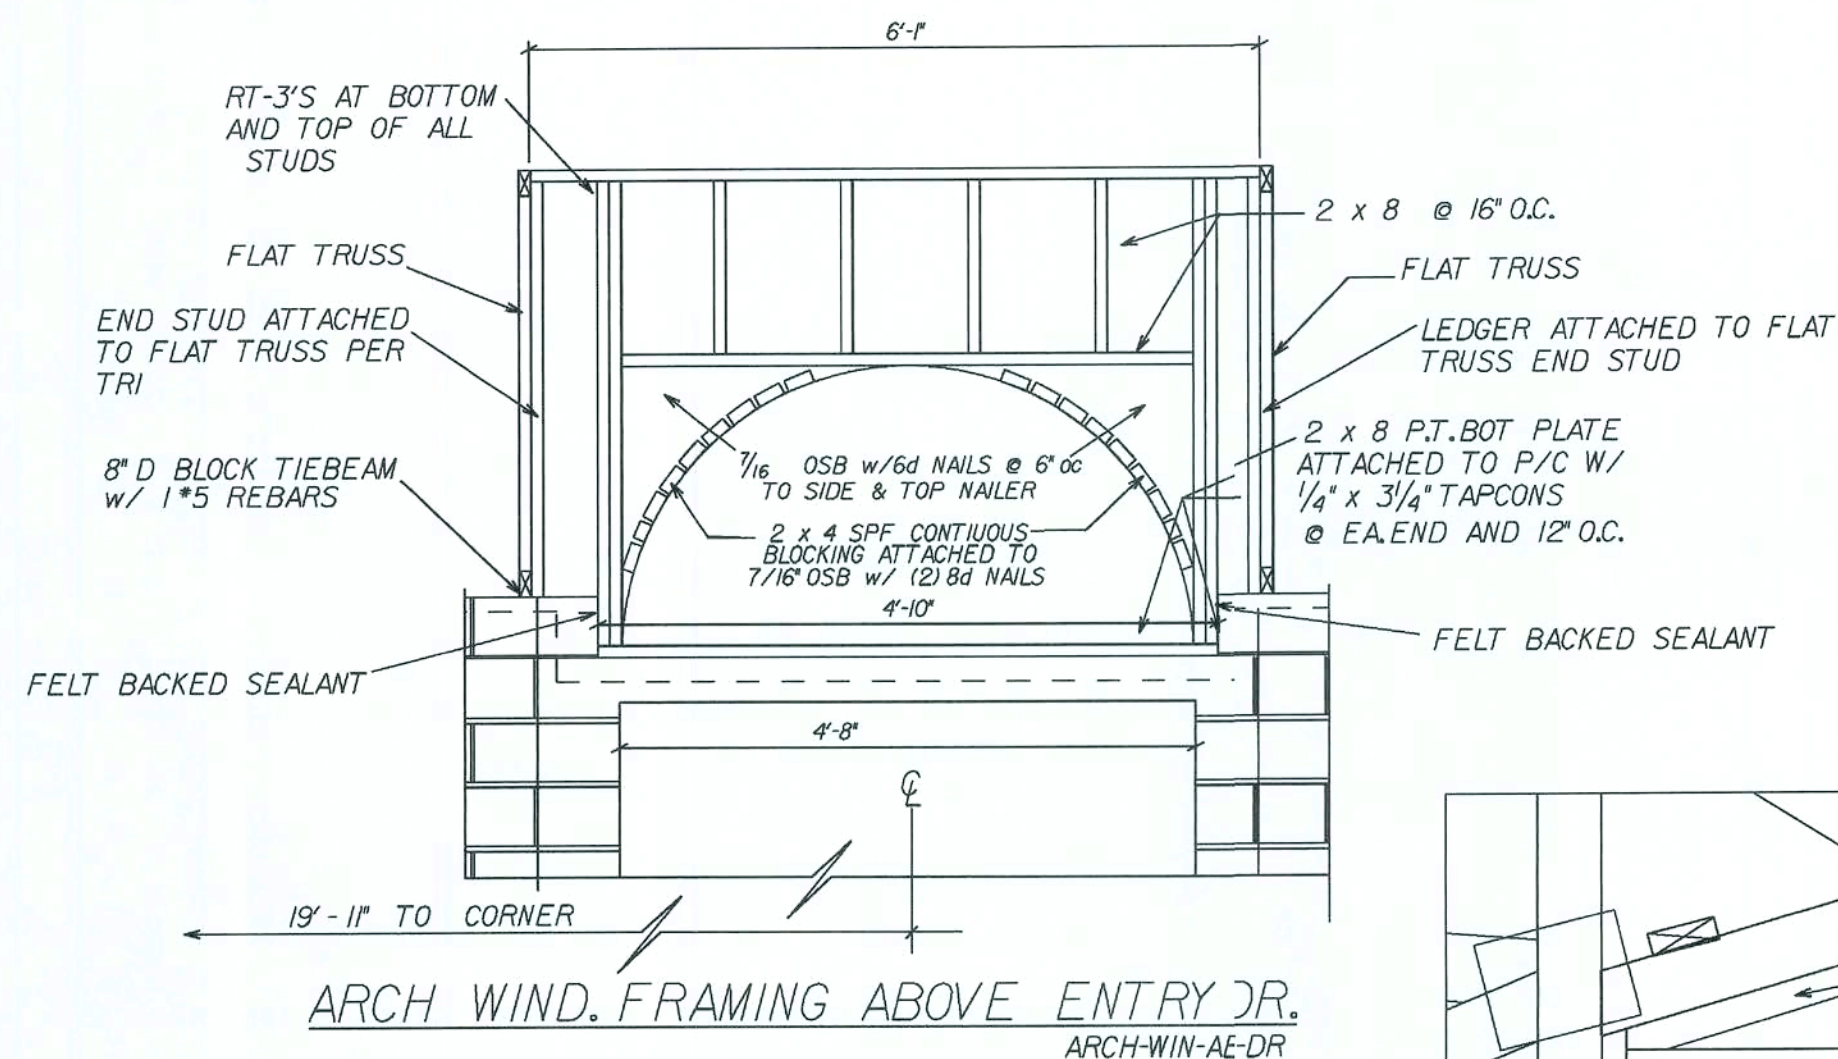

5511

COPYRIGHT © 2005 MARONDA HOMES

100

AMERICAN STANDARD DETAILS
ARLINGTON 3

Maronda Systems
4005 Maronda Way
Sanford, FL 32771
(407)321-0064


Elmer Bergman, P
License No. 50158

MAY 29 2008











SHEET:
SD2

FLORIDA BUILDING CODE 2004 : RESIDENTIAL

REVISED 02-15-07
83 3/4" -> 82 1/2"

DOOR SCHEDULE			
DOOR TYPE	ACTUAL SIZE	ROUGH FRAME OPENING	ROUGH BLOCK OPENING 2" BUCK
2-0 STANDARD I.S.	25 1/2" x 80 5/8"	26" x 80 5/8"	29" x 82 3/8"
2-8 STANDARD I.S.	33 1/2" x 80 5/8"	34" x 80 5/8"	37" x 82 3/8"
2-10 STANDARD I.S.	35 1/2" x 80 5/8"	36" x 80 5/8"	39" x 82 3/8"
3-0 STANDARD I.S.	37 1/2" x 82"	38" x 82 1/4"	41" x 82 3/8"
3-0 w/SIDE LIGHT I.S.	51 1/8" x 82"	51 5/8" x 82 1/4"	54 5/8" x 82 3/8"
3-0 w/1/2 SIDE LIGHT I.S.	64 1/2" x 82"	65" x 82 1/4"	68" x 82 3/8"
5-8 (2) 2-10 FRENCH I.S.	70 1/2" x 80 5/8"	71" x 80 5/8"	74" x 82 3/8"

** FINISH OPENING IS DETERMINED BY ACTUAL SIZE 1/4" FOR HEIGHT
 ** FINISH OPENING IS DETERMINED BY ACTUAL SIZE 1/2" FOR WIDTH
 ** O.S. = OUTSWING
 ** I.S. = INSWING

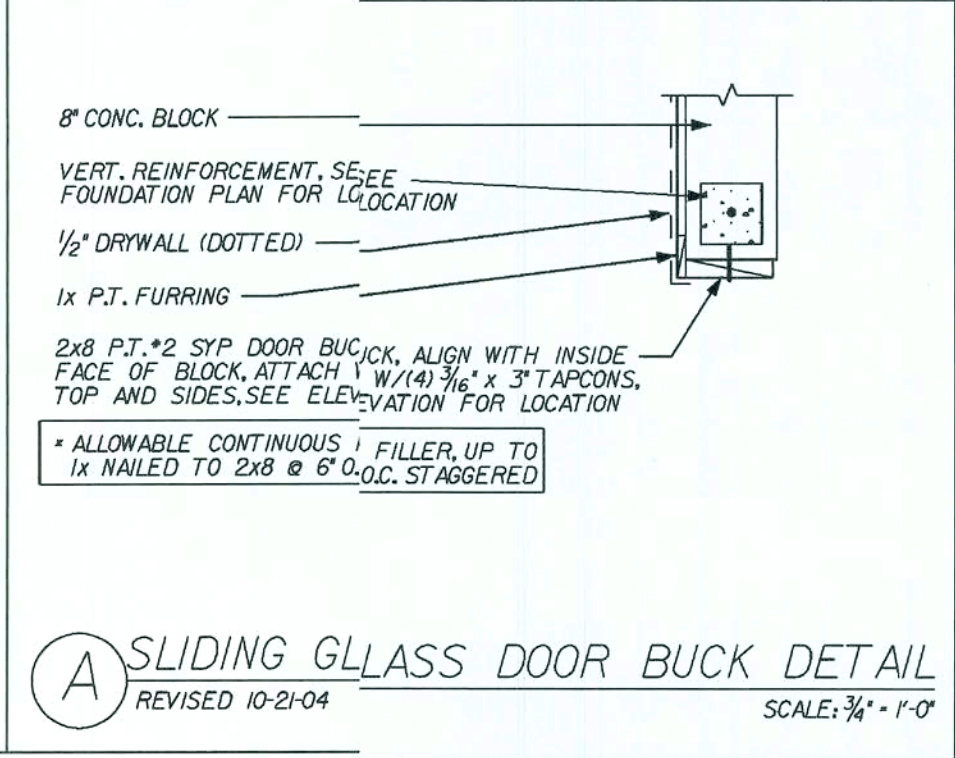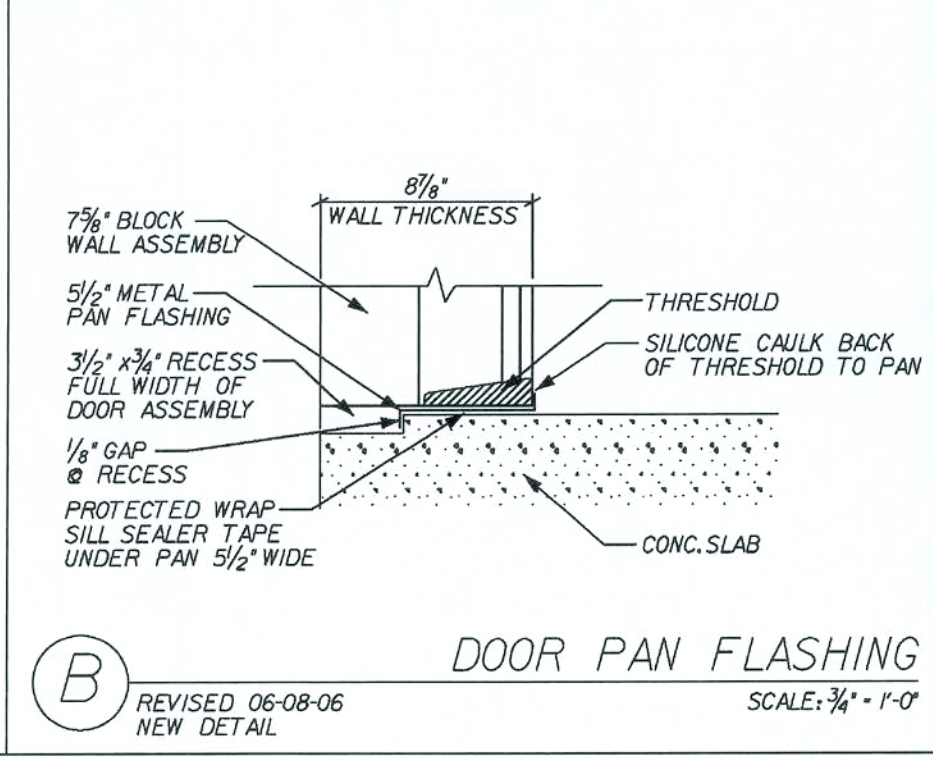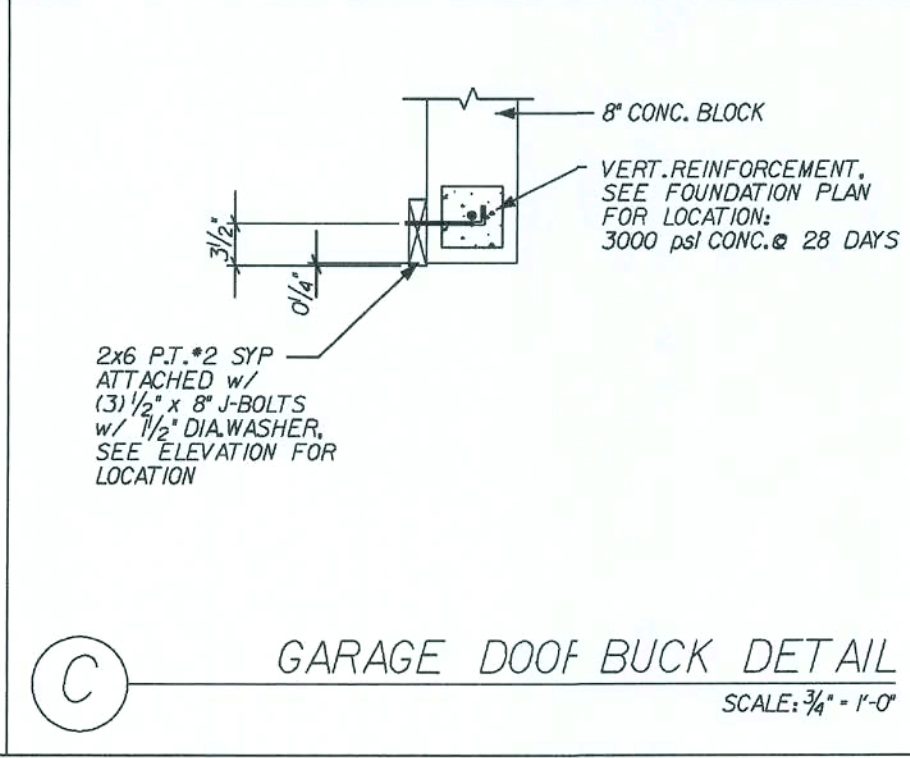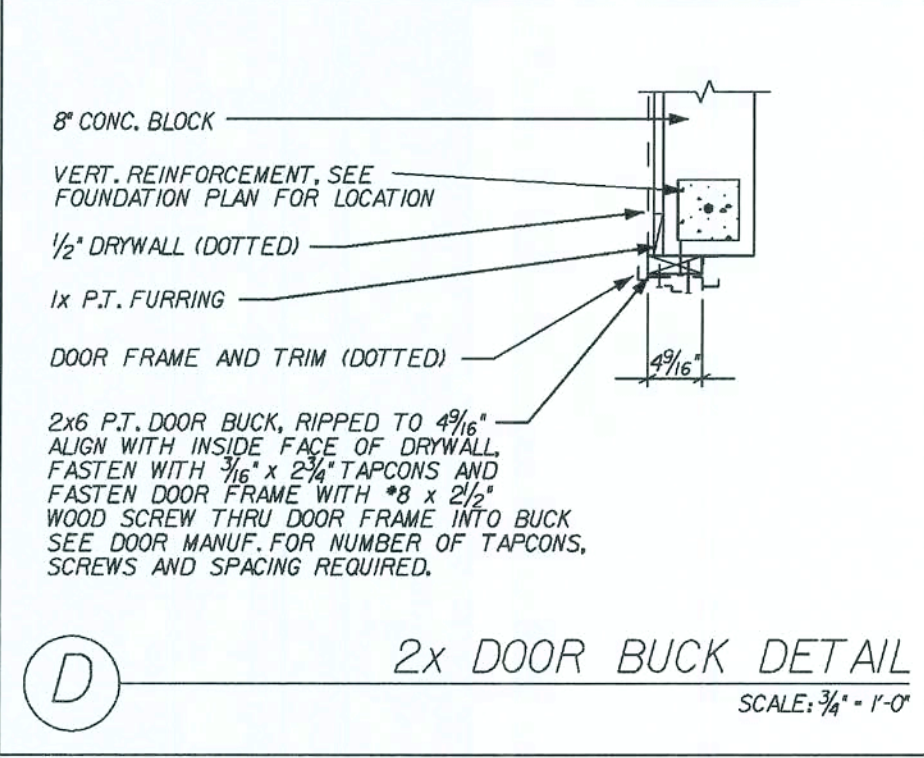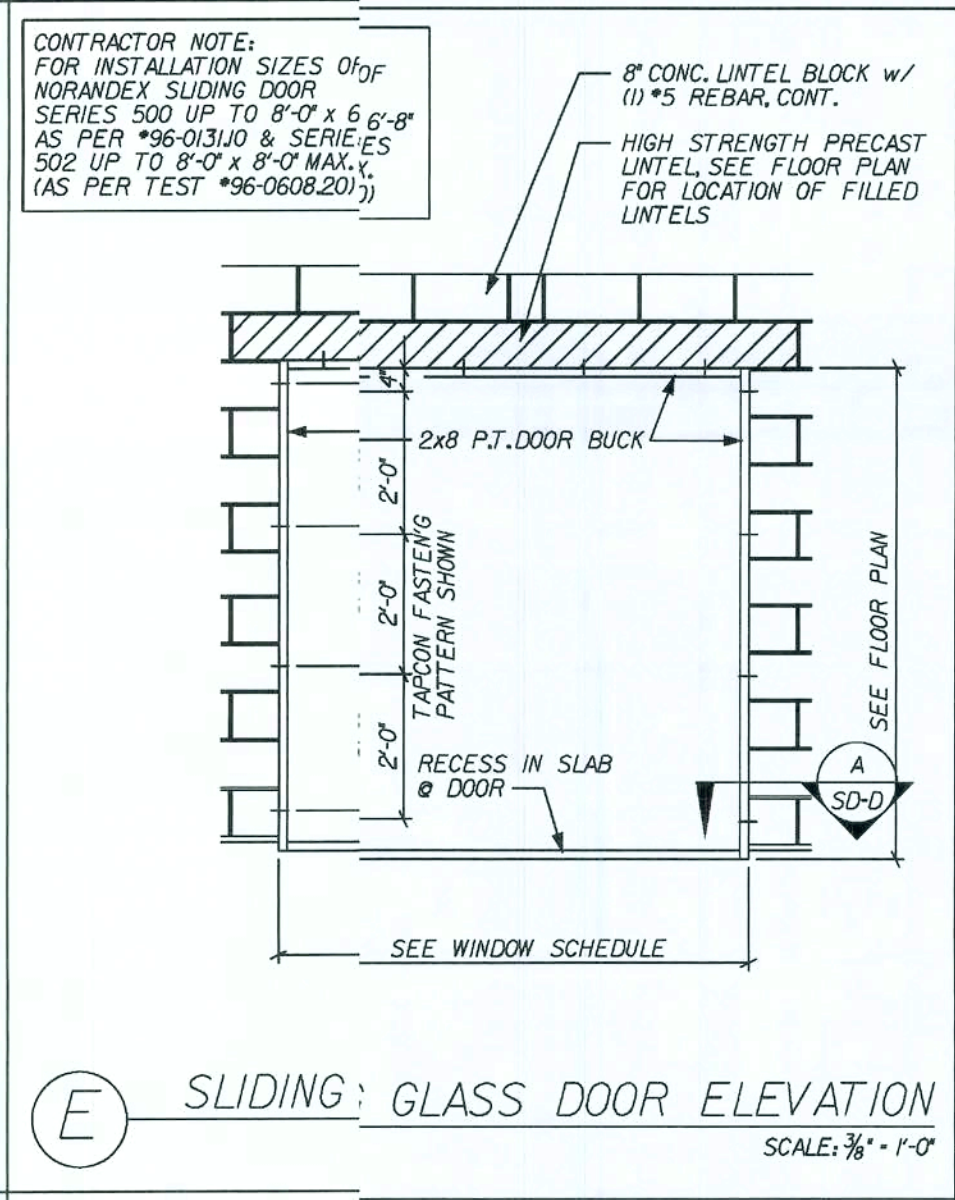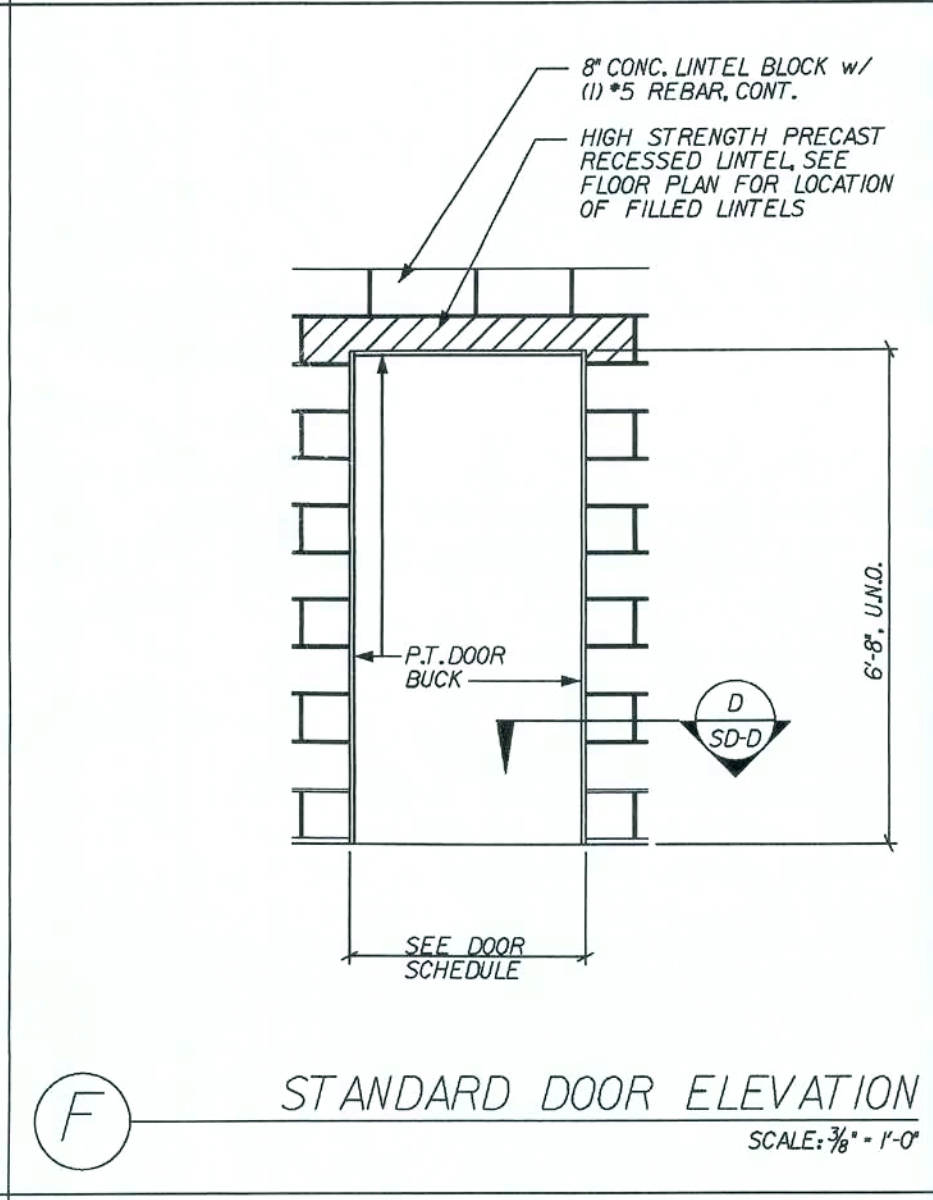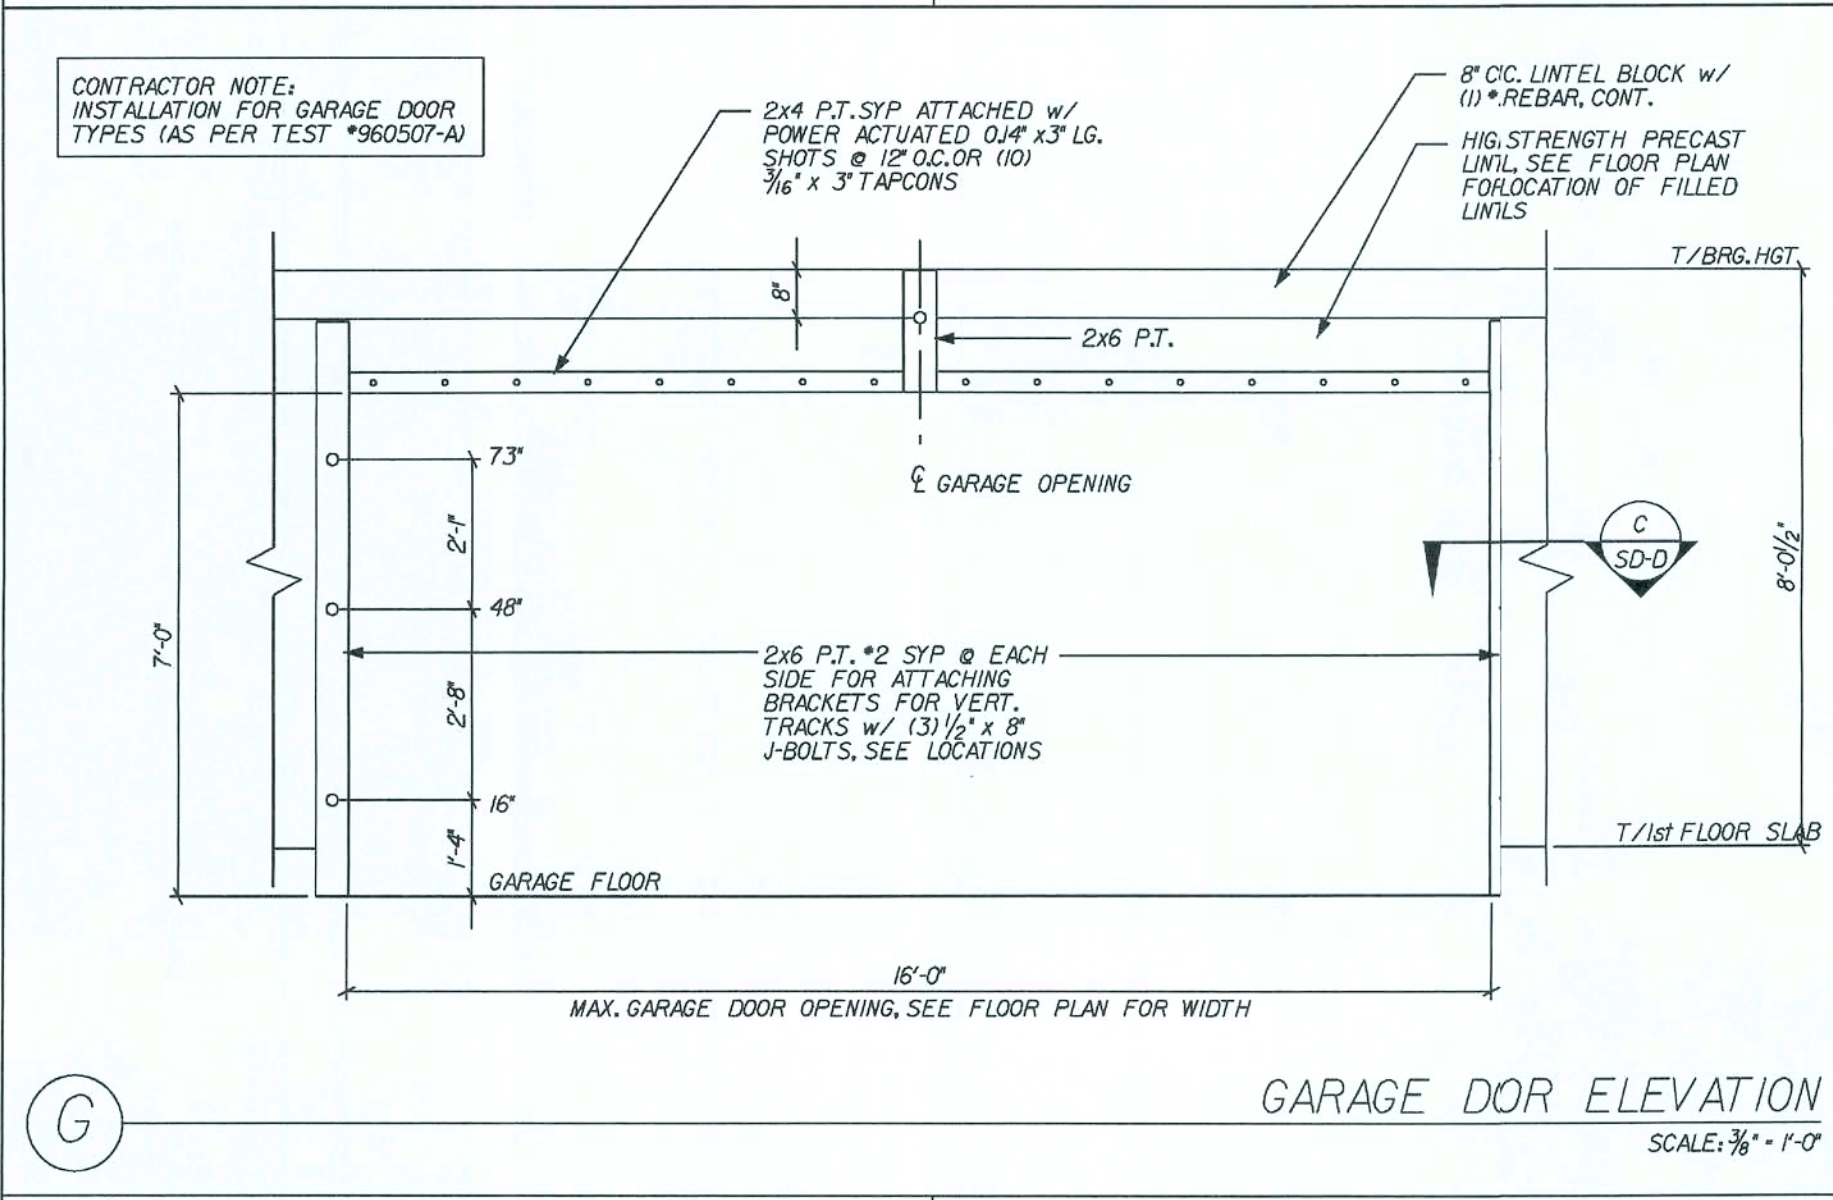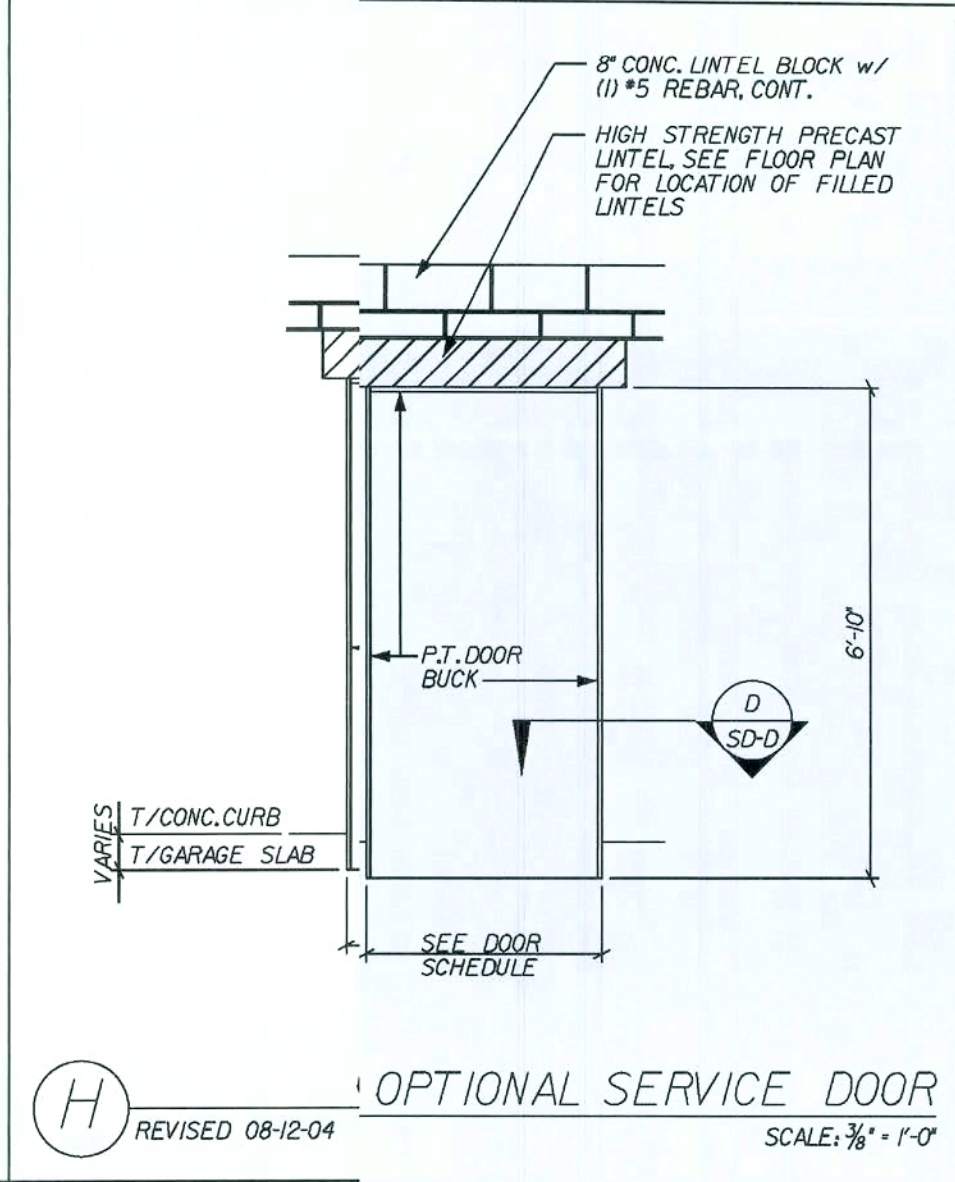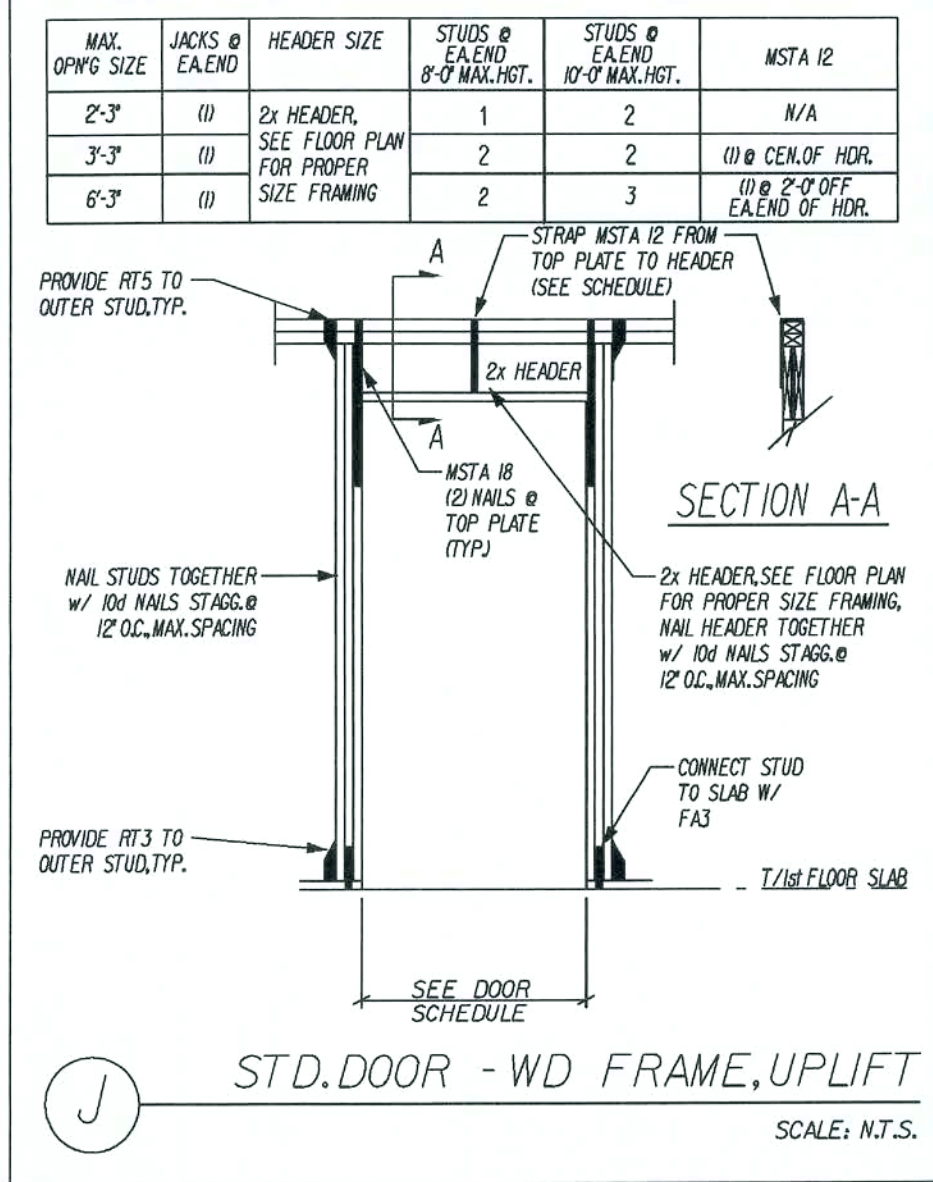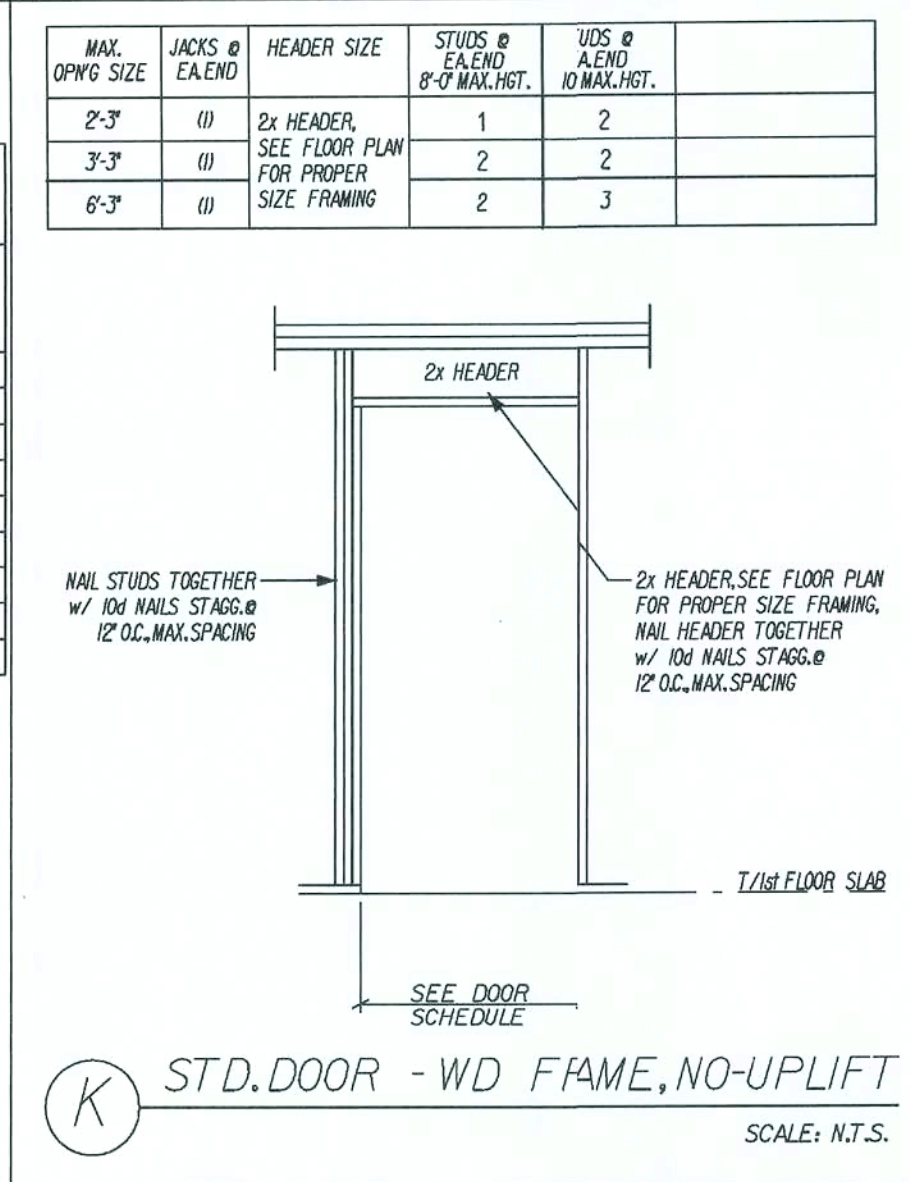

REVISIONS:

NO.	DATE	DESCRIPTION
1	02-15-07	83 3/4" -> 82 1/2"

FLORIDA BUILDING CODE 2004 : RESIDENTIAL

Maronda Homes

4005 MARONDA WAY SANFORD, FLORIDA 32771 (407) 321-0064

THIS STRUCTURE WAS DESIGNED IN ACCORDANCE WITH THE FLORIDA BUILDING CODE 2004 : RESIDENTIAL AND 2005, 2006 SUPPLEMENT

FLORIDA BUILDING CODE 2004 : RESIDENTIAL

DOORS STANDARD DETAILS

ARLINGTON 3

DRAWN BY: GARAGE:

RELEASE DATE: 10-08-04

13:52:32

Maronda Systems
4005 Maronda Way
Sanford, FL 32771
(407) 321-0064

Elmer Bergman, P.E.
License No. 50158

MAY 29 2008

SHEET:



SDD

REVISD 06-08-06 NEW DETAIL

REVISD 10-21-04

14 JAN 2008

14 JAN 2008

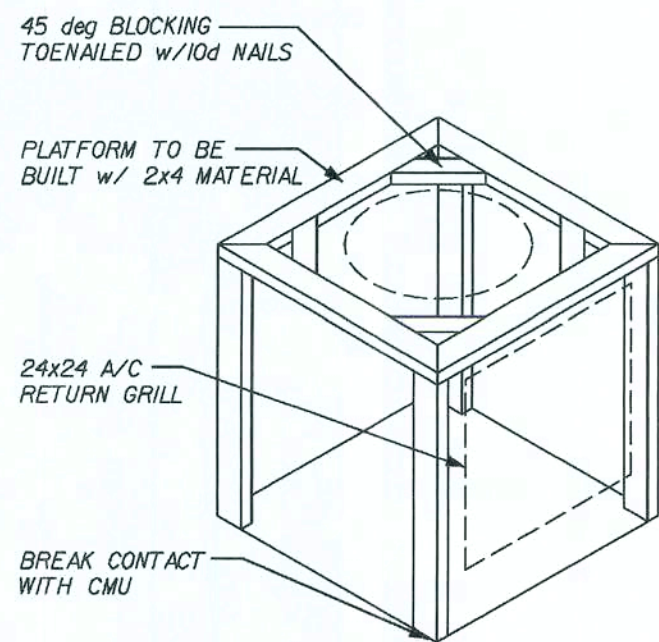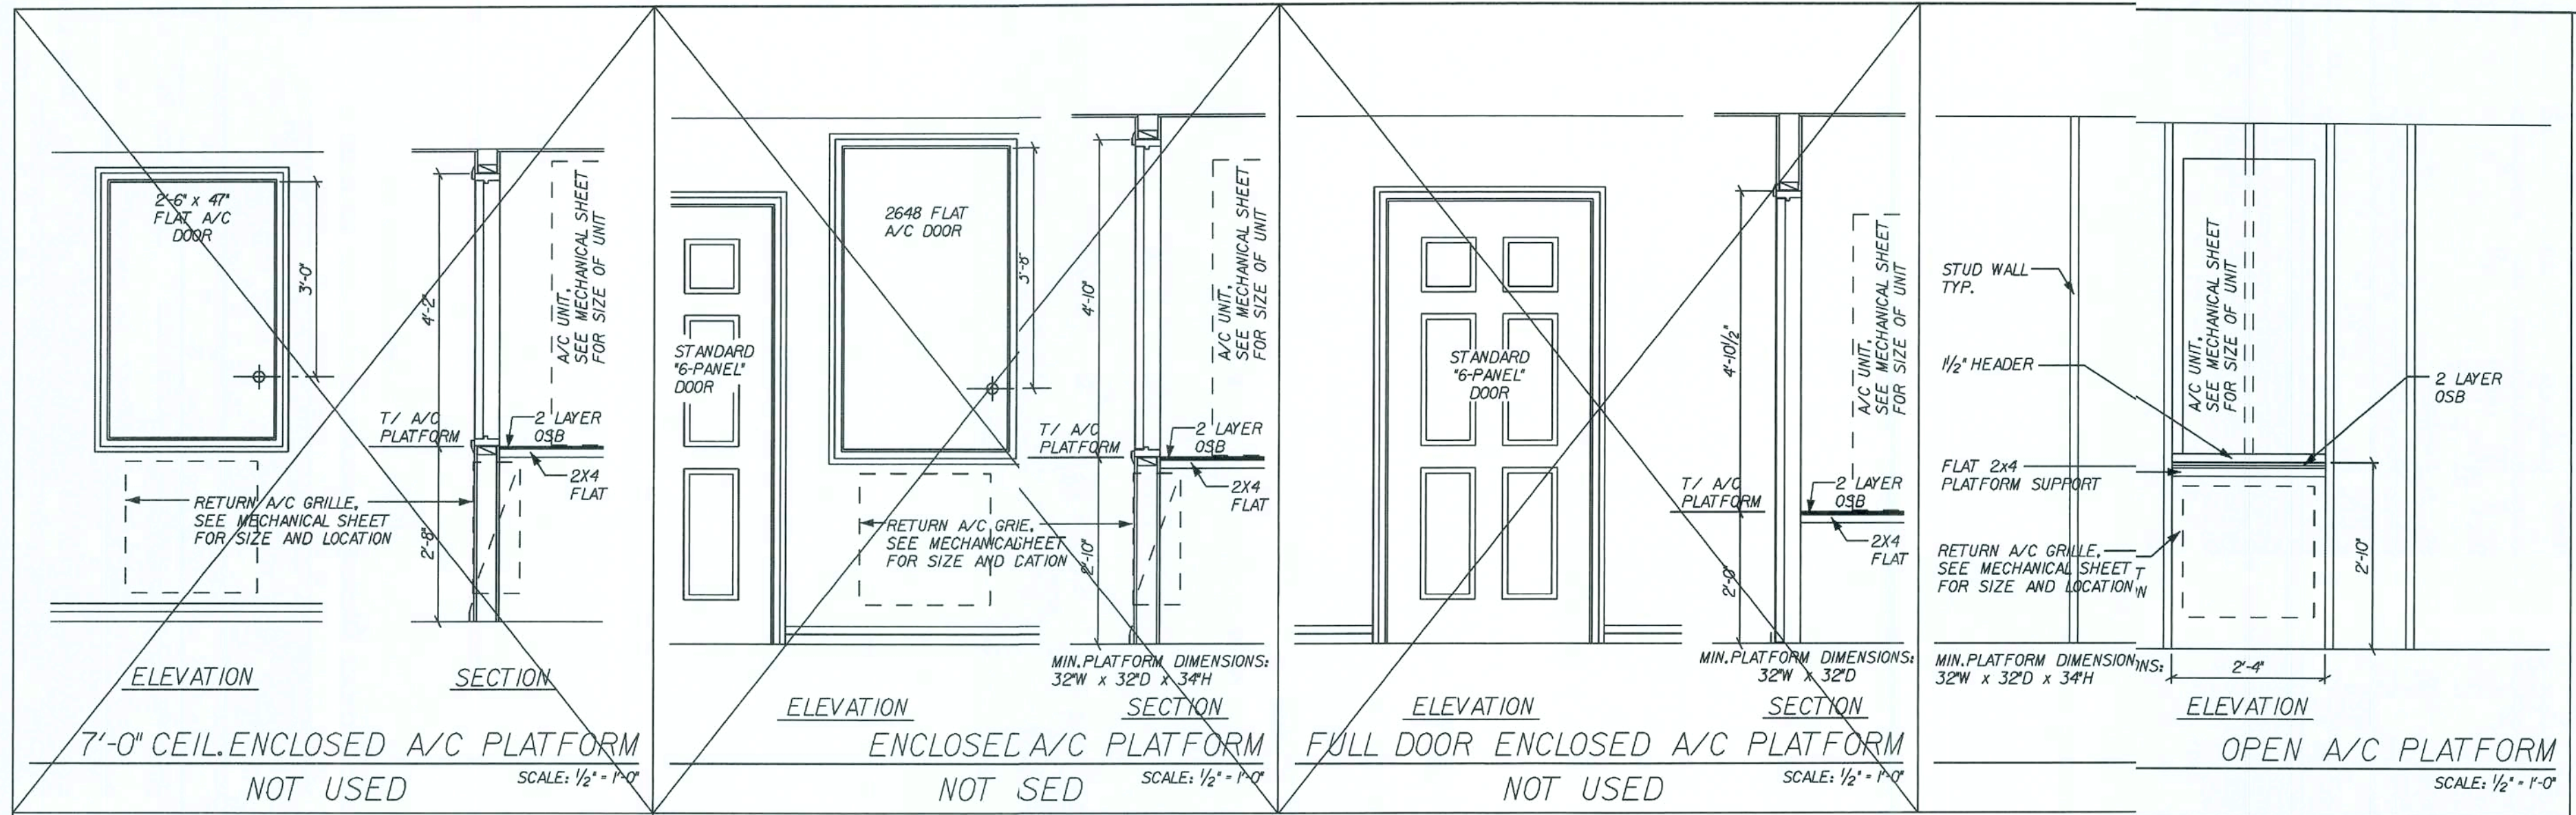

A/C PLATFORM FRAMING
 SCALE: 1/2" = 1'-0"

REVISIONS :

Maronda Homes
 (407) 321-0064 4005 MARONDA WAY SANFORD, FLORIDA

THIS STRUCTURE WAS DESIGNED IN ACCORDANCE WITH THE REQUIREMENTS OF THE FLORIDA BUILDING CODE 2004 : RESIDENTIAL AND 2005 SUPPLEMENT

13:52:33

PLATFORM STANDARD DETAILS

ARLINGTON 3

AIR-HEAT DETAILS

DRAWN BY: GARAGE: RELEASE DATE: 10-08-04











Maronda Systems
 4005 Maronda Way
 Sanford, FL 32771
 (407)321-0064

Elmer Bergman
 Elmer Bergman, P.E.
 License No. 50158
 MAY 29 2008

SHEET:

SD-H

PLOT DATE: 14 JAN 2008

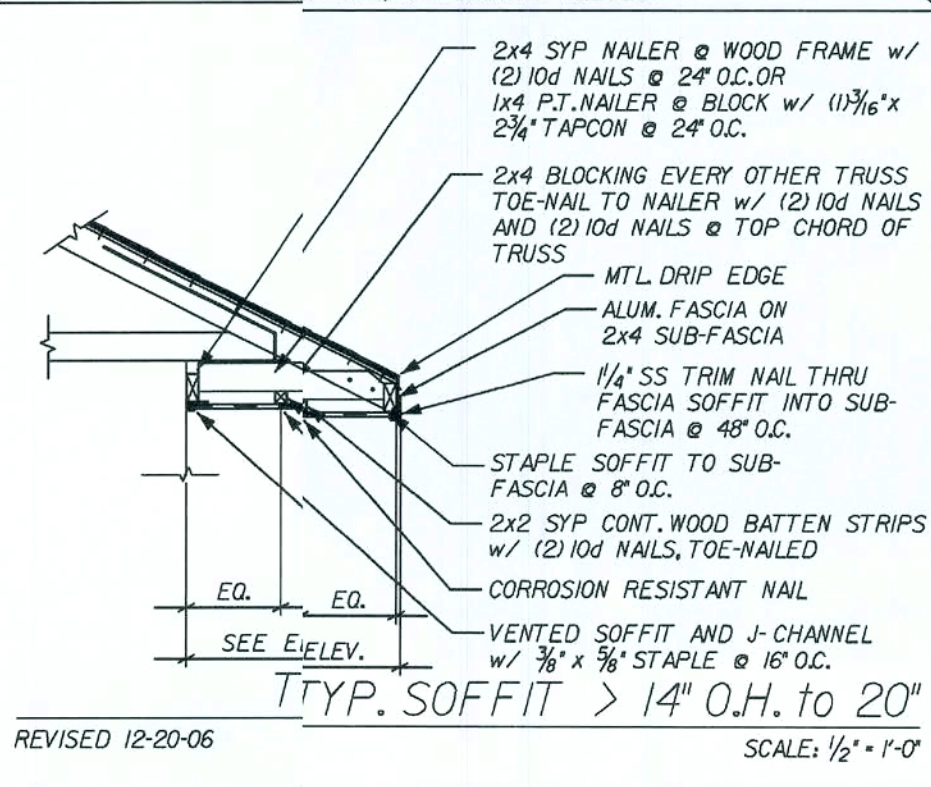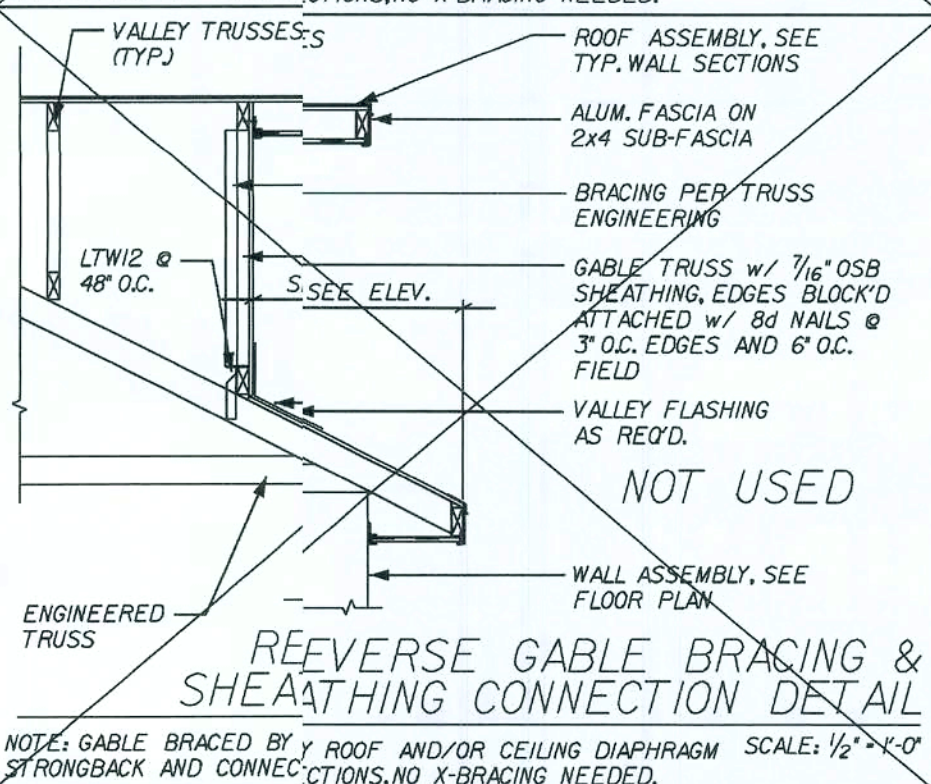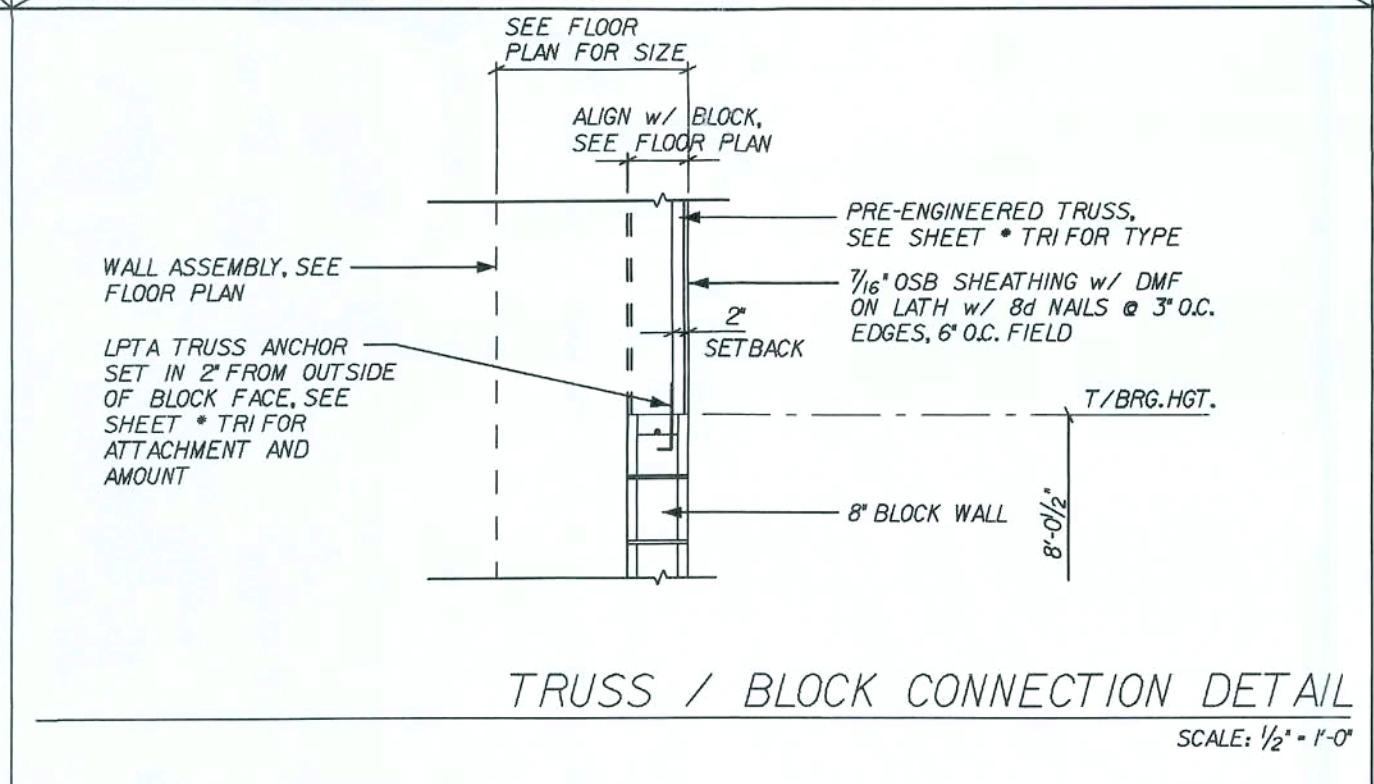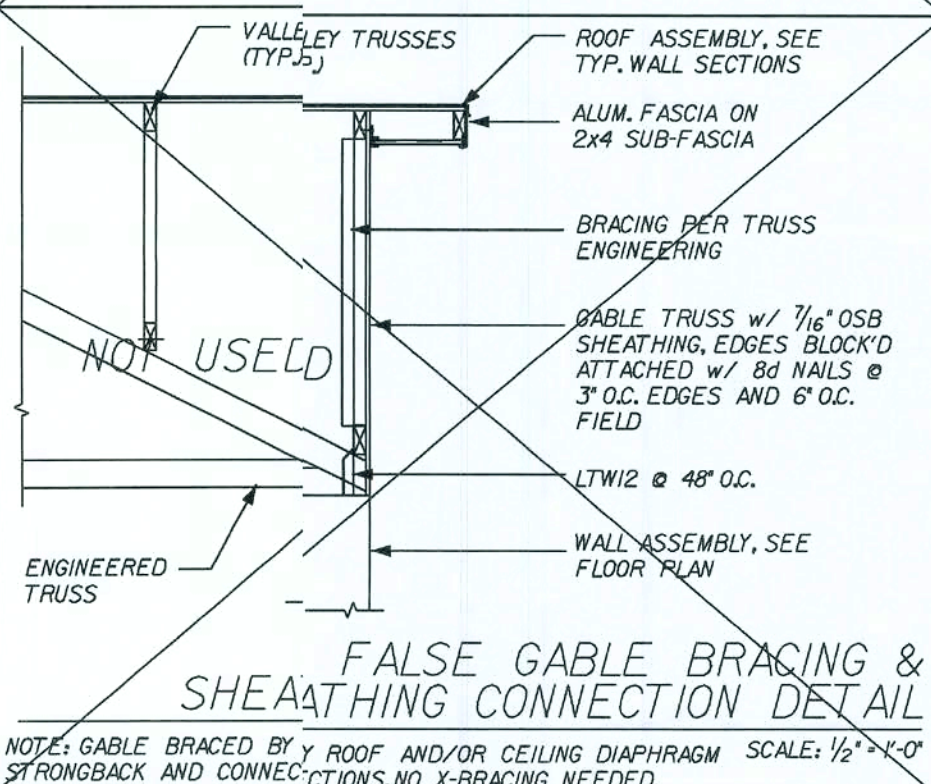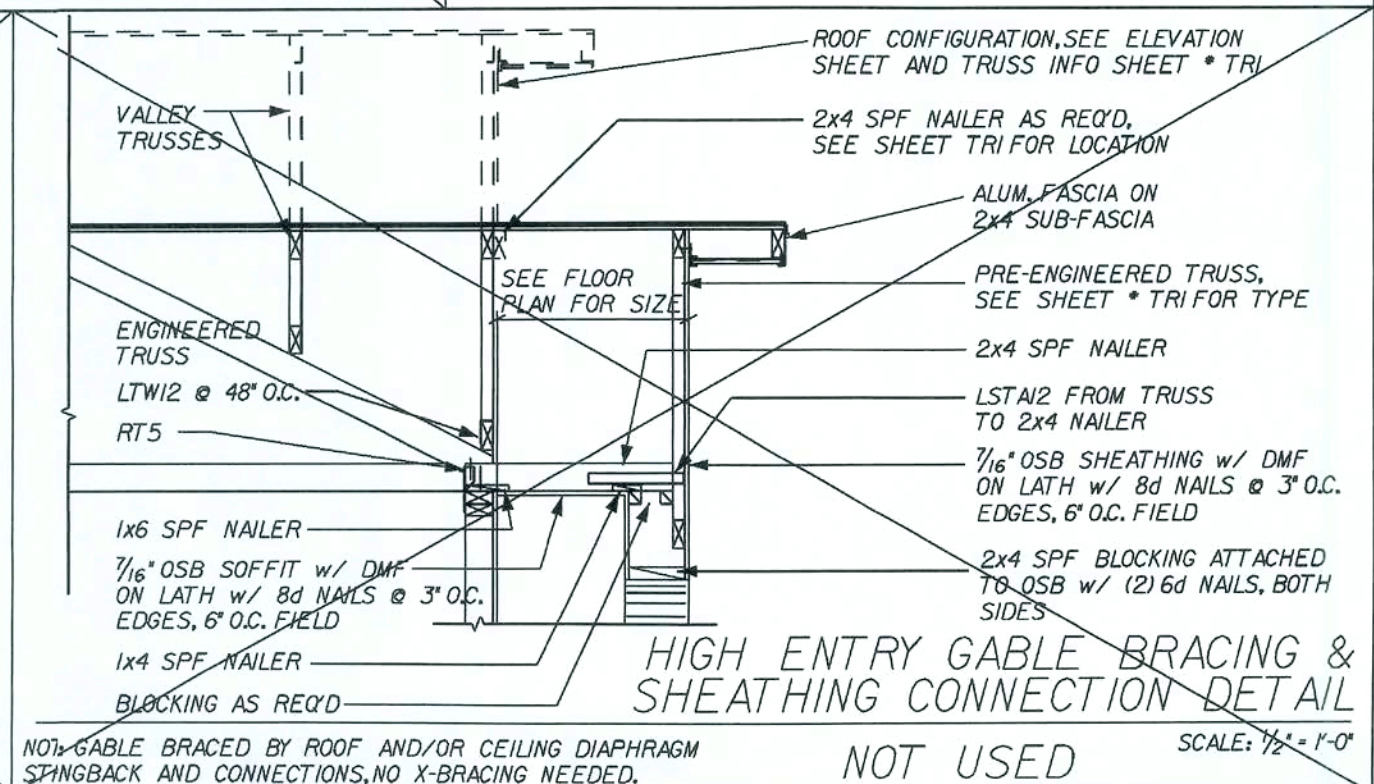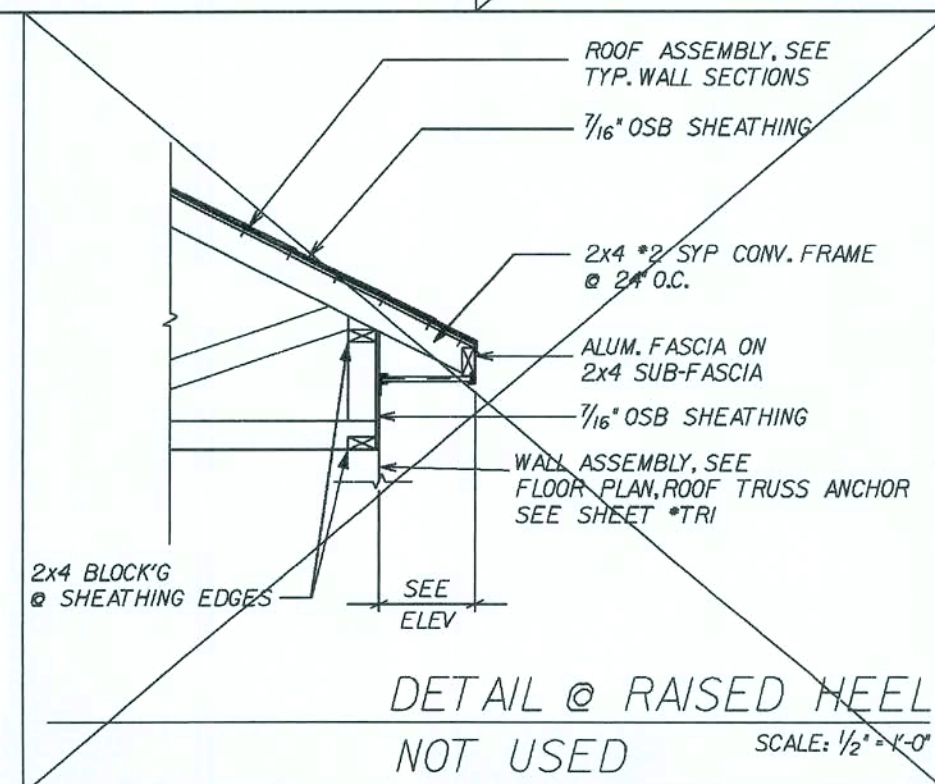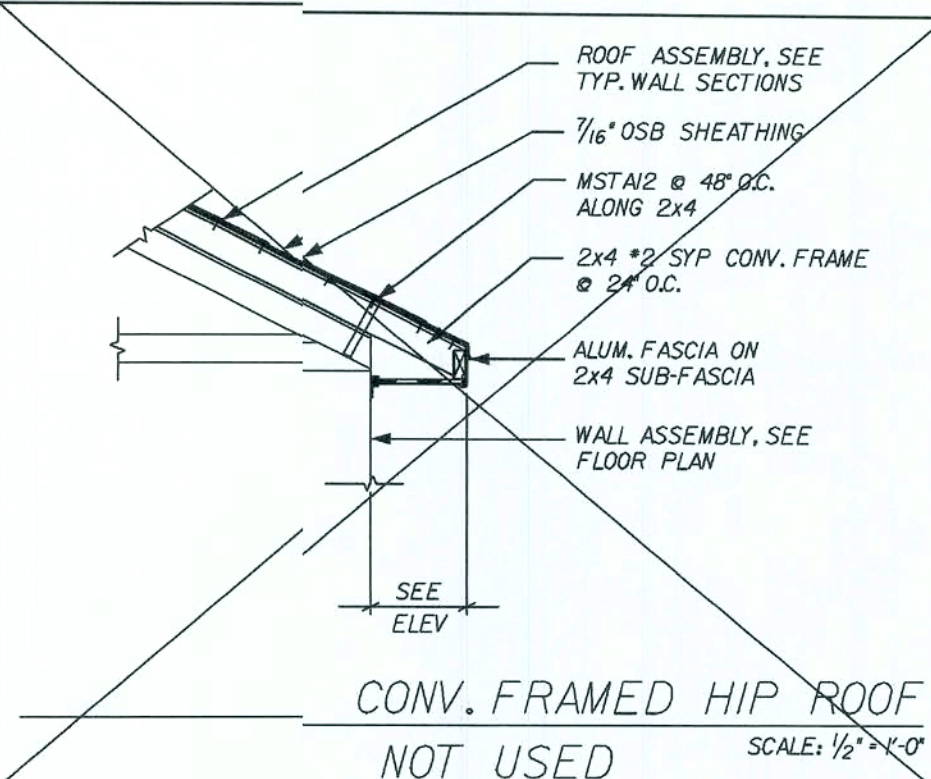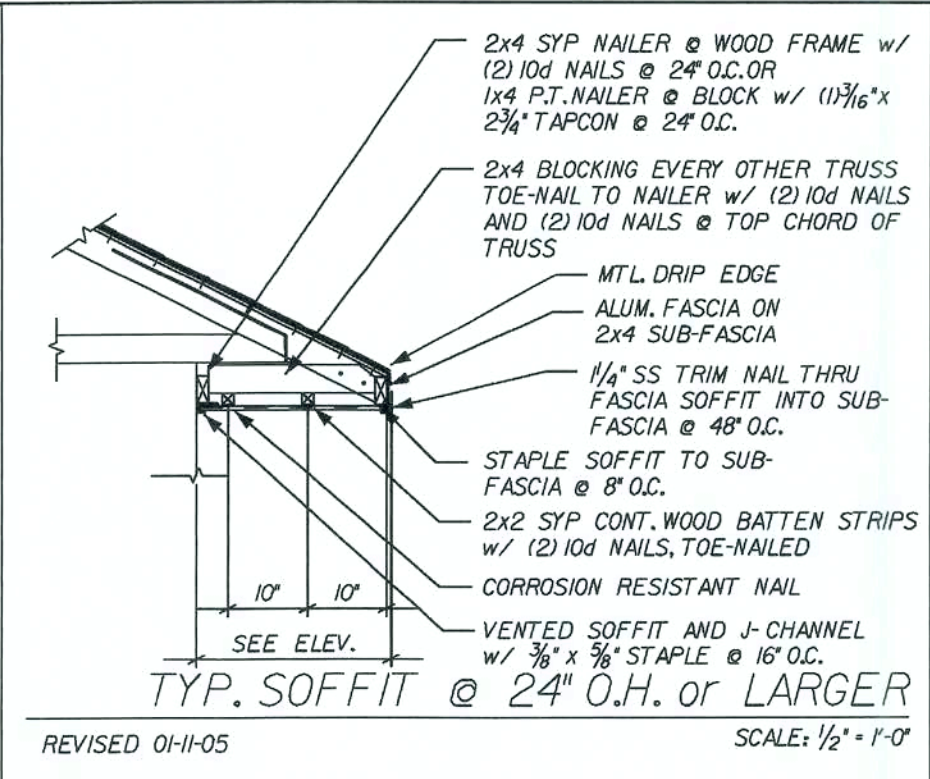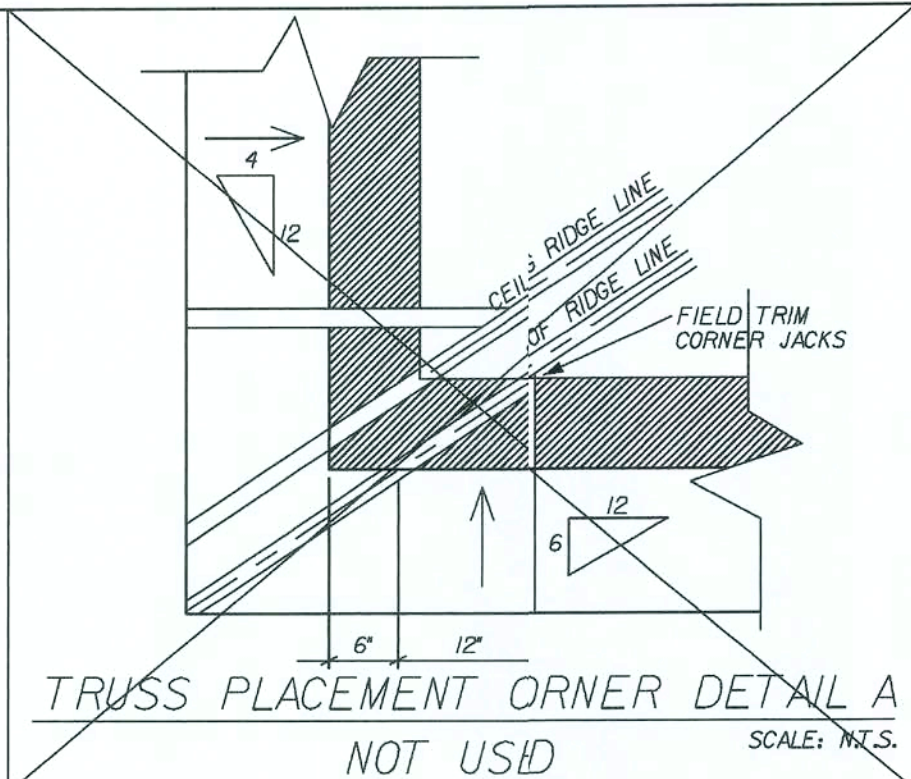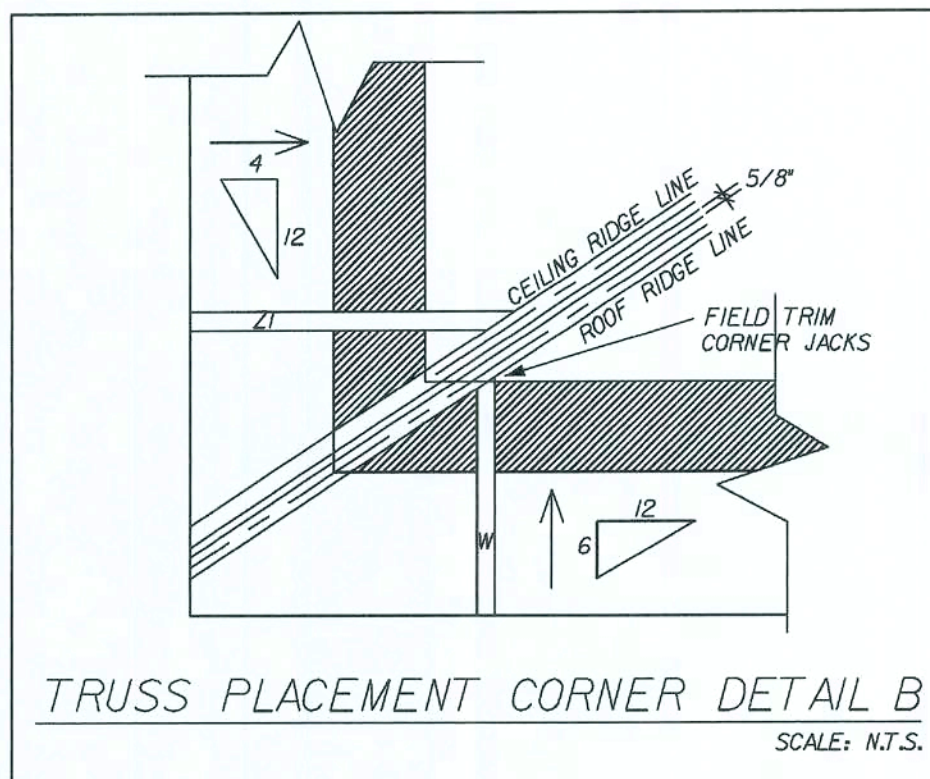

REVISIONS:

Maronda Homes

FLORIDA
4005 MARONDA WAY
SANFORD, FL 32771
(407) 321-0064

THIS STRUCTURE WAS DESIGNED IN ACCORDANCE WITH THE REQUIREMENTS OF THE FLORIDA BUILDING CODE 2004: RESIDENTIAL AND 2006 SUPPLEMENT

PLT/VN/uses_05/ Arlington3/Details/rd_roof.sdr

ROOF STANDARD DETAILS

ARLINGTON 3

DRAWN BY: GARAGE:

RELEASE DATE: 10-08-04

13-5233

Maronda Systems
4005 Maronda Way
Sanford, FL 32771
(407) 321-0064













Elmer Bergman
Elmer Bergman, P.E.
License No. 50158
MAY 29 2008

SHEET:

SDR

PLOT DATE: 14 JAN 2008

FLORIDA BUILDING CODE 2004: RESIDENTIAL

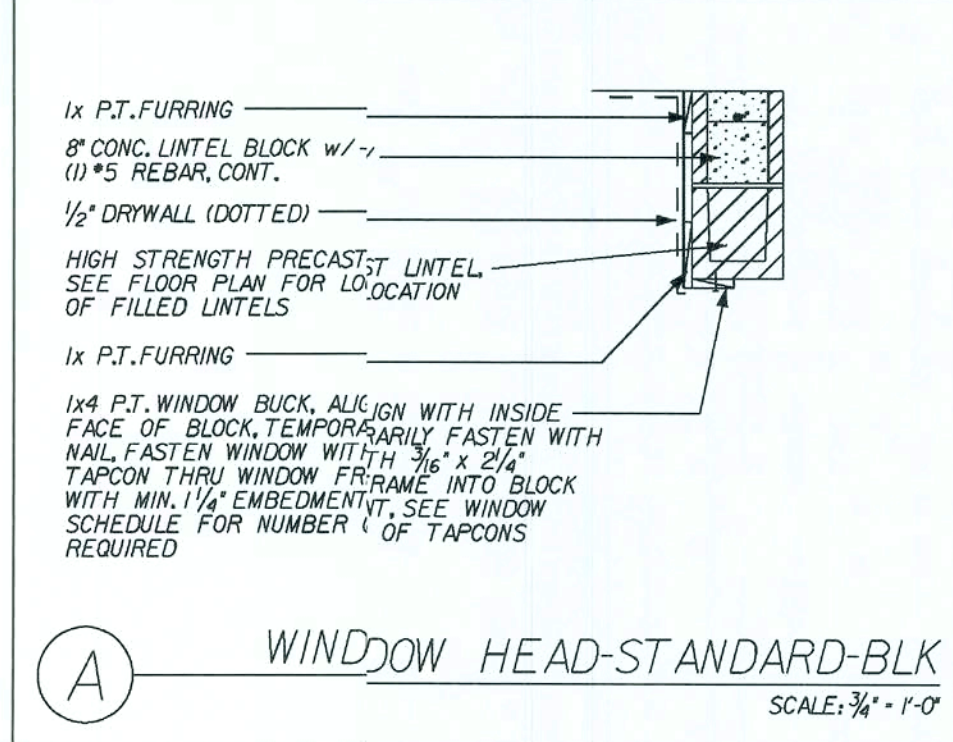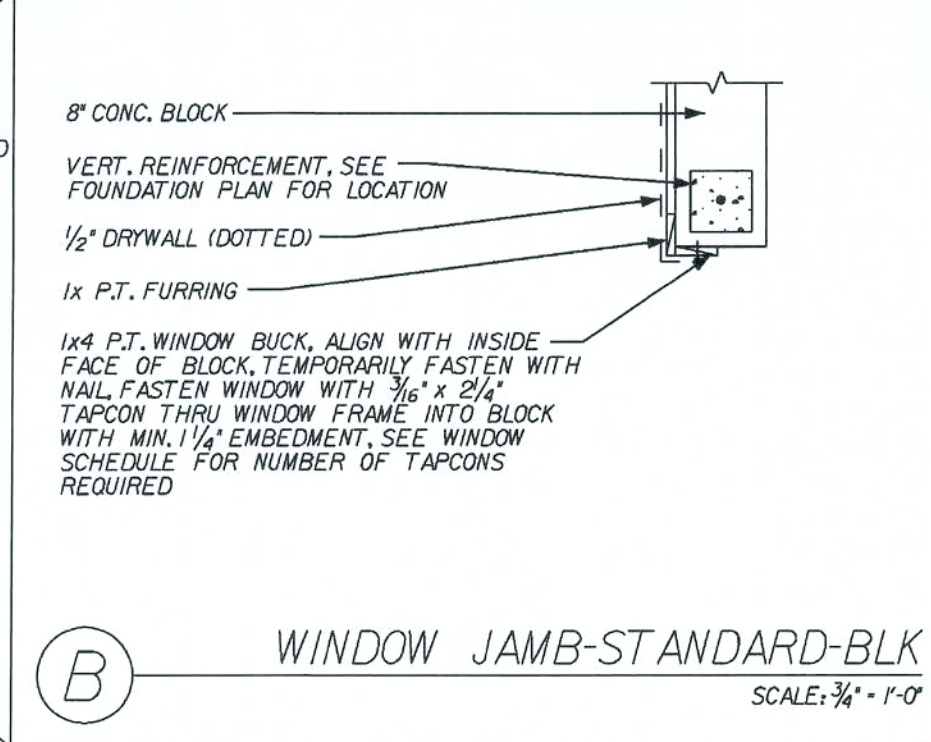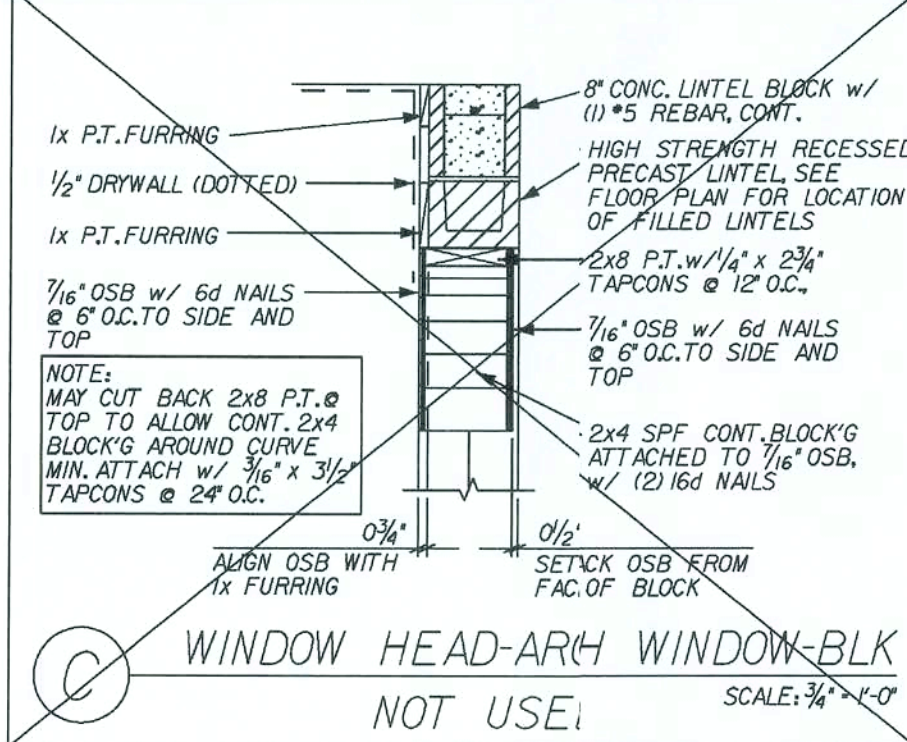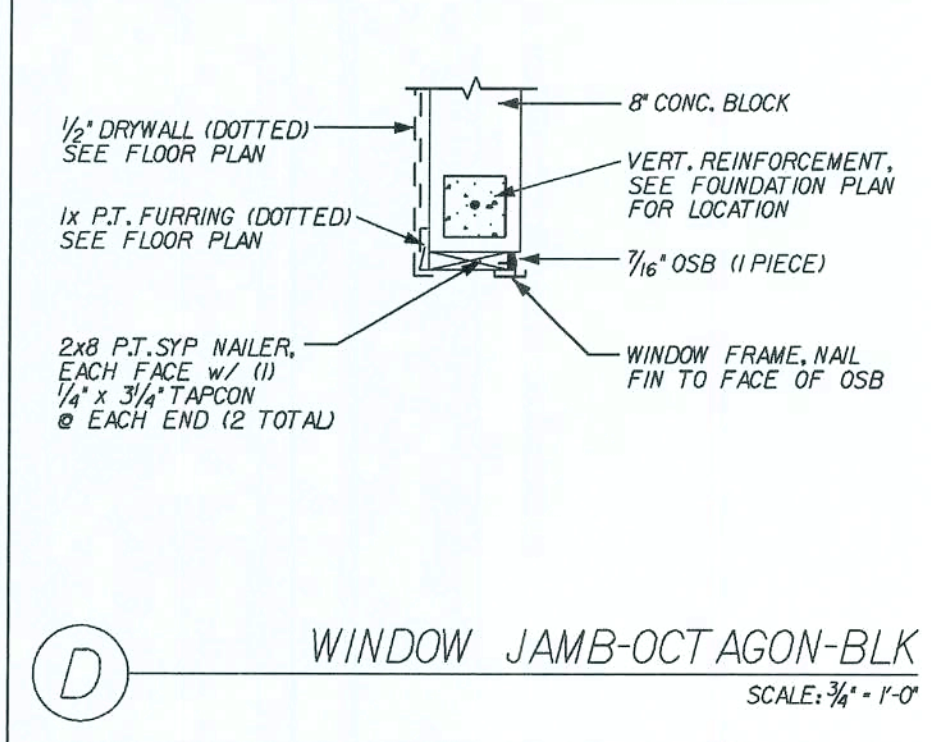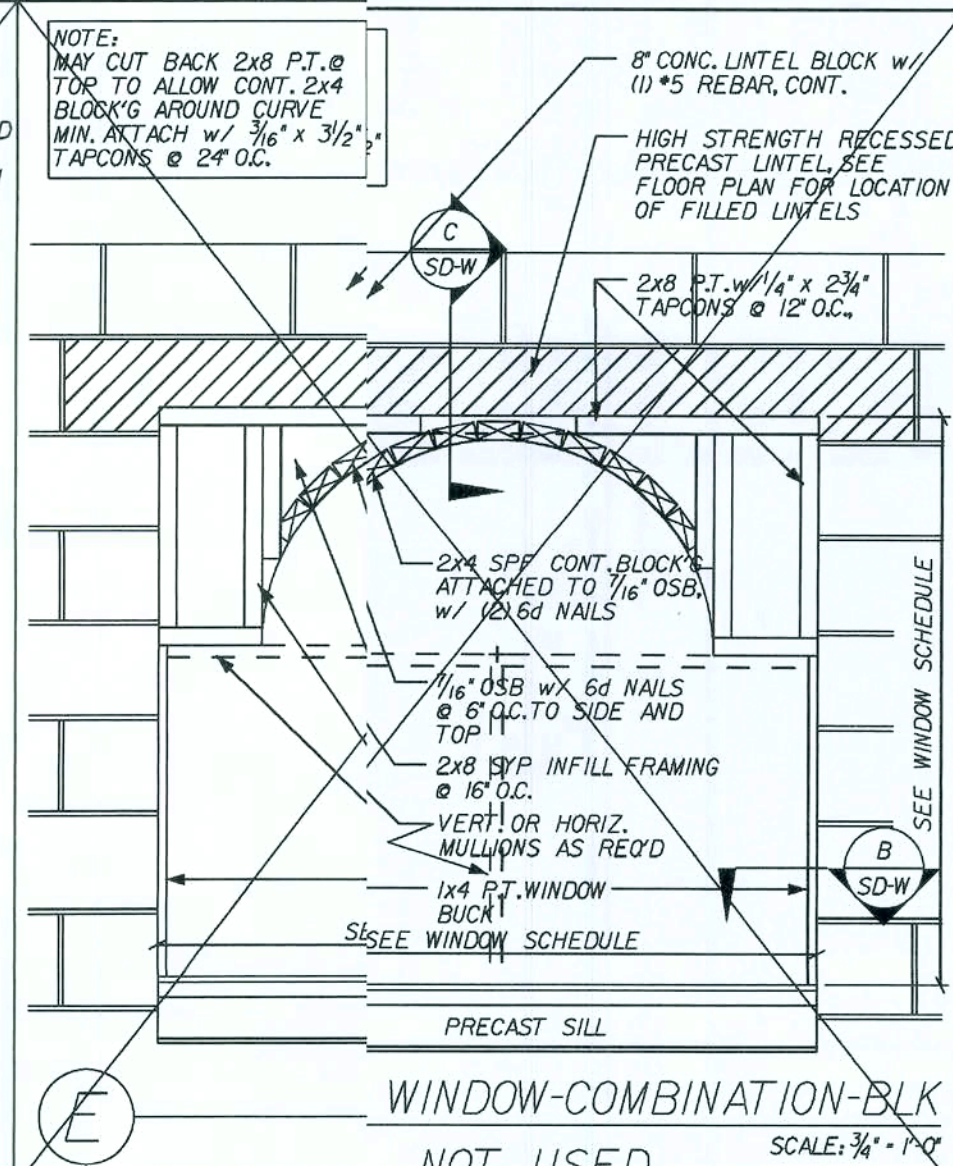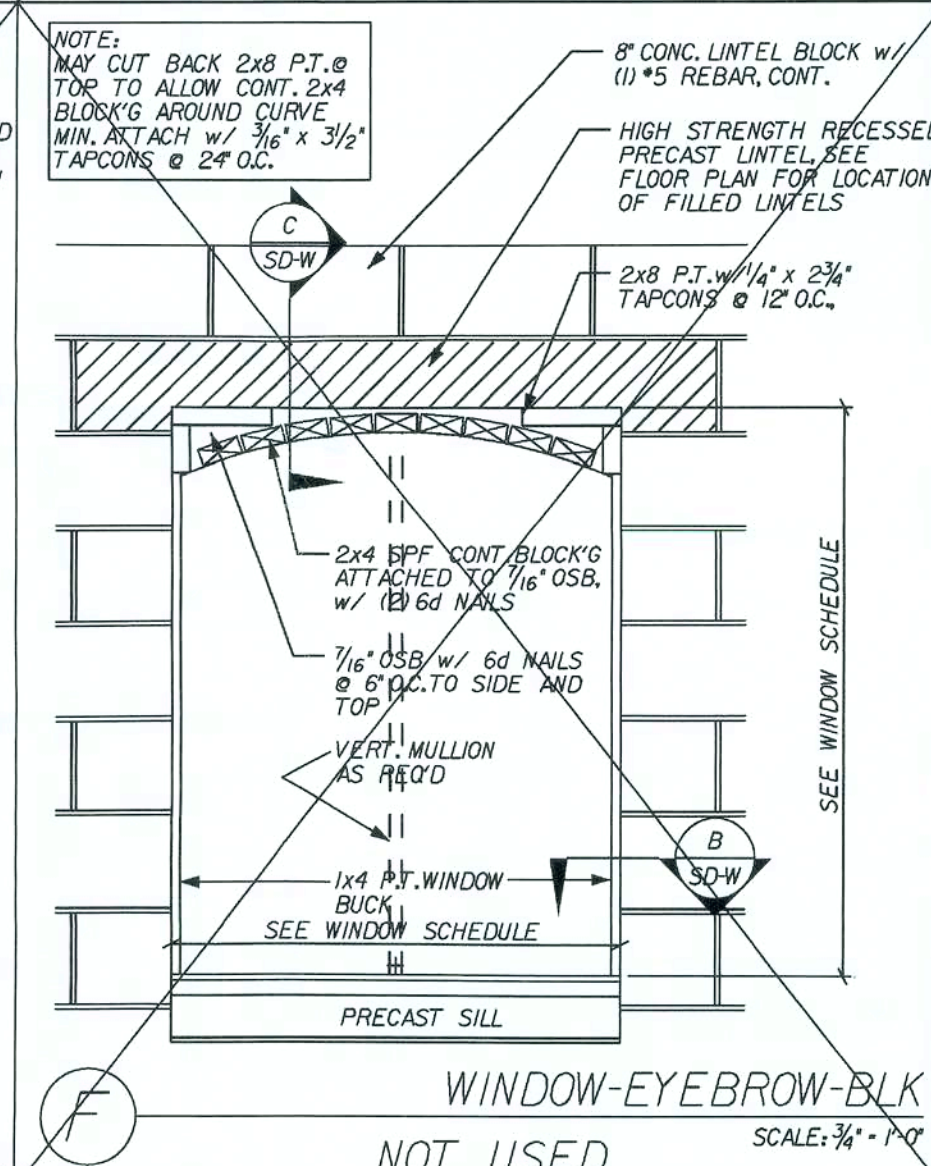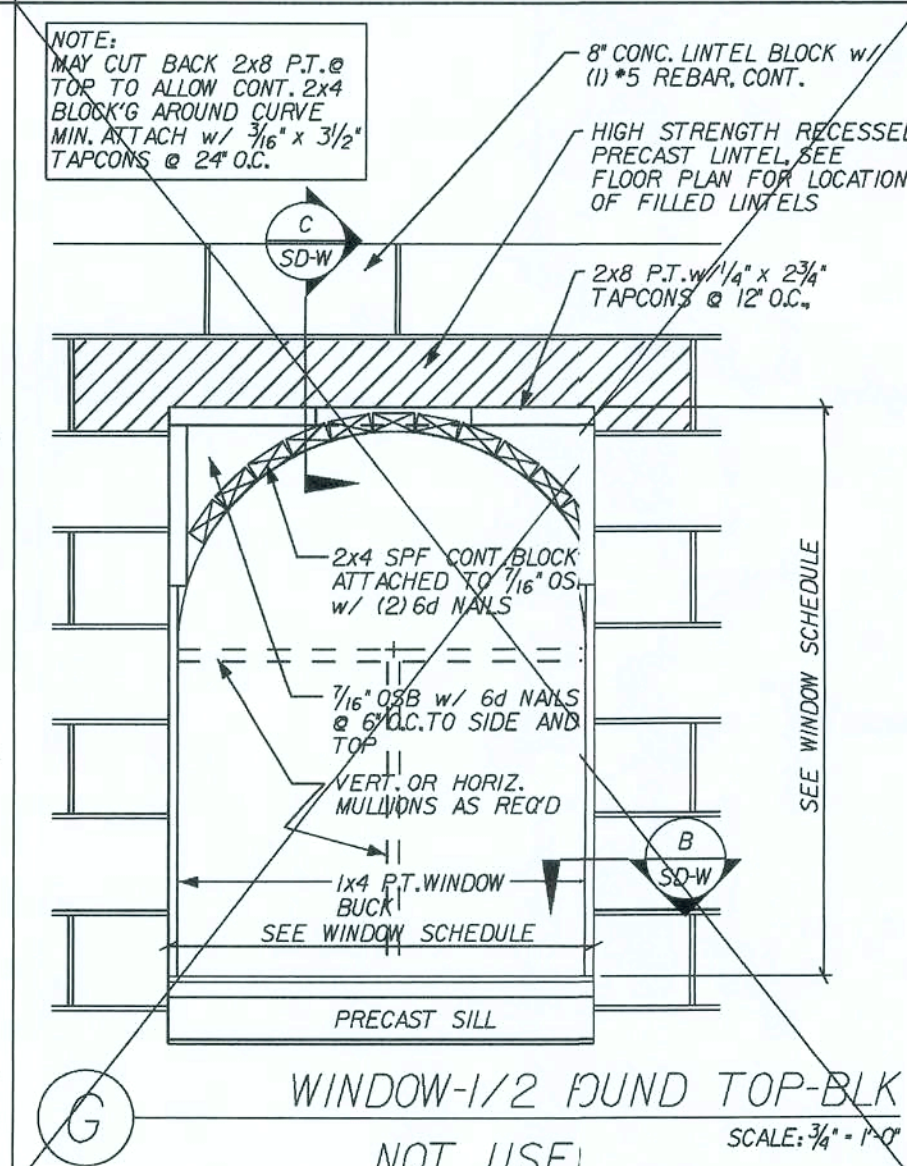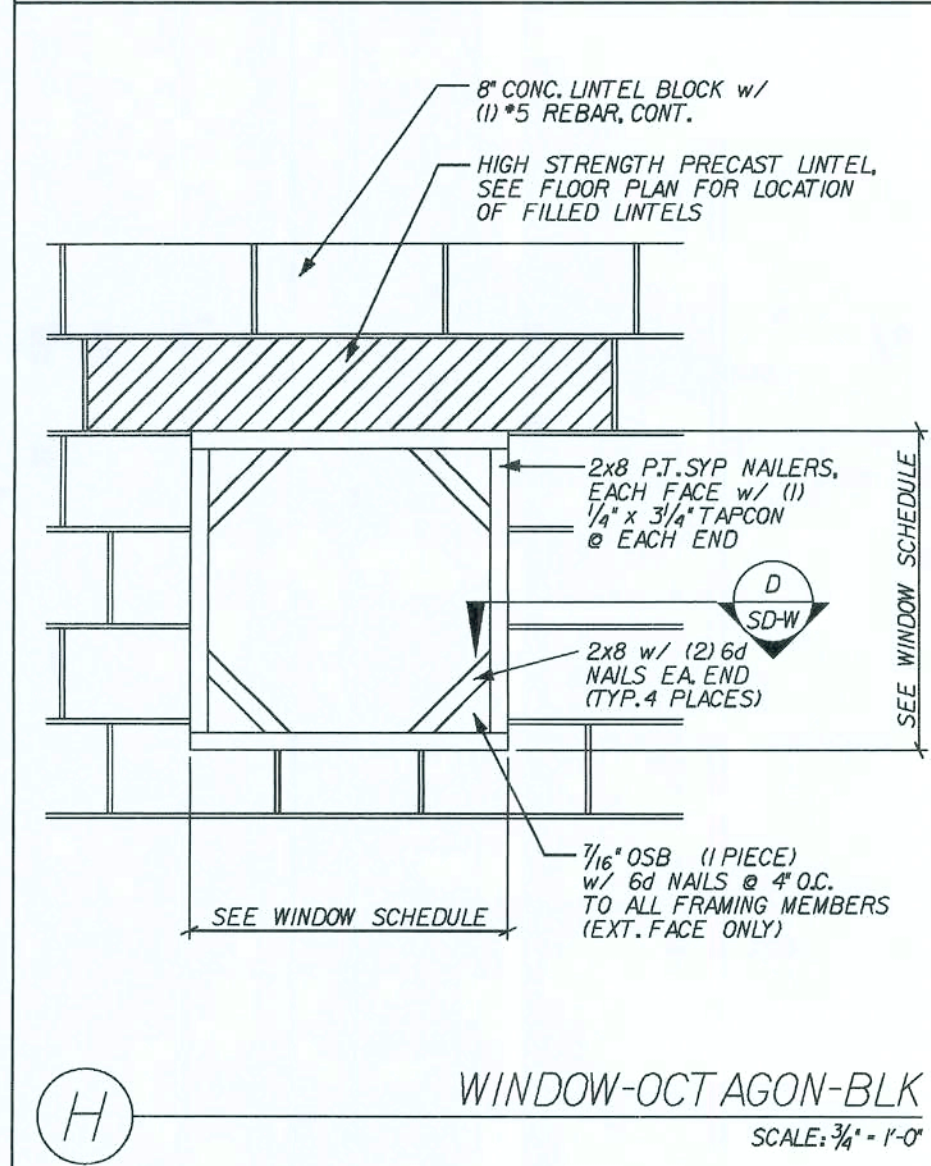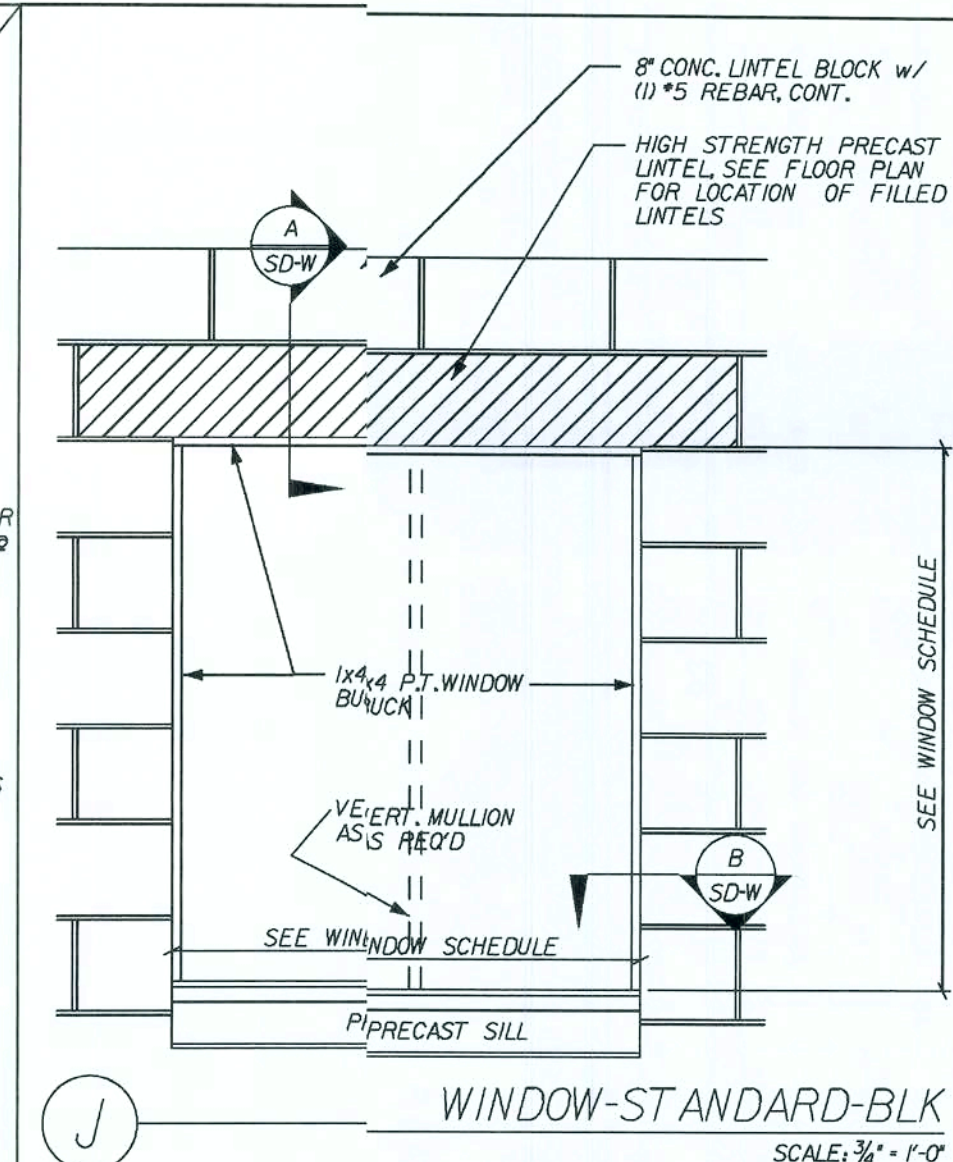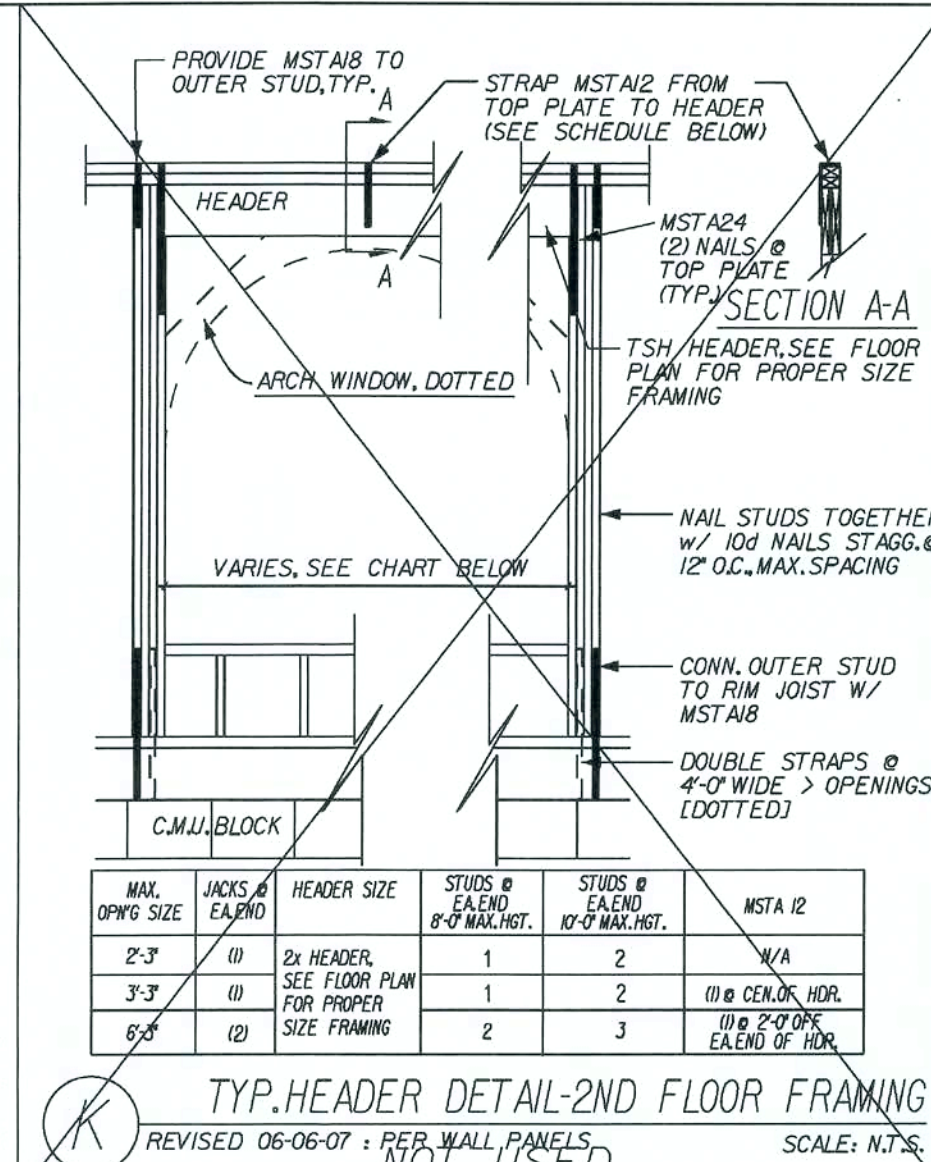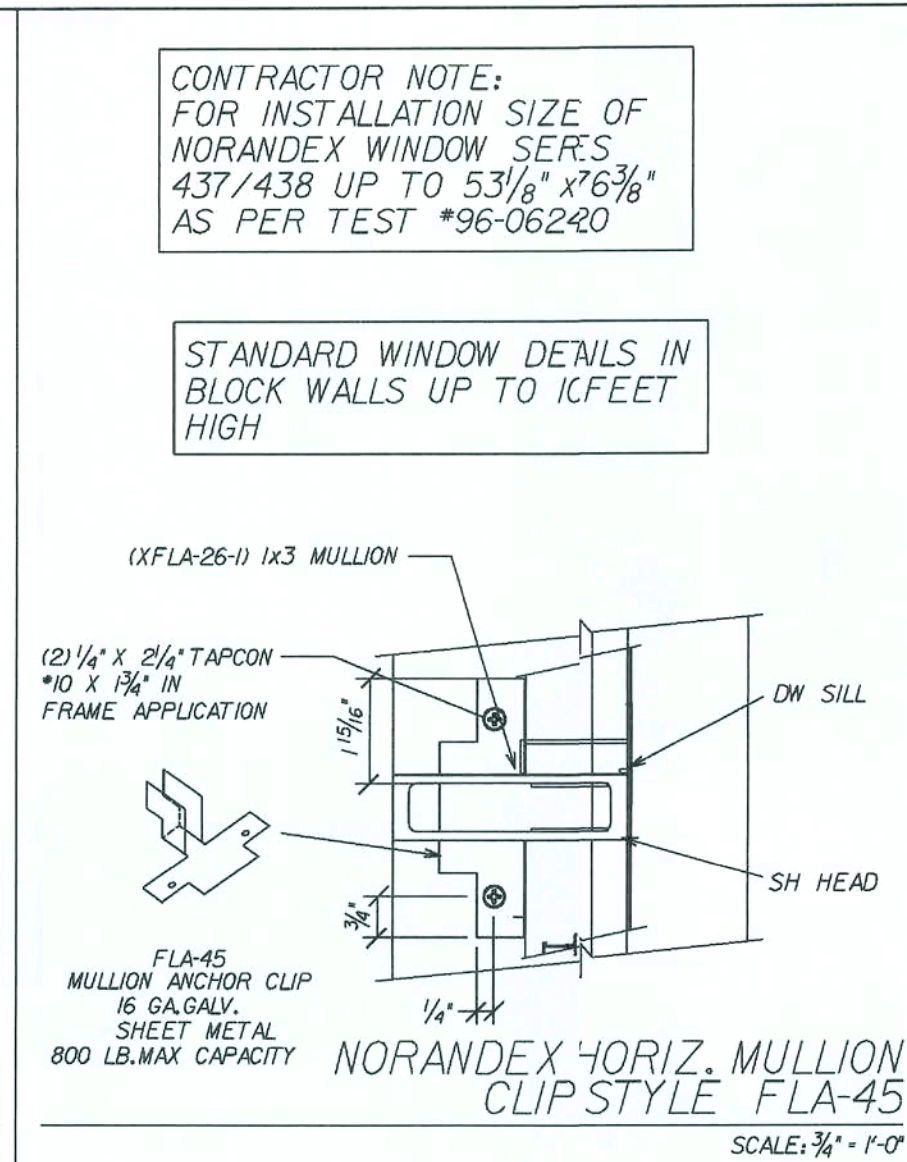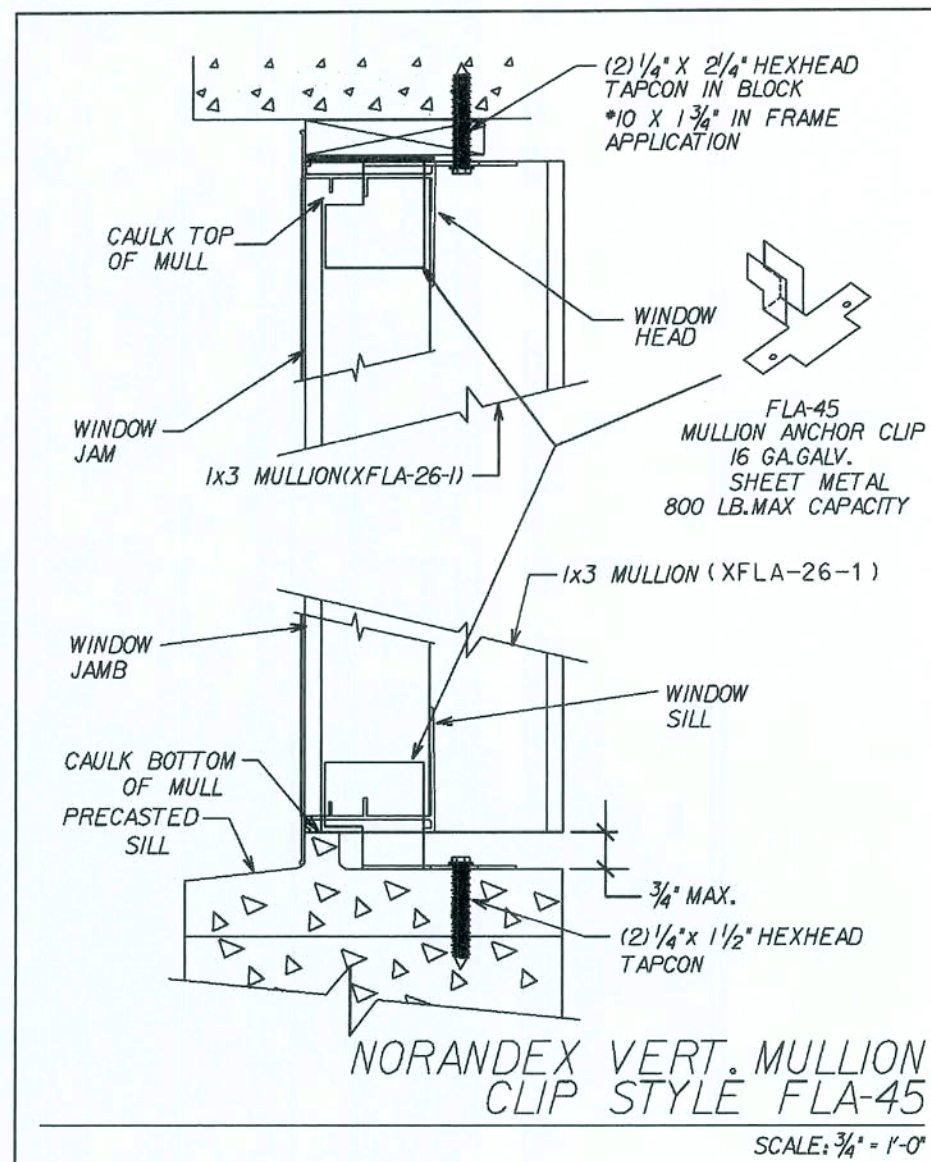

REVISIONS:

COPYRIGHT © 2005 MARONDA HOMES

Maronda Homes

FLORIDA: THIS STRUCTURE WAS DESIGNED IN ACCORDANCE WITH THE REQUIREMENTS OF THE FLORIDA BUILDING CODE, 2004 EDITION, RESIDENTIAL CODE SUPPLEMENT.

4005 MARONDA WAY SANFORD, FL 32771 (407) 321-0064

WINDOWS STANDARD DETAILS

ARLINGTON 3

DRAWN BY: GARAGE: RELEASE DATE: 10-08-04

135234

Maronda Systems
4005 Maronda Way
Sanford, FL 32771
(407) 321-0064



Elmer Bergman, P.E.
License No. 50158





MAY 29 2008

SHEET: SD-W

PLAT DATE: 14 JAN 2008

FLORIDA BUILDING CODE 2004 : RESIDENTIAL

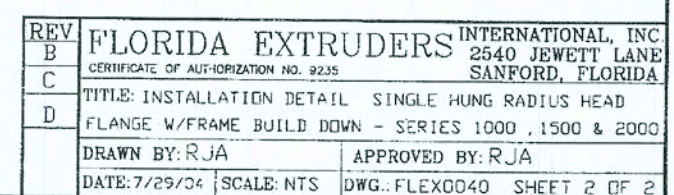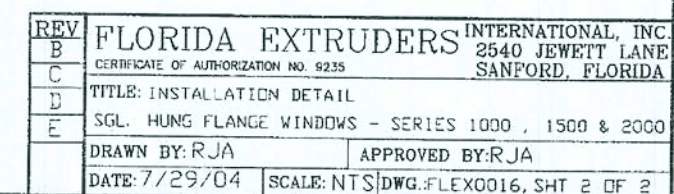

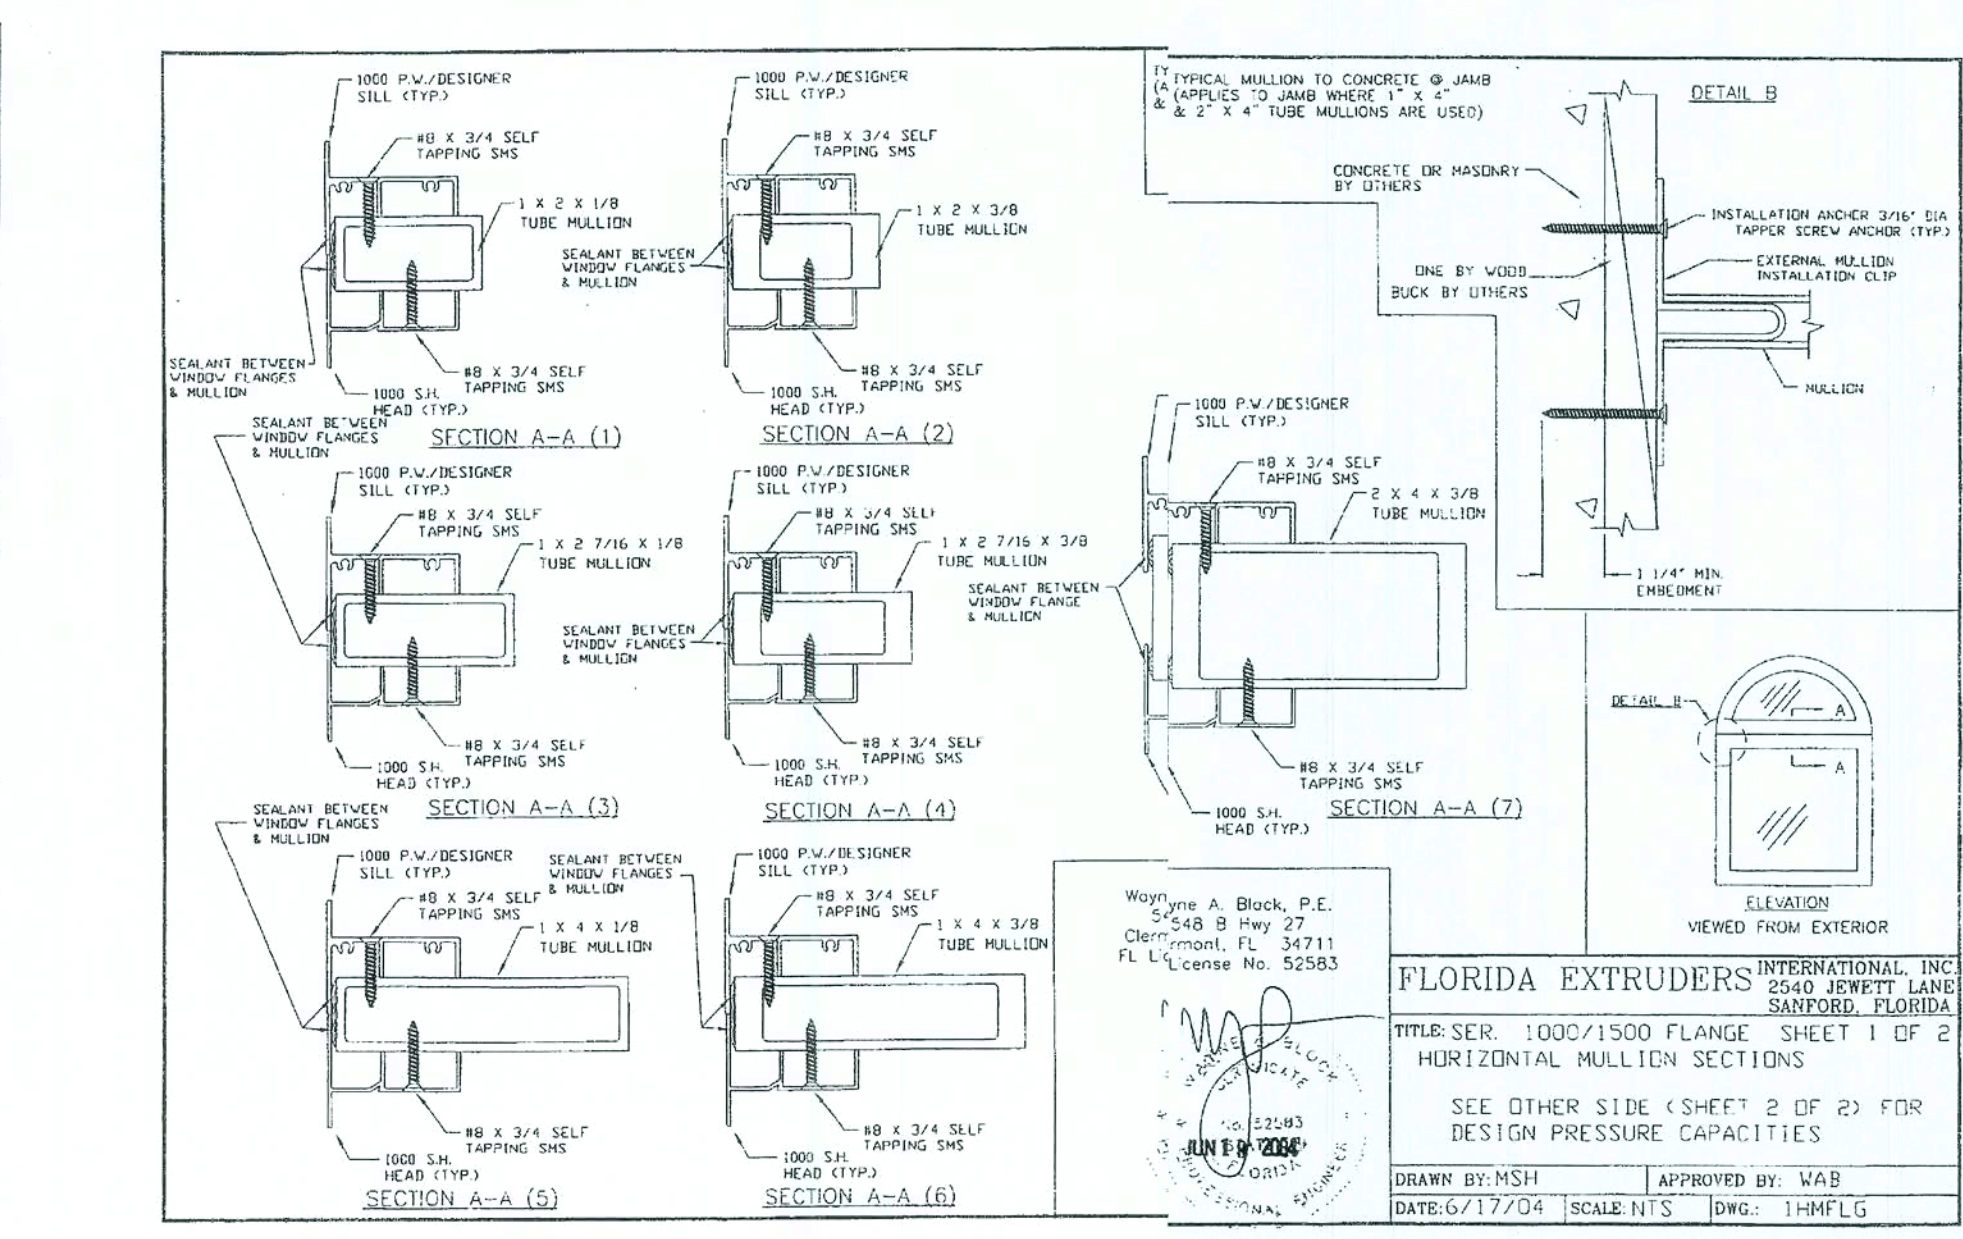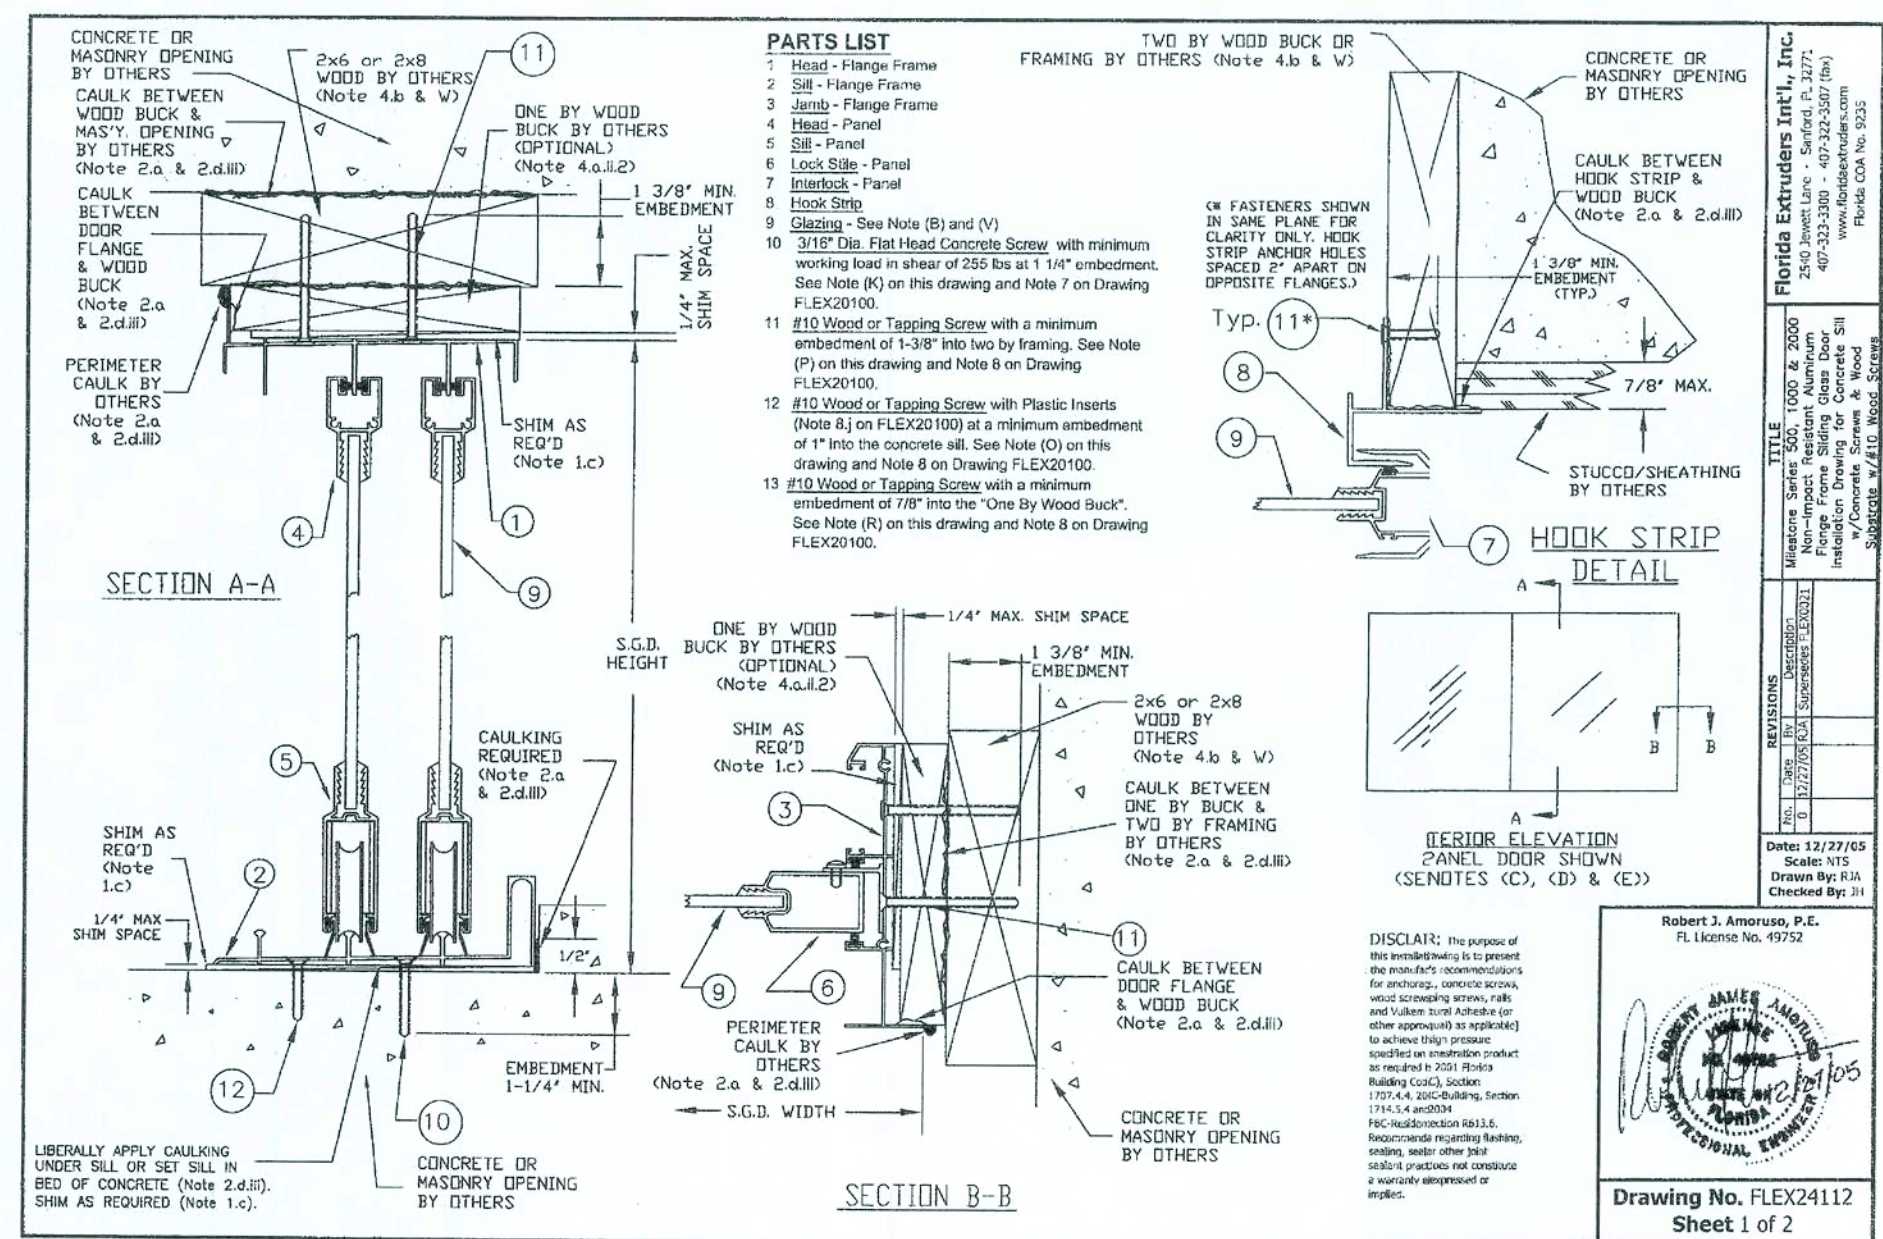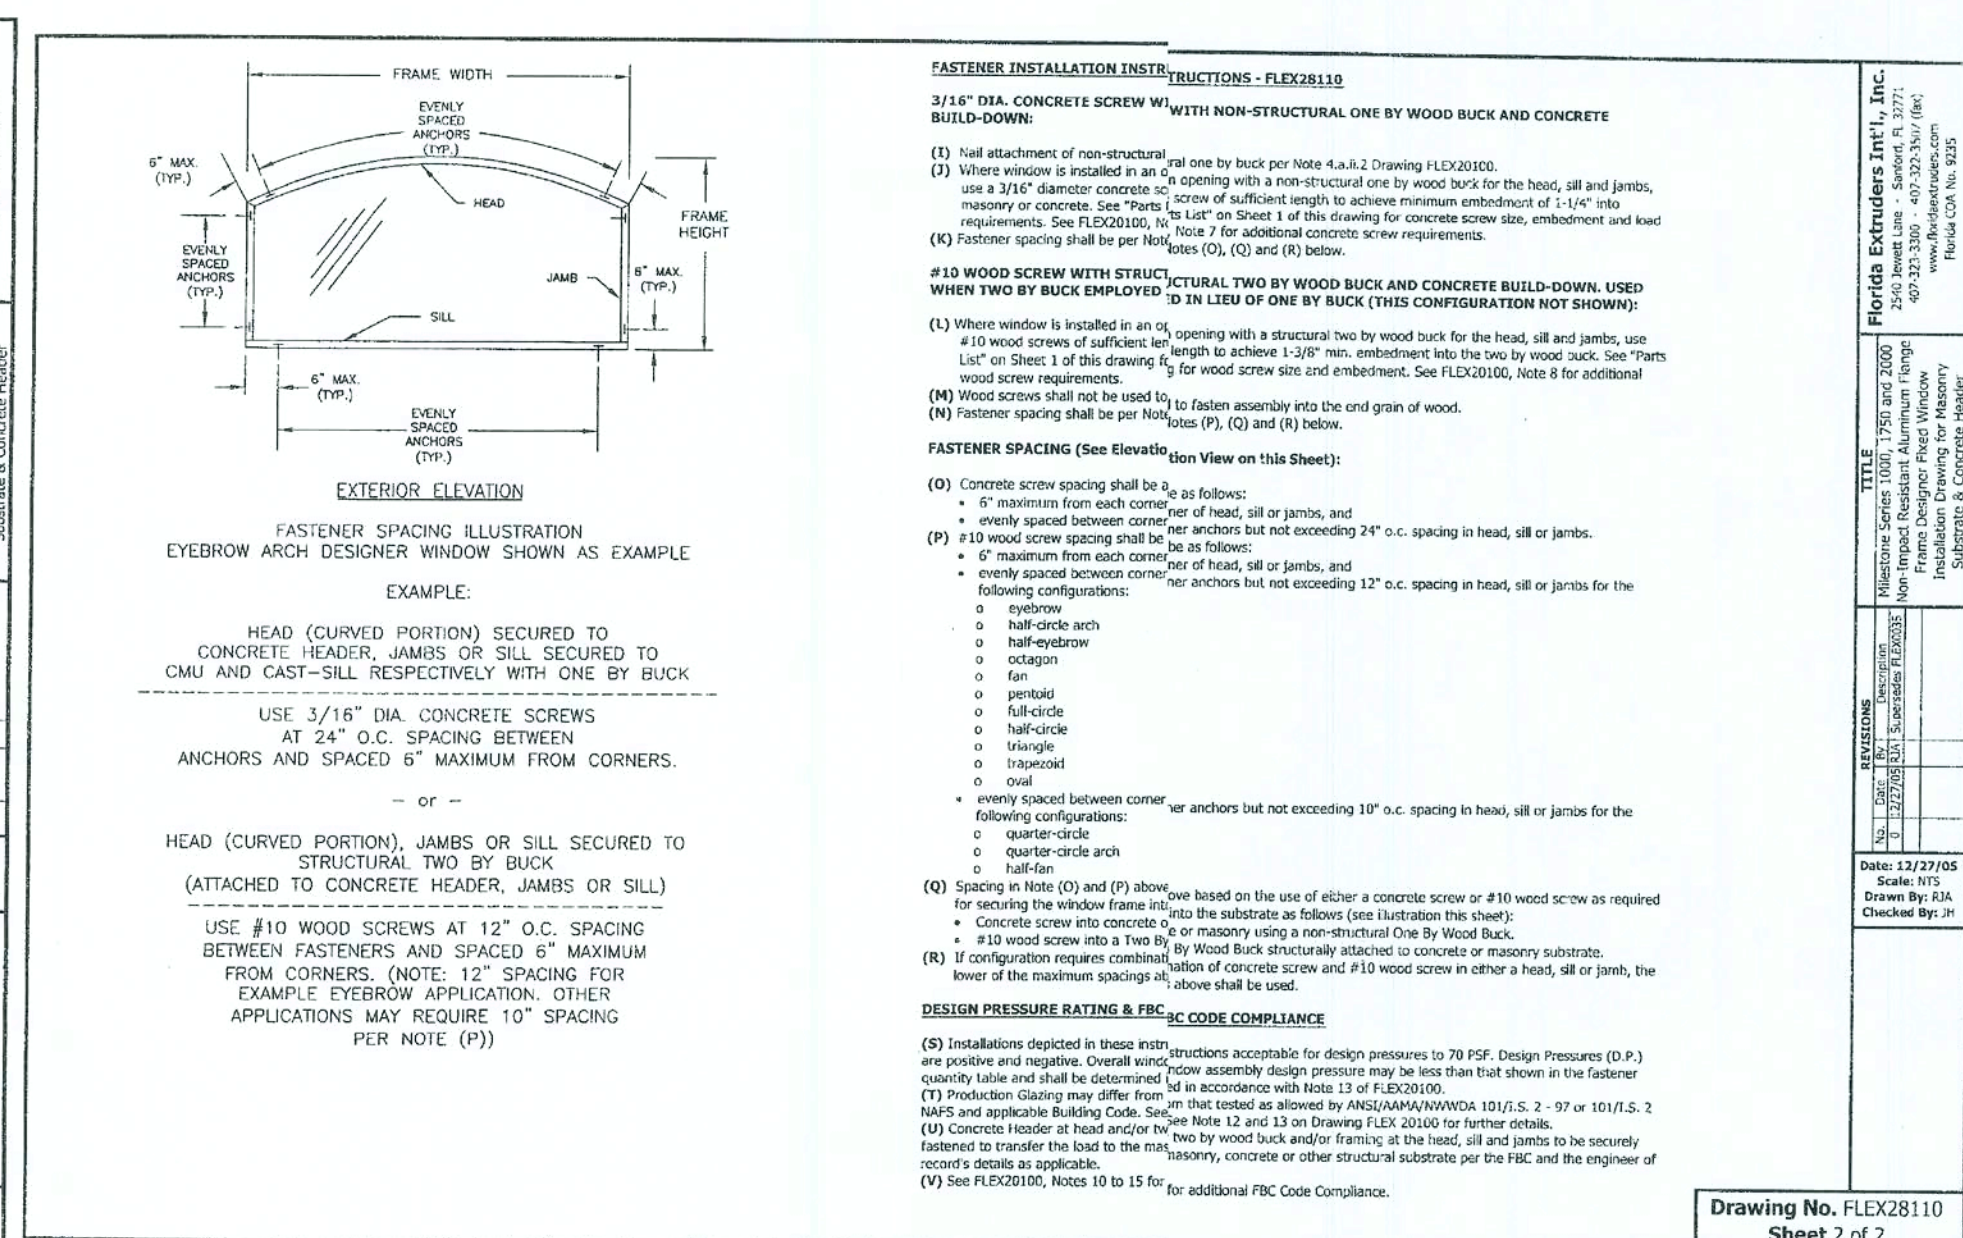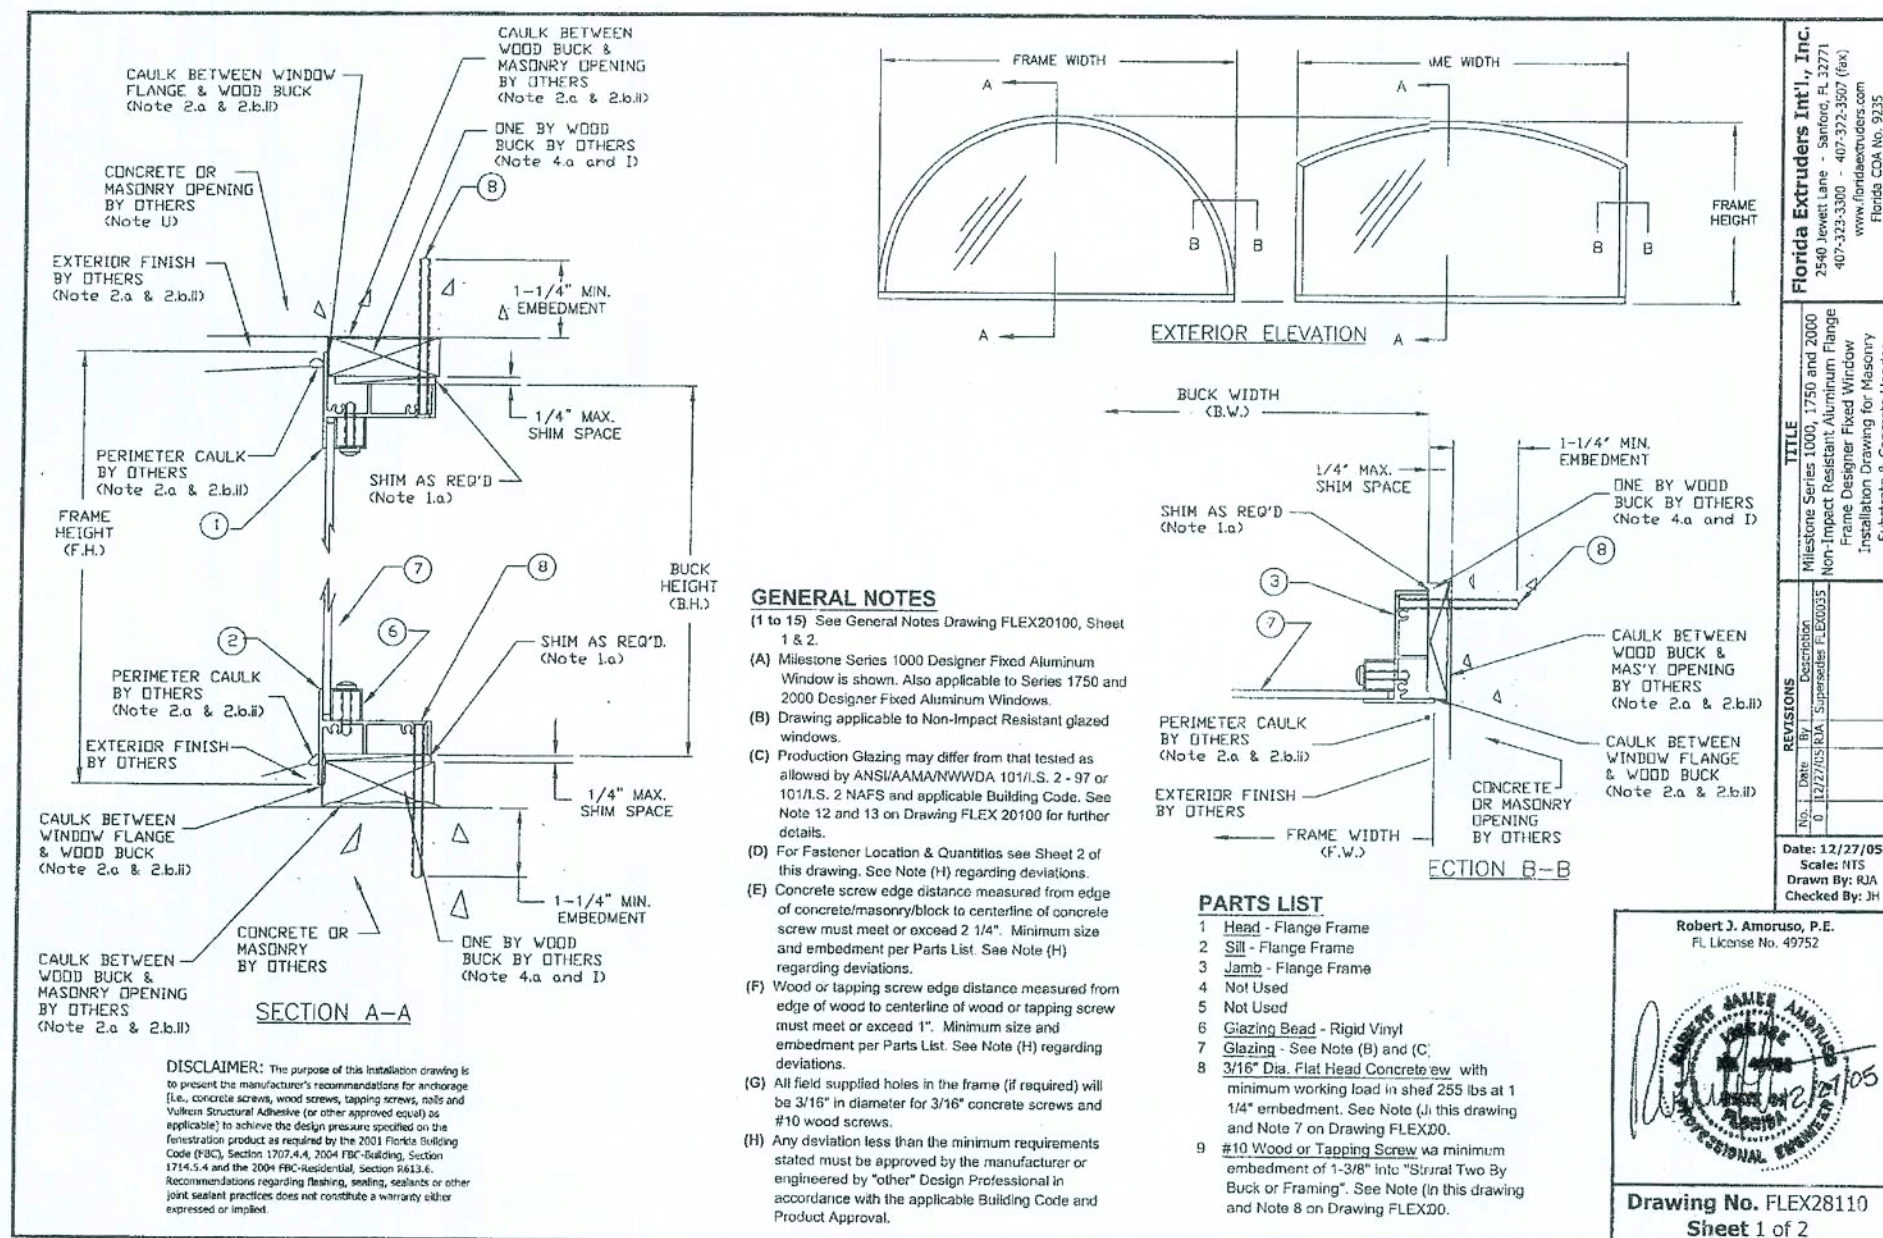

REVISIONS

COPYRIGHT © 2002 MARONDA HOMES

Maronda Homes

4005 MARONDA WAY SANFORD, FLORIDA 32771

RELEASE DATE: 12/27/05

FLORIDA EXTRUDERS
WINDOWS IN BLOCK

SHEET: 2 of 3

General Notes Drawing for Milestone Series 1000, 1500, 2000 and 3000 Non-Impact Resistant Aluminum Window and Patio Sliding Glass Door Installation Details

These notes are provided to ensure proper installation of Florida Extruders Milestone Non-Impact Resistant Aluminum Fenestration Products and must be followed fully. This General Notes drawing shall be used in tandem with the product specific installation drawing.

A) General Assembly Installation Instructions

1) SHIPPING:

- FLANGE FRAME WINDOWS - Shim as required at each installation fastener with load bearing shim. The maximum allowable shim stack to be 1/4".
- FIX FRAME WINDOWS - Shim as required at each installation fastener with load bearing shim. The maximum allowable shim stack to be 1/4". Apply a bead of Vulkem 116 adhesive sealant or approved equal at the fastener location prior to inserting the shim to adhere the shim to the substrate and/or window frame. Full bearing between the shim, substrate and window frame are required.
 - In the case where the nailing option is employed with flange windows, shims can be limited to the location spacing where wood screws are required. It is not imperative that the shim be coincident with the nail.
- SLIDING GLASS DOORS - Shim as required at each installation fastener with load bearing shim. The maximum allowable shim stack to be 1/4". Load bearing shim at sill must be pressure treated wood or plastic and must be completely encapsulated in sealant or set in wet concrete.

2) SEALING BETWEEN FENESTRATION PRODUCT AND SUBSTRATE & SILL SEAM SEALANT (See Disclaimer Statement above):

- GENERAL - SEALANT TYPE (not applicable when a specific brand or type is required)
 - Sealant type shall be chosen based on the substrate manufacturer's recommendation as it relates to materials to be sealed, environmental conditions and intended use.
- WINDOWS - FLANGE FRAME
 - Adhesive Seal - REQUIRED
 - Use Vulkem 116 adhesive sealant or approved equal between window's integral mounting fin and pre-cast concrete sill (or other sill construction) along full length of sill.
 - Application of Vulkem 116 adhesive sealant or approved equal must comply with sealant manufacturer's recommendations.
 - Sealant - RECOMMENDED (see Disclaimer)
 - Use sealant behind window flange at head, sill and jambs.
 - Use sealant for perimeter seal around exterior of flange window mounting fin and to seal heads of installation fasteners.
- WINDOWS - FIX FRAME
 - Adhesive Seal - NOT REQUIRED
 - Sealant - RECOMMENDED (see Disclaimer)
 - Use sealant behind window flange at head, sill and jambs.
 - Use sealant for perimeter seal around exterior of flange window mounting fin and to seal heads of installation fasteners.
- SLIDING GLASS DOORS
 - Adhesive Seal - NOT REQUIRED
 - Mechanically Fastened Corners - REQUIRED
 - Sliding Glass Doors received in "Knock-Down" condition shall have jambs and sill corners sealed with a small joint seam sealant.
 - Sealant - RECOMMENDED (see Disclaimer)
 - Use sealant behind door flange at head & jambs and behind head stop.
 - Liberal application of sealant under sill or set sill in bed of wet concrete. Seal between base corner of sill rider and concrete. Seal at fastener ridges prior to installing fastener and around head after installation.
 - Use sealant for perimeter seal around exterior of door and between track strip & back for pocket doors and to seal heads of installation fasteners.

3) MATERIALS:

- Window and sliding glass door frame material is Aluminum Alloy 6063 T6.
- Concrete Screws shall meet the minimum requirements of Note 7.
- Wood Screws shall meet the requirements of Note 8.
- Tapping (i.e., Sheet Metal) Screws when used in lieu of Wood Screws shall meet the requirements of Note 8.
- Nails shall meet the requirements of Note 9.
- Corrosive Resistance Coatings for installation fasteners shall meet the requirements of Note 5.
- Concrete block or concrete masonry units (CMU) shall meet the requirements of ASTM C90.
- Concrete shall meet the minimum requirements of the Florida Building Code (minimum compressive strength of 2500 psi).

4) BUCKING:

- One by (1x) wood bucking:
 - Applies to all non-structural bucks less than 1 1/2" thickness. Not intended to limit to nominal one by wood buck only.
 - One by wood bucking shall be secured to the substrate (masonry, concrete or structural wood bucking or framing using fasteners suitable for the application).
 - If the product specific installation drawing does not prescribe fastening requirements for the bucking, they shall be followed.
 - If the product specific installation drawing does not prescribe fastening requirements for the bucking, fastening must only be sufficient to maintain position of the bucking during window installation.
 - Installer, builder or design professional of record may specify method to secure one by wood bucking to substrate to facilitate window installation.
- Two by (2x) wood bucking or framing:
 - Applies to all structural wood bucks and/or framing at the head, jamb or sill equal to and greater than 1 1/2" thickness.
 - They shall be securely fastened to transfer the load to the masonry, concrete or other structural substrate per 2001 FBC, Section 1707.4.4, 2004 FBC Building, Section 1711.5.4 and 2004 FBC-Residential, Section R613.6 and/or the engineer of record's details as applicable.

B) General Fastener Installation Instructions

- All installation fasteners must be made of corrosion resistant materials or have a corrosion resistant coating applied suitable for the environment and/or framing material. Where fasteners are used in pressure-preservative treated wood, the wood supplier shall be consulted for recommendation of fasteners compatible with the pressure-preservative treatment process used.
- All fields supplied holes in the frame (if required) will be as follows:
 - 5/32" diameter for all #8 wood or tapping screws.
 - 3/16" in diameter for all #10 wood or tapping screws and 3/16" diameter concrete screws.
 - No. 29 size drill bit for 0.131" shank diameter nails.
 - No. 33 size drill bit for 0.113" shank diameter nails.
- Concrete Screws (For attachment to masonry or concrete substrate):
 - Shall be "Flat" head unless otherwise indicated.
 - Shall have a maximum nominal diameter of 3/16" unless otherwise indicated.
 - Shall have a minimum embedment of 1 1/4" into the concrete, masonry or concrete block or masonry unit (CMU) receiving the point unless otherwise noted.
 - Shall have an allowable working load in shear as noted on the "Parts List" on the product specific installation drawing.
 - Working load is defined as the ultimate load determined by test divided by 4 as determined and published by the concrete screw's manufacturer.
 - If the allowable shear load exceeds the above minimum, required number of fasteners shown on the installation drawings CANNOT be decreased.
 - If the allowable shear load is less than the above minimum, additional site engineering analysis, meeting the building code and acceptable to the Authority Having Jurisdiction (AHJ) will be required.
 - Concrete screws shall be of sufficient length so that the minimum embedment into the receiving substrate (member receiving the point) is met.
 - Minimum Edge Distance of concrete screw fasteners shall be 7/16" from the edge of the substrate for a 3/16" diameter concrete screw.

DISCLAIMER

The purpose of this installation drawing is to present the manufacturer's recommendations for anchorage [i.e., concrete screws, wood screws, tapping screws, nails and Vulkem Structural Adhesive (or other approved equal)] to achieve the design pressure specified on the fenestration product as required by the 2001 Florida Building Code (FBC), Section 1707.4.4, 2004 FBC-Building, Section 1714.5.4 and the 2004 FBC-Residential, Section R613.6. Recommendations regarding flashing, sealing, sealants or other joint sealant practices does not constitute a warranty either expressed or implied.

NOTE ON PE SEALING

Original drawings with two sheets (pages) are reproduced on one sheet front and back. When reproduced this way, they are sealed on the first (front) sheet only. In response to Robert Amoroso's inquiry to the Florida Board of Professional Engineers, the FBPE at their meeting on June 20, 2002 responded that in such circumstances, it is acceptable for the sealing PE to only sign, date and seal the front sheet of the drawing when printed on the front and back. This was documented by letter to Robert Amoroso dated July 31, 2002 from the Office of the Attorney General, State of Florida.

Robert J. Amoroso, P.E.
FL License No. 49752



Drawing No. FLEX20100
Sheet 1 of 2

FASTENER LOCATION TABLE (see Elevation View, Sheet 1)

Series	Size Code	Frame Width and Height		Fastener Screw Location	
		Width	Height (Full Radius)	Head (No. 10 WS)	Jambs (No. 10 WS or Concrete Screw)
1000/1500/2000	12	19 1/8	26 13/16	28 5/16	A, B, C, D, E, F, G, H, I
1000/1500/2000	13	19 1/8	39 3/16	40 11/16	A, B, C, D, E, F, G, H, I
1000/1500/2000	14	19 1/8	51 7/16	52 15/16	A, B, C, D, E, F, G, H, I
1000/1500/2000	14S	19 1/8	57 1/16	58 9/16	A, B, C, D, E, F, G, H, I
1000/1500/2000	15	19 1/8	63 13/16	65 5/16	A, B, C, D, E, F, G, H, I
1000/1500/2000	16	19 1/8	72 13/16	74 5/16	A, B, C, D, E, F, G, H, I, J, K
1000/1500	17	19 1/8	84	84	A, B, C, D, E, F, G, H, I, J, K
1000/1500	18	19 1/8	88 5/16	88 5/16	A, B, C, D, E, F, G, H, I, J, K, Y, Z
1000/1500/2000	110	26 1/2	27 7/16	29 9/16	A, B, C, D, E, F, G, H, I
1000/1500/2000	112	26 1/2	36 13/16	41 15/16	A, B, C, D, E, F, G, H, I
1000/1500/2000	114	26 1/2	52 1/16	54 3/16	A, B, C, D, E, F, G, H, I
1000/1500/2000	114S	26 1/2	57 11/16	59 13/16	A, B, C, D, E, F, G, H, I
1000/1500/2000	116	26 1/2	64 7/16	66 9/16	A, B, C, D, E, F, G, H, I
1000/1500/2000	116S	26 1/2	73 7/16	75 9/16	A, B, C, D, E, F, G, H, I, J, K
1000/1500	117	26 1/2	84	84	A, B, C, D, E, F, G, H, I, J, K
1000/1500	117	26 1/2	87 3/16	87 3/16	A, B, C, D, E, F, G, H, I, J, K, Y, Z
1000/1500/2000	312	30 1/2	27 7/16	30 11/16	A, B, C, D, E, F, G, H, I
1000/1500/2000	313	30 1/2	40 13/16	42 29/48	A, B, C, D, E, F, G, H, I
1000/1500/2000	314	30 1/2	52 37/96	54 41/48	A, B, C, D, E, F, G, H, I
1000/1500/2000	314S	30 1/2	58 1/96	60 23/48	A, B, C, D, E, F, G, H, I
1000/1500/2000	315	30 1/2	64 73/96	67 11/48	A, B, C, D, E, F, G, H, I
1000/1500/2000	316	30 1/2	73 73/96	76 11/48	A, B, C, D, E, F, G, H, I, J, K
1000/1500	317	30 1/2	84 1/96	83 47/48	A, B, C, D, E, F, G, H, I, J, K
1000/1500	317	30 1/2	90 1/8	89 47/48	A, B, C, D, E, F, G, H, I, J, K, Y, Z
1000/1500/2000	23	37	28 5/16	31 5/16	A, B, C, D, E, F, G, H, I
1000/1500/2000	24	37	40 11/16	43 11/16	A, B, C, D, E, F, G, H, I
1000/1500/2000	24S	37	52 15/16	55 15/16	A, B, C, D, E, F, G, H, I
1000/1500/2000	245	37	58 9/16	61 9/16	A, B, C, D, E, F, G, H, I
1000/1500/2000	25	37	65 5/16	68 5/16	A, B, C, D, E, F, G, H, I
1000/1500/2000	26	37	74 5/16	77 5/16	A, B, C, D, E, F, G, H, I, J, K
1000/1500	27	37	84	84	A, B, C, D, E, F, G, H, I, J, K
1000/1500	27	37	90	88 5/16	A, B, C, D, E, F, G, H, I, J, K, Y, Z
1000/1500/2000	482	48	29 7/32	33 7/8	A, B, C, D, E, F, G, H, I
1000/1500/2000	483	48	41 19/32	45 25/48	A, B, C, D, E, F, G, H, I
1000/1500/2000	484	48	53 27/32	57 37/48	A, B, C, D, E, F, G, H, I
1000/1500/2000	484S	48	59 15/32	63 19/48	A, B, C, D, E, F, G, H, I
1000/1500/2000	485	48	66 7/32	70 7/48	A, B, C, D, E, F, G, H, I
1000/1500/2000	486	48	75 7/32	79 7/48	A, B, C, D, E, F, G, H, I, J, K
1000/1500	487	48	84	84 1/12	A, B, C, D, E, F, G, H, I, J, K
1000/1500	487	48	90	90 1/12	A, B, C, D, E, F, G, H, I, J, K, Y, Z
1000/1500/2000	32	53 1/8	29 21/32	34	A, B, C, D, E, F, G, H, I
1000/1500/2000	33	53 1/8	42 1/32	46 3/8	A, B, C, D, E, F, G, H, I
1000/1500/2000	34	53 1/8	54 9/32	58 5/8	A, B, C, D, E, F, G, H, I
1000/1500/2000	34S	53 1/8	59 29/32	64 1/4	A, B, C, D, E, F, G, H, I
1000/1500/2000	35	53 1/8	66 21/32	71	A, B, C, D, E, F, G, H, I
1000/1500/2000	36	53 1/8	75 21/32	80	A, B, C, D, E, F, G, H, I, J, K
1000/1500	n/a	n/a	n/a	n/a	n/a
2000	37	53 1/8	90	90	A, B, C, D, E, F, G, H, I, J, K, Y, Z

FASTENER INSTALLATION INSTRUCTIONS - FLEX22110

3/16" DIA. CONCRETE SCREW WITH NON-STRUCTURAL ONE BY WOOD BUCK:

(I) Where window is installed in an opening with a non-structural one by wood buck for the jambs and masonry or concrete sill, installation is as follows:

- At the jambs, use a 3/16" diameter concrete screw of sufficient length to achieve minimum embedment of 1-1/4" into masonry or concrete. See "Parts List" on Sheet 1 of this drawing for concrete screw size, embedment and load requirements. See FLEX20100, Note 7 for additional concrete screw requirements.
- At the sill, apply a Structural Adhesive Sealant for the full length of the sill meeting the requirements of Note 2.b.i on FLEX 20100.

(J) See fastener installation table on this sheet for concrete screw locations in jambs and additional installation requirements.

#10 WOOD SCREW WITH (1) STRUCTURAL BUILD-DOWN FOR RADIUS HEAD, (2) OPTIONAL STRUCTURAL TWO BY WOOD BUCK AND (3) OPTIONAL ONE BY WOOD BUCK AT HEAD AND/OR JAMBS (SECTION A-A ALTERNATE ILLUSTRATES THIS OPTION FOR HEAD, SIMILAR FOR SECTION B-B AT JAMB):

(K) Where window is installed in an opening with a (1) structural build-down for radius head, (2) optional structural two by wood buck and (3) optional one by wood buck at head and/or jambs, installation is as follows:

- For structural build-down at the head and/or two by wood buck at the head and/or jambs as applicable, use #10 wood screws of sufficient length to achieve 1-3/8" min. embedment into the two by wood buck and/or structural build-down. See "Parts List" on Sheet 1 of this drawing for wood screw size and embedment. See FLEX20100, Note 8 for additional wood screw requirements.
- For one by wood buck used in conjunction with a structural two by wood buck at the head and/or jambs as applicable use #10 wood screws of sufficient length to achieve 1-3/8" min. embedment into the two by wood buck. See "Parts List" on Sheet 1 of this drawing for wood screw size and embedment. See FLEX20100, Note 8 for additional wood screw requirements.
- At the sill, apply a Structural Adhesive Sealant for the full length of the sill meeting the requirements of Note 2.b.i on FLEX 20100.

(L) If a two by one by wood buck are used together (see Section A-A Alternate, similar for Section B-B), then #10 wood screws of sufficient length to achieve 1-3/8" min. embedment into the two by wood buck will be used and the one by wood buck will be secured to the two by wood buck as required in Note 4.a.ii.2 on drawing FLEX20100.

(M) #10 wood screws shall be installed at all factory applied installation fastener hole locations where applicable.

(N) Wood screws shall not be used to fasten assembly into the end grain of wood.

DESIGN PRESSURE RATING & FBC CODE COMPLIANCE

- If exact window size is not listed in fastener installation table, use fastener locations listed for next larger size.
- Installations depicted in these instructions acceptable for design pressures to 70 PSF for the window sizes shown in the chart. Design Pressures (D.P.) are positive and negative. Overall window assembly design pressure may be less than that shown in the fastener quantity table and shall be determined in accordance with Note 13 of FLEX20100.
- Production Glazing may differ from that tested as allowed by ANSI/AAMA/NWDA 101/I.S. 2, 101/I.S. 2, 101/NAFS or AAMA/NWDA/CSA 101/I.S. 2/A440 and applicable Building Code. See Note 12 and 13 on drawing FLEX20100 for further details.
- Structural build-down at head, two by wood buck and/or framing at the head and jambs to be securely fastened to transfer the load to the masonry, concrete or other structural substrate per the FBC and the engineer of record's details as applicable.
- See FLEX20100, Notes 10 to 15 for additional FBC Code Compliance.

FASTENER LOCATION TABLE NOTES:

- This chart and Notes 1, J, K, L, M and N for use when Radius Head Flange Window is installed in opening with the following attributes:
 - Wood Structural Build-Down at Head, and
 - Masonry/Concrete Substrate and One-By Wood Buck at Jambs.
- Install Radius Head Flange Window using #10 Wood Screws with a 1-3/8" minimum embedment into the structural wood substrate in accordance with Notes K to N in an opening with the following attributes:
 - Wood Structural Build-Down at Head,
 - Optional Structural Two By Buck is installed at the head or jambs, and
 - Optional One By Wood Buck is installed at the head or jambs.
- See Note R regarding structural framing requirements.
- See Sheet 1 for Fastener Location Diagrams.
- Fasteners Y & Z applicable to Series 2000 Size 37 Only. 3/16" Hole must be drilled in field.

Drawing No. FLEX22110
Sheet 2 of 2

SHEET:

3 of 3

FLORIDA EXTRUDERS
WINDOWS IN BLOCK

Maronda Homes

FLORIDA

SAFORD

4005 MARONDA WAY

321-0084

COPYRIGHT © 2002 MARONDA HOMES

PRODUCT APPROVAL INFORMATION SHEET FOR FORDIA

PROJECT NAME: _____ PERMIT # _____

PROJECT ADDRESS: _____

As required by Florida Statute 553.842 and Florida Administrative Code 9B-72.2, Please provide the information and product approval number(s) for the building components listed below, as applicable to the building construction project for the permit number listed above. You should contact your product supplier if you do not know the product approval number for any of the applicable listed products. Information regarding statewide product approval may be obtained at: www.fordia.com.

Category/Subcategory	Manufacturer	Product Description	Limitation of Use	State #	Design Pressures
A. EXTERIOR DOORS					
1. Swingling	Plastpro Inc.	Flberglass Doors	Evaluated for use in location adhering to the Florida Building Code and where pressure requirements as determined by ACSE 7 Minimum Design Loads For Building and Other Structures.	FL 6729J FL 6729.5	+50 / -50 +50 / -50
2. Sliding	Stanton/Norandex Florida Extruders	Sliding Glass Doors	500 72X80 SGD-R4 Milestone 1000 SGD	FL 5979J FL 45J	+50 / -50 +45 / -45
3. Sectional					
4. Roll up	Wayne Dalton	Garage Doors 130 16' 9100 / 5120 8' Garage Doors 140 16' 9100 / 5120 8'	As indicated in evaluation report and installation drawings. Not to be used in HVHZ.	FL 5287J FL 5287.3 FL 9174.4 FL 9174.5	+26.9 / -30.8 +25.9 / -28.8 +43.2 / -49.6 +39.2 / -43.7
B. WINDOWS					
1. Single Hung	H-R Windows Danvid Window Co Florida Extruders	300 Fln Single Hung 341 Flange Frame S.H. Milestone 1000 S.H.	40-17 72x74 H-R4E	FL 5089J FL 2752J FL 42J	+45 / -45 +55 / -55 +45 / -45
2. Horizontal Slider					
3. Casement					
4. Double hung					
5. Fixed	H-R Windows Danvid Window Co Florida Extruders	300 Fln Frame Fixed 341 Flange Frame Fixed Milestone 1000 Fixed	437.438 111X63 F-C601/16 Tempered Gla Flange & Fln	FL 1291.2 FL 2349J FL 44J	+55 / -55 +70 / -70 +45 / -45
6. Awning					
7. Pass-through					
8. Projected					
9. Mullion	H-R Windows Florida Extruders	Mullions Milestone Tube Mull Fln Or Flange	Evaluated for use in location adhering to the Florida Building Code and where pressure requirements as determined by ACSE 7 Minimum Design Loads For Building and Other Structures.	FL 5782 FL 3136-R2	+45 / -45
10. Wind breaker					
11. Dual action					
12. Other					
C. PANEL WALL					
1. Siding	Owen Corning	Norandex - Summit Manor Dbl 4.5 Dutch Lap Reynolds - Easy Street Dbl 4.5 Dutch Lap	This Evaluation is not for use within the FBC HVH or on Education Facilities within the State of Florida. Vinyl Siding is limited to Type V construction as defined in Section 602.5 TYPE V CONSTRUCTION. Type V construction is the type of construction in which the structural elements, exterior walls and interior walls are of any material permitted by this code. Compliance is valid only if the subject profile trade name is current on the VSI Vinyl Siding Certification Program.	FL 920.3 FL 920.7	+NA / -152 +NA / -152
2. Soffit	Alcoa Metal Corp	16" Vented Soffit Quad 4 Aluminum Soffit	For use as soffit only. It for use in HVHZ	FL 4459J	46.71 PSF

Category/Subcategory	Manufacturer	Product Description	Limitation of Use	State #	Design Pressures
D. ROOFING PRODUCTS					
1. Asphalt shingles	Owens Corning	Asphalt Shingle Ridge Vents	This Approval not for use in the HVHZ. All FBGC sections that apply to counties except Broward and Miami-Dade must be followed.	FL 3663 FL 234	
2. Underlayments					
3. Roofing fasteners					
4. Nonstructural metal roof					
5. Built-up roofing					
6. Modified bitumen	Polyglass	Two layer torch down	The max design pressure for the selected assembly shall meet or exceed the Zone I design pressure as determined in accordance with FBC chapter 16.	FL 1654.8 FL 1654.9	
7. Single ply roofing					
8. Roofing tiles					
9. Roofing insulation					
10. Waterproofing					
11. Wood shingles/shakes					
12. Roofing slate					
13. Liquid applied roofing					
14. Cement-adhesive coats					
15. roof tile adhesive					
16. Spray applied polyurethane roof					
17. roof vents	Owens Corning Stamco Inc. Lamanco	Galvanized metal roof vents	This Approval not for use in the HVHZ. All FBGC sections that apply to counties except Broward and Miami-Dade must be followed.	FL 5289J FL 8103J FL 3792.5	
E. SHUTTERS					
1. Storm Panels	Atrium Shutters, Inc. K&D Manufacturing All American Shutters, Inc.	5L Panel Galv. Stl Storm	This product may only be installed on concrete, hollow concrete block or wood substrates. This product is NOT suitable for installation in the High Velocity Hurricane Zone.	FL 5547J FL 2773J FL 393J	50 PSF +47 / -50
F. STRUCTURAL COMPONENTS					
1. Wood connector/anchor	United Steel Products	Anchors, Hangers Etc. Structural Components Wood Connectors	Subject to limitation and installation instructions specified in NOA A 05-0105.05	FL R1, 565, 569, 572, 576, 815, 816, 817, 818, 819, 820, 821, 822, 859, 1247, 1777, 2033, 2620, 3923, 4928, 5631, 6223	
2. Truss plates	Mitek Industries Inc.	Truss Connectors	No Limitation of Use.	FL 2197 RI	
3. Engineered lumber					
4. Railing					
5. Coolers-freezers					
6. Concrete admixtures					
7. Material					
8. Insulation forms					
9. Plastics					
10. Deck-roof					
11. Wall					
12. Sheds					
G. SKYLIGHTS					
1. Skylight					
2. Other					
H. NEW EXTERIOR ENVELOPE PRODUCTS					
1.					
2.					

In addition to completing the above list of manufacturers, product description and State approval number for the products used on this project, it is the Contractor's or Authorized Agent's responsibility to have a legible copy of each manufacturer's printed instructions, along with the list above, on the job site available to the Inspector.

The products listed below did not demonstrate product approval at time of plan review. I understand that before these products can be inspected, they must be submitted for review for code compliance and approved by the Plans Examiner. This form will be revised to include each new product in the categories listed above and will be highlighted to indicate the new products and required information.

Authorized Project Agent: _____ (Contractor or Design Professional) (Print Name) (Signature) _____

Company Name: _____

Mailing Address: _____

City: _____ State: _____ Zip Code: _____

Telephone Number: () _____ Fax Number: () _____

Cell Phone Number: () _____ E-mail Address: _____

REVISIONS:

10-29-07 UPDATE LISTS

01-21-08 UPDATE ROLL UP DOORS

Maronda Homes

FLORIDA

4005 MARONDA WAY SANFORD, FL 321-0064

FLORIDA STRUCTURE WAS DESIGNED IN ACCORDANCE AND MEETS THE REQUIREMENTS OF THE FLORIDA BUILDING CODE 2004: RESIDENTIAL AND 2005, 2006 SUPPLEMENT

PRODUCT APPROVAL

DRAWN BY: _____ GARAGE: _____

RELEASE DATE: _____

SHEET:

PLOT DATE: 21 JAN 2008

DISTINCTION SERIES SMC INSULATED RESIDENTIAL INSULATED FIBERGLASS DOOR IN WOOD FRAME

GENERAL NOTES


1. THE FOLLOWING PRODUCT HAS BEEN EVALUATED FOR COMPLIANCE WITH THE WIND LOADS SPECIFIED IN SECTION 120 OF THE TEXAS DEPARTMENT OF INSURANCE, WINDSTORM RESISTANT CONSTRUCTION GUIDE AND SECTION 103 OF THE TEXAS WINDSTORM INSURANCE ASSOCIATION BUILDING CODE FOR WINDSTORM RESISTANT CONSTRUCTION.
2. WOOD BUCKS BY OTHERS, MUST BE ANCHORED PROPERLY TO TRANSFER LOADS TO THE STRUCTURE.
3. PRODUCT ANCHORS SHALL BE AS LISTED AND SPACED AS SHOWN ON DETAILS. ANCHOR EMBEDMENT TO BASE MATERIAL SHALL BE BEYOND WALL DRESSING OR STUCCO.
4. PRODUCT DOES NOT MEET IMPACT RESISTANCE.
5. DESIGN PRESSURE RATING SHALL BE AS FOLLOWS:
- FOR 6" 8" HIGH DOORS: SEE TABLE 1.
- FOR FRAMES OVER 6" 8" UP TO 8' 0": SEE TABLE 2.

DISTINCTION SMC FIBERGLASS DOOR

DOOR LEAF CONSTRUCTION:
FACE SHEETS: EACH SLAB IS CONSTRUCTED FROM 0.080" THICK FIBERGLASS SKIN.
CORE DESIGN: THE INTERIOR CAVITY OF EACH DOOR IS FILLED WITH RIGID POLYURETHANE.
CONSTRUCTION: THE VERTICAL EDGES OF THE SLAB CONSIST OF GLUED INTERLOCKING FIBERGLASS JOINTS. THE HORIZONTAL EDGES CONSIST OF THE FIBERGLASS SKIN GLUED TO THE WOOD BLOCK AT TOP AND TO THE RIGID PVC FOAM INSERT AT BOTTOM.

TABLE OF CONTENTS

SHEET #	DESCRIPTION
1	GENERAL NOTES, TYPICAL ELEVATIONS
2	CROSS SECTIONS (VERTICAL AND HORIZONTAL)
3	ANCHORING LAYOUT
4	PART LIST

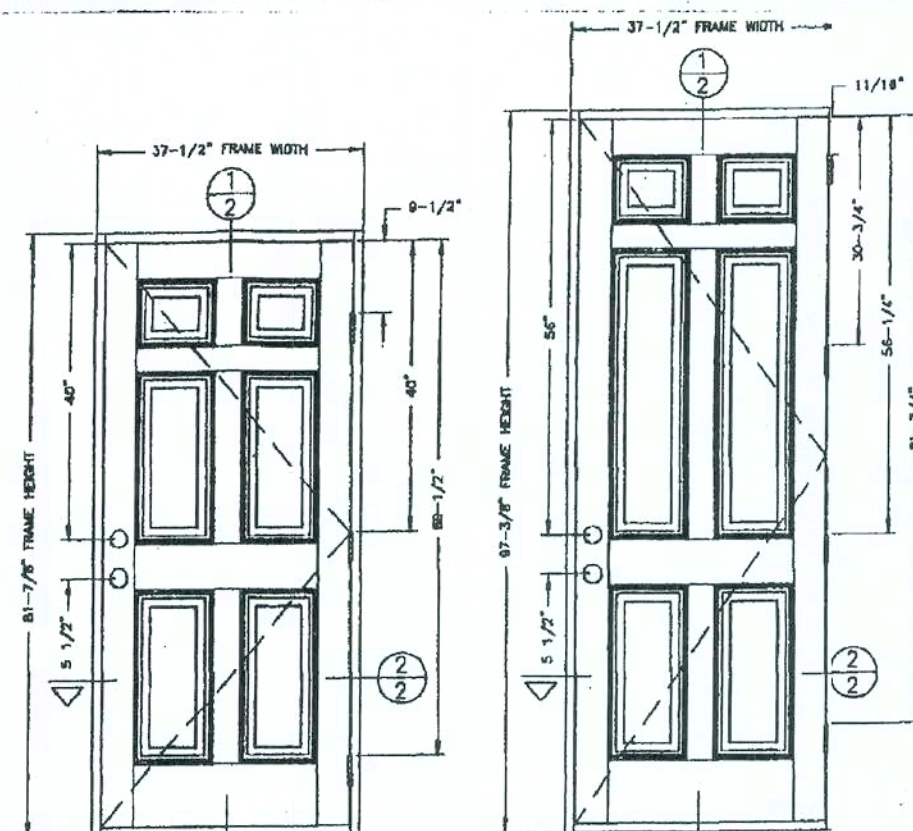


TYPICAL ELEVATION 6'-8" DOOR

TYPICAL ELEVATION 8'-0" DOOR


DESIGN PRESSURE RATING (TABLE #1)	
WHERE WATER INFILTRATION REQUIREMENT IS NOT NEEDED	WHERE WATER INFILTRATION REQUIREMENT IS NOT NEEDED
POSITIVE	NOT APPROVED
NEGATIVE	NOT APPROVED

DESIGN PRESSURE RATING (TABLE #2)	
WHERE WATER INFILTRATION REQUIREMENT IS NOT NEEDED	WHERE WATER INFILTRATION REQUIREMENT IS NOT NEEDED
POSITIVE	NOT APPROVED
NEGATIVE	NOT APPROVED

DATE 01/05/99
SCALE N.T.S.
DWG. BY R.P.P.
CHK. BY
DESIGNED BY
99-01
SHEET 1 OF 4

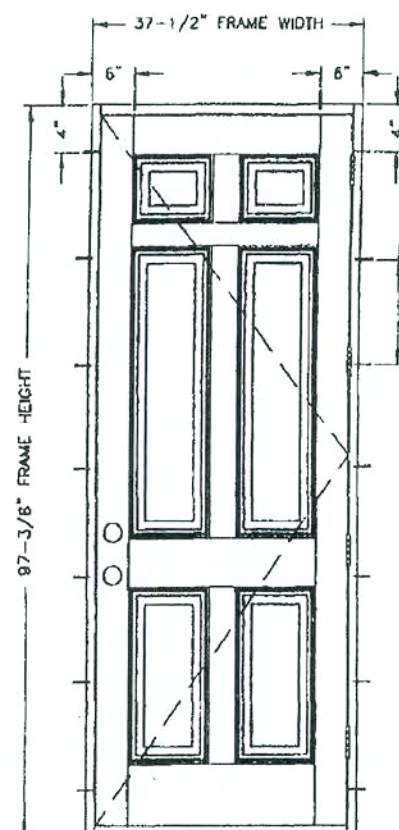


ANCHOR LAYOUT FOR 8'-0" DOOR

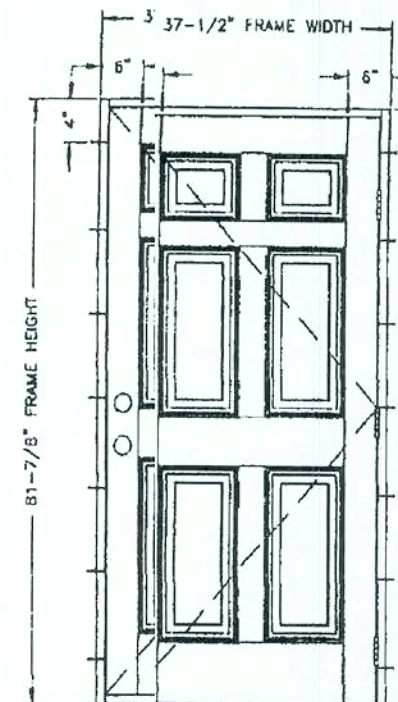

ANCHOR LAYOUT FOR 6'-8" DOOR

TYPICAL ANCHORS

- 1.) INTO 2BY WOOD BUCKS ON WOOD STRUCTURE
#8 PPH W/ 1" MIN. EMBEDMENT
- 2.) INTO 1BY WOOD BUCKS OR INTO MASONRY
3/16" DIA. TAPCONS WITH 1-1/4" MIN. EMBEDMENT

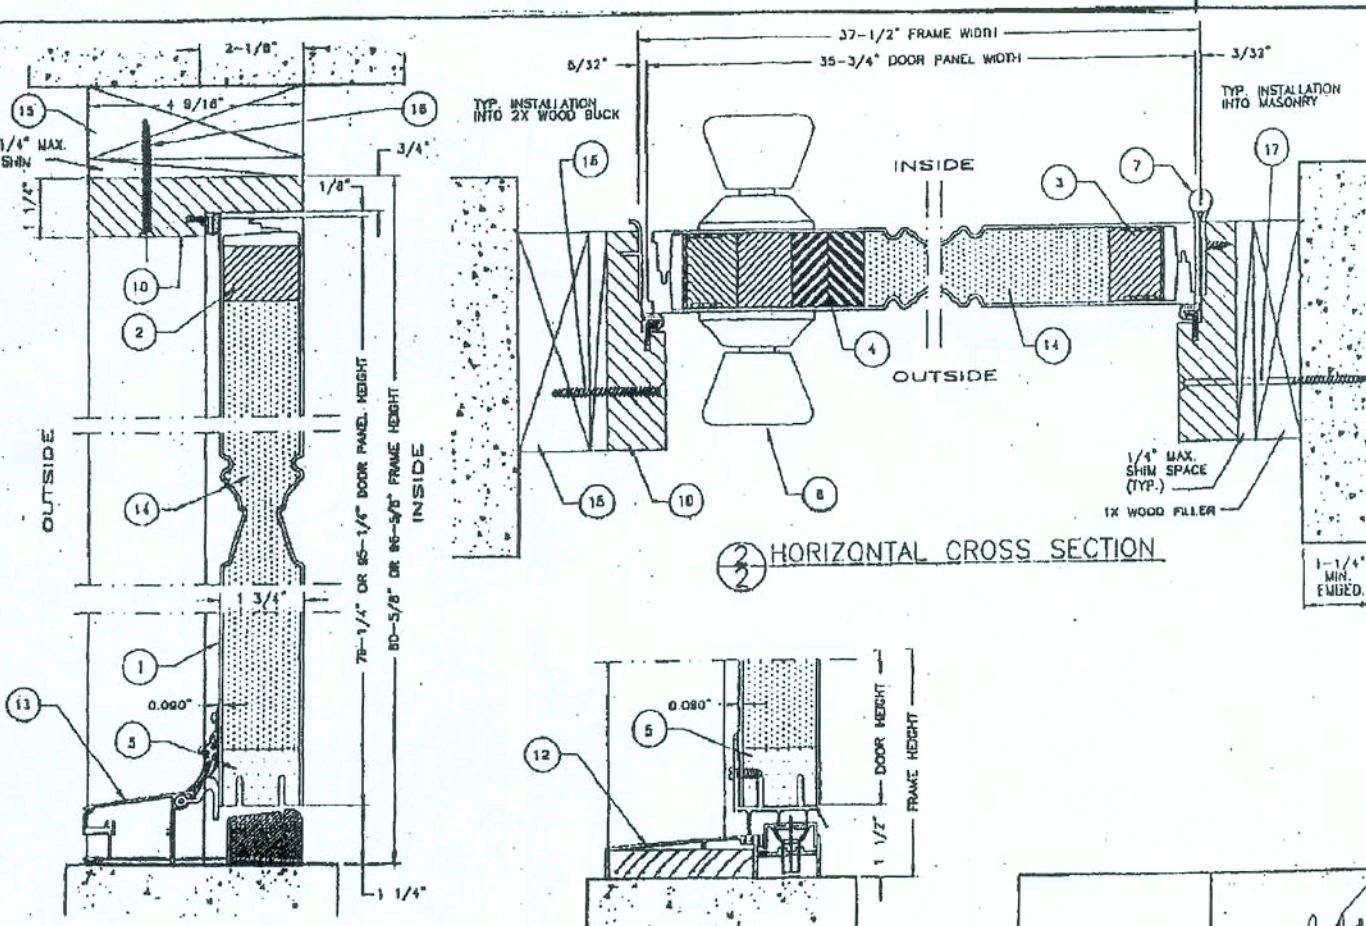


VERTICAL CROSS SECTION

OPTIONAL THRESHOLD

NOTE:
WHEN REQ. THE USE OF 2X SHALL BE ALLOWED USING (4) EVENLY SPACED 1/4" X 3" TAPCONS IN THE SIDES, AND (2) EVENLY SPACED 1/4" X 3" TAPCONS IN THE HEADER ALL W/ 1/4" IMBEDMENT. IF NEEDED A 1X CAN BE NAILED 6" O.C. STAGGERED TO 2X. DOOR IS THEN ATTACHED PER DETAILS ON THIS PAGE.


FINAL ANCHORING OF A WOOD FRAME UP TO 5'4" X 6'8"
SINGLE INSWING UNIT W/NO SIDELITES
PRODUCT ACCEPTANCE No.: DSI222

SCREW SCHEDULE	
#10 X 5/8"	PHILIPS FLAT HEAD
#10 X 3/4"	PHILIPS FLAT HEAD
#10 X 2"	PHILIPS FLAT HEAD
#10 X 3"	PHILIPS FLAT HEAD

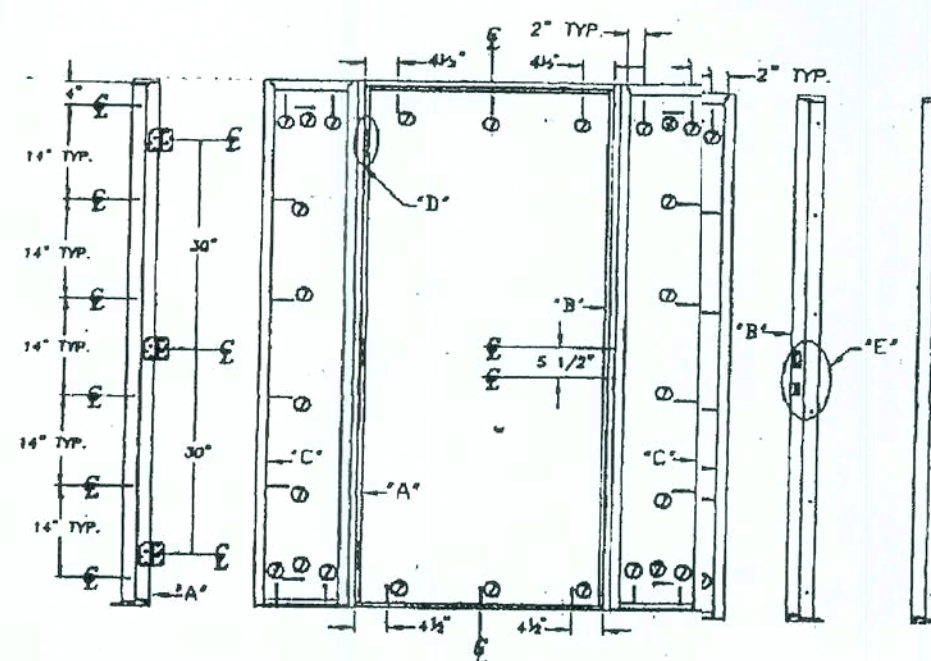


Product Acceptance No: DSI-222	
Size: up to 5'4" x 6'8"	Inswing (wood jamb)
Single Opaque W/Sidelites	Configuration: X, OXO, XO, OX
Single Glazed W/Sidelites	Configuration: 2'8" x 3'11"
Single Glazed W/Sidelites	Configuration: +80 -80, +80 -60, +60 -60, +60 -60, +50 -60, +50 -60
(Door does not meet Missile Impact Test # 210-1987, 210-2024)	Mfg. by: Nan Ya Plastics / Plastpro, Livingston, NJ 07039

ITEM	DESCRIPTION	PART No.	MATERIAL
1	DOOR SKIN (FIBERGLASS)	100-01	SMC AND THE FIBERGLASS
2	TOP RAIL (FIBERGLASS)	100-02	WOOD (MASONRY)
3	HINGE STYLE	100-03	WOOD (MASONRY)
4	LOCK STYLE	100-04	STEEL (S.S. 316)
5	BOTTOM RAIL	100-05	WOOD (MASONRY)
6	DOOR BOTTOM (INSWING)	100-06	PVC CO-EXTRUSION
7	DOOR SWEEP	100-07	ALUMINUM / PVC
8	DOOR HANDLE	100-08	BRASS
9	DOOR LOCK	100-09	BRASS
10	DOOR BOLT	100-10	BRASS
11	DOOR FRAME	100-11	WOOD (MASONRY)
12	THRESHOLD (INSWING)	100-12	WOOD (MASONRY)
13	THRESHOLD (INSWING)	100-13	WOOD (MASONRY)
14	FRAM CORNER	100-14	WOOD (MASONRY)
15	ANCHOR	100-15	WOOD (MASONRY)

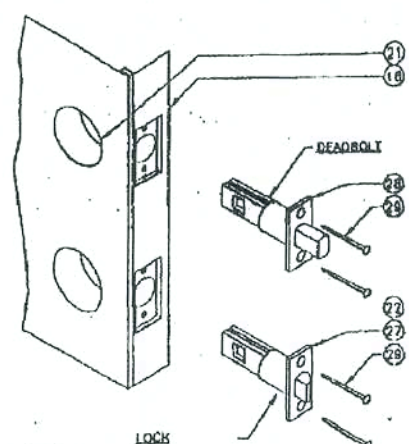

LOCK

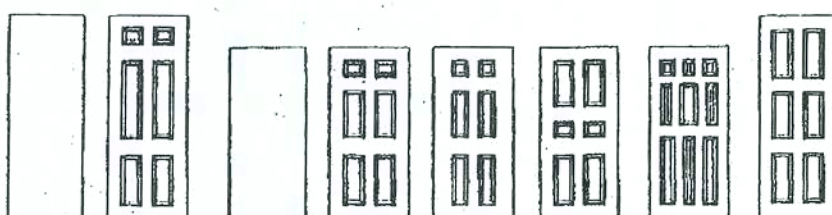

DOOR MODELS

EXT. DOOR DETAILS
IN SWING-FIBERGLASS

SHEET:
FDI

Maronda Homes

COPYRIGHT © 2002 MARONDA HOMES

FLORIDA
SANFORD, FLORIDA
4005 MARONDA WAY
321-0064
(407) 321-0064

RELEASE DATE:

DATE 01/05/99

03 JUN 2003

DISTINCTION SERIES
SMC OUTSWING RESIDENTIAL INSULATED FIBERGLASS DOOR IN WOOD FRAME

GENERAL NOTES

- THIS PRODUCT IS DESIGNED TO MEET THE SOUTH FLORIDA BUILDING CODE 1984 EDITION FOR MIAMI-DADE COUNTY.
- WOOD BUCKS BY OTHERS, MUST BE ANCHORED PROPERLY TO TRANSFER LOADS TO THE STRUCTURE.
- PRODUCT ANCHORS SHALL BE AS LISTED AND SPACED AS SHOWN ON DETAILS. ANCHOR EMBEDMENT TO BASE MATERIAL SHALL BE BEYOND WALL DRESSING OR STUCCO.
- IMPACT RESISTANT SHUTTERS NOT REQUIRED.
- DESIGN PRESSURE RATING SHALL BE AS FOLLOWS:
 - FOR 6" 8" HIGH DOORS: SEE TABLE 1.
 - FOR FRAMES OVER 6" 8" UP TO 8' 0": SEE TABLE 2.

DOOR LEAF CONSTRUCTION:
FACE SHEETS: EACH SLAB IS CONSTRUCTED FROM 0.075" THICK FIBERGLASS SKIN.
CORE DESIGN: THE INTERIOR CAVITY OF EACH DOOR IS FILLED WITH RIGID POLYURETHANE.
CONSTRUCTION: THE VERTICAL EDGES OF THE SLAB CONSIST OF GLUED INTERLOCKING FIBERGLASS JOINTS. THE HORIZONTAL EDGES CONSIST OF THE FIBERGLASS SKIN GLUED TO THE WOOD BUCK AT TOP AND TO THE RIGID PVC FOAM INSERT AT BOTTOM.

TABLE OF CONTENTS

SHEET #	DESCRIPTION
1	GENERAL NOTES, TYPICAL ELEVATIONS
2	CROSS SECTIONS (VERTICAL AND HORIZONTAL)
3	ANCHORING LAYOUT
4	PART LIST

TYPICAL ELEVATION 6'-8" DOOR

DESIGN PRESSURE RATING (TABLE #1)

WHERE WATER INFILTRATION REQUIREMENT IS NEEDED	WHERE WATER INFILTRATION REQUIREMENT IS NOT NEEDED
POSITIVE +80 PSF	+80 PSF
NEGATIVE -80 PSF	-80 PSF

TYPICAL ELEVATION 8'-0" DOOR

DESIGN PRESSURE RATING (TABLE #2)

WHERE WATER INFILTRATION REQUIREMENT IS NEEDED	WHERE WATER INFILTRATION REQUIREMENT IS NOT NEEDED
POSITIVE +80 PSF	+80 PSF
NEGATIVE -80 PSF	-80 PSF

ANCHORING LAYOUT FOR 6'-8" DOOR

ANCHORING LAYOUT FOR 8'-0" DOOR

REVISIONS

NO.	DATE	REVISIONS
1	02/09/98	ISSUED FOR R.F.P.
2	09-05	REVISED FOR 1/2" MIN. EMBEDMENT

CONSULTING
Ry
(813) 684-3431
DATE: 02/09/98
SCALE: 3/4" = 1'-0"
DWG. BY: R.P.P.
CHK. BY: [Signature]
98-05
SHEET 1 OF 4

DISTINCTION SERIES
SMC OUTSWING RESIDENTIAL INSULATED FIBERGLASS DOOR IN WOOD FRAME (STEEL REINFORCED WITH FULL GLASS LITE)

GENERAL NOTES

- THIS PRODUCT IS DESIGNED TO MEET THE SOUTH FLORIDA BUILDING CODE 1984 EDITION FOR MIAMI-DADE COUNTY.
- WOOD BUCKS BY OTHERS, MUST BE ANCHORED PROPERLY TO TRANSFER LOADS TO THE STRUCTURE.
- PRODUCT ANCHORS SHALL BE AS LISTED AND SPACED AS SHOWN ON DETAILS. ANCHOR EMBEDMENT TO BASE MATERIAL SHALL BE BEYOND WALL DRESSING OR STUCCO.
- IMPACT RESISTANT SHUTTERS ARE REQUIRED.
- DESIGN PRESSURE RATING SHALL BE AS FOLLOWS:
 - FOR 6" 8" HIGH DOORS: SEE TABLE 1.
 - FOR FRAMES OVER 6" 8" UP TO 8' 0": SEE TABLE 2.

DOOR LEAF CONSTRUCTION:

- FACE SHEETS: EACH SLAB IS CONSTRUCTED FROM 0.075" THICK FIBERGLASS SKIN.
- CORE DESIGN: THE INTERIOR CAVITY OF EACH DOOR IS FILLED WITH RIGID POLYURETHANE.
- CONSTRUCTION: THE VERTICAL EDGES OF THE SLAB CONSIST OF GLUED INTERLOCKING FIBERGLASS JOINTS. THE HORIZONTAL EDGES CONSIST OF THE FIBERGLASS SKIN GLUED TO THE WOOD BUCK AT TOP AND TO THE RIGID PVC FOAM INSERT AT BOTTOM.
- GLAZING: 5/8" OVERALL THICKNESS INSULATED GLASS PANEL CONSISTING OF TWO 1/8" TEMPERED LITES AND ONE AIR SPACE.
- REINFORCING: ONE (1) "U" SHAPED STEEL REINFORCING CHANNEL MEASURING 1.591" x 0.748" x 0.070" THK. WAS LOCATED AT EACH PANEL STYLE (6'-0" DOOR ONLY).

TABLE OF CONTENTS

SHEET #	DESCRIPTION
1	GENERAL NOTES, TYPICAL ELEVATIONS
2	CROSS SECTIONS (VERTICAL AND HORIZONTAL)
3	ANCHORING LAYOUT
4	PART LIST

TYPICAL ELEVATION 6'-8" DOOR

DESIGN PRESSURE RATING (TABLE #1)

WHERE WATER INFILTRATION REQUIREMENT IS NEEDED	WHERE WATER INFILTRATION REQUIREMENT IS NOT NEEDED
POSITIVE +80 PSF	+80 PSF
NEGATIVE -80 PSF	-80 PSF

TYPICAL ELEVATION 8'-0" DOOR

DESIGN PRESSURE RATING (TABLE #2)

WHERE WATER INFILTRATION REQUIREMENT IS NEEDED	WHERE WATER INFILTRATION REQUIREMENT IS NOT NEEDED
POSITIVE +80 PSF	+80 PSF
NEGATIVE -80 PSF	-80 PSF

ANCHORING LAYOUT FOR 6'-8" DOOR

ANCHORING LAYOUT FOR 8'-0" DOOR

REVISIONS

NO.	DATE	REVISIONS
1	02/09/98	ISSUED FOR R.F.P.
2	09-05	REVISED FOR 1/2" MIN. EMBEDMENT

CONSULTING
Ry
(813) 684-3431
DATE: 02/09/98
SCALE: 3/4" = 1'-0"
DWG. BY: R.P.P.
CHK. BY: [Signature]
98-05
SHEET 1 OF 4

ANCHORING LAYOUT FOR 6'-8" DOOR

ANCHORING LAYOUT FOR 8'-0" DOOR

TYPICAL ANCHORS

- INTO 2X4 WOOD BUCKS OR WOOD STRUCTURE (6" SHS, 1-1/2" MIN. EMBEDMENT)
- INTO 18X WOOD BUCKS OR INTO MASONRY (3/16" DIA. TAPCONS WITH 1-1/4" MIN. EMBEDMENT)

REVISIONS

NO.	DATE	REVISIONS
1	02/09/98	ISSUED FOR R.F.P.
2	09-05	REVISED FOR 1/2" MIN. EMBEDMENT

CONSULTING
Ry
(813) 684-3431
DATE: 02/09/98
SCALE: 3/4" = 1'-0"
DWG. BY: R.P.P.
CHK. BY: [Signature]
98-05
SHEET 1 OF 4

ANCHORING LAYOUT FOR 6'-8" DOOR

ANCHORING LAYOUT FOR 8'-0" DOOR

TYPICAL ANCHORS

- INTO 2X4 WOOD BUCKS OR WOOD STRUCTURE (6" SHS, 1-1/2" MIN. EMBEDMENT)
- THRU 18X WOOD BUCKS AND INTO MASONRY (3/16" DIA. TAPCONS WITH 1-1/4" MIN. EMBEDMENT)

REVISIONS

NO.	DATE	REVISIONS
1	02/09/98	ISSUED FOR R.F.P.
2	09-05	REVISED FOR 1/2" MIN. EMBEDMENT

CONSULTING
Ry
(813) 684-3431
DATE: 02/09/98
SCALE: 3/4" = 1'-0"
DWG. BY: R.P.P.
CHK. BY: [Signature]
98-05
SHEET 1 OF 4

OUTSIDE

INSIDE

HORIZONTAL CROSS SECTION

VERTICAL CROSS SECTION

REVISIONS

NO.	DATE	REVISIONS
1	02/09/98	ISSUED FOR R.F.P.
2	09-05	REVISED FOR 1/2" MIN. EMBEDMENT

CONSULTING
Ry
(813) 684-3431
DATE: 02/09/98
SCALE: 3/4" = 1'-0"
DWG. BY: R.P.P.
CHK. BY: [Signature]
98-05
SHEET 1 OF 4

ITEM

DESCRIPTION	PART NO.	MATERIAL
1. DOOR LEAF (6'-8" OR 8'-0")	PAS74C	SMC OUTSWING RESIDENTIAL INSULATED FIBERGLASS DOOR IN WOOD FRAME
2. TOP RAIL	PAS74C	SMC OUTSWING RESIDENTIAL INSULATED FIBERGLASS DOOR IN WOOD FRAME
3. HINGE STR.	PAS74C	SMC OUTSWING RESIDENTIAL INSULATED FIBERGLASS DOOR IN WOOD FRAME
4. LOCK STR.	PAS74C	SMC OUTSWING RESIDENTIAL INSULATED FIBERGLASS DOOR IN WOOD FRAME
5. BOTTOM RAIL	PAS74C	SMC OUTSWING RESIDENTIAL INSULATED FIBERGLASS DOOR IN WOOD FRAME
6. DOOR BOTTOM (HSHING)	PAS74C	SMC OUTSWING RESIDENTIAL INSULATED FIBERGLASS DOOR IN WOOD FRAME
7. BUSHING	PAS74C	SMC OUTSWING RESIDENTIAL INSULATED FIBERGLASS DOOR IN WOOD FRAME
8. TAILOR LOCK	PAS74C	SMC OUTSWING RESIDENTIAL INSULATED FIBERGLASS DOOR IN WOOD FRAME
9. DEAD BOLT	PAS74C	SMC OUTSWING RESIDENTIAL INSULATED FIBERGLASS DOOR IN WOOD FRAME
10. DOOR FRAME	PAS74C	SMC OUTSWING RESIDENTIAL INSULATED FIBERGLASS DOOR IN WOOD FRAME
11. THRESHOLD (OUTSWING)	PAS74C	SMC OUTSWING RESIDENTIAL INSULATED FIBERGLASS DOOR IN WOOD FRAME
12. FORM CORE	PAS74C	SMC OUTSWING RESIDENTIAL INSULATED FIBERGLASS DOOR IN WOOD FRAME
13. ANCHOR	PAS74C	SMC OUTSWING RESIDENTIAL INSULATED FIBERGLASS DOOR IN WOOD FRAME
14. 5/8" INSULATED GLASS (CONSISTING OF TWO LITES OF 1/8" TEMP. GLASS & AIR SPACE)	PAS74C	SMC OUTSWING RESIDENTIAL INSULATED FIBERGLASS DOOR IN WOOD FRAME
15. STAINING	PAS74C	SMC OUTSWING RESIDENTIAL INSULATED FIBERGLASS DOOR IN WOOD FRAME

REVISIONS

NO.	DATE	REVISIONS
1	02/09/98	ISSUED FOR R.F.P.
2	09-05	REVISED FOR 1/2" MIN. EMBEDMENT

CONSULTING
Ry
(813) 684-3431
DATE: 02/09/98
SCALE: 3/4" = 1'-0"
DWG. BY: R.P.P.
CHK. BY: [Signature]
98-05
SHEET 1 OF 4

ITEM

DESCRIPTION	PART NO.	MATERIAL
1. DOOR LEAF (6'-8" OR 8'-0")	PAS74C	SMC OUTSWING RESIDENTIAL INSULATED FIBERGLASS DOOR IN WOOD FRAME
2. TOP RAIL	PAS74C	SMC OUTSWING RESIDENTIAL INSULATED FIBERGLASS DOOR IN WOOD FRAME
3. HINGE STR.	PAS74C	SMC OUTSWING RESIDENTIAL INSULATED FIBERGLASS DOOR IN WOOD FRAME
4. LOCK STR.	PAS74C	SMC OUTSWING RESIDENTIAL INSULATED FIBERGLASS DOOR IN WOOD FRAME
5. BOTTOM RAIL	PAS74C	SMC OUTSWING RESIDENTIAL INSULATED FIBERGLASS DOOR IN WOOD FRAME
6. DOOR BOTTOM (HSHING)	PAS74C	SMC OUTSWING RESIDENTIAL INSULATED FIBERGLASS DOOR IN WOOD FRAME
7. BUSHING	PAS74C	SMC OUTSWING RESIDENTIAL INSULATED FIBERGLASS DOOR IN WOOD FRAME
8. TAILOR LOCK	PAS74C	SMC OUTSWING RESIDENTIAL INSULATED FIBERGLASS DOOR IN WOOD FRAME
9. DEAD BOLT	PAS74C	SMC OUTSWING RESIDENTIAL INSULATED FIBERGLASS DOOR IN WOOD FRAME
10. DOOR FRAME	PAS74C	SMC OUTSWING RESIDENTIAL INSULATED FIBERGLASS DOOR IN WOOD FRAME
11. THRESHOLD (OUTSWING)	PAS74C	SMC OUTSWING RESIDENTIAL INSULATED FIBERGLASS DOOR IN WOOD FRAME
12. FORM CORE	PAS74C	SMC OUTSWING RESIDENTIAL INSULATED FIBERGLASS DOOR IN WOOD FRAME
13. ANCHOR	PAS74C	SMC OUTSWING RESIDENTIAL INSULATED FIBERGLASS DOOR IN WOOD FRAME
14. 5/8" INSULATED GLASS (CONSISTING OF TWO LITES OF 1/8" TEMP. GLASS & AIR SPACE)	PAS74C	SMC OUTSWING RESIDENTIAL INSULATED FIBERGLASS DOOR IN WOOD FRAME
15. STAINING	PAS74C	SMC OUTSWING RESIDENTIAL INSULATED FIBERGLASS DOOR IN WOOD FRAME

REVISIONS

NO.	DATE	REVISIONS
1	02/09/98	ISSUED FOR R.F.P.
2	09-05	REVISED FOR 1/2" MIN. EMBEDMENT

CONSULTING
Ry
(813) 684-3431
DATE: 02/09/98
SCALE: 3/4" = 1'-0"
DWG. BY: R.P.P.
CHK. BY: [Signature]
98-05
SHEET 1 OF 4

REVISIONS

NO.	DATE	REVISIONS
1	02/09/98	ISSUED FOR R.F.P.
2	09-05	REVISED FOR 1/2" MIN. EMBEDMENT

Maronda Homes

EXT. DOOR DETAILS

OUT SWING-FIBERGLASS

RELEASE DATE:

SHEET:

FD 2

FLORIDA

SAF. ORD.

4005 MARONDA WAY

(407) 321-0064

© 2002 MARONDA HOMES

COPYRIGHT

06/03/05

03 JUN 2003