


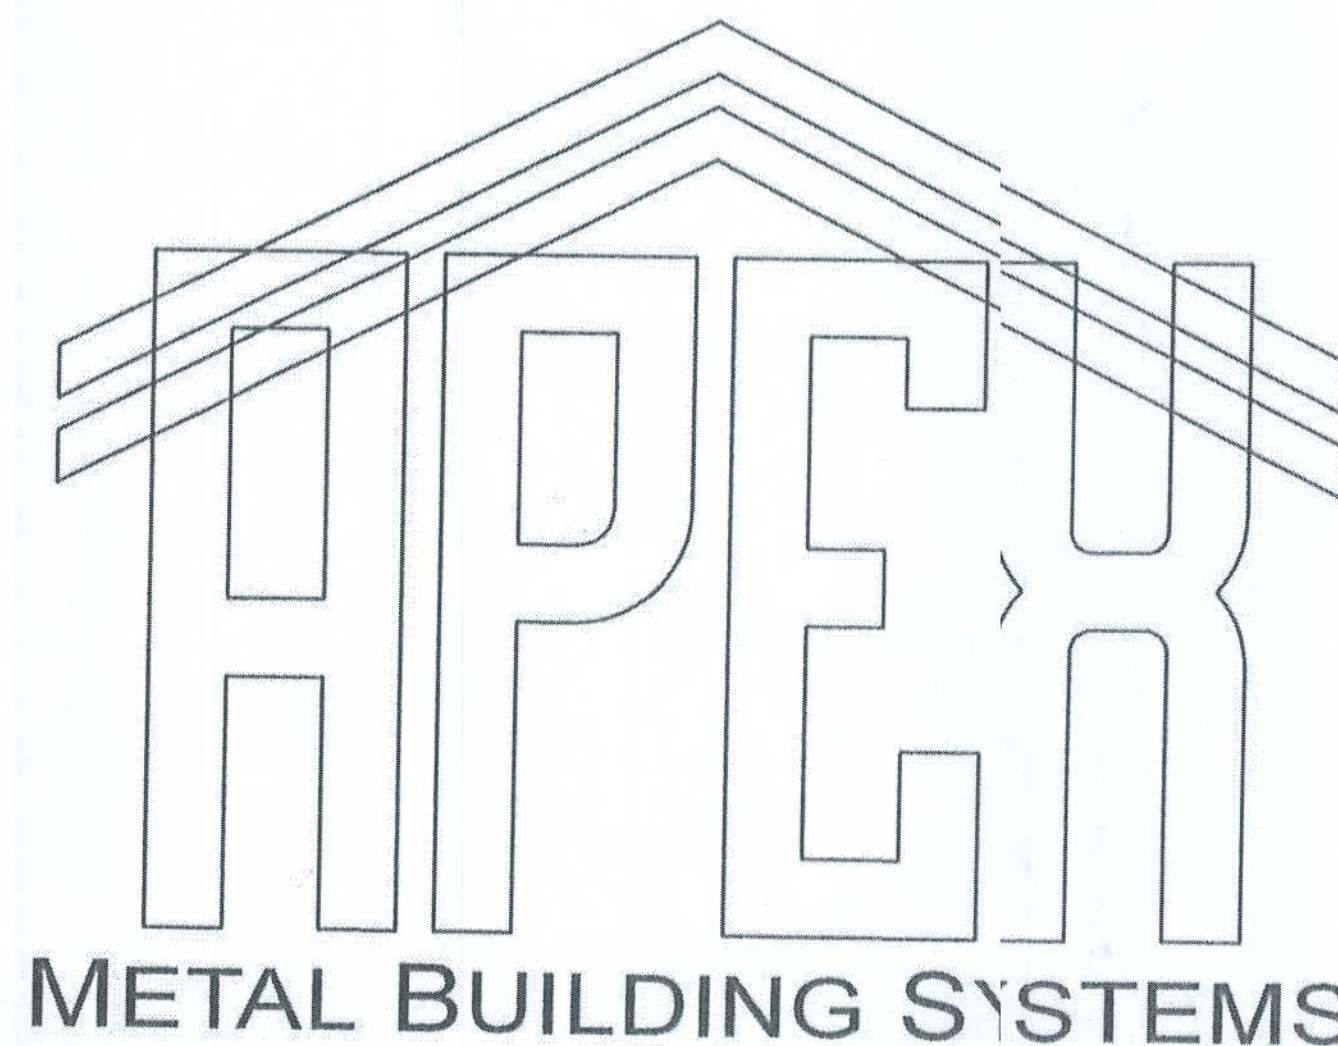

120 Connor St NE
Live Oak, FL 32064

Ph. 800-231-0026
www.apex-mbs.com

BUILDING LOADS / DESCRIPTION:

WIDTH: 50 LENGTH: 100 HEIGHT: 8 / 18
(BUILDING DIMENSIONS ARE NOMINAL. REFER TO PLAN).

THIS STRUCTURE IS DESIGNED UTILIZING THE LOADS INDICATED
AND APPLIED AS REQUIRED BY: IBC 15

THE CONTRACTOR IS TO CONFIRM THAT THESE LOADS COMPLY
WITH THE REQUIREMENTS OF THE LOCAL BUILDING DEPARTMENT.

ROOF DEAD LOAD: 2.000 PSF (ROOF PANEL & PURLINS)

COLLATERAL LOAD: 0 PSF

ROOF LIVE LOAD: 20.00 PSF

ROOF SNOW LOAD: 0 PSF

BASIC WIND SPEED: 143 MPH

SEISMIC ZONE: B

WIND EXPOSURE: B

IMPORTANCE FACTORS:

WIND LOAD: 1.00

SNOW LOAD: 1.0000

SEISMIC LOAD: 1.00

GENERAL NOTES:

- 1) MATERIALS : MINIMUM YIELD:
- | | | |
|------------------------|------|----------|
| HOT ROLLED BAR | Fy = | ksi MIN. |
| STRUCTURAL STEEL SHEET | Fy = | ksi MIN. |
| STRUCTURAL STEEL PLATE | Fy = | ksi MIN. |
| COLD FORMED SHAPES | Fy = | ksi MIN. |
| WALL SHEETING | Fy = | ksi MIN. |
| ROOF SHEETING | Fy = | ksi MIN. |
| BOLTS | Fy = | ksi MIN. |
- A307 & A325
- THE METAL BUILDING MANUFACTURER RESERVES THE RIGHT TO
SUBSTITUTE THE ABOVE MATERIALS WITH EQUAL OR BETTER MATERIAL.

- 2) BOLT TIGHTENING REQUIREMENTS:
- ALL HIGH STRENGTH BOLTS ARE A325 UNLESS NOTED OTHERWISE.
HIGH STRENGTH BOLTS SHALL BE TIGHTENED BY THE TURN OF THE NUT METHOD
IN ACCORDANCE WITH THE LATEST EDITION AISC "SPECIFICATION FOR
STRUCTURAL JOINTS USING ASTM A325 OR A490 BOLT". A325 BOLTS SHALL BE
INSTALLED WITH OUT WASHERS WHEN TIGHTENED BY THE "TURN OF THE NUT"
METHOD. ALL BOLTED CONNECTIONS, FOR SHEAR/BEARING CONNECTION TYPE
WITH BOLT THREADS EXCLUDED FROM THE SHEAR PLANE SHALL BE SNUG TIGHT
ONLY.

- 3) ALL STRUCTURAL STEEL TO RECEIVE A RUST INHIBITIVE PRIMER. THIS PAINT
IS NOT INTENDED FOR LONG TERM EXPOSURE TO THE ELEMENTS.

ROOF PANELS:

COLOR: Galvalume 26ga.

WALL PANELS:

COLOR: Need Std. Color

TRIM COLORS:

CABLE: Need Std. Color

CORNER: Need Std. Color

EAVE: Need Std. Color

FRAMED OPENINGS: Need Std. Color

LINER PANELS:


COLOR: N/A

LINER TRIM:

COLOR: N/A

DEFLECTION LIMITS:

EW COL:	120
EW RAF LIVE:	180
EW RAF WIND:	180
WALL GIRT:	120
PURL LIVE:	150
PURL WIND:	150
WALL PANEL:	90
ROOF PANEL LIVE:	180
ROOF PANEL WIND:	120
RF HORIZONTAL:	75
RF VERTICAL:	180
WIND BENT:	75
RF CRANE:	100
RF SEIS:	50
WIND BENT SEIS:	50

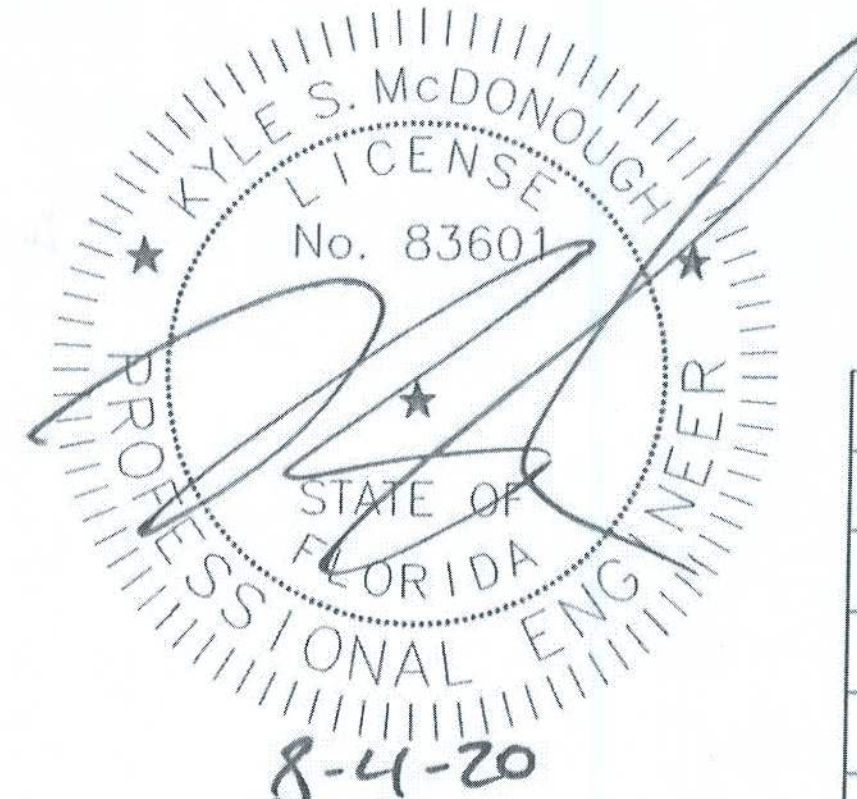

BUILDER / CONTRACTOR RESPONSIBILITIES

IT IS THE RESPONSIBILITY OF THE BUILDER/CONTRACTOR TO INSURE THAT ALL PROJECT PLANS AND SPECIFICATIONS
COMPLY WITH THE APPLICABLE REQUIREMENTS OF ANY GOVERNING BUILDING AUTHORITIES. THE SUPPLYING OF SEALED
ENGINEERING DATA AND DRAWINGS FOR THE METAL BUILDING SYSTEM DOES NOT IMPLY OR CONSTITUTE AN AGREEMENT
THAT THE METAL BUILDING SYSTEM MANUFACTURER OR ITS DESIGN ENGINEER IS ACTING AS THE ENGINEER OF RECORD
OR DESIGN PROFESSIONAL FOR A CONSTRUCTION PROJECT.

THE CONTRACTOR MUST SECURE ALL REQUIRED APPROVALS AND PERMITS FROM THE APPROPRIATE AGENCY AS REQUIRED.
APPROVAL OF THE METAL BUILDING SYSTEM MANUFACTURER'S DRAWINGS AND CALCULATIONS INDICATE THAT THE
METAL BUILDING SYSTEM MANUFACTURER CORRECTLY INTERPRETED AND APPLIED THE REQUIREMENTS OF THE CONTRACT
DRAWINGS AND SPECIFICATIONS. (SECT. 4.2.1 AISC CODE OF STANDARD PRACTICES, 9TH ED.)
WHERE DISCREPANCIES EXIST BETWEEN THE METAL BUILDING SYSTEM MANUFACTURER'S STRUCTURAL STEEL PLANS AND
THE PLANS FOR OTHER TRADES, THE STRUCTURAL STEEL PLANS SHALL GOVERN. (SECT. 3.3 AISC CODE OF STANDARD
PRACTICE 9TH ED.)

DESIGN CONSIDERATIONS OF ANY MATERIALS IN THE STRUCTURE WHICH ARE NOT FURNISHED BY THE METAL BUILDING
SYSTEM MANUFACTURER ARE THE RESPONSIBILITY OF THE CONTRACTORS AND ENGINEERS OTHER THAN THE METAL
BUILDING SYSTEM MANUFACTURER'S ENGINEER UNLESS SPECIFICALLY INDICATED.

THE CONTRACTOR IS RESPONSIBLE FOR ALL ERECTION OF STEEL AND ASSOCIATED WORK IN COMPLIANCE WITH THE
METAL BUILDING SYSTEM MANUFACTURER "FOR CONSTRUCTION" DRAWINGS.

ALL BRACING AS SHOWN AND PROVIDED BY THE METAL BUILDING SYSTEM MANUFACTURER FOR THIS BUILDING IS
REQUIRED AND SHALL BE INSTALLED BY THE ERECTOR AS A PERMANENT PART OF THE STRUCTURE.

TEMPORARY SUPPORTS, SUCH AS TEMPORARY GUYS, BRACES, FALSE WORK, CRIBBING OR OTHER ELEMENTS REQUIRED FOR
THE ERECTION OPERATION WILL BE DETERMINED AND FURNISHED AND INSTALLED BY THE ERECTOR. THESE TEMPORARY
SUPPORTS WILL SECURE THE STEEL FRAMING, OR ANY PARTLY ASSEMBLED STEEL FRAMING, AGAINST LOADS COMPARABLE
IN INTENSITY TO THOSE FOR WHICH THE STRUCTURE WAS DESIGNED, RESULTING FROM WIND, SEISMIC FORCES AND
ERECTION OPERATIONS, BUT NOT THE LOADS RESULTING FROM THE PERFORMANCE OF WORK BY OR THE ACTS OF OTHERS,
NOR SUCH UNPREDICTABLE LOADS AS THOSE DUE TO TORNADO, EXPLOSION, OR COLLISION. (SECT. 7.9.1 AISC CODE OF
STANDARD PRACTICE, 9TH ED.)

WARNING: IN NO CASE SHOULD GALVALUME STEEL PANELS BE USED IN CONJUNCTION WITH LEAD OR COPPER. BOTH LEAD
AND COPPER HAVE HARMFUL CORROSION EFFECTS ON THE ALUMINUM ZINC ALLOY COATING WHEN THEY ARE USED IN
CONTACT WITH GALVALUME STEEL PANELS. EVEN RUN-OFF FROM COPPER FLASHING, WIRING, OR TUBING ONTO GALVALUME
SHOULD BE AVOIDED.

APPROVAL NOTES

THE FOLLOWING CONDITIONS APPLY IN THE EVENT THAT THESE DRAWINGS ARE USED AS APPROVAL DRAWINGS:
IT IS IMPERATIVE THAT ANY CHANGES TO THESE DRAWINGS BE MADE IN CONTRASTING INK (PREFERABLY RED INK),
HAVE ALL INSTANCES OF CHANGE CLEARLY INDICATED, AND BE LEGIBLE AND UNAMBIGUOUS.

A SIGNATURE AND DATE IS REQUIRED ON ALL PAGES.
MANUFACTURER RESERVES THE RIGHT TO RE-SUBMIT DRAWINGS WITH EXTENSIVE OR COMPLEX CHANGES REQUIRED TO
AVOID MISFABRICATION. THIS MAY IMPACT THE DELIVERY SCHEDULE.

APPROVAL OF THESE DRAWINGS INDICATES CONCLUSIVELY THAT THE METAL BUILDING SYSTEM MANUFACTURER HAS
CORRECTLY INTERPRETED THE CONTRACT REQUIREMENTS, AND FURTHER CONSTITUTES AGREEMENT THAT THE BUILDING AS
DRAWN WITH INDICATED CHANGES REPRESENTS THE TOTAL OF THE MATERIALS TO BE SUPPLIED BY MANUFACTURER.
ANY CHANGES NOTED ON THE DRAWINGS NOT IN CONFORMANCE WITH THE TERMS AND REQUIREMENTS OF THE CONTRACT
BETWEEN MANUFACTURER AND ITS CUSTOMER ARE NOT BINDING ON MANUFACTURER UNLESS SUBSEQUENTLY SPECIFICALLY
ACKNOWLEDGED AND AGREED TO IN WRITING BY CHANGE ORDER OR SEPARATE DOCUMENTATION. MANUFACTURER
RECOGNIZES THAT RUBBER STAMPS ARE ROUTINELY USED FOR INDICATING APPROVAL, DISAPPROVAL, REJECTION, OR
REVIEW OF THE DRAWINGS SUBMITTED. HOWEVER, MANUFACTURER DOES NOT ACCEPT CHANGES OR ADDITIONS TO
CONTRACTUAL TERMS AND CONDITIONS THAT MAY APPEAR WITH USE OF A STAMP OR SIMILAR INDICATION OF
APPROVAL, DISAPPROVAL, ETC. SUCH LANGUAGE APPLIED TO MANUFACTURER'S DRAWINGS BY THE CUSTOMER, ARCHITECT,
ENGINEER, OR ANY OTHER PARTY WILL BE CONSIDERED AS UNACCEPTABLE ALTERNATIONS TO THESE DRAWING NOTES, AND
WILL NOT ALTER THE CONTRACTUAL RIGHTS AND OBLIGATIONS EXISTING BETWEEN MANUFACTURER AND ITS CUSTOMER.

IMPORTANT NOTE: FINAL DETAILING, FABRICATION, AND DELIVERY DATE OF THIS PROJECT
CANNOT BE COMPLETED UNTIL THE SIGNED APPROVALS ARE RETURNED TO THE METAL
BUILDING MANUFACTURER.




NO.	DATE	REVISION
1	7/21/20	FOR PERMIT



PURCHASER:

PROJECT: McCauley Residence






JOB NUMBER: 20-375

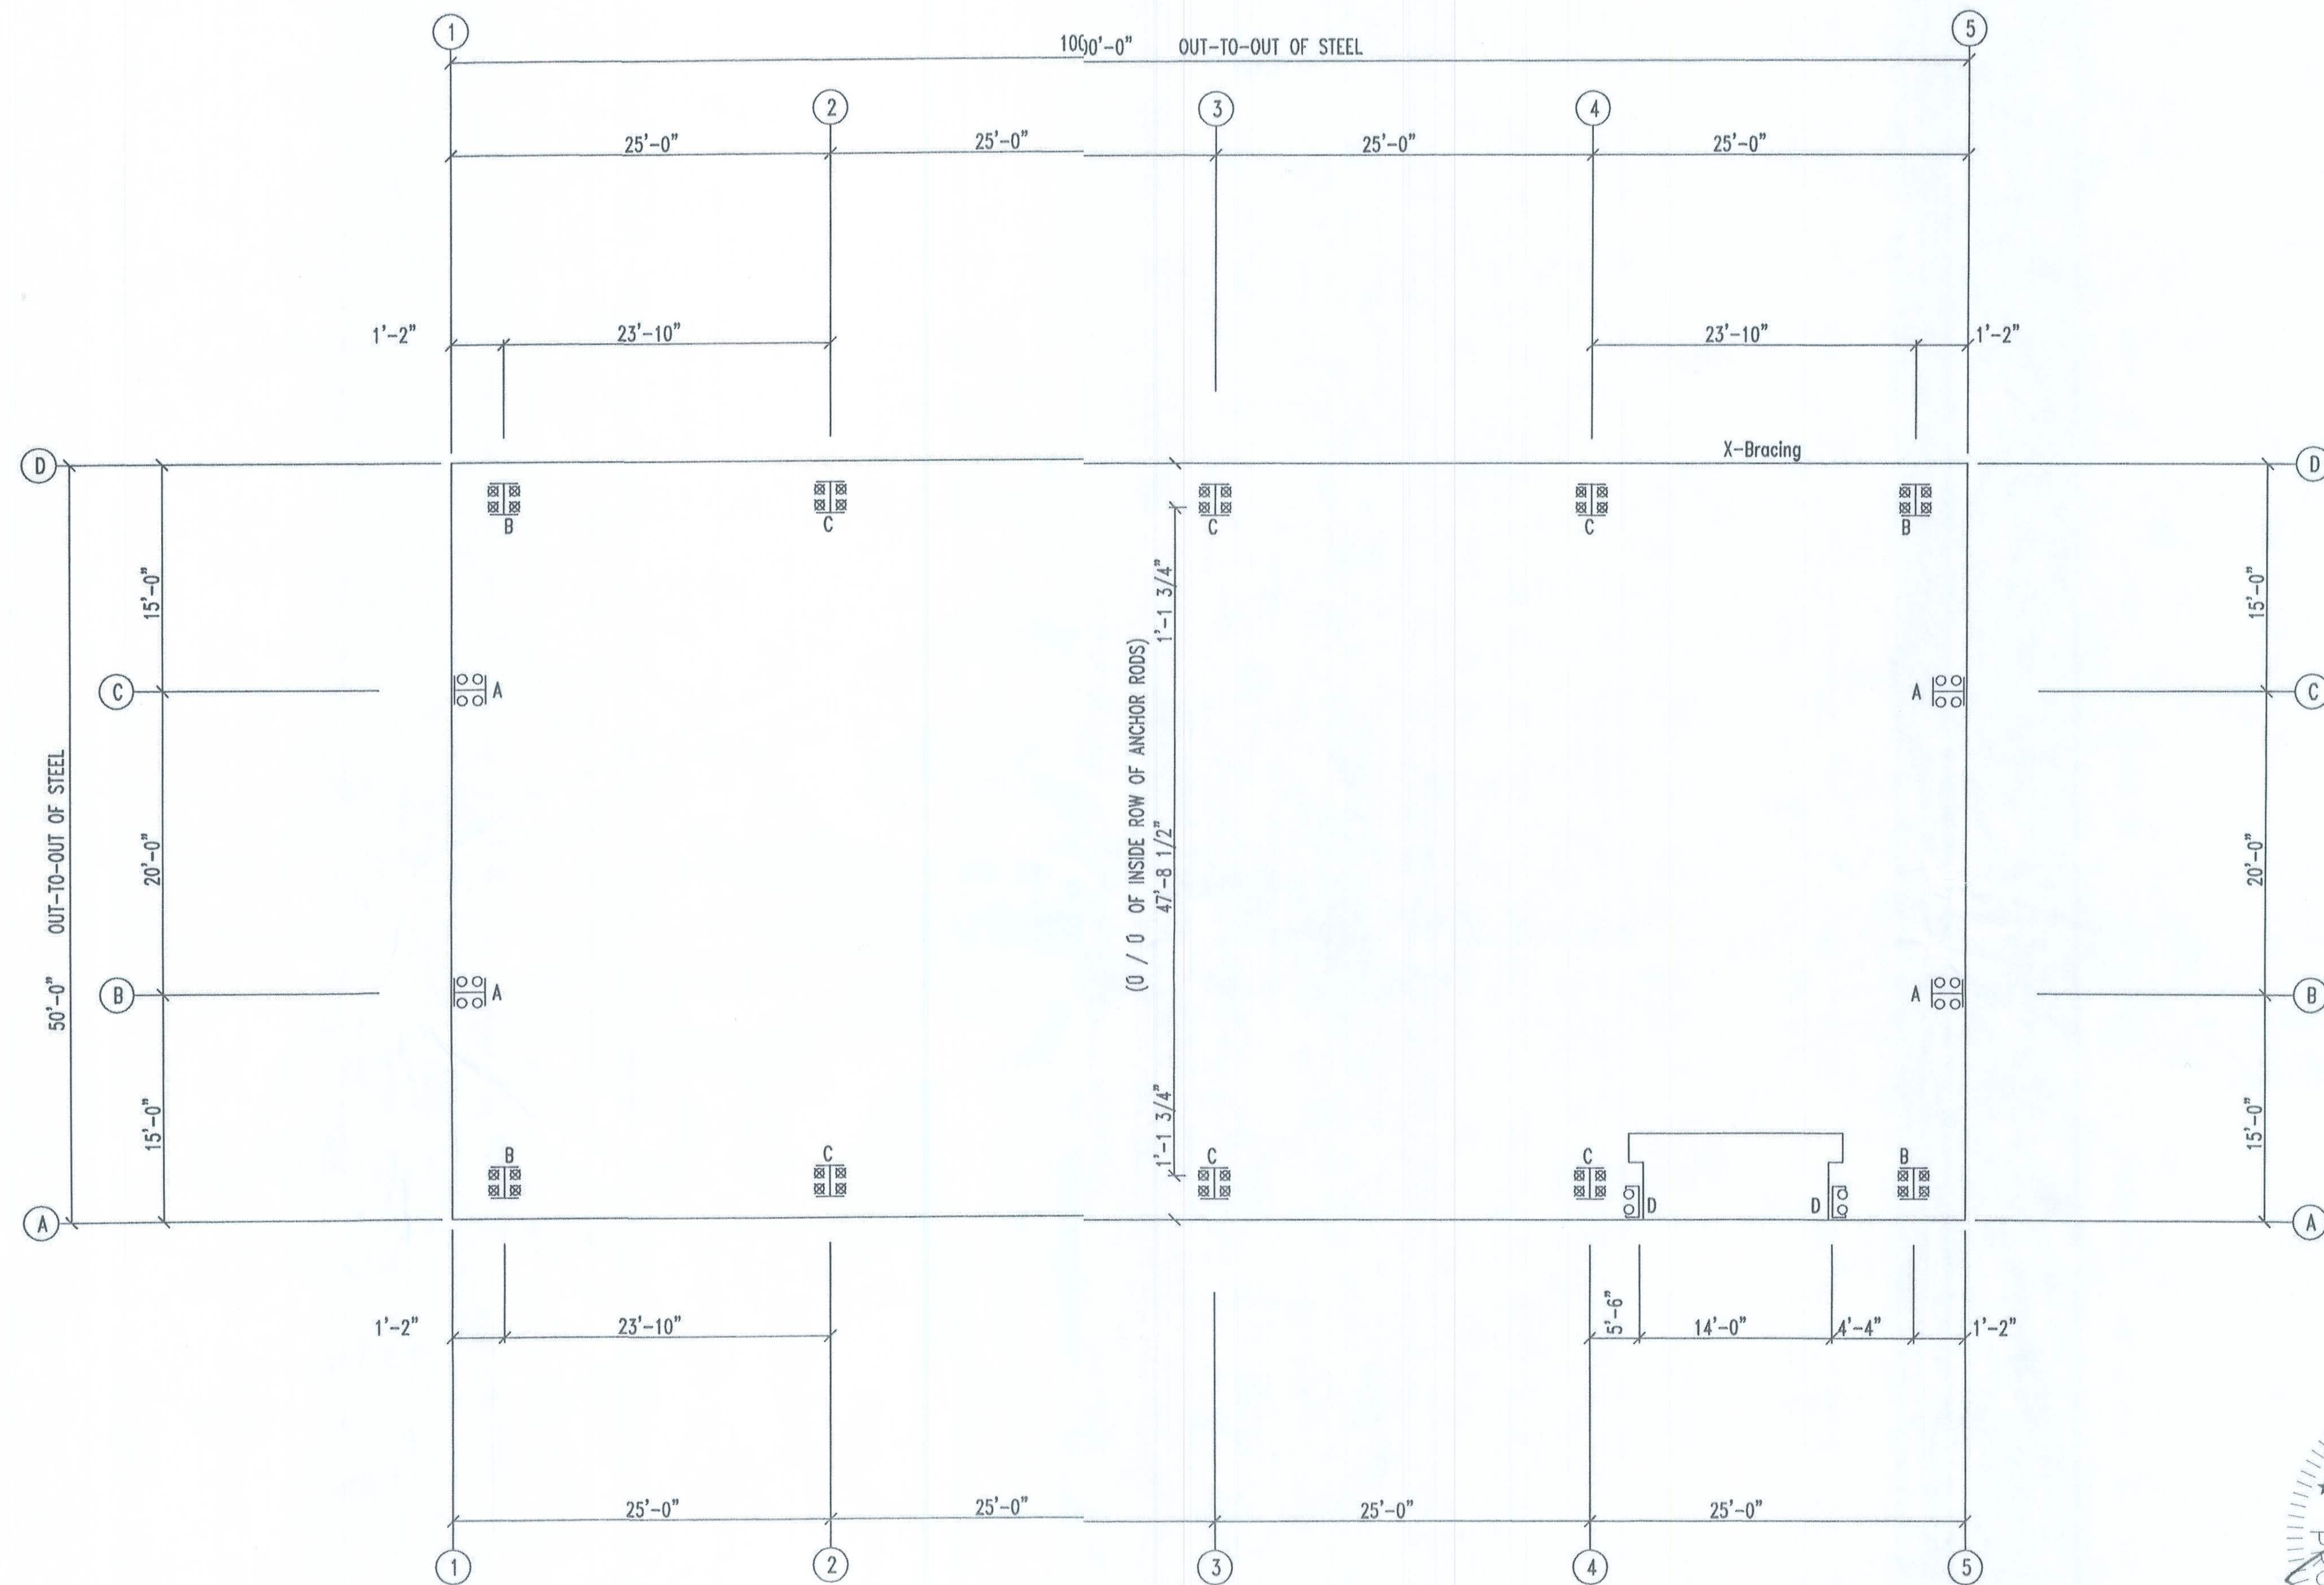

ANCHOR ROD PLAN
 NOTE: : All Base Plates @ 100'-0" (FINISH FLOOR)(UNLESS NOTED)

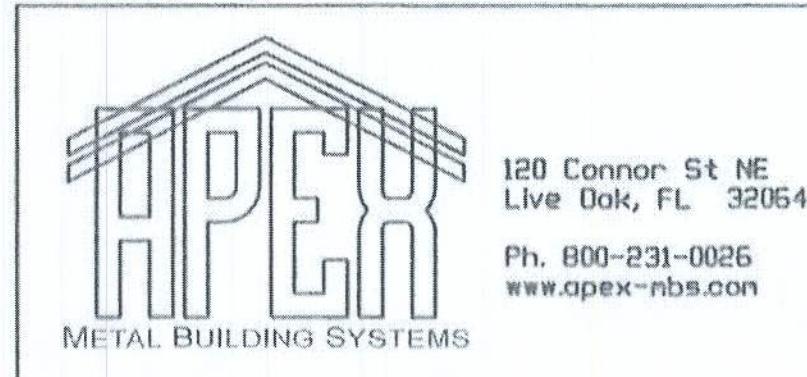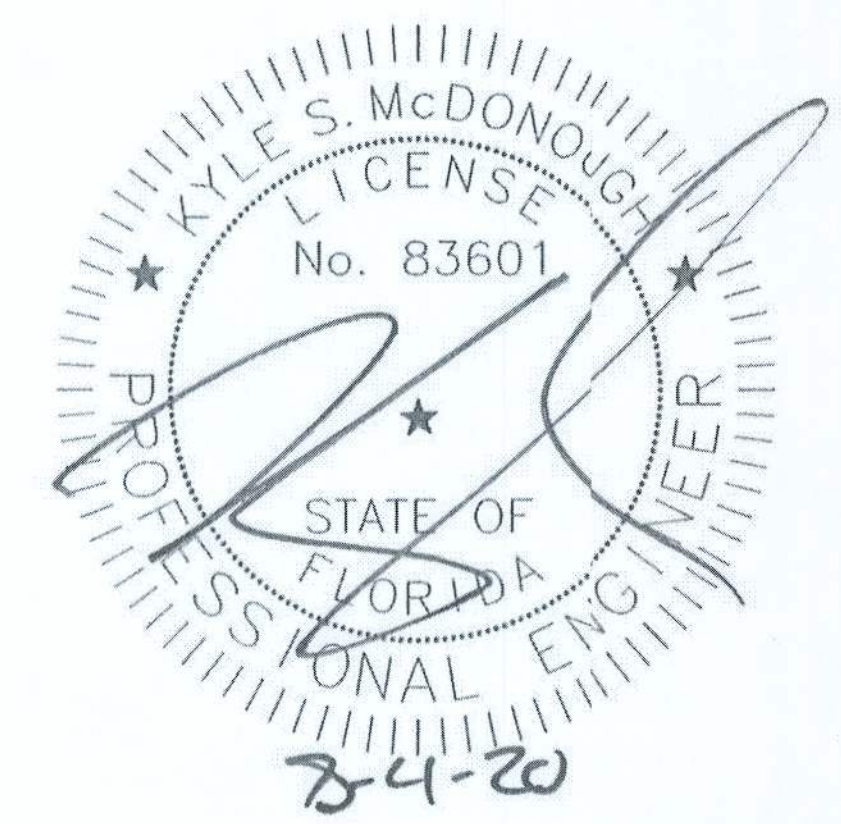

DESCRIPTION:		Anchor Rod Plan				
CUSTOMER:		PROJECT: McCauley Residence				
LOCATION:		Milton, FL 32583				
DRN. BY	CK'D BY	DATE	SCALE	REV.	QUOTATION NO.	SHEET NO.
		7/21/20	N.T.S.	00	20-375	2 of 15

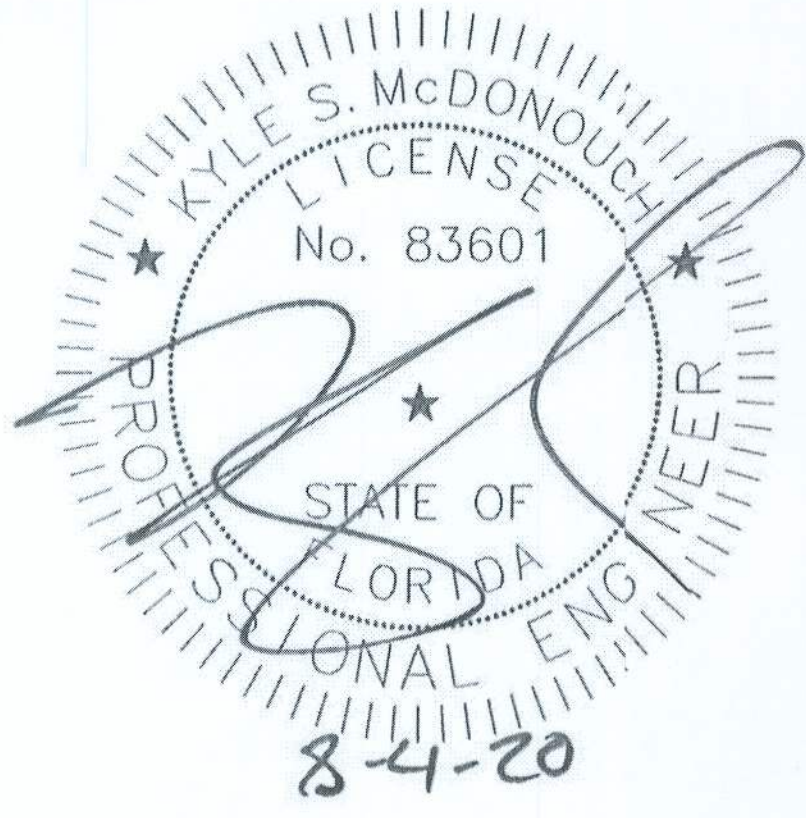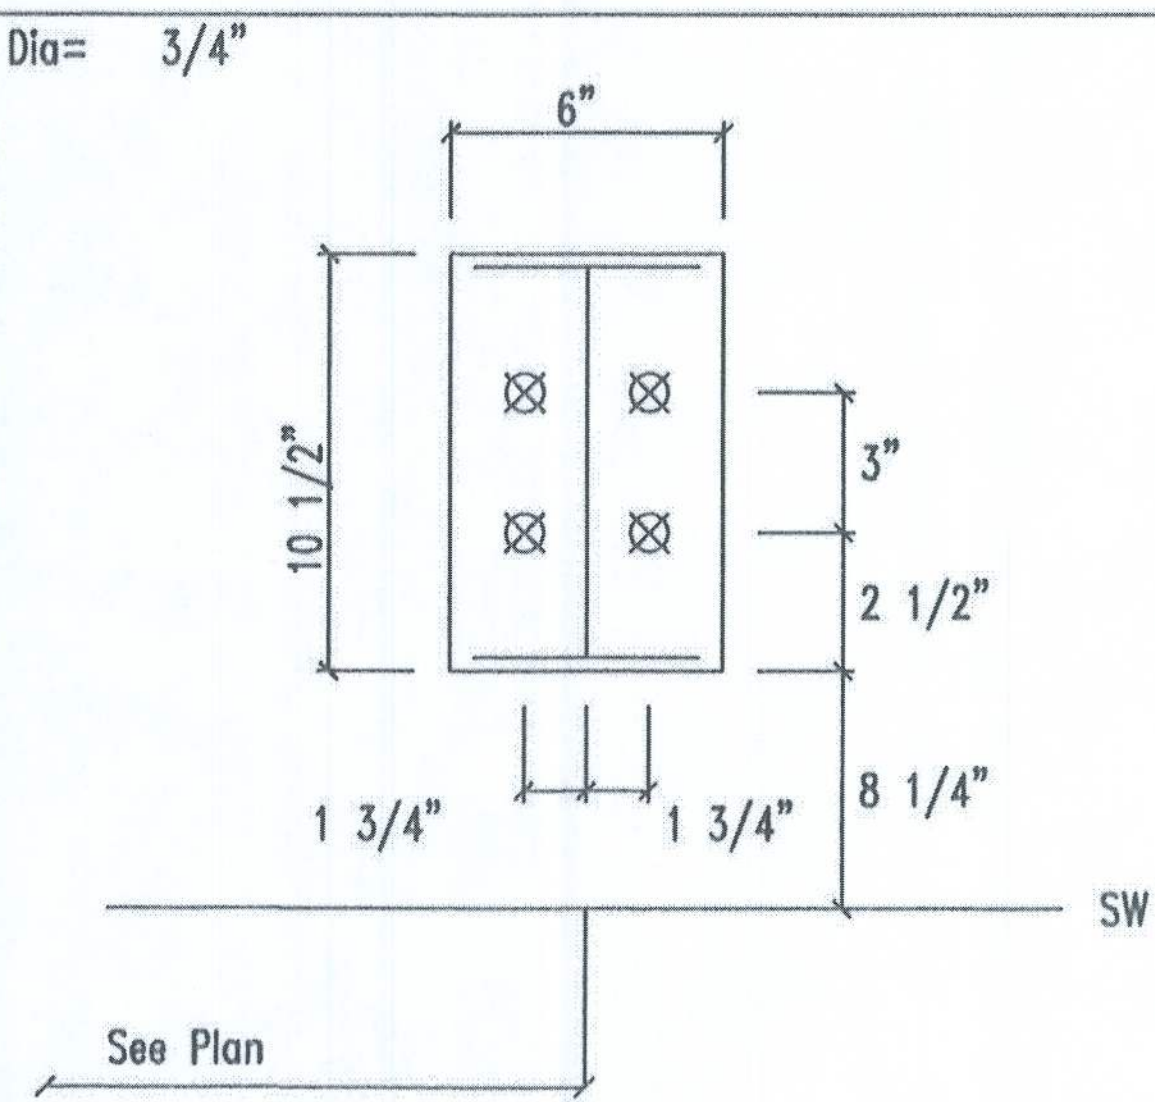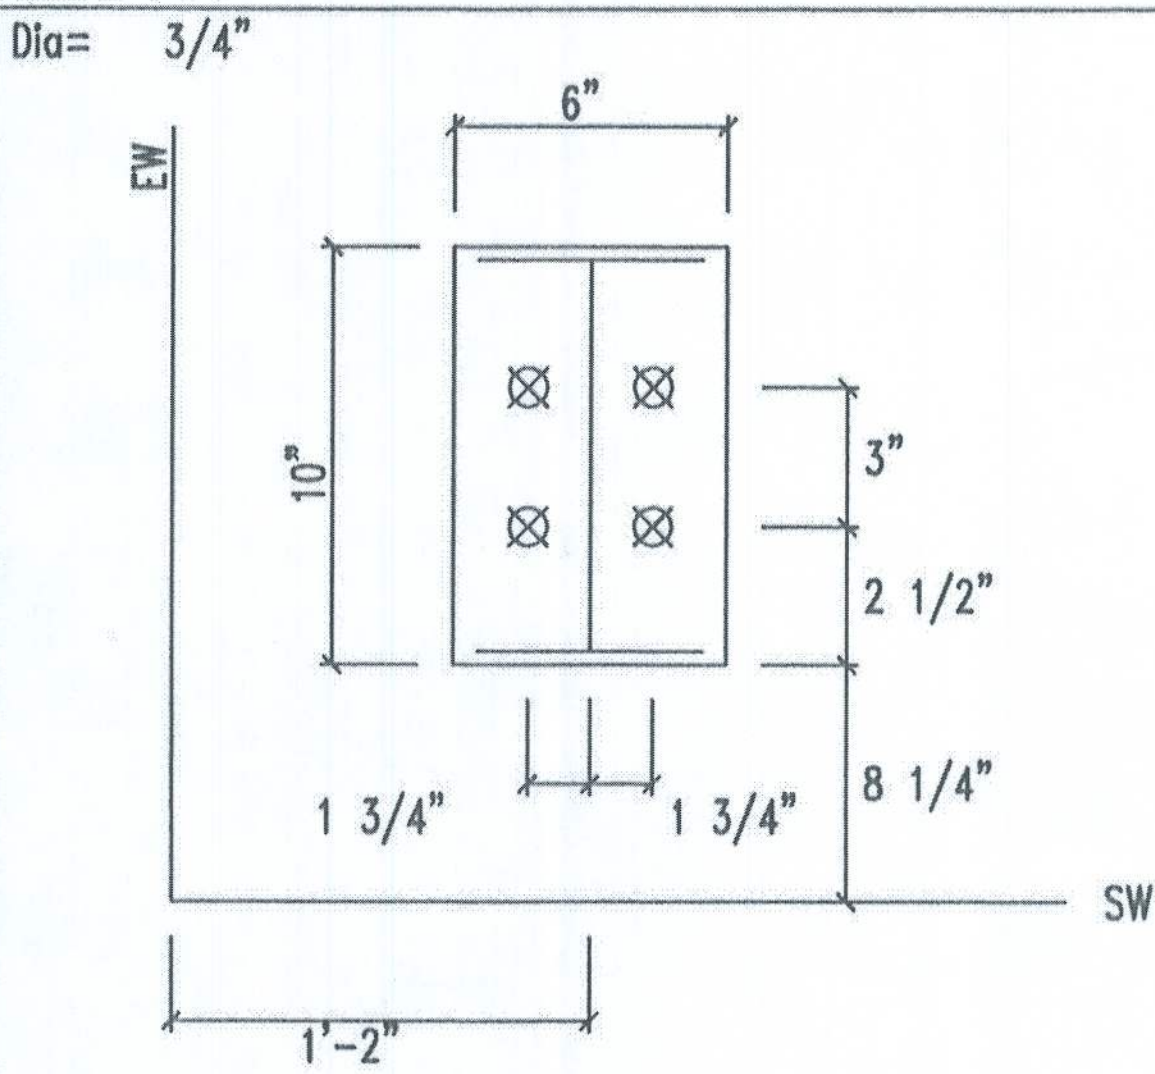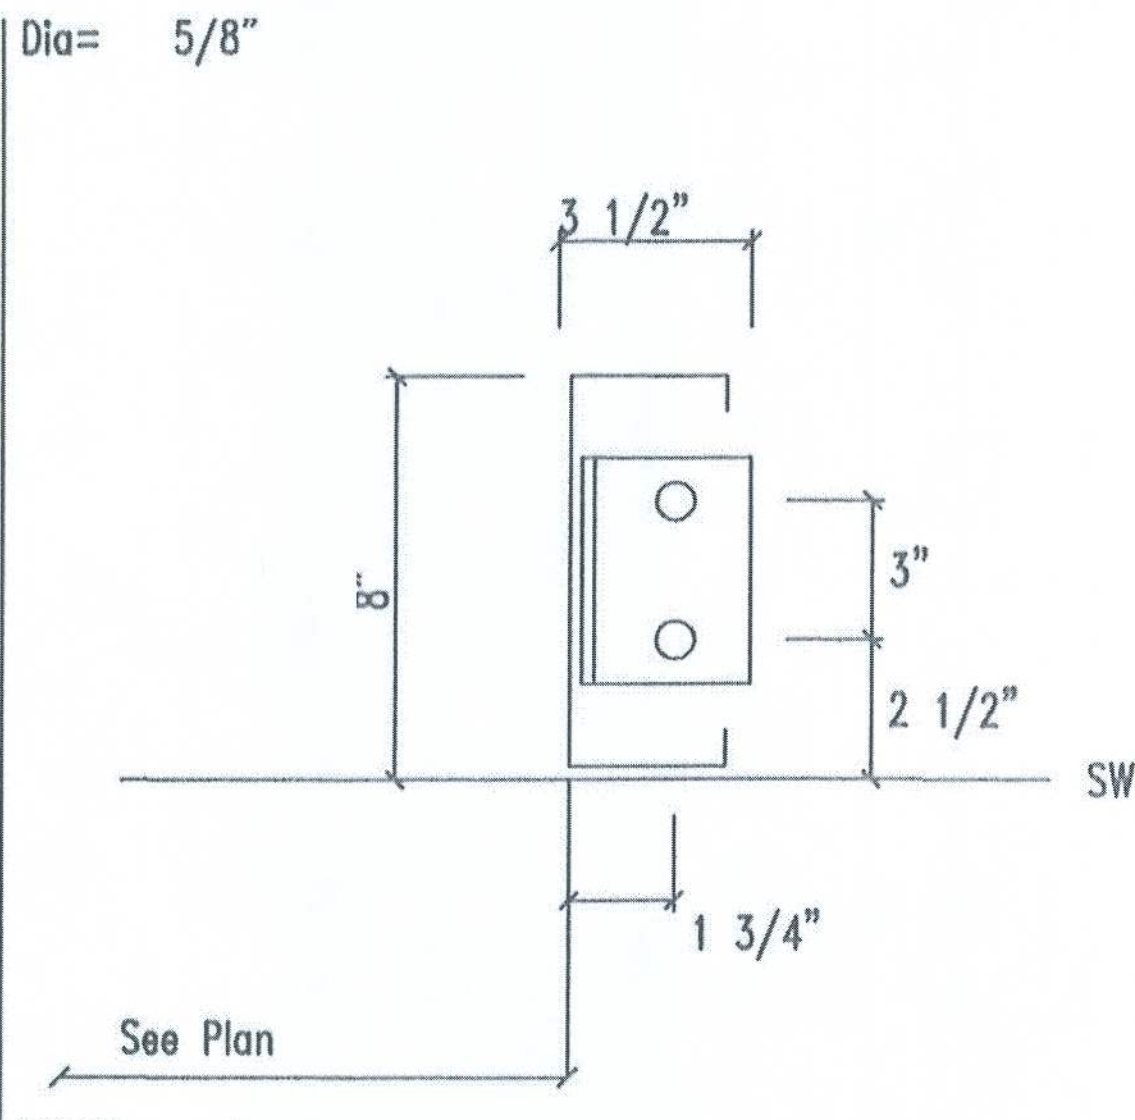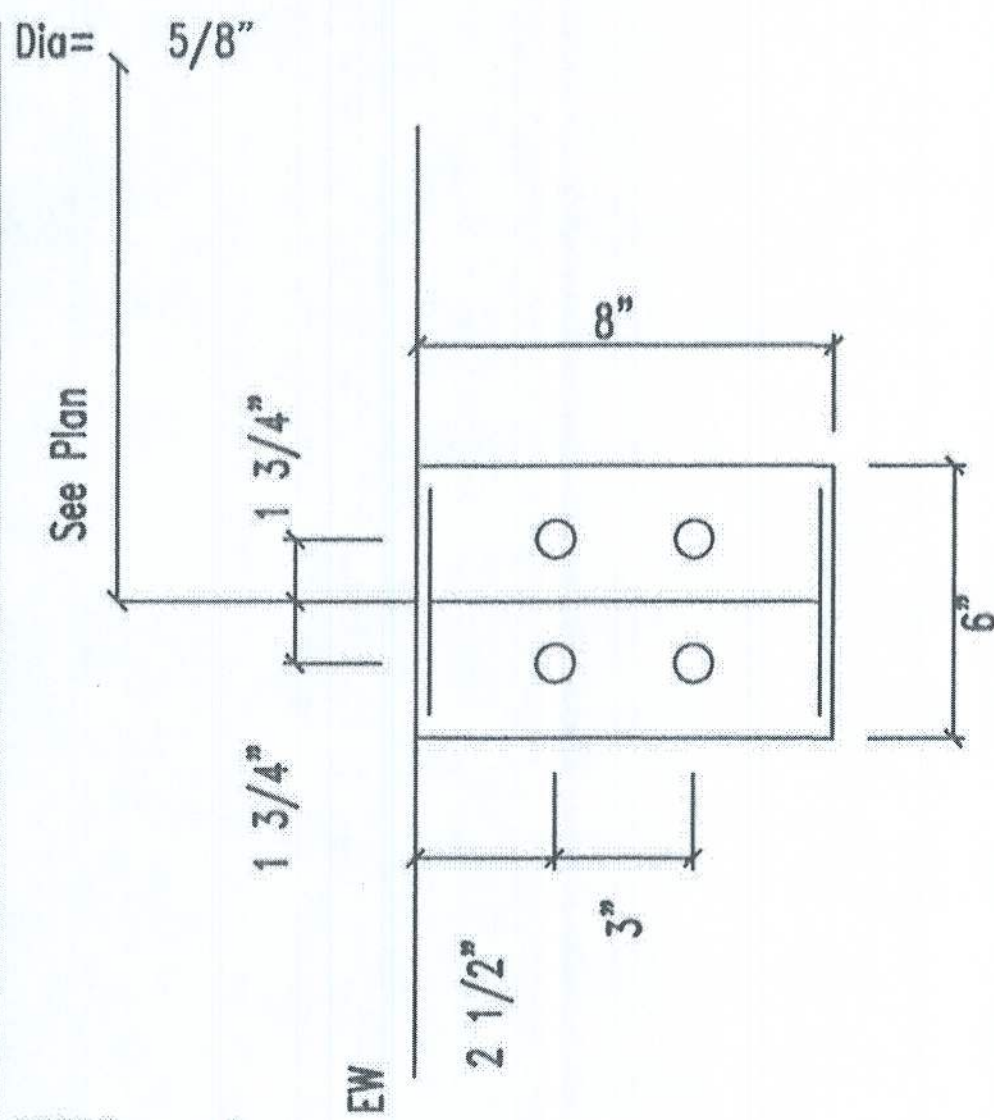

 APEX METAL BUILDING SYSTEMS	120 Connor St NE Live Oak, FL 32054 Ph. 800-231-0026 www.apex-mbs.com		DESCRIPTION: ANCHOR BOLT DETAILS							
			CUSTOMER:				PROJECT: McCauley Residence			
	LOCATION: Milton, FL 32583									
	DRN. BY	CK'D BY	DATE	SCALE	REV.	QUOTATION NO.		SHEET NO.		
			7/21/20	N.T.S.	00	20-375		3 of 15		

120 Connor St NE
 Live Oak, FL 32064
 Ph. 800-231-0026
 www.apex-mbs.com

NOTES FOR REACTIONS

- All loading conditions are examined and only maximum/minimum H or V and the corresponding H or V are reported.
- Positive reactions are as shown in the sketch. Foundation loads are in opposite directions.
- Bracing reactions are in the plane of the brace with the H pointing away from the braced bay. The vertical reaction is downward.
- Building reactions are based on the following building data:

Width (ft)	=	50.0
Length (ft)	=	100.0
Eave Height (ft)	=	18.0/ 18.0
Roof Slope (rise/12)	=	4.0/ 3.9
Dead Load (psf)	=	2.0
Collateral Load (psf)	=	0.0
Roof Live Load (psf)	=	20.0
Frame Live Load (psf)	=	12.0
Wind Speed (mph)	=	143.0
Wind Code	=	FBC 17 (IBC 15)
Exposure	=	B
Closed/Open	=	C
Importance Wind	=	1.00
Importance Seismic	=	1.00
Seismic Zone	=	B
Seismic Coeff (Fa/Sa)	=	0.15

5. Loading conditions are:

- Dead+Collateral+Live
- Dead+Collateral+0.75Live+0.45Wind_Left1
- Dead+Collateral+0.75Live+0.45Wind_Right1
- Dead+Collateral+0.75Live+0.45Wind_Long1R
- Dead+Collateral+0.75Live+0.45Wind_Long2L
- Dead+Collateral+0.75Live+0.45Wind_Long2R
- 0.6Dead+0.6Wind_Left1
- 0.6Dead+0.6Wind_Right1
- 0.6Dead+0.6Wind_Left2
- 0.6Dead+0.6Wind_Right2
- 0.6Dead+0.6Wind_Long1L
- 0.6Dead+0.6Wind_Right2+0.6Wind_Suction
- 0.6Dead+0.6Wind_Pressure+0.6Wind_Long2L
- Dead+0.6Wind_Right2+0.6Wind_Suction

ENDWALL COLUMN:

Frm Line	Col Line	Dead Ver	Wind Press Horz	Wind Suct Horz
1	C	0.2	-5.7	6.3
1	B	0.2	-5.6	6.2
5	B	0.3	-5.6	6.2
5	C	0.3	-5.7	6.3

BASIC COLUMN REACTIONS (k)

ENDWALL COLUMN:

MAXIMUM REACTIONS, ANCHOR RODS, & BASE PLATES

Frm Line	Col Line	Column_Reactions(k)				Vmin	Bolt(In)		Base_Plate(In)			Grout (In)		
		Load Id	Hmax H	V Vmax	Load Id		Hmin H	Qty	⌀ Dia	Width	Length		Thick	
1	C	12	3.8	0.1	13	-3.4	0.1	4	0.625	25	6.000	8.000	0.375	0.0
		14	3.8	0.2										
1	B	12	3.7	0.1	13	-3.4	0.1	4	0.625	25	6.000	8.000	0.375	0.0
		14	3.7	0.2										
5	B	12	3.7	0.2	13	-3.4	0.2	4	0.625	25	6.000	8.000	0.375	0.0
		14	3.7	0.3										
5	C	12	3.8	0.2	13	-3.4	0.2	4	0.625	25	6.000	8.000	0.375	0.0
		14	3.8	0.3										

ANCHOR BOLT SUMMARY


Qty	Locate	Dia (In)	Type	Total Len (In)	Bend Len (In)	Proj (In)
4	Jamb	5/8"	A307	9.00	3.00	3.00
16	Endwall	5/8"	A307	9.00	3.00	3.00
40	Frame	3/4"	A307	12.0	3.00	3.00

BUILDING BRACING REACTIONS

Loc	Wall Line	Col Line	Reactions(k)				Panel Shear (lb/ft)	Sels	Note
			Horz	Ver	Horz	Ver			
L_EW	1	A	Torsional Bracing Used						(h)
F_SW	5	D	12.9	8.8	0.9	0.6			(h)
R_EW	5	D							
B_SW	5	D							

(h) Rigid frame at endwall

FRAME LINES:

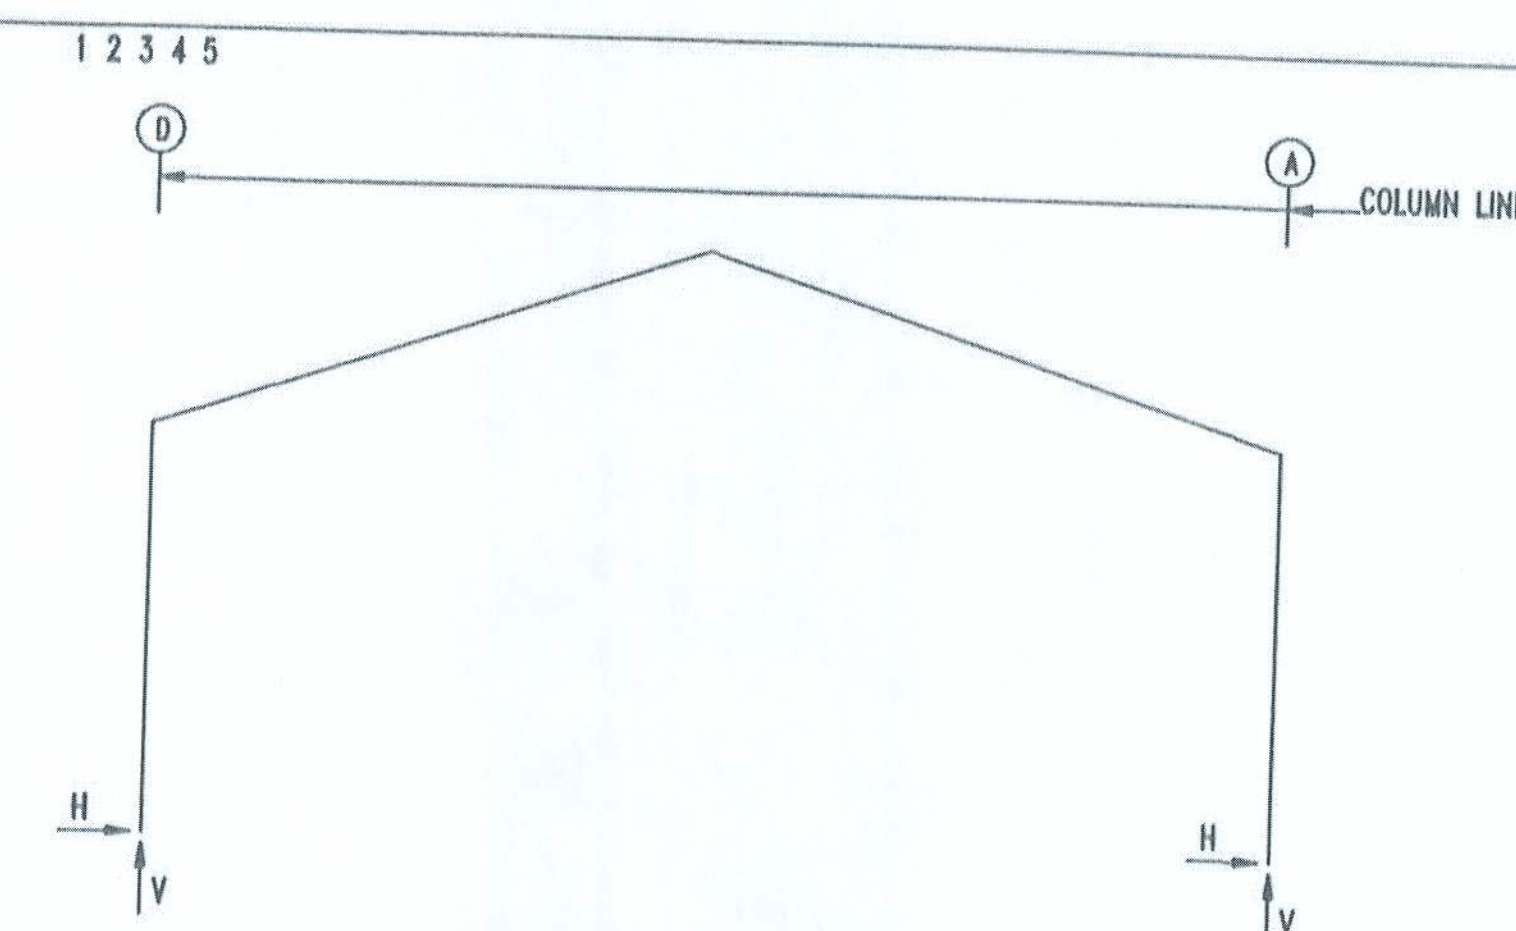

RIGID FRAME:

MAXIMUM REACTIONS, ANCHOR RODS, & BASE PLATES

COLUMN REACTIONS, ANCHOR BOLTS, & BASE PLATES													
Frm Line	Col Line	Column_Reactions(k)						Bolt(In) Qty	Dia	Base_Plate(In)			Grout (In)
		Load Id	Hmax H	V Vmax	Load Id	Hmin H	V Vmin			Width	Length	Thick	
1	D	3	2.0	0.9	9	-3.8	-3.9	4	0.750	6.000	10.00	0.500	0.0
		1	1.7	5.2	7	-3.7	-6.1						
1	A	10	3.9	-4.0	2	-2.0	0.9	4	0.750	6.000	10.00	0.500	0.0
		1	-1.7	5.2	8	3.7	-6.2						

RIGID FRAME:

MAXIMUM REACTIONS, ANCHOR RODS, & BASE PLATES

Frm Line	Col Line	Column_Reactions(k)						Bolt(In) Qty	Dia	Base_Plate(In)			Grout (in)
		Load Id	Hmax H	V Vmax	Load Id	Hmin H	V Vmin			Width	Length	Thick	
2*	D	5	3.6	-1.1	9	-5.5	-5.0	4	0.750	6.000	10.50	0.500	0.0
		1	3.0	9.6	11	-0.6	-14.1						
2*	A	10	5.6	-5.1	4	-3.7	2.9	4	0.750	6.000	10.50	0.500	0.0
		1	-3.0	9.6	8	5.3	-9.3						
2*	Frame lines:	2	3	4									

RIGID FRAME:

MAXIMUM REACTIONS, ANCHOR RODS, & BASE PLATES

Frm Line	Col Line	Column_Reactions(k)						Bolt(In) Qty	Dia	Base_Plate(In)			Grout (in)
		Load Id	Hmax H	V Vmax	Load Id	Hmin H	V Vmin			Width	Length	Thick	
5	D	5	2.7	-1.7	9	-3.8	-3.9	4	0.750	6.000	10.00	0.500	0.0
		6	2.7	6.2	11	-1.3	-10.5						
5	A	10	3.9	-4.0	4	-2.8	2.3	4	0.750	6.000	10.00	0.500	0.0
		1	-1.7	5.2	8	3.7	-6.2						

RIGID FRAME:

BASIC COLUMN REACTIONS (k)



Frame Line	Column Line	Dead				Live				Wind_Left1				Wind_Right1				Wind_Left2				Wind_Right2			
		Horiz	Ver	Horiz	Ver	Horiz	Ver	Horiz	Ver	Horiz	Ver	Horiz	Ver	Horiz	Ver	Horiz	Ver	Horiz	Ver	Horiz	Ver	Horiz	Ver	Horiz	Ver
1	D	0.4	1.3	1.3	3.9	-6.5	-11.6	1.4	-7.4	-6.8	-7.9	1.1	-3.8	6.5	-11.6	-1.1	-3.7	6.8	-7.9	1.1	-3.8	6.5	-11.6	-1.1	-3.7
1	A	-0.4	1.3	-1.3	3.9	-1.4	-7.4	6.5	-11.6	-1.1	-3.7	6.8	-7.9	1.1	-3.8	6.5	-11.6	-1.1	-3.7	6.8	-7.9	1.1	-3.8	6.5	-11.6
5	D	0.4	1.3	1.3	3.9	-1.4	-7.4	6.5	-11.6	-1.1	-3.7	6.8	-7.9	1.1	-3.8	6.5	-11.6	-1.1	-3.7	6.8	-7.9	1.1	-3.8	6.5	-11.6
5	A	-0.4	1.3	-1.3	3.9	-1.4	-7.4	6.5	-11.6	-1.1	-3.7	6.8	-7.9	1.1	-3.8	6.5	-11.6	-1.1	-3.7	6.8	-7.9	1.1	-3.8	6.5	-11.6
2*	D	0.6	2.1	2.4	7.5	-9.2	-17.5	2.3	-11.6	-9.8	-10.5	1.7	-4.6	9.3	-17.6	-1.7	-4.6	9.9	-10.6	1.7	-4.6	9.3	-17.6	-1.7	-4.6
2*	A	-0.6	2.1	-2.4	7.5	-2.3	-11.6	9.3	-17.6	-1.7	-4.6	9.9	-10.6	1.7	-4.6	9.3	-17.6	-1.7	-4.6	9.9	-10.6	1.7	-4.6	9.3	-17.6

RIGID FRAME:

BASIC COLUMN REACTIONS (k)

Frame Line	Column Line	Wind_Long1				Wind_Long2				Seismic_Left				Seismic_Right				Seismic_Long			
		Horiz	Ver	Horiz	Ver	Horiz	Ver	Horiz	Ver	Horiz	Ver	Horiz	Ver	Horiz	Ver	Horiz	Ver	Horiz	Ver	Horiz	Ver
1	D	0.8	-7.6	-0.3	-6.9	-0.1	-0.1	0.1	-0.1	0.1	-0.1	0.1	-0.1	0.1	-0.1	0.1	-0.1	0.1	-0.1	0.1	-0.1
5	D	0.3	-6.8	-0.8	-7.6	-0.1	-0.1	0.1	-0.1	0.1	-0.1	0.1	-0.1	0.1	-0.1	0.1	-0.1	0.1	-0.1	0.1	-0.1
5	A	-2.6	-18.8	3.1	-13.3	-0.1	-0.1	0.1	-0.1	0.1	-0.1	0.1	-0.1	0.1	-0.1	0.1	-0.1	0.1	-0.1	0.1	-0.1
2*	D	-3.1	-4.4	2.6	-10.1	-0.1	-0.1	0.1	-0.1	0.1	-0.1	0.1	-0.1	0.1	-0.1	0.1	-0.1	0.1	-0.1	0.1	-0.1
2*	A	-1.6	-25.6	2.7	-19.7	-0.1	-0.1	0.1	-0.1	0.1	-0.1	0.1	-0.1	0.1	-0.1	0.1	-0.1	0.1	-0.1	0.1	-0.1
2*	A	-2.8	-10.8	1.7	-16.9	-0.1	-0.1	0.1	-0.1	0.1	-0.1	0.1	-0.1	0.1	-0.1	0.1	-0.1	0.1	-0.1	0.1	-0.1



2* Frame lines: 2 3 4

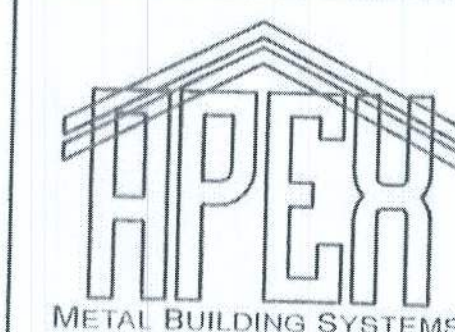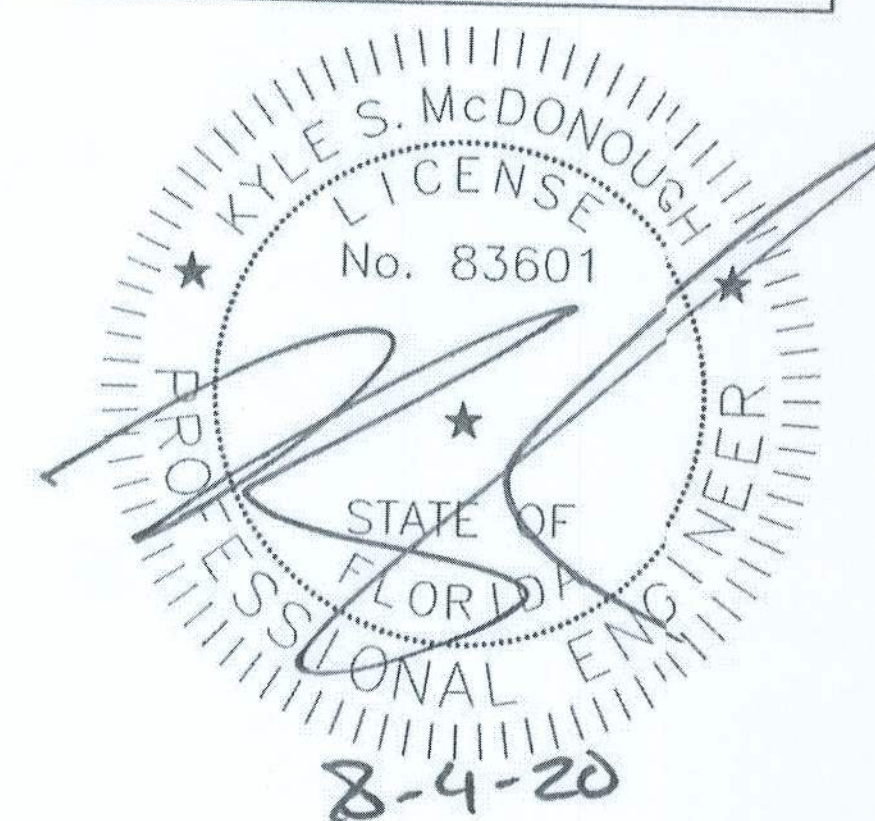

120 Connor St NE
Live Oak, FL 32064
Ph. 800-231-0026
www.apex-nbs.com

DESCRIPTION: Reactions		CUSTOMER: McCauley Residence	
LOCATION: Milton, FL 32583		PROJECT: McCauley Residence	
DRN. BY	CK'D BY	DATE	SCALE
		7/21/20	N.T.S.
REV. 00		QUOTATION NO. 20-375	
SHEET NO. 4 of 15			

TRIM TABLE		
ROOF PLAN		
ID	PART	LENGTH
1	FL-56	20'-2"

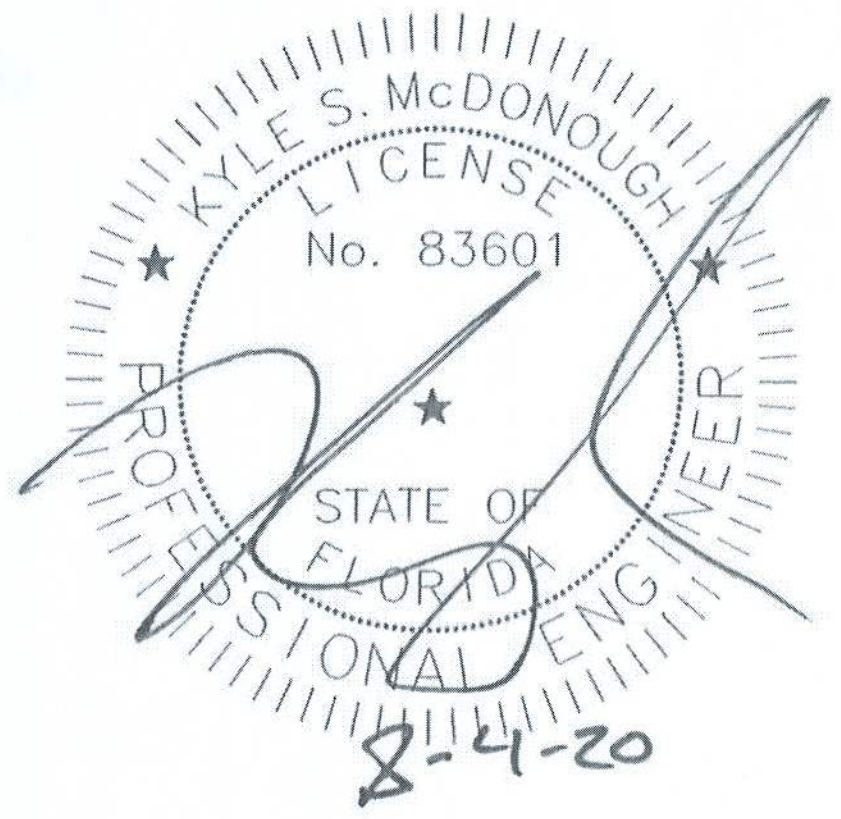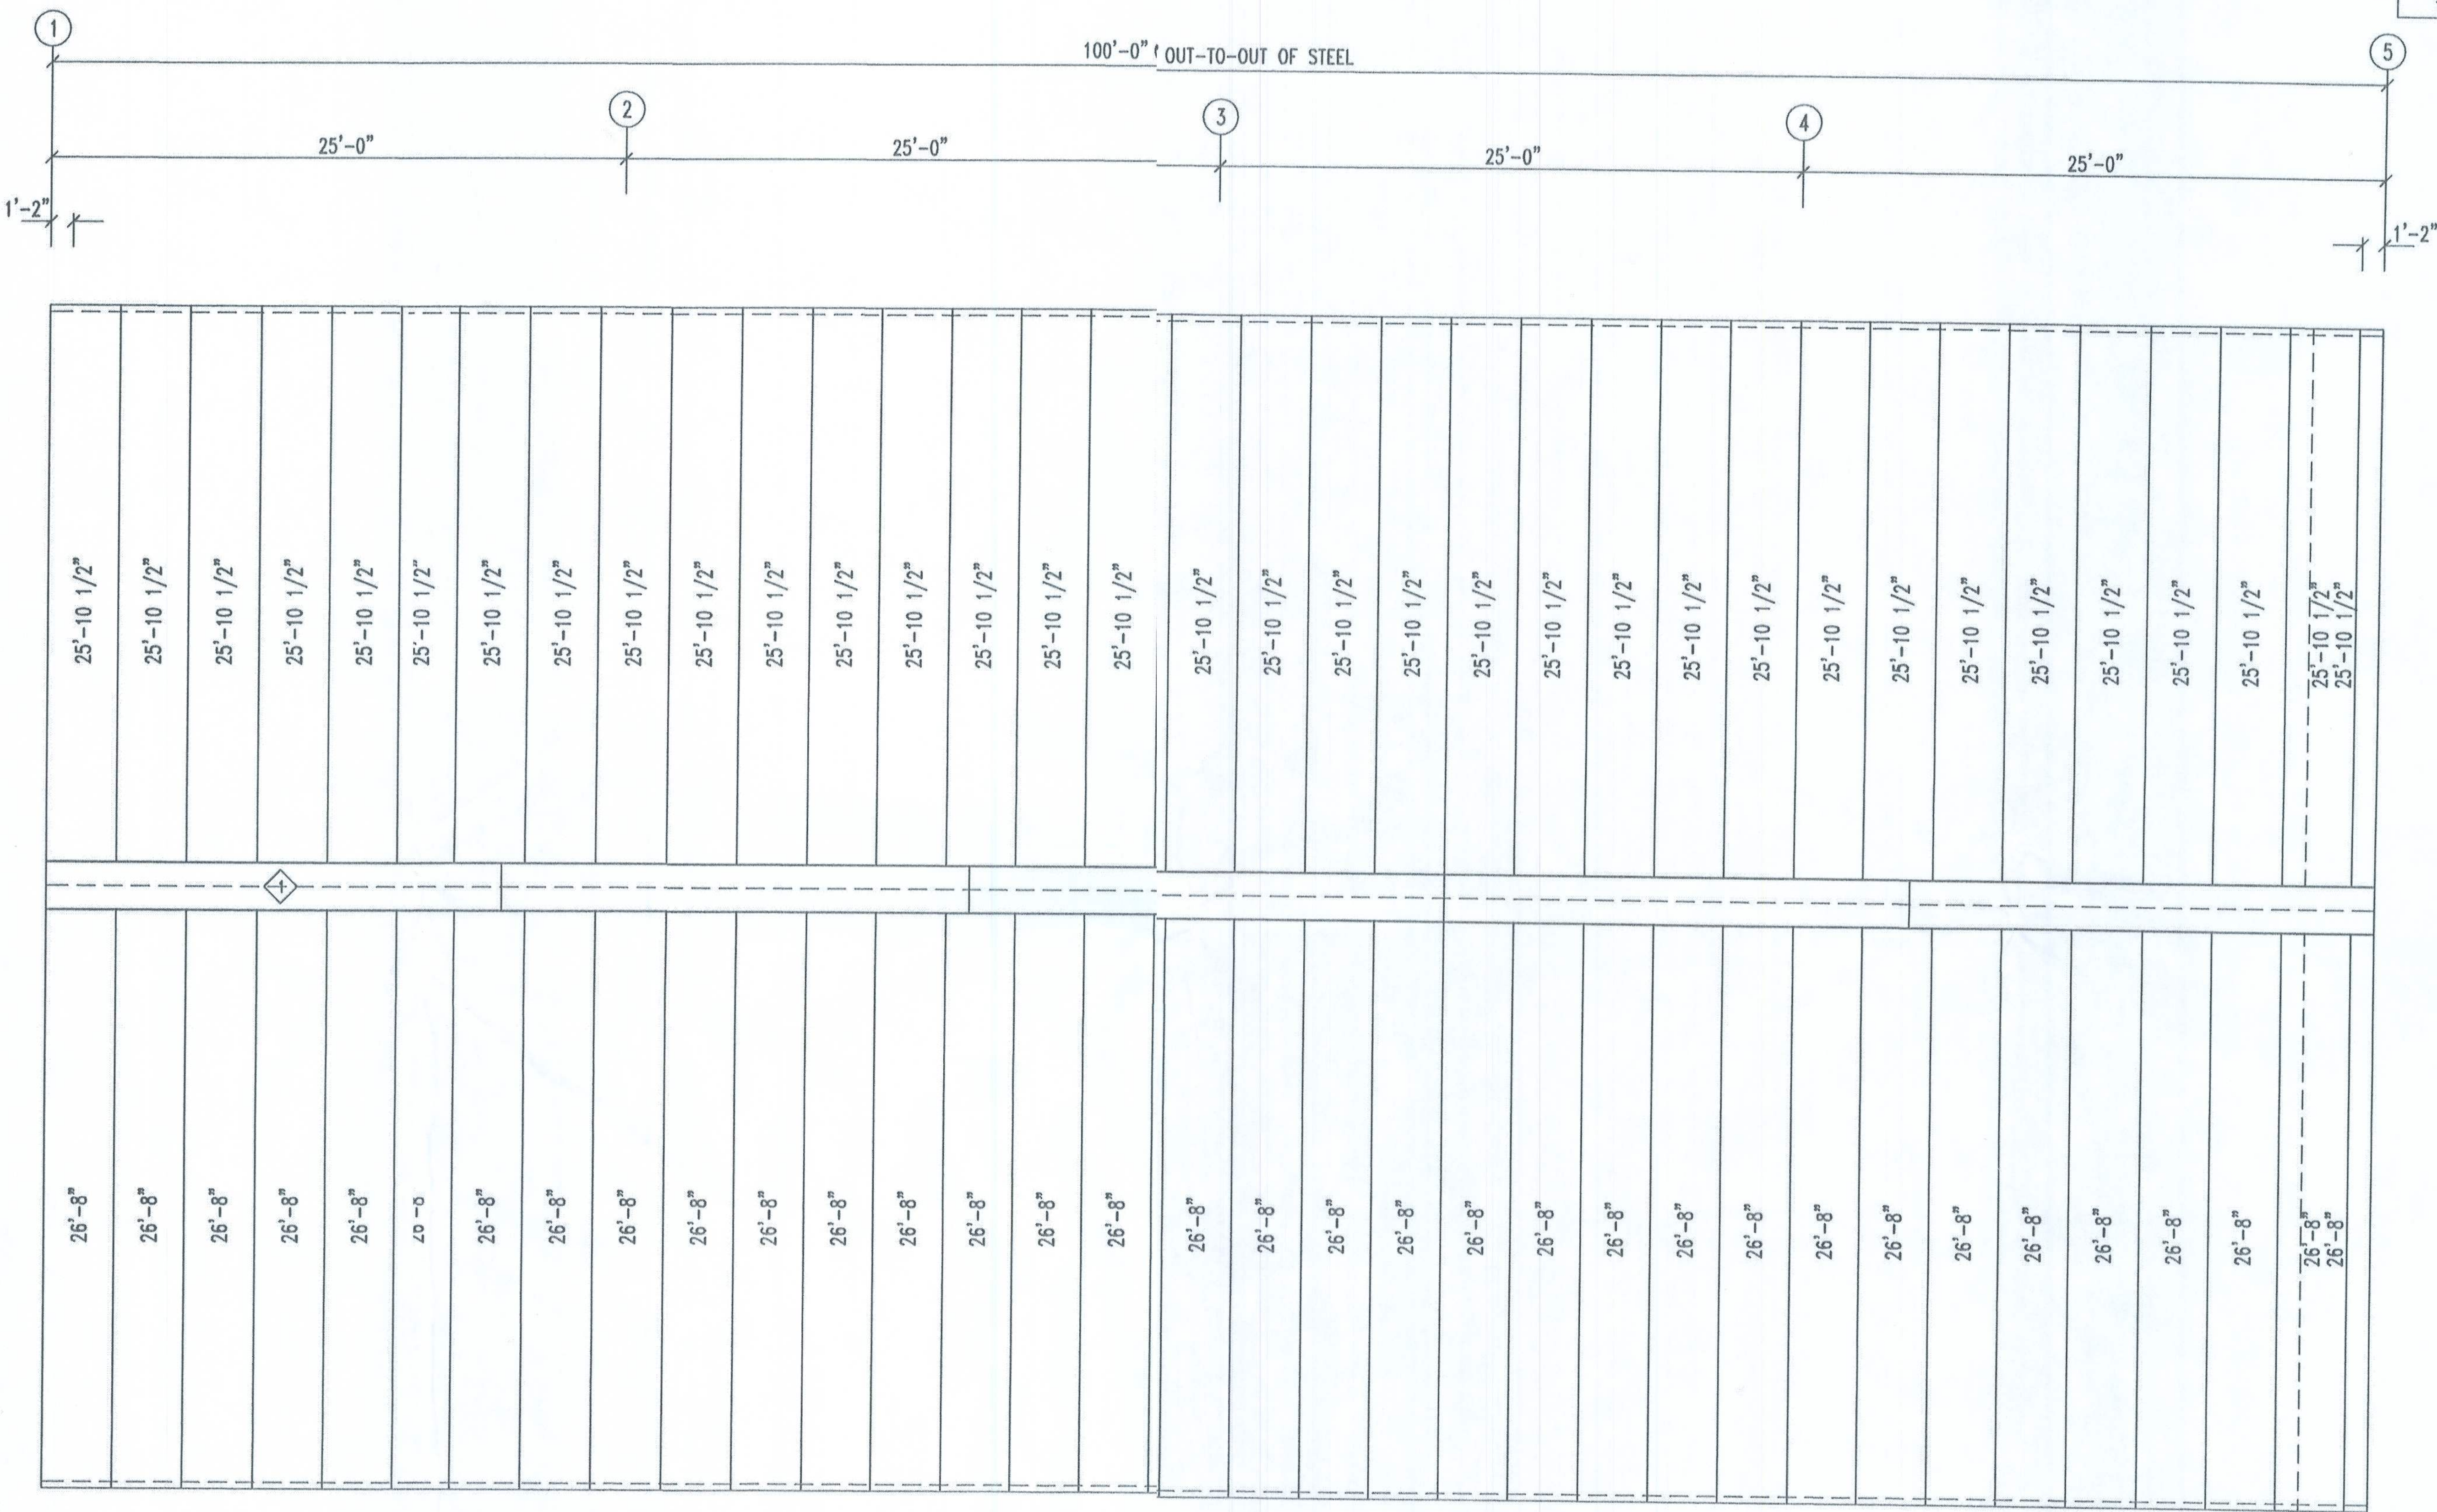


ROOF SHEETING PLAN
 PANELS: 26 Ga. PBR - Galvalume 26ga.

		DESCRIPTION: ROOF FRAMING PLAN											
		CUSTOMER:				PROJECT: McCauley Residence							
120 Conner St NE Live Oak, FL 32064 Ph. 800-231-0026 www.apex-nbs.com		LOCATION: Milton, FL 32583		DATE: 7/21/20		SCALE: N.T.S.		REV. 00		QUOTATION NO. 20-375		SHEET NO. 5 of 15	

SPECIAL BOLTS					
ROOF PLAN					
ID	QUAN	TYPE	DIA	LENGTH	WASH
1	4	A307	1/2"	1 1/4"	0


MEMBER TABLE		
ROOF PLAN		
MARK	PART	LENGTH
P-1	8X35Z14	28'-1 1/2"
P-2	8X35Z16	29'-3 1/2"
E-1	8.50E14	24'-11 1/2"
E-2	8.50E14	24'-11 1/2"
E-3	8.50E14	24'-11 1/2"
E-4	8.50E12	24'-11 1/2"
E-5	8.50E12	24'-11 1/2"
E-6	8.50E14	24'-11 1/2"
E-7	8.50E14	24'-11 1/2"
CB-2	CB0313	29'-8"
CB-3	CB0250	26'-4"
CB-4	CB0250	26'-7"
CB-5	CB0250	29'-8"
CB-6	CB0313	28'-8"
CB-7	CB0250	25'-2"
CB-8	CB0250	25'-5"
CB-9	CB0250	28'-8"
CB-10	CB0250	28'-7"

CONNECTION PLATES		
ROOF PLAN		
ID	MARK/PART	
1	CL-18	
2	JB-1	

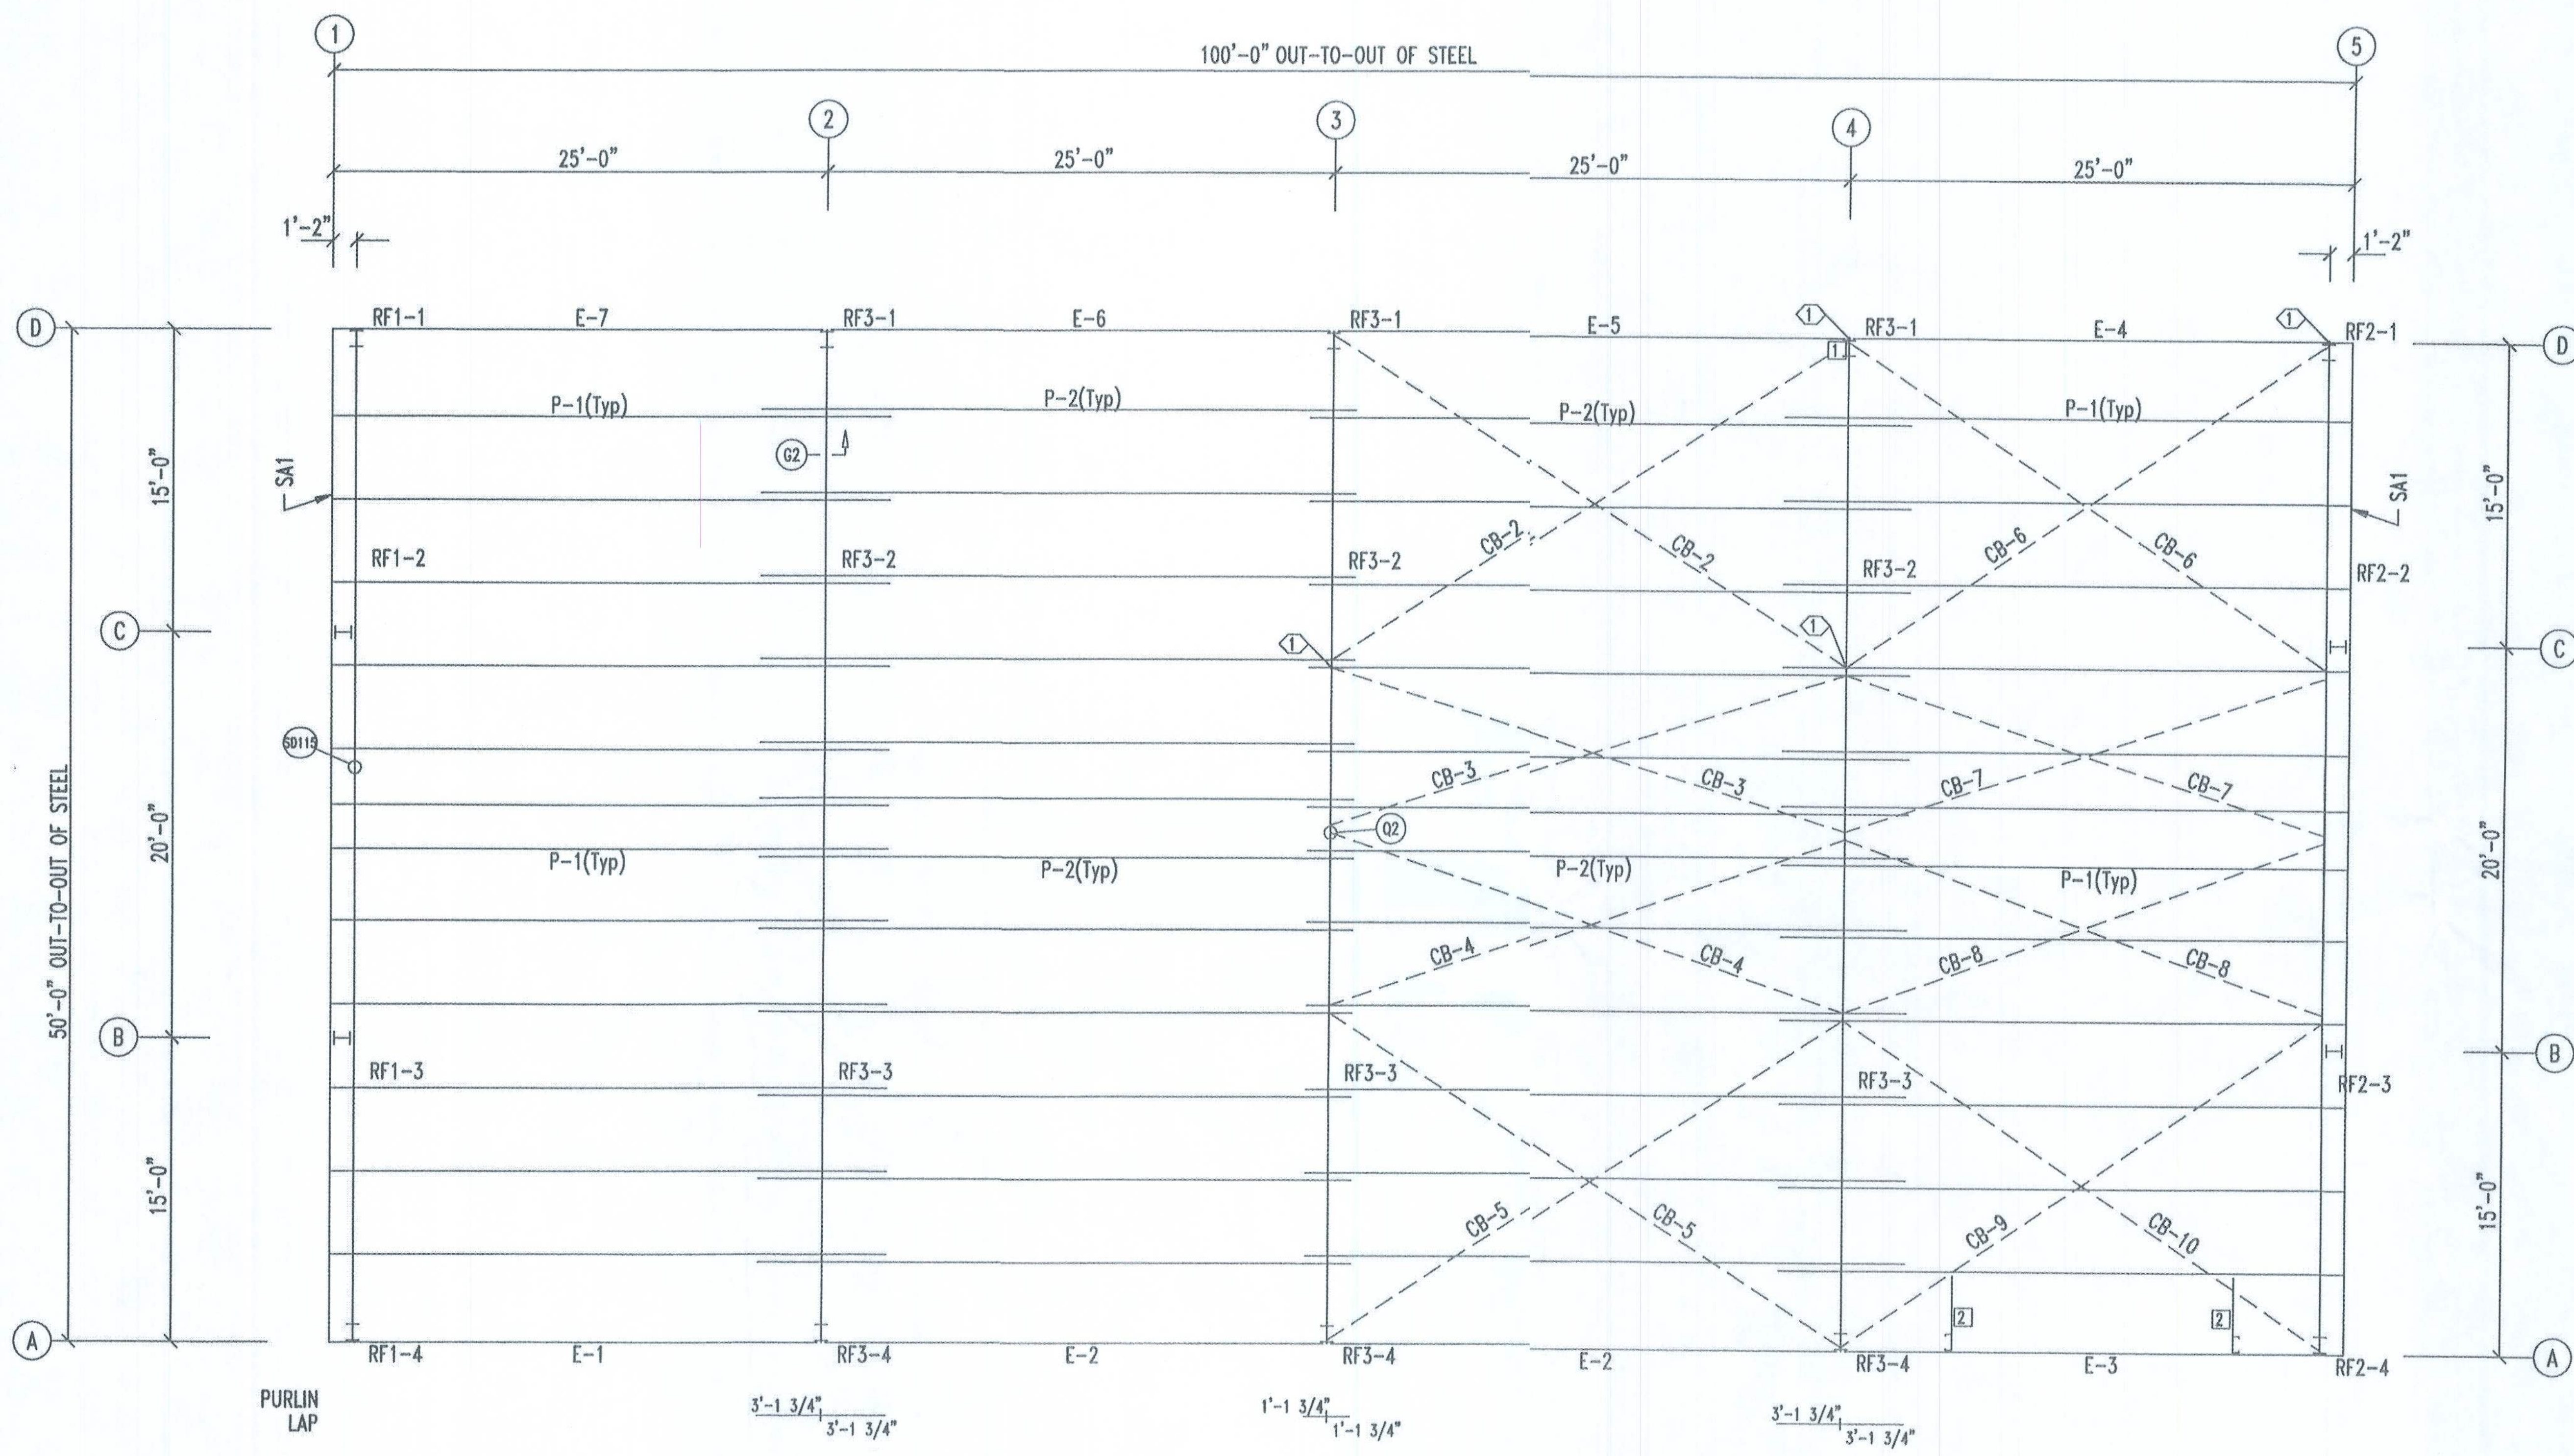

ROOF FRAMING PLAN

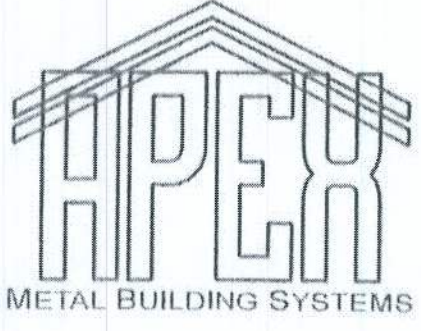

 120 Conner St NE Live Oak, FL 32064 Ph. 800-231-0026 www.apex-mbs.com		DESCRIPTION: ROOF FRAMING PLAN	
		CUSTOMER: PROJECT: McCauley Residence	
LOCATION: Milton, FL 32583		QUOTATION NO. 20-375	
DRN. BY	CK'D BY	DATE 7/21/20	SHEET NO. 6 of 15
		SCALE N.T.S.	REV. 00


SPLICE PLATE & BOLT TABLE

Mark	Qty Top	Qty Bot	Int	Type	Dia	Length	Width	Thick	Length
SP-1	4	4	0	A325	5/8"	2 1/4"	6"	5/8"	1'-5 5/16"
SP-2	4	4	0	A325	5/8"	1 3/4"	6"	3/8"	1'-5 1/4"
SP-3	4	4	0	A325	5/8"	2 1/4"	6"	5/8"	1'-5 1/4"


FLANGE BRACES: FBxx (1 or 2)
xx=length(in)
(1) One Side; (2) Two Sides
A - 2X2X14Ga

MEMBER TABLE

Mark	Web Depth		Web Plate		Outside Flange		Inside Flange	
	Start/End	Thick	Length		W x Thk x Length		W x Thk x Length	
RF1-1	9.5/ 9.5	0.135	199.1		6 x 1/4" x 209.3		6 x 1/4" x 199.1	
	9.5/ 9.5	0.313	13.4		6 x 1/4" x 18.9			
RF1-2	9.5/ 9.5	0.135	240.0		6 x 5/16" x 122.2		6 x 1/4" x 290.3	
	9.5/ 9.5	0.135	53.5		6 x 1/4" x 168.0			
RF1-3	9.5/ 9.5	0.135	62.9		6 x 1/4" x 168.0		6 x 1/4" x 299.7	
	9.5/ 9.5	0.135	240.0		6 x 5/16" x 131.7			
RF1-4	9.5/ 9.5	0.313	13.4		6 x 1/4" x 18.8		6 x 1/4" x 199.0	
	9.5/ 9.5	0.135	199.0		6 x 1/4" x 209.2			

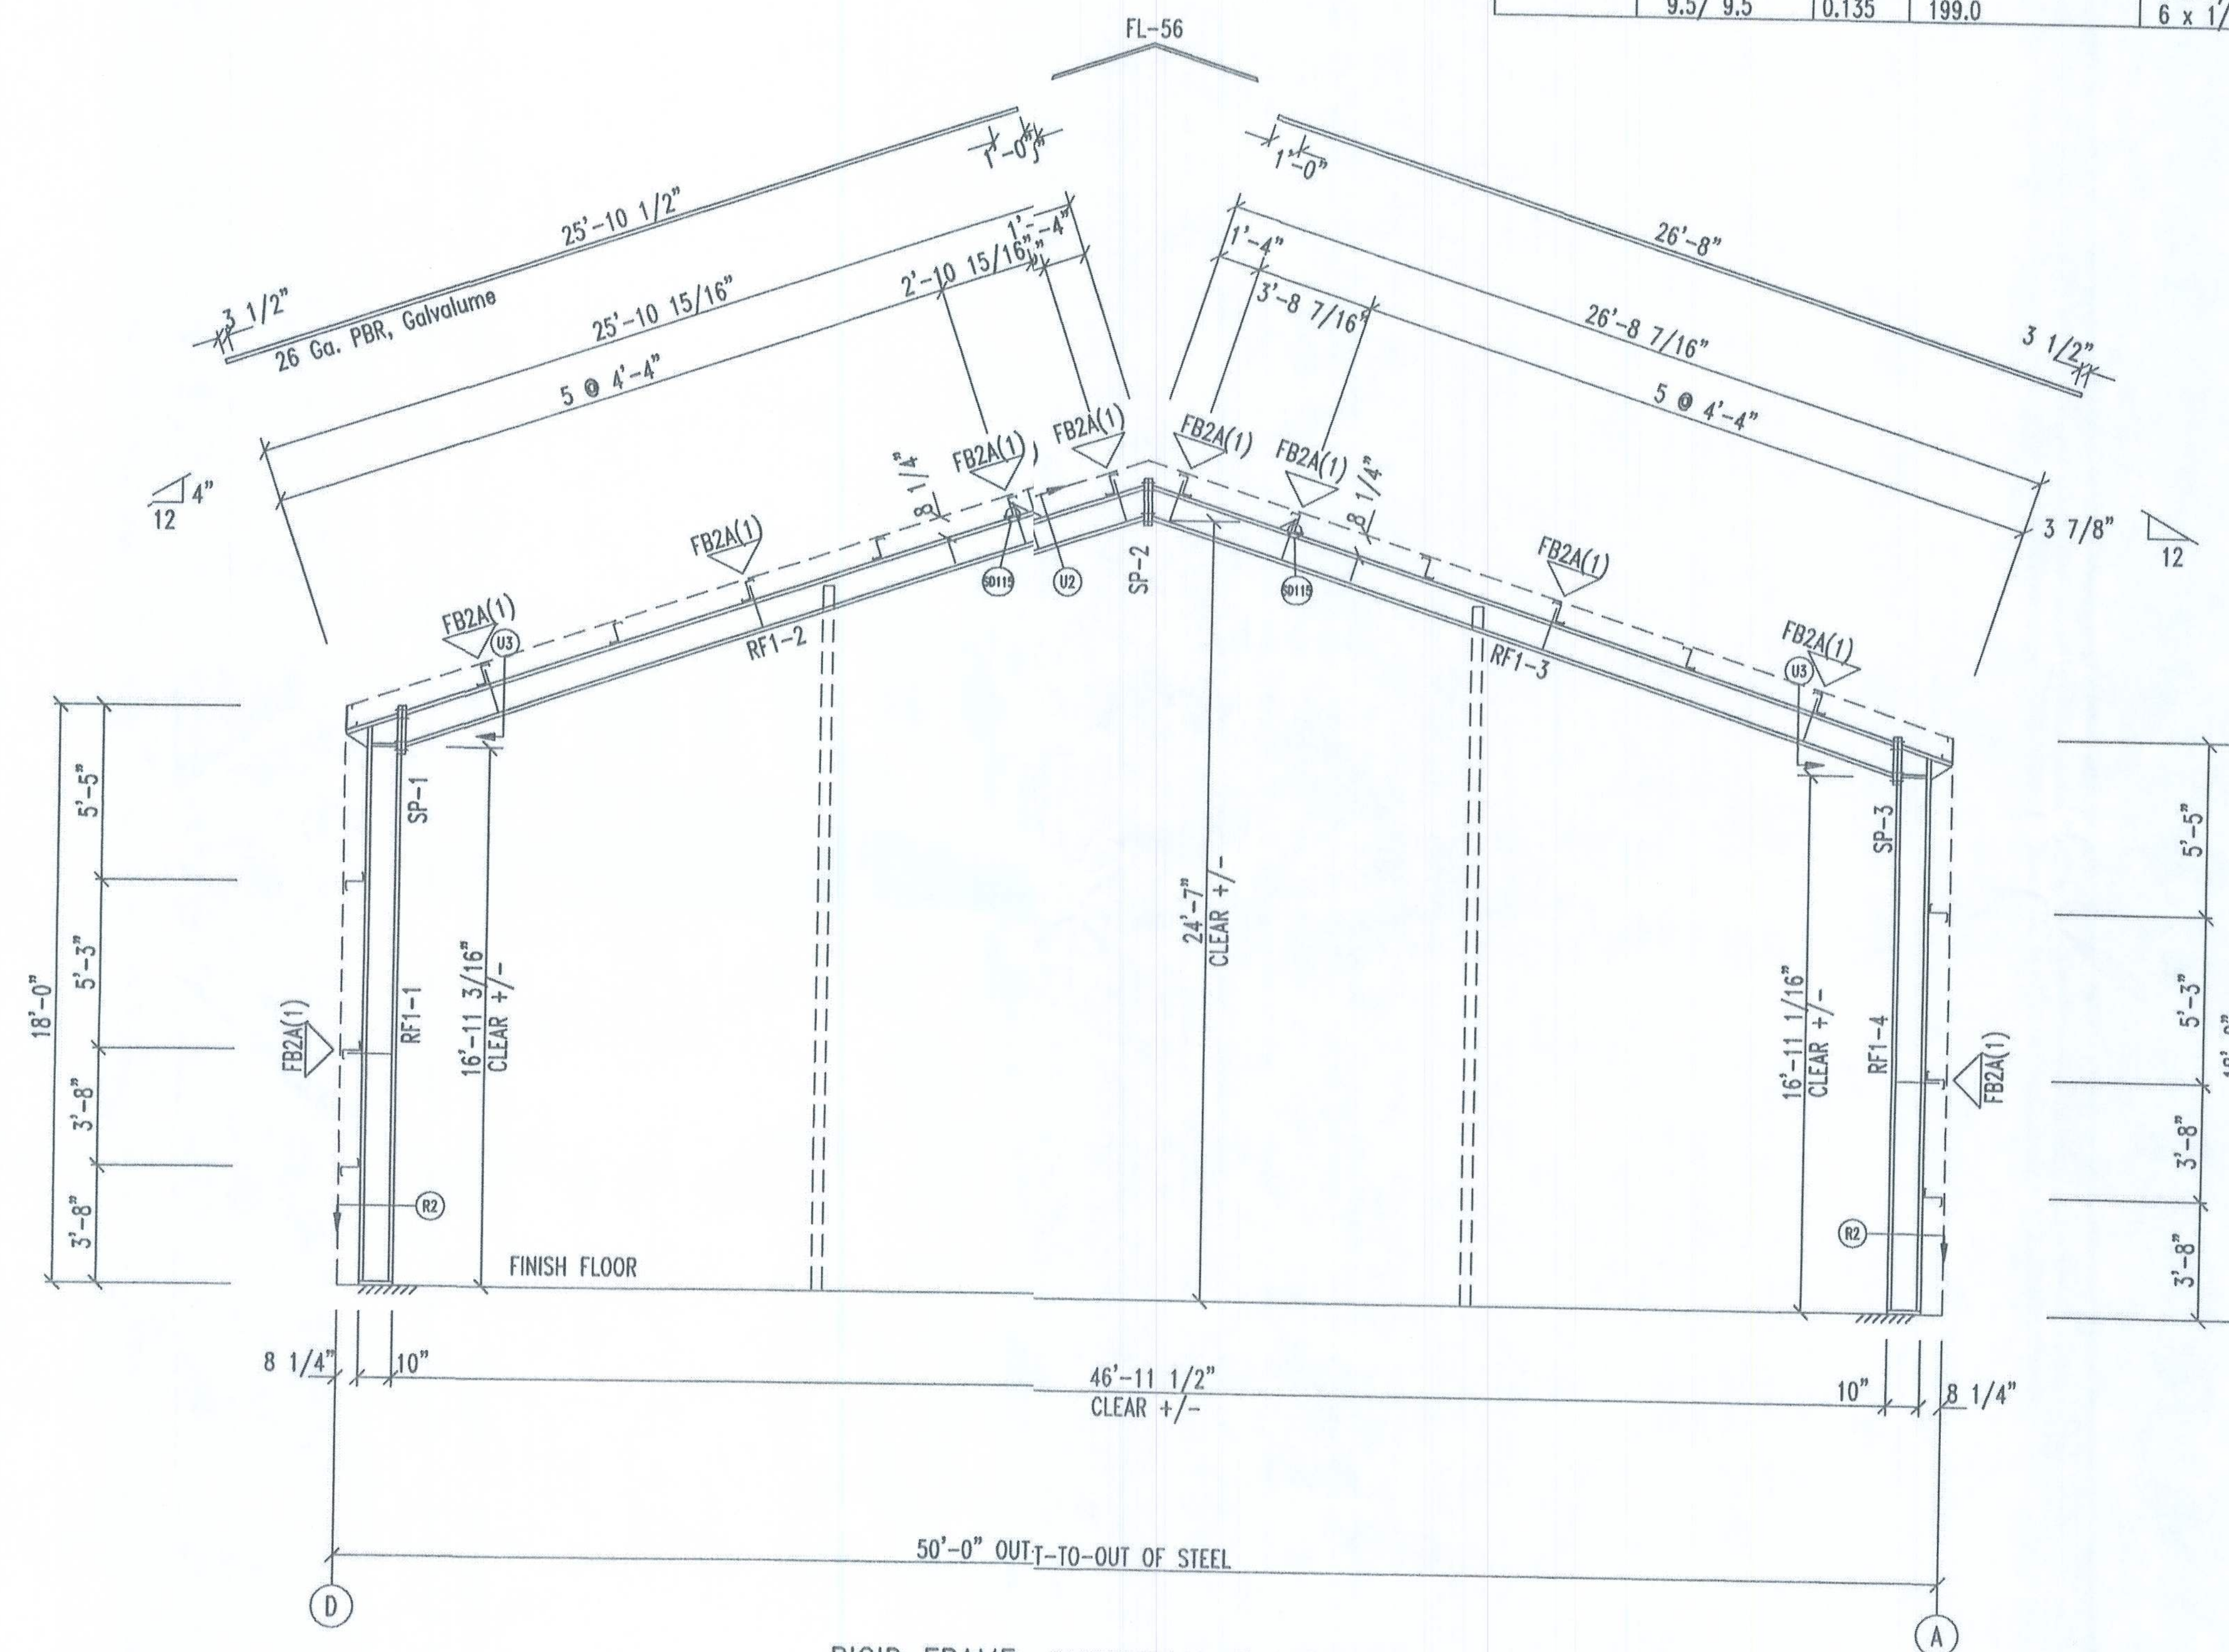

RIGID FRAME ELEVATION: FRAME LINE 1

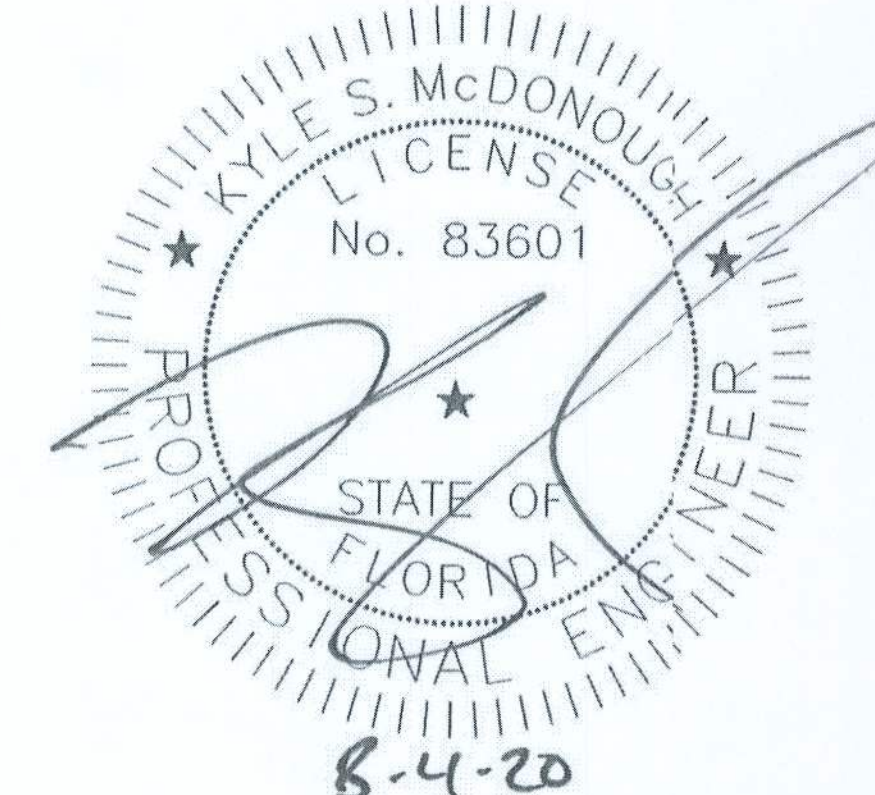

DESCRIPTION: CROSS SECTION						
CUSTOMER:					PROJECT: McCauley Residence	
LOCATION: Milton, FL 32583						
DRN. BY	CK'D BY	DATE	SCALE	REV.	QUOTATION NO.	SHEET NO.
		7/21/20	N.T.S.	00	20-375	7 of 15


SPLICE PLATE & BOLT TABLE

Mark	Qty Top	Qty Bot	Int	Type	Dia	Length	Width	Thick	Length
SP-1	4	4	0	A325	5/8"	2 1/4"	6"	5/8"	1'-5 5/16"
SP-2	4	4	0	A325	5/8"	1 3/4"	6"	3/8"	1'-5 1/4"
SP-3	4	4	0	A325	5/8"	2 1/4"	6"	5/8"	1'-5 1/4"


FLANGE BRACES: FBxx (1 or 2)
xx=length(in)
(1) One Side; (2) Two Sides
A - 2X2X14Ga

MEMBER TABLE

Mark	Web Depth		Web Plate		Outside Flange		Inside Flange	
	Start/End	Thick	Length		W x Thk x Length		W x Thk x Length	
RF2-1	9.5/ 9.5	0.135	199.1		6 x 1/4" x 209.3		6 x 1/4" x 199.1	
RF2-2	9.5/ 9.5	0.375	13.4		6 x 1/4" x 18.9			
	9.5/ 9.5	0.135	240.0		6 x 5/16" x 122.2		6 x 1/4" x 290.3	
RF2-3	9.5/ 9.5	0.135	53.5		6 x 1/4" x 168.0			
	9.5/ 9.5	0.135	62.9		6 x 1/4" x 168.0		6 x 1/4" x 299.7	
RF2-4	9.5/ 9.5	0.135	240.0		6 x 5/16" x 131.7			
	9.5/ 9.5	0.313	13.4		6 x 1/4" x 18.8		6 x 1/4" x 199.0	
	9.5/ 9.5	0.135	199.0		6 x 1/4" x 209.2			

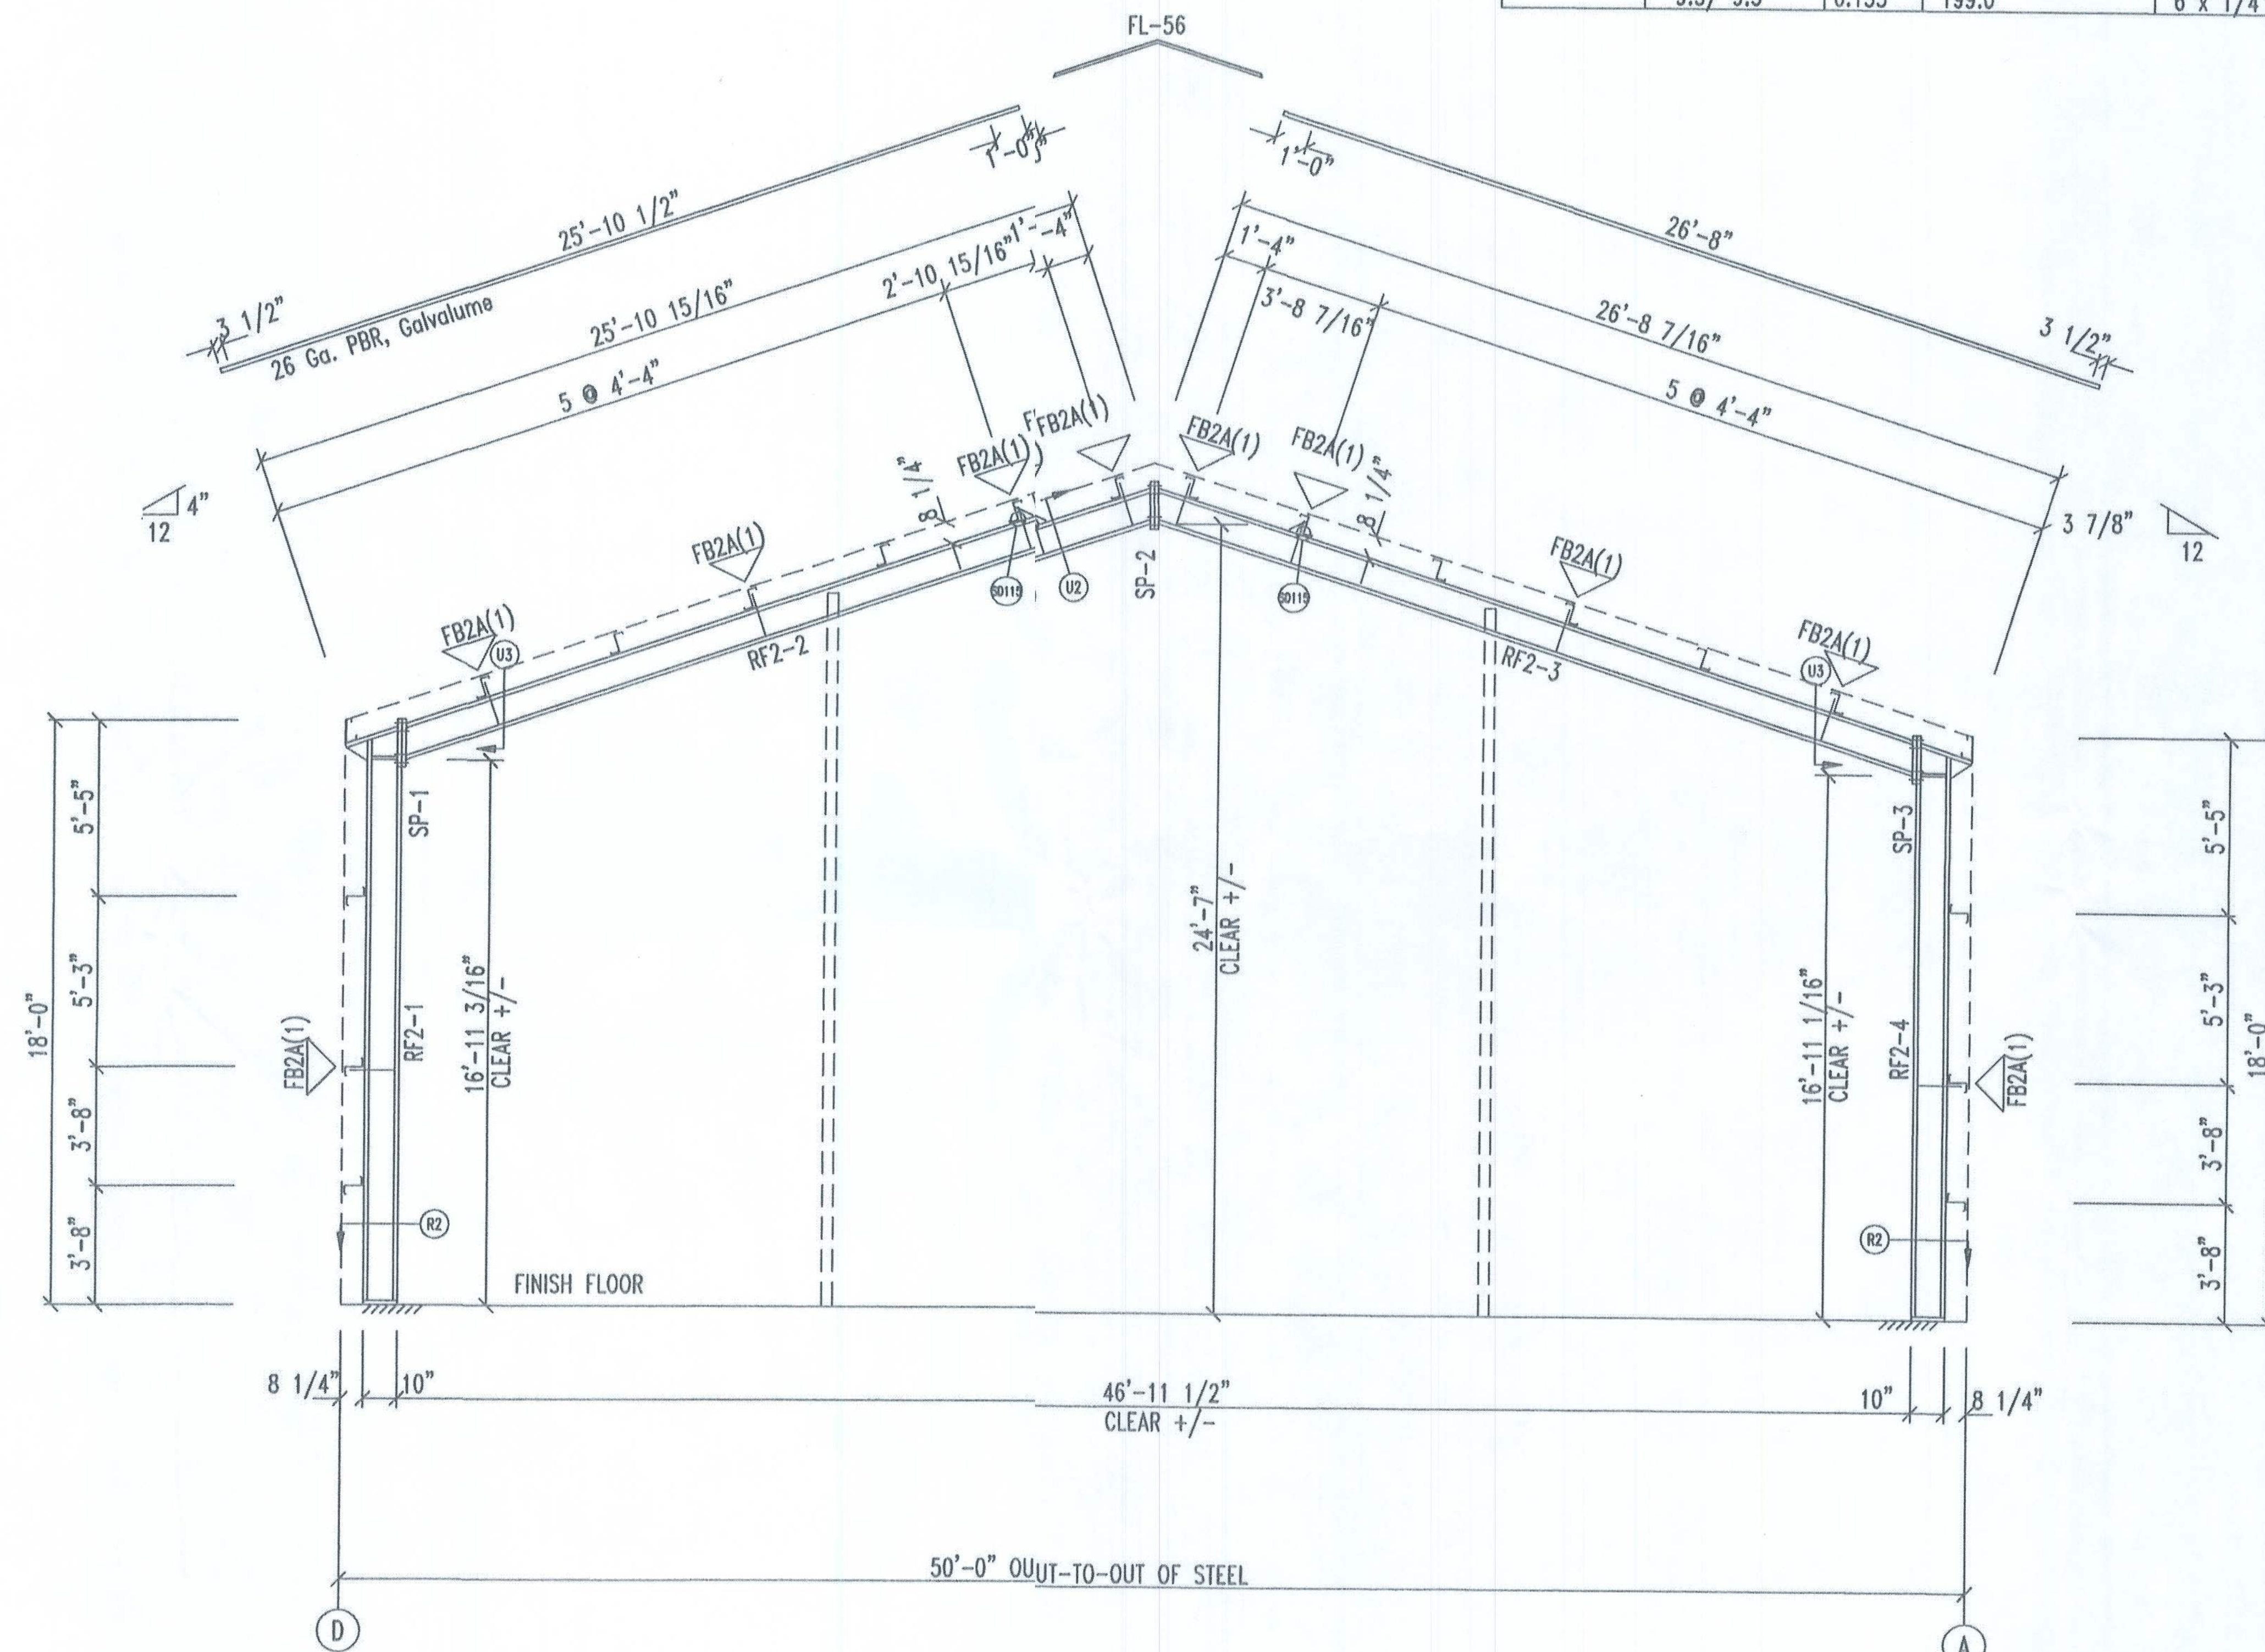

RIGID FRAME: ELEVATION: FRAME LINE 5

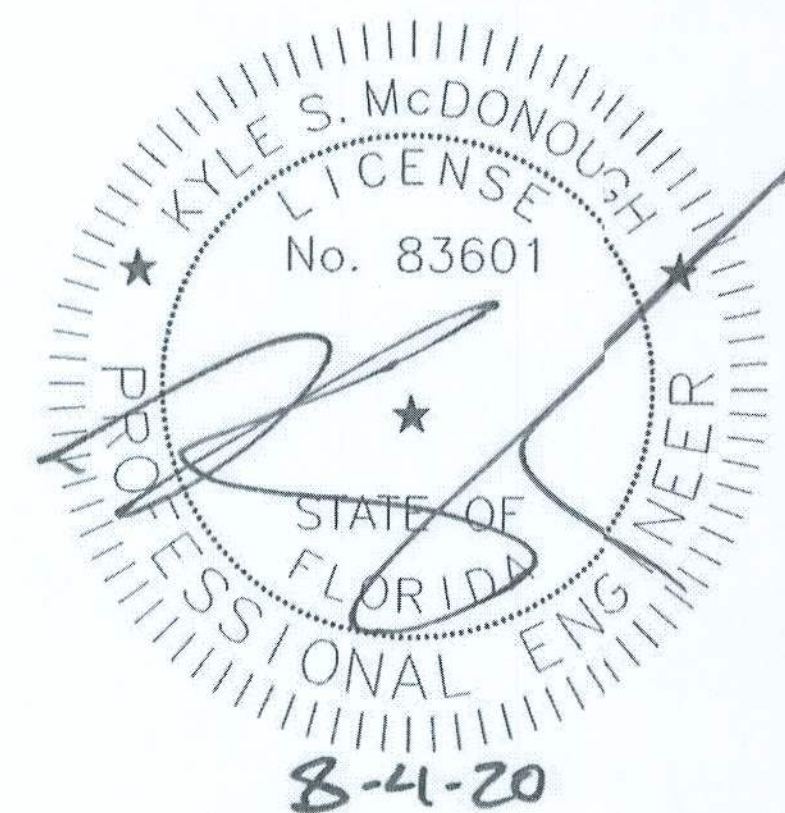


DESCRIPTION: CROSS SECTION						
CUSTOMER:				PROJECT: McCauley Residence		
LOCATION: Milton, FL 32583						
DRN. BY	CK'D BY	DATE	SCALE	REV.	QUOTATION NO.	SHEET NO.
		7/21/20	N.T.S.	00	20-375	8 of 15


SPICE PLATE & BOLT TABLE									
Mark	Qty Top	Qty Bot	Int	Type	Dia	Length	Width	Thick	Length
SP-1	4	4	0	A325	3/4"	2 1/4"	6"	5/8"	1'-6 1/4"
SP-2	4	4	0	A325	5/8"	2"	6"	1/2"	1'-6 3/16"
SP-3	4	4	0	A325	3/4"	2 1/4"	6"	5/8"	1'-6 3/16"

FLANGE BRACES: FBxx (1 or 2)
xx=length(in)
(1) One Side; (2) Two Sides
A - 2X2X14Ga


MEMBER TABLE						
Mark	Web Depth		Web Plate		Outside Flange W x Thk x Length	Inside Flange W x Thk x Length
	Start	End	Thick	Length		
RF3-1	9.3/	9.3	0.164	198.1	6 x 5/16" x 209.2	6 x 3/8" x 198.1
RF3-2	9.3/	9.3	0.500	14.4	6 x 5/16" x 18.7	6 x 3/8" x 290.3
	10.3/	10.3	0.135	240.0	6 x 5/16" x 290.2	
RF3-3	10.3/	10.3	0.135	53.8	6 x 5/16" x 299.7	6 x 3/8" x 299.6
	10.3/	10.3	0.135	63.1		
RF3-4	10.3/	10.3	0.135	240.0	6 x 5/16" x 18.7	6 x 3/8" x 197.9
	9.3/	9.3	0.500	14.3		
	9.3/	9.3	0.164	197.9	6 x 5/16" x 209.2	

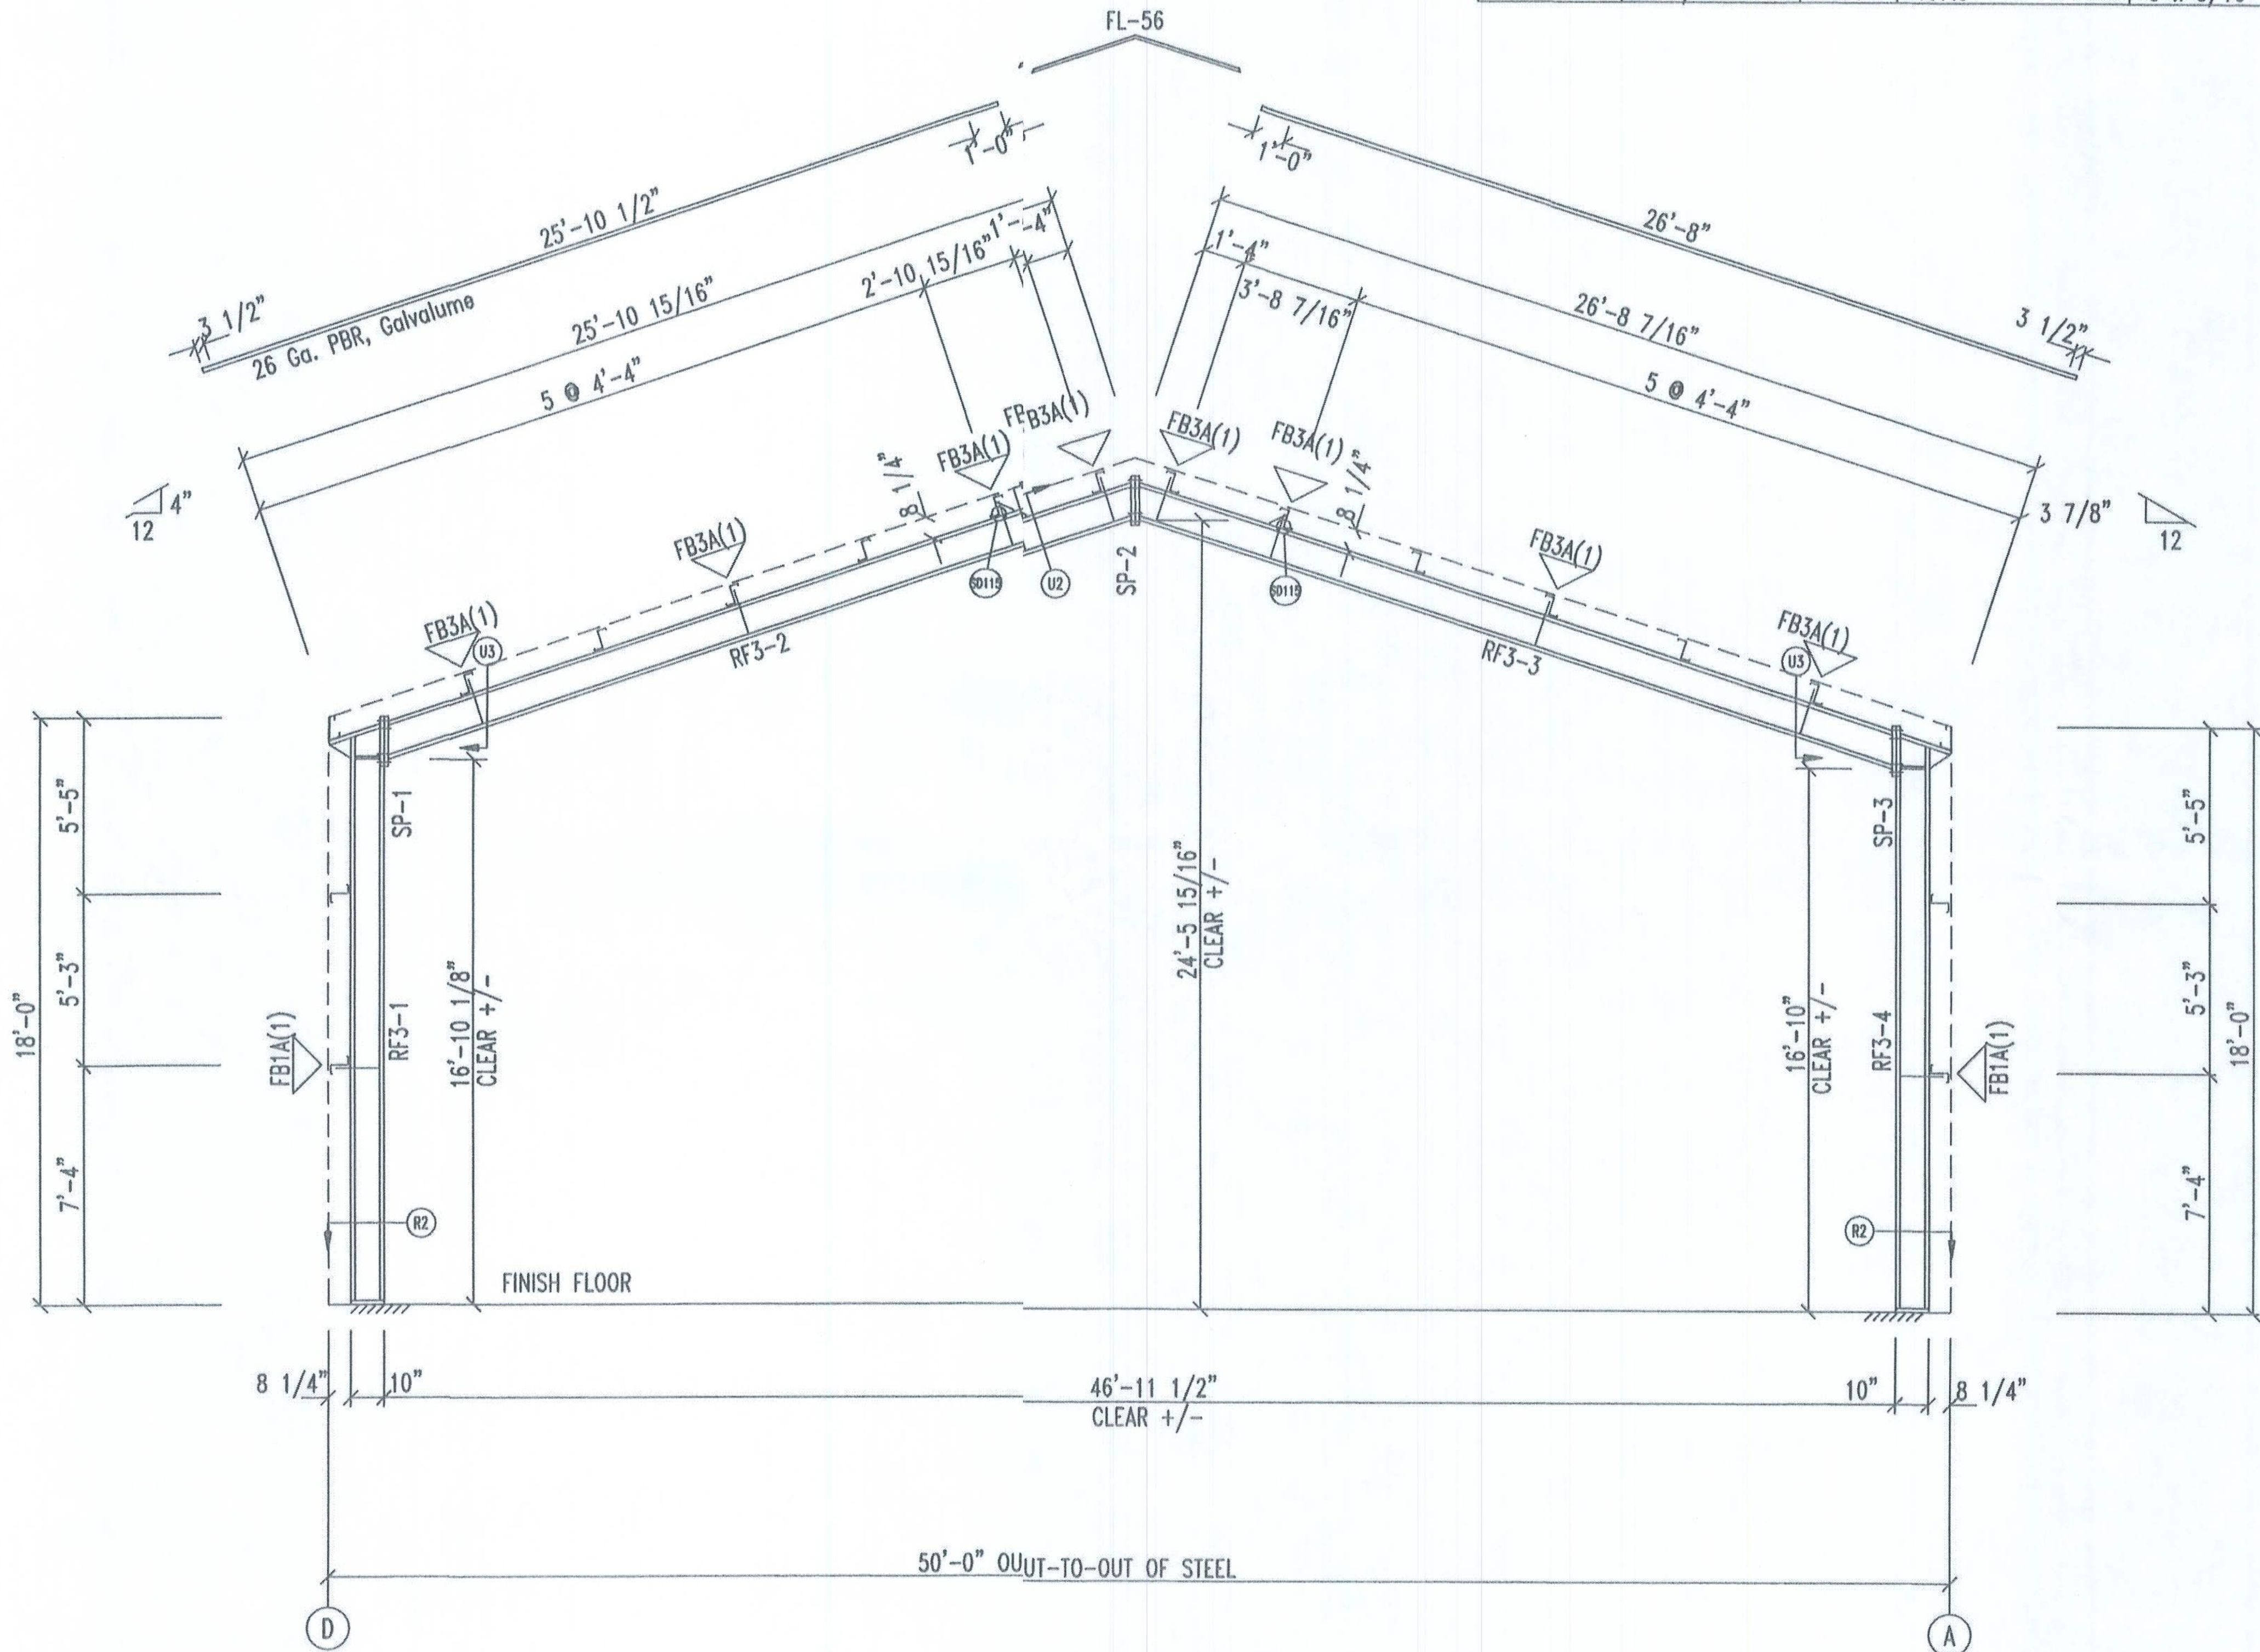


RIGID FRAME ELEVATION: FRAME LINE 2 3 4

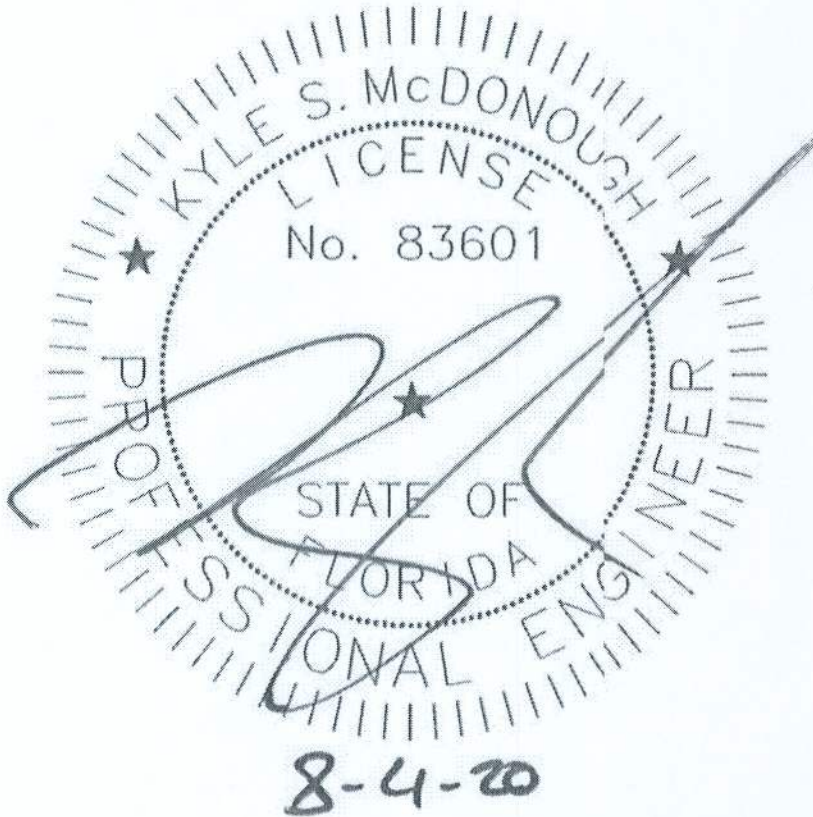

 120 Connor St NE Live Oak, FL 32054 Ph. 800-231-0026 www.apex-nbs.com	DESCRIPTION: CROSS SECTION						
	CUSTOMER:				PROJECT: McCauley Residence		
	LOCATION: Milton, FL 32583						
	DRN. BY	CK'D BY	DATE	SCALE	REV.	QUOTATION NO.	SHEET NO.
		7/21/20	N.T.S.	00	20-375	9 of 15	

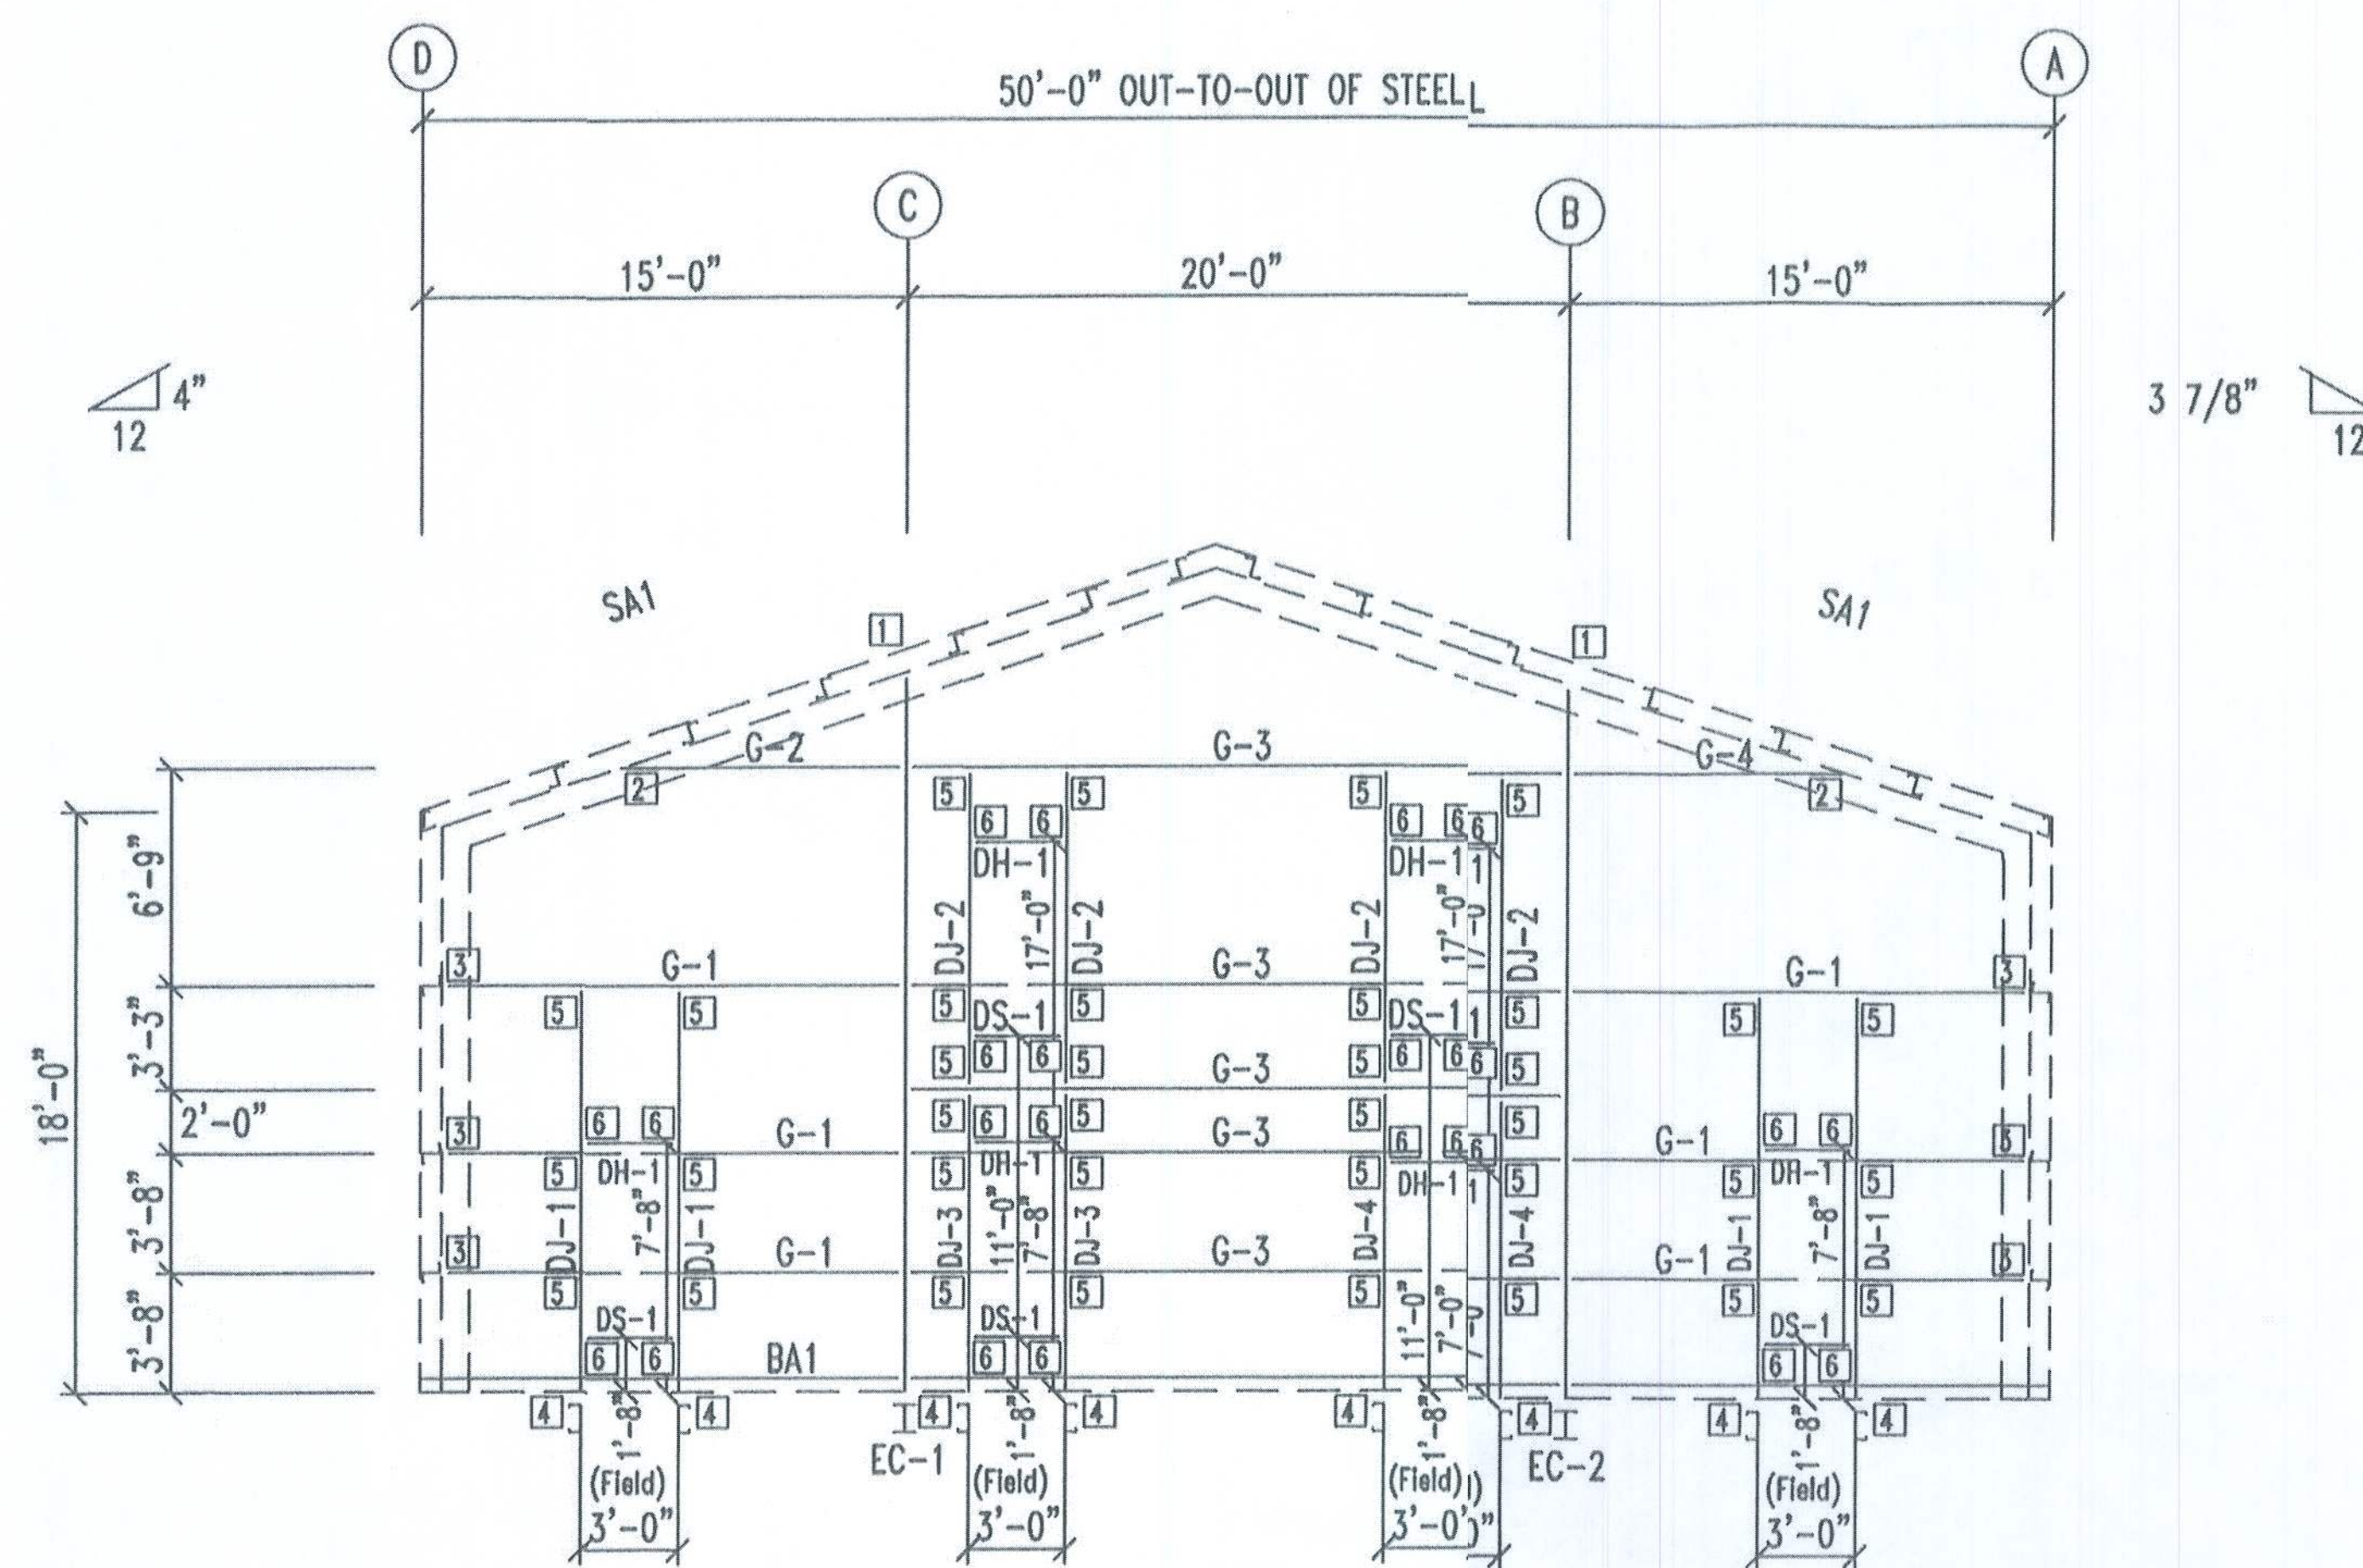

ENDWALL FRAMING: FRAME LINE 1

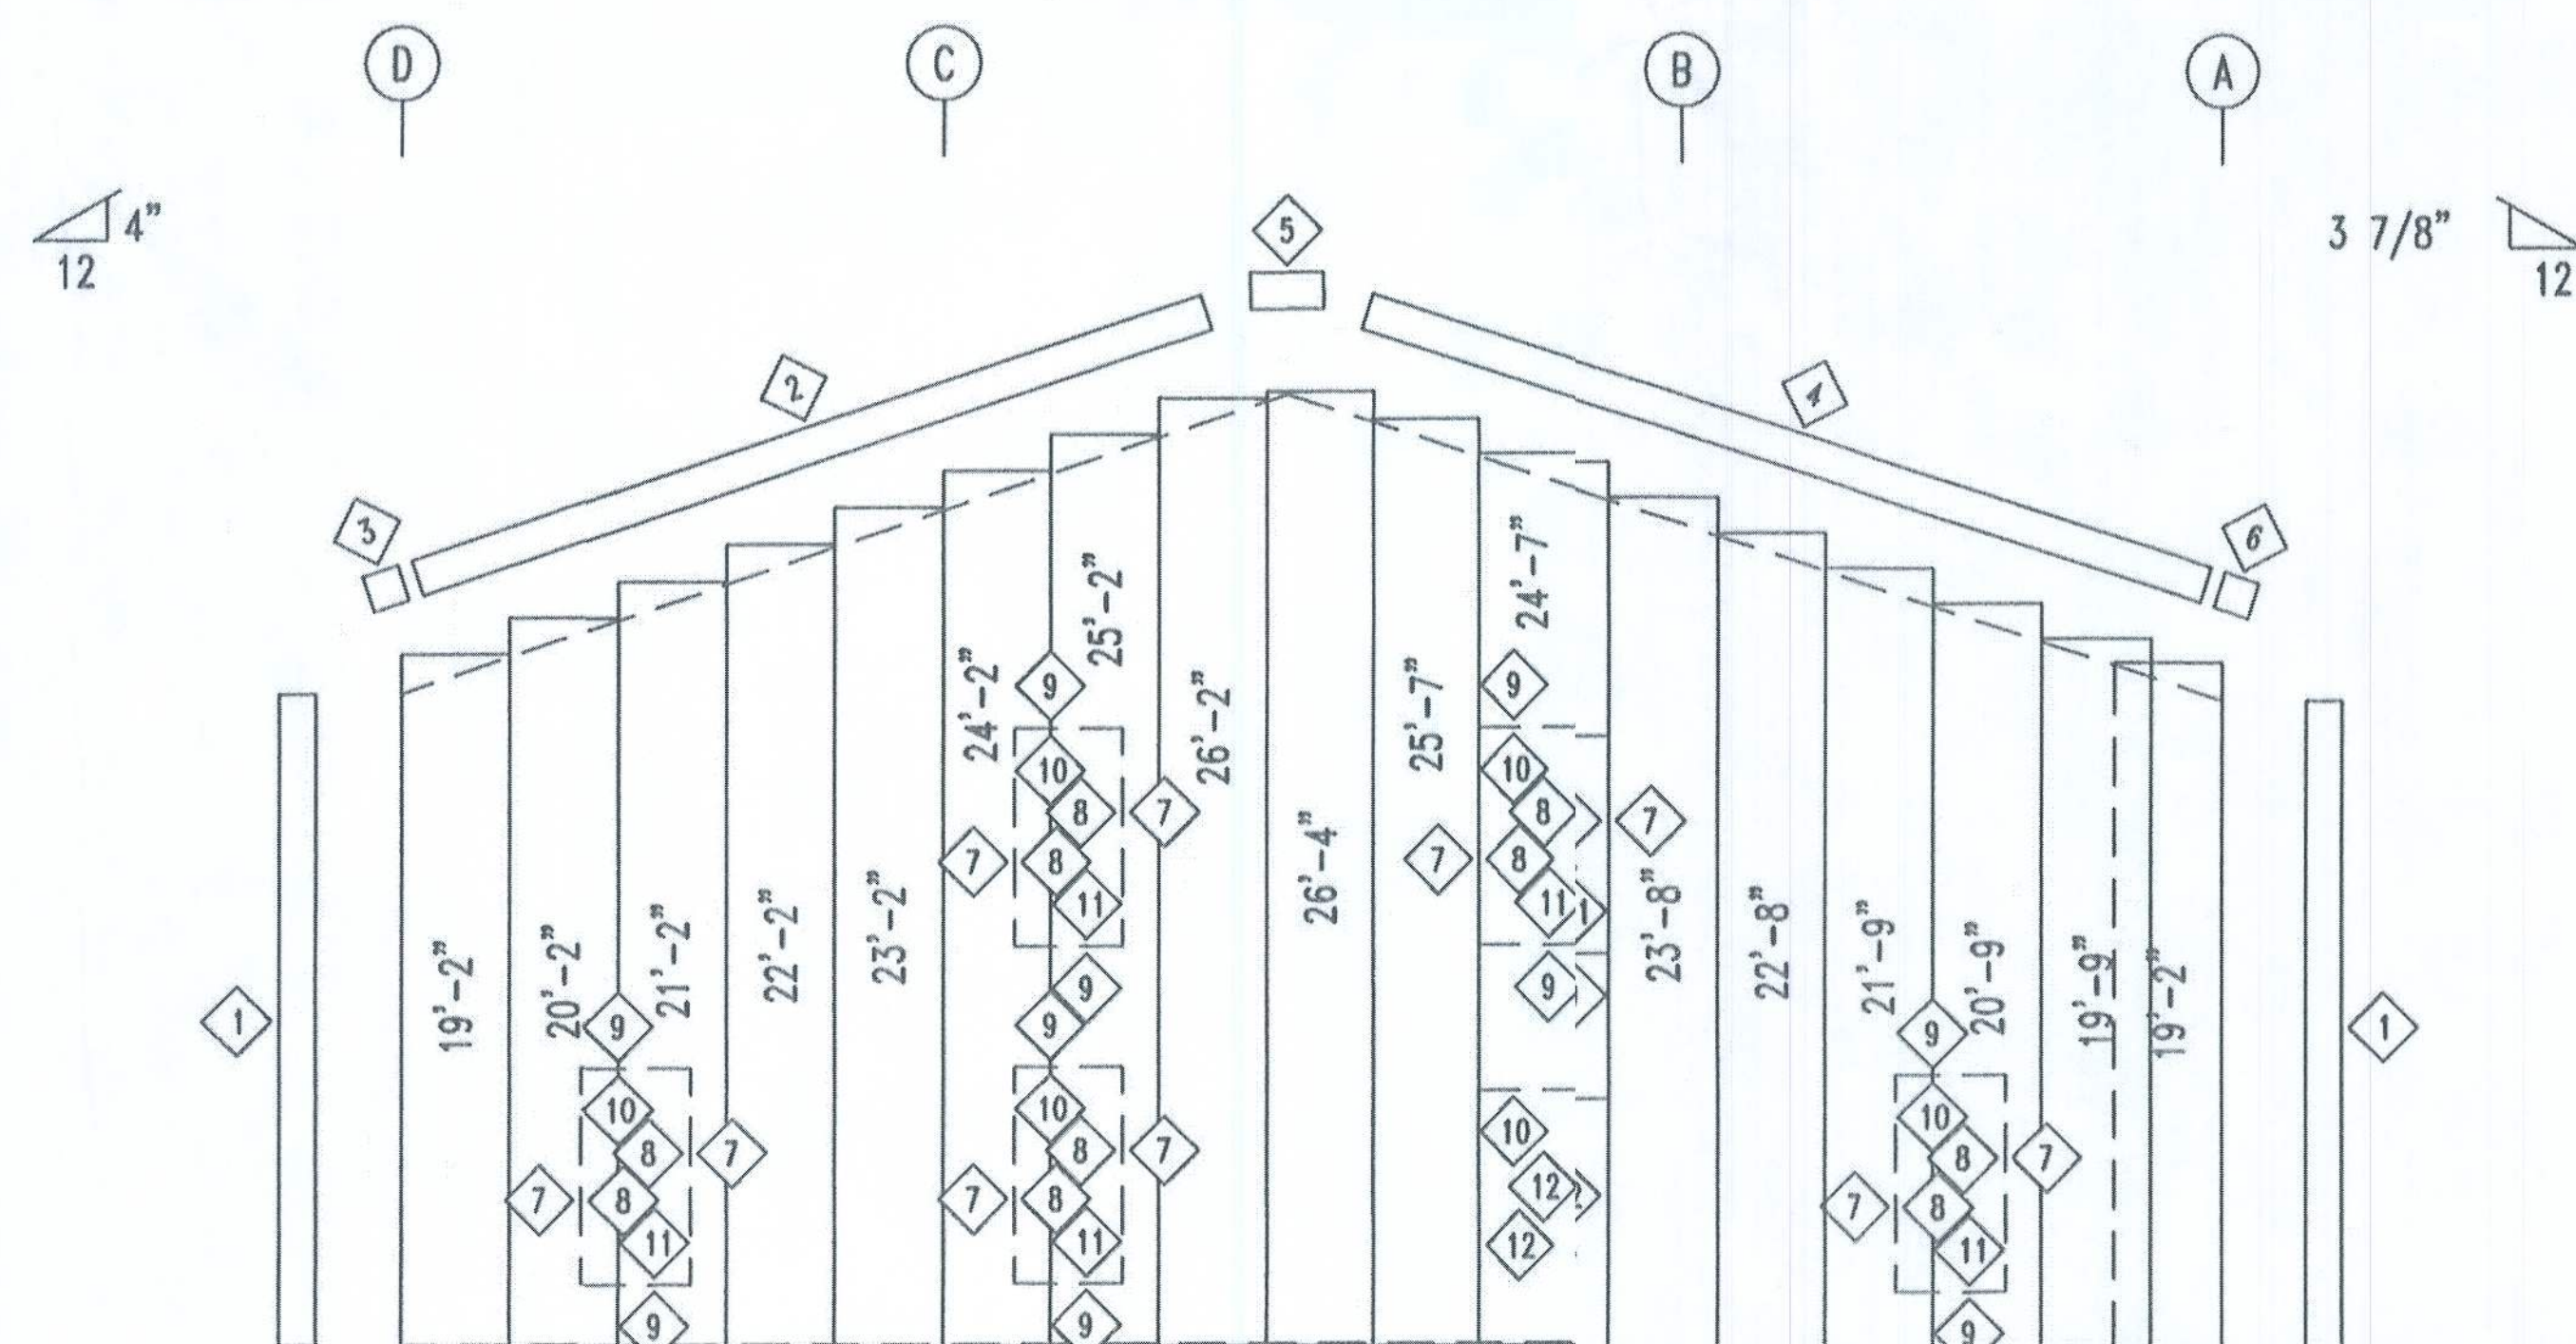

ENDWALL SHEETING & TRIM: FRAME LINE 1


PANELS: 26 Ga. PBR - Need Std. CColor

BOLTABLE FRAME LINE 1				
LOCATION	QUAN	TYPE	DI	LENGTH
Columns/Raf	10	A325	5/8"	1 1/4"


MEMBER TABLE FRAME LINE 1		
MARK	PART	LENGTH
EC-1	W8X10	22'-2 1/2"
EC-2	W8X10	22'-0 9/16"
DJ-1	8X35C16	12'-2 3/4"
DJ-2	8X35C16	9'-4"
DJ-3	8X35C16	8'-1 3/4"
DJ-4	8X35C16	8'-1 3/4"
DH-1	8X25C16	2'-1 1/2"
DS-1	8X25C16	2'-1 1/2"
G-1	8X25Z12	13'-11 3/4"
G-2	8X25Z12	8'-1 15/16"
G-3	8X35Z12	19'-4"
G-4	8X25Z12	8'-1 1/2"

TRIM TABLE FRAME LINE 1		
ID	PART	LENGTH
1	FL-110	18'-0"
2	FL-21	15'-11"
3	FL-21L	11'-2"
4	FL-21	16'-9"
5	FL-23	1'-4"
6	FL-21R	11'-2"
7	FL-55	6'-4"
8	FL-48	6'-3"
9	FL-55	3'-4"
10	FL-52	3'-4"
11	FL-53	3'-4"
12	FL-48	7'-3"

CONNECTION PLATES FRAME LINE 1	
ID	MARE/PART
1	CL-38
2	CL-11
3	CL-14
4	CL-104
5	CL-103
6	CL-100

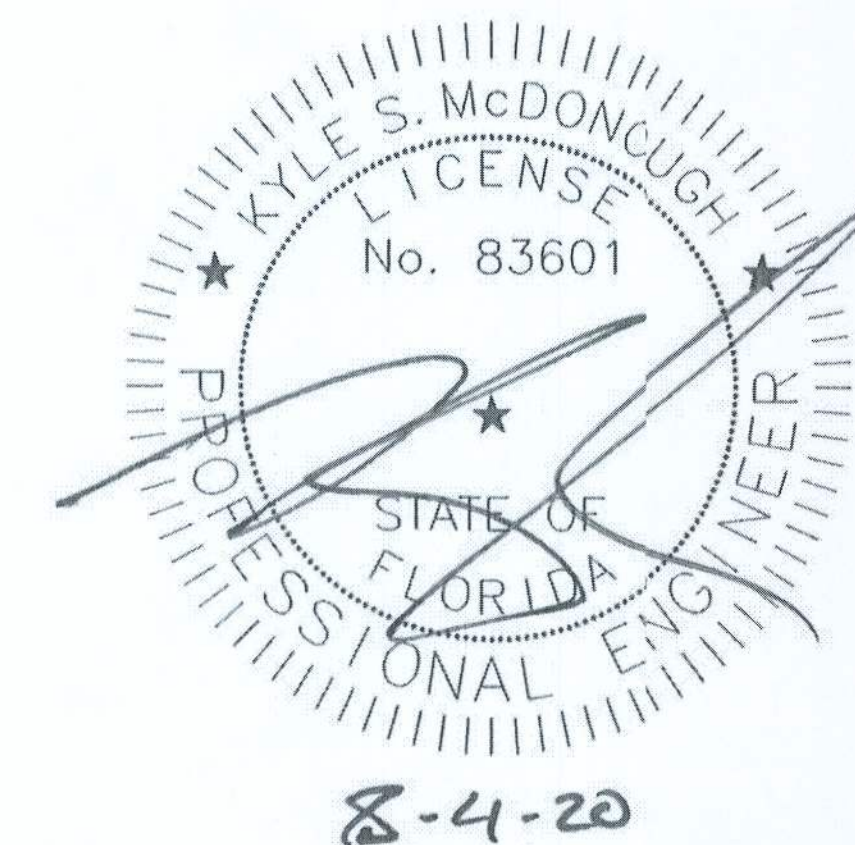


8-4-20

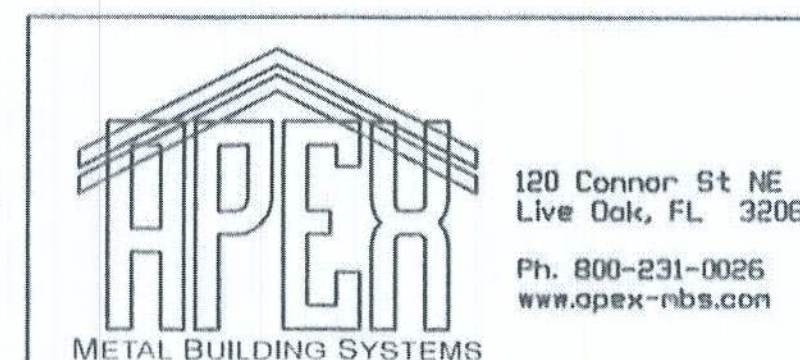


120 Conner St NE
Live Oak, FL 32064
Ph. 800-231-0026
www.apex-mbs.com

DESCRIPTION: ENDWALL ELEVATION					
CUSTOMER:				PROJECT: McCauley Residence	
LOCATION: Milton, FL 32583					
DRN. BY	CK'D BY	DATE	SCALE	REV.	QUOTATION NO.
		7/21/20	N.T.S.	00	20-375
					SHEET NO. 10 of 15

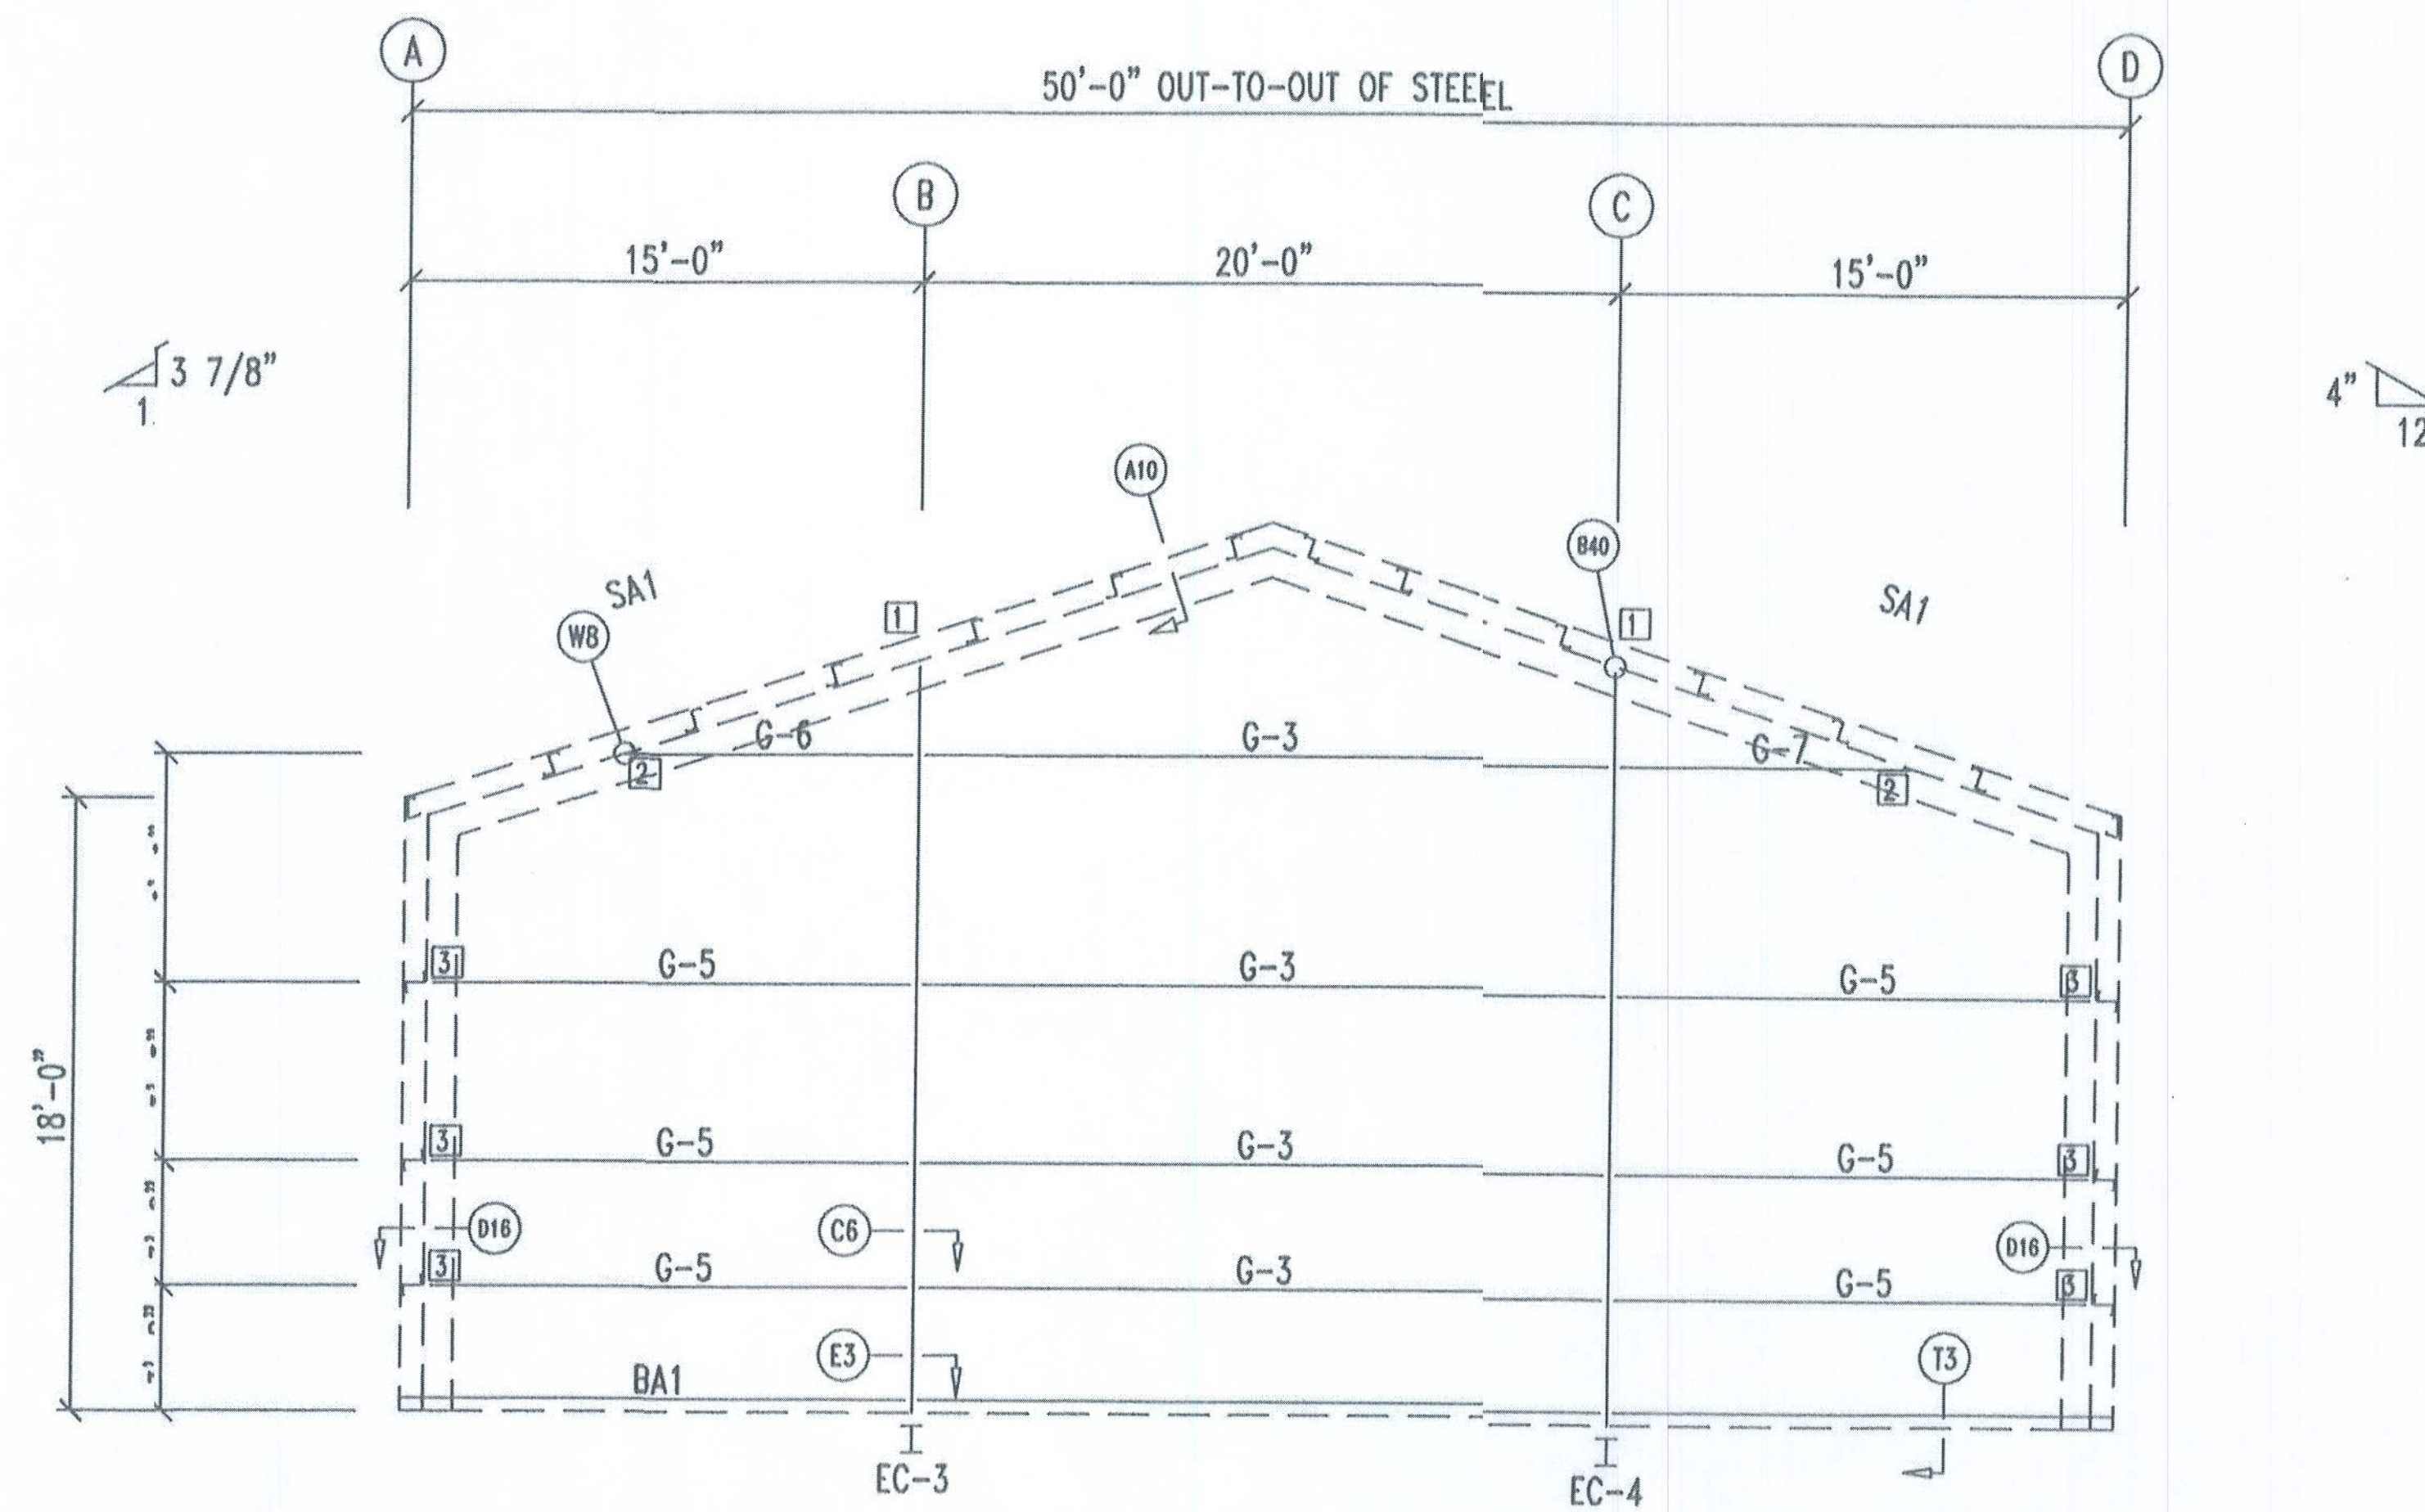

ENDWALL FRAMING: FRAME LINE 5

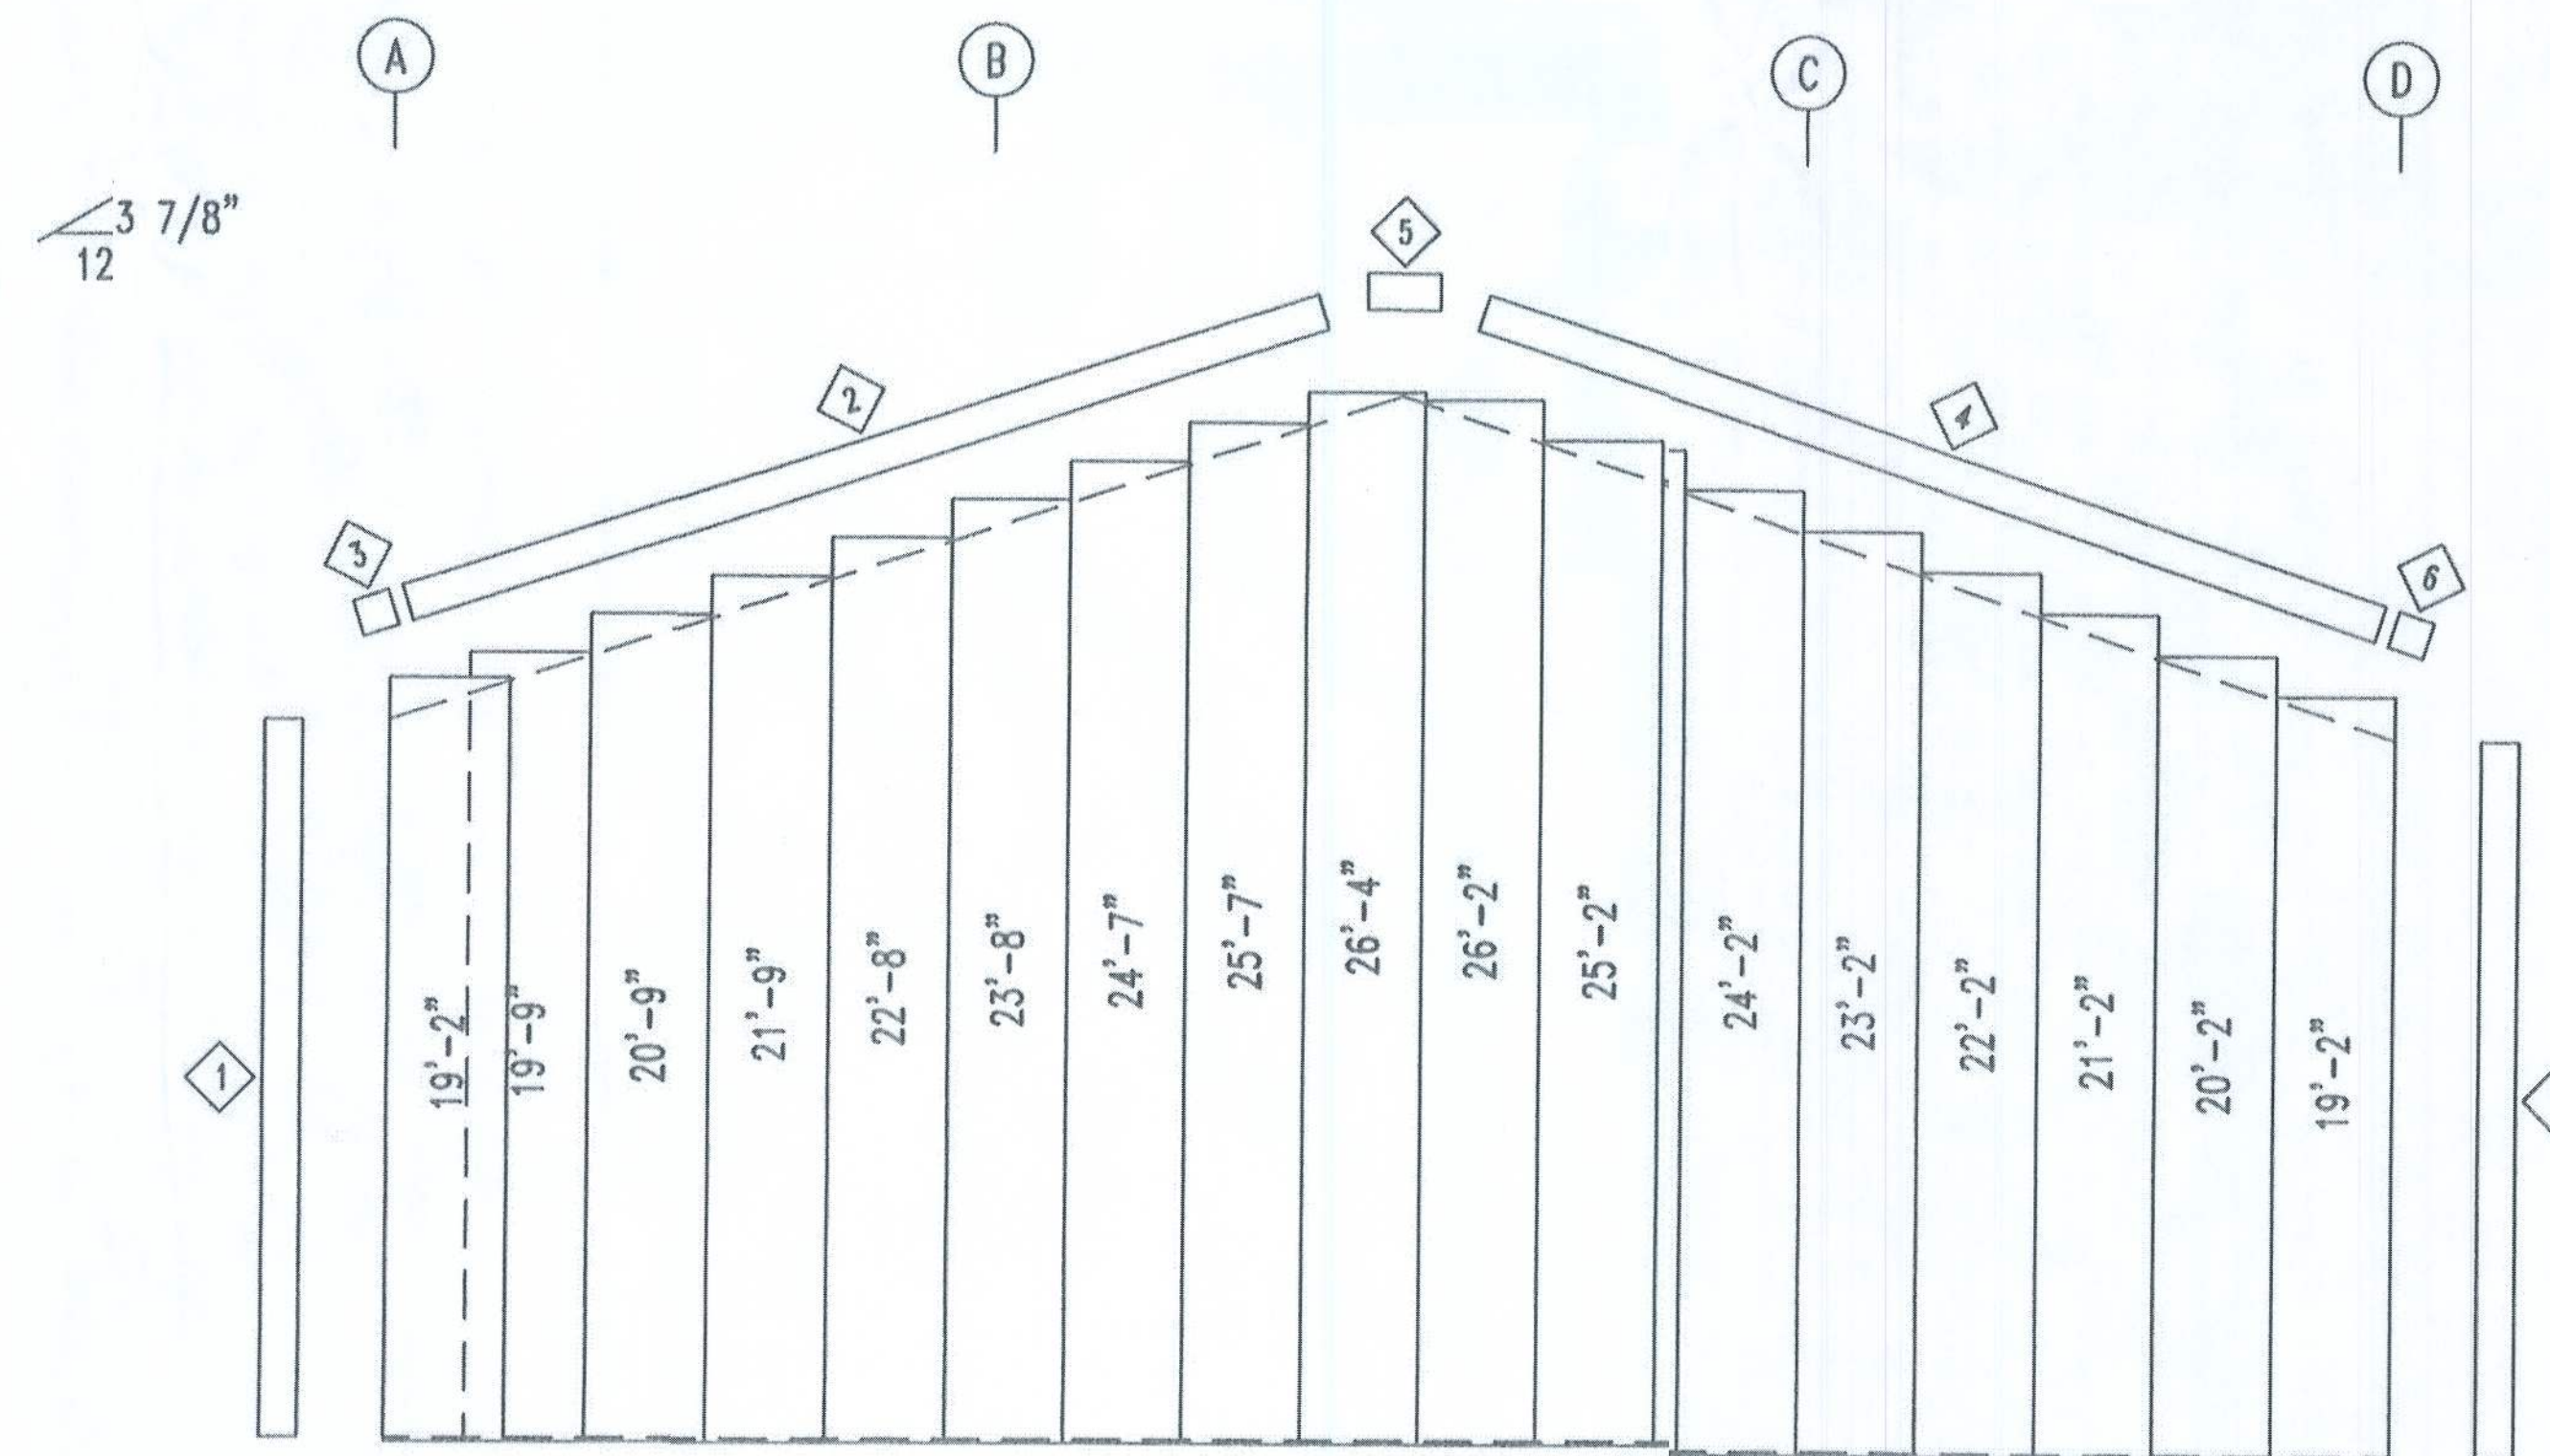

ENDWALL SHEETING & TRIM: FRAME LINE 5


PANELS: 26 Ga. PBR - Need Std. Ccolor

BOLT TABLE FRAME LINE 5				
LOCATION	QUAN	TYPE	DA	LENGTH
Columns/Raf	10	A325	3/8"	1 1/4"


MEMBER TABLE FRAME LINE 5		
MARK	PART	LENGTH
EC-3	W8X13	22'-0 9/16"
EC-4	W8X13	22'-2 1/2"
G-3	8X35Z12	19'-4"
G-5	8X25Z14	13'-11 3/4"
G-6	8X25Z14	8'-1 1/2"
G-7	8X25Z14	8'-1 15/16"

TRIM TABLE FRAME LINE 5		
ID	PART	LENGTH
1	FL-110	18'-0"
2	FL-21	16'-9"
3	FL-21L	11'-2"
4	FL-21	15'-11"
5	FL-23	1'-4"
6	FL-21R	11'-2"

CONNECTION PLATES FRAME LINE 5		
ID	MATERIAL	
1	CL-38	
2	CL-61	
3	CL-64	

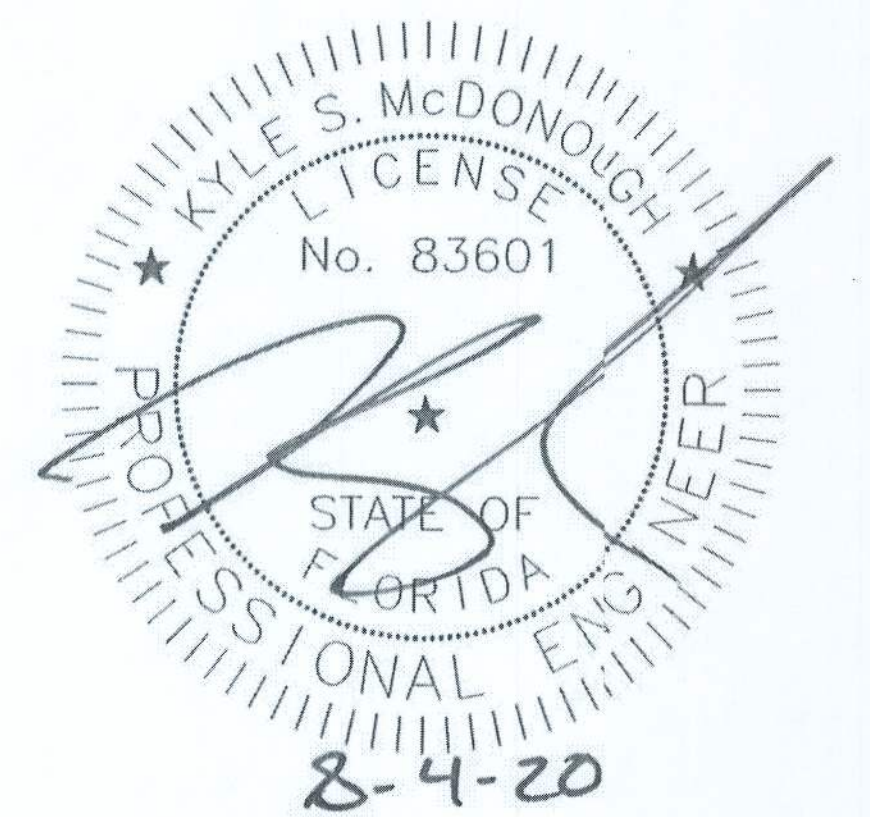

		DESCRIPTION: ENDWALL ELEVATION				
		CUSTOMER: Milton, FL 32583	PROJECT: McCauley Residence			
DRN. BY	CK'D BY	DATE	SCALE	REV.	QUOTATION NO.	SHEET NO.
		7/21/20	N.T.S.	00	20-375	11 of 15

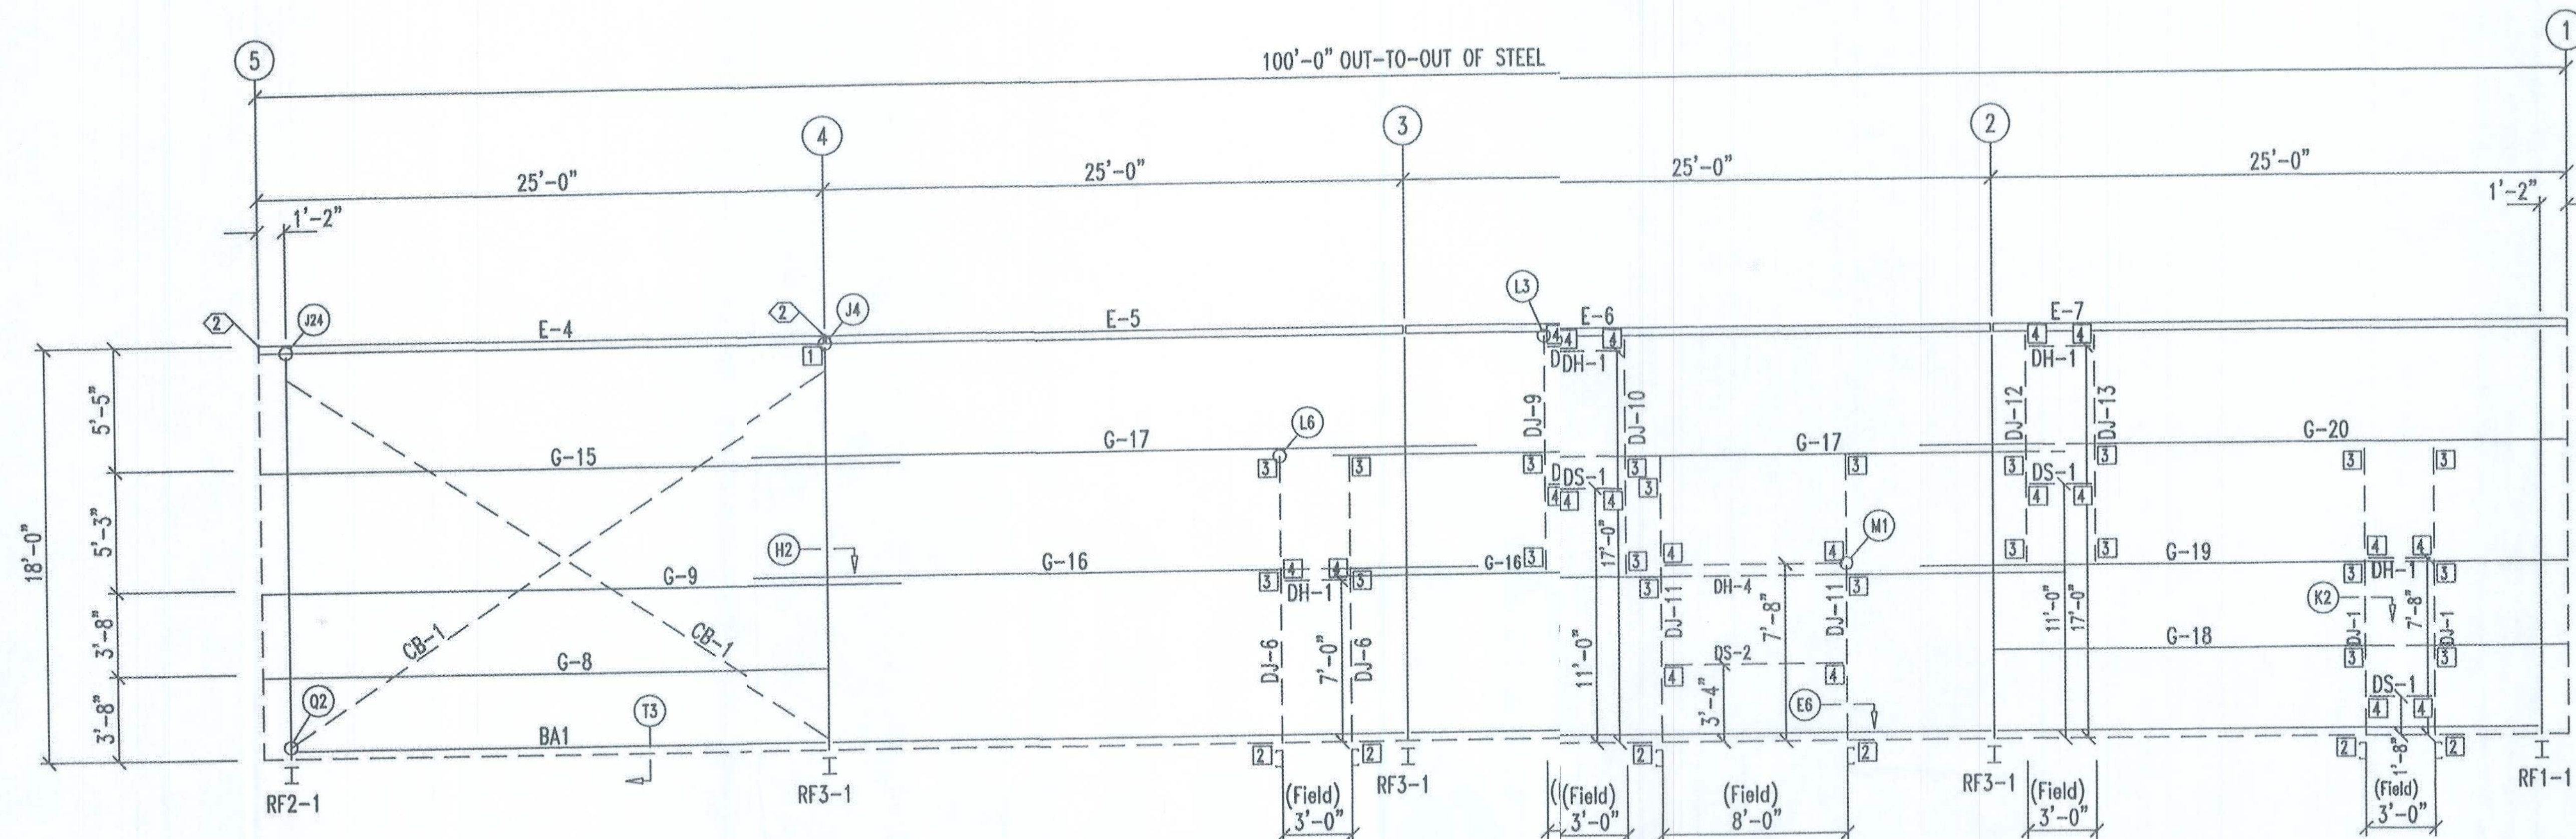


GIRT
LAPS

3'-1 3/4" 3'-1 3/4"

3'-1 3/4" 3'-1 3/4"

3'-1 3/4" 3'-1 3/4"

SIDEWALL FRAMING: FRAME LINE D

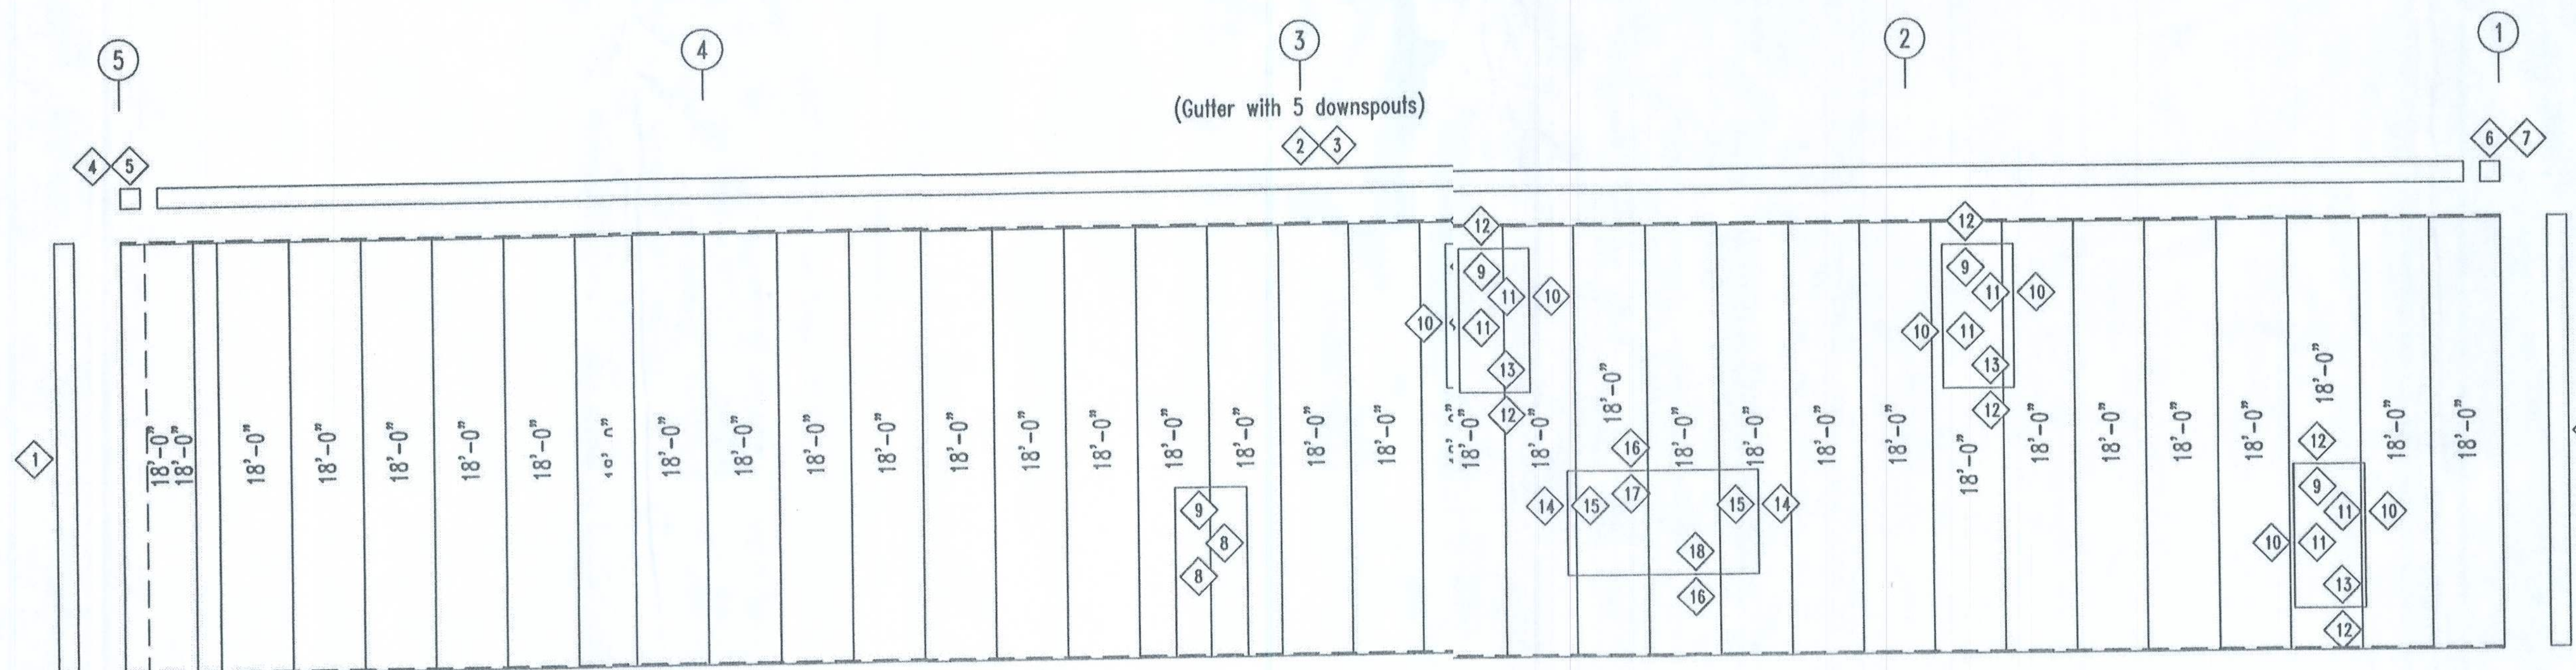

SIDEWALL SHEETING & TRIM: FRAME LINE D


PANELS: 26 Ga. PBR - Need Std. Color

SPECIAL BOLTS					
ID	QUAN	TYPE	DIA	LENGTH	WASH
2	4	A307	1/2"	1 1/4"	0


MEMBER TABLE		
FRAME LINE D		
MARK	PART	LENGTH
DJ-1	8X35C16	12'-2 3/4"
DJ-6	8X35C16	12'-2 3/4"
DJ-9	8X35C14	9'-9 1/8"
DJ-10	8X35C14	9'-9 1/8"
DJ-11	8X35C14	12'-2 3/4"
DJ-12	8X35C16	9'-9 1/8"
DJ-13	8X35C16	9'-9 1/8"
DH-1	8X25C16	2'-11 1/2"
DH-4	8X25C16	7'-11 1/2"
DS-1	8X25C16	2'-11 1/2"
DS-2	8X25C16	7'-11 1/2"
E-4	8.50E12	24'-1 1/2"
E-5	8.50E12	24'-1 1/2"
E-6	8.50E14	24'-1 1/2"
E-7	8.50E14	24'-1 1/2"
G-8	8X25Z12	25'-3 1/2"
G-9	8X25Z12	28'-1 1/2"
G-15	8X35Z14	28'-1 1/2"
G-16	8X25Z16	31'-3 1/2"
G-17	8X35Z14	31'-3 1/2"
G-18	8X25Z16	25'-3 1/2"
G-19	8X25Z16	28'-1 1/2"
G-20	8X35Z12	28'-1 1/2"
CB-1	CB0500	29'-4"

TRIM TABLE		
FRAME LINE D		
ID	PART	LENGTH
1	FL-110	18'-0"
2	FL-32	20'-2"
3	FL-31	20'-2"
4	FL-32L	11'-2"
5	FL-33L	8"
6	FL-32R	11'-2"
7	FL-33R	8"
8	FL-48	7'-3"
9	FL-52	3'-4"
10	FL-55	6'-4"
11	FL-48	6'-3"
12	FL-55	3'-4"
13	FL-53	3'-4"
14	FL-55	4'-8"
15	FL-48	4'-7"
16	FL-55	8'-4"
17	FL-52	8'-4"
18	FL-53	8'-4"


CONNECTION PLATES		
FRAME LINE D		
ID	MARK	PART
1	CL-118	
2	CL-114	
3	CL-113	
4	CL-110	

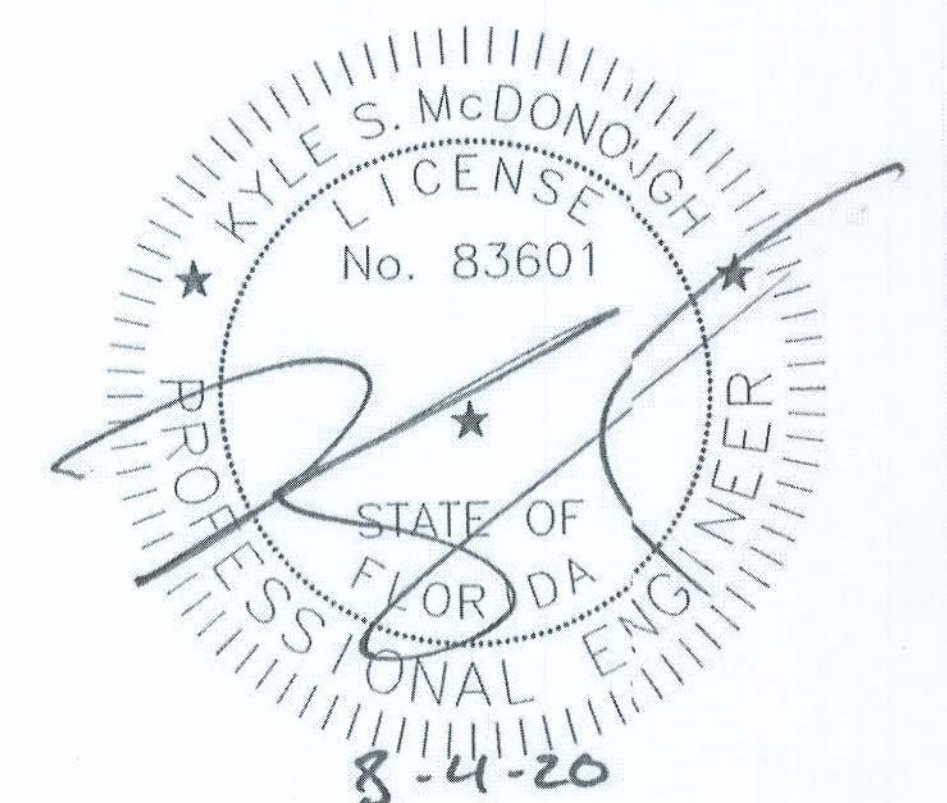

DESCRIPTION: SIDEWALL ELEVATION						
CUSTOMER:				PROJECT: McCauley Residence		
LOCATION: Milton, FL 32583						
DRN. BY	CK'D BY	DATE	SCALE	REV.	QUOTATION NO.	SHEET NO.
		7/21/20	N.T.S.	00	20-375	12 of 15

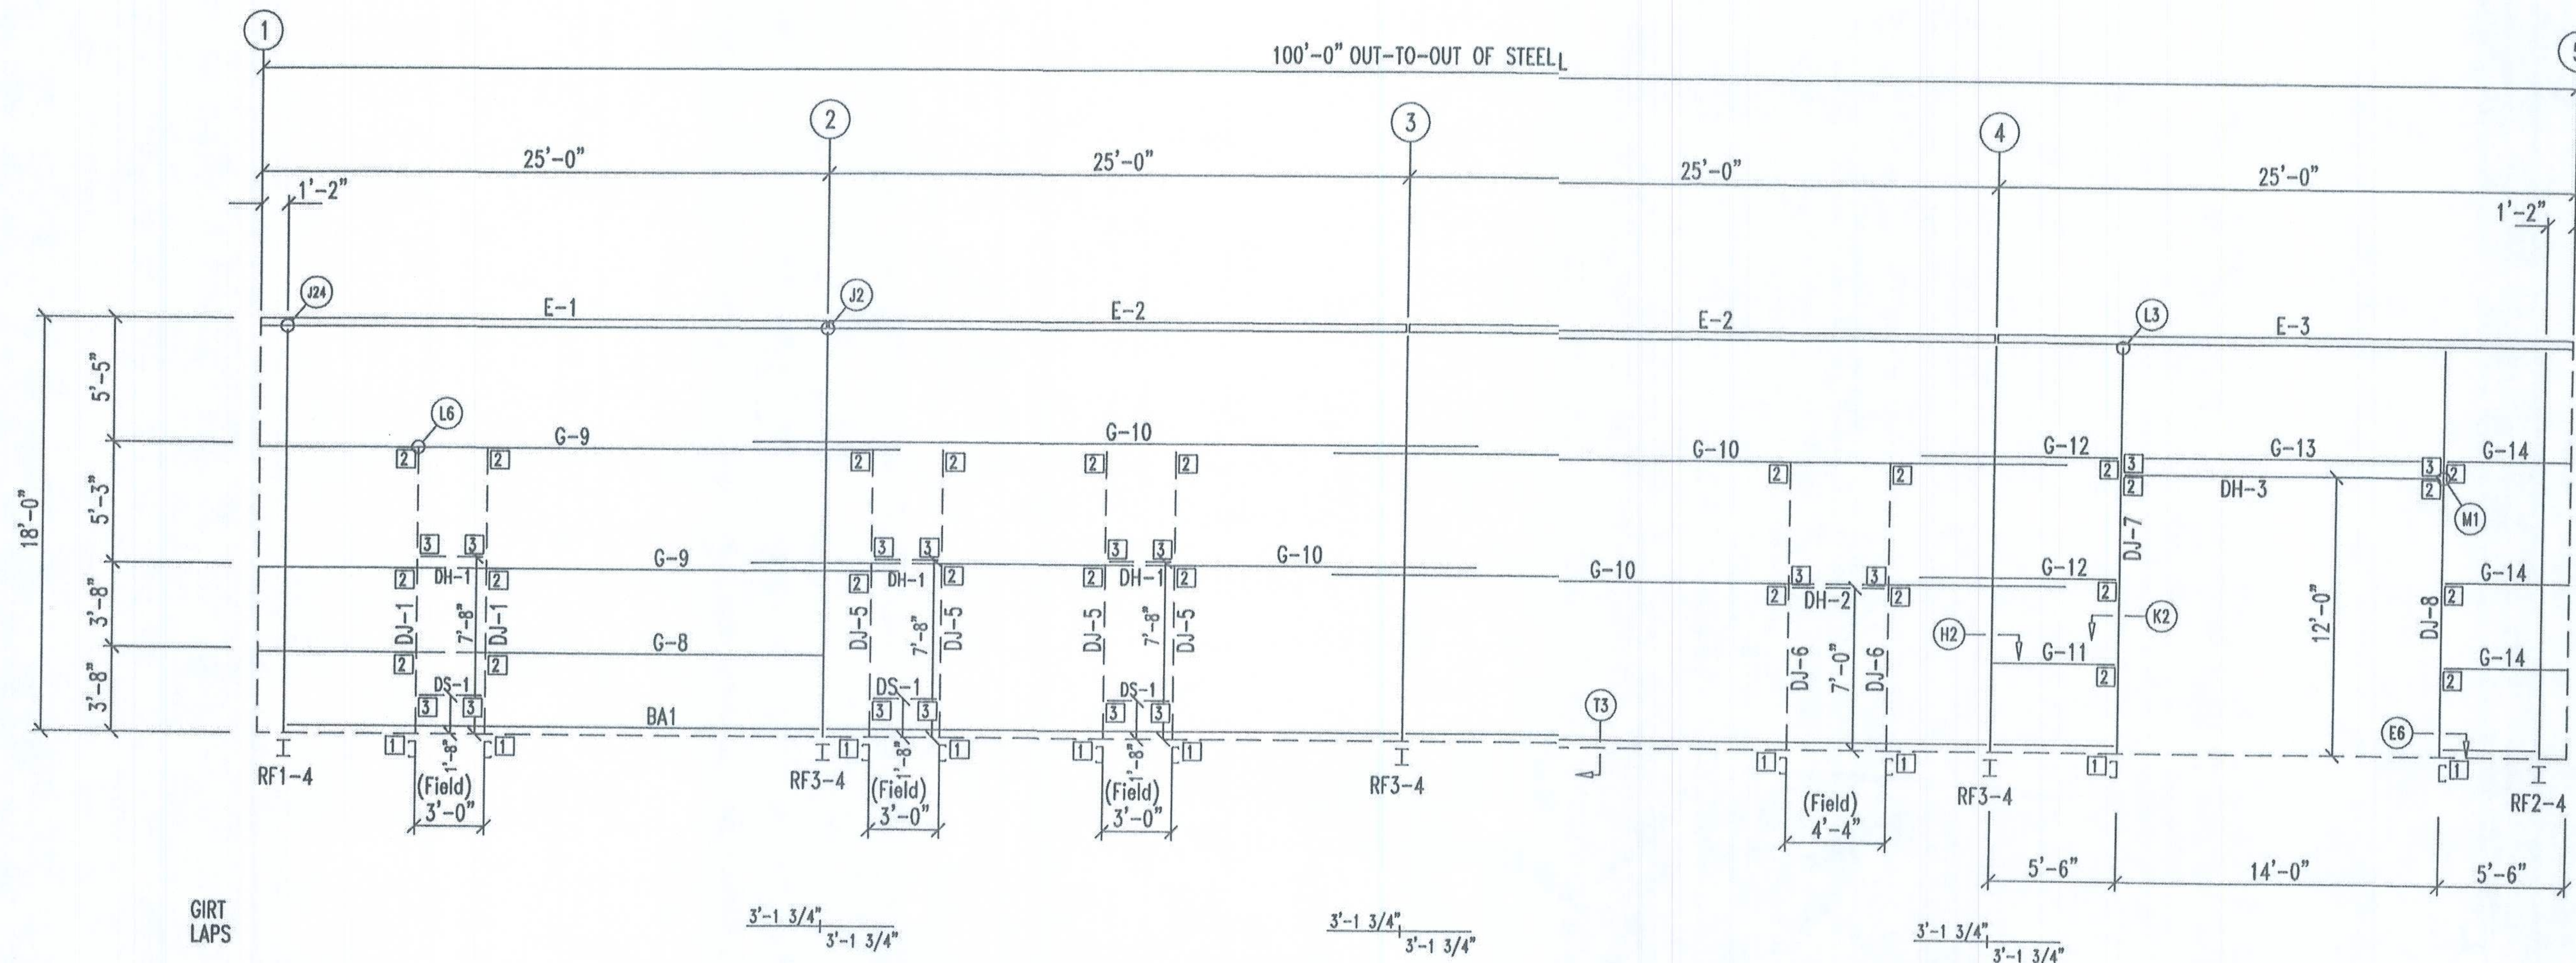

SIDEWALL FRAMING: FRAME LINE A

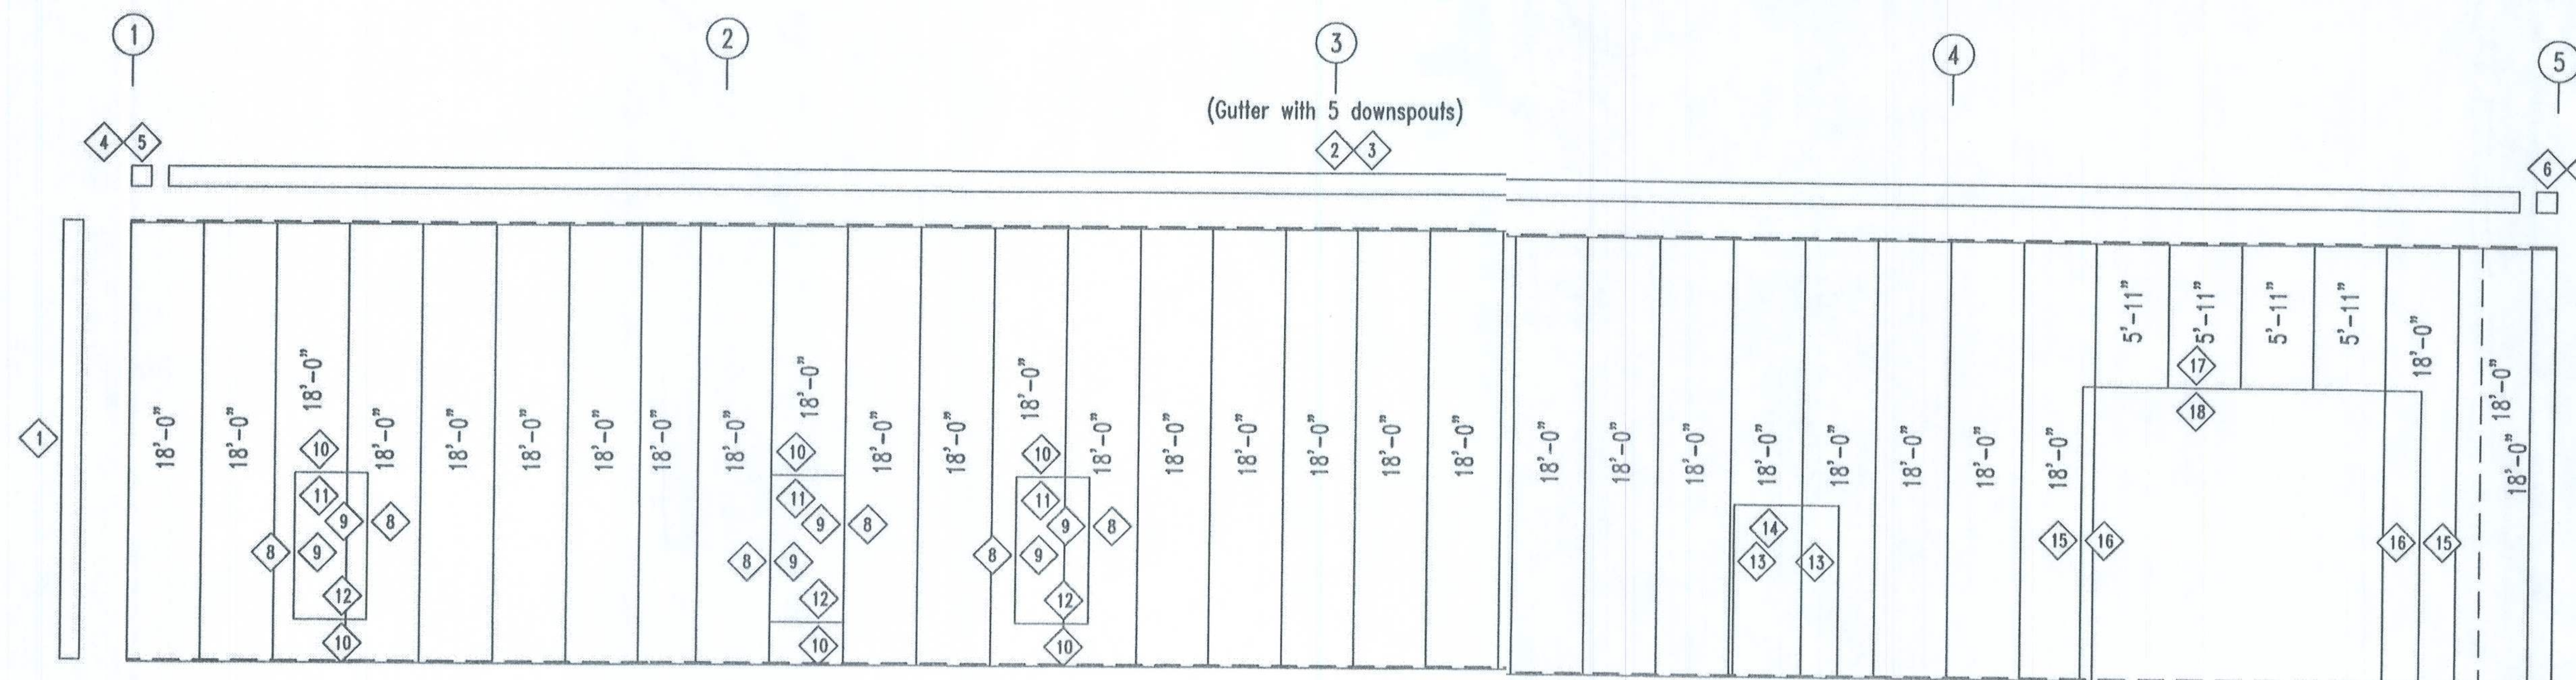


SIDEWALL SHEETING & TRIM: FRAME LINE A
PANELS: 26 Ga. PBR - Need Std. Color

MEMBER TABLE FRAME LINE A		
MARK	PART	LENGTH
DJ-1	8X35C16	12'-2 3/4"
DJ-5	8X35C16	12'-2 3/4"
DJ-6	8X35C16	12'-2 3/4"
DJ-7	8X35C12	17'-3 5/8"
DJ-8	8X35C12	17'-3 5/8"
DH-1	8X25C16	2'-1 1/2"
DH-2	8X25C16	4'-3 1/2"
DH-3	8X25C16	13'-1 1/2"
DS-1	8X25C16	2'-1 1/2"
E-1	8.50E14	24'-11 1/2"
E-2	8.50E14	24'-11 1/2"
E-3	8.50E14	24'-11 1/2"
G-8	8X25Z12	25'-2 1/2"
G-9	8X25Z12	28'-1 1/2"
G-10	8X25Z12	31'-2 1/2"
G-11	8X25Z16	5'-5 3/4"
G-12	8X25Z16	8'-3 3/4"
G-13	8X25Z16	13'-4"
G-14	8X25Z16	5'-1 3/4"

TRIM TABLE FRAME LINE A		
ID	PART	LENGTH
1	FL-110	18'-0"
2	FL-32	20'-2"
3	FL-31	20'-2"
4	FL-32L	11'-2"
5	FL-33L	8"
6	FL-32R	11'-2"
7	FL-33R	8"
8	FL-55	6'-4"
9	FL-48	6'-3"
10	FL-55	3'-4"
11	FL-52	3'-4"
12	FL-53	3'-4"
13	FL-48	7'-3"
14	FL-52	4'-8"
15	FL-55	12'-2"
16	FL-48	12'-3"
17	FL-55	14'-4"
18	FL-52	14'-4"

CONNECTION PLATES FRAME LINE A		
ID	MARK	PART
1	CL-10A	
2	CL-10C	
3	CL-10C	

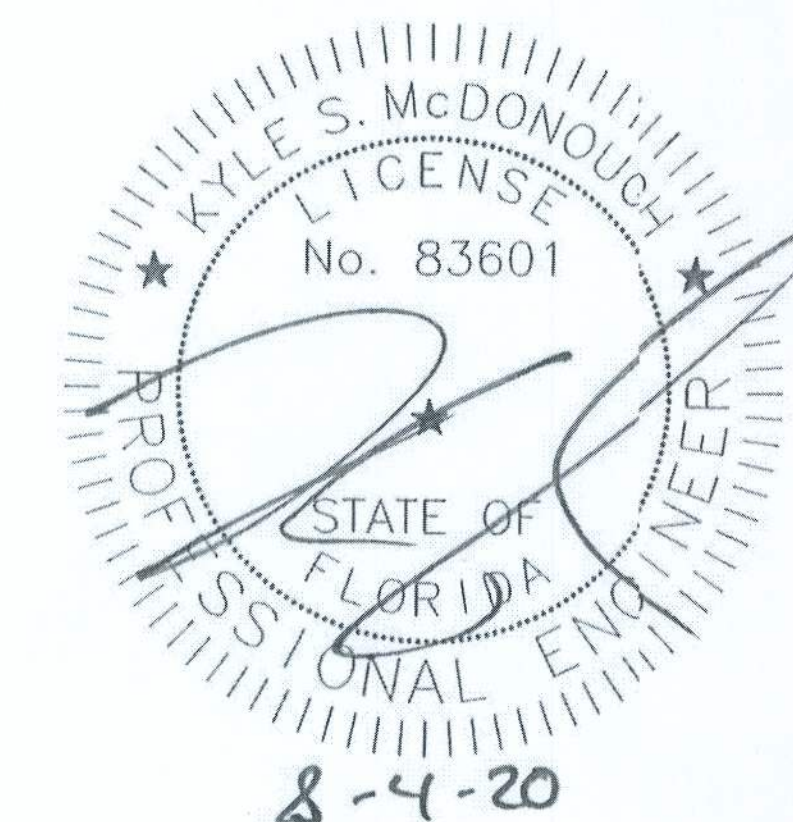


8-4-20




120 Connor St NE
Live Oak, FL 32054
Ph. 800-231-0026
www.apex-nbs.com


DESCRIPTION:		SIDEWALL ELEVATION	
CUSTOMER:		PROJECT: McCauley Residence	
LOCATION: Milton, FL 32583			
DRN. BY	CK'D BY	DATE	SCALE
		7/21/20	N.T.S.
		REV. 00	QUOTATION NO. 20-375
			SHEET NO. 13 of 15

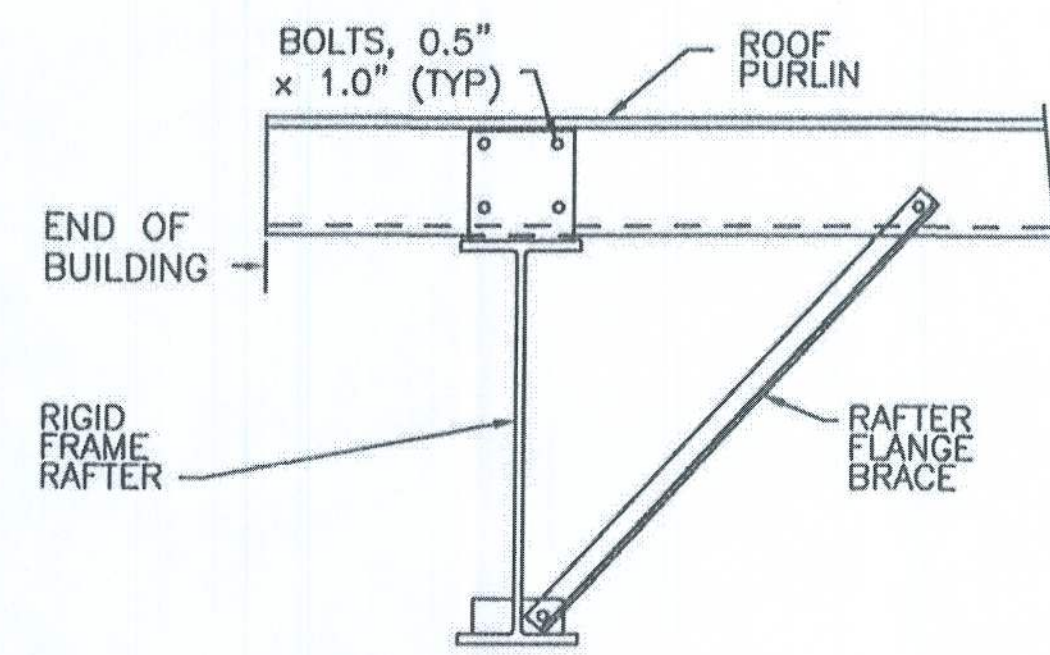


A10 ROOF PURLIN TO EXPANDABLE ENDWALL RIGID FRAME

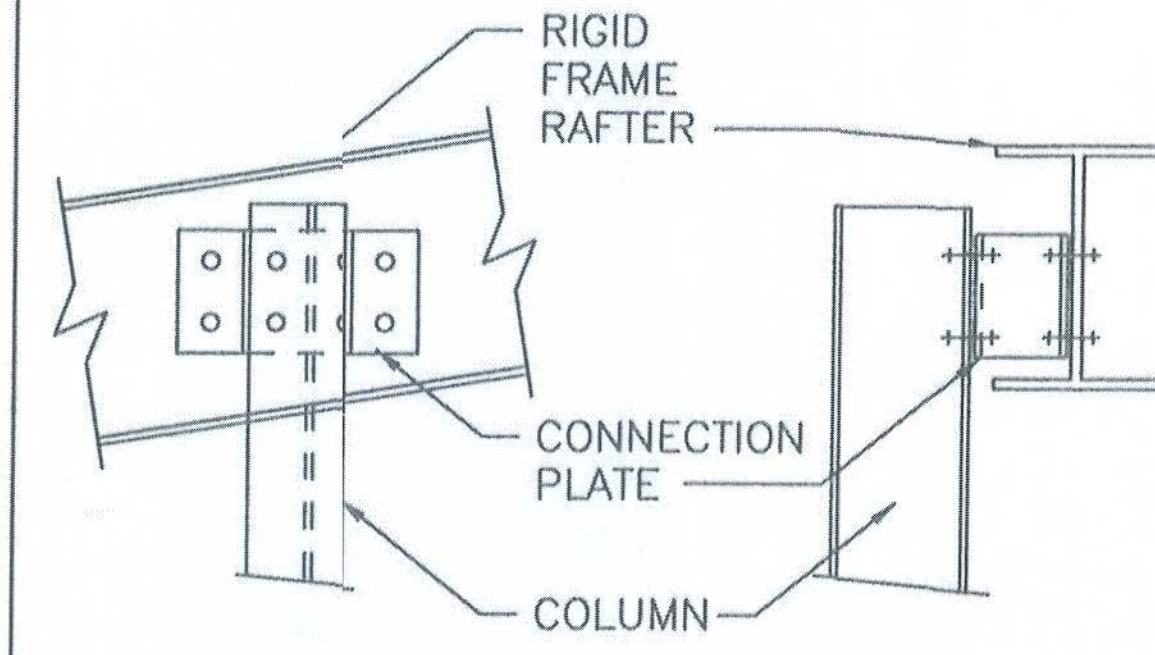


B40 R/W COLUMN TO RIGID FRAME RAFTER

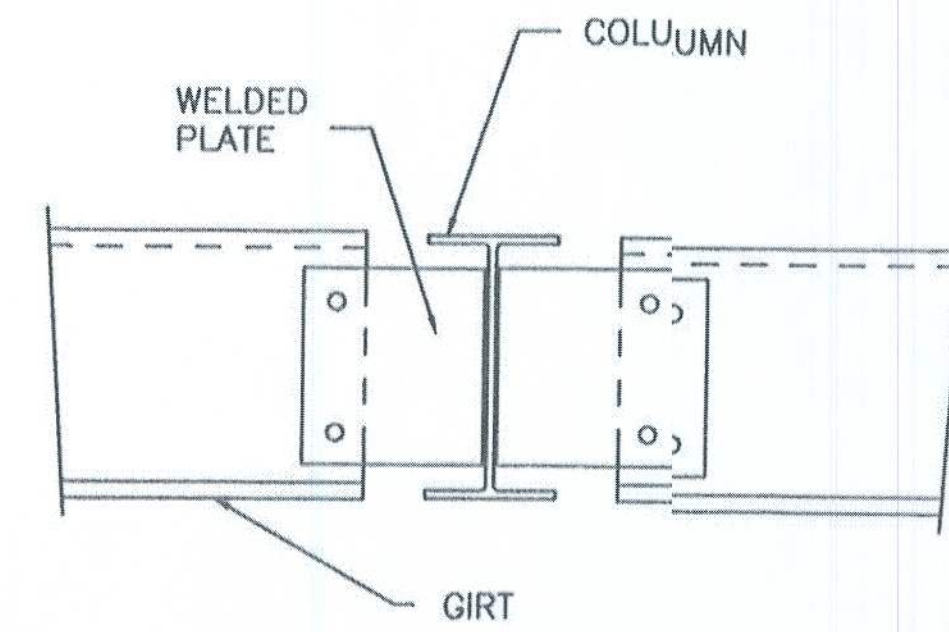


C6 GIRT TO COLUMN

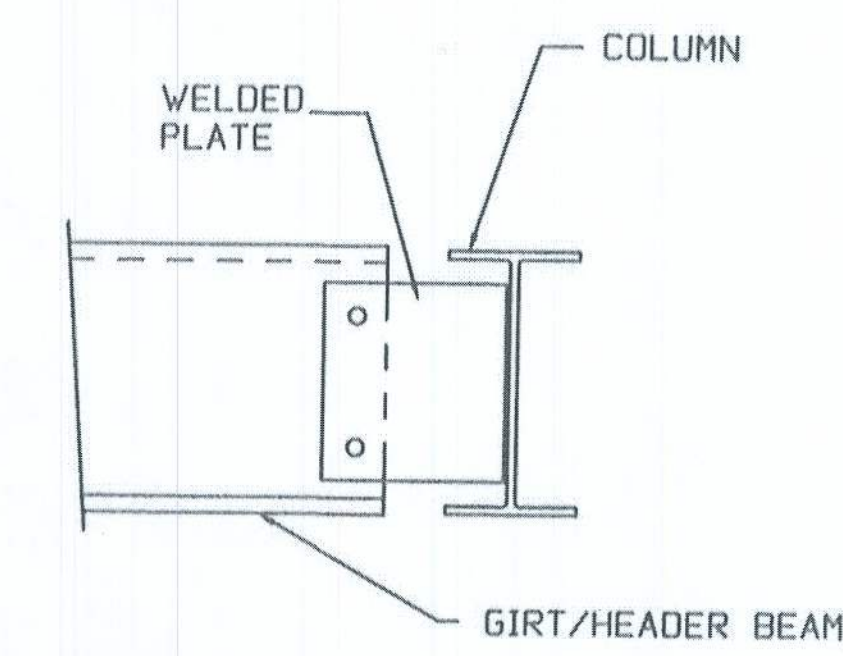


C15 GIRT/HEADER BEAM TO R/W COLUMN

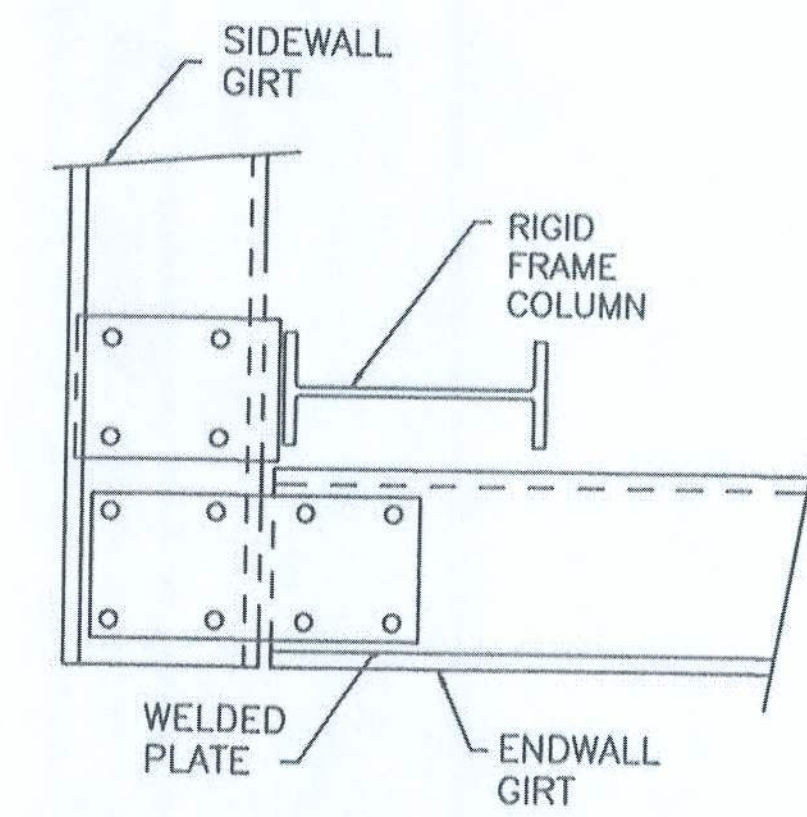


D16 CORNER COLUMN TO WALL GIRT

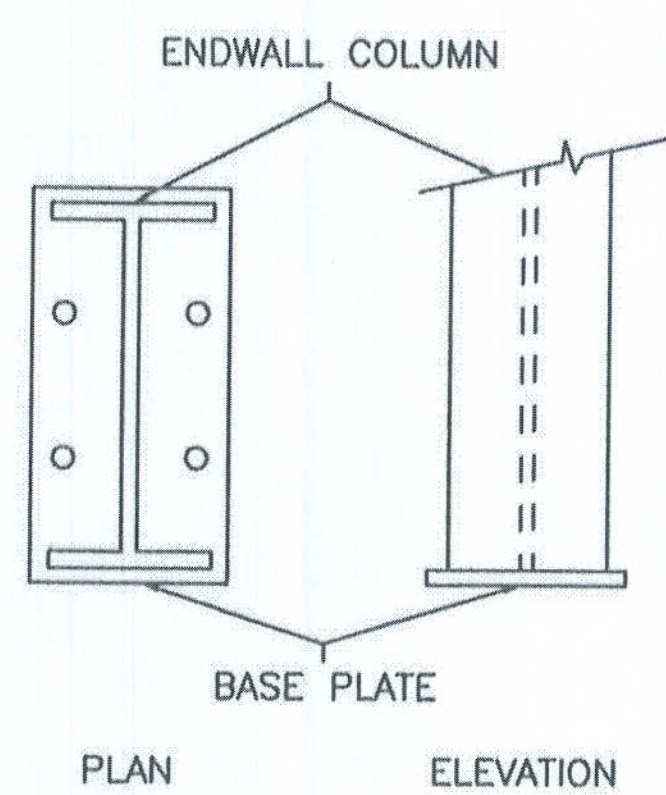


E3 BASE PLATE FOR ENDWALL COLUMN

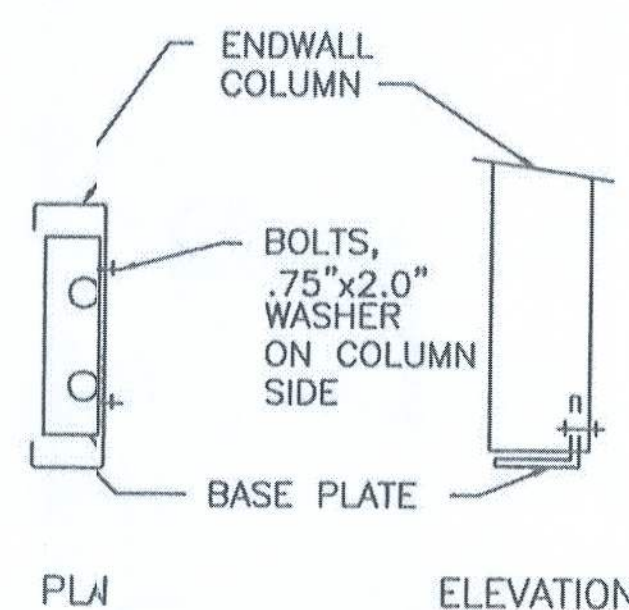


E6 BASEPLATE FOR ENDWALL COLUMN OR DOOR JAMB

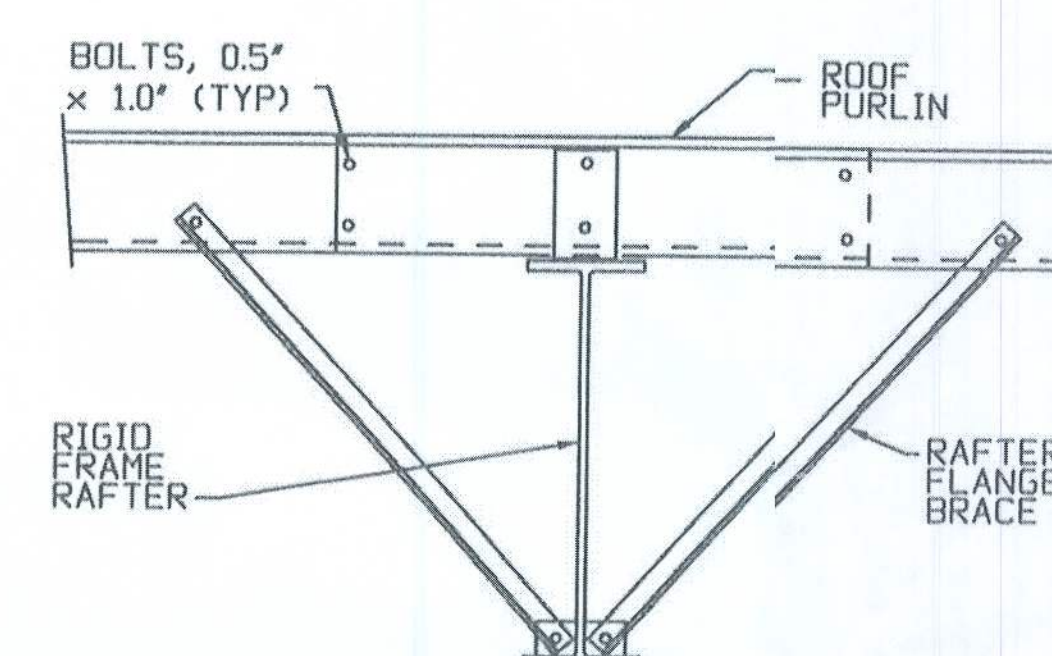


G2 ROOF PURLIN TO INTERIOR FRAME RAFTER

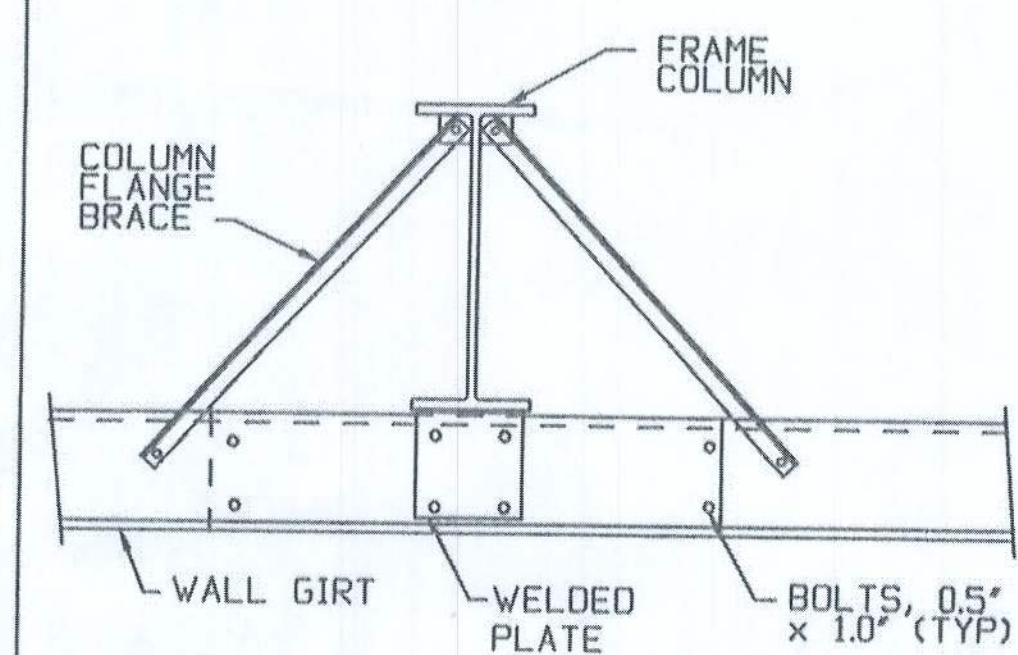


H2 WALL GIRT TO FRAME COLUMN

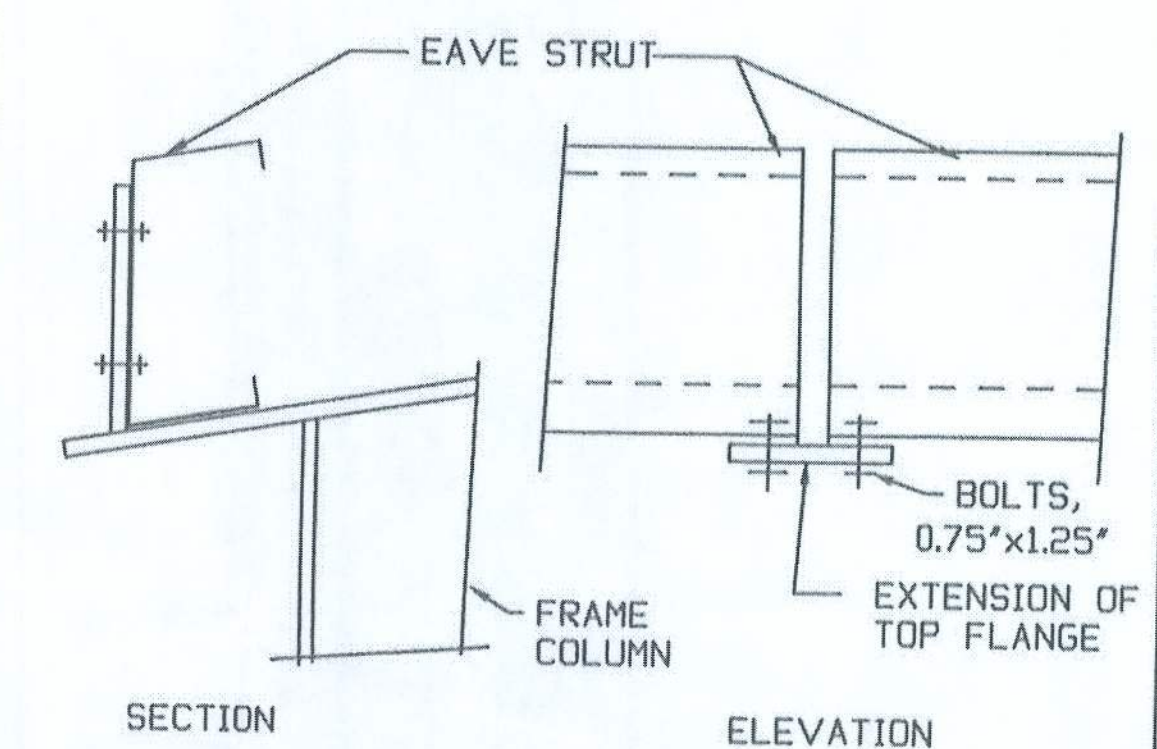


J2 EAVE STRUT TO RIGID FRAME

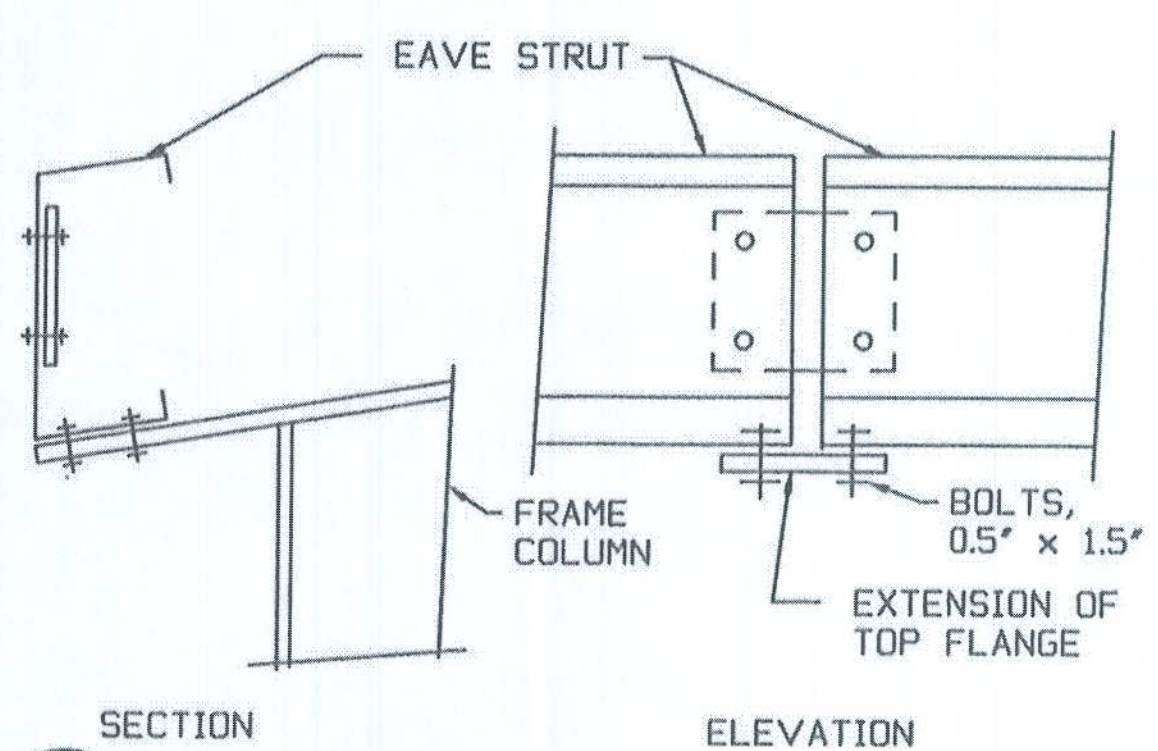


J4 EAVE STRUT TO RIGID FRAME

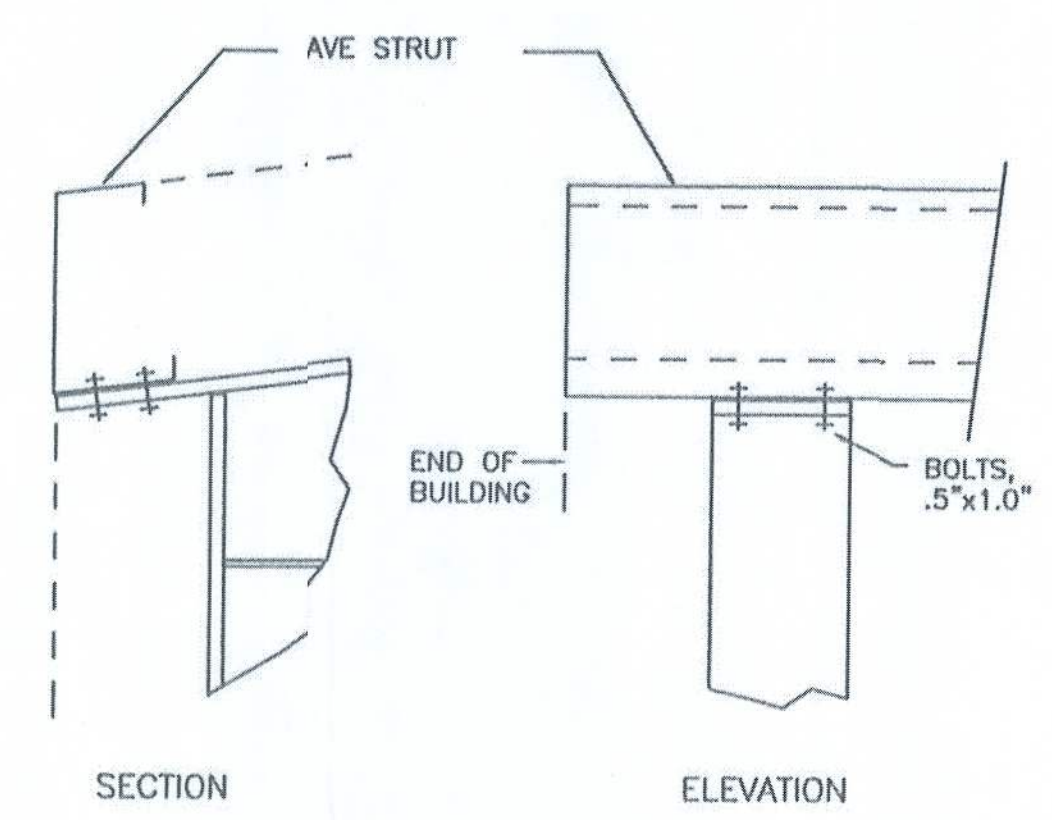



J24 EAVE STRUT TO RIGID FRAME

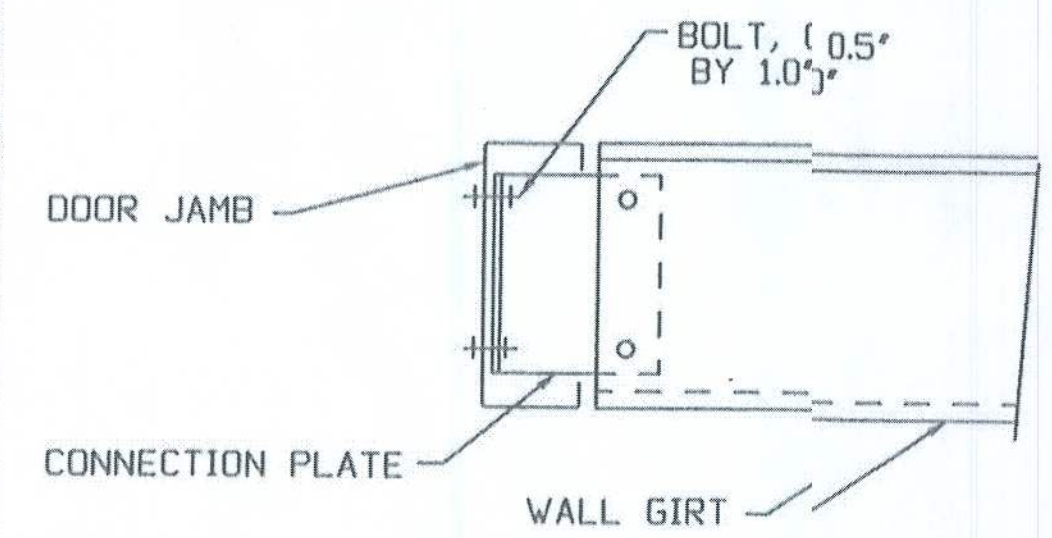

K2 WALL GIRT TO DOOR JAMB

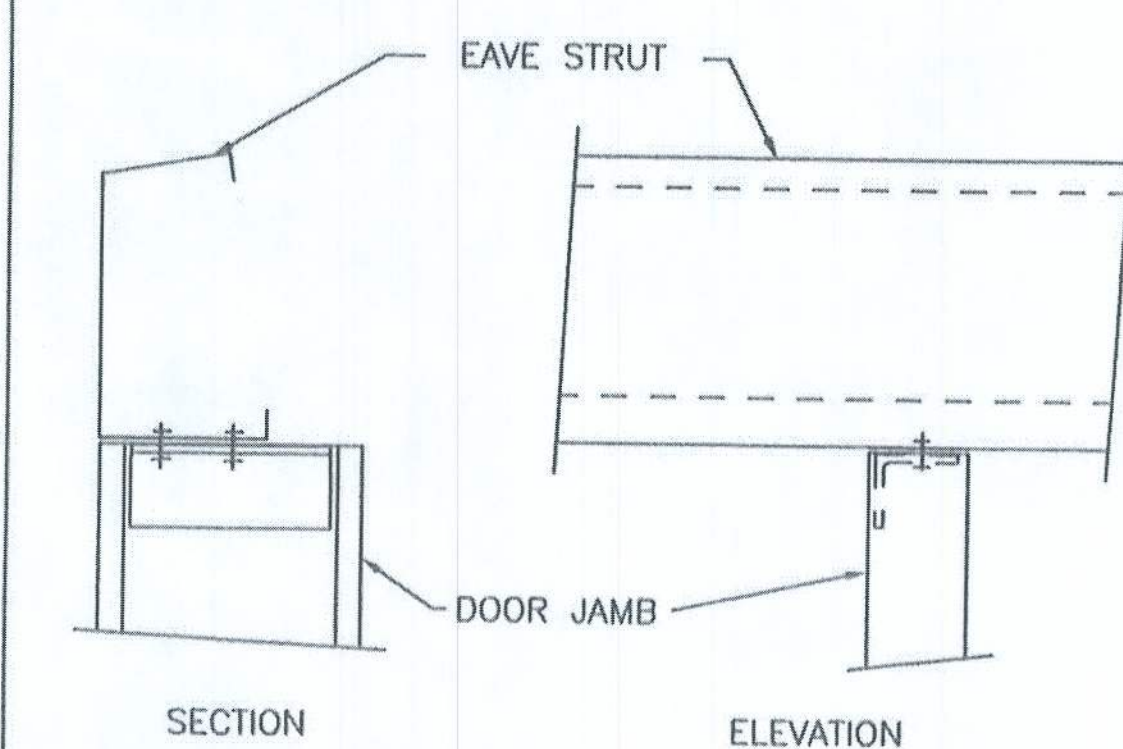


L3 DOOR JAMB TO EAVE STRUT

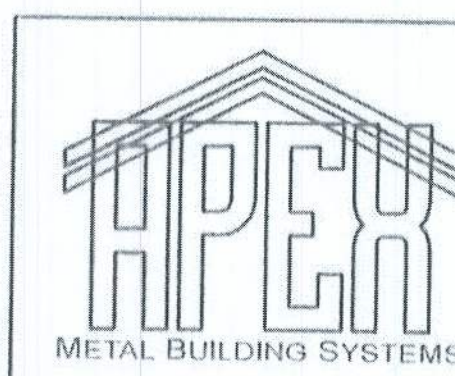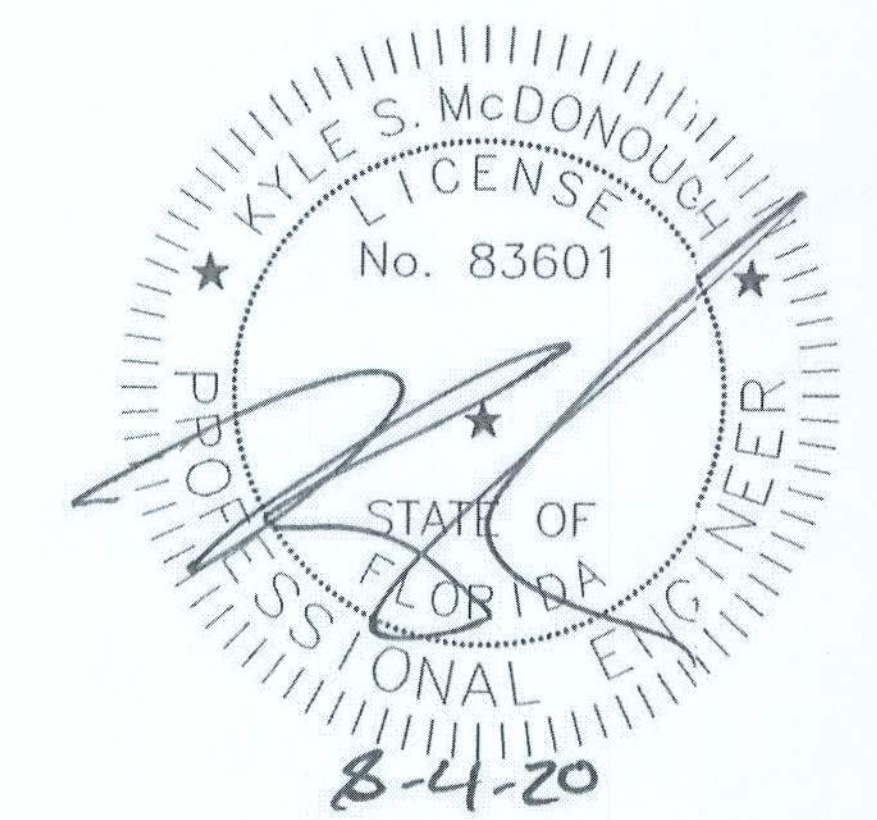


120 Connor St NE
Live Oak, FL 32054
Ph. 800-231-0025
www.apex-nbs.com


DESCRIPTION: DETAIL DRAWINGS							
CUSTOMER:					PROJECT: McCauley Residence		
LOCATION: Milton, FL 32583							
DRN. BY	CK'D BY	DATE	SCALE	REV.	QUOTATION NO.	SHEET NO.	
		7/21/20	N.T.S.	00	20-375	14 of 15	

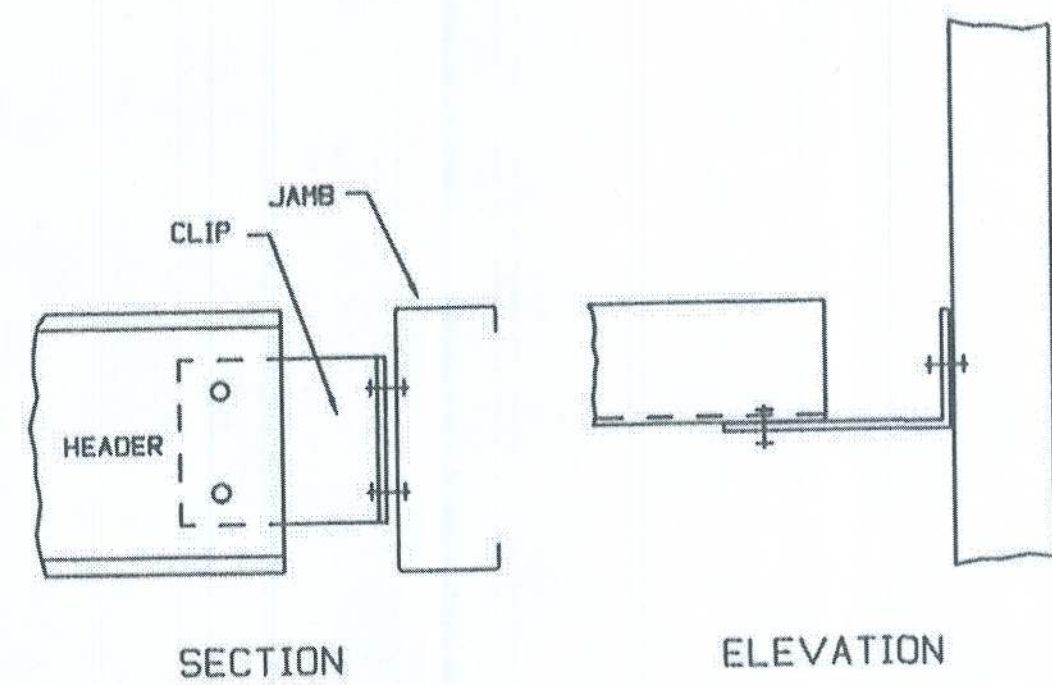


M1 HEADER TO C JAMB

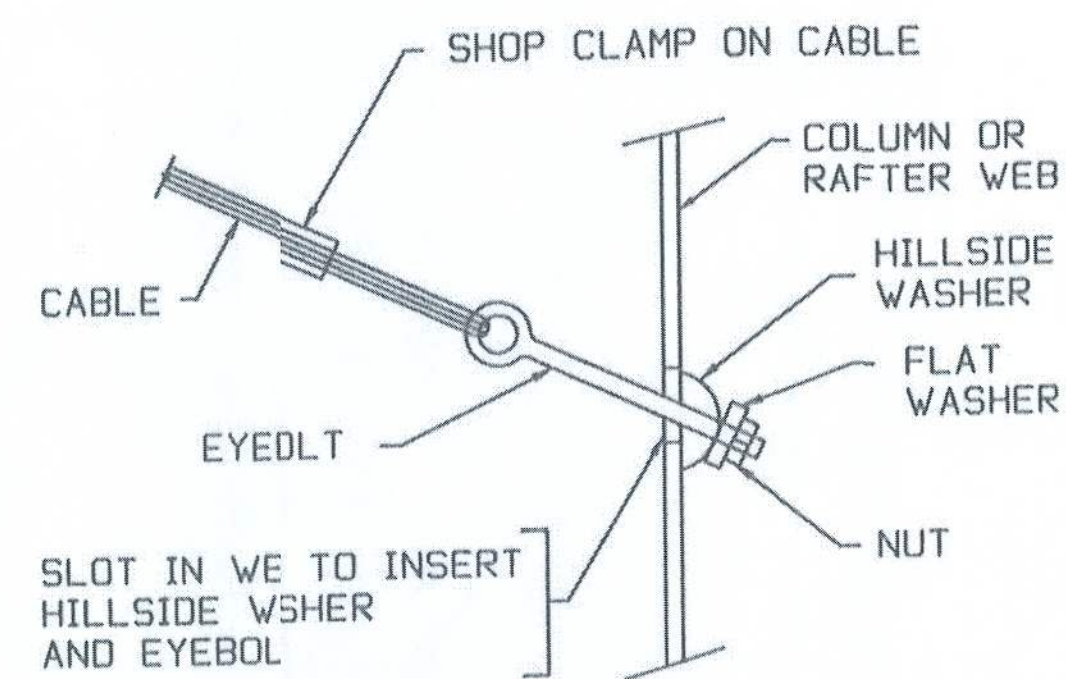


Q2 DIAGONAL CABLE, EYEBOLT END

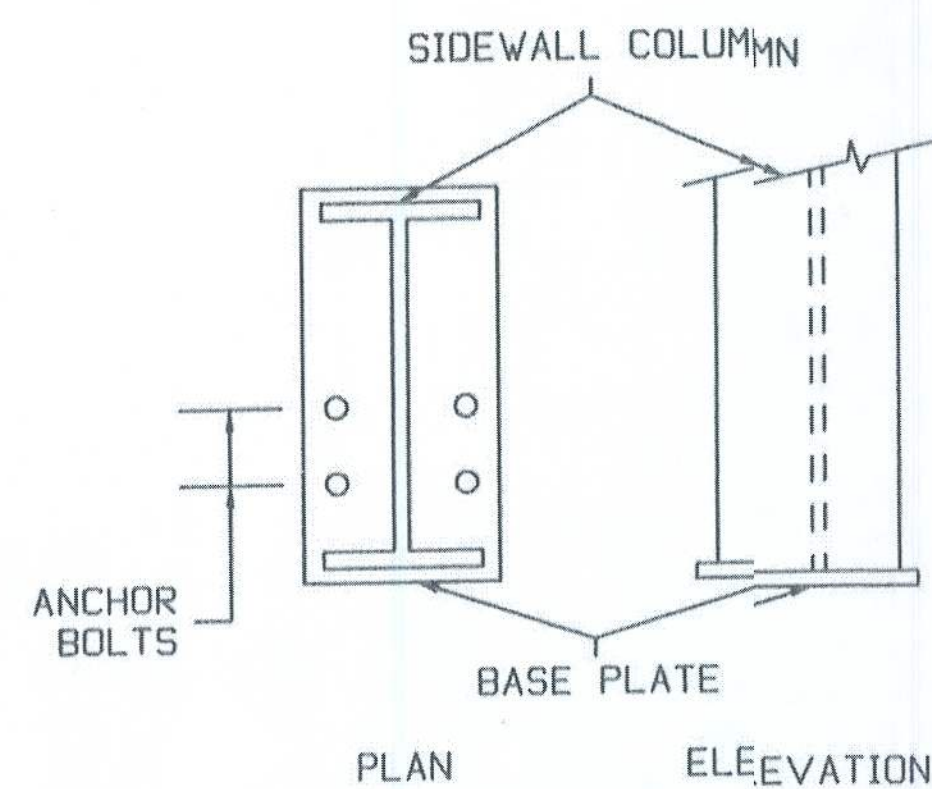


R2 ANCHOR BOLTS AT SIDEWALL COLUMN

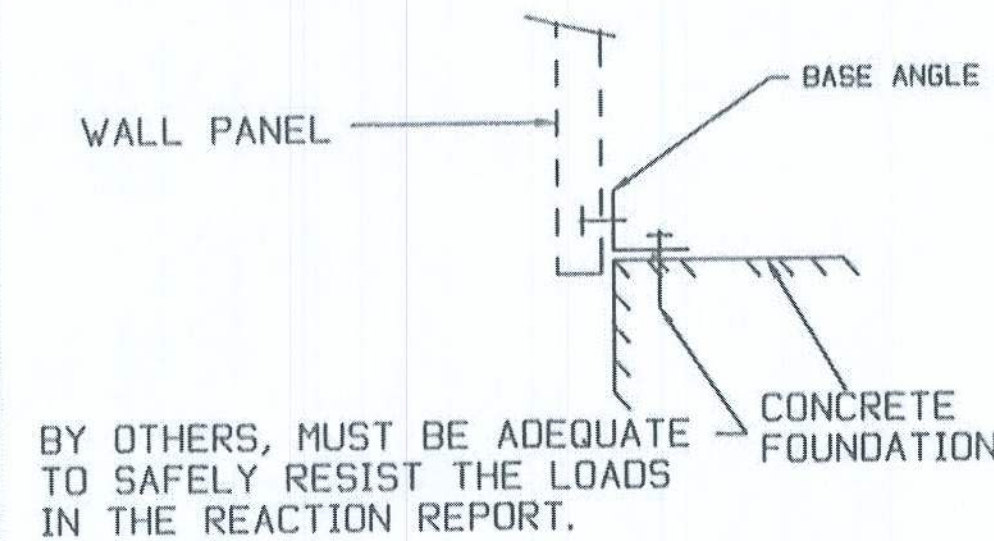


T3 SECTION THRU WALL PANEL AND CONCRETE FOUNDATION

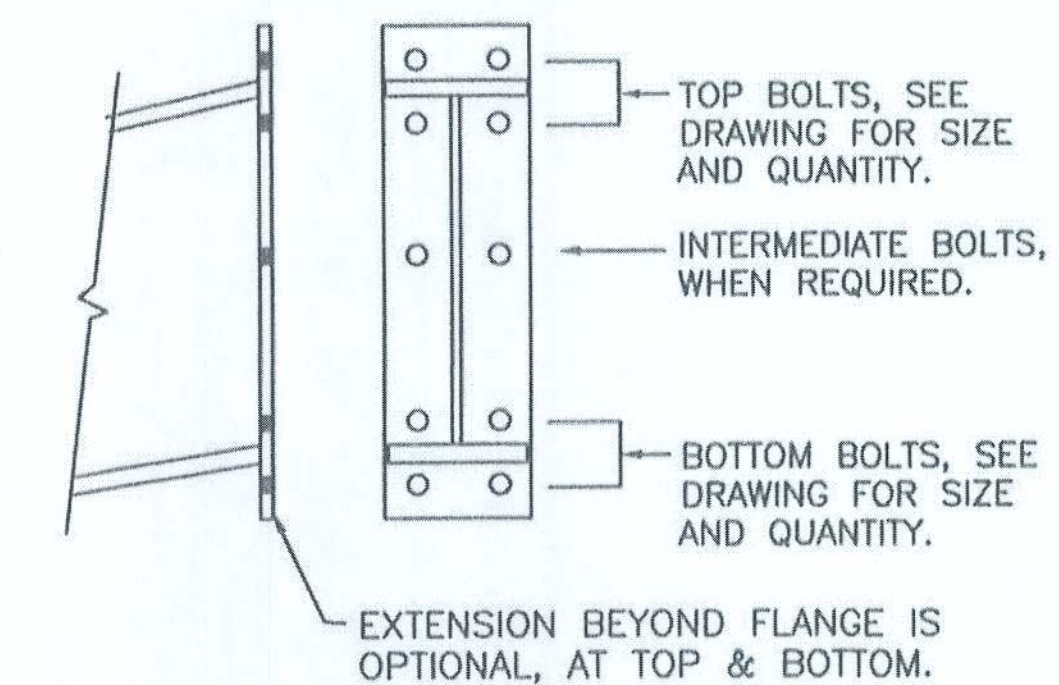


U2 BOLTED END PLATE CONNECTION AT BUILDING PEAK

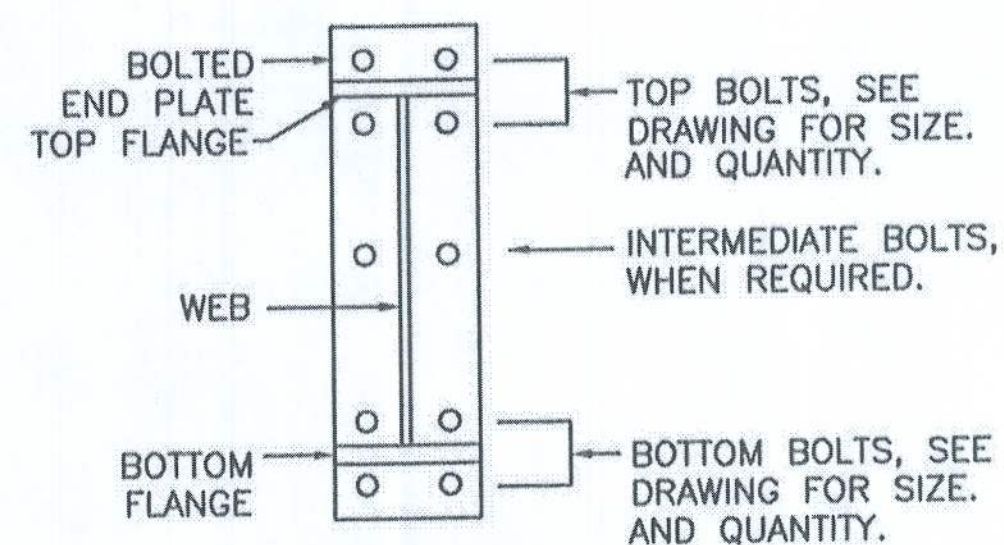

U3 BOLTS FOR RAFTER TO COLUMN CONNECTION

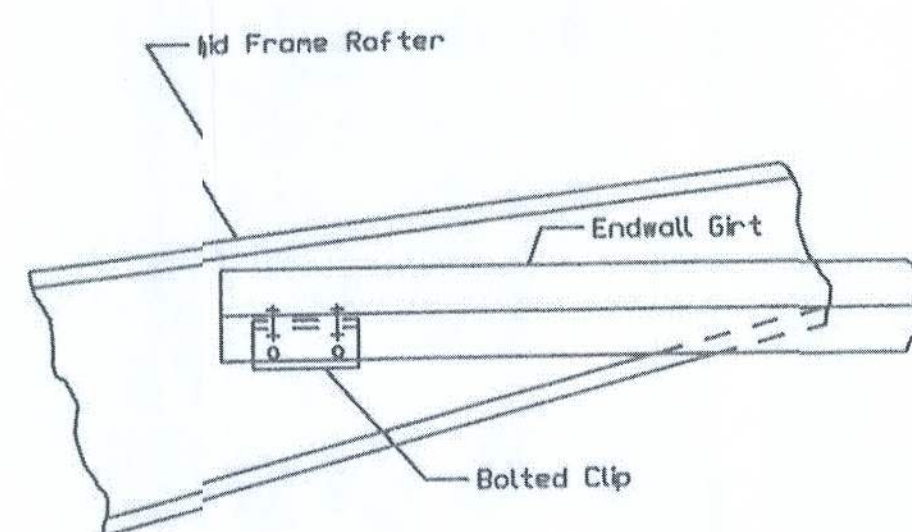



W8 SECTION OF ENDWALL GIRT TO RAFTER

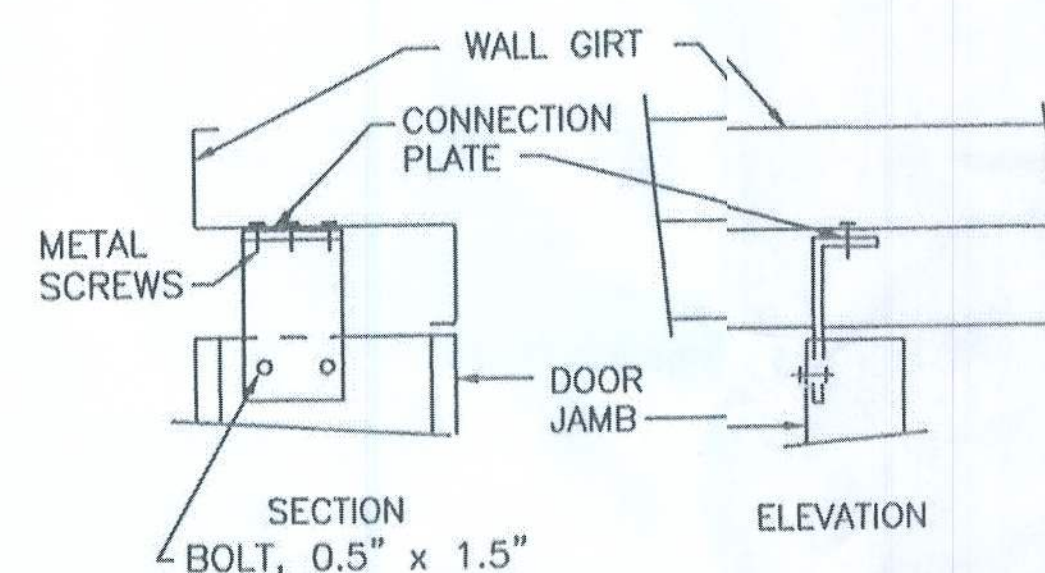

L6 DOOR JAMB TO WALL GIRT

Note # 1: Outside panel closures are required on all sheeted endwalls with a roof slope of 2:12 or less.

Note # 2: 2x2 Foam Closure will replace the outside panel closures on all sheeted endwalls with a roof slope greater than 2:12.

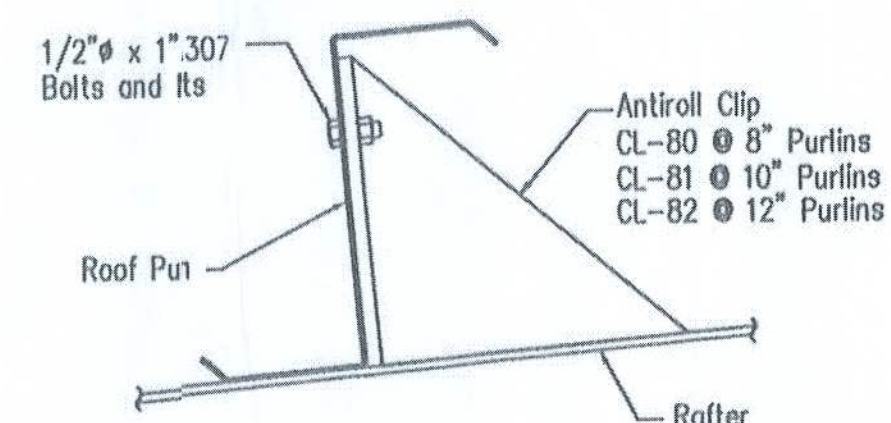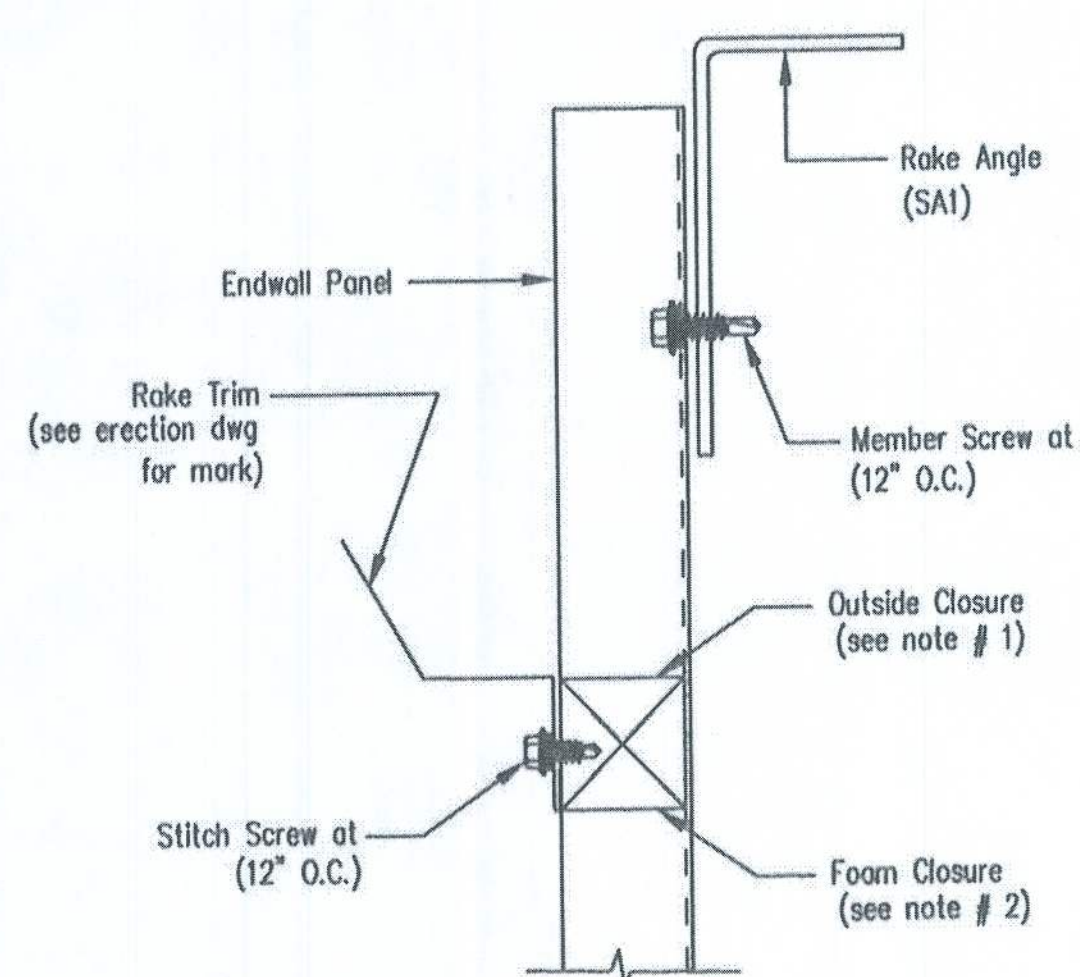


Endwall Panel Closure

DRAWING NO.
TD205

Purlin + Antiroll Clip Connection

DRAWING NO.
SD115

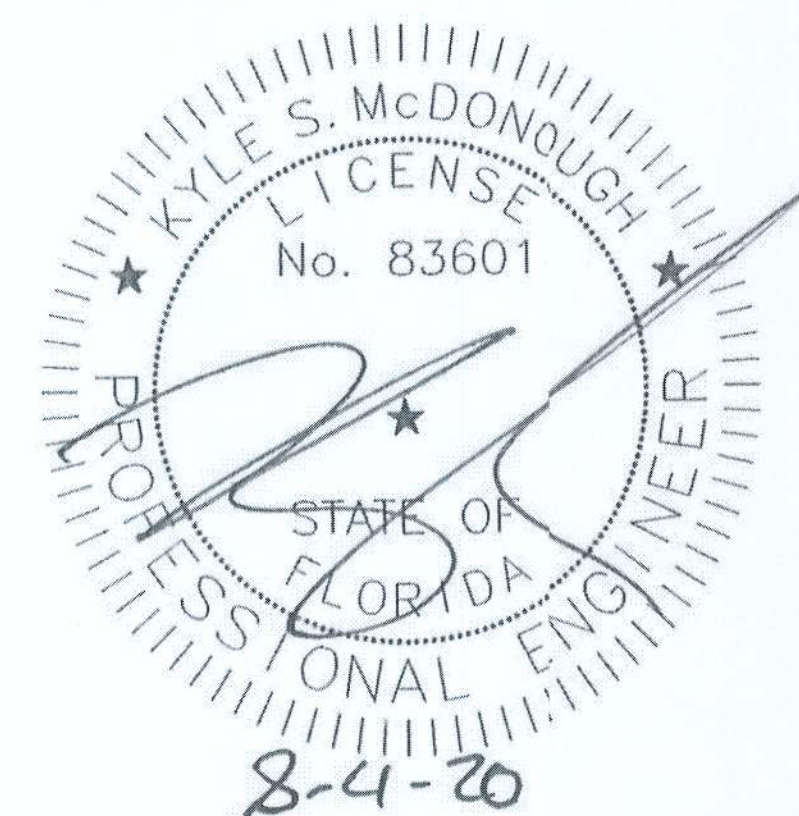

120 Connor St NE
Live Oak, FL 32054
Ph. 800-231-0026
www.apex-mbs.com

DESCRIPTION:

DETAIL DRAWINGS

CUSTOMER:

PROJECT: McCauley Residence

LOCATION: Milton, FL 32583

DRN. BY

CK'D BY

DATE

SCALE

REV.

QUOTATION NO.

SHEET NO.


7/21/20

N.T.S.

00

20-375

15 of 15

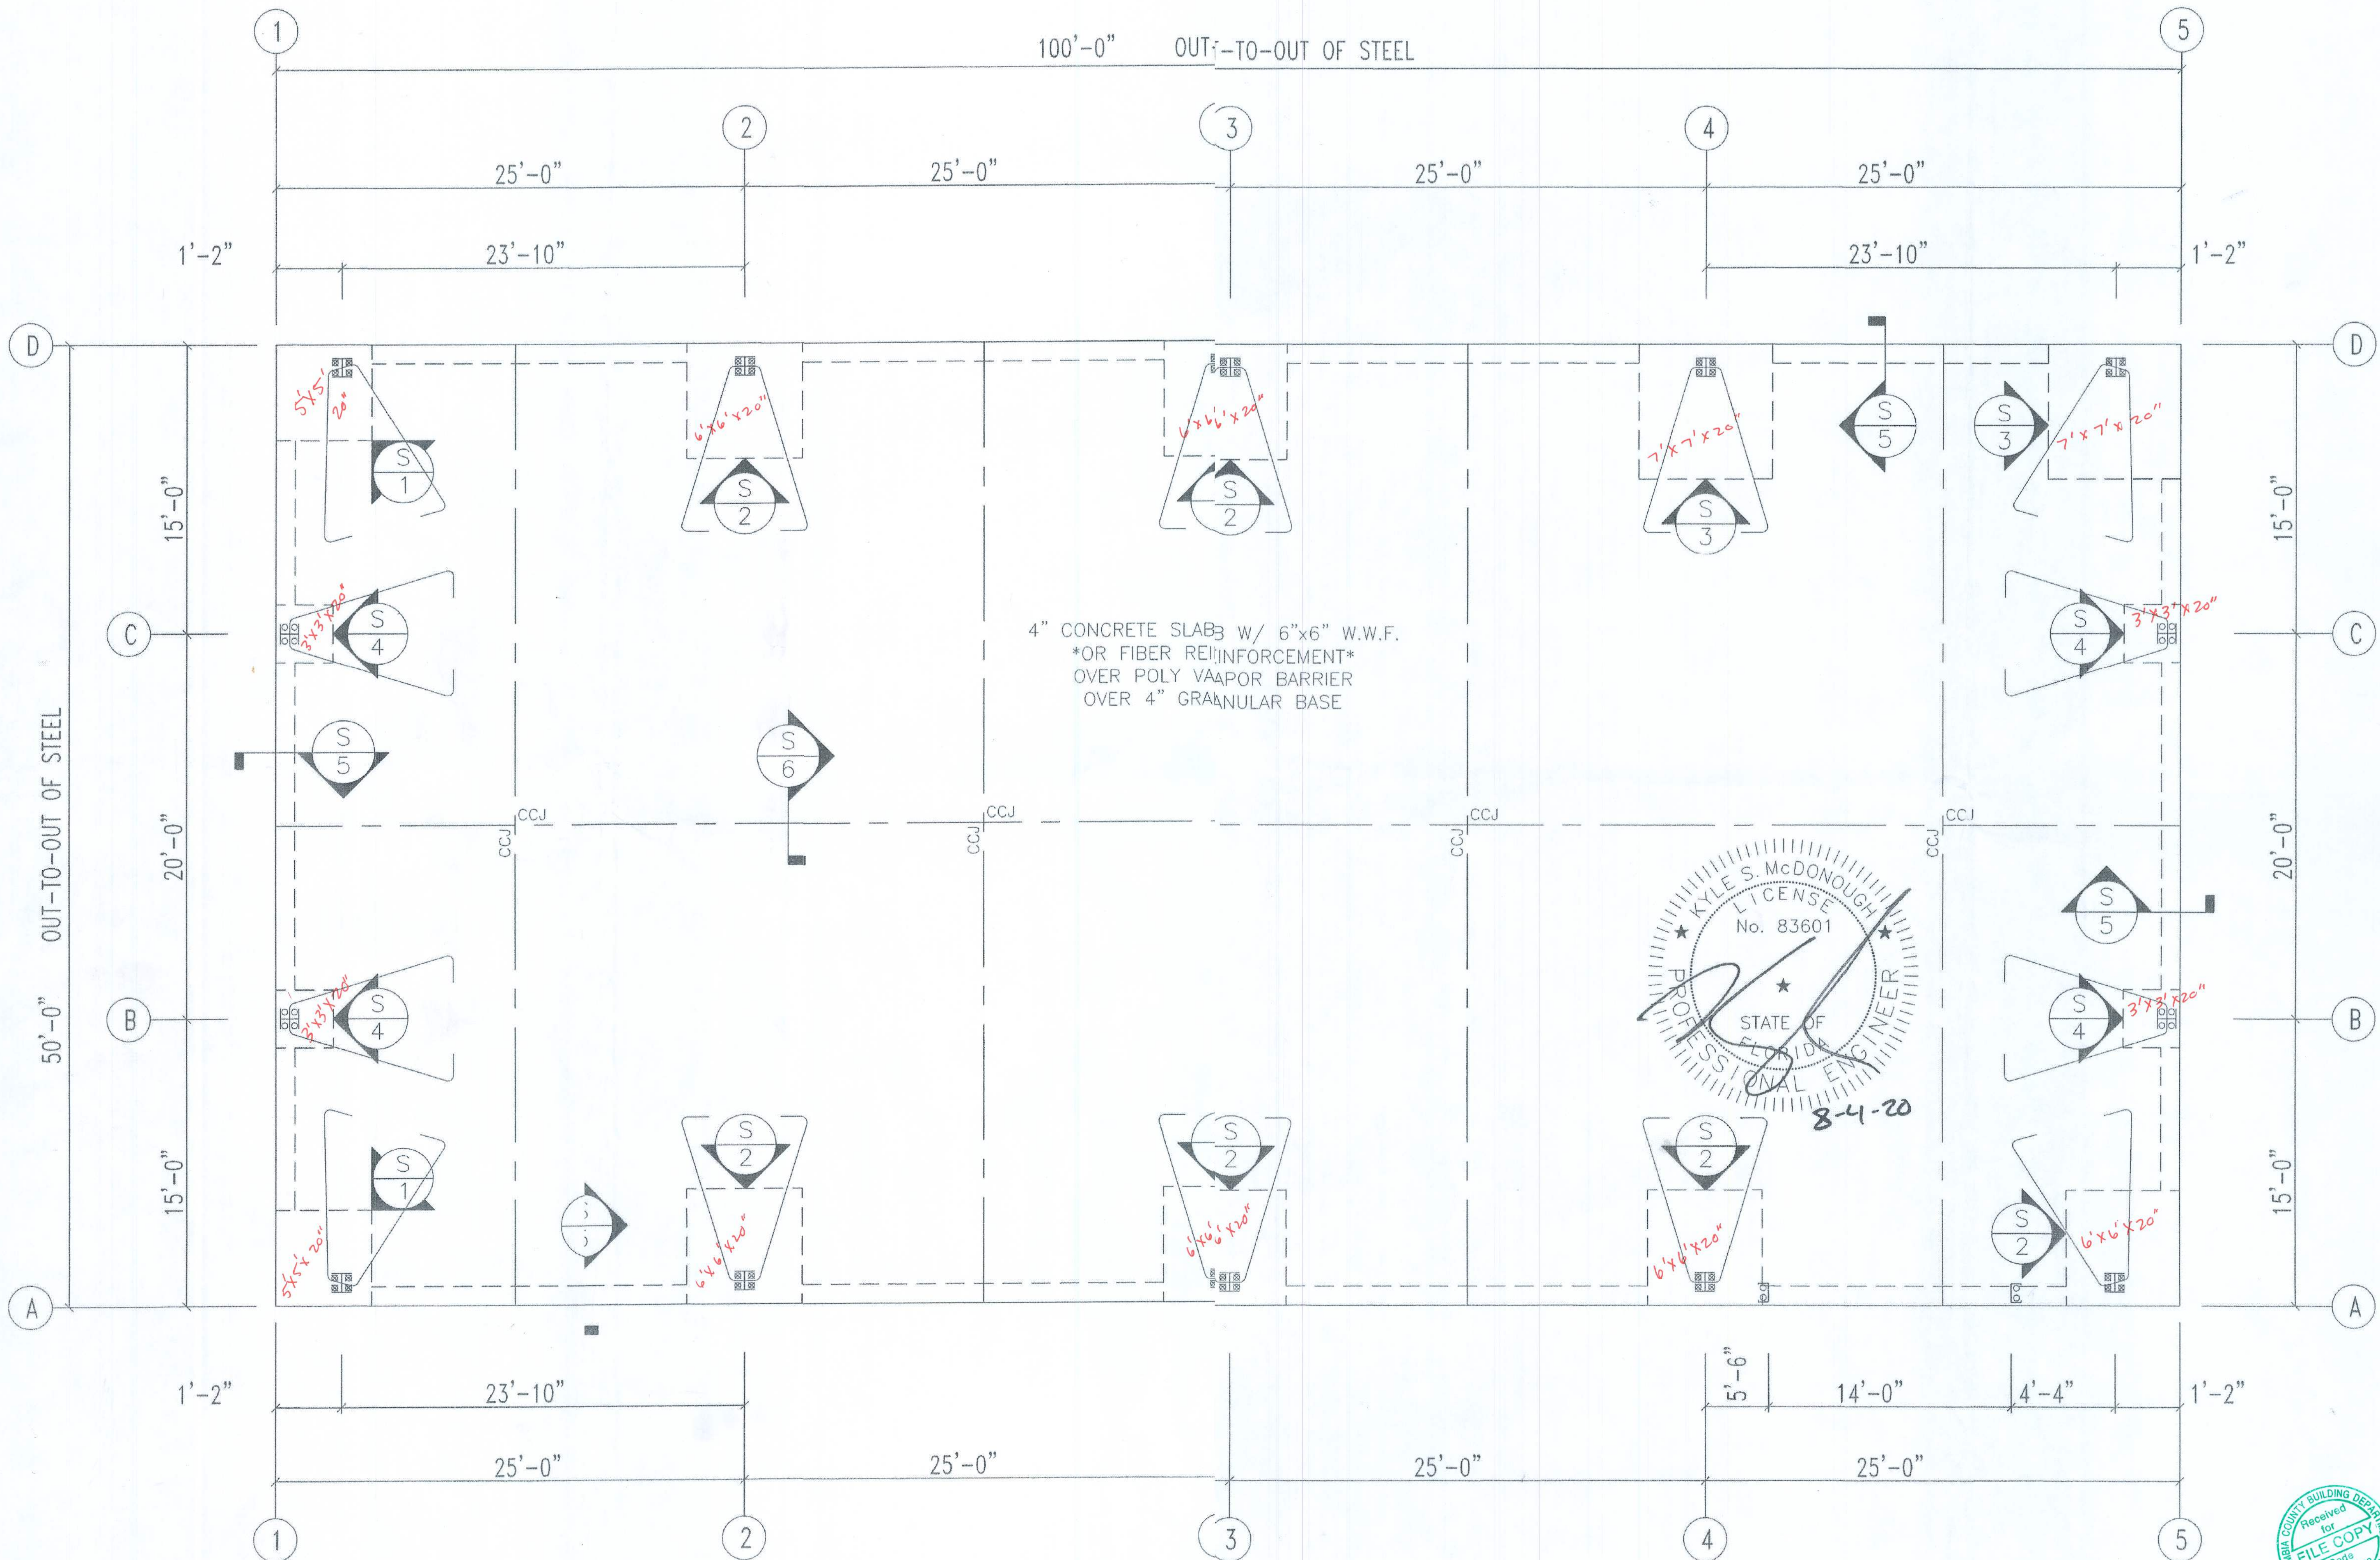

FOUNDATION PLAN



APEX METAL BUILDING SYSTEMS
118 Northeast Conner St.
LIVE OAK, FL 32406
PHONE: 800.231.0026

MCCAULEY RESIDENCE
MILTON, FL 32583
JOB NO. 20-375

DATE
JULY 29, 2020
SHEET
1 OF 3

DESIGN LOADS:

ROOF LIVE LOAD:	20 PSF
ROOF DEAD LOAD	
SUPERIMPOSED:	2.0 PSF
COLLATERAL:	0.0 PSF
GROUND SNOW LOAD:	0.0 PSF
FLAT ROOF SNOW LOAD:	0.0 PSF
ULTIMATE WIND SPEED:	143 MPH
WIND EXPOSURE CATEGORY:	B
IMPORTANCE FACTOR:	
	WIND 1.00
	SEISMIC 1.00
	SNOW 1.00

SEISMIC DESIGN PARAMETERS:

SEISMIC USE GROUP:	II - NORMAL
SPECTRAL RESPONSE ACCELERATION:	S _S : --
	S ₁ : --
	D --
SIT CLASSIFICATION:	
SEISMIC DESIGN CATEGORY:	

LATEAL DESIGN CONTROL:

ARTHQUAKE:	
IND:	X
CALCULATED BUILDING DESIGN BASE SHEARS:	
X= SEE METAL BLDG. DRAWINGS	
Y= SEE METAL BLDG. DRAWINGS	

FOUNDATIONS:

1. ASSUMED SOIL BEARING PRESSURE IS 2,000 PSF ON FIRM UNDISTURBED SOIL OR COMPACTED FILL MATERIAL. ALL CONC. FOOTINGS SHOULD EXTEND BELOW FROST LINE PER LOCAL BUILDING CODE.
2. FILL MATERIAL SHALL BE FREE OF ROOTS, WOOD, AND OTHER ORGANIC MATERIAL. MATERIALS USED FOR FILL BELOW FOOTINGS AND WITHIN BUILDING LIMITS SHALL BE TESTED AND APPROVED FOR USE BY AN APPROVED TESTING AGENCY.
3. FILL SHALL BE PLACED IN LIFTS NO GREATER THAN 8 INCHES AND COMPACTED TO 95 PERCENT OF THE OPTIMUM DENSITY AS DEFINED BY ASTM D-88.
4. PROOFROLLING SHALL BE CONDUCTED FOR BUILDING SUBGRADE USING A FULLY LOADED DUMP TRUCK. PROOFROLLING SHALL BE CONDUCTED FOLLOWING A SUITABLE PERIOD OF DRY WEATHER TO AVOID DEGRADING AN OTHERWISE ACCEPTABLE SUBGRADE.
5. UTILITY LINES SHALL NOT BE PLACED THROUGH BUILDING FOUNDATIONS WITHOUT THE STRUCTURAL ENGINEER'S APPROVAL.

CONCRETE:

1. ALL CONCRETE CONSTRUCTION SHALL BE PERFORMED IN ACCORDANCE WITH THE CURRENT ACI BUILDING CODE REQUIREMENTS FOR REINFORCED CONCRETE A318-11*.
2. ALL CONCRETE SHALL HAVE ASTM C-33 AGGREGATE WITH MAXIMUM UNIT WEIGHT OF 150 PCF. CONCRETE COMPRESSIVE STRENGTH SHALL BE 3,000 PSI AT 28 DAYS, MIN.

REINFORCING STEEL:





1. REINFORCING STEEL SHALL BE BILLET STEEL, DEFORMED BARS CONFORMING TO ASTM A-615, GRADE 60.
2. CONCRETE COVERAGE OF REINFORCING STEEL SHALL BE IN ACCORDANCE WITH THE FOLLOWING SCHEDULE UNLESS OTHERWISE NOTED:

A. FOOTINGS AND GRADE BEAMS	3 INCHES
B. SLABS ON GRADE	2 INCHES
3. REINFORCING STEEL SHALL BE LAPPED USING THE FOLLOWING SCHEDULE:

NO. 4 = 25"	NO. 5 = 31"	NO. 6 = 37"
-------------	-------------	-------------

GENERAL NOTES:

1. FINISHED FLOOR ELEVATION IS AT 100'-0" UNLESS OTHERWISE NOTED.
2. SLAB ON GRADE IS 4 INCH NORMAL WEIGHT CONCRETE WITH 6"x6" W1.4XW1.4 WELDED WIRE FABRIC OR FIBER REINFORCEMENT (AS APPROVED BY OWNER) ON 6 MIL VAPOR BARRIER AND 4 INCH GRANULAR BASE.
3. CONTROL JOINTS IN CONCRETE SLABS SHALL BE SAWCUT. CONSTRUCTION JOINTS SHALL BE FORMED WITH KEYED METAL EDGE FORM MATERIAL OR EQUIVALENT.
4. ALL WORK SHALL BE PERFORMED IN ACCORDANCE WITH ALL NATIONAL, STATE, AND LOCAL CODES AND REGULATIONS.
5. ALL DIMENSIONS SHOULD BE READ OR CALCULATED, NOT SCALED.
6. REFER TO METAL BUILDING DRAWINGS FOR SPECIFIC DETAILS AND INFORMATION.
7. REFER TO METAL BUILDING DRAWINGS FOR ALL ANCHOR BOLT SIZES AND LOCATIONS.
8. THE DESIGN OF THIS FOUNDATION WAS PREPARED IN ACCORDANCE WITH THE REQUIREMENTS OF THE FLORIDA BUILDING CODE - 2017 EDITION.
9. THE CONTRACTOR SHALL EXERCISE PROPER PRECAUTION TO VERIFY ALL EXISTING CONDITIONS AND LAYOUT OF WORK. IMMEDIATELY NOTIFY THE ENGINEER OF ANY DISCREPANCIES. THE CONTRACTOR IS RESPONSIBLE FOR ANY ERROR RESULTING FROM FAILURE TO EXERCISE SUCH PRECAUTION.
10. ANY DISCREPANCIES, ERRORS OR OMISSIONS DISCOVERED IN THE DOCUMENT SHALL BE BROUGHT TO THE ATTENTION OF THE ENGINEER BEFORE PROCEEDING WITH RELATED WORK. OTHERWISE, THE CORRECTION OF SUCH ITEMS IS THE RESPONSIBILITY OF THE CONTRACTOR OR SUBCONTRACTOR.
11. WHERE A DETAIL, TYPICAL DETAIL, SECTION, TYPICAL SECTION OR A NOTE IS SHOWN FOR ONE CONDITION, IT SHALL APPLY FOR ALL LIKE OR SIMILAR CONDITIONS UNLESS OTHERWISE NOTED.

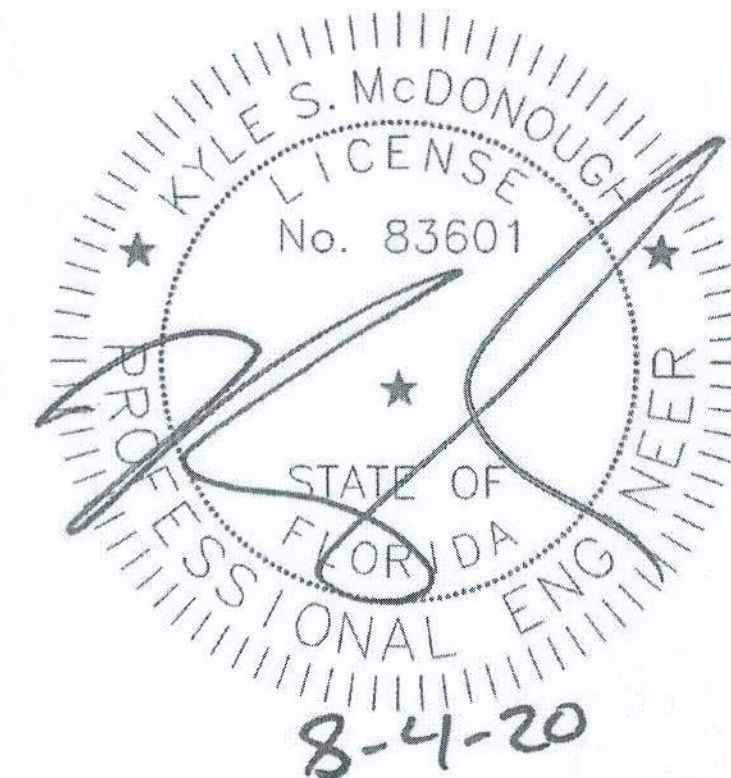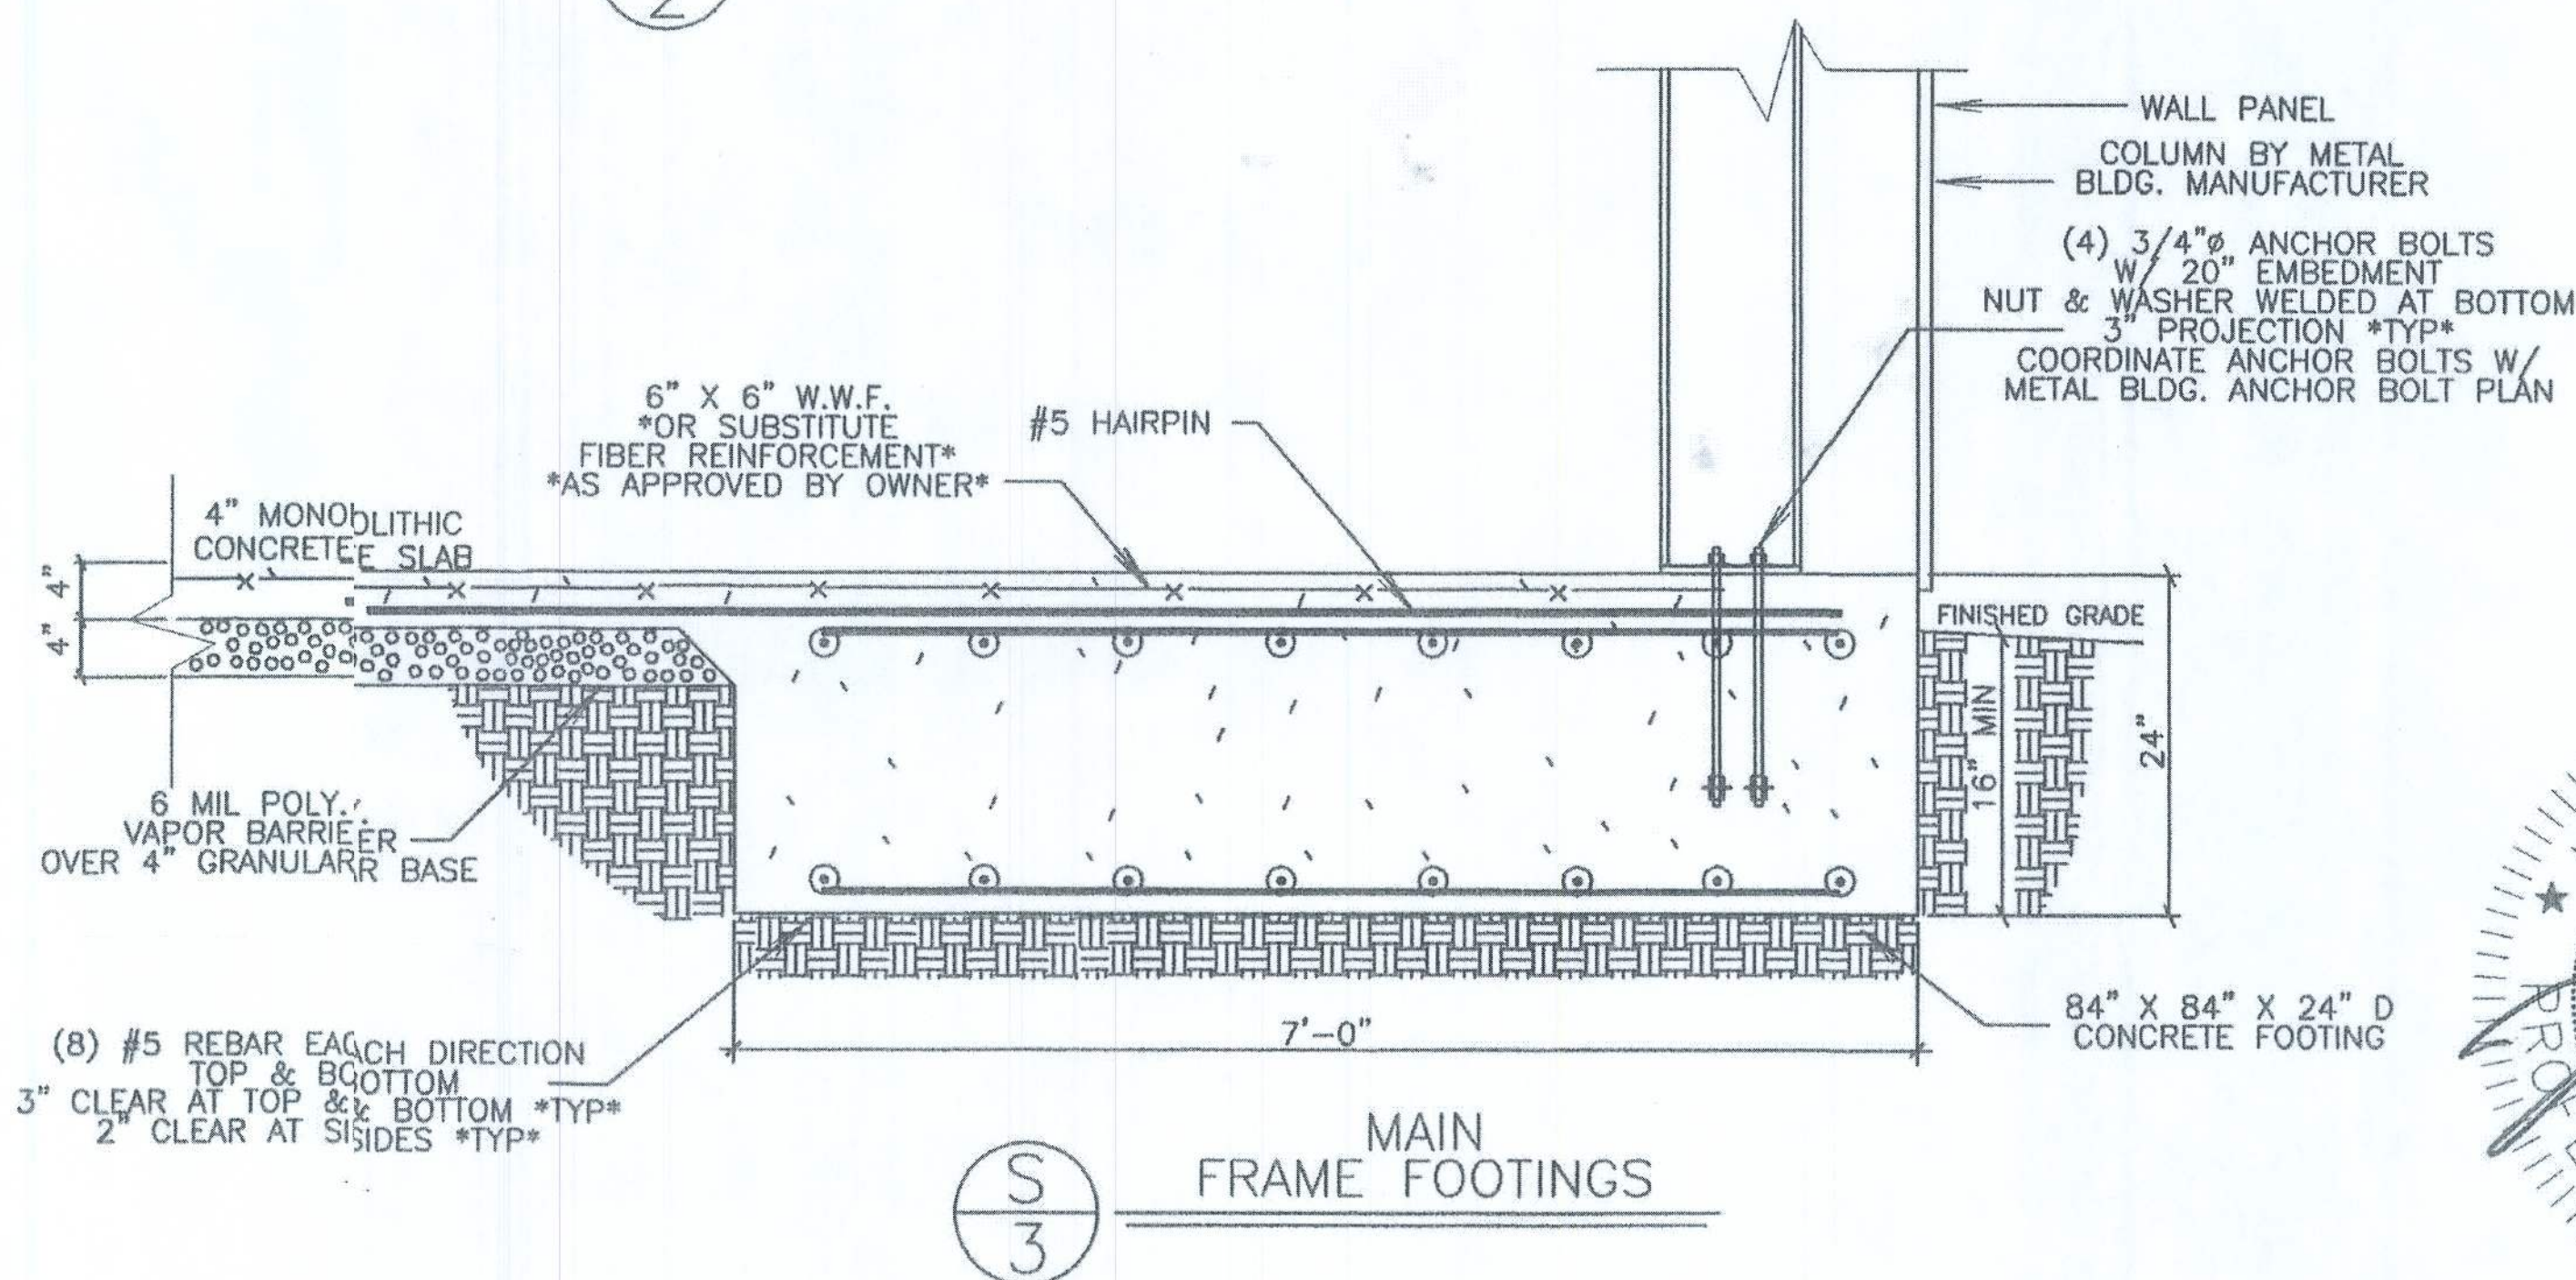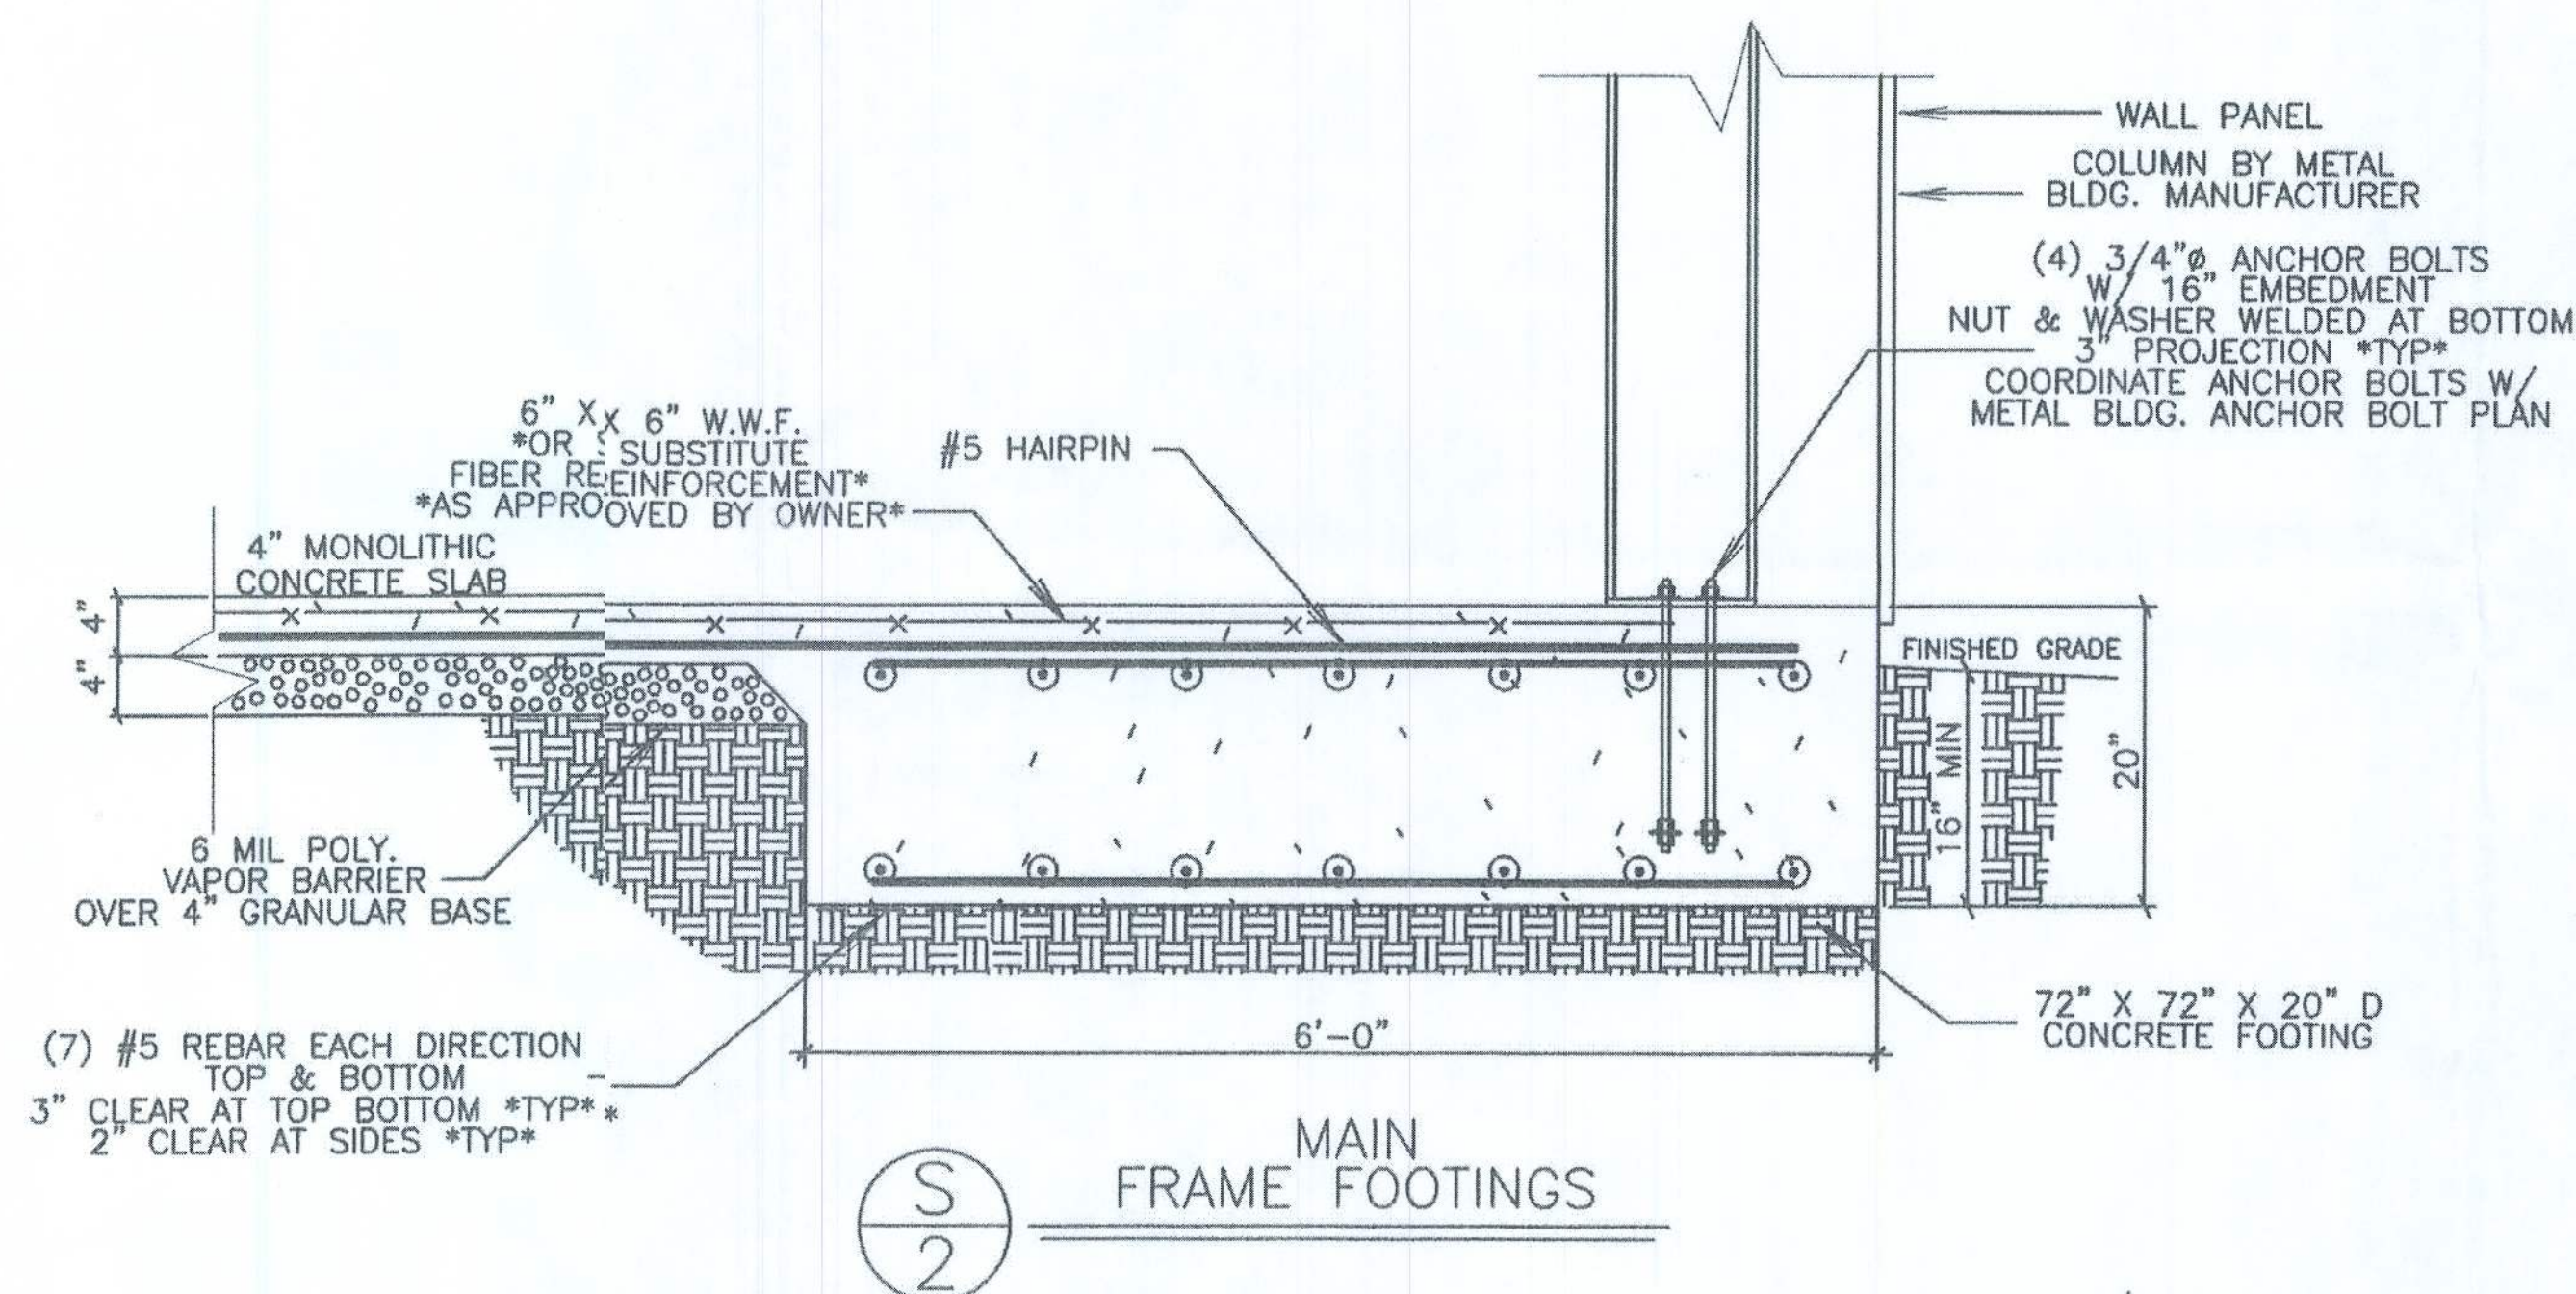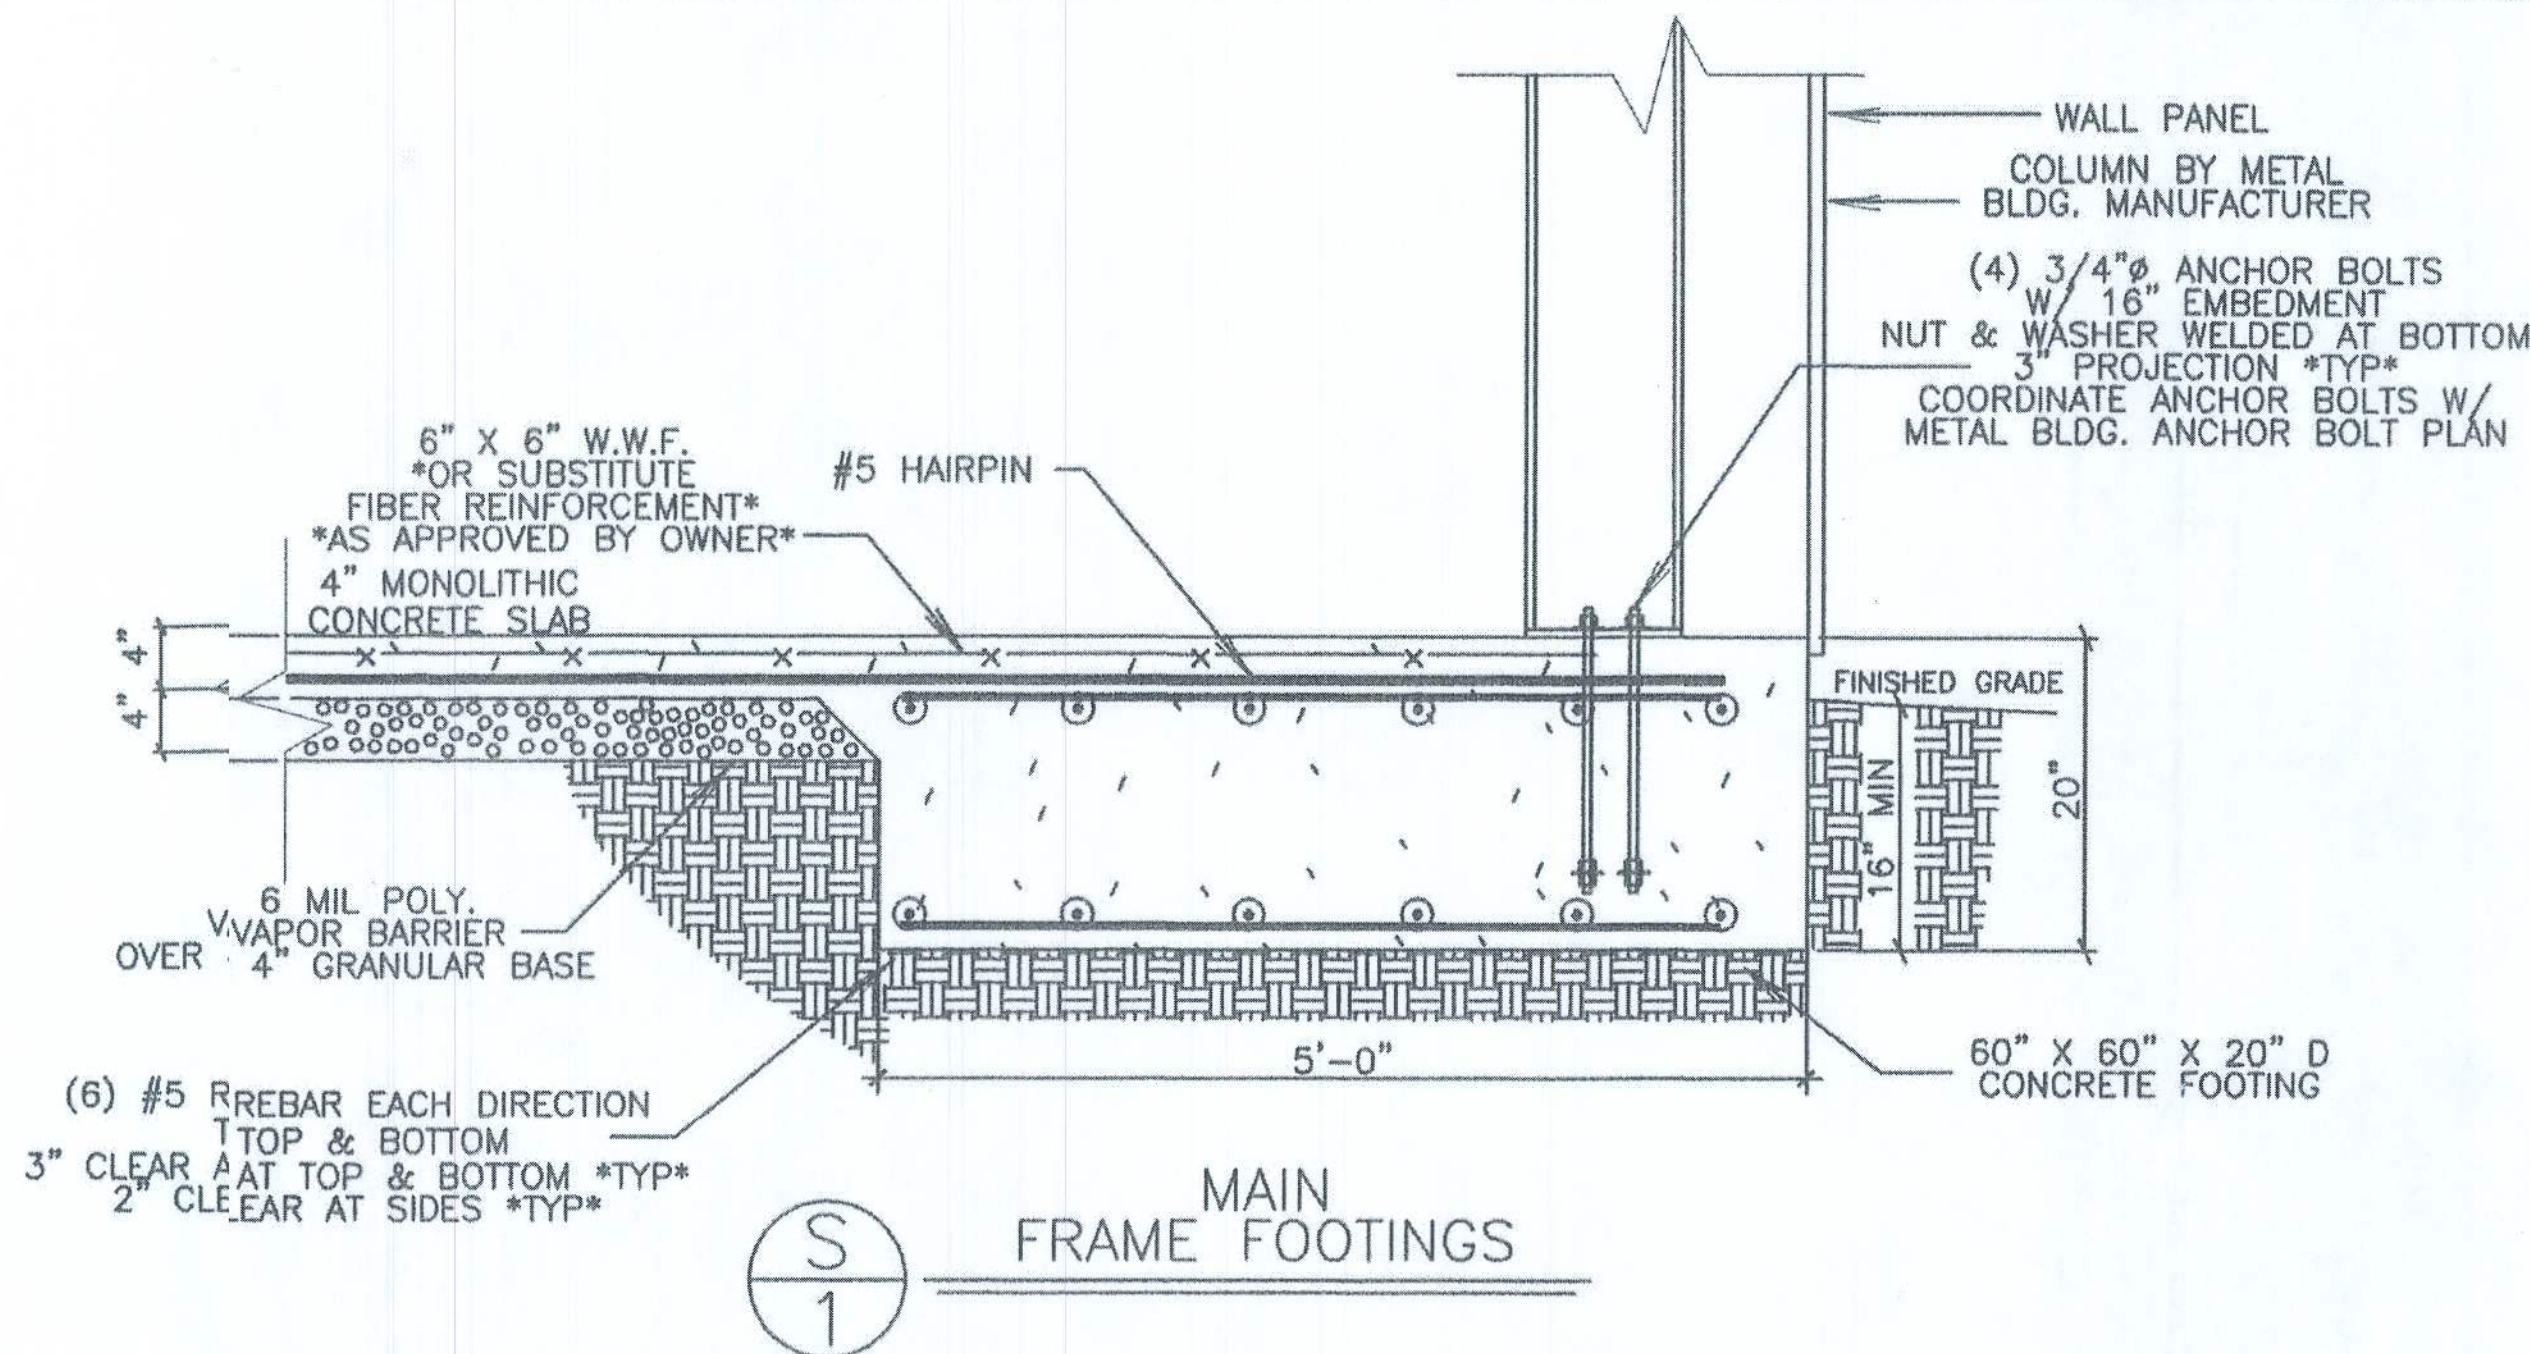

APEX METAL BUILDING SYSTEMS

118 Northeast Conner St.
LIVE OAK, FL 32406
PHONE: 800.231.0026

MCCAULEY RESIDENCE



MILTON, FL 32583
JOB NO. 20-375

DATE




JULY 29 2020

SHEET

2 OF 3

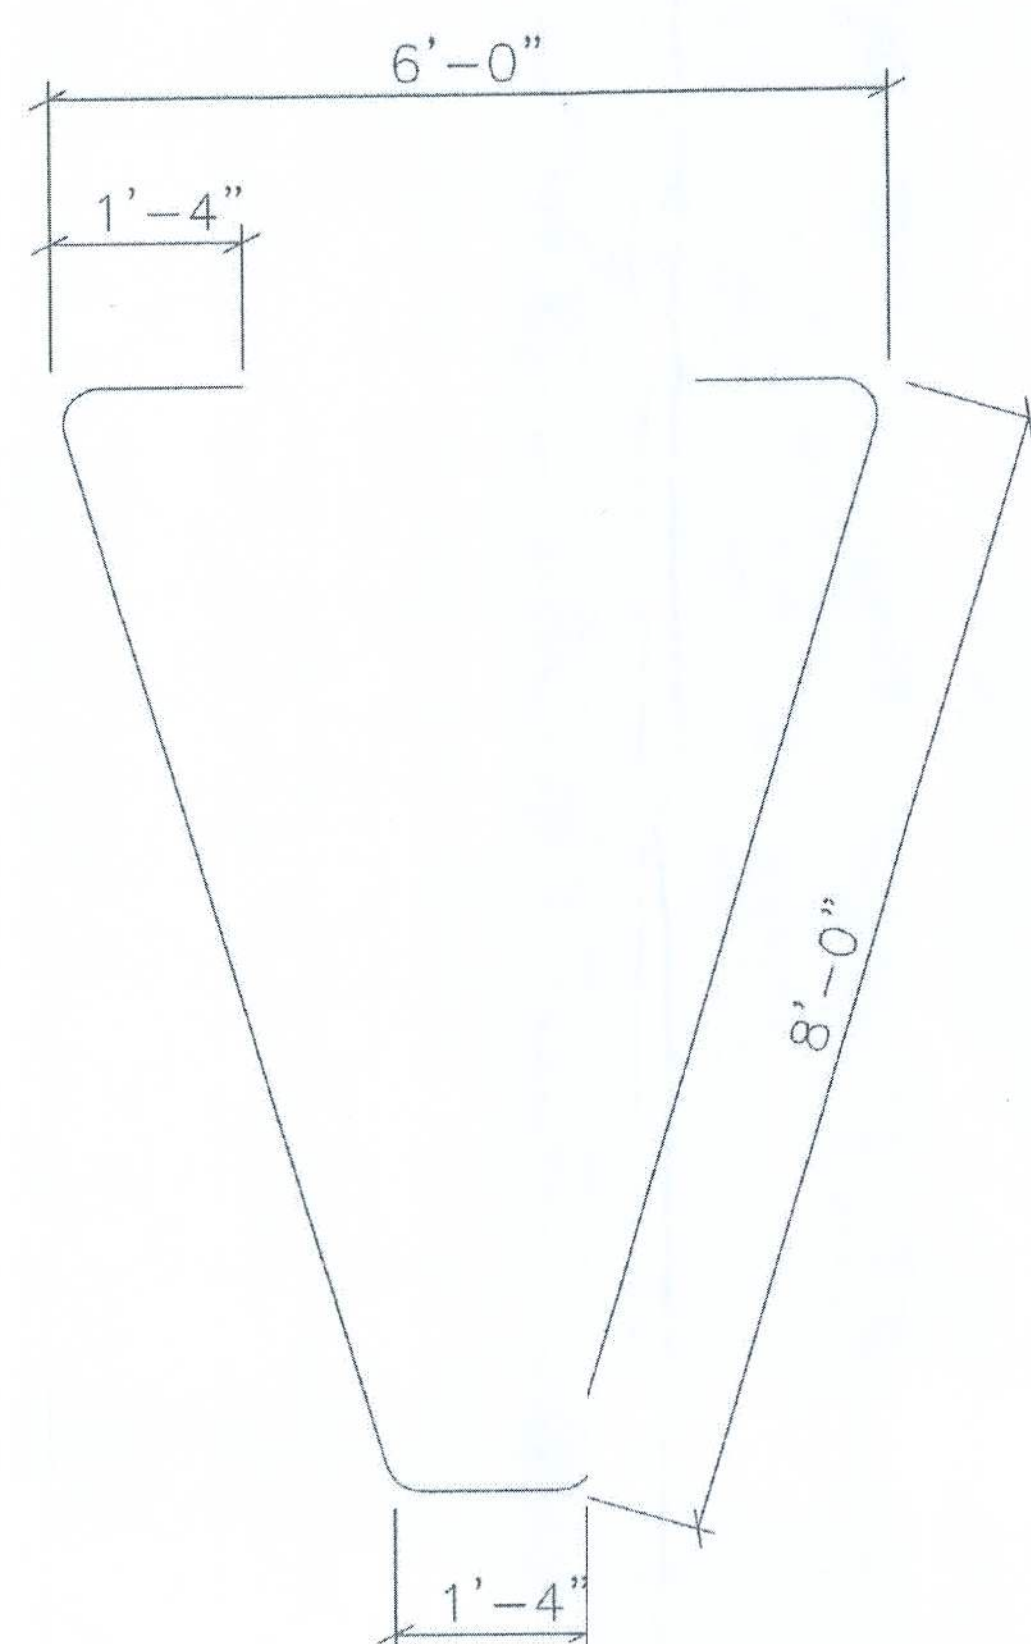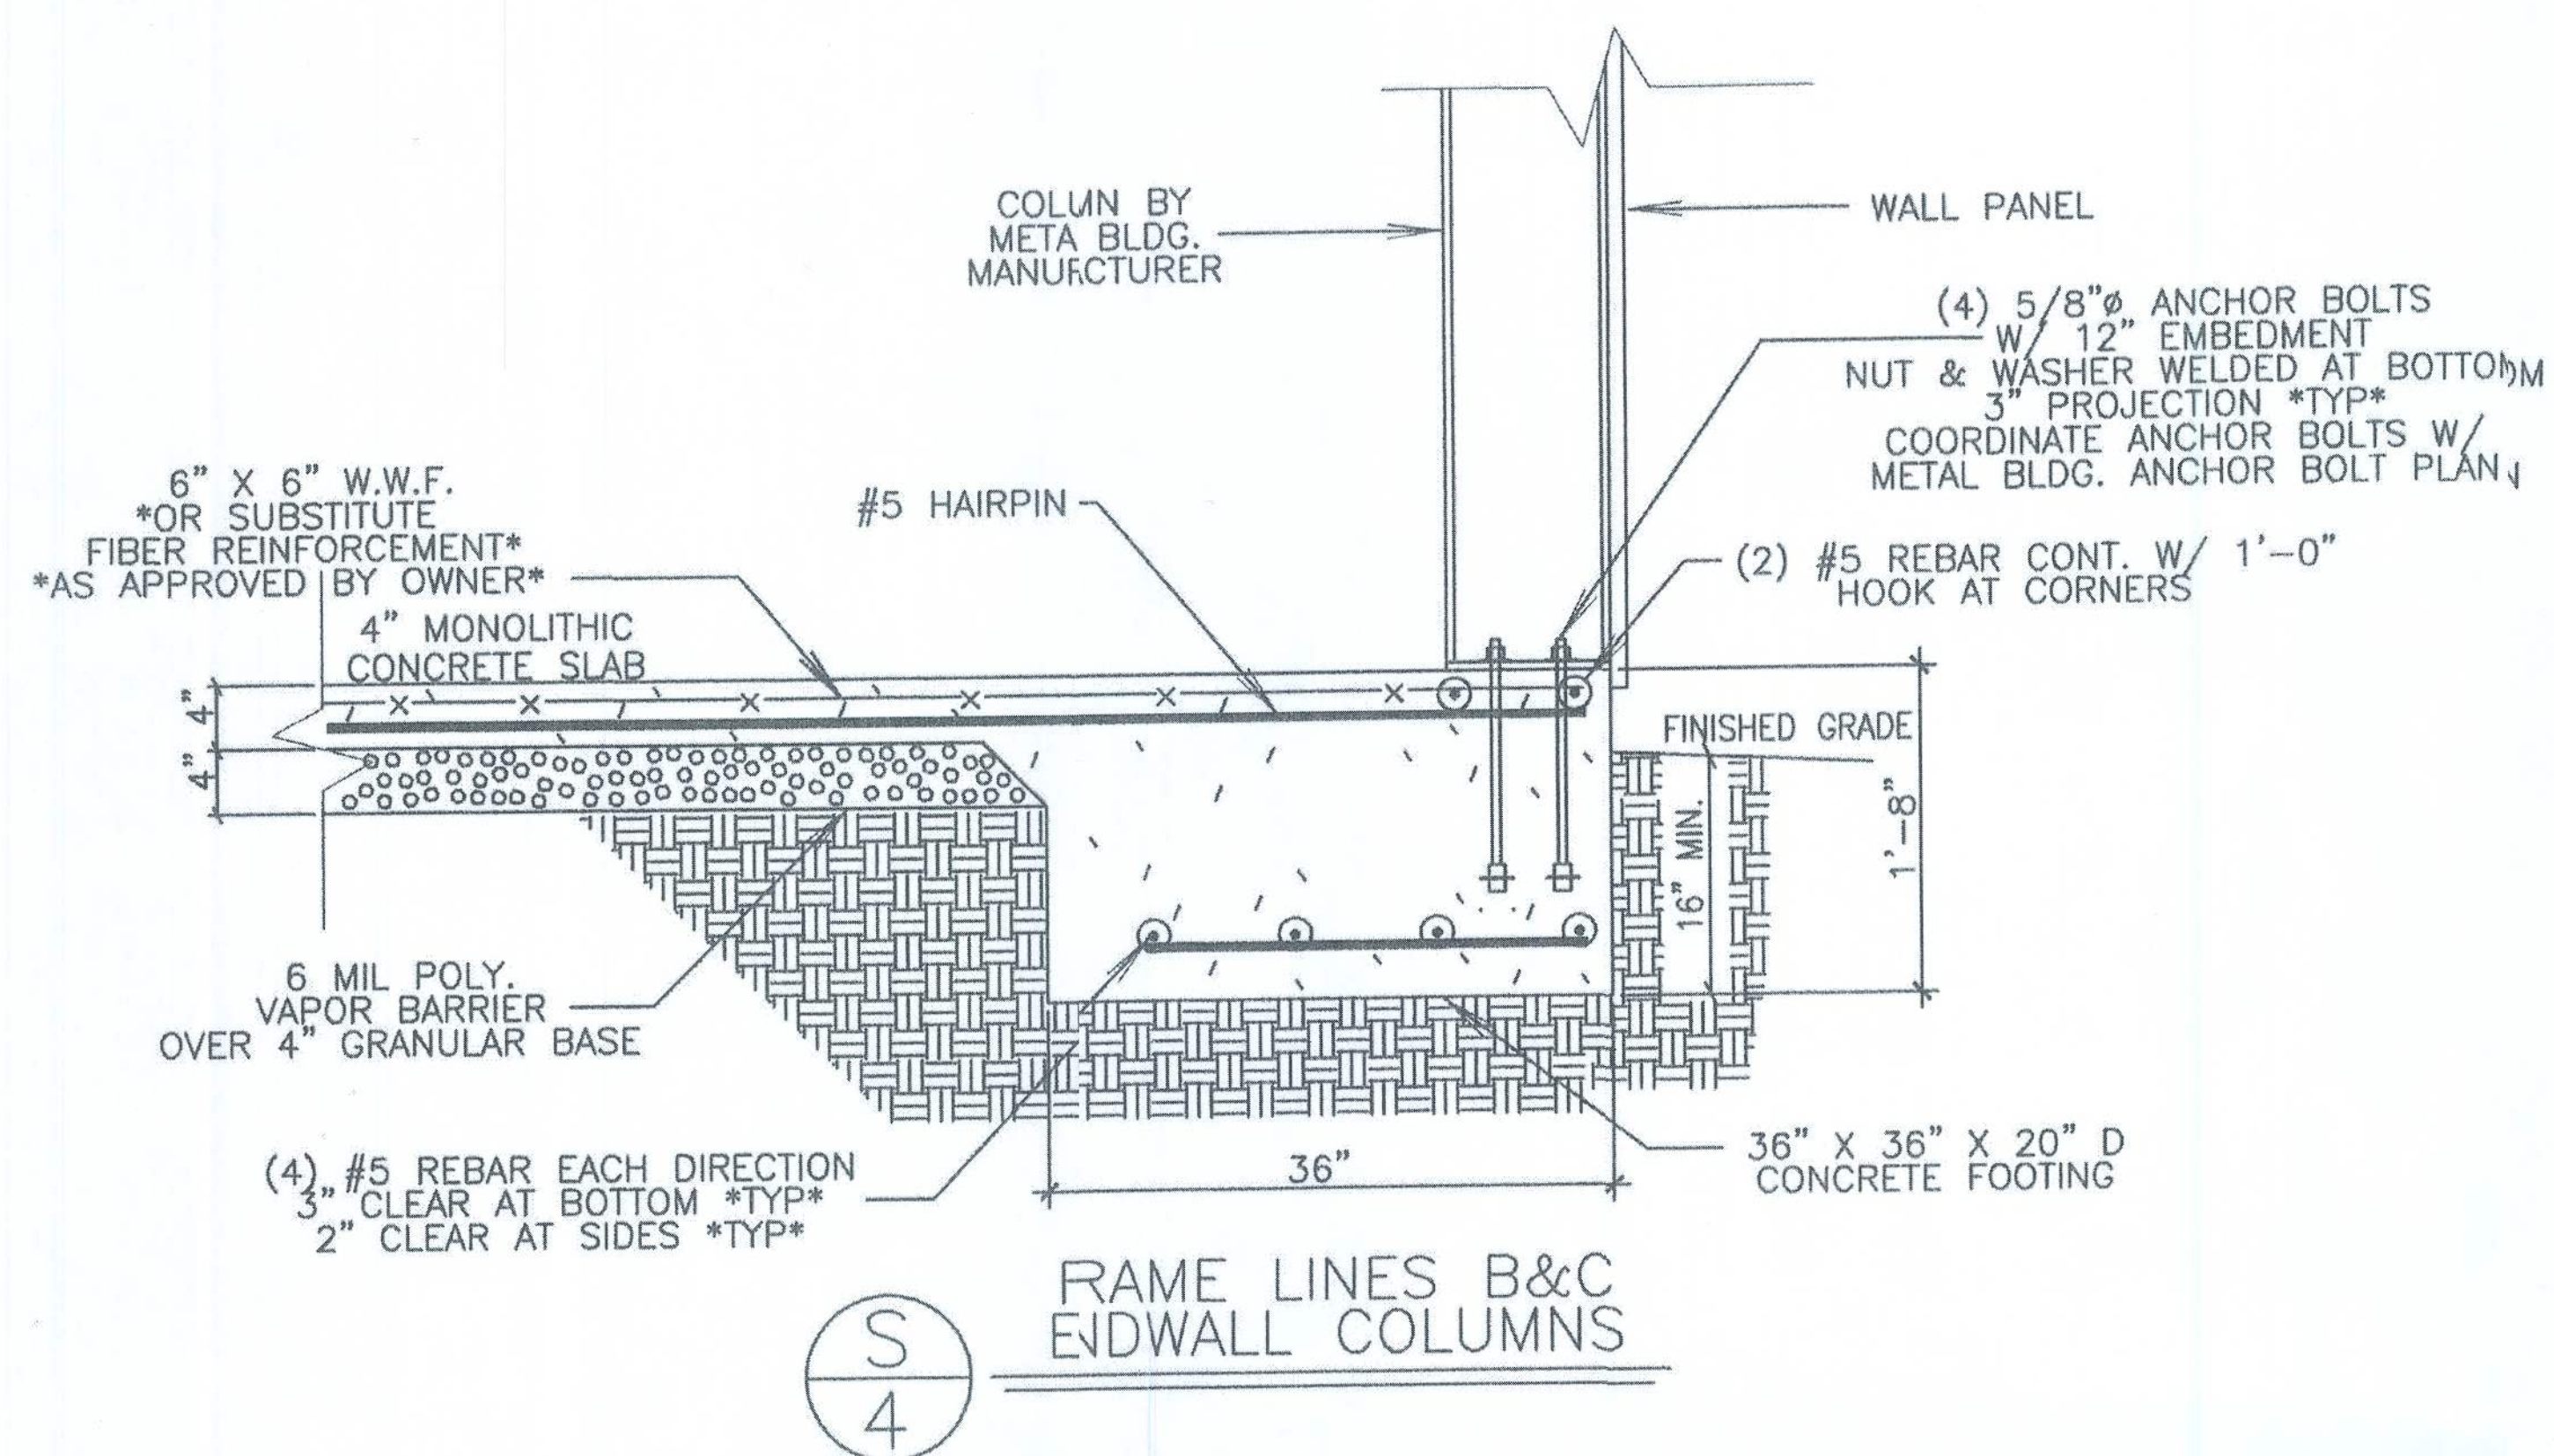

HAIRPIN BAR
BEND DIAGRAM
SCALE N.T.S.

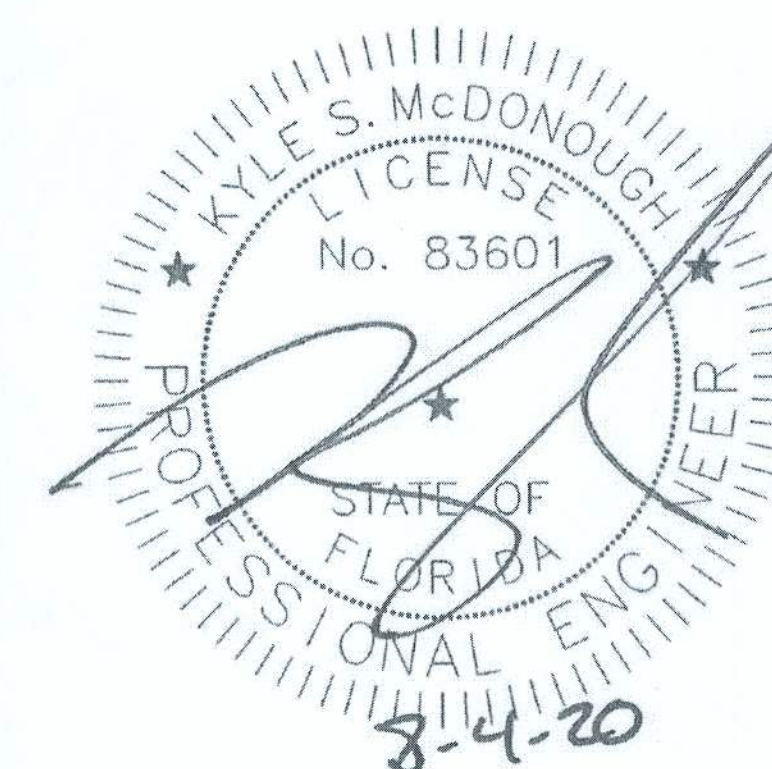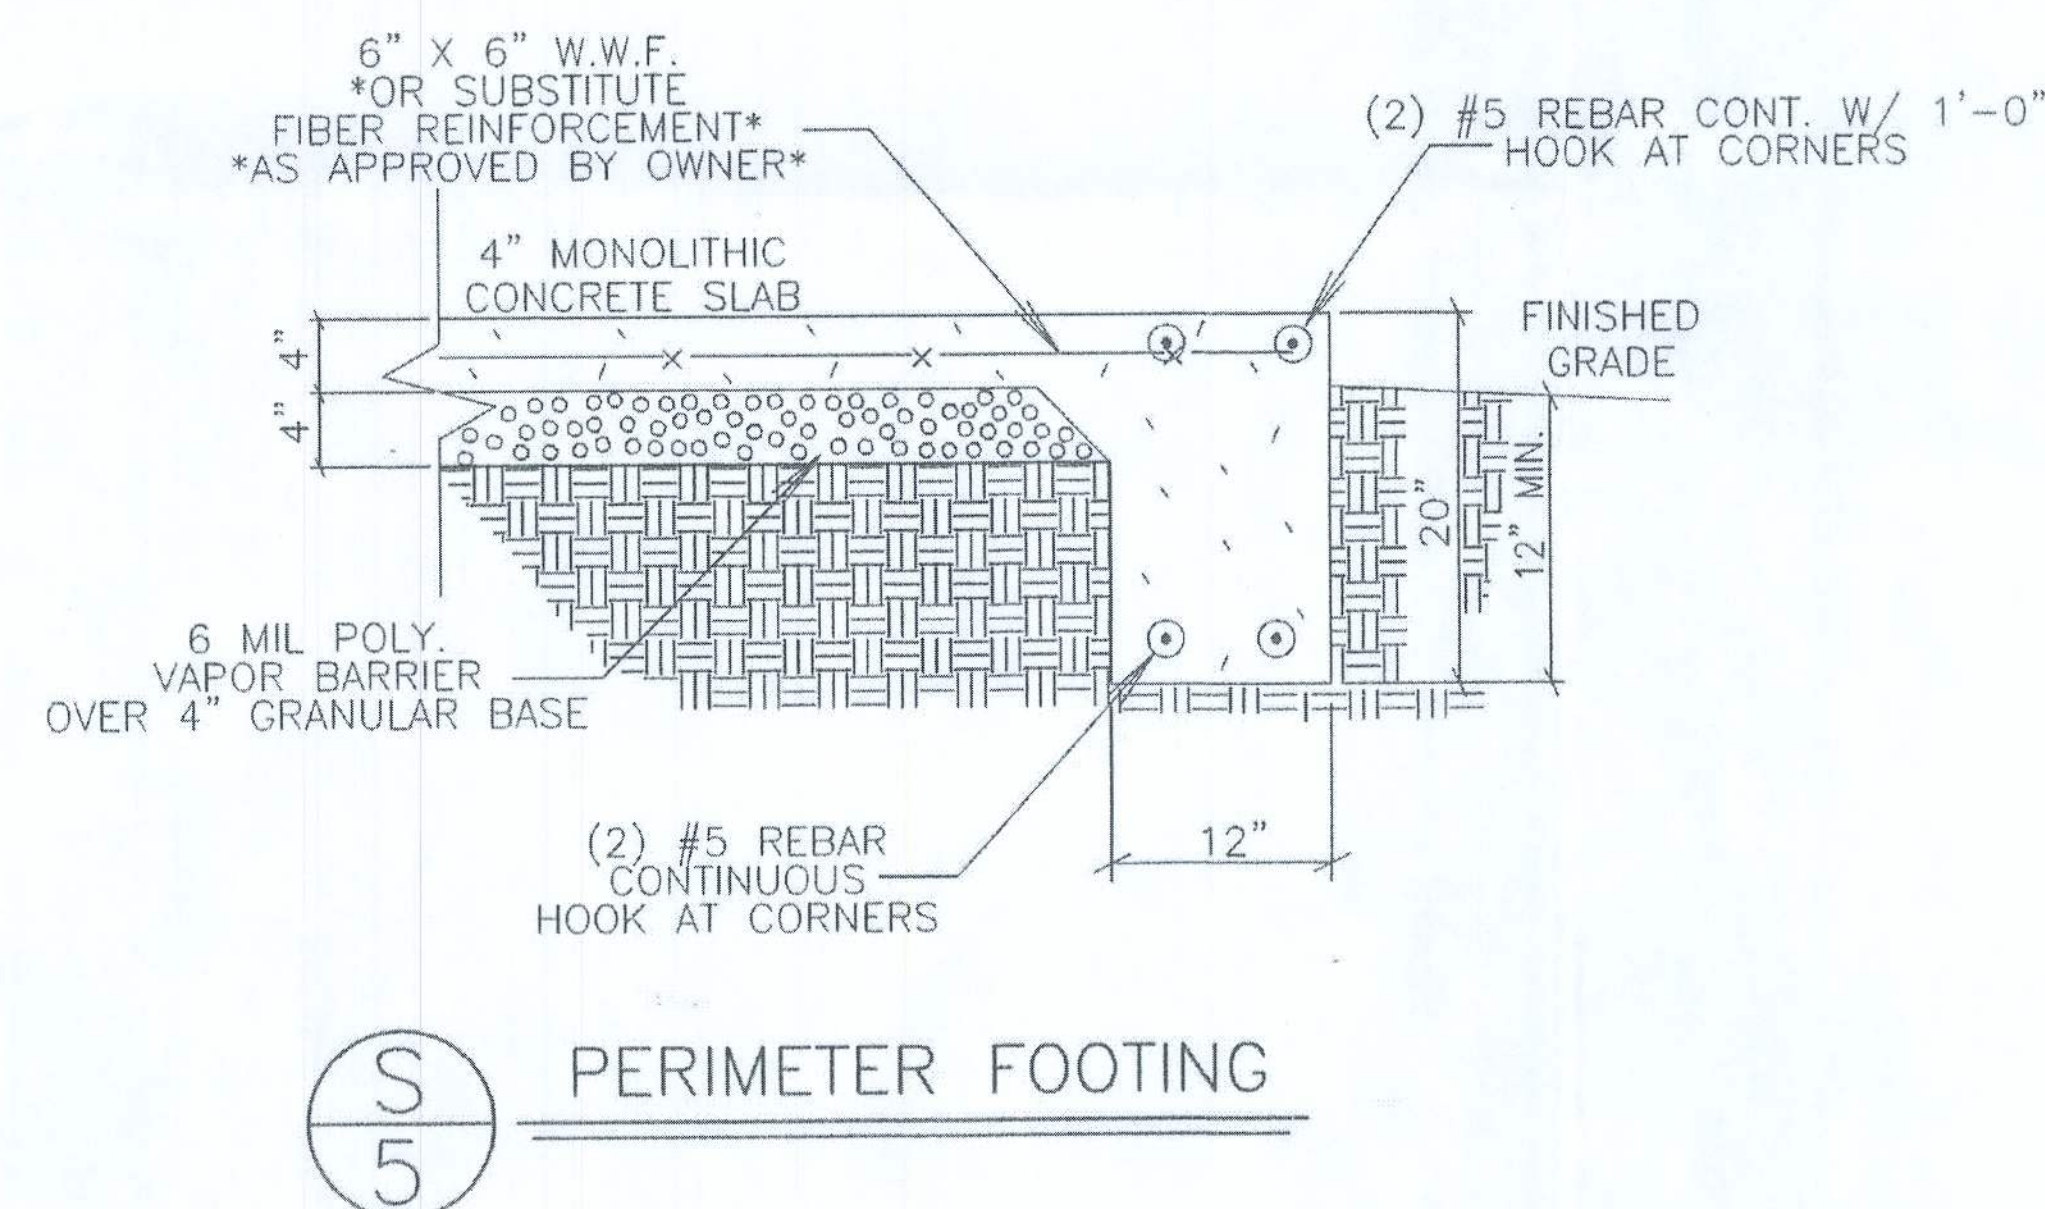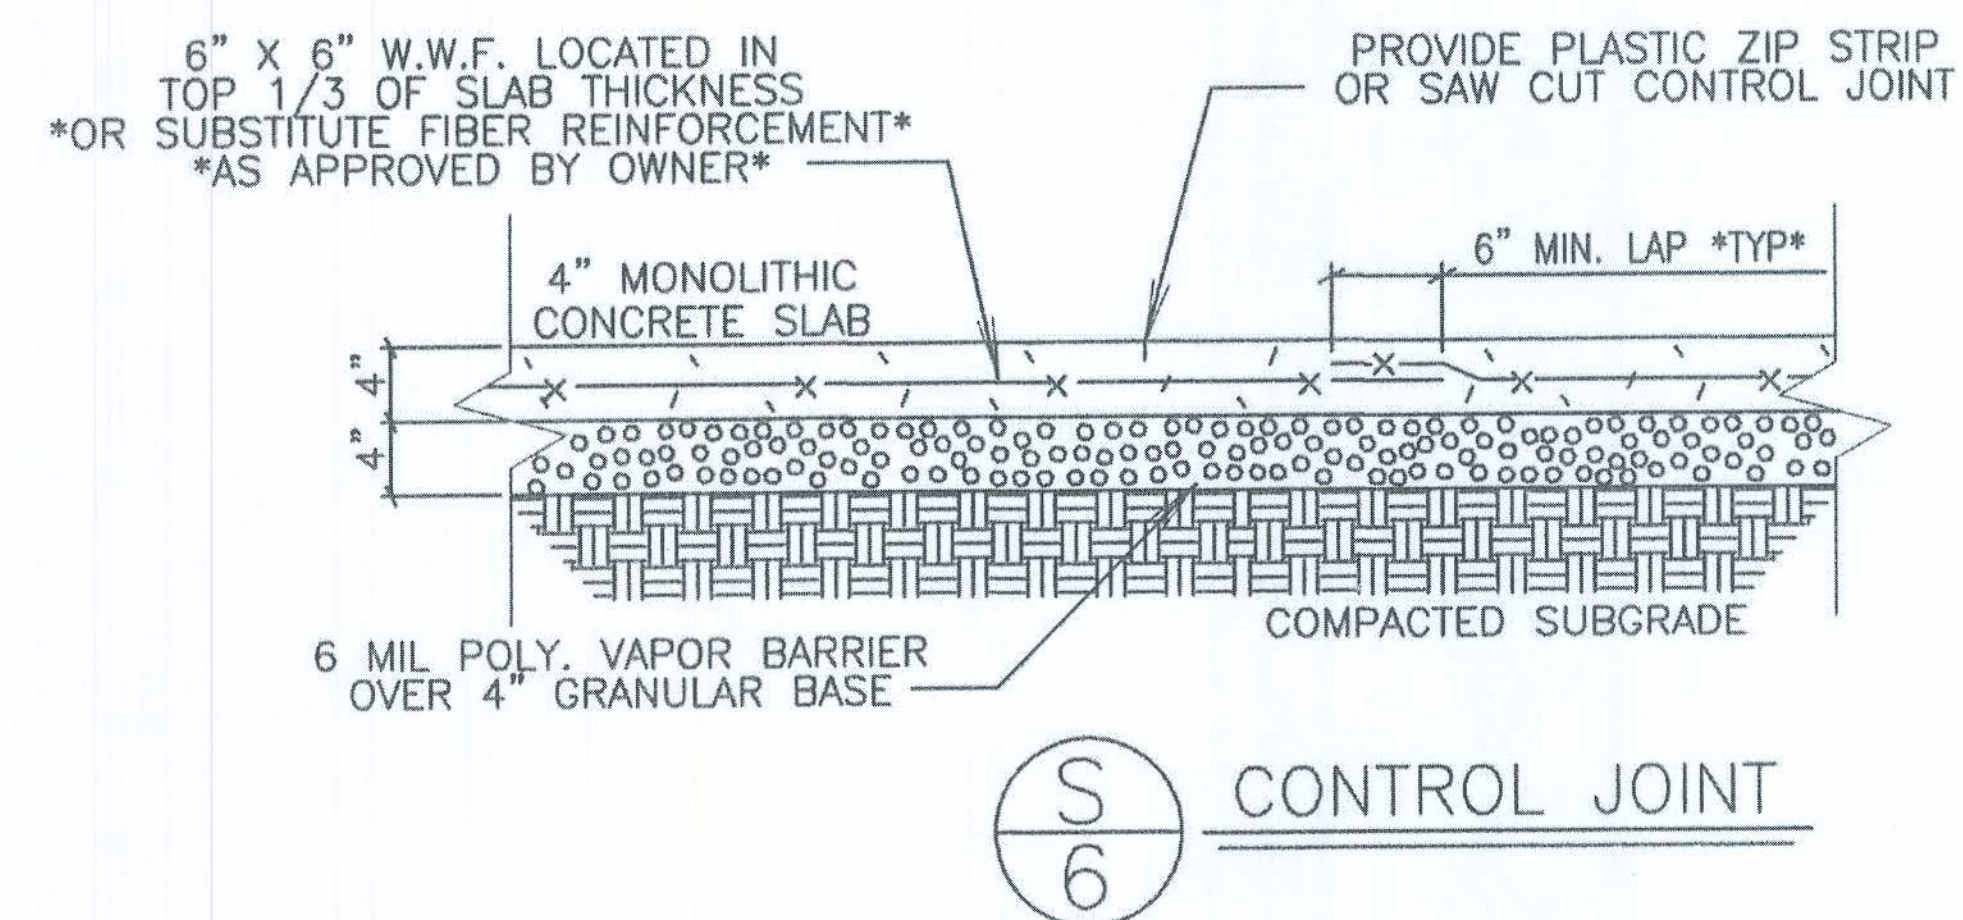

APEX METAL BUILDING SYSTEMS
118 Northeast Conner St.
LIVE OAK, FL 32406
PHONE: 800.231.0026

MCCAULEY RESIDENCE
MILTON, FL 32583
JOB NO. 20-375

DATE
JULY 29 2020
SHEET
2 OF 3