

REVISÉ 05-12-09

FLORIDA BUILDING CODE 2007 : RESIDENTIAL WITH 2009 SUPPLEMENT
FLORIDA BUILDING CODE 2007 : PLUMBING WITH 2009 SUPPLEMENT
FLORIDA BUILDING CODE 2007 : MECHANICAL WITH 2009 SUPPLEMENT
FLORIDA BUILDING CODE 2007 : FUEL GAS WITH 2009 SUPPLEMENT

NATIONAL ELECTRICAL CODE 2005

STRUCTURAL DESIGN PARAMETERS: ASCE 7-05 (PER FRC 2007 : SECTION R301.2.1.1)

CLASSIFICATION : 2

OCCUPANCY: RESIDENTIAL

BUILDING DESIGN: ENCLOSED

EXPOSURE: B

INTERNAL PRESSURE COEFFICIENT: $GC_{pi} = +/- 0.18$

IMPORTANCE FACTOR: 1.0

125 MPH - 3 SEC. GUST
(FRC 2007: R301.2.1.3)

NUMBER STORIES: TWO STORY
BUILDING MEAN HEIGHT: 25 FEET. MAX.

ALL PLUMBING, ELECTRICAL AND MECHANICAL ROUGH-INS MUST BE COMPLETE, INSPECTED AND APPROVED BEFORE REQUESTING THE FRAMING INSPECTION. (FRC 2007, SECTION R109.3)

THE BUILDING AND PATIO SLAB HAVE RECIEVED A COMPLETE TREATMENT FOR THE PREVENTION OF SUBTERRANEAN TERMITES. THE TREATMENT IS IN ACCORDANCE WITH THE RULES AND LAWS OF THE FLORIDA DEPARTMENT OF AGRICULTURE AND CONSUMER SERVICES.
(FRC 2007, SECTION R320)

THE BUILDING HAS RECIEVED A COMPLETE TREATMENT FOR THE PREVENTION OF SUBTERRANEAN TERMITES. THE TREATMENT IS IN ACCORDANCE WITH THE RULES AND LAWS OF THE FLORIDA DEPARTMENT OF AGRICULTURE AND CONSUMER SERVICES.
(FRC 2007, SECTION R320.1.8)

EXTERIOR WINDOWS AND GLASS DOORS SHALL BE TESTED BY AN APPROVED INDEPENDENT TESTING LABORATORY, AND SHALL BE LABELED WITH AN APPROVED LABEL (FRC 2007, SECTION R613)

SEE MANUFACTURER'S DETAIL SHEETS FOR DESIGN CRITERIA
AND INSTALLATION METHODS.

WINDOWS IN BUILDINGS LOCATED IN WIND-BORNE DEBRIS REGIONS SHALL HAVE GLAZED OPENINGS PROTECTED FROM WIND-BORNE DEBRIS. GLAZED OPENING PROTECTION FOR WIND-BORNE DEBRIS SHALL MEET THE REQUIREMENTS OF THE LARGE MISSILE TEST OF ASTM E 1996 AND OF ASTM E 1886, SSTD 12, ANSI/DASMA 115 (FOR GARAGE DOORS) OR TAS201, 202 AND 203.
(FRC 2007, SECTION R301.2.1.2)



SHEET NO.	TITLE
ARCH - ARCH	ARCHITECTURALS
0	COVER SHEET
1	EXTERIOR ELEVATIONS
2	FOUNDATION PLAN
3	FIRST FLOOR PLAN
WL	WINDOW & LINTEL SCHEDULE
3A	INTERIOR ELEVATIONS AND DETAILS
CSU	BUILDING SECTION [AS REQ'D]
4	SECOND FLOOR PLAN
RSI	ROOF SHEATHING
MIPS - FLOOR	FLOOR TRUSS PANELS
FT2	SECOND FLOOR FRAMING
MIPS - WALL	WALL PANELS
WP2	WALL PANELS
WP2J	WALL PANELS [AS REQ'D]
WP3	WALL PANELS [AS REQ'D]
MIPS - ROOF	ROOF TRUSS ENGINEERING
TRI	ROOF TRUSS INFO
MECH - EL	ELECTRICAL
EL1	ELECTRICAL FIRST FLOOR
ELA	ELECTRICAL DETAILS / LOAD CALCS
EL2	ELECTRICAL SECOND FLOOR
MECH - HVAC	
HVA	HVAC REGISTER LAYOUT
ISO-H	HVAC ISOMETRIC
MECH - PLUMBING	
FPI	PLUMBING UNDERGROUND PLAN
ISO-P	DWV PLUMBING ISOMETRIC
ISO-W	CPVC WATER ISOMETRIC
ARCH - ST	STANDARD DETAILS
FTG	STANDARD DETAILS - FOOTINGS
WS-s	STANDARD DETAILS - WALL SECTION
SDI	STANDARD DETAILS
SDD	STANDARD DETAILS - DOORS
SDW	STANDARD DETAILS - WINDOWS
SDH	STANDARD DETAILS - HEATING
STR	STAIR DETAILS

(FLOOR TRUSSES)

Tomas Ponce P.E.
License No. 0050068
June 8, 2009

SHEET:



Maronda Systems
4005 Maronda Way
Sanford, FL 32771
(407)321-0064

AMERICANA	COVER SHEET
-----------	-------------

BAYBURY

ELEVATION-M

DRAWN BY:	GARAGE: RIGHT
-----------	---------------

PLEASE DATE: 04-04-06

Maronda Homes

(407) 321-0064 4005 MARONDA WAY SANFORD, FLORIDA


9TM03101, JAX
Lot 31-1, 9TM

\\v\houses_05\bayburn\arch_right\bbbr-m-r.000

23-01-09 REV. CODE INFORMATION

0:21:05

PLOT DATE: 22 MAY 2009

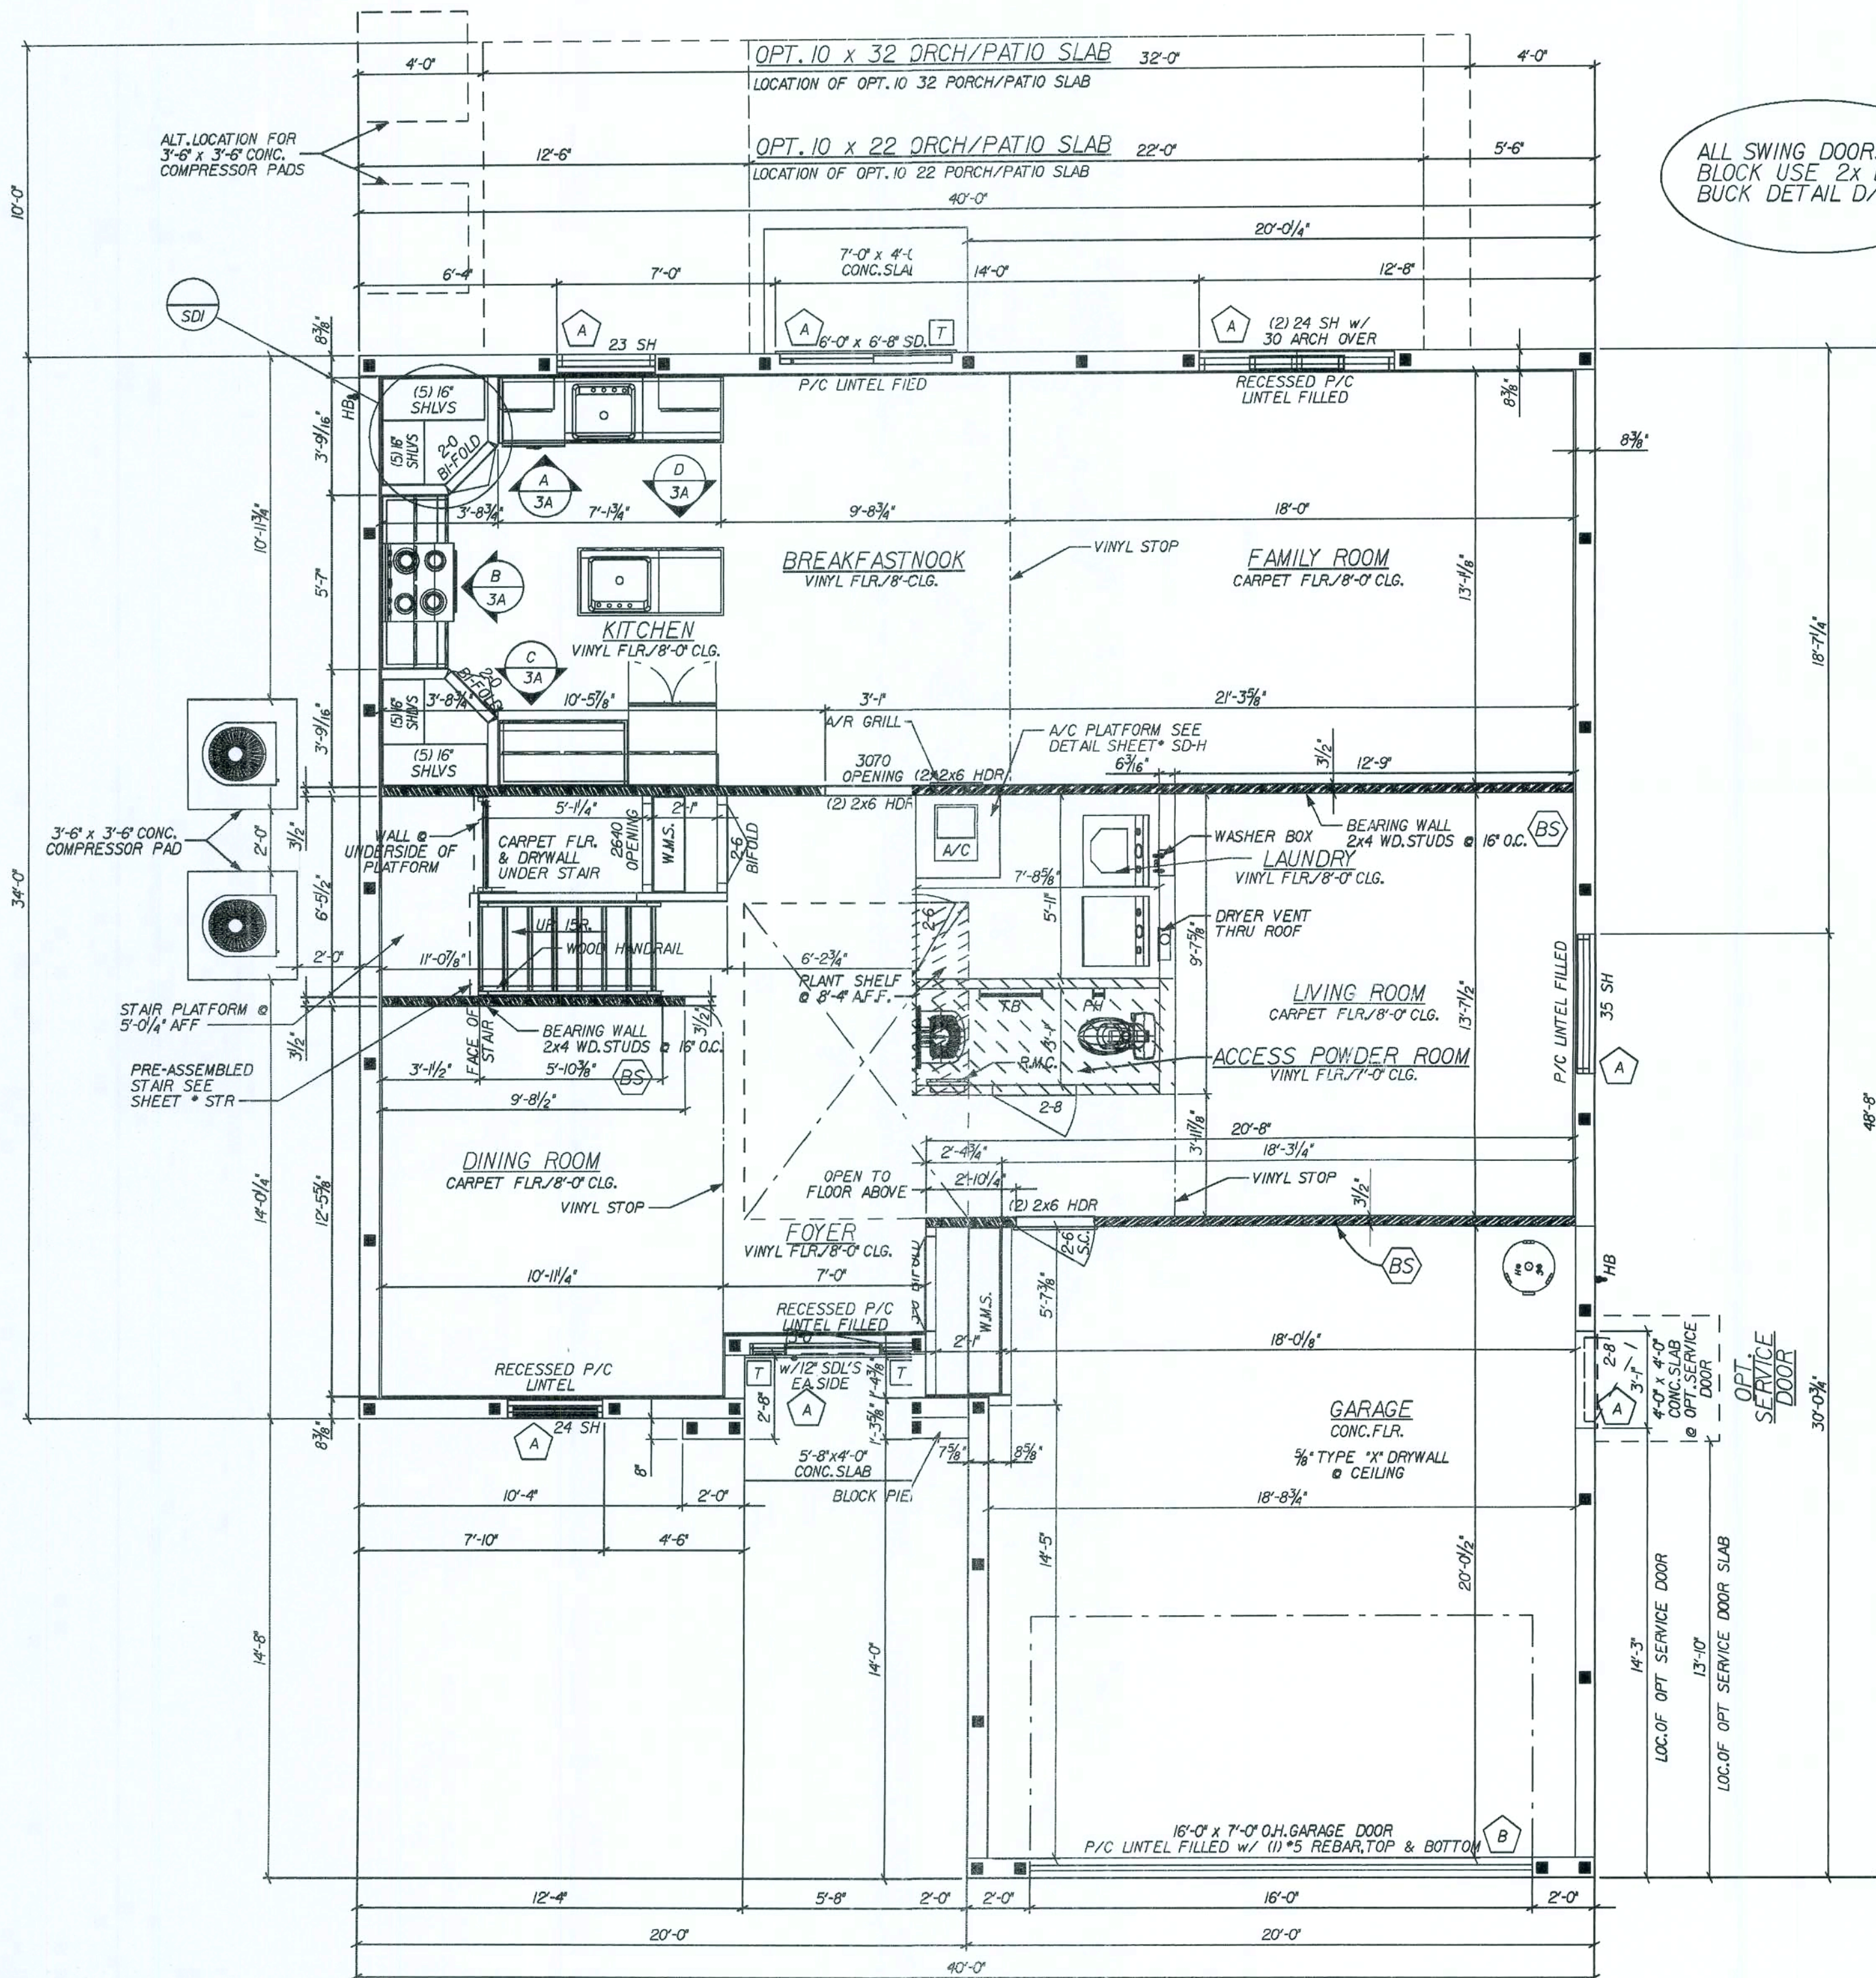

GENERAL FIRST FLOOR NOTES:

ALL EXTERIOR WALLS SHALL BE CONSIDERED SHEAR WALLS MINUS ALL WINDOW AND DOOR OPENINGS.

EXTERIOR WALLS TO BE 7 1/2" CONCRETE BLOCK w/ F.T. FURRING STRIPS IN A/C AREA, TOTAL WIDTH = 8 3/4"

EXTERIOR OPENING DIMENSIONS ARE TO FACE OF MASONRY OPENING.

INTERIOR LOAD BEARING WALLS TO BE 2x4 WOOD FRAME WALLS w/ STUDS @ 16" O.C.

INTERIOR NON-LOAD BEARING WALLS TO BE NOMINAL 3/8" MTL. STUD or 2x4 WD. STUD

ALL WOOD NOT SEPERATED FROM AND/OR IN DIRECT CONTACT WITH CONCRETE OR MASONRY SHALL BE "PRESSURE TREATED WOOD"

SEE LINTEL SHEET FOR LINTEL SIZES OVER WINDOWS AND DOORS. PRECAST LINTELS BY CAST-CRETE.

ALL COMPOSITE BEAMS OVER WINDOW AND DOOR OPENINGS ARE TO BE 8" NOMINAL WIDTH AND 16" NOMINAL HEIGHT, UNO. THE 16" NOMINAL HEIGHT SHALL CONSIST OF AN 8" TOP COURSE (BOND BEAM BLOCK) FILLED w/ 3000 PSI CONCRETE, w/ (1) GRADE 40 CONTINUOUS HORZ. #5 REBAR AND AN 8" HIGH STRENGTH PRECAST LINTEL LOWER COURSE WHICH SHALL BE UNFILLED, UNO. FOR FILLED PRECAST LINTELS, USE 3000 PSI CONCRETE w/ 3/4" AGGREGATE, FOR REINFORCED PRECAST LINTELS, USE GRADE 40 REINFORCING STEEL.

PROVIDE SAFETY GLAZING AT: [T] - TEMPERED ALL WINDOWS OVER BATH TUBS. ALL WINDOWS WITHIN 24" OF A DOOR SWING. ALL SLIDING GLASS DOORS. ALL FIXED GLASS LITES OVER 30 SQ. FT. ALL LITES WITHIN 18" OF THE FLOOR AND INDIVIDUAL PANE GREATER THAN 9 SQ. FT. ALL SHOWER ENCLOSURES.

PROVIDE AFCIs (arc-fault circuit interrupters) IN ALL DWELLING UNIT BEDROOMS PER NEC, SECTION 210-12.

THE A/C DISCONNECT WILL BE LOCATED WITHIN 3 FEET OF THE COMPRESSOR.

SEE SHEET * WU FOR WINDOW AND LINTEL SCHEDULES AND DETAILS

PROVIDE HEADER w/ (1) 2x4 JACK AND (1) 2x4 STUD, EACH SIDE OF OPENING (NO STRAPPING REQUIRED, UNO). HDR TO BE NO.2 SYP SEE PLAN FOR SIZE

ALL DRYWALL TO BE 1/2" THICK, UNO.

SC DOOR - MIN. 1 3/8" THICK SOLID CORE DOOR

■ - INDICATES FILLED CELL WITH REBAR
□ - INDICATES FILLED CELL WITHOUT REBAR

SQUARE FOOTAGE:

1st FLOOR LIVING	1232 SQ. FT.
2nd FLOOR LIVING	1595 SQ. FT.
TOTAL LIVING	2827 SQ. FT.
GARAGE AREA	410 SQ. FT.
COVERED ENTRY	15 SQ. FT.
TOTAL AREA	3252 SQ. FT.

OPENING PRESSURES:

	A	B	C	D	E
125mph	+28.1 -30.5	+23.7 -26.4	+28.1 -37.6	+24.8 -28.0	+24.2 -27.1
140mph	+35.3 -38.2	+29.7 -33.1	+35.3 -47.2	+31.0 -35.1	+31.0 -35.1

INTERIOR SUPPORT BEARING WALL TO BE 2x4 *2 SYP. WOOD STUDS @ 16" O.C., ATTACH w/ 1/2" x 5/4" WEDGE ANCHOR w/ 2" x 2" x 3/16" SQ. WASHER @ 48" O.C.

Maronda Homes

BAYBURY

Maronda Systems
4005 Maronda Way
Sanford, FL 32771
(407)321-0064

Tomas Ponce P.E.
License No. 0050068
June 8, 2009

SHEET:

3m

FASTENERS SCHEDULE USING 3/16" X 2 1/4" TAPCONS THROUGH BUCK INTO BLOCK

NOTE 1) 1/2 WIDE: 2 FASTENERS IN HEADER-JAMB
NOTE 2) 2 WIDE: 2 FASTENERS IN HEADER-JAMB
NOTE 3) 3 WIDE: 3 FASTENERS IN HEADER-JAMB
NOTE 4) 2 HIGH: 2 FASTENERS IN EASIDE JAMB
NOTE 5) 3, 4, OR 5 HIGH: 3 FAST. EA. SIDE JAMB

NOTE 6) 6 HIGH 2 3/4": 4 FASTENERS IN EACH SIDE JAMB
NOTE 7) 438 WINDOW INTO FRAME OPENING: *10 X 1 3/4" SCREWS
NOTE 8) SGD FASTENED WITH: *10 1 3/4" PANHEAD ALL HOLES SILLS 3/16" X 1 3/4" ANCHORS EVERYHOLE

WINDOW NOTES

F.O. WIDTH IS FROM JACK TO SILL.
F.O. HEIGHT IS FROM SILL TO BEAM.
M.O. WIDTH IS FROM BLOCK TO BLOCK.
M.O. HEIGHT IS FROM LIP OF SILL TO PRECAST.
1st DIMENSION IS ALWAYS WIDTH.
UNIT OF MEASURE IS INCH.

ATTENTION

SCHEDULES FOR NORANDEX WINDOW FASTENERS AND CAST-CRETE LINTELS AS SHOWN ARE TAKEN DIRECTLY FROM TABLES SUPPLIED BY THE RESPECTIVE MANUFACTURERS, AND ARE PROVIDED FOR CONVENIENCE ONLY.

NORANDEX SERIES (MO)437-(FO)438 WINDOW SIZE CHART

SERIES 500/502 SGD DOOR OPENINGS

SIZE	M.O.	FAST.	SIZE	M.O.	FAST.
6068	75 1/2 X 81 3/4	8	6080	75 1/2 X 97 3/4	8

SERIES (MO)437 - (FO)438 OPENINGS

SIZE	SINGLE M.O.	FAST.	DOUBLE M.O.	FAST.	SIZE	SINGLE F.O.	FAST.	DOUBLE F.O.	FAST.
25	37 3/4 X 63	2,5			3050	35 3/4 X 59 3/4	7		
35	53 7/8 X 63	3,5			4050	47 3/4 X 59 3/4	7		
23	37 3/4 X 38 3/8	2,5							

HALF ROUND MULLED TO UNIT - SERIES (MO)437 - (FO)438 OPENINGS

SIZE	SINGLE M.O.	FAST.	SIZE	SINGLE F.O.	FAST.
(2) 24 w/ 3'-0" CT	74 1/4 X 71 7/8	2,5,7	3030 w/ 3'-0 CT	35 3/4 X -----	7
24 w/ 3'-0" CT	37 3/4 X 71 7/8	2,5,7			


SPECIALTY WINDOWS

SIZE	SINGLE F.O.	FAST.
(2) 30 X 36	60 1/2 X 36	7
30 CT	36 1/2 X 18 1/2	7


MATERIALS

1. † precast lintels = 3500 psi.
2. † prestressed lintels = 6000 psi.
3. † grout = 3000 psi w/ maximum aggregate.
4. (concrete masonry units (CMU) per ASTM C90 w/ minimum net area compressive strength = 1900 psi.
5. † bar provided in precast lintel per ASTM A615 GR60. Field rebar per ASTM A615 GR40 or GR60.
6. † stressing strand per ASTM A416 grade 270 low relaxation.
7. † 32 wire per ASTM A510.
8. † stir per ASTM C270 type M or S.

TYPICAL GARAGE DESIGNATION

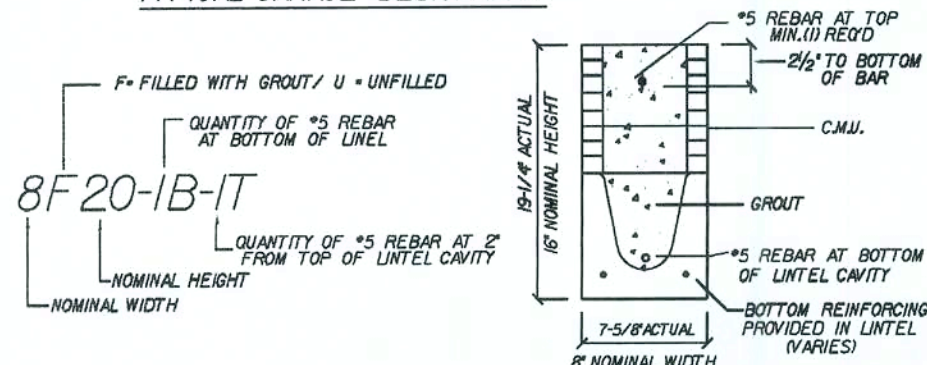


TYPICAL DESIGNATION

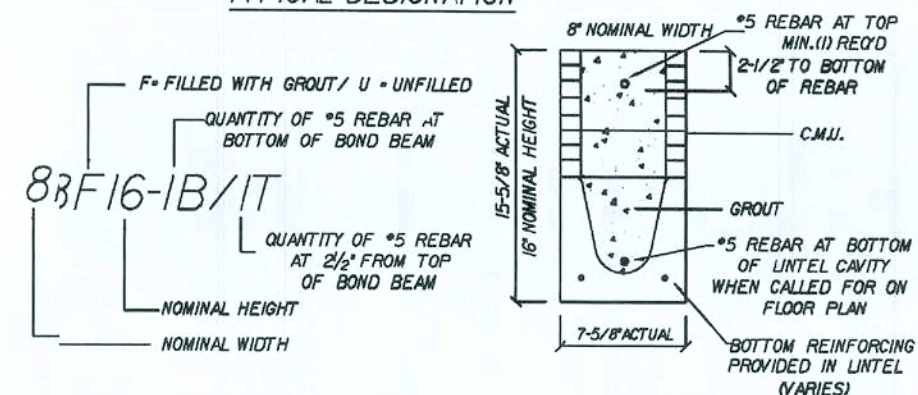

REVISED 12/29/04

CAST-CRETE LINTEL SCHEDULE

LINTEL NO.	LENGTH	TYPE	APPLIED LOADS (PLF)		SAFE LOADS		COMMENT
			GRAVITY	UPLIFT	GRAVITY	UPLIFT	
1	7'-0"	8RF14-OB/IT	753	54	2459	1462	RECESSED
2	4'-6"	8RU14-OB/IT	753	54	1494	2525	RECESSED
3	4'-6"	8UI6-OB/IT	854	54	2992	2525	-
4	7'-6"	8F16-OB/IT	831	54	2632	1634	-
5	7'-6"	8RF14-OB/IT	995	54	2459	1462	RECESSED
6	6'-2"	8F16-OB/IT	903	281	1631	2093	-
7	17'-4"	8F20-1B/IT	1067	31	1326	520	GARAGE DOOR
8	4'-6"	8UI6-OB/IT	358	176	1599	2724	OPT. GARAGE SERVICE DR.
9	10'-6"	8F8-OB/IT	534	530	535	530	OPT. PORCH
10	15'-4"	8F8-OB/IT	108	263	412	224	OPT. PORCH
11	15'-4"	8F8-OB/IT	108	263	412	224	OPT. PORCH
12	10'-6"	8F8-OB/IT	534	530	535	530	OPT. PORCH

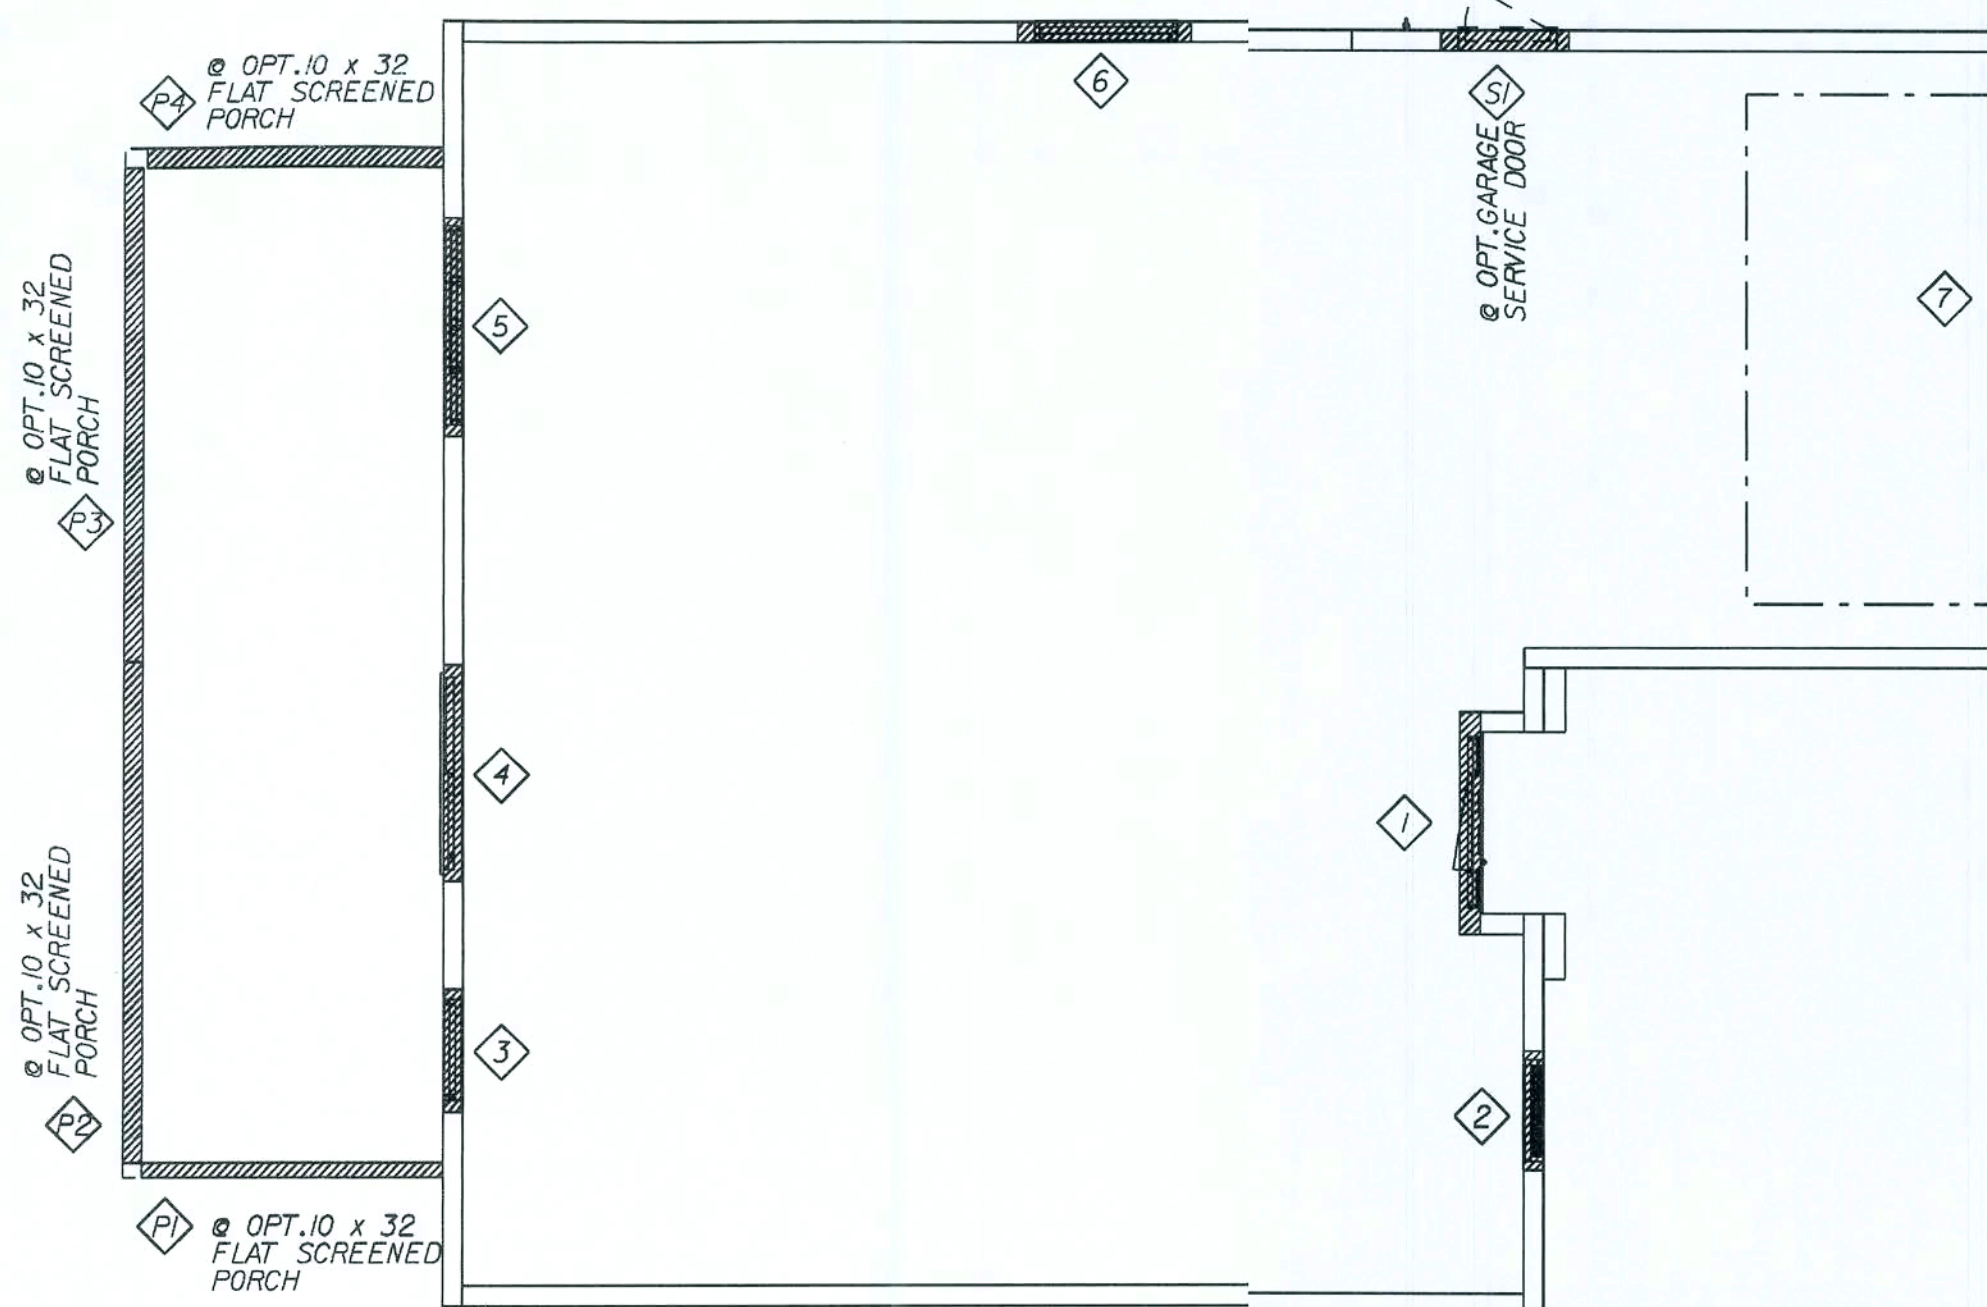

REVISED 04-02-07

THE SPECIFIED LINTELS ON SHEET WL1 ARE MANUFACTURED BY CAST-CRETE CORP. ALTERNATE MANUFACTURED LINTELS ARE AVAILABLE "BY OTHERS". SOLE AND FULL RESPONSIBILITY IS RETAINED BY THE SUB-CONTRACTOR IN THE SELECTION OF THE ALTERNATE LINTELS AS HAVING EQUAL TO OR GREATER THAN THE ACTUAL GRAVITY AND UPLIFT LOADS, THAT ARE LISTED ON THIS HOUSE SPECIFIC WL1 LINTEL SCHEDULE.

REVISIONS:

Maronda Homes
FLORIDA
4005 MARONDA WAY
SANFORD, FL 32771
(407) 321-0064

THIS STRUCTURE WAS DESIGNED IN ACCORDANCE WITH THE REQUIREMENTS OF THE FLORIDA BUILDING CODE AND MEETS THE REQUIREMENTS OF THE FLORIDA BUILDING CODE. ALL CONNECTORS HAVE BEEN CHECKED TO MEET THE REQUIREMENTS OF THE FLORIDA BUILDING CODE. EXPOSURE B, ENCLOSED BUILDING.

DESIGNED AND SPEC'D BY: J. P. Ponce
CHECKED BY: J. P. Ponce
DATE: 04-04-06

AMERICANA WINDOW/LINTEL

BAYBURY

ELEVATION "M"

GARAGE, RIGHT

DRAWN BY:


RELEASE DATE: 04-04-06

Maronda Systems
4005 Maronda Way
Sanford, FL 32771
(407) 321-0064


Tomas Ponce P.E.
License No. 0050068
June 8, 2009

SHEET:


WL1m

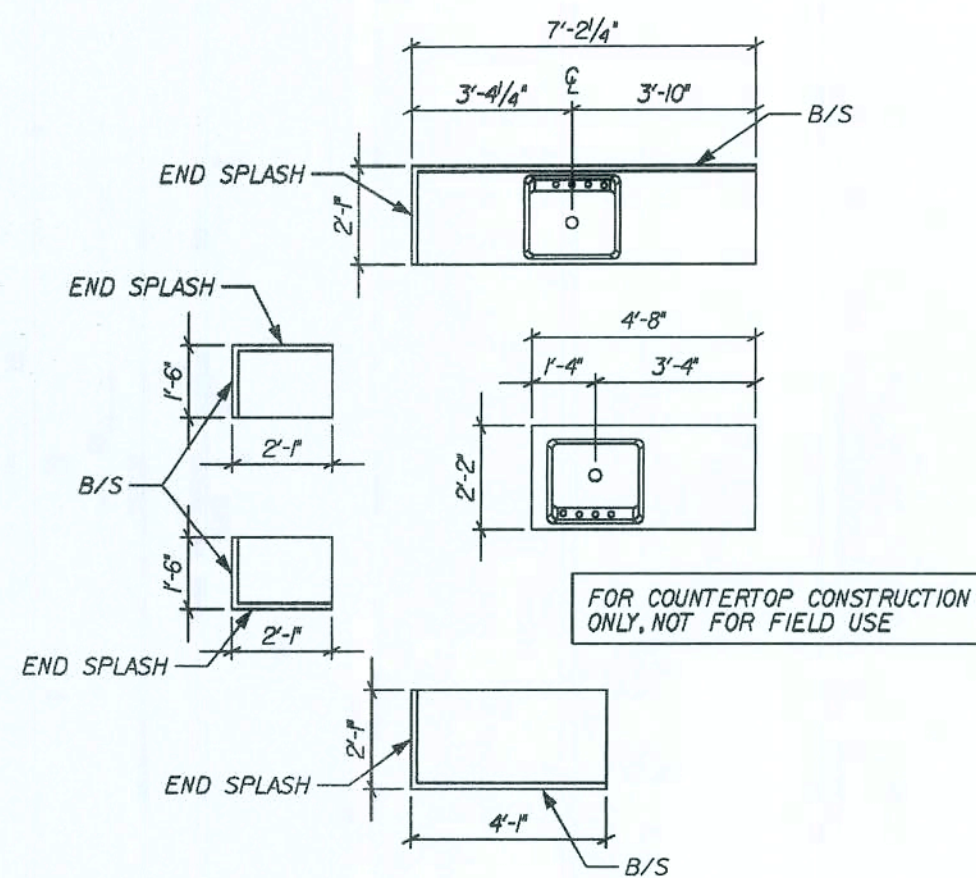


KITCHEN COUNTER TOPS

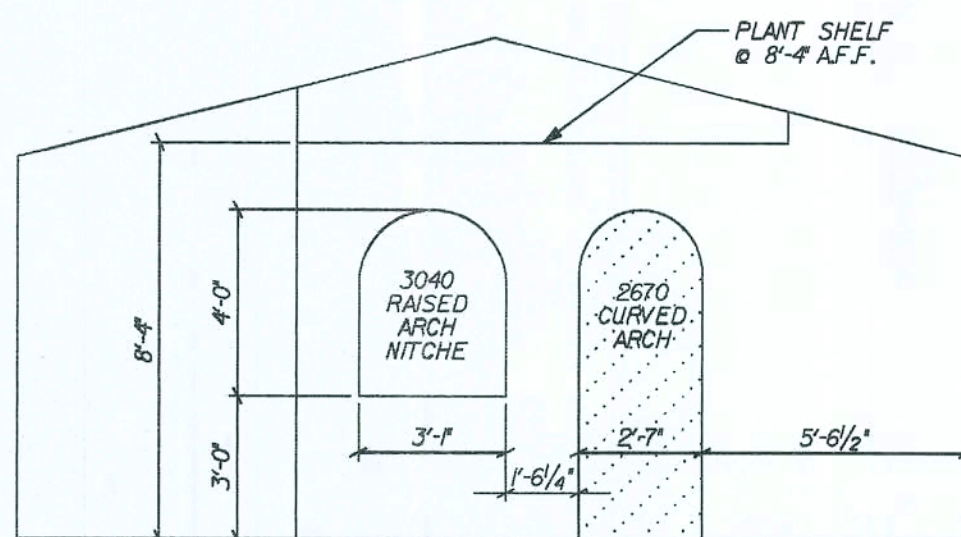


MASTER BEDROOM ELEVATION

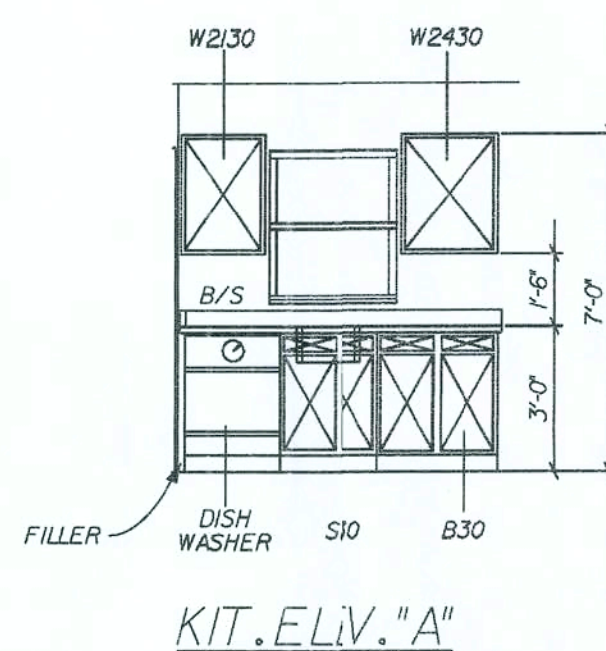

KIT. ELEV. "A"

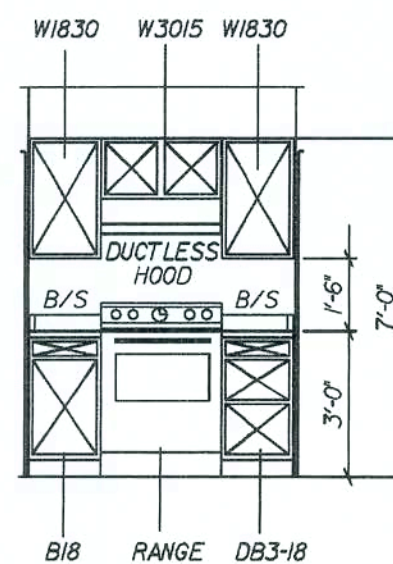


KIT. ELEV. "B"

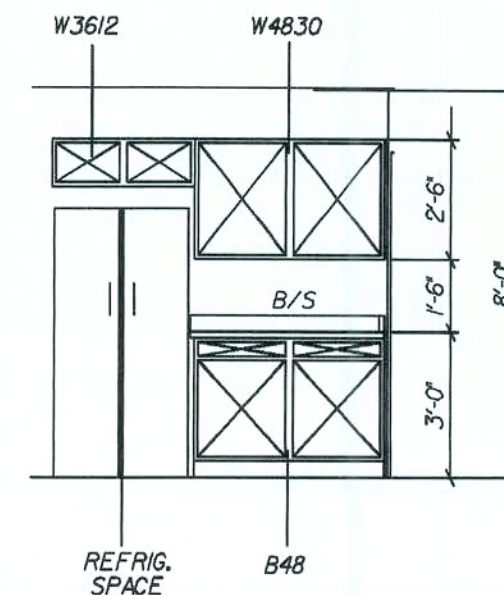


KIT. ELEV. "C"


ON REAR FACE OF ISLAND CABINETS
INSTALL 1/4" VENEER PANEL OVER
1/4" PLYWOOD BACKER W/ (2) OUTSIDE
CORNER PEICES.
ISLAND > 48" ADD (1) BATTON MOLDING
AT P/PANEL JOINT

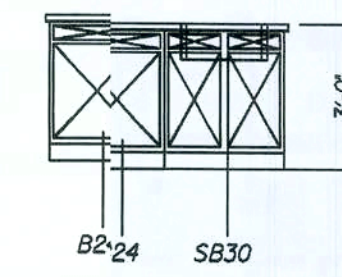

KIT. ELEV. "D"

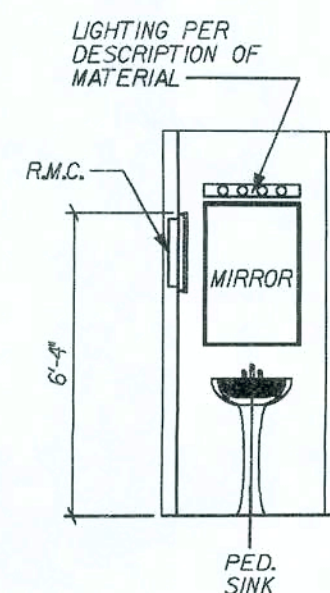


ELEV. ACCESS
POWDER ROOM

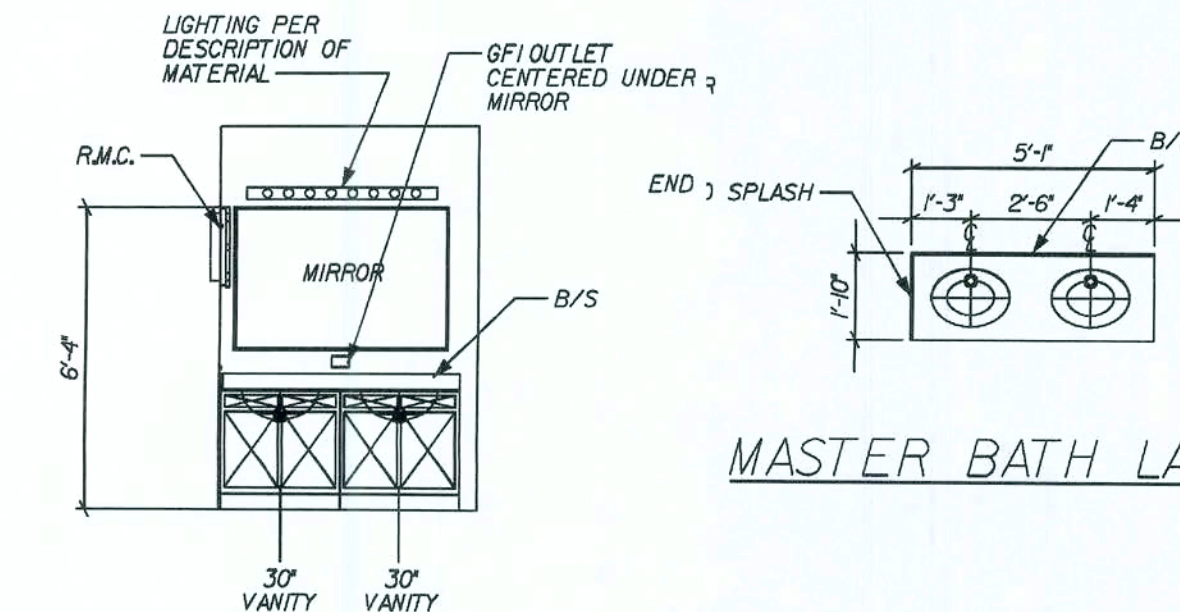


ELEV. MASTER BATH


OPT. 2ND BOWL LAV.

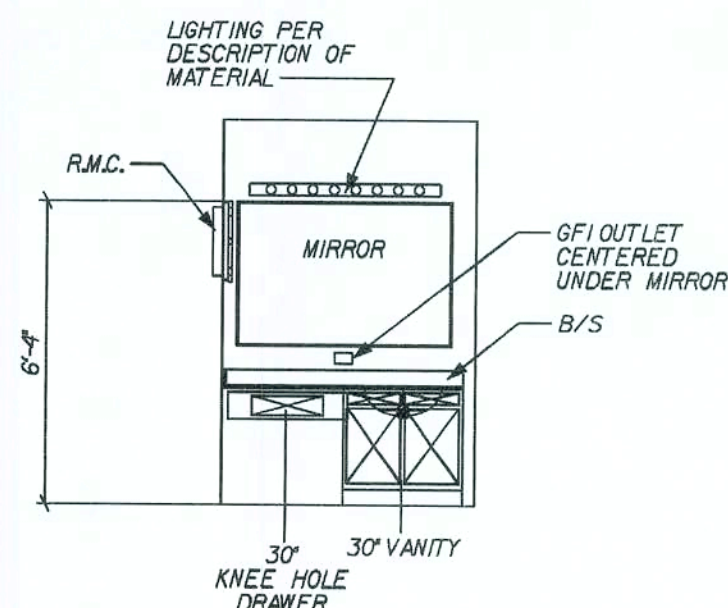

ELEV. MASTER BATH

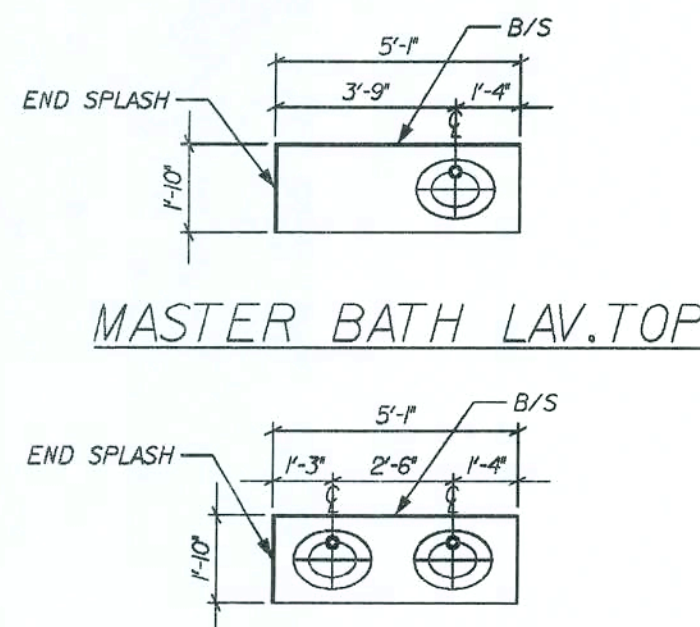

HALL BATH LAV. TOP

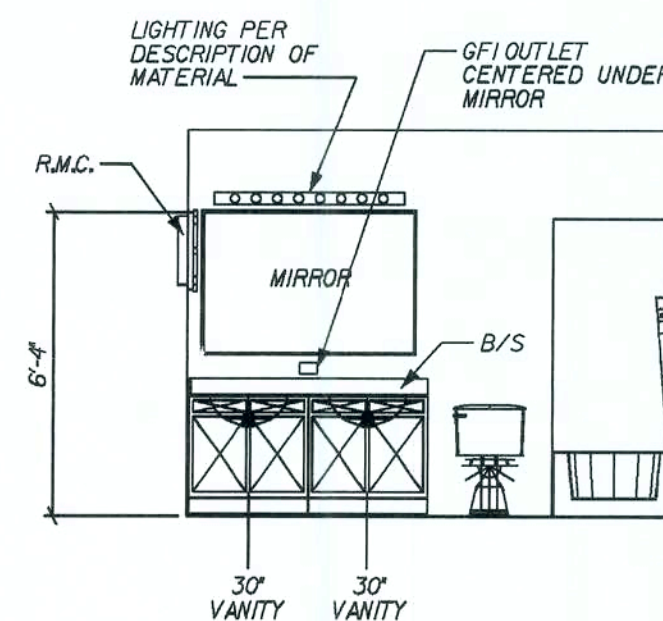

ELEV. HALL BATH

REVISIONS :

Maronda Homes
FLORIDA
4005 MARONDA WAY SANFORD, FLORIDA
(407) 321-0064

AMERICANA INT. ELEVATIONS

BAYBURY


GARAGE: RIGHT

DRAWN BY:
RELEASE DATE: 10-10-03

SHEET:

3A

03-01-09 REV. CODE INFORMATION

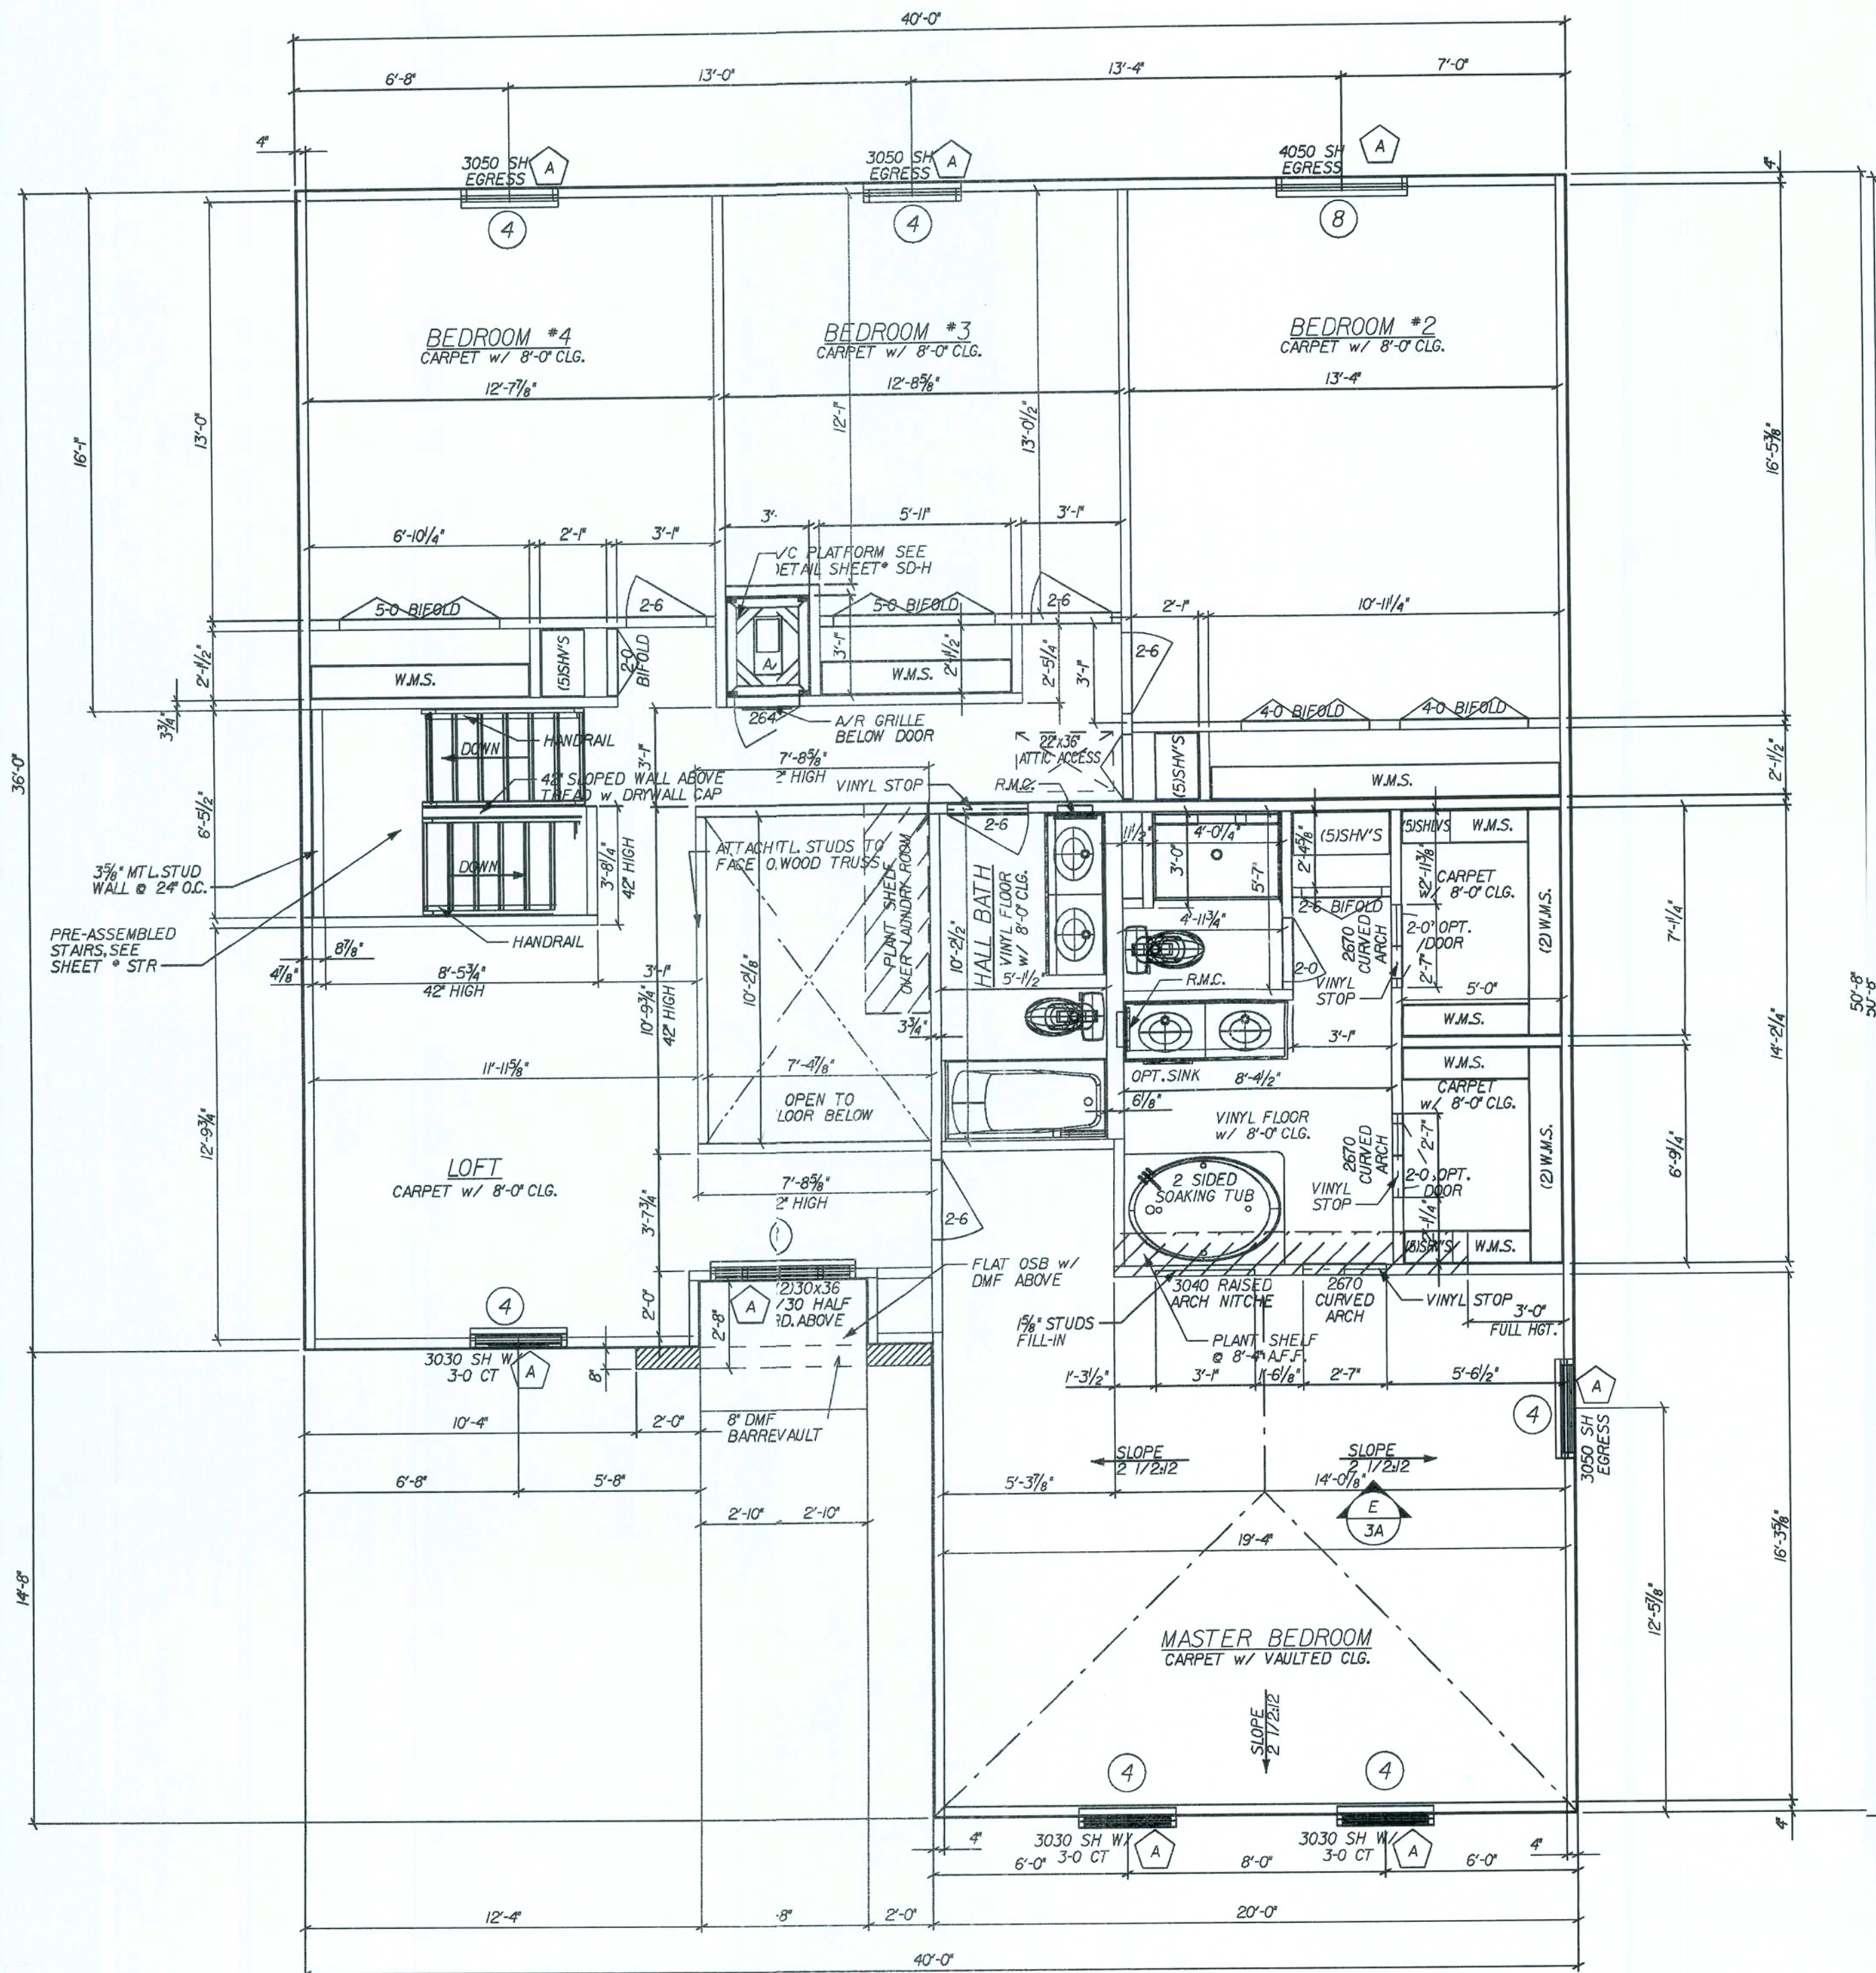

GENERAL SECOND FLOOR NOTES:

ALL EXTERIOR WALLS SHALL BE CONSIDERED SHEAR WALLS MINUS ALL WINDOW AND DOOR OPENINGS.

EXTERIOR WALLS TO BE 4\"/>

EXTERIOR OPENING DIMENSIONS ARE TO FACE OF ROUGH OPENING

INTERIOR NON-LOAD BEARING WALLS TO BE NOMINAL 3 1/8\"/>

PROVIDE SAFETY GLAZING AT: [T] - TEMPERED ALL WINDOWS OVER BATH TUBS. ALL WINDOWS WITHIN 24\"/>

PROVIDE AFCIs (arc-fault circuit interrupters) IN ALL DWELLING UNIT BEDROOMS PER NEC, SECTION 210.12

ALL BEDROOM WINDOWS ARE CONSIDERED EGRESS UNLESS OTHERWISE NOTED

SEE SHEET * WL FOR WINDOW AND UNTEL SCHEDULES AND DETAILS

OPENING PRESSURES:

	A	B	C	D	E
125mph	+28J	+23.7	+28J	+24.8	+24.2
	-30.5	-26.4	-37.6	-28.0	-27.1
140mph	+35.3	+29.7	+35.3	+31.0	+31.0
	-38.2	-33J	-47.2	-35J	-35J

TSH WINDOW HEADERS

4	3 1/2\"/>
8	3 1/2\"/>

ALL OPERABLE WINDOWS THAT ARE LOCATED MORE THAN 72\"/>

Maronda Homes
 4005 MARONDA WAY SANFORD, FLORIDA 321-0064
 THIS STRUCTURE WAS DESIGNED IN ACCORDANCE WITH THE REQUIREMENTS OF SECTION 609.02 OF THE FLORIDA BUILDING CODE, 2007 EDITION, WITH 2009 SUPPLEMENT. ALL CONNECTORS HAVE BEEN CHECKED TO WITHSTAND ALL APPLICABLE LOADS. EXPOSURE B, ENCLOSED BUILDING, AD.

AMERICANA SECOND FLOOR PLAN
BAYBURY
 ELEVATIONS "M"
 DRAWN BY: 22 MAY 2009 GARAGE, RIGHT
 RELEASE DATE: 04-04-06

Maronda Systems
 4005 Maronda Way
 Sanford, FL 32771
 (407)321-0064

Tomas Ponce P.E.
 License No. 0050068
 June 8, 2009

SHEET:

4

GENERAL ROOF NOTES:
 7/16" OSB SH'T'G w/ 8d RING/SCREW SHANK
 NAIL (AS PER R803.2.3.1) 4" O.C. EDGE &
 6" O.C. FIELD, (3" O.C. GABLE END TRUSS)
 w/ CLIPS ON PRE-ENGINEERED TRUSSES
 @ 24" O.C.

TOTAL ROOF SHEATHING:
 79 SHEETS


REVISED 05-07-07

REVISIONS:

COPYRIGHT © 2005 MARONDA HOMES
Maronda Homes
 FLORIDA
 4005 MARONDA WAY SANFORD, FLORIDA 32711
 (407) 321-0064
 THIS STRUCTURE WAS DESIGNED IN ACCORDANCE WITH THE REQUIREMENTS OF THE FLORIDA BUILDING CODE 2007 : RESIDENTIAL WITH 2009 SUPPLEMENT

AMERICANA RF. LAYOUT
BAYBURY
 ELEVATIONS "A", "G" & "M"
 DRAWN BY: GARAGE: RIGHT
 RELEASE DATE:

SHEET:
RSI

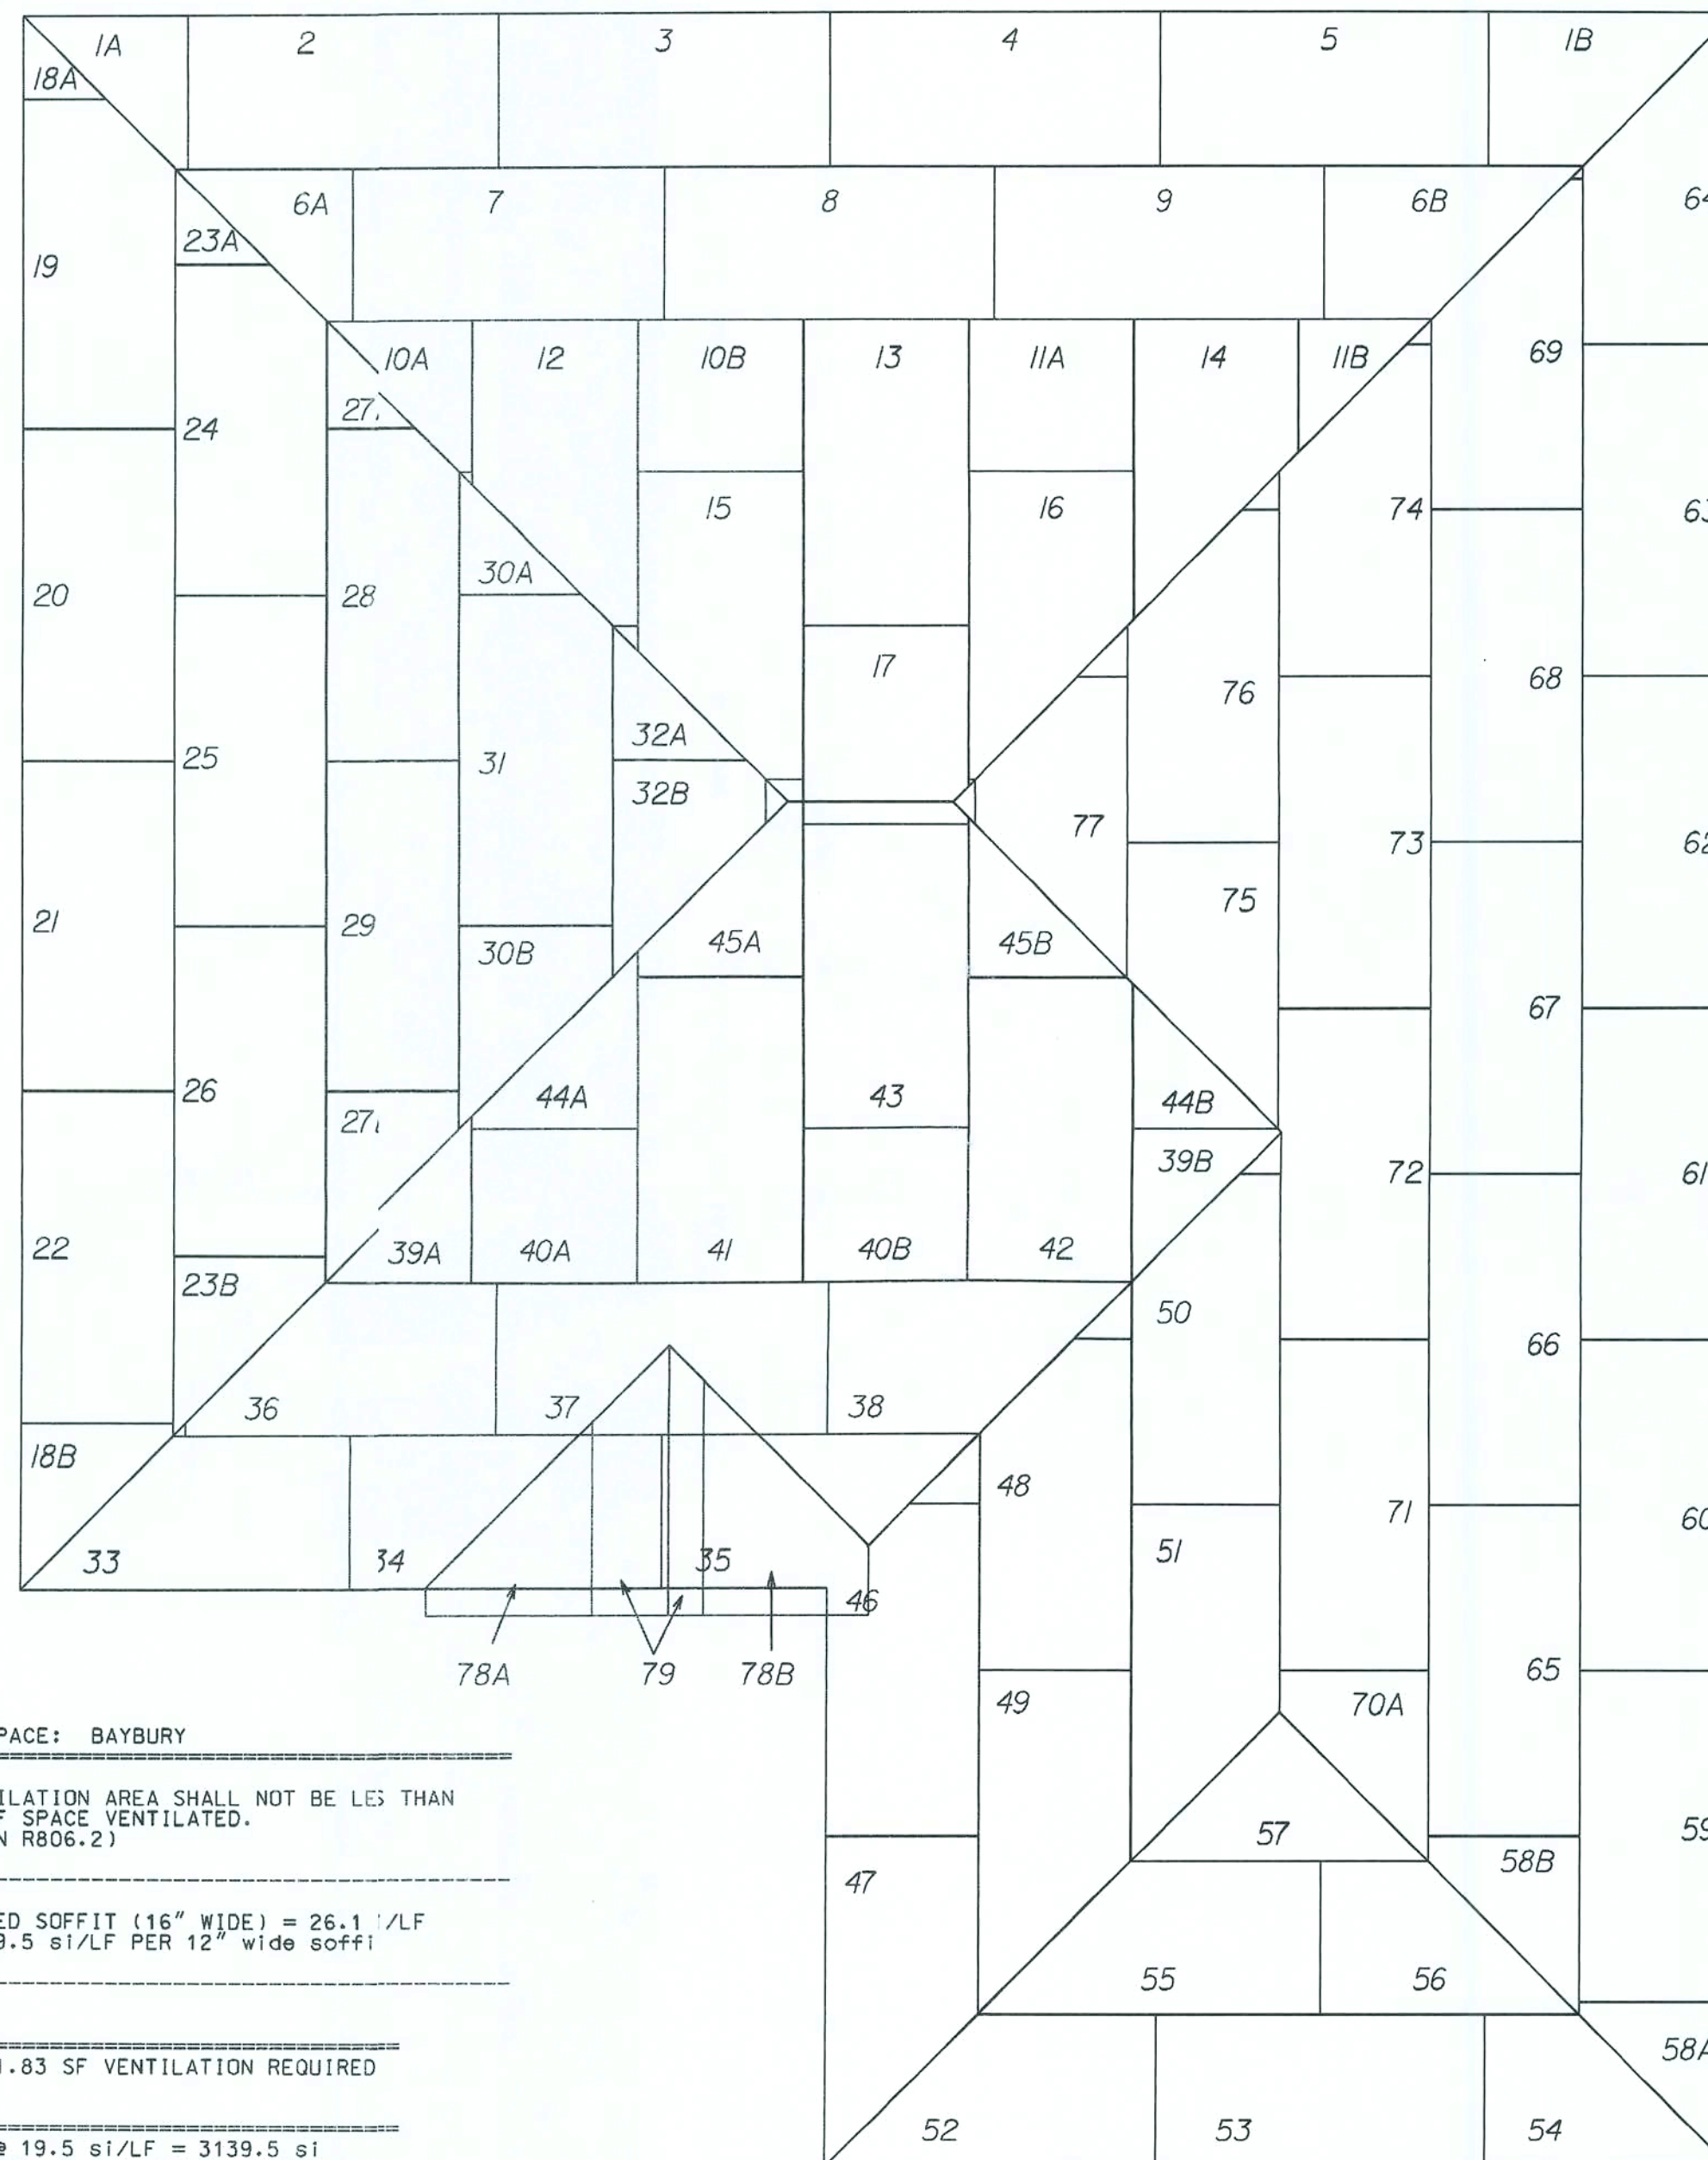

VENTILATION OF ATTIC SPACE: BAYBURY

REQUIREMENTS:

TOTAL NET FREE VENTILATION AREA SHALL NOT BE LESS THAN
 1/150 OF THE AREA OF SPACE VENTILATED.
 (FBCR 2007, SECTION R806.2)

SOFFIT VENTILATION:

ALSCO - QUAD 4 VENTED SOFFIT (16" WIDE) = 26.1' / LF
 26.1' si / 1.34' = 19.5 si / LF PER 12" wide soffit

CALCULATIONS:

MAIN ROOF

1774 SF / 150 = 11.83 SF VENTILATION REQUIRED

SOFFIT:


161 LF SOFFIT VENT @ 19.5 si / LF = 3139.5 si
 3139.5 si / 144 si PER SF = 21.80 SF ACTUAL

NOTE:

SOFFIT ALONE SATISFIES FBCR 2007. OFF-RIDGE VENTS SHOWN ON
 THE ELEVATION SHEET ARE TO BE INSTALLED AND ACT AS INCREASED
 VENTILATION ABOVE AND BEYOND THE CODE REQUIREMENTS.


DRWC	JOB NAME	DESCRIPTION	DETAILER
	JOB NO. 030B-08		DATE AUG. 2008
	ADDRESS	ARCHITECT	
	CONTRACTOR MARONDA	ENGINEER	GRADE
NO.			

THIS DRAWING WAS PRINTED BY USING THE TAMERAN VIVID SOFTWARE AND HAS BEEN REVIEWED BY SE, DS, ST, MF, IG, TP, ER, DR, TY AND TT.

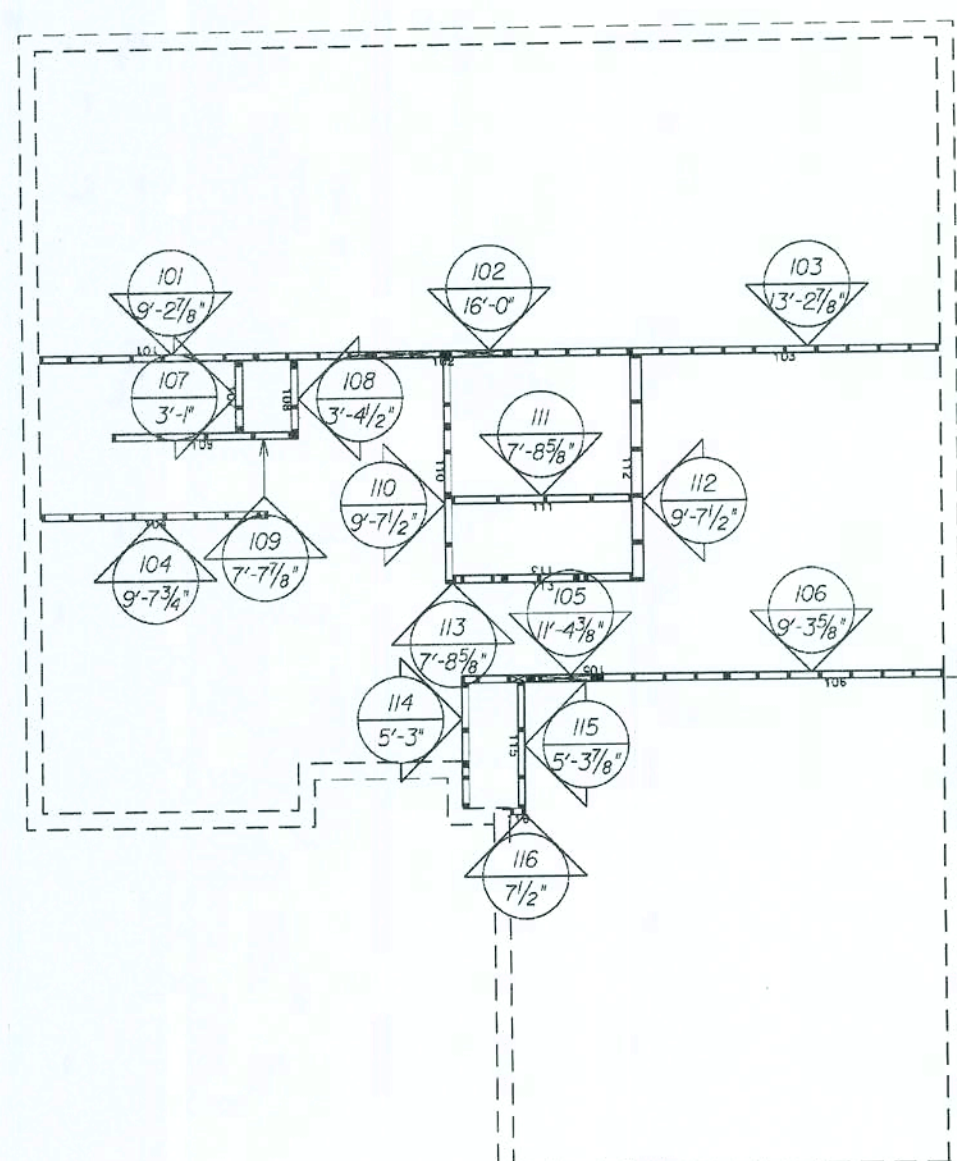


FIRST FLOOR WALL PANEL LAYOUT


**ELEVATIONS "A" "B" "C" "G" "H" "L" "M" "R" "S" & "T"

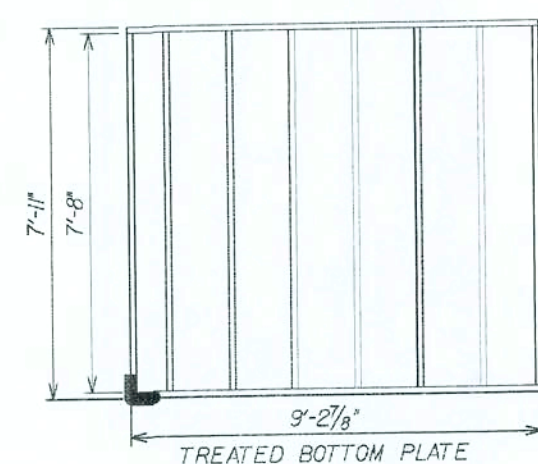


PANEL 101

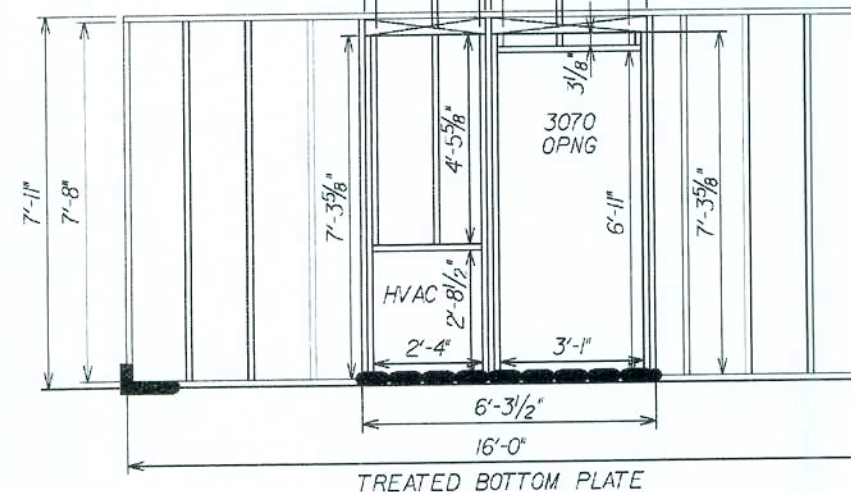


PANEL 102

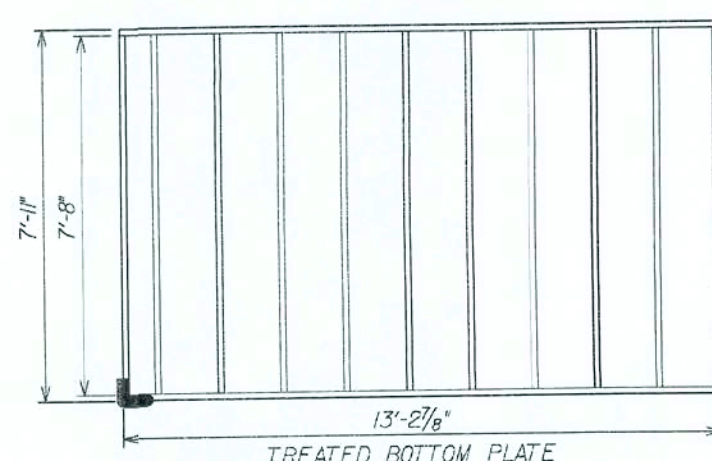


PANEL 103

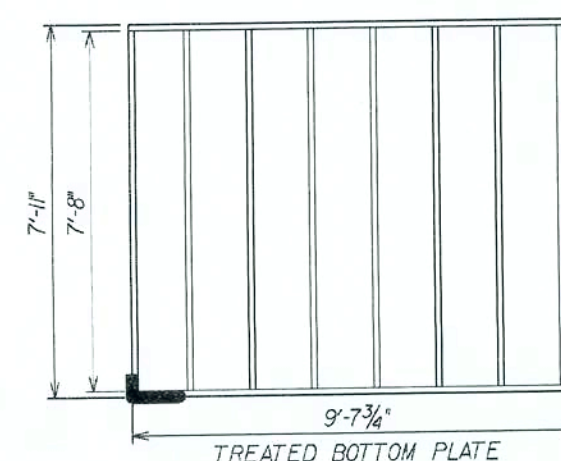


PANEL 104

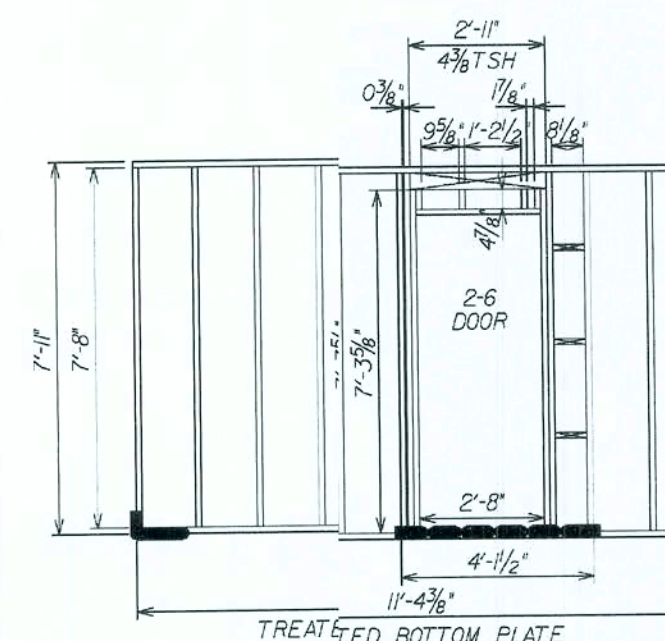


PANEL 105

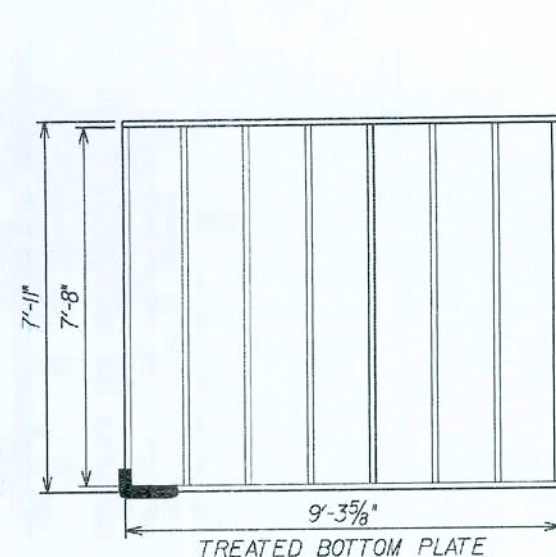


PANEL 106

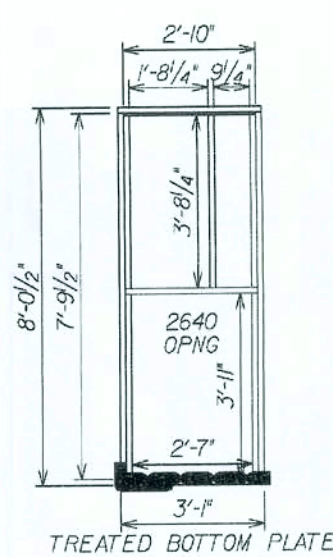


PANEL 107

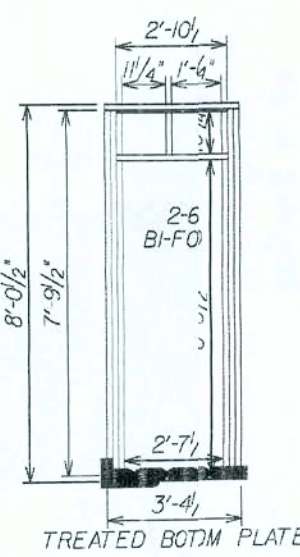


PANEL 108

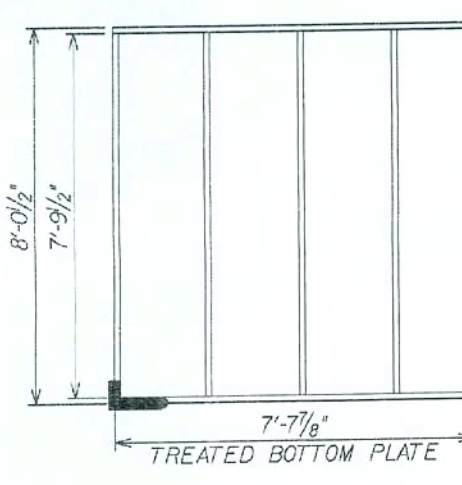


PANEL 109

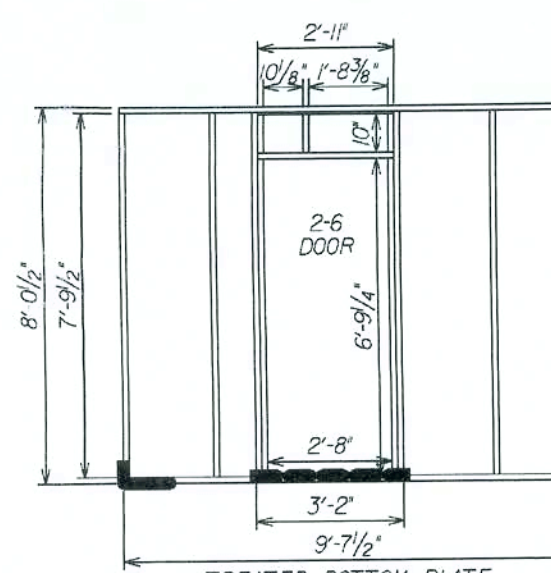


PANEL 110

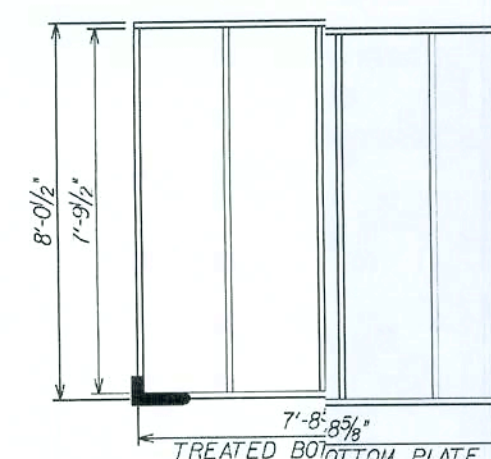


PANEL 111

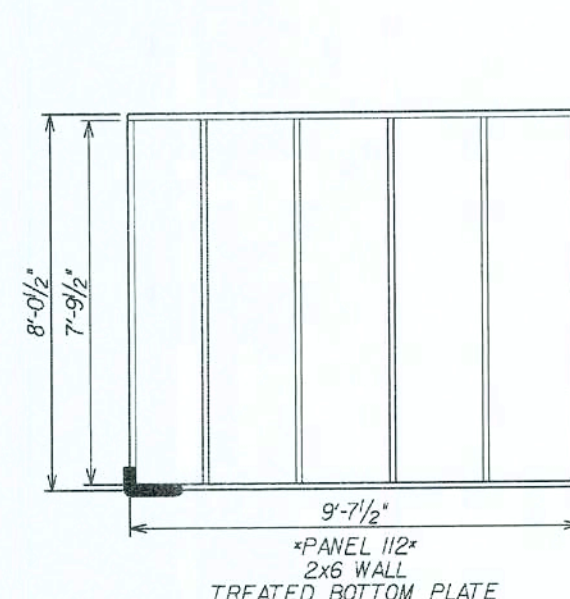


PANEL 112

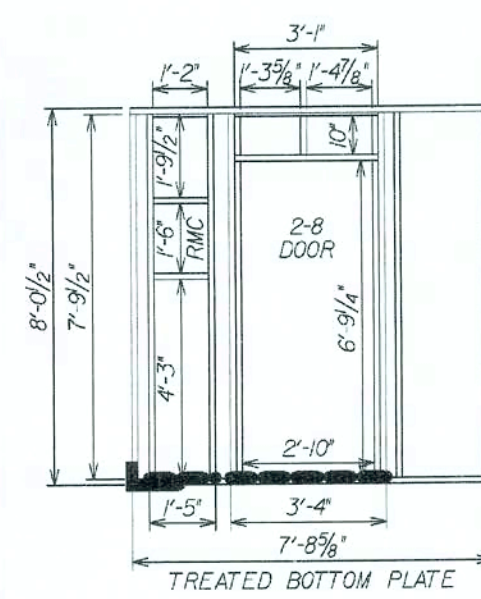


PANEL 113

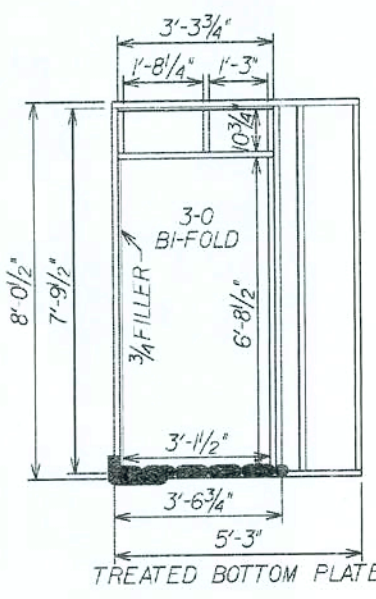

PANEL 114

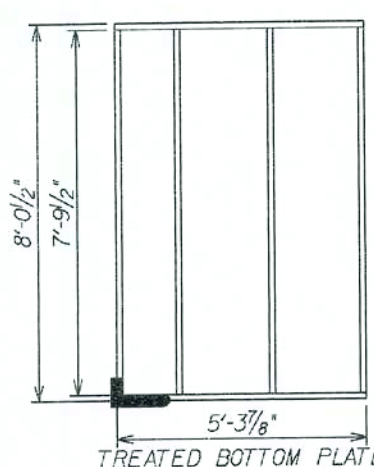

PANEL 115

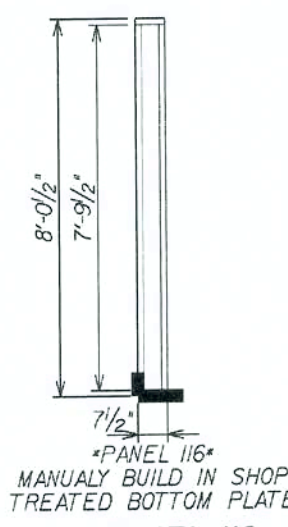

PANEL 116

WALL STRAP KEY
(UNDER SHEATHING)

(S1) - RSPT4

(ON TOP OF SHEATHING)

(S2) - MSTA12 (BENT)

(S3) - MSTA18

(S4) - MP6F

(S5) - MSTA30

(S6) - MSTA24

COPYRIGHT © 2005 MARONDA HOMES

Maronda Homes

FLORIDA
4005 MARONDA WAY SANFORD, FL 32771
(407) 321-0064

AMERICANA WALL PANEL LAYOUT

BAYBURY

ELEVATIONS "A" "B" "C" "G" "H" "L" "M" "R" "S" & "T"

DRAWN BY: BURLEW GARAGE: RIGHT

RELEASE DATE: 04/10/09

Maronda Systems
4005 Maronda Way
Sanford, FL 32771
(407) 321-0064




Tomas Ponce P.E.
License No. 0050068
June 8, 2009

SHEET:

WPI

102823 PLOT DATE: 14 MAY 2003

THIS DRAWING WAS PRINTED BY USING THE TOWERMAN VIMACI SOFTWARE AND HAS BEEN REVIEWED BY SE. J.S. ST. MF. JG. TP. FB. DR. TY AND TT.

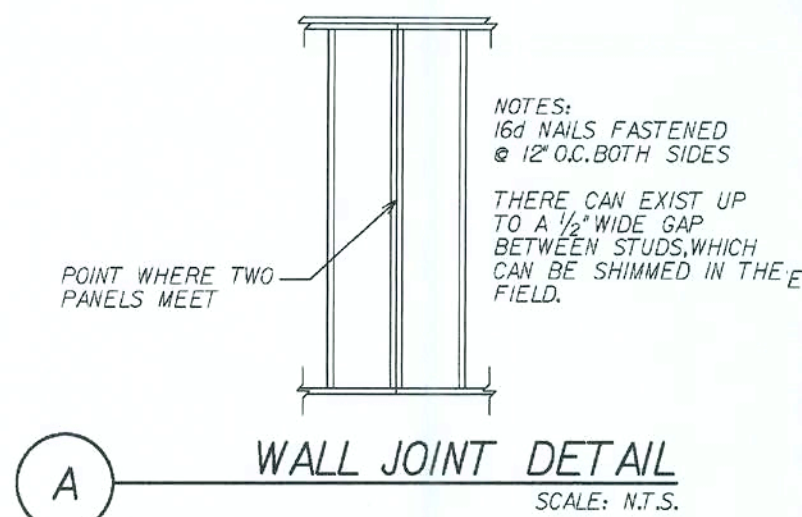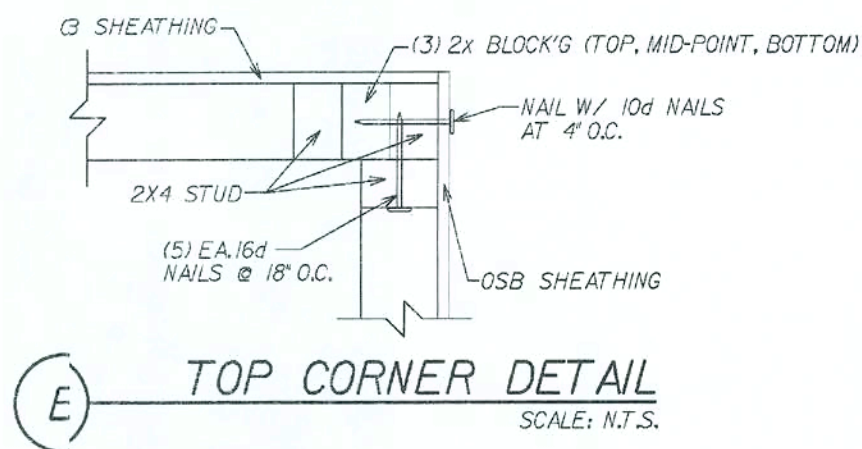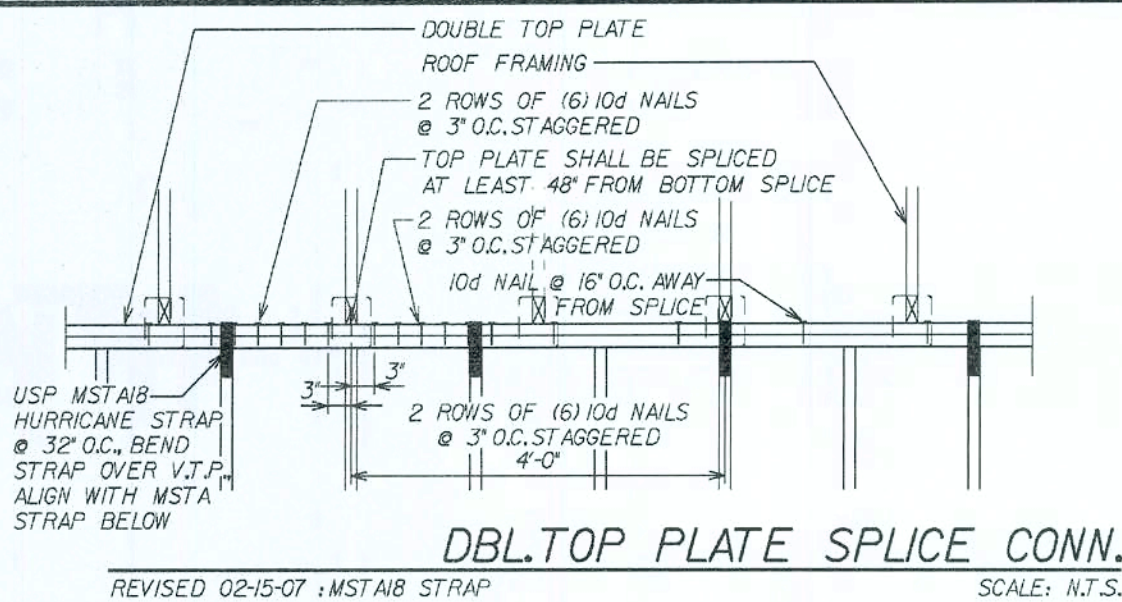

WALL STRAP KEY (UNDER SHEATHING)

(S1) - RSPT4

(ON TOP OF SHEATHING)












(S2) - MSTA12 (BENT)

(S3) - MSTA18

(S4) - MP6F

(S5) - MSTA30

(S6) - MSTA24

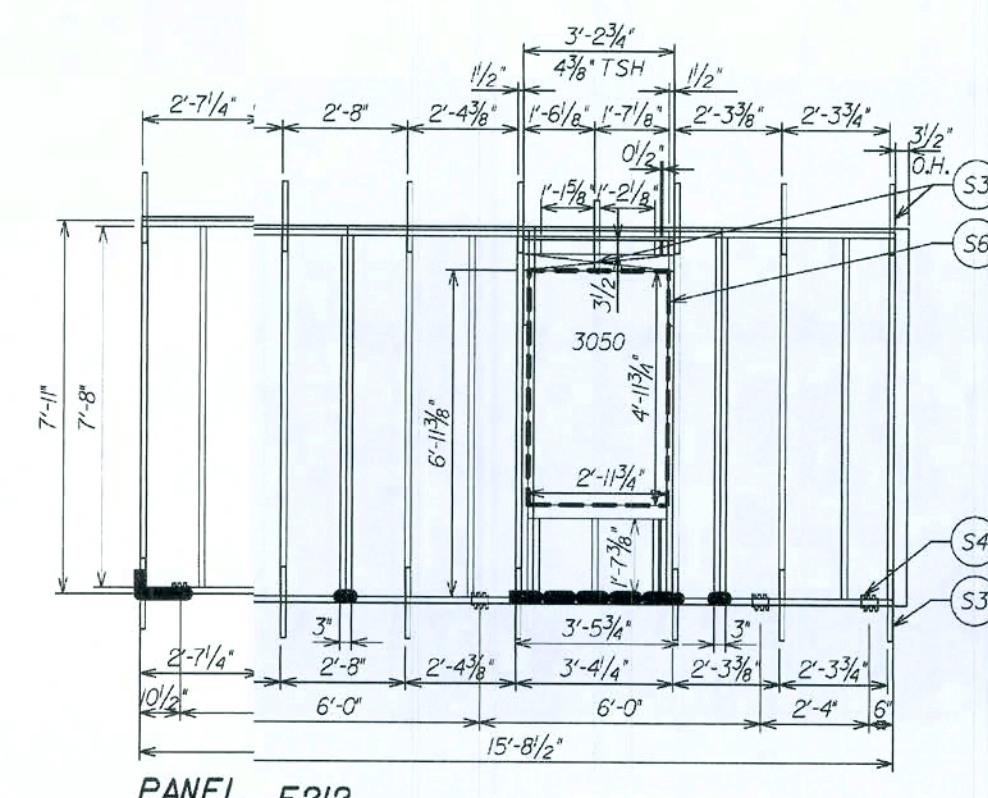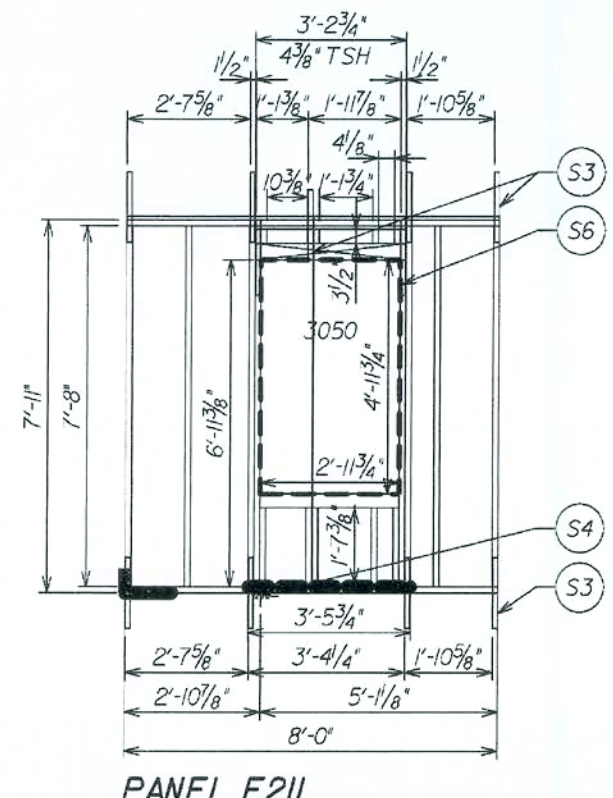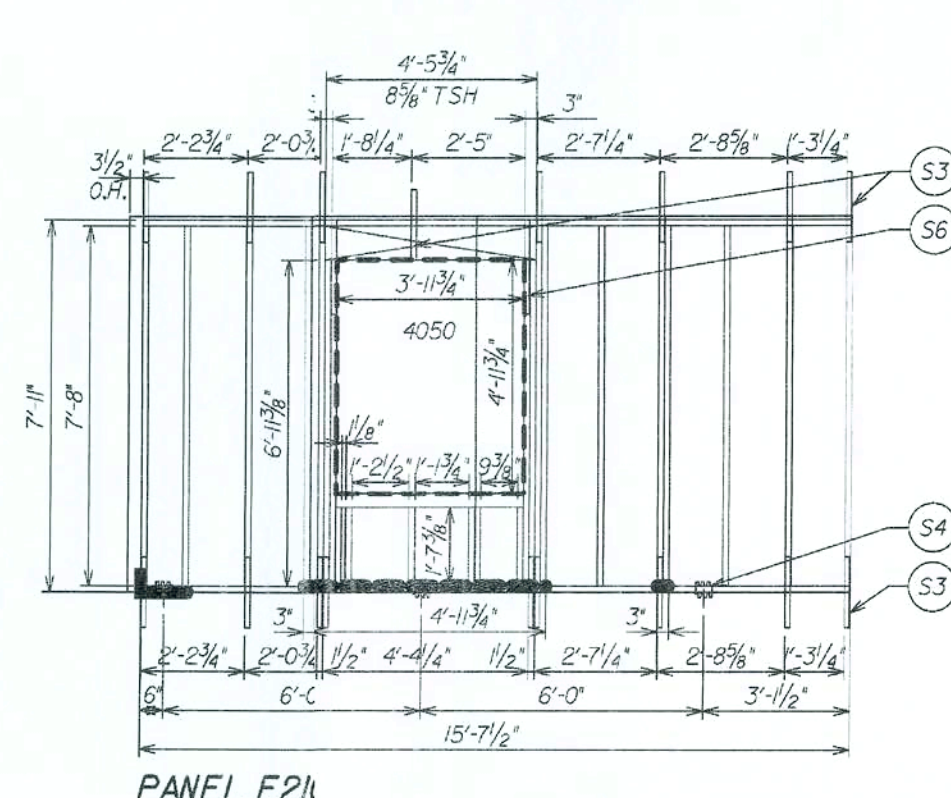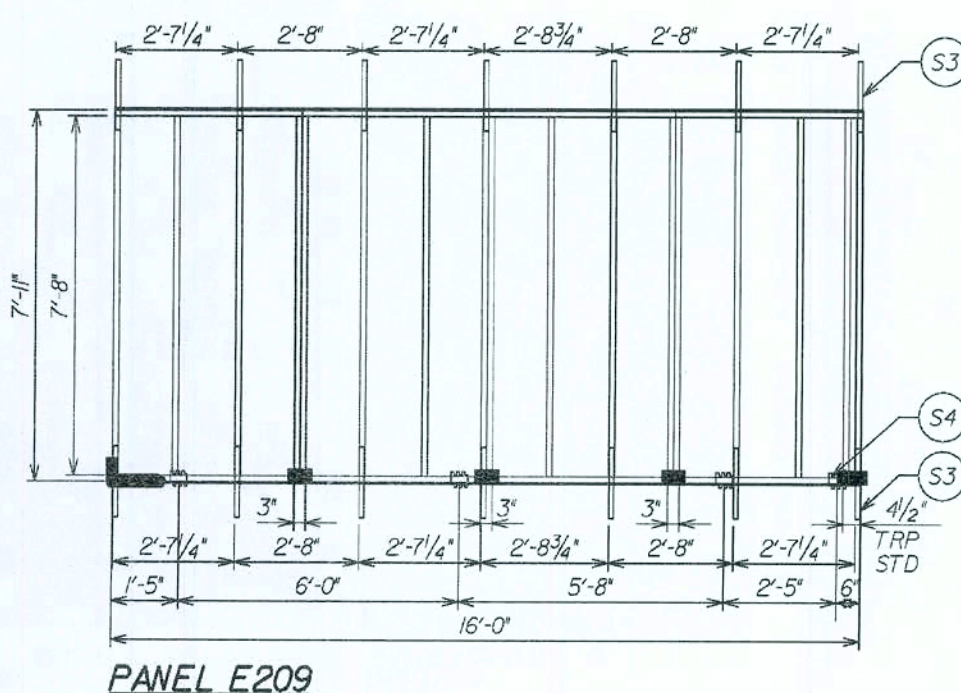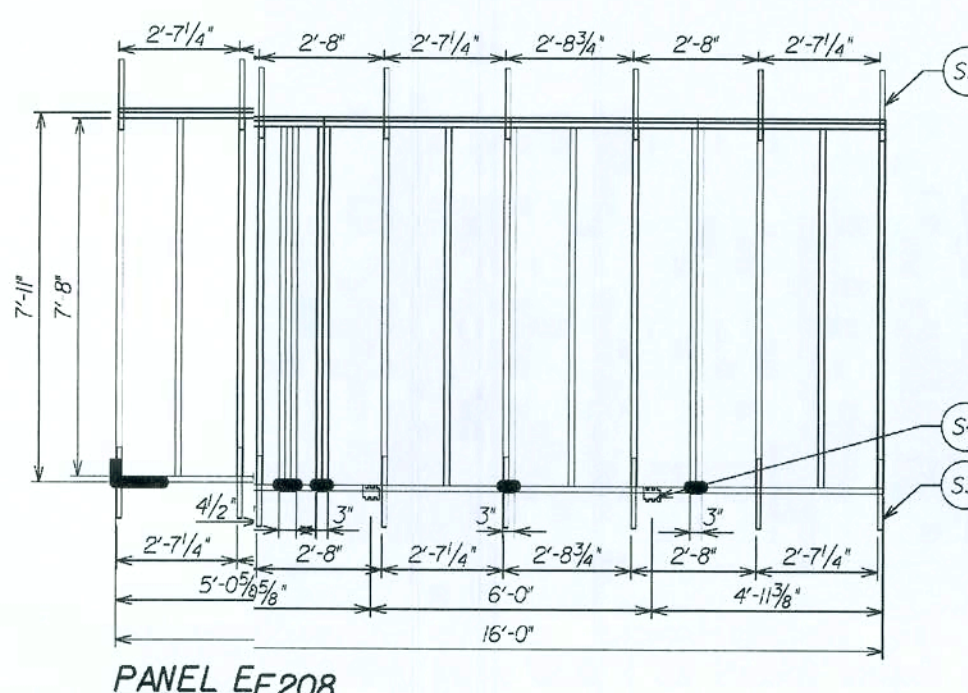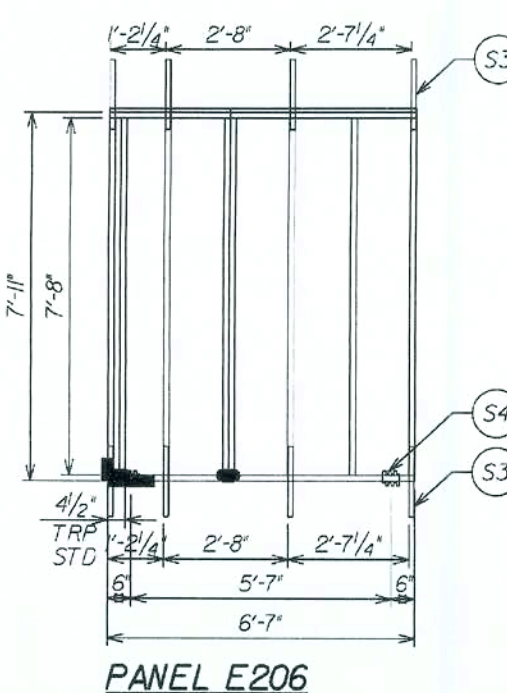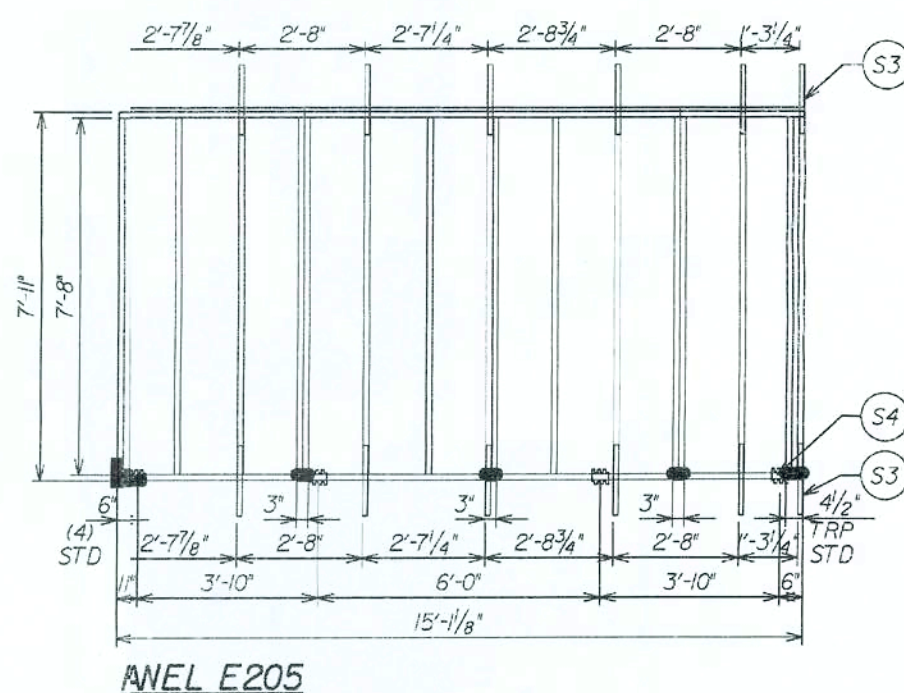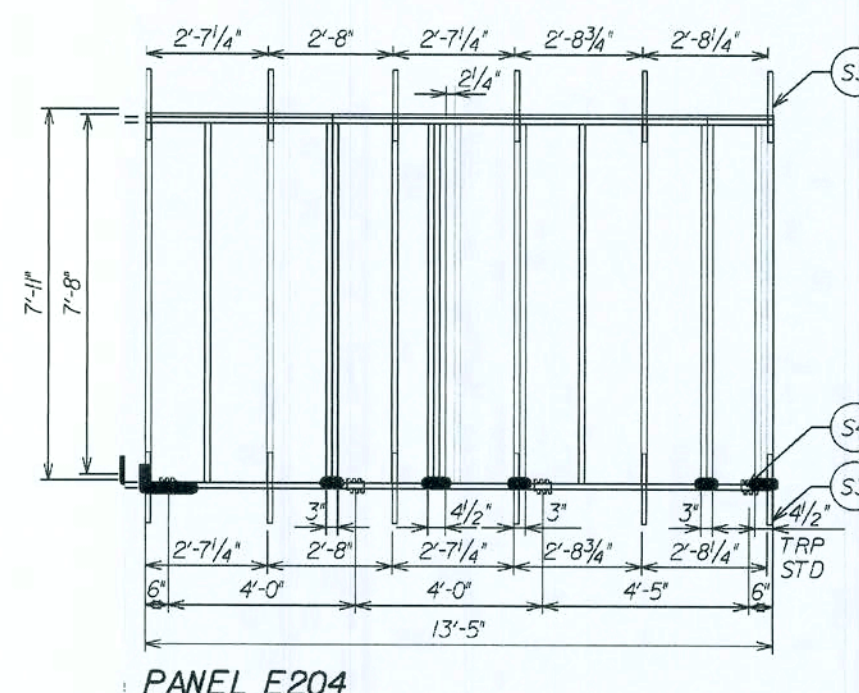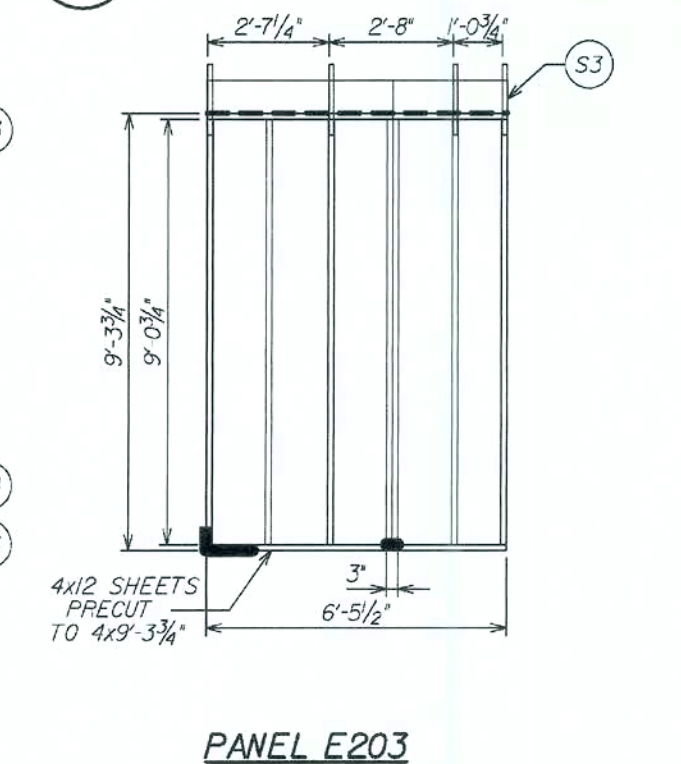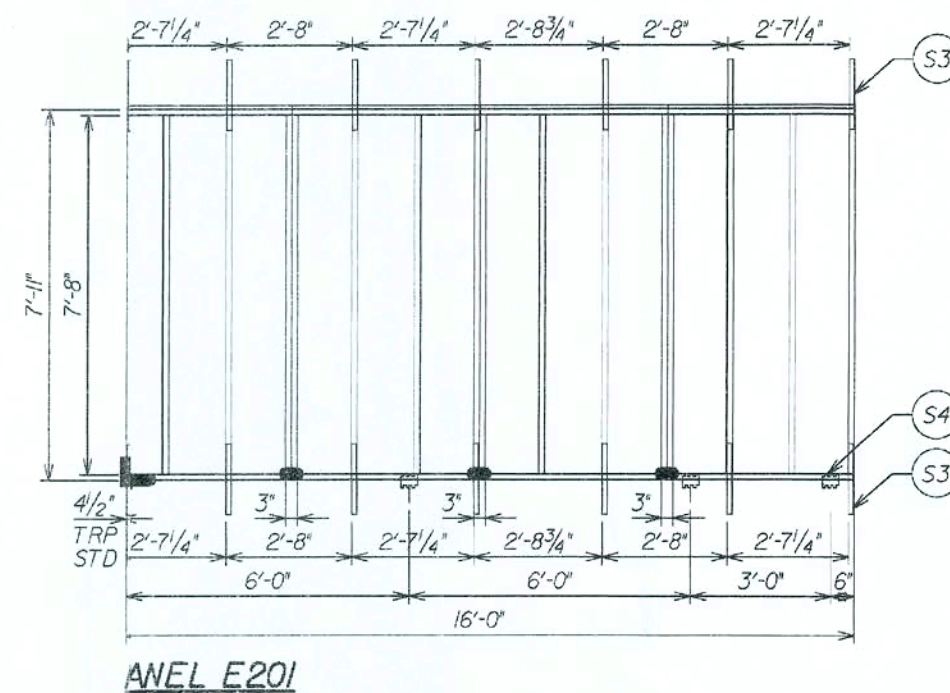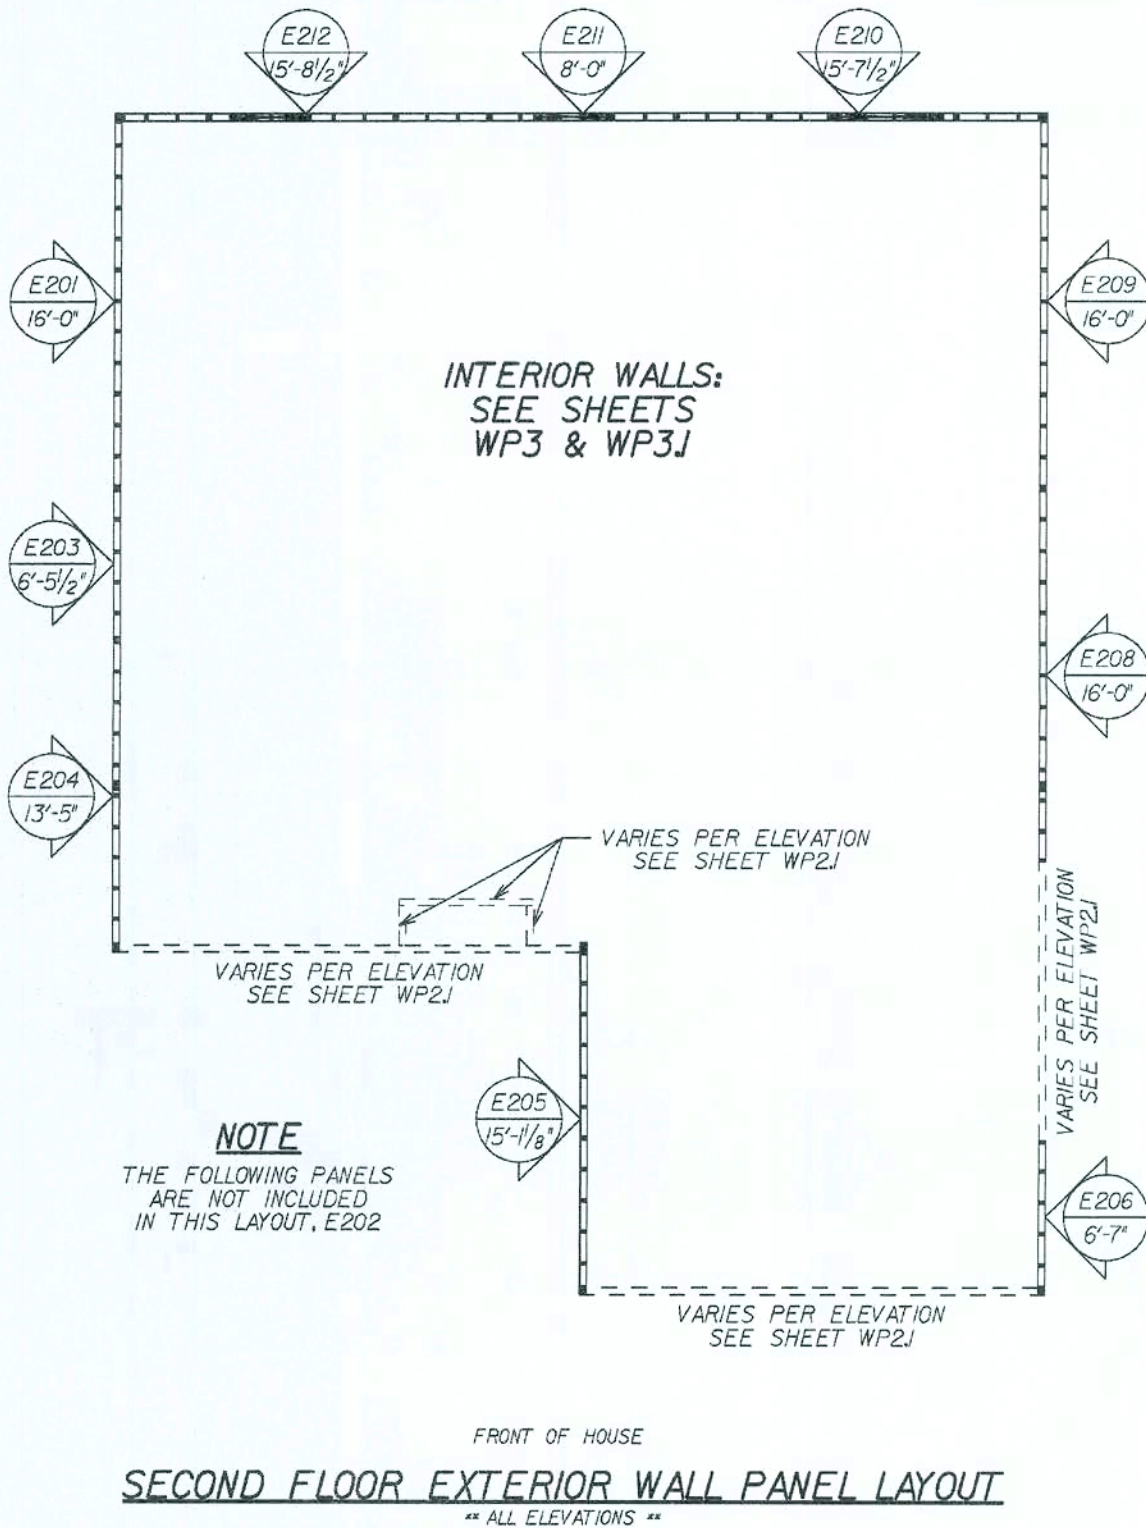

Maronda Homes
FLORIDA
4005 MARONDA WAY
SANFORD, FL 32771
(407) 321-0064

AMERICANA WALL PANEL LAYOUT
BAYBURY
ALL ELEVATIONS
DRAWN BY: BURLIN
GARAGE: RIGHT
RELEASE DATE: 04/10/09

Maronda Systems
4005 Maronda Way
Sanford, FL 32771
(407) 321-0064

Tomas Ponce P.E.
License No. 0050068
June 8, 2009


SHEET:
WP2

9:\mcs\baussa\Baybury\baussa\wp2.dwg 2nd ext.wp2

15:21:55

PLOT DATE: 20 APR 2009


THIS DRAWING WAS PRINTED BY USING THE TAPERMAN vroad SOFTWARE AND HAS BEEN REVIEWED BY SE, DS, ST, MF, JG, TP, EB, DR, TY AND TT.

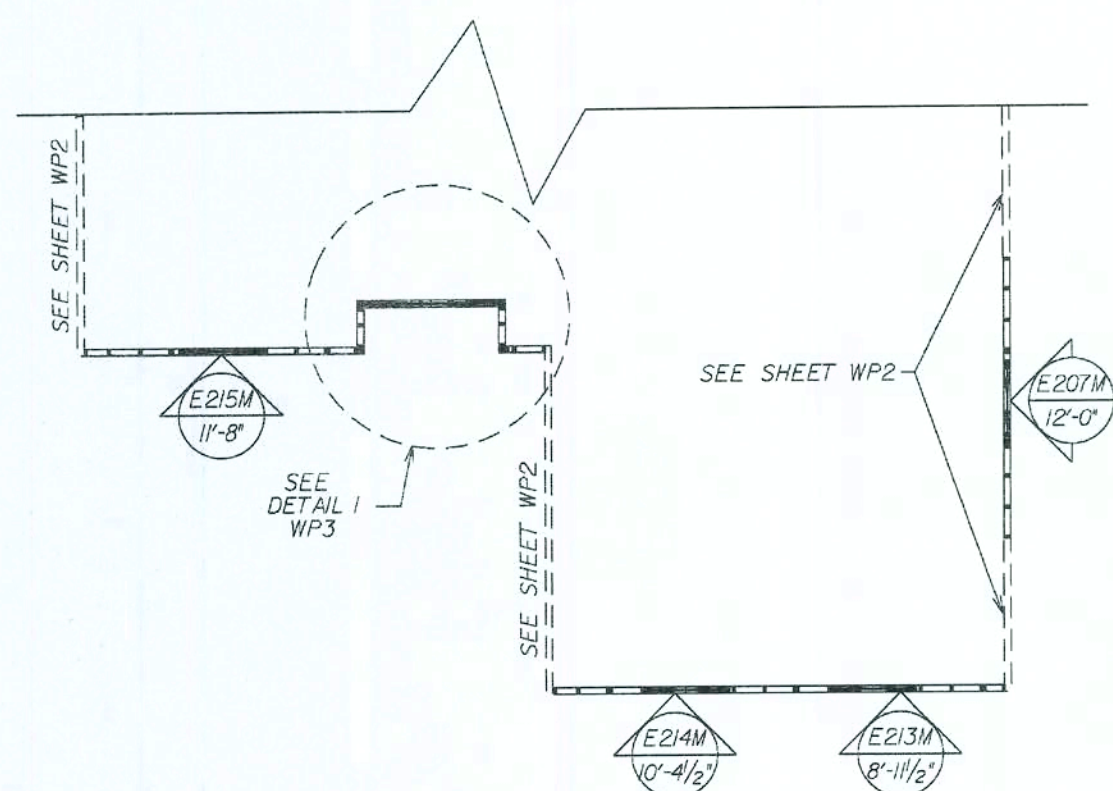


SECOND FLOOR EXTERIOR WALL PANEL LAYOUT

FRONT OF HOUSE


ELEVATION M

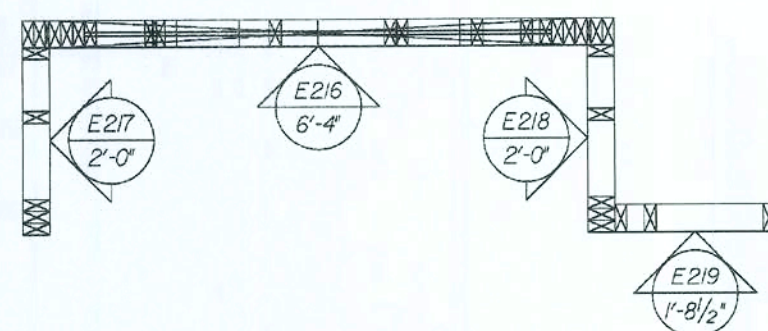


DETAIL I
N.T.S.

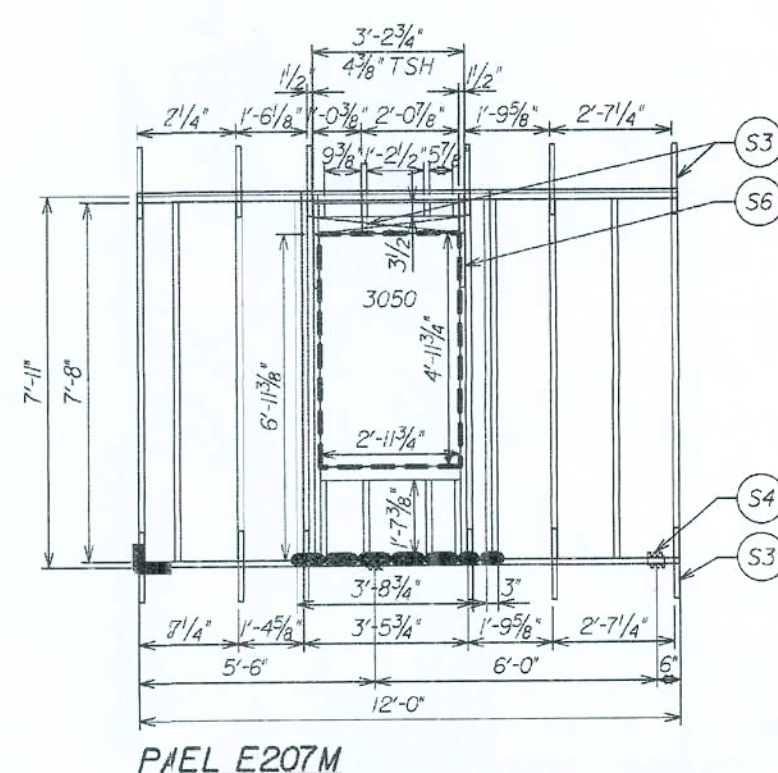


PANEL E207M

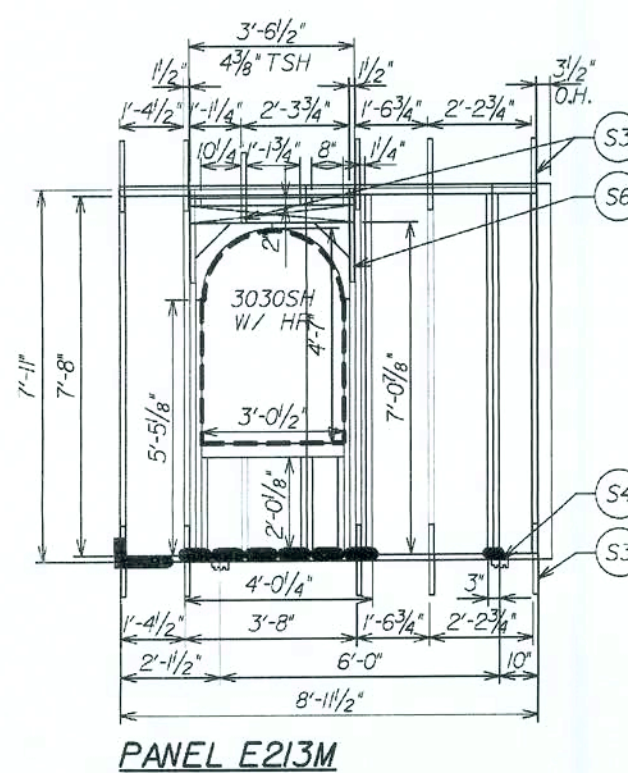


PANEL E213M

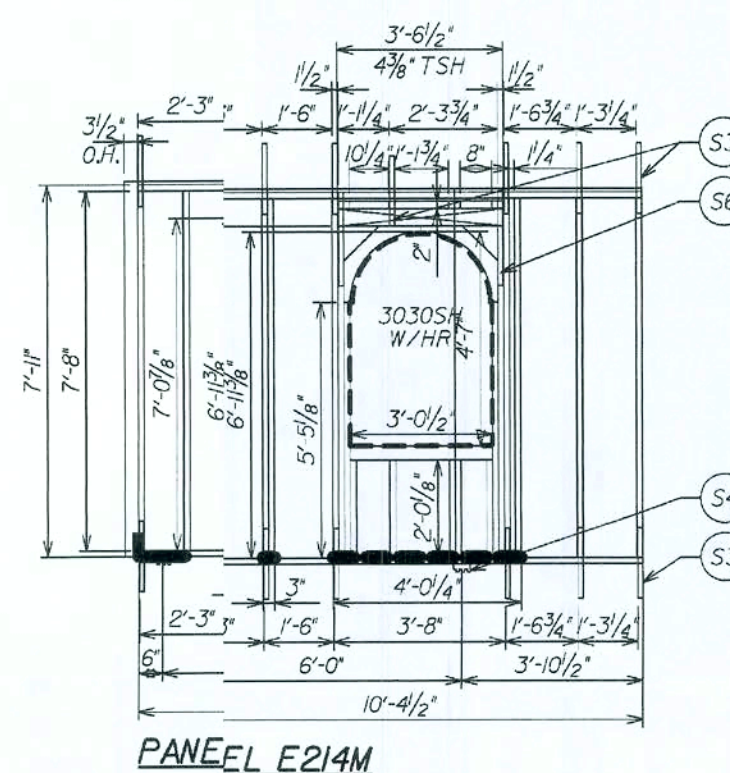


PANEL E214M

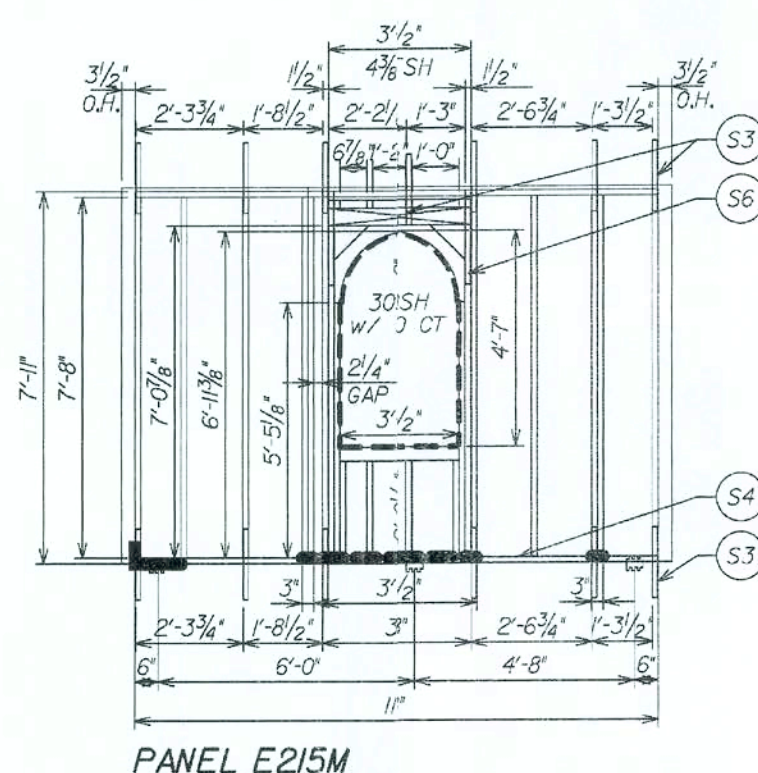


PANEL E215M

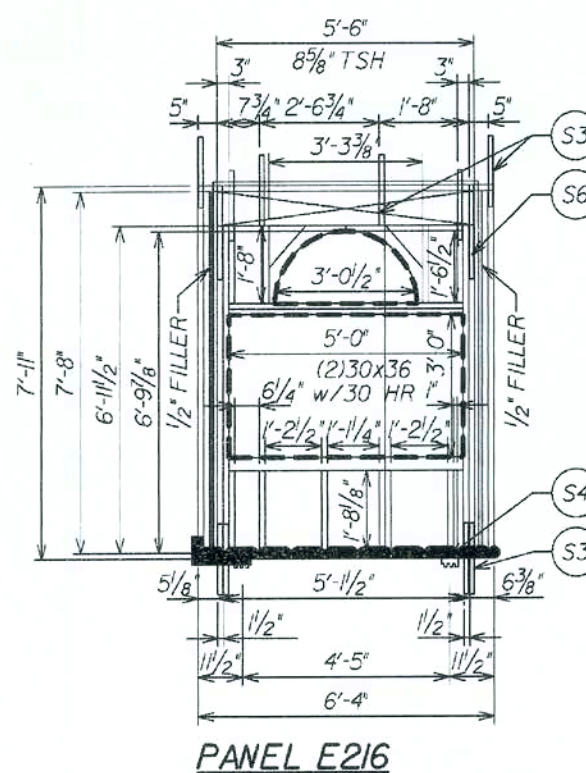


PANEL E216

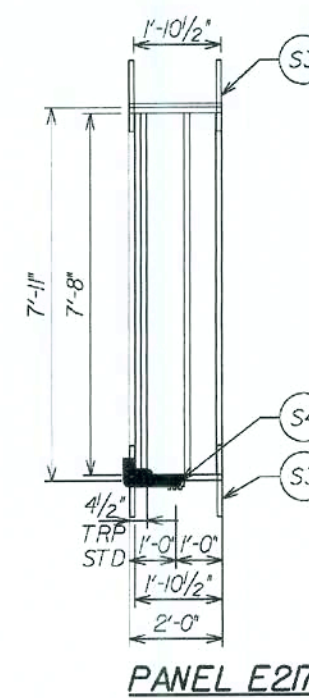

PANEL E217

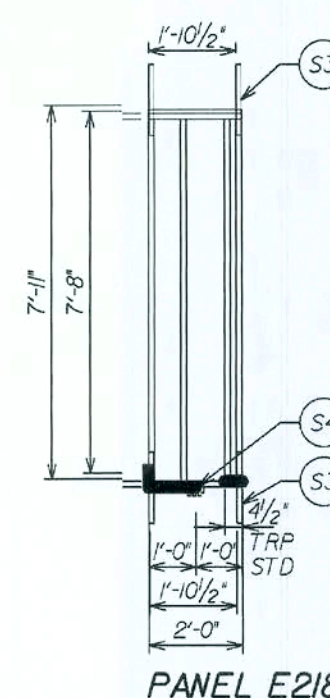

PANEL E218

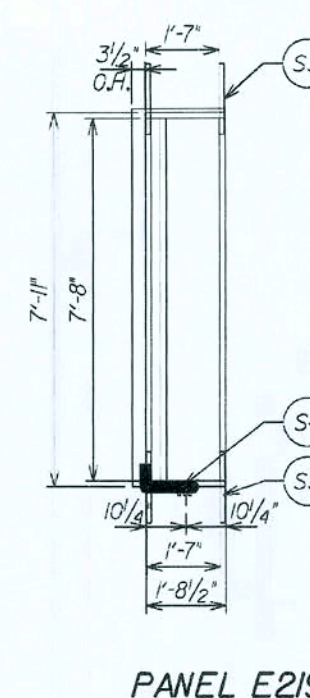

PANEL E219

WALL STRAP KEY (UNDER SHEATHING)

(S1) - RSPT4

(ON TOP OF SHEATHING)

(S2) - MSTA12 (BENT)

(S3) - MSTA18

(S4) - MP6F

(S5) - MSTA30

(S6) - MSTA24

REVISIONS :
01-16-09 WINDOWS ALTERED PER 2007 CODE

Maronda Homes
FLORIDA
4005 MARONDA WAY
SANFORD, FL 32771
(407) 321-0064

AMERICANA WALL PANEL LAYOUT
BAYBURY
ELEVATION "M"

DRAWN BY: BURLIEW
RELEASE DATE: 04/10/09
GARAGE: RIGHT

Maronda Systems
4005 Maronda Way
Sanford, FL 32771
(407)321-0064

Tomas Ponce P.E.
License No. 0050068
June 8, 2009

SHEET:


WP2.1

g:\miller\houses\Baybury\Baybury.dwg 2nd ext mwp2
















15:21:56

PLOT DATE: 20 APR 2009

THIS DRAWING WAS PRINTED BY USING THE TAMERAN VIVID SOFTWARE AND HAS BEEN REVIEWED BY SE, DS, ST, MF, JG, TP, EB, DR, TY AND TT.

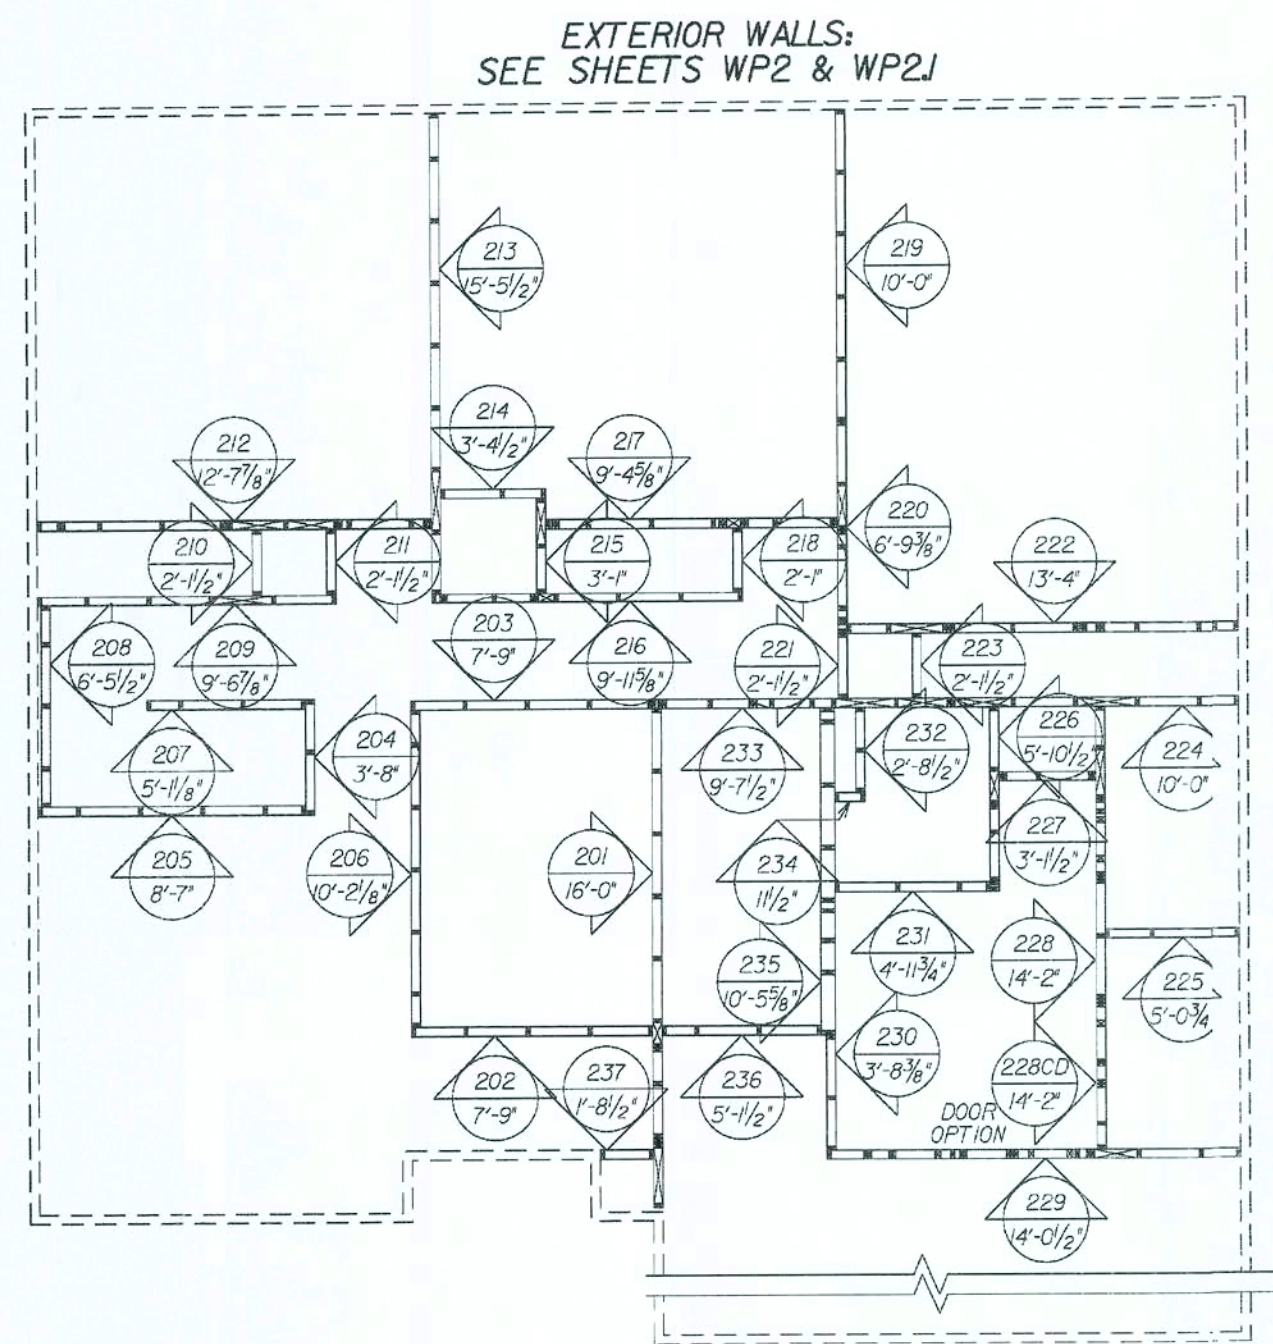

FRONT OF HOUSE
SECOND FLOOR INTERIOR WALL PANEL LAYOUT
ELEVATIONS *A* *B* *C* *G* *H* *L* *M* *R* *S* & *T

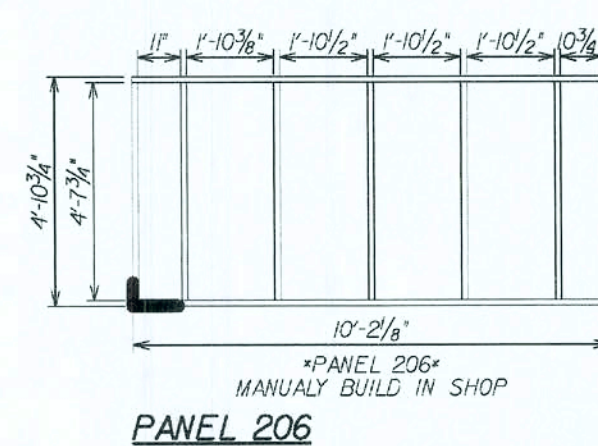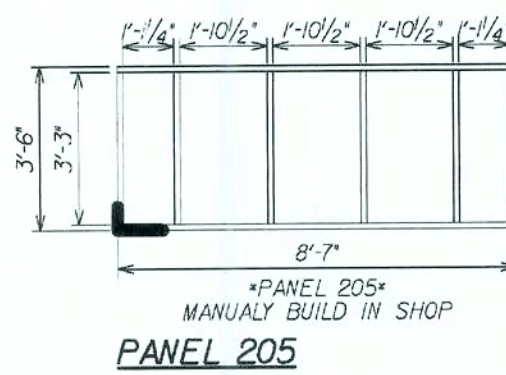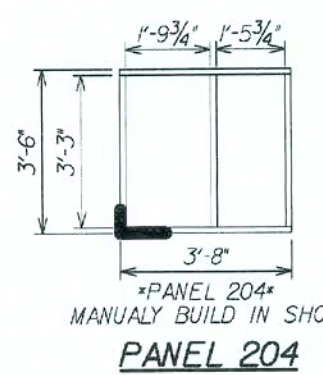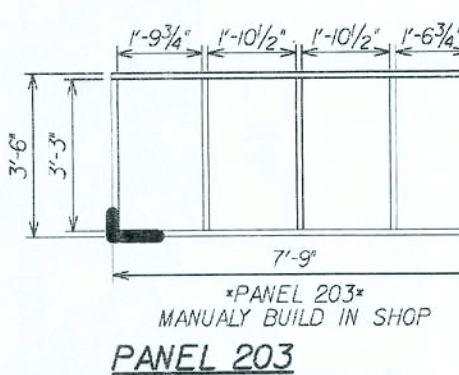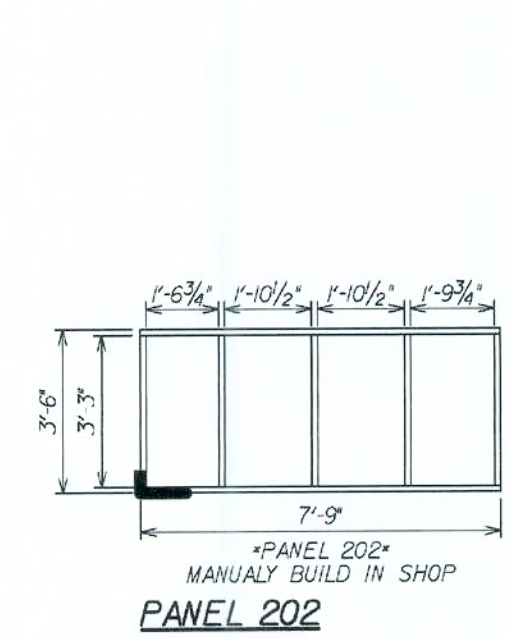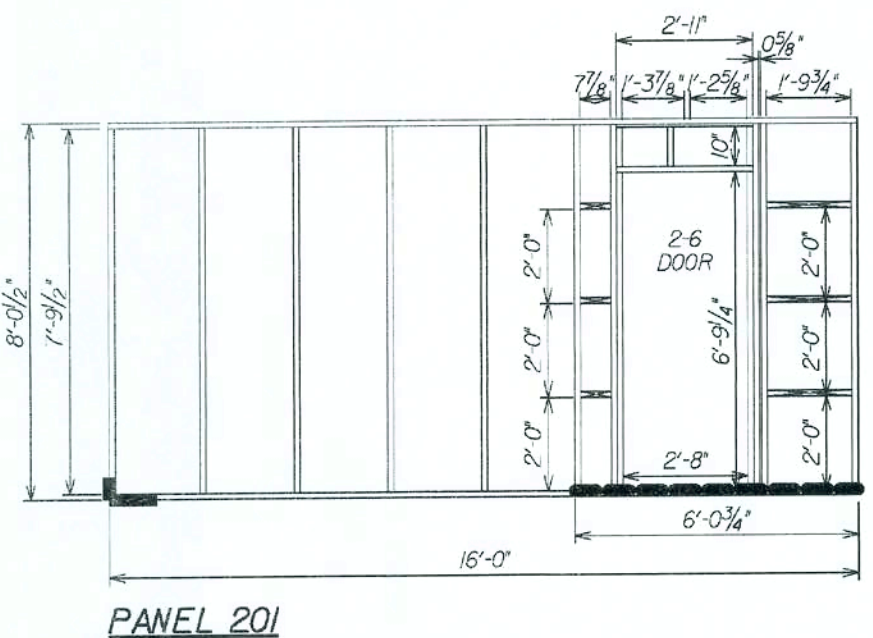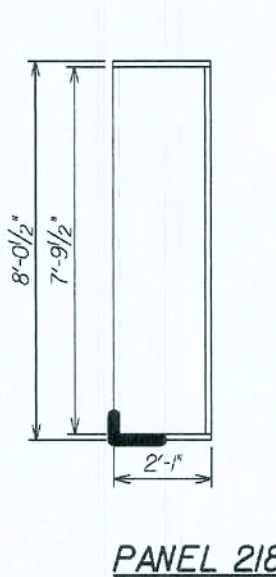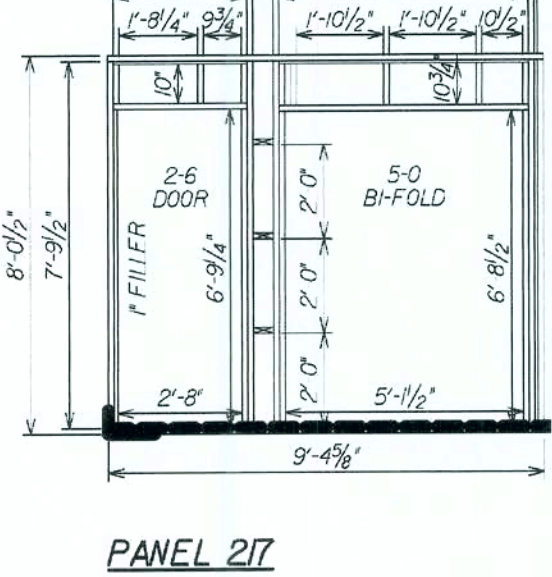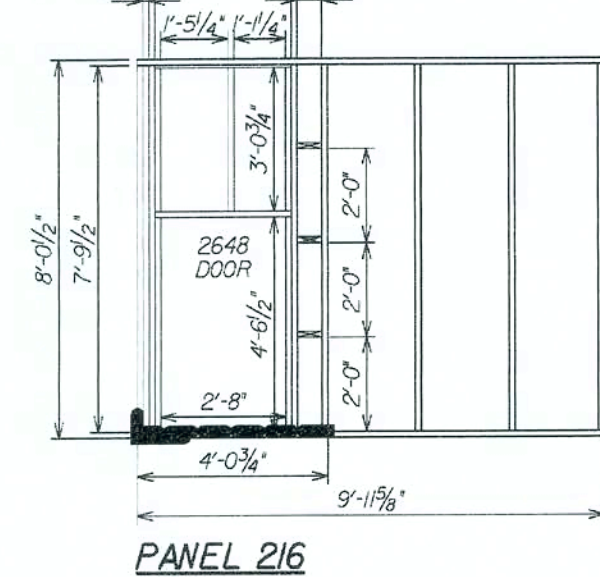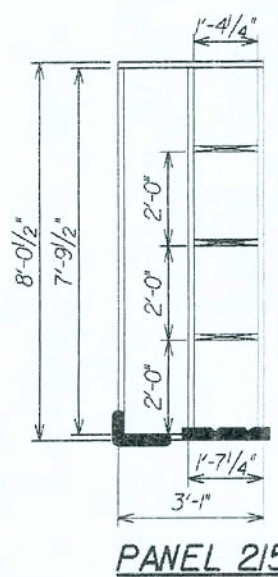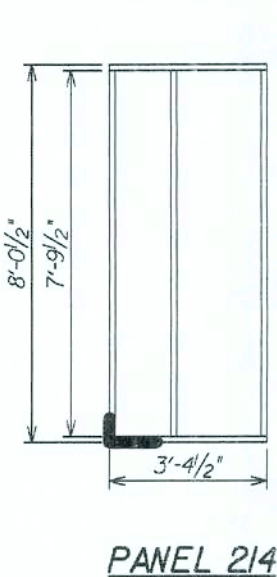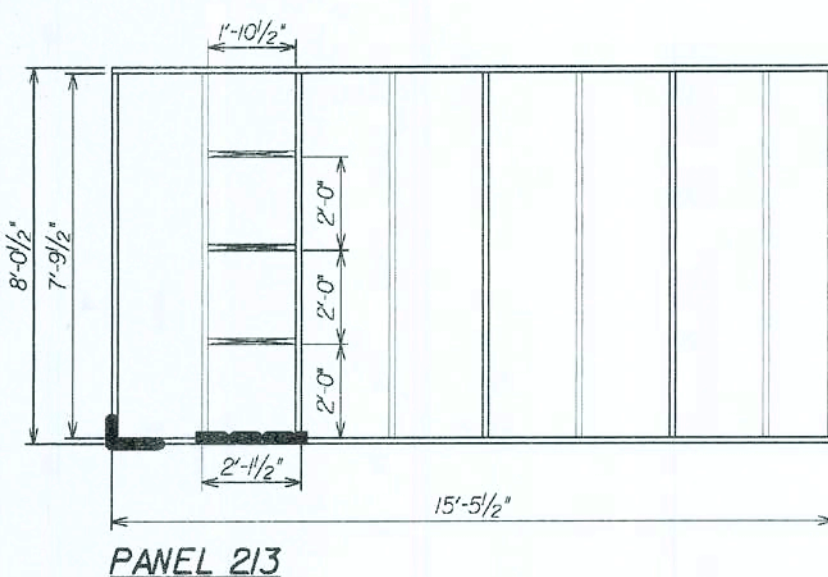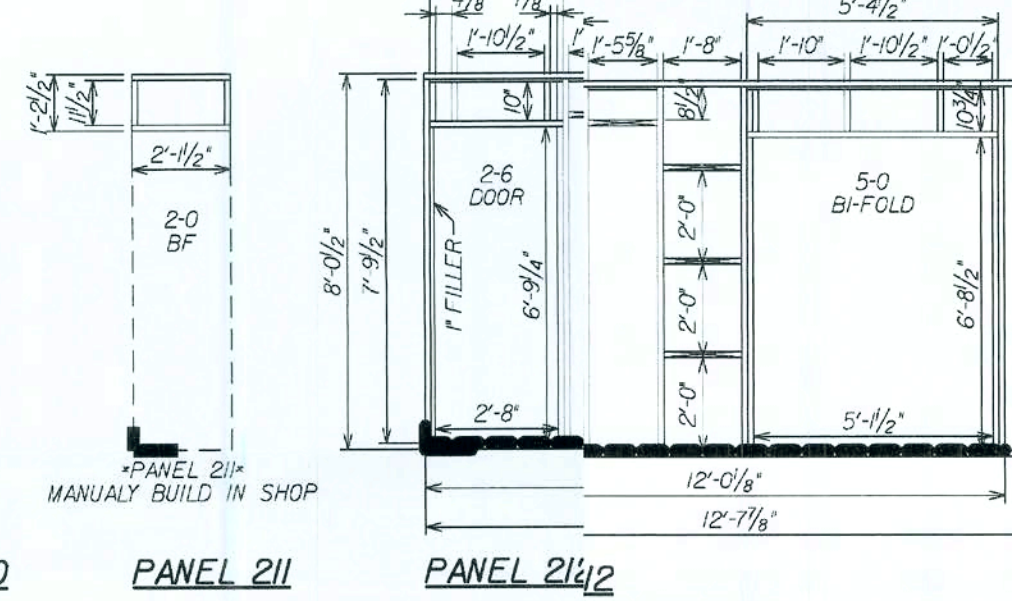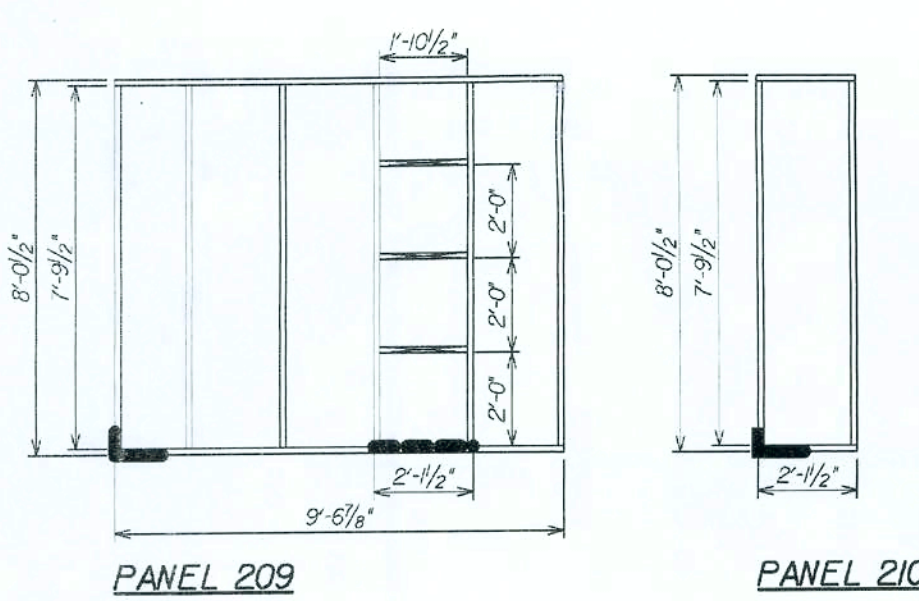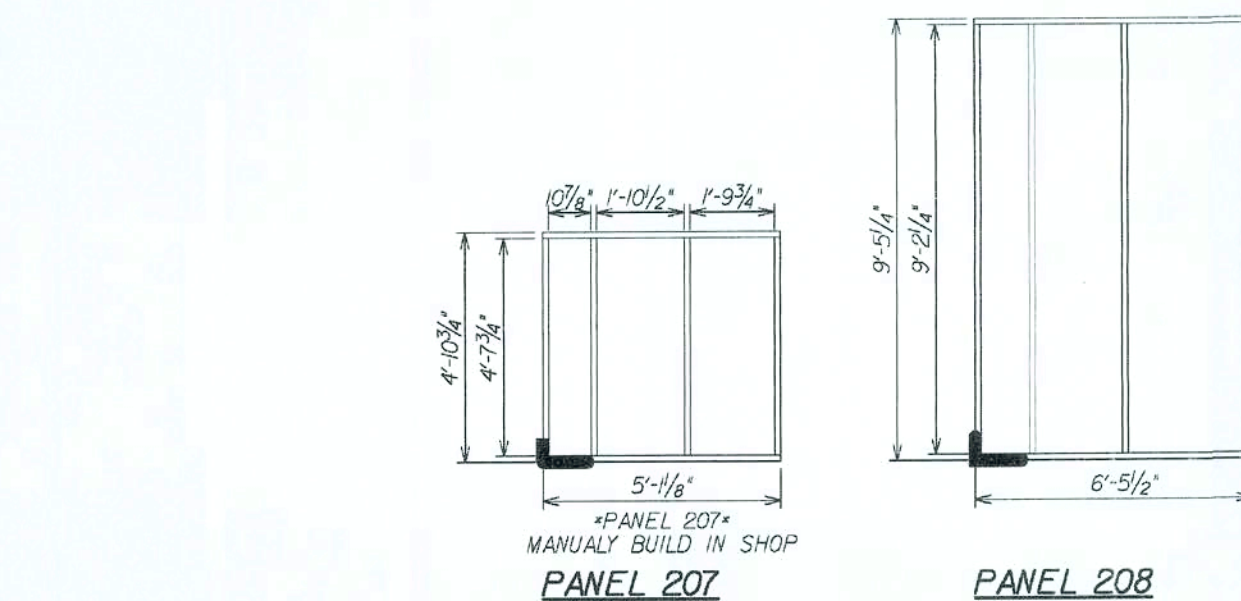

- WALL STRAP KEY**
(UNDER SHEATHING)
- S1 - RSPT4
- (ON TOP OF SHEATHING)
- S2 - MSTA2 (BENT)
 - S3 - MSTA8
 - S4 - MP6F
 - S5 - MSTA30
 - S6 - MSTA24

REVISIONS :	
12-06-06	ADDED FRAMING DETAILS.swe

Maronda Homes
FLORIDA
4005 MARONDA WAY
SANFORD, FL 32771
(407) 321-0064

AMERICANA WALL PANEL LAYOUT
BAYBURY
ELEVATIONS *A* *B* *C* *G* *H* *L* *M* *R* *S* & *T*
DRAWN BY: BURLEW
GARAGE: RIGHT
RELEASE DATE: 04/10/09


Maronda Systems
4005 Maronda Way
Sanford, FL 32771
(407)321-0064

Tomas Ponce P.E.
License No. 0050068
June 8, 2009

SHEET:
WP3


PLOT DATE: 20 APR 2009

EXTERIOR WALLS:
SEE SHEETS WP2 & WP2J

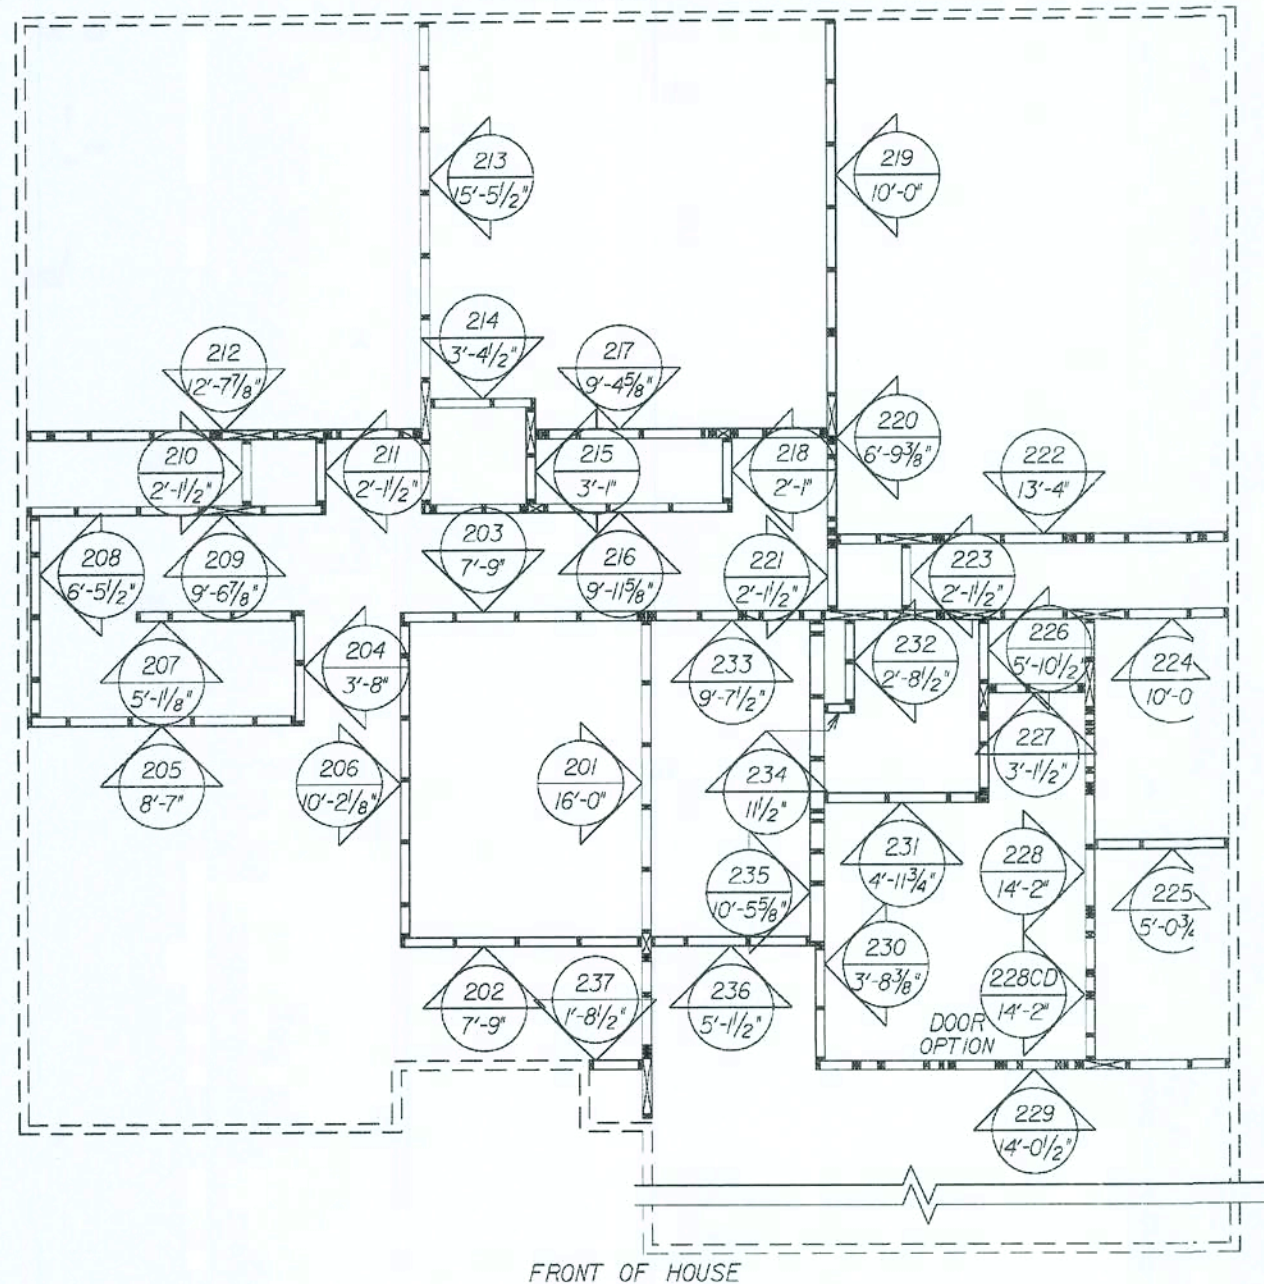


SECOND FLOOR INTERIOR WALL PANEL LAYOUT


ELEVATIONS: A, B, C, G, H, L, M, R, S, & T

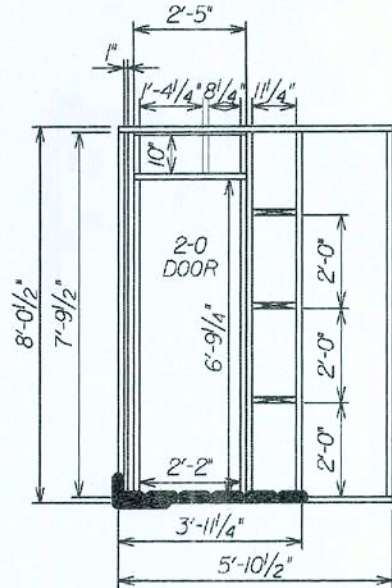


PANEL 226

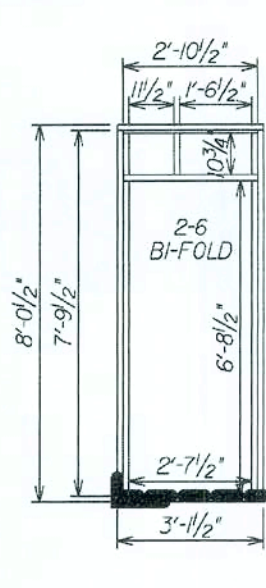


PANEL 227

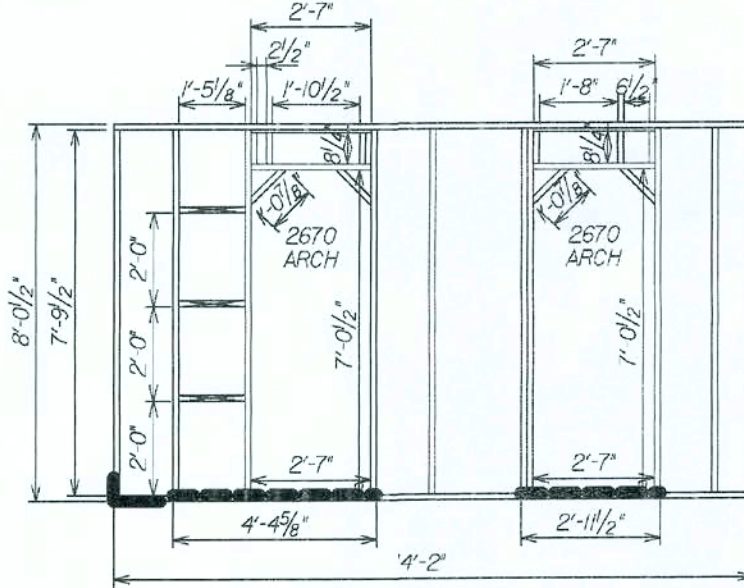


PANEL 228

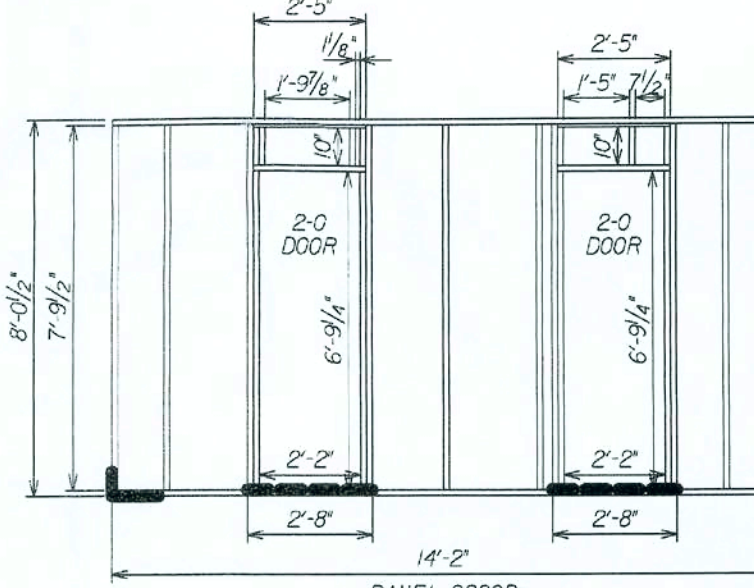


PANEL 228CD

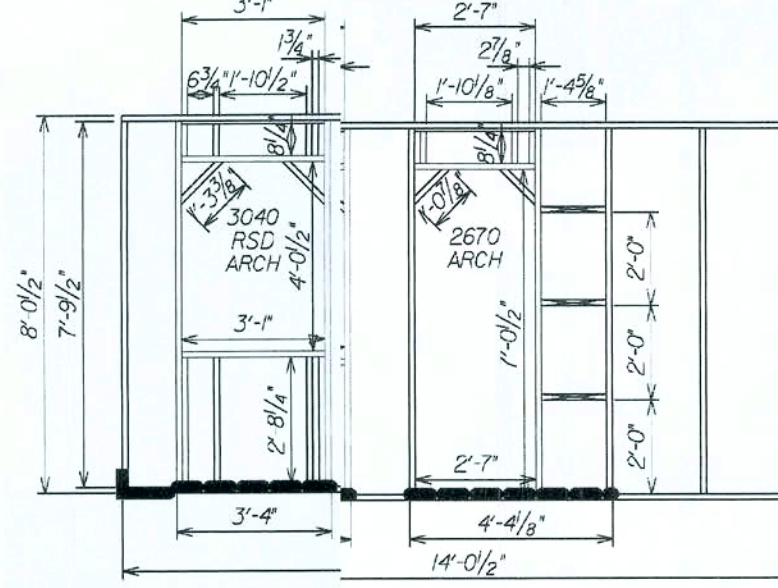


PANEL 229

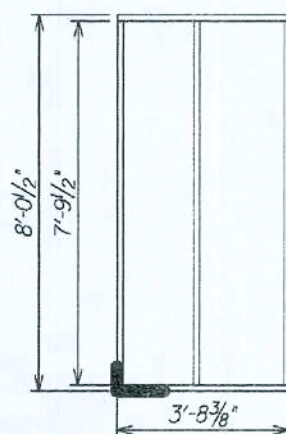


PANEL 230

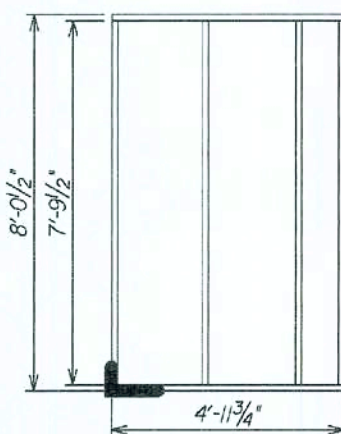


PANEL 231

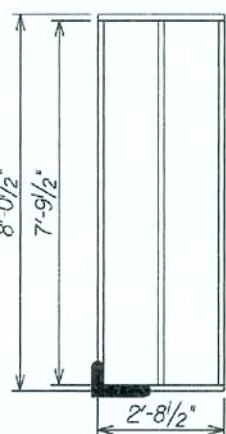


PANEL 232

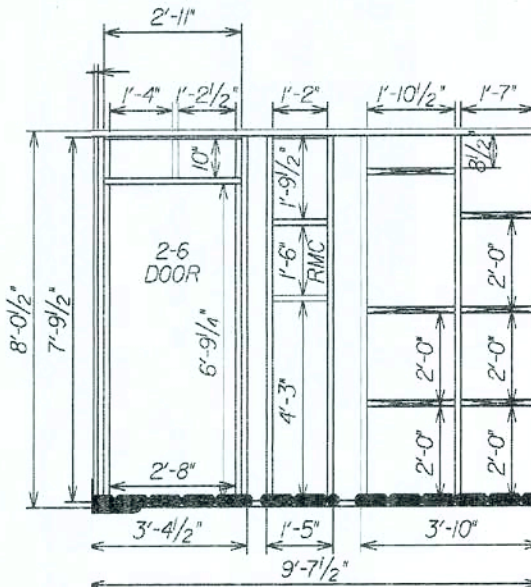


PANEL 233

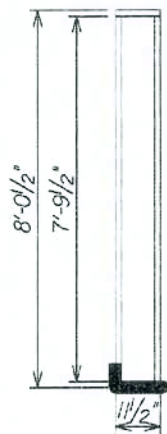


PANEL 234

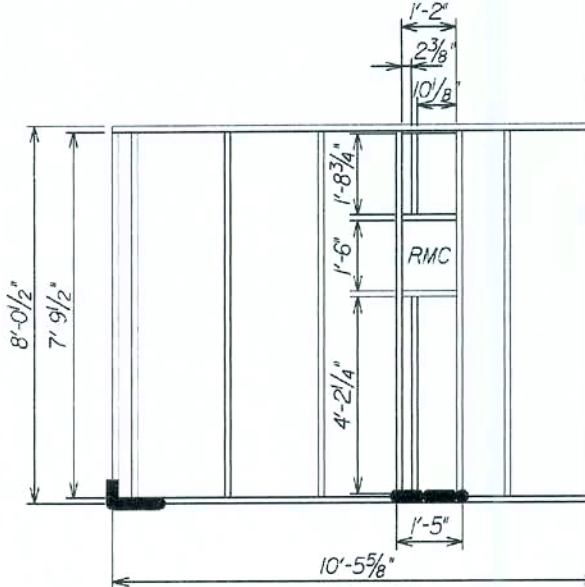


PANEL 235

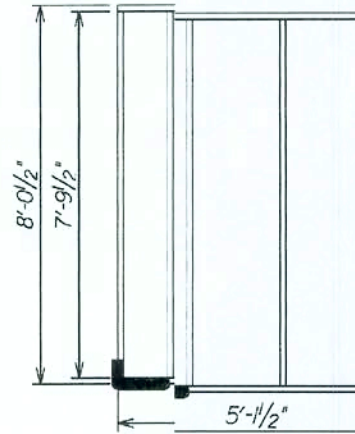


PANEL 236

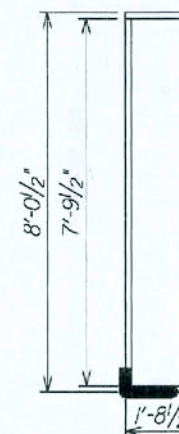


PANEL 237

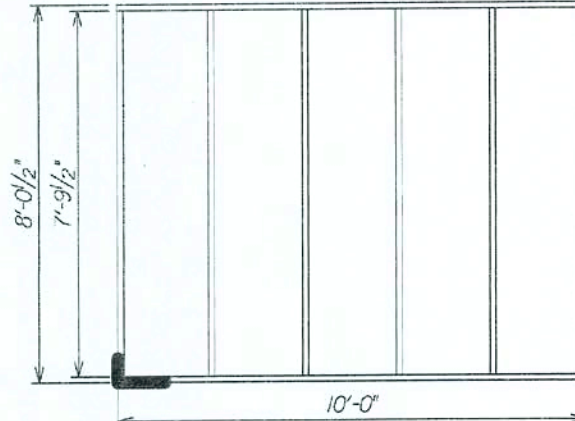


PANEL 219

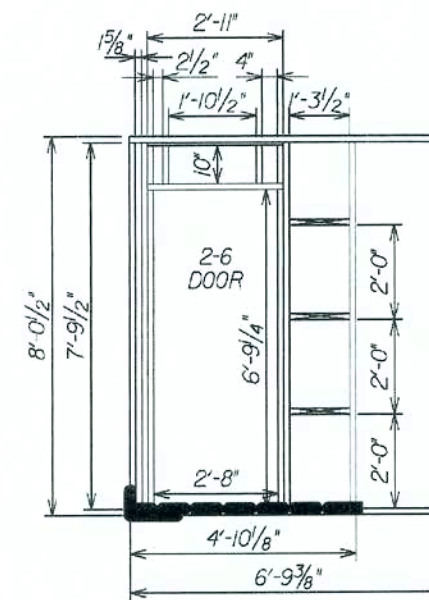


PANEL 220

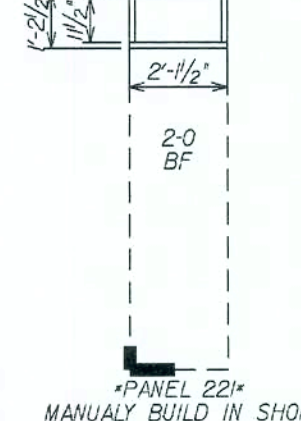


PANEL 221

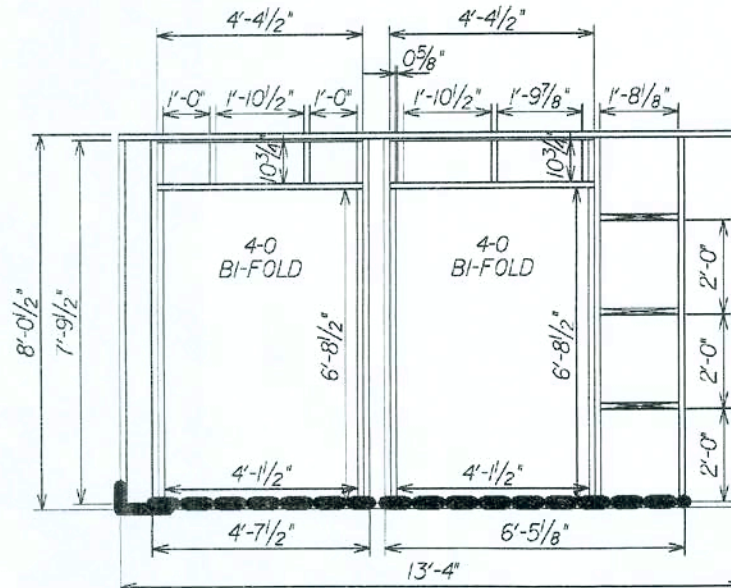


PANEL 222

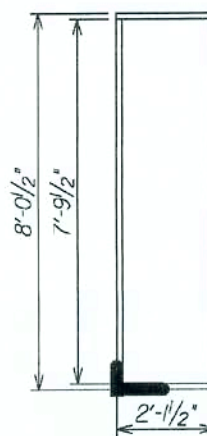

PANEL 223

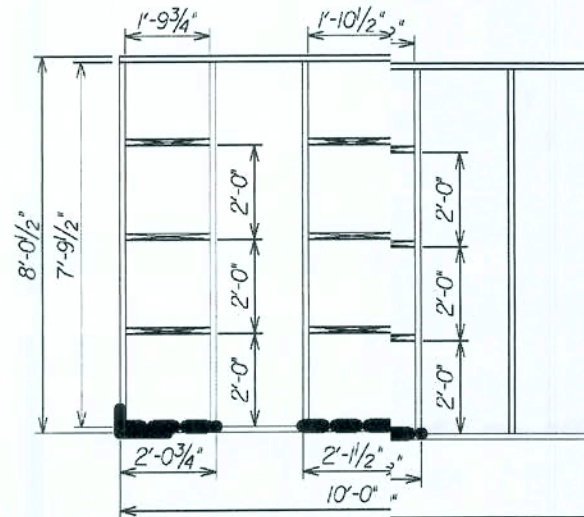

PANEL 224

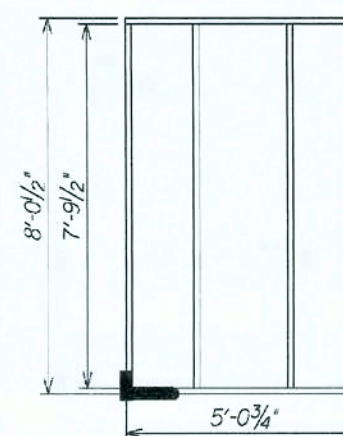

PANEL 225

WALL STRAP KEY (UNDER SHEATHING)

(S1) - RSPT4

(ON TOP OF SHEATHING)

(S2) - MSTA2 (BENT)

(S3) - MSTA8

(S4) - MP6F

(S5) - MSTA30

(S6) - MSTA24

REVISIONS:

12-06-06 ADDED FRAMING DETAILS, SW

COPYRIGHT © 2005 MARONDA HOMES

Maronda Homes

(407) 321-0064 4005 MARONDA WAY SANFORD, FLORIDA

AMERICANA WALL PANEL LAYOUT

BAYBURY

ELEVATIONS: A, B, C, G, H, L, M, R, S, & T

DRAWN BY: BURLEW

RELEASE DATE: 04/10/09

15:2157

Maronda Systems
4005 Maronda Way
Sanford, FL 32771
(407)321-0064

Tomas Ponce P.E.
License No. 0050068
June 8, 2009

SHEET:


WP3.1

PLOT DATE: 20 APR 2009

g:\mcs\bauss\Baybury\Baybury.dwg 2nd Int2wp3

USP HARDWARE - 160%				REVISED 10/29/08
MARK	PRODUCT CODE #	MAN.	FASTENERS	UPLIF
N	16d NAILS - (2) TOP CHORD NAILS / (2) BOTTOM CHORD NAILS			
1	HUS 26	USP	(14) 16d HEADER (6) 16d TRUSS	1925
2	HUS 28	USP	(22) 16d HEADER (8) 16d TRUSS	2570
3	JUS 26	USP	(4) 10d HEADER (4) 16d TRUSS	1115
4	MP6F	USP	HEADER/STUD (6) 8d TYPE 1 JOIST/PLATE (6) 8d	605
5	MPAI & MPAIF	USP	HEADER/STUD (6) 8d JOIST/PLATE (6) 8d	680/655
6	SKH 26 L/R	USP	HEADER (6) 16d JACK (6) 10d x 1 1/2"	1085
7	SKHH26 L/R	USP	HEADER (18) 16d JACK (12) 10d x 1 1/2"	2190
8	SUH 26	USP	HEADER (6) 16d JACK (4) 10d x 1 1/2"	725
9	SUH 28	USP	HEADER (8) 16d JACK (6) 10d x 1 1/2"	800
10	THD26	USP	HEADER (18) 16d TRUSS (12) 10d x 1 1/2"	2170
11	THD28	USP	HEADER (28) 16d TRUSS (16) 10d x 1 1/2"	2330
12	THD28-2	USP	HEADER (28) 16d TRUSS (16) 10d x 1 1/2"	2485
13	THDH28-3	USP	HEADER (36) 16d TRUSS (16) 10d x 1 1/2"	2665
14	THD48	USP	HEADER (28) 16d TRUSS (16) 10d x 1 1/2"	2485
15	THJ 26	CLEVELAND	HP17110d-HEADER(16)16d JACK (5) 10d x1 1/2"	1010
16	(2) MTW 12	USP	(14) 10d (14) 10d x 1-1/2"	2390
17	(2) MUGT15	USP	ANCHOR BOLT 3/4" EMBEDDED GIRDER (22) 10d x 1 1/2"	8330
18	(2) RT16-2	USP	TOP PLATES (8) 8d TRUSS (8) 8d x 1 1/2"	2320
19	(2) MST A24	USP	(18) 10d (18) 10d	1950
20	(2) LPTA	USP	FACE OF GABLE W/ 2x4 (11) 10d x 1 1/2"	1250
21	C44	USP	POST (6) 16d BEAM (6) 10d x 1 1/2"	1000
22	FA3	USP	TOP (4) 10d x 1 1/2" SIDE (2) 10d x 1 1/2" STUD (6) 8d	1155
23	HC520 CLIP	USP	PLATES (11) 8d STUD (6) 8d	445
24	HHCP2 CRNR CLIP	USP	TRUSS (10) 10d x 1 1/2" PLATE (10) 10d x 1 1/2"	800
25	HTA 20 ANCHOR	USP	(14) 10d x 1 1/2"	1615
26	HTA 20(2) ANCHOR	USP	(13) 10d x 1 1/2"	3230
27	HTW24	USP	(20) 10d	1530
28	HUGT2	USP	CONC. ANCH.BOLT (2)3/4"-(2)3/4"WASH 3/4" EMBED. -ALL GRDR.-(8) 10d	9790
29	HUGT3	USP	CONC. ANCH.BOLT (2)3/4"-(2)3/4"WASH 3/4" EMBED. -ALL GRDR.-(8) 10d	9860
30	KST237 STRP ANC.	USP	(34) 16d	5395
31	LPTA	USP	FACE OF GABLE W/ 2x4 (11) 10d x 1 1/2"	1250
32	LSTA36	USP	(22) 10d x 1 1/2"	1640
33	LTW12	USP	(12) 10d	775
34	LS20 STRAP ANC	USP	ANCHOR-1/2" WEDGE BOLT 3/4" EMBED. (10) 10d x 1 1/2"STRAP	1910
35	LBP12 -TZ	USP	1/2" J-BOLT	N/A
36	LPTA6	USP	PLATE (8) 8d STUD (8) 8d	1210
37	MSTA12	USP	(10) 10d	1015
38	MSTA18	USP	(14) 10d	1420
39	MSTA24	USP	(18) 10d	1640
40	MSTA30	USP	(22) 10d	2065
41	MTW12	USP	(14) 10d	1195
42	MTW18	USP	(14) 10d	1195
43	MTS27B STRP ANC	USP	(24) 16d (1) 3/4" ANCHOR BOLT 3/4" EMBEDDED	4635
44	MUGT15	USP	(22) 10d (22) 10d x 1 1/2" ANCHOR BOLT 3/4" EMBEDDED	4165
45	NP37 3/8 X 7	USP	HEADER (6) 16d TOP OF BOT. SEC. (6) 10d x 1 1/2"	3700
46	PA 28	USP	(15) 16d	730
47	HD28IF	USP	(8) 16d HEADER (4) 10d x 1 1/2" TRUSS	1255
48	RT16A	USP	TRUSS (9) 10d x 1 1/2" PLATE (8) 10d	975
49	RT16-2	USP	TOP PLATES (8) 8d TRUSS (8) 8d x 1 1/2"	520
50	RT5 CLIPS L/R	USP	TRUSS (4) 8d PLATE (4) 8d	520
51	RT3 CLIPS L/R	USP	(4) 8d TOP (4) 8d BOTTOM	990
52	TA 12	USP	(5) 10d x 1 1/2"	1205
53	TA 14	USP	(7) 10d x 1 1/2"	1205
54	TA 18	USP	(8) 10d x 1 1/2" OR (4) 10d x 1 1/2"	1205/800
55	(2)TA 18	USP	(8) 10d x 1 1/2" 1-PLY (8) 10d x 1 1/2" 2-PLY	2410
56	TA 24	USP	(8) 10d x 1 1/2"	2410
57	(2)TA 24	USP	(8) 10d x 1 1/2" 1-PLY (8) 10d x 1 1/2" 2-PLY	2410
58	USC63	USP	TRUSS (8) 10d (4) 3/4" EXP. BOLTS #6170 2 1/2" EMBEDDED	11150
59	USC3F	USP	TRUSS (8) 10d (4) 3/4" EXP. BOLTS #6170 2 1/2" EMBEDDED	11150
60	USC73	USP	TRUSS (8) 10d (4) 3/4" EXP. BOLTS #6170 2 1/2" EMBEDDED	11150
61	UGT563	USP	TRUSS (8) 10d (2) 3/4" ANCH. BOLTS 2 1/2" EMBEDDED	6170
62	(2) HTW24	USP	(20) 10d (20) 10d	3060
63	THDH414	USP	(16) 16d - POST (66) 16d - TRUSS	6770
64	HGA10	USP	(4) WS15 - RAFTER/TRUSS (4) WS3 - PLATE	1285
65	LUGT2	USP	STUDS/TOP PLATE (16) 10d TRUSS (16) 10d	2260
66	(2) LUGT2	USP	STUDS/TOP PLATE (16) 10d TRUSS (16) 10d	4520
67	(2) MTW18	USP	(14) 10d	2390
68	THD26-2	USP	(18) 16d HEADER (12) 10d TRUSS	2265
69	HTT22	USP	(32) 10d OR (32) 16d	5370
70	(2) RT5 CLIPS L/R	USP	TRUSS (4) 8d PLATE (4) 8d	1080

TRUSS HARDWARE SCHDULE							
TRUSS ID	TRUSS TYPE	QUAN.	LIFT		STRAP		
			LEFT	RIGHT	LEFT	MID	RIGHT
H1X	 HIP	2	562	562	41		41
H2X	 HIP	2	541	541	41		41
H3X	 HIP	2	519	519	41		41
H4X	 HIP	2	542	542	41		41
H5X	 HIP	2	569	569	41		41
HGRD1X	 HIPGRDR	1 (2-PLY)	1781	1781	16		16
HGRD2X	 HIPGRDR	1 (2-PLY)	1177	1615	16		16
S1X	 SCISSOR	2	355	355	50		50
SIAX	 SCISSOR	2	351	282	50		3
SIBX	 SCISSOR	2	351	282	50		3
HS1X	 HIP SCIS	1	348	347	50		50
HSGRD1X	 HIPGRDR	1 (2-PLY)	809	809	41		41
JGRD1X	 JACKGRDR	3	262	331	24		15
JX	 JACK	16	107	2	154	50	N
JAX	 JACK	2	76	3	153	50	N
JBX	 JACK	3	304	19	6	50	N
J1X	 JACK	6	223	18	86	50	N
J2X	 JACK	6	59	5	62	50	N
J3X	 JACK	6	41	3	15	50	N
JSGRD1X	 JACKGRDR	2	390	334	24		15
JSX	 JACK	4	62	1	152	50	N
JS1X	 JACK	4	36	1	105	50	N
JS2X	 JACK	4	10	1	61	50	N
JS3X	 JACK	4	94		16	50	N
MGRD1X	 MONOGRDR	1	585	645	50		9
C2X	 SPECIAL	2	300	1575	20		20
V1X	 VALLEY	1	33 @ 48" O.C.				
V2X	 VALLEY	1	33 @ 48" O.C.				
V3X	 VALLEY	1	33 @ 48" O.C.				
V4X	 VALLEY	1	33 @ 48" O.C.				
V5X	 VALLEY	1	33 @ 48" O.C.				
V6X	 VALLEY	1	33 @ 48" O.C.				
V7X	 VALLEY	1	33 @ 48" O.C.				
V11X	 VALLEY	1	33 @ 48" O.C.				
V12X	 VALLEY	1	33 @ 48" O.C.				

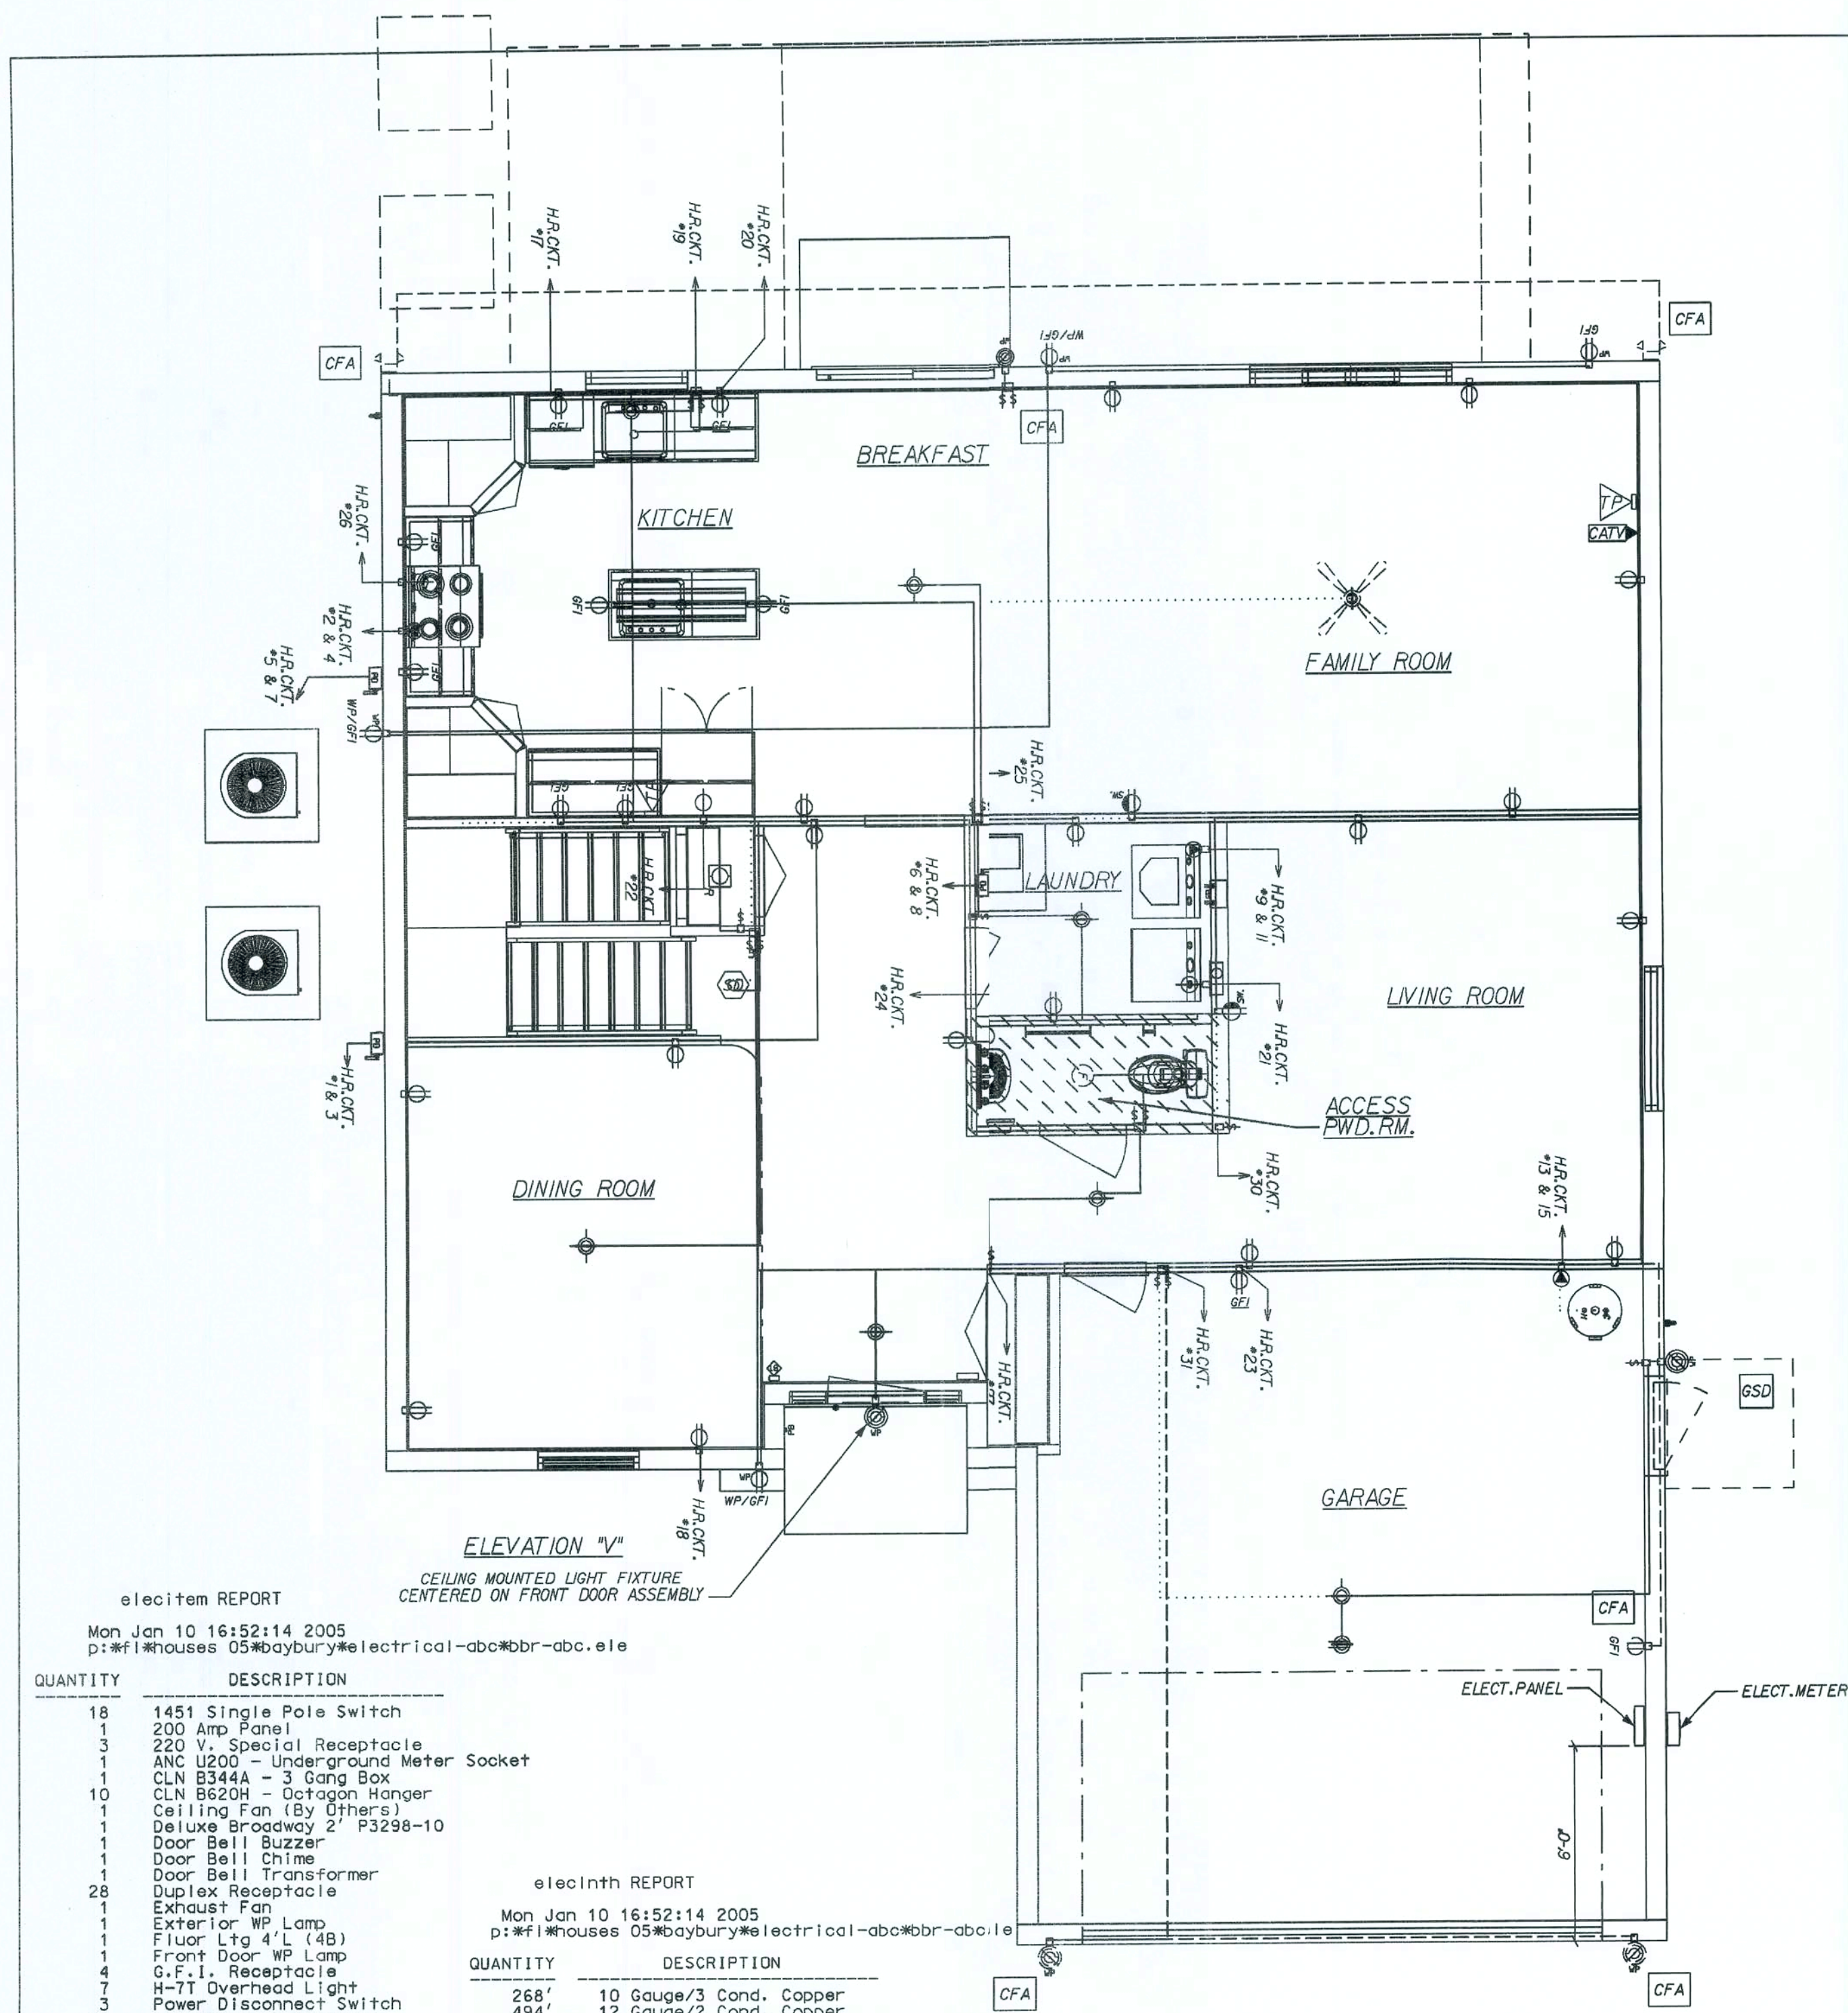

elecitem REPORT

Mon Jan 10 16:52:14 2005
p:\fl\houses 05\baybury\electrical-abc\br-abc.ele

QUANTITY	DESCRIPTION
18	1451 Single Pole Switch
1	200 Amp Panel
3	220 V. Special Receptacle
1	ANC U200 - Underground Meter Socket
1	CLN B344A - 3 Gang Box
10	CLN B620H - Octagon Hanger
1	Ceiling Fan (By Others)
1	Deluxe Broadway 2' P3298-10
1	Door Bell Buzzer
1	Door Bell Chime
1	Door Bell Transformer
28	Duplex Receptacle
1	Exhaust Fan
1	Exterior WP Lamp
1	Fluor Ltg 4'L (48)
1	Front Door WP Lamp
4	G.F.I. Receptacle
3	H-7T Overhead Light
3	Power Disconnect Switch
45	RAC 7302 - 1 Gang Box
7	RAC 7835 - 2 Gang Box
1	Rear Door WP Lamp
3	Single Receptacle
1	Smoke Detector
2	Switched Receptacle
2	Telephone Outlet
1	Three Way Switch

eleclnth REPORT

Mon Jan 10 16:52:14 2005
p:\fl\houses 05\baybury\electrical-abc\br-abc.ele

QUANTITY	DESCRIPTION
268'	10 Gauge/3 Cond. Copper
494'	12 Gauge/2 Cond. Copper
1250'	14 Gauge/2 Cond. Copper
103'	14 Gauge/3 Cond. Copper
140'	6 Gauge/3 Cond. Copper

GENERAL ELECTRICAL NOTES:
CIRCUITRY IS DIAGRAMATIC ONLY, FIELD CONDITIONS MAY CHANGE ACTUAL INSTALLATION
PROVIDE AFCIs (arc-fault circuit interrupters) IN ALL DWELLING UNIT BEDROOMS PER NEC, SECTION 210.12
SMOKE DETECTORS ARE INSTALLED PER MFG. INSTRUCTIONS AND NFPA 72, ALL DEVICES SHALL BE INTERCONNECTED WITH BATTERY BACK-UP.
FOR INSTALLATION OF GROUND ROD, SEE TYP. CONC. ENCASED ELECTRODE DETAIL SHEET* FTG

LIST OF OPTIONS:

CFA	OPTIONAL COACH LIGHTS, (2) FLOOD LIGHTS AT REAR AND GARAGE OUTLET REVISED 11-18-05
GSD	OPTIONAL DOOR LIGHT REVISED 11-18-05

ELECTRICAL SYMBOL LEGEND:

REGULAR TEXT	REVERSE TEXT	DESCRIPTION
[Symbol]	[Symbol]	Power Disconnect Switch
[Symbol]	[Symbol]	Door Bell Chime
[Symbol]	[Symbol]	Door Bell Buzzer
[Symbol]	[Symbol]	Ceiling Fan (By Others)
[Symbol]	[Symbol]	Smoke Detector
[Symbol]	[Symbol]	Light Fixture Bath
[Symbol]	[Symbol]	Exterior WP Lamp
[Symbol]	[Symbol]	Single Pole Switch
[Symbol]	[Symbol]	Three Way Switch
[Symbol]	[Symbol]	Single Receptacle
[Symbol]	[Symbol]	Duplex Receptacle
[Symbol]	[Symbol]	GFI Receptacle
[Symbol]	[Symbol]	Switched Receptacle
[Symbol]	[Symbol]	220 V. Special Receptacle
[Symbol]	[Symbol]	Ceiling Ltg Fixture
[Symbol]	[Symbol]	Recessed Ltg. Fixture
[Symbol]	[Symbol]	Exhaust Fan
[Symbol]	[Symbol]	Cable TV
[Symbol]	[Symbol]	Telephone Outlet
[Symbol]	[Symbol]	Flood Lights
[Symbol]	[Symbol]	Exhaust Fan / Light Combo
[Symbol]	[Symbol]	Smoke / Carbon Monoxide Combo
[Symbol]	[Symbol]	5-Bulb Dining Chandelier
[Symbol]	[Symbol]	Breakfast Nook Opal Globe
[Symbol]	[Symbol]	Exterior Overhead Light
[Symbol]	[Symbol]	Stair Storage 18" Fluorescent

Maronda Homes
FLORIDA
4005 MARONDA WAY
SANFORD, FL 32711
321-0064

AMERICANA ELECTRIC LAYOUT


BAYBURY
2-CAR GARAGE

DRAWN BY: RIGHT

RELEASE DATE: 03-22-05

SHEET:

ELI

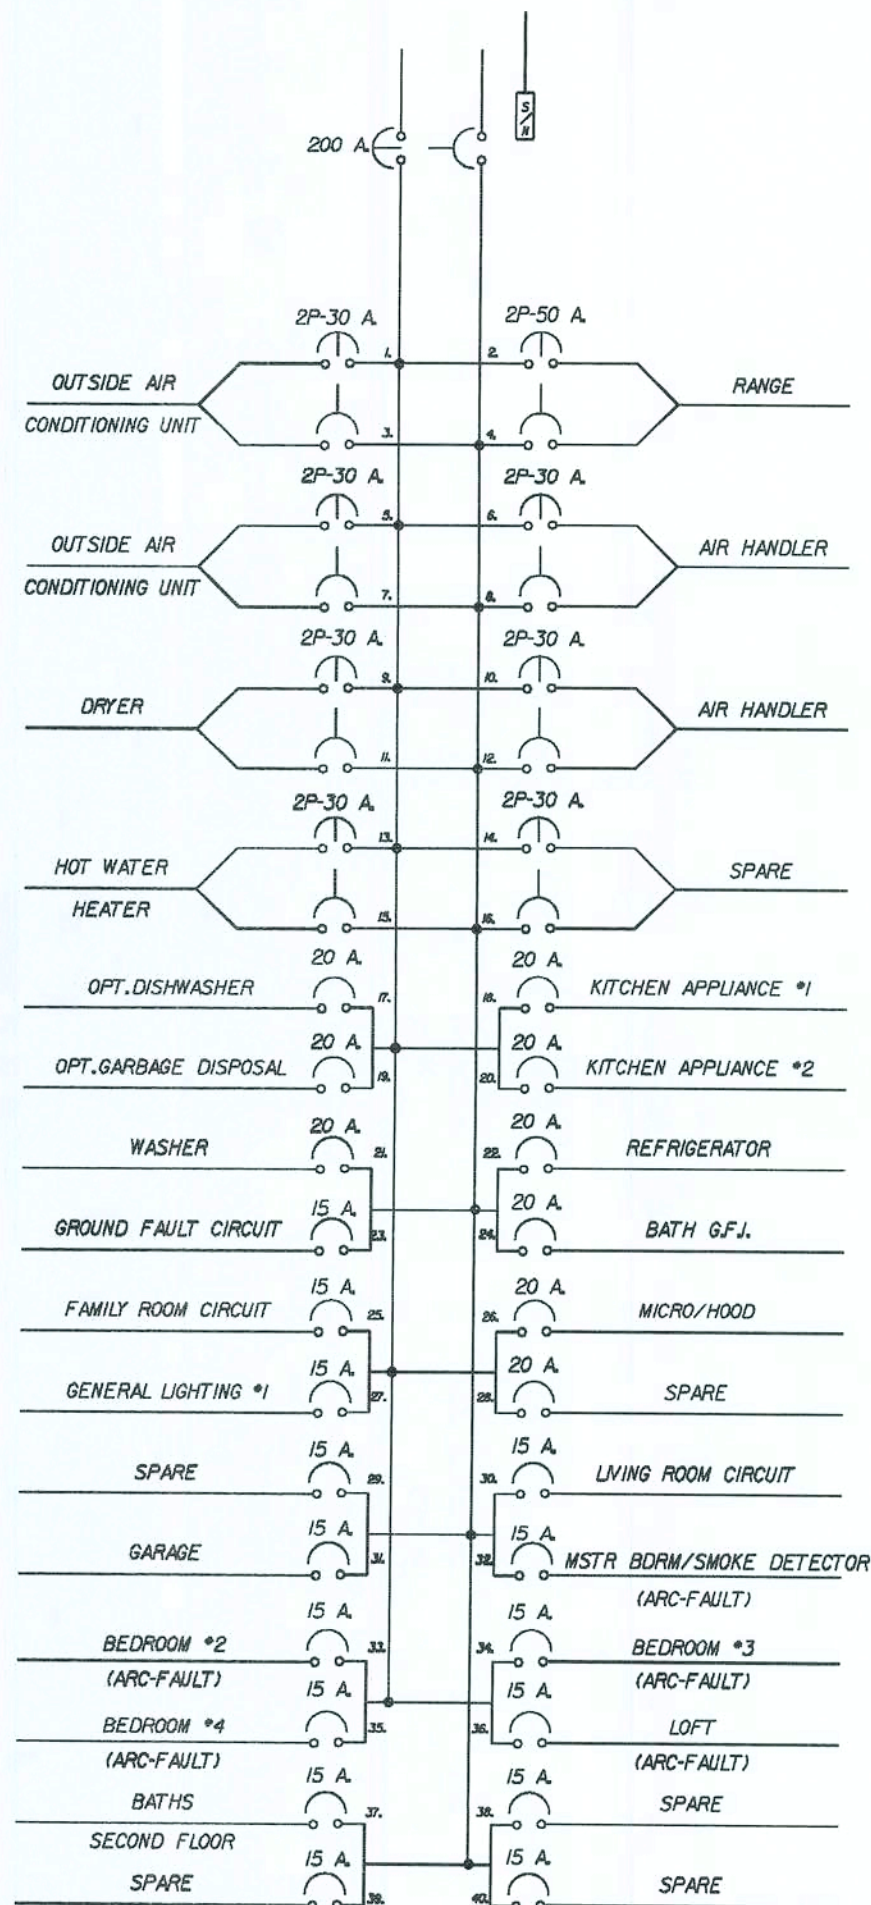

MAIN BREAKER LOAD CENTER

ELECTRICAL LOAD CALCULATIONS

MODEL: BAYBURY 4

11/28/06

LARGEST LOAD: HEAT PUMP W/ SUPPLEMENTAL HEAT

VOLT/AMPS

18616


SQUARE FEET LIVING AREA	2827 @ 3 VOLT/AMPS	8481
SMALL APPLIANCE CIRCUITS		3000
LAUNDRY CIRCUIT		1500
OVEN		11700
WATER HEATER		4500
DISHWASHER		1500
DRYER		5000
DISPOSAL		500
TOTAL LOAD		36181

FIRST 10KVA @100%	10000
REMAINDER @40%	10472.4
LARGEST LOAD	18616

TOTAL LOAD 39088 V.A./240 VOLTS= 163 AMPS

SERVICE SIZE: 200 AMPS


NOTE: HEAT PUMPS ARE CALCULATED AT 100% WITH SUPPLEMENTAL HEAT AT 100%

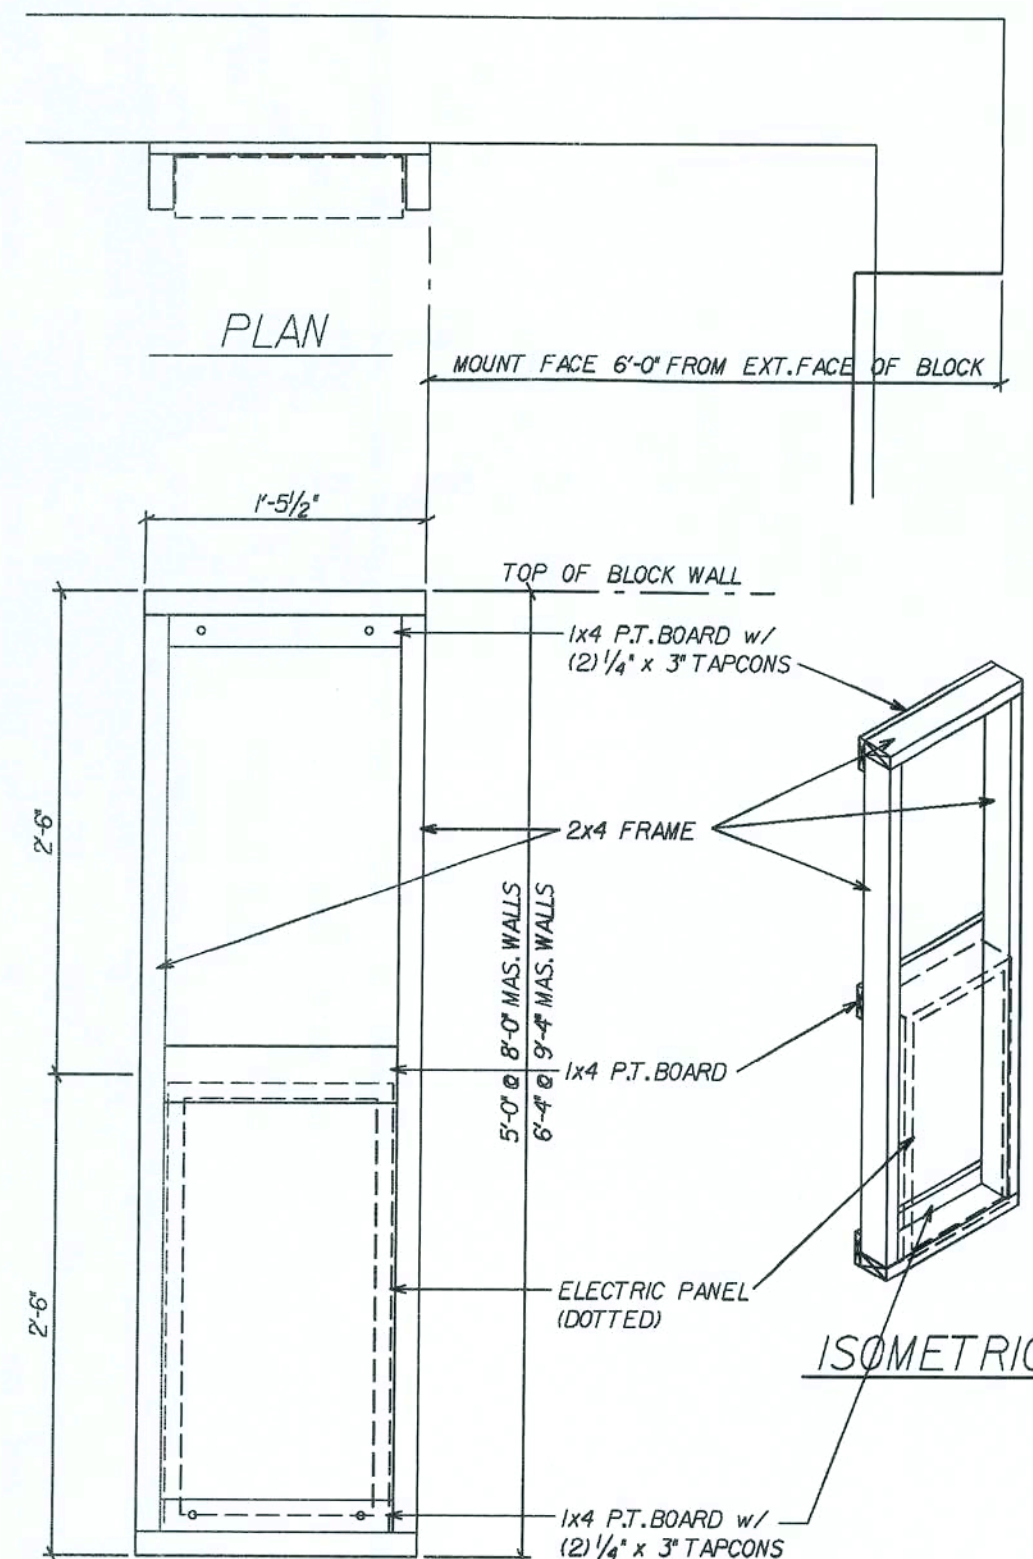


ELECTRIC PANEL FRAME

REVISED 09-07-07
ADDED HGT. @ 9'-4\"/>


SCALE: 1\"/>

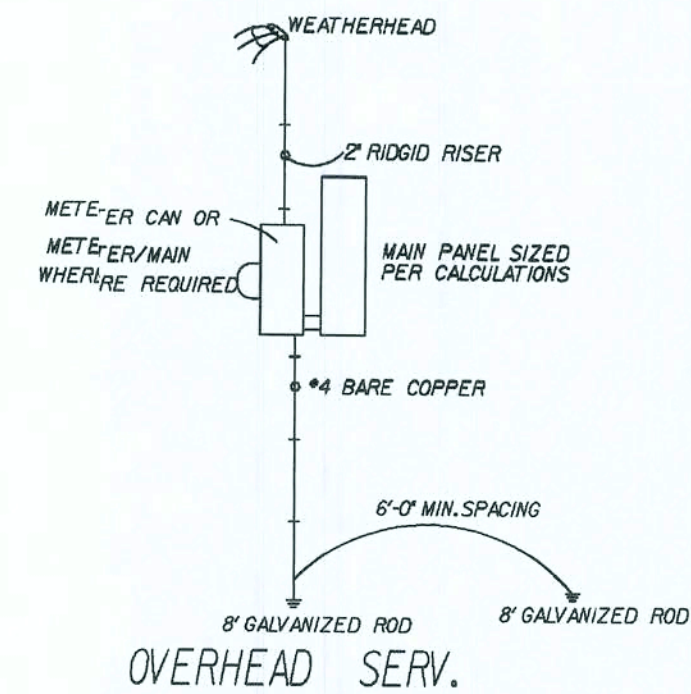

REVISED 06-14-06
SPACING REQUIREMENT

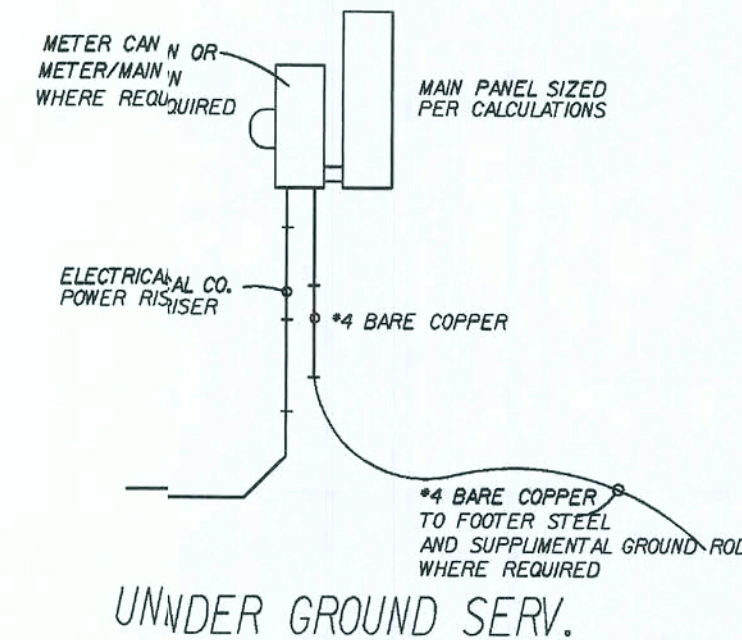

REVISED 06-14-06
SPACING REQUIREMENT

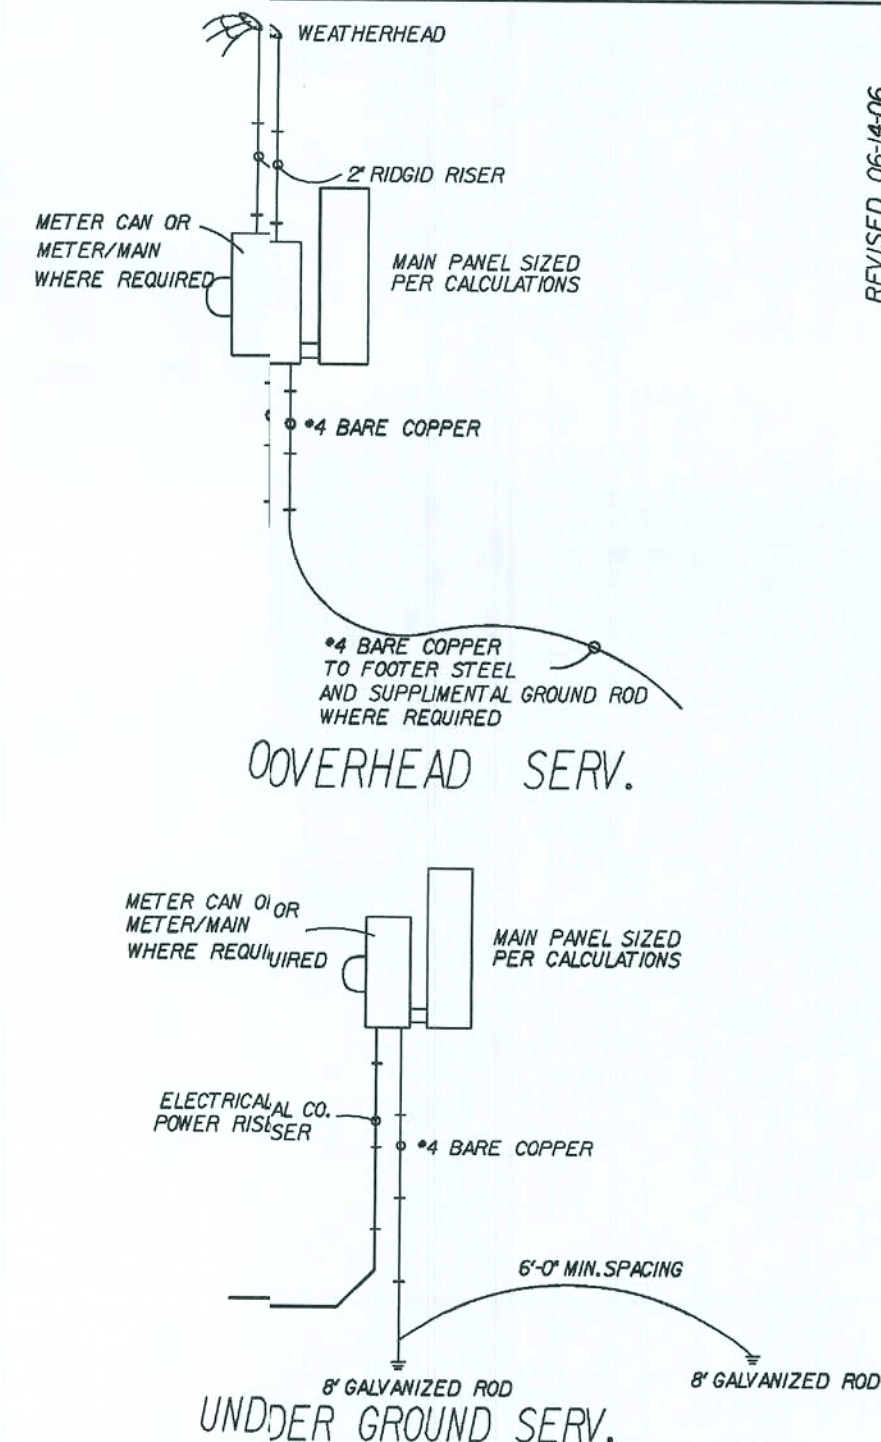


* GROUNDING: ELECTRODE SYSTEM TO BE INSTALLED
PER ARTICLE 250 NAT. ELECT. CODE *

REVISIONS:	
11-28-06	REV. ELEC. LOAD CALC.
12-15-06	ELIM. SMOKE DETECT. HOME RUN.
02-19-07	ADD SMOKE DETECTOR TO MASTER BEDROOM
03-10-08	REV. DW & GD BK. TO 20 AMP. KW
03-01-09	REV. CODE INFORMATION

Maronda Homes
FLORIDA
4005 MARONDA WAY SANFORD, FL 321-0064
THIS STRUCTURE WAS DESIGNED IN ACCORDANCE WITH THE REQUIREMENTS OF THE FLORIDA BUILDING CODE 2007: RESIDENTIAL WITH 2009 SUPPLEMENT

AMERICANA ELECTRICAL DETAILS
BAYBURY-4
DRAWN BY: GARAGE:
RELEASE DATE: 03-22-05
10-24-50

SHEET:
ELA

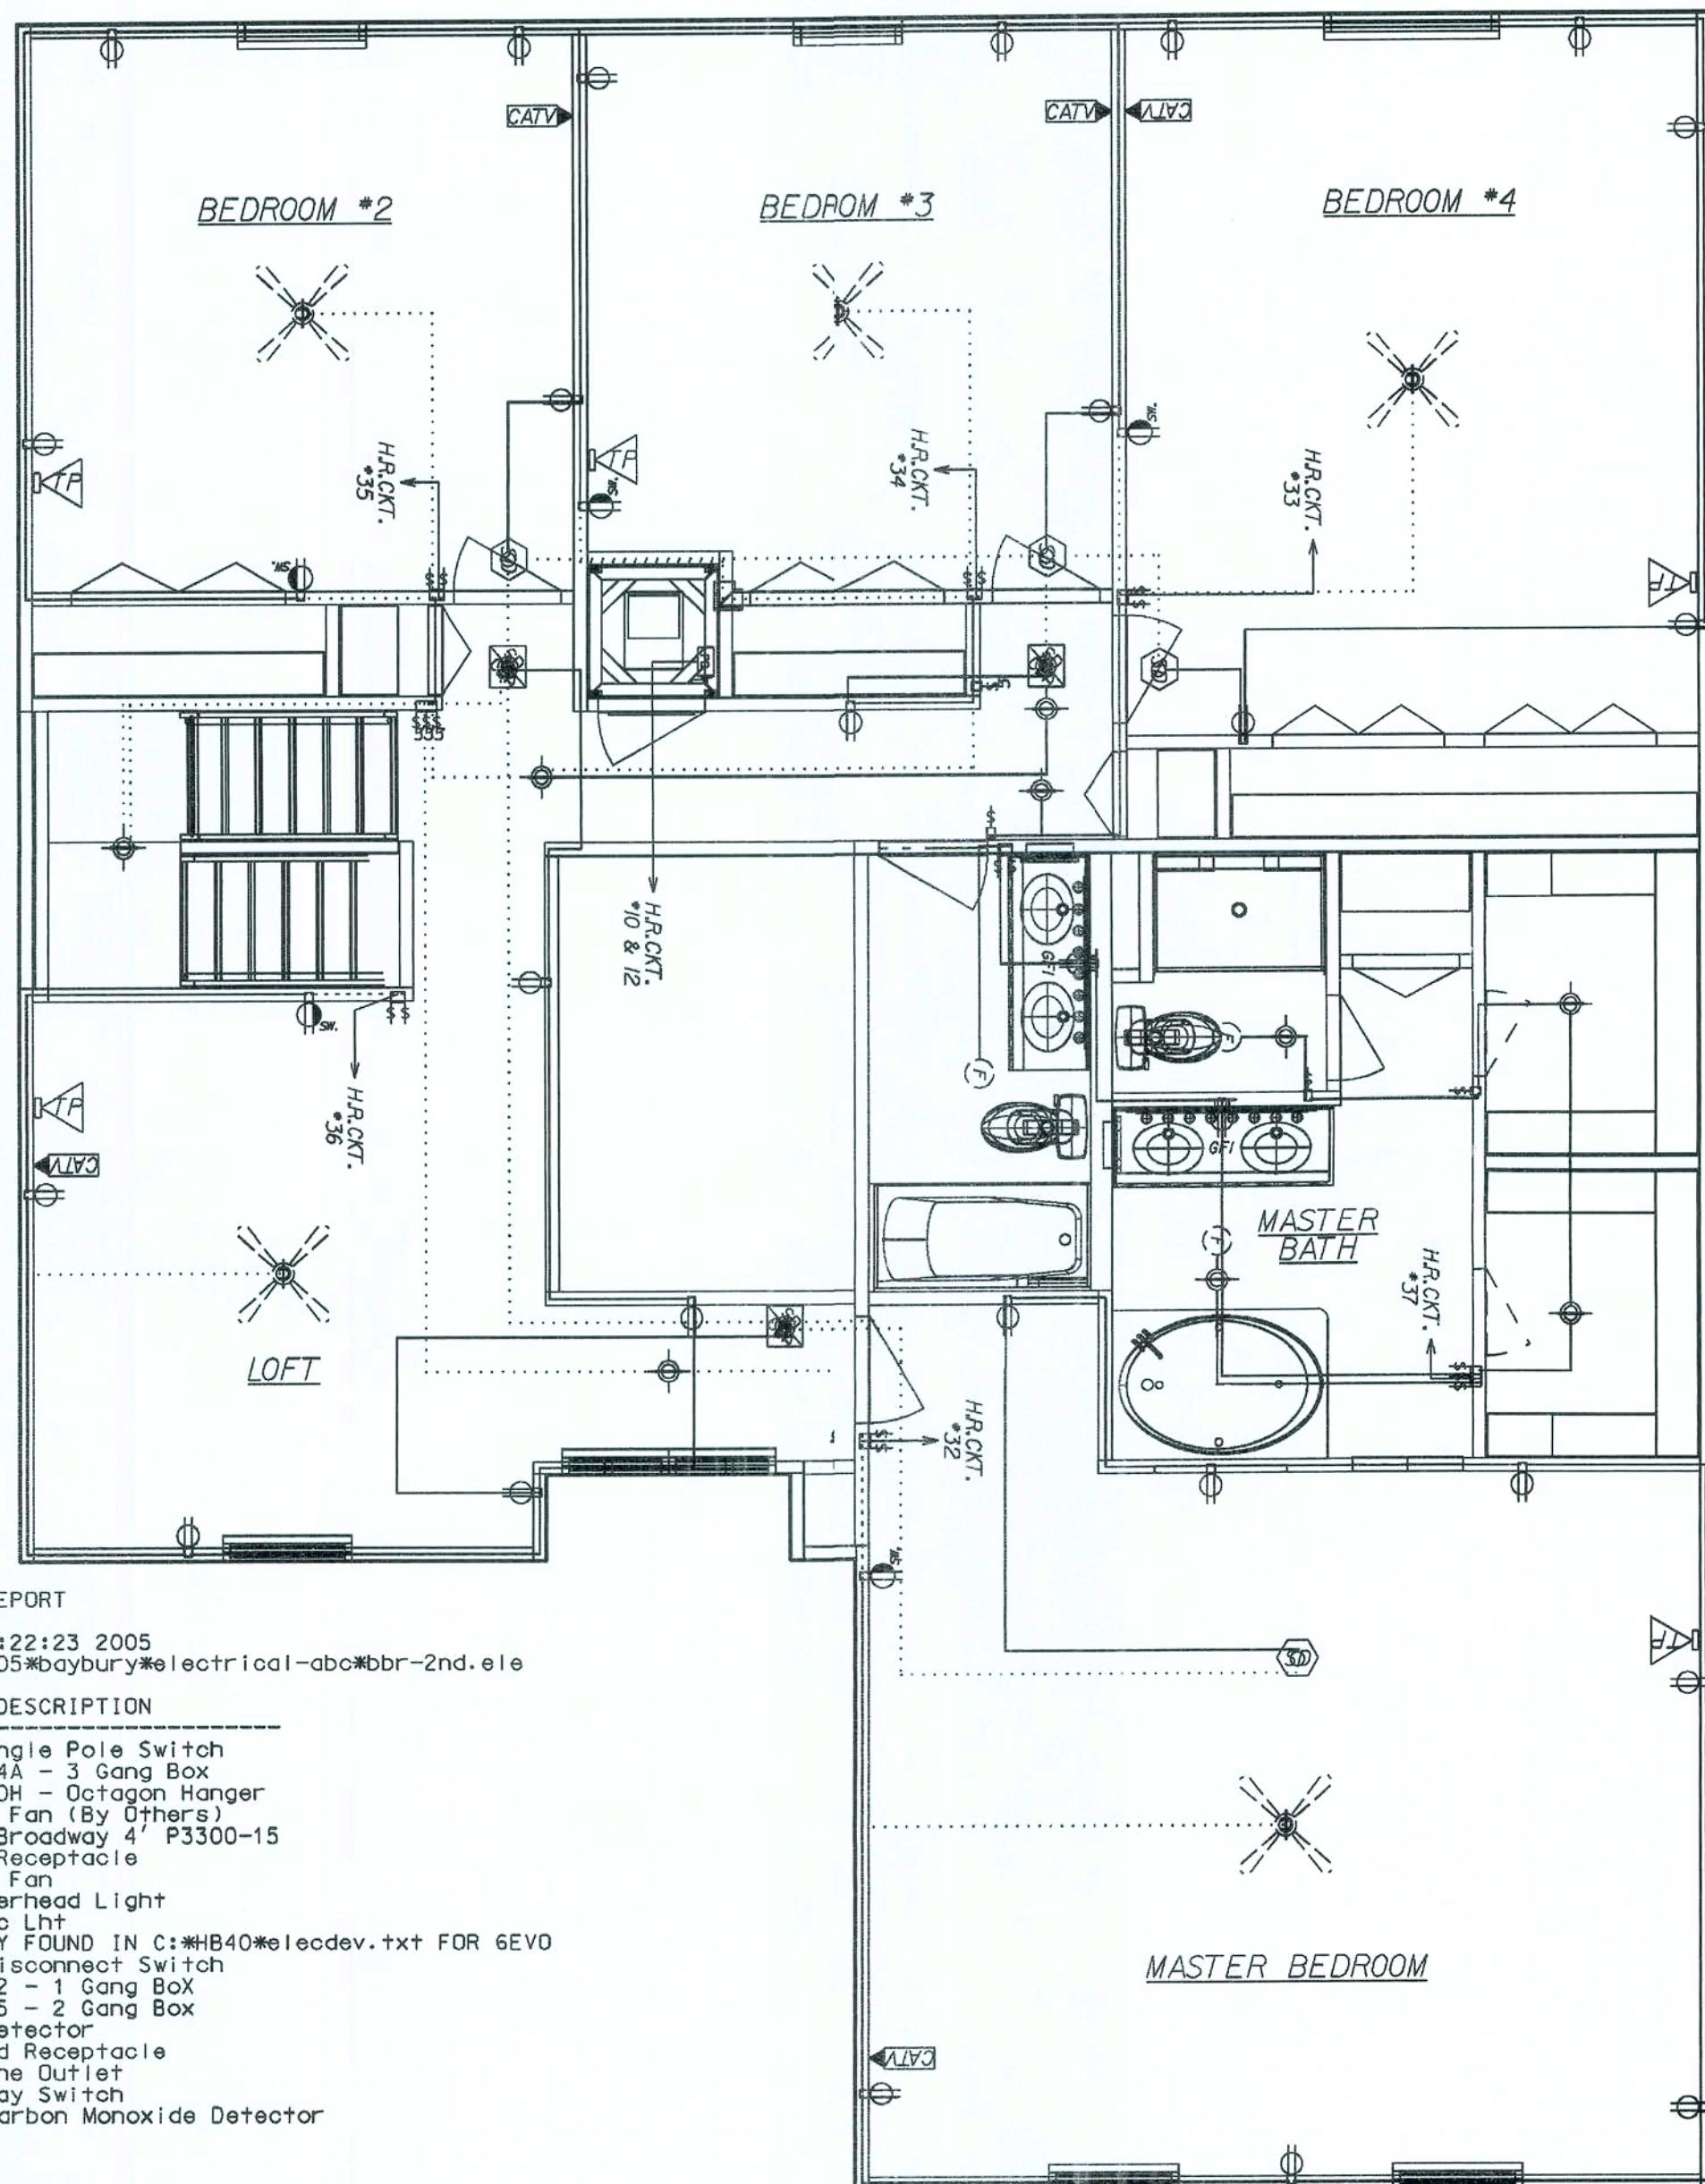

elecitem REPORT

Mon Feb 14 14:22:23 2005
p:\fl\houses 05\baybury\electrical-abc\bbr-2nd.ele

QUANTITY	DESCRIPTION
18	1451 Single Pole Switch
2	CLN B344A - 3 Gang Box
10	CLN B620H - Octagon Hanger
2	Ceiling Fan (By Others)
2	Deluxe Broadway 4' P3300-15
27	Duplex Receptacle
3	Exhaust Fan
8	H-7T Overhead Light
1	H-7T-Rec Lht
1	NO ENTRY FOUND IN C:\HB40\elecdev.txt FOR 6EVD
1	Power Disconnect Switch
37	RAC 7302 - 1 Gang Box
6	RAC 7835 - 2 Gang Box
4	Smoke Detector
5	Switched Receptacle
3	Telephone Outlet
3	Three Way Switch
3	Smoke/Carbon Monoxide Detector

elecint REPORT

Mon Feb 14 14:22:23 2005
p:\fl\houses 05\baybury\electrical-abc\bbr-2nd.ele

QUANTITY	DESCRIPTION
67'	10 Gauge/3 Cond. Copper
23'	12 Gauge/2 Cond. Copper
1047'	14 Gauge/2 Cond. Copper
379'	14 Gauge/3 Cond. Copper

GENERAL ELECTRICAL NOTES:
CIRCUITRY IS DIAGRAMATIC ONLY, FIELD CONDITIONS MAY CHANGE ACTUAL INSTALLATION.
PROVIDE AFCIs (arc-fault circuit interrupters) IN ALL DWELLING UNIT BEDROOMS PER NEC, SECTION 210.12
SMOKE DETECTORS ARE INSTALLED PER MFG. INSTRUCTIONS AND NFPA 72, ALL DEVICES SHALL BE INTERCONNECTED WITH BATTERY BACK-UP.
FOR INSTALLATION OF GROUND ROD, SEE TYP. CONC. ENCASED ELECTRODE DETAIL SHEET* FTG

LIST OF OPTIONS:

CFA	OPTIONAL COACH LIGHTS, (2) FLOOD LIGHTS AT REAR AND GARAGE OUTLET REVISED 11-18-05
GSD	OPTIONAL DOOR LIGHT REVISED 11-18-05

ELECTRICAL SYMBOL LEGEND:

REGULAR TEXT	REVERSE TEXT	DESCRIPTION
[Symbol]	[Symbol]	Power Disconnect Switch
[Symbol]	[Symbol]	Door Bell Chime
[Symbol]	[Symbol]	Door Bell Buzzer
[Symbol]	[Symbol]	Ceiling Fan (By Others)
[Symbol]	[Symbol]	Smoke Detector
[Symbol]	[Symbol]	Light Fixture Bath
[Symbol]	[Symbol]	Exterior WP Lamp
[Symbol]	[Symbol]	Single Pole Switch
[Symbol]	[Symbol]	Three Way Switch
[Symbol]	[Symbol]	Single Receptacle
[Symbol]	[Symbol]	Duplex Receptacle
[Symbol]	[Symbol]	GFI Receptacle
[Symbol]	[Symbol]	Switched Receptacle
[Symbol]	[Symbol]	220 V. Special Receptacle
[Symbol]	[Symbol]	Ceiling Ltg Fixture
[Symbol]	[Symbol]	Recessed Ltg. Fixture
[Symbol]	[Symbol]	Exhaust Fan
[Symbol]	[Symbol]	Cable TV
[Symbol]	[Symbol]	Telephone Outlet
[Symbol]	[Symbol]	Flood Lights
[Symbol]	[Symbol]	Exhaust Fan / Light Combo
[Symbol]	[Symbol]	Smoke / Carbon Monoxide Combo
[Symbol]	[Symbol]	5-Bulb Dining Chandelier
[Symbol]	[Symbol]	Breakfast Nook Opal Globe
[Symbol]	[Symbol]	Exterior Overhead Light
[Symbol]	[Symbol]	Stair Storage 18" Fluorescent

AMERICAN ELECTRIC LAYOUT

BAYBURY

SECOND FLOOR

DRAWN BY: GARAGE: RIGHT


RELEASE DATE: 03-22-05

SHEET:

EL2

MECHANICAL EQUIPMENT :


2.5 TON:
TEMPSTAR FEM2X3000 14 SEER
TEMPSTAR N2H230AKA 14 SEER
5.0 KW
BRAEBURN 5200 PROGRAMABLE
BROAN 671 (70 CFM) (2)
EXT. STATIC .60 935 CFM L
SIZE OF REDUCTION BOXES
(DB6-16x14x16x12x15)
SIZE OF TRIANGLES (15x15x15x15)
ALL TAPES, CONNECTORS & MASTIC
USED WILL BE UL-181 APPROVED

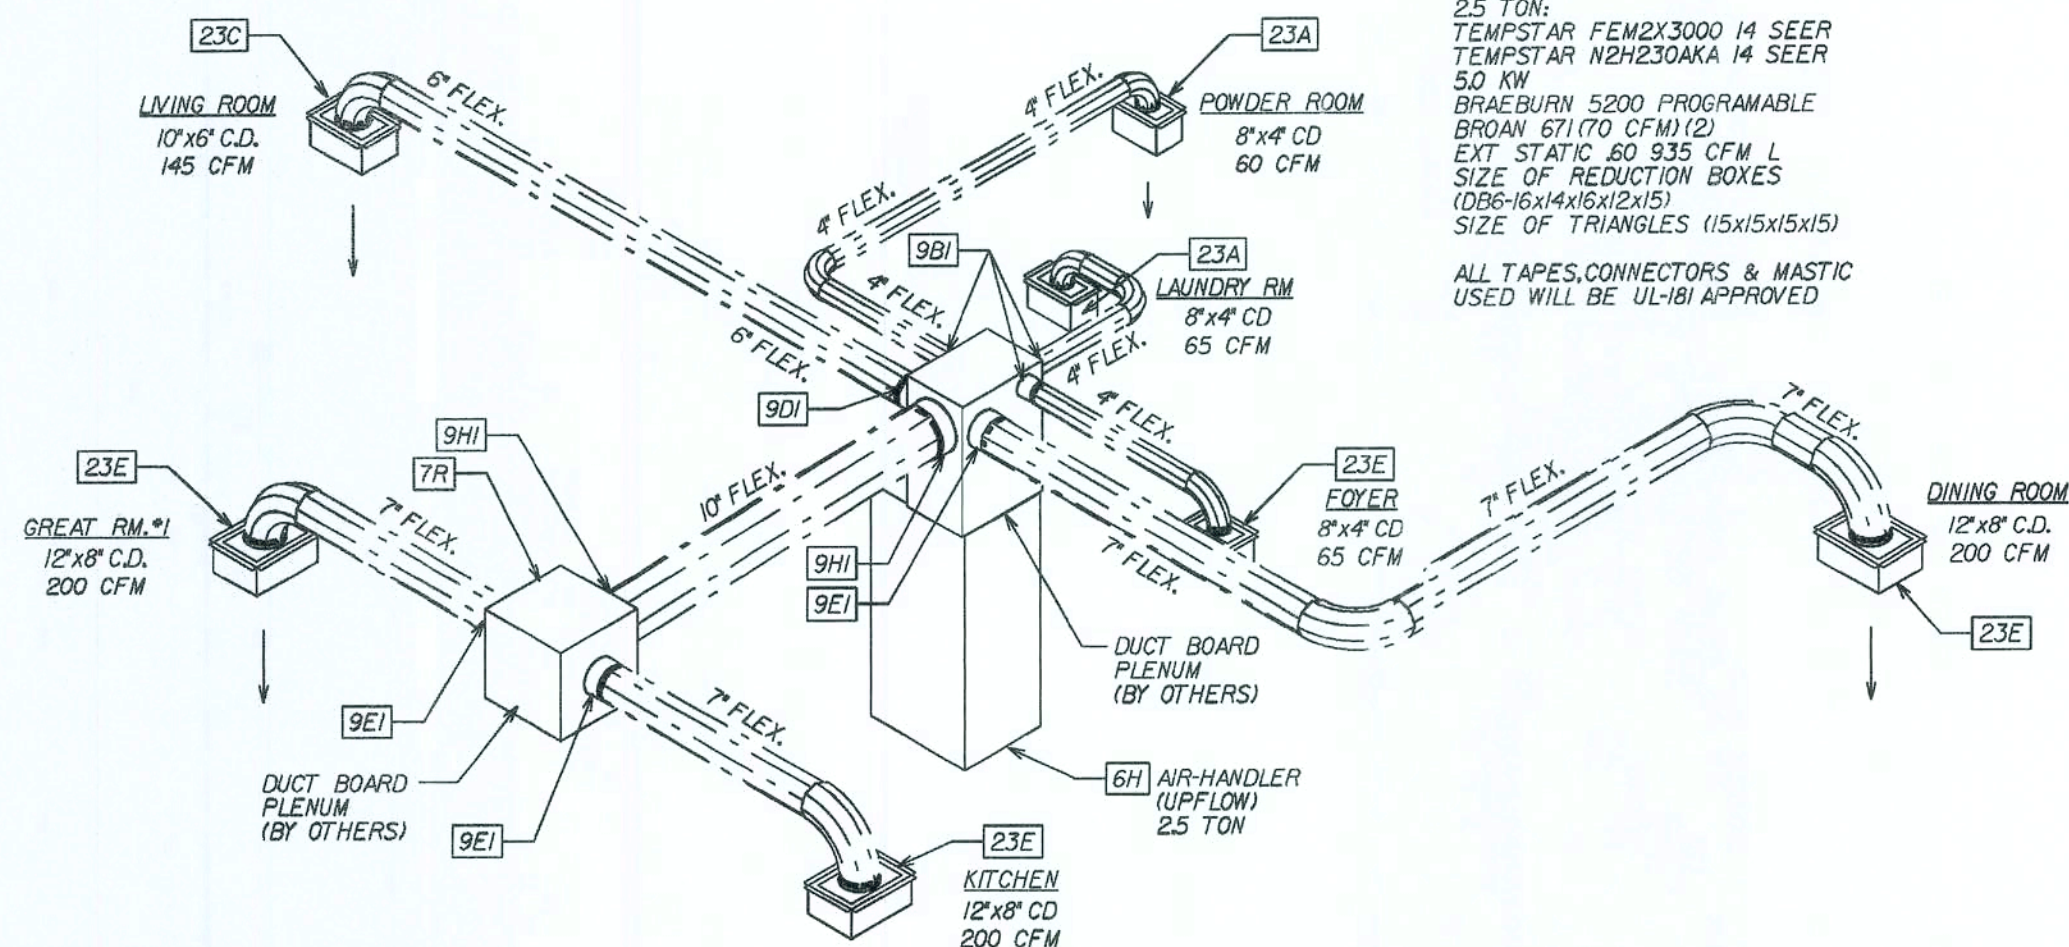

FIRST FLOOR HVAC ISOMETRIC

SECOND FLOOR

FIRST FLOOR

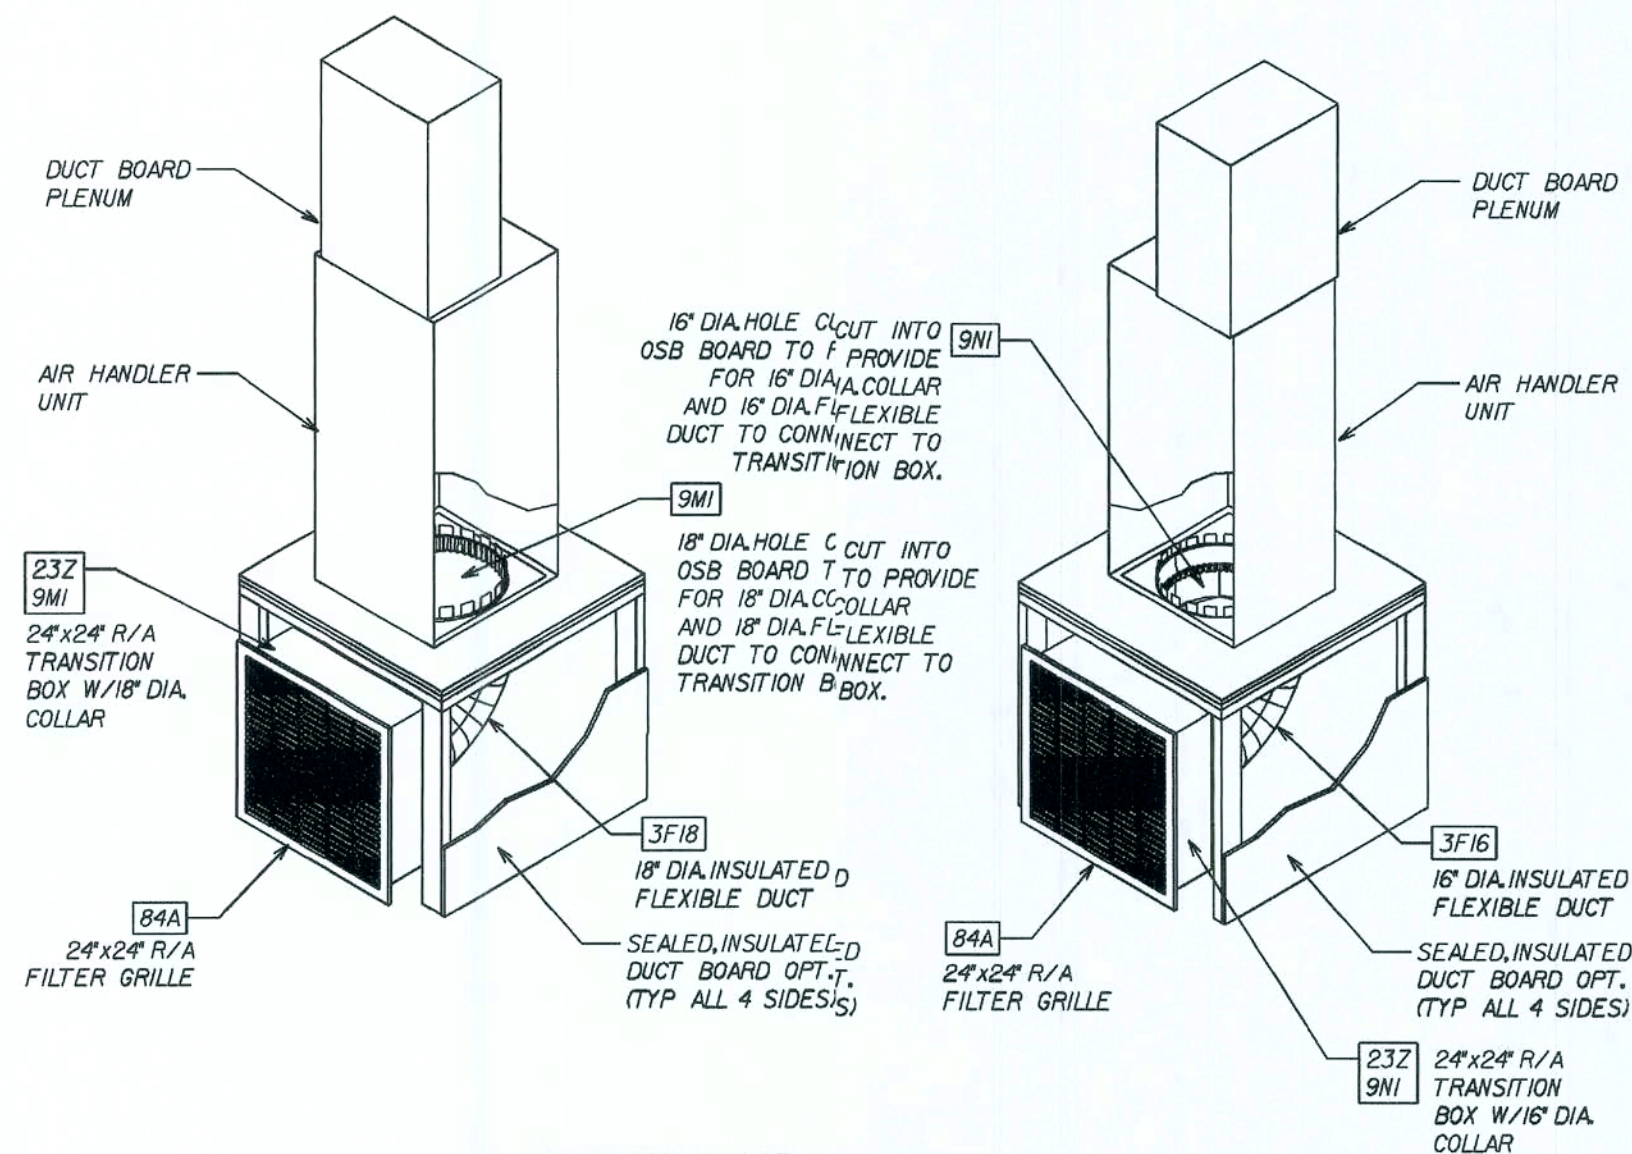

RETURN-AIR ISOMETRIC

hvacitem REPORT :


Wed Nov 22 13:38:05 2006
p:*f1*houses 05*baybury*hvac*flabrrh.htg

QUANTITY	DESCRIPTION
5	23A 150045.00035 8x4 CEILING BOOT W/4" DIA. COLLAR
2	23B 150045.00036 10x6 CEILING BOOT W/5" DIA. COLLAR
1	23C 150045.00036 10x6 CEILING BOOT W/6" DIA. COLLAR
1	23D 150045.00038 12x8 CEILING BOOT W/6" DIA. COLLAR
8	23E 150045.00038 12x8 CEILING BOOT W/7" DIA. COLLAR
1	23Z 150045.00046 24x24 R/A TRANSITION BOOT
1	23Z1 150045.00046 24x24 R/A TRANSITION BOOT
25	3F10 150040.00097 10" FOIL FLEX R6
8	3F12 150040.00098 12" FOIL FLEX R6
3	3F16 150040.00108 16" FOIL FLEX R6
3	3F18 150040.00138 18" FOIL FLEX R6
46	3F4 150040.00091 4" FOIL FLEX R6
12	3F5 150040.00092 5" FOIL FLEX R6
21	3F6 150040.00093 6" FOIL FLEX R6
75	3F7 150040.00094 7" FOIL FLEX R6
1	6H1 150005.00023 FEM2X3000A 14 SEER 2.5 TON AIR HANDLER UNIT
1	6J1 150005.00043 FEM2X3600A 14 SEER 3.0 TON AIR HANDLER UNIT
1	601 150010.00102 N2H330AKA 14 SEER 2.5 TON CONDENSER
1	6P1 150010.00103 N2H336AKA 14 SEER 3.0 TON CONDENSER
2	7C 150005.00110 19x13x33"H BOX PLENUM
2	7Q 150040.00118 DUCT PLENUM TRIANGLE
2	7R 150040.00111 18" SQUARE DUCT PLENUM
6	81A 150055.00041 24x4 TRANSFER GRILLE
1	81C 150055.00078 24x8 TRANSFER GRILLE
1	81D 150045.00078 24x8 TRANSFER GRILLE FRAME
1	83F 150055.00005 10x6 REGISTER
2	84A 150055.00032 24x24 RETURN AIR FILTER GRILLE
9	9B1 150040.00075 4" K-COLLAR/ROTH (4KC/413)
2	9C1 150040.00076 5" K-COLLAR/ROTH (5KC/413)
2	9D1 150040.00076 6" K-COLLAR/ROTH (6KC/413)
8	9E1 150040.00077 7" K-COLLAR/ROTH (7KC/413)
6	9H1 150040.00081 10" K-COLLAR/ROTH (10KC/413)
2	9I1 150040.00082 12" K-COLLAR/ROTH (12KC/413)
1	9M1 150040.00137 18" K-COLLAR/ROTH (18KC/413)
2	9N1 150040.00084 16" K-COLLAR/ROTH (16KC/413)

* USE WITH 14 SEER EQUIP. *

MECHANICAL EQUIPMENT :

3.0 TON:
TEMPSTAR FEM2X3600 14 SEER
TEMPSTAR N2H336AKA 14 SEER
5.0 KW
BRAEBURN 5200 PROGRAMABLE
BROAN 671 (70 CFM) (2)
EXT. STATIC .60 935 CFM L
SIZE OF REDUCTION BOXES
(DB6-16x14x16x12x15)
SIZE OF TRIANGLES (15x15x15x15)
ALL TAPES, CONNECTORS & MASTIC
USED WILL BE UL-181 APPROVED

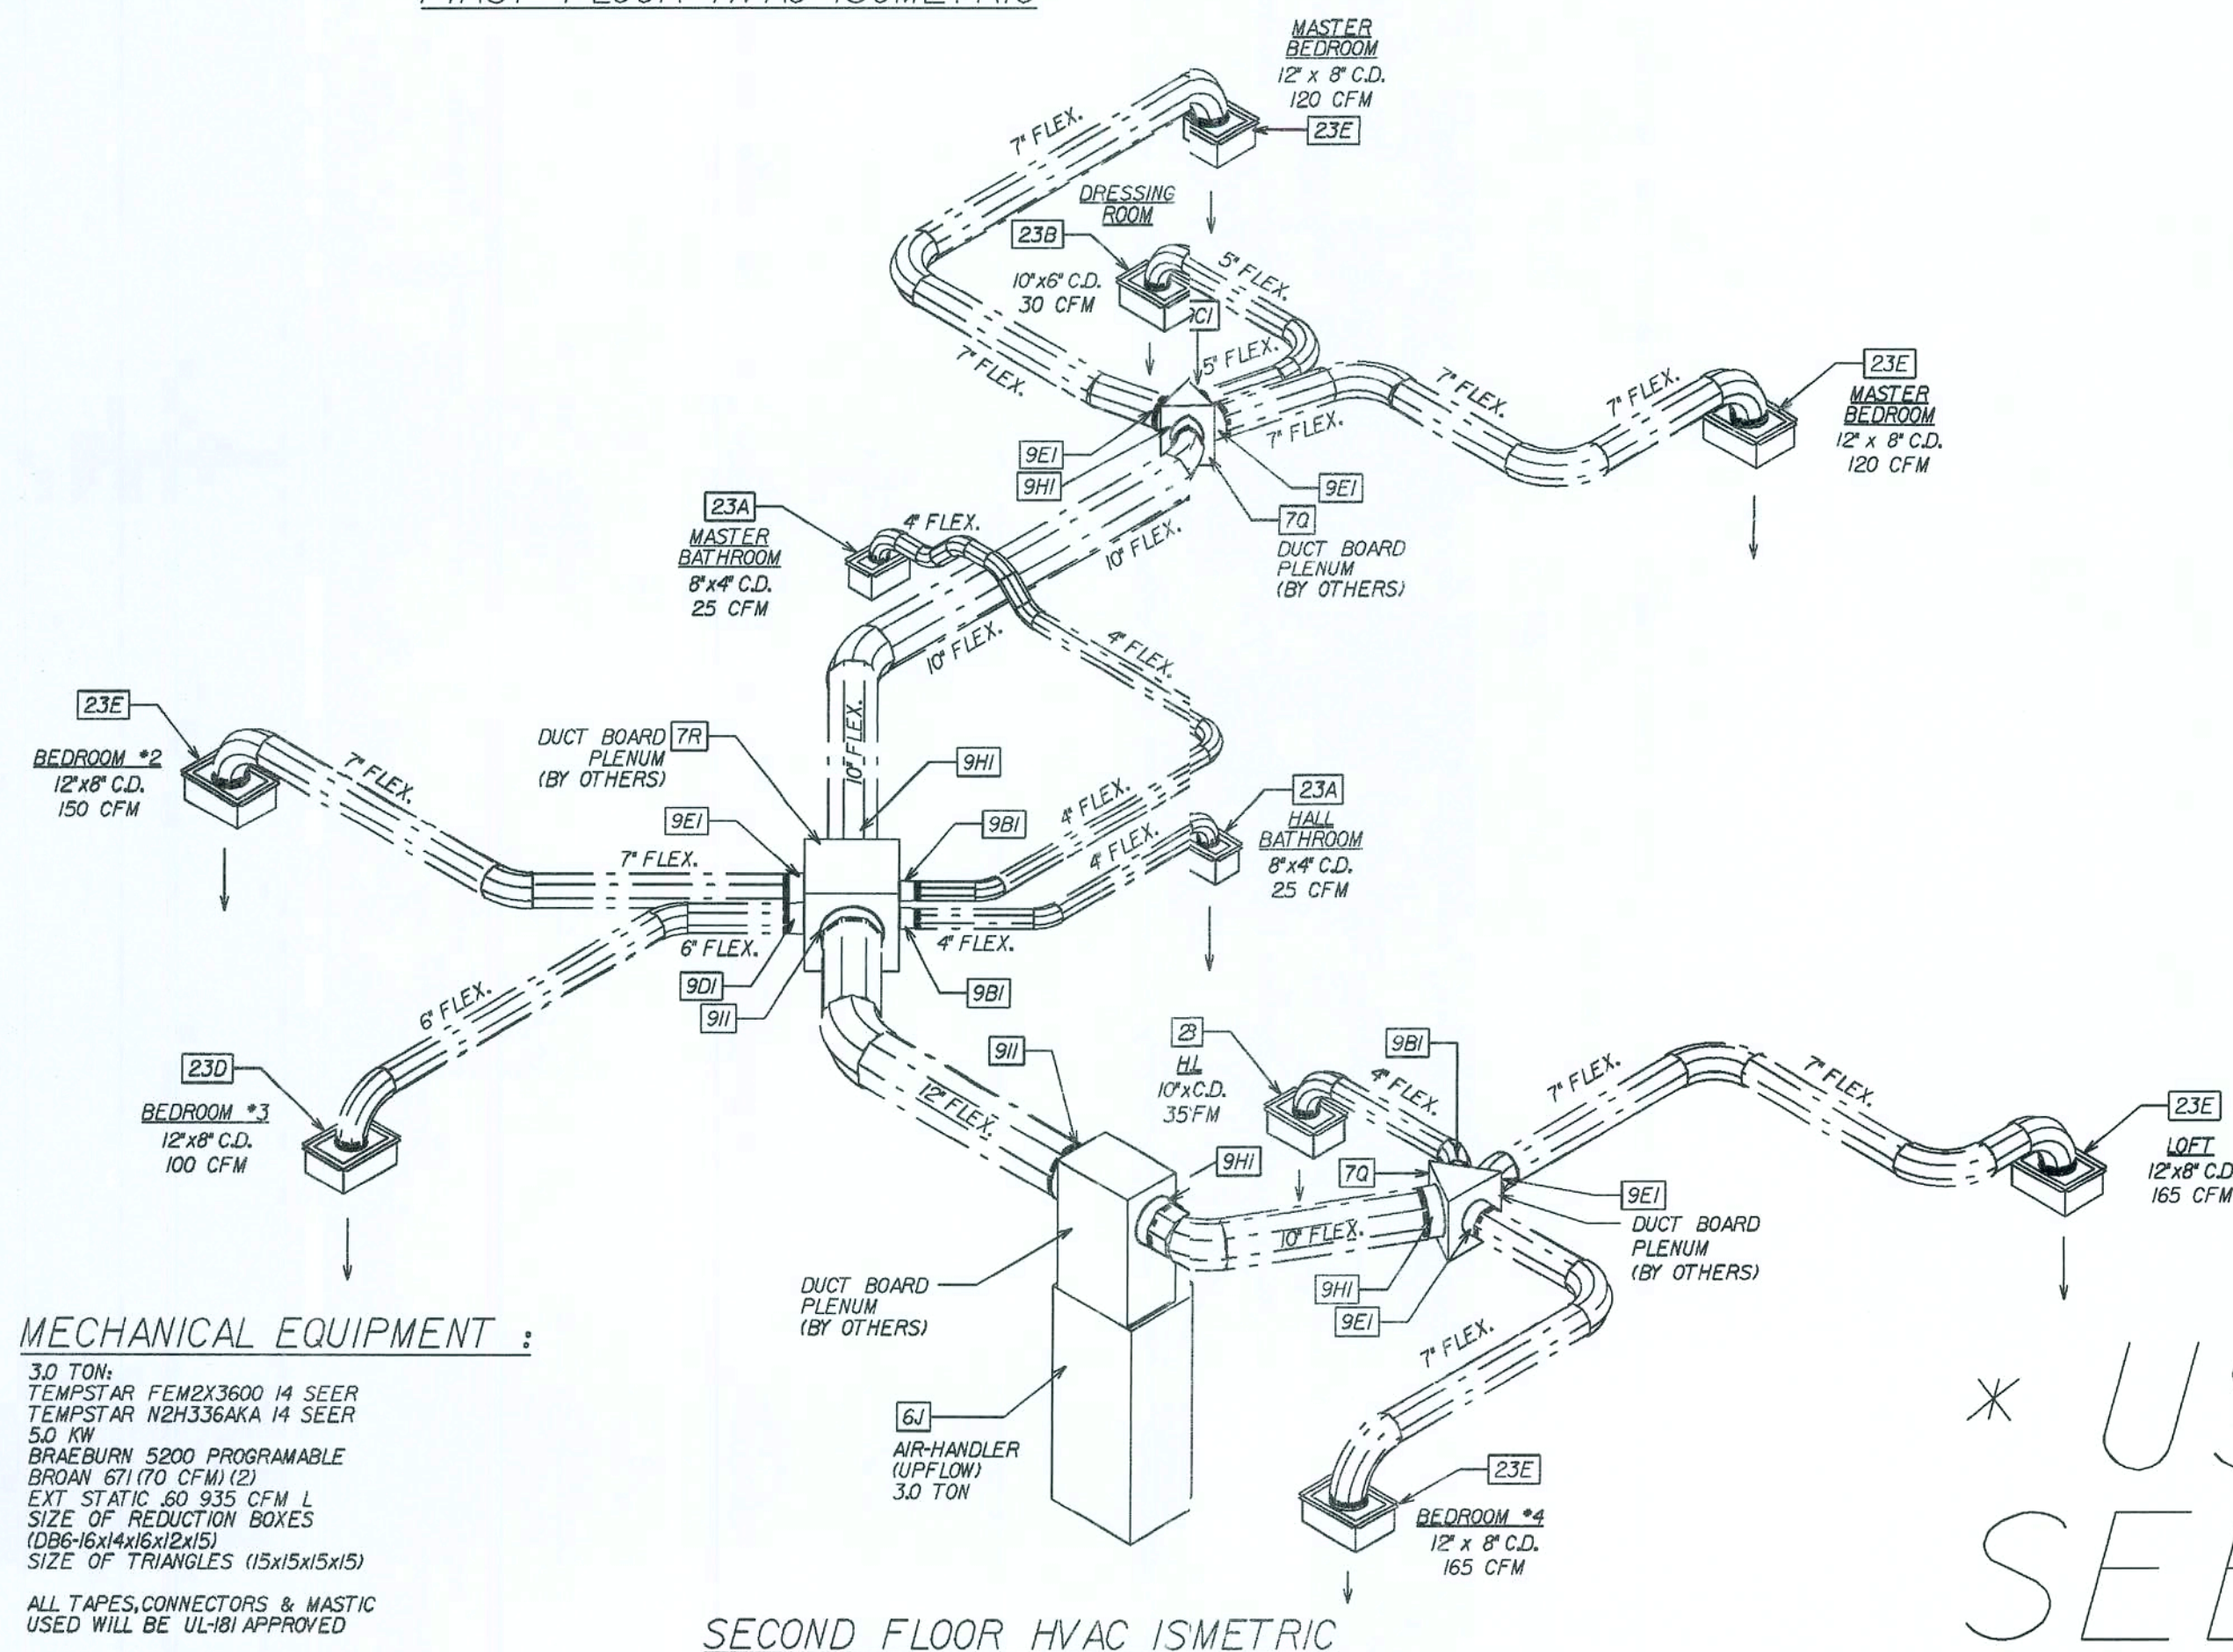

SECOND FLOOR HVAC ISOMETRIC

REVISIONS :

AJ REV.HTG @ FURN.RM. (11/30/05) T.J.T.

BJ REV.HTG LISTS (05/30/06) T.J.T.

II/17/06 COMPLETE 13 SEER UPDATE T.J.M

03-01-09 REV. CODE INFORMATION

FLORIDA

Maronda Homes

2005 MARONDA HOMES

4005 MARONDA WAY SANFORD, FLORIDA 321-0064

FLORIDA RESIDENTIAL WAS DESIGNED IN ACCORDANCE WITH THE BUILDING CODE REQUIREMENTS OF THE FLORIDA BUILDING CODE 2007 : RESIDENTIAL WITH 2009 SUPPLEMENT

HVAC MECHANICALS

BAYBURY

4 BEDROOM

GARAGE:

DRAWN BY:

RELEASE DATE: 01/26/05


10/26/05

SHEET:

ISO-H

FLORIDA BUILDING CODE 2007 : RESIDENTIAL

PLOT DATE: 22 MAY 2009

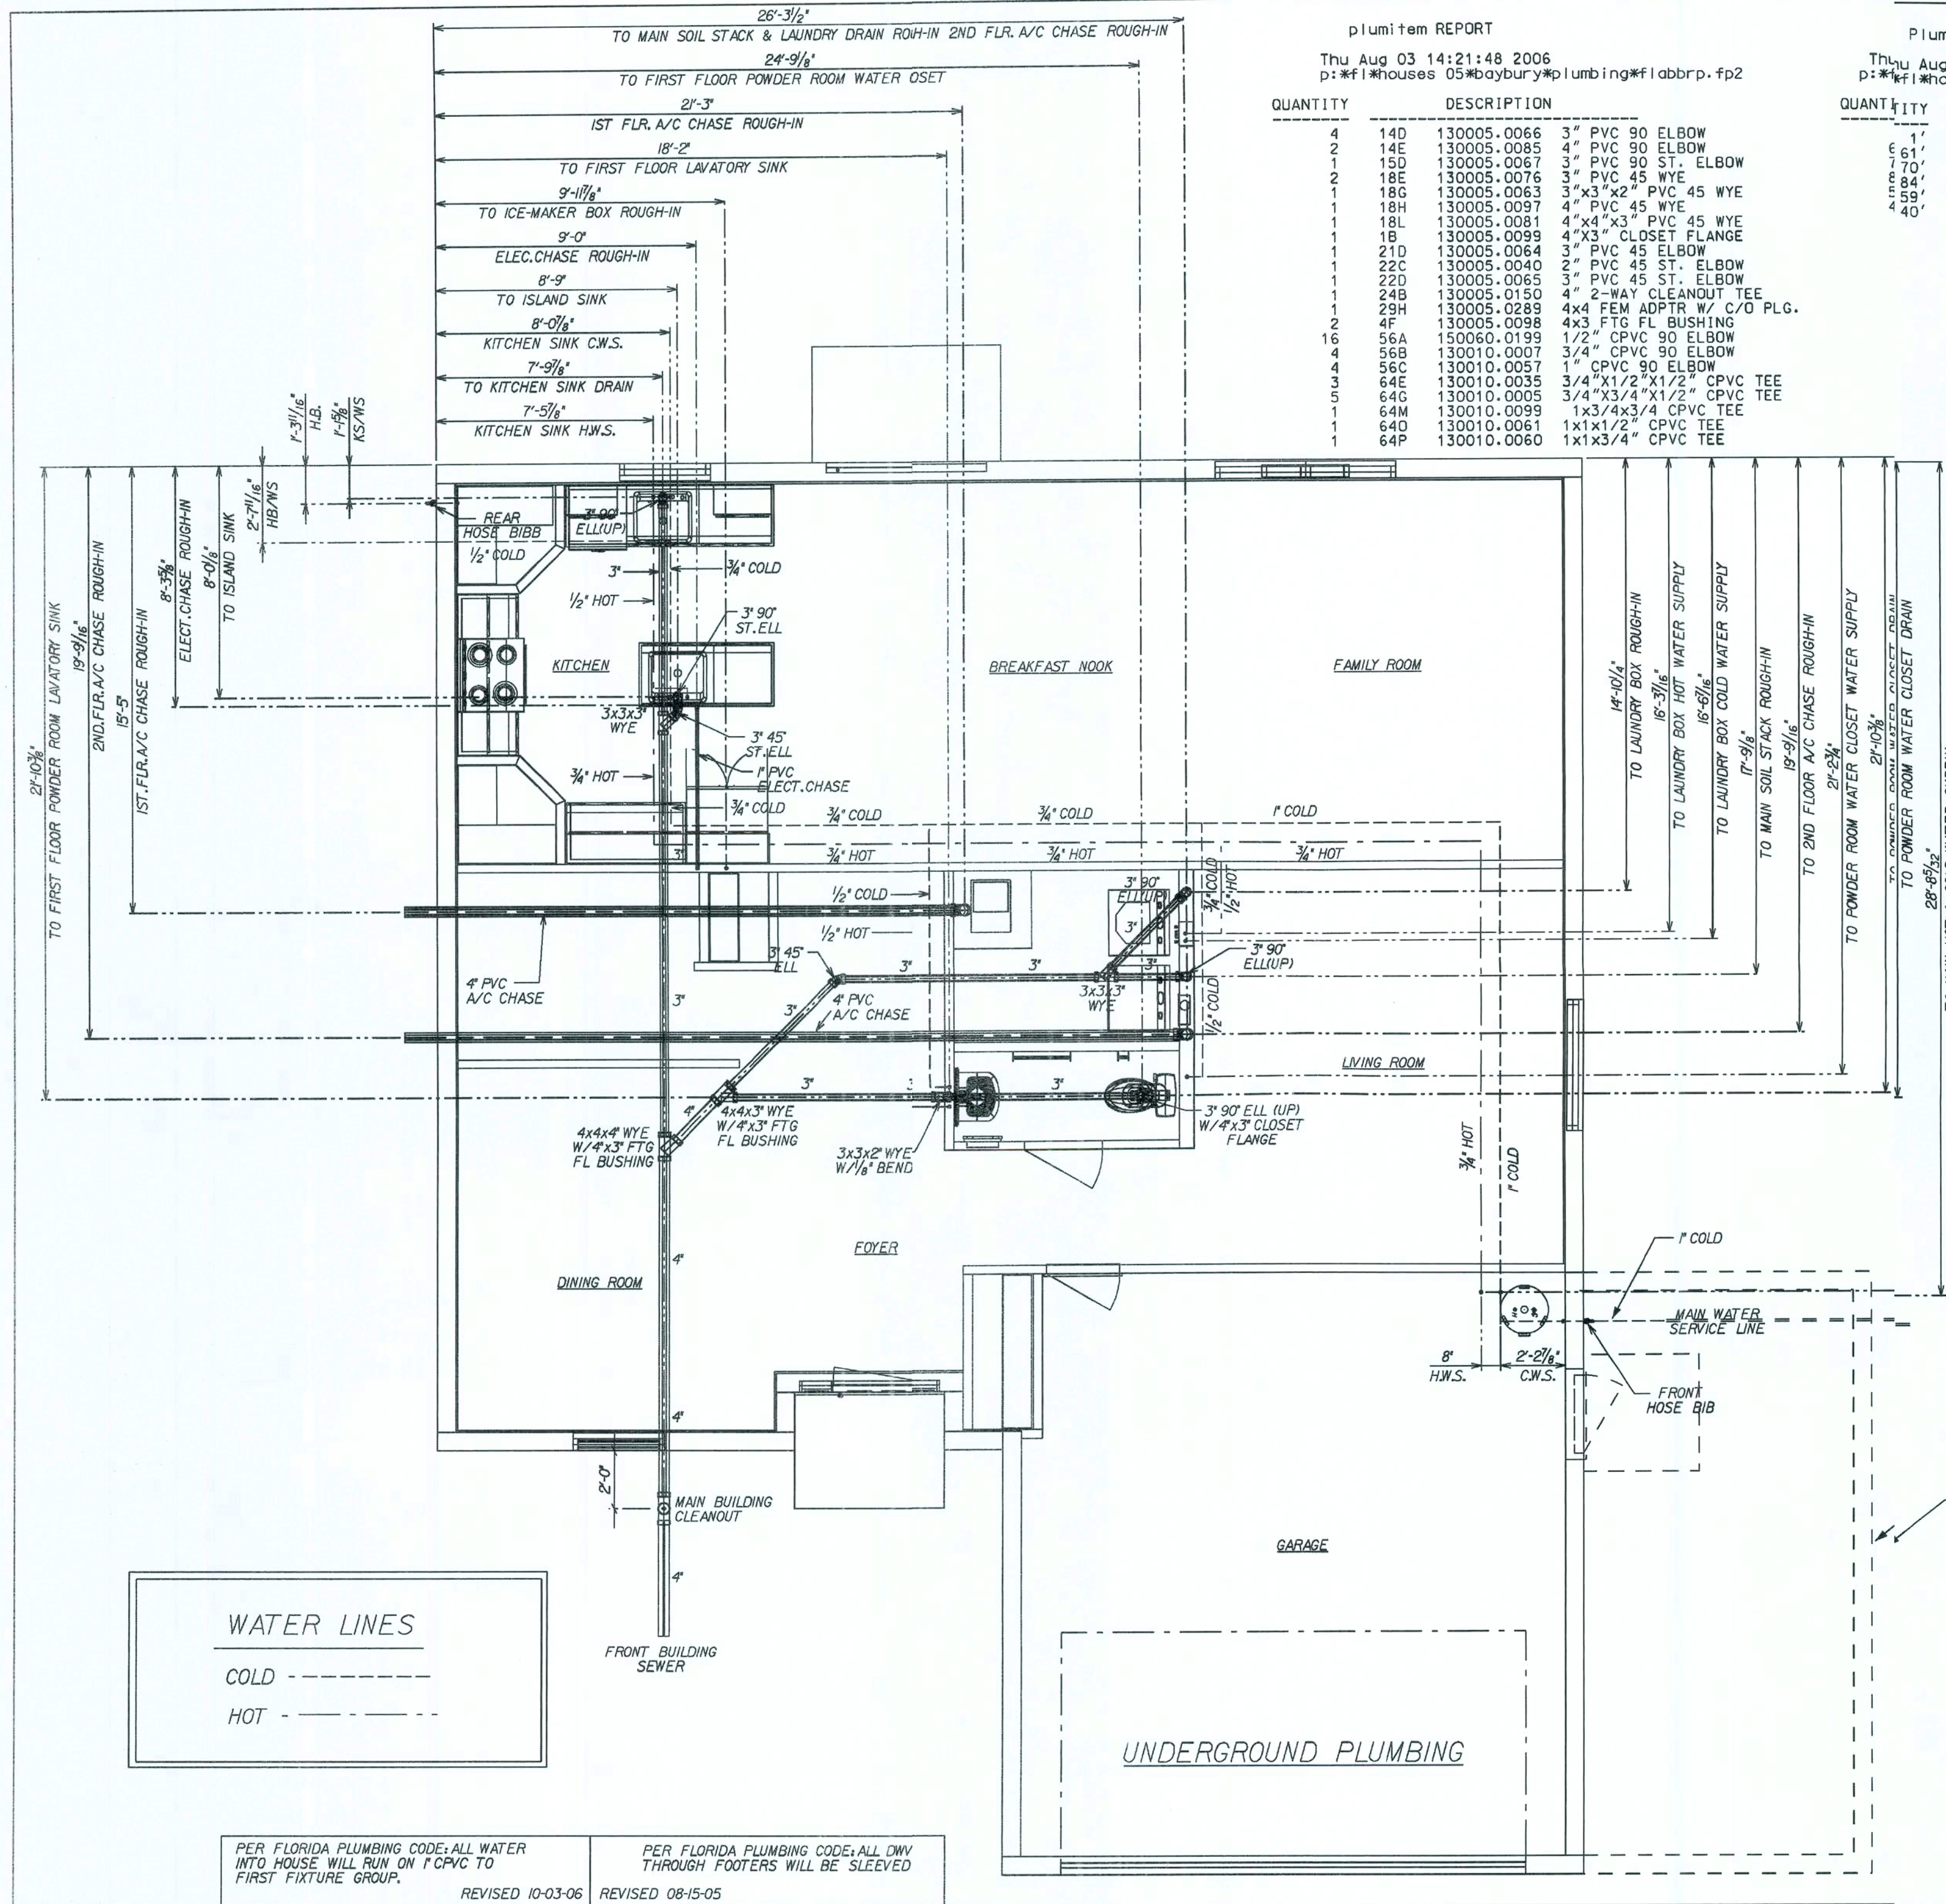

plumitem REPORT
Thu Aug 03 14:21:48 2006
p:*f1*houses 05*baybury*plumbing*flabrrp.fp2

QUANTITY	DESCRIPTION
4	14D 130005.0066 3" PVC 90 ELBOW
2	14E 130005.0085 4" PVC 90 ELBOW
1	15D 130005.0067 3" PVC 90 ST. ELBOW
2	18E 130005.0076 3" PVC 45 WYE
1	18G 130005.0063 3" x 3/4" PVC 45 WYE
1	18H 130005.0097 4" PVC 45 WYE
1	18L 130005.0081 4" x 3/4" PVC 45 WYE
1	1B 130005.0099 4" x 3" CLOSET FLANGE
1	21D 130005.0064 3" PVC 45 ELBOW
1	22C 130005.0040 2" PVC 45 ST. ELBOW
1	22D 130005.0065 3" PVC 45 ST. ELBOW
1	24B 130005.0150 4" 2-WAY CLEANOUT TEE
1	29H 130005.0289 4x4 FEM ADPTR W/ C/O PLG.
16	4F 130005.0098 4x3 FTG FL BUSHING
4	56A 150060.0199 1/2" CPVC 90 ELBOW
4	56B 130010.0007 3/4" CPVC 90 ELBOW
4	56C 130010.0067 1" CPVC 90 ELBOW
5	64G 130010.0035 3/4" x 1/2" x 1/2" CPVC TEE
1	64G 130010.0005 3/4" x 3/4" x 1/2" CPVC TEE
1	64M 130010.0099 1x3/4x3/4 CPVC TEE
1	64D 130010.0061 1x1x1/2" CPVC TEE
1	64P 130010.0060 1x1x3/4" CPVC TEE

PlumInth REPORT
Thu Aug 03 14:21:48 2006
p:*f1*houses 05*baybury*plumbing*flabrrp.fp2

QUANTITY	DESCRIPTION
1	130005.0047 2" PVC PIPE
61	130005.0072 3" PVC PIPE
70	130005.0091 4" PIPE
84	130010.0012 3/4" CPVC PIPE
59	130010.0025 1/2" CPVC PIPE
40	130010.0056 1" CPVC PIPE

REVISIONS :

05-30-06 AJ REV. 2ND FLR. A/C CHASE (11/30/05) T.J.T.
05-30-06 ADDED 3CAR GARAGE
08/03/06 REV. CLEANOUT & BOM LIST T.J.M.
REV. SOIL STACK, LRDY. RM. DRAIN, & A/C CHASE. (09/21/06) A. H.




Maronda Homes
FLORIDA
(407) 321-0064 4005 MARONDA WAY SAINT PETERS, FLORIDA 33756
THIS STRUCTURE WAS DESIGNED IN ACCORDANCE WITH THE FLORIDA PLUMBING CODE 2007 : RESIDENTIAL WITH 2009 SUPPLEMENT

UNGRD PLBG
BAYBURY
4 BEDROOM
GARAGE: RIGHT
DRAWN BY:
RELEASE DATE: 03-22-05

SHEET:
FP2

10-28-05
PLOT DATE: 22 MAY 2009
03-01-09 REV. CODE INFORMATION

COMPLETE SANITARY PLUMBING DIAGRAM:

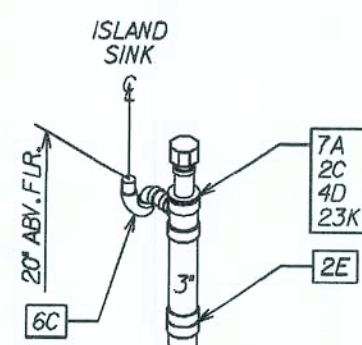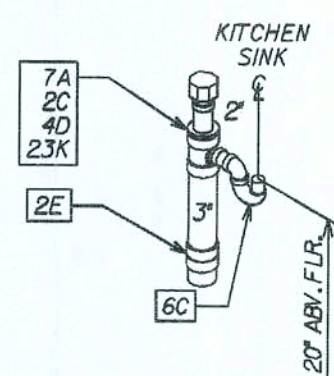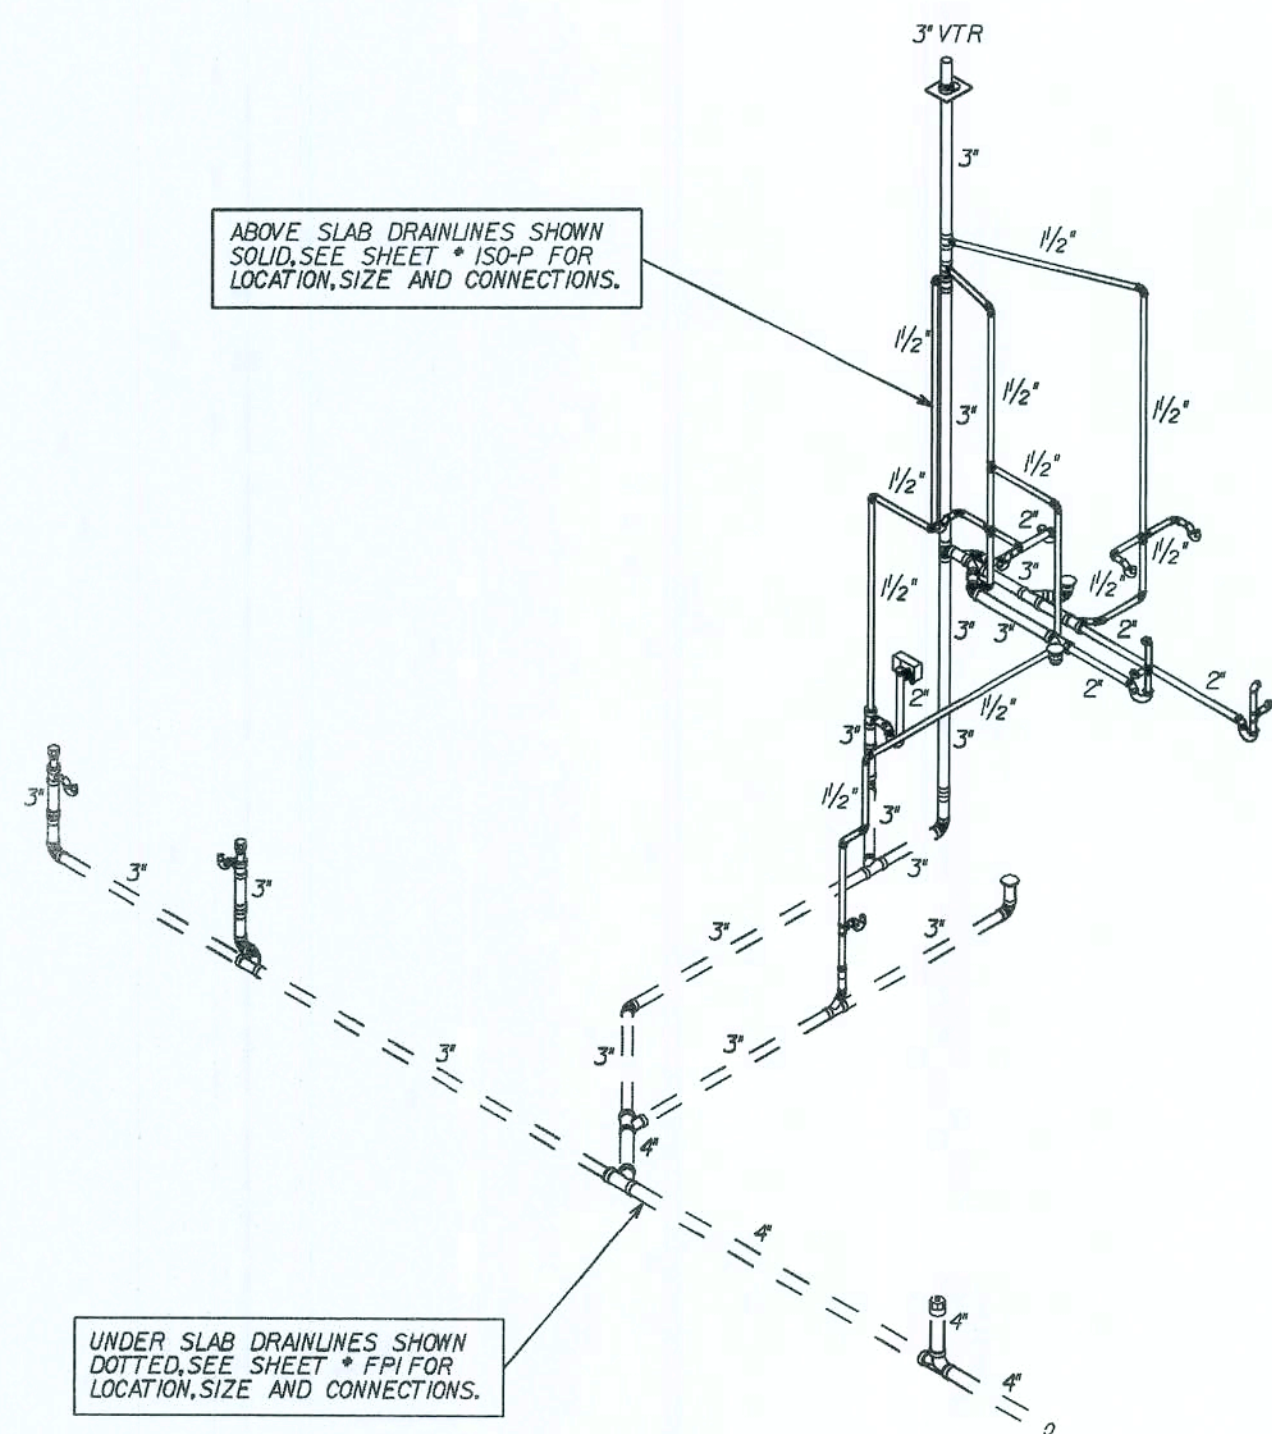

FIRST FLOOR KITCHEN

FINISHED FLOOR SLAB

plumitem REPORT
Mon Aug 28 13:57:36 2006
p:*f*houses 05*baybury*plumbing*flabrp1.pim


QANTITY	DESCRIPTION
13	14B 130005.0013 1.5" PVC 90 ELBOW
1	14C 130005.0041 2" PVC 90 ELBOW
2	14D 130005.0066 3" PVC 90 ELBOW
1	15B 130005.0015 1.5" PVC 90 ST. ELBOW
2	18E 130005.0076 3" PVC 45 WYE
18F	130005.0057 3"x3"x1.5" PVC 45 WYE
1B	130005.0099 4"x3" CLOSET FLANGE
20A	130005.0282 3" PVC 45 ST. WYE
1	20C 130005.0264 3"x3"x2" PVC 45 ST. WYE
3	21B 130005.0010 1.5" PVC 45 ELBOW
1	22C 130005.0040 2" PVC 45 ST. ELBOW
1	22D 130005.0065 3" PVC 45 ST. ELBOW
2	23B 130005.0024 1.5" PVC TEE
1	23J 130005.0074 3" PVC TEE
5	23K 130005.0056 3"x3"x1.5" PVC TEE
1	23L 130005.0062 3"x3"x2" PVC TEE
2	26A 130005.0727 1.5" DOUBLE TEE
2	2C 130005.0043 2" PVC COUPLING
1	2D 130005.0033 2"x1.5" PVC REDUCER COUPLING
1	2E 130005.0068 3" PVC COUPLING
1	46C 130050.0028 2"x1.5" FTG FL BUSHING
1	4C 130005.0032 3x1.5 FTG FL BUSHING
4	4D 130005.0059 3x2 FTG FL BUSHING
1	620A 130035.0027 Laundry Box Left
1	6B 130005.0046 2" P-TRAP
3	6B 130005.0046 2" P-TRAP Part A
3	6B 130005.0046 2" P-TRAP Part B
7	6C 130005.0107 1.5"x1.25" P-TRAP W/UNION JT
2	7A 130005.0160 1.25-2" STUODR MINI-VENT

PlumInth REPORT
Thu Aug 03 14:21:48 2006
p:*f*houses 05*baybury*plumbing*flabrp2

QANTITY	DESCRIPTION
1'	130005.0047 2" PVC PIPE
61'	130005.0072 3" PVC PIPE
70'	130005.0091 4" PIPE

LAUNDRY BOX, SEE SHEET * ISO-W FOR LOCATION, SIZE AND CONNECTIONS OF WATER LINES.

LAUNDRY ROOM

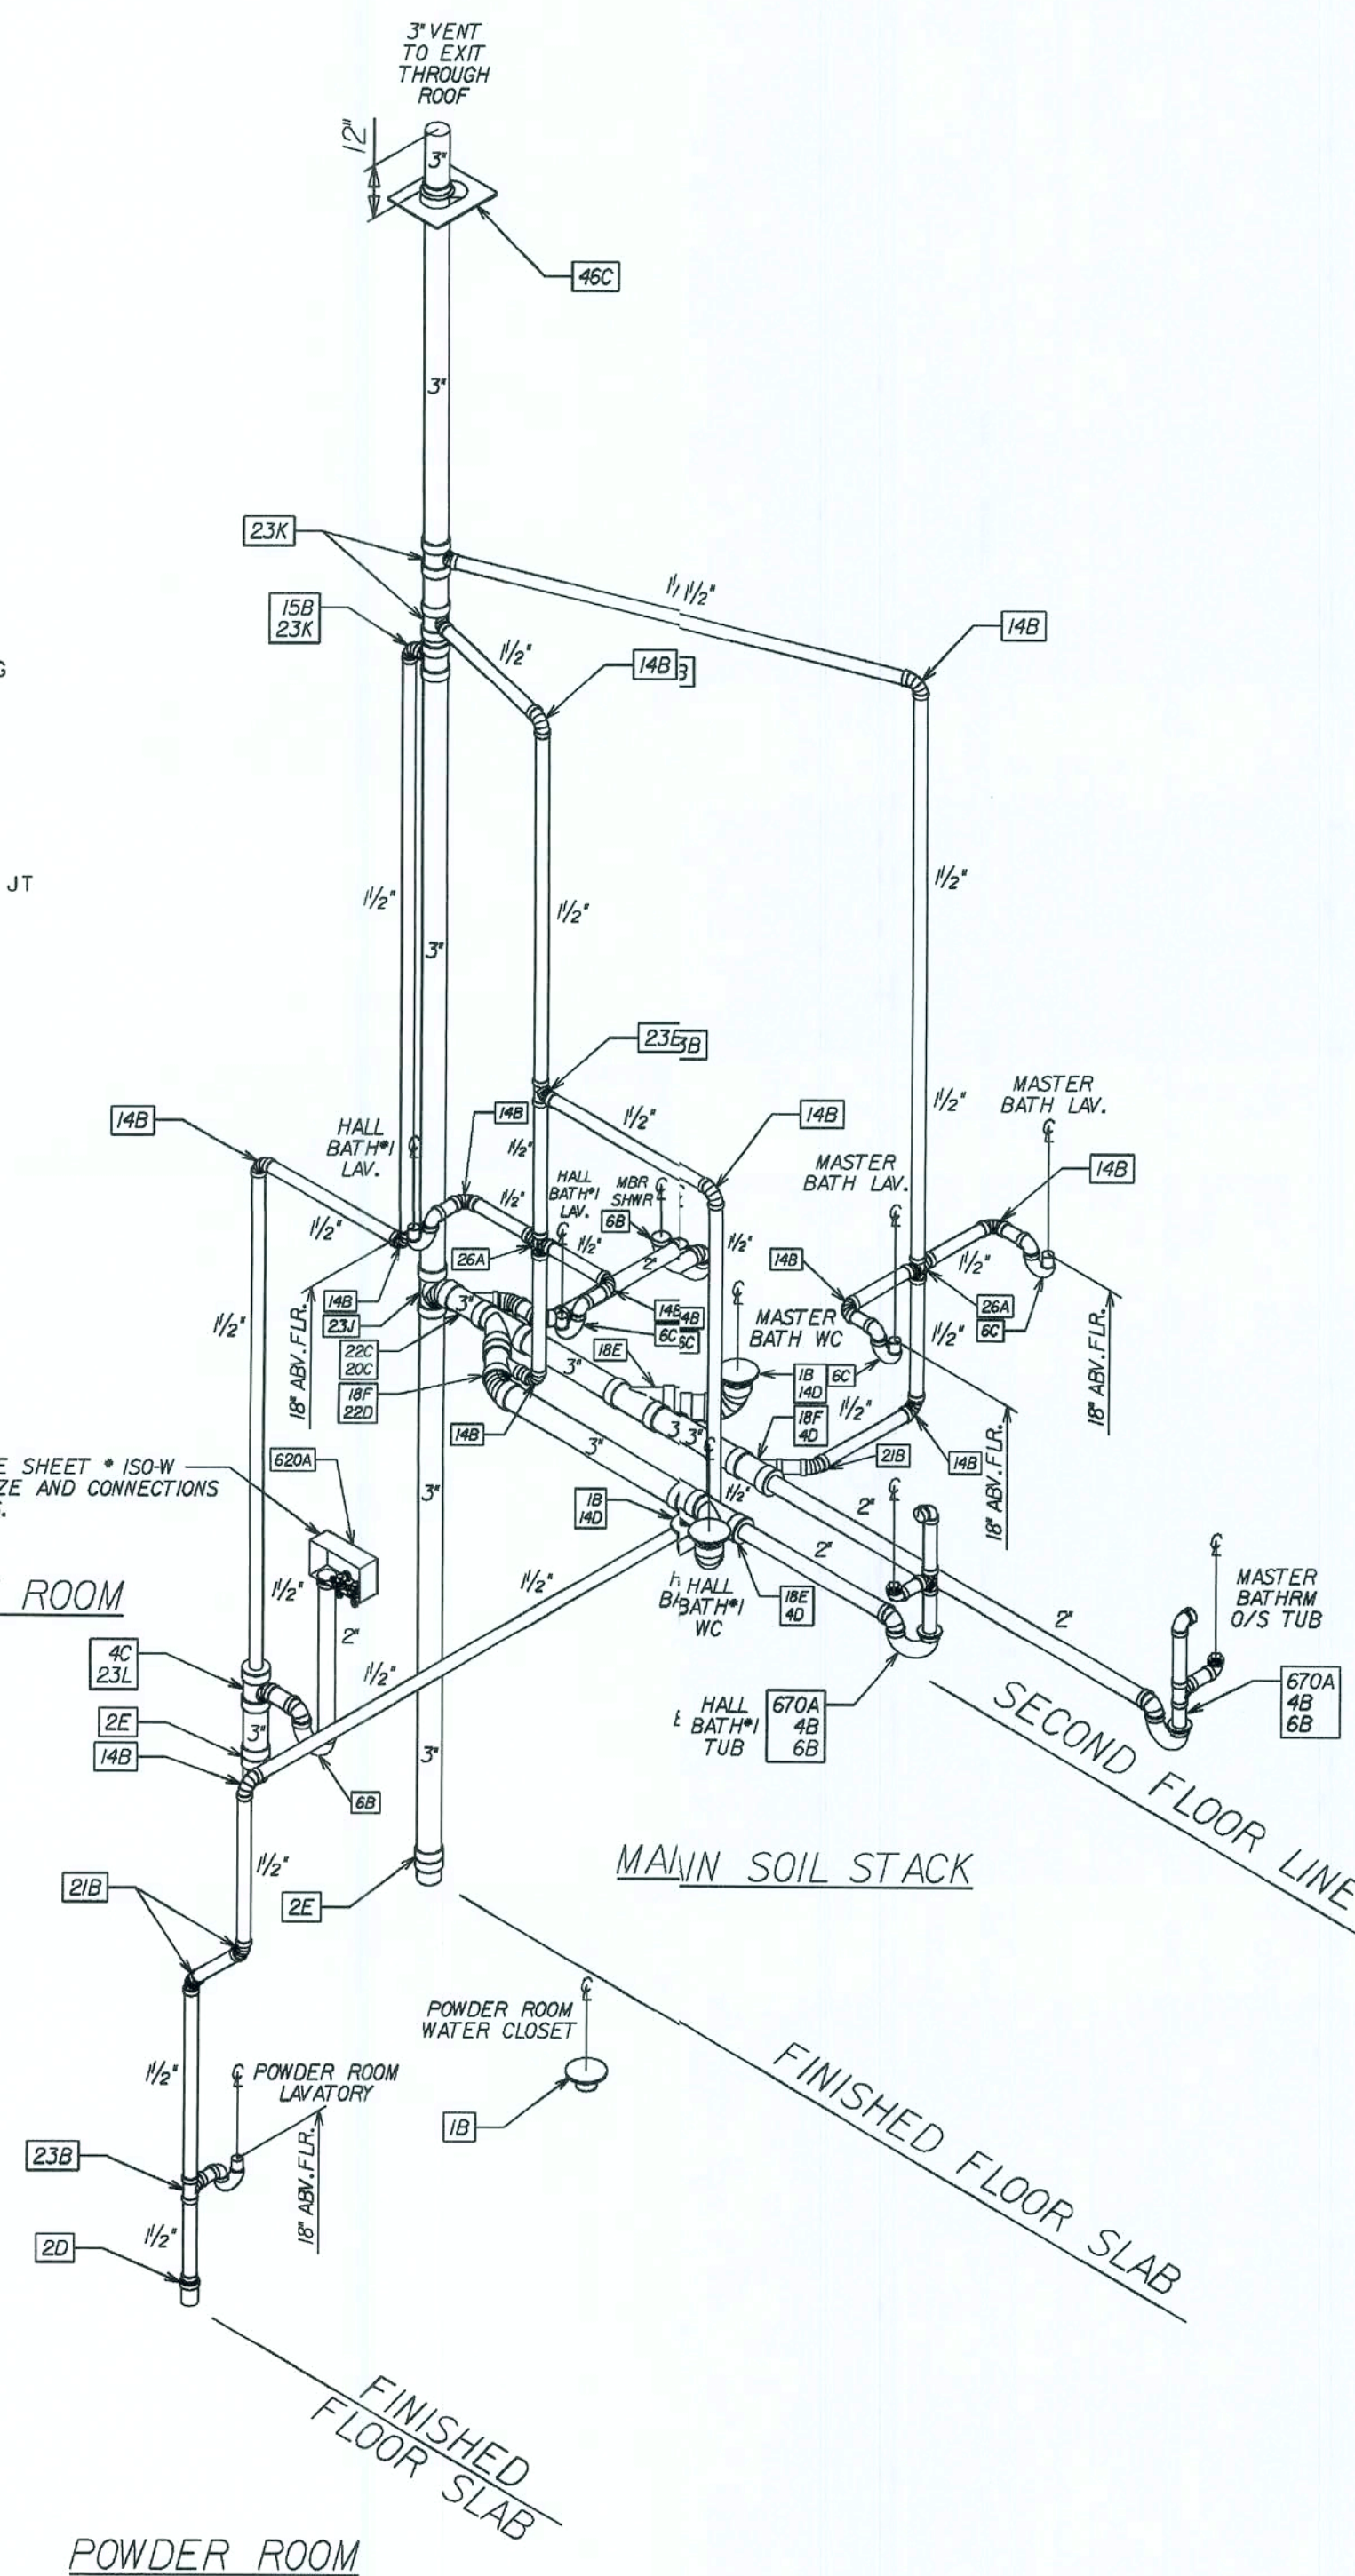

POWDER ROOM

REVISIONS:

08/28/06	REV'D. KITCHEN SINK ASSEMBLY	TJM
----------	------------------------------	-----

Maronda Homes
FLORIDA
4005 MARONDA WAY SANFORD, FL 32783
(407) 321-0064

THIS STRUCTURE WAS DESIGNED IN ACCORDANCE WITH THE REQUIREMENTS OF THE FLORIDA BUILDING CODE 2007: RESIDENTIAL WITH 2009 SUPPLEMENT

DWV PLUMBING ISO
BAYBURY
4 BEDROOM
GARAGE: RIGHT

DRAWN BY: RELEASE DATE: 10/28/08


SHEET:
ISO-P

FLORIDA BUILDING CODE 2007: RESIDENTIAL
PLOT DATE: 22 MAY 2009
PLOT: 050-09 REV. CODE INFORMATION

plumitem REPORT


Fri Apr 29 10:37:52 2005
p:\fl\houses 05\baybury\plumbing\flabbrp1.pim

QUANTITY	DESCRIPTION
1	140A 90 ELL Cu 1/2"
2	140M 90 ELL Cu 1/2 Drop
1	151A Adapter Male Cu 1/2"
1	200A Tub Diverter
1	200B Shower Diverter
6	300B Straight Valve 1/2" x 3/8"
13	300C Angle Valve 1/2" x 3/8"
11	54A CPVC COUPLING .75
2	54B CPVC COUPLING .75
14	56A 150080.0199 1/2" CPVC 90 ELBOW
8	56B CPVC EL90 .75
4	58A CPVC EL90 STREET .5
2	605A Corr Gas App Conn
1	620A Laundry Box Left
1	630A Ice Maker Box
1	640C Water Heater - Elec - OH
5	64B CPVC TEE .75
5	64E CPVC TEE .75x.5x.5
1	64F CPVC TEE .75x.5x.75
1	64G CPVC TEE .75x.75x.5
1	650A Hose Bib
1	66B CPVC MALE ADAPTER BRS THR .75
1	90A Shut-Off Valve
5	.5" CPVC PIPE
13	.75" CPVC PIPE
8	1/2" Cu Pipe

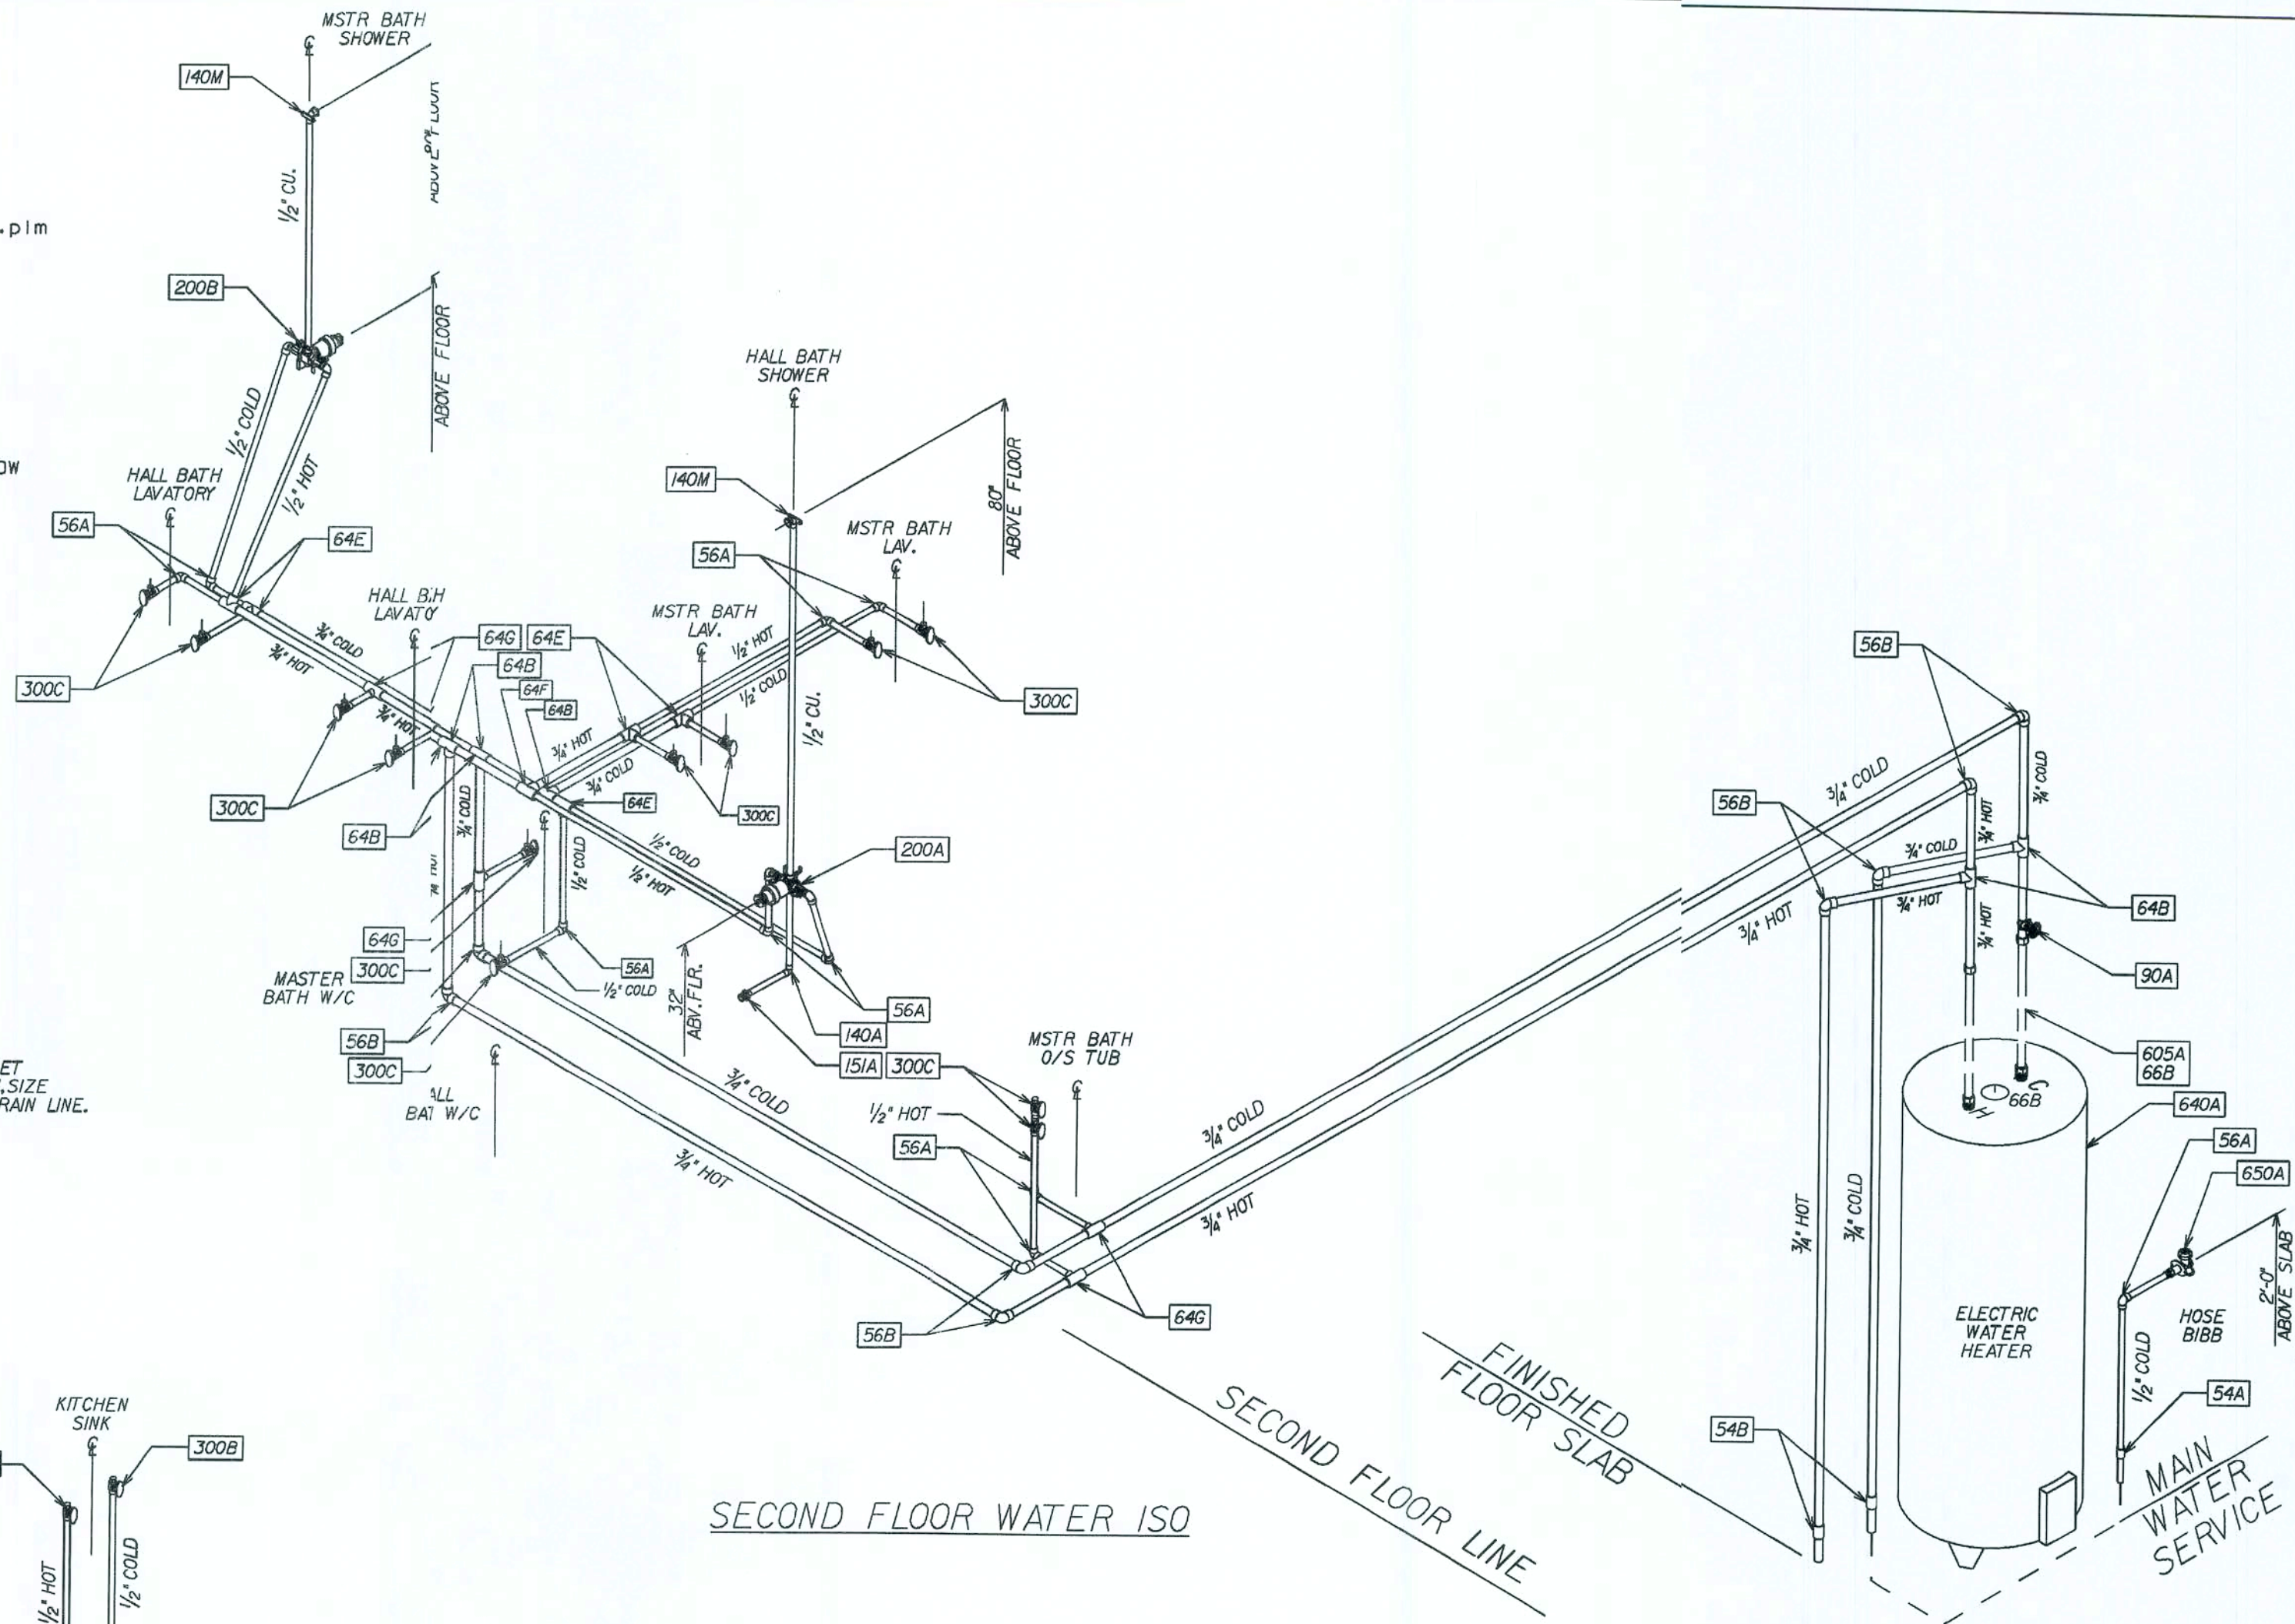


SECOND FLOOR WATER ISO




LAUNDRY BOX ISO

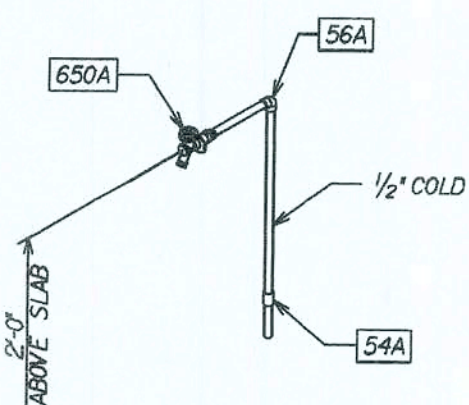


REAR HOSE BIB
(TYPICAL)

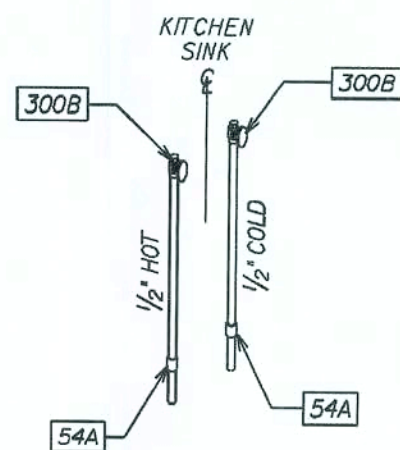

KITCHEN ISOMETRIC

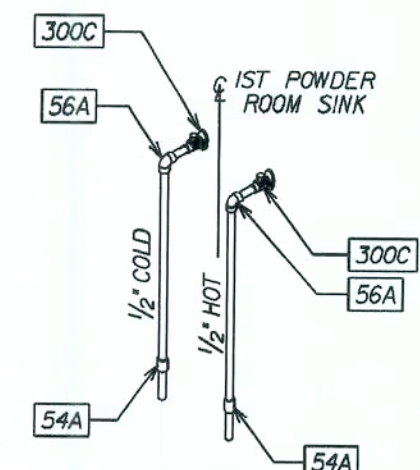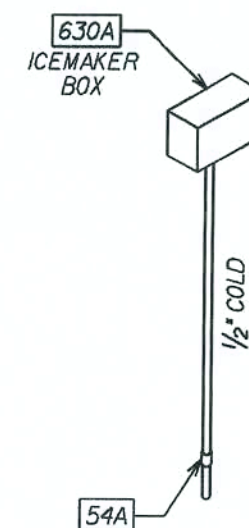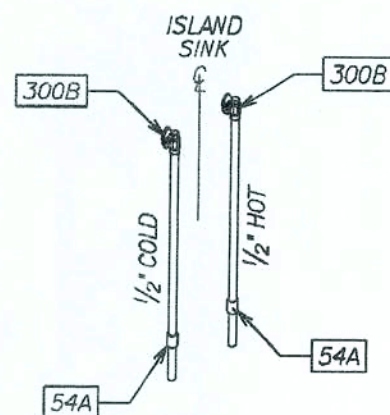

FIRST FLOOR POWDER ROOM

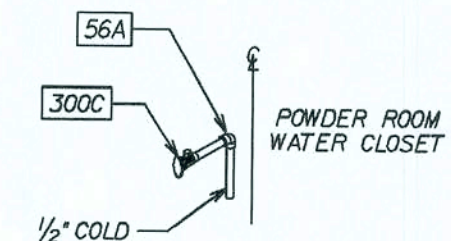

PER FLORIDA PLUMBING CODE, ALL WATER INTO HOUSE WILL RUN ON CPVC TO FIRST FIXTURE GROUP.
REVISED 10-03-06

REVISIONS :

Maronda Homes
COPYRIGHT © 2005 MARONDA HOMES
4005 MARONDA WAY SANFORD, FLORIDA
(407) 321-0064

FLORIDA PLUMBING CODE 2007 : RESIDENTIAL WITH 2008 SUPPLEMENT
THIS DOCUMENT WAS DESIGNED IN ACCORDANCE WITH THE BUILDING CODES OF THE FLORIDA PLUMBING CODE 2007 : RESIDENTIAL WITH 2008 SUPPLEMENT

CPVC WATER ISO

BAYBURY

4 BEDROOM

DRAWN BY: GARAGE: RIGHT

RELEASE DATE:

SHEET:


ISO-W

FLORIDA BUILDING CODE 2007 : RESIDENTIAL


PLOT DATE: 22 MAY 2009

PAT\Nhouses_05\baybury\plumbing\flabbrp1.pim


03-01-09 REV. CODE INFORMATION

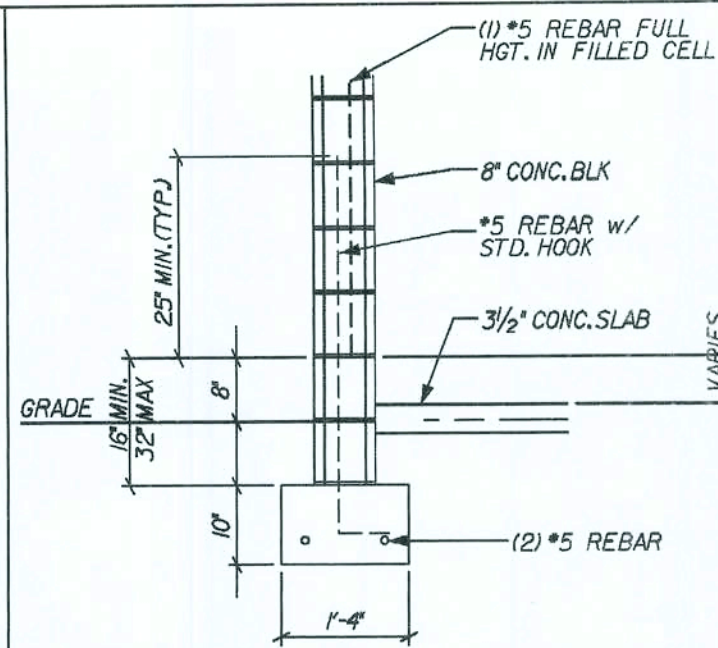


G2 GARAGE 2-STORY
REVISED 11-07-06
DELETED STONE LEDGE
SCALE: 1/2" = 1'-0"

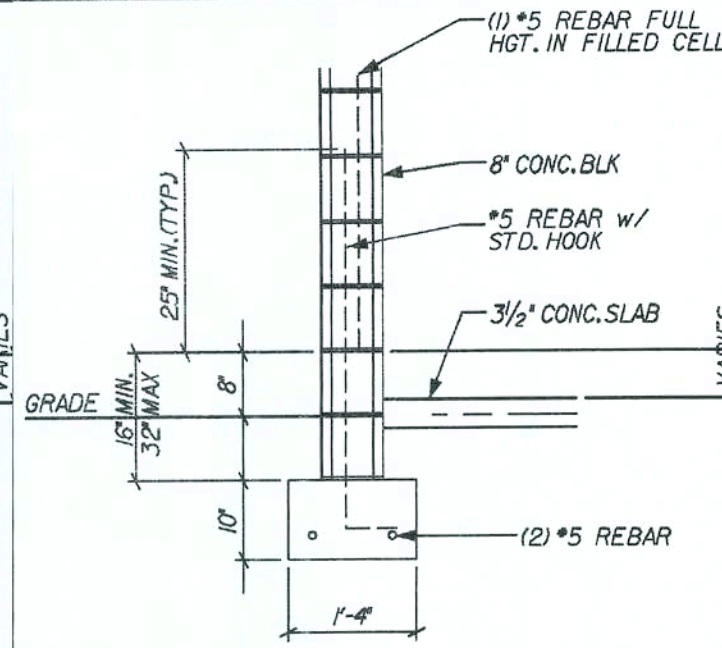


G GARAGE 1-STORY
REVISED 11-07-06
DELETED STONE LEDGE
SCALE: 1/2" = 1'-0"

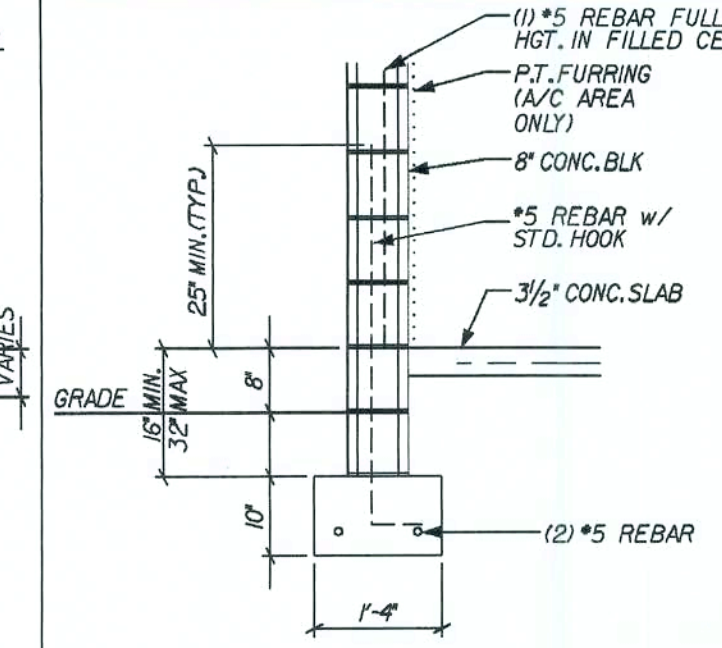


A2 TYPICAL 2-STORY
REVISED 11-07-06
DELETED STONE LEDGE
SCALE: 1/2" = 1'-0"

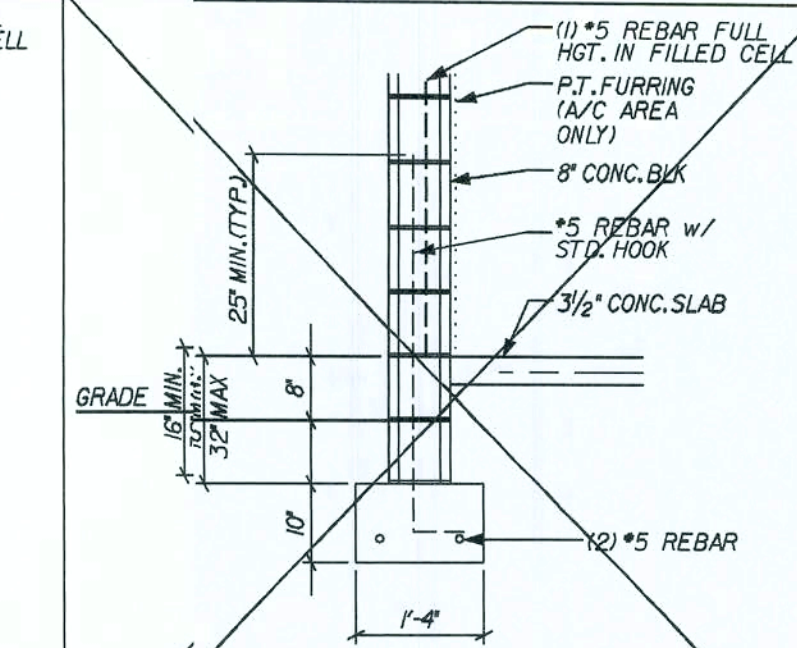


A TYPICAL 1-STORY
REVISED 11-07-06
DELETED STONE LEDGE
SCALE: 1/2" = 1'-0"

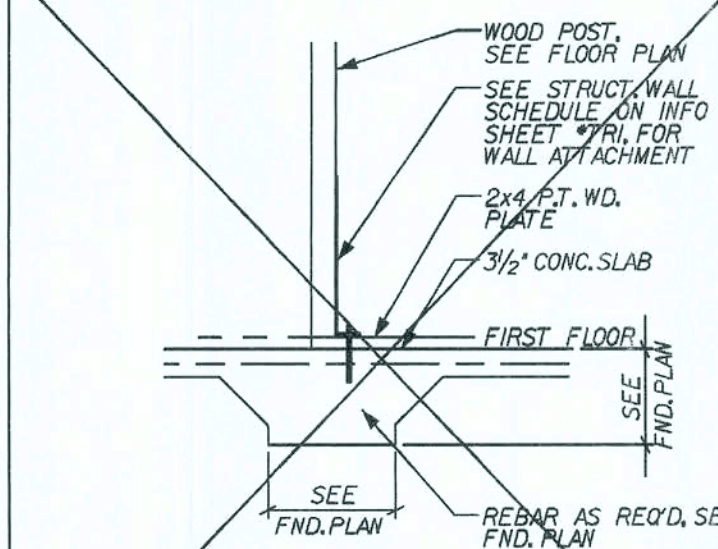


J INTERIOR BEARING POST
NOT USED
SCALE: 1/2" = 1'-0"

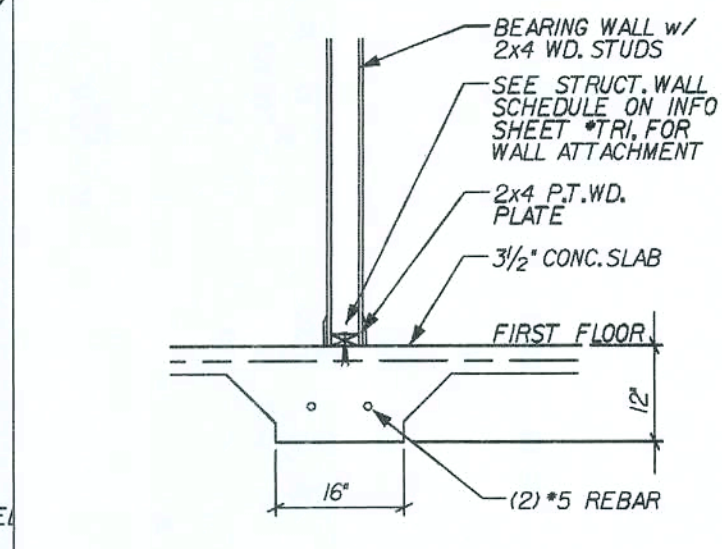


I INTERIOR BEARING
SCALE: 1/2" = 1'-0"

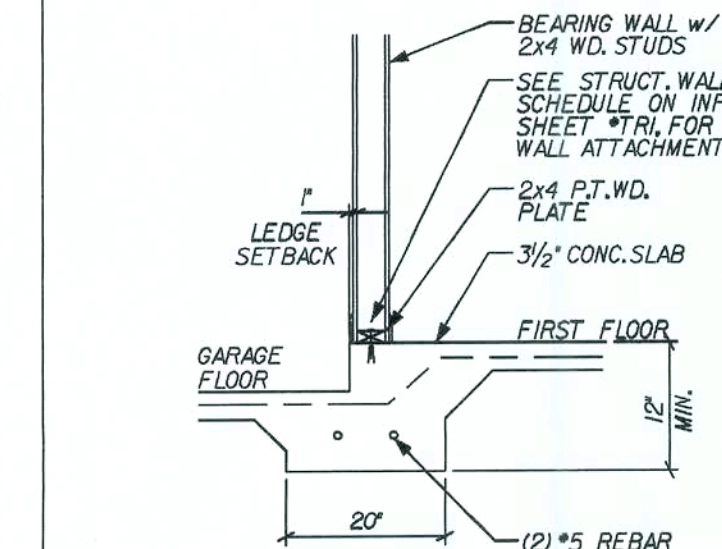


H STEP/BEARING
REVISED 01-31-05
SCALE: 1/2" = 1'-0"

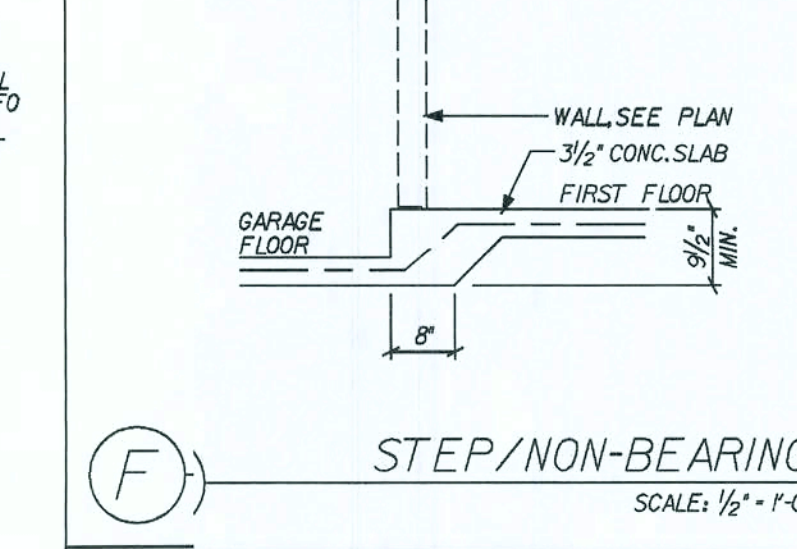


F STEP/NON-BEARING
SCALE: 1/2" = 1'-0"

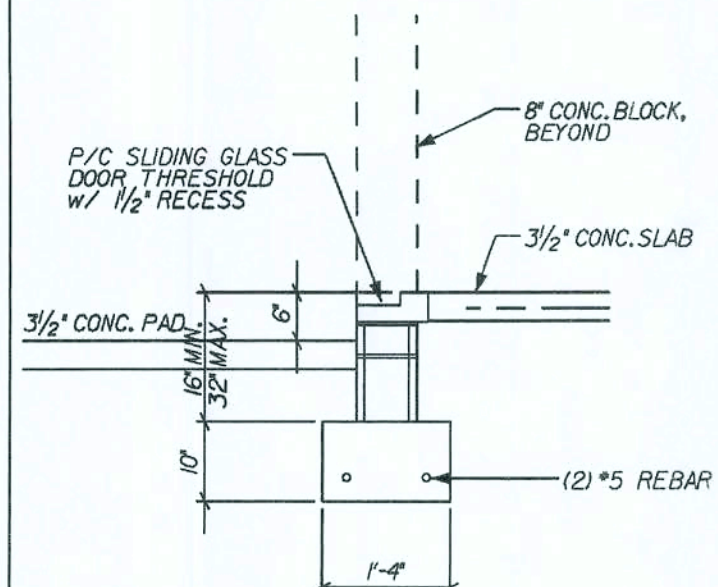


S RECESS @ SLIDER
REVISED 05-06-05
SCALE: 1/2" = 1'-0"

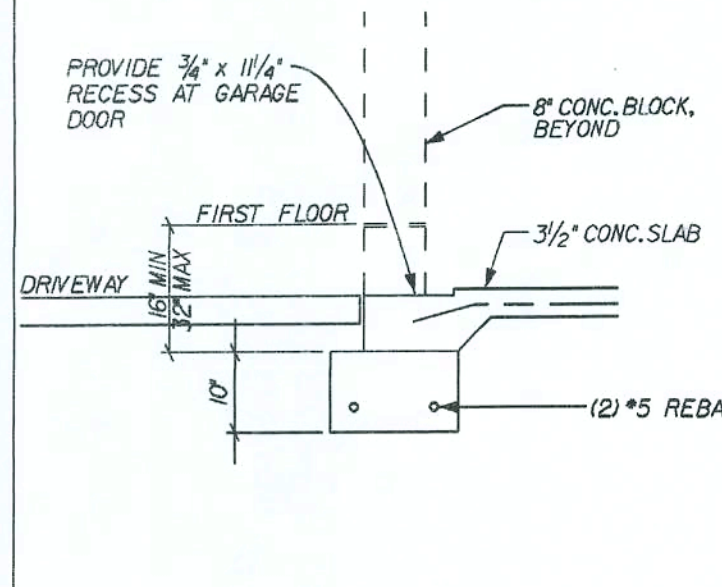


R THICK'N EDGE/GARAGE
REVISED 04-23-06
SCALE: 1/2" = 1'-0"

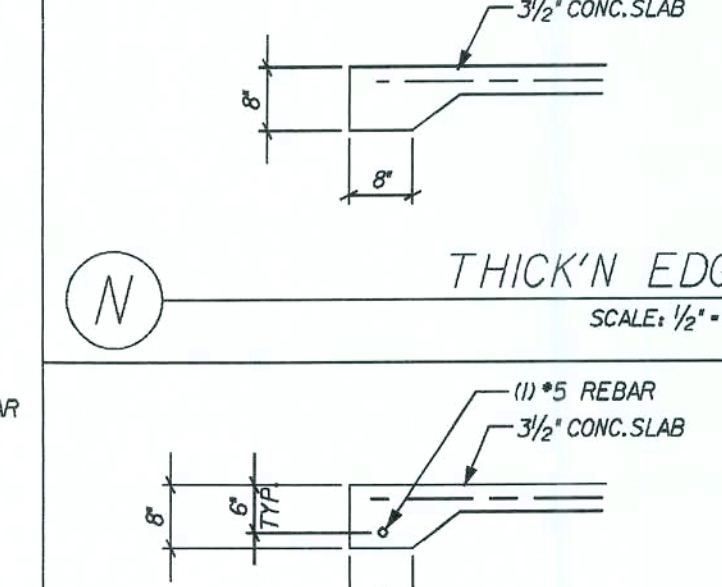


N THICK'N EDGE
SCALE: 1/2" = 1'-0"

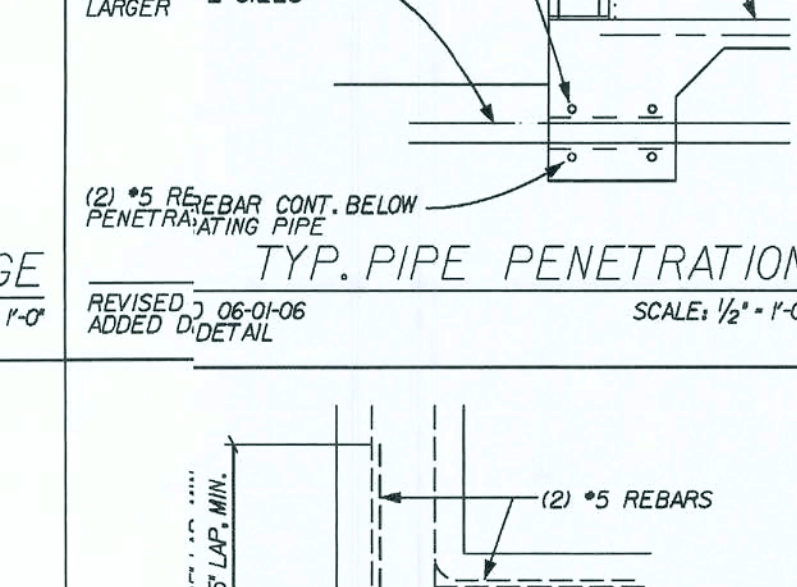


P THICK'N EDGE/BEARING
SCALE: 1/2" = 1'-0"

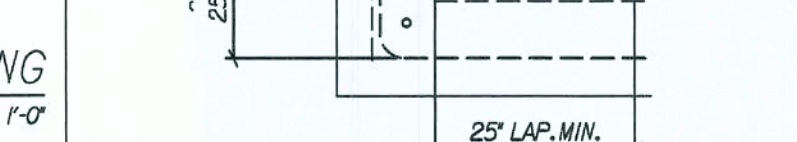

TYP. PIPE PENETRATION
REVISED 06-01-06
ADDED D DETAIL
SCALE: 1/2" = 1'-0"

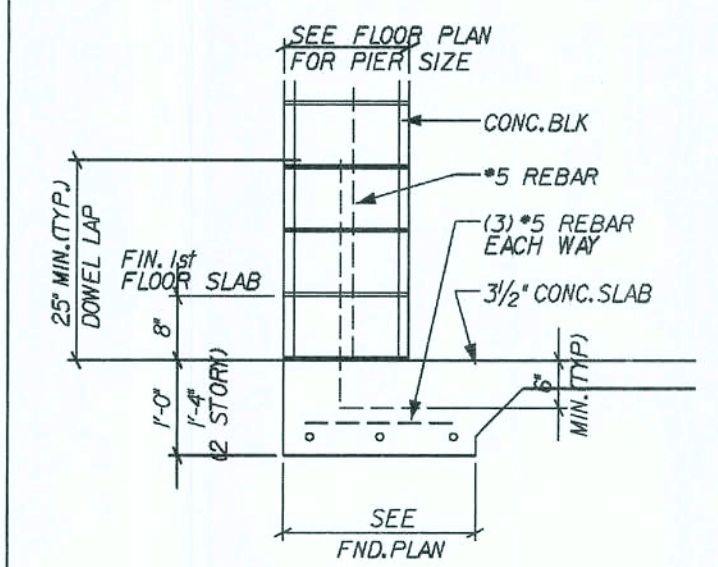

U PIER DETAIL #2
REVISED 02-20-07
16\"/>

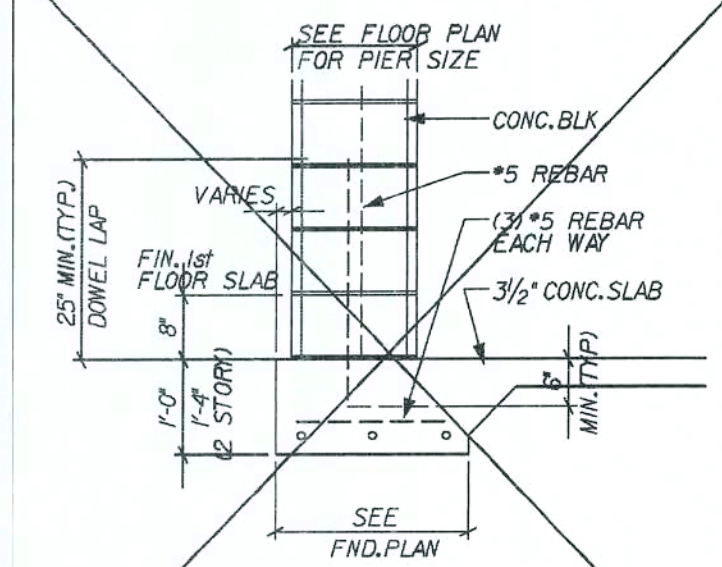

T PIER DETAIL #1
REVISED 02-20-07
16\"/>




TYP. FTNG @ CORNERS
REVISED 04-07-08
ONE CORNER DETAIL
SCALE: 1/2" = 1'-0"



TYP. CONC. ENCASED ELECTRODE
SCALE: 1/2" = 1'-0"


REVISIONS : 05-22-09 REV. FOOTING TO STEM WALL		03-01-09 REV. CODE INFORMATION	
COPYRIGHT © 2005 MARONDA HOMES Maronda Homes (407) 321-0064 4005 MARONDA WAY SANFORD, FLORIDA		FLORIDA THIS STRUCTURE WAS DESIGNED IN ACCORDANCE WITH THE BUILDING CODE REQUIREMENTS OF THE FLORIDA BUILDING CODE 2007 : RESIDENTIAL WITH 2009 SUPPLEMENT	
FOOTINGS BAYBURY		DRAWN BY: GARAGE: RELEASE DATE: 03-22-05	
Maronda Systems 4005 Maronda Way Sanford, FL 32771 (407)321-0064		Tomas Ponce P.E. License No. 0050068 June 8, 2009	
SHEET:		FTG	
PLOT DATE: 22 MAY 2009		PLOT DATE: 22 MAY 2009	

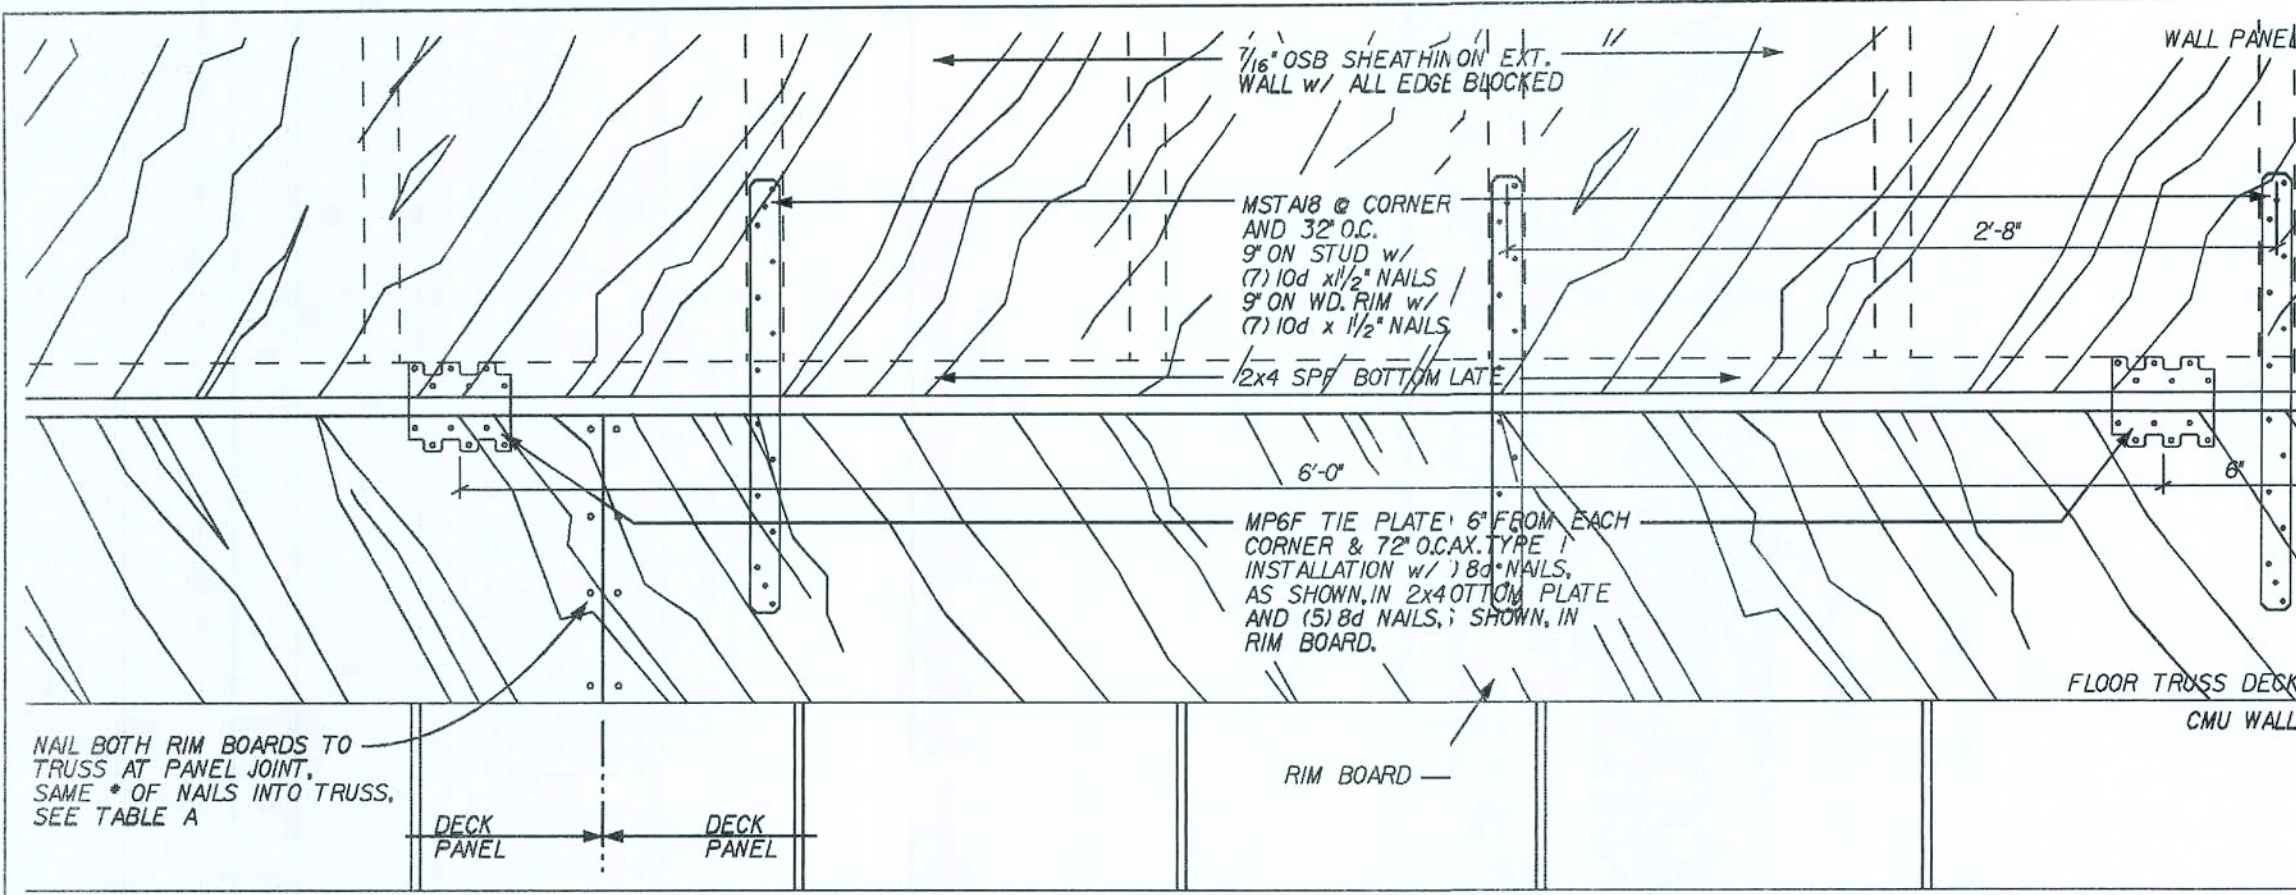

TYPICAL WALL CONNECTION-TRUSS FLOOR

SCALE: 1 1/2" = 1'-0"


J

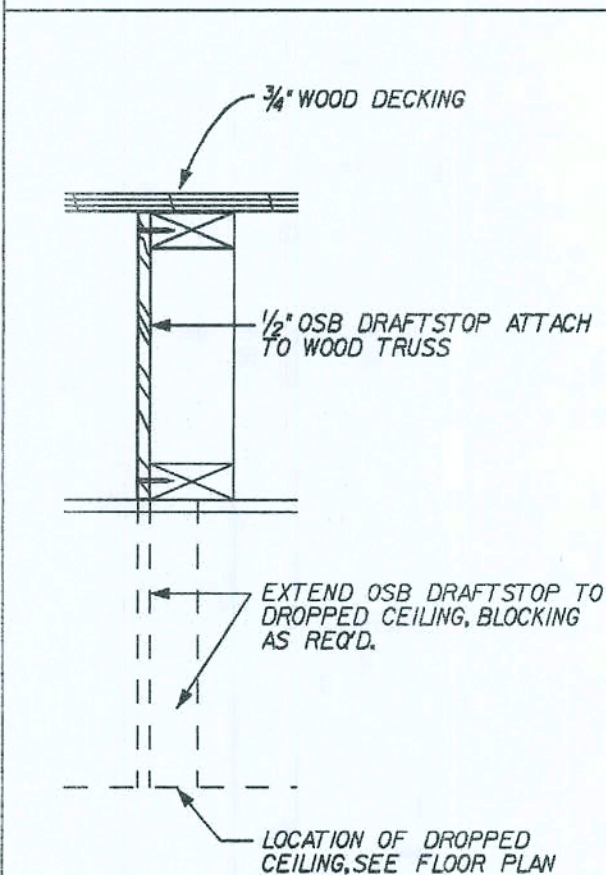

DRAFT STOPPING-TRUSS FLOOR

SCALE: 1 1/2" = 1'-0"


H

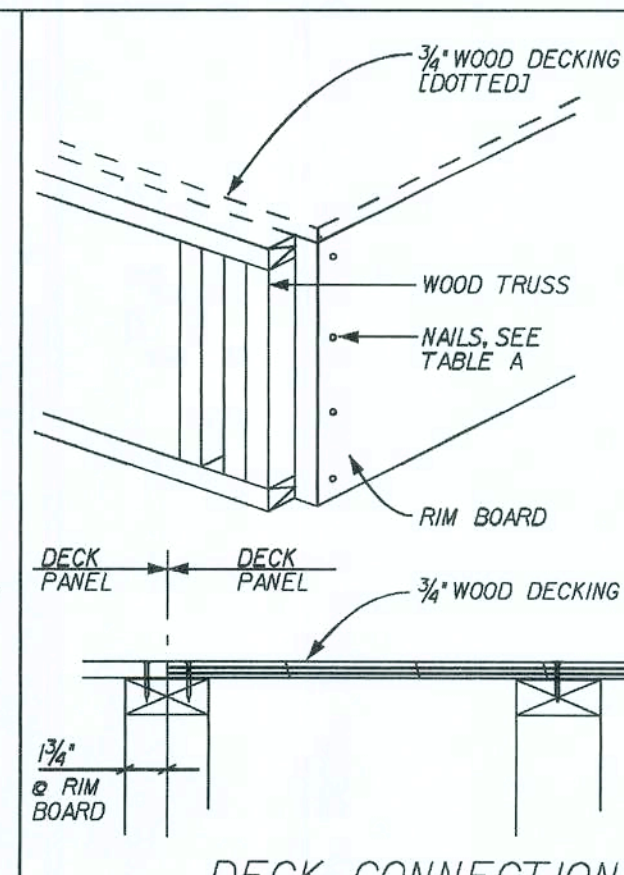

DECK CONNECTION @ PANEL JOINT TRUSS FLOOR

SCALE: 1 1/2" = 1'-0"

G

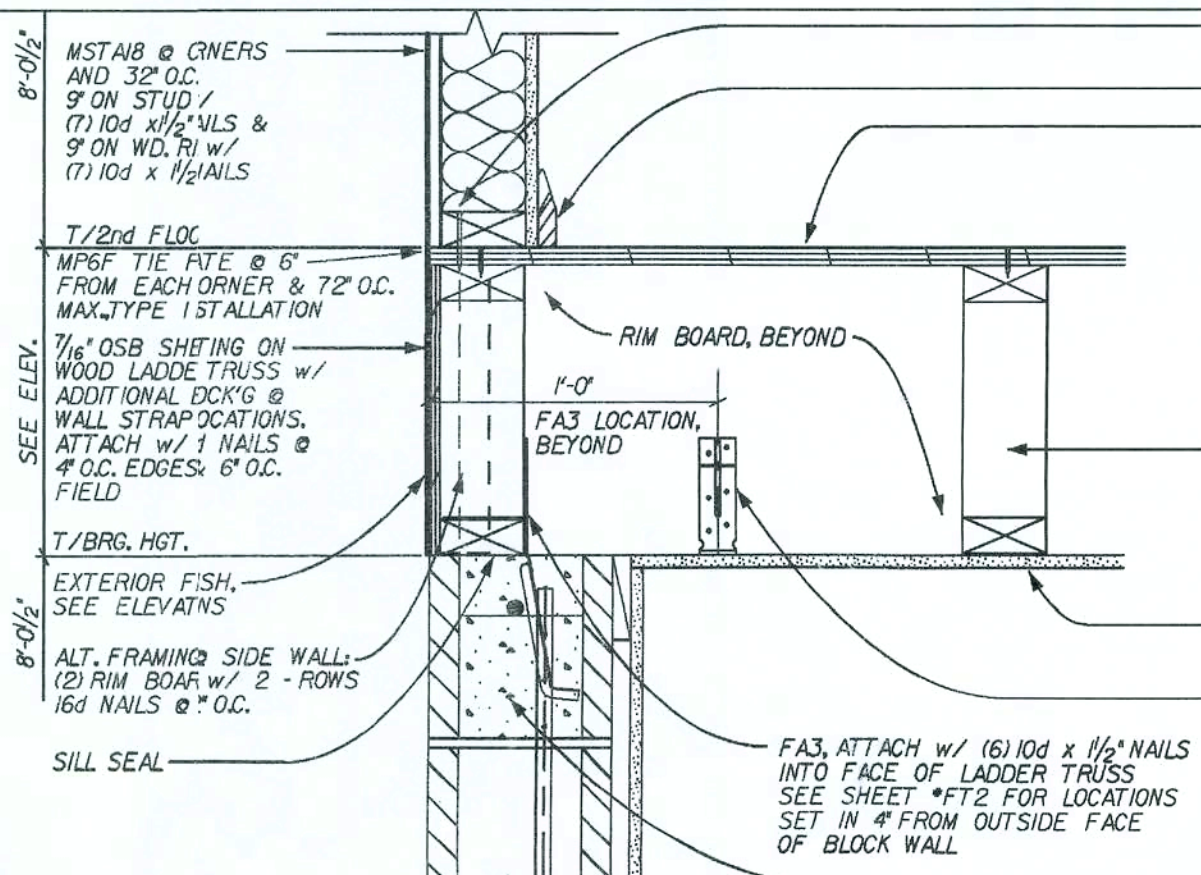


PARTIAL SECTION-TRUSS FLOOR SIDE WALL

SCALE: 1 1/2" = 1'-0"

E


TRUSS DEP.	RIM BD.	* NAILS, RIM BRD. TO FLOOR TRUSS
9 1/2"	2x10	(4) 10d NAILS
11 1/2"	2x12	(6) 10d NAILS
16"	1 1/4" x 16"	(6) 10d NAILS

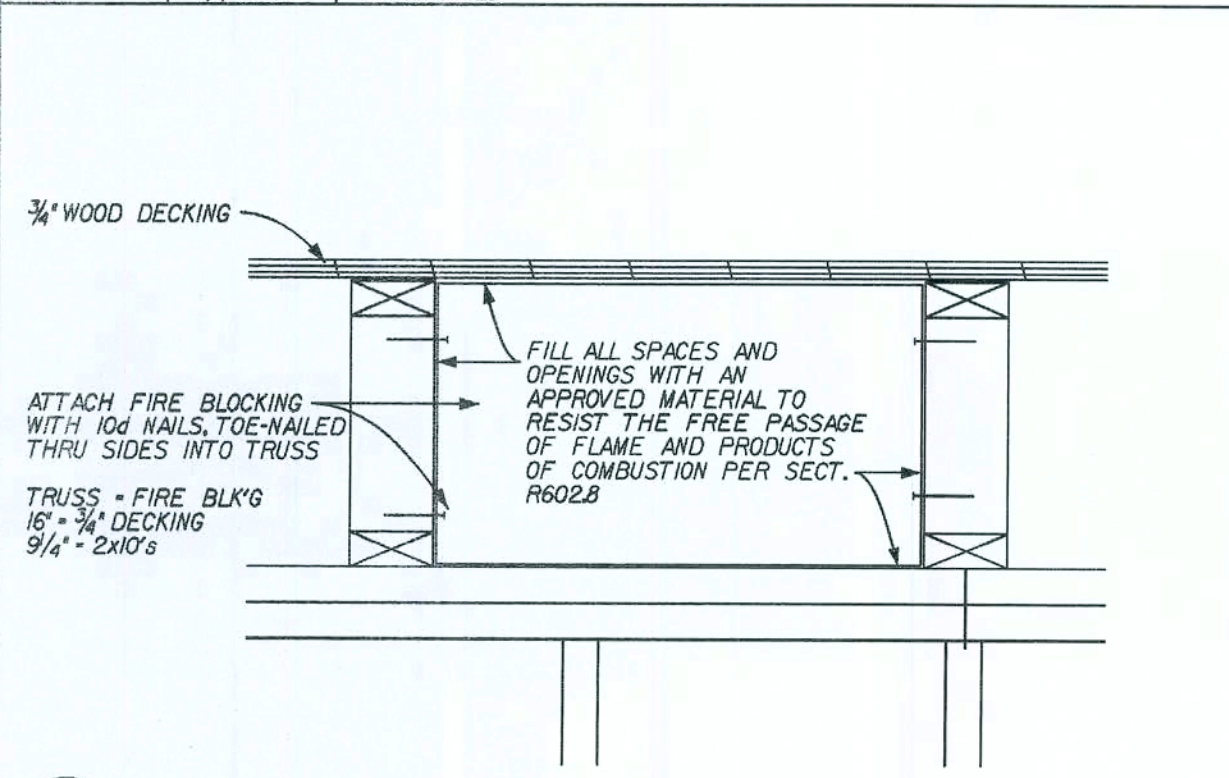

FIRE BLOCKING-TRUSS FLOOR

SCALE: 1 1/2" = 1'-0"


F

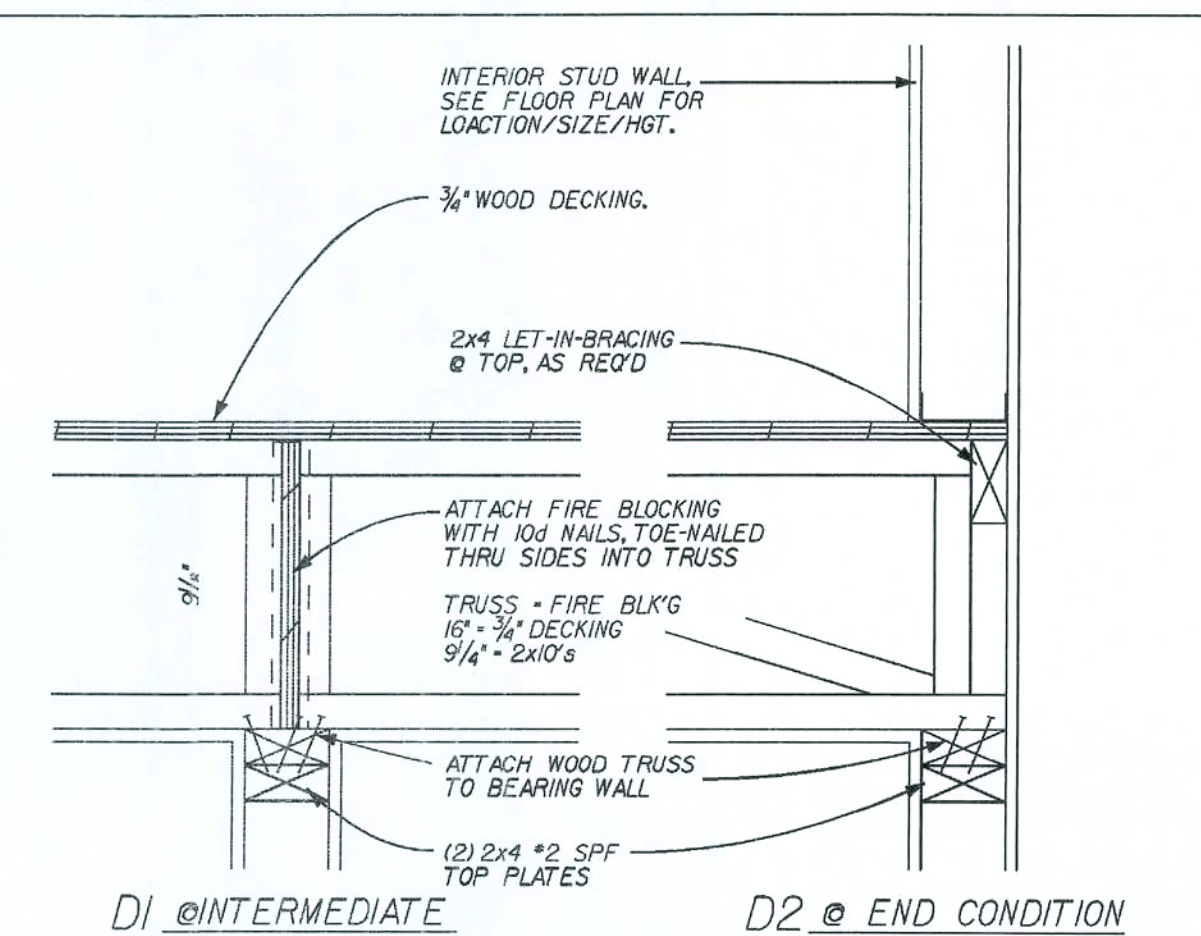

TYPICAL INTERIOR BEARING WALL-TRUSS FLOOR

SCALE: 1 1/2" = 1'-0"


D

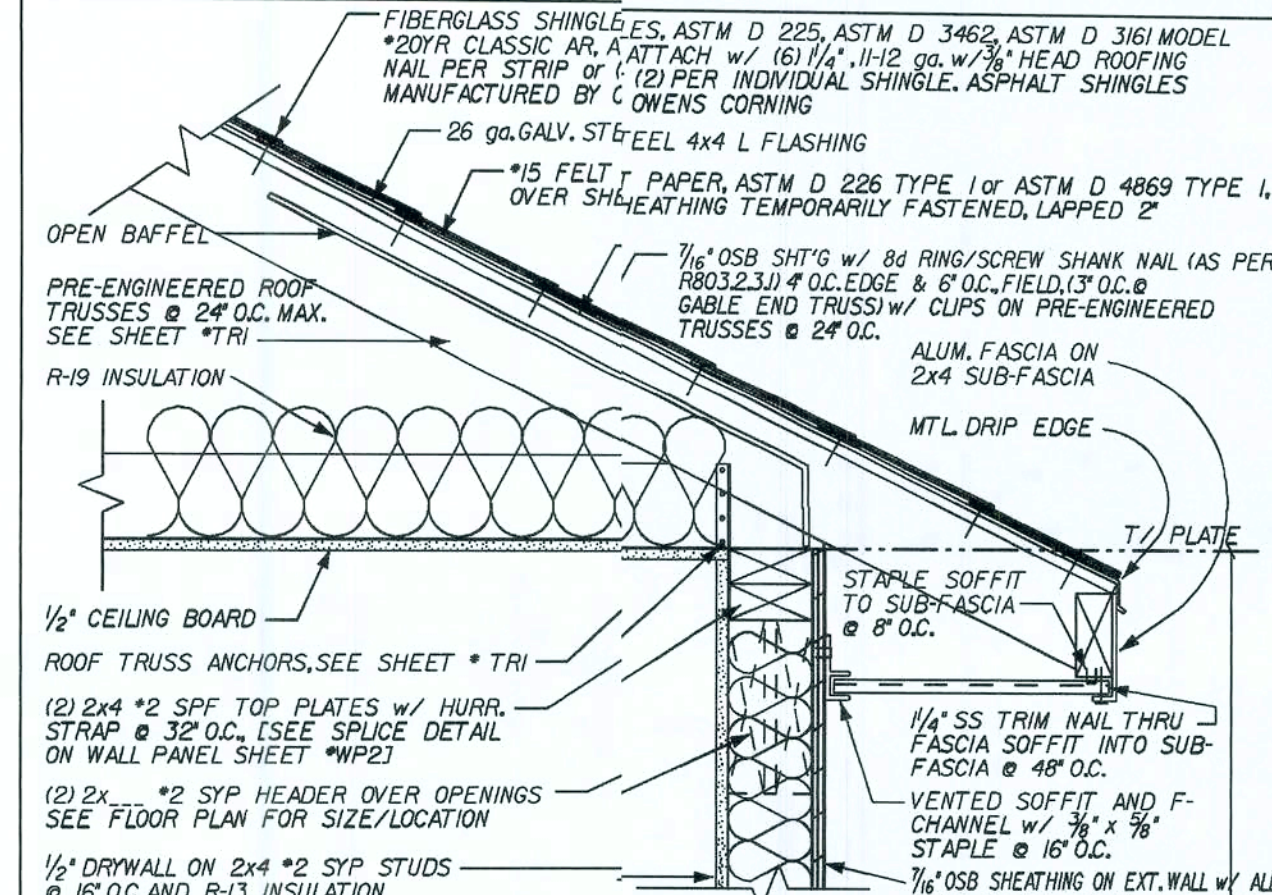

WALL SECTION-FRAMED ROOF

SCALE: 1 1/2" = 1'-0"


C

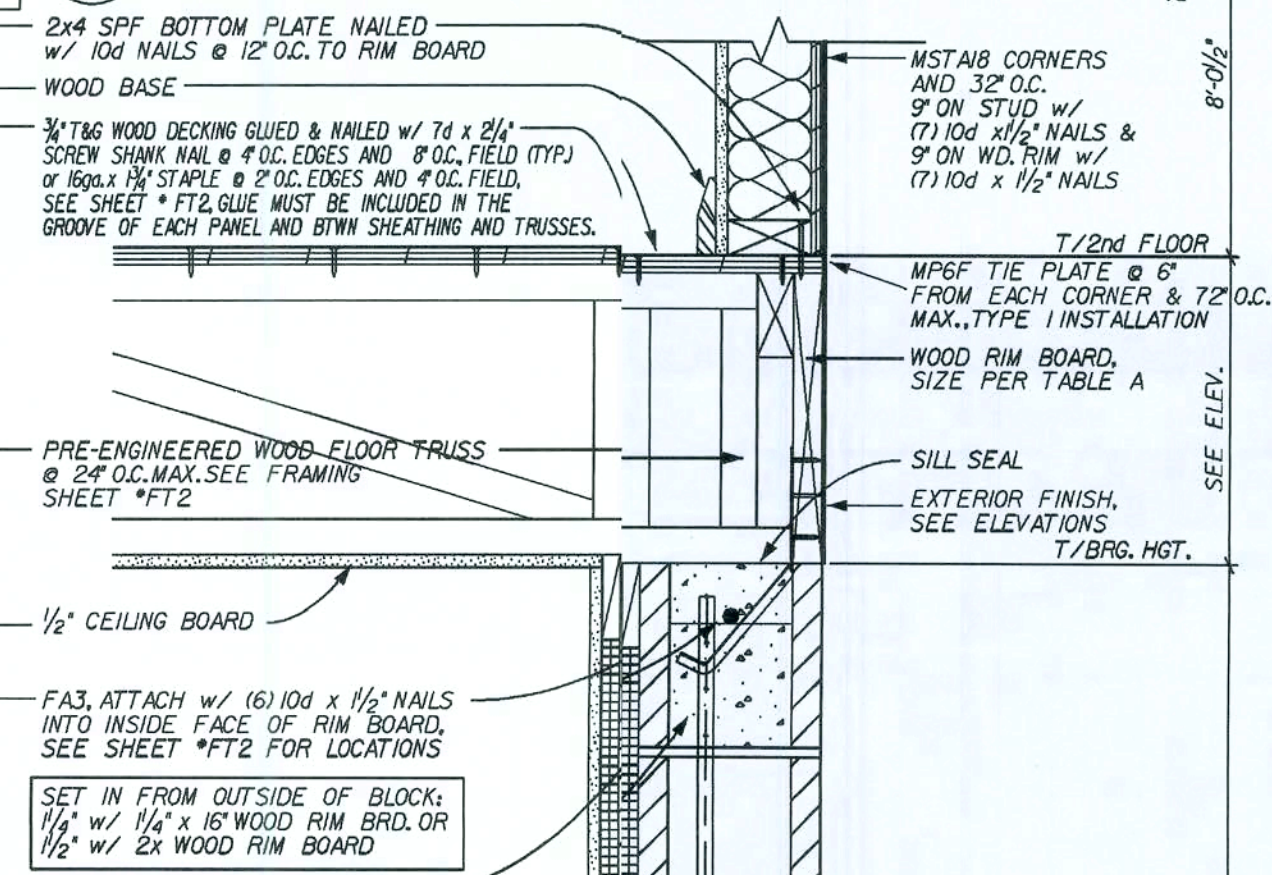

WALL SECTION-TRUSS FLOOR

SCALE: 1 1/2" = 1'-0"

B

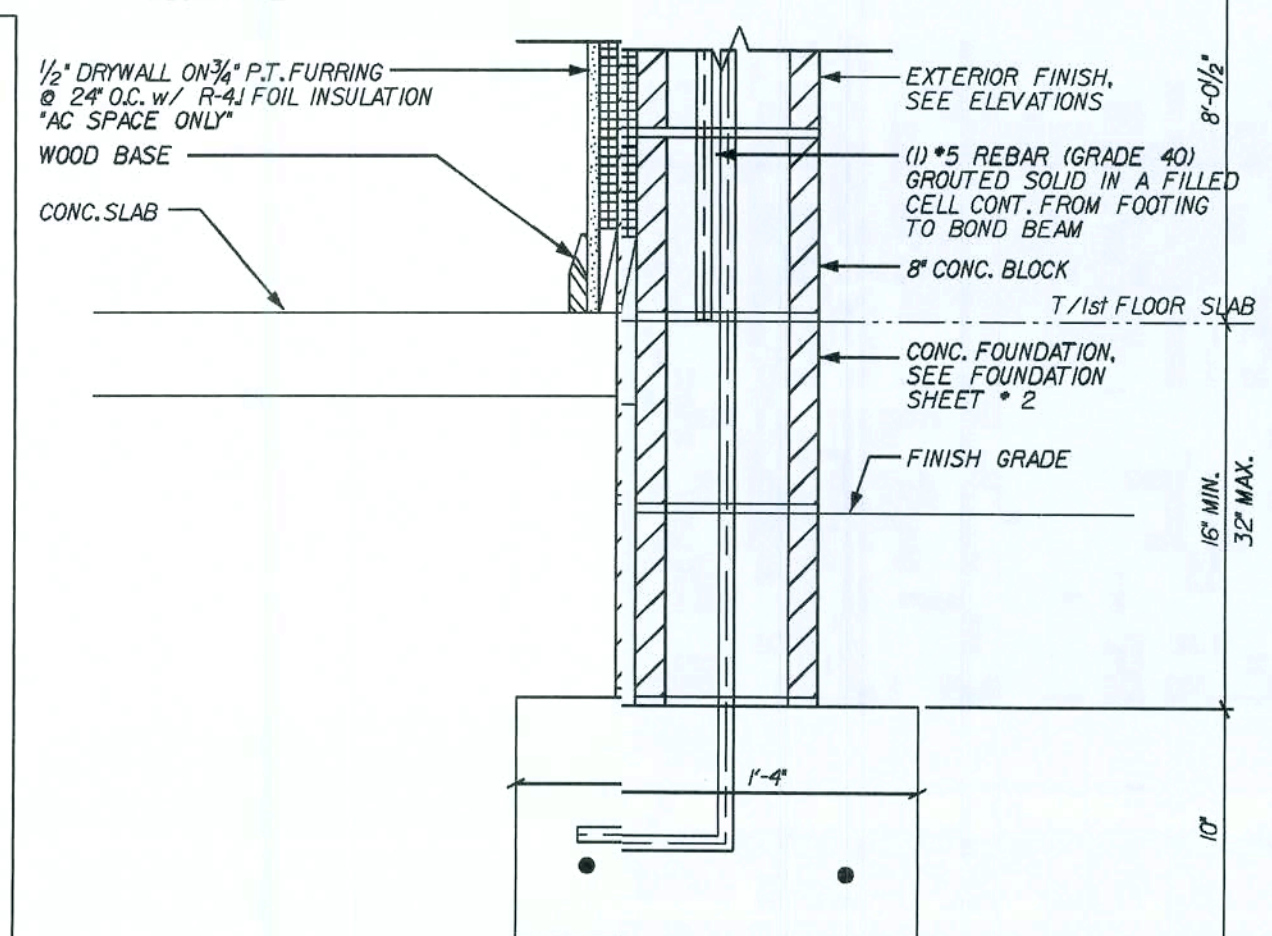

WALL SECTION-FOUNDATION @ BLOCK

SCALE: 1 1/2" = 1'-0"

A

REVISIONS :

Maronda Homes

FLORIDA BUILDING CODE 2007 - RESIDENTIAL WITH 2009 SUPPLEMENT

4005 MARONDA WAY SANFORD, FLORIDA 32771 (407) 321-0064

Copyright © 2005 MARONDA HOMES

BAYBURY

TWO STORY WALL SECTIONS

DRAWN BY: GARAGE:

RELEASE DATE: 03-22-05

Maronda Systems
4005 Maronda Way
Sanford, FL 32771
(407)321-0064

Tomas Ponce P.E.
License No. 0050068
June 8, 2009

SHEET:
WS-SI

DOOR SCHEDULE

DOOR TYPE	ACTUAL SIZE	ROUGH FRAME OPENING	ROUGH BLOCK OPENING 2" BUCK
2-0 STANDARD O.S.	25 1/2" x 80 3/8"	26" x 80 1/8"	29" x 82 3/8"
2-8 STANDARD O.S.	33 1/2" x 80 3/8"	34" x 80 1/8"	37" x 82 3/8"
2-10 STANDARD O.S.	35 1/2" x 80 3/8"	36" x 80 1/8"	39" x 82 3/8"
3-0 STANDARD I.S.	37 1/2" x 82"	38" x 82 1/4"	41" x 82 3/8"
3-0 w/SIDE LIGHT I.S.	51 1/8" x 82"	51 5/8" x 82 1/4"	54 5/8" x 82 3/8"
3-0 w/1/2 SIDE LIGHT I.S.	64 1/2" x 82"	65" x 82 1/4"	68" x 82 3/8"
5-8 (2) 2-10 FRENCH O.S.	70 1/2" x 80 3/8"	71" x 80 1/8"	74" x 82 3/8"

** FINISH OPENING IS DETERMINED BY ACTUAL SIZE 1/4" FOR HEIGHT











** FINISH OPENING IS DETERMINED BY ACTUAL SIZE 1/2" FOR WIDTH

** O.S. = OUTSWING

** I.S. = INSWING

REVISED 07-02-08

REV. DOOR TO O.S.

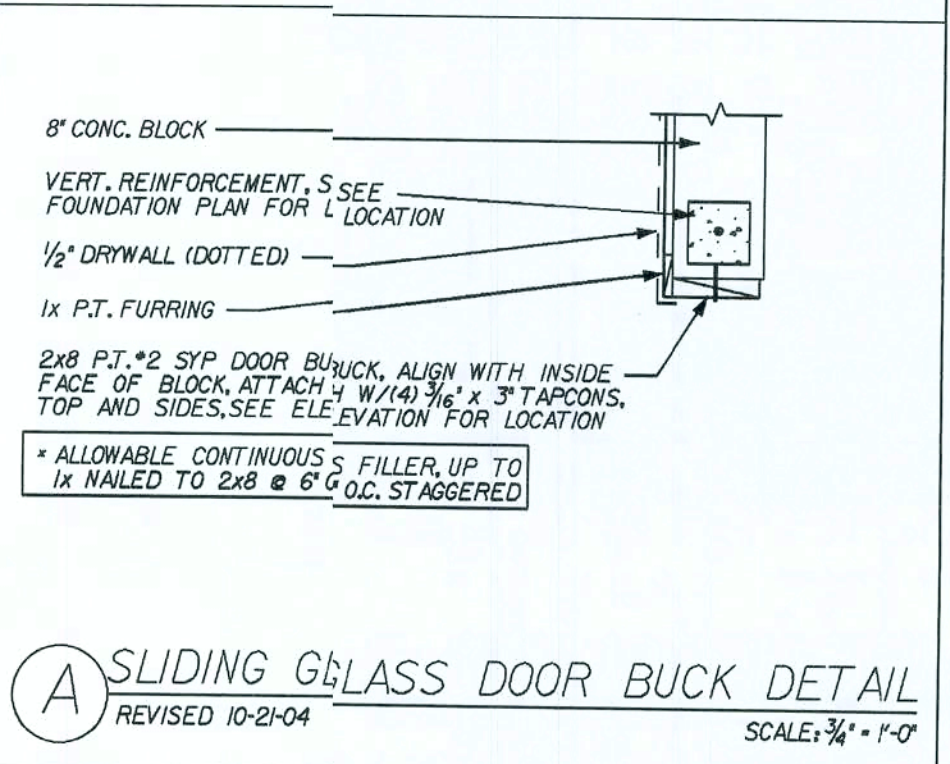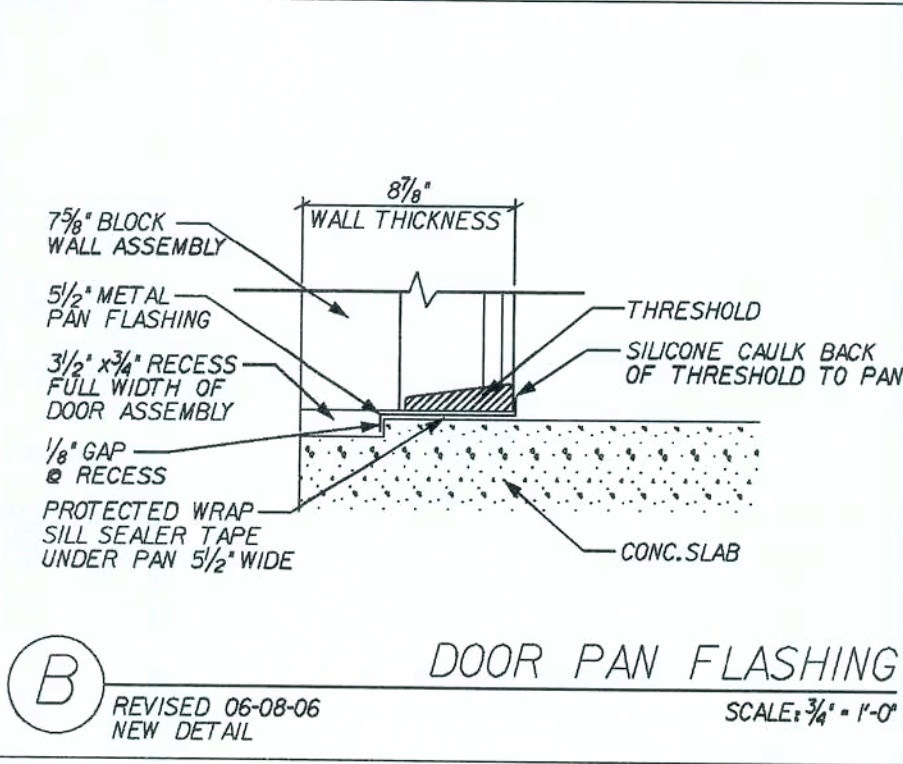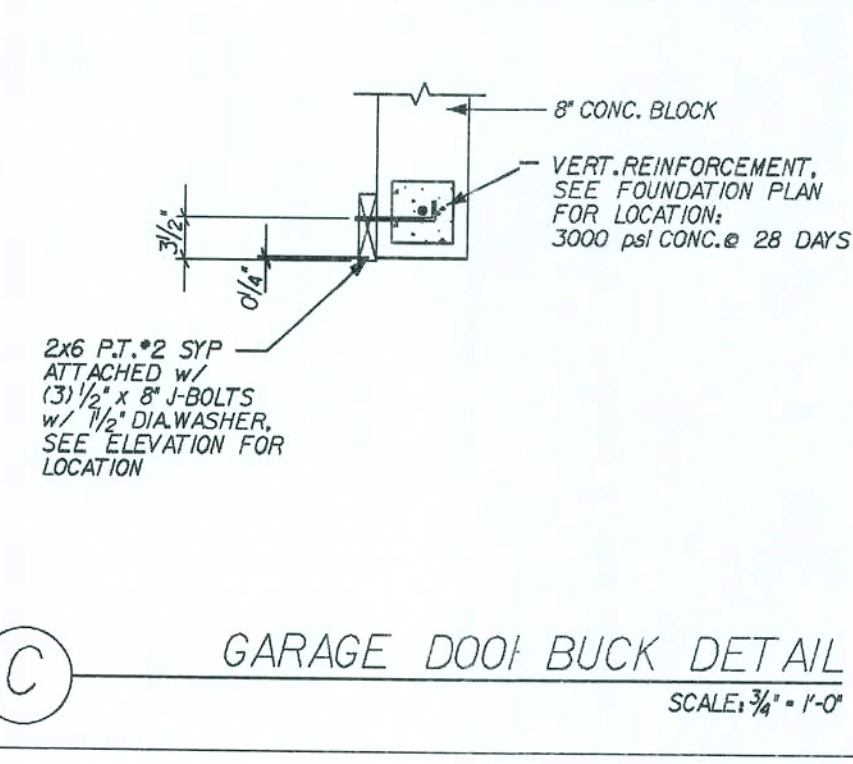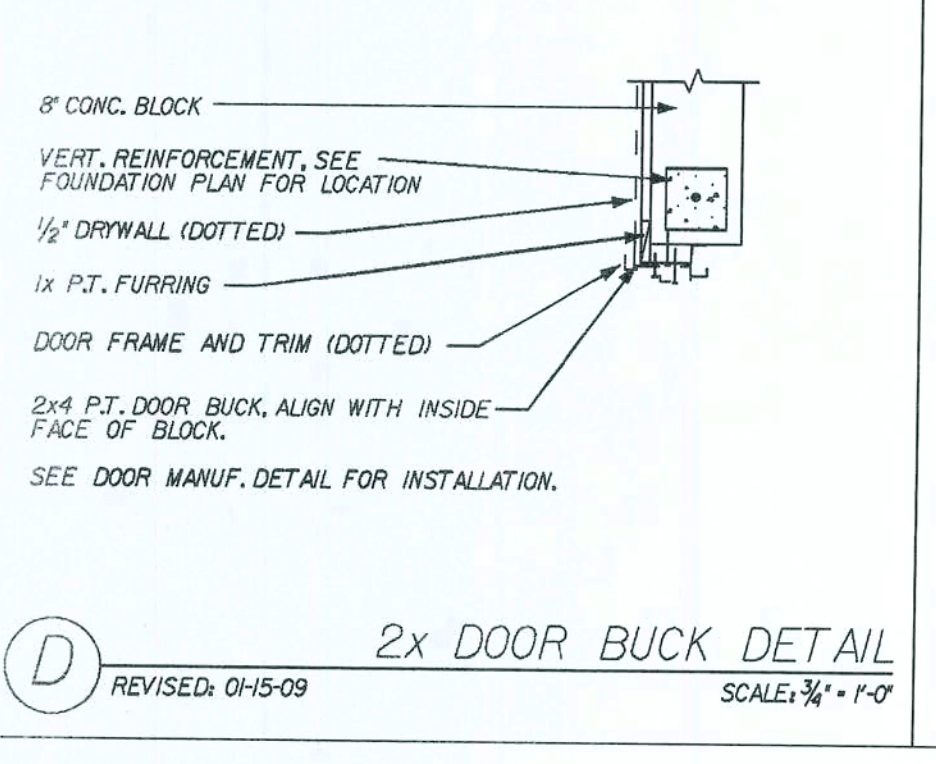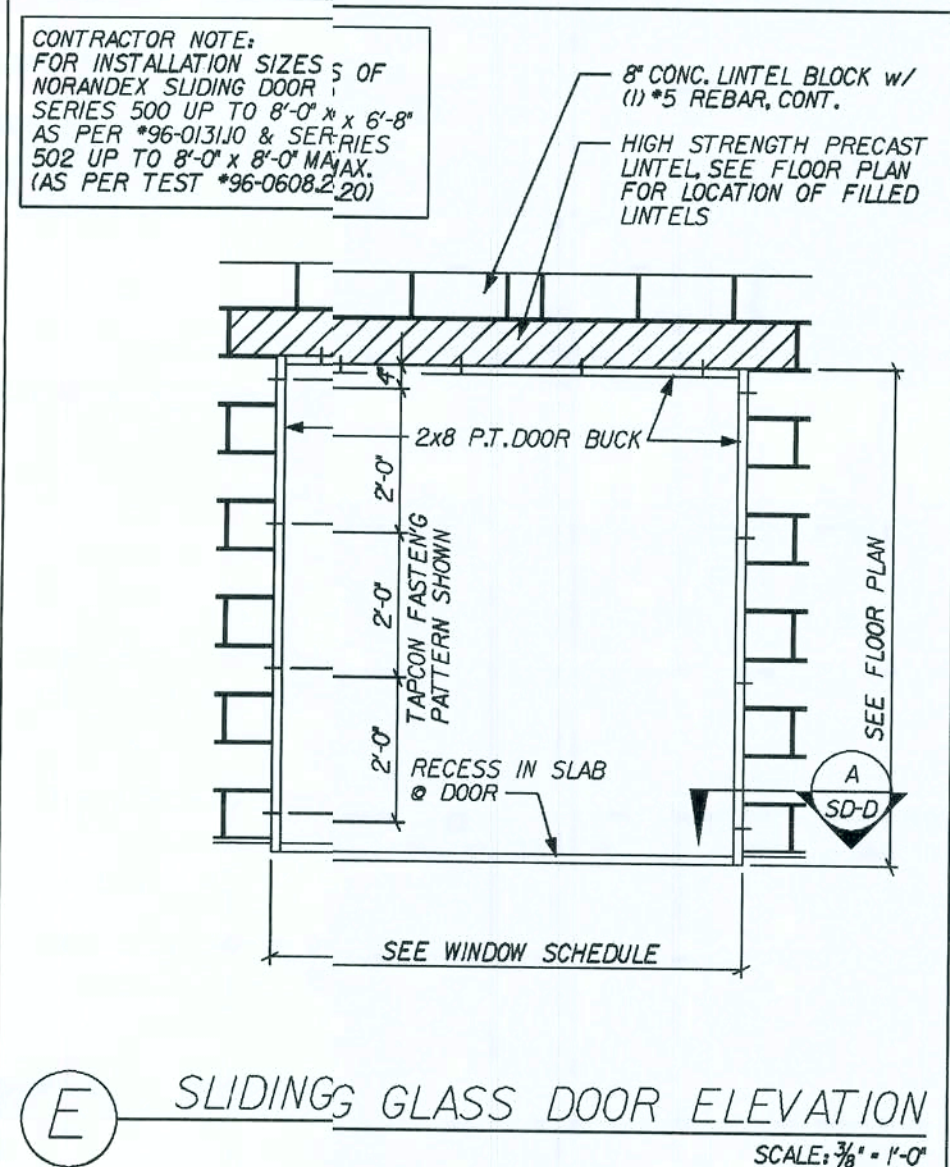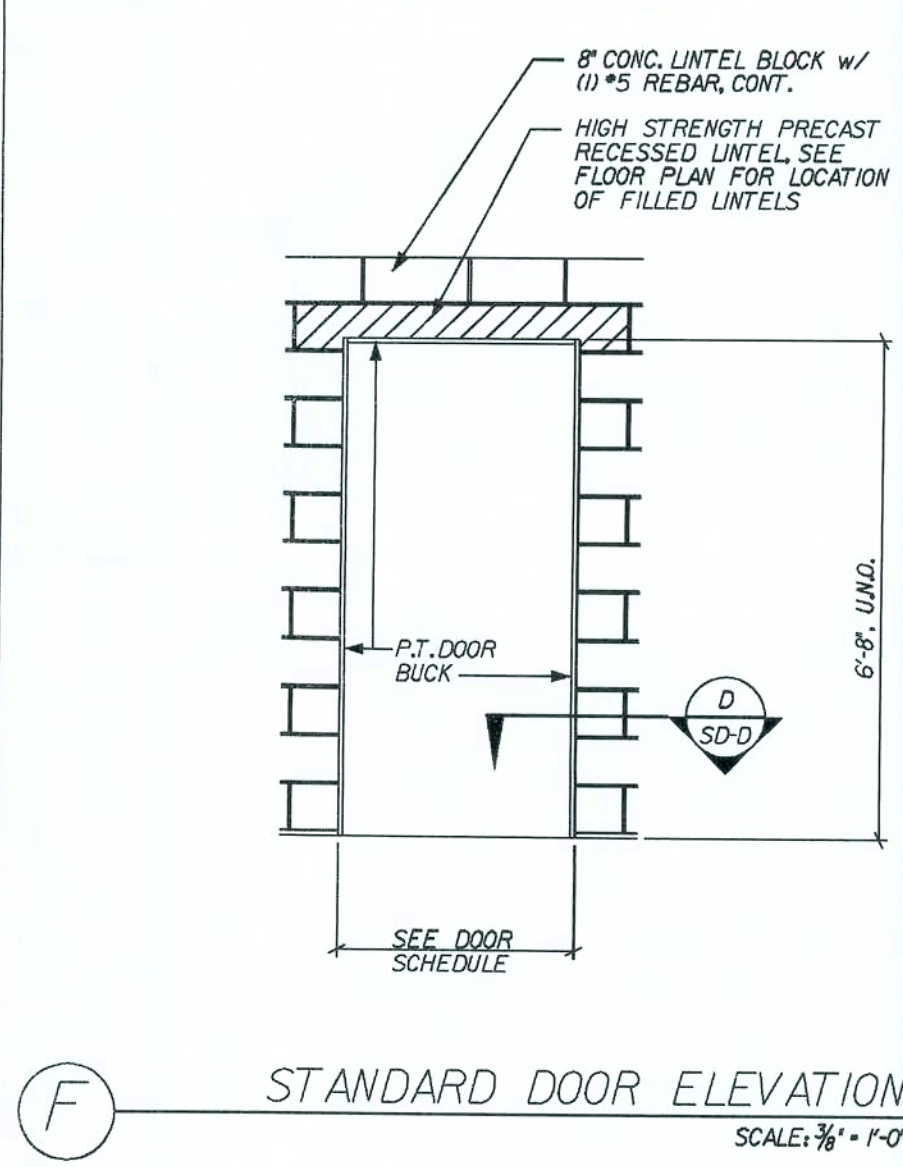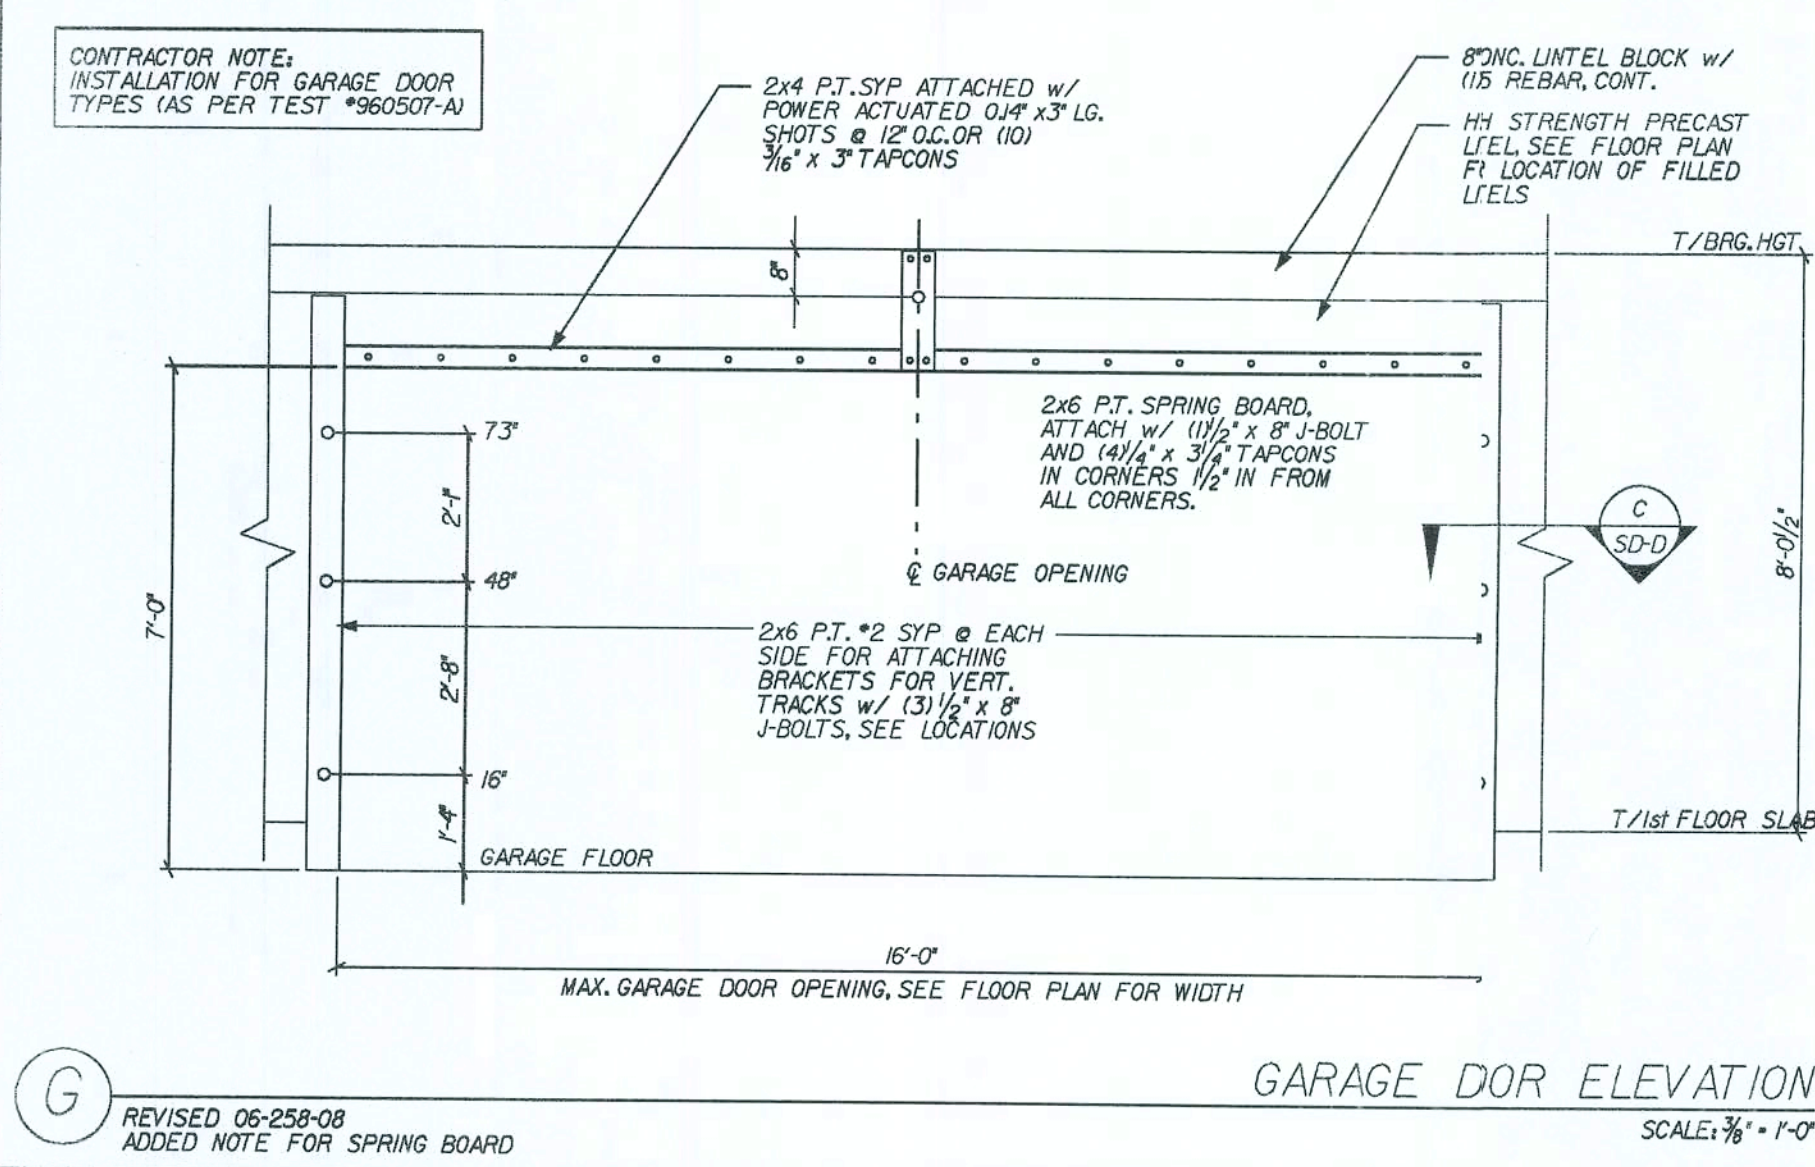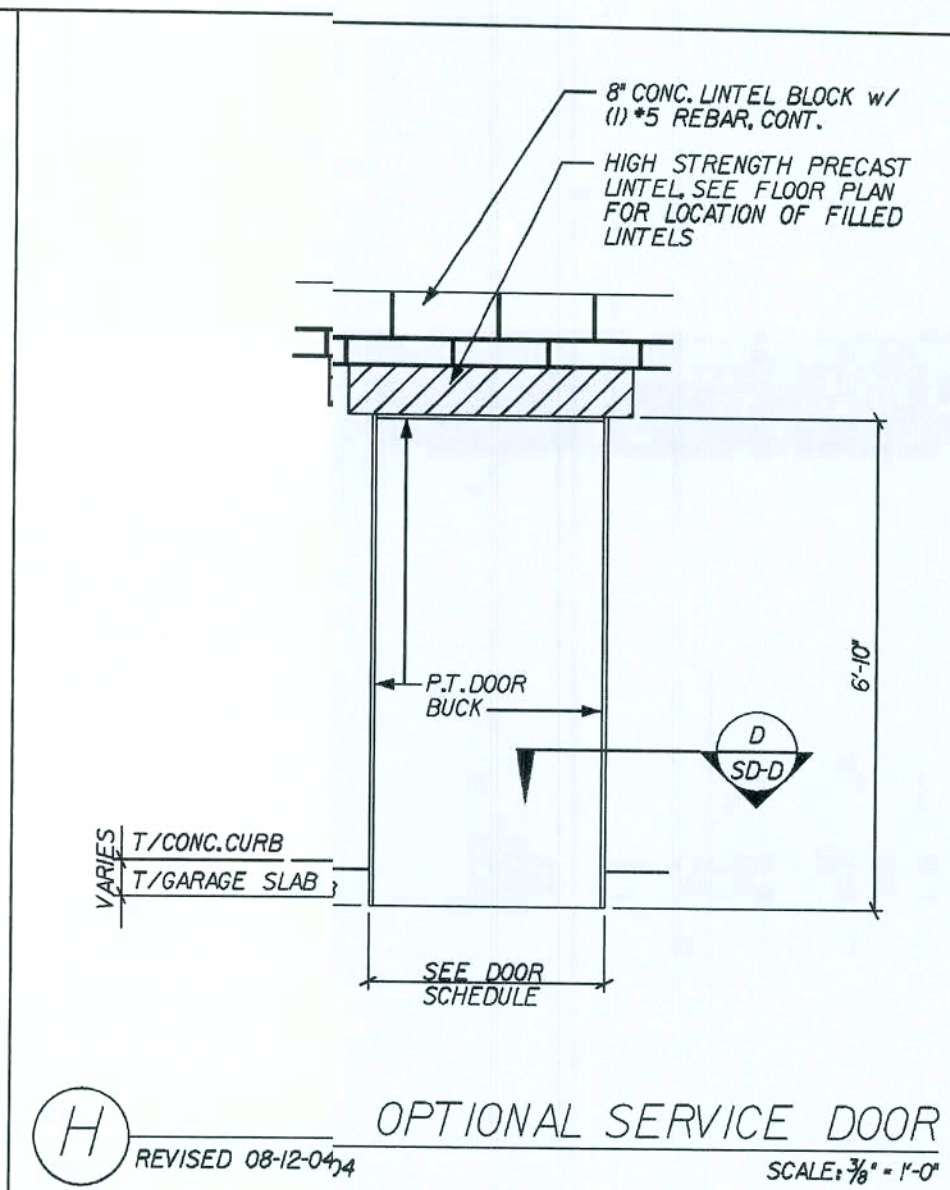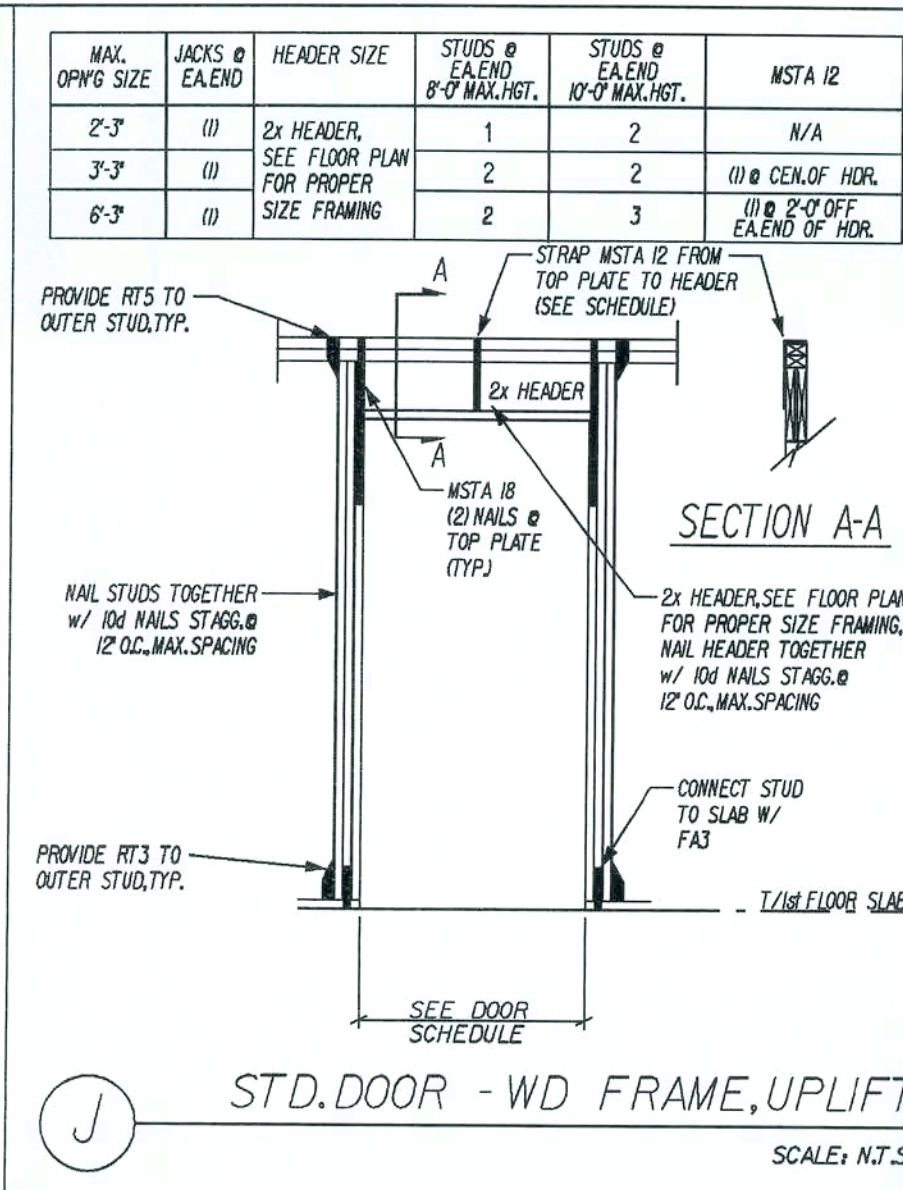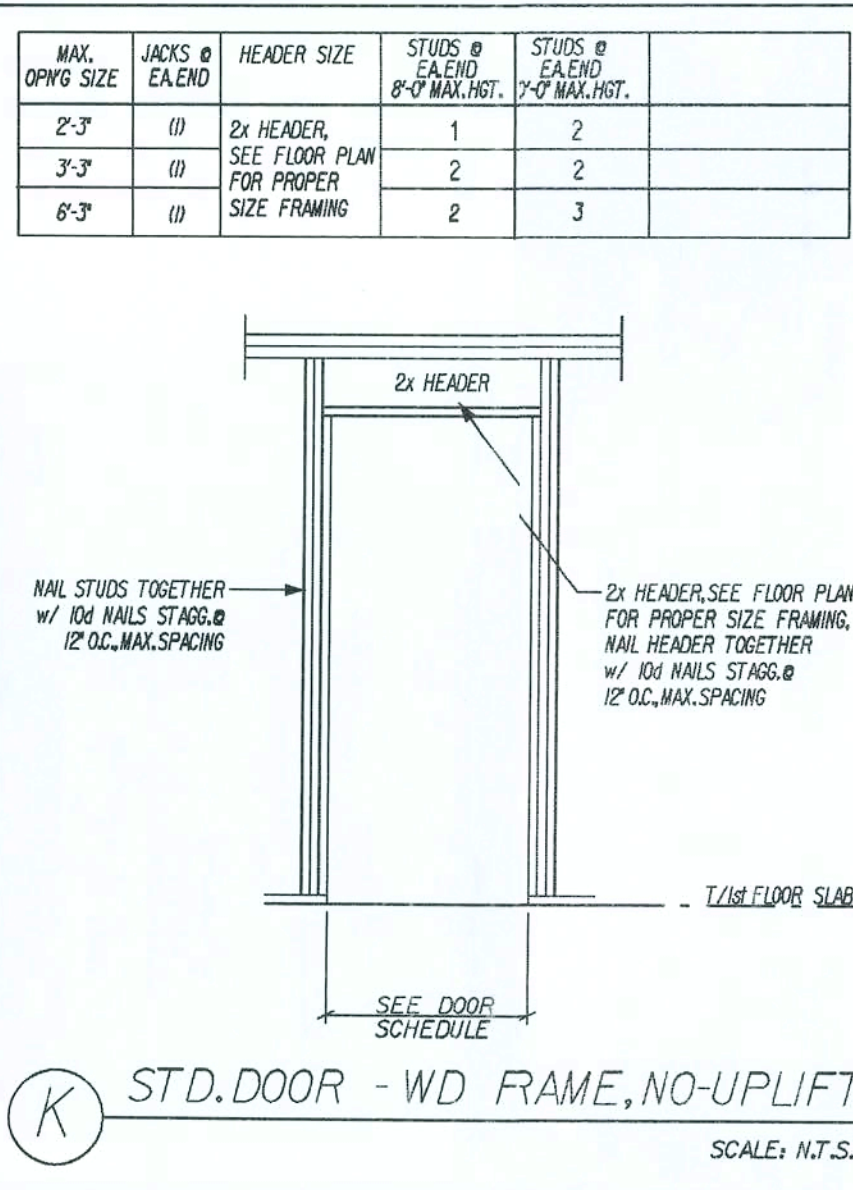

REVISIONS:

07-07-06	ADDED DOOR PAN DETAIL
----------	-----------------------

03-01-09

REV. CODE

INFORMATION

Maronda Homes

FLORIDA

4005 MARONDA WAY

SANFORD, FL 32771

(407) 321-0064

THIS STRUCTURE WAS DESIGNED IN ACCORDANCE WITH THE REQUIREMENTS OF THE FLORIDA BUILDING CODE 2007: RESIDENTIAL WITH 2008 SUPPLEMENT

DOORS

STANDARD DETAILS

BAYBURY

DRAWN BY:

GARAGE:

RELEASE DATE: 03-22-05

10-23-04

Maronda Systems

4005 Maronda Way

Sanford, FL 32771

(407)321-0064

Tomas Ponce P.E.













License No. 0050068

June 8, 2009

SHEET:

SD-D

FLORIDA BUILDING CODE 2007: RESIDENTIAL

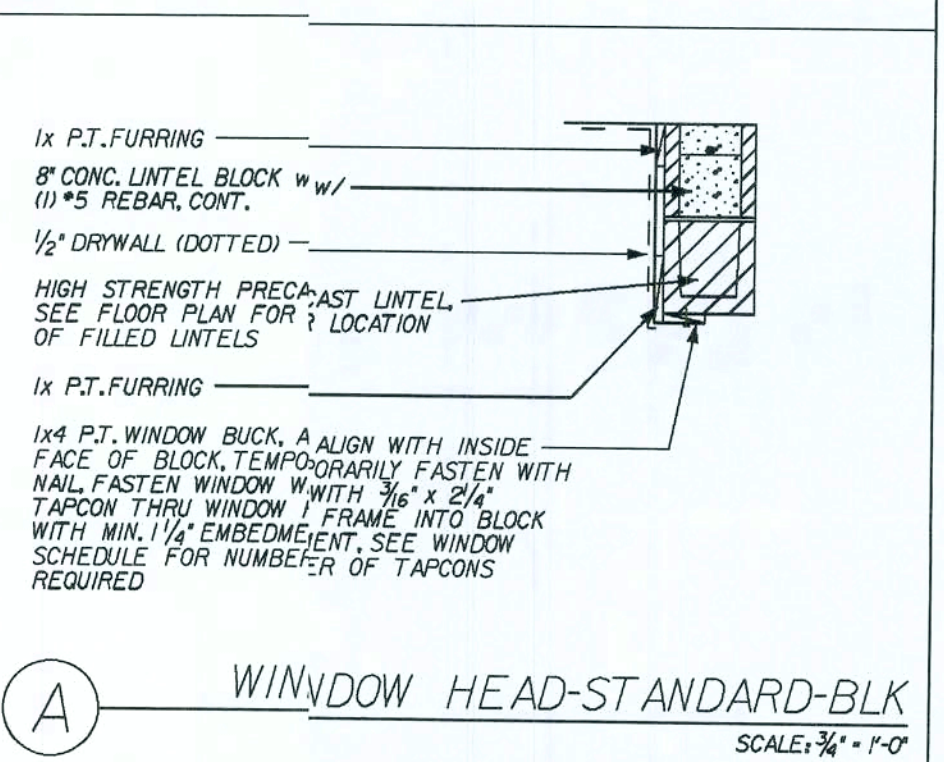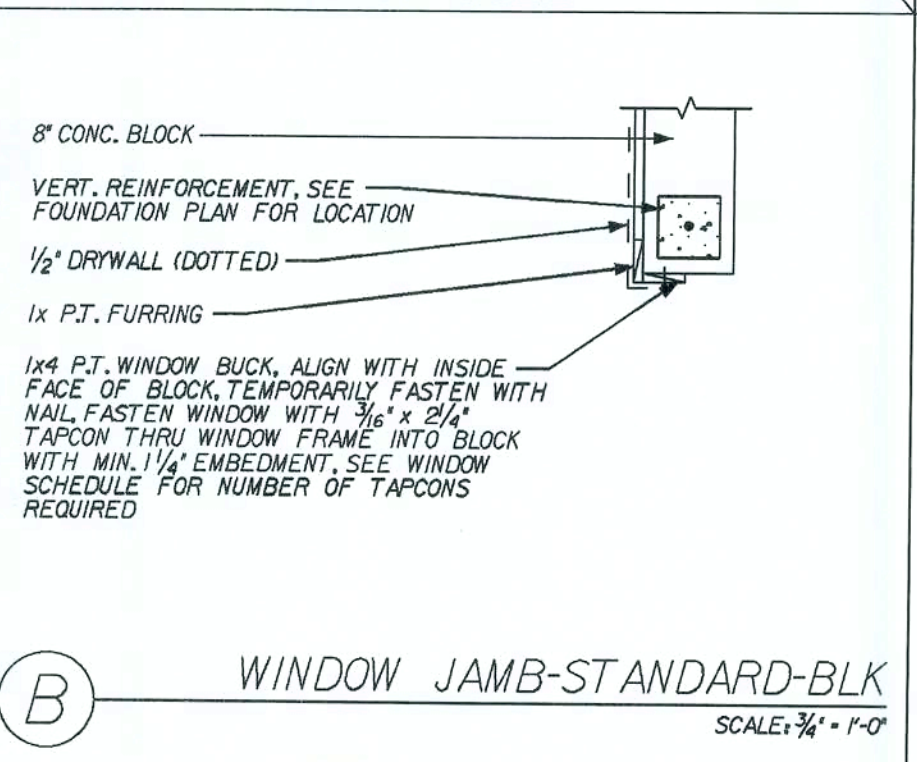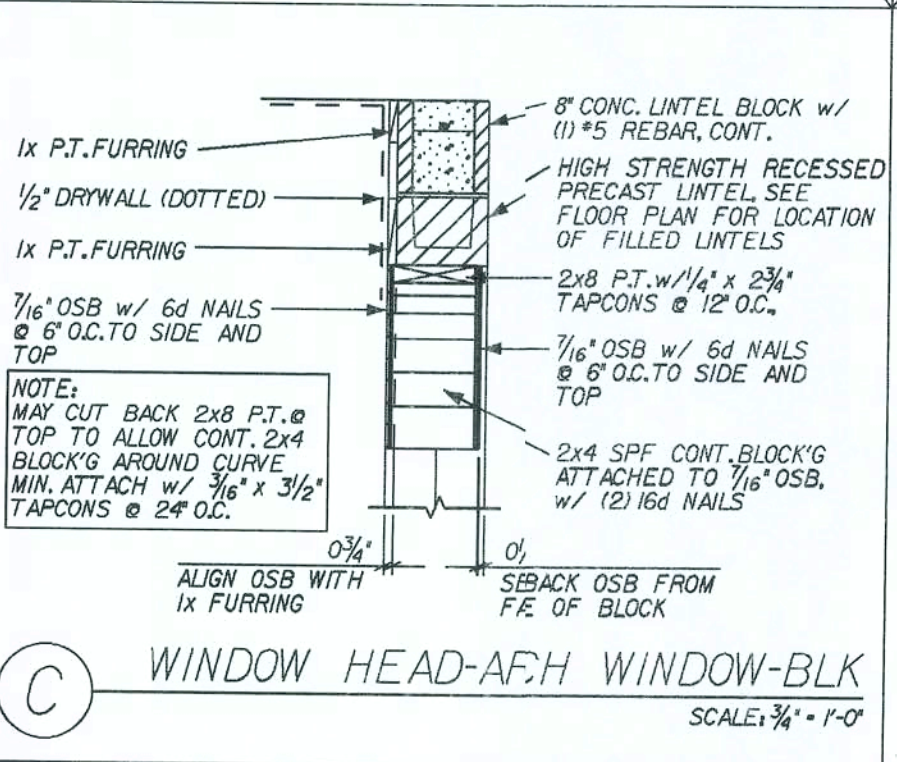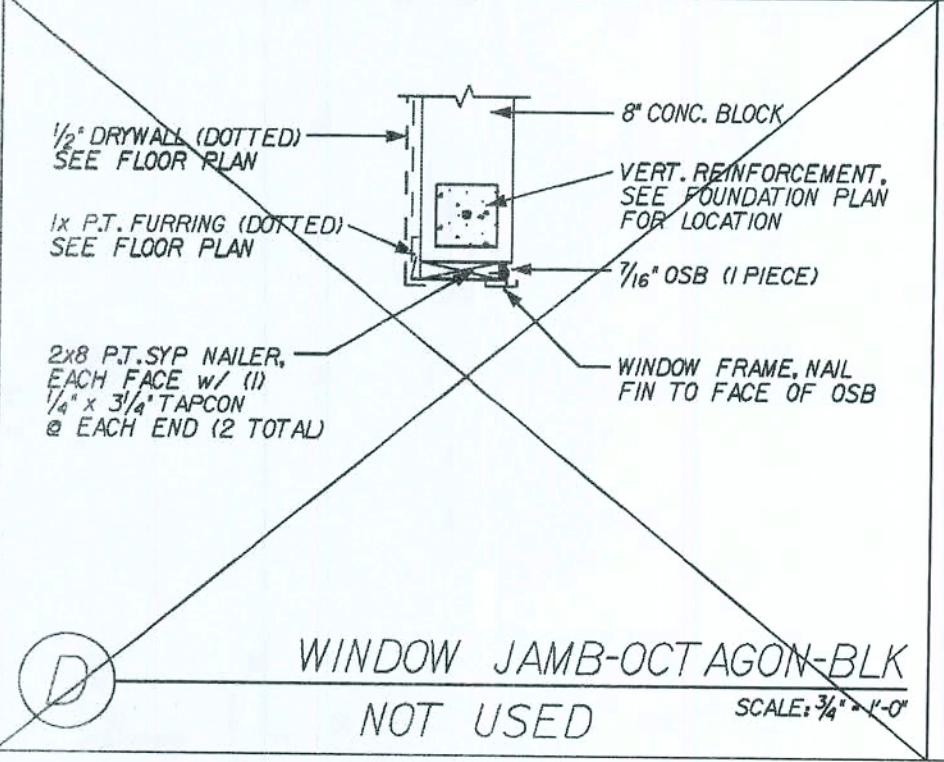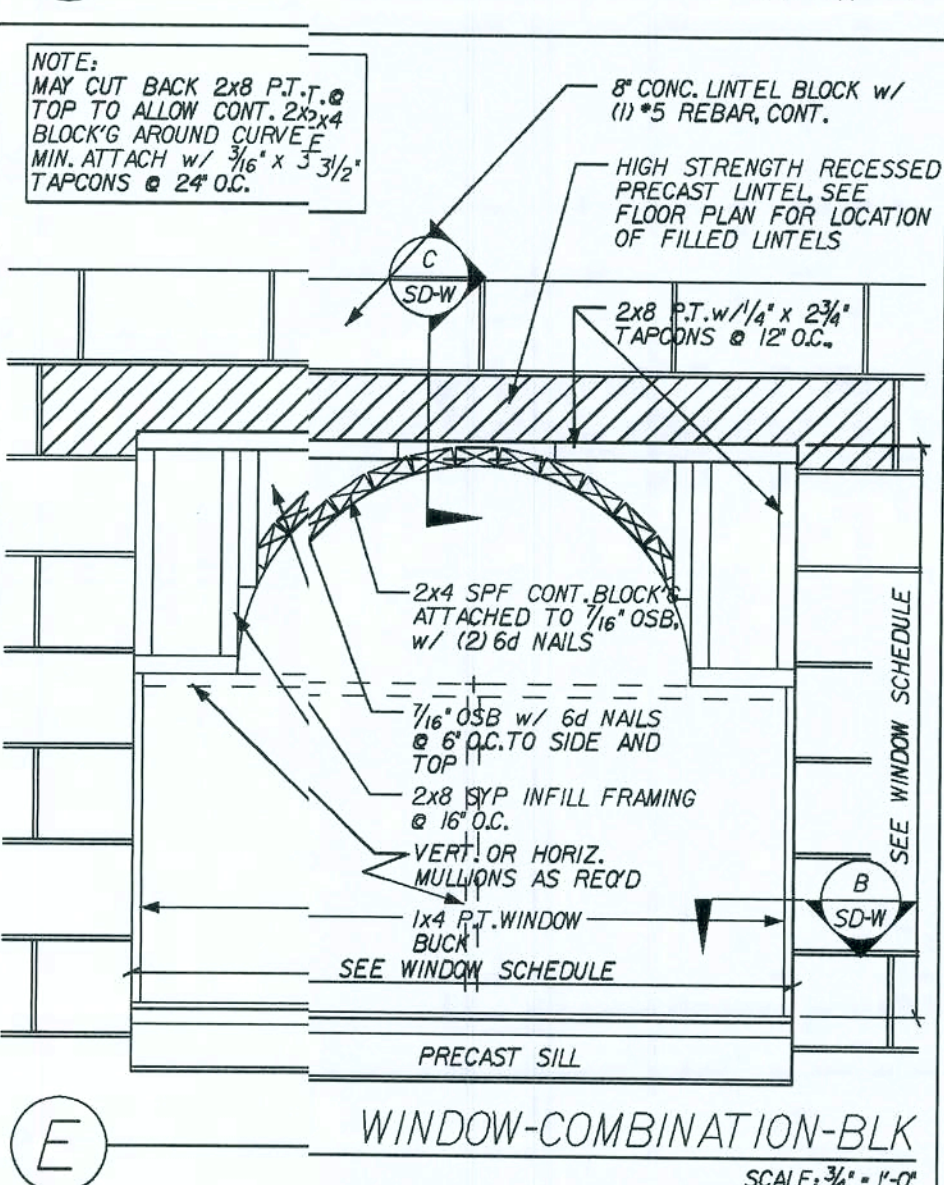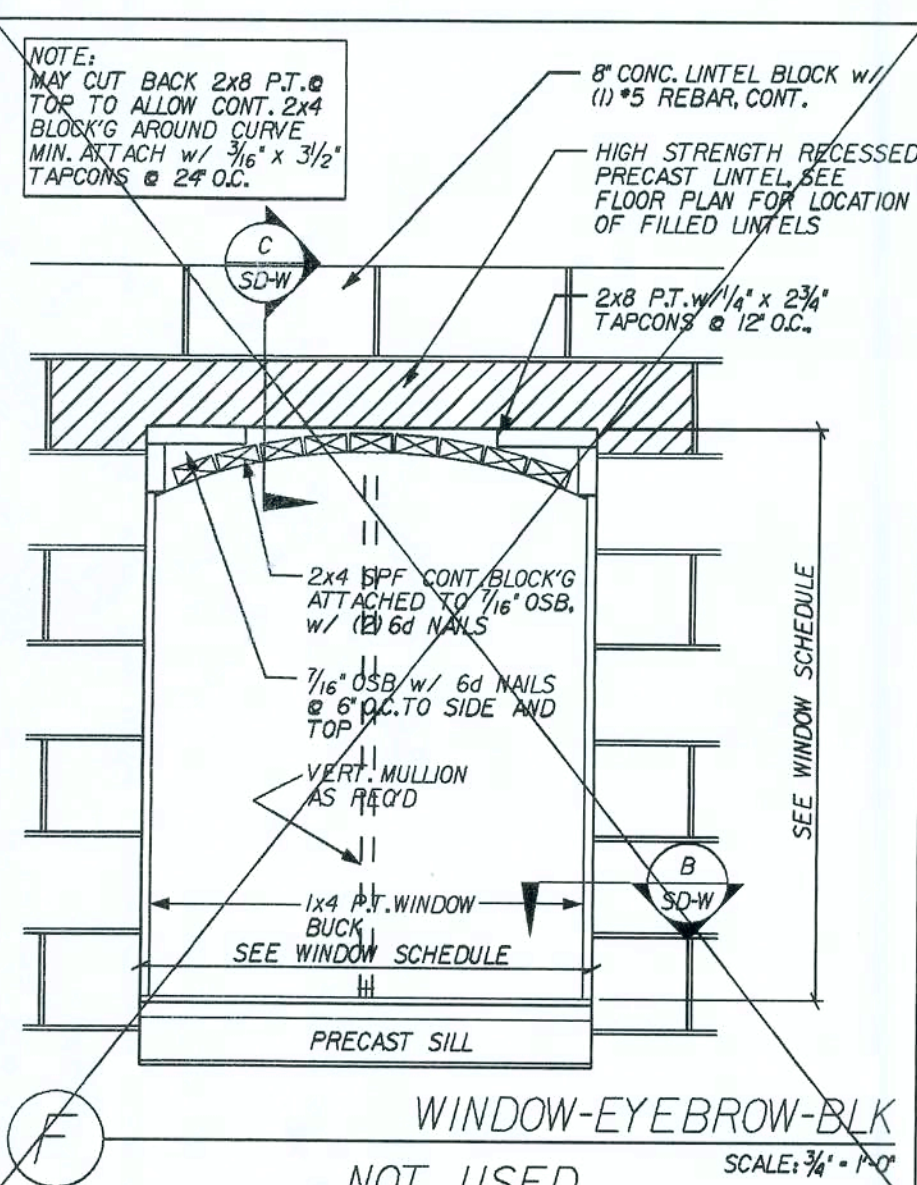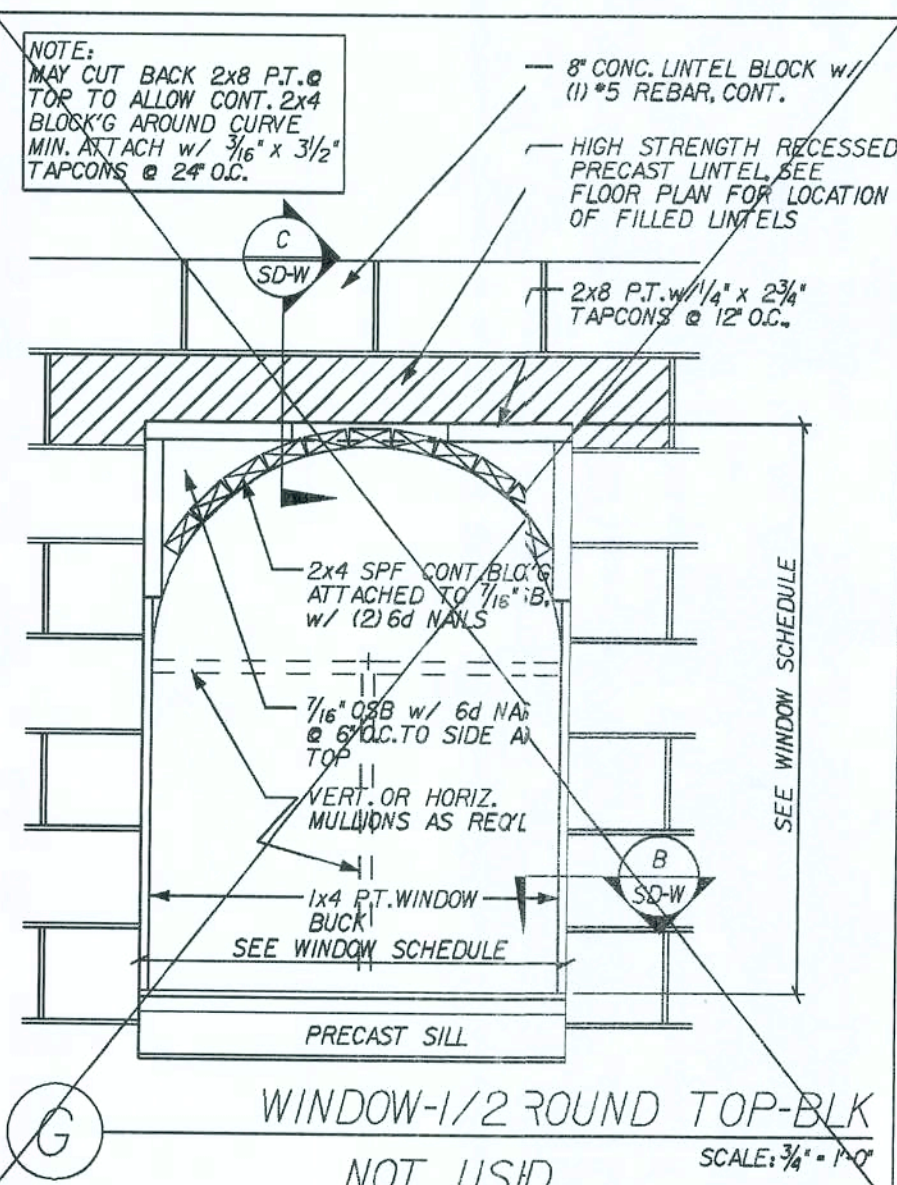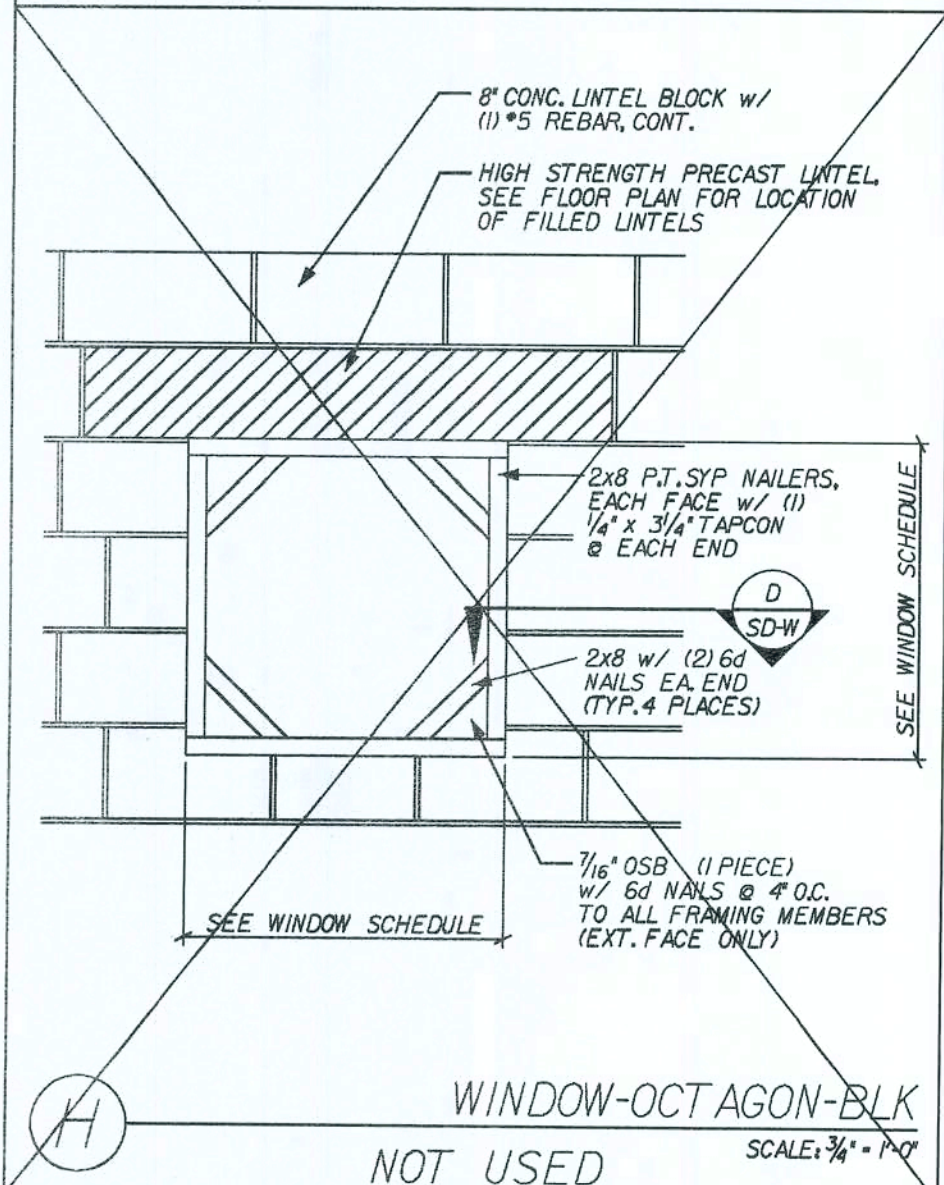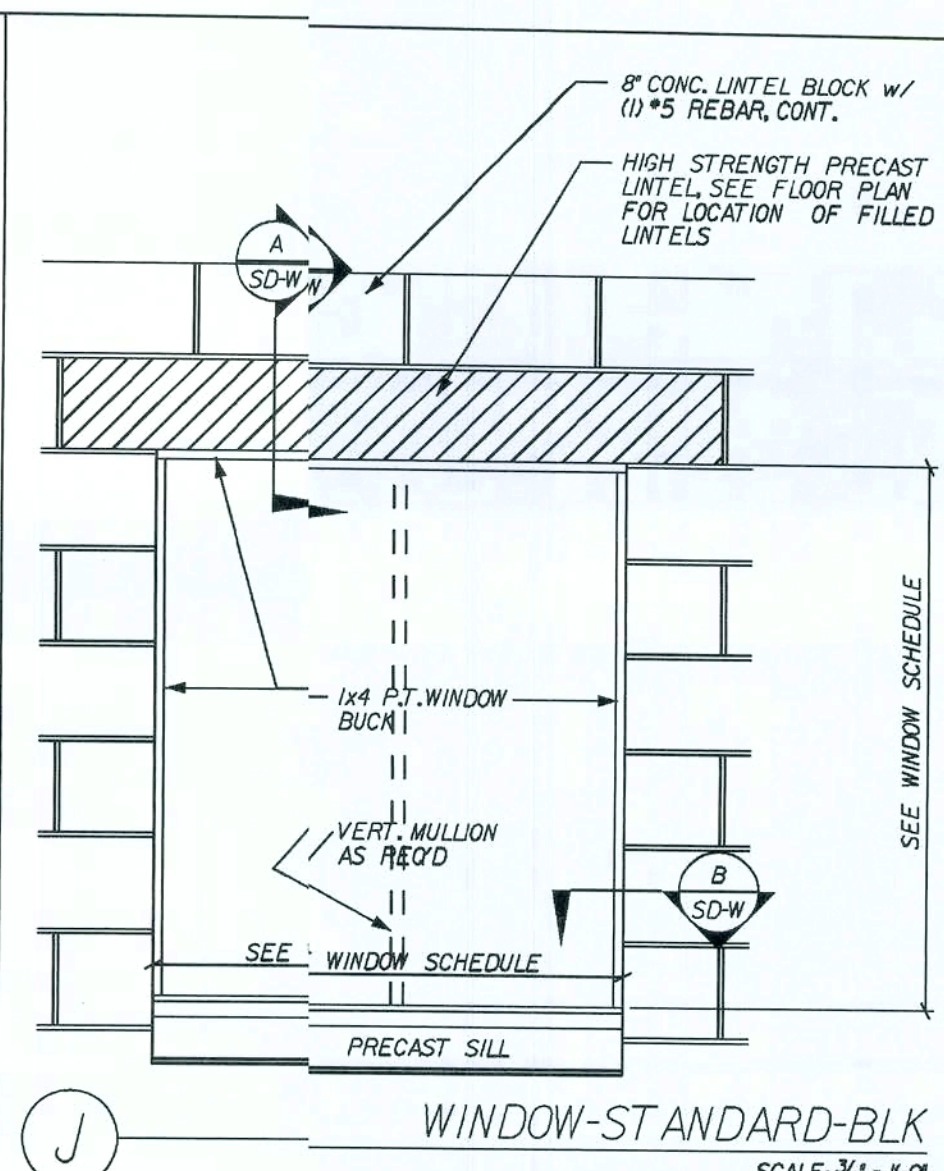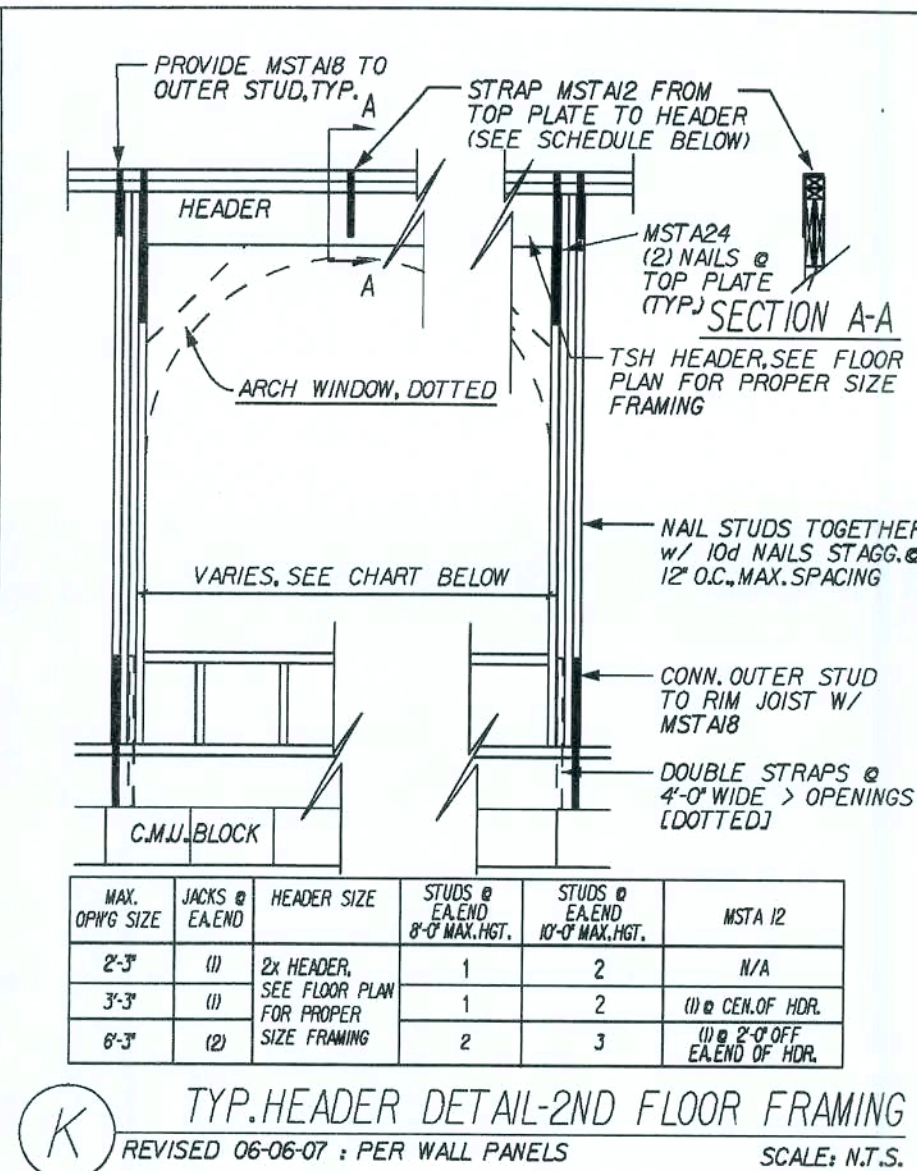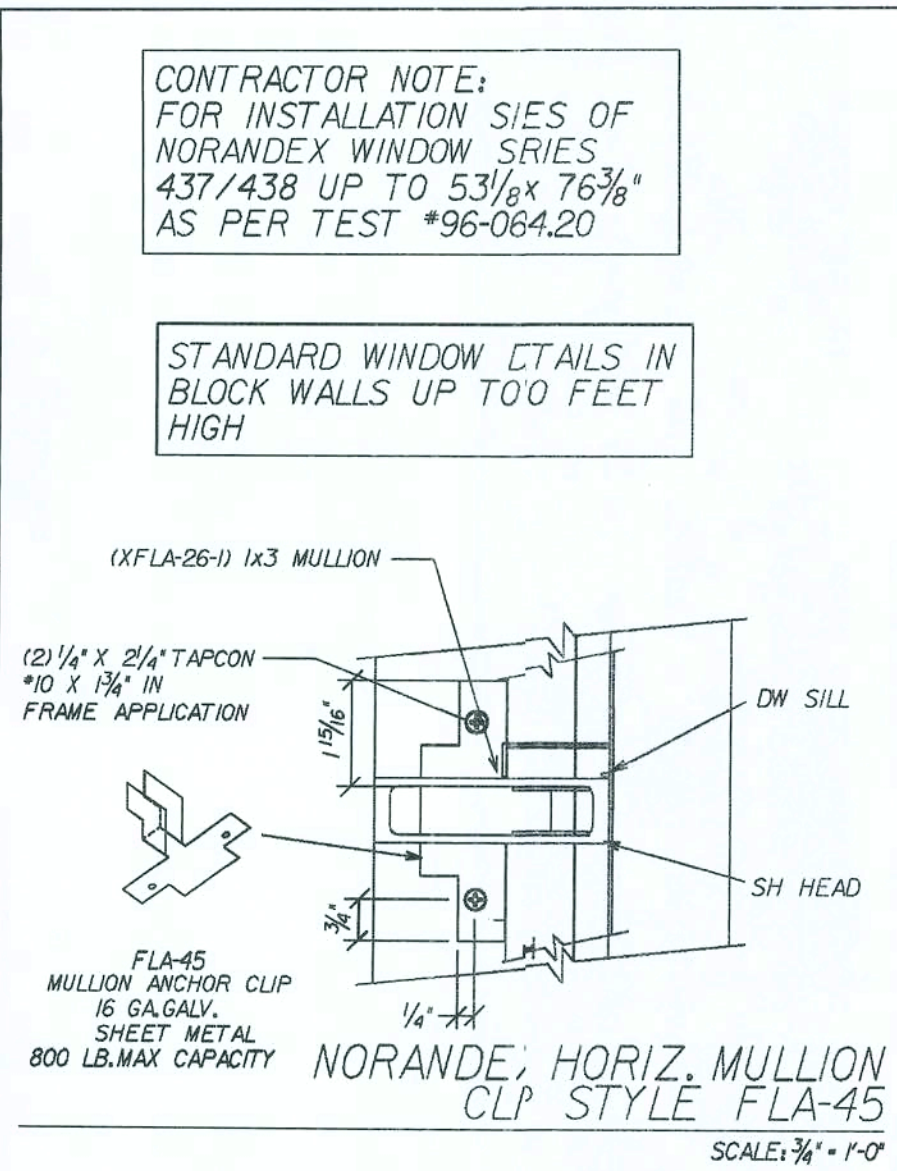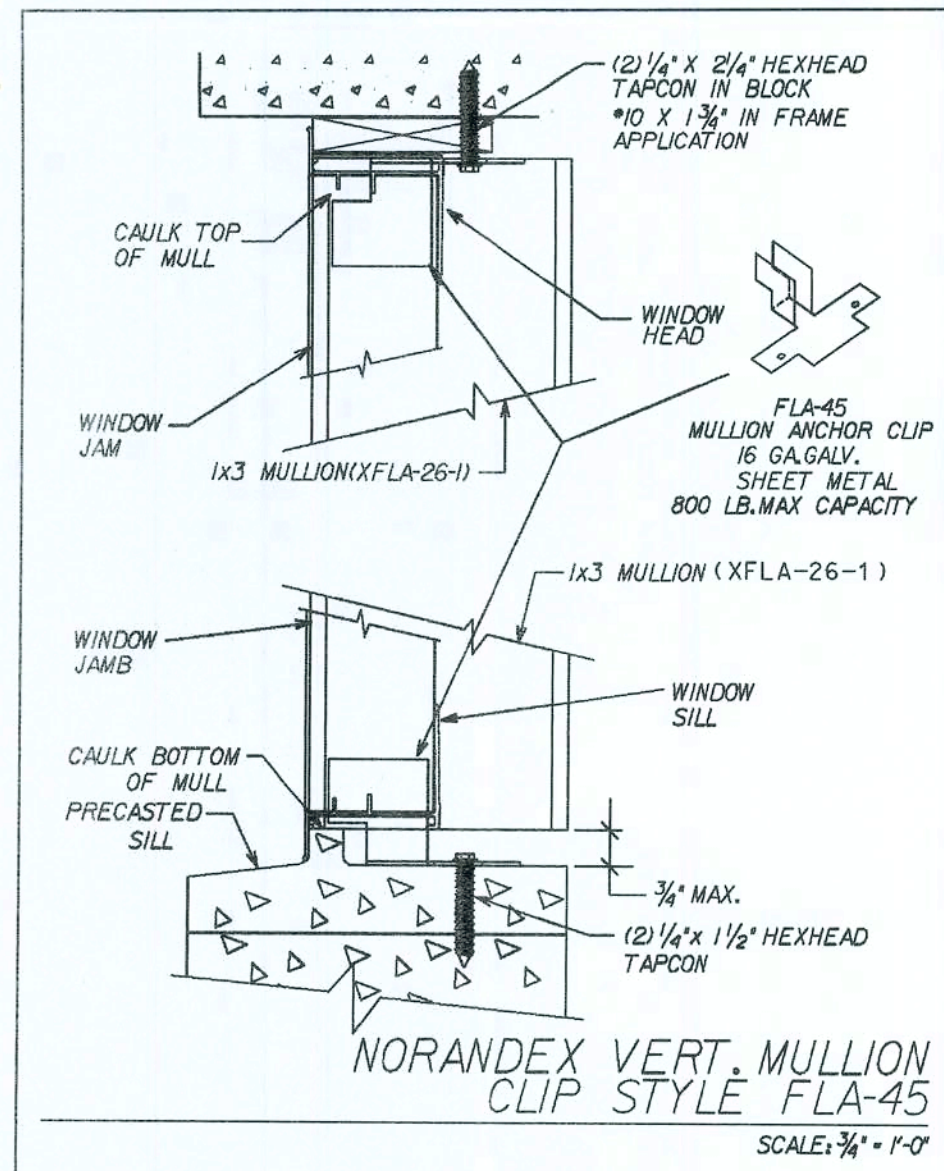

REVISIONS:

Maronda Homes

FLORIDA

4005 MARONDA WAY SANFORD, FL 32771

(407) 321-0064

THIS STRUCTURE WAS DESIGNED IN ACCORDANCE WITH THE REQUIREMENTS OF THE FLORIDA BUILDING CODE 2007 : RESIDENTIAL WITH 2009 SUPPLEMENT

STANDARD DETAILS

BAYBURY

WINDOWS

Garage:

RELEASE DATE: 03-22-05











10-2-55

Maronda Systems
4005 Maronda Way
Sanford, FL 32771
(407) 321-0064

Tomas Ponce P.E.
License No. 0050068
June 8, 2009

SHEET:
SD-W

FLORIDA BUILDING CODE 2007 : RESIDENTIAL

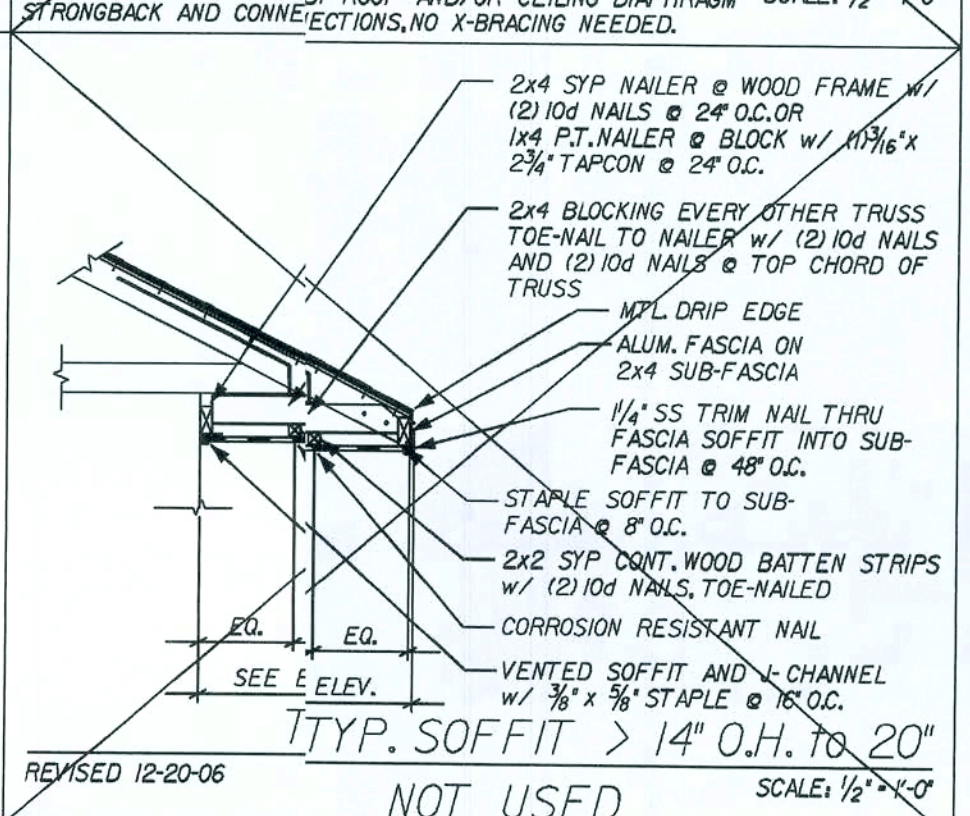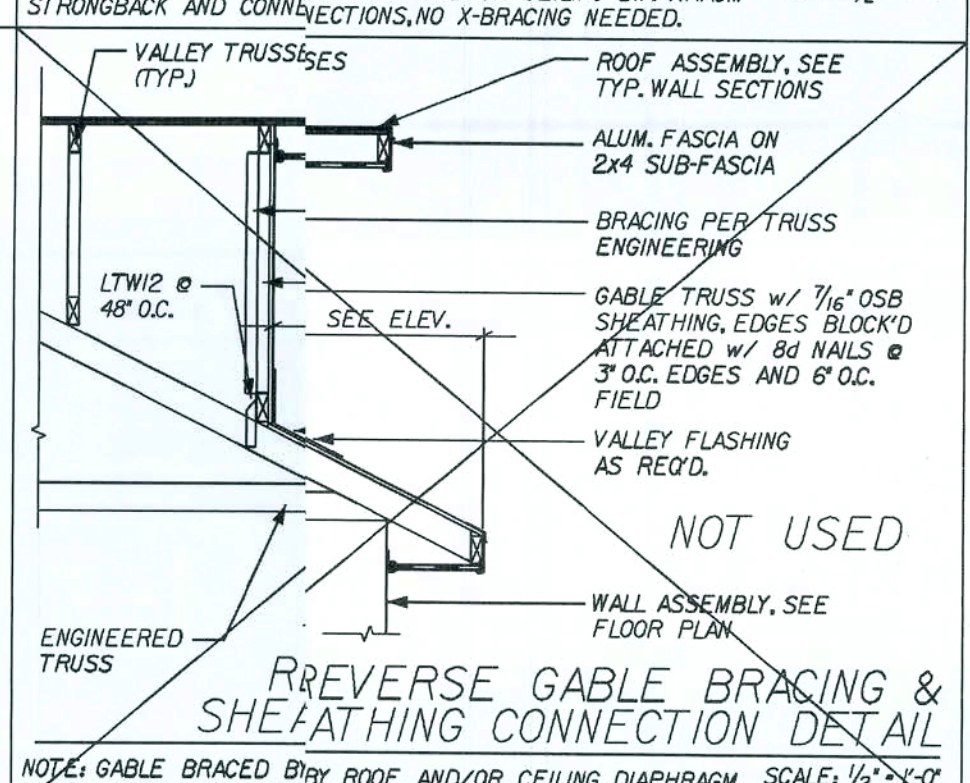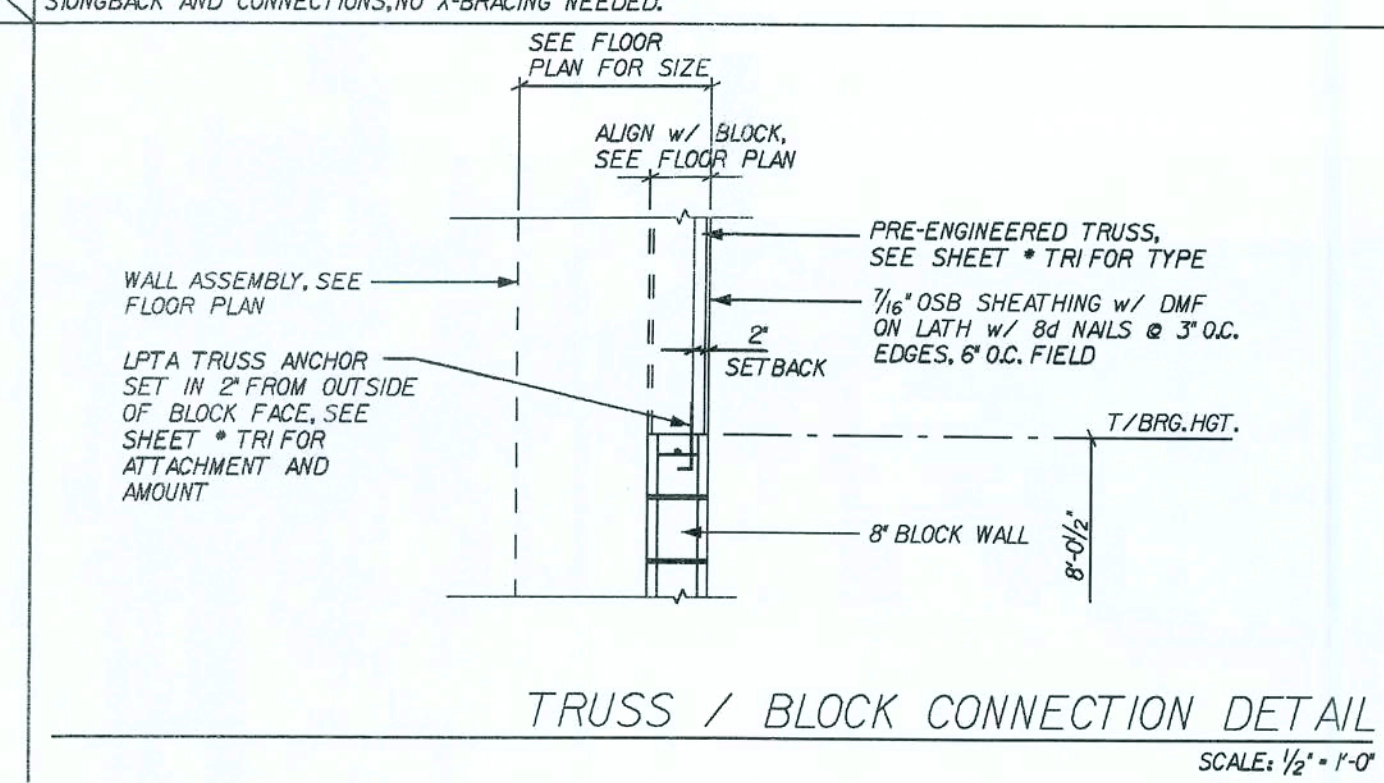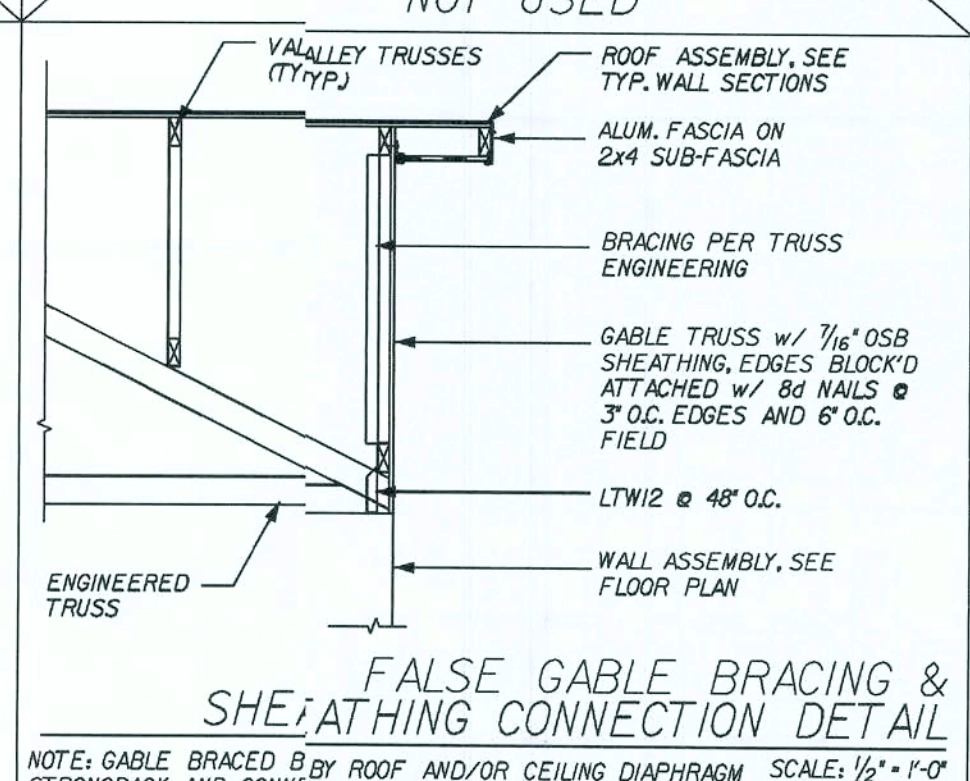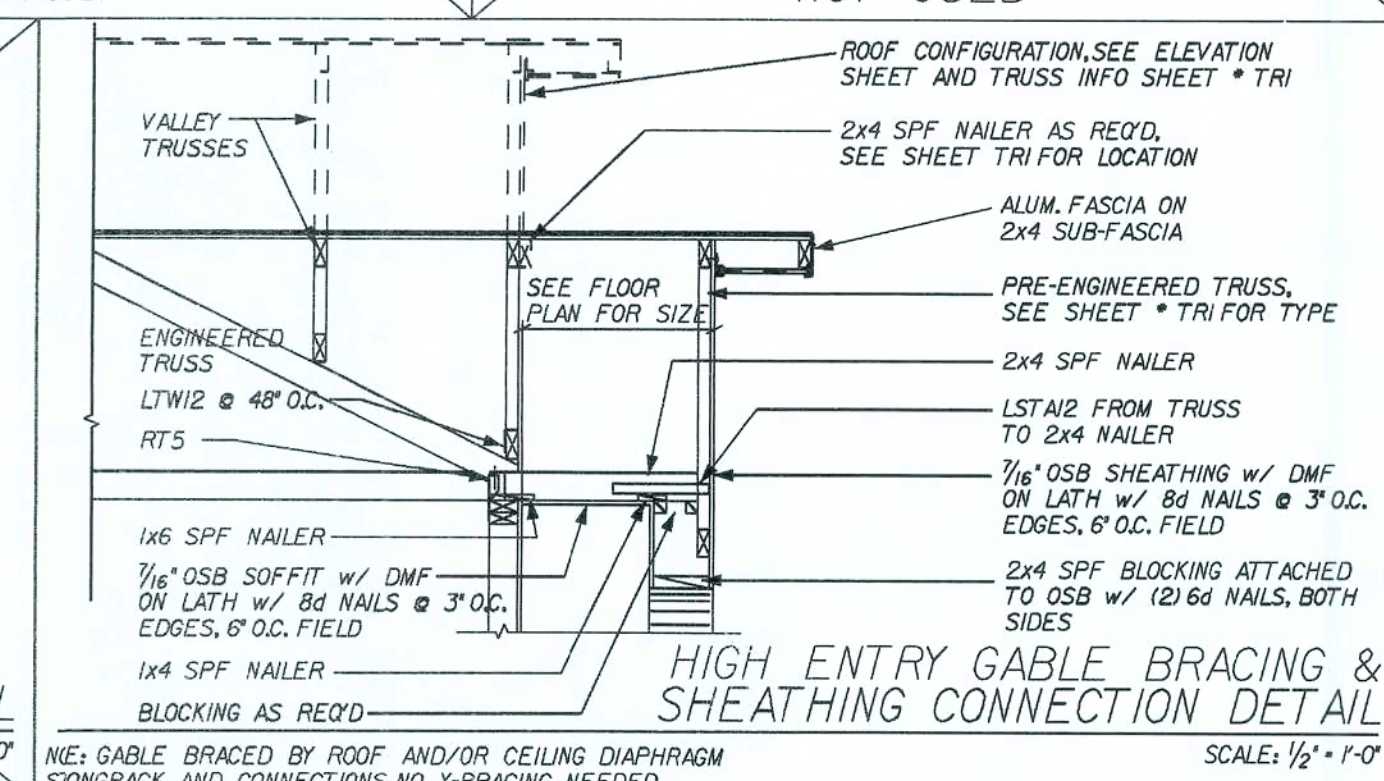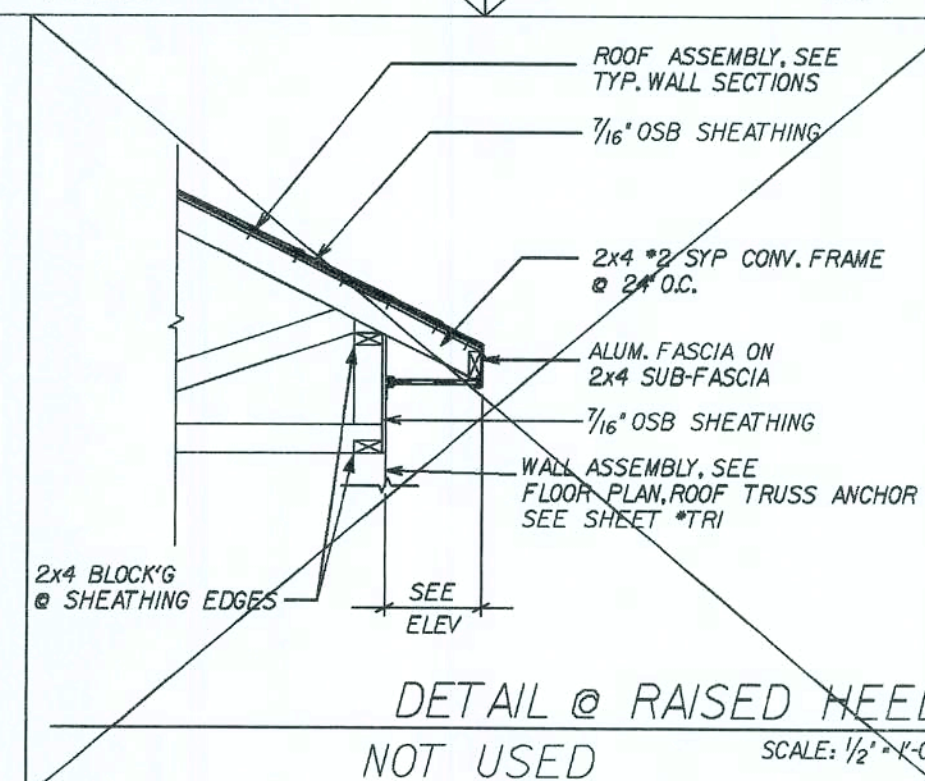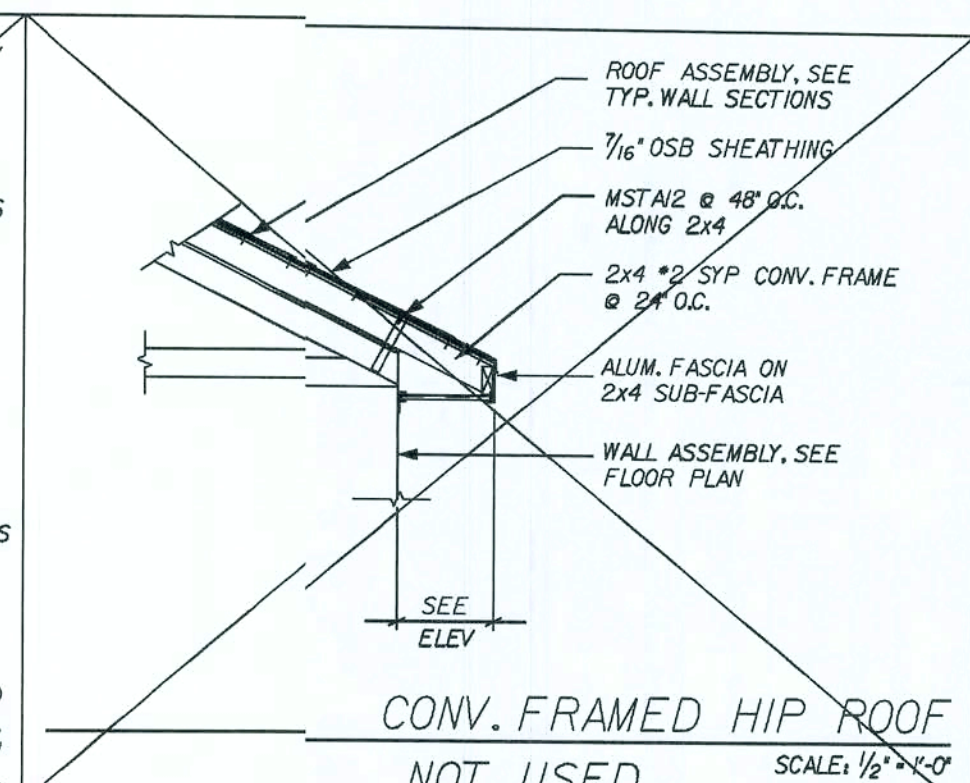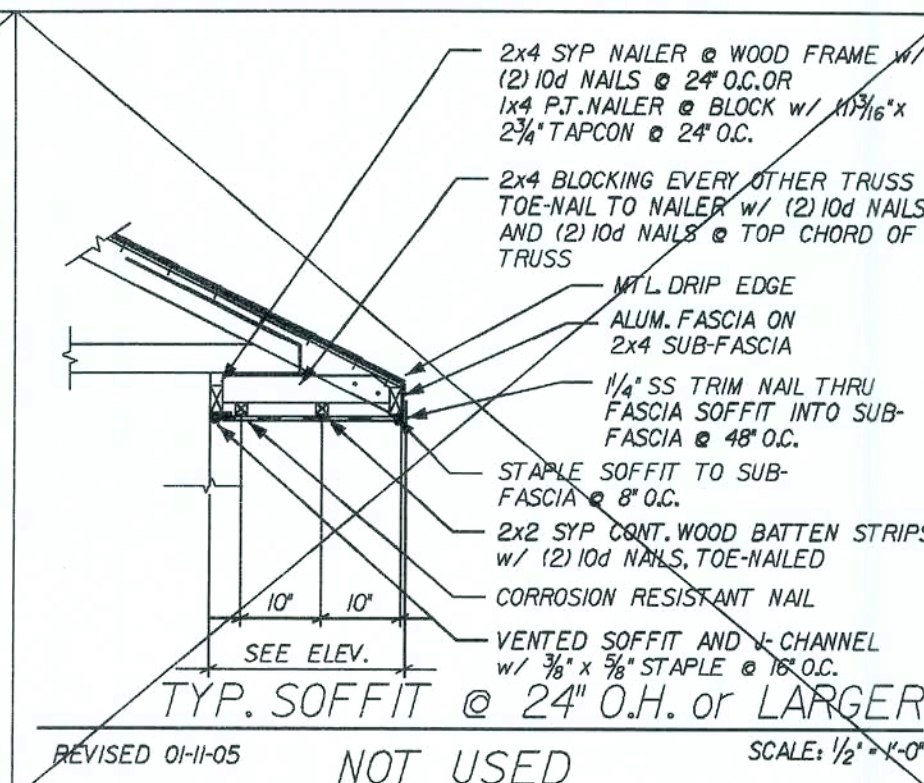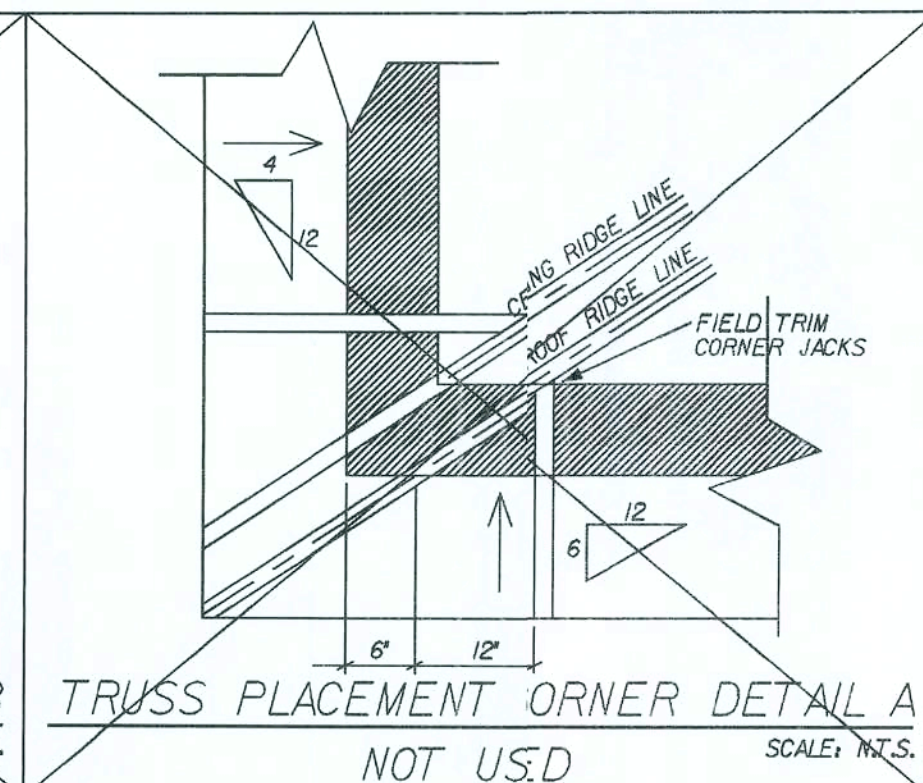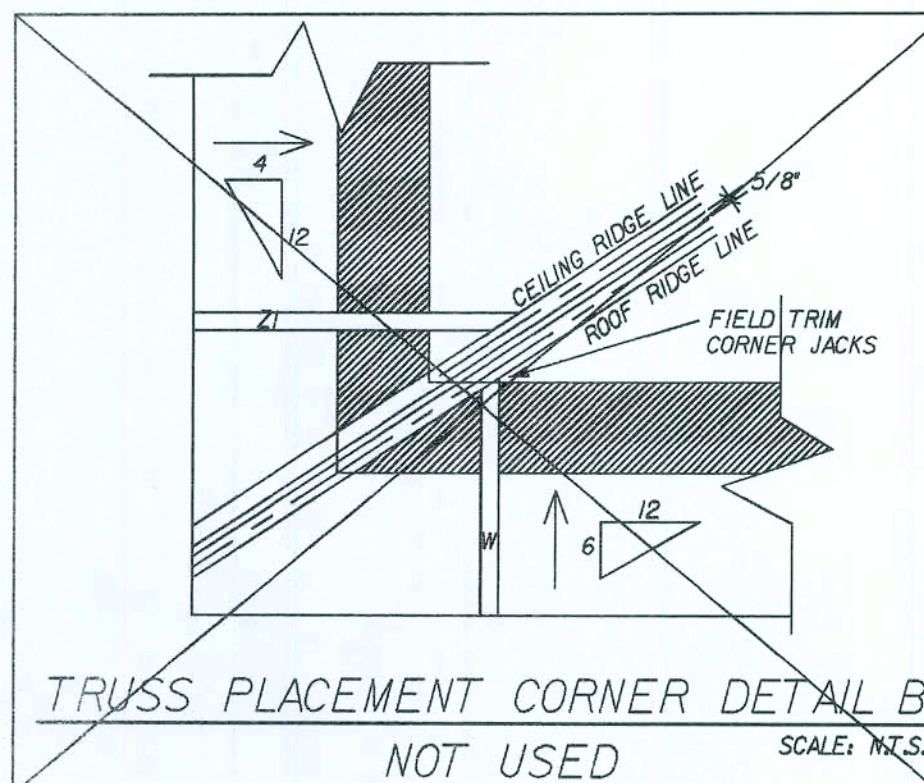

REVISIONS:

Maronda Homes
FLORIDA
THIS STRUCTURE WAS DESIGNED IN ACCORDANCE WITH THE REQUIREMENTS OF THE FLORIDA BUILDING CODE 2007 - RESIDENTIAL WITH 2009 SUPPLEMENT

4005 MARONDA WAY SANFORD, FLORIDA 32771
(407) 321-0064

COPYRIGHT © 2005 MARONDA HOMES

ROOF STANDARD DETAILS

BAYBURY






DRAWN BY: GARAGE:
RELEASE DATE: 03-22-05

Maronda Systems
4005 Maronda Way
Sanford, FL 32771
(407)321-0064

Tomas Ponce P.E.
License No. 0050068
June 8, 2009


SHEET:
SD-R

THIS DRAWING WAS PREPARED BY USING THE INFORMATION PROVIDED BY THE ARCHITECT. THE ARCHITECT HAS BEEN REVIEWED BY SE, LSC, SI, MP, DG, IF, EDS, UP, IT, AND JI.

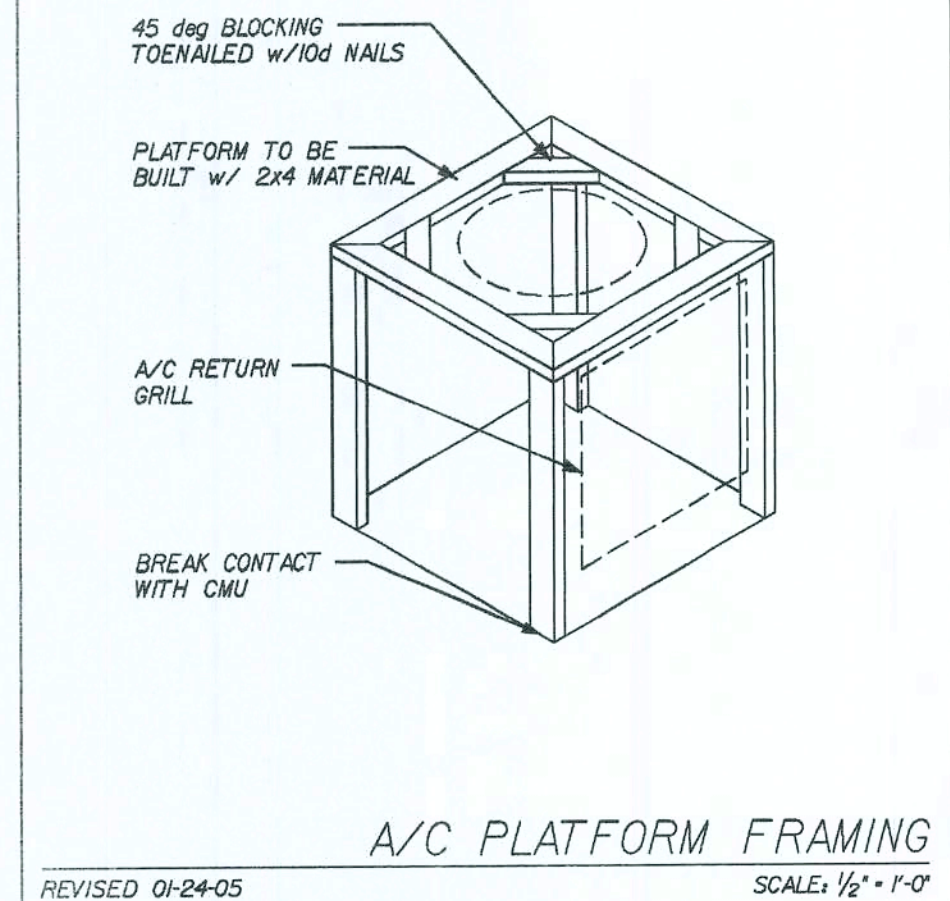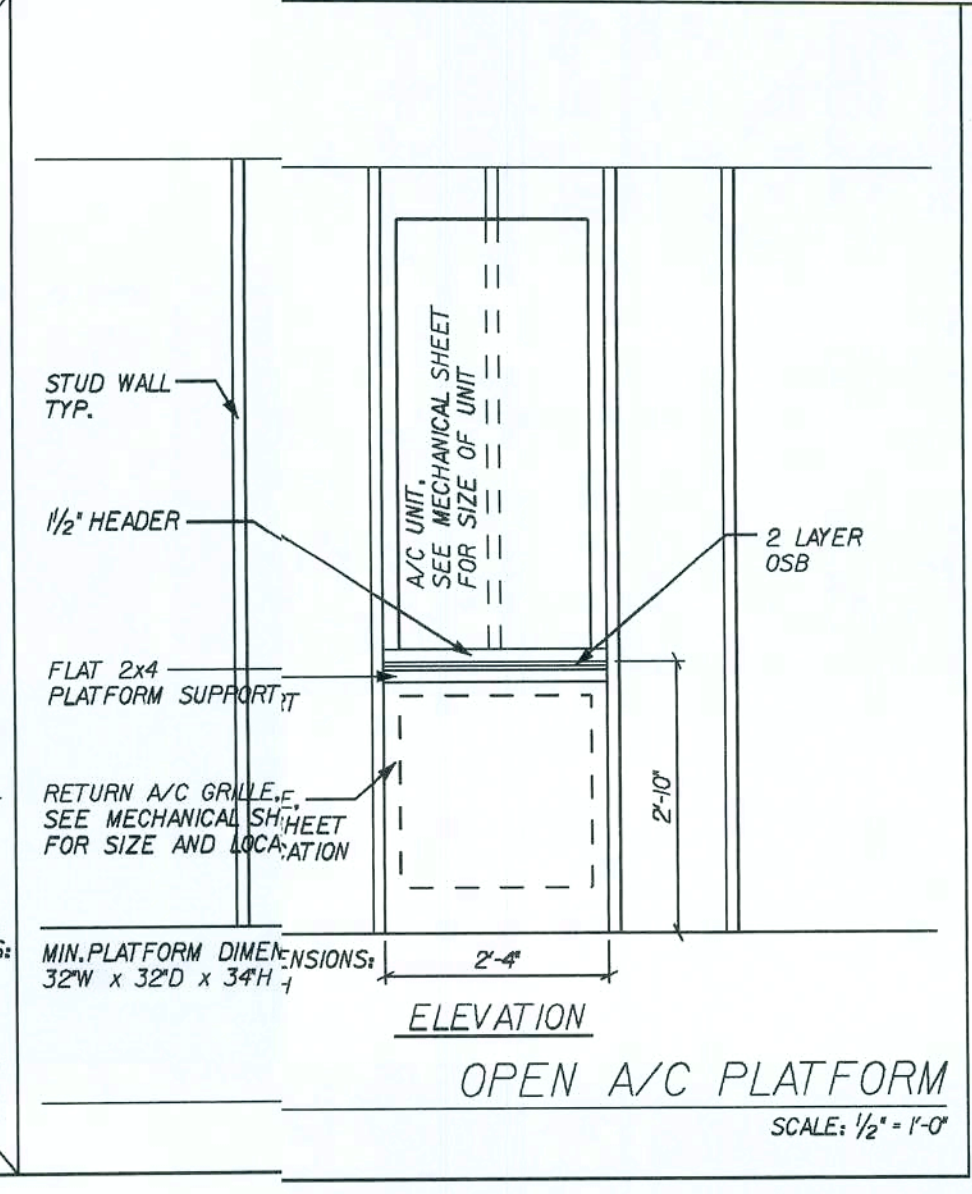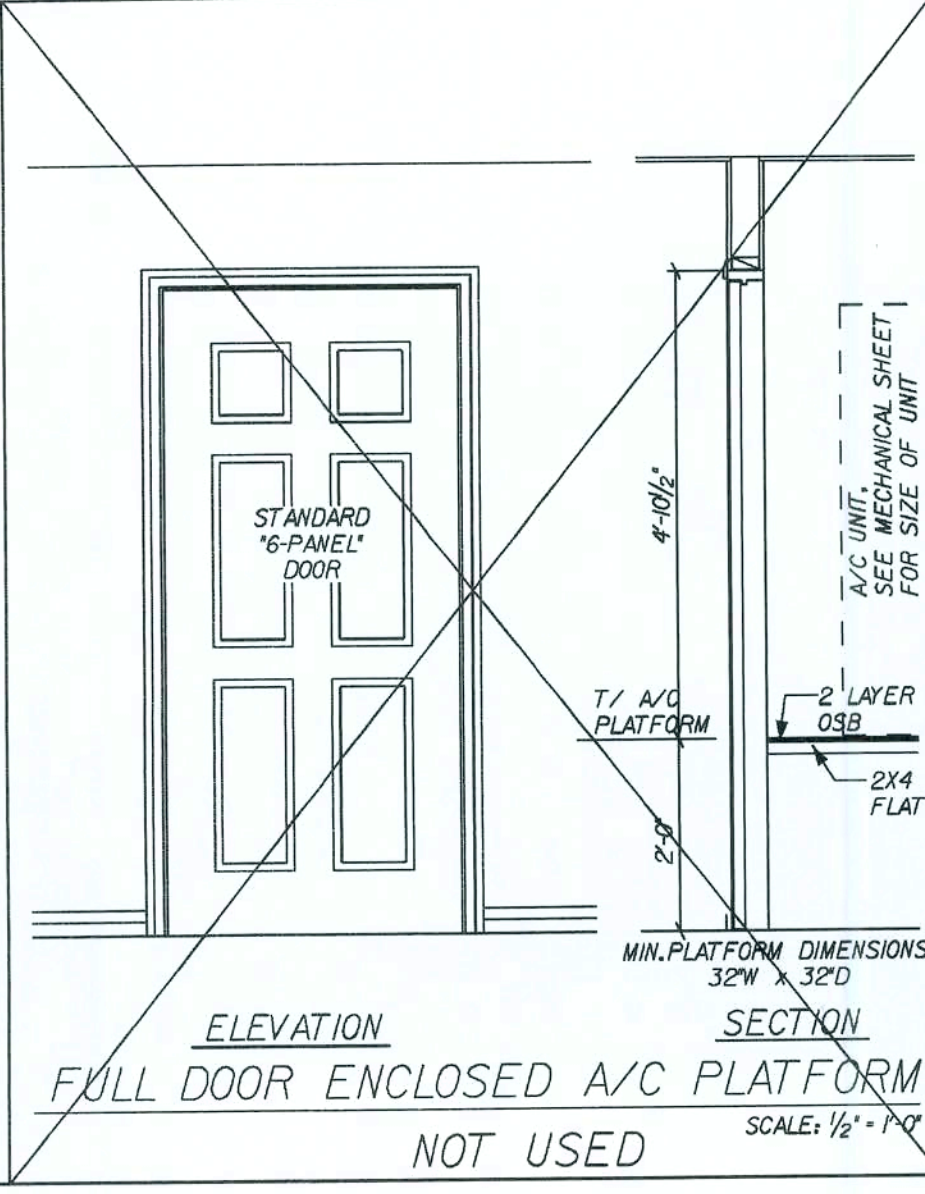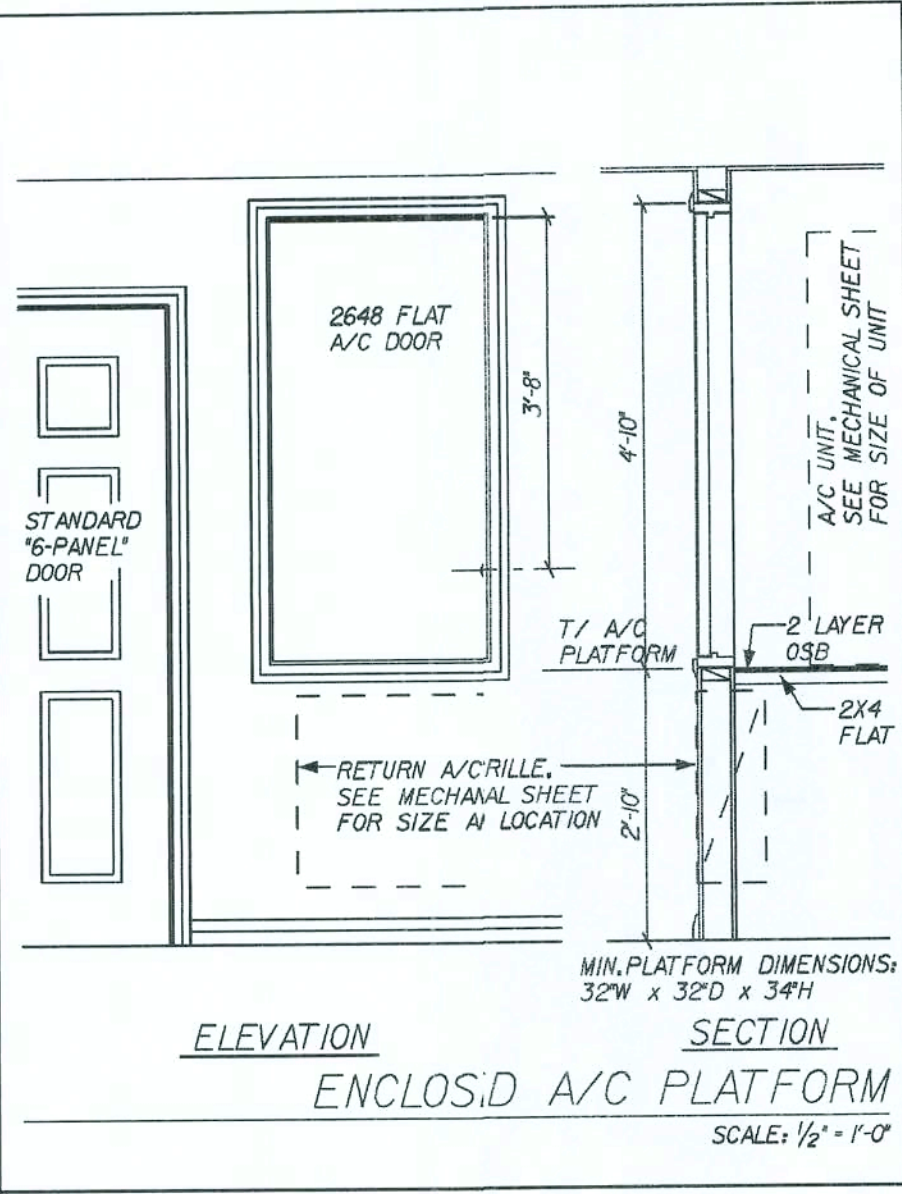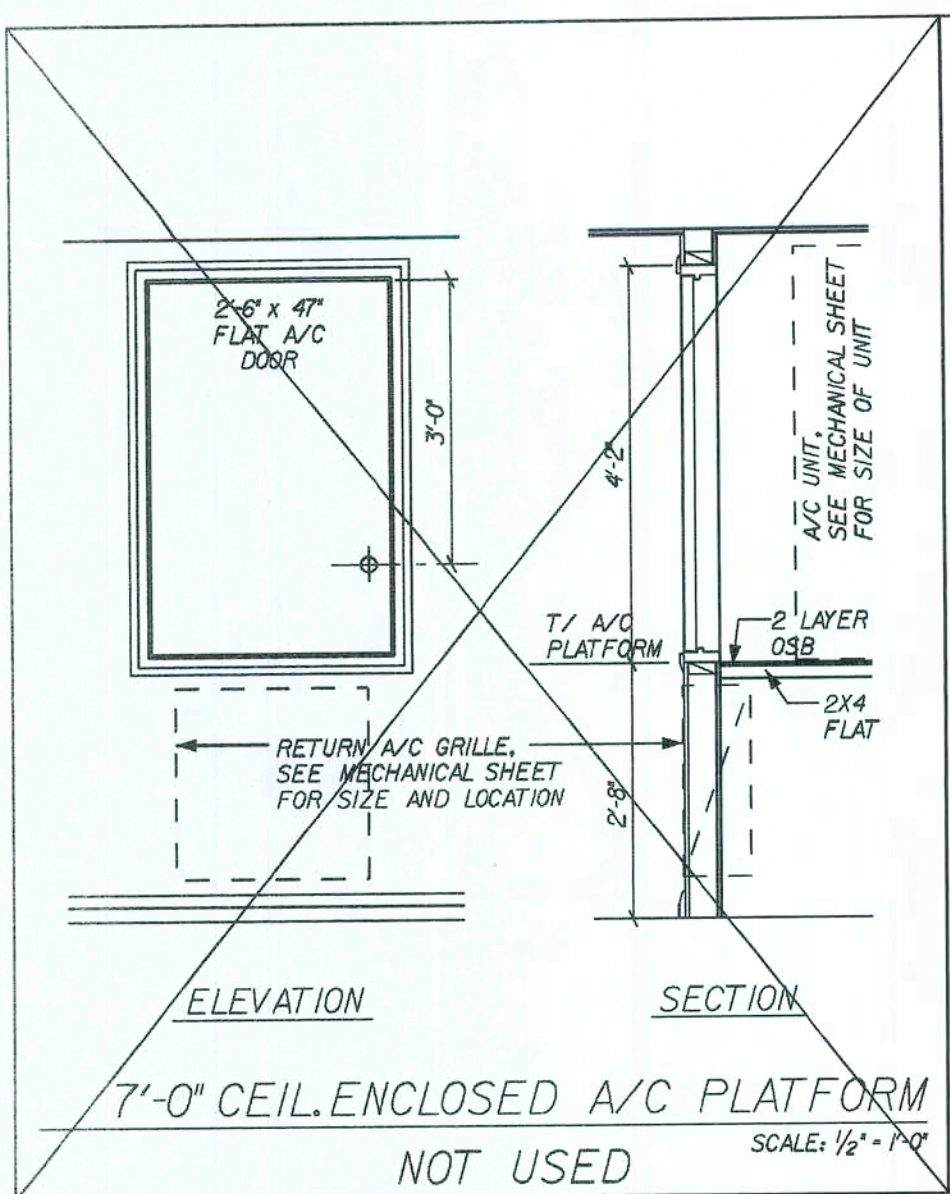


REVISIONS :	
COPYRIGHT © 2005 MARONDA HOMES	
Maronda Homes FLORIDA 4005 MARONDA WAY SANFORD, FL 32771 (407) 321-0064	
FLORIDA THIS STRUCTURE WAS DESIGNED IN ACCORDANCE WITH THE REQUIRE- MENTS OF THE FLORIDA BUILDING CODE 2007 : RESIDENTIAL WITH 2009 SUPPLEMENT	
STANDARD	PLATFORM DETAILS
BAYBURY	
AIR-HEAT DETAILS	
DRAWN BY:	GARAGE:
RELEASE DATE: 03-22-05	
10/23/07	
Maronda Systems 4005 Maronda Way Sanford, FL 32771 (407)321-0064	
Tomas Ponce P.E. License No. 0050068 June 8, 2009	
SHEET: SD-H	
PLOT DATE: 22 MAY 2009	
03-01-09 REV. CODE INFORMATION	


OPTIONAL WOOD RAILING AND SPINDELS IN LIEU OF 42" DR WALL SLOPED WALL

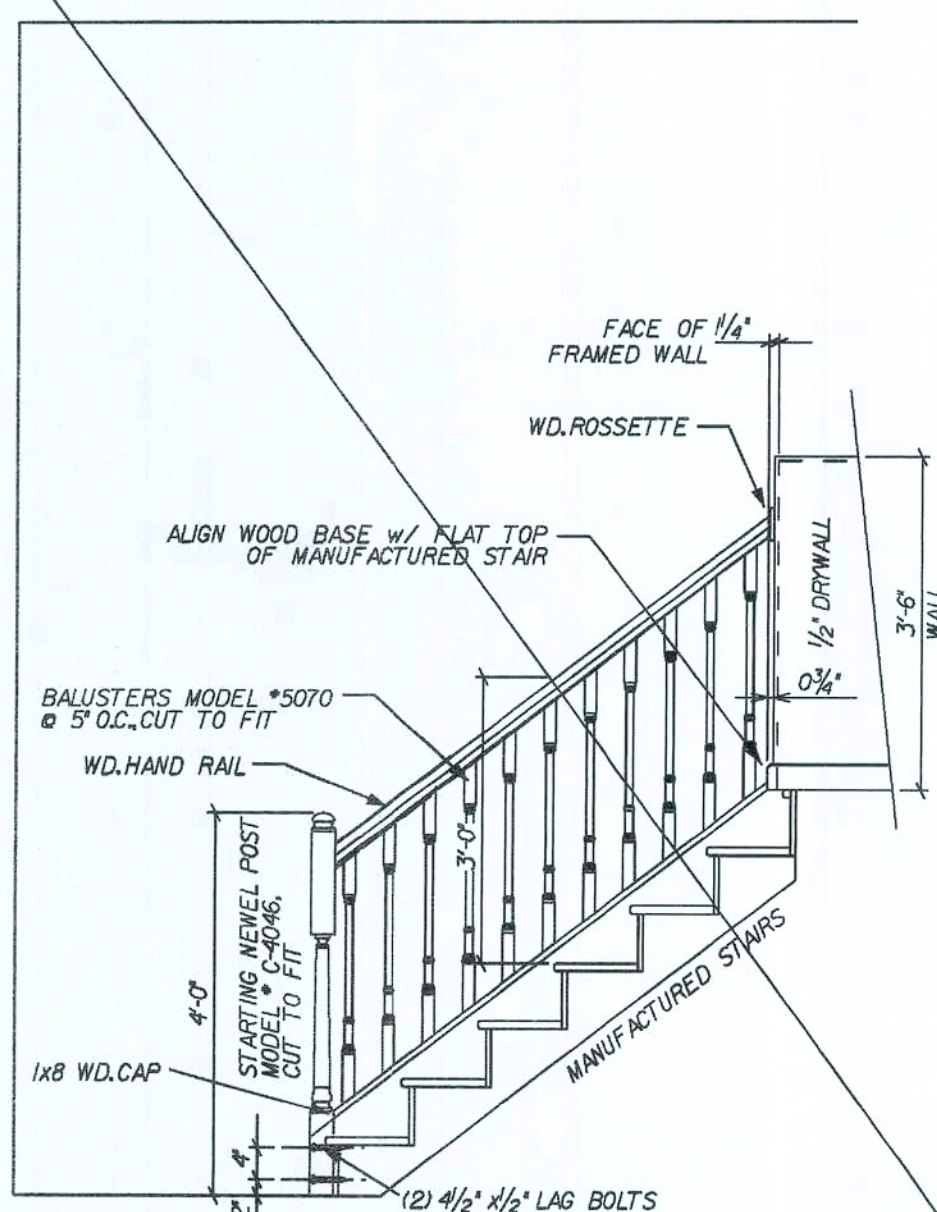

STAIR @ TOP OF LANDING [LEFT]


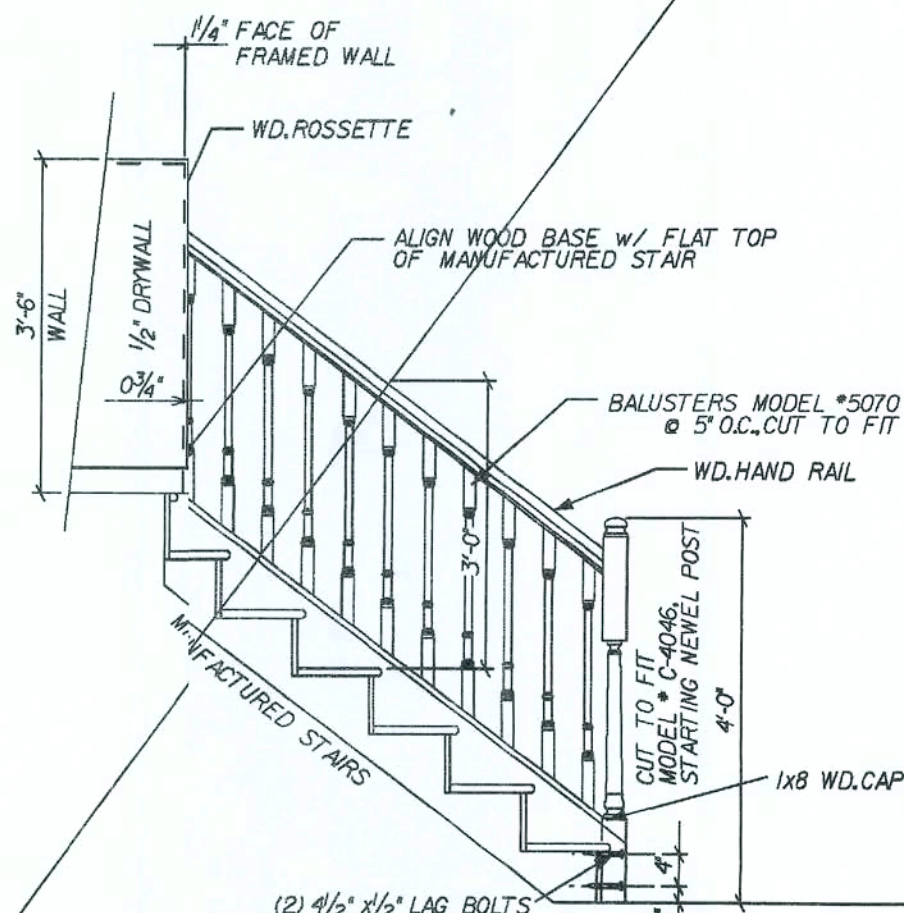


STAIR @ TOP OF LANDING [RIGHT]

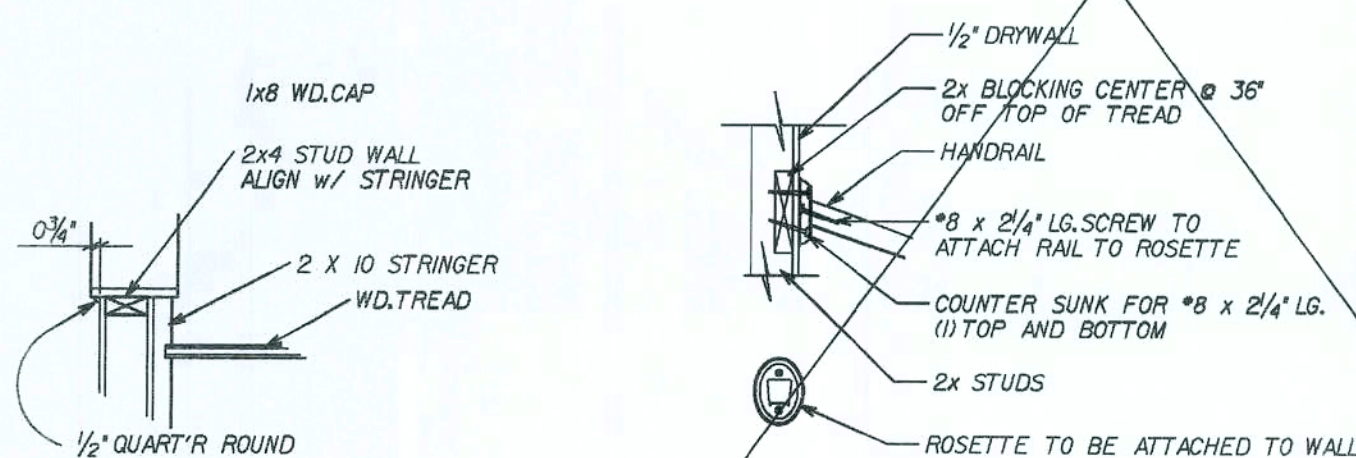

SECTION B



RAIL ATTACHMENT TO WALL

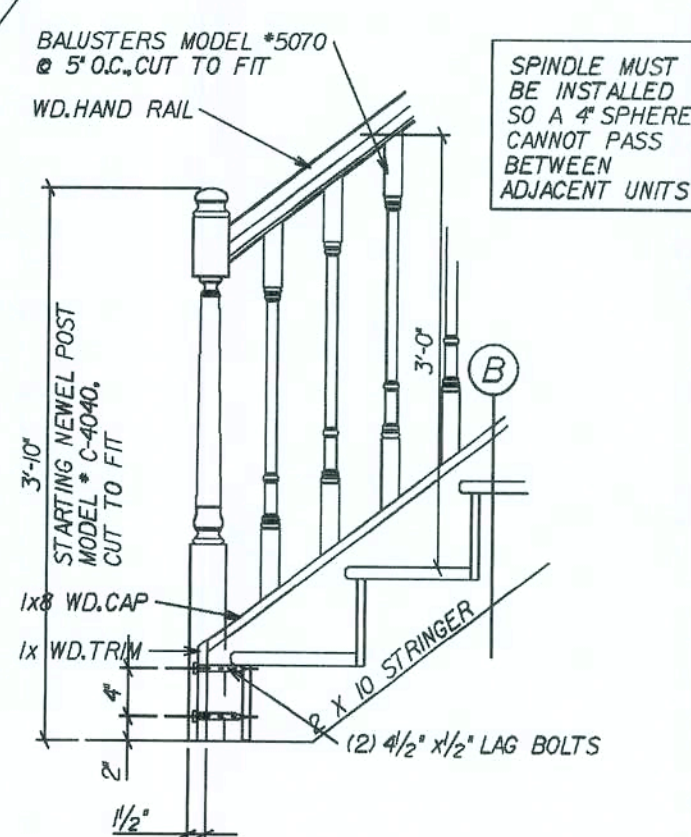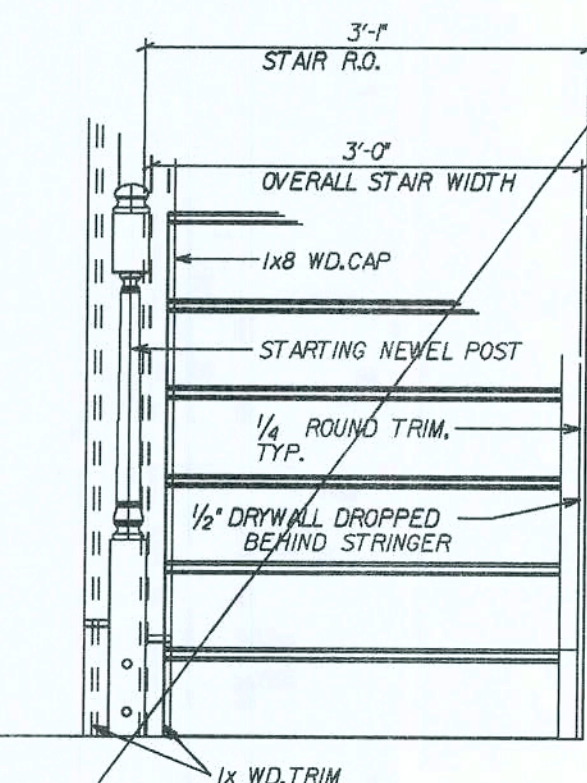

OPTIONAL OPEN RAIL STAIR DETAILS


REVISED 01-25-05

SCALE: 3/8" = 1'-0"

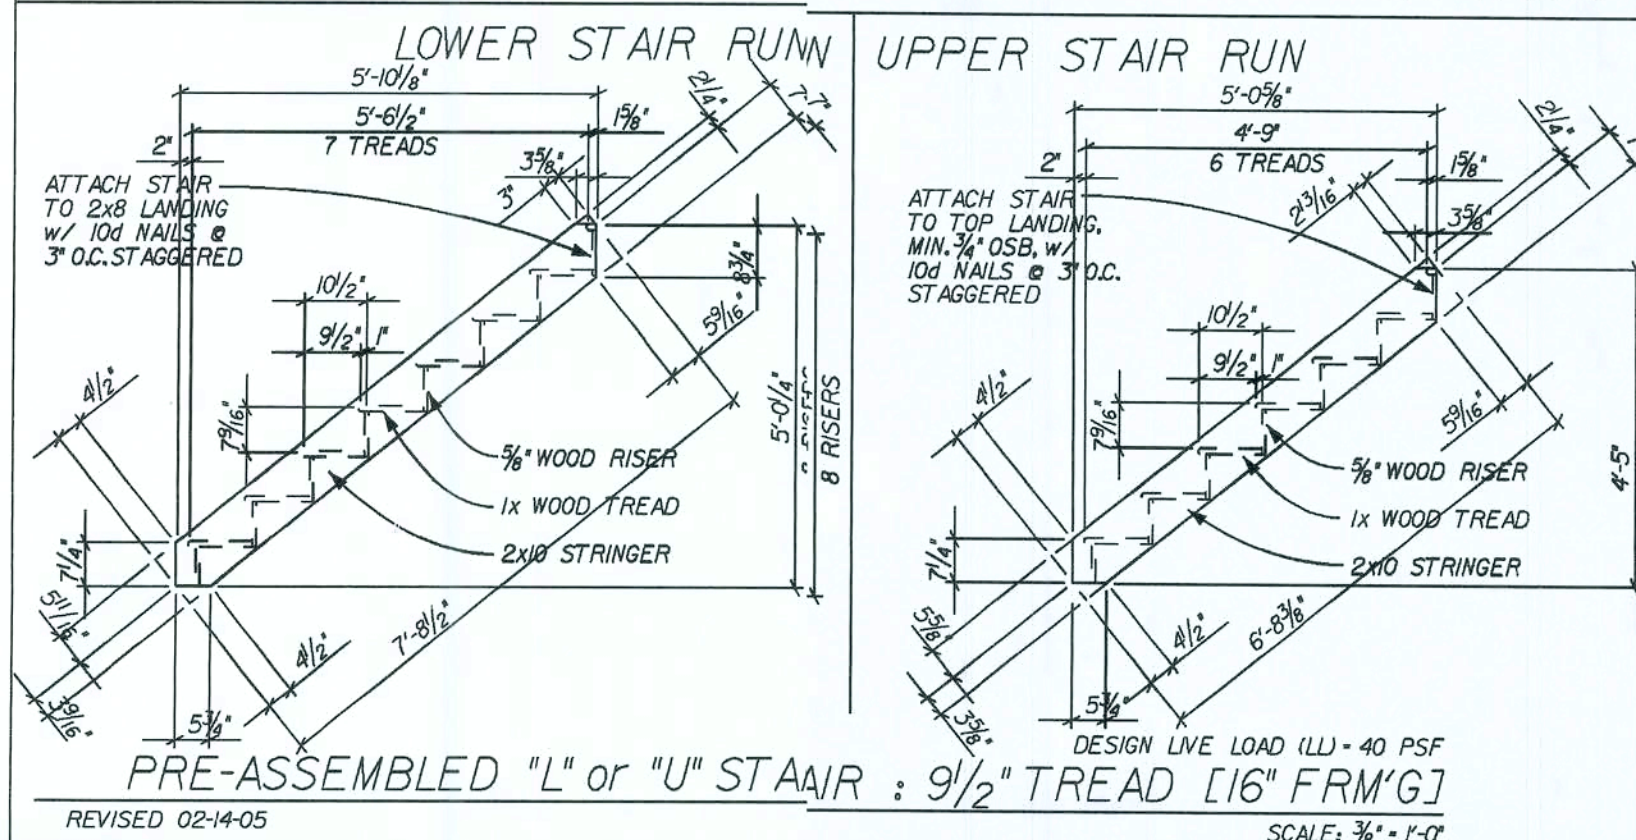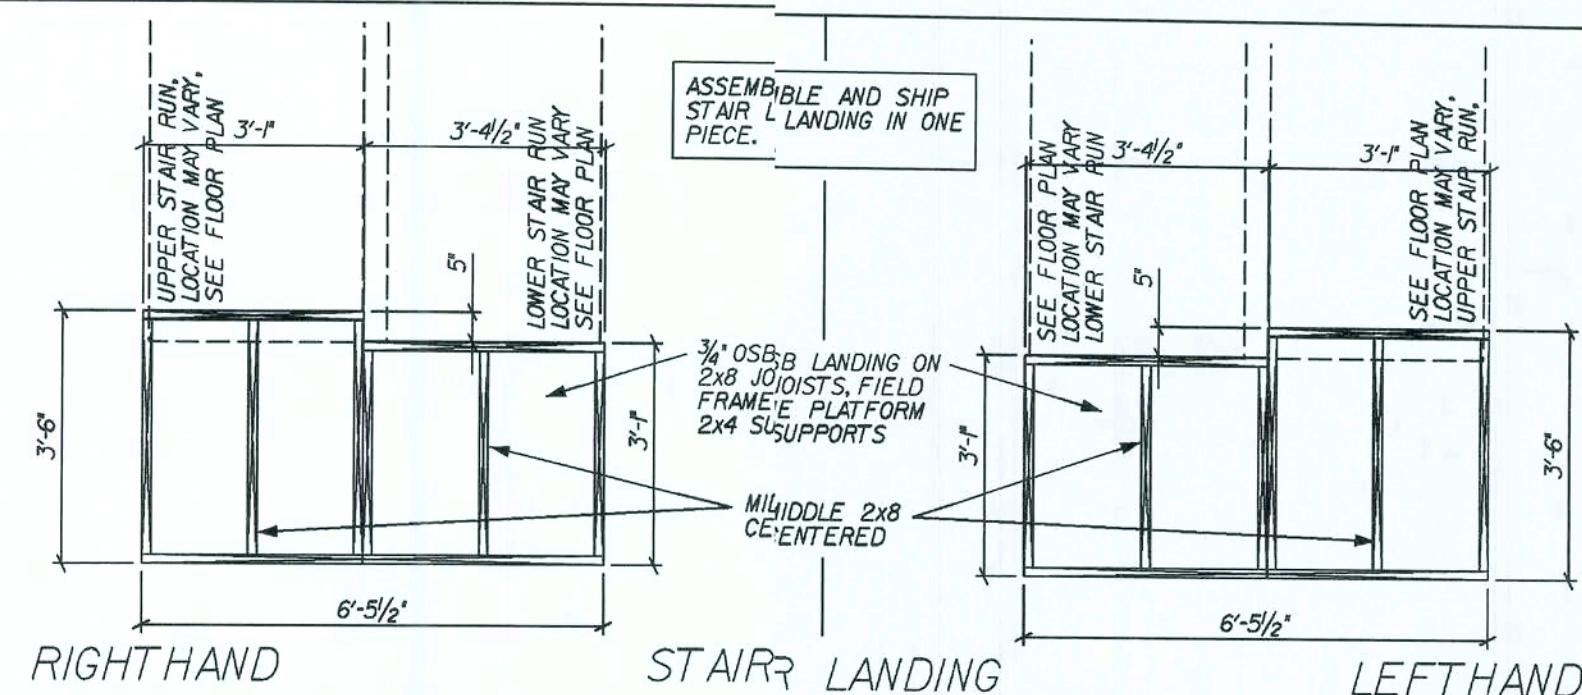

REVISED 02-14-05

SCALE: 3/8" = 1'-0"

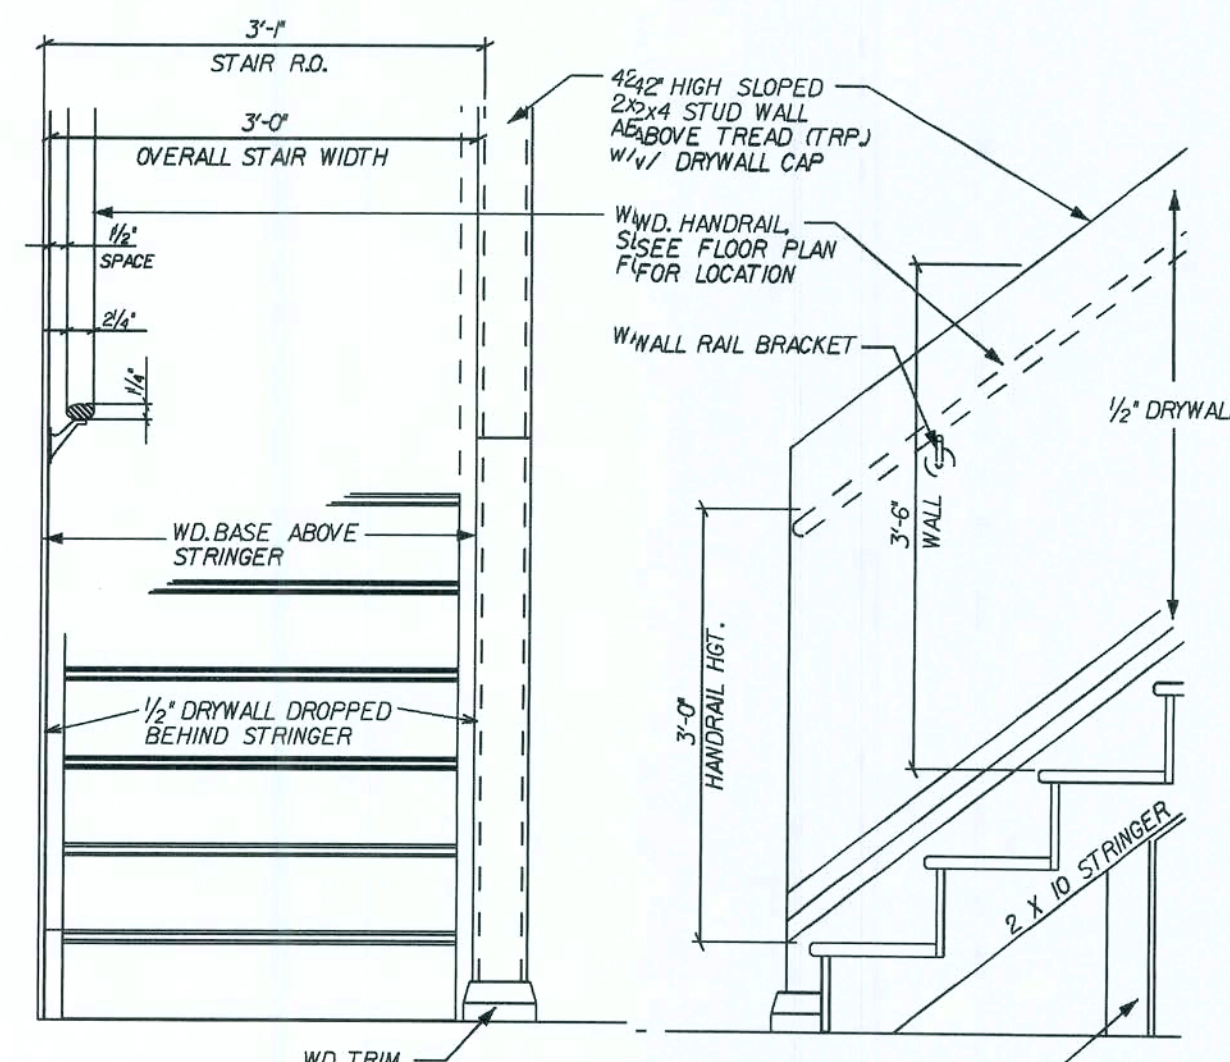

NOTE:
SECTION R311.5.6.2 HANDRAIL ENDS
SHALL BE RETURNED TO WALL
REVISED 11-12-07
ADDED WOOD BASE ABOVE STRINGER

STANDARD STAIR W/ 42" HIGH WALL

SCALE: 3/8" = 1'-0"

REVISIONS:	02-13-06	REV. WOOD TRUSSES
	06-20-06	REV. STAIR LANDING
	03-20-07	REMOVE OPEN RAIL OPTION
	03-01-09	REV. CODE INFORMATION

Maronda Homes

FLORIDA
THIS STRUCTURE WAS DESIGNED IN
ACCORDANCE AND MEETS THE REQUIRE-
MENTS OF THE FLORIDA BUILDING CODE
2007 - RESIDENTIAL WITH 2009 SUPPLEMENT

4005 MARONDA WAY SANFORD, FLORIDA 321-0064

Copyright © 2005 MARONDA HOMES

05/04/07/05/13/25/27

16" FRM'G	15 RISER "L" STAIR
16" FRM'G	STAIR DETAILS
DRAWN BY:	GARAGE:
RELEASE DATE:	

Maronda Systems
4005 Maronda Way
Sanford, FL 32771
(407)321-0064

Tomas Ponce P.E.
License No. 0050068
June 8, 2009

SHEET:

STR


NAN YA PLASTICS CORP.
PLASTPRO INC.
 9 PEACH TREE HILL ROAD
 LIVINGSTON, NEW JERSEY 07039
 PH: 800-779-0561 FAX: 973-758-4001

DISTINCTION SERIES
3'0" x 6'8" OPAQUE FIBERGLASS DOOR
WITH SIDELITES
LIP LITE SCREW FRAME
INSWING / OUTSWING

GENERAL NOTES


- THIS PRODUCT HAS BEEN EVALUATED AND IS IN COMPLIANCE WITH THE FLORIDA BUILDING CODE EXCLUDING THE "HIGH VELOCITY HURRICANE ZONE".
- PRODUCT ANCHORS SHALL BE AS LISTED AND SPACED AS SHOWN ON DETAILS. ANCHOR EMBEDMENT TO BASE MATERIAL SHALL BE BEYOND WALL DRESSING OR STUCCO.
- WHEN USED IN WIND-BORNE DEBRIS REGIONS THE OPAQUE DOOR PANEL COMPLIES WITH SECTION 1609.1.4 OF THE FLORIDA BUILDING CODE AS AN IMPACT RESISTANT PRODUCT AND DOES NOT REQUIRE THE USE OF AN EXTERNAL IMPACT RESISTANT COVERING. THE SIDELITE MUST BE PROTECTED WITH AN IMPACT RESISTANT COVERING THAT COMPLIES WITH SECTION 1609.1.4. THIS PRODUCT DOES NOT MEET THE REQUIREMENTS FOR ENHANCED PROTECTION OF ESSENTIAL FACILITIES AS DEFINED IN ASTM E1996.
- FOR 2X STUD FRAMING CONSTRUCTION, ANCHORING OF THESE UNITS SHALL BE THE SAME AS THAT SHOWN FOR 2X BUCK MASONRY CONSTRUCTION.
- CONDITIONS NOT COVERED BY THIS DRAWING ARE SUBJECT TO FURTHER ENGINEERING ANALYSIS.

TABLE OF CONTENTS	
SHEET #	DESCRIPTION
1	TYPICAL ELEVATION, DESIGN PRESSURES & GENERAL NOTES
2	HORIZONTAL & VERTICAL CROSS SECTIONS
3	VERTICAL CROSS SECTIONS
4	BUCK & FRAME ANCHORING
5	BILL OF MATERIALS, GLAZING DETAIL & COMPONENTS

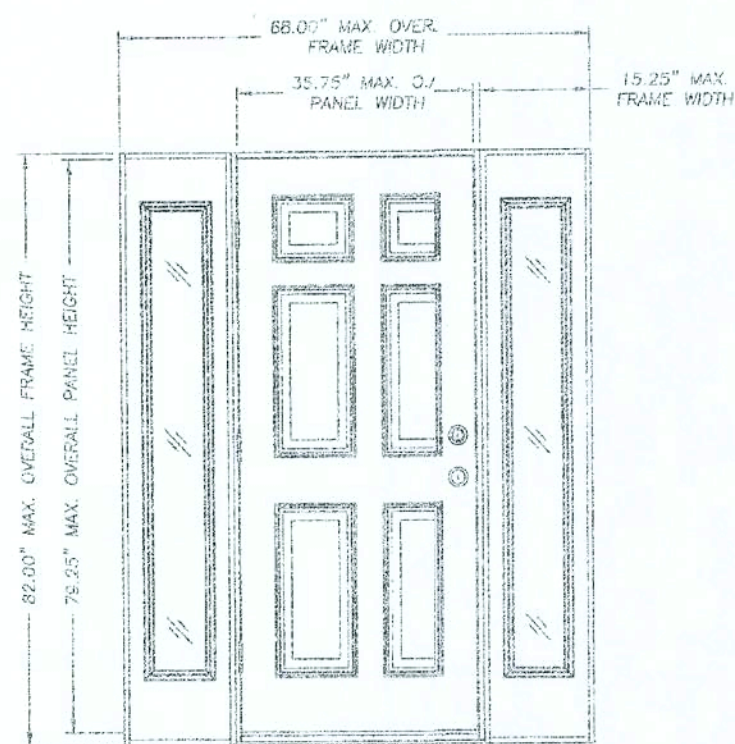


TYPE	OVERALL FRAME DIMENSION	SIDELITE OUTSIGHT DIMENSION	GLASS TYPE	DESIGN PRESSURE (PSF)
INSWING	66.00" x 82.00"	7.00" x 63.00"	1/8" TEN	+50.0 -50.0
OUTSWING	66.00" x 82.00"	7.00" x 63.00"	1/8" TEN	+50.0 -50.0

DESIGNED BY: R.W. PLASTPRO INC.
 DRAWN BY: R.W. PLASTPRO INC.
 CHECKED BY: R.W. PLASTPRO INC.
 DATE: 01/13/08
 SCALE: N.T.S.
 SHEET: 1 OF 5

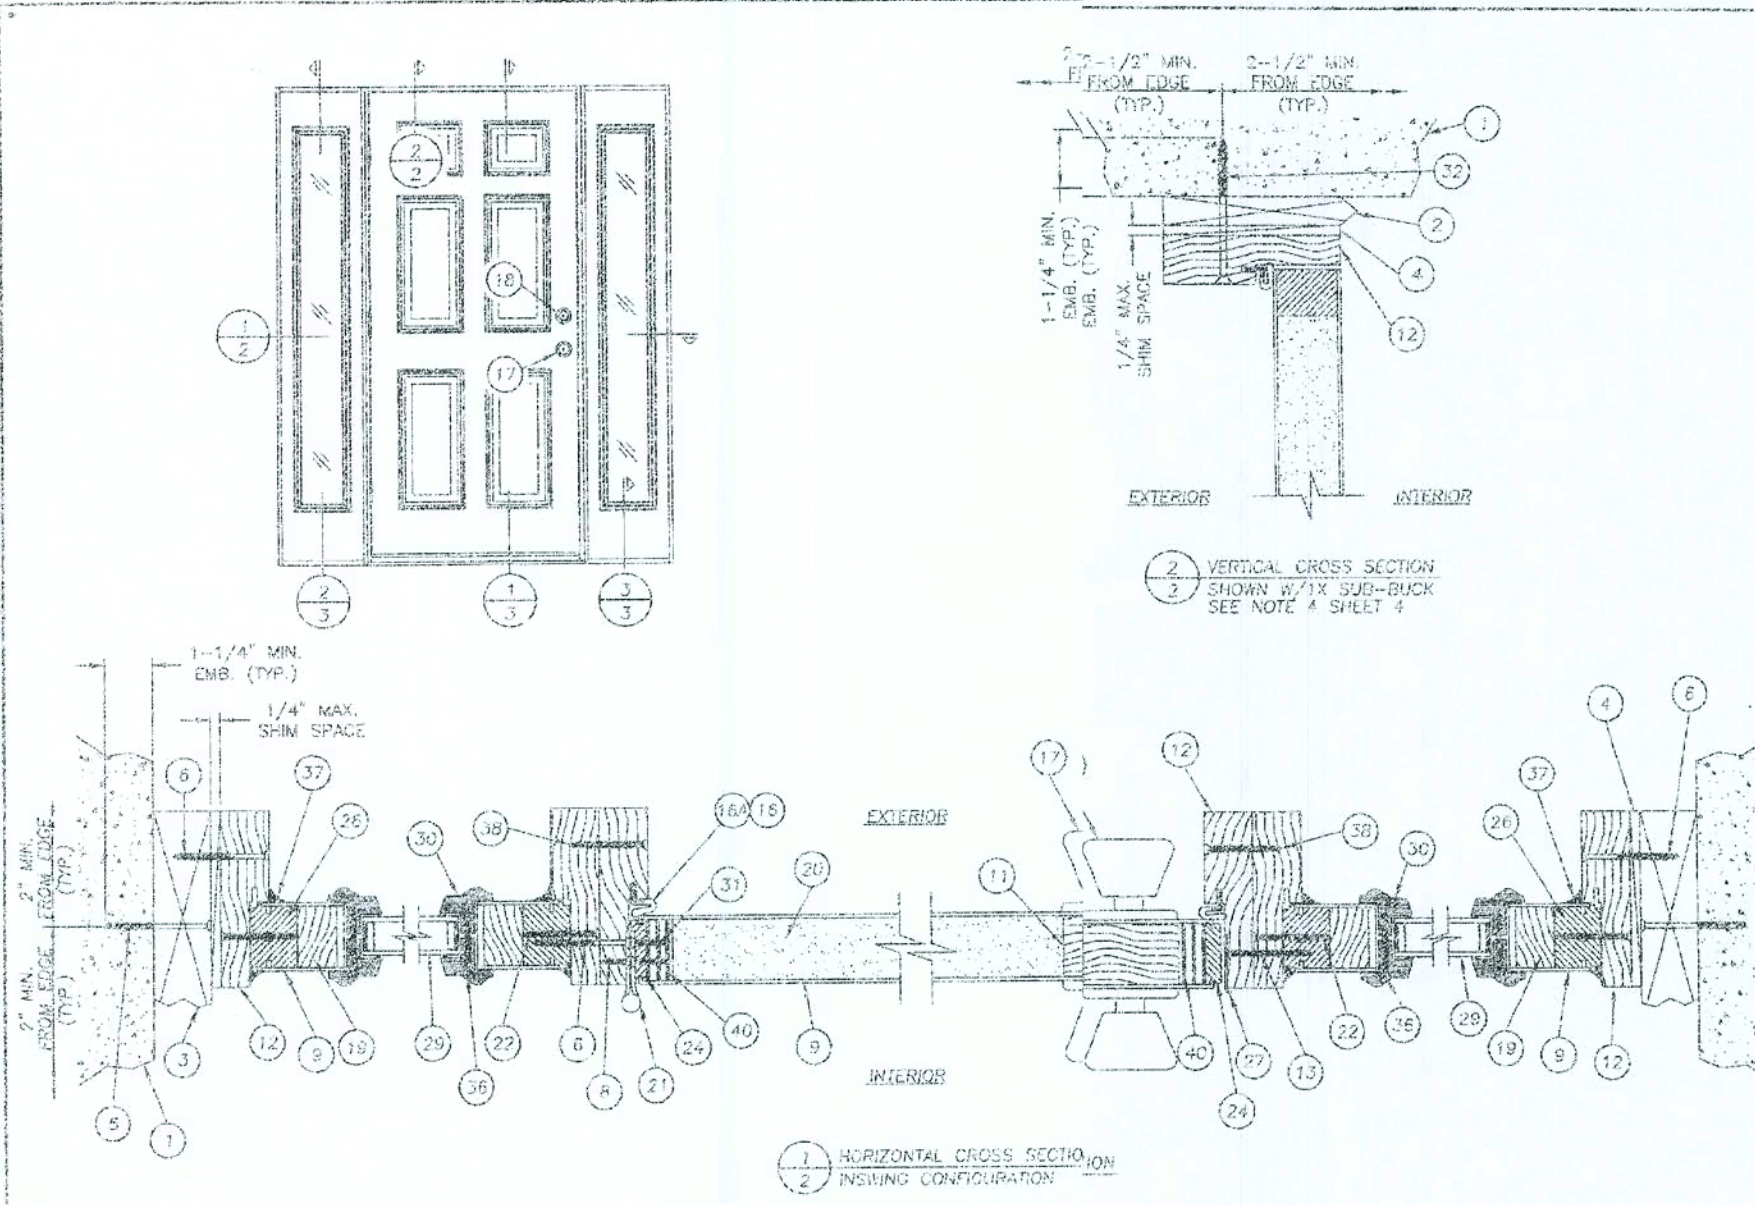


DESIGNED BY: R.W. PLASTPRO INC.
 DRAWN BY: R.W. PLASTPRO INC.
 CHECKED BY: R.W. PLASTPRO INC.
 DATE: 01/13/08
 SCALE: N.T.S.
 SHEET: 2 OF 5

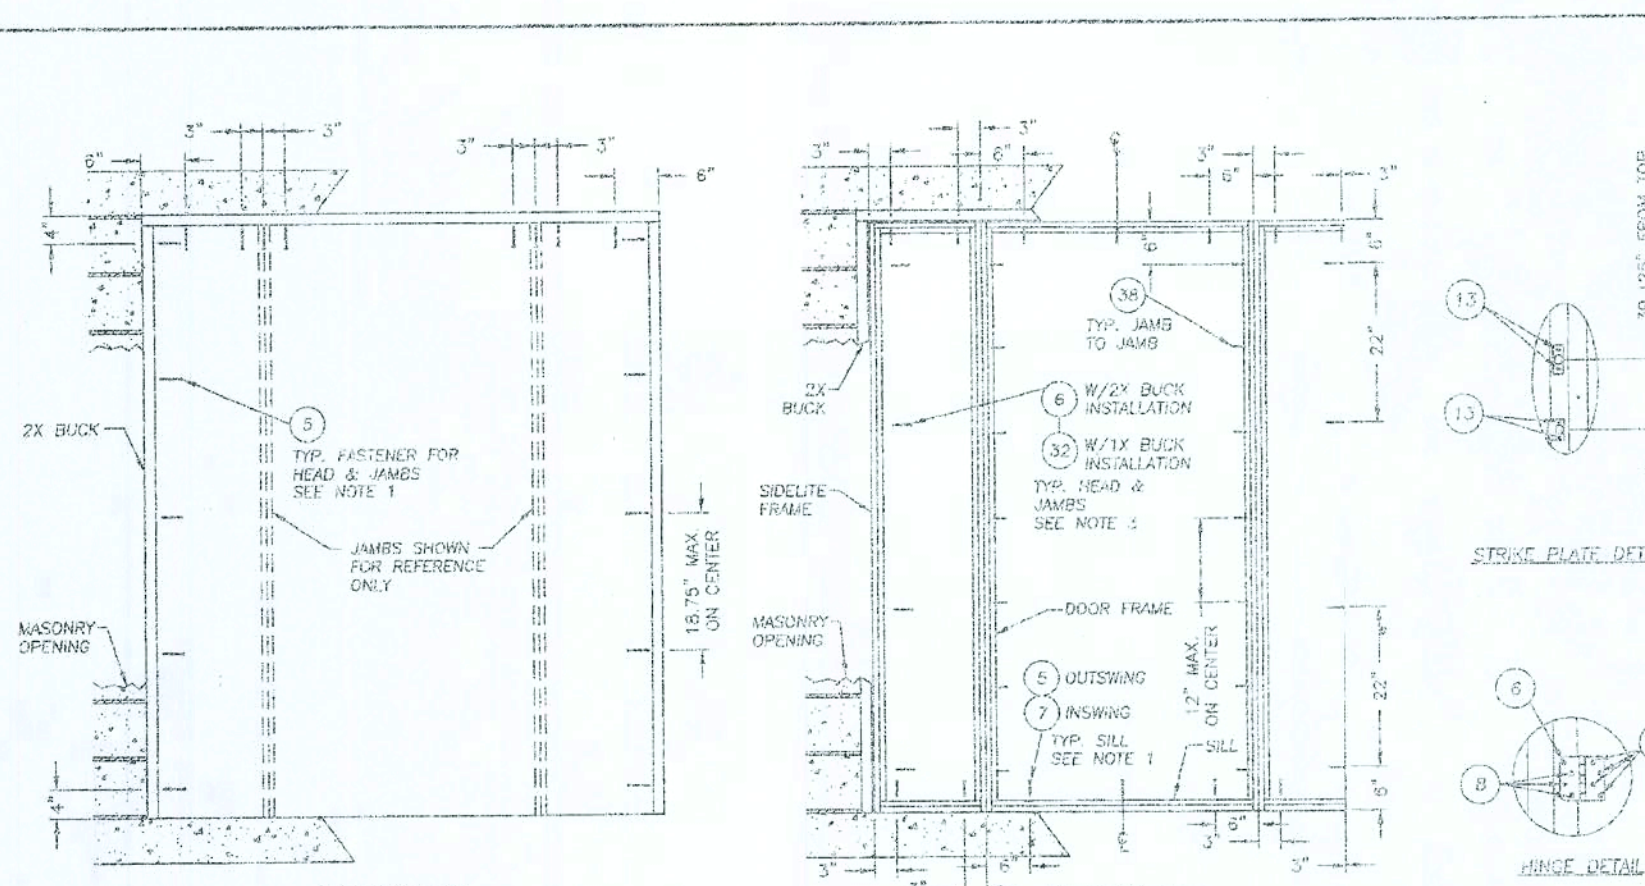

- NOTES:**
- 3/16" TAPCONS REQUIRE A MINIMUM 2" CLEARANCE TO MASONRY EDGES AND A MINIMUM 1/4" CLEARANCE TO ADJACENT TAPCONS.
 - 1/4" TAPCONS REQUIRE A MINIMUM 2-1/2" CLEARANCE TO MASONRY EDGES AND A MINIMUM 3" CLEARANCE TO ADJACENT TAPCONS.
 - WHEN ANCHORING DOOR FRAME UTILIZING A 1X BUCK THEN ITEM #6 IS SUBSTITUTED WITH ITEM #32 (1/4" X 3-3/4" ELCO ANCHOR). THE QUANTITY AND SPACING OF ANCHORS DOES NOT CHANGE. SEE NOTE 2.
 - PER FBC SECTION 1714.5.4.2, FOR SUB-BUCKS LESS THAN 1-1/2" THICK, THE WINDOW SHALL BE ANCHORED THROUGH THE MAIN FRAME DIRECTLY INTO THE MASONRY. TAPCONS ARE SUBSTITUTED FOR THE ANCHORS.
 - SIDELITE PANEL SECURED TO THE SIDELITE FRAME WITH (4) OF ITEM #22 LOCATED 10", 30.5", 51" AND 71.5" FROM THE TOP OF EACH JAMB AND (2) OF ITEM #22 IN THE HEAD & SILL 3" FROM EACH END.

DESIGNED BY: R.W. PLASTPRO INC.
 DRAWN BY: R.W. PLASTPRO INC.
 CHECKED BY: R.W. PLASTPRO INC.
 DATE: 01/13/08
 SCALE: N.T.S.
 SHEET: 3 OF 5

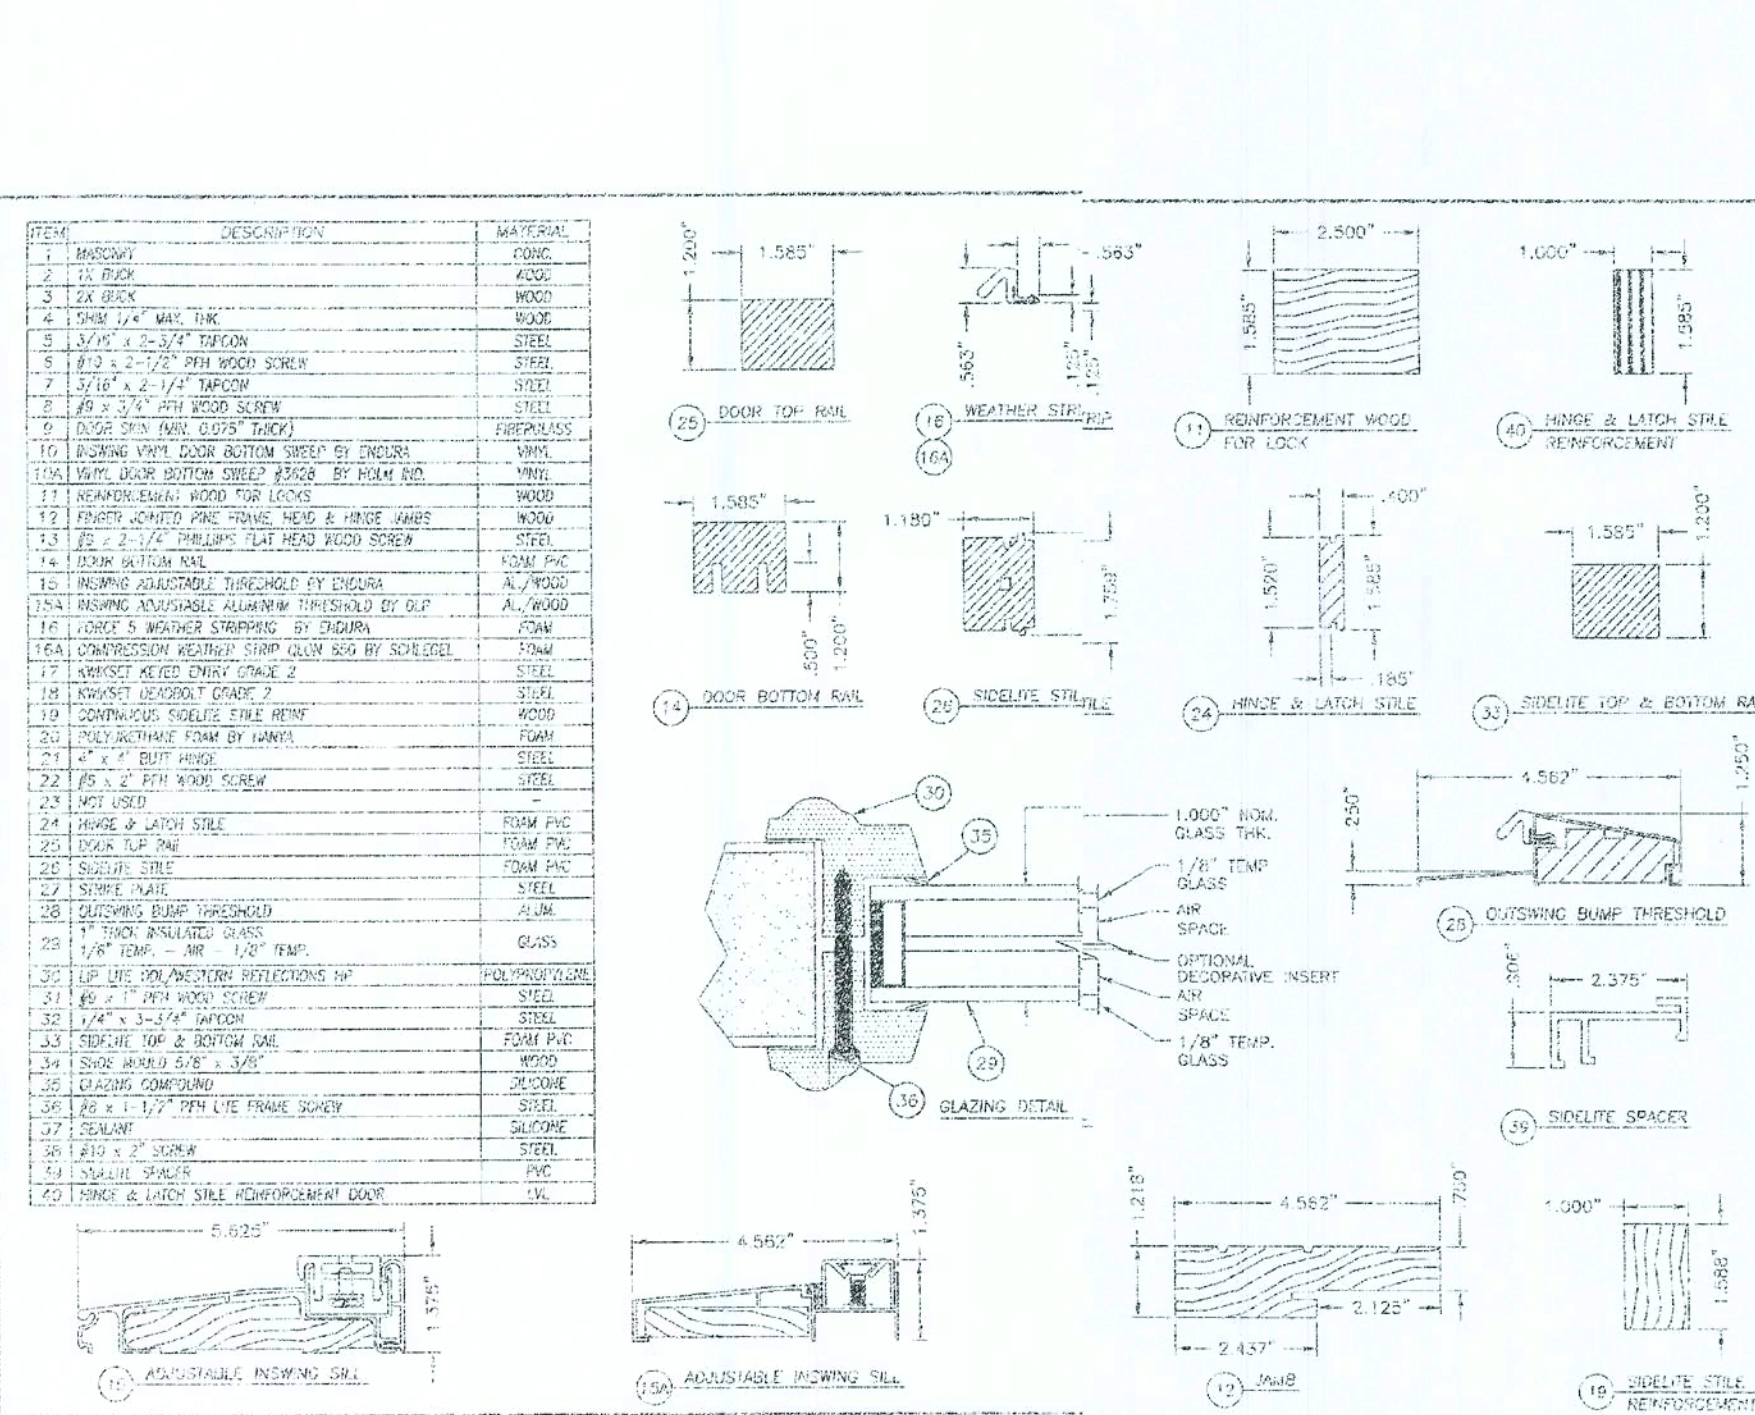


NAN YA PLASTICS CORP.
PLASTPRO INC.
 9 PEACH TREE HILL ROAD
 LIVINGSTON, NEW JERSEY 07039
 PH: 800-779-0561 FAX: 973-758-4001

DISTINCTION SERIES **3'0" x 6'8" OPAQUE FIBERGLASS DOOR** **INSWING / OUTSWING**

GENERAL NOTES

- THIS PRODUCT HAS BEEN EVALUATED AND IS IN COMPLIANCE WITH THE FLORIDA BUILDING CODE EXCLUDING THE "HIGH VELOCITY HURRICANE ZONE".
- PRODUCT ANCHORS SHALL BE AS LISTED AND SPACED AS SHOWN ON DETAILS. ANCHOR EMBEDMENT TO BASE MATERIAL SHALL BE BEYOND WALL DRESSING OR STUCCO.
- WHEN USED IN WIND-BORNE DEBRIS REGIONS THIS PRODUCT COMPLIES WITH SECTION 1609.1.4 OF THE FLORIDA BUILDING CODE AS AN IMPACT RESISTANT PRODUCT AND DOES NOT REQUIRE THE USE OF AN EXTERNAL IMPACT RESISTANT COVERING. THIS PRODUCT DOES NOT MEET THE REQUIREMENTS FOR ENHANCED PROTECTION OF ESSENTIAL FACILITIES AS DEFINED IN ASTM E1996.
- FOR 2X STUD FRAMING CONSTRUCTION, ANCHORING OF THESE UNITS SHALL BE THE SAME AS THAT SHOWN FOR 2X BUCK MASONRY CONSTRUCTION.
- CONDITIONS NOT COVERED BY THIS DRAWING ARE SUBJECT TO FURTHER ENGINEERING ANALYSIS.


SHEET #	DESCRIPTION
1	TYPICAL ELEVATION, DESIGN PRESSURES & GENERAL NOTES
2	HORIZONTAL & VERTICAL CROSS SECTIONS
3	BUCK & FRAME ANCHORING
4	BILL OF MATERIALS & COMPONENTS

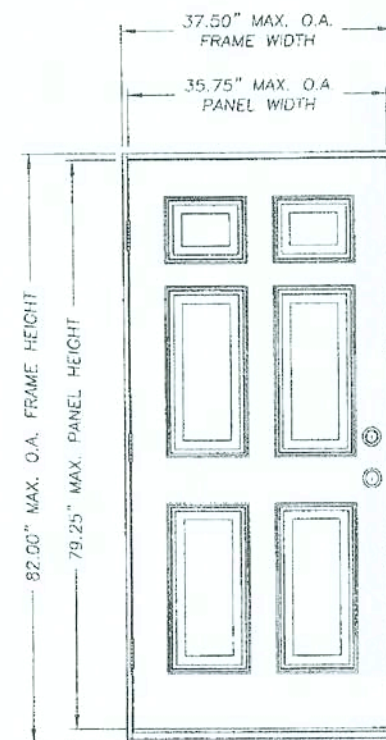



SINGLE OPAQUE DOOR

TYPE	OVERALL FRAME DIMENSION	DESIGN PRESSURE (PSF)	
		POSITIVE	NATIVE
INSWING	37.50" x 82.00"	+65.0	10.0
OUTSWING	37.50" x 80.37"	+65.0	15.0


DATE: 01/13/06	SCALE: N.T.S.
DESIGNED BY: AEM	CHECKED BY: WHH
DRAWING NO: FL-853	SHEET 1 OF 4

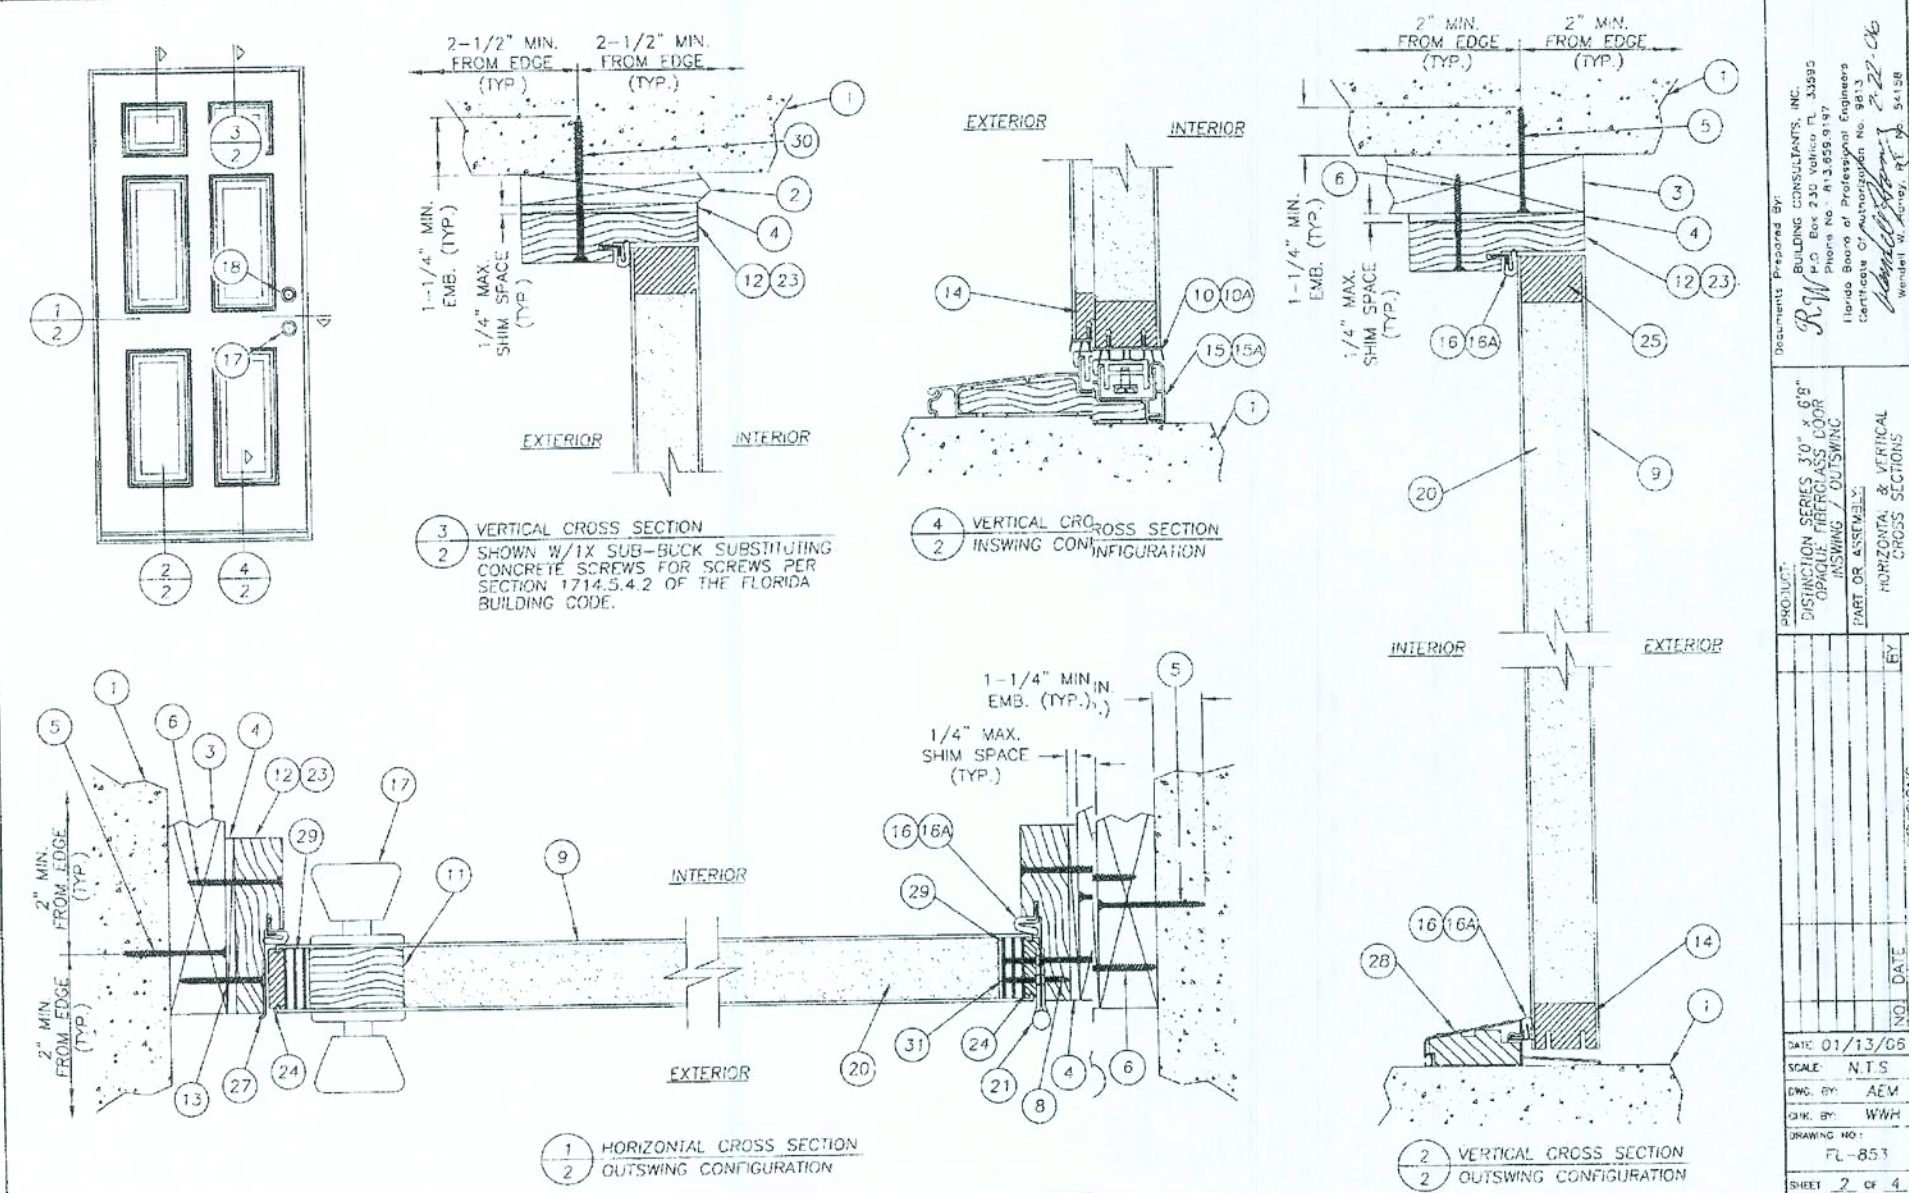


DATE: 01/13/06	SCALE: N.T.S.
DESIGNED BY: AEM	CHECKED BY: WHH
DRAWING NO: FL-853	SHEET 2 OF 4

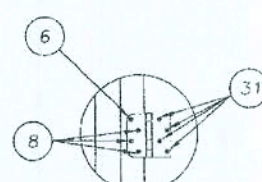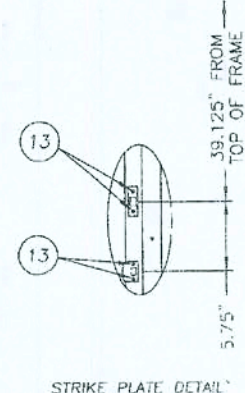

HINGES (3) LOCATED @ 9.46", 40.71" AND 71.965" FROM TOP OF FRAME TO CENTER LINE OF HINGE.

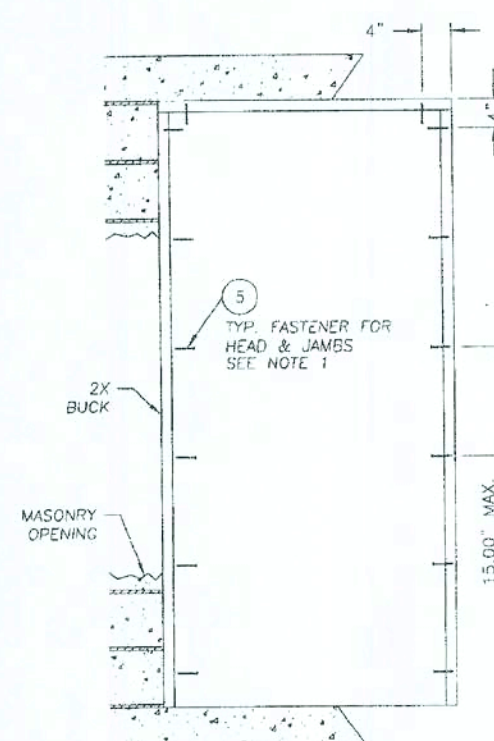


BUCK ANCHORING

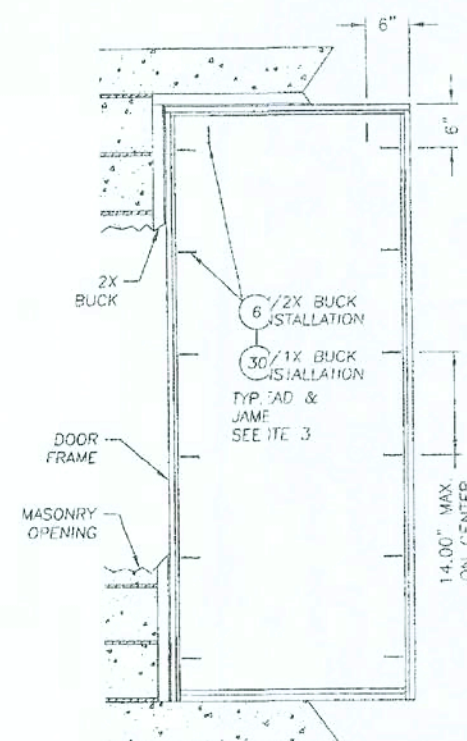


FRAME ANCHORING

DATE: 01/13/06	SCALE: N.T.S.
DESIGNED BY: AEM	CHECKED BY: WHH
DRAWING NO: FL-853	SHEET 3 OF 4


ITEM	DESCRIPTION	MATERIAL
1	MASONRY	CONC
2	2X BUCK	WOOD
3	2X BUCK	WOOD
4	1/4\" MAX. SHIM SPACE	WOOD
5	3/16\" x 2-1/4\" JAPCON	STEEL
6	#10 x 2-1/2\" PTH WOOD SCREW	STEEL
7	3/16\" x 2-1/4\" JAPCON	STEEL
8	#8 x 3/4\" PTH WOOD SCREW	STEEL
9	DOOR SKIN (MIN. 0.075\" THICK)	FIBERGLASS
10	INSWING VINYL DOOR BOTTOM SWEEP BY ENDURA	VINYL
10A	VINYL DOOR BOTTOM SWEEP #3628 BY HOLM IND.	VINYL
11	REINFORCEMENT WOOD FOR LOCKS	WOOD
12	TANGER JOINTED PINE JAMB	WOOD
13	#8 x 2-1/4\" PTH WS	STEEL
14	BOTTOM RAIL	FOAM PVC
15	INSWING ADJUSTABLE THRESHOLD BY ENDURA	AL/WOOD
15A	INSWING ADJUSTABLE ALUMINUM THRESHOLD BY CLP	AL/WOOD
16	FORCE 3 WEATHER STRIPPING BY ENDURA	FOAM
16A	COMPRESSION WEATHER STRIP 650 BY SCHLEGEL	FOAM
17	KWIKSET KETO ENTRY GRADE 2	STEEL
18	KWIKSET DEADBOLT GRADE 2	STEEL
19	NOT USED	-
20	POLYURETHANE FOAM BY NANYA	FOAM
21	4\" x 4\" BUTT HINGE	STEEL
22	#8 x 2\" PTH WOOD SCREW	STEEL
23	POLY FIBER JAMB	COMP / VINYL
24	HINGE & LATCH STILE	FOAM PVC
25	TOP RAIL	FOAM PVC
26	NOT USED	-
27	SHOCK PLATE	STEEL
28	OUTSWING BUMP THRESHOLD	ALUM.
29	HINGE & LATCH STILE REINFORCEMENT	STEEL
30	1/2\" x 1-3/4\" JAPCON	STEEL
31	#8 x 1\" PTH WOOD SCREW	STEEL

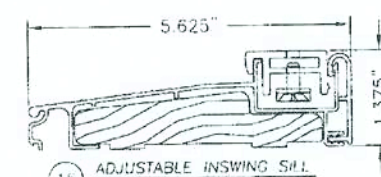


ADJUSTABLE INSWING SILL

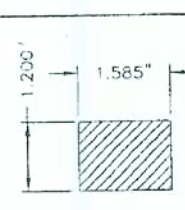


TOP RAIL

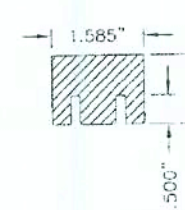


BOTTOM RAIL

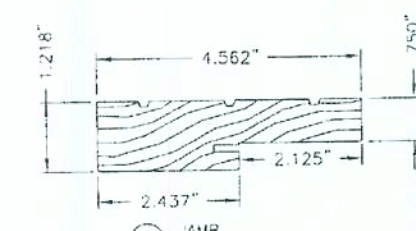


JAMB

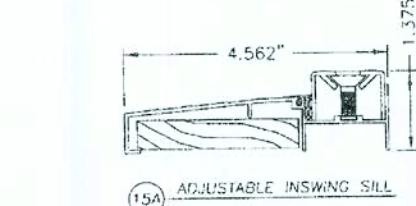


ADJUSTABLE INSWING SILL

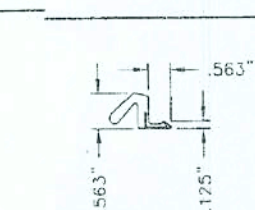


WEATHER STRIP

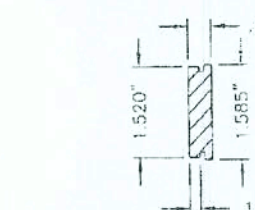


HINGE & LATCH STILE

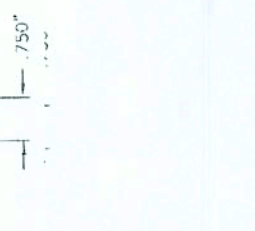


POLY FIBER JAMB

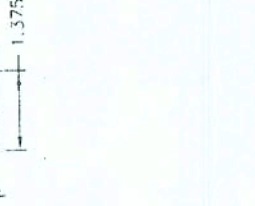


OUTSWING BUMP THRESHOLD

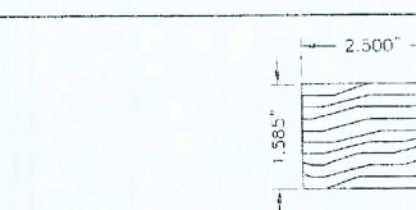


REINFORCEMENT WOOD FOR LOCK

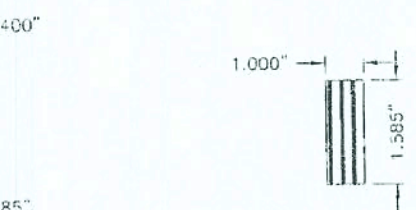

HINGE & LATCH STILE REINFORCEMENT

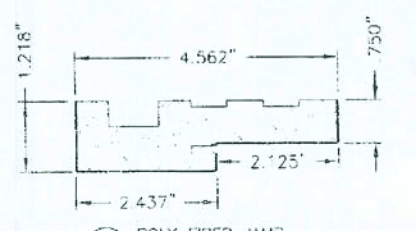

POLY FIBER JAMB

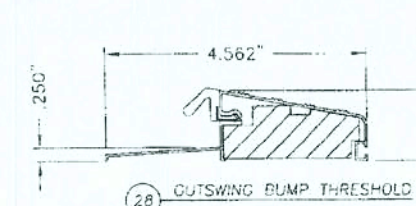

OUTSWING BUMP THRESHOLD

DATE: 01/13/06	SCALE: N.T.S.
DESIGNED BY: AEM	CHECKED BY: WHH
DRAWING NO: FL-853	SHEET 4 OF 4

SHEET:

ED-0

Florida Product Approval #618.1

COPYRIGHT © 2002 MARONDA HOMES

Maronda Homes

14071 321-0064 4005 MARONDA WAY SANFORD, FLORIDA

FIBERGLASS EXTERIOR DOORS

IN SWING / OUT SWING DOOR

SINGLE DOOR


RELEASE DATE: 09/02/08

REVISÉ 2-18-2009

1. Asphalt shingles	Owens Corning Certain Teed Corp.	Asphalt Shingle Asphalt Shingle	This Approval not for use in e HVHZ. All FBC sections thapply to counties except Broward al Miami-Dade Must be follow.	FL 10674-R1 FL 5444-R1	N/A N/A
2. Underlayments					
3. Roofing fasteners					
4. Nonstructural metal roof					
5. Built-up roofing					
6. Modified bitumen	Polyglass USA	Two layer torch down	The max design pressure for e selected assembly shall meet: exceed the Zone 1 design preure determined in accordance witFBC chapter 16.	FL 1654-R4	+N/A +/- 622.5
7. Single ply roofing					


Cell Phone Number: () E-mail Address:.....

FLORIDA BUILDING CODE 2007: RESIDENTIAL

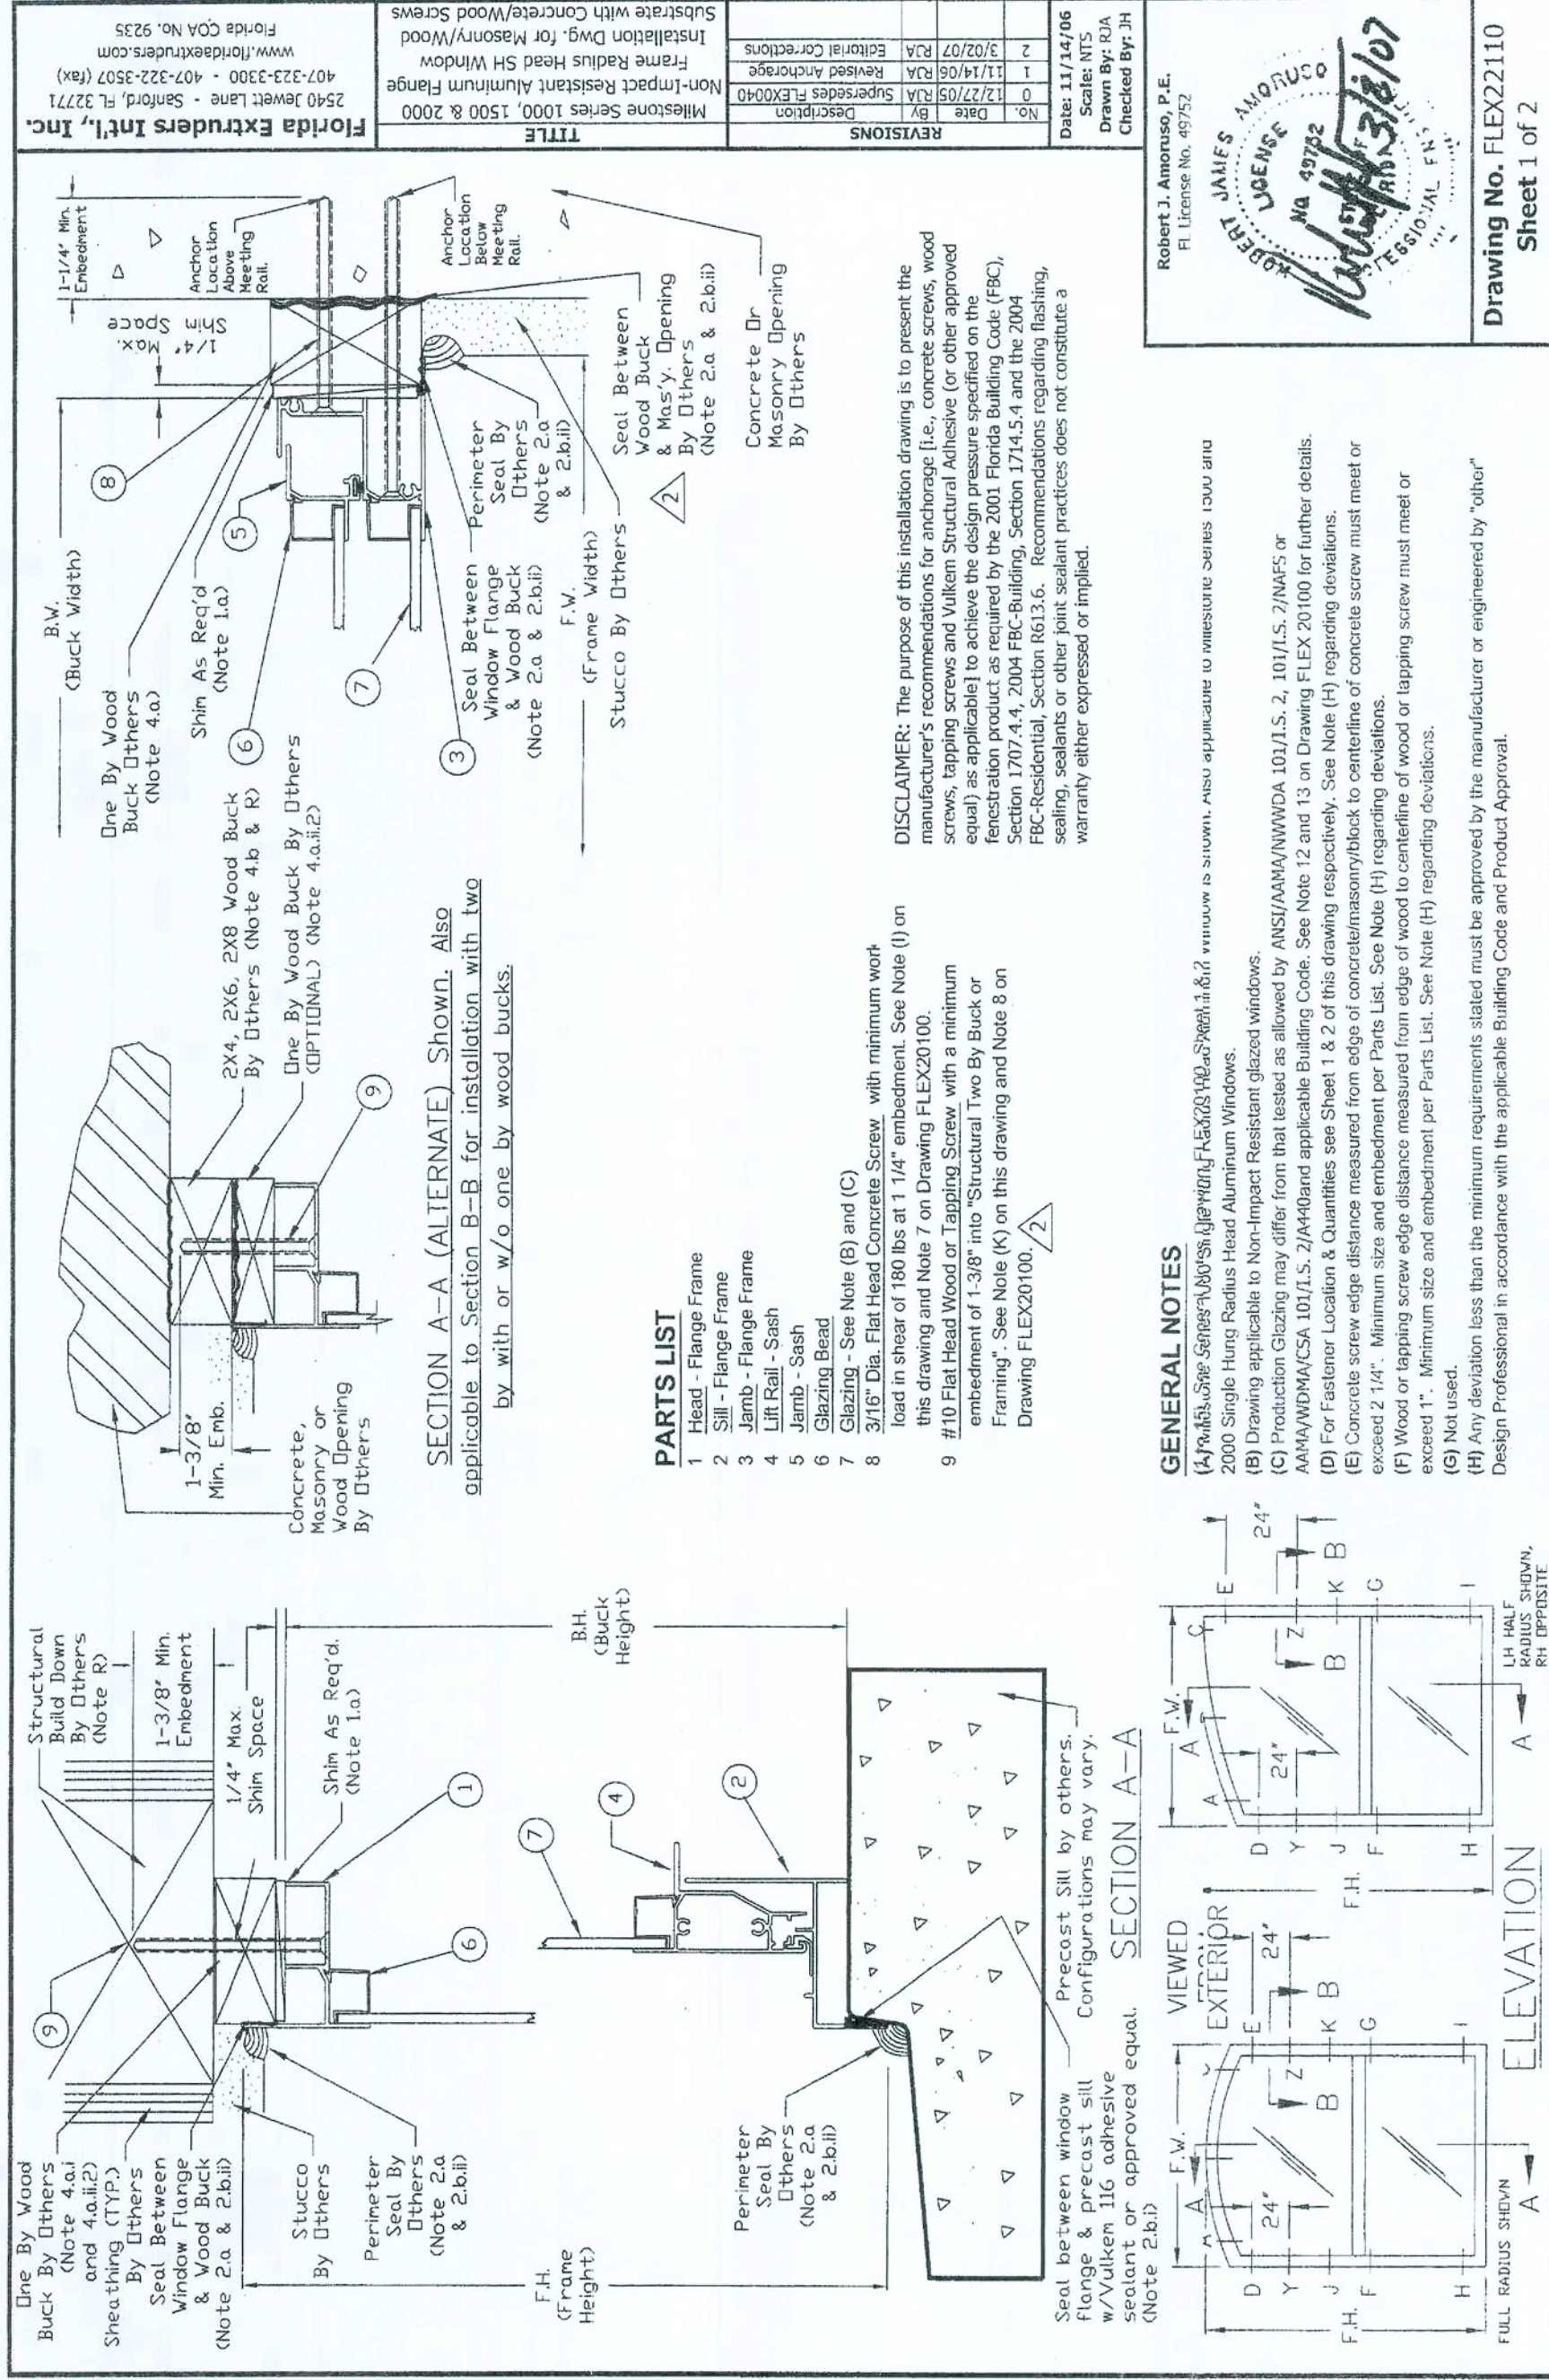

FASTENER LOCATION TABLE (see Elevation View, Sheet 1)

Series	Size Code	Frame Width	Height (Full Radius)	Height (Half Radius)	Head (No. 10 WS)	Fastener Screw Location Jamb (No. 10 WS or Concrete Screw)
1000/1500/2000	12	19 1/8	26 13/16	28 5/16	A, B, C	D, E, F, G, H, I
1000/1500/2000	13	19 1/8	39 3/16	40 11/16	A, B, C	D, E, F, G, H, I
1000/1500/2000	14	19 1/8	51 7/16	52 15/16	A, B, C	D, E, F, G, H, I
1000/1500/2000	15	19 1/8	57 1/16	58 9/16	A, B, C	D, E, F, G, H, I
1000/1500/2000	16	19 1/8	63 13/16	65 5/16	A, B, C	D, E, F, G, H, I
1000/1500/2000	17	19 1/8	72 13/16	74 5/16	A, B, C	D, E, F, G, H, I, J, K
1000/1500/2000	18	19 1/8	84	86	A, B, C	D, E, F, G, H, I, J, K, L
1000/1500/2000	19	19 1/8	90	92	A, B, C	D, E, F, G, H, I, J, K, L, M
1000/1500/2000	20	19 1/8	96	98	A, B, C	D, E, F, G, H, I, J, K, L, M, N
1000/1500/2000	21	19 1/8	102	104	A, B, C	D, E, F, G, H, I, J, K, L, M, N, O
1000/1500/2000	22	19 1/8	108	110	A, B, C	D, E, F, G, H, I, J, K, L, M, N, O, P
1000/1500/2000	23	19 1/8	114	116	A, B, C	D, E, F, G, H, I, J, K, L, M, N, O, P, Q
1000/1500/2000	24	19 1/8	120	122	A, B, C	D, E, F, G, H, I, J, K, L, M, N, O, P, Q, R
1000/1500/2000	25	19 1/8	126	128	A, B, C	D, E, F, G, H, I, J, K, L, M, N, O, P, Q, R, S
1000/1500/2000	26	19 1/8	132	134	A, B, C	D, E, F, G, H, I, J, K, L, M, N, O, P, Q, R, S, T
1000/1500/2000	27	19 1/8	138	140	A, B, C	D, E, F, G, H, I, J, K, L, M, N, O, P, Q, R, S, T, U
1000/1500/2000	28	19 1/8	144	146	A, B, C	D, E, F, G, H, I, J, K, L, M, N, O, P, Q, R, S, T, U, V
1000/1500/2000	29	19 1/8	150	152	A, B, C	D, E, F, G, H, I, J, K, L, M, N, O, P, Q, R, S, T, U, V, W
1000/1500/2000	30	19 1/8	156	158	A, B, C	D, E, F, G, H, I, J, K, L, M, N, O, P, Q, R, S, T, U, V, W, X
1000/1500/2000	81	19 1/8	462	464	A, B, C	D, E, F, G, H, I, J, K, L, M, N, O, P, Q, R, S, T, U, V, W, X, Y, Z, A, B, C, D, E, F, G, H, I, J, K, L, M, N, O, P, Q, R, S, T, U, V, W, X, Y, Z, A, B, C, D, E, F, G, H, I, J, K, L, M, N, O, P, Q, R, S, T, U, V, W
1000/1500/2000	82	19 1/8	468	470	A, B, C	D, E, F, G, H, I, J, K, L, M, N,

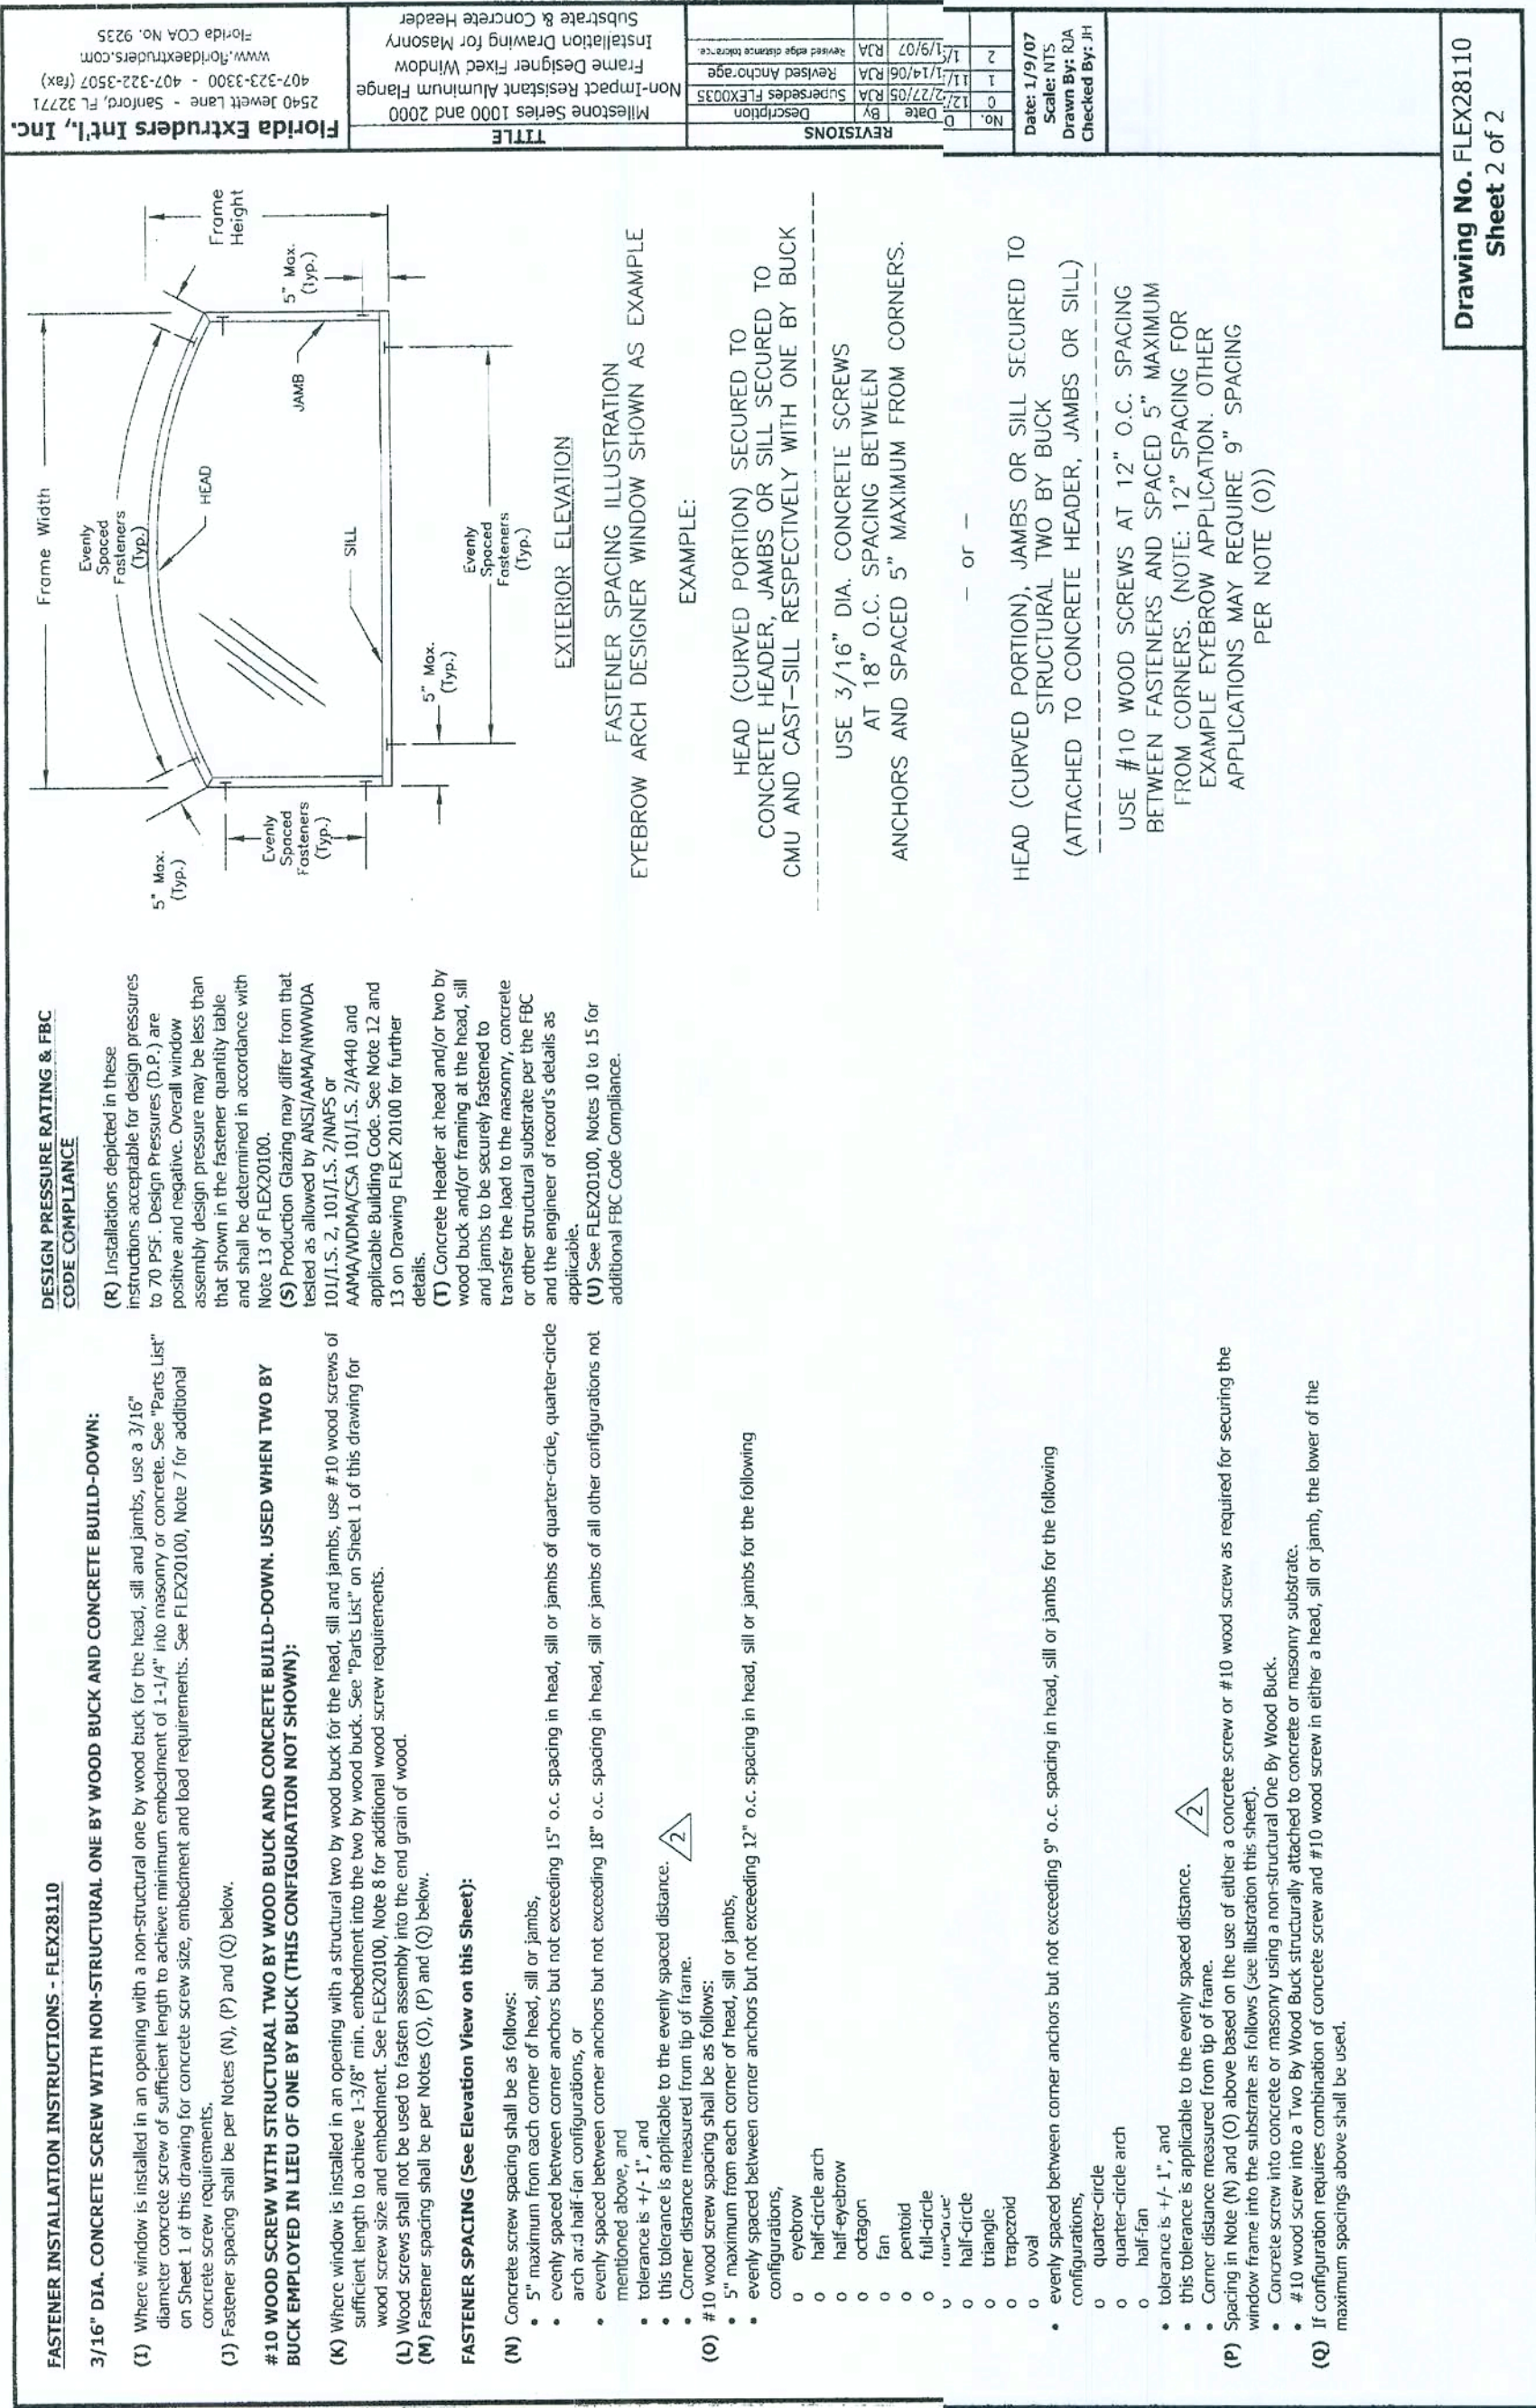

FIXED

WINb

WINDOWS IN BLOCK

3 of 6

RELEASE DATE:

09/03/08

COPYRIGHT © 2002 MARONDA HOMES

Maronda Homes

(407) 321-0064
4005 MARONDA WAY
SANFORD, FLORIDA

REVISIONS :

2-16-09 Updated to Code.

Florida Product Approval # FL3136-R3

MILLIONS

SHEET:

WINb

FLORIDA EXTRUDERS

WINDOWS IN BLOCK

5 of 6

RELEASE DATE:

09/03/08

COPYRIGHT © 2002 MARONDA HOMES



Maronda Homes

407) 321-0064 4005 MARONDA WAY SANFORD, FLORIDA

REVISIONS :

2-16-09 Updated to Code.

Fastener Installation Chart					Required Quantities of Fasteners		
Size Code	Configuration	Width	Height	Jamb (No. 8 WS)	Head (No. 8 WS)	Sill (2x12 CS)	Hook Strip (No. 8 WS)
4068	XX-XX-XO	48	80	8	6	3,000	8
5068	XX-XX-XO	60	80	8	6	3,000	8
6068	XX-XX-XO	72	80	8	6	4,000	8
7068	XX-XX-XO	84	80	8	6	5,000	8
8068	XX-XX-XO	96	80	8	6	7,000	8
9068	XX-XX-XO	108	80	8	6	7,000	8
10068	XX-XX-XO	120	80	8	6	7,000	8
180068	XX-XX-XO	2160	80	8	6	7,000	8
181068							

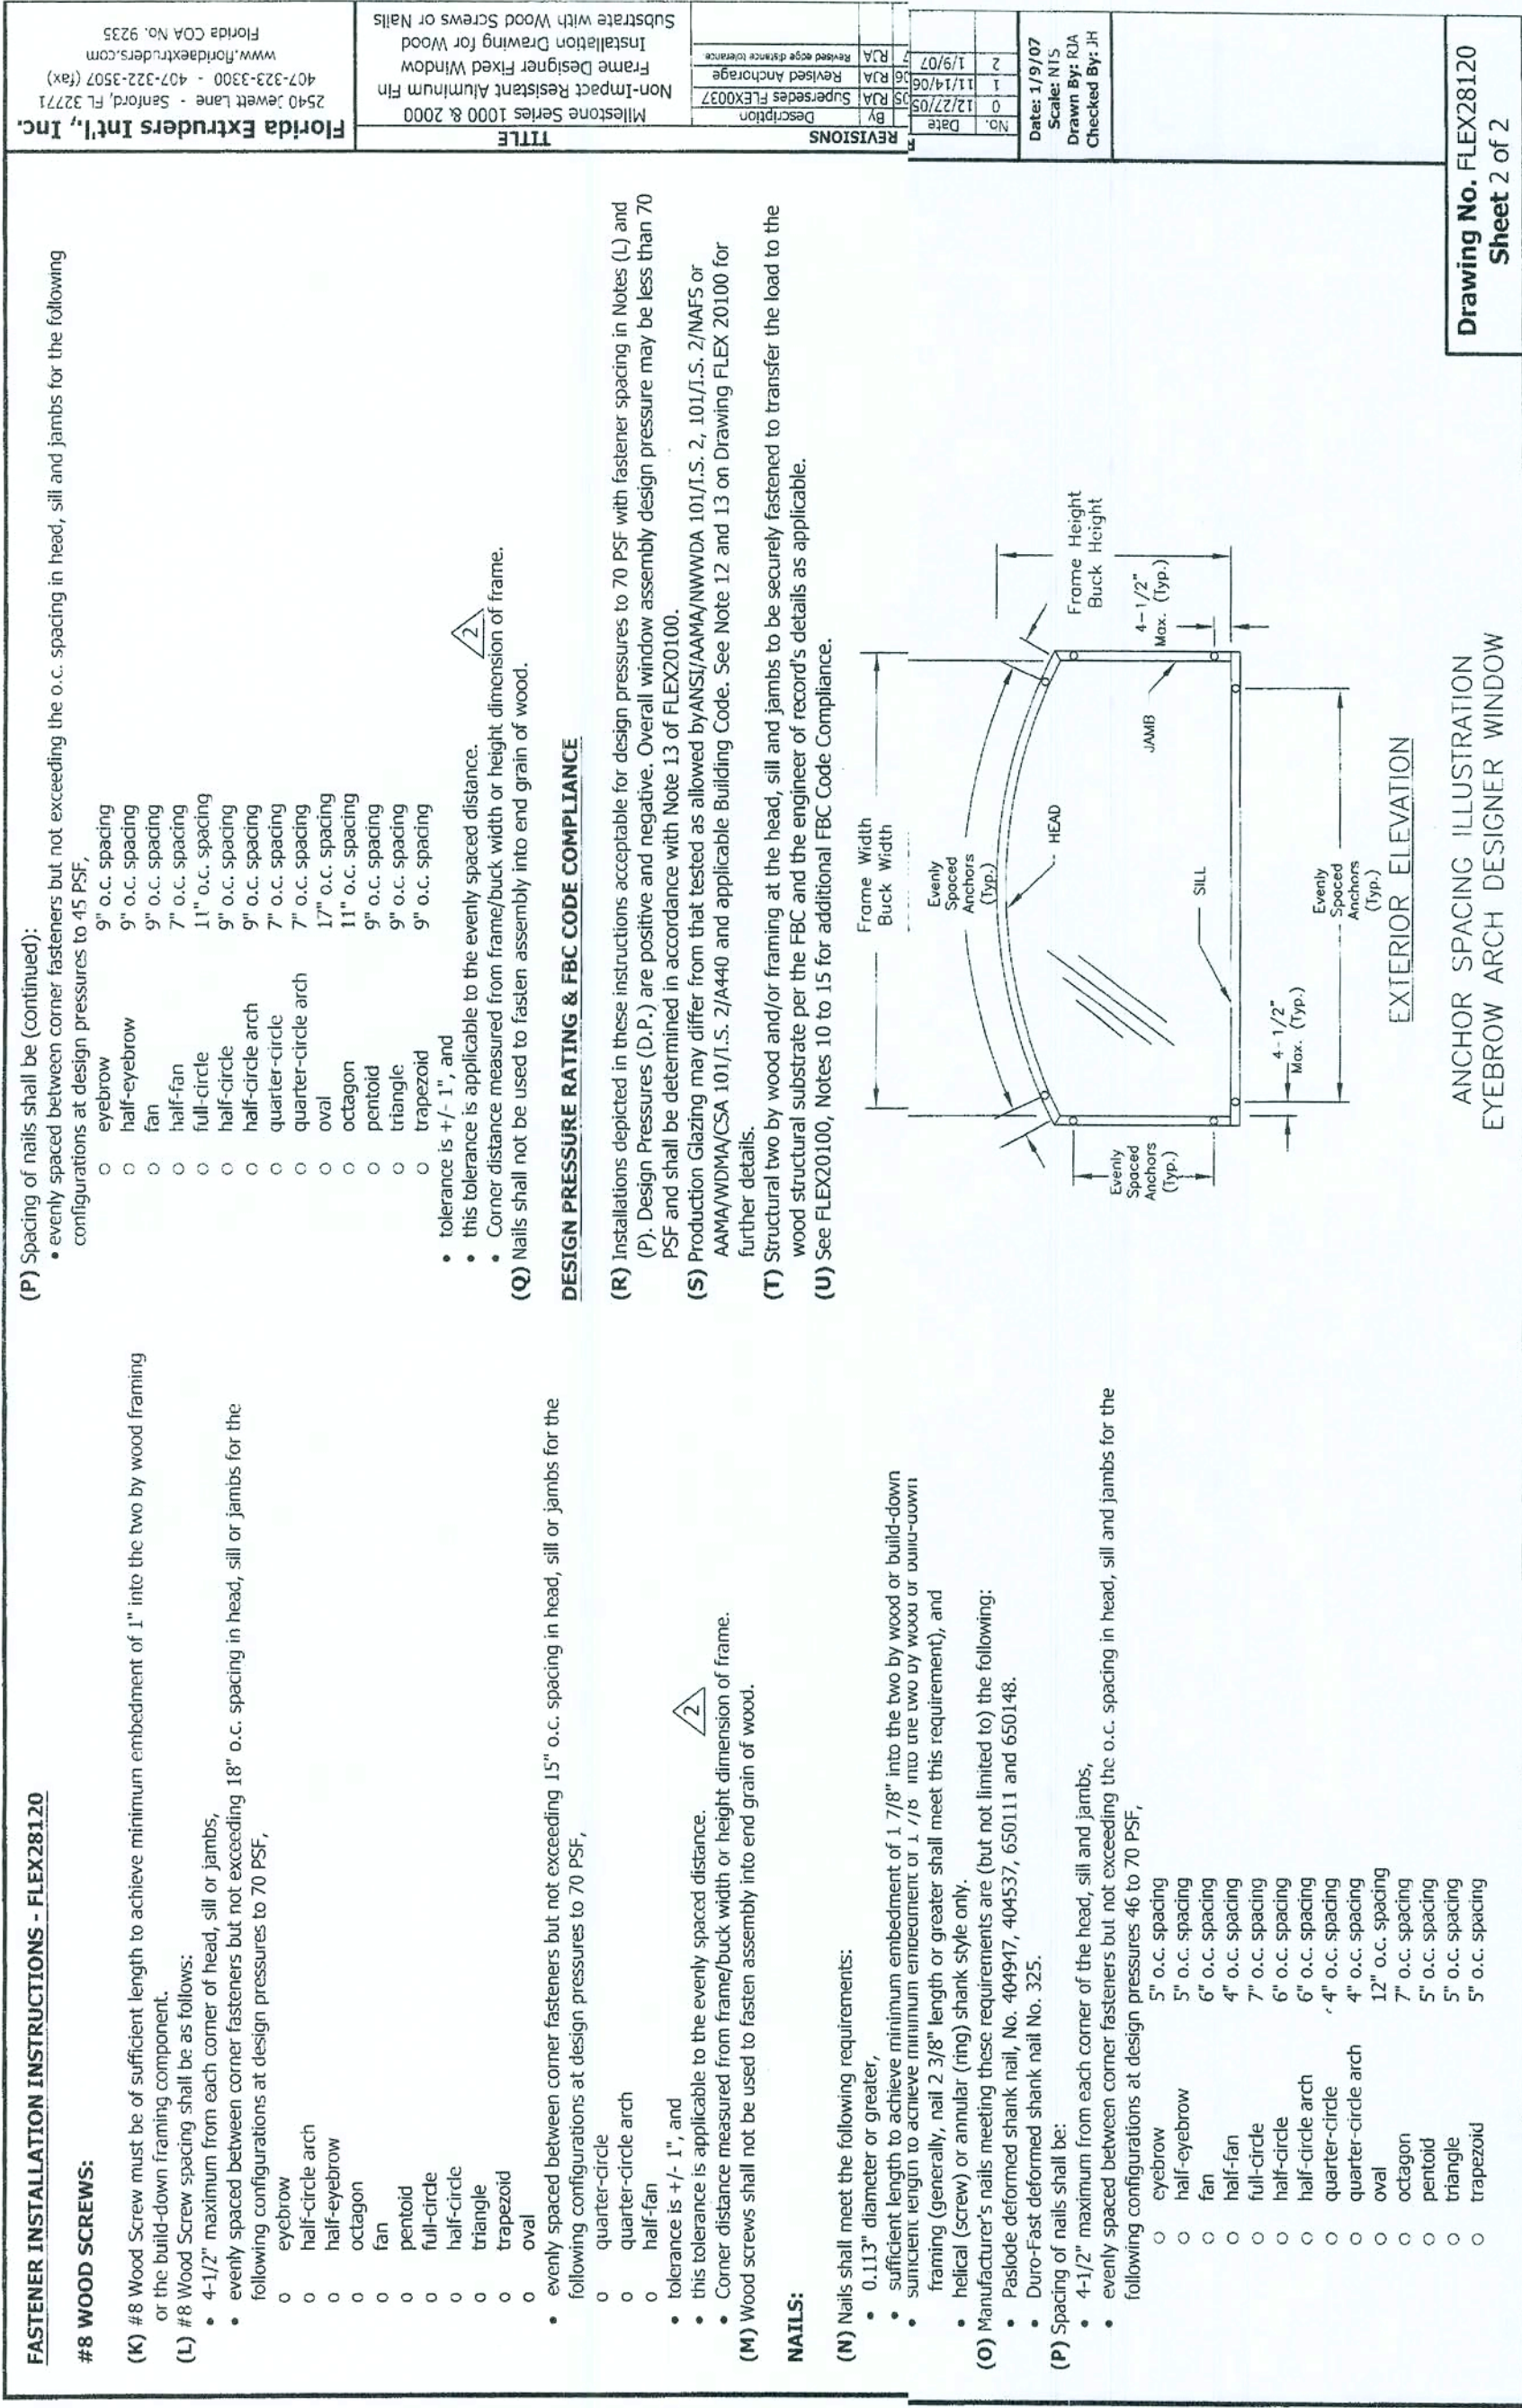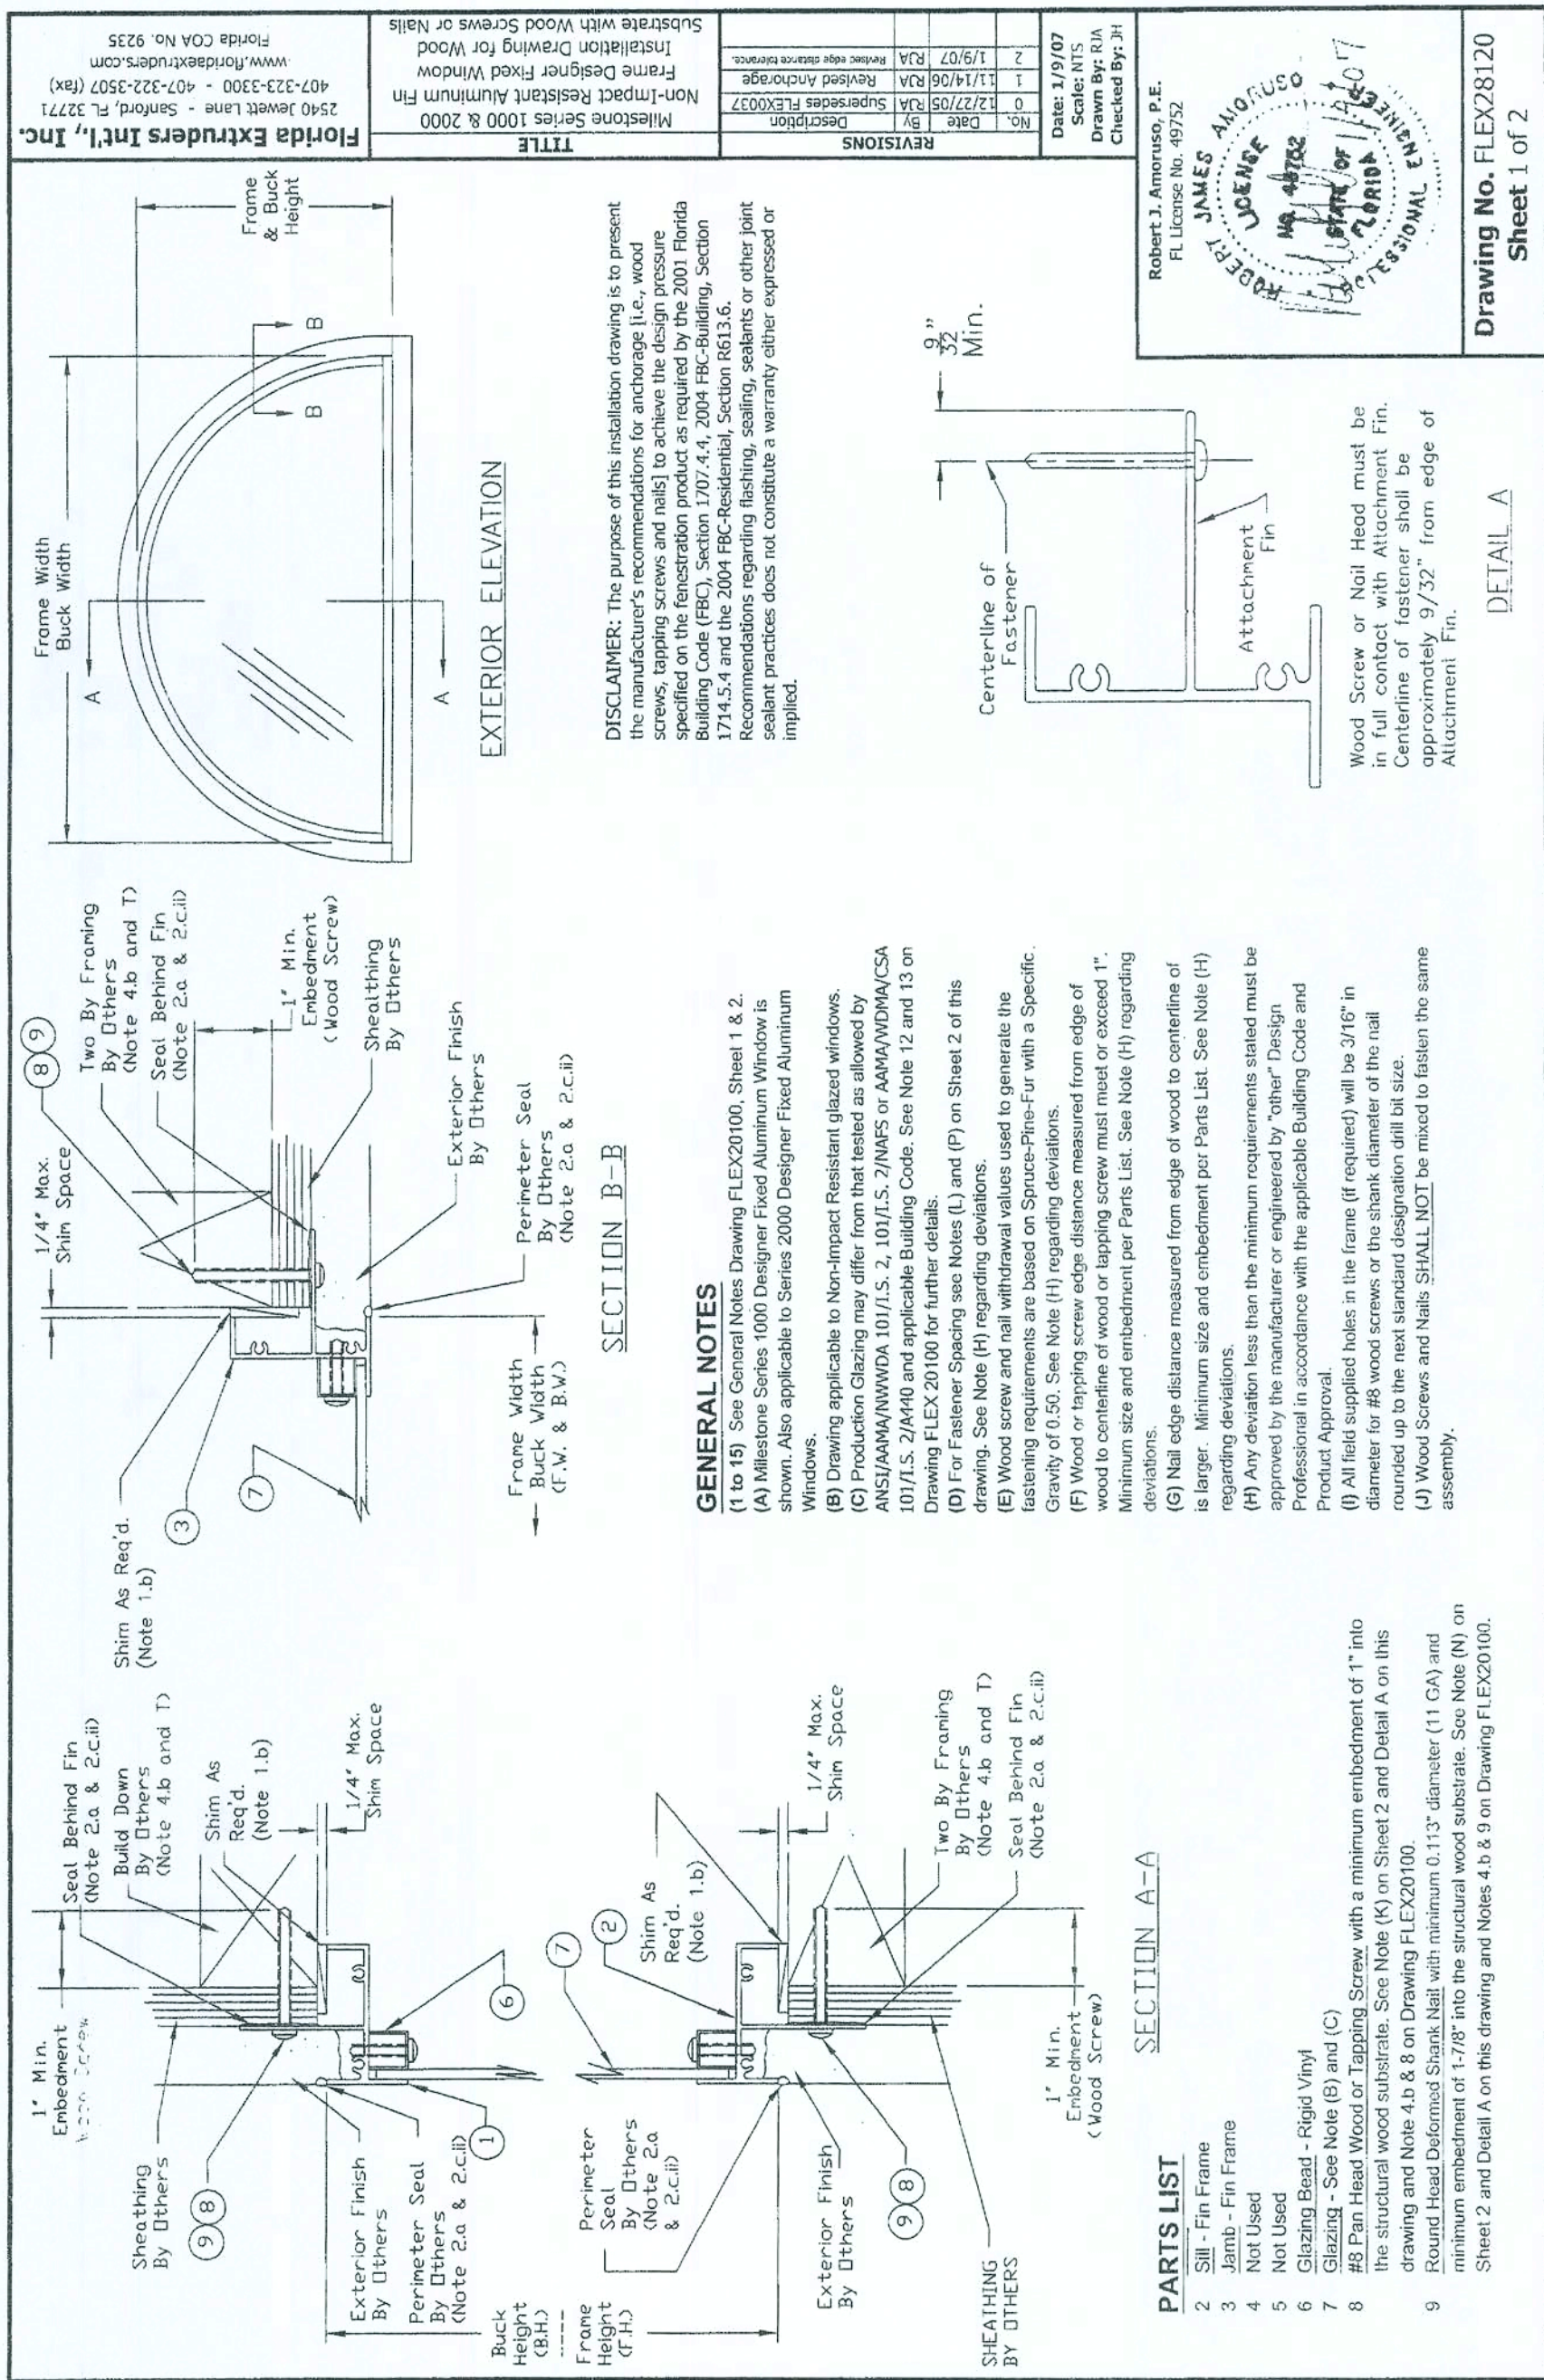

SHEET:

FLORIDA EXTRUDERS
WINDOWS IN FRAME
3 of 7

RELEASE DATE: 09/03/08

COPYRIGHT © 2002 MARONDA HOMES


Maronda Homes

(407) 321-0064 4005 MARONDA WAY SANFORD, FLORIDA

REVISIONS:
2-16-09 Updated to Code.

Drawing No. FLEX28120
Sheet 2 of 2

ANCHOR SPACING ILLUSTRATION
EYEBROW ARCH DESIGNER WINDOW

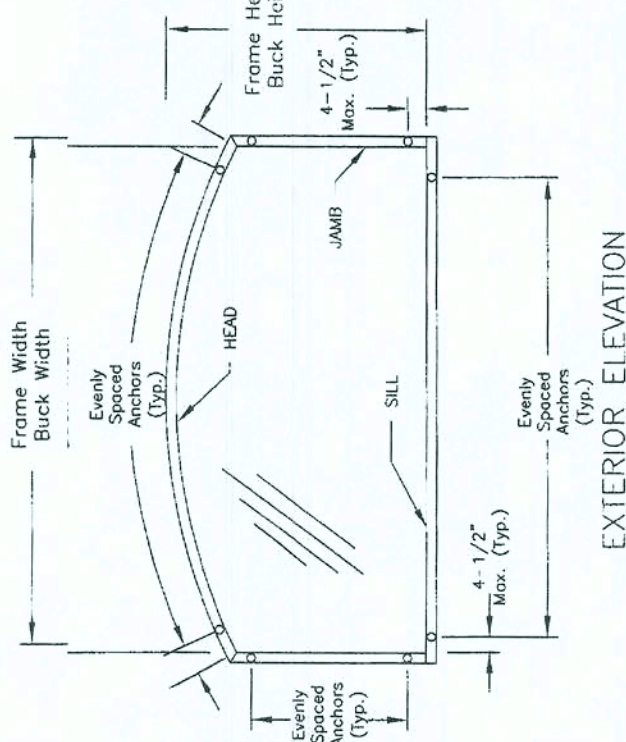

(P) Spacing of nails shall be (continued):

- evenly spaced between corner fasteners but not exceeding the o.c. spacing in head, sill and jamb for the following configurations at design pressures to 45 PSF,
 - eyebrow
 - half-eyebrow
 - fan
 - half-fan
 - full-circle
 - half-circle arch
 - quarter-circle
 - quarter-circle arch
 - oval
 - 17" o.c. spacing
 - 11" o.c. spacing
 - 9" o.c. spacing
 - 9" o.c. spacing
- tolerance is +/- 1", and
- this tolerance is applicable to the evenly spaced distance.
- Corner distance measured from frame/buck width or height dimension of frame.

(Q) Nails shall not be used to fasten assembly into end grain of wood.

DESIGN PRESSURE RATING & FBC CODE COMPLIANCE

(R) Installations depicted in these instructions acceptable for design pressures to 70 PSF with fastener spacing in Notes (L) and (P). Design Pressures (D.P.) are positive and negative. Overall window assembly design pressure may be less than 70 PSF and shall be determined in accordance with Note 13 of FLEX20100.

(S) Production Glazing may differ from that tested as allowed by ANSI/AAMA/NWDA 101/LS-2, 101/LS-2/NAF5 or AAMA/NWDA/CSA 101/LS-2/NA440 and applicable Building Code. See Note 12 and 13 on Drawing FLEX 20100 for further details.

(T) Structural two by wood and/or framing at the head, sill and jamb to be securely fastened to transfer the load to the wood structural substrate per the FBC and the engineer of record's details as applicable.

(U) See FLEX20100, Notes 10 to 15 for additional FBC Code Compliance.

Florida Extruders Int'l, Inc.
2540 Jewett Lane - Sanford, FL 32771
www.floridextruders.com
Florida COA No. 9235

Drawing No. FLEX28120
Sheet 1 of 2

Robert J. Amoroso, P.E.
FL License No. 49752


Scale: NTS
Drawing By: JAH
Checked By: JAH

No.	Date	By	Description
1	11/14/05	JAH	Revised Anchorage
2	11/14/05	JAH	Revised Anchorage
Florida Extruders Int'l, Inc.
2540 Jewett Lane - Sanford, FL 32771
www.floridextruders.com
Florida COA No. 9235

Florida Extruders Int'l, Inc.
2540 Jewett Lane - Sanford, FL 32771
www.floridextruders.com
Florida COA No. 9235

DISCLAIMER: The purpose of this installation drawing is to present the manufacturer's recommendations for anchorage [i.e., wood screws, tapping screws and nails] to achieve the design pressure specified on the fenestration product as required by the 2001 Florida Building Code (FBC), Section 1707.4.4, 2004 FBC-Building, Section 1714.5.4 and the 2004 FBC-Residential, Section R613.6. Recommendations regarding fastening, sealing, sealants or other joint sealant practices does not constitute a warranty either expressed or implied.

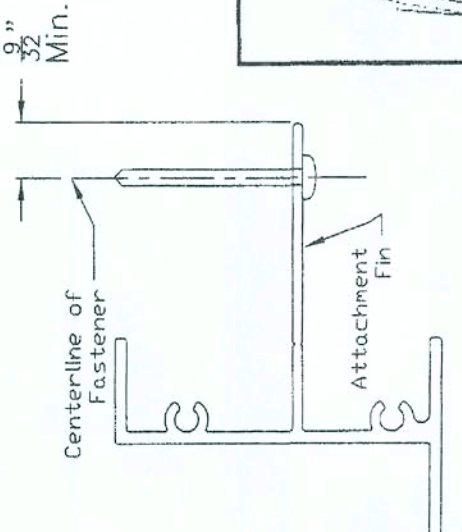

Wood Screw or Nail Head must be in full contact with Attachment Fin. Centerline of fastener shall be approximately 9/32" from edge of Attachment Fin.

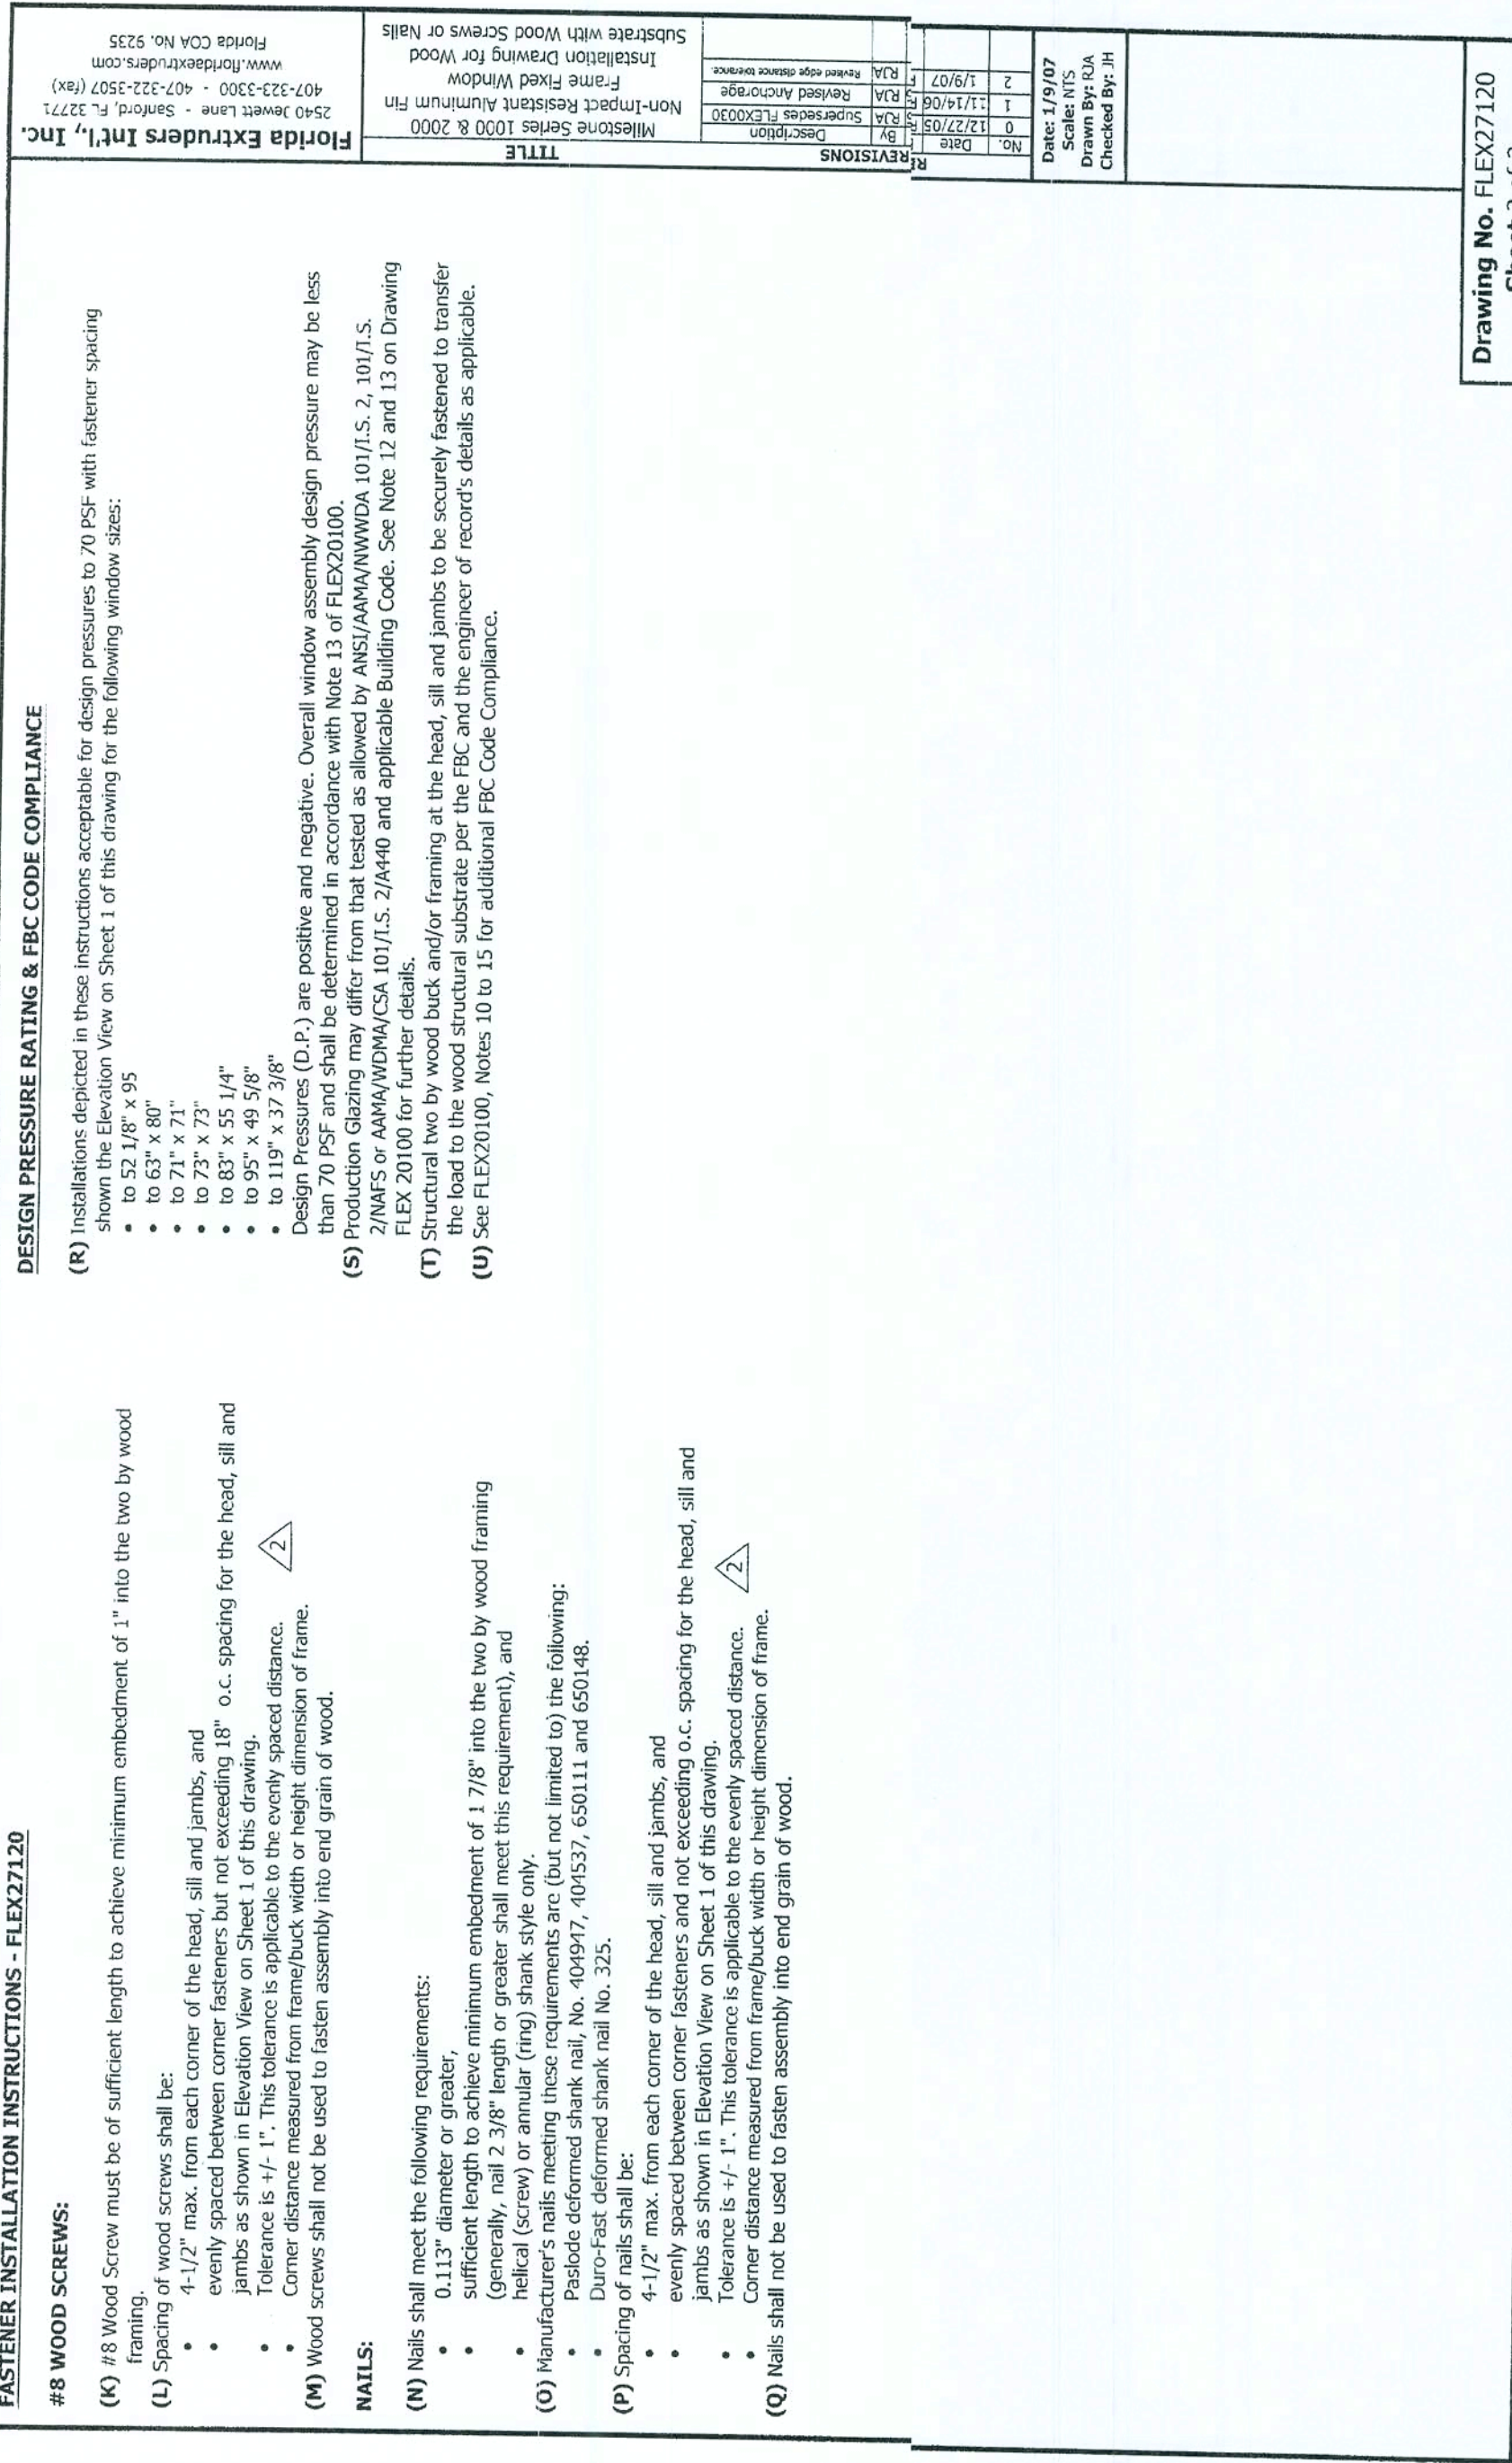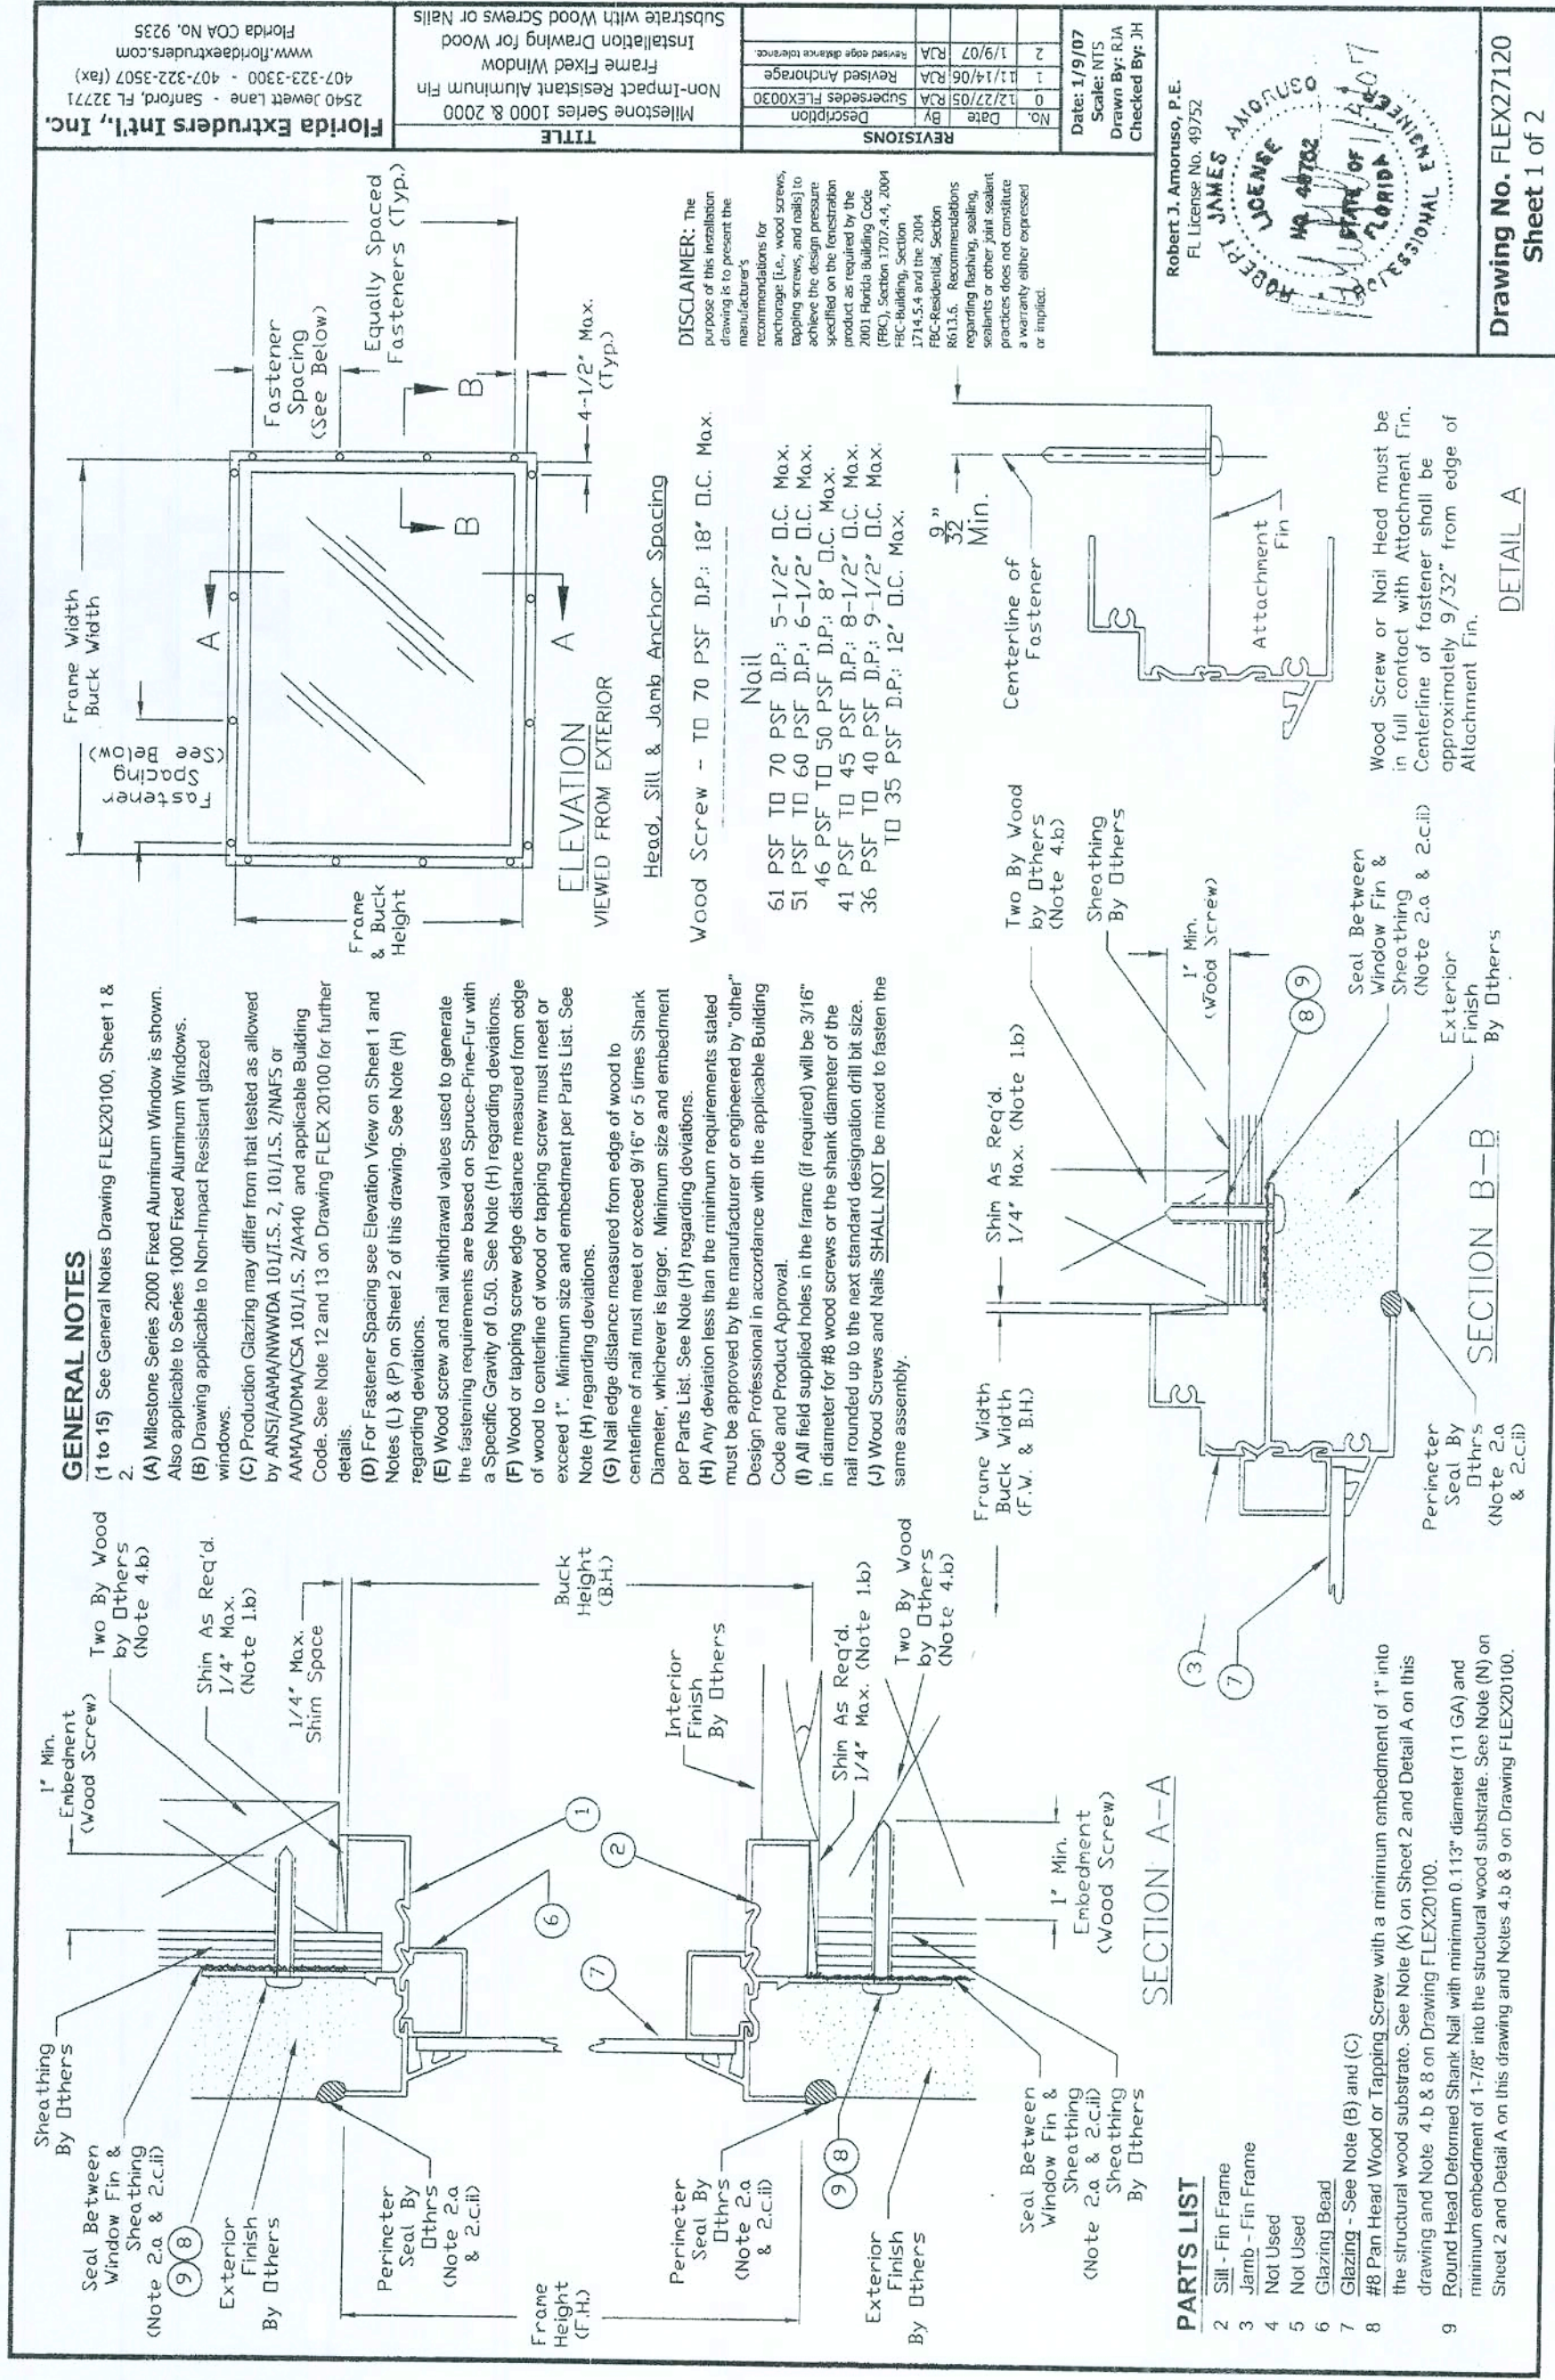

SHEET:

FLORIDA EXTRUDERS
WINDOWS IN FRAME

4 of 7

RELEASE DATE:

09/03/08

COPYRIGHT © 2002 MARONDA HOMES

Maronda Homes

(407) 321-0064 4005 MARONDA WAY SANFORD, FLORIDA

REVISIONS:

3-11-08 Revised
2-16-09 Updated to Code.

Drawing No. FLEX27120
Sheet 2 of 2

REVISIONS		TITLE	
No.	Date	Description	By
1	1/14/06	Revised Anchorage	RJA
2	1/9/07	Revised edge distance tolerance	RJA

Florida Extruders Int'l., Inc.
2540 Jewett Lane - Sanford, FL 32771
www.floridalextruders.com
407-323-3300 - 407-323-3507 (fax)
Florida COA No. 9235

REVISIONS		TITLE	
No.	Date	Description	By
1	1/14/06	Revised Anchorage	RJA
2	1/9/07	Revised edge distance tolerance	RJA

Florida Extruders Int'l., Inc.
2540 Jewett Lane - Sanford, FL 32771
www.floridalextruders.com
407-323-3300 - 407-323-3507 (fax)
Florida COA No. 9235


Robert J. Amoroso, P.E.
FL License No. 49752
Checked By: JH
Scale: NTS
Drawn By: RJA

Drawing No. FLEX27120
Sheet 1 of 2

REVISIONS	DATE	DESCRIPTION
1	1/04/07	Revised Drawing for Wood
2	1/11/07	Revised Drawing for Wood
3	1/11/07	Revised Drawing for Wood
Robert J. Amoroso, P.E.
FL License No. 49752

Drawing No. FLEX25120
Sheet 1 of 2

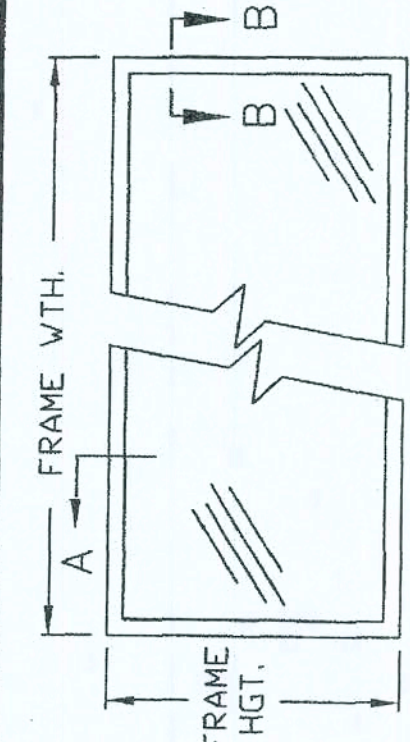


VIEWED FROM EXTERIOR




PARTS LIST

- Head - Fin Frame
- Sill - Fin Frame
- Jamb - Fin Frame
- Head - Sash
- Sill - Sash
- Glazing Bead
- Glazing - See Note (B) and (C)
- 88 Pan Head Wood or Tapping Screw with a minimum embedment of 1" into the structural wood substrate. See Note (K) to Note (L) on this drawing and Note 4.b & 8 on Drawing FLEX20100.
- Round Head Deformed Shank Nail with minimum embedment of 1-7/8" into the structural wood substrate. See Note (O) to Note (R) and Detail A on this drawing and Notes 4.b & 9 on Drawing FLEX20100.

DISCLAIMER: The purpose of this installation drawing is to present the manufacturer's recommendations for anchorage (i.e., wood screws, nails, etc.) to achieve the design pressure specified on the fastener product as required by the 2001 Florida Building Code, Chapter 17, Part 4, and the 2004 IRC-Residential, Section R613.6. Recommendations regarding fastener type, size, spacing or other joint details are not intended to constitute a warranty either expressed or implied.

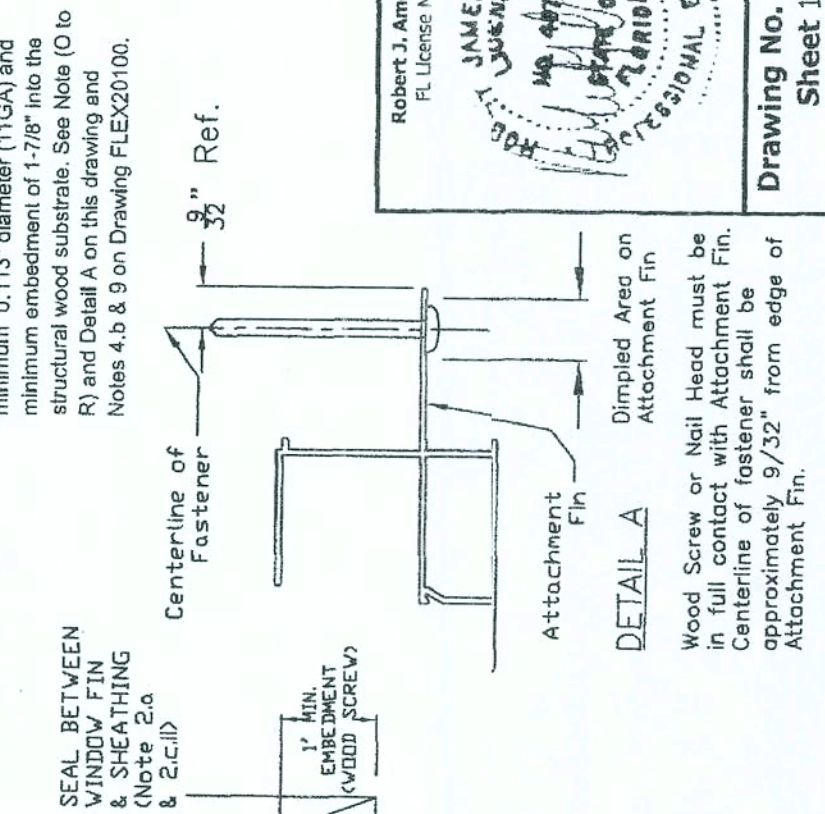

GENERAL NOTES
(1) See General Notes Drawing FLEX20100, Sheet 1 & 2.
(2) All dimensions shown taken from the buck width or height of the window frame.
(3) Based on size (buck width and height) and configuration (XO/OX or XO) of the window to be installed, enter the correct table above to determine the locations of the No. 8 Wood or Tapping Screws in the head, sill and jamba.
(4) Install the No. 8 Wood or Tapping Screws at the locations shown in the table. Tolerance is $\pm 1/8"$ for spacing. Edge distance is a maximum.
(5) This table is NOT applicable to the nailing option. See Notes O, P, Q, and R for nail installation locations and spacing.

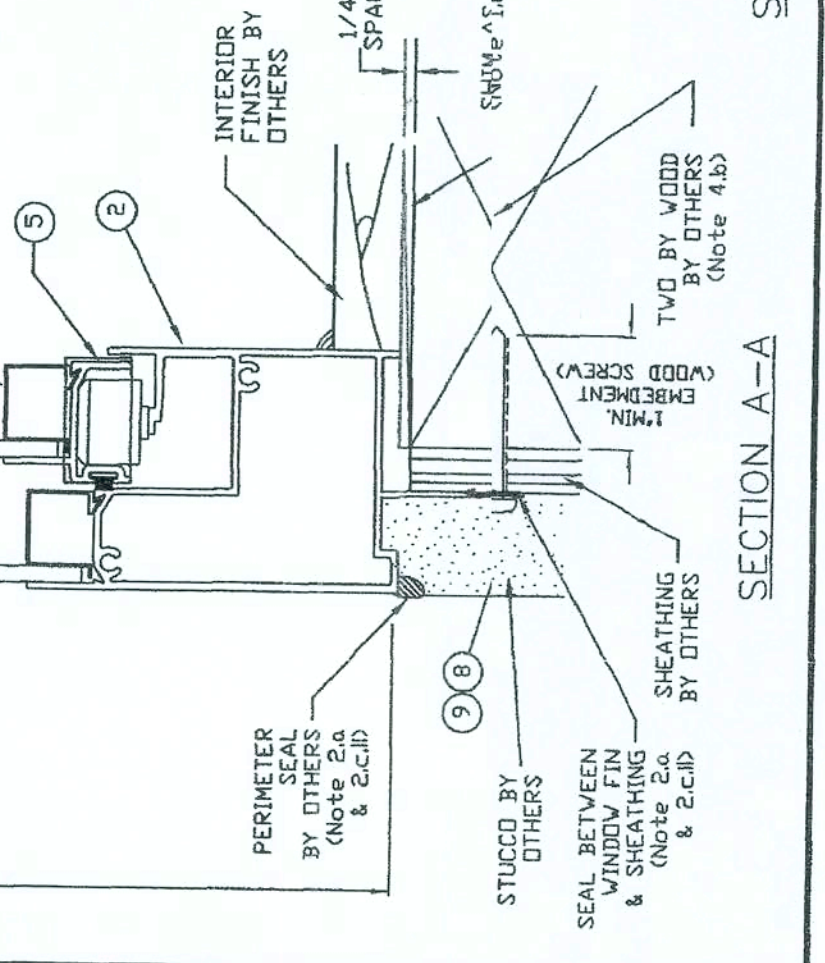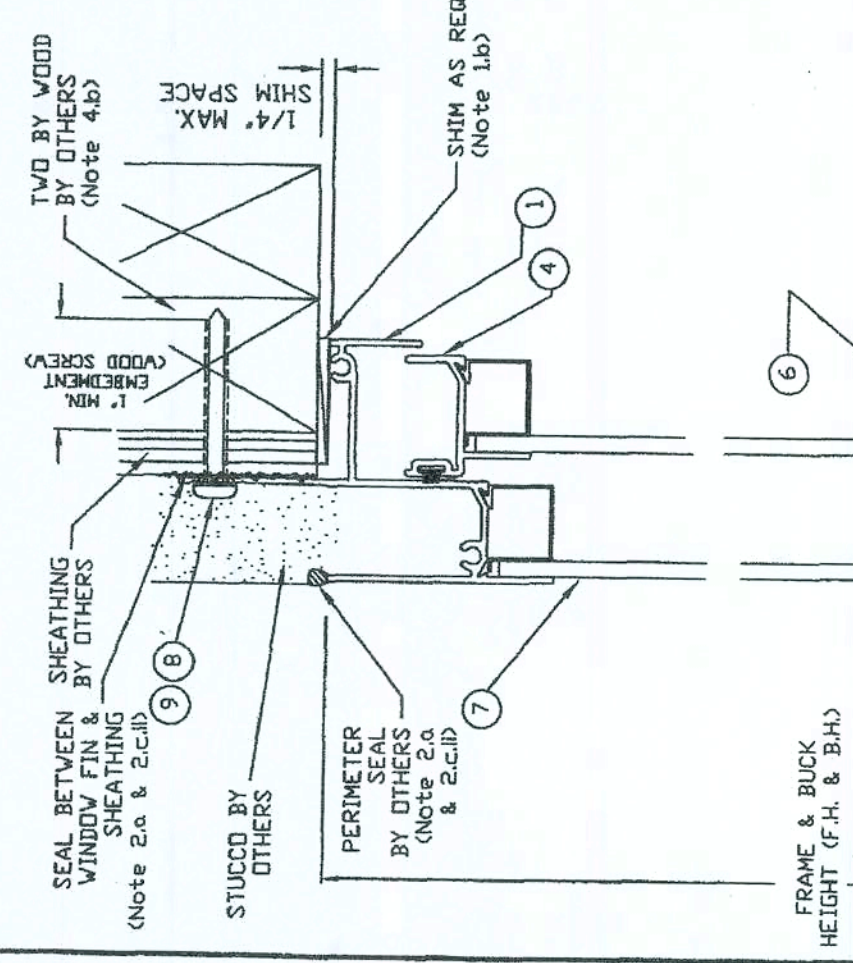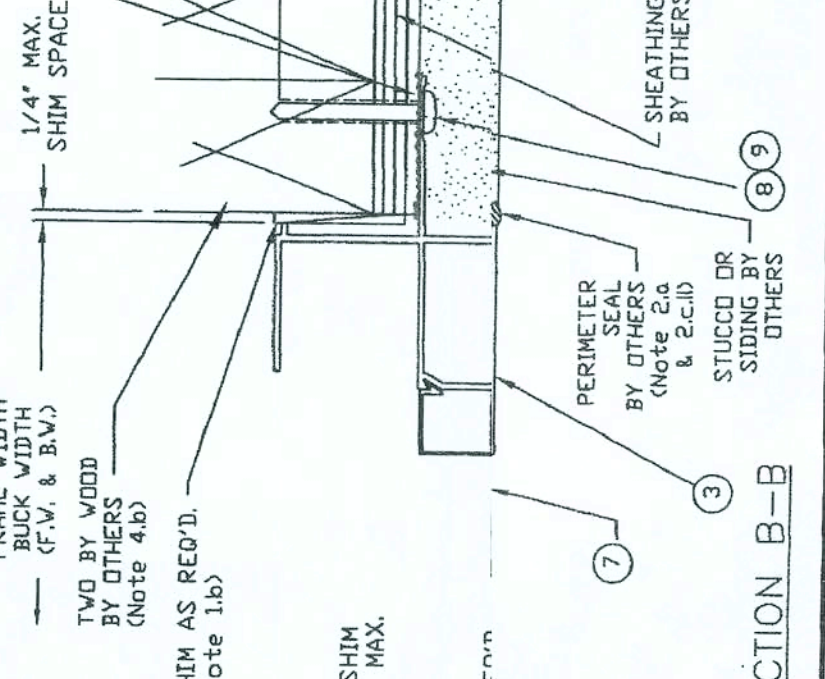


FLORIDA EXTRUDERS, INC. 2540 Jewett Lane - Sanford, FL 32771
407-323-3300 - 407-323-3307 (fax)
www.floridextruders.com
Florida COA No. 9235

REVISIONS	DATE	DESCRIPTION
1	1/04/07	Revised Drawing for Wood
2	1/11/07	Revised Drawing for Wood
3	1/11/07	Revised Drawing for Wood
Robert J. Amoroso, P.E.
FL License No. 49752

Drawing No. FLEX25120
Sheet 2 of 2


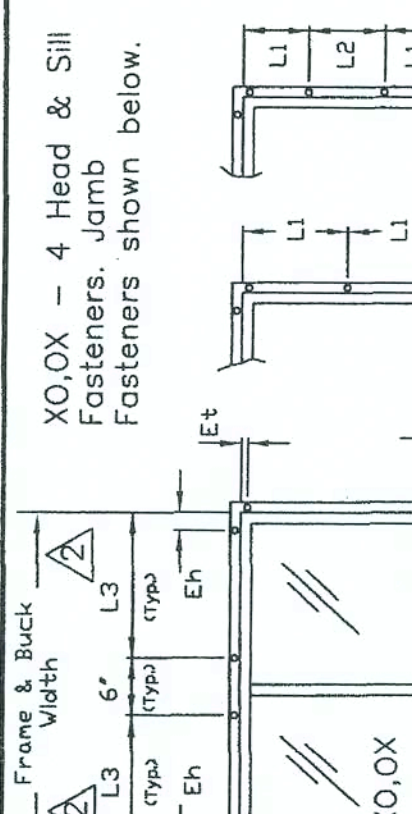


VIEWED FROM EXTERIOR

PARTS LIST

- Head - Fin Frame
- Sill - Fin Frame
- Jamb - Fin Frame
- Head - Sash
- Sill - Sash
- Glazing Bead
- Glazing - See Note (B) and (C)
- 88 Pan Head Wood or Tapping Screw with a minimum embedment of 1" into the structural wood substrate. See Note (K) to Note (L) on this drawing and Note 4.b & 8 on Drawing FLEX20100.
- Round Head Deformed Shank Nail with minimum embedment of 1-7/8" into the structural wood substrate. See Note (O) to Note (R) and Detail A on this drawing and Notes 4.b & 9 on Drawing FLEX20100.

DISCLAIMER: The purpose of this installation drawing is to present the manufacturer's recommendations for anchorage (i.e., wood screws, nails, etc.) to achieve the design pressure specified on the fastener product as required by the 2001 Florida Building Code, Chapter 17, Part 4, and the 2004 IRC-Residential, Section R613.6. Recommendations regarding fastener type, size, spacing or other joint details are not intended to constitute a warranty either expressed or implied.

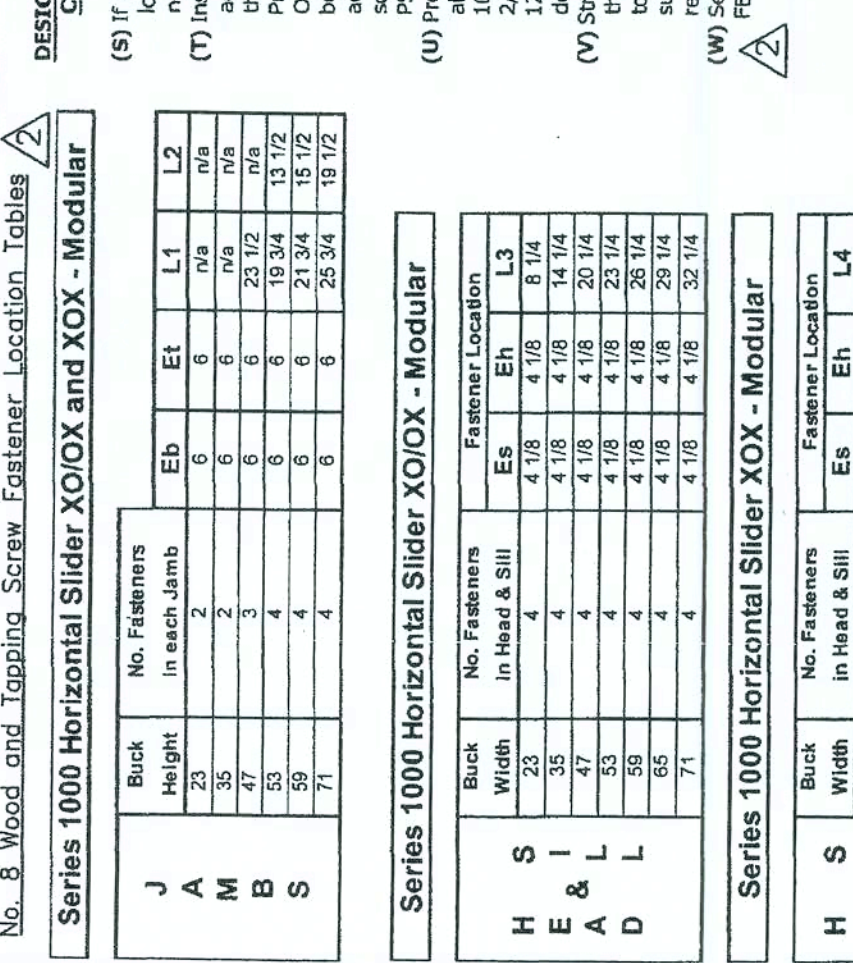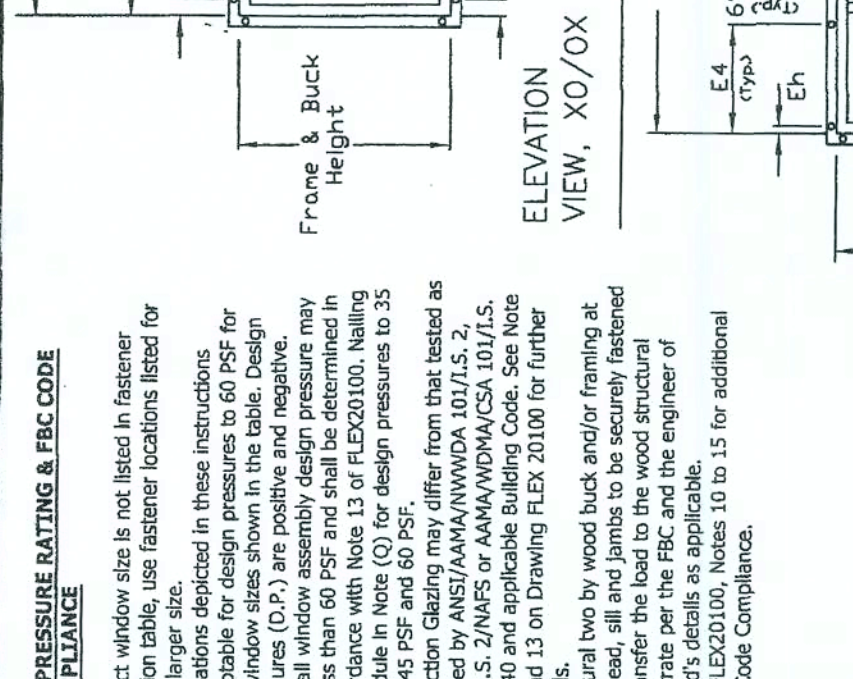



FLORIDA EXTRUDERS, INC. 2540 Jewett Lane - Sanford, FL 32771
407-323-3300 - 407-323-3307 (fax)
www.floridextruders.com
Florida COA No. 9235

FLORIDA EXTRUDERS, INC. 2540 Jewett Lane - Sanford, FL 32771
407-323-3300 - 407-323-3307 (fax)
www.floridextruders.com
Florida COA No. 9235

FLORIDA EXTRUDERS, INC. 2540 Jewett Lane - Sanford, FL 32771
407-323-3300 - 407-323-3307 (fax)
www.floridextruders.com
Florida COA No. 9235

FLORIDA EXTRUDERS, INC. 2540 Jewett Lane - Sanford, FL 32771
407-323-3300 - 407-323-3307 (fax)
www.floridextruders.com
Florida COA No. 9235

REVISIONS	DATE	DESCRIPTION
1	1/04/07	Revised Drawing for Wood
2	1/11/07	Revised Drawing for Wood
3	1/11/07	Revised Drawing for Wood
61	1/11/07	Revised Drawing for

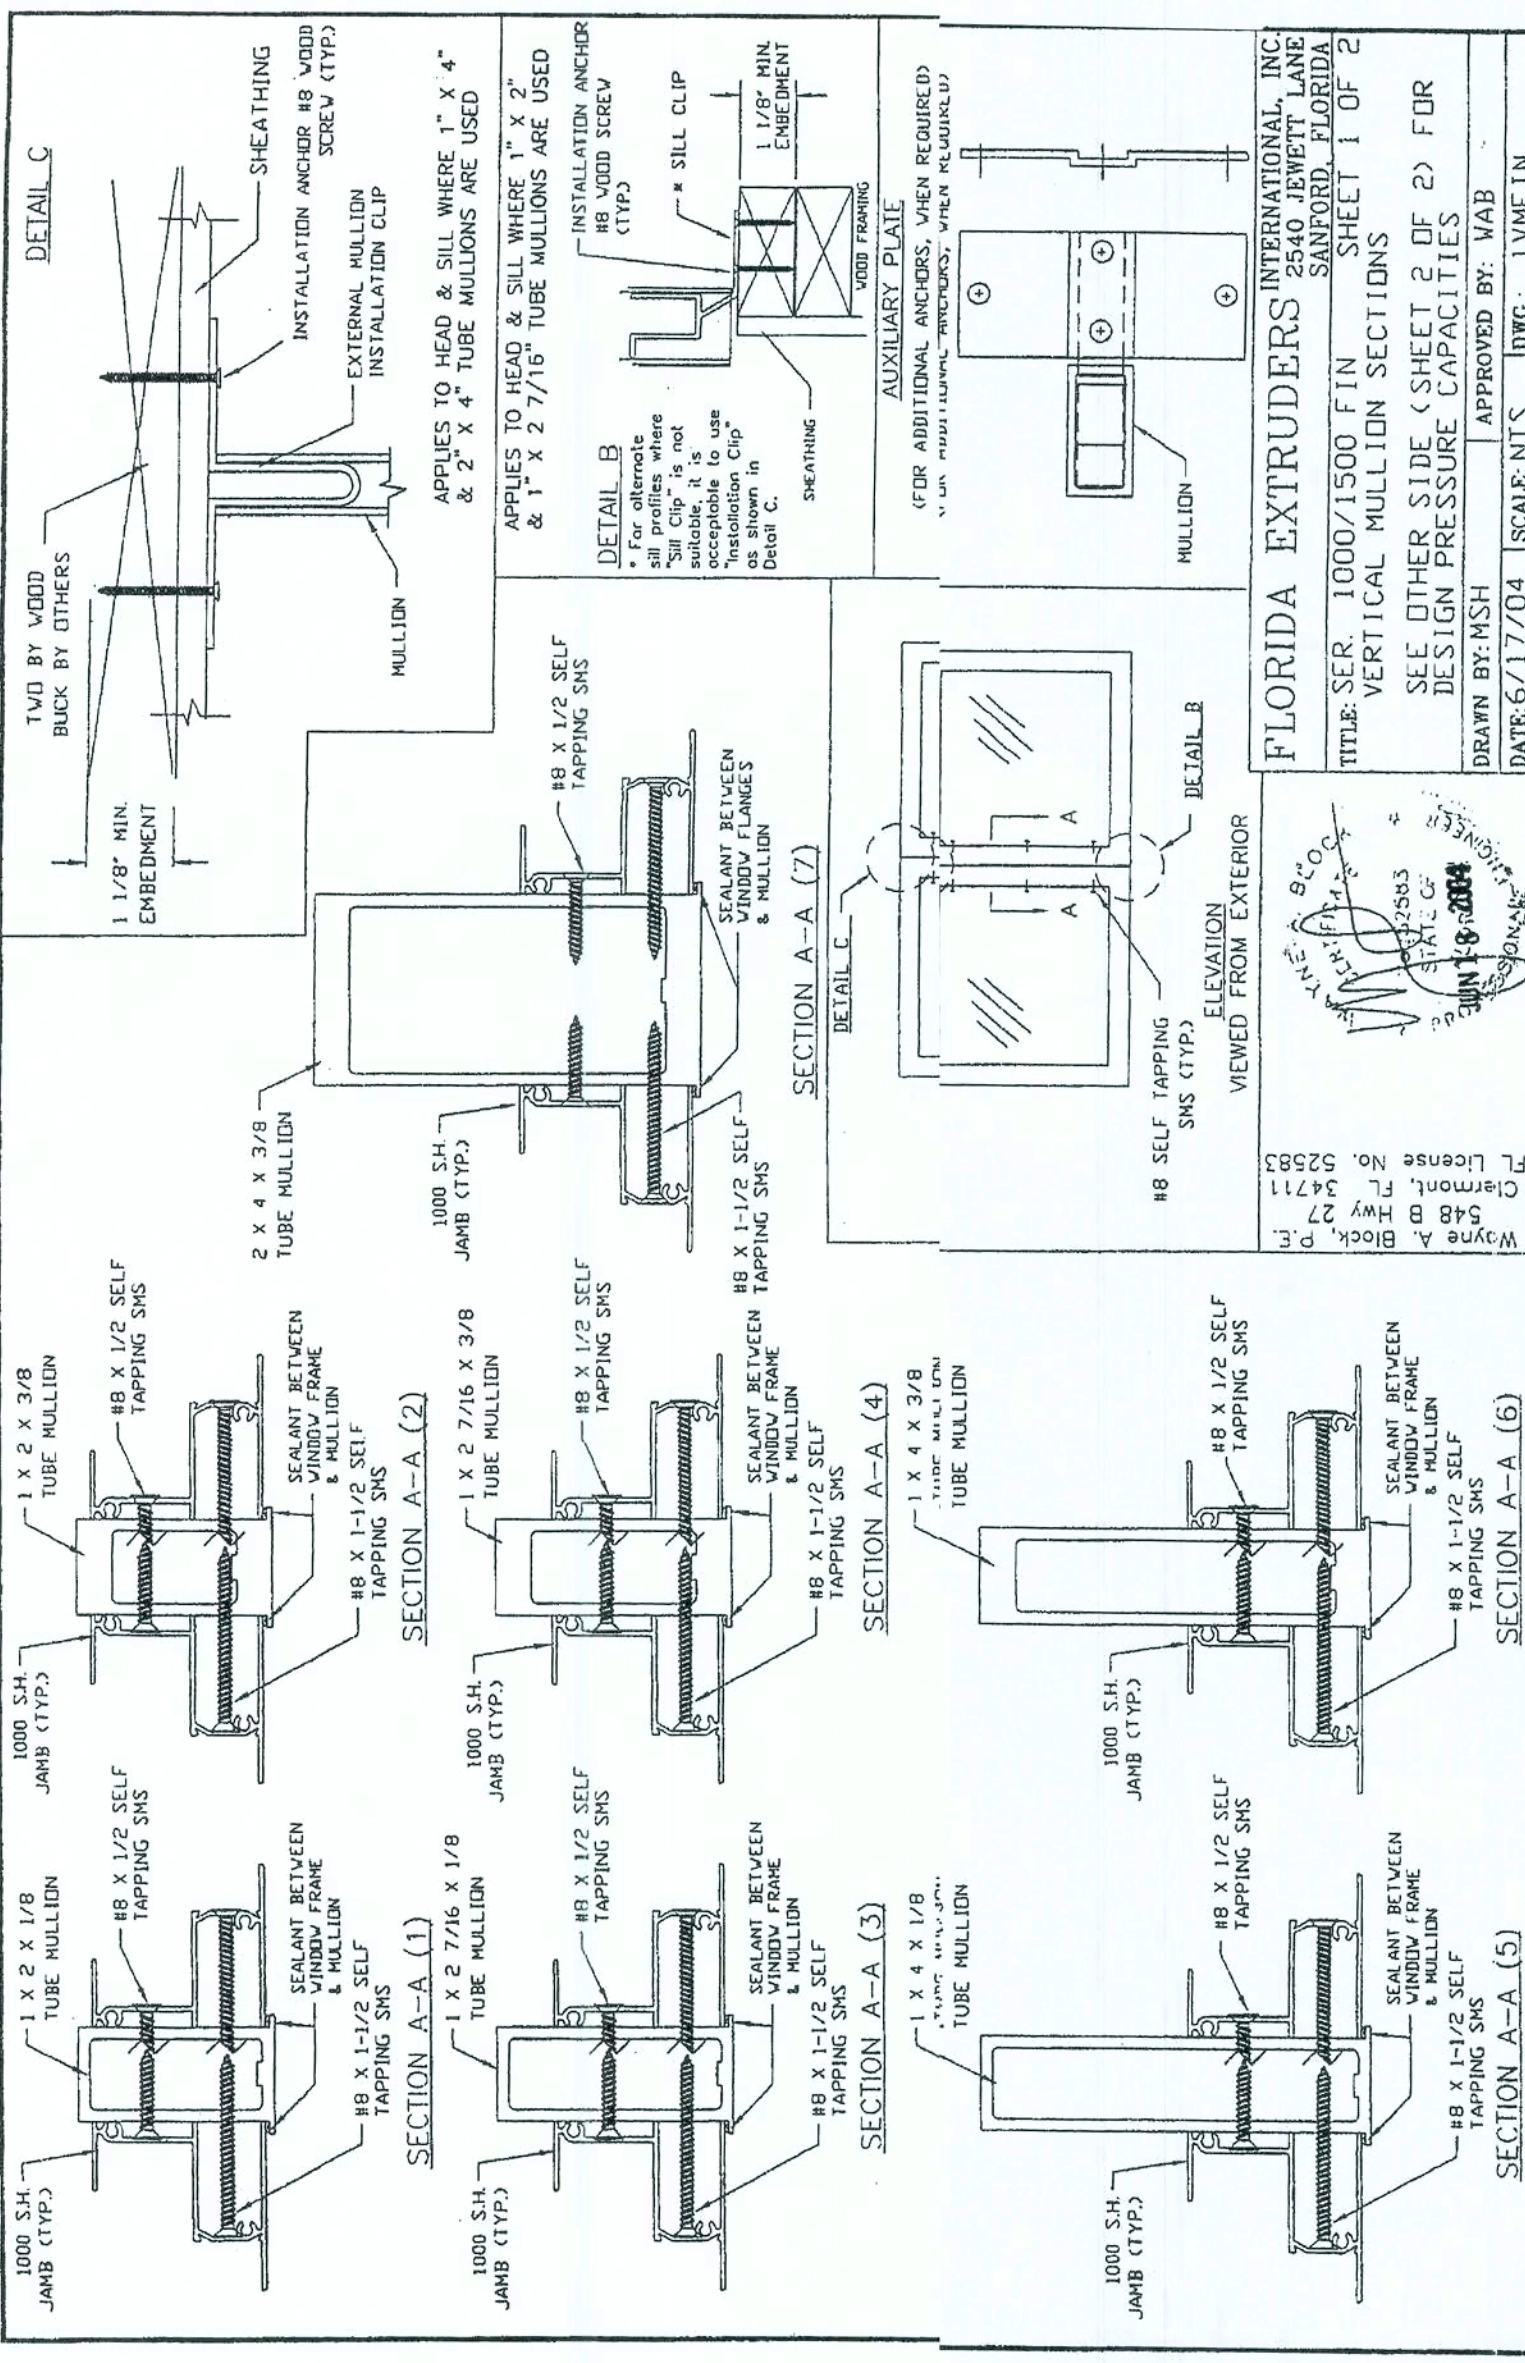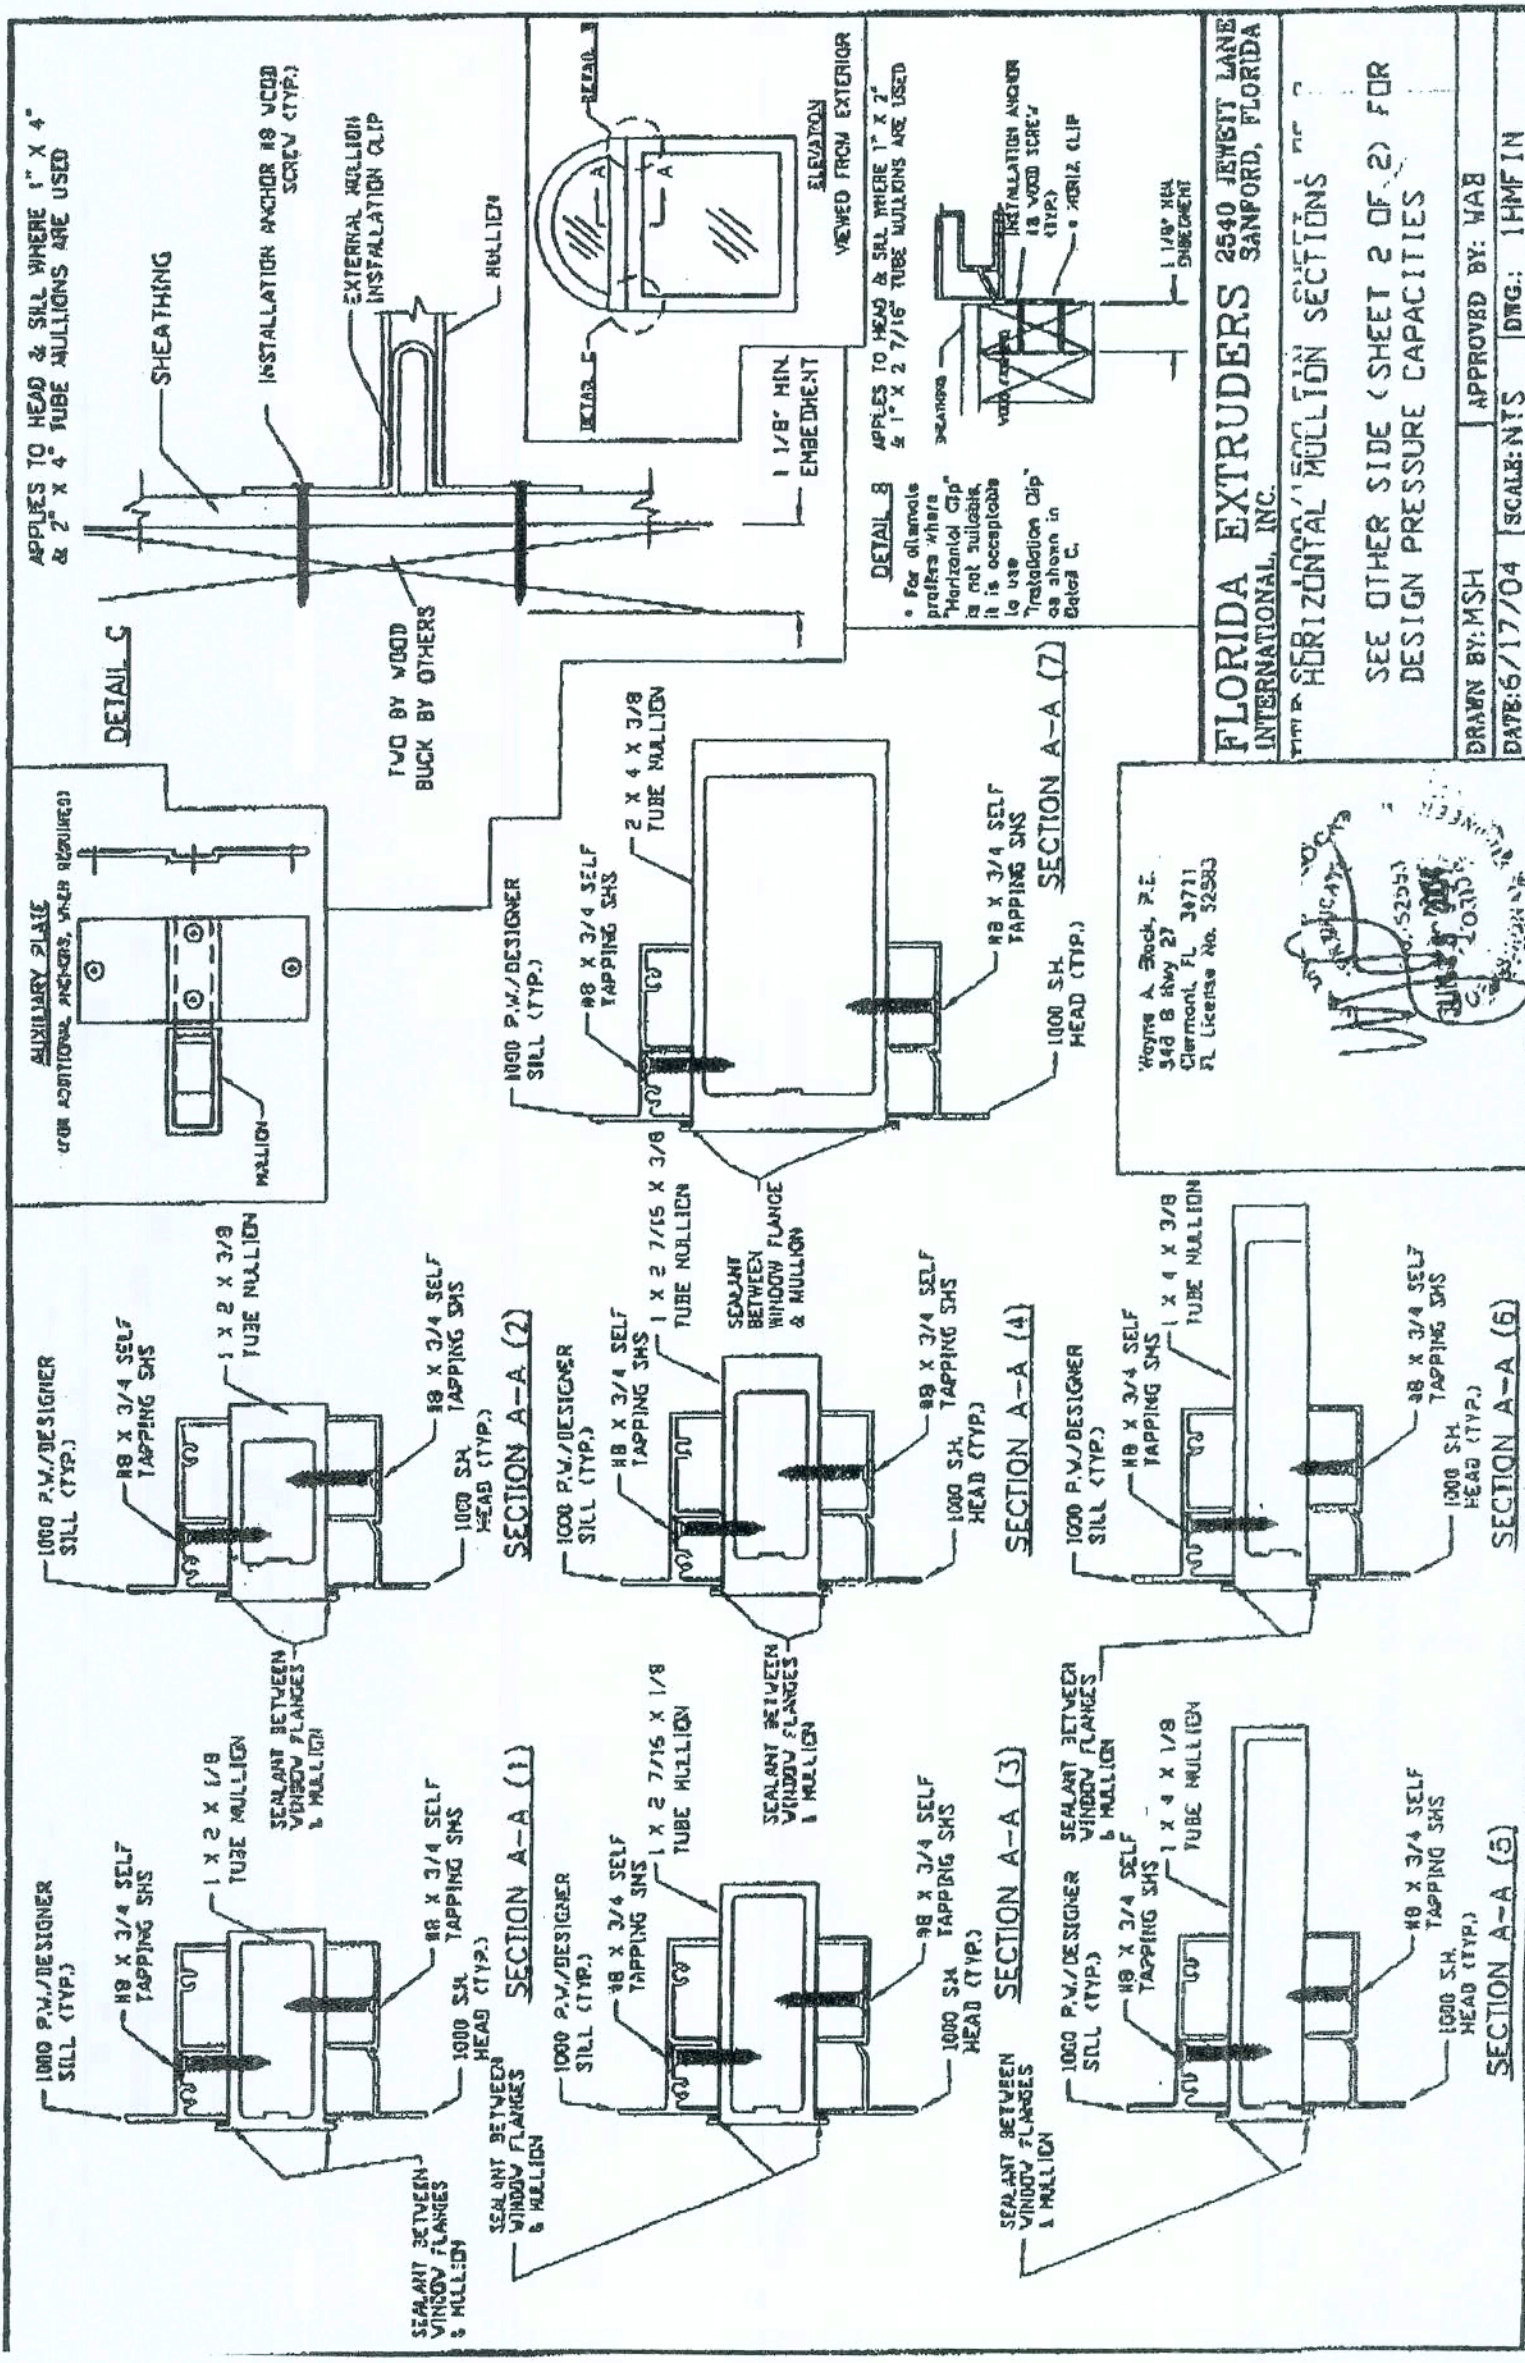


REVISIONS:
2-16-09 Updated to Code.

FLORIDA EXTRUDERS
WINDOWS IN FRAME
6 of 7

RELEASE DATE: 09/03/08

COPYRIGHT © 2002 MARONDA HOMES

Maronda Homes
(407) 321-0064 4005 MARONDA WAY SANFORD, FLORIDA

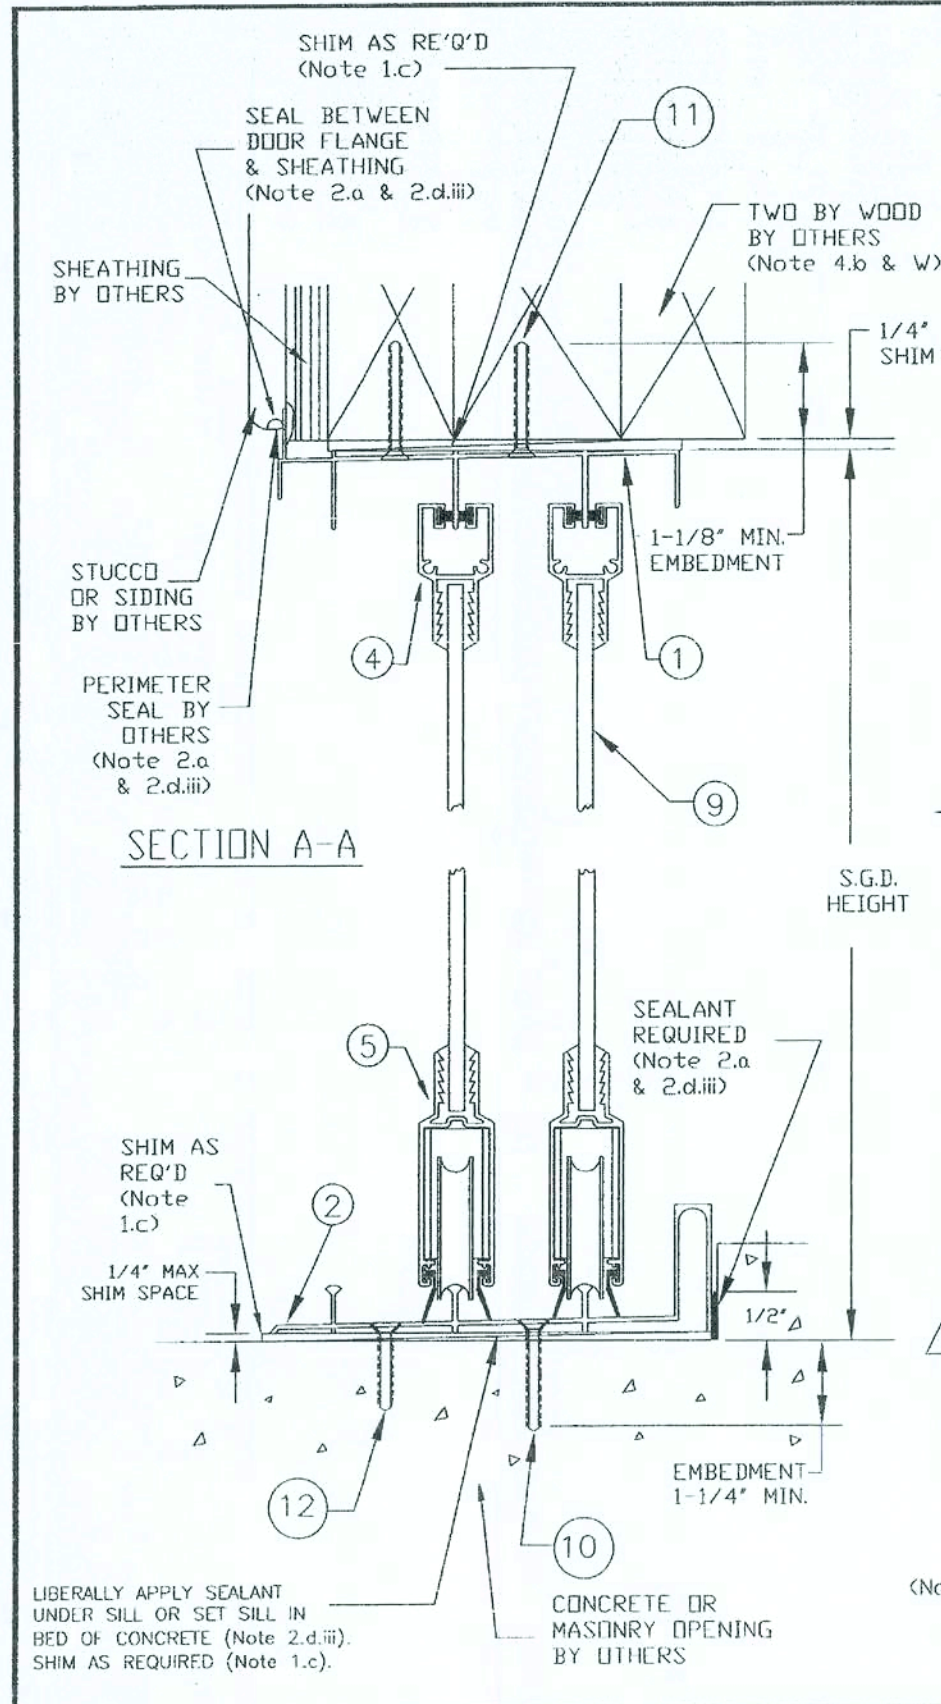


PRTS LIST

- 1 Lead - Flange Frame
- 2 amb - Flange Frame
- 3 amb - Flange Frame
- 4 Lead - Panel
- 5 ill - Panel
- 6 Lock Sill - Panel
- 7 Interlock - Panel
- 8 Hook Strip
- 9 Flazing - See Note (B) and (V)
- 10 1/32\"/>

TWO BY WOOD BUCK OR FRAMING BY OTHERS (Note 4.b & W)

(*) FASTENERS SHOWN IN SAME PLANE FOR CLARITY ONLY. HOOK STRIP ANCHOR HOLES SPACED 2\"/>

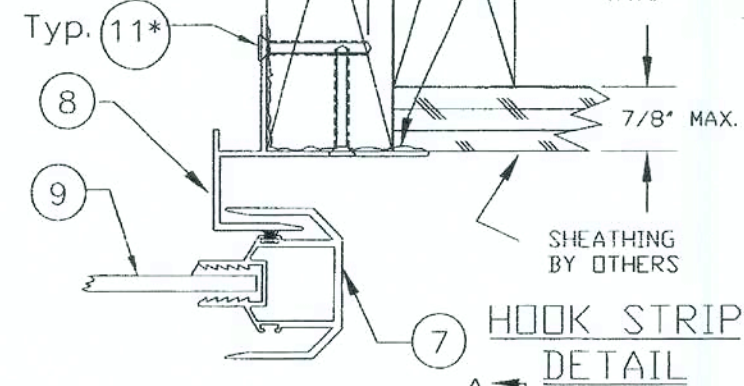

EXTERIOR ELEVATION
2 PANEL DOOR SHOWN
(SEE NOTES (C), (D) & (E))

DISCLAIMER: The purpose of this installation drawing is to present the manufacturer's recommendations for anchorage (i.e., concrete screws, wood screws and tapping screws) to achieve the design pressure specified on the fenestration product as required by the 2001 Florida Building Code (FBC), Section 1707.4.4, 2004 FBC-Building, Section 1714.5.4 and the 2004 FBC-Residential, Section R613.6. Recommendations regarding flashing, sealing, sealants or other joint sealant practices does not constitute a warranty either expressed or implied.

Robert J. Amoroso, P.E.
FL License No. 49752



Drawing No. FLEX24111
Sheet 1 of 2

Fastener Installation Chart									
Size Code	Configuration	Size		Required Quantities of Fasteners		Sill (No. 8 WS)	Hook Strip (No. 8 WS)	Jamb (No. 8 WS)	Head (No. 8 WS)
		Width	Height	Width	Height				
4068	XX, OX, XO	48	80	8	6	3 (D0)	8	8	6
5068	XX, OX, XO	60	80	8	6	3 (D0)	8	8	6
6068	XX, OX, XO	72	80	8	6	4 (D0)	8	8	6
8068	XX, OX, XO	96	80	8	6	5 (D0)	8	8	6
10068	XX, OX, XO	120	80	8	6	7 (D1)	8	8	6
5080	XX, OX, XO	60	96	10	6	3 (D0)	10	10	6
6080	XX, OX, XO	72	96	10	6	4 (D0)	10	10	6
8080	XX, OX, XO	96	96	10	6	5 (D0)	10	10	6
10080	XX, OX, XO	120	96	10	6	7 (D1)	10	10	6
50100	XX, OX, XO	60	120	12	6	3 (D0)	12	12	6
60100	XX, OX, XO	72	120	12	6	4 (D0)	12	12	6
80100	XX, OX, XO	96	120	12	6	5 (D0)	12	12	6
9068	OXO	108 1/8	80	8	10	6 (D1)	8	8	10
12068	OXO	144 1/8	80	8	10	9 (D2)	8	8	10
15068	OXO	180 1/8	80	8	10	12 (D4)	8	8	10
9080	OXO	108 1/8	96	10	10	7 (D2)	10	10	10
12080	OXO	144 1/8	96	10	10	10 (D3)	10	10	10
15080	OXO	180 1/8	96	10	10	14 (D6)	10	10	10
90100	OXO	108 1/8	120	12	10	7 (D2)	12	12	10
120100	OXO	144 1/8	120	12	10	11 (D4)	12	12	10
9068	XXX	106 5/8	80	8	10	6 (D1)	8	8	10
12068	XXX	142 5/8	80	8	10	9 (D2)	8	8	10
15068	XXX	178 5/8	80	8	10	12 (D4)	8	8	10
9080	XXX	106 5/8	96	10	10	6 (D1)	10	10	10
12080	XXX	142 5/8	96	10	10	9 (D2)	10	10	10
15080	XXX	178 5/8	96	10	10	14 (D6)	10	10	10
90100	XXX	106 5/8	120	12	10	7 (D2)	12	12	10
120100	XXX	142 5/8	120	12	10	11 (D4)	12	12	10
10068	OXOX	119 5/8	80	8	12	7 (D1)	8	8	12
12068	OXOX	143 5/8	80	8	12	9 (D2)	8	8	12
15068	OXOX	179 5/8	80	8	12	13 (D4)	8	8	12
10080	OXOX	119 5/8	96	10	12	8 (D2)	10	10	12
12080	OXOX	143 5/8	96	10	12	10 (D3)	10	10	12
15080	OXOX	179 5/8	96	10	12	15 (D6)	10	10	12
100100	OXOX	119 5/8	120	12	12	9 (D2)	12	12	12
120100	OXOX	143 5/8	120	12	12	11 (D4)	12	12	12
150100	OXOX	179 5/8	120	12	12	17 (D8)	12	12	12
10068	XXXX	117 1/4	80	8	12	7 (D1)	8	8	12
12068	XXXX	141 1/4	80	8	12	9 (D2)	8	8	12
15068	XXXX	189 1/4	80	8	12	13 (D4)	8	8	12
10080	XXXX	117 1/4	96	10	12	8 (D2)	10	10	12
12080	XXXX	141 1/4	96	10	12	10 (D3)	10	10	12
15080	XXXX	189 1/4	96	10	12	15 (D6)	10	10	12
100100	XXXX	117 1/4	120	12	12	9 (D2)	12	12	12
120100	XXXX	141 1/4	120	12	12	11 (D4)	12	12	12
150100	XXXX	189 1/4	120	12	12	17 (D8)	12	12	12

- Fastener Installation Chart Notes:**
- 1) In some cases concrete screws are only required in one of the factory applied installation hole sets (i.e., a hole set being the two holes lying in a plane perpendicular to the width of the door frame). In those cases designated as "D0" in the installation chart, one of the holes will receive a Concrete Screw and the remaining holes will be filled in accordance with Notes O and P.
 - 2) In some cases concrete screws are required in both factory applied installation hole sets. "D1" through "D8" designates in which size & configurations two concrete screws are required. The remaining holes will be filled in accordance with Notes O and P.
 - a) "D1" means, install two concrete screws in one set of installation holes.
 - b) "D2" means, install two concrete screws in two sets of installation holes.
 - c) "D3" means, install two concrete screws in three sets of installation holes.
 - d) "D4" means, install two concrete screws in four sets of installation holes.
 - e) "D5" means, install two concrete screws in five sets of installation holes.
 - f) "D6" means, install two concrete screws in six sets of installation holes.
 - g) "D7" means, install two concrete screws in seven sets of installation holes.
 - h) "D8" means, install two concrete screws in eight sets of installation holes.
 - 3) Location of additional concrete screws in head & sill should be prioritized as follows:
 - a) First adjacent to interlock or butt stiles in head & sill.
 - b) Secondly, at each end of head & sill near jamb corner, if needed.
 - c) Locations in head & sill other than as listed in a & b.
 - 4) Location of additional concrete screws in jambs should be prioritized as follows:
 - a) First adjacent to locks in jambs.
 - b) Secondly, at each end of jambs near head & sill corners.
 - c) Locations in jambs other than as listed in a & b.
 - 5) CS = concrete screw and WS = wood screw

GENERAL NOTES

- (1 to 15) See General Notes Drawing FLEX20100, Sheet 1 & 2.
- (A) Milestone Series 2000 Sliding Glass Door is shown. Also applicable to Milestone Series 2000 Sliding Glass Door.
- (B) Drawing applies to Non-Impact Resistant Sliding Glass Doors glazed with 3/16" fully tempered glass. See Note (V).
- (C) Where "X" represents moving panel and "O" represents fixed panel, approved configurations are as listed on the fastener installation chart on Sheet 2.
- (D) Not all configurations listed on the fastener chart are shown on this drawing, however installation sections "A-A", "B-B" & Hook Strip Detail apply to installation of all approved configurations.
- (E) For pocket door configurations, use closest by-pass door size and configuration in the chart to the finished opening of the pocket door.
- (F) Concrete screw edge distance measured from edge of concrete/masonry/block to centerline of concrete screw must meet or exceed 2 1/4". Minimum size embedment per Parts List. See Note (J) regarding deviations.
- (G) Wood or tapping screw edge distance measured from edge of wood receiving the point to centerline of wood or tapping screw must meet or exceed 1". Minimum size and embedment per Parts List. See Note (J) regarding deviations.
- (H) All field supplicoles in the frame (if required) will be 3/16" in diameter.
- (I) Wood screw withdrawal values used to generate the fastening requirements are based on Spruce-Pine-Fir with a Specific Gravity of 0.50. See Note (J) regarding deviations.
- (J) Any deviation less than the minimum requirements stated must be approved by the manufacturer or engineered by "other" Design Professional in accordance with the applicable Building Code and Product Approval.

FASTENER INSTALLATION INSTRUCTIONS - FLEX24111

3/16" DIA. CONCRETE SCREW WITH SILL:

- (K) Where door is installed in an opening with a masonry or concrete sill, use a 3/16" diameter concrete screw of sufficient length to achieve minimum embedment of 1-1/4" into masonry or concrete. See "Parts List" on Sheet 1 of this drawing for concrete screw size, embedment and load requirements. See FLEX20100, Note 7 for additional concrete screw requirements.
- (L) See fastener installation chart this sheet for concrete screw quantities and additional installation requirements.
- (M) Install one concrete screw in each pair of factory applied installation holes unless noted otherwise on the fastener installation chart. It is acceptable to install a 3/16" diameter concrete screw with a 1-1/4" embedment in all holes in the sill which will exceed the minimum requirements of the Fastener Installation Chart.
- (N) Alternate concrete screw installation fasteners front to back in the sill frame member when both sets of holes are not used.
- (O) All remaining factory applied installation fastener holes in the sill not used for concrete screw installation shall be anchored with plastic anchors (see FLEX20100, Note 8.j for details) and #8 wood screws of sufficient length to provide min. 7/8" in. embedment into the concrete or masonry. See "Parts List" on Sheet 1 of this drawing for wood screw size and embedment requirements. See FLEX20100, Note 8 for additional wood screw requirements.

#8 WOOD SCREW WITH STRUCTURAL TWO BY WOOD BUCK FOR HEAD, JAMBS AND POCKET DOOR HOOK STRIP:

- (P) Where the headcamps and pocket door hook strip is installed in a wood opening with a structural two by wood buck and/or framing, use #8 wood screw of sufficient length to achieve 1-1/8" minimum embedment into the two by wood buck and/or framing receiving the point at all factory applied installation holes. See "Parts List" on Sheet 1 of this drawing for wood screw size and embedment requirements. See FLEX20100, Note 8 for additional wood screw requirements.
- (Q) See fastener installation chart this sheet for #8 wood screw requirements in jamb(s), head and hook strip.
- (R) Not used.
- (S) Wood screws shall not be used to fasten assembly into end grain of wood.

DESIGN PRESSURIZING & FBC CODE COMPLIANCE

- (T) If exact door size is not listed in fastener installation chart, use fastener quantity listed for next larger size, for the appropriate design pressure required.
- (U) Installations dictated in these instructions acceptable for design pressures to 55 PSF for the window sizes shown in the chart. Design Pressures (D.P.) are positive and negative. Overall window assembly design pressure may be less than that shown in the fastener quantity table shall be determined in accordance with Note 13 of FLEX20100.
- (V) Production Glazing may differ from that tested as allowed by ANSI/AAMA/NWMA 101/I.S. 2, 101/I.S. 2/NAFS or AAMA/WDMA/CSA 101/I.S. 2/A4 and applicable Building Code. See Note 12 and 13 on Drawing FLEX 20100 for further details.
- (W) Two by wood buck or framing to be securely fastened to transfer the load to the masonry, concrete or other structural substrate per the FBC and the engineer of record's details as applicable.
- (X) See FLEX20100 Notes 10 to 15 for additional FBC Code Compliance.

Drawing No. FLEX24111
Sheet 2 of 2

Florida Extruders Int'l., Inc.
2540 Jewett Lane - Sanford, FL 32771
407-322-3300 - 407-322-3507 (fax)
www.floridextruders.com
Florida COA No. 9235

Robert J. Amoroso, P.E.
FL License No. 49752

DATE: 3/02/07
Scale: NTS
Drawn By: RJA
Checked By: JH

DATE: 3/02/07
Scale: NTS
Drawn By: RJA
Checked By: JH

FLORIDA EXTRUDERS
WINDOWS IN FRAME
7 of 7

RELEASE DATE:

0/03/08

COPYRIGHT © 2002 MARONDA HOMES

Maronda Homes

(407) 321-0064 4005 MARONDA WAY SANFORD, FLORIDA

REVISIONS:

2-16-09 Updated to Code.