

COLVINGTON - 4G

FLORIDA DESIGN CRITERIA

REVISED 05-03-07

BUILDING DATA

FLORIDA BUILDING CODE 2004 : RESIDENTIAL, 2005 and 2006 SUPPLEMENT
FLORIDA BUILDING CODE 2004 : PLUMBING, 2005 and 2006 SUPPLEMENT
FLORIDA BUILDING CODE 2004 : MECHANICAL, 2005 and 2006 SUPPLEMENT
FLORIDA BUILDING CODE 2004 : FUEL GAS, 2005 and 2006 SUPPLEMENT

NATIONAL ELECTRICAL CODE 2005

STRUCTURAL DESIGN PARAMETERS: ASCE 7-2002 (PER FRC 2004 : SECTION R301.2)

CLASSIFICATION : 2

OCCUPANCY: RESIDENTIAL

BUILDING DESIGN: ENCLOSED

WIND SPEED: 125 MPH - 3 SECOND GUST (FRC 2004 : SECTION R301.2J.3)

EXPOSURE: B

INTERNAL PRESSURE COEFFICIENT: GCpl = +/- 0.18

IMPORTANCE FACTOR: 1.0

NUMBER OF STORIES: ONE STORY

BUILDING MEAN ROOF HEIGHT: 15 FEET, MAX.

WOOD FRAMING INSPECTION

ALL PLUMBING, ELECTRICAL AND MECHANICAL ROUGH-INS MUST BE COMPLETE, INSPECTED AND APPROVED BEFORE REQUESTING THE FRAMING INSPECTION. (FRC 2004, SECTION R109.3)

TERMITE TREATMENT

THE BUILDING AND PATIO SLAB HAVE RECEIVED A COMPLETE TREATMENT FOR THE PREVENTION OF SUBTERRANEAN TERMITES. THE TREATMENT IS IN ACCORDANCE WITH THE RULES AND LAWS OF THE FLORIDA DEPARTMENT OF AGRICULTURE AND CONSUMER SERVICES. (FRC 2004, SECTION R320)

BORA CARE : TERMITE TREATMENT

THE BUILDING HAS RECEIVED A COMPLETE TREATMENT FOR THE PREVENTION OF SUBTERRANEAN TERMITES. THE TREATMENT IS IN ACCORDANCE WITH THE RULES AND LAWS OF THE FLORIDA DEPARTMENT OF AGRICULTURE AND CONSUMER SERVICES. (FRC 2004, SECTION R320J.8)

EXTERIOR WINDOWS AND GLASS DOORS

EXTERIOR WINDOWS AND GLASS DOORS SHALL BE TESTED BY AN APPROVED INDEPENDENT TESTING LABORATORY, AND SHALL BE LABELED WITH AN APPROVED LABEL (FRC 2004, SECTION R613)

SEE MANUFACTURER'S DETAIL SHEETS FOR DESIGN CRITERIA AND INSTALLATION METHODS.


WINDBOURNE DEBRIS REGIONS

WINDOWS IN BUILDINGS LOCATED IN WIND-BOURNE DEBRIS REGIONS SHALL HAVE GLAZED OPENINGS PROTECTED FROM WIND-BOURNE DEBRIS. GLAZED OPENING PROTECTION FOR WIND-BORNE DEBRIS SHALL MEET THE REQUIREMENTS OF THE LARGE MISSILE TEST OF ASTM E 1996 AND OF ASTM E 1886, SSTD 12, ANSI/DASMA 115 (FOR GARAGE DOORS) OR TAS201, 202 AND 203. (FRC 2004, SECTION R301.2J.2)

INDEX OF DRAWINGS

SHEET NO.	TITLE
ARCH-4	ARCHITECTURALS
0	COVER SHEET
1	EXTERIOR ELEVATIONS
2	FOUNDATION PLAN
3	FLOOR PLAN
WJ	WINDOW & LINTEL SCHEDULE
3A	INTERIOR ELEVATIONS AND DETAILS
CSU	BUILDING SECTION (AS REQ'D)
RSI	ROOF SHEATHING
MIPS-3	ROOF TRUSS ENGINEERING
TRI	ROOF TRUSS INFO
MECH-H	ELECTRICAL
ELU	ELECTRICAL FIRST FLOOR
ELA	ELECTRICAL DETAILS / LOAD CALCS
MECH-H	HVAC
HVA	HVAC REGISTER LAYOUT
ISO-H	HVAC ISOMETRIC
MECH-H	PLUMBING
FPI-2	PLUMBING UNDERGROUND PLAN
ISO-P-P	DMV PLUMBING ISOMETRIC
ISO-W-W	CPVC WATER ISOMETRIC
ARCH-H	STANDARD DETAILS
FTG-3	STANDARD DETAILS - FOOTINGS
WS-BI-BI	STANDARD DETAILS - WALL SECTION
SDI	STANDARD DETAILS
SDD-3	STANDARD DETAILS - DOORS
SDW-3	STANDARD DETAILS - WINDOWS
SDH-3	STANDARD DETAILS - HEATING

REVISIONS :

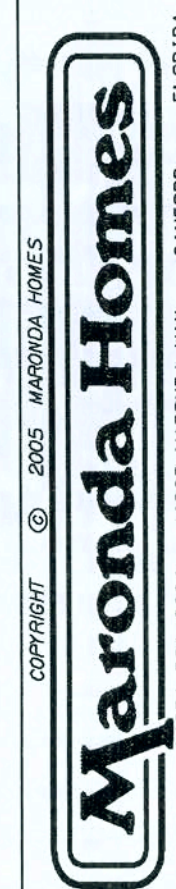

THIS STRUCTURE WAS DESIGNED IN ACCORDANCE WITH THE REQUIREMENTS OF SECTION R301.2 OF THE FLORIDA BUILDING CODE, 2004 SUPPLEMENT. 3 SEC. GUST, 125 MPH. EXPOSURE B. ENCLOSED BUILDING. ALL CONNECTORS HAVE BEEN CHECKED TO WITHSTAND ALL APPLICABLE LOADS.

AMERICAN COVER SHEET

COLVINGTON-4

ELEVATION-G

DRAWN BY: GARAGE: RIGHT
RELEASE DATE: 05-19-05
125 MPH





Maronda Systems
4005 Maronda Way
Sanford, FL 32771
(407)321-0064

Elmer Bergman, P.E.
License No. 50158
MAY 29 2008



SHEET:

Og



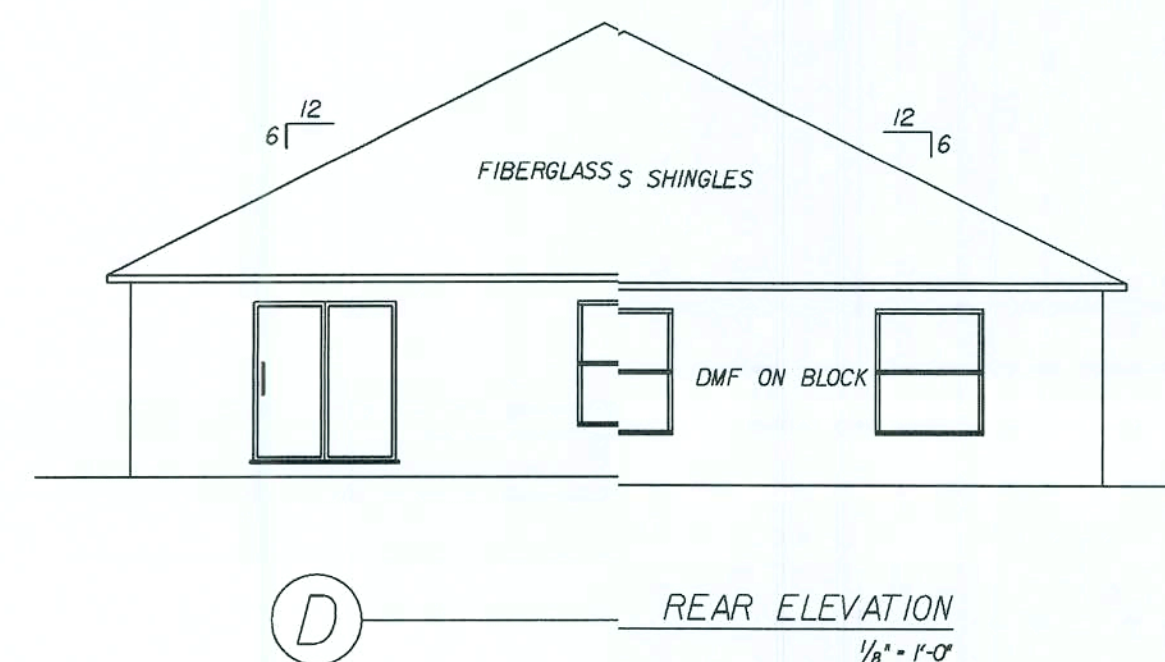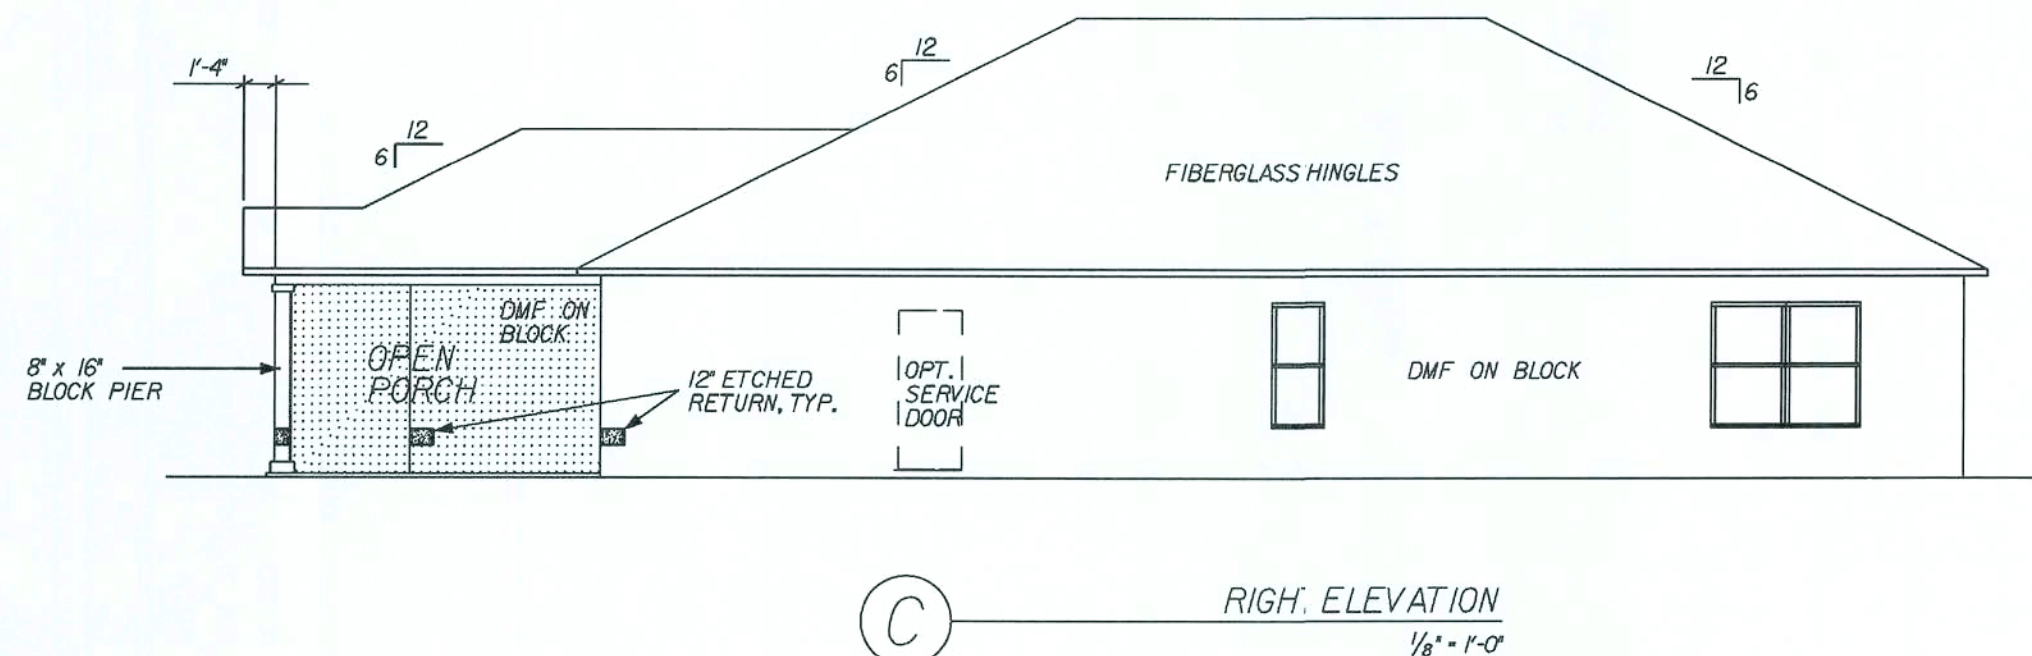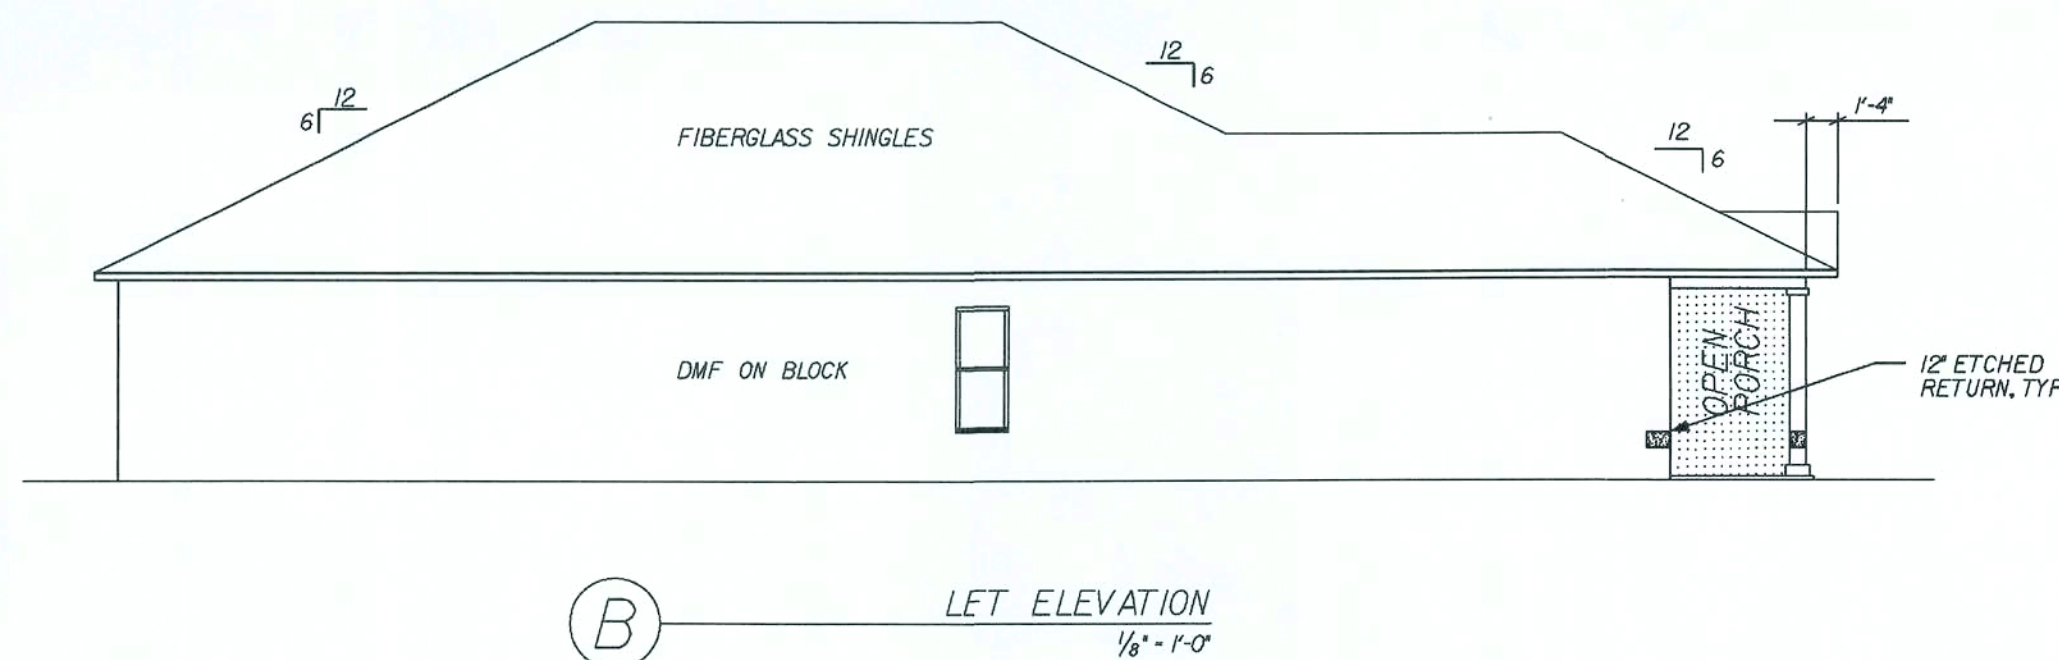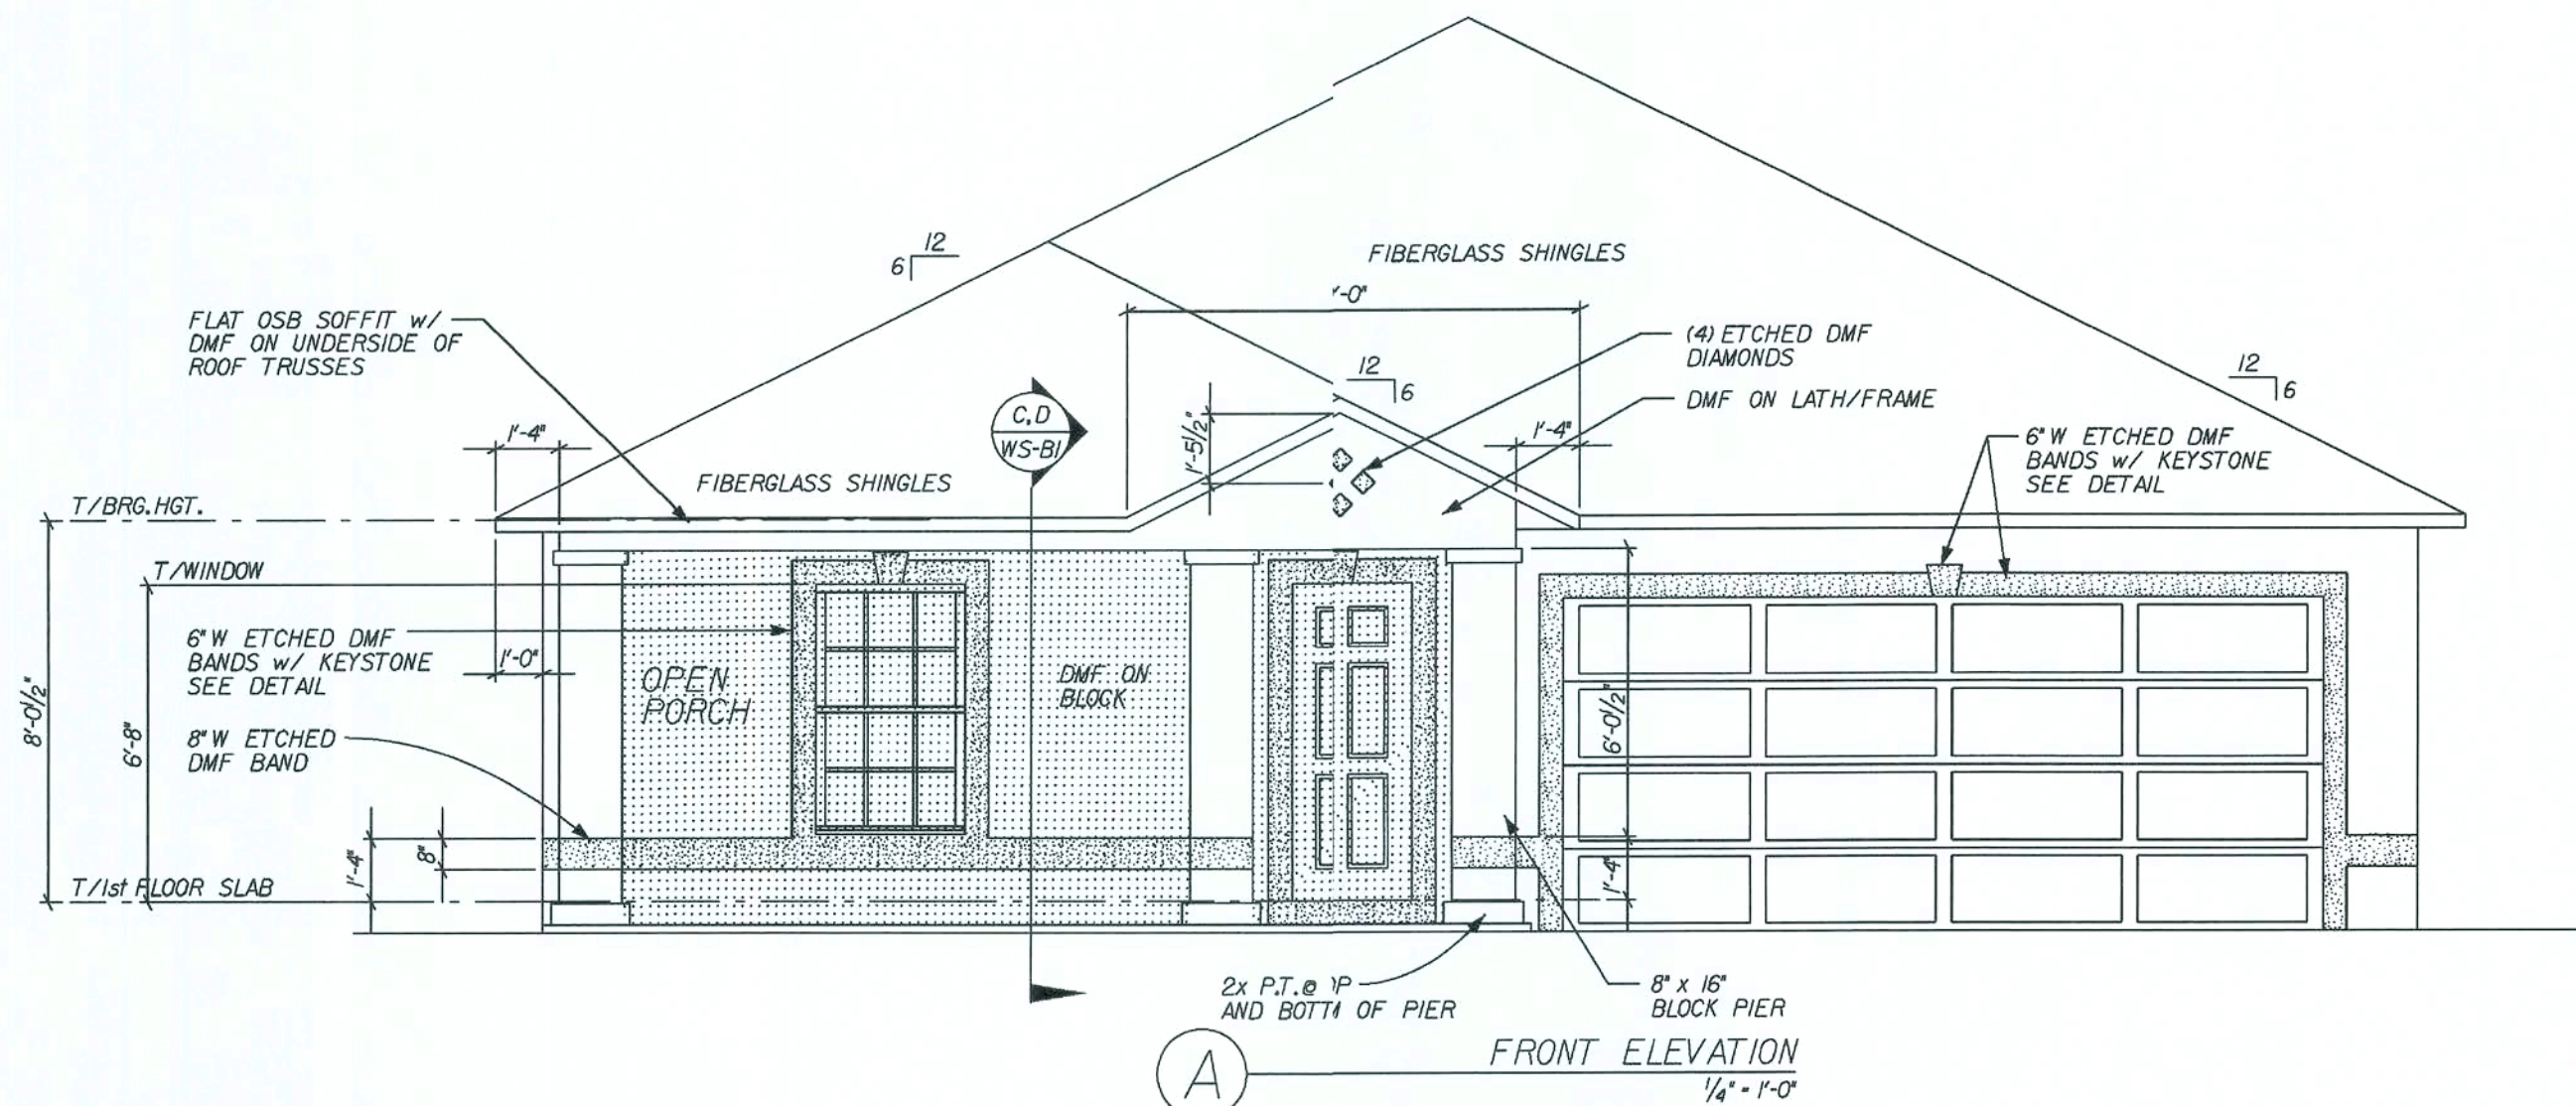

- GENERAL ELEVATION NOTES:**
1. DMF = DECO MASONRY/STUCCO FINISH SHALL COMPLY WITH THE REQUIREMENTS OF ATSM C926 AND C1063.
 2. EAVE & GABLE OVERHANGS 12" ALUM. FASCIA AND SOFFITS. PLUMB CUT WITH LEVEL RETURNS.
 3. 3/8" MIN. THICKNESS DMF OVER LATH/FRAME 1'-0" 1/2" MIN. THICKNESS OVER BLOCK
 4. DMF/STUCCO INSTALLED OVER PAPER-BACKED LATH AND HOUSEWRAP @ ALL EXTERIOR WOOD FRAME CONSTRUCTION.

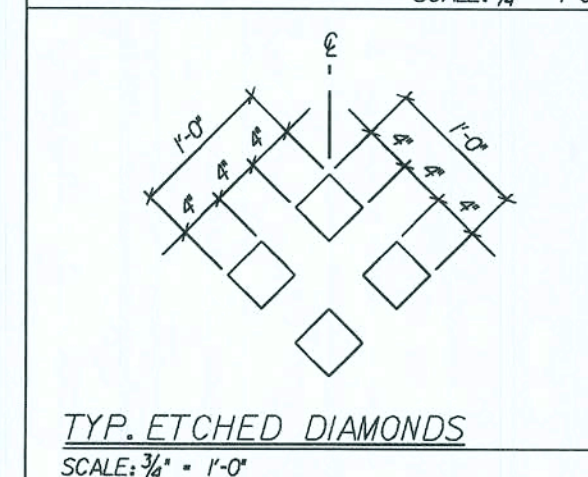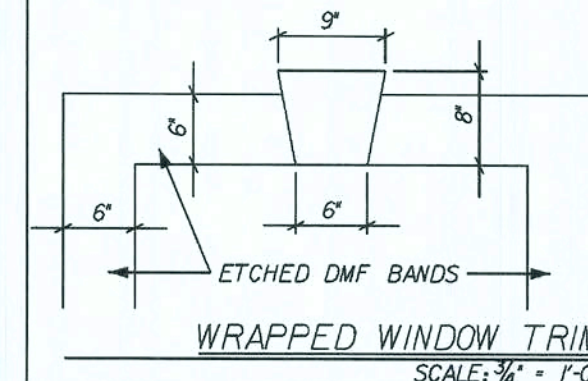

REVISIONS:		COPYRIGHT © 2005 MARONDA HOMES		FLORIDA	
				SANFORD, FL	
				4005 MARONDA WAY	
				(407) 321-0064	
				MARONDA HOMES	
				FLORIDA	
				THIS STRUCTURE WAS DESIGNED IN ACCORDANCE WITH THE REQUIREMENTS OF THE FLORIDA BUILDING CODE (RESIDENTIAL) AUGUST 2005, 2006 SUPPLEMENT	
AMERICAN ELEVATIONS		COVINGTON-4		ELEVATION - G	
DRAWN BY:		GARAGE:		RIGHT	
RELEASE DATE:		05-19-05			
Maronda Systems		4005 Maronda Way		Sanford, FL 32771	
(407) 321-0064					
Elmer Bergman, P.E.		License No. 50158		MAY 29 2008	
SHEET:		19			
PLOT DATE:		15 JAN 2008			

GENERAL FOUNDATION NOTES:

ALL FOOTING REBAR SHALL BE CONTINUOUS
(2) #5 BARS GRADE 40 STEEL W/ 3" MIN. COVERAGE, U.N.D.

ALL VERTICAL REBAR, DOWN REBAR, DOWEL REBAR AND BOND BEAM REINFORCEMENT SHALL BE #5 BARS GRADE 40 STEEL

PLUMBING PASSING UNDER OR THROUGH A FOOTING SHALL BE ENCASED IN A PIPE TWO (2) SIZES LARGER THAN THE PLUMBING PIPE.


■ INDICATES FILLED CELL WITH REBAR
□ INDICATES FILLED CELL WITHOUT REBAR

ALL CONCRETE GROUTED CELLS FILLED W/ 3000 PSI CONCRETE SHALL BE CLEAR UNOBSTRUCTED CONTINUOUS 3" x 3" MIN. CELLS W/ (1) #5 BAR GRADE 40 STEEL TIED AT FOOTING UNTEL STEEL. PROVIDE INSPECTION HOLE AT BOTTOM OF GROUTED CELL STACK.

TYPICAL CONCRETE SLAB: 3 1/2" DEEP POURED 2500 PSI CONCRETE SLAB W/ 6x6 10' WIRE OR FIBER MESH ON VISQUEEN VAPOR BARRIER W/ ALL JOINTS TAPED OVER CLEAN COMPACTED (2000 PSI, MIN.) TERMITE TREATED FILL.

FOR INSTALLATION OF GROUND ROD, SEE TYP. CONC. ENCASED ELECTRODE DETAIL SHEET * FTG

SEE DRAWING * FPI FOR UNDERGROUND PLUMBING AND MECH. CHASES FOR LOCATIONS

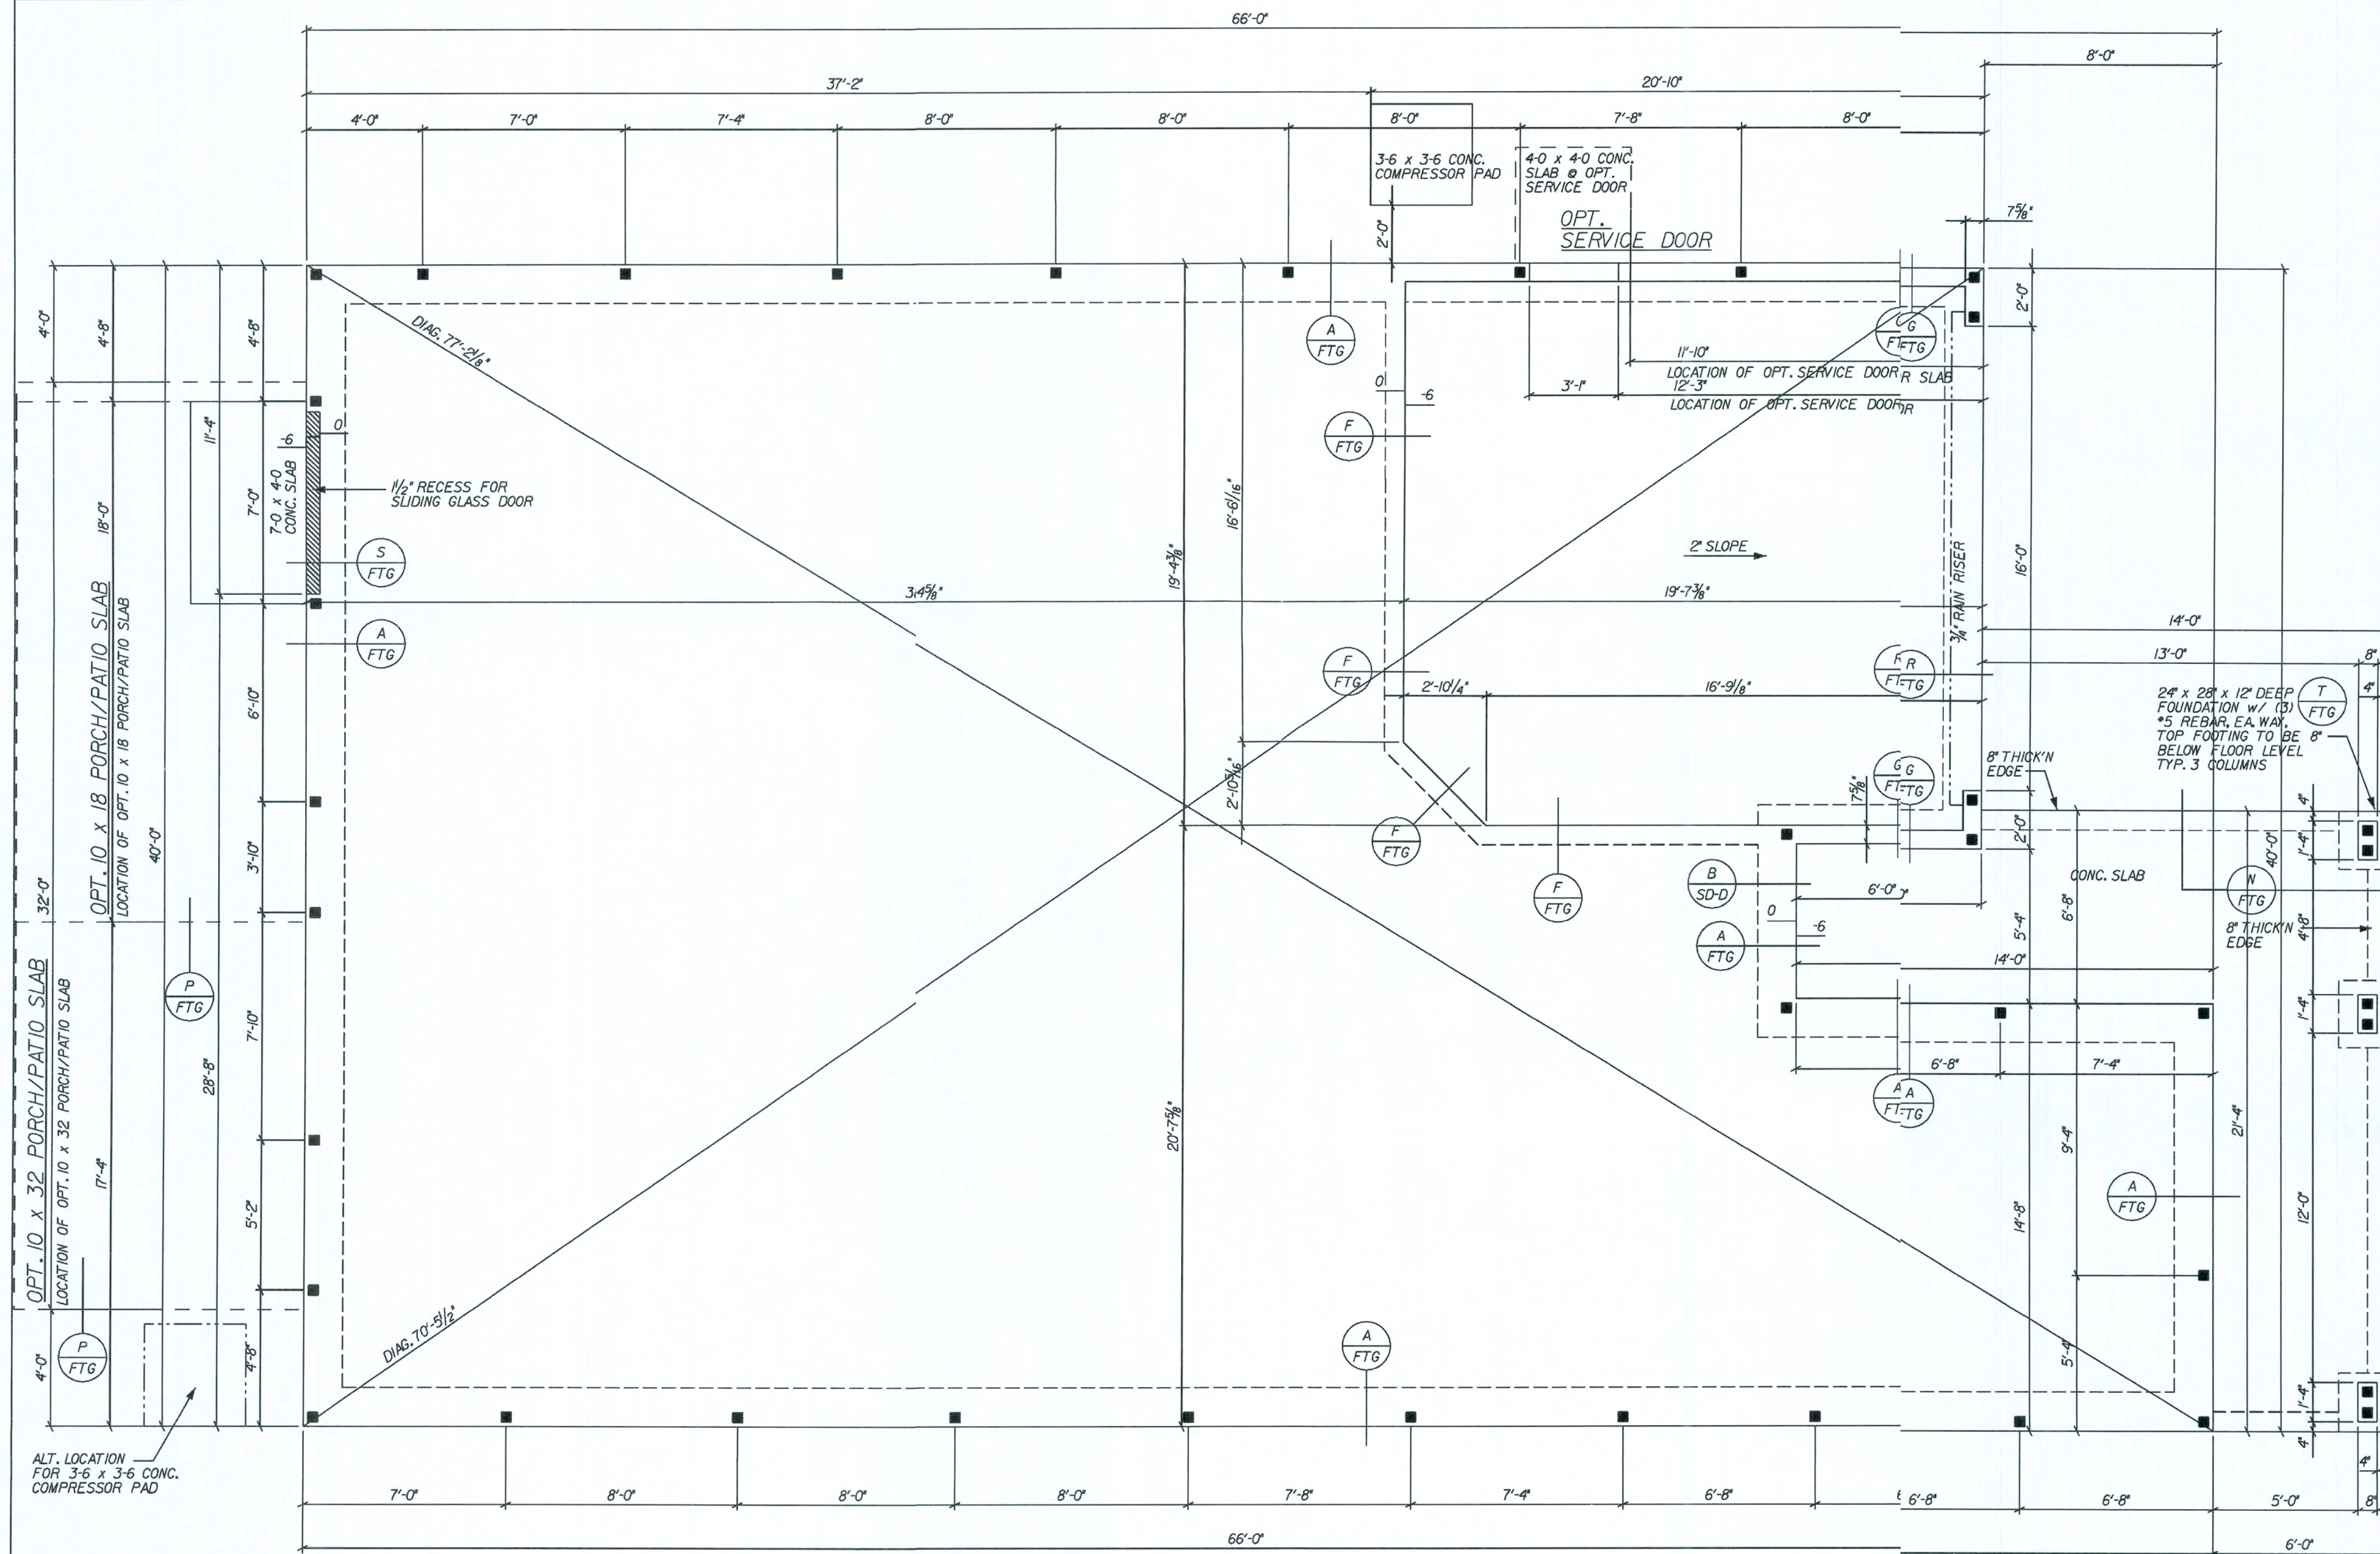

REVISIONS :	
04-24-06	REVISED NOTE AT GARAGE DOOR
07-12-06	ADDED DOOR PAN DETAIL MARKER
10-17-06	REV. A/C SPACE IN GARAGE
COPYRIGHT © 2005 MARONDA HOMES	
Maronda Homes (407) 321-0064 4005 MARONDA WAY SANFORD, FLORIDA	
THIS STRUCTURE WAS DESIGNED IN ACCORDANCE WITH THE REQUIREMENTS OF SECTION 903.0 OF THE FLORIDA BUILDING CODE 2004. RESIDENTIAL AND COMMERCIAL BUILDINGS. ALL BUILDINGS MUST BE INSURED BY A LICENSED INSURANCE COMPANY. ALL CONNECTORS HAVE BEEN CHECKED TO WITHSTAND ALL APPLICABLE LOADS.	
AMERICANA FOUNDATION PLAN COVINGTON-4 ELEVATION-G DRAWN BY: GARAGE: RIGHT RELEASE DATE: 05-19-05 125 MPH 10/23/06	
Maronda Systems 4005 Maronda Way Sanford, FL 32771 (407) 321-0064 Elmer Bergman, P.E. License No. 50158 MAY 29 2008	
SHEET: 2g	
PLOT DATE: 15 JAN 2008 FLORIDA BUILDING CODE 2004 : RESIDENTIAL	

FASTENERS SCHEDULE USING 1/6" X 2 1/4" TAPCONS THROUGH BUCK INTO BLOCK

NOTE 1) 1/2" WIDE: 2 FASTENERS IN HEADER-JAMB
NOTE 2) 2" WIDE: 2 FASTENERS IN HEADER-JAMB
NOTE 3) 3" WIDE: 3 FASTENERS IN HEADER-JAMB
NOTE 4) 2" HIGH: 2 FASTENERS IN EA. SIDE JAMB
NOTE 5) 3, 4 OR 5 HIGH: 3 FAST. EA. SIDE JAMB

NOTE 6) 6" HIGH 26 3/4": 4 FASTENERS IN EACH SIDE JAMB
NOTE 7) 438 WINDOW INTO FRAME OPENING: *10 X 1 3/4" SCREWS
NOTE 8) SGD FASTENED WITH: *10 1 3/4" PANHEAD ALL HOLES SILLS 3/16" X 1 3/4" ANCHORS EVERYHOLE

WINDOW NOTES

F.O. WIDTH IS FROM JACK TO SILL.
F.O. HEIGHT IS FROM SILL TO BEAM.
M.O. WIDTH IS FROM BLOCK TO BLOCK.
M.O. HEIGHT IS FROM LIP OF SILL TO PRECAST.
1st. DIMENTION IS ALWAYS WIDTH.
UNIT OF MEASURE IS INCH.

ATTENTION

SCHEDULES FOR NORANDEX WINDOW FASTENERS AND CAST-CRETE LINTELS AS SHOWN ARE TAKEN DIRECTLY FROM TABLES SUPPLIED BY THE RESPECTIVE MANUFACTURERS, AND ARE PROVIDED FOR CONVENIENCE ONLY.

NORANDEX SERIES (MO)437-(FO)438 WINDOW SIZE CHART										
SERIES 500/502 SGD DOOR OPENINGS										
SIZE	M.O.	FAST.			SIZE	M.O.	FAST.			
6068	75 1/2" X 81 3/4"	8			6080	75 1/2" X 97 3/4"	8			
SERIES (MO)437 - (FO)438 OPENINGS										
SIZE	SINGLE M.O.	FAST.	DOUBLE M.O.	FAST.	SIZE	SINGLE F.O.	FAST.	DOUBLE F.O.	FAST.	
25	37 3/4" X 63	2,5	74 3/4" X 63	2,5						
35	53 3/8" X 63	3,5								


THE SPECIFIED LINTELS ON SHEET WLI ARE MANUFACTURED BY CAST-CRETE CORP. ALTERNATE MANUFACTURED LINTELS ARE AVAILABLE "BY OTHERS". SOLE AND FULL RESPONSIBILITY IS RETAINED BY THE SUB-CONTRACTOR IN THE SELECTION OF THE ALTERNATE LINTELS AS HAVING EQUAL TO OR GREATER THAN THE ACTUAL GRAVITY AND UPLIFT LOADS, THAT ARE LISTED ON THIS HOUSE SPECIFIC WLI LINTEL SCHEDULE.

REVISED 04-02-07


MAERIALS

1. f' precast lntels = 3500 psi.
2. f' prestressed lntels = 6000 psi.
3. f' grout = 3000 psi w/ maximum aggregate.
4. Concrete masonry units (CMU) per ASTM C90 w/ minimum net area compressive strength = 1900 psi.
5. Bar provided in precast lntel per ASTM A615 GR60. Field rebar per ASTM A615 GR40 or GR60.
6. Postressing strand per ASTM A416 grade 270 low relaxation.
7. 7/2 wire per ASTM A510.
8. Monr per ASTM C270 type M or S.

TYPICAL GARAGE DESIGNATION

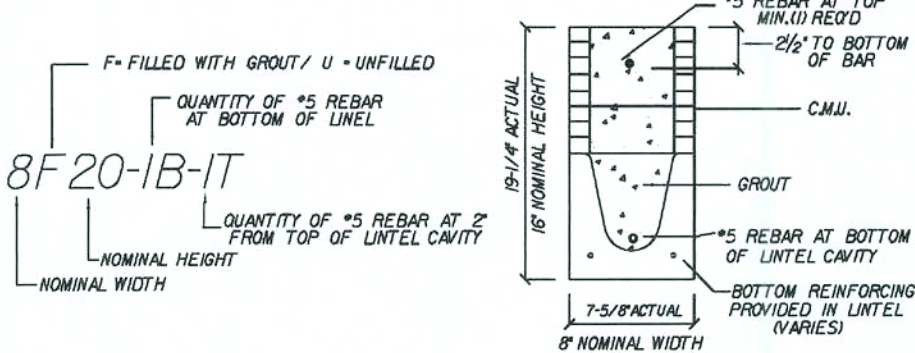


TYPICAL DESIGNATION

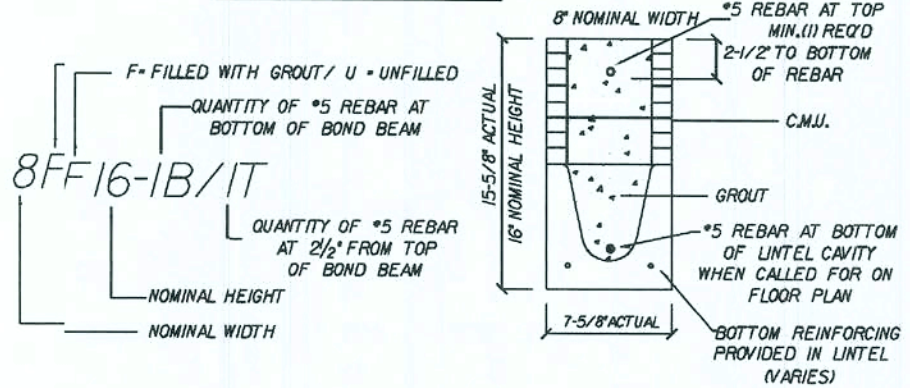

CAST-CRETE LINTEL SCHEDULE									
LINTEL NO.	LENGTH	TYPE	APPLIED LOADS (PLF)		SAFE LOADS		COMMENT		
			GRAVITY	UPLIFT	GRAVITY	UPLIFT			
1	4'-6"	8RU14-OB/IT	10	10	1494	2525	RECESSED		
2	4'-6"	8UI6-OB/IT	72	180	1599	2724	-		
3	4'-6"	8UI6-OB/IT	269	203	1599	2724	-		
4	5'-10"	8UI6-OB/IT	136	210	1062	2093	-		
5	4'-6"	8UI6-OB/IT	136	210	1599	2724	-		
6	7'-6"	8F16-OB/IT	136	210	2632	1634	-		
7	7'-6"	8F16-OB/IT	140	565	2632	1634	-		
8	4'-6"	8UI6-OB/IT	269	209	1599	2724	-		
9	17'-4"	8F20-1B/IT	105	197	1326	520	GARAGE DOOR		
S1	4'-6"	8UI6-OB/IT	269	203	1599	2724	OPT. GARAGE SERVICE DR.		
P1	10'-6"	8F8-OB/IT	584	470	643	530	OPT. PORCH		
P2	15'-4"	8F8-OB/IT	108	190	412	224	OPT. PORCH		
P3	15'-4"	8F8-OB/IT	108	190	412	224	OPT. PORCH		
P4	10'-6"	8F8-OB/IT	584	470	643	530	OPT. PORCH		

CAST-CRETE LINTEL SCHEDULE									
LINTEL NO.	LENGTH	TYPE	APPLIED LOADS (PLF)		SAFE LOADS		COMMENT		
			GRAVITY	UPLIFT	GRAVITY	UPLIFT			
10	14'-0"	8F8-OB/IT	74	158	442	410	FRONT PORCH		
11	7'-4"	8F8-OB/IT	74	158	1011	727	FRONT PORCH		
12	14'-0"	8F8-OB/IT	74	158	442	410	FRONT PORCH		
13	6'-0"	8F8-OB/IT	74	158	1238	835	FRONT PORCH		

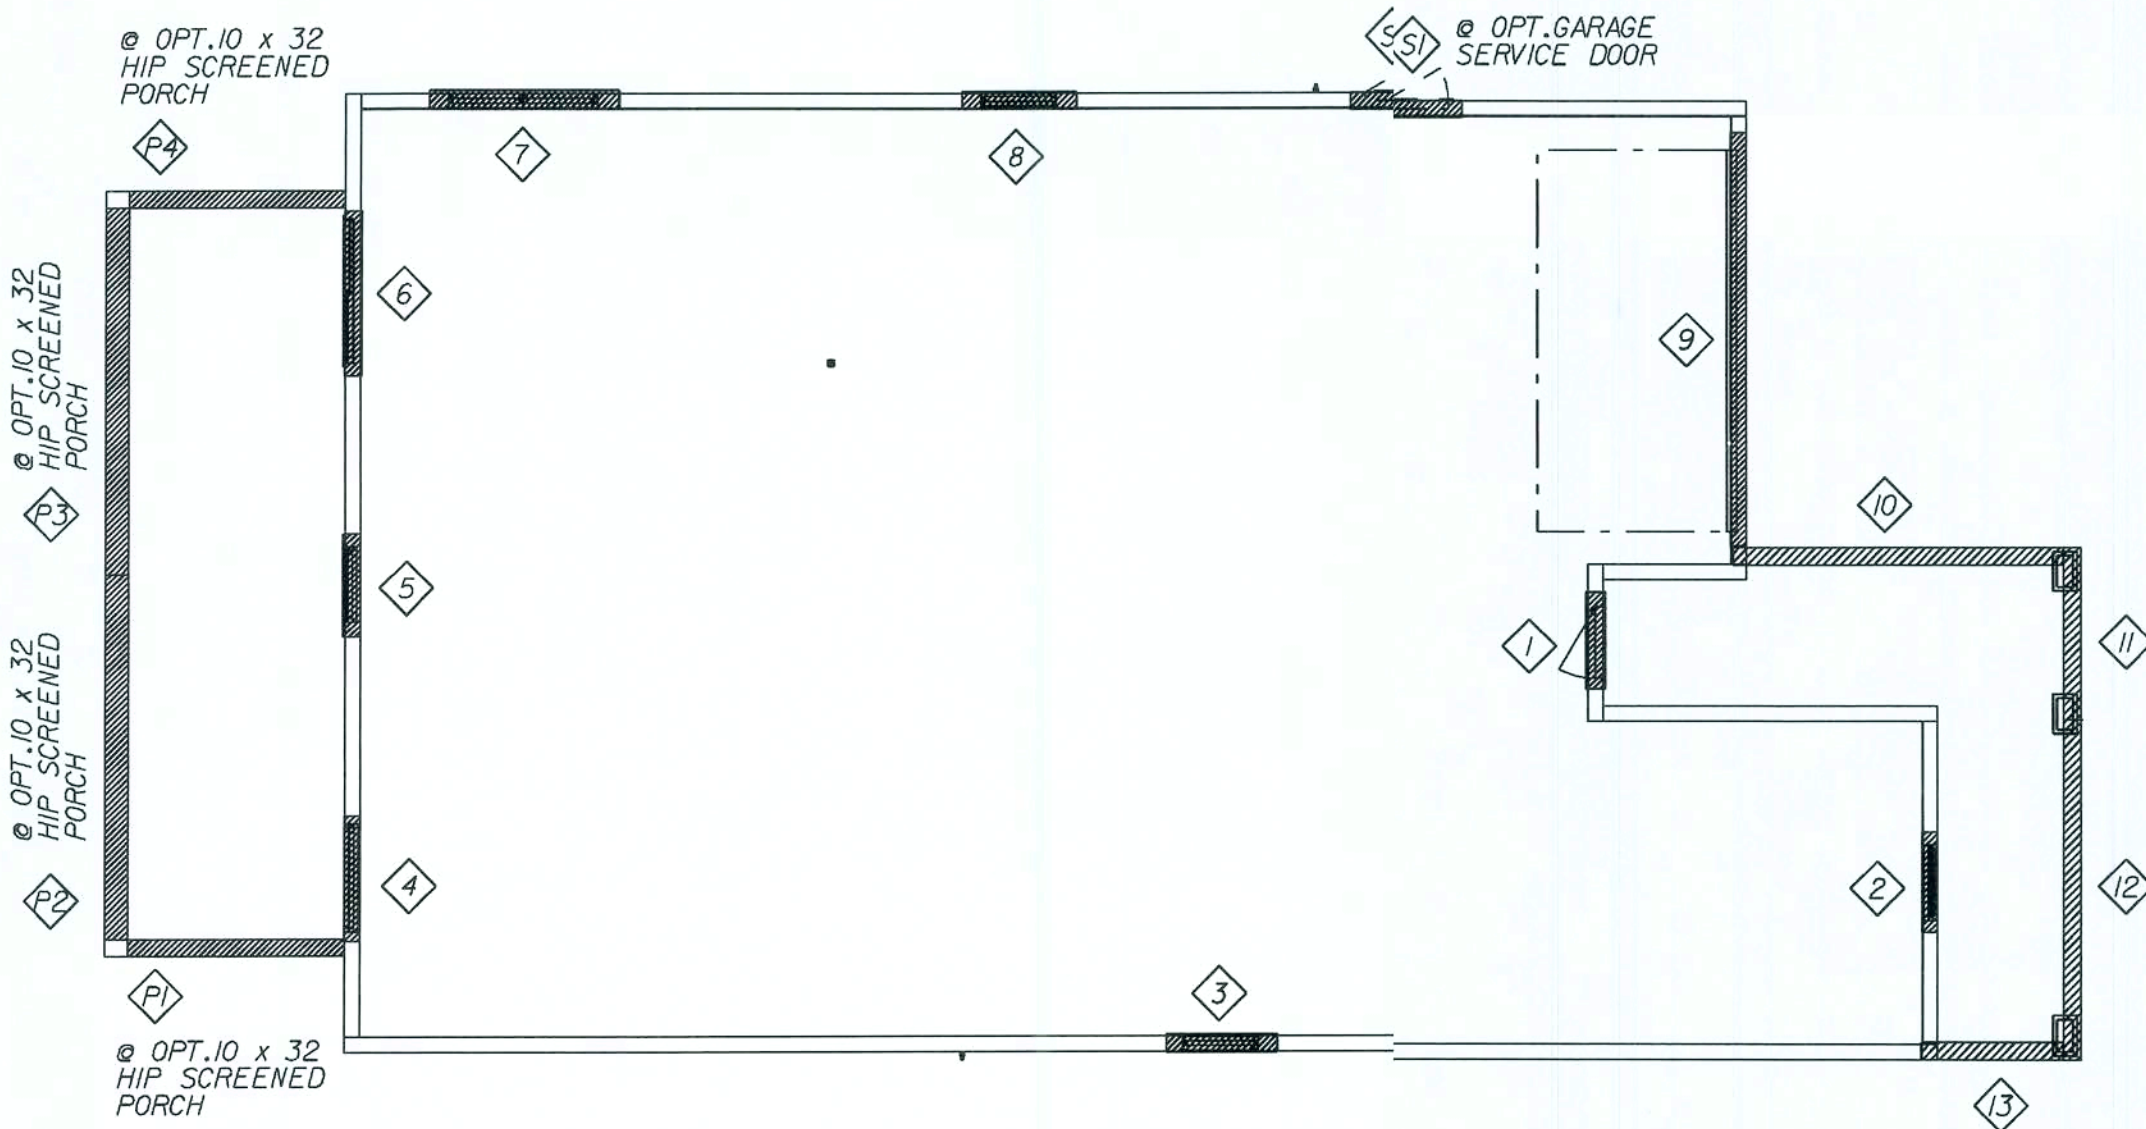

Maronda Homes

FLORIDA
4005 MARONDA WAY
SANFORD, FL 32771
(407) 321-0064

THIS STRUCTURE WAS DESIGNED IN ACCORDANCE WITH THE FLORIDA BUILDING CODE, 2006 SUPPLEMENT FOR 25 MPH, 3 SEC. GUST, 1-HOUR EXPOSURE. ALL CONNECTORS HAVE BEEN CHECKED TO WITHSTAND ALL APPLICABLE LOADS.

AMERICANA WINDOW/LINTEL

COVINGTON

ELEVATION "G"

DRAWN BY: GARAGE: RIGHT

RELEASE DATE: 05-19-05

125 MPH


Maronda Systems
4005 Maronda Way
Sanford, FL 32771
(407) 321-0064

Elmer Bergman, P.E.
License No. 50158


MAY 29 2008

SHEET:


WLIg

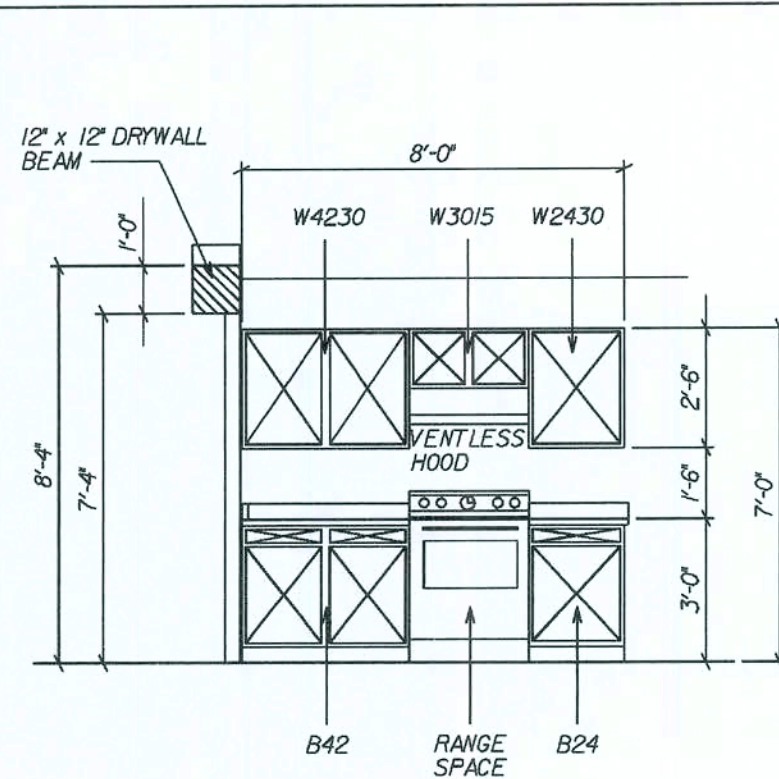


A KITCHEN ELEVATION

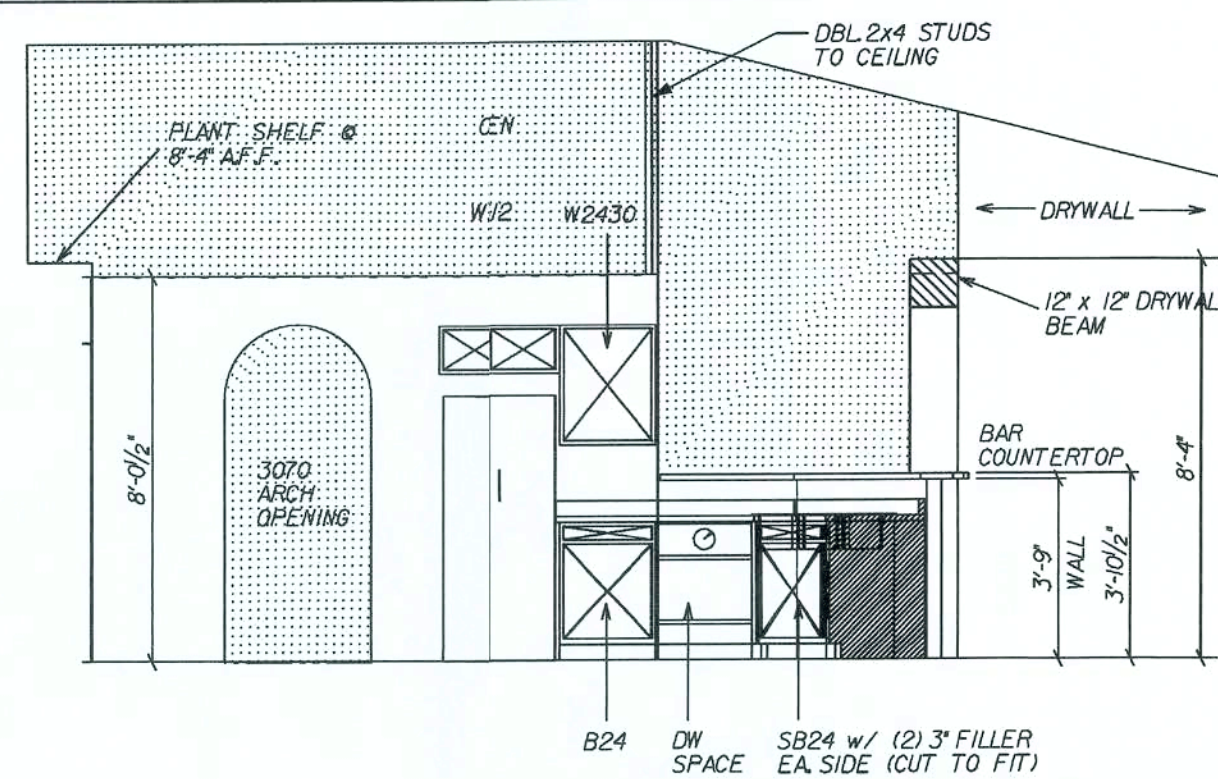

B KITCHEN ELEVATION

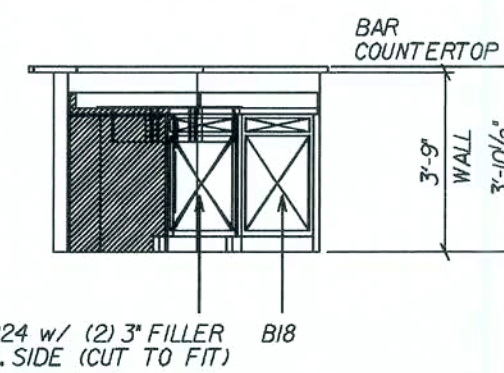


C KITCHEN ELEVATION

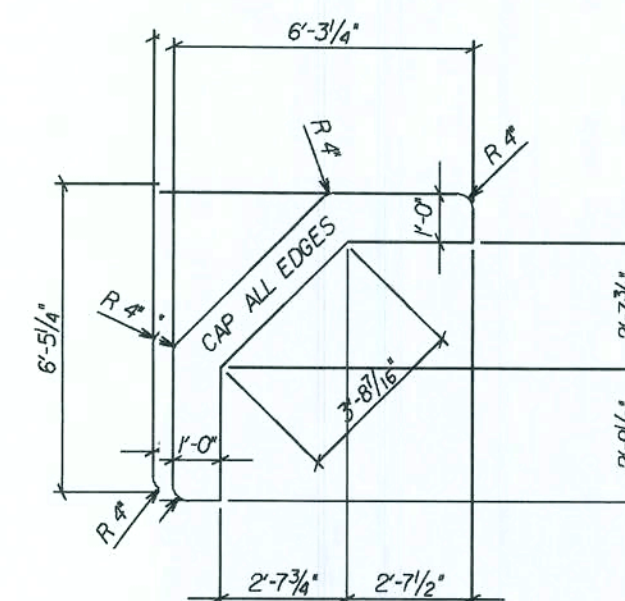


FOR COUNTERTOP CONSTRUCTION ONLY, NOT FOR FIELD USE

KITCHEN BAR COUNTERTOP

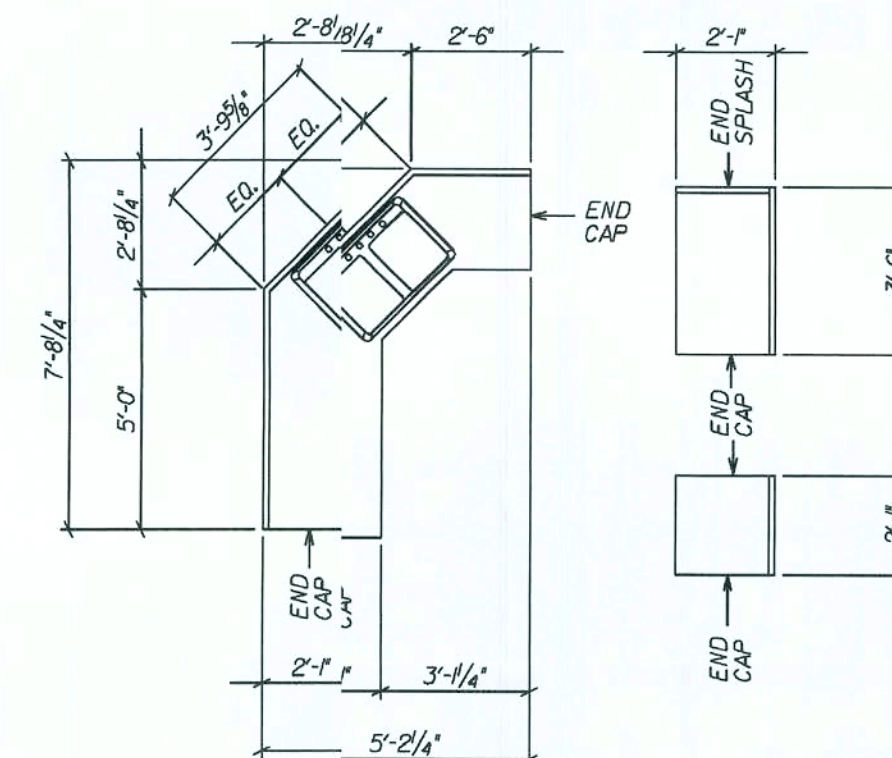


KITCHEN COUNTERTOP


FOR COUNTERTOP CONSTRUCTION ONLY, NOT FOR FIELD USE

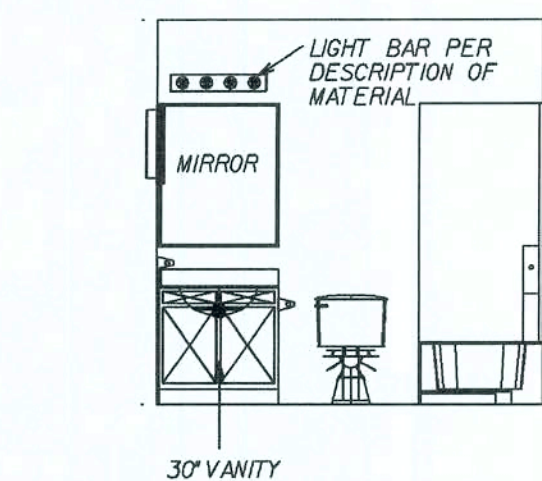

HALL BATHROOM

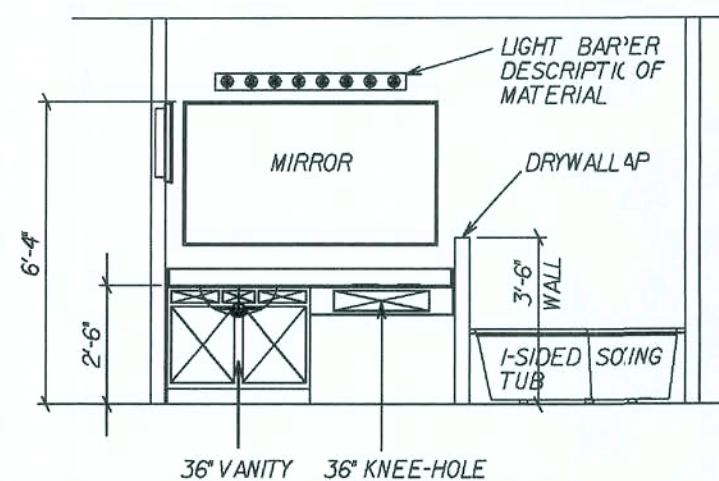

MASTER BATHROOM

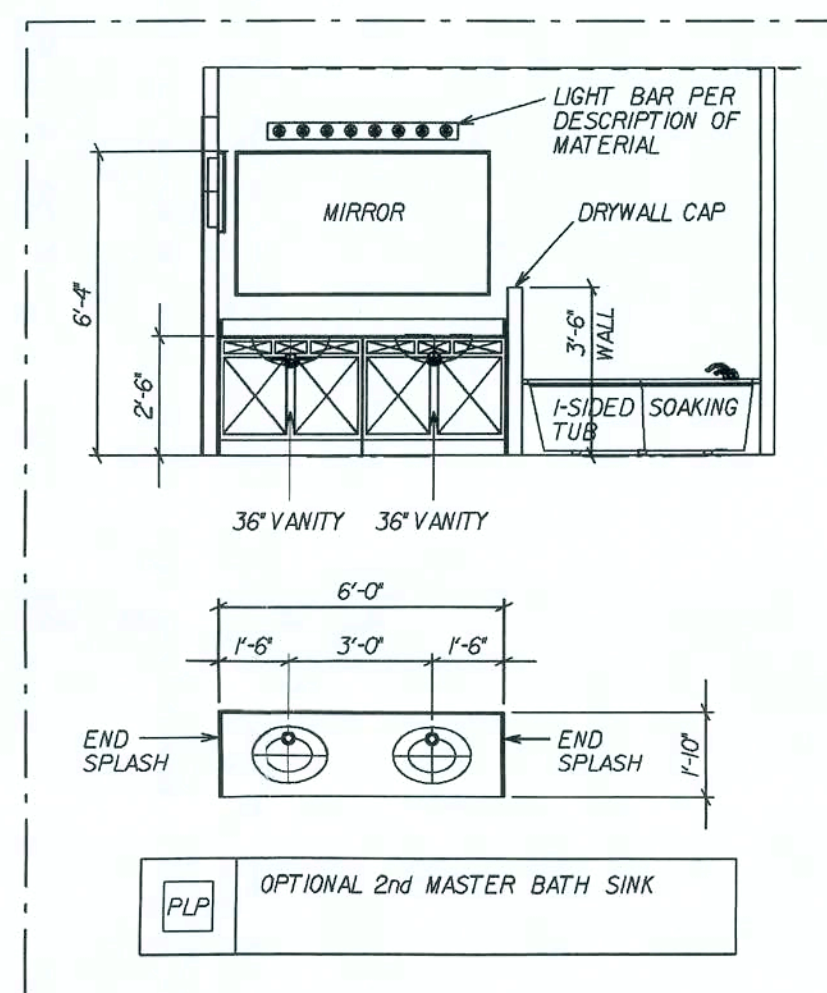



OPTIONAL 2nd MASTER BATH SINK

REVISIONS :
09-12-06 REV. KITCHEN CABINETS/FILLERS

Maronda Homes
 4005 MARONDA WAY SANFORD, FLORIDA 32711 321-0064
 COPYRIGHT © 2005 MARONDA HOMES
 FLORIDA: THIS STRUCTURE WAS DESIGNED IN ACCORDANCE WITH THE REQUIREMENTS OF THE FLORIDA BUILDING CODE 2004: RESIDENTIAL AND 2005, 2006 SUPPLEMENT

AMERICANA INT. ELEV/DETAILS
COVINGTON-4
DRAWN BY: GARAGE: RIGHT
RELEASE DATE: 10-13-03

SHEET:
3A

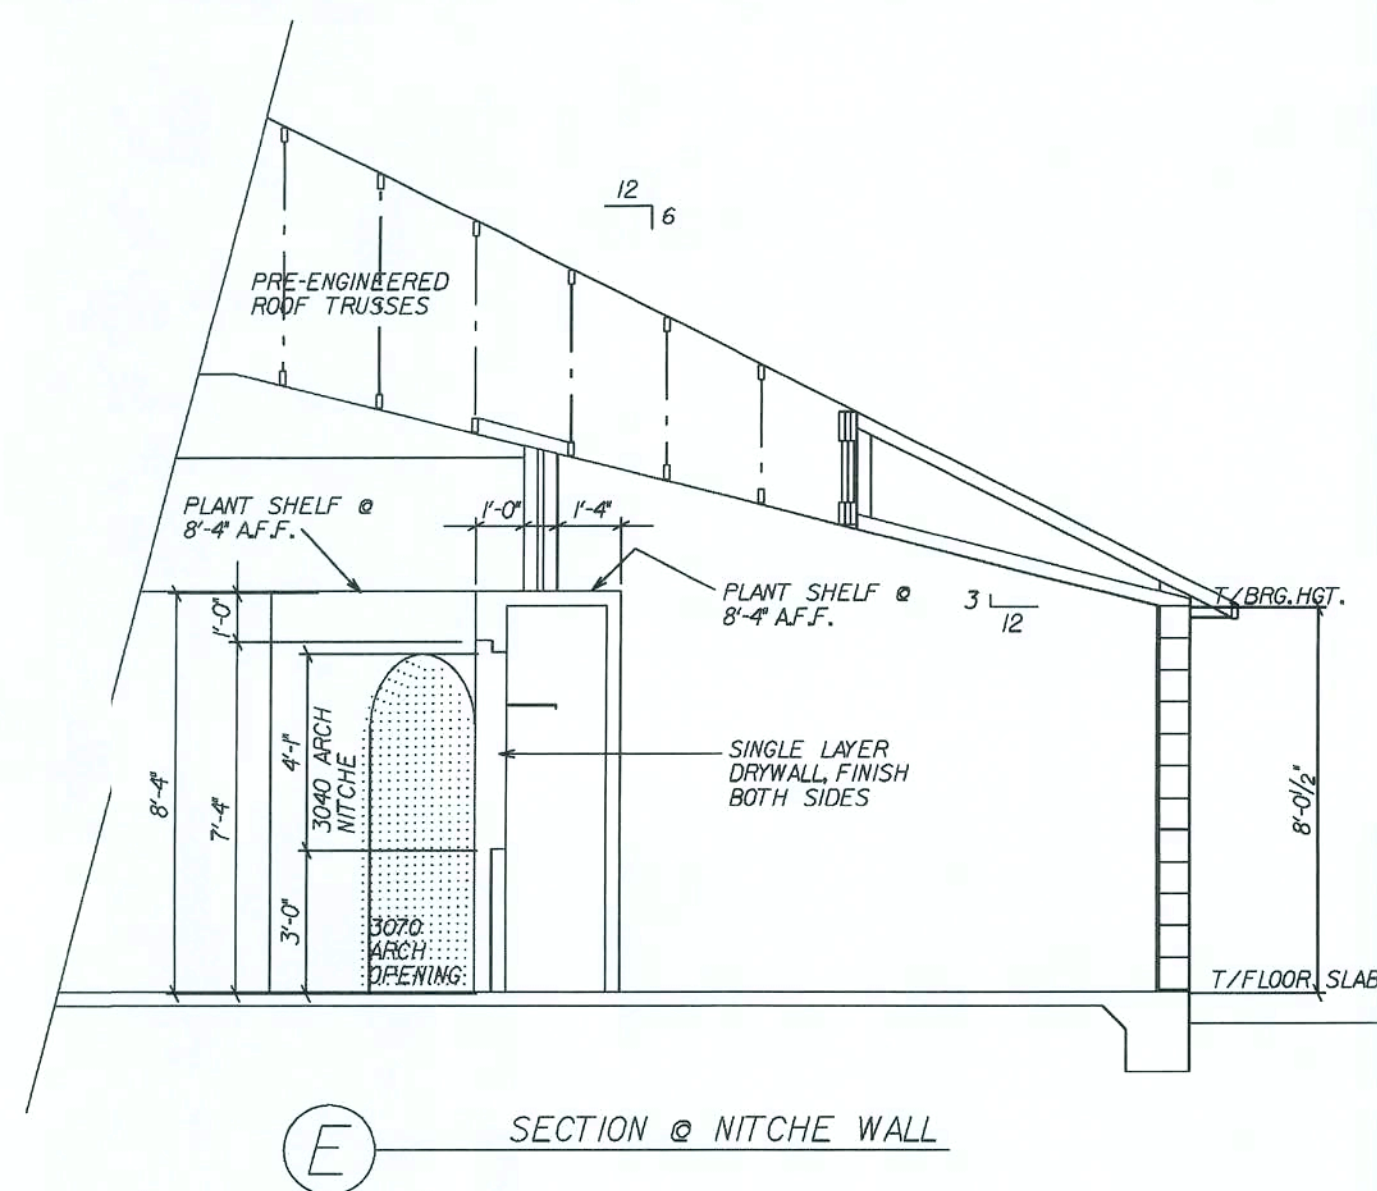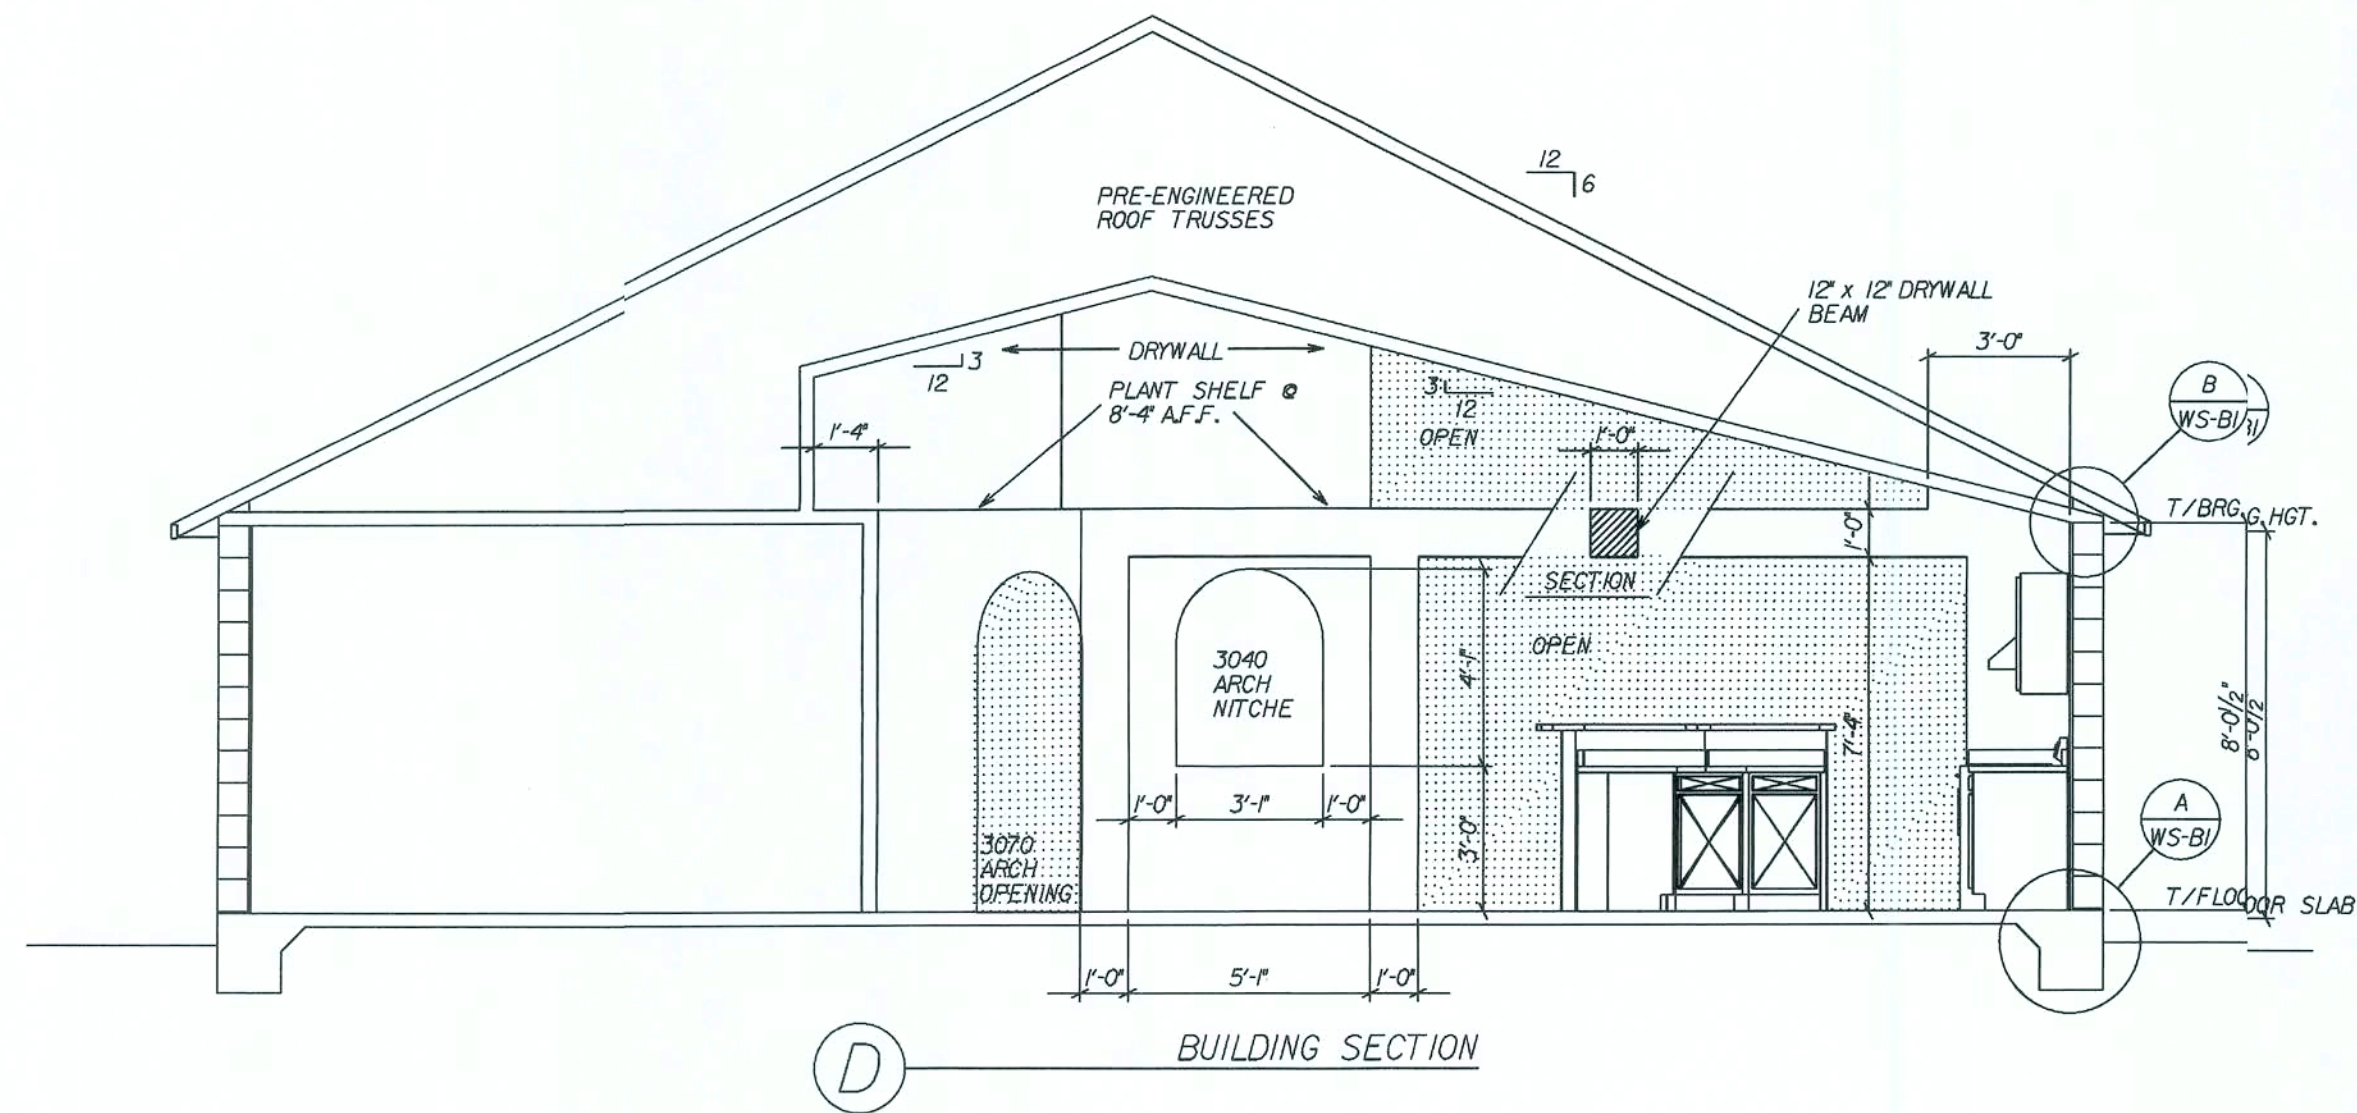

REVISIONS :

Maronda Homes

FLORIDA
4005 MARONDA WAY SANFORD, FLORIDA
(407) 321-0064

FLORIDA
MARONDA HOMES WAS DESIGNED IN
ACCORDANCE WITH THE REQUIRE-
MENTS OF THE FLORIDA BUILDING CODE
2004 : RESIDENTIAL AND 2005, 2006 SUP-
PLEMENT

planning\users_05\covington\Asst\cov4.csu

AMERICANA SECTIONS

COVINGTON

ALL ELEVATIONS

DRAWN BY: GARAGE: RIGHT

RELEASE DATE: / /

10-39-08


Maronda Systems
4005 Maronda Way
Sanford, FL 32771
(407)321-0064

Elmer Bergman
Elmer Bergman, P.E.
License No. 50158
MAY 29 2008

SHEET:

CSU

PLOT DATE: 15 JAN 2008

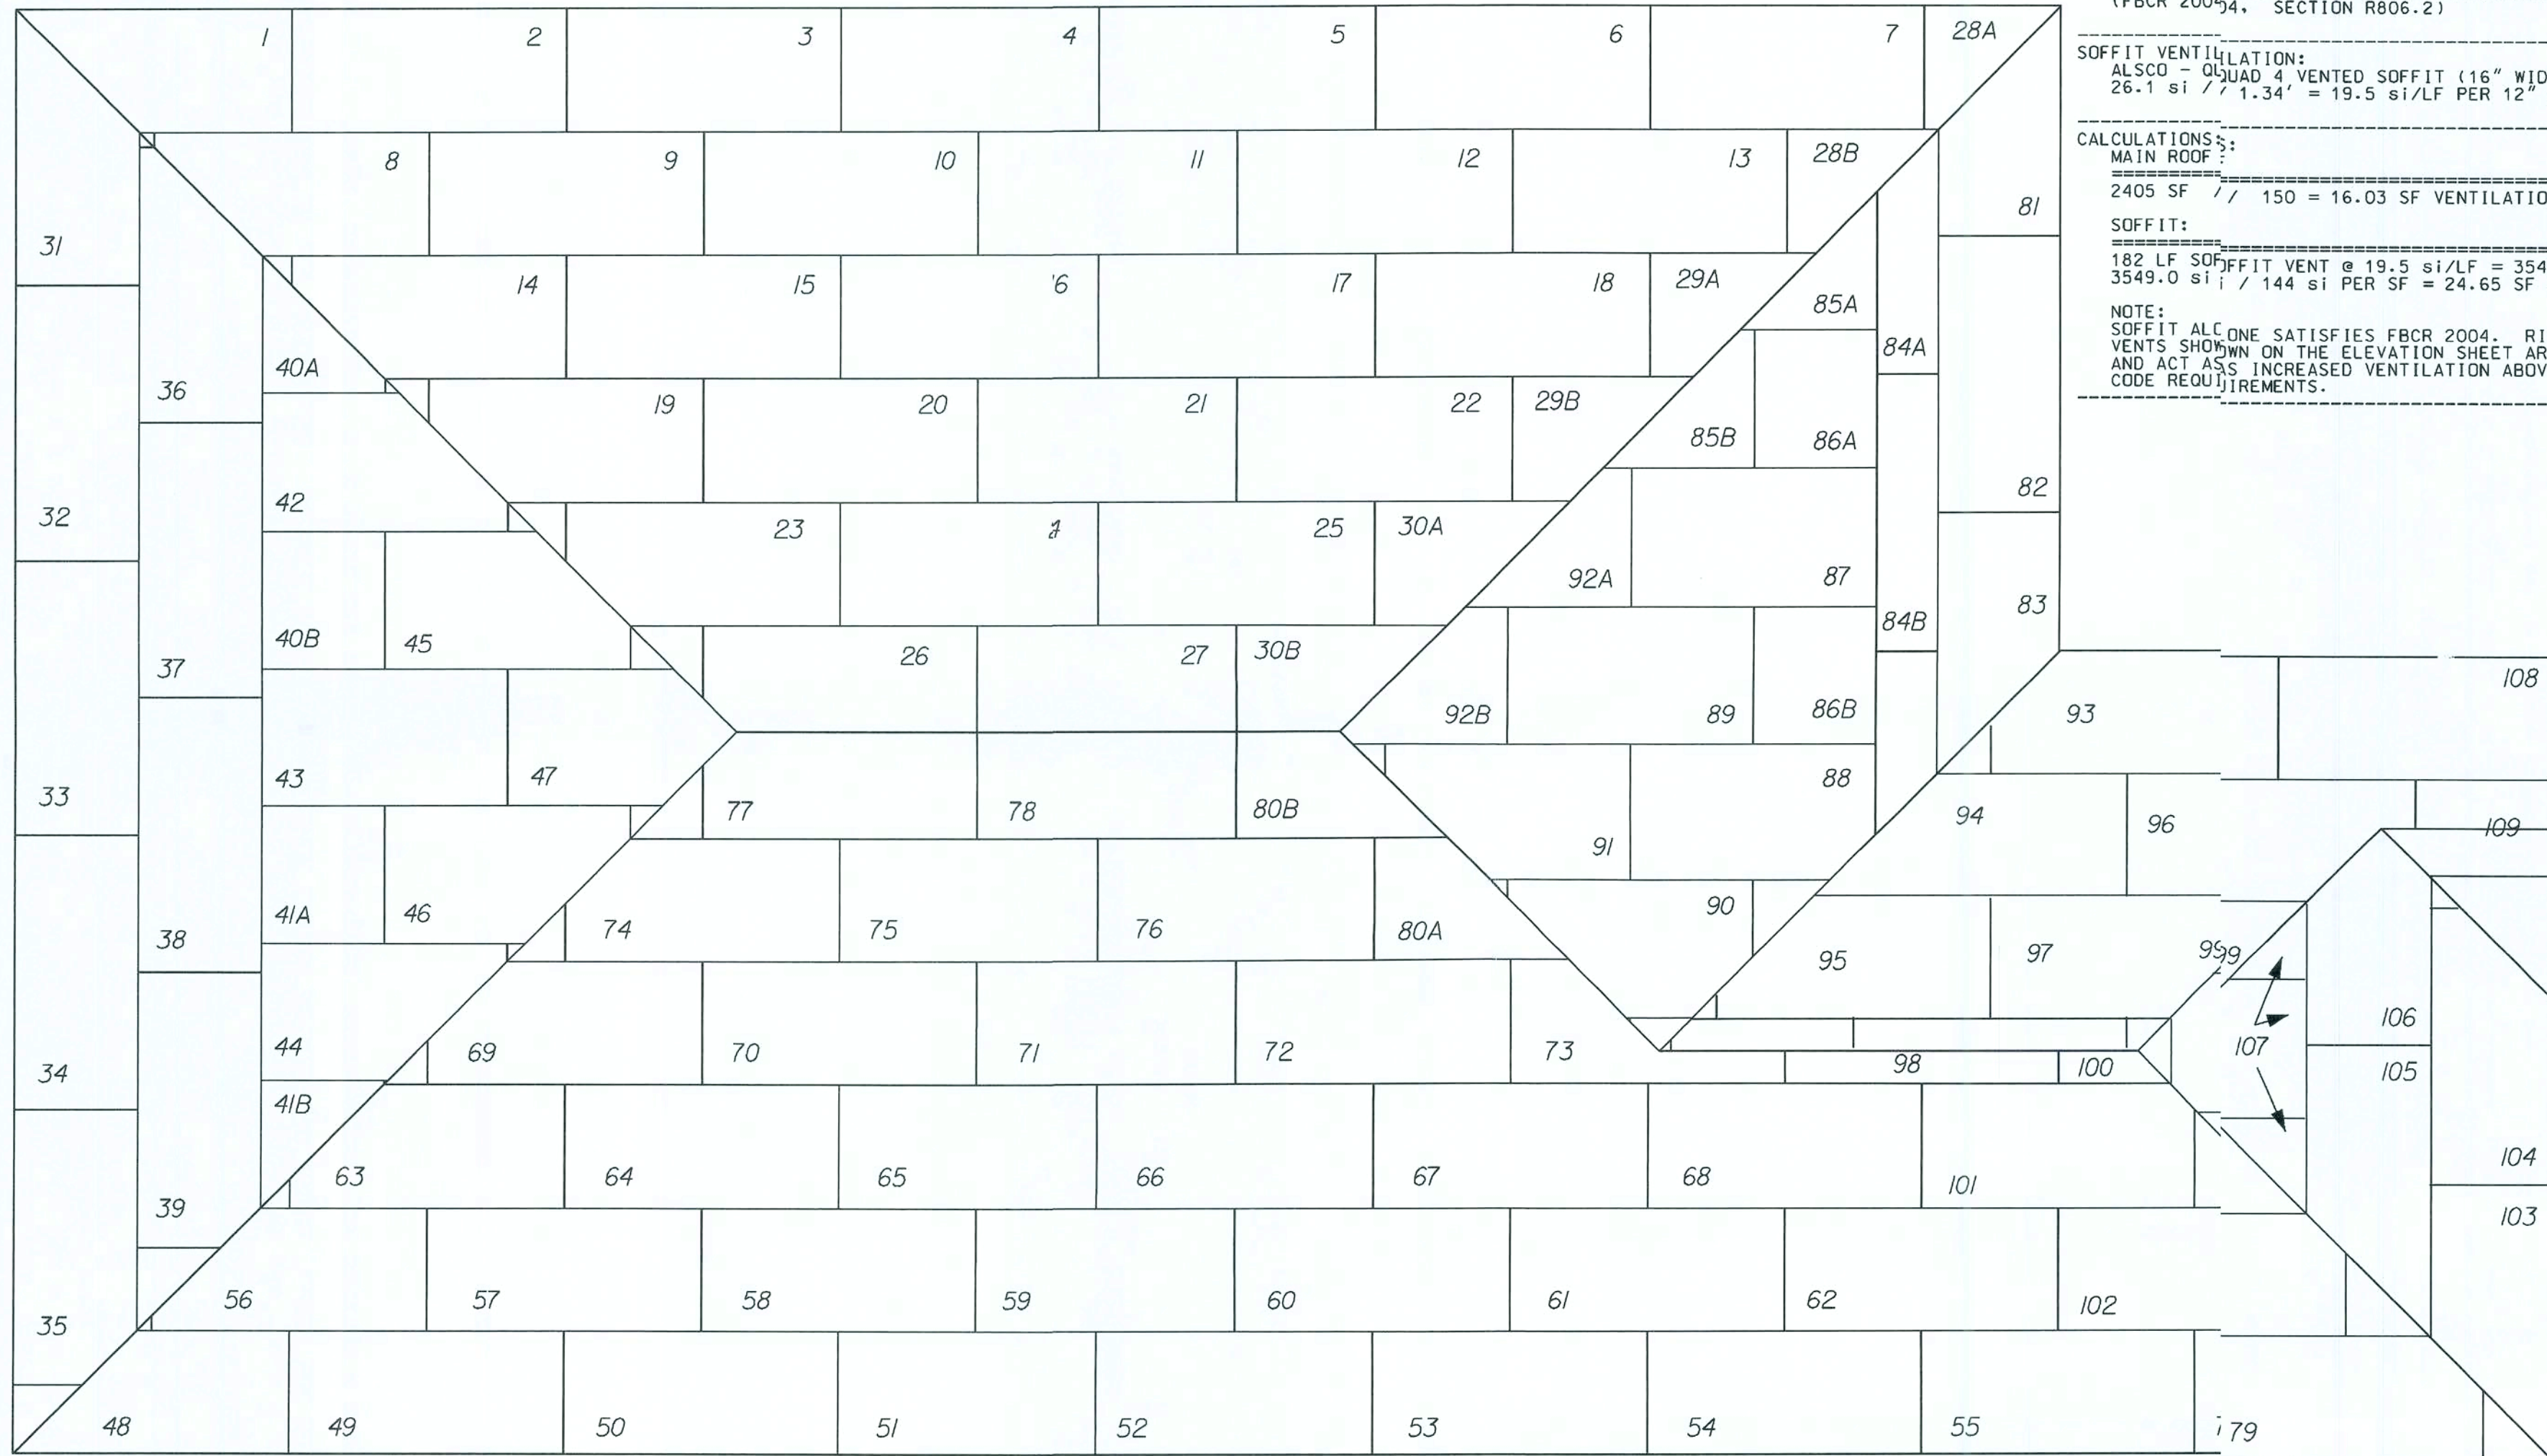

GENERAL ROOF NOTES:
7/16" OSB SHTG w/ 8d RING/SCREW SHANK
NAIL (AS PER R803.2.3) 4" O.C. EDGE &
6" O.C. FIELD, (3" O.C. @ GABLE END TRUSS)
w/ CLIPS ON PRE-ENGINEERED TRUSSES
@ 24" O.C.

TOTAL ROOF SHEATHING:
109 SHEETS

VENTILATION OF ATTIC SPACE: COVINGTON

REQUIREMENTS:
TOTAL NET FREE VENTILATION AREA SHALL NOT BE LESS THAN
1/150 OF THE AREA OF SPACE VENTILATED.
(FBCR 2004, SECTION R806.2)

SOFFIT VENTILATION:
ALSCO - QUAD 4 VENTED SOFFIT (16" WIDE) = 26.1 si/LF
26.1 si / 1.34' = 19.5 si/LF PER 12" wide soffit

CALCULATIONS:
MAIN ROOF:
2405 SF / 150 = 16.03 SF VENTILATION REQUIRED
SOFFIT:

182 LF SOFFIT VENT @ 19.5 si/LF = 3549.0 si
3549.0 si / 144 si PER SF = 24.65 SF ACTUAL

NOTE:
SOFFIT ALONE SATISFIES FBCR 2004. RIDGE AND OFF-RIDGE
VENTS SHOWN ON THE ELEVATION SHEET ARE TO BE INSTALLED
AND ACT AS INCREASED VENTILATION ABOVE AND BEYOND THE
CODE REQUIREMENTS.

REVISED 05-07-07

REVISIONS :

06-16-06 REV. VENTILATION CALC.

COPYRIGHT © 2005 MARONDA HOMES

Maronda Homes

FLORIDA

SANFORD,

4005 MARONDA WAY

(407) 321-0064

THIS STRUCTURE WAS DESIGNED IN
ACCORDANCE AND MEETS THE REQUIRE-
MENTS OF THE FLORIDA BUILDING CODE
FOR RESIDENTIAL AND 2005, 2006 SUP-
PLEMENT

pat\housess_05\covington\std\cov4gr1.rvt

AMERICANA ROOF SHTG LAYOUT

COVINGTON-4

ELEVATION - G

DRAWN BY: GARAGE: RIGHT

RELEASE DATE: 05-19-05

10.3919

SHEET:

RS1g

FLORIDA BUILDING CODE 2004 : RESIDENTIAL

PLOT DATE: 15 JAN 2008

THIS DRAWING WAS PRINTED BY USING THE TAMECAN Vivat® SOFTWARE AND HAS BEEN REVIEWED BY SE, DS, ST, MF, JG, TP, EB, DR, TY AND TT.

GENERAL TRUSS NOTES:

PROVIDE TRUSS BRACING PER TRUSS
ENGINEERING AND TPIHIB-91

ROOF TRUSS LOADING:
16 psf TOP CHORD LL
7 psf TOP CHORD DL
10 psf BOTTOM CHORD LL
10 psf BOTTOM CHORD DL

43 psf TOTAL LOAD

USP HARDWARE - 160%

MARK	PRODUCT CODE #	MAN.	FASTENERS	UPLIFT
N	16d NAILS - (2) TOP CHORD NAILS / (2) BOTTOM CHORD NAILS			
1	HUS 26	USP	(14) 16d HEADER (6) 16d TRUSS	1925
2	HUS 28	USP	(22) 16d HEADER (6) 16d TRUSS	2570
3	JUS 26	USP	(4) 10d HEADER (4) 10d TRUSS	1115
4	MP6F	USP	HEADER/STUD (6) 8d JOIST/PLATE (6) 8d	605
5	MPA1 & MPA1F	USP	HEADER (6) 16d JACK (6) 10d x 1 1/2"	1085
6	SKH 26 L/R	USP	HEADER (6) 16d JACK (6) 10d x 1 1/2"	2190
7	SKHH26 L/R	USP	HEADER (6) 16d JACK (6) 10d x 1 1/2"	2190
8	SUH 26	USP	HEADER (6) 16d JACK (6) 10d x 1 1/2"	725
9	SUH 28	USP	HEADER (6) 16d JACK (6) 10d x 1 1/2"	800
10	THD26	USP	HEADER (18) 16d TRUSS (12) 10d x 1 1/2"	2170
11	THD28	USP	HEADER (28) 16d TRUSS (16) 10d x 1 1/2"	2330
12	THD28-2	USP	HEADER (28) 16d TRUSS (16) 10d x 1 1/2"	2485
13	THD28-3	USP	HEADER (36) 16d TRUSS (16) 10d x 1 1/2"	2665
14	THD48	USP	HEADER (28) 16d TRUSS (16) 10d x 1 1/2"	2485
15	THJ 26	CLEVELAND	WIP110d+HEADER(16)16d JACK (5) 10d x 1 1/2"	1010
16	(2) MTW 12	USP	(14) 10d (14) 10d x 1-1/2"	2060
17	(2) MUGT15	USP	THREAD ROD (1) 5/8 CURSOR (22) 10d x 1 1/2"	8330
18	(2) RT16-2	USP	TOP PLATES (8) 8d TRUSS (8) 8d x 1 1/2"	2320
19	(2) MSTA24	USP	(18) 10d (18) 10d	3280
20	(2) RT16	USP	TOP PLATES (8) 8d TRUSS (8) 8d x 1 1/2"	2060
21	C44	USP	POST (6) 16d BEAM (6) 10d x 1 1/2"	1000
22	FA3	USP	TOP (4) 10d x 1 1/2" SIDE (2) 10d x 1 1/2"	1155
23	HCS20 CLIP	USP	PLATES (11) 8d STUD (6) 8d	445
24	HHCP2 CRNR CLIP	USP	TRUSS (10) 10d x 1 1/2" PLATE (10) 10d x 1 1/2"	800
25	HTA 20 ANCHOR	USP	(14) 10d x 1 1/2"	1615
26	HTA 20(2) ANCHOR	USP	(13) 10d x 1 1/2"	3230
27	HTW24	USP	(20) 10d	1325
28	HUGT2	USP	CONC. ANCH. BOLT (2) 3/4" x (2) 1/2" WASH 3/4" x EMBED. - ALL GRD. - (8) 10d	9790
29	HUGT3	USP	CONC. ANCH. BOLT (2) 3/4" x (2) 1/2" WASH 3/4" x EMBED. - ALL GRD. - (8) 10d	9860
30	KST227 STRP ANC.	USP	(34) 16d	4750
31	LPTA	USP	FACE OF GABLE W/ 2x4 (11) 10d x 1 1/2"	1250
32	LSTA36	USP	(22) 10d x 1 1/2"	1640
33	LTW12	USP	(12) 10d	670
34	LTS20 STRAP ANC	USP	ANCHOR 1/2" WEDGE BOLT 3/4" EMBED. (10) 10d x 1 1/2" STRAP	1890
35	LBPI2 BEARING PLT	USP	1/2" 4-BOLT	2515
36	LFTA6	USP	PLATE (8) 8d STUD (8) 8d	1035
37	MSTA12	USP	(10) 10d	1015
38	MSTA18	USP	(14) 10d	1420
39	MSTA24	USP	(18) 10d	1640
40	MSTA30	USP	(22) 10d	2065
41	MTW12	USP	(14) 10d	1030
42	MTW18	USP	(14) 10d	1030
43	MTS27B STRP ANC	USP	(24) 16d (1) 1/2" ANCHOR BOLT 3/4" EMBED.	4635
44	MUGT15	USP	(22) 10d (1) 1/2" ANCHOR BOLT 3/4" EMBED.	4165
45	NP3T 3/8x 7	USP	HEADER (6) 16d TOP OF BOT. SEC. (6) 10d x 1 1/2"	3360
46	PA 28	USP	(15) 16d	1030
47	RT16	USP	TOP PLATES (8) 8d TRUSS (8) 8d x 1 1/2"	1380
48	RT16A	USP	TRUSS (8) 8d x 1 1/2" PLATE (8) 10d	1160
49	RT16-2	USP	TOP PLATES (8) 8d TRUSS (8) 8d x 1 1/2"	540
50	RT3 CLIPS L/R	USP	TRUSS (4) 8d PLATE (4) 8d	530
51	RT3 CLIPS L/R	USP	(4) 8d TOP (4) 8d BOTTOM	790
52	TA 12	USP	(5) 10d x 1 1/2"	1110
53	TA 14	USP	(7) 10d x 1 1/2"	1205
54	TA 18	USP	(8) 10d x 1 1/2"	2410
55	(2) TA 18	USP	(8) 10d x 1 1/2" 1-PLY (8) 10d x 1 1/2" 2-PLY	2410
56	TA 24	USP	(8) 10d x 1 1/2"	2410
57	(2) TA 24	USP	(8) 10d x 1 1/2" 1-PLY (8) 10d x 1 1/2" 2-PLY	11150
58	USC63	USP	TRUSS (8) 10d (4) 1/2" EXP. BOLTS #6170 2 1/2" EMBEDDED	11150
59	USC3F	USP	TRUSS (8) 10d (4) 1/2" EXP. BOLTS #6170 2 1/2" EMBEDDED	11150
60	USC73	USP	TRUSS (8) 10d (4) 1/2" EXP. BOLTS #6170 2 1/2" EMBEDDED	6170
61	UGT563	USP	TRUSS (8) 10d (2) 1/2" ANCH. BOLTS 2 1/2" EMBEDDED	2650
62	(2) HTW24	USP	(20) 10d (20) 10d	

TRUSS HARDWARE SCHEUE

TRUSS ID	TRUSS TYPE	QTY.	UPL	LEFT	M	RIGHT	LEFT	MID	RIGHT
SI	HIP SCISSOR	5	616						
SIA	HIP SCISSOR	2	613						
SIB	HIP SCISSOR	2	613						
HIA	HIP	1	502						
HS1	HIP SCISSOR	1	613						
HS2	HIP SCISSOR	1	609						
HS3	HIP SCISSOR	1	613						
HS4	HIP SCISSOR	1	613						
HS5	HIP SCISSOR	1	614						
HS6	HIP SCISSOR	1	614						
HSGRD	3-PLY GIRDER	1	2501						
HS1A	HIP SCISSOR	1	613						
HS2A	HIP SCISSOR	1	609						
HS3A	HIP SCISSOR	1	613						
HS4A	HIP SCISSOR	1	613						
HS5A	HIP SCISSOR	1	613						
HS6A	HIP SCISSOR	1	614						
HGRD	2-PLY GIRDER	1	1828						
TIA	COMMON	2	309						
TIAS	COMMON	3	128						
HGRDA	1-PLY GIRDER	1	85						
JGRD	HIP JACK	3	356						
JSGRD	HIP JACK	2	272						
JS1	END JACK	14	191						
JS2	CORNER JACK	4	169						
JS3	CORNER JACK	4	158						
JS4	CORNER JACK	4	146						
J1	END JACK	10	304						
J2	CORNER JACK	5	247						
J3	CORNER JACK	5	204						
J4	CORNER JACK	5	157						
J1S	CORNER JACK	2	186						
J2S	CORNER JACK	1	124						
J3S	CORNER JACK	1	67						
J4S	CORNER JACK	1	9						
RGI	REVERSE GABLE	1	74						
VI	VALLEY SET								
VIAV2A	VALLEY SET								

GENERAL TRUSS NOTES:


1. INFORMATION BASED ON 125 MPH WIND.
ALL PRESSURES WERE CALCULATED USING
MNFRS/C-C HYBRID WIND ASCE 7-C
2. ROOF TRUSS LOADING:
16 psf TOP CHORD LL
7 psf TOP CHORD DL
10 psf BOTTOM CHORD LL
10 psf BOTTOM CHORD DL
43 psf TOTAL LOAD
3. PROVIDE TRUSS BRACING PER TRU
ENGINEERING & BCS11-03

REVISED 1/18/08

ALL HARDWARE MANUFACTURED BY USP XXXX

ALL HARDWARE MANUFACTURED BY SIMPSON XXXX¹

ALL HARDWARE MANUFACTURED BY CLEVELAND XXXX²

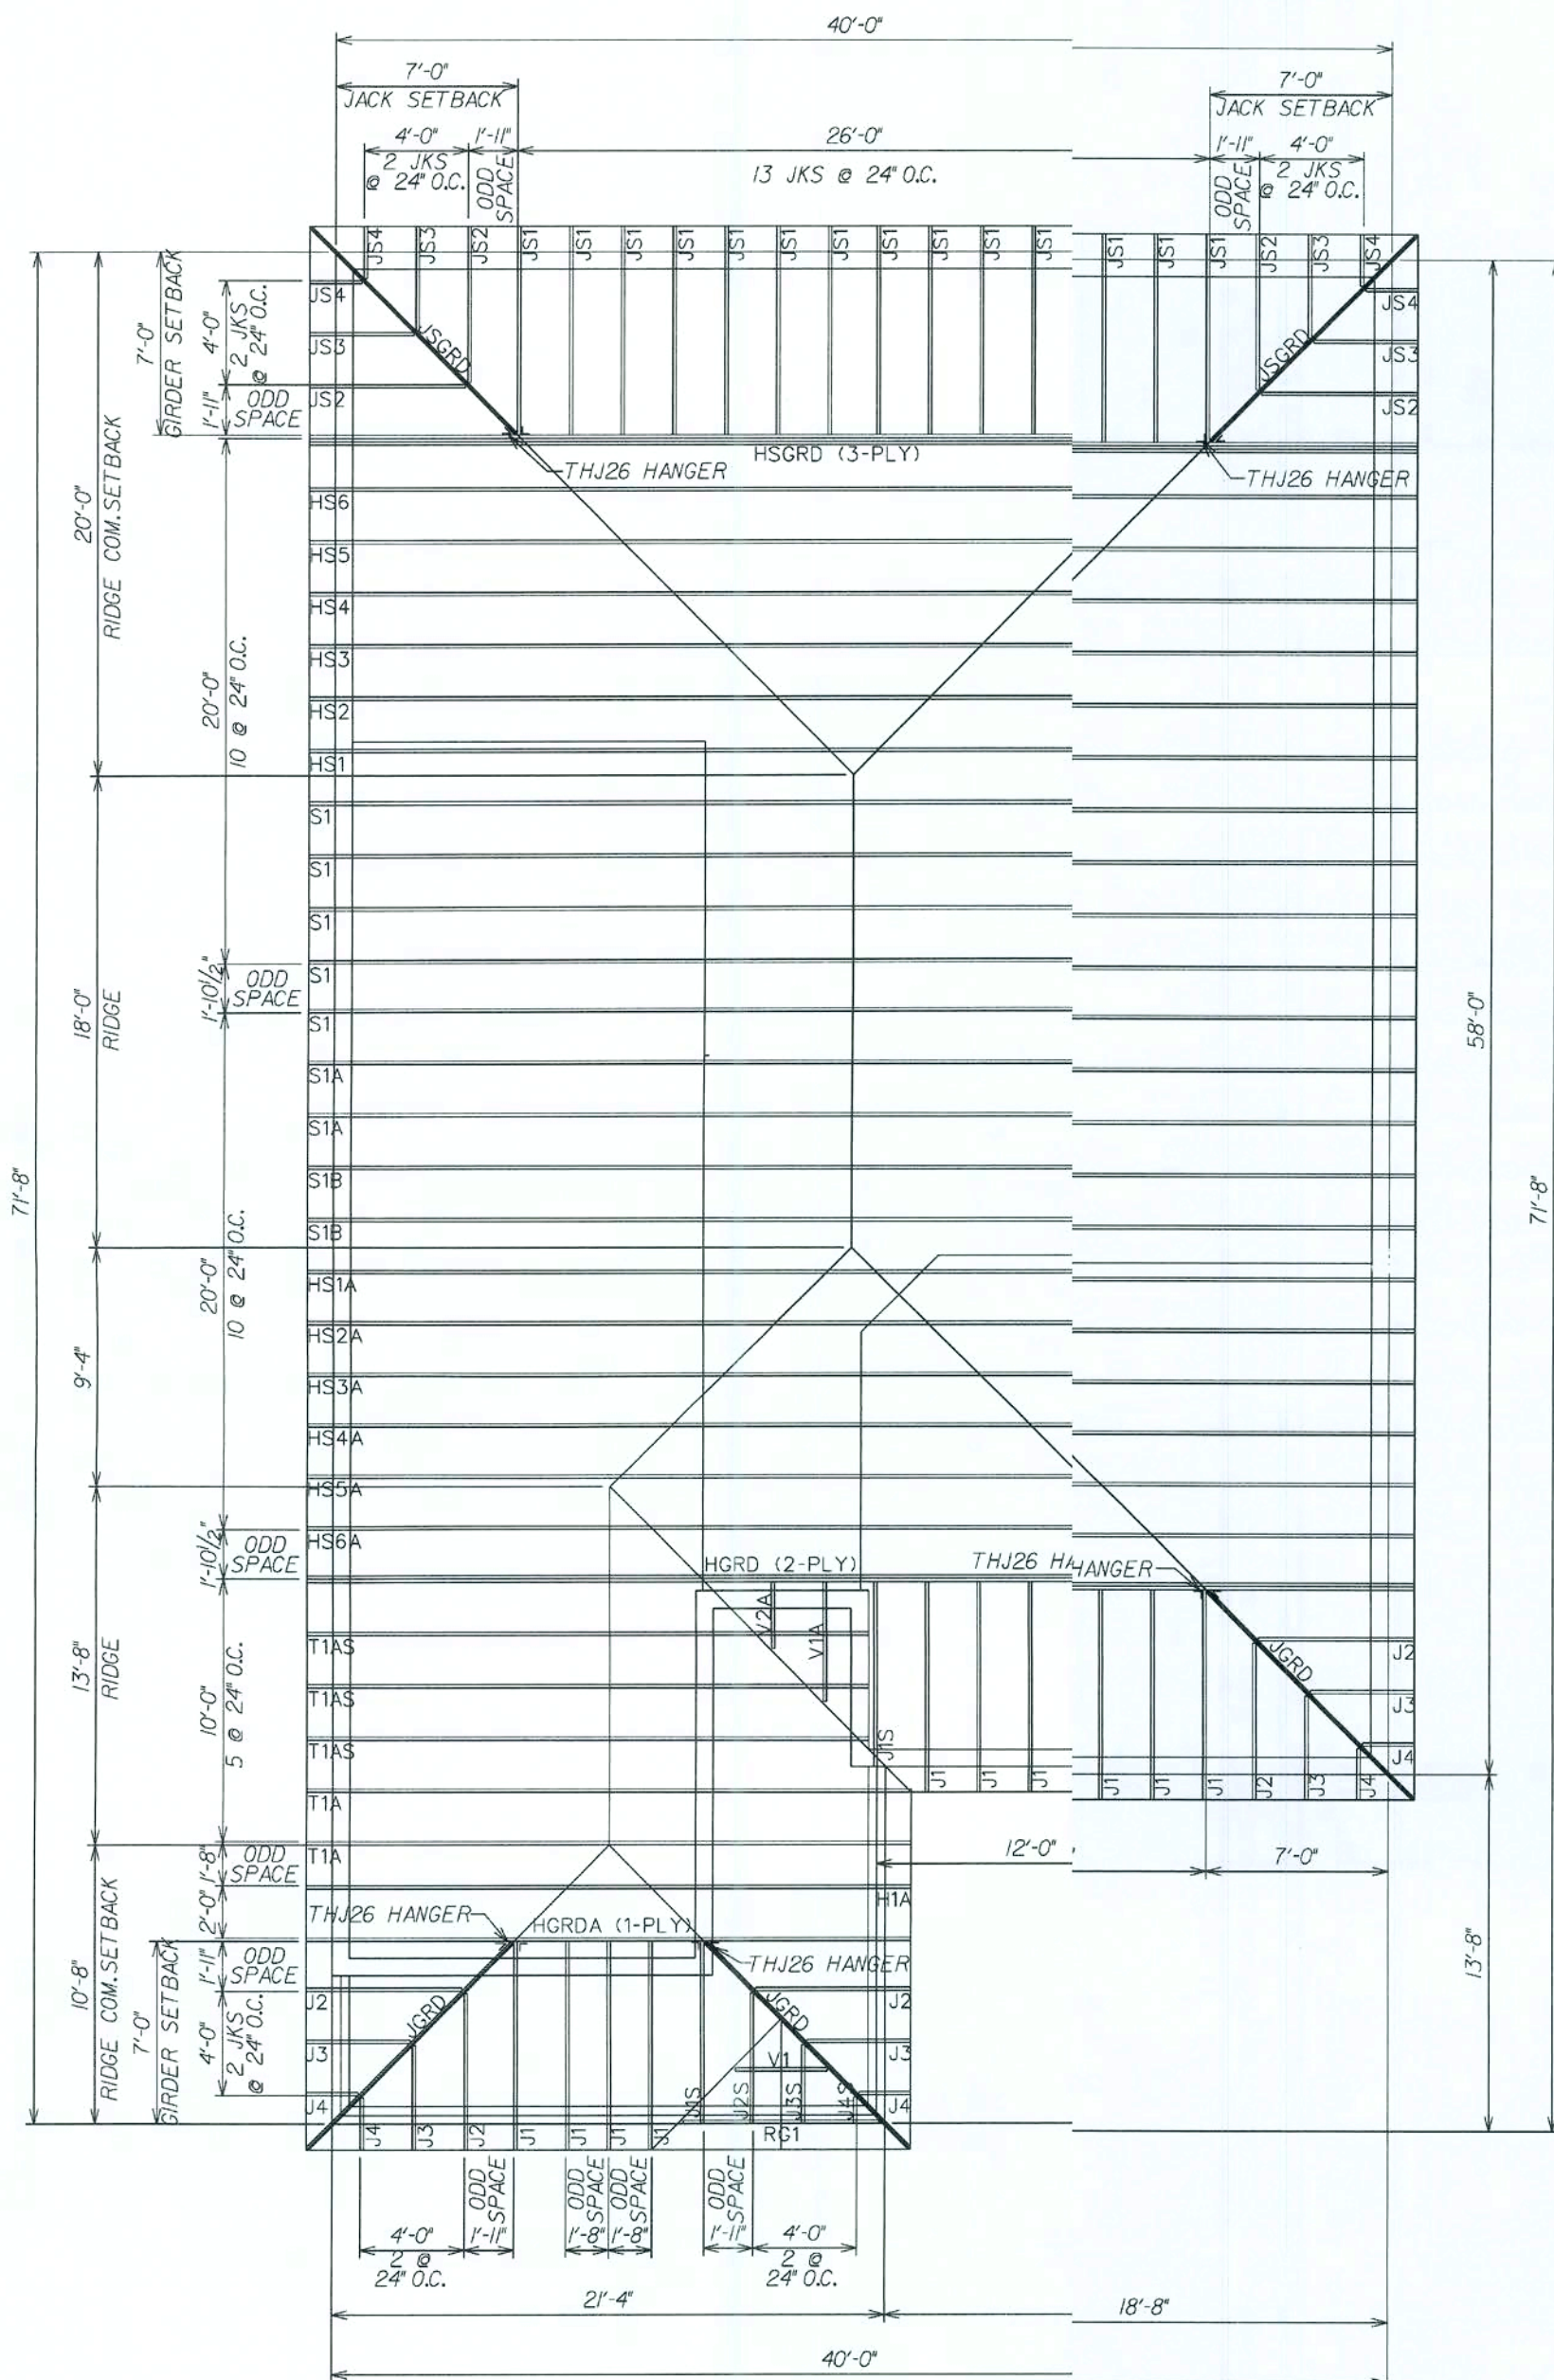

REVISIONS:
01-03-07 REV. TRUSS UPLIFTS TO 2-BRG

Maronda Homes
FLORIDA
4005 MARONDA WAY SANFORD, FL 32771
(407) 321-0064

AMERICAN ROOF TRUSS INFO
COVINGTON-4
ELEVATION "C"
DRAWN BY: K WARD GARAGE: RIGHT
RELEASE DATE: 10-19-07
125 MPH

Maronda Systems
4005 Maronda Way
Sanford, FL 32771
(407) 321-0064

Emmer Bergman, P.E.
License No. 50158
MAY 29 2008

SHEET:


TRIG

08-14-07 REV. CODE INFORMATION

08-17-06

PLOT DATE: 07 FEB 2008

FLORIDA BUILDING CODE 2004 : RESIDENTIAL

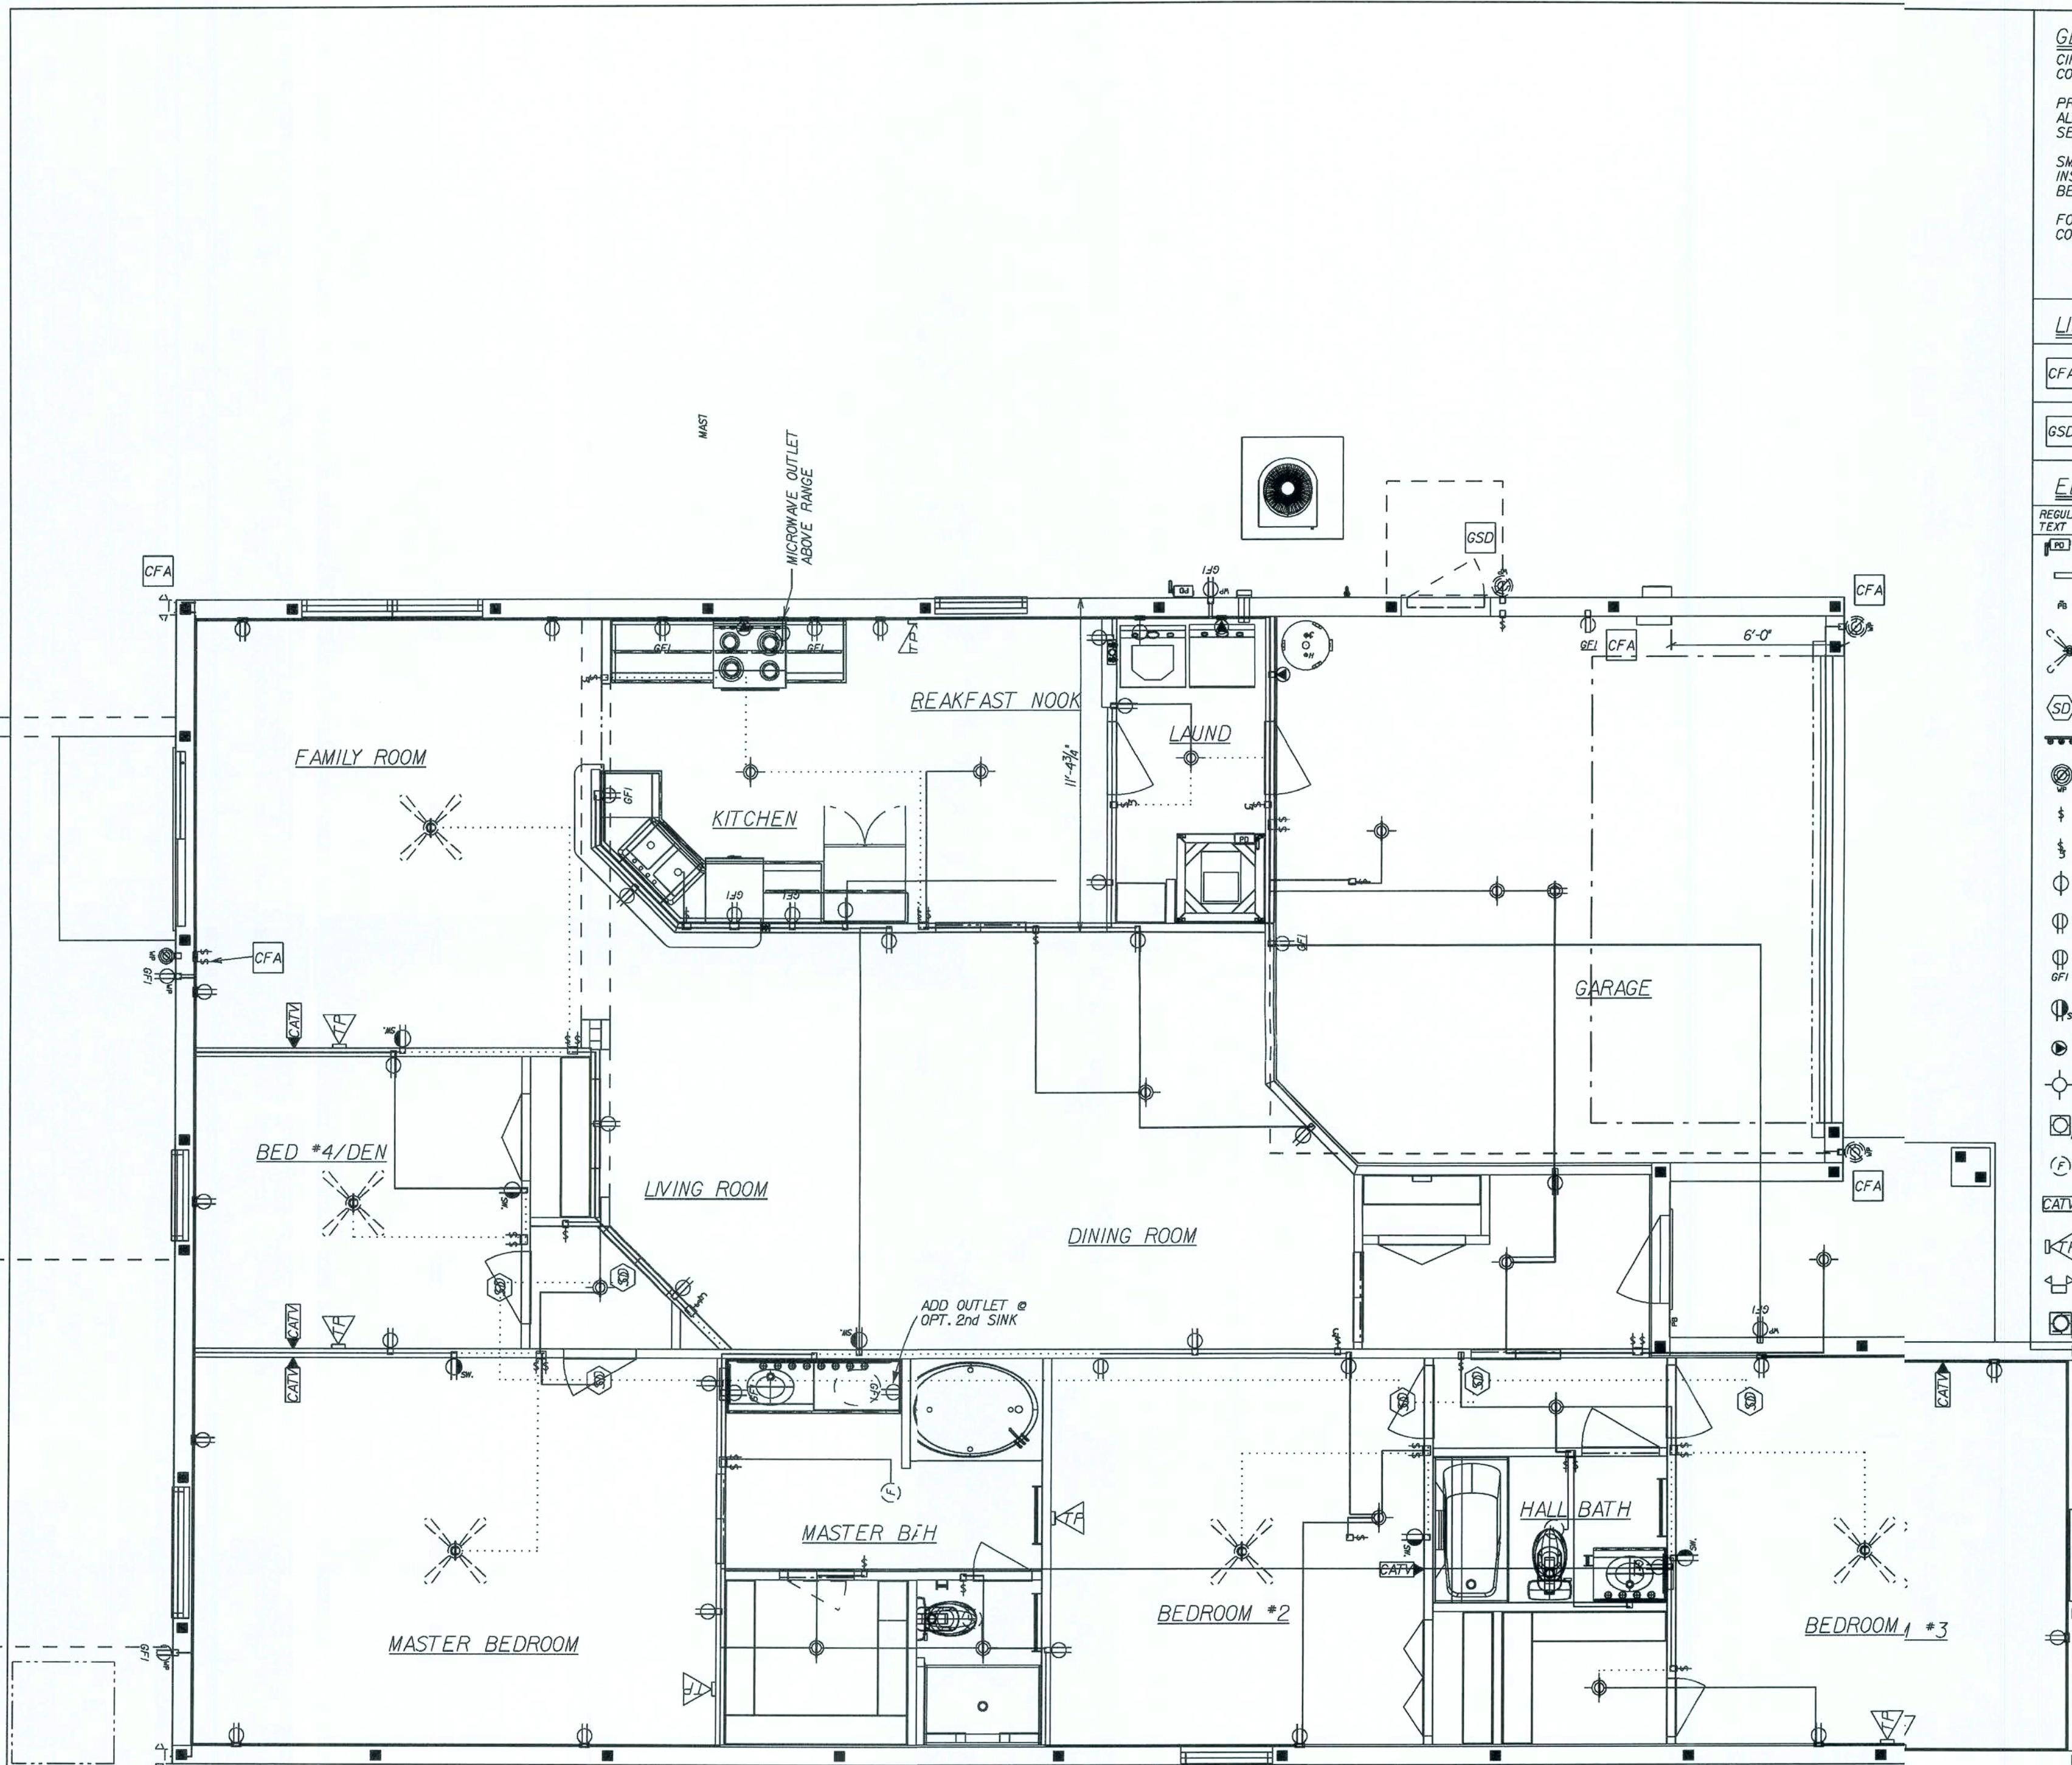

GENERAL ELECTRICAL NOTES:
 CIRCUITRY IS DIAGRAMATIC ONLY, FIELD CONDITIONS MAY CHANGE ACTUAL INSTALLATION.
 PROVIDE AFCIs (arc-fault circuit Interrupters) IN ALL DWELLING UNIT BEDROOMS PER NEC, SECTION 210.12
 SMOKE DETECTORS ARE INSTALLED PER MFG. INSTRUCTIONS AND NFPA 72, ALL DEVICES SHALL BE INTERCONNECTED WITH BATTERY BACK-UP.
 FOR INSTALLATION OF GROUND ROD, SEE TYP. CONC. ENCASED ELECTRODE DETAIL SHEET* FTG

LIST OF OPTIONS:

CFA	OPTIONAL COACH LIGHTS, (2) FLOOD LIGHTS AT REAR AND GARAGE OUTLET REVISED 11-18-05
GSD	OPTIONAL DOOR LIGHT REVISED 11-18-05

ELECTRICAL SYMBOL LEGEND:

REGULAR TEXT	REVERSE TEXT	DESCRIPTION
[Symbol]	[Symbol]	Power Disconnect Switch
[Symbol]	[Symbol]	Door Bell Chime
[Symbol]	[Symbol]	Door Bell Buzzer
[Symbol]	[Symbol]	Ceiling Fan (By Others)
[Symbol]	[Symbol]	Smoke Detector
[Symbol]	[Symbol]	Light Fixture Bath
[Symbol]	[Symbol]	Exterior WP Lamp
[Symbol]	[Symbol]	Single Pole Switch
[Symbol]	[Symbol]	Three Way Switch
[Symbol]	[Symbol]	Single Receptacle
[Symbol]	[Symbol]	Duplex Receptacle
[Symbol]	[Symbol]	GFI Receptacle
[Symbol]	[Symbol]	Switched Receptacle
[Symbol]	[Symbol]	220 V. Special Receptacle
[Symbol]	[Symbol]	Ceiling Ltg. Fixture
[Symbol]	[Symbol]	Recessed Ltg. Fixture
[Symbol]	[Symbol]	Exhaust Fan
[Symbol]	[Symbol]	Cable TV
[Symbol]	[Symbol]	Telephone Outlet
[Symbol]	[Symbol]	Flood Lights
[Symbol]	[Symbol]	Exhaust Fan / Light Combo

REVISIONS:

1	REV. LOC. S.D. @ HALL & COND. D.S. (12-29-06)
2	REV. LOC. S.M.K. DET. - BEDRM. #3 (10-26-07)
3	02-19-07 ADD SMOKE DETECTOR TO MASTER BEDROOM

Maronda Homes

FLORIDA
 4005 MARONDA WAY
 SANFORD, FL 32711-3211

FLORIDA STRUCTURE WAS DESIGNED BY ARCHITECT AND MEETS BUILDING CODE 2004: RESIDENTIAL AND 2005, 2006 SUPPLEMENT

AMERICANA 1st FLR. ELECTRICAL

COVINGTON-4

3/20/07 BY: GARAGE: RIGHT

RELEASE DATE: 10-13-07

The 2007 Florida Statutes
553.885 Carbon monoxide alarm required
 Every building for which a building permit is issued for new construction on or after July 1, 2008, and having a fossil-fuel-burning heater or appliance, a fireplace, or an attached garage shall have an approved operational carbon monoxide alarm installed within 10 feet of each room used for sleeping purposes.
 Combination smoke/carbon monoxide alarms shall be listed or labeled by a Nationally Recognized Test Laboratory.

SHEET:
ELI

Tue Aug 12 13:33:51 2003
g:*f!*houses*covington4*electric*ele.ele

elecInth REPORT

Tue Aug 12 13:33:52 2003
a:*f*l*houses*covington4*e*electric*e.e.e

NOTE:
IF LOCAL CODE REQUESTS A LOCK-DOG DEVICE
ON BREAKERS FOR APPLIANCES, FIELD WILL
SUPPLY TO COMPLY

ELECTRICAL LOAD CALCULATIONS

11/28/06

MODEL: COVINGTON 4

VOLT/AMPS
7200

LARGEST LOAD: HEAT PUMP W/ SUPPLEMENTAL HEAT


SQUARE FEET LIVING AREA	2023 @ 3 VOLT/AMPS	6069
SMALL APPLIANCE CIRCUITS		3000
LAUNDRY CIRCUIT		1500
OVEN		11700
WATER HEATER		4500
DISHWASHER		1500
DRYER		5000
DISPOSAL		500
TOTAL LOAD		33769

FIRST 10KVA @100%	10000
REMAINDER @40%	9507.6
LARGEST LOAD	7200

TOTAL LOAD 26708 V.A./240 VOLTS= 111 AMPS




SERVICE SIZE: 150 AMPS

NOTE: HEAT PUMPS ARE CALCULATED AT 100% WITH SUPPLEMENTAL HEAT AT 100%

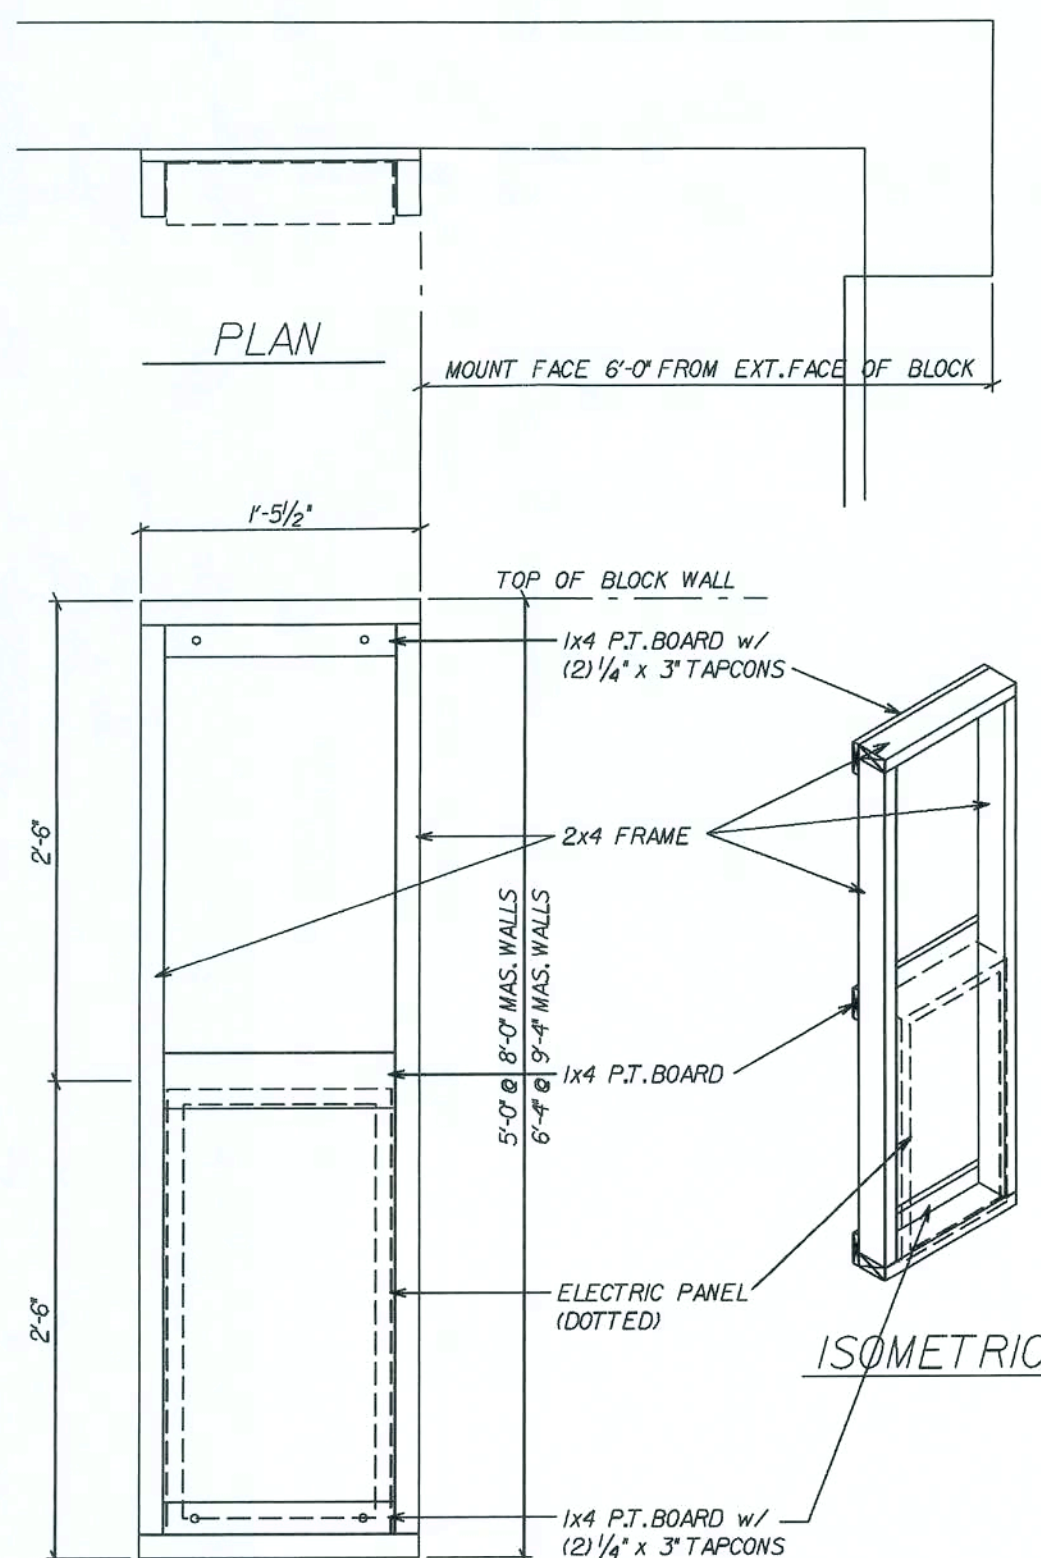

ELECTRIC PANEL FRAME

REVISED 09-07-07
ADDED HGT. @ 9'-4" MAS. WALL

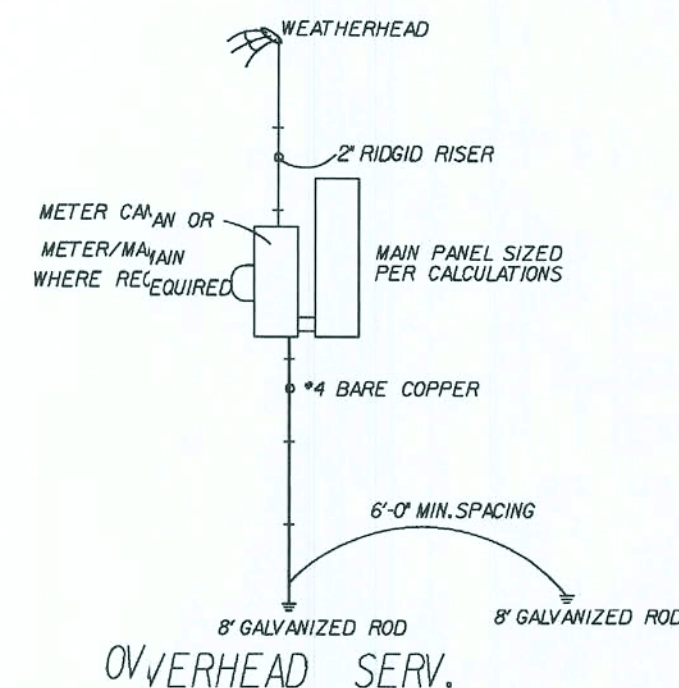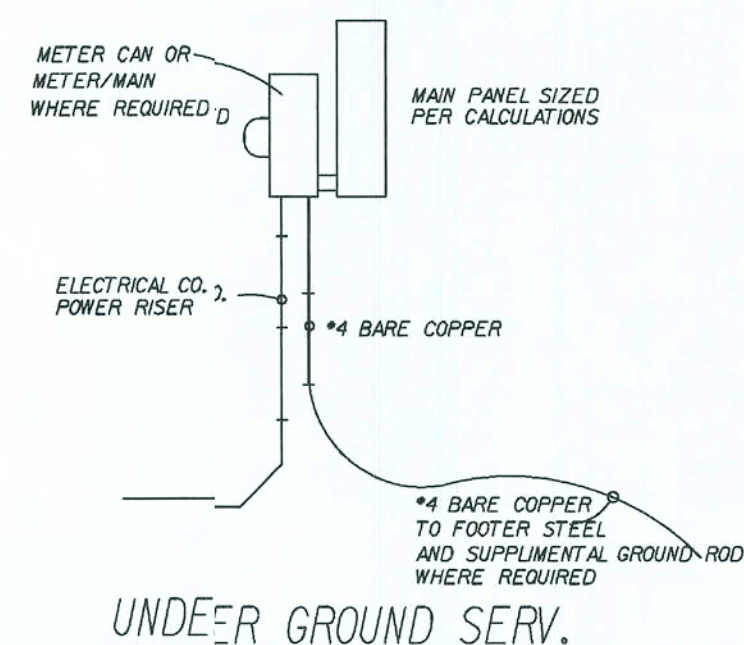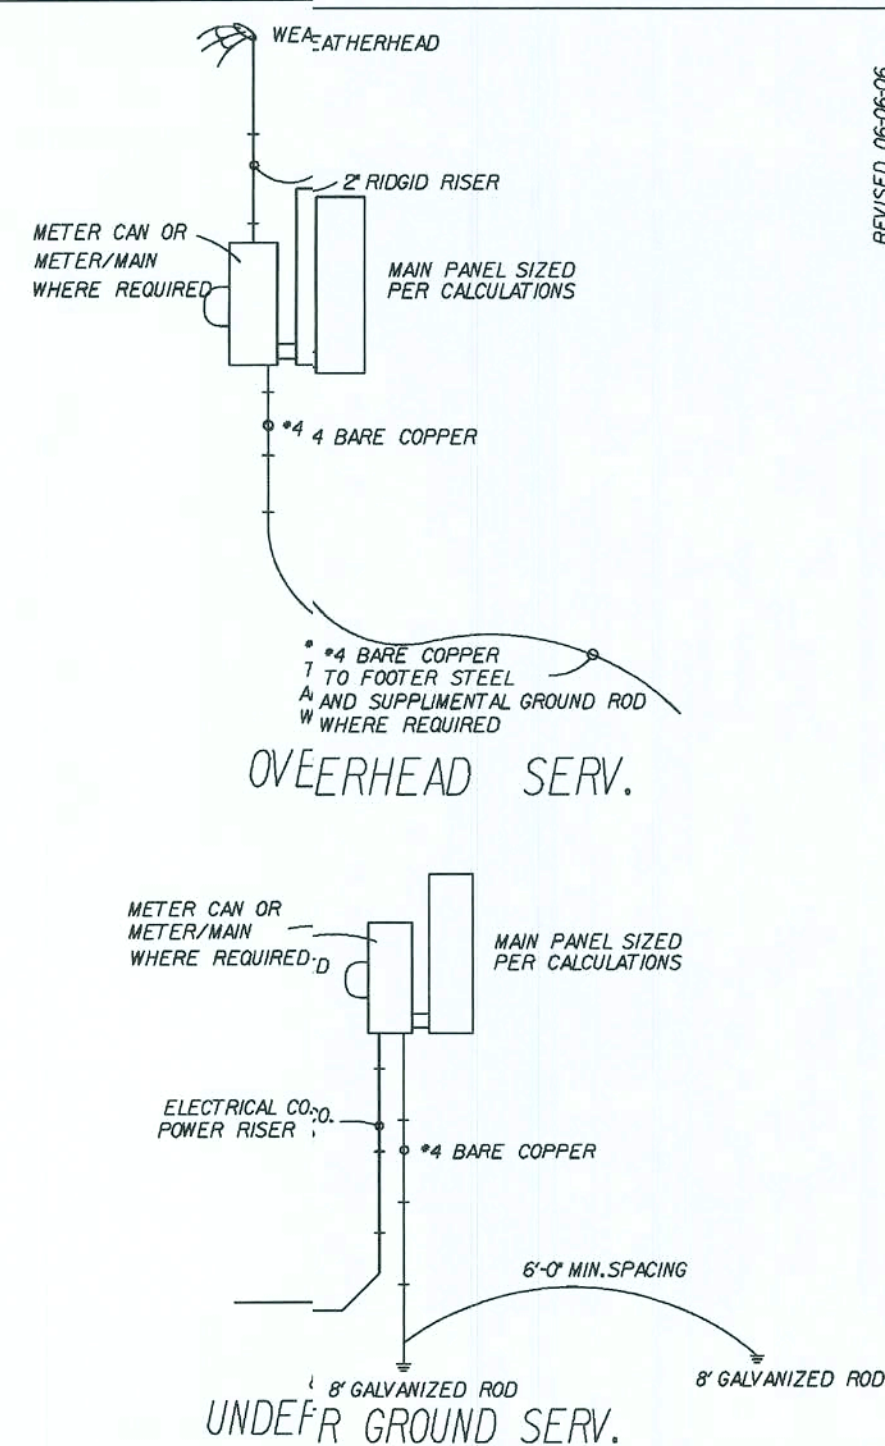REVISED 06-06-06
SPACING REQUIREMENTREVISED 06-06-06
SPACING REQUIREMENT

* GROUNDING ELECTRODE SYSTEM TO BE INSTALLED
* PER ARTICLE: 250 NAT. ELECT. CODE *

AMERICANA ELECTRICAL DETAILS
COVINGTON-4

SHEET:
ELIA

SHEET:

ELIA

REVISIONS :	
05-24-06	ADD NOTE FOR LOCK-006
11-28-06	REV. ELECT. LOAD CALC.
01-26-07	EUM. SMOKE DETECT. HOME RUN.
02-19-07	ADD SMOKE DETECTOR TO
	MASTER BEDROOM

Maronda Homes

14071 324-0064 4005 MARONDA WAY SAN DIEGO EL DORADO
 COPYRIGHT © 2005 MARONDA HOMES

FLORIDA:
THIS STRUCTURE WAS DESIGNED IN
ACCORDANCE AND MEETS THE REQUIRE-
MENTS OF THE FLORIDA BUILDING CODE
2004 ; RESIDENTIAL AND2005, 2006 SUP-
PLEMENT.

d:\fhouses_05\covington4\electric\cov4.e/a

PLOT DATE: 15 JAN 2008


* USE WITH 13 SEER EQUIP. *

GENERAL MECHANICAL NOTES:
ALL TAPES, CONNECTORS AND MASTIC USED
WILL BE UL-181 APPROVED.

SEE ELECTRIC PLANS FOR EXHAUST FAN
LOCATIONS IN BATH AREAS.

SEE FLOOR PLAN FOR CLOTHES DRYER
VENT LOCATION.


M16024 BALANCED RETURN AIR;
TRANSFER GRILLES @ HABITABLE ROOMS
SEE DETAIL BELOW:

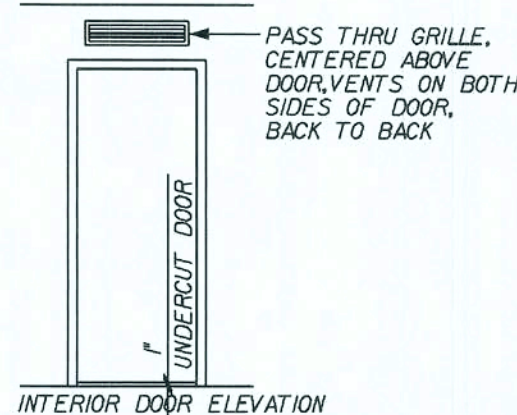

COVINGTON 4 BEDROOM HVAC LAYOUT

SCALE: 3/16" = 1'-0"

3.5 TON
TEMPSTAR FEM2X4200 13 SEER
TEMPSTAR N2H342AKA 13 SEER
7.5 KW
EXT. STATIC .60 1460 CFM H
BRAEBURN 5200 2 STAGE
HSAT PUMP PROGRAMMABLE
BROAN 67170 CFM

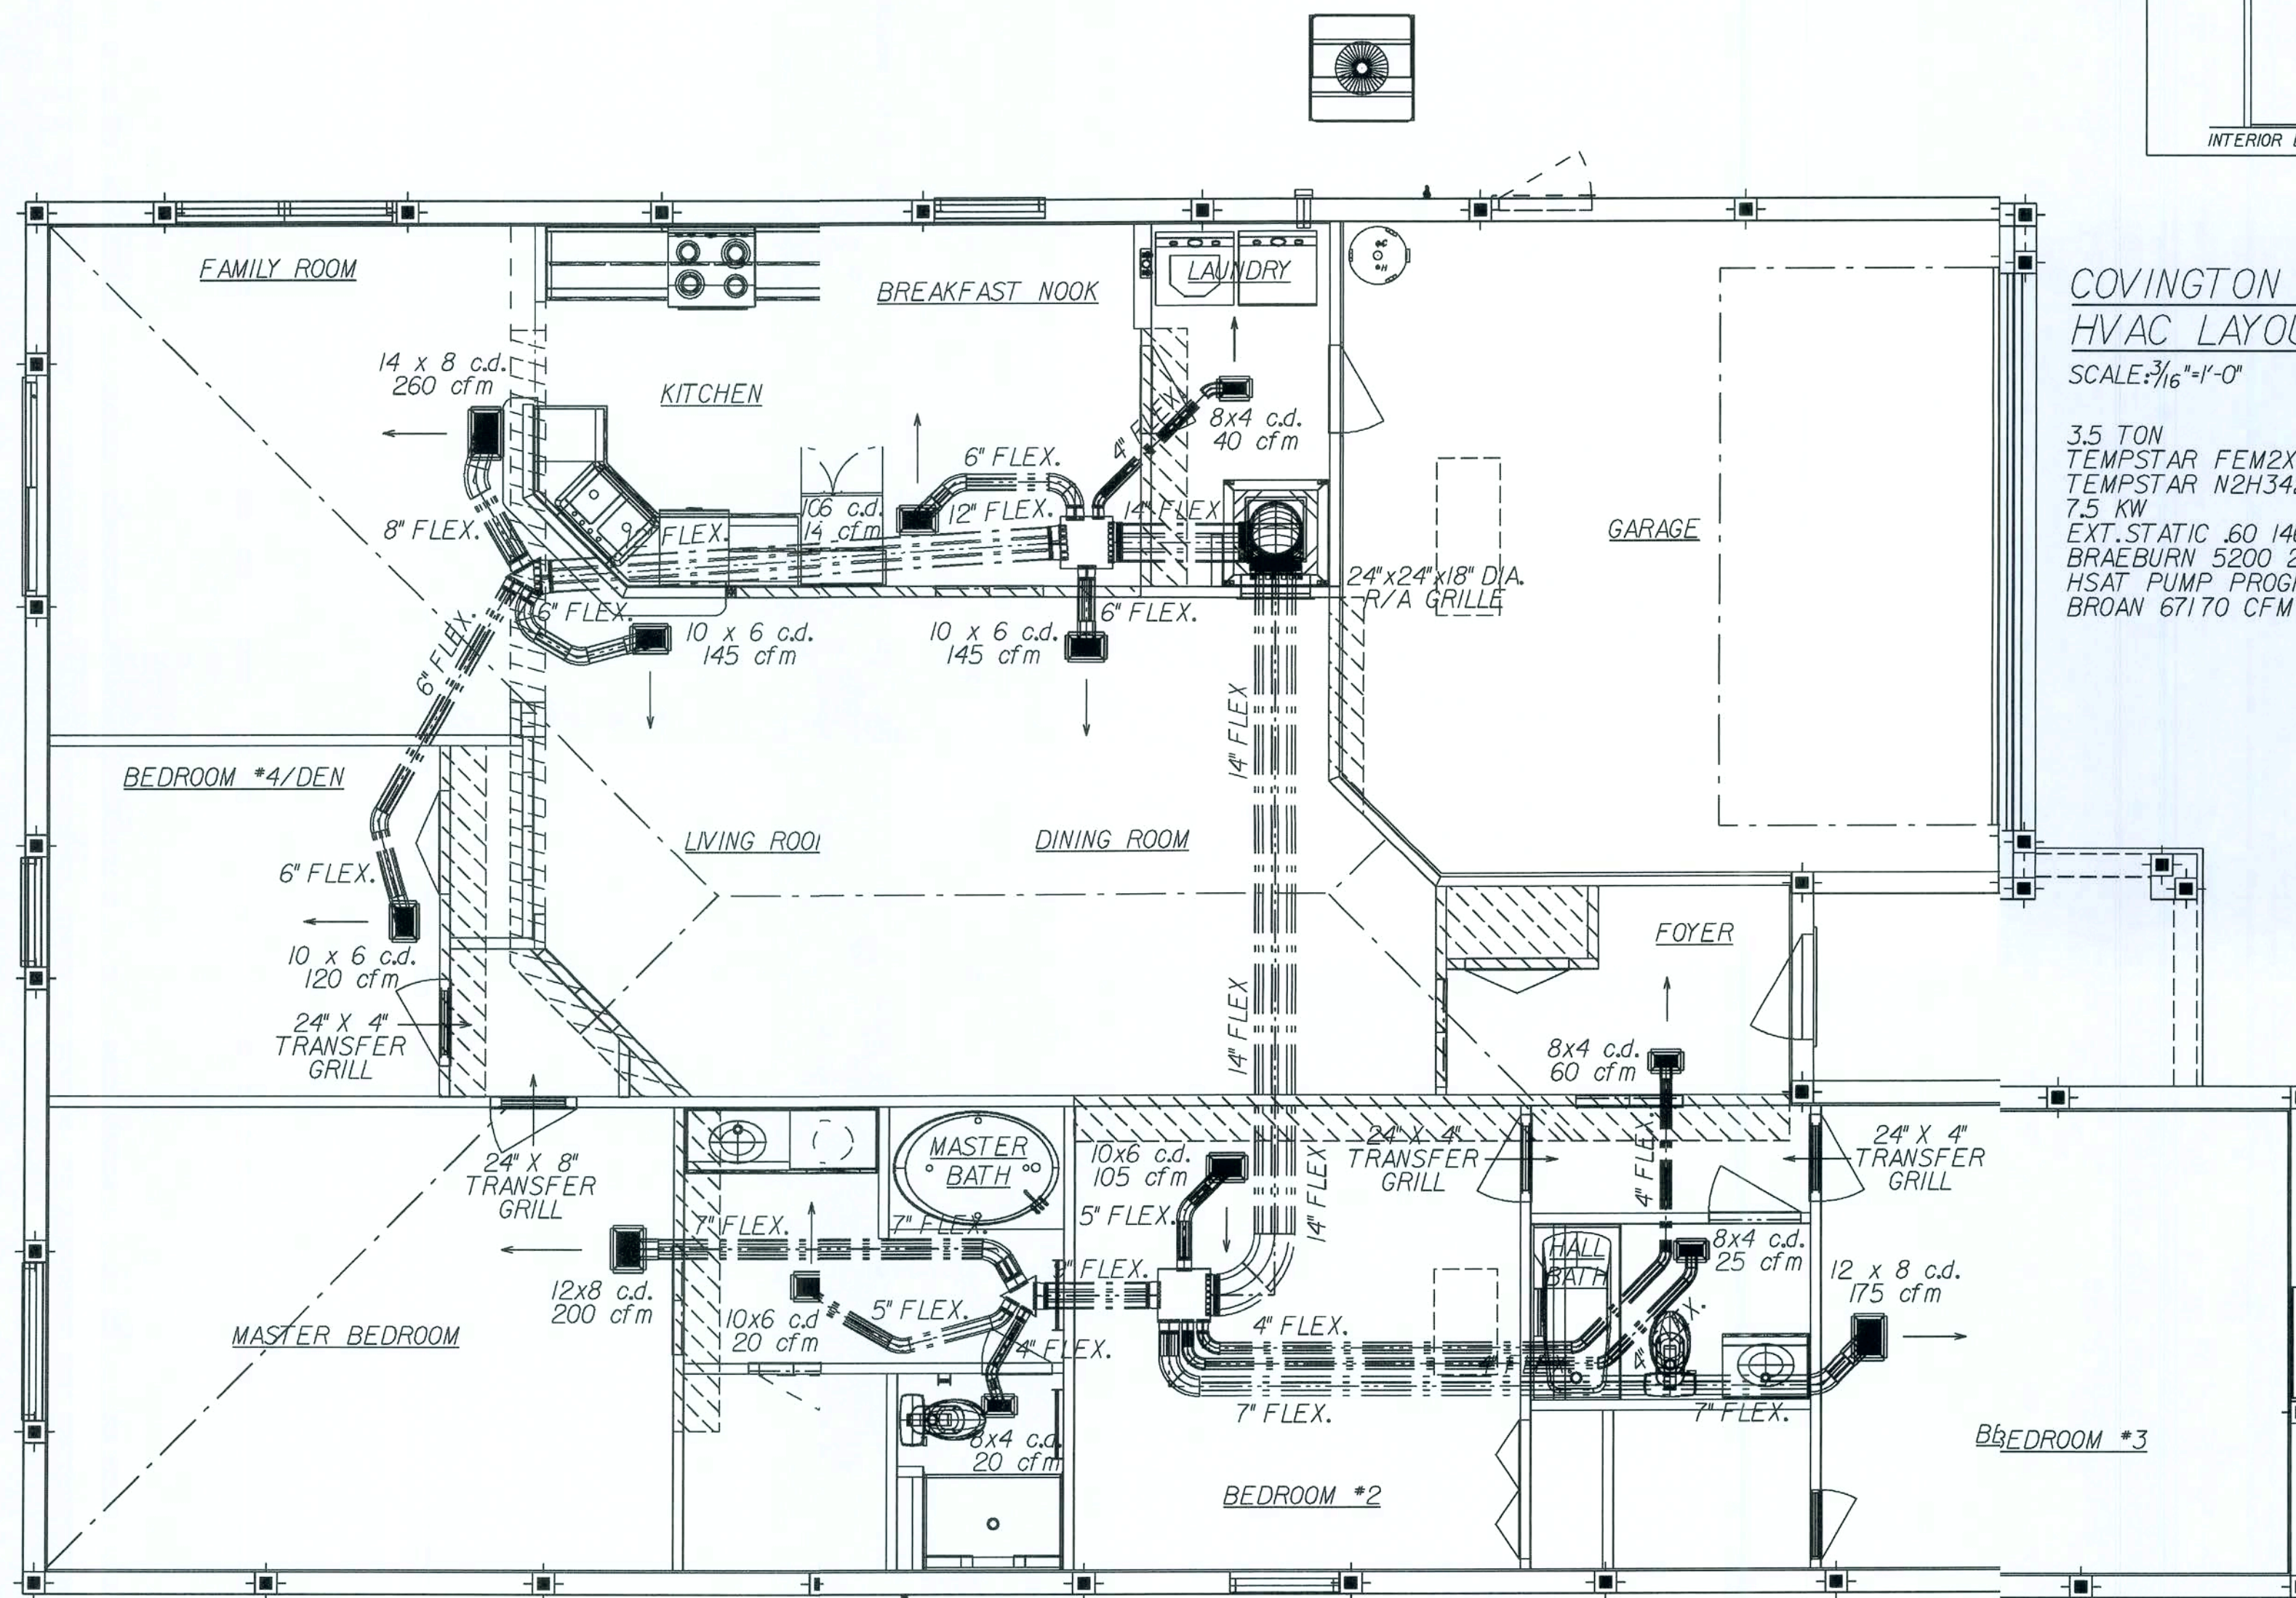

AMERICANA REGISTER LAYOUT

COVINGTON-4

DRAWN BY: GARAGE: RIGHT

RELEASE DATE: 05/29/03 TOM MARTINEZ

SHEET:

HVA

Maronda Homes

COPYRIGHT © 2005 MARONDA HOMES


4005 MARONDA WAY SANFORD, FLORIDA 321-0064

FLORIDA: THIS DOCUMENT WAS DESIGNED BY
MARONDA HOMES, INC. IN ACCORDANCE
WITH THE FLORIDA BUILDING CODE
2004: RESIDENTIAL AND 2005, 2006 SUP-
PLEMENT

PLT/Houses_05/covington4/hvac/cov413.rvt

10/5043
PLOT DATE: 15 JAN 2008

FLORIDA BUILDING CODE 2004 : RESIDENTIAL

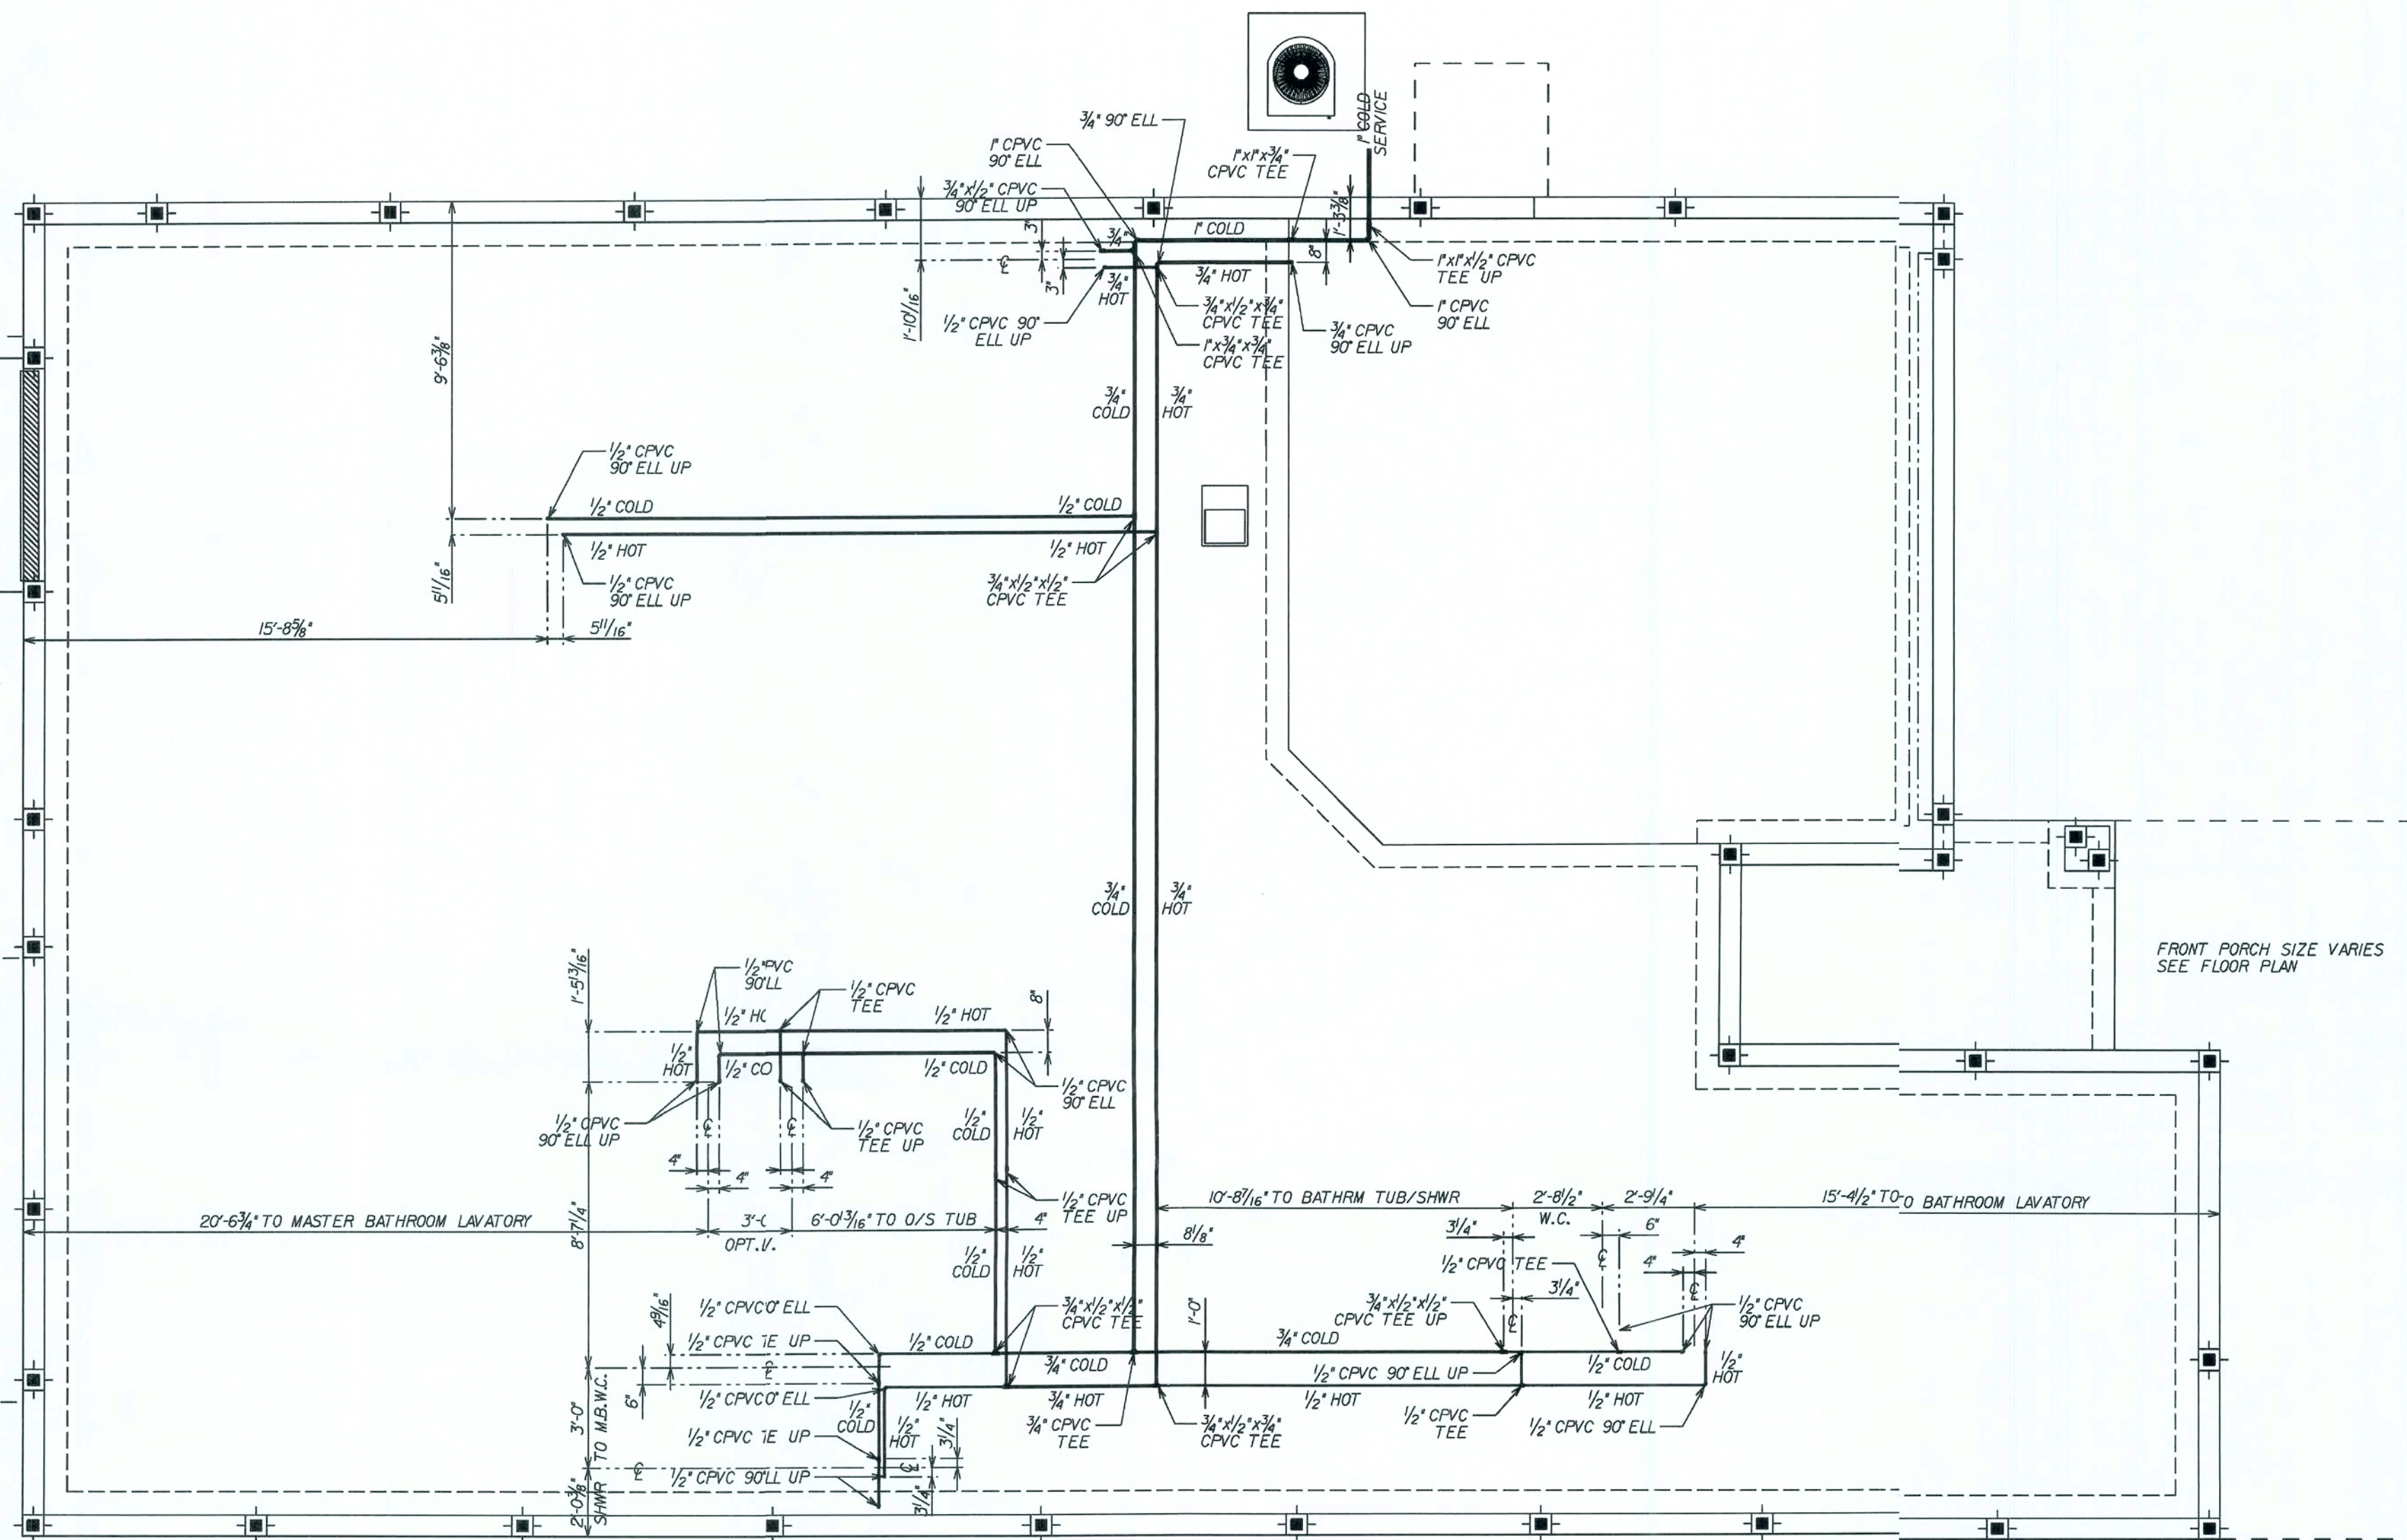

plumitem REPORT

Thu Jun 15 13:32:11 2006

p:\fl\houses_05\covington4\plumbing\covp.fp2

QUANTITY	DESCRIPTION
19	56A 150060.0199 1/2" CPVC 90 ELBOW
1	56B 130010.0007 3/4" CPVC 90 ELBOW
2	56C 130010.0057 1" CPVC 90 ELBOW
1	56D 130010.0095 3/4x1/2" CPVC 90 ELBOW
1	58B 130010.0008 3/4" CPVC 90 ST. ELBOW
8	64A 130010.0026 1/2" CPVC TEE
1	64B 130010.0013 3/4" CPVC TEE
3	64E 130010.0035 3/4"x1/2"x1/2" CPVC TEE
1	64F 130010.0037 3/4"x1/2"x3/4" CPVC TEE
3	64G 130010.0005 3/4"x3/4"x1/2" CPVC TEE
1	64M 130010.0099 1x3/4x3/4 CPVC TEE
1	64D 130010.0061 1x1x1/2" CPVC TEE
1	64P 130010.0060 1x1x3/4" CPVC TEE

PlumInth REPORT

Thu Jun 15 13:32:11 2006

p:\fl\houses_05\covington4\plumbing\covp.fp2

QUANTITY	DESCRIPTION
91'	130010.0012 3/4" CPVC PIPE
123'	130010.0025 .5" CPVC PIPE
10'	130010.0056 1" CPVC PIPE

UNDER SLAB PLUMBING

PER FLORIDA PLUMBING CODE, ALL WATER INTO HOUSE WILL RUN ON 1" CPVC TO FIRST FIXTURE GROUP.

REVISED 10-03-06

SHEET:

FP2

AMERICANA UNGRD PLBG

COVINGTON-4

DRAWN BY:

GARAGE: RIGHT

RELEASE DATE: 10-13-03

PLOT DATE: 15 JAN 2008

REVISIONS:

6/15/06 ADDED BOM LIST AND NOTES TJM

COPYRIGHT © 2005 MARONDA HOMES

Maronda Homes

(407) 321-0064 4005 MARONDA WAY SANFORD, FLORIDA

FLORIDA: THIS STRUCTURE WAS DESIGNED IN ACCORDANCE WITH THE REQUIREMENTS OF THE FLORIDA PLUMBING CODE 2004: RESIDENTIAL AND 2005 SUPPLEMENT

p:\fl\houses_05\covington4\plumbing\covp1.p2

plumitem REPORT


Thu Sep 07 15:16:20 2006
p:\fl\houses 05\covington4\plumbing\cov4.plm

QUANTITY	DESCRIPTION
3	14B 130005.0013 1.5" PVC 90 ELBOW
2	1B 130005.0099 4"X3" CLOSET FLANGE
2	23I 130005.0034 2"x2"x1.5" PVC TEE
1	23L 130005.0062 3"x3"x2" PVC TEE
1	26E 130005.0132 3"x3"x1.5"x1.5" DOUBLE TEE
3	2C 130005.0043 2" PVC COUPLING
3	2E 130005.0068 3" PVC COUPLING
1	46A 130050.0238 1-1/2" NEOPRENE ROOF FLASHING
1	46C 130050.0028 3" NEOPRENE ROOF FLASHING
2	4B 130005.0032 2x1.5 FTG FL BUSHING
1	4C 130005.0054 3x1.5 FTG FL BUSHING
1	4D 130005.0059 3x2 FTG FL BUSHING
1	620C 130035.0027 Laundry Box Center
2	670A 130005.0105 1 1/2" WATCO TUB OVERFLOW ASSEMBLY
1	6B 130005.0046 2" P-TRAP
4	6C 130005.0107 1.5"x1.25" P-TRAP W/UNION JT
1	7A 130005.0160 1.25-2" STUDOR MINI-VENT




PlumInth REPORT

Thu Sep 07 15:16:20 2006
p:\fl\houses 05\covington4\plumbing\cov4.plm

QUANTITY	DESCRIPTION
39'	130005.0023 1.5" PIPE
6'	130005.0047 2" PVC PIPE
15'	130005.0072 3" PVC PIPE

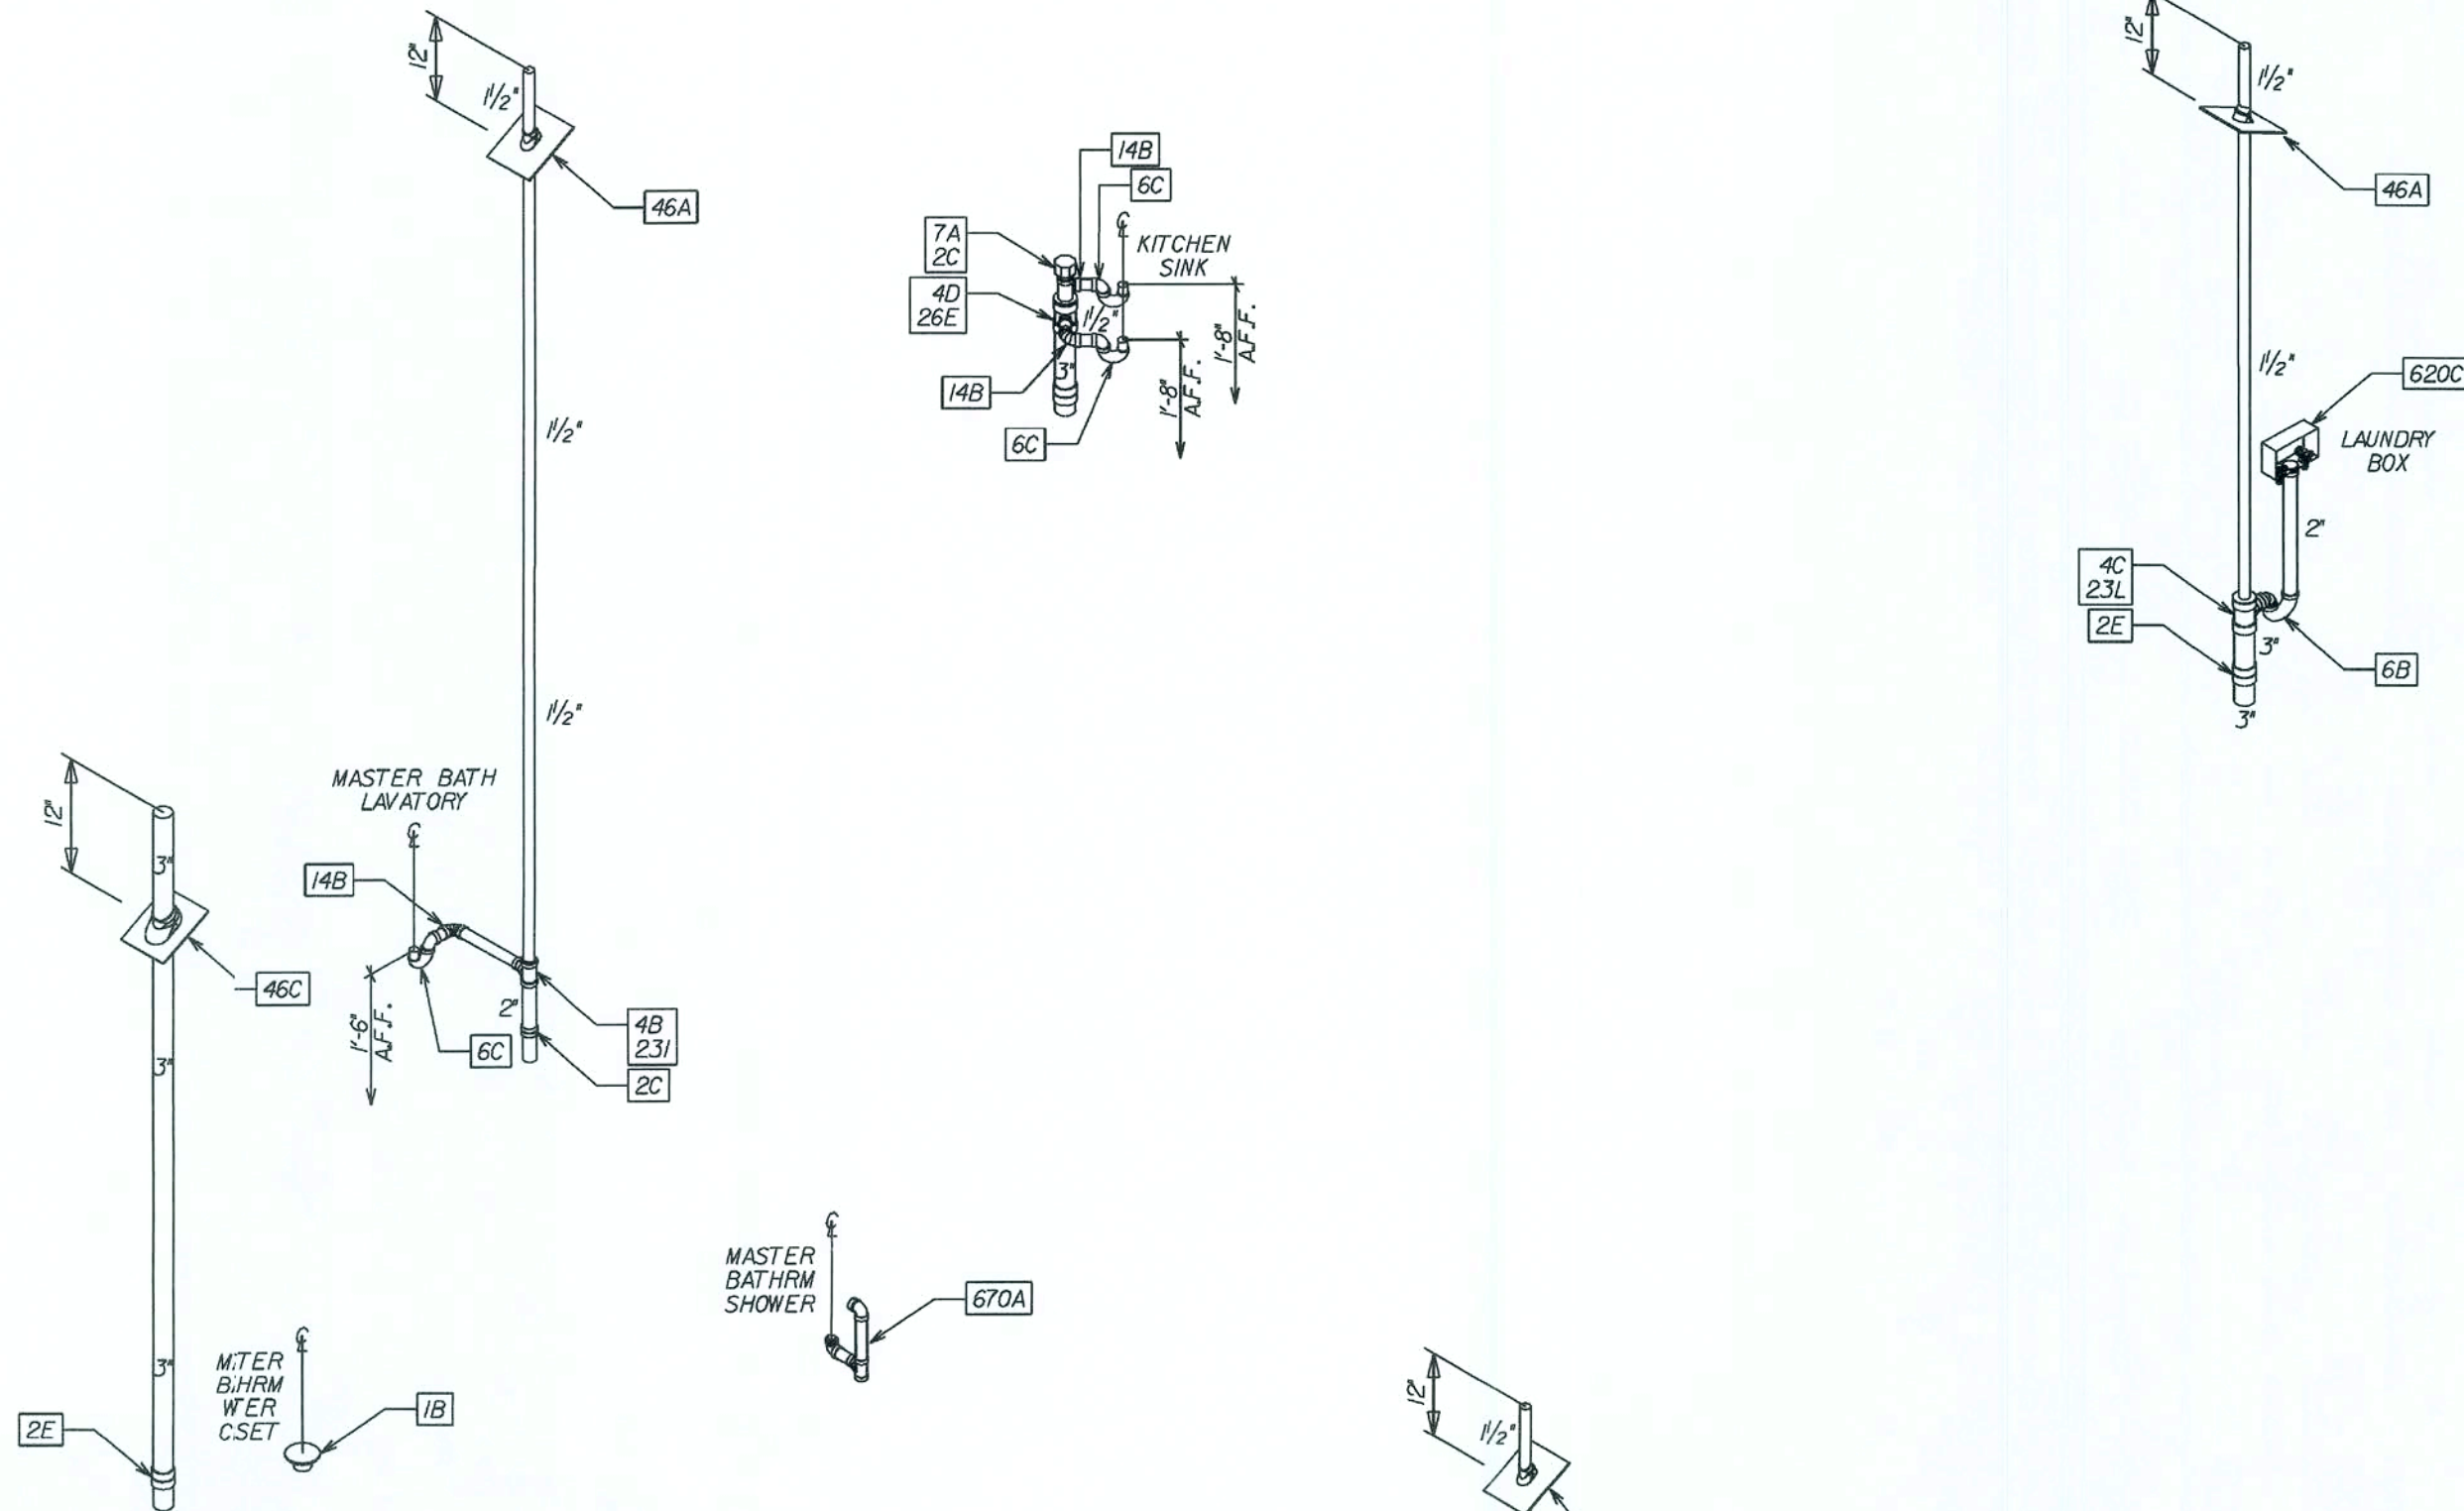

COMPLETE SANITARY PLUMBING DIAGRAM:

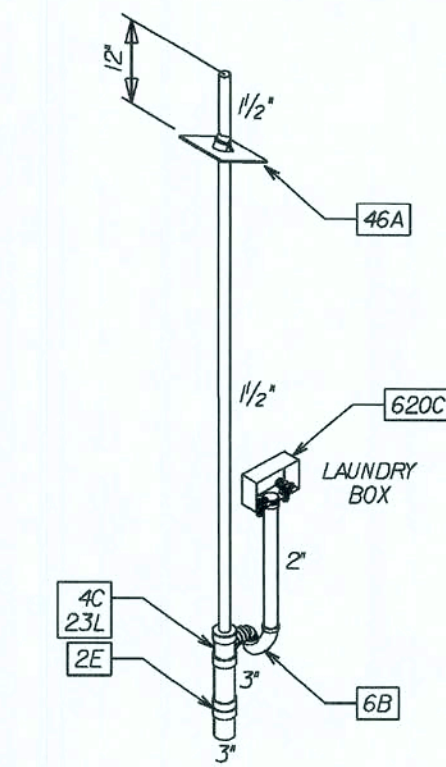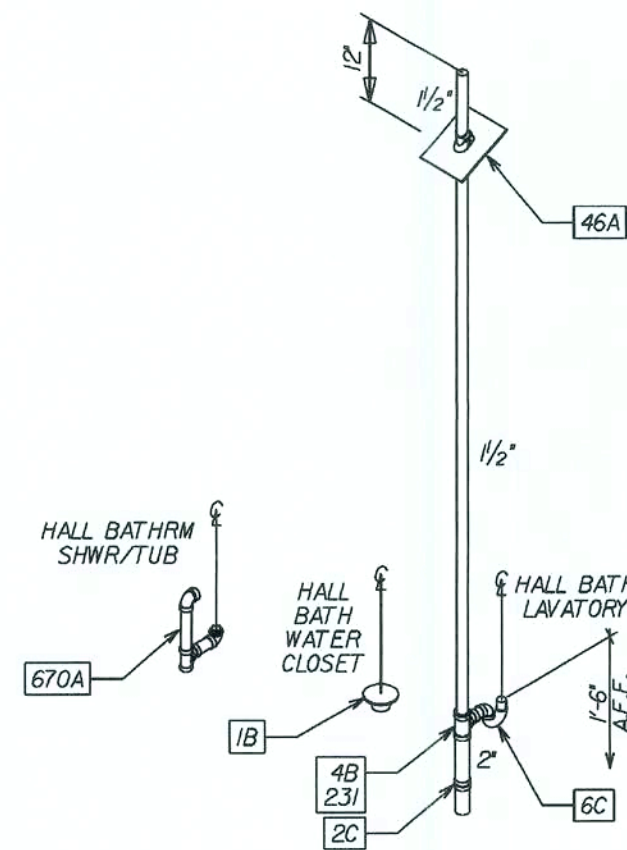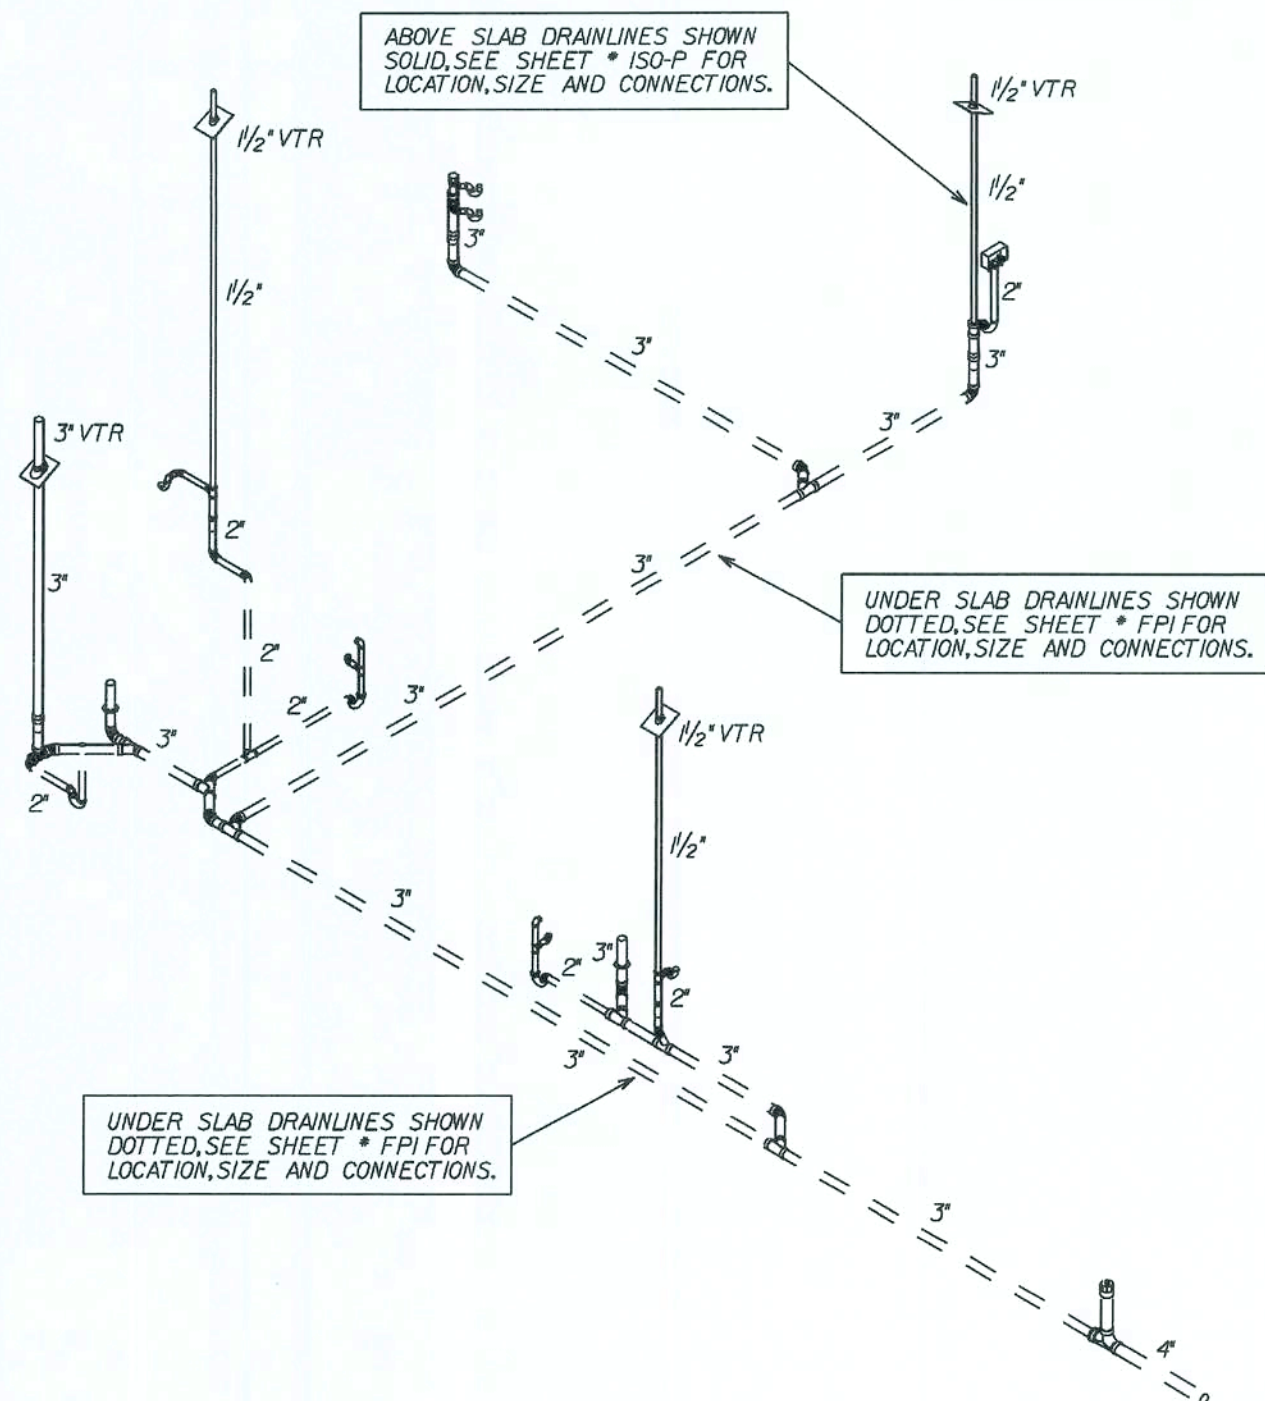

REVISIONS :

09/07/06 REVD.KITCHEN SINK ASSEM. - TJM

COPYRIGHT © 2005 MARONDA HOMES

Maronda Homes

(407) 321-0064 4005 MARONDA WAY SANFORD, FLORIDA

FLORIDA: THIS STRUCTURE WAS DESIGNED IN ACCORDANCE WITH THE FLORIDA BUILDING CODE 2004: RESIDENTIAL AND 2003, 2006 SUPPLEMENT

AMERICANA DWV PLUMBING ISO

COVINGTON-4

DRAWN BY: GARAGE:

RELEASE DATE: 10/13/03

10.5146


SHEET:

















ISO-P

PER FLORIDA PLUMBING CODE: ALL DWV THROUGH FOOTERS WILL BE SLEEVED
REVISED 08-15-05

FLORIDA BUILDING CODE 2004: RESIDENTIAL

PLOT DATE: 15 JAN 2008

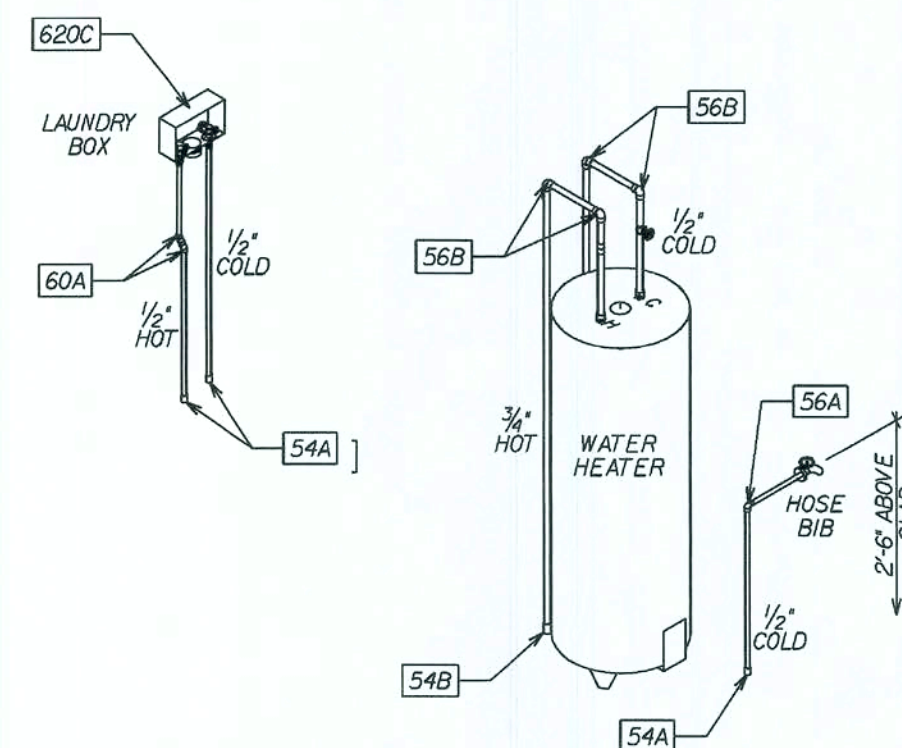

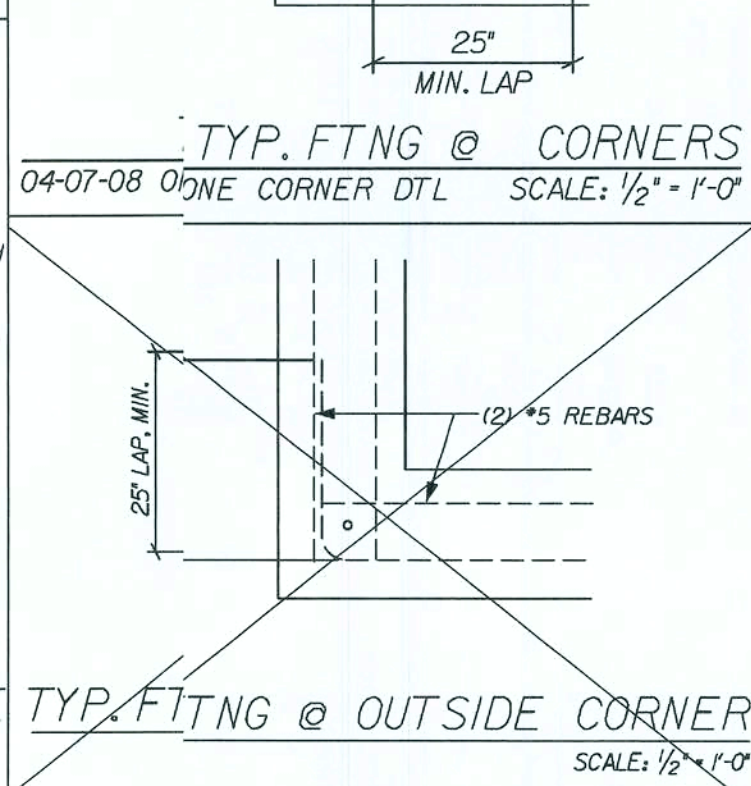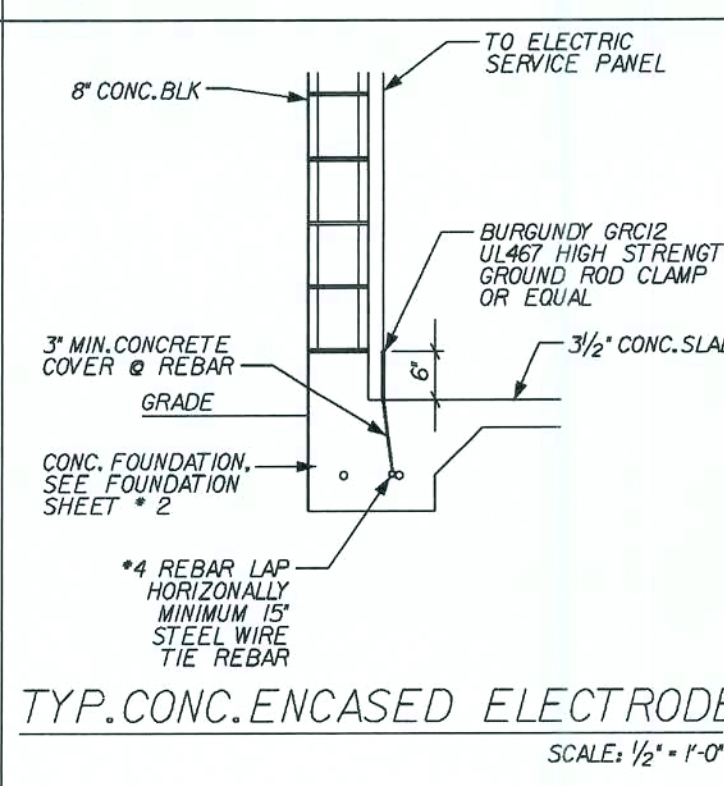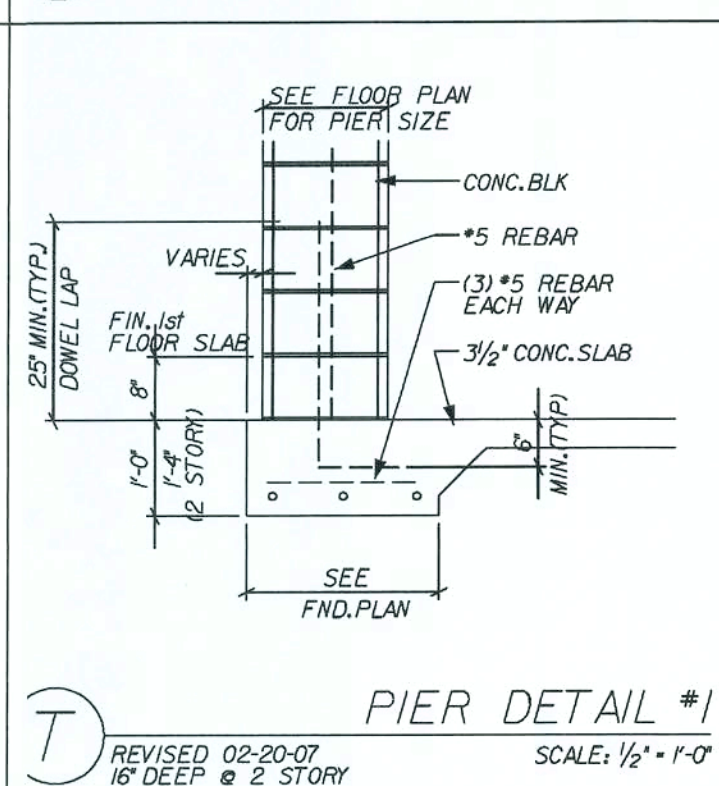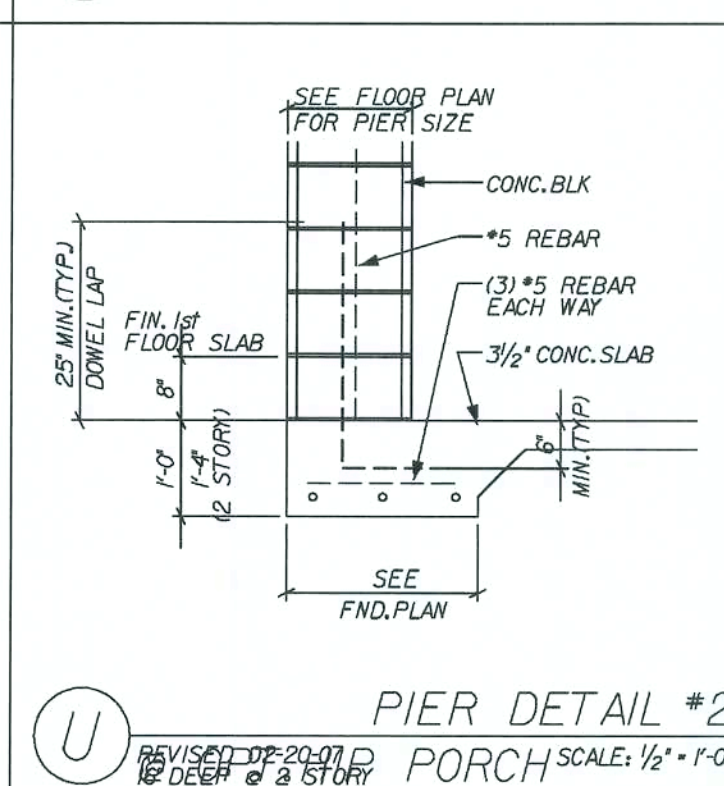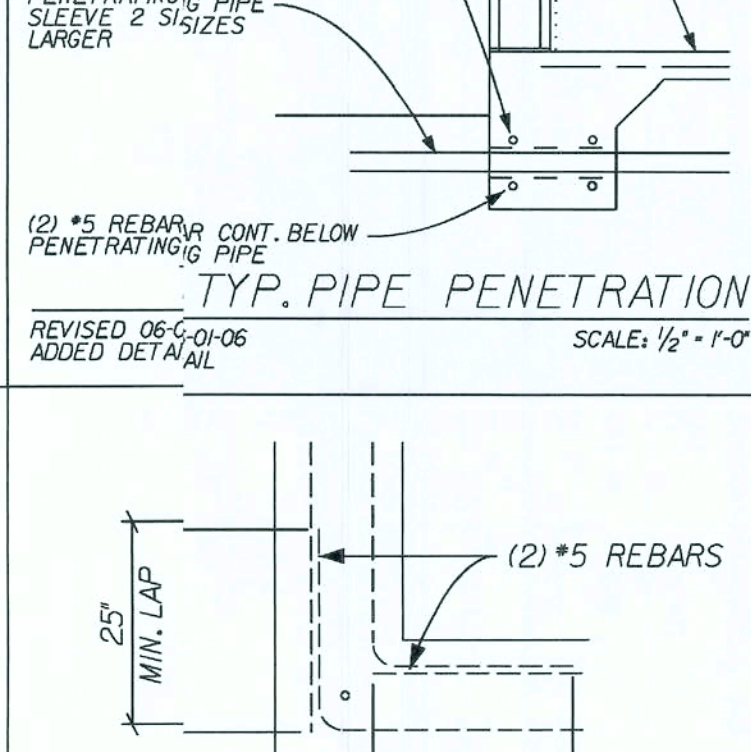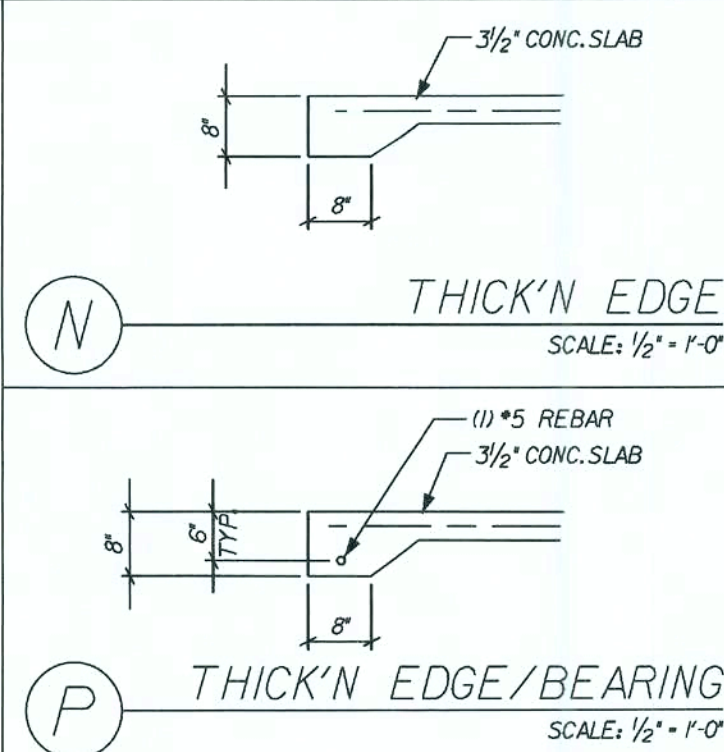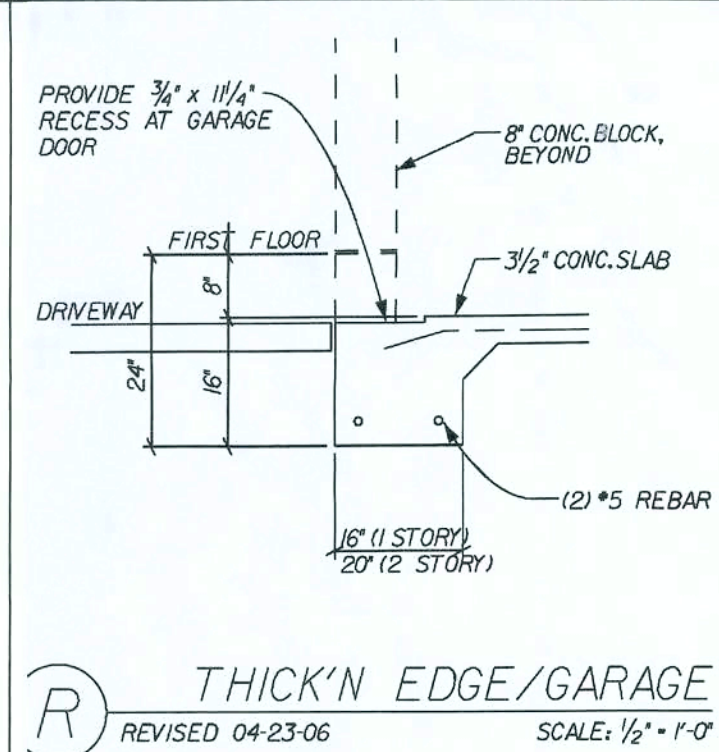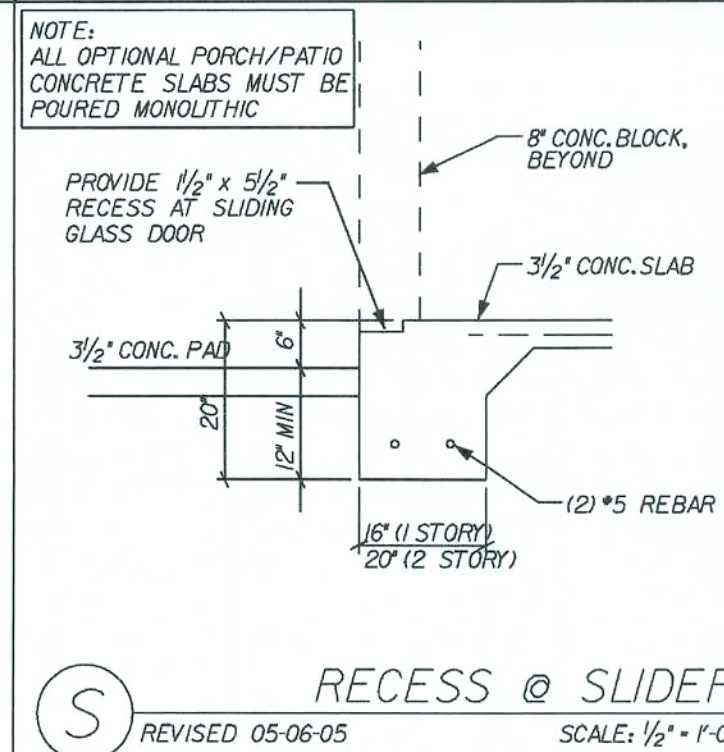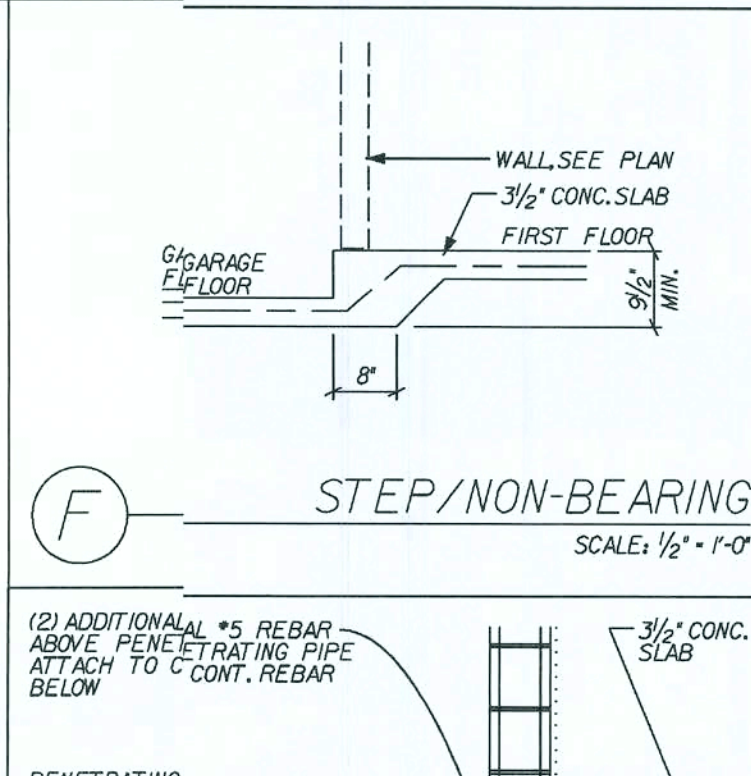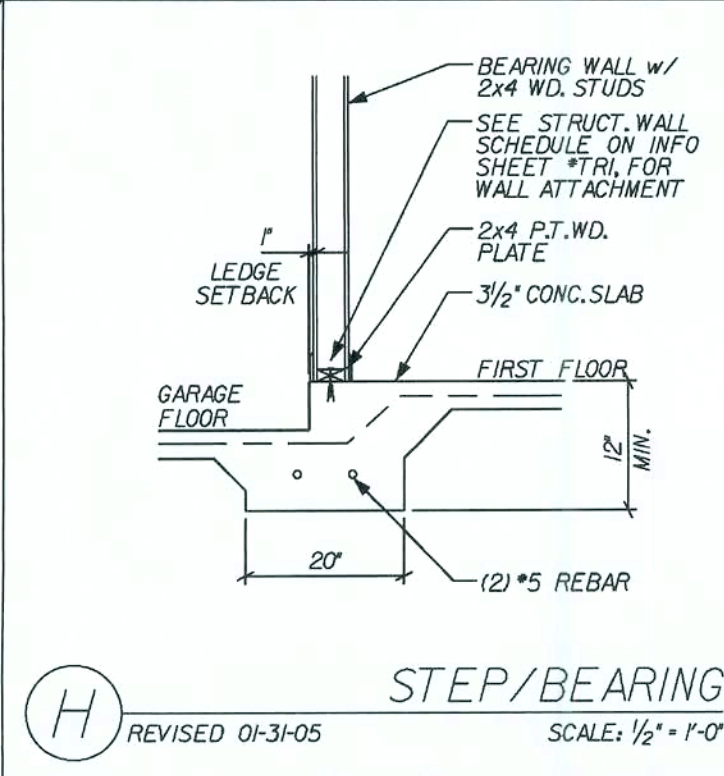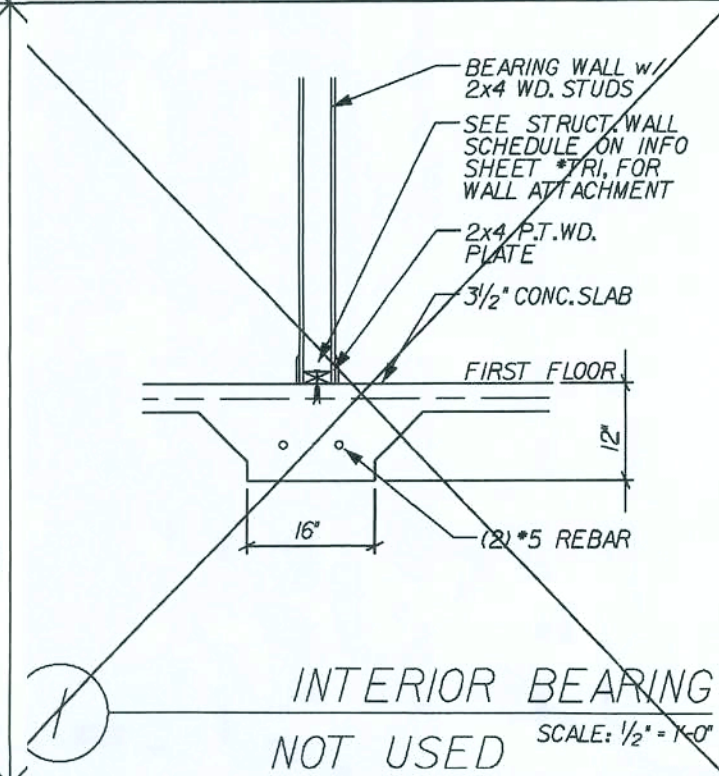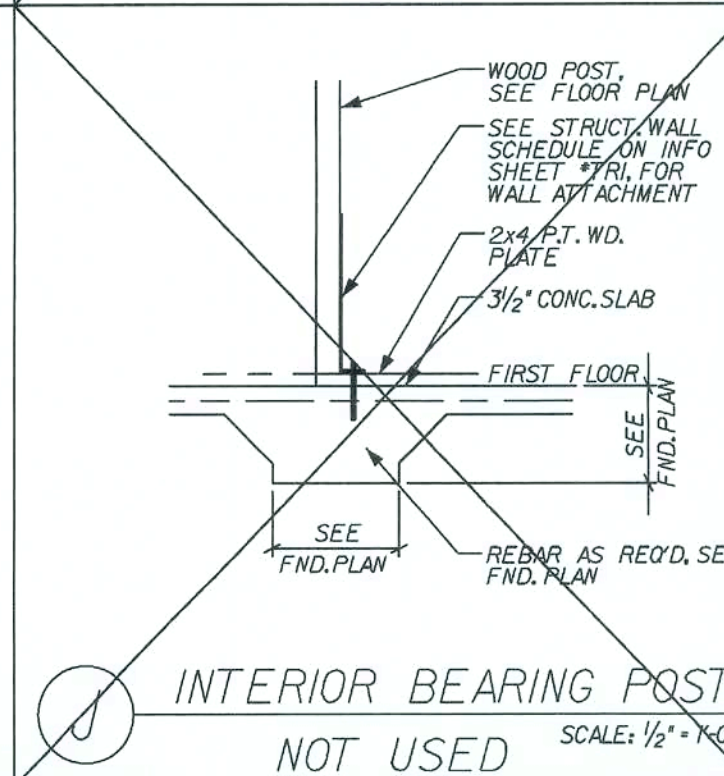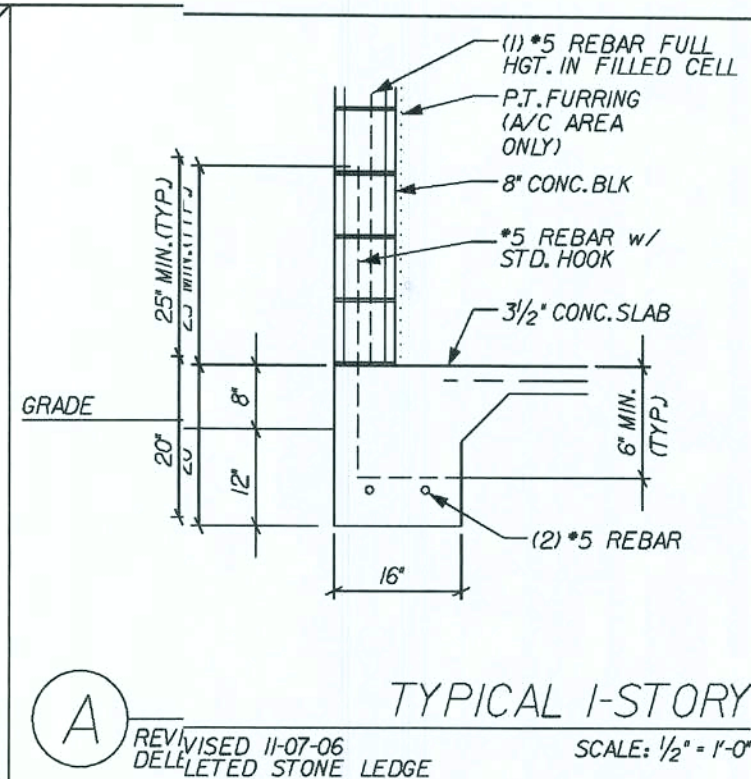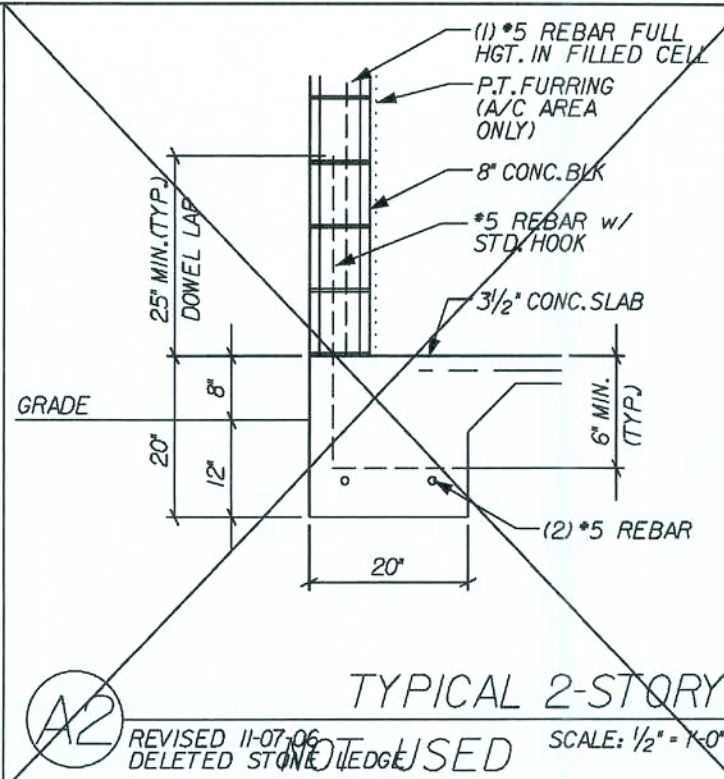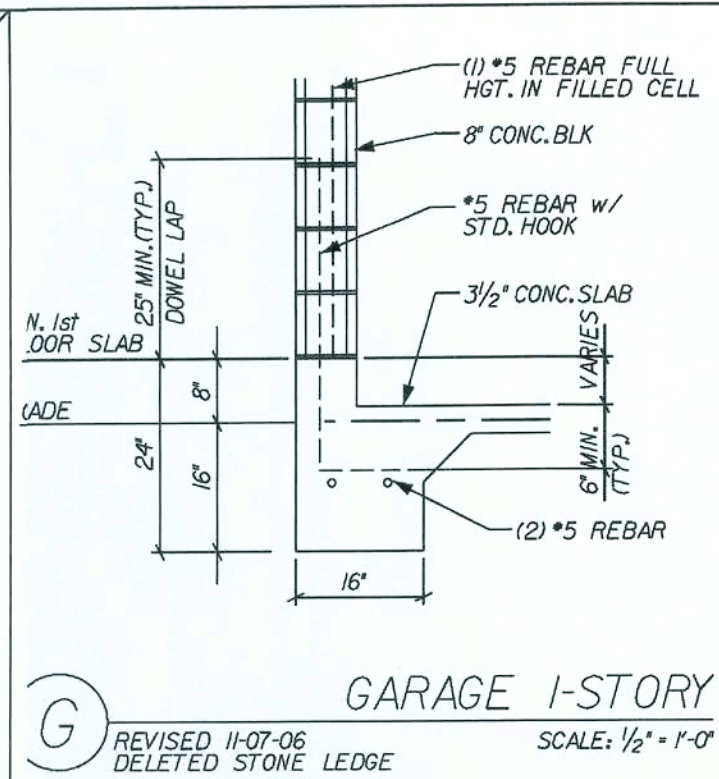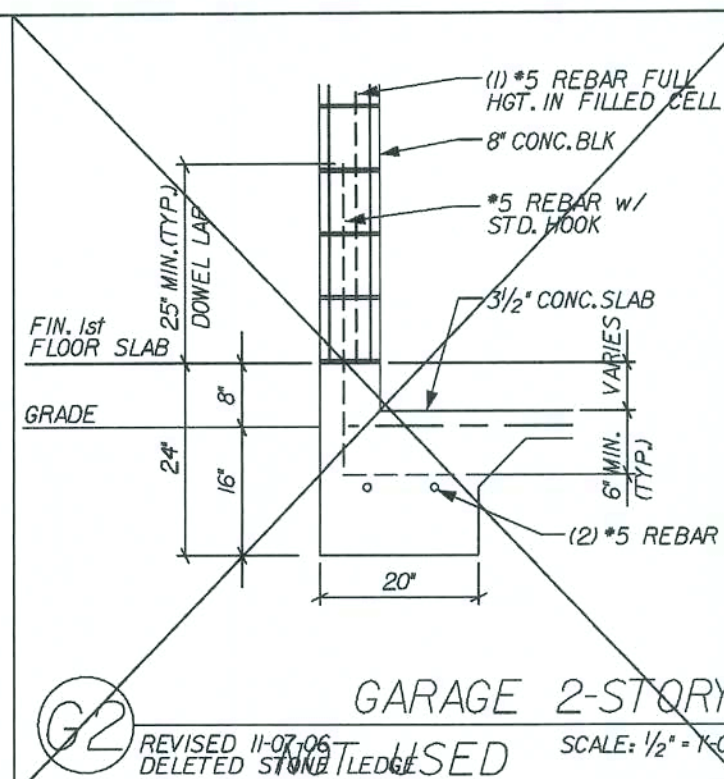

REVISIONS :

COPYRIGHT © 2005 MARONDA HOMES

Maronda Homes

FLORIDA

SANFORD,

NDA WAY

4005 M

) 321-001

1

4

NO

10

COVINGTON-4

GARAGE:

AWN BY:

10-21-03

10:52:30

Maronda Systems
4005 Maronda Way
Sanford, FL 32771
(407)321-0064









Elmer Bergman, P.E.
License No. 50158

MAY 29 2008

SHEET:

FTG

PRINT DATE: 15 JAN 2008




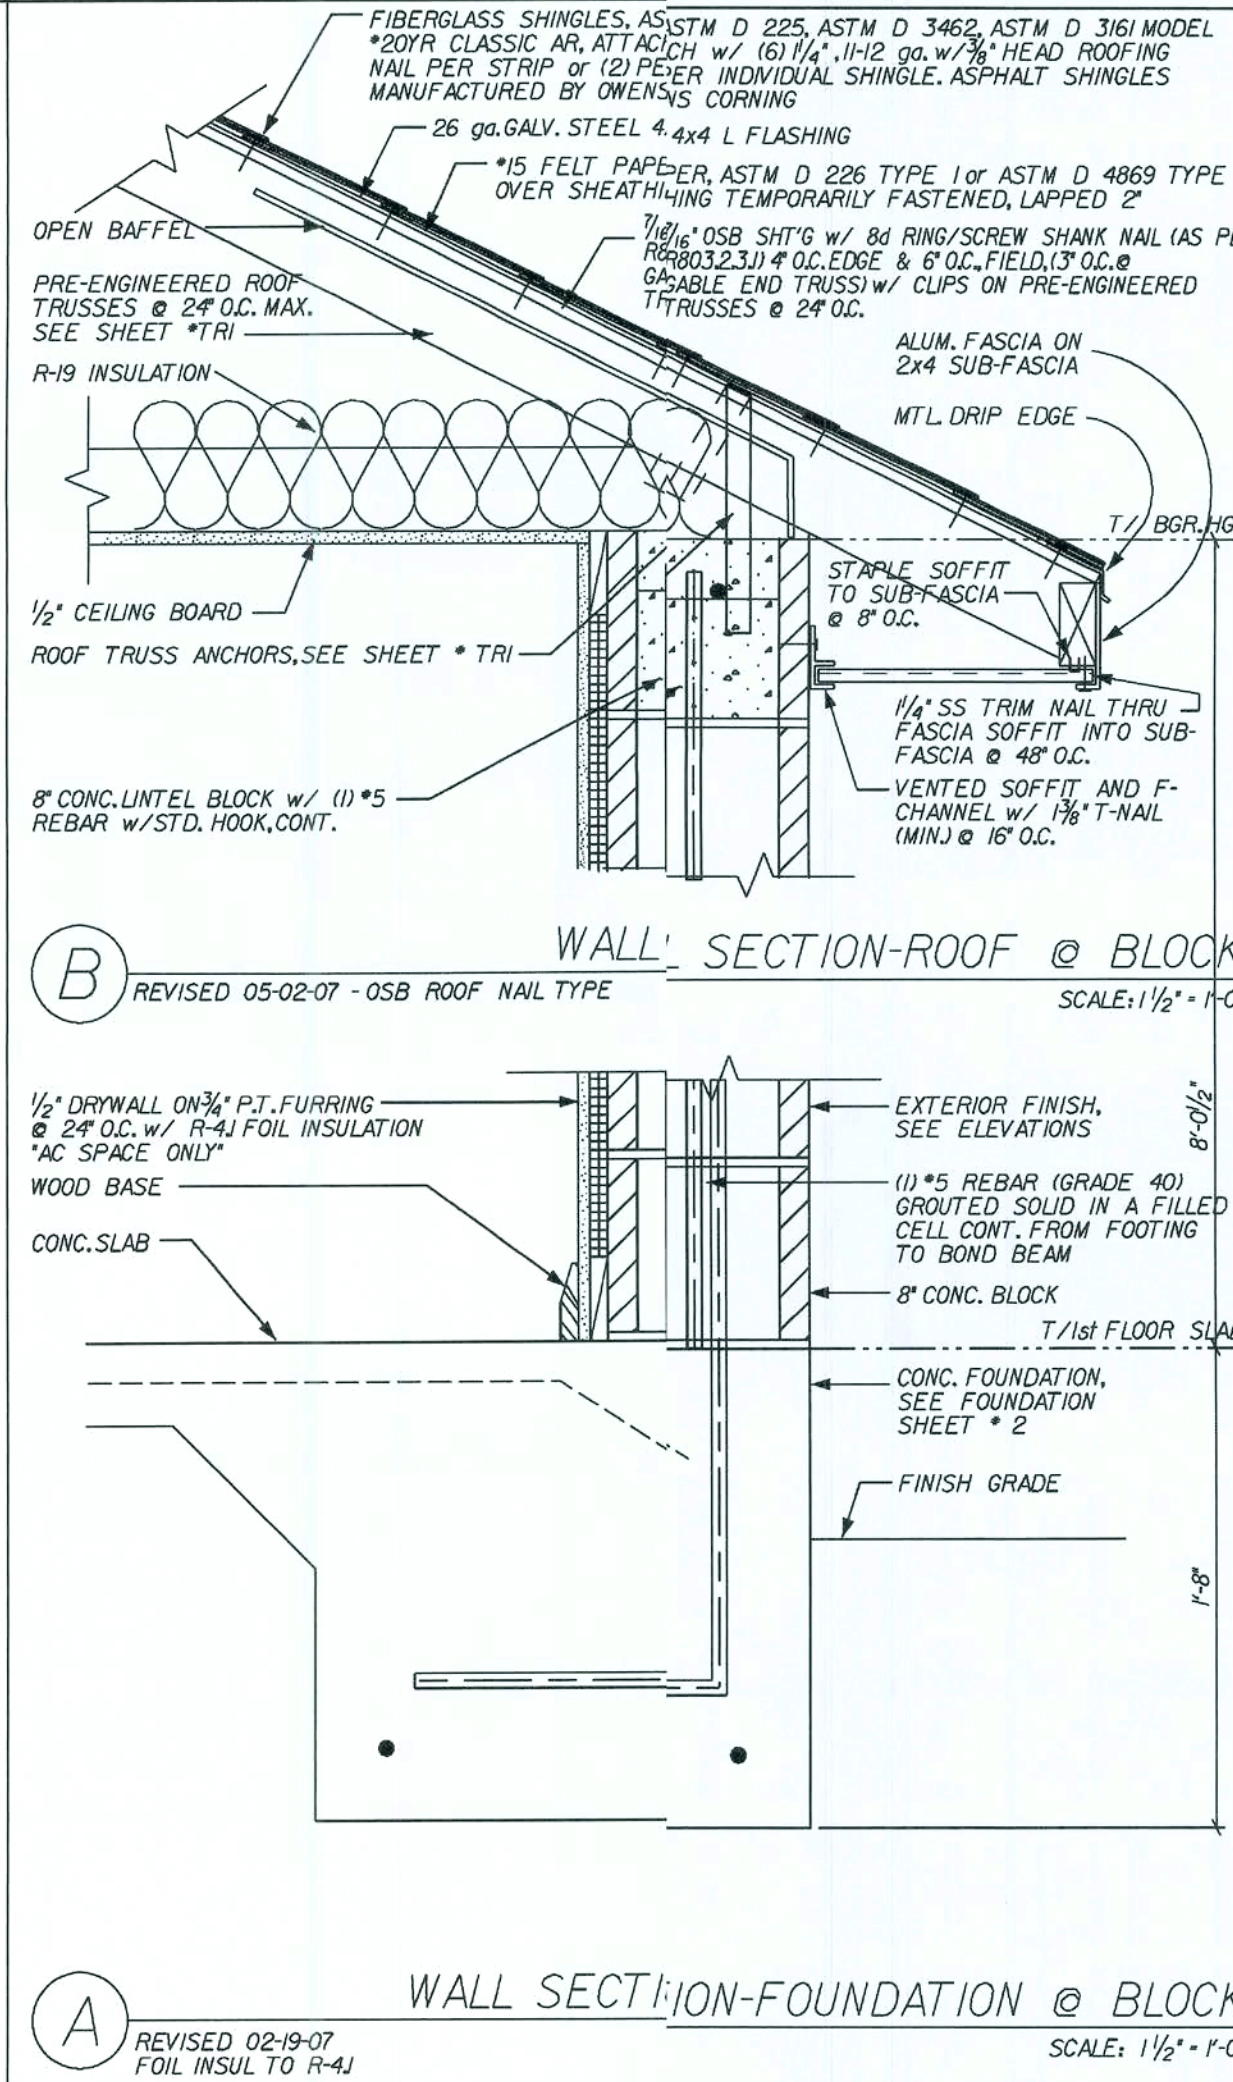
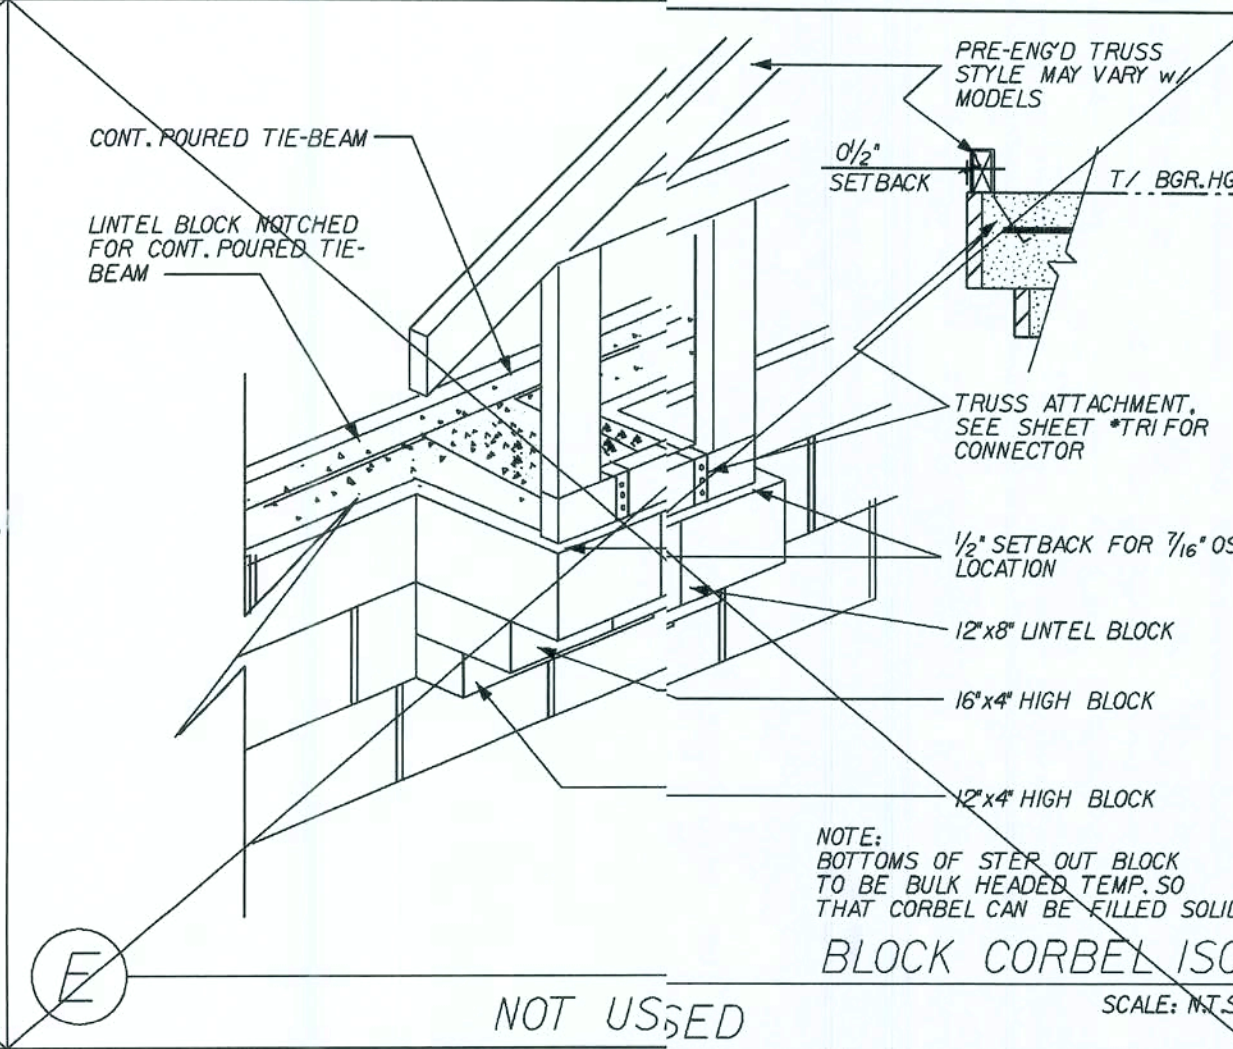
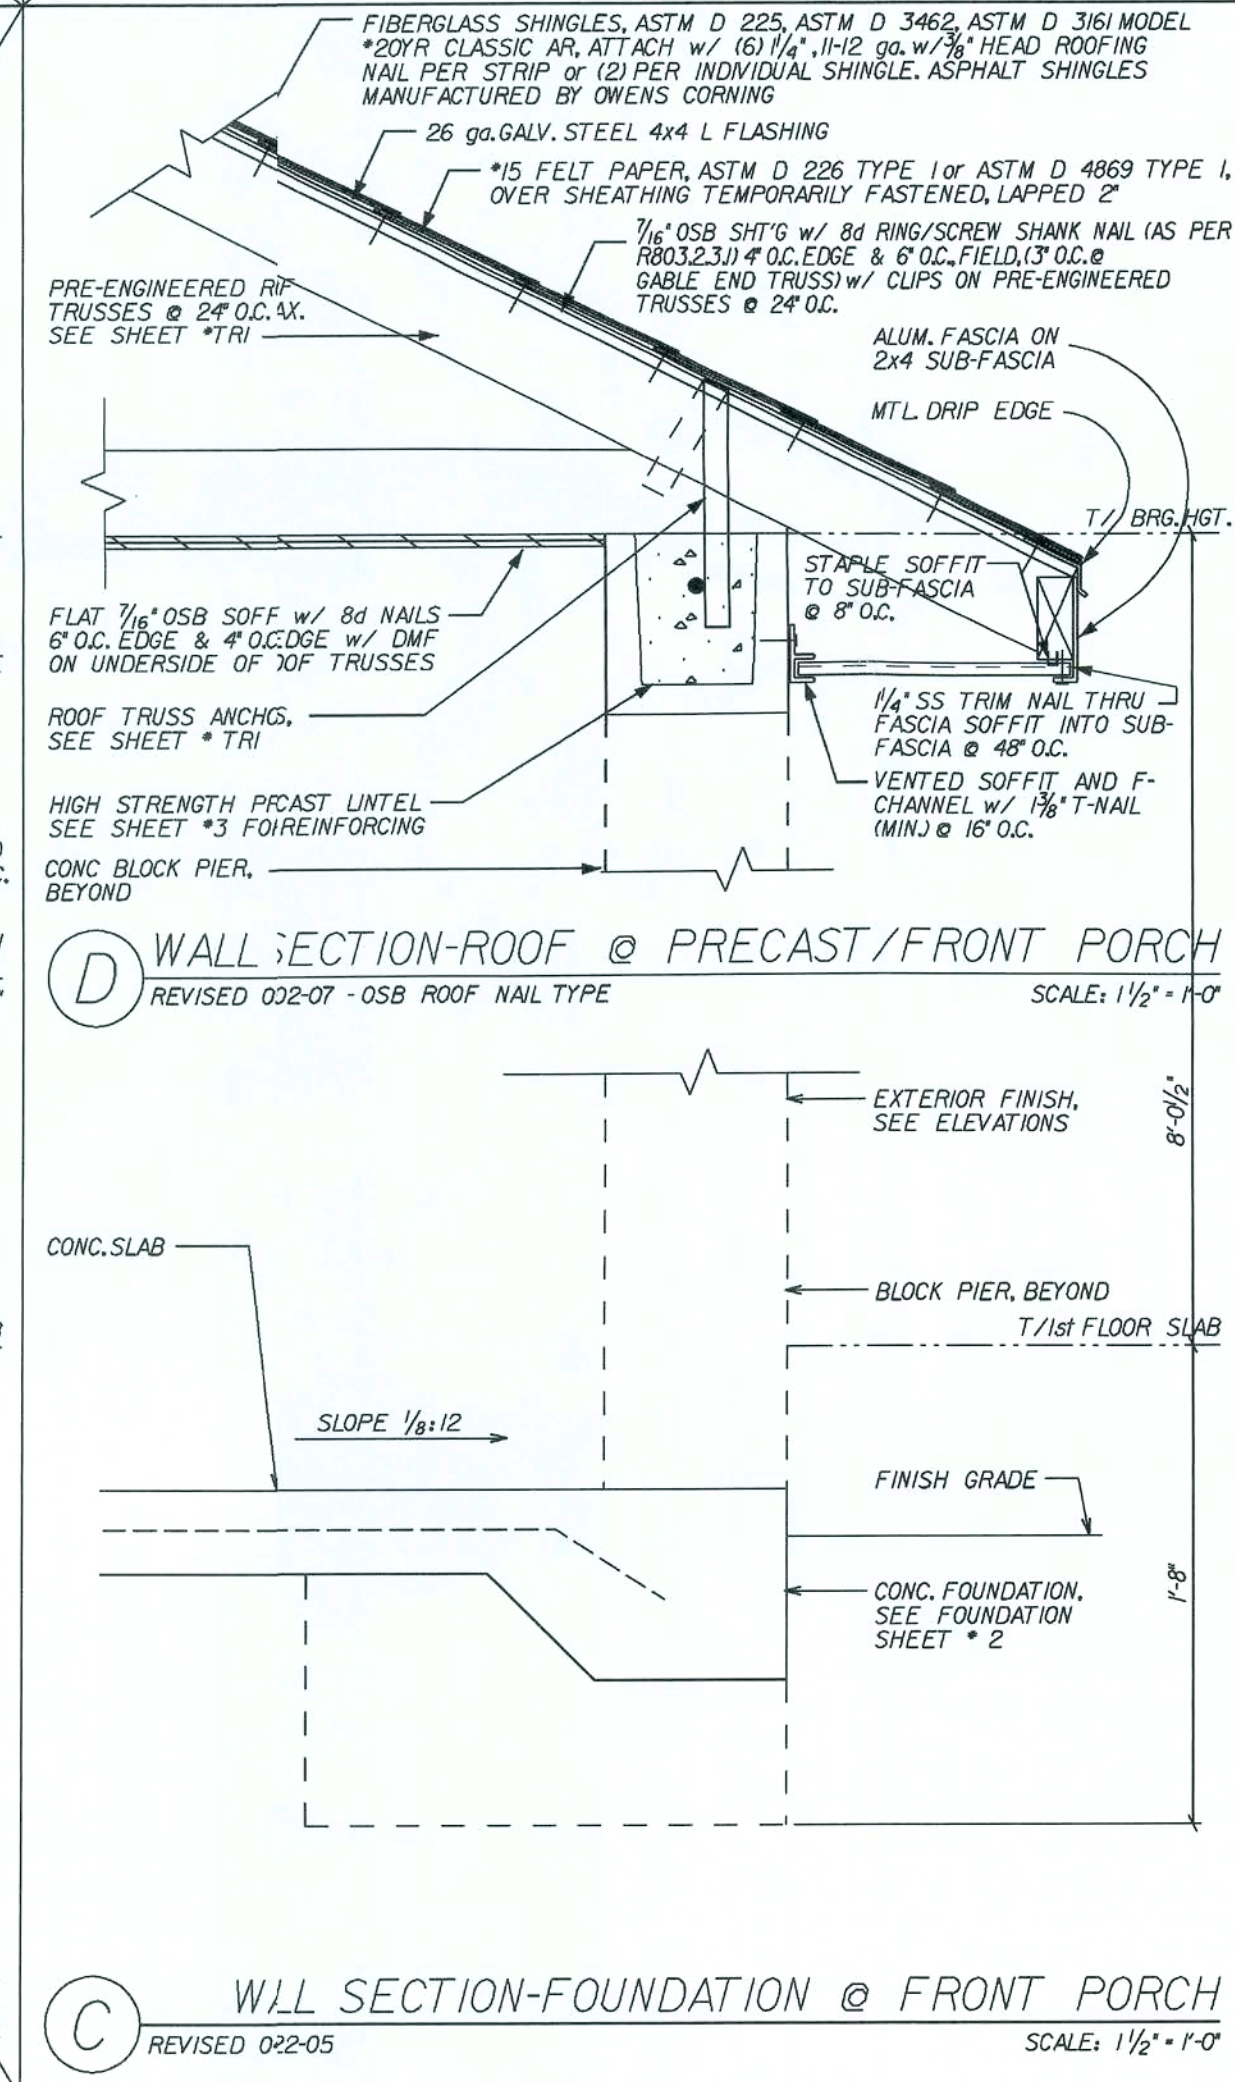
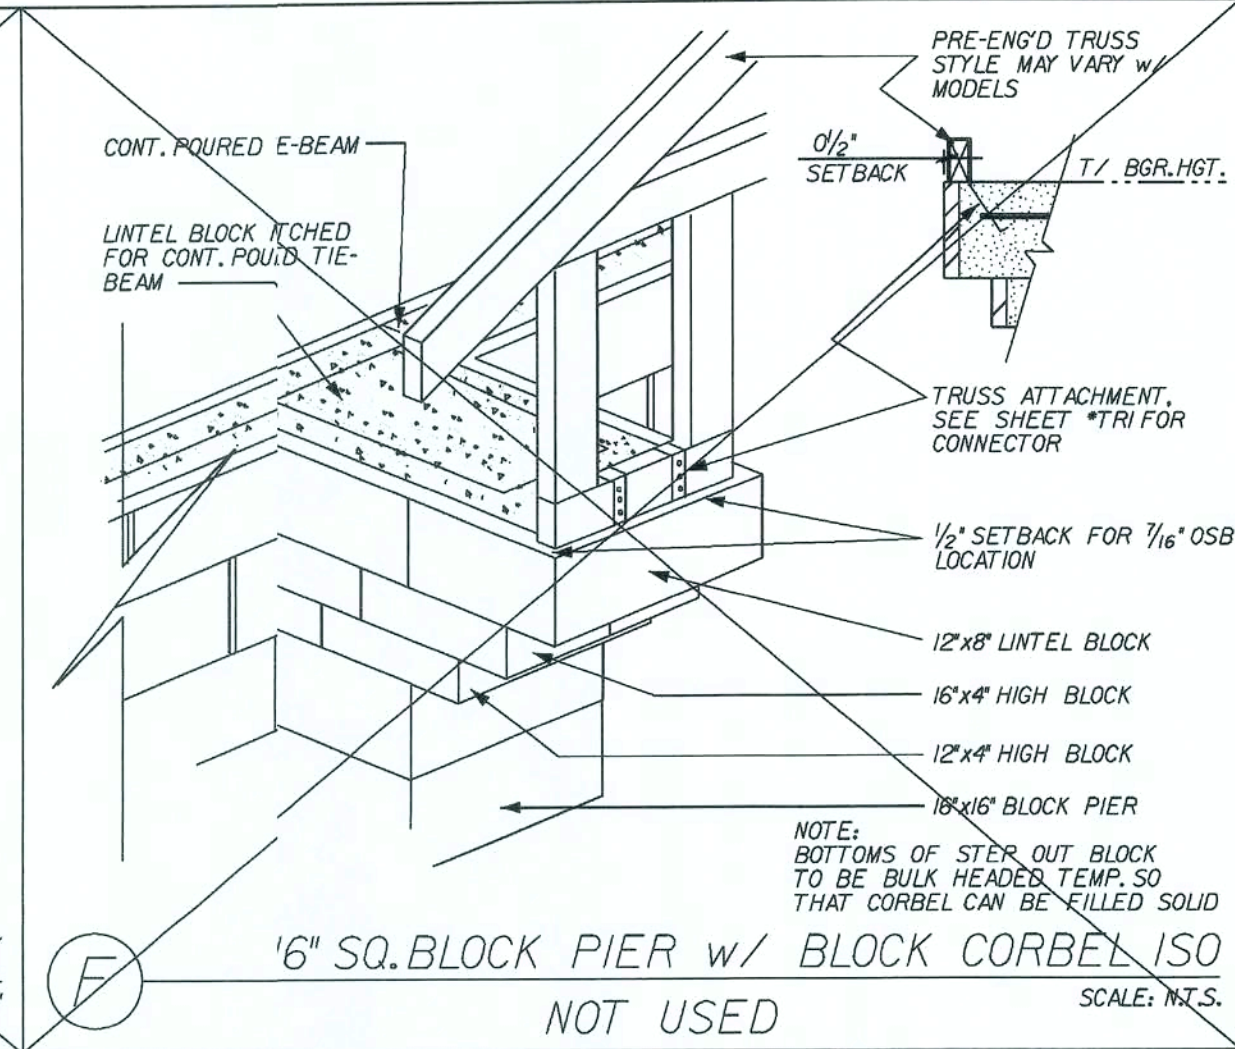
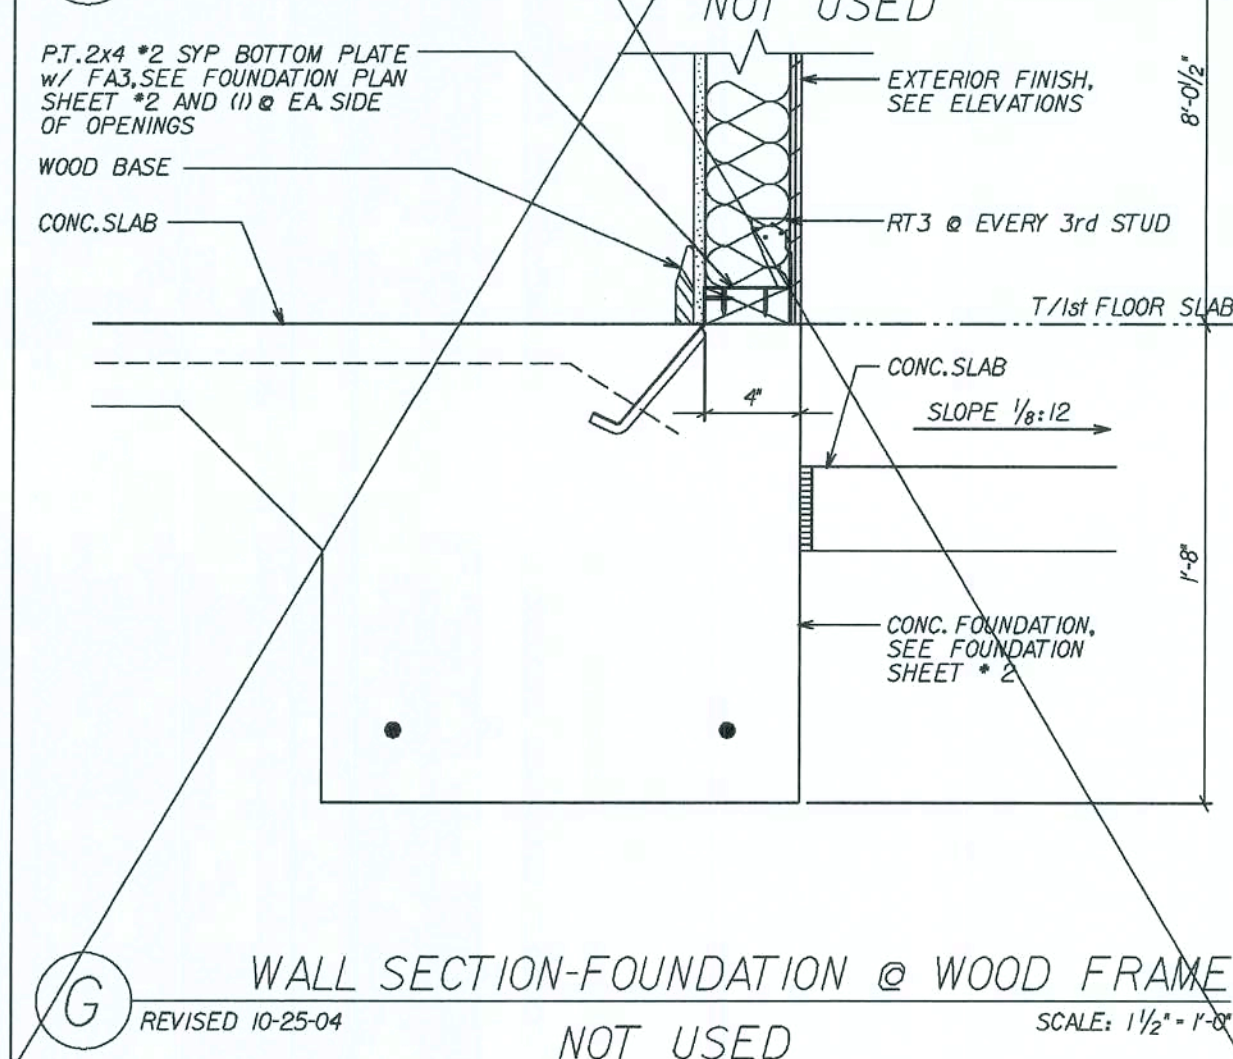
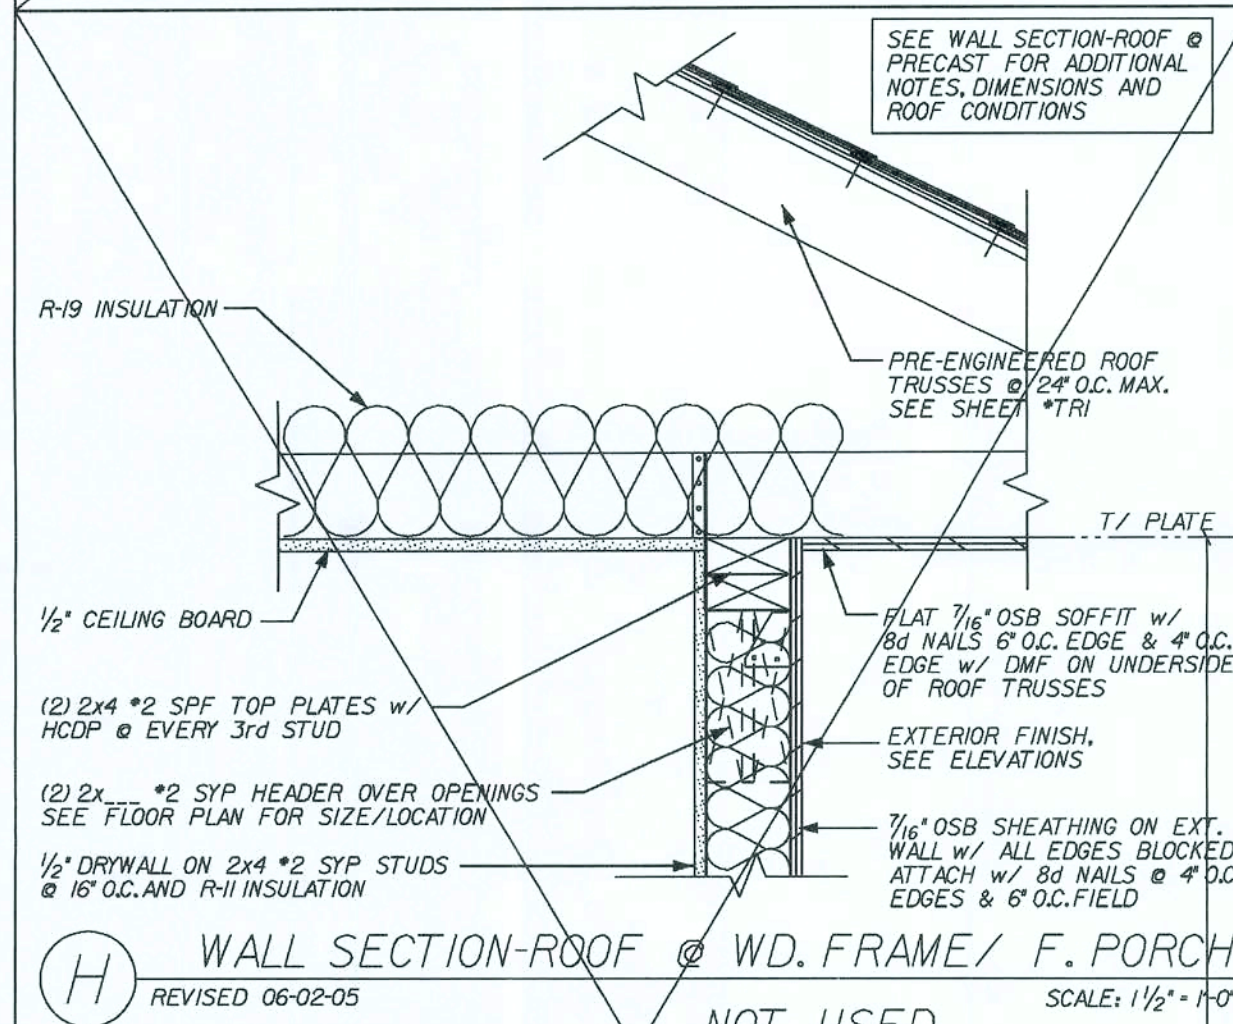
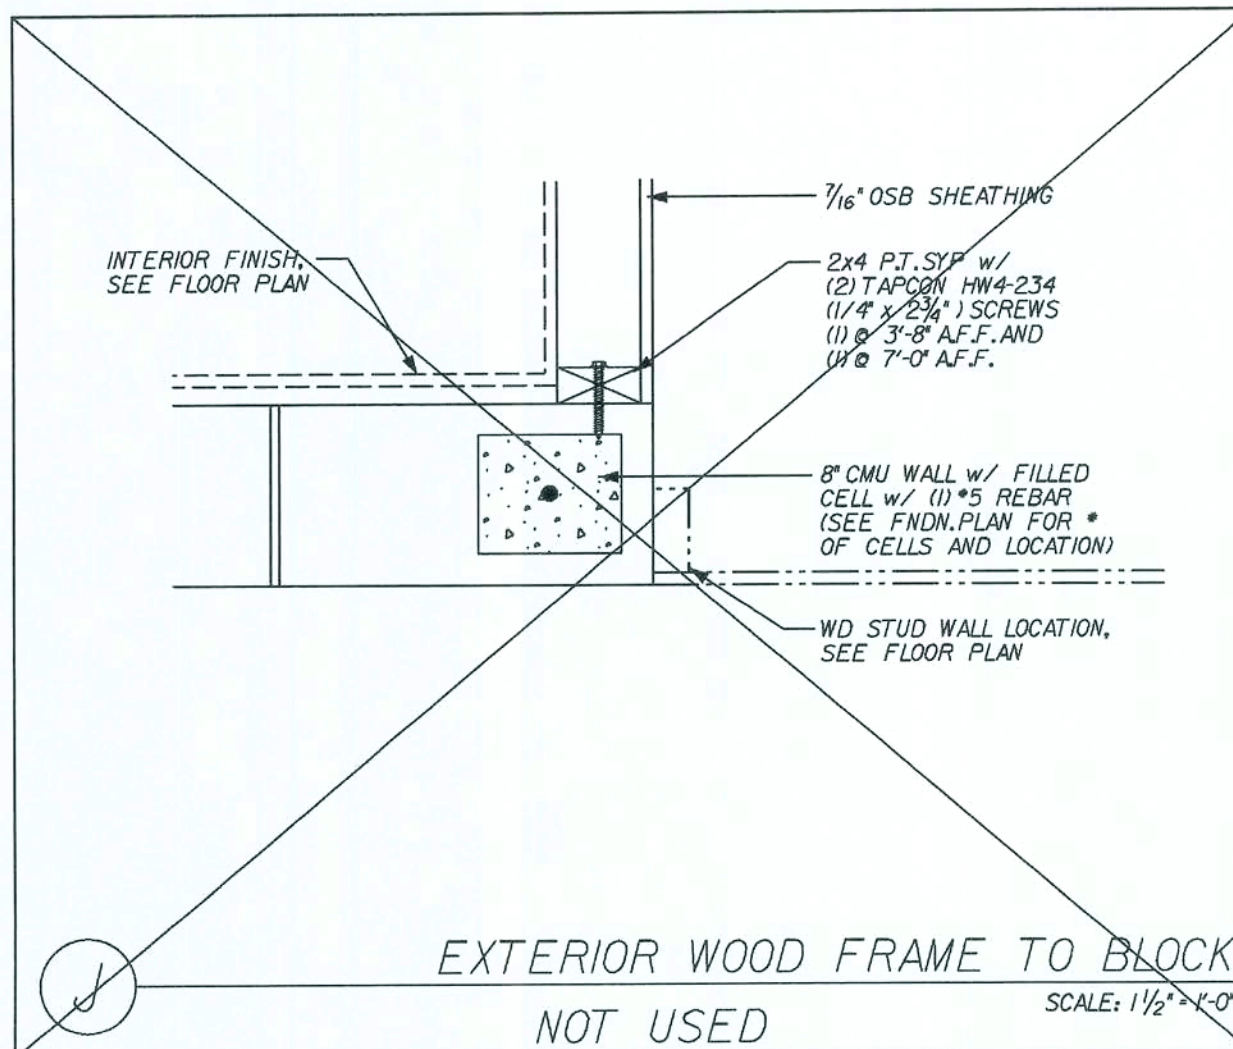


REVISIONS:	
Maronda Homes FLORIDA 4005 MARONDA WAY SANFORD, FL 32771 (407) 321-0064	
THIS STRUCTURE WAS DESIGNED IN ACCORDANCE WITH THE REQUIREMENTS OF THE FLORIDA BUILDING CODE FOR RESIDENTIAL AND 2003 SUPPLEMENT	
ONE STORY	WALL SECTIONS
COVINGTON-4	
DRAWN BY:	GARAGE:
RELEASE DATE: 10-13-03	
Maronda Systems 4005 Maronda Way Sanford, FL 32771 (407) 321-0064	
Elmer Bergman, P.E. License No. 50158 MAY 29 2008	
SHEET: WS-B1	
FLORIDA BUILDING CODE 2004 : RESIDENTIAL	

REVISED 02-15-07
83 3/4" -> 82 3/8"

DOOR SCHEDULE			
DOOR TYPE	ACTUAL SIZE	ROUGH FRAME OPENING	ROUGH BLOCK OPENING 2" BUCK
2-0 STANDARD I.S.	25 1/2" x 80 3/8"	26" x 80 3/8"	29" x 82 3/8"
2-8 STANDARD I.S.	33 1/2" x 80 3/8"	34" x 80 3/8"	37" x 82 3/8"
2-10 STANDARD I.S.	35 1/2" x 80 3/8"	36" x 80 3/8"	39" x 82 3/8"
3-0 STANDARD I.S.	37 1/2" x 82"	38" x 82 1/4"	41" x 82 3/8"
3-0 w/SIDELIGHT I.S.	51 1/8" x 82"	51 3/8" x 82 1/4"	54 3/8" x 82 3/8"
3-0 w/12 SIDELIGHT I.S.	64 1/2" x 82"	65" x 82 1/4"	68" x 82 3/8"
5-8 (2)2-10 FRENCH I.S.	70 1/2" x 80 3/8"	71" x 80 3/8"	74" x 82 3/8"

** FINISH OPENING IS DETERMINED BY ACTUAL SIZE 1/4" FOR HEIGHT
 ** FINISH OPENING IS DETERMINED BY ACTUAL SIZE 1/2" FOR WIDTH
 ** O.S. = OUTSWING
 ** I.S. = INSWING

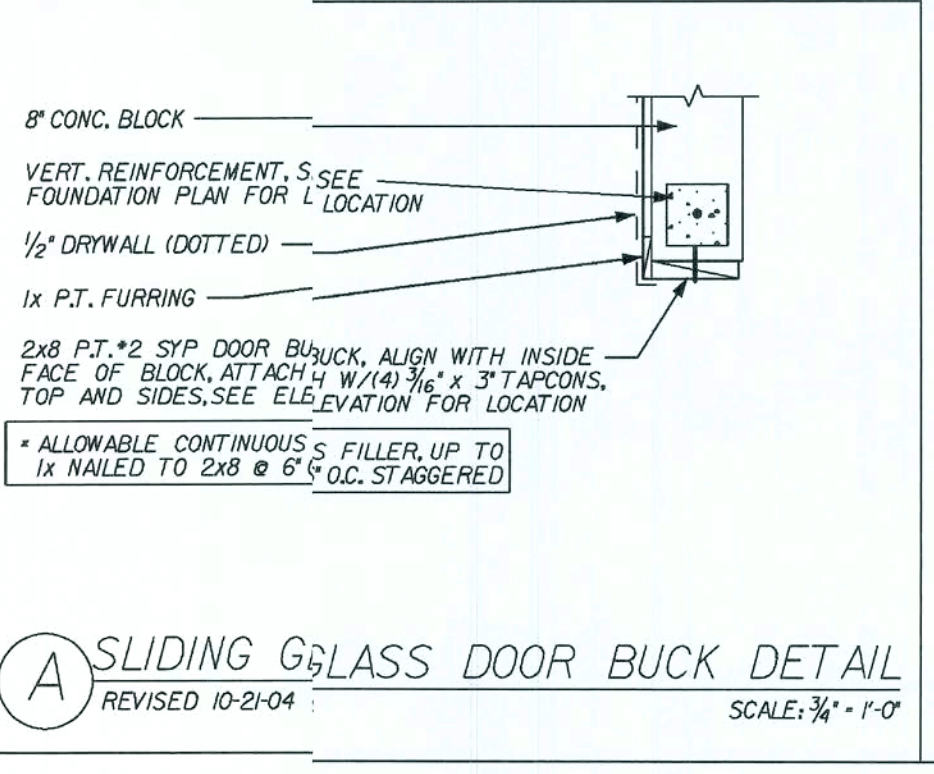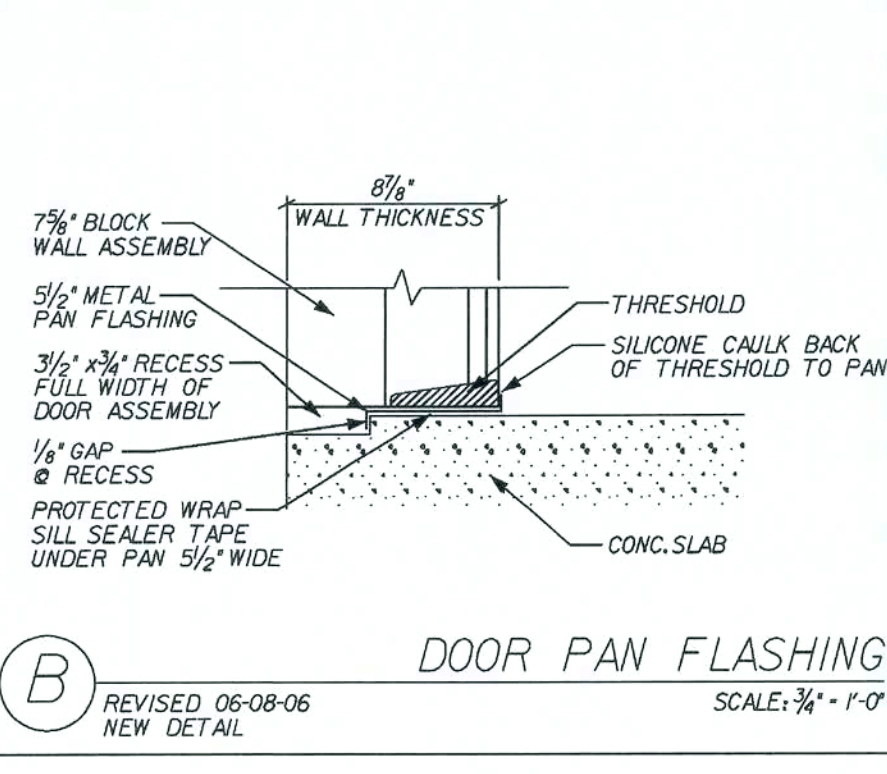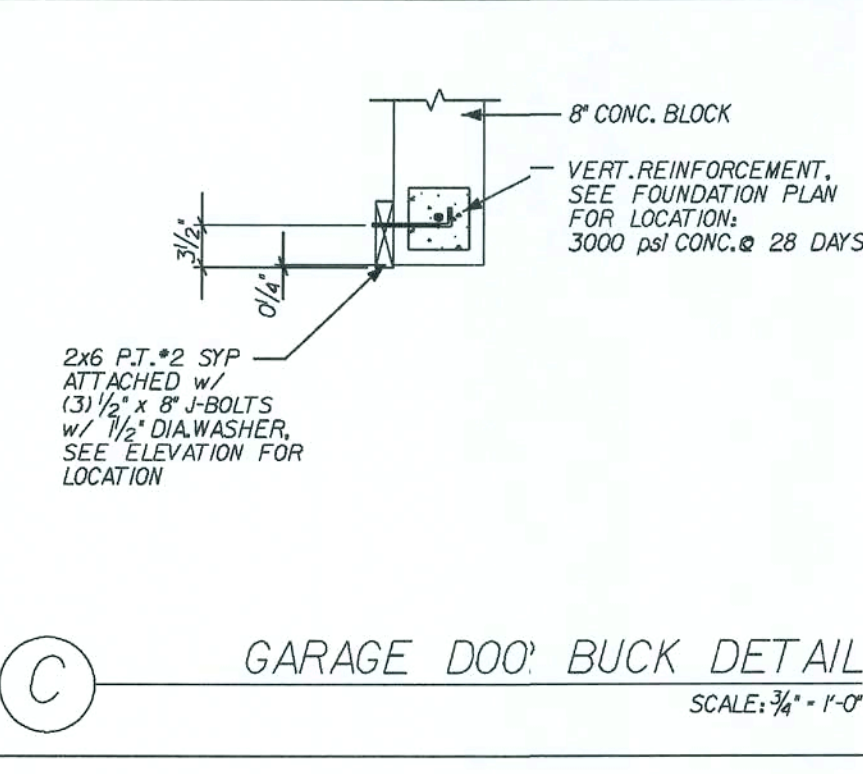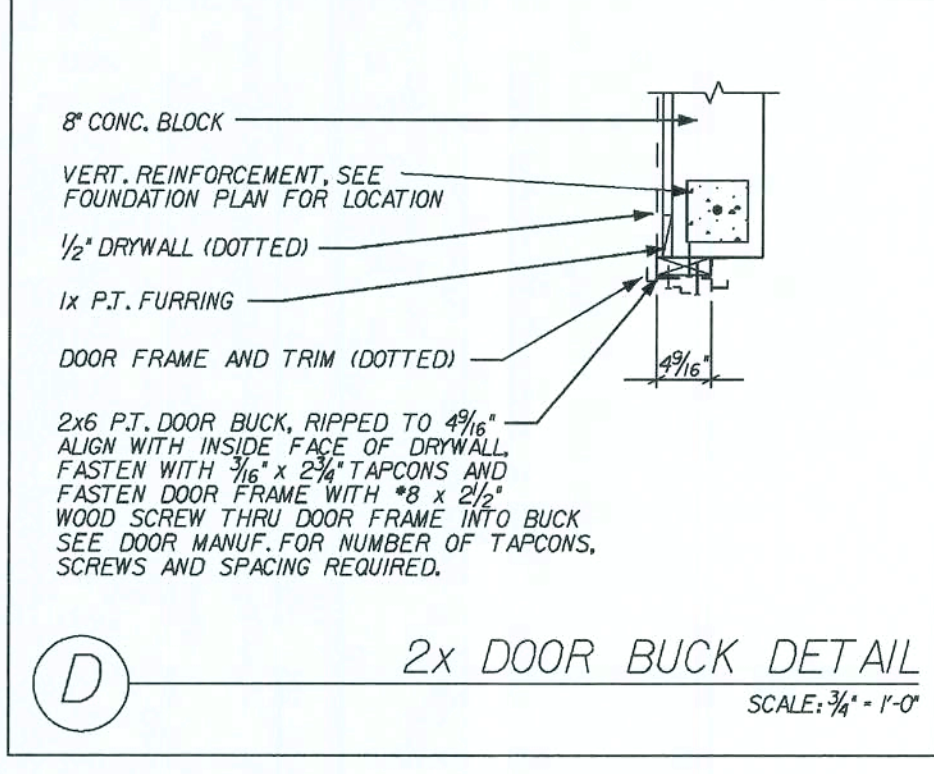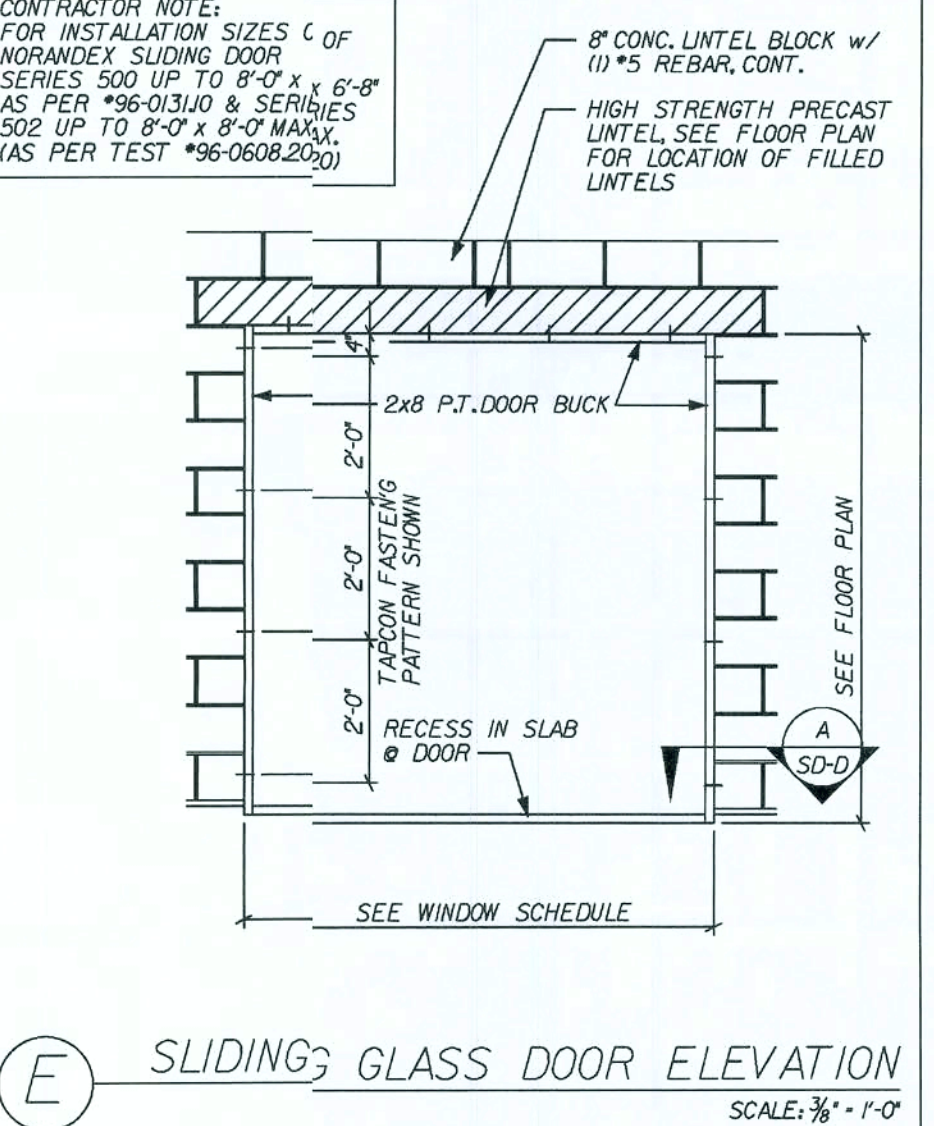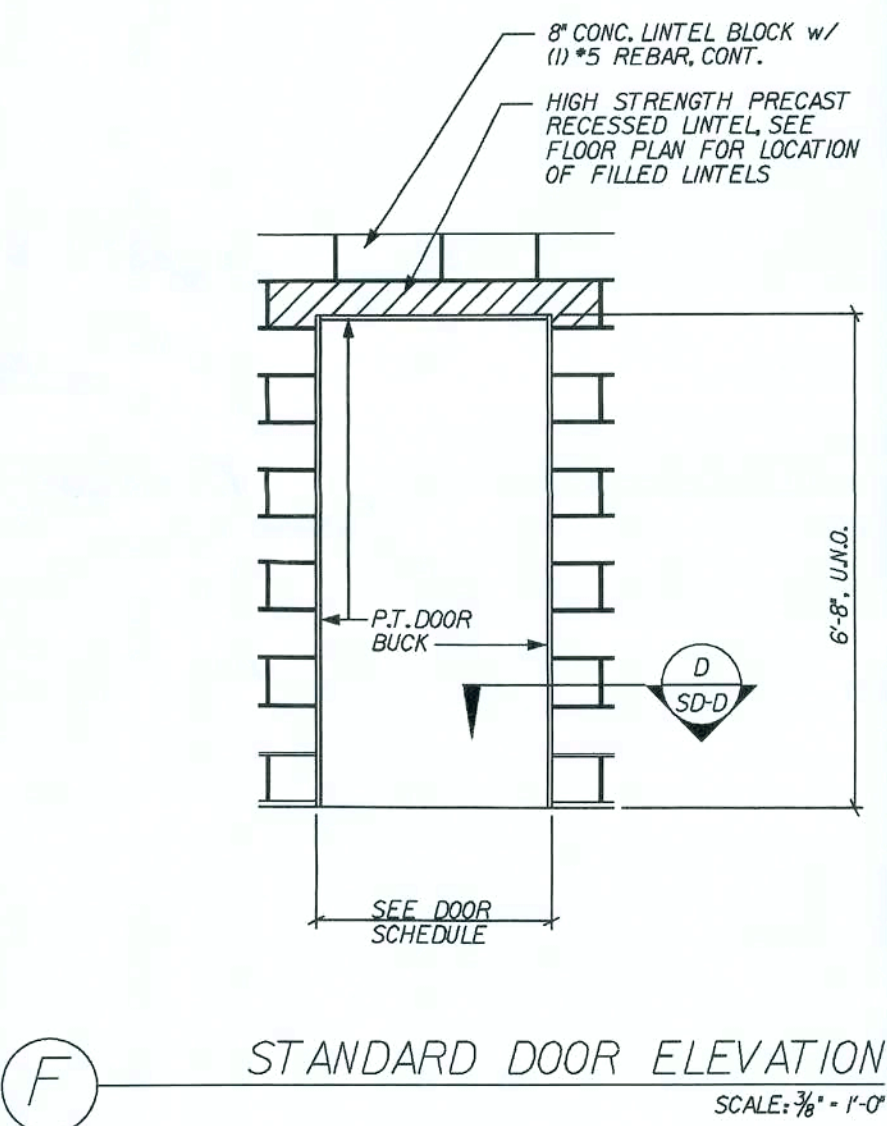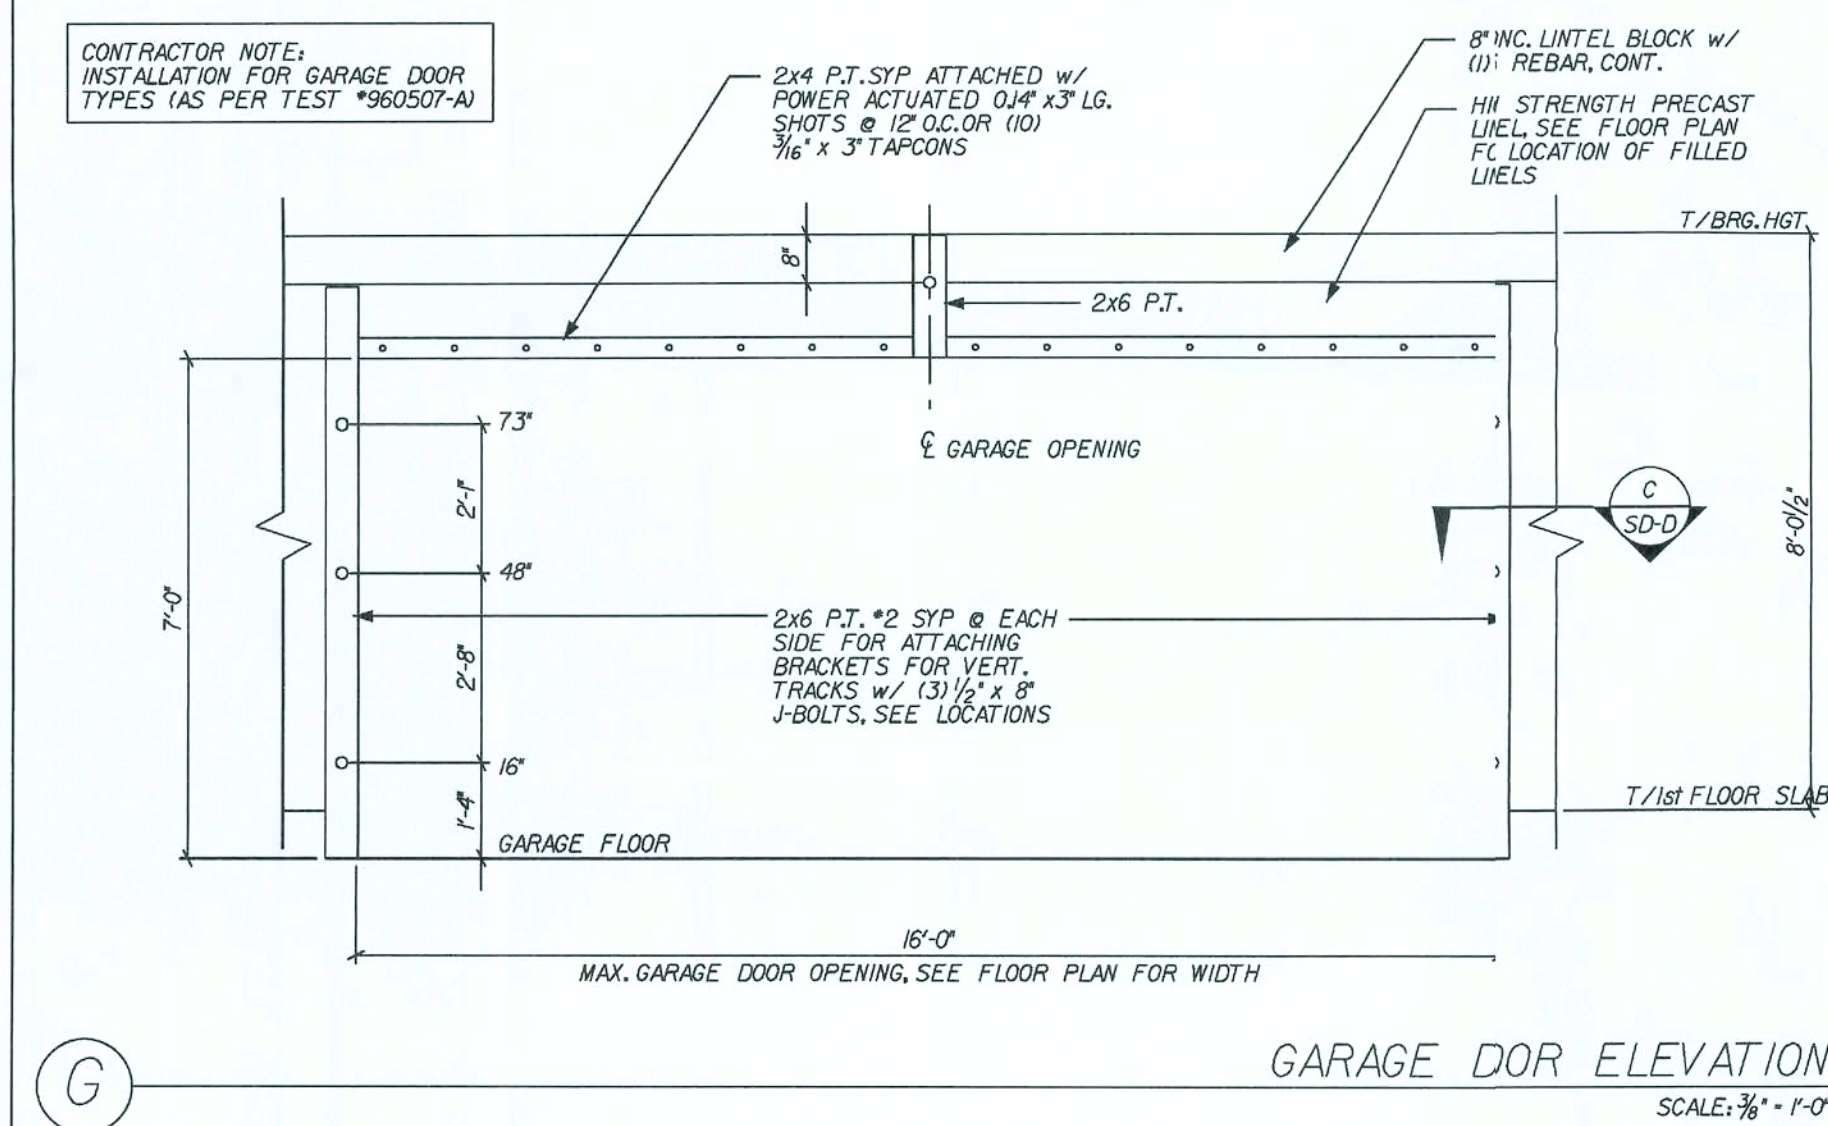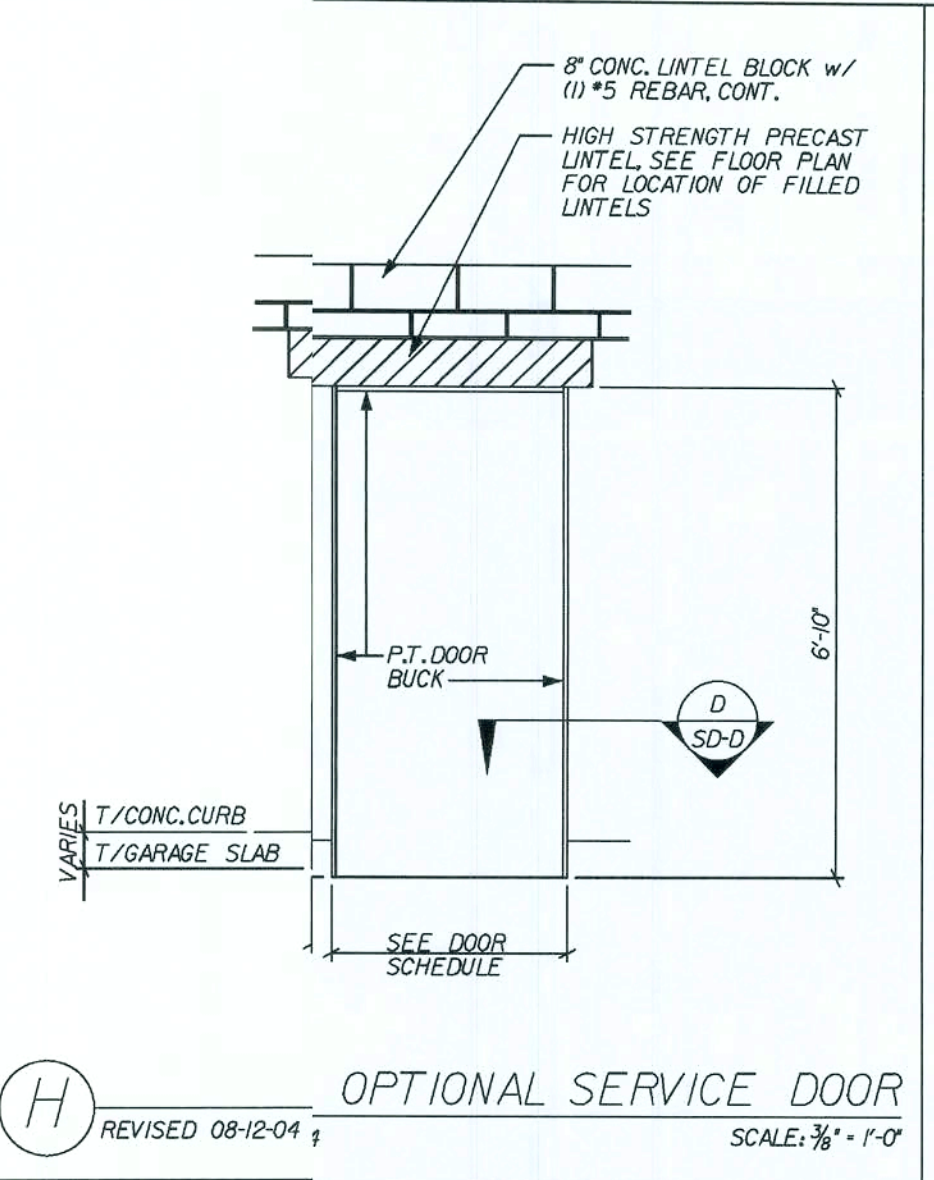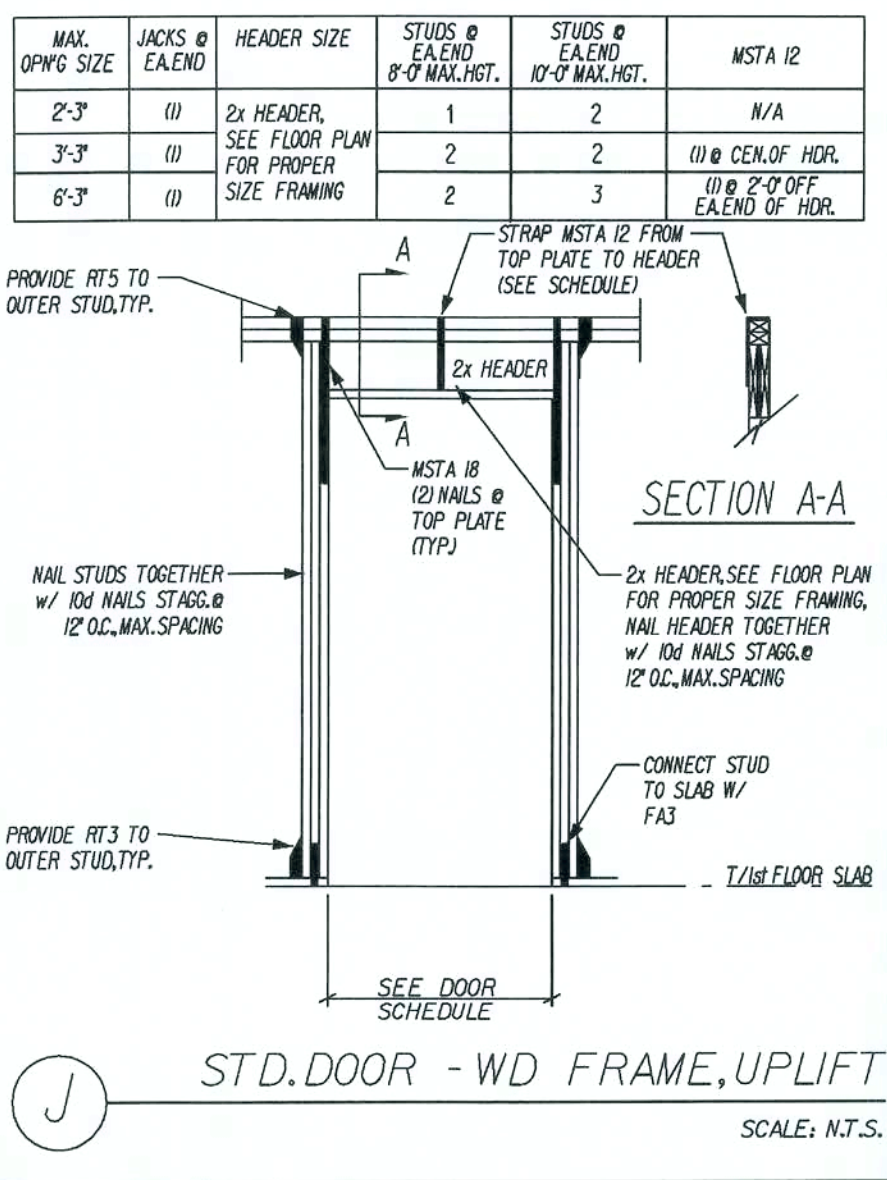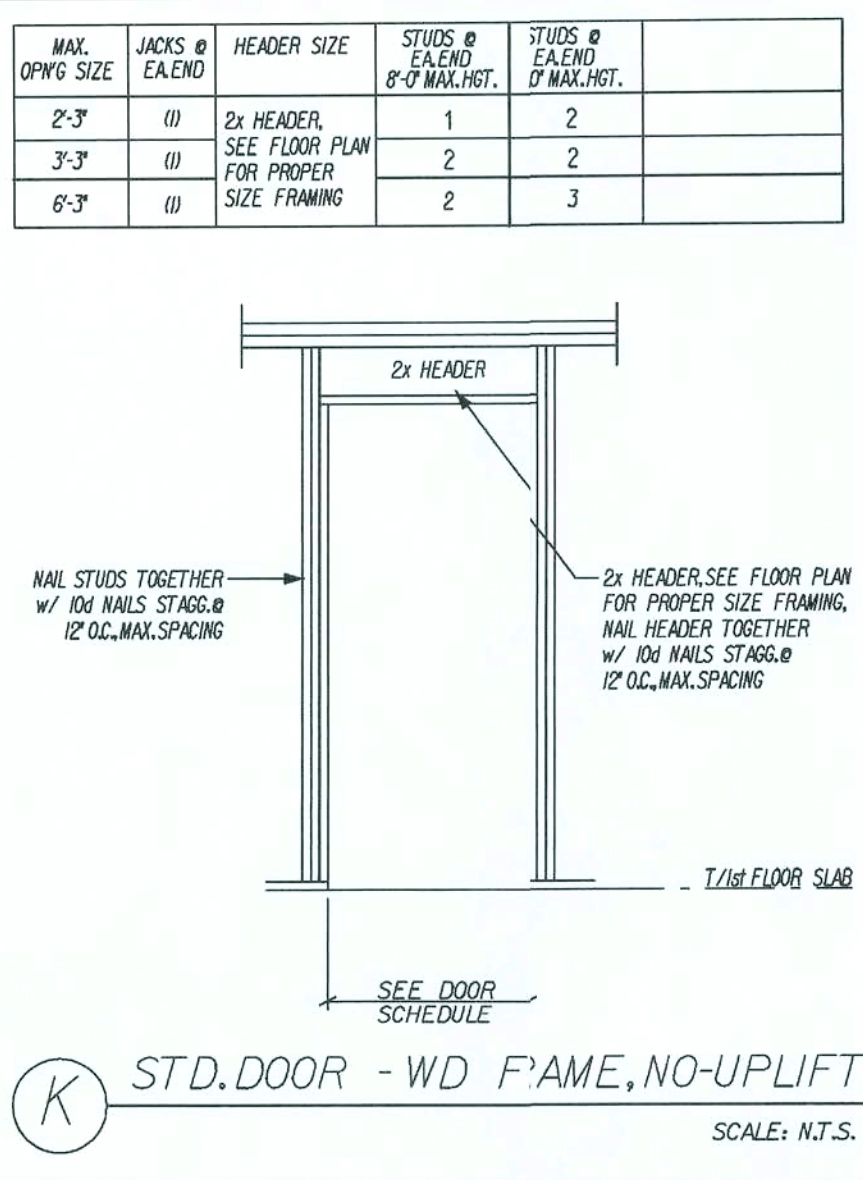

REVISIONS:

07-12-06 ADDED DOOR PAN DETAIL

FLORIDA

Maronda Homes

4005 MARONDA WAY SANFORD, FL 32771

(407) 321-0064

THIS STRUCTURE WAS DESIGNED IN ACCORDANCE WITH THE REQUIREMENTS OF THE FLORIDA BUILDING CODE 2004 - RESIDENTIAL AND 2006 SUPPLEMENT

DOORS

STANDARD DETAILS

COVINGTON-4

RELEASE DATE: 10-13-03

10-52-31

Maronda Systems

4005 Maronda Way
Sanford, FL 32771
(407)321-0064

Elmer Bergman, P.E.
License No. 50158














MAY 29 2008

SHEET:

SD-D

FLORIDA BUILDING CODE 2004 - RESIDENTIAL

PLOT DATE: 15 JAN 2008

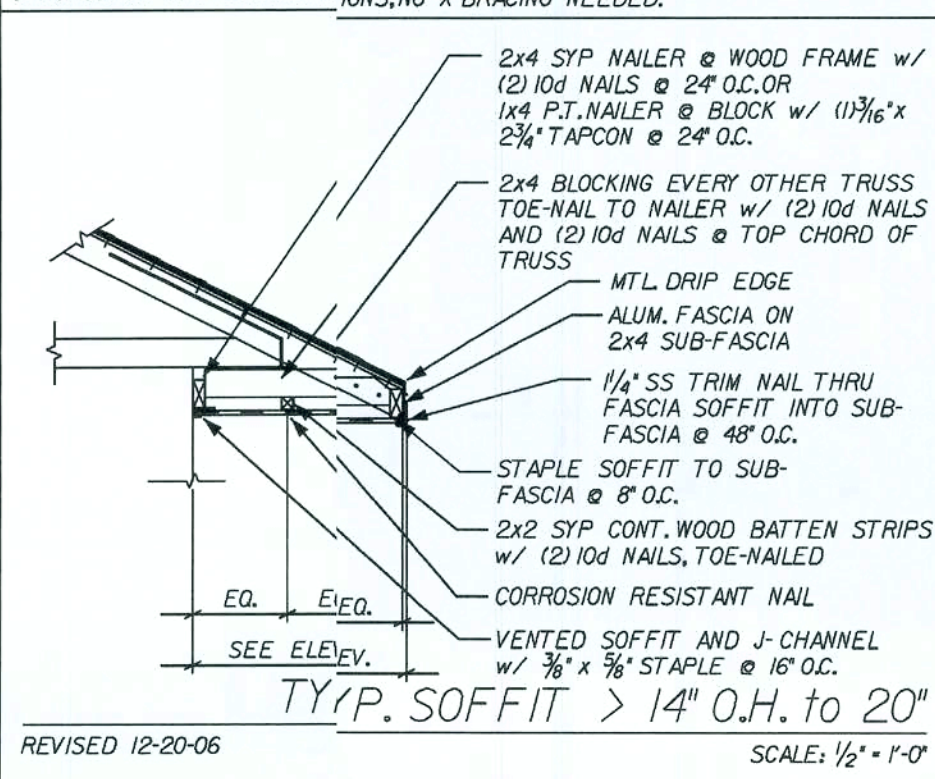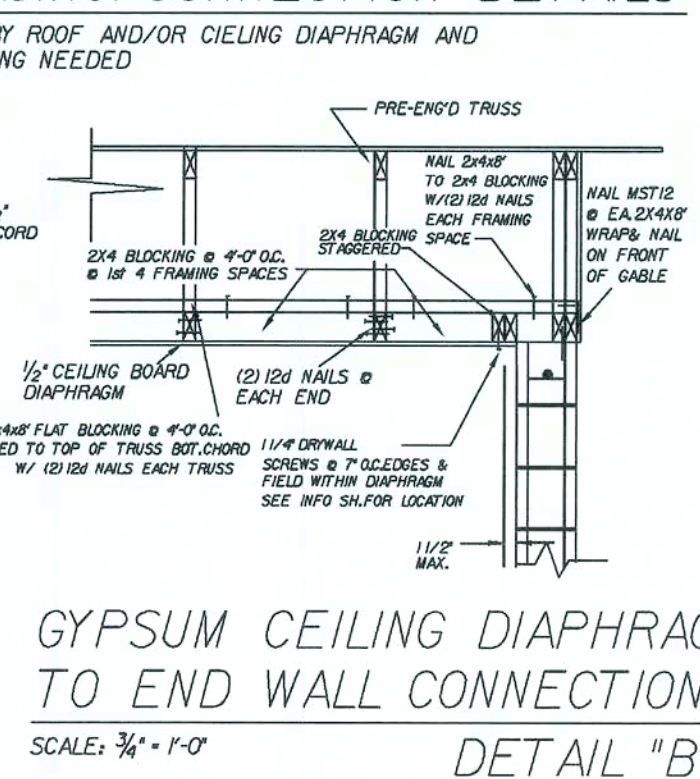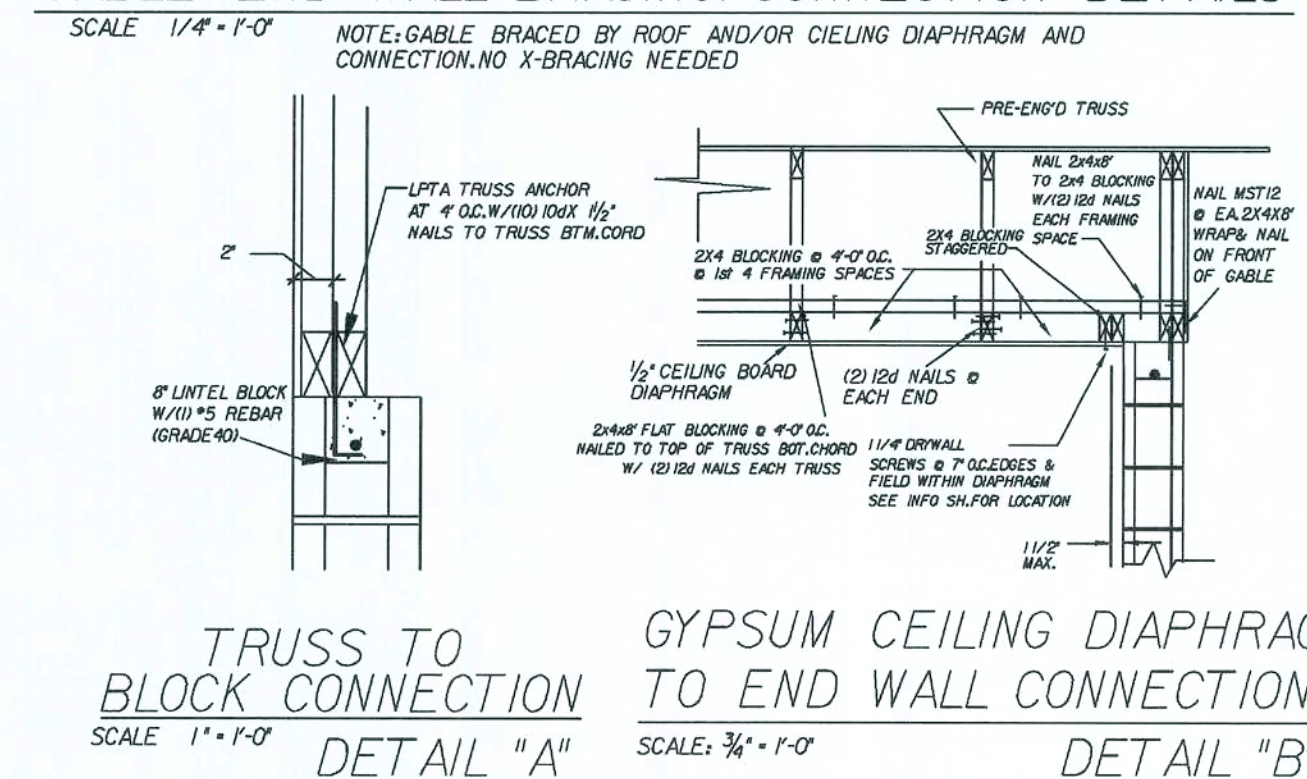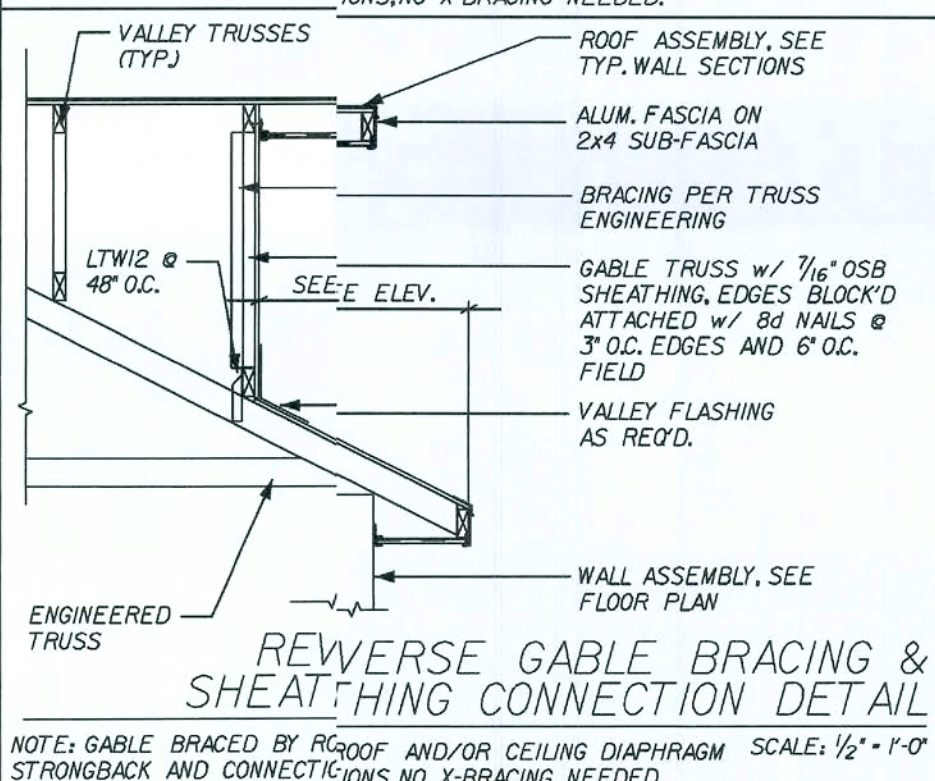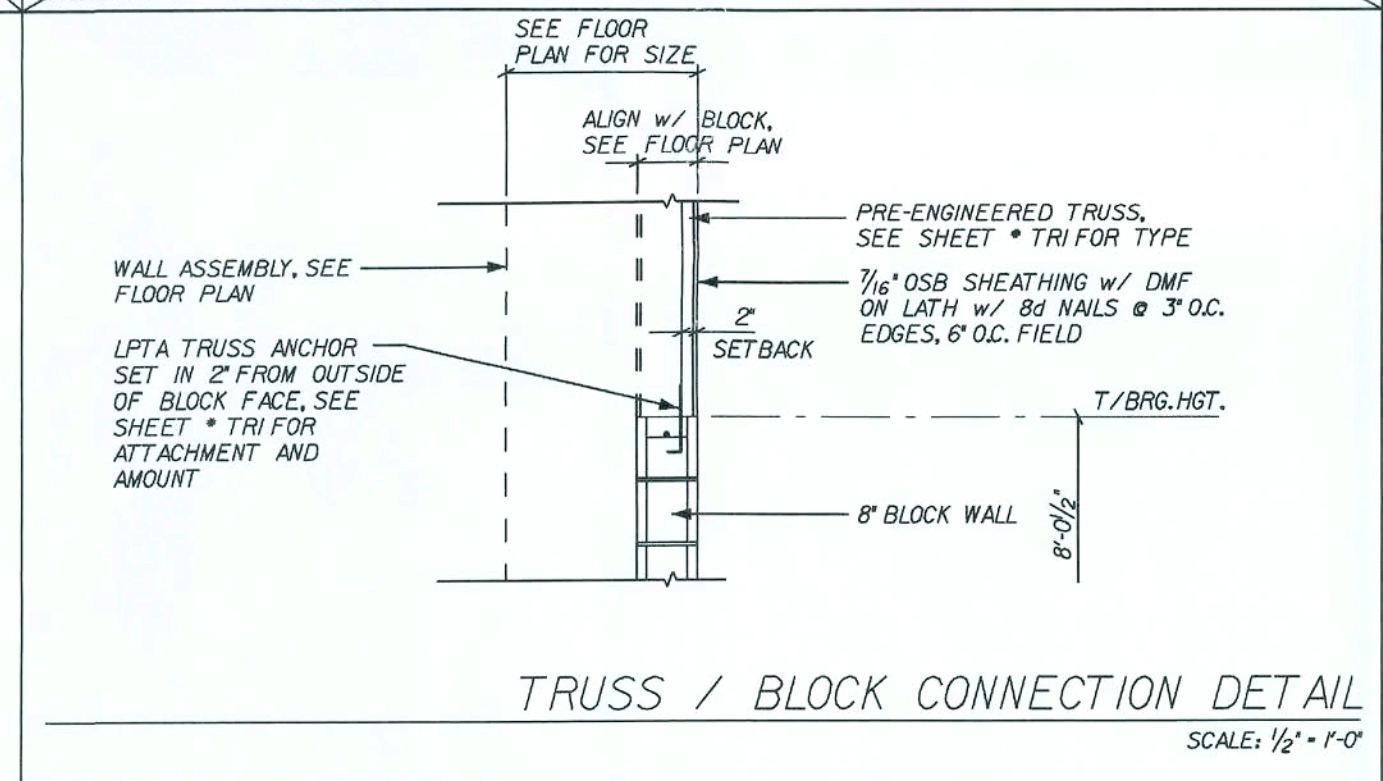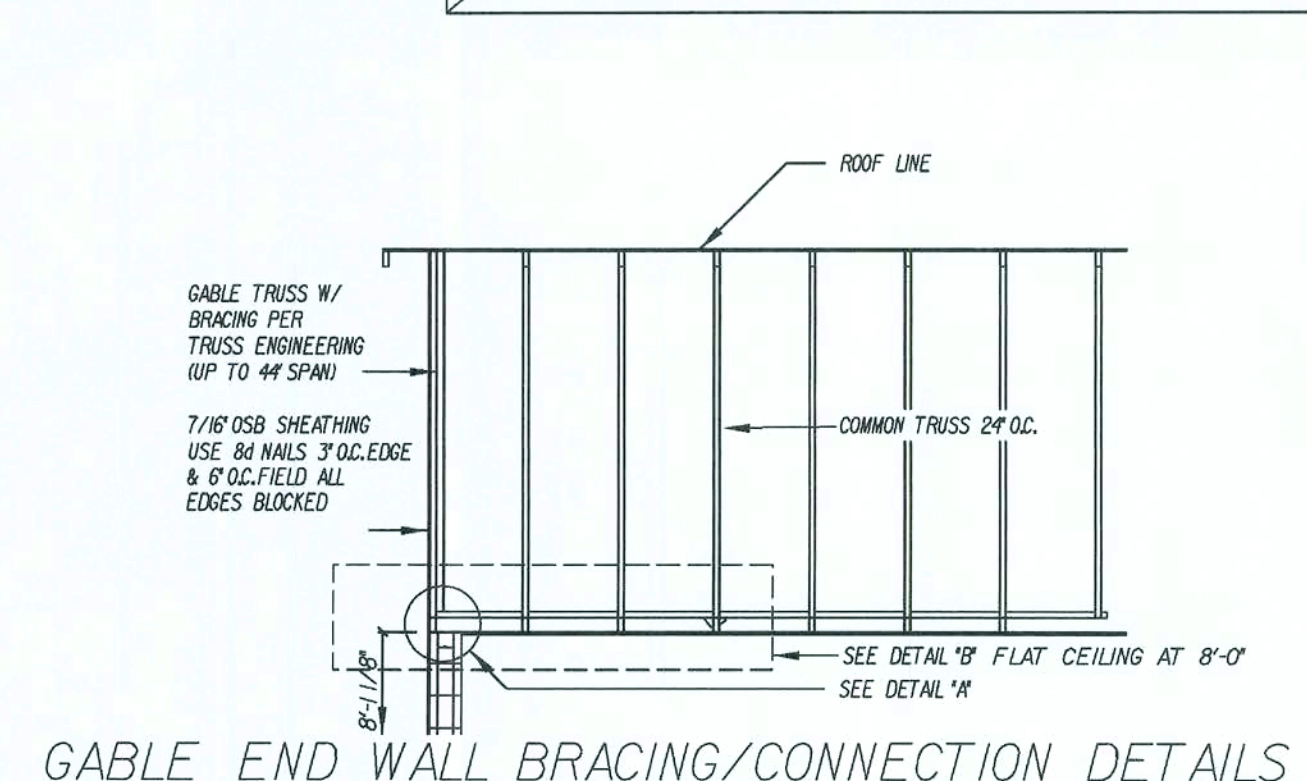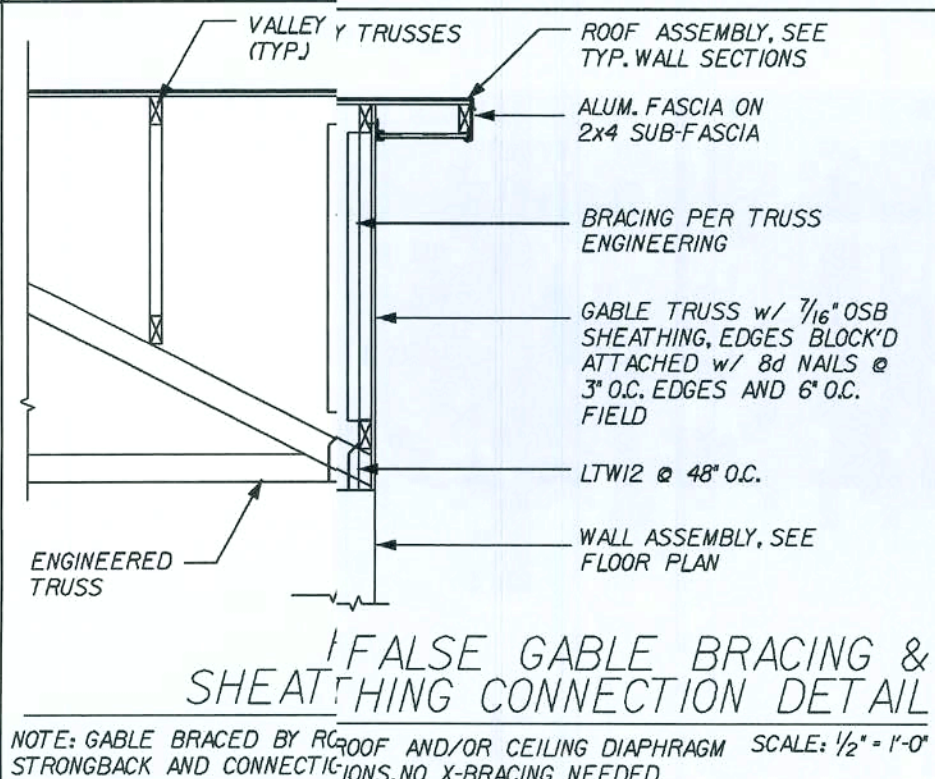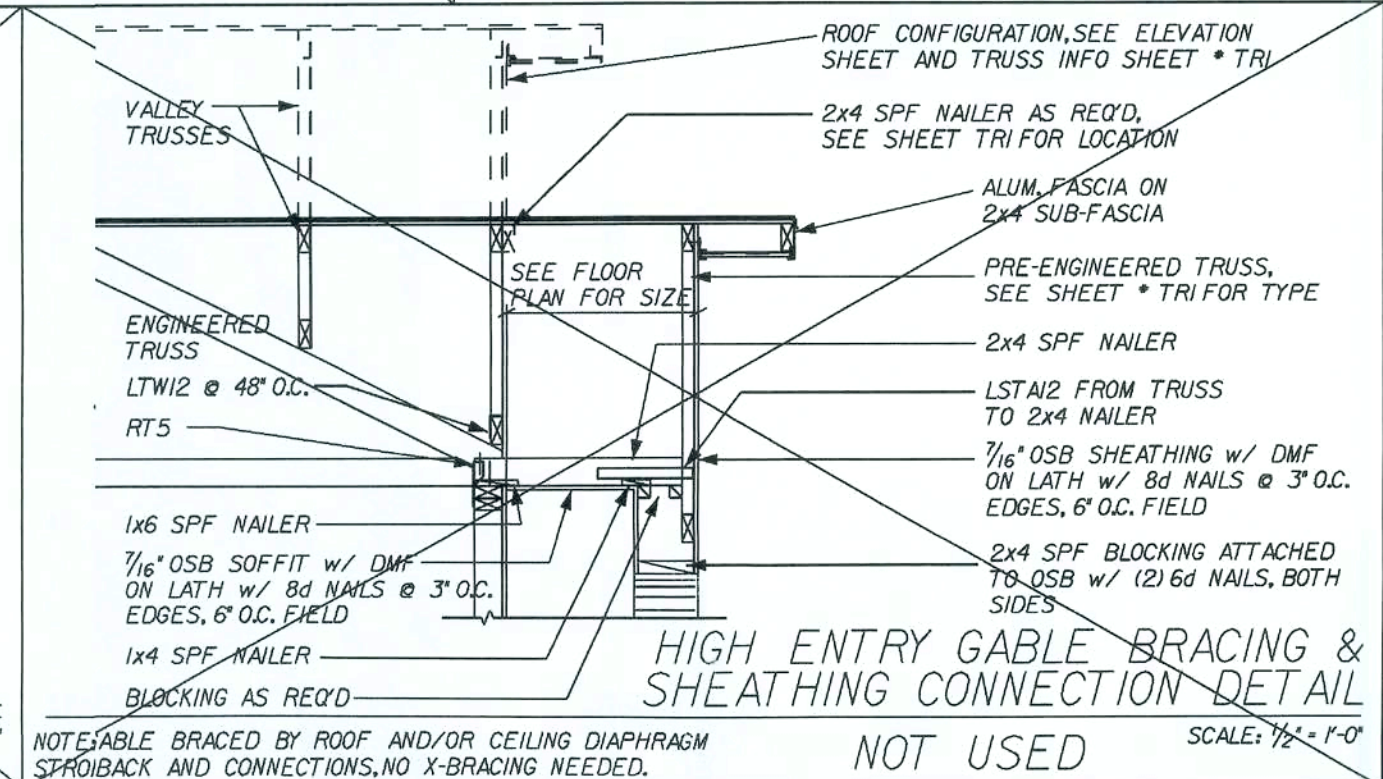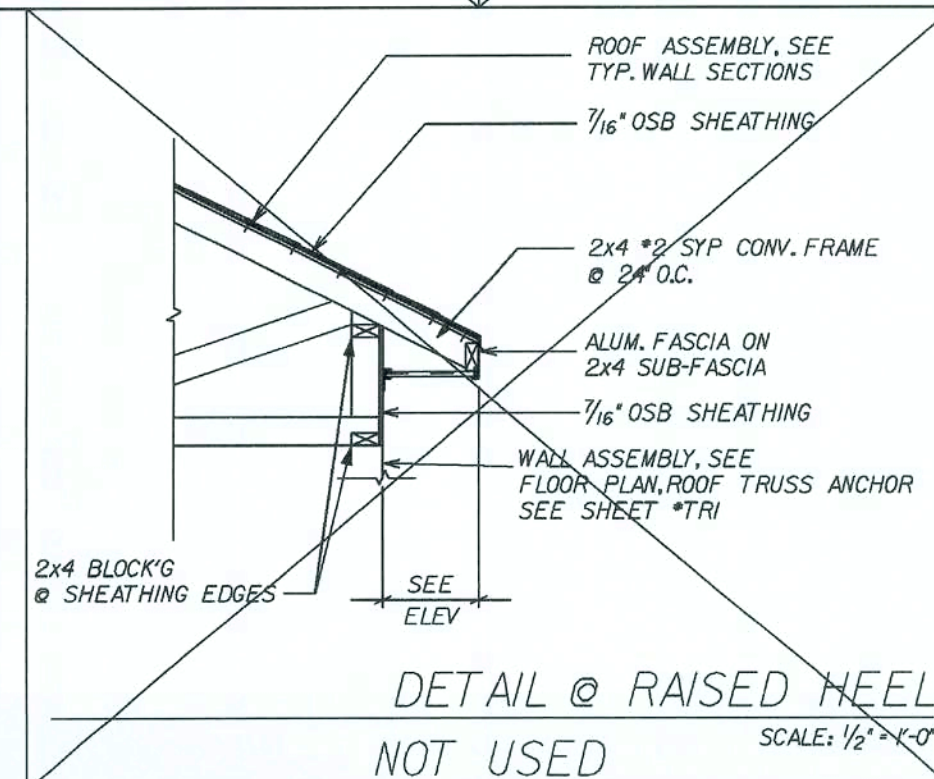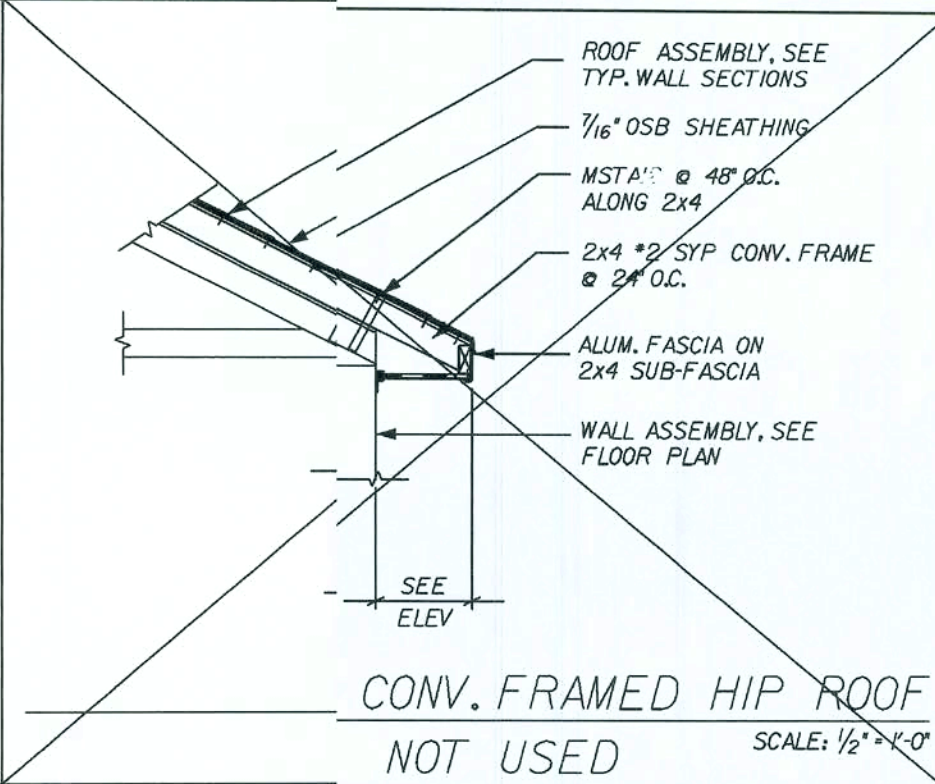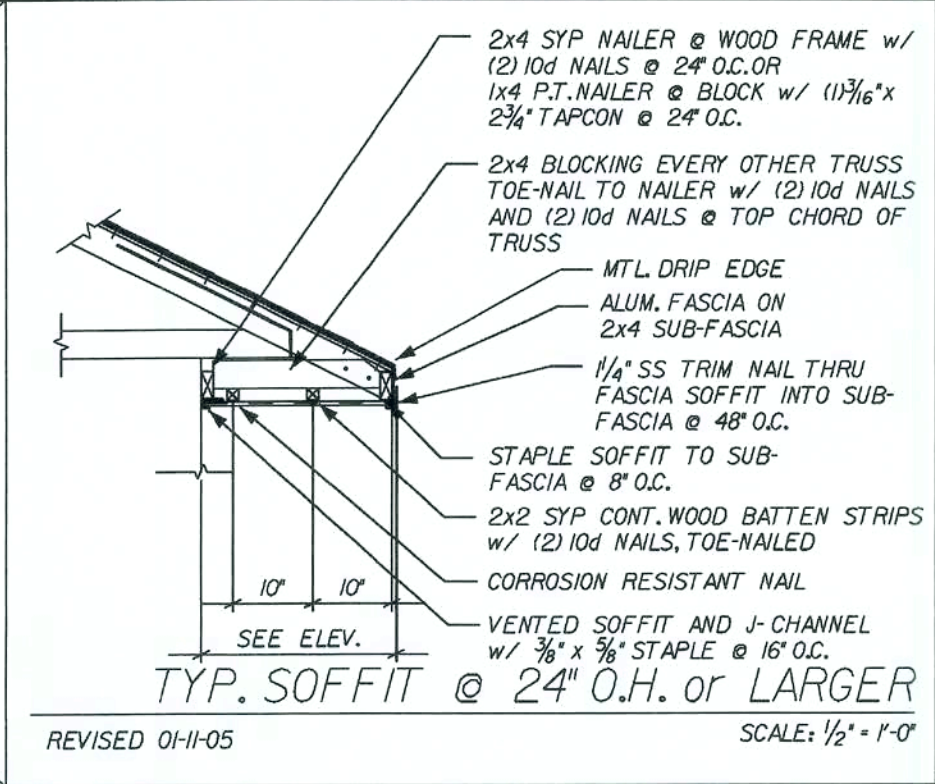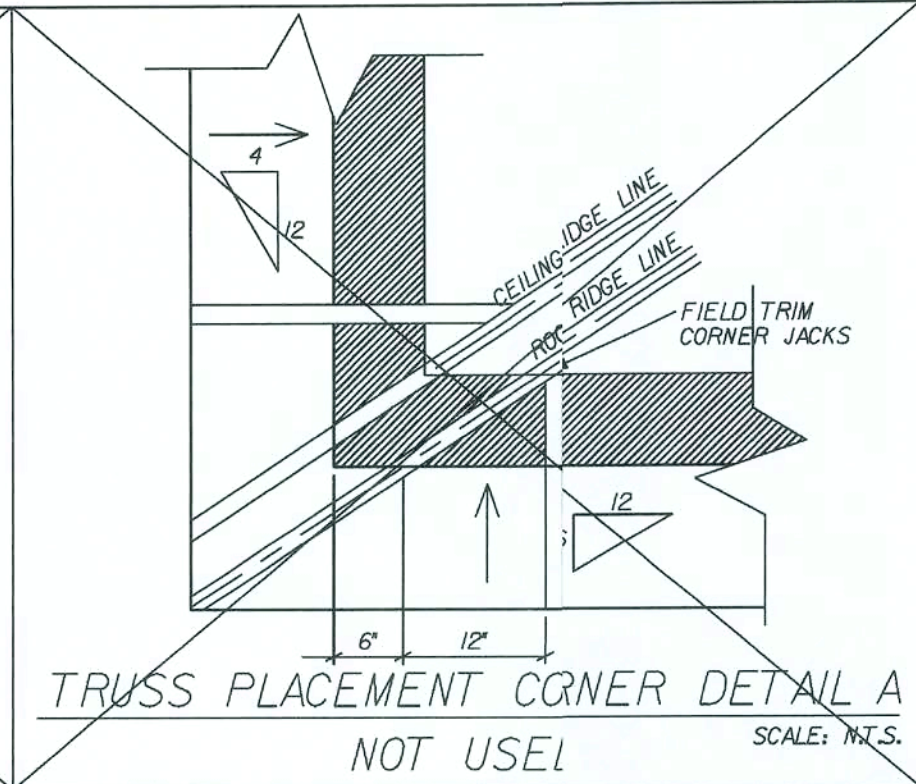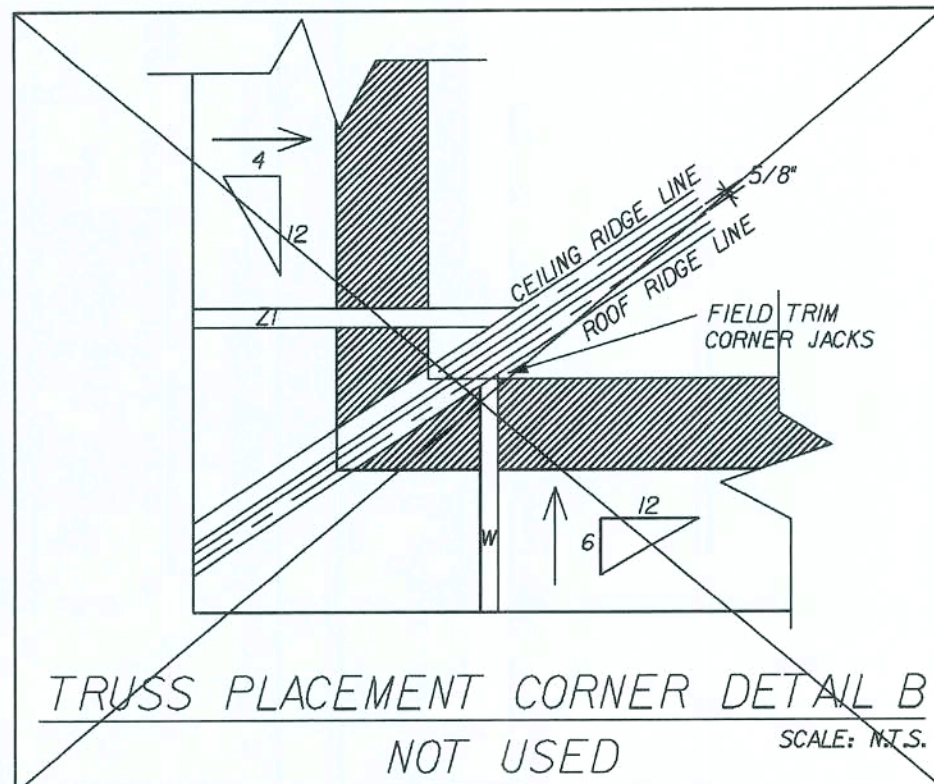

REVISIONS:

Maronda Homes
 4005 MARONDA WAY SANFORD, FLORIDA 321-321-0064

THIS STRUCTURE WAS DESIGNED IN ACCORDANCE WITH THE REQUIREMENTS OF THE FLORIDA BUILDING CODE 2004'S RESIDENTIAL AND 2006 SUPPLEMENT

ROOF STANDARD DETAILS
COVINGTON-4













DRAWN BY: GARAGE:
 RELEASE DATE: 10-13-03
 1052-32

Maronda Systems
 4005 Maronda Way
 Sanford, FL 32771
 (407)321-0064

Elmer Bergman, P.E.
 License No. 50158
 MAY 29 2008

SHEET:
SD-R

PLOT DATE: 15 JAN 2008

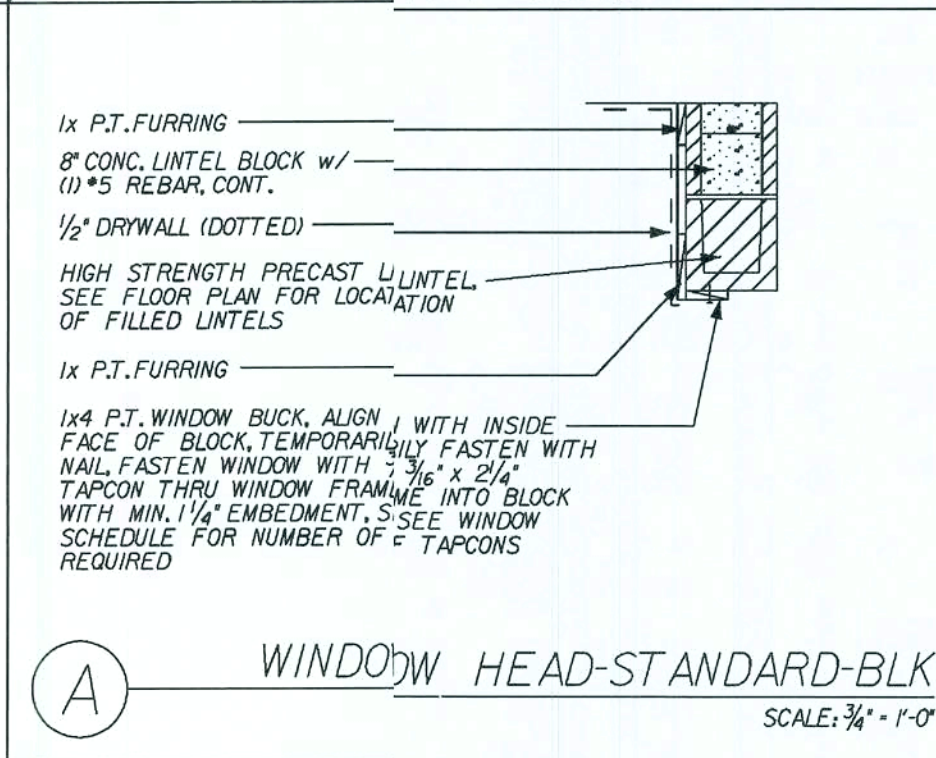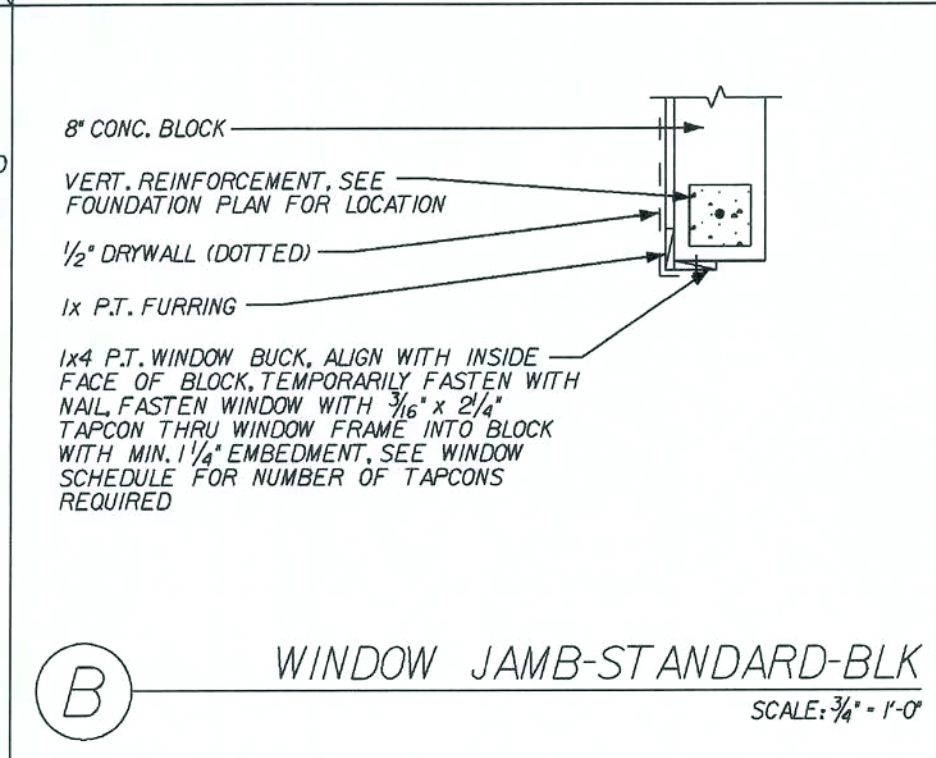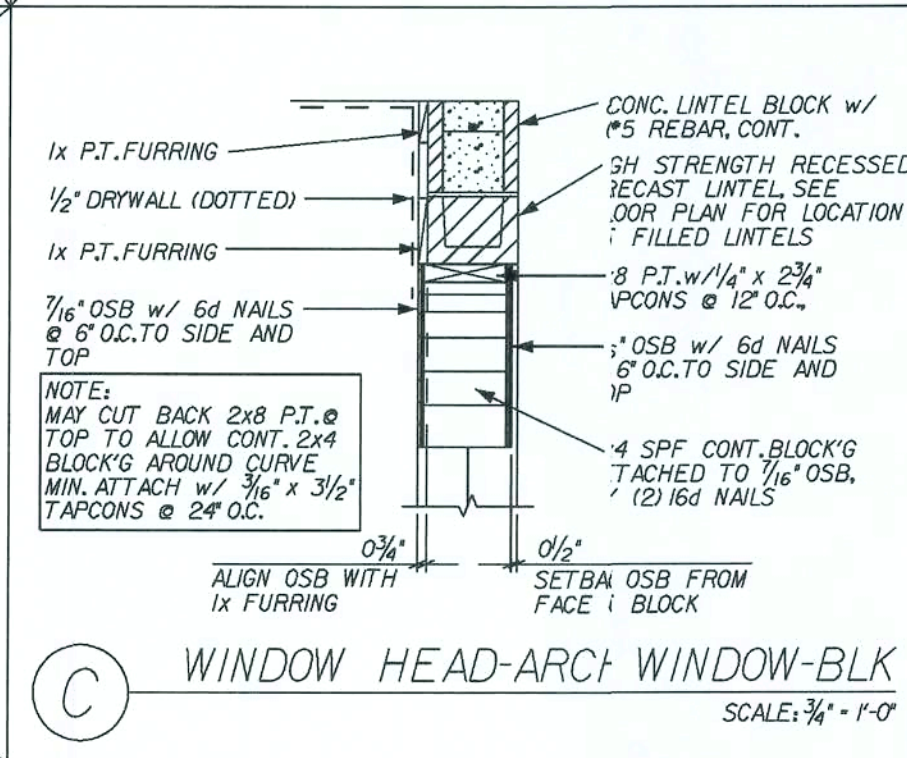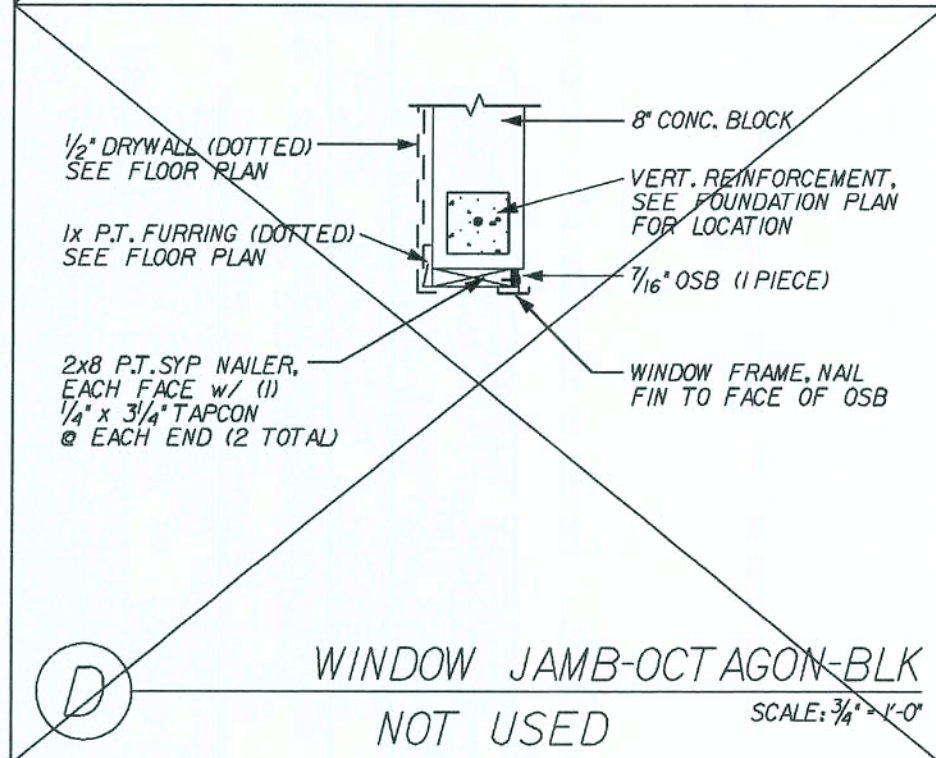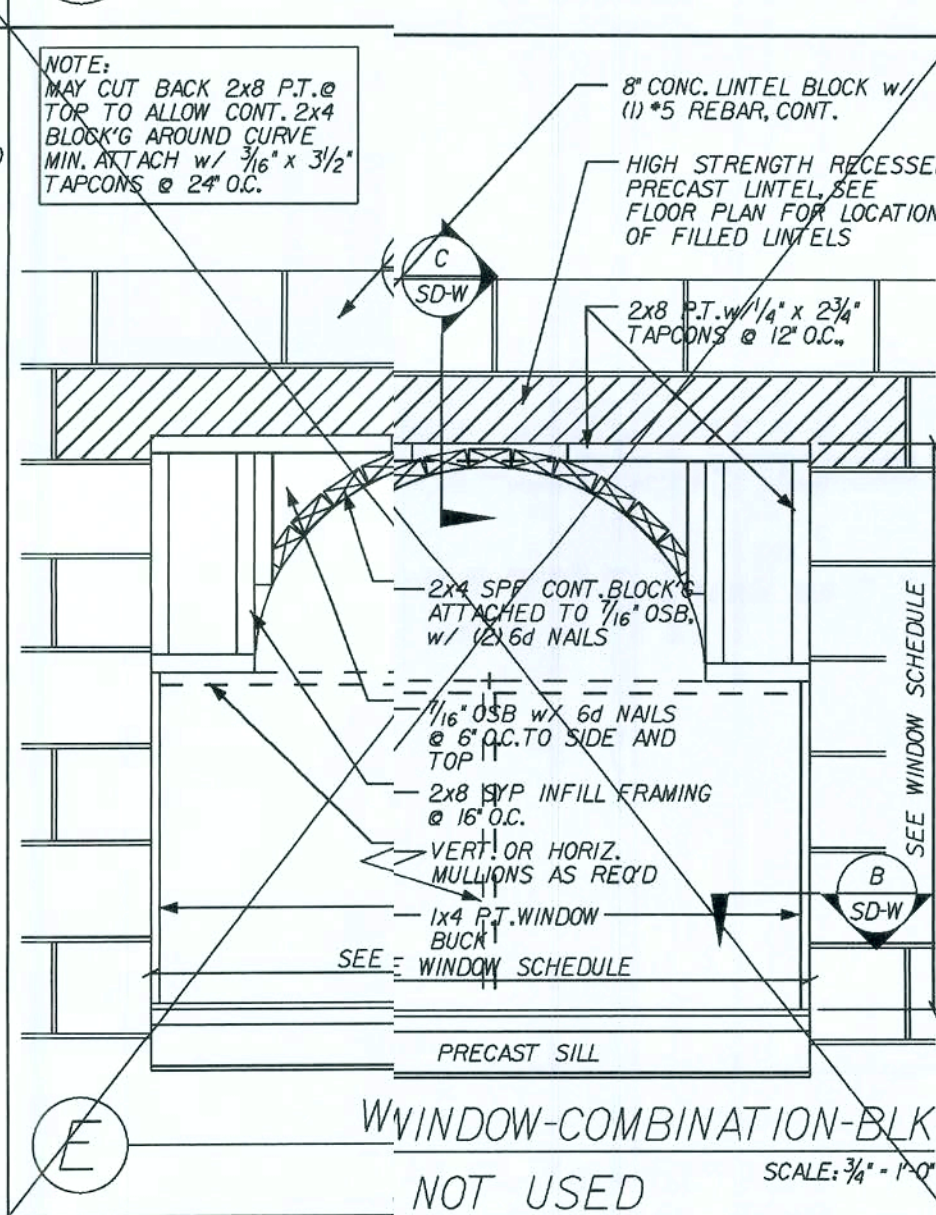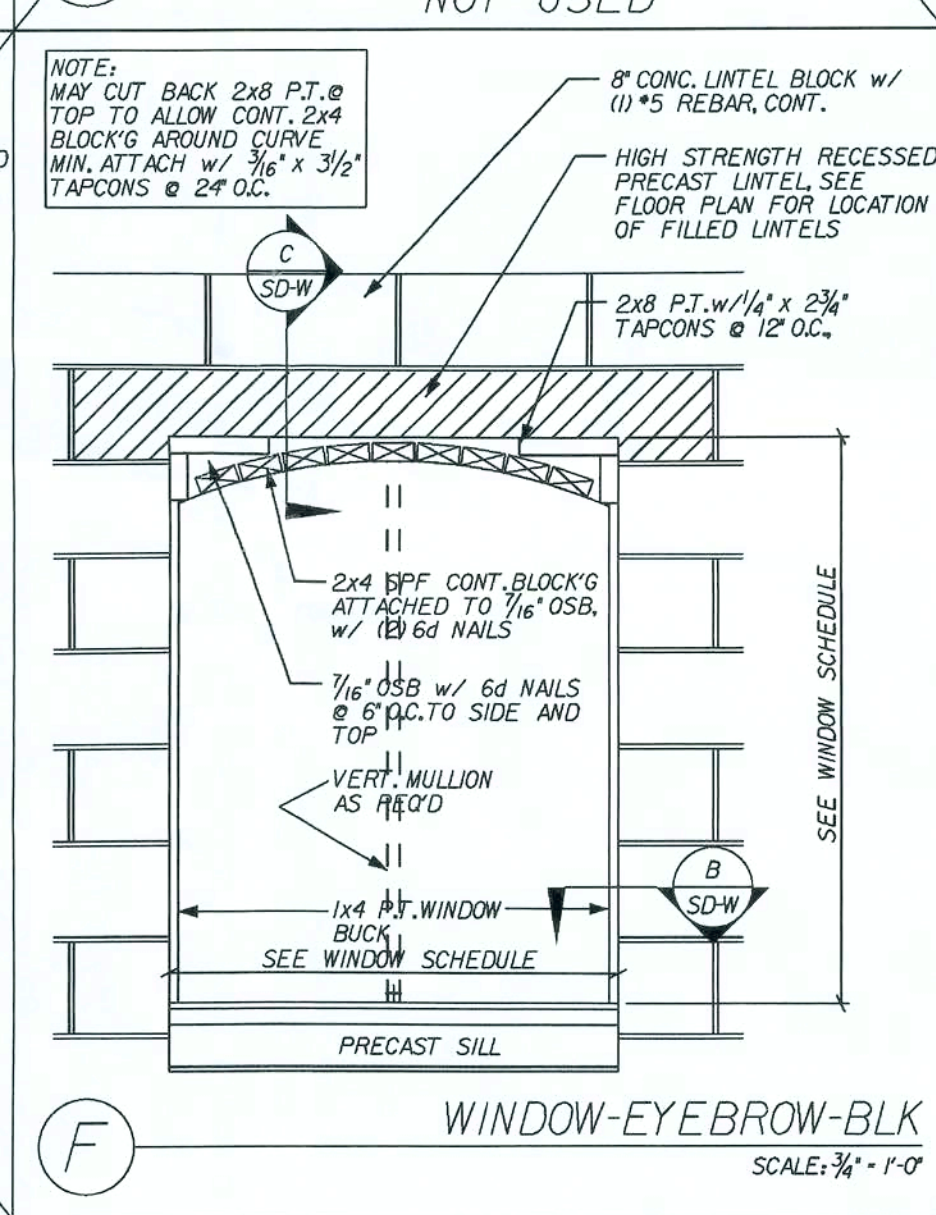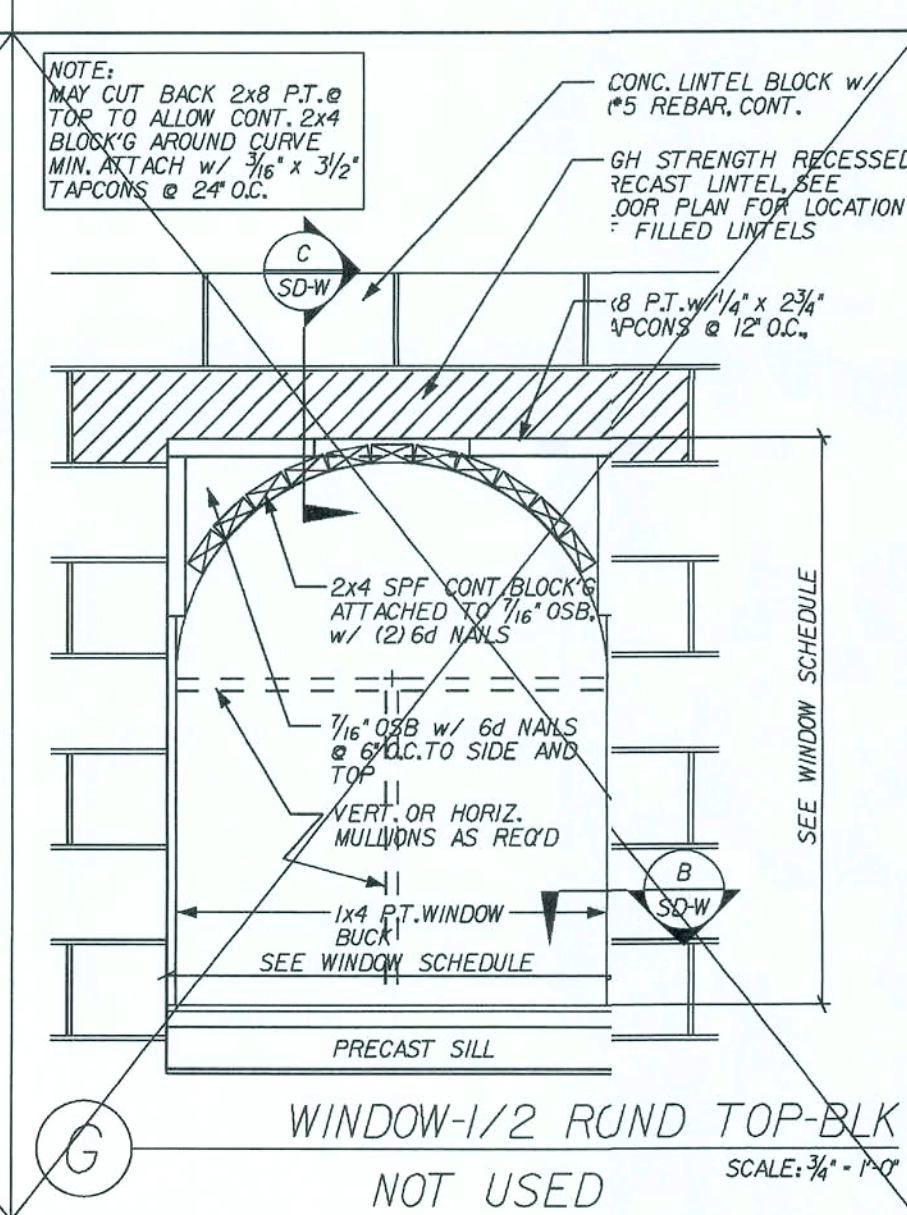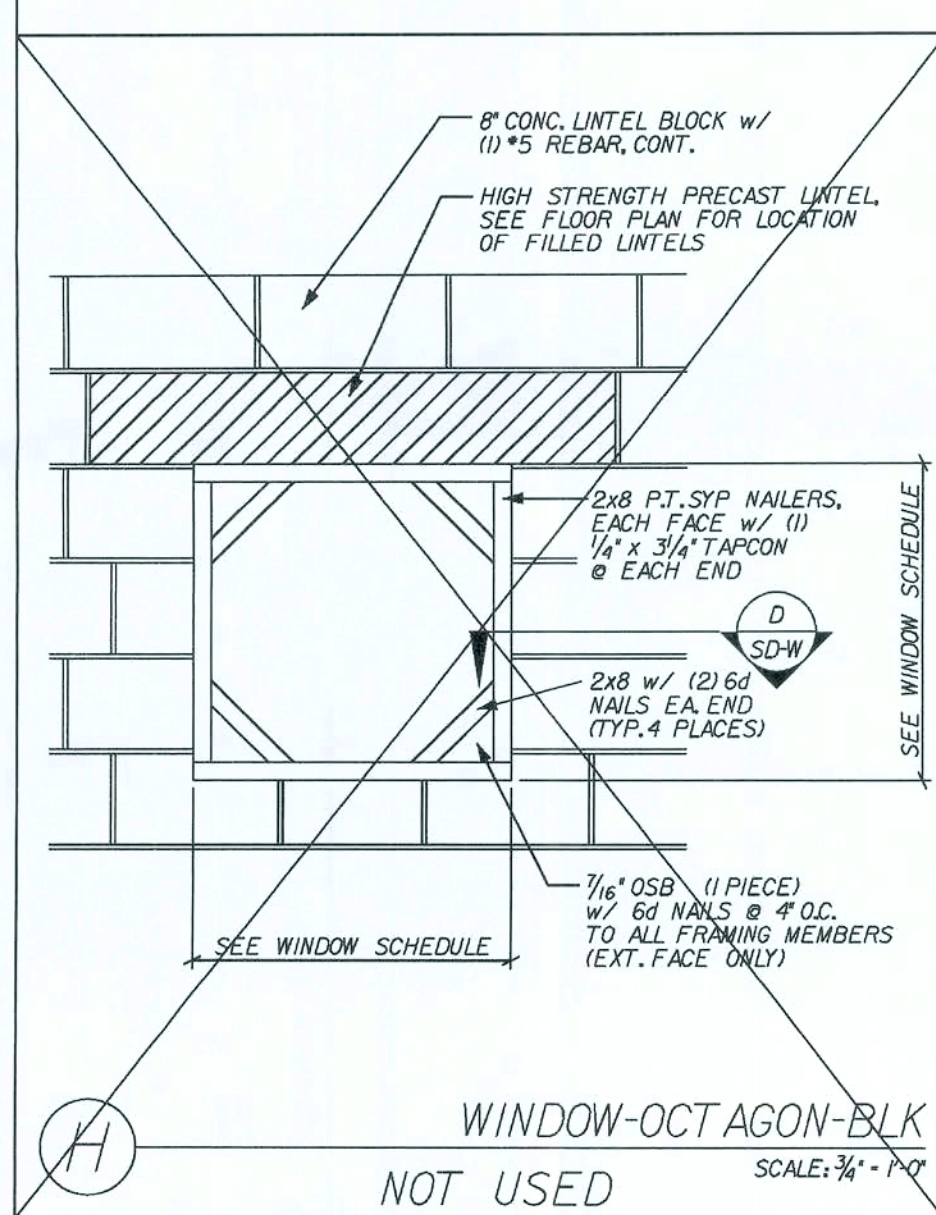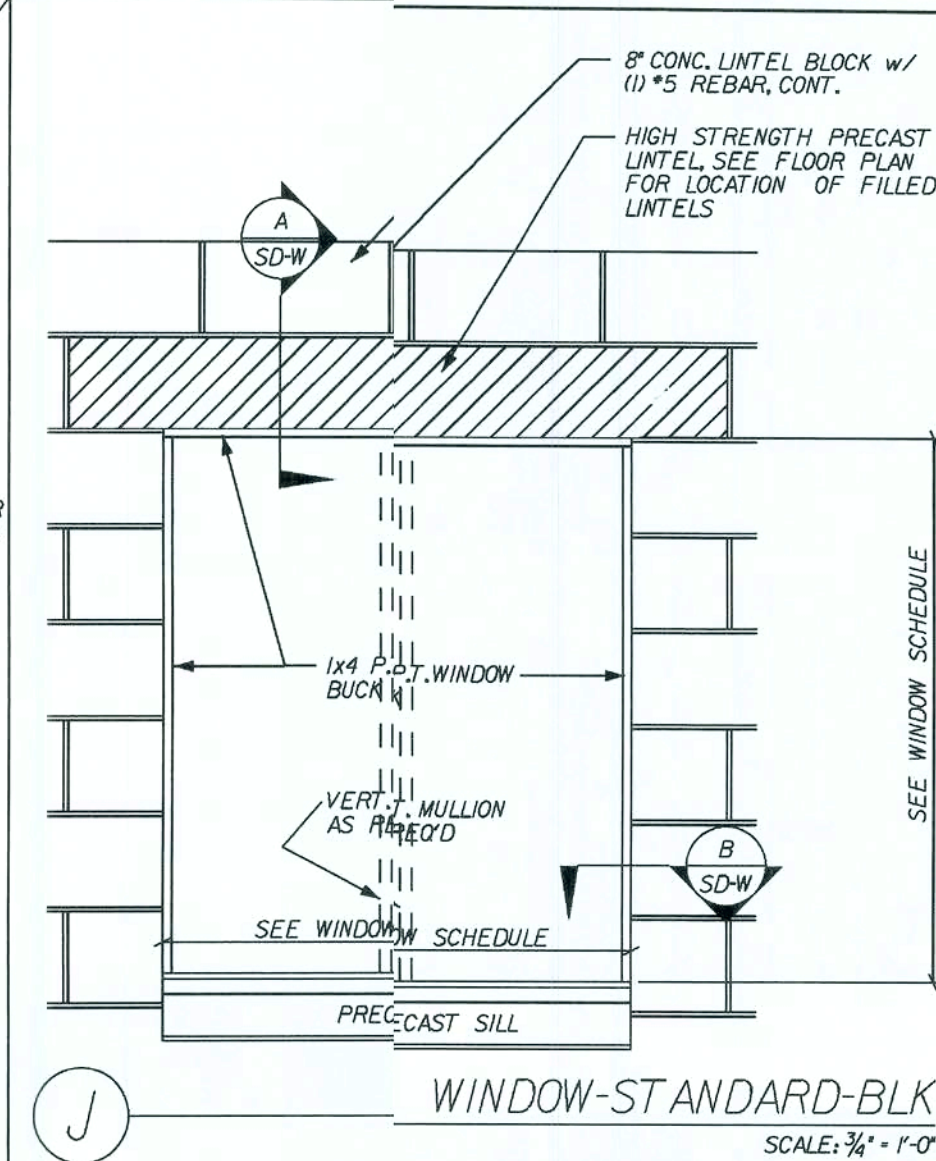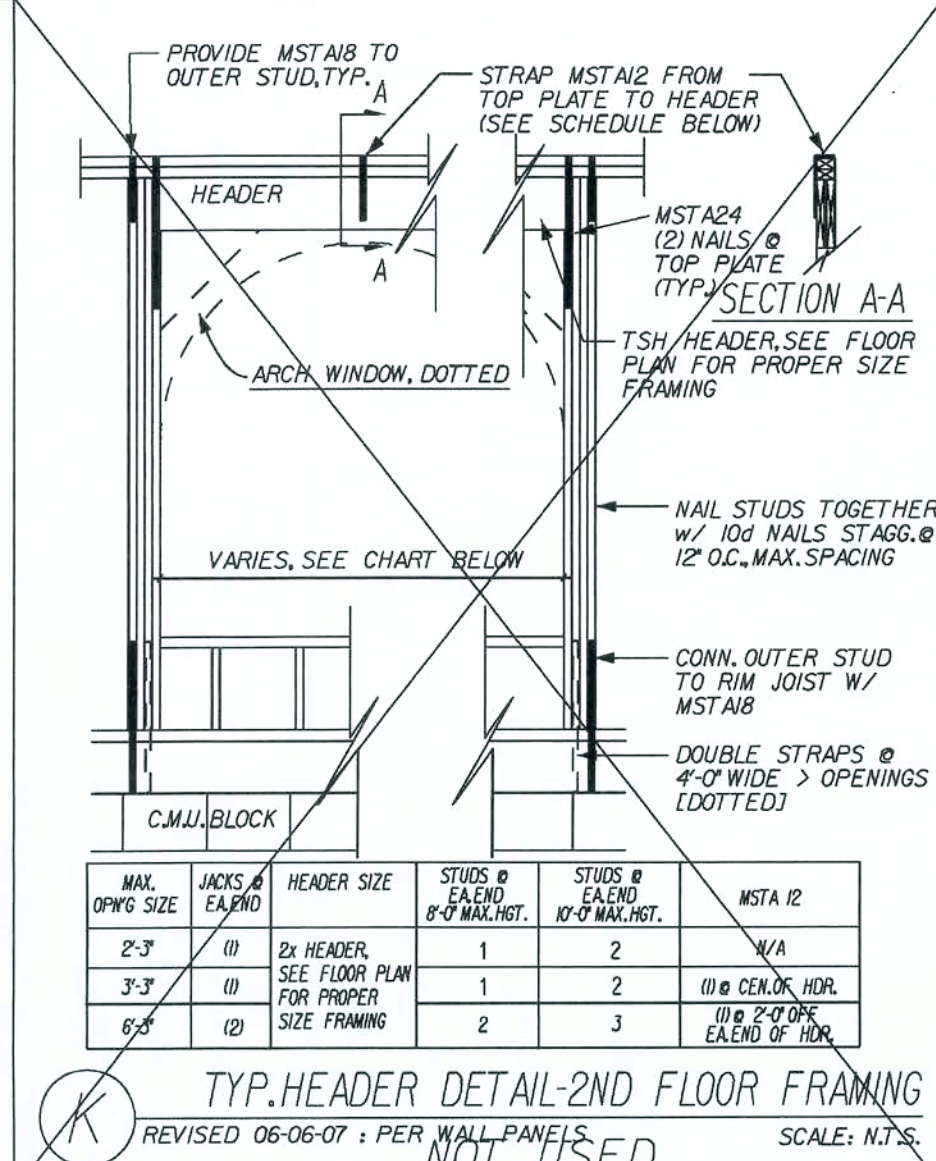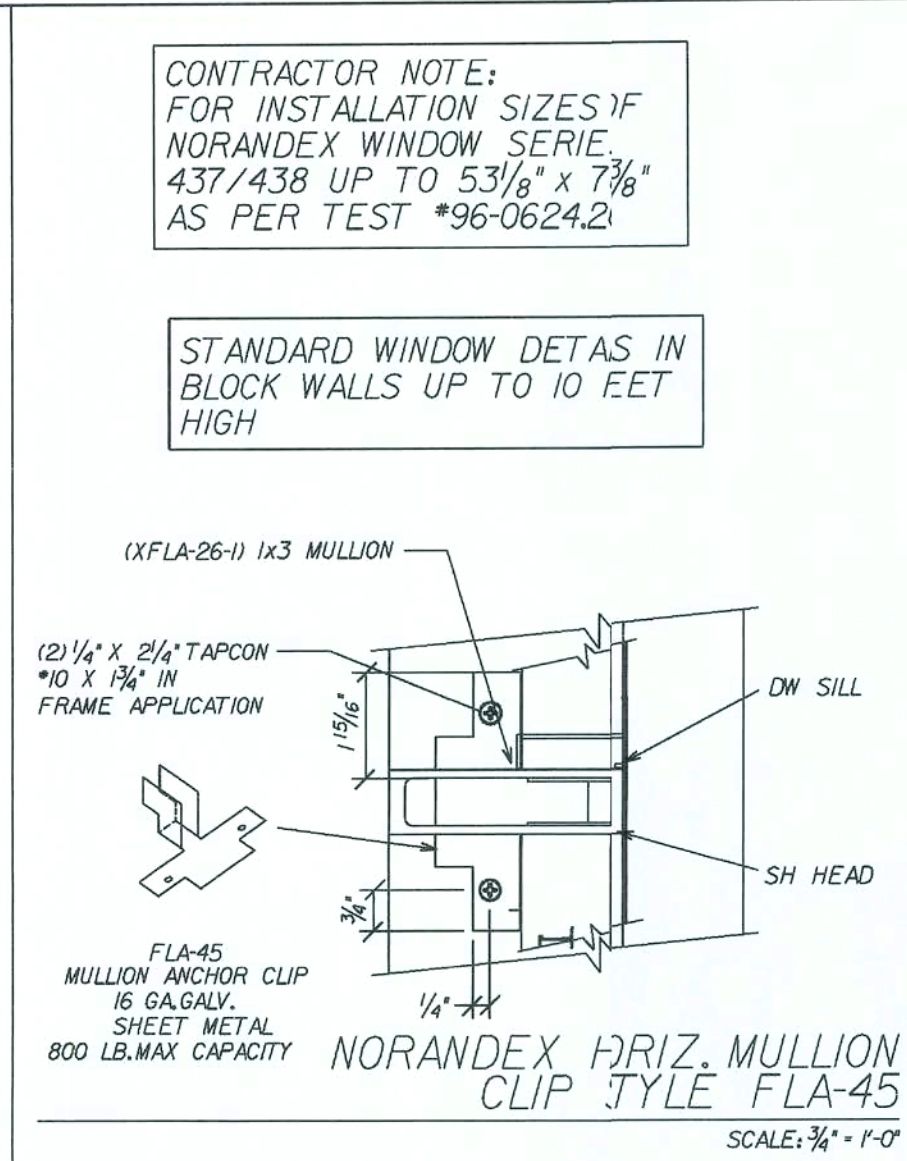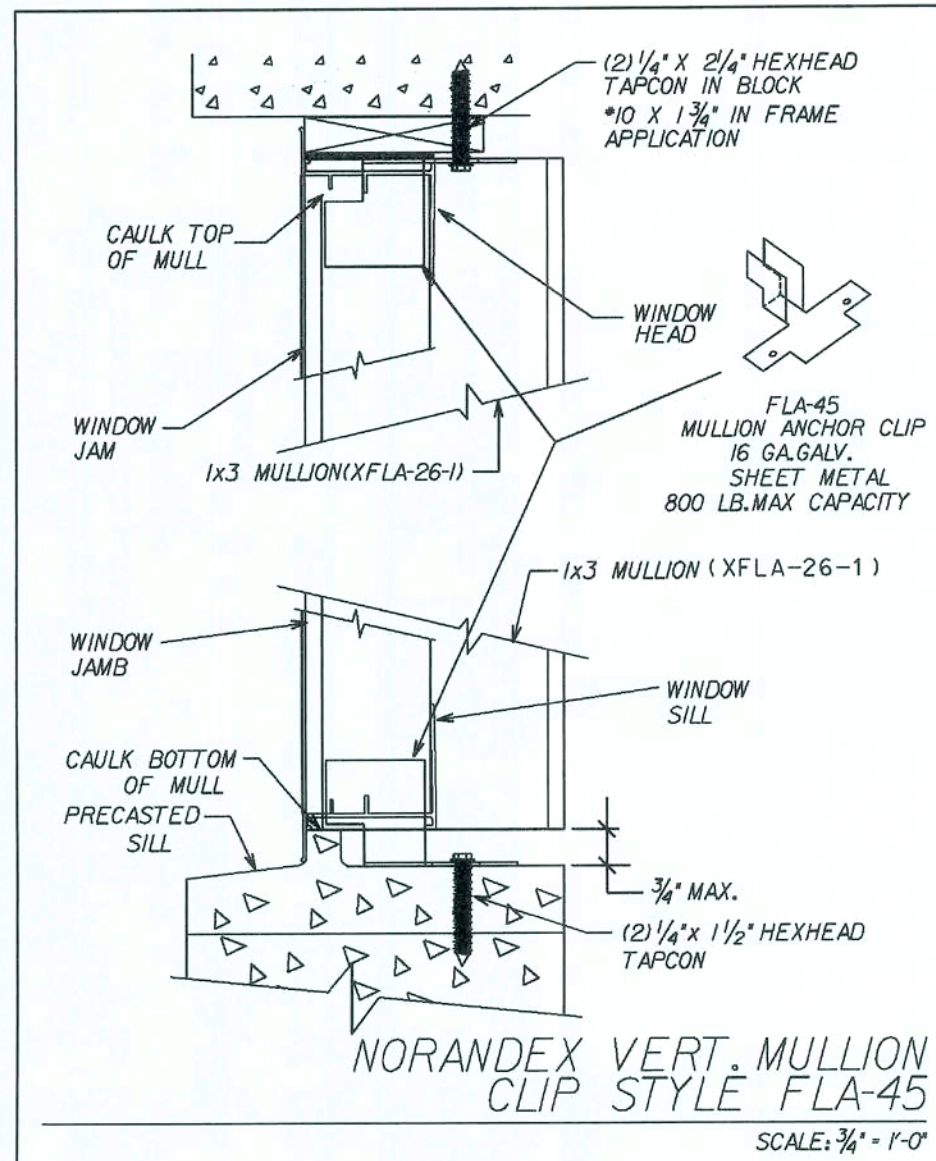

REVISIONS:

COPYRIGHT © 2005 MARONDA HOMES

Maronda Homes

FLORIDA

4005 MARONDA WAY SANFORD, FL 32771

(407) 321-0064

THIS STRUCTURE WAS DESIGNED IN ACCORDANCE WITH THE FLORIDA BUILDING CODE 2004: RESIDENTIAL AND 2005, 2006 SUPPLEMENT

FLORIDA: 05\covington\details\std_windows.sdw

PAV\vauses_05\covington\details\std_windows.sdw

10/5/2003

RELEASE DATE: 09/15/03

STANDARD DETAILS

COVINGTON-4

WINDOWS

DRAWN BY: GARAGE:

Maronda Systems
4005 Maronda Way
Sanford, FL 32771
(407) 321-0064



Elmer Bergman, P.E.
License No. 50158

MAY 29 2008

SHEET:
SD-W

PLOT DATE: 15 JAN 2008

FLORIDA BUILDING CODE 2004: RESIDENTIAL

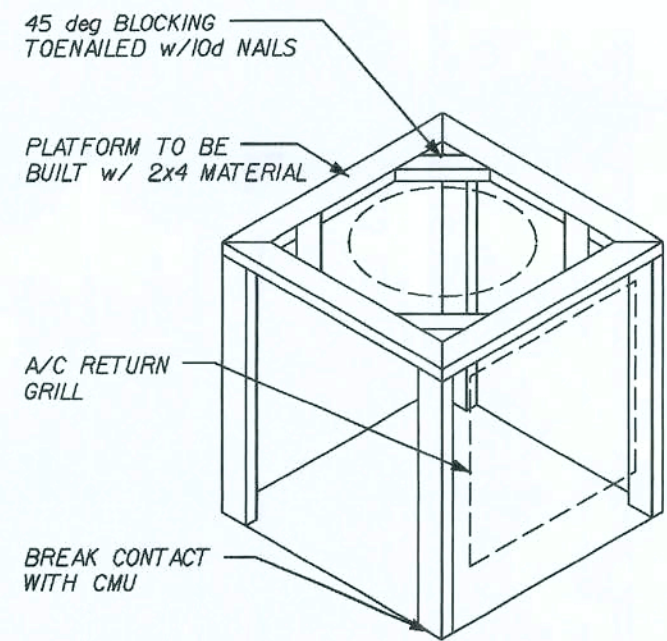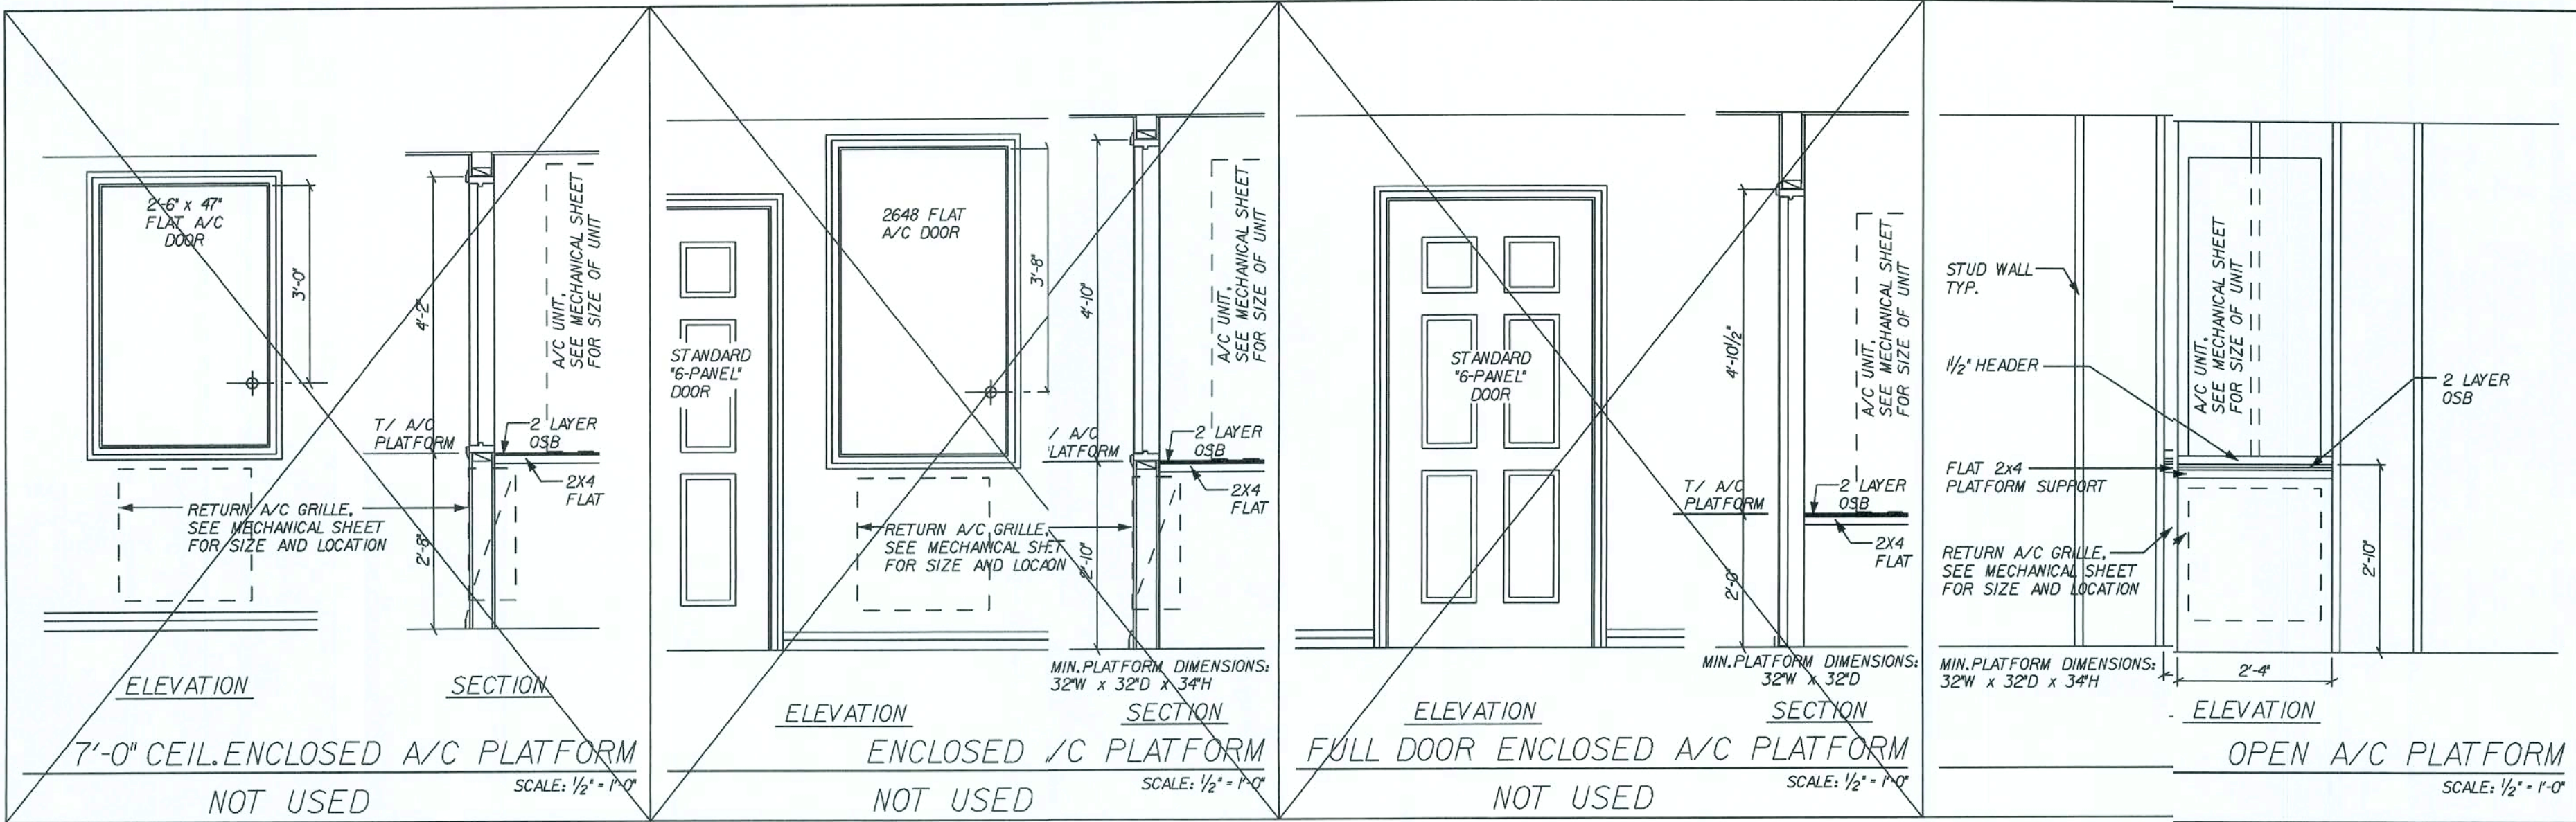

A/C PLATFORM FRAMING

REVISED 01-24-05

SCALE: 1/2" = 1'-0"

REVISIONS :

Maronda Homes
 (407) 321-0064 4005 MARONDA WAY SANFORD, FLORIDA

THIS STRUCTURE WAS DESIGNED IN ACCORDANCE WITH THE REQUIREMENTS OF THE FLORIDA BUILDING CODE 2003 AND 2006 SUPPLEMENT

STANDARD PLATFORM DETAILS

AIR-HEAT DTLs

DRAWN BY: GARAGE:

RELEASE DATE:

Maronda Systems
 4005 Maronda Way
 Sanford, FL 32771
 (407)321-0064

Elmer Bergman
 Elmer Bergman, P.E.
 License No. 50158
 MAY 29 2008


SHEET:

SD-H

pl\N\houses_05\config\pda\detail\std_heading.sdh

10/5/2003



PLOT DATE: 15 JAN 2008

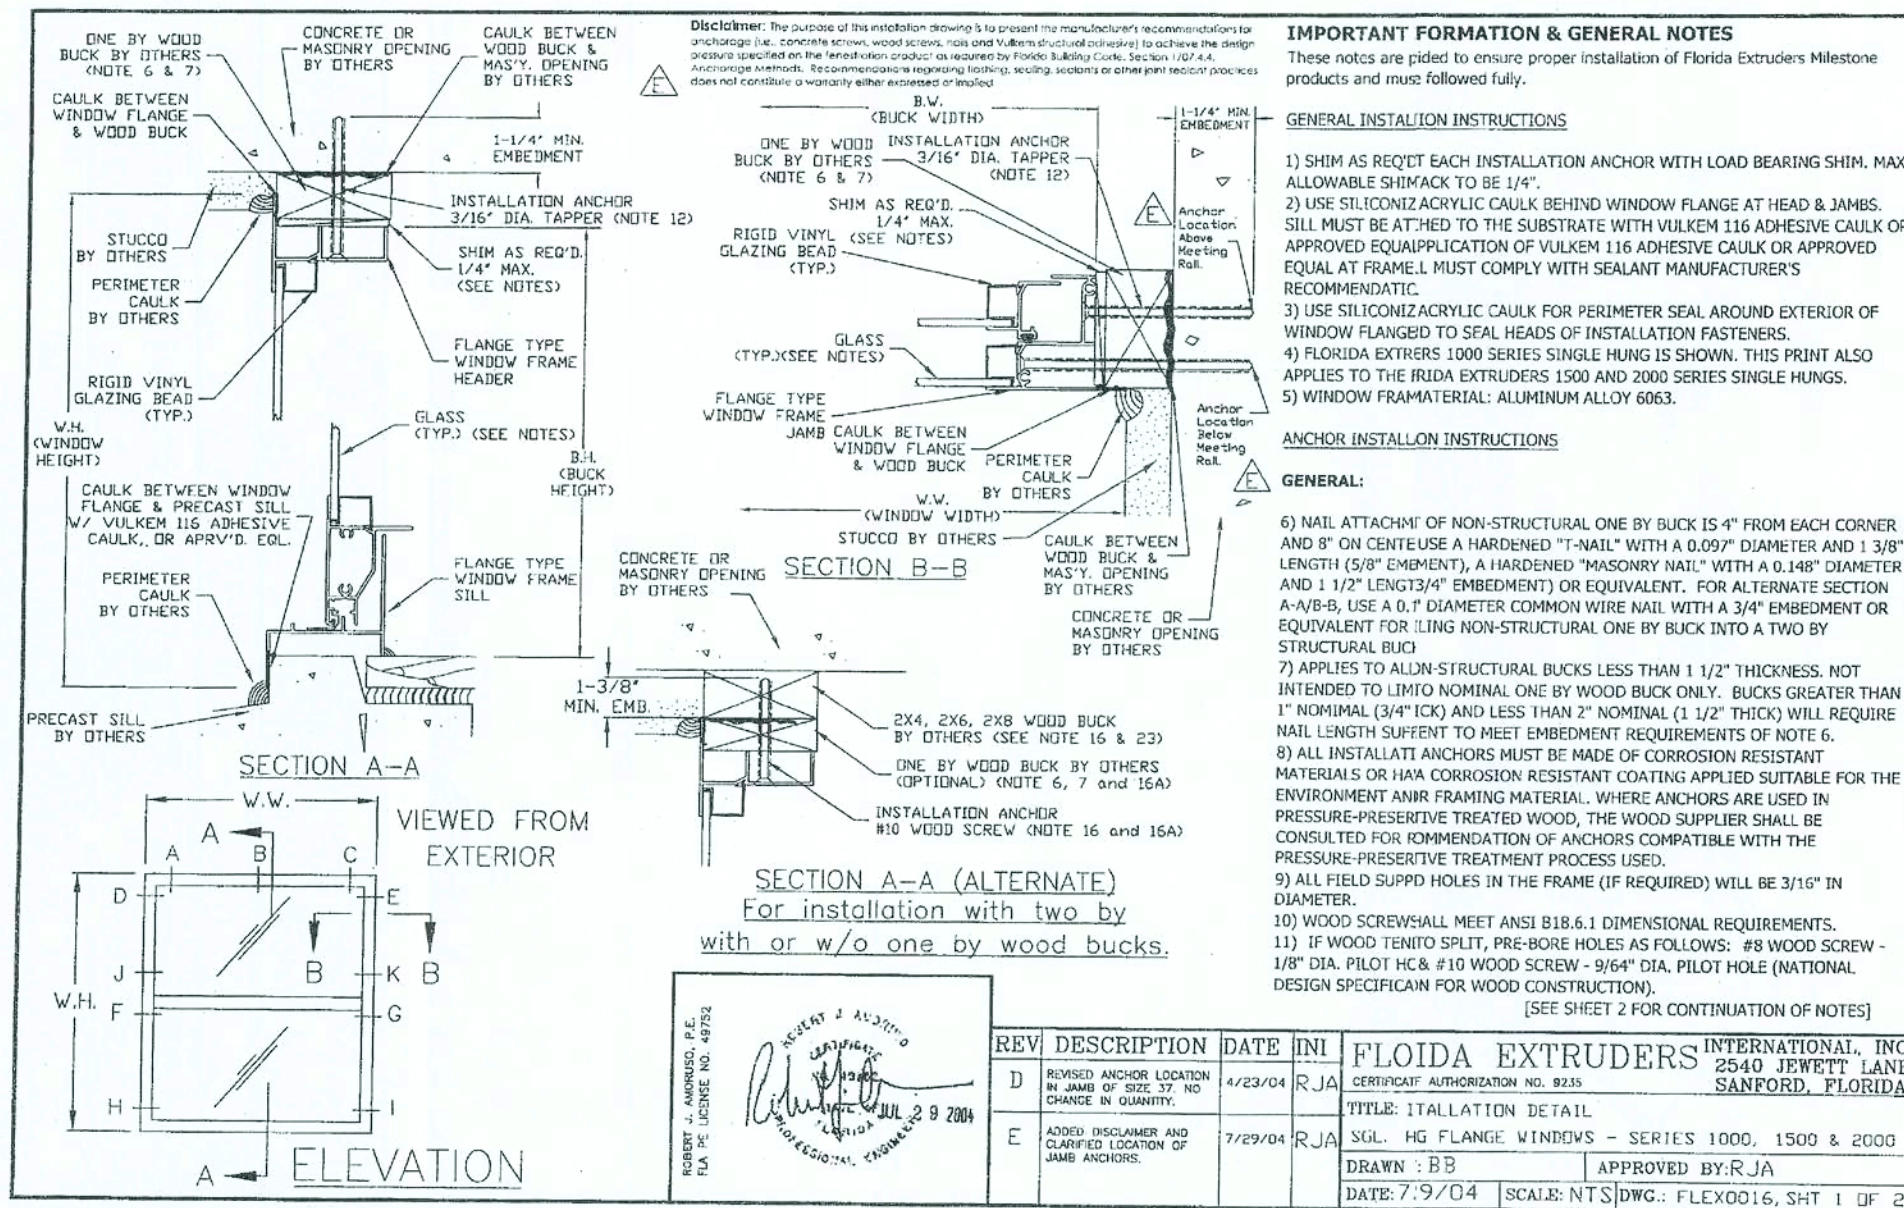

TAPPER LOCATION CHART


CALL SIZE	BUCK SIZE	LOCATIONS IN HEAD	LOCATIONS IN JAMB
12	18 1/8 x 25	B	F, G
13	18 1/8 x 37 3/8	B	F, G
14	18 1/8 x 49 5/8	B	F, G
14S	18 1/8 x 55 1/4	B	F, G
15	18 1/8 x 62	B	F, G
16	18 1/8 x 71	B	F, G
17	18 1/8 x 83	B	F, G
18	25 1/2 x 25	B	F, G
19	25 1/2 x 37 3/8	B	F, G
20	25 1/2 x 49 5/8	B	F, G
21	25 1/2 x 55 1/4	B	F, G
22	25 1/2 x 62	B	F, G
23	25 1/2 x 71	B	F, G
24	25 1/2 x 83	B	F, G
25	36 x 25	B	F, G
26	36 x 37 3/8	B	F, G
27	36 x 49 5/8	B	F, G
28	36 x 55 1/4	B	F, G
29	36 x 62	B	F, G
30	36 x 71	B	F, G
31	36 x 83	B	F, G
32	52 1/8 x 25	B	F, G
33	52 1/8 x 37 3/8	B	F, G
34	52 1/8 x 49 5/8	B	F, G
35	52 1/8 x 55 1/4	B	F, G
36	52 1/8 x 62	B	F, G
37	52 1/8 x 71	B	F, G
38	52 1/8 x 83	B	F, G

* 37 SIZE NOT AVAILABLE IN 1000 OR 1500 SERIES.

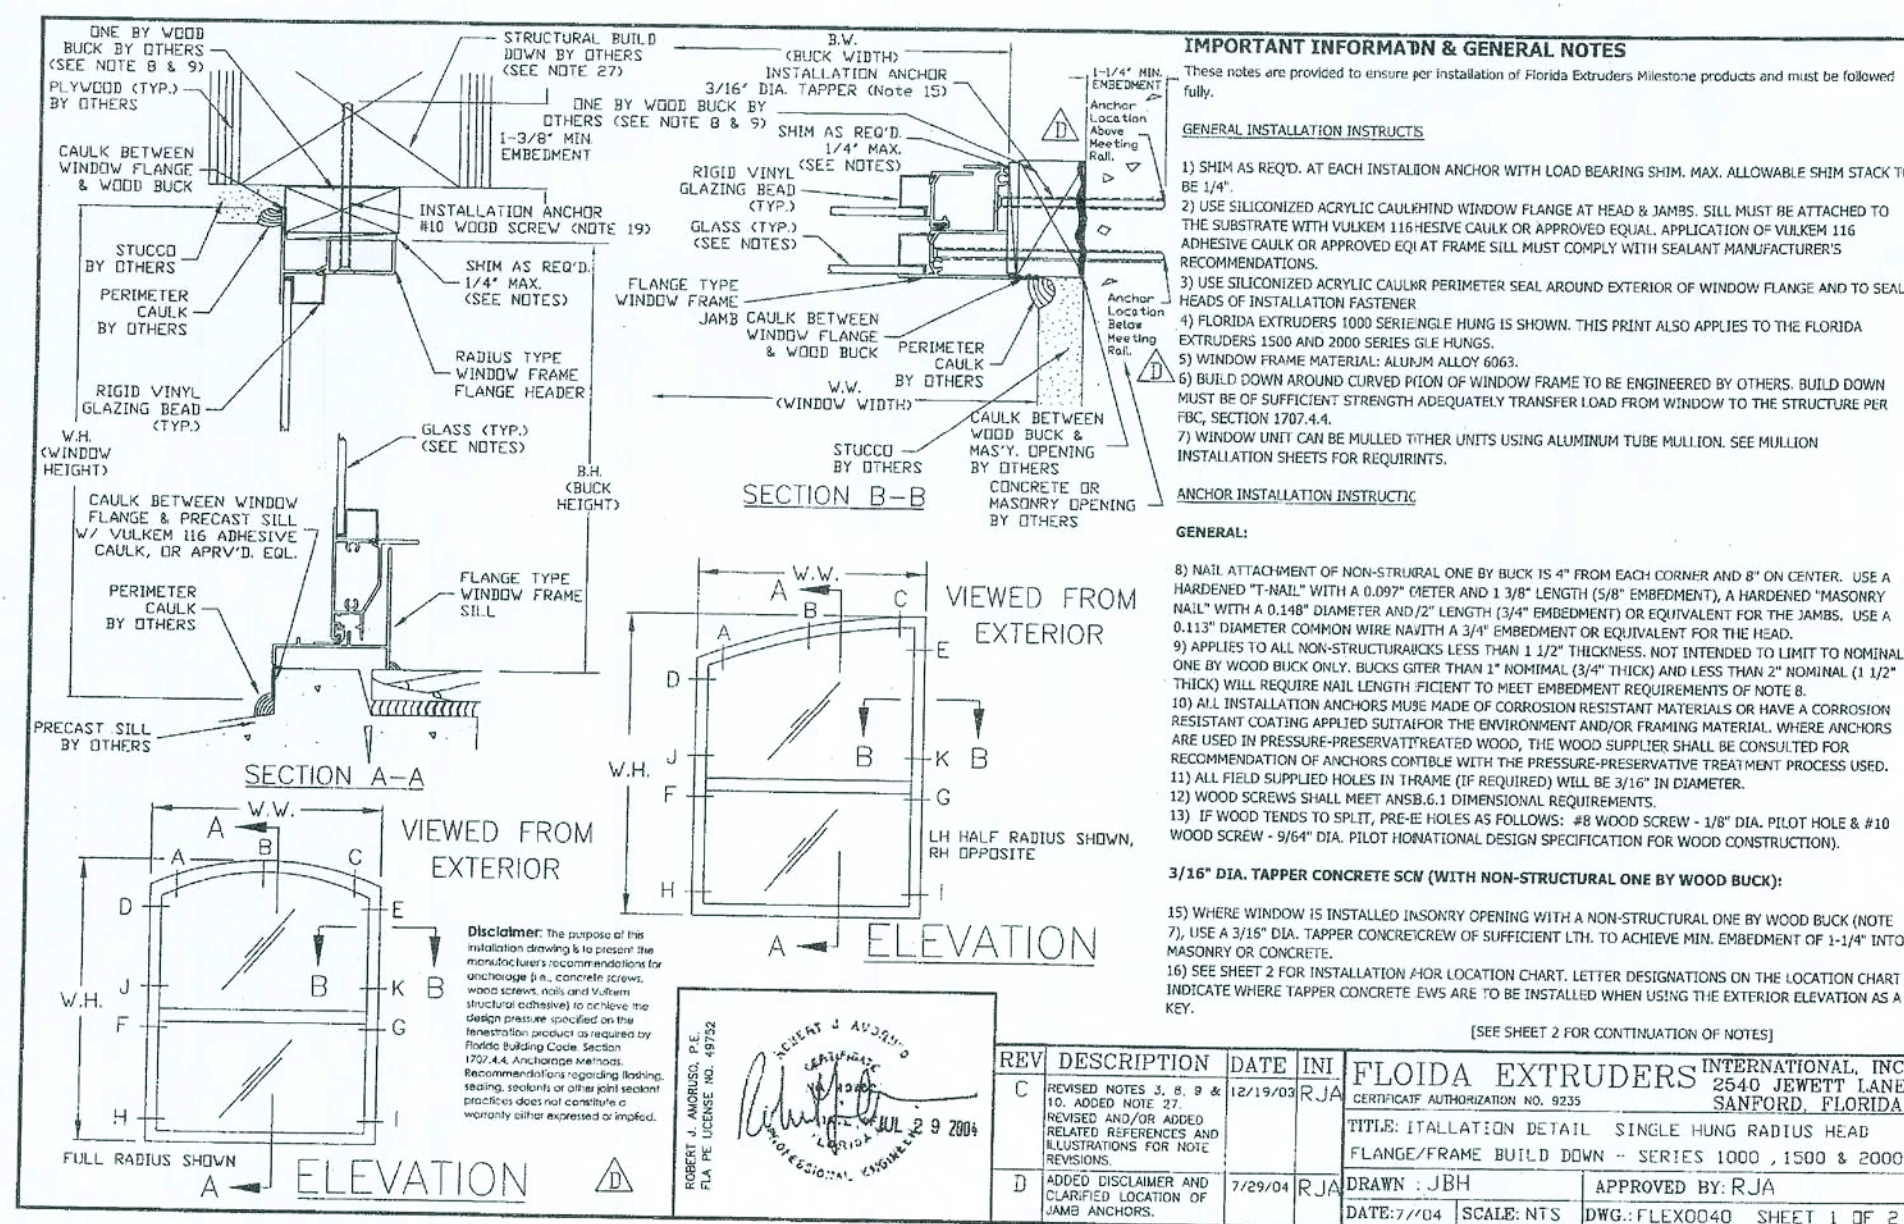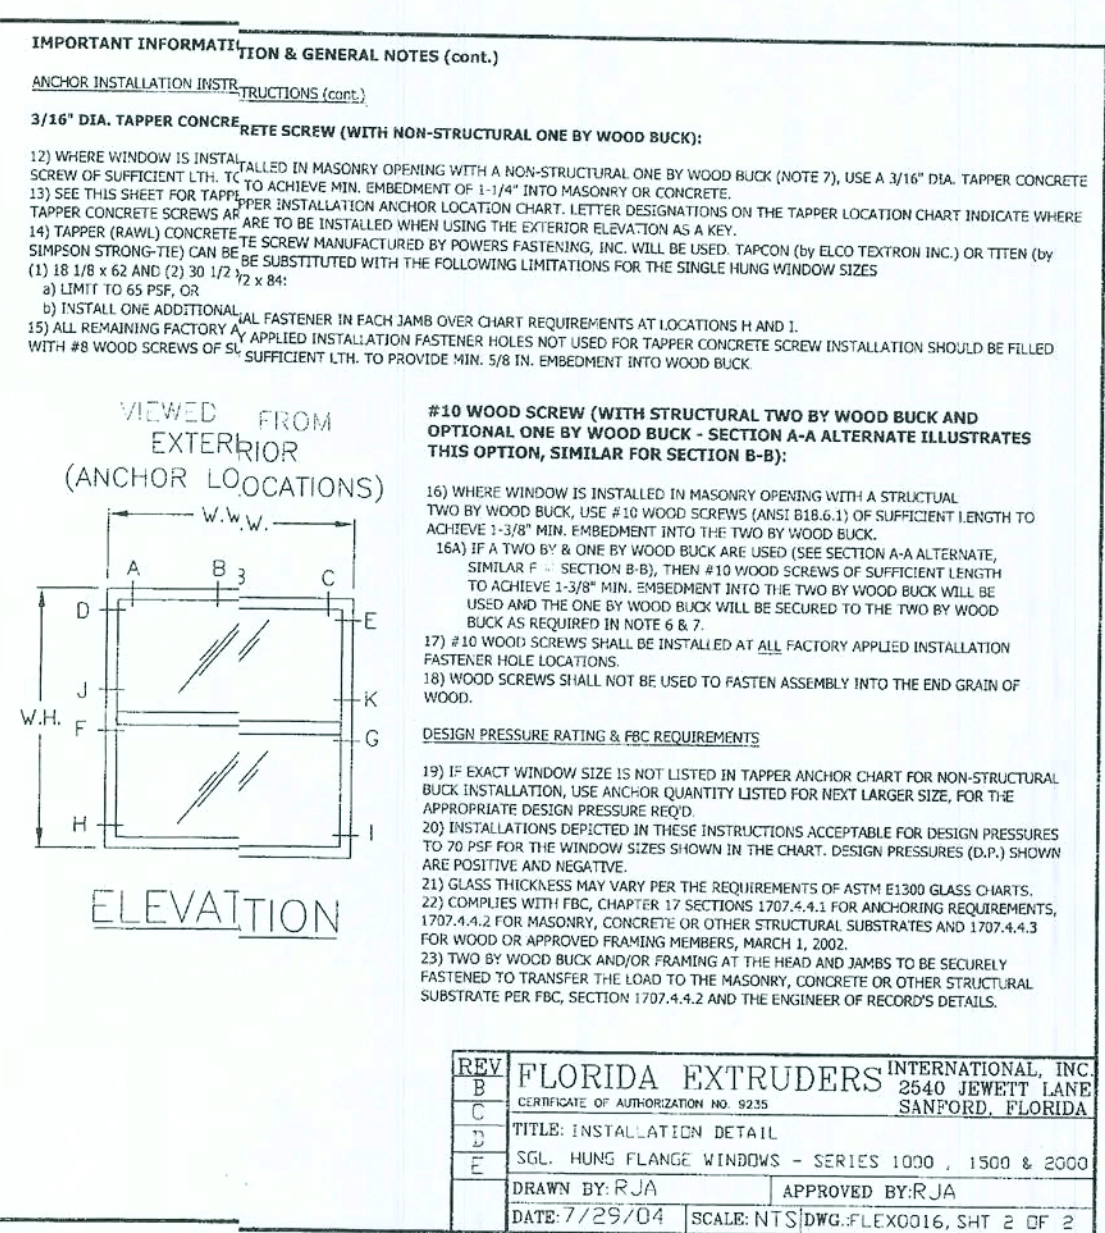

ANCHOR LOCATION CHART (SEE NOTES BELOW)

CALL SIZE	BUCK SIZE	LOCATIONS IN HEAD	LOCATIONS IN JAMB
12	18 1/8 x 27 5/16	A, C	F, G
13	18 1/8 x 39 11/16	A, C	F, G
14	18 1/8 x 51 15/16	A, C	F, G
14S	18 1/8 x 57 19/32	A, C	F, G (a)
15	18 1/8 x 64 5/16	A, C	F, G (a)
16	18 1/8 x 73 5/16	A, C	F, G (a)
19	25 1/2 x 28 5/16	A, C	F, G
20	25 1/2 x 40 15/16	A, C	F, G
21	25 1/2 x 53 3/16	A, C	F, G
22	25 1/2 x 59 5/16	A, C	F, G
23	25 1/2 x 65 9/16	A, C	F, G
24	25 1/2 x 74 9/16	A, C	F, G
25	36 x 30 5/16	A, B, C	F, G
26	36 x 42 11/16	A, B, C	F, G (a)
27	36 x 54 15/16	A, B, C	F, G (a)
28	36 x 66 3/16	A, B, C	F, G (a)
29	36 x 78 5/16	A, B, C	F, G (a)
30	52 1/8 x 33	A, B, C	F, G
31	52 1/8 x 45 3/8	A, B, C	F, G
32	52 1/8 x 57 5/8	A, B, C	F, G
33	52 1/8 x 63 1/4	A, B, C	F, G
34	52 1/8 x 70	A, B, C	F, G
35	52 1/8 x 79	A, B, C	F, G

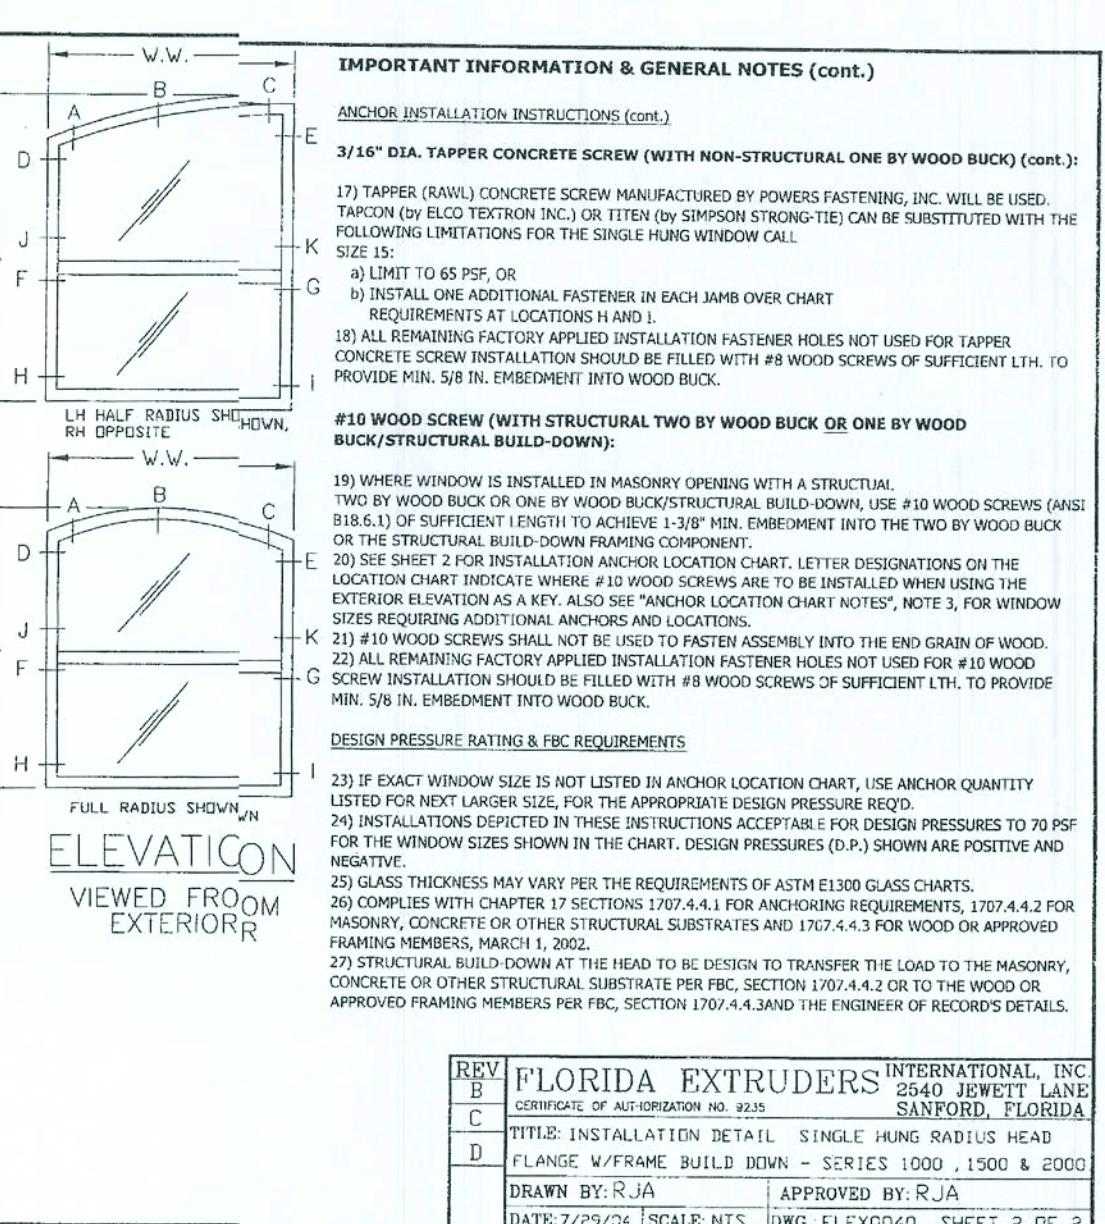

REVISIONS:

FLORIDA EXTRUDERS
WINDOWS IN BLOCK

RELEASE DATE: 11/22/09

1 of 3

General Notes Drawing for Milestone Series 1000, 1500, 2000 and 3000 Non-Impact Resistant Aluminum Window and Patio Sliding Glass Door Installation Details

These notes are provided to ensure proper installation of Florida Extruders Milestone Non-Impact Resistant Aluminum Fenestration Products and must be followed fully. This General Notes drawing shall be used in tandem with the product specific installation drawing.

A) General Assembly Installation Instructions

1) SHIMMING:

- FLANGE FRAME WINDOWS - Shim as required at each installation fastener with load bearing shim. The maximum allowable shim stack to be 1/4".
- FIN FRAME WINDOWS - Shim as required at each installation fastener with load bearing shim. The maximum allowable shim stack to be 1/4". Apply a bead of Vulkem 116 adhesive sealant or approved equal at the fastener location prior to inserting the shim to adhere the shim to the substrate and/or window frame. Full bearing between the shim, substrate and window frame are required.
- SLIDING GLASS DOORS - Shim as required at each installation fastener with load bearing shim. The maximum allowable shim stack to be 1/4". Load bearing shim at sill must be pressure treated wood or plastic and must be completely encapsulated in sealant or set in wet concrete.

2) SEALING/FENESTRATION PRODUCT AND SUBSTRATE & SDO SEAM SEALANT (See Disclaimer Statement above)

- GENERAL - SEALANT TYPE (not applicable when a specific brand or type is required)
Sealant type shall be chosen based on the sealant manufacturer's recommendation as it relates to materials to be sealed, environmental conditions and intended use.
- WINDOWS - FLANGE FRAME
i. Adhesive Seal - REQUIRED
1. Use Vulkem 116 adhesive sealant or approved equal between window's integral mounting fin and pre-cast concrete sill (or other sill construction) along full length of sill.
2. Application of Vulkem 116 adhesive sealant or approved equal must comply with sealant manufacturer's recommendations.
- ii. Sealant - RECOMMENDED (See Disclaimer)
1. Use sealant behind window flange at head and jamb.
2. Use sealant for perimeter seal around exterior of flange window mounting fin and to seal heads of installation fasteners.
- iii. WINDOWS - FIN FRAME
i. Adhesive Seal - NOT REQUIRED
ii. Sealant - RECOMMENDED (See Disclaimer)
1. Use sealant behind window flange at head, sill and jamb.
2. Use sealant for perimeter seal around exterior of flange window mounting fin and to seal heads of installation fasteners.

3) MATERIALS:

- Window and sliding glass door frame material is Aluminum Alloy 6063 T6.
- Concrete Screws shall meet the minimum requirements of Note 8.
- Wood Screws shall meet the requirements of Note 8.
- Tapping (i.e., Sheet Metal) Screws when used in lieu of Wood Screws shall meet the requirements of Note 8.
- Nails shall meet the requirements of Note 9.
- Corrosive Resistance Coatings for installation fasteners shall meet the requirements of Note 5.
- Concrete block or concrete masonry units (CMU) shall meet the requirements of ASTM C90.
- Concrete shall meet the minimum requirements of the Florida Building Code (minimum compressive strength of 2500 psi).

4) BUCKING:

- One by (1x) wood bucking:
 - Applies to all non-structural bucks less than 1 1/2" thickness. Not intended to limit to nominal one by wood buck only.
 - If the product specific installation drawing does not specify fastener requirements for the bucking, fastening must only be sufficient to maintain position of the bucking during window installation.
 - Installer, builder or design professional of record may specify method to secure one by wood bucking to substrate to facilitate window installation.
- Two by (2x) wood bucking or framing:
 - Applies to all structural wood bucks and/or framing at the head, sill, jamb or sill equal to and greater than 1 1/2" thickness.
 - They shall be securely fastened to transfer the load to the masonry, concrete or other structural substrate per 2001 FBC, Section 1707.4.4, 2004 FBC Building, Section 1717.5.4 and 2004 FBC-Residential, Section R613.6 and/or the engineer of record's details as applicable.

5) General Fastener Installation Instructions

- All metal fasteners must be made of corrosion resistant materials or have a corrosion resistant coating applied suitable for the environment and/or framing material. Where fasteners are used in pressure-preservative treated wood, the wood supplier shall be consulted for recommendation of fasteners compatible with the pressure-preservative treatment process used.
- All field supplied holes in the frame (if required) will be as follows:
 - 3/32" diameter for all #8 wood or tapping screws.
 - 3/16" in diameter for all #10 wood or tapping screws and 3/16" diameter for concrete screws.
 - No. 29 size drill bit for 0.131" shank diameter nails.
 - No. 33 size drill bit for 0.113" shank diameter nails.
- Concrete Screws (For attachment to masonry or concrete substrate):
 - Shall be "Flat" head unless otherwise indicated.
 - Shall have a minimum nominal diameter of 3/16" unless otherwise noted.
 - Shall have a minimum embedment of 1 1/4" into the concrete, masonry or concrete block or masonry unit (CMU) receiving the point unless otherwise noted.
 - Shall have an allowable working load in shear as noted on the "Parts List" on the product specific installation drawing.
 - Working load is defined as the ultimate load determined by test and divided by 4 as determined and published by the concrete screw's manufacturer.
 - If the allowable shear load exceeds the above minimum, required number of fasteners shown on the installation drawings CANNOT be decreased.
 - If the allowable shear load is less than the above minimum, an additional size engineering analysis meeting the building code and acceptable to the Authority Having Jurisdiction (AHJ) will be required.
 - Concrete screws shall be of sufficient length that the minimum embedment into the receiving substrate (member receiving the point) is met.
 - Minimum Edge Distance of concrete screw fasteners shall be 2" from the edge of the substrate for a 3/16" diameter concrete screw.


DISCLAIMER

The purpose of this installation drawing is to present the manufacturer's recommendations for anchorage [i.e., concrete screws, wood screws, tapping screws, nails and Vulkem Structural Adhesive (or other approved equal)] to achieve the design pressure specified on the fenestration product as required by the 2001 Florida Building Code (FBC), Section 1707.4.4, 2004 FBC-Building, Section 1717.5.4 and the 2004 FBC-Residential, Section R613.6. Recommendations regarding flashing, sealing, sealants or other joint sealant practices does not constitute a warranty either expressed or implied.

NOTE ON PE SEALING

Original drawings with two sheets (pages) are reproduced on one sheet front and back. When reproduced this way, they are sealed on the first (front) sheet only. In response to Robert Amoroso's inquiry to the Florida Board of Professional Engineers, the FBPE at their meeting on June 20, 2002 responded that in such circumstances, it is acceptable for the sealing PE to only sign, date and seal the front sheet of the drawing when printed on the front and back. This was documented by letter to Robert Amoroso dated July 31, 2002 from the Office of the Attorney General, State of Florida.

Robert J. Amoroso, P.E.
FL License No. 49752

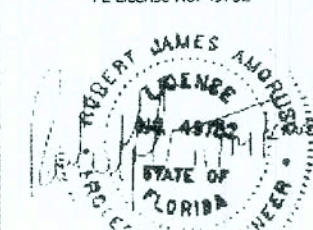

Drawing No. FLEX20100
Sheet 1 of 2

FASTENER LOCATION TABLE (see Elevation View, Sheet 1)

Series	Size Code	Frame Width and Height			Fastener Screw Location	
		Width	Height (Full Radius)	Height (Half Radius)	Head (No. 10 WS)	Jambs (No. 10 WS or Concrete Screw)
1000/1500/2000	12	19 1/8"	26 13/16"	28 5/16"	A, B, C	D, E, F, G, H, I
1000/1500/2000	13	19 1/8"	39 3/16"	40 11/16"	A, B, C	D, E, F, G, H, I
1000/1500/2000	14	19 1/8"	51 7/16"	52 15/16"	A, B, C	D, E, F, G, H, I
1000/1500/2000	145	19 1/8"	57 1/16"	58 9/16"	A, B, C	D, E, F, G, H, I
1000/1500/2000	15	19 1/8"	63 13/16"	65 5/16"	A, B, C	D, E, F, G, H, I
1000/1500/2000	16	19 1/8"	72 13/16"	74 5/16"	A, B, C	D, E, F, G, H, I, J, K
1000/1500	17	19 1/8"	84 5/16"	86 5/16"	A, B, C	D, E, F, G, H, I, J, K, Y, Z
1000/1500	17	19 1/8"	90	86 5/16"	A, B, C	D, E, F, G, H, I, J, K, Y, Z
1000/1500/2000	110	26 1/2"	27 7/16"	29 9/16"	A, B, C	D, E, F, G, H, I
1000/1500/2000	113	26 1/2"	39 13/16"	41 15/16"	A, B, C	D, E, F, G, H, I
1000/1500/2000	114	26 1/2"	52 1/16"	54 3/16"	A, B, C	D, E, F, G, H, I
1000/1500/2000	1145	26 1/2"	57 1/16"	59 13/16"	A, B, C	D, E, F, G, H, I
1000/1500/2000	116	26 1/2"	64 7/16"	66 9/16"	A, B, C	D, E, F, G, H, I
1000/1500	117	26 1/2"	73 7/16"	75 9/16"	A, B, C	D, E, F, G, H, I, J, K
1000/1500	117	26 1/2"	84	84	A, B, C	D, E, F, G, H, I, J, K
1000/1500	117	26 1/2"	84	86 9/16"	A, B, C	D, E, F, G, H, I, J, K, Y, Z
1000/1500/2000	310	30 1/2"	27 73/96"	30 11/48"	A, B, C	D, E, F, G, H, I
1000/1500/2000	313	30 1/2"	40 13/96"	42 29/48"	A, B, C	D, E, F, G, H, I
1000/1500/2000	314	30 1/2"	52 37/96"	54 41/48"	A, B, C	D, E, F, G, H, I
1000/1500/2000	3145	30 1/2"	58 1/96"	60 23/48"	A, B, C	D, E, F, G, H, I
1000/1500/2000	316	30 1/2"	64 73/96"	67 11/48"	A, B, C	D, E, F, G, H, I
1000/1500/2000	3165	30 1/2"	73 73/96"	76 11/48"	A, B, C	D, E, F, G, H, I, J, K
1000/1500/2000	316	30 1/2"	84 1/96"	83 47/48"	A, B, C	D, E, F, G, H, I, J, K
1000/1500	317	30 1/2"	90 1/96"	89 47/48"	A, B, C	D, E, F, G, H, I, J, K, Y, Z
1000/1500	317	30 1/2"	90 1/96"	89 47/48"	A, B, C	D, E, F, G, H, I, J, K, Y, Z
1000/1500/2000	22	37	28 5/16"	31 5/16"	A, B, C	D, E, F, G, H, I
1000/1500/2000	23	37	40 11/16"	43 11/16"	A, B, C	D, E, F, G, H, I
1000/1500/2000	24	37	52 15/16"	55 15/16"	A, B, C	D, E, F, G, H, I
1000/1500/2000	245	37	58 9/16"	61 9/16"	A, B, C	D, E, F, G, H, I
1000/1500/2000	25	37	65 5/16"	68 5/16"	A, B, C	D, E, F, G, H, I
1000/1500/2000	26	37	74 5/16"	77 5/16"	A, B, C	D, E, F, G, H, I, J, K
1000/1500	27	37	84	84	A, B, C	D, E, F, G, H, I, J, K
1000/1500	27	37	90	86 5/16"	A, B, C	D, E, F, G, H, I, J, K, Y, Z
1000/1500/2000	482	48	29 7/32"	33 7/48"	A, B, C	D, E, F, G, H, I
1000/1500/2000	483	48	41 19/32"	45 25/48"	A, B, C	D, E, F, G, H, I
1000/1500/2000	484	48	52 27/32"	57 37/48"	A, B, C	D, E, F, G, H, I
1000/1500/2000	4845	48	59 15/32"	63 19/48"	A, B, C	D, E, F, G, H, I
1000/1500/2000	485	48	66 7/32"	70 7/48"	A, B, C	D, E, F, G, H, I
1000/1500/2000	486	48	75 7/32"	79 7/48"	A, B, C	D, E, F, G, H, I, J, K
1000/1500	487	48	84 1/12"	84 1/12"	A, B, C	D, E, F, G, H, I, J, K
1000/1500	487	48	90	90 1/12"	A, B, C	D, E, F, G, H, I, J, K, Y, Z
1000/1500/2000	32	53 1/8"	29 21/32"	34	A, B, C	D, E, F, G, H, I
1000/1500/2000	33	53 1/8"	42 1/32"	46 3/8"	A, B, C	D, E, F, G, H, I
1000/1500/2000	34	53 1/8"	54 9/32"	58 5/8"	A, B, C	D, E, F, G, H, I
1000/1500/2000	345	53 1/8"	59 29/32"	64 1/4"	A, B, C	D, E, F, G, H, I
1000/1500/2000	35	53 1/8"	66 21/32"	71	A, B, C	D, E, F, G, H, I
1000/1500/2000	36	53 1/8"	75 21/32"	80	A, B, C	D, E, F, G, H, I, J, K
1000/1500	n/a	n/a	n/a	n/a	n/a	n/a
2000	37	53 1/8"	90	90	A, B, C	D, E, F, G, H, I, J, K, Y, Z

FASTENER INSTALLATION INSTRUCTIONS - FLEX22110

3/16" DIA. CONCRETE SCREW WITH NON-STRUCTURAL ONE BY WOOD BUCK:

(I) Where window is installed in an opening with a non-structural one by wood buck for the jambs and masonry or concrete sill, installation is as follows:

- At the jambs, use a 3/16" diameter concrete screw of sufficient length to achieve minimum embedment of 1-1/4" into masonry or concrete. See "Parts List" on Sheet 1 of this drawing for concrete screw size, embedment and load requirements. See FLEX20100, Note 7 for additional concrete screw requirements.
- At the sill, apply a Structural Adhesive Sealant for the full length of the sill meeting the requirements of Note 2.b.i on FLEX 20100.

(J) See fastener installation table on this sheet for concrete screw locations in jambs and additional installation requirements.

#10 WOOD SCREW WITH (1) STRUCTURAL BUILD-DOWN FOR RADIUS HEAD, (2) OPTIONAL STRUCTURAL TWO BY WOOD BUCK AND (3) OPTIONAL ONE BY WOOD BUCK AT HEAD AND/OR JAMBS (SECTION A-A ALTERNATE ILLUSTRATES THIS OPTION FOR HEAD, SIMILAR FOR SECTION B-B AT JAMB):

(K) Where window is installed in an opening with a (1) structural build-down for radius head, (2) optional structural two by wood buck and (3) optional one by wood buck at head and/or jambs, installation is as follows:

- For structural build-down at the head and/or two by wood buck at the head and/or jambs as applicable, use #10 wood screws of sufficient length to achieve 1-3/8" min. embedment into the two by wood buck and/or structural build-down. See "Parts List" on Sheet 1 of this drawing for wood screw size and embedment. See FLEX20100, Note 8 for additional wood screw requirements.
- For one by wood buck used in conjunction with a structural two by wood buck at the head and/or jambs as applicable use #10 wood screws of sufficient length to achieve 1-3/8" min. embedment into the two by wood buck. See "Parts List" on Sheet 1 of this drawing for wood screw size and embedment. See FLEX20100, Note 8 for additional wood screw requirements.
- At the sill, apply a Structural Adhesive Sealant for the full length of the sill meeting the requirements of Note 2.b.i on FLEX 20100.

(L) If a two by one by wood buck are used together (see Section A-A Alternate, similar for Section B-B), then #10 wood screws of sufficient length to achieve 1-3/8" min. embedment into the two by wood buck will be used and the one by wood buck will be secured to the two by wood buck as required in Note 4.a.ii.2 on drawing FLEX20100.

(M) #10 wood screws shall be installed at all factory applied installation fastener hole locations where applicable.

(N) Wood screws shall not be used to fasten assembly into the end grain of wood.

DESIGN PRESSURE RATING & FBC CODE COMPLIANCE

- If exact window size is not listed in fastener installation table, use the next fastener locations listed for next larger size.
- Installations depicted in these instructions acceptable for design pressures to 70 PSF for the window sizes shown in the chart. Design Pressures (D.P.) are positive and negative. Overall window assembly design pressure may be less than that shown in the fastener quantity table and shall be determined in accordance with Note 13 of FLEX20100.
- Production Glazing may differ from that tested as allowed by ANSI/AAMA/NWDA 101/I.S. 2, 101/I.S. 2/NAFS or AAMA/WDMA/CSA 101/I.S. 2/A440 and applicable Building Code. See Note 12 and 13 of Drawing FLEX 20100 for further details.
- Structural build-down at head, two by wood buck and/or framing at the head and jambs to be securely fastened to transfer the load to the masonry, concrete or other structural substrate per the FBC and the engineer of record's details as applicable.
- See FLEX20100, Notes 10 to 15 for additional FBC Code Compliance.

FASTENER LOCATION TABLE NOTES:

- This chart and Notes I, J, K, L, M and N for use when a Radius Head Flange Window is installed in opening with the following attributes:
 - Wood Structural Build-Down at Head, and
 - Masonry/Concrete Substrate and One-By Wood Buck at Jambs.
- Install Radius Head Flange Window using #10 Wood Screws with a 1-3/8" minimum embedment into the structural wood substrate in accordance with Notes K to N in an opening with the following attributes:
 - Wood Structural Build-Down at Head,
 - Optional Structural Two By Buck is installed at the head or jambs, and
 - Optional One By Wood Buck is installed at the head or jambs.
- See Note R regarding structural framing requirements.
- See Sheet 1 for Fastener Location Diagrams.
- Fasteners Y & Z applicable to Series 2000 Size 37 Only. 3/16" Hole must be drilled in field.

Drawing No. FLEX22110
Sheet 2 of 2

REVISIONS

Florida Extruders Int'l., Inc.
2540 Jewett Lane - Sanford, FL 32771
407-323-3300 - 407-323-3507 (fax)
www.floridextruders.com
Florida COA No. 9235

General Notes Drawing for Milestone Series 1000, 1500, 2000 & 3000 Non-Impact Resistant Aluminum Window & Patio Sliding Glass Doors Installation Details

DATE: 11/14/06
Scale: NTS
Drawn By: RJA
Checked By: JH

Florida Extruders Int'l., Inc.
2540 Jewett Lane - Sanford, FL 32771
407-323-3300 - 407-323-3507 (fax)
www.floridextruders.com
Florida COA No. 9235

General Notes Drawing for Milestone Series 1000, 1500 & 2000 Non-Impact Resistant Aluminum Flange Frame Radius Head SH Window Installation Dwg. for Masonry/Wood Substrate with Concrete/Wood Screws

DATE: 3/02/07
Scale: NTS
Drawn By: RJA
Checked By: JH

Florida Extruders Int'l., Inc.
2540 Jewett Lane - Sanford, FL 32771
407-323-3300 - 407-323-3507 (fax)
www.floridextruders.com
Florida COA No. 9235

General Notes

PRODUCT APPROVAL INFORMATION SHEET FOR FURDIA

PROJECT NAME: _____ ERMIT # _____

PROJECT ADDRESS: _____

As required by Florida Statute 553.842 and Florida Administrative Code 9B-72, Please provide the Informant and product approval number(s) for the building components listed below as applicable to the building construction project for the permit under listed above. You should contact your product supplier if you do not know the product approval number for any of the applicable listed products. Information regarding statewide product approval may be obtained at: www.floridabuilding.org.

Category/Subcategory	Manufacturer	Product Description	Limitation of Use	State #	Design Pressures
A. EXTERIOR DOORS					
1. Sliding	Plastpro Inc.	Fiberglass Doors	Evaluated for use in location, adhering to the Florida Building Code and where pressure requirements as determined by ACSE 7 Minimum Design Load For Building and Other Structures.	FL 6729J FL 6729.5	+50 / -50 +50 / -50
2. Sliding	Simonton/Norandex Florida Extruders	Sliding Glass Doors	500 72X80 SGD-R45 Milestone 1000 SGD	FL 5979J FL 45J	+50 / -50 +45 / -45
3. Sectional					
4. Roll up	Wayne Dalton	Garage Doors 130 16' 9100 / 5120 8' Garage Doors 140 16' 9100 / 5120 8'	As Indicated in evaluation report and installation drawings. Not to be used in HVHZ.	FL 5287J FL 5287.3 FL 9174.4 FL 9174.5	+26.9 / -30.8 +25.9 / -28.8 +43.2 / -49.6 +39.2 / -43.7
B. WINDOWS					
1. Single Hung	H-R Windows Danvid Window Co Florida Extruders	300 Fin Single Hung 341 Flange Frame S.H. Milestone 1000 S.H.	40-17 72x74 H-r45	FL 5089J FL 2752J FL 42J	+45 / -45 +55 / -55 +45 / -45
2. Horizontal Slider					
3. Casement					
4. Double hung					
5. Fixed	H-R Windows Danvid Window Co Florida Extruders	300 Fin Frame Fixed 341 Flange Frame Fixed Milestone 1000 Fixed	437.438 111X63 F-C60 /16 Tempered Glas Flange & Fin	FL 1291J FL 2349J FL 44J	+55 / -55 +70 / -70 +45 / -45
6. Awning					
7. Pass-through					
8. Projected					
9. Mullion	H-R Windows Florida Extruders	Mullions Milestone Tube Mull Fin Or Flange	Evaluated for use in location, adhering to the Florida Building Code and where pressure requirements as determined by ACSE 7 Minimum Design Load For Building and Other Structures.	FL 5782 FL 3136-R2	+45 / -45
10. Wind breaker					
11. Dual action					
12. Other					
C. PANEL WALL					
1. Sliding	Owen Corning	Norandex - Summit Manor Dbl 4.5 Dutch Lap Reynolds - Easy Street Dbl 4.5 Dutch Lap	This Evaluation is not for use within the FBC HVHZ, or on Education Facilities within the State of Florida. Vinyl Siding is limited to Type construction, as defined in Section 602.5-TYPE V CONSTRUCTION. Type V construction is the type of construction in which the structural elements, exterior walls and interior walls are of any material permitted by this code. Compliance is valid only if the subject profile trade name is current on the VSI Vinyl Siding Certification Program.	FL 920.3 FL 920.7	+NA / -152 +NA / -152
2. Soffit	Alisco Metal Corp	16" Vented Soffit Quad 4 Aluminum Soffit	For use as soffit only. N for use in HVHZ	FL 4459J	46.71 PSF

Category/Subcategory	Manufacturer	Product Description	Limitation of Use	State #	Design Pressures
D. ROOFING PRODUCTS					
1. Asphalt shingles	Owens Corning	Asphalt Shingle Ridge Vents	This Approval not for use in the HVHZ. All FBC sections that apply to counties except Broward and Miami-Dade must be followed.	FL 3663 FL 234	
2. Underlayments					
3. Roofing fasteners					
4. Nonstructural metal roof					
5. Built-up roofing					
6. Modified bitumen	Polyglass	Two layer torch down	The max design pressure for the selected assembly shall meet or exceed the Zone I design pressure determined in accordance with FBC chapter 16.	FL 1654.8 FL 1654.9	
7. Single ply roofing					
8. Roofing tiles					
9. Roofing insulation					
10. Waterproofing					
11. Wood shingles/shakes					
12. Roofing slate					
13. Liquid applied roofing					
14. Cement-adhesive coats					
15. roof tile adhesive					
16. Spray applied polyurethane roof					
17. roof vents	Owens Corning Stamco Inc. Lamanca	Galvanized metal roof vents	This Approval not for use in the HVHZ. All FBC sections that apply to counties except Broward and Miami-Dade must be followed.	FL 5289J FL 8103J FL 3792.5	
E. SHUTTERS					
1. Storm Panels	Atrium Shutters, Inc. K&D Manufacturing All American Shutters, Inc.	5L Panel Galv. Stl Storm	This product may only be installed on concrete, hollow concrete block or wood substrates. This product is NOT suitable for installation in the High Velocity Hurricane Zone.	FL 5547J FL 2773J FL 393J	50 PSF +47 / -50
F. STRUCTURAL COMPONENTS					
1. Wood connector/anchor	United Steel Products	Anchors, Hangers Etc. Structural Components Wood Connectors	Subject to limitation and installation instructions specified in NOA 05-0105.05	FL RL 565, 569, 572, 576, 815, 816, 817, 818, 819, 820, 821, 822, 859, 1247, 1777, 2033, 2620, 3923, 4928, 5631, 6223	
2. Truss plates	Mitek Industries Inc.	Truss Connectors	No Limitation of Use.	FL 2197 RI	
3. Engineered lumber					
4. Railing					
5. Coolers-freezers					
6. Concrete admixtures					
7. Material					
8. Insulation forms					
9. Plastics					
10. Deck-roof					
11. Wall					
12. Sheds					
G. SKYLIGHTS					
1. Skylight					
2. Other					
H. NEW EXTERIOR ENVELOPE PRODUCTS					
1.					
2.					

In addition to completing the above list of manufacturers, product description and State approval number for the products used on this project, it is the Contractor's or Authorized Agent's responsibility to have a legible copy of each manufacturer's printed instructions, along with the list above, on the job site available to the Inspector.

The products listed below did not demonstrate product approval at time of plan review. I understand that before these products can be inspected, they must be submitted for review for code compliance and approved by the Plans Examiner. This form will be revised to include each new product in the categories listed above and will be highlighted to indicate the new products and required information.

Authorized Project Agent: _____
(Contractor or Design Professional) (Print Name) (Signature)

Company Name: _____

Mailing Address: _____

City: _____ State: _____ Zip Code: _____

Telephone Number: () _____ Fax Number: () _____

Cell Phone Number: () _____ E-mail Address: _____

REVISIONS:

10-29-07 UPDATE LISTS

01-21-08 UPDATE ROLL UP DOORS



COPYRIGHT © 2005 MARONDA HOMES

FLORIDA (407) 321-0064 4005 MARONDA WAY SANFORD, FLORIDA

FLORIDA: THIS STRUCTURE WAS DESIGNED IN ACCORDANCE WITH THE REQUIREMENTS OF THE FLORIDA BUILDING CODE 2004: RESIDENTIAL AND 2003 SUPPLEMENT

PRODUCT APPROVAL

GARAGE:

RELEASE DATE:

SHEET:

patprod_approval.dgn

08/13/03

PLOT DATE: 21 JAN 2008

DISTINCTION SERIES S/MC INSWING RESIDENTIAL INSULATED FIBERGLASS DOOR IN WOOD FRAME

GENERAL NOTES


1. THE FOLLOWING PRODUCT HAS BEEN EVALUATED FOR COMPLIANCE WITH THE WIND LOADS SPECIFIED IN SECTION 120 OF THE TEXAS DEPARTMENT OF INSURANCE WINDSTORM RESISTANT CONSTRUCTION GUIDE AND SECTION 103 OF THE TEXAS WINDSTORM INSURANCE ASSOCIATION BUILDING CODE FOR WINDSTORM RESISTANT CONSTRUCTION.
2. WOOD BUCKS BY OTHERS MUST BE ANCHORED PROPERLY TO TRANSFER LOADS TO THE STRUCTURE.
3. PRODUCT ANCHORS SHALL BE AS LISTED AND SPACED AS SHOWN ON DETAILS. ANCHOR EMBEDMENT TO BASE MATERIAL SHALL BE BEYOND WALL DRESSING OR STUCCO.
4. PRODUCT DOES NOT MEET IMPACT RESISTANCE.
5. DESIGN PRESSURE RATING SHALL BE AS FOLLOWS:
- FOR 6' 8" HIGH DOORS: SEE TABLE 1.
- FOR FRAMES OVER 6' 8" UP TO 8' 0": SEE TABLE 2.

DISTINCTION S/MC FIBERGLASS DOOR

DOOR LEAF CONSTRUCTION:
FACE SHEETS: EACH SLAB IS CONSTRUCTED FROM 0.080" THICK FIBERGLASS SKIN.
CORE DESIGN: THE INTERIOR CAVITY OF EACH DOOR IS FILLED WITH RIGID POLYURETHANE.
CONSTRUCTION: THE VERTICAL EDGES OF THE SLAB CONSIST OF GULLED INTERLOCKING FIBERGLASS JOINTS. THE HORIZONTAL EDGES CONSIST OF THE FIBERGLASS SKIN GULLED TO THE WOOD BLOCK AT TOP AND TO THE RIGID PVC FOAM INSERT AT BOTTOM.

TABLE OF CONTENTS

SHEET #	DESCRIPTION
1	GENERAL NOTES, TYPICAL ELEVATIONS
2	CROSS SECTIONS (VERTICAL AND HORIZONTAL)
3	ANCHORING LAYOUT
4	PART LIST

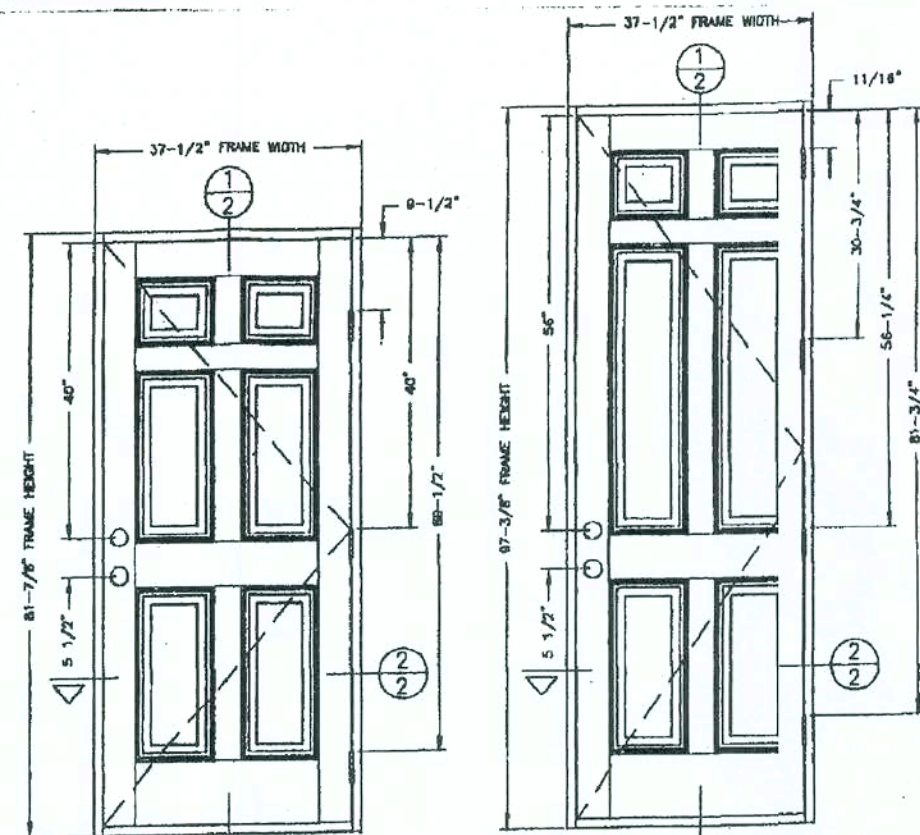

TYPICAL ELEVATION 6'-8" DOOR


DESIGN PRESSURE RATING (TABLE #1)	
WIND WATER INFILTRATION REQUIREMENT IS NEEDED	WIND WATER INFILTRATION REQUIREMENT IS NOT NEEDED
POSITIVE	NOT APPROVED
NEGATIVE	NOT APPROVED

TYPICAL ELEVATION 8'-0" DOOR

DESIGN PRESSURE RATING (TABLE #2)	
WIND WATER INFILTRATION REQUIREMENT IS NEEDED	WIND WATER INFILTRATION REQUIREMENT IS NOT NEEDED
POSITIVE	NOT APPROVED
NEGATIVE	NOT APPROVED

RW CONSULTING (813) 884-3831

DATE: 01/06/99
SCALE: N.T.S.
DWG. BY: R.P.P.
CHK. BY: J.M.H.
DATE: 01/06/99
SHEET 1 OF 4

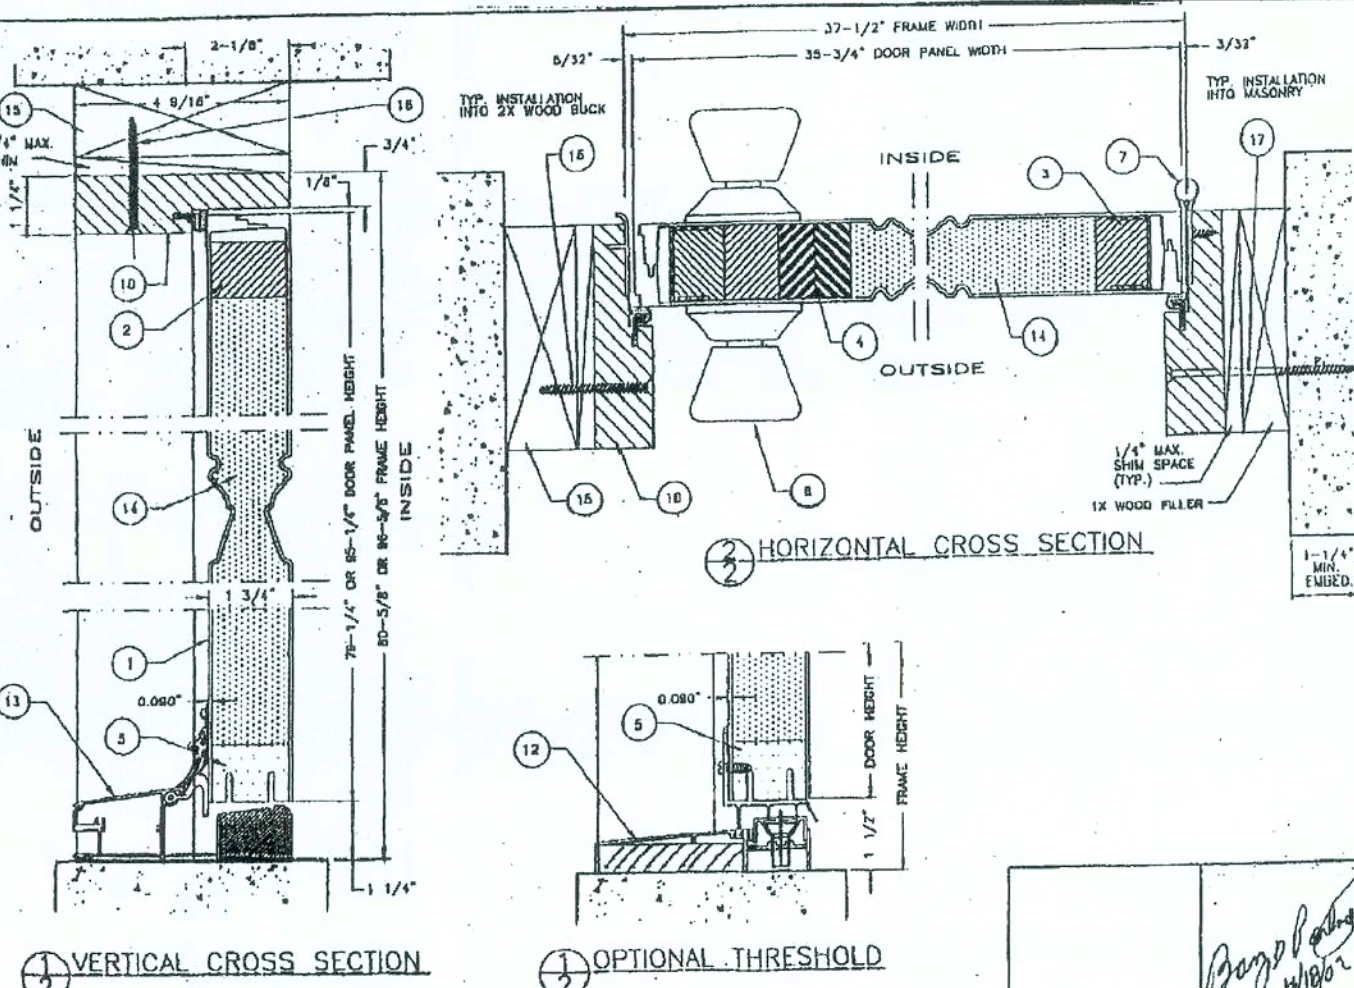


VERTICAL CROSS SECTION


HORIZONTAL CROSS SECTION

OPTIONAL THRESHOLD

ITEM	DESCRIPTION	PART No.	MATERIAL
1	DOOR LEAF	800-01	S/MC INSWING RESIDENTIAL INSULATED FIBERGLASS DOOR
2	DOOR FRAME	800-02	WOOD (MAYORCA)
3	HINGE STILE	800-03	WOOD (MAYORCA)
4	LOCK STILE	800-04	WOOD (MAYORCA)
5	BOTTOM RAIL	800-05	WOOD (MAYORCA)
6	DOOR BOTTOM (INSWING)	800-06	WOOD (MAYORCA)
7	DOOR TOP (INSWING)	800-07	WOOD (MAYORCA)
8	DOOR LEFT (INSWING)	800-08	WOOD (MAYORCA)
9	DOOR RIGHT (INSWING)	800-09	WOOD (MAYORCA)
10	DOOR FRAME	800-10	WOOD (MAYORCA)
11	THRESHOLD (INSWING)	800-11	WOOD (MAYORCA)
12	THRESHOLD (INSWING)	800-12	WOOD (MAYORCA)
13	THRESHOLD (INSWING)	800-13	WOOD (MAYORCA)
14	DOOR FRAME	800-14	WOOD (MAYORCA)
15	DOOR FRAME	800-15	WOOD (MAYORCA)
16	DOOR FRAME	800-16	WOOD (MAYORCA)
17	DOOR FRAME	800-17	WOOD (MAYORCA)

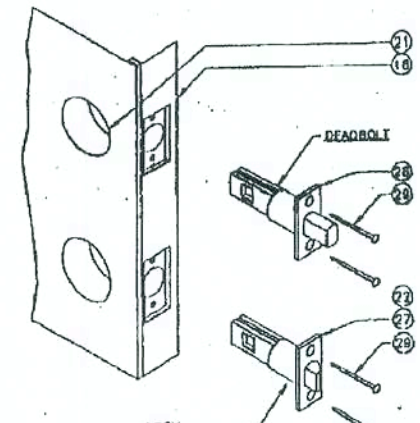

NOTE:
WHEN REQ. THE USE OF 2X SHALL BE ALLOWED USING (1) EVENLY SPACED 1/4" X 3" TAPCONS IN THE SIDES, AND (2) EVENLY SPACED 1/4" X 3" TAPCONS IN THE HEADER ALL W/ 1/4" IMBEDMENT. IF NEEDED A 1X CAN BE NAILED 6" O.C. STAGGERED TO 2X. DOOR IS THEN ATTACHED PER DETAILS ON THIS PAGE.

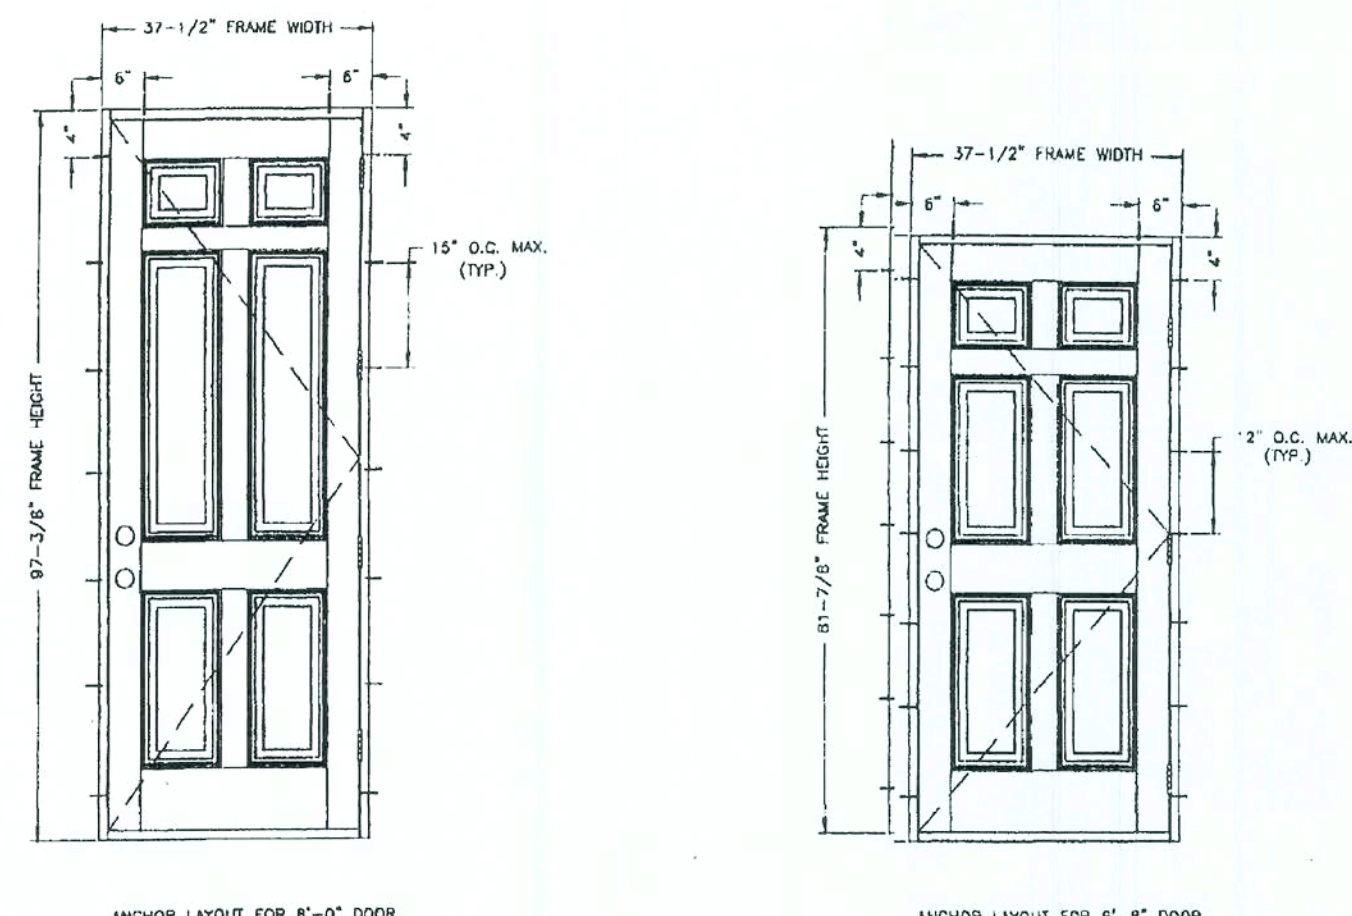


ANCHOR LAYOUT FOR 6'-8" DOOR

ANCHOR LAYOUT FOR 8'-0" DOOR

TYPICAL ANCHORS
1) INTO 2BY WOOD BUCKS ON WOOD STRUCTURE
#8 PPH Wd. Screw, 1" MIN. EMBEDMENT
2) INTO 1BY WOOD BUCKS OR INTO MASONRY
3/16" DIA. TAPCONS WITH 1-1/4" MIN. EMBEDMENT

FINAL ANCHORING OF A WOOD FRAME UP TO 5'4" X 6'8"
SINGLE INSWING UNIT W/NO SIDELITES
PRODUCT ACCEPTANCE No.: DSI/222

SCREW SCHEDULE	
1	#10 X 5/8" PHILLIPS FLAT HEAD
2	#10 X 3/4" PHILLIPS FLAT HEAD
3	#10 X 2" PHILLIPS FLAT HEAD
4	#10 X 3" PHILLIPS FLAT HEAD

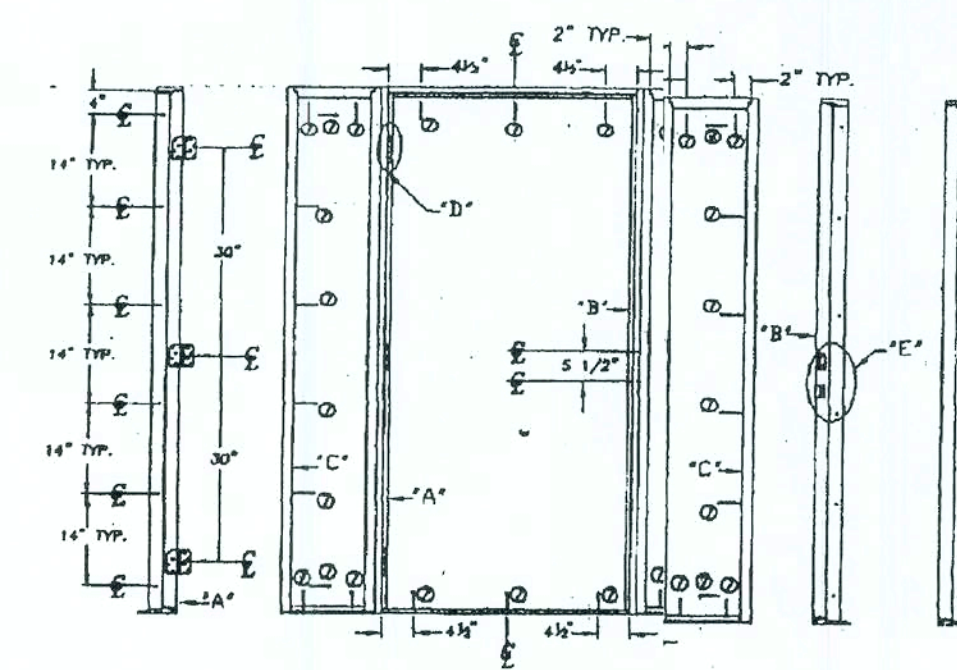

Product Acceptance No: DSI-222	
Size: up to 5'4" x 6'8"	Inswing (wood jamb)
Single Opaque	+80 -80
W/Sidelites	+80 -80
Single Glaz'd	+75 -80
W/Sidelites	+64 -77
(Door does not meet Missile Impact)	
Test # 210-1987, 210-2024	
Mfg. by: Nan Ya Plastics / P. Plastpro Livingston, NJ 07039	

REVISIONS

Maronda Homes
4005 MARONDA WAY SANFORD, FLORIDA
(407) 321-0064

EXT. DOOR DETAILS IN SWING-FIBERGLASS


SHEET: FD I

SMC OUTSWING RESIDENTIAL INSULATED
FIBERGLASS DOOR IN WOOD FRAME

1. THIS PRODUCT IS DESIGNED TO MEET THE SOUTH FLORIDA BUILDING CODE 1994 EDITION FOR MIAMI-DADE COUNTY.
2. WOOD BUCKS BY OTHERS, MUST BE ANCHORED PROPERLY TO TRANSFER LOADS TO THE STRUCTURE.
3. PRODUCT ANCHORS SHALL BE AS LISTED AND SPACED AS SHOWN ON DETAILS. ANCHOR EMBEDMENT TO BASE MATERIAL SHALL BE BEYOND NAIL DRESSING OR STUCCO.
4. IMPACT RESISTANT SHUTTERS NOT REQUIRED
5. DESIGN PRESSURE RATING SHALL BE AS FOLLOWS:
 - FOR 6" B" HIGH DOORS: SEE TABLE 1.
 - FOR FRAMES OVER 6" B" UP TO 8" O": SEE TABLE 2.

DOOR LEAF CONSTRUCTION:
FACE SHEETS: EACH SLAB IS CONSTRUCTED FROM
0.090" THICK FIBERGLASS SKIN.
CORE DESIGN: THE INTERIORITY OF EACH DOOR
IS FILLED WITH RIGID POLYURETHANE.
CONSTRUCTION: THE VERTICAL EDGES OF THE SLAB
CONSIST OF GLUED INTERLOCKING
FIBERGLASS JOINTS. THE HORIZONTAL
EDGES CONSIST OF THE FIBERGLASS
SKIN GLUED TO THE WOOD BLOCK AT
TOP AND TO THE RIGID PVC FOAM
INSERT AT BOTTOM.

TABLE OF CONTENTS	
SHEET #	DESCRIPTION
1	GENERAL NOTES, TYPICAL ELEVATIONS
2	CROSS SECTIONS (VERTICAL AND HORIZONTAL)
3	ANCHORING LAYOUT
4	RAIL JUNT.

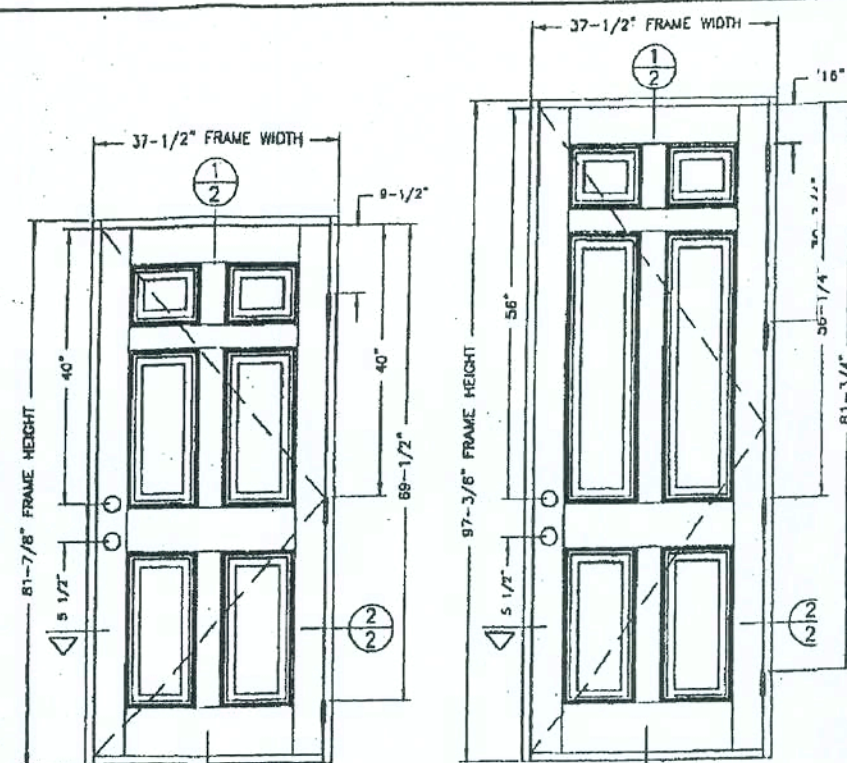

TYPICAL ELEVATION 6'-0" DOOR

	WHERE WATER INFILTRATION REQUIREMENT IS NEEDED	WHERE WATER INFILTRATION REQUIREMENT IS NOT NEEDED
POSITIVE	+80 PSF	+80 PSF
NEGATIVE	-80 PSF	-80 PSF

TYPICAL ELEVATION 8'-0": DOOR

DESIGN PRESSURE RATING (TABLE #2)		
	WHERE WATER INFILTRATION REQUIREMENT IS NEEDED	WHERE WATER INFILTRATION REQUIREMENT IS NOT NEEDED
POSITIVE	+50 PSF	+50 PSF
NEGATIVE	-66 PSF	-55 PSF


		PLASTER, INC. 9 PEACH TREE BL. RD. LANSTON, N. 07039	
PROJECT DISPOSITION SERIES SMC OUTSTANDING RECORDS PIANO DOOR		DATE OF ASSEMBLY GENERAL NOTES	
NO. DATE		NO. DATE	
DATE 01/05/89 SCALE: N.T.S. DWG. BY R.P.P. C.A.L. B.M. SURVEYING BOLD		89-02	
SHEET 1 OF 1		89-02	

SMC OUTSWING RESIDENTIAL INSULATED
FIBERGLASS DOOR IN WOOD FRAME

1. THIS PRODUCT IS DESIGNED TO MEET THE SOUTH FLORIDA BUILDING CODE 1984 EDITION FOR MAUI-DARE COUNTY.
2. WOOD BUCKS BY OTHERS, MUST BE ANCHORED PROPERLY TO TRANSFER LOADS TO THE STRUCTURE.
3. PRODUCT ANCHORS SHALL BE AS LISTED AND SPACED - AS SHOWN ON DETAILS. ANCHOR EMBEDMENT TO BASE MATERIAL SHALL BE BEYOND WALL DRESSING OR STUCCO.
4. IMPACT RESISTANT SHUTTERS ARE REQUIRED
5. DESIGN PRESSURE RATING SHALL BE AS FOLLOWS:
 - FOR 6" B" HIGH DOORS: SEE TABLE 1.
 - FOR FRAMES OVER 6" B' UP TO 8" O": SEE TABLE 2.

1. FACE SHEETS: EACH SLAB IS CONSTRUCTED FROM 0.075 THK. FIBERGLASS SKIN.
2. CORE DESIGN: THE INTERIOR CAVITY OF EACH DOOR IS FILLED WITH 100% POLYURETHANE.
3. CONSTRUCTION: THE VERTICAL EDGES OF THE SLAB CONSIST OF GLUED INTERLOCKING FIBERGLASS JOINTS. THE HORIZONTAL EDGES CONSIST OF THE FIBERGLASS SKIN, GLUED TO THE WOOD BUCK AT TOP AND TO THE RIGID PVC GUM INSERT AT BOTTOM.
4. GLAZING: 5/8" OVERALL THICKNESS INSULATED GLASS PANEL CONSISTING OF TWO 3/8" TEMPERED LITES AND ONE AIR SPACE.
5. REINFORCING: ONE (1) "U" SHAPED STEEL REINFORCING CHANNEL MEASURING $1.591 \pm 0.748 \pm 0.076$ THK. WAS LOCATED AT EACH PANEL SLIT. (6" PANEL SLIT ONLY).

TABLE OF CONTENTS	
SHEET #	DESCRIPTION
1	GENERAL NOTES, TYPICAL ELEVATIONS
2	CROSS SECTIONS (VERTICAL AND HORIZONTAL)
3	ANCHORING LAYOUT
4	PART LIST

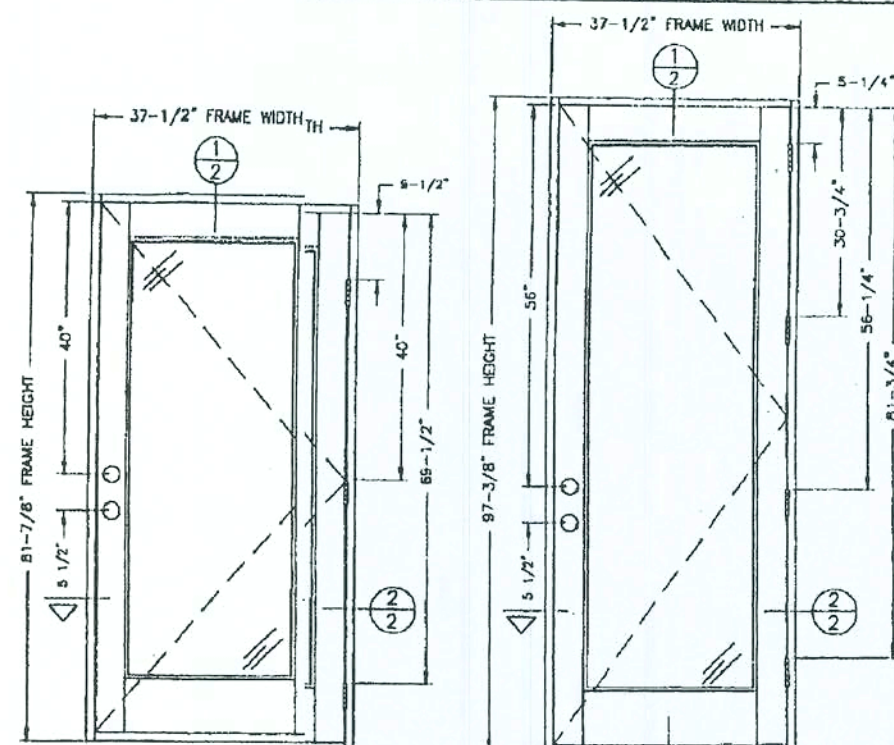

TYPICAL ELEVATION 6'-8" @ DO

DESIGN PRESSURE RATING (TABLE E #1)			
	WHERE WATER INFILTRATION REQUIREMENT IS NEEDED	WHERE WATER INFILTRATION REQUIREMENT IS NOT NEEDED	WATER INFILTRATION IS NOT NEEDED
POSITIVE	+60 PSF	+5	+60 PSF
NEGATIVE	-60 PSF	-5	-60 PSF

TYPICAL ELEVATION 8'-0" DOO

	WHERE WATER INFILTRATION REQUIREMENTS IS NEEDED	WHERE WATER INFILTRATION REQUIREMENT IS NOT NEEDED
POSITIVE	+60 PSF	+70 PSF
NEGATIVE	-70 PSF	-70 PSF


 R&W CONSULTING (813) 486-2822		MODEL: _____ DESCRIPTION: _____ SMC OUTSWING FIREGLASS GLAZED PATIO DOOR PART OR ACCESSORY: _____		RASTERING INC. 5 PEACH TREE HILL RD. WINSTON, NJ 07039	
DATE: 02/09/98 SCALE: 3/4" = 12" DRAWN BY: R.P.P.		GENERAL NOTES SEE ALL OTHERS		NO. DATE _____	
C.D.W. INC. CHANGING NGN 99-05					

REVISIONS :


COPYRIGHT © 2002 MARONDA HOMES

Maronda Homes

407) 321-0064 4005 MARONDA WAY SANFORD, FLORIDA

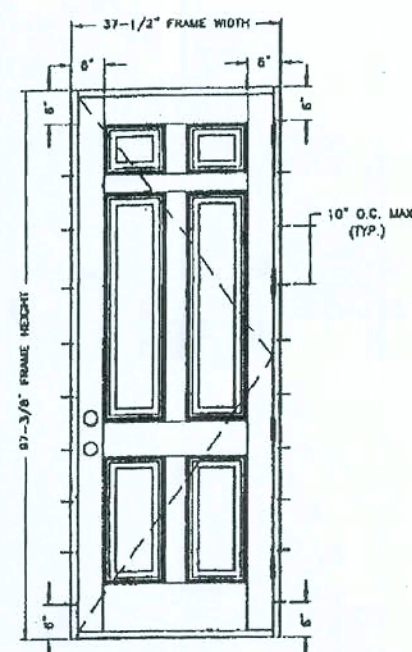

ANCHOR LAYOUT FOR 8'-0" DOOR

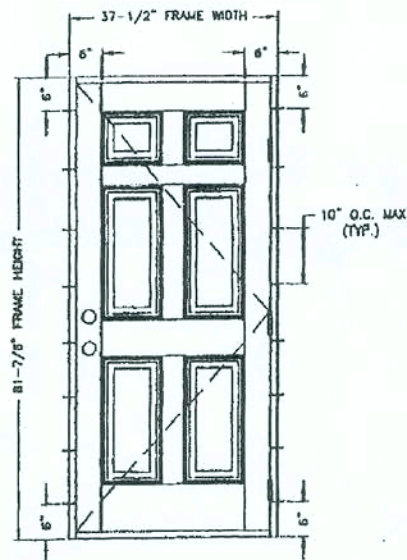


ANCHOR LAYOUT FOR 6'-8" O.C.


 8 PEACH TREE HILL RD LANINGTON, NJ 07039		PRODUCT:		PATIO DOOR PART OF ASSEMBLY		ANCHORING	
		BY					
		NO		DATE			
		INSULTING					
		(1 888-4-387)					
OUR 06/08/99		WCA T.S.					
OUR R.P.P							
SIGNED		9-02					

TYPICAL ANCHORS

- 1.) INTO 2BY WOOD BUCKS OR WOOD STRUCTURE
#8 SMS. 1-1/2" MIN. EMBEDMENT
- 2.) INTO 1BY WOOD BUCKS OR INTO MASONRY
3/16" DIA. TAPCONS WITH 1-1/4" MIN. EMBEDMENT

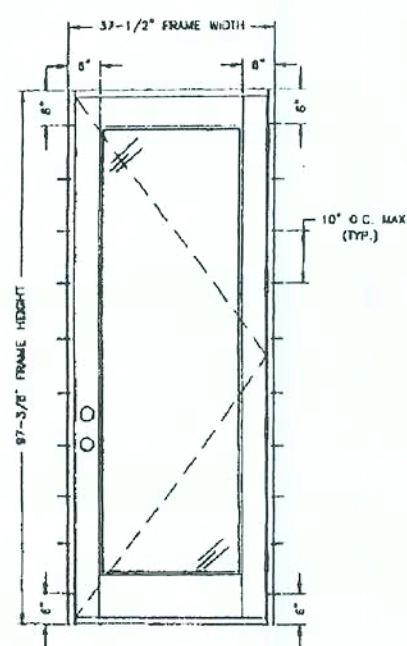

ANCHOR LAYOUT FOR 8'-0" DOOR

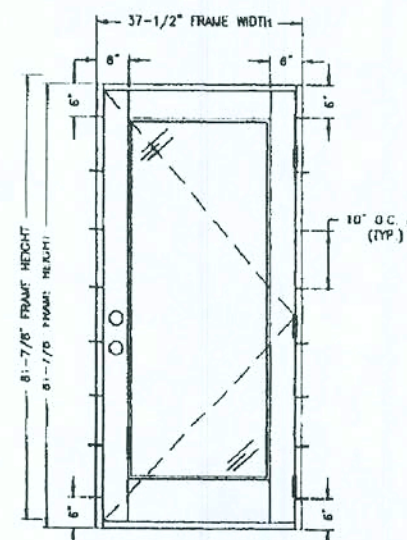


ANCHOR LAYOUT FOR 8"-8" OCC


[illegible]

TYPICAL ANCHOR


- 1.) INTO 2BY WOOD BUCKS OR WOOD STRUCTURE
#8 SMS, 1-1/2" MIN. EMBEDMENT
- 2.) THRU 1BY WOOD BUCKS AND INTO MASONRY
1-1/8" DIA. BIRCONS WITH 1-1/4" MIN. EMBEDMENT

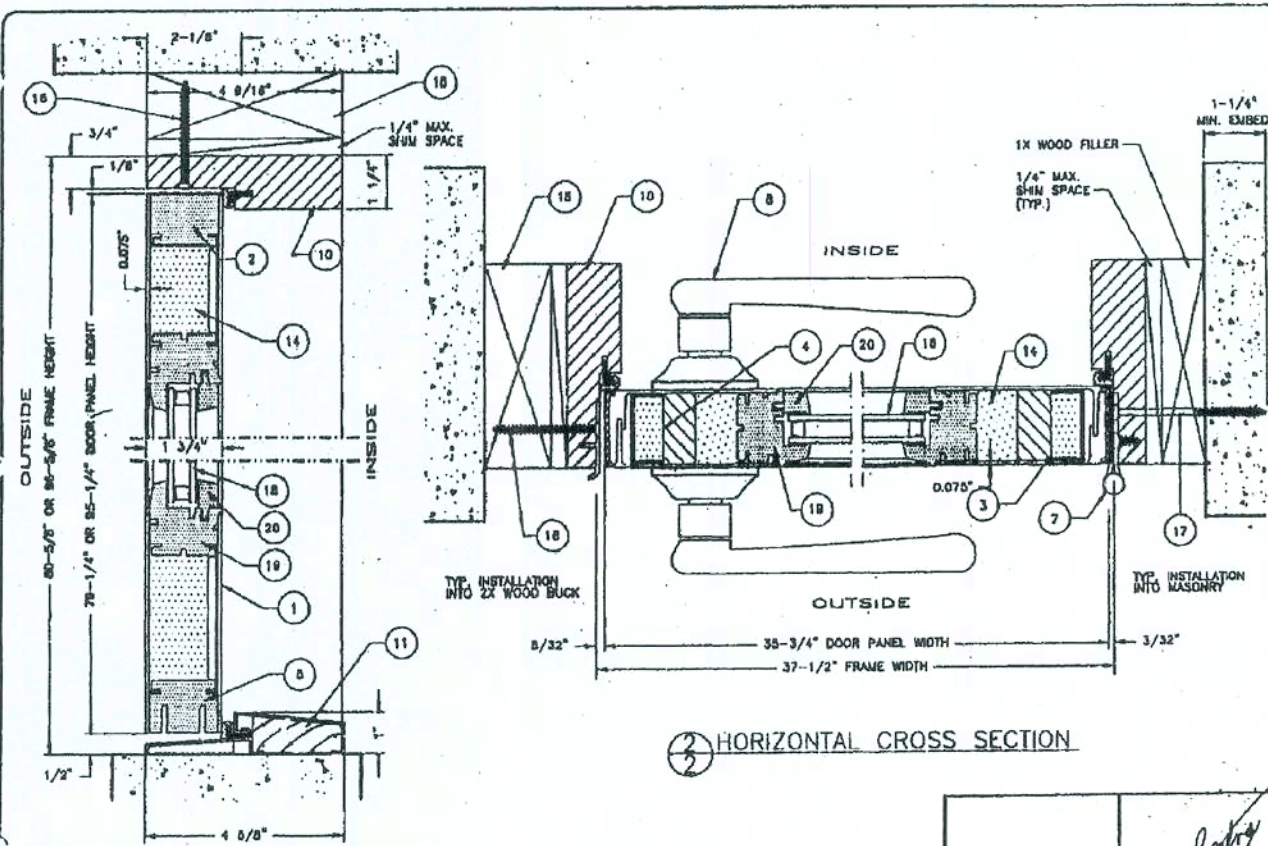

② HORIZONTAL CROSS SECTION

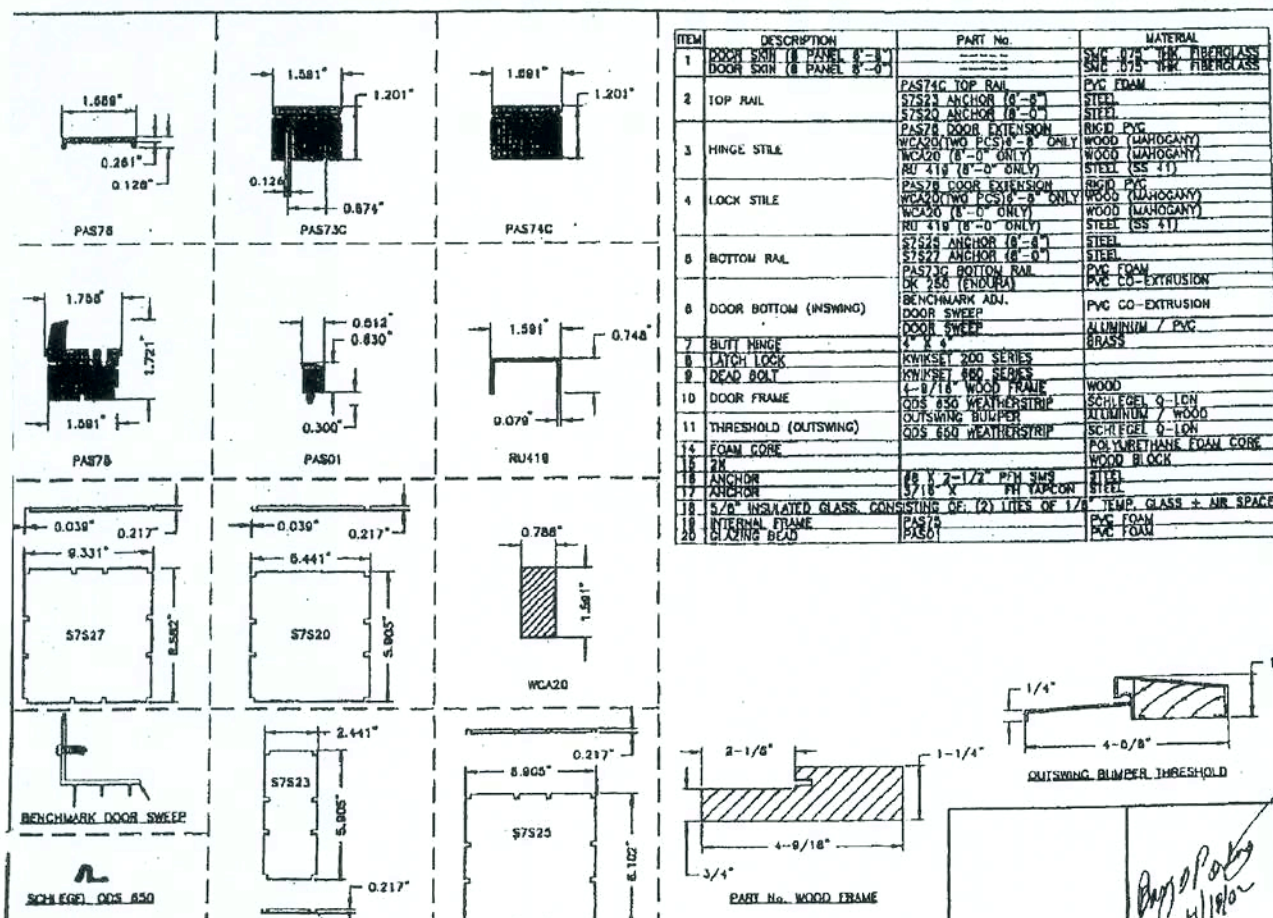

QID	DESCRIPTION	PART NO	MATERIAL
1	DOOR SW (6 PANEL 6-1)	SAG 52	SAG SW (6 PANELS 6-1)
2	DOOR SW (6 PANEL 6-2)	SAG 52	SAG SW (6 PANELS 6-2)
3	DOOR SW (6 PANEL 6-3)	SAG 52	SAG SW (6 PANELS 6-3)
4	DOOR SW (6 PANEL 6-4)	SAG 52	SAG SW (6 PANELS 6-4)
5	HINGE STILE	WQD 100	WOOD HINGE STILE
6	LOCK STILE	WQD 100	WOOD HINGE STILE
7	LOCK STILE	WQD 100	WOOD HINGE STILE
8	DOOR SW (6 PANEL 6-5)	SAG 52	SAG SW (6 PANELS 6-5)
9	DOOR SW (6 PANEL 6-6)	SAG 52	SAG SW (6 PANELS 6-6)
10	DOOR SW (6 PANEL 6-7)	SAG 52	SAG SW (6 PANELS 6-7)
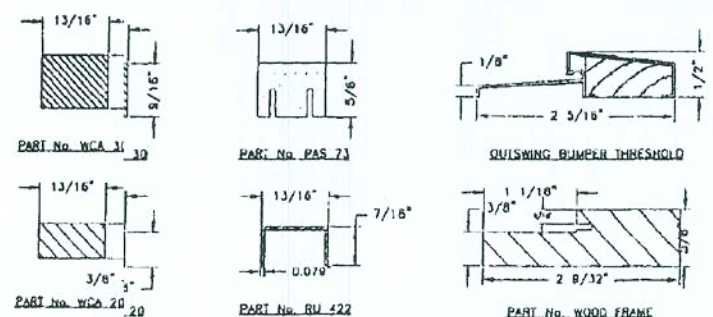

 PLASTING, INC. 9 PLYCH TREE HILL RD. LAMINGTON, N.J. 07036	
DISTINCTION SERIES SAC OUTDOOR ACCESS PAID 1000	PARTS LIST
PART OR SERIAL#	BT
NO.	DATE
 CONSULTING (609) 624-3633 2000 W. 10TH AVE. PHILADELPHIA, PA 19104	
DATE: 01/08/98 SCALE: N.T.S. DWG. BY: R.P.P. CHK. BY: DRAWING NO.: 98-02 SHEET 5 OF 5	

SHIFT:

FD 2

RELEASE DATE:

x-Vbc200vttle blocksv8x24-generlcdan