

 Arthur Rutenberg[®]
Homes

COPYRIGHT
ARTHUR RUTENBERG HOMES, INC.
ALL RIGHTS RESERVED

© 2008 ARTHUR RUTENBERG HOMES, INC.

0	COVER SHEET	61	ROOF FRAMING PLAN
4	FOUNDATION PLAN	7	ELECTRICAL PLAN
5	FLOORPLAN	8	INTERIOR ELEVATIONS - FOYER, LIVING, DINING
5.1	REFLECTED CEILING PLAN	81	INTERIOR ELEVATIONS - DEN, MASTER SUITE, MASTER BATH
5.2	FLOORING PLAN	82	INTERIOR ELEVATIONS - LEISURE, KITCHEN, KITCHEN ISLAND
5.3	FURNITURE PLAN	83	INTERIOR ELEVATIONS - SECONDARY BEDROOMS, BATH 2
6	FRONT & REAR ELEVATIONS	84	INTERIOR ELEVATIONS - BATH 3, UTILITY
6A	SIDE ELEVATIONS	9	MOULDING PROFILES & DETAILS
6B	BUILDING SECTION	10	OUTDOOR LIVING PACKAGE



MODEL PLANS:
BOB WAKEFIELD - DESIGN DEPT.
(727) 536-5900, EXT. #360
KELLEY VITORINO - INTERIORS DEPT.
(727) 536-5900, EXT. #239

BUILDER: BRYAN ZECHE HOMES, INC.
LAKE CITY, FLORIDA
AN INDEPENDENTLY OWNED AND OPERATED FRANCHISE

 $\partial/\partial c$ COVER SHEET
PLAN 1021-35-01-B
2000 SERIES

2000 SERIES

O

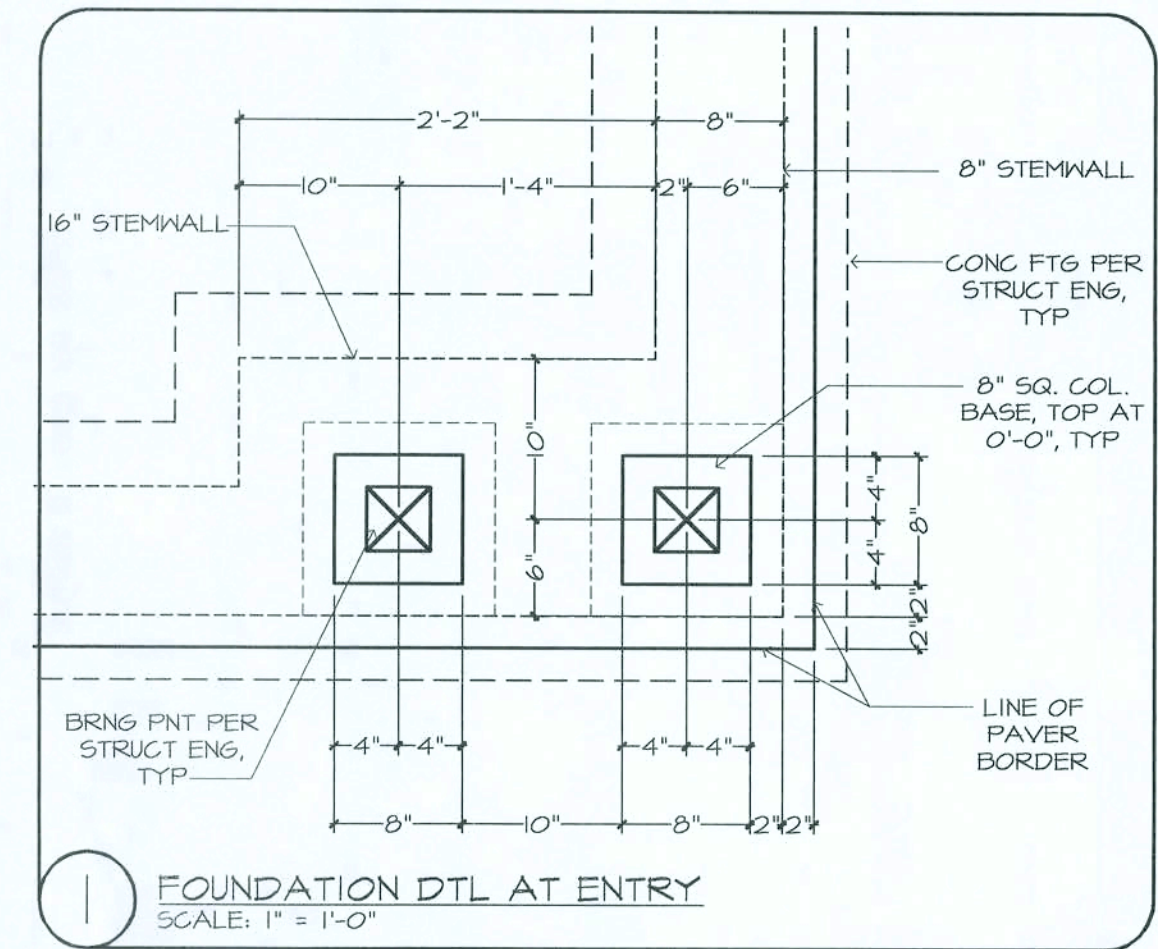
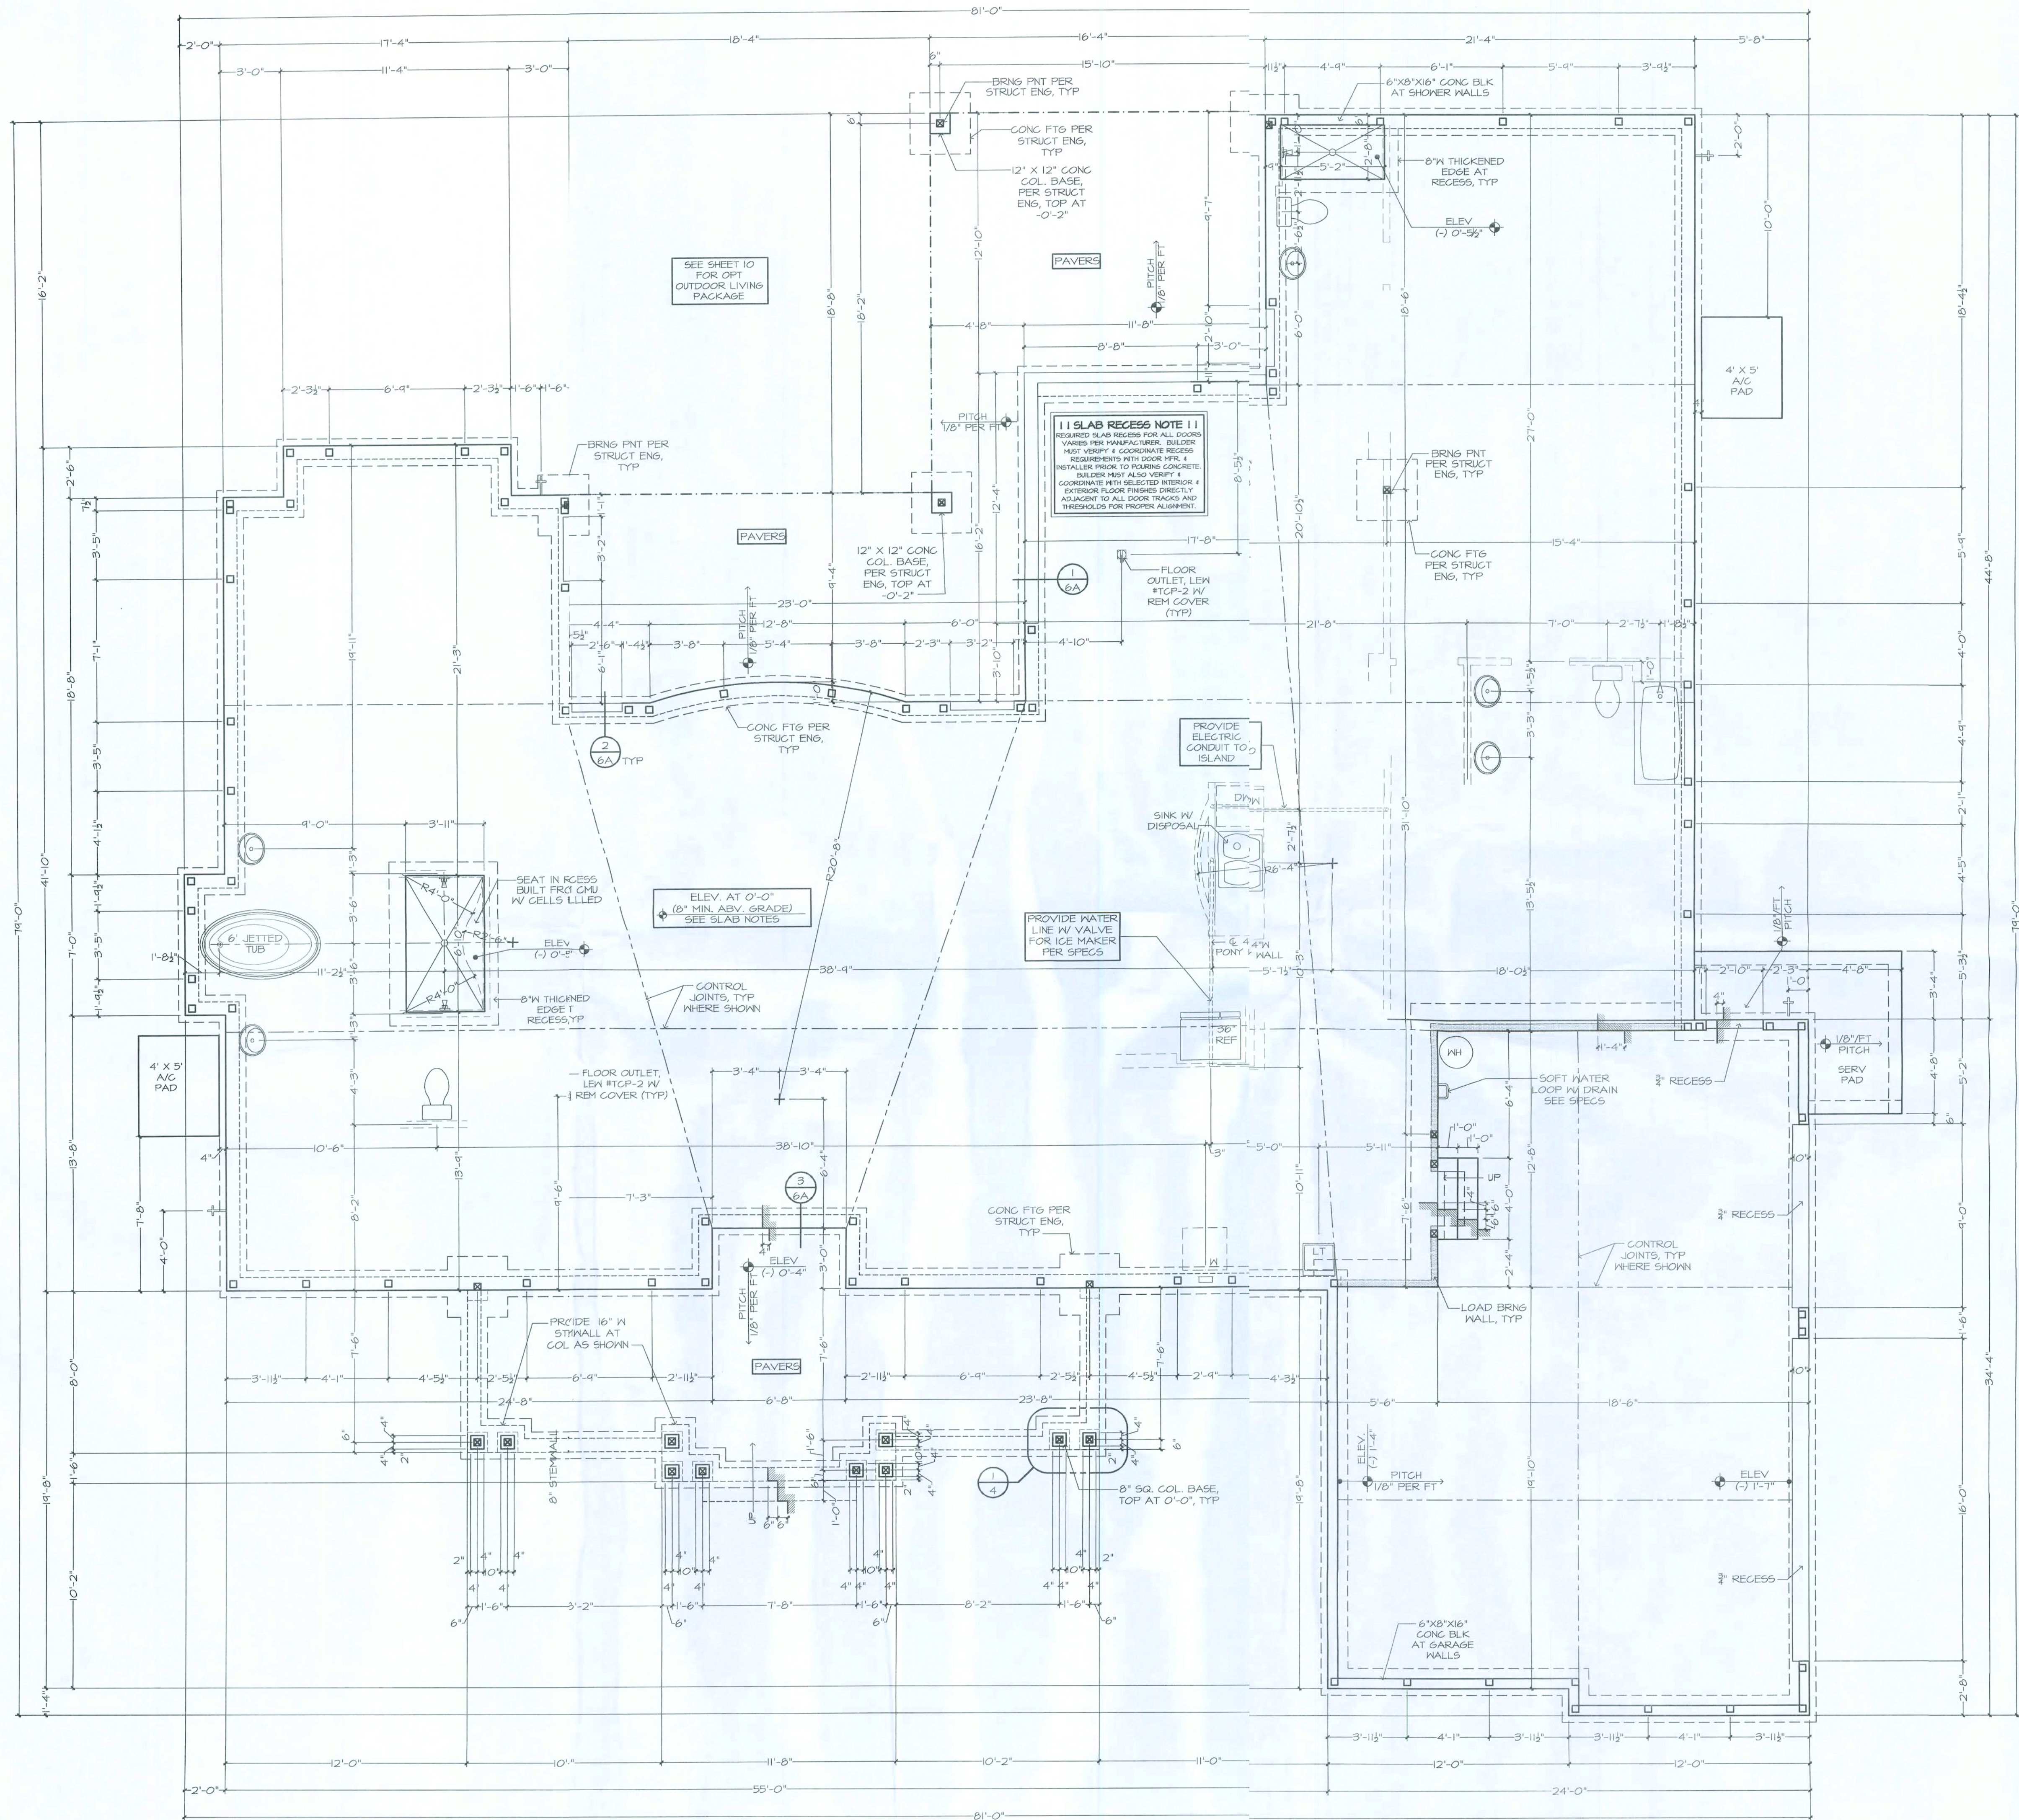




DATE	REVISED SHEETS	DESCRIPTION OF CHANGES
04/24/08	SHT #4, #5, #6, #7	1ST PHASE, TRUSS AND ENGINEERING SET SUBMITTED TO BC&B. SITE PLAN NOT INCLUDED
04/24/08	SHT #4, #5, #6, #7	1ST PHASE, TRUSS AND ENGINEERING SET SUBMITTED TO TRUSS COMPANY. SITE PLAN NOT INCLUDED
10/08/08	SHT #4, #5, #6, #7	PRESENTATION DRAWINGS AND FINAL PLANS

- SLAB NOTES:**
- SLABS ON GRADE.
 - 3-1/2" CONC. SLAB - 3000 PSI
 - W/ FIBERMESH W/ 6 MIL VAPOR BARRIER OVER MESH.
 - COMPACTED FILL.
 - TREAT SOIL W/ TERMITE POISONING.
- GENERAL NOTES:**
- SEE SHT 6 FOR SPECIFIC ELEV DTL'S AND FOR ADDITIONAL FTGS & FILLED CELLS.
 - VERIFY DEPTH AND WIDTH OF SLAB RECESS AT ALL DOORS TO ACCOMMODATE PROPER ALIGNMENT WITH THRESHOLDS AND DOOR TRACKS WITH MFR. REQUIREMENTS IN RELATION TO FINISH FLOOR MATERIALS.
 - SEE SHT 10 FOR OPTIONAL OUTDOOR LIVING PACKAGE & DETAILS.
 - PROVIDE SOLID FILLED CONC. BLOCK AT ALL SHOWER SEATS.
- ☐ = FILLED CELL WITH (1) #5 TURNED 2'-0" INTO SLAB
☒ = FILLED CELL WITH (2) #5 TURNED 2'-0" INTO SLAB

FOUNDATION PLAN DISCLAIMER:

THE FOUNDATION PLANS REPRESENTED IN THESE DRAWINGS ARE INTENDED TO ESTABLISH GROUND FLOOR SURFACE CONDITIONS AND ESTABLISH VERTICAL ELEVATION DATA. ALL POTENTIAL BEARING LOCATIONS AND CONDITIONS ARE IN CONJUNCTION WITH FRAMING PLANS CONTAINED WITHIN THIS DRAWING SET AND ARE NOT INTENDED TO BE INTERPRETED AS STRUCTURAL ENGINEERED DRAWINGS. THE CONTRACTOR (BUILDER) SHALL ENSURE THAT THE STRUCTURE CONFORMS TO THOSE STANDARDS IN ALL RESPECTS INCLUDING STRENGTH, STIFFNESS, STRAIN, LOADS, CONNECTIONS AND STABILITY. REFER TO PLAN DISCLAIMER LOCATED ON THIS SHEET FOR ADDITIONAL STIPULATIONS AND REQUIREMENTS.

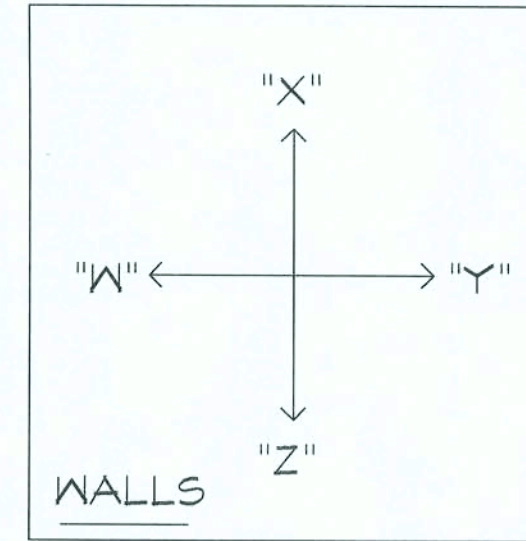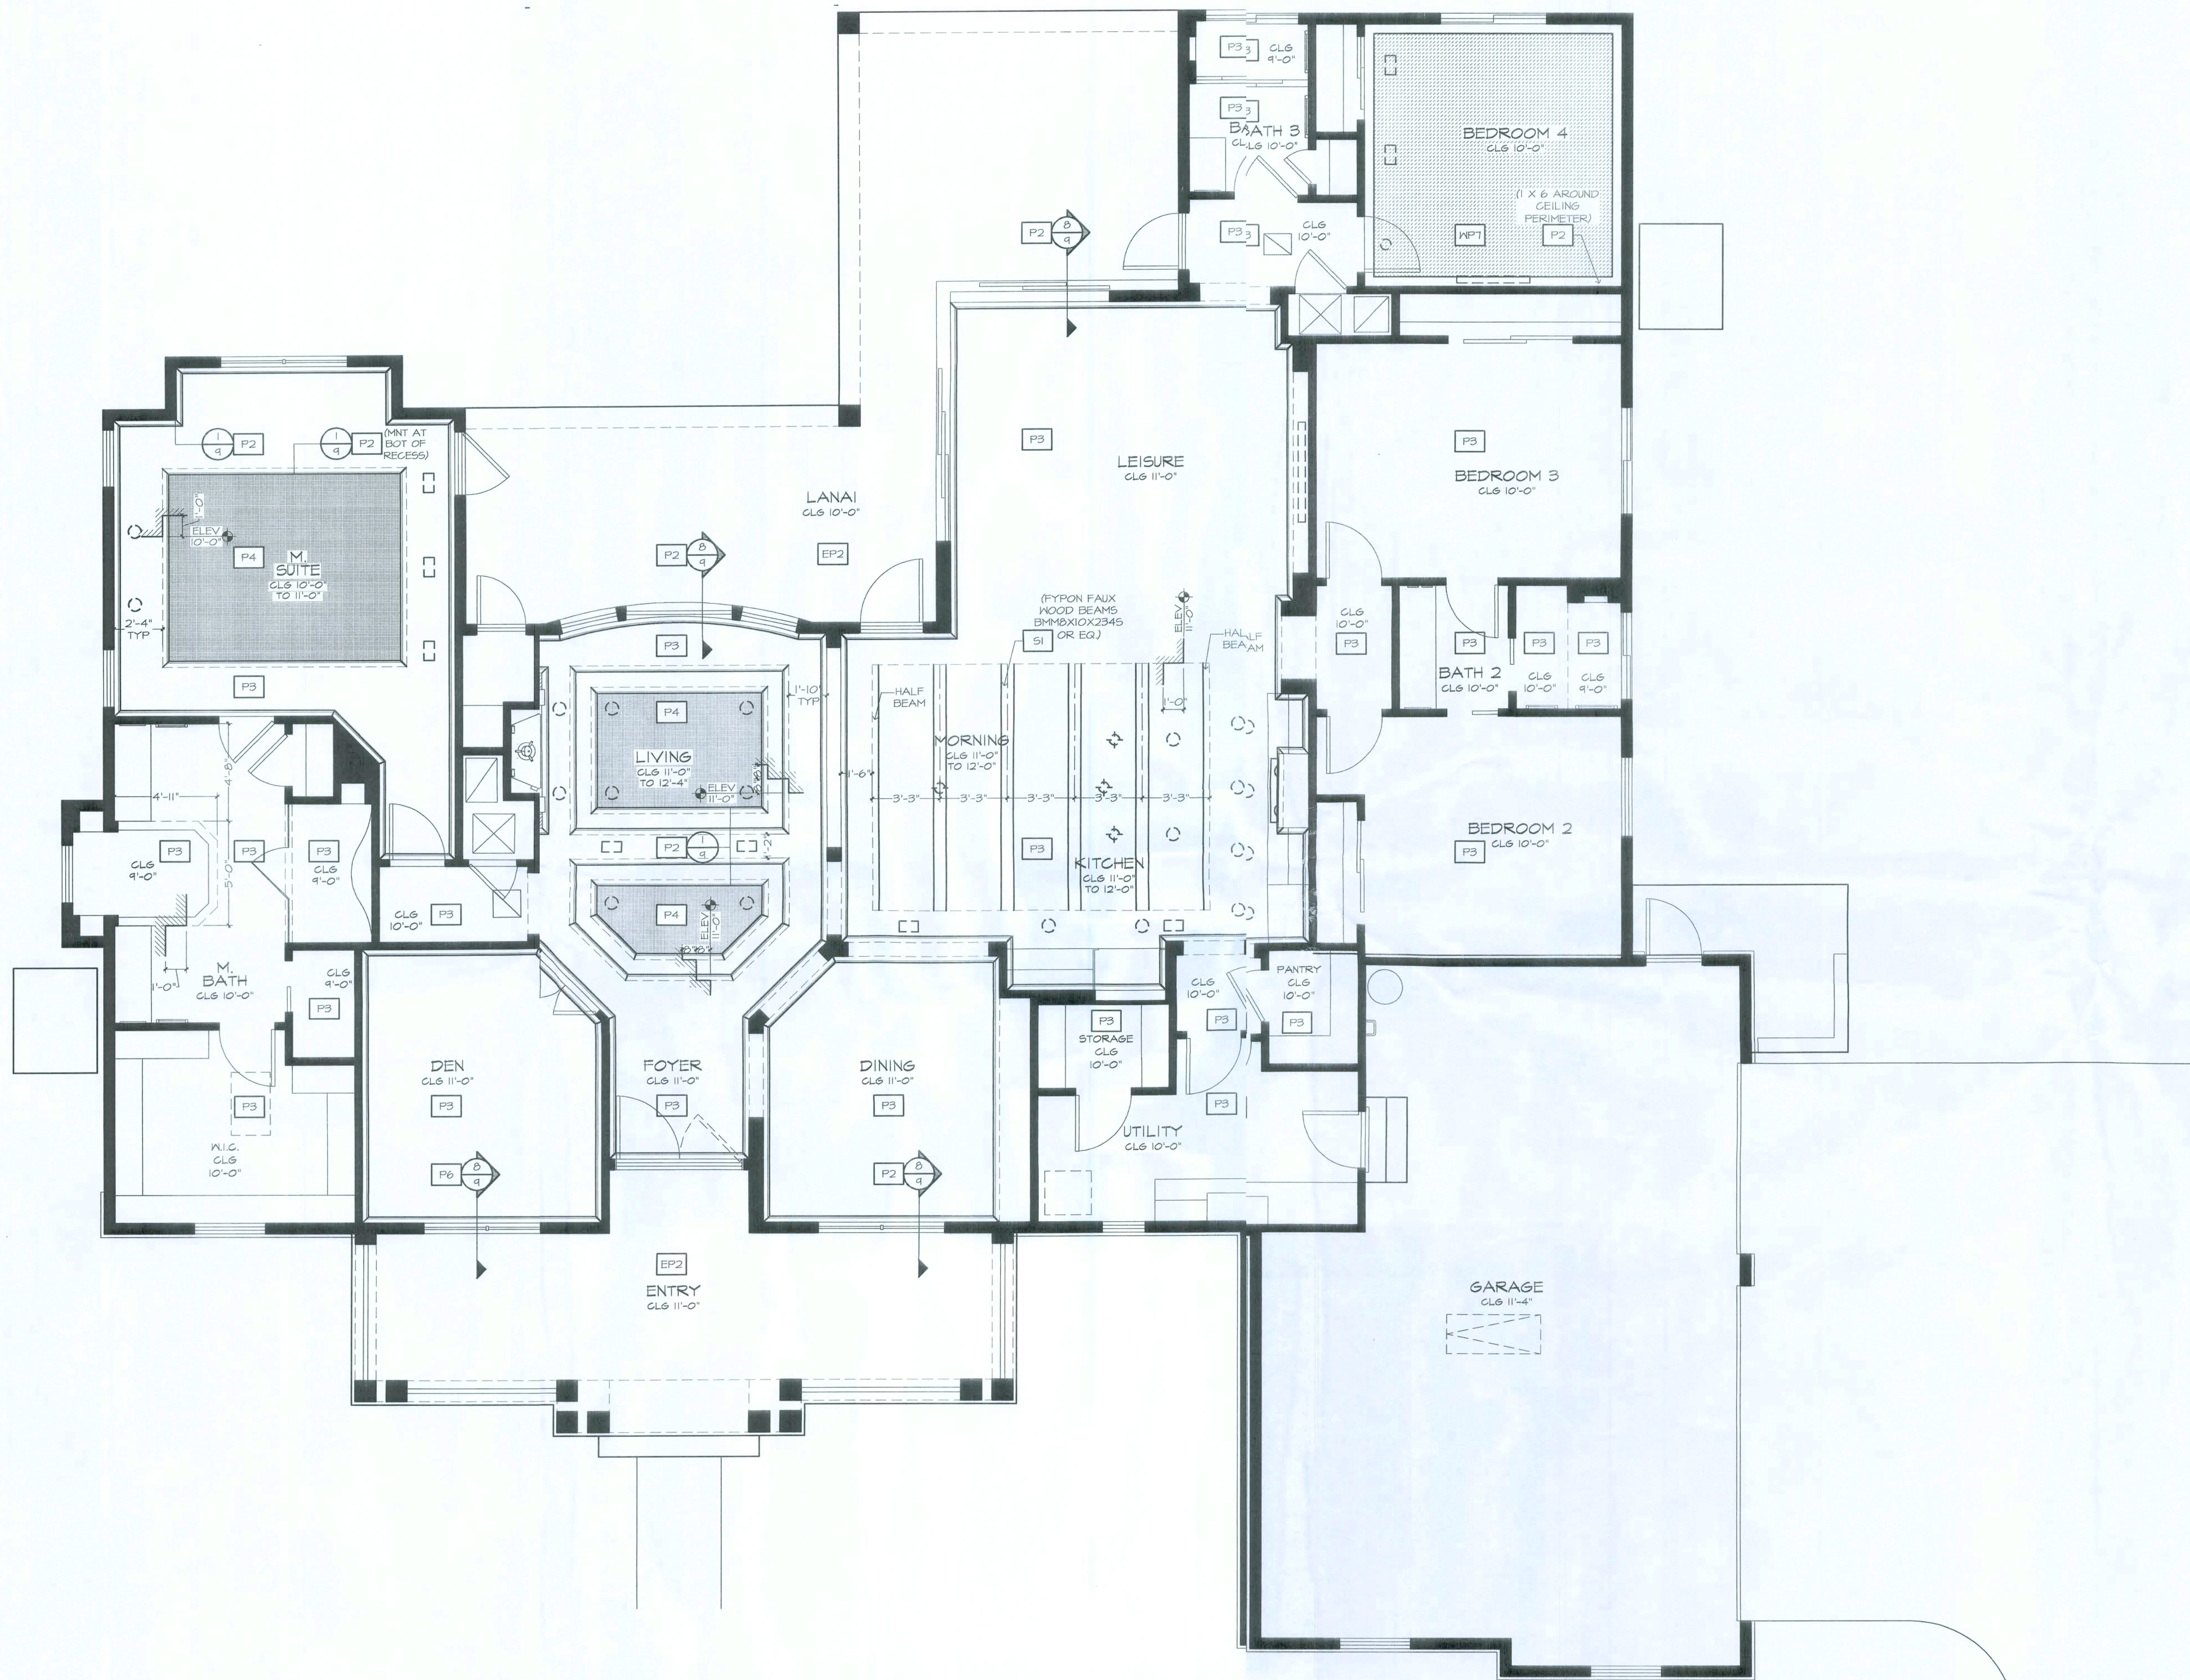

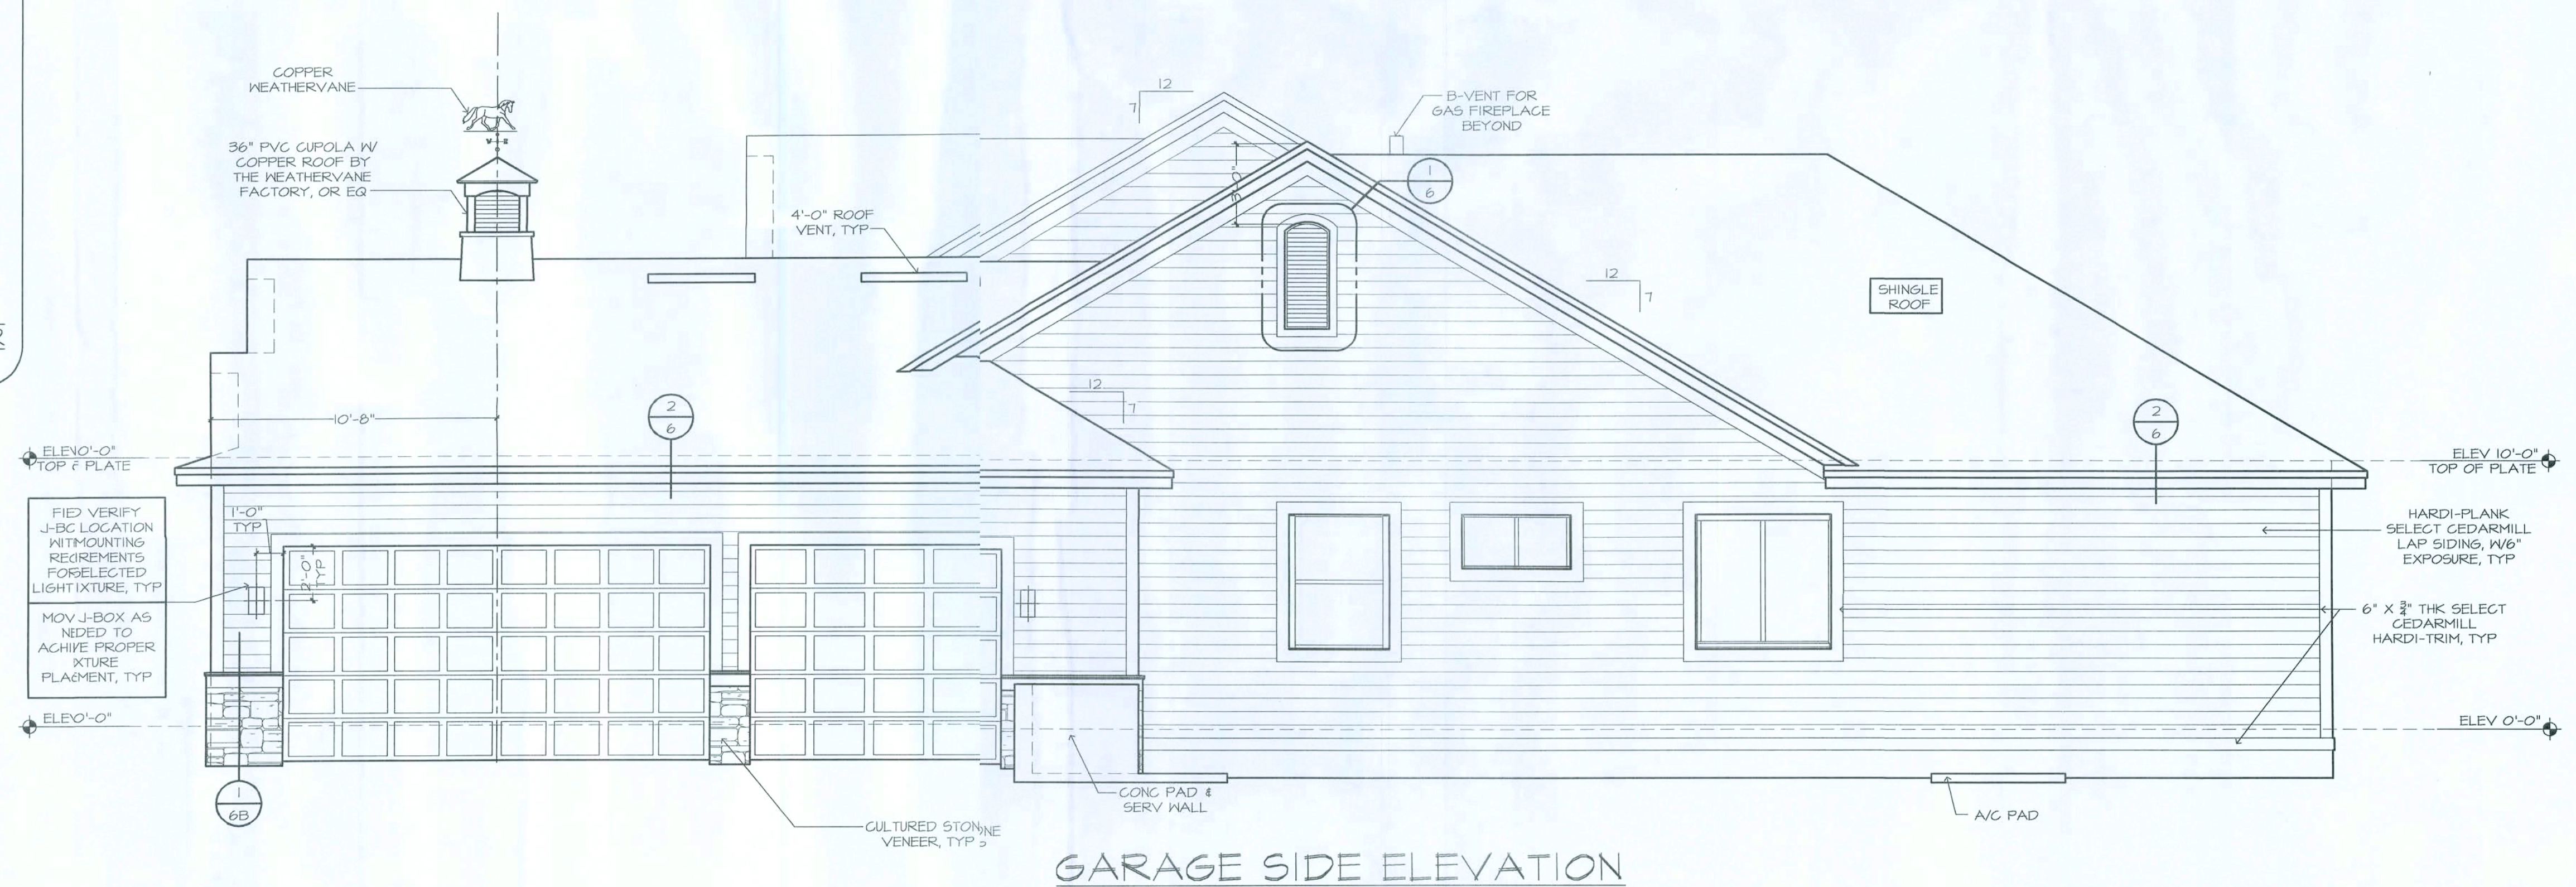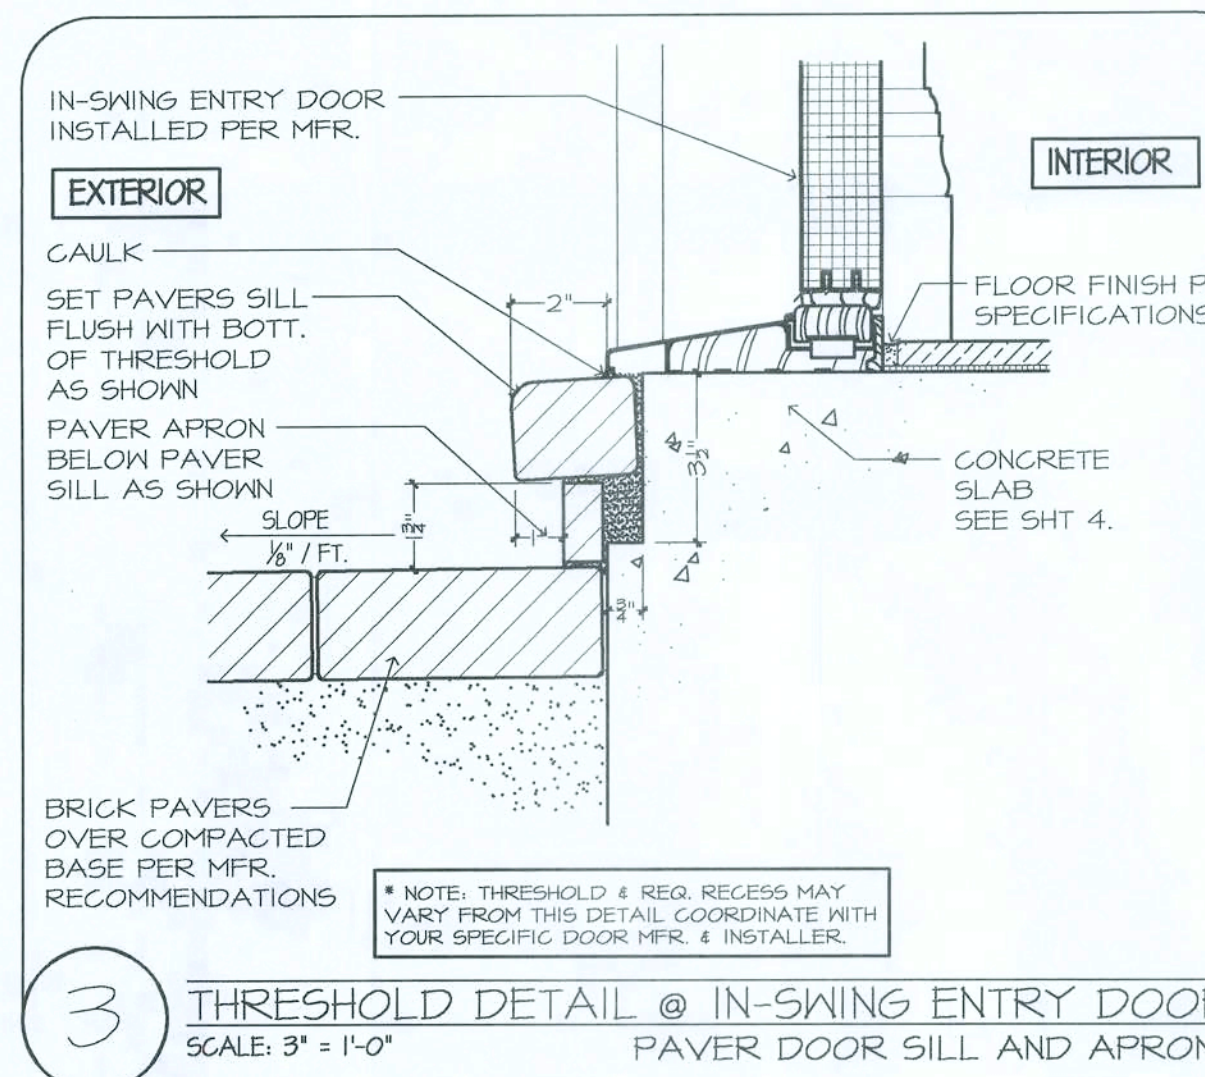

THE DUCT ROUTING AND HVAC EQUIPMENT SHOWN ON THESE DRAWINGS ARE DIAGRAMATIC ONLY. THE BUILDER IS SOLELY RESPONSIBLE FOR COORDINATING ALL ASPECTS OF MECHANICAL INSTALLATION WITH ALL TRADES. THE BUILDER SHALL COORDINATE BETWEEN THE PRE-ENGINEERED TRUSS MFR. AND/OR FRAMING REQUIREMENTS WITH THE MECHANICAL CONTRACTOR TO ENSURE ADEQUATE SPACE FOR DUCT ROUTING AND EQUIPMENT PLACEMENT AND SUPPORT. HVAC INSTALLATION SHALL BE INSTALLED ACCORDING TO ALL CURRENT STATE AND LOCAL MECHANICAL CODES.

6a

2000 SERIES
ADDITIONAL

THE FRAMING PLANS REPRESENTED IN THESE DRAWINGS ARE INTENDED TO ESTABLISH PROPOSED FRAMING MEMBER LOCATION, FRAMING MEMBER DEPTH, POTENTIAL BEARING LOCATIONS AND ELEVATIONS, AND IS IN NO WAY INTENDED TO BE INTERPRETED AS A STRUCTURAL ENGINEERED DRAWINGS. THE CONTRACTOR (BUILDER) SHALL ENSURE THAT THE STRUCTURE CONFORMS TO THOSE STANDARDS IN ALL RESPECTS INCLUDING STRENGTH, STRESSES, STRAINS, LOADS, CONNECTIONS, AND STABILITY. REFER TO PLAN DISCLAIMER LOCATED ON THIS SHEET FOR ADDITIONAL STIPULATIONS AND REQUIREMENTS.

THE DUCT ROUTING AND HVAC EQUIPMENT SHOWN ON THESE DRAWINGS ARE DIAGRAMATIC ONLY. THE BUILDER IS SOLELY RESPONSIBLE FOR COORDINATING ALL ASPECTS OF MECHANICAL INSTALLATION WITH ALL TRADES. THE BUILDER SHALL COORDINATE BETWEEN THE PRE-ENGINEERED TRUSS MFR. AND/OR FRAMING REQUIREMENTS WITH THE MECHANICAL CONTRACTOR TO ENSURE ADEQUATE SPACE FOR DUCT ROUTING AND EQUIPMENT INSTALLATION AND SUPPORT. HVAC INSTALLATION SHALL BE INSTALLED ACCORDING TO ALL CURRENT STATE AND LOCAL MECHANICAL CODES.

1992

PLAN DISCLAIMER

ANTHONY RUTENBERG HOKES INC., THE DESIGNER, IS NOT RESPONSIBLE FOR THE AESTHETIC DESIGN ONLY AS REPRESENTED IN THESE DRAWINGS (PLANS), BUT NOT FOR ANY STRUCTURAL INFORMATION INCLUDED OR OMITTED. THE CONTRACTOR (BUILDER) IS RESPONSIBLE FOR CONSIDERING THESE PLANS AND CONSTRUCTING THE RESIDENCE TO ALL APPLICABLE FEDERAL, STATE AND LOCAL BUILDING CODES, ORDINANCES, AND LAWS, INCLUDING BUT NOT LIMITED TO, THE INTERNATIONAL RESIDENTIAL CODES, LULU CODES, LULU ZONE CRITERIA, AND THE LULU ZONE CRITERIA. PRE-ENGINEERED TRUSSING MEMBERS, FITTING, AND CONNECTIONS, SHALL BE IN ACCORDANCE WITH THESE DRAWINGS. THE OWNER, CONTRACTOR (BUILDER), AND SUB-CONTRACTORS, AVOIDING THE ANY ASSET FOR





THE SAVANNAH | 021 - R - MODEL AT THE OAKS OF LAKE CITY


DEK: BRIAN ZECHER HOMES, INC.
LAKE CITY, FLORIDA
AN INDEPENDENTLY OWNED AND OPERATED BRANCH OF

BUILDING SECTIONS

[illegible]

6b

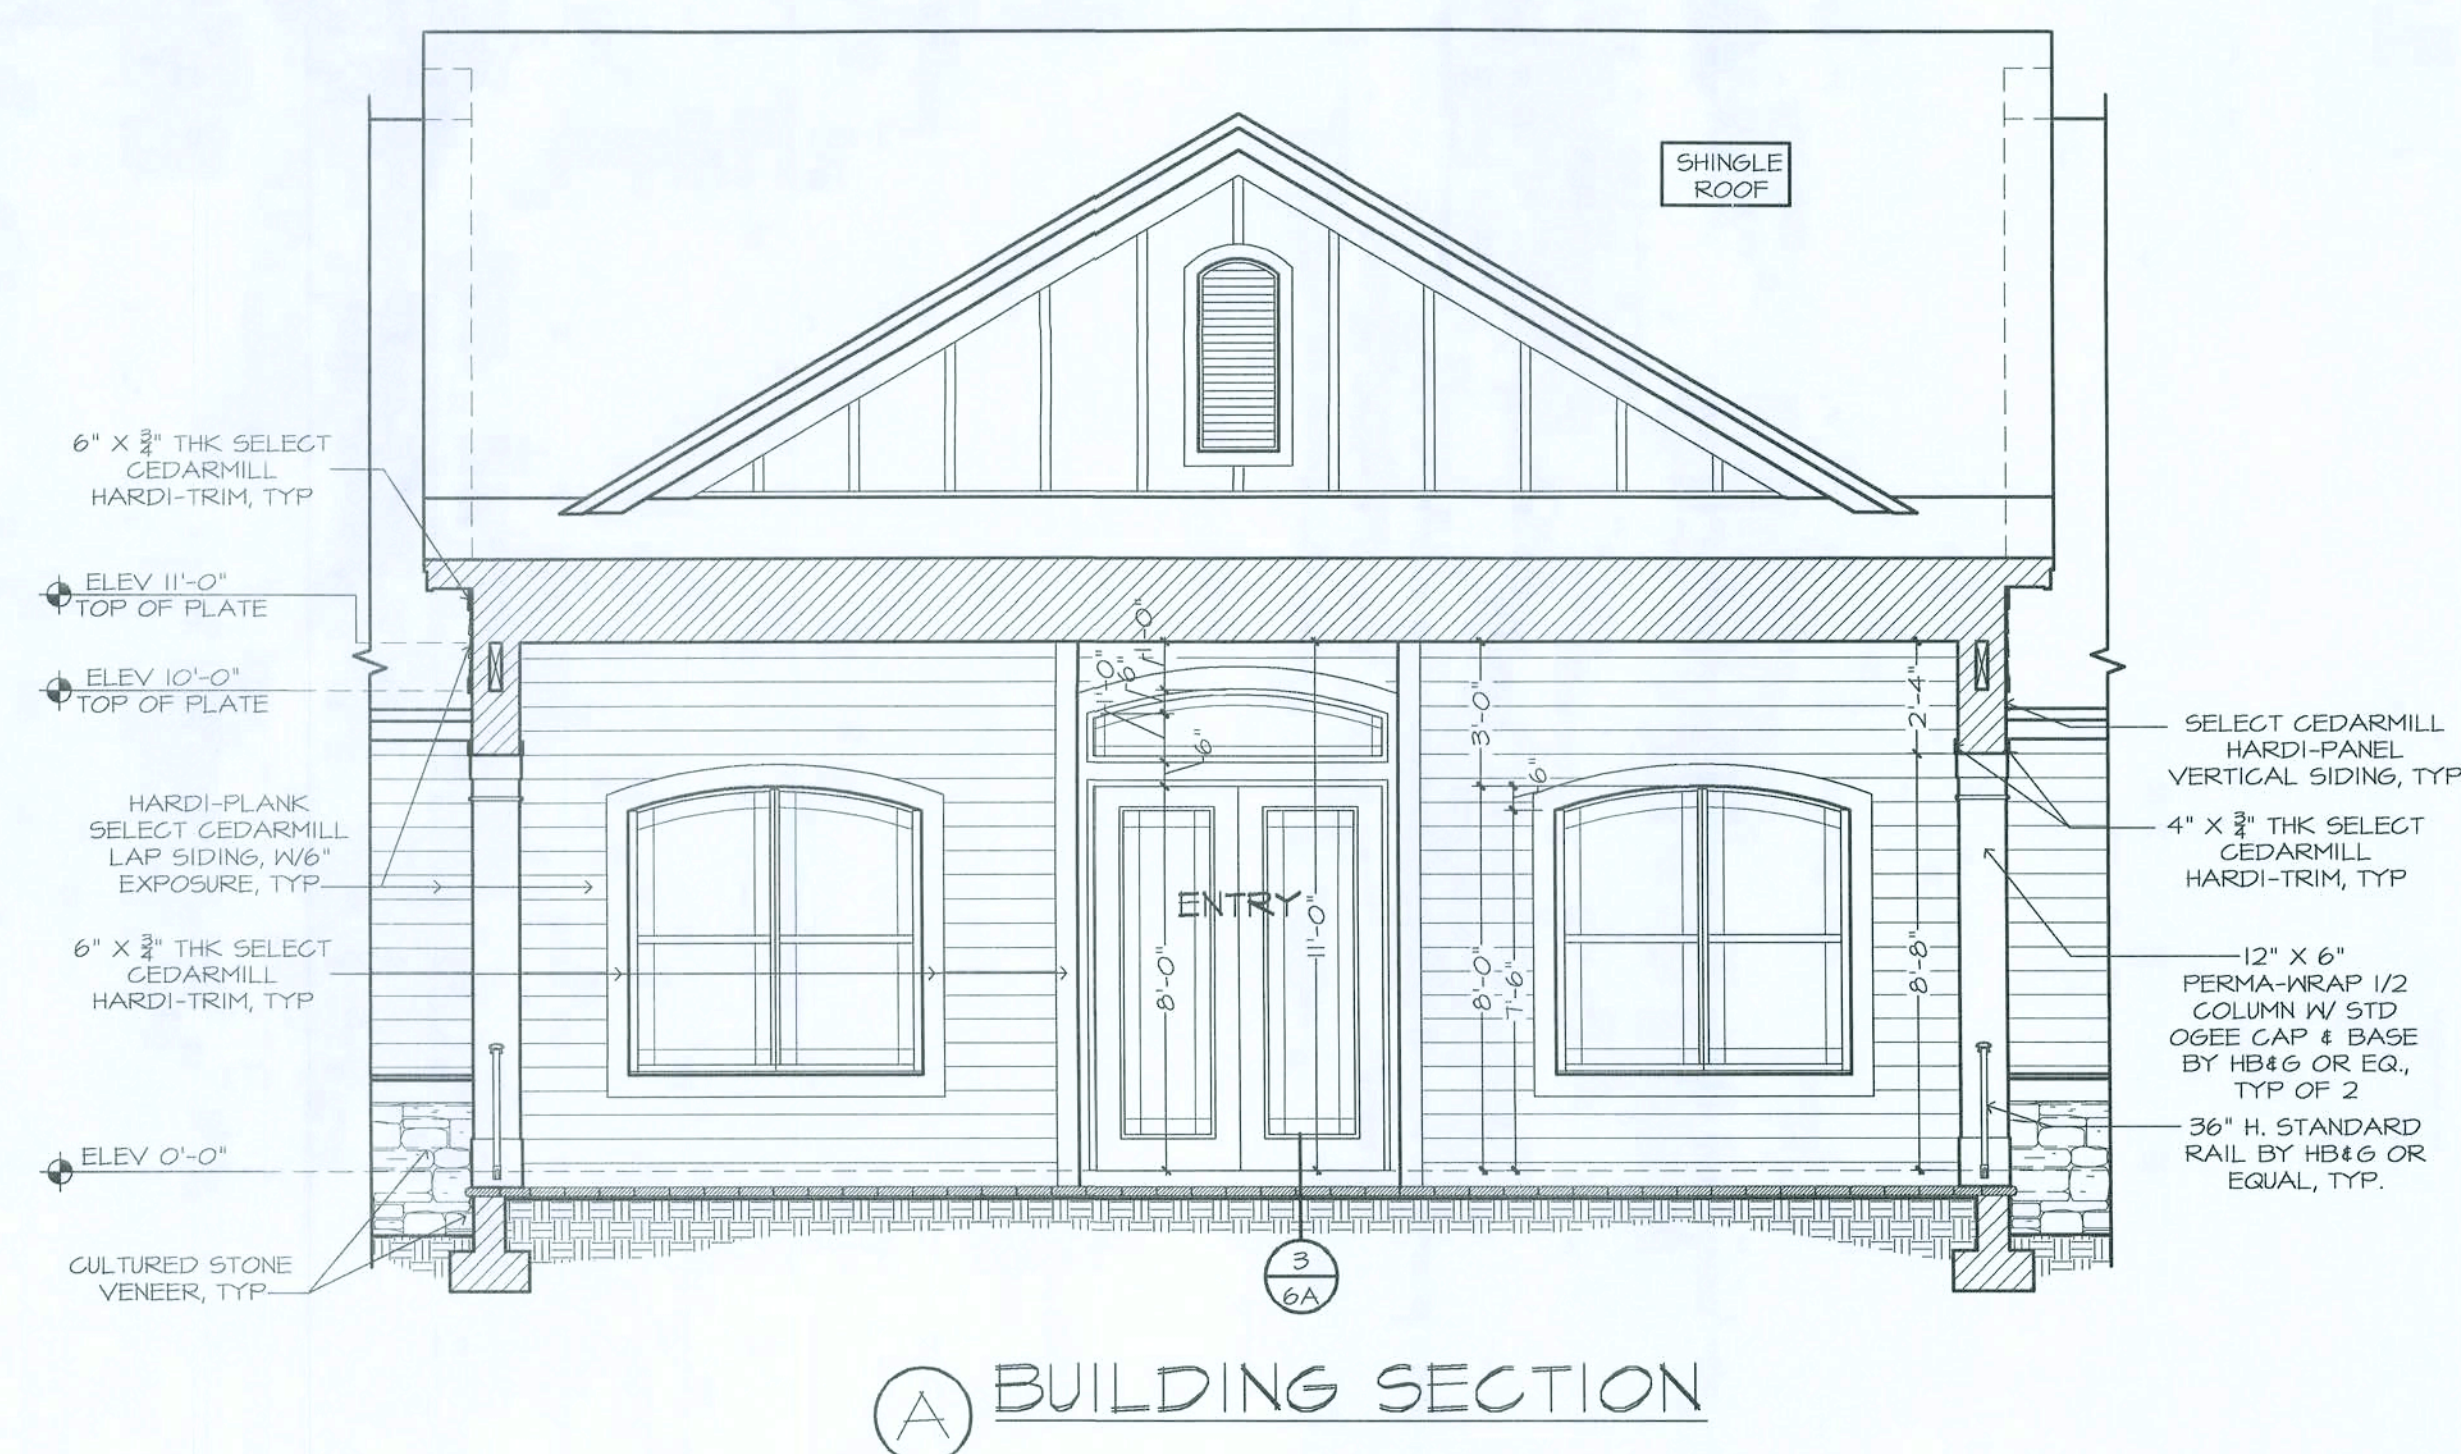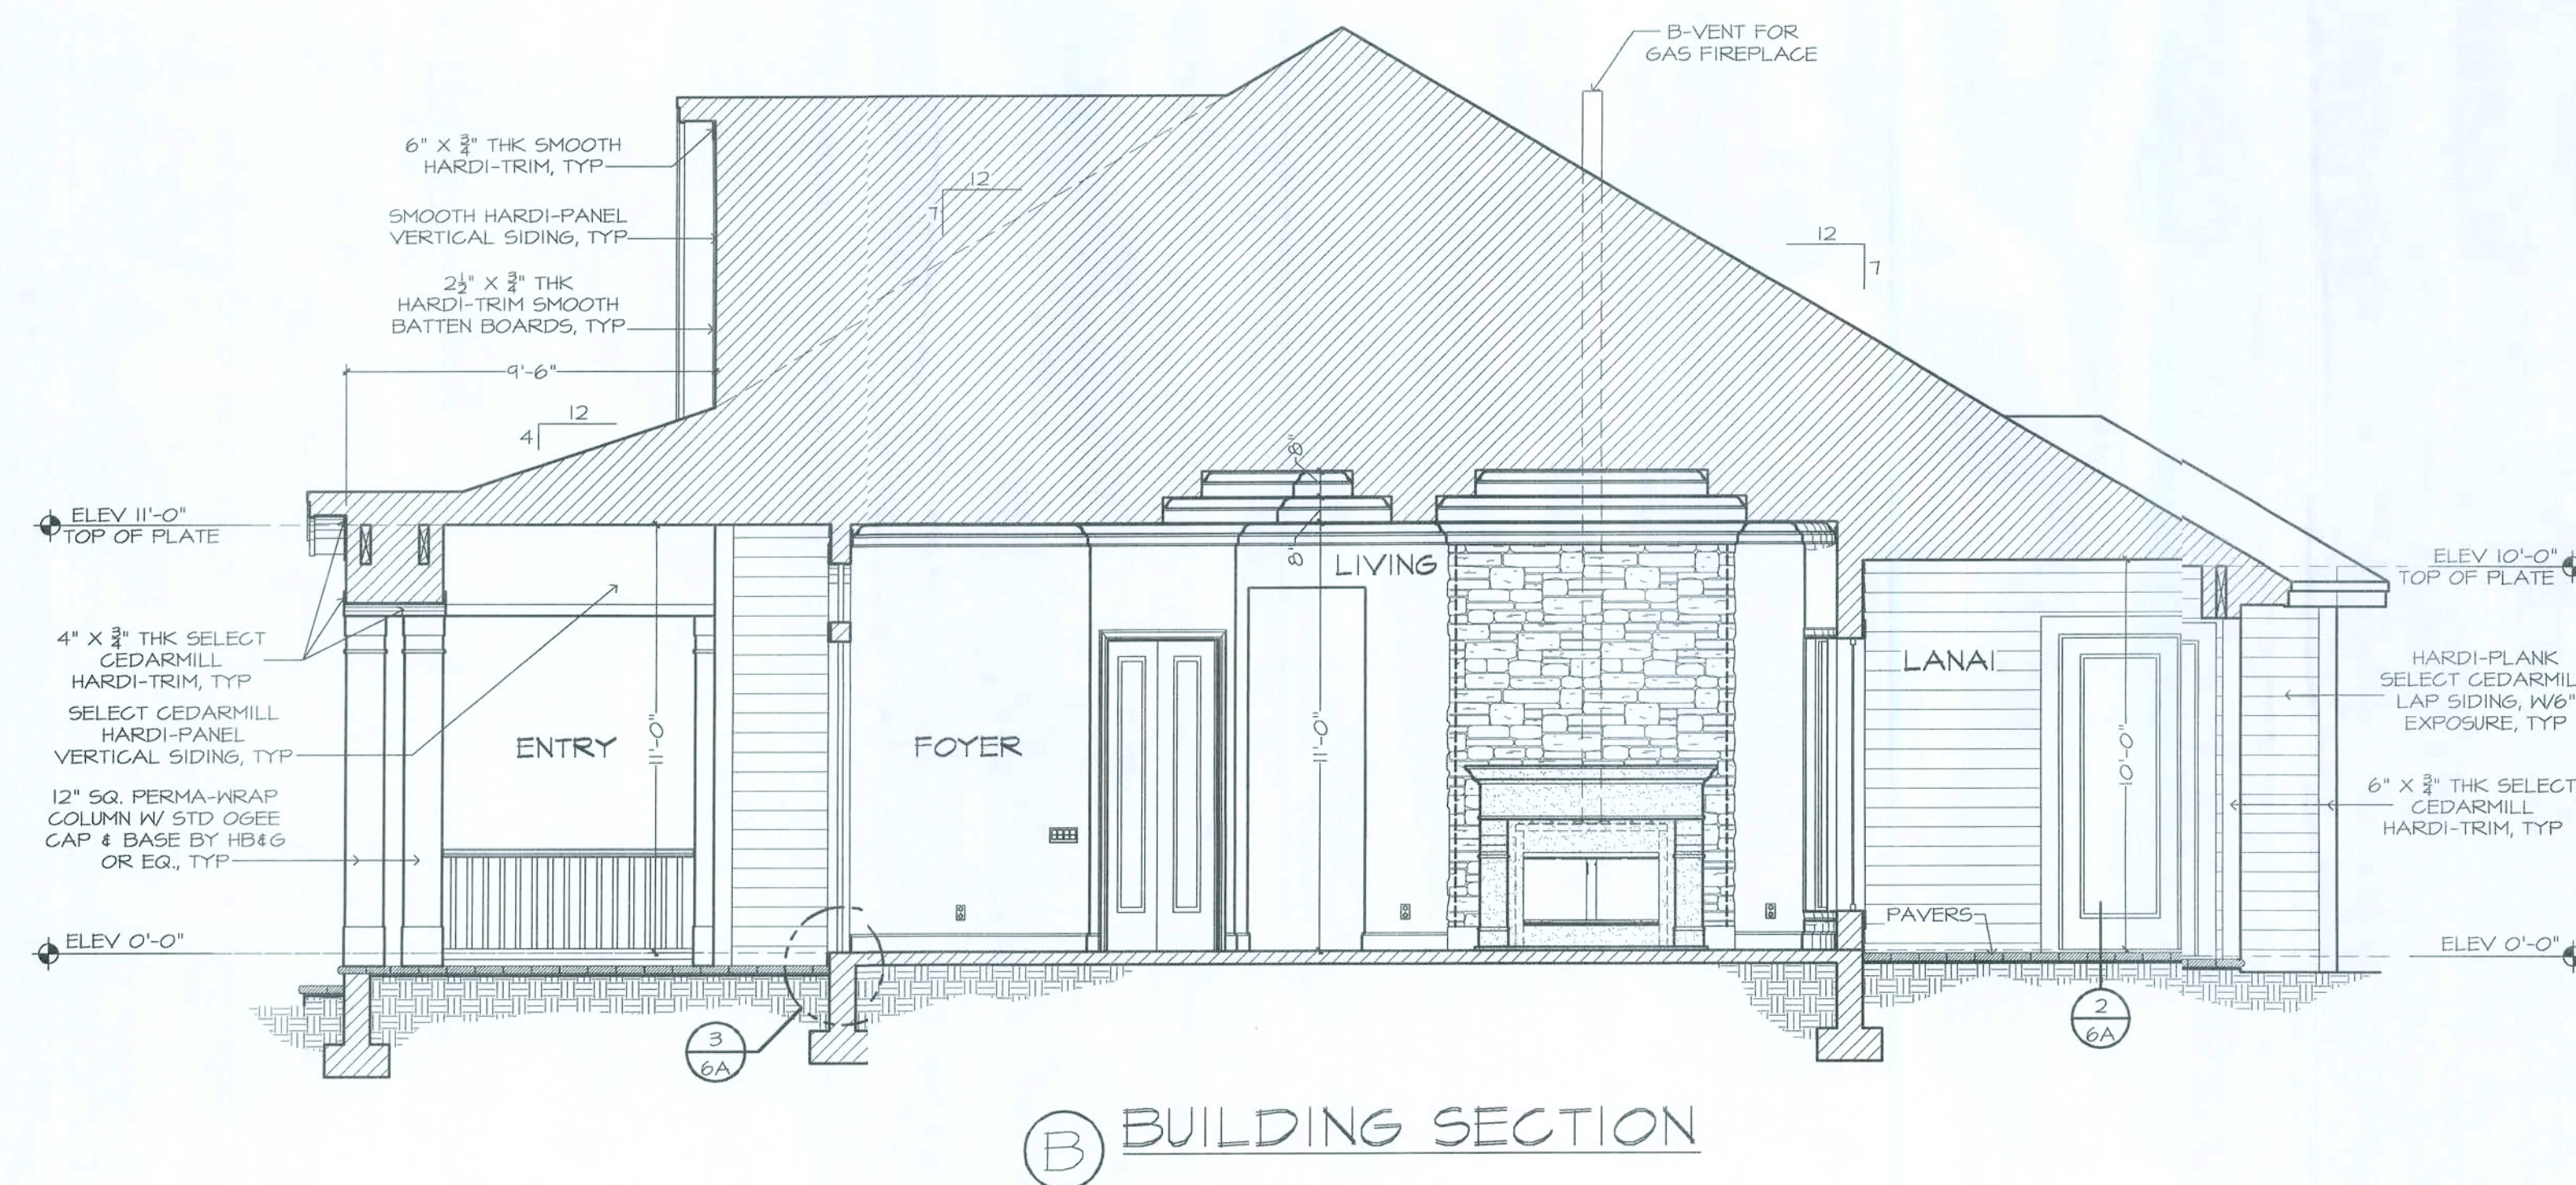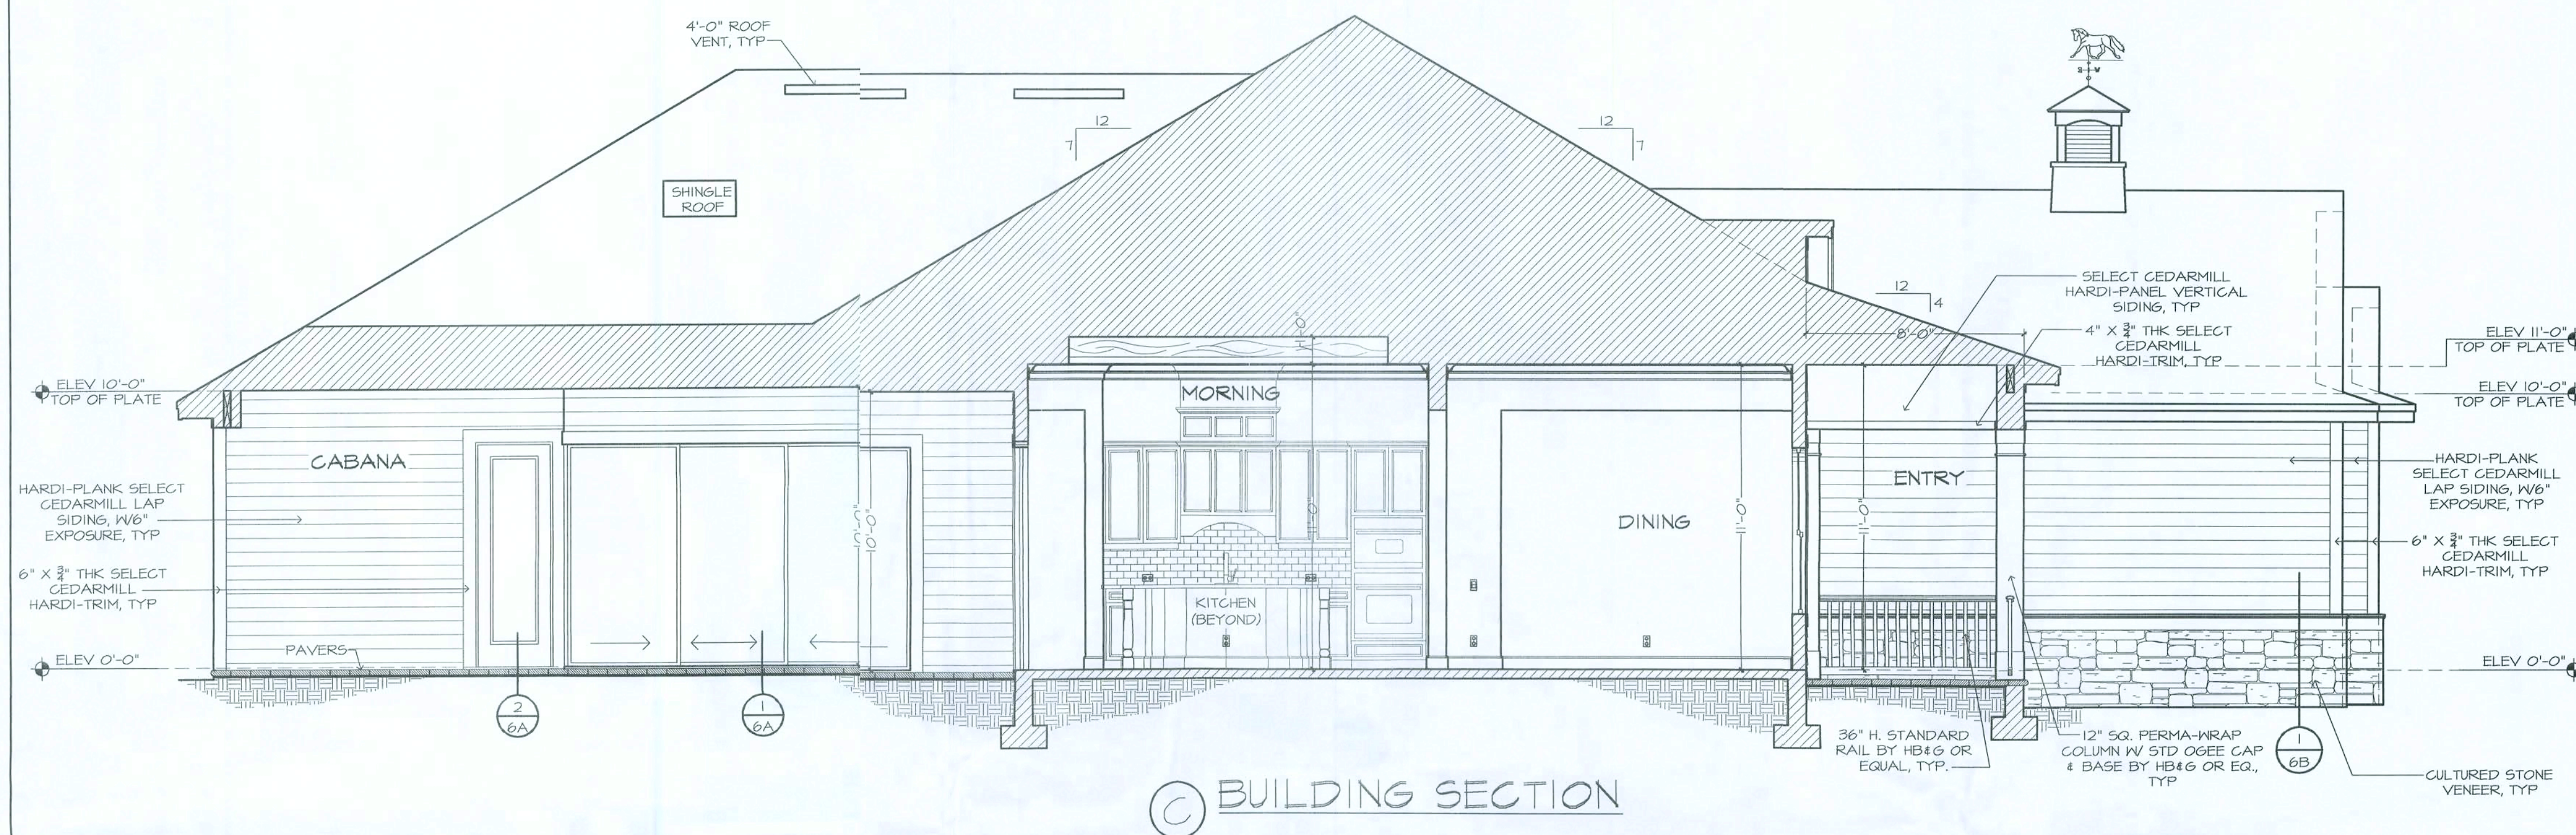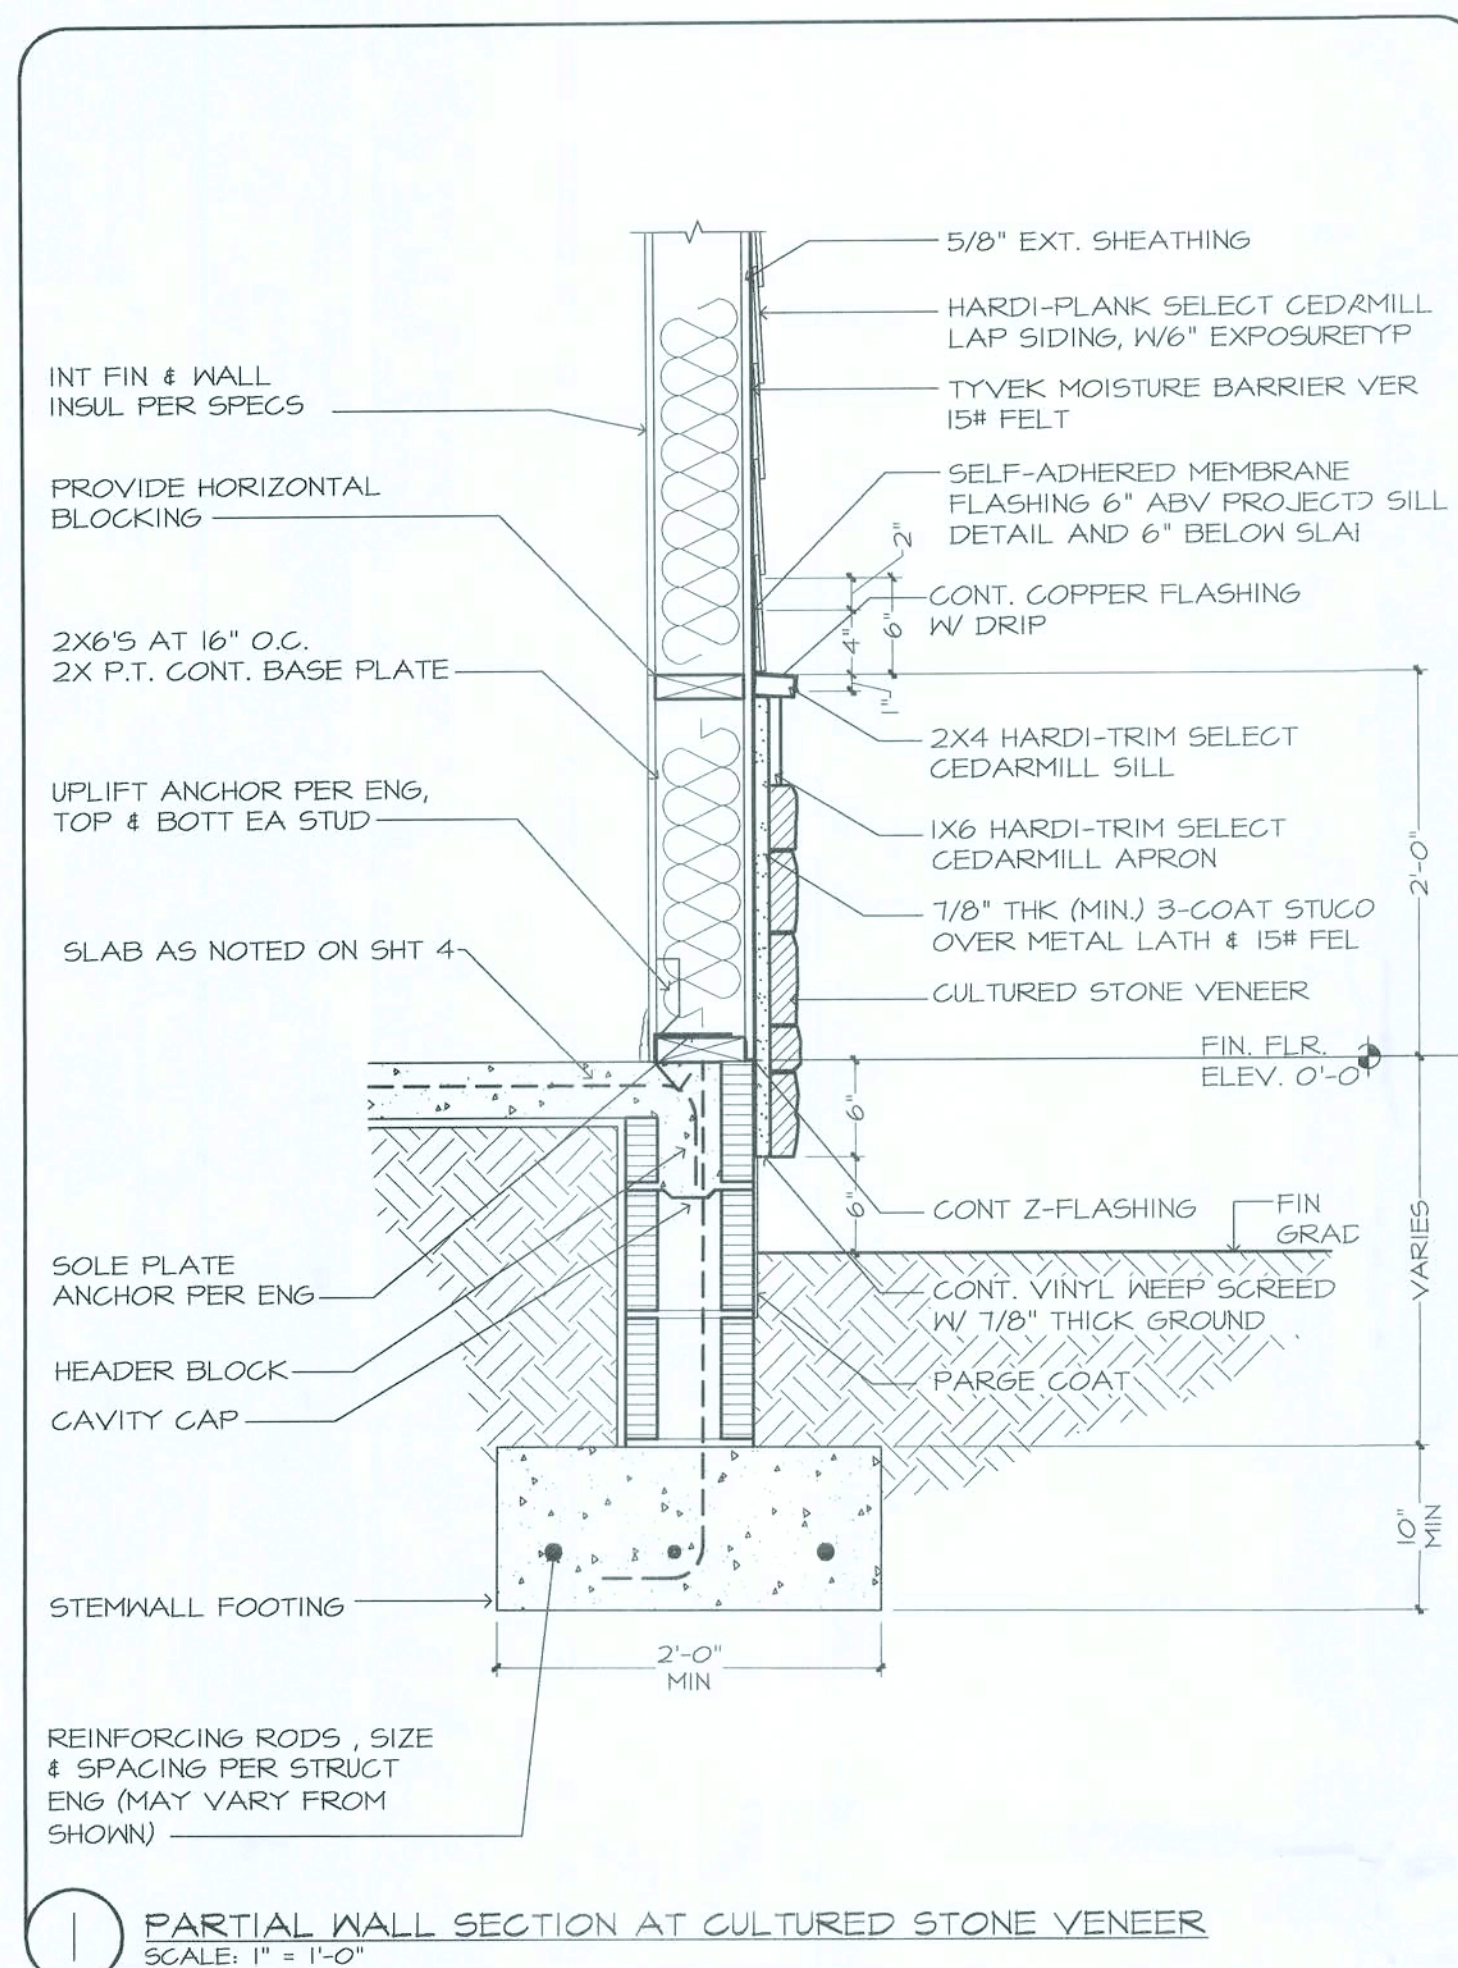

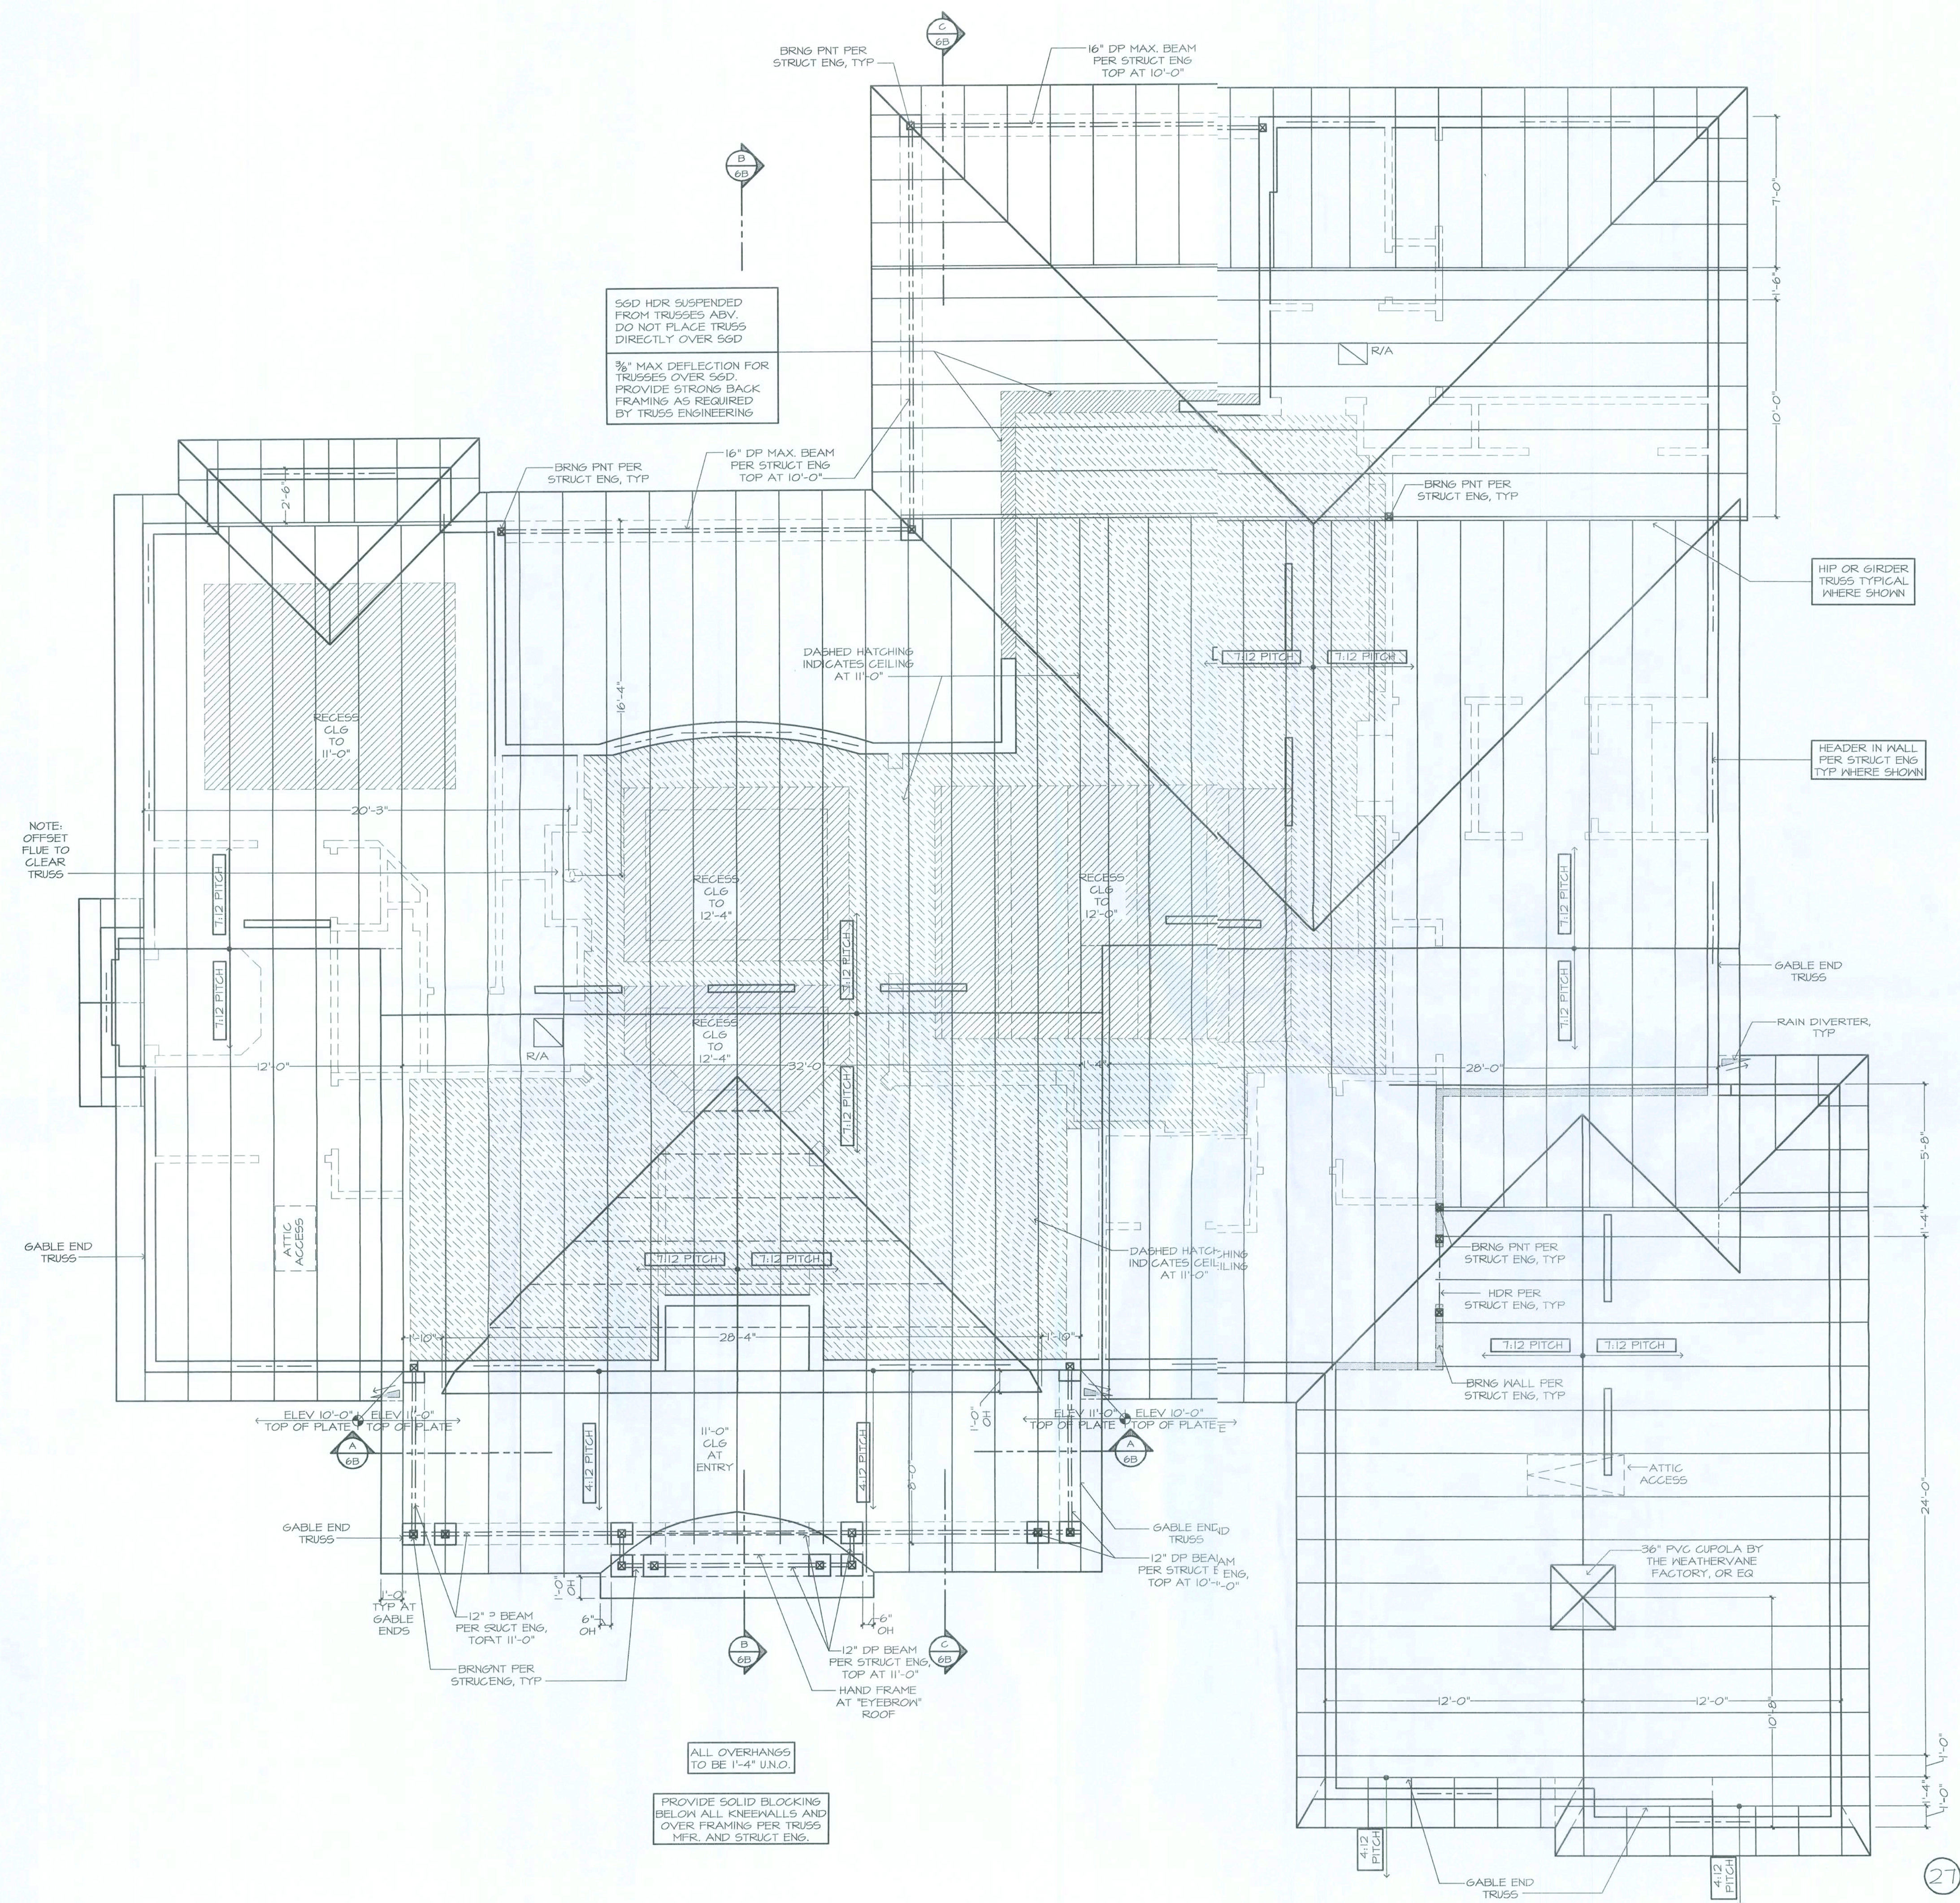

FRAMING PLAN DISCLAIMER

THE FRAMING PLANS REPRESENTED IN THESE DRAWINGS ARE INTENDED TO ESTABLISH PROPOSED FRAMING MEMBER LOCATIONS, FRAMING MEMBER DEPTH, POTENTIAL BEARING LOCATIONS AND ELEVATIONS, AND IS IN NO WAY INTENDED TO BE INTERPRETED AS STRUCTURAL ENGINEERED DRAWINGS. THE CONTRACTOR (BUILDER) SHALL ENSURE THAT THE STRUCTURE CONFORMS TO THOSE STANDARDS IN ALL RESPECTS INCLUDING STRENGTH, STRESSES, STRAINS, LOADS, CONNECTIONS, AND STABILITY. REFER TO PLAN DISCLAIMER LOCATED ON THIS SHEET FOR ADDITIONAL STIPULATIONS AND REQUIREMENTS.

MECHANICAL DISCLAIMER

THE DUCT ROUTING AND HVAC EQUIPMENT SHOWN ON THESE DRAWINGS ARE DIAGNOSTIC ONLY. THE BUILDER IS SOLELY RESPONSIBLE FOR COORDINATING ALL ASPECTS OF MECHANICAL INSTALLATION WITH ALL TRADES. THE BUILDER SHALL COORDINATE BETWEEN THE PRE-ENGINEERED TRUSS MFR. AND/OR FRAMING REQUIREMENTS WITH THE MECHANICAL CONTRACTOR TO ENSURE ADEQUATE SPACE FOR DUCT ROUTING AND EQUIPMENT PLACEMENT AND SUPPORT. HVAC INSTALLATION SHALL BE INSTALLED ACCORDING TO ALL CURRENT STATE AND LOCAL MECHANICAL CODES.



Arthur Rutenberg Homes
CONTRACTOR

0072008 EGM - A
0050008 EGM - B
0000008 EGM - C
0000008 NLR - C

THE SAVANNAH 1021 - R - MODEL AT THE OAKS OF LAKE CITY
BUILDER: BRYAN ZECHER HOMES, INC.
AN INDEPENDENTLY OWNED AND OPERATED FRANCHISE

ROOF FRAMING PLAN

PLAN 021-36-0-B
2000 SERIES
TRADITIONAL

1/4" = 1'-0"

6c


MECHANICAL DISCLAIMER



 INTERCOM
 MASTER STATION
 LIGHTING OR ELECTRONICS (LCD
 DISPLAY OR LIGHTING AUTOMATION
 PUSH BUTTON CONTROLLER)
 VOLUME CONTROL KNOB

* USE MAX OF 6 GANG BOXES.
 FOR 6 GANG BOXES OF 3 OR MORE THAT ARE
 LOCATED IN A BIG HALL, SHIP OUT THE
 BLOCK TO ACCOMMODATE DEEPER BOX.

NOTE: ALL DIMENSIONS ARE FOR ROUGH
 FRAMING

 

- DUPLEX OUTLET (110V AT 12" OR AS NTD)
 DUPLEX OUTLET (110V AT 34") *
 DUPLEX OUTLET (110V AT 43") *
 DUPLEX OUTLET (110V AT 43") *
 TRIP PLXL OUTLET (110V AT 12") TOP 15 HOT
 WEATHERPROOF DPLX OUTLET (110V AT 12")
 WEATHERPROOF DPLX OUTLET (110V AT 12")
 TOP PLUG IS HOT
 220V OUTLET AT 30"
 FLOOR OUTLET
 SPECIAL PURPOSE CONN
 STRUCTURED WIRE OUT AT 12" OR AS NTD
 STRUCTURED WIRE COMBO OUTLET
 WALL OR FL MOUNT
 STRUCTURED WIRE QUAD COMBO OUTLET
 5W SEE ELEC DTL
 2-WAY 5W SEE ELEC DTL
 4-WAY 5W SEE ELEC DTL
 1-6ANS COMBINATION FAN / LIGHT SWITCH
 PUSH-BUTTON FOR GARAGE DOOR AT 60"
 DIMMER 5W AT 36"
 PUSH-BUTTON DOORBELL (DELETE W/
 INTERCOM)
 CLG MNT LT FIXTURE
 CLG MNT PREWIRE - FIXTURE BY OWNER
 SURFACE MNT FIXTURE
 WALL MNT FIXTURE
 ROUND RECESS FOR TUB/SHOWER
 ROUND RECESS OPEN BAFFLE
 TRIM (INTERIOR FLAT CLG)
 MINI ROUND RECESS OPEN BAFFLE
 TRIM (EAS. LOCATIONS)
 MINI ROUND RECESS EYEBALL
 TRIM
 ROUND RECESS REGRESSED EYEBALL
 (INTERIOR SLOPED CLG)
 MINI HALOGEN (CABINET LOCATIONS)
 CLG FAN/LIGHT PREWIRE AND SWITCHES
 SMOKE & CARBON MONOXIDE DETECTOR
 UNDER CABT 12"
 UNDER CABT 21"
 UNDER CABT 24"
 UNDER CABT 33"
 SINGLE 24" FLUOR STRIP
 SINGLE 24" FLUOR STRIP
 SINGLE 48" FLUOR STRIP
 DOUBLE 24" FLUOR STRIP
 DOUBLE 36" FLUOR STRIP
 DOUBLE 48" FLUOR STRIP
 24" CLG MNT FLUOR LT, WRAPPED
 48" CLG MNT FLUOR LT, WRAPPED
 24" VANITY LIGHTING (SEE SPECS)
 36" VANITY LIGHTING (SEE SPECS)

- * NOTE: ALL OUTLETS ABOVE COUNTERS SHALL BE MOUNTED HORIZONTALLY
- * NOTE: ALL OUTLETS IN KITCHEN, HALL, OUTLETS IN GARAGE, KITCHENS, BATHROOMS AND ALL OUTLETS WITHIN 6'-0" OF A WATER SOURCE SHALL BE G.F.I.
- * ALL BEDROOM OUTLETS ARE PROTECTED BY A 10 AMP ARC-FI AND SMOKE INTERRUPTER. ALL HEIGHTS ARE TO CENTERLINE AFF
- * NOTE: LIGHTS, FANS, SMOKE DETECTORS, A/C SUPPLIES AND RETURN AIRS TO BE PLACED ON CENTERLINES OF DOORS, WINDOWS AND WALLS
- * NOTE: SMOKE DETECTORS SHALL BE INSTALL PER NFPA72 and 2004 FBC-R SECTION R313
- * NOTE: COORDINATE LOCATION OF ALL REQ. ELECTRICAL, CABLE, AUDIO/VIDEO & DATA RECEPTACLES W/ MOUNTING HARDWARE & MFR. INSTRUCTIONS PER ALL FLAT PANEL DISPLAYS.






11 NOTE 11
KIDDER CABINET LIGHTING & SWITCHES
SHOWN FOR LOCATION PURPOSES
ONLY, PLEASE REFER TO BUILDING
COMPANY STANDARDS.




© 2008 ARTHUR RUTENBERG HOMES, INC.


THE SAVANNAH 1021 - R - MODEL AT THE OAKS OF LAKE CITY
BUILDER: BRYAN ZECHER HOMES, INC.
LAKE CITY, FLORIDA

ELECTRICAL PLAN

7

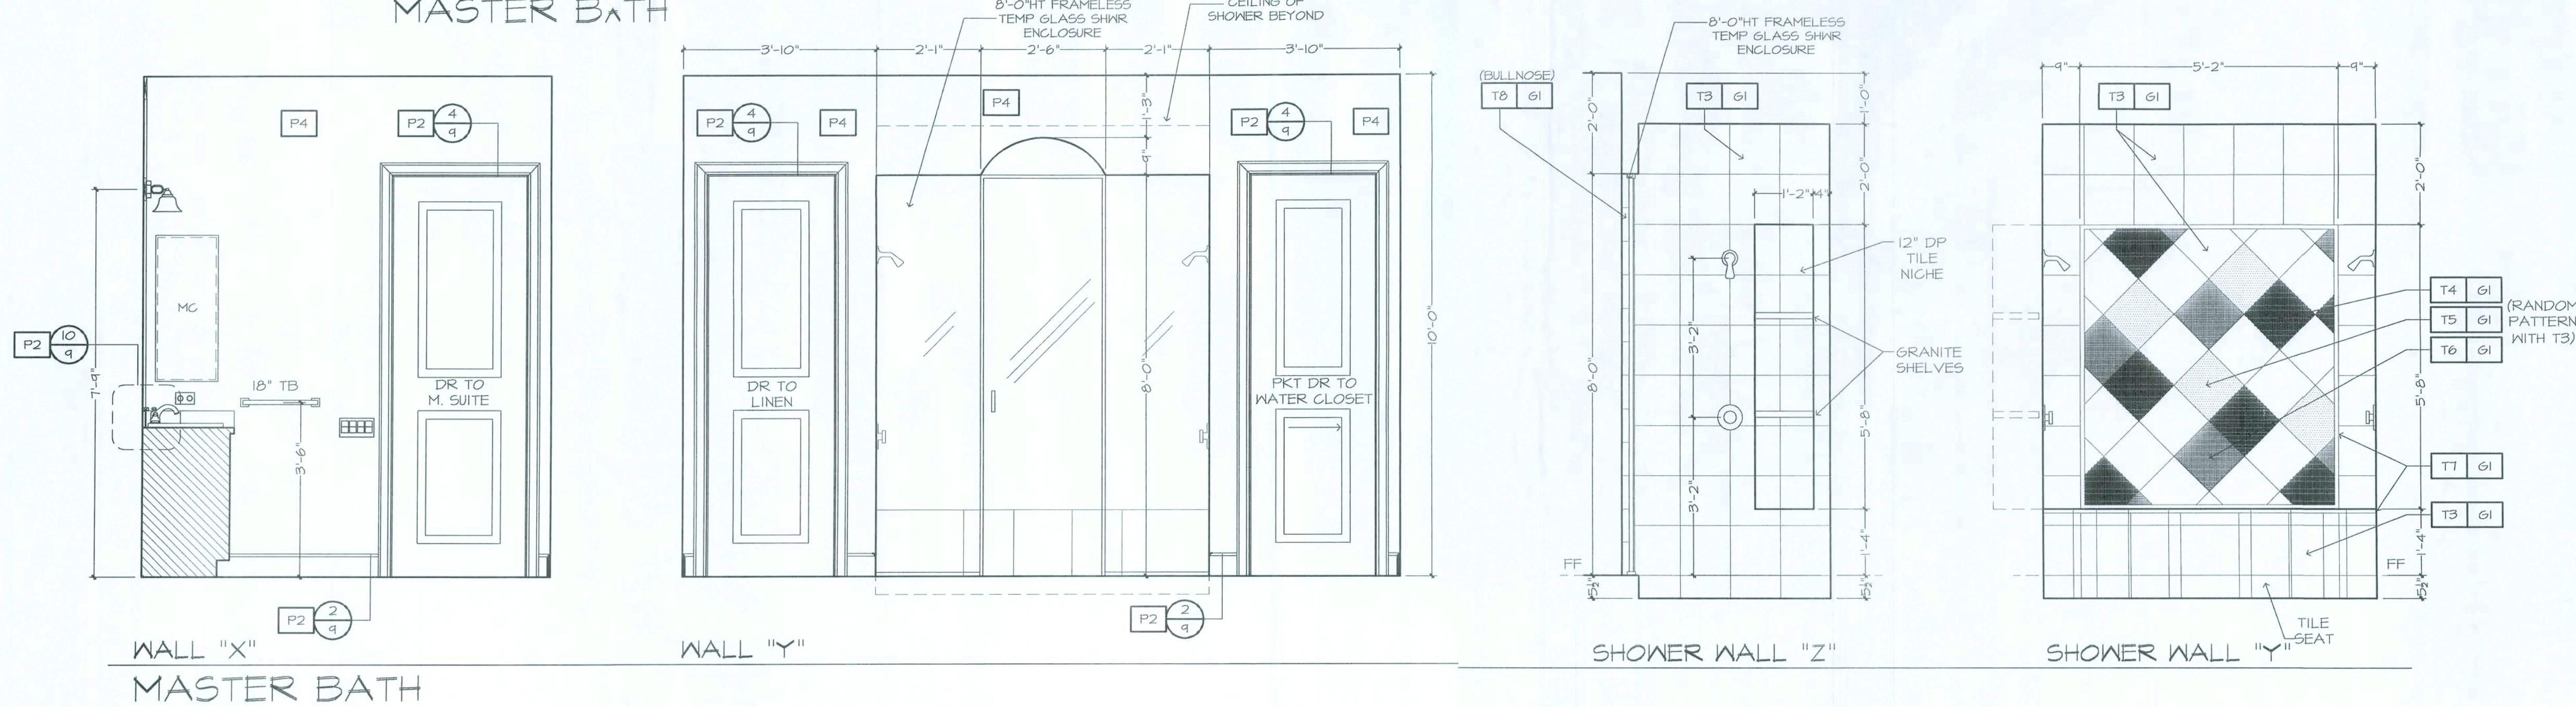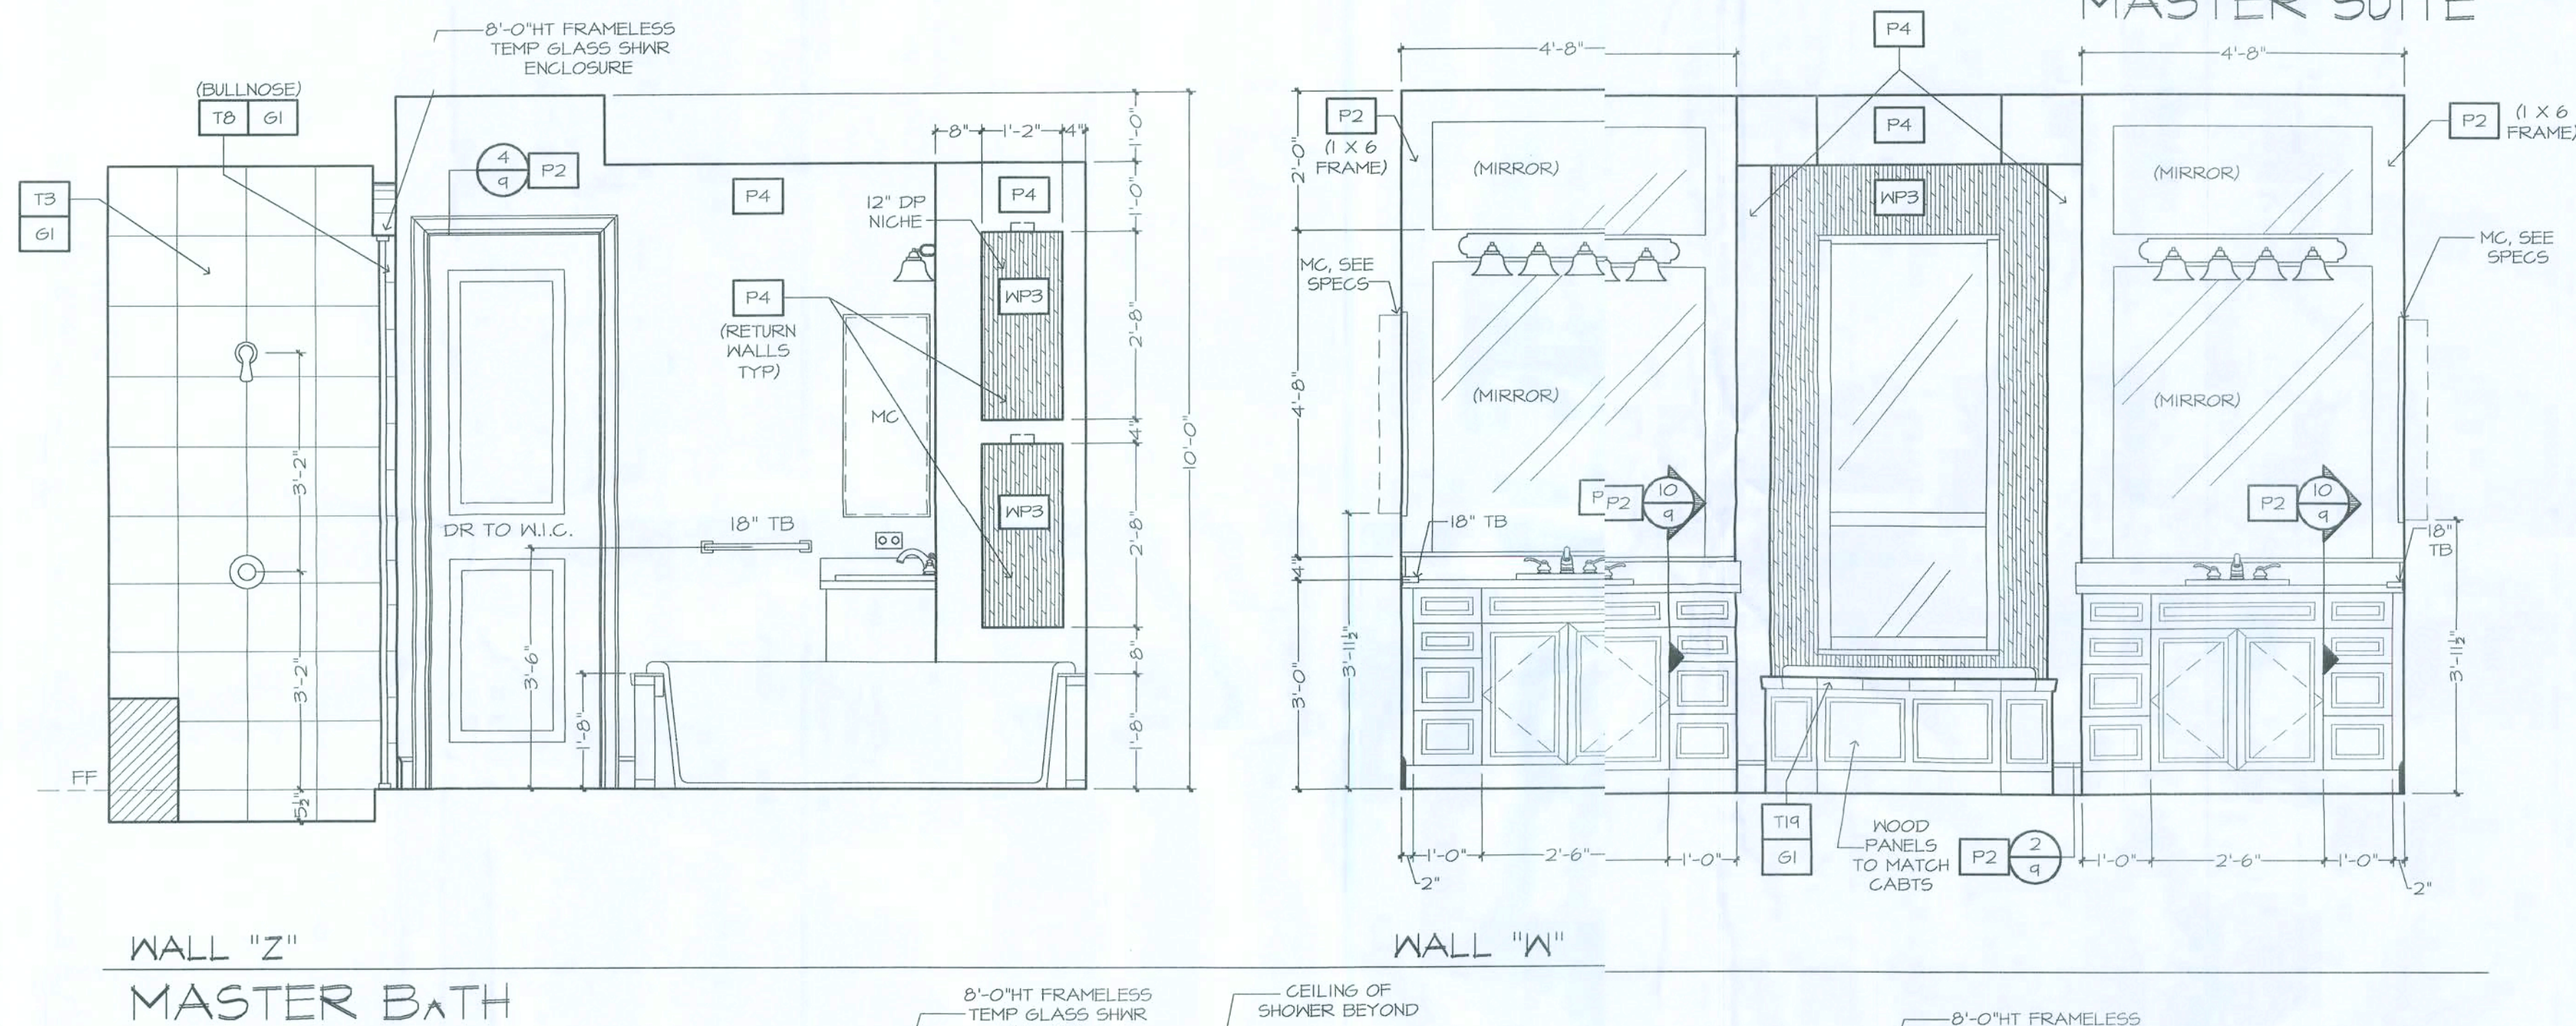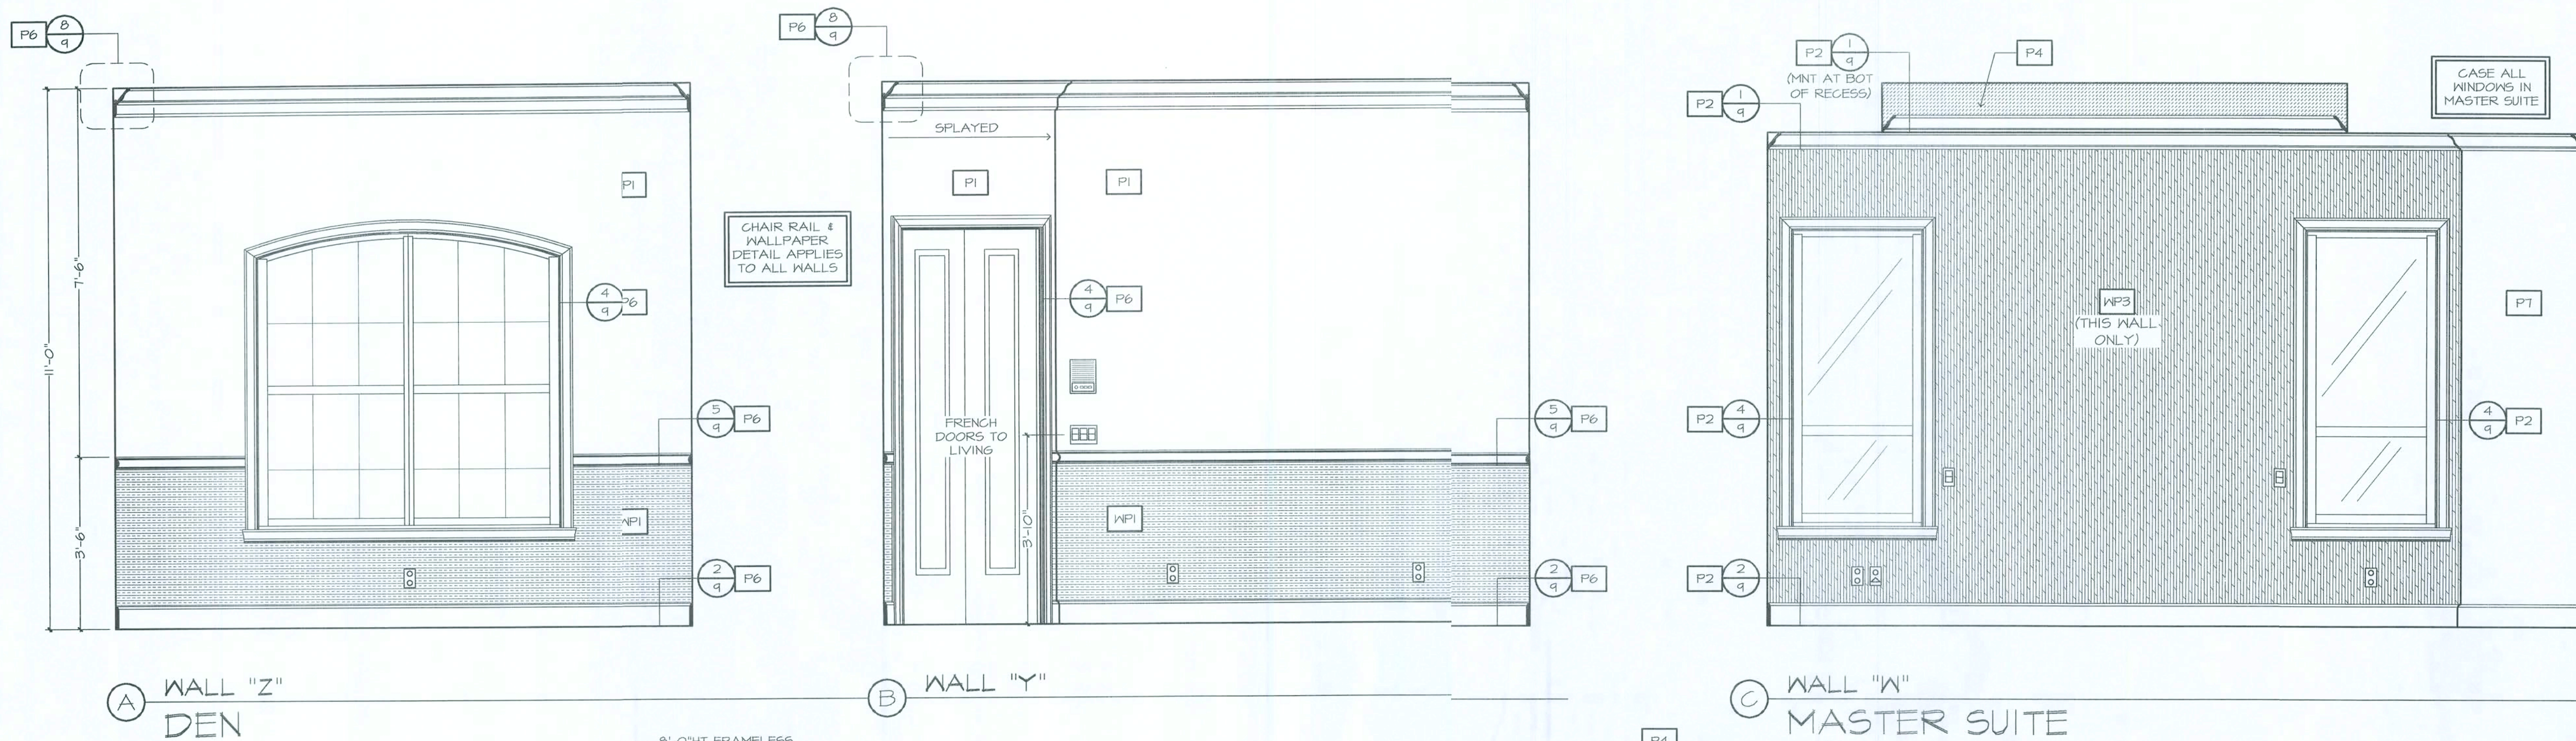

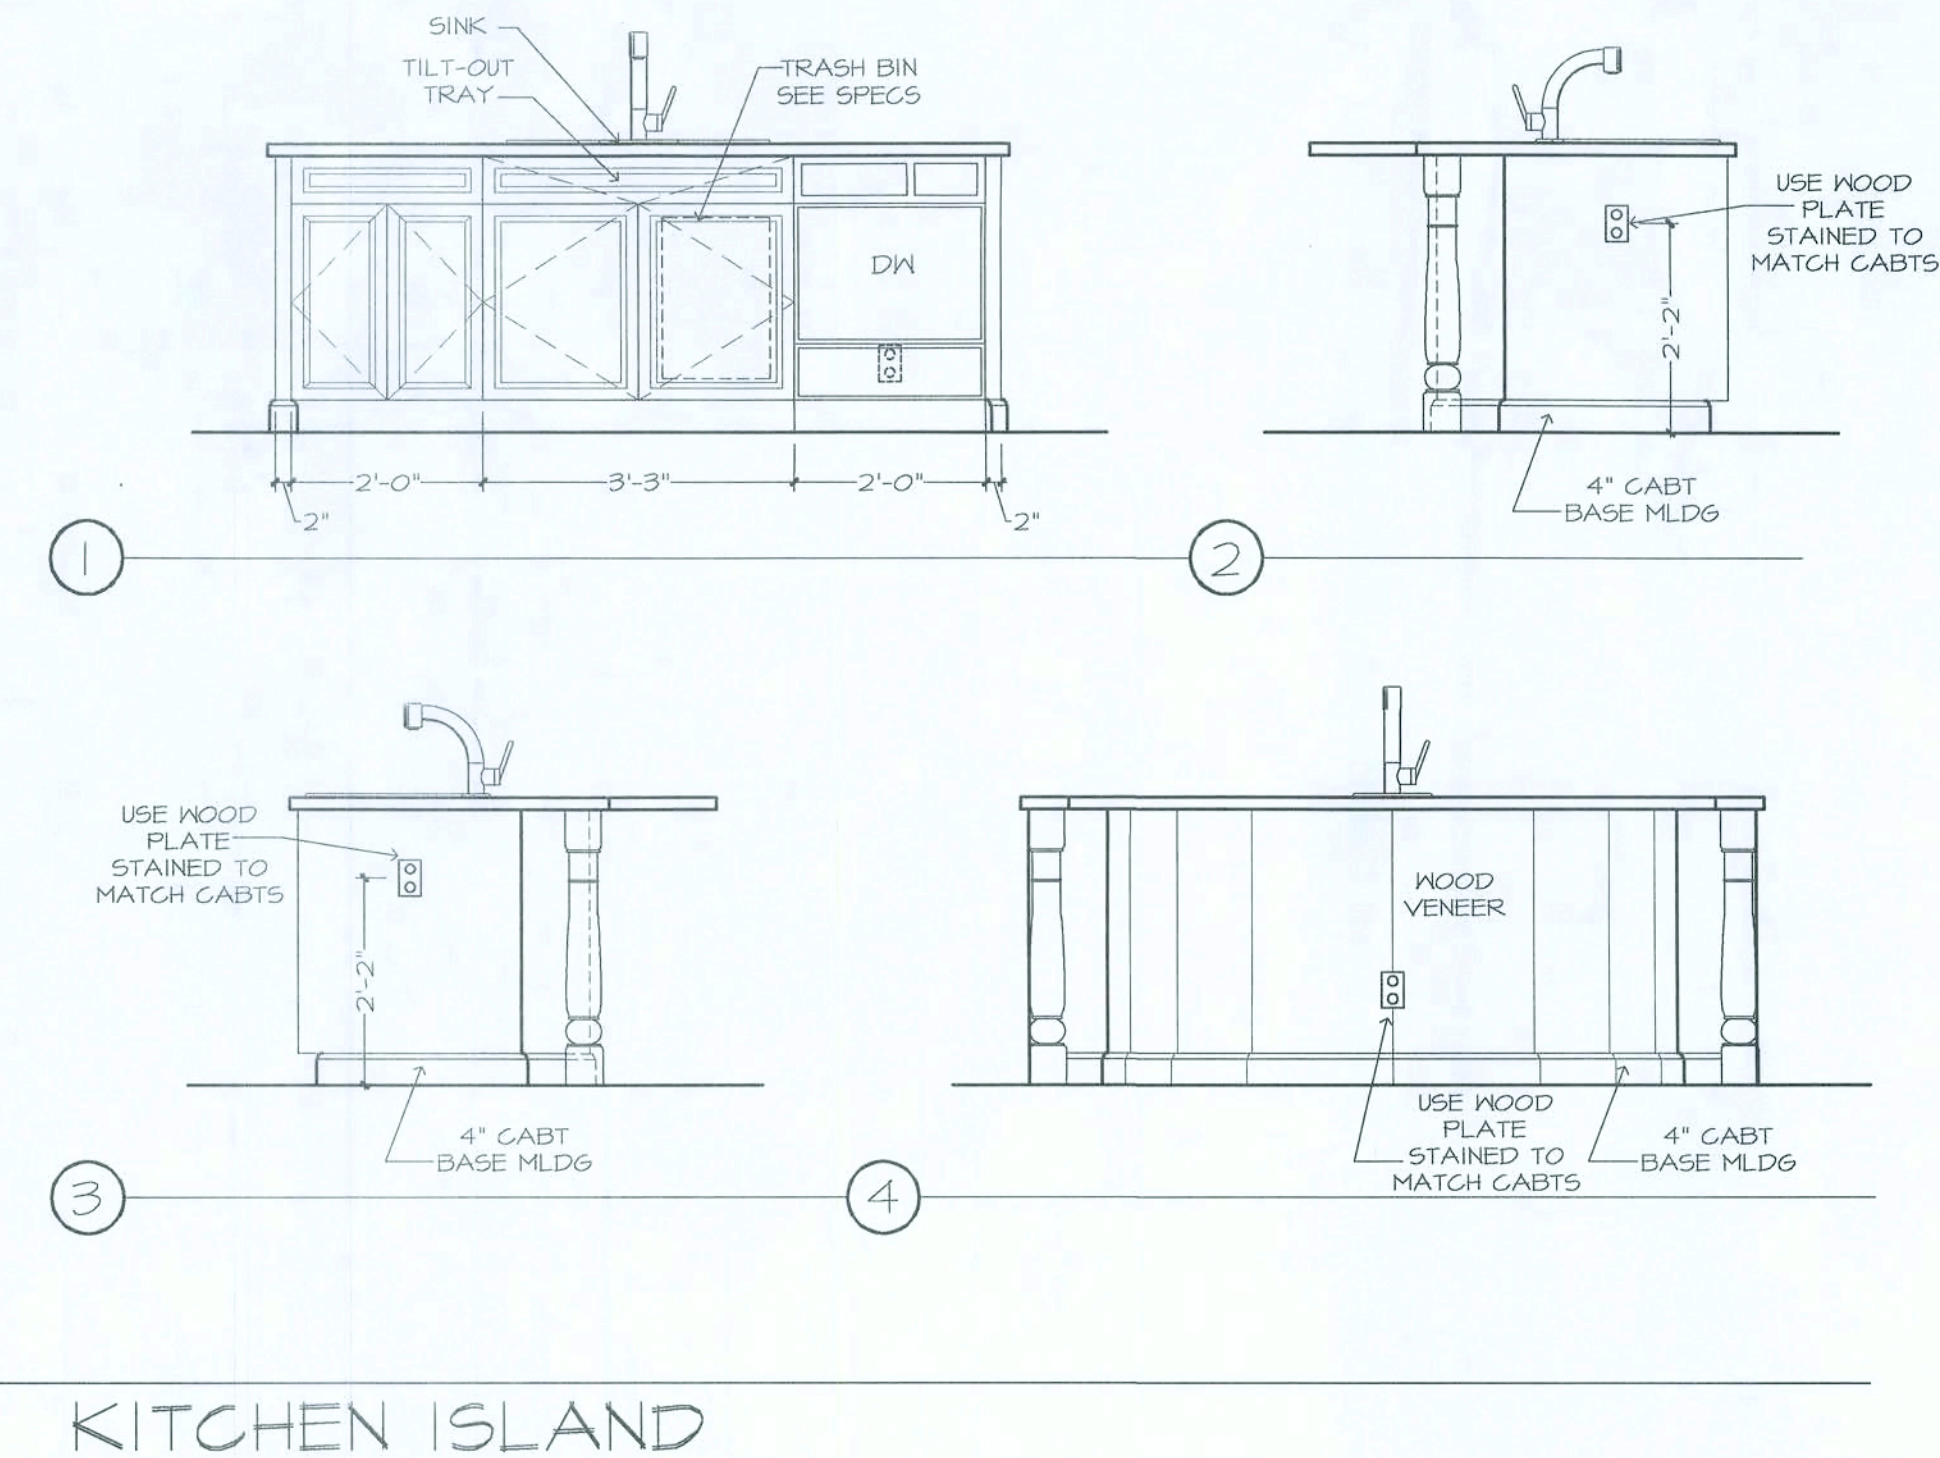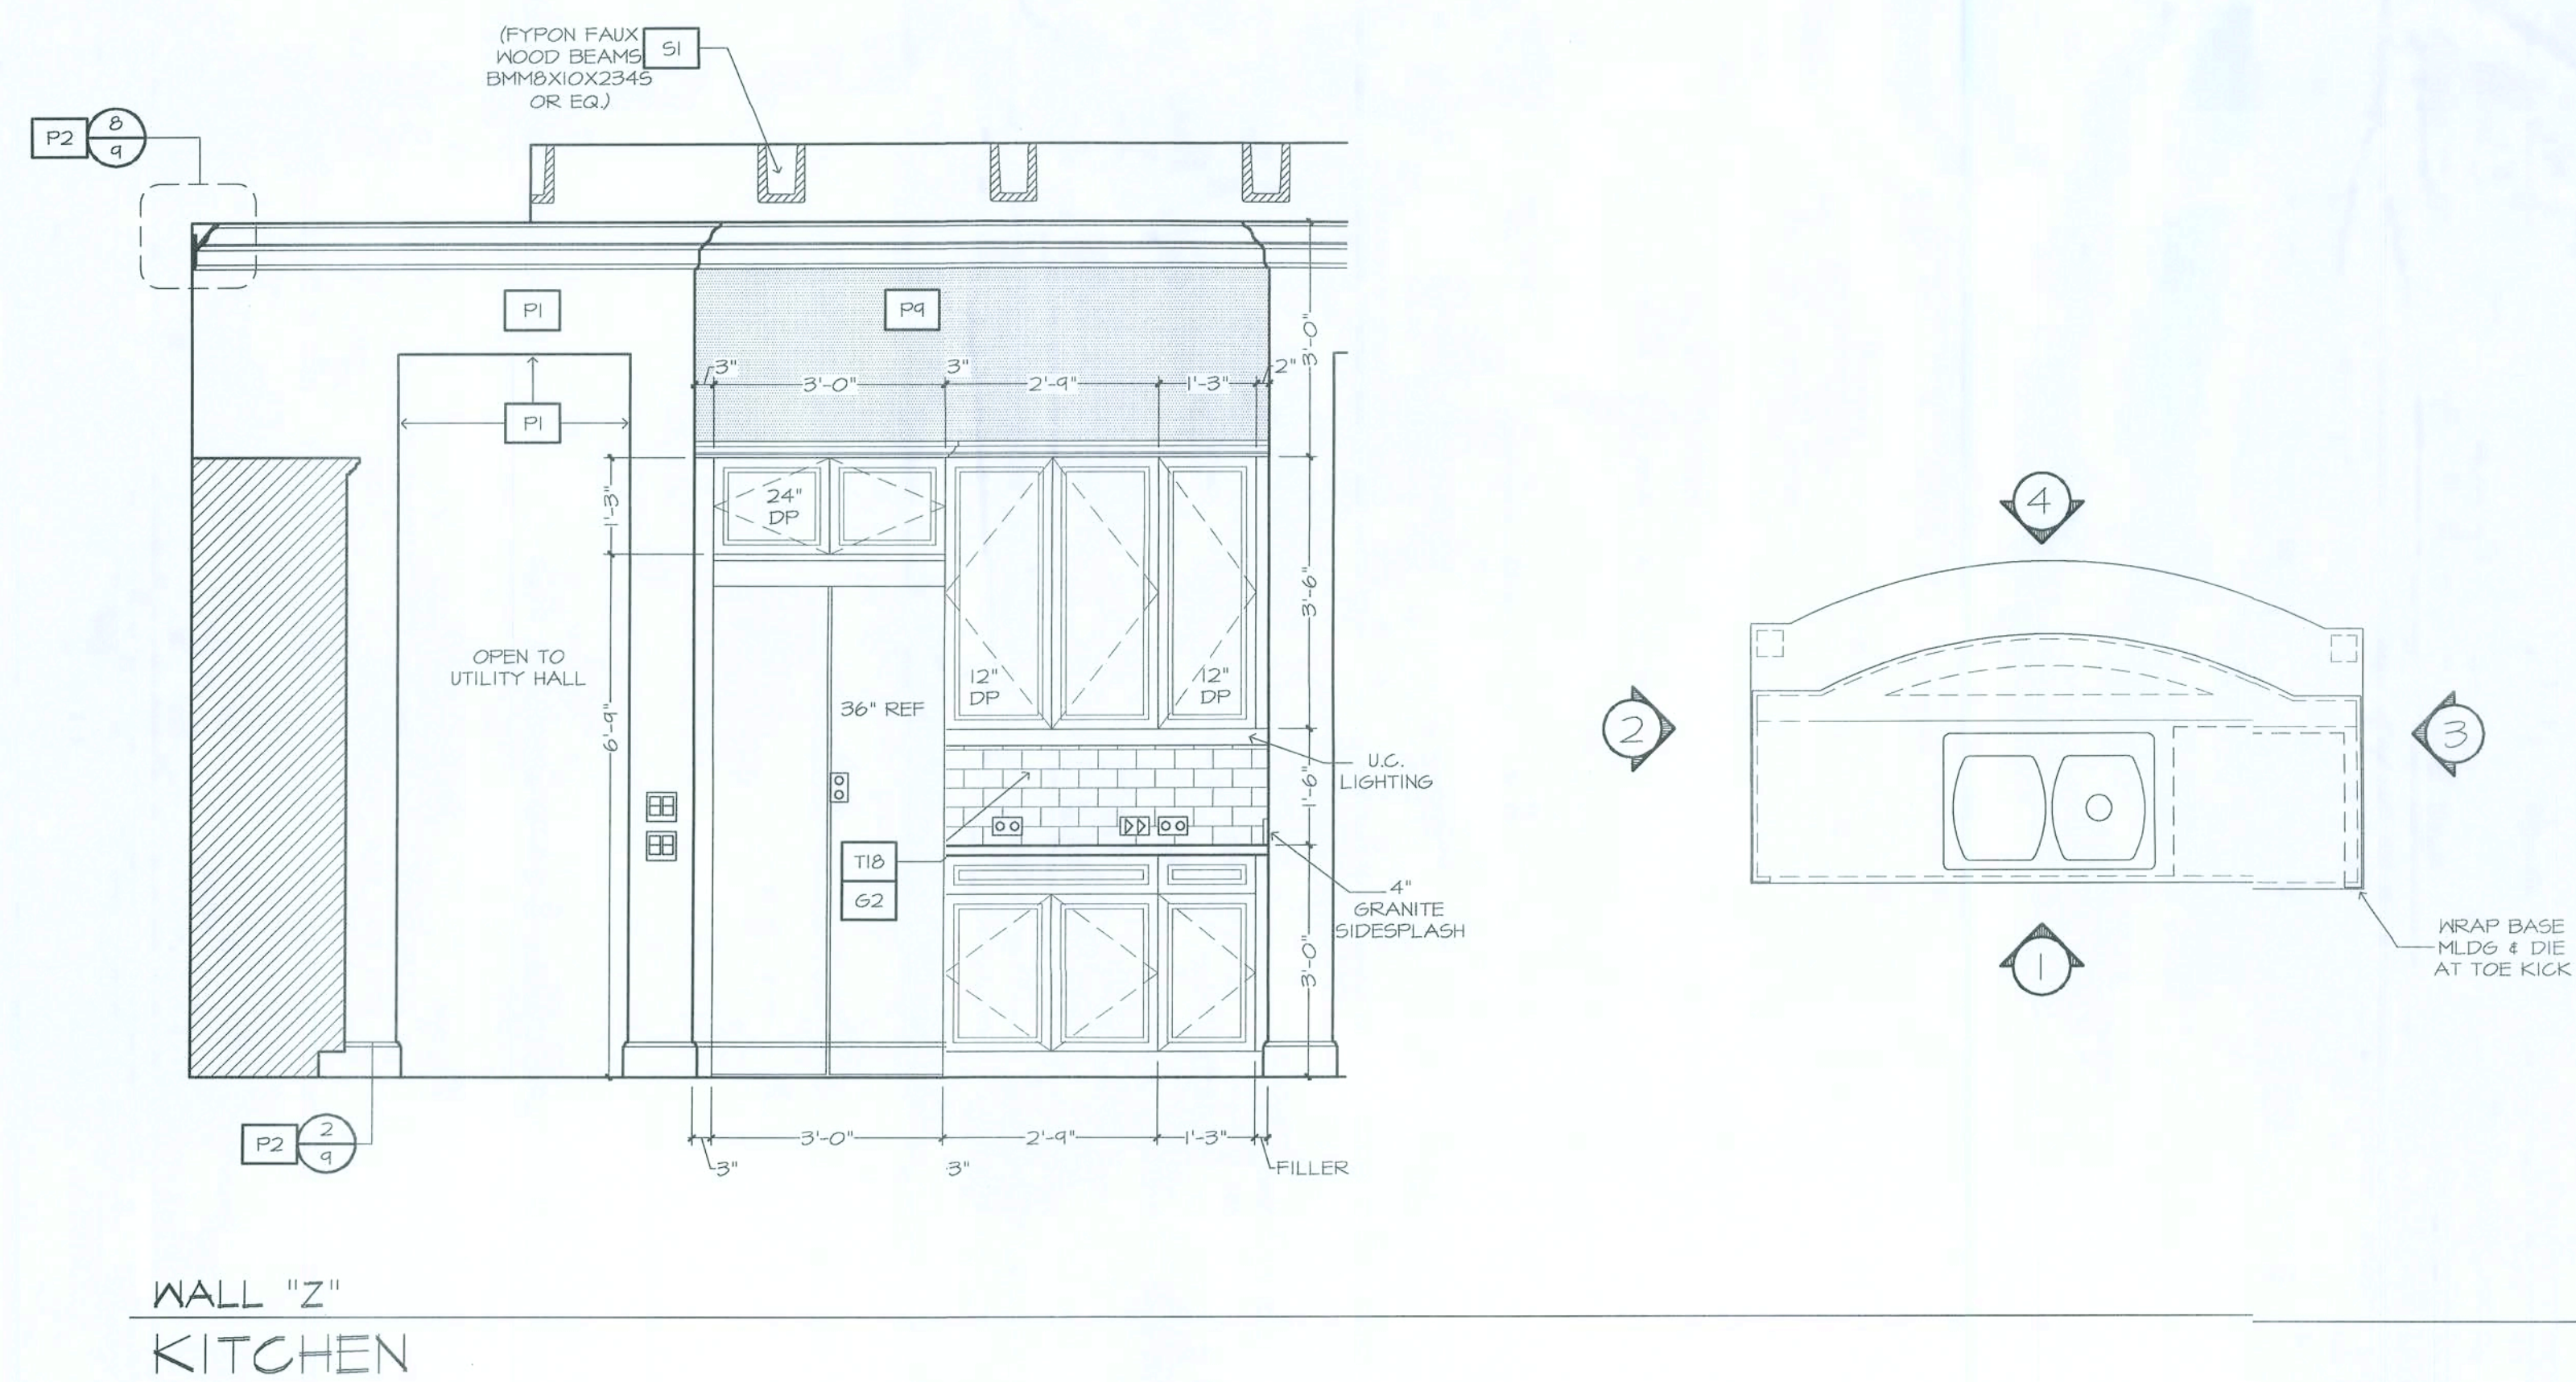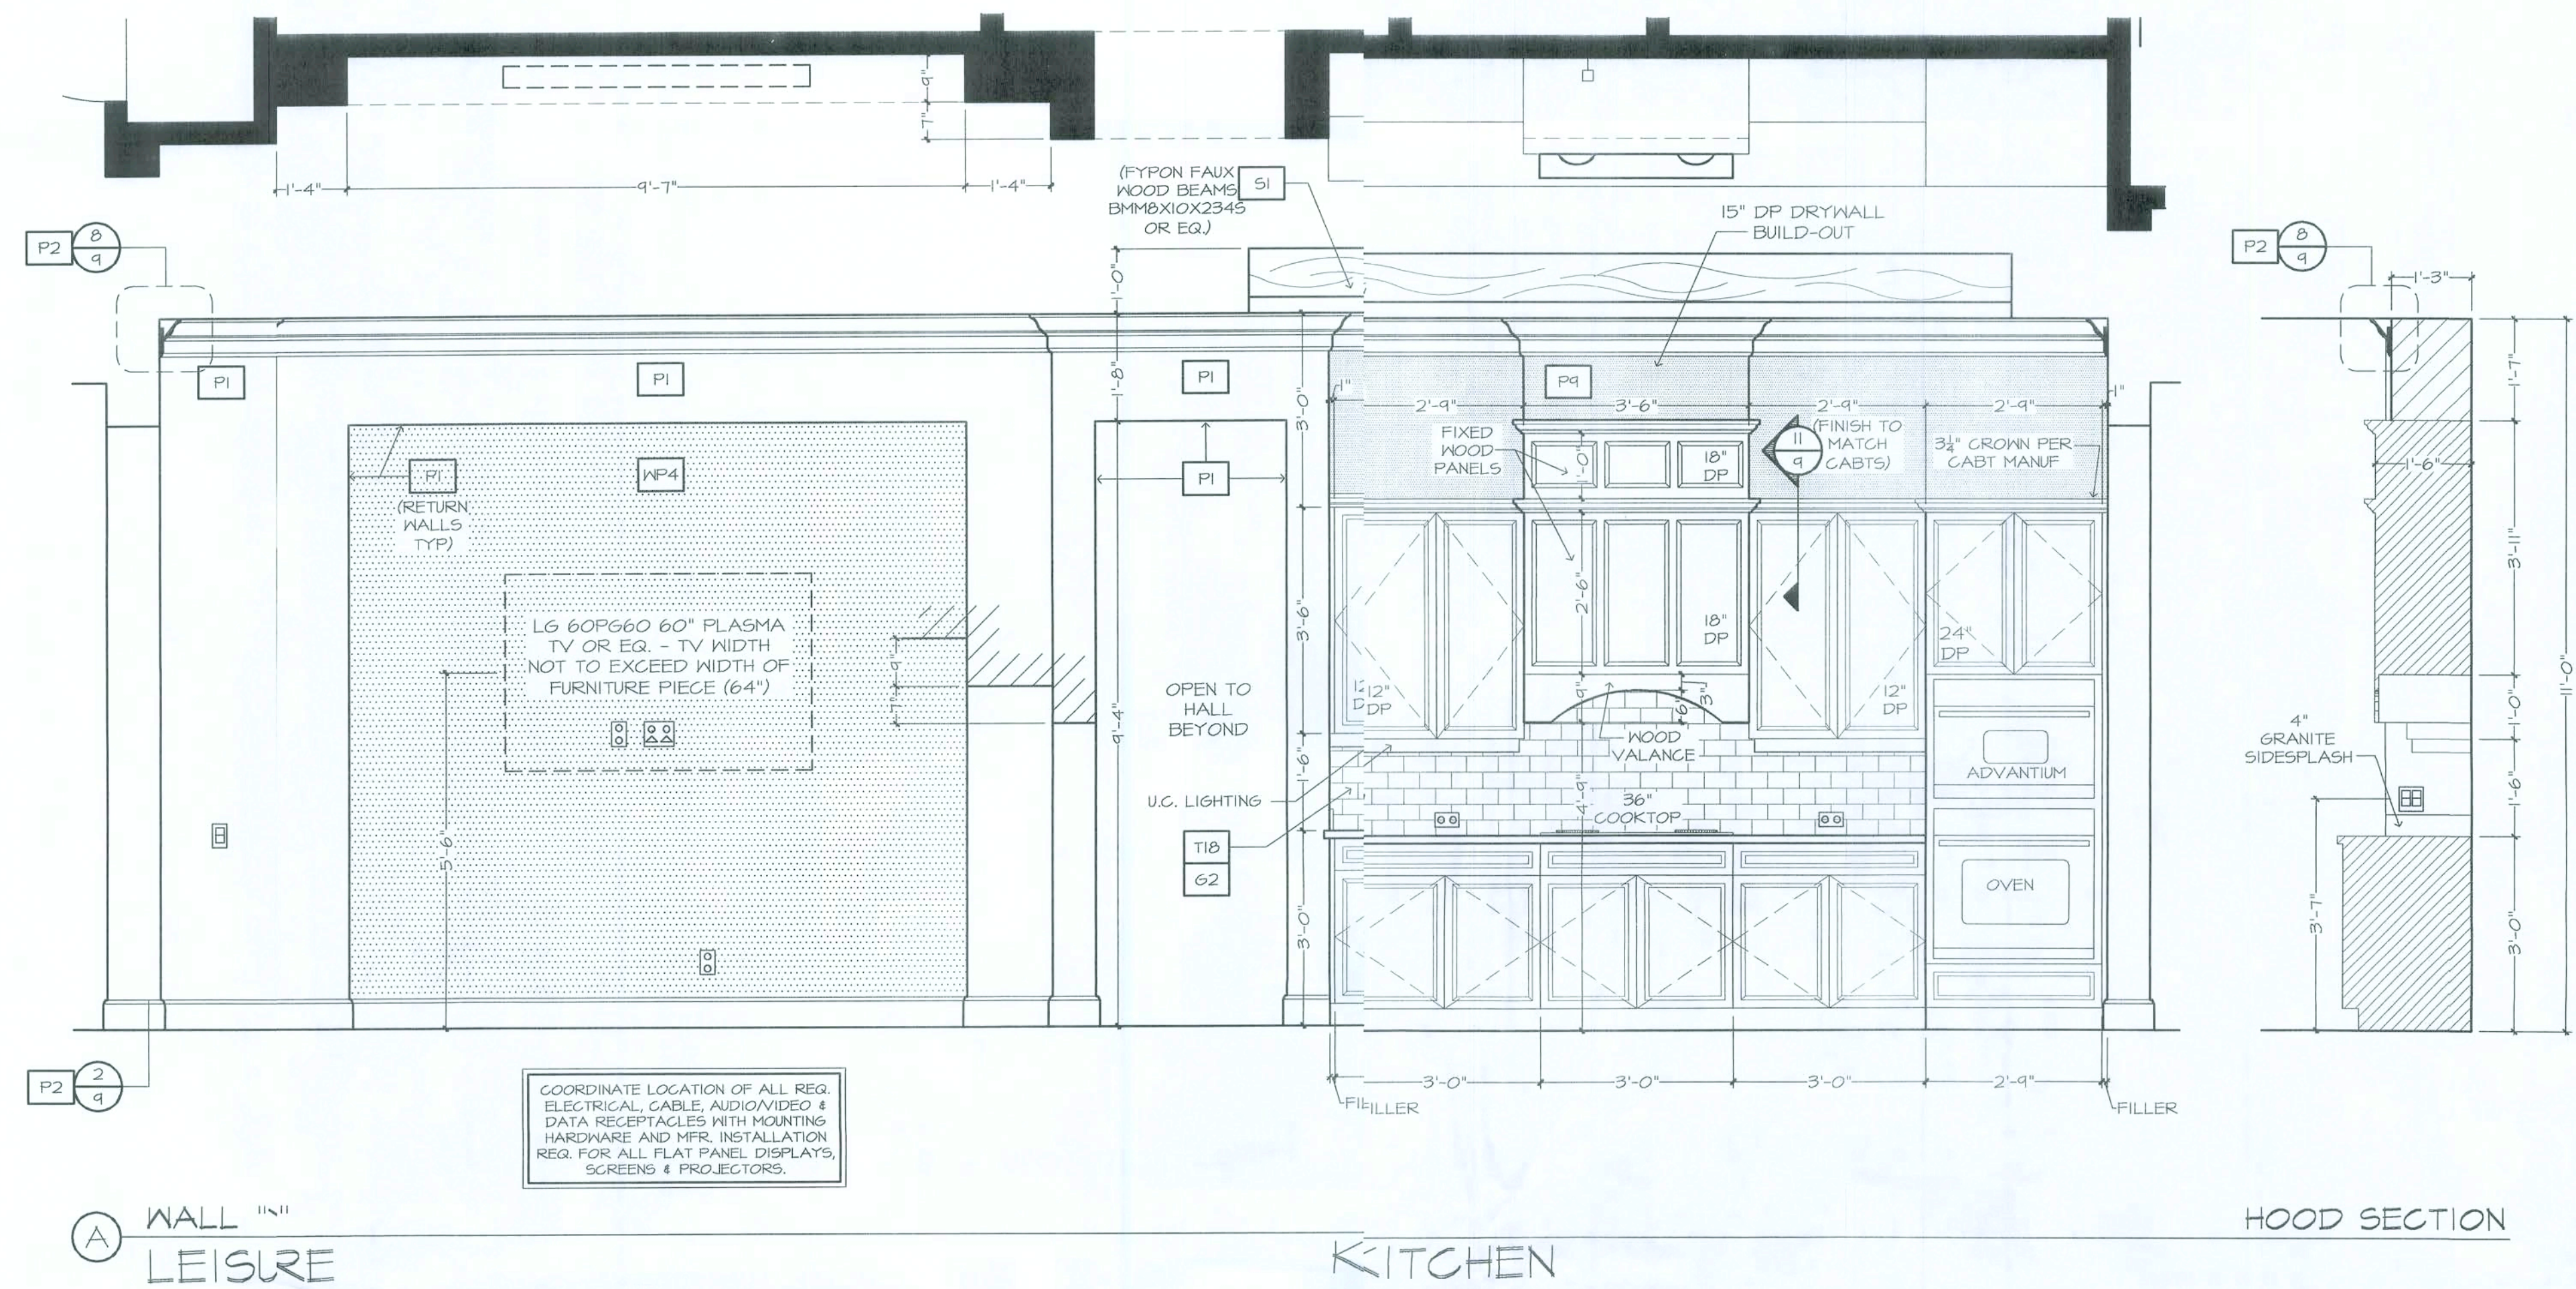


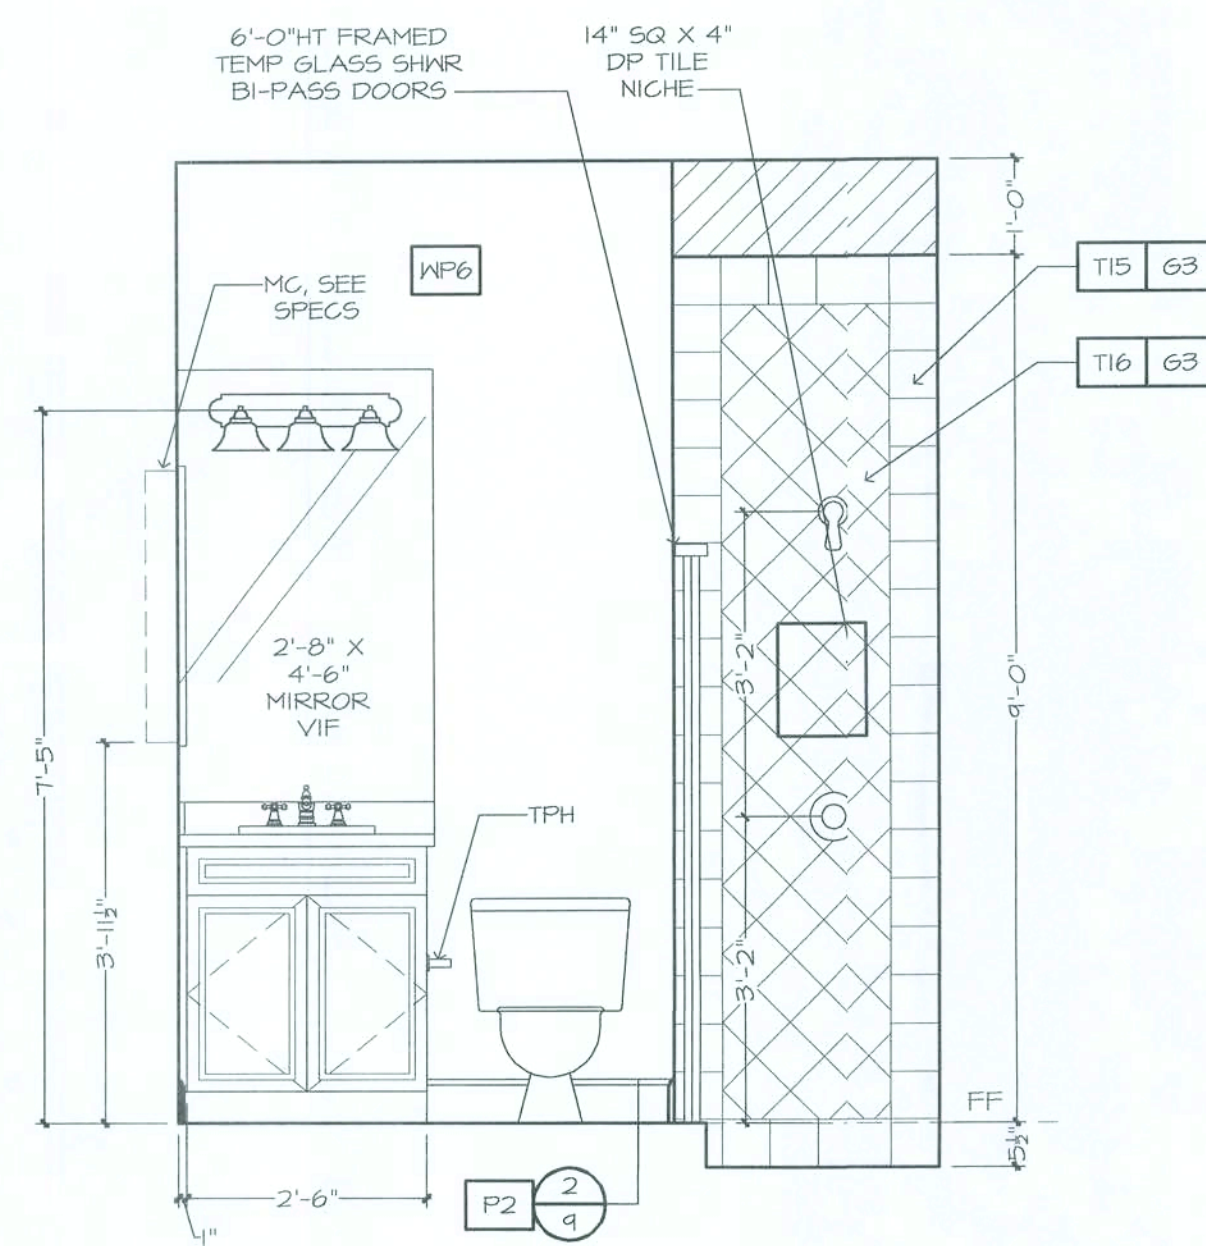


WALL "W"
BATH 3




WALL "X"

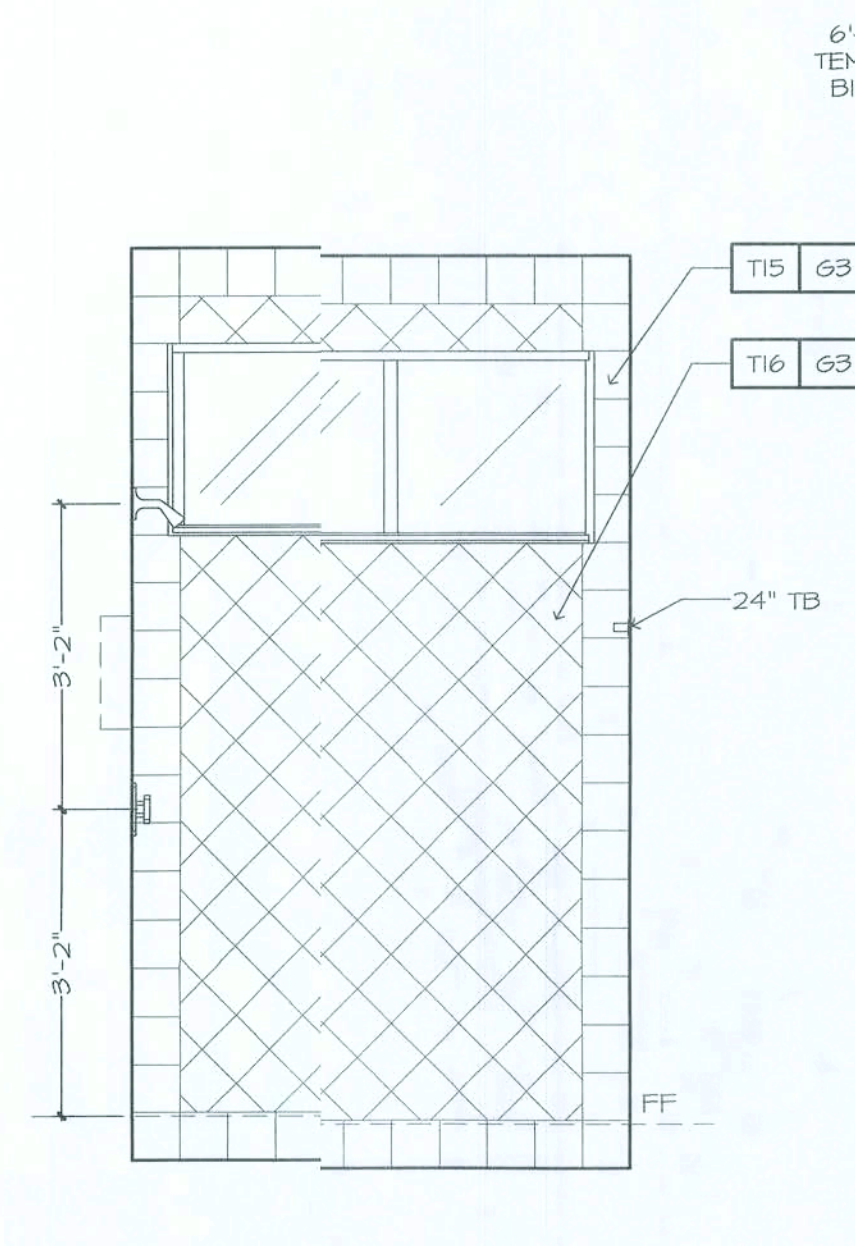


SHOWER WALL "X"

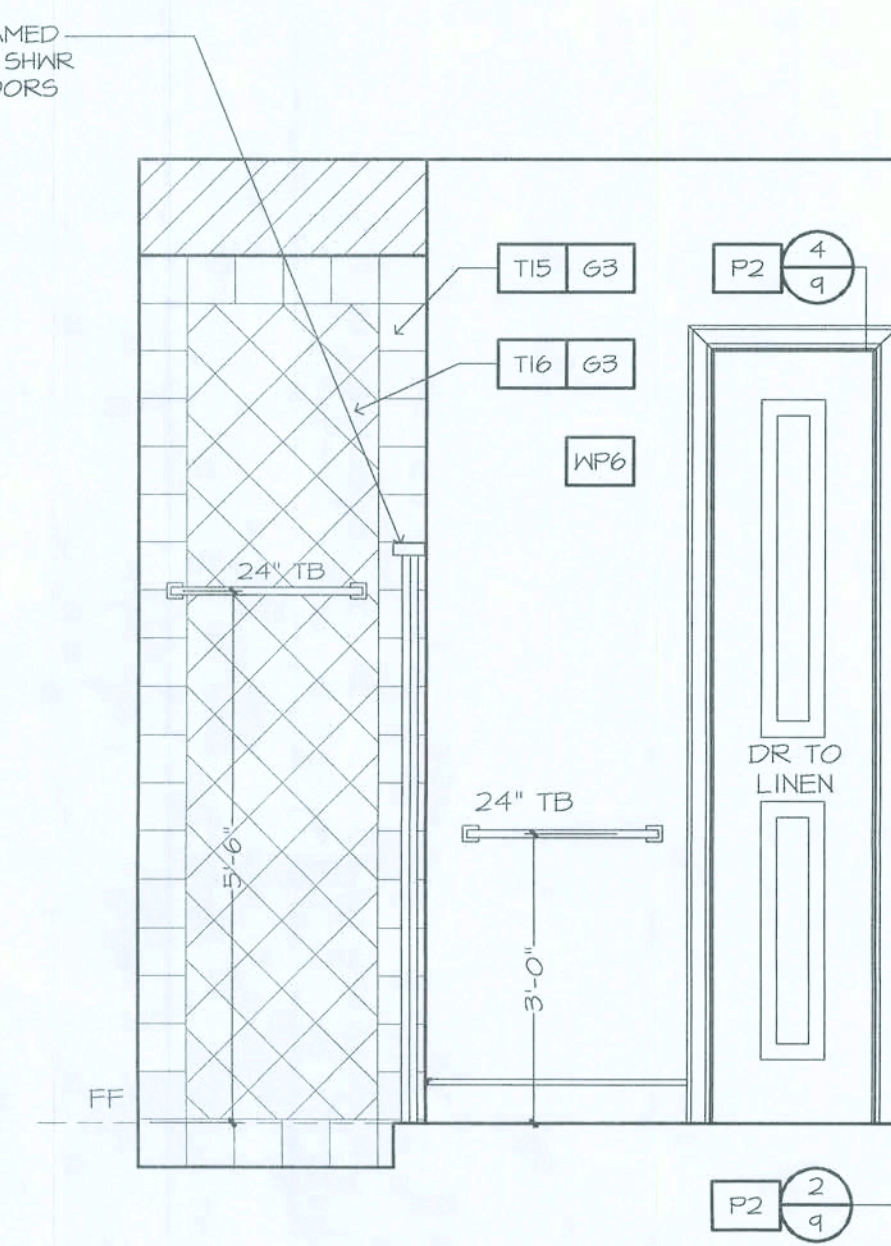


WALL "Y"

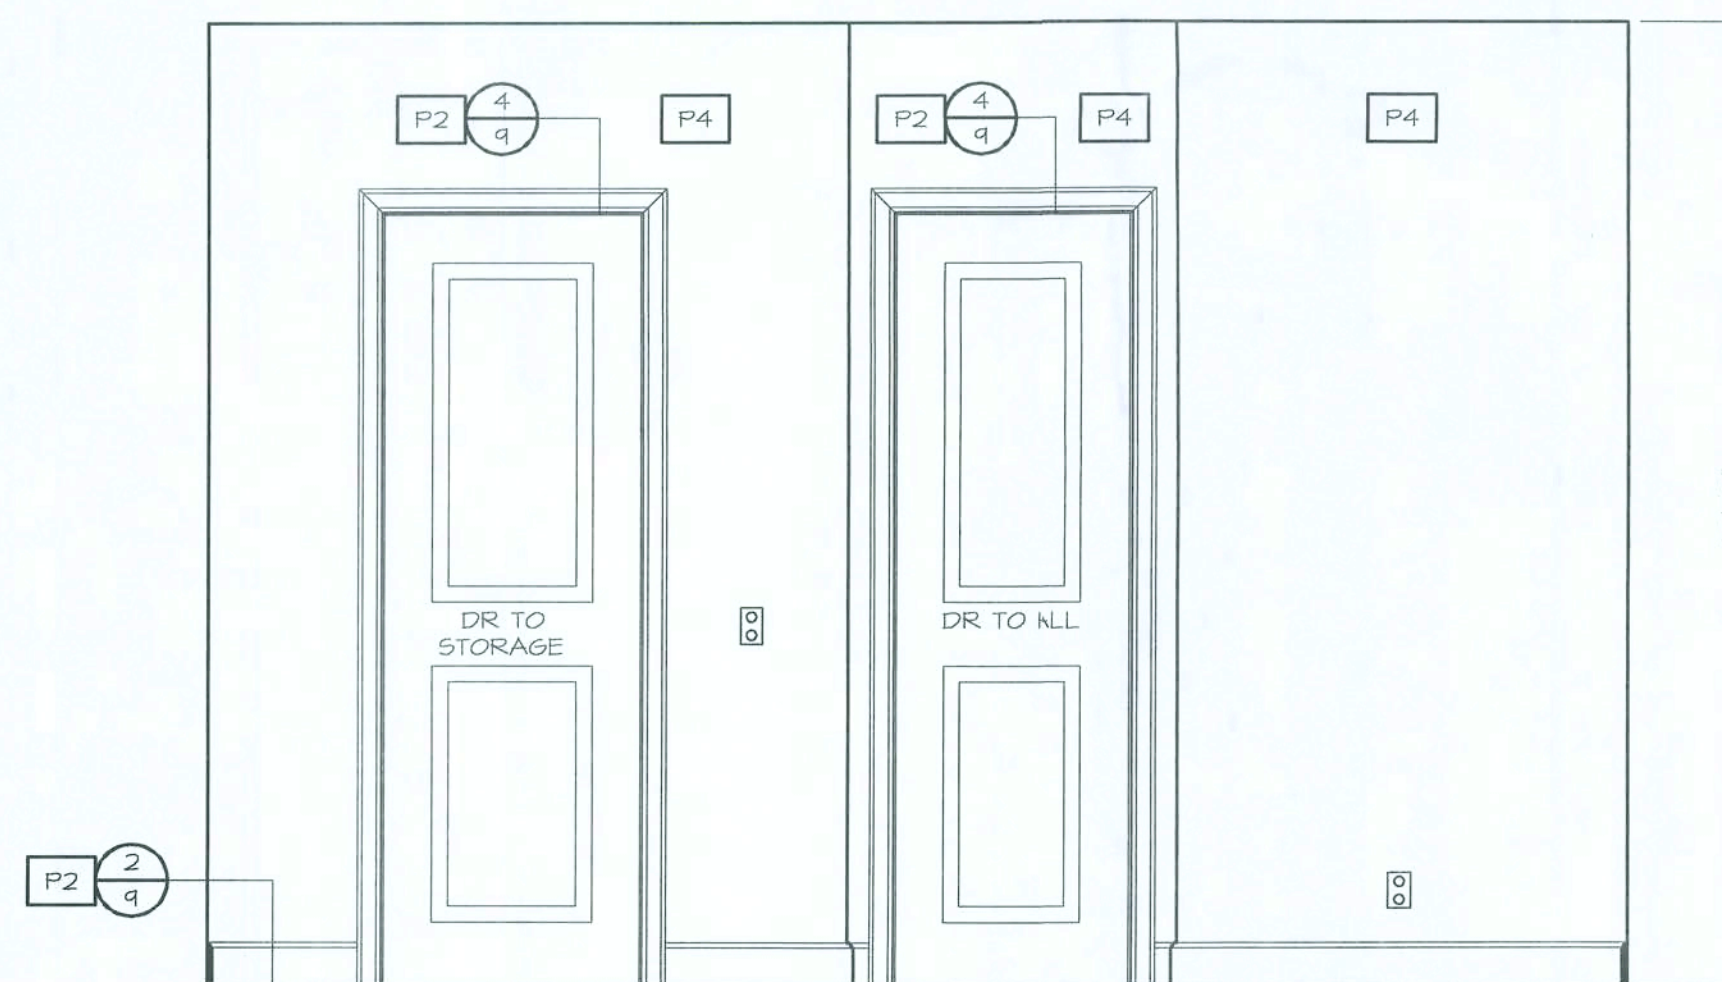

WALL "X"
UTILITY

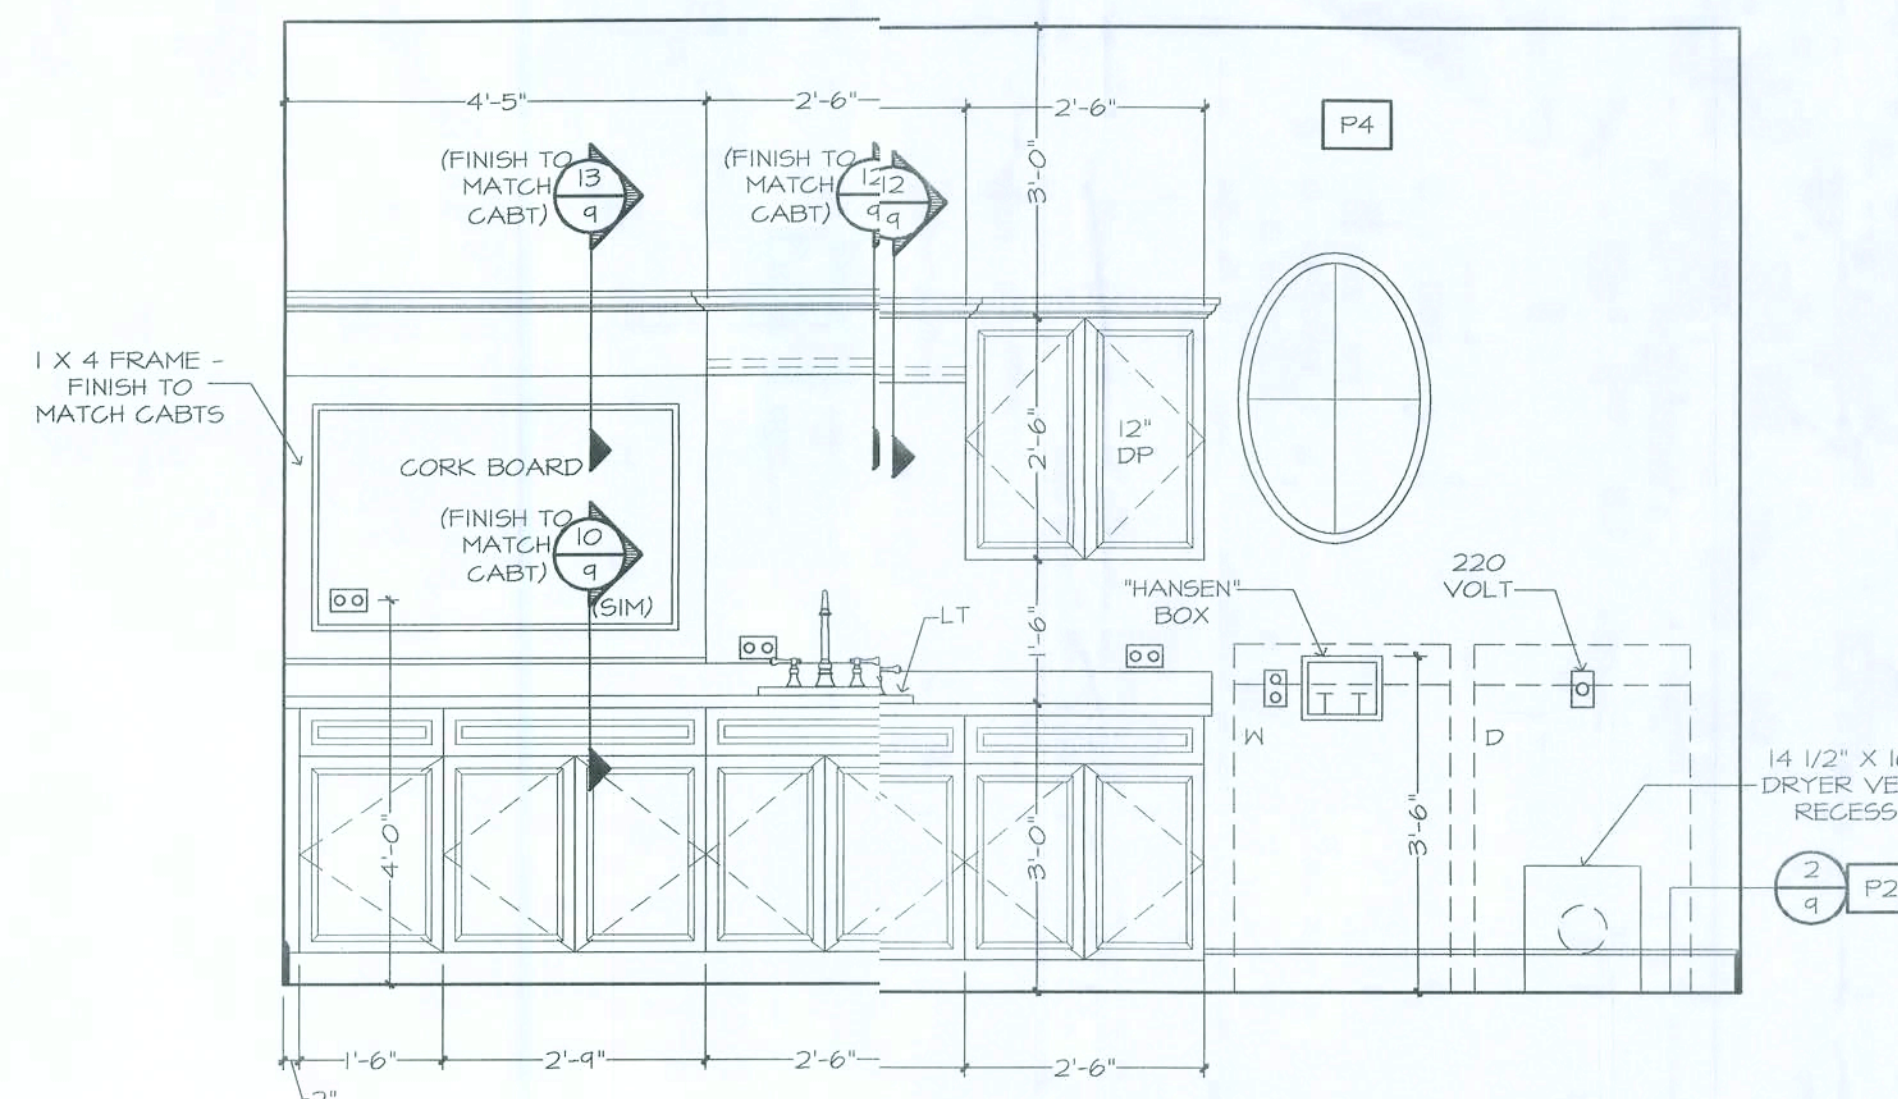

WALL "Z"








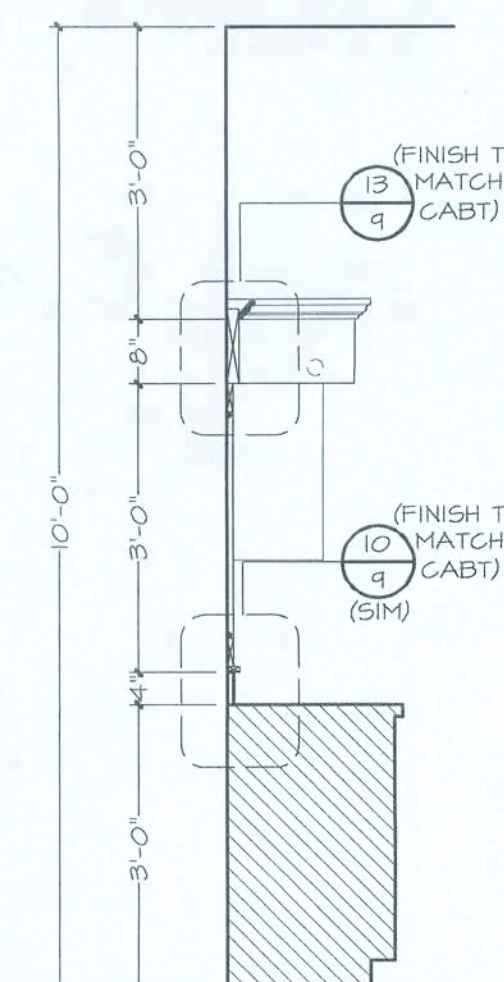



SECTION



USE
POLYFLEX "FLEXIBLE MLDG"
(904) 880-7253
TO MATCH S&S PROFILES
FOR CURVED APPLICATIONS

*ALL MLDG
PROFILES ARE TO
BE PAINTED UNLESS
OTHERWISE NOTED

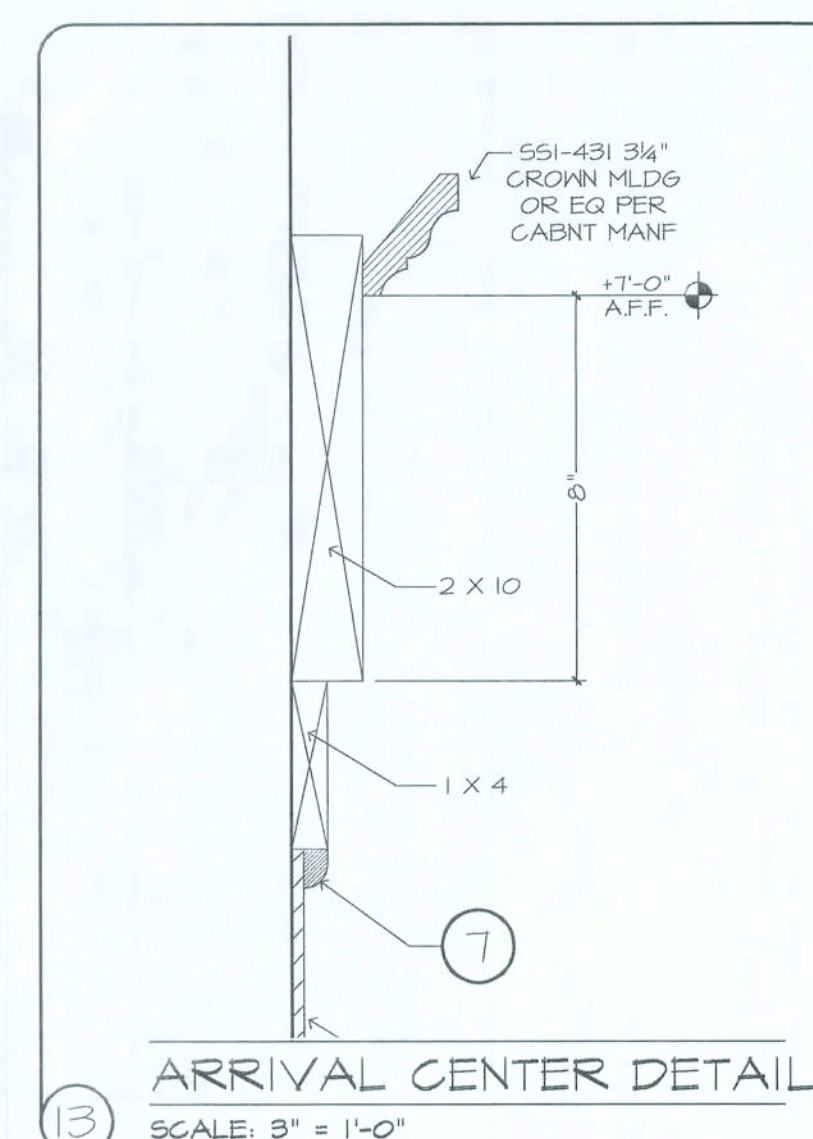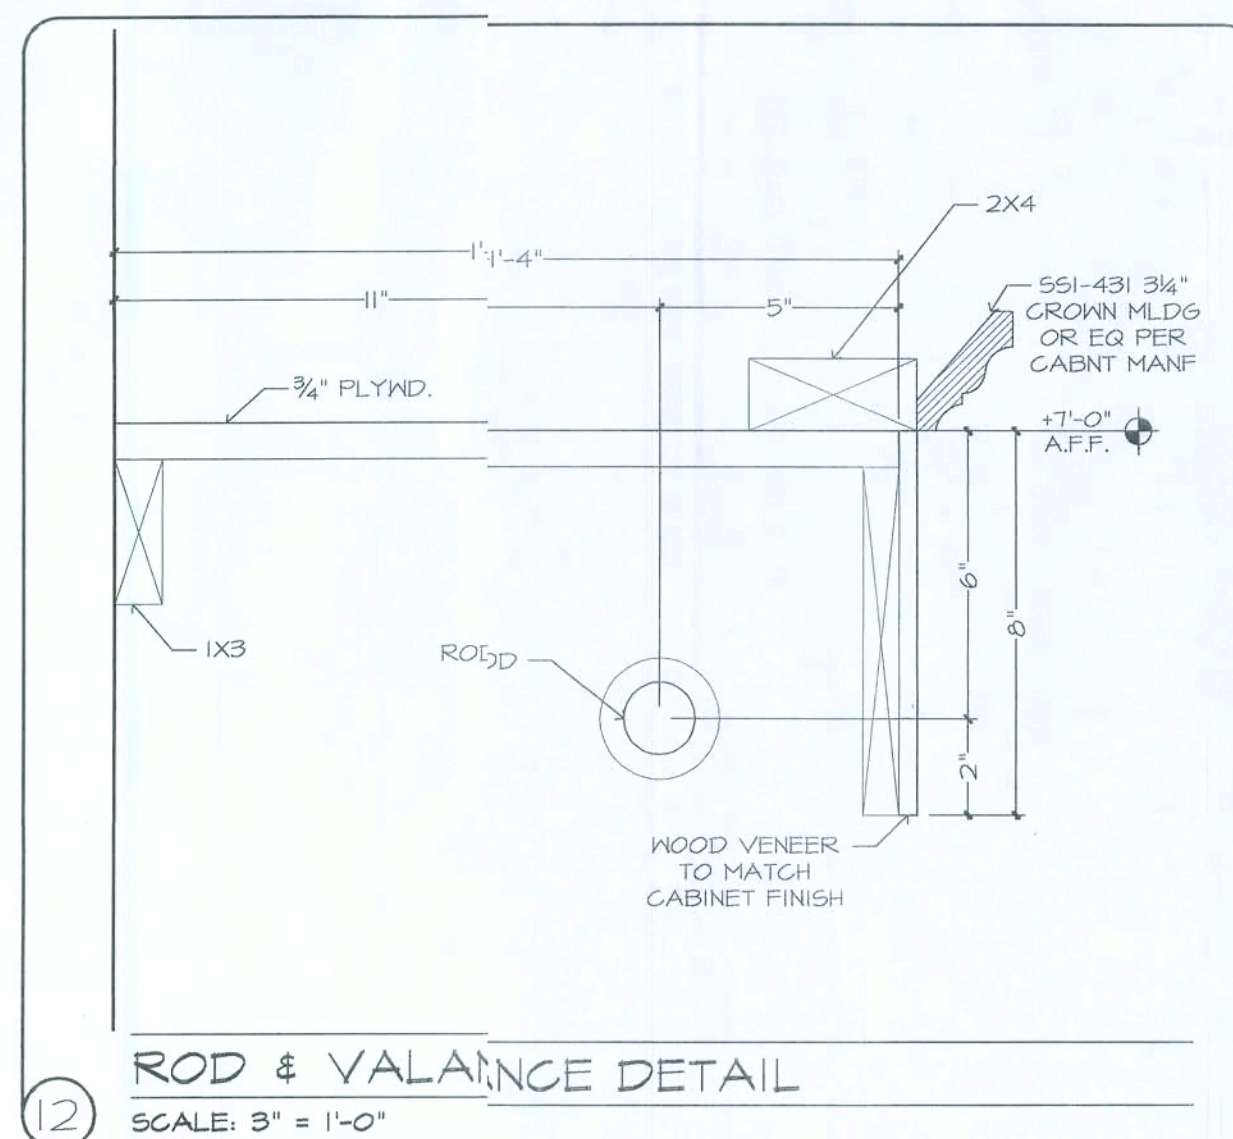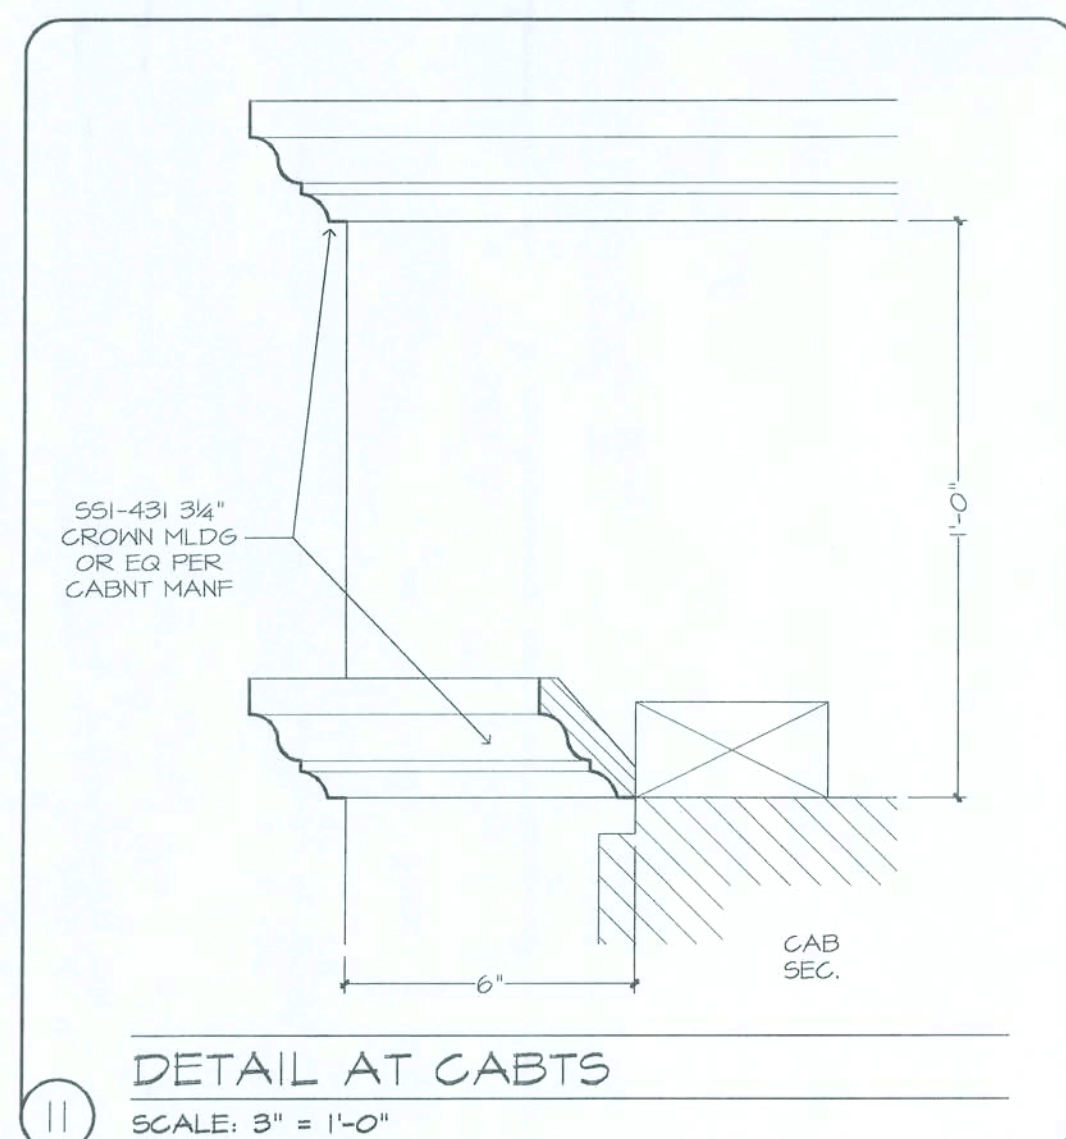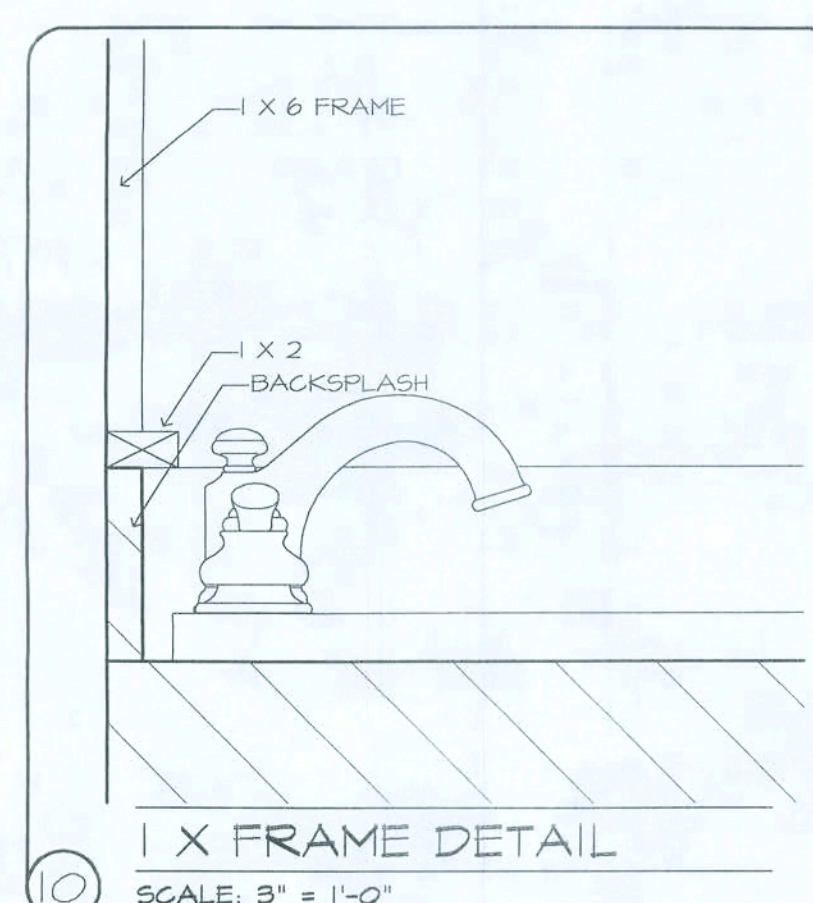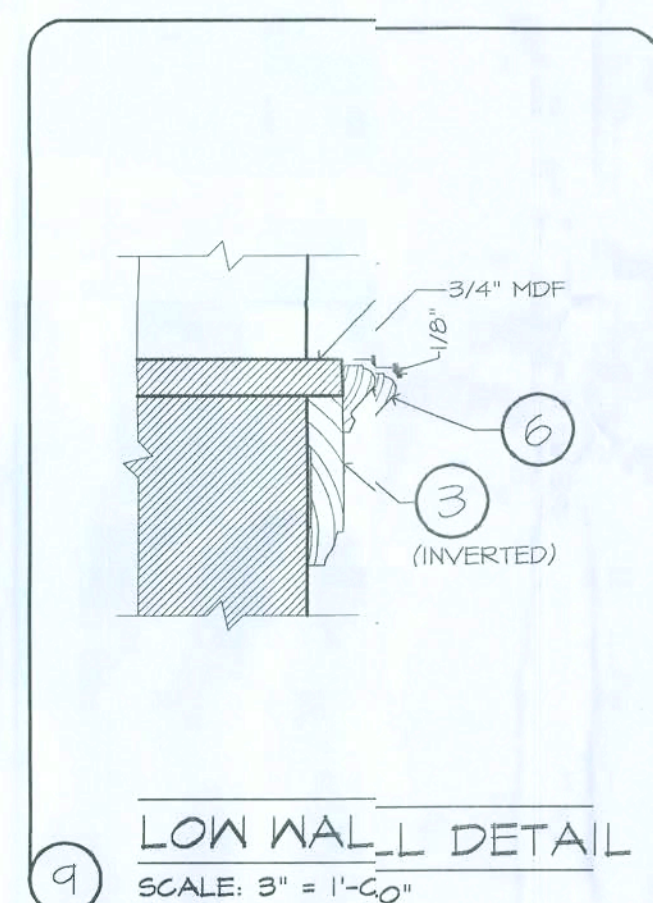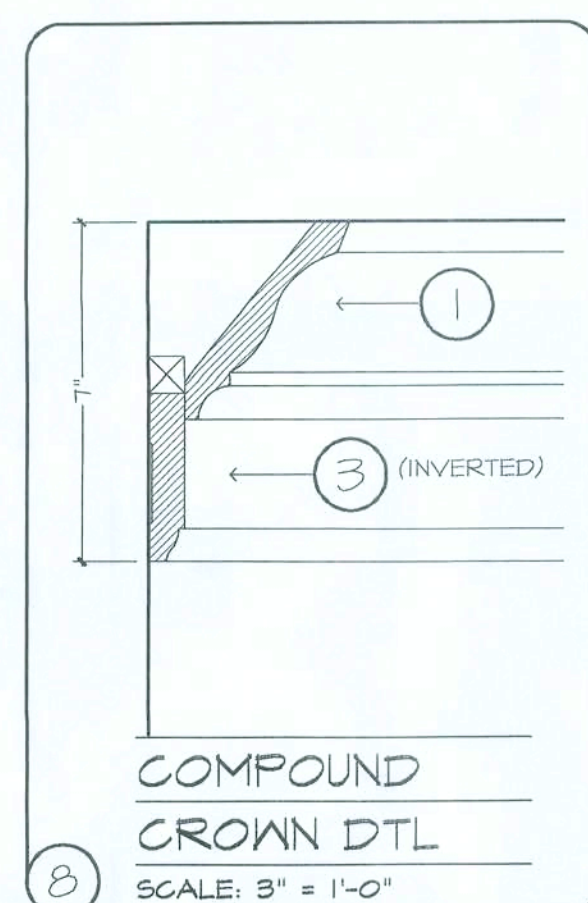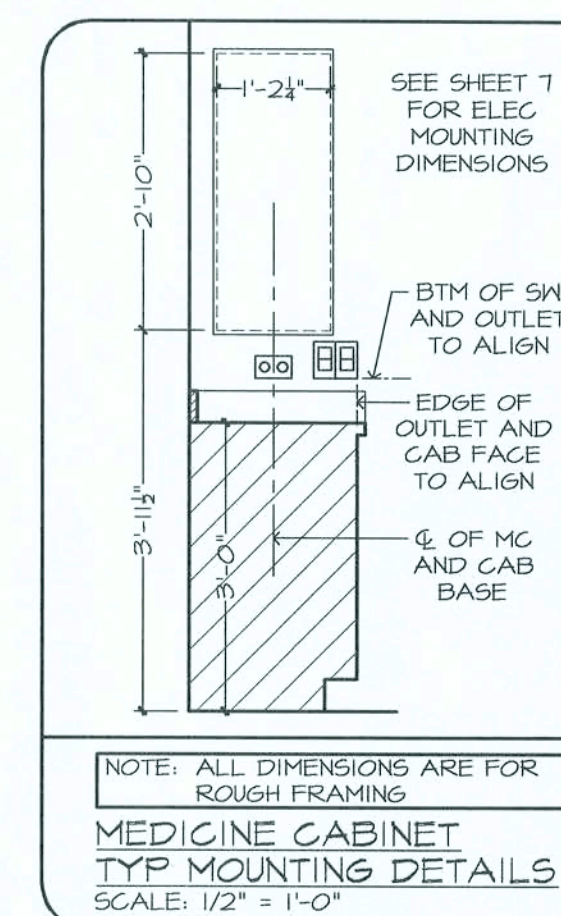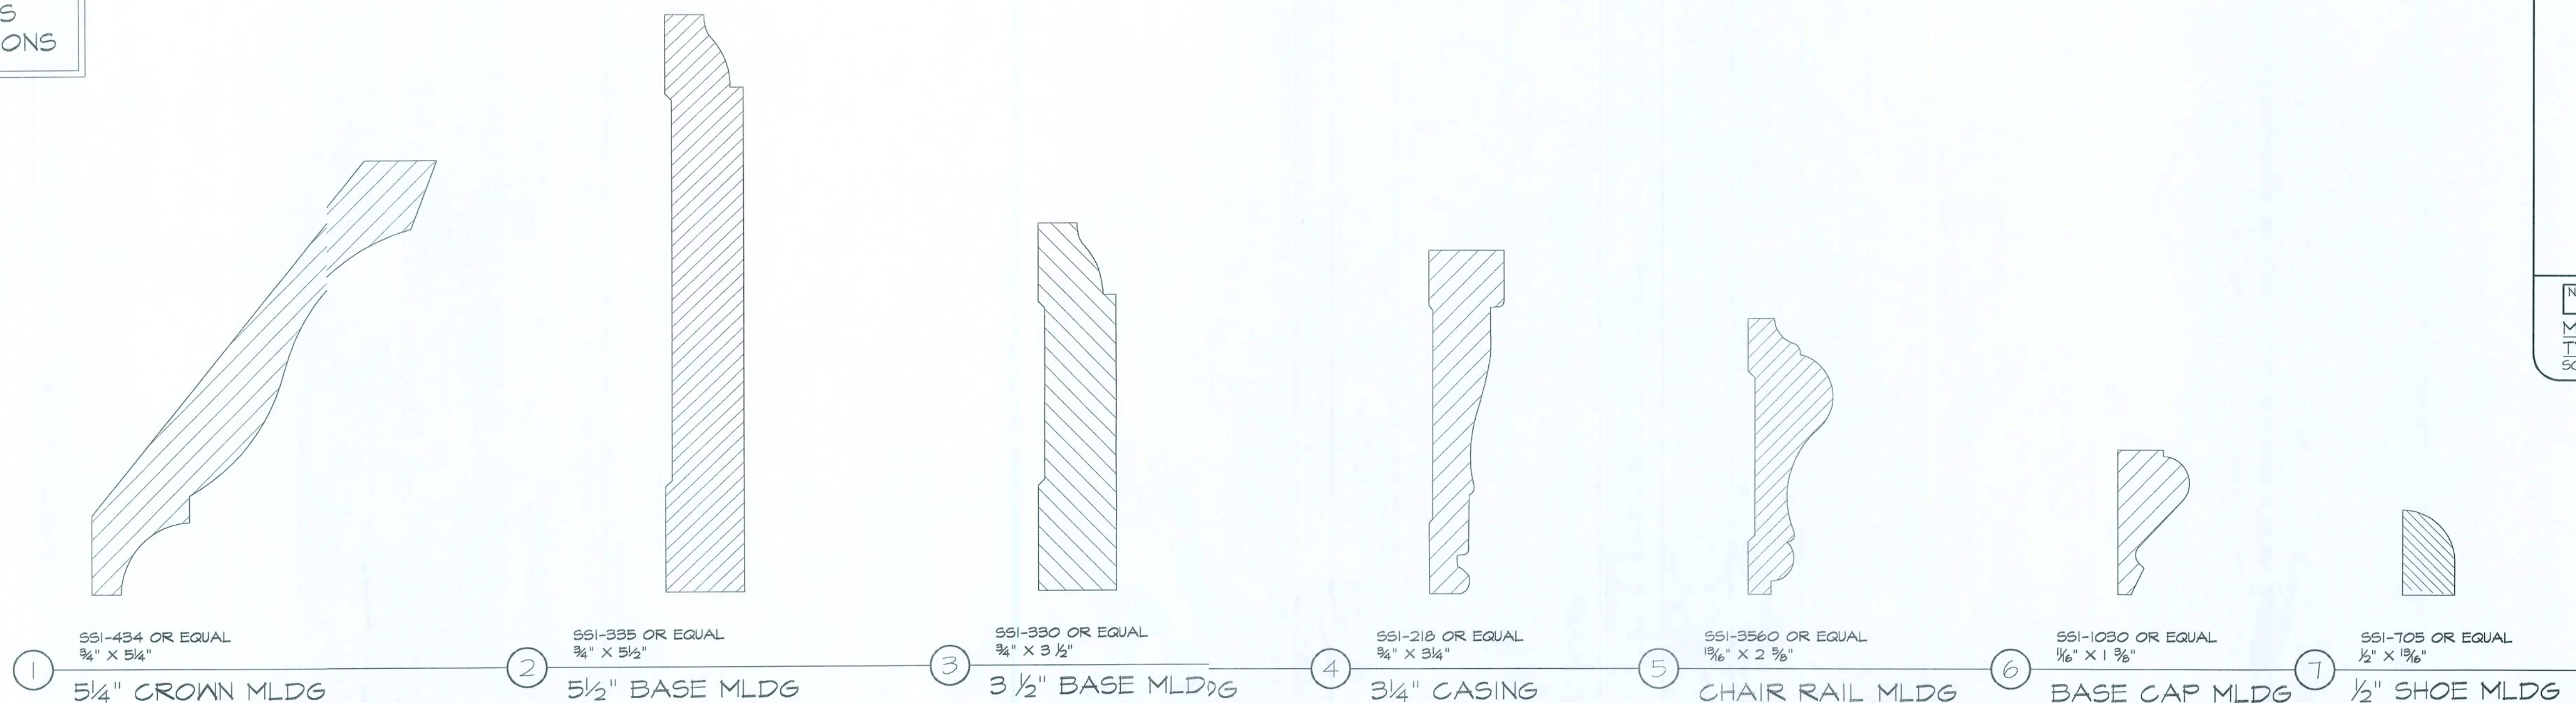

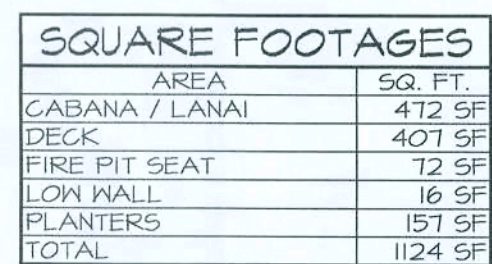

PROVIDE CONTROL JOINTS AT DECK. SPACING SHALL BE 6'-0" TO 8'-0" MAX IN ANY DIRECTION & AT ALL CORNERS. CONTROL JOINTS TO OCCUR AT GROUT JOINTS IN COPING.

OUTDOOR LIVING PACKAGE "A" 1/4"=1'-0"

PLAN 021-35-01-B

10











09/29/08	NLR
10/08/08	NLR - C

PLAN DISCLAIMER

ASTORIA BUILDINGS GROUP, INC., THE DESIGNER, IS RESPONSIBLE FOR THE AESTHETIC DESIGN ONLY AS REPRESENTED IN THESE DRAWINGS. THE DESIGNER DOES NOT WARRANT OR GUARANTEE THAT THE CONTRACTOR (BUILDERS) IS RESPONSIBLE BOTH FOR CONFORMING THESE PLANS AND CONSTRUCTING THE CONSTRUCTION TO ALL APPLICABLE FEDERAL, STATE, AND LOCAL BUILDING CODES, ORDINANCES, AND LAWS. THE DESIGNER IS NOT LIMITED TO THE FOLLOWING: ENGINEER, FIRE SAFETY, TECHNICAL CODES, FLOOD ZONE CRITERIA, HAZARDOUS WASTE, AND AIR QUALITY. THE DESIGNER'S RESPONSIBILITY IS LIMITED TO THE DESIGN OF THIS DISPLAYER. THE OWNER, CONTRACTOR (BUILDERS), AND SUBCONTRACTORS ACKNOWLEDGE AND AGREE TO THIS DISCLAIMER.

 Arthur RutenbergSM
Homes

COPYRIGHT
ARTHUR RUTENBERG HOMES, INC.
ALL RIGHTS RESERVED

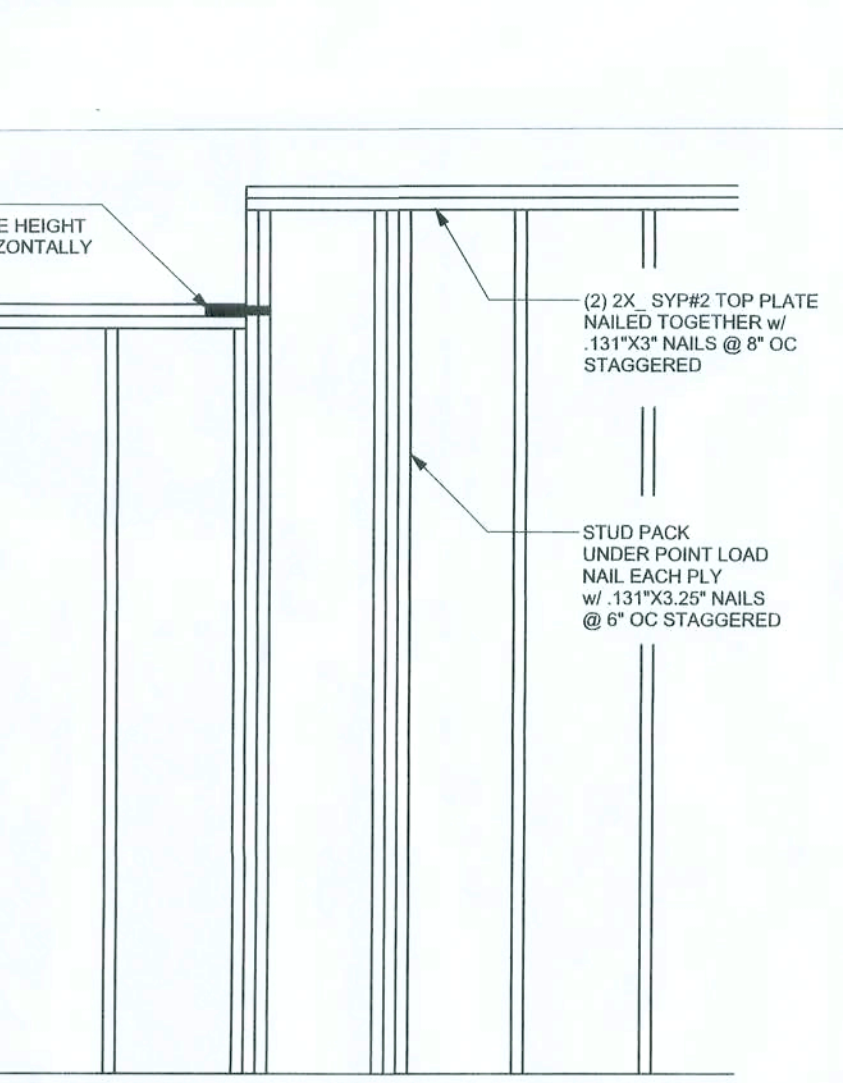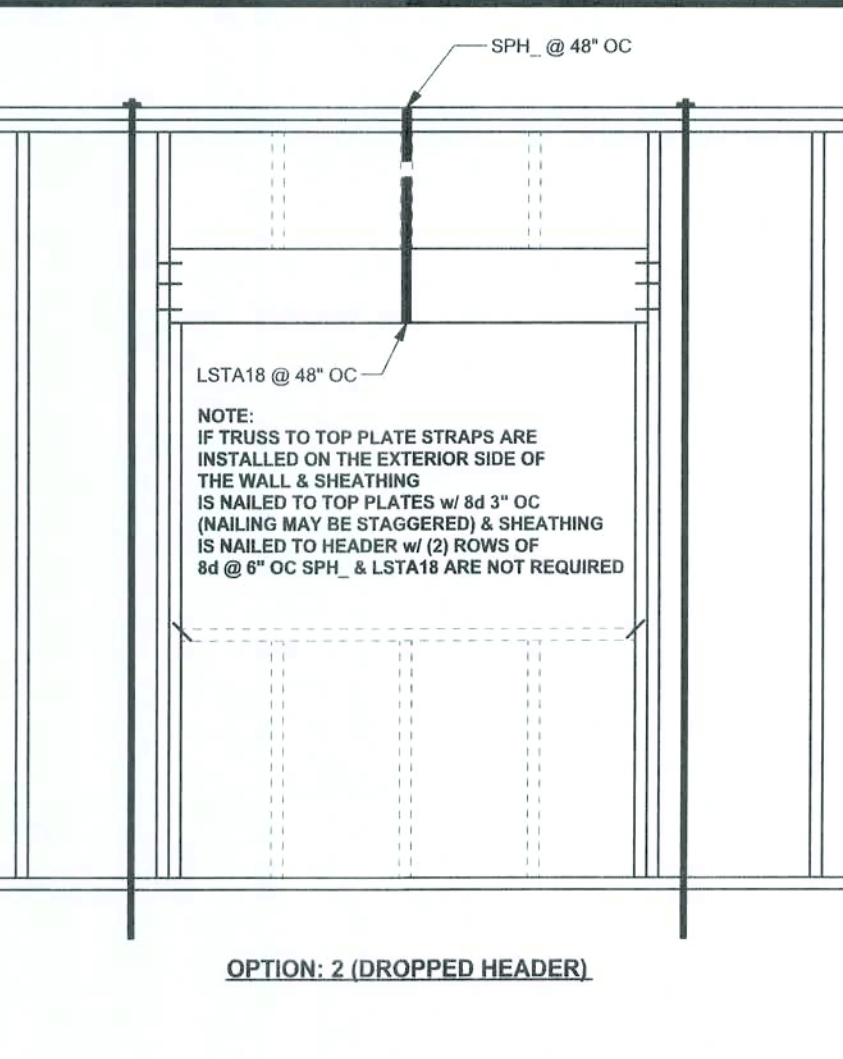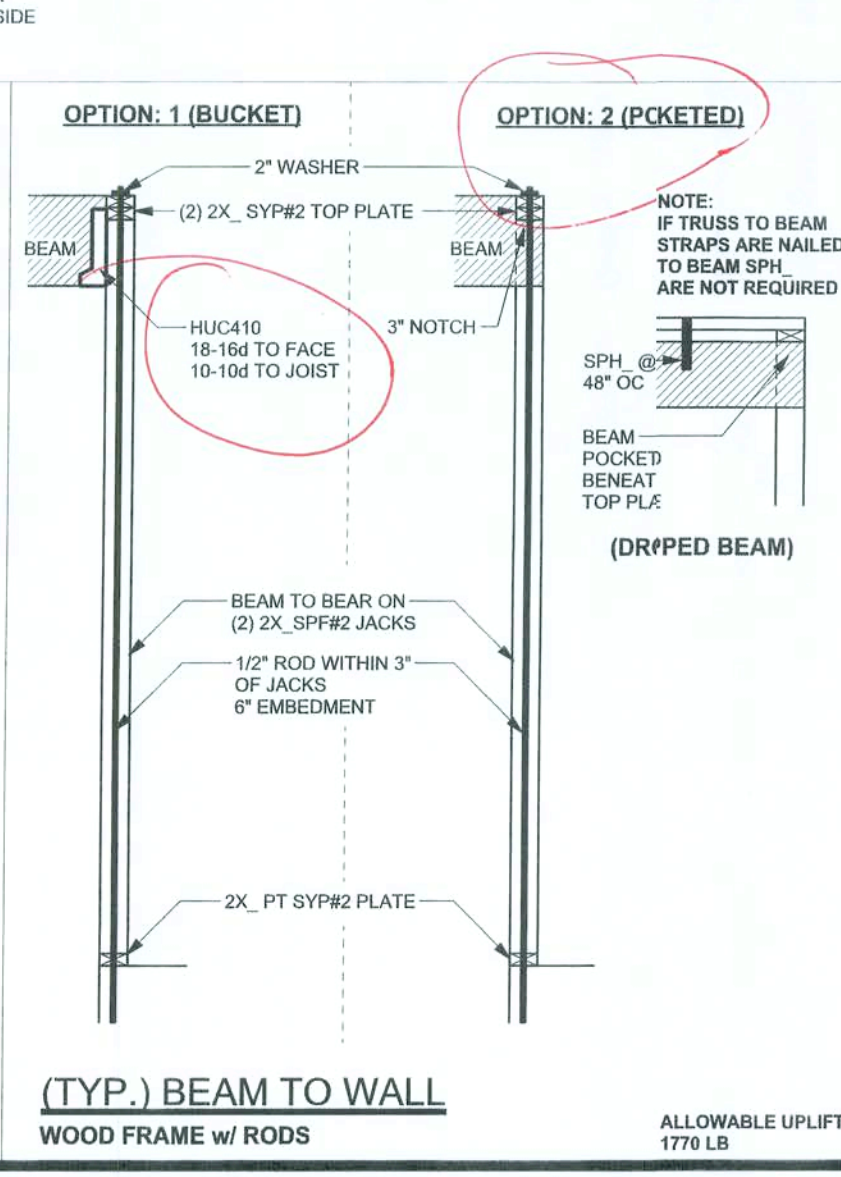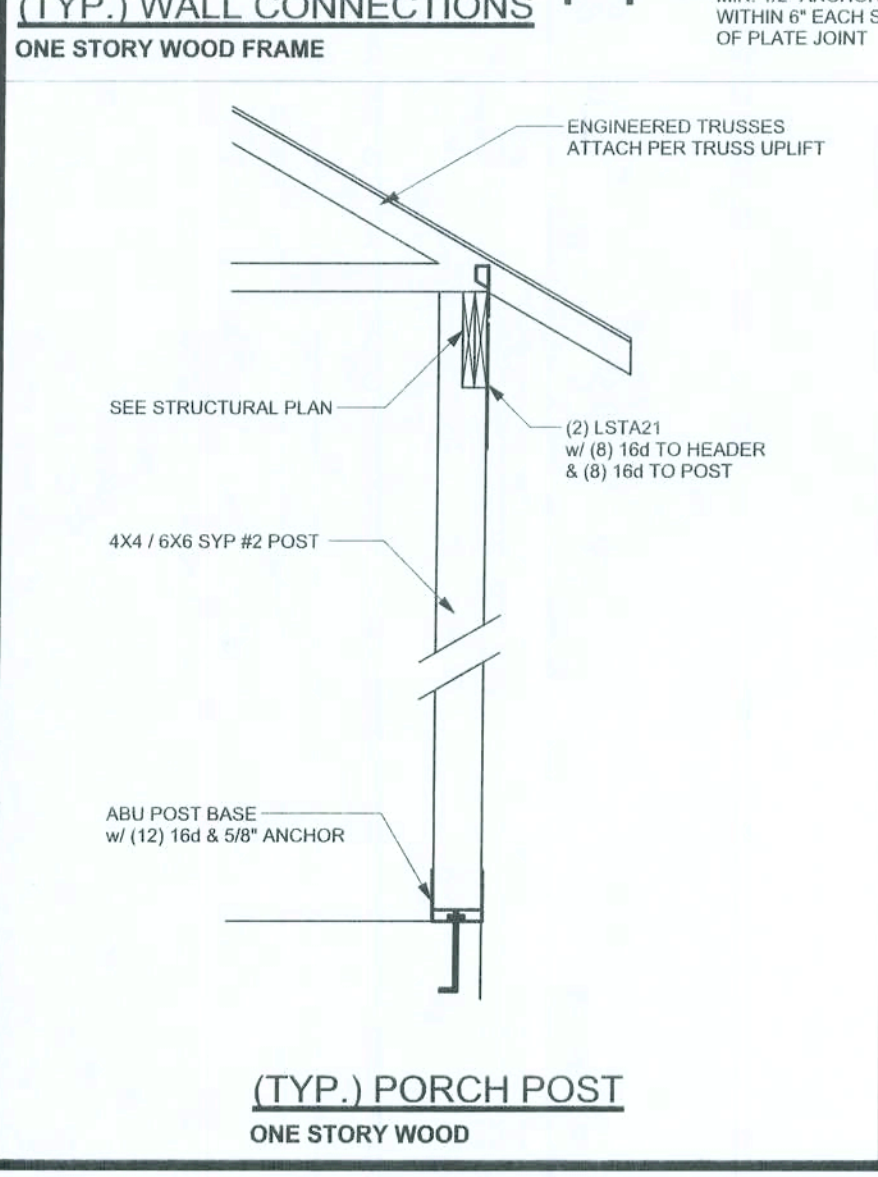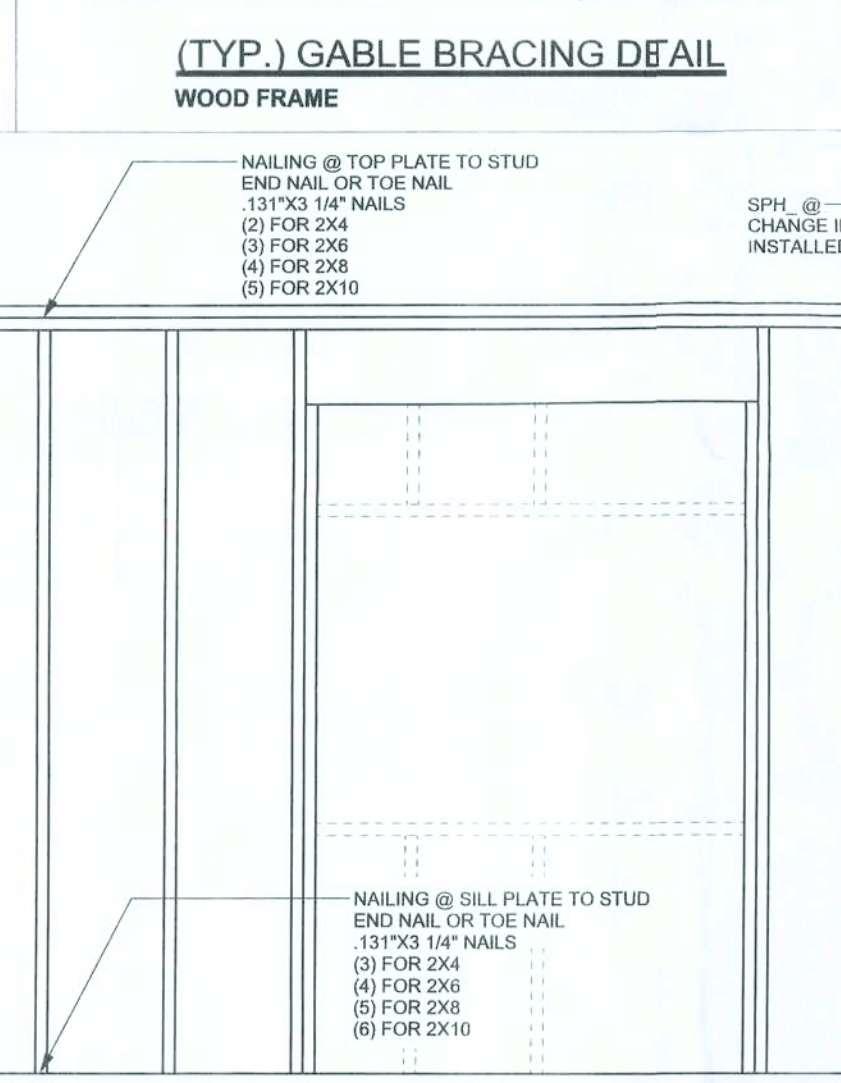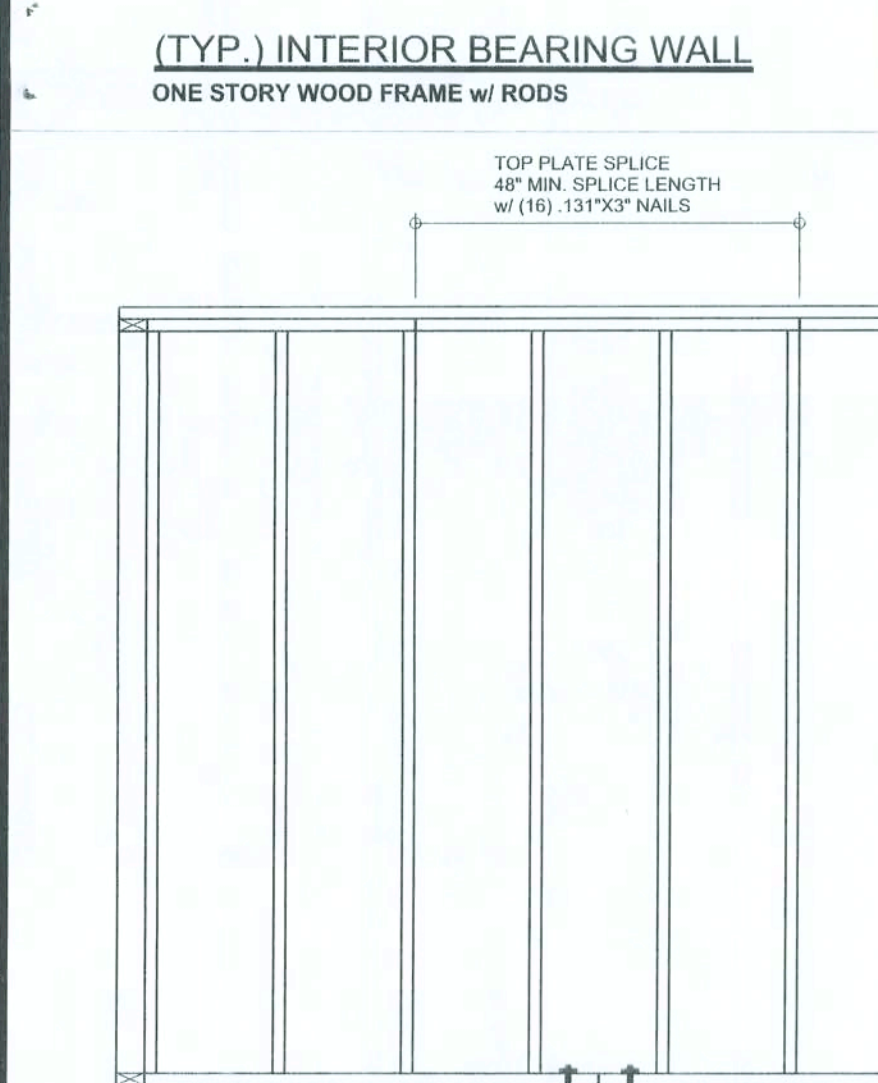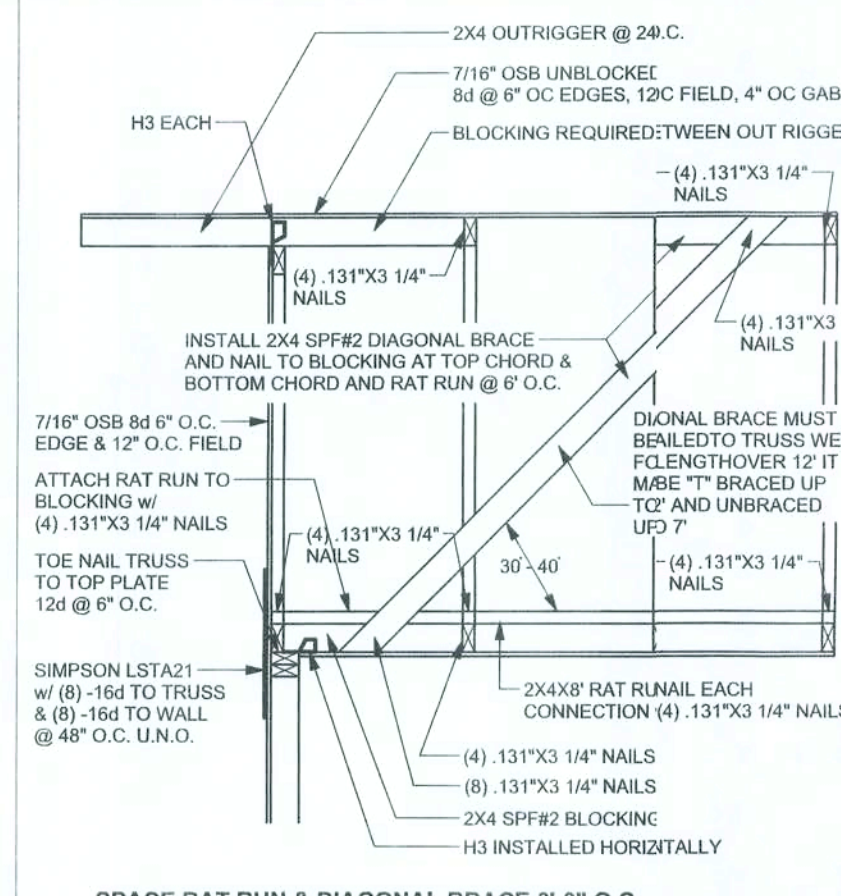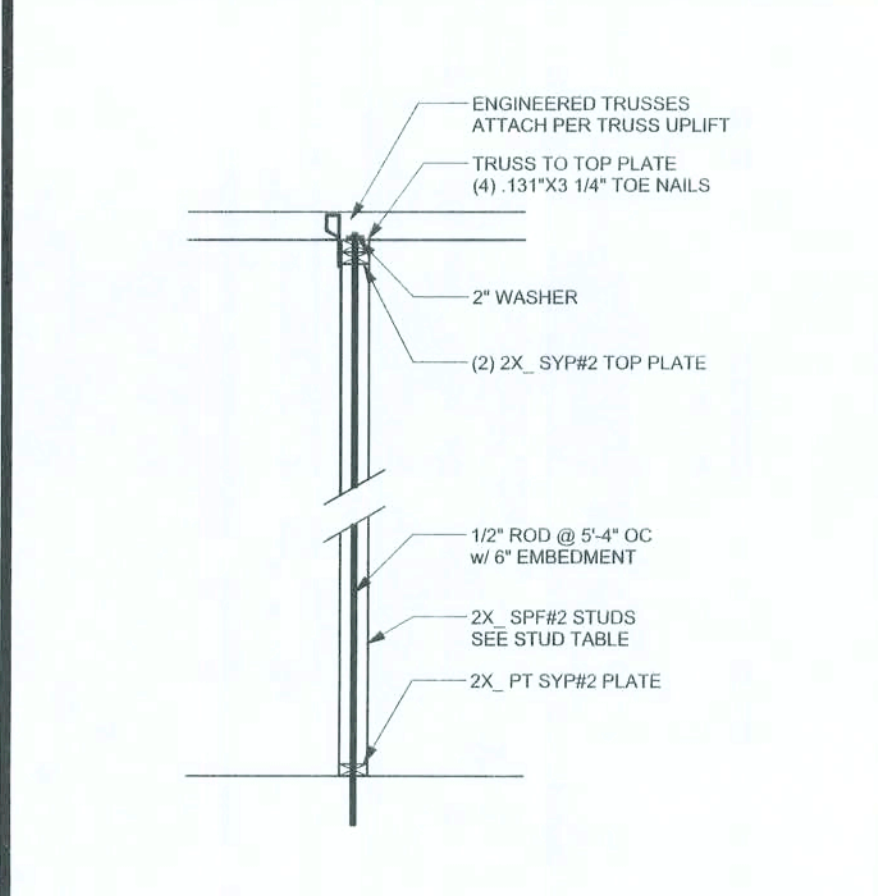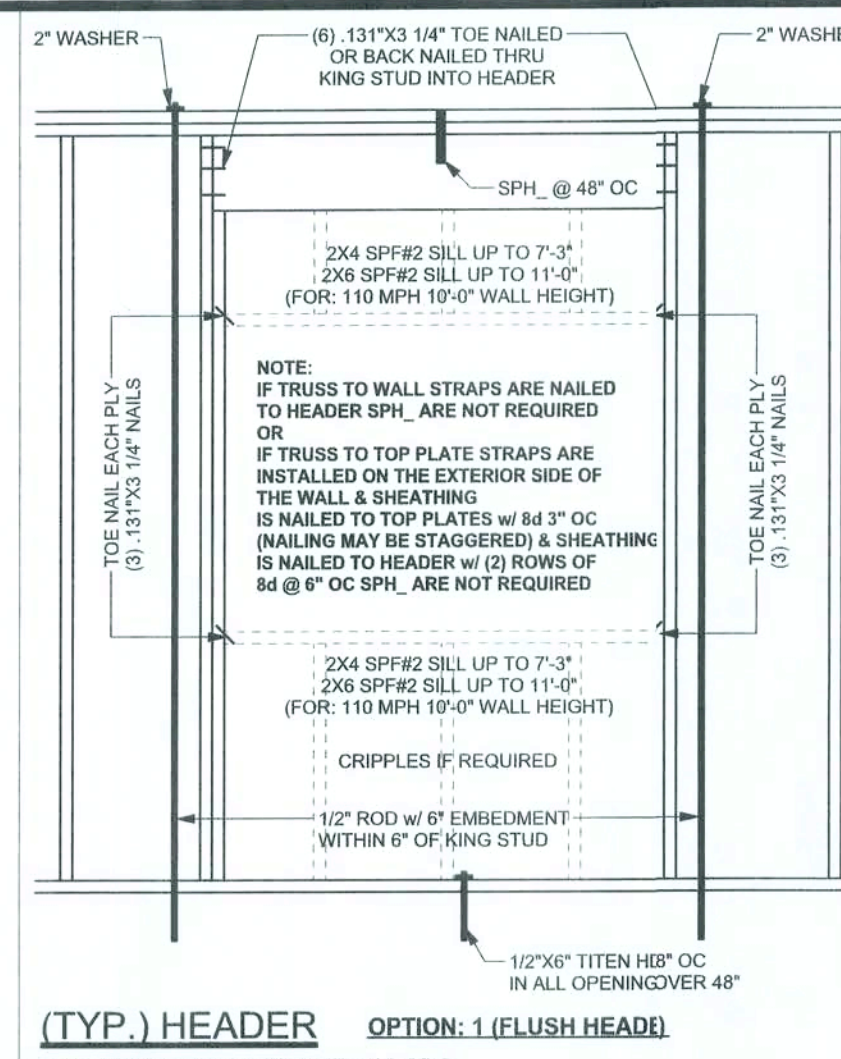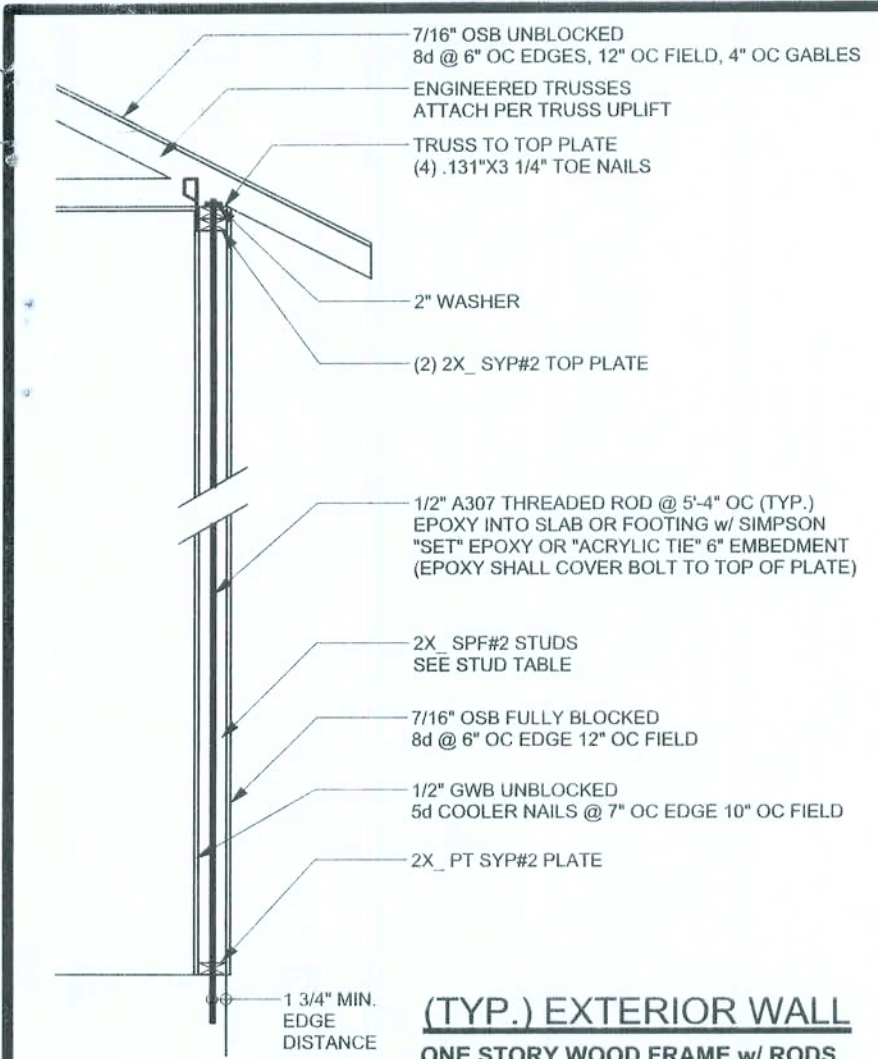

ANCHOR TABLE

OBTAIN UPLIFT REQUIREMENTS FROM TRUSS MANUFACTURER'S ENGINEERING

TRUSS CONNECTOR	UPLIFT SYP	UPLIFT SPF	F1 SYP	F2 SYP	F1 SPF	F2 SPF	TO RAFTER/TRUSS	TO PLATES
H5	455	265					4-8d x 1 1/2"	4-8d x 1 1/2"
H3	415	290					4-8d x 1 1/2"	4-8d x 1 1/2"
H2.5	415	365	125	160	105	140	4-8d x 1 1/2"	4-8d x 1 1/2"
H2.5A	480	480	150	150	130	130	5-8d x 1 1/2"	5-8d x 1 1/2"
H6	950	820	110	110	110	110	5-8d x 1 1/2"	5-8d x 1 1/2"
H8	745	565					8-8d	8-8d
H14-1	1465	1050					5-10d x 1 1/2"	5-10d x 1 1/2"
H14-2	1465	1050	515	265	480	245	12-8d x 1 1/2"	13-8d
H10	990	850	515	265	480	245	12-8d x 1 1/2"	13-8d
H10-2	760	655	585	525	505	450	8-8d x 1 1/2"	8-8d x 1 1/2"
H16	1470	1265	455	395	390	340	6-10d	6-10d
H16-2	1470	1265					2-10d x 1 1/2"	10-10d x 1 1/2"
LTS12 - LTS20	1000	620					2-10d x 1 1/2"	10-10d x 1 1/2"
MTS12 - MTS30	1000	860					6-10d x 1 1/2"	6-10d x 1 1/2"
HTS16 - HTS30	1450	1245					7-10d x 1 1/2"	7-10d x 1 1/2"
HEAVY GIRDER TIEDOWNS								
LGT2	2050	1785	700	170	700	170	14-16d	14-16d
LGT3-SDS2.5	3685	2655	795	410	795	410	12-SDS 1/4" x 3"	26-16dS
LGT4-SDS3	4060	3860	2000	675	2000	675	12-SDS 1/4" x 3"	36-16dS
MGT	3965	3330					22-10d	5/8" ANCHOR
HGT-2	10880	6485					16-10d	2-5/8" ANCHOR
HGT-3	10530	9035					16-10d	2-5/8" ANCHOR
HGT-4	9250	9250					16-10d	2-5/8" ANCHOR
STUD STRAP CONNECTOR								
SSP DOUBLE TOP PLATE	435	435					3-10d	4-10d
SSP SINGLE SILL PLATE	455	420					1-10d	4-10d
DSP DOUBLE TOP PLATE	625	625					6-10d	8-10d
DSP SINGLE SILL PLATE	625	600					2-10d	8-10d
SP1	585	535					4-10d	6-10d
SP2	1065	605					6-10d	6-10d
SP4	885	760					6-10d	6-10d
SPH4	1240	1065					6-10d x 1 1/2"	
SP6	885	760					10-10d x 1 1/2"	
SPH6	1240	1065					6-10d x 1 1/2"	
LSTA18	1235	1110					14-10d	
LSTA21	1235	1235					16-10d	
CS30	1030	1030					14-10d	
CS16	1765	1765					22-10d	
STUD ANCHORS								
LTT19	1350	1305					8-16d	12" ANCHOR
LTT131	2310	2310					18-10d x 1 1/2"	5/8" ANCHOR
HDA2	2775	2570					2-5/8" BOLTS	5/8" ANCHOR
HTT16	4175	3685					18-16d	5/8" ANCHOR
HTT22	5280	5250					32-16d	5/8" ANCHOR
ABU44	2200	2200					12-16d	5/8" ANCHOR
ABU66	2300	2300					12-16d	5/8" ANCHOR
ABU88	2320	2320					18-16d	2-5/8" ANCHOR

(1) w/ INSTALLATION OF 4-16dS OPTIONAL L NAIL HOLDS
(2) FOR SYP GIRDER & SPF STUDS

EXTERIOR WALL STUD TABLE





FOR SPF #2 STUDS

(1) 2x4 @ 16" OC	TO 11'-0" STUD HEIGHT
(1) 2x4 @ 12" OC	TO 13'-0" STUD HEIGHT
(1) 2x6 @ 16" OC	TO 18'-0" STUD HEIGHT
(1) 2x6 @ 12" OC	TO 20'-0" STUD HEIGHT

THIS STUD HEIGHT TABLE IS PER WFCM 2001, TABLE 3.20B. EXTERIOR LOAD BEARING & NON-LOAD BEARING STUD LENGTHS RESISTING INTERIOR ZONE WIND LOADS 110 MPH EXPOSURE B. STUD SPACINGS SHALL BE MULTIPLIED BY 0.85 FOR FRAMING LOCATED WITHIN 4 FEET OF CORNERS FOR END ZONE LOADING. EXAMPLE 16" O.C. x 0.85 = 13.6" O.C.

GRADE & SPECIES TABLE

		Fb (psi)	E (10 ⁶ psi)
2x8	SYP #2	1200	1.6
2x10	SYP #2	1050	1.6
2x12	SYP #2	975	1.6
GLB	24F-V3 SP	2400	1.8
LSL	TIMBERSTRAND	1700	1.7
LVL	MICROLAM	2900	2.0
PSL	PARALAM	2900	2.0

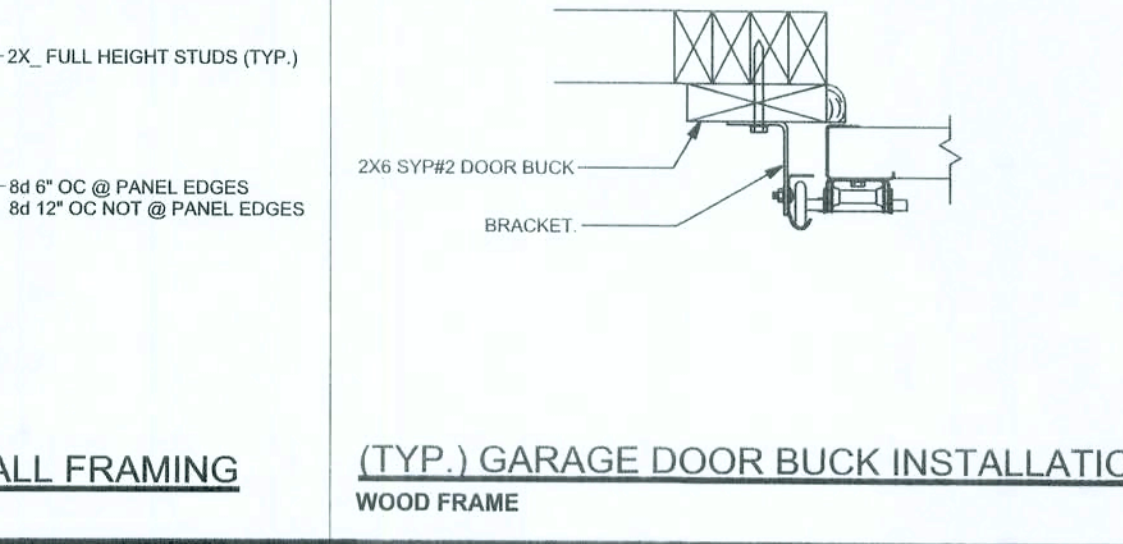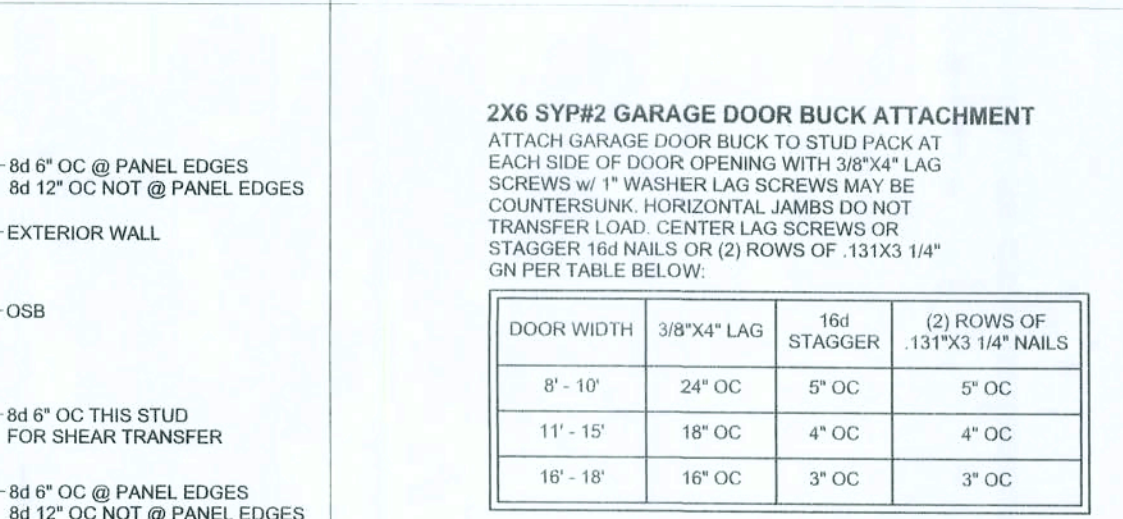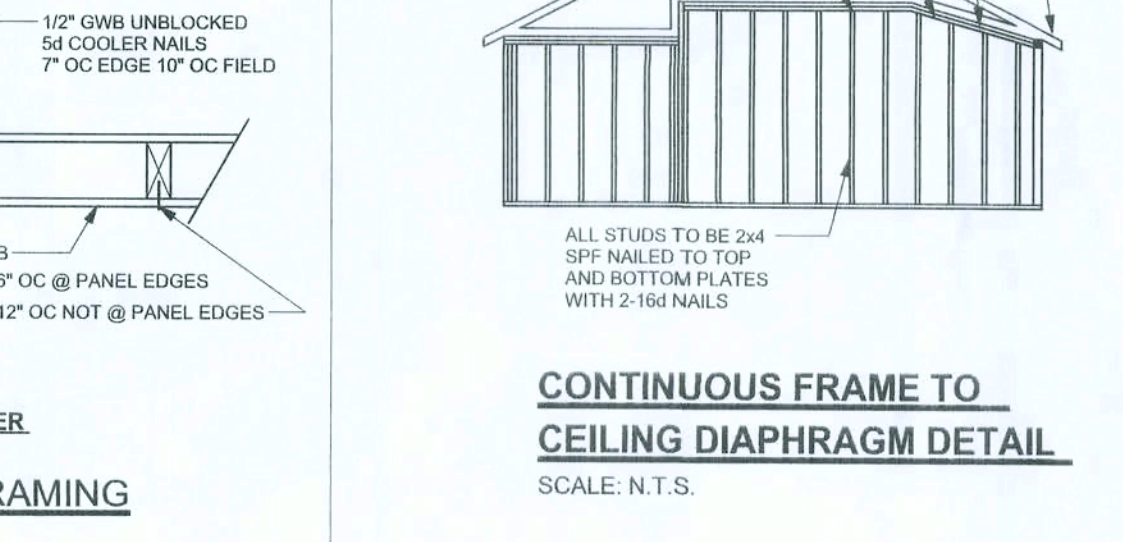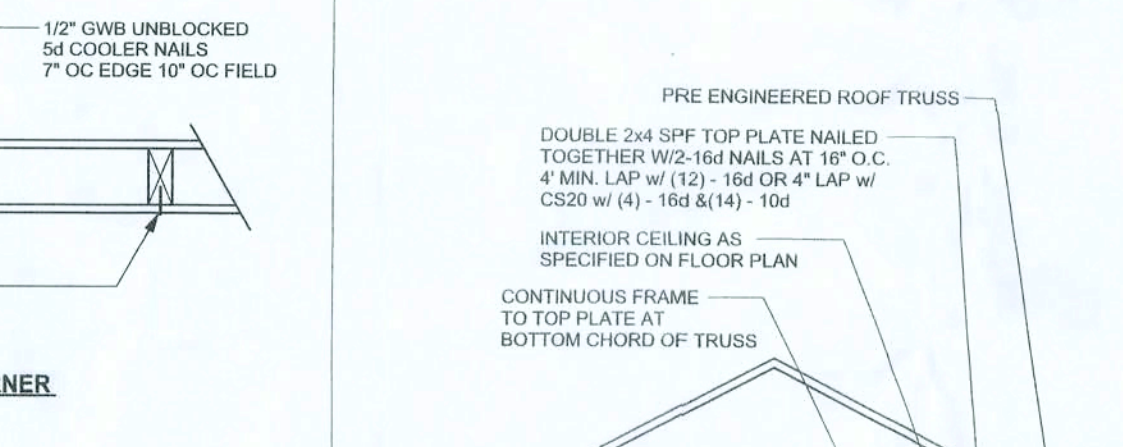

GENERAL NOTES:

TRUSSES: TRUSSES SHALL BE DESIGNED BY A FLORIDA LICENSED ENGINEER IN ACCORDANCE WITH THE FBCR 2004. TRUSS ENGINEERING SHALL INCLUDE TRUSS DESIGN, PLACEMENT PLANS, TEMPORARY AND PERMANENT BRACING DETAILS, TRUSS-TO-TRUSS CONNECTIONS, AND UPLIFT AND REACTION LOADS FOR ALL BEARING LOCATIONS. TRUSS ENGINEERING IS THE RESPONSIBILITY OF THE TRUSS MANUFACTURER AND SHALL BE SIGNED & SEALED BY THE MANUFACTURER'S DESIGN ENGINEER. IT IS THE BUILDER'S RESPONSIBILITY TO VERIFY THE TRUSS DESIGN IS FULLY SATISFIED AND THE ABOVE REQUIREMENTS AND TO SELECT UPLIFT CONNECTIONS BASED ON TRUSS ENGINEERING UPLIFT AND PROVIDE FOOTINGS FOR INTERIOR BEARING WALLS. BUILDER IS TO FURNISH TRUSS ENGINEERING TO WIND LOAD ENGINEER FOR REVIEW OF TRUSS REACTIONS ON THE BUILDING STRUCTURE. STRAP 2x6 RAFTERS WITH MIN UPLIFT CONNECTION AT EACH END. 2x6 RAFTERS 700 LB EACH END.

SITE PREPARATION: SITE ANALYSIS AND PREPARATION IS NOT PART OF THIS PLAN.

FOUNDATION: CONFIRM THAT THE FOUNDATION DESIGN & SITE CONDITIONS MEET GRAVITY LOAD REQUIREMENTS (ASSUME 100 PSF BEARING CAPACITY UNLESS VISUAL OBSERVATION OR SOILS TEST PROVES OTHERWISE).

CONCRETE: MINIMUM COMPRESSIVE STRENGTH OF CONCRETE AT 28 DAYS, F_c = 3000 PSI.

WELDED WIRE REINFORCED SLAB: 6" x 6" W14 x W14, FB = 85KSI, WELDED WIRE REINFORCEMENT FABRIC (W.W.M.) CONFORMING TO ASTM A185, LOCATED IN MIDDLE OF THE SLAB, SUPPORTED WITH APPROVED MATERIALS OR SUPPORTS AT SPACINGS NOT TO EXCEED 3'.

FIBER CONCRETE SLAB: CONCRETE SLABS ON GROUND CONTAINING SYNTHETIC FIBER REINFORCEMENT, FIBER LENGTH 1 1/2 INCH TO 2 INCHES. DOSAGE AMOUNTS FROM 0.75 TO 1.5 POUNDS PER CUBIC YARD PER THE MANUFACTURER'S RECOMMENDATIONS. FIBERS TO COMPLY WITH ASTM C 1116. SUPPLIER TO PROVIDE ASTM C 1116 CERTIFICATION OF COMPLIANCE WHEN REQUESTED BY BUILDING OFFICIAL.

CONTROL JOINTS: WHERE SPECIFIED, SAWN CONTROL JOINTS IN SLAB ON-GRADE SHALL BE CUT IN ACCORDANCE WITH ACI 302. JOINTS SHALL BE CUT WITHIN 12 HOURS OF SLAB PLACEMENT, THE LENGTH / WIDTH RATIOS OF SLAB AREAS SHALL NOT EXCEED 1.5 AND TYPICAL SPACING OF CUTS TO BE 12 FT. DO NOT CUT WARM OR REINFORCING SILL (RECOMMENDED LOCATION OF CONTROL JOINTS IS SUBJECT TO OWNER AND CONTRACTOR'S APPROVAL. THE CONTROL JOINTS ARE NOT INTENDED TO PREVENT CRACKS BUT RATHER TO ENCOURAGE THE SLAB TO CRACK ON A GIVEN LINE).

REBAR: ASTM A 615, GRADE 60, DEFORMED BARS, F_y = 60 KSI, ALL LAP SPLICES 40" DB (25" FOR 85 BARS), UNO. ALL REINFORCEMENT SHALL BE DETAILED AND PLACED IN ACCORDANCE WITH ACI 315-16, U.A.O.

GLULAM BEAMS: GLB, 24F-V3SP, F_b = 2400, E = 1800000, UNO. SUPPLIER MAY SUPPLY AN ALTERNATE BEAM WITH EQUAL PROPERTIES OR MAY SUBMIT THEIR OWN SIZING CALC.

ROOF SHEATHING: ALL ROOFS ARE HORIZONTAL DIAPHRAGMS. 7/16" OSB SHEATHING, UNLOCKED, APPLIED PERPENDICULAR TO FRAMING, OVER A MINIMUM OF 3 FRAMING MEMBERS, WITH PANEL EDGES STAGGERED, FASTENED WITH 8d COMMON NAILS (131), 6"OC PANEL EDGES, 12"OC INTERMEDIATE MEMBERS, GABLE ENDS AND DIAPHRAGM BOUNDARY, 4"OC, UNO.

STRUCTURAL CONNECTORS: MANUFACTURERS AND PRODUCT NUMBER FOR CONNECTORS, ANCHORS, AND REINFORCEMENT ARE LISTED FOR EXAMPLE NOT ENDORSEMENT. AN EQUIVALENT DEVICE OF THE SAME OR OTHER MANUFACTURER CAN BE SUBSTITUTED FOR ANY DEVICES LISTED IN THE EXAMPLE TABLES AS LONG AS IT MEETS THE REQUIRED LOAD CAPACITIES. MANUFACTURER'S INSTALLATION INSTRUCTIONS MUST BE FOLLOWED TO ACHIEVE RATED LOADS.

ANCHOR BOLTS: A-307 ANCHOR BOLTS WITH MINIMUM EMBEDMENT AS SPECIFIED IN DRAWINGS BUT NO LESS THAN 7" IN CONCRETE OR REINFORCED BOND BEAM OR 15" IN GROUTED CMU.

WASHERS: WASHERS USED WITH 1/2" BOLTS TO BE 2" x 2" x 9/64", WITH 5/8" BOLTS TO BE 3" x 3" x 9/64", WITH 3/4" BOLTS TO BE 3" x 3" x 9/64", WITH 7/8" BOLTS TO BE 3" x 3" x 9/64", UNO.

NAILS: ALL NAILS ARE COMMON NAILS UNLESS OTHERWISE SPECIFIED OR ACCEPTED BY FBC. TEST REPORTS AS HAVING EQUAL STRUCTURAL VALUES.

BUILDER'S RESPONSIBILITY

THE BUILDER AND OWNER ARE RESPONSIBLE FOR THE FOLLOWING, WHICH ARE SPECIFICALLY NOT PART OF THE WIND LOAD ENGINEER'S SCOPE OF WORK.

CONFIRM SITE CONDITIONS, FOUNDATION BEARING CAPACITY, GRADE AND BACKFILL HEIGHT, WIND SPEED AND DEBRIS ZONE, AND FLOOD ZONE.

PROVIDE MATERIALS AND CONSTRUCTION TECHNIQUES, WHICH COMPLY WITH FBCR 2004 REQUIREMENTS FOR THE STATED WIND VELOCITY AND DESIGN PRESSURES.

PROVIDE A CONTINUOUS LOAD PATH FROM TRUSSES TO FOUNDATION. IF YOU BELIEVE THE PLAN OMMITS A CONTINUOUS LOAD PATH CONNECTION, CALL THE WIND LOAD ENGINEER IMMEDIATELY.

VERIFY THE TRUSS MANUFACTURER'S SEALED ENGINEERING INCLUDES TRUSS DESIGN, PLACEMENT PLANS, TEMPORARY AND PERMANENT BRACING DETAILS, TRUSS-TO-TRUSS CONNECTIONS, AND UPLIFT AND REACTION LOADS FOR ALL BEARING LOCATIONS.

ROOF SYSTEM DESIGN

THE SEAL ON THESE PLANS FOR COMPLIANCE WITH FBCR 2004, SECTION R301.2.1 IS BASED ON REACTION UPLIFT AND BEARING LOCATIONS IN THE RESPONSIBILITY OF THE BUILDER TO CHECK ALL DETAILS OF THE COMPLETE ROOF SYSTEM DESIGN SUBMITTED BY THE TRUSS MANUFACTURER AND HAVE IT SIGNED, AND SEALED BY A DESIGN PROFESSIONAL FOR CORRECT APPLICATION OF FBCR 2004 REQUIRED LOADS AND ANY SPECIAL LOADS. THE BUILDER IS RESPONSIBLE TO REVIEW EACH INDIVIDUAL TRUSS MEMBER AND THE TRUSS ROOF SYSTEM AS A WHOLE AND TO PROVIDE RESTRAINT FOR ANY LATERAL BRACING. THE BUILDER SHOULD USE CARE CHECKING THE ROOF DESIGN BECAUSE THE WIND LOAD ENGINEER IS SPECIFICALLY NOT RESPONSIBLE FOR THE TRUSS LAYOUT WHICH WAS CREATED BY THE TRUSS MANUFACTURER AND THE TRUSS DESIGNER ALSO DENIES RESPONSIBILITY FOR THE LAYOUT PER NOTES ON THEIR SEALED TRUSS SHEETS.

WIND LOADS PER FLORIDA BUILDING CODE 2004 RESIDENTIAL, SECTION R301.2.1

(ENCLOSED SIMPLE DIAPHRAGM BUILDINGS WITH FLAT, HIPPED, OR GABLE ROOFS, MEAN ROOF HEIGHT NOT EXCEEDING LEAST HORIZONTAL DIMENSION OR 60 FT, NOT ON UPPER HALF OF HILL OR ESCARPMENT GIFT IN EXP. B, SOFT IN EXP. C AND 10% SLOPE AND UNOBSTRUCTED UPWIND FOR 50x HEIGHT OR 1 MILE WHICHEVER IS LESS.)

BUILDING IS NOT IN THE HIGH VELOCITY HURRICANE ZONE.

BUILDING IS NOT IN THE WIND-BORNE DEBRIS REGION.

1) BASIC WIND SPEED = 110 MPH

2) WIND EXPOSURE = B

3) WIND IMPORTANCE FACTOR = 1.0

4) BUILDING CATEGORY = II

5) ROOF ANGLE = 10-45 DEGREES

6) MEAN ROOF HEIGHT = ~30 FT

7) INTERNAL PRESSURE COEFFICIENT = N/A (ENCLOSED BUILDING)

8) COMPONENTS AND CLADDING DESIGN WIND PRESSURES (TABLE R301.2.2)

Zone	Effective Wind Area (ft ²)	10	15	20
1	19.9	-21.6	-18.1	-18.1
2	19.9	-25.5	-18.1	-21.8
2 (Chg)	40.6	-40.6	-40.6	-40.6
3	19.9	-25.5	-18.1	-21.8
3 (Chg)	48.3	-48.3	-42.4	-42.4
4	21.8	-23.6	-18.5	-20.4
5	21.8	-29.1	-18.5	-22.6

Doors & Windows	21.8	-29.1
Worst Case (Zone 5, 10 RZ)		
8x7 Garage Door	19.5	-22.9
16x7 Garage Door	18.5	-21.0

DESIGN DATA

FLOOR: 40 PSF (ALL OTHER DWELLING ROOMS)
30 PSF (SLEEPING ROOMS)
30 PSF (ATTICS WITH STORAGE)
10 PSF (ATTICS WITHOUT STORAGE, <3:12)

ROOF: 20 PSF (FLAT OR <4:12)
16 PSF (4:12 TO <12:12)
12 PSF (12:12 AND GREATER)

STAIRS 40 PSF (ONE & TWO FAMILY DWELLINGS)
SOIL BEARING CAPACITY 1000PSF
(NOT IN FLOOD ZONE (BUILDER TO VERIFY))

REVISIONS

NO.	DESCRIPTION	DATE



WINDLOAD ENGINEER:
Mark Discoway, PE
No. 53915, P.O.B. 86, Lake City, FL 32056,
386-754-5419

DIMENSIONS:
Stated dimensions supersede scaled dimensions. Refer all questions to Mark Discoway, P.E., for resolution. Do not proceed without clarification.

COPYRIGHTS: AN PROPERTY RIGHTS.
Mark Discoway, P.E. hereby expressly reserves his common law copyright and property right in these instruments of service. This document is not to be reproduced, altered or copied in any form or manner without first the express written permission and consent of Mark Discoway.

CERTIFICATION: I hereby certify that I have examined the plans and that the applicable portions of the plan relating to wind engineering comply with section R301.2.1, Florida building code residential 2004, to the best of my knowledge.

LIMITATION: This design is valid for one building, at specified location.

MARCOSSOWAY
No. 53915, P.O.B. 86, Lake City, FL 32056,
386-754-5419

SEAL

Bryan Zecher
Construction

The Savannah
1021 - R - Model

ADDRESS:
TheOaks S/D
Columbia County, Florida

Mark Discoway P.E.
P.O. Box 868
Lake City, Florida 32056
Phone: (386) 754 - 5419
Fax: (386) 269 - 4871

PRINTED DATE:
October 16, 2008


DRAWN BY: STRUCTURAL BY:
David Discoway

FINALS DATE:
15Oct08


JOB NUMBER:
8 0152

DRAWING NUMBER
S-1

15 OF 15 SHEETS

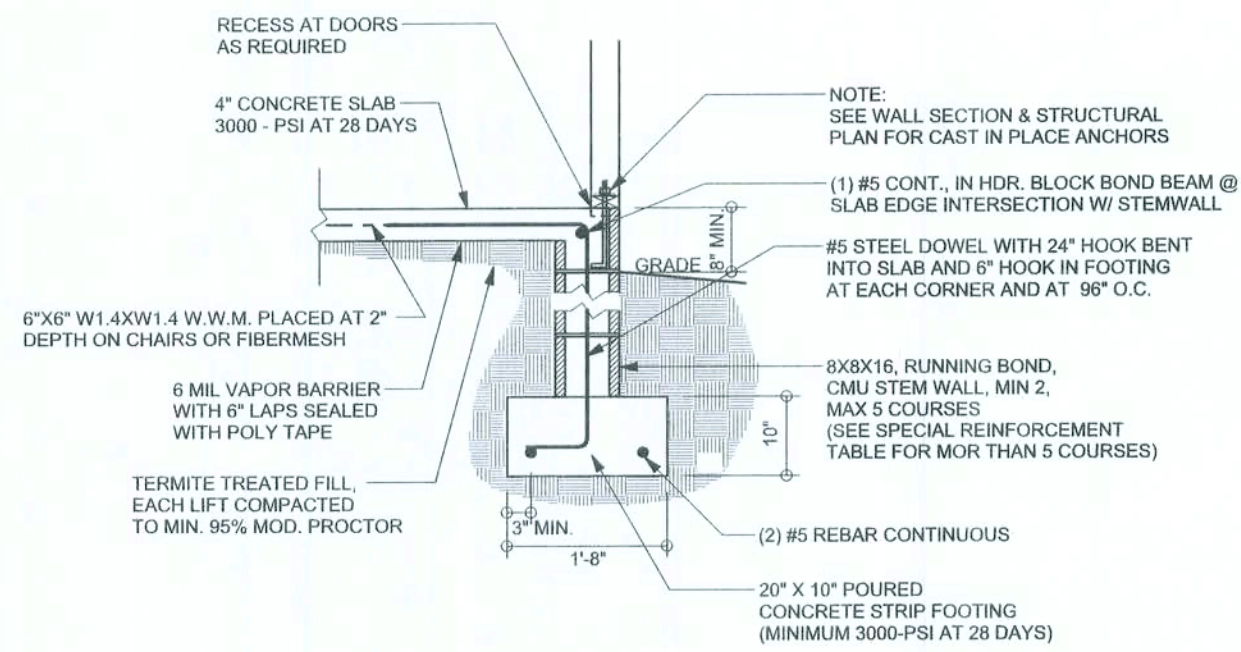

F9 S-2 STEM WALL FOOTING
SCALE: 1/2" = 1'-0"

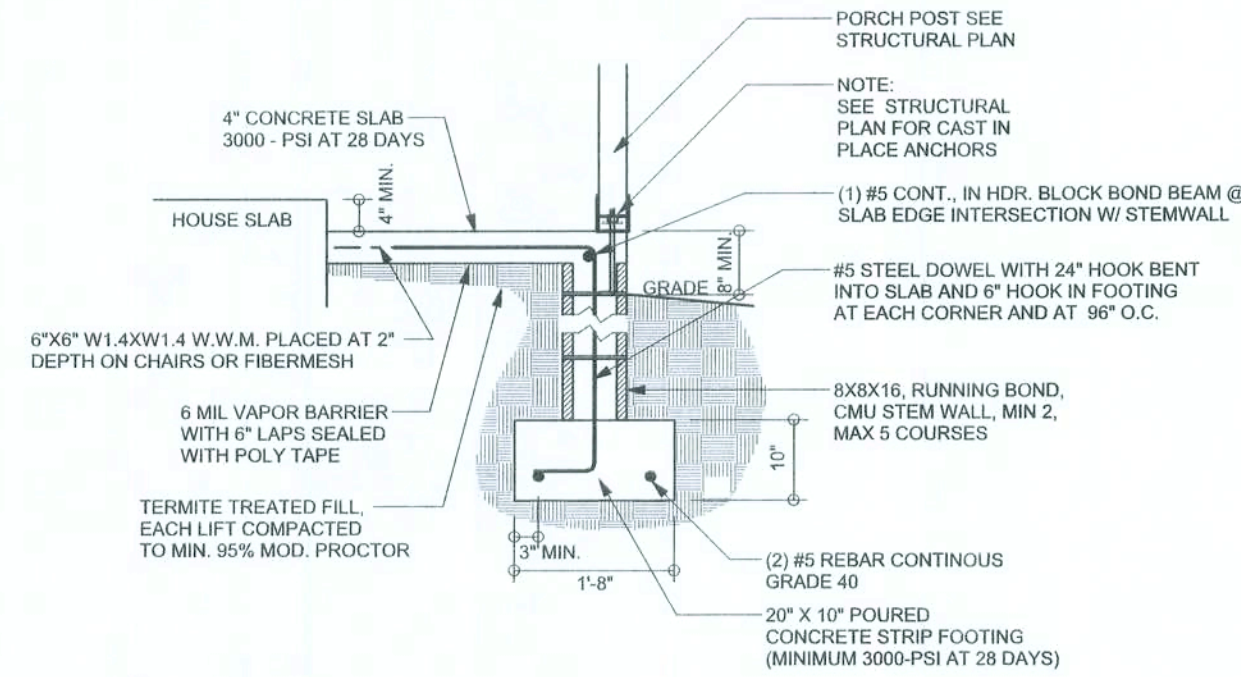


F12 S-2 ALT. STEM WALL PORCH FOOTING
SCALE: 1/2" = 1'-0"


TALL STM WALL TABLE

The table assumes 20 ksi reinforcing bars with 6" hook in the footing and bent 24" into the reinforced slab at top. The vertical steel is to be placed toward the tension side of the CMU wall (away from the soil pressure, within 2" of the exterior side of the wall). If the wall is over 8' high, aduorwall ladder reinforcement at 16"OC vertically or a horizontal bond beam with 165 crouous at mid height. For higher parts of the wall 12" CMU may be used with reinforcement shown in the table below.


STEM WALL HEIGHT (FEET)	UNBALANCED EXILL SIGHT	VERTICAL REINFORCEMENT FOR 8" CMU STEM WALL (INCHES O.C.)			VERTICAL REINFORCEMENT FOR 12" CMU STEM WALL (INCHES O.C.)		
		#5	#7	#8	#5	#7	#8
3.3	3.0	96	96	96	96	96	96
4.0	3.7	96	96	96	96	96	96
4.7	4.3	88	96	96	96	96	96
5.3	5.0	56	96	96	96	96	96
6.0	5.7	40	80	96	80	96	96
6.7	6.3	32	56	80	56	96	96
7.3	7.0	24	40	56	40	80	96
8.0	7.7	16	32	48	32	64	80
8.7	8.3	8	24	32	24	48	64
9.3	9.0	8	16	24	16	40	48

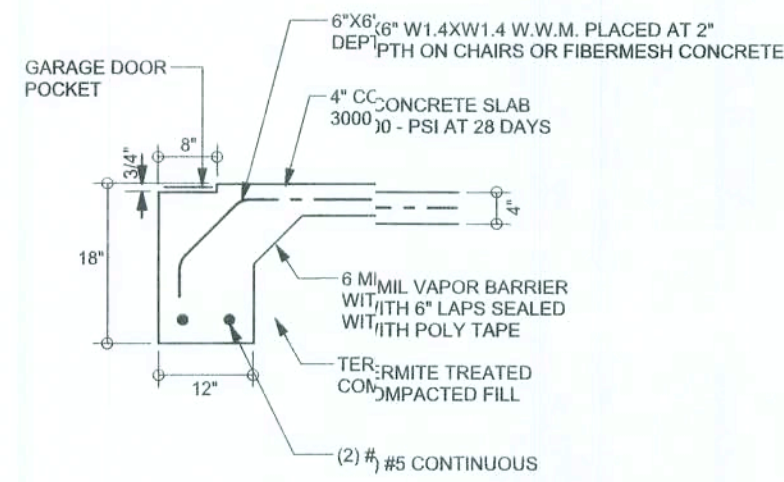


F4 S-2 GARAGE DOOR FOOTING
SCALE: 1/2" = 1'-0"

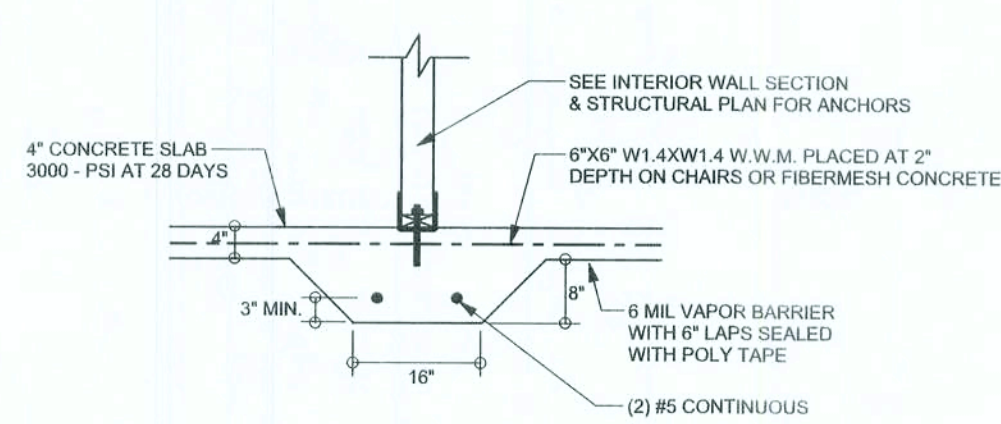

F2 S-2 INTERIOR BEARING FOOTING
SCALE: 1/2" = 1'-0"

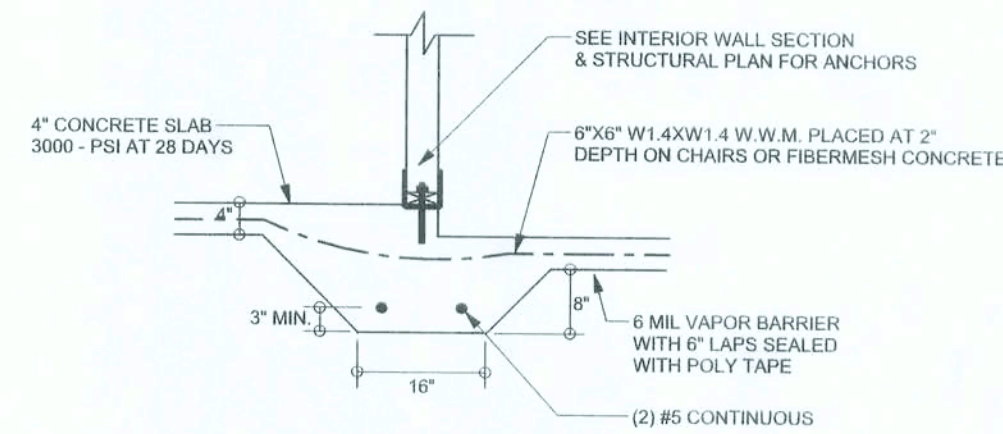

F3 S-2 INTERIOR BEARING STEP FOOTING
SCALE: 1/2" = 1'-0"

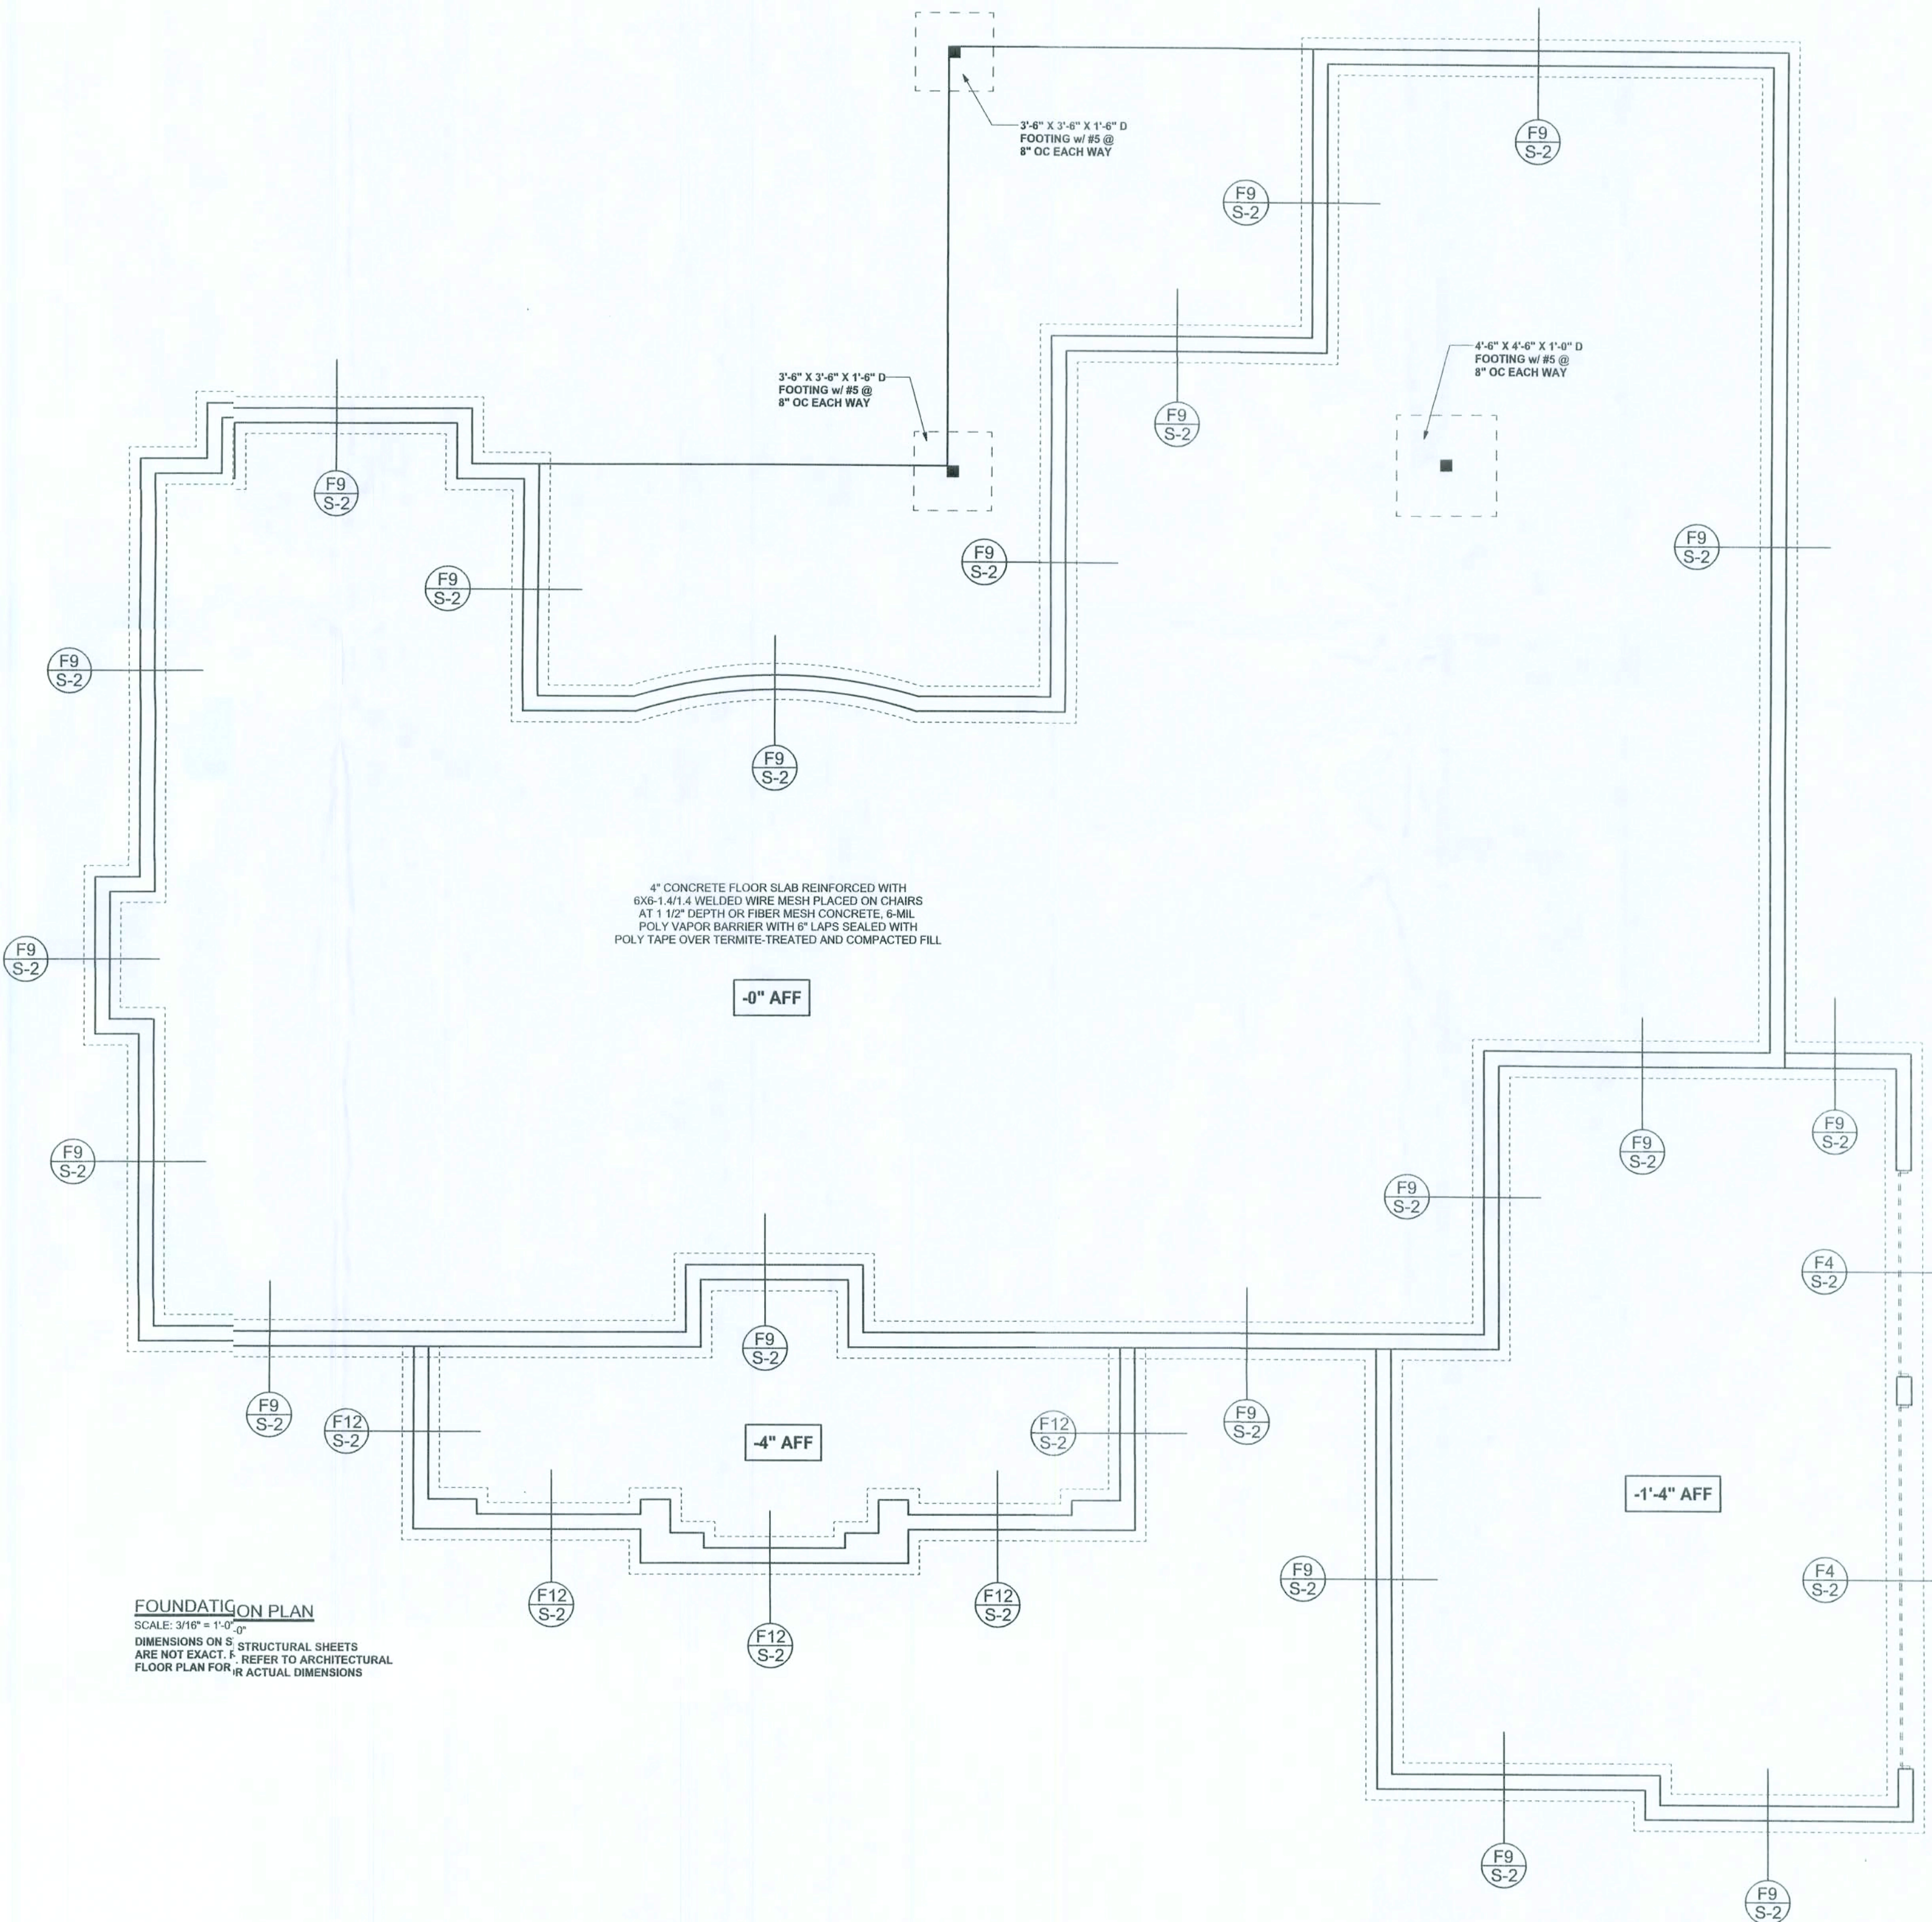

FOUNDATION PLAN
SCALE: 3/8" = 1'-0"
DIMENSIONS ON S-2 STRUCTURAL SHEETS ARE NOT EXACT. REFER TO ARCHITECTURAL FLOOR PLAN FOR ACTUAL DIMENSIONS

REVISIONS

SOFTPLAN
ARCHITECTURAL DESIGN SOFTWARE

WINDLOAD ENGINEER:
Mark Disoway, P.E.
No. 53915, P.O.B. 868 Lake City, FL 32056,
386-754-5419

DIMENSIONS:
Stated dimensions are approximate scaled dimensions. Refer a questions to Mark Disoway, P.E. for resolution. Do not proceed without clarification.

COPYRIGHTS AND PROPERTY RIGHTS:
Mark Disoway, P.E. hereby expressly reserves its copyright and property right in these instruments of service. This document is not to be reproduced, altered or copied in any form or manner without first the express written permission and consent of Mark Disoway.

CERTIFICATION: I hereby certify that I have examined this plan, and that the applicable portions of the plan, relating to wind engineering comply with section F301.2.1, Florida building code, residential 2004, to the best of my knowledge.

LIMITATION: This design is valid for one building, at specified location.

MARK DISOWAY
P.E. 53915

Mark Disoway
10/20/08
SEAL

Bryan Zecher
Construction

The Savannah
1021 - R - Model

ADDRESS:
The Oaks S/D
Columbia County, Florida

Mark Disoway P.E.
P.O. Box 868
Lake City, Florida 32056
Phone: (386) 754 - 5419
Fax: (386) 269 - 4871

PRINTED DATE:
October 16, 2008

DRAWN BY: STRUCTURAL BY:
David Disoway

FINALS DATE:
15Oct08

JOB NUMBER:
810152

DRAWING NUMBER
S-2

OF 3 SHEETS

REVISIONS

SOFTPLAN
ARCHITECTURAL DESIGN SOFTWARE

WINDLOAD ENGINEER:
Mark Disoway, P.E.
No. 53915, PCB 866, Lake City, FL 32056,
386-754-5419

DIMENSIONS:
Stated dimensions supercede scaled
dimensions. Refer all questions to
Mark Disoway, P.E. for resolution.
Do not proceed without clarification.

COPYRIGHTS AND PROPERTY RIGHTS:
Mark Disoway, P.E. hereby expressly
reserves to common law copyrights and
property right in these instruments of service.
This document must not be reproduced, altered
or copied in any form or manner without first
the express written permission and consent
of Mark Disoway.

CERTIFICATION: I hereby certify that I have
examined this plan, and that the applicable
portions of the plan, relating to
wind engineering comply with section
R301.2.1, Florida Building Code
residential 2004,
to the best of my knowledge.

LIMITATION: This design is valid for one
building, at specified location.

MARK DISOWAY
P.E. 53915

16 Oct 08
SEAL

Bryan Zecher
Construction

The Savannah
1021 - R - Model

ADDRESS:
The Oaks S/D
Columbia County, Florida

Mark Disoway P.E.
P.O. Box 868
Lake City, Florida 32056
Phone: (866) 754 - 5419
Fax: (361) 269 - 4871

PRINTED DATE:
October 16, 2008

DRAWN BY: STRUCTURAL BY:
David Disoway

FINALS DATE:
15 Oct 08


JOB NUMBER:
810152

DRAWING NUMBER


S-3

OF 3 SHEETS

HEADER LEGEND

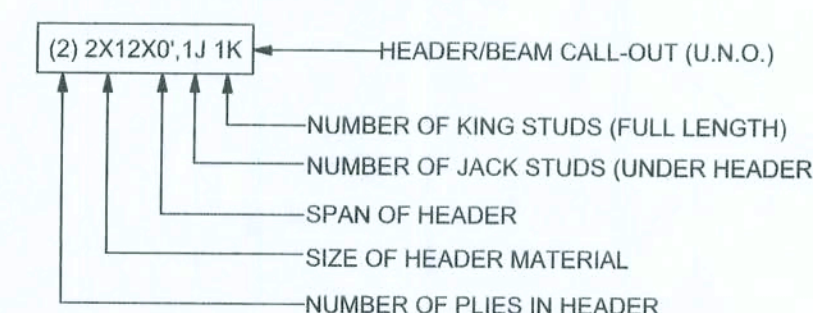

THREADED ROD LEGEND

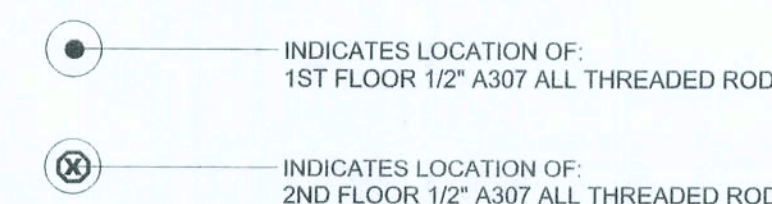

WALL LEGEND

	EXTERIOR WALL
	INTERIOR NON-LOAD BEARING WALL
	INTERIOR LOAD BEARING WALL w/ NO UPLIFT
	INTERIOR LOAD BEARING WALL w/ UPLIFT

STRUCTURAL PLAN


SCALE: 1/4" = 1'-0"

STRUCTURAL PLAN NOTES

- SN-1 ALL LOAD BEARING FRAME WALL & PORCH HEADERS
SHALL BE A MINIMUM OF (2) 2X12 SYP#2 (U.N.O.)
- SN-2 ALL LOAD BEARING FRAME WALL HEADERS
SHALL HAVE (1) JACK STUD & (1) KING STUD
EACH SIDE (U.N.O.)
- SN-3 DIMENSIONS ON STRUCTURAL SHEETS
ARE NOT EXACT. REFER TO ARCHITECTURAL
FLOOR PLAN FOR ACTUAL DIMENSIONS
- SN-4 PERMANENT TRUSS BRACING IS TO BE INSTALLED AT
LOCATIONS AS SHOWN ON THE SEALED TRUSS DRAWINGS.
LATERAL BRACING IS TO BE RESTRAINED PER BCSI-03,
BCSI-B1, BCSI-B2, & BCSI-B3. BCSI-B1, BCSI-B2, & BCSI-B3
ARE FURNISHED BY THE TRUSS SUPPLIER, WITH THE SEALED
TRUSS PACKAGE

TOTAL SHEAR WALL SEGMENTS

	REQUIRED	ACTUAL
TRANSVERSE	45.8'	108.1'
LONGITUDINAL	42.0'	74.3'

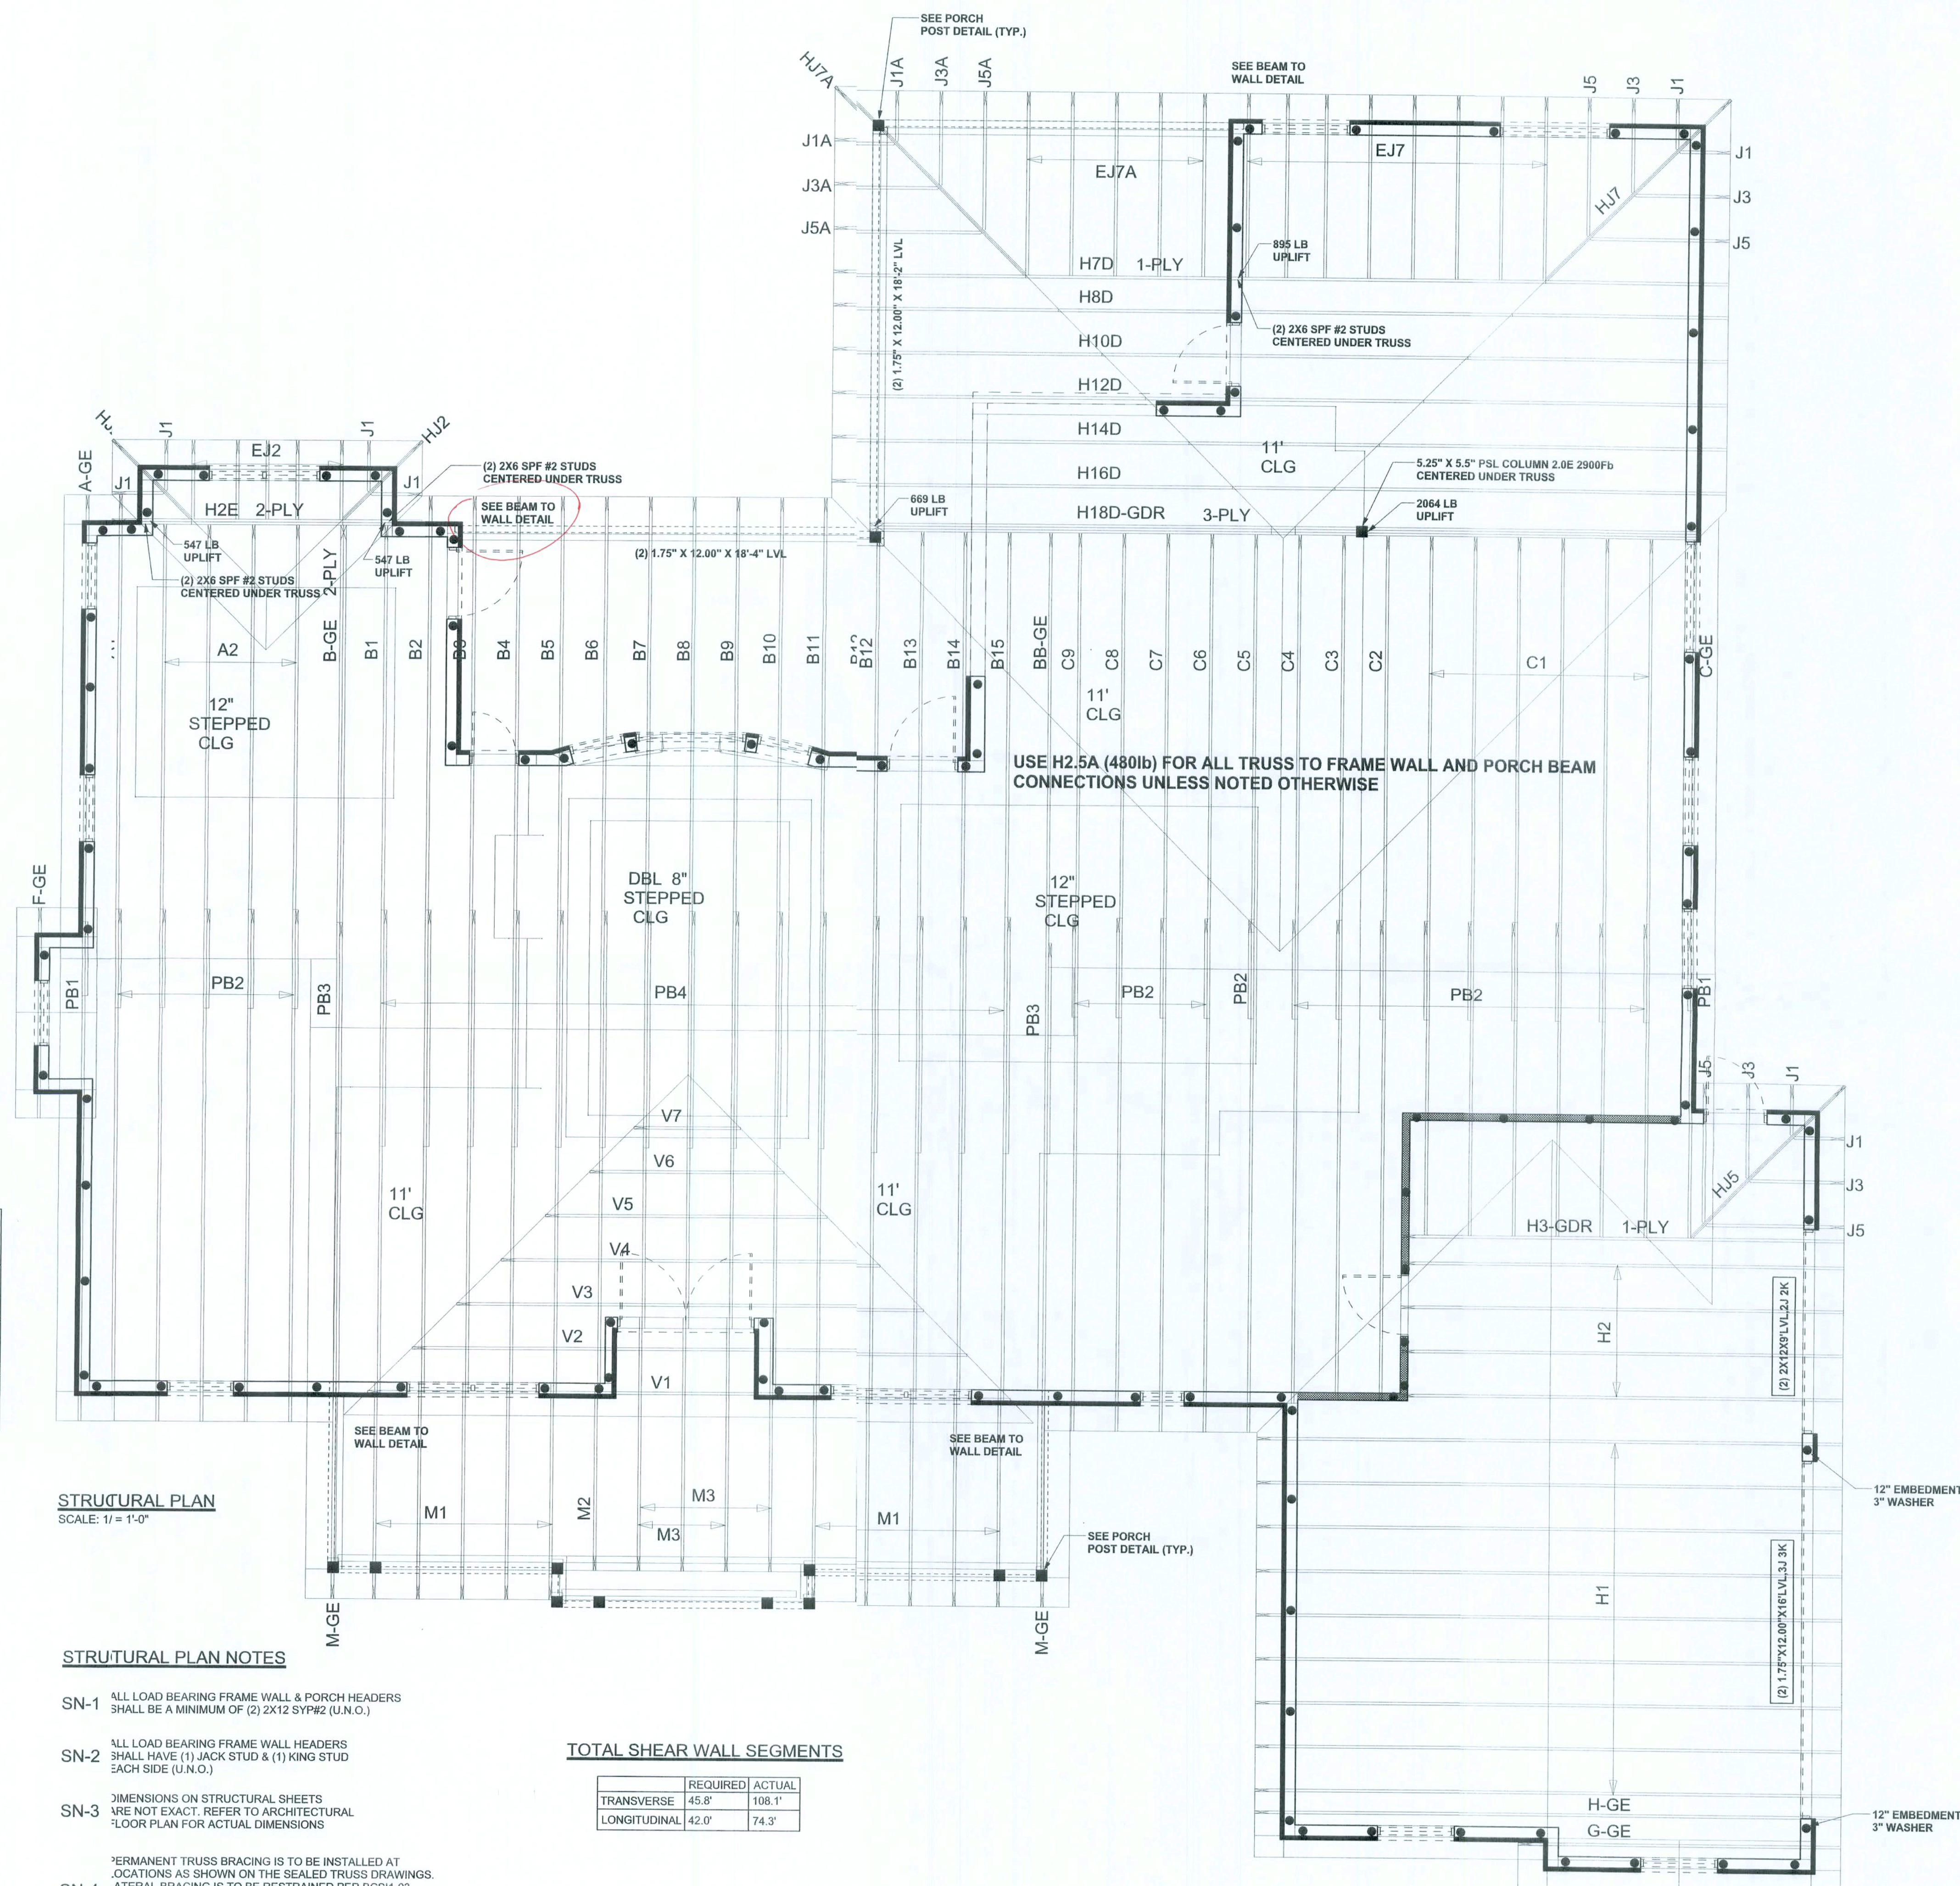

CONNECTIONS, WALL, & HEADER DESIGN IS BASED
ON REACTIONS & UPLIFTS FROM TRUSS ENGINEERING
FURNISHED BY BUILDER, ANDERSON TRUSS
JOB # 8-235