

AUSTIN - 3C

FLORIDA DESIGN CRITERIA

REVISED 05-03-07

BUILDING DATA

FLORIDA BUILDING CODE 2004 : RESIDENTIAL, 2005 and 2006 SUPPLEMENT
FLORIDA BUILDING CODE 2004 : PLUMBING, 2005 and 2006 SUPPLEMENT
FLORIDA BUILDING CODE 2004 : MECHANICAL, 2005 and 2006 SUPPLEMENT
FLORIDA BUILDING CODE 2004 : FUEL GAS, 2005 and 2006 SUPPLEMENT

NATIONAL ELECTRICAL CODE 2005

STRUCTURAL DESIGN PARAMETERS: ASCE 7-2002 (PER FRC 2004 : SECTION R301.2.1.1)

CLASSIFICATION : 2

OCCUPANCY: RESIDENTIAL

BUILDING DESIGN: ENCLOSED

WIND SPEED: 125 MPH - 3 SECOND GUST (FRC 2004 : SECTION R301.2.1.3)

EXPOSURE: B

INTERNAL PRESSURE COEFFICIENT: $G_{Cp1} = +/- 0.18$

IMPORTANCE FACTOR: 1.0

NUMBER OF STORIES: ONE STORY

BUILDING MEAN ROOF HEIGHT: 15 FEET, MAX.

WOOD FRAMING INSPECTION

ALL PLUMBING, ELECTRICAL AND MECHANICAL ROUGH-INS MUST BE COMPLETE, INSPECTED AND APPROVED BEFORE REQUESTING THE FRAMING INSPECTION. (FRC 2004, SECTION R109.3)

TERMITE TREATMENT

THE BUILDING AND PATIO SLAB HAVE RECIEVED A COMPLETE TREATMENT FOR THE PREVENTION OF SUBTERRANEAN TERMITES. THE TREATMENT IS IN ACCORDANCE WITH THE RULES AND LAWS OF THE FLORIDA DEPARTMENT OF AGRICULTURE AND CONSUMER SERVICES. (FRC 2004, SECTION R320)

BORA CARE : TERMITE TREATMENT

THE BUILDING HAS RECIEVED A COMPLETE TREATMENT FOR THE PREVENTION OF SUBTERRANEAN TERMITES. THE TREATMENT IS IN ACCORDANCE WITH THE RULES AND LAWS OF THE FLORIDA DEPARTMENT OF AGRICULTURE AND CONSUMER SERVICES. (FRC 2004, SECTION R320.1.8)

EXTERIOR WINDOWS AND GLASS DOORS

EXTERIOR WINDOWS AND GLASS DOORS SHALL BE TESTED BY AN APPROVED INDEPENDENT TESTING LABORATORY, AND SHALL BE LABELED WITH AN APPROVED LABEL. (FRC 2004, SECTION R613)

SEE MANUFACTURER'S DETAIL SHEETS FOR DESIGN CRITERIA AND INSTALLATION METHODS.

WINDBOURNE DEBRIS REGIONS

WINDOWS IN BUILDINGS LOCATED IN WIND-BOURNE DEBRIS REGIONS SHALL HAVE GLAZED OPENINGS PROTECTED FROM WIND-BOURNE DEBRIS. GLAZED OPENING PROTECTION FOR WIND-BORNE DEBRIS SHALL MEET THE REQUIREMENTS OF THE LARGE MISSILE TEST OF ASTM E 1996 AND OF ASTM E 1886, SSTD 12, ANSI/DASMA 115 (FOR GARAGE DOORS) OR TAS201, 202 AND 203. (FRC 2004, SECTION R301.2.1.2)

INDEX OF DRAWINGS

SHEET NO.	TITLE
ARCH - ARCHITECTURALS	
0	COVER SHEET
1	EXTERIOR ELEVATIONS
2	FOUNDATION PLAN
3	FLOOR PLAN
WU	WINDOW & UNTEL SCHEDULE
3A	INTERIOR ELEVATIONS AND DETAILS
RSI	ROOF SHEATHING
MIPS - ROOF TRUSS ENGINEERING	
TRI	ROOF TRUSS INFO
MECH - ELECTRICAL	
ELI	ELECTRICAL FIRST FLOOR
ELA	ELECTRICAL DETAILS / LOAD CALCS
MECH - HVAC	
HVA	HVAC REGISTER LAYOUT
ISO-H	HVAC ISOMETRIC
MECH - PLUMBING	
FPI	PLUMBING UNDERGROUND PLAN
ISO-P	DWV PLUMBING ISOMETRIC
ISO-W	CPVC WATER ISOMETRIC
ARCH - STANDARD DETAILS	
FTG	STANDARD DETAILS - FOOTINGS
WS-BI	STANDARD DETAILS - WALL SECTION
SDI	STANDARD DETAILS
SDD	STANDARD DETAILS - DOORS
SDW	STANDARD DETAILS - WINDOWS
SDH	STANDARD DETAILS - HEATING



REVISIONS :

AMERICANA

COVER SHEET

AUSTIN 3

ELEVATION "C"

Maronda Homes

4005 MARONDA WAY SANFORD, FLORIDA (407) 321-0064

THIS STRUCTURE WAS DESIGNED IN ACCORDANCE WITH THE REQUIREMENTS OF THE FLORIDA BUILDING CODE 2004, RESIDENTIAL AND 2005, 2006 SUPPLEMENT FOR 125 MPH - 3 SEC. GUST, 1-HOUR EXPOSURE, B, ENCLOSED BUILDING. ALL CONNECTIONS HAVE BEEN CHECKED TO WITHSTAND ALL APPLICABLE LOADS.

9TM02801 JAX 9TM 28-1

9TM02801 JAX 9TM 28-1

AMERICANA

COVER SHEET

AUSTIN 3

ELEVATION "C"

DRAWN BY:

GARAGE: RIGHT

RELEASE DATE: 10-18-04


125 MPH

Maronda Systems
4005 Maronda Way
Sanford, FL 32771
(407)321-0064


Elmer Bergman, P.E.
License No. 50158
SEP 23 2008

SHEET:
Oc





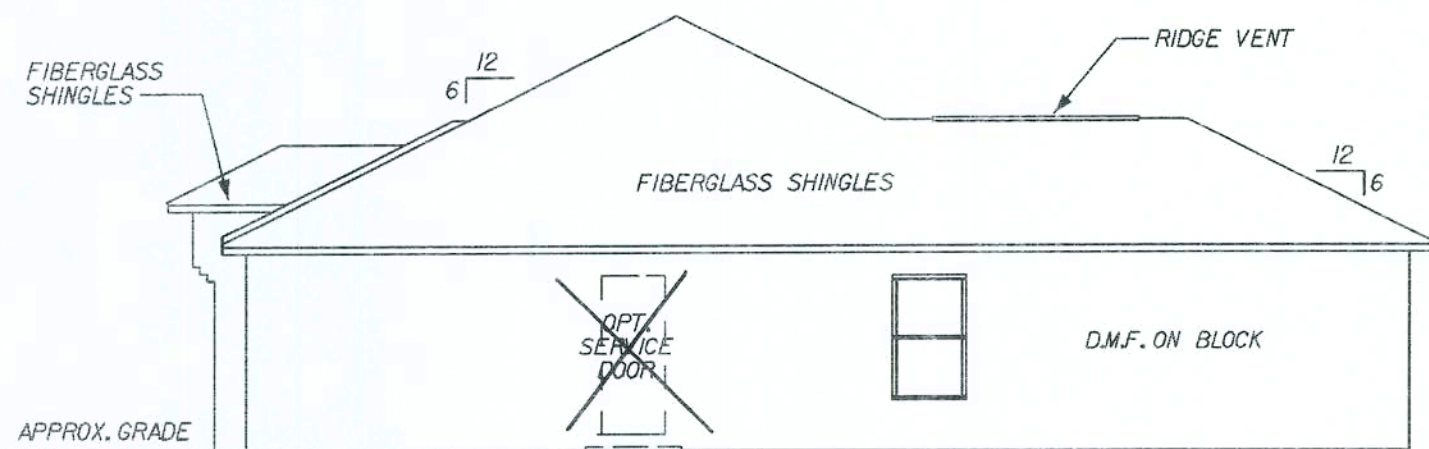


(C) RIGHT ELEVATION
SCALE: 1/8" = 1'-0"

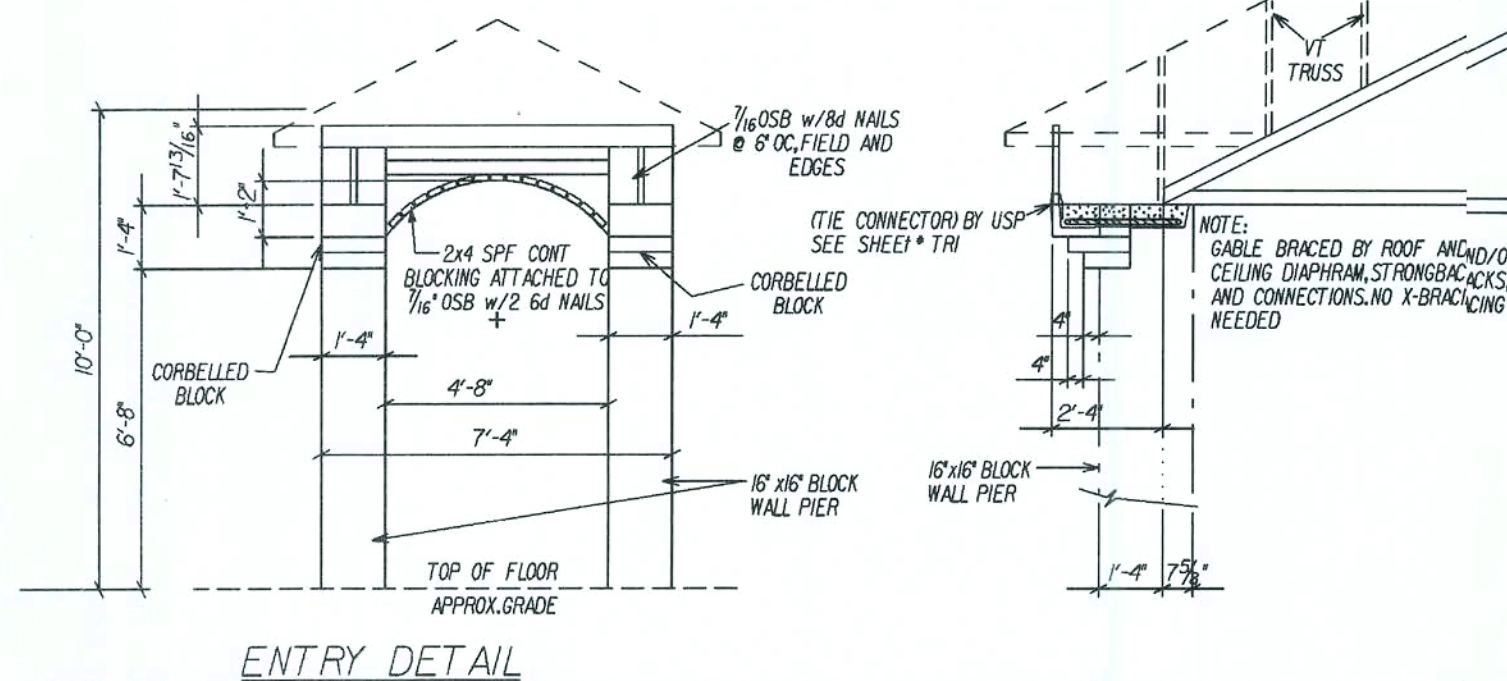


- GENERAL ELEVATION NOTES:**
1. DMF - DECO MASONRY/STUCCO FINISH SHALL COMPLY WITH THE REQUIREMENTS OF ATSM C926 AND C1063.
 2. EAVE & GABLE OVERHANGS 12" ALUM FASCIA AND SOFFITS. PLUMB CUT WITH LEVEL RETURNS.
 3. 7/8" MIN. THICKNESS DMF OVER LATH/FRAME AND 1/2" MIN. THICKNESS OVER BLOCK
 4. DMF/STUCCO INSTALLED OVER PAPER-BACKED LATH AND HOUSEWRAP @ ALL EXTERIOR WOOD FRAME CONSTRUCTION.

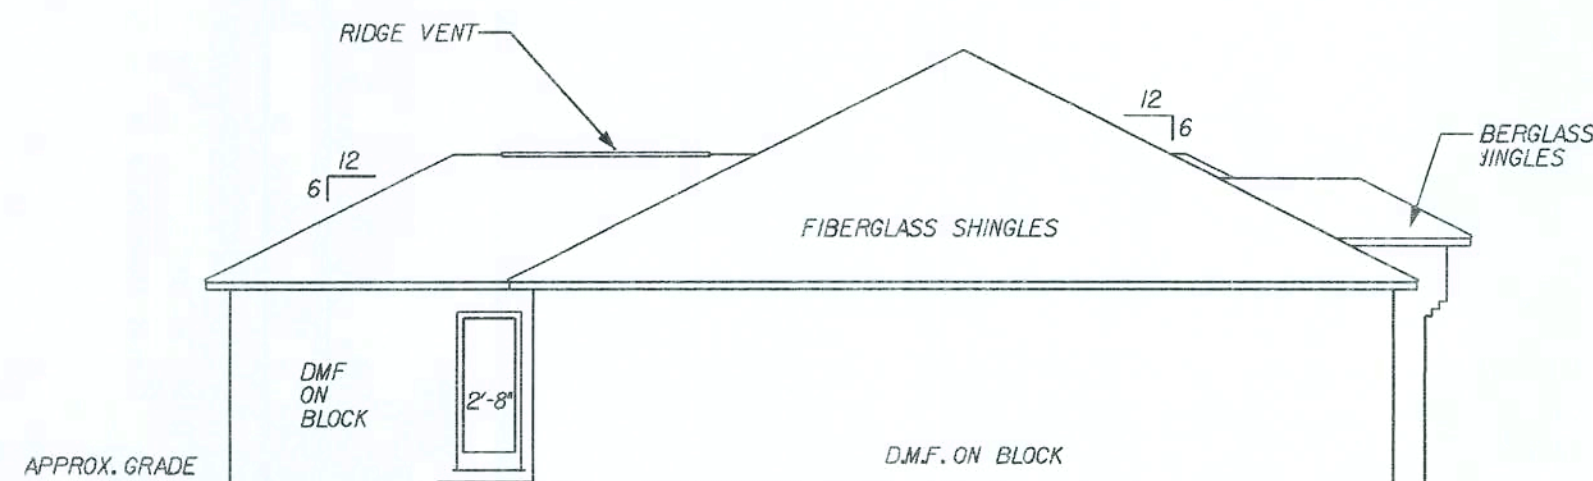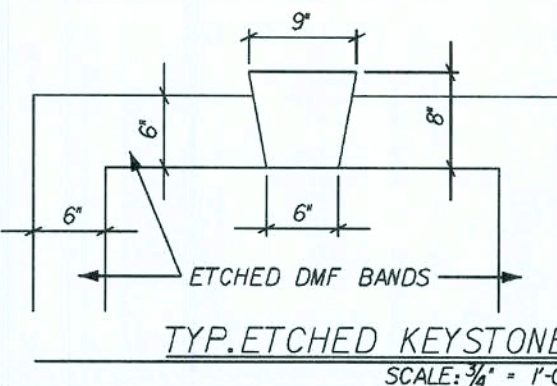

(D) LEFT ELEVATION
SCALE: 1/8" = 1'-0"

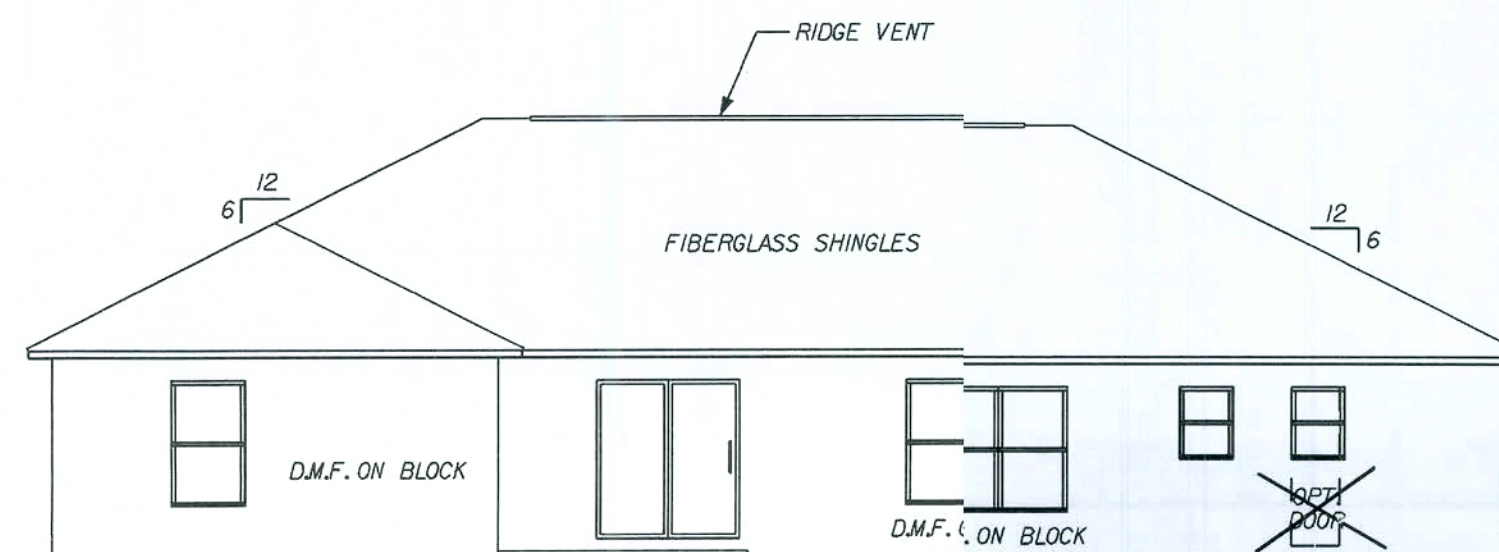


(B) REAR ELEVATION
SCALE: 1/8" = 1'-0"

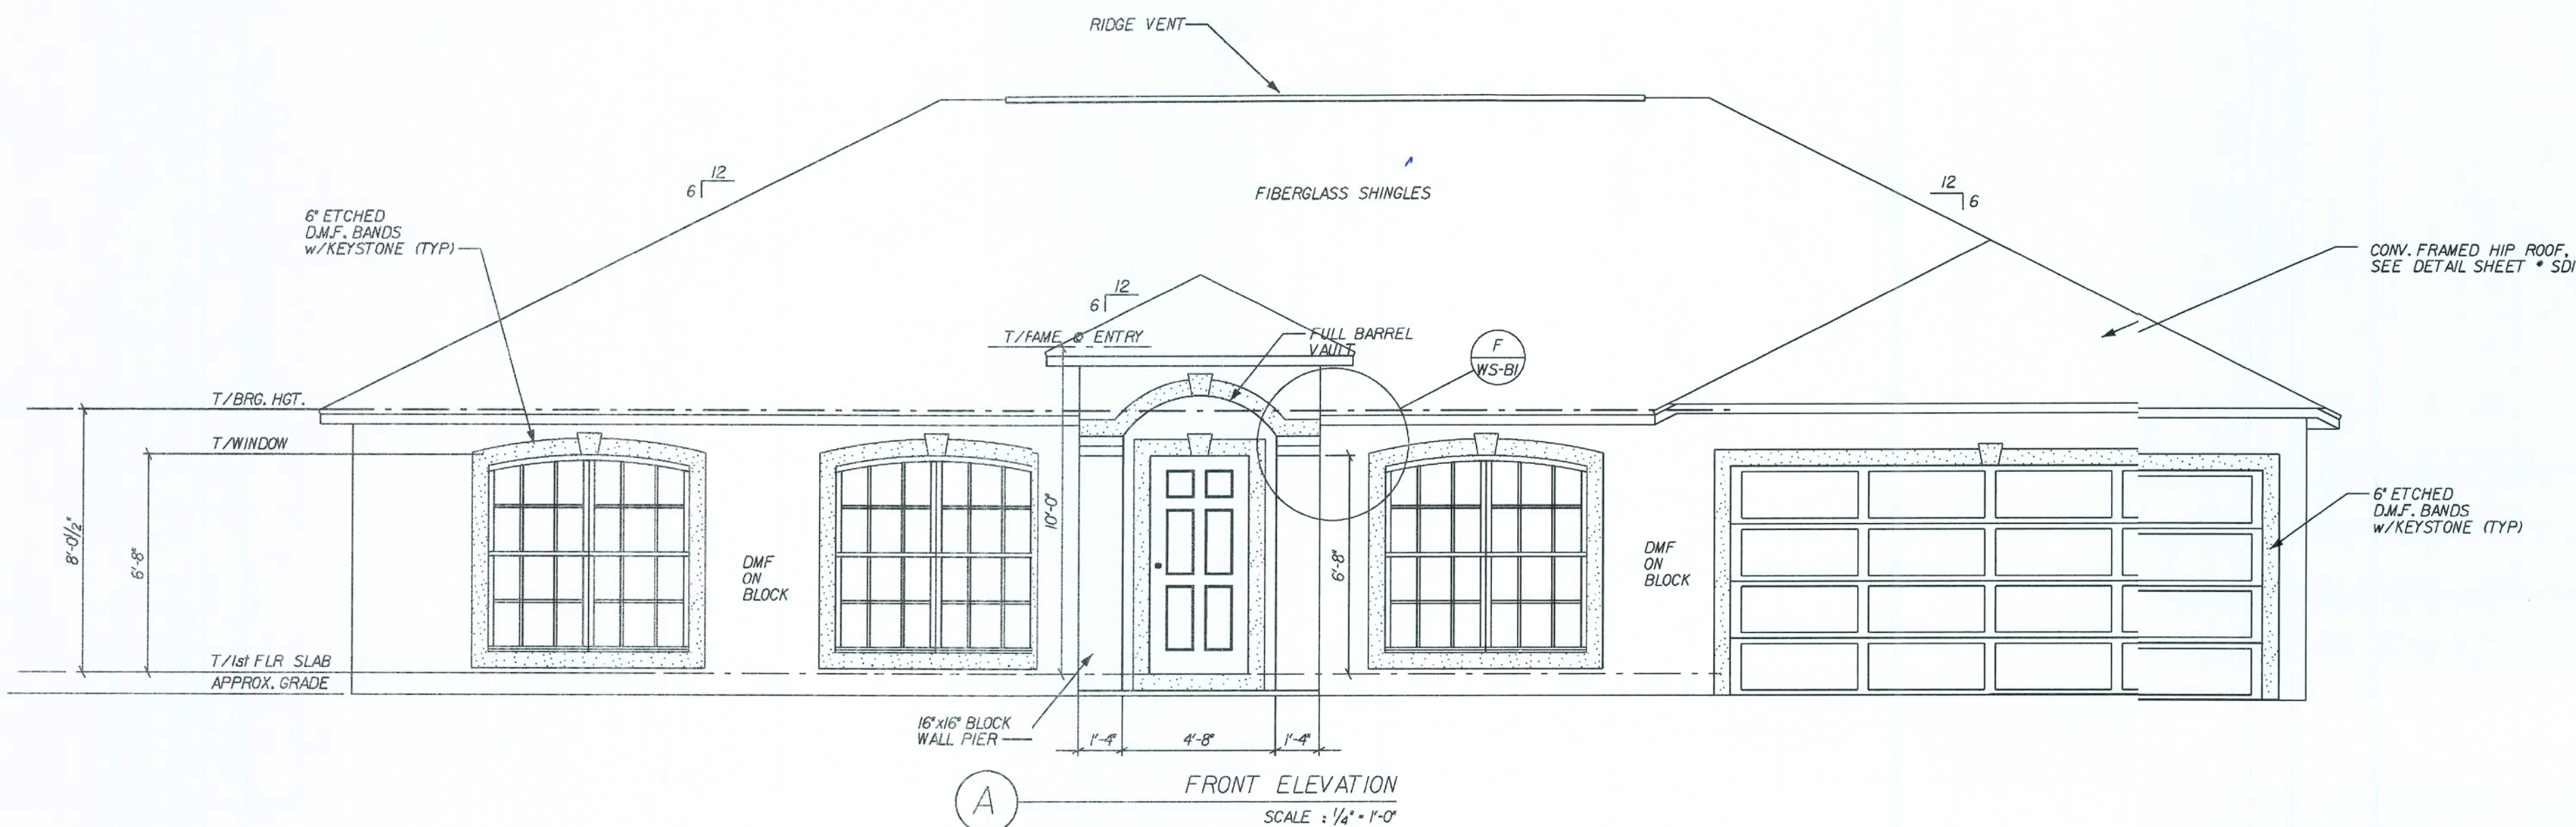

(A) FRONT ELEVATION
SCALE: 1/4" = 1'-0"

REVISIONS:		12/4/06	ADD GLASS TO FRONT PORCH
COPYRIGHT © 2005 MARONDA HOMES		FLORIDA	
Maronda Homes		4005 MARONDA WAY SANFORD, FL 32771	
AMERICANA		EXT. ELEVATION	
AUSTIN 3		ELEVATION "C"	
DRAWN BY:		GARAGE: RIGHT	
RELEASE DATE: 01-03-05		08/20/39	
Maronda Systems 4005 Maronda Way Sanford, FL 32771 (407) 321-0064			
Elmer Bergman, P.E. License No. 50158 SEP 29 2008			
SHEET:		1/C	
PLOT DATE: 04 DEC 2007		FLORIDA BUILDING CODE 2004 : RESIDENTIAL	

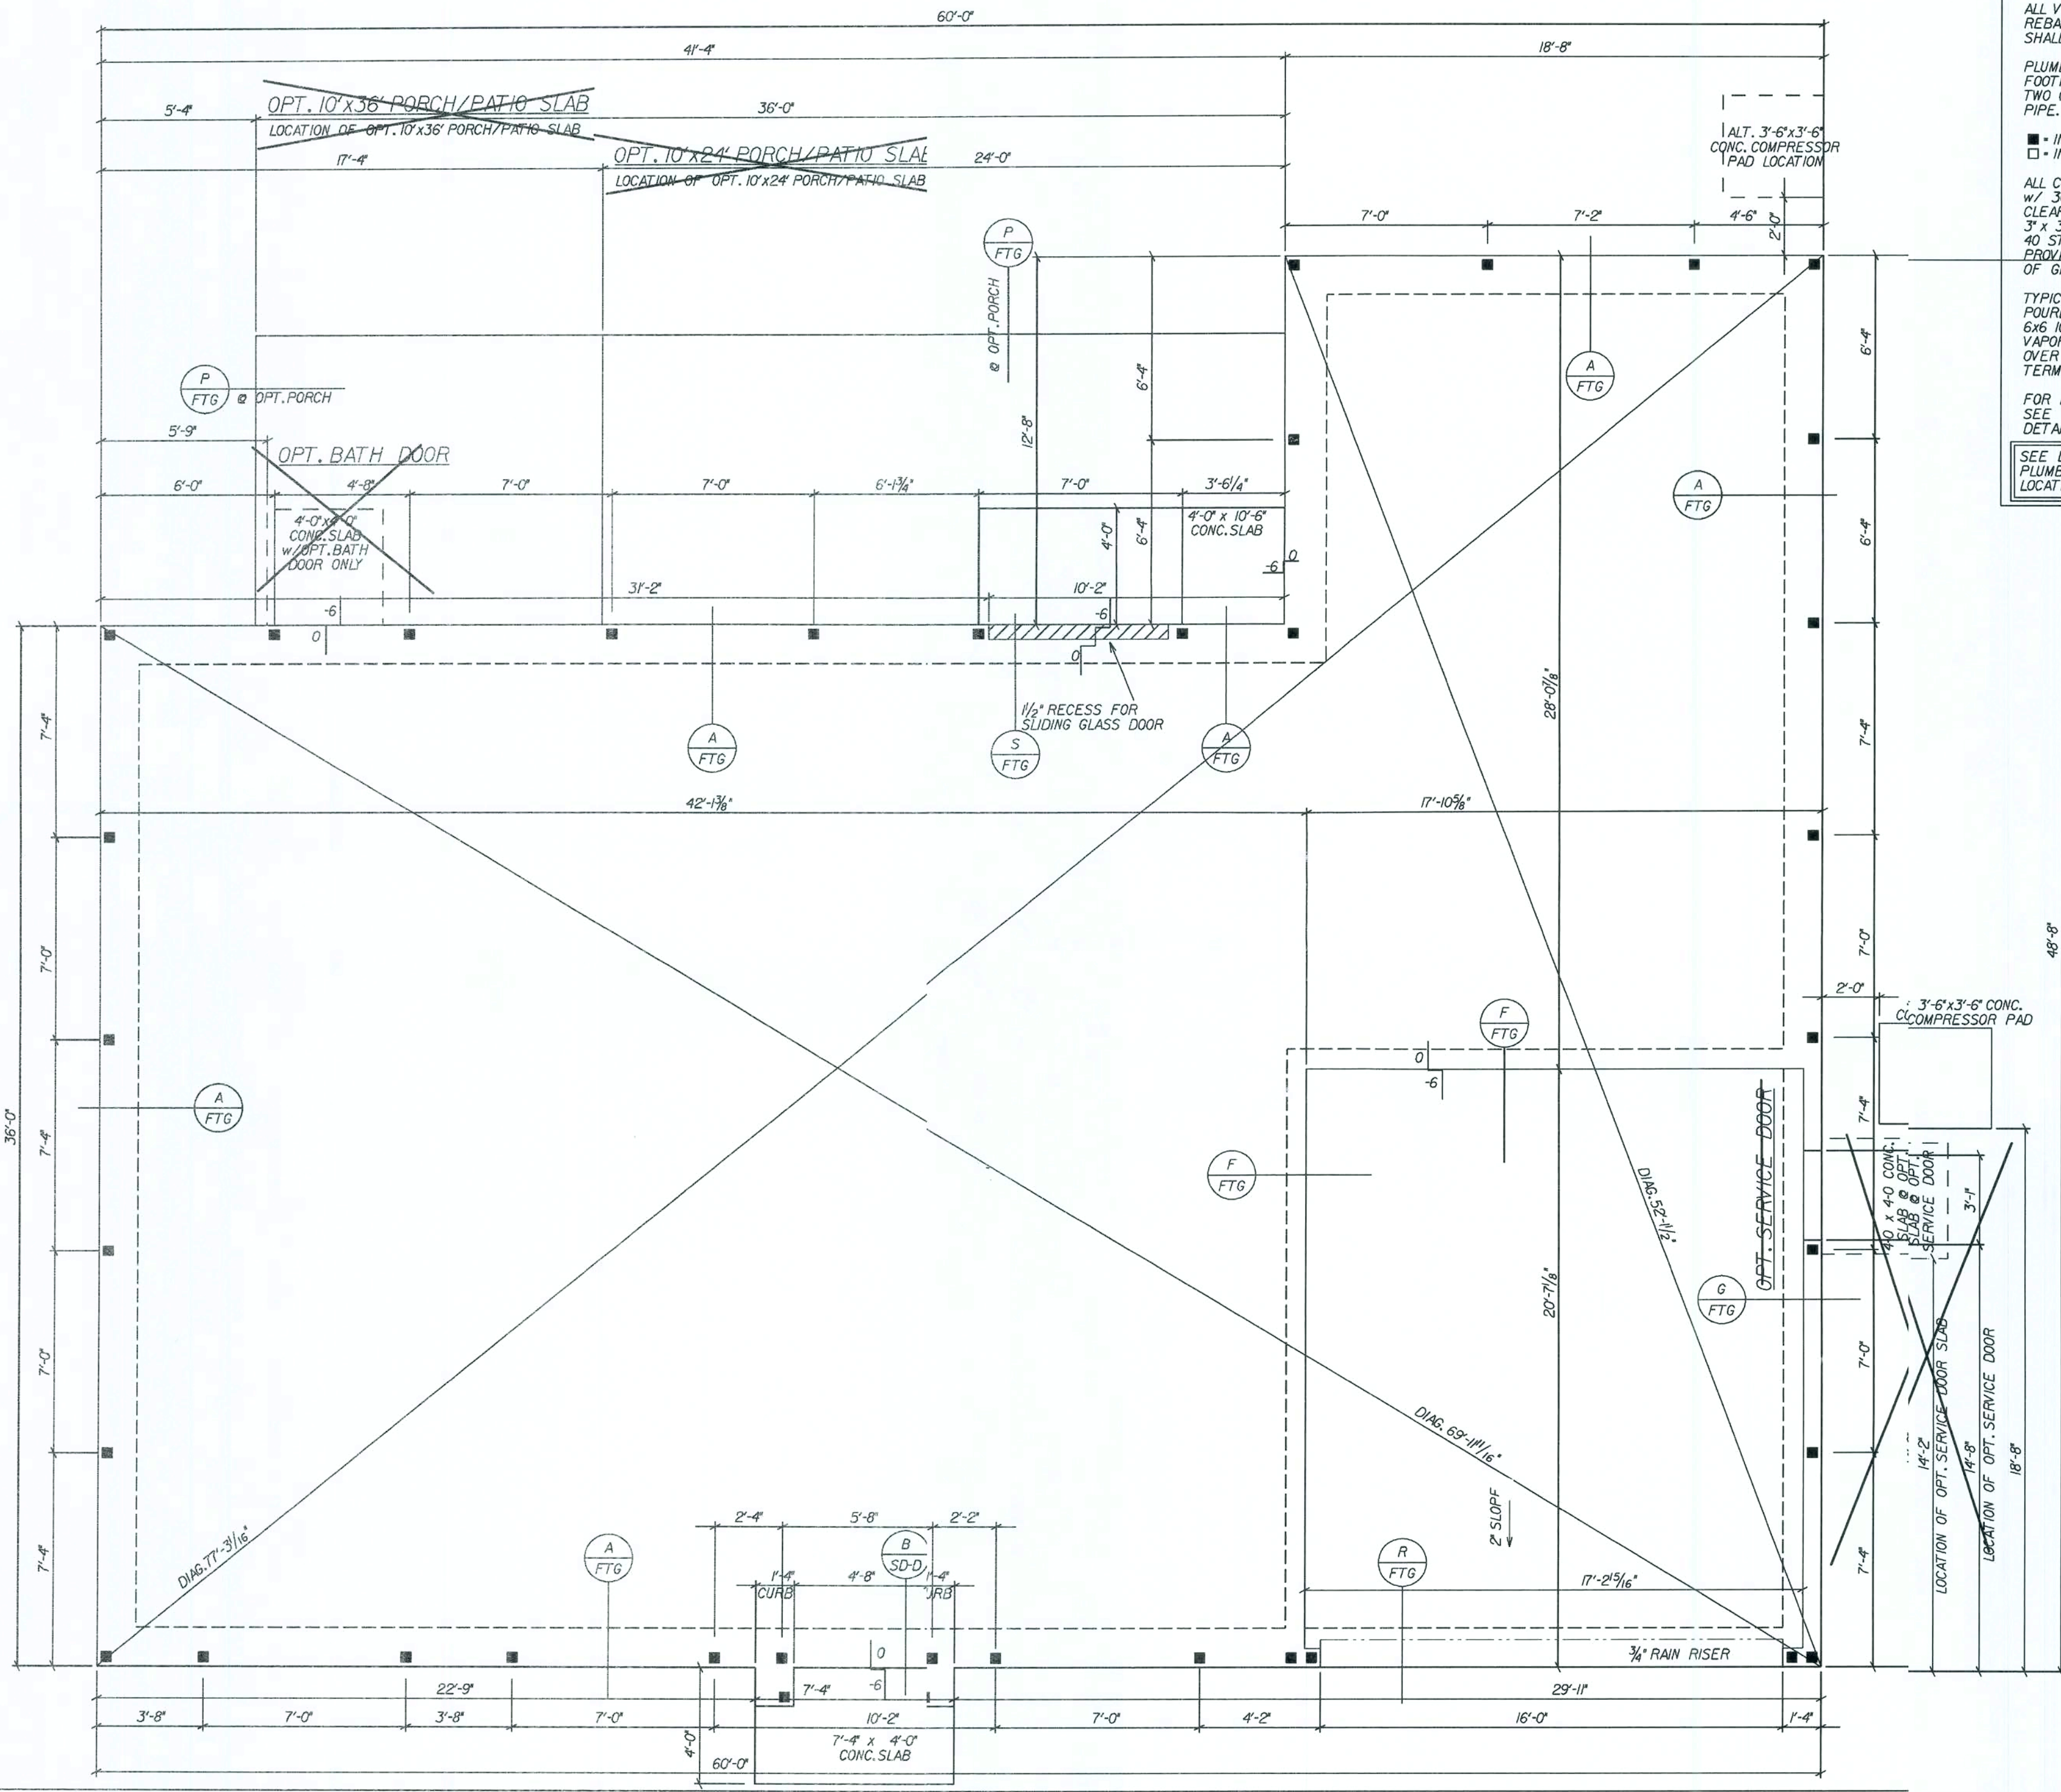

GENERAL FOUNDATION NOTES:

ALL FOOTING REBAR SHALL BE CONTINUOUS (2) #5 BARS GRADE 40 STEEL w/ 3' MIN. COVERAGE, U.N.O.

ALL VERTICAL REBAR, DOWN REBAR, DOWEL REBAR AND BOND BEAM REINFORCEMENT SHALL BE #5 BARS GRADE 40 STEEL

PLUMBING PASSING UNDER OR THROUGH A FOOTING SHALL BE ENCASED IN A PIPE TWO (2) SIZES LARGER THAN THE PLUMBING PIPE.

■ INDICATES FILLED CELL WITH REBAR
□ INDICATES FILLED CELL WITHOUT REBAR


ALL CONCRETE GROUTED CELLS FILLED w/ 3000 PSI CONCRETE SHALL BE CLEAR UNOBSTRUCTED CONTINUOUS 3' x 3' MIN. CELLS w/ (1) #5 BAR GRADE 40 STEEL TIED AT FOOTING UNTEL STEEL PROVIDE INSPECTION HOLE AT BOTTOM OF GROUTED CELL STACK.

TYPICAL CONCRETE SLAB: 3 1/2" DEEP POURED 2500 PSI CONCRETE SLAB w/ 6x6 10' WIRE OR FIBER MESH ON VISQUEEN VAPOR BARRIER w/ ALL JOINTS TAPED OVER CLEAN COMPACTED (2000 PSI, MIN.) TERMITES TREATED FILL.

FOR INSTALLATION OF GROUND ROD, SEE TYP. CONC. ENCASED ELECTRODE DETAIL SHEET * FTG

SEE DRAWING * FPI FOR UNDERGROUND PLUMBING AND MECH. CHASES FOR LOCATIONS

REVISIONS:		01-06-06 DEL. 'G' FOOTER NOTE @ ENTRY	04-24-06 REVISED NOTE AT GARAGE DOOR	06-20-06 ADDED DOOR PAN DETAIL MARKER
COPYRIGHT © 2005 MARONDA HOMES		FLORIDA		
Maronda Homes		4005 MARONDA WAY SANFORD, FL 32771		
AMERICANA FOUNDATION PLAN		AUSTIN 3		
ELEVATION "C"		RIGHT		
DRAWN BY:		GARAGE: RIGHT		
RELEASE DATE: 01-03-05		125 MPH		
Maronda Systems 4005 Maronda Way Sanford, FL 32771 (407)321-0064		SEP 29 2008		
Elmer Bergman, P.E. License No. 50158		SHEET: 2c		
PLOT DATE: 04 DEC 2007		FLORIDA BUILDING CODE 2004 : RESIDENTIAL		

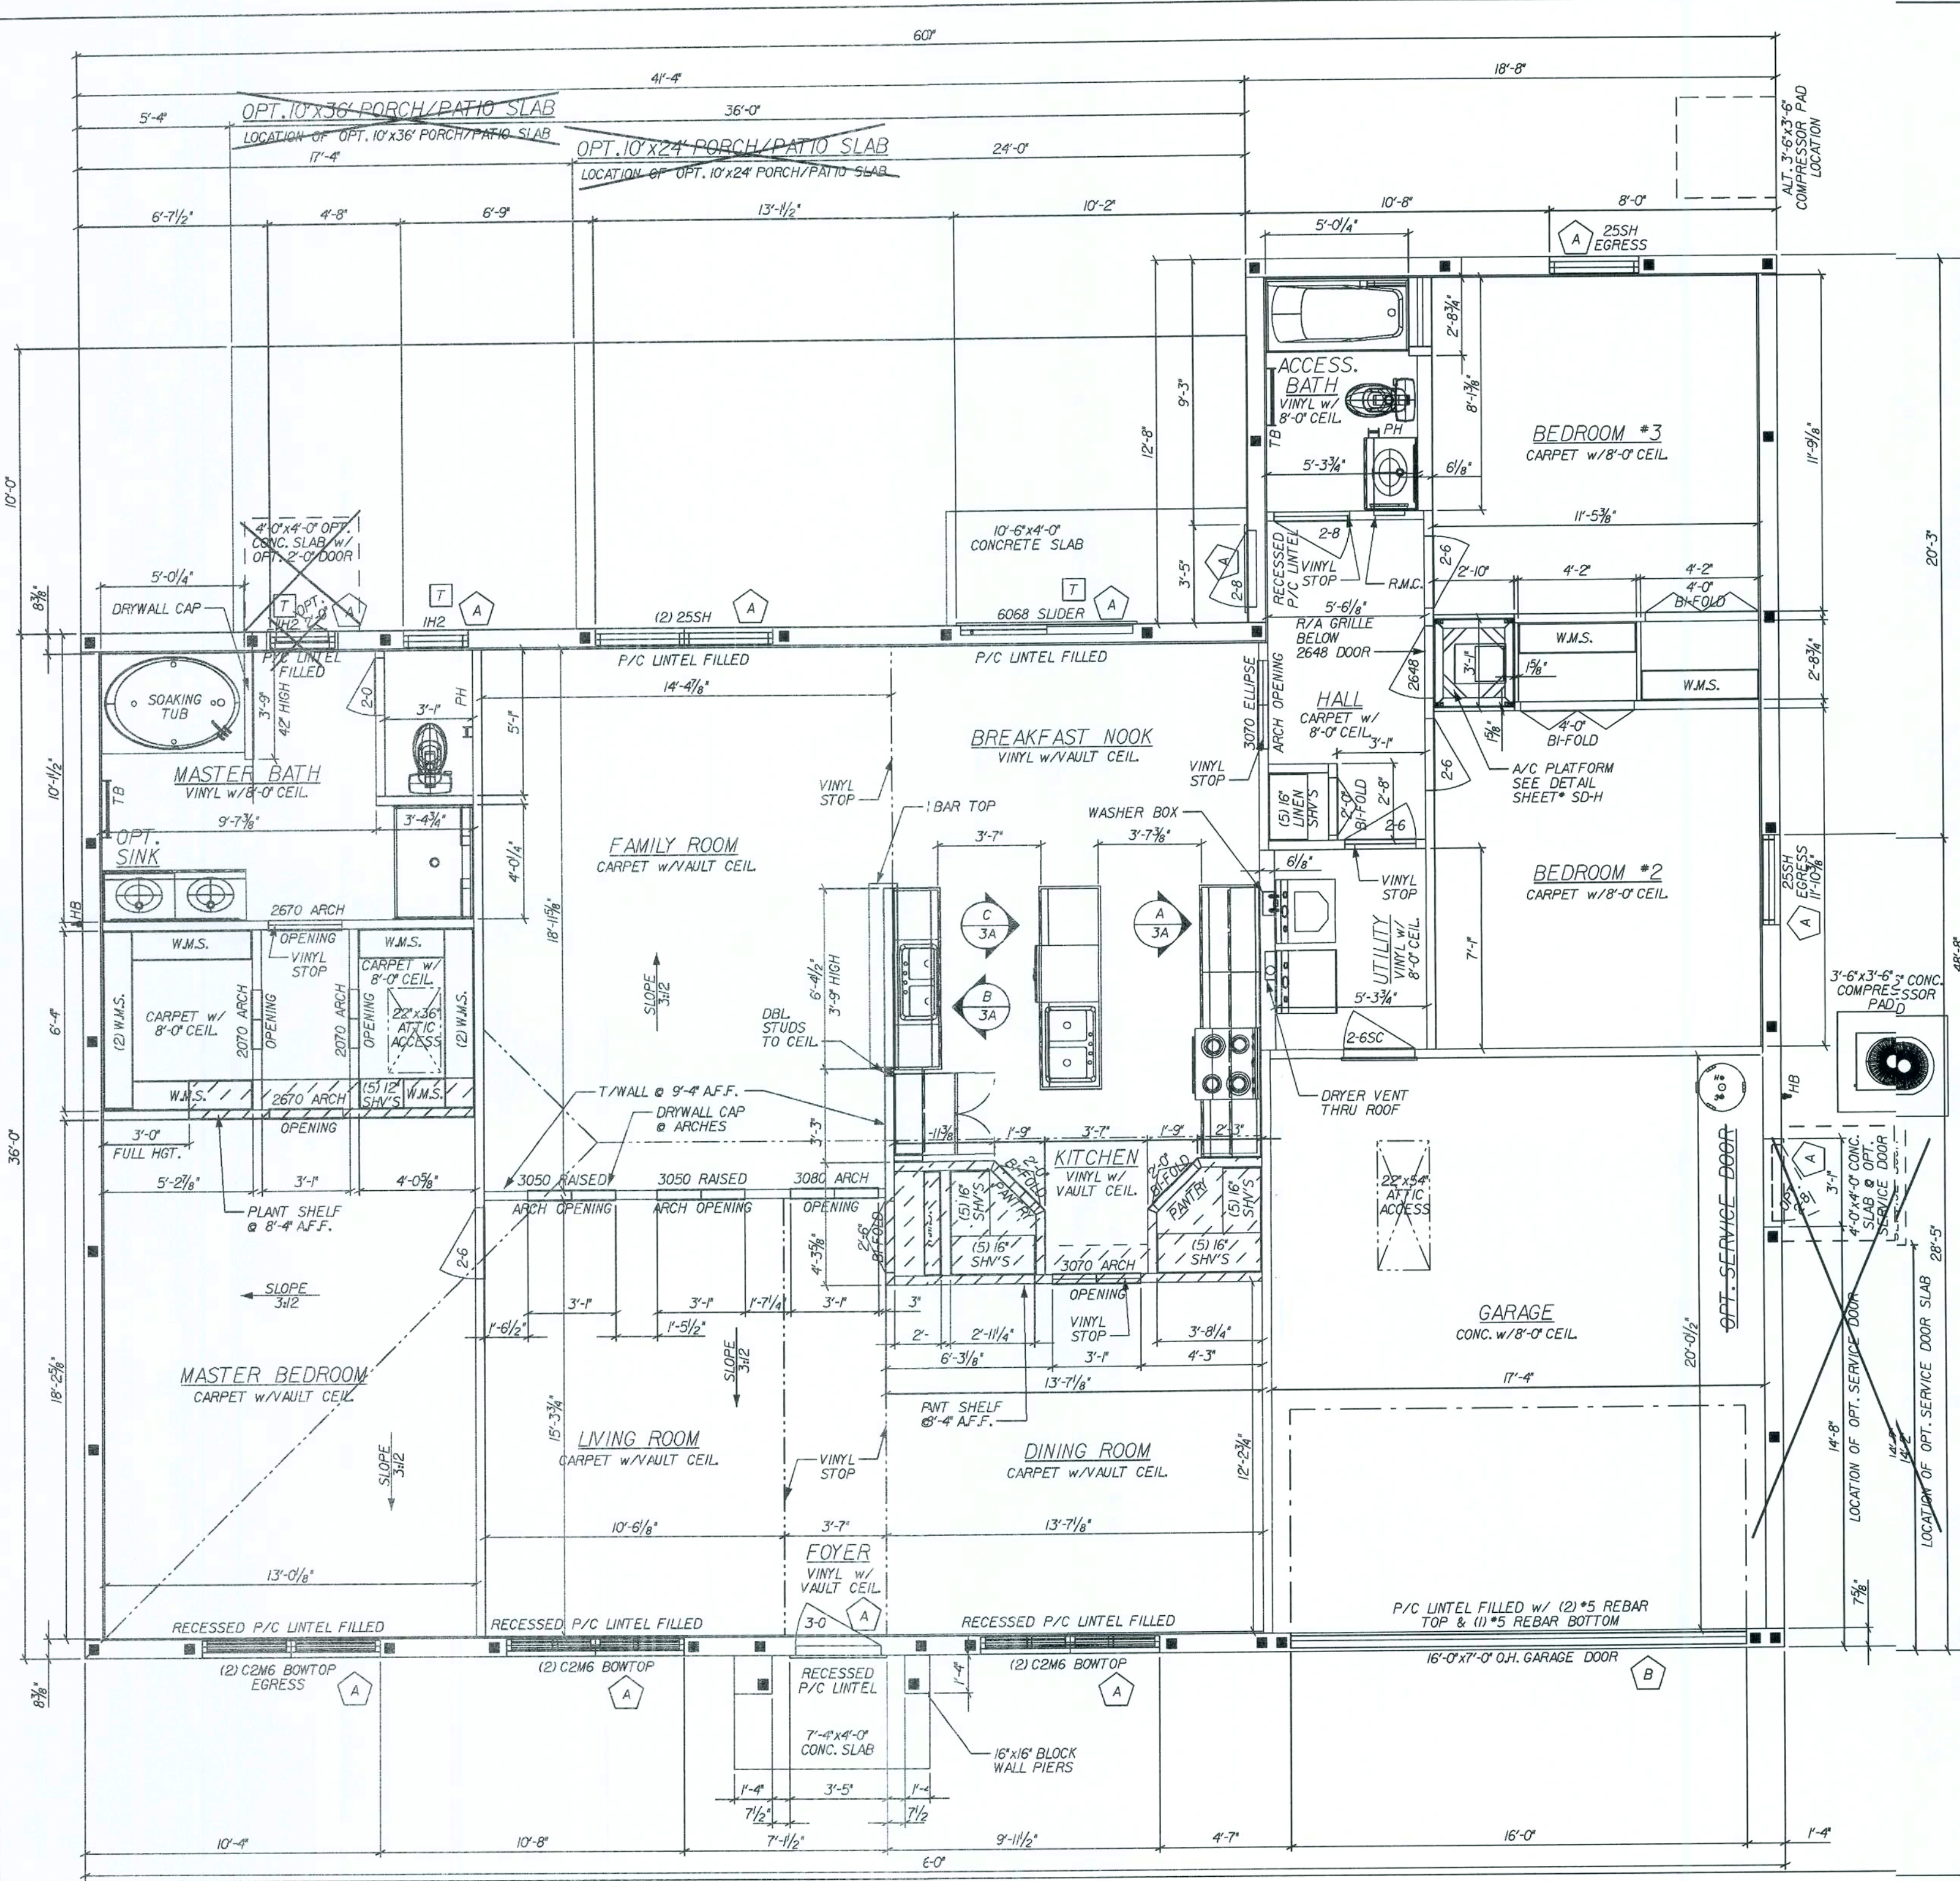

GENERAL FIRST FLOOR NOTES:

ALL EXTERIOR WALLS SHALL BE CONSIDERED SHEAR WALLS MINUS ALL WINDOW AND DOOR OPENINGS.

EXTERIOR WALLS TO BE 7 1/2" CONCRETE BLOCK W/ P.T. FURRING STRIPS IN A/C AREA, TOTAL WIDTH = 8 1/2"

EXTERIOR OPENING DIMENSIONS ARE TO FACE OF MASONRY OPENING.

INTERIOR LOAD BEARING WALLS TO BE 2x4 WOOD FRAME WALLS W/ STUDS @ 16" O.C., SEE STRUCTURAL WALL SCHEDULE SHEET * TRI

INTERIOR NON-LOAD BEARING WALLS TO BE NOMINAL 3 1/2" MTL STUD, 25 ga., U.N.D.

ALL WOOD NOT SEPERATED FROM AND/OR IN DIRECT CONTACT WITH CONCRETE OR MASONRY SHALL BE "PRESSURE TREATED WOOD"

SEE LINTEL SHEET FOR LINTEL SIZES OVER WINDOWS AND DOORS, PRECAST LINTELS BY CAST-CRETE.

ALL COMPOSITE BEAMS OVER WINDOW AND DOOR OPENINGS ARE TO BE 8" NOMINAL WIDTH AND 16" NOMINAL HEIGHT, U.N.D. THE 16" NOMINAL HEIGHT SHALL CONSIST OF AN 8" TOP COURSE (BOND BEAM BLOCK) FILLED W/ 3000 PSI CONCRETE W/ (1) GRADE 40 CONTINUOUS HORIZ. #5 REBAR AND AN 8" HIGH STRENGTH PRECAST LINTEL LOWER COURSE WHICH SHALL BE UNFILLED, U.N.D. FOR FILLED PRECAST LINTELS, USE 3000 PSI CONCRETE W/ 3/8" AGGREGATE, FOR REINFORCED PRECAST LINTELS, USE GRADE 40 REINFORCING STEEL.

PROVIDE SAFETY GLAZING AT: [T] * TEMPERED ALL WINDOWS OVER BATH TUBS. ALL WINDOWS WITHIN 24" OF A DOOR SWING. ALL SLIDING GLASS DOORS. ALL FIXED GLASS LITES OVER 30 SQ. FT. ALL LITES WITHIN 18" OF THE FLOOR AND INDIVIDUAL PANE GREATER THAN 9 SQ. FT. ALL SHOWER ENCLOSURES.

PROVIDE AFCIs (arc-fault circuit Interrupters) IN ALL DWELLING UNIT BEDROOMS PER NEC, SECTION 210-12.

THE A/C DISCONNECT WILL BE LOCATED WITHIN 3 FEET OF THE COMPRESSOR.

SEE SHEET * WJ FOR WINDOW AND LINTEL SCHEDULES AND DETAILS

PROVIDE HEADER W/ (1) 2x4 JACK AND (1) 2x4 STUD, EACH SIDE OF OPENING (NO STRAPPING REQUIRED, U.N.D.) HDR TO BE NO.2 SYP SEE PLAN FOR SIZE

ALL DRYWALL TO BE 1/2" THICK, U.N.D.

SC DOOR = MIN. 1 3/8" THICK SOLID CORE DOOR

SQUARE FOOTAGE:

1st FLOOR LIVING	2024	SQ. FT.
GARAGE AREA	372	SQ. FT.
COVERED ENTRY	10	SQ. FT.
TOTAL AREA	2406	SQ. FT.

OPENING PRESSURES 125mph:

A	B	E
+28J / -30.5	+23.7 / -27.6	+24.2 / -27.1
C	D	
+28J / -37.6	+24.9 / -29.7	

Maronda Homes

AMERICAN FIRST FLOOR PLAN

AUSTIN 3

ELEVATION "C"

RIGHT

125 MPH

01-03-05

09-12-07

REVISED 09-12-07

REVISIONS:

12-14-06	REV. SERVICE DOOR SWING
10-10-07	REVISED

FLORIDA

THIS STRUCTURE WAS DESIGNED IN ACCORDANCE WITH THE REQUIREMENTS OF THE FLORIDA BUILDING CODE 2004, RESIDENTIAL AND 2003 SUPPLEMENT FOR 125 MPH - 3 SEC. GUST, I.D. EXPOSURE B, ENCLOSED BUILDING. ALL CONCRETE SHALL BE TYPE I, ALL REBAR SHALL BE E60, ALL STEEL SHALL BE A36.

Maronda Systems
4005 Maronda Way
Sanford, FL 32771
(407)321-0064

Elmer Bergman, P.E.
License No. 50158
SEP 29 2008

SHEET:
30

FLORIDA BUILDING CODE 2004 : RESIDENTIAL

ALL SWING DOORS IN BLOCK USE 2x DOOR BUCK DETAIL D/SD-D

Figure 1 shows detail drawings of PSBox reinforcement bars. The drawings are arranged in two rows of four. Each drawing shows a cross-section of the bar with dimensions and labels.

- Top row (left to right):
 - PSBox8-10" #5 TOP
 - PSBox8-10" #5 TOP & BOTTOM
 - PSBox8-14" #5 TOP
 - PSBox8-14" #5 TOP & BOTTOM
- Bottom row (left to right):
 - PSBox8-22" #5 TOP
 - PSBox8-22" #5 TOP & BOTTOM
 - PSBox8-26" #5 TOP
 - PSBox8-26" #5 TOP & BOTTOM

Each drawing includes dimensions for the bar width, height, and spacing. The perspective view on the right shows the PSBox assembly with numbered callouts (1), (2), and (3).

[illegible]

FASTENERS SCHEDULE USING 3/16" X 2 1/4" TAPCONS THROUGH BUCK INTO BLOCK

NOTE 1) 1/2" WIDE: 2 FASTENERS IN HEADER-JAMB
NOTE 2) 2" WIDE: 2 FASTENERS IN HEADER-JAMB
NOTE 3) 3" WIDE: 3 FASTENERS IN HEADER-JAMB
NOTE 4) 2" HIGH: 2 FASTENERS IN E.A. SIDE JAMB
NOTE 5) 3, 4 OR 5 HIGH: 3 FAST. E.A. SIDE JAMB

NOTE 6) 6 HIGH 2 3/4": 4 FASTENERS IN EACH SIDE JAMB
NOTE 7) 438 WINDOW INTO FRAME OPENING: *10 X 1 3/4" SCREWS
NOTE 8) SGD FASTENED WITH: *10 1 3/4" PANHEAD ALL HOLES SILLS 3/16" X 1 3/4" ANCHORS EVERYHOLE

WINDOW NOTES

F.O. WIDTH IS FROM JACK TO SILL.
F.O. HEIGHT IS FROM SILL TO BEAM.
M.O. WIDTH IS FROM BLOCK TO BLOCK.
M.O. HEIGHT IS FROM TOP OF SILL TO PRECAST.
1st DIMENTION IS ALWAYS WIDTH.
UNIT OF MEASURE IS INCH.

ATTENTION

SCHEDULES FOR NORANDEX WINDOW FASTENERS AND CAST-CRETE LINTELS AS SHOWN ARE TAKEN DIRECTLY FROM TABLES SUPPLIED BY THE RESPECTIVE MANUFACTURERS, AND ARE PROVIDED FOR CONVENIENCE ONLY.

NORANDEX SERIES (M0)437-(F0)438 WINDOW SIZE CHART

SERIES 500/502 SGD DOOR OPENINGS				
SIZE	M.O.	FAST.	SIZE	M.O.
6068	75 1/2 X 8 1/4	8	6080	75 1/2 X 9 7/8


SERIES (M0)437 - (F0)438 OPENINGS									
SIZE	SINGLE M.O.	FAST.	DOUBLE M.O.	FAST.	SIZE	SINGLE F.O.	FAST.	DOUBLE F.O.	FAST.
25	37 3/4 X 63	2.5	74 3/4 X 63	2.5					
1H2	27 1/4 X 26	1.4							

SINGLE HUNG BOWTOP		
SIZE	DOUBLE M.O.	FAST.
(2)C2M6	74 3/4 X 74	2.5


MATERIAS

- f/c precast lntels = 3500 psl.
- f/c prestressed lntels = 6000 psl.
- f/c grout = 300 psl w/ maximum 3/8" aggregate.
- Concrete masonry units (CMU) per ASTM C90w/minimum net area compressive strength = 1900 psl.
- Rebar provided in precast lntel per ASTM A615:R60. Field rebar per ASTM A615:R40 or GR60.
- Prestressing strand per ASTM A416 grade 270 w relaxation.
- 7/32 wire or ASTM A510.
- Mortar per ASTM C270 type M or S.

TYPICAL GARAGE DESIGNATION

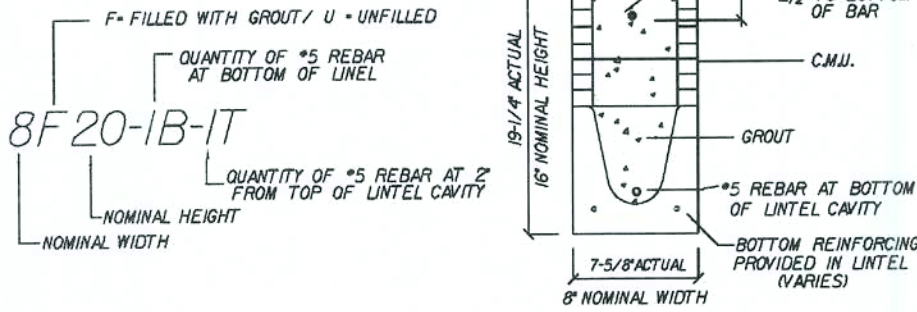

TYPICAL DESIGNATION

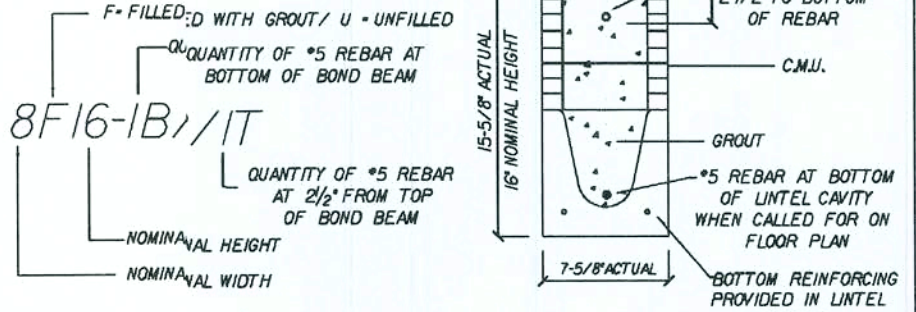


CAST-CRETE LINTEL SCHEDULE

LINTEL NO.	LENGTH	TYPE	APPLIED LOADS (PLF)		SAFE LOADS		COMMENT
			GRAVITY	UPLIFT	GRAVITY	UPLIFT	
1	4'-6"	8RU14-OB/IT	617	566	1494	2525	RECESSED
2	7'-6"	8RF14-OB/IT	617	566	2459	1462	RECESSED
3	7'-6"	8F14-OB/IT	617	566	2459	1462	RECESSED
4	4'-6"	8F16-OB/IT	617	566	2931	2724	-
5	4'-6"	8UI6-OB/IT	617	566	1599	2724	-
6	7'-6"	8F16-OB/IT	617	566	2632	1634	-
7	7'-6"	8F16-OB/IT	617	566	2632	1634	-
8	4'-6"	8RU14-OB/IT	685	167	1494	2525	RECESSED
9	4'-6"	8RU14-OB/IT	617	566	1494	2525	OPT. BATH DOOR

CAST-CRETE LINTEL SCHEDULE

LINTEL NO.	LENGTH	TYPE	APPLIED LOADS (PLF)		SAFE LOADS		COMMENT
			GRAVITY	UPLIFT	GRAVITY	UPLIFT	
9	4'-6"	8UI6-OB/IT	209	283	1599	2724	-
10	4'-6"	8UI6-OB/IT	209	283	1599	2724	-
11	17'-4"	8F20-1B/2T	620	580	1326	732	GARAGE DOOR
12	7'-6"	8RF14-OB/IT	617	566	2459	1462	RECESSED
13	4'-6"	8UI6-OB/IT	209	283	1599	2724	OPT. GARAGE SERVICE DR.
14	10'-6"	8F8-OB/IT	83	116	475	914	OPT. PORCH
15	12'-0"	8F8-OB/IT	230	116	540	470	OPT. PORCH
16	12'-0"	8F8-OB/IT	230	116	540	470	OPT. PORCH
17	12'-8"	8F8-OB/IT	230	116	475	914	OPT. PORCH

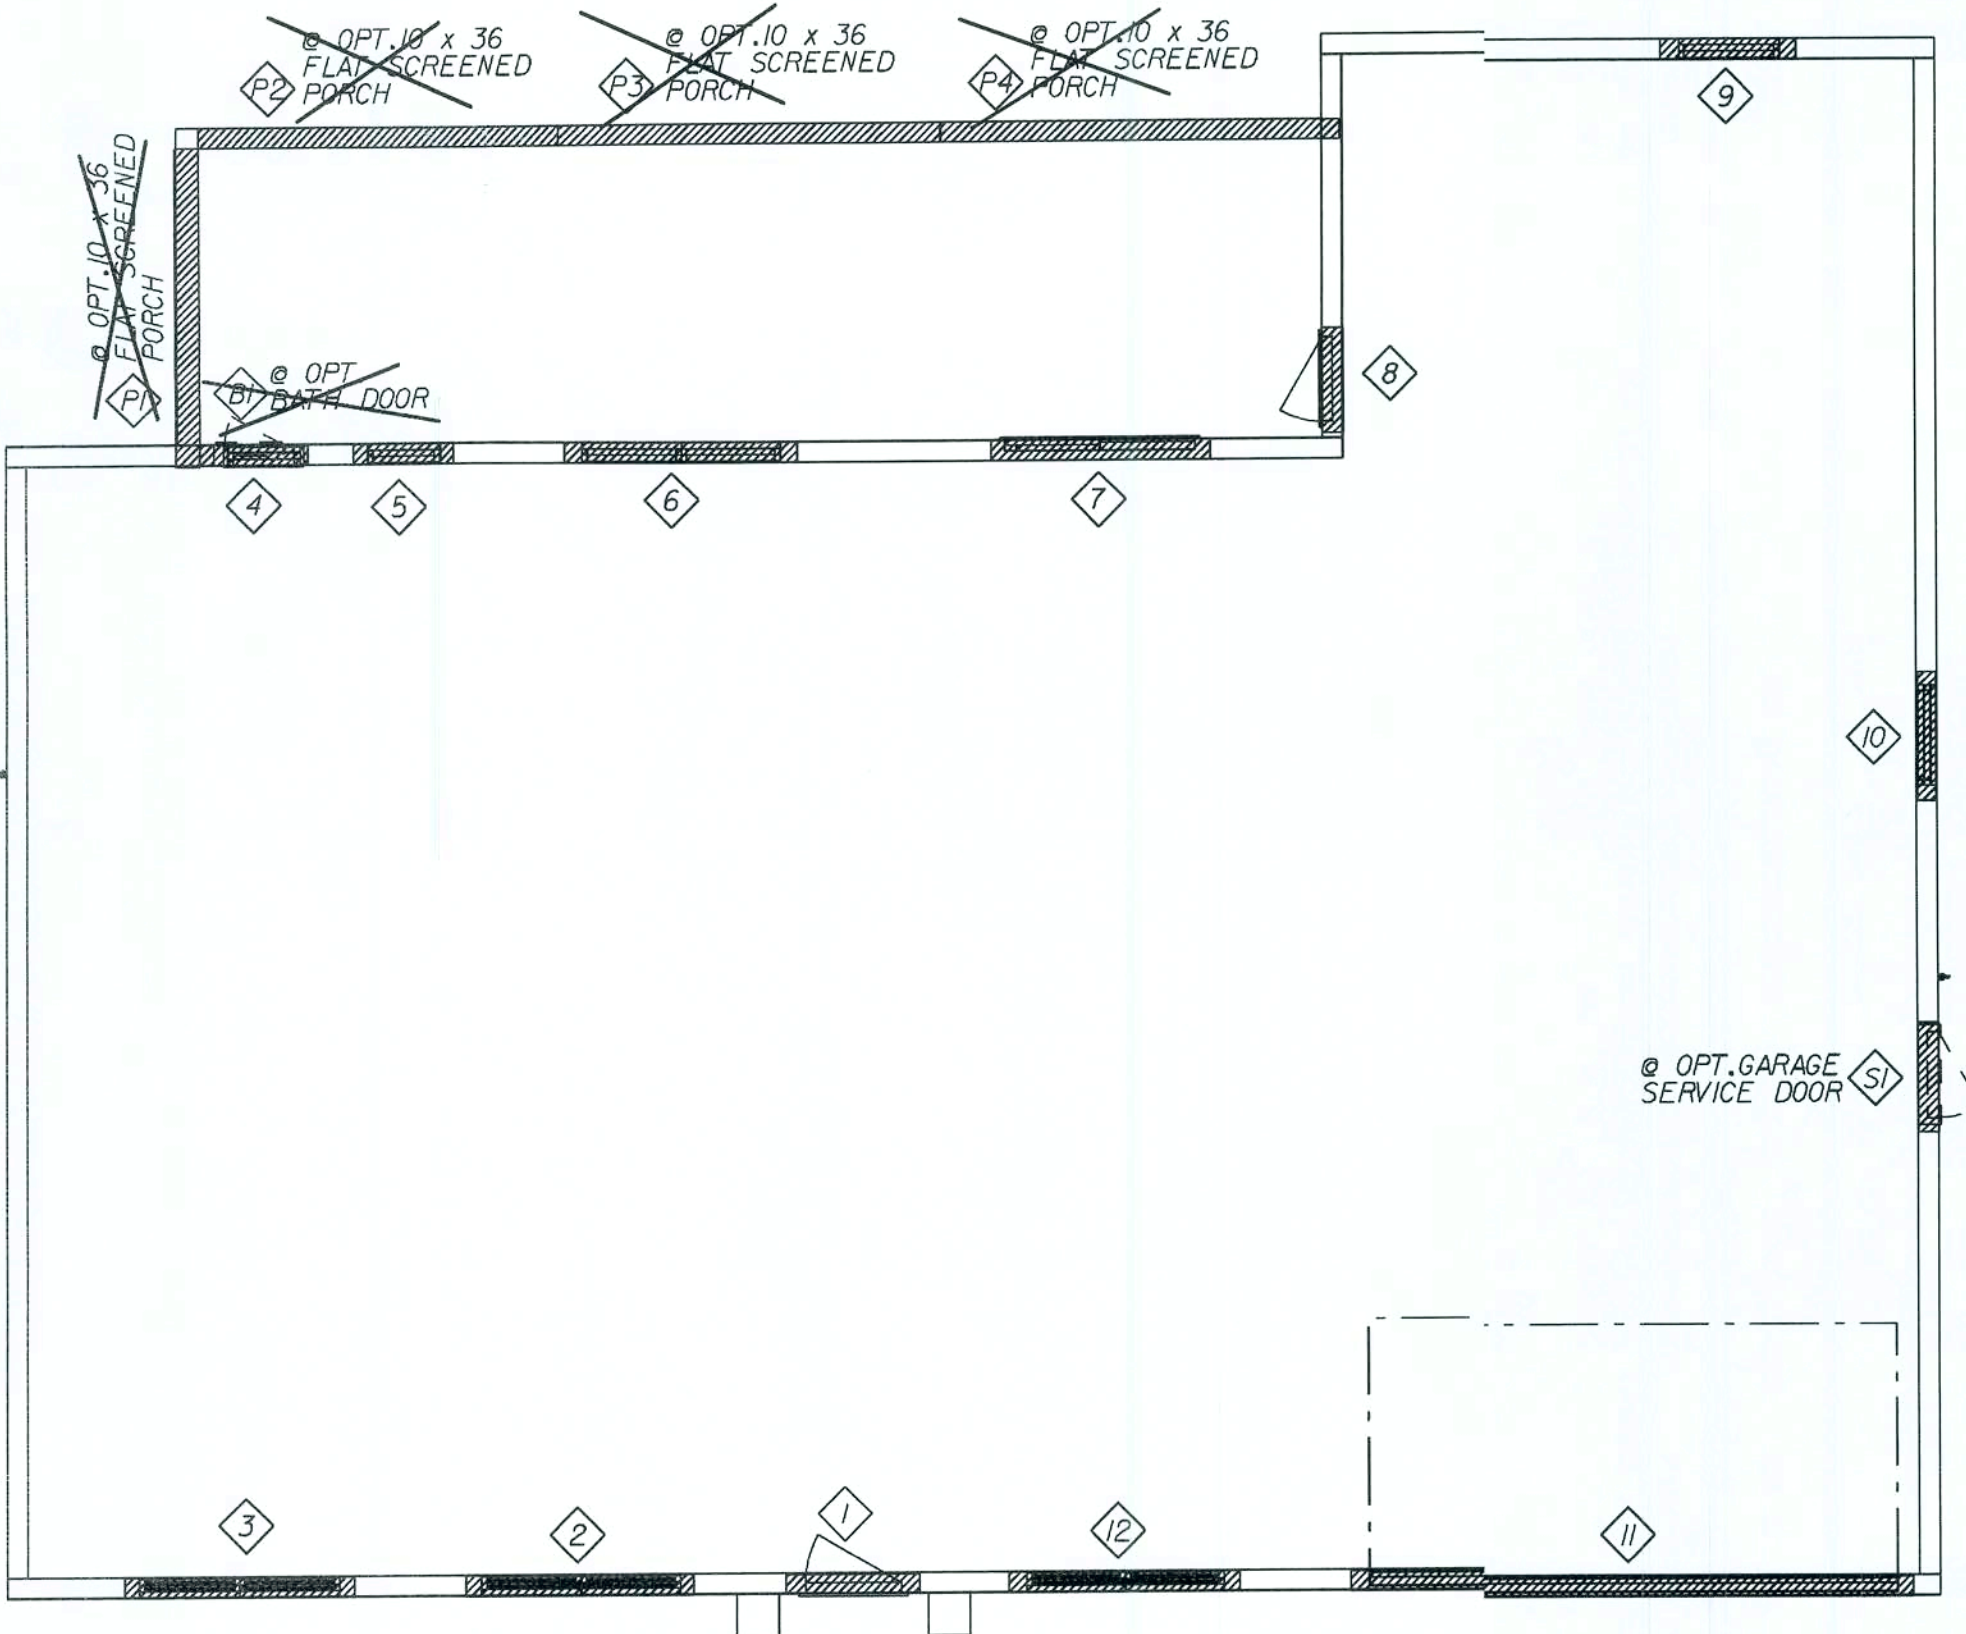

THE SPECIFIED LINTELS ON SHEET WLI ARE MANUFACTURED BY CAST-CRETE CORP. ALTERNATE MANUFACTURED LINTELS ARE AVAILABLE "BY OTHERS". SOLE AND FULL RESPONSIBILITY IS RETAINED BY THE SUB-CONTRACTOR IN THE SELECTION OF THE ALTERNATE LINTELS AS HAVING EQUAL TO OR GREATER THAN THE ACTUAL GRAVITY AND UPLIFT LOADS, THAT ARE LISTED ON THIS HOUSE SPECIFIC WLI LINTEL SCHEDULE.

REVISED 04-02-07

Maronda Homes


AMERICANA WINDOW/LINTEL
AUSTIN 3
ELEVATION "C"

Maronda Systems
4005 Maronda Way
Sanford, FL 32771
(407)321-0064


Elmer Bergman, P.E.
License No. 50158
SEP 29 2008

SHEET:
WLIa

FLORIDA BUILDING CODE 2004 : RESIDENTIAL

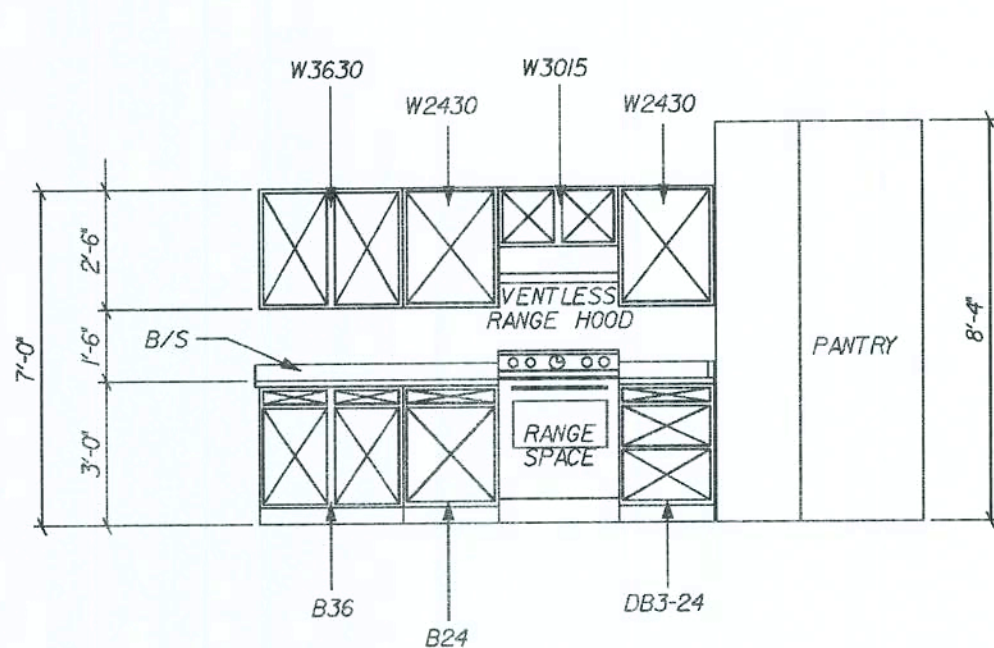


A KITCHEN ELEVATION

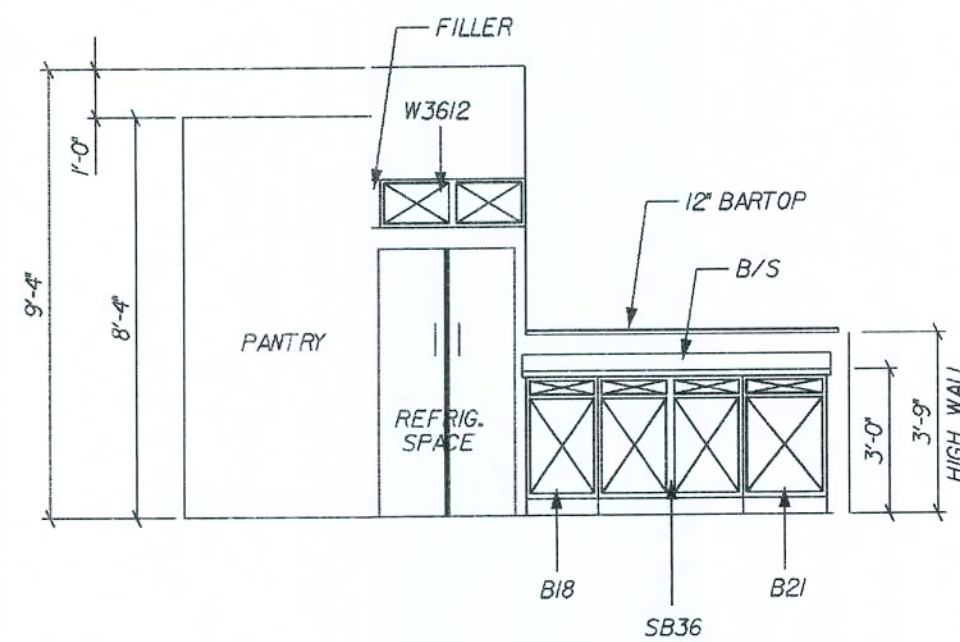


B KITCHEN ELEVATION

ON REAR FACE OF ISLAND CABINETS
INSTALL 1/4" VENEER PANEL OVER
1/4" PLYWOOD BACKER w/ (2) OUTSIDE
CORNER PEICES.
ISLAND > 48" ADD (1) BATTON MOLDING
AT PANEL JOINT

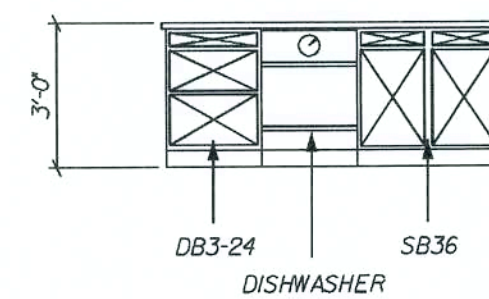


C KITCHEN ELEVATION

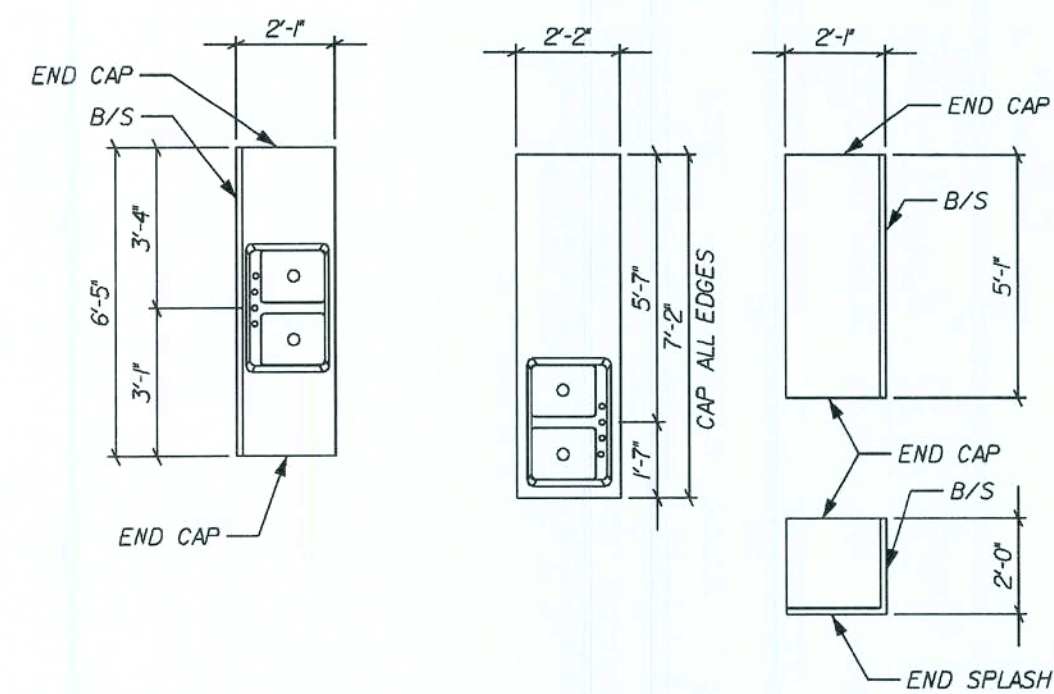


KITCHEN COUNTER TOP PLAN


FOR COUNTER TOP CONSTRUCTION
ONLY. NOT FOR FIELD USE

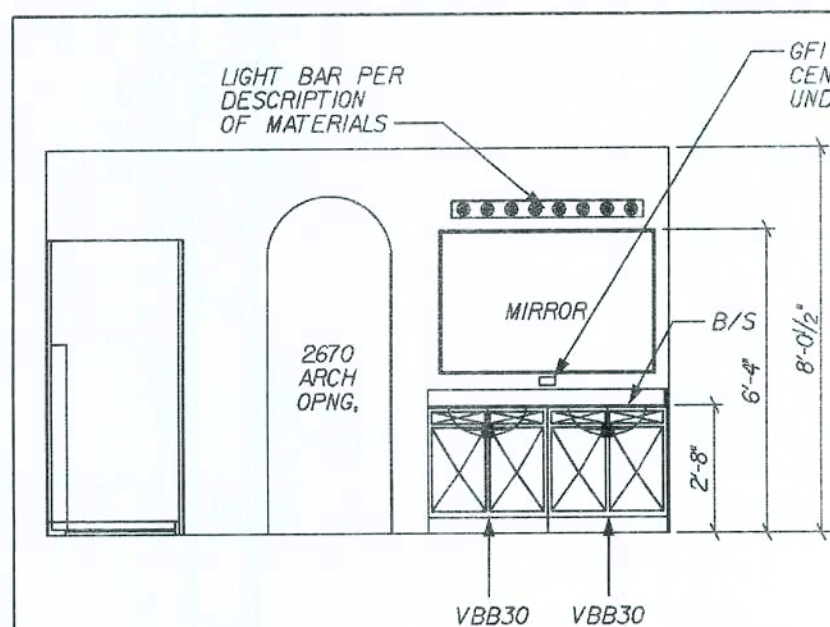


D OPTIONAL DBL SINK -
MASTER BATH VANITY

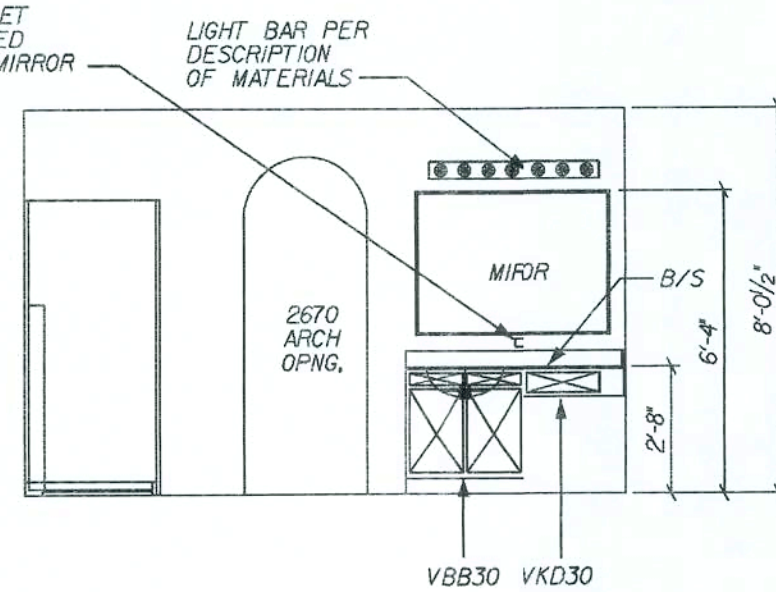


D STANDARD
MASTER BATH VANITY

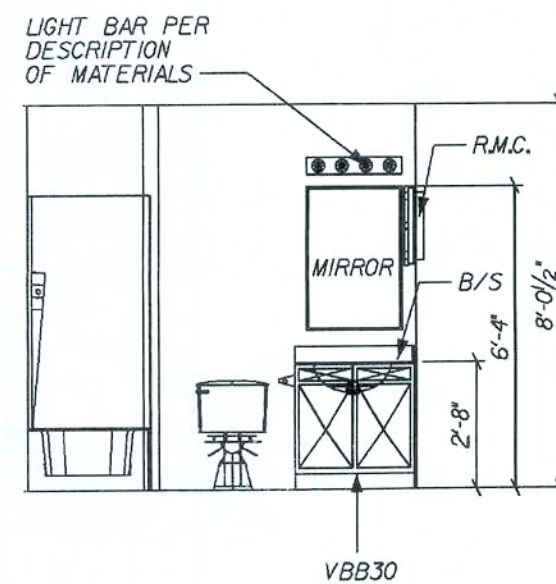


E HALL BATH VANITY

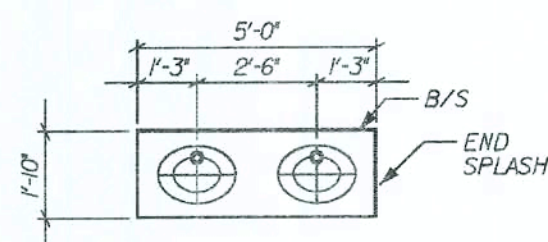


OPT. DBL SINK LAV. TOP
MASTER BATH VANITY

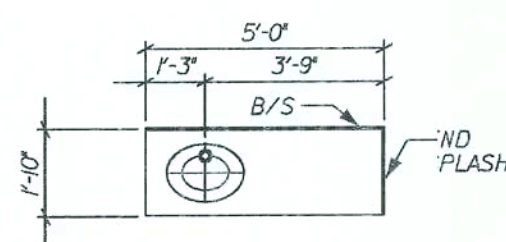


STANDARD LAV. TOP
MASTER BATH VANITY

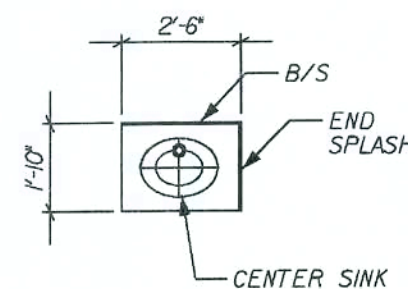

STANDARD LAV. TOP
HALL BATH VANITY

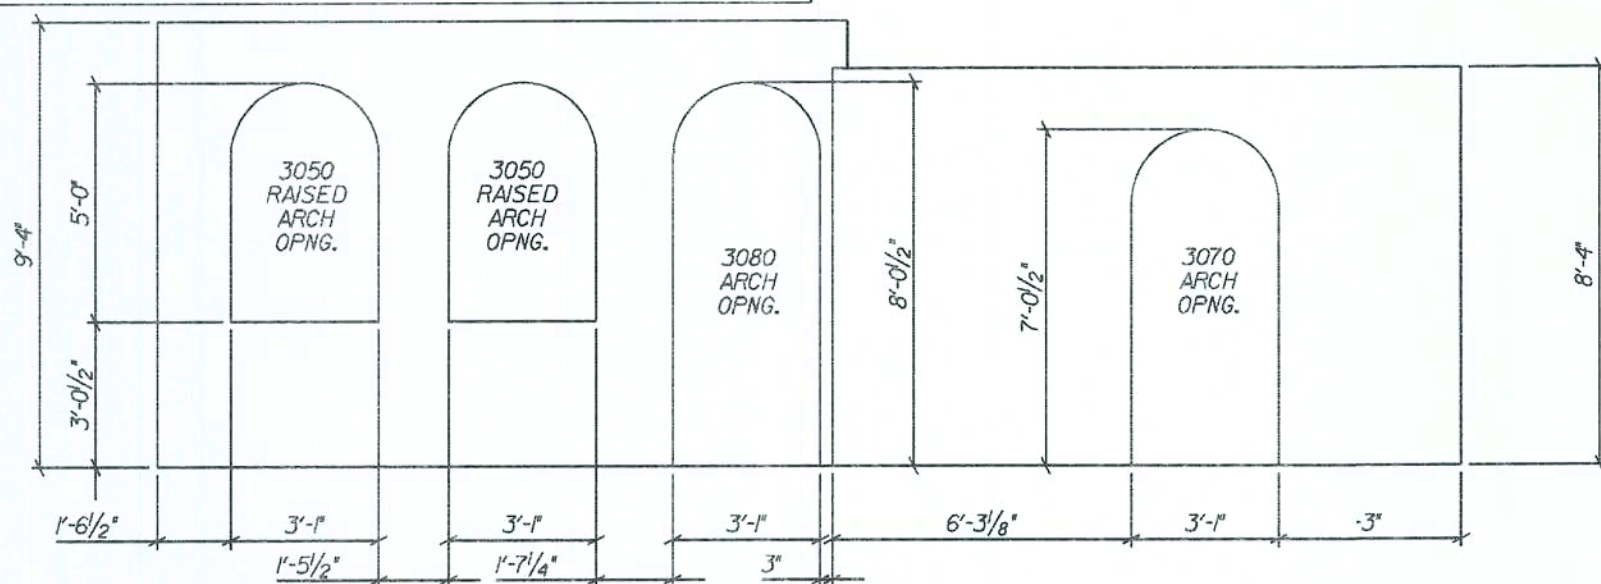

F LIVING/DINING ROOM
ARCH ELEVATION

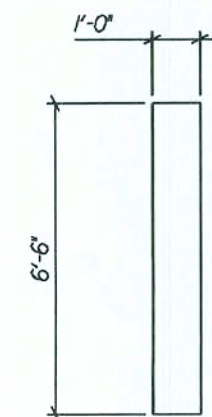

KITCHEN BAR TOP PLAN

FOR COUNTER TOP CONSTRUCTION
ONLY. NOT FOR FIELD USE

AMERICANA INT. ELEVATIONS

AUSTIN 3


DRAWN BY: GARAGE: RIGHT

RELEASE DATE: 10-18-04

08/20/43

SHEET:

3A

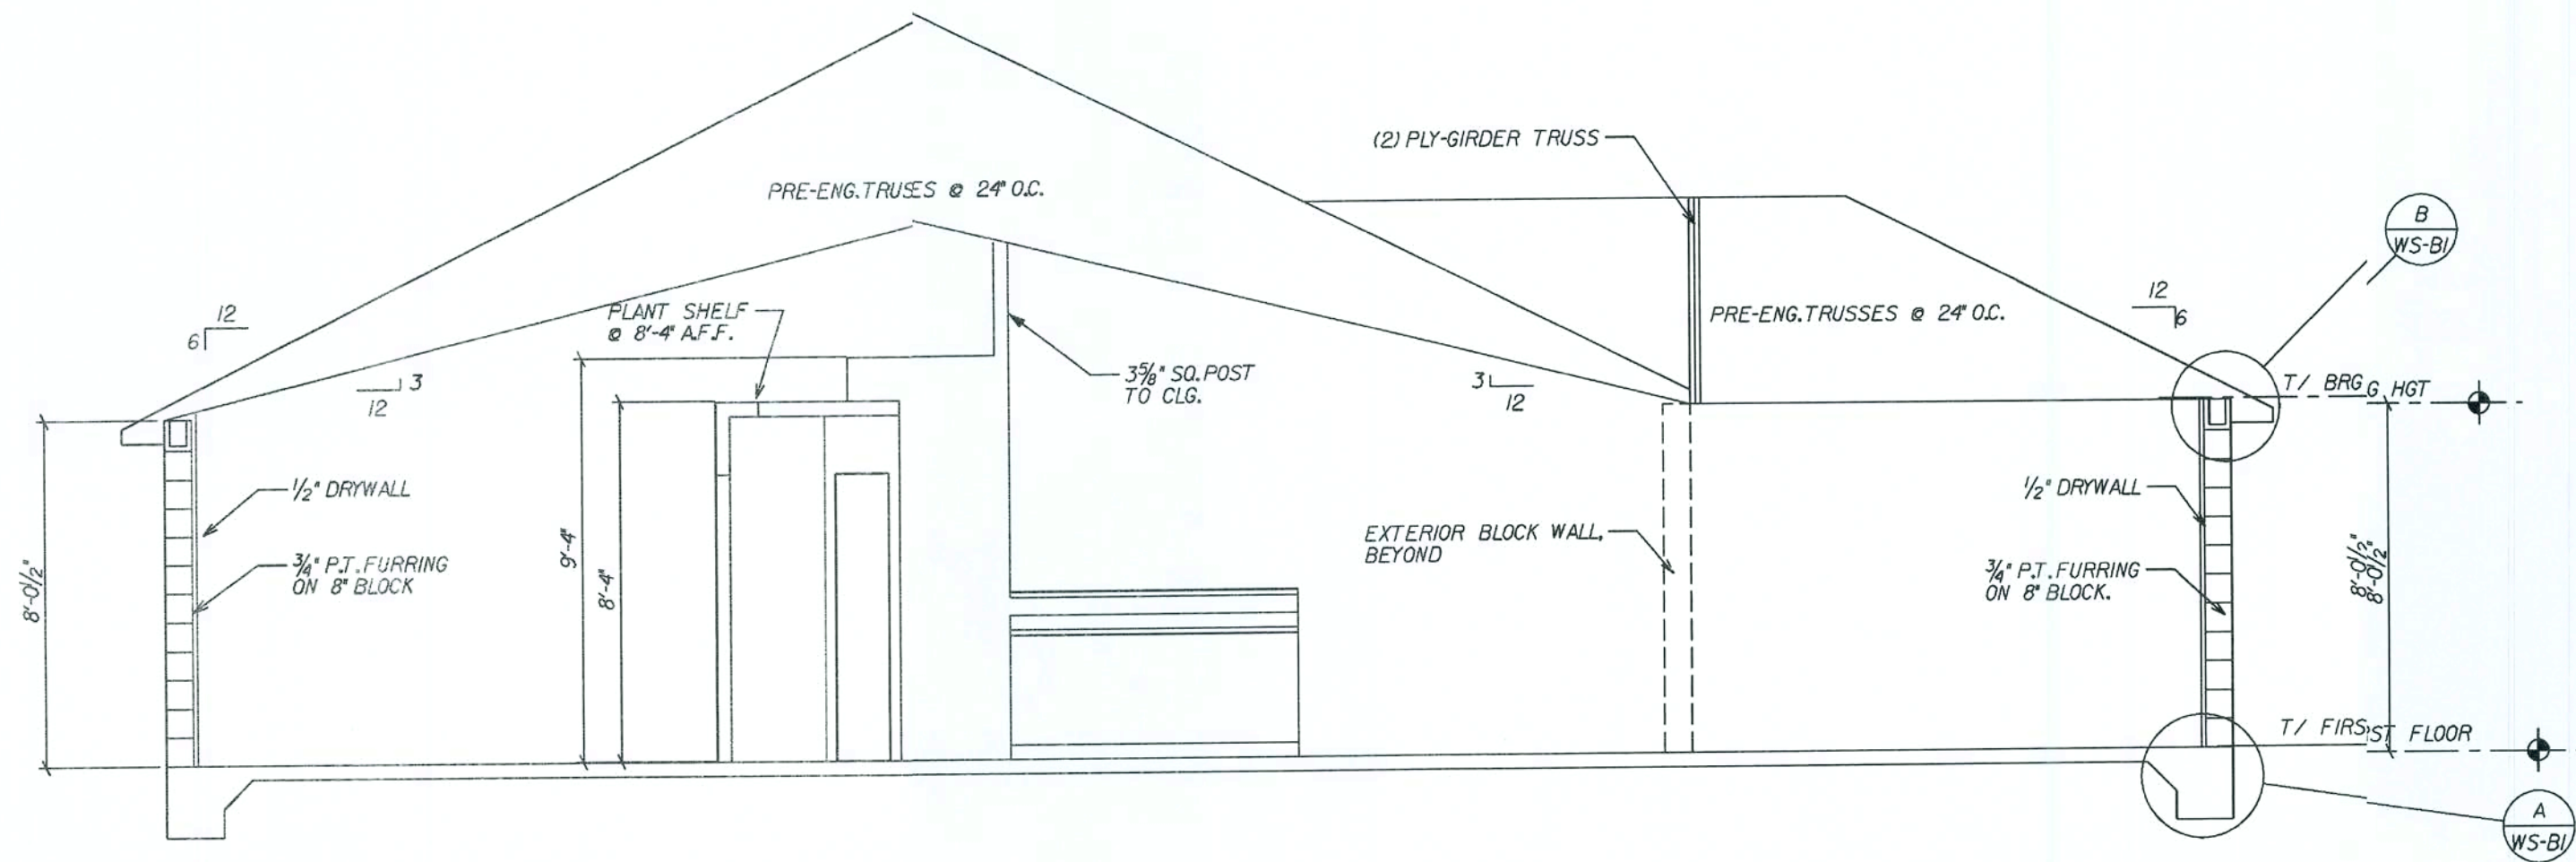

REVISIONS :

Maronda Homes
 (407) 321-0064 4005 MARONDA WAY SANFORD, FLORIDA

FLORIDA
 FLORIDA STRUCTURE WAS DESIGNED IN
 ACCORDANCE AND MEETS THE REQUIRE-
 MENTS OF THE FLORIDA BUILDING CODE
 2004 : RESIDENTIAL AND 2005, 2006 SUP-
 PLEMENT

PA7V000005_05Austin3.sdw3.csu

AMERICANA BLD. CROSS SECTION

AUSTIN 3

ALL ELEVATIONS

DRAWN BY: GARAGE: RIGHT

RELEASE DATE: 10-18-04

08/20/43

Maronda Systems
 4005 Maronda Way
 Sanford, FL 32771
 (407)321-0064

Elmer Bergman
 Elmer Bergman, P.E.
 License No. 50158
 SEP 29 2008

SHEET:

CSU

PLOT DATE: 04 DEC 2007

VENTILATION OF ATTIC SPACE: AUSTIN


REQUIREMENTS:
TOTAL NET FREE VENTILATION AREA SHALL NOT BE LESS THAN
1/150 OF THE AREA OF SPACE VENTILATED.
(FBCR 2004, SECTION R806.2)

SOFFIT VENTILATION:
ALSCO - QUAD 4 VENTED SOFFIT (16" WIDE) = 26.1 si/LF
26.1 si / 1.34' = 19.5 si/LF PER 12" wide soffit

CALCULATIONS:
MAIN ROOF
2396 s.f. / 150 = 15.97 SF VENTILATION REQUIRED

SOFFIT:
210 L.F. SOFFIT VENT @ 19.5 si/LF = 4095.0 si
4095.0 si / 144 si PER SF = 28.44 SF ACTUAL

NOTE:
SOFFIT ALONE SATISFIES FBCR 2004. RIDGE AND OFF-RIDGE
VENTS SHOWN ON THE ELEVATION SHEET ARE TO BE INSTALLED
AND ACT AS INCREASED VENTILATION ABOVE AND BEYOND THE
CODE REQUIREMENTS.

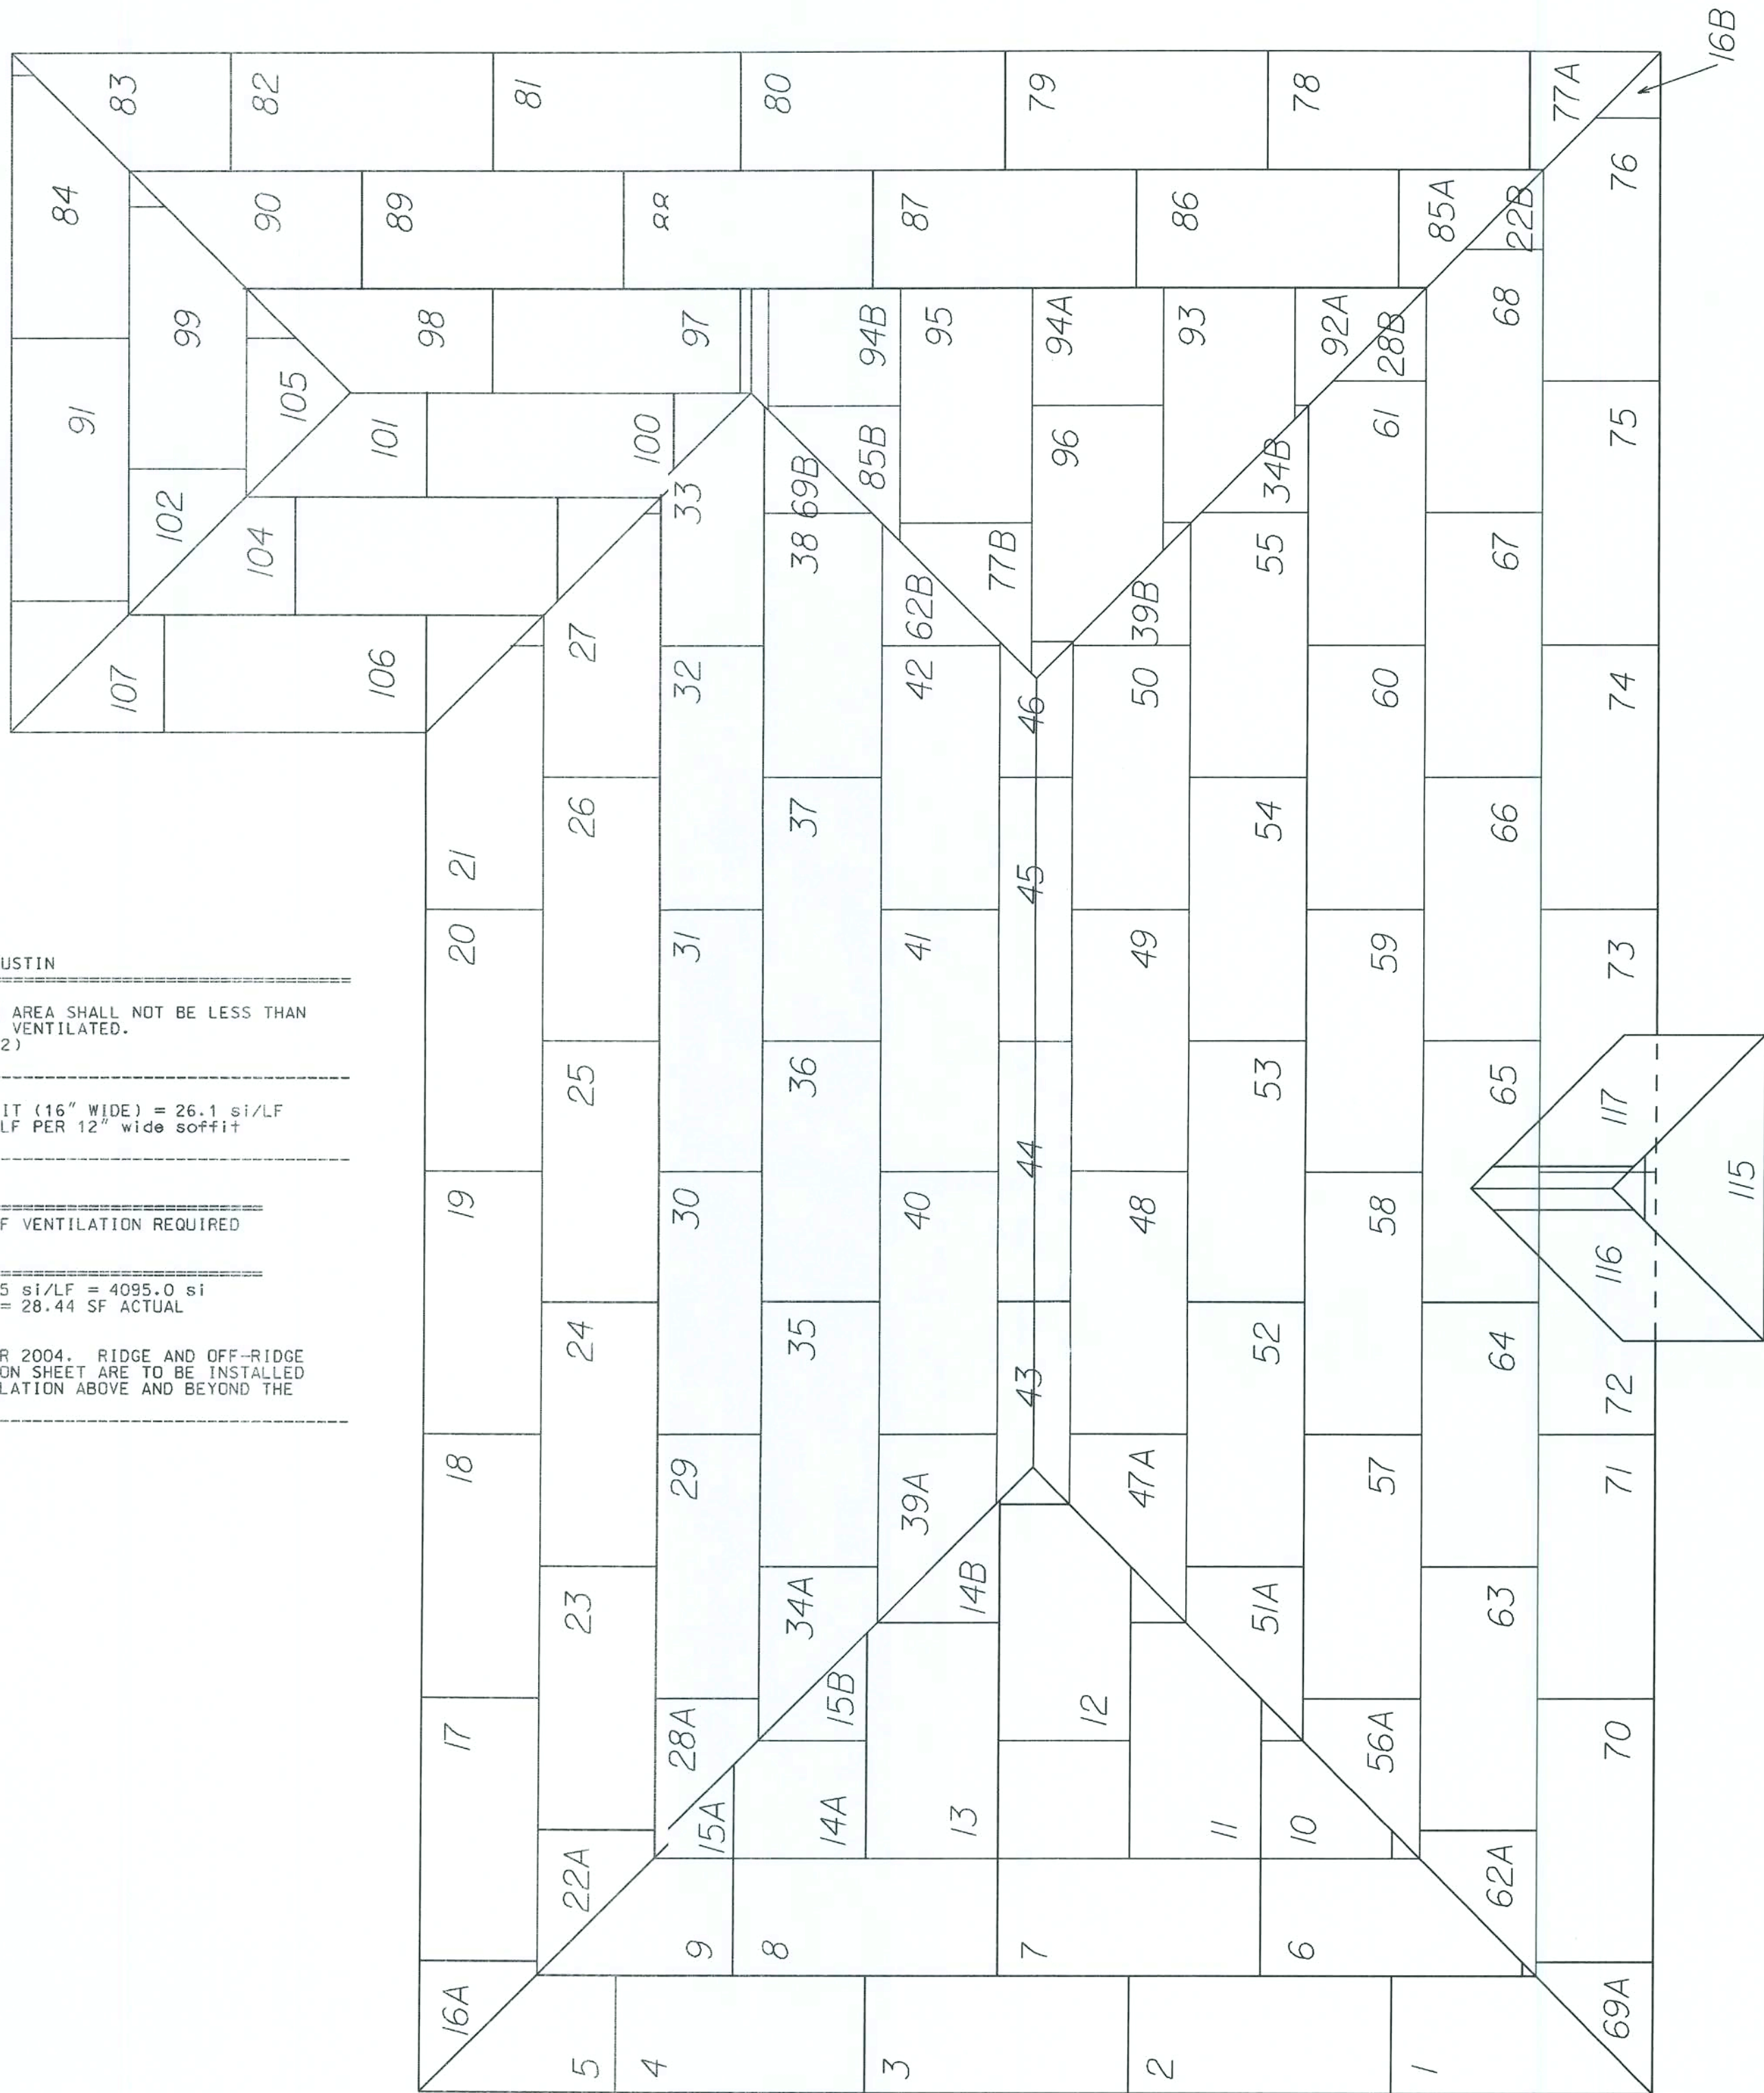

GENERAL ROOF NOTES:
7/16" OSB SHT'G w/ 8d RING/SCREW SHANK
NAIL (AS PER R803.2.3.J) 4" O.C. EDGE &
6" O.C. FIELD, (3" O.C. GABLE END TRUSS)
w/ CLIPS ON PRE-ENGINEERED TRUSSES
@ 24" O.C.

TOTAL ROOF SHEATHING:
107



FLORIDA:
THIS STRUCTURE WAS DESIGNED IN
ACCORDANCE WITH THE
MINIMUM REQUIREMENTS OF THE
FLORIDA BUILDING CODE
2004 - RESIDENTIAL AND 2005, 2006 SUP-
PLEMENT

PAF\Ntssres_05\oustr\313\rd\oustr3-c.rsl

AMERICANA OSB LAYOUT
AUSTIN 3

ELEVATION "C"

DRAWN BY: GARAGE: RIGHT

RELEASE DATE: 10 - 18 - 04

SHEET:

RS/c



1. INFORMATION BASED ON 125 mph WINDLOAD.
ALL PRESSURES WERE CALCULATED USING
MWFERS/C-C HYBRID WIND ASCE 7-02

2. ROOF TRUSS LOADING:

16 psf TOP CHORD LL
7 psf TOP CHORD DL
10 psf BOTTOM CHORD LL
10 psf BOTTOM CHORD DL
43 psf TOTAL LOAD

3. PROVIDE TRUSS BRACING PER TRUSS
ENGINEERING & BCSI-03

REvised 1/18/08

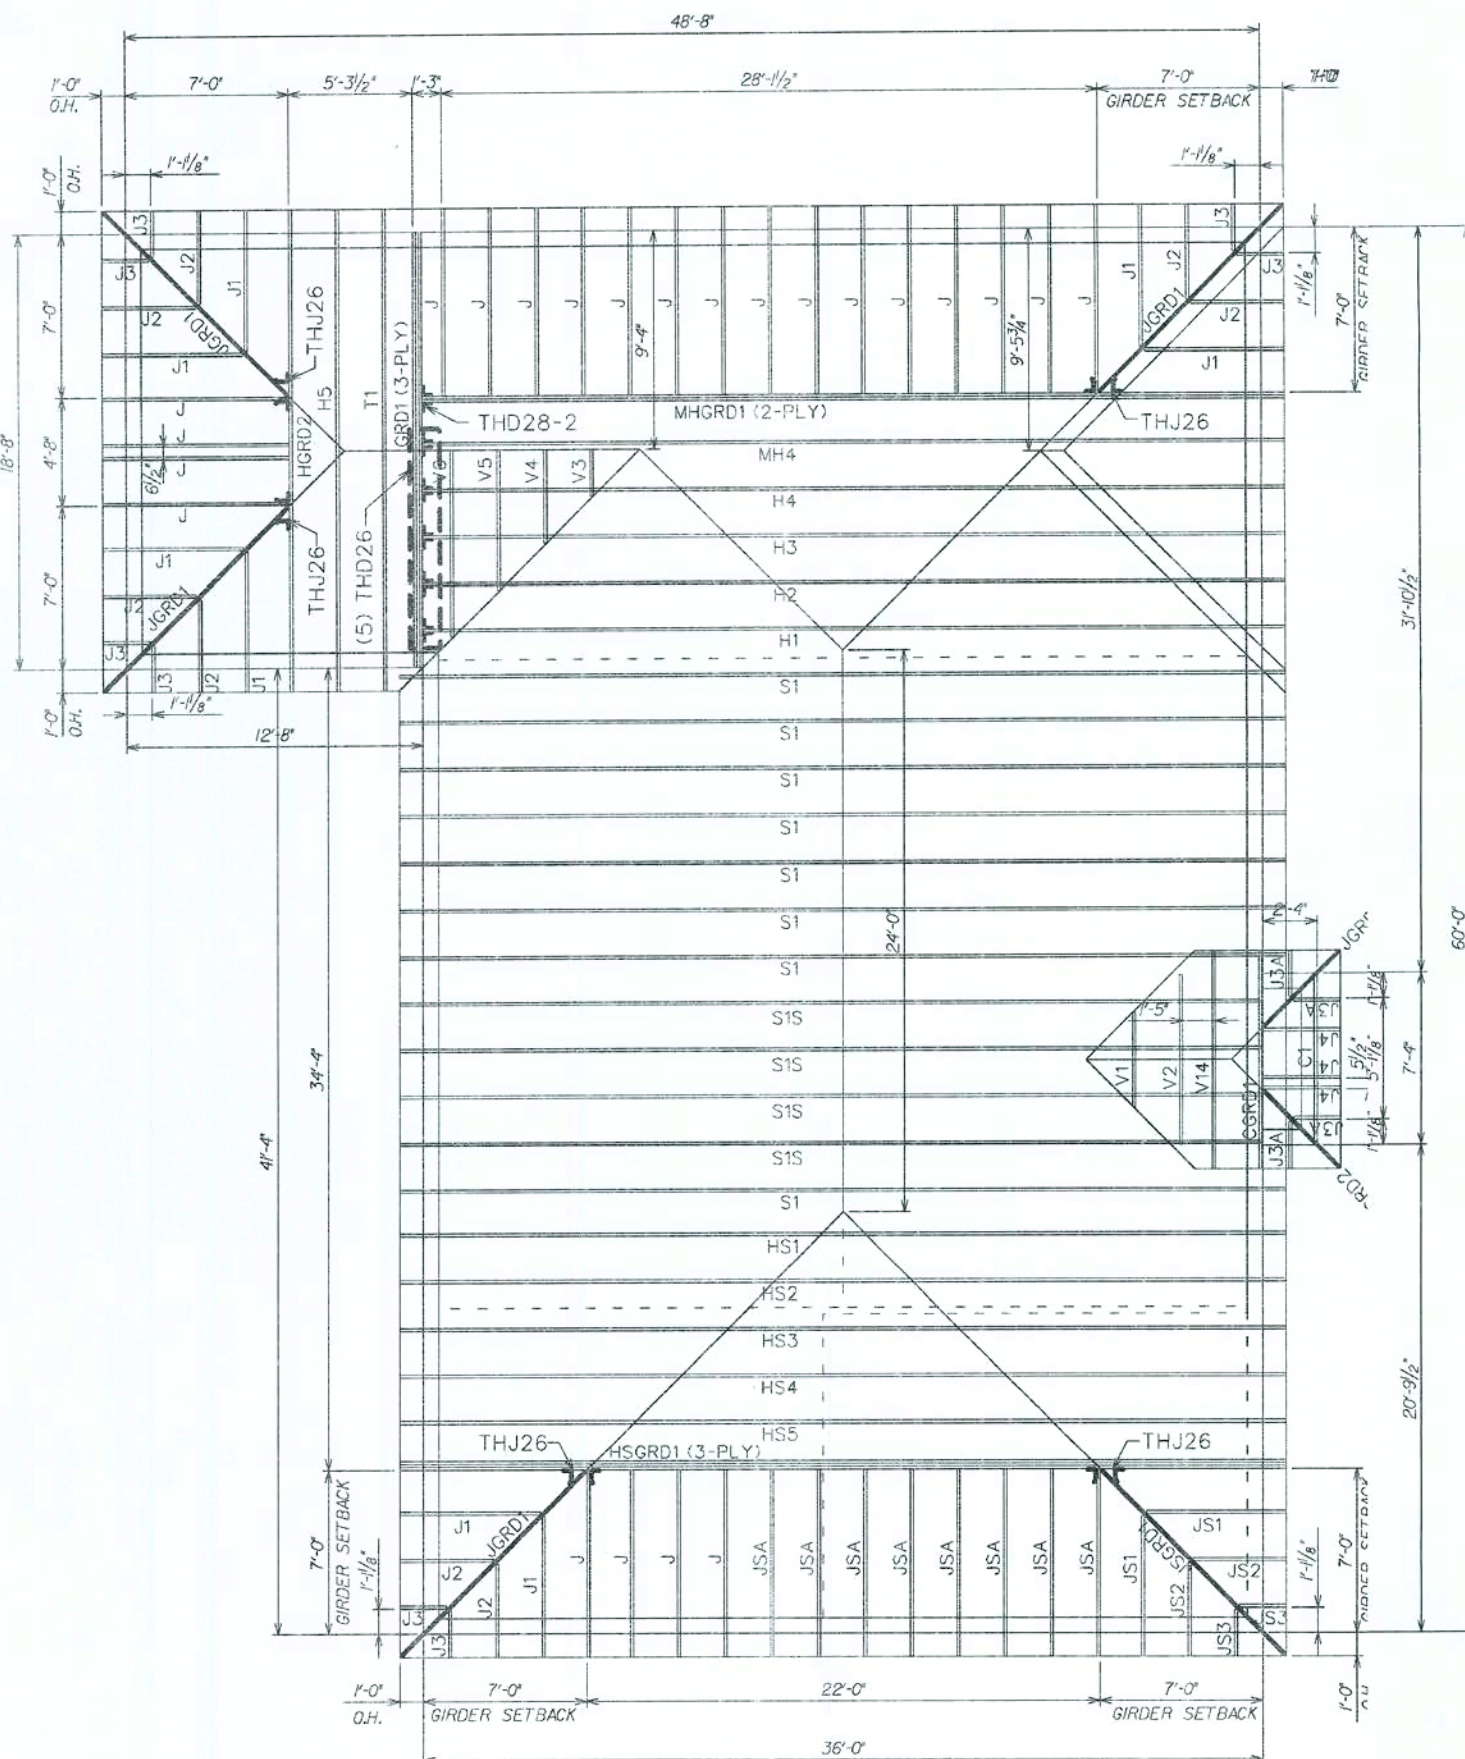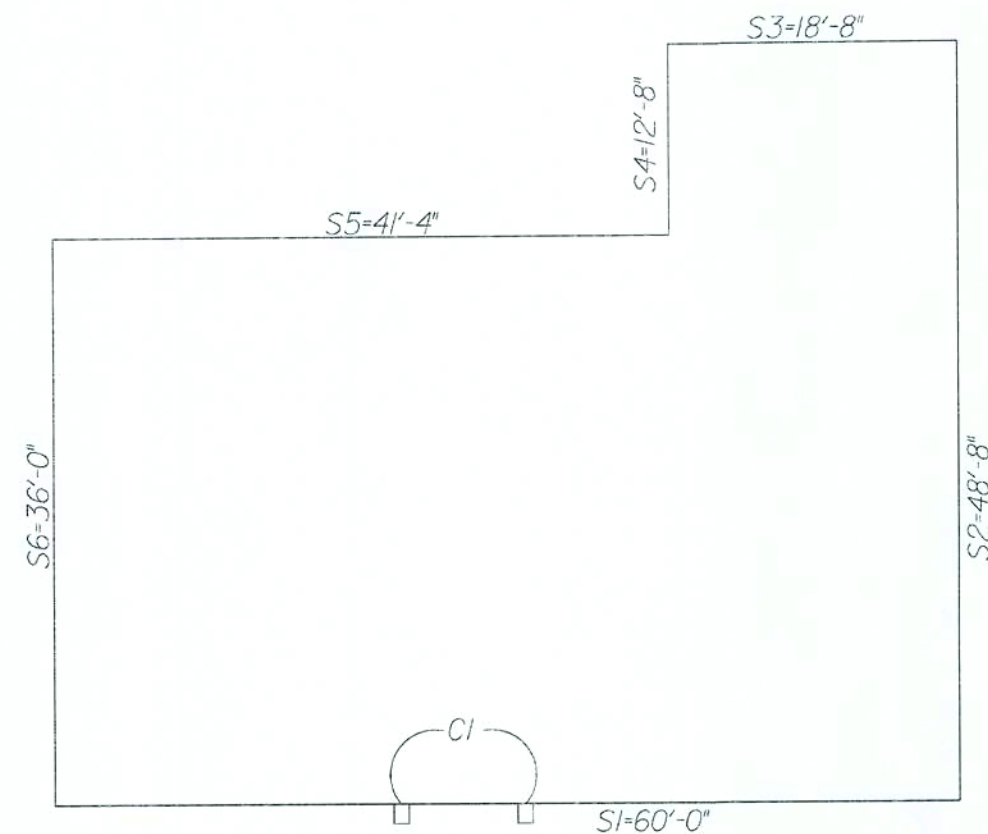[illegible]

160%

NEW TRUSS ID	TRUSS TYPE	QJAN.	UPLIFT LEFT	UPLIFT MID	UPLIFT RIGHT	LEFT STRAP		FASTENERS	MID STRAP		FASTENERS	RIGHT STRAP		FASTENERS
						TYPE	MAX. UPLIFT		TYPE	MAX. UPLIFT		TYPE	MAX. UPLIFT	
SI	SCISSOR	8	368	—	368	TA 18	1205	(8)10d x 1 1/2	—	—	—	TA 18	1205	(8)10d x 1 1/2
SIS	SCISSOR	4	286	—	368	TA 18	1205	(8)10d x 1 1/2	—	—	—	TA 18	1205	(8)10d x 1 1/2
H1	HIP	1	379	—	284	TA 18	1205	(8)10d x 1 1/2	—	—	—	THD26	2170	HEADER (18) 16d TRUSS (12) 10d x 1 1/2
H2	HIP	1	350	—	271	TA 18	1205	(8)10d x 1 1/2	—	—	—	THD26	2170	HEADER (18) 16d TRUSS (12) 10d x 1 1/2
H3	HIP	1	334	—	255	TA 18	1205	(8)10d x 1 1/2	—	—	—	THD26	2170	HEADER (18) 16d TRUSS (12) 10d x 1 1/2
H4	HIP	1	316	—	238	TA 18	1205	(8)10d x 1 1/2	—	—	—	THD26	2170	HEADER (18) 16d TRUSS (12) 10d x 1 1/2
MH4	HIP	1	296	—	370	TA 18	1205	(8)10d x 1 1/2	—	—	—	THD26	2170	HEADER (18) 16d TRUSS (12) 10d x 1 1/2
MHGRDI	2-PLY GRDR	1	1885	—	1881	(2)TA18	2410	(8)10d x 1 1/2	—	—	—	THD28-2	2485	HEADER (18) 16d TRUSS (28) 16d (16) 10d x 1 1/2
HS1	HIP SCISSOR	1	362	—	377	TA 18	1205	(8)10d x 1 1/2	—	—	—	TA 18	1205	(8)10d x 1 1/2
HS2	HIP SCISSOR	1	348	—	348	TA 18	1205	(8)10d x 1 1/2	—	—	—	TA 18	1205	(8)10d x 1 1/2
HS3	HIP SCISSOR	1	333	—	333	TA 18	1205	(8)10d x 1 1/2	—	—	—	TA 18	1205	(8)10d x 1 1/2
HS4	HIP SCISSOR	1	315	—	315	TA 18	1205	(8)10d x 1 1/2	—	—	—	TA 18	1205	(8)10d x 1 1/2
HS5	HIP SCISSOR	1	295	—	295	TA 18	1205	(8)10d x 1 1/2	—	—	—	TA 18	1205	(8)10d x 1 1/2
HSGRDI	3-PLY GRDR	1	1691	—	1665	(2)TA18	2410	(8)10d x 1 1/2	—	—	—	(2)TA18	2410	(8)10d x 1 1/2
GRDI	3-PLY GRDR	1	2226	—	3102	(2)TA18	2410	(8)10d x 1 1/2	—	—	—	MUGT5	4165	(24) 16d (1)3/4" ANCHOR BOLT, 3/4" EMBEDDED
T1	HIP SCISSOR	1	228	—	228	TA 18	1205	(8)10d x 1 1/2	—	—	—	TA 18	1205	(8)10d x 1 1/2
H5	HIP SCISSOR	1	228	—	228	TA 18	1205	(8)10d x 1 1/2	—	—	—	TA 18	1205	(8)10d x 1 1/2
HGRD2	HIP SCISSOR	1	884	—	882	TA 18	1205	(8)10d x 1 1/2	—	—	—	TA 18	1205	(8)10d x 1 1/2
JGRDI	KING JACK	4	247	—	307	TA 18	1205	(8)10d x 1 1/2	—	—	—	THJ26	21010	HIP(7)10d-HEADER(16)11 JACK (5) 10d x1 1/2
JSGRDI	KING JACK	1	260	—	305	TA 18	1205	(8)10d x 1 1/2	—	—	—	THJ26	21010	HIP(7)10d-HEADER(16)11 JACK (5) 10d x1 1/2
J	JACK	23	120	—	34	TA 18	1205	(8)10d x 1 1/2	—	—	—	16d NAILS	2	2
JSA	JACK	8	122	—	191	TA 18	1205	(8)10d x 1 1/2	—	—	—	16d NAILS	2	2
J1	JACK	8	114	—	91	TA 18	1205	(8)10d x 1 1/2	—	—	—	16d NAILS	2	2
J2	JACK	8	113	—	37	TA 18	1205	(8)10d x 1 1/2	—	—	—	16d NAILS	3	2
J3	JACK	8	116	—	11	TA 18	1205	(8)10d x 1 1/2	—	—	—	16d NAILS	3	2
JS1	JACK	2	111	—	93	TA 18	1205	(8)10d x 1 1/2	—	—	—	16d NAILS	2	2
JS2	JACK	2	110	—	40	TA 18	1205	(8)10d x 1 1/2	—	—	—	16d NAILS	2	2
JS3	JACK	2	108	—	11	TA 18	1205	(8)10d x 1 1/2	—	—	—	16d NAILS	2	2
CGRDI	STRUC. SCIS.GBL.	1	364	—	159	(2)TA18	2410	(8)10d x 1 1/2	—	—	—	(2)TA18	2410	(8)10d x 1 1/2
JGRD2	KING JACK	2	160	—	31	TA 18	1205	(8)10d x 1 1/2	—	—	—	16d NAILS	2	2
J3A	JACK	4	123	—	20	TA 18	1205	(8)10d x 1 1/2	—	—	—	16d NAILS	2	2
J4	JACK	3	131	—	23	TA 18	1205	(8)10d x 1 1/2	—	—	—	16d NAILS	2	2
C1	BEAM	1	641	—	713	TA 18	1205	(8)10d x 1 1/2	—	—	—	TA 18	1205	(8)10d x 1 1/2
V	VALLEY SET				LTW12 @ 48" o.c.		670	(12) 10d						

ALL HARDWARE MANUFACTURED BY USP XXXX
ALL HARDWARE MANUFACTURED BY SIMPSON XXXX¹
ALL HARDWARE MANUFACTURED BY CLEVELAND XXXX²

	REVISED :	08-21-06	REV.TRUSS ID'S & UPLIFTS
		10-19-06	REV. HARDWARE SCHEDULE

Maronda Homes

AMERICANA	INFO SHEET
-----------	------------

AUSTIN 3

Maronda Systems
4005 Maronda Way
Sanford, FL 32771
(407)321-0064

Elmer Bergman, P.E.
License No. 50158
SEP 29 2008

SHEET:

$$TR/C$$

PLOT DATE: 21 FEB 2008

elecitem REPORT


Thu Dec 23 14:55:54 2004
p:\fl\houses 05\Austin3\electrical\aus3.ele

elecintn REPORT

Thu Dec 23 14:55:54 201
p:\fl\houses 05\Austin3\electrical\aus3.ele

QUANTITY	DESCRIPTION
28	1451 Single Pole Switch
1	150 Amp Panel
3	220 V. Special Receptacle
1	ANC U200 - Underground Meter Socket
2	CLN B344A - 3 Gang Box
17	CLN B620H - Octagon Hanger
4	Ceiling Fan (By Others)
1	Deluxe Broadway 2' P3298-10
1	Deluxe Broadway 4' P3300-15
1	Door Bell Buzzer
1	Door Bell Chime
1	Door Bell Transformer
40	Duplex Receptacle
3	Exhaust Fan
1	Exterior WP Lamp
1	Front Door WP Lamp
4	G.F.I. Receptacle
14	H-7T Overhead Light
1	H-7T-Rec Lht
2	Power Disconnect Switch
68	RAC 7302 - 1 Gang Box
11	RAC 7835 - 2 Gang Box
2	Rear Door WP Lamp
5	Single Receptacle
5	Smoke Detector
5	Switched Receptacle
5	Telephone Outlet
8	Three Way Switch

QUANTITY	DESCRIPTION
59'	1 Gauge/3 Cond. Copper
586'	1 Gauge/2 Cond. Copper
1773'	1 Gauge/2 Cond. Copper
372'	1 Gauge/3 Cond. Copper
140'	6 Gauge/3 Cond. Copper

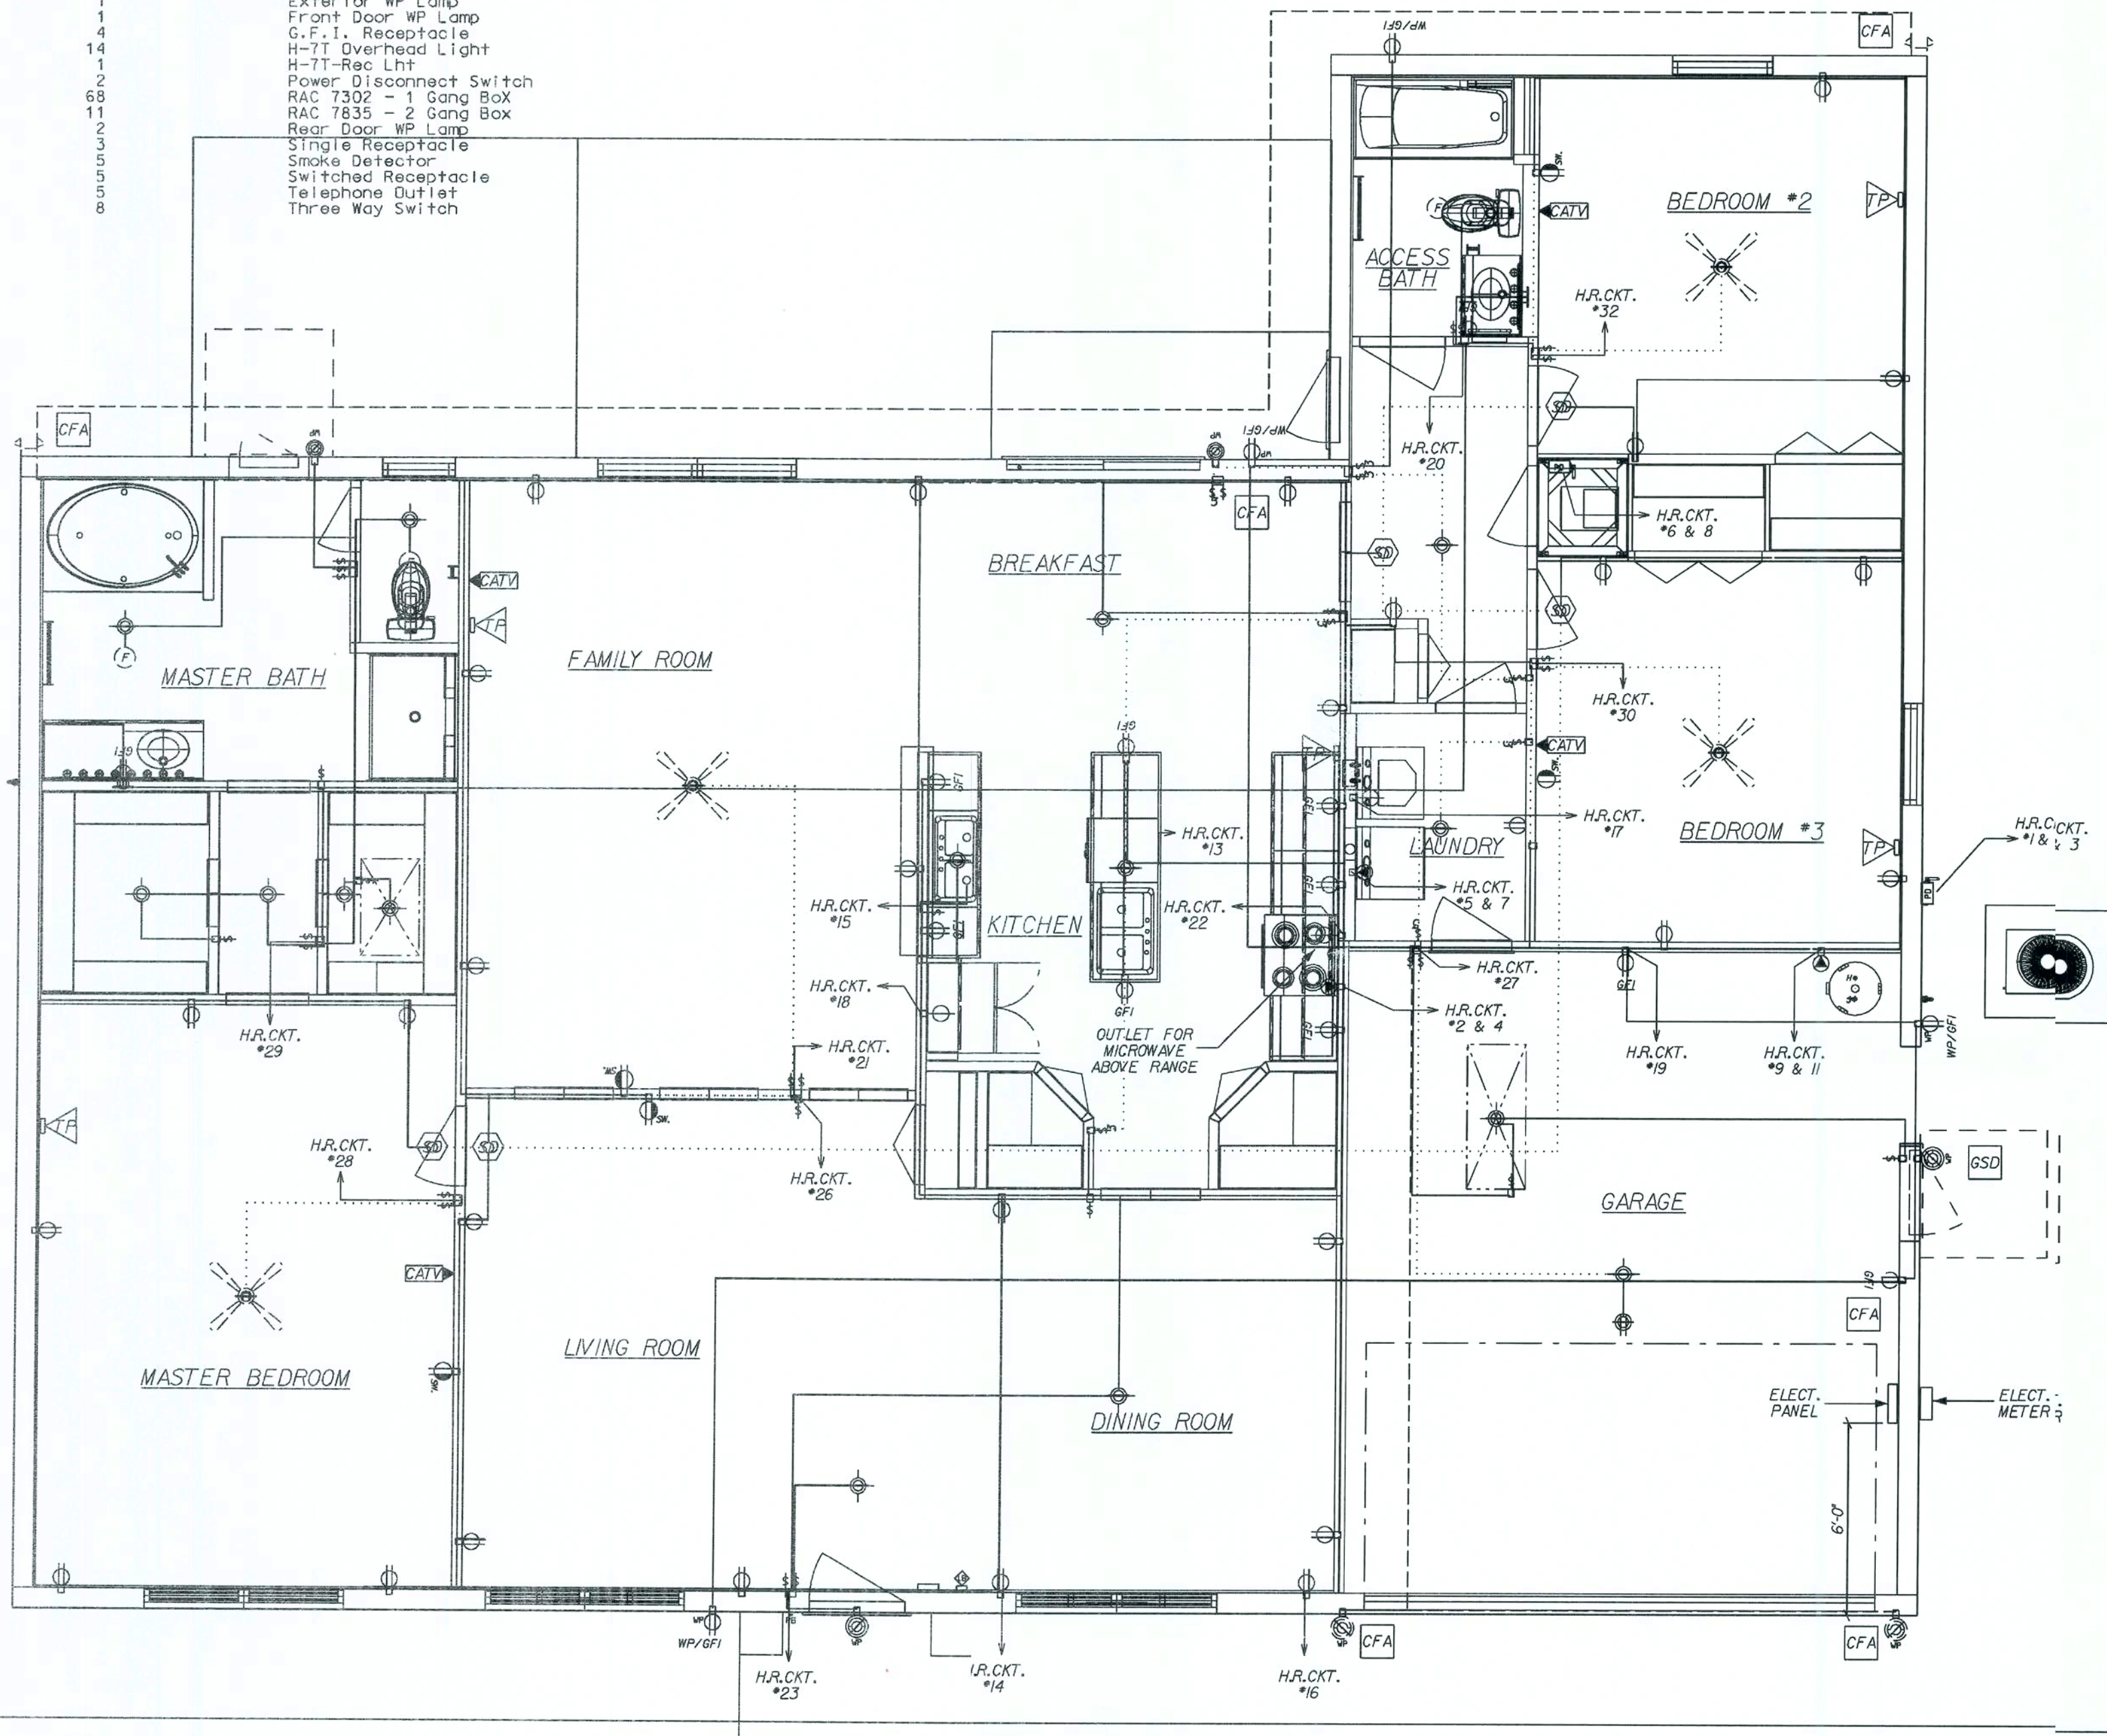

GENERAL ELECTRICAL NOTES:

CIRCUITRY IS DIAGRAMATIC ONLY, FIELD CONDITIONS MAY CHANGE ACTUAL INSTALLATION.

PROVIDE AFCIs (arc-fault circuit Interrupters) IN ALL DWELLING UNIT BEDROOMS PER NEC, SECTION 210.12

SMOKE DETECTORS ARE INSTALLED PER MFG. INSTRUCTIONS AND NFPA 72. ALL DEVICES SHALL BE INTERCONNECTED WITH BATTERY BACK-UP.

FOR INSTALLATION OF GROUND ROD, SEE TYP. CONC. ENCASED ELECTRODE DETAIL SHEET* FTG

LIST OF OPTIONS:

CFA	OPTIONAL COACH LIGHTS, (2) FLOOD LIGHTS AT REAR AND GARAGE OUTLET
GSD	OPTIONAL DOOR LIGHT

ELECTRICAL SYMBOL LEGEND:

REGULAR TEXT	REVERSE TEXT	DESCRIPTION
PS	PS	Power Disconnect Switch
DB	DB	Door Bell Chime
DB	DB	Door Bell Buzzer
CF	CF	Ceiling Fan (By Others)
SD	SD	Smoke Detector
LF	LF	Light Fixture Bath
EL	EL	Exterior WP Lamp
SP	SP	Single Pole Switch
TS	TS	Three Way Switch
SR	SR	Single Receptacle
DR	DR	Duplex Receptacle
GR	GR	GFI Receptacle
SW	SW	Switched Receptacle
SS	SS	220 V. Special Receptacle
CL	CL	Ceiling Ltg Fixture
RF	RF	Recessed Ltg. Fixture
EF	EF	Exhaust Fan
CATV	CATV	Cable TV
TO	TO	Telephone Outlet
FL	FL	Flood Lights
EF	EF	Exhaust Fan / Light Combo

REVISIONS:

02-03-06	REVISED MASTER BATH LIGHT
11-27-06	REVISED PANEL BOX TO 150A.
12-13-06	ELIM. SMOKE DETECTOR HOME RUN.
02-19-07	ADD SMOKE DETECTOR TO MASTER BEDROOM

Maronda Homes

AMERICANA ELECTRICAL

AUSTIN 3

GARAGE: RIGHT

SHEET:


ELI



NOTE:
IF LOCAL CODE REQUESTS A LOCK-DOG DEVICE
ON BREAKERS FOR APPLIANCES, FIELD WILL
SUPPLY TO COMPLY

ELECTRIC PANEL FRAME

REVISED 09-07-07
ADDED HGT. @ 9'-4" MAS. WALL

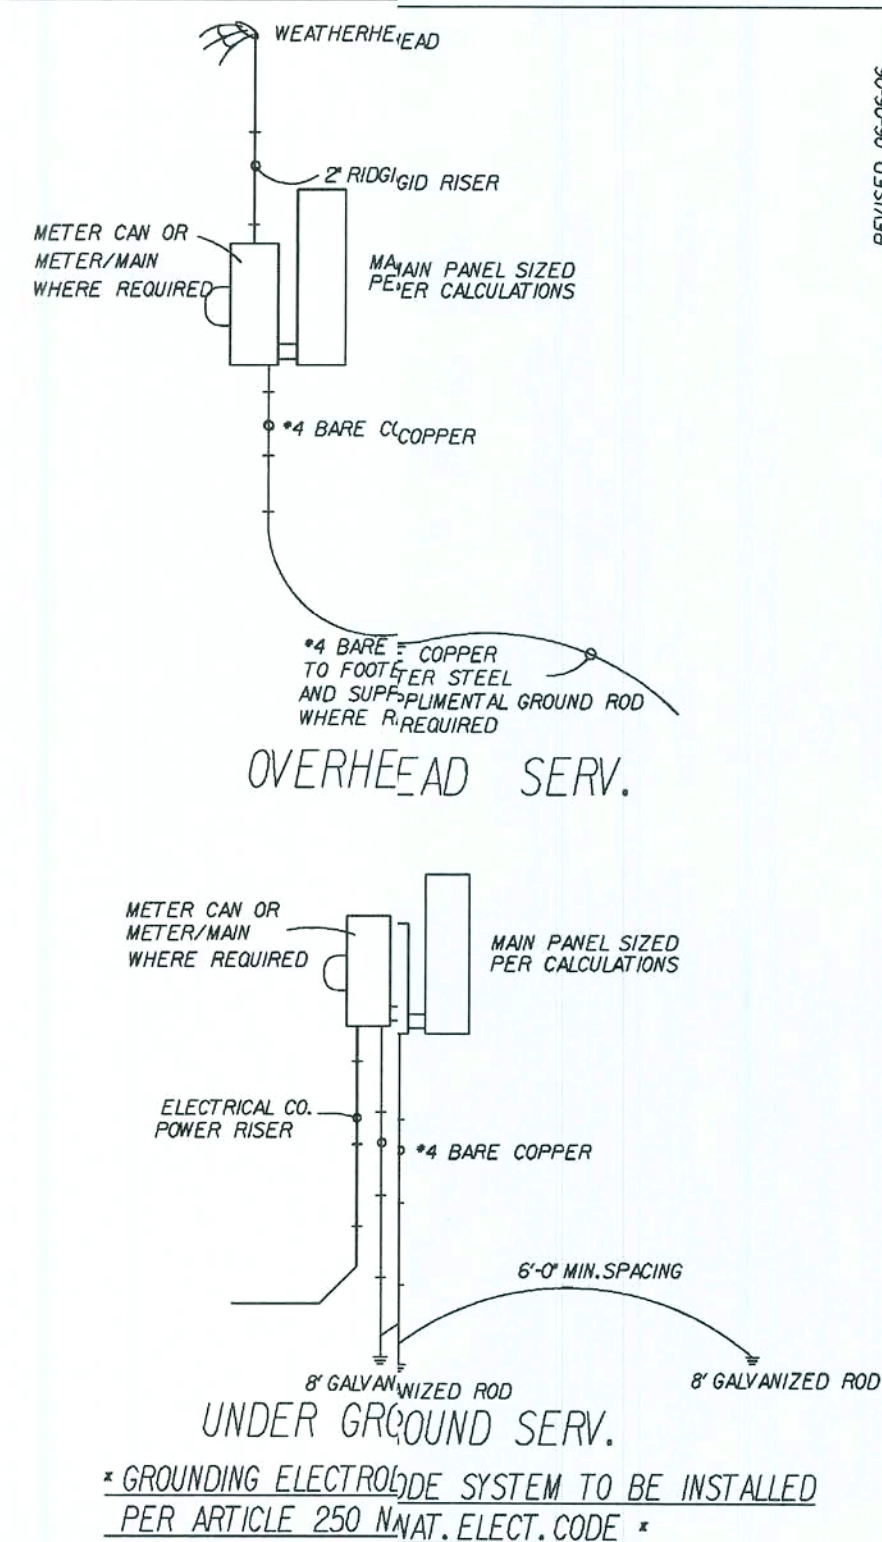REVISÉ 06-06-06
SPACING REQUIREMENTREVISED 06-06-06
SPACING REQUIREMENT

\\p:\v\houses_05\Austin\3\electrical\haus3.aia

AUSTIN-3

DRAWN BY:	GARAGE:
-----------	---------

RELEASE DATE: 09-11-03

6:13:15

SHEET:

FIA

PLOT DATE: 11 MAR 2008


* USE WITH 13 SEER EQUIP. *

AUSTIN-3
HVAC LAYOUT

SCALE: 3/16" = 1'-0"

3.5 TON
TEMPSTAR FEM2X4200 13 SEER
TEMPSTAR N2H342AKA 13 SEER
7.5 KW
BRAEBURN 5200 2 STAGE HEAT PUMP PROGRAMABLE
BROWN 67170 CFM
SIZE OF REDUCTION BOXES (DB6-16x14x16x12x15)
SIZE OF TRIANGLES (15x15x15)
EXT. STATIC 60 1270 CFM L

ALL TAPES, CONNECTORS AND MASTIC
USED WILL BE UL-181 APPROVED

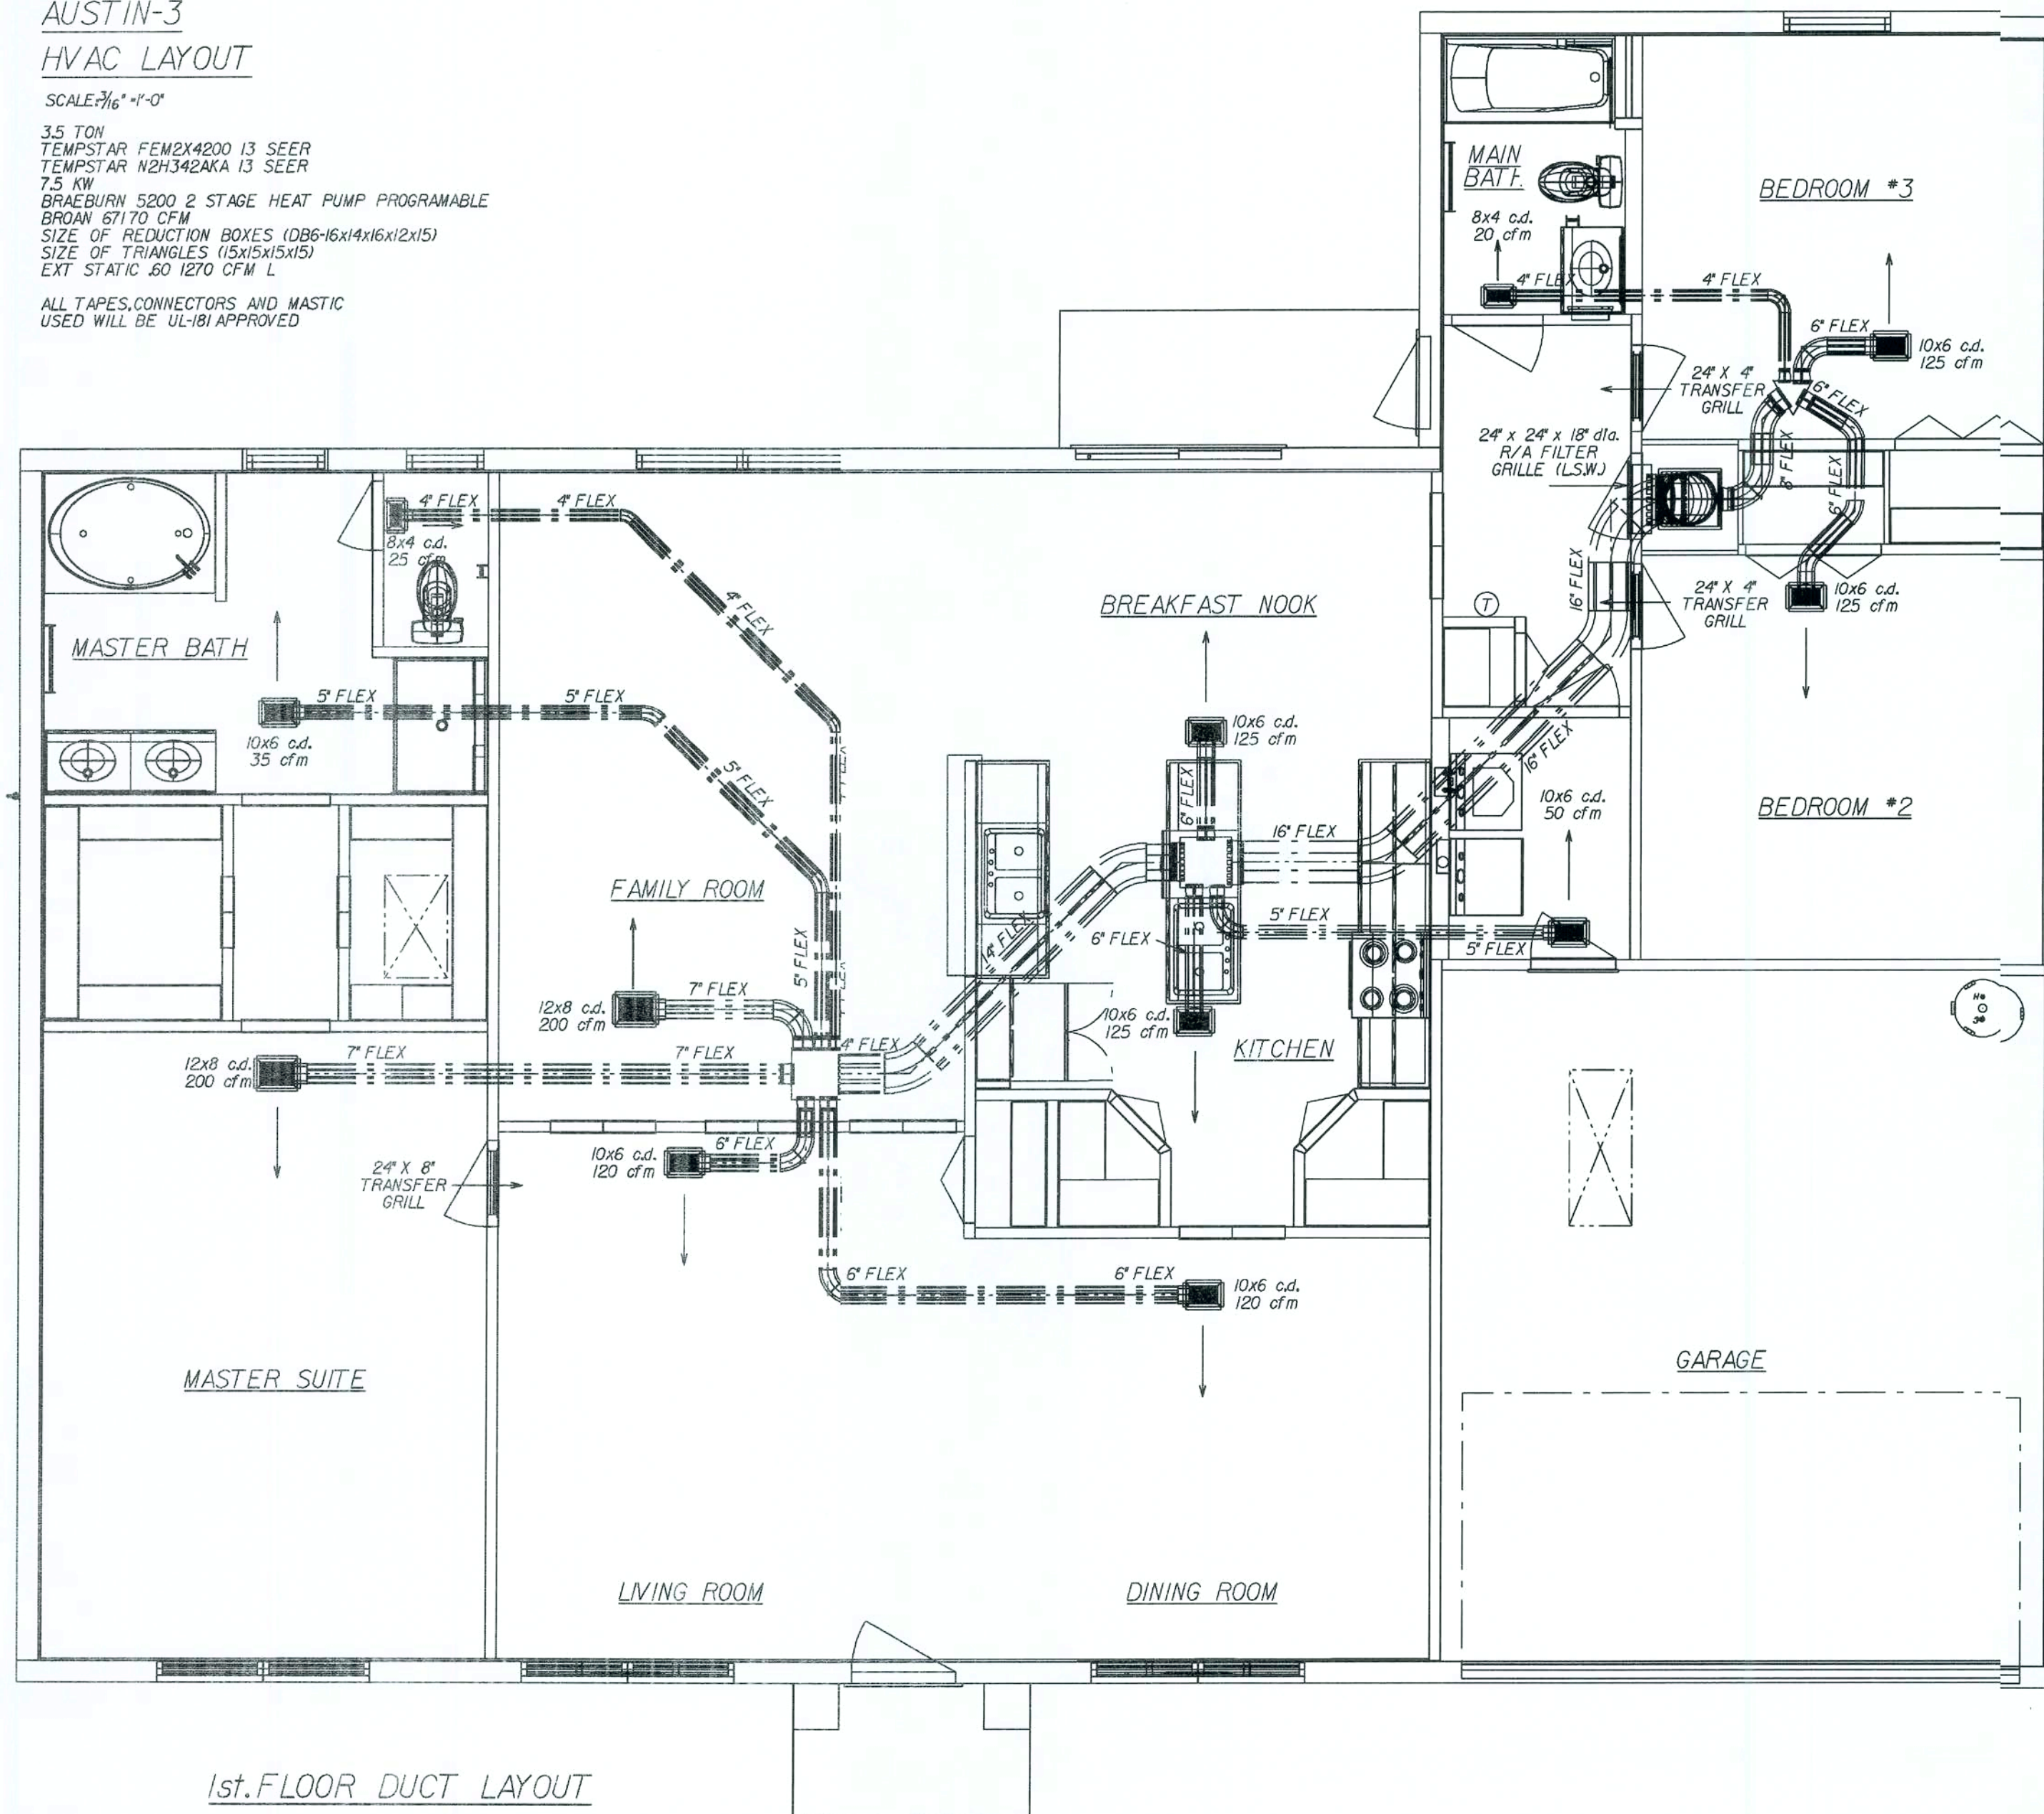


1st FLOOR DUCT LAYOUT

GENERAL MECHANICAL NOTES:
ALL TAPES, CONNECTORS AND MASTIC USED
WILL BE UL-181 APPROVED.


SEE ELECTRIC PLANS FOR EXHAUST FAN
LOCATIONS IN BATH AREAS.

SEE FLOOR PLAN FOR CLOTHES DRYER
VENT LOCATION.

M1602.4 BALANCED RETURN AIR:
TRANSFER GRILLES @ HABITABLE ROOMS
SEE DETAIL BELOW:

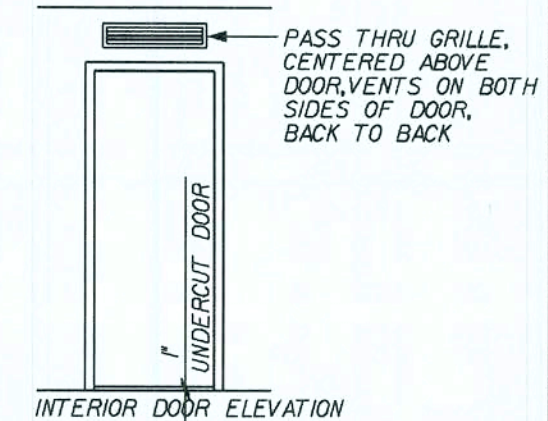


APPROXIMATE LOCATION
OF A/C UNIT AND PAD.

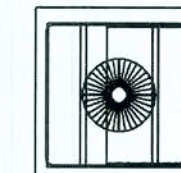

REVISIONS:		11-01-05 REMOVED ENG'S NOTE	10/30/06 13 SEER UPDATE PER DWG5.TJM
COPYRIGHT © 2005 MARONDA HOMES		FLORIDA	
Maronda Homes		SANFORD, FLORIDA	
THIS STRUCTURE WAS DESIGNED IN ACCORDANCE WITH THE REQUIREMENTS OF THE FLORIDA BUILDING CODE 2004: RESIDENTIAL AND 2005 SUPPLEMENT		14071 321-0064 4005 MARONDA WAY	
AMERICANA REGISTER LAYOUT	AUSTIN 3	DRAWN BY:	GARAGE: RIGHT
RELEASE DATE: 10-18-04		PLOT DATE: 04 DEC 2007	
SHEET:		HVA	

pluitem REPORT
Wed Aug 23 14:27:50 2006
p:\flouses 05\Austin3\plumbing\Austin3p.fpi

QUANTITY	DESCRIPTION
1	4C 130005.0041 2" PVC 90 ELBOW
3	4D 130005.0066 3" PVC 90 ELBOW
1	4E 130005.0085 4" PVC 90 ELBOW
1	6C 130005.0119 2" PVC 90 LR ELBOW
2	6D 130005.0120 3" PVC 90 LR ELBOW
5	8E 130005.0076 3" PVC 45 WYE
8	8G 130005.0063 3"x3"x2" PVC 45 WYE
1	1C 130005.0039 2" PVC 45 ELBOW
1	1D 130005.0064 3" PVC 45 ELBOW
2	3L 130005.0150 4"x3"x2" PVC TEE
1	4B 130005.0062 4" 2-WAY CLEANOUT TEE
1	9H 130005.0289 4x4 FEM ADPTR W/ C/O PLG.
2	OB 130005.0278 2" ST. TEE
2	B 130005.0032 2x1.5 FTG FL BUSHING
1	D 130005.0059 3x2 FTG FL BUSHING
1	F 130005.0098 4x3 FTG FL BUSHING
11	6A 150060.0199 1/2" CPVC 90 ELBOW
8	6B 130010.0007 3/4" CPVC 90 ELBOW
2	6C 130010.0057 1" CPVC 90 ELBOW
2	OA 130010.0028 1/2" CPVC 45 ELBOW
1	4B 130010.0013 3/4" CPVC TEE
1	4E 130010.0035 3/4"x1/2"x1/2" CPVC TEE
2	4G 130010.0037 3/4"x1/2"x3/4" CPVC TEE
9	4F 130010.0005 3/4"x3/4"x1/2" CPVC TEE
1	4M 130010.0093 1x3/4x3/4 CPVC TEE
1	4P 130010.0060 1 1/2" WATCO TUB OVERFLOW ASSEMBLY
2	70A 130005.0105 2" P-TRAP
3	B 130005.0046 1.5" PIPE
1	130005.0023 2" PVC PIPE
27	130005.0047 3" PVC PIPE
107	130005.0072 4" PIPE
22	130005.0091 3/4" CPVC PIPE
158	130010.0012 1/2" CPVC PIPE
60	130010.0025 3/4" CPVC PIPE
19	130010.0056 1" CPVC PIPE

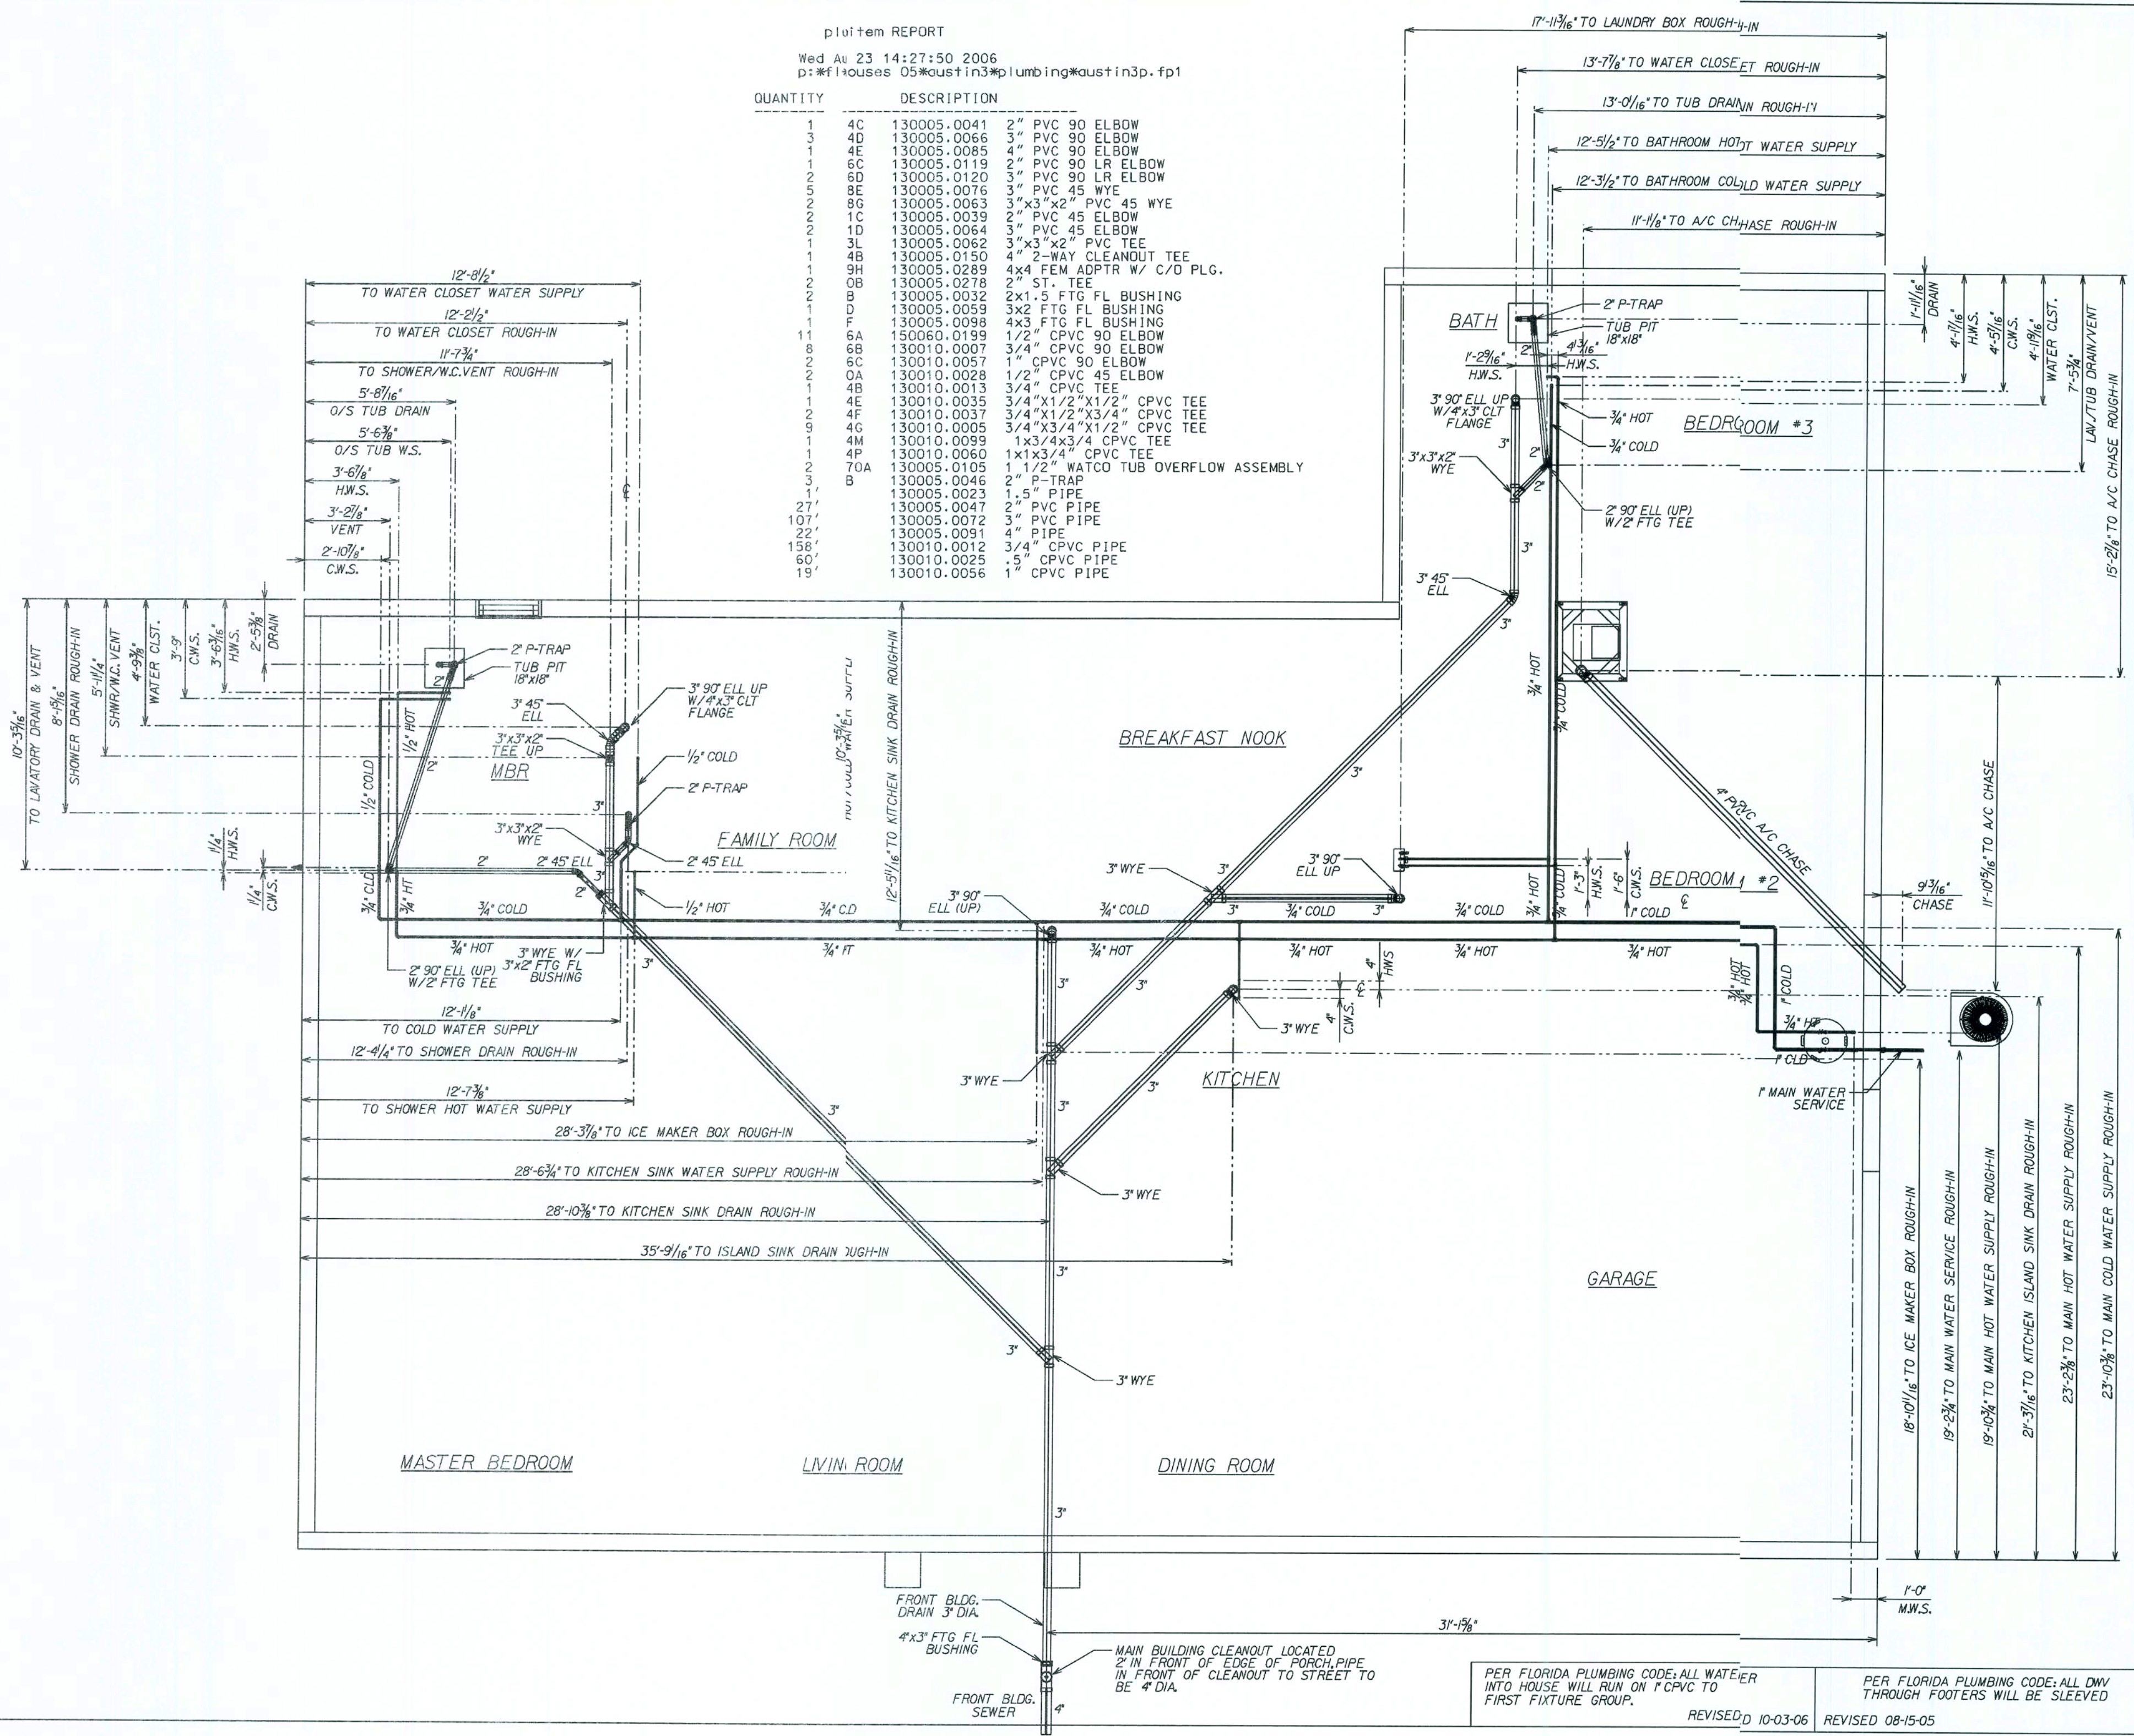

REVISIONS :
5/12/06 REVISED CALL-OUT NOTES TJM
06/13/06 REVISED UG PLBG FITTINGS TJM
08/03/06 REV. CLEANOUT & BOM LIST TJM

AMERICANA UNDERGROUND PLBG.

AUSTIN - 3

3 BEDROOM

DRAWN BY: GARAGE: RIGHT

RELEASE DATE: 10-18-04

Maronda Homes

FLORIDA
THIS STRUCTURE WAS DESIGNED IN
ACCORDANCE WITH THE FLORIDA
BUILDING CODE 2004 : RESIDENTIAL AND 2005, 2006 SUP-
PLEMENT

FLORIDA
PLUMBING

SHEET:
FPI


PER FLORIDA PLUMBING CODE: ALL WATER
INTO HOUSE WILL RUN ON 1" CPVC TO
FIRST FIXTURE GROUP.
REVISED 10-03-06

PER FLORIDA PLUMBING CODE: ALL DWV
THROUGH FOOTERS WILL BE SLEEVED
REVISED 08-15-05

08:25:33
PLOT DATE: 04 DEC 2007

FLORIDA BUILDING CODE 2004 : RESIDENTIAL

COMPLETE SANITARY PLUMBING DIAGRAM:

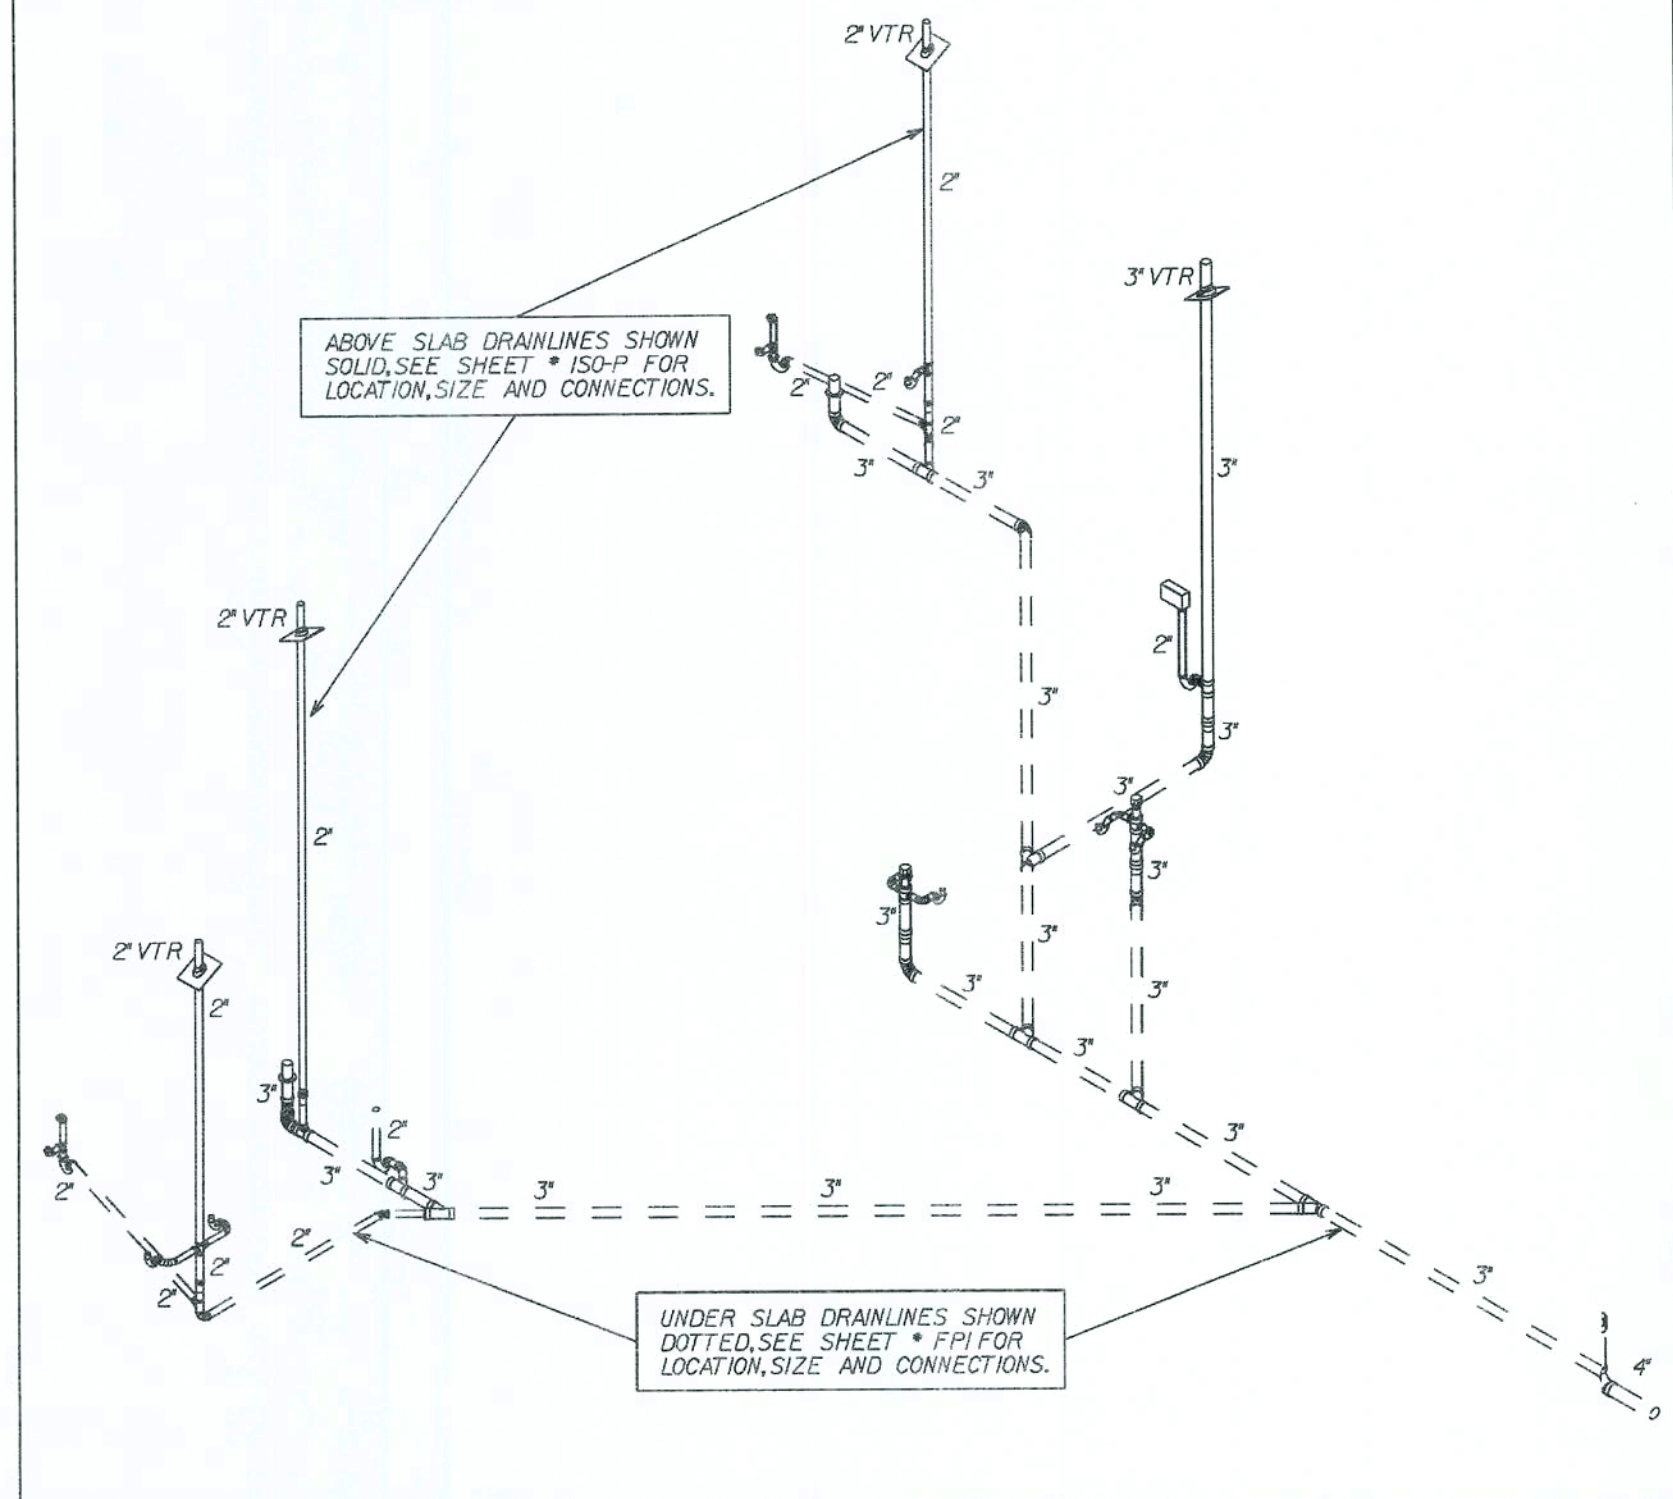

plumitem REPORT

Wed Aug 23 15:29:23 2006

p:\fl\houses 05\Austin3\plumbing\Austin3p.plm



QUANTITY	DESCRIPTION
4	14B 130005.0013 1.5" PVC 90 ELBOW
2	16B 130005.0187 1.5" PVC 90 LR ELBOW
2	1B 130005.0099 4"x3" CLOSET FLANGE
1	23I 130005.0034 2"x2"x1.5" PVC TEE
1	23L 130005.0062 3"x3"x2" PVC TEE
1	26C 130005.0133 2"x2"x1.5"x1.5" DOUBLE TEE
2	26E 130005.0132 3"x3"x1.5"x1.5" DOUBLE TEE
5	2C 130005.0043 2" PVC COUPLING
3	2E 130005.0068 3" PVC COUPLING
1	46B 130050.0125 2" NEOPRENE ROOF FLASHING
1	46C 130050.0028 3" NEOPRENE ROOF FLASHING
2	4D 130005.0059 3x2 FTG FL BUSHING
1	620A 130035.0027 Laundry Box Left
2	670A 130005.0105 1 1/2" WATCO TUB OVERFLOW ASSEMBLY
1	6B 130005.0046 2" P-TRAP
7	6C 130005.0107 1.5"x1.25" P-TRAP W/UNION JT
2	7A 130005.0160 1.25-2" STUDDOR MINI-VENT

PlumInth REPORT

Wed Aug 23 15:29:23 2006

p:\fl\houses 05\Austin3\plumbing\Austin3p.plm

QUANTITY	DESCRIPTION
5'	130005.0023 1.5" PIPE
45'	130005.0047 2" PVC PIPE
19'	130005.0072 3" PVC PIPE

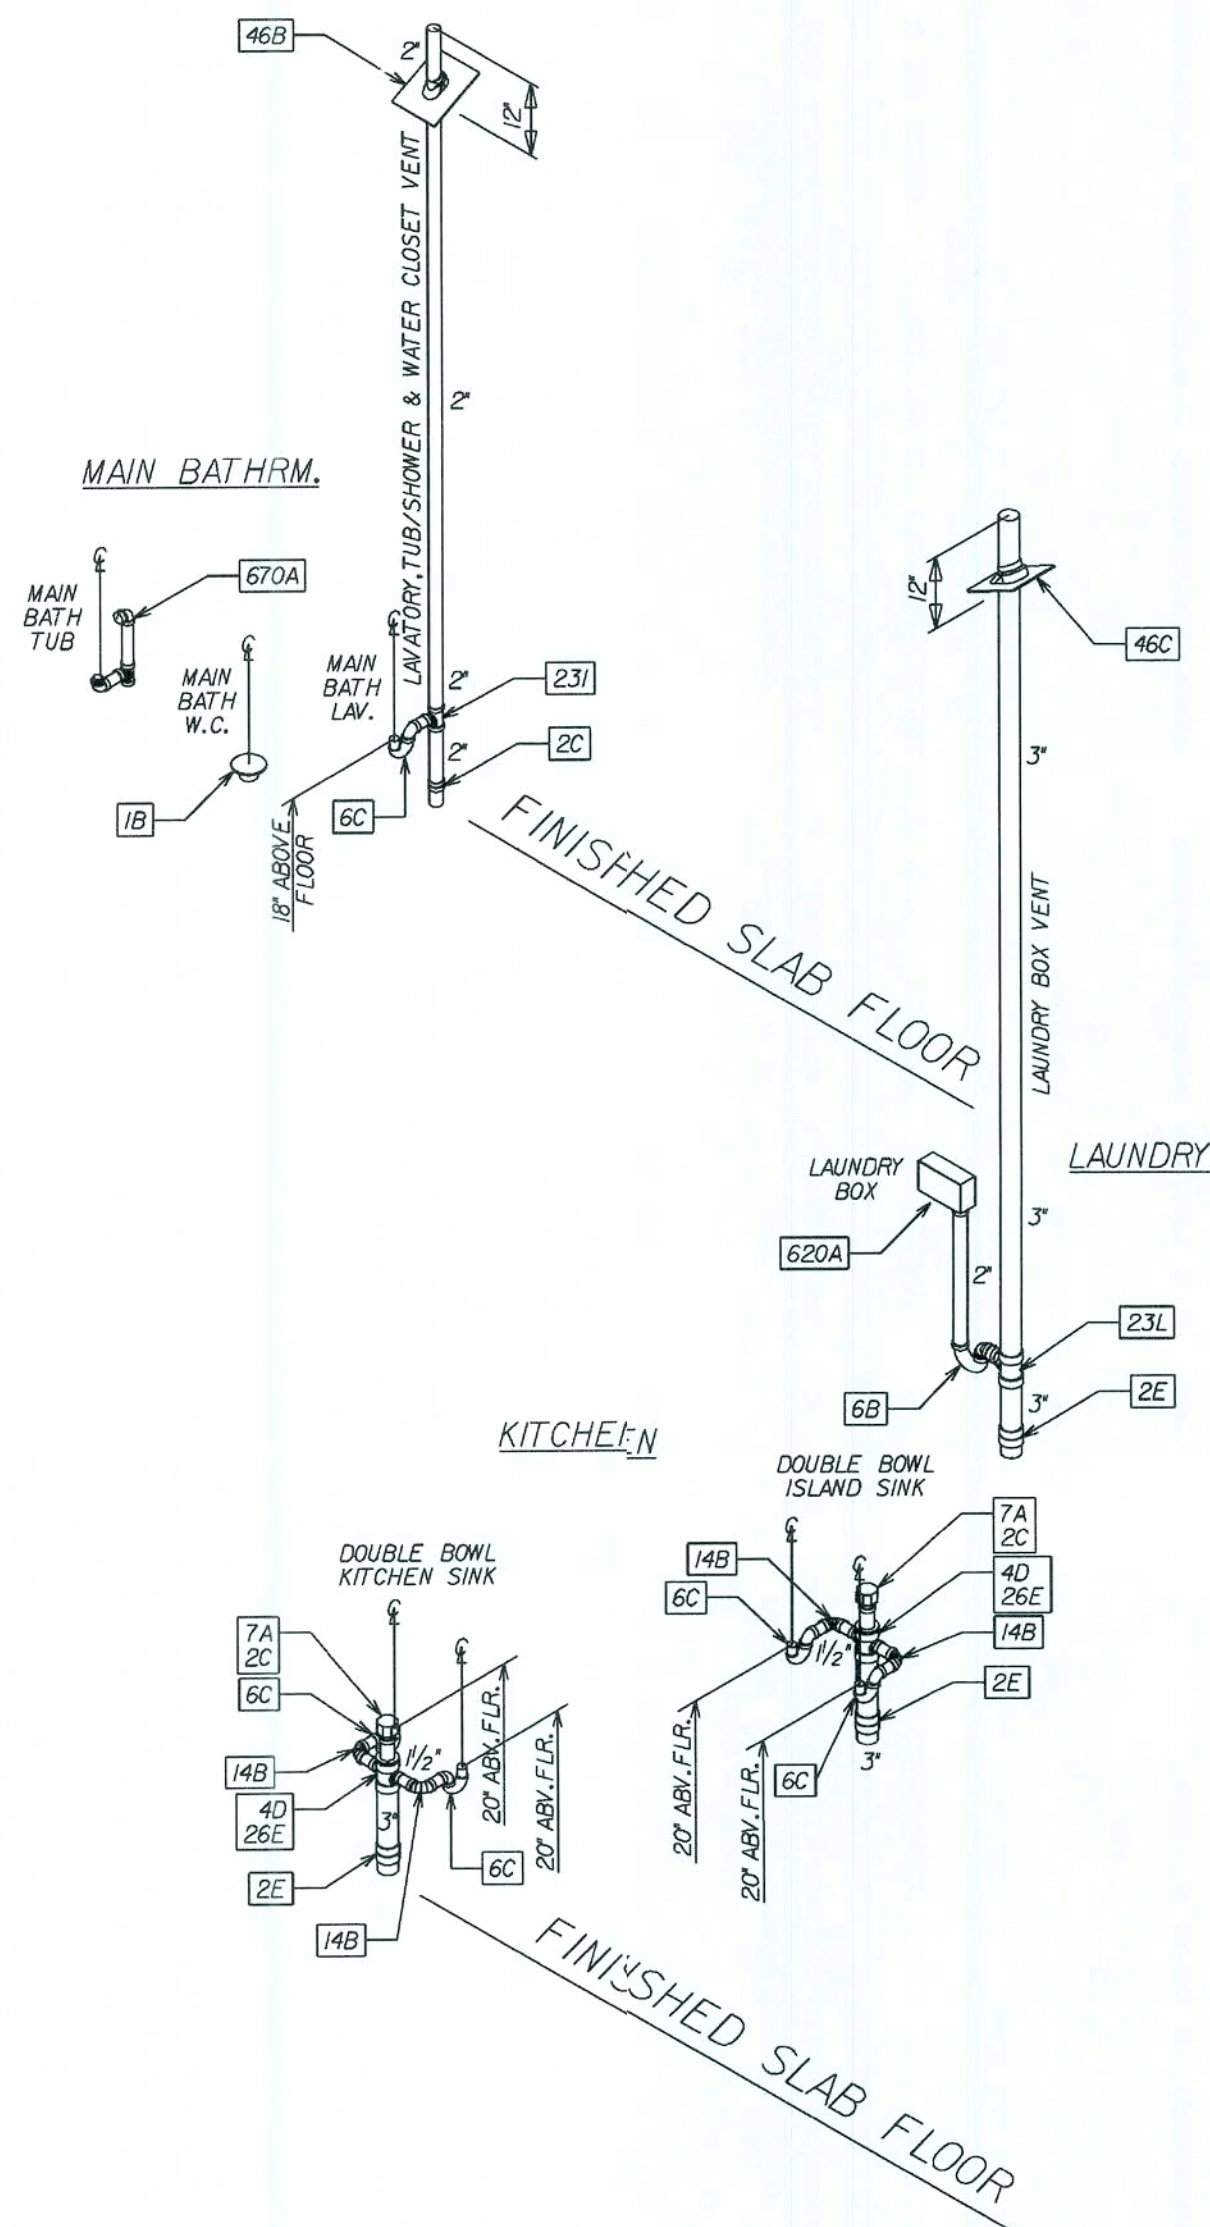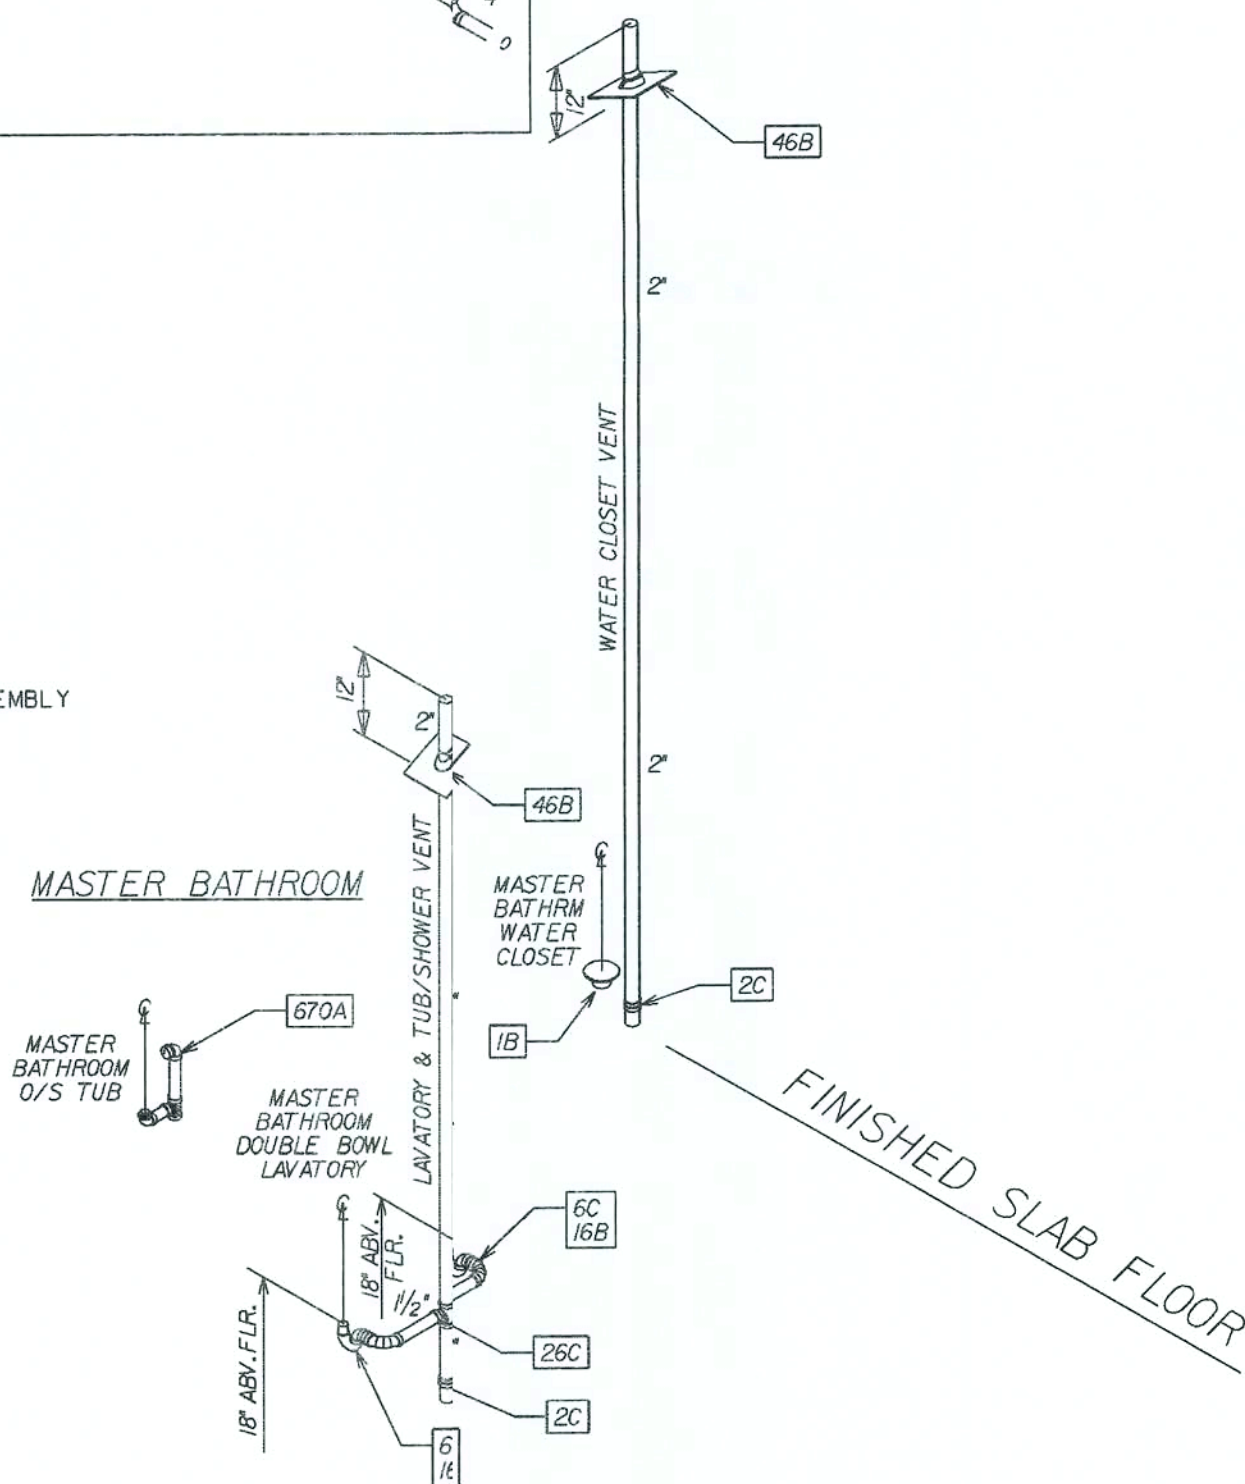

REVISIONS :

08/23/06 REV.D.KITCHEN SINK ASSEM. T.J.M

COPYRIGHT © 2005 MARONDA HOMES

Maronda Homes

(407) 321-0064 4005 MARONDA WAY SANFORD, FLORIDA

THIS STRUCTURE WAS DESIGNED IN ACCORDANCE WITH THE REQUIREMENTS OF THE FLORIDA BUILDING CODE AND MEETS THE REQUIREMENTS OF THE FLORIDA BUILDING CODE.

AMERICANA D.W.V. PLUMBING ISO

AUSTIN - 3

3 BEDROOM

GARAGE:

DRAWN BY:




RELEASE DATE: 10-18-04

08/25/04

SHEET: ISO-P

PLOT DATE: 04 DEC 2007

FLORIDA BUILDING CODE 2004 : RESIDENTIAL

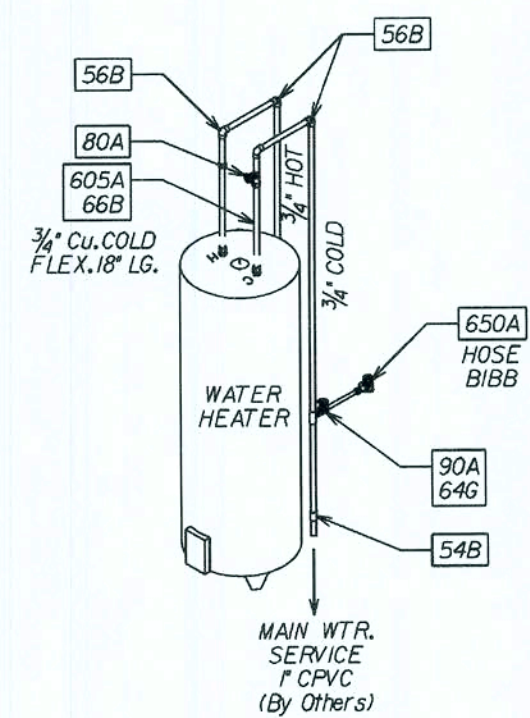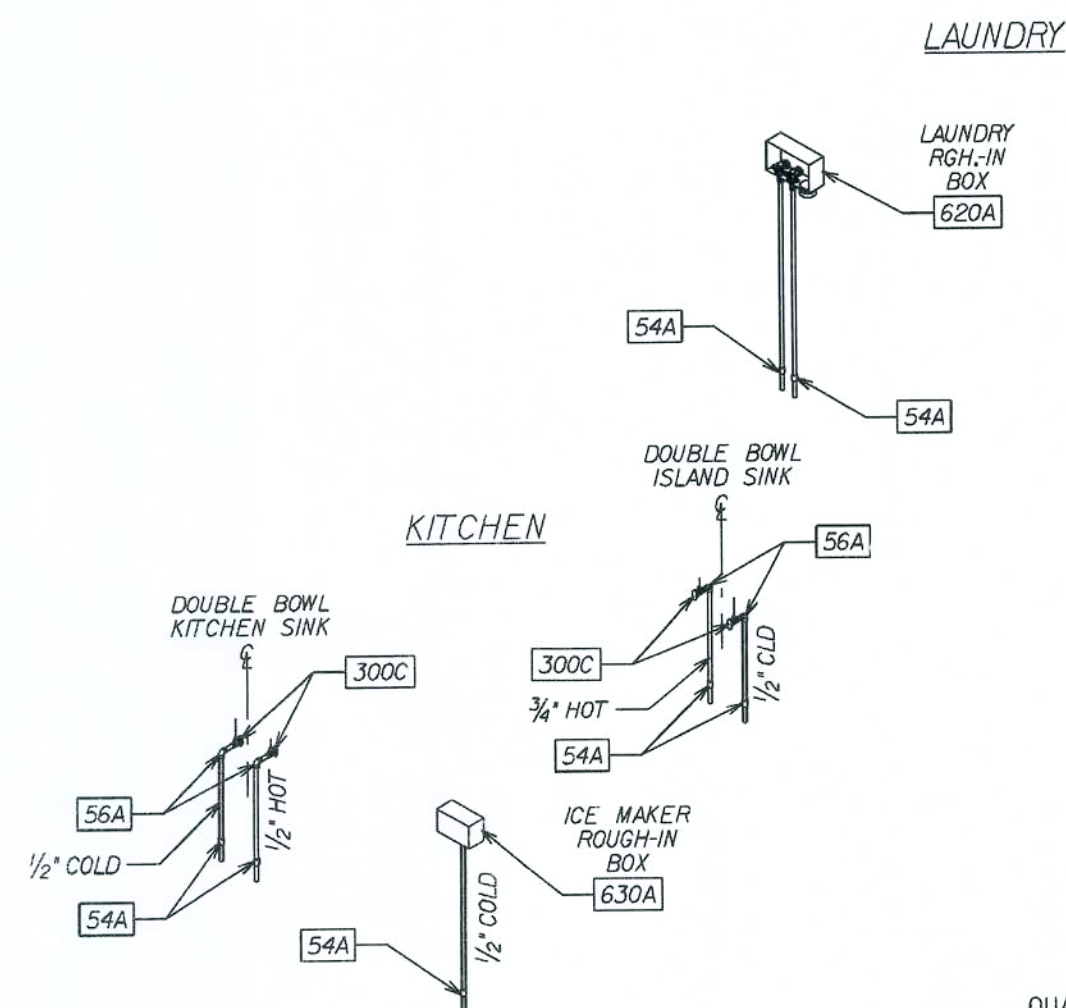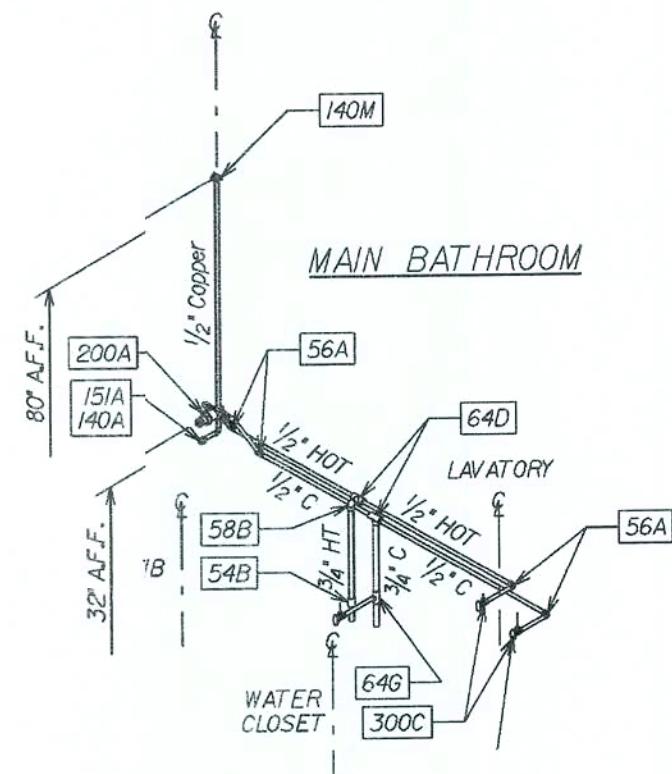

plumitem REPORT
Tue Aug 10 13:17:10 2004
p:*fl*houses 05*austin3*plumbing*austin3p.plm

QUANTITY	DESCRIPTION
1	140A 90 EELL Cu 1/2"
2	140M 90 EELL Cu 1/2 Drop
1	151A Adapter Male Cu 1/2"
1	200A Tub Diverter
1	200B Shower Diverter
2	300B Straight Valve 1/2" x 3/8"
12	300C Angle Valve 1/2" x 3/8"
11	54A CPVC COUPLING .5
5	54B CPVC COUPLING .75
12	56A CPVC EL90 .5
4	56B CPVC EL90 .75
4	58A CPVC EL90 STREET .5
1	58B CPVC EL90 STREET .75
2	605A Corr Gas App Conn
1	620A Laundry Box Left
1	630A Ice Maker Box
1	640B Water Heater - OH
3	64D CPVC TEE .5x.5x.75
2	64F CPVC TEE .75x.5x.75
2	64G CPVC TEE .75x.75x.5
2	650A Hose Bib
2	66B CPVC MALE ADAPTER BRS THR .75
1	80A CPVC SHUTOFF VALVE .75
2	90A Shut-Off Valve
50'	.5" CPVC PIPE
26'	.75" CPVC PIPE
7'	1/2" Cu Pipe

PER FLORIDA PLUMBING CODE; ALL WATER INTO HOUSE WILL RUN ON P CPVC TO FIRST FIXTURE GROUP.

REVISED 10-03-06

SHEET:

150-W

AMERICANA WATER LINES ISO.

AUSTIN - 3

3 BEDROOM

DRAWN BY: GARAGE:

RELEASE DATE: 10-18-04

TOM MARTINEZ

08/25/05

REVISIONS :

COPYRIGHT © 2005 MARONDA HOMES


Maronda Homes

FLORIDA THIS STRUCTURE WAS DESIGNED IN ACCORDANCE AND MEETS THE REQUIREMENTS OF THE FLORIDA BUILDING CODE FOR RESIDENTIAL ANCHORS, 2006 SUPPLEMENT


(407) 321-0064 4005 MARONDA WAY SANFORD, FLORIDA

p:\fl\houses_05\Austin3\plumbing\Austin3w.plm


PLOT DATE: 04 DEC 2007

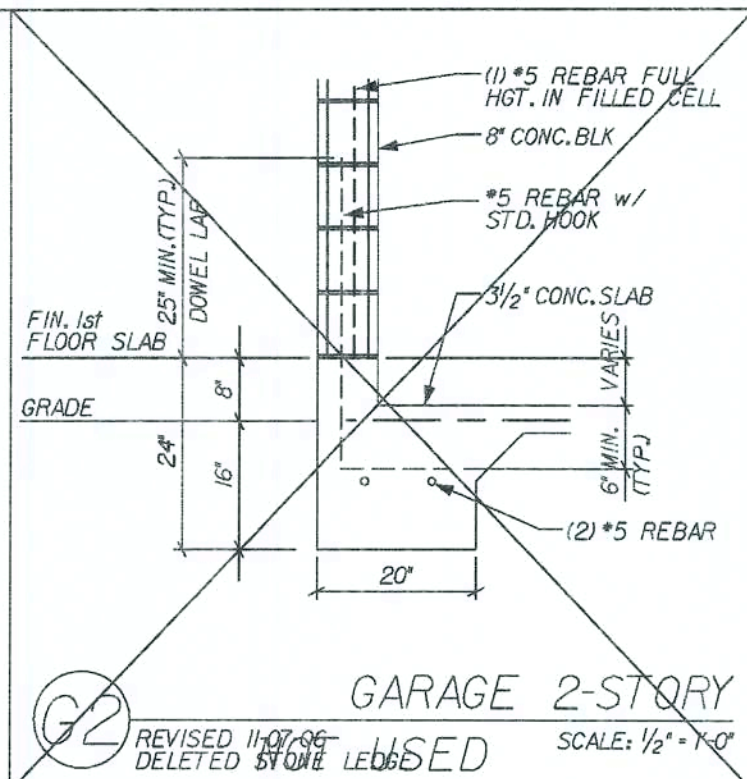


G2 GARAGE 2-STORY
REVIS 11-07-06
DELETED STONE LEDGE
SCALE: 1/2" = 1'-0"

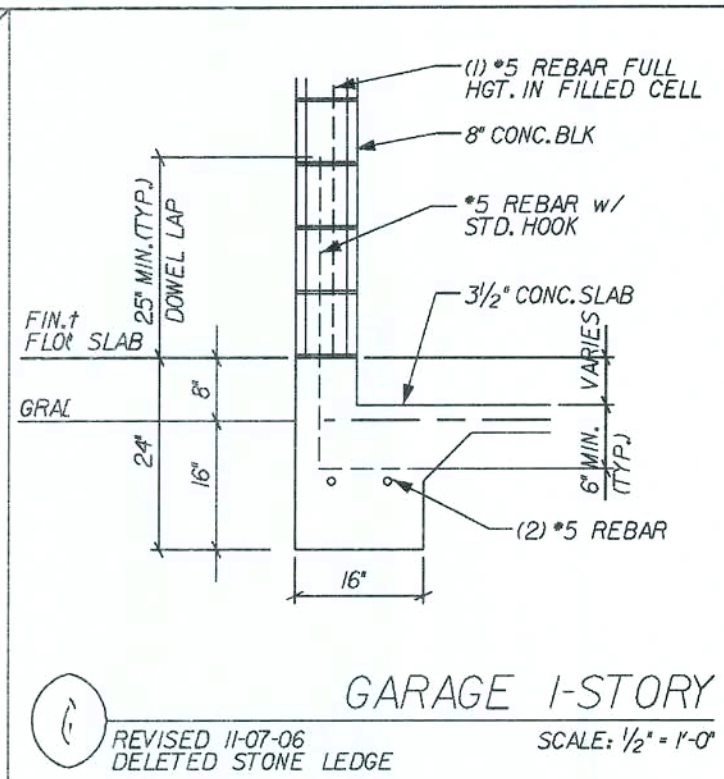


G1 GARAGE 1-STORY
REVIS 11-07-06
DELETED STONE LEDGE
SCALE: 1/2" = 1'-0"

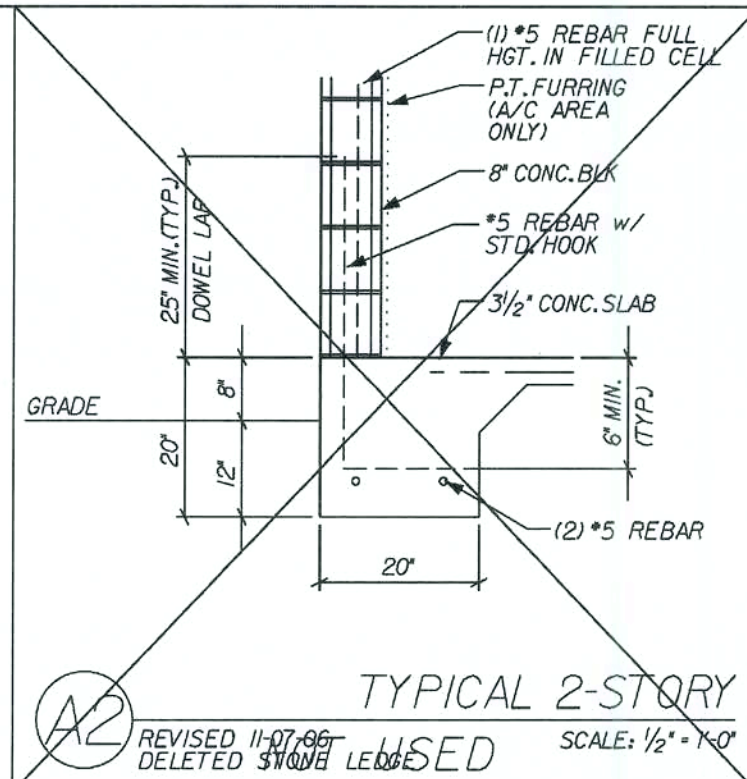


A2 TYPICAL 2-STORY
REVIS 11-07-06
DELETED STONE LEDGE
SCALE: 1/2" = 1'-0"

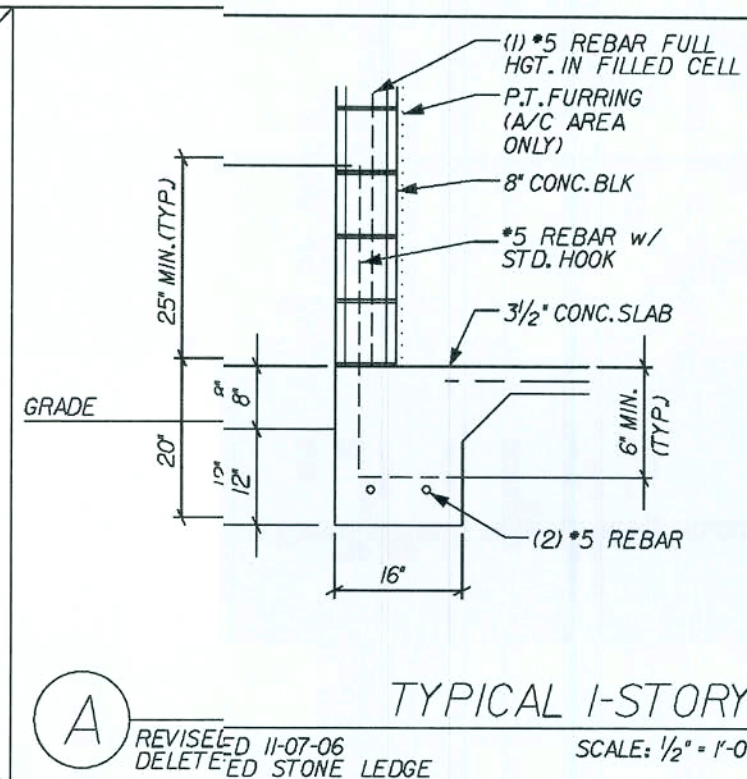


A TYPICAL 1-STORY
REVIS 11-07-06
DELETED STONE LEDGE
SCALE: 1/2" = 1'-0"

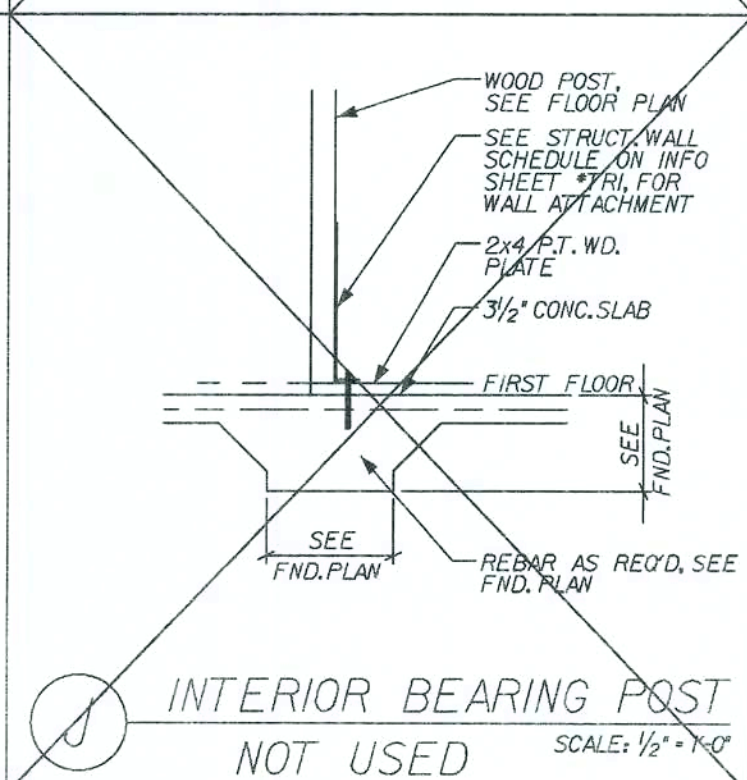


J INTERIOR BEARING POST
NOT USED
SCALE: 1/2" = 1'-0"

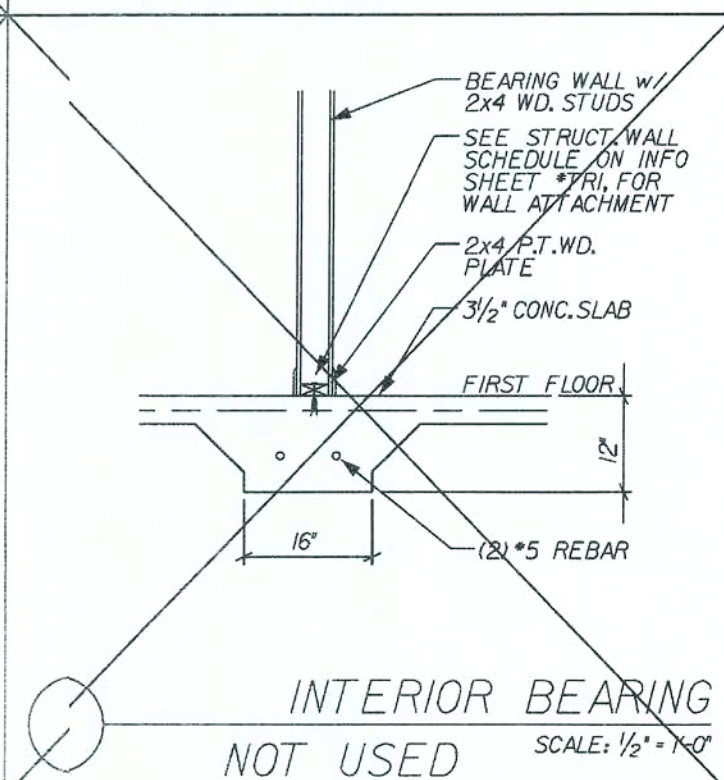


K INTERIOR BEARING
NOT USED
SCALE: 1/2" = 1'-0"

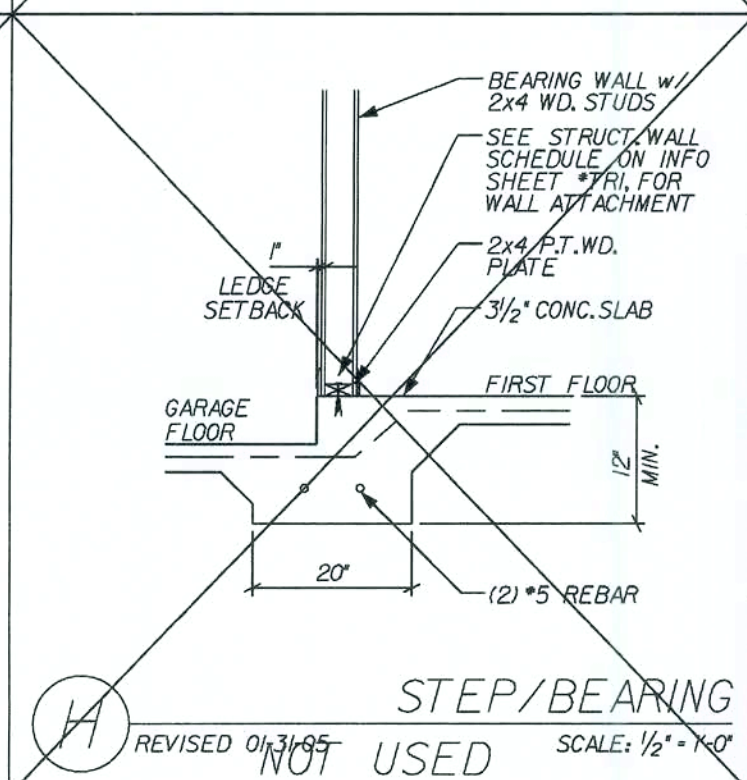


H STEP/BEARING
NOT USED
SCALE: 1/2" = 1'-0"

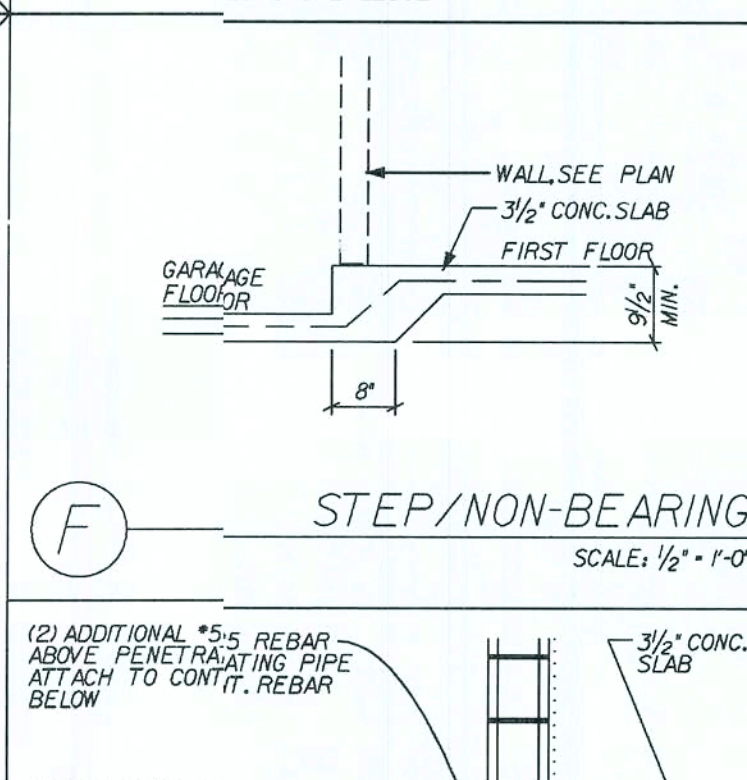


F STEP/NON-BEARING
SCALE: 1/2" = 1'-0"

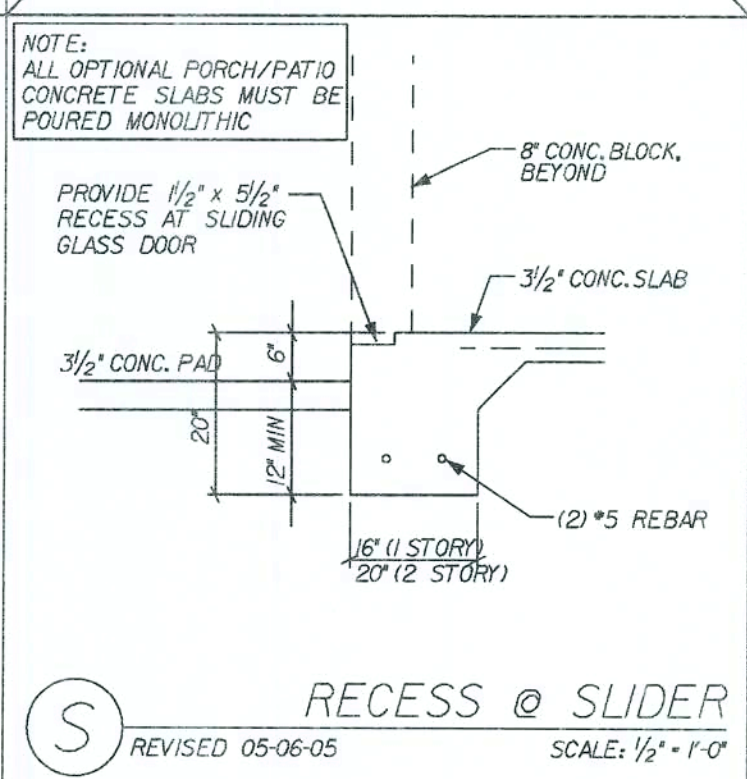


S RECESS @ SLIDER
REVIS 05-06-05
SCALE: 1/2" = 1'-0"

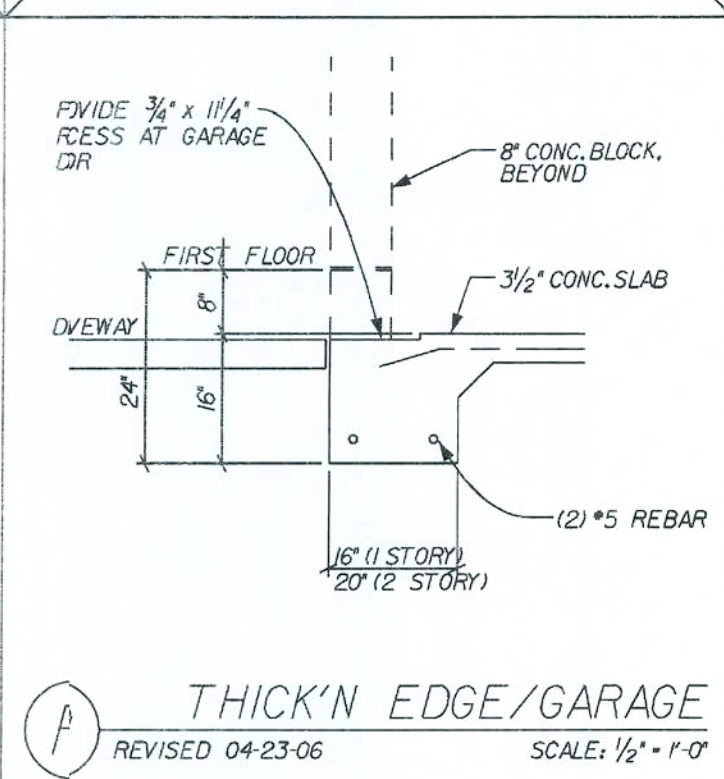


P1 THICK'N EDGE/GARAGE
REVIS 04-23-06
SCALE: 1/2" = 1'-0"

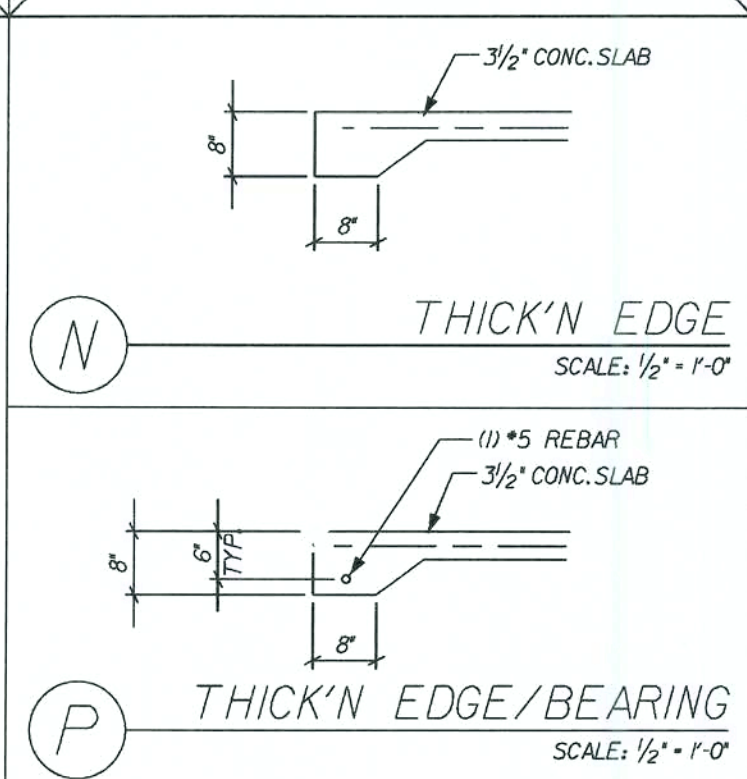


P THICK'N EDGE/BEARING
SCALE: 1/2" = 1'-0"

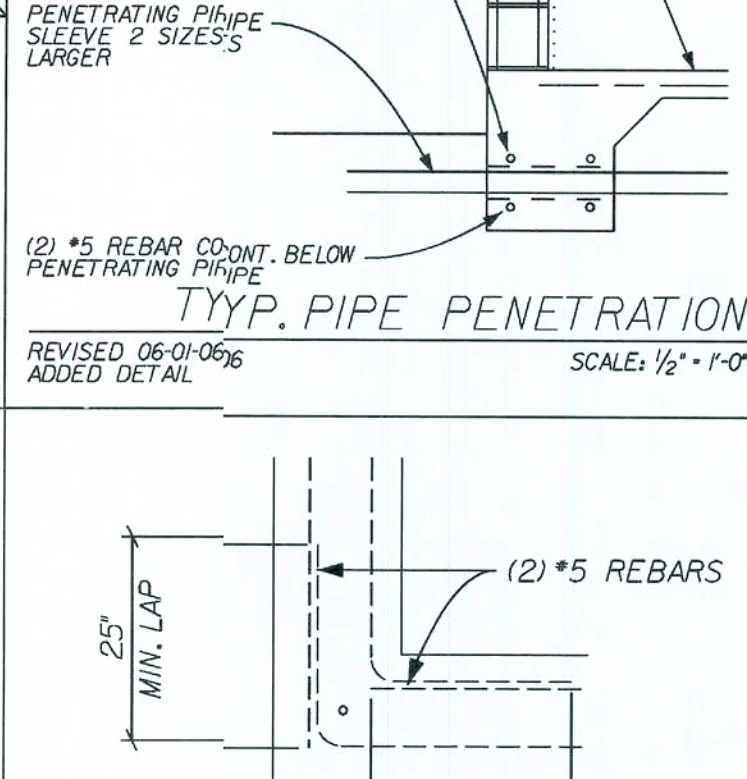


TYP. PIPE PENETRATION
REVIS 06-01-06
ADDED DETAIL
SCALE: 1/2" = 1'-0"

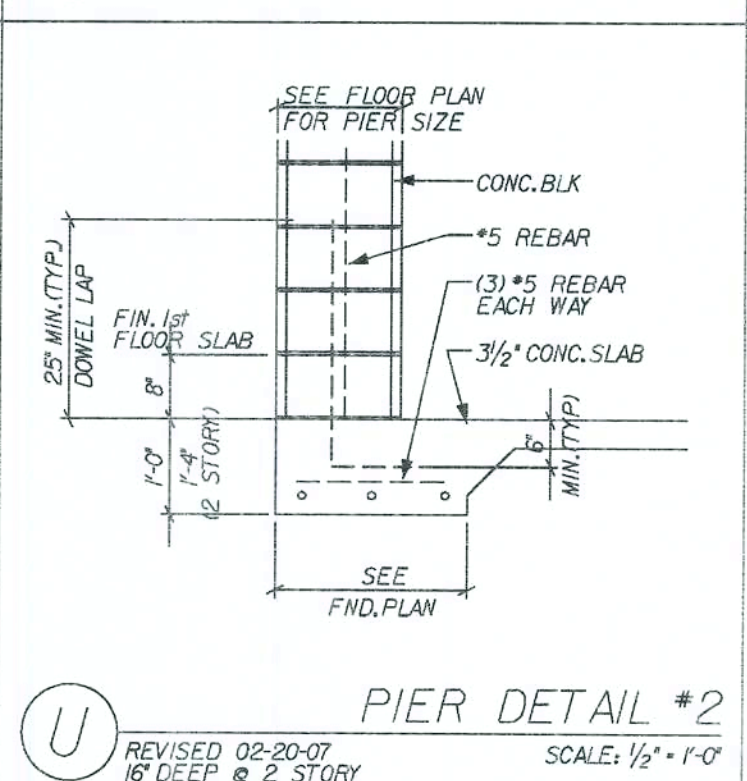


U PIER DETAIL #2
REVIS 02-20-07
16\"/>

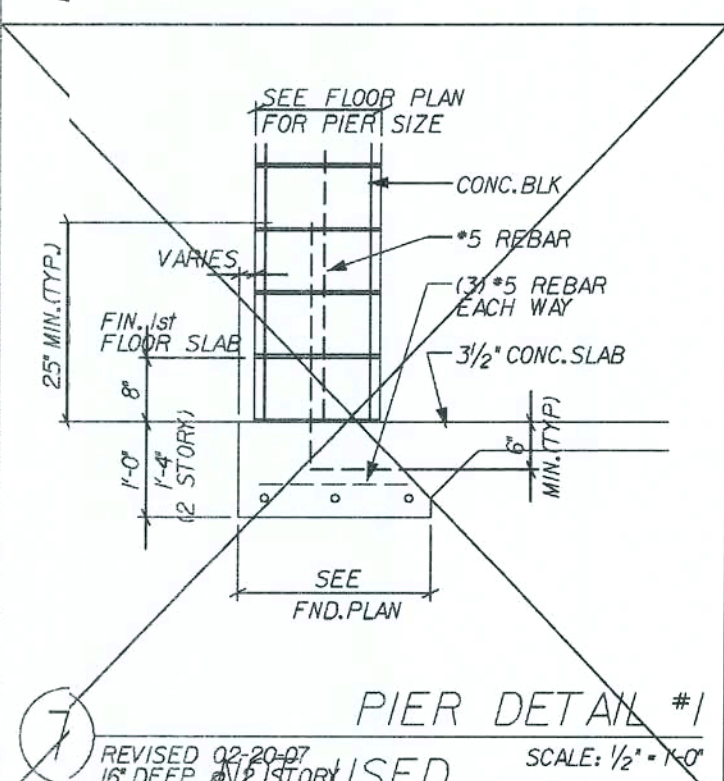

7 PIER DETAIL #1
REVIS 02-20-07
16\"/>

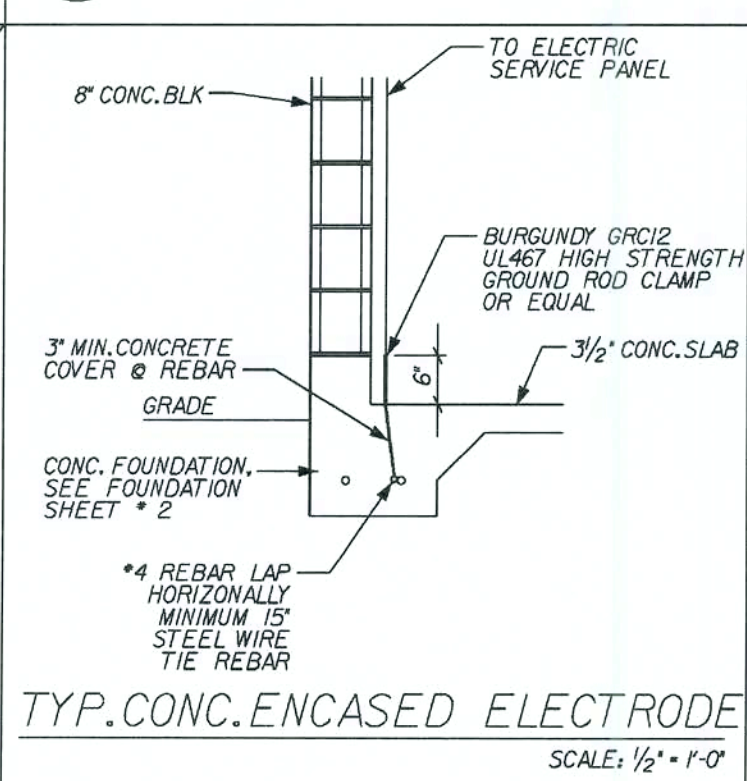

TYP. CONC. ENCASED ELECTRODE
SCALE: 1/2" = 1'-0"

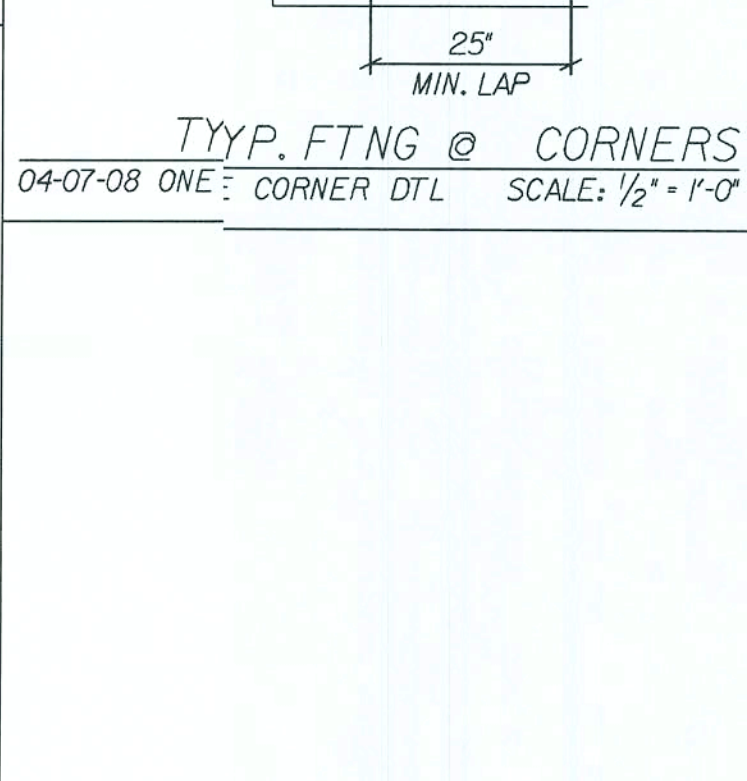

TYP. FTNG @ CORNERS
04-07-08 ONE CORNER DTL
SCALE: 1/2" = 1'-0"

REVISIONS:

Maronda Homes

FLORIDA

COPYRIGHT © 2005 MARONDA HOMES

4005 MARONDA WAY SANFORD, FLORIDA (407) 321-0064

THIS STRUCTURE WAS DESIGNED IN ACCORDANCE WITH THE FLORIDA BUILDING CODE, 2004: RESIDENTIAL AND 2005, 2006 SUPPLEMENT

FOOTINGS

STANDARD DETAILS

AUSTIN 3

DRAWN BY:

GARAGE:

RELEASE DATE: 10-18-04

Maronda Systems
4005 Maronda Way
Sanford, FL 32771
(407) 321-0064










Elmer Bergman, P.E.
License No. 50158
SEP 29 2008

SHEET:

FTG

PLOT DATE: 04 DEC 2007

08:25:58

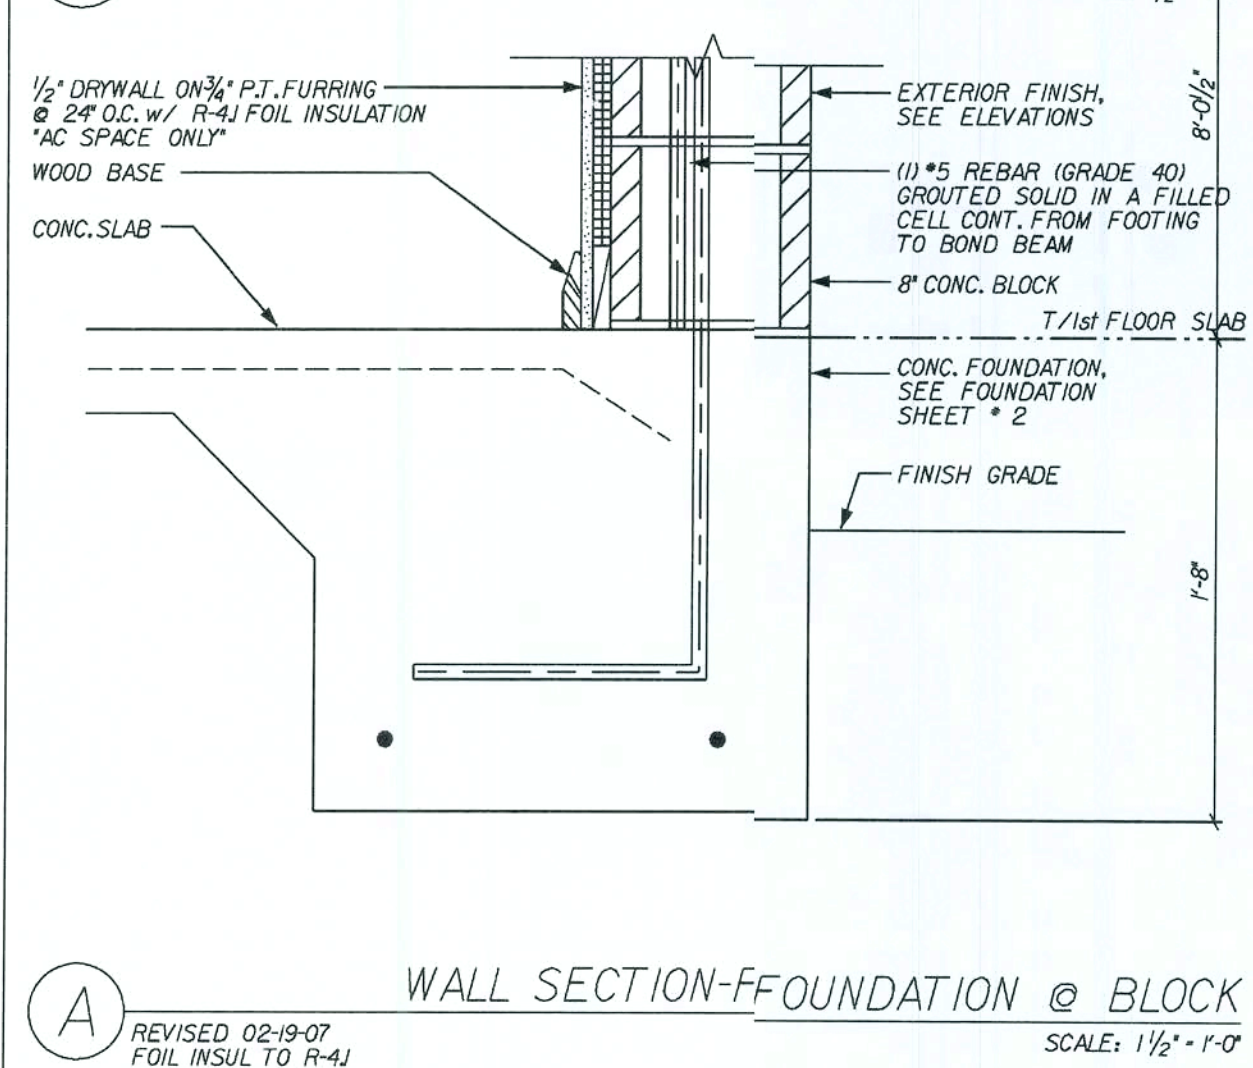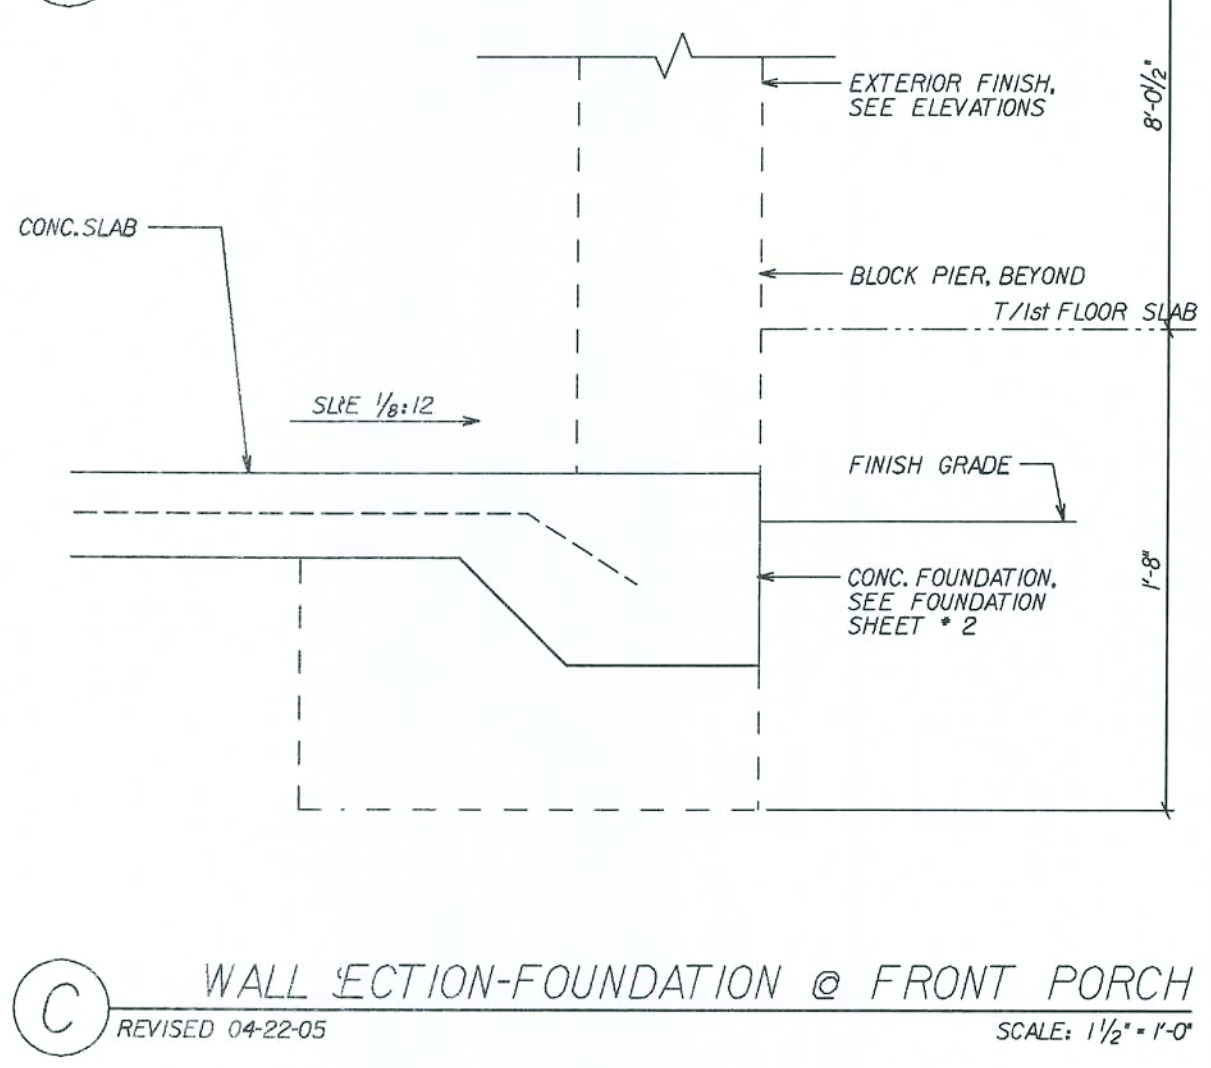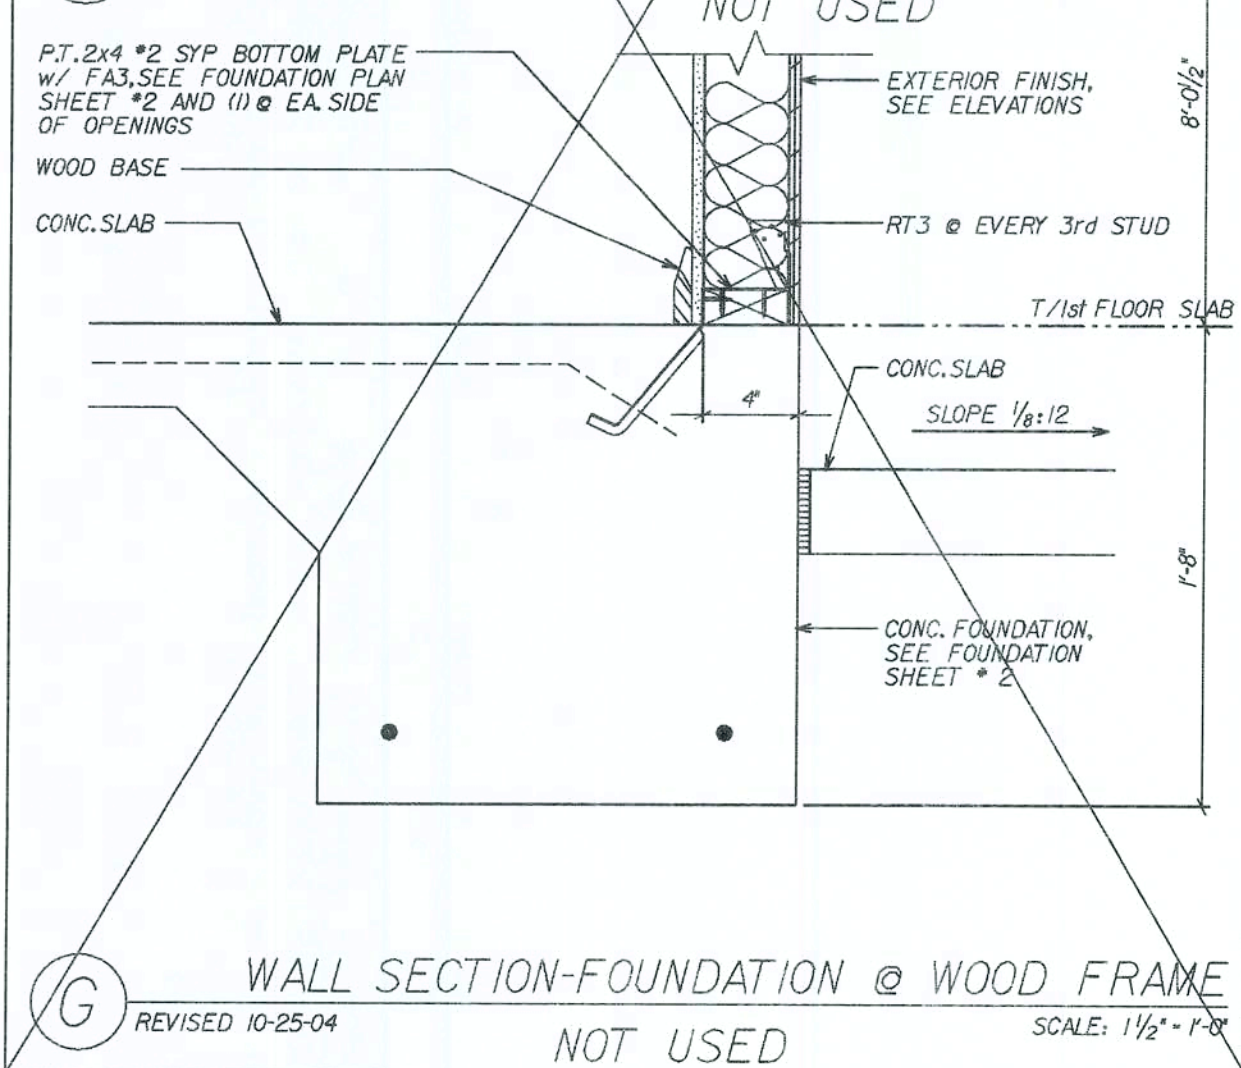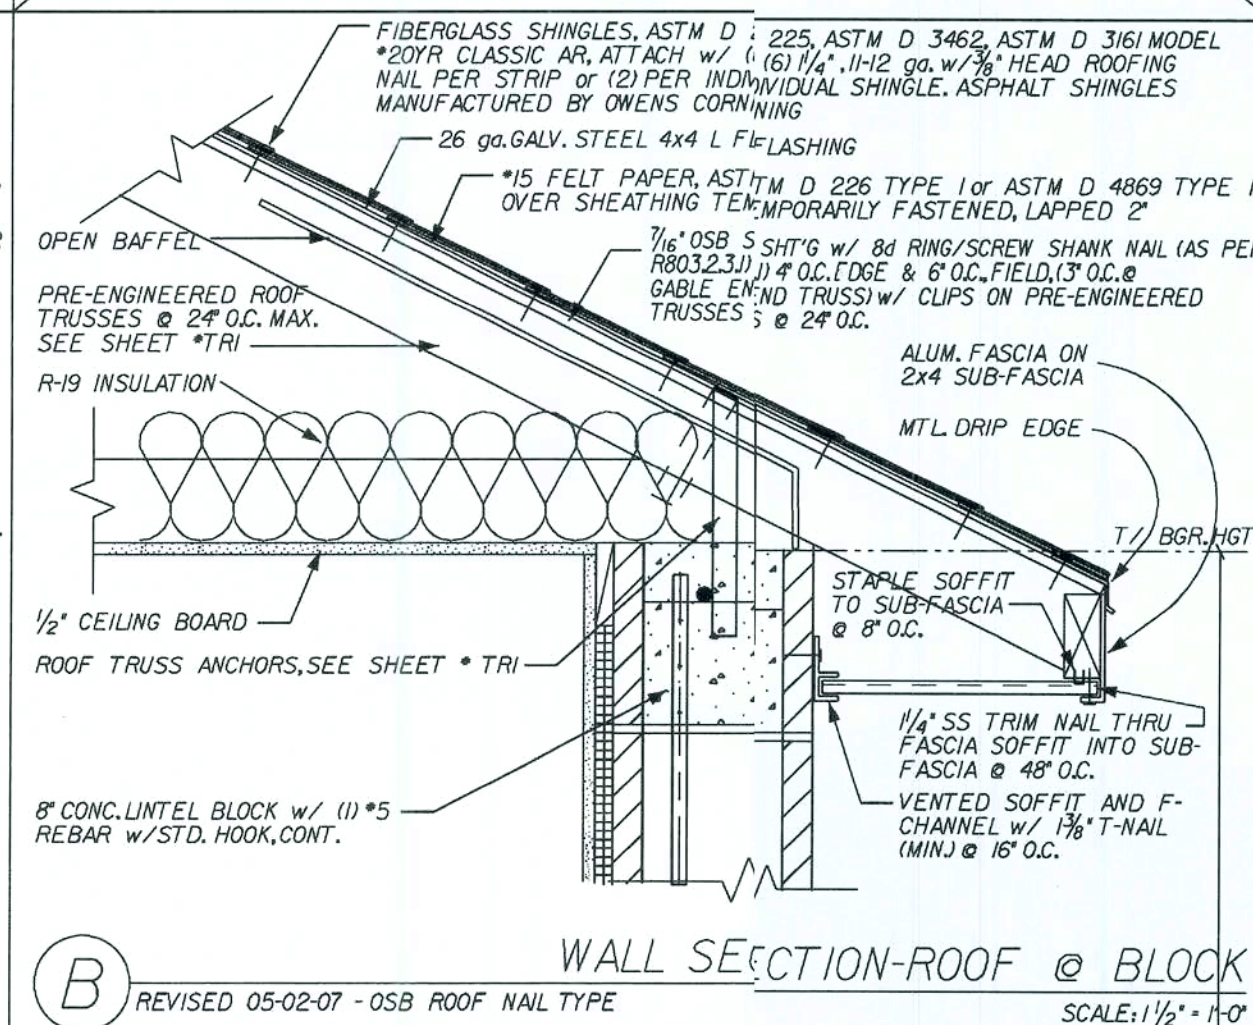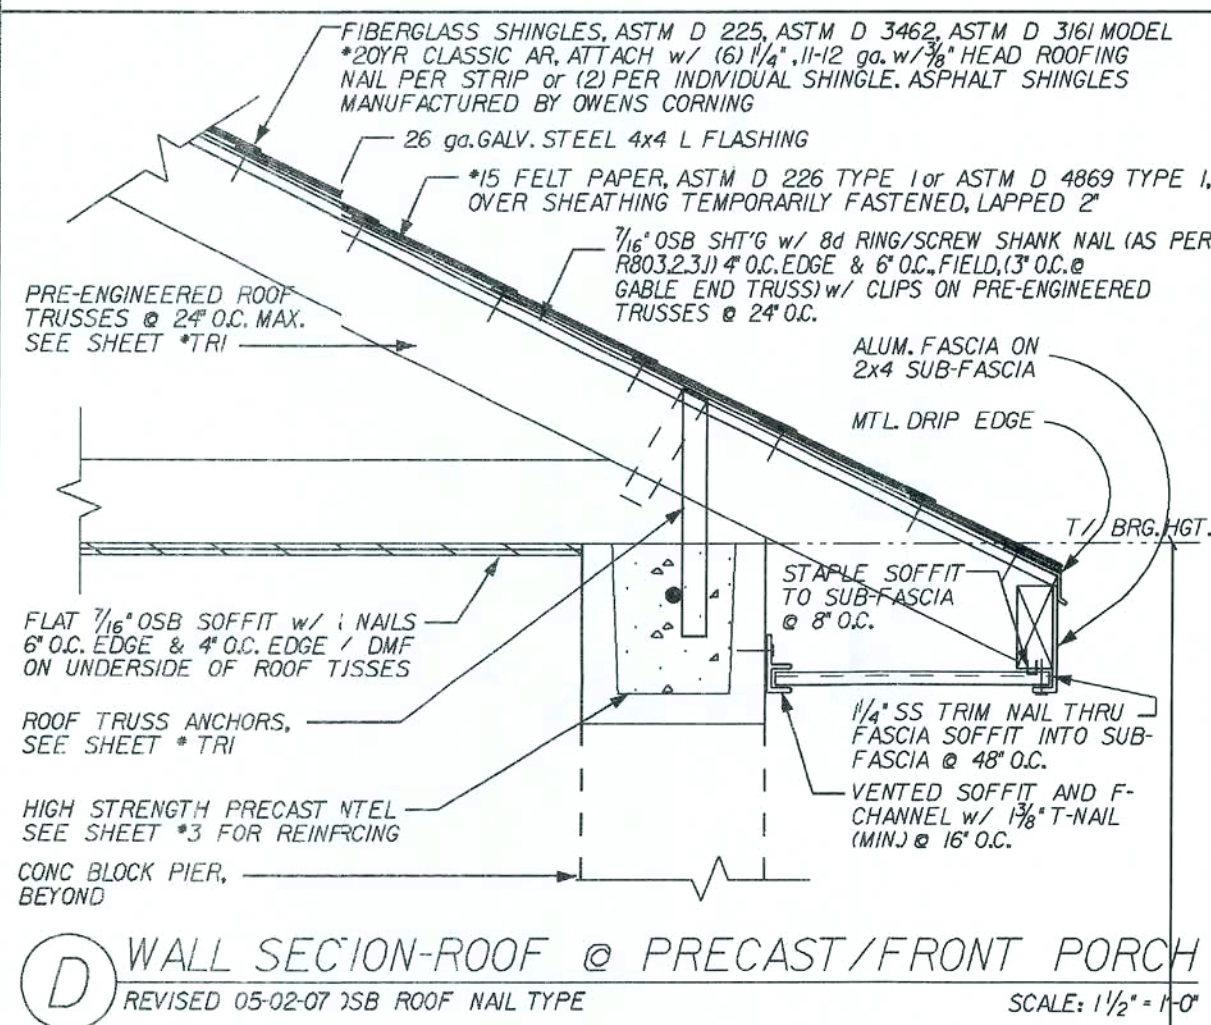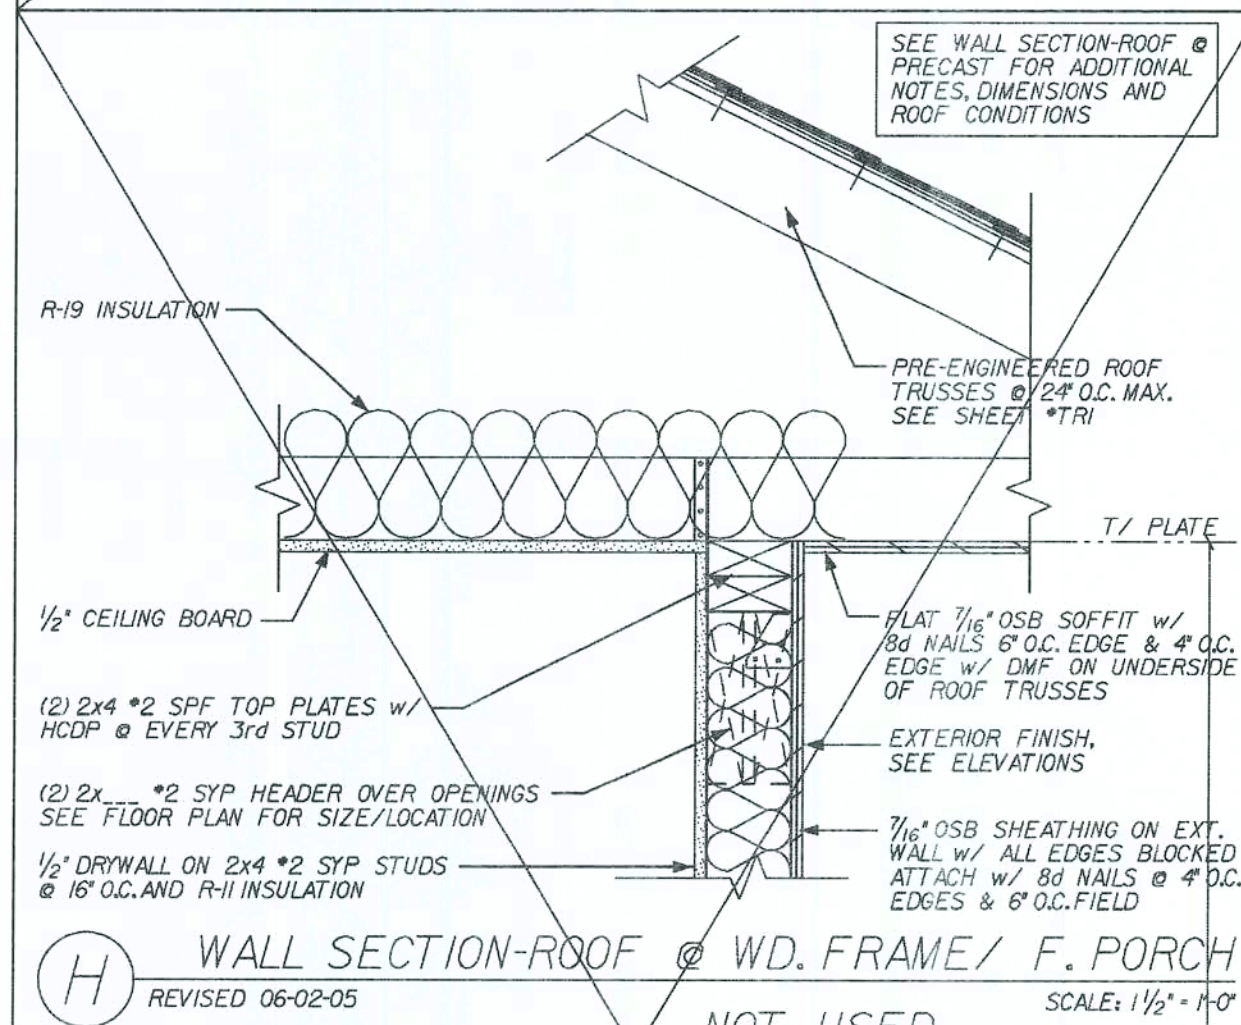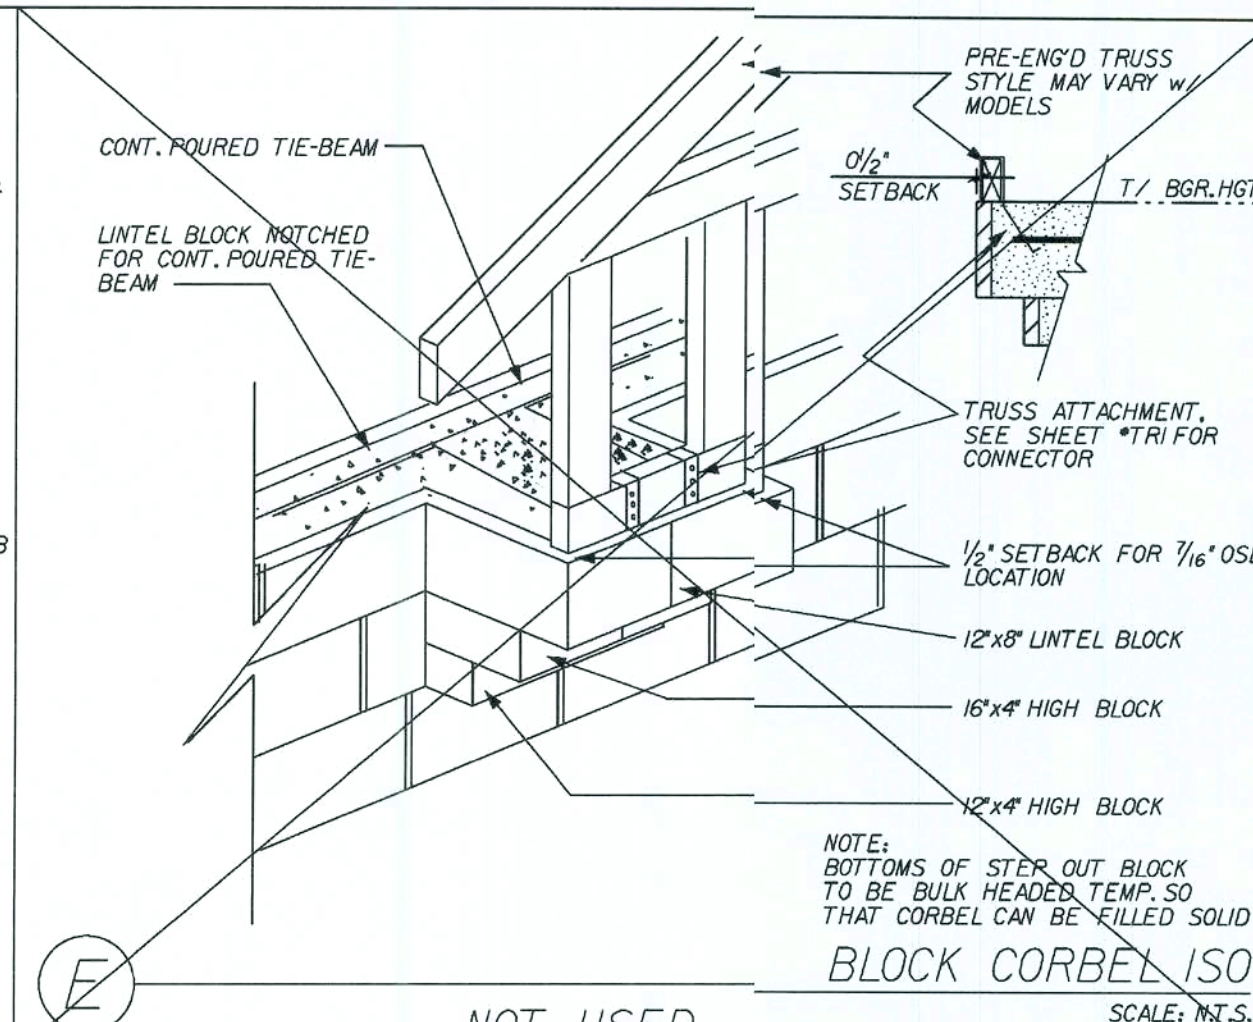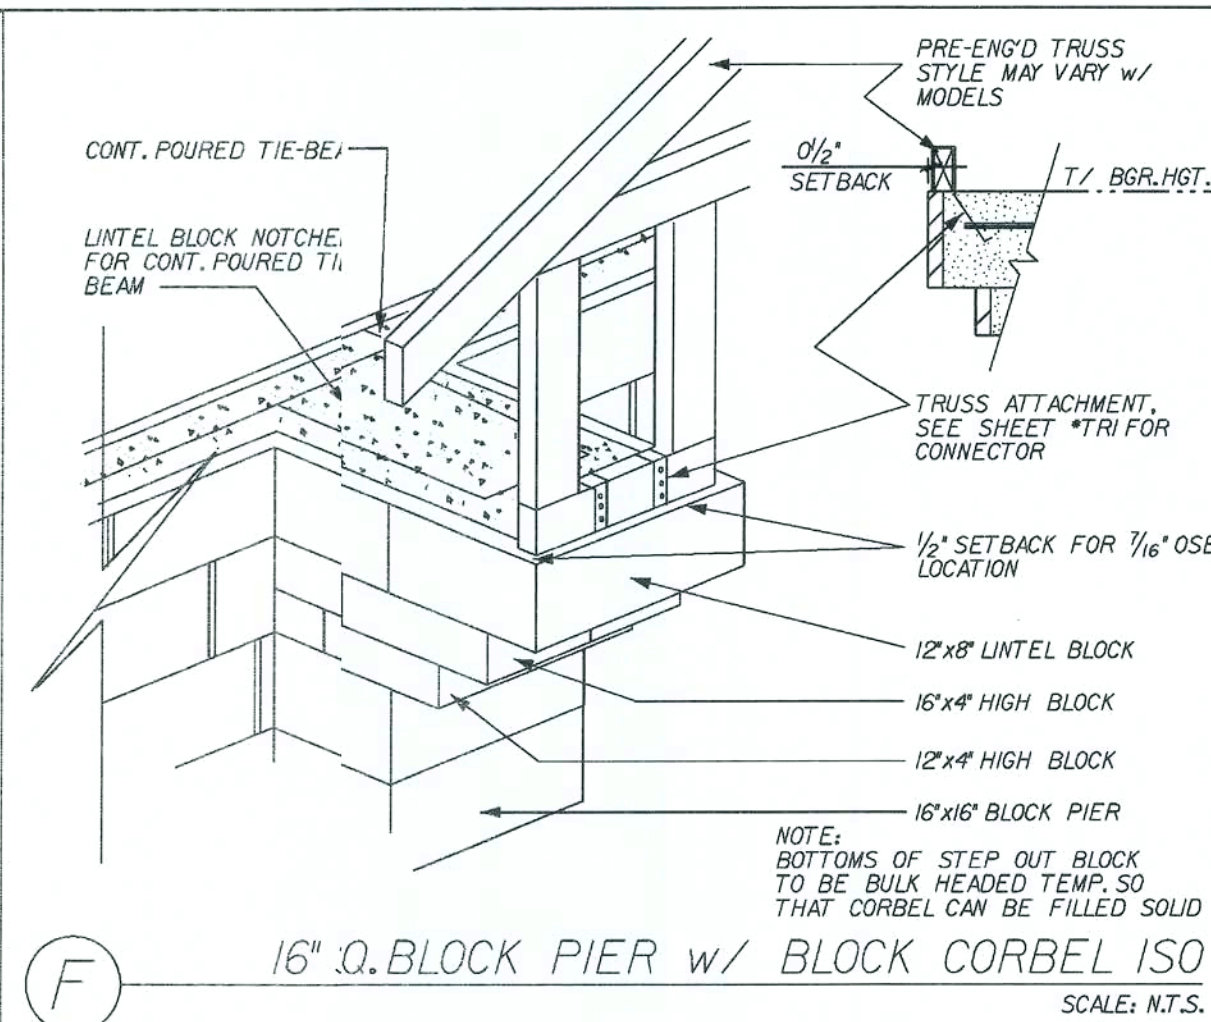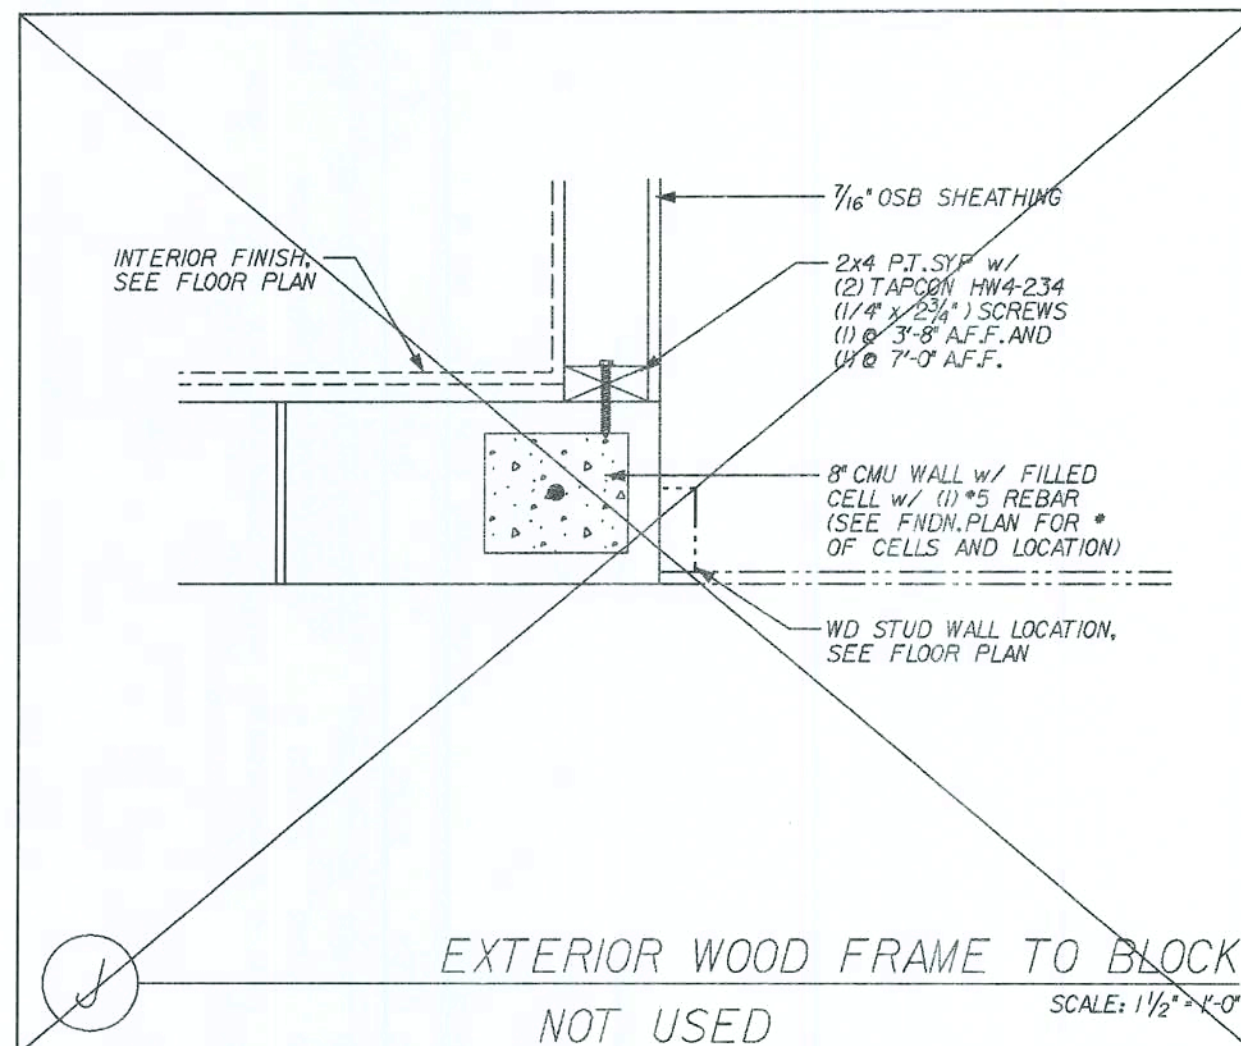

REVISIONS:

--	--	--	--	--	--	--	--	--	--

Maronda Homes
 4005 MARONDA WAY SANFORD, FLORIDA
 (407) 321-0064

THIS STRUCTURE WAS DESIGNED IN ACCORDANCE AND MEETS THE REQUIREMENTS OF THE FLORIDA BUILDING CODE (FBC) 2004, RESIDENTIAL AMENDMENTS 2005 SUPPLEMENT

AUSTIN 3

ONE STORY WALL SECTIONS

DRAWN BY: GARAGE: RELEASE DATE: 10-18-04

08/25/09

Maronda Systems
 4005 Maronda Way
 Sanford, FL 32771
 (407) 321-0064


Elmer Bergman, P.E.
 License No. 50158
 SEP 29 2008

SHEET: **WS-B1**




PLOT DATE: 04 DEC 2007

FLORIDA BUILDING CODE 2004 : RESIDENTIAL


USP HARDWARE - 160%		REVISED 05-10-06	
PRODUCT CODE #	MAN.	FASTENERS	UPLIFT
C44	USP	POST (6) 16d BEAM (6) 10d X 1 1/2"	1000
FA3	USP	TOP (4) 10d X 1 1/2" SIDE (2) 10d X 1 1/2"	1155
HC520 CLIP	USP	PLATES (11) 8d STUD (6) 8d	445
HHCP2 CRNR CLIP	USP	TRUSS (10) 10d X 1 1/2" PLATE (10) 10d X 1 1/2"	800
HTA 20 ANCHOR	USP	(14) 10d X 1 1/2"	1615
HTA 20(2) ANCHOR	USP	(13) 10d X 1 1/2"	3230
HTW24	USP	(20) 10d	1325
HUGT2	USP	CONC. ANCH. BOLT (2) 3/4" - (2) 3/4" WASH 3 1/2" EMBED. - ALL GRD. - (8) 10d	9790
HUGT3	USP	CONC. ANCH. BOLT (2) 3/4" - (2) 3/4" WASH 3 1/2" EMBED. - ALL GRD. - (8) 10d	9860
JUS 26	USP	(4) 10d HEADER (4) 10d TRUSS	1115
KST227 STRP ANC.	USP	(34) 16d	4750
LPTA	USP	FACE OF GABLE W/ 2x4 (11) 10d X 1 1/2"	1250
LSTA36	USP	(22) 10d X 1 1/2"	1640
LTW12	USP	(12) 10d	670
LTS20 STRAP ANC	USP	ANCHOR-1/2" WEDGE BOLT 3/4" EMBED. (10) 10d X 1 1/2" STRAP	1890
LBP12 BEARING PLT	USP	1/2" J-BOLT	2515
LFTA6	USP	PLATE (8) 8d STUD (8) 8d	1035
MP6F	USP	HEADER/STUD (6) 8d TYPE 1 JOIST/PLATE (6) 8d	605
MPA1 & MPA1F	USP	HEADER/STUD (6) 8d JOIST/PLATE (6) 8d	660
MSTA12	USP	(10) 10d	1015
MSTA18	USP	(14) 10d	1420
MSTA24	USP	(18) 10d	1640
MSTA30	USP	(22) 10d	2065
MTW12	USP	(14) 10d	1030
MTW18	USP	(14) 10d	1030
MTS27B STRP ANC	USP	(24) 16d (1) 3/4" ANCHOR BOLT 3 1/2" EMBEDDED	4635
MUGT15	USP	(22) 10d (1) 3/4" ANCHOR BOLT 3 1/2" EMBEDDED	4165
NP37 3/8 X 7	USP	HEADER (6) 16d TOP OF BOT. SEC. (6) 10d X 1 1/2"	
PA 28	USP	(15) 16d	3360
RT-16	USP	TOP PLATES (8) 8d TRUSS (8) 8d X 1 1/2"	1030
RT-16A	USP	TRUSS (9) 10d X 1 1/2" PLATE (8) 10d	1380
RT16-2	USP	TOP PLATES (8) 8d TRUSS (8) 8d X 1 1/2"	1160
RT5 CLIPS L/R	USP	TRUSS (4) 8d PLATE (4) 8d	540
RT3 CLIPS L/R	USP	(4) 8d TOP (4) 8d BOTTOM	530
SKH 26 L/R	USP	HEADER (6) 16d JACK (6) 10d X 1 1/2"	1085
SKHH26 L/R	USP	HEADER (18) 16d JACK (12) 10d X 1 1/2"	2190
SUH 26	USP	HEADER (6) 10d JACK (4) 10d X 1 1/2"	725
SUH 28	USP	HEADER (8) 10d JACK (6) 10d X 1 1/2"	800
TA12	USP	(5) #10 SCREWS (9) #10 SCREWS	825 910
TA 14	USP	(7) 10d X 1 1/2"	920
TA 18	USP	(8) 10d X 1 1/2"	1205
(2)TA 18	USP	(8) 10d X 1 1/2" 1-PLY (8) 10d X 1 1/2" 2-PLY	2410 2410
TA 24	USP	(8) 10d X 1 1/2"	1205
(2)TA 24	USP	(8) 10d X 1 1/2" 1-PLY (8) 10d X 1 1/2" 2-PLY	2410 2410
THD26	USP	HEADER (18) 16d TRUSS (12) 10d X 1 1/2"	2170
THD28	USP	HEADER (28) 16d TRUSS (16) 10d X 1 1/2"	2330
THD28-2	USP	HEADER (28) 16d TRUSS (16) 10d X 1 1/2"	2485
THDH28-3	USP	HEADER (36) 16d TRUSS (16) 10d X 1 1/2"	2665
THD48	USP	HEADER (28) 16d TRUSS (16) 10d X 1 1/2"	2485
THJ 26	CLEVELAND	HIP (7) 10d-HEADER (16) 16d JACK (5) 10d X 1 1/2"	1010
USC63	USP	TRUSS (8) 10d (4) 3/4" EXP. BOLTS #6170 2 3/4" EMBEDDED	11150
USC3F	USP	TRUSS (8) 10d (4) 3/4" EXP. BOLTS #6170 2 3/4" EMBEDDED	11150
USC73	USP	TRUSS (8) 16d (4) 3/4" EXP. BOLTS #6170 2 3/4" EMBEDDED	11150
UGTS63	USP	TRUSS (8) 16d (2) 3/4" ANCH. BOLTS 2 3/4" EMBEDDED	6170

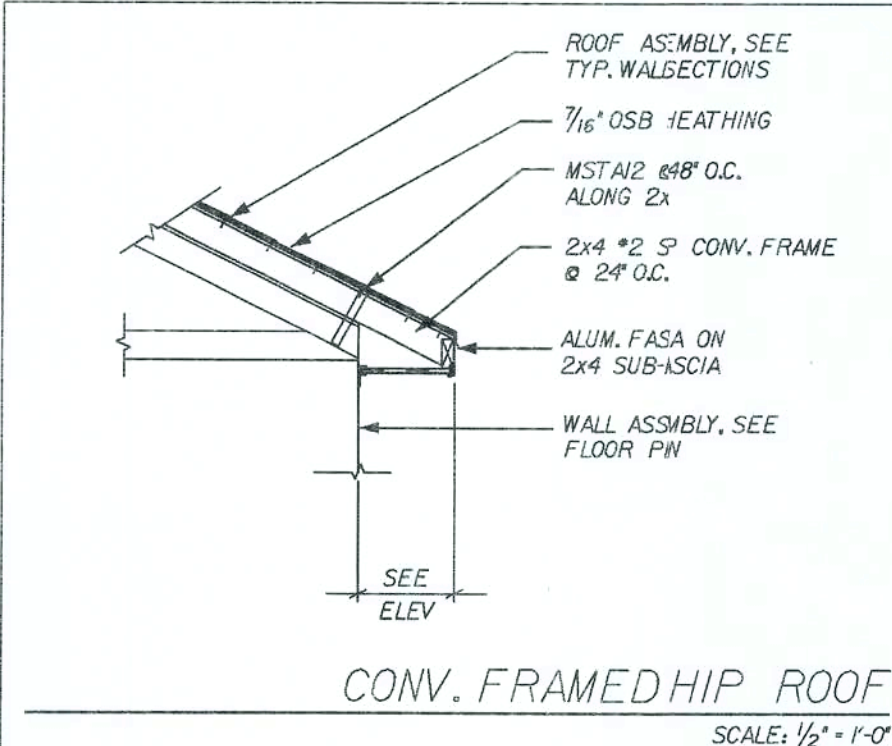




CONV. FRAMED HIP ROOF
SCALE: 1/2" = 1'-0"

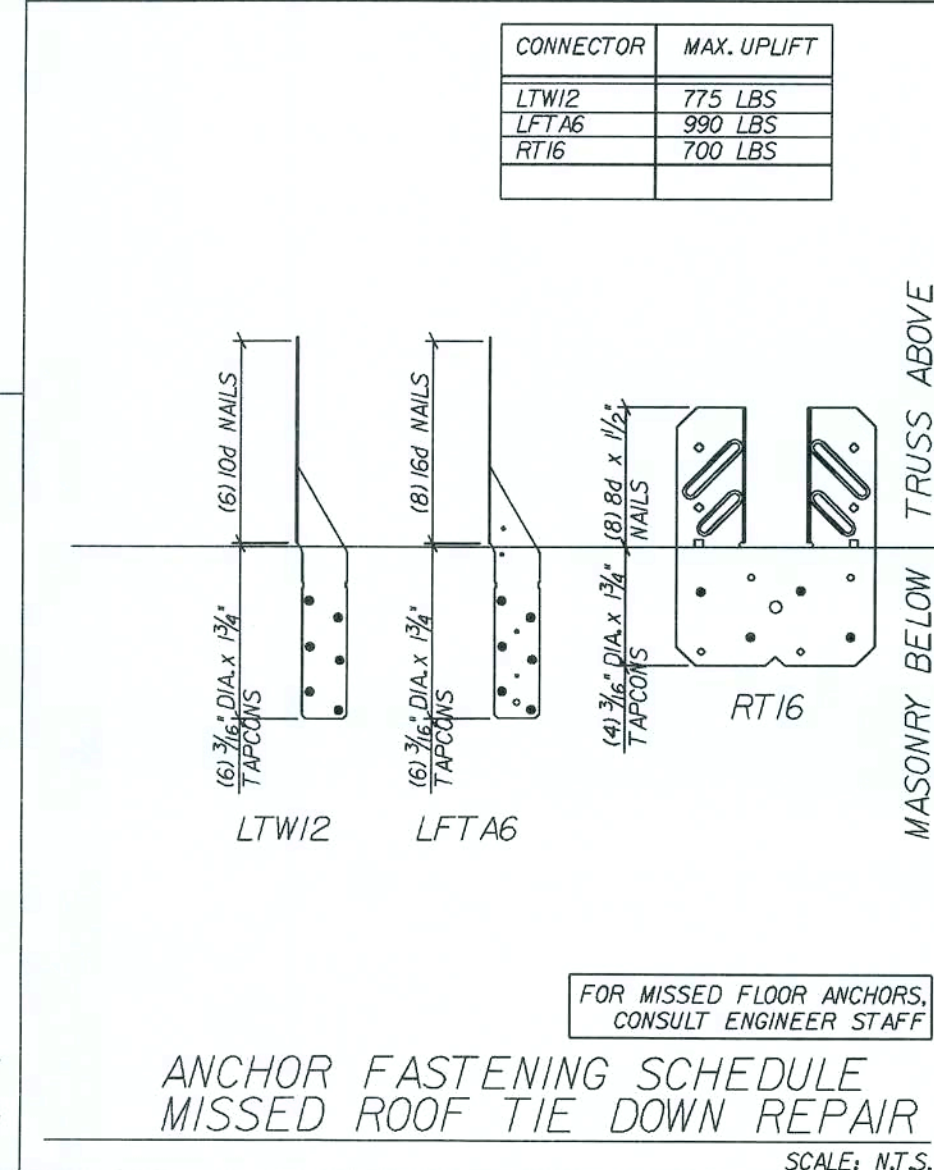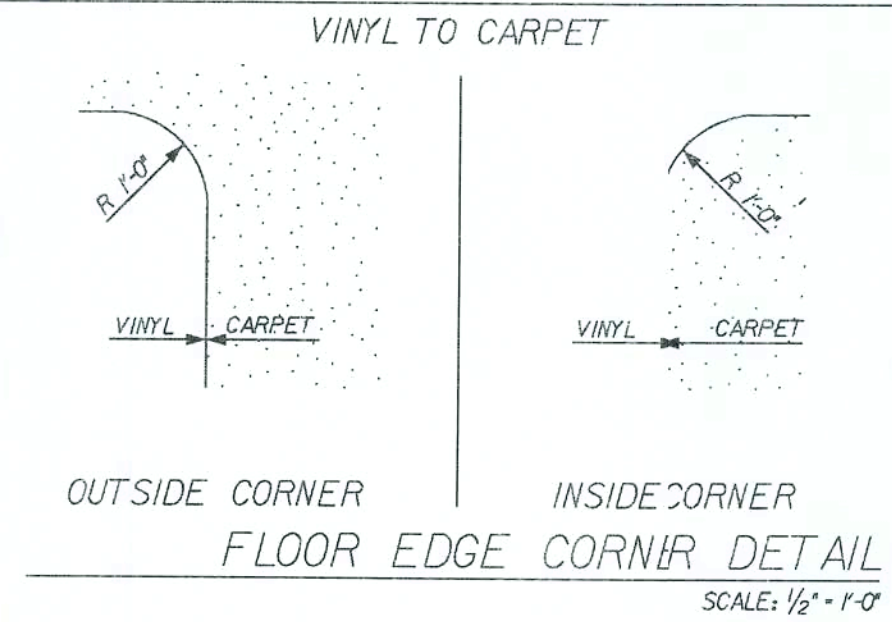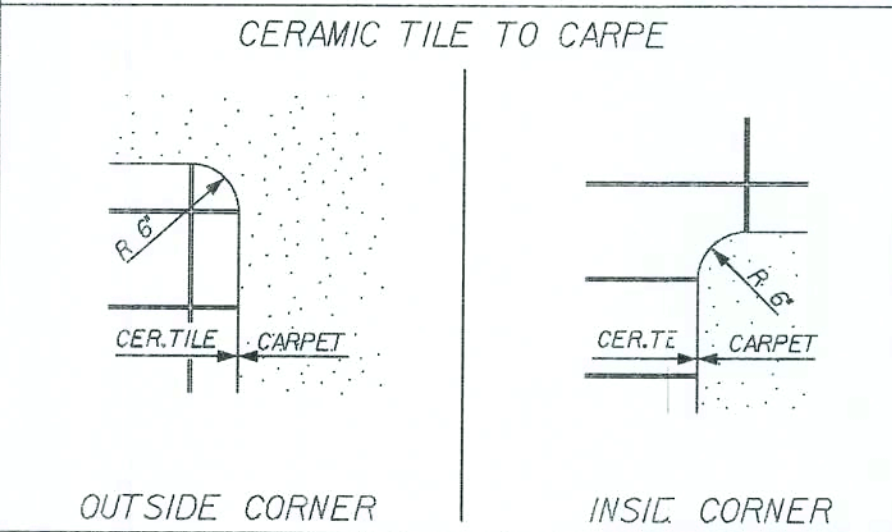

ANCHOR FASTENING SCHEDULE
MISSED ROOF TIE DOWN REPAIR
SCALE: N.T.S.

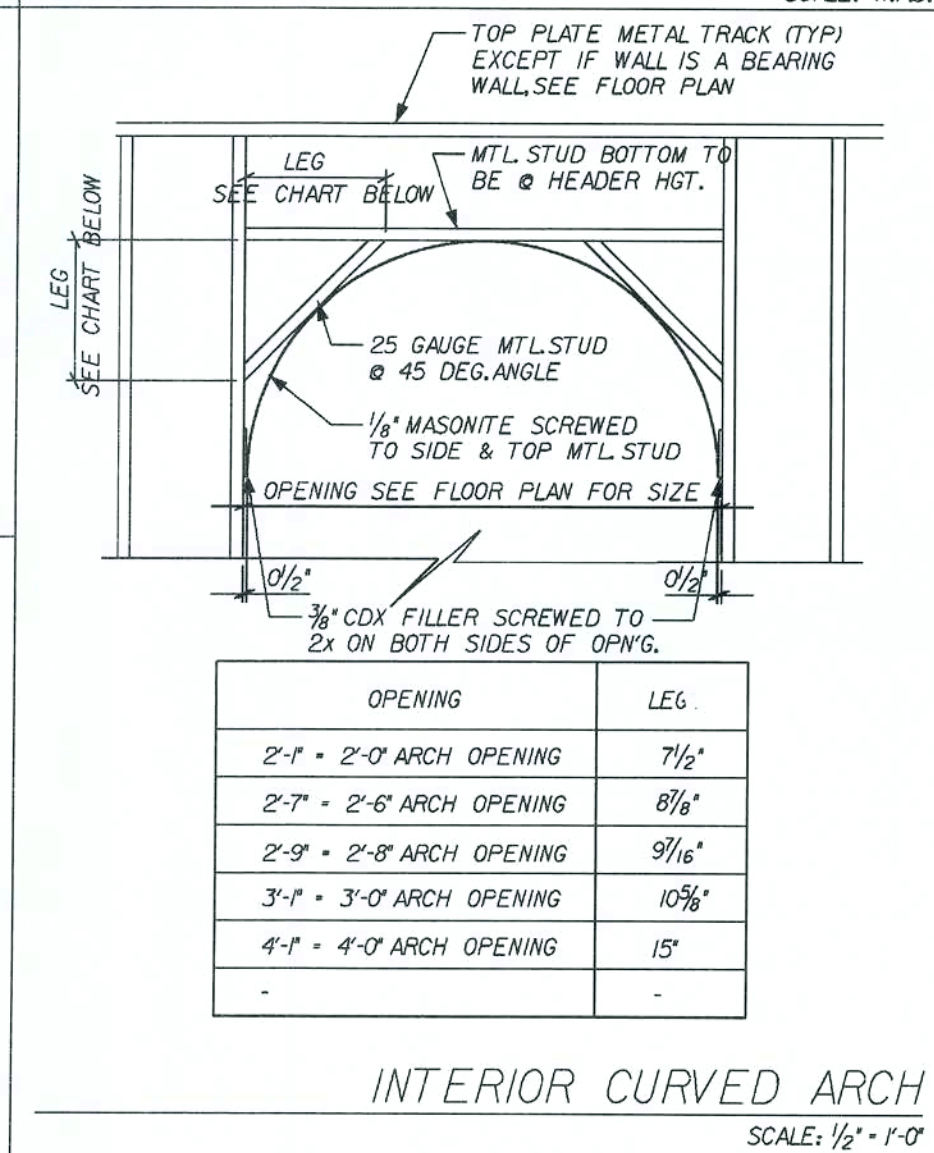

INTERIOR CURVED ARCH
SCALE: 1/2" = 1'-0"

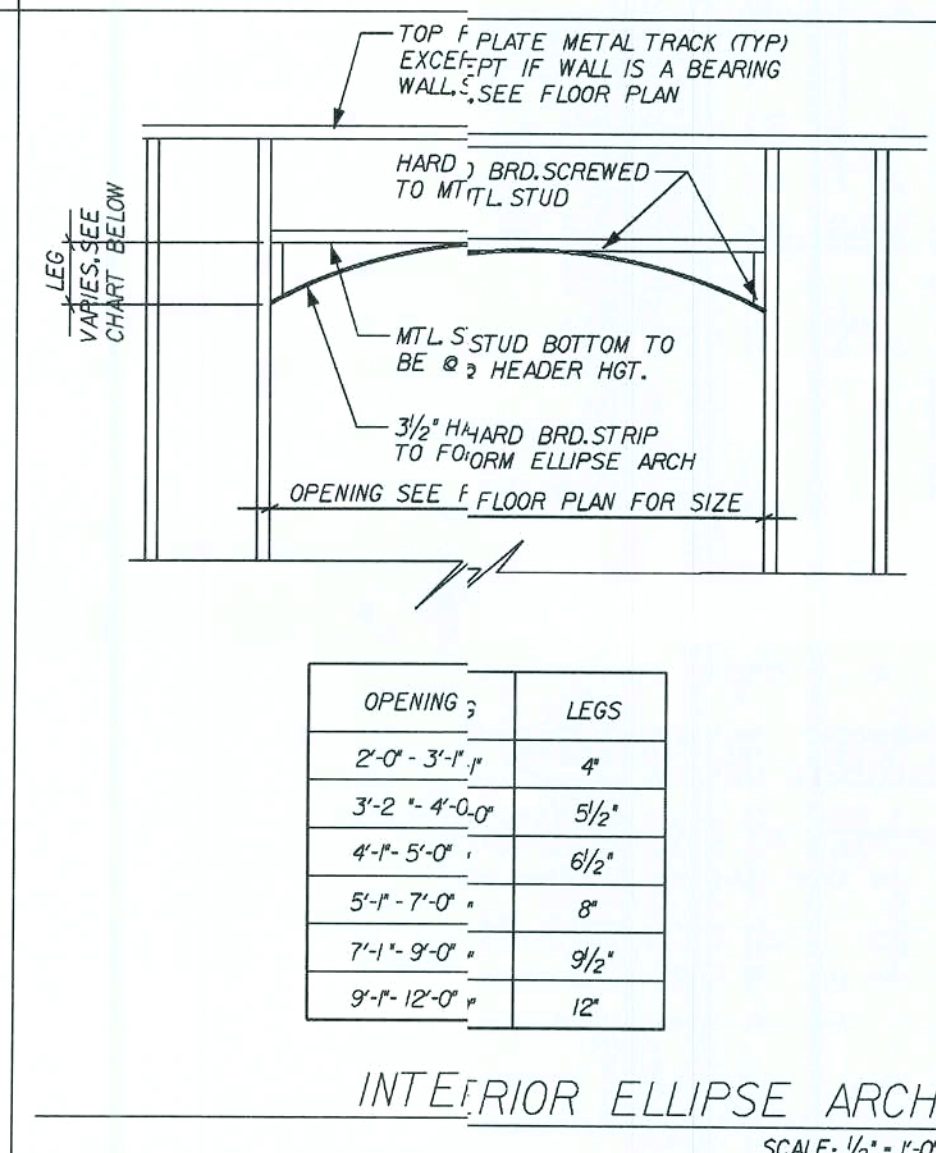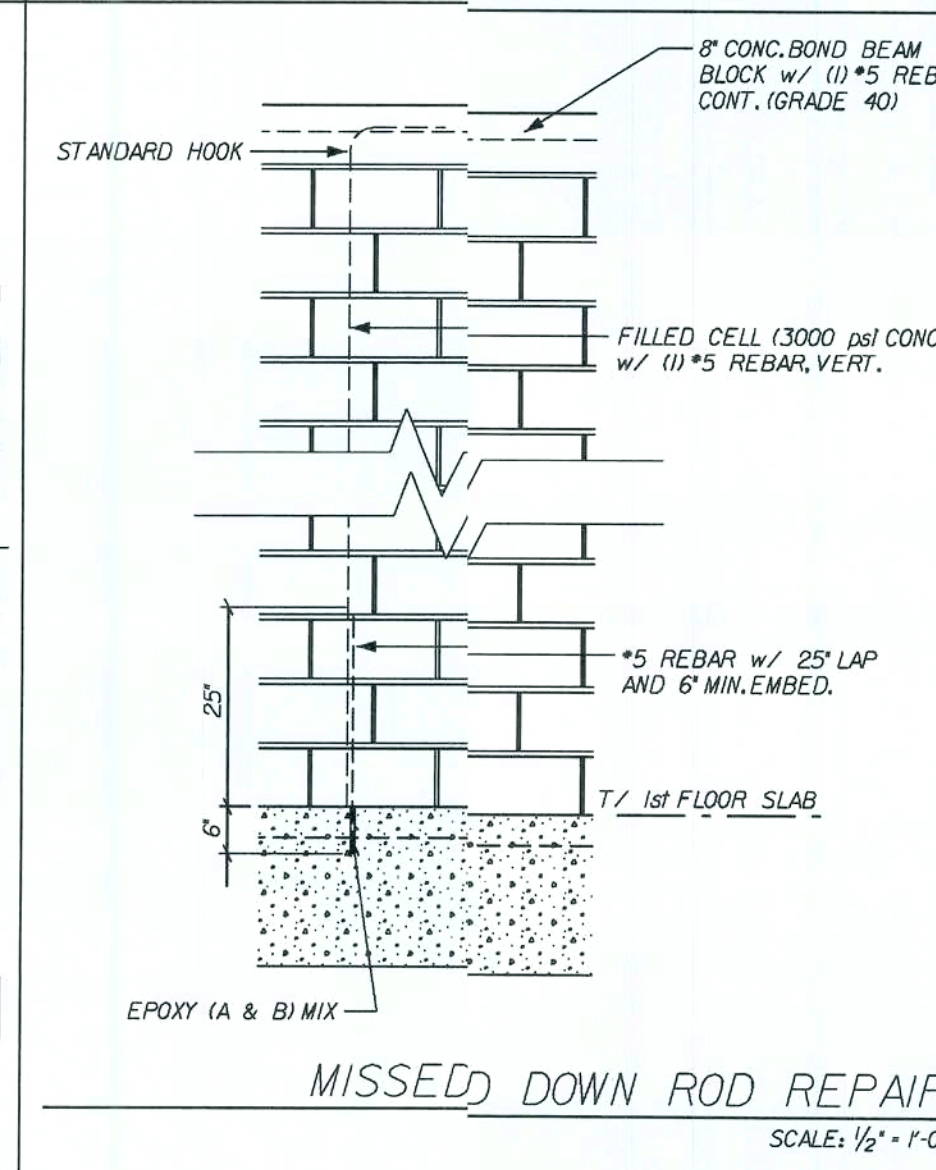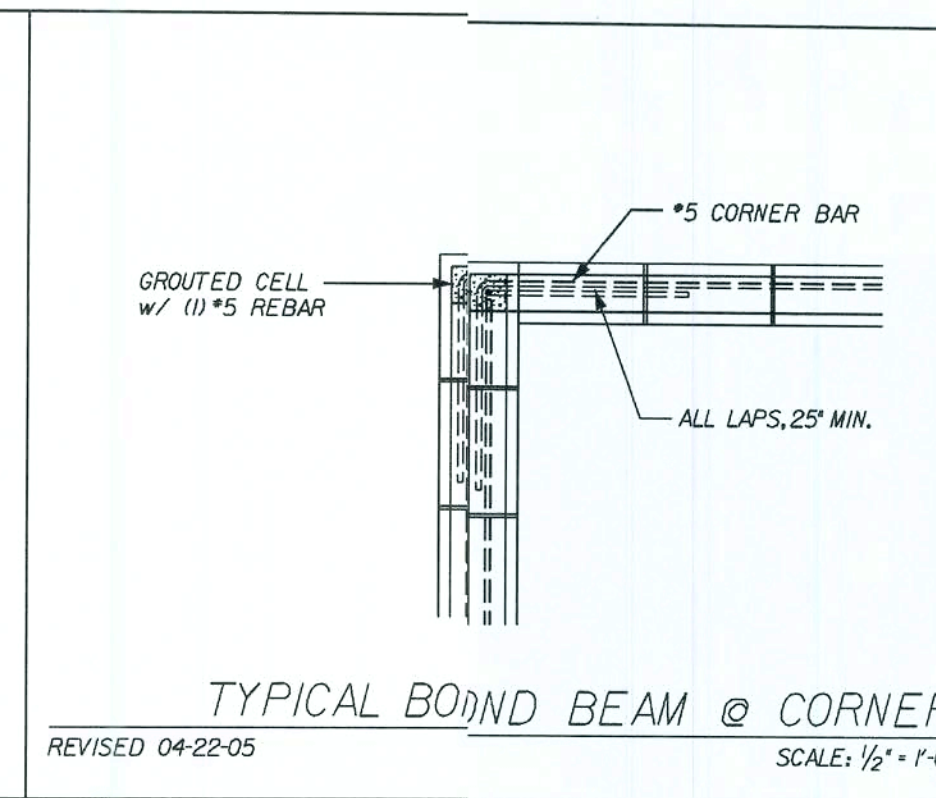

INTERIOR ELLIPSE ARCH
SCALE: 1/2" = 1'-0"

REVISIONS:
03-22-06 ADDED CONV. ROOF DETAIL

Maronda Homes
FLORIDA
4005 MARONDA WAY SANFORD, FL 321-0064

THIS STRUCTURE WAS DESIGNED IN ACCORDANCE WITH THE REQUIREMENTS OF THE FLORIDA BUILDING CODE 2004 - RESIDENTIAL AND 2005 SUPPLEMENT

AMERICANA STANDARD DETAILS
AUSTIN 3

FLORIDA
4005 MARONDA WAY SANFORD, FL 321-0064
THIS STRUCTURE WAS DESIGNED IN ACCORDANCE WITH THE REQUIREMENTS OF THE FLORIDA BUILDING CODE 2004 - RESIDENTIAL AND 2005 SUPPLEMENT

08-26-00
10-18-04
04 DEC 2007

Maronda Systems
4005 Maronda Way
Sanford, FL 32771
(407) 321-0064

SEP 29 2008

SHEET:
SDI


REVISED 02-15-07
83 3/4" -> 82 3/8"

DOOR SCHEDULE

DOOR TYPE	ACTUAL SIZE	ROUGH FRAME OPENING	ROUGH BLOCK OPENING 2" BUCK
2-0 STANDARD I.S.	25 1/2" x 80 5/8"	26" x 80 1/8"	29" x 82 3/8"
2-8 STANDARD I.S.	33 1/2" x 80 5/8"	34" x 80 1/8"	37" x 82 3/8"
2-10 STANDARD I.S.	35 1/2" x 80 5/8"	36" x 80 1/8"	39" x 82 3/8"
3-0 STANDARD I.S.	37 1/2" x 82"	38" x 82 1/4"	41" x 82 3/8"
3-0 w/SIDELIGHT I.S.	51 1/8" x 82"	51 5/8" x 82 1/4"	54 3/8" x 82 3/8"
3-0 w/12 SIDELIGHT I.S.	64 1/2" x 82"	65" x 82 1/4"	68" x 82 3/8"
5-8 (212-10) FRENCH I.S.	70 1/2" x 80 5/8"	71" x 80 1/8"	74" x 82 3/8"


** FINISH OPENING IS DETERMINED BY ACTUAL SIZE 1/4" FOR HEIGHT
** FINISH OPENING IS DETERMINED BY ACTUAL SIZE 1/2" FOR WIDTH
** O.S. = OUTSWING
** I.S. = INSWING

MAX. OPNG SIZE	JACKS @ EA. END	HEADER SIZE	STUDS @ EA. END 8'-0" MAX. HGT.	STUDS @ EA. END 10'-0" MAX. HGT.
2'-3"	(1)	2x HEADER, SEE FLOOR PLAN FOR PROPER SIZE FRAMING	1	2
3'-3"	(1)		2	2
6'-3"	(1)		2	3

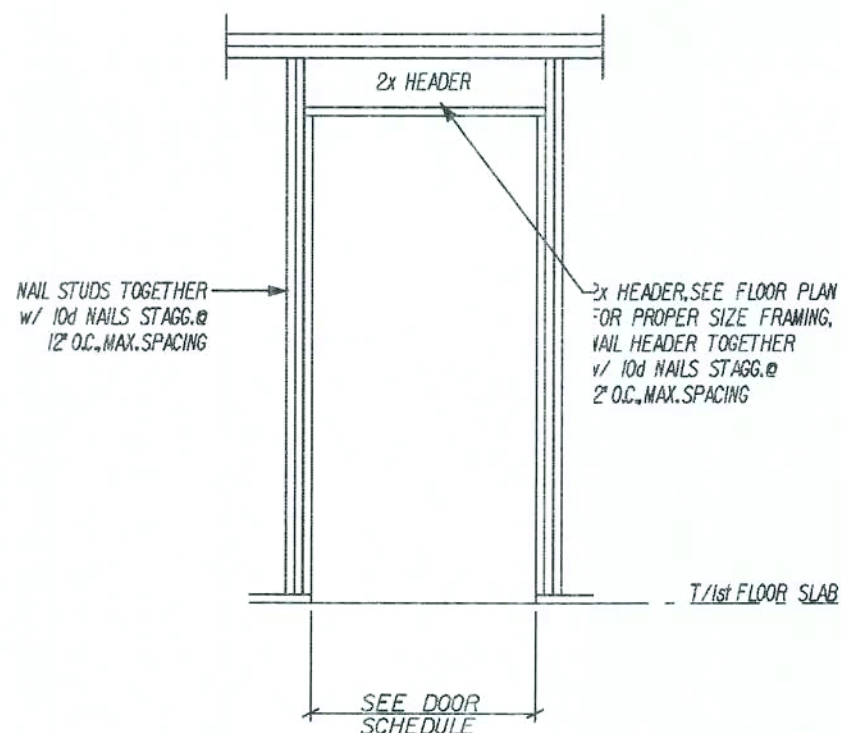


(K) STD. DOOR - WD FRAME, NO-UPLIFT
SCALE: N.T.S.

MAX. OPNG SIZE	JACKS @ EA. END	HEADER SIZE	STUDS @ EA. END 8'-0" MAX. HGT.	STUDS @ EA. END 10'-0" MAX. HGT.	MSTA 12
2'-3"	(1)	2x HEADER, SEE FLOOR PLAN FOR PROPER SIZE FRAMING	1	2	N/A
3'-3"	(1)		2	2	(1) @ CEN. OF HDR.
6'-3"	(1)		2	3	(1) @ 2'-0" OFF EA. END OF HDR.

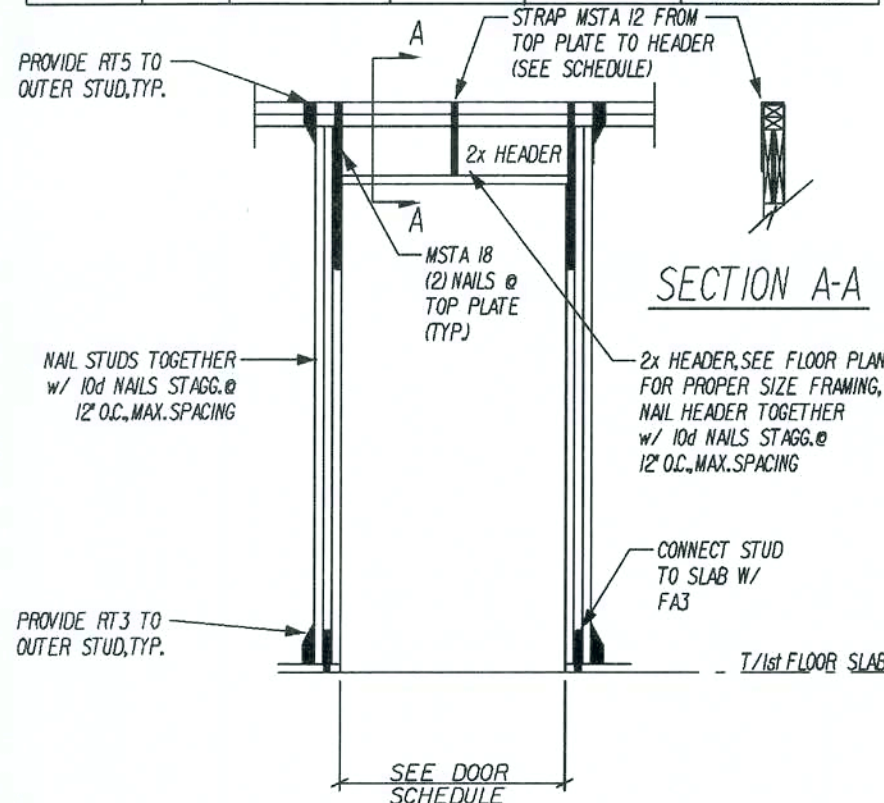


(J) STD. DOOR - WD FRAME, UPLIFT
SCALE: N.T.S.

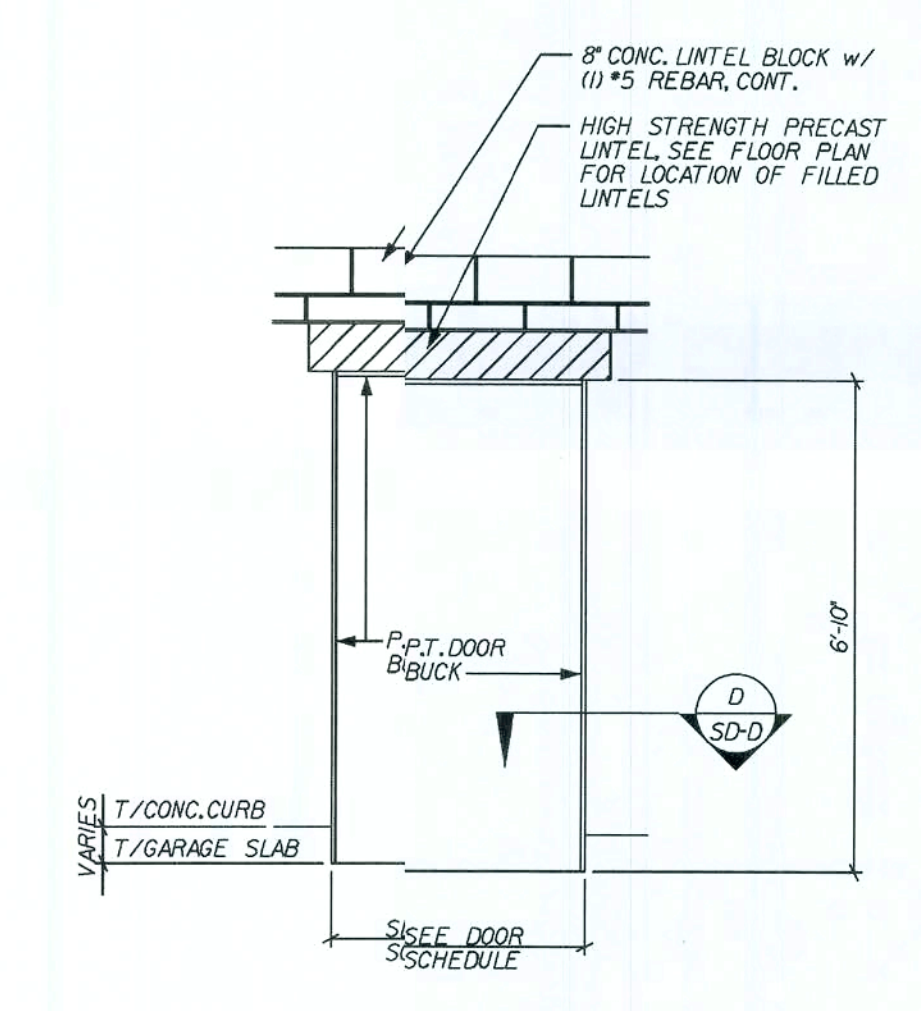


(H) REVISD 08-12-04
SCALE: 3/8" = 1'-0"


CONTRACTOR NOTE:
INSTALLATION FOR GARAGE DOOR
TYPES (AS PER TEST #960507-A)

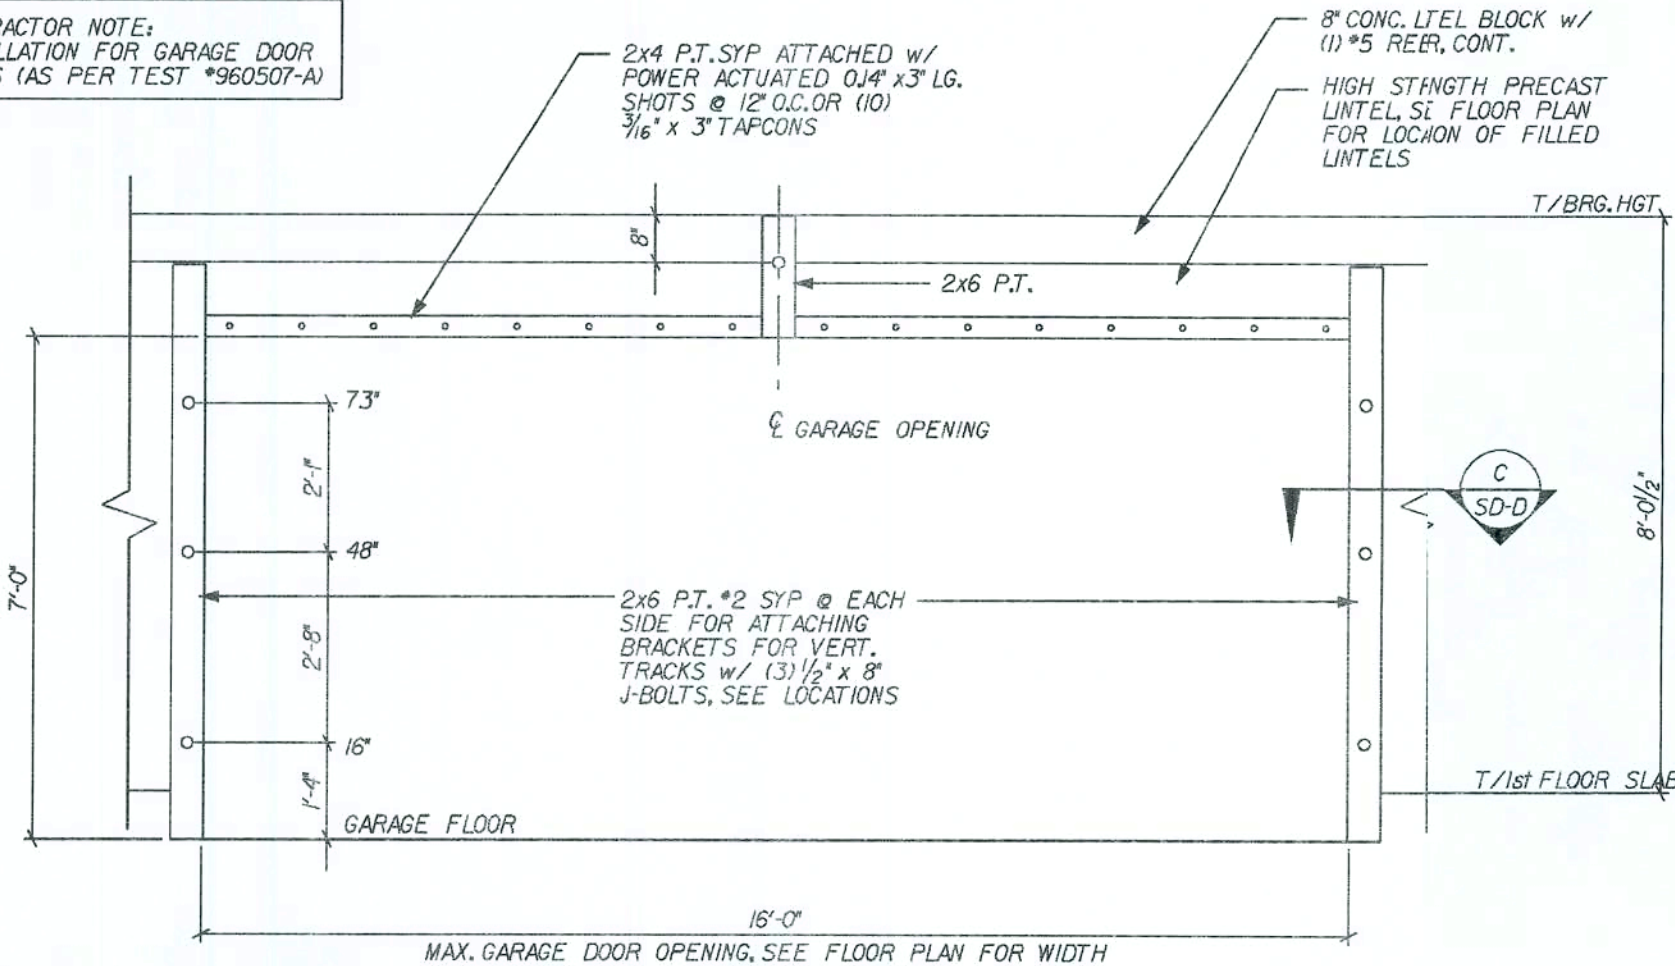


(G) GARAGE DOOR ELEVATION
SCALE: 3/8" = 1'-0"

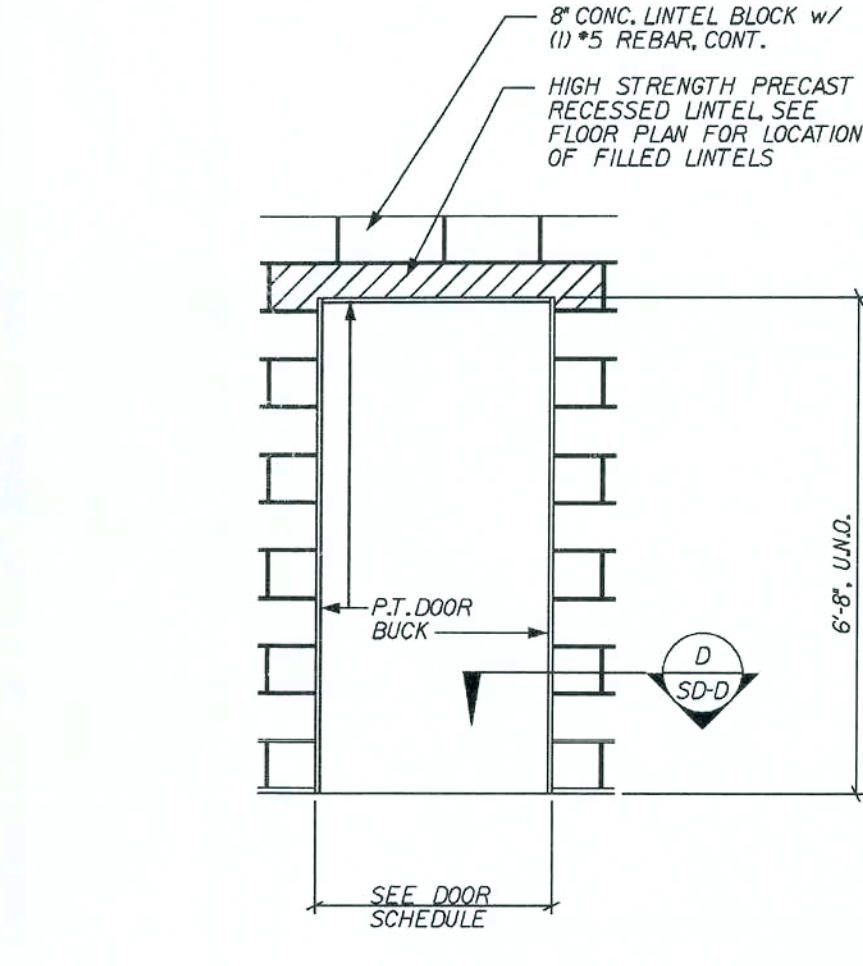


(F) STANDARD DOOR ELEVATION
SCALE: 3/8" = 1'-0"

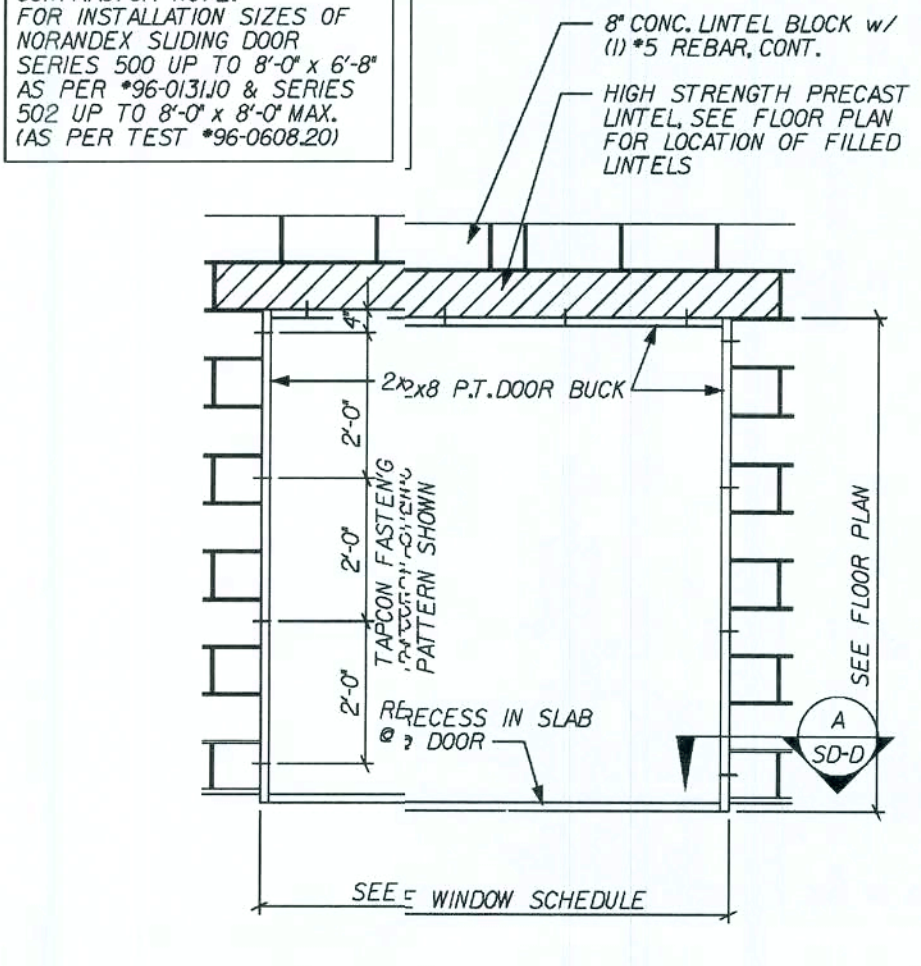


(E) SLIDING GLASS DOOR ELEVATION
SCALE: 3/8" = 1'-0"

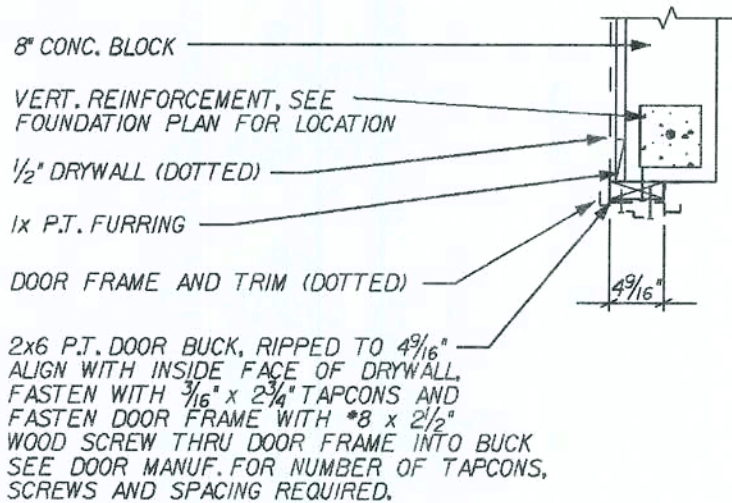


(D) 2x DOOR BUCK DETAIL
SCALE: 3/4" = 1'-0"

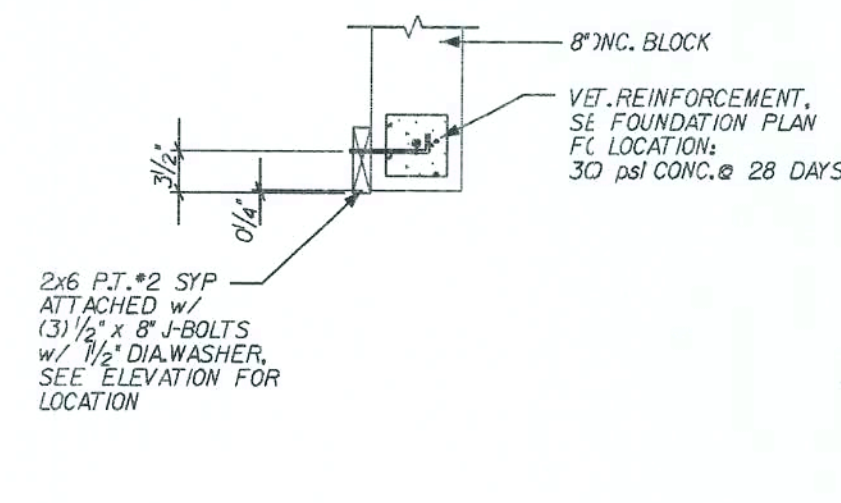

(C) GARAGE DOOR BUCK DETAIL
SCALE: 3/4" = 1'-0"

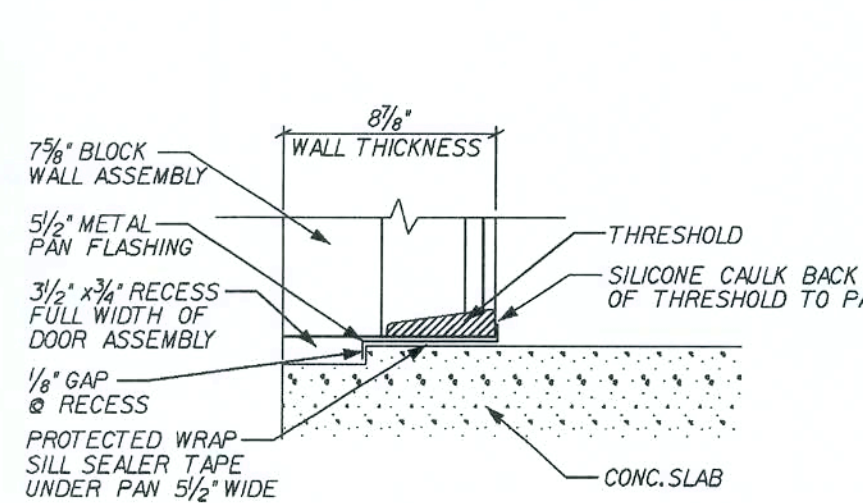

(B) REVISD 06-08-06
NEW DETAIL
SCALE: 3/4" = 1'-0"

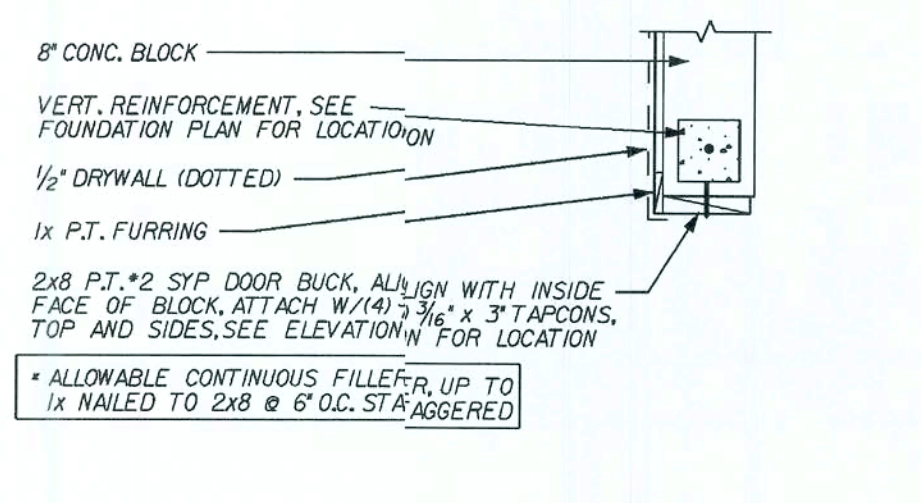

(A) SLIDING GLASS DOOR BUCK DETAIL
REVISED 10-21-04
SCALE: 3/4" = 1'-0"













REVISIONS :	06-20-06	ADDED DOOR PAN DETAIL
-------------	----------	-----------------------

Maronda Homes
4005 MARONDA WAY SANFORD, FLORIDA
(407) 321-0064
THIS STRUCTURE WAS DESIGNED IN ACCORDANCE WITH THE FLORIDA BUILDING CODE 2004: RESIDENTIAL AND 2003: 2006 SUPPLEMENT

AUSTIN 3
DOORS STANDARD DETAILS
DRAWN BY: GARAGE:
RELEASE DATE: 10-18-04
08/26/00

Maronda Systems
4005 Maronda Way
Sanford, FL 32771
(407)321-0064
Elmer Bergman, P.E.
License No. 50158
SEP 29 2008

SHEET:
SD-D
PLOT DATE: 04 DEC 2007

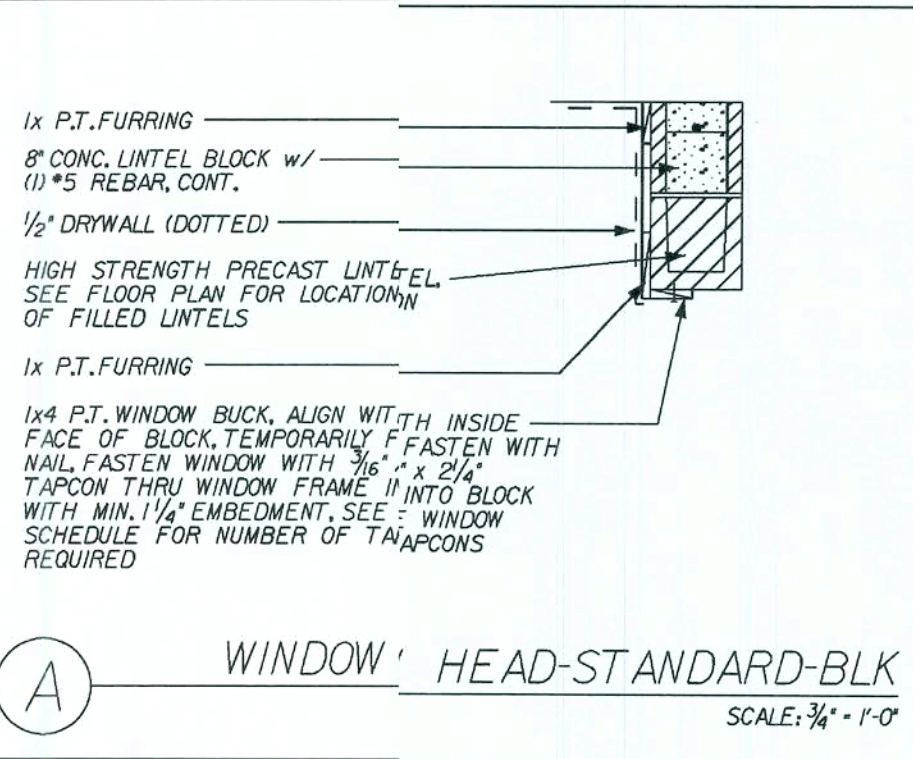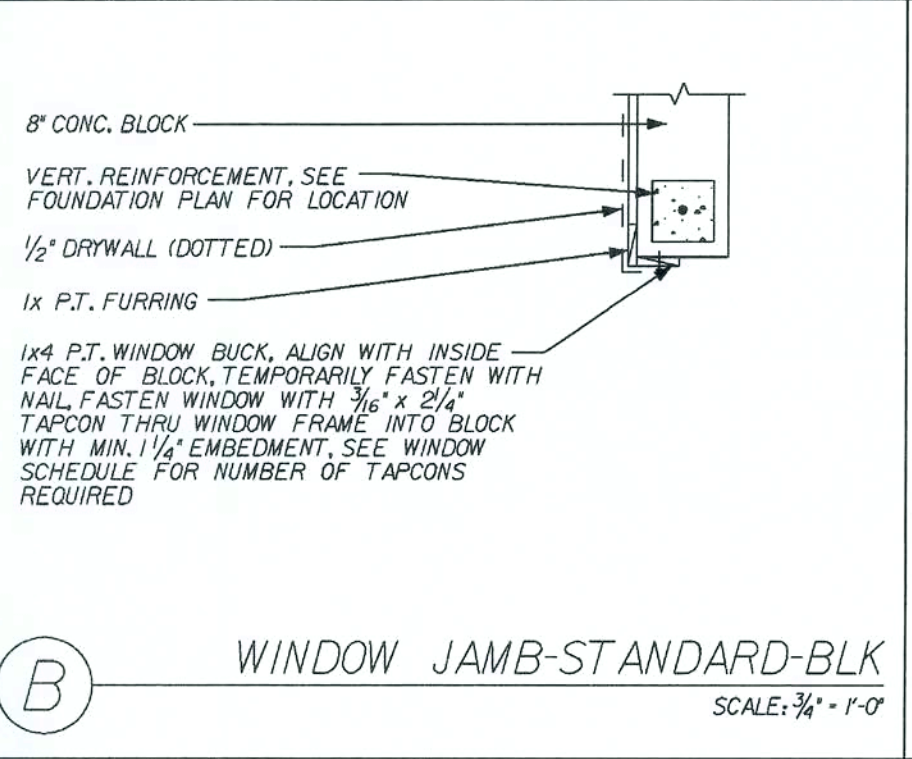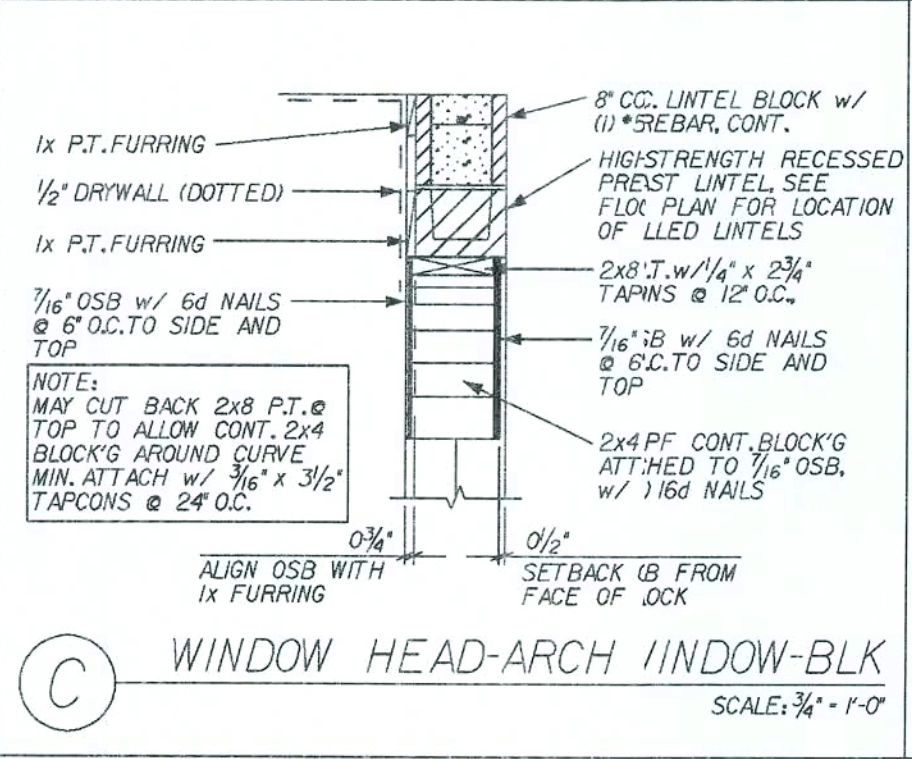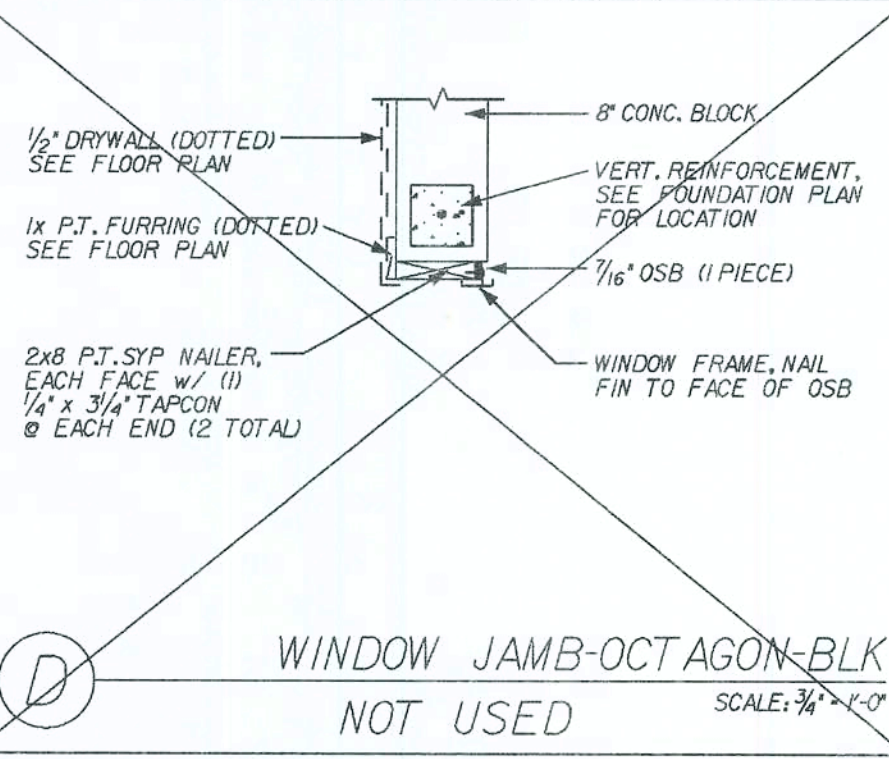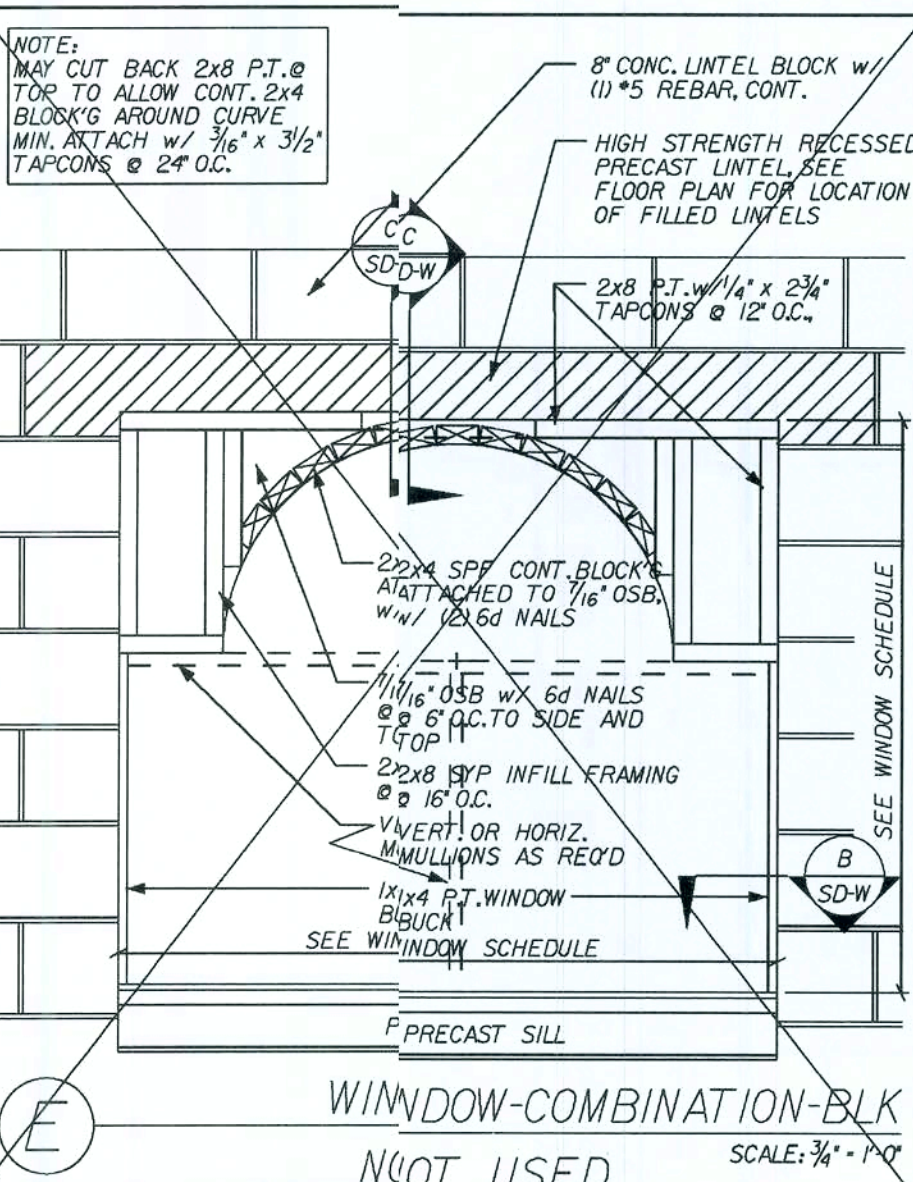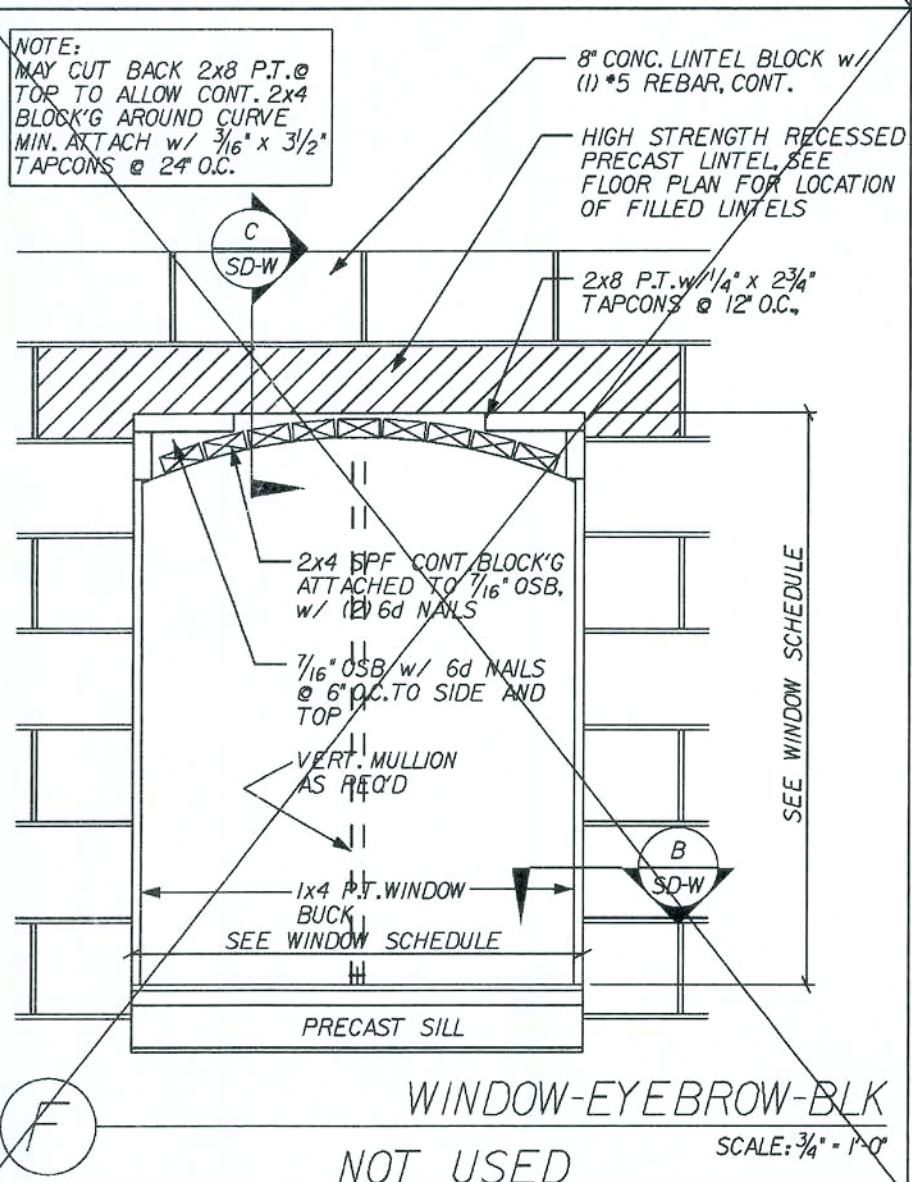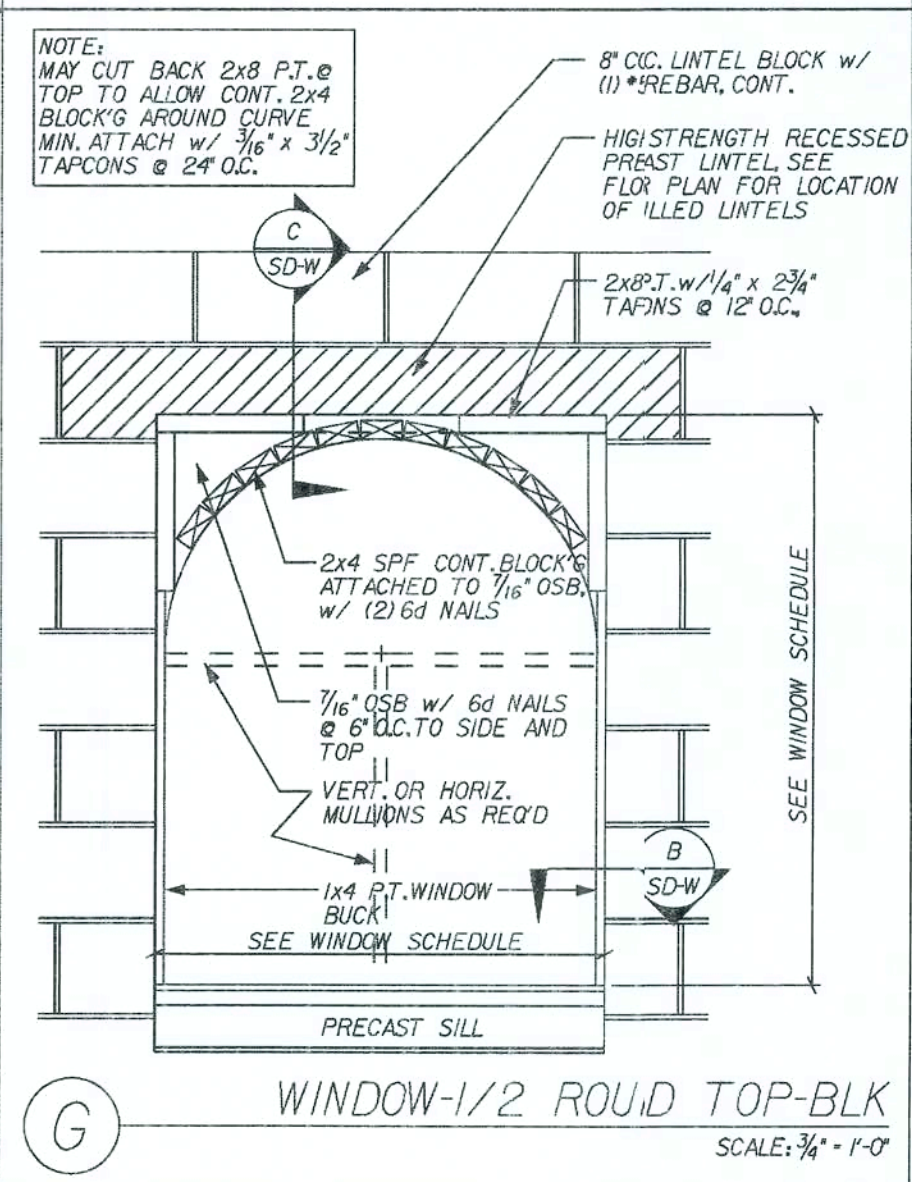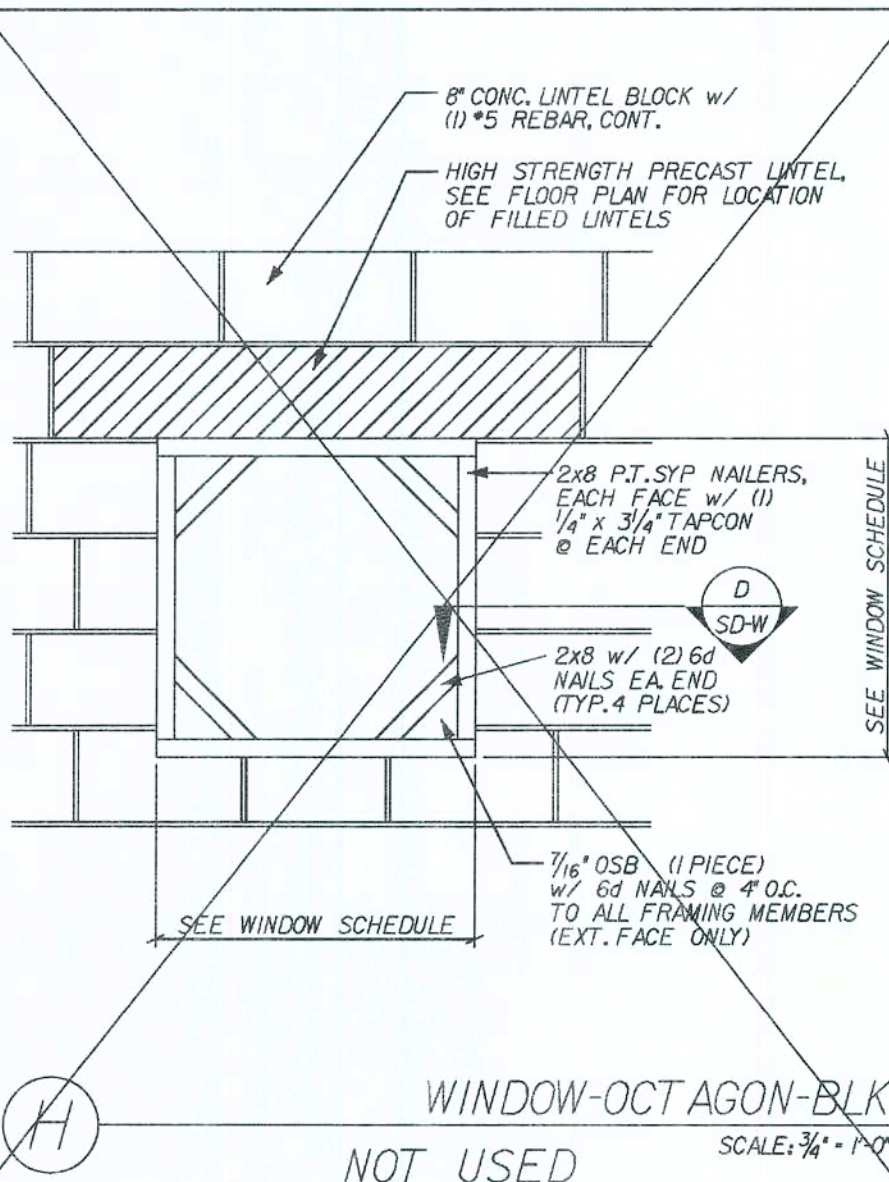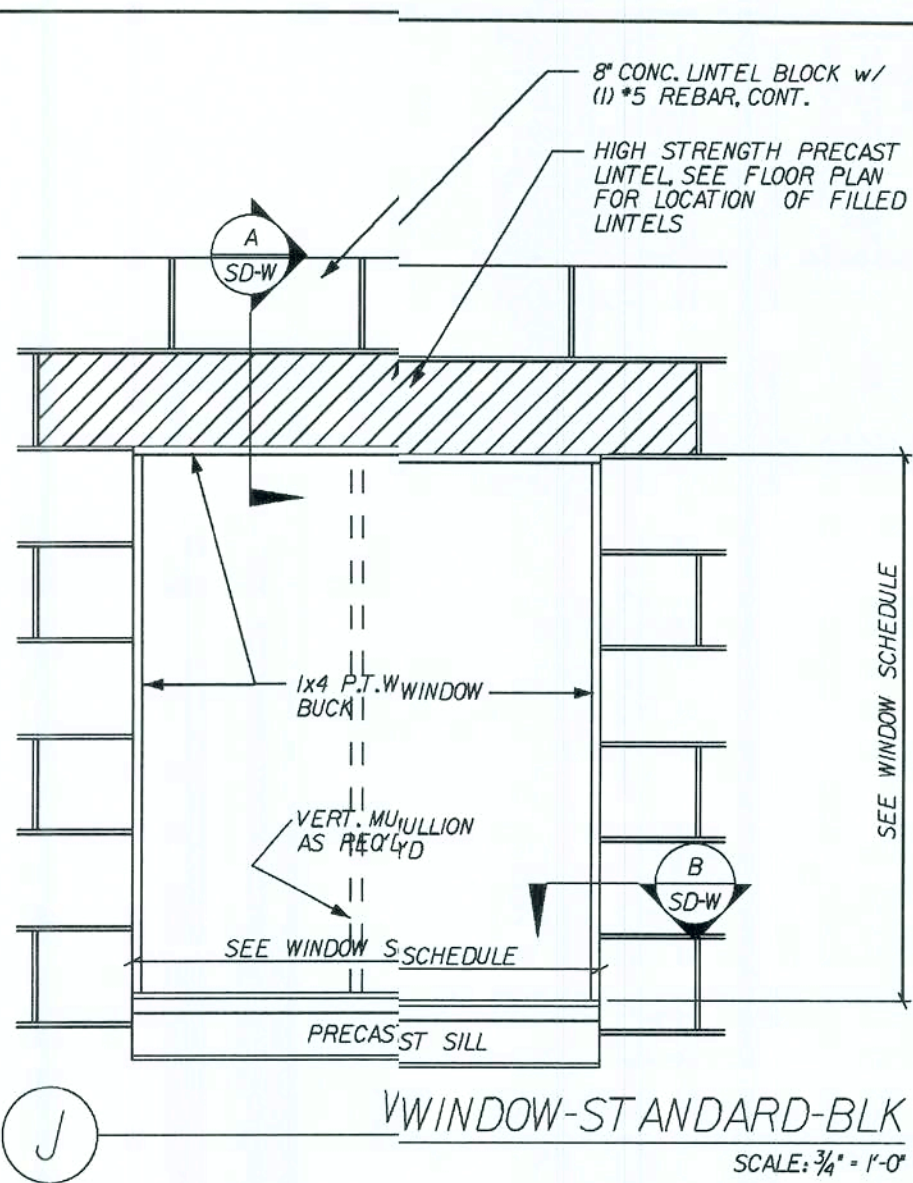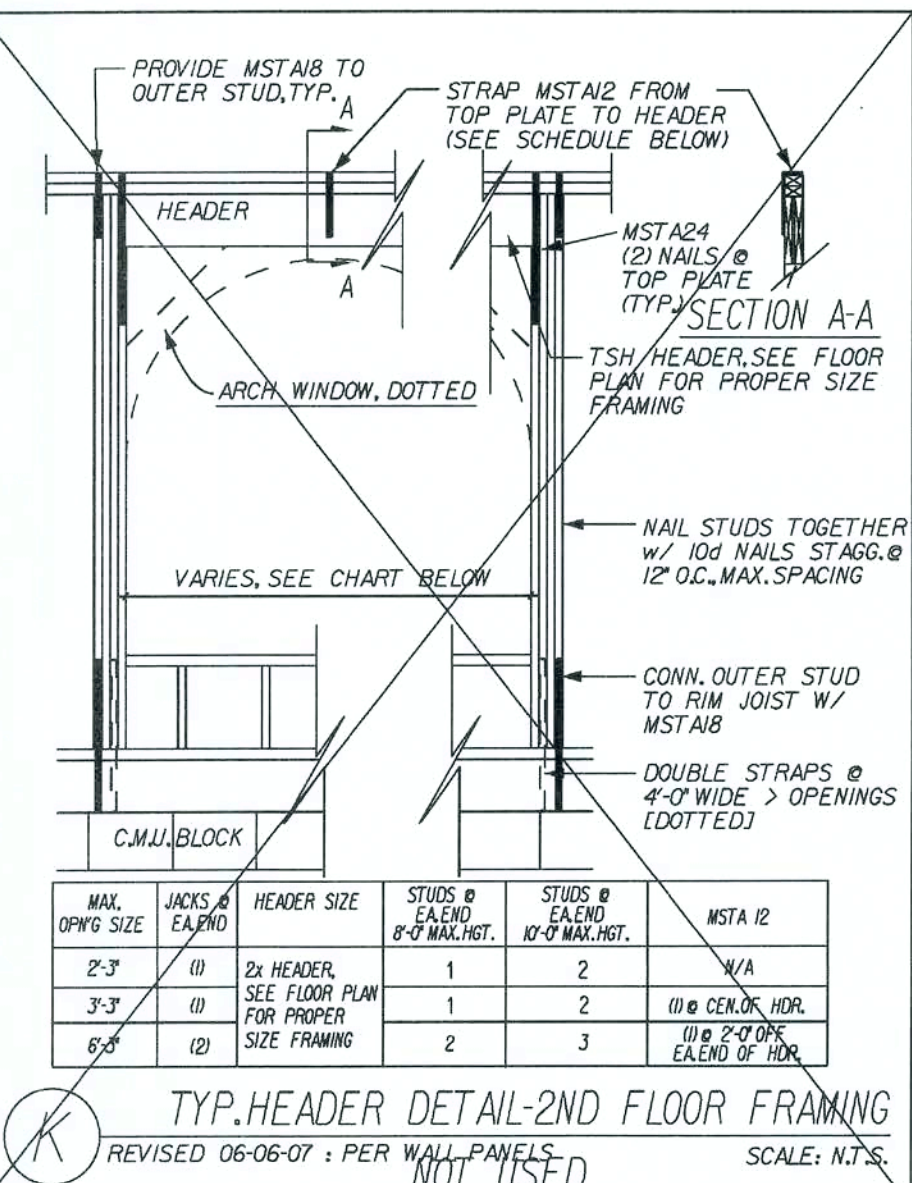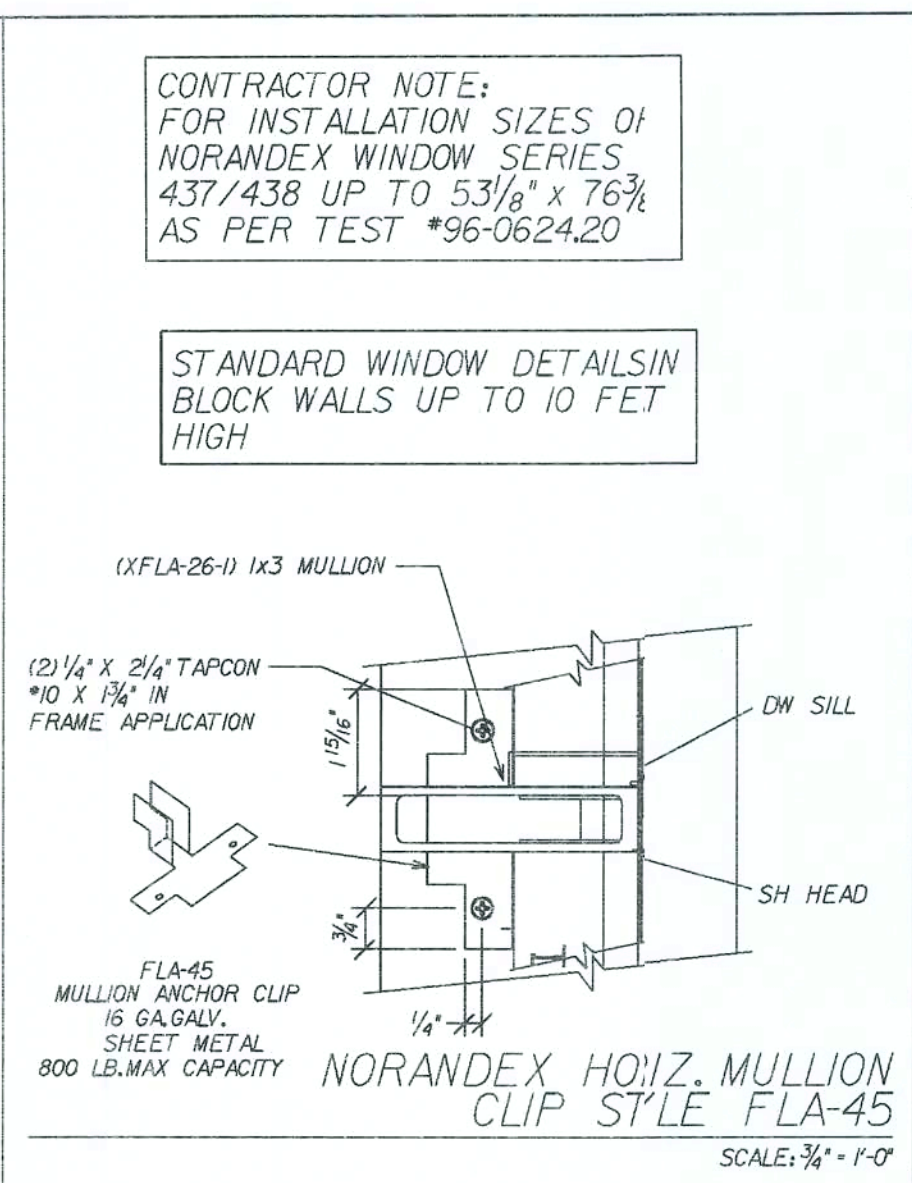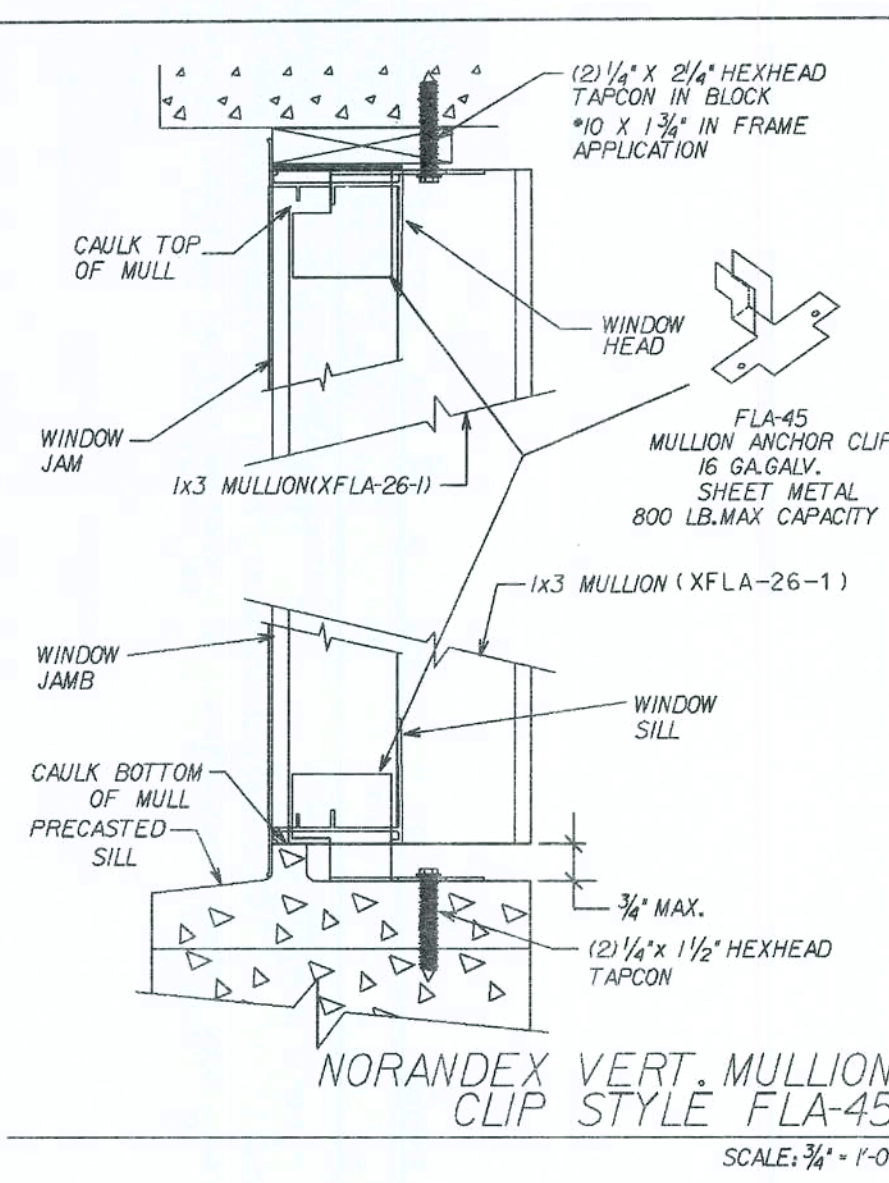

REVISIONS :

Maronda Homes FLORIDA

4005 MARONDA WAY SANFORD, FL 32771 (407) 321-0064

THIS STRUCTURE WAS DESIGNED IN ACCORDANCE WITH THE REQUIREMENTS OF THE FLORIDA BUILDING CODE 2004 RESIDENTIAL AND 2005 SUPPLEMENT

WINDOWS STANDARD DETAILS

AUSTIN 3

DRAWN BY: GARAGE: RELEASE DATE: 10-18-04

882601






Maronda Systems
4005 Maronda Way
Sanford, FL 32771
(407) 321-0064

Elmer Bergman, P.E.
License No. 50158
SEP 29 2008

SHEET: SD-W

PLOT DATE: 04 DEC 2007

FLORIDA BUILDING CODE 2004 : RESIDENTIAL

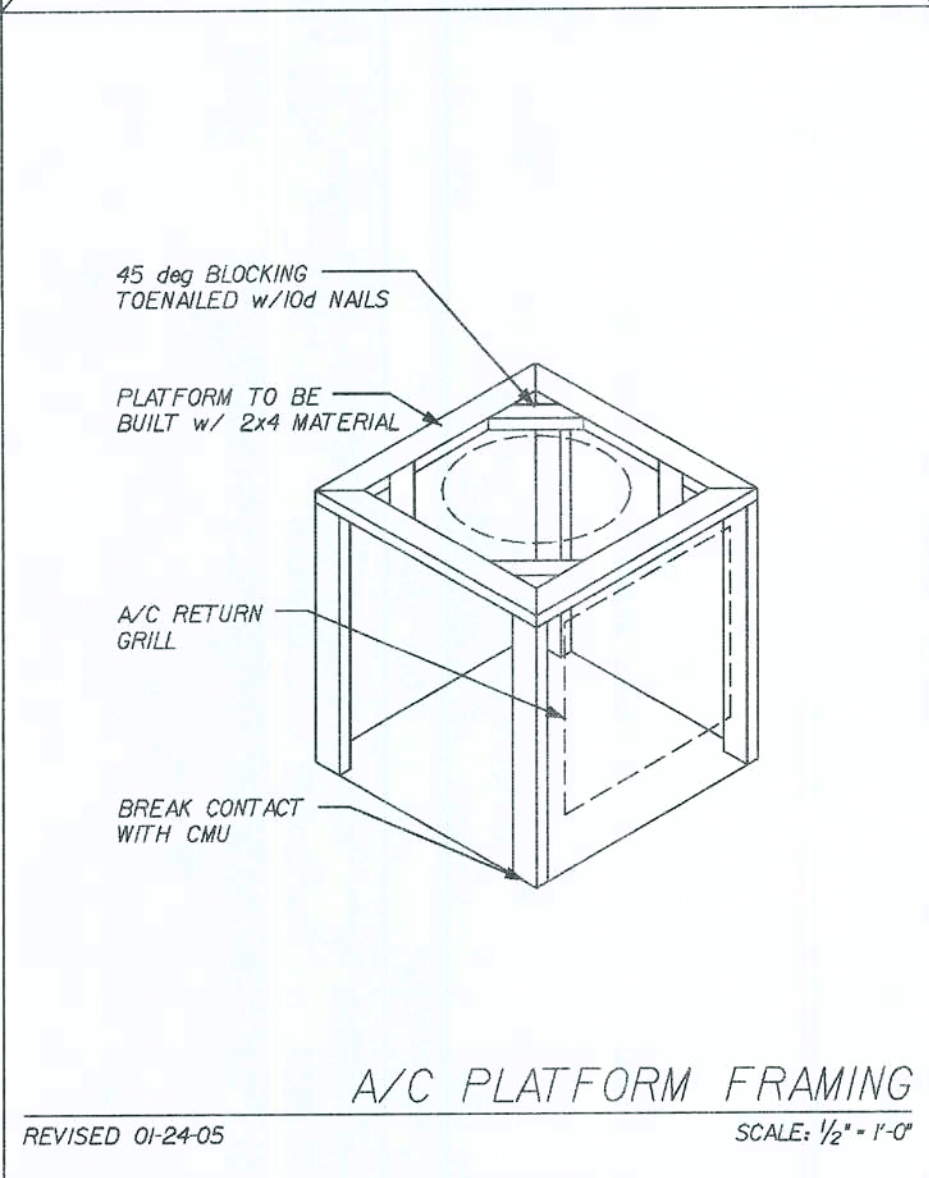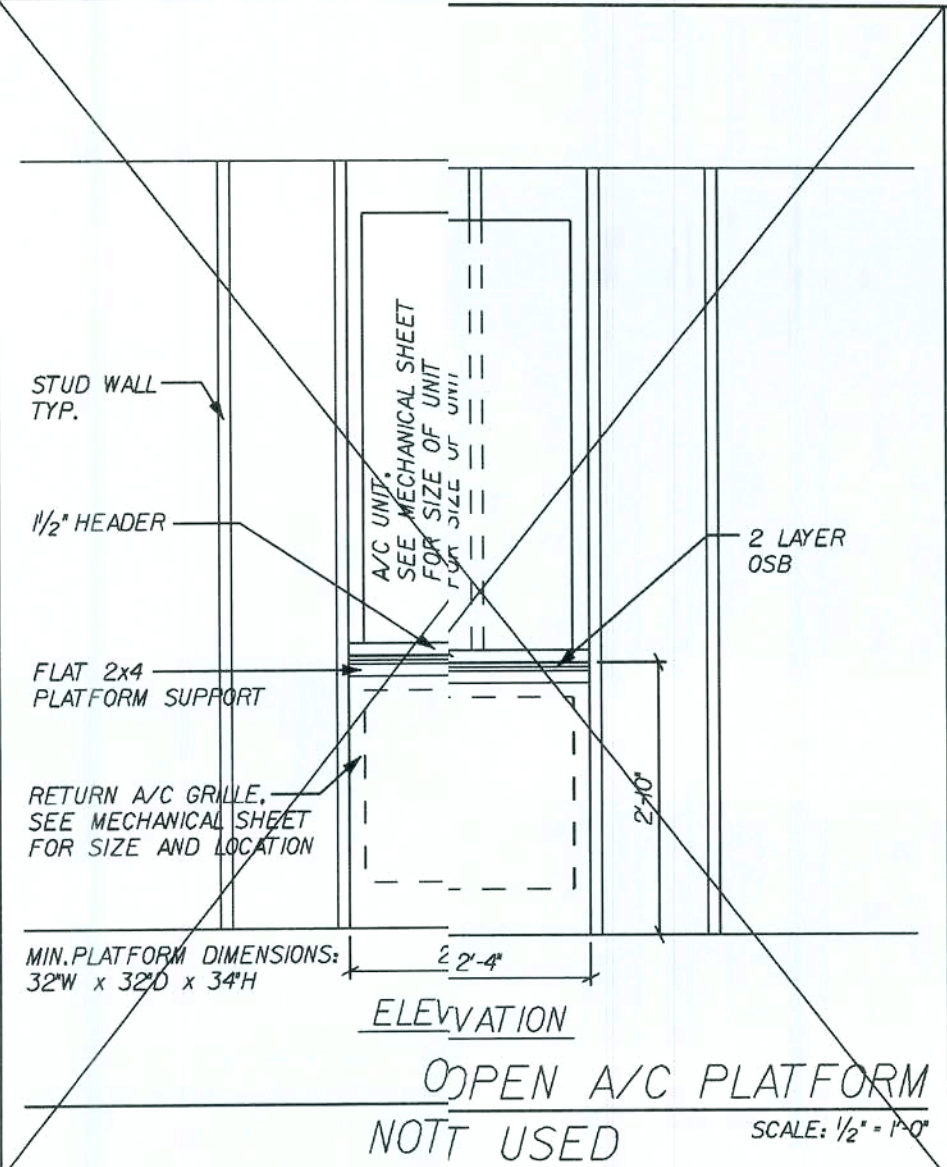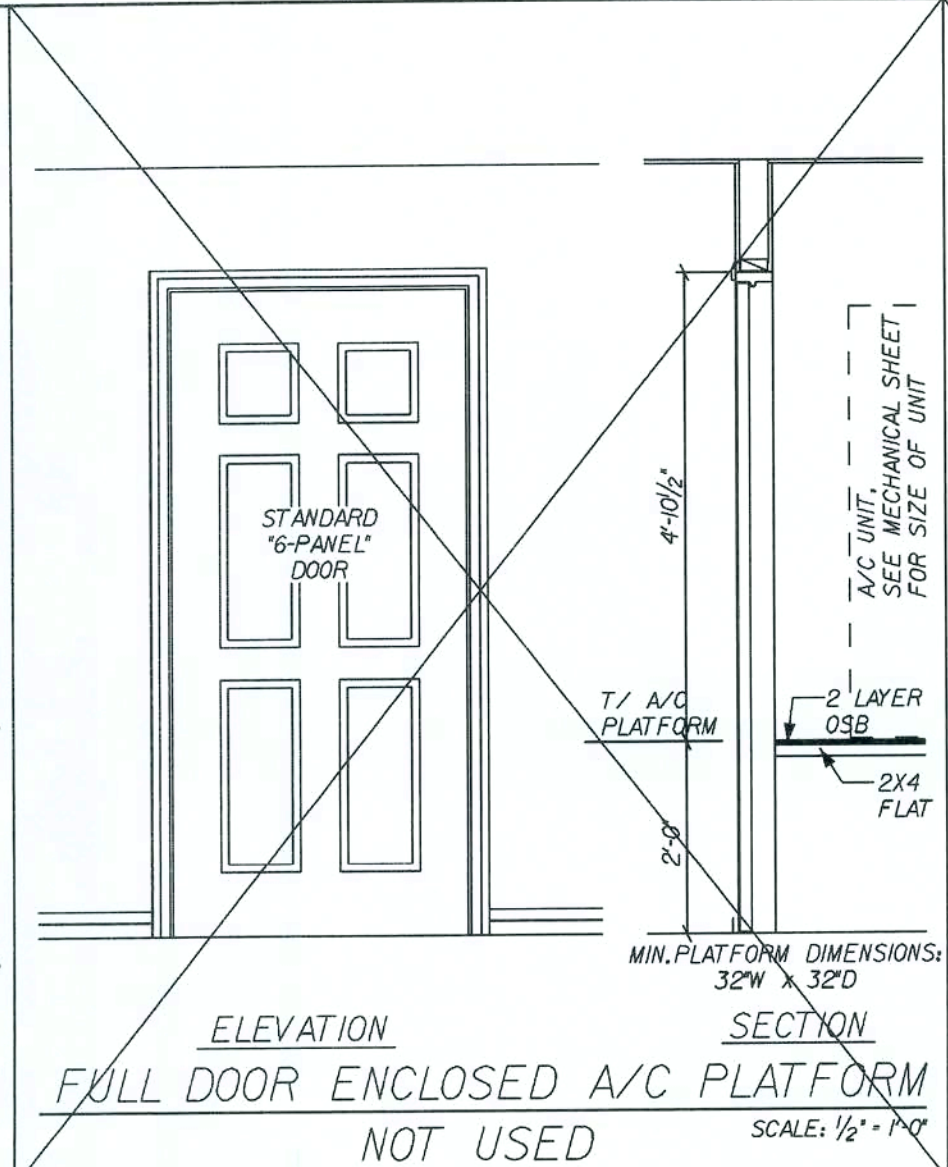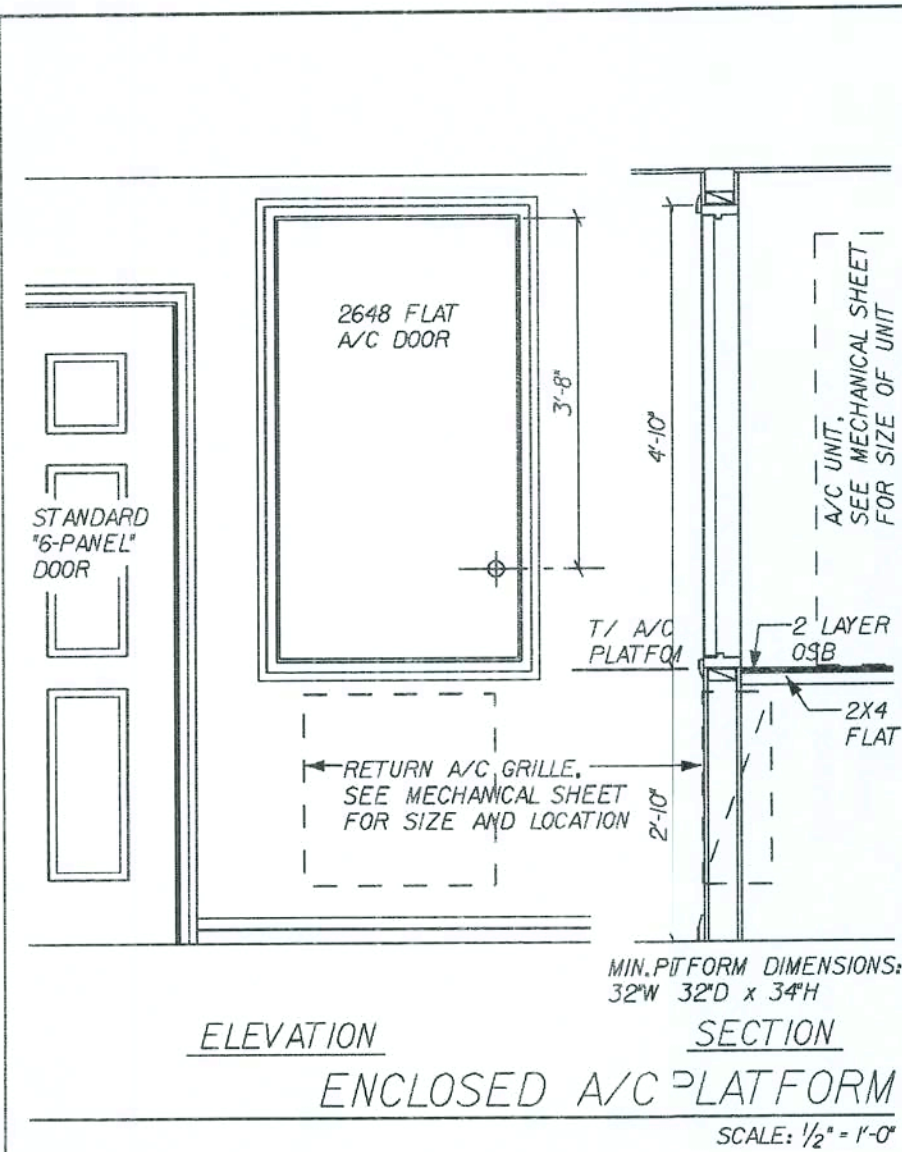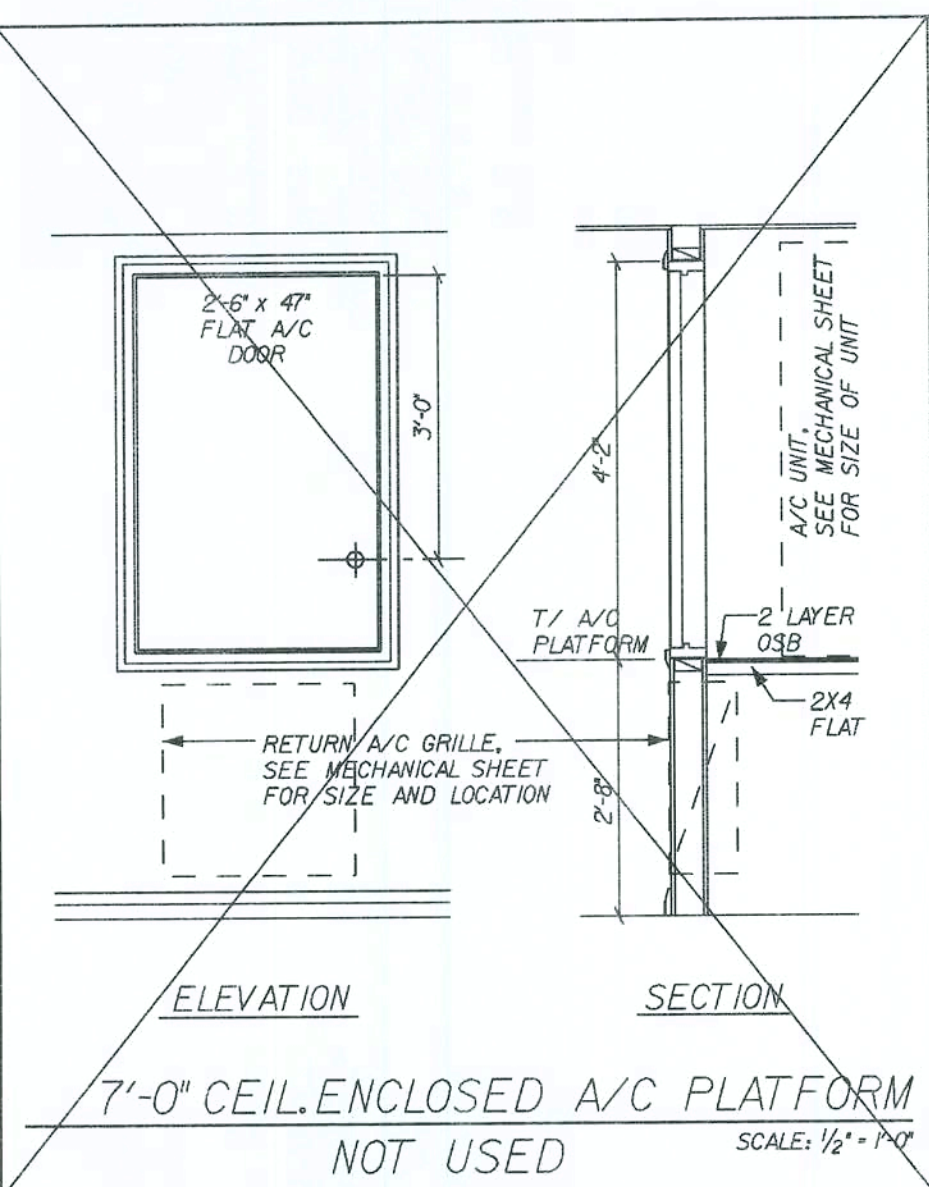

REVISIONS :	
Maronda Homes FLORIDA (407) 321-0064 4005 MARONDA WAY SANFORD, FLORIDA THIS STRUCTURE WAS DESIGNED IN ACCORDANCE WITH THE REQUIREMENTS OF THE FLORIDA BUILDING CODE 2004 RESIDENTIAL AND 2005 SUPPLEMENT STANDARD PLATFORM DETAILS AUSTIN 3 AIR-HEAT DETAILS DRAWN BY: GARAGE: RELEASE DATE: 10-18-04	
Maronda Systems 4005 Maronda Way Sanford, FL 32771 (407)321-0064 <i>Elmer Bergman, P.E.</i> License No. 50158 SEP 29 2008	
SHEET: SD-H	

PLOT DATE: 04 DEC 2007

NAN YA PLASTICS CORP.


PLASTPRO INC.

9 PEACH TREE HILL ROAD
LIVINGSTON, NEW JERSEY 07039
PH: 800-779-0561 FAX: 973-758-4001

DISTINCTION SERIES **3'0" x 6'8" OPAQUE FIBERGLASS DOOR** **INSWING / OUTSWING**

GENERAL NOTES

- THIS PRODUCT HAS BEEN EVALUATED AND IS IN COMPLIANCE WITH THE FLORIDA BUILDING CODE EXCLUDING THE "HIGH VELOCITY HURRICANE ZONE".
- PRODUCT ANCHORS SHALL BE AS LISTED AND SPACED AS SHOWN ON DETAILS. ANCHOR EMBEDMENT TO BASE MATERIAL SHALL BE BEYOND WALL DRESSING OR STUCCO.
- WHEN USED IN WIND-BORNE DEBRIS REGIONS THIS PRODUCT COMPLIES WITH SECTION 1609.1.4 OF THE FLORIDA BUILDING CODE AS AN IMPACT RESISTANT PRODUCT AND DOES NOT REQUIRE THE USE OF AN EXTERNAL IMPACT RESISTANT COVERING. THIS PRODUCT DOES NOT MEET THE REQUIREMENTS FOR ENHANCED PROTECTION OF ESSENTIAL FACILITIES AS DEFINED IN ASTM E1996.
- FOR 2X STUD FRAMING CONSTRUCTION, ANCHORING OF THESE UNITS SHALL BE THE SAME AS THAT SHOWN FOR 2X BUCK MASONRY CONSTRUCTION.
- CONDITIONS NOT COVERED BY THIS DRAWING ARE SUBJECT TO FURTHER ENGINEERING ANALYSIS.

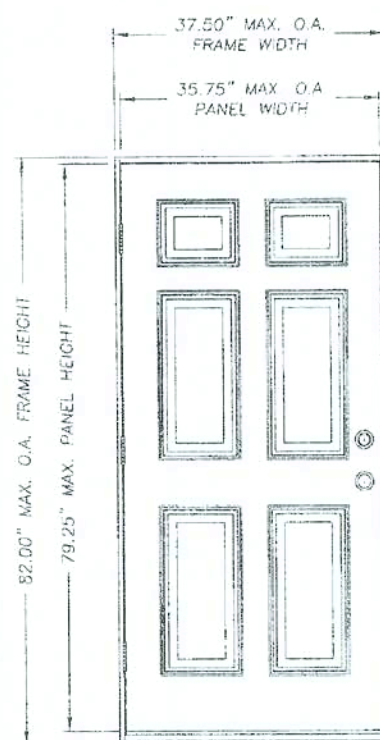


X
SINGLE OPAQUE DOOR

TYPE	OVERALL FRAME DIMENSION	DESIGN PRESSURE (PSF)	
		POSITIVE	NEGATIVE
INSWING	37.50" x 82.00"	+65.0	-70.0
OUTSWING	37.50" x 80.37"	+65.0	-65.0



TABLE OF CONTENTS	
SHEET #	DESCRIPTION
1	TYPICAL ELEVATION, DESIGN PRESSURES & GENERAL NOTES
2	HORIZONTAL & VERTICAL CROSS SECTIONS
3	BUCK & FRAME ANCHORING
4	BILL OF MATERIALS & COMPONENTS

REVISIONS	NO.	DATE	DESCRIPTION
1	01/13/06	N.T.S.	REVISED FOR 2002 MARONDA HOMES SPECIFICATIONS
2	01/13/06	AEM	REVISED FOR 2002 MARONDA HOMES SPECIFICATIONS
3	01/13/06	WJH	REVISED FOR 2002 MARONDA HOMES SPECIFICATIONS
4	01/13/06	WJH	REVISED FOR 2002 MARONDA HOMES SPECIFICATIONS
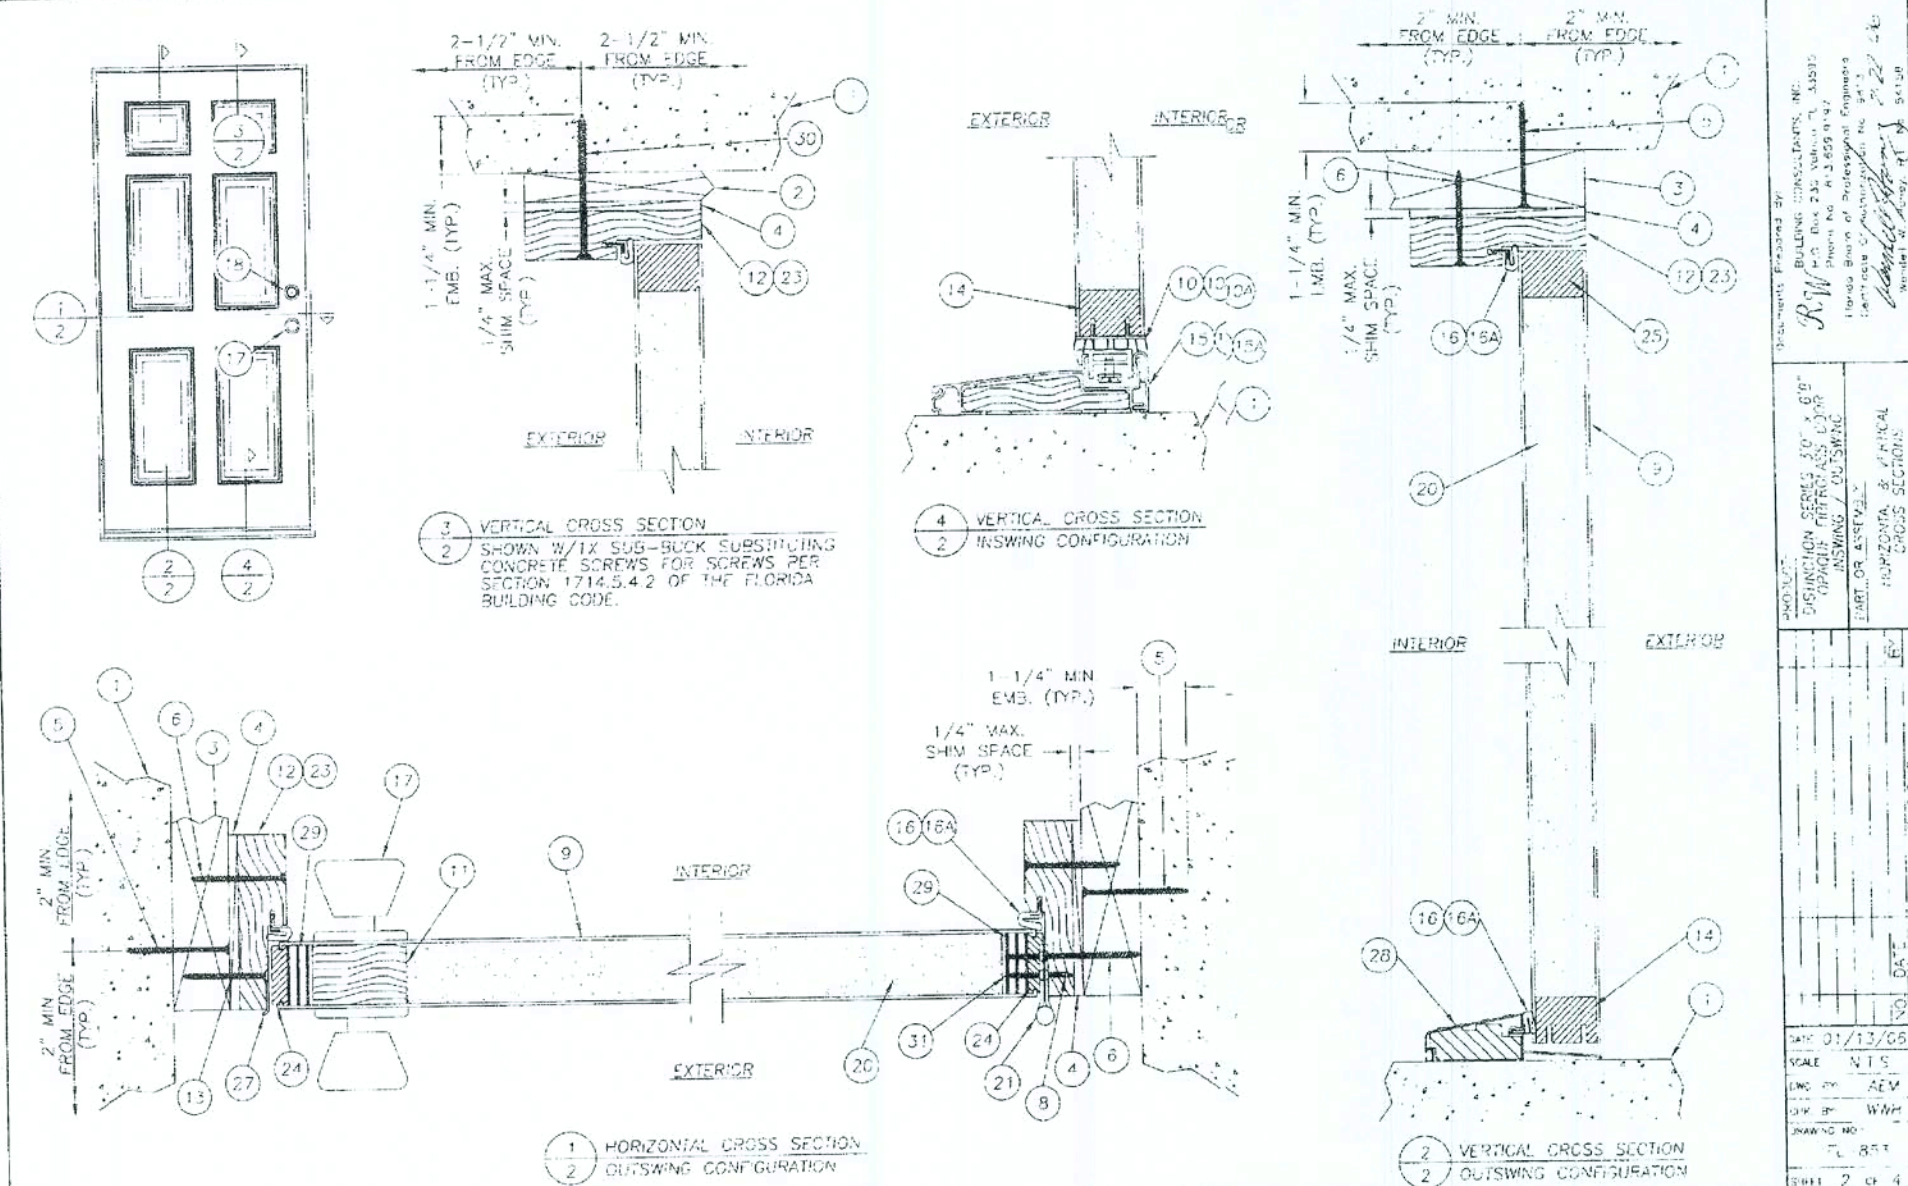


REVISIONS	NO.	DATE	DESCRIPTION
1	01/13/06	N.T.S.	REVISED FOR 2002 MARONDA HOMES SPECIFICATIONS
2	01/13/06	AEM	REVISED FOR 2002 MARONDA HOMES SPECIFICATIONS
3	01/13/06	WJH	REVISED FOR 2002 MARONDA HOMES SPECIFICATIONS
4	01/13/06	WJH	REVISED FOR 2002 MARONDA HOMES SPECIFICATIONS
Maronda Homes
COPYRIGHT © 2002 MARONDA HOMES
4005 MARONDA WAY, SAN ORD, FLORIDA
(407) 321-0064

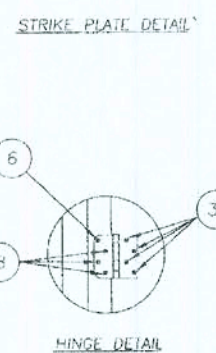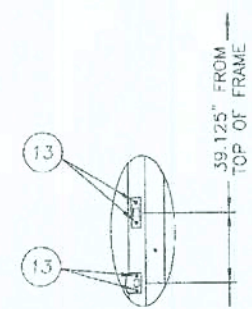

- NOTES:**
- 3/16\"/>

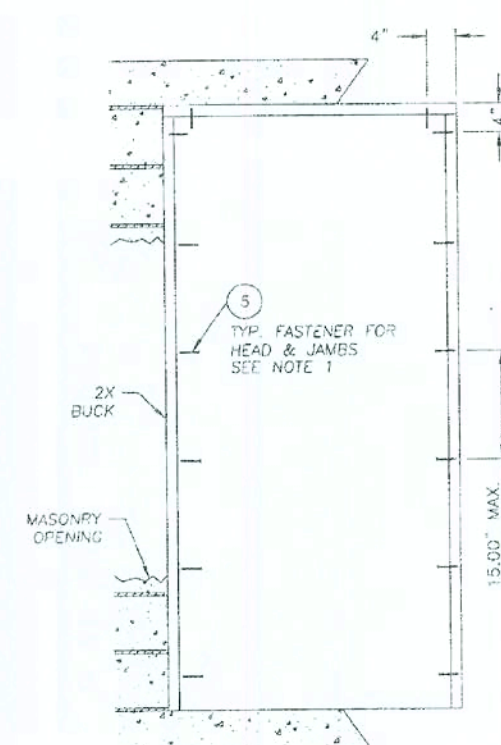


BUCK ANCHORING

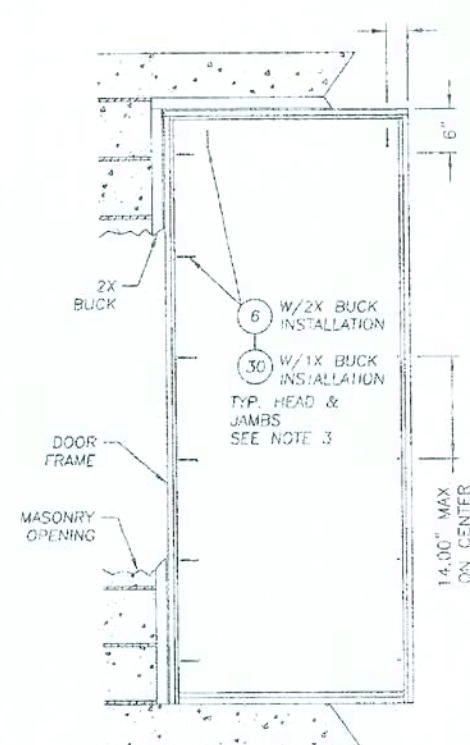


FRAME ANCHORING

REVISIONS	NO.	DATE	DESCRIPTION
1	01/13/06	N.T.S.	REVISED FOR 2002 MARONDA HOMES SPECIFICATIONS
2	01/13/06	AEM	REVISED FOR 2002 MARONDA HOMES SPECIFICATIONS
3	01/13/06	WJH	REVISED FOR 2002 MARONDA HOMES SPECIFICATIONS
4	01/13/06	WJH	REVISED FOR 2002 MARONDA HOMES SPECIFICATIONS
ITEM	DESCRIPTION	MATERIAL
1	MASONRY	CONC
2	1X BUCK	WOOD
3	2X BUCK	WOOD
4	1/4" MAX. SAWN STAGE	WOOD
5	3/16" x 2 3/4" JACOEN	STEEL
6	#10 x 2-1/2" PER WOOD SCREW	STEEL
7	3/16" x 1/4" JACOEN	STEEL
8	#8 x 3/4" PER WOOD SCREW	STEEL
9	DOOR SWAN (MAY. CLOS. THRO)	STEEL
10	HINGING AND LOCK THRESHOLD BY ENCLURA	ALUM.
11	HINGING AND LOCK THRESHOLD BY ENCLURA	ALUM.
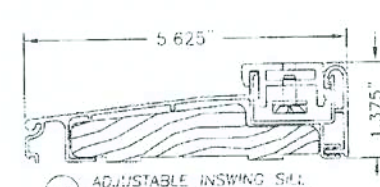


ADJUSTABLE INSWING SILL

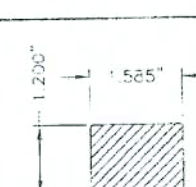


TOP RAIL

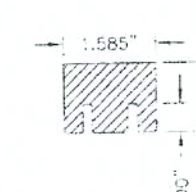


BOTTOM RAIL

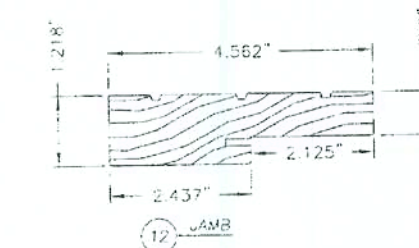


JAMB

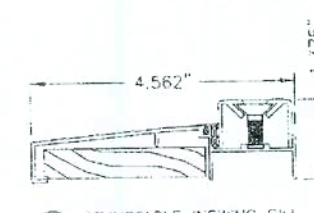


ADJUSTABLE INSWING SILL

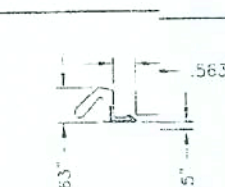


WEATHER STRIP

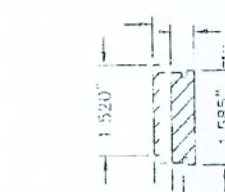


HINGE & LATCH STILE

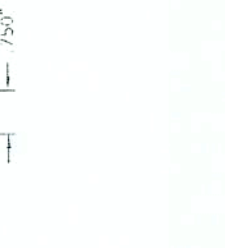


POLY FIBER JAMB

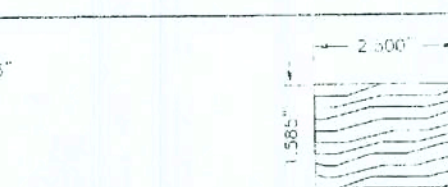

REINFORCEMENT WOOD FOR LOCK

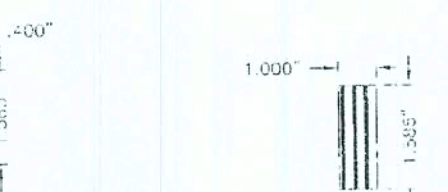

HINGE & LATCH STILE REINFORCEMENT

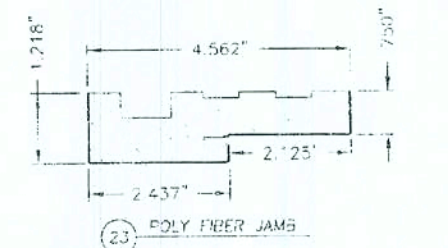

OUTSWING BUMP THRESHOLD

REVISIONS	NO.	DATE	DESCRIPTION
1	01/13/06	N.T.S.	REVISED FOR 2002 MARONDA HOMES SPECIFICATIONS
2	01/13/06	AEM	REVISED FOR 2002 MARONDA HOMES SPECIFICATIONS
3	01/13/06	WJH	REVISED FOR 2002 MARONDA HOMES SPECIFICATIONS
4	01/13/06	WJH	REVISED FOR 2002 MARONDA HOMES SPECIFICATIONS
FIBERGLASS EXTERIOR DOORS
IN SWING / OUT SWING DOOR
SINGLE DOOR

RELEASE DATE: 09/02/08

Florida Product Approval #6184.1

SHEET:

ED-0

NAN YA PLASTICS CORP. PLASTPRO INC.

9 PEACH TREE HILL ROAD
LIVINGSTON, NEW JERSEY 07039
PH: 800-779-0561 FAX: 973-758-4001

DISTINCTION SERIES 3'0" x 6'8" OPAQUE FIBERGLASS DOOR WITH SIDELITE LIP LITE SCREW FRAME INSWING / OUTSWING

GENERAL NOTES

1. THIS PRODUCT HAS BEEN EVALUATED AND IS IN COMPLIANCE WITH THE FLORIDA BUILDING CODE EXCLUDING THE "HIGH VELOCITY HURRICANE ZONE".
2. PRODUCT ANCHORS SHALL BE AS LISTED AND SPACED AS SHOWN ON DETAILS. ANCHOR EMBEDMENT TO BASE MATERIAL SHALL BE BEYOND WALL DRESSING OR STUCCO.
3. WHEN USED IN WIND-BORNE DEBRIS REGIONS THE OPAQUE DOOR PANEL COMPLIES WITH SECTION 1609.1.4 OF THE FLORIDA BUILDING CODE AS AN IMPACT RESISTANT PRODUCT AND DOES NOT REQUIRE THE USE OF AN EXTERNAL IMPACT RESISTANT COVERING. THE SIDELITE MUST BE PROTECTED WITH AN IMPACT RESISTANT COVERING THAT COMPLIES WITH SECTION 1609.1.4. THIS PRODUCT DOES NOT MEET THE REQUIREMENTS FOR ENHANCED PROTECTION OF ESSENTIAL FACILITIES AS DEFINED IN ASTM E1996.
4. FOR 2X STUD FRAMING CONSTRUCTION, ANCHORING OF THESE UNITS SHALL BE THE SAME AS THAT SHOWN FOR 2X BUCK MASONRY CONSTRUCTION.
5. CONDITIONS NOT COVERED BY THIS DRAWING ARE SUBJECT TO FURTHER ENGINEERING ANALYSIS.


TABLE OF CONTENTS	
SHEET #	DESCRIPTION
1	TYPICAL ELEVATION, DESIGN PRESSURES & GENERAL NOTES
2	HORIZONTAL & VERTICAL CROSS SECTIONS
3	VERTICAL CROSS SECTIONS
4	BUCK & FRAME ANCHORING
5	DETAILS OF MATERIALS, GLAZING DETAIL & COMPONENTS

TYPE	OVERALL FRAME DIMENSION	SIDELITE DAYLIGHT DIMENSION	GLASS TYPE	DESIGN PRESSURE (PSF)	
				POSITIVE	NEGATIVE
INSWING	52.75" x 82.00"	7.00" x 63.00"	1/8" TEMP.	+50.0	-50.0
OUTSWING	52.75" x 80.37"	7.00" x 63.00"	1/8" TEMP.	+50.0	-50.0



SINGLE OPAQUE DOOR WITH SIDELITE

DOCUMENT PREPARED BY NAN YA PLASTICS CORP. PLASTPRO INC. 9 PEACH TREE HILL ROAD LIVINGSTON, NEW JERSEY 07039 PH: 800-779-0561 FAX: 973-758-4001	PROJECT DISTINCTION SERIES 3'0" x 6'8" OPAQUE FIBERGLASS DOOR WITH SIDELITE LIP LITE SCREW FRAME INSWING / OUTSWING	DATE 01/13/08	SCALE N.T.S.	DESIGNED BY E.W.	CHECKED BY W.W.	APPROVED BY FL-822	SHEET 1 OF 5
--	--	------------------	-----------------	---------------------	--------------------	-----------------------	-----------------

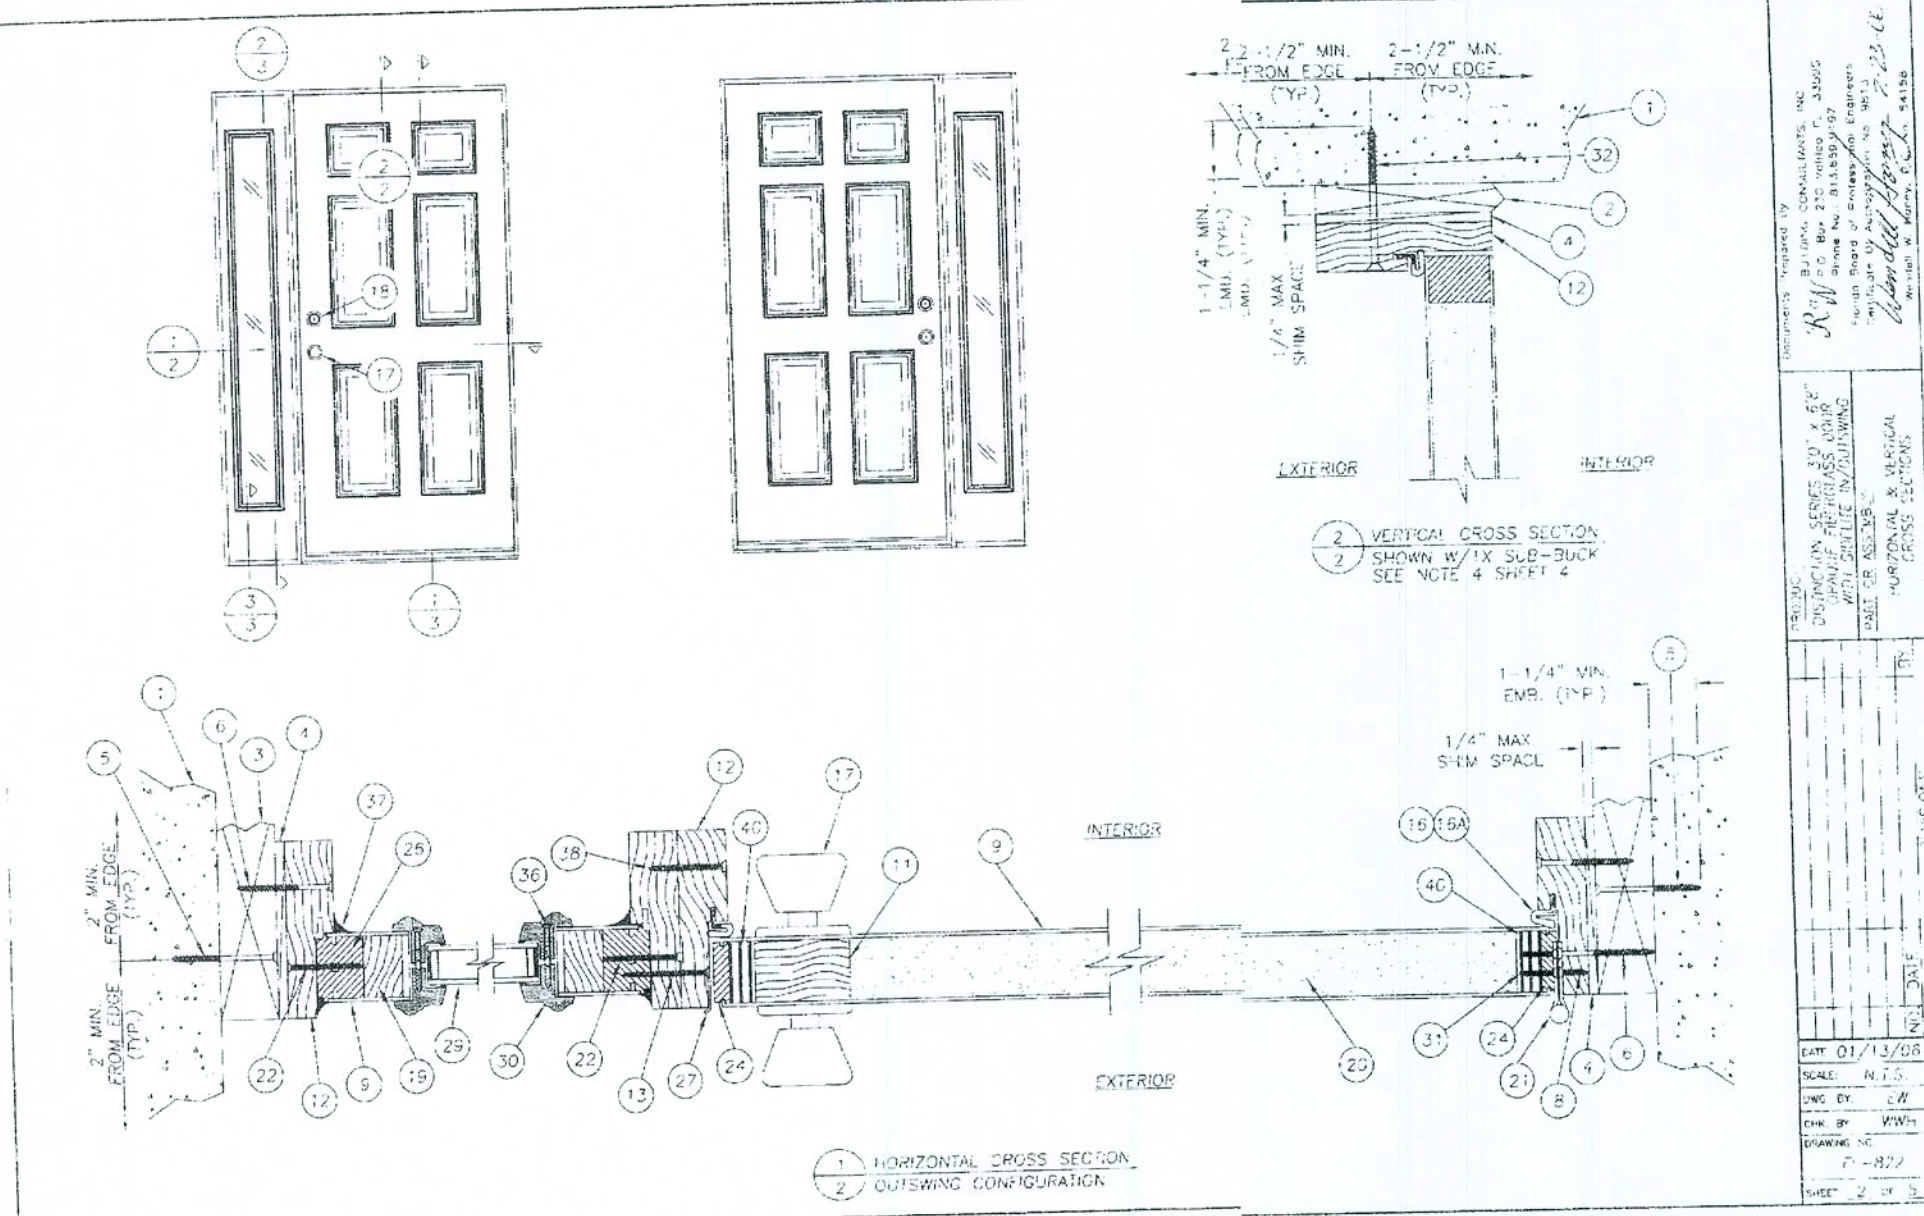


REVISIONS	DATE	BY	DESCRIPTION
1	01/13/08	E.W.	ISSUED FOR PERMIT
2	01/13/08	E.W.	ISSUED FOR PERMIT
Maronda Homes

COPYRIGHT © 2002 MARONDA HOMES


1401 321-0664 4005 MARONDA WAY SAN-OPD, FLORIDA

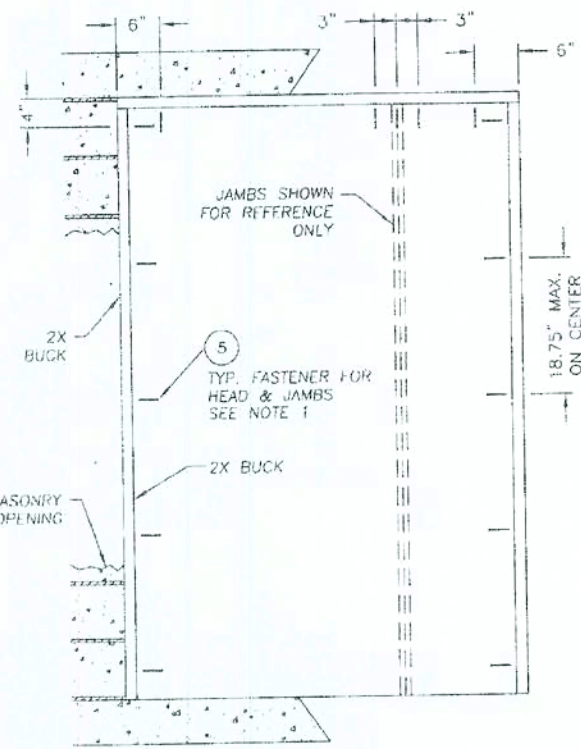


BUCK ANCHORING

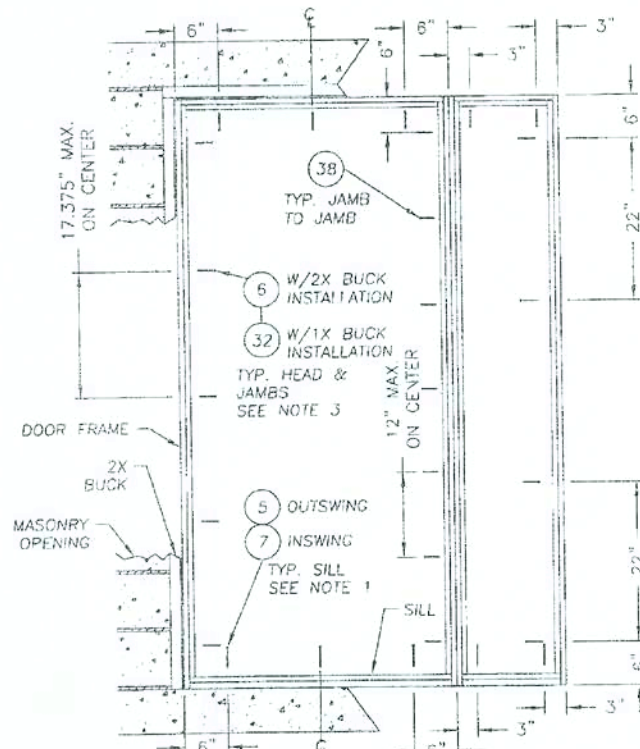

FRAME ANCHORING

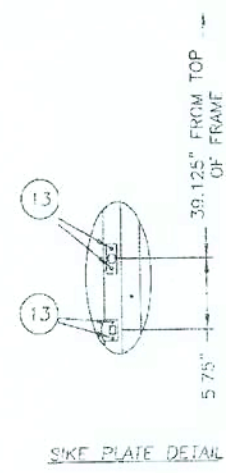

STRIKE PLATE DETAIL

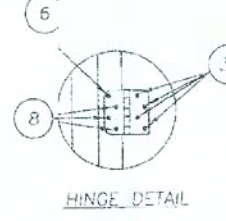


HINGE DETAIL

- NOTES:
1. 3/16" TAPCONS REQUIRE A MINIMUM 2" CLEARANCE TO MASONRY EDGES AND A MINIMUM 2-1/4" CLEARANCE TO ADJACENT TAPCONS.
 2. 1/4" TAPCONS REQUIRE A MINIMUM 2-1/2" CLEARANCE TO MASONRY EDGES AND A MINIMUM 3" CLEARANCE TO ADJACENT TAPCONS.
 3. WHEN ANCHORING DOOR FRAME UTILIZING A 1X BUCK THEN ITEM #6 IS SUBSTITUTED WITH ITEM #32 (1/4" x 3-3/4" ELCO ANCHOR). THE QUANTITY AND SPACING OF ANCHORS DOES NOT CHANGE SEE NOTE 2.
 4. PER PRO SECTION 1714.5.4.2, FOR SUB-BUCKS LESS THAN 1-1/2" THICK, THE WINDOW SHALL BE ANCHORED THROUGH THE MAIN FRAME DIRECTLY INTO THE MASONRY. TAPCONS ARE SUBSTITUTED FOR THE ANCHORS.
 5. SIDELITE PANEL SECURED TO THE SIDELITE FRAME WITH (4) OF ITEM #22 LOCATED 10", 30.5", 51" AND 71.5" FROM THE TOP OF EACH JAMB AND (2) OF ITEM #22 IN THE HEAD AND SILL 3" FROM EACH END.

DOCUMENT PREPARED BY NAN YA PLASTICS CORP. PLASTPRO INC. 9 PEACH TREE HILL ROAD LIVINGSTON, NEW JERSEY 07039 PH: 800-779-0561 FAX: 973-758-4001	PROJECT DISTINCTION SERIES 3'0" x 6'8" OPAQUE FIBERGLASS DOOR WITH SIDELITE LIP LITE SCREW FRAME INSWING / OUTSWING	DATE 01/13/08	SCALE N.T.S.	DESIGNED BY E.W.	CHECKED BY W.W.	APPROVED BY FL-822	SHEET 4 OF 5
--	--	------------------	-----------------	---------------------	--------------------	-----------------------	-----------------

ITEM	DESCRIPTION	MATERIAL
1	MASONRY	CONC.
2	1X BUCK	WOOD
3	2X BUCK	WOOD
4	SHIM 1/4" MAX. THICK	WOOD
5	3/16" x 2-3/4" TAPCON	STEEL
6	#10 x 2-1/2" PH WOOD SCREW	STEEL
7	3/16" x 2-1/4" TAPCON	STEEL
8	1/2" x 1/4" PH WOOD SCREW	STEEL
9	DOOR SWEL (MAX. 0.075" THICK)	UPPERGLASS
10	INSWING VINYL DOOR BOTTOM SWEEP BY ENDOUR	VINYL
10A	VINYL DOOR BOTTOM SWEEP #1602 BY HOLM IND.	VINYL
11	REINFORCEMENT WOOD FOR LOCKS	WOOD
12	FINGER JOINTED PINE FRAME, HEAD & JAMB	WOOD
13	#8 x 2-1/2" PH WOOD SCREW	STEEL
14	DOOR BOTTOM RAIL	FOAM PVC
15	INSWING ADJUSTABLE THRESHOLD BY ENDOUR	ALUMINUM
15A	INSWING ADJUSTABLE ALUMINUM THRESHOLD 3" CLIP	ALUMINUM
16	FORCE 3 WEATHER STRIPPING BY ENDOUR	FOAM
16A	COMPRESSION WEATHER STRIP 3/8" x 3/4" BY SCHLEGEL	STEEL
17	WINDSTOPPER EVERY GRADE 2	STEEL
18	WINDSET DEADENOR GRADE 2	STEEL
19	CONTINUOUS SIDELITE STILE RAIL	WOOD
20	POLYURETHANE FOAM BY NANTIA	FOAM
21	4" x 4" BUTT HINGE	STEEL
22	#8 x 2" PH WOOD SCREW	STEEL
23	NOT USED	
24	HINGE & LATCH STILE	FOAM PVC
25	DOOR TOP RAIL	FOAM PVC
26	SIDELITE STILE	FOAM PVC
27	STRIKE PLATE	STEEL
28	OUTSWING BUMP THRESHOLD	ALUMINUM
29	1/8" TEMP. - AIR - 1/8" TEMP.	GLASS
30	LIP LITE DOOR/WEATHER REFLECTIONS LIP	POLYPROPYLENE
31	#8 x 1" PH WOOD SCREW	STEEL
32	1/4" x 3-3/4" TAPCON	STEEL
33	SIDELITE TOP & BOTTOM RAIL	FOAM PVC
34	SHIM WOULD 3/8" x 3/8"	WOOD
35	GLAZING COMPOUND	SILICONE
36	#8 x 1-1/2" PH LITE FRAME SCREW	STEEL
37	SEALANT	SILICONE
38	#10 x 2" SCREW	STEEL
39	SIDELITE SPACER	PVC
40	HINGE & LATCH STILE REINFORCEMENT DOOR	LR

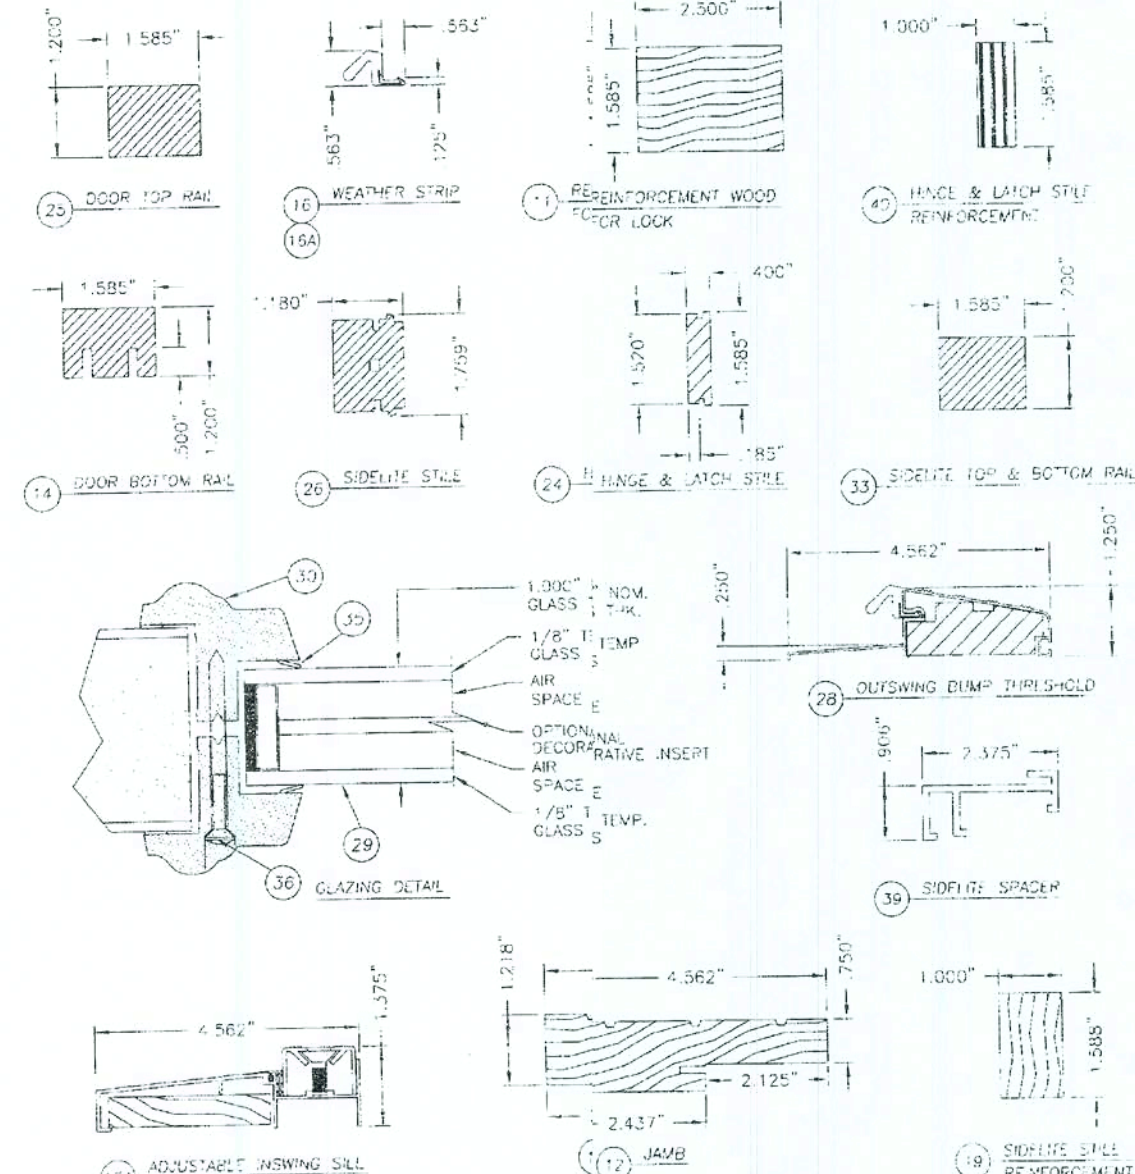

DOCUMENT PREPARED BY NAN YA PLASTICS CORP. PLASTPRO INC. 9 PEACH TREE HILL ROAD LIVINGSTON, NEW JERSEY 07039 PH: 800-779-0561 FAX: 973-758-4001	PROJECT DISTINCTION SERIES 3'0" x 6'8" OPAQUE FIBERGLASS DOOR WITH SIDELITE LIP LITE SCREW FRAME INSWING / OUTSWING	DATE 01/13/08	SCALE N.T.S.	DESIGNED BY E.W.	CHECKED BY W.W.	APPROVED BY FL-822	SHEET 5 OF 5
--	--	------------------	-----------------	---------------------	--------------------	-----------------------	-----------------

FIBERGLASS EXTERIOR DOORS
IN SWING / OUT SWING DOOR
WITH (ONE) SIDELITE

RELEASE DATE: 09/02/08

SHEET:

ED-1

Florida Product Approval #6184.3

DISTINCTION SERIES
3'0" x 6'8" OPAQUE FIBERGLASS DOOR
WITH SIDELITES
LIP LITE SCREW FRAME
IN SWING / OUT SWING




GENERAL NOTES

1. THIS PRODUCT HAS BEEN EVALUATED AND IS IN COMPLIANCE WITH THE FLORIDA BUILDING CODE EXCLUDING THE "HIGH WINDS/HURRICANE ZONE".
2. PRODUCT ANCHORS SHALL BE AS LISTED AND SPACED AS SHOWN ON DETAIL. ANCHOR INSTALLATION TO BASE MATERIAL SHALL BE BEYOND MAX. DRIPPING OF STUCCO.
3. WHEN USED IN WIND-BLOWN DESERTS DESIGNS, THE CADUCE DOWEL PANELS SHALL BE INSTALLED IN ACCORDANCE WITH THE FLORIDA BUILDING CODE AS AN IMPACT RESISTANT PRODUCT AND DOES NOT REQUIRE THE USE OF AN EXTERNAL IMPACT RESISTANT PRODUCT. IT IS THE USER'S RESPONSIBILITY TO OBTAIN THE IMPACT RESISTANT COVERING THAT COMPLIES WITH SECTION 1609.1.4. THIS PRODUCT DOES NOT MEET THE REQUIREMENTS FOR ENHANCED PROTECTION OF ESSENTIAL FACILITIES AS DEFINED IN ASTM F1998.
4. FOR ZONE 2/3 CLUSTERS, CONSTRUCTION, ANCHORING OF THESE UNITS SHALL BE THE SAME AS THAT SHOWN FOR ZONE 2/3 BLOCK SANDWICH CLUSTER.


5. CONDITIONS NOT COVERED BY THIS DRAWING ARE SUBJECT TO FURTHER ENGINEERING ANALYSIS.

SHEET #	DESCRIPTION
1	TYPICAL ELEVATION, DESIGN PRESSURES & GENERAL NOTES
2	HORIZONTAL & VERTICAL CROSS SECTIONS
3	VERTICAL CROSS SECTIONS
4	BULK & FRAME ATTACHING
5	DETAILS OF MATERIALS, JOINTS, DETAILS & COMPONENTS

TYPE	OVERALL FRAME DIMENSION	SIDEITE DAYLIGHT DIMENSION	GLASS TYPE	DESIGN TEMPERATURE (°C)	
				POSITIVE	NEGATIVE
INSWING	68.00" x 82.00"	7.00" x 63.00"	1/8" TEMP.	+59.0	-50.0
			- AIR -		
OUTSWING	68.00" x 80.57"	7.50" x 63.00"	1/8" TEMP.	+50.0	-50.0

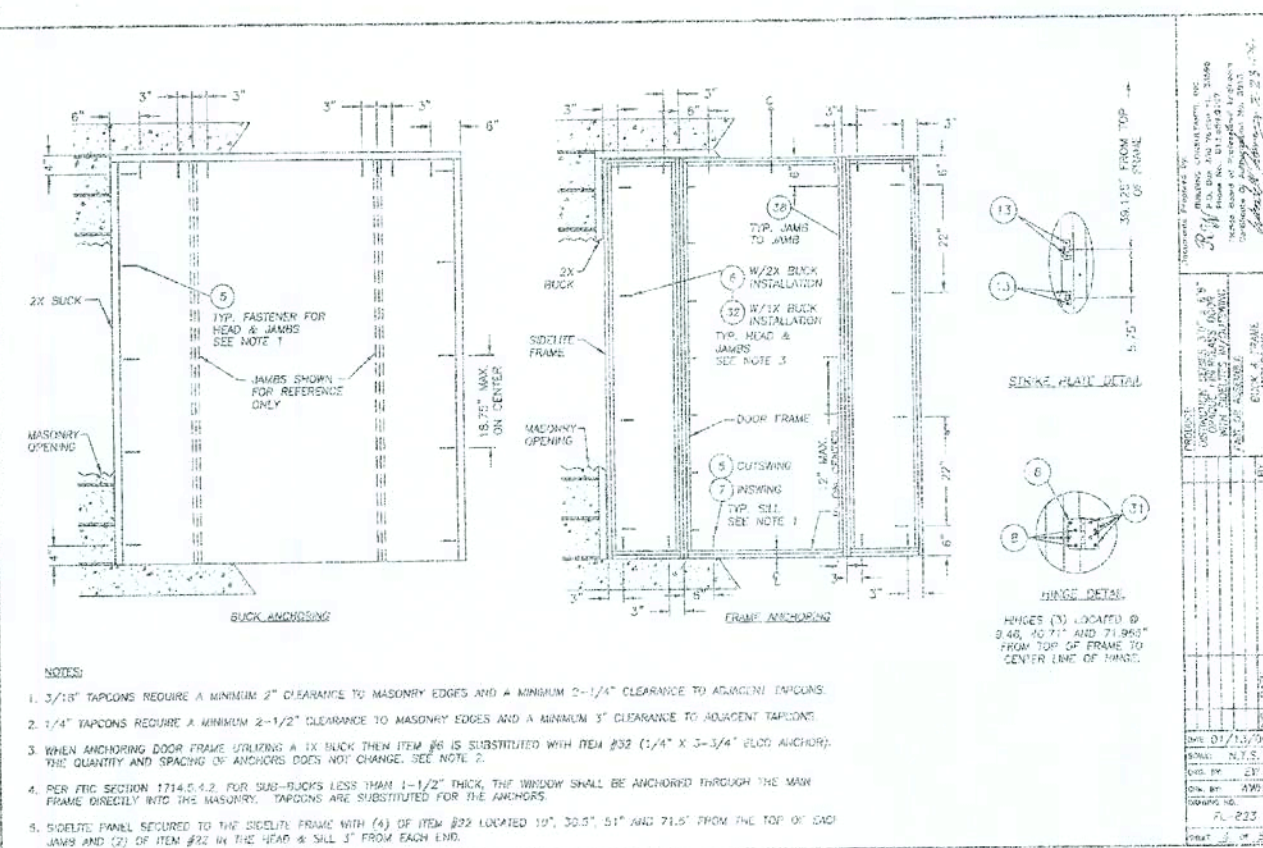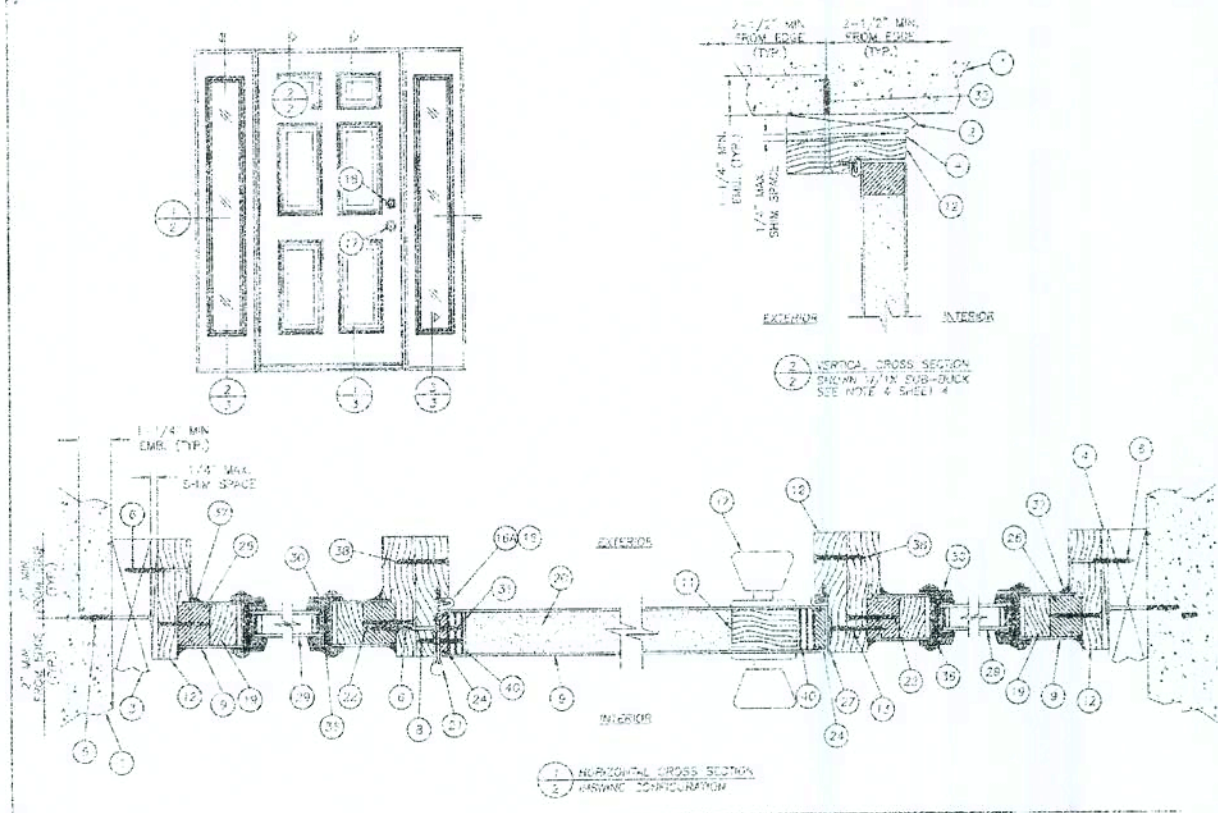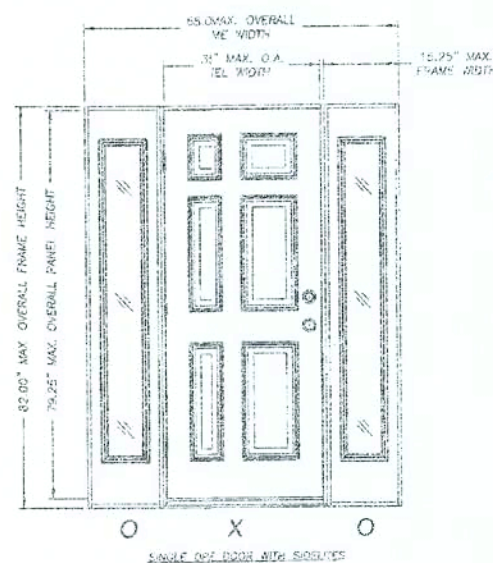

LINE	DESCRIPTION	AMOUNT
1	INVENTORY	1000
2	SALES	1000
3	EXPENSES	1000
4	SALES TAX	1000
5	SALES TAX	1000
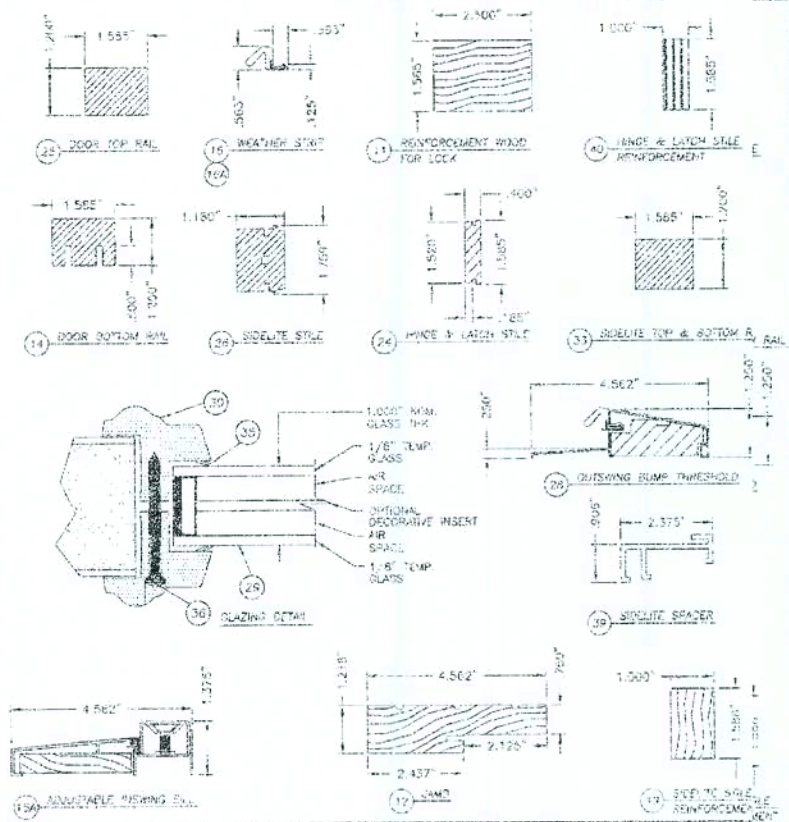

SHEET:

ED-2

FIBERGLASS EXTERIOR DOORS
IN SWING / OUT SWING DOOR
WITH (TWO) SIDELITES

COPYRIGHT © 2002 MARONDA HONES

4071 321-0064 4005 MARIONDA WAY SANFORD, FLORIDA

NAN YA PLASTICS CORP.
PLASTPRO INC.
 9 PEACH TREE HILL ROAD
 LIVINGSTON, NEW JERSEY 07039
 PH: 800-779-0561 FAX: 973-758-4001

DISTINCTION SERIES
3'0" x 6'8" FLUSH GLAZED
FIBERGLASS DOOR
INSWING / OUTSWING
"NON-IMPACT"

GENERAL NOTES

- THIS PRODUCT HAS BEEN EVALUATED AND IS IN COMPLIANCE WITH THE 2004 FLORIDA BUILDING CODE EXCLUDING THE "HIGH VELOCITY HURRICANE ZONE".
- PRODUCT ANCHORS SHALL BE AS LISTED AND SPACED AS SHOWN ON DETAILS. ANCHOR EMBEDMENT TO BASE MATERIAL SHALL BE BEYOND WALL DRESSING OR STUCCO.
- WHEN USED IN AREAS REQUIRING WIND-BORNE DEBRIS PROTECTION THIS PRODUCT IS REQUIRED TO BE PROTECTED WITH AN IMPACT RESISTANT COVERING THAT COMPLIES WITH SECTION 1609.1.4 OF THE FLORIDA BUILDING CODE.
- FOR 2X STUD FRAMING CONSTRUCTION, ANCHORING OF THESE UNITS SHALL BE THE SAME AS THAT SHOWN FOR 2X BUCK MASONRY CONSTRUCTION.
- CONDITIONS NOT COVERED BY THIS DRAWING ARE SUBJECT TO FURTHER ENGINEERING ANALYSIS.


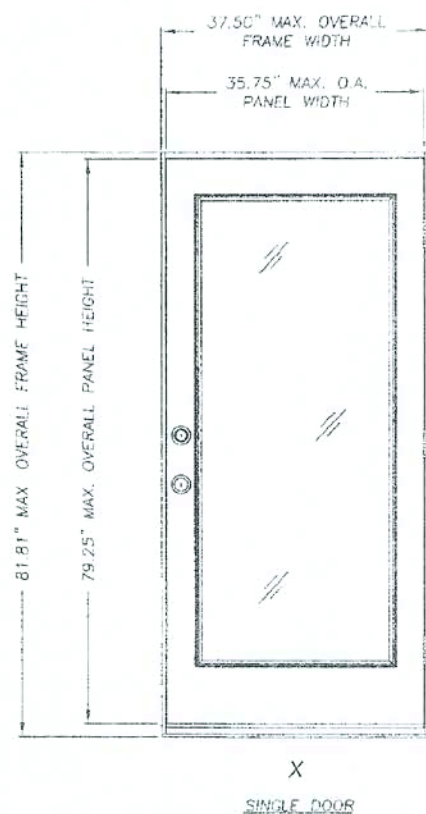


TABLE OF CONTENTS					
SHEET #	DESCRIPTION				
1	TYPICAL ELEVATION, DESIGN PRESSURES & GENERAL NOTES				
2	VERTICAL & HORIZONTAL CROSS SECTIONS				
3	BUCK & FRAME ANCHORING				
4	BILL OF MATERIALS, GLAZING DETAIL & COMPONENTS				

TYPE	OVERALL FRAME DIMENSION	OVERALL DATUM DIMENSION	GLASS TYPE	DESIGN PRESSURE (PSF)	
INSWING	37.50" x 81.81"	26.25" x 65.93"	1/8" TEMPERED	POSIT	NEGATIVE
				+50	-50.0
OUTSWING	37.50" x 80.75"	26.25" x 65.93"	1/8" TEMPERED	POSIT	NEGATIVE
				+50	-50.0

Document Prepared By: **RW** (P.O. Box 230, Verona, NJ 07093)
 Phone No. 813.859.9177
 Fax No. 813.859.9177
 E-mail: rw@nan-ya.com
 Date: 03/20/06
 Scale: N.T.S.
 Drawn By: **AW**
 Check By: **AW**
 Date: 03/20/06
 Scale: N.T.S.
 Project: **ED-4**
 Title: **FLUSH GLAZED FIBERGLASS DOOR**
 Revision: **1**
 Description: **3'0\"/>**

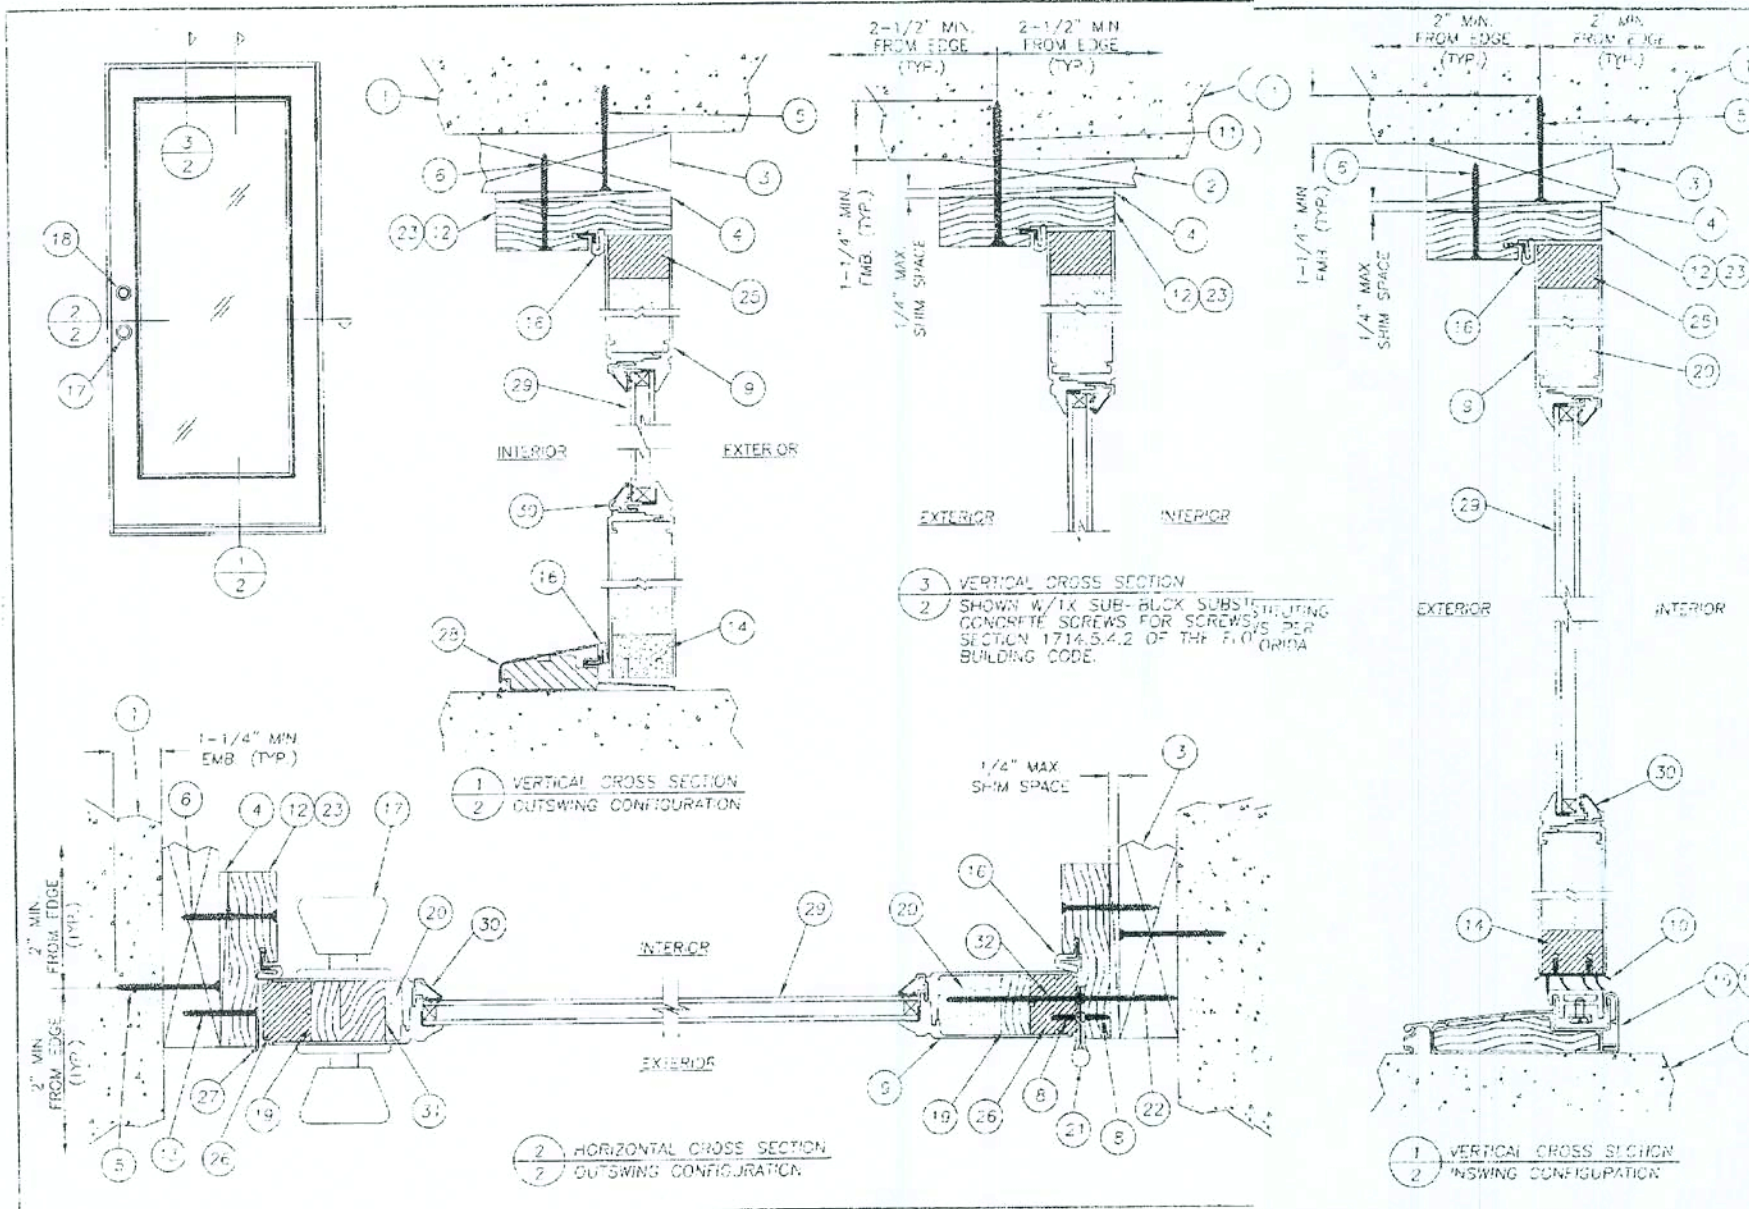



Document Prepared By: **RW** (P.O. Box 230, Verona, NJ 07093)
 Phone No. 813.859.9177
 Fax No. 813.859.9177
 E-mail: rw@nan-ya.com
 Date: 03/20/06
 Scale: N.T.S.
 Drawn By: **AW**
 Check By: **AW**
 Date: 03/20/06
 Scale: N.T.S.
 Project: **ED-4**
 Title: **FLUSH GLAZED FIBERGLASS DOOR**
 Revision: **1**
 Description: **3'0\"/>**

REVISIONS:



COPYRIGHT © 2002 MARONDA HOMES

Maronda Homes

FLORIDA
 SANFORD
 4005 MARONDA WAY
 321-0064
 (407)

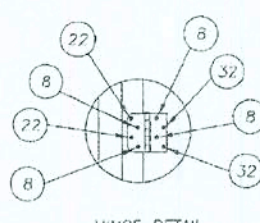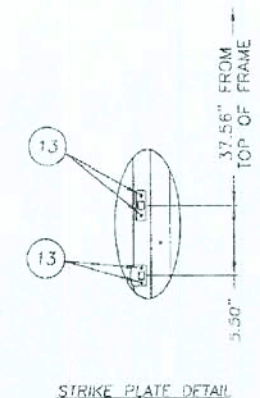


HINGES (3) LOCATED @ 9.68", 39.68" AND 69.68" FROM TOP OF FRAME TO CENTER LINE OF HINGE.

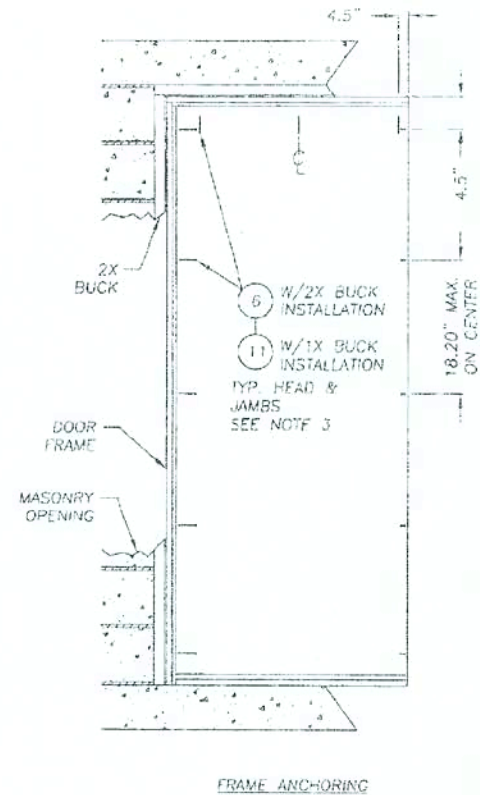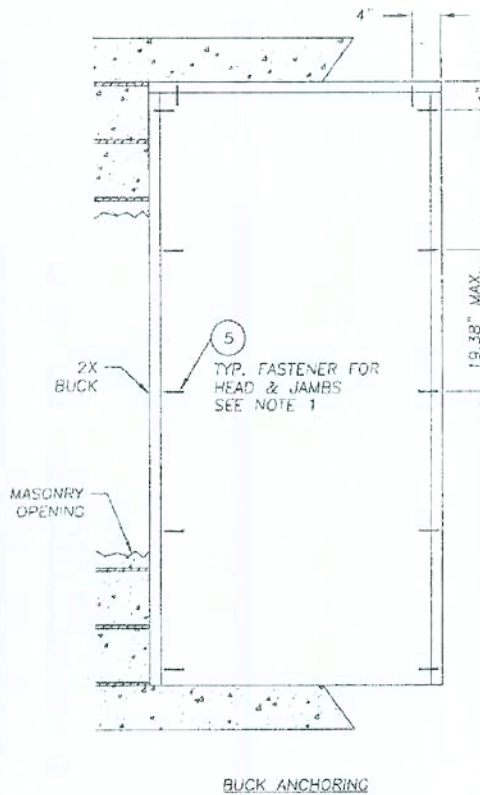

Document Prepared By: **RW** (P.O. Box 230, Verona, NJ 07093)
 Phone No. 813.859.9177
 Fax No. 813.859.9177
 E-mail: rw@nan-ya.com
 Date: 03/20/06
 Scale: N.T.S.
 Drawn By: **AW**
 Check By: **AW**
 Date: 03/20/06
 Scale: N.T.S.
 Project: **ED-4**
 Title: **FLUSH GLAZED FIBERGLASS DOOR**
 Revision: **1**
 Description: **3'0\"/>**

ITEM	DESCRIPTION	MATERIAL
1	WASHER	CONC.
2	1X BUCK	WOOD
3	2X BUCK	WOOD
4	1/4" MAX. SHW SPACE	WOOD
5	2/16" x 2 1/4" BRGCON	STEEL
6	1/8" x 2-1/2" PHILLIPS FLAT HEAD SCREW	STEEL
7	GLAZING SPACER	ALUM.
8	#9 x 3/4" RFA ANCHOR SCREW	STEEL
9	DOOR SWH (MIN. 0.075" THICK)	PEERGLASS
10	WEATHER-STOP, 3847 402M INDUSTRIES	VINYL
11	1/4" x 3-3/4" BRGCON	STEEL
12	TAPE, 1/2" x 1/2" PHILLIPS FLAT HEAD SCREW	WOOD
13	#9 x 3/4" RFA ANCHOR SCREW	STEEL
14	DOOR SWH (MIN. 0.075" THICK)	PEERGLASS
15	INSWING ADJUSTABLE THRESHOLD BY ENCLURA	AL/WOOD
16	INSWING ADJUSTABLE ALUMINUM THRESHOLD BY ENCLURA	AL/WOOD
17	1/4" x 3-3/4" BRGCON	STEEL
18	DOOR SWH (MIN. 0.075" THICK)	PEERGLASS
19	WEATHER-STOP, 3847 402M INDUSTRIES	VINYL
20	POLYURETHANE FOAM BY AQUA	FOAM
21	4" x 4" BUTT HINGE	STEEL
22	#9 x 3/4" RFA ANCHOR SCREW	STEEL
23	POLYURETHANE FOAM BY AQUA	FOAM
24	GLAZING FIBERGLASS DOOR SWH	GLASS
25	GLAZING FIBERGLASS DOOR SWH	GLASS
26	LATCH & HINGE STYLE	STEEL
27	STRIKE PLATE	STEEL
28	OUTSWING BUMP THRESHOLD	STEEL
29	5/8" INSULATED GLASS	GLASS
30	GLAZING BEAD	PVC
31	DOOR SWH (MIN. 0.075" THICK)	PEERGLASS
32	#9 x 3/4" RFA ANCHOR SCREW	STEEL

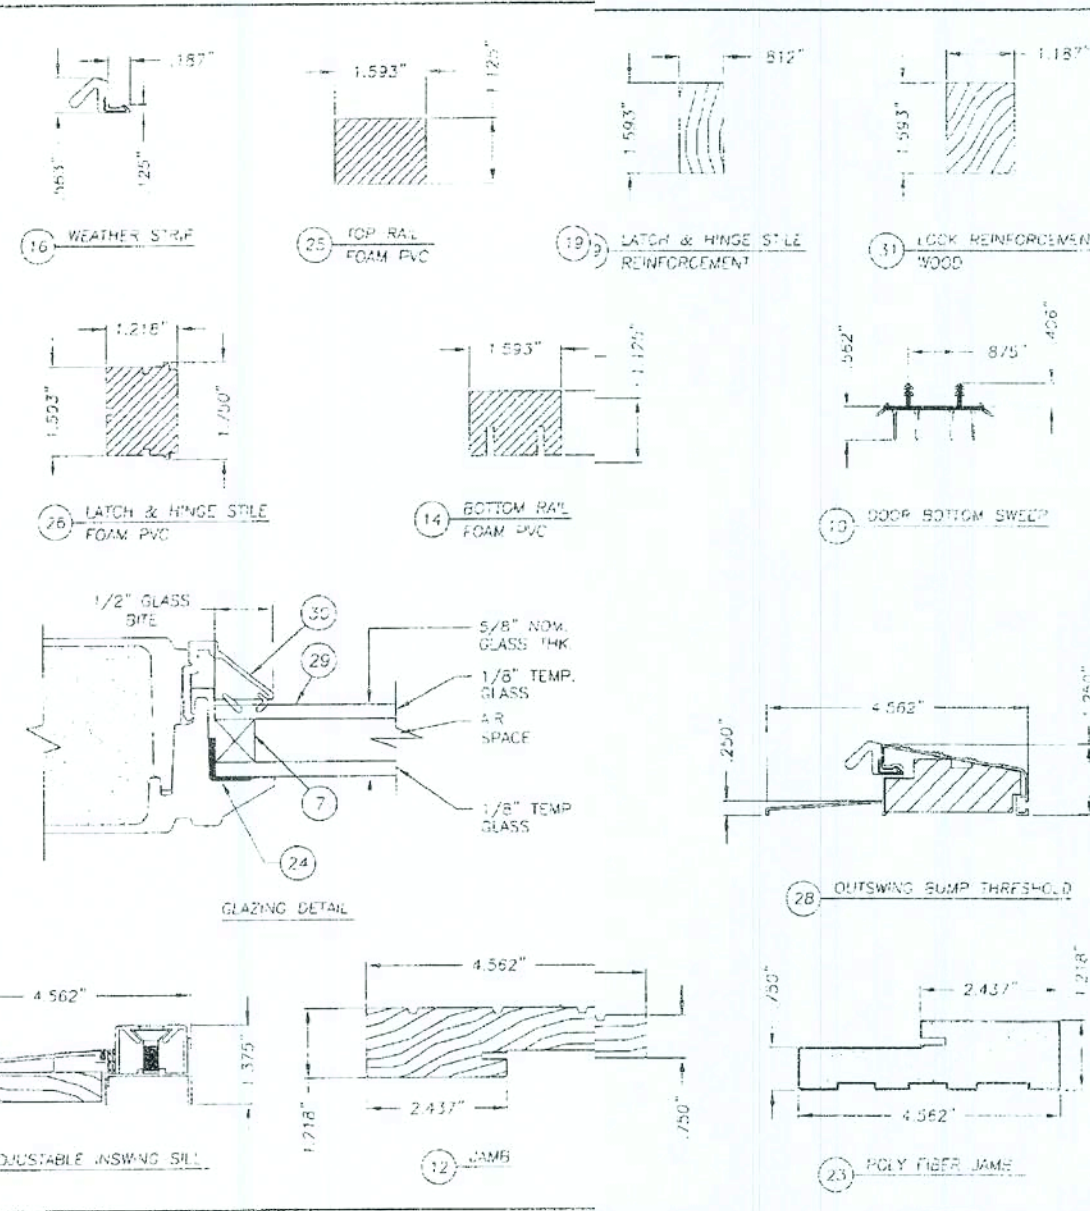

Document Prepared By: **RW** (P.O. Box 230, Verona, NJ 07093)
 Phone No. 813.859.9177
 Fax No. 813.859.9177
 E-mail: rw@nan-ya.com
 Date: 03/20/06
 Scale: N.T.S.
 Drawn By: **AW**
 Check By: **AW**
 Date: 03/20/06
 Scale: N.T.S.
 Project: **ED-4**
 Title: **FLUSH GLAZED FIBERGLASS DOOR**
 Revision: **1**
 Description: **3'0\"/>**

FIBERGLASS EXTERIOR DOORS



IN SWING / OUT SWING DOOR
GLAZED DOOR

RELEASE DATE: 05/02/08

Florida Product Approval #6729.

SHEET:

ED-4

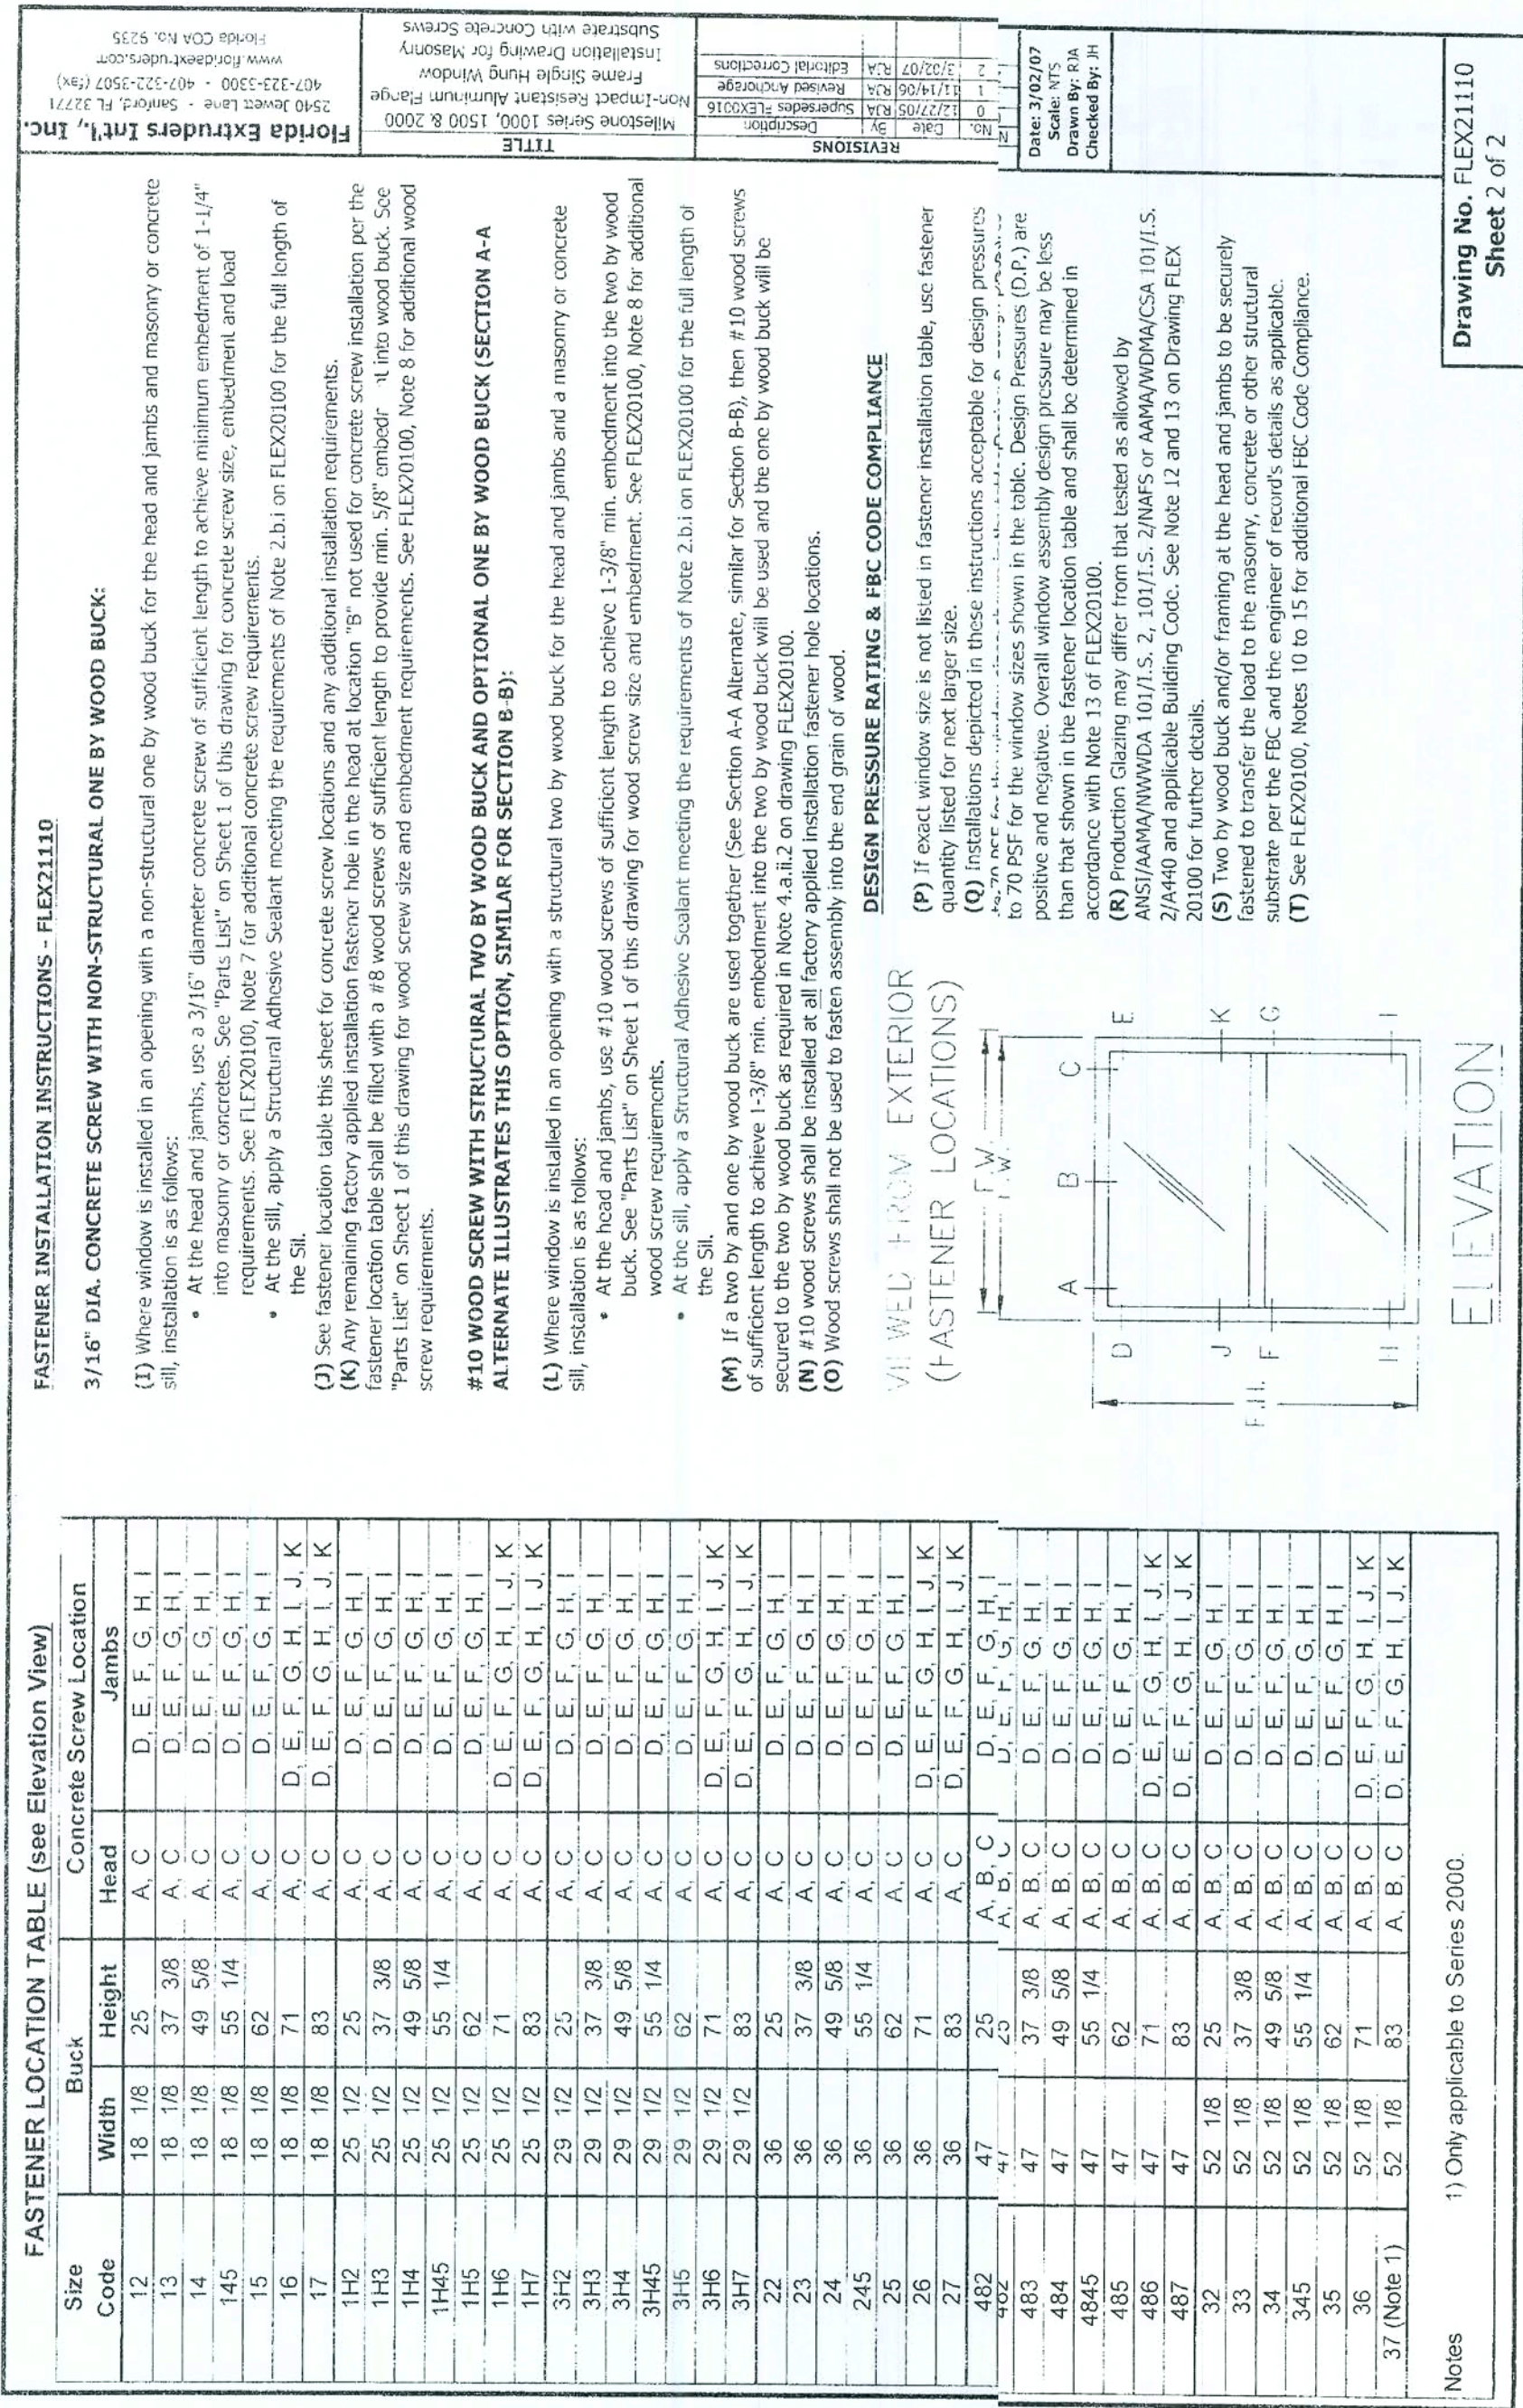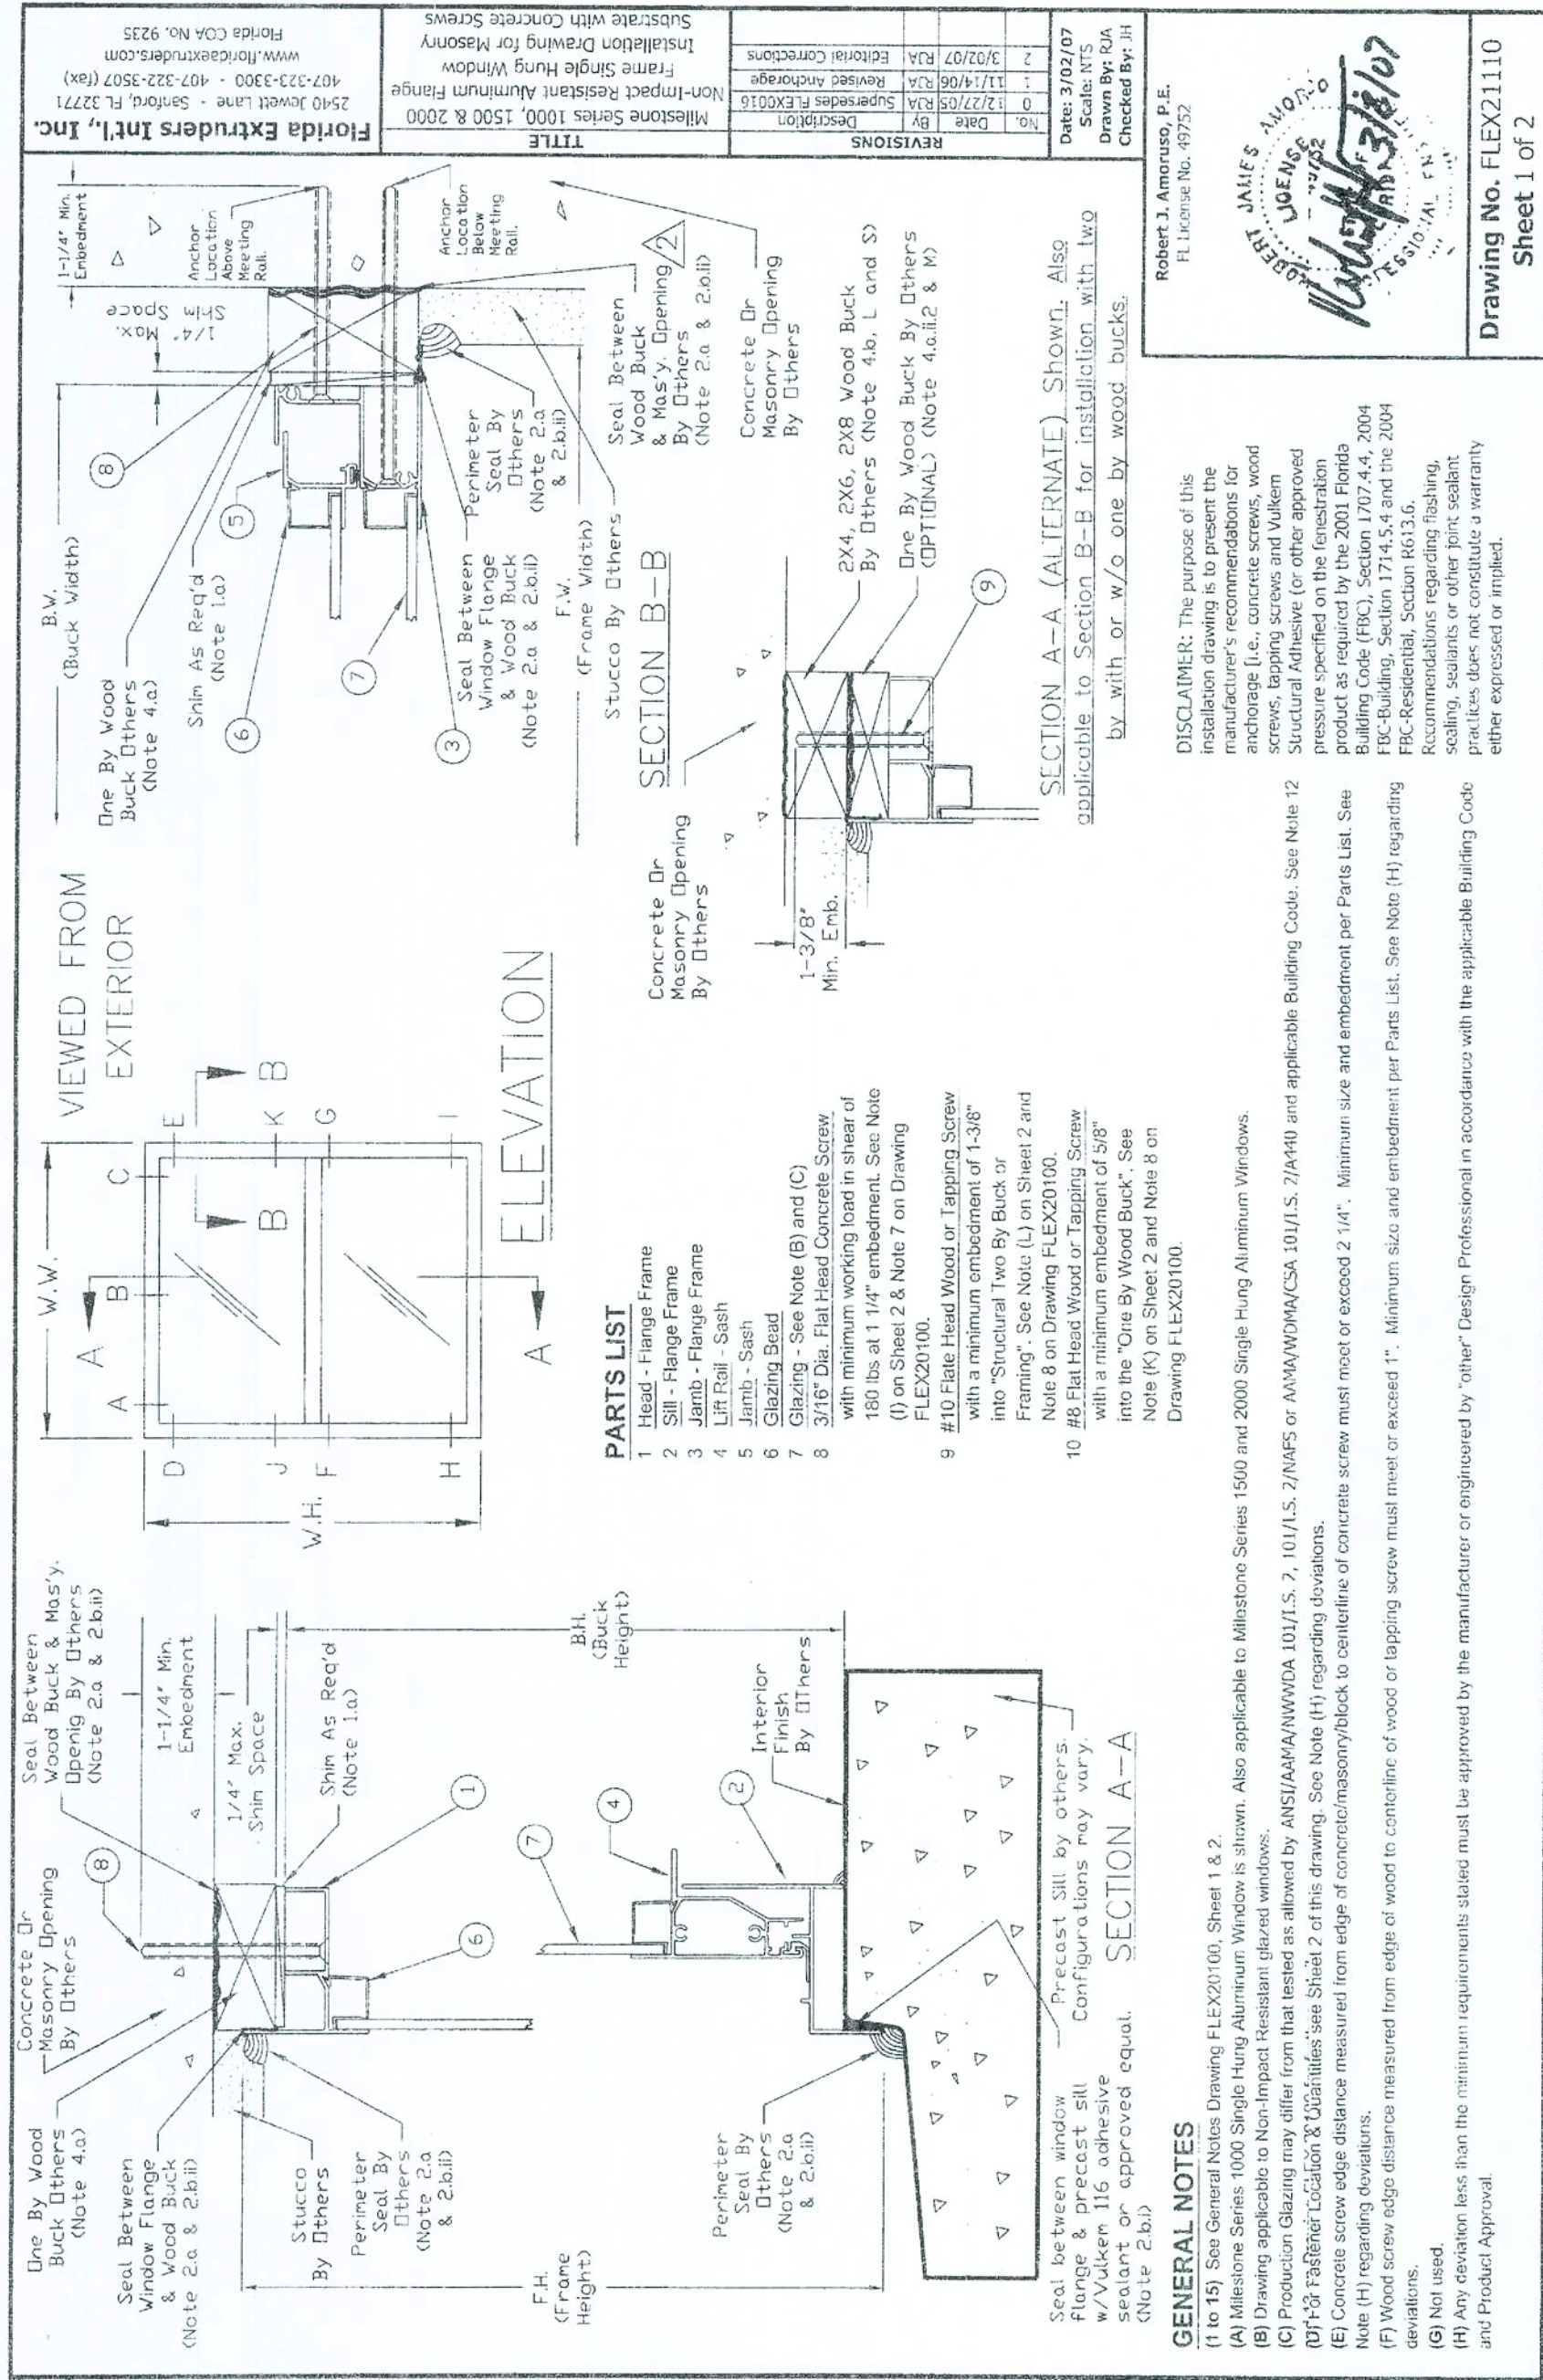

SHEET:

1 of 5

31 MAR 2006

13:32:09

ea\Title_blocks\18x24\252d.dgn

RELEASE DATE:

03/03/06






FLORIDA EXTRUDERS
WINDOWS IN BLOCK

COPYRIGHT © 2002 MARONDA HOMES

Maronda Homes

(407) 321-0064 4005 MARONDA WAY SANFORD, FLORIDA

REVISIONS :

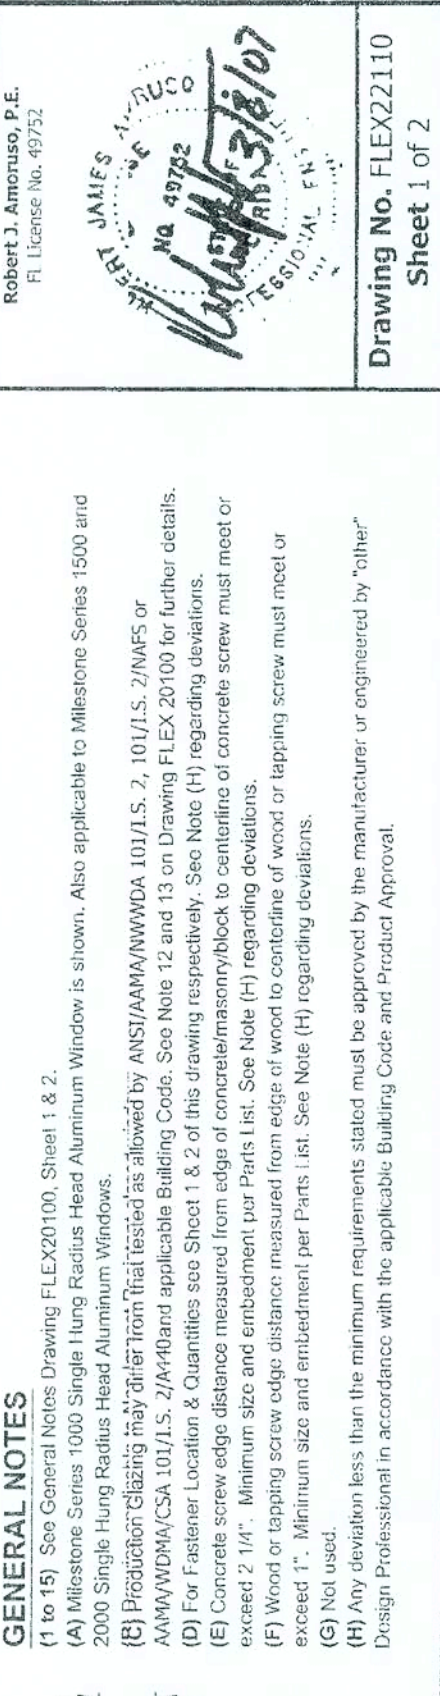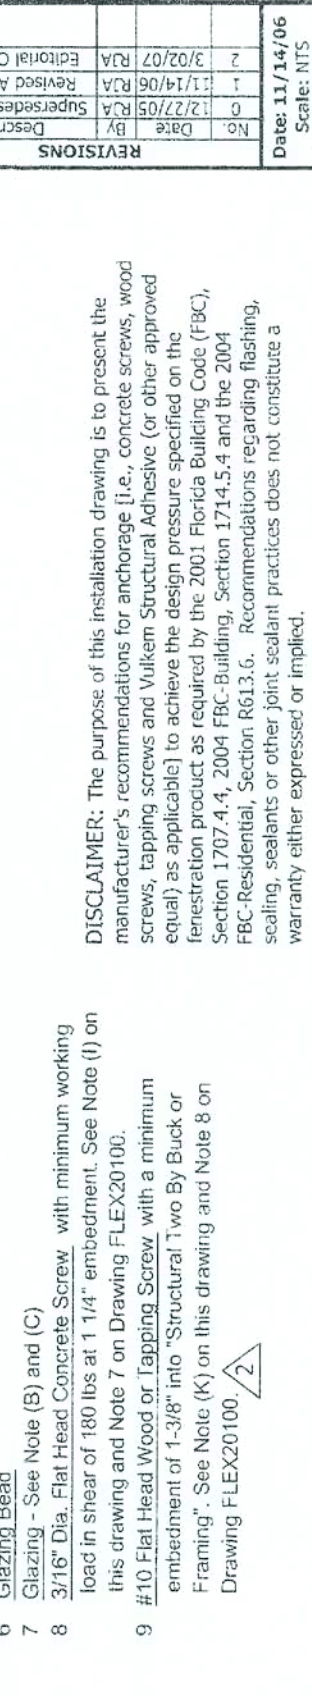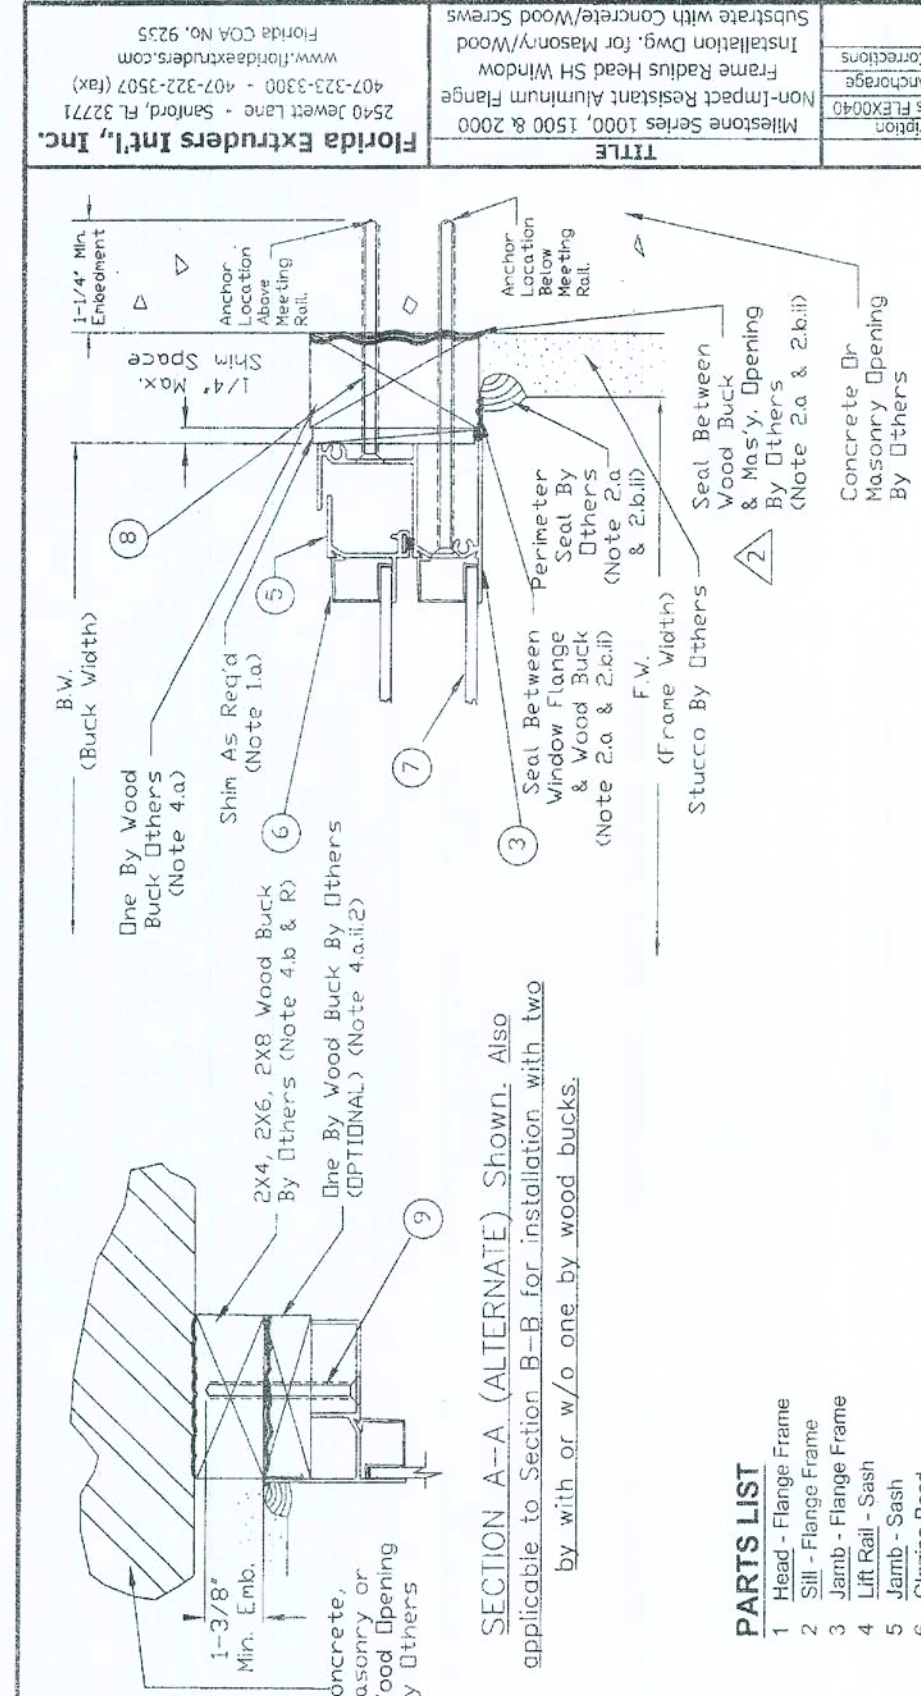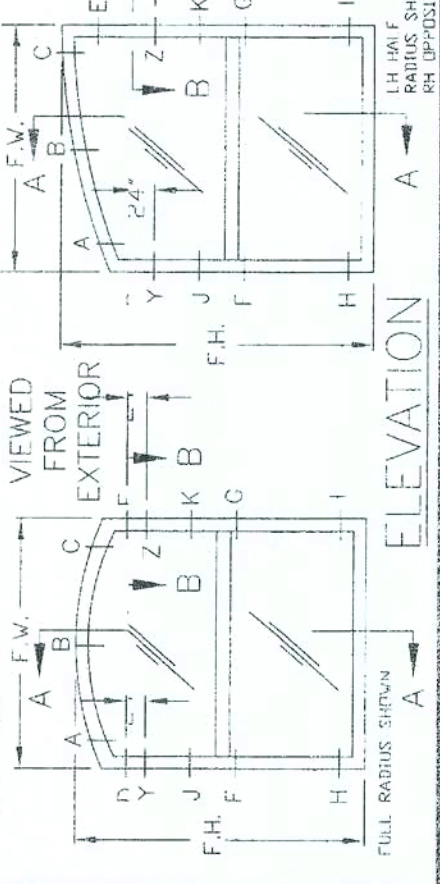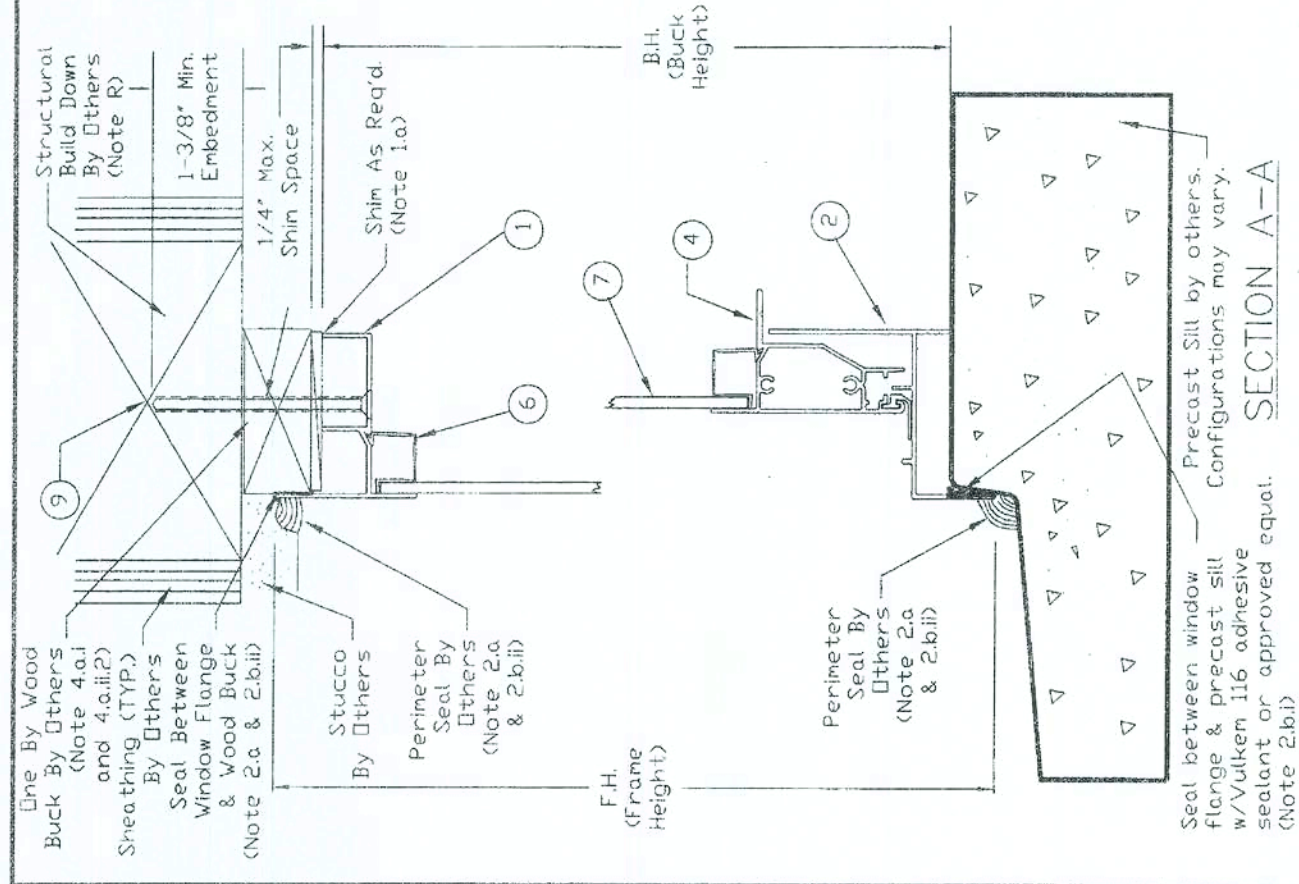


PARTS LIST

- Head - Flange Frame
- Sill - Flange Frame
- Jamb - Flange Frame
- Lift Rail - Sash
- Jamb - Sash
- Glazing Bead
- Glazing - See Note (B) and (C)
- 3/16" Dia. Flat Head Concrete Screw with minimum working load in shear of 180 lbs at 1 1/4" embedment. See Note (I) on this drawing and Note 7 on Drawing FLEX20100.
- #10 Flat Head Wood or Tapping Screw with a minimum embedment of 1-3/8" into "Structural Two By Buck or Framing". See Note (K) on this drawing and Note 8 on Drawing FLEX20100.

GENERAL NOTES

- (1 to 15) See General Notes Drawing FLEX20100, Sheet 1 & 2.
- (A) Milestone Series 1000 Single Hung Radius Head Aluminum Window is shown. Also applicable to Milestone Series 1500 and 2000 Single Hung Radius Head Aluminum Windows.
- (B) Production Glazing may differ from that tested as allowed by ANSI/AAMA/NWDA 101/LS. 2, 101/LS. 2/NAFS or AAMA/WDMA/CSA 101/LS. 2/NAFS applicable Building Code. See Note 12 and 13 on Drawing FLEX 20100 for further details.
- (D) For Fastener Location & Quantities see Sheet 1 & 2 of this drawing respectively. See Note (H) regarding deviations.
- (E) Concrete screw edge distance measured from edge of concrete masonry block to centerline of concrete screw must meet or exceed 2 1/4". Minimum size and embedment per Parts List. See Note (H) regarding deviations.
- (F) Wood or tapping screw edge distance measured from edge of wood to centerline of wood or tapping screw must meet or exceed 1". Minimum size and embedment per Parts List. See Note (H) regarding deviations.
- (G) Not used.
- (H) Any deviation less than the minimum requirements stated must be approved by the manufacturer or engineered by "other" Design Professional in accordance with the applicable Building Code and Product Approval.

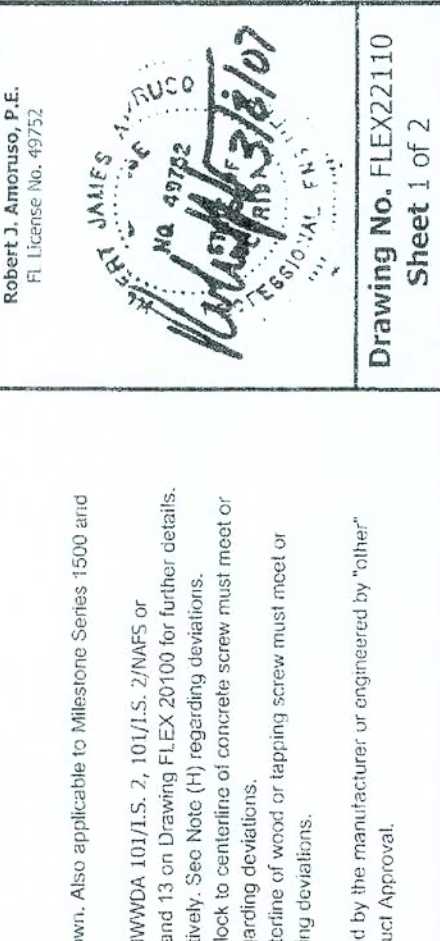

FASTENER LOCATION TABLE (see Elevation View, Sheet 1)

Series	Size Code	Frame Width and Height	Fastener Screw Location
		Width (Full Radius)	Height (Full Radius)
1000/1500/2000	12	19 1/8	26 13/16
1000/1500/2000	13	19 1/8	39 3/16
1000/1500/2000	14	19 1/8	51 7/16
1000/1500/2000	14S	19 1/8	57 1/16
1000/1500/2000	15	19 1/8	63 13/16
1000/1500/2000	16	19 1/8	72 13/16
1000/1500/2000	17	19 1/8	84
1000/1500/2000	18	19 1/8	90
1000/1500/2000	19	19 1/8	96
1000/1500/2000	20	19 1/8	102
1000/1500/2000	21	19 1/8	108
1000/1500/2000	22	19 1/8	114
1000/1500/2000	23	19 1/8	120
1000/1500/2000	24	19 1/8	126
1000/1500/2000	25	19 1/8	132
1000/1500/2000	26	19 1/8	138
1000/1500/2000	27	19 1/8	144
1000/1500/2000	28	19 1/8	150
1000/1500/2000	29	19 1/8	156
1000/1500/2000	30	19 1/8	162
1000/1500/2000	31	19 1/8	168
1000/1500/2000	32	19 1/8	174
1000/1500/2000	33	19 1/8	180
1000/1500/2000	34	19 1/8	186
1000/1500/2000	35	19 1/8	192
1000/1500/2000	36	19 1/8	198
1000/1500/2000	37	19 1/8	204

FASTENER INSTALLATION INSTRUCTIONS - FLEX22110

- 3/16" DIA. CONCRETE SCREW WITH NON-STRUCTURAL ONE BY WOOD BUCK:
 - (1) Where window is installed in an opening with a non-structural one by wood buck for the jambs and masonry or concrete sill, installation is as follows:
 - (1) At the jambs, use a 3/16" diameter concrete screw of sufficient length to achieve minimum embedment of 1-1/4" into masonry or concrete. See "Parts List" on Sheet 1 of this drawing for concrete screw size, embedment and load requirements. See FLEX20100, Note 7 for additional concrete screw requirements.
 - (2) At the sill, apply a Structural Adhesive Sealant for the full length of the Sill meeting the requirements of Note 2.b.i on FLEX 20100.
 - (3) See fastener installation table on this sheet for concrete screw locations in jambs and additional installation requirements.
- #10 WOOD SCREW WITH (1) STRUCTURAL BUILD-DOWN FOR RADIUS HEAD, (2) OPTIONAL STRUCTURAL TWO BY WOOD BUCK AND (3) OPTIONAL ONE BY WOOD BUCK AT HEAD AND/OR JAMBS (SECTION A-A ALTERNATE ILLUSTRATES THIS OPTION FOR HEAD, SIMILAR FOR SECTION B-B AT JAMB):
 - (K) Where window is installed in an opening with a (1) structural build-down for radius head, (2) optional structural two by wood buck and (3) optional one by wood buck at head and/or jambs, installation is as follows:
 - (1) For structural build-down at the head and/or two by wood buck at the head and/or jambs as applicable, use #10 wood screws of sufficient length to achieve 1-3/8" min. embedment into the two by wood buck and/or structural build-down. See "Parts List" on Sheet 1 of this drawing for wood screw size and embedment. See FLEX20100, Note 8 for additional wood screw requirements.
 - (2) For one by wood buck used in conjunction with a structural two by wood buck at the head and/or jambs as applicable use #10 wood screws of sufficient length to achieve 1-3/8" min. embedment into the two by wood buck. See "Parts List" on Sheet 1 of this drawing for wood screw size and embedment. See FLEX20100, Note 8 for additional wood screw requirements.
 - (3) At the sill, apply a Structural Adhesive Sealant for the full length of the Sill meeting the requirements of Note 2.b.i on FLEX 20100.
 - (L) If a two by and one by wood buck are used together (see Section A-A Alternate, similar for Section B-B), then #10 wood screws of sufficient length to achieve 1-3/8" min. embedment into the two by wood buck will be used and the one by wood buck will be secured to the two by wood buck as required in Note 4.a.i.2 on Drawing FLEX20100.
 - (M) #10 wood screws shall be installed at all factory applied installation fastener hole locations where applicable.
 - (N) Wood screws shall not be used to fasten assembly into the end grain of wood.

DESIGN PRESSURE RATING & FBC CODE COMPLIANCE

- (O) If exact window size is not listed in fastener installation table, use fastener locations listed for next larger size.
- (P) Installations depicted in these instructions acceptable for design pressures to 70 PSF for the window sizes shown in the chart. Design Pressures (D.P.) are positive and negative. Overall window assembly design pressure may be less than that shown in the fastener quantity table and shall be determined in accordance with Note 13 of FLEX20100.
- (Q) Production Glazing may differ from that tested as allowed by ANSI/AAMA/NWDA 101/LS. 2, 101/LS. 2/NAFS or AAMA/WDMA/CSA 101/LS. 2/NAFS applicable Building Code. See Note 12 and 13 on Drawing FLEX 20100 for further details.
- (R) Structural build-down at head, two by wood buck and/or framing at the head and jambs to be securely fastened to transfer the load to the masonry, concrete or other structural substrate per the FBC and the engineer of record's details as applicable.
- (S) See FLEX20100, Notes 10 to 15 for additional FBC Code Compliance.

FASTENER LOCATION TABLE NOTES:

- This chart and Notes 1, J, K, L, M and N for use when Radius Head Flange Window is installed in opening with the following attributes:
 - Wood Structural Build-Down at Head, and
 - Masonry/Concrete Substrate and One-By Wood Buck at Jambs.
- Install Radius Head Flange Window using #10 Wood Screws with a 1-3/8" minimum embedment into the structural wood substrate in accordance with Notes K to N in an opening with the following attributes:
 - Wood Structural Build-Down at Head,
 - Optional Structural Two By Buck is installed at the head or jambs, and
 - Optional One By Wood Buck is installed at the head or jambs.
- See Note R regarding structural framing requirements.
- See Sheet 1 for Fastener Location Diagrams.
- Fasteners Y & Z, applicable to Series 2000 Size 37 Only. 3/16" Hole must be drilled in field.

Drawing No. FLEX22110
Sheet 2 of 2

1/14.1

SHEET:

2 of 5

FLORIDA EXTRUDERS

WINDOWS IN BLOCK

RELEASE DATE:

09/13/18



STILES

COPYRIGHT © 2002 MARONDA HOMES

Maronda Homes

(407) 321-0064 4005 MARONDA WAY SANFORD, FLORIDA

REVISIONS:

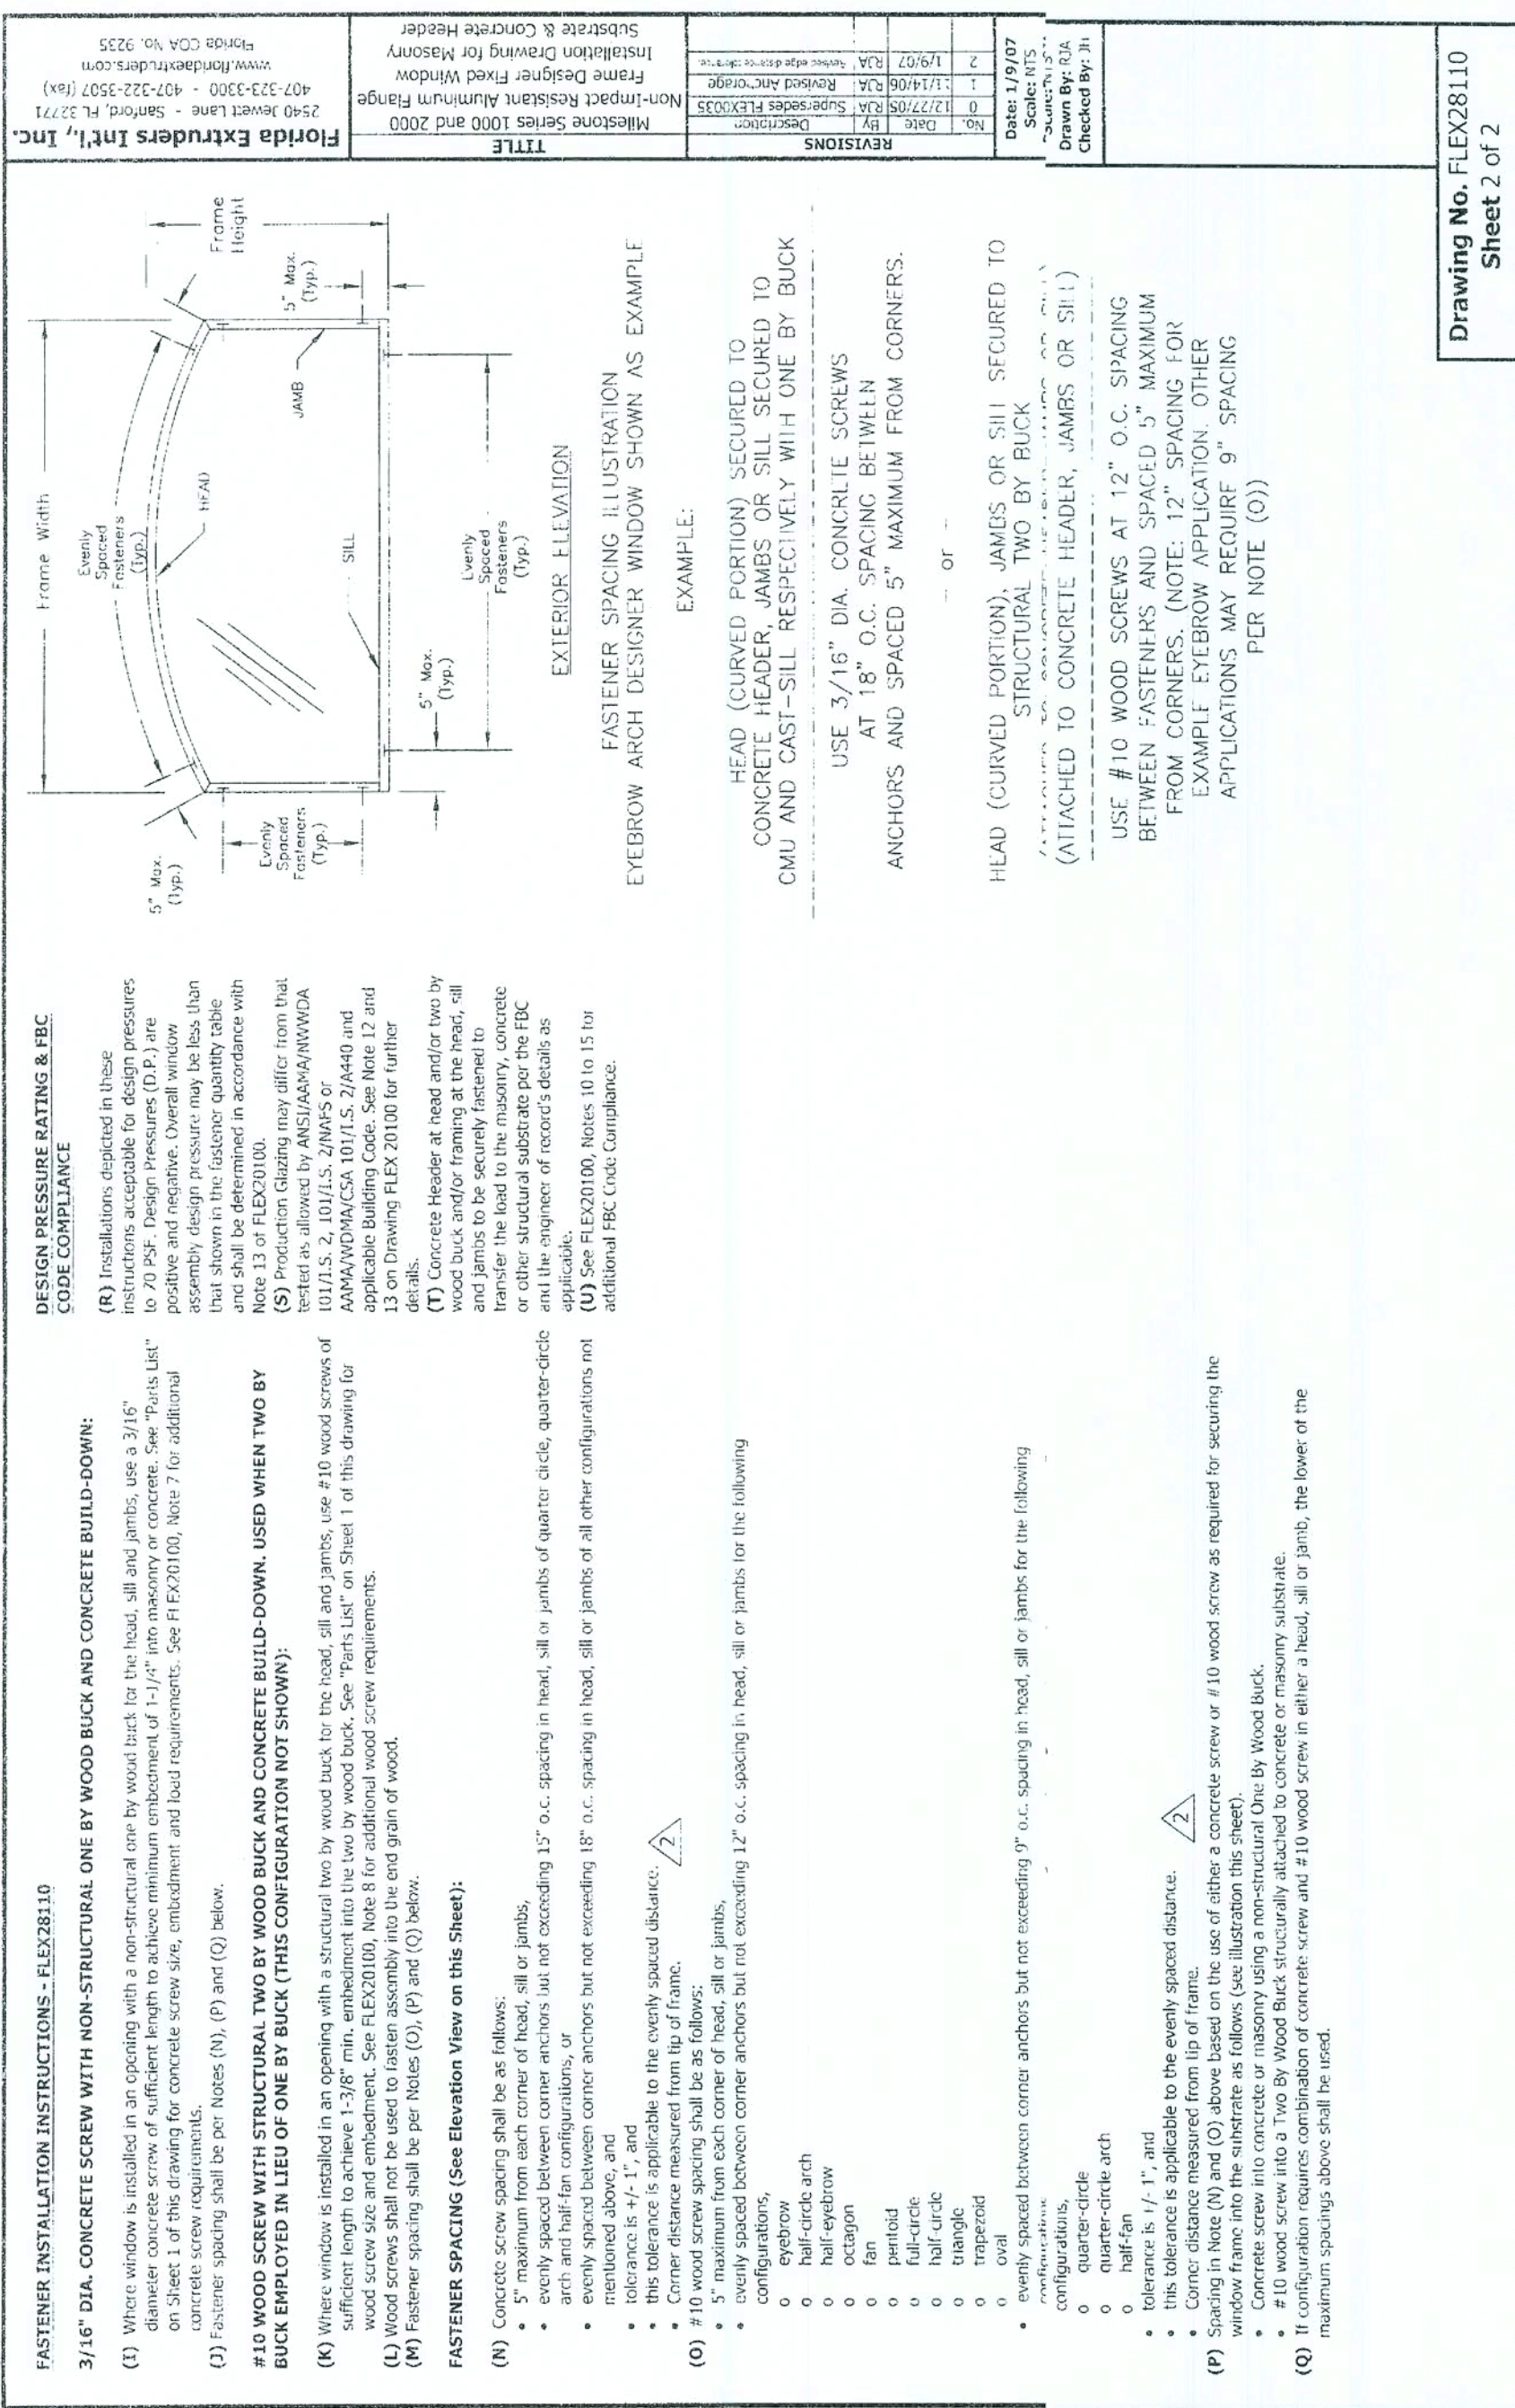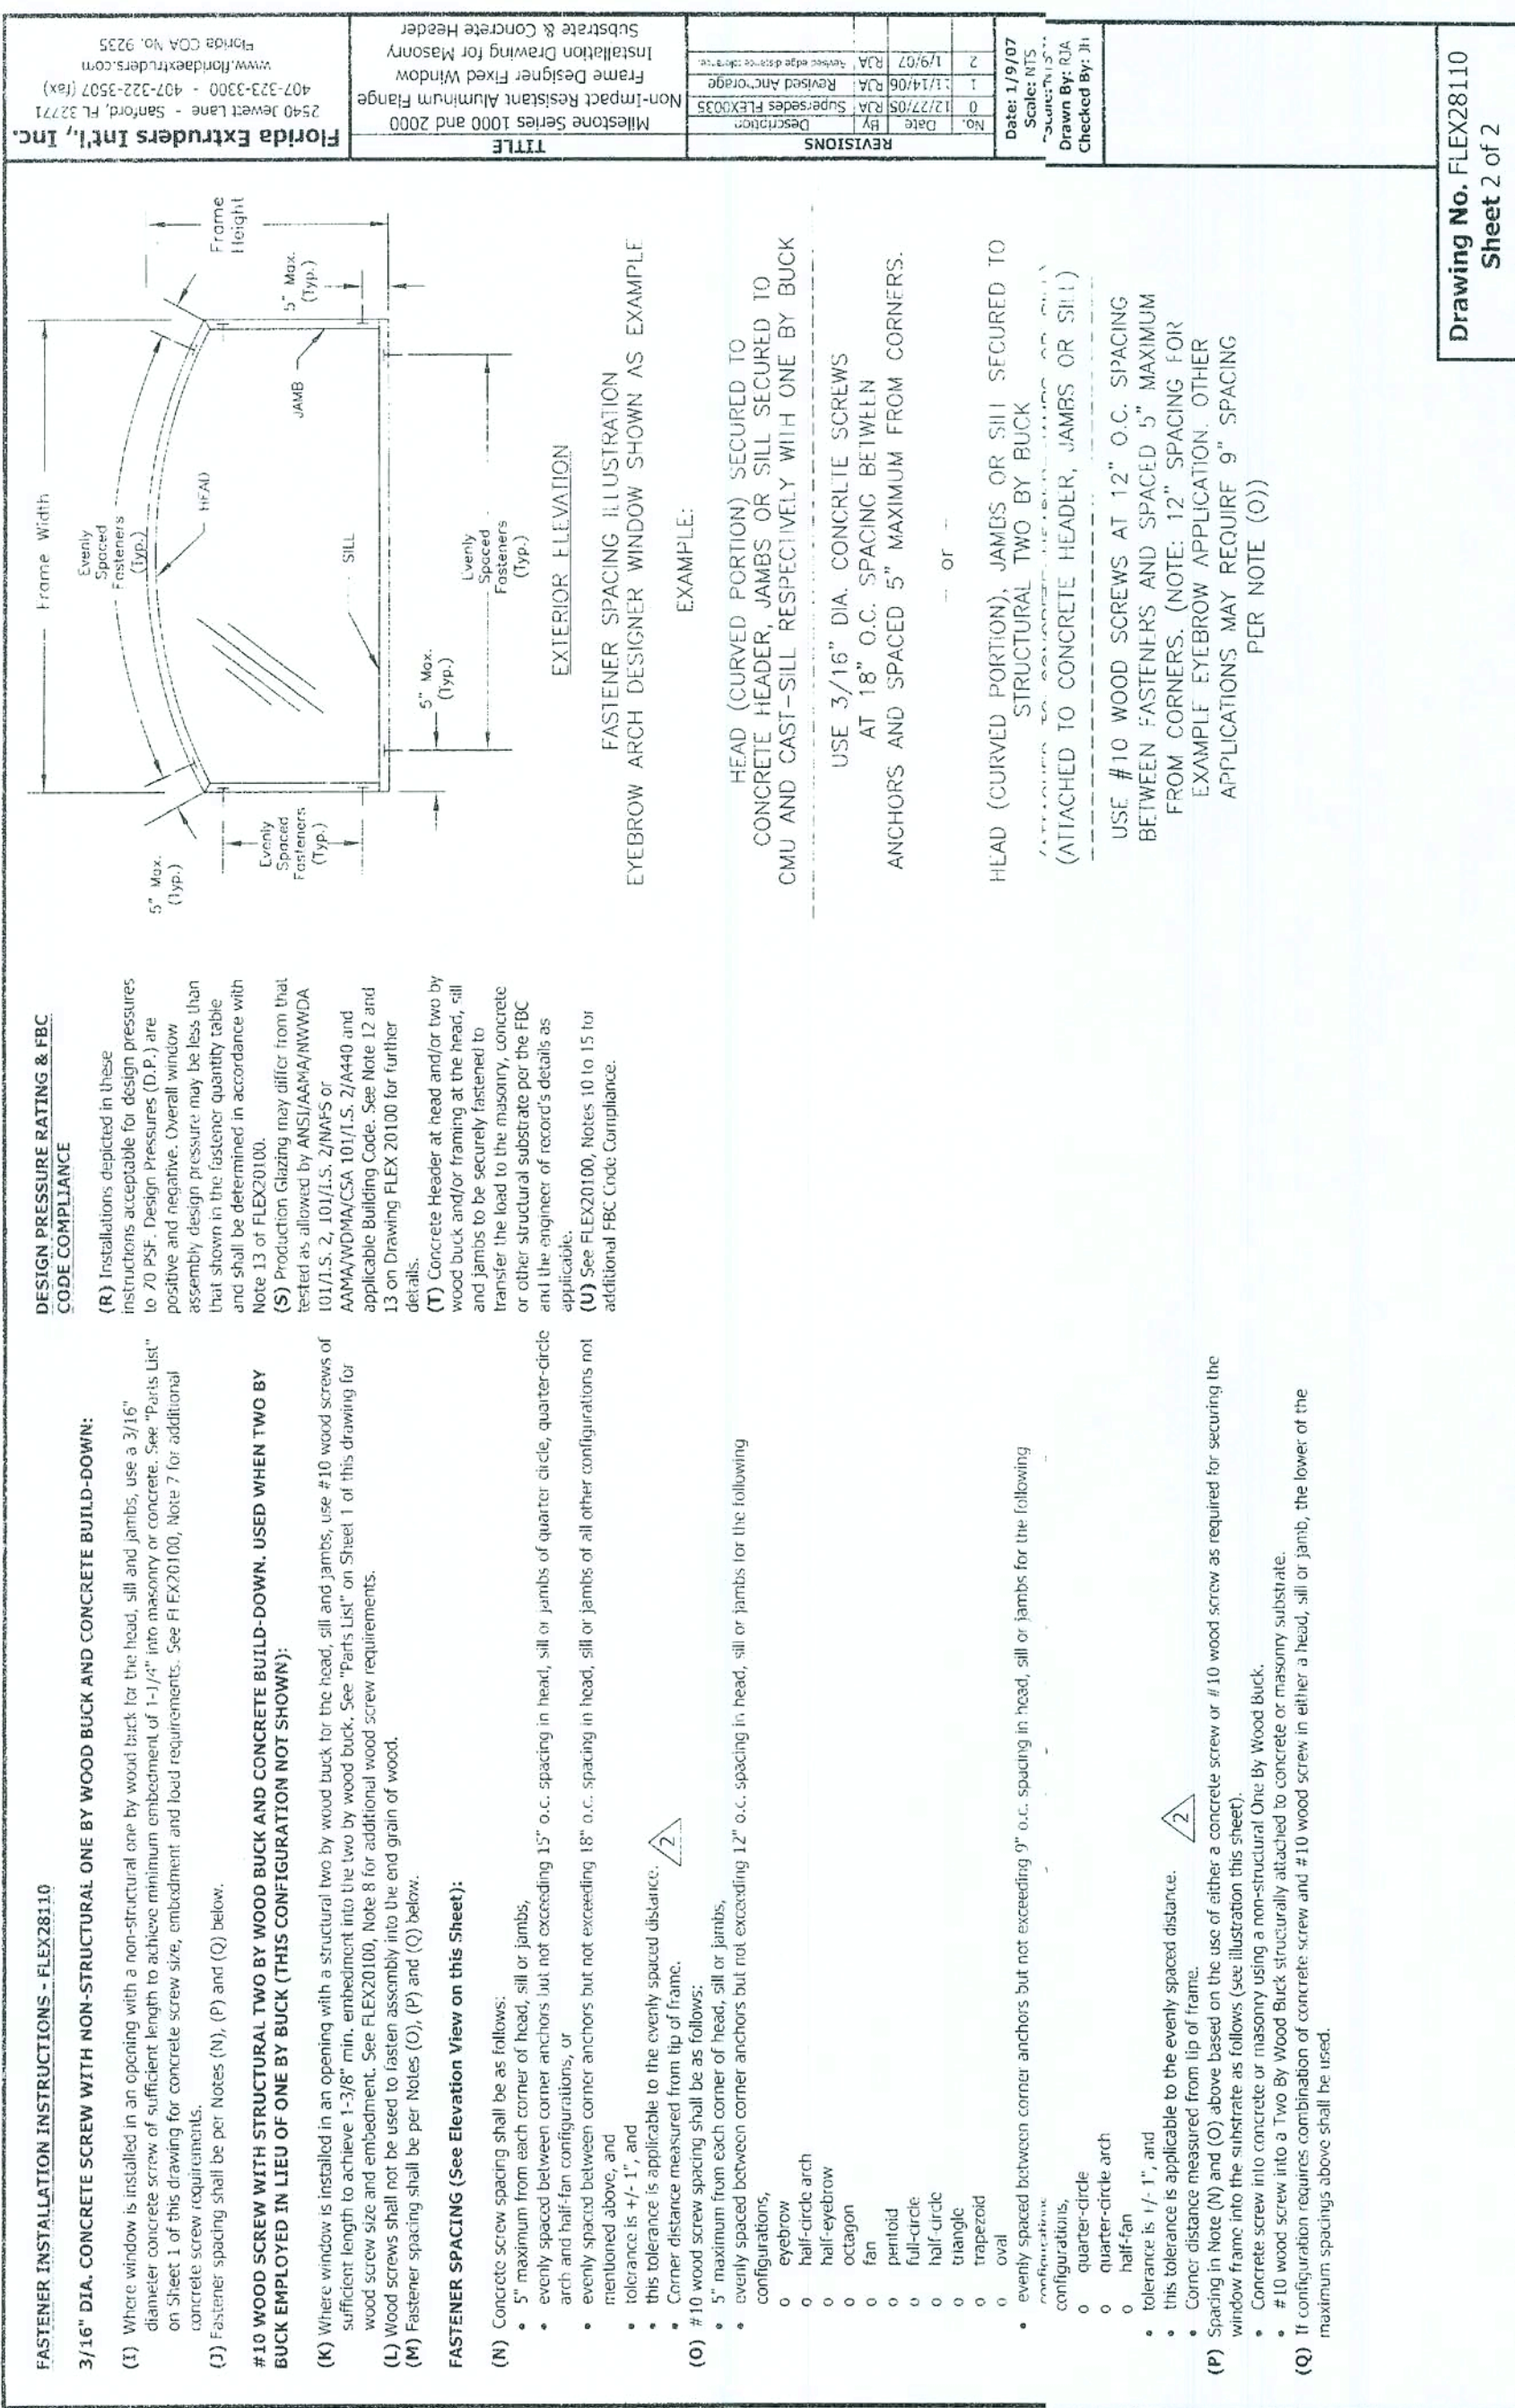

SHEET:

3 of 5


FLORIDA EXTRUDERS
WINDOWS IN BLOCK

RELEASE DATE: 09/03/08


DATE	STIMES	SEIES
1990-01-01	1	1
1990-01-02	2	2
1990-01-03	3	3
1990-01-31	31	31
1990-02-01	32	32
1990-02-02	33	33
1990-02-03	34	34
1990-02-04	35	35
1990-02-05	36	36
1990-02-06	37	37
1990-02-07	38	38
1990-02-08	39	39
1990-02-09	40	40
1990-02-10	41	41
1990-02-11	42	42
1990-02-12	43	43
1990-02-13	44	44
1990-02-14	45	45
1990-02-15	46	46
1990-02-16	47	47
1990-02-17	48	48
1990-02-18	49	49
1990-02-19	50	50
1990-02-20	51	51
1990-02-21	52	52
1990-02-22	53	53
1990-02-23	54	54
1990-02-24	55	55
1990-02-25	56	56
1990-02-26	57	57
1990-02-27	58	58
1990-02-28	59	59
1990-03-01	60	60
1990-03-02	61	61
1990-03-03	62	62
1990-03-31	90	90
1990-04-01	91	91
1990-04-02	92	92
1990-04-03	93	93
1990-04-04	94	94
1990-04-05	95	95
1990-04-06	96	96
1990-04-07	97	97
1990-04-08	98	98
1990-04-09	99	99
1990-04-10	100	100

407) 321-0064 4005 MARONDA WAY SANFORD, FLORIDA

FLORIDA

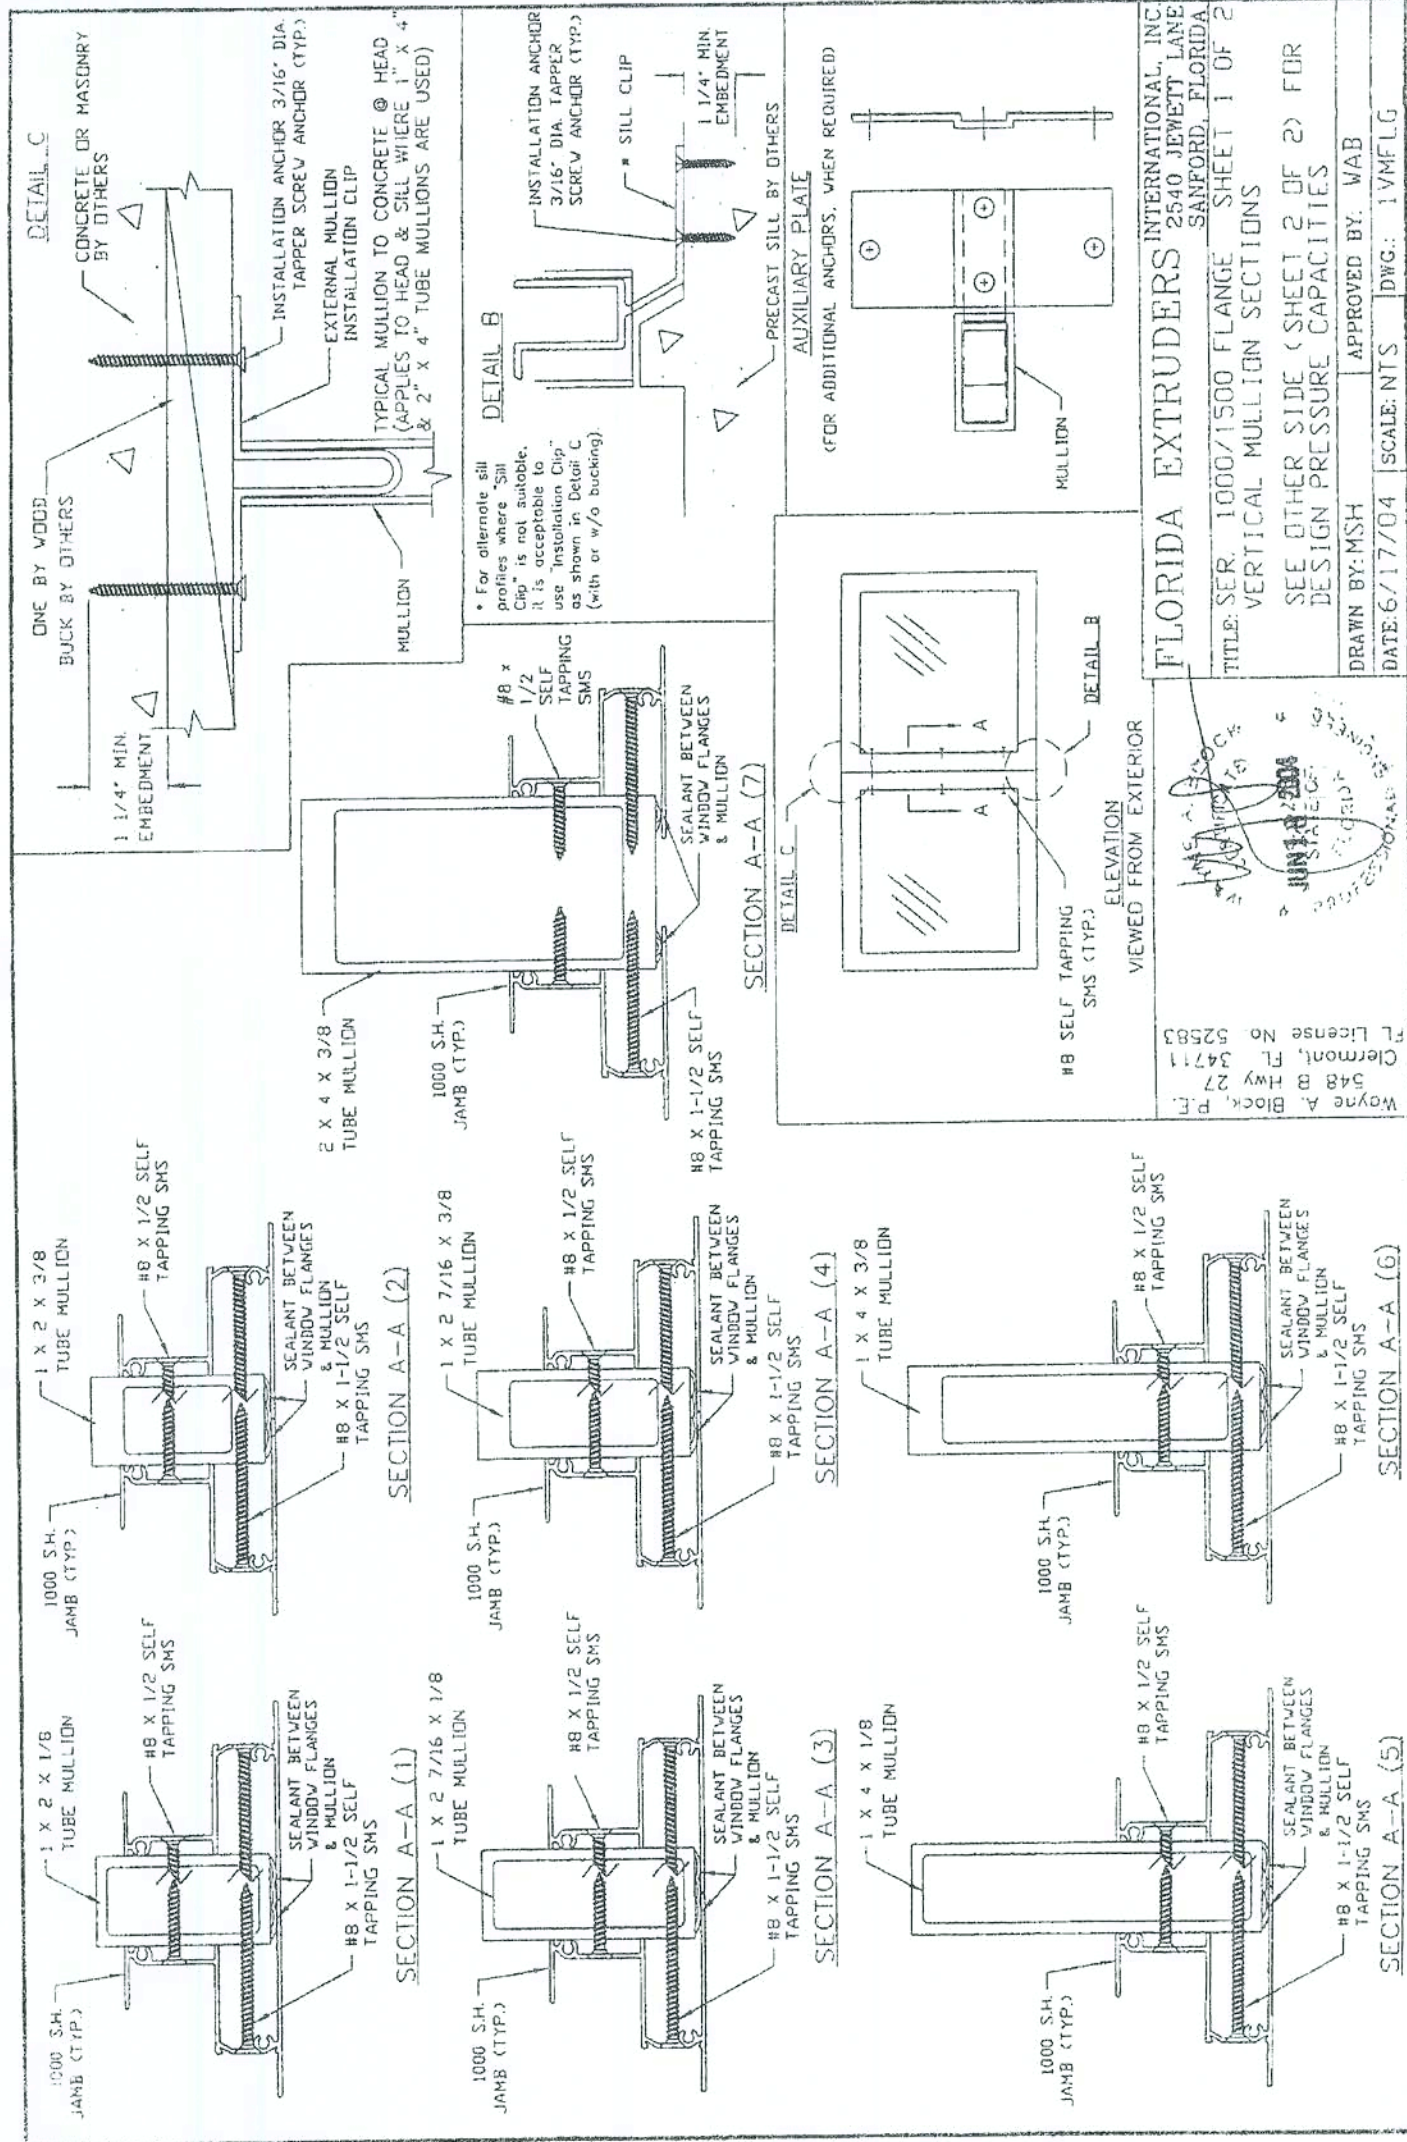

FLORIDA EXTRUDERS INTERNATIONAL, INC.
2540 JEWETT LANE
SANFORD, FLORIDA 32757-1141
TITLE: SER. 1000/1500 FLANGE SHEET 1 OF 2
VERTICAL MULLION SECTIONS
SEE OTHER SIDE (SHEET 2 OF 2) FOR
DESIGN PRESSURE CAPACITIES
DRAWN BY: MSH APPROVED BY: WAB
DATE: 6/17/04 SCALE: NTS DWG.: 11MFLG

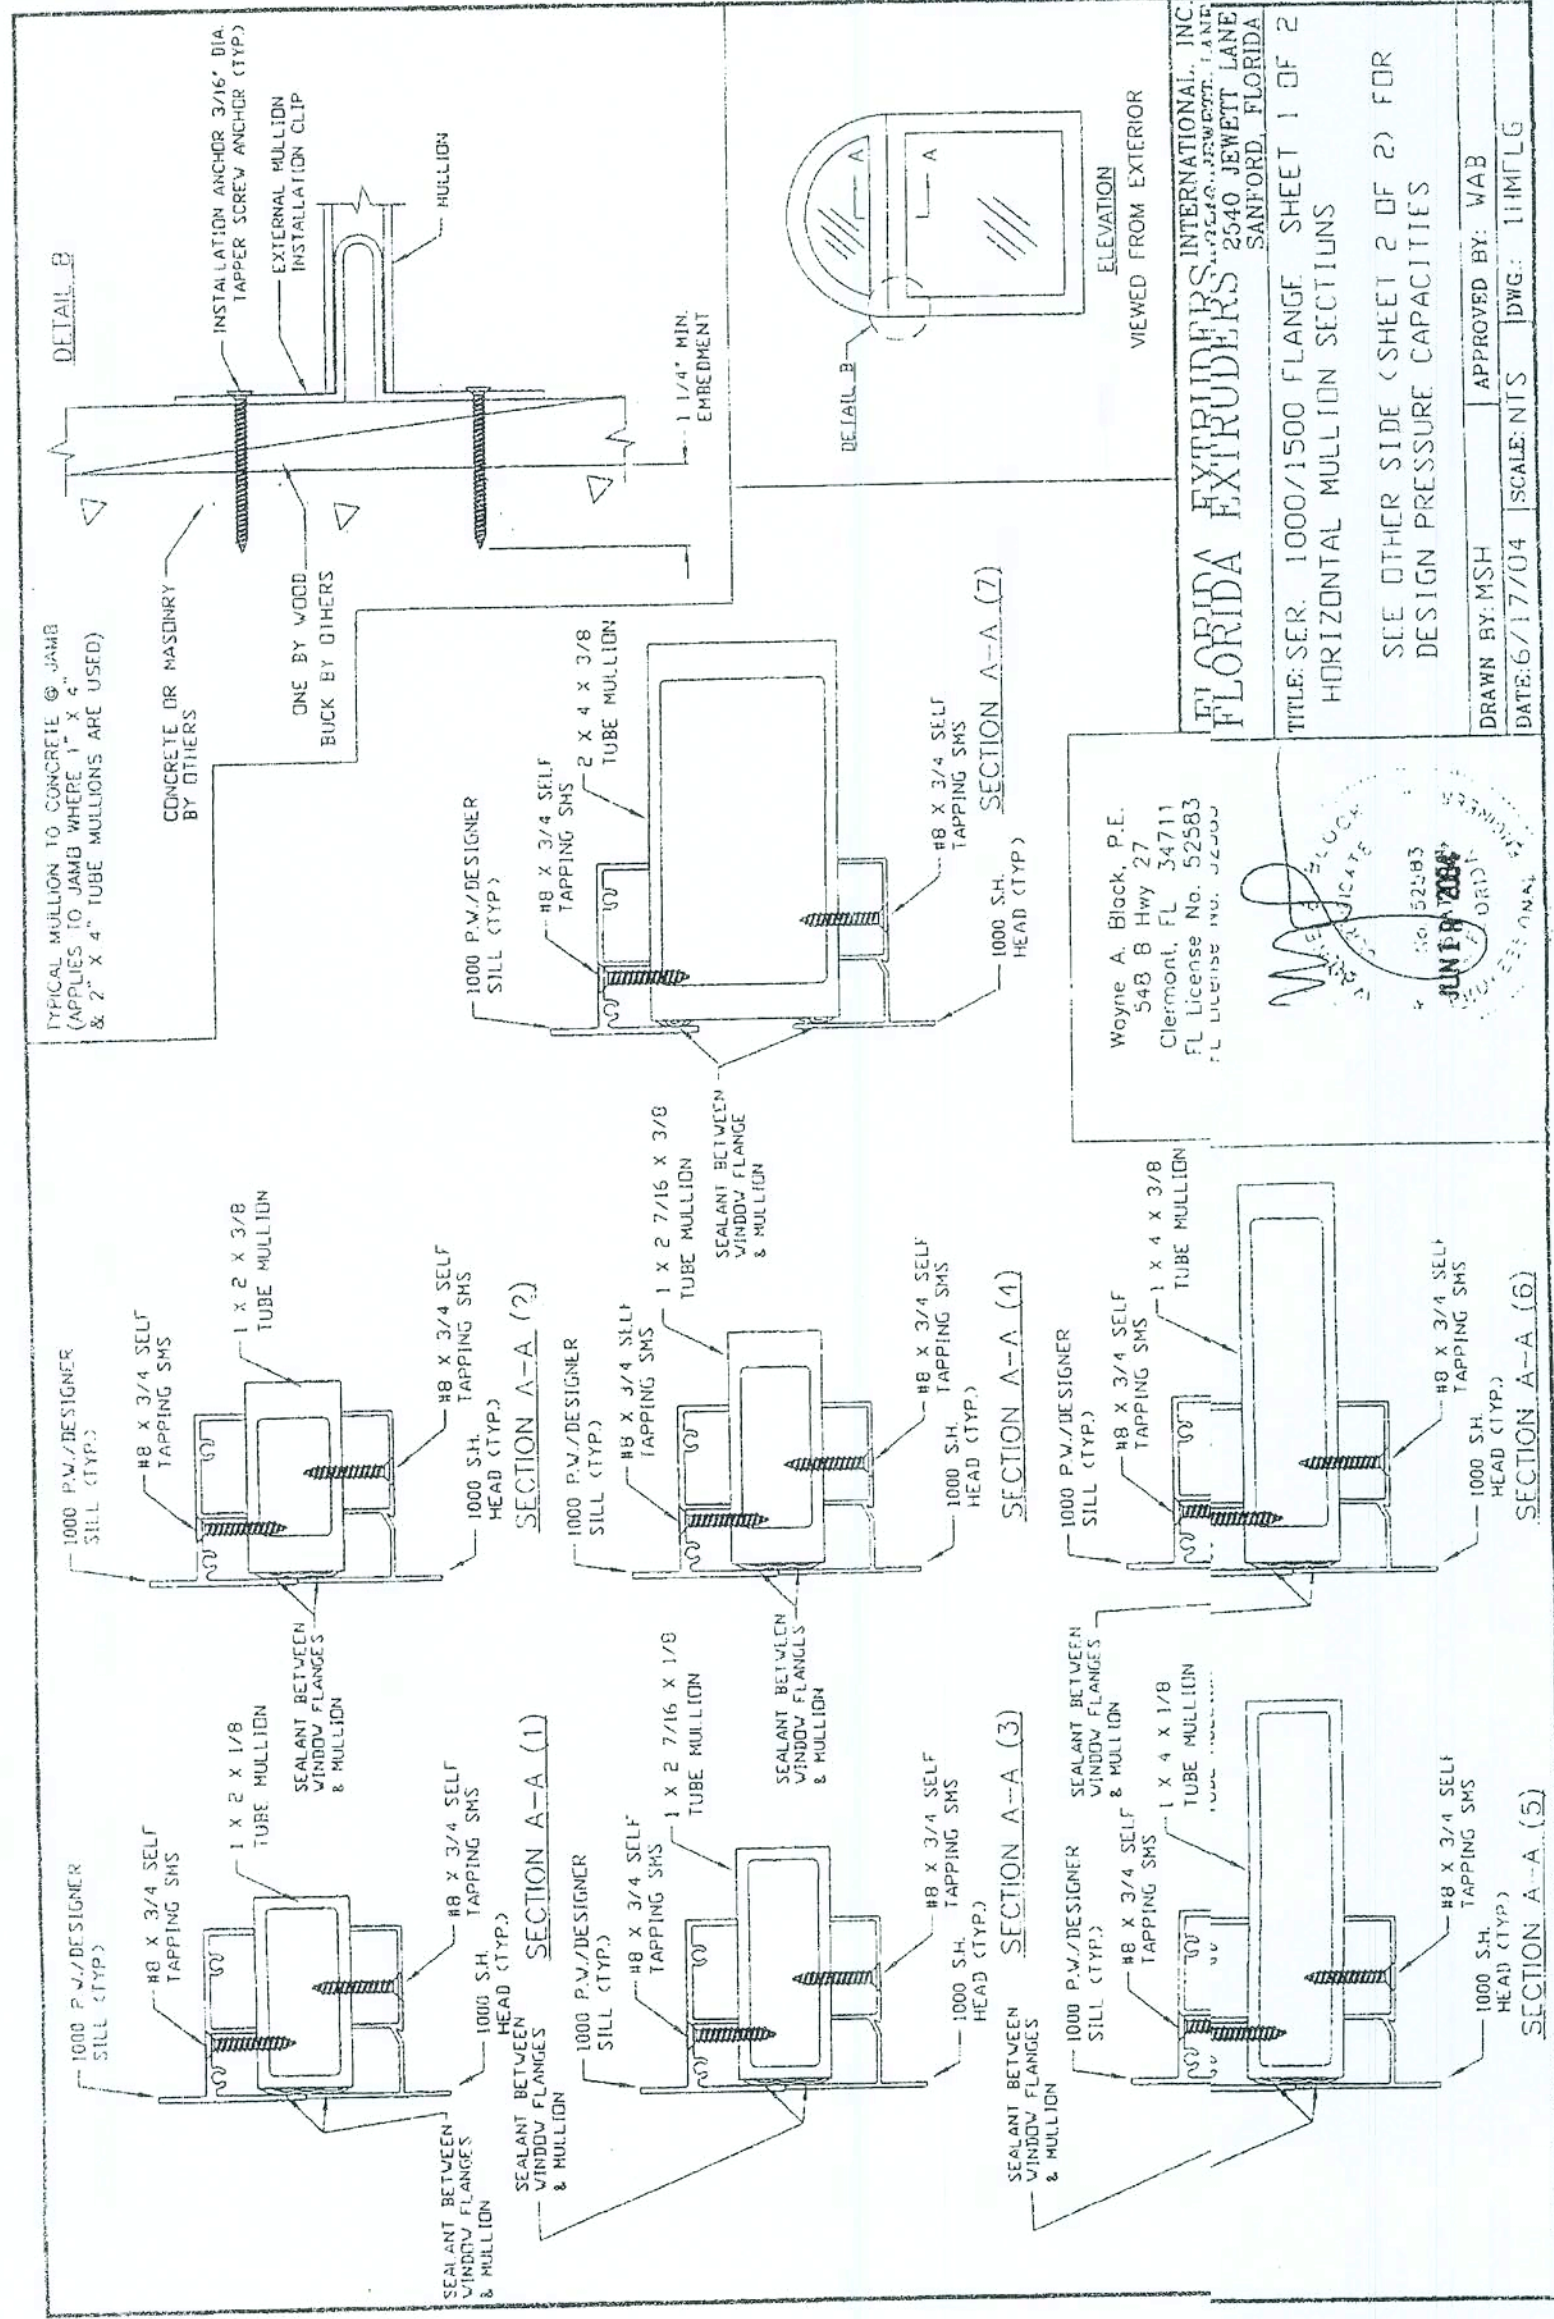

FLORIDA EXTRUDERS INTERNATIONAL, INC.
2540 JEWETT LANE
SANFORD, FLORIDA 32757-1141
TITLE: SER. 1000/1500 FLANGE SHEET 1 OF 2
HORIZONTAL MULLION SECTIONS
SEE OTHER SIDE (SHEET 2 OF 2) FOR
DESIGN PRESSURE CAPACITIES
DRAWN BY: MSH APPROVED BY: WAB
DATE: 6/17/04 SCALE: NTS DWG.: 11MFLG

FL3136-R2

SHEET:

4 of 5

FLORIDA EXTRUDERS
WINDOW MULLIONS

RELEASE DATE: 09/03/08

13:32:09

p:\NTB\2006\B24\252.dgn

COPYRIGHT © 2002 MARONDA HOMES

Maronda Homes

(407) 321-0064 4005 MARONDA WAY SANFORD, FLORIDA

REVISIONS:

DISCLAIMER: The purpose of this installation drawing is to present the manufacturer's recommendations for anchorage [i.e., concrete screws, wood screws (and tapping screws) to achieve the design pressure specified on the penetration product as required by the 2001 Florida Building Code (FBC), Section 701.5.4 and the 2004 FBC-Residential, Section 4613.6. Recommendations regarding flashing, sealing, sealants or other joint sealant practices do not constitute a warranty either expressed or implied.

SEAL BETWEEN DOOR FLANGE & SHEATHING (Note 2a & 2diii)

SHEATHING BY OTHERS

STUCCO

IR SIDING BY OTHERS

SECTION B-B

SEAL BY OTHERS (Note 2a & 2diii)

9

10

EMBEDMENT
1.5 x 1.5 x 1.5 in.
(4 x 4 x 4 cm)

CONCRETE OR
MASONRY OPENING
BY OTHERS

SEALANT

UNDER SILL OR SET SILL IN
BED OF CONCRETE (Note 2.4 iii)
SHIM AS REQUIRED (Note 1.c)

PRODUCT APPROVAL INFORMATION SHEET FOR FLORIDA

PROJECT NAME: _____ PERM # _____

PROJECT ADDRESS: _____

As required by Florida Statute 553.842 and Florida Administrative Code 9B-72, Please provide the information and product approval number(s) for the building components listed below as applicable to the building construction project for the permit number listed above. You should contact your product supplier if you do not know the product approval number for any of the applicable listed products. Information regarding statewide product approval may be obtained at: www.floridabuilding.org.

Category/Subcategory	Manufacturer	Product Description	Limitation of Use	State #	Design Pressures
A. EXTERIOR DOORS					
1. Swingling	Plastpro Inc.	Fiberglass Doors	Evaluated for use in locations adhering to the Florida Building Code and where pressure requirements as determined by ACSE 7 Minimum Design Loads For Building and Other Structures.	L 6729J L 6729.5	+50 / -50 +50 / -50
2. Sliding	Simonton/Norandex Florida Extruders	Sliding Glass Doors	500 72X80 SGD-R45 Milestone 1000 SGD	L 5979J F 45J	+50 / -50 +45 / -45
3. Sectional					
4. Roll up	Wayne Dalton	Garage Doors 130 16' 9100 / 5120 8' Garage Doors 140 16' 9100 / 5120 8'	As Indicated in evaluation report and installation drawings. Not to be used in HVHZ.	F 5287J F 5287.3 F 9174J F 9174.5	+26.9 / -30.8 +25.9 / -28.8 +43.2 / -49.6 +39.2 / -43.7
B. WINDOWS					
1. Single Hung	H-R Windows Danvid Window Co Florida Extruders	300 Fin Single Hung 341 Flange Frame S.H. Milestone 1000 S.H.	40-17 72X74 H-r45	L 5089J L 2752J L 42J	+45 / -45 +55 / -55 +45 / -45
2. Horizontal Slider					
3. Casement					
4. Double hung					
5. Fixed	H-R Windows Danvid Window Co Florida Extruders	300 Fin Frame Fixed 341 Flange Frame Fixed Milestone 1000 Fixed	437.438 111X63 F-C60 3/16 Tempered Glass Flange & Fin	F 1291.2 F 2349J F 44J	+55 / -55 +70 / -70 +45 / -45
6. Awning					
7. Pass-through					
8. Projected					
9. Mullion	H-R Windows Florida Extruders	Mullions Milestone Tube Mull Fin Or Flange	Evaluated for use in locations adhering to the Florida Building Code and where pressure requirements as determined by ACSE 7 Minimum Design Loads For Building and Other Structures.	F 5782 F 13136-R2	+45 / -45
10. Wind breaker					
11. Dual action					
12. Other					
C. PANEL WALL					
1. Sliding	Owens Corning	Norandex - Summit Manor Dbl 4.5 Dutch Lap Reynolds - Easy Street Dbl 4.5 Dutch Lap	This Evaluation is not for use within the FBC HVHZ or on Education Facilities within the State of Florida. Vinyl Sliding is limited to Type V construction as defined below. Section 602.5 TYPE V CONSTRUCTION Type V construction is the type of construction in which the structural elements, exterior walls and interior walls are of one material permitted by this code. Compliance is valid only if the subject profile trade name is current on the VSI Vinyl Sliding Certification Program.	F 920.3 F 920.7	+NA / -152 +NA / -152
2. Soffit	Alasco Metal Corp	16' Vented Soffit Quad 4 Aluminum Soffit	For use as soffit only. Not for use in HVHZ	F 14459J	46.71 PSF
D. ROOFING PRODUCTS					
1. Asphalt shingles	Owens Corning	Asphalt Shingle Ridge Vents	This Approval not for use in the HVHZ. All FBC sections that apply to counties except Broward and Miami-Dade must be followed.	F 366.3 F 234	
2. Underlayments					
3. Roofing fasteners					
4. Nonstructural metal roof					
5. Built-up roofing					
6. Modified bitumen	Polyglass	Two layer torch down	The max design pressure for the selected assembly shall meet or exceed the Zone I design pressure determined in accordance with FBC chapter 16.	F 1654.8 F 1654.9	
7. Single ply roofing					
8. Roofing tiles					
9. Roofing insulation					
10. Waterproofing					
11. Wood shingles/shakes					
12. Roofing slate					

Category/Subcategory	Manufacturer	Product Description	Limitation of Use	State #	Design Pressures
D. ROOFING PRODUCTS cont.					
13. Liquid applied roofing					
14. Cement-adhesive coats					
15. Roof tile adhesive					
16. Spray applied polyurethane roof					
17. Roof vents	Owens Corning Stamco Inc. Lamanco	Galvanized metal roof vents	This Approval not for use in the HVHZ. All FBC sections that apply to counties except Broward and Miami-Dade must be followed.	FL 5289J FL 8103J FL 3792.5	
E. SHUTTERS					
1. Storm Panels	Artium Shutters, Inc. K&D Manufacturing All American Shutters, Inc.	5L Panel Galv. Stl Storm	This product may only be installed on concrete, hollow concrete block or wood substrates. This product is NOT suitable for installation in the High Velocity Hurricane Zone.	FL 5547J FL 2773J FL 393J	50 PSF +47 / -50
F. STRUCTURAL COMPONENTS					
1. Wood connector/anchor	United Steel Products	Anchors, Hangers Etc. Structural Components Wood Connectors	Subject to limitation and installation instructions specified in NOA 05-01G105.05	FL RI 565, 569, 572, 576, 815, 816, 817, 818, 819, 820, 821, 822, 859, 1247, 1777, 2033, 2620, 3923, 4928, 5631, 6223	
2. Truss plates	Mitek Industries Inc.	Truss Connectors	No Limitation of Use.	FL 2197 RI	
3. Engineered lumber					
4. Railing					
5. Coolers-freezers					
6. Concrete admixtures					
7. Material					
8. Insulation forms					
9. Plastics					
10. Deck-roof					
11. Wall					
12. Sheds					
13. Other	Powers Steel Inc.	PSbox8 PSbox8(5 5/8)	Intels shall not exceed the allowable design load and spans. The Intels shall not be used in a fire resistance rated assembly. A proper barrier is required when using corrosive lumber products in contact with steel Intels. Not for use in HVHZ Miami or Broward counties at this time.	6264J	N/A
G. SKYLIGHTS					
1. Skylight					
2. Other					
H. NEW EXTERIOR ENVELOPE PRODUCTS					
1.					
2.					

EACH MANUFACTURER'S ENGINEER OF RECORD RETAINS FULL AND SOLE RESPONSIBILITY FOR THE DESIGN AND FUNCTION OF THE LISTED PRODUCT APPROVAL

In addition to completing the above list of manufacturers, product description and State approval number for the products used on this project, it is the Contractor's or Authorized Agent's responsibility to have a legible copy of each manufacturer's printed instructions, along with the list above, on the job site available to the Inspector.

The products listed below did not demonstrate product approval at time of plan review. I understand that before these products can be inspected, they must be submitted for review for code compliance and approved by the Plans Examiner. This form will be revised to include each new product in the categories listed above and will be highlighted to indicate the new products and required information.

Authorized Project Agent: _____
(Contractor or Design Professional) (Print Name) (Signature)

Company Name: _____

Mailing Address: _____

City: _____ State: _____ Zip Code: _____

Telephone Number: () _____ Fax Number: () _____

Cell Phone Number: () _____ E-mail Address: _____

REVISIONS:		10-29-07 UPDATE LISTS	01-21-08 UPDATE ROLL UP DOORS	08-14-08 ADDED POWERS STEEL UNITS	09-16-08 ADDED MANUF. ENGRS NOTE
 FLORIDA BUILDING CODE 2004 : RESIDENTIAL		FLORIDA BUILDING CODE 2004 : RESIDENTIAL			
		FLORIDA BUILDING CODE 2004 : RESIDENTIAL			
PRODUCT APPROVAL		RELEASE DATE: 11-17-08			
		DATE: 11-17-08			