

NANTUCKET - M

FLORIDA DESIGN CRITERIA

REVISED 05-03-07

BUILDING DATA

FLORIDA BUILDING CODE 2004 : RESIDENTIAL, 2005 and 2006 SUPPLEMENT
FLORIDA BUILDING CODE 2004 : PLUMBING, 2005 and 2006 SUPPLEMENT
FLORIDA BUILDING CODE 2004 : MECHANICAL, 2005 and 2006 SUPPLEMENT
FLORIDA BUILDING CODE 2004 : FUEL GAS, 2005 and 2006 SUPPLEMENT

NATIONAL ELECTRICAL CODE 2005

STRUCTURAL DESIGN PARAMETERS: ASCE 7-2002 (PER FRC 2004 : SECTION R301.2.1)

CLASSIFICATION : 2

OCCUPANCY: RESIDENTIAL

BUILDING DESIGN: ENCLOSED

WIND SPEED: 125 MPH - 3 SECOND GUST (FRC 2004 : SECTION R301.2.1.3)

EXPOSURE: B

INTERNAL PRESSURE COEFFICIENT: $GCP = +/- 0.18$

IMPORTANCE FACTOR: 1.0

NUMBER OF STORIES: TWO STORY

BUILDING MEAN ROOF HEIGHT: 25 FEET, MAX.

WOOD FRAMING INSPECTION

ALL PLUMBING, ELECTRICAL AND MECHANICAL ROUGH-INS MUST BE COMPLETE, INSPECTED AND APPROVED BEFORE REQUESTING THE FRAMING INSPECTION. (FRC 2004, SECTION R109.3)

TERMITE TREATMENT

THE BUILDING AND PATIO SLAB HAVE RECEIVED A COMPLETE TREATMENT FOR THE PREVENTION OF SUBTERRANEAN TERMITES. THE TREATMENT IS IN ACCORDANCE WITH THE RULES AND LAWS OF THE FLORIDA DEPARTMENT OF AGRICULTURE AND CONSUMER SERVICES. (FRC 2004, SECTION R320)

BORA CARE : TERMITE TREATMENT

THE BUILDING HAS RECEIVED A COMPLETE TREATMENT FOR THE PREVENTION OF SUBTERRANEAN TERMITES. THE TREATMENT IS IN ACCORDANCE WITH THE RULES AND LAWS OF THE FLORIDA DEPARTMENT OF AGRICULTURE AND CONSUMER SERVICES. (FRC 2004, SECTION R320.1.8)

EXTERIOR WINDOWS AND GLASS DOORS

EXTERIOR WINDOWS AND GLASS DOORS SHALL BE TESTED BY AN APPROVED INDEPENDENT TESTING LABORATORY, AND SHALL BE LABELED WITH AN APPROVED LABEL (FRC 2004, SECTION R61.3)

SEE MANUFACTURER'S DETAIL SHEETS FOR DESIGN CRITERIA AND INSTALLATION METHODS.

WINDBOURNE DEBRIS REGIONS




WINDOWS IN BUILDINGS LOCATED IN WIND-BOURNE DEBRIS REGIONS SHALL HAVE GLAZED OPENINGS PROTECTED FROM WIND-BOURNE DEBRIS. GLAZED OPENING PROTECTION FOR WIND-BORNE DEBRIS SHALL MEET THE REQUIREMENTS OF THE LARGE MISSILE TEST OF ASTM E 1996 AND OF ASTM E 1886, SSTD 12, ANSI/DASMA 115 (FOR GARAGE DOORS) OR TAS201, 202 AND 203. (FRC 2004, SECTION R301.2.1.2)

INDEX OF DRAWINGS

SHEET NO.	TITLE
ARCH-H	ARCHITECTURALS
0	COVER SHEET
1	EXTERIOR ELEVATIONS
2	FOUNDATION PLAN
3	FIRST FLOOR PLAN
WU	WINDOW & LINTEL SCHEDULE
3A	INTERIOR ELEVATIONS AND DETAILS
CSU-1	BUILDING SECTION [AS REQ'D]
4	SECOND FLOOR PLAN
RSI-1	ROOF SHEATHING
MIP-PS	FLOOR TRUSS PANELS
FD-10	SECOND FLOOR FRAMING
MIP-PS	WALL PANELS
WP-2	WALL PANELS
WP-2.1	WALL PANELS [AS REQ'D]
WP-2.3	WALL PANELS [AS REQ'D]
MIP-PS	ROOF TRUSS ENGINEERING
TR-1	ROOF TRUSS INFO
ME-ECH	ELECTRICAL
EL-1	ELECTRICAL FIRST FLOOR
EL-1A	ELECTRICAL DETAILS / LOAD CALCS
EL-1.2	ELECTRICAL SECOND FLOOR
ME-ECH	HVAC
HV-1A	HVAC REGISTER LAYOUT
IS-10-H	HVAC ISOMETRIC
ME-ECH	PLUMBING
FP-1	PLUMBING UNDERGROUND PLAN
IS-10-P	DWV PLUMBING ISOMETRIC
IS-10-W	CPVC WATER ISOMETRIC
ARCH	STANDARD DETAILS
FTG	STANDARD DETAILS - FOOTINGS
WS-S	STANDARD DETAILS - WALL SECTION
SDI	STANDARD DETAILS
SDD	STANDARD DETAILS - DOORS
SDW	STANDARD DETAILS - WINDOWS
SDH	STANDARD DETAILS - HEATING
STR	STAIR DETAILS

FLOOR TRUSS

REVISIONS :	08-14-07	REV. CODE	INFORMATION
COPYRIGHT © 2005 MARONDA HOMES			
Maronda Homes			
4005 MARONDA WAY SANFORD, FLORIDA 32711			
9TM01201 JAX 9TM 12-1			
THIS STRUCTURE WAS DESIGNED IN ACCORDANCE WITH THE REQUIREMENTS OF SECTION R301.2.1 OF THE FLORIDA BUILDING CODE 2004 : RESIDENTIAL AND 2005 SUPPLEMENT FOR ENCLOSED BUILDING. ALL CONNECTORS HAVE BEEN CHECKED TO WITHSTAND ALL APPLICABLE LOADS.			
AMERICAN	COVER SHEET	NANTUCKET	
ELEVATION "M"		GARAGE: RIGHT	125 MPH
DRAWN BY:		08-01-06	RELEASE DATE:
Maronda Systems 4005 Maronda Way Sanford, FL 32711 (407)321-0064			
Elmer Bergman, P.E. License No. 50158 MAY 28 2008			
SHEET: Om			
PLOT DATE: 16 JAN 2008			
FLORIDA BUILDING CODE 2004 : RESIDENTIAL			

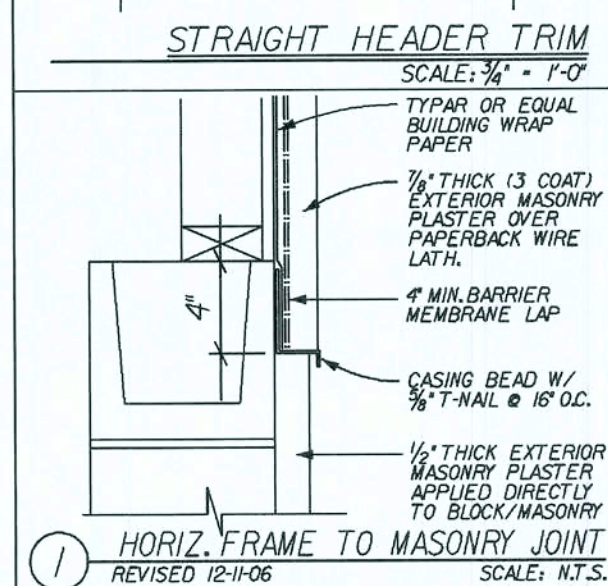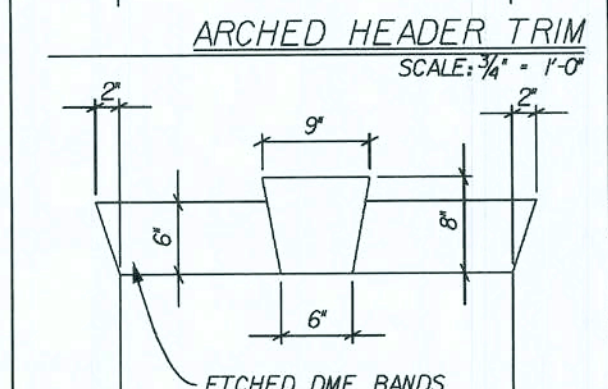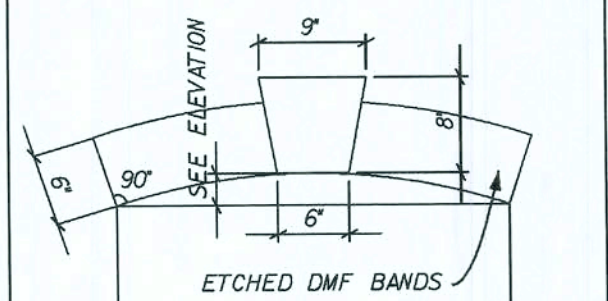FLORIDA BUILDING CODE 2004 : RESIDENTIAL

SEE DRAWING * FPI FOR UNDERGROUND
PLUMBING AND MECH. CHASES FOR
LOCATIONS

REV. 02-09-07	REV. DOWN CELLS PER 2nd FLR
03-26-07	REV. FRONT FOR 8' SET-BACK
03-27-07	REV. PER FLOOR FRAMING
08-14-07	REV. CODE INFORMATION

Maronda Homes

COPYRIGHT © 2005 MARONDA HOMES
 FLORIDA
 THIS STRUCTURE WAS DESIGNED IN ACCORDANCE AND MEETS THE REQUIREMENTS OF SECTION F301 OF THE FLORIDA BUILDING CODE, AS AMENDED BY 2006 SUPPLEMENT FOR I25 MPH - 3 SEC. GUST, HIA-EXPOSURE B, ENCLOSED BUILDING. ALL CONNECTORS HAVE BEEN CHECKED TO WITHSTAND ALL APPLICABLE LOADS.

(407) 321-0064 4005 MARONDA WAY SANFORD, FLORIDA

AMERICANA	FOUNDATION PLAN
NANTUCKET	
ELEVATION "M"	
DRAWN BY:	GARAGE: RIGHT
RELEASE DATE:	08-01-06
125 MP	
45967	


Maronda Systems
4005 Maronda Way
Sanford, FL 32771
(407)321-0064


Elmer Bergman, P.E.
License No. 50158

MAY 28 2008

SHEET: 2m

FLORIDA BUILDING CODE 2004 : RESIDENTIAL

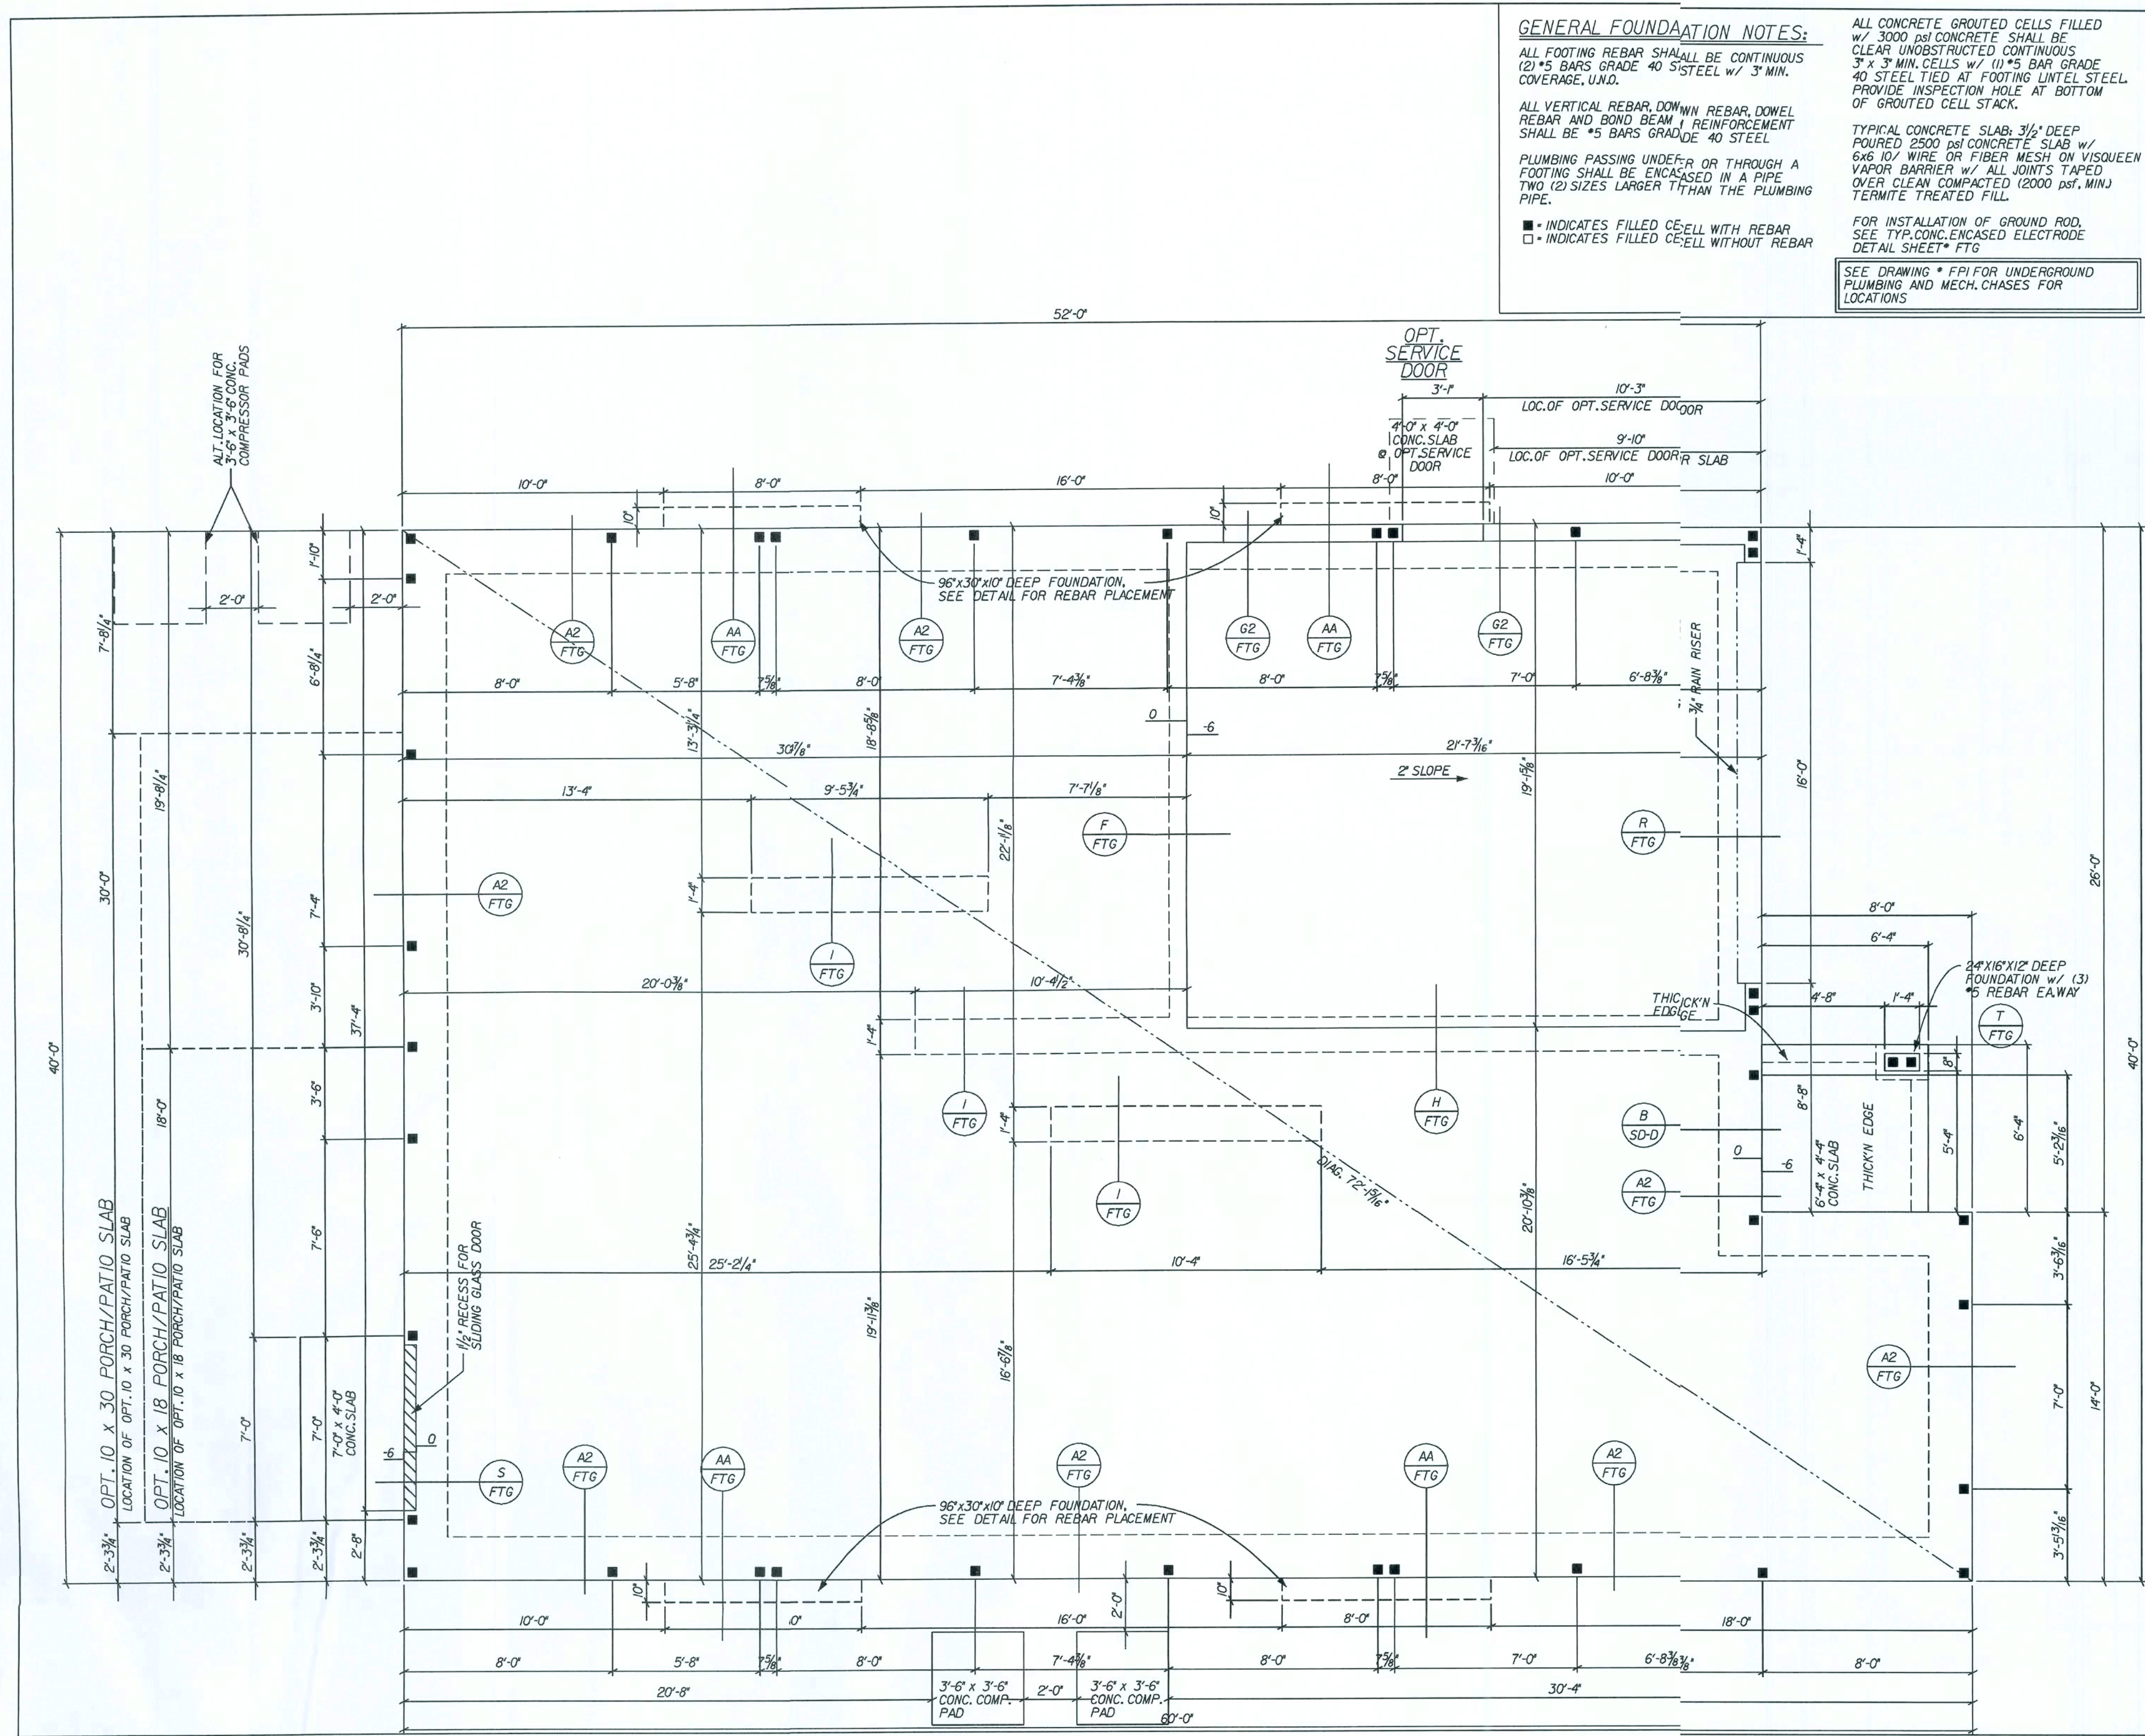


3'-6" x 3'-6" CONC.
COMPRESSOR PAD


OPENING PRESSURES / 25mph			REVISED 09-1-07
A	B	E	
+28.1 / -30.5	+23.7 / -27.6	+24.2 / -27.1	
C	D		
+28.1 / -37.6	+24.9 / -28.7		

REVIEWS :	
11-14-06	REV. SLIDER TO 6'-0" x 8'-0"
12-19-06	REV. SERVICE DOOR SWING
02-09-07	REV. PER 2nd FLR
03-26-07	REV. FRONT FOR 8' SET-BACK
03-27-07	REV. PER FLOOR FRAMING
10-25-07	REV. MSTR BATH WIDTH
08-14-07	REV. CODE INFORMATION

SHEET: 3m

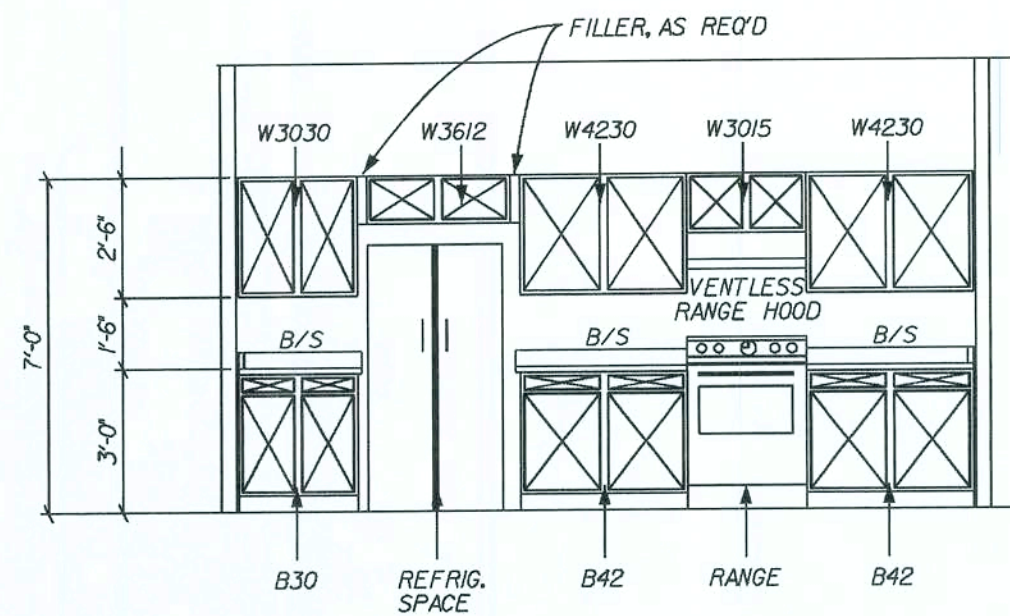


A KITCHEN ELEVATION

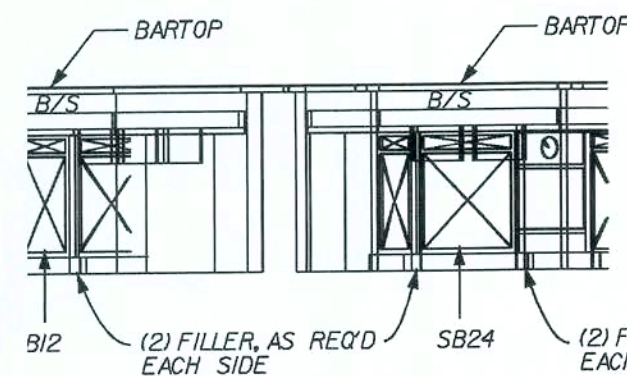


B KITCHEN ELEVATION


C KITCHEN ELEVATION

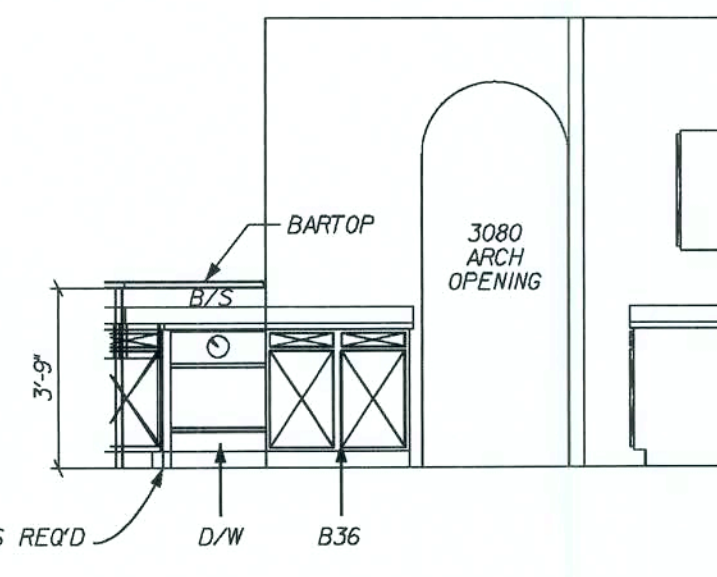

D KITCHEN ELEVATION

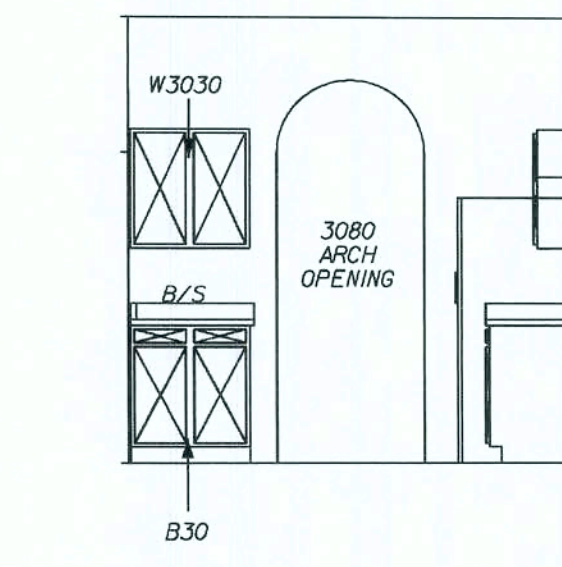


E KITCHEN ELEVATION

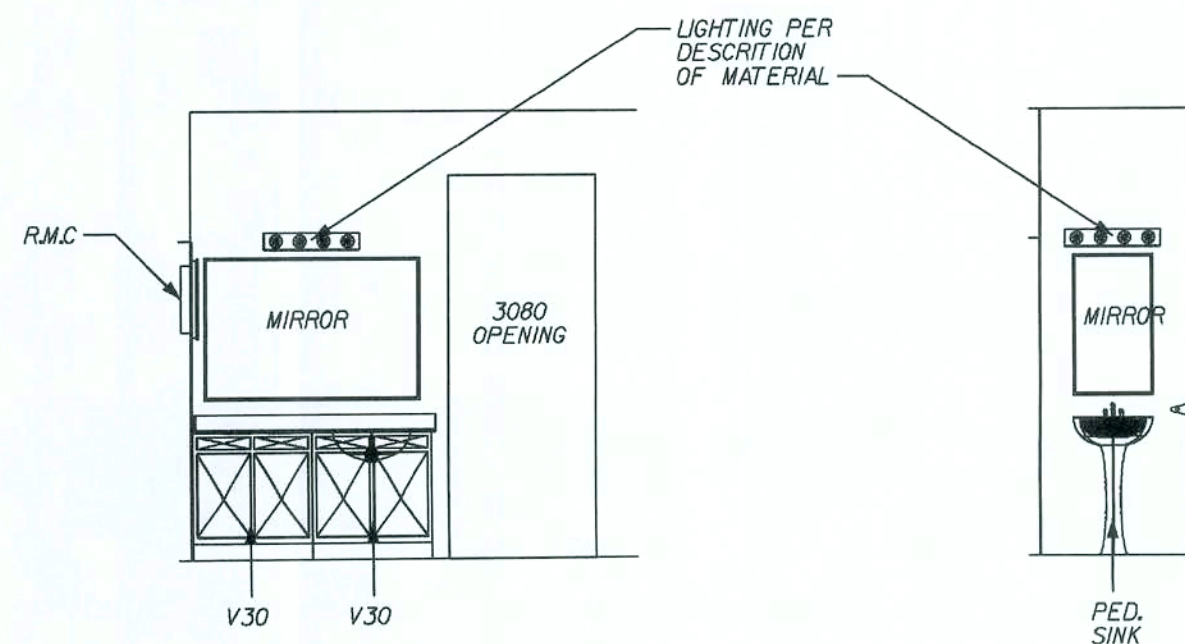


F MASTER BATH ELEVATION


G POWDER ROM

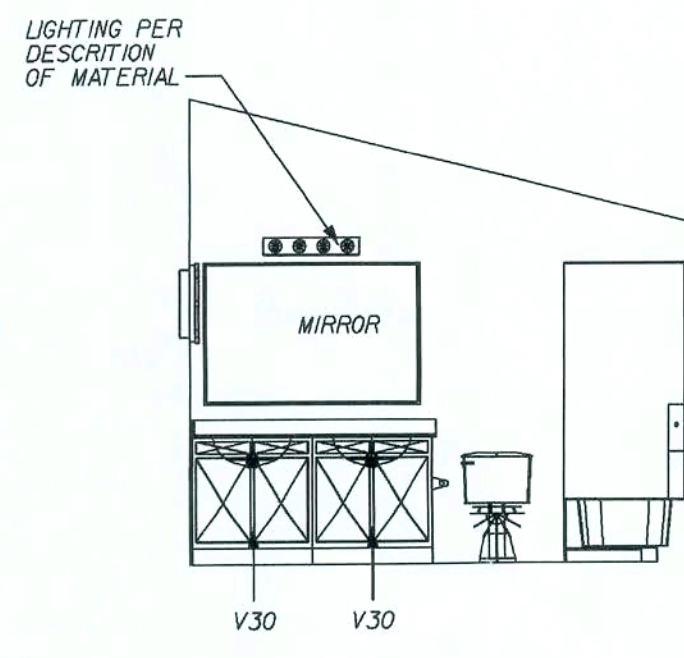


H HALL BATH VANITY

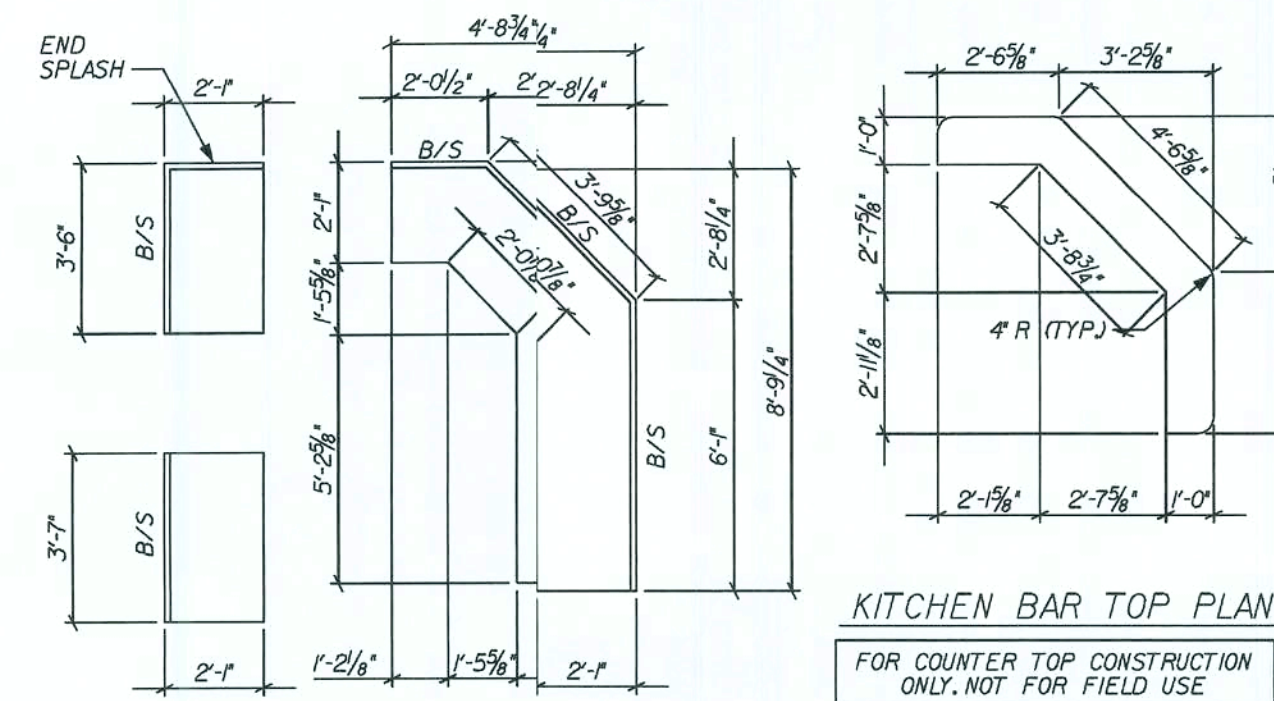


KITCHEN BAR TOP PLAN
FOR COUNTER TOP CONSTRUCTION ONLY. NOT FOR FIELD USE

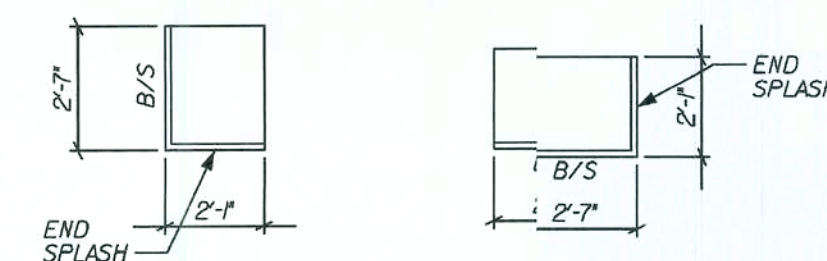

KITCHEN COUNTER TOP PLAN
FOR COUNTER TOP CONSTRUCTION ONLY. NOT FOR FIELD USE

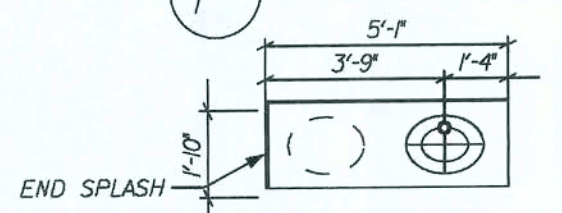

MASTER BATH LAV TOP PLAN

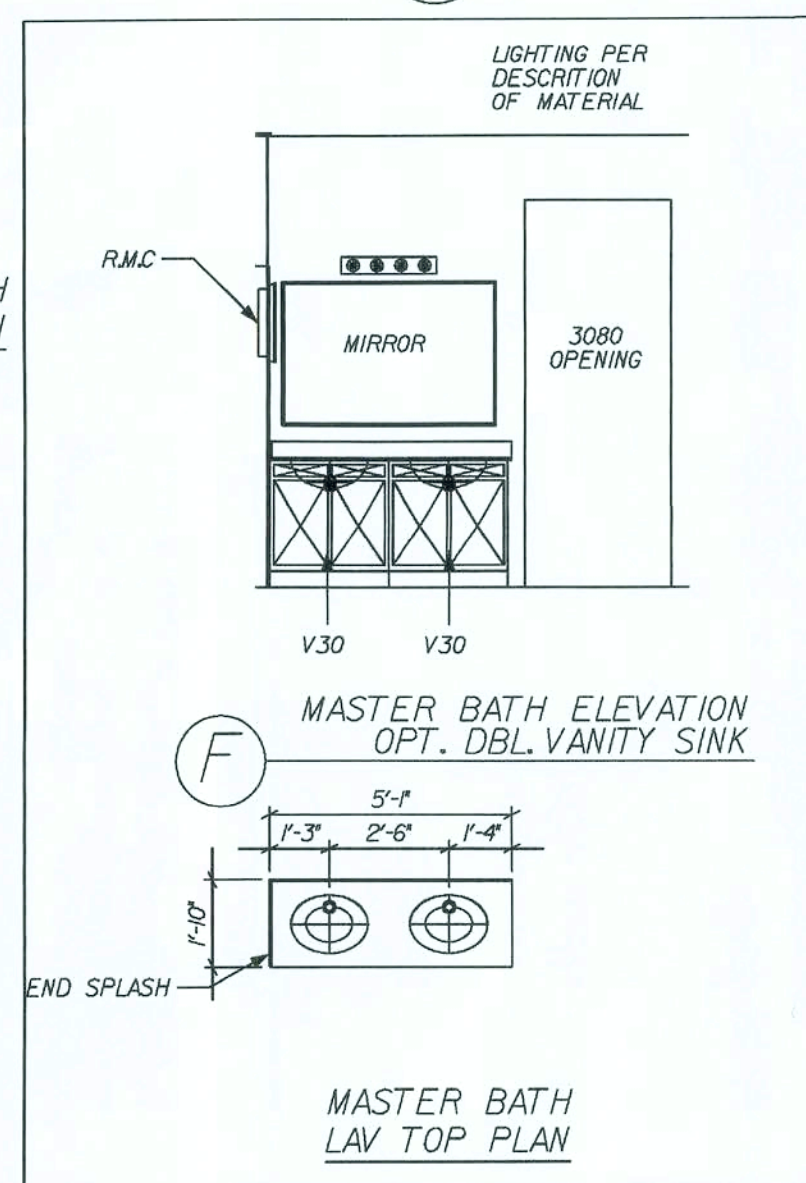

F MASTER BATH ELEVATION OPT. DBL. VANITY SINK

MASTER BATH LAV TOP PLAN

REVISIONS:

12-28-06	ADDED DIM. @ BAR TOP
03-27-07	REV. PER FLOOR FRAMING
04-16-07	ADD OPT. SINK M. BATH

AMERICANA INTERIOR ELEVATIONS

Maronda Homes

FLORIDA BUILDING CODE 2004 : RESIDENTIAL

4005 MARONDA WAY SANFORD, FLORIDA 321-321-0064

THIS STRUCTURE WAS DESIGNED IN ACCORDANCE WITH THE REQUIREMENTS OF THE FLORIDA BUILDING CODE 2004 RESIDENTIAL AND 2005 SUPPLEMENT

NANTUCKET

ALL ELEVATIONS



DRAWN BY: GARAGE: RIGHT

RELEASE DATE: 08-01-06

145940

PLOT DATE: 16 JAN 2008

SHEET: 3A

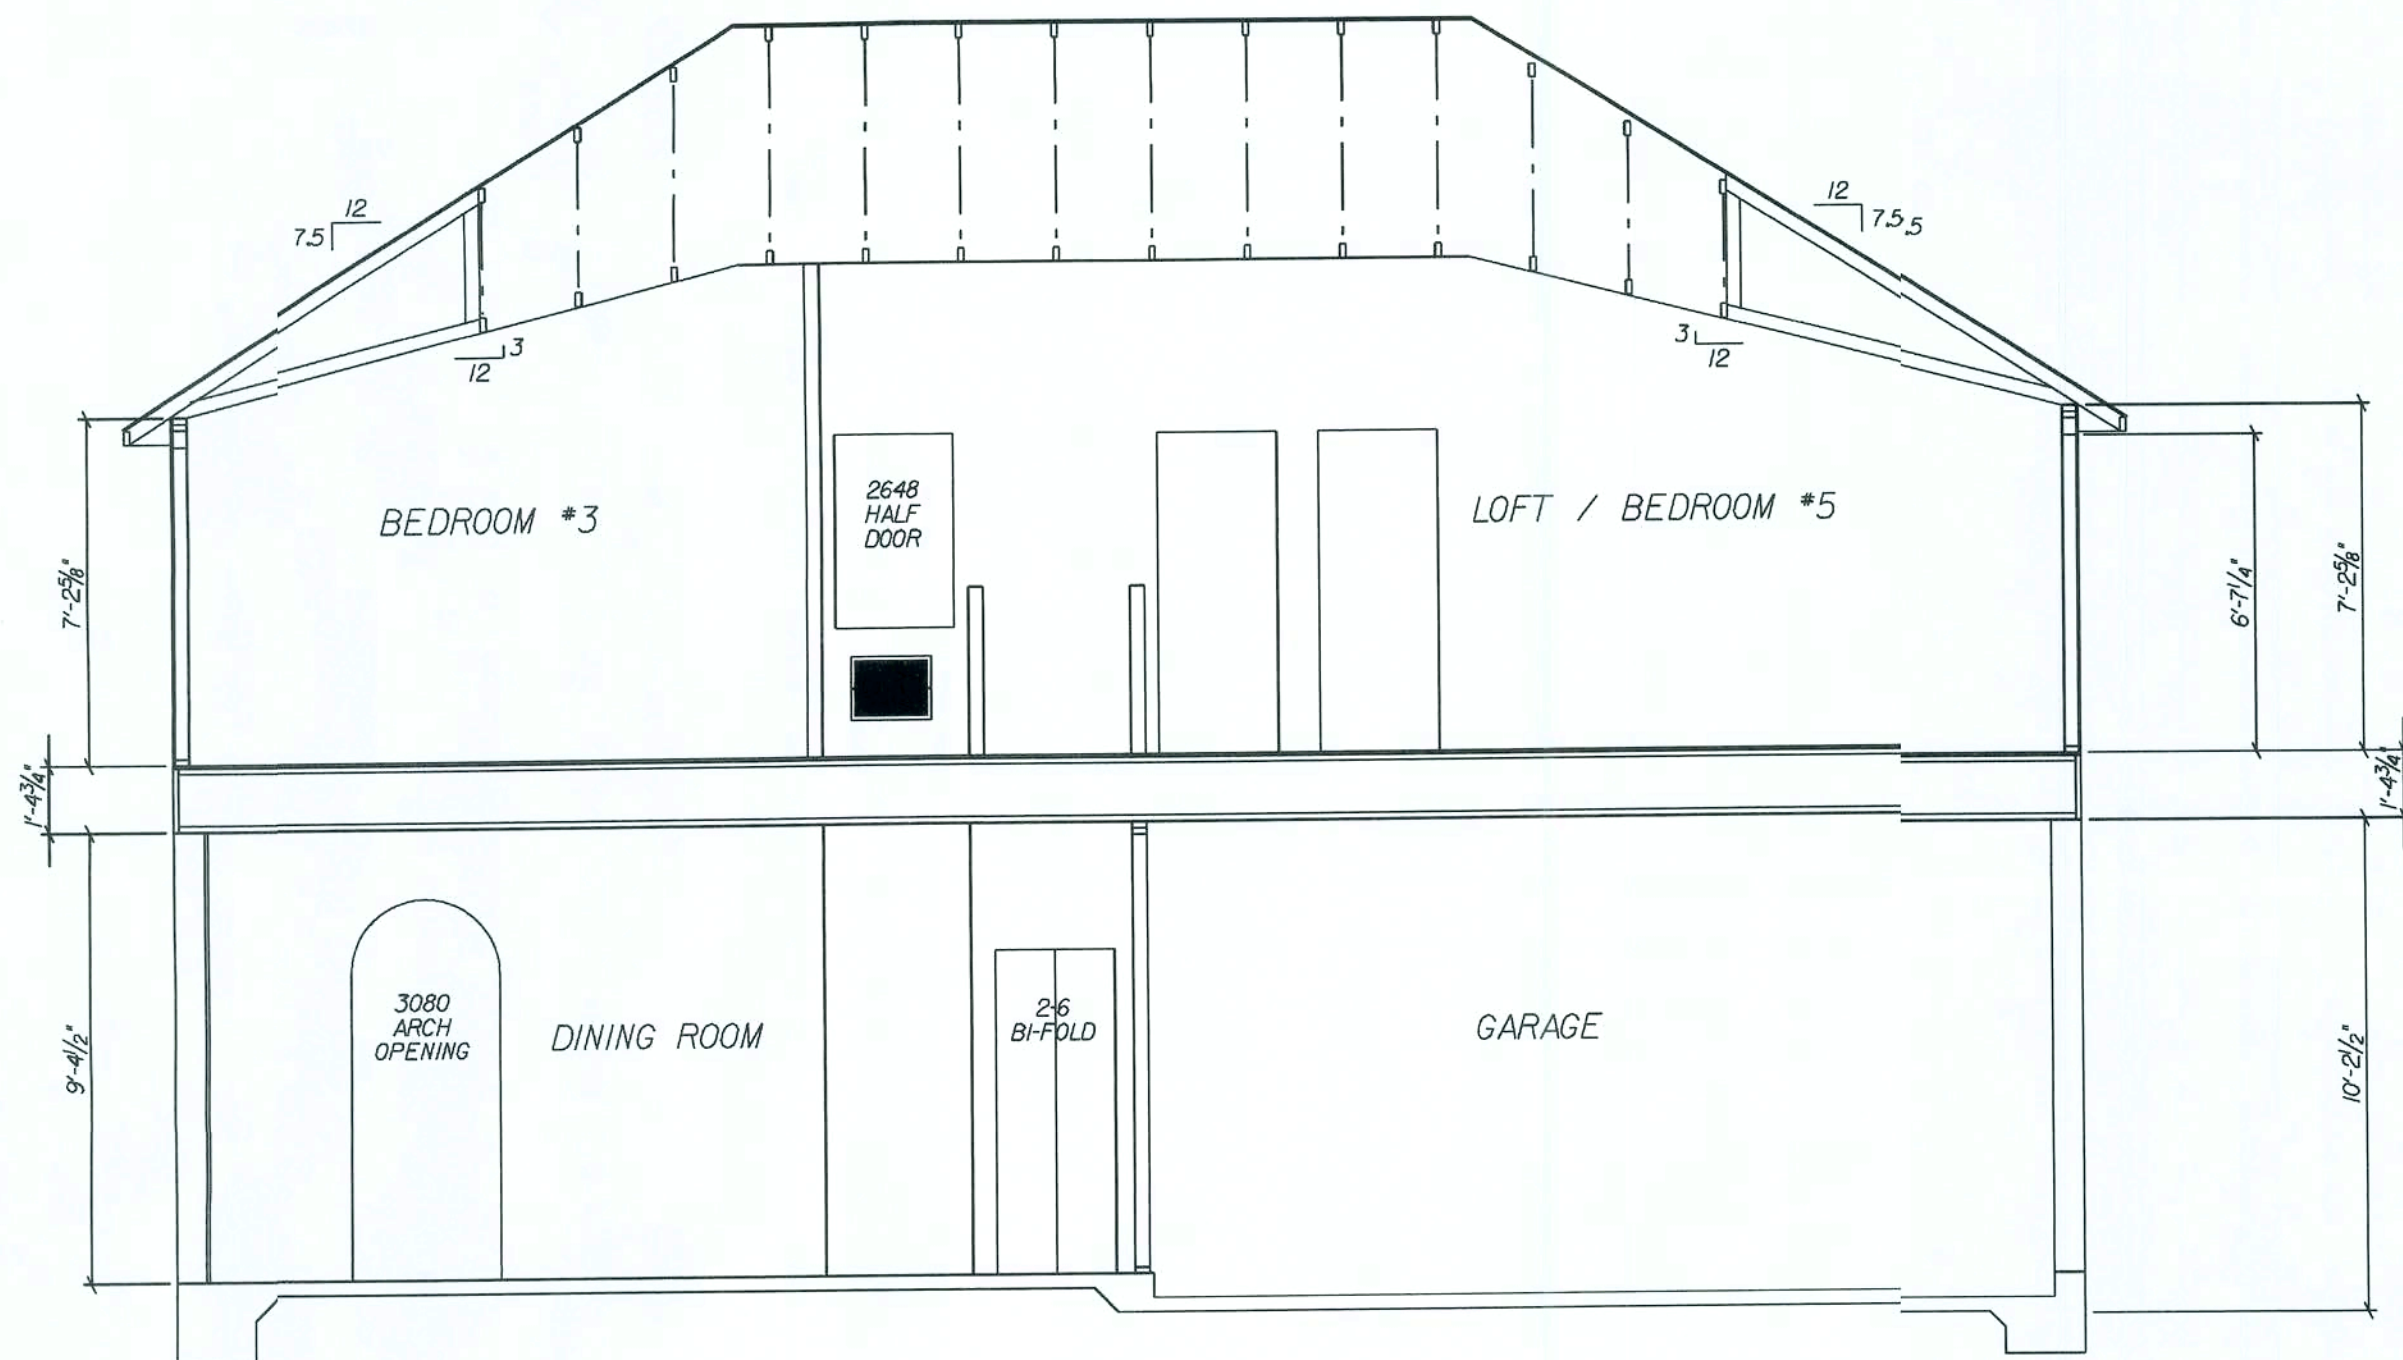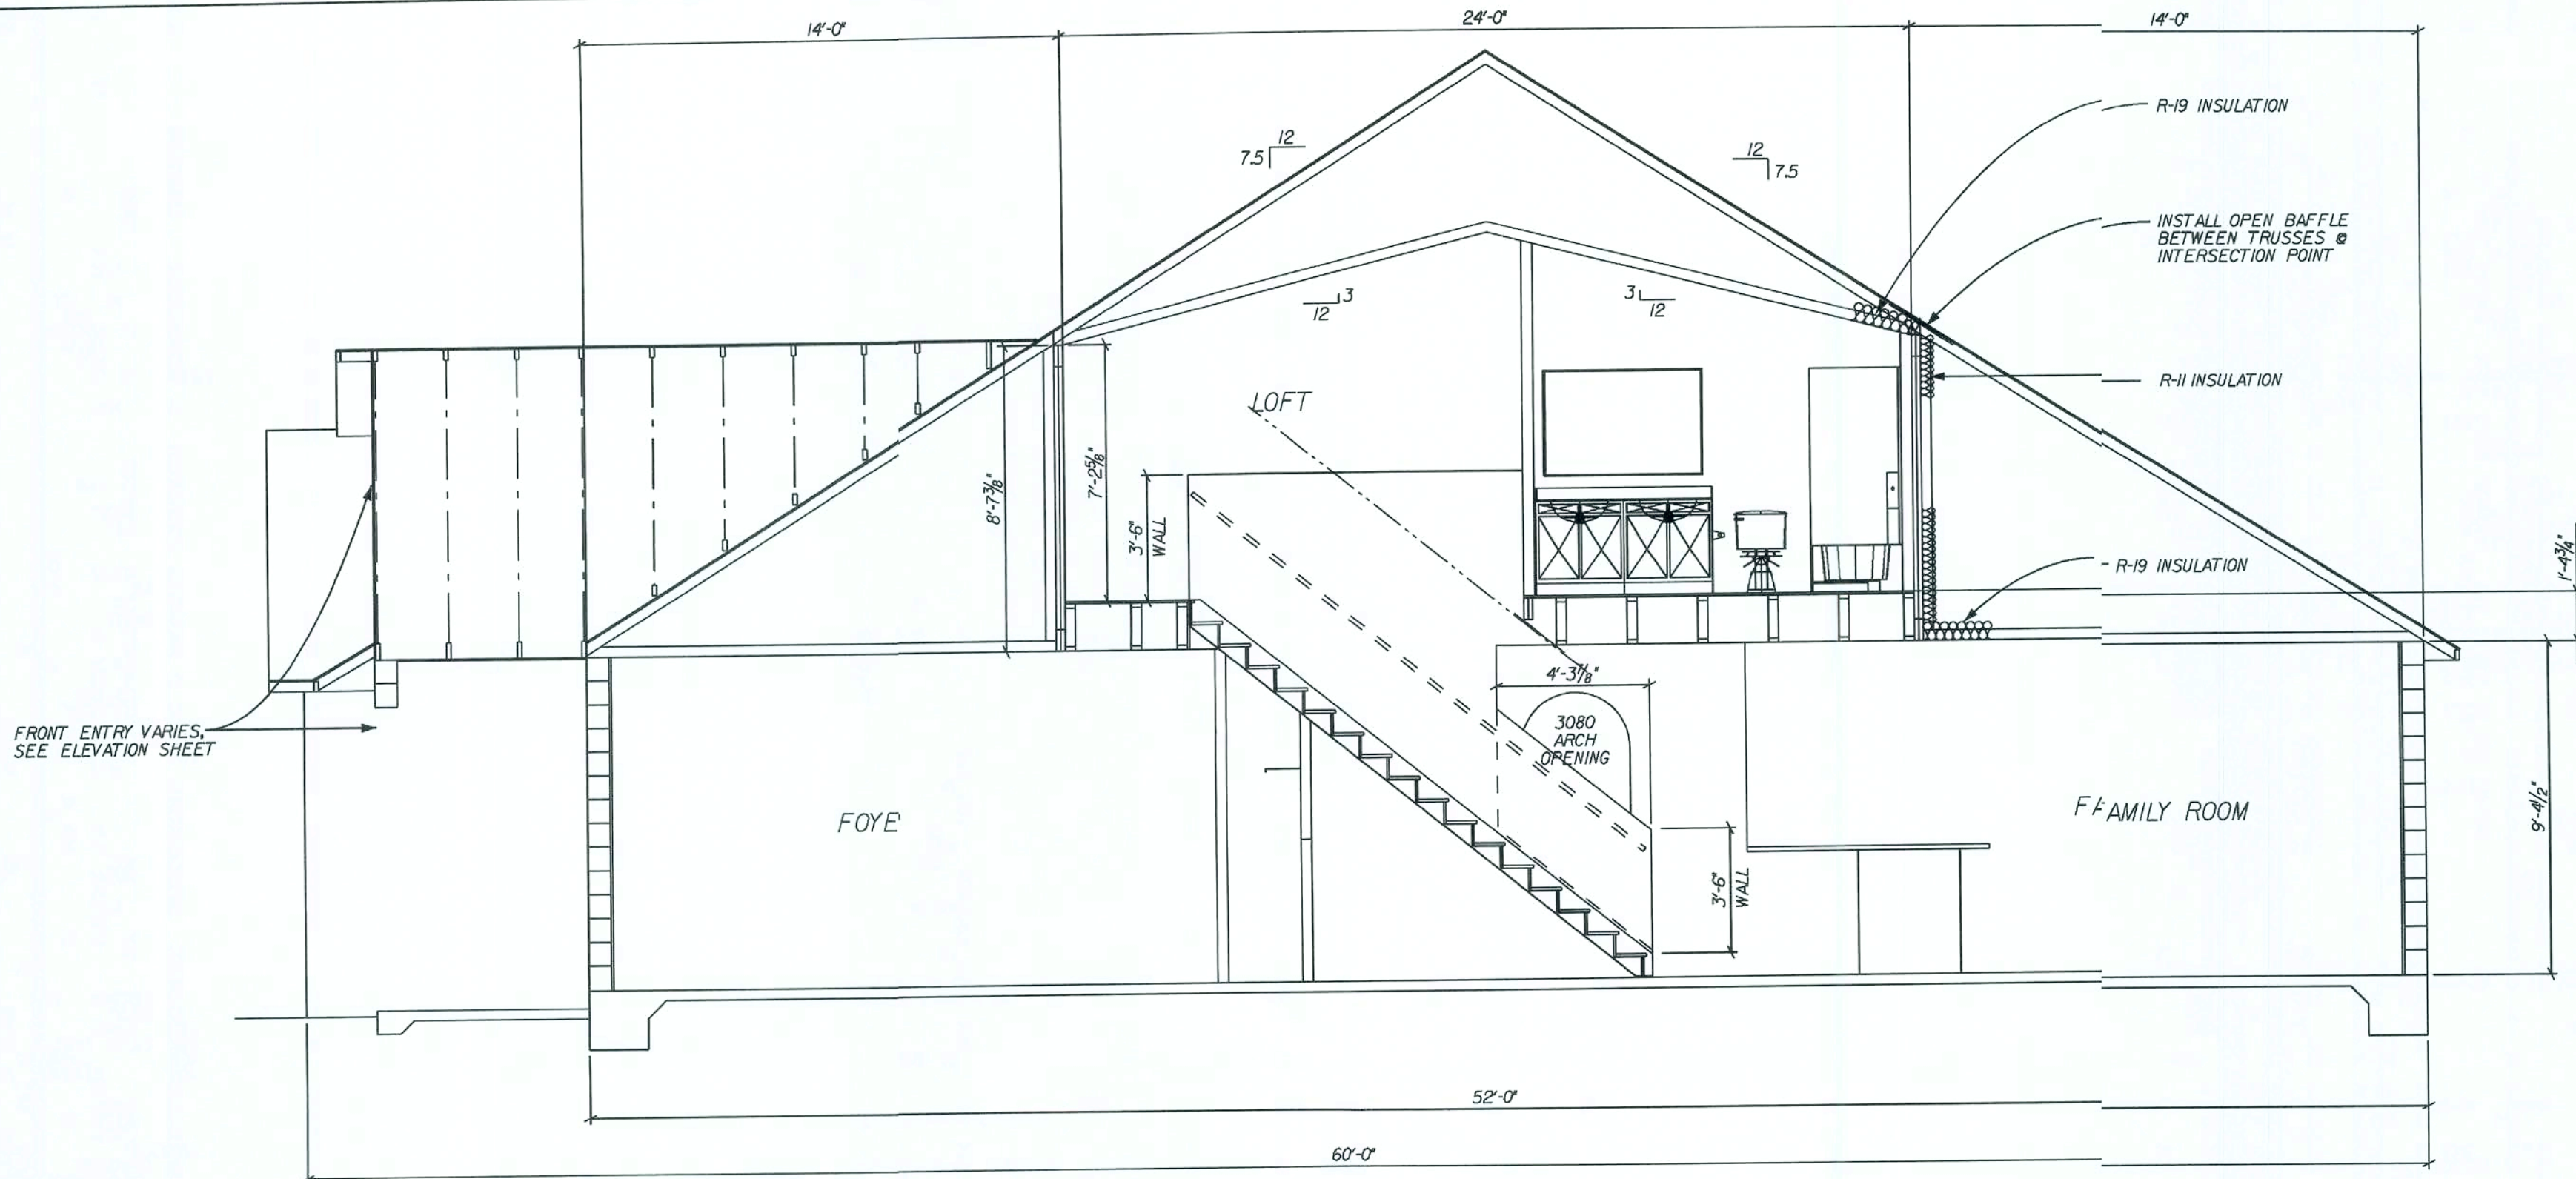

REVISIONS:	02-09-07	REV. ROOF SLOPE PER 2ND FLR
	03-27-07	REV. PER FLOOR FRAMING
	04-03-07	REV. PER VALUE ENG'G
	04-26-07	REV. SIDE WINDOW HGT.

Maronda Homes
 4005 MARONDA WAY SANFORD, FLORIDA
 (407) 321-0064

THIS STRUCTURE WAS DESIGNED IN ACCORDANCE WITH THE REQUIREMENTS OF THE FLORIDA BUILDING CODE 2004 RESIDENTIAL AND 2006 SUPPLEMENT

DATE: 08-01-06

AMERICAN	BUILD. SECTION
NANTUCKET	
ALL ELEVATIONS	GARAGE: RIGHT
DRAWN BY:	RELEASE DATE: 08-01-06

Maronda Systems
 4005 Maronda Way
 Sanford, FL 32771
 (407) 321-0064

Elmer Bergman, P.E.
 License No. 50158
 MAY 28 2008

SHEET:
CSU

GENERAL SECOND FLOOR NOTES:

ALL EXTERIOR WALLS SHALL BE CONSIDERED SHEAR WALLS MINUS ALL WINDOW AND DOOR OPENINGS.

EXTERIOR WALLS TO BE 4" THICK, CONSISTING OF 2x4 *2 SYP. STUDS W/ 1/16" OSB SHEATHING, TYPICAL, U.N.O.

EXTERIOR OPENING DIMENSIONS ARE TO FACE OF ROUGH OPENING

INTERIOR NON-LOAD BEARING WALLS TO BE NOMINAL 3 3/8" MTL. STUD, 25 ga. U.N.O.

PROVIDE SAFETY GLAZING AT: [T] = TEMPERED ALL WINDOWS OVER BATH TUBS. ALL WINDOWS WITHIN 24" OF A DOOR SWING. ALL SLIDING GLASS DOORS. ALL FIXED GLASS LITES OVER 30 SQ.FT. ALL LITES WITHIN 18" OF THE FLOOR AND IF LARGER THAN 9 SQ.FT. ALL SHOWER ENCLOSURES.

PROVIDE AFCIs (arc-fault circuit interrupters) IN ALL DWELLING UNIT BEDROOMS PER NEC, SECTION 210-12


ALL BEDROOM WINDOWS ARE CONSIDERED EGRESS UNLESS OTHERWISE NOTED

SEE SHEET *WL FOR WINDOW AND LUNEL SCHEDULES AND DETAILS

OPENING PRESSURES 125mph:

A	B	E
*28.1 / -30.5	*23.7 / -27.6	*24.2 / -27.1
C	D	
*28.1 / -37.6	*24.9 / -29.7	


REVISED 09-12-07

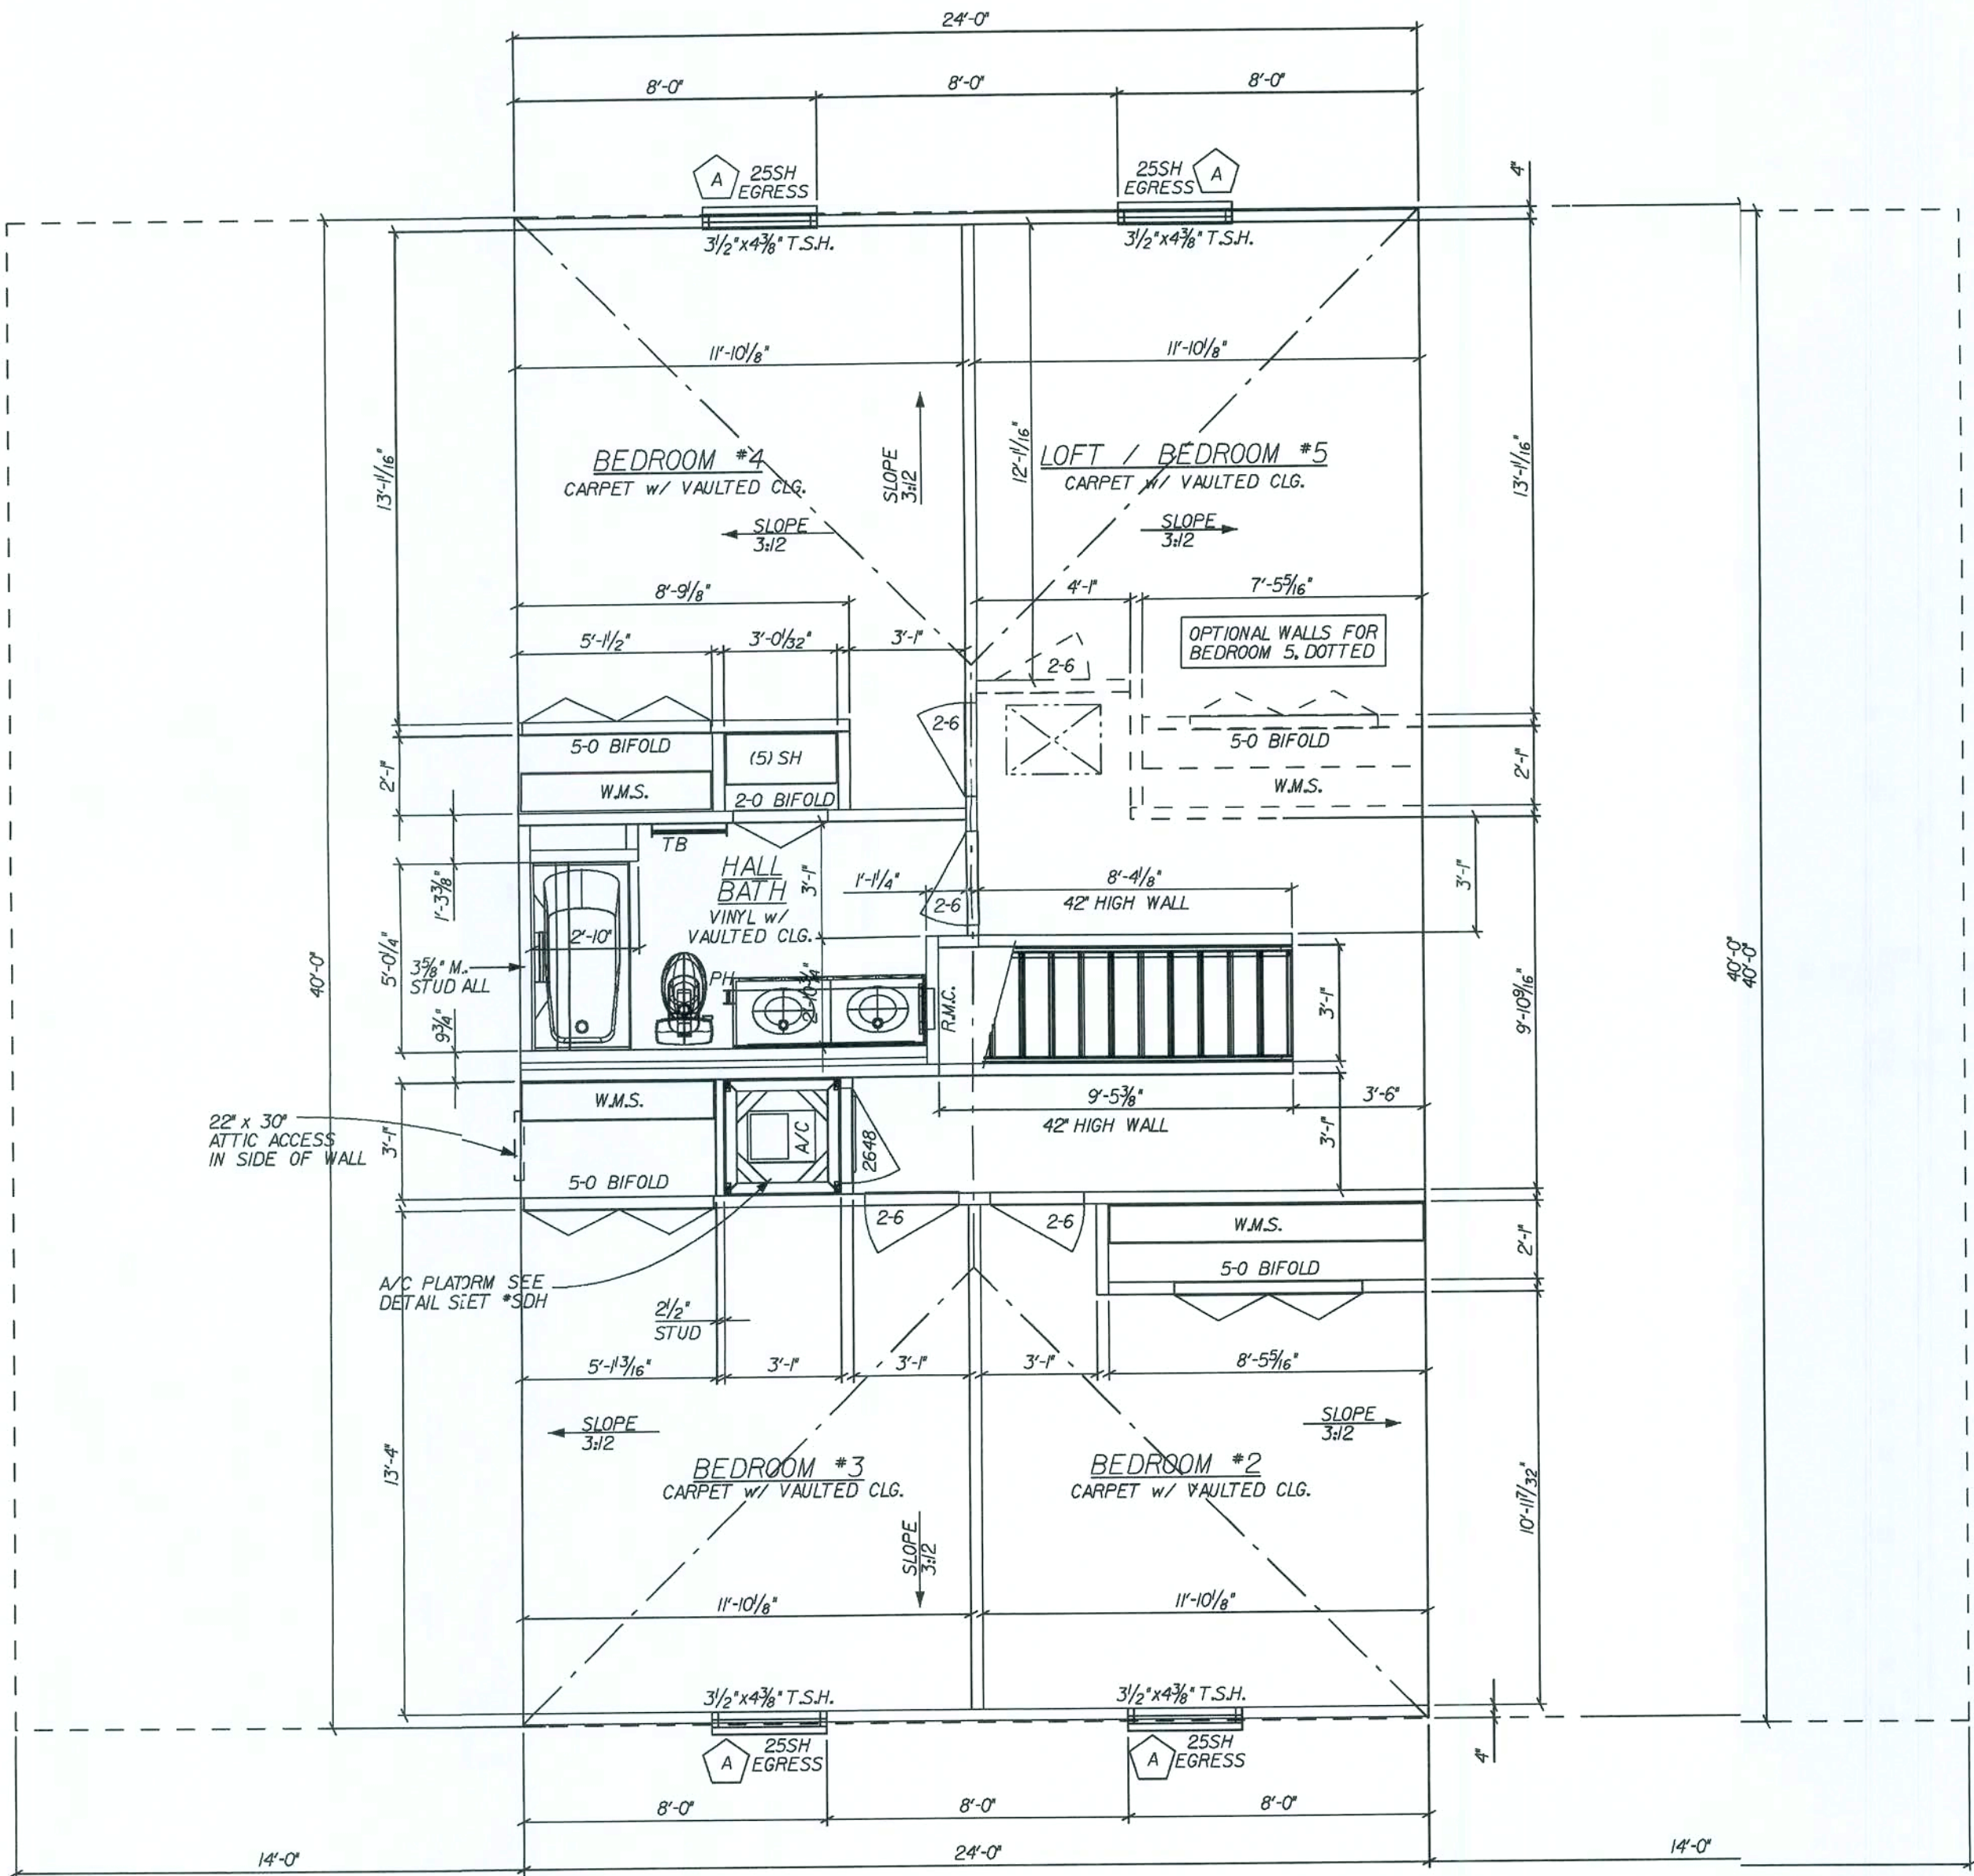

REVISIONS:

03-27-07 REV. PER FLOOR FRAMING

08-14-07 REV. CODE INFORMATION

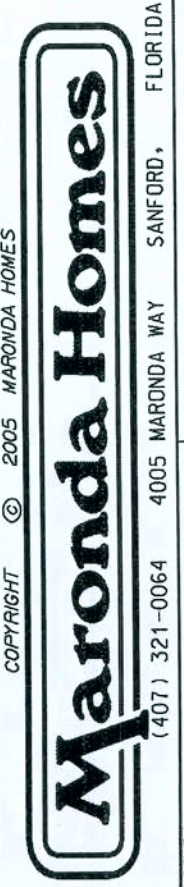

THIS STRUCTURE WAS DESIGNED IN ACCORDANCE WITH THE FLORIDA BUILDING CODE 2004, RESIDENTIAL, AND 2005, BUILDING CODE SUPPLEMENT FOR 125 MPH - 3 SEC. GUST SPEEDS. ALL DESIGN LOADS ARE TO WITHSTAND ALL APPLICABLE LOADS.

AMERICANA 2ND FLOOR PLAN

NANTUCKET

GARAGE: RIGHT

RELEASE DATE: 02-08-07

125 MPH

Maronda Systems
4005 Maronda Way
Sanford, FL 32771
(407)321-0064

Elmer Bergman, P.E.
License No. 50158
MAY 28 2008

SHEET:

4

PLOT DATE: 16 JAN 2008

VENTILATION OF ATTIC SPACE: NANTUCKET

REQUIREMENTS:
TOTAL NET FREE VENTILATION AREA SHALL NOT BE LESS THAN
1/300 OF THE AREA OF SPACE VENTILATED, PROVIDED, AT LEAST
50 PERCENT OF THE REQUIRED VENTILATING AREA IS BALANCED
BETWEEN RIDGE AND EAVE.
(FBCR 2004, SECTION R806.2)

SOFFIT VENTILATION:
ALSCO - QUAD 4 VENTED SOFFIT (16" WIDE) = 26.1 si/LF
26.1 si / 1.34' = 19.5 si/LF PER 12" wide soffit.

RIDGE VENTILATION:
LOMANCO - 770-D ROOF LOUVER [OFF-RIDGE VENT] = 1140 si

CALCULATIONS:
MAIN ROOF
 $2188 \text{ SF} / 300 = 7.3 \text{ SF TOTAL VENTILATION REQUIRED}$
 $7.3 \text{ SF} / 2 = 3.65 \text{ SF BALANCED RIDGE \& SOFFIT}$

SOFFIT:
60 L.F. SOFFIT VENT @ 19.5 si/LF = 1170.0 si
1170.0 si / 144 si PER SF = 8.125 SF ACTUAL


RIDGE:
 $3.65 \text{ SF} * (140 \text{ si}/144 \text{ si PER SF}) = 3.5 \text{ UNITS or } 4 \text{ UNITS REQ'D}$

GENERAL ROOF NOTES:

1/2" OSB SHT'G w/ 8d RING/SCREW SHANK
NAIL (AS PER R803.2.3J) 4" O.C. EDGE &
6" O.C. FIELD, (3" O.C. GABLE END TRUSS)
w/ CLIPS ON PRE-ENGINEERED TRUSSES
@ 24" O.C.

TOTAL ROOF SHEATHING:

99 SHEETS

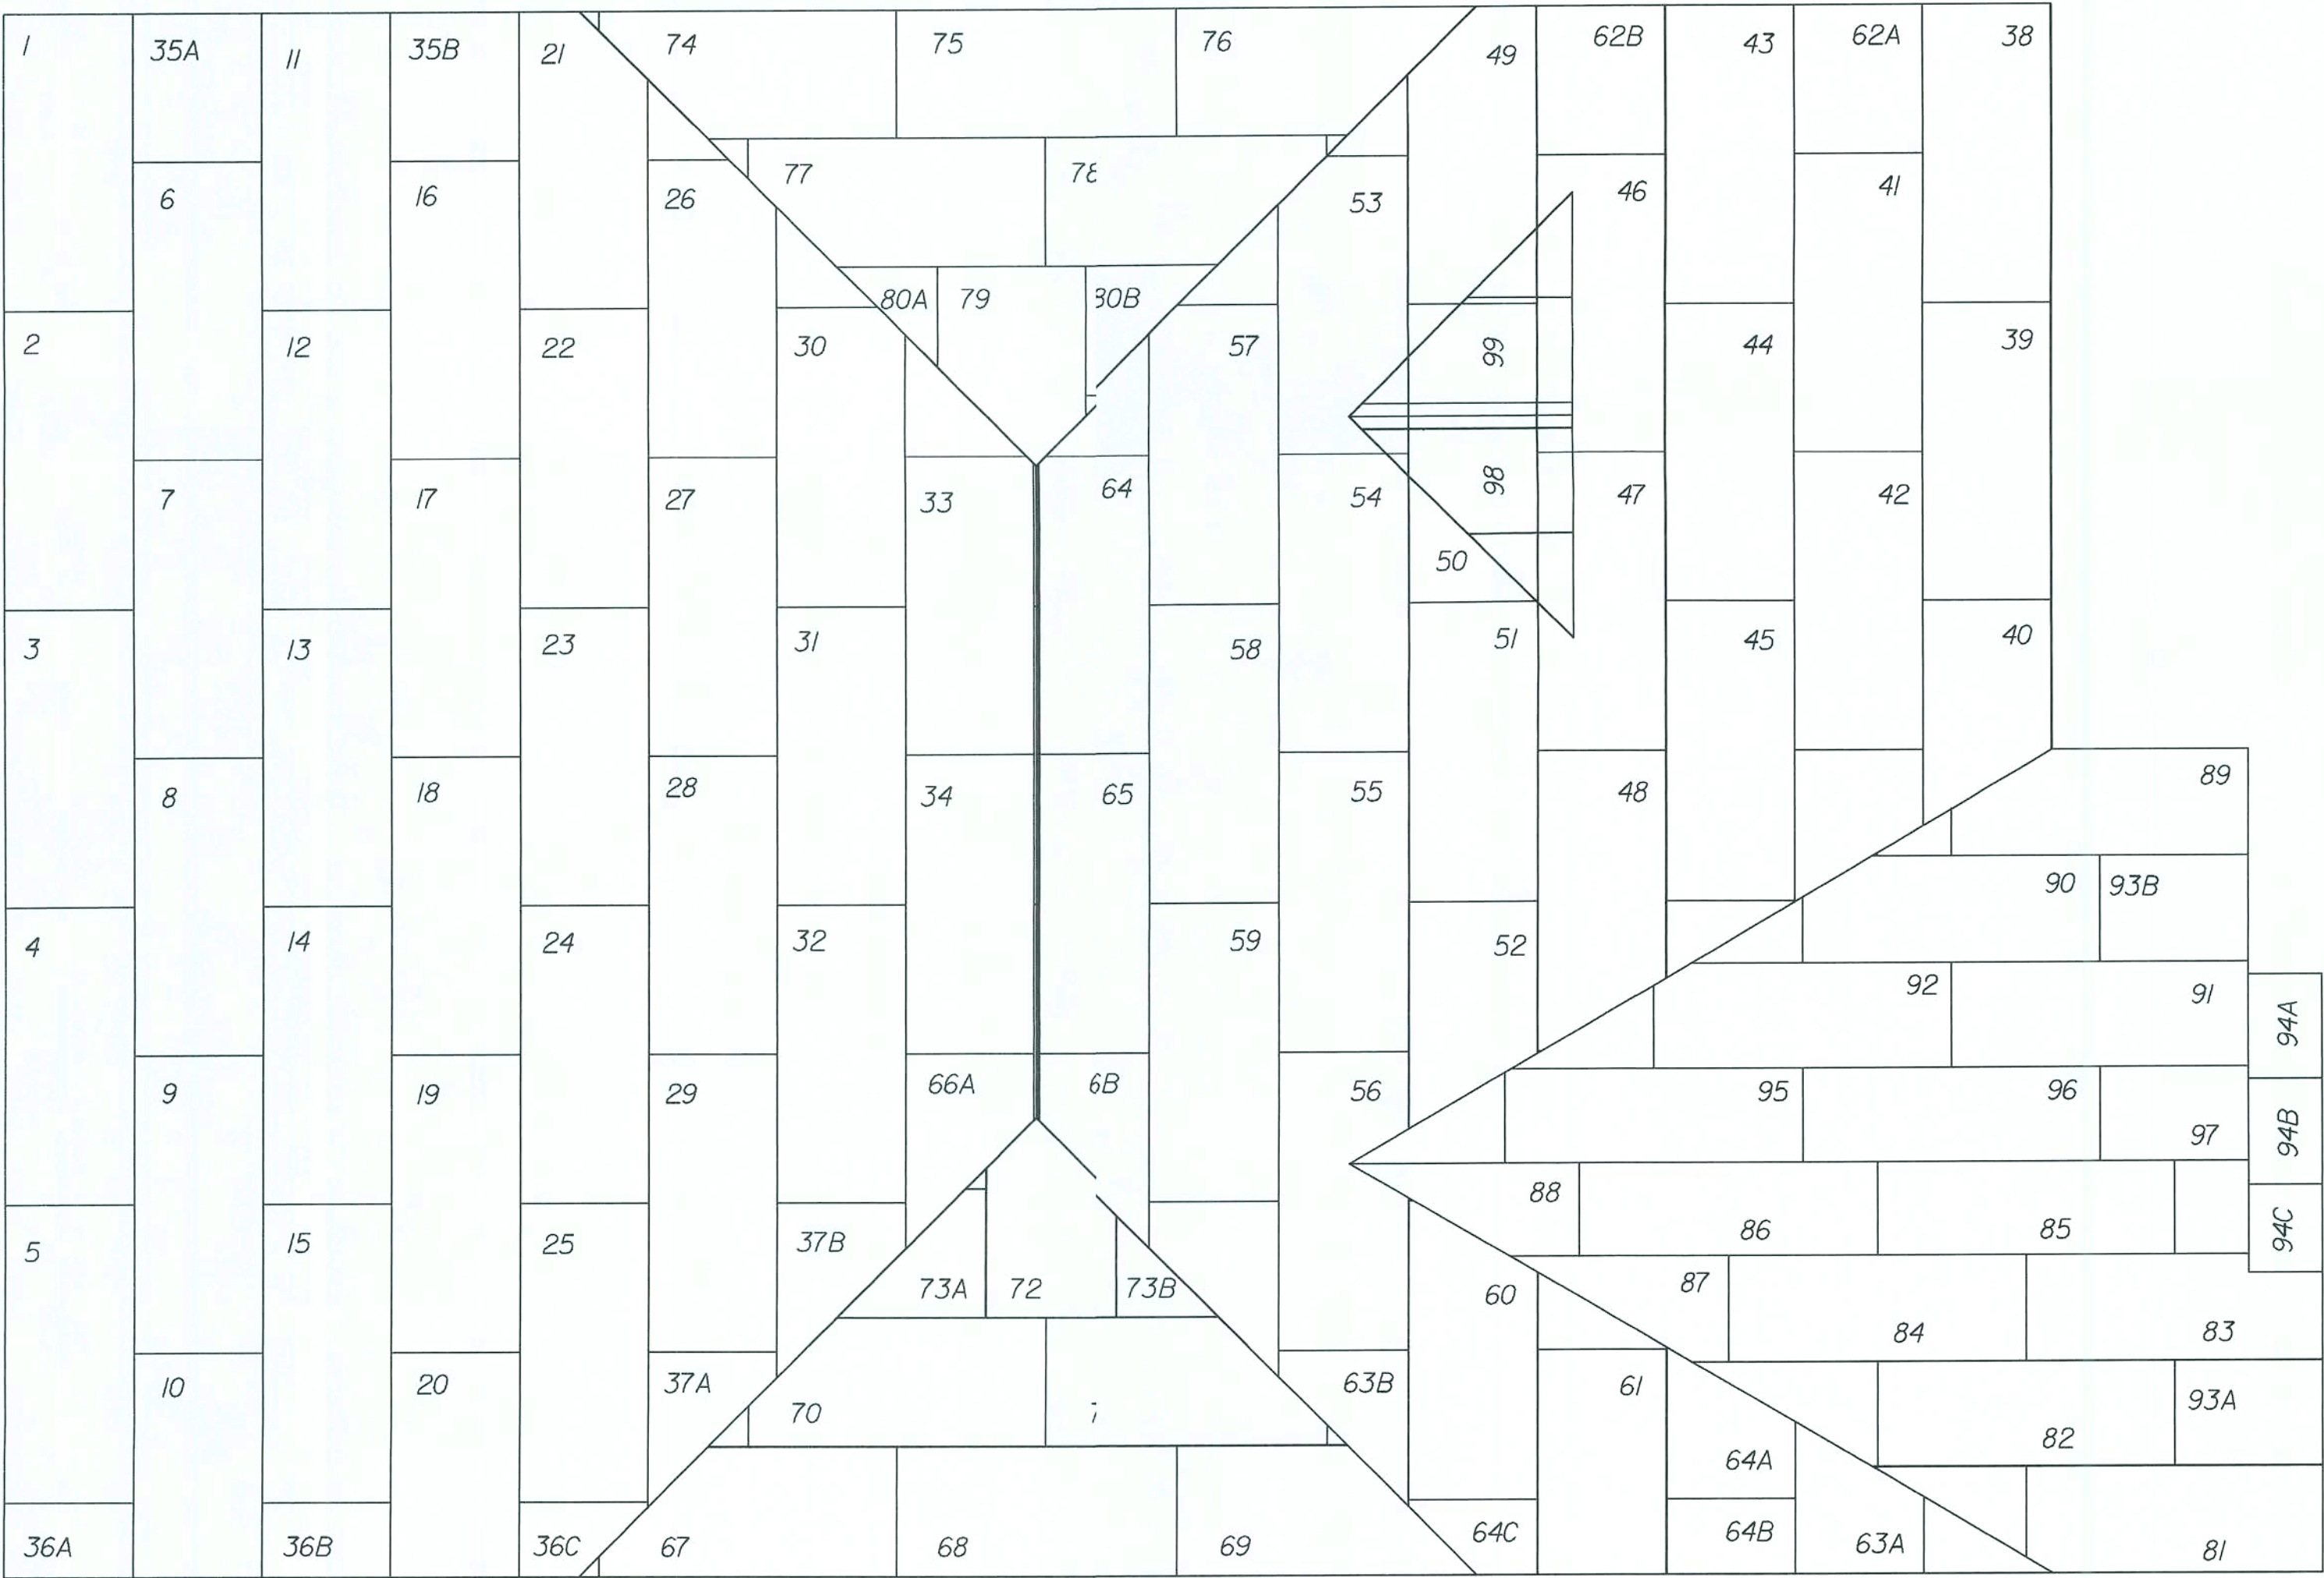

Maronda Homes




FLORIDA: THIS STRUCTURE WAS DESIGNED IN ACCORDANCE WITH THE REQUIREMENTS OF THE FLORIDA BUILDING CODE 2004: RESIDENTIAL AND 2005 SUPPLEMENT

AMERICANA ROOF SHEATHING
NANTUCKET

ELEVATION "M"
DRAWN BY: GARAGE: RIGHT
RELEASE DATE: 08-01-06

SHEET:

RS/m

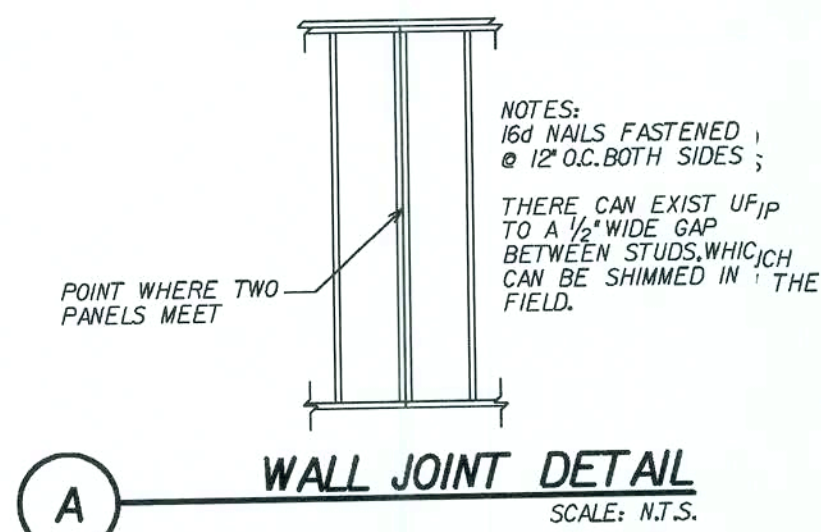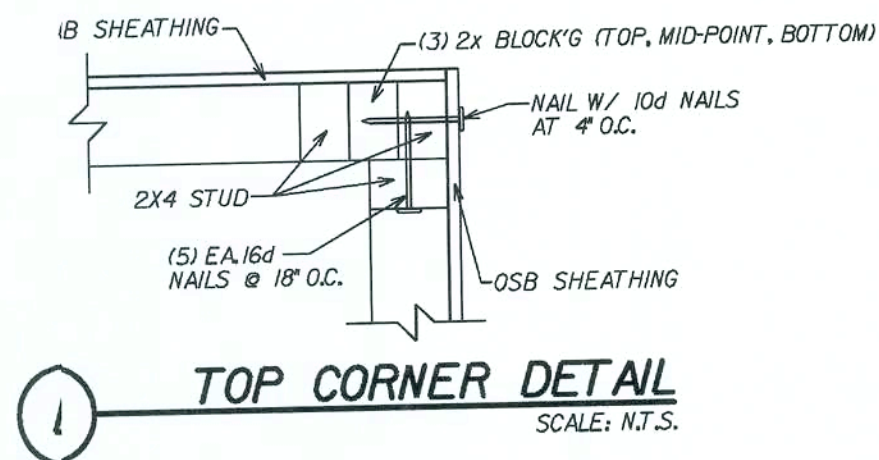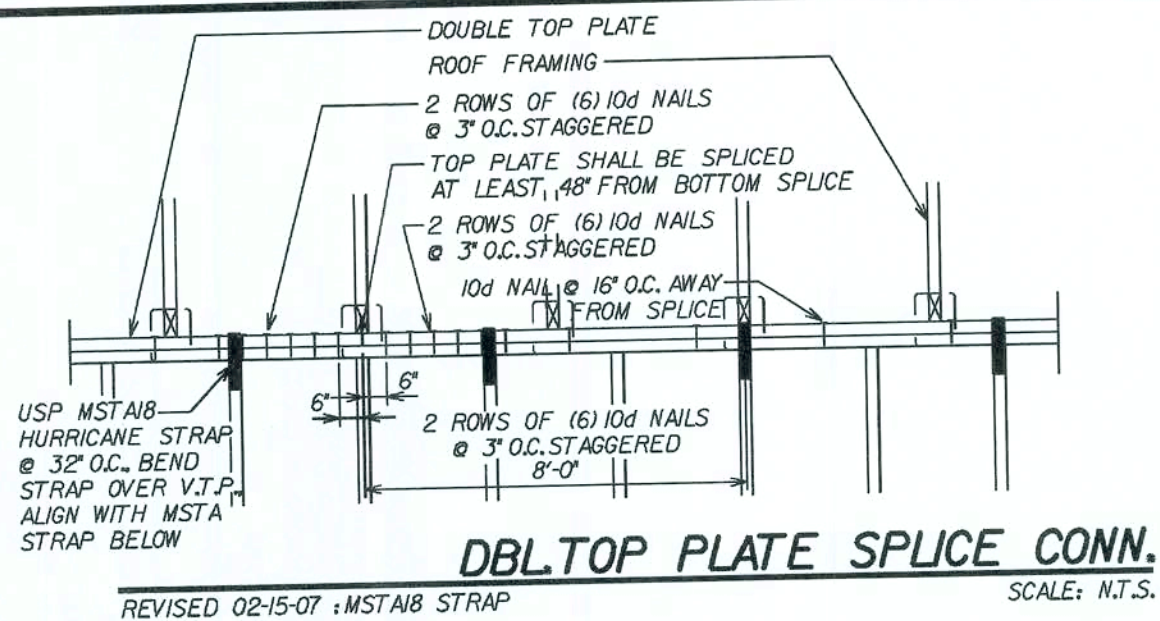

WALL STRAP KEY (UNDER SHEATHING)

(S1) - RSPT4

(ON TOP OF SHEATHING)






(S2) - MSTA12 (BENT)

(S3) - MSTA18

(S4) - MP6F

(S5) - MSTA30

(S6) - MSTA24

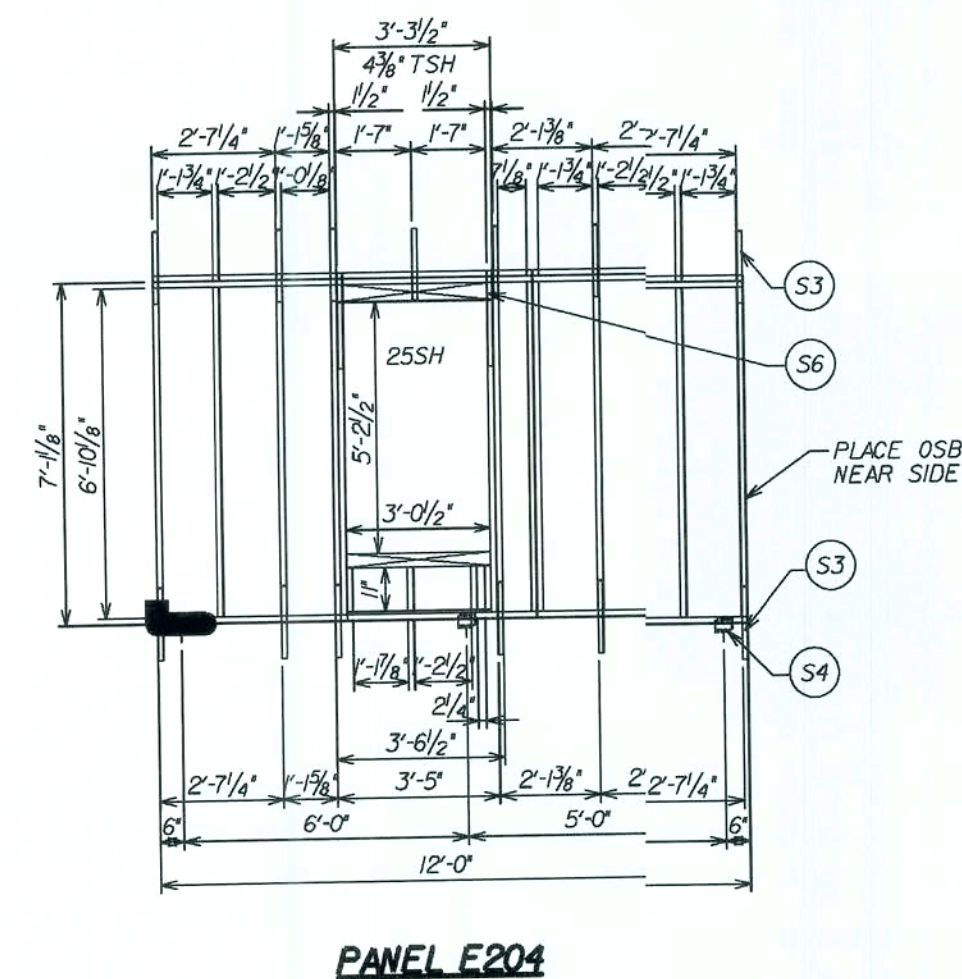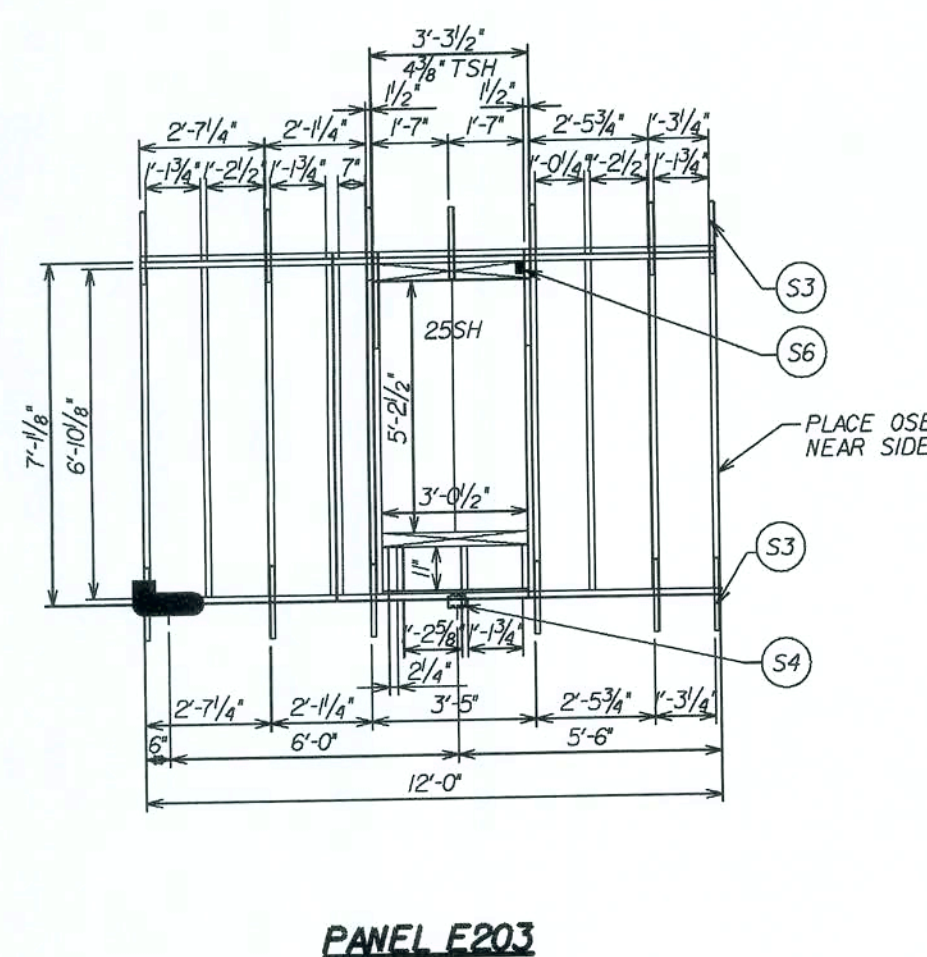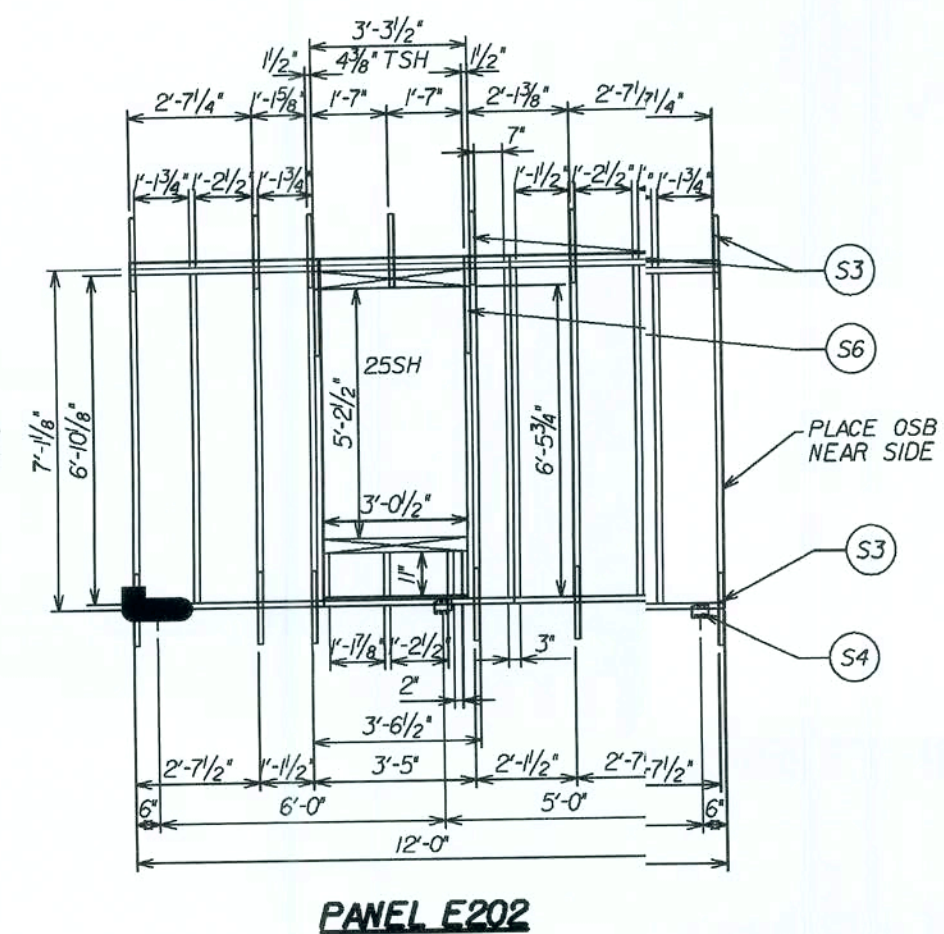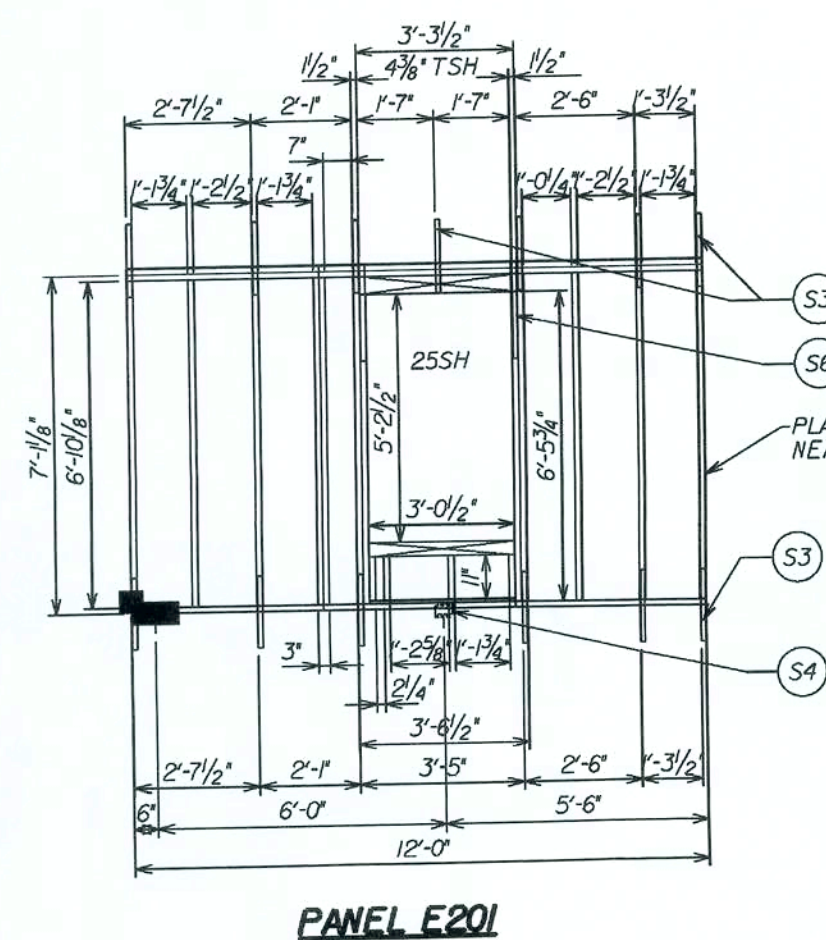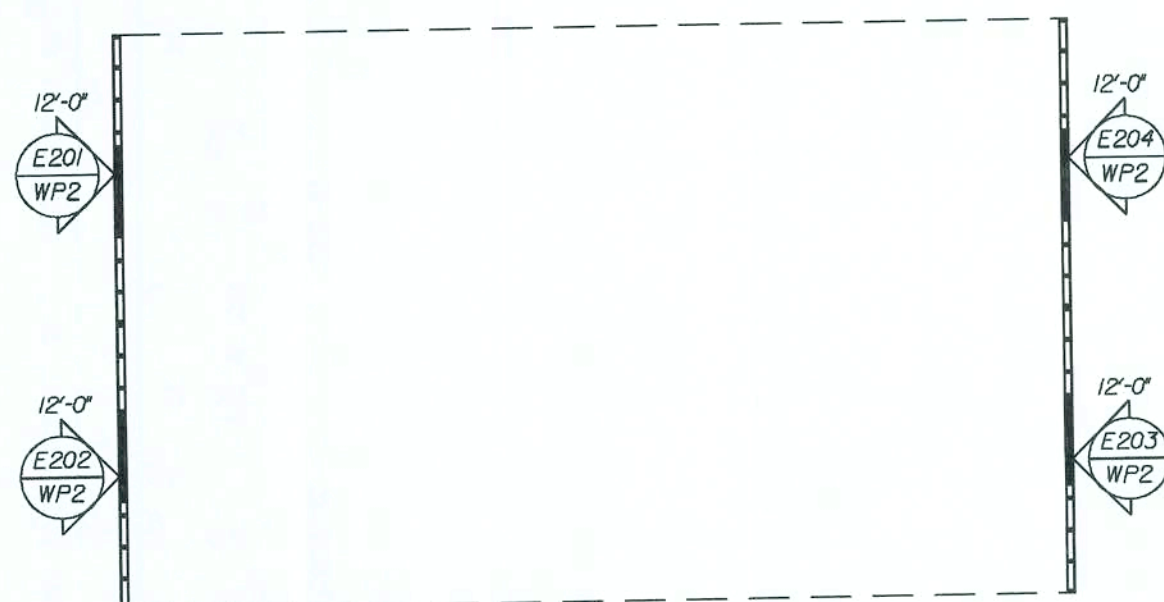

Maronda Homes

AMERICAN WALL PANEL LAYOUT

NANTUCKET

ALL ELEVATIONS

DRAWN BY: E. JONES GARAGE: RIGHT

RELEASE DATE: 2/27/06

Maronda Systems
4005 Maronda Way
Sanford, FL 32771
(407)321-0064

Elmer Bergman
Elmer Bergman, P.E.
License No. 50158
MAY 28 2008

SHEET:

WP2

USP HARDWARE - 160%				
MARK	PRODUCT CODE #	MAN.	FASTENERS	UPLIFT
N	16d NAILS - (2)TOP CHORD NAILS / (2) BOTTOM CHORD NAILS			
1	HUS 26	USP	(141) 16d HEADER (6) 16d TRUSS	1925
2	HUS 28	USP	(22) 16d HEADER (8) 16d TRUSS	2570
3	JUS 26	USP	(4) 10d HEADER (4) 10d TRUSS	1115
4	MP6F	USP	HEADER/STUD (6) 8d TYPE 1 JOIST/PLATE (6) 8d	605
5	MPA1 & MPA1F	USP	HEADER/STUD (6) 8d JOIST/PLATE (6) 8d	660
6	SKH 26 L/R	USP	HEADER (6) 16d JACK (6) 10d x 1 1/2"	1085
7	SKHH26 L/R	USP	HEADER (8) 16d JACK (2) 10d x 1 1/2"	2190
8	SUH 26	USP	HEADER (6) 10d JACK (4) 10d x 1 1/2"	725
9	SUH 28	USP	HEADER (8) 10d JACK (6) 10d x 1 1/2"	800
10	THD26	USP	HEADER (18) 16d TRUSS (12) 10d x 1 1/2"	2170
11	THD28	USP	HEADER (28) 16d TRUSS (16) 10d x 1 1/2"	2330
12	THD28-2	USP	HEADER (28) 16d TRUSS (16) 10d x 1 1/2"	2485
13	THDH28-3	USP	HEADER (35) 16d TRUSS (16) 10d x 1 1/2"	2665
14	THD48	USP	HEADER (28) 16d TRUSS (16) 10d x 1 1/2"	2485
15	THJ 26	CLEVELAND	WPI 110d-HEADER(16)16d JACK (5) 10d x1 1/2"	1010
16	(2) MTW 12	USP	(14) 10d (14) 10d x 1-1/2	2060
17	(2) MUGT15	USP	THREADED ROD (1) 5/8 GROMMET (22) 10d x 1 1/2"	8330
18	(2) RT16-2	USP	TOP PLATES (8) 8d TRUSS (8) 8d x 1 1/2"	2320
19	(2) MSTA24	USP	(18) 10d (18) 10d	3280
20	(2) RT16	USP	TOP PLATES (8) 8d TRUSS (8) 8d x 1 1/2"	2060
21	C44	USP	POST 16" 16d BEAM (6) 10d x 1 1/2"	1000
22	FA3	USP	TOP (4) 10d x 1 1/2 PLATES (11) 8d STUD (6) 8d	1155
23	HC520 CLIP	USP	TRUSS (10) 10d x 1 1/2 PLATE (10) 10d x 1 1/2"	800
24	HHCP2 CRNR CLIP	USP	TRUSS (10) 10d x 1 1/2 PLATE (10) 10d x 1 1/2"	800
25	HTA 20 ANCHOR	USP	(14) 10d x 1 1/2"	1615
26	HTA 20(2) ANCHOR	USP	(13) 10d x 1 1/2"	3230
27	HTW24	USP	(20) 10d	1325
28	HUGT2	USP	CONC. ANCH.BOLT (2) 3/4"-12"x1/2" WASH 3/4" EMBED. -ALL GROR.-18" 10d	9790
29	HUGT3	USP	CONC. ANCH.BOLT (2) 3/4"-12"x1/2" WASH 3/4" EMBED. -ALL GROR.-18" 10d	9860
30	KST22T STRP ANC.	USP	(34) 16d	4750
31	LFTA	USP	FACE OF GABLE W/ 2x4 (11) 10d x 1 1/2"	1250
32	LSTA36	USP	(22) 10d x 1 1/2"	1640
33	LTW12	USP	(12) 10d	670
34	LTS20 STRAP ANC	USP	ANCHOR-1/2" WEDGE BOLT 3/4" EMBED. (10) 10d x 1 1/2 STRAP	1890
35	LBPI2 BEARING PLT	USP	1/2" J-BOLT	2515
36	LFTA6	USP	PLATE (8) 8d STUD (8) 8d	1035
37	MST A12	USP	(10) 10d	1015
38	MST A18	USP	(14) 10d	1420
39	MST A24	USP	(18) 10d	1640
40	MST A30	USP	(22) 10d	2065
41	MTW12	USP	(14) 10d	1030
42	MTW18	USP	(14) 10d	1030
43	MST2TB STRP ANC	USP	(24) 16d (11) 3/4" ANCHOR BOLT 2 1/2" EMBEDDED	4635
44	MUGT15	USP	(8) 10d (11) 3/4" ANCHOR BOLT 3 1/4" EMBEDDED	4165
45	NP37 3/8 X 7	USP	HEADER (16) 16d TOP OF BOT. SEC.(6) 10d x 1 1/2"	
46	PA 28	USP	(15) 16d	3360
47	RT16	USP	TOP PLATES (8) 8d TRUSS (8) 8d x 1 1/2"	1030
48	RT16A	USP	TRUSS (9) 10d x 1 1/2 PLATE (8) 10d	1160
49	RT16-2	USP	TOP PLATES (8) 8d TRUSS (8) 8d x 1 1/2"	1380
50	RT5 CLIPS L/R	USP	TRUSS (4) 8d PLATE (4) 8d	540
51	RT3 CLIPS 1/2	USP	(4) 8d TOP (4) 8d BOTTOM	530
52	TA 12	USP	(5) 10d x 1 1/2"	790
53	TA 14	USP	(7) 10d x 1 1/2"	1110
54	TA 18	USP	(8) 10d x 1 1/2"	1205
55	(2)TA 18	USP	(8) 10d x 1 1/2" 1-PLY (8) 10d x 1 1/2" 2-PLY	2410 2410
56	TA 24	USP	(8) 10d x 1 1/2"	1205

TRUSS HARDWARE SCHEDULE								
TRUSS ID	TRUSS TYPE	QUAN.	UPLIFT			STRAP		
			LEFT	MID	RIGHT	LEFT	MID	RIGHT
FGRDI	2-PLY FLAT GIRDER	2 (2)	5076		5060	17		17
GI	GABLE	1	164		164	31		31
GRDI	2-PLY GABLE GIRDER	1(2)	535	936	237	54	54	54
HS	HIP SCISSOR	2	184		203	47		47
HS1	HIP SCISSOR	2	220		171	47		47
HS2	HIP SCISSOR	2	194		194	47		47
HSGRDI	2-PLY HIP GIRDER	2 (2)	1008		1069	49		49
JS	END JACK	18	138	27	114	50	50	3
JS1	CORNER JACK	4	16		111	50		3
JS2	CORNER JACK	4	3		40	50		3
JS3	CORNER JACK	4	133		85	50		3
JS4	CORNER JACK	4	147		7	50		3
JSGRDI	HIP JACK	4	199		104	24		15
MI	MONO	19	110		249	54		3
MIA	MONO	4	25		254	54		3
MIB	MONO	6	104		371	3		3
MIG	MONO GABLE	3	135		135	31		31
MIGA	MONO GABLE	1	151		151	31		31
SI	SCISSOR	8	190		190	50		50
TI	COMMON	2	307	977	219	54	54	54
TIG	COMMON GABLE	1	313	273	133	54	54	54
VHVS	VALLEY TRUSS					33		

1. INFORMATION BASED ON 5 mph WINDLOAD.
ALL PRESSURES WERE CALCULATED USING
MWFR5/C-C HYBRID WINASCE 7-02


2. ROOF TRUSS LOADING:

16 psf TOP CHORD LL
7 psf TOP CHORD DL
10 psf BOTTOM CHORD L
10 psf BOTTOM CHORD R
<u>43 psf TOTAL LOAD</u>

3. PROVIDE TRUSS BRACIN PER TRUSS ENGINEERING & BCSII-03

* DENOTES A GRTY LOAD
OF 5000 LBS. / HIGHER

ALL HARDWARE MANUFACTURED USP XXXX
ALL HARDWARE MANUFACTURED SIMPSON XXXX¹
ALL HARDWARE MANUFACTURED CLEVELAND XXXX²

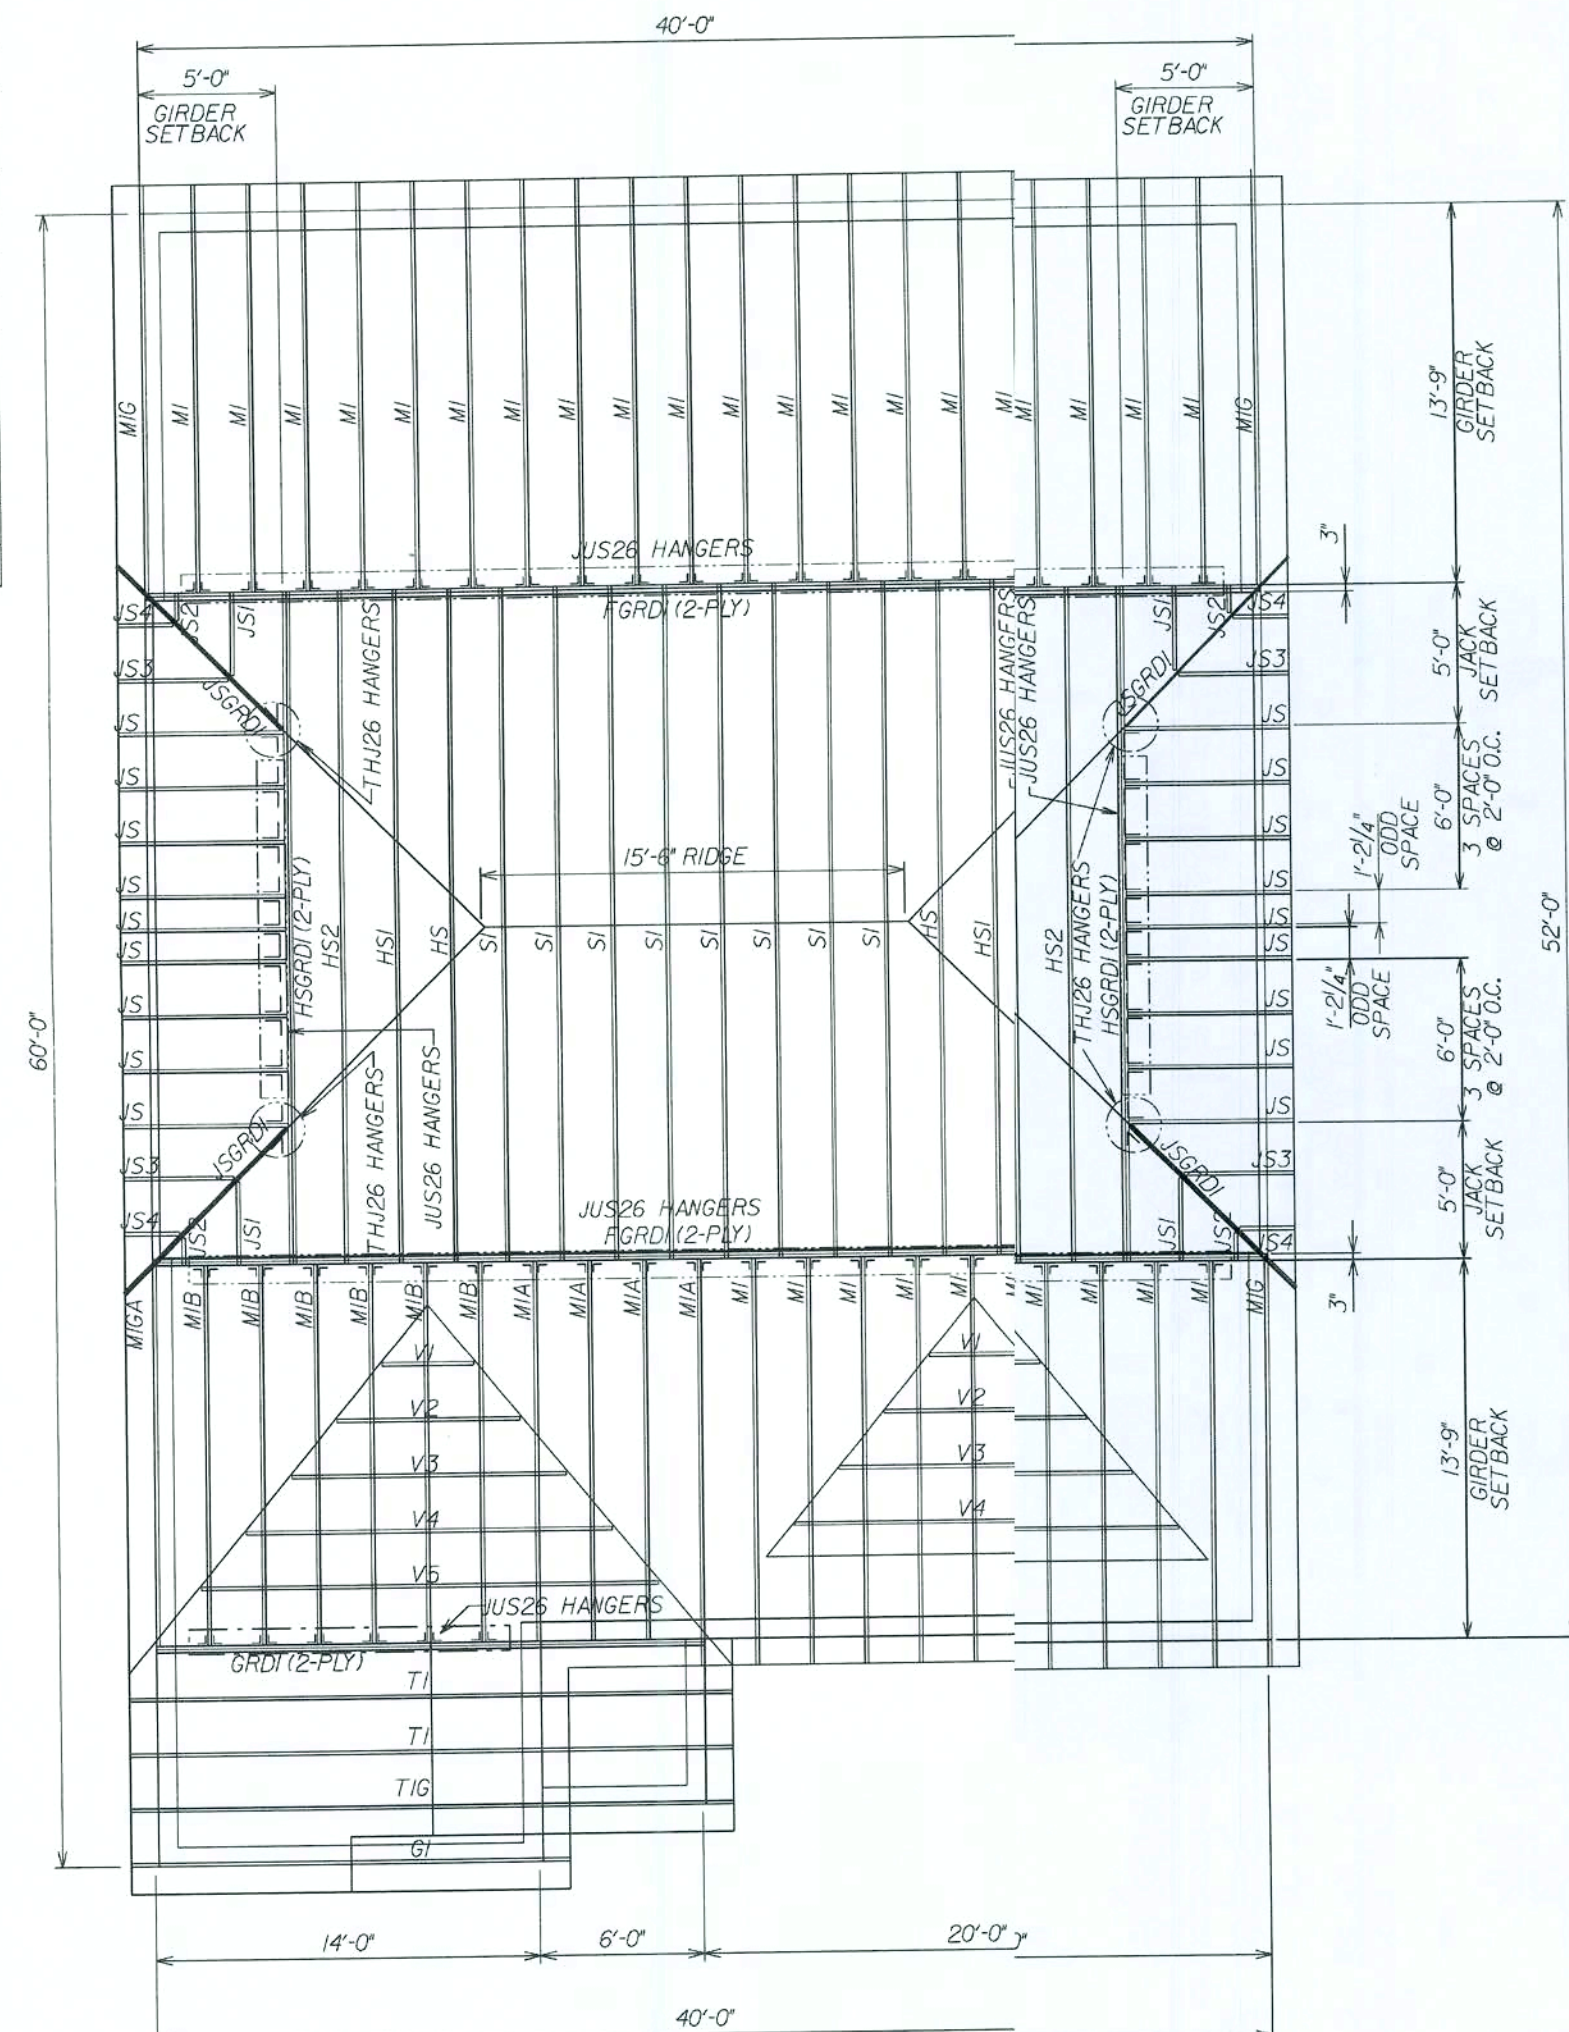

REVISIONS :

Maronda Homes
(407) 321-0064 4005 MARONDA WAY SANFORD, FLORIDA

HERITAGE	TRUSS INFO
NANTUCKET	
ELEVATION "M"	
DRAWN BY: EJ	GAPAGE: RIGHT
RELEASE DATE: 04-22-05	125 MPH

Maronda Systems
4005 Maronda Way
Sanford, FL 32771
(407)321-0064

Elmer Bergman, P.E.
License No. 50158

MAY 28 2008

SHEET.


Trim

FLORIDA BUILDING CODE 2004 - RESIDENTIAL

2-01-00 REV. CODE INFORMATION

55\nantucketV25\\mitek_tr1\\non-m-125r.tr1

PILOT DATE: 27 FEB 2008

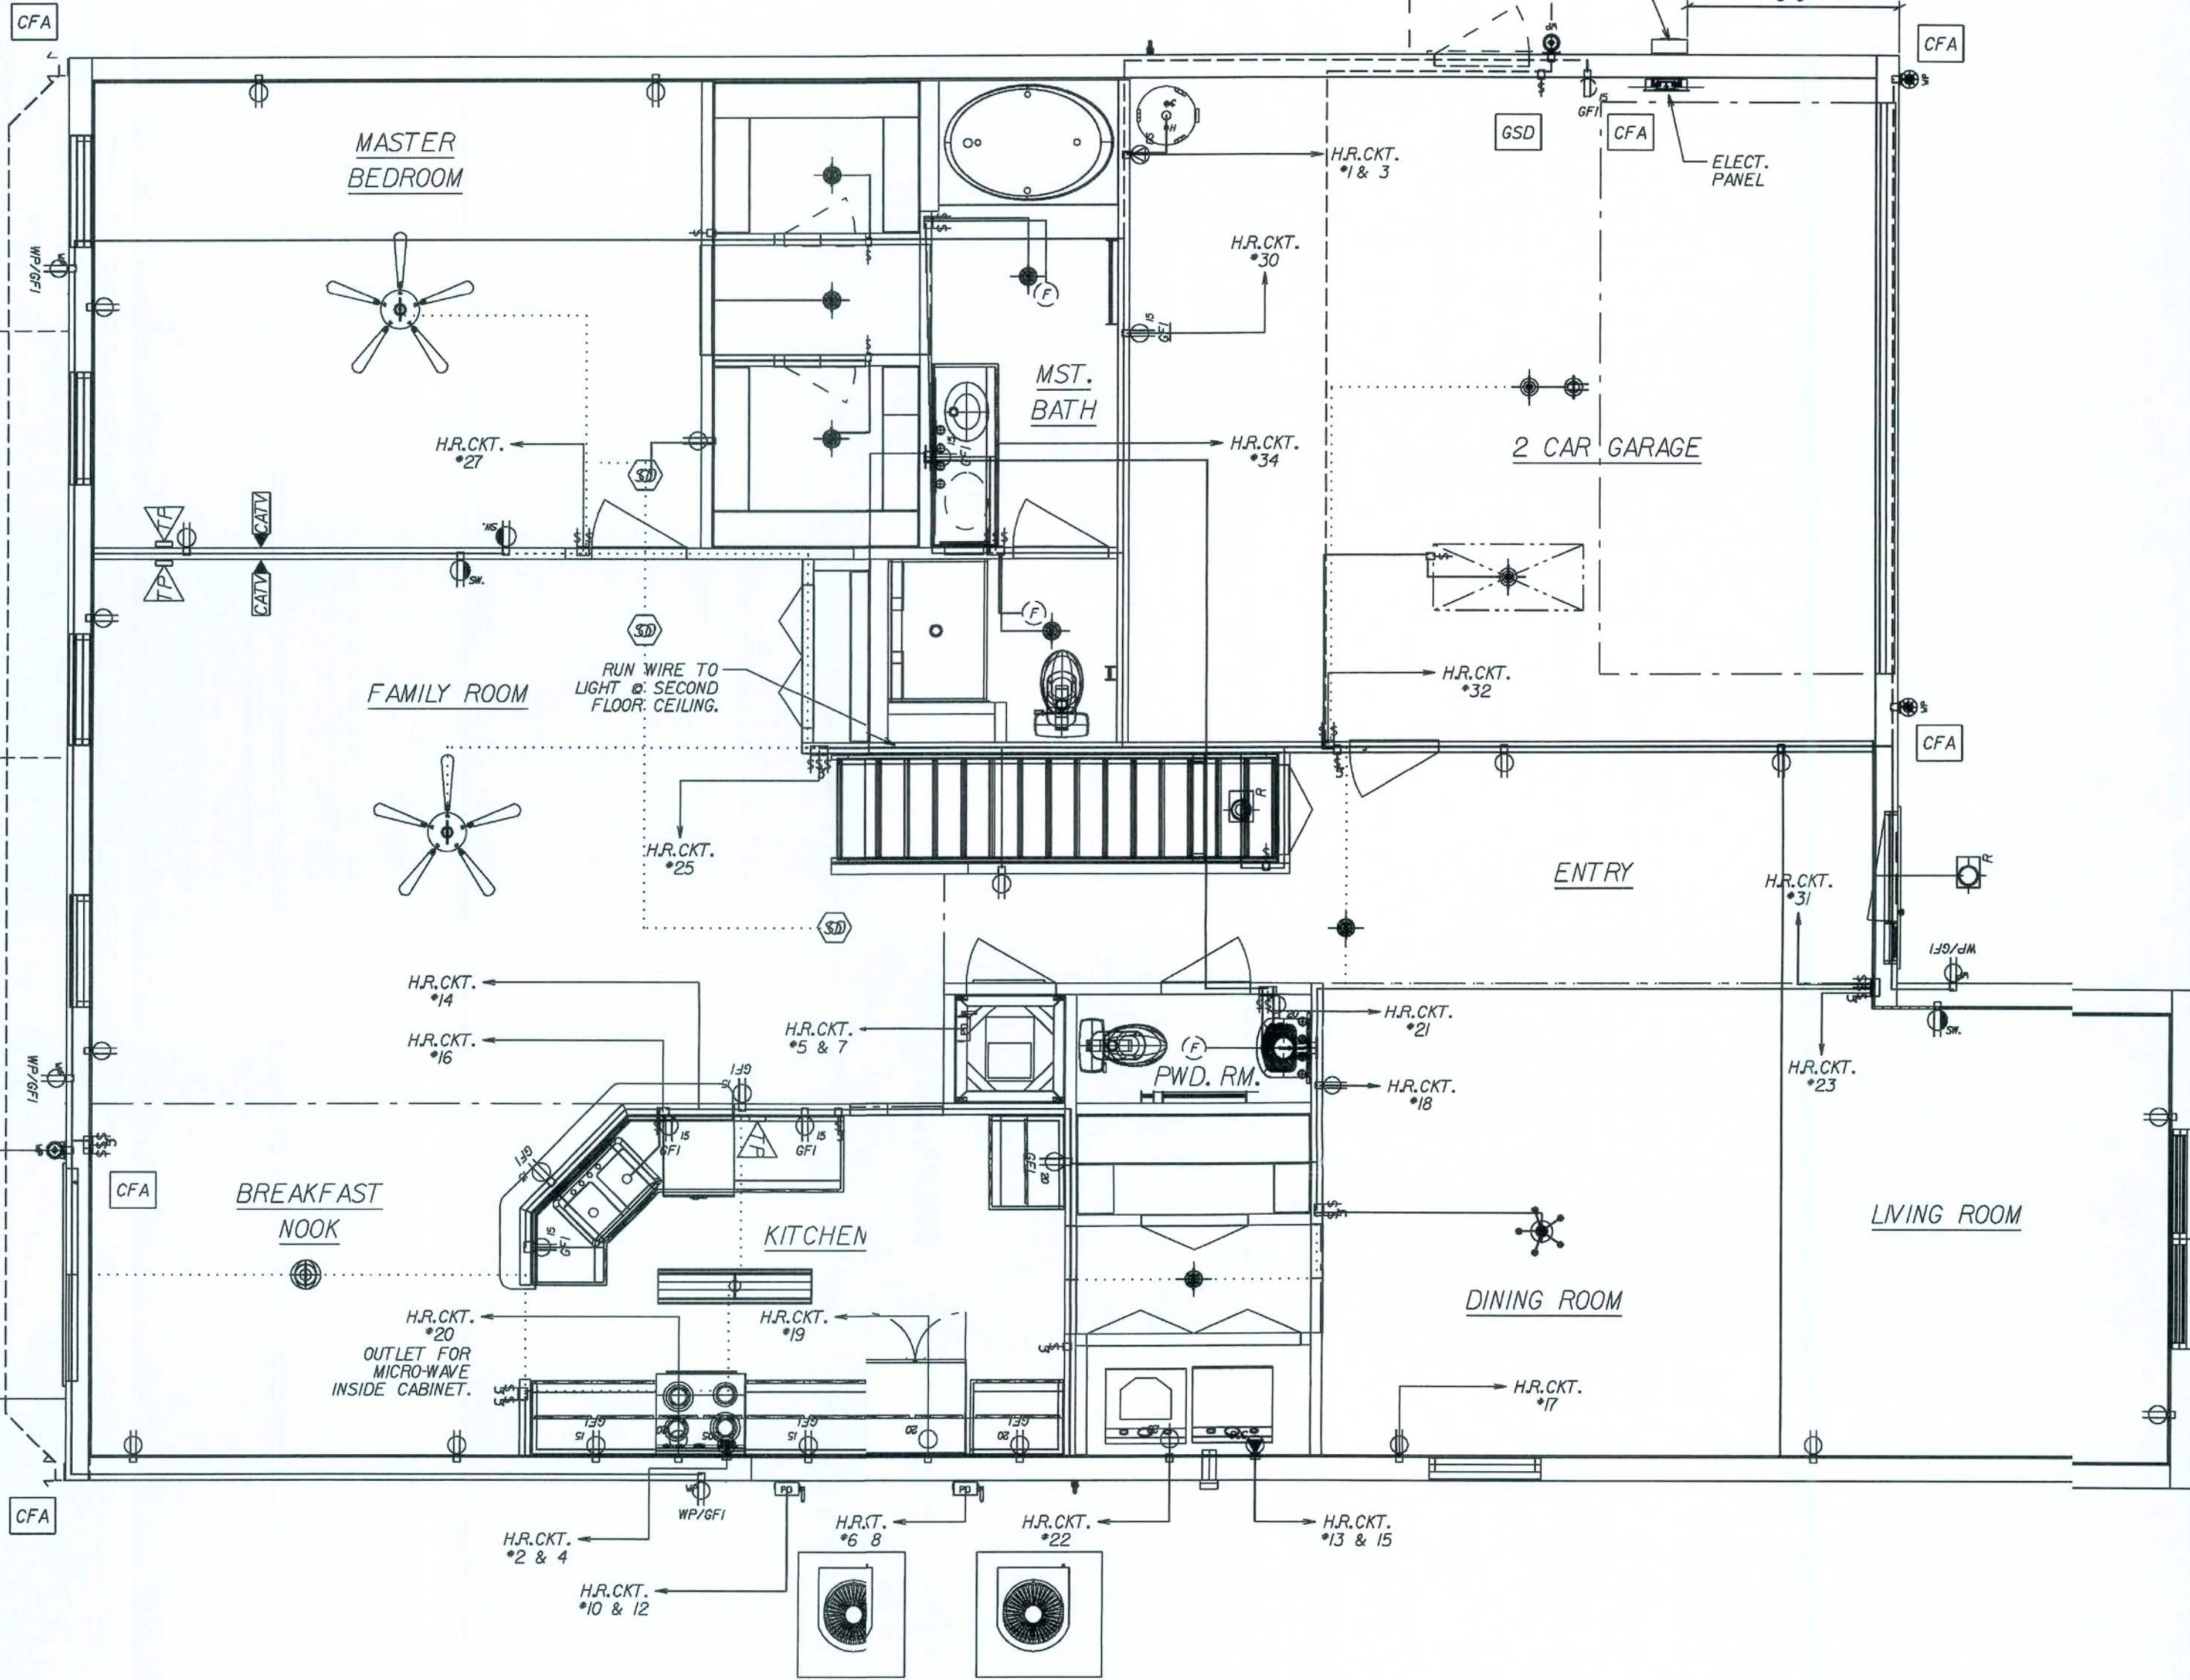

GENERAL ELECTRICAL NOTES:
CIRCUITRY IS DIAGRAMATIC ONLY, FIELD CONDITIONS MAY CHANGE ACTUAL INSTALLATION.
PROVIDE AFCIs (arc-fault circuit interrupters) IN ALL DWELLING UNIT BEDROOMS PER NEC, SECTION 210.12
SMOKE DETECTORS ARE INSTALLED PER MFG. INSTRUCTIONS AND NFPA 72, ALL DEVICES SHALL BE INTERCONNECTED WITH BATTERY BACK-UP.
FOR INSTALLATION OF GROUND ROD, SEE TYP. CONC. ENCASED ELECTRODE DETAIL SHEET * FTG

LIST OF OPTIONS:

CFA	OPTIONAL COACH LIGHTS, (2) FLOOD LIGHTS AT REAR AND GARAGE OUTLET	REVISED 11-18-05
GSD	OPTIONAL DOOR LIGHT	REVISED 11-18-05

ELECTRICAL SYMBOL LEGEND:

REGULAR TEXT	REVERSE TEXT	DESCRIPTION
[Symbol]	[Symbol]	Power Disconnect Switch
[Symbol]	[Symbol]	Door Bell Chime
[Symbol]	[Symbol]	Door Bell Buzzer
[Symbol]	[Symbol]	Ceiling Fan (By Others)
[Symbol]	[Symbol]	Smoke Detector
[Symbol]	[Symbol]	Light Fixture Bath
[Symbol]	[Symbol]	Exterior WP Lamp
[Symbol]	[Symbol]	Single Pole Switch
[Symbol]	[Symbol]	Three Way Switch
[Symbol]	[Symbol]	Single Receptacle
[Symbol]	[Symbol]	Duplex Receptacle
[Symbol]	[Symbol]	GFI Receptacle
[Symbol]	[Symbol]	Switched Receptacle
[Symbol]	[Symbol]	220 V. Special Receptacle
[Symbol]	[Symbol]	Ceiling Ltg. Fixture
[Symbol]	[Symbol]	Recessed Ltg. Fixture
[Symbol]	[Symbol]	Exhaust Fan
[Symbol]	[Symbol]	Cable TV
[Symbol]	[Symbol]	Telephone Outlet
[Symbol]	[Symbol]	Flood Lights
[Symbol]	[Symbol]	Exhaust Fan / Light Combo

REVISIONS	DATE	DESCRIPTION
02-19-07	ADD SMOKE DETECTOR TO	
02-21-07	MASTER BEDROOM	
02-21-07	REVISIONS PER PROTOTYPE.	
04-25-07	REVISIONS PER PROTOTYPE.	
10-29-07	REV. MSTR. BATH WALL @ 0/5 TUB	

Maronda Homes
FLORIDA
4005 MARONDA WAY
SANFORD, FL 32711
THIS STRUCTURE WAS DESIGNED IN ACCORDANCE WITH THE FLORIDA BUILDING CODE 2004, RESIDENTIAL AND 2005, 2006 SUPPLEMENT

AMERICANA 1st Flr. ELECTRICAL
NANTUCKET
4 BEDROOM W/LOFT
DRAWN BY: GARAGE: RIGHT
RELEASE DATE: 08-24-06
150103

elecitem REPORT

Fri Aug 25 11:15:24 2006
p:\fl\houses 05\nantucket\electrical\ele.ele

QUANTITY	DESCRIPTION
43	118LB 160010.0031 1 Gang BOX W/BACKET
3	1275E 160025.0003 SMOKE DETECTOR
1	1594 160015.0017 15A G.F.I. CONTROL RECEPTACLE
3	2094 160015.0021 20A G.F.I. CONTROL RECEPTACLE
7	234LB 160010.0021 2 Gang BOX W/BACKET
2	276-WH6 160025.0085 KEYLESS LIGHT FIXTURE
8	3232 160015.0015 15A DUPLEX CIRCUIT RECEPTACLE
3	3232 160015.0015 15A DUPLEX RECEPTACLE W/W COVER
13	3232 160015.0015 15A DUPLEX RECEPTACLE
4	345LB 160010.0032 3 Gang BOX W/BACKET
1	3854 160015.0024 SURFACE RANGE RECEPTACLE
1	3884 160015.0023 SURFACE DRYER RECEPTACLE
3	5351 160015.0011 20A Single Receptacle
23	660-WG 160015.0001 15A 120V SINGLE POLE SWITCH
9	663-WG 160015.0002 15A 120V THREE WAY SWITCH
3	690RA 160025.0014 EXHAUST FAN HOUSING
4	7302 160010.0030 1 Gang NAIL ON BOX
1	731 160035.0049 4" ROUND DUPLEX CVR PLATE
19	B620H 160010.0027 Octagon Hanger
2	P2501-10 160025.0449 52" CEILING FAN
2	P3298-30 160025.0258 24" VANITY STRIP LIGHT

7	P3605-30SW 160025.0264 6" GLOBE CLOSE TO CEILING LIGHT FIXTURE
1	P4009-10 160025.0441 5-BULB DINING ROOM CHANDELIER
1	P4402-29 160025.0267 OPAL GLOBE
1	P5612-30 160025.0268 REAR DOOR LAMP
1	P7279-60 160025.0279 52" SOFT CLOUD FLUORESCENT LIGHT
2	P87-AT 160025.0004 RECESSED LIGHT HOUSING
9	SP1-W 160035.0008 1 GANG SWITCH CVR PLATE
6	SP2-W 160035.0009 2 GANG SWITCH CVR PLATE
2	SP3-W 160035.0010 3 GANG SWITCH CVR PLATE
3	SP7-W 160035.0017 1 GANG SINGLE RECEPTACLE (15/20) CVR PLATE
27	SP8-W 160035.0011 1 GANG DUPLEX CVR PLATE
1	TFN60R 160020.0055 60A SPECIAL DISCONNECT SWITCH
9	THQB1115 160020.0011 15A SINGLE POLE BREAKER
6	THQB1120 160020.0010 20A SINGLE POLE BREAKER
1	THQB2125 160020.0039 25A DOUBLE POLE BREAKER
4	THQB2130 160020.0009 30A DOUBLE POLE BREAKER
1	THQB2135 160020.0043 35A DOUBLE POLE BREAKER
1	THQB2150 160020.0008 50A DOUBLE POLE BREAKER
5	THQL1115AF 160020.0053 15A ARC FAULT BREAKER
1	TM408CD xxxxxx.xxxx 200 AMP PANEL COVER
1	TML4020CCU 160020.0022 200 AMP LUG PANEL
1	TP18-W 160035.0021 2 GANG SWITCH/DUPLEX CVR PLATE
3	TP26-W 160035.0020 1 GANG GFI (DECORATOR) CVR PLATE
1	TP28-I 160035.0024 3 GANG 2 SWITCH/DUPLEX CVR PLATE
3	TPTE1 160015.0020 TELEPHONE WALL JACK
1	U200 160020.0015 200A Underground Meter Socket
4	WR181-C 160035.0012 1 GANG DUPLEX (VERTICAL) RECEPTACLE WATERPROOF CVR W/LID
2	xxxxxx.xxxx 160025.0143 POWER DISCONNECT SWITCH
	xxxxxx.xxxx Cable TV


ElcInth REPORT

Fri Aug 25 11:15:24 2006
p:\fl\houses 05\nantucket\electrical\ele.ele

QUANTITY	DESCRIPTION
51'	10-2W/G-NM 160005.0009 10 Gauge/2 Cond. Copper
132'	10-3W/G-NM 160005.0008 10 Gauge/3 Cond. Copper
703'	12-2W/G-NM 160005.0007 12 Gauge/2 Cond. Copper
1698'	14-2W/G-NM 160005.0003 14 Gauge/2 Cond. Copper
337'	14-3W/G-NM 160005.0005 14 Gauge/3 Cond. Copper
87'	6-3W/G-NM 160005.0046 6 Gauge/3 Cond. Copper
150'	8-2W/G-NM 160005.0041 8 Gauge/2 Cond. Copper

SHEET:

ELI

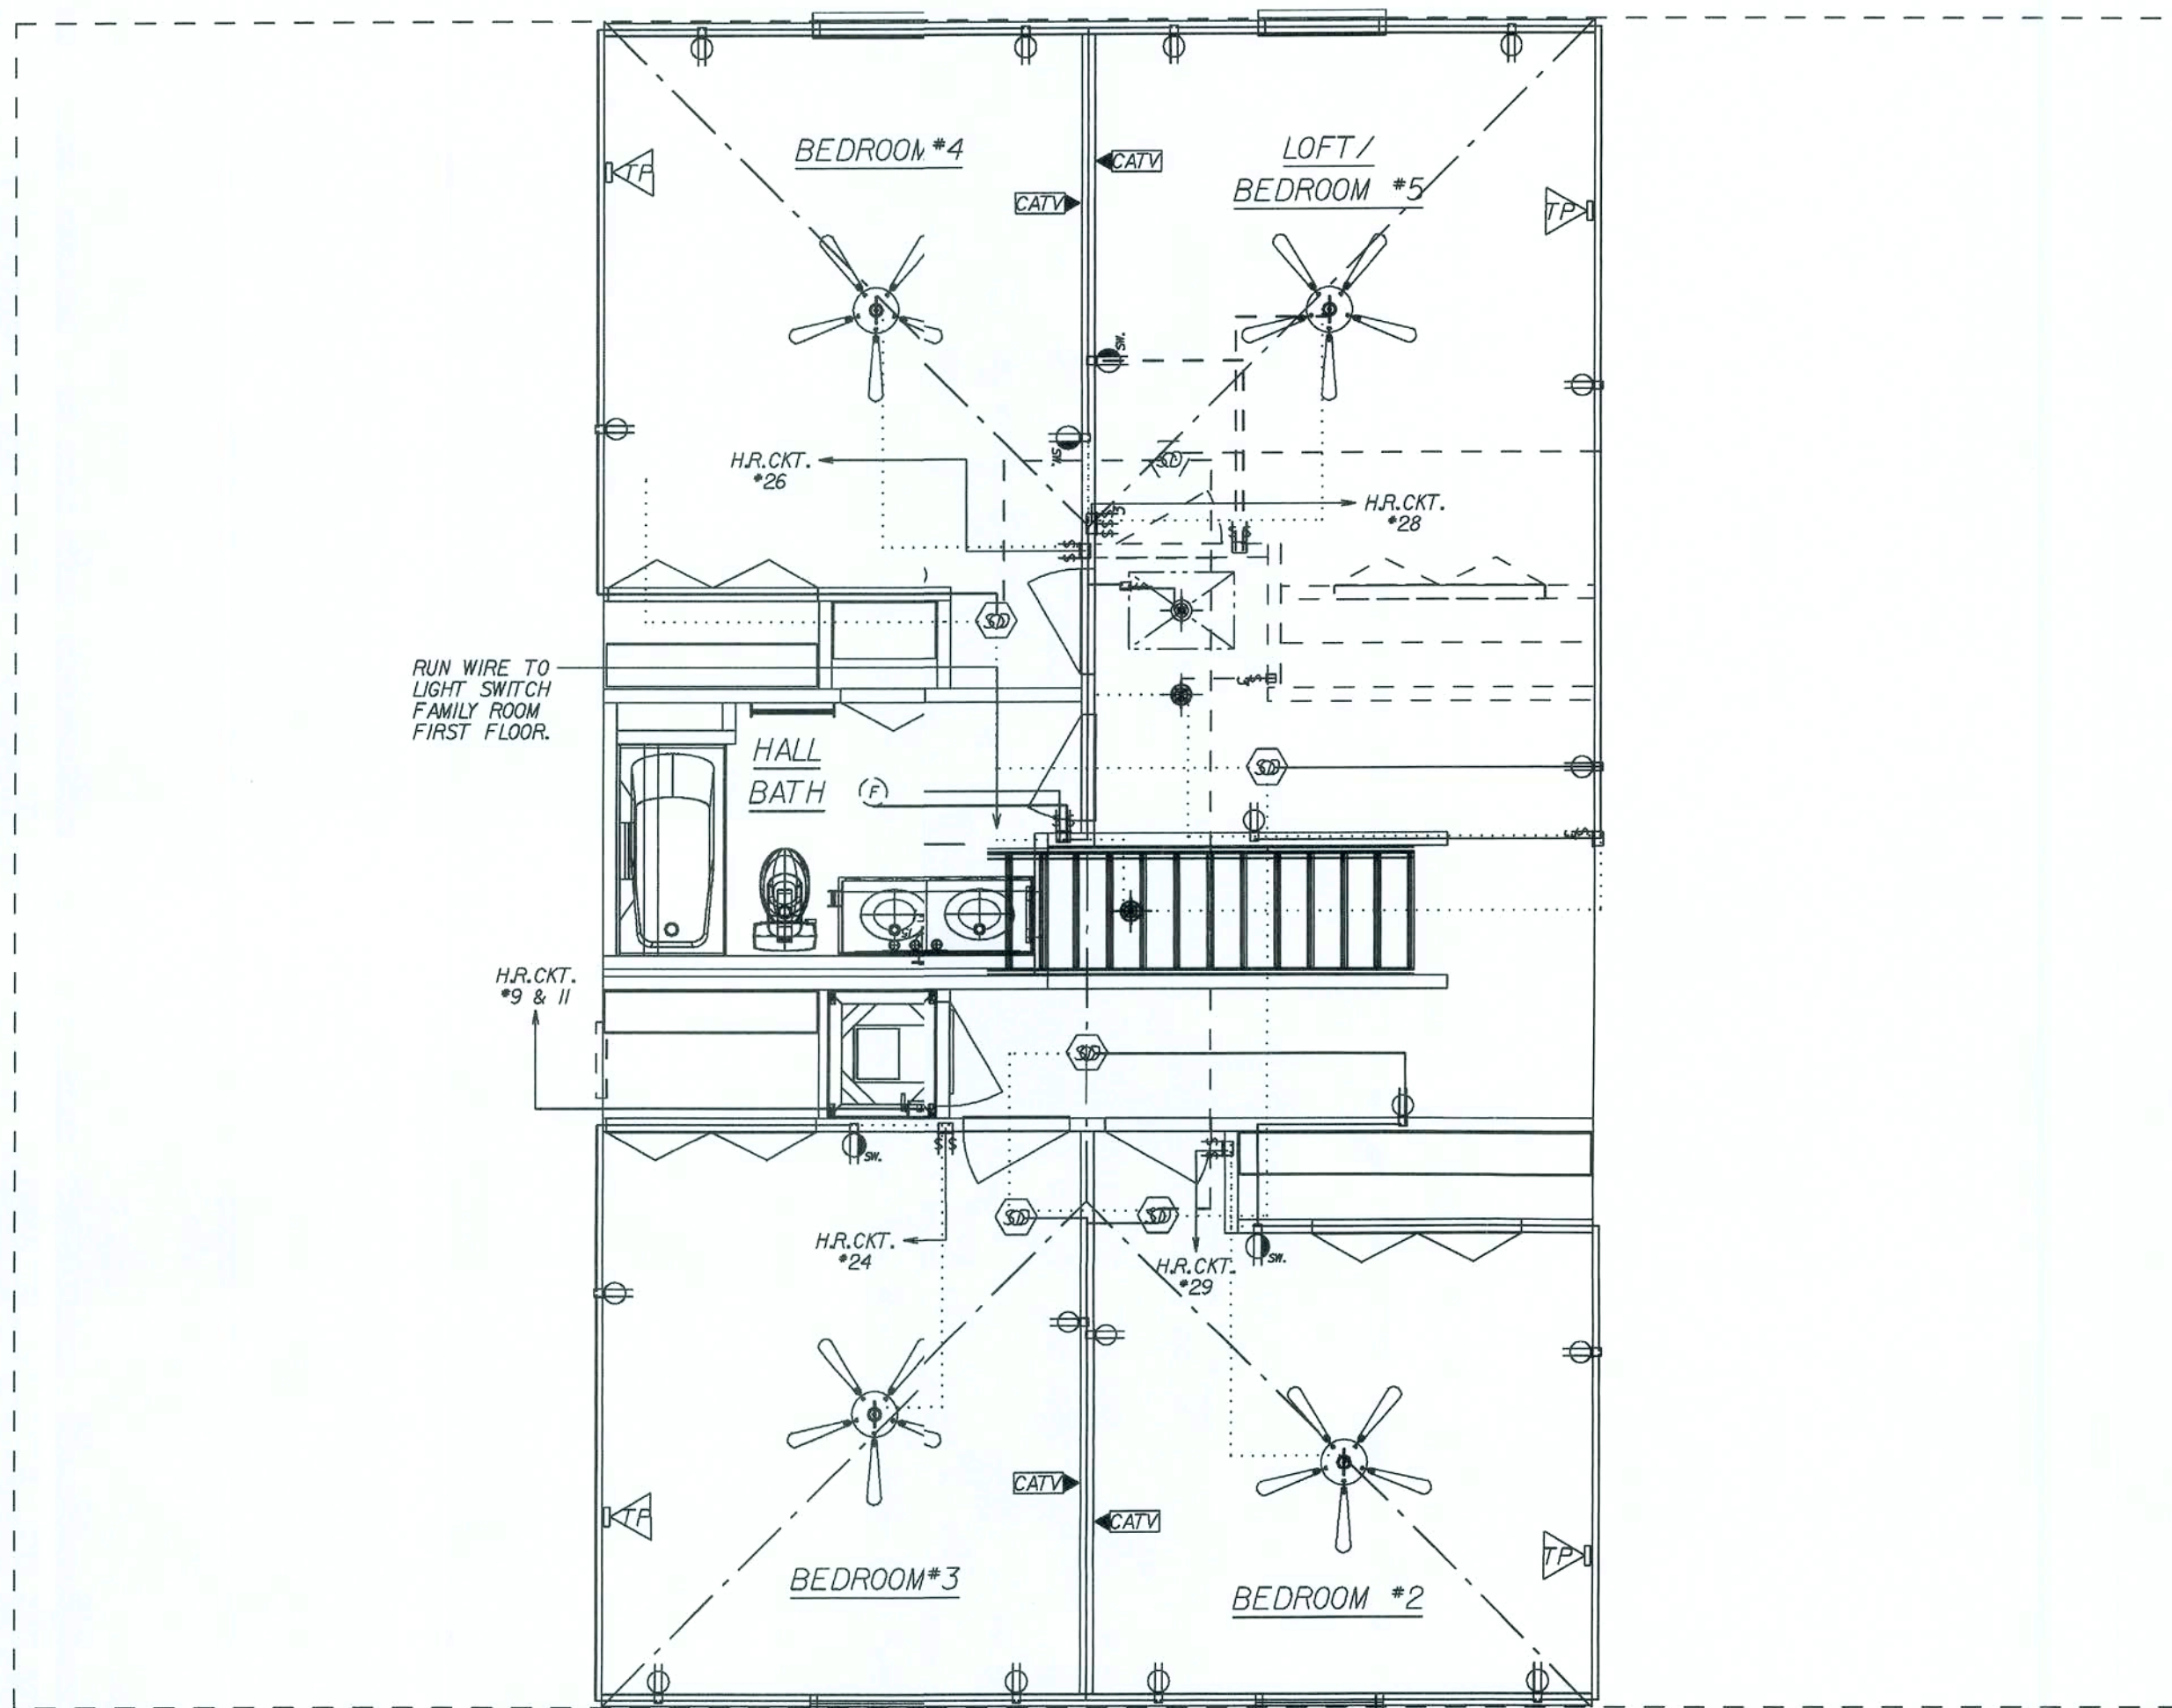

elecitem REPORT

Mon Mar 05 14:02:26 2007
p:\fl\houses 05\nantucket\electrical\ele.e12

QUANTITY	DESCRIPTION
5	1275E 160025.0003 SMOKE DETECTOR
1	276-WH6 160025.0085 KEYLESS LIGHT FIXTURE
1	3232 160015.0015 15A DUPLEX CIRCUIT RECEPTACLE
18	3232 160015.0015 15A DUPLEX RECEPTACLE
4	3232 160015.0015 SWITCHED RECEPTACLE
11	660-WG 160015.0001 15A 120V SINGLE POLE SWITCH
2	663-WG 160015.0002 15A 120V THREE WAY SWITCH
1	690RA 160025.0014 EXHAUST FAN HOUSING
24	7302 160010.0030 1 GANG NAIL ON BOX
5	7835 160010.0050 2 GANG NAIL ON BOX
1	7846 160010.0004 3 GANG NAIL ON BOX
8	B620H 160010.0027 Octagon Hanger
4	P2501-10 160025.0449 52" CEILING FAN
1	P3298-30 160025.0258 24" VANITY STRIP LIGHT
2	P3605-30SW 160025.0264 6" GLOBE CLOSE TO CEILING LIG' FIXTURE
1	SP1-W 160035.0008 1 GANG SWITCH CVR PLATE
5	SP2-W 160035.0009 2 GANG SWITCH CVR PLATE
1	SP3-W 160035.0010 3 GANG SWITCH CVR PLATE
23	SP8-W 160035.0011 1 GANG DUPLEX CVR PLATE
4	TPTE1 160015.0020 TELEPHONE WALL JACK
1	160025.0143 POWER DISCONNECT SWITCH
4	xxxxxx.xxxx Cable TV

Elecinth REPORT

Mon Mar 05 14:02:26 2007
p:\fl\houses 05\nantucket\electrical\ele.e12

QUANTITY	DESCRIPTION
65'	10-3W/G-NM 160005.0008 10 Gauge/3 Cond. Copper
11'	12-2W/G-NM 160005.0007 12 Gauge/2 Cond. Copper
862'	14-2W/G-NM 160005.0003 14 Gauge/2 Cond. Copper
266'	14-3W/G-NM 160005.0005 14 Gauge/3 Cond. Copper

GENERAL ELECTRICAL NOTES:
CIRCUITRY IS DIAGRAMATIC ONLY, FIELD CONDITIONS MAY CHANGE ACTUAL INSTALLATION.
PROVIDE AFCIs (arc-fault circuit Interrupters) IN ALL DWELLING UNIT BEDROOMS PER NEC, SECTION 210.12
SMOKE DETECTORS ARE INSTALLED PER MFG. INSTRUCTIONS AND NFPA 72, ALL DEVICES SHALL BE INTERCONNECTED WITH BATTERY BACK-UP.
FOR INSTALLATION OF GROUND ROD, SEE TYP. CONC. ENCASED ELECTRODE DETAIL SHEET * FTG

LIST OF OPTIONS:

CFA	OPTIONAL COACH LIGHTS, (2) FLOOD LIGHTS AT REAR AND GARAGE OUTLET REVISED 11-18-05
GSD	OPTIONAL DOOR LIGHT REVISED 11-18-05

ELECTRICAL SYMBOL LEGEND:

REGULAR TEXT	REVERSE TEXT	DESCRIPTION
		Power Disconnect Switch
		Door Bell Chime
		Door Bell Buzzer
		Ceiling Fan (By Others)
		Smoke Detector
		Light Fixture Bath
		Exterior WP Lamp
		Single Pole Switch
		Three Way Switch
		Single Receptacle
		Duplex Receptacle
		GFI Receptacle
		Switched Receptacle
		220 V. Special Receptacle
		Ceiling Lig Fixture
		Recessed Lig. Fixture
		Exhaust Fan
		Cable TV
		Telephone Outlet
		Flood Lights
		Exhaust Fan / Light Combo


Maronda Homes
FLORIDA
4005 MARONDA WAY SANFORD, FL 32711
COPYRIGHT © 2005 MARONDA HOMES

NANTUCKET
AMERICANA 2nd Flr. ELECTRICAL
4 BEDROOM W/LOFT
DRAWN BY: GARAGE: RIGHT
RELEASE DATE: 08-24-06

SHEET:

EL2

THIS DRAWING WAS PRINTED BY USING THE FRAMEWORK VIDEO SOFTWARE AND HAS BEEN REVIEWED BY SE, US, SI, MFT, JS, IF, EB, LPS, IT AND U1.

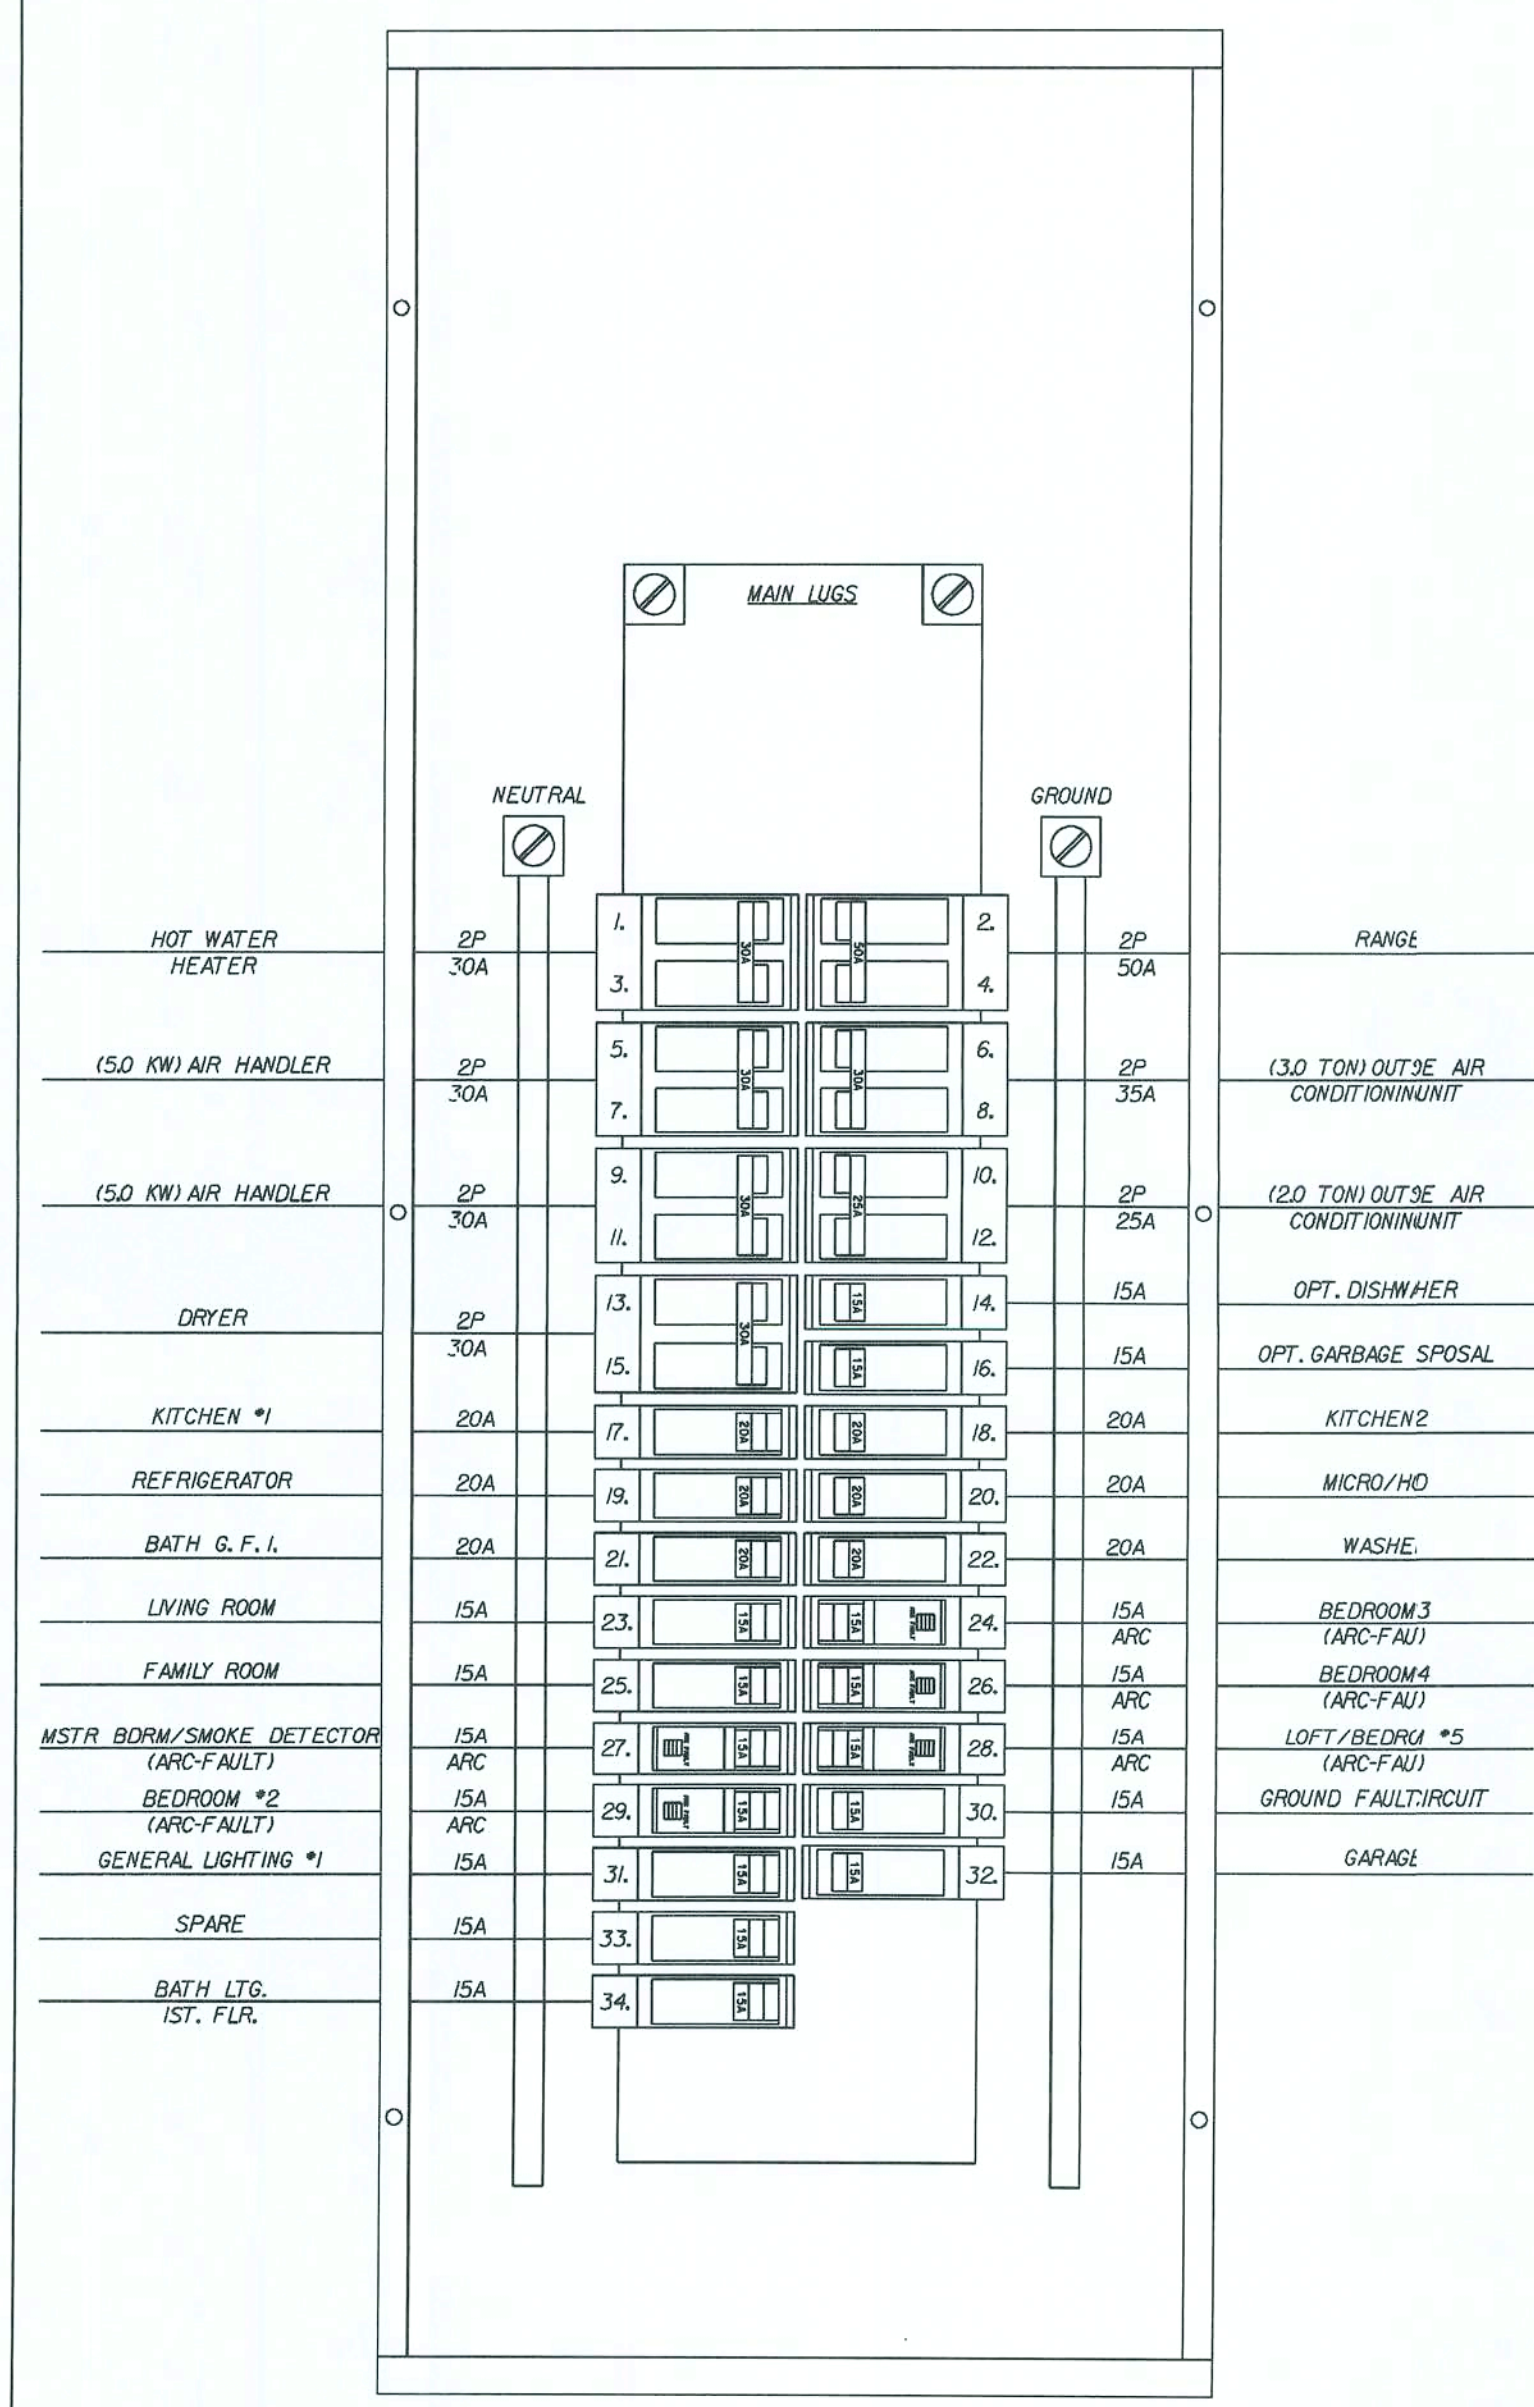


MAIN LOG LOAD CENTER



NOTE:
IF LOCAL CODE REQUESTS A LOCK-DOG DEVICE
ON BREAKERS FOR APPLIANCES, FIELD WILL
SUPPLY TO COMPLY

ELECTRICAL LOAD CALCULATIONS

MODEL:	NANTUCKET 4 w/ LOFT	11/28/06
LARGEST LOAD:	HEAT PUMP W/ SUPPLEMENTAL HEAT	23800
SQUARE FEET LIVING AREA	2616 @ 3 VOLT/AMPS	7848
SMALL APPLIANCE CIRCUITS		3000
LAUNDRY CIRCUIT		1500
OVEN		11700
WATER HEATER		4500
DISHWASHER		1500
DRYER		5000
DISPOSAL		500
TOTAL LOAD		35548
FIRST 10KVA @100%	10000	
REMAINDER @40%	10219.2	
LARGEST LOAD	23800	
TOTAL LOAD	44019 V.A./240 VOLTS=	183 AMPS
SERVICE SIZE:	200 AMPS	
NOTE:	HEAT PUMPS ARE CALCULATED AT 100% WITH SUPPLEMENTAL HEAT AT 100%	

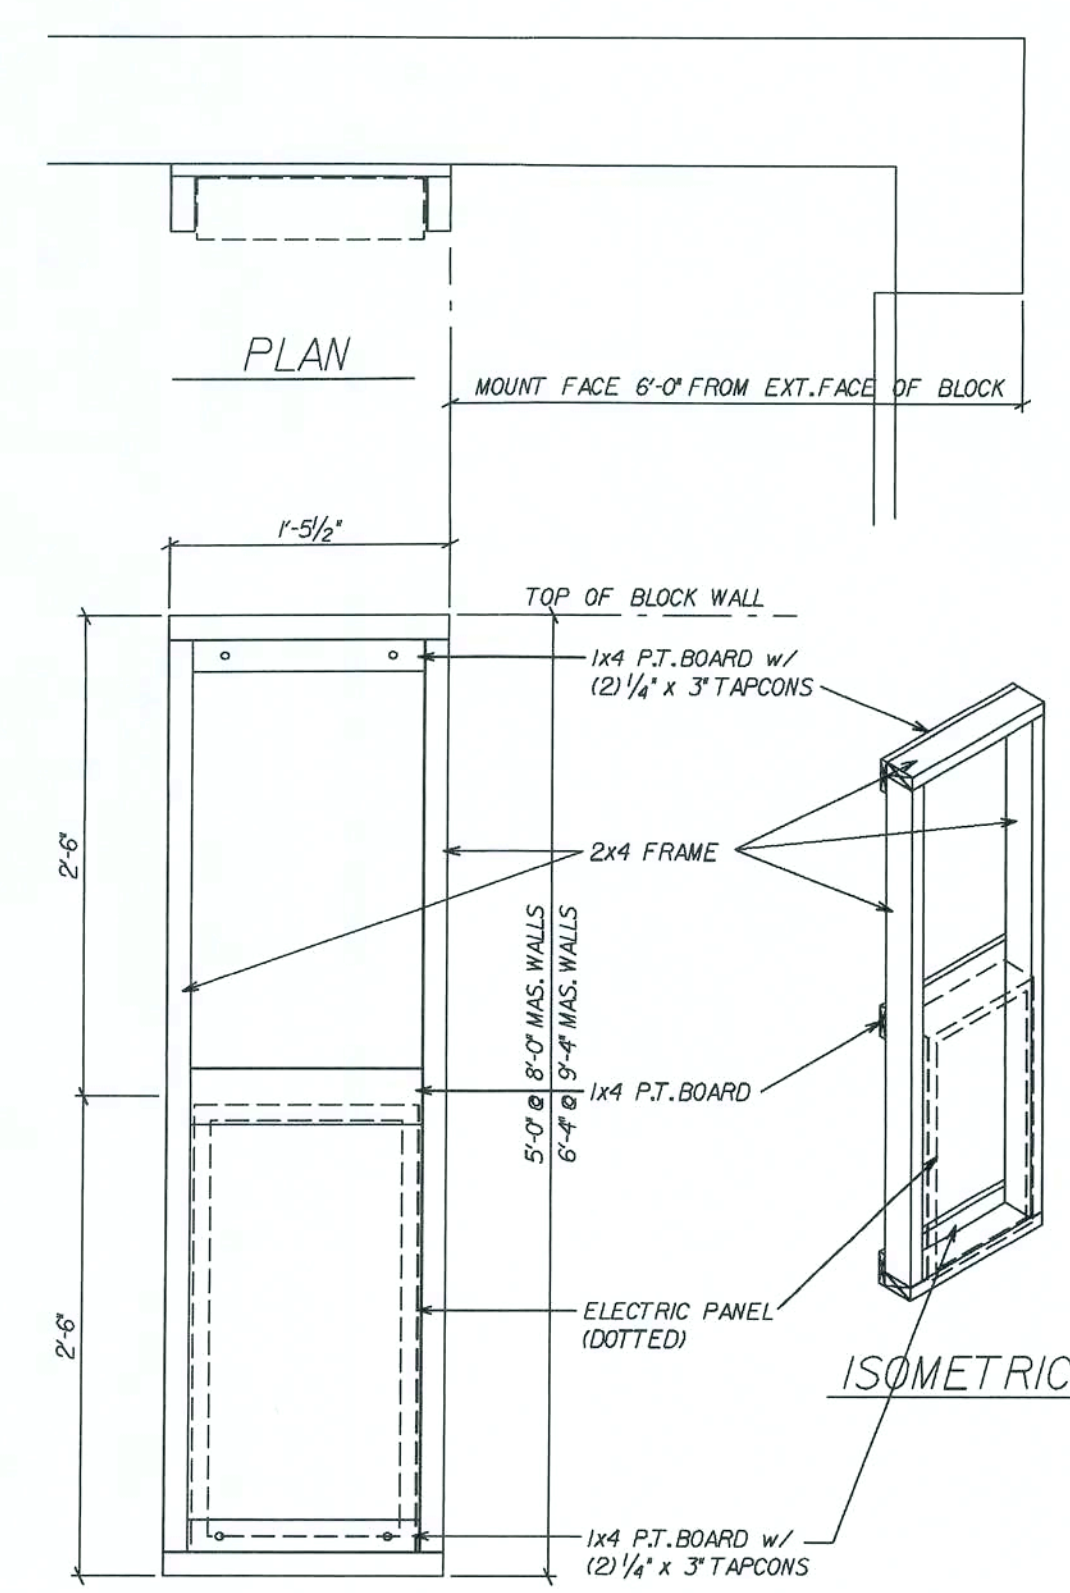

REVISD 09-07-07
ADDED HGT. @ 9'-4" MAS. WALL
SCALE: 1" = 1'-0"

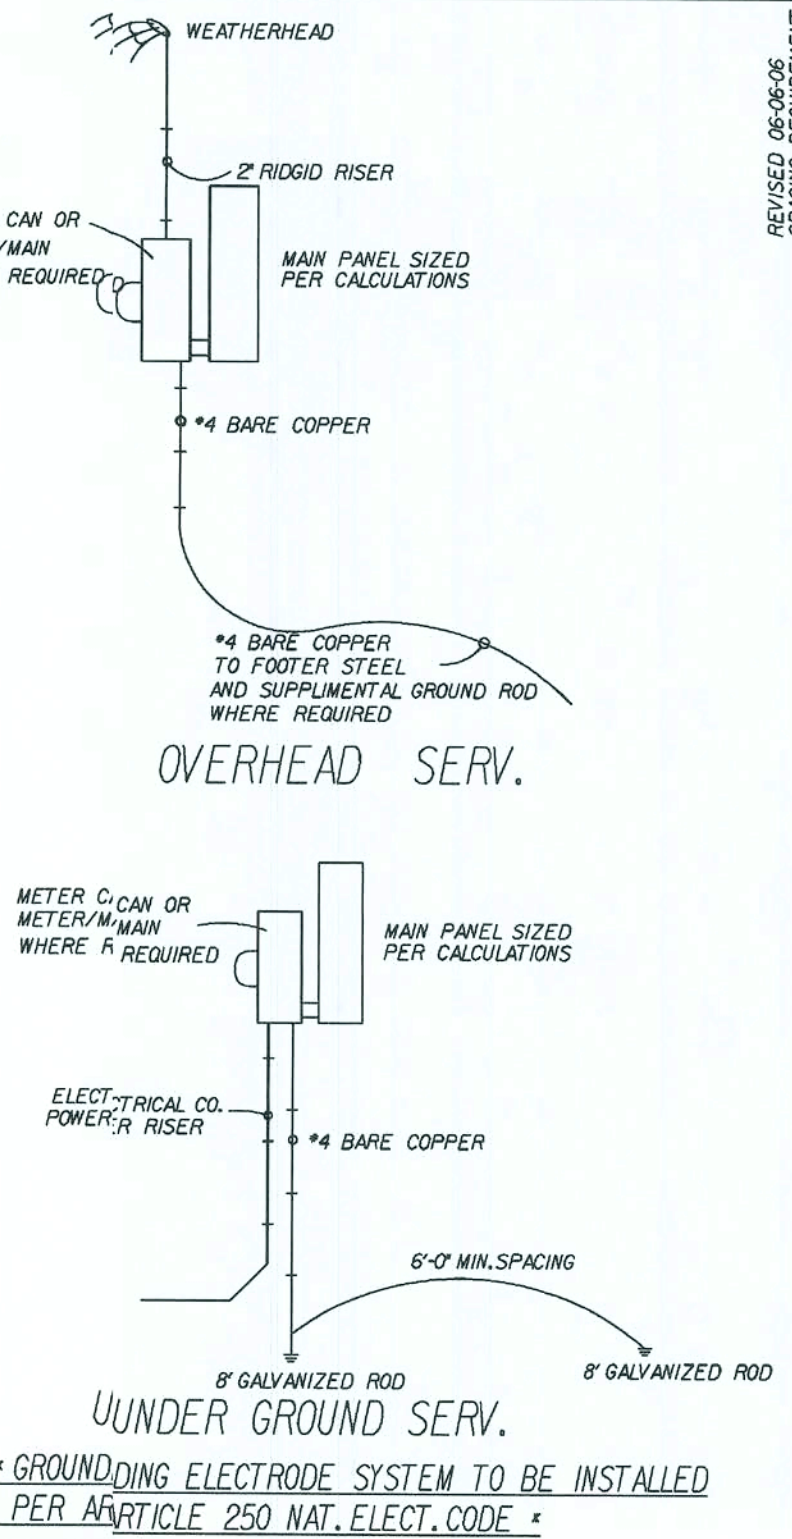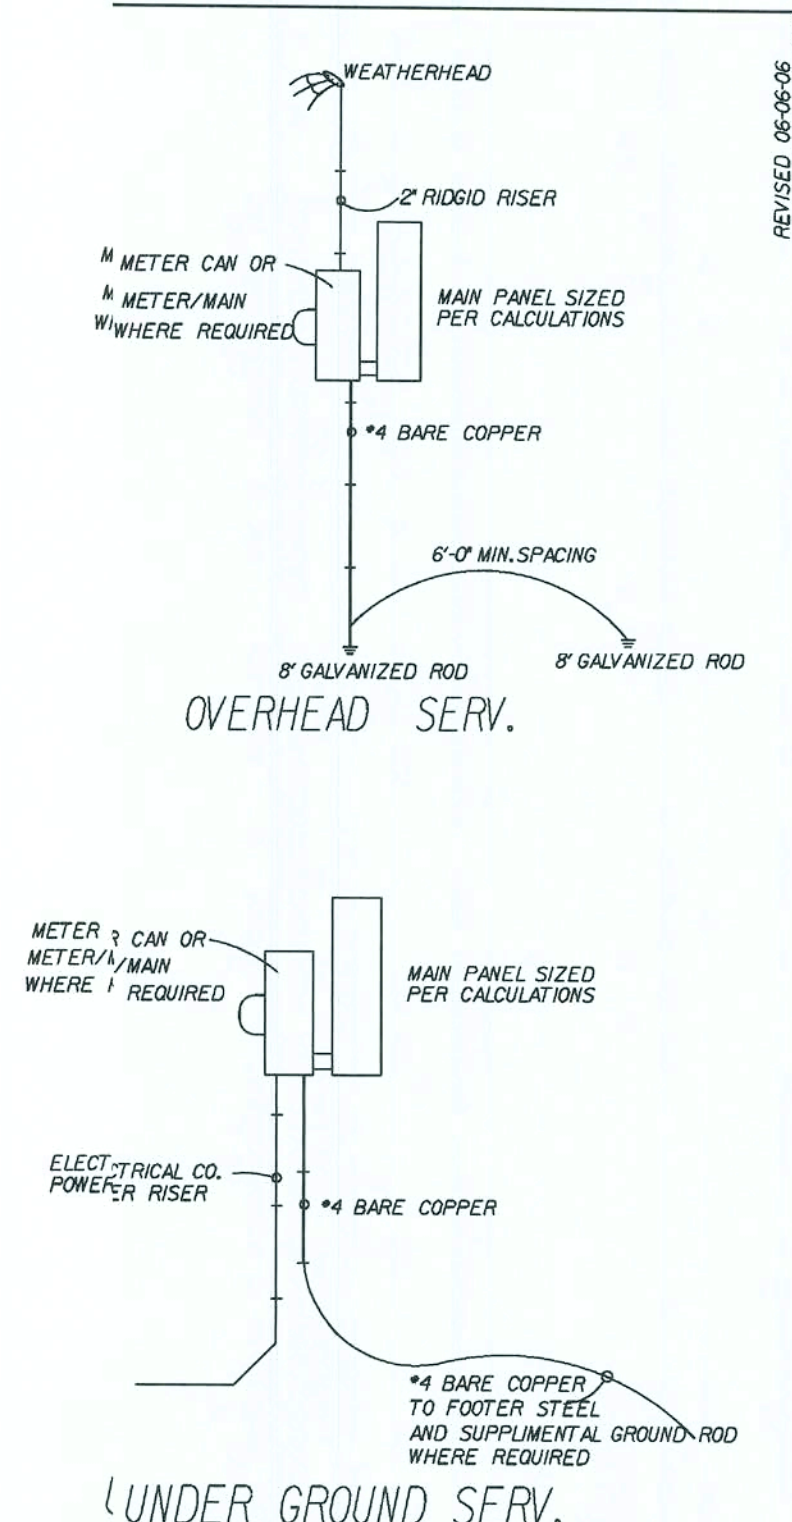

REVISIONS:

11-28-06	REV. ELECT. LOAD CALC.
02-19-07	ADD SMOKE DETECTOR TO MASTER BEDROOM

COPYRIGHT © 2005 MARONDA HOMES

Maronda Homes

FLORIDA
4005 MARONDA WAY SANFORD, FL 321-0064
(407) 321-0064
THIS STRUCTURE WAS DESIGNED IN ACCORDANCE WITH THE REQUIREMENTS OF THE FLORIDA BUILDING CODE 2004 RESIDENTIAL ADUCTIONS, 2006 SUPPLEMENT

AMERICANA ELECTRICAL DETAIL

NANTUCKET

4 BEDROOM W/LOFT

DRAWN BY: GARAGE:

RELEASE DATE: 08-24-06

SHEET:




ELA

FLORIDA BUILDING CODE 2004 : RESIDENTIAL

PLOT DATE: 16 JAN 2008

* USE WITH 13 SEER EQUIP. *


GENERAL MECHANICAL NOTES:
 ALL TAPES, CONNECTORS AND MASTIC USED WILL BE UL-181 APPROVED.
 SEE ELECTRIC PLANS FOR EXHAUST FAN LOCATIONS IN BATH AREAS.
 SEE FLOOR PLAN FOR CLOTHES DRYER VENT LOCATION.
 M1602.4 BALANCED RETURN AIR: TRANSFER GRILLES @ HABITABLE ROOMS SEE DETAIL BELOW:

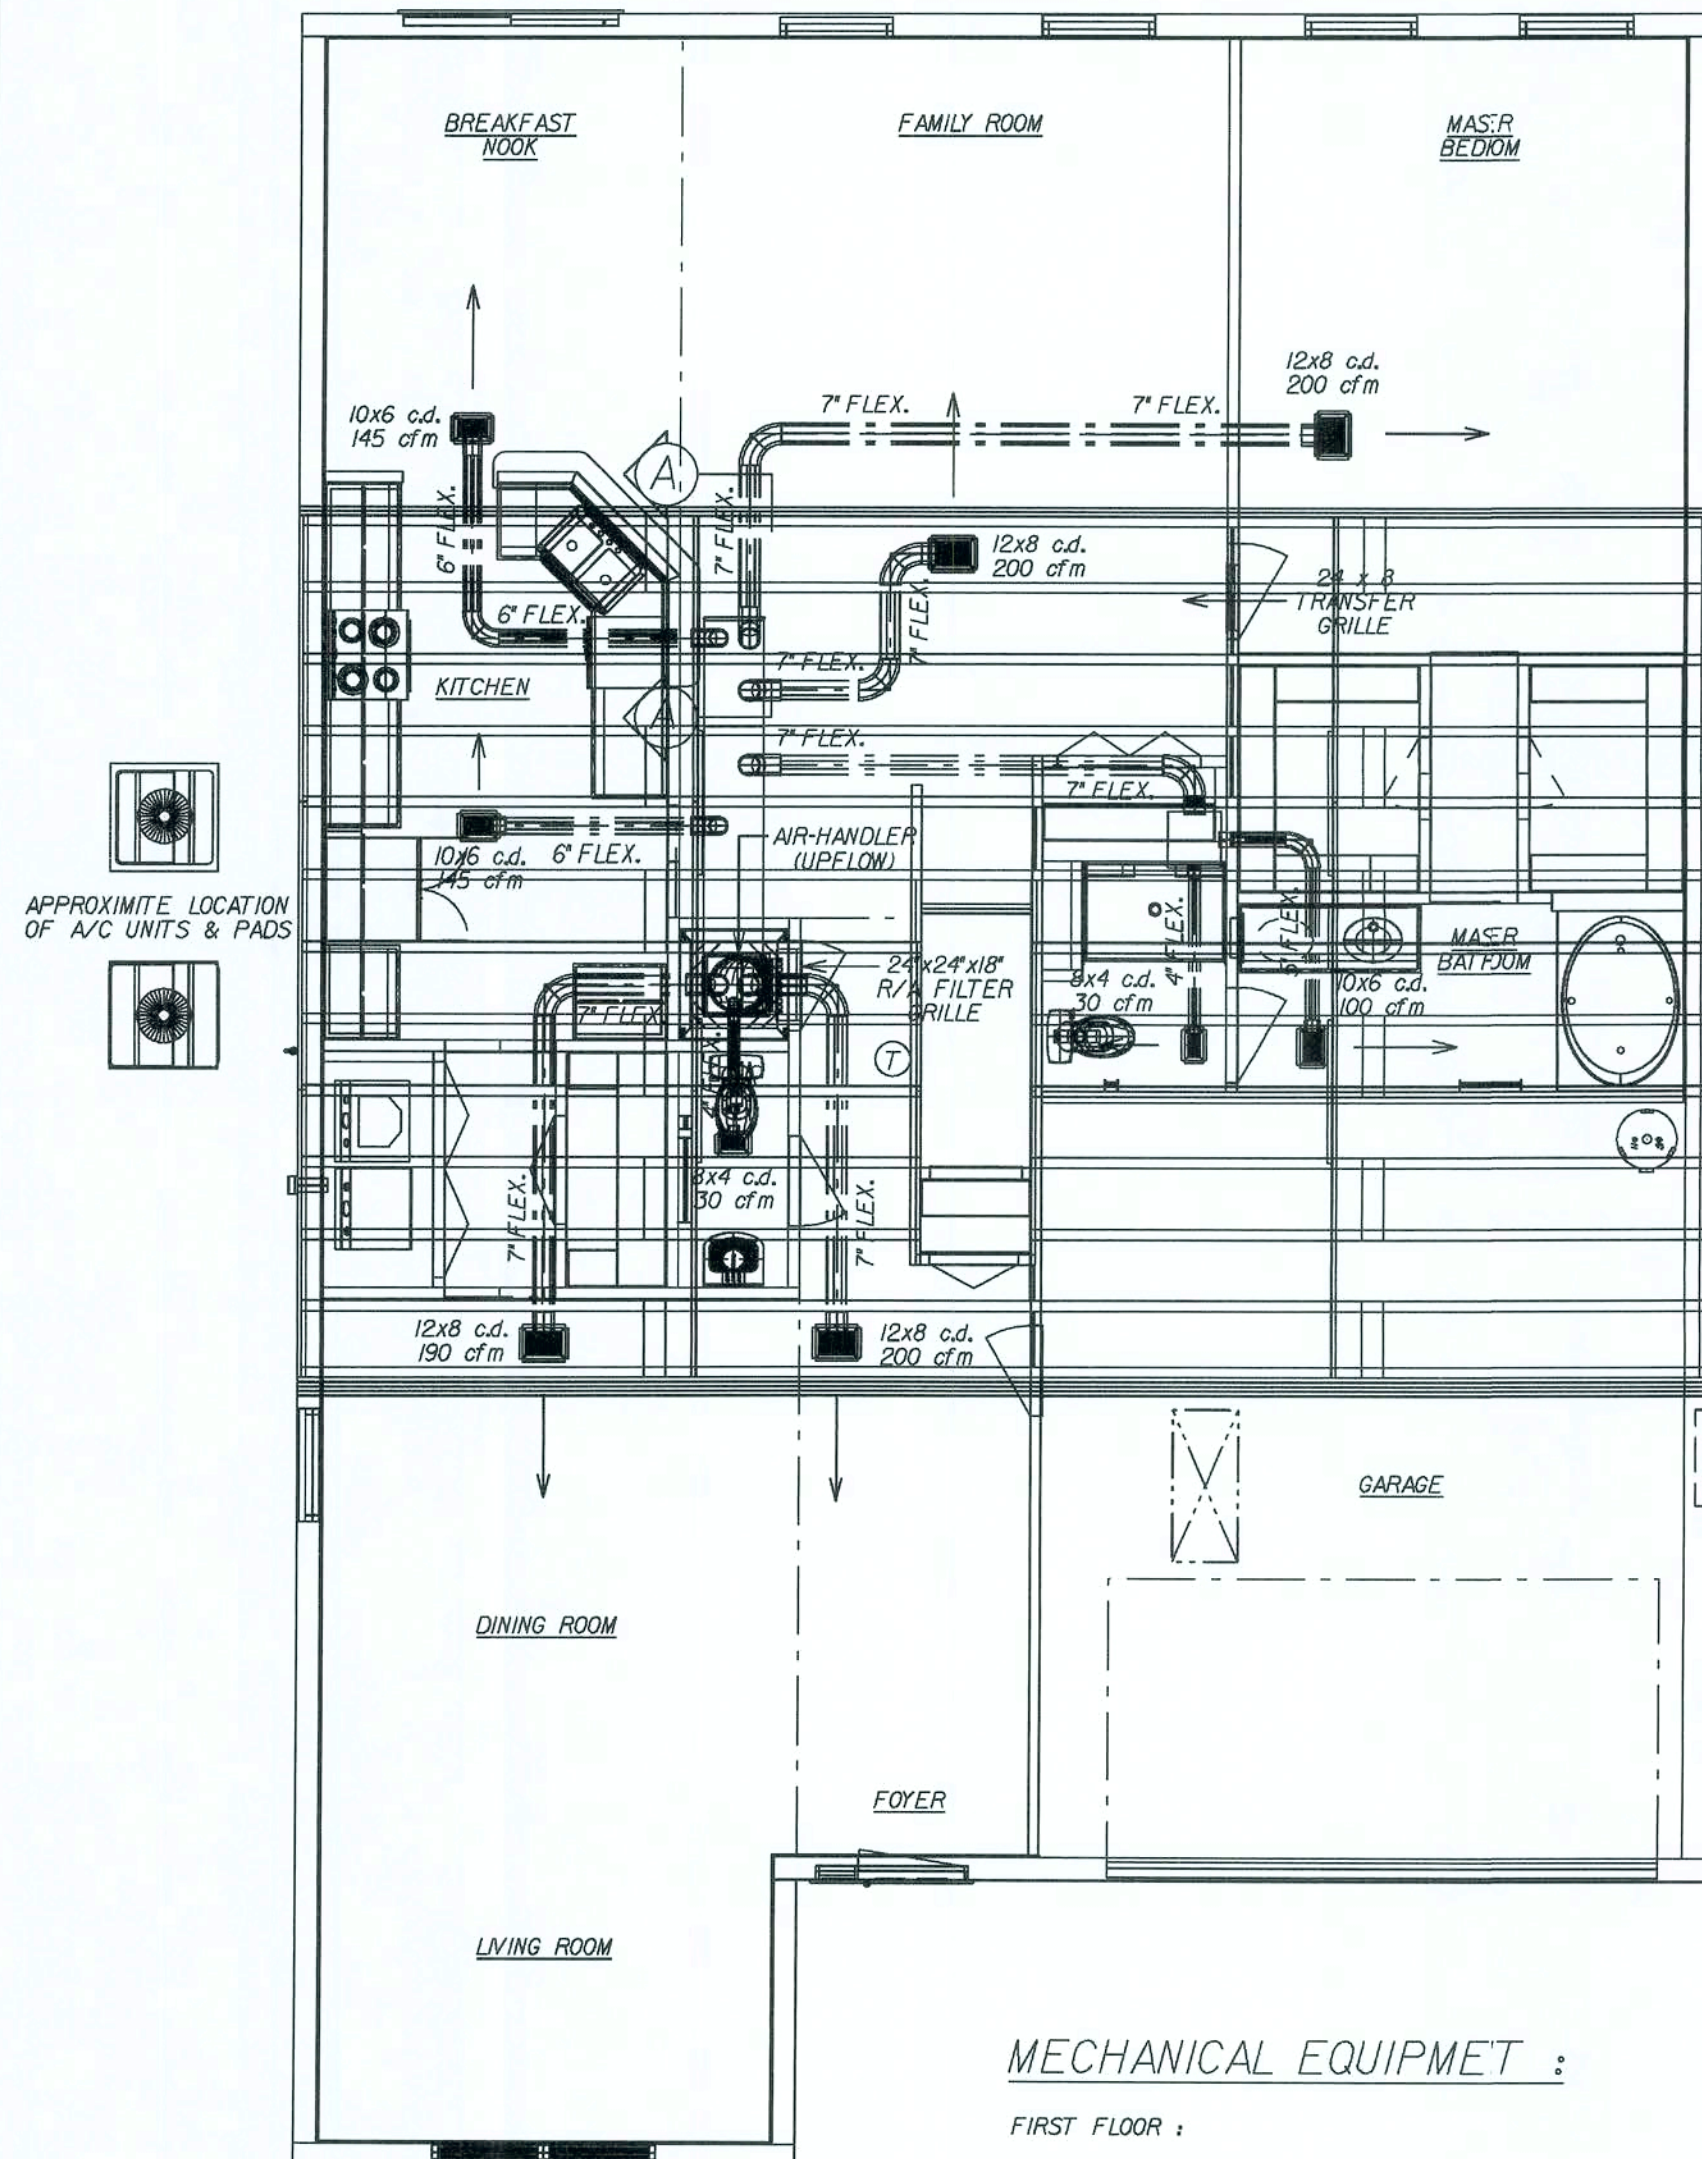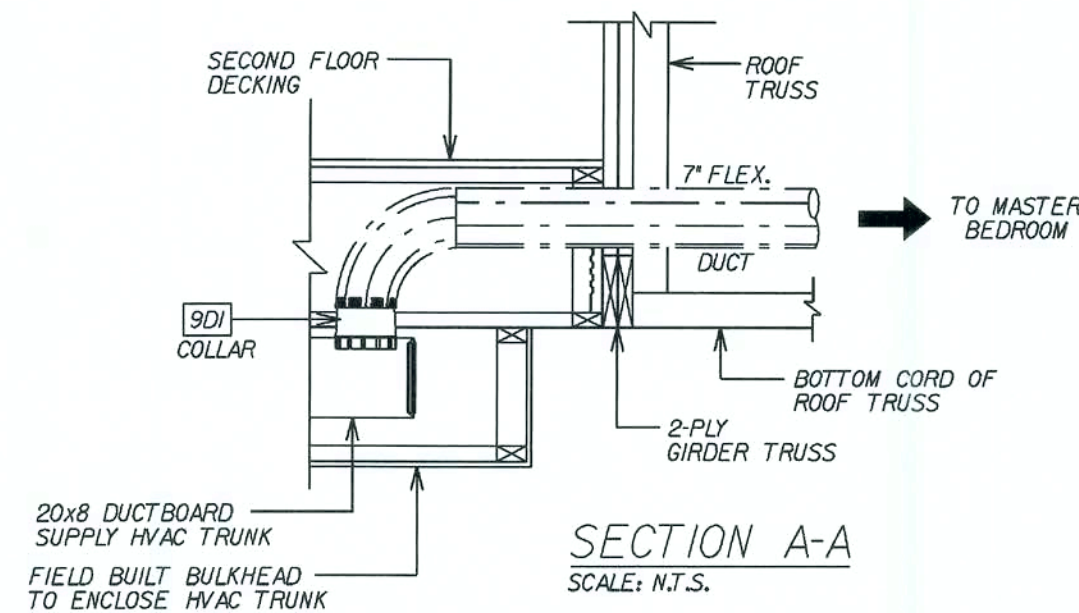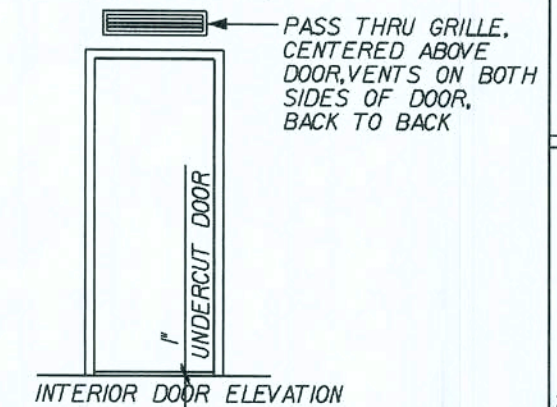

FIRST FLOOR REGISTER LAYOUT
 SCALE: 3/16"=1'-0"

MECHANICAL EQUIPMENT :

FIRST FLOOR :
 3.0 TON H/P 13 SEER
 TEMPSTAR FEM2X3600 13 SEER
 TEMPSTAR N2H336AKA 13 SEER
 5.0 KW
 BRAEBURN 5200 2 STAGE HEAT PUMP PROGRAMMABLE
 BROAN 671-70 CFM
 EXT. STATIC .60 - 1240 CFM HIGH
 ALL TAPES, CONNECTORS AND MASTIC USED WILL BE UL-181 APPROVED

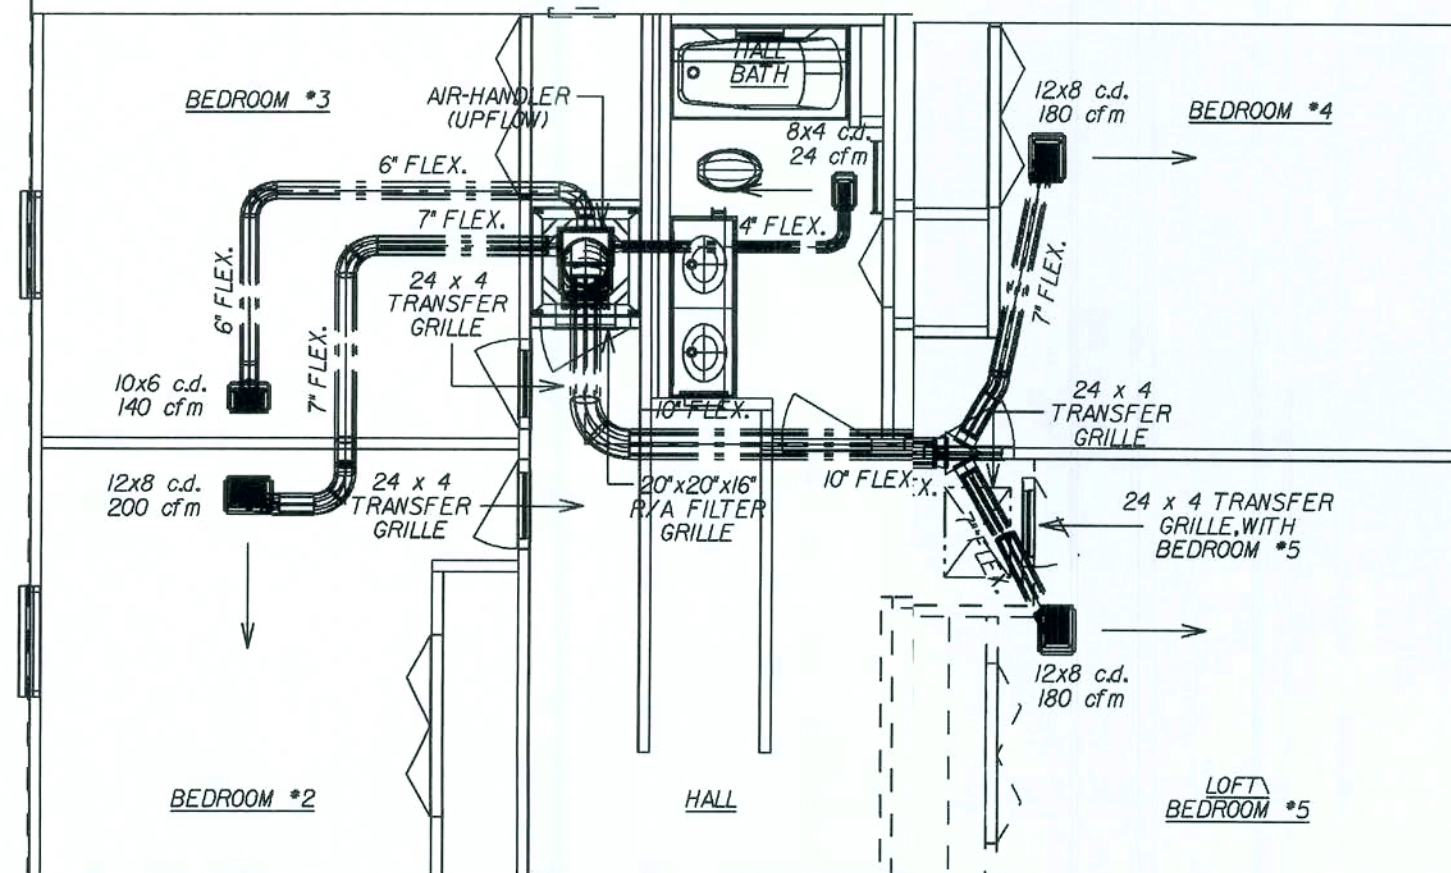

SECOND FLOOR :
 2.0 TON H/P 13 SEER
 TEMPSTAR FSM2X2400 13 SEER
 TEMPSTAR N2H324AKA 13 SEER
 5.0 KW
 BRAEBURN 5200 2 STAGE HEAT PUMP PROGRAMMABLE
 BROAN 671-70 CFM
 EXT. STATIC .60 - 724 CFM HIGH
 ALL TAPES, CONNECTORS AND MASTIC USED WILL BE UL-181 APPROVED

SECOND FLOOR REGISTER LAYOUT
 SCALE: 3/16"=1'-0"

Maronda Homes
 (407) 321-0064
 4005 MARONDA WAY
 SANFORD, FLORIDA

AMERICAN REGISTER LAYOUT
NANTUCKET
 ELEVATION "M"


SHEET:

HVA


REVISIONS :
 12/19/06 CHNGD. 2ND FLR CONDENSER T.J.M
 2/23/07 REVISED HVAC AS PER DMGS.T.J.M
 4/25/07 REVISED AS PER BACKGROUND T.J.M

THIS STRUCTURE WAS DESIGNED IN ACCORDANCE AND MEETS THE REQUIREMENTS OF THE FLORIDA BUILDING CODE PERMITS OF RESIDENTIAL AUGUST 2005, 2006 SUPPLEMENT

PLANNING: 05/07/06/07/08/2368/2369

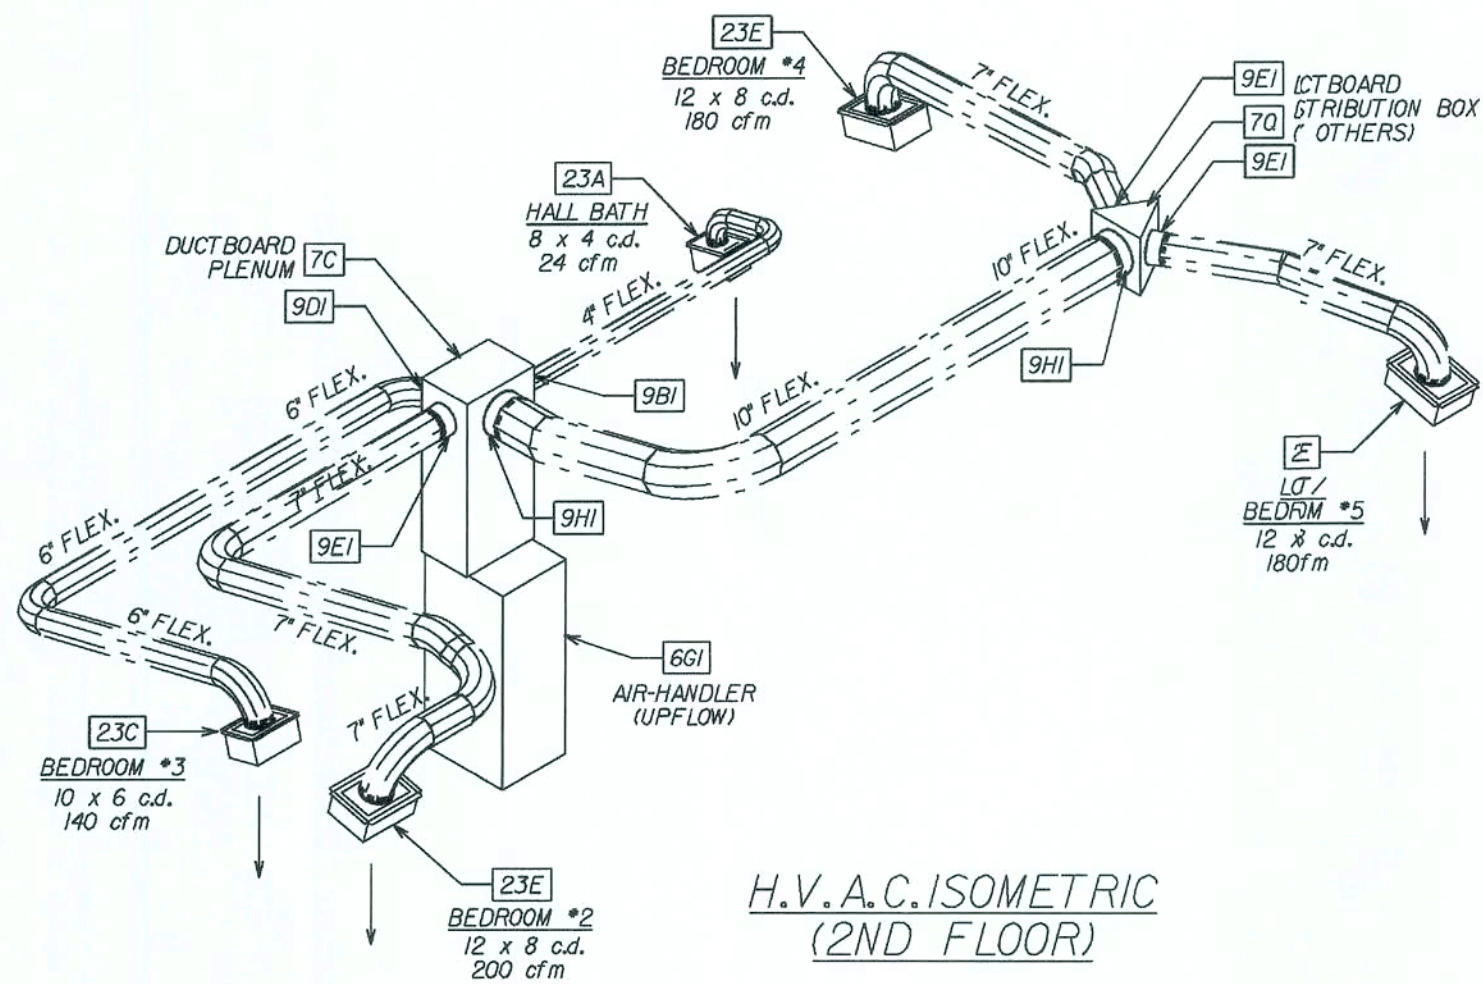

H.V.A.C. ISOMETRIC (2ND FLOOR)

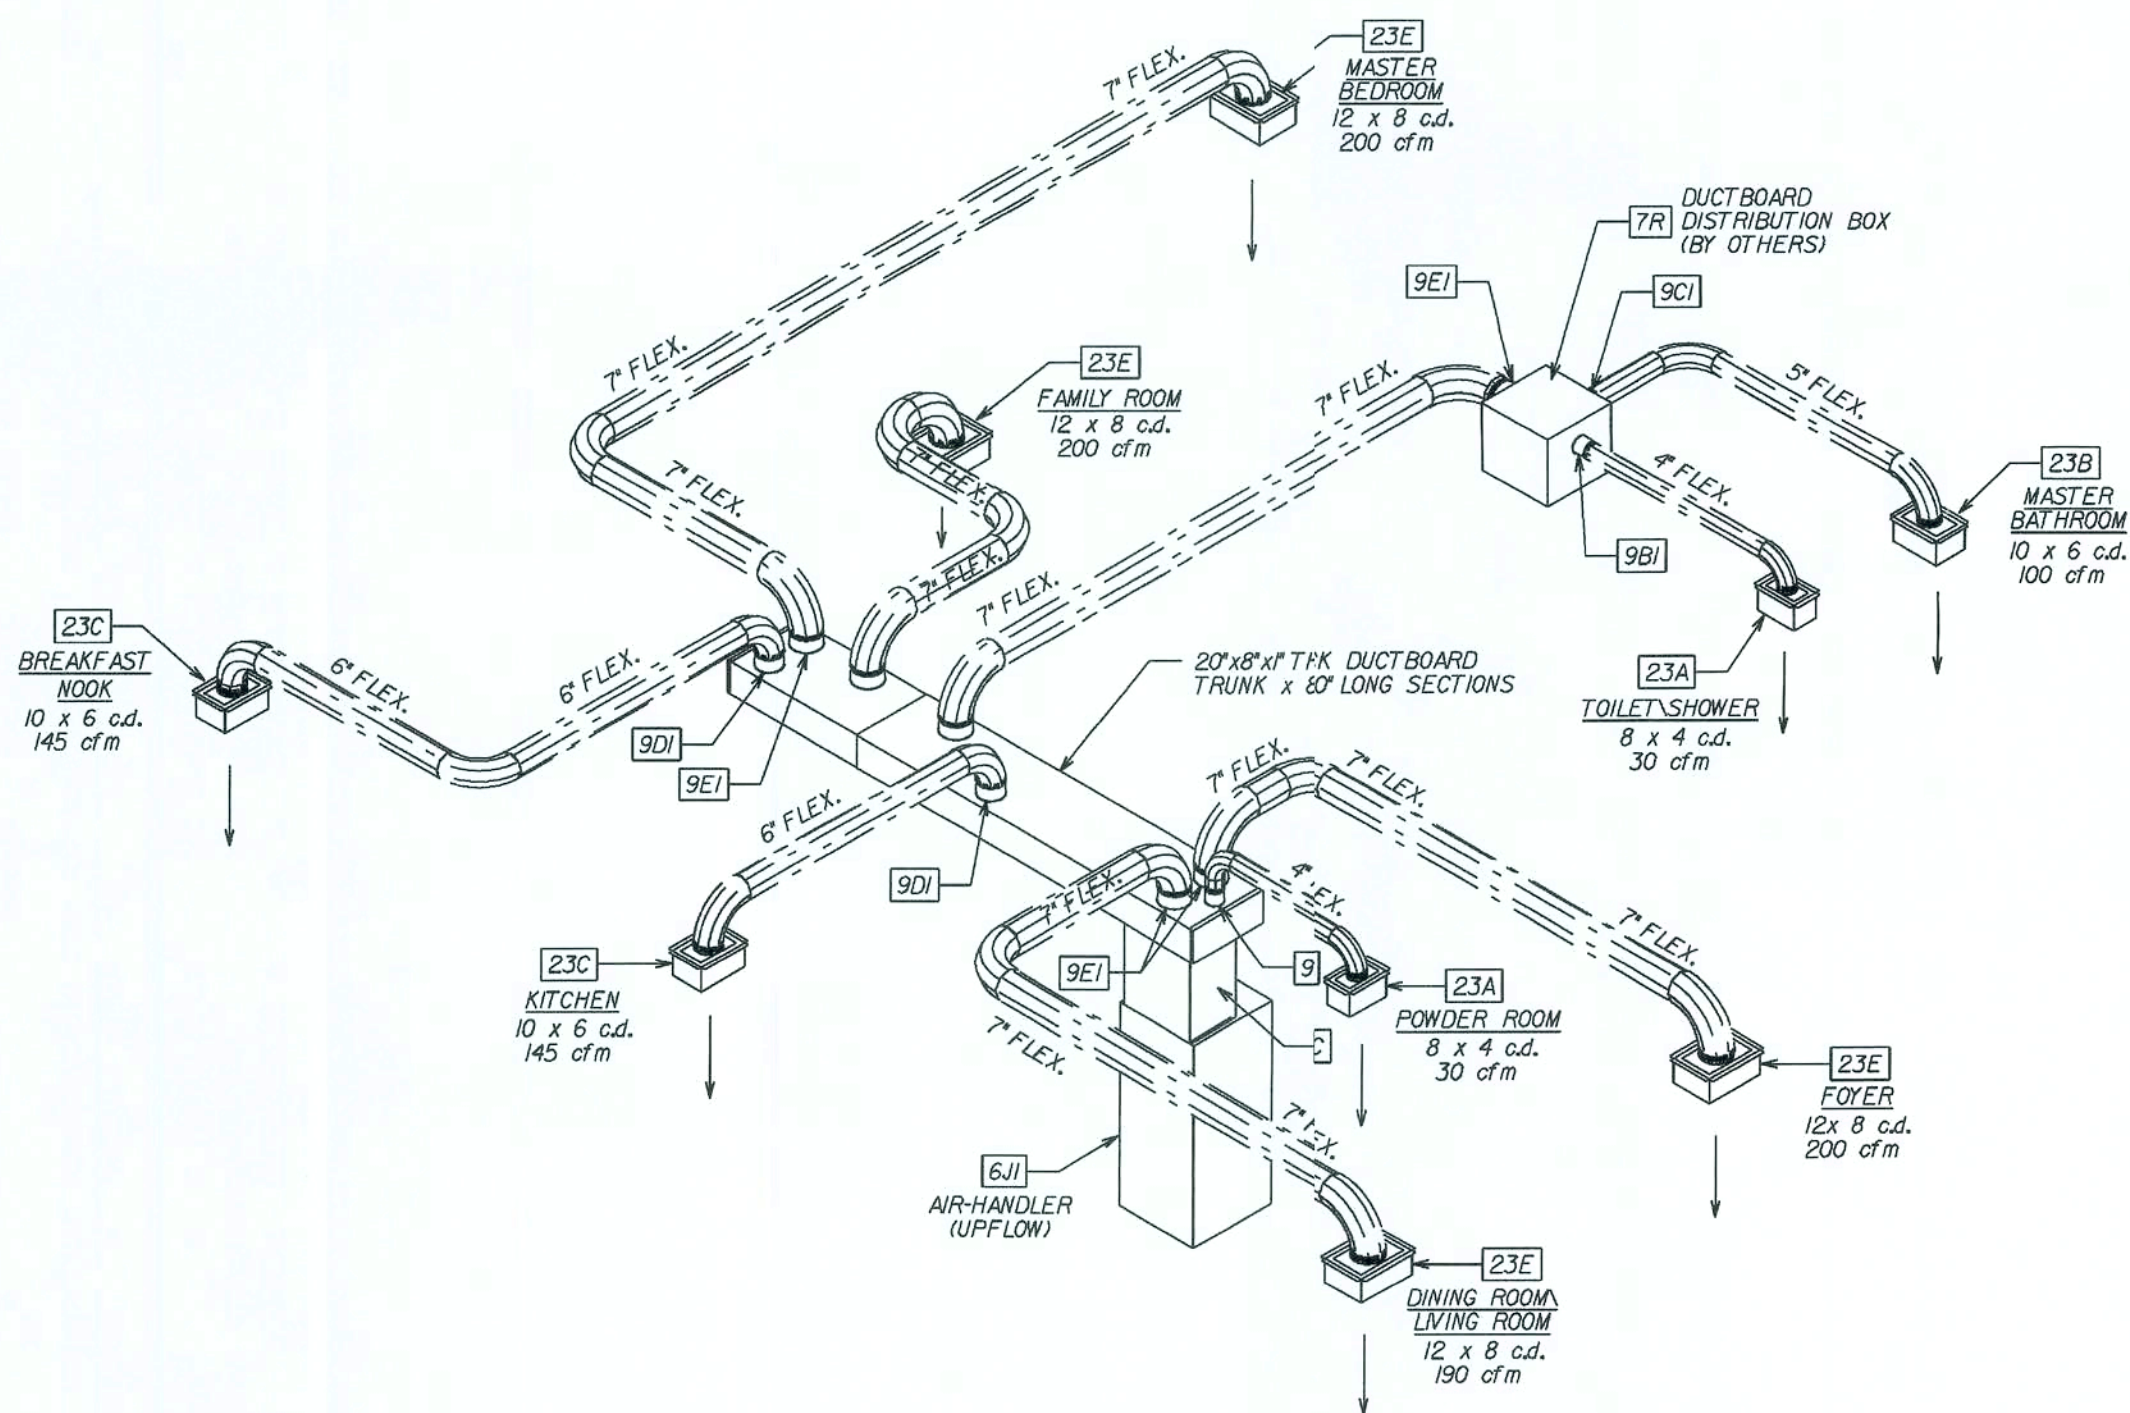

H.V.A.C. ISOMETRIC (1ST FLOOR)

hvacitem REPORT

Fri May 04 14:20:11 2007
p:\fl\houses 05\nantucket\hvac\anh.hgt

QUANTITY	DESCRIPTION
3	23A 150045.0035 8x4 CEILING BOOT W/4" DIA. COLLAR
1	23B 150045.0036 10x6 CEILING BOOT W/5" DIA. COLLAR
3	23C 150045.0036 10x6 CEILING BOOT W/6" DIA. COLLAR
7	23E 150045.0038 12x8 CEILING BOOT W/7" DIA. COLLAR
1	23X 150045.0044 20x20 R/A TRANSITION BOOT W/16" COLLAR
1	23Z 150045.0046 24x24 R/A TRANSITION BOOT W/18" COLLAR
12	3F10 150040.0097 10" FOIL FLEX R6
1	3F16 150040.0108 16" FOIL FLEX R6
1	3F18 150040.0138 18" FOIL FLEX R6
14	3F4 150040.0091 4" FOIL FLEX R6
6	3F5 150040.0092 5" FOIL FLEX R6
28	3F6 150040.0093 6" FOIL FLEX R6
77	3F7 150040.0094 7" FOIL FLEX R6
1	6G1 150005.0022 FEM2X2400A 13 SEER 2.0 TON AIR HANDLER UNIT
1	6J1 150005.0043 FEM2X3600A 13 SEER 3.0 TON AIR HANDLER UNIT
1	6N1 150010.0101 N2H324AKA 13 SEER 2.0 TON CONDENSER
1	6P1 150010.0103 N2H336AKA 13 SEER 3.0 TON CONDENSER
2	7C 150005.0110 19x13x30" H BOX PLENUM
1	7Q 150040.0118 DUCT PLENUM TRIANGLE
1	7R 150040.0111 18" SQUARE DUCT PLENUM
4	81A 150055.0041 24x4 TRANSFER GRILLE
4	81B 150045.0052 24x4 TRANSFER GRILLE FRAME
1	81C 150055.0078 24x8 TRANSFER GRILLE
1	81D 150045.0078 24x8 TRANSFER GRILLE FRAME
1	84A 150055.0032 24x24 RETURN AIR FILTER GRILLE
1	84C 150055.0030 20x20 RETURN AIR FILTER GRILLE
1	9B1 150040.0075 4" K-COLLAR/ROTH (4KC/413)
3	9C1 150040.0076 5" K-COLLAR/ROTH (5KC/413)
3	9D1 150040.0077 6" K-COLLAR/ROTH (6KC/413)
9	9E1 150040.0078 7" K-COLLAR/ROTH (7KC/413)
2	9H1 150040.0081 10" K-COLLAR/ROTH (10KC/413)
1	9M1 150040.0137 18" K-COLLAR/ROTH (18KC/413)
1	9N1 150040.0084 16" K-COLLAR/ROTH (16KC/413)

MECHANICAL EQUIPMENT :


FIRST FLOOR :

3.0 TON H/P 13 SEER
TEMPSTAR FEM2X3600 13 SEER
TEMPSTAR N2H336AKA 13 SEER
5.0 KW
BRAEBURN 5200 2 STAGE HEAT PUMP PROGRAMABLE
BROAN 671-70 CFM
EXT STATIC .60 -1240 CFM HIGH


SECOND FLOOR :

2.0 TON H/P 13 SEER
TEMPSTAR FEM2X2400 13 SEER
TEMPSTAR N2H324AKA 13 SEER
5.0 KW
BRAEBURN 5200 2 STAGE HEAT PUMP PROGRAMABLE
BROAN 671-70 CFM
EXT STATIC .60 -724 CFM HIGH

ALL TAPES, CONNECTORS AND MASTIC
USED WILL BE UL-181 APPROVED

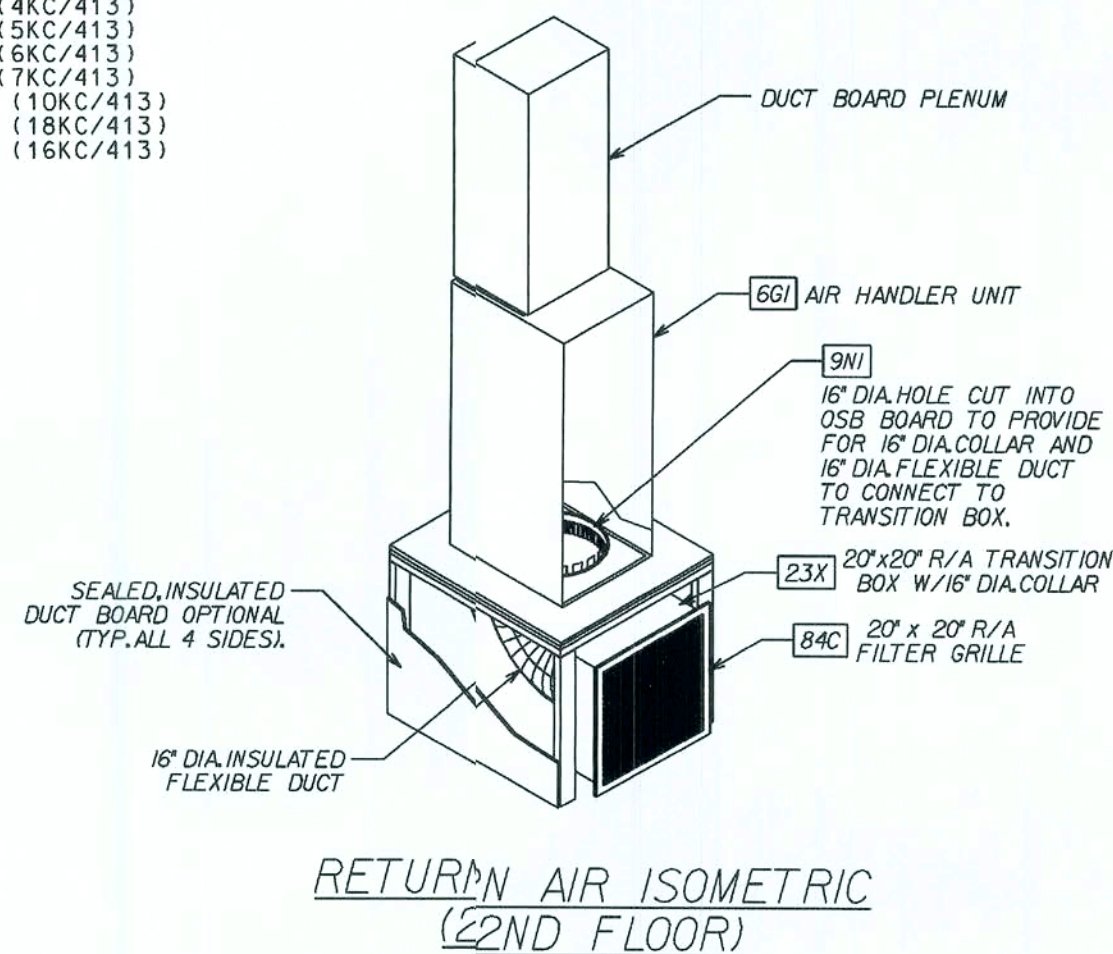

RETURN AIR ISOMETRIC (2ND FLOOR)

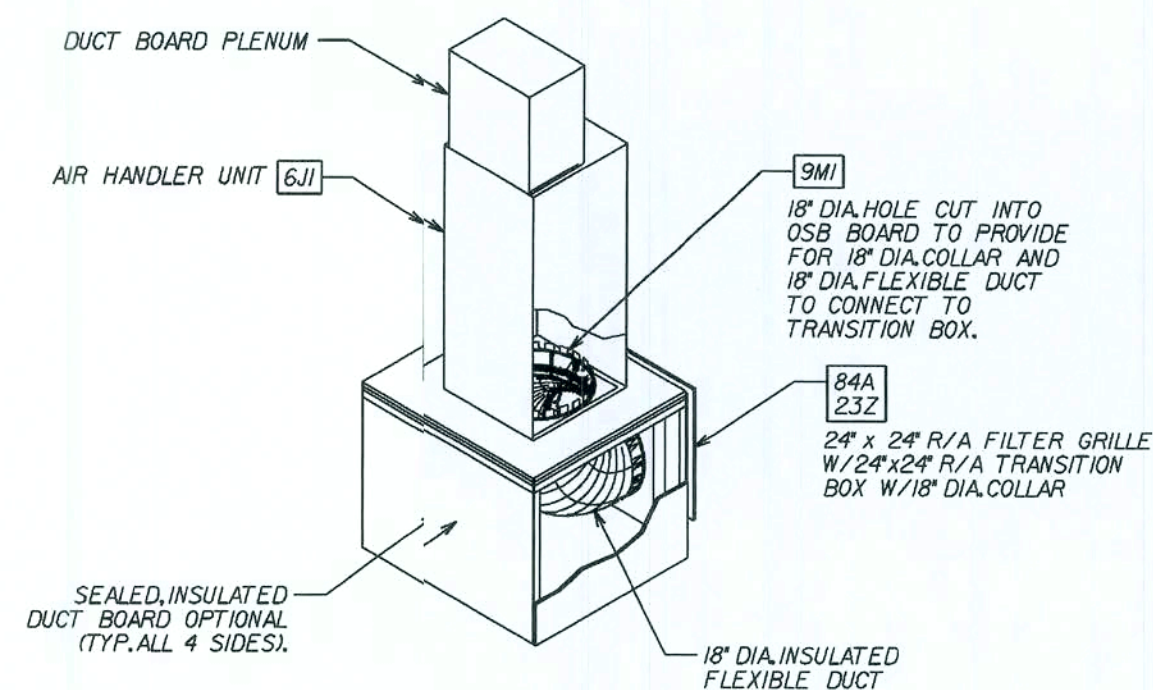

RETURN AIR ISOMETRIC (1ST FLOOR)

*** USE WITH 13 SEER EQUIPMENT ***

REVISIONS :

12/19/06 CHNGD. 2ND FLR CONDENSER T.J.M

2/22/07 REVISED HVAC AS PER DWGS. T.J.M

4/25/07 REVISED AS PER BACKGROUND T.J.M

AMERICANA HVAC ISOMETRIC

NANTUCKET

ELEVATION "M"

DRAWN BY: GARAGE: RIGHT

RELEASE DATE: 08/22/06

150143

Maronda Homes

FLORIDA BUILDING CODE 2004 : RESIDENTIAL

THIS STRUCTURE WAS DESIGNED IN ACCORDANCE WITH THE FLORIDA BUILDING CODE 2004 : RESIDENTIAL AND 2005, 2006 SUPPLEMENT

FLORIDA


(407) 321-0064 4005 MARONDA WAY SANFORD, FLORIDA

Copyright © 2005 MARONDA HOMES

ANTUCKET\hvac\anh.hgt

SHEET:

ISO-H

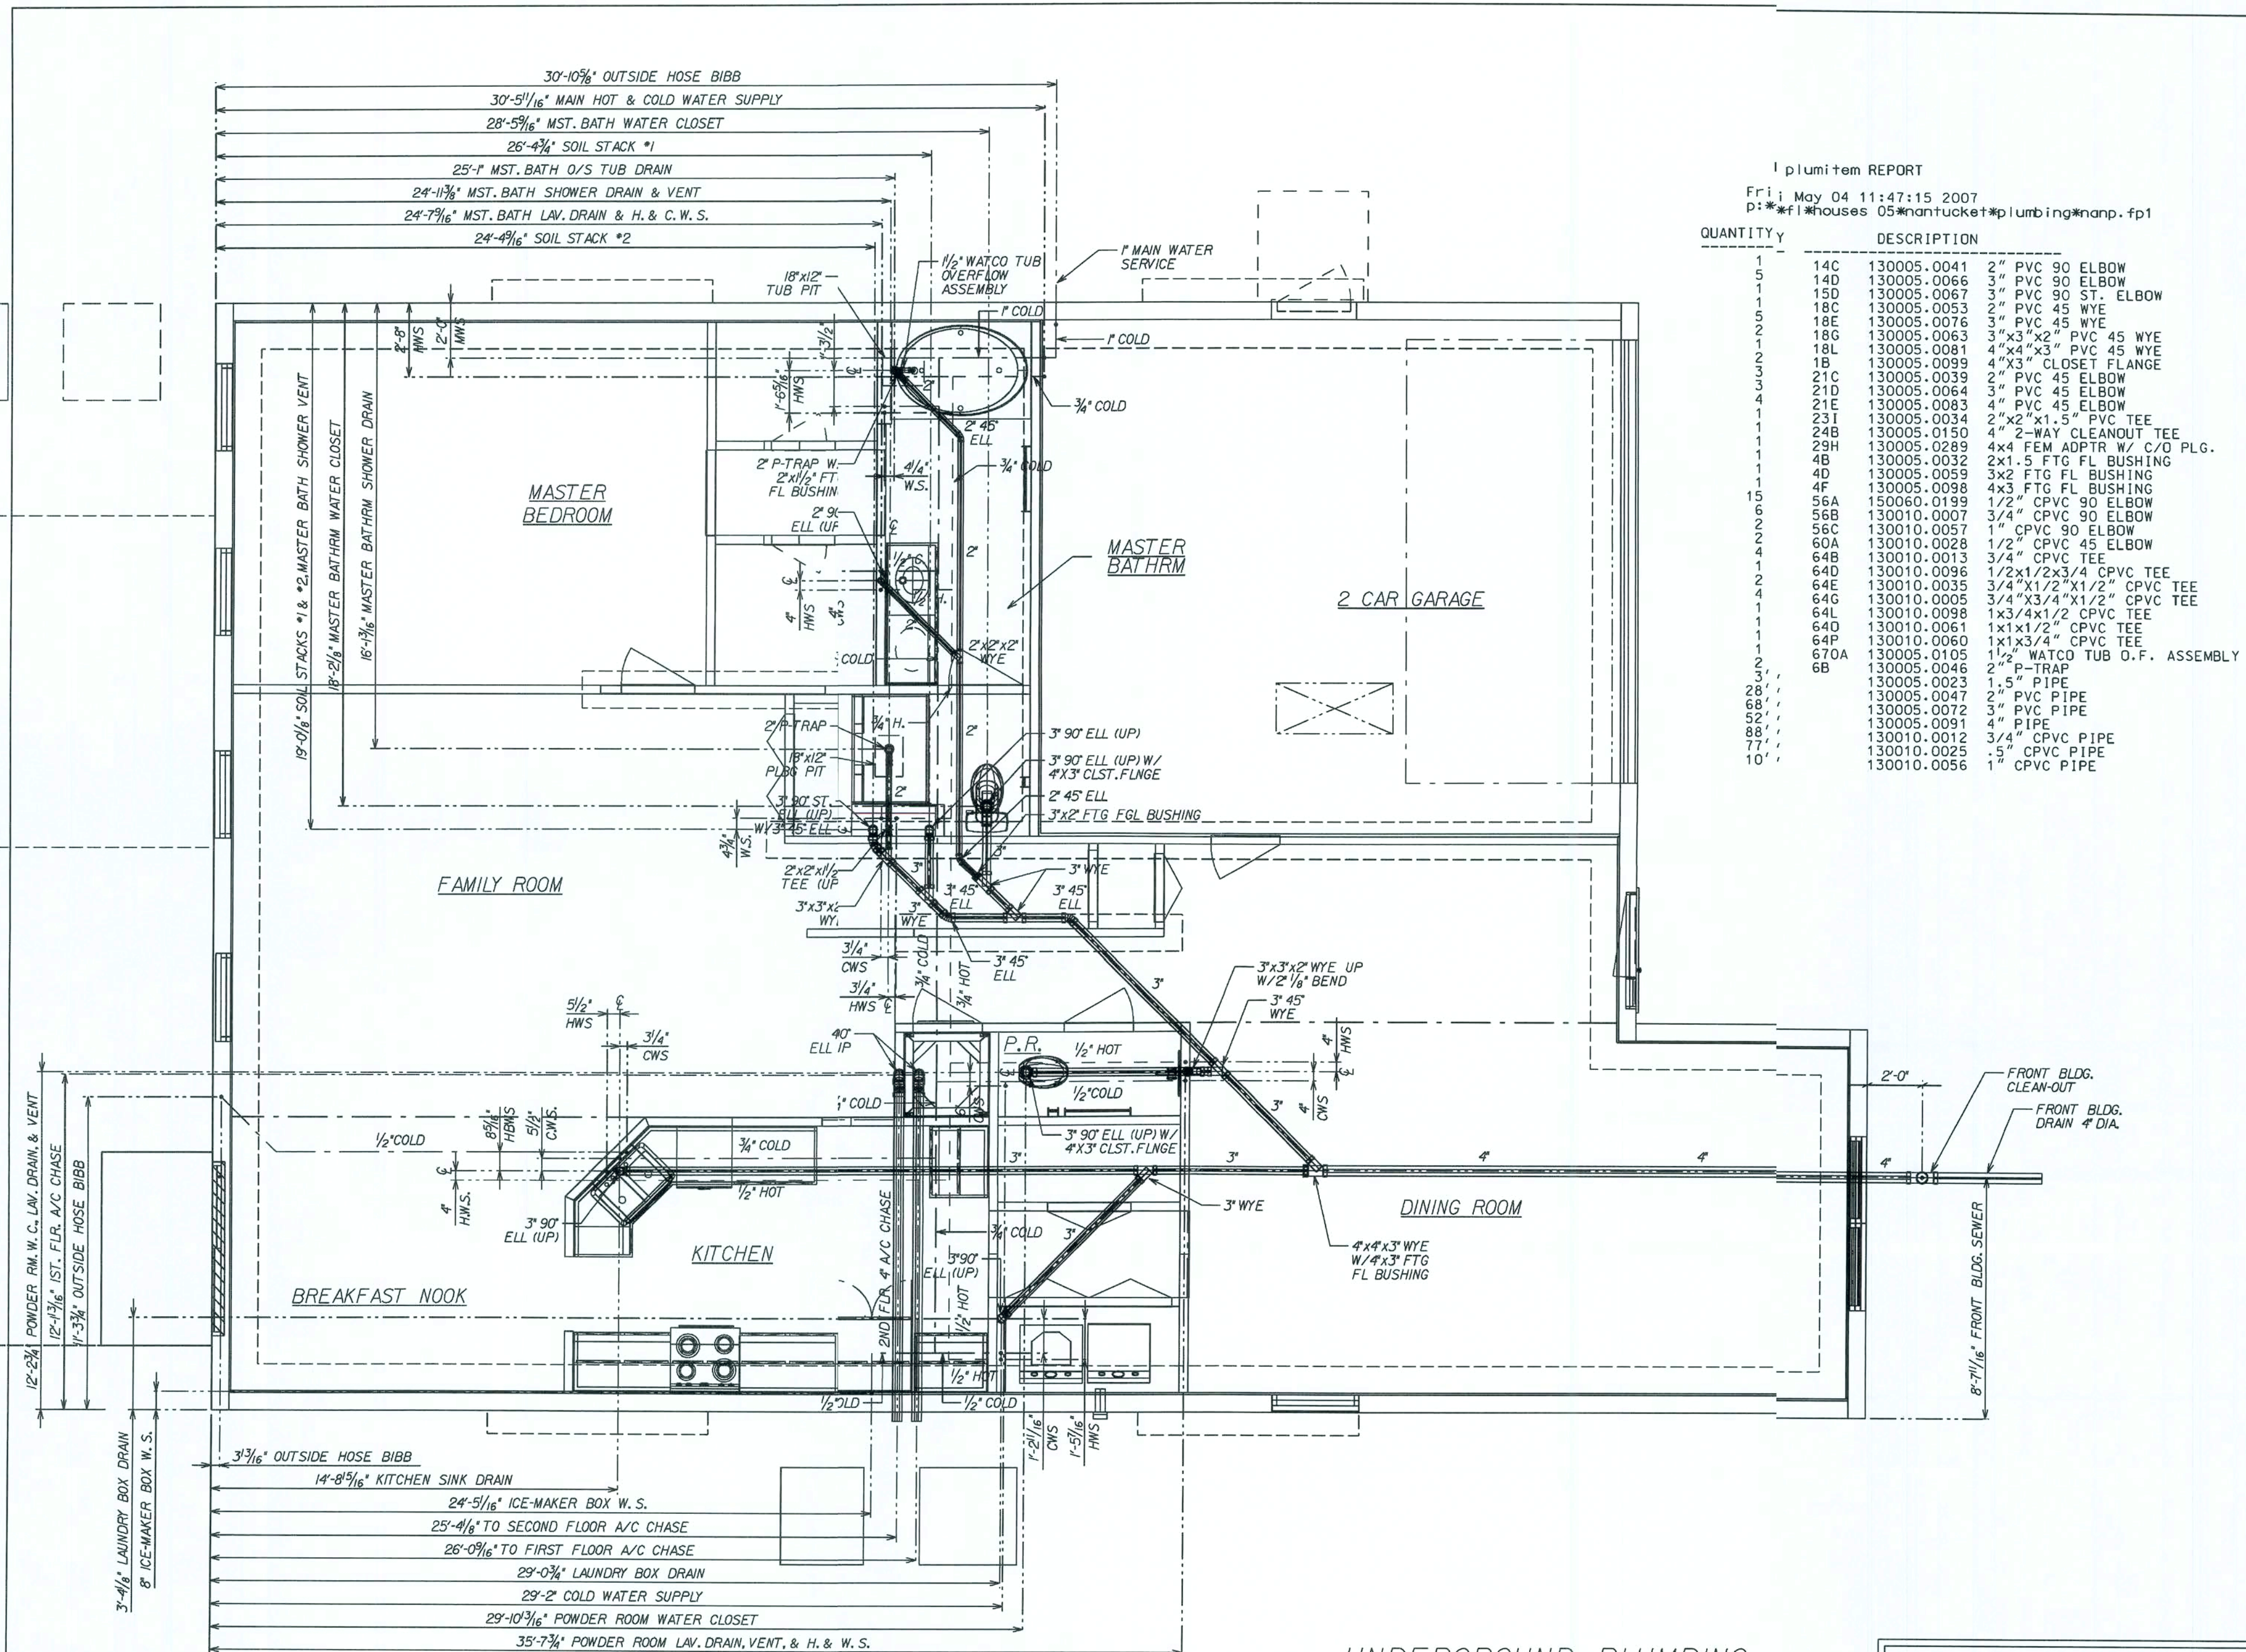

Plumitem REPORT
Fri May 04 11:47:15 2007
p:\nauses_05\nantucket\plumbing\nanp.fp1

QUANTITY	DESCRIPTION
1	14C 130005.0041 2" PVC 90 ELBOW
5	14D 130005.0066 2" PVC 90 ELBOW
1	15D 130005.0067 2" PVC 90 ST. ELBOW
1	18C 130005.0053 2" PVC 45 WYE
1	18E 130005.0076 3" PVC 45 WYE
2	18G 130005.0063 3"x3"x2" PVC 45 WYE
1	18L 130005.0081 4"x4"x3" PVC 45 WYE
1	1B 130005.0099 4"x3" CLOSET FLANGE
1	21C 130005.0039 2" PVC 45 ELBOW
1	21D 130005.0064 3" PVC 45 ELBOW
1	21E 130005.0083 4" PVC 45 ELBOW
1	23I 130005.0034 2"x2"x1.5" PVC TEE
1	24B 130005.0150 4" 2-WAY CLEANOUT TEE
1	29B 130005.0289 4"x4" FEM ADPTR W/ C/O PLG.
1	4B 130005.0032 2x1.5 FTG FL BUSHING
1	4D 130005.0059 3x2 FTG FL BUSHING
1	4F 130005.0098 4x3 FTG FL BUSHING
1	56A 150060.0199 1/2" CPVC 90 ELBOW
1	56B 130010.0007 3/4" CPVC 90 ELBOW
1	56C 130010.0057 1" CPVC 90 ELBOW
1	60A 130010.0028 1/2" CPVC 45 ELBOW
1	64B 130010.0013 3/4" CPVC TEE
1	64D 130010.0096 1/2"x1/2"x3/4" CPVC TEE
1	64E 130010.0035 3/4"x1/2"x1/2" CPVC TEE
1	64G 130010.0005 3/4"x3/4"x1/2" CPVC TEE
1	64L 130010.0098 1x3/4x1/2 CPVC TEE
1	64O 130010.0061 1x1x1/2" CPVC TEE
1	64P 130010.0060 1x1x3/4" CPVC TEE
1	670A 130005.0105 1 1/2" WATCO TUB O.F. ASSEMBLY
1	6B 130005.0046 2" P-TRAP
1	130005.0023 1.5" PIPE
1	130005.0047 2" PVC PIPE
1	130005.0072 3" PVC PIPE
1	130005.0091 4" PIPE
1	130010.0012 3/4" CPVC PIPE
1	130010.0025 1/2" CPVC PIPE
1	130010.0056 1" CPVC PIPE

REVISIONS :

2/23/07	REVISED FPI AS PER DWGS T.M
4/23/07	REVISED FPI TO BACKGROUND T.M
10/26/07	REVISED FPI TO BACKGROUND T.M

COPYRIGHT © 2005 MARONDA HOMES

Maronda Homes

FLORIDA
THIS STRUCTURE WAS DESIGNED IN ACCORDANCE WITH THE REQUIREMENTS OF THE FLORIDA BUILDING CODE 2004 - RESIDENTIAL AND 2005, 2006 SUPPLEMENT

4001 321-0064 4005 MARONDA WAY SANFORD, FLORIDA

AMERICANA UNGRD. PLUMBING

NANTUCKET

4 BEDROOM W/LOFT

DRAWN BY: GARAGE: RIGHT

RELEASE DATE: 08/08/06

PER FLORIDA PLUMBING CODE: ALL DW THROUGH FOOTERS WILL BE SLEEVED
REVISED 08-15-05

PER FLORIDA PLUMBING CODE: ALL WATER INTO HOUSE WILL RUN ON 1" CPVC TO FIRST FIXTURE GROUP.
REVISED 10-03-06

UNDERGROUND PLUMBING

WATER LINES



COLD - - - - -

HOT - - - - -

SHEET:

FPI

COMPLETE SANITARY PLUMBING DIAGRAM:

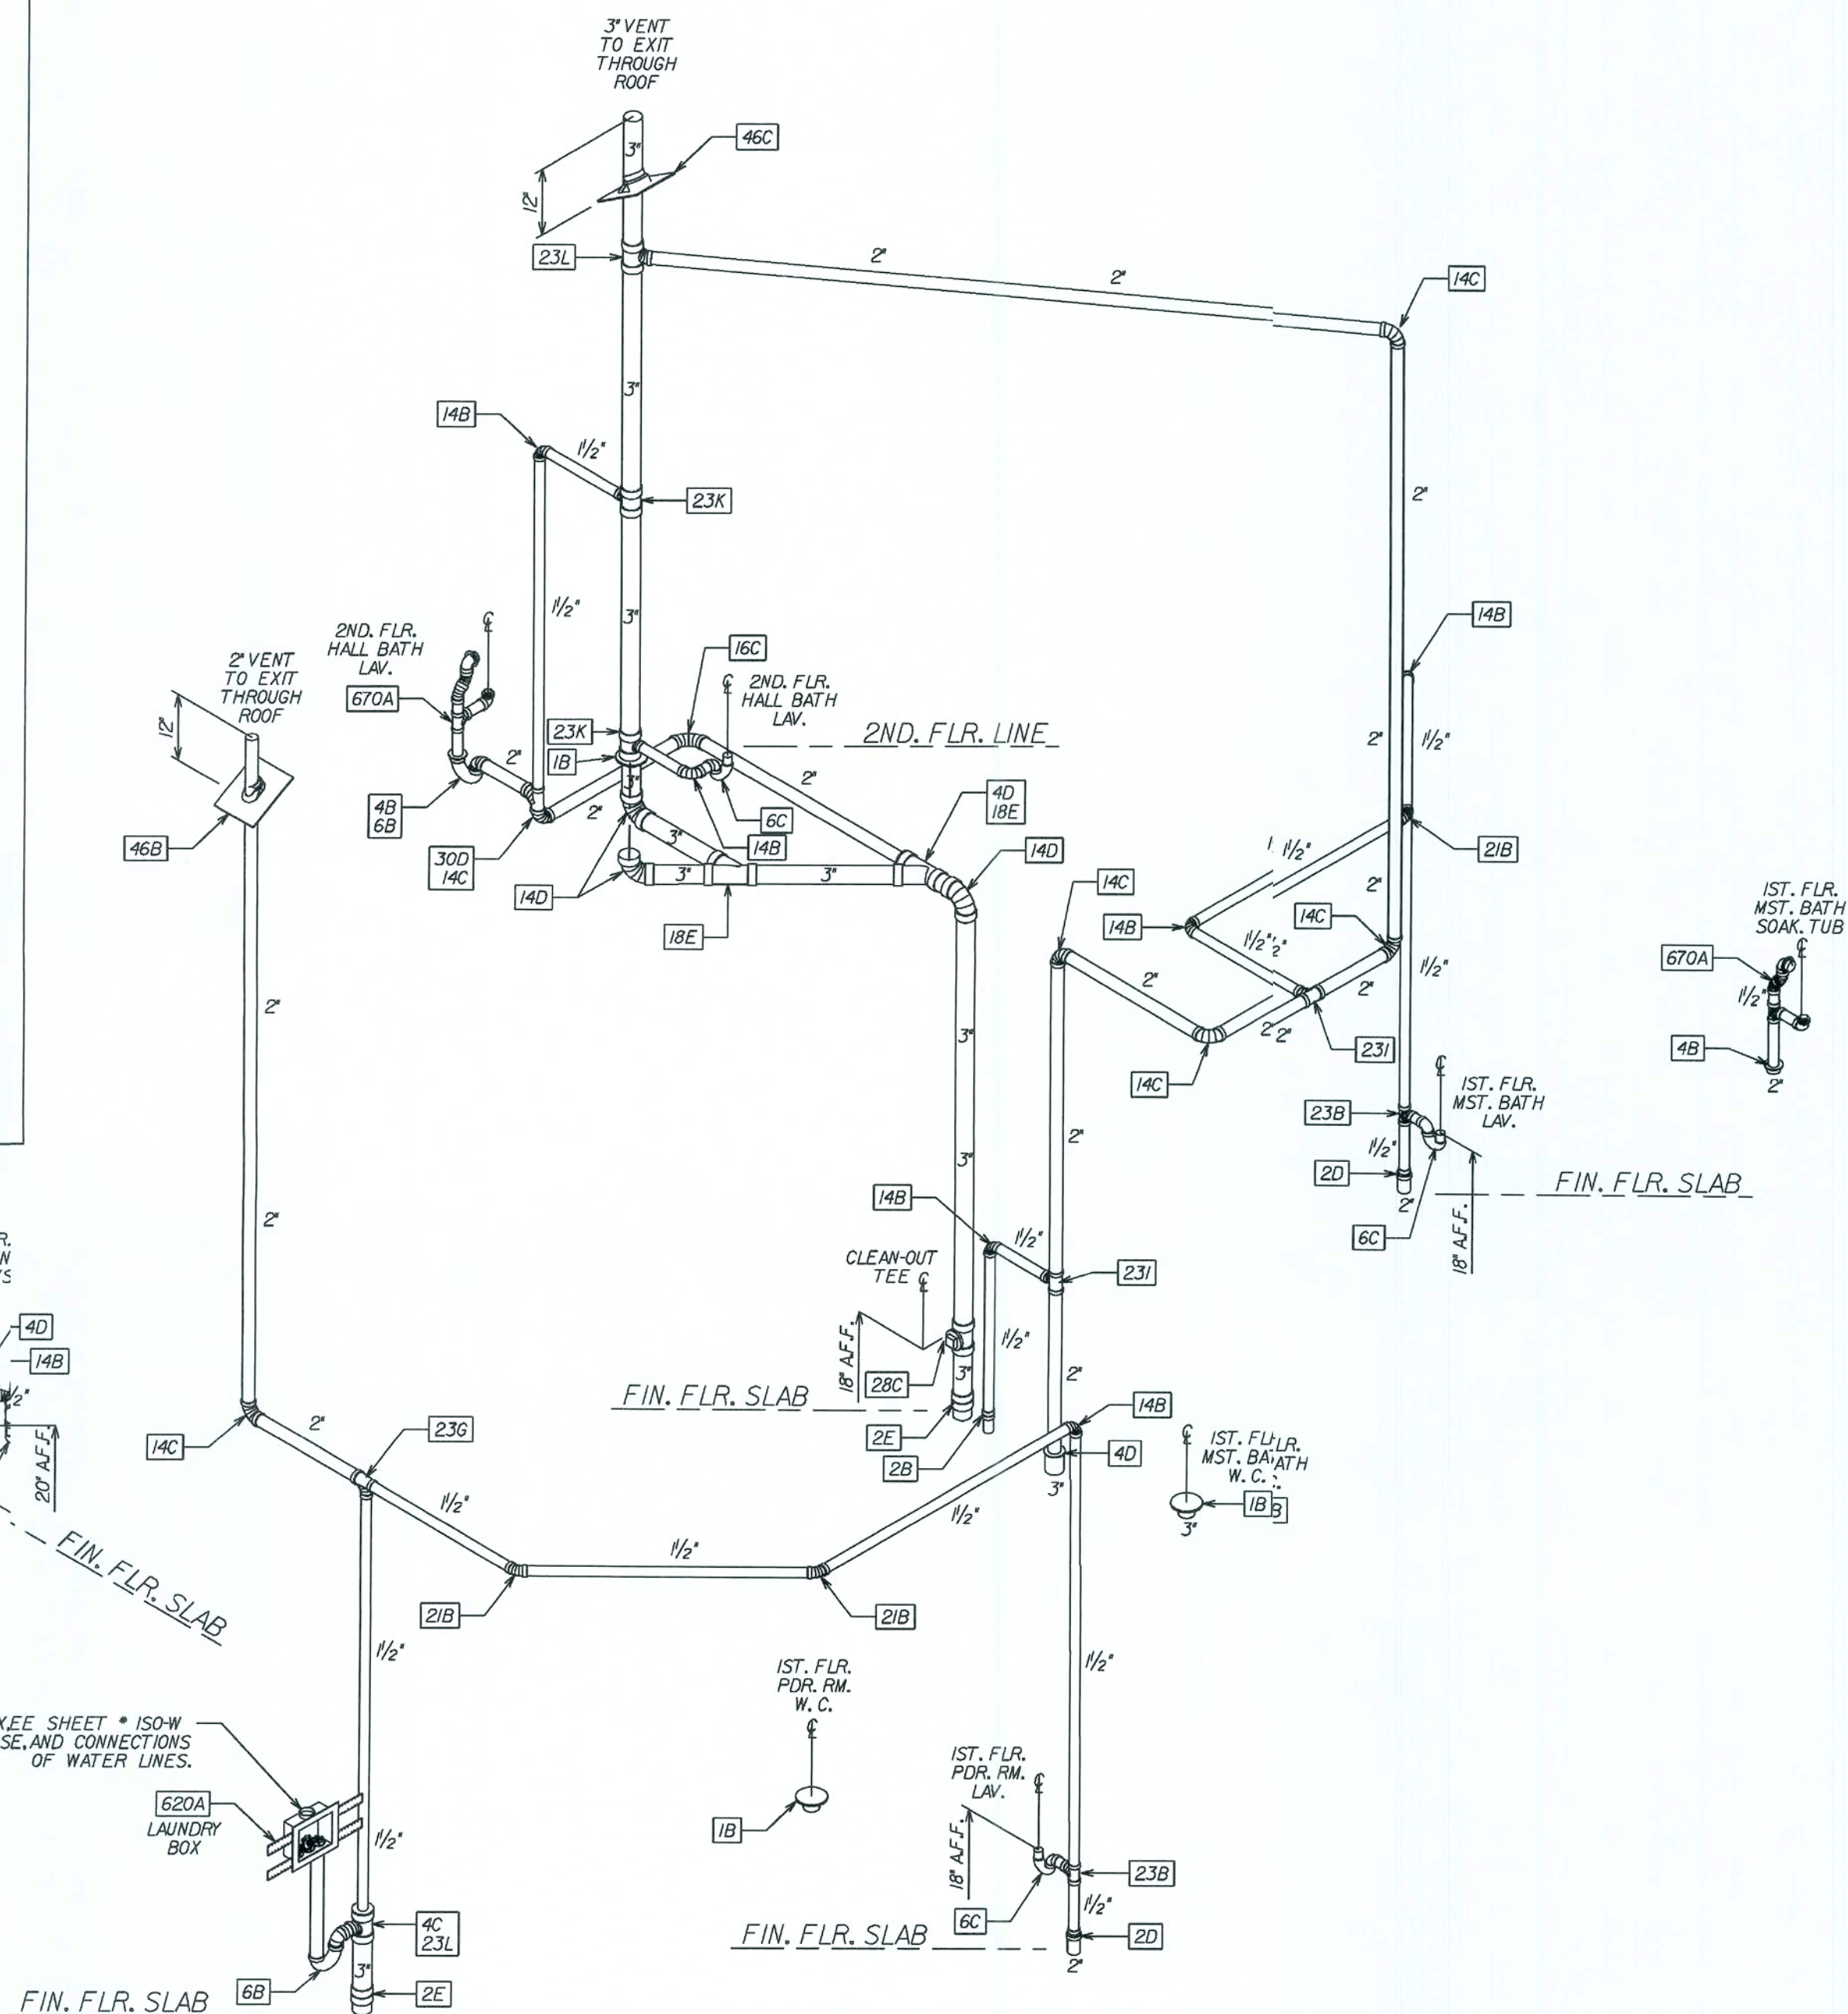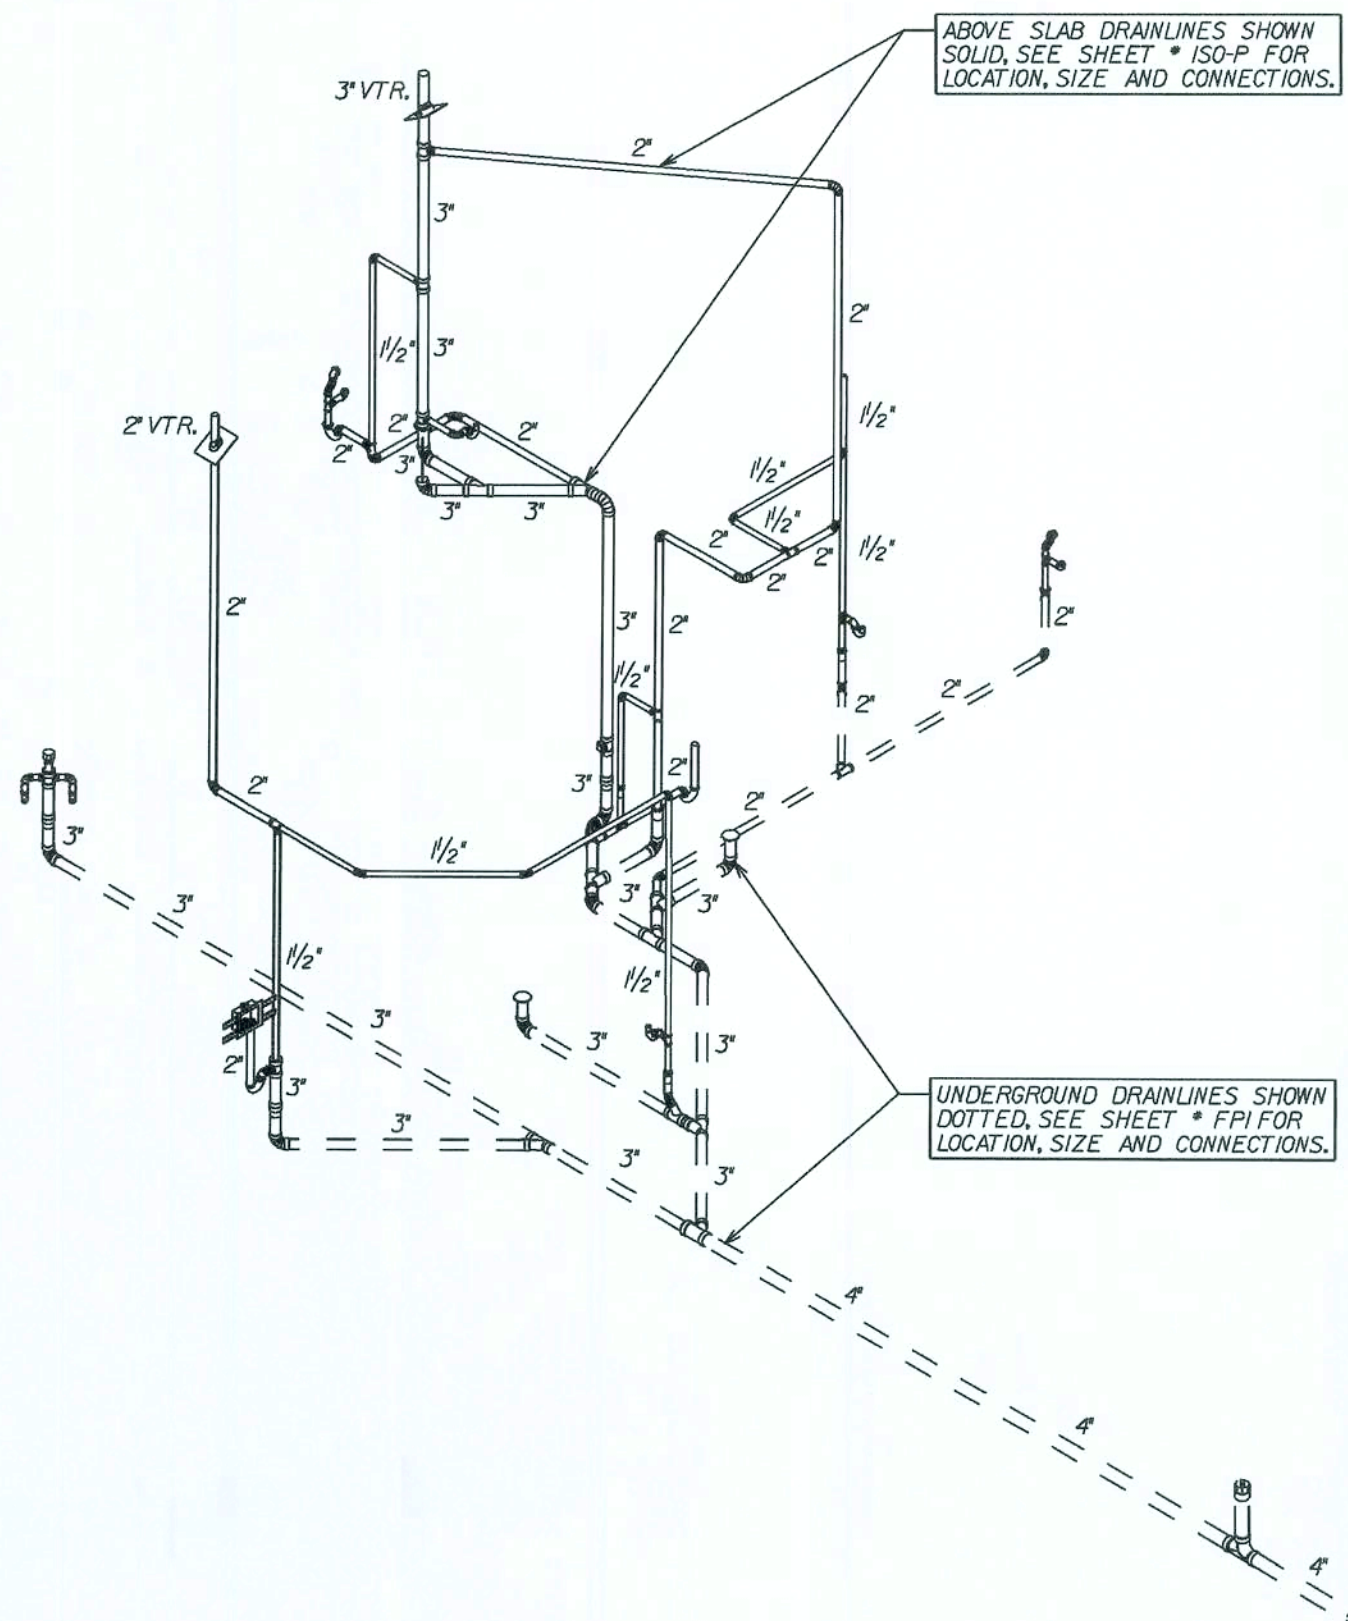

plumitem REPORT
Thu May 10 10:47:44 2007
p:*fl*houses 05*nantucket*plumbing*nanp.plm

QUANTITY	DESCRIPTION
8	14B 130005.0013 1.5" PVC 90 ELBOW
3	14C 130005.0041 2" PVC 90 ELBOW
1	14D 130005.0068 3" PVC 90 ELBOW
1	16C 130005.0119 2" PVC 90 LR ELBOW
2	18E 130005.0076 3" PVC 45 WYE
1	1B 130005.0099 4"x3" CLOSET FLANGE
3	21B 130005.0010 1.5" PVC 45 ELBOW
2	23B 130005.0024 1.5" PVC TEE
1	23G 130005.0029 2"x1.5"x1.5" PVC TEE
2	23I 130005.0034 2"x2"x1.5" PVC TEE
2	23K 130005.0056 3"x3"x1.5" PVC TEE
2	23L 130005.0062 3"x3"x2" PVC TEE
1	26E 130005.0132 3"x3"x1.5"x1.5" DOUBLE TEE
1	28C 130005.0070 3" TEST TEE W/CD PLUG
1	2B 130005.0017 1.5" PVC COUPLING
1	2C 130005.0043 2" PVC COUPLING
2	2D 130005.0033 2x1.5 PVC REDUCER COUPLING
3	2E 130005.0068 3" PVC COUPLING
1	30D 130005.0280 2x1.5x2" ST. TEE
1	46B 130050.0125 2" NEOPRENE ROOF FLASHING
1	46C 130050.0028 3" NEOPRENE ROOF FLASHING
2	4B 130005.0032 2x1.5 FTG FL BUSHING
1	4C 130005.0054 3x1.5 FTG FL BUSHING
3	4D 130005.0059 3x2 FTG FL BUSHING
1	620A 130035.0027 2" WMDB QUADRO LAUNDRY BOX #38531
2	670A 130005.0105 1.1/2" WATCO TUB OVERFLOW ASSEMBLY
2	6B 130005.0046 1.5" P-TRAP
5	6C 130005.0107 1.5"x1.25" P-TRAP W/UNION JT
1	7A 130005.0160 1.25-2" STUDDOR MINI-VENT

PlumInth REPORT
Thu May 10 10:47:44 2007
p:*fl*houses 05*nantucket*plumbing*nanp.plm

QUANTITY	DESCRIPTION
66'	130005.0023 1.5" PIPE
64'	130005.0047 2" PVC PIPE
32'	130005.0072 3" PVC PIPE

REVISIONS:

4/23/07	REVISED AS PER BACKGROUND T.J.M
10/26/07	REVISED AS PER BACKGROUND T.J.M

COPYRIGHT © 2005 MARONDA HOMES

Maronda Homes

(407) 321-0064 4005 MARONDA WAY SANFORD, FLORIDA

FLORIDA: THIS STRUCTURE WAS DESIGNED IN ACCORDANCE WITH THE FLORIDA BUILDING CODE 2004: RESIDENTIAL AND 2005, 2006 SUPPLEMENT

AMERICANA DWV PLUMBING

NANTUCKET

4 BEDROOM W/LOFT



DRAWN BY: GARAGE: RIGHT

RELEASE DATE: 08/30/06

SHEET:

ISO-P

PER FLORIDA PLUMBING CODE: ALL DWV THROUGH FOOTERS WILL BE SLEEVED
REVISED 08-15-05

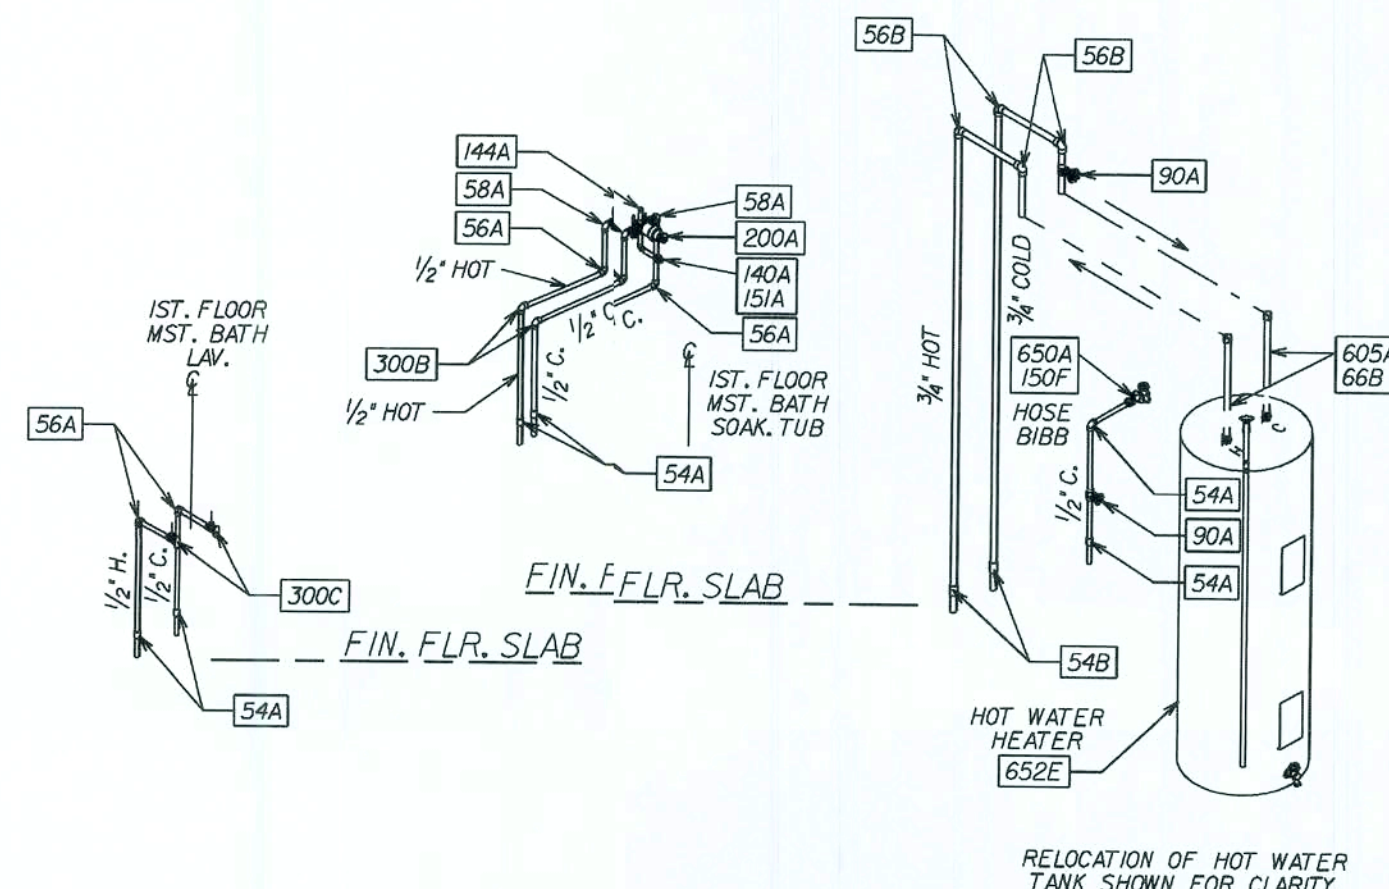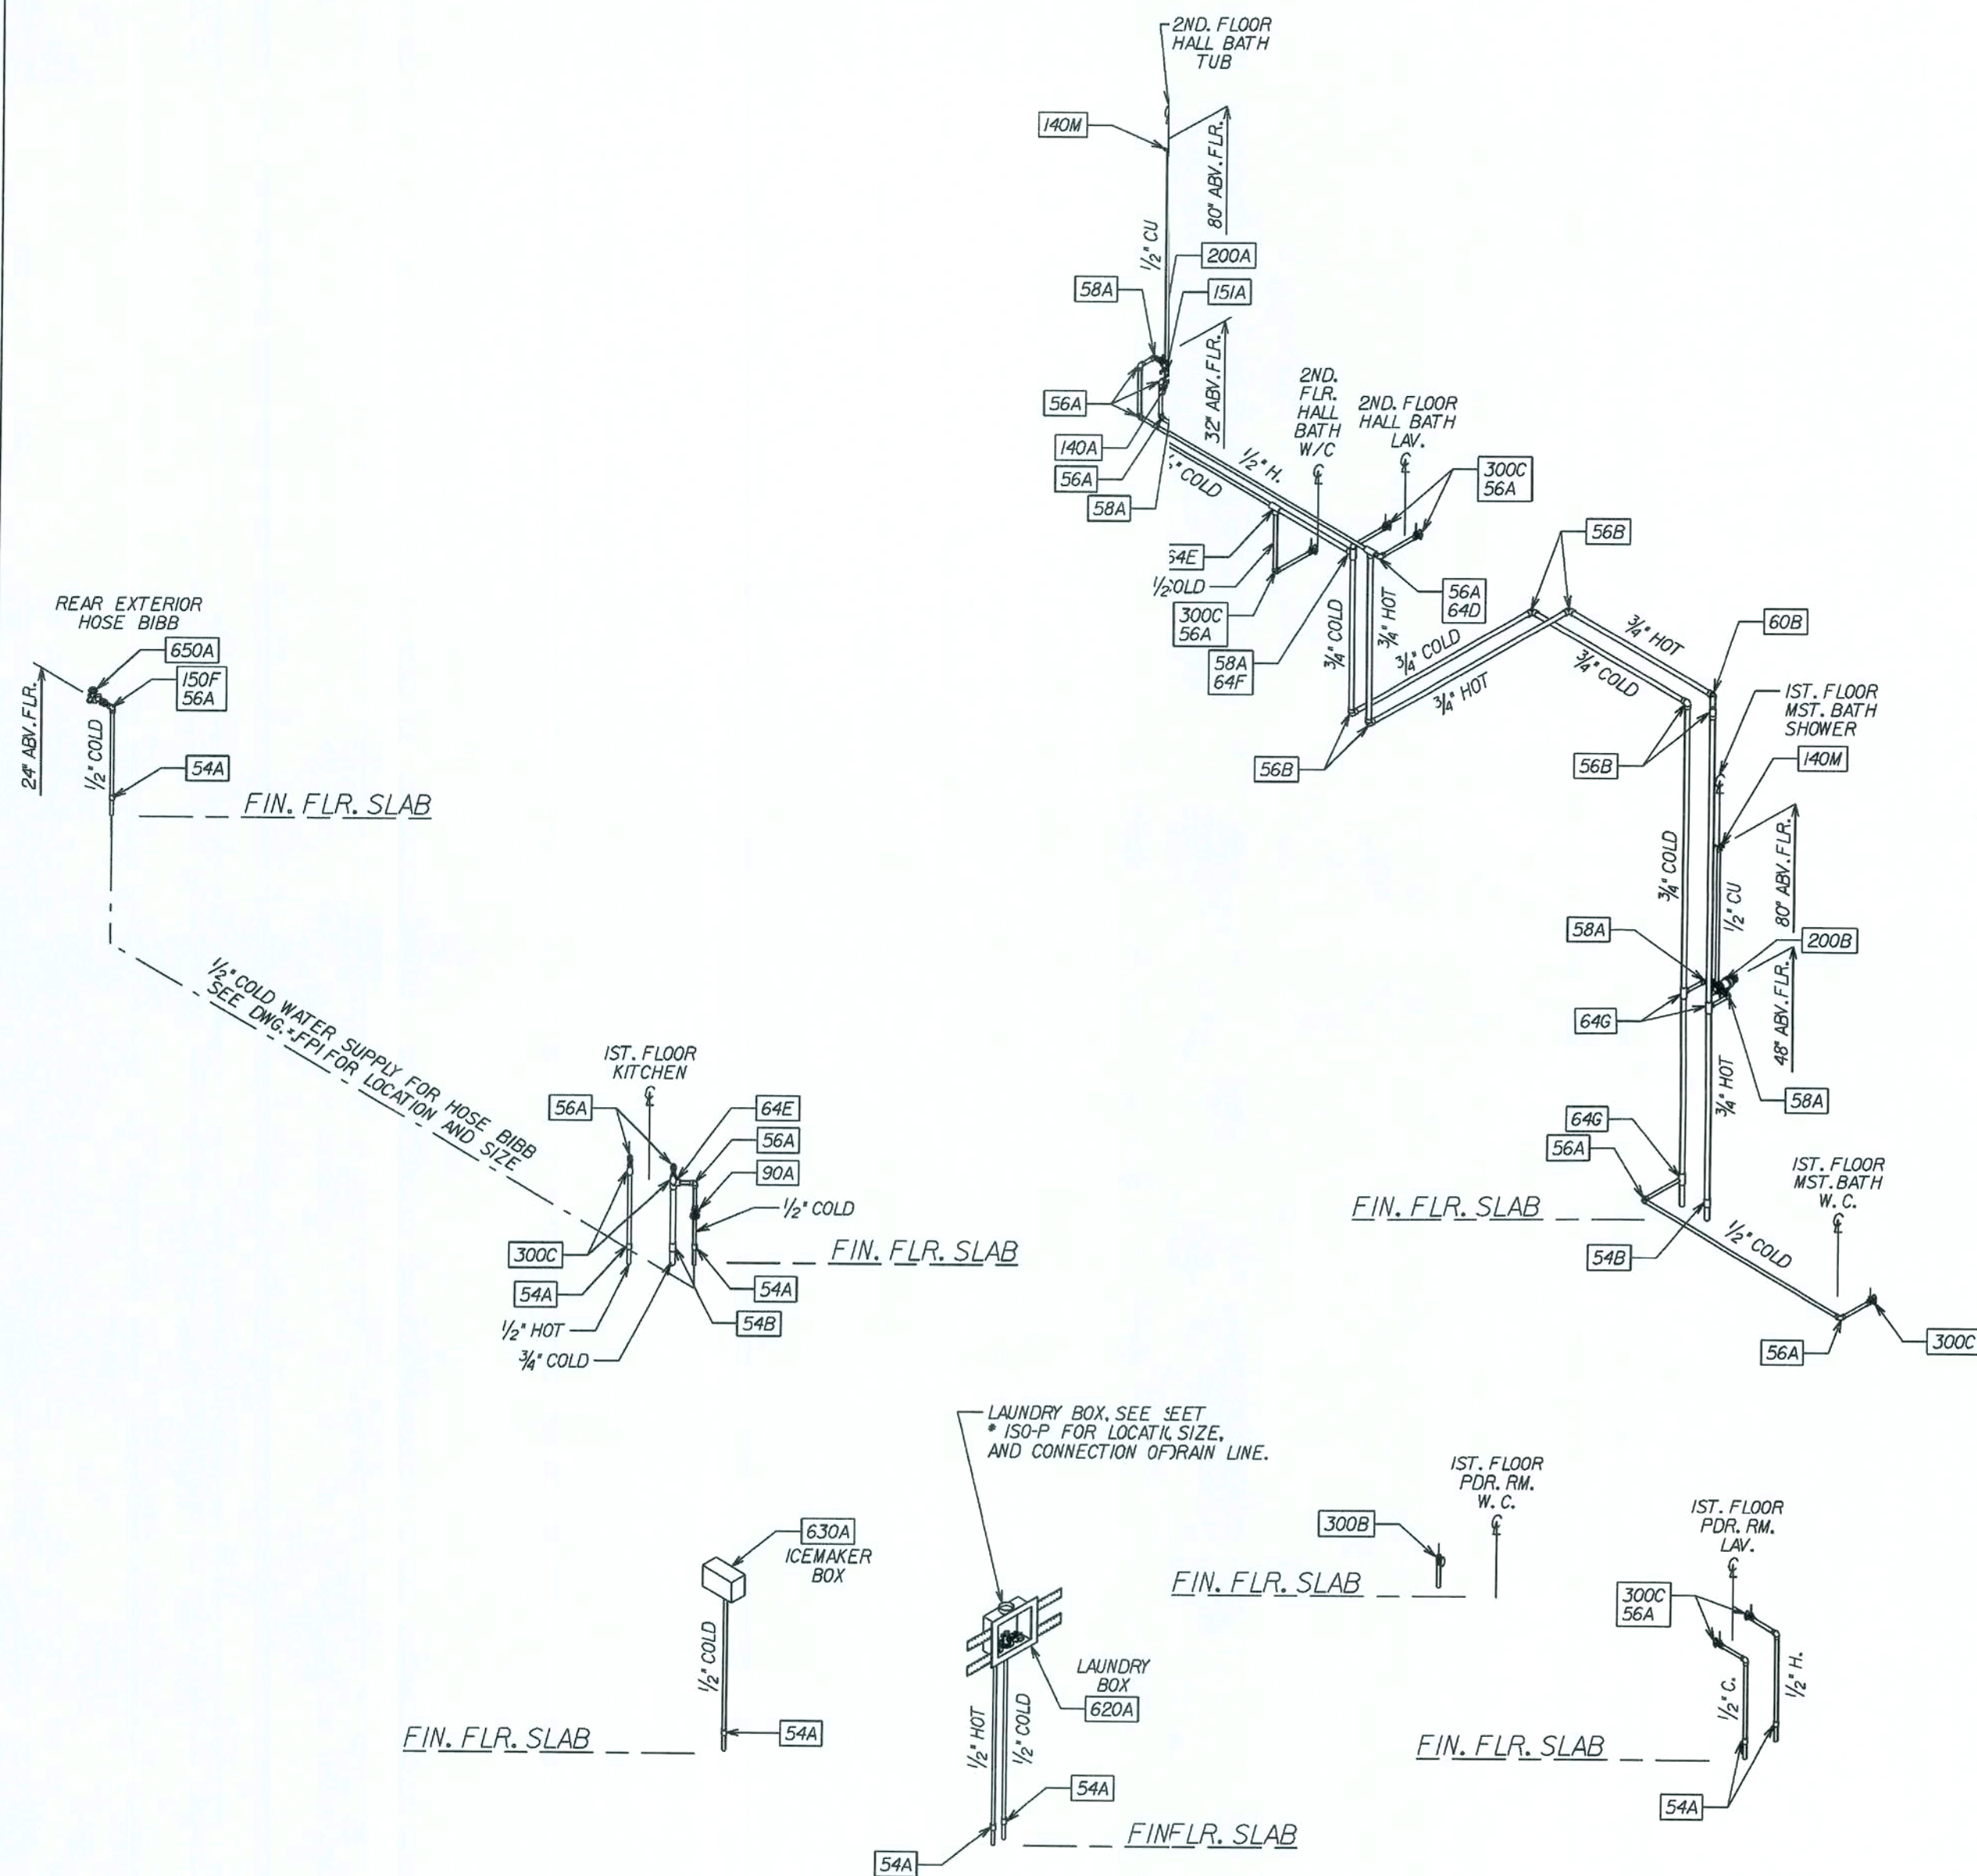

plumitem REPORT
 Fri May 04 15:59:40 2007
 p:*f*houses 05*nantucket*plumbing*nanp.wtr

QUANTITY	DESCRIPTION
2	140A 130025.00117 1/2" COPPER 90 ELBOW
2	140M 130025.00251 1/2" COPPER 90 ELBOW Drop
1	144A 130025.00224 1/2" COPPER CAP
2	150F 130025.00241 1/2"x3/4" COPPER FEMALE ADAPTER
2	151A 130025.00220 1/2" COPPER MALE ADAPTER
2	200A 130035.00661 Tub Diverter
1	200B 130035.00661 Shower Diverter
1	300B 130010.00449 Straight Valve 1/2" x 3/8"
10	300C 130010.00446 1/2" x 3/8" Angle Valve
13	54A 130010.00222 1/2" CPVC COUPLING
4	54B 130010.00009 3/4" CPVC COUPLING
21	56A 150060.01999 1/2" CPVC 90 ELBOW
10	56B 130010.00007 3/4" CPVC 90 ELBOW
7	58A 130010.00227 1/2" CPVC 90 ST. ELBOW
2	605A 130055.00447 Cor. Gas App Conn
1	60B 130010.00114 3/4" CPVC 45 ELBOW
1	620A 130035.00227 2" WMOB QUADTRO LAUNDRY BOX #38531
1	630A 130035.00557 Ice Maker Box
1	64D 130010.00936 1/2"x1/2"x3/4 CPVC TEE
2	64E 130010.00336 3/4"x1/2"x1/2" CPVC TEE
1	64F 130010.00337 3/4"x1/2"x3/4" CPVC TEE
3	64G 130010.00005 3/4"x3/4"x1/2" CPVC TEE
2	650A 130050.01009 1/2" Hose Bib
2	652EL 130055.00112 52 Gal ELECT. WATER HEATER
1	66B 130010.00110 3/4" CPVC MALE ADAPTER BRASS THREADS
70A	130010.00330 1/2" CPVC FEMALE ADAPTER BRASS THREADS
90A	130035.00880 Shut-Off Valve
1	90B 130010.00190 3/4" SHUT-OFF GATE VALVE
60'	130010.00112 3/4" CPVC PIPE
56'	130010.00225 1/2" CPVC PIPE
8'	130025.00006 1/2" COPPER Pipe

PER FLORIDA PLUMBING CODE; ALL WATER INTO HOUSE WILL RUN ON CPVC TO FIRST FIXTURE GROUP.
 REVISED 10-03-06

REVISIONS:

4/23/07	REVISED AS PER BACKGROUND T.M.
10/26/07	REVISED AS PER BACKGROUND T.M.

FLORIDA: THIS STRUCTURE WAS DESIGNED IN ACCORDANCE AND MEETS THE REQUIREMENTS OF THE FLORIDA BUILDING CODE 2004'S RESIDENTIAL AND 2006 SUPPLEMENT

AMERICANA CPVC WATER

NANTUCKET

4 BEDROOM W/LOFT

DRAWN BY: GARAGE: RIGHT

RELEASE DATE: 08/30/06

Maronda Homes

FLORIDA

4005 MARONDA WAY SANFORD, FLORIDA 321-0064

Copyright © 2005 MARONDA HOMES

SHEET:

ISO-W


PER FLORIDA PLUMBING CODE; ALL WATER INTO HOUSE WILL RUN ON CPVC TO FIRST FIXTURE GROUP.

REVISED 10-03-06

FLORIDA BUILDING CODE 2004 : RESIDENTIAL

150219

16 JAN 2008

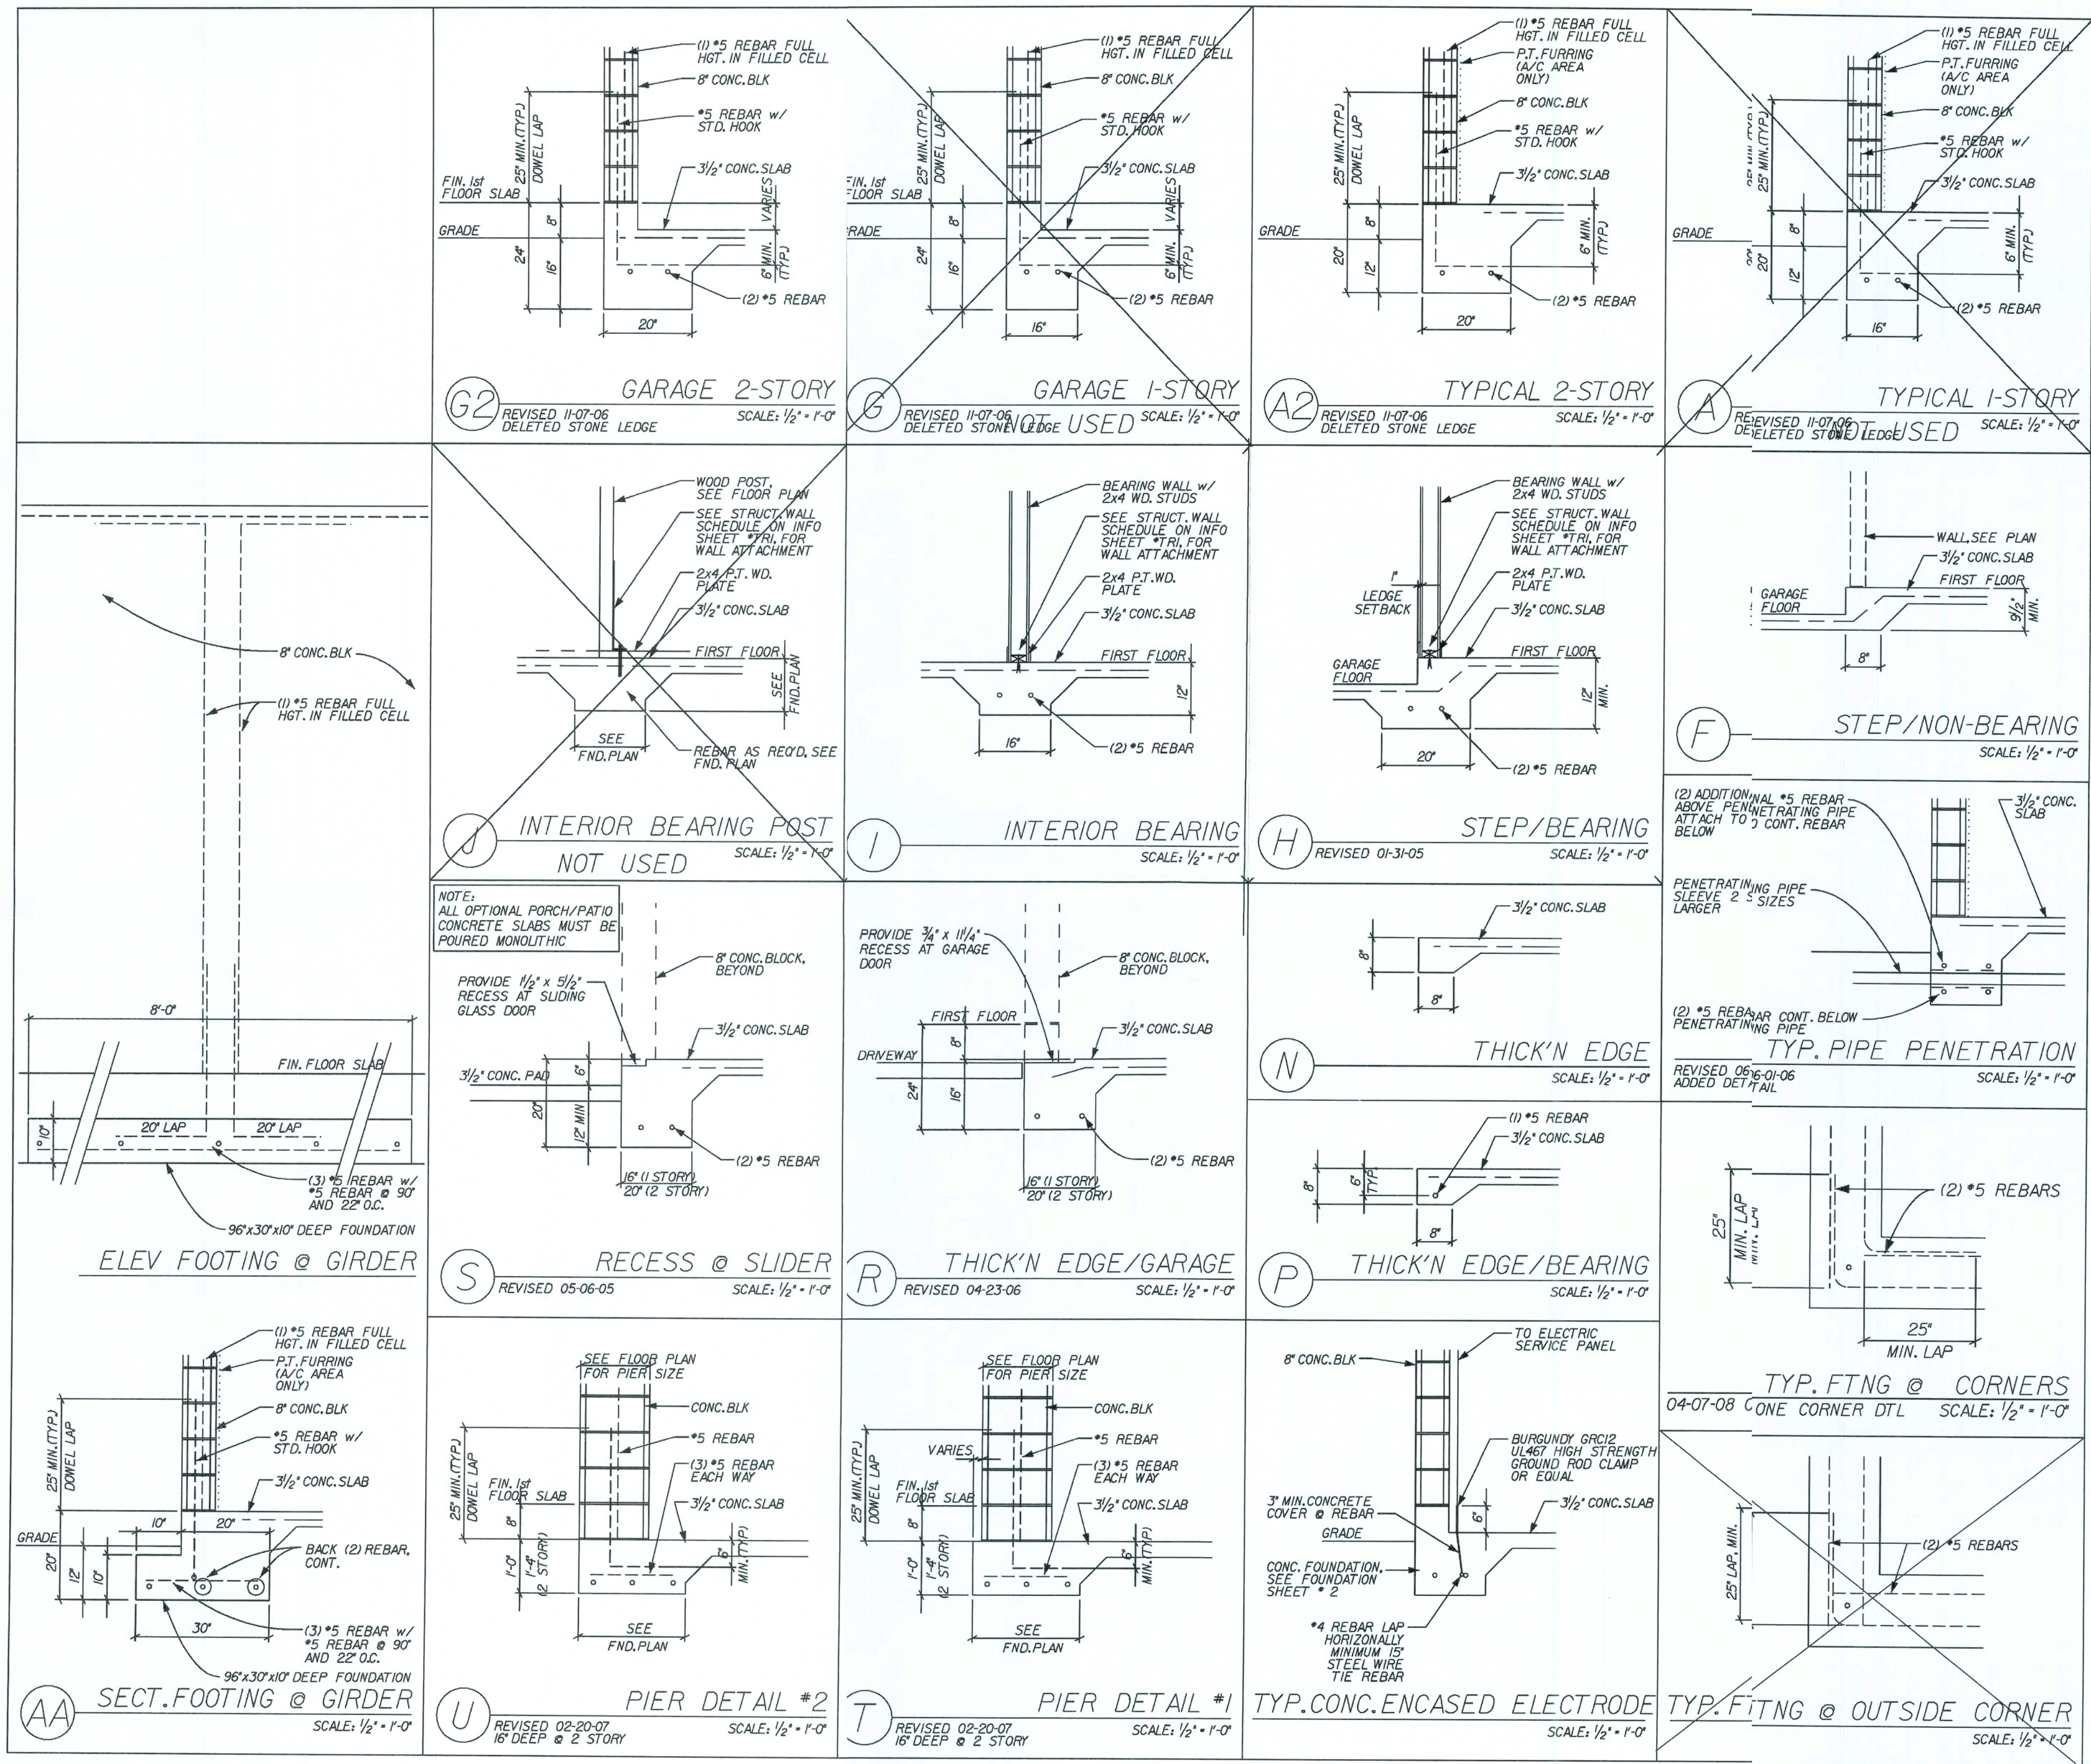

REVISIONS :

Maronda Homes
FLORIDA
4005 MARONDA WAY
SANFORD, FL 32771
(407) 321-0064


NANTUCKET

FOOTINGS


Maronda Systems
4005 Maronda Way
Sanford, FL 32771
(407) 321-0064

Elmer Bergman, P.E.
License No. 50158
MAY 28 2008


SHEET:
FTG

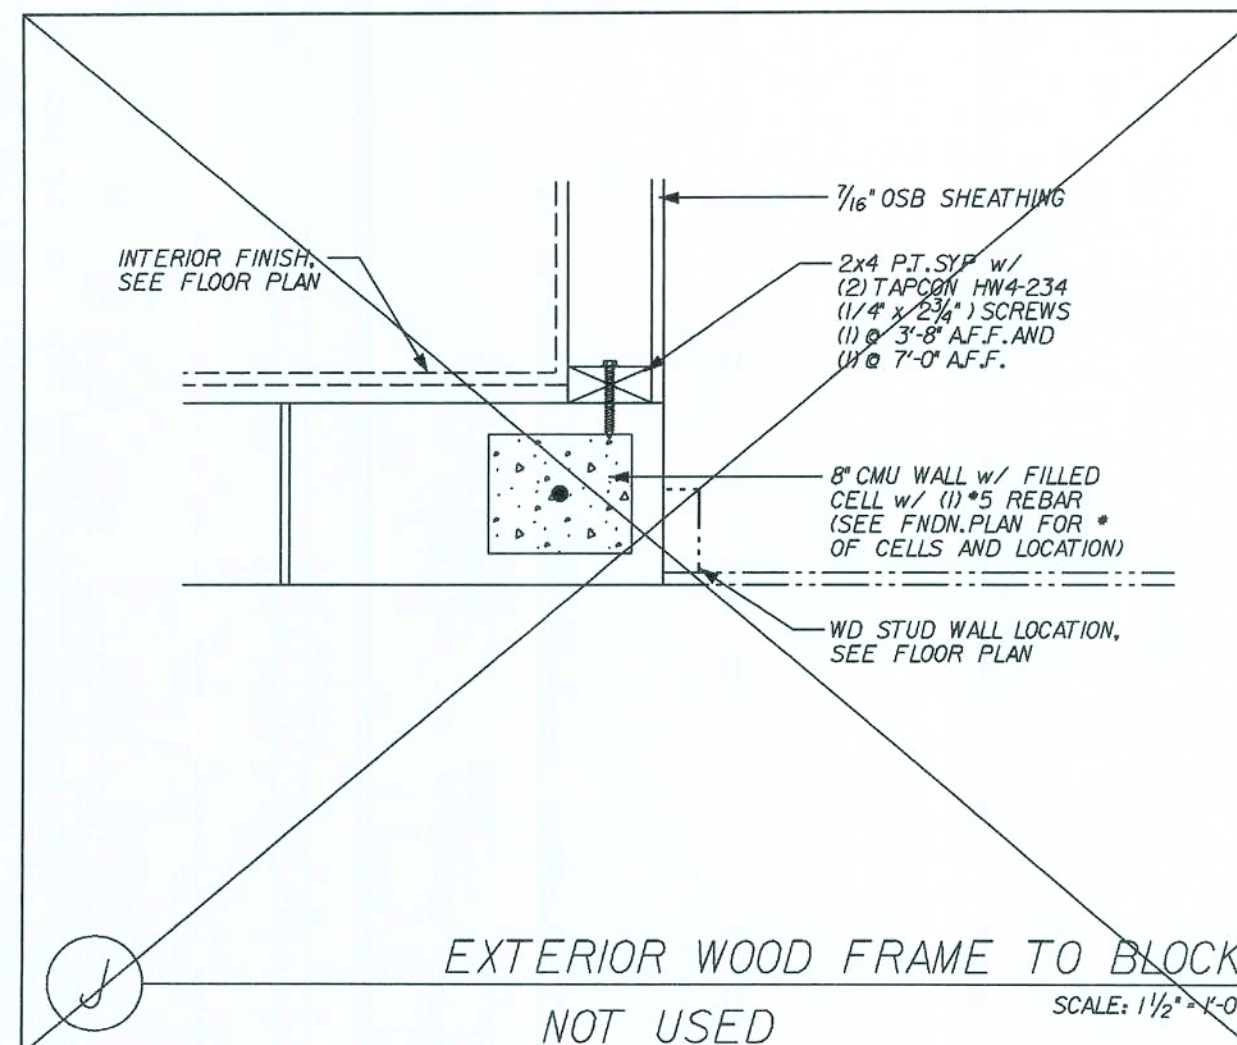


J EXTERIOR WOOD FRAME TO BLOCK
NOT USED
SCALE: 1 1/2\"/>

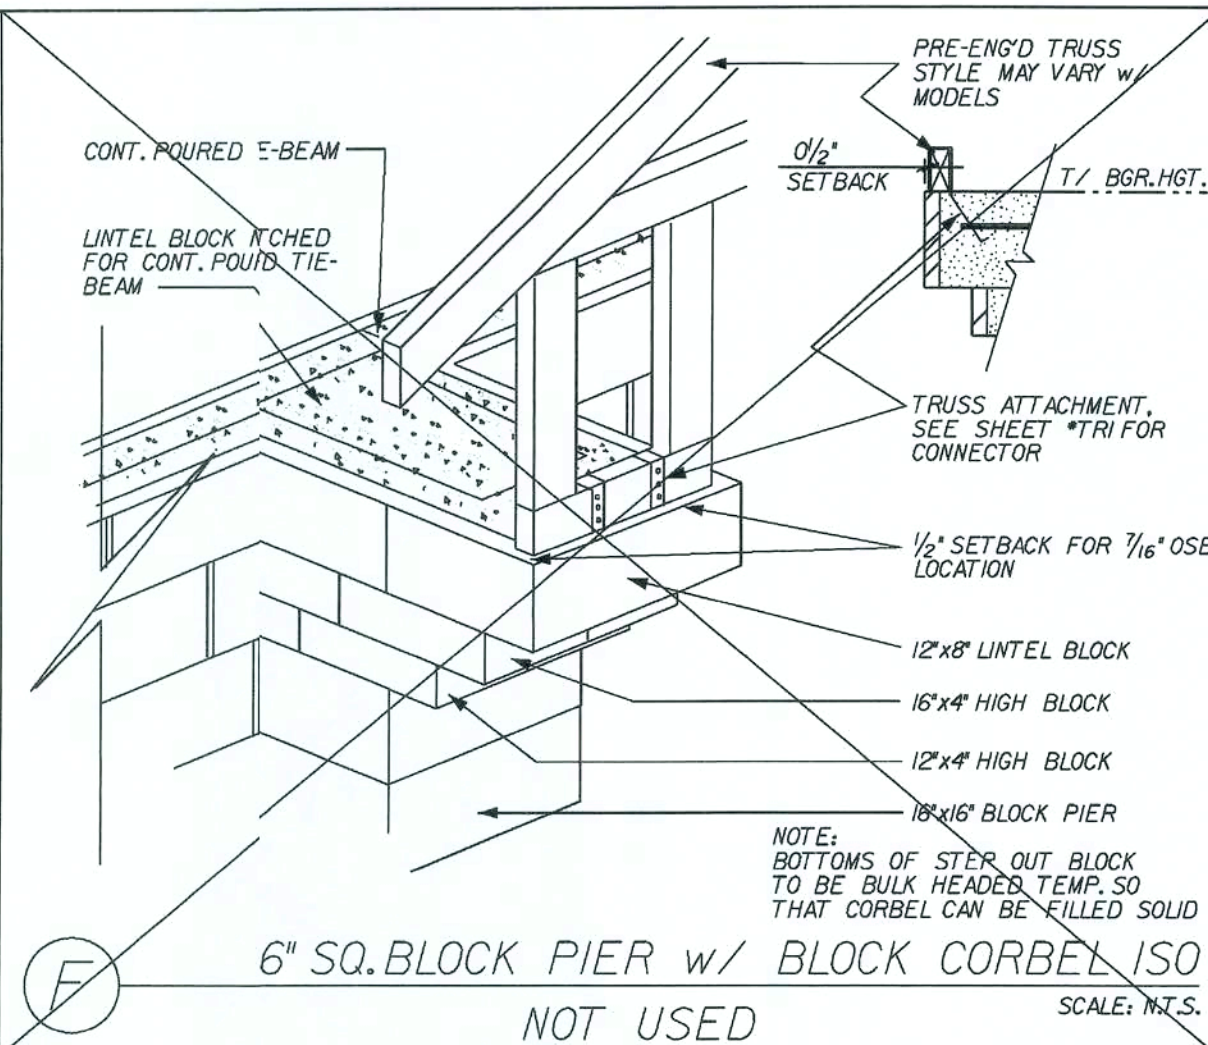


F 6\"/>

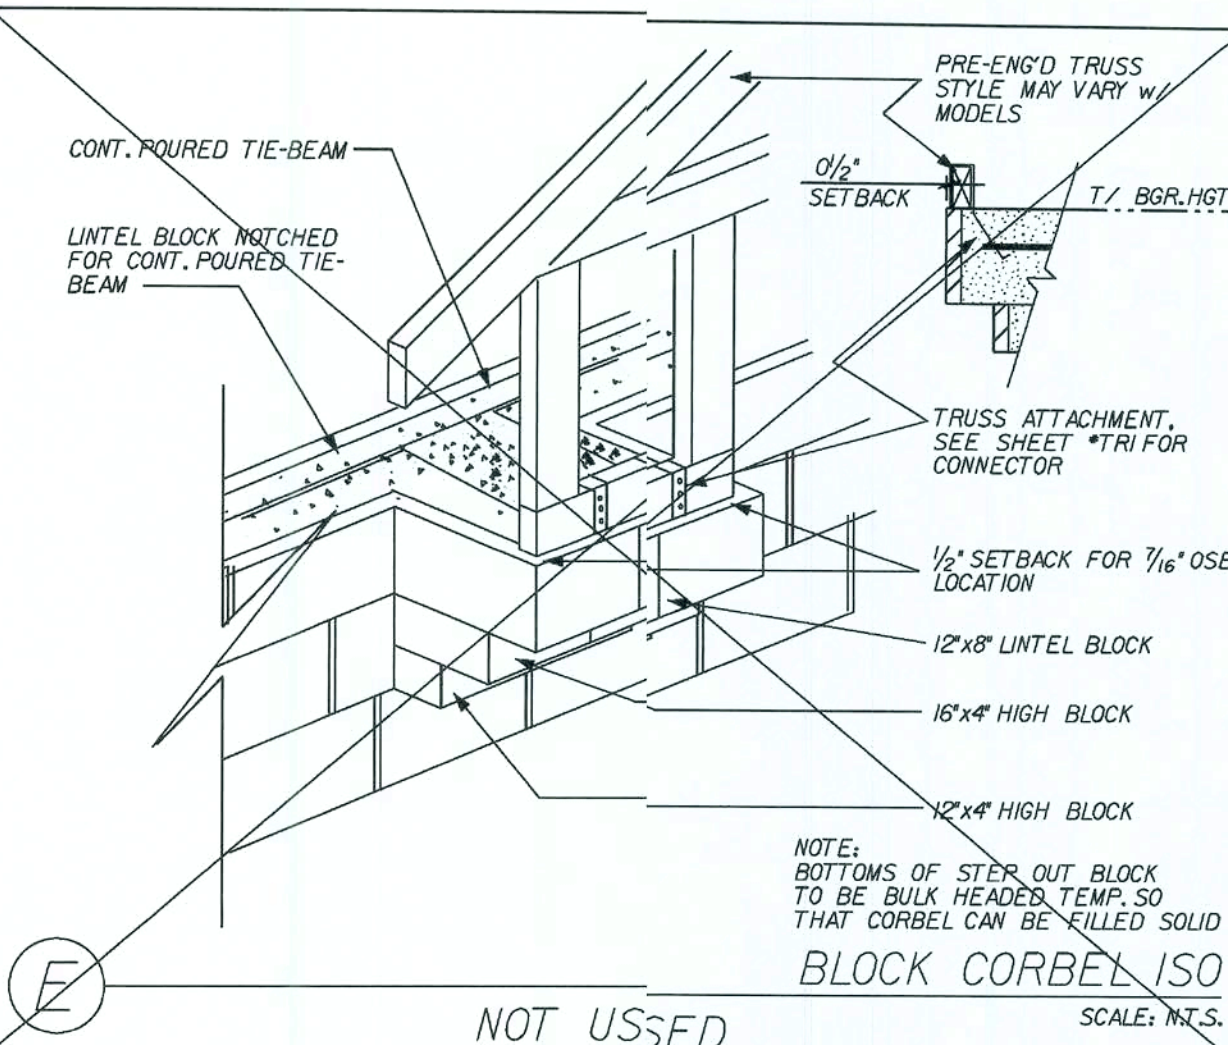


E BLOCK CORBEL ISO
NOT USED
SCALE: N.T.S.

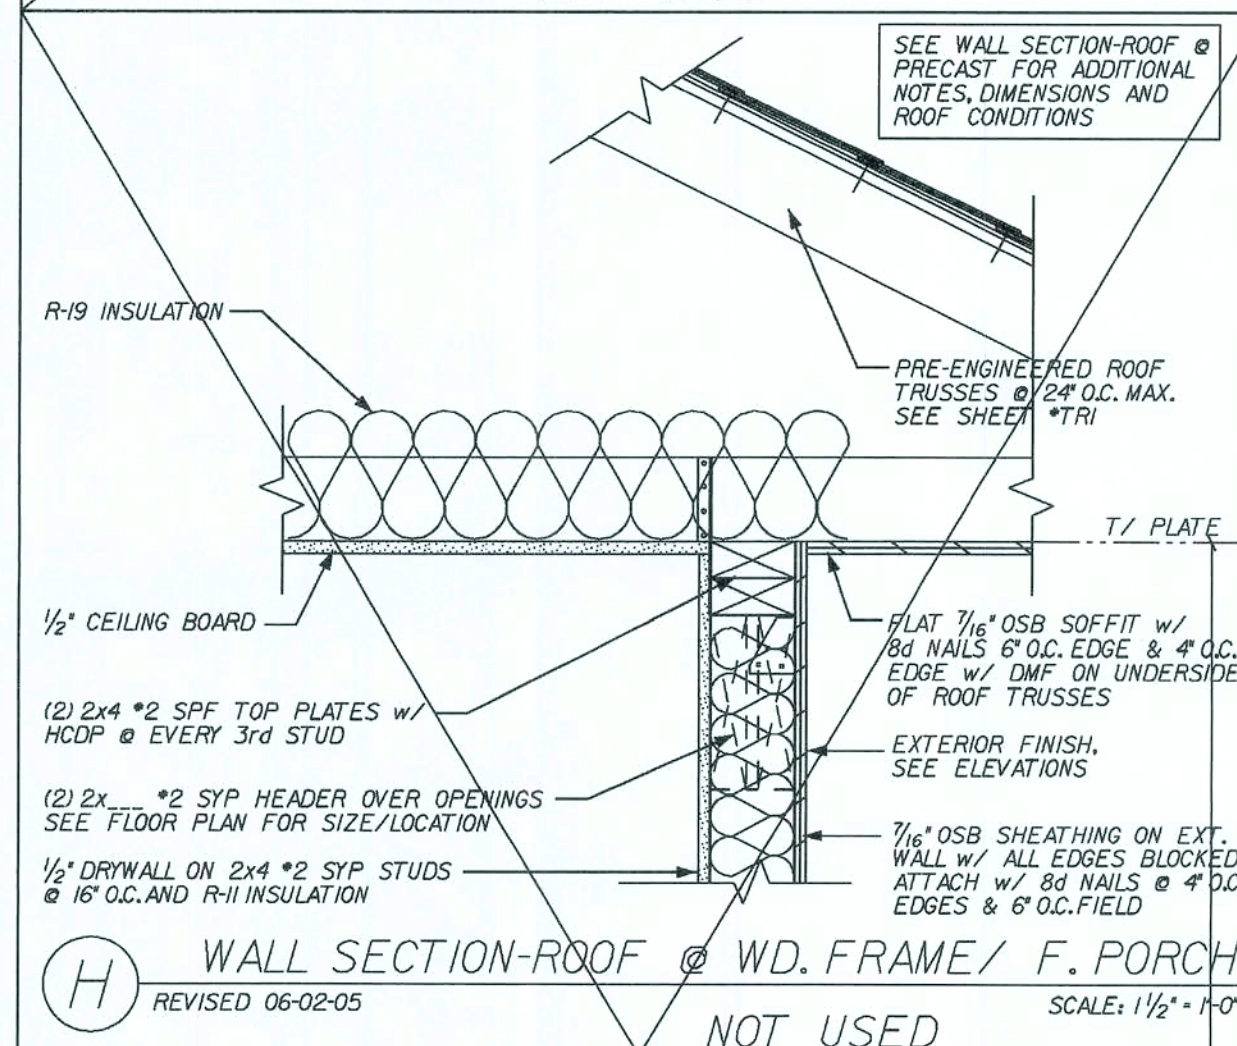


H WALL SECTION-ROOF @ WD. FRAME/ F. PORCH
REVISED 06-02-05
NOT USED
SCALE: 1 1/2\"/>

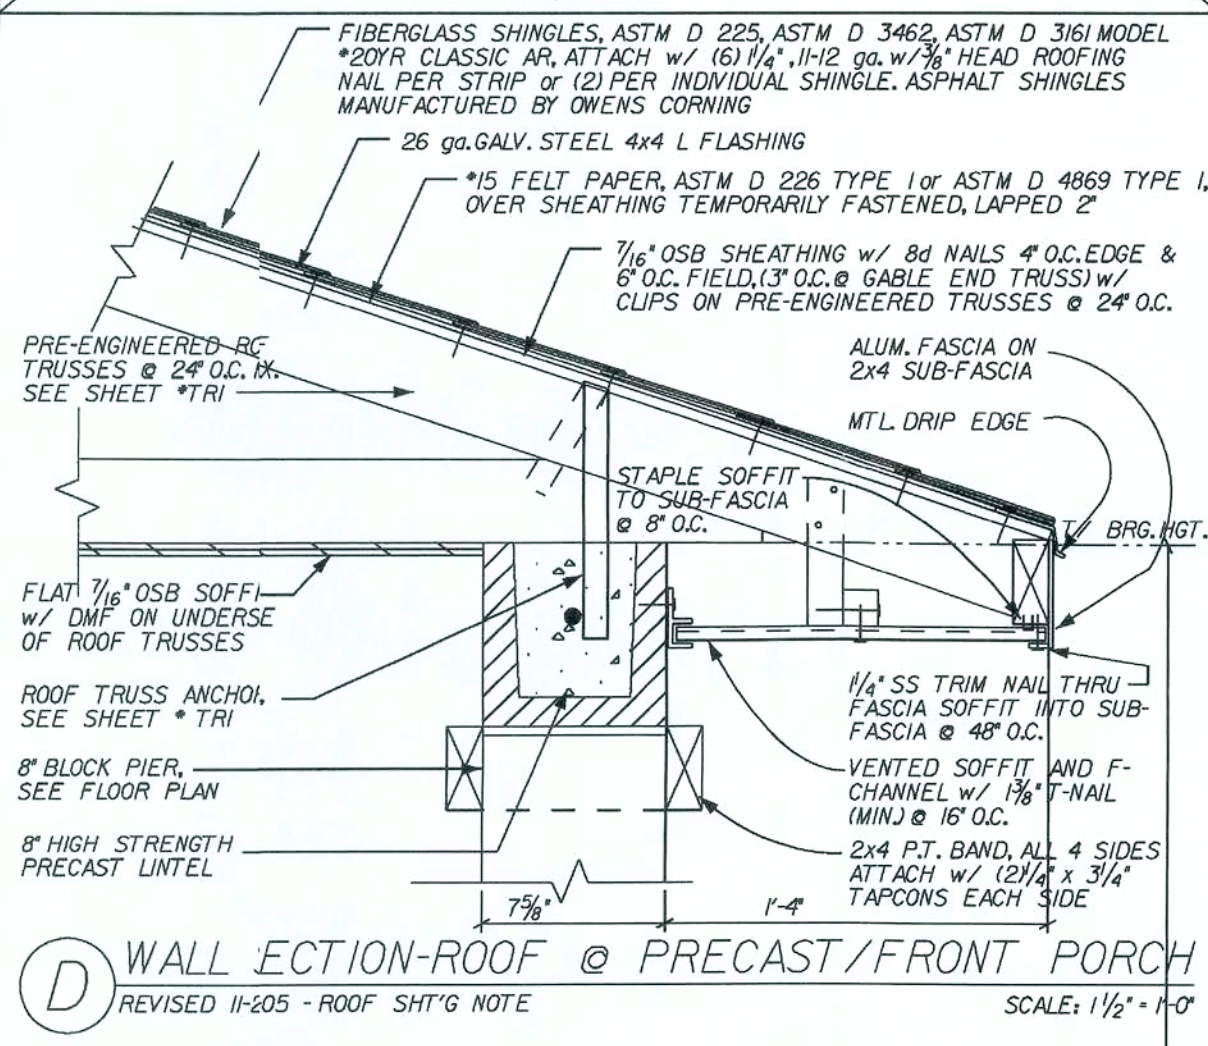


D WALL SECTION-ROOF @ PRECAST/FRONT PORCH
REVISED 11-20-05 - ROOF SHT'G NOTE
SCALE: 1 1/2\"/>

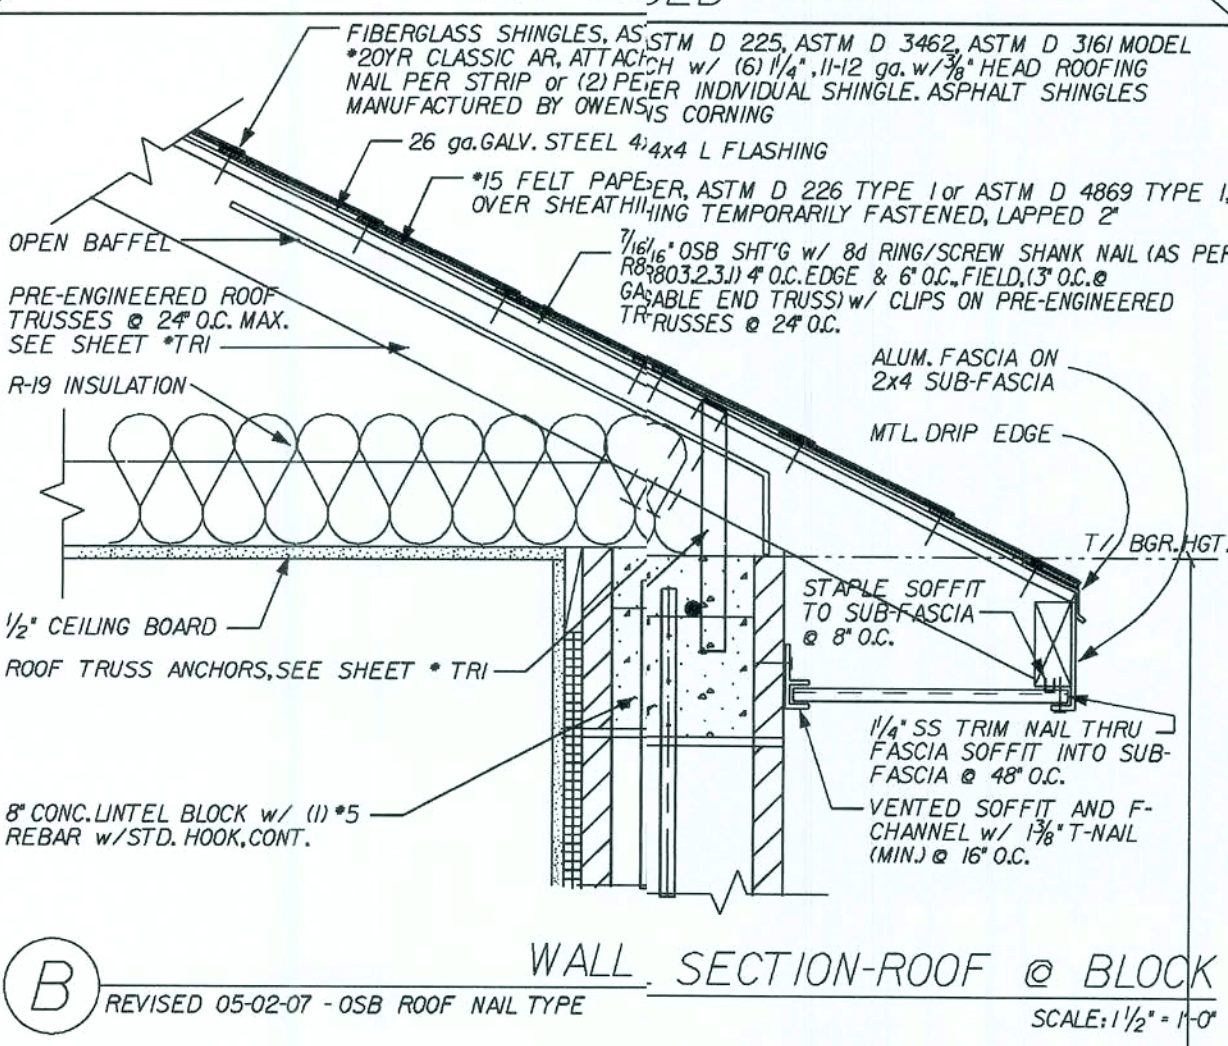


B WALL SECTION-ROOF @ BLOCK
REVISED 05-02-07 - OSB ROOF NAIL TYPE
SCALE: 1 1/2\"/>

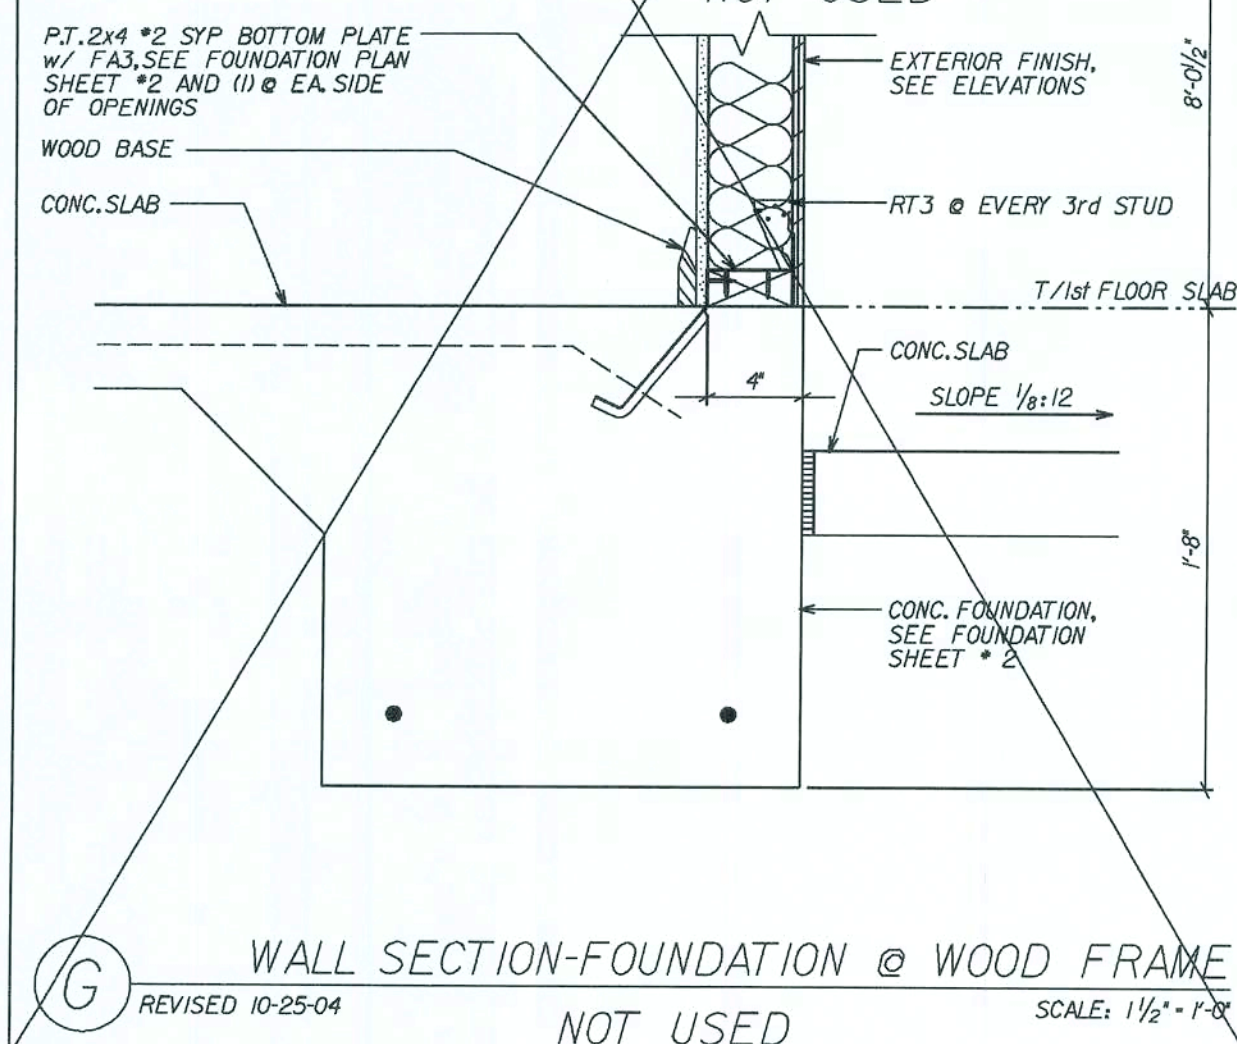

G WALL SECTION-FOUNDATION @ WOOD FRAME
REVISED 10-25-04
NOT USED
SCALE: 1 1/2\"/>

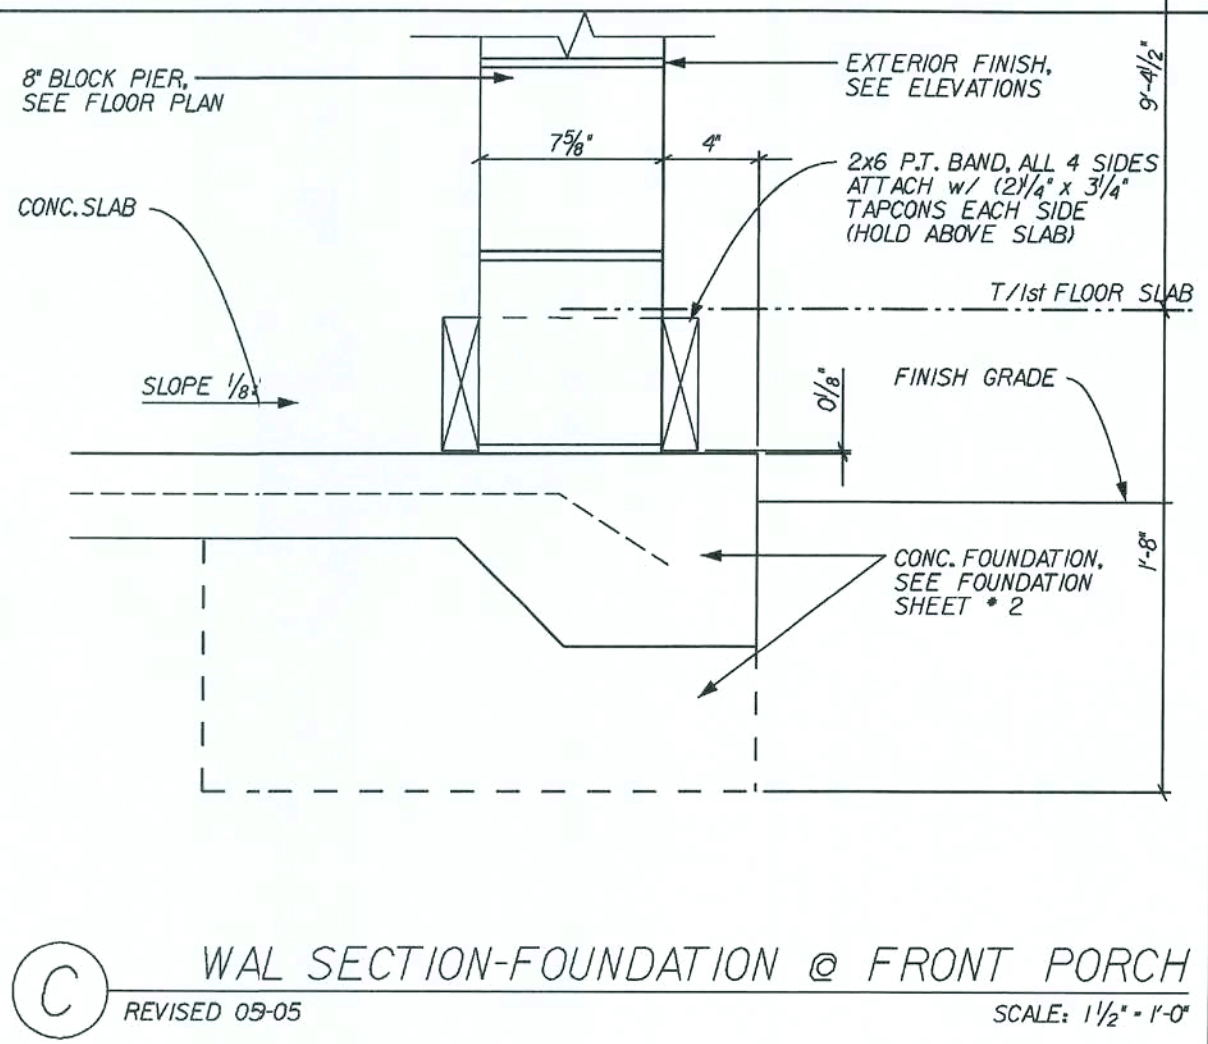

C WALL SECTION-FOUNDATION @ FRONT PORCH
REVISED 09-05
SCALE: 1 1/2\"/>

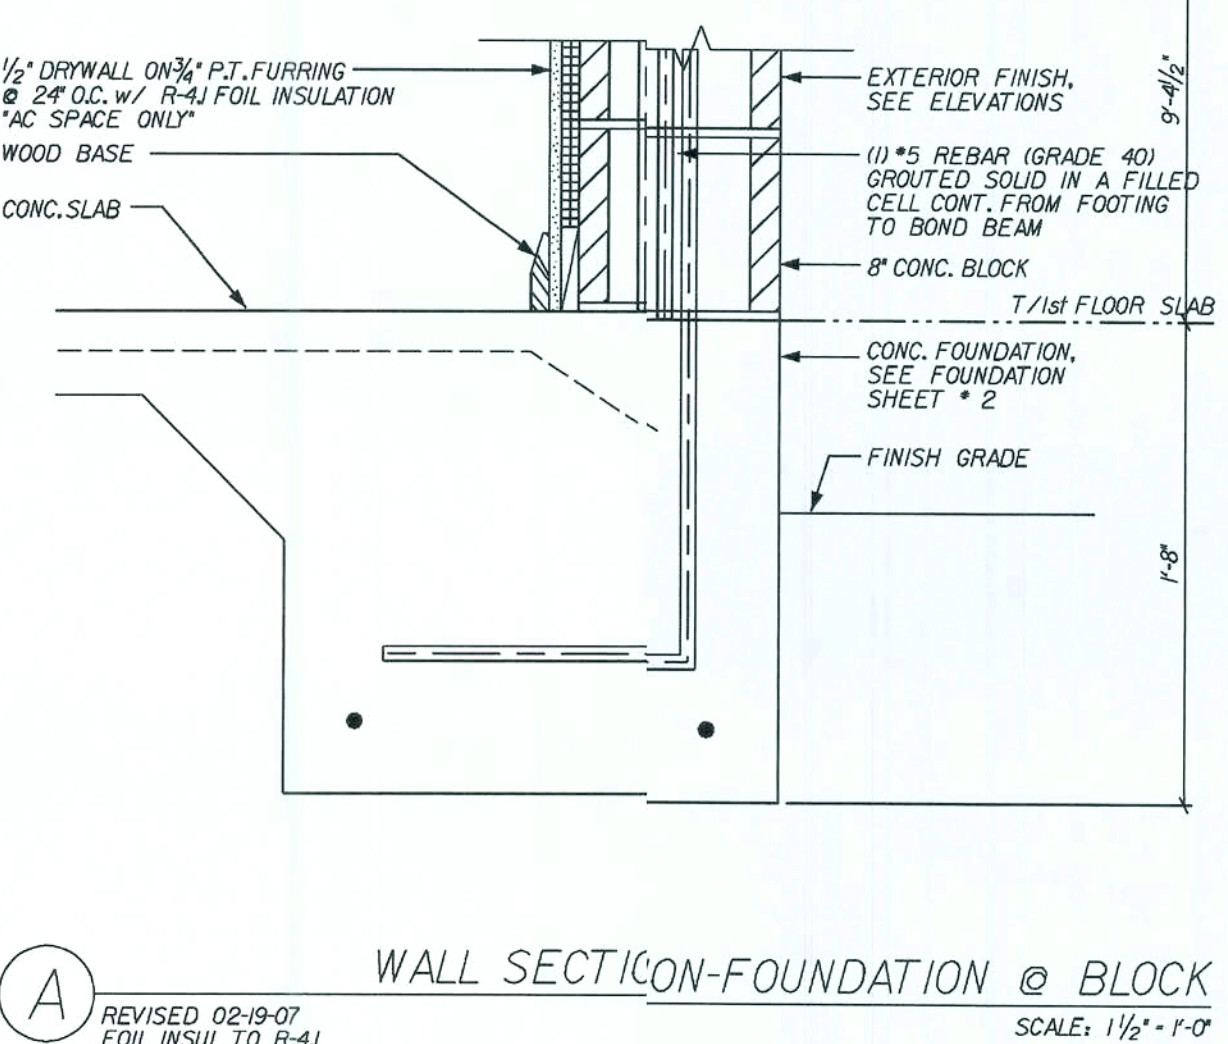

A WALL SECTION-FOUNDATION @ BLOCK
REVISED 02-19-07
FOIL INSUL TO R-4J
SCALE: 1 1/2\"/>

REVISIONS	DATE	DESCRIPTION

Maronda Homes FLORIDA
4005 MARONDA WAY SANFORD, FL 32771
(407) 321-0064

THIS STRUCTURE WAS DESIGNED IN ACCORDANCE WITH THE REQUIREMENTS OF THE FLORIDA BUILDING CODE 2004 RESIDENTIAL ADDENDUM, 2006 SUPPLEMENT.

ONE STORY WALL SECTIONS

NANTUCKET




DRAWN BY: GARAGE:
RELEASE DATE: 01-10-06

Maronda Systems
4005 Maronda Way
Sanford, FL 32771
(407) 321-0064







Elmer Bergman, P.E.
License No. 50158
MAY 28 2008

SHEET:
WS-B1

PLOT DATE: 16 JAN 2008

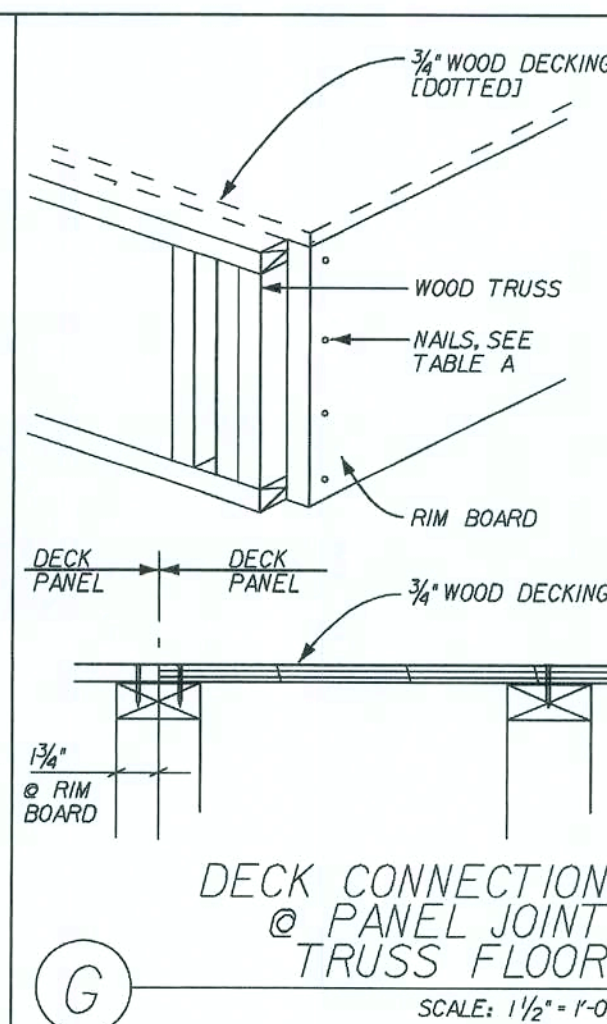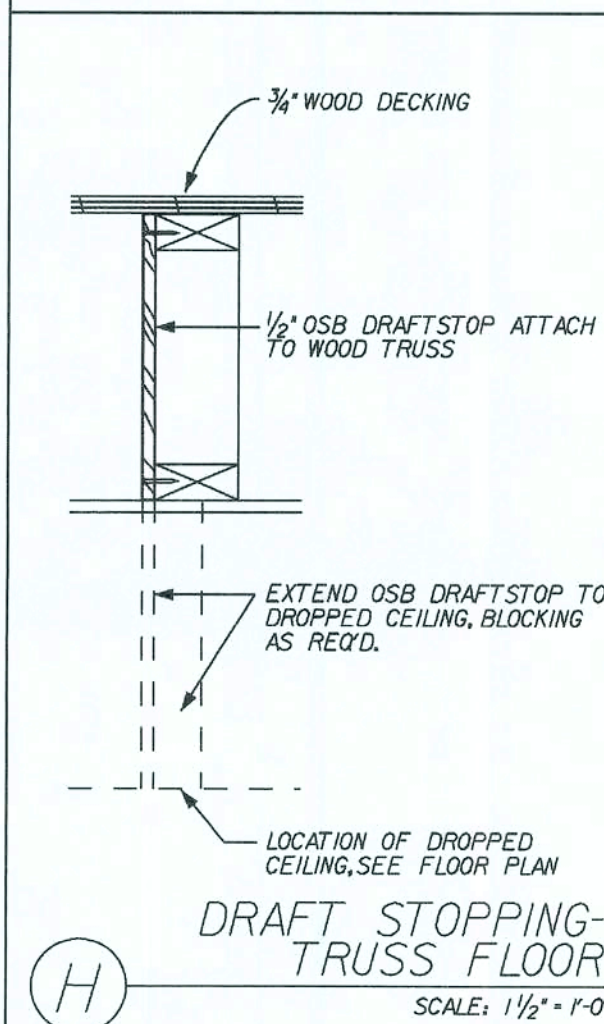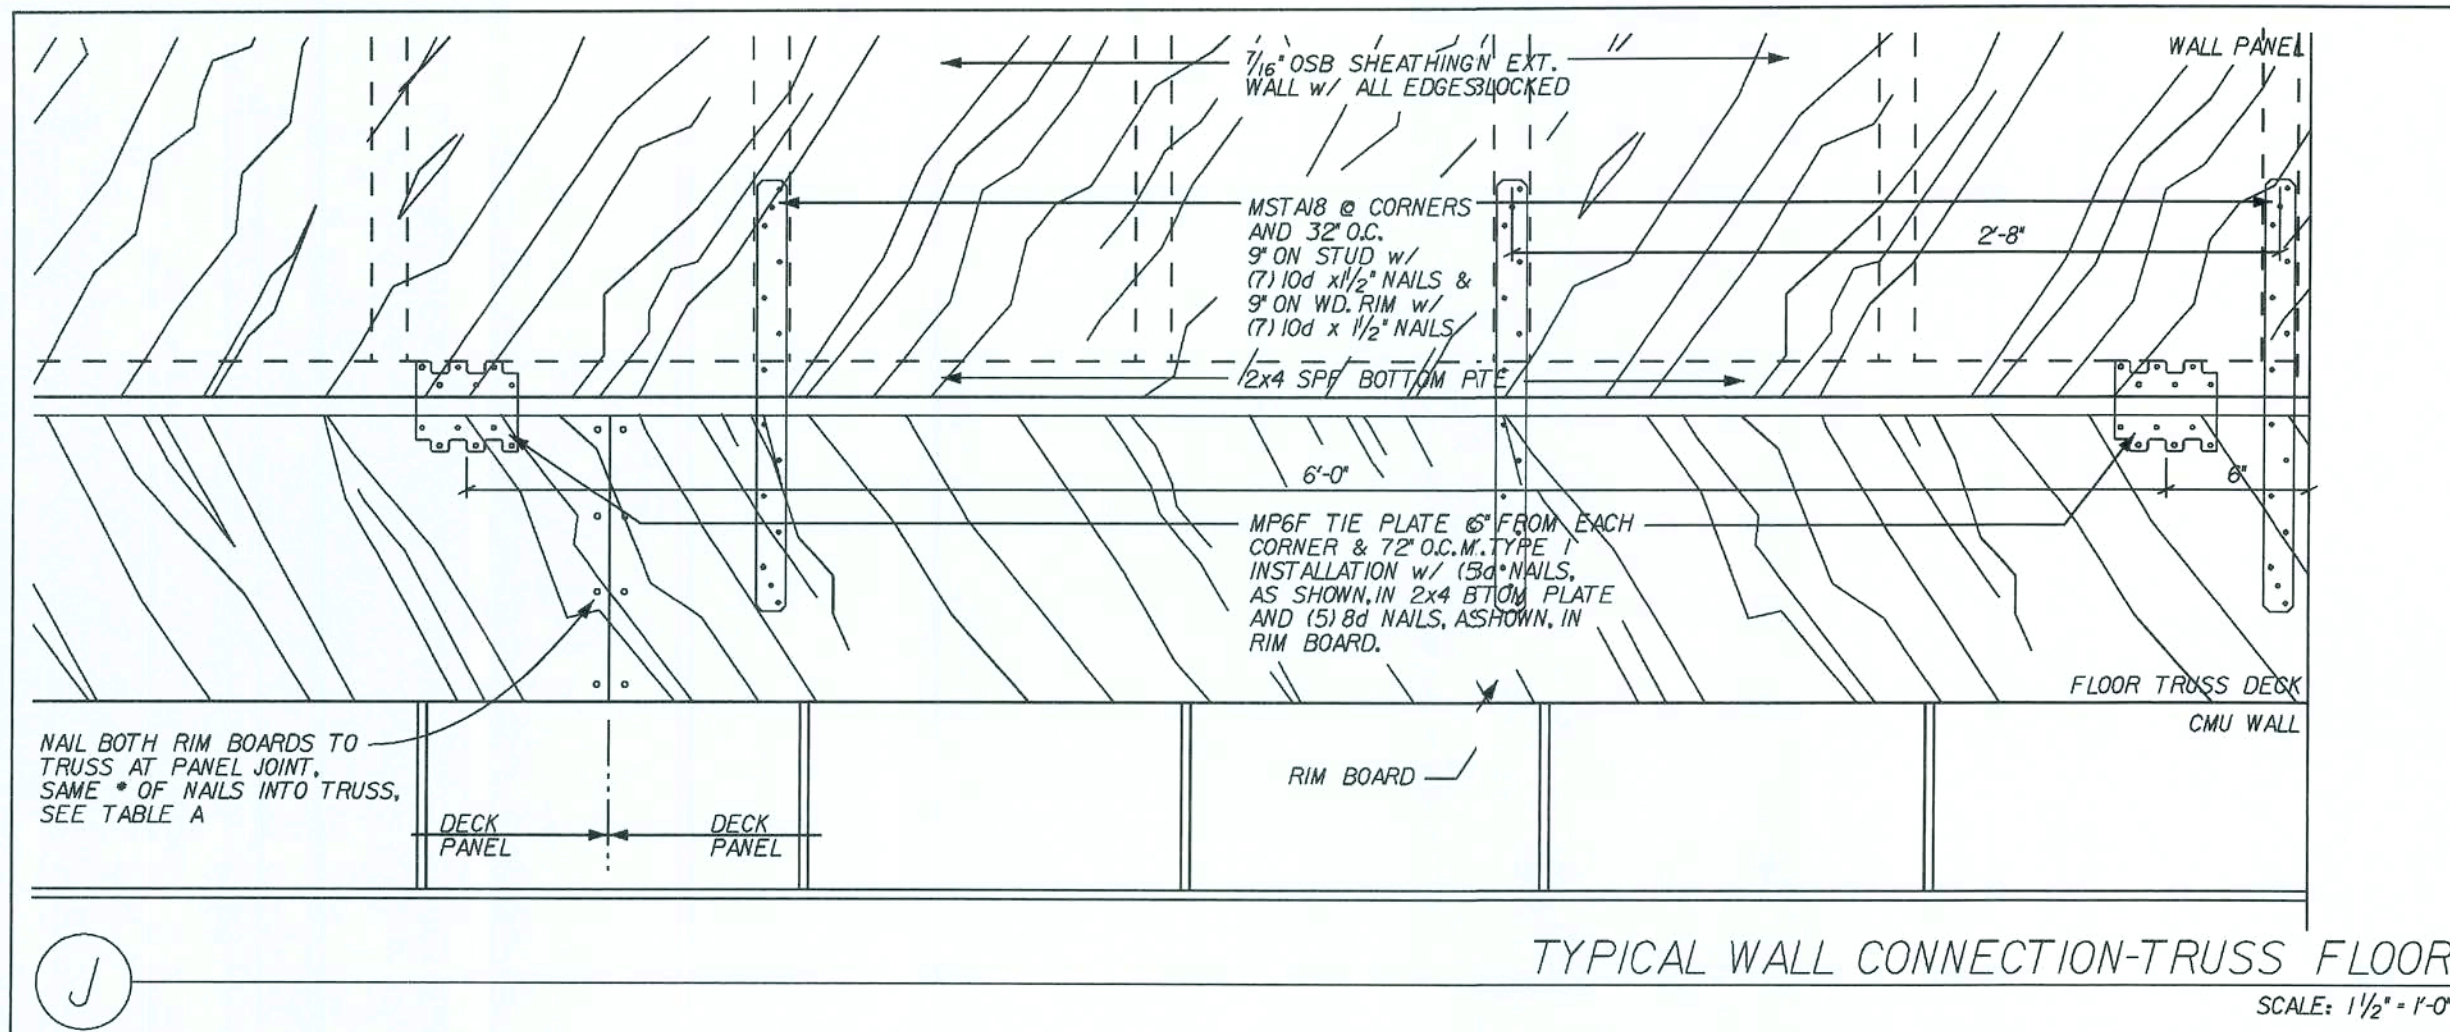

TRUSS DEP.	RIM BD.	* NAILS, RIM BRD. TO FLOOR TRUSS
9/4"	2x10	(4) 10d NAILS
11/4"	2x12	(6) 10d NAILS
16"	1 1/4" x 16"	(6) 10d NAILS

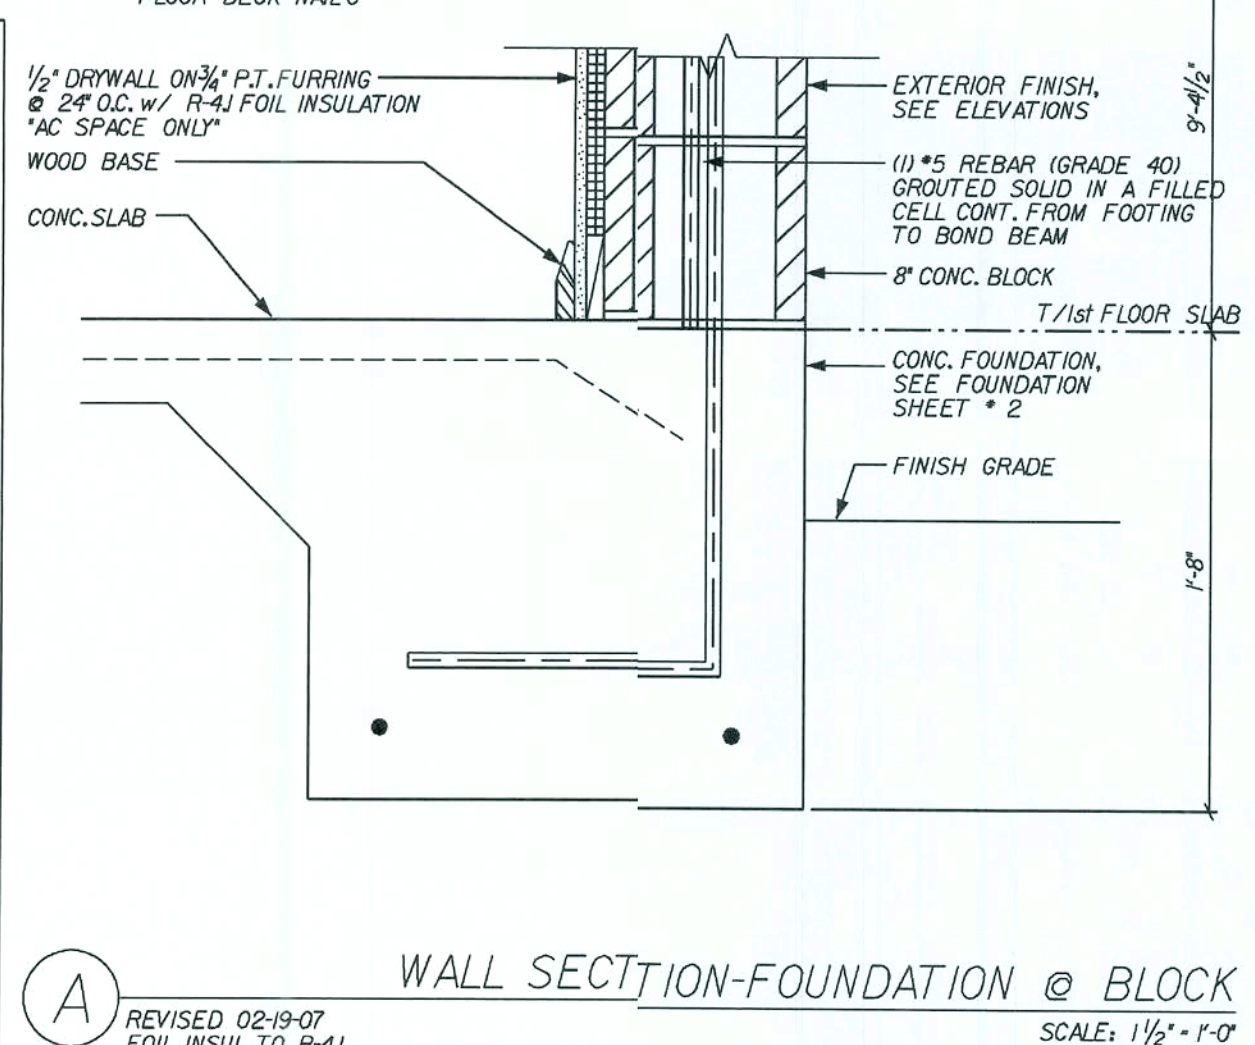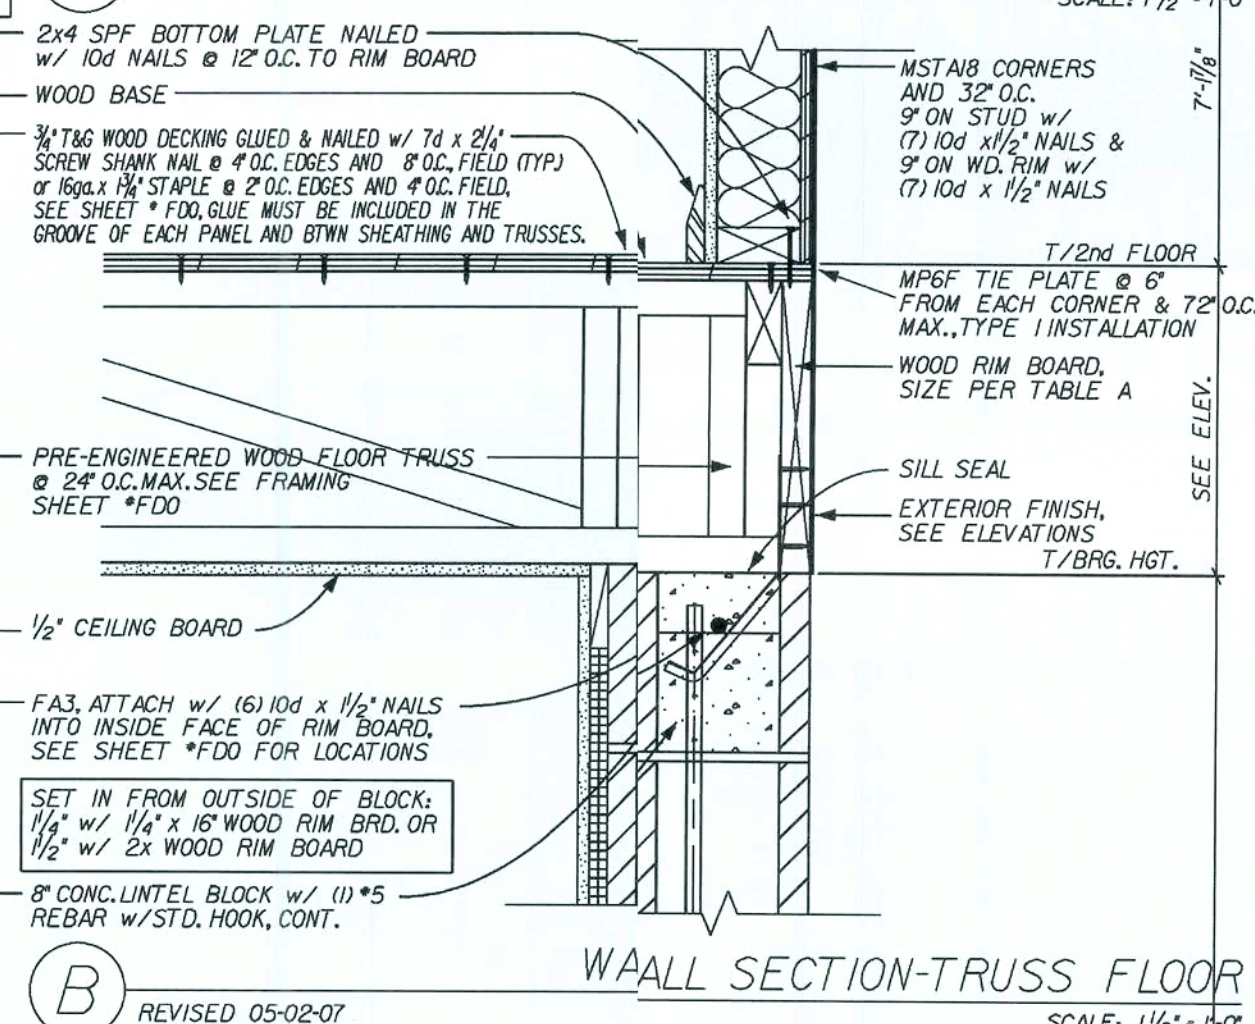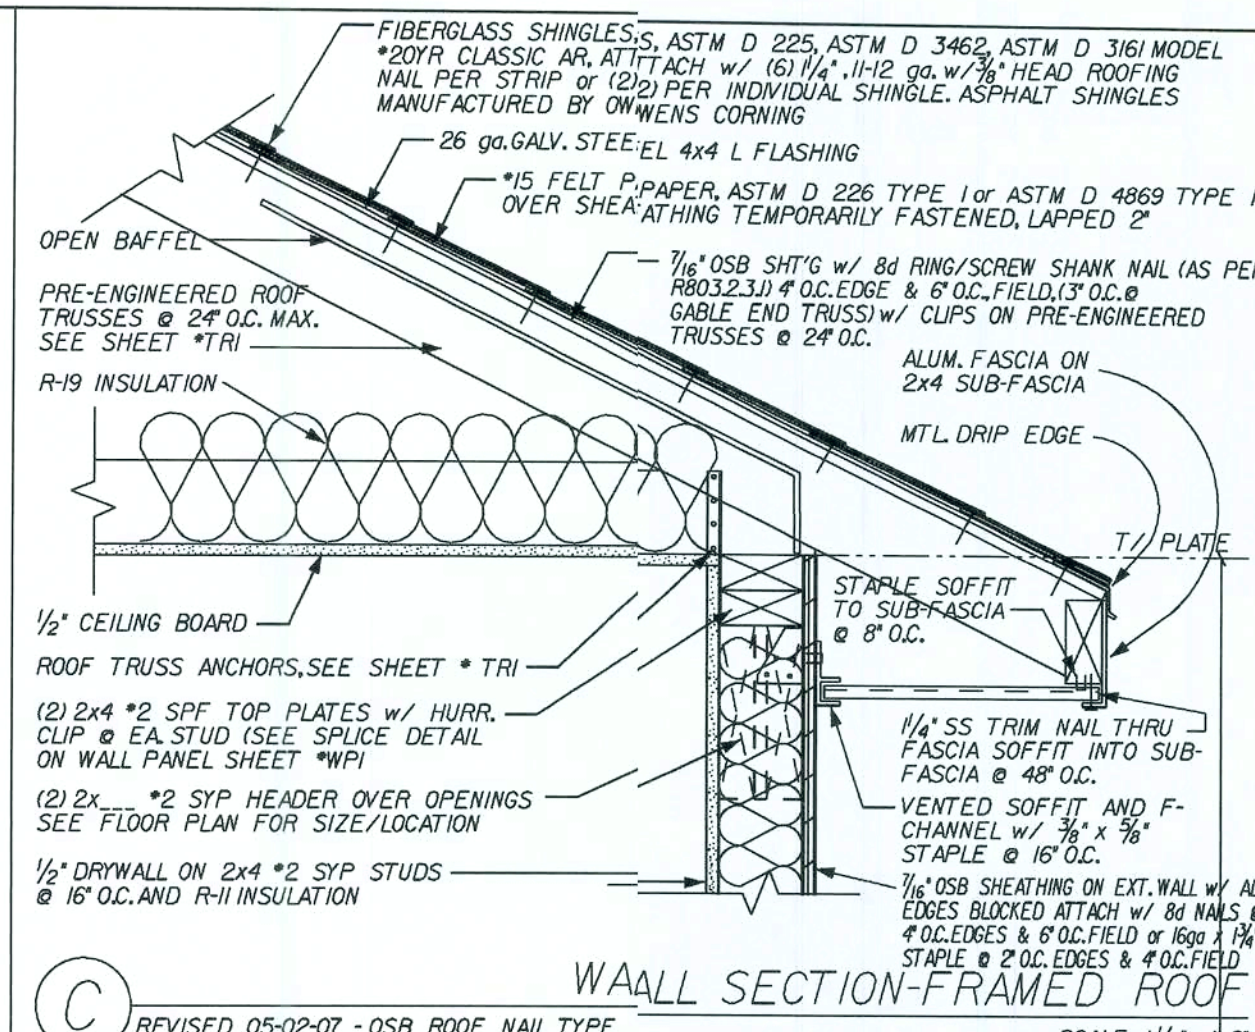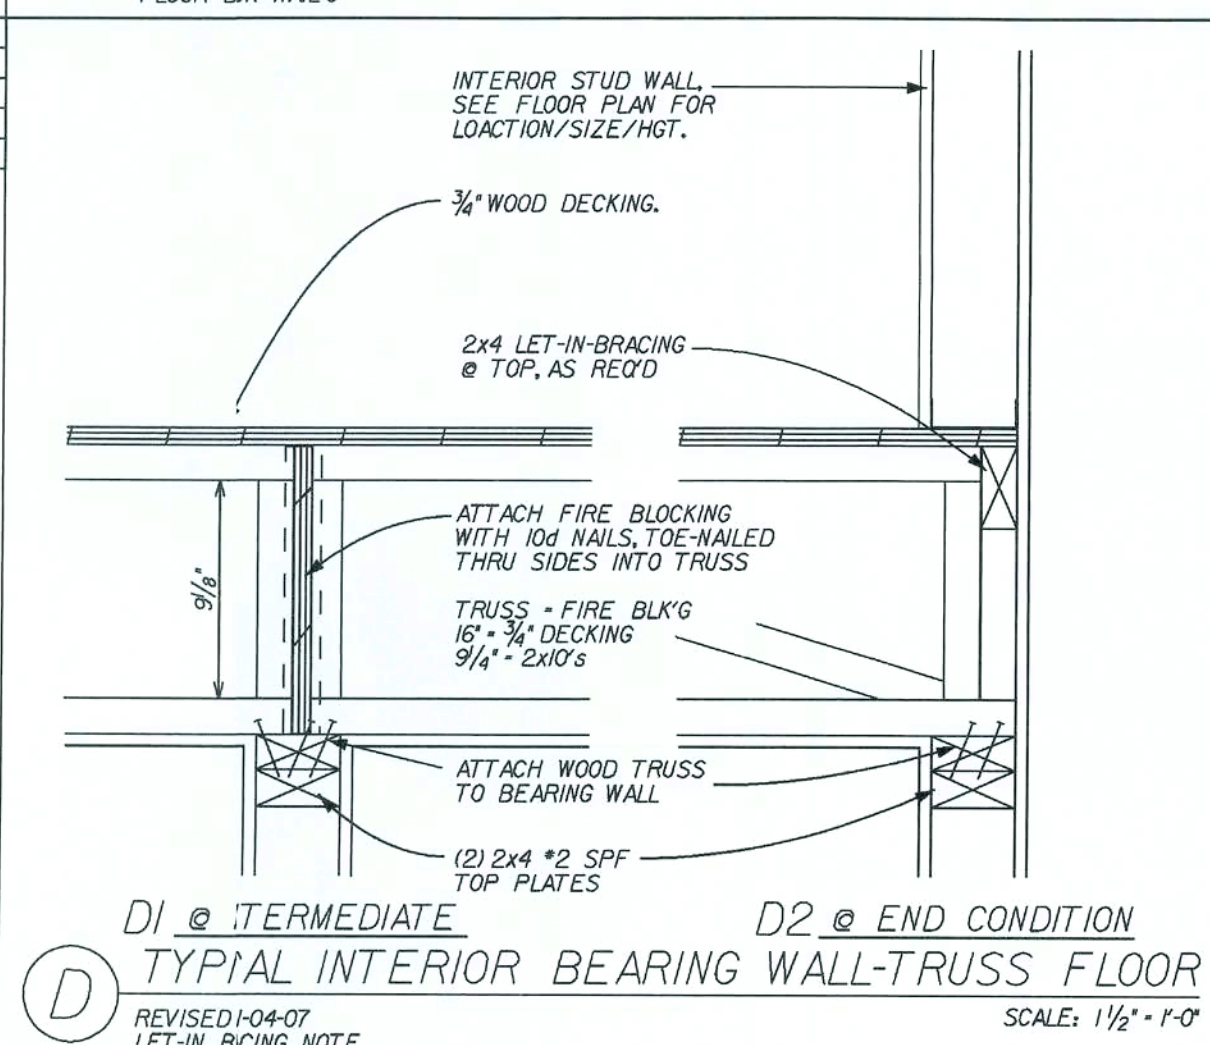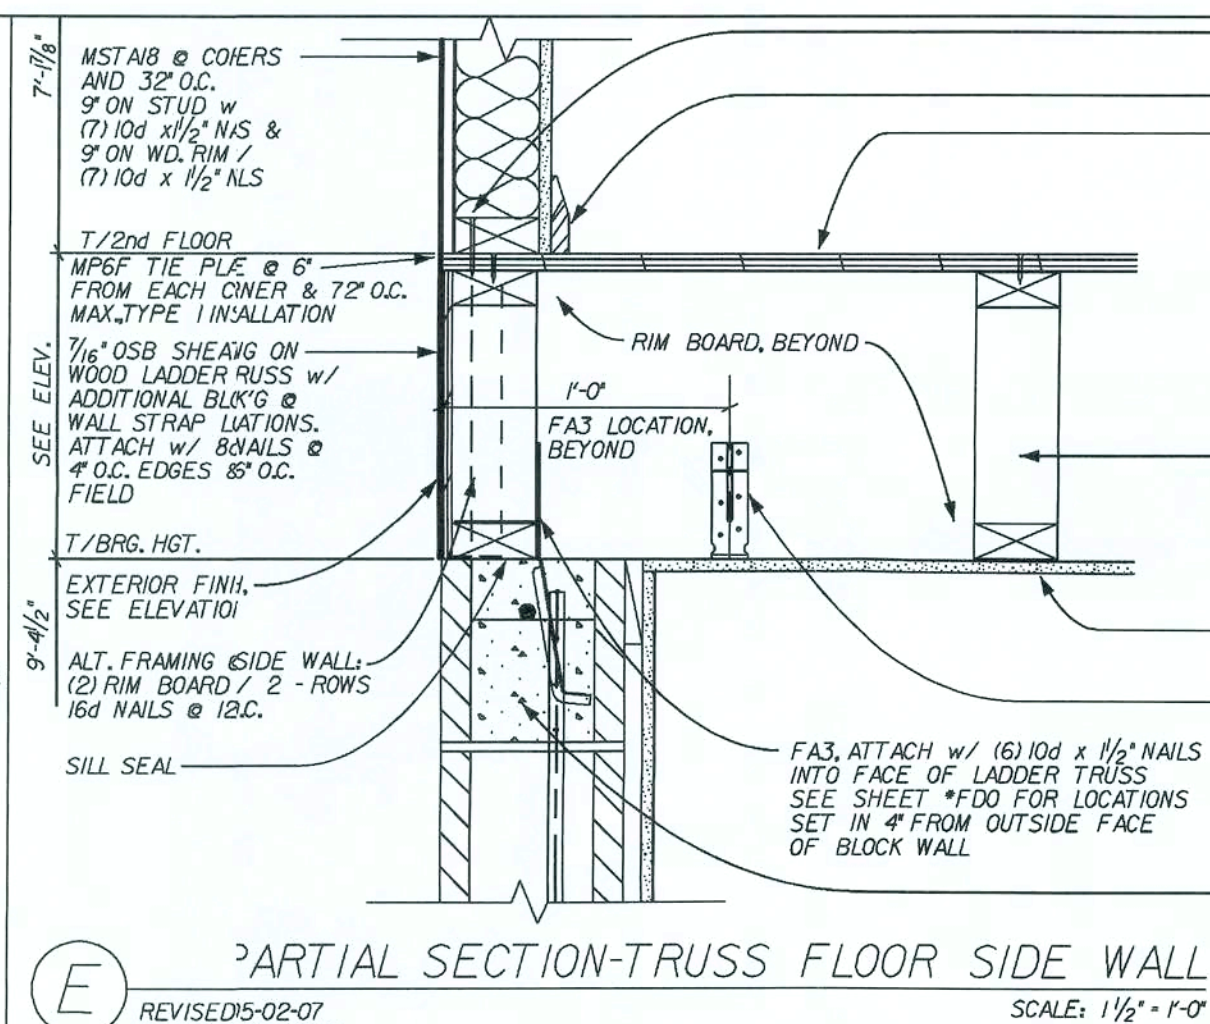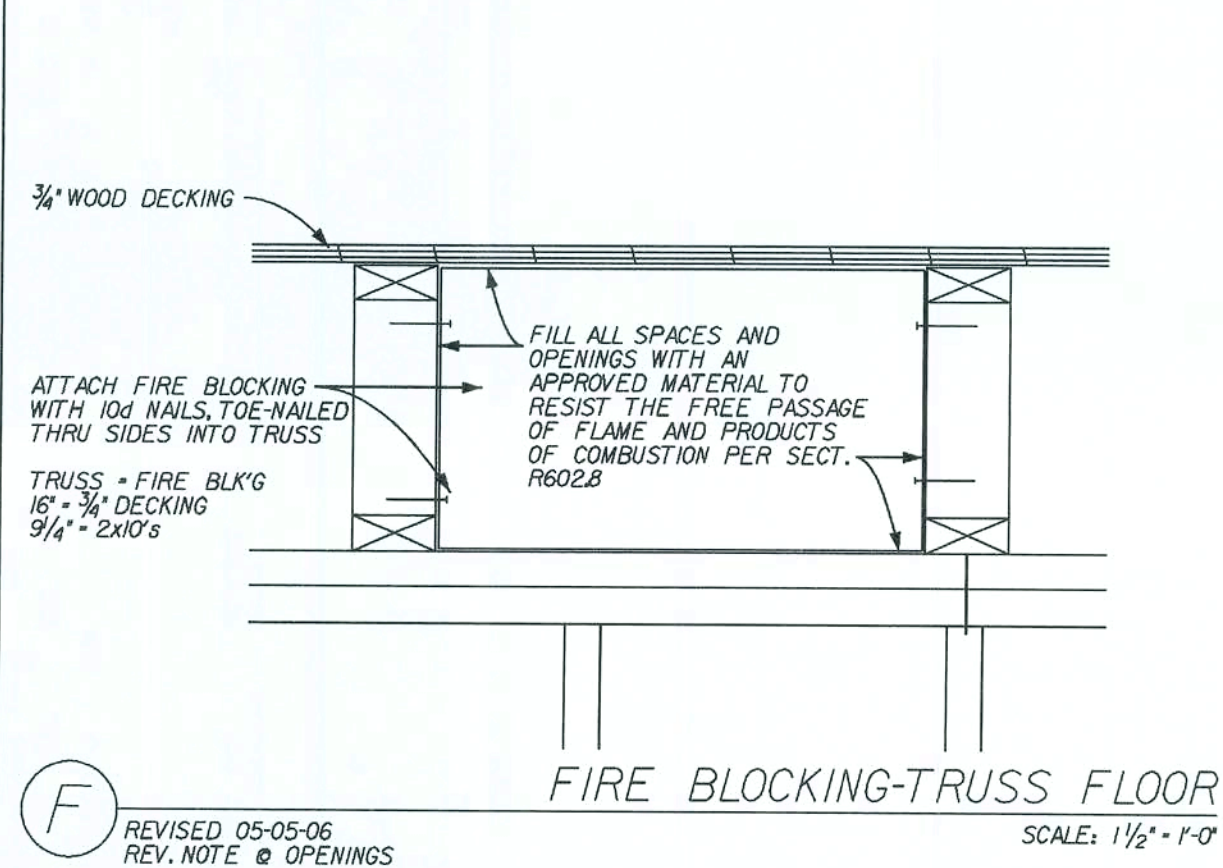

REVISIONS:

Maronda Homes

FLORIDA BUILDING CODE 2004: RESIDENTIAL

DESIGNED IN ACCORDANCE WITH THE REQUIREMENTS OF THE FLORIDA BUILDING CODE 2004: RESIDENTIAL AND 2006 SUPPLEMENT

WALL SECTION

NANTUCKET

TWO STORY

DRAWN BY: GARAGE:

RELEASE DATE: 09/01/04

156048

Maronda Systems
4005 Maronda Way
Sanford, FL 32771
(407)321-0064


Elmer Bergman, P.E.
License No. 50158

MAY 28 2008


SHEET: WS-S1

DATE: 16 JAN 2008

USP HARDWARE - 160%		REVISED 05-10-06	
PRODUCT CODE #	MAN.	FASTENERS	UPLIFT
C44	USP	POST (6) 16d BEAM (6) 10d X 1 1/2"	1000
FA3	USP	TOP (4) 10d X 1 1/2" SIDE (2) 10d X 1 1/2"	1155
HC520 CLIP	USP	PLATES (11) 8d STUD (6) 8d	445
HHCP2 CRNR CLIP	USP	TRUSS (10) 10d X 1 1/2" PLATE (10) 10d X 1 1/2"	800
HTA 20 ANCHOR	USP	(14) 10d X 1 1/2"	1615
HTA 20(2) ANCHOR	USP	(13) 10d X 1 1/2"	3230
HTW24	USP	(20) 10d	1325
HUGT2	USP	CONC. ANCH. BOLT (2) 3/4" - (2) 3/4" WASH 3 1/2" EMBED. - ALL GRDR. - (8) 10d	9790
HUGT3	USP	CONC. ANCH. BOLT (2) 3/4" - (2) 3/4" WASH 3 1/2" EMBED. - ALL GRDR. - (8) 10d	9860
JUS 26	USP	(4) 10d HEADER (4) 10d TRUSS	1115
KST227 STRP ANG.	USP	(34) 16d	4750
LPTA	USP	FACE OF GABLE W/ 2x4 (11) 10d X 1 1/2"	1250
LSTA36	USP	(22) 10d X 1 1/2"	1640
LTW12	USP	(12) 10d	670
LTS20 STRAP ANG.	USP	ANCHOR - 1/2" WEDGE BOLT 3 1/2" EMBED. (10) 10d X 1 1/2" STRAP	1890
LBPI2 BEARING PLT	USP	1/2" J-BOLT	2515
LFTA6	USP	PLATE (8) 8d STUD (8) 8d	1035
MP6F	USP	HEADER/STUD (6) 8d TYPE 1 JOIST/PLATE (6) 8d	605
MPA1 & MPA1F	USP	HEADER/STUD (6) 8d JOIST/PLATE (6) 8d	660
MSTA12	USP	(10) 10d	1015
MSTA18	USP	(14) 10d	1420
MSTA24	USP	(18) 10d	1640
MSTA30	USP	(22) 10d	2065
MTW12	USP	(14) 10d	1030
MTW18	USP	(14) 10d	1030
MTS27B STRP ANG.	USP	(24) 16d (1) 3/4" ANCHOR BOLT 3 1/2" EMBEDDED	4635
MUGT15	USP	(22) 10d (1) 3/8" ANCHOR BOLT 3 1/2" EMBEDDED	4165
NP37 3/8 X 7	USP	HEADER (6) 16d TOP OF BOT. SEC. (6) 10d X 1 1/2"	
PA 28	USP	(15) 16d	3360
RT-16	USP	TOP PLATES (8) 8d TRUSS (8) 8d X 1 1/2"	1030
RT-16A	USP	TRUSS (9) 10d X 1 1/2" PLATE (8) 10d	1380
RT16-2	USP	TOP PLATES (8) 8d TRUSS (8) 8d X 1 1/2"	1160
RT5 CLIPS L/R	USP	TRUSS (4) 8d PLATE (4) 8d	540
RT3 CLIPS L/R	USP	(4) 8d TOP (4) 8d BOTTOM	530
SKH 26 LVR	USP	HEADER (6) 16d JACK (6) 10d X 1 1/2"	1085
SKHH26 L/R	USP	HEADER (18) 16d JACK (12) 10d X 1 1/2"	2190
SUH 26	USP	HEADER (6) 10d JACK (4) 10d X 1 1/2"	725
SUH 28	USP	HEADER (8) 10d JACK (6) 10d X 1 1/2"	800
TA12	USP	(5) #10 SCREWS (9) #10 SCREWS	825 910
TA 14	USP	(7) 10d X 1 1/2"	920
TA 18	USP	(8) 10d X 1 1/2"	1205
(2)TA 18	USP	(8) 10d X 1 1/2" 1-PLY (8) 10d X 1 1/2" 2-PLY	2410 2410
TA 24	USP	(8) 10d X 1 1/2"	1205
(2)TA 24	USP	(8) 10d X 1 1/2" 1-PLY (8) 10d X 1 1/2" 2-PLY	2410 2410
THD26	USP	HEADER (18) 16d TRUSS (12) 10d X 1 1/2"	2170
THD28	USP	HEADER (28) 16d TRUSS (16) 10d X 1 1/2"	2330
THD28-2	USP	HEADER (28) 16d TRUSS (16) 10d X 1 1/2"	2485
THDH28-3	USP	HEADER (36) 16d TRUSS (16) 10d X 1 1/2"	2665
THD48	USP	HEADER (28) 16d TRUSS (16) 10d X 1 1/2"	2485
THJ 26 ²	CLEVELAND	HIP (7) 10d - HEADER (16) 16d JACK (5) 10d X 1 1/2"	1010
USC63	USP	TRUSS (8) 10d (4) 3/4" EXP. BOLTS #6170 2 3/4" EMBEDDED	11150
USC3F	USP	TRUSS (8) 10d (4) 3/4" EXP. BOLTS #6170 2 3/4" EMBEDDED	11150
USC73	USP	TRUSS (8) 16d (4) 3/4" EXP. BOLTS #6170 2 3/4" EMBEDDED	11150
UGTS63	USP	TRUSS (8) 16d (2) 3/4" ANCH. BOLTS 2 3/4" EMBEDDED	6170

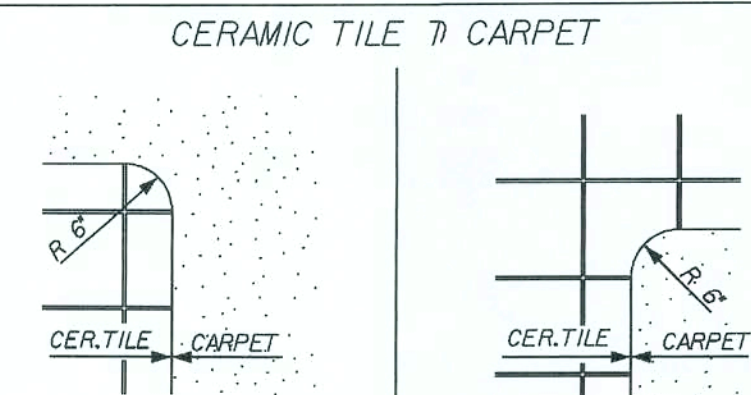


OUTSIDE CORNER INSIDE CORNER

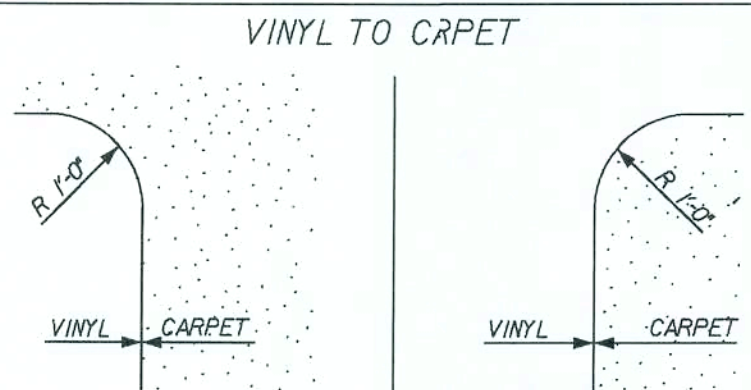

OUTSIDE CORNER INSIDE CORNER


FLOOR EDGE CORNER DETAIL

SCALE: 1/2" = 1'-0"

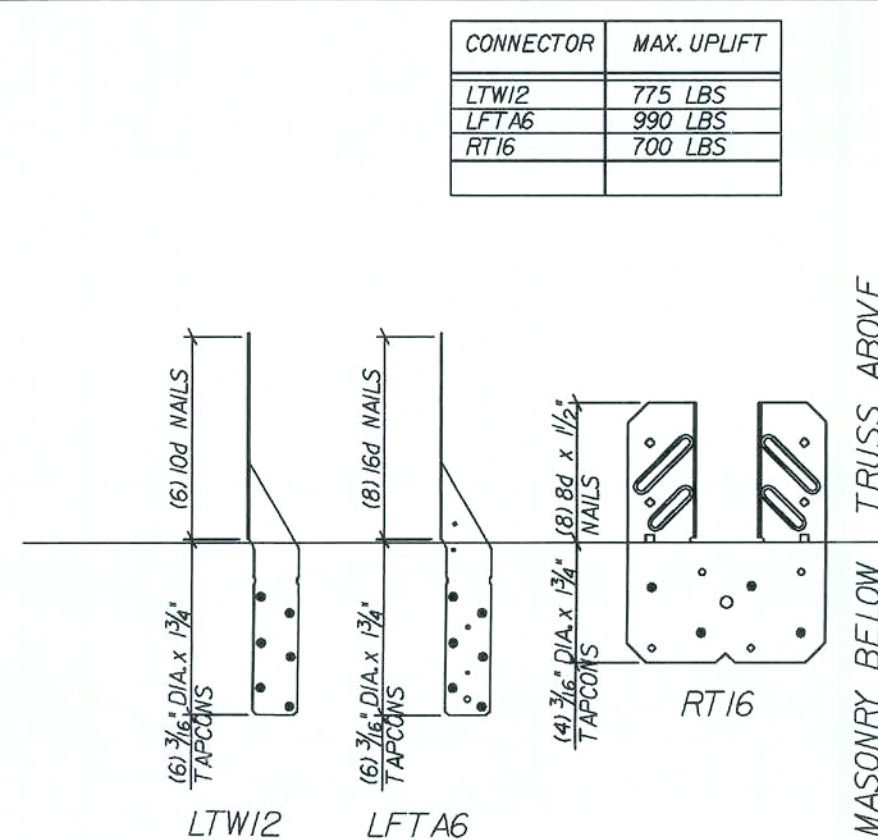


ANCHOR FASTENING SCHEDULE
MISSED ROOF TIE DOWN REPAIR

SCALE: N.T.S.

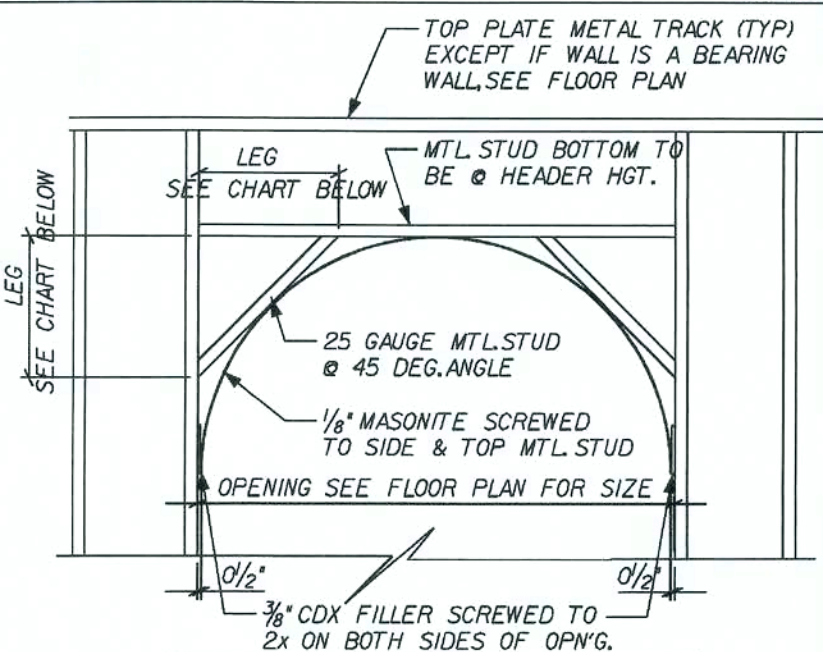

INTERIOR CURVED ARCH


SCALE: 1/2" = 1'-0"

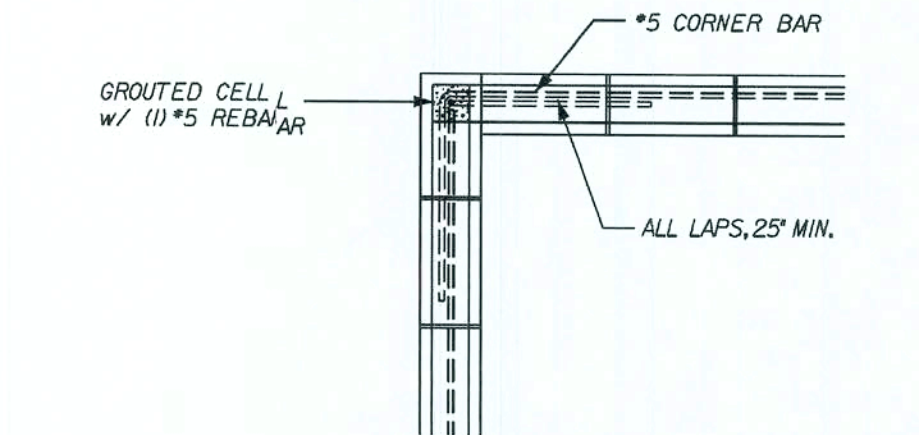

TYPICAL BOND BEAM @ CORNER


REVISED 04-22-05

SCALE: 1/2" = 1'-0"

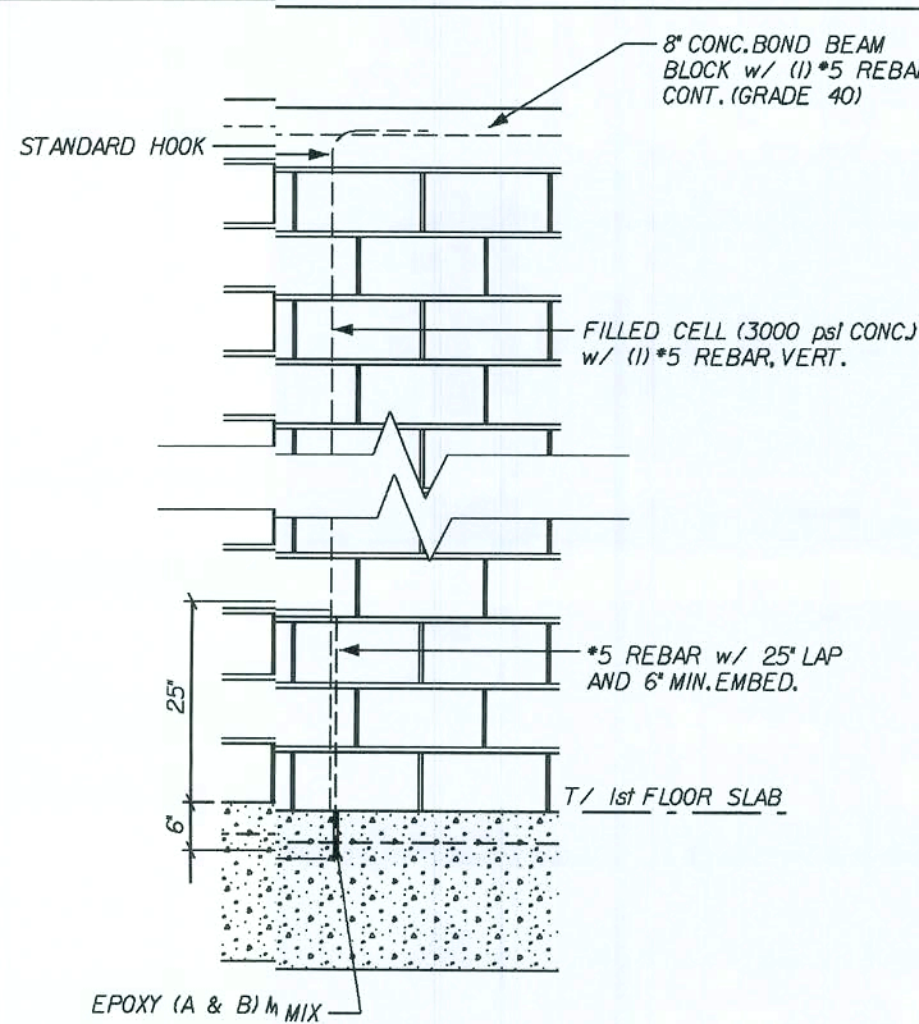

MISSED DOWN ROD REPAIR

SCALE: 1/2" = 1'-0"

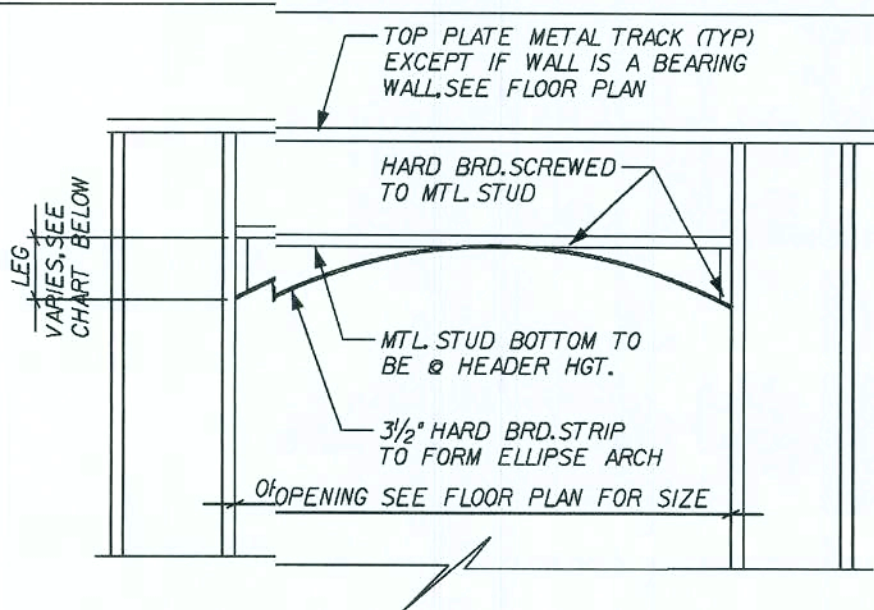

INTERIOR ELLIPSE ARCH

SCALE: 1/2" = 1'-0"

REVISIONS :



Maronda Systems
4005 Maronda Way
Sanford, FL 32771
(407)321-0064

Elmer Bergman, P.E.
License No. 50158












MAY 28 2008

SHEET:

SDI

REVISED 02-15-07
83 $\frac{3}{4}$ " -> 82 $\frac{3}{8}$ "

MAX. OPNG SIZE	JACKS @ EA END	HEADER SIZE	STUDS @ EA END 8'-0" MAX.HGT.	STUDS @ EA END 7'-0" MAX.HGT.	
2'-3"	(1)	2x HEADER.	1	2	
3'-3"	(1)	SEE FLOOR PLAN FOR PROPER	2	2	
6'-3"	(1)	SIZE FRAMING	2	3	

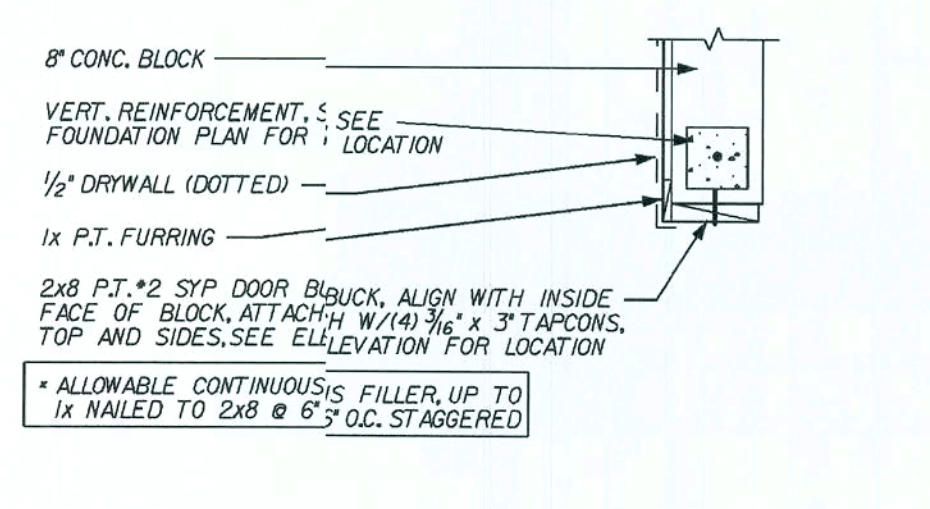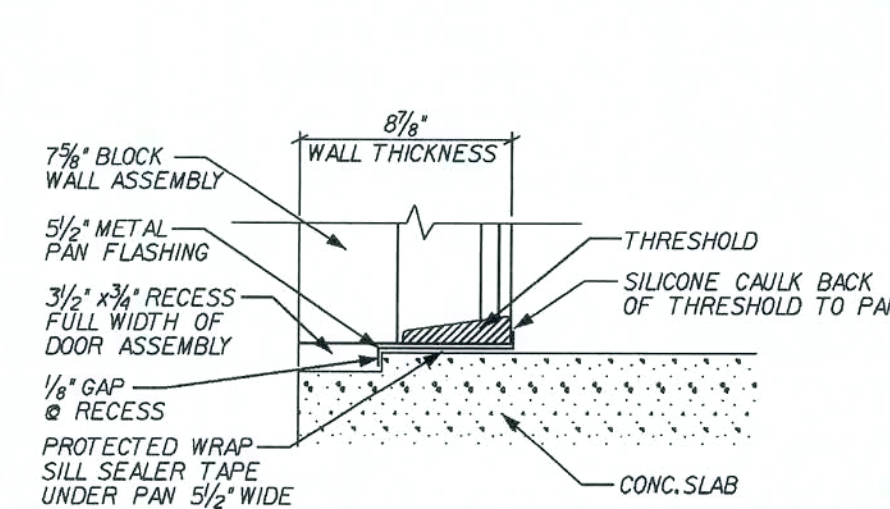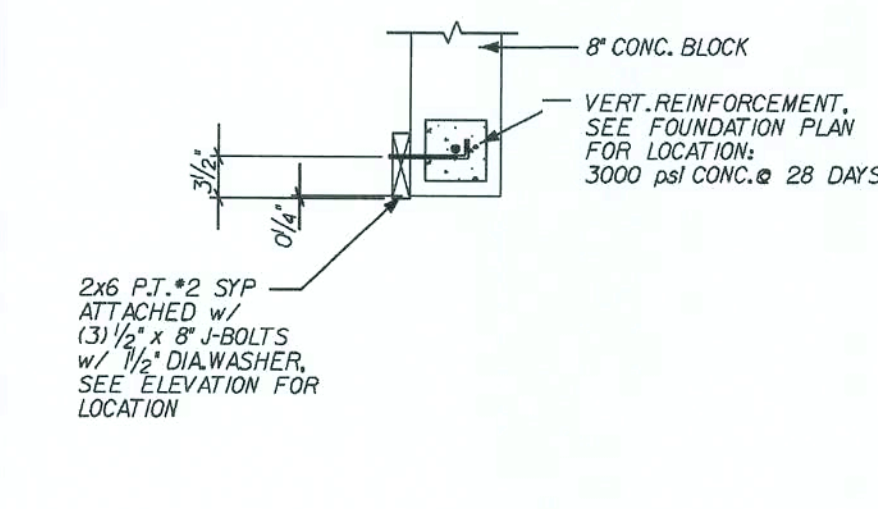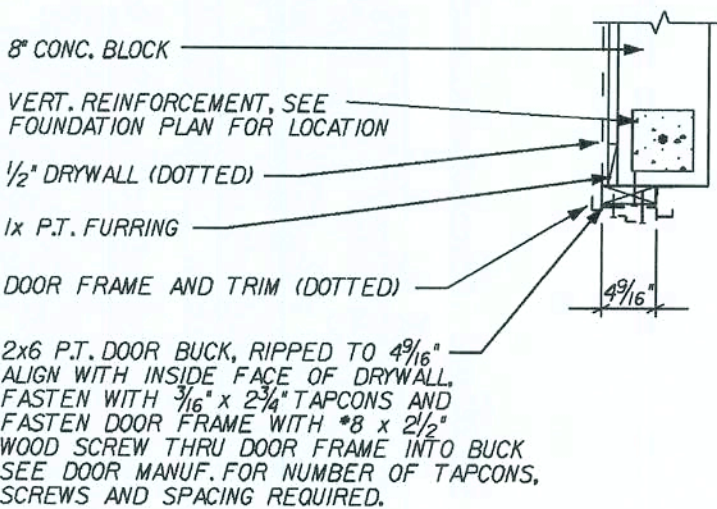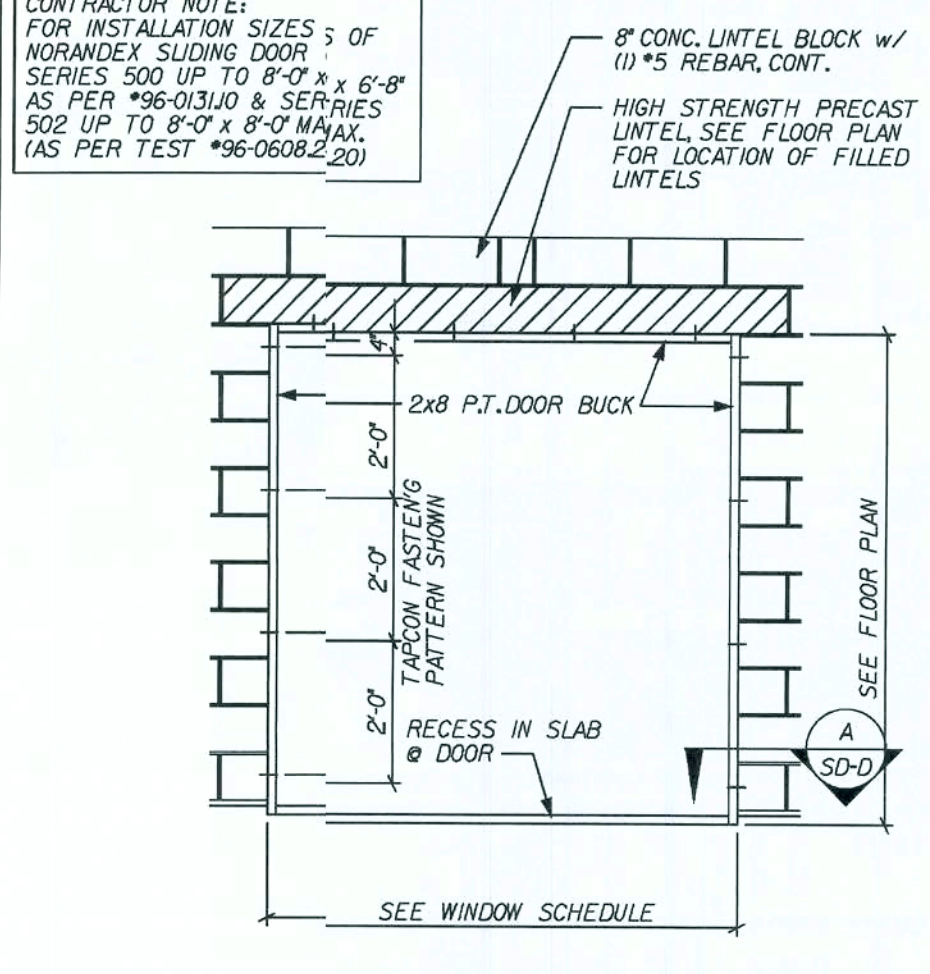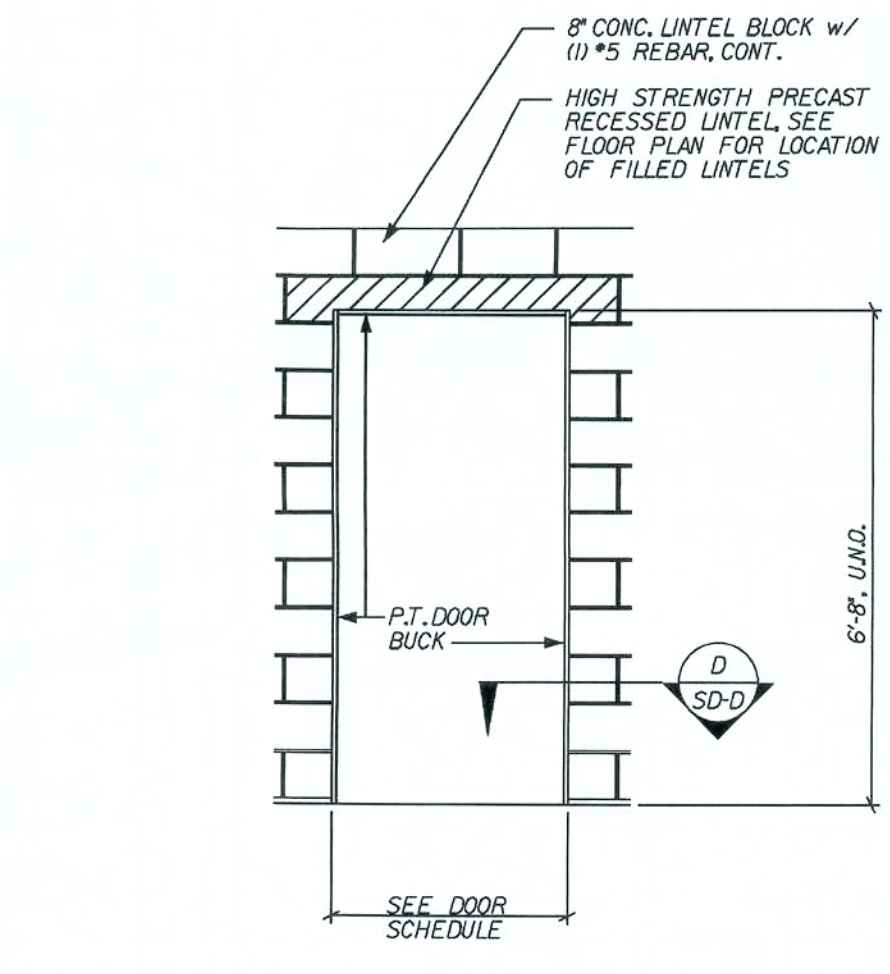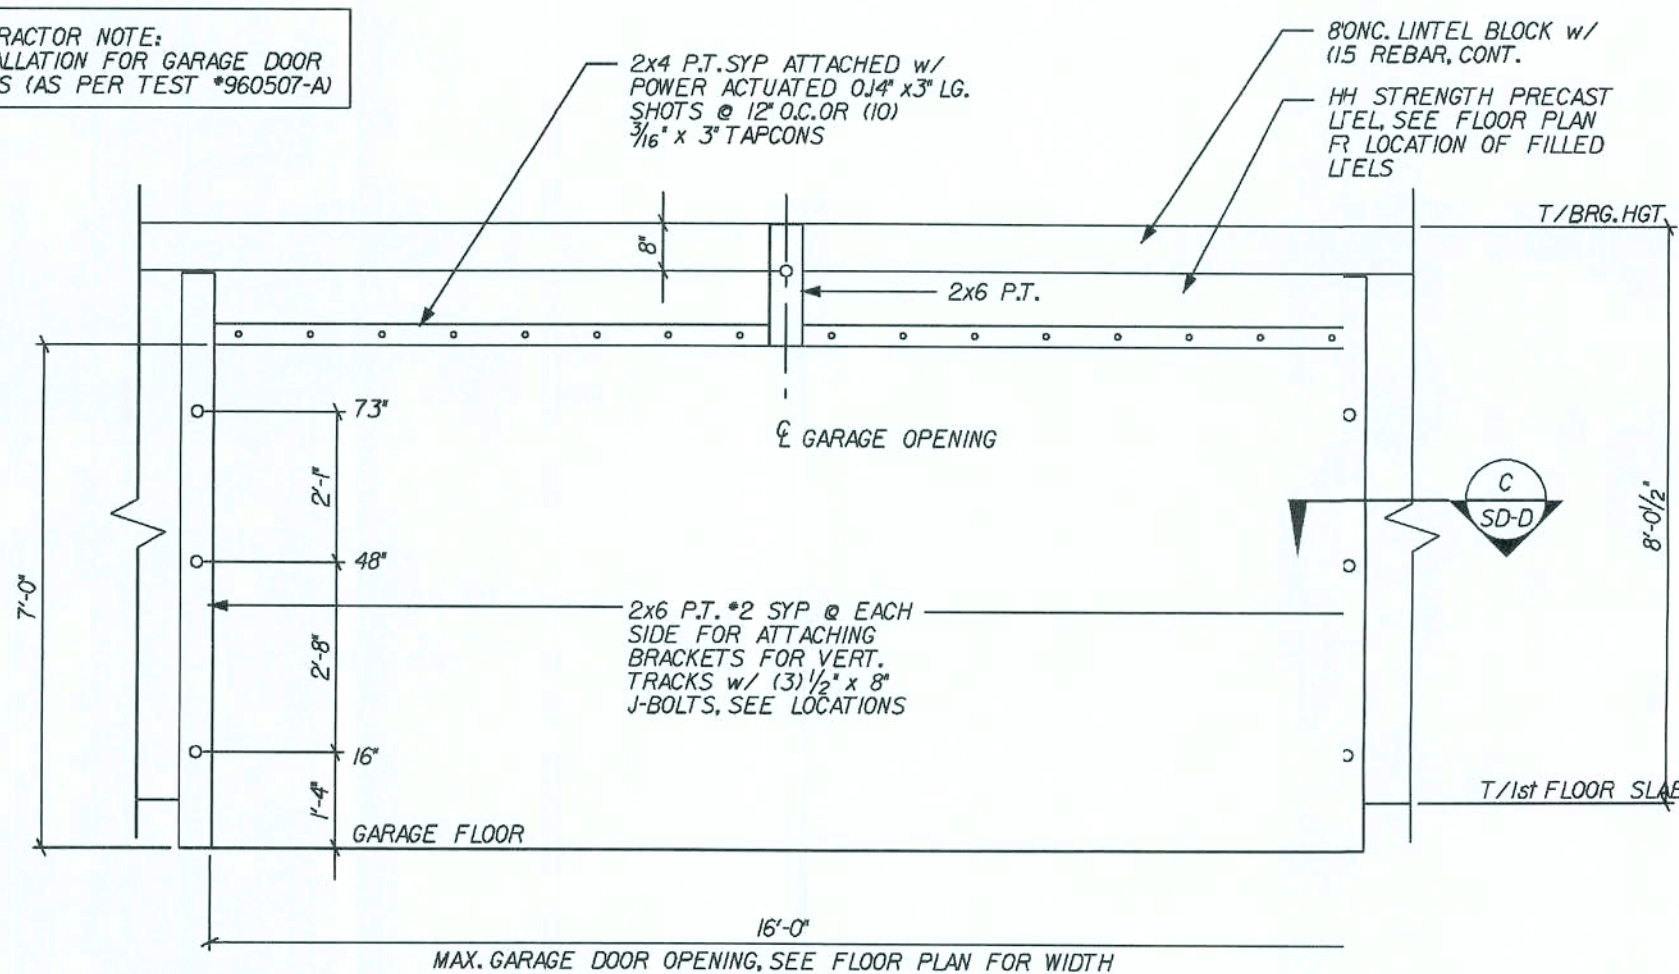 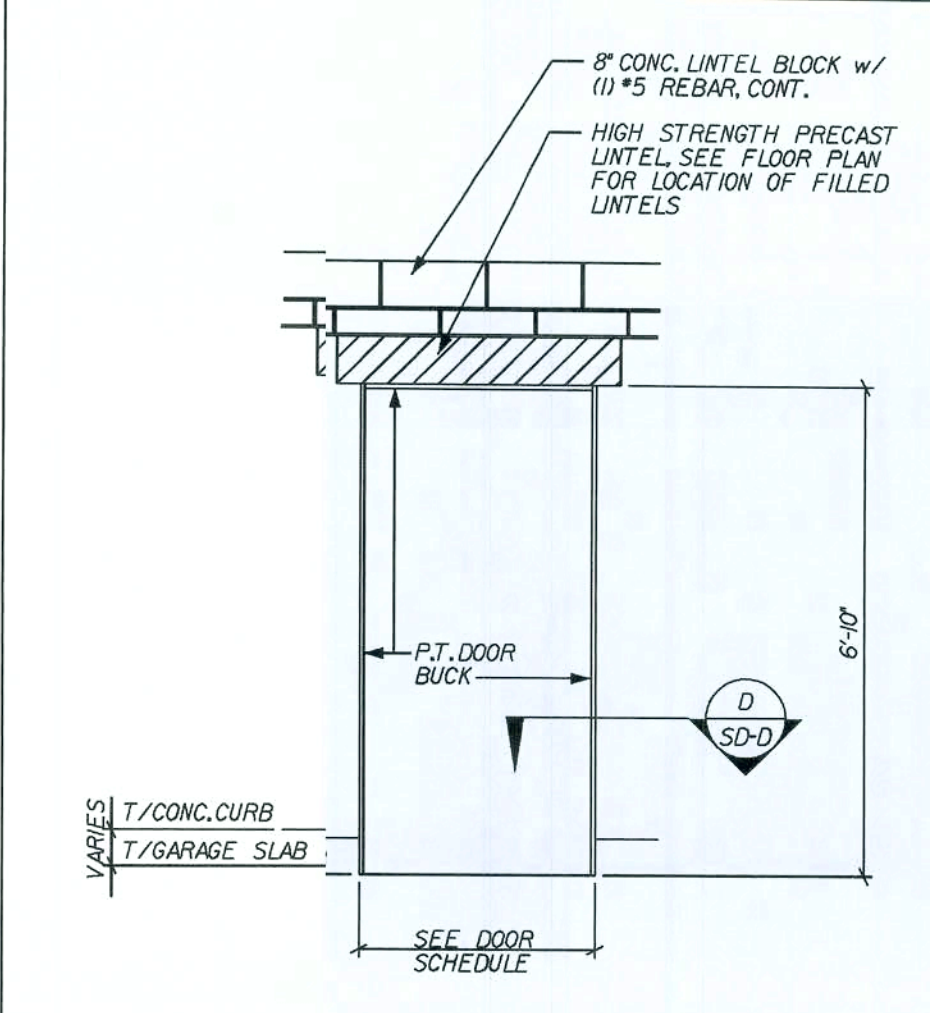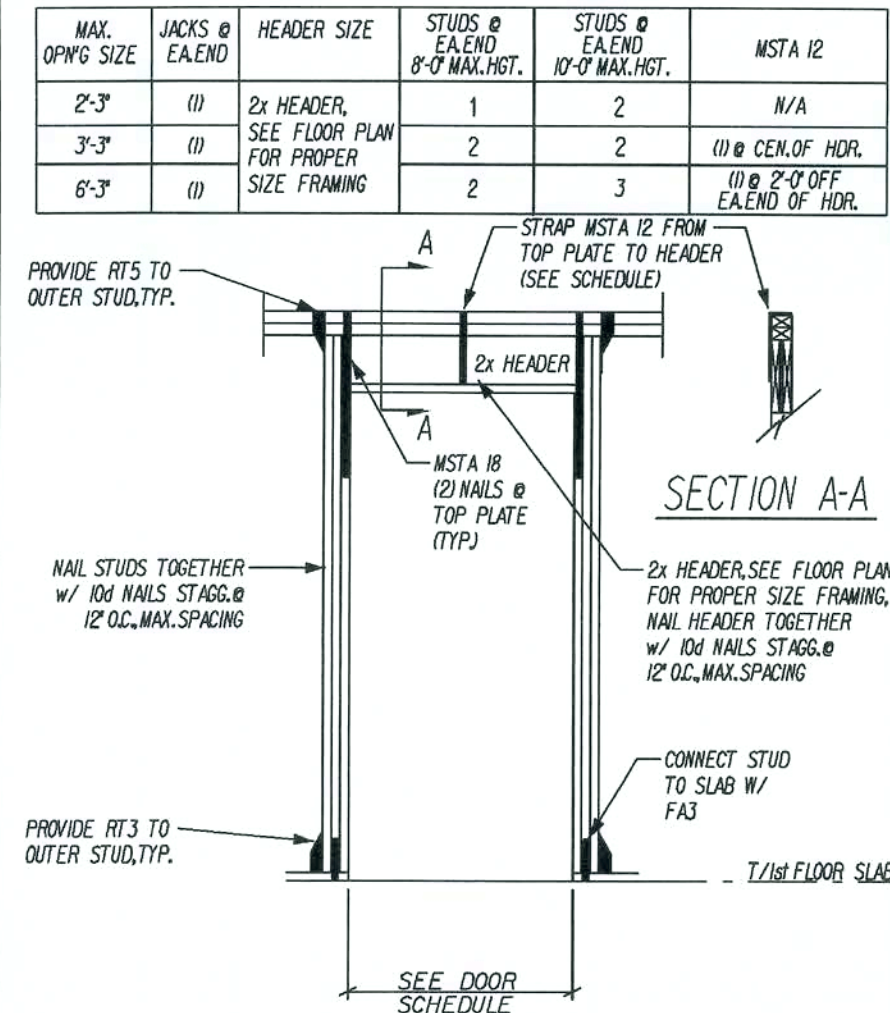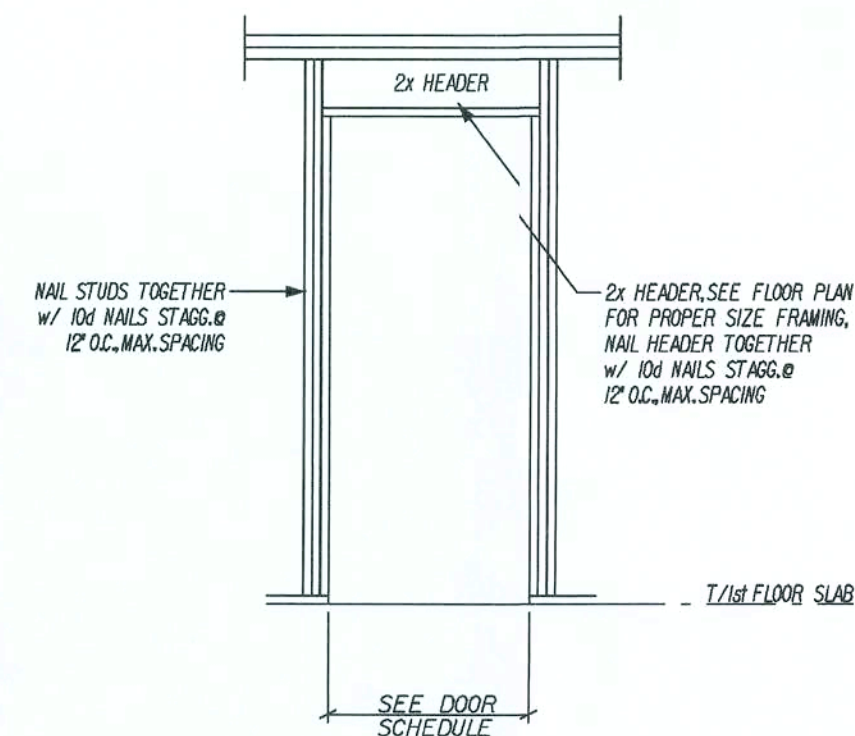

REVISIONS :
01-31-07 UNDELETED SERVICE DR. OPT.

Maronda Homes

FLORIDA:
THIS STRUCTURE WAS DESIGNED IN
ACCORDANCE AND MEETS THE REQUIRE-
MENTS OF THE FLORIDA BUILDING CODE

DOORS	STANDARD DETAILS
-------	------------------

ANALYSIS

--	--

DRAWN BY:

RELEASE DATE: 01-10-06

Maronda Systems
4005 Maronda Way
Sanford, FL 32771
(407)321-0064














Elmer Bergman, P
License No. 50158

MAY 28 2008

SHEET:

SD-1

--	--

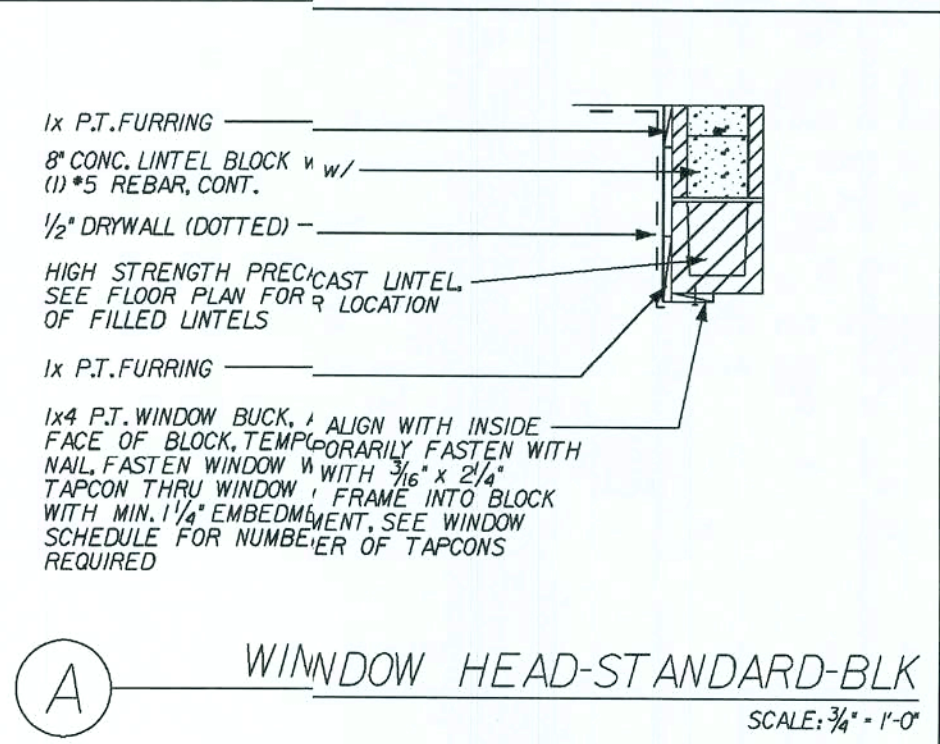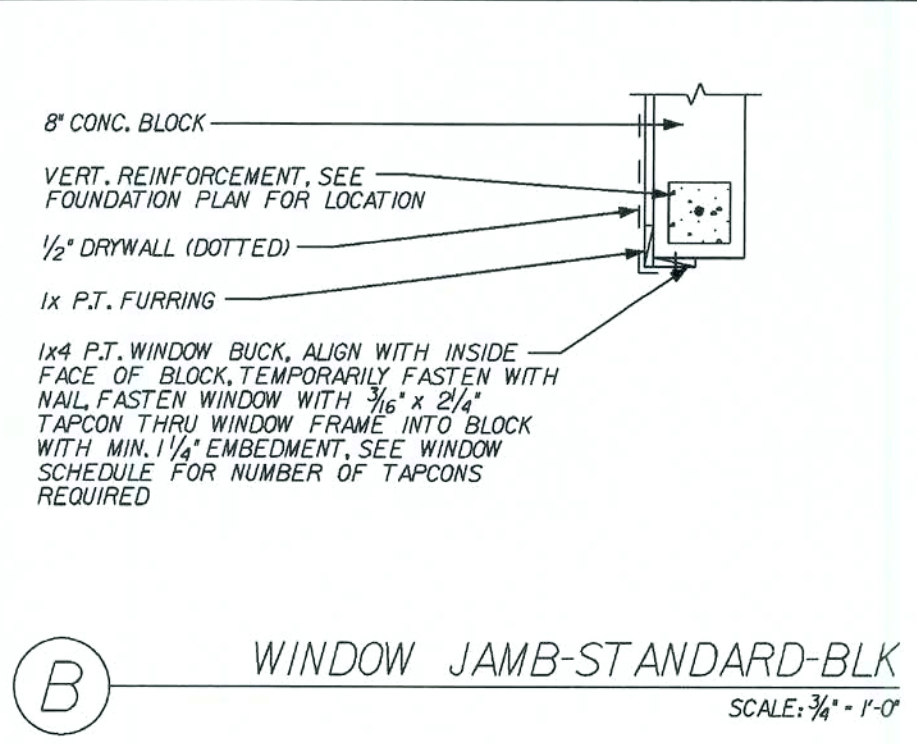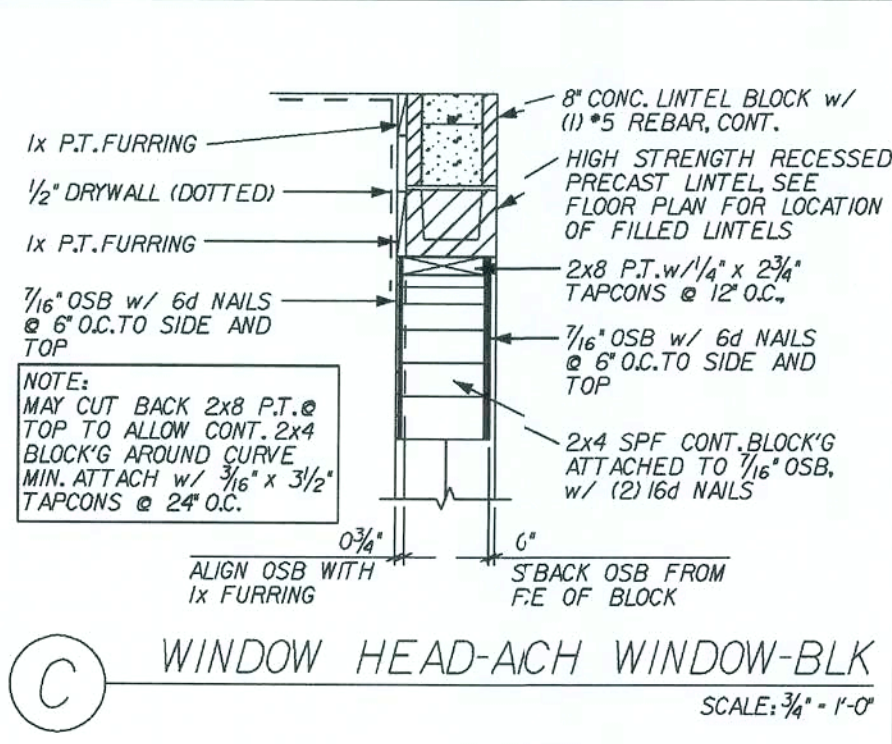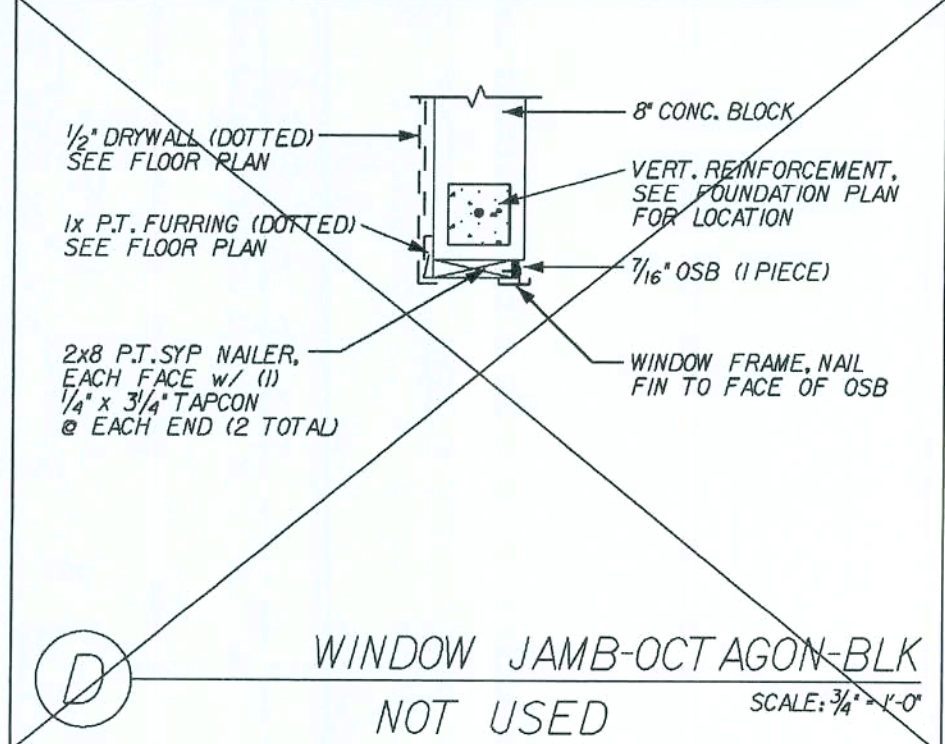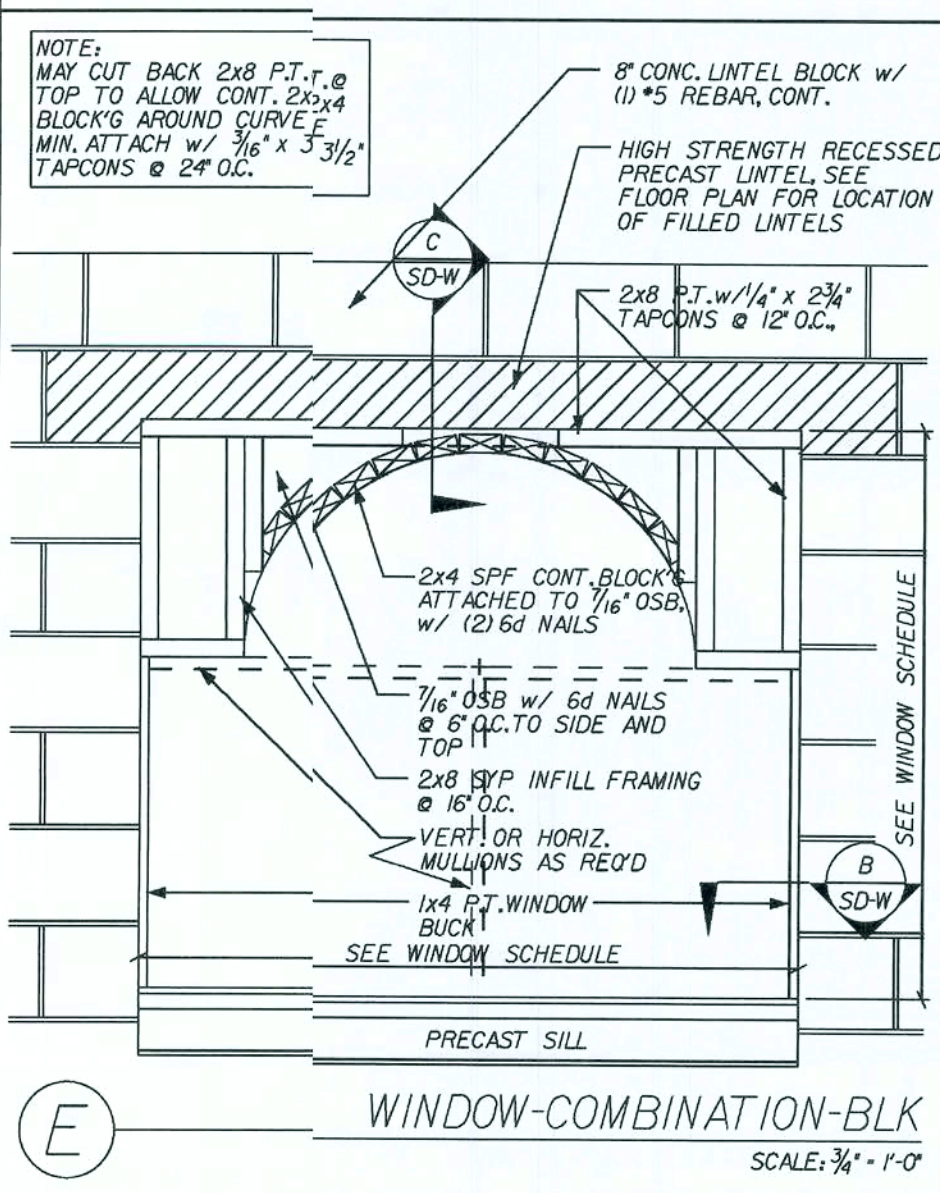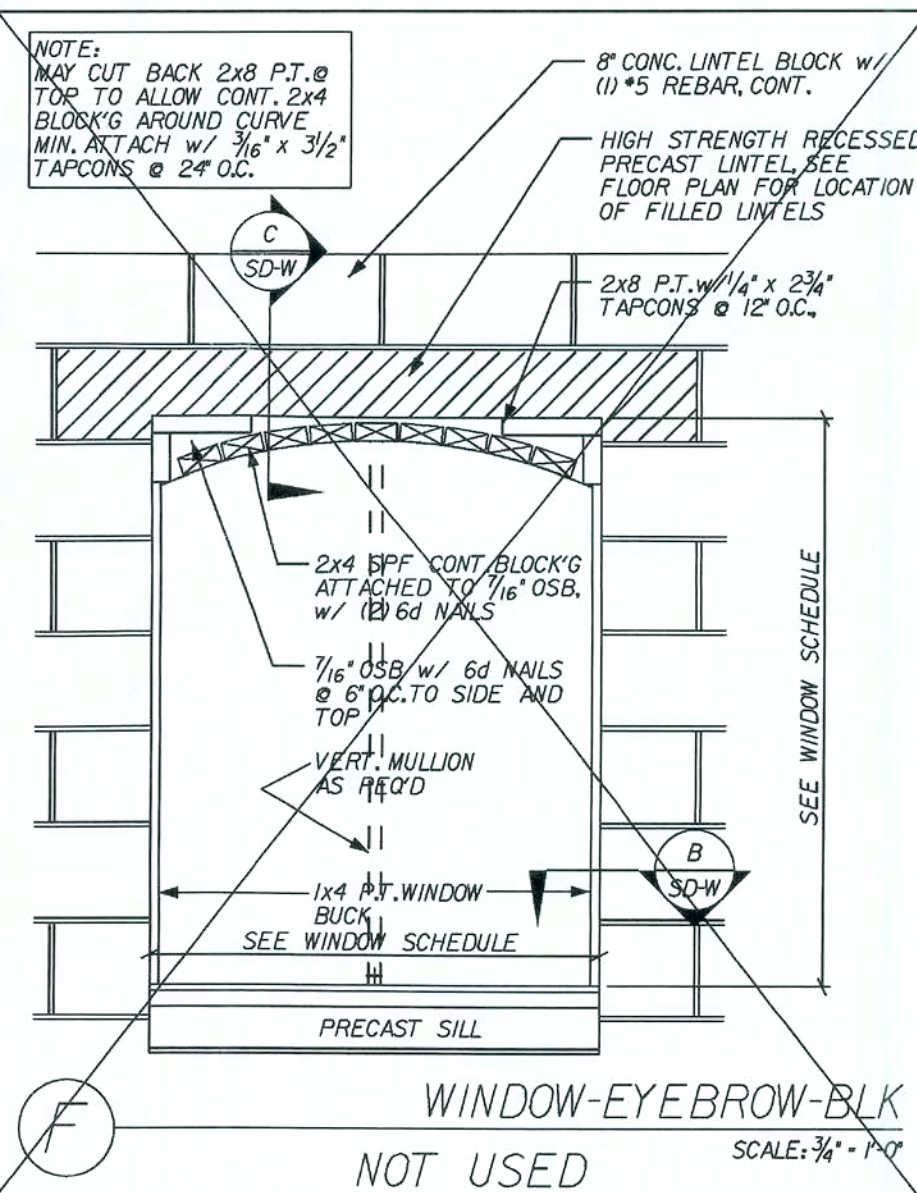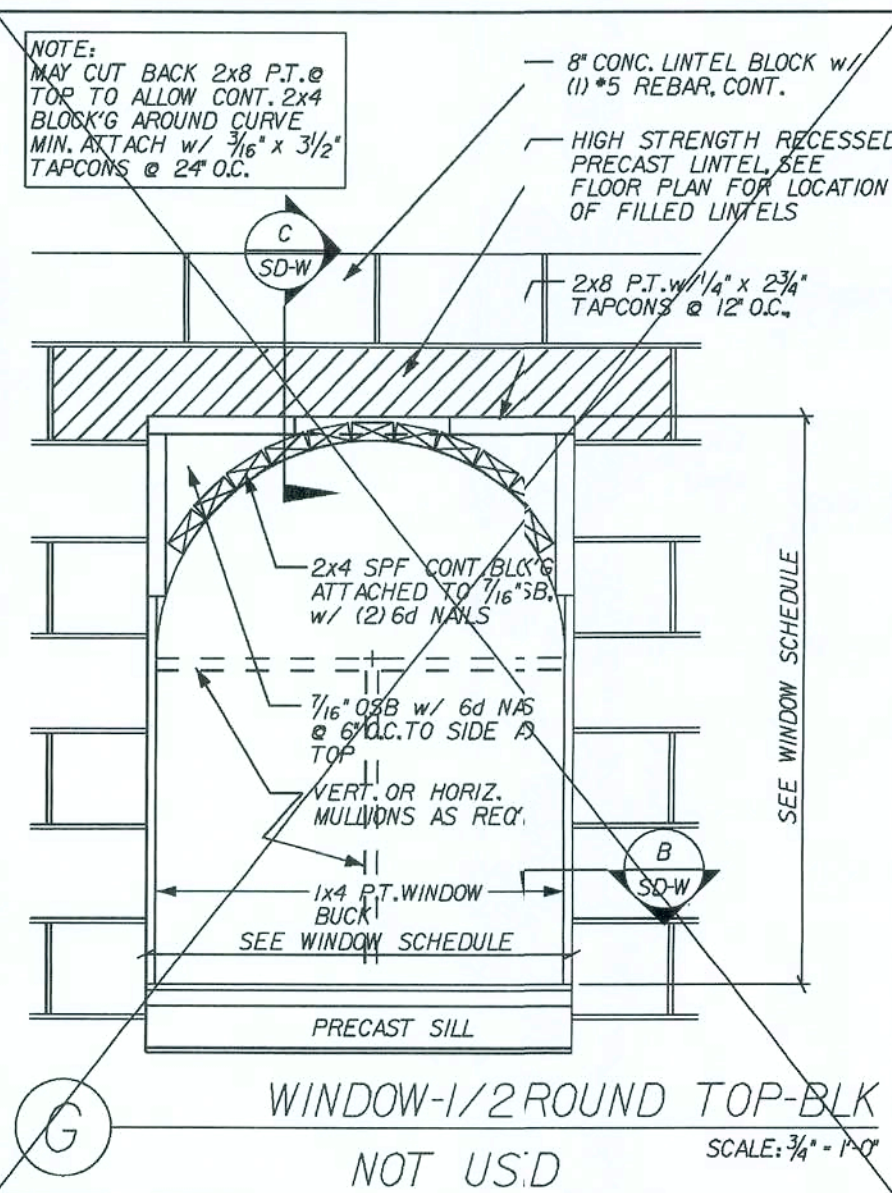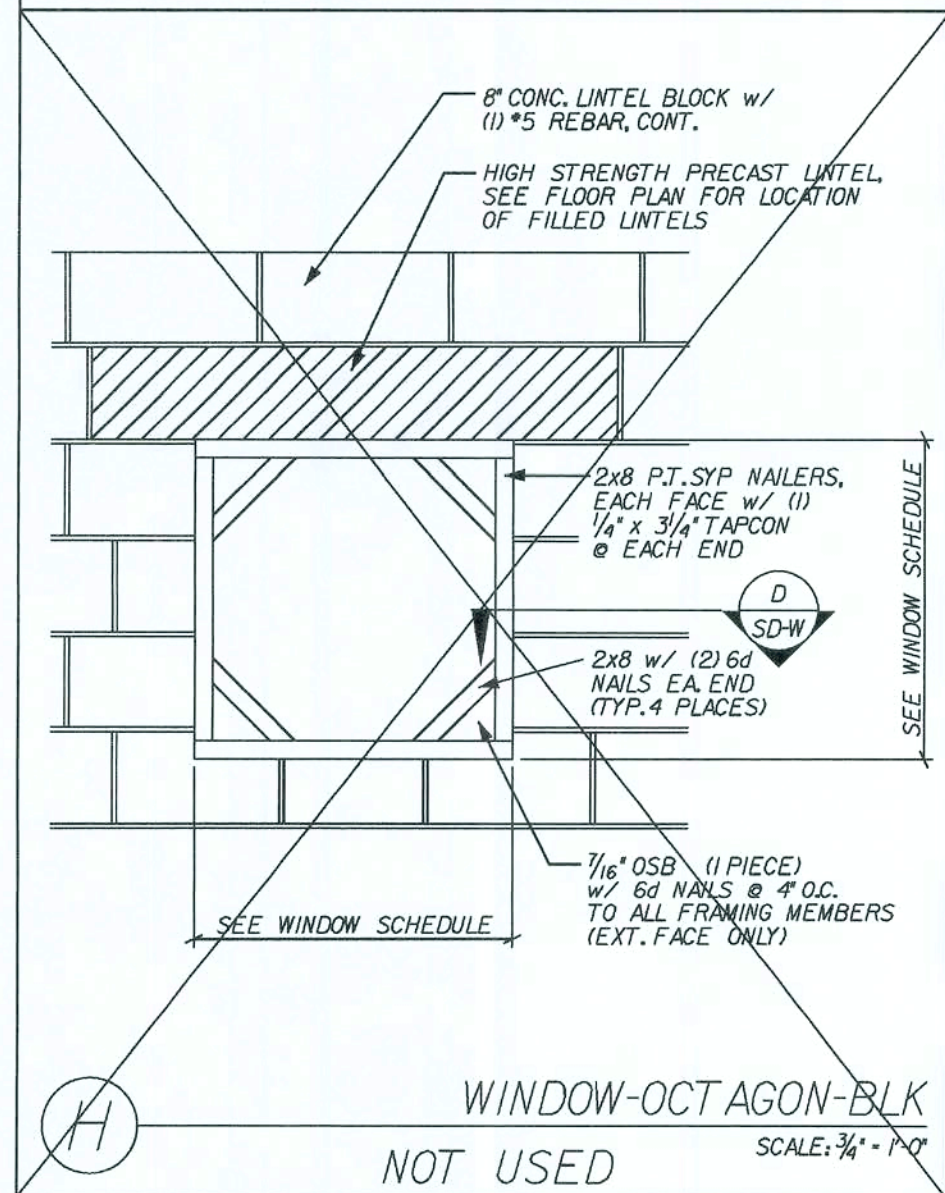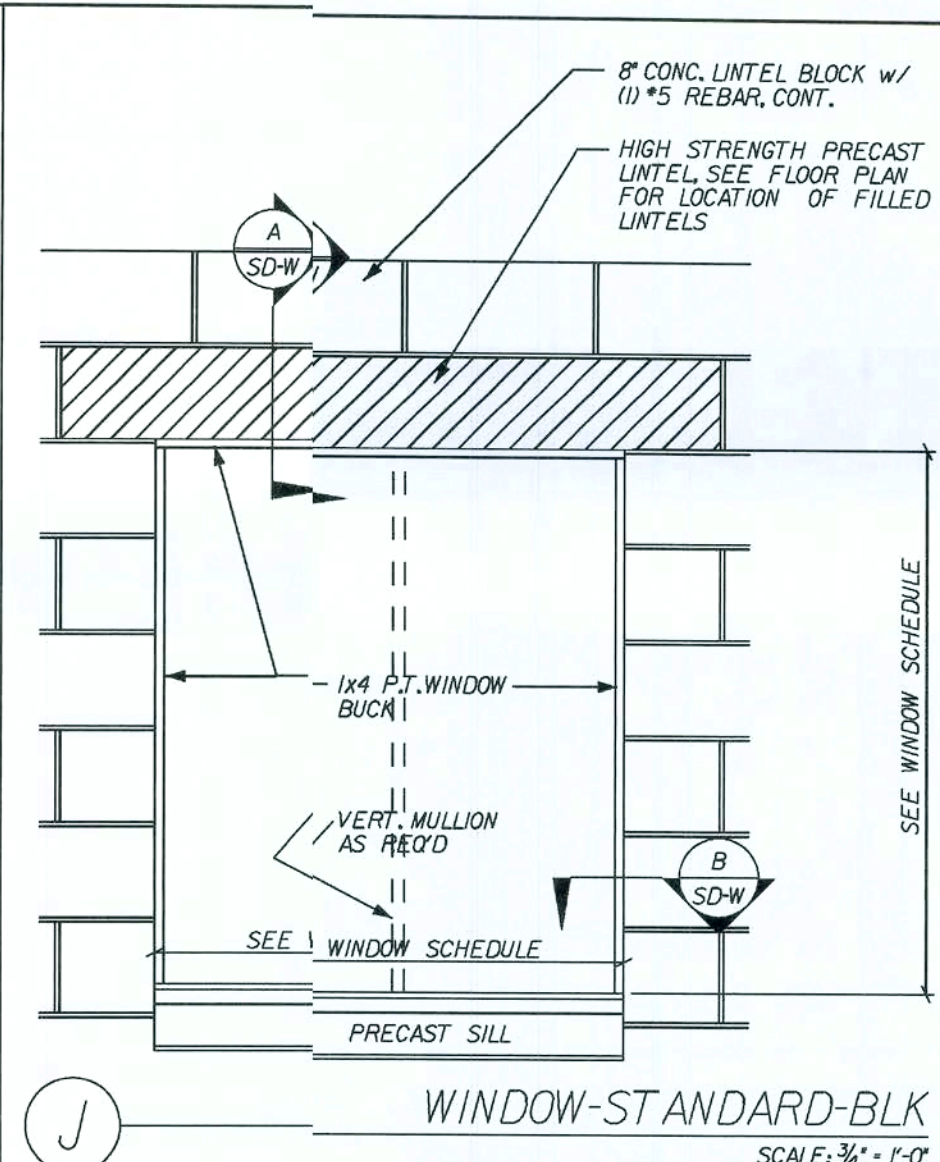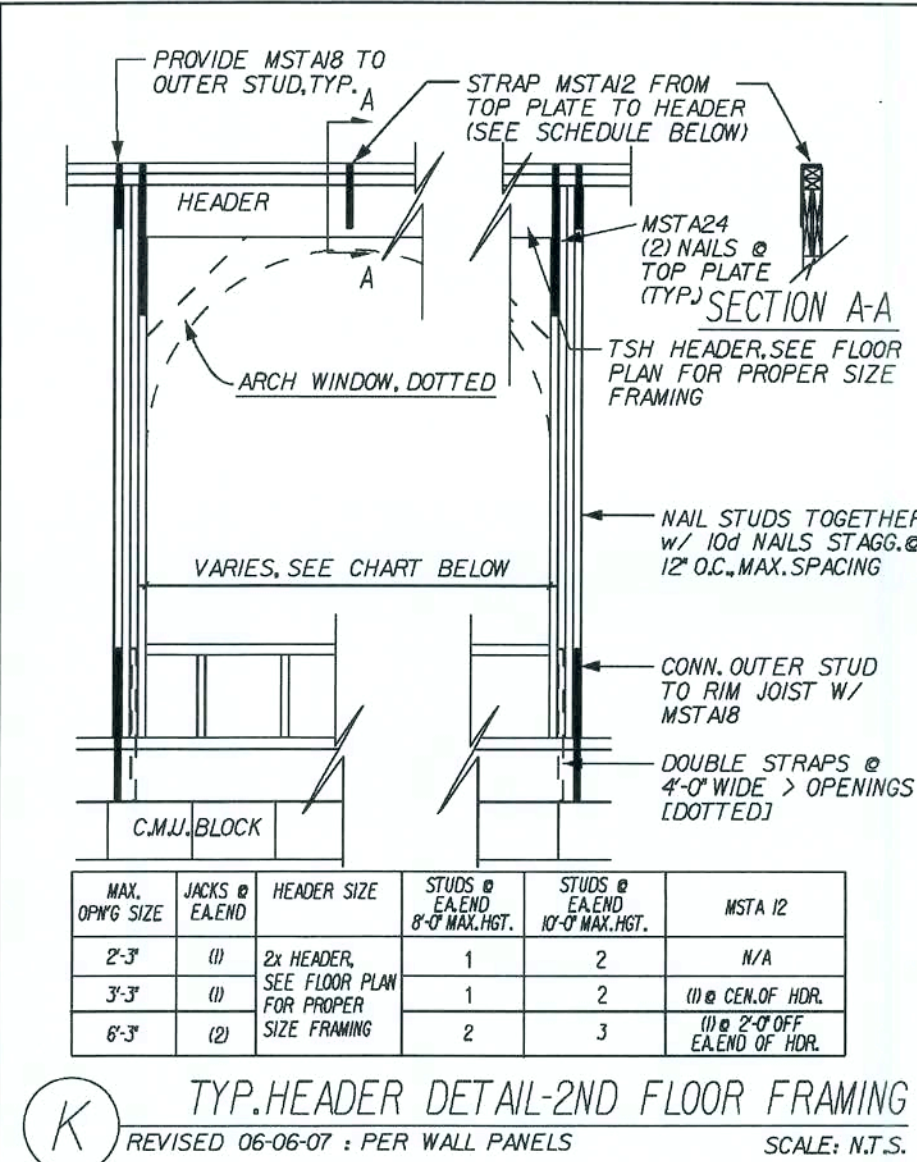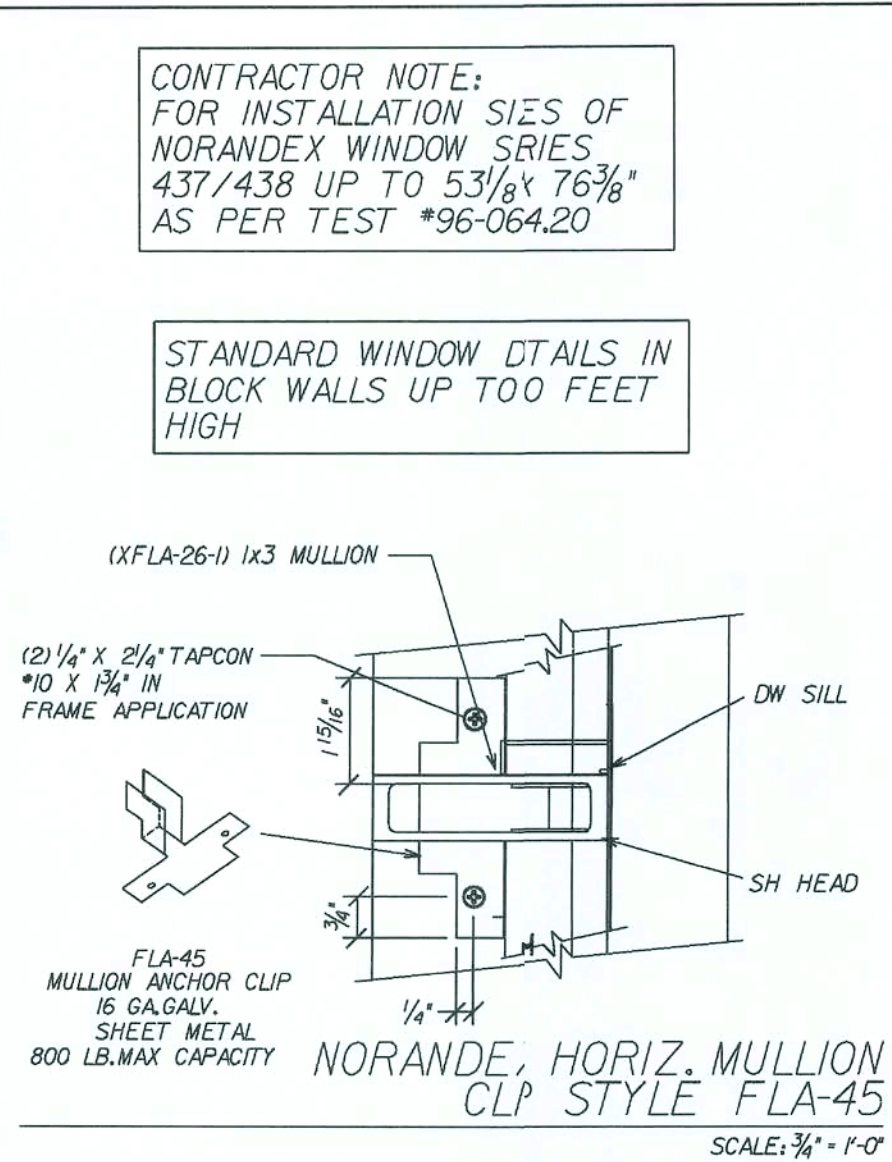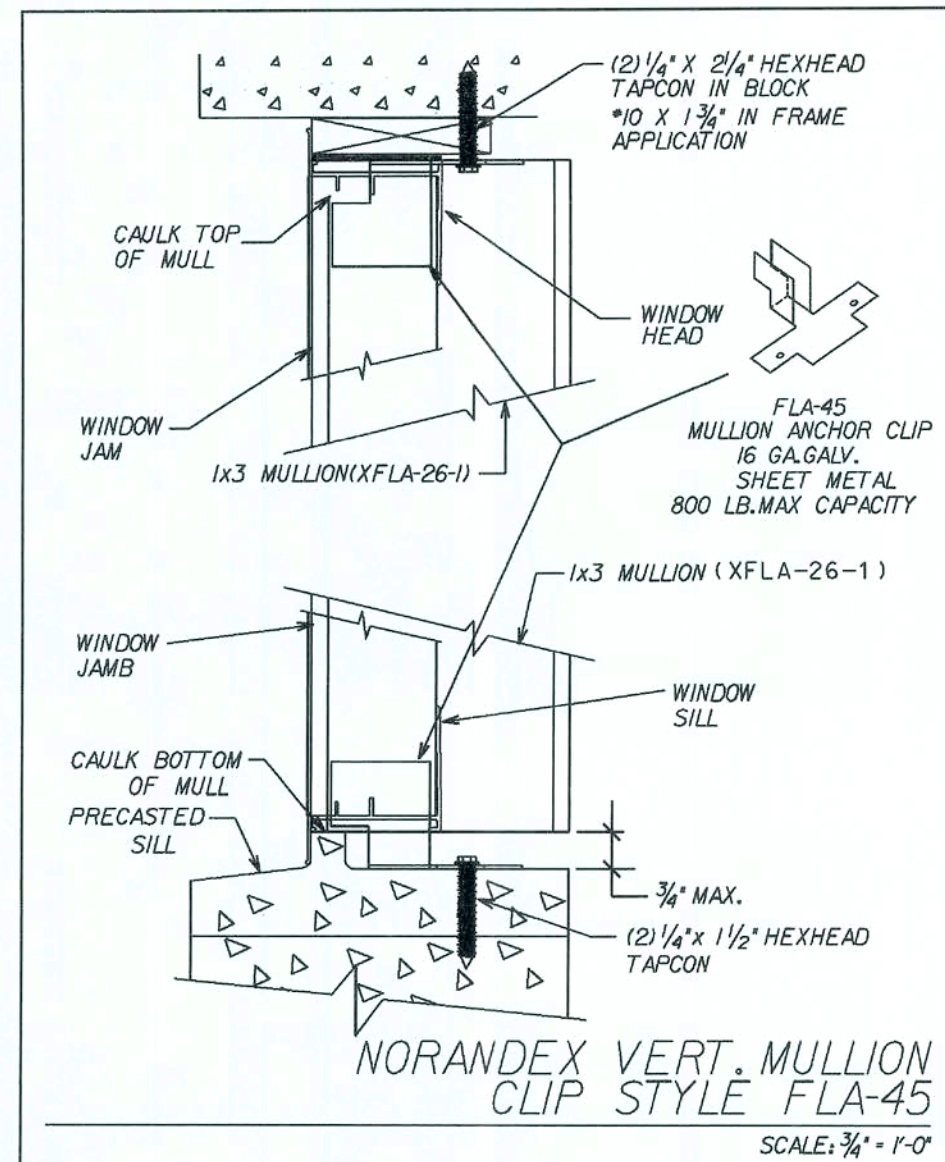

REVISIONS :

Maronda Homes

FLORIDA

4005 MARONDA WAY SANFORD, FL 32771

DESIGNED BY: ELMER BERGMAN, P.E. LICENSE NO. 50158

DRAWN BY: GARAGE:

RELEASE DATE: 01-10-06

1500-021











16 JAN 2008

NANTUCKET

WINDOWS STANDARD DETAILS

SD-W

FLORIDA BUILDING CODE 2004 : RESIDENTIAL

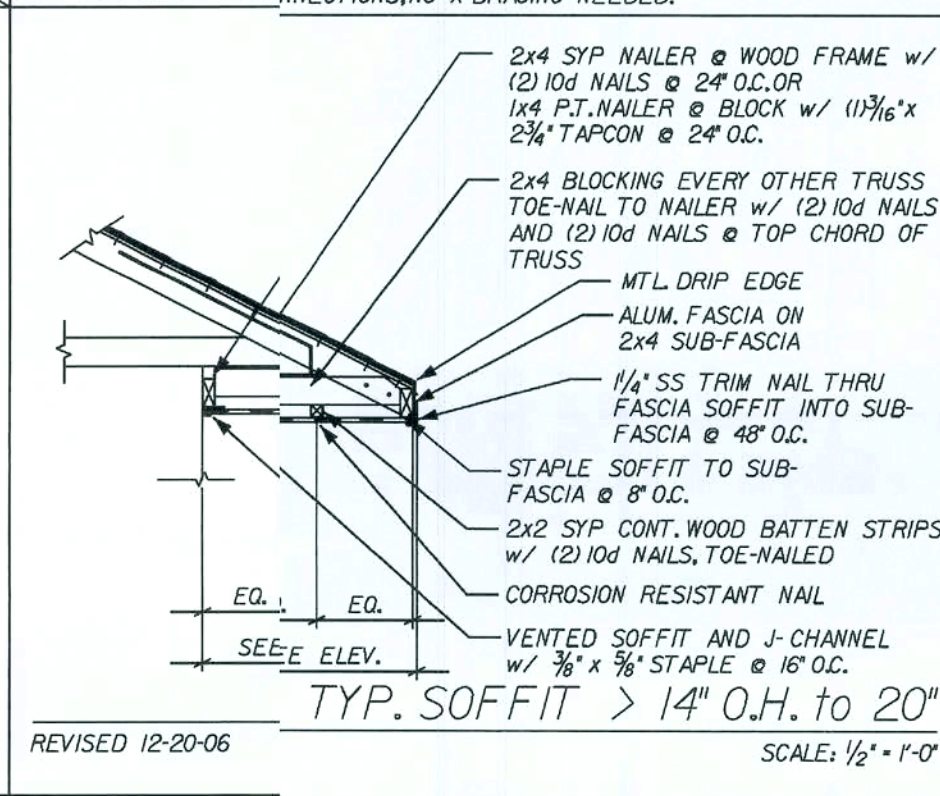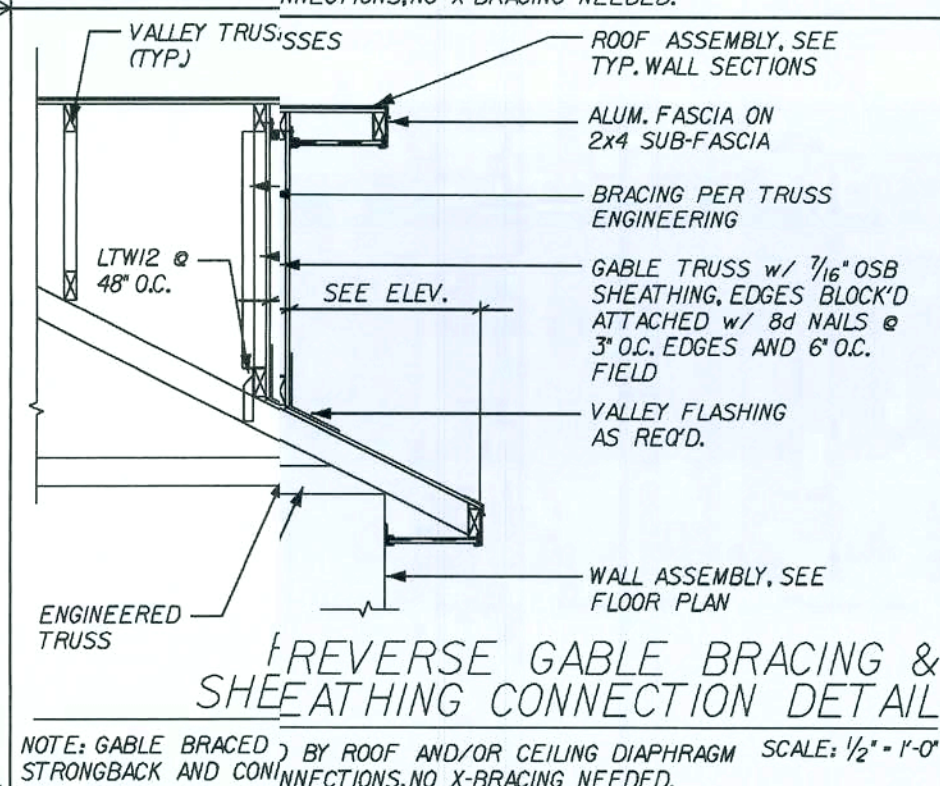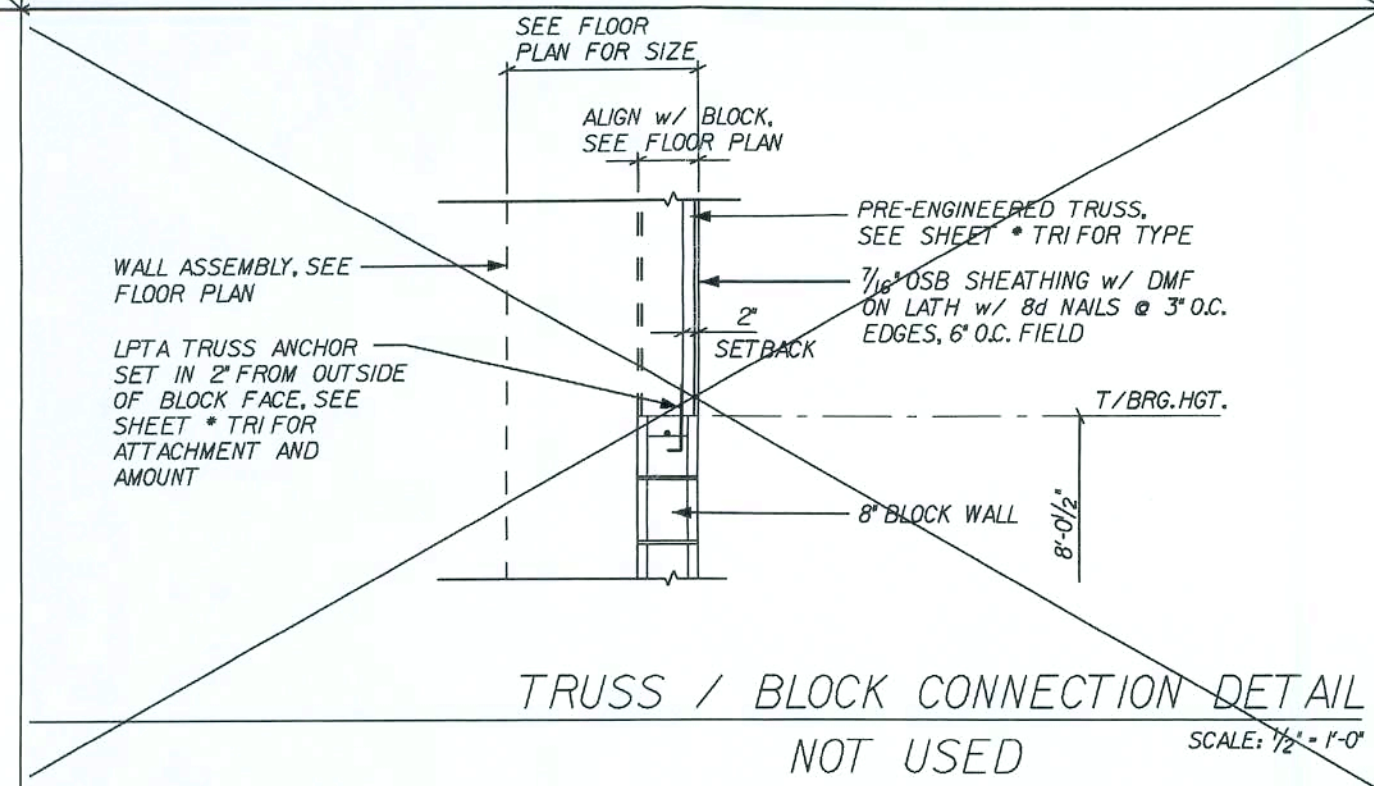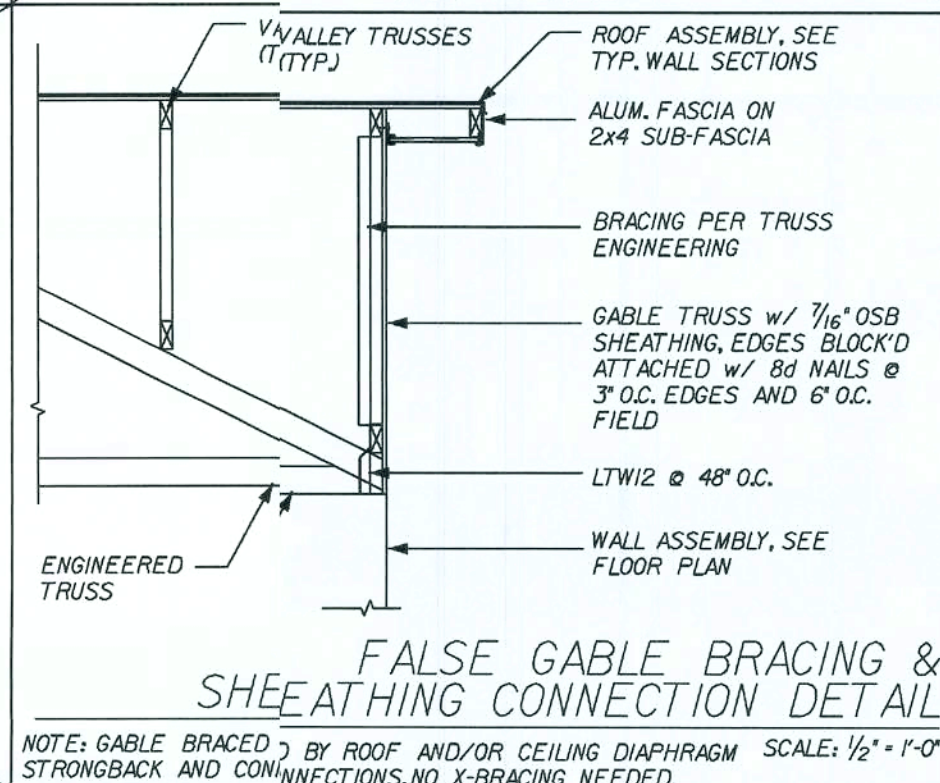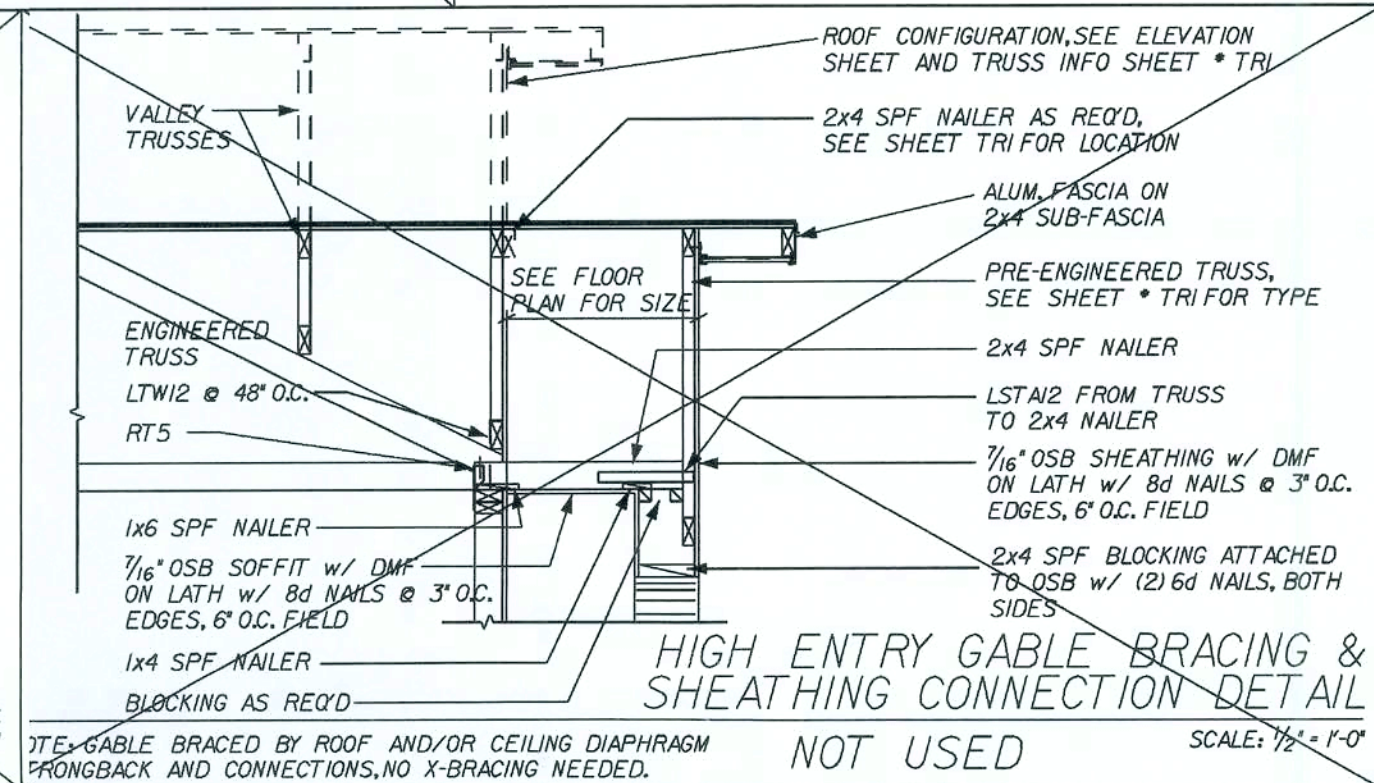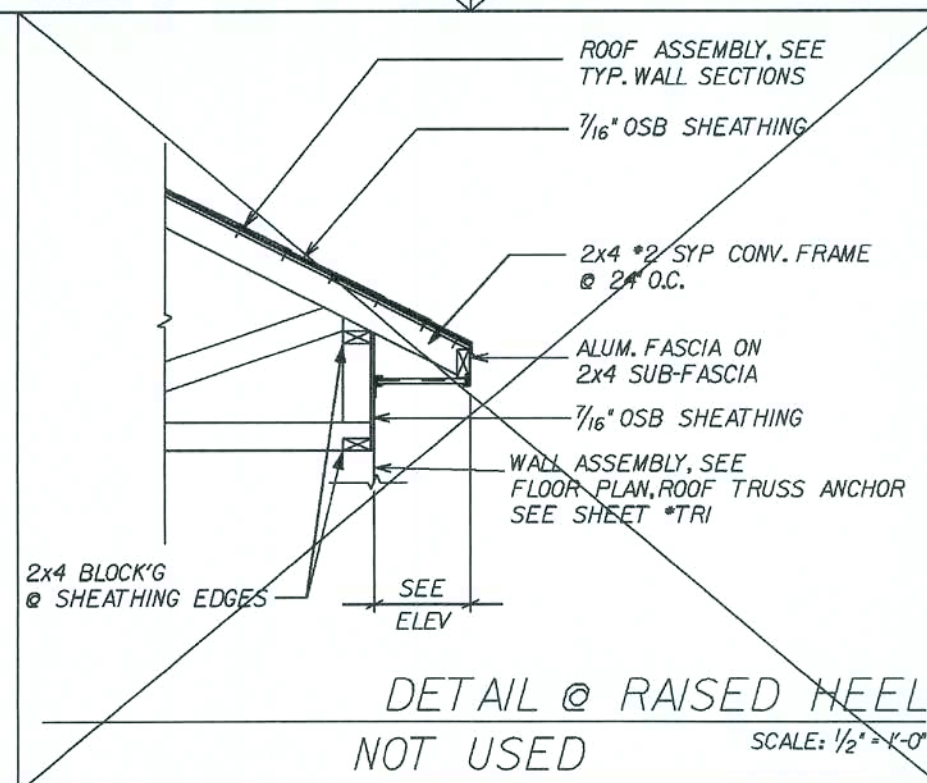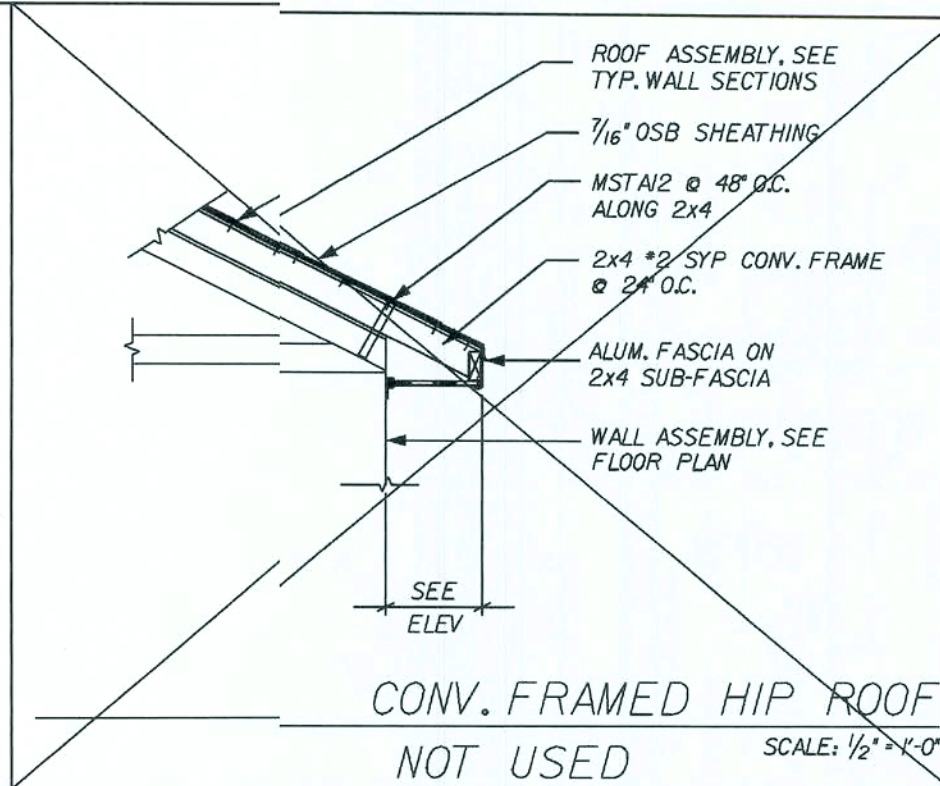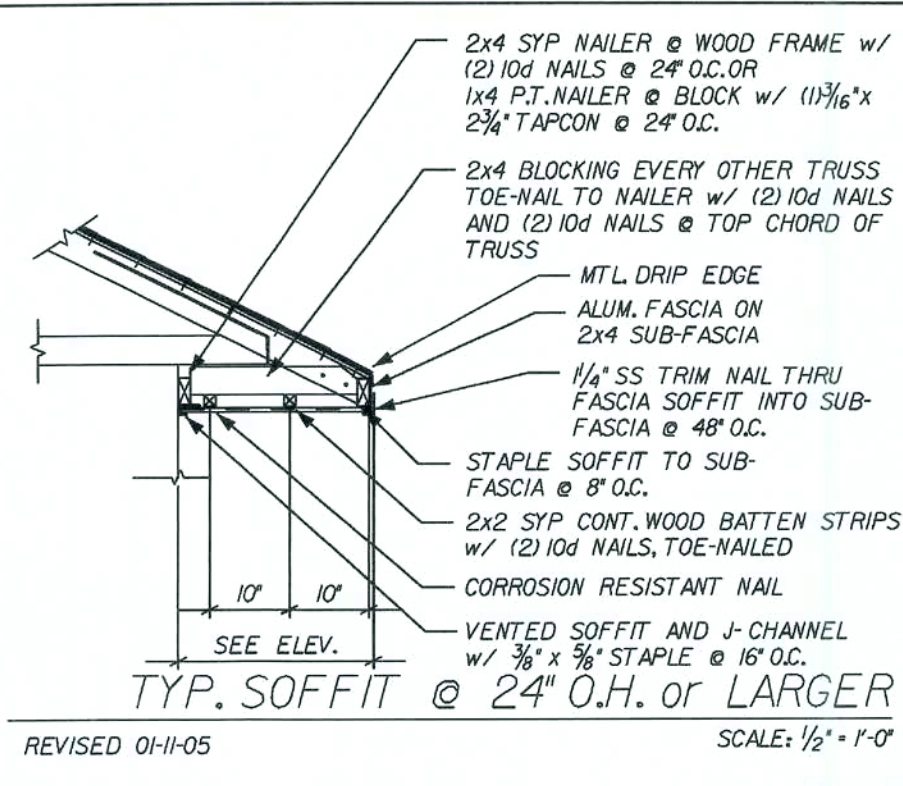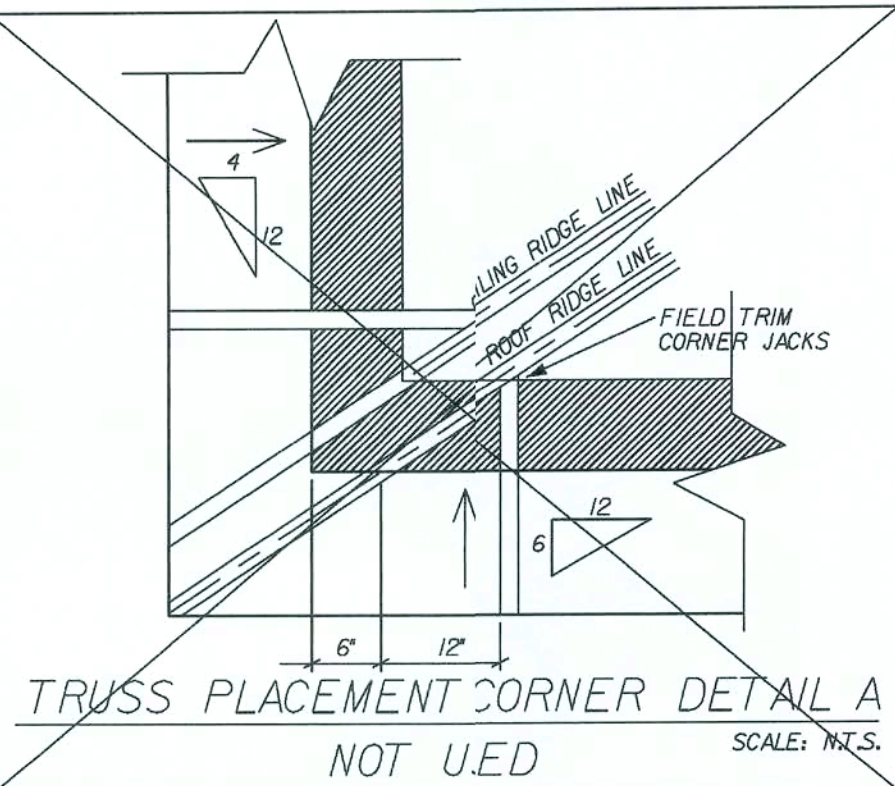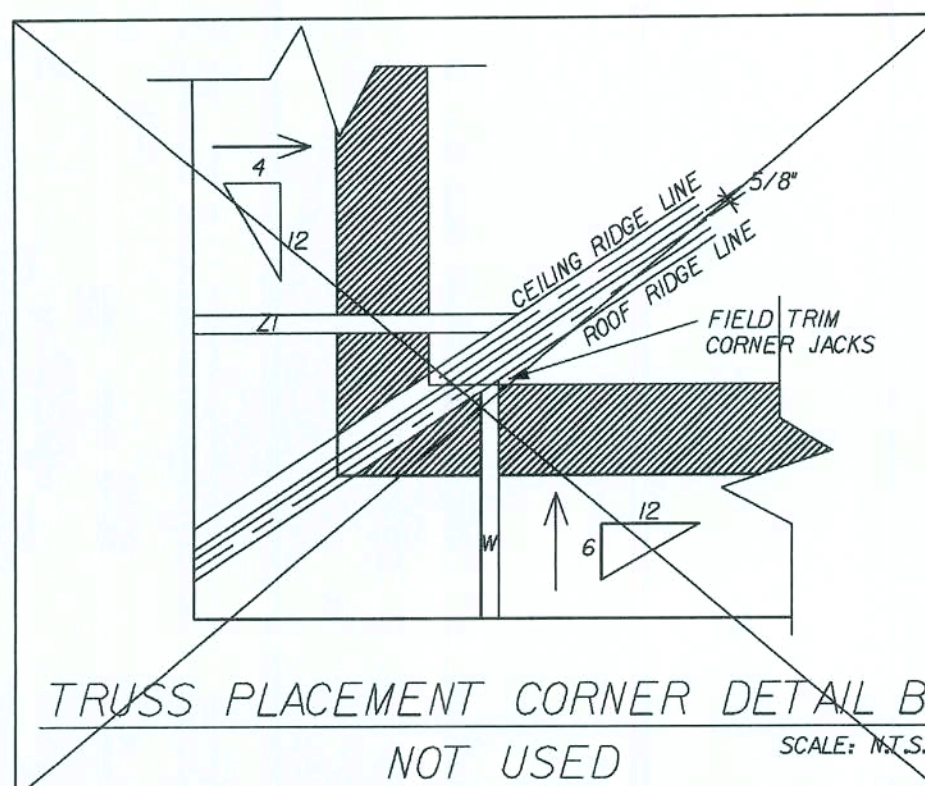

REVIEWS

Maronda Homes

ROOF

STANDARD DETAILS

NANTUCKET






Maronda Systems
4005 Maronda Way
Sanford, FL 32771
(407)321-0064


Elmer Bergman, P.E.
License No. 50158
MAY 28 2008

SHEET:
SD-A


FLORIDA BUILDING CODE 2004 : RESIDENTIAL

05\plant\truck\detail\std roof.sdr

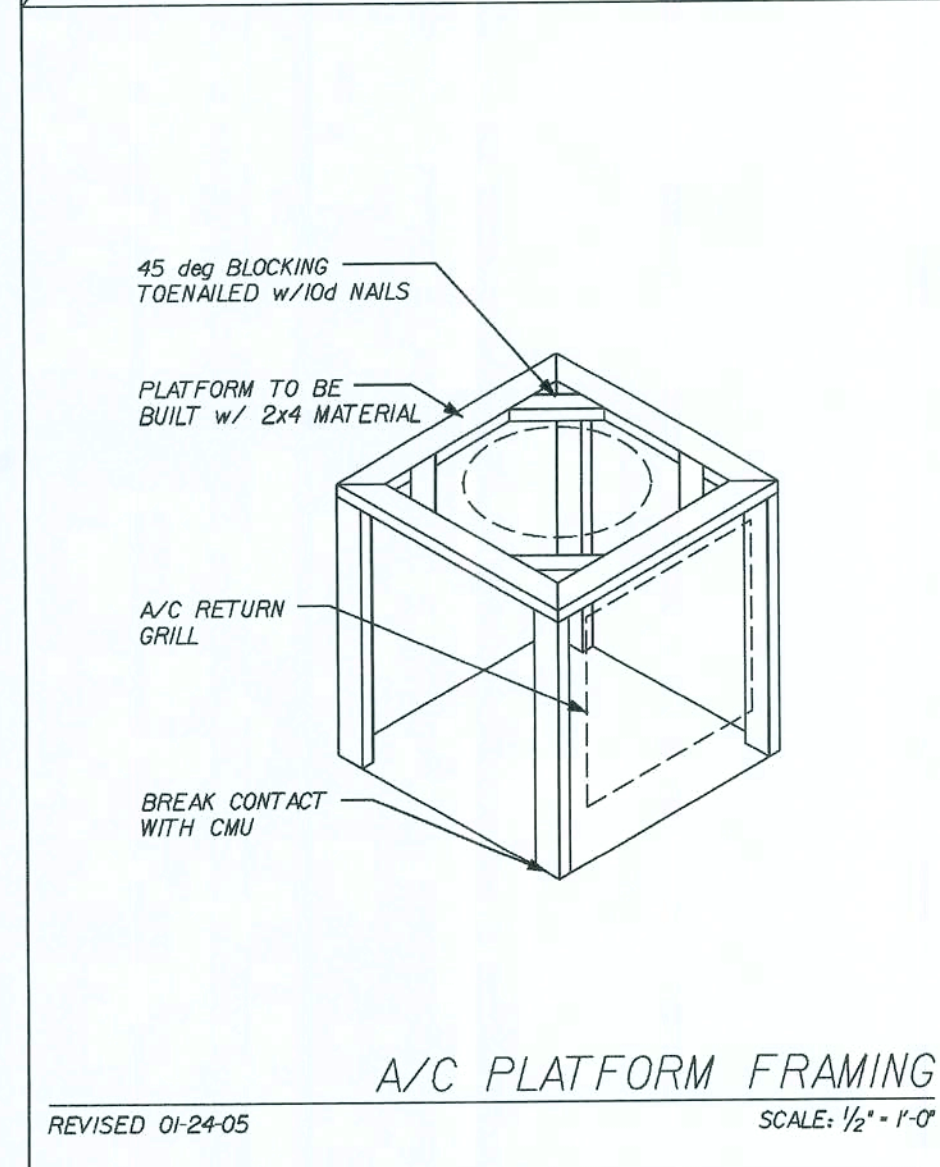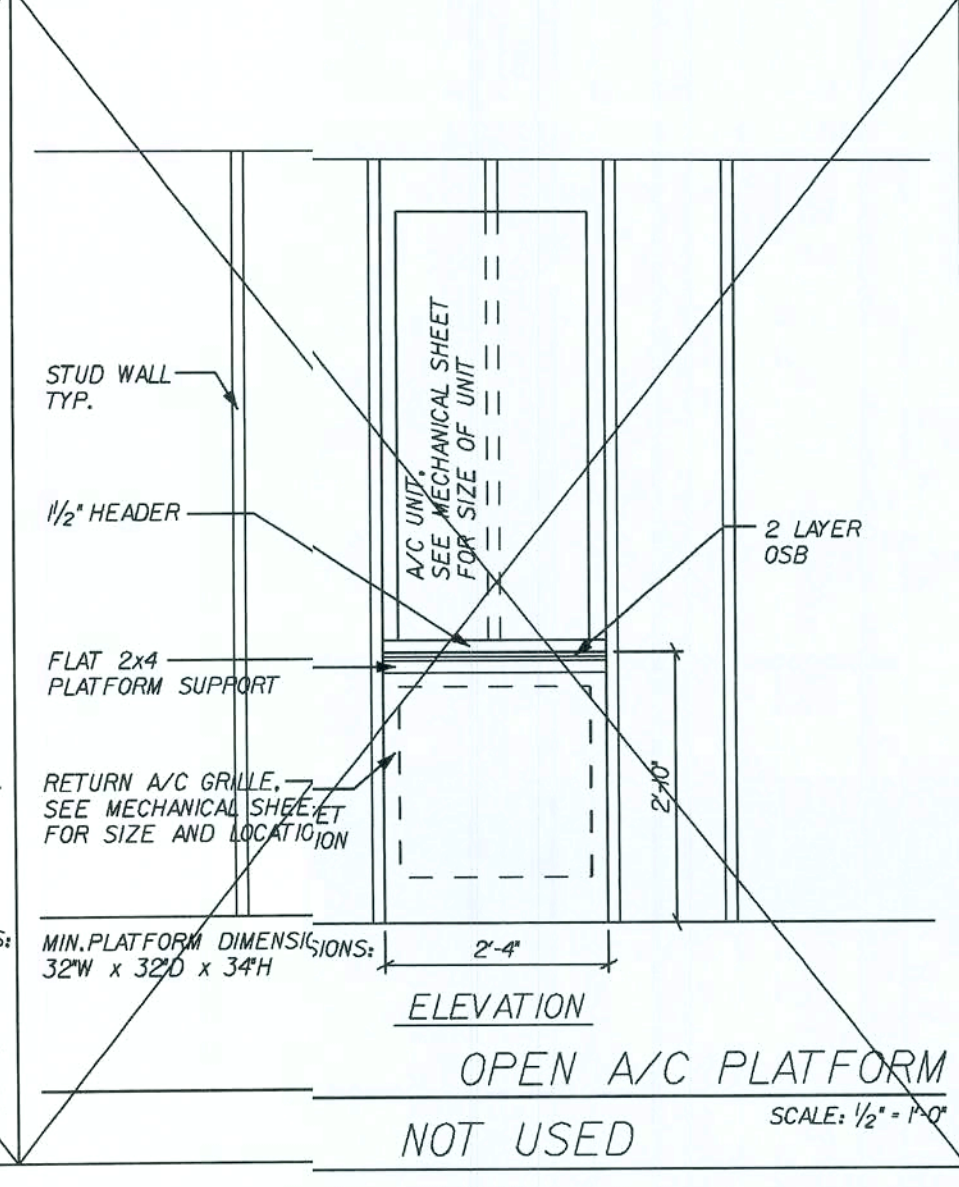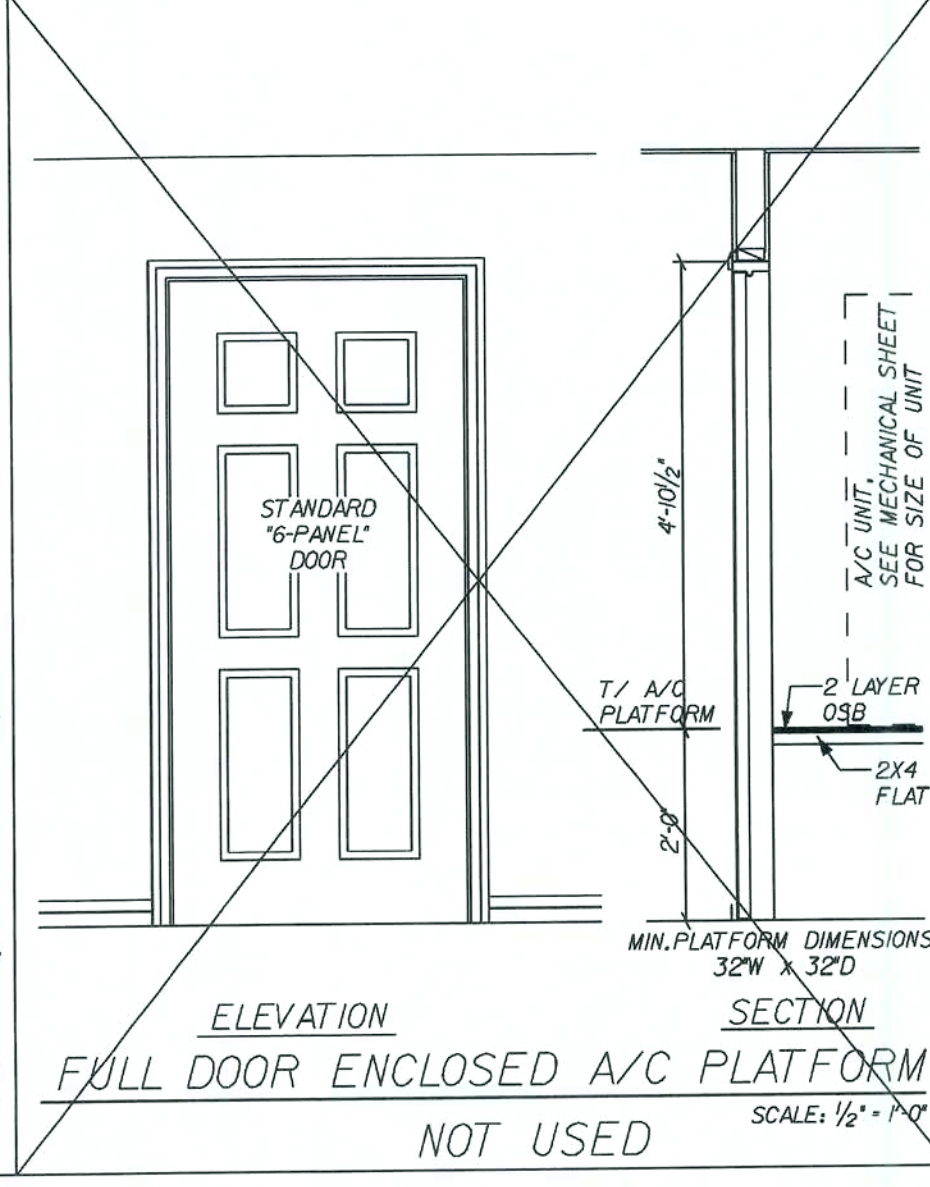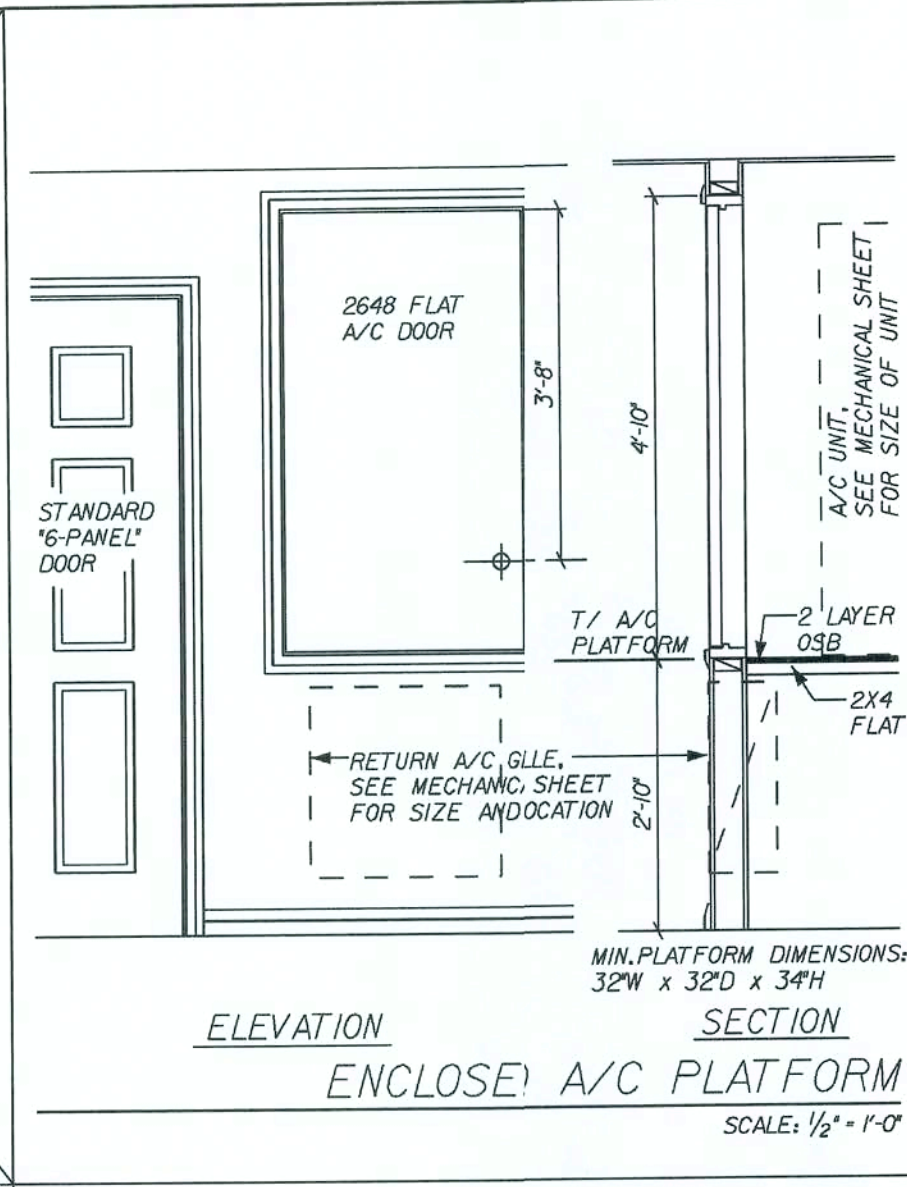
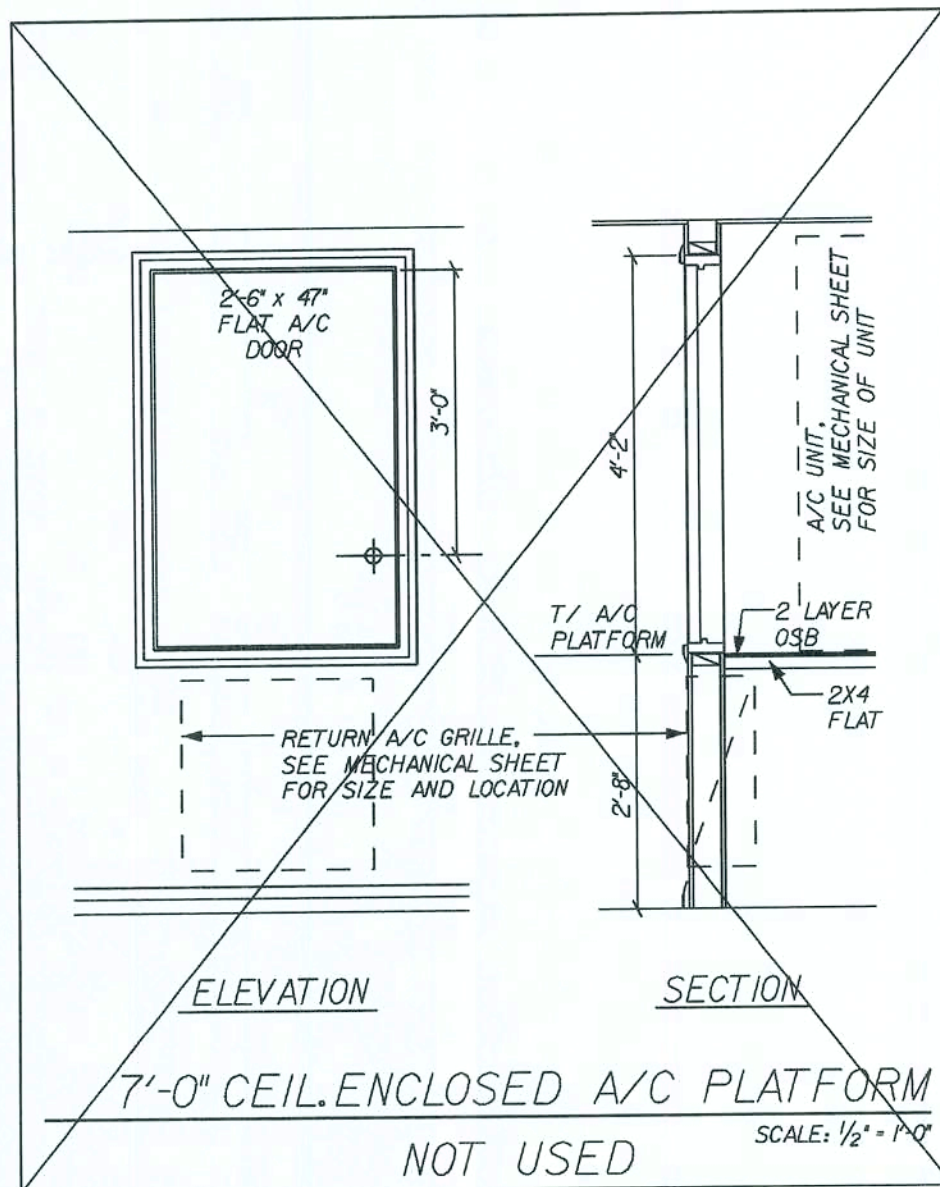


REVISIONS:	
Maronda Homes 4005 MARONDA WAY SANFORD, FL 32771 407.321-0064 FLORIDA THIS STRUCTURE WAS DESIGNED IN ACCORDANCE WITH THE REQUIREMENTS OF THE FLORIDA BUILDING CODE 2004, RESIDENTIAL AND 2006 SUPPLEMENT	
STANDARD	PLATFORM DETAILS
NANTUCKET	
AIR-HEAT DETAILS	
DRAWN BY:	GARAGE: RIGHT
RELEASE DATE: 01-10-06	
Maronda Systems 4005 Maronda Way Sanford, FL 32771 (407)321-0064	
<i>Elmer Bergman</i> Elmer Bergman, P.E. License No. 50158 MAY 28 2008	
SHEET:	
SD-H	
PLOT DATE: 16 JAN 2008	



RG OPTIONAL WOOD RAILING AND SPINDELS IN LIEU OF 42" DRWALL SLOPED WALL

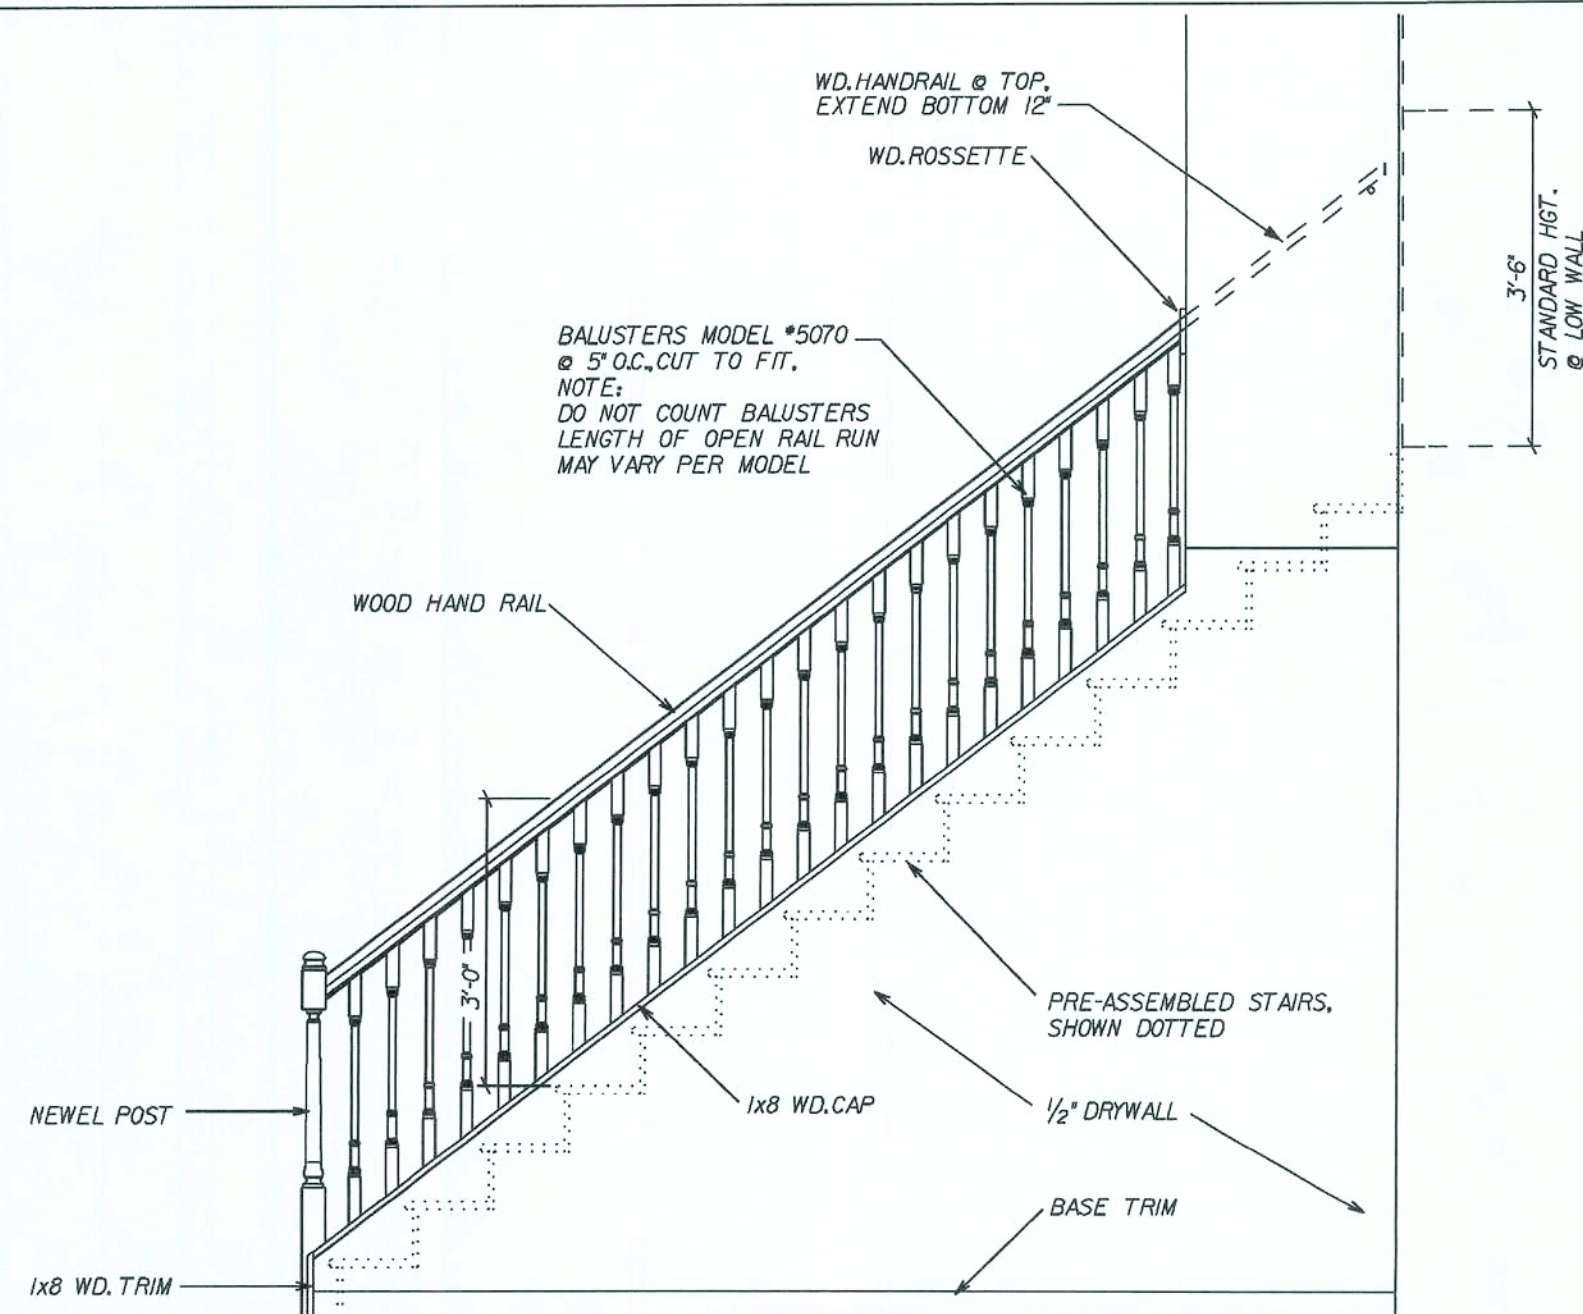

OPEN RAIL STAIR ELEVATION
SCALE: 1/2" = 1'-0"

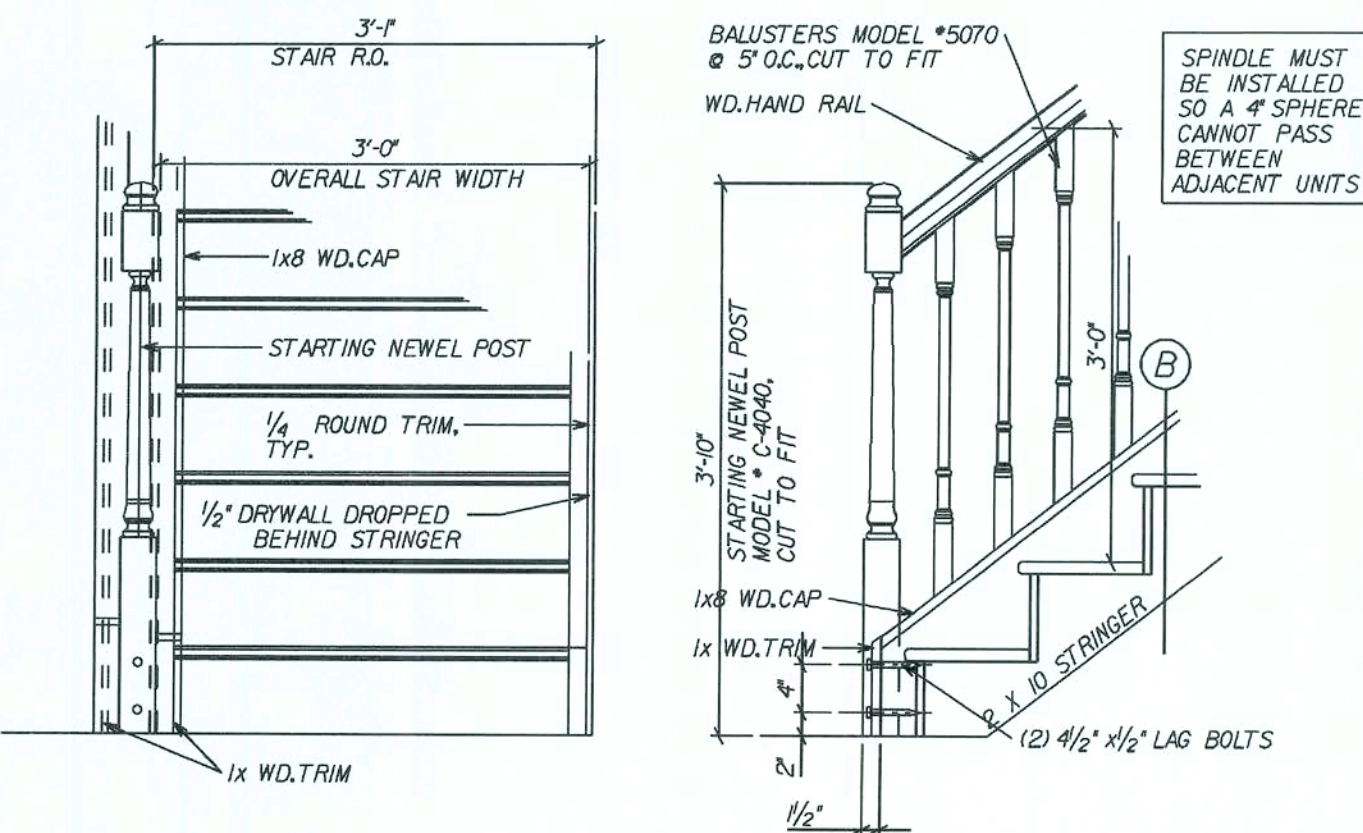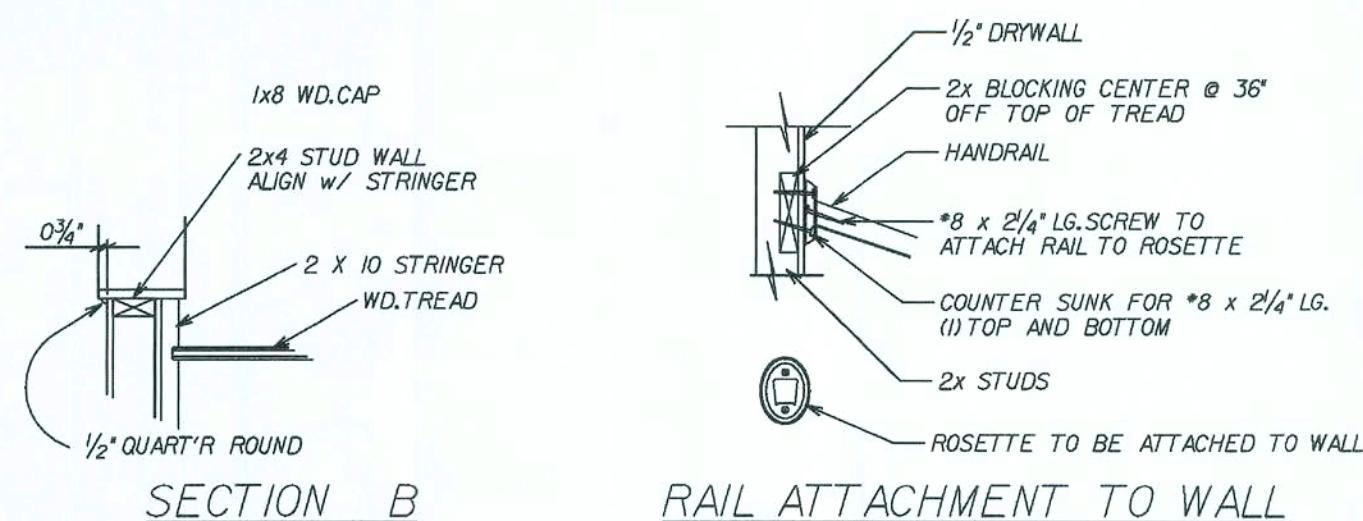

REVISED 01-25-05

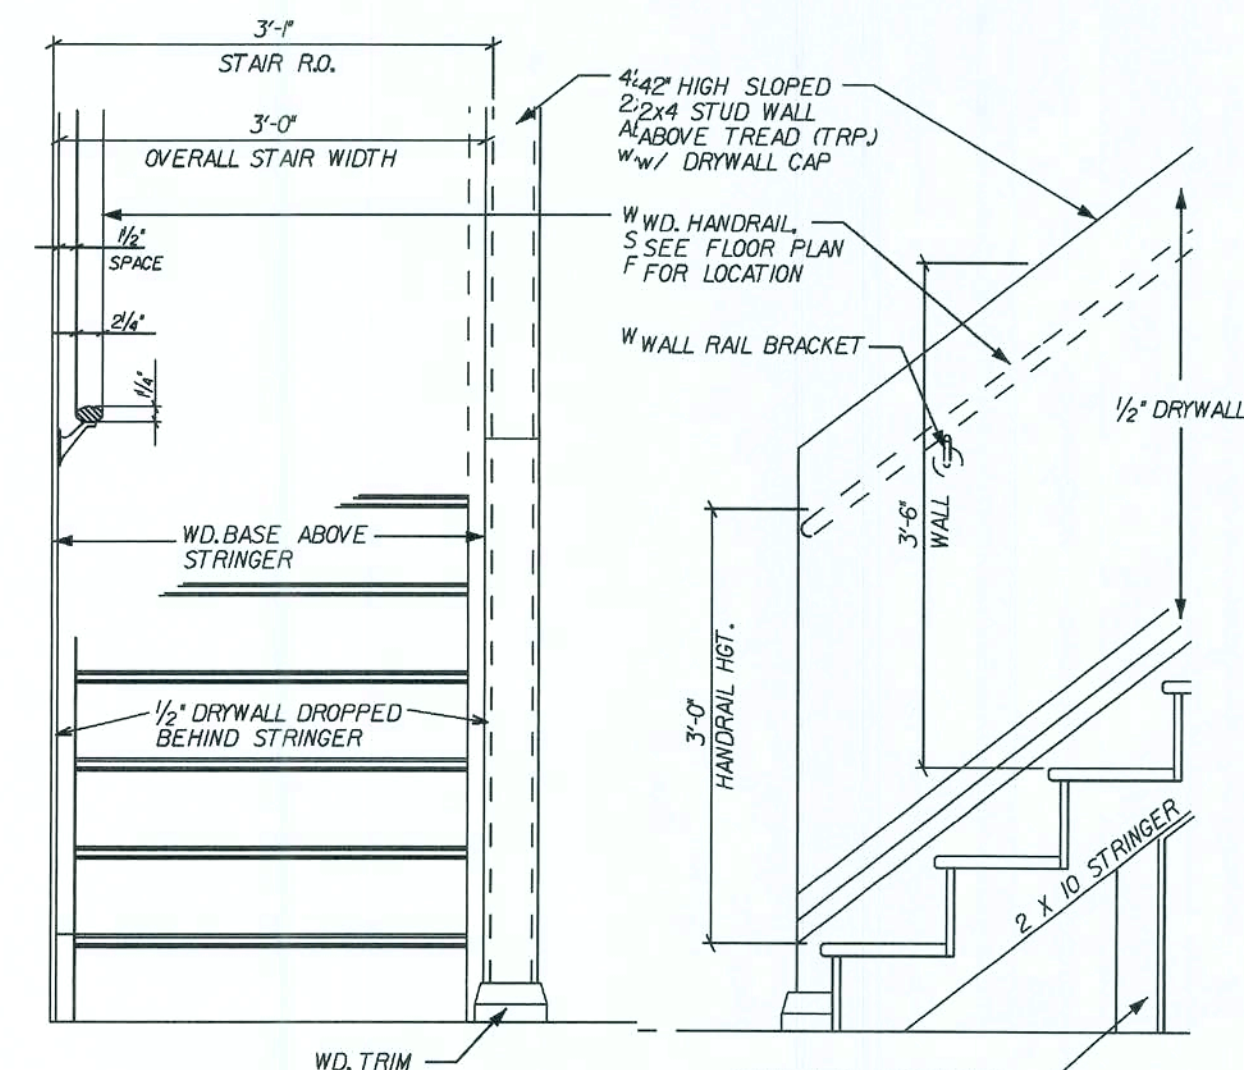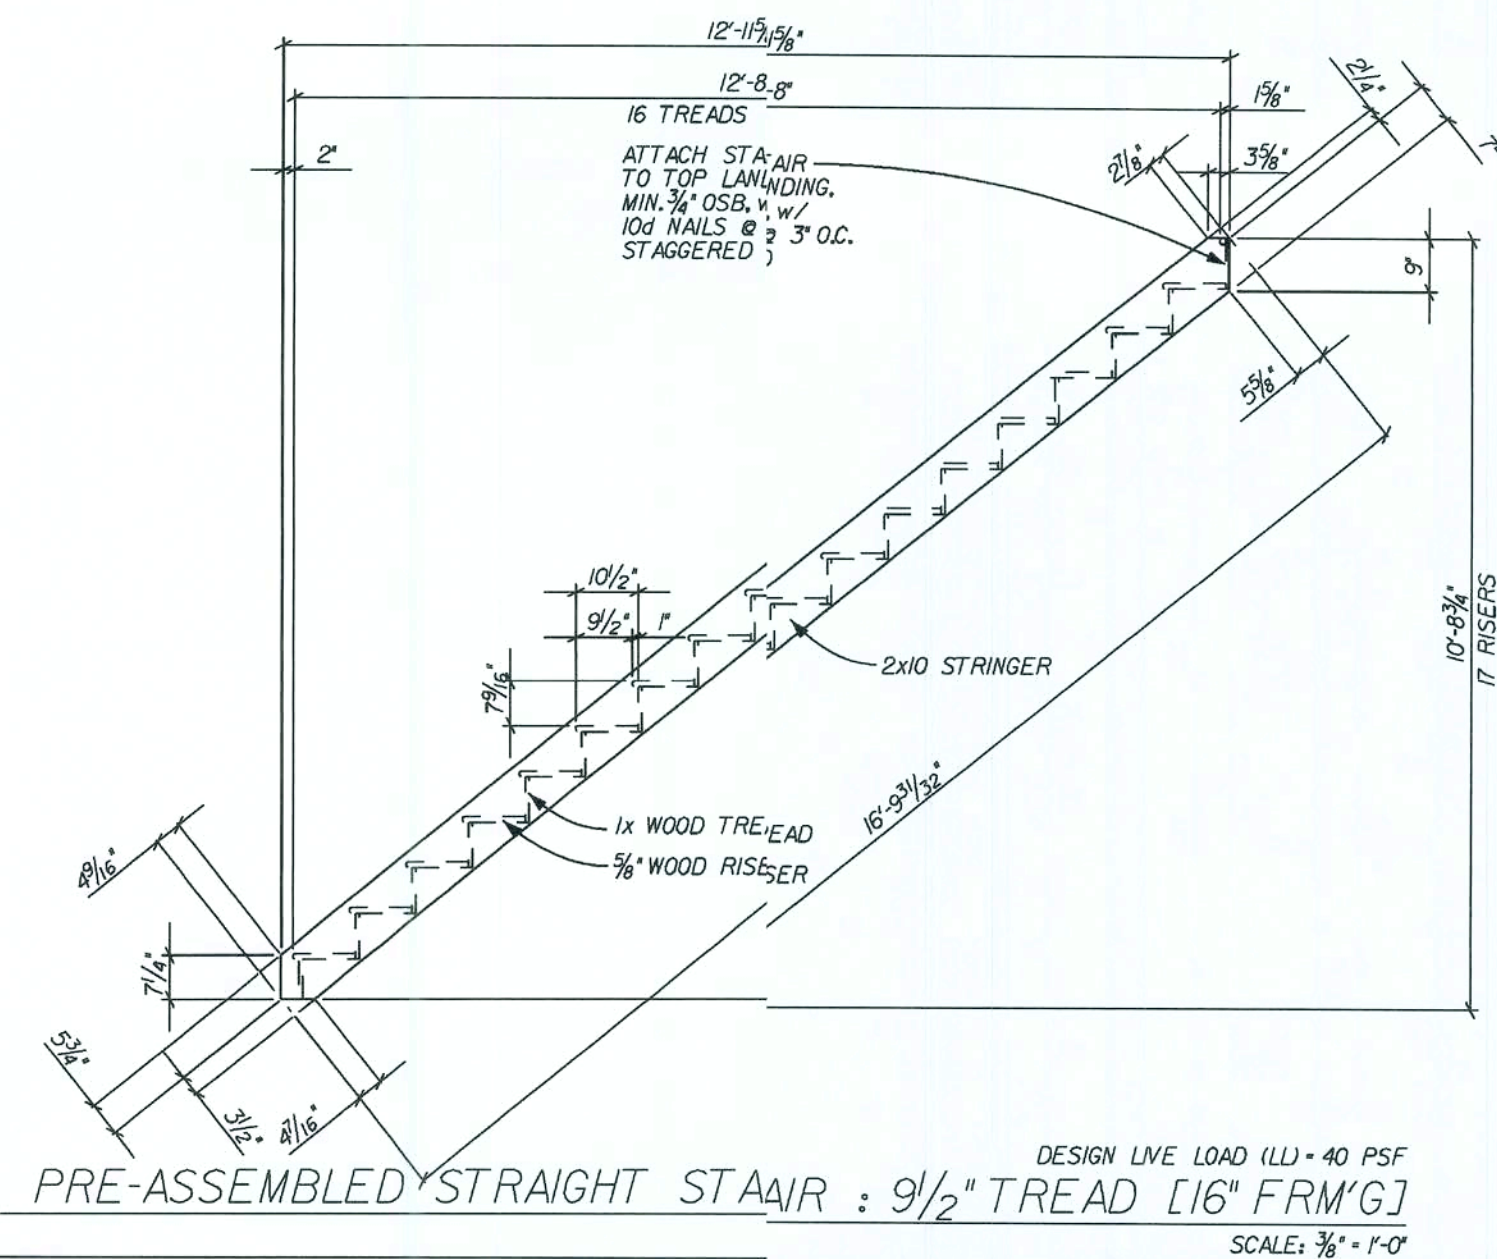

NOTE:
SECTION R311.5.6.2 HANDRAIL ENDS SHALL BE RETURNED TO WALL
REVISED 11-12-07
ADDED WOOD BASE ABOVE STRINGER

STANDARD STAIR w/ 42" HIGH WALL
SCALE: 3/4" = 1'-0"

REVISIONS :

Maronda Homes
FLORIDA
4005 MARONDA WAY
SANFORD, FL 32771
(407) 321-0064

THIS STRUCTURE WAS DESIGNED IN ACCORDANCE WITH THE REQUIREMENTS OF THE FLORIDA BUILDING CODE 2004 RESIDENTIAL AND 2005, 2006 SUPPLEMENT

PLT\Nouses_05\marcheck\details\17-129_25.st

16" FRM'G 17 RISER : STRAIGHT
STAIR DETAILS

GARAGE:

DRAWN BY:

RELEASE DATE: 08-01-06

Maronda Systems
4005 Maronda Way
Sanford, FL 32771
(407) 321-0064


Elmer Bergman, P.E.
Elmer Bergman, P.E.
License No. 50158

MAY 28 2008

SHEET:

STR


PLOT DATE: 16 JAN 2008

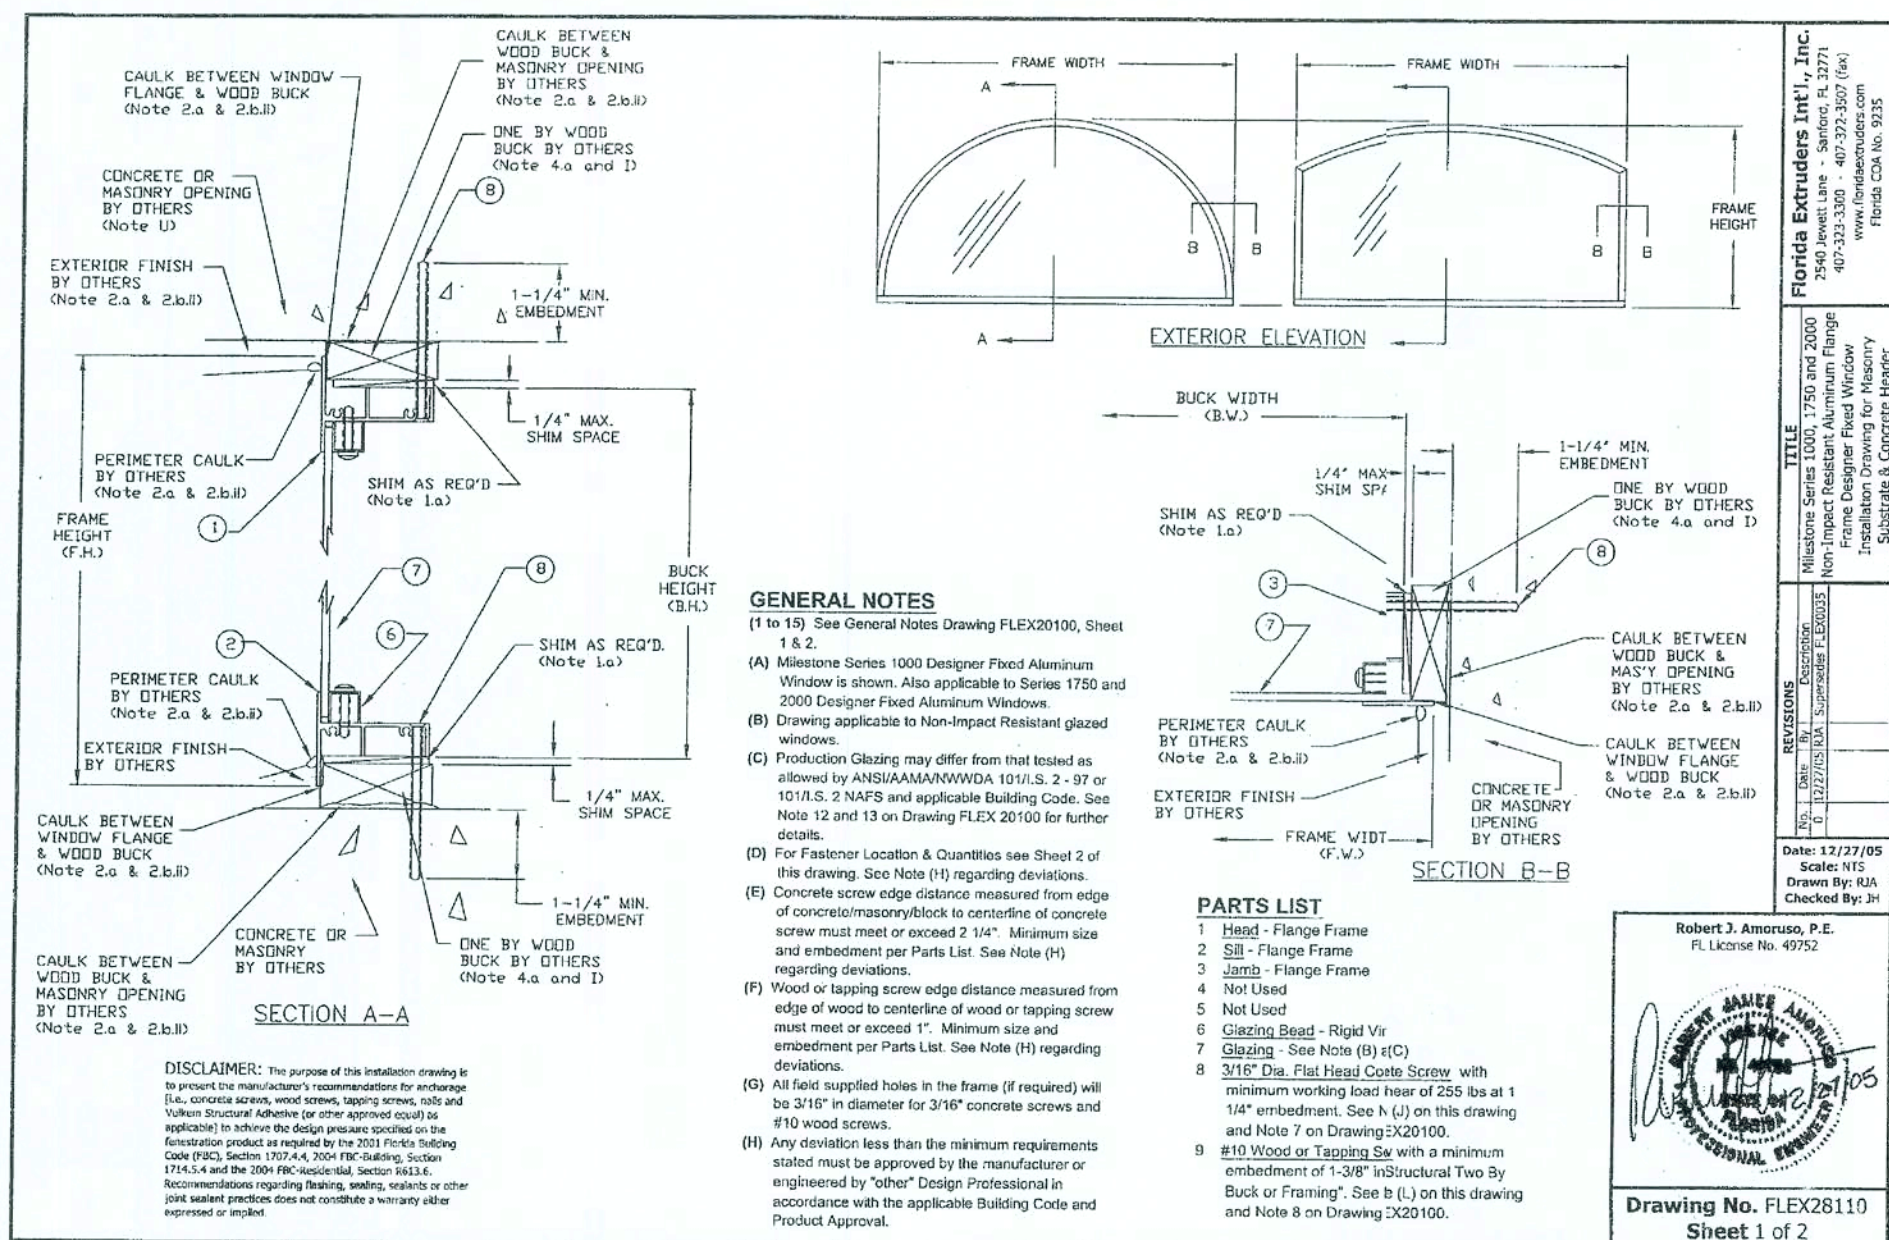

Florida Extruders Int'l., Inc.
 Milestone Series 1000, 1750 and 2000
 Non-Impact Resistant Aluminum Window
 Installation Drawing for Masonry
 Substrate & Concrete Header
 Florida Code No. 9235

DATE: 12/27/05
 SCALE: NTS
 DRAWN BY: RJA
 CHECKED BY: JH

Robert J. Amoroso, P.E.
 FL License No. 49752

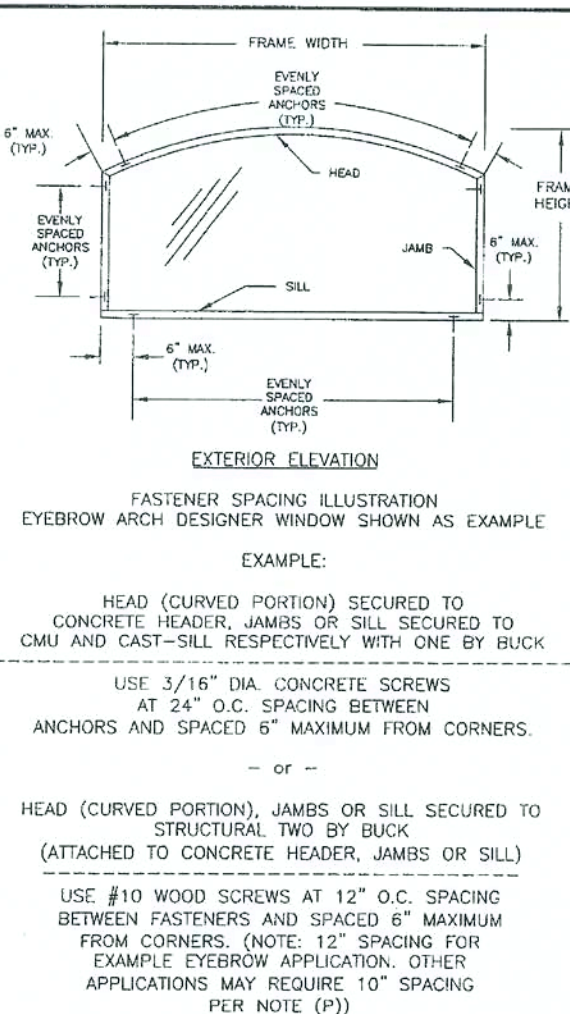

FASTENER INSTALLATION - INSTRUCTIONS - FLEX28110

3/16" DIA. CONCRETE SCREW WITH NON-STRUCTURAL ONE BY WOOD BUCK AND CONCRETE BUILD-DOWN:

(1) Wall attachment of non-structural one by wood buck per Note 4.a.2 Drawing FLEX20100.

(2) Where window is installed in an opening with a non-structural one by wood buck for the head, sill and jambs, concrete screw of sufficient length to achieve minimum embedment of 1-1/4" into masonry or concrete. See "Parts List" on Sheet 1 of this drawing for concrete screw size and requirements. See FLEX20100, Note 7 for additional concrete screw requirements.

(K) Fastener spacing shall be as follows:

#10 WOOD SCREW WITH STRUCTURAL TWO BY WOOD BUCK AND CONCRETE BUILD-DOWN, USED WHEN TWO BY BUCK EMPLOYED IN LIEU OF ONE BY BUCK (THIS CONFIGURATION NOT SHOWN):

(L) Where window is installed in an opening with a structural two by wood buck for the head, sill and jambs, use "Parts List" on Sheet 1 of this drawing for wood screw size and embedment. See FLEX20100, Note 8 for additional wood screw requirements.

(M) Wood screws shall not be used to fasten assembly into the end grain of wood.

(N) Fastener spacing shall be as follows:

FASTENER SPACING (See Elevation View on this Sheet):

- (O) Concrete screw spacing shall be as follows:
- 6" maximum from each corner of head, sill or jamb, and
 - evenly spaced between corner anchors but not exceeding 24" o.c. spacing in head, sill or jambs.
- (P) #10 wood screw spacing shall be as follows:
- 6" maximum from each corner of head, sill or jamb, and
 - evenly spaced between corner anchors but not exceeding 12" o.c. spacing in head, sill or jambs for the following configurations:
- eyebrow
 - half-circle arch
 - half-oval
 - octagon
 - fan
 - full-circle
 - half-circle
 - triangle
 - trapezoid
 - oval
- (Q) Spacing in Note (O) and (P) above based on the use of either a concrete screw or #10 wood screw as required for securing the window frame into the substrate as follows (see illustration this sheet):
- Concrete screw into concrete or masonry using a non-structural One By Wood Buck.
 - #10 wood screw into a Two By Wood Buck structurally attached to concrete or masonry substrate.
- (R) If configuration requires a combination of concrete screw and #10 wood screw in either a head, sill or jamb, the lower of the maximum spacings above shall be used.


DESIGN PRESSURE RATING - FG & FBC CODE COMPLIANCE

(S) Installations depicted in these instructions acceptable for design pressures to 70 PSF. Design Pressures (D.P.) are positive and negative. Overall window assembly design pressure may be less than that shown in the fastener quantity table and shall be determined in accordance with Note 13 of FLEX20100.

(T) Production Glazing may differ from that tested as allowed by ANSI/AIAA/WWDA 101/1.5.2 - 97 or 101/1.5.2 NAFS and applicable Building Code. See Note 12 and 13 on Drawing FLEX 20100 for further details.

(U) Concrete Header at head and/or two by wood buck and/or framing at the head, sill and jambs to be securely fastened to the load to be transferred to the masonry, concrete or other structural substrate per the FBC and the engineer of (V) See FLEX20100, Notes 10(b) to 15 for additional FBC Code Compliance.


Drawing No. FLEX28110
 Sheet 2 of 2

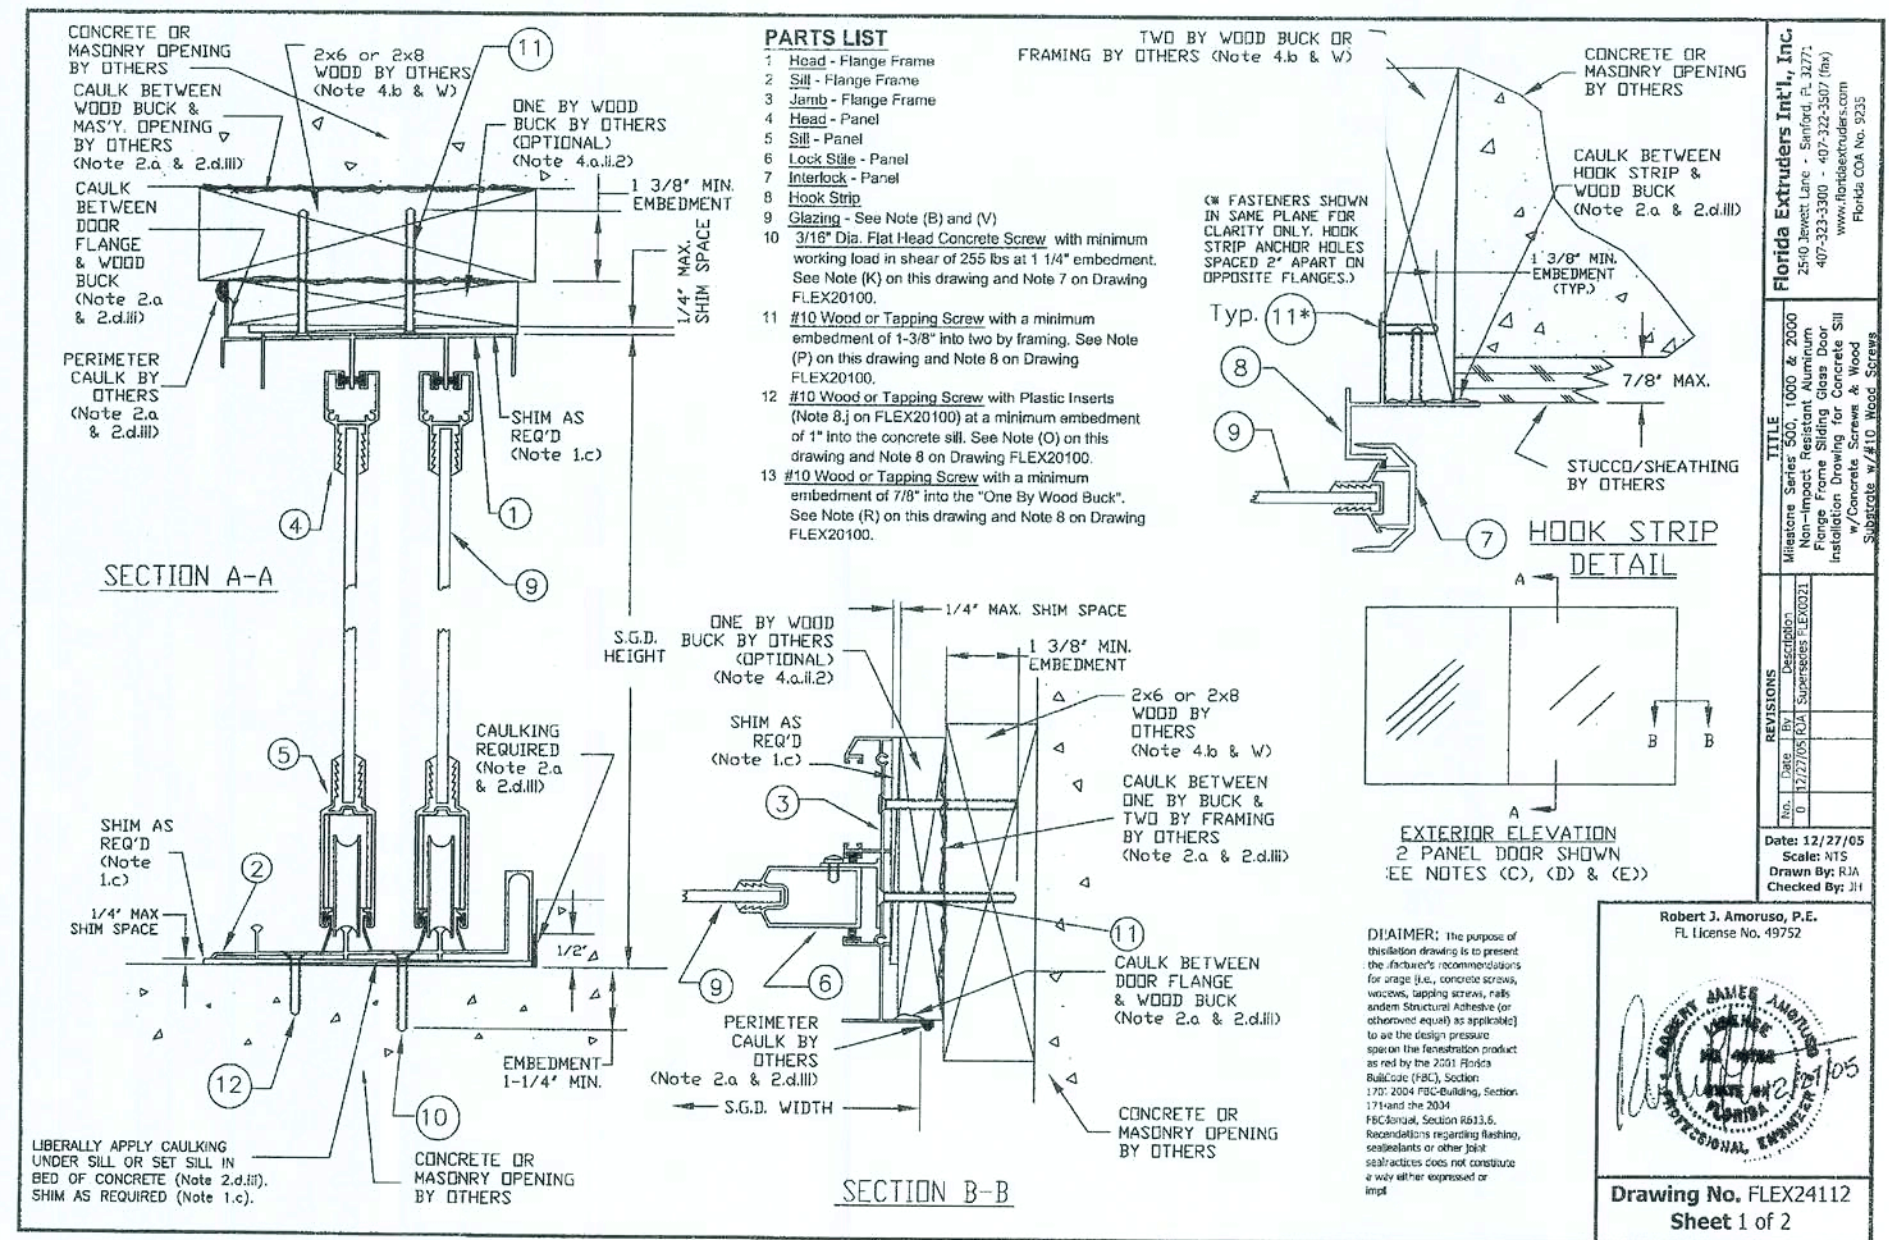

Florida Extruders Int'l., Inc.
 Milestone Series 1000, 1750 and 2000
 Non-Impact Resistant Aluminum Window
 Installation Drawing for Masonry
 Substrate & Concrete Header
 Florida Code No. 9235

DATE: 12/27/05
 SCALE: NTS
 DRAWN BY: RJA
 CHECKED BY: JH

Robert J. Amoroso, P.E.
 FL License No. 49752

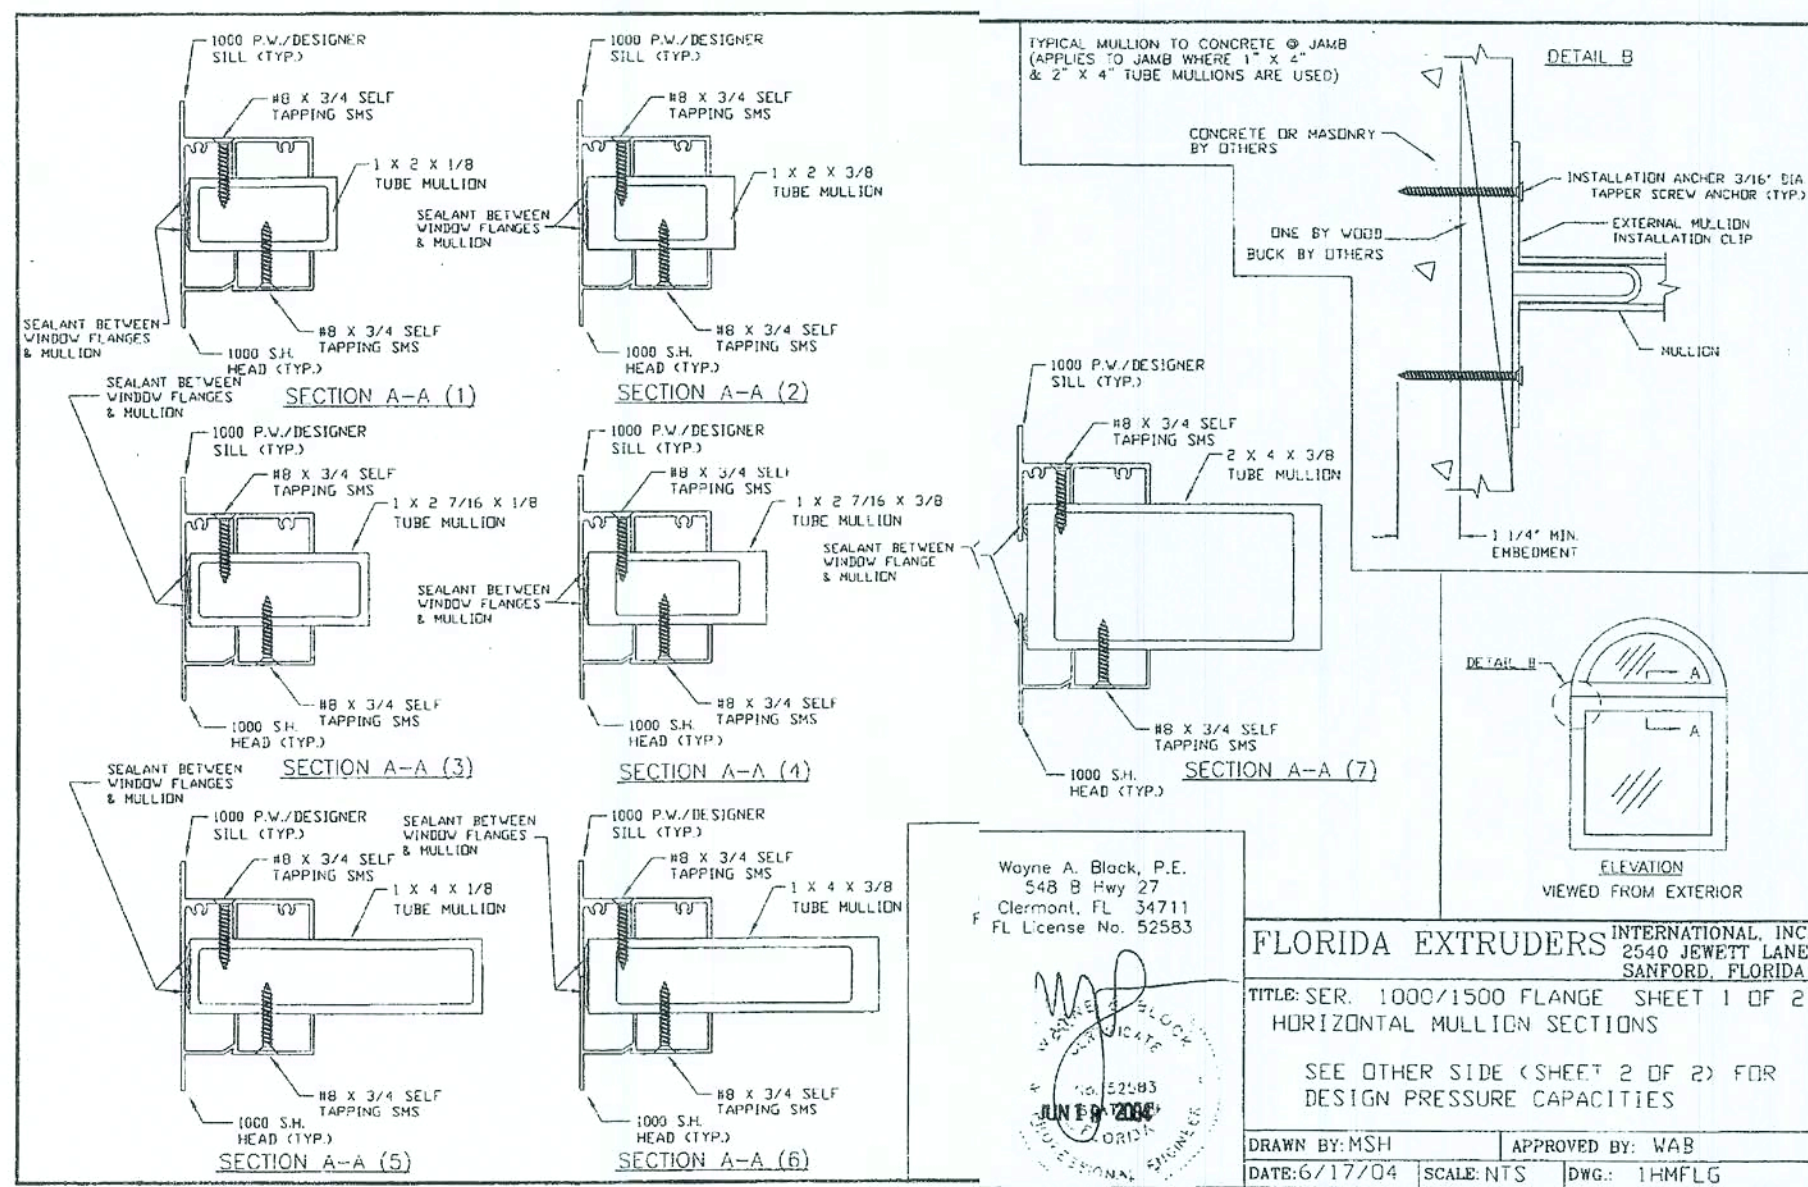

SHEET:
 2 of 3

General Notes Drawing for Milestone Series 1000, 1500, 2000 and 3000 Non-Impact Resistant Aluminum Window and Patio Sliding Glass Door Installation Details

These notes are provided to ensure proper installation of Florida Extruders Milestone Non-Impact Resistant Aluminum Fenestration Products and must be followed fully. This General Notes drawing shall be used in tandem with the product specific installation drawing.

A) General Assembly Installation Instructions

1) SHIMMING:

- FLANGE FRAME WINDOWS - Shim as required at each installation fastener with load bearing shim. The maximum allowable shim stack to be 1/4".
- FIN FRAME WINDOWS - Shim as required at each installation fastener with load bearing shim. The maximum allowable shim stack to be 1/4". Apply a bead of Vulkem 116 adhesive sealant or approved equal at the fastener location prior to inserting the shim to achieve the shim to the substrate and/or window frame. Full bearing between the shim, substrate and window frame are required.
 - In the case where the railing option is employed with finned windows, shims can be limited to the location spacing where wood screws are required. It is not imperative that the shim be consistent with the rail.
- SLIDING GLASS DOORS - Shim as required at each installation fastener with load bearing shim. The maximum allowable shim stack to be 1/4". Load bearing shim at sill must be pressure treated wood or plastic and must be completely encapsulated in sealant or set in wet concrete.

2) SEALING BETWEEN FENESTRATION PRODUCT AND SUBSTRATE & SILL SEAM SEALANT (See Disclaimer Statement above):

- GENERAL - SEALANT TYPE (not applicable when a specific brand or type is required)
 - Sealant type shall be chosen based on the sealant manufacturer's recommendation as it relates to materials to be sealed, environmental conditions and intended use.
- WINDOWS - FLANGE FRAME
 - Adhesive Seal - REQUIRED
 - Use Vulkem 116 adhesive sealant or approved equal between window's integral mounting fin and pre-cast concrete sill (or other sill construction) along full length of sill.
 - Application of Vulkem 116 adhesive sealant or approved equal must comply with sealant manufacturer's recommendations.
 - Sealant - RECOMMENDED (see Disclaimer)
 - Use sealant behind window flange at head, sill and jambs.
 - Use sealant for perimeter seal around exterior of flange window mounting fin and to seal heads of installation fasteners.
- WINDOWS - FIN FRAME
 - Adhesive Seal - NOT REQUIRED
 - Sealant - RECOMMENDED (see Disclaimer)
 - Use sealant behind window flange at head, sill and jambs.
 - Use sealant for perimeter seal around exterior of flange window mounting fin and to seal heads of installation fasteners.
- SLIDING GLASS DOORS
 - Adhesive Seal - NOT REQUIRED
 - Mechanically Fastened Corners - REQUIRED
 - Sealant - RECOMMENDED (see Disclaimer)
 - Use sealant behind window flange at head and behind hook strip.
 - Use sealant behind window flange at sill and behind hook strip.
 - Use sealant for perimeter seal around exterior of door and between hook strip & back for pocket doors and to seal heads of installation fasteners.

3) MATERIALS:

- Window and sliding glass door frame material is Aluminum Alloy 6063 T6.
- Concrete Screws shall meet the minimum requirements of Note 1.
- Wood Screws shall meet the requirements of Note 8.
- Tapping (i.e., Sheet Metal) Screws when used in lieu of Wood Screws shall meet the requirements of Note 8.
- Nails shall meet the requirements of Note 9.
- Corrosive Resistance Coatings for installation fasteners shall meet the requirements of Note 5.
- Concrete block or concrete masonry units (CMU) shall meet the requirements of ASTM C90.
- Concrete shall meet the minimum requirements of the Florida Building Code (minimum compressive strength of 2500 psi).

4) BUCKING:

- One by (1x) wood bucking:
 - Applies to all non-structural bucks less than 1 1/2" thickness. Not intended to be used in lieu of wood buck only.
 - One by wood bucking shall be secured to the substrate (masonry, concrete or structural wood bucking or framing using fasteners suitable for the application requirements for the bucking, they shall be followed).
 - If the product specific installation drawing does not prescribe fastening requirements for the bucking, fastening must only be sufficient to maintain position of the bucking during window installation.
 - Installer, builder or design professional of record may specify method to secure one by wood bucking to substrate to facilitate window installation.
- Two by (2x) wood bucking or framing:
 - Applies to all structural wood bucks and/or framing at the head, jamb or sill equal to and greater than 1 1/2" thickness.
 - They shall be securely fastened to transfer the load to the masonry, concrete or other structural substrate per 2001 FBC, Section 1707.4.4, 2004 FBC Building, Section 1717.5.4 and 2004 FBC-Residential, Section R613.6 and/or the engineer of record's details as applicable.

B) General Fastener Installation Instructions:

- All installation fasteners must be made of corrosion resistant materials or have a corrosion resistant coating applied suitable for the environment and/or framing material. Where fasteners are used in pressure-preservative treated wood, the wood supplier shall be consulted for recommendation of fasteners compatible with the pressure preservative treatment process used.
- All field supplied holes in the frame (if required) will be as follows:
 - 5/32" diameter for all #8 wood or tapping screws.
 - 3/16" in diameter for all #10 wood or tapping screws and 3/16" diameter of concrete screws.
 - No. 29 size drill bit for 0.131" shank diameter nails.
 - No. 33 size drill bit for 0.113" shank diameter nails.
- Concrete Screws (For attachment to masonry or concrete substrate):
 - Shall be "Flat" head unless otherwise indicated.
 - Shall have a minimum nominal diameter of 3/16" unless otherwise noted.
 - Shall have a minimum embedment of 1 1/4" into the concrete, masonry or concrete block or masonry unit (CMU) receiving the point unless otherwise noted.
 - Shall have an allowable working load in shear as noted on the "Parts List" on the product specific installation drawing.
 - Working load is defined as the ultimate load determined by test divided by 4 as determined and published by the concrete screw's manufacturer.
 - If the allowable shear load exceeds the above minimum, required number of fasteners shown on the installation drawings CANNOT be decreased.
 - If the allowable shear load is less than the above minimum, additional site engineering analysis meeting the building code and acceptable to the Authority Having Jurisdiction (AHJ) will be required.
 - Concrete screws shall be of sufficient length so that the minimum embedment into the receiving substrate (member receiving the point) is met.
 - Minimum Edge Distance of concrete screw fasteners shall be 2 1/4" from the edge of the substrate for a 3/16" diameter concrete screw.

DISCLAIMER

The purpose of this installation drawing is to present the manufacturer's recommendations for anchorage [i.e., concrete screws, wood screws, tapping screws, nails and Vulkem Structural Adhesive (or other approved equal)] to achieve the design pressure specified on the fenestration product as required by the 2001 Florida Building Code (FBC), Section 1707.4.4, 2004 FBC-Building, Section 1714.5.4 and the 2004 FBC-Residential, Section R613.6. Recommendations regarding flashing, sealing, sealants or other joint sealant practices does not constitute a warranty either expressed or implied.

NOTE ON PE SEALING

Original drawings with two sheets (pages) are reproduced on one sheet front and back. When reproduced this way, they are sealed on the first (front) sheet only. In response to Robert Amoroso's inquiry to the Florida Board of Professional Engineers, the FBPE at their meeting on June 20, 2002 responded that in such circumstances, it is acceptable for the sealing PE to only sign, date and seal the front sheet of the drawing when printed on the front and back. This was documented by letter to Robert Amoroso dated July 31, 2002 from the Office of the Attorney General, State of Florida.

Robert J. Amoroso, P.E.
FL License No. 49752

Drawing No. FLEX20100
Sheet 1 of 2

FASTENER LOCATION TABLE (see Elevation View, Sheet 1)

Series	Size Code	Frame Width and Height		Fastener Screw Location	
		Width	Height (Full Radius)	Head (No. 10 WS)	Jambs (No. 10 WS or Concrete Screw)
1000/1500/2000	12	19 1/8	26 13/16	28 5/16	A, B, C
1000/1500/2000	13	19 1/8	39 3/16	40 11/16	A, B, C
1000/1500/2000	14	19 1/8	51 7/16	52 15/16	A, B, C
1000/1500/2000	14S	19 1/8	57 1/16	58 9/16	A, B, C
1000/1500/2000	15	19 1/8	63 13/16	65 5/16	A, B, C
1000/1500/2000	16	19 1/8	72 13/16	74 5/16	A, B, C
1000/1500	17	19 1/8	84	84	A, B, C
1000/1500	17	19 1/8	90	86 5/16	A, B, C
1000/1500/2000	1H2	26 1/2	27 7/16	29 9/16	A, B, C
1000/1500/2000	1H3	26 1/2	36 13/16	41 15/16	A, B, C
1000/1500/2000	1H4	26 1/2	52 1/16	54 3/16	A, B, C
1000/1500/2000	1H4S	26 1/2	57 1/16	59 13/16	A, B, C
1000/1500/2000	1H5	26 1/2	64 7/16	66 9/16	A, B, C
1000/1500/2000	1H6	26 1/2	73 7/16	75 9/16	A, B, C
1000/1500	1H7	26 1/2	84	84	A, B, C
1000/1500	1H7	26 1/2	90	87 9/16	A, B, C
1000/1500/2000	3H2	30 1/2	27 7/16	30 11/16	A, B, C
1000/1500/2000	3H3	30 1/2	40 13/16	42 29/48	A, B, C
1000/1500/2000	3H4	30 1/2	52 37/96	54 41/48	A, B, C
1000/1500/2000	3H4S	30 1/2	58 1/96	60 23/48	A, B, C
1000/1500/2000	3H5	30 1/2	64 73/96	67 11/48	A, B, C
1000/1500/2000	3H6	30 1/2	73 73/96	76 11/48	A, B, C
1000/1500	3H7	30 1/2	84 1/96	83 47/48	A, B, C
2000	3H7	30 1/2	90 1/96	89 47/48	A, B, C
1000/1500/2000	22	37	28 5/16	31 5/16	A, B, C
1000/1500/2000	23	37	40 11/16	43 11/16	A, B, C
1000/1500/2000	24	37	52 15/16	55 15/16	A, B, C
1000/1500/2000	24S	37	58 9/16	61 9/16	A, B, C
1000/1500/2000	25	37	65 5/16	68 5/16	A, B, C
1000/1500/2000	26	37	74 5/16	77 5/16	A, B, C
1000/1500	27	37	84	84	A, B, C
2000	27	37	90	89 5/16	A, B, C
1000/1500/2000	482	48	29 7/32	33 7/48	A, B, C
1000/1500/2000	483	48	41 19/32	45 25/48	A, B, C
1000/1500/2000	484	48	53 27/32	57 37/48	A, B, C
1000/1500/2000	484S	48	59 15/32	63 19/48	A, B, C
1000/1500/2000	485	48	66 7/32	70 7/48	A, B, C
1000/1500/2000	486	48	76 7/32	79 7/48	A, B, C
1000/1500	487	48	84	84 1/12	A, B, C
2000	487	48	90	90 1/12	A, B, C
1000/1500/2000	32	53 1/8	29 21/32	34	A, B, C
1000/1500/2000	33	53 1/8	42 1/32	46 3/8	A, B, C
1000/1500/2000	34	53 1/8	54 9/32	58 5/8	A, B, C
1000/1500/2000	34S	53 1/8	59 29/32	64 1/4	A, B, C
1000/1500/2000	35	53 1/8	66 21/32	71	A, B, C
1000/1500/2000	36	53 1/8	75 21/32	80	A, B, C
1000/1500	n/a	n/a	n/a	n/a	A, B, C
2000	37	53 1/8	90	90	A, B, C



FASTENER LOCATION TABLE NOTES:

- This chart and Notes I, J, K, L, M and N for use when Radius Head Flange Window is installed in opening with the following attributes:
 - Wood Structural Build-Down at Head, and
 - Masonry/Concrete Substrate and One-By Wood Buck at J Jambs.
- Install Radius Head Flange Window using #10 Wood Screws with a 1-3/8" minimum embedment into the structural wood substrate in accordance with Notes K to N in an opening with the following attributes:
 - Wood Structural Build-Down at Head,
 - Optional Structural Two By Buck is installed at the head and/or jambs, and
 - Optional One By Wood Buck is installed at the head and/or jambs.
- See Note R regarding structural framing requirements.
- See Sheet 1 for Fastener Location Diagrams.
- Fasteners Y & Z applicable to Series 2000 Size 37 Only. 3/16" Hole must be drilled in field.

Drawing No. FLEX22110
Sheet 2 of 2

SHEET:

3 of 3

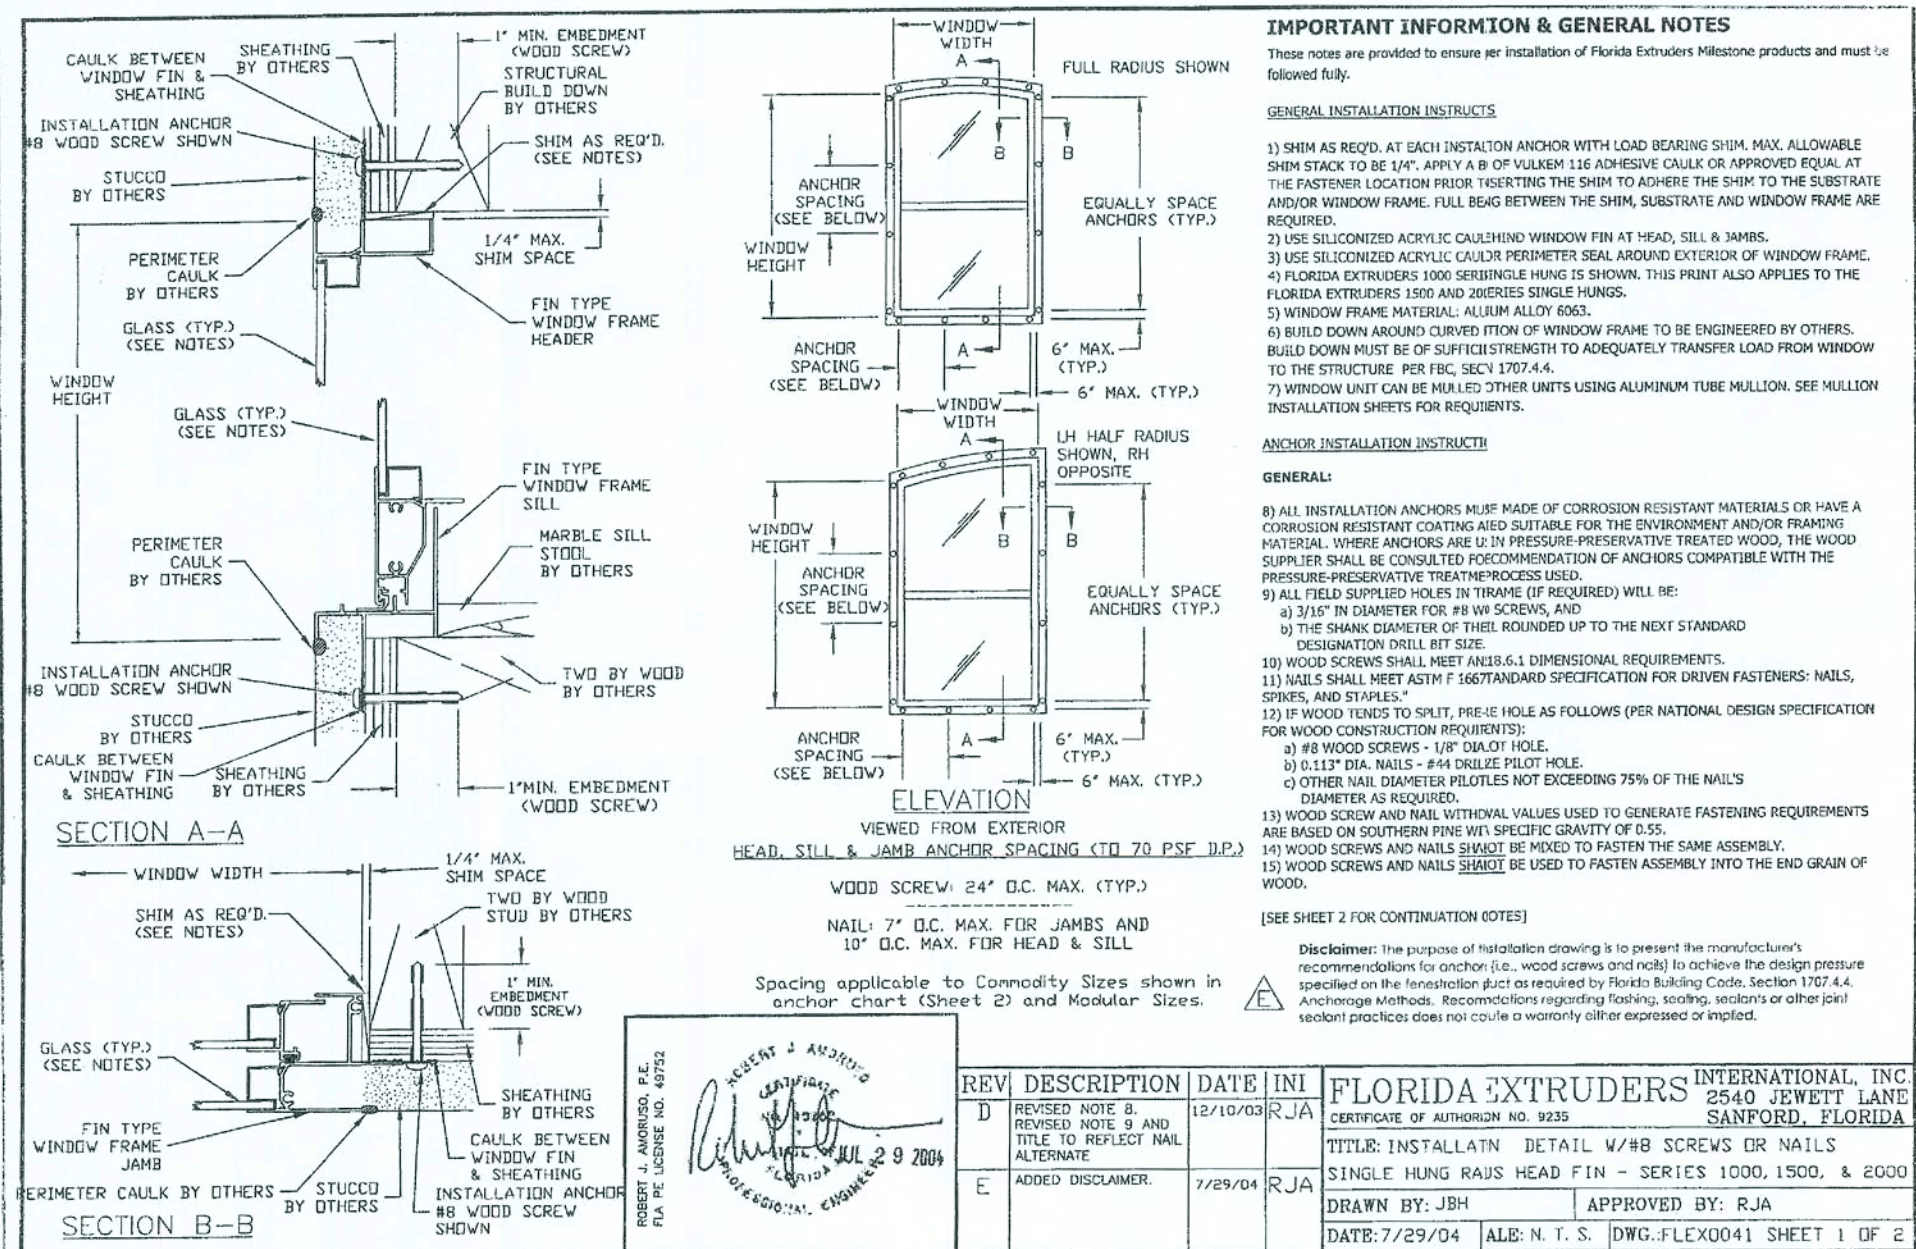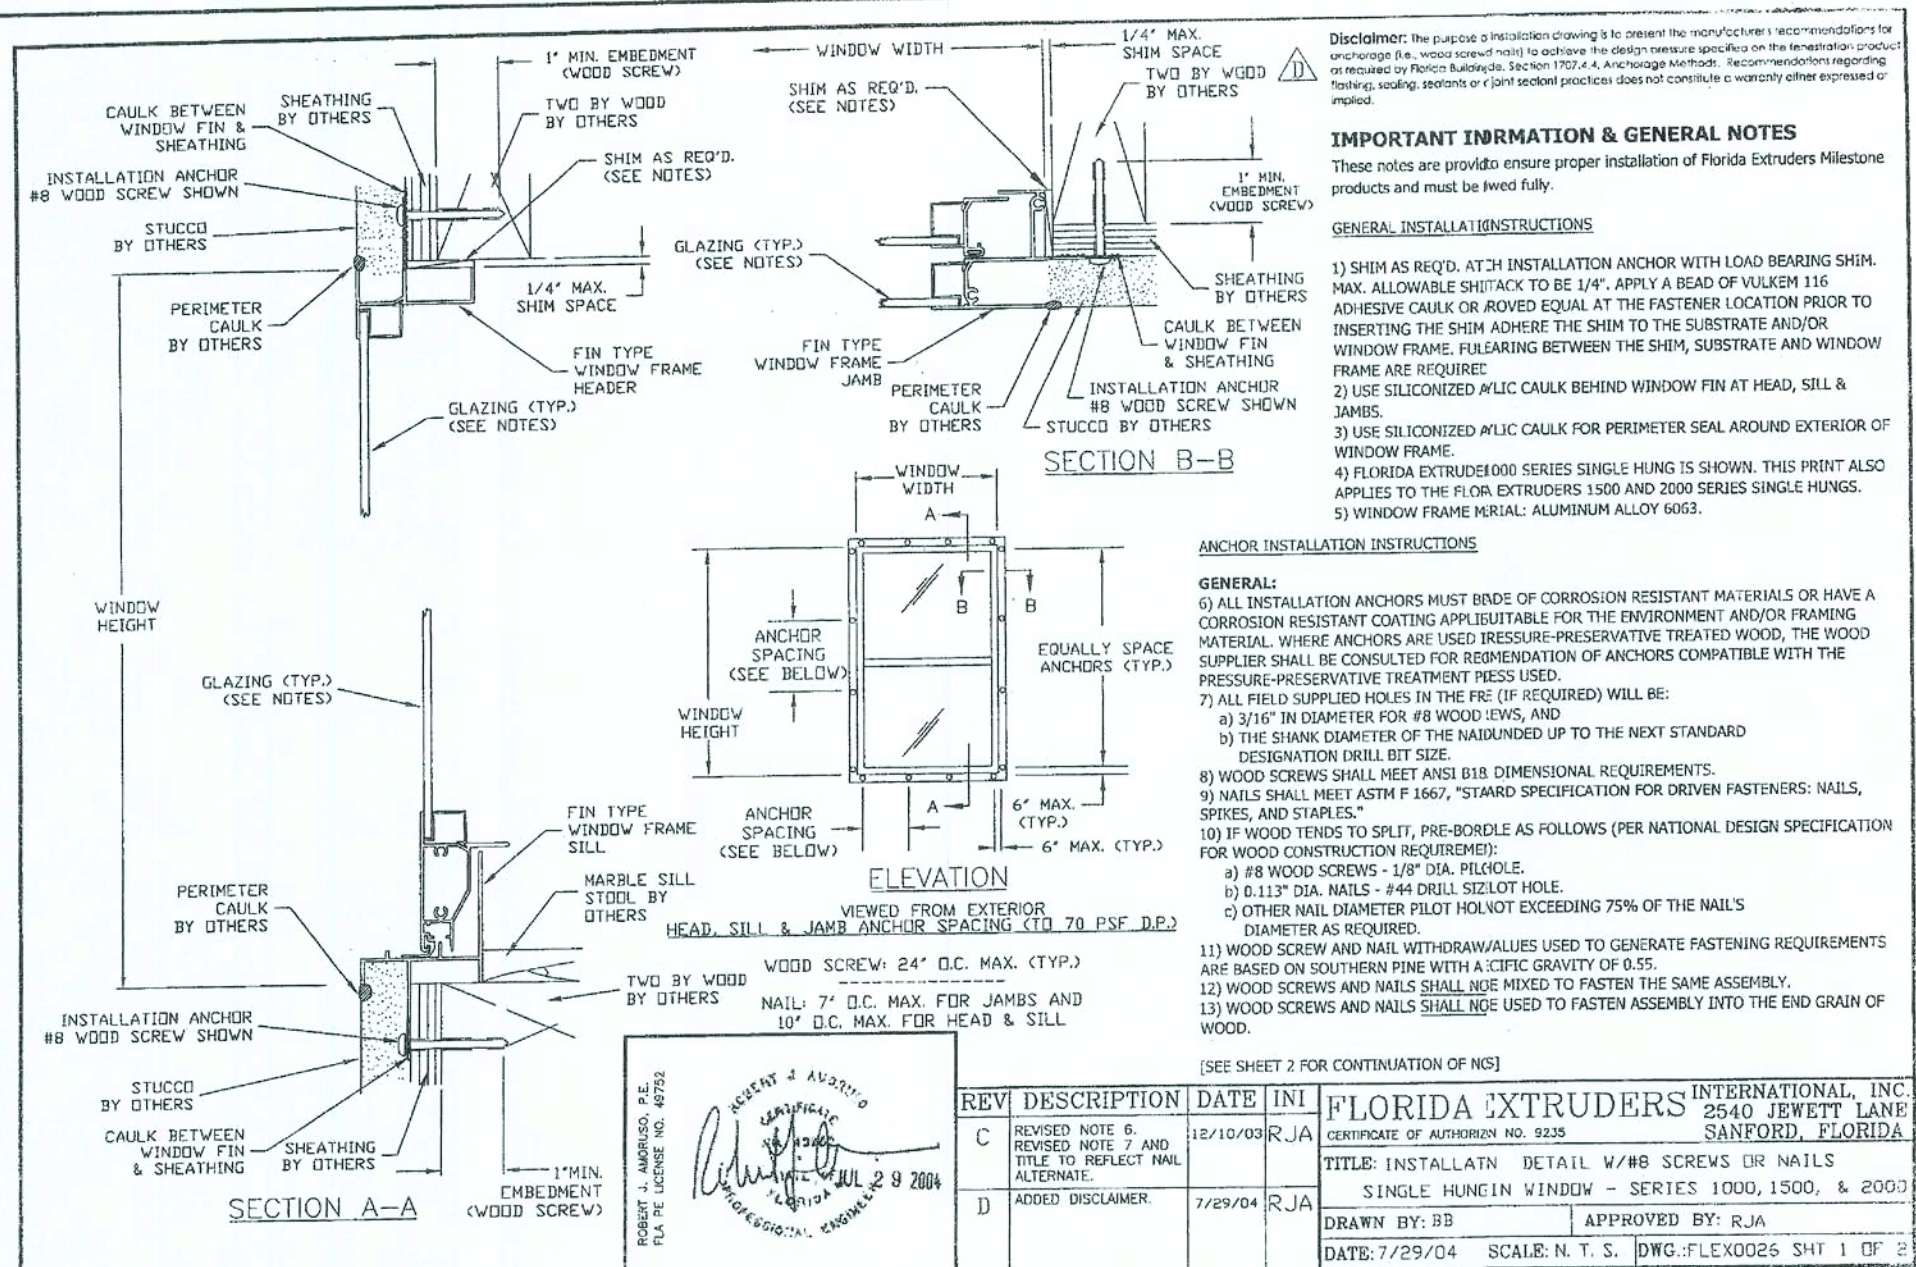

#8 WOOD SCREW INSTALLATION ANCHOR CHART					#8 WOOD SCREW INSTALLATION ANCHOR CHART						
CALL SIZE	WINDOW SIZE	QUANTITY IN HEAD & SILL		QUANTITY IN EACH JAMB		CALL SIZE	WINDOW SIZE	QUANTITY IN HEAD & SILL		QUANTITY IN EACH JAMB	
		UP TO 70 PSF	UP TO 70 PSF	UP TO 70 PSF	UP TO 70 PSF			UP TO 70 PSF	UP TO 70 PSF		
2024	23 1/2 x 27 1/2	2	2	2	2	12	18 1/8 x 3 5/8	2	2	2	2
2030	23 1/2 x 35 1/2	2	2	2	2	13	18 1/8 x 3 7/8	2	2	2	2
2036	23 1/2 x 43 1/2	2	2	2	2	14.5	18 1/8 x 4 5/8	2	2	2	2
2040	23 1/2 x 51 1/2	2	2	2	2	15	18 1/8 x 5 1/4	2	2	2	2
2044	23 1/2 x 59 1/2	2	2	2	2	16	18 1/8 x 7 1/4	2	2	2	2
2050	23 1/2 x 67 1/2	2	2	2	2	17	18 1/8 x 8 3/4	2	2	2	2
2056	23 1/2 x 75 1/2	2	2	2	2	18 1/2	25 1/2 x 2 5/8	2	2	2	2
2062	23 1/2 x 83 1/2	2	2	2	2	18 1/2	25 1/2 x 3 3/8	2	2	2	2
2068	27 1/2 x 27 1/2	2	2	2	2	18 1/2	25 1/2 x 4 5/8	2	2	2	2
2074	27 1/2 x 35 1/2	2	2	2	2	18 1/2	25 1/2 x 5 1/4	2	2	2	2
2080	27 1/2 x 43 1/2	2	2	2	2	18 1/2	25 1/2 x 6 1/4	2	2	2	2
2086	27 1/2 x 51 1/2	2	2	2	2	18 1/2	25 1/2 x 7 1/4	2	2	2	2
2092	27 1/2 x 59 1/2	2	2	2	2	18 1/2	25 1/2 x 8 3/4	2	2	2	2
2098	27 1/2 x 67 1/2	2	2	2	2	30 1/2 x 26	29 1/2 x 23 25	2	2	2	2
2104	27 1/2 x 75 1/2	2	2	2	2	30 1/2 x 36 3/8	29 1/2 x 37 3/8	2	2	2	2
2110	27 1/2 x 83 1/2	2	2	2	2	30 1/2 x 46 1/4	29 1/2 x 50 5/8	2	2	2	2
2116	31 1/2 x 27 1/2	2	2	2	2	30 1/2 x 56 1/4	29 1/2 x 55 1/4	2	2	2	2
2122	31 1/2 x 35 1/2	2	2	2	2	30 1/2 x 66 1/4	29 1/2 x 62	2	2	2	2
2128	31 1/2 x 43 1/2	2	2	2	2	30 1/2 x 72	29 1/2 x 71	2	2	2	2
2134	31 1/2 x 51 1/2	2	2	2	2	30 1/2 x 84	29 1/2 x 83	2	2	2	2
2140	31 1/2 x 59 1/2	2	2	2	2	22	36 x 25	2	2	2	2
2146	31 1/2 x 67 1/2	2	2	2	2	23	36 x 37 3/8	2	2	2	2
2152	31 1/2 x 75 1/2	2	2	2	2	24	36 x 49 5/8	2	2	2	2
2158	31 1/2 x 83 1/2	2	2	2	2	24.5	36 x 55 1/4	2	2	2	2
2164	35 1/2 x 27 1/2	2	2	2	2	25	36 x 62	2	2	2	2
2170	35 1/2 x 35 1/2	2	2	2	2	26	36 x 71	2	2	2	2
2176	35 1/2 x 43 1/2	2	2	2	2	26.5	36 x 83 1/2	2	2	2	2
2182	35 1/2 x 51 1/2	2	2	2	2	42 x 26	41 x 25	2	2	2	2
2188	35 1/2 x 59 1/2	2	2	2	2	42 x 36 3/8	41 x 37 3/8	2	2	2	2
2194	35 1/2 x 67 1/2	2	2	2	2	42 x 50 5/8	41 x 49 5/8	2	2	2	2
2200	35 1/2 x 75 1/2	2	2	2	2	42 x 56 1/4	41 x 55 1/4	2	2	2	2
2206	35 1/2 x 83 1/2	2	2	2	2	42 x 63	41 x 62	2	2	2	2
2212	39 1/2 x 27 1/2	2	2	2	2	42 x 71	41 x 71	2	2	2	2
2218	39 1/2 x 35 1/2	2	2	2	2	42 x 84	41 x 83	2	2	2	2
2224	39 1/2 x 43 1/2	2	2	2	2	48 x 26	47 x 25	2	2	2	2
2230	39 1/2 x 51 1/2	2	2	2	2	48 x 36 3/8	47 x 37 3/8	2	2	2	2
2236	39 1/2 x 59 1/2	2	2	2	2	48 x 50 5/8	47 x 49 5/8	2	2	2	2
2242	39 1/2 x 67 1/2	2	2	2	2	48 x 56 1/4	47 x 55 1/4	2	2	2	2
2248	39 1/2 x 75 1/2	2	2	2	2	47 x 63	47 x 62	2	2	2	2
2254	39 1/2 x 83 1/2	2	2	2	2	48 x 72	47 x 71	2	2	2	2
2260	43 1/2 x 27 1/2	2	2	2	2	48 x 84	47 x 83	2	2	2	2
2266	43 1/2 x 35 1/2	2	2	2	2	52 1/8 x 25	51 1/8 x 25	2	2	2	2
2272	43 1/2 x 43 1/2	2	2	2	2	52 1/8 x 37 3/8	51 1/8 x 37 3/8	2	2	2	2
2278	43 1/2 x 51 1/2	2	2	2	2	52 1/8 x 50 5/8	51 1/8 x 50 5/8	2	2	2	2
2284	43 1/2 x 59 1/2	2	2	2	2	52 1/8 x 55 1/4	51 1/8 x 55 1/4	2	2	2	2
2290	43 1/2 x 67 1/2	2	2	2	2	34	52 1/8 x 62	2	2	2	2
2296	43 1/2 x 75 1/2	2	2	2	2	34.5	52 1/8 x 71	2	2	2	2
2302	43 1/2 x 83 1/2	2	2	2	2	35	52 1/8 x 83 1/2	2	2	2	2
2308	47 1/2 x 27 1/2	2	2	2	2	37	52 1/8 x 37 3/8	2	2	2	2
2314	47 1/2 x 35 1/2	2	2	2	2						
2320	47 1/2 x 43 1/2	2	2	2	2						
2326	47 1/2 x 51 1/2	2	2	2	2						
2332	47 1/2 x 59 1/2	2	2	2	2						
2338	47 1/2 x 67 1/2	2	2	2	2						
2344	47 1/2 x 75 1/2	2	2	2	2						
2350	47 1/2 x 83 1/2	2	2	2	2						
2356	51 1/2 x 27 1/2	2	2	2	2						
2362	51 1/2 x 35 1/2	2	2	2	2						
2368	51 1/2 x 43 1/2	2	2	2	2						
2374	51 1/2 x 51 1/2	2	2	2	2						
2380	51 1/2 x 59 1/2	2	2	2	2						
2386	51 1/2 x 67 1/2	2	2	2	2						
2392	51 1/2 x 75 1/2	2	2	2	2						
2398	51 1/2 x 83 1/2	2	2	2	2						
2404	55 1/2 x 27 1/2	2	2	2	2						
2410	55 1/2 x 35 1/2	2	2	2	2						
2416	55 1/2 x 43 1/2	2	2	2	2						
2422	55 1/2 x 51 1/2	2	2	2	2						
2428	55 1/2 x 59 1/2	2	2	2	2						
2434	55 1/2 x 67 1/2	2	2	2	2						
2440	55 1/2 x 75 1/2	2	2	2	2						
2446	55 1/2 x 83 1/2	2	2	2	2						
2452	59 1/2 x 27 1/2	2	2	2	2						
2458	59 1/2 x 35 1/2	2	2	2	2						
2464	59 1/2 x 43 1/2	2	2	2	2						
2470	59 1/2 x 51 1/2	2	2	2	2						
2476	59 1/2 x 59 1/2	2	2	2	2						
2758	83 1/2 x 51 1/2	2	2	2	2						
2764	83 1/2 x 59 1/2	2	2	2	2						
2770	83 1/2 x 67 1/2	2	2	2	2						
2776	83 1/2 x 75 1/2	2	2	2	2						
2782	83 1/2 x 83 1/2	2	2	2	2						
2788	87 1/2 x 27 1/2	2	2	2	2						
2794	87 1/2 x 35 1/2	2	2	2	2						
2800	87 1/2 x 43 1/2	2	2	2	2						
2806	87 1/2 x 51 1/2	2	2	2	2						
2812	87 1/2 x 59 1/2	2	2	2	2						
2818	87 1/2 x 67 1/2	2	2	2	2						
2824	87 1/2 x 75 1/2	2	2	2	2						
2830	87										

PRODUCT APPROVAL INFORMATION SHEET FOR FLORIDA

PROJECT NAME: _____ PERMIT # _____

PROJECT ADDRESS: _____

As required by Florida Statute 553.842 and Florida Administrative Code 9B-72, Please provide the information and product approval number(s) for the building components listed below as applicable to the building construction project for the permit number listed above. You should contact your product supplier if you do not know the product approval number for any of the applicable listed products. Information regarding statewide product approval may be obtained at: www.floridabuilding.org.

Category/Subcategory	Manufacturer	Product Description	Limitation of Use	State #	Design Pressures
A. EXTERIOR DOORS					
1. Swinging	Plastpro Inc.	Fiberglass Doors	Evaluated for use in locations adhering to the Florida Building Code and where pressure requirements as determined by ACSE 7 Minimum Design Load For Building and Other Structures.	FL 6729J FL 6729.5	+50 / -50 +50 / -50
2. Sliding	Simonton/Norandex Florida Extruders	Sliding Glass Doors	500 72X80 SGD-R45 Milestone 1000 SGD	FL 5979J FL 45J	+50 / -50 +45 / -45
3. Sectional					
4. Roll up	Wayne Dalton	Garage Doors 130 16' 9/100 / 5120 8' Garage Doors 140 16' 9/100 / 5120 8'	As indicated in evaluation report and installation drawings. Not to be used in HVHZ.	FL 5287J FL 5287.3 FL 9174.4 FL 9174.5	+26.9 / -30.8 +25.9 / -28.8 +43.2 / -49.6 +39.2 / -43.7
B. WINDOWS					
1. Single Hung	H-R Windows Danvid Window Co Florida Extruders	300 Fin Single Hung 341 Flange Frame Fixed Milestone 1000 S.H.	40-17 72x74 H-r45	FL 5089J FL 2752J FL 42J	+45 / -45 +55 / -55 +45 / -45
2. Horizontal Slider					
3. Casement					
4. Double hung					
5. Fixed	H-R Windows Danvid Window Co Florida Extruders	300 Fin Frame Fixed 341 Flange Frame Fixed Milestone 1000 Fixed	437.438 111X63 F-C60 16 Tempered Glas. Flange & Fin	FL 1291J FL 2752J FL 44J	+55 / -55 +70 / -70 +45 / -45
6. Awning					
7. Pass-through					
8. Projected					
9. Mullion	H-R Windows Florida Extruders	Mullions Milestone Tube Mull Fin Or Flange	Evaluated for use in locations adhering to the Florida Building Code and where pressure requirements as determined by ACSE 7 Minimum Design Load For Building and Other Structures.	FL 5782 FL 3136-R2	+45 / -45
10. Wind breaker					
11. Dual action					
12. Other					
C. PANEL WALL					
1. Siding	Owens Corning	Norandex - Summit Manor Dbl 4.5 Butch Lap Reynolds - Easy Street Dbl 4.5 Dutch Lap	This Evaluation Is not for use within the FBC HVHZ for an Education Facilities within the State of Florida. Vinyl Siding Is limited to Type construction as defined below. Section 602.5 TYPE V CONSTRUCTION Type V construction is the type construction in which the structural elements, exterior walls and interior walls are of any material permitted by this code. Compliance is valid only if the subject profile trade name is current on the VSI Vinyl Siding Certification Program.	FL 920.3 FL 920.7	+NA / -152 +NA / -152
2. Soffit	Alseco Metal Corp	16" Vented Soffit Quad 4 Aluminum Soffit	For use as soffit only. Not for use in HVHZ	FL 4459J	46.71 PSF

Category/Subcategory	Manufacturer	Product Description	Limitation of Use	State #	Design Pressures
D. ROOFING PRODUCTS					
1. Asphalt shingles	Owens Corning	Asphalt Shingle Ridge Vents	This Approval not for use in the HVHZ. All FBC sections that apply to counties except Broward and Miami-Dade must be followed.	FL 3663 FL 234	
2. Underlayments					
3. Roofing fasteners					
4. Nonstructural metal roof					
5. Built-up roofing					
6. Modified bitumen	Polyglass	Two layer torch down	The max design pressure for the selected assembly shall meet or exceed the Zone I design pressure determined in accordance with FBC chapter 16.	FL 1654.8 FL 1654.9	
7. Single ply roofing					
8. Roofing tiles					
9. Roofing insulation					
10. Waterproofing					
11. Wood shingles/shakes					
12. Roofing slate					
13. Liquid applied roofing					
14. Cement-adhesive coats					
15. roof tile adhesive					
16. Spray applied polyurethane roof					
17. roof vents	Owens Corning Stamco Inc. Lamanco	Galvanized metal roof vents	This Approval not for use in the HVHZ. All FBC sections that apply to counties except Broward and Miami-Dade must be followed.	FL 5289J FL 8103J FL 3792.5	
E. SHUTTERS					
1. Storm Panels	Atrium Shutters, Inc. K&D Manufacturing All American Shutters, Inc.	5L Panel Galv. Stl Storm	This product may only be installed on concrete, hollow concrete block or wood substrates. This product is NOT suitable for installation in the High Velocity Hurricane Zone.	FL 5547J FL 2773J FL 393J	50 PSF +47 / -50
F. STRUCTURAL COMPONENTS					
1. Wood connector/anchor	United Steel Products	Anchors, Hangers Etc. Structural Components Wood Connectors	Subject to limitation on and installation instructions specified in NOA 05-0105.05.	FL R1, 565, 569, 572, 576, 815, 816, 817, 818, 819, 820, 821, 822, 859, 1241, 1777, 2033, 2620, 3923, 4928, 5631, 6223	
2. Truss plates	Mitek Industries Inc.	Truss Connectors	No Limitation of Use.	FL 2197 RI	
3. Engineered lumber					
4. Railing					
5. Coolers-freezers					
6. Concrete admixtures					
7. Material					
8. Insulation forms					
9. Plastics					
10. Deck-roof					
11. Wall					
12. Sheds					
G. SKYLIGHTS					
1. Skylight					
2. Other					
H. NEW EXTERIOR ENVELOPE PRODUCTS					
1.					
2.					

In addition to completing the above list of manufacturers, product description and State approval number for the products used on this project, it is the Contractor's or Authorized Agent's responsibility to have a legible copy of each manufacturer's printed instructions, along with the list above, on the job site available to the Inspector.

The products listed below did not demonstrate product approval at time of plan review. I understand that before these products can be inspected, they must be submitted for review for code compliance and approved by the Plans Examiner. This form will be revised to include each new product in the categories listed above and will be highlighted to indicate the new products and required information.

Authorized Project Agent: _____
(Contractor or Design Professional) (Print Name) (Signature)

Company Name: _____

Mailing Address: _____

City: _____ State: _____ Zip Code: _____

Telephone Number: () _____ Fax Number: () _____

Cell Phone Number: () _____ E-mail Address: _____

REVISIONS:

10-29-07	UPDATE	LISTS
01-21-08	UPDATE	ROLL UP DOORS

COPYRIGHT © 2005 MARONDA HOMES

Maronda Homes

FLORIDA
THIS STRUCTURE WAS DESIGNED IN ACCORDANCE WITH THE REQUIREMENTS OF THE FLORIDA BUILDING CODE 2004: RESIDENTIAL AND 2005, 2006 SUPPLEMENT

FLORIDA
(407) 321-0064 4005 MARONDA WAY SANFORD, FLORIDA

PRODUCT APPROVAL

DRAWN BY: _____ GARAGE: _____

RELEASE DATE: _____

SHEET:

PLOT DATE: 21 JAN 2008

DISTINCTION SERIES
 GMC INSWING RESIDENTIAL INSULATED
 FIBERGLASS DOOR IN WOOD FRAME.

GENERAL NOTES

1. THE FOLLOWING PRODUCT HAS BEEN EVALUATED FOR COMPLIANCE WITH THE WIND LOADS SPECIFIED IN SECTION 120 OF THE TEXAS DEPARTMENT OF INSURANCE WINDSTORM RESISTANT CONSTRUCTION GUIDE AND SECTION 120 OF THE TEXAS DEPARTMENT OF INSURANCE ASSOCIATION BUILDING CODE FOR WINDSTORM RESISTANT CONSTRUCTION.
2. WOOD BUCKS BY OTHERS, MUST BE ANCHORED PROPERLY TO TRANSFER LOADS TO THE STRUCTURE.
3. PRODUCT ANCHORS SHALL BE AS LISTED AND SPACED AS SHOWN ON DETAILS. ANCHOR EMBEDMENT TO BASE MATERIAL SHALL BE BEYOND NAIL DRESSING OR STUCCO.
4. PRODUCT DOES NOT MEET IMPACT RESISTANCE
5. DESIGN PRESSURE RATING SHALL BE AS FOLLOWS:
 - FOR 6" x 8" HIGH DOORS: SEE TABLE 1.
 - FOR FRAMES OVER 6" x 8" UP TO 8' 0": SEE TABLE 2.

DISTINCTION SMC FIBERGLASS DOOR


DOOR LEAF CONSTRUCTION:

FACE SHEETS: EACH SLAB IS CONSTRUCTED FROM 0.080" THICK FIBERGLASS SKIN.

CORE DESIGN: THE INTERIOR CAVITY OF EACH DOOR IS FILLED WITH RIGID POLYURETHANE.

CONSTRUCTION: THE VERTICAL EDGES OF THE SLAB CONSIST OF GLUED INTERLOCKING FIBERGLASS JOINTS. THE HORIZONTAL EDGES CONSIST OF THE FIBERGLASS SKIN GLUED TO THE WOOD BLOCK AT TOP AND TO THE RIGID PVC FOAM INSERT AT BOTTOM.

TABLE OF CONTENTS	
SHEET #	DESCRIPTION
1	GENERAL NOTES, TYPICAL ELEVATIONS
2	CROSS SECTIONS (VERTICAL AND HORIZONTAL)
3	ANCHORING LAYOUT
4	PART LIST

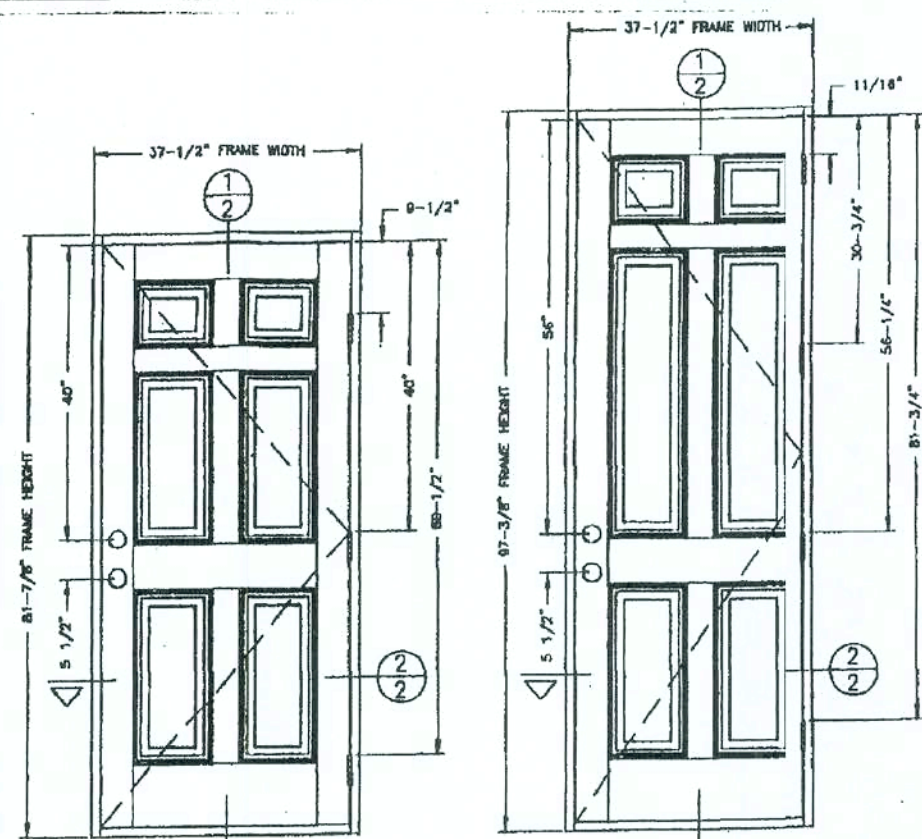


TYPICAL ELEVATION 6'-8" DOOR

DESIGN PRESSURE RATING (TABLE #1)		
	WHERE WATER INFILTRATION REQUIREMENT IS NEEDED	WHERE WATER INFILTRATION REQUIREMENT IS NOT NEEDED
POSITIVE	NOT APPROVED	+80 PSF
NEGATIVE	NOT APPROVED	-80 PSF


TYPICAL ELEVATION 8'-0" OGB

DESIGN PRESSURE RATING (TAE #2)		
	WHERE WATER INFILTRATION REQUIREMENT IS NEEDED	WHERE WATER INFILTRATION REQUIREMENT IS NOT NEEDED
POSITIVE	NOT APPROVED	10 PSF
NEGATIVE	NOT APPROVED	15 PSF

DATE: 01/06/89
SCALE: N.T.S.
DWG. BY: R.P.P.
CHECK BY:
DRAWING NO.:
99-01
SHEET 1 OF 4

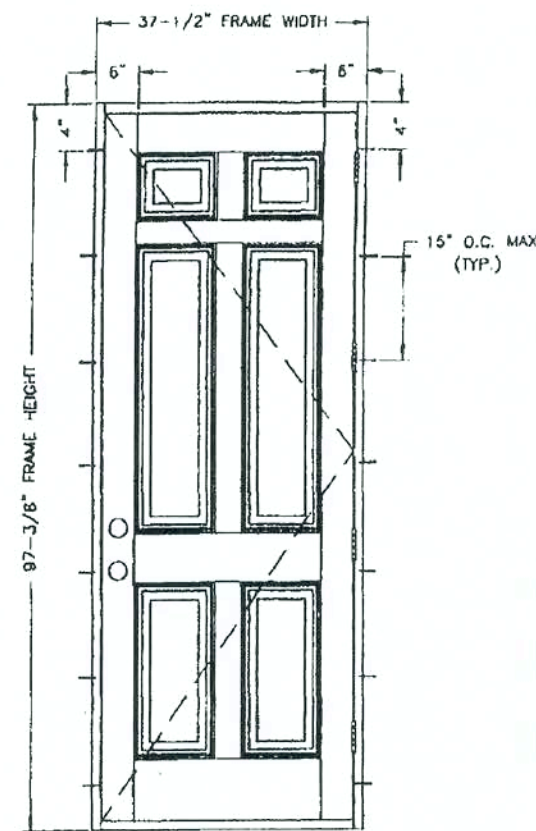

ANCHOR LAYOUT FOR 6'-0" DOOR

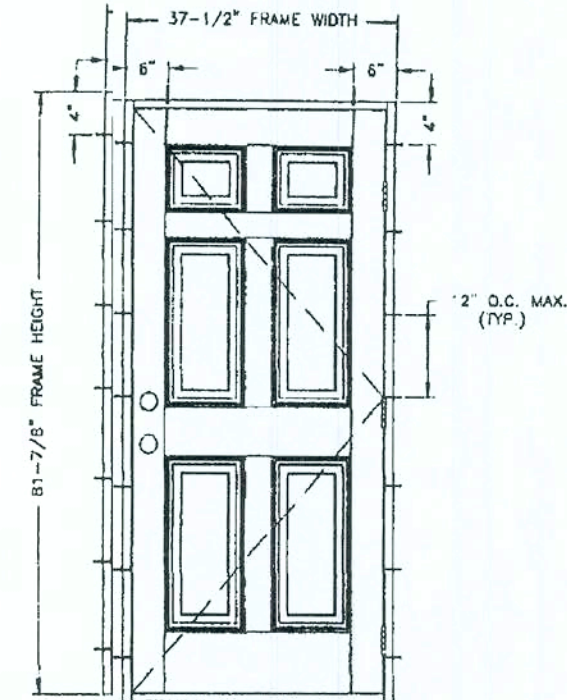

ANCHOR LAYOUT FOR 6'-8" DOOR

TYPICAL ANCHORS

- 1.) INTO 2BY WOOD BUCKS OR WOOD STRUCTURE
#8 PFH Wd. Screw, 1" MIN. EMBEDMENT
- 2.) INTO 1BY WOOD BUCKS OR INTO MASONRY
3/16" DIA. TAPCONS WITH 1-1/4" MIN. EMBEDMENT

Barry 4/15/02

 ASTRO, INC. 9 PEACH TREE HILL RD. WINSTON, N.C. 27039 MADE IN U.S.A.		DESTINATION SERIES SWC 10000000000000000000 PAID FOR PAID FOR		DATE OF ASSEMBLY ANCHORING	
PRODUCT		BY		DATE	
 RW CONSULTING (813) 564-2823		DATE		NO.	
DATE: 01/06/99 MADE IN U.S. DWG BY: R.P.P. DWG. BY: DRAWING NO.: 89-01		SHEET 3 OF 4		0	

REVISIONS :

COPYRIGHT © 2002 MARIONDA HOMES


Maronda Homes

(407) 321-0064 4005 MARONDA WAY SANFORD, FLORIDA

RELEASE DATE: 11-24-2001

09:03:53


03 JUN 2003

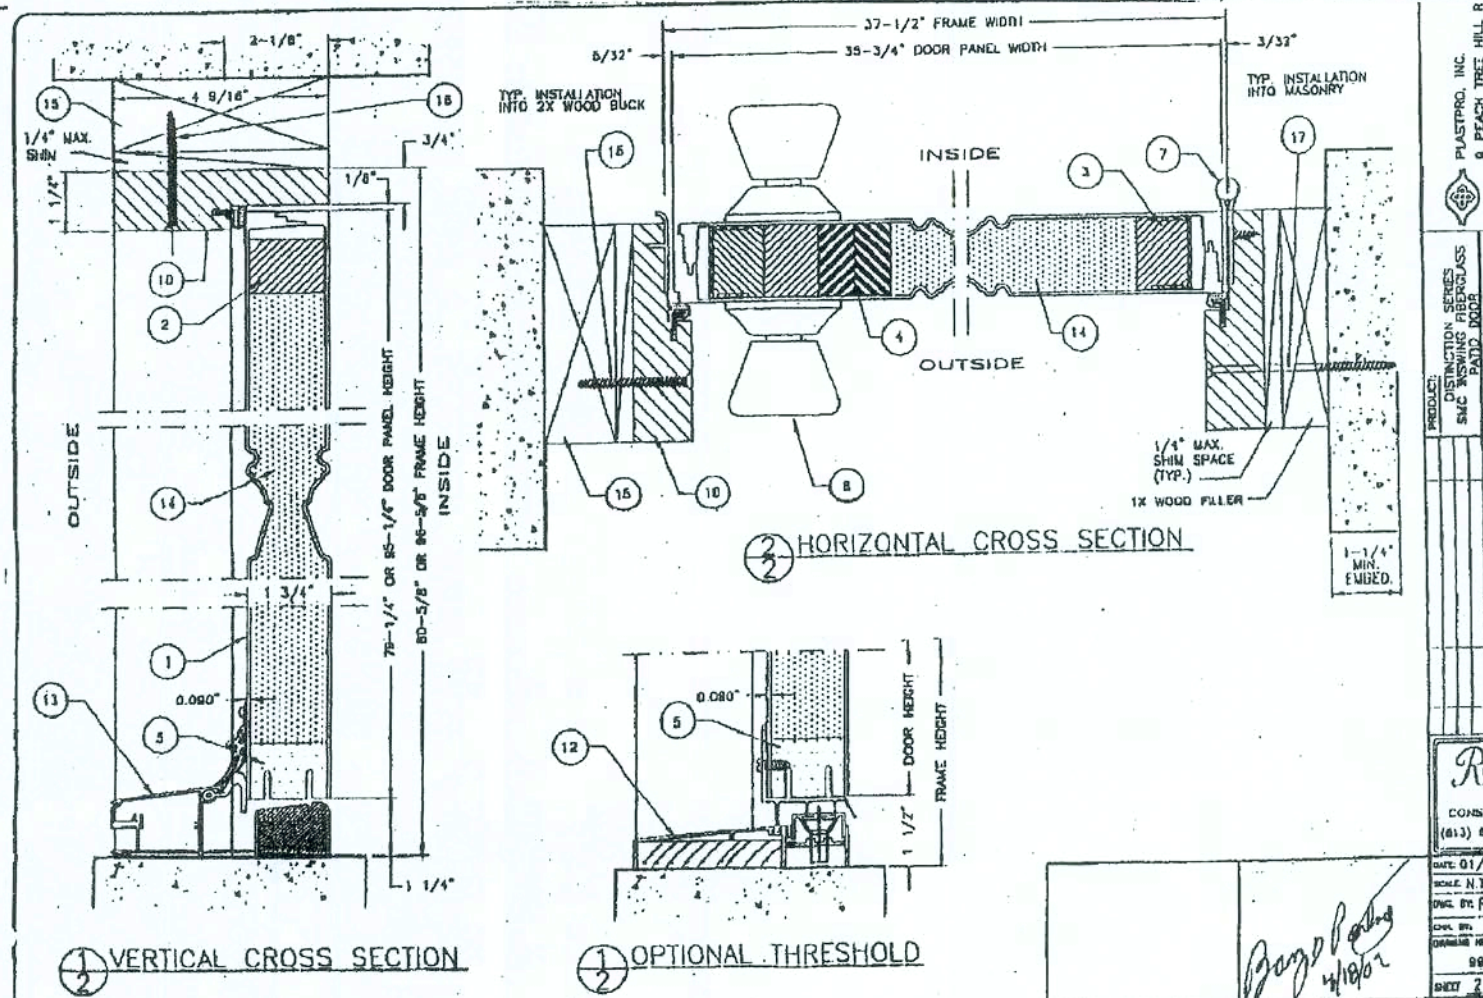

NOTE:
WHEN REQ. THE USE OF 2X SHALL BE
ALLOWED USING (1) EVENLY SPACED
1/4" X 3" TAPCONS IN THE SIDES, AND
(2) EVENLY SPACED 1/4" X 3" TAPCONS
IN THE HEADER ALL W/ 1/4" IMBEDMENT.
IF NEEDED A 1X CAN BE NAILED 6" O.C.
STAGGERED TO 2X. DOOR IS THEN
ATTACHED PER DETAILS ON THIS PAGE.



FINAL ANCHORING OF A WOOD FRAME UP TO 5'4" X 6'8"
SINGLE INSWING UNIT W/NO SIDELITES
PRODUCT ACCEPTANCE No.: DS1222

SCREW SCHEDULE			
①	#10 X	5/8"	PHILLIPS FLAT AT HEAD
②	#10 X	3/4"	PHILLIPS FLAT AT HEAD
③	#10 X	2"	PHILLIPS FLAT AT HEAD
④	#10 X	3"	PHILLIPS FLAT AT HEAD

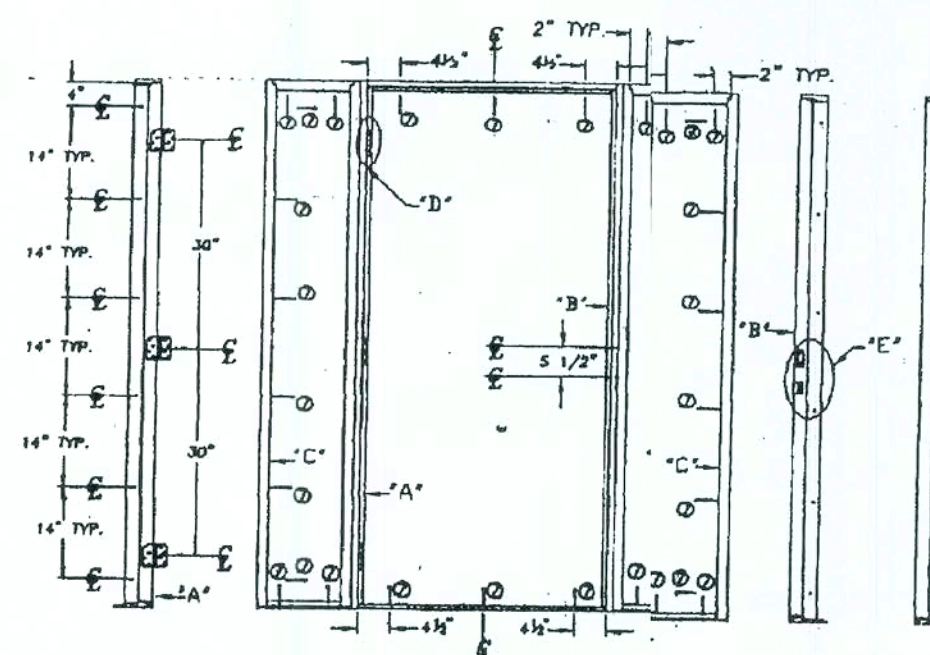

Product Acceptance No: DSI-222				
Size: up to 5'4" x 6'8"	Inswing (wood jamb)		Configuration: X, OXO, XO, OX	
	2'0"	2'4"	2'6"	3'0"
Single Opaque	+80 -80	+80 -80	+80 -80	+80 -80
W/Sidelites			+60 -60	+60 -60
Single Glazed	+75 -80	+64 -77	+60 -71	+50 -60
W/Sidelites			+50 -60	+50 -60
(Door does not meet Missile Impact)				
Test # 210-1987, 210-2024				
Mfg. by: Nan Ya Plastics / Pilotastro				
Livingston, NJ 07039				

#	DESCRIPTION	PART No.	MATERIAL
1	DOOR SWICH 8 PANEL 6-0-0	WCA 90	WPC 6-0-0 THICKNESS
2	TOP RAIL 6-0-0	WCA 90	WOOD (MANGANYT)
3	DOOR RAIL 6-0-0	WCA 90	WOOD (MANGANYT)
4	HINGE STILE	WCA 90	WOOD (MANGANYT)
5	LOCK STILE	WCA 30 (TIMO PCK) R# 492	STEEL CS 11
6	BOTTOM RAIL	WCA 75 MS 30 (TIMO PCK) R# 493	FLAME PRO EXTRUSION
7	DOOR BOTTOM (HSHNG)	MS 30 (TIMO PCK) BENCHMAR ADJ. DOOR SWEEP	PVC CO-EXTRUSION
8	BUIT HINGE	4 X 4	ALUMINUM / PVC BRASS
9	LATCH LOCK	DOOR SWEEP	
10	DOOR BOAT	DOOR SWEEP	
11	DOOR FRAME	DOOR SWEEP	
12	THRESHOLD (DRINKING)	DOOR SWEEP	
13	THRESHOLD (HSHNG)	DOOR SWEEP	
14	FLOOR CURVE	DOOR SWEEP	
15	ANCHOR	DOOR SWEEP	
16	ANCHOR	DOOR SWEEP	
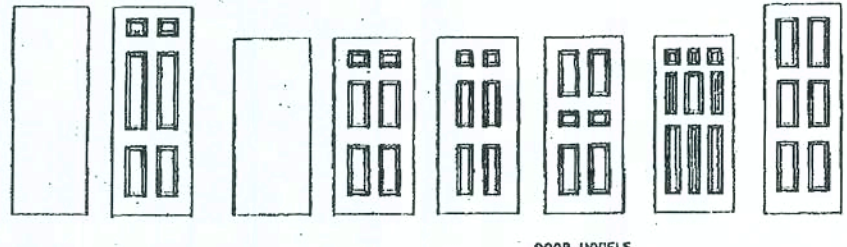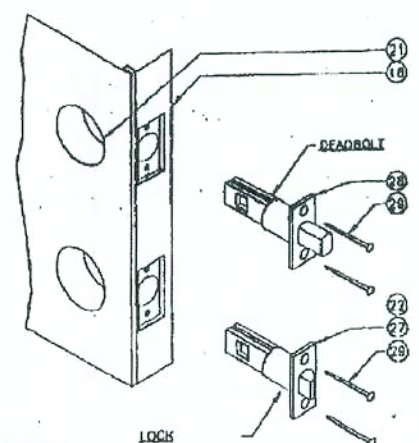

DOOR MODELS

Barry P. [illegible]
4/18/62

[illegible]

SHEET:

FDI

