

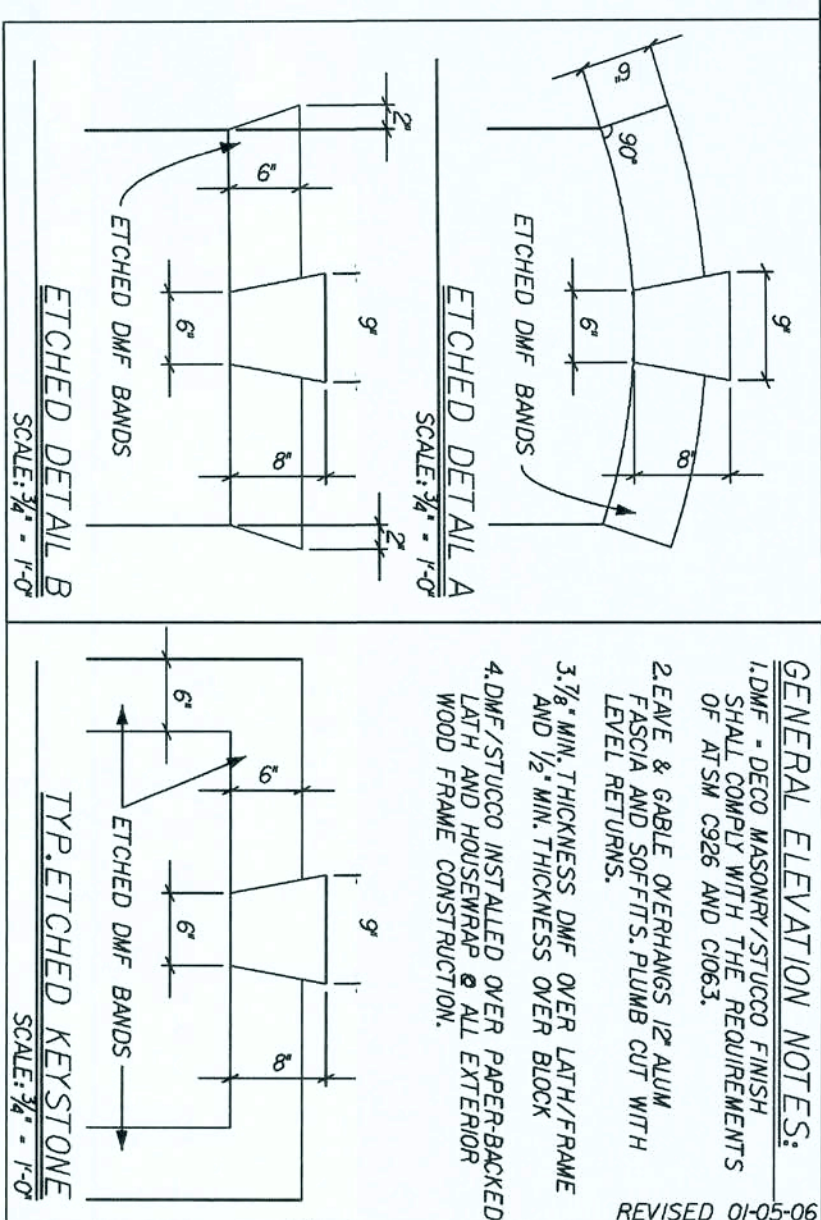
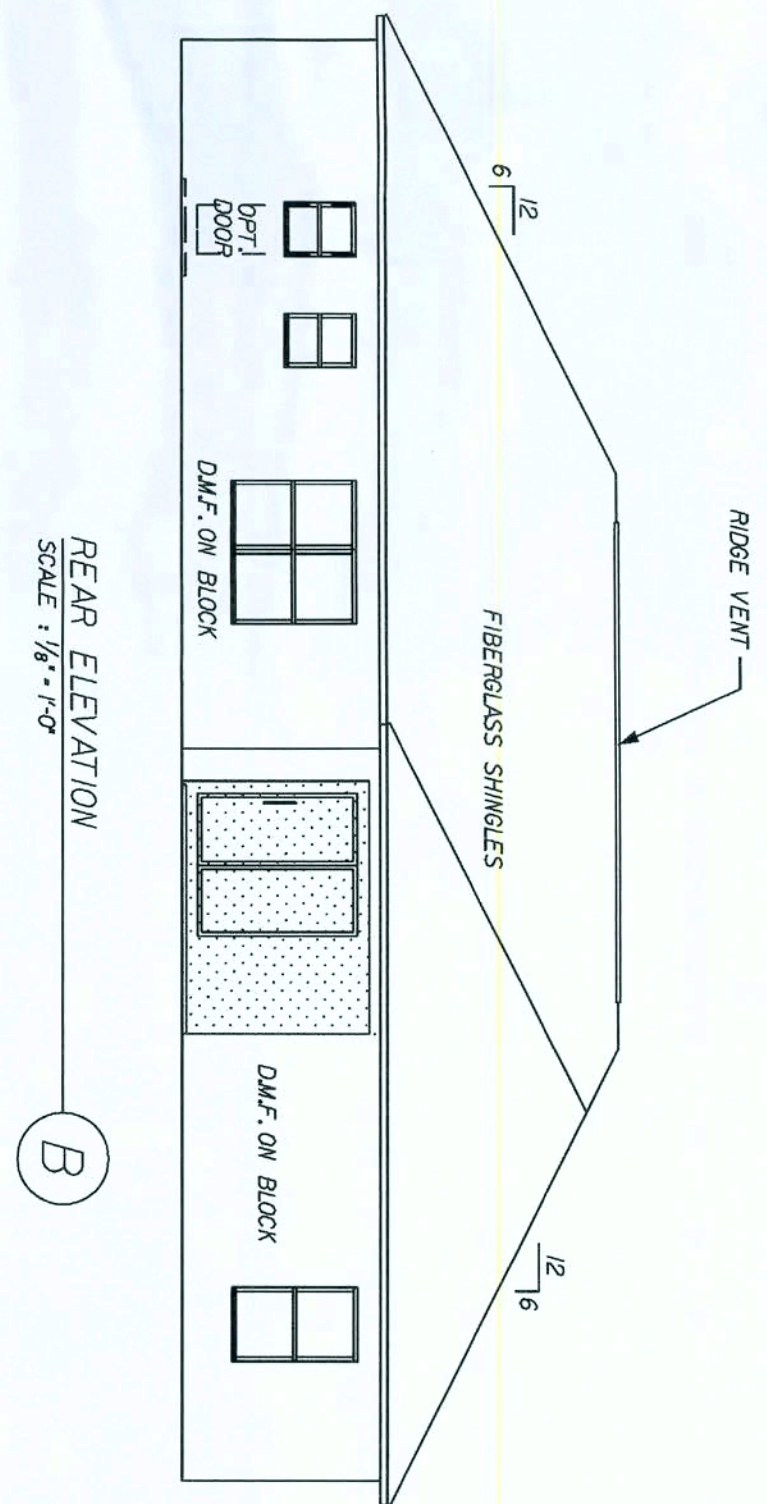
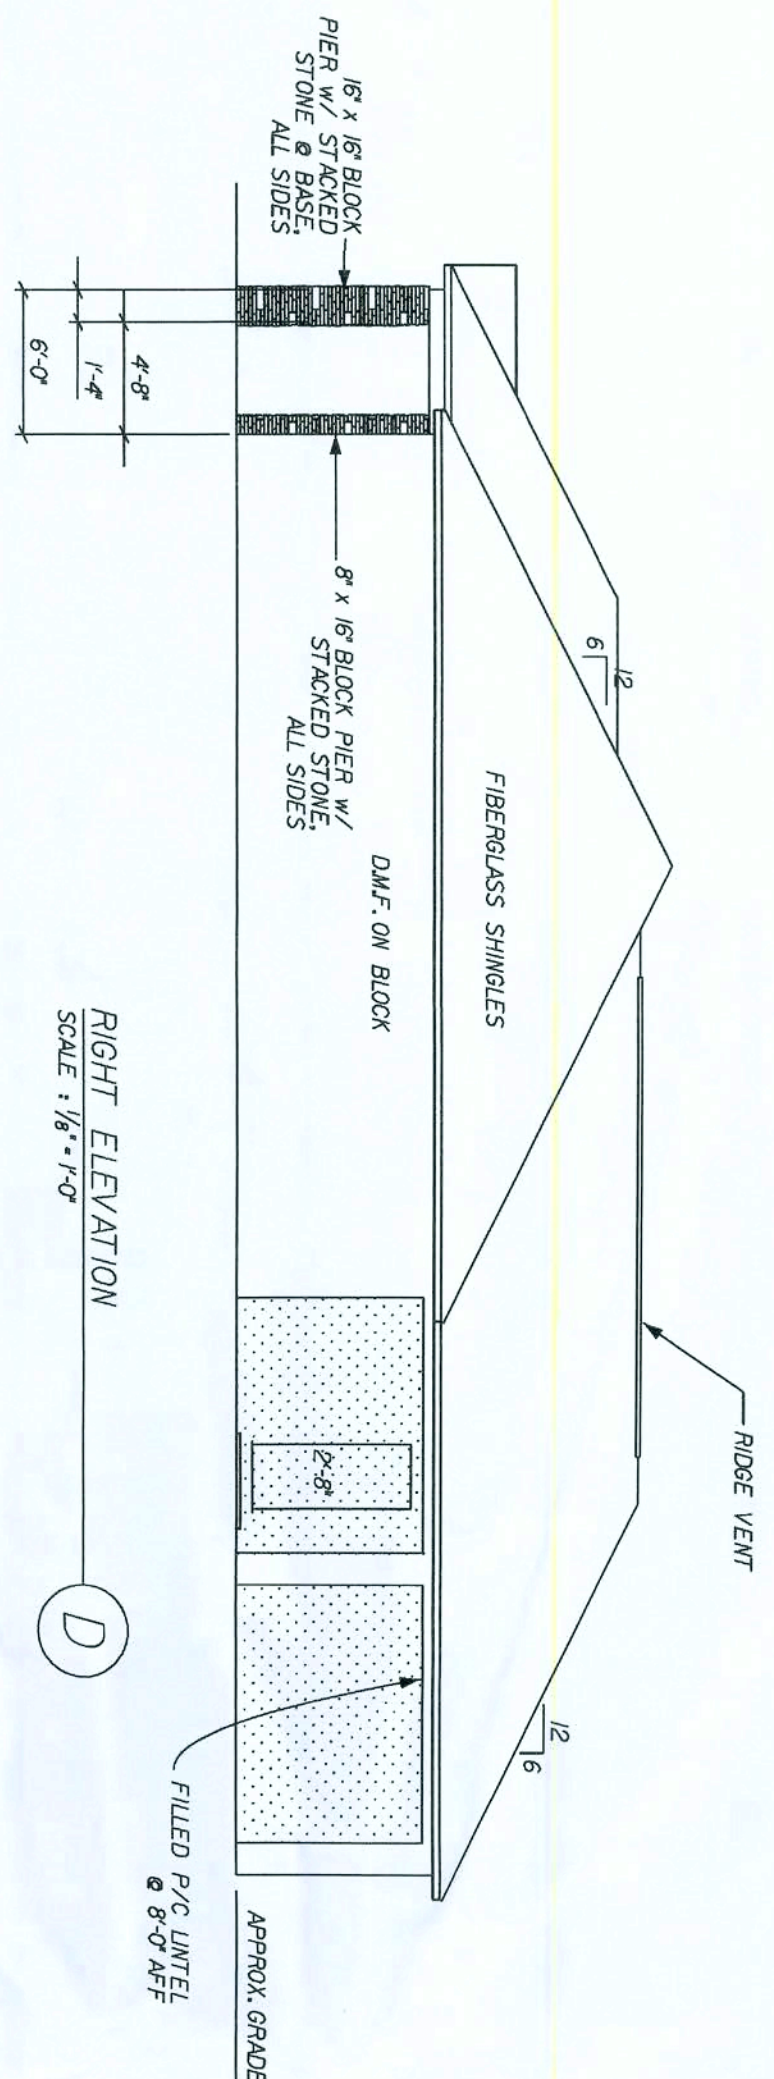


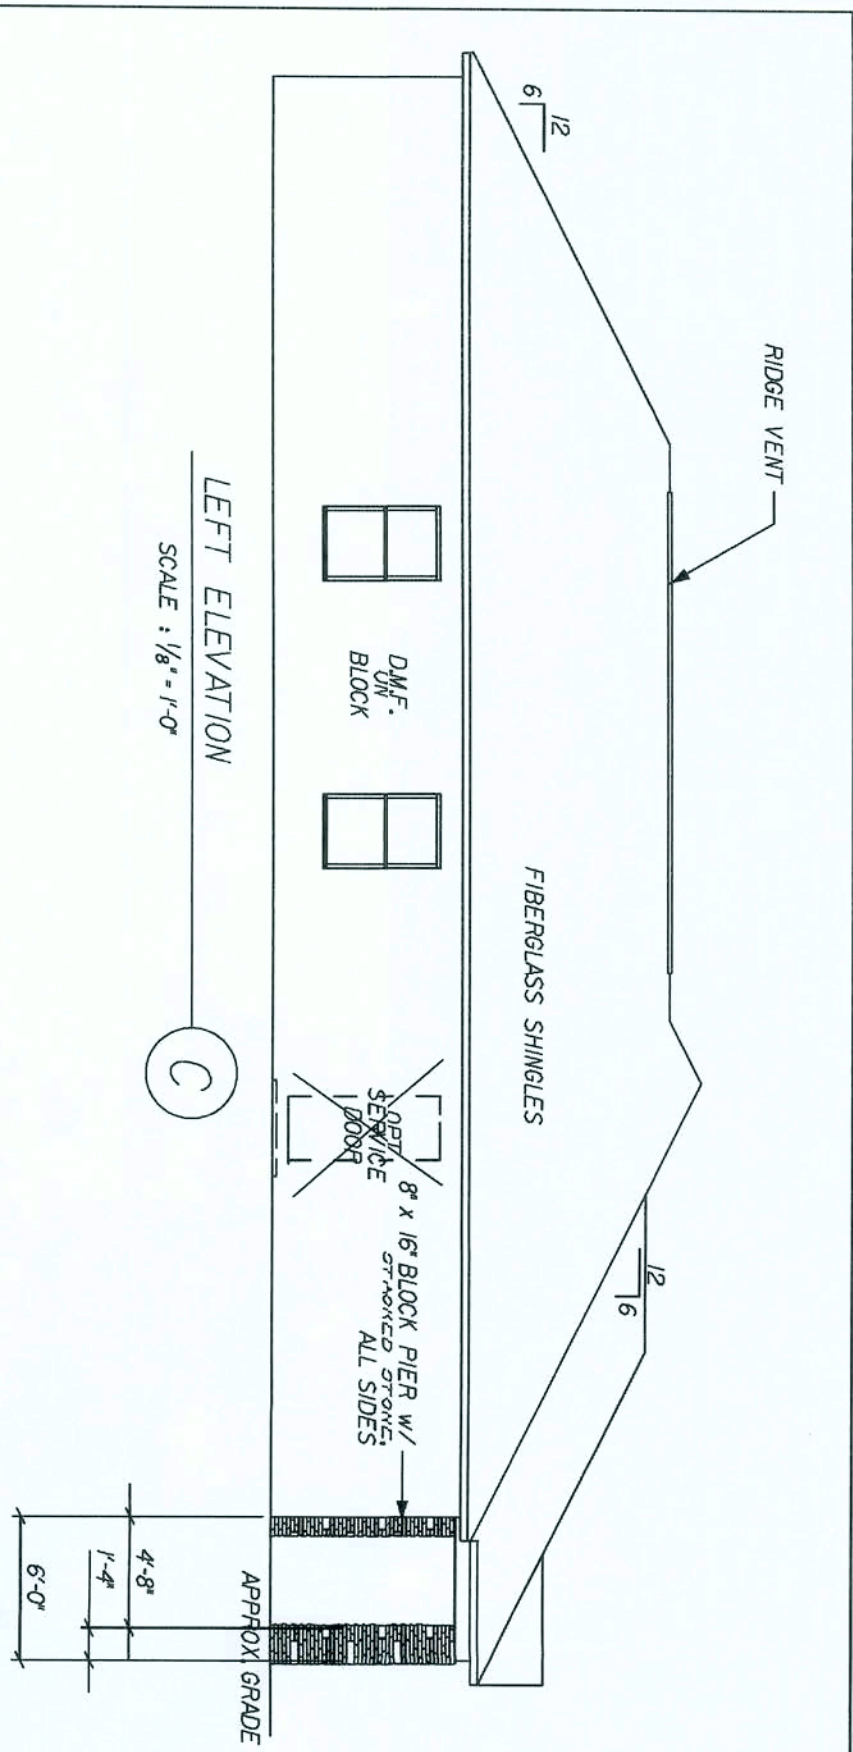

GENERAL ELEVATION NOTES:
1. DIMENSIONS ARE IN FEET AND INCHES.
2. EAVE & GABLE OVERHANGS 12\"/>

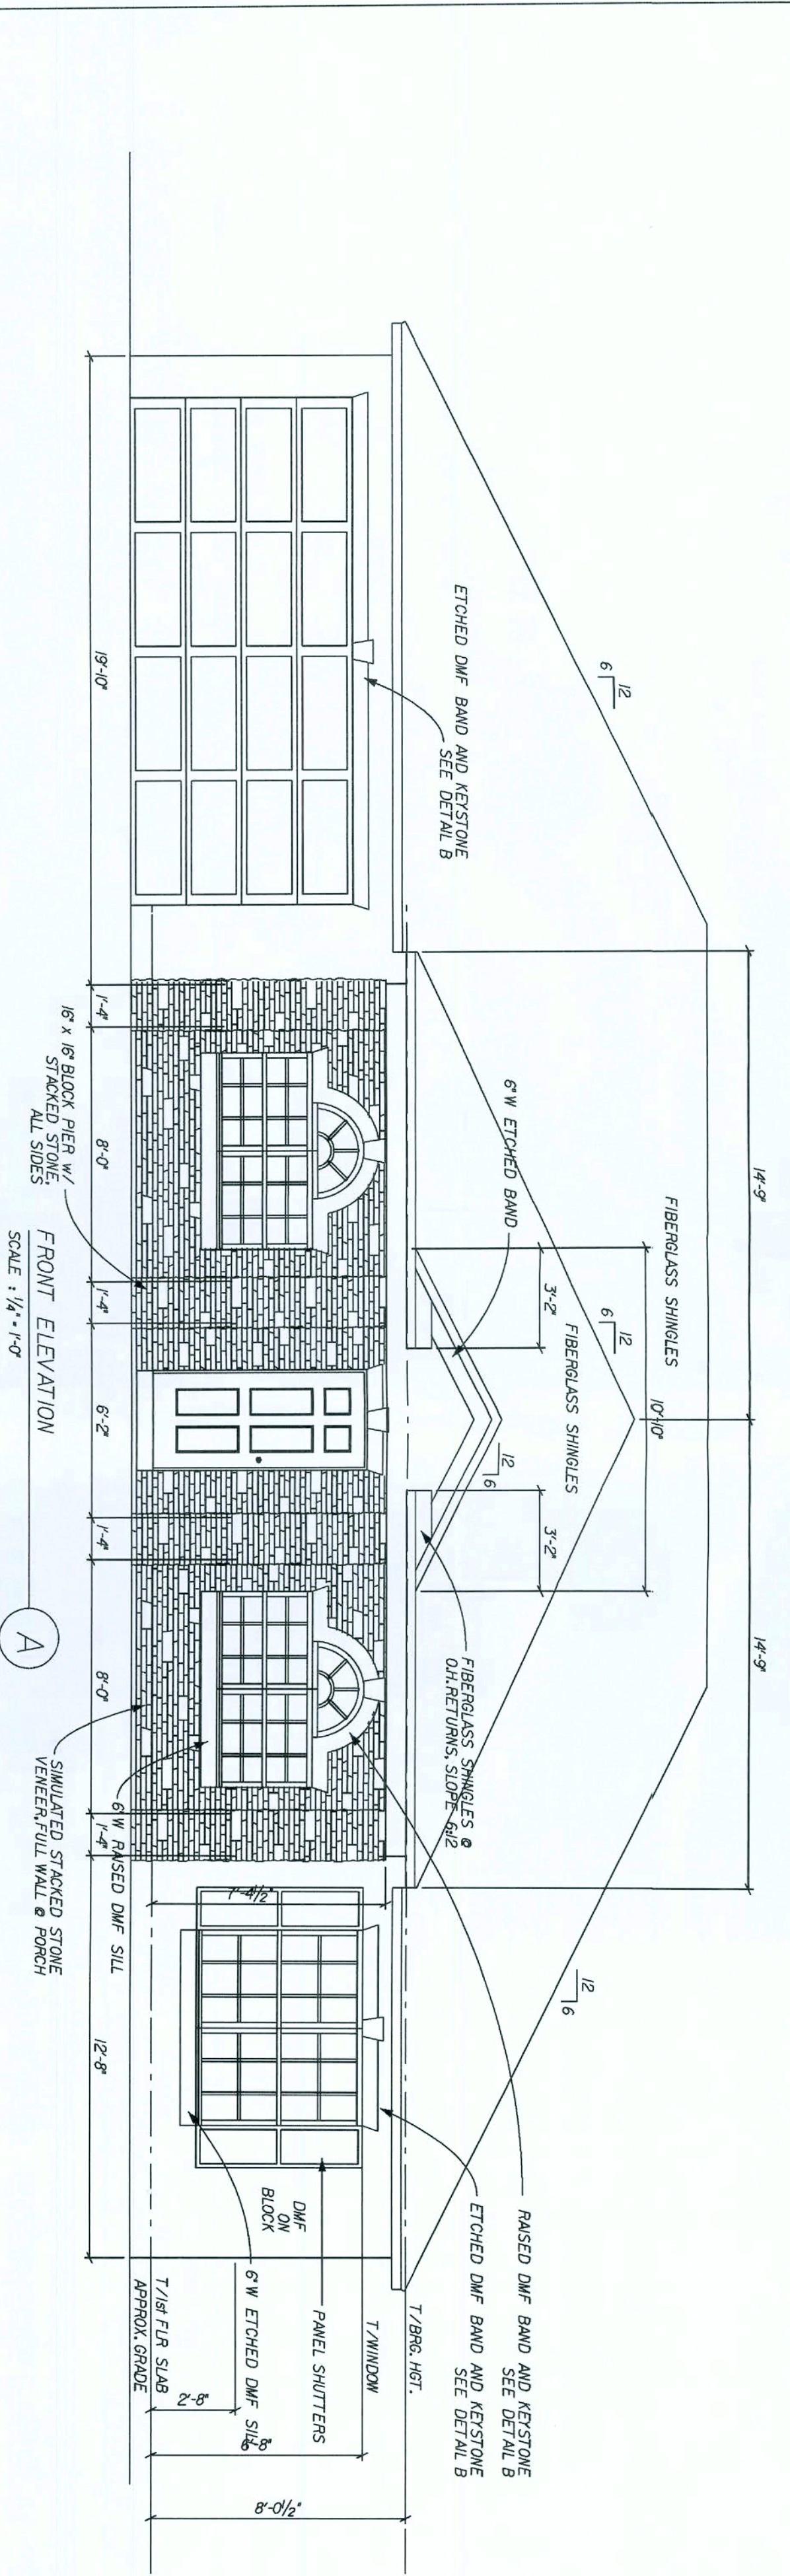

Maronda Homes
Tomás Ponce P.E.
License No. 0050068
OCT 10 2007

AMERICANA EXT. ELEVATIONS
AUSTIN 4
ELEVATION "M"
DRAWN BY: GARAGE: LEFT
RELEASE DATE: 04-04-06

Maronda Homes
(407) 321-0064 4005 MARONDA WAY SANFORD, FLORIDA

REVISIONS:
12-10-06 ADD GLASS TO PORCH DOOR

AUSTIN 4

FLORIDA DESIGN CRITERIA
REVISED 05-03-07

GEORGIA DESIGN CRITERIA
REVISED 12-07-06

INDEX OF DRAWINGS: AUSTIN-12SL

FLORIDA BUILDING CODE 2004 : RESIDENTIAL, 2005 and 2006 SUPPLEMENT
FLORIDA BUILDING CODE 2004 : PLUMBING, 2005 and 2006 SUPPLEMENT
FLORIDA BUILDING CODE 2004 : MECHANICAL, 2005 and 2006 SUPPLEMENT
FLORIDA BUILDING CODE 2004 : FUEL GAS, 2005 and 2006 SUPPLEMENT
NATIONAL ELECTRICAL CODE 2005
STRUCTURAL DESIGN PARAMETERS: ASCE 7-2002 (PER FRC 2004 : SECTION R301.2.1)
CLASSIFICATION : 2
OCCUPANCY: RESIDENTIAL
BUILDING DESIGN: ENCLOSED
WIND SPEED: 125 MPH - 3 SECOND GUST (FRC 2004 : SECTION R301.2.3)
EXPOSURE: B
INTERNAL PRESSURE COEFFICIENT: GCp = +/- 0.18
IMPORTANCE FACTOR: 1.0
NUMBER OF STORIES: ONE STORY
BUILDING MEAN ROOF HEIGHT: 15 FEET, MAX.

INTERNATIONAL RESIDENTIAL CODE 2006
INTERNATIONAL PLUMBING CODE 2006
INTERNATIONAL MECHANICAL CODE 2006
INTERNATIONAL FUEL GAS CODE 2006
NATIONAL ELECTRICAL CODE 2005
STRUCTURAL DESIGN PARAMETERS: ASCE 7-2002 (SECTION R301.2.1)
CLASSIFICATION : 2
OCCUPANCY: RESIDENTIAL
BUILDING DESIGN: ENCLOSED
WIND SPEED: 125 MPH - 3 SECOND GUST (SECTION R301.2.3)
EXPOSURE: B
INTERNAL PRESSURE COEFFICIENT: GCp = +/- 0.18
IMPORTANCE FACTOR: 1.0
NUMBER OF STORIES: ONE STORY
BUILDING MEAN ROOF HEIGHT: 15 FEET, MAX.

SHEET	TITLE	WAVE FILE NAME
1	COVER SHEET	0.0004m-12SL-000
2	FOUNDATION PLAN	0.0004m-12SL-001
3	FLOOR PLAN	0.0004m-12SL-002
4	WIND & LUNEL SCHEDULE	0.0004m-12SL-003
5	INTERIOR ELEVATIONS AND DETAILS	0.0004m-12SL-004
6	STANDARD BUILDING SECTIONS	0.0004m-12SL-005
7	ROOF TRUSS INFO	0.0004m-12SL-006
8	ROOF SHEETING	0.0004m-12SL-007
9	ELECTRICAL	0.0004m-12SL-008
10	ELECTRICAL FIRST FLOOR	0.0004m-12SL-009
11	ELECTRICAL DETAILS / LOAD CALC	0.0004m-12SL-010
12	HVA	0.0004m-12SL-011
13	HVA REGISTER LAYOUT	0.0004m-12SL-012
14	HVA ISOMETRIC	0.0004m-12SL-013
15	PLUMBING	0.0004m-12SL-014
16	PLUMBING UNDERGROUND PLAN	0.0004m-12SL-015
17	ISOP	0.0004m-12SL-016
18	ISOW	0.0004m-12SL-017
19	STANDARD DETAILS	0.0004m-12SL-018
20	STANDARD DETAILS - FROTHINS	0.0004m-12SL-019
21	SOI	0.0004m-12SL-020
22	SOD	0.0004m-12SL-021
23	SPW	0.0004m-12SL-022
24	SOH	0.0004m-12SL-023

WOOD FRAMING INSPECTION
ALL PLUMBING, ELECTRICAL AND MECHANICAL ROUGH-INS MUST BE COMPLETE, INSPECTED AND APPROVED BEFORE REQUESTING THE FRAMING INSPECTION. (FRC 2004, SECTION R103.3)
TERMITE TREATMENT
THE BUILDING AND PAINT SLAB HAVE RECEIVED A COMPLETE TREATMENT FOR THE PREVENTION OF SUBTERRANEAN TERMITES. THE TREATMENT IS IN ACCORDANCE WITH THE RULES AND LAWS OF THE FLORIDA DEPARTMENT OF AGRICULTURE AND CONSUMER SERVICES. (FRC 2004, SECTION R320)
BORA CARE : TERMITE TREATMENT
THE BUILDING HAS RECEIVED A COMPLETE TREATMENT FOR THE PREVENTION OF SUBTERRANEAN TERMITES. THE TREATMENT IS IN ACCORDANCE WITH THE RULES AND LAWS OF THE FLORIDA DEPARTMENT OF AGRICULTURE AND CONSUMER SERVICES. (FRC 2004, SECTION R320.1B)
EXTERIOR WINDOWS AND GLASS DOORS
EXTERIOR WINDOWS AND GLASS DOORS SHALL BE TESTED BY AN APPROVED INDEPENDENT TESTING LABORATORY, AND SHALL BE LABELED WITH AN APPROVED LABEL. (FRC 2004, SECTION R61.3)
SEE MANUFACTURER'S DETAIL SHEETS FOR DESIGN CRITERIA AND INSTALLATION METHODS.

WINDBOURNE DEBRIS REGIONS
WINDOWS IN BUILDINGS LOCATED IN WINDBOURNE DEBRIS REGIONS SHALL HAVE GLAZED OPENINGS PROTECTED FROM WINDBOURNE DEBRIS. GLAZED OPENINGS PROTECTED FROM WINDBOURNE DEBRIS SHALL MEET THE REQUIREMENTS OF ASTM E 1886, SSTO 12, AND ASTM E 1996 AND OF ASTM E 1886, SSTO 12, AND ASTM E 1996 (FOR GARAGE DOORS) OR TASC01, 202 AND 203.
(FRC 2004, SECTION R301.2.12)

AMERICANA COVER SHEET
AUSTIN 4
ELEVATION "M"
DRAWN BY: GARAGE: LEFT
RELEASE DATE: 04-04-06 125 MPH

Maronda Homes
(407) 321-0064 4005 MARONDA WAY SANFORD, FLORIDA
THIS STRUCTURE WAS DESIGNED IN ACCORDANCE WITH THE REQUIREMENTS OF SECTION 1609 OF THE FLORIDA BUILDING CODE 2004, RESIDENTIAL, 2005 AND 2006 SUPPLEMENT FOR 125 MPH - 3 SECOND GUST. THIS EXPOSURE B, ENCLOSED BUILDING, ALL CONNECTORS HAVE BEEN CHECKED TO WITHSTAND ALL APPLICABLE LOADS.

REVISIONS:
11-10-06 RELEASE FOR PRODUCTION
11M005501 ORA
5-1
12-07-06 REV. CODE INFORMATION

Maronda Systems
4005 Maronda Way
Sanford FL 32771
(407) 321-0064
Tomás Ponce P.E.
License No. 0050068
OCT 10 2007
SHEET: 01
PLOT DATE: 19 JUN 2007

FILE COPY

FILE COPY

GENERAL FOUNDATION NOTES:

ALL FOOTING REBAR SHALL BE CONTINUOUS
(2) #5 BARS GRADE 40 STEEL W/ 3" MIN.
(2) #5 BARS GRADE 40 STEEL W/ 3" MIN.
COVERAGE, U.N.O.

ALL VERTICAL REBAR, DOWN REBAR, DOWEL
REBAR AND BOND BEAM REINFORCEMENT
SHALL BE #5 BARS GRADE 40 STEEL

PLUMBING PASSING UNDER OR THROUGH A
FOOTING SHALL BE ENCASED IN A PIPE
TWO (2) SIZES LARGER THAN THE PLUMBING
PIPE.

■ INDICATES FILLED CELL WITH REBAR
□ INDICATES FILLED CELL WITHOUT REBAR

ALL CONCRETE GROUTED CELLS FILLED
W/ 3000 PSI CONCRETE SHALL BE
CLEAR UNOBSTRUCTED CONTINUOUS
3" x 3" MIN. CELLS W/ (1) #5 BAR GRADE
40 STEEL TIED AT FOOTING UNTEL STEEL.
PROVIDE INSPECTION HOLE AT BOTTOM
OF GROUTED CELL STACK.

TYPICAL CONCRETE SLAB: 3 1/2" DEEP
POURED 2500 PSI CONCRETE SLAB W/
6x6 10' WIRE OR FIBER MESH ON VISQUEEN
VAPOR BARRIER W/ ALL JOINTS TAPED
OVER CLEAN COMPACTED (2000 PSF. MIN.)
TERMITE TREATED FILL.

FOR INSTALLATION OF GROUND ROD,
SEE TYP. CONC. ENCASED ELECTRODE
DETAIL SHEET * FTG

SEE DRAWING * FPI FOR UNDERGROUND
PLUMBING AND MECH. CHASES FOR
LOCATIONS

GENERAL FIRST FLOOR NOTES:

ALL EXTERIOR WALLS SHALL BE CONSIDERED
SHEAR WALLS MINUS ALL WINDOW AND DOOR
OPENINGS.

EXTERIOR WALLS TO BE 7 1/2" CONCRETE
BLOCK W/ P.T. FURRING STRIPS IN A/C
AREA, TOTAL WIDTH = 8 3/4"

EXTERIOR OPENING DIMENSIONS ARE TO
FACE OF MASONRY OPENING.

INTERIOR LOAD BEARING WALLS TO BE 2x4
WOOD FRAME WALLS W/ STUDS @ 16" O.C.,
SEE STRUCTURAL WALL SCHEDULE
SHEET * TRI

INTERIOR NON-LOAD BEARING WALLS TO BE
NOMINAL 3 3/8" MTL STUD, 25 ga., U.N.O.

ALL WOOD NOT SEPERATED FROM AND/OR IN
DIRECT CONTACT WITH CONCRETE OR MASONRY
SHALL BE "PRESSURE TREATED WOOD"

SEE UNTEL SHEET FOR UNTEL SIZES OVER
WINDOWS AND DOORS. PRECAST UNTELS
BY CAST-CRETE.

DOOR OPENINGS ARE TO BE 8" NOMINAL
WIDTH AND 16" NOMINAL HEIGHT, U.N.O.
THE 16" NOMINAL HEIGHT SHALL CONSIST
OF AN 8" TOP COURSE (BOND BEAM BLOCK)
FILLED W/ 3000 PSI CONCRETE W/
(1) GRADE 40 CONTINUOUS HORIZ. #5 REBAR
AND AN 8" HIGH STRENGTH PRECAST UNTEL
LOWER COURSE WHICH SHALL BE UNFILLED,
U.N.O. FOR FILLED PRECAST UNTELS, USE
3000 PSI CONCRETE W/ 3/4" AGGREGATE. FOR
REINFORCED PRECAST UNTELS, USE GRADE
40 REINFORCING STEEL.

PROVIDE SAFETY GLAZING AT: [T] - TEMPERED
ALL WINDOWS OVER BATH TUBS.
ALL WINDOWS WITHIN 24" OF A DOOR SWING.
ALL SLIDING GLASS DOORS.
ALL FIXED GLASS LITES OVER 30 SQ. FT.
ALL LITES WITHIN 16" OF THE FLOOR AND
INDIVIDUAL PANE GREATER THAN 9 SQ. FT.
ALL SHOWER ENCLOSURES.

PROVIDE AFCIs (arc-fault circuit Interrupters) IN
ALL DWELLING UNIT BEDROOMS PER NEC,
SECTION 210-12.


THE A/C DISCONNECT WILL BE LOCATED WITHIN
3 FEET OF THE COMPRESSOR.

SEE SHEET * WU FOR WINDOW AND UNTEL
SCHEDULES AND DETAILS

PROVIDE HEADER W/ (1) 2x4 JACK AND
(1) 2x4 STUD, EACH SIDE OF OPENING
(NO STRAPPING REQUIRED, U.N.O.)
HDR TO BE NO. 2 SYP SEE PLAN FOR SIZE


ALL DRYWALL TO BE 1/2" THICK, U.N.O.

SC DOOR = 20 MINUTE FIRE RATED DOOR, MIN.

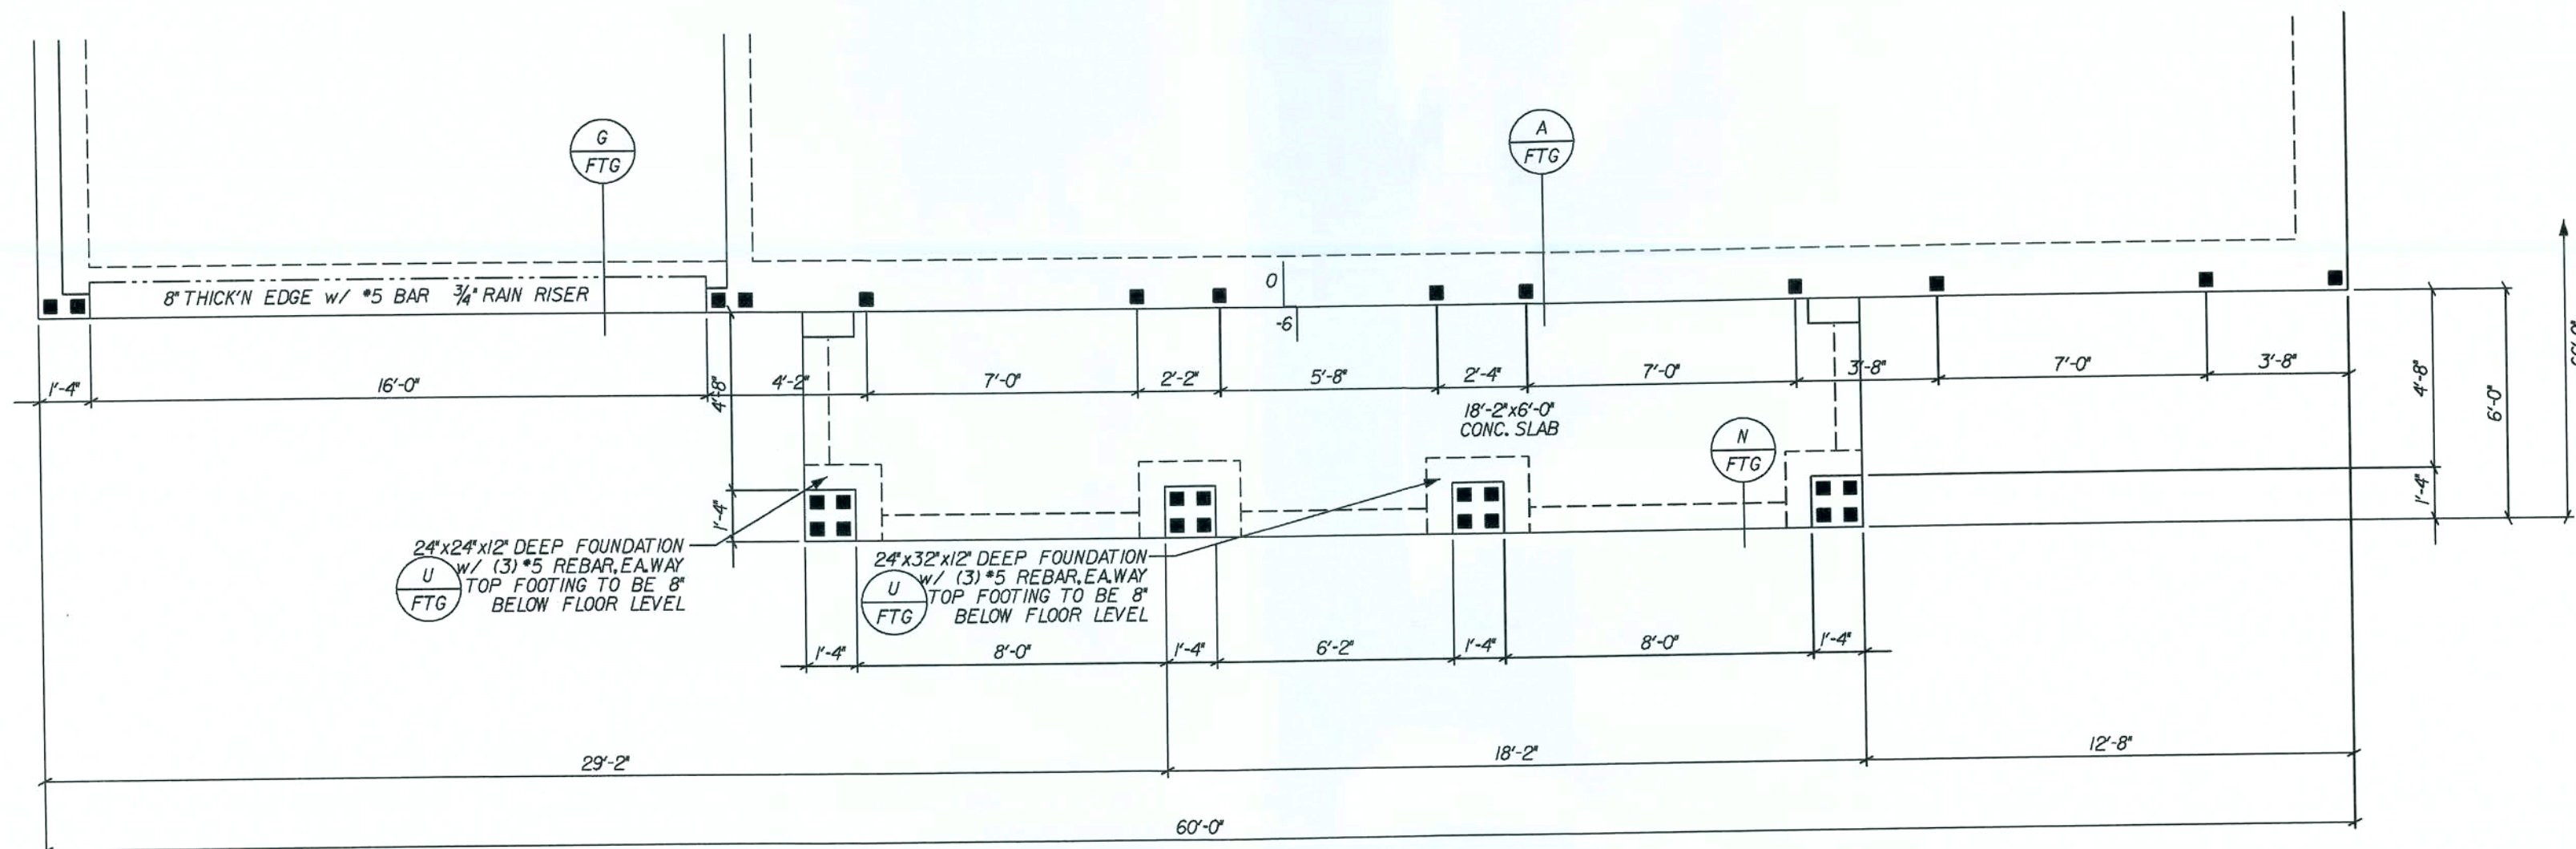

FOUNDATION PLAN

SCALE: 1/4" = 1'-0"

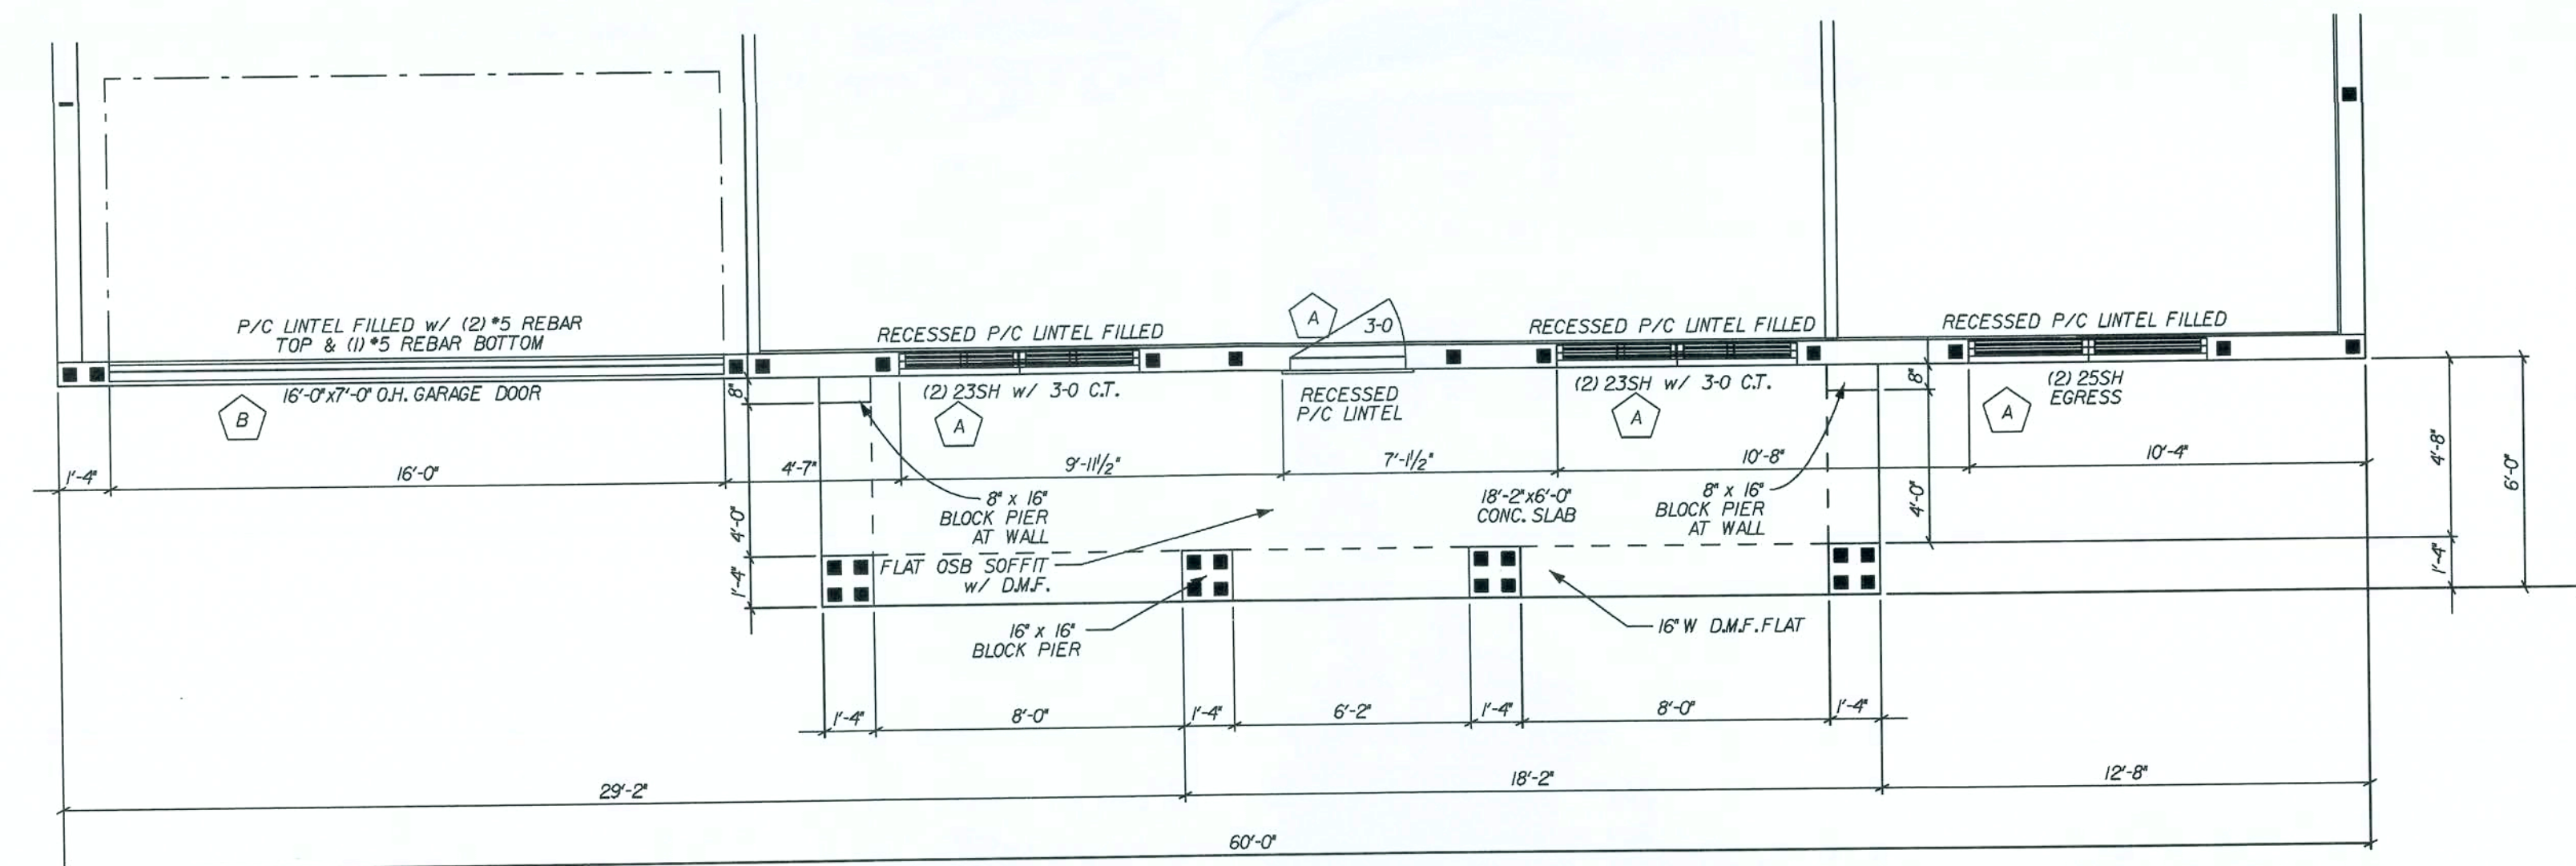

FLOOR PLAN

SCALE: 1/4" = 1'-0"

REVISIONS:

Maronda Homes
© 2005 MARONDA HOMES
4005 MARONDA WAY SANFORD, FLORIDA
(407) 321-0064

AMERICANA FRNT. PRCH DETAILS
AUSTIN 4
ELEVATION "M"
DRAWN BY: GARAGI LEFT
RELEASE DATE: 04-04-06
125 MPH

Maronda Systems
4005 Maronda Way
Sanford, FL 32771
(407) 321-0064

Tomas Ponce P.E.
License No. 0050068

OCT 10 2007

SHEET:


PORM

FLORIDA BUILDING CODE 2004 : RESIDENTIAL


12-07-06 REV. CODE INFORMATION

09/28/00



PLOT DATE: 19 JUN 2007

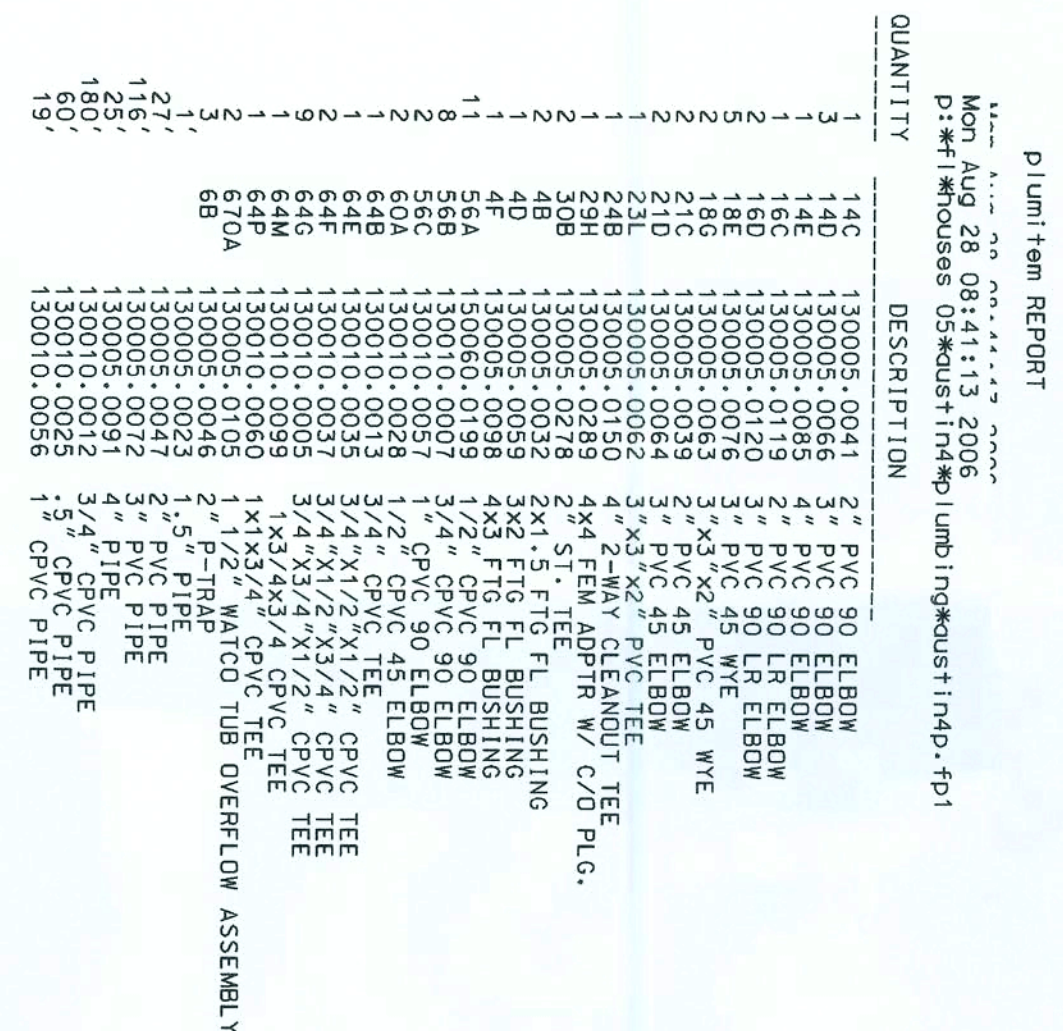[illegible]

BUILDING CODE: 2004 - RESIDENTIAL FPI	SHEET: _____	AMERICANA UNDERGRUND PLBG. <i>AUSTIN - 4</i> 4 BEDROOM DRAWN BY: GARAGE: LEFT RELEASE DATE: 10-18-04 TOM MARTINEZ	COPYRIGHT © 2005 MARONDA HOMES (407) 321-0064 4005 MARONDA WAY SANFORD, FLORIDA	REVISIONS : 5/12/06 REVISED CALL-OUT NOTES TJM 06/13/06 REVISED UP PLBG FITTINGS TJM 08/03/06 REV.CLEANOUT & BOW LIST TJM
	PLOT DATE: 21 MAR 2007		15sIR.333 p:\n\houses_05\Austin\plumbing\AustinApr.pl	

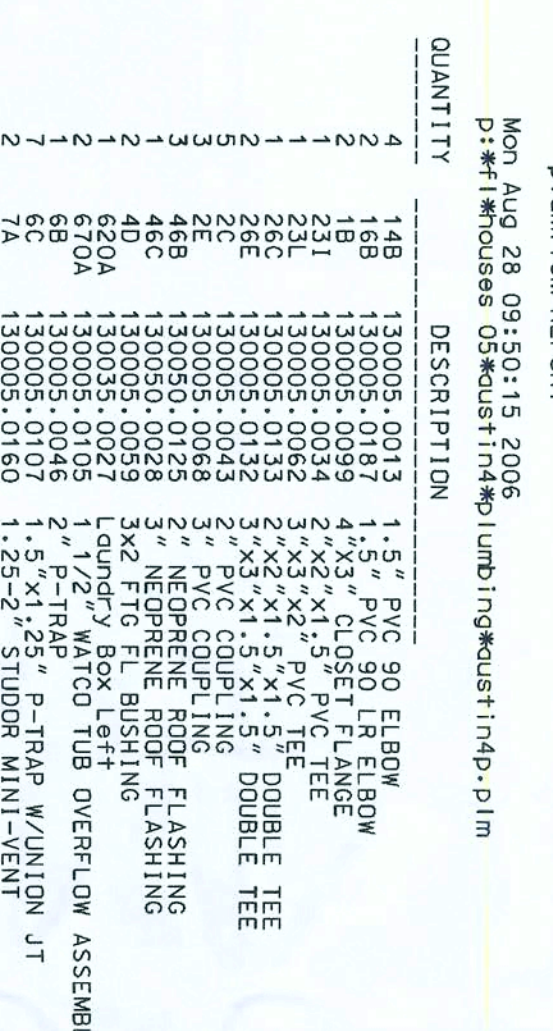[illegible]

SHEET: 150-P	DT. DATE: 21 MAR 2007	AMERICANA	D.W.V. PLUMBING ISO	COPYRIGHT © 2005 MARONDA HOMES	REVISIONS:
		AUSTIN - 4			08/28/06 REV.D.KITCHEN SINK ASSEM.-TJ
		4 BEDROOM		(407) 321-0064 4005 MARONDA WAY SANFORD, FLORIDA	
		DRAWN BY:	GARAGE: LEFT		
RELEASE DATE: 10-18-04				105	
15a8.34		p:\Houses_05\Austin\plumbing\iso\AustinIso			

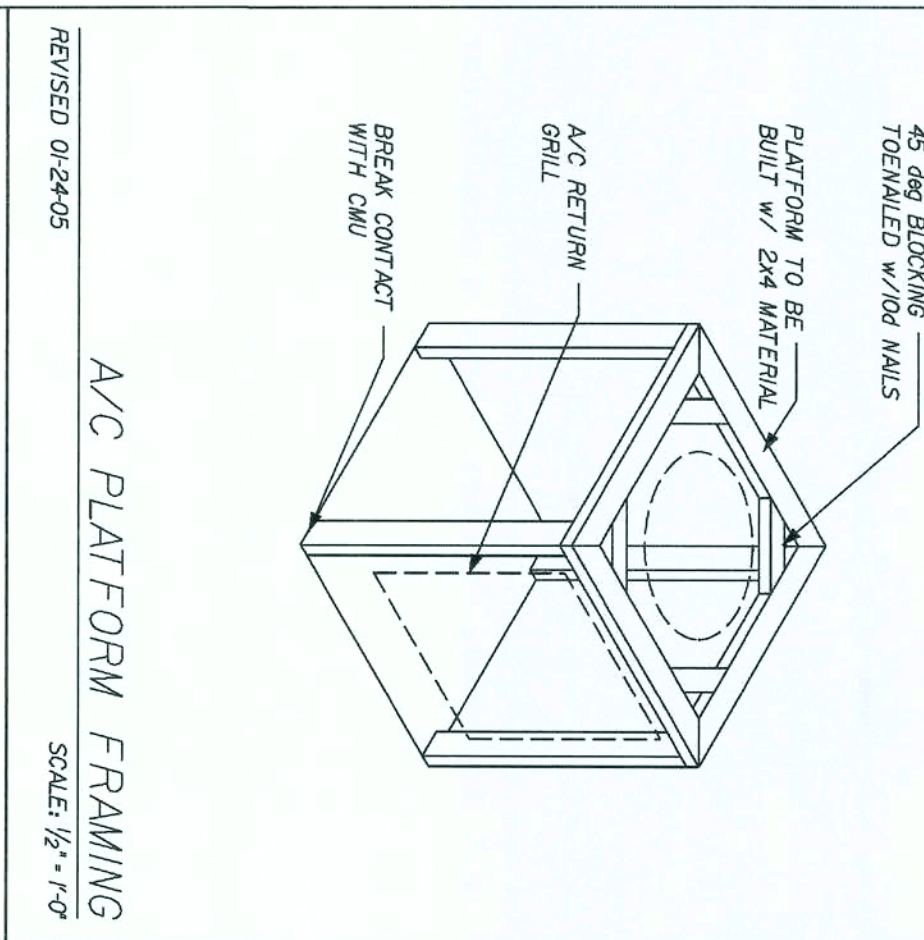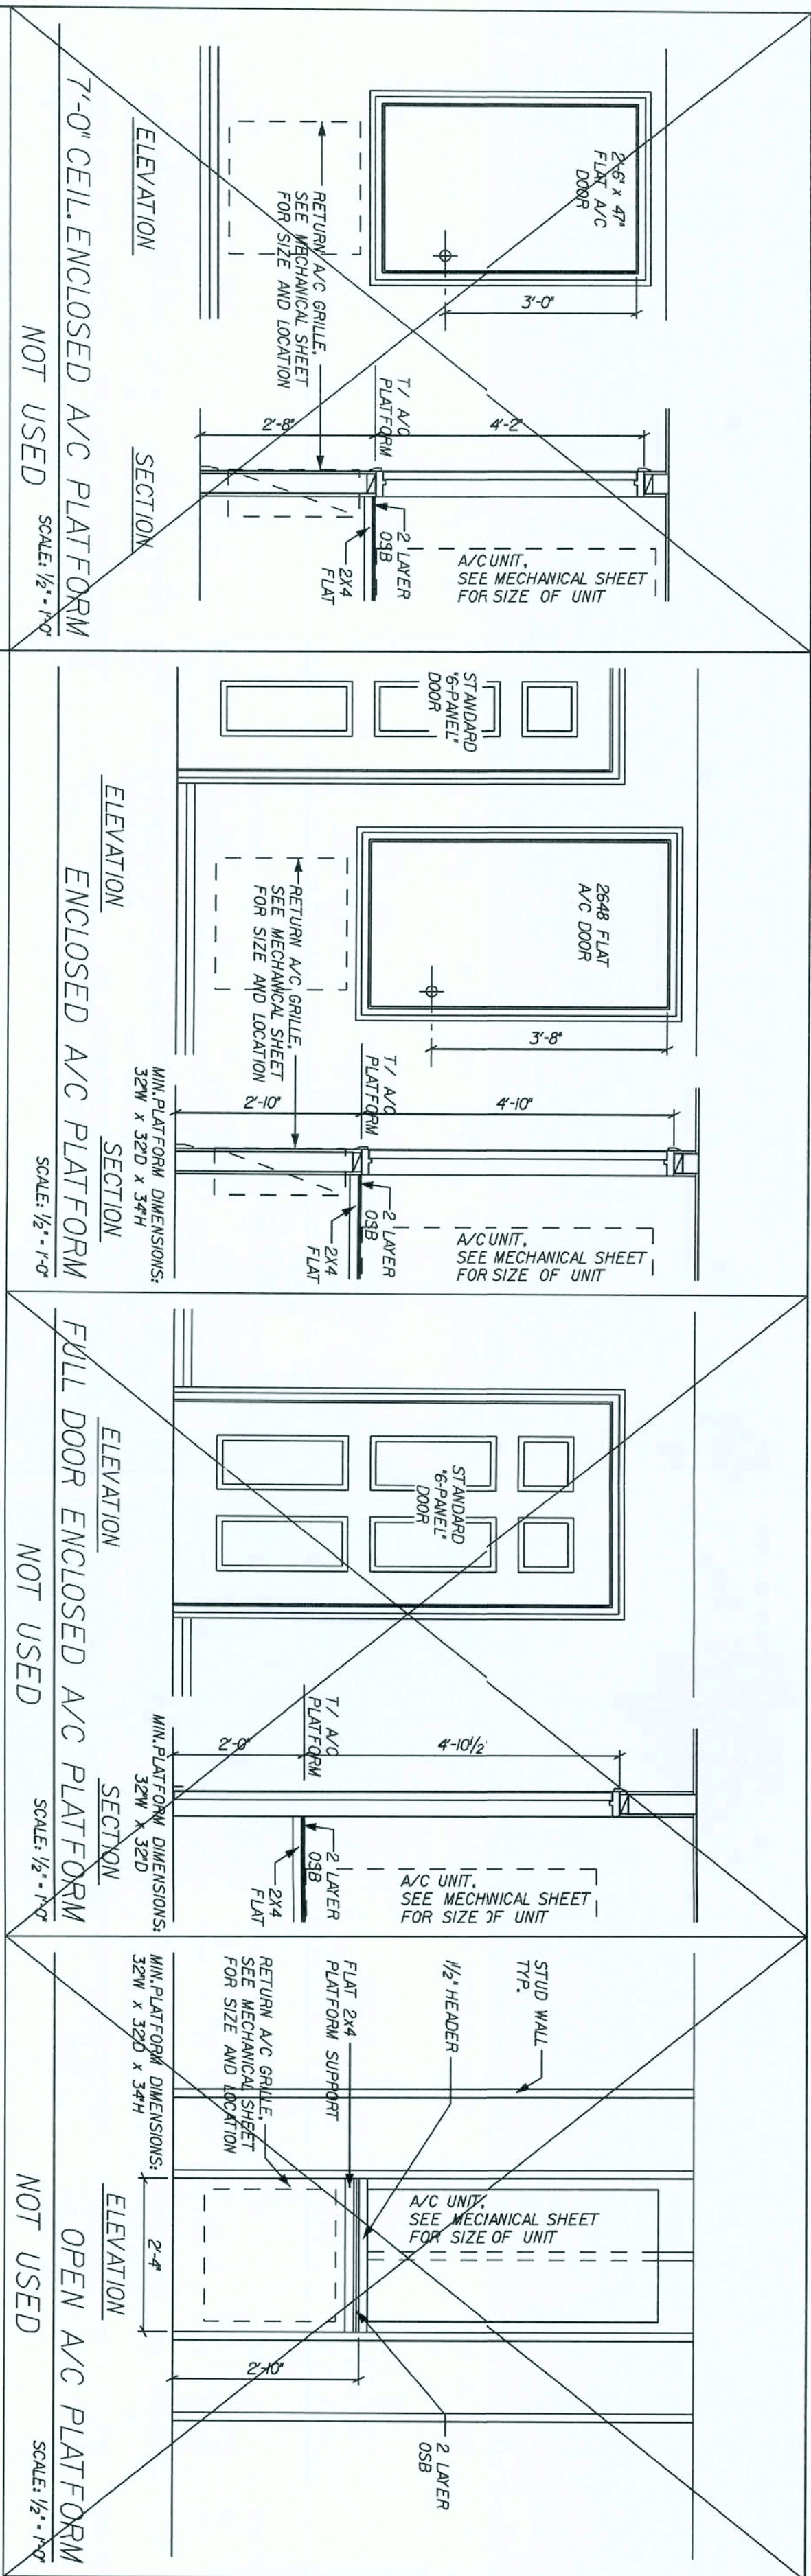

REVISED 01/24/05
A/C PLATFORM FRAMING
SCALE: 1/2" = 1'-0"

Maronda Systems
4005 Maronda Way
Sanford, FL 32771
(407) 321-0064

Tommy Ponce P.E.
License No. 0050068
OCT 10 2007

SD-H

PLOT DATE: 21 MAR 2007

PLATFORM STANDARD DETAILS

AUSTIN 4

DRAWN BY: GARAGE:

RELEASE DATE: 10-18-04

15/9/52



COPYRIGHT © 2005 MARONDA HOMES

Maronda Homes

(407) 321-0064 4005 MARONDA WAY SANFORD, FLORIDA

05



REVISIONS:

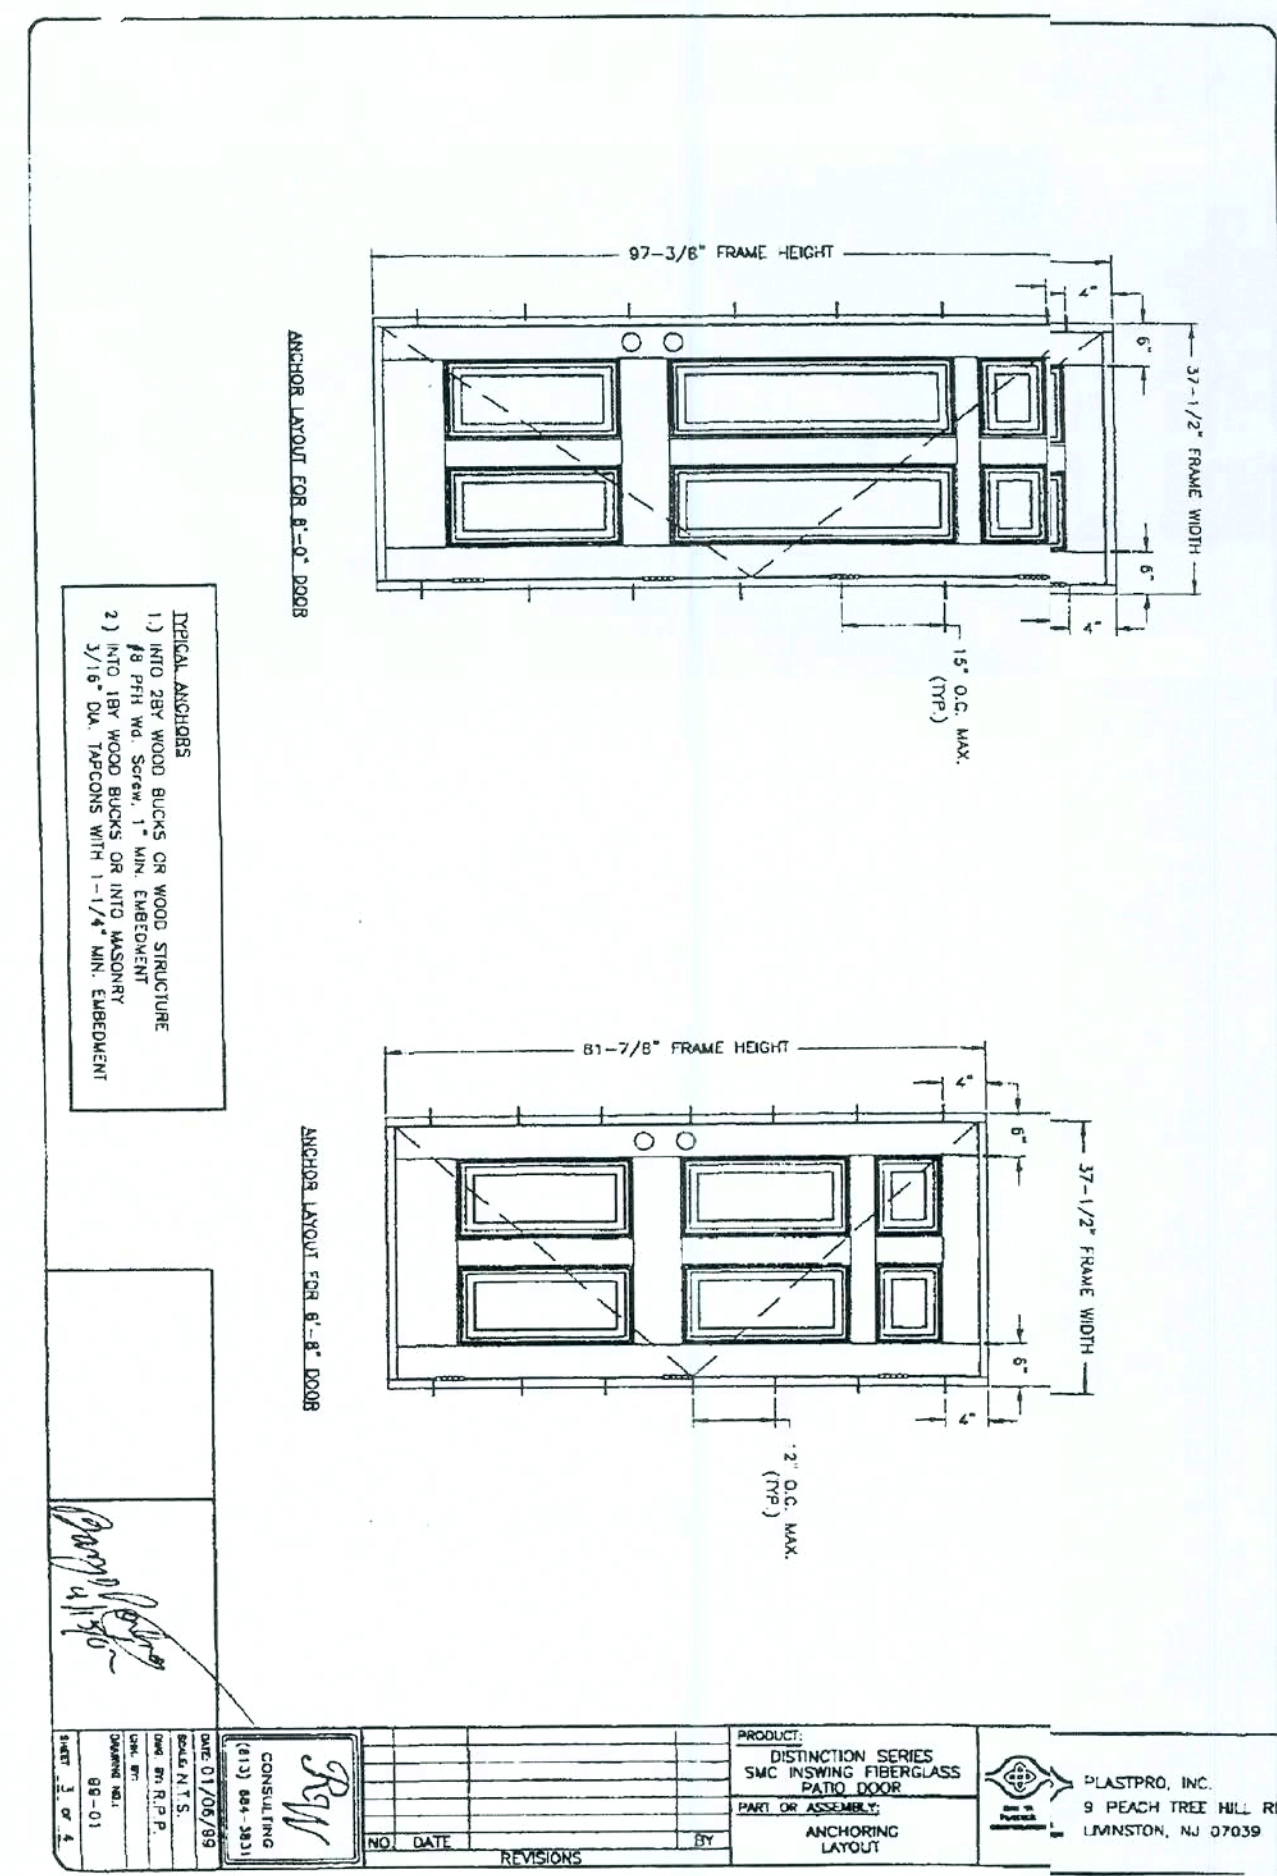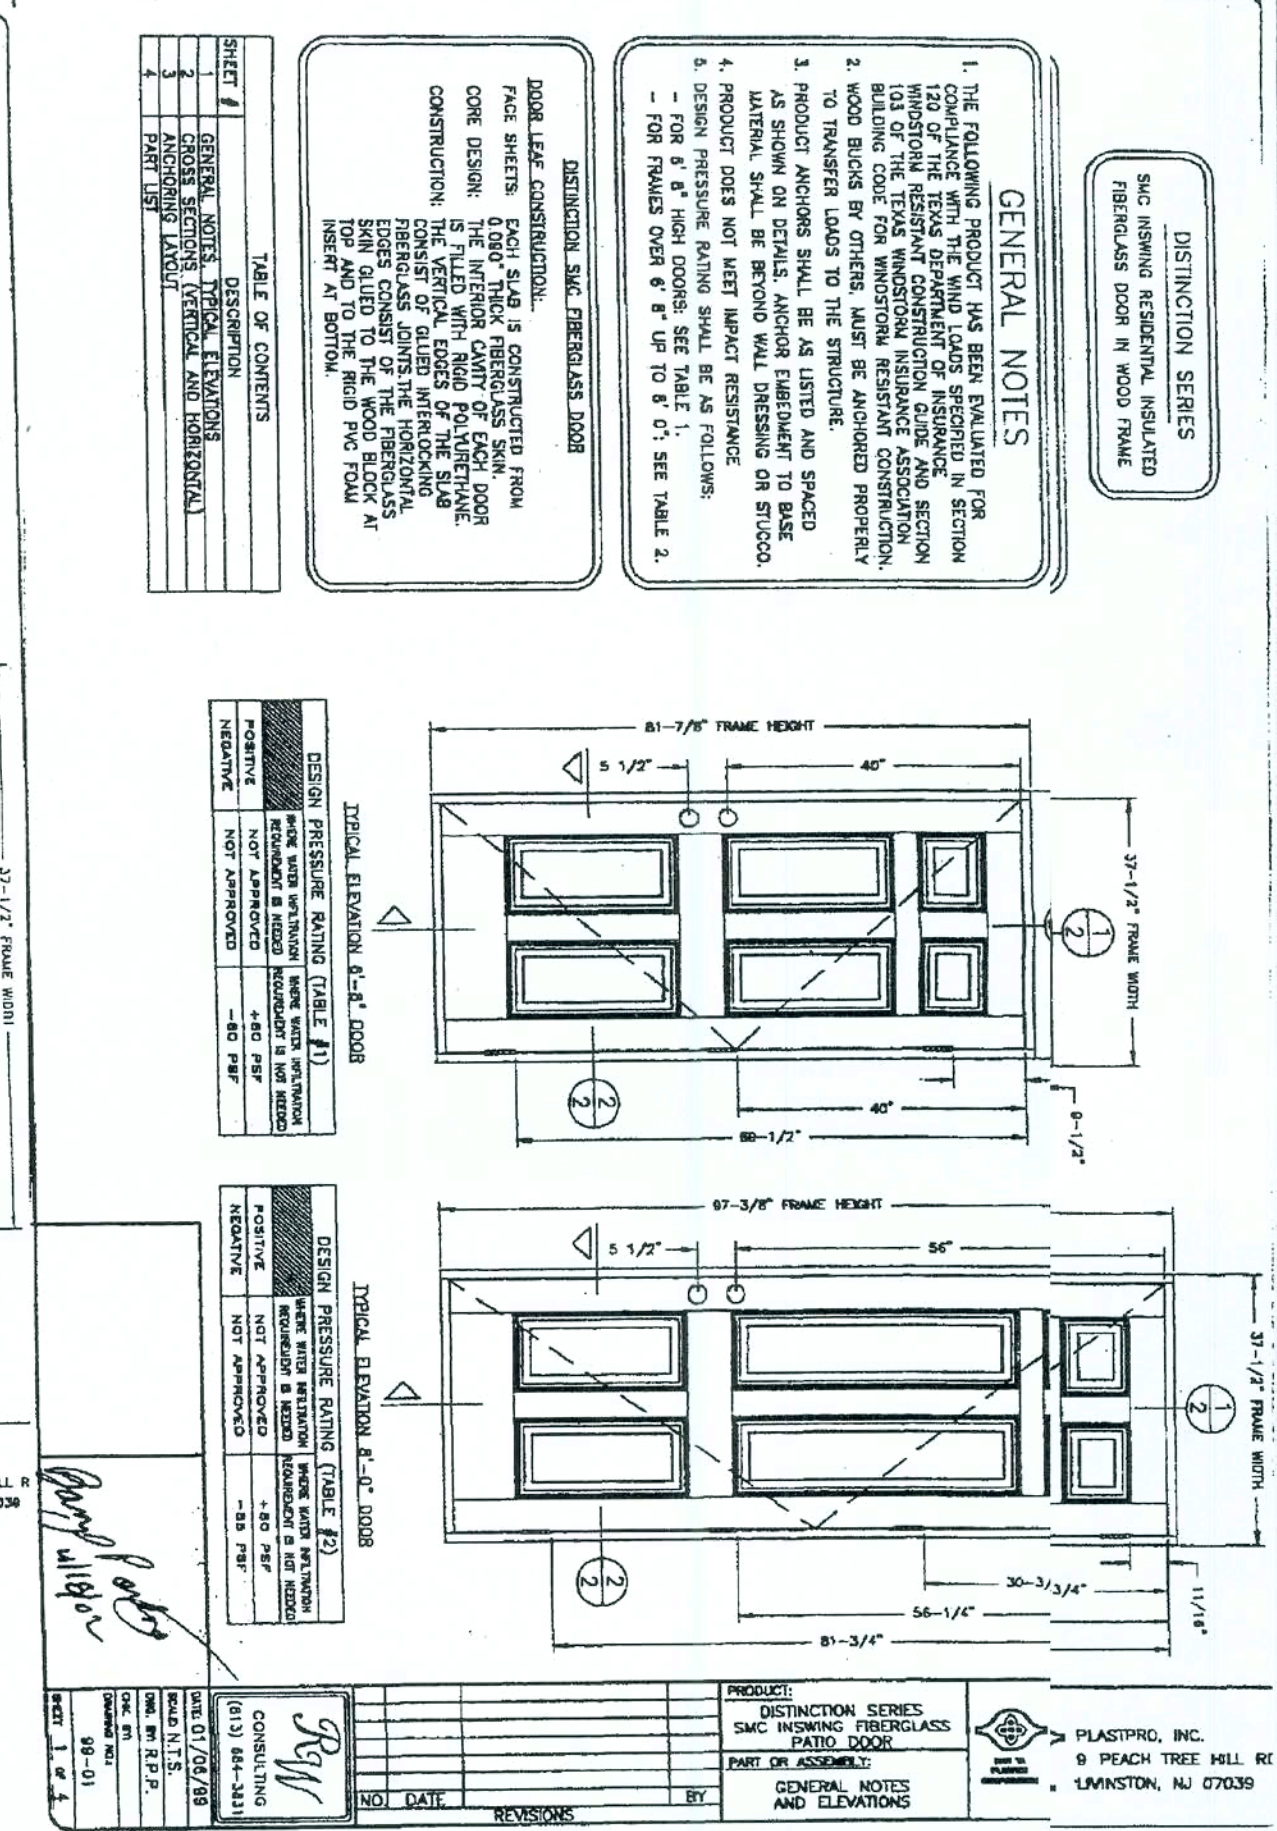

Maronda Homes

(407) 321-0064 4005 MARONDA WAY SANFORD, FLORIDA



REVISIONS:

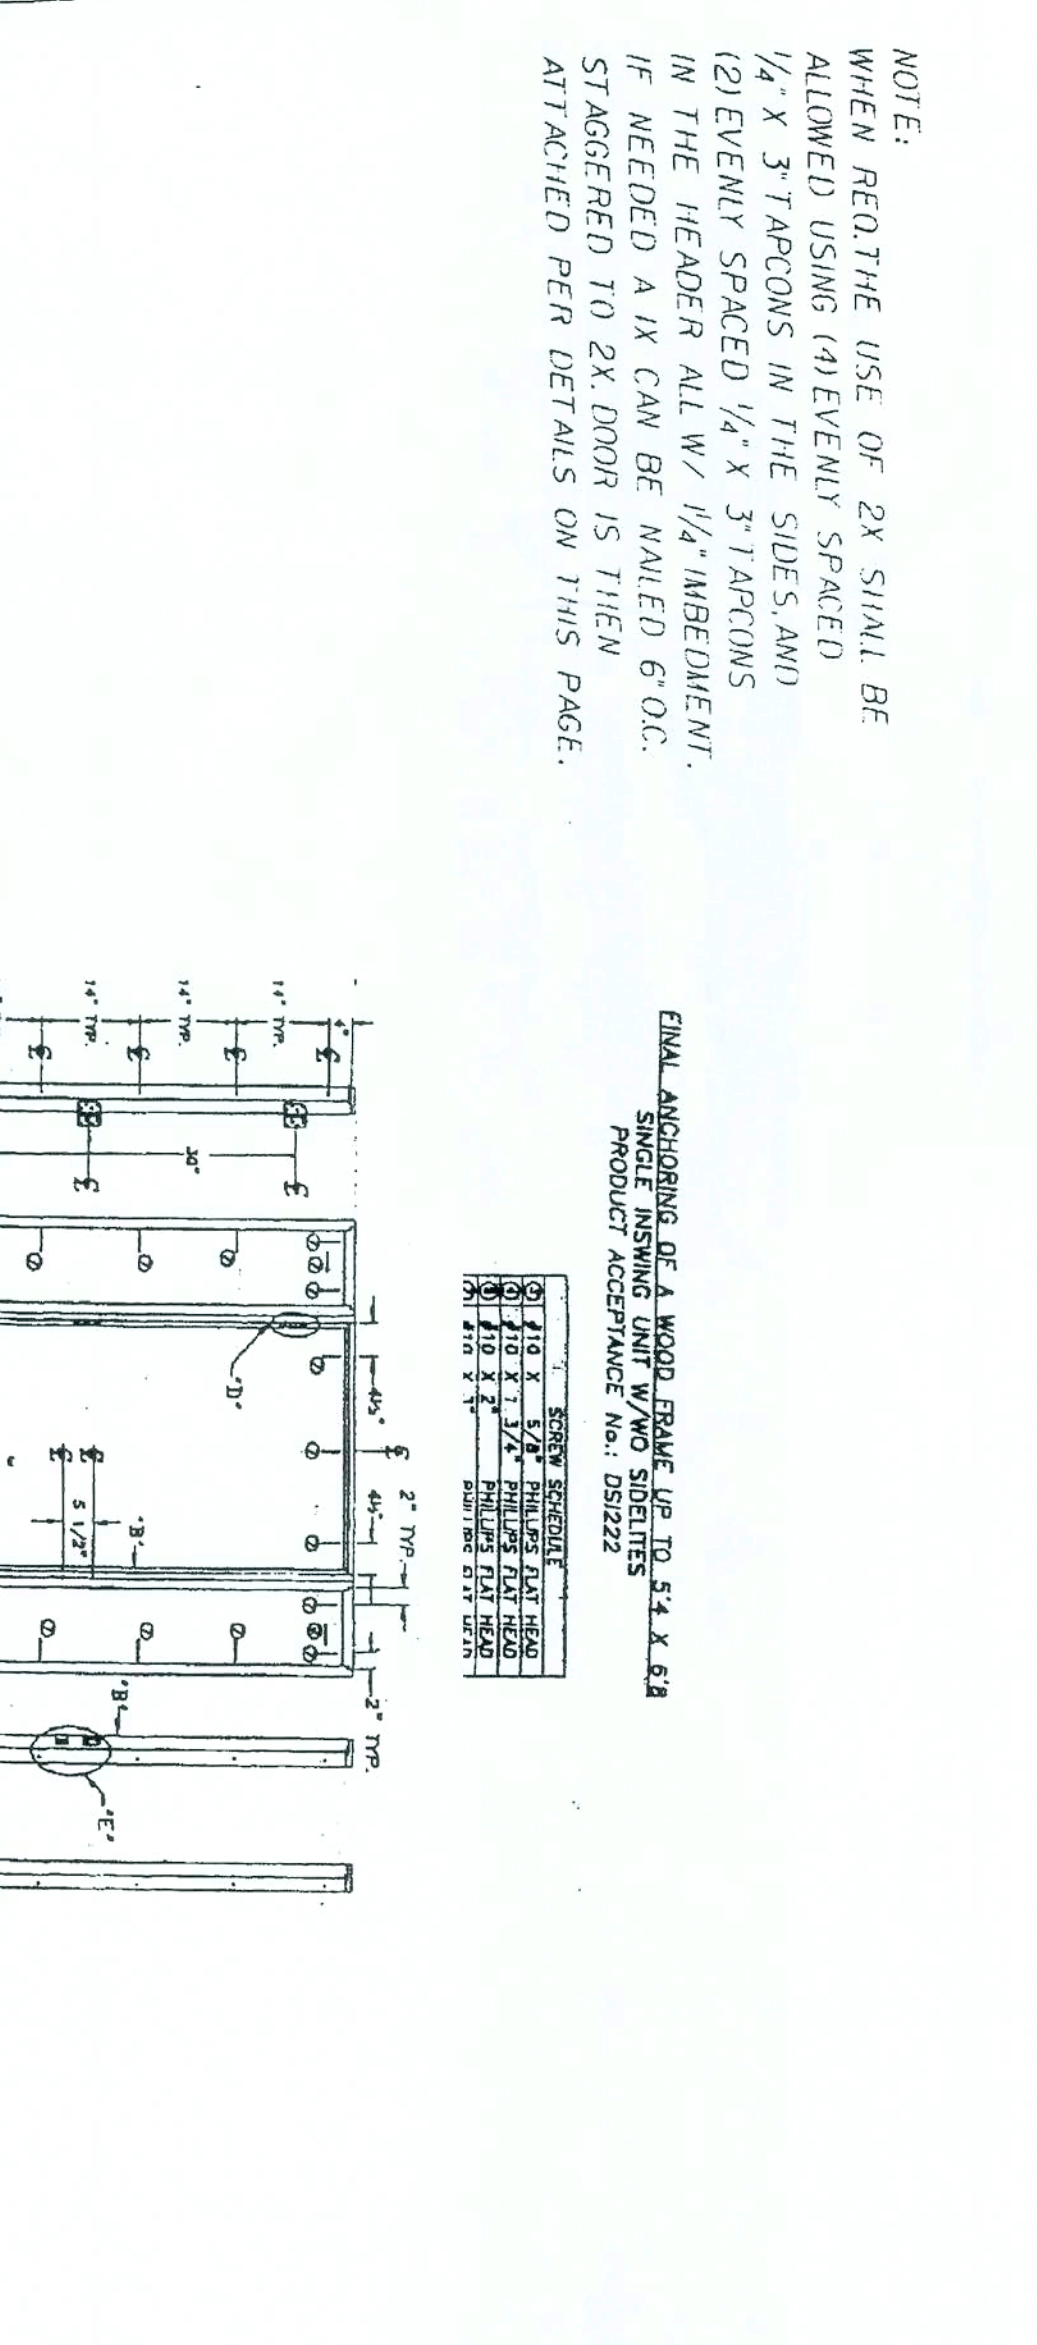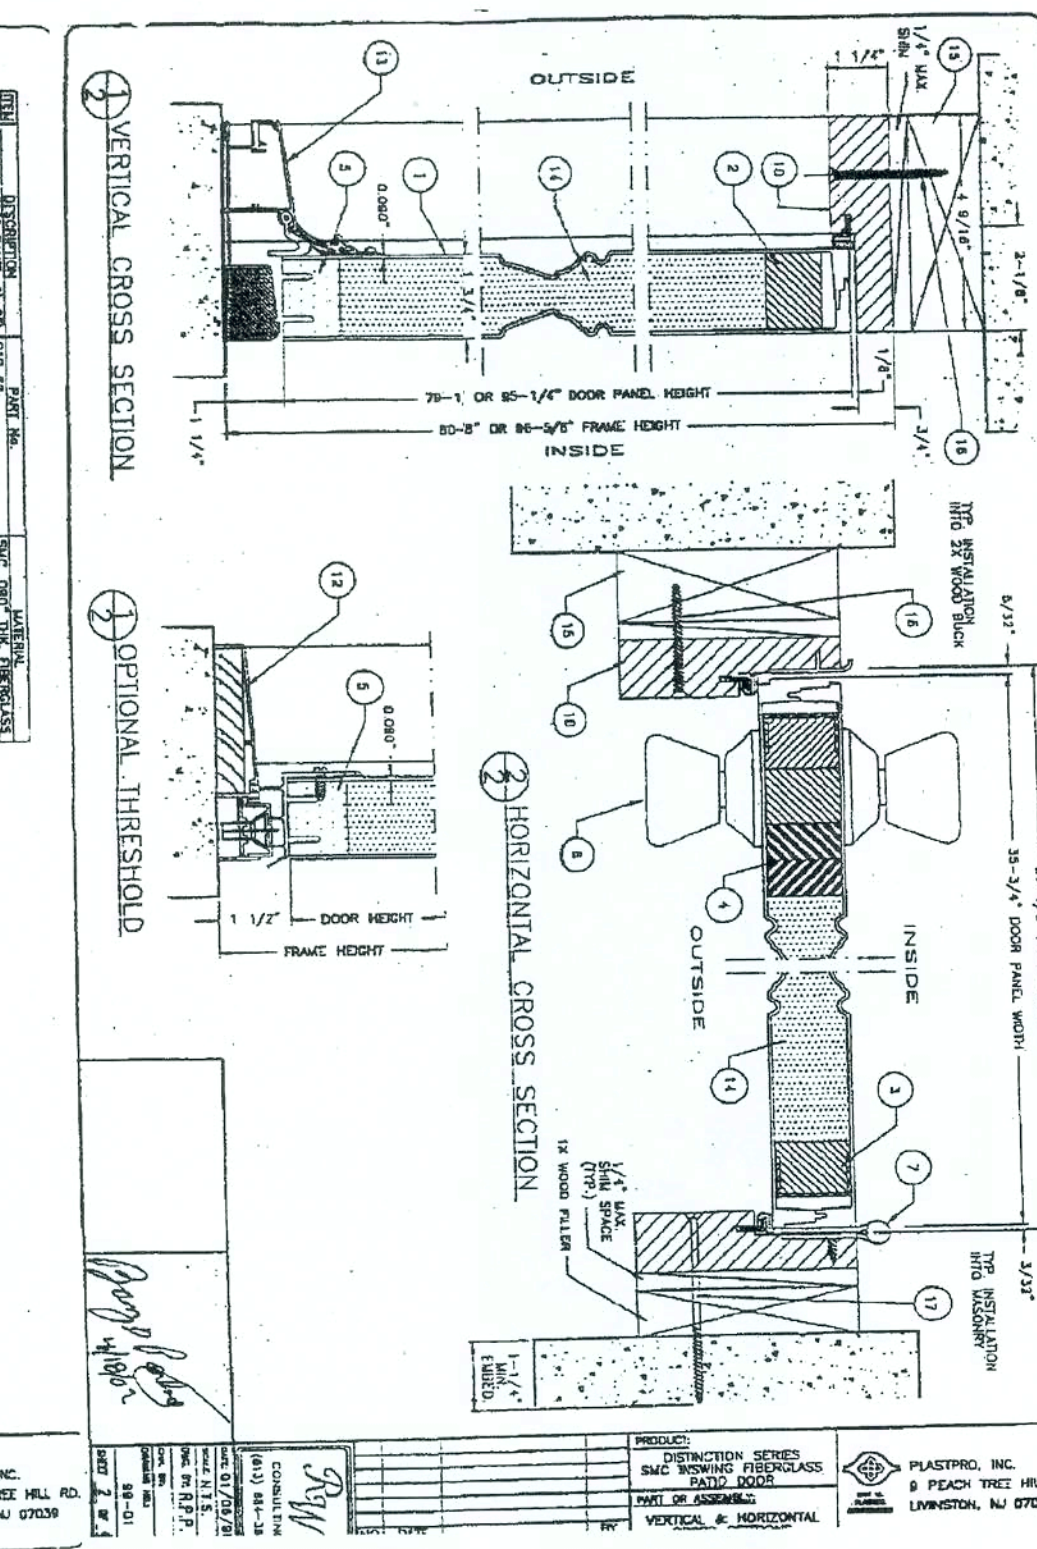

EXT. DOOR DETAILS

IN SWING-FIBERGLASS


RELEASE DATE:

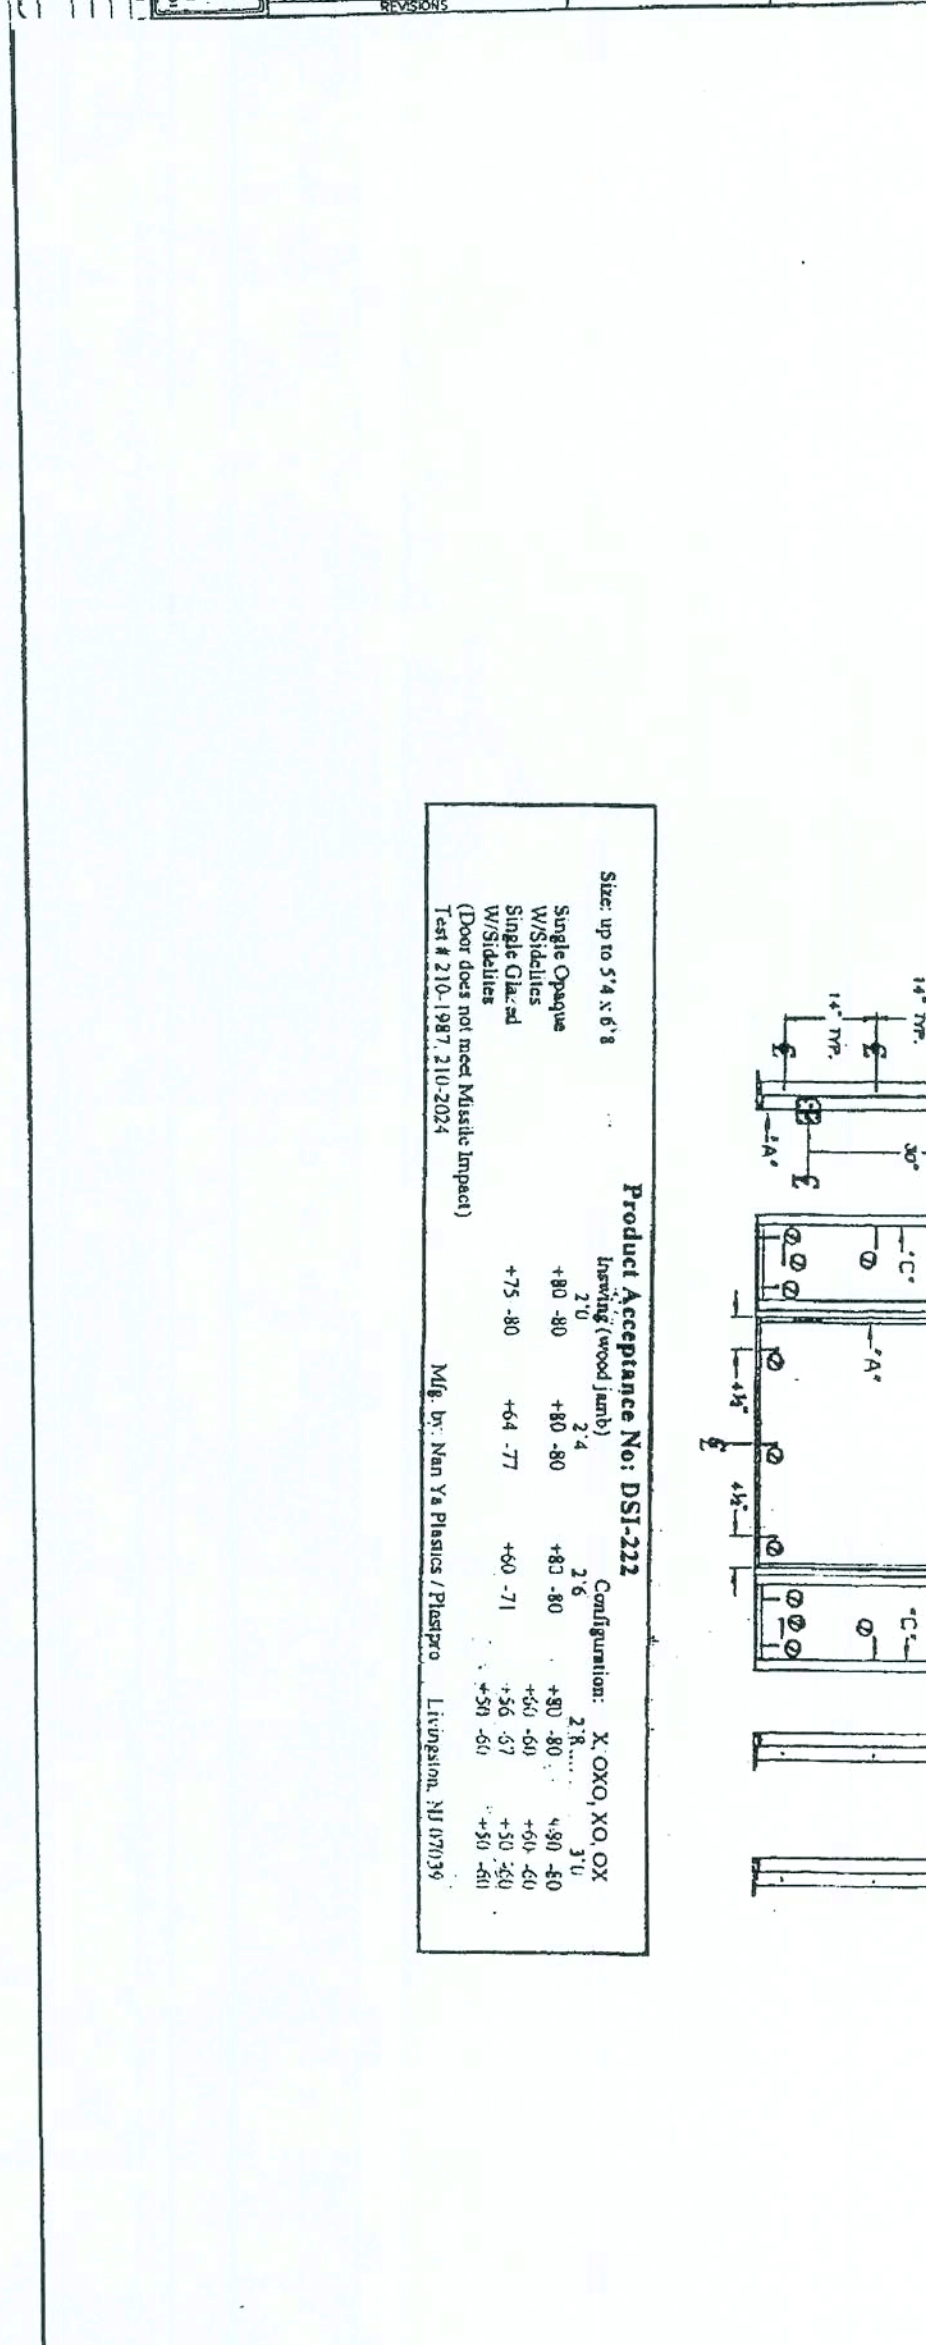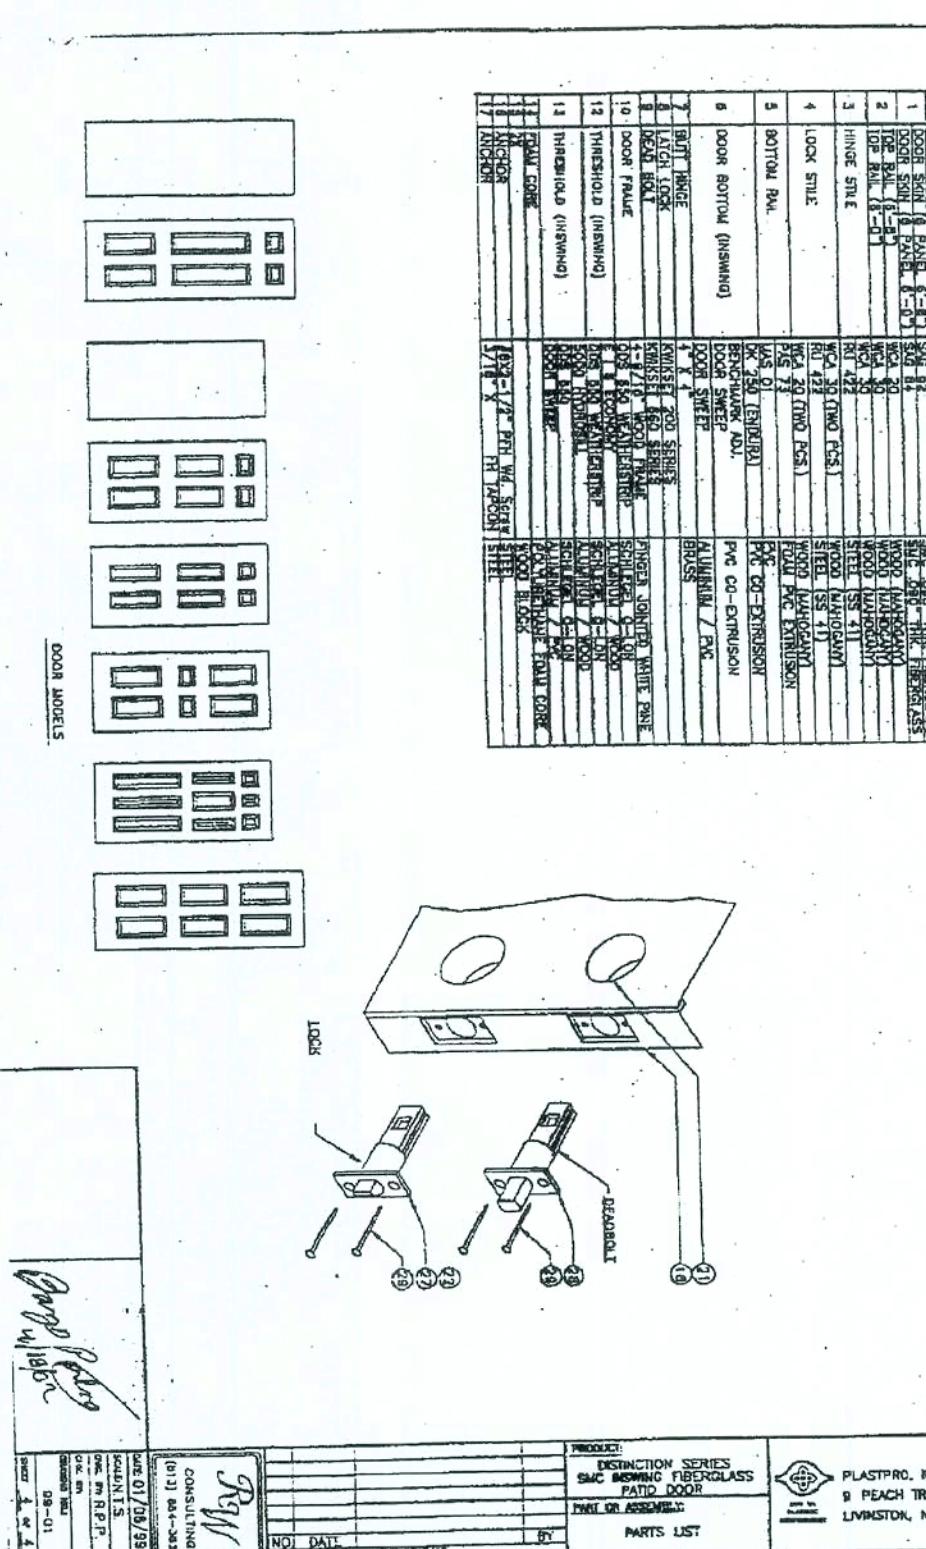

EXT. DOOR DETAILS

IN SWING-FIBERGLASS

RELEASE DATE:

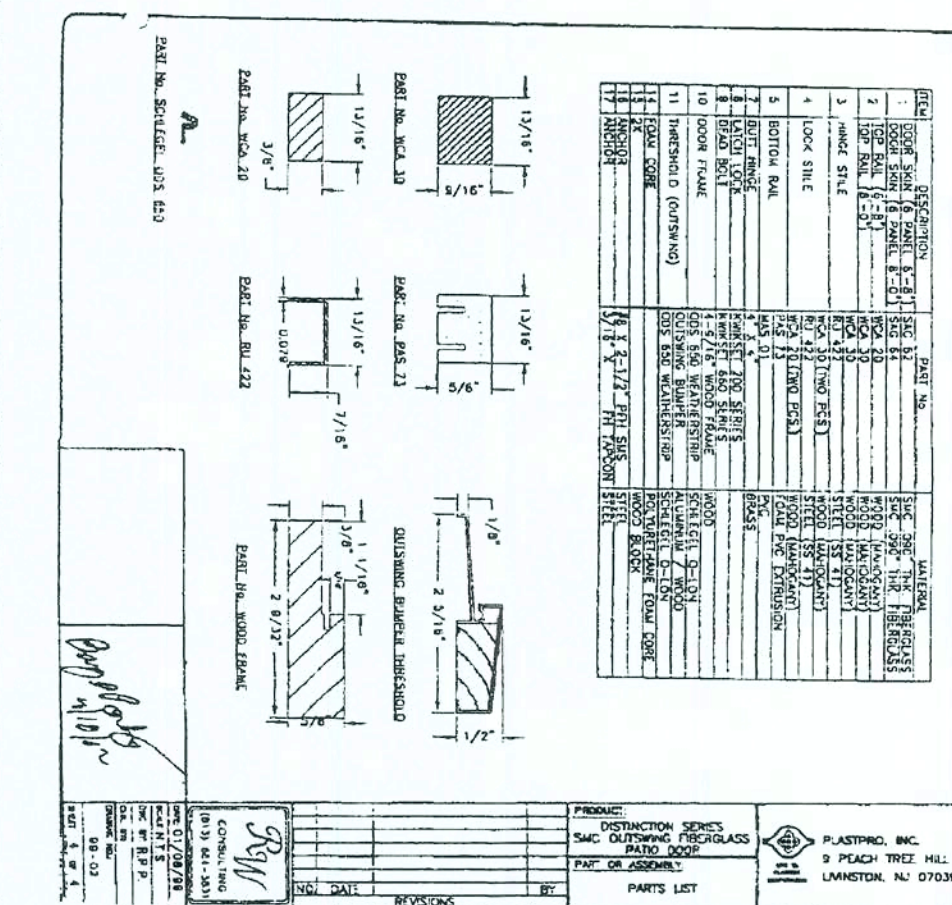

EXT. DOOR DETAILS

RELEASE DATE:

COPYRIGHT © 2002 MARONDA HOMES

Maronda Homes

(407) 321-0064 4005 MARONDA WAY SANFORD, FLORIDA

REVISIONS :

SHEET:
1 of 3




FLORIDA EXTRUDERS
WINDOWS IN BLOCK

RELEASE DATE:

COPYRIGHT © 2002 MARONDA HOMES

Maronda Homes

(407) 321-0064 4005 MARONDA WAY SANFORD, FLORIDA

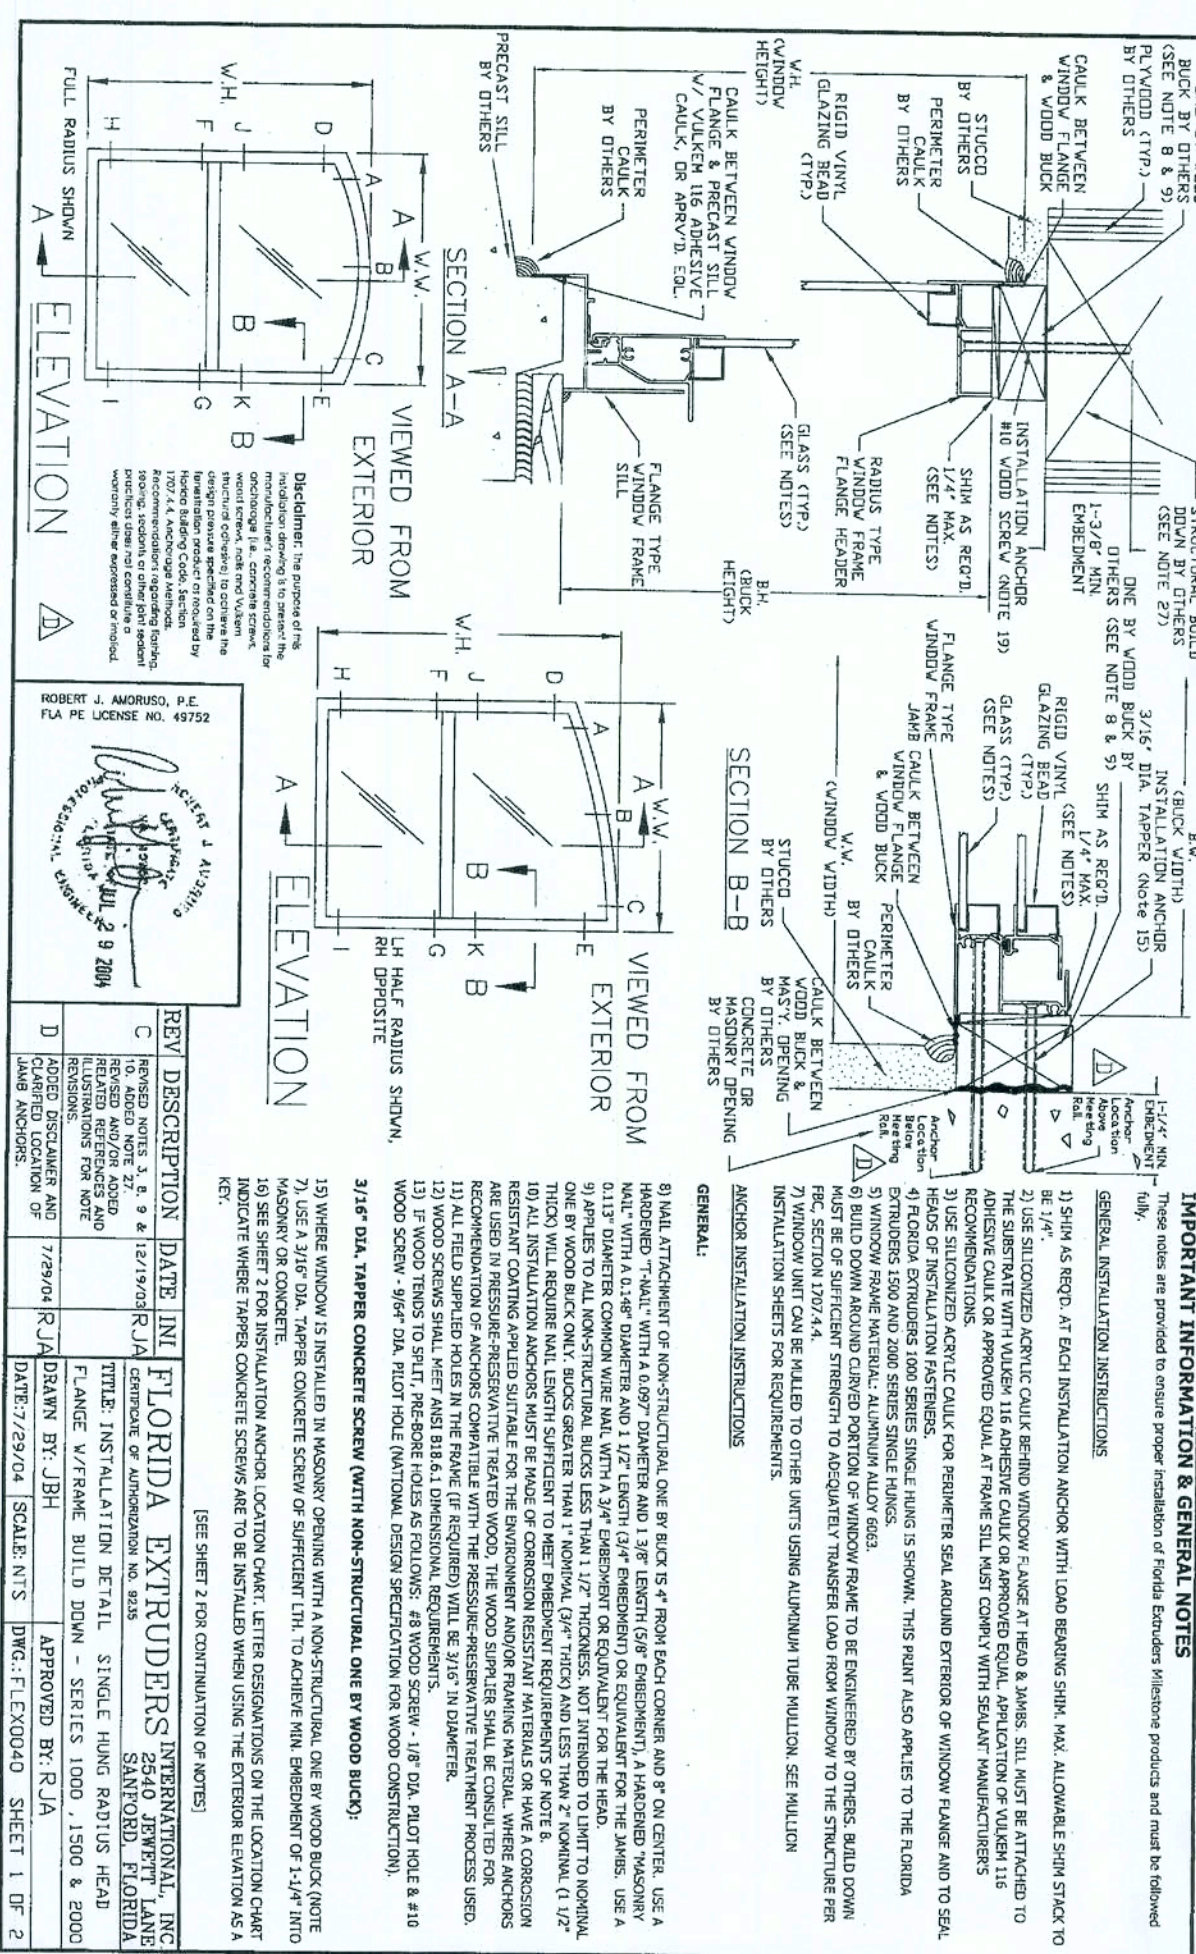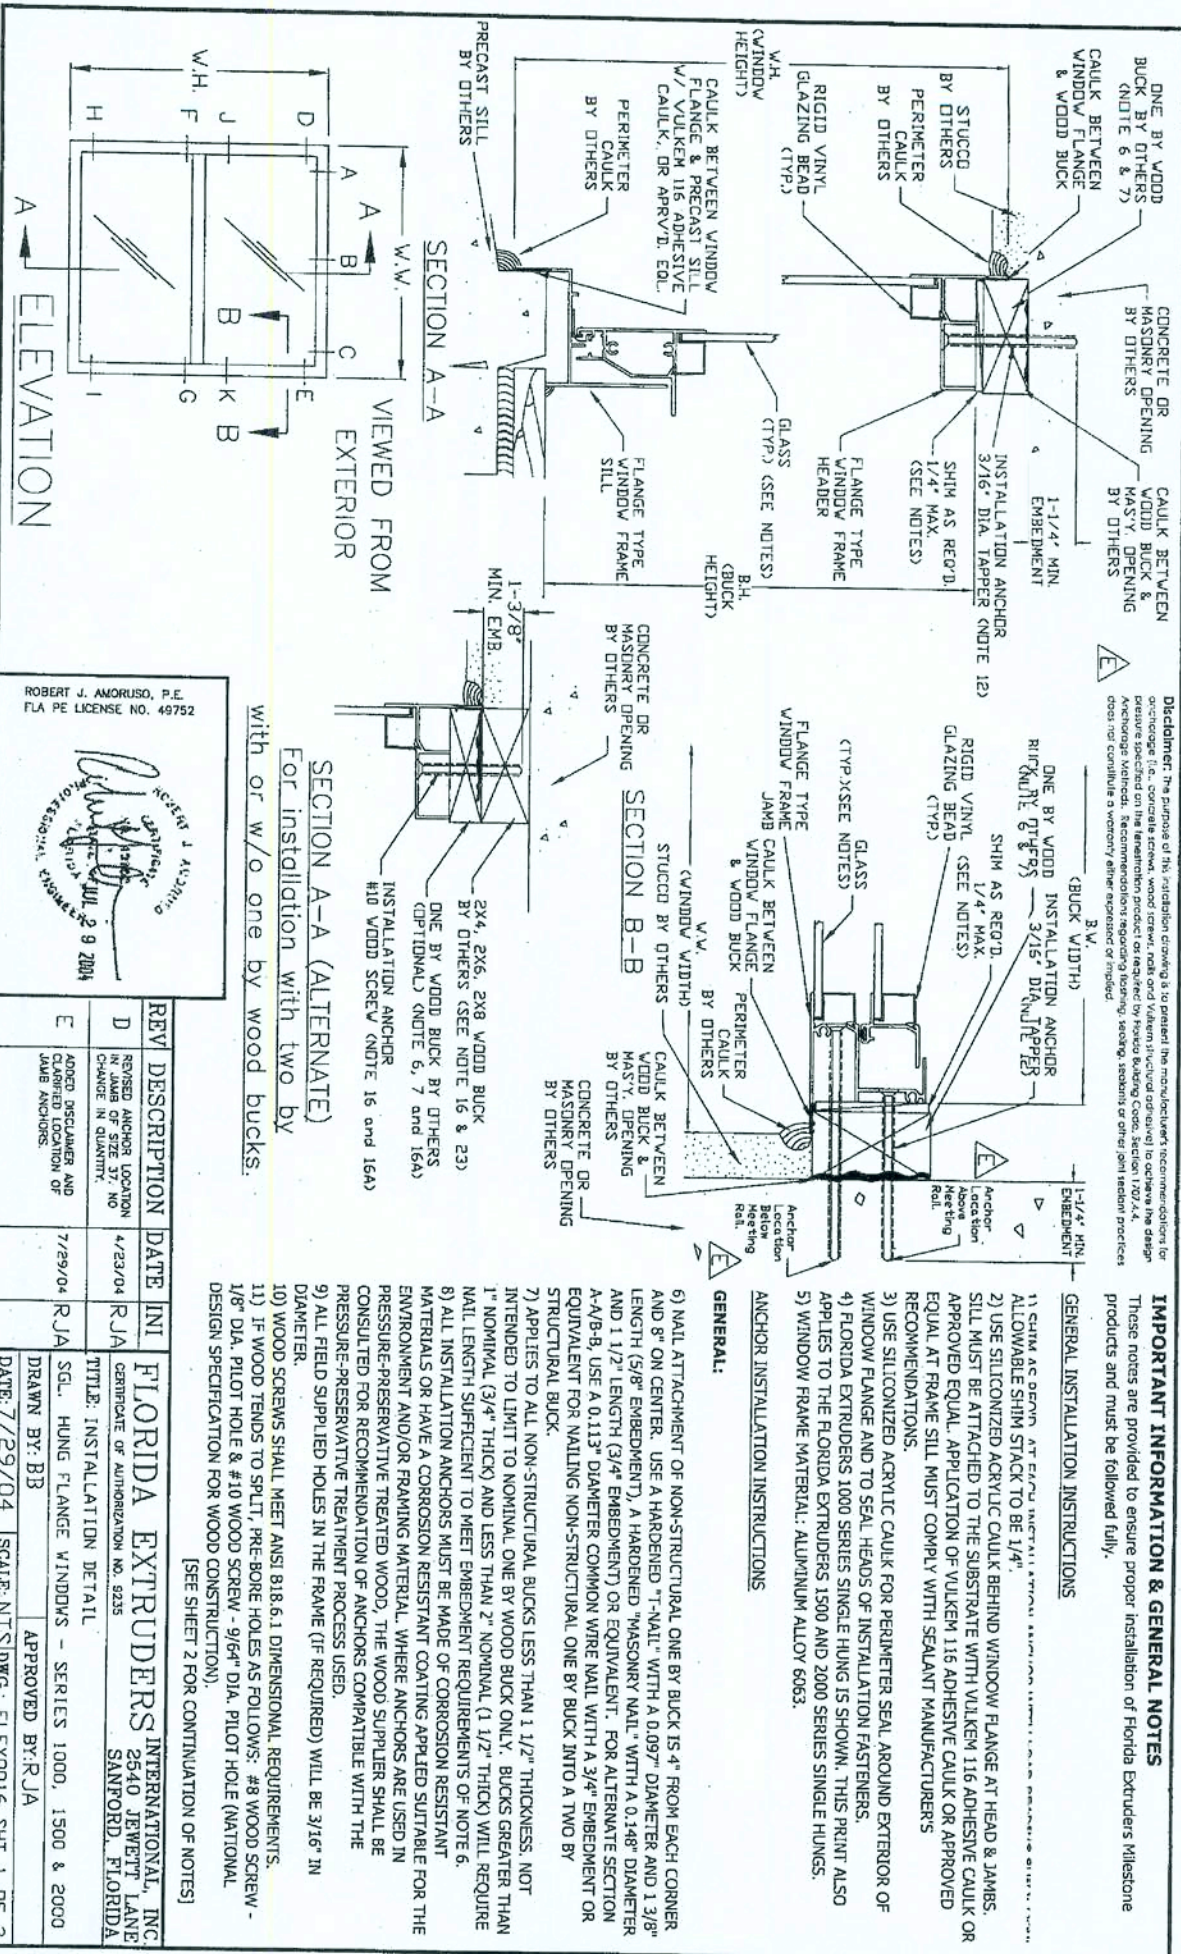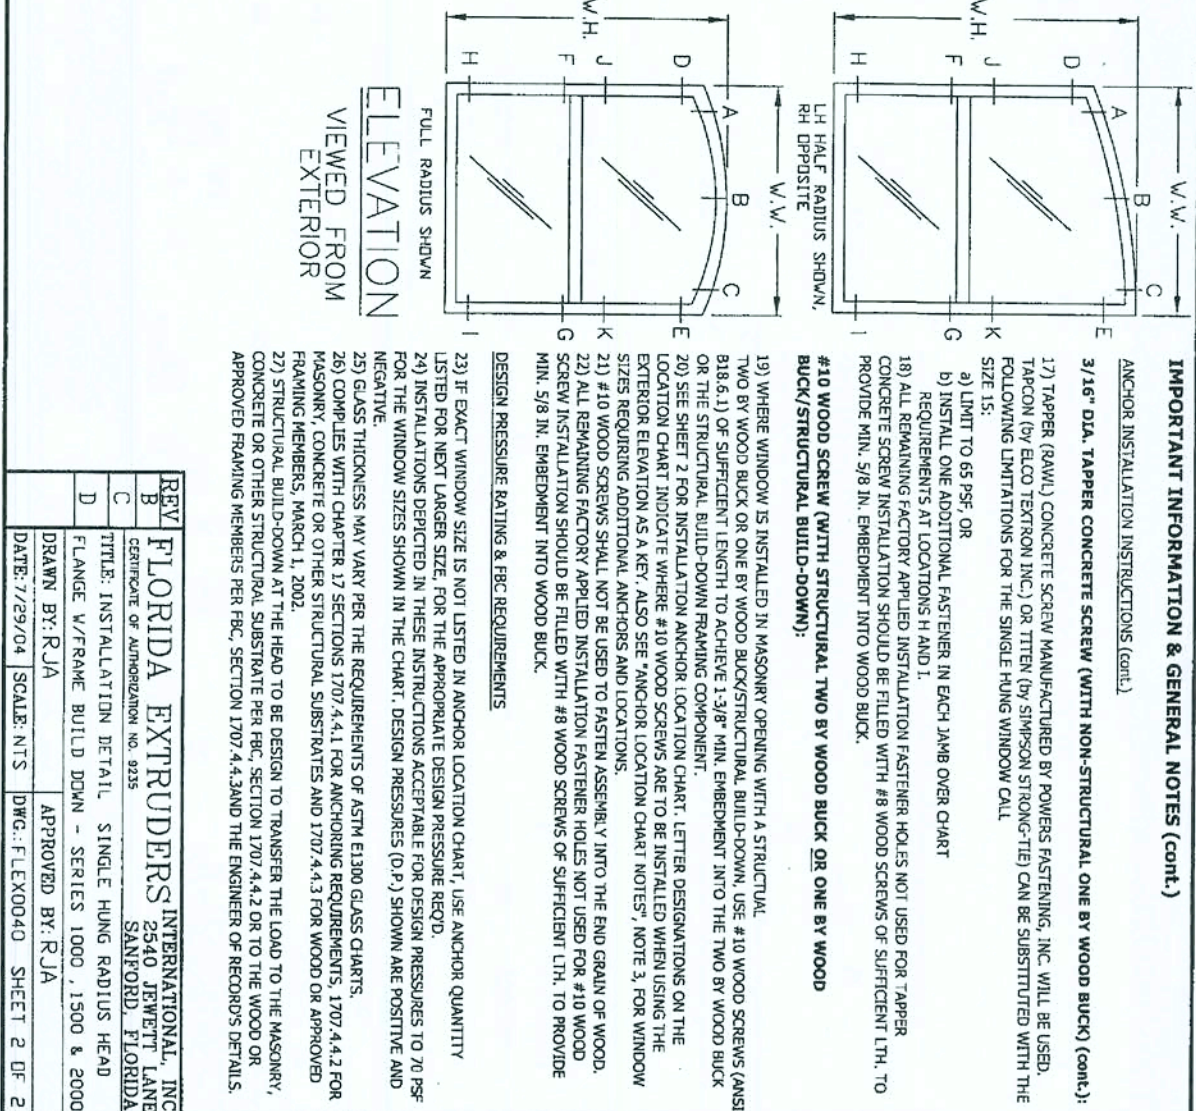[illegible]

CALL SITE	BUCK SIZE	DIFFER LOCATIONS IN 2 LOCATIONS IN 2 LOCATIONS IN 2
12	12	12
14	14	14
16	16	16
900	900	900
9		

