

SUNBURY - L

FLORIDA DESIGN CRITERIA

REVISED 05-03-07

BUILDING DATA

FLORIDA BUILDING CODE 2004 : RESIDENTIAL, 2005 and 2006 SUPPLEMENT
FLORIDA BUILDING CODE 2004 : PLUMBING, 2005 and 2006 SUPPLEMENT
FLORIDA BUILDING CODE 2004 : MECHANICAL, 2005 and 2006 SUPPLEMENT
FLORIDA BUILDING CODE 2004 : FUEL GAS, 2005 and 2006 SUPPLEMENT

NATIONAL ELECTRICAL CODE 2005

STRUCTURAL DESIGN PARAMETERS: ASCE 7-2002 (PER FRC 2004 : SECTION R301.2.1.1)

CLASSIFICATION : 2

OCCUPANCY: RESIDENTIAL

BUILDING DESIGN: ENCLOSED

WIND SPEED: 125 MPH - 3 SECOND GUST (FRC 2004 : SECTION R301.2.1.3)

EXPOSURE: B

INTERNAL PRESSURE COEFFICIENT: $GCP_i = +/- 0.18$

IMPORTANCE FACTOR: 1.0

NUMBER OF STORIES: TWO STORY

BUILDING MEAN ROOF HEIGHT: 25 FEET, MAX.

WOOD FRAMING INSPECTION

ALL PLUMBING, ELECTRICAL AND MECHANICAL ROUGH-INS MUST BE COMPLETE, INSPECTED AND APPROVED BEFORE REQUESTING THE FRAMING INSPECTION. (FRC 2004, SECTION R109.3)

TERMITE TREATMENT

THE BUILDING AND PATIO SLAB HAVE RECIEVED A COMPLETE TREATMENT FOR THE PREVENTION OF SUBTERRANEAN TERMITES. THE TREATMENT IS IN ACCORDANCE WITH THE RULES AND LAWS OF THE FLORIDA DEPARTMENT OF AGRICULTURE AND CONSUMER SERVICES. (FRC 2004, SECTION R320)

BORA CARE : TERMITE TREATMENT

THE BUILDING HAS RECIEVED A COMPLETE TREATMENT FOR THE PREVENTION OF SUBTERRANEAN TERMITES. THE TREATMENT IS IN ACCORDANCE WITH THE RULES AND LAWS OF THE FLORIDA DEPARTMENT OF AGRICULTURE AND CONSUMER SERVICES. (FRC 2004, SECTION R320.1.8)

EXTERIOR WINDOWS AND GLASS DOORS

EXTERIOR WINDOWS AND GLASS DOORS SHALL BE TESTED BY AN APPROVED INDEPENDENT TESTING LABORATORY, AND SHALL BE LABELED WITH AN APPROVED LABEL (FRC 2004, SECTION R61.3)

SEE MANUFACTURER'S DETAIL SHEETS FOR DESIGN CRITERIA AND INSTALLATION METHODS.

WINDBOURNE DEBRIS REGIONS

WINDOWS IN BUILDINGS LOCATED IN WIND-BOURNE DEBRIS REGIONS SHALL HAVE GLAZED OPENINGS PROTECTED FROM WIND-BOURNE DEBRIS. GLAZED OPENING PROTECTION FOR WIND-BORNE DEBRIS SHALL MEET THE REQUIREMENTS OF THE LARGE MISSILE TEST OF ASTM E 1996 AND OF ASTM E 1886, SSTD 12, ANSI/DASMA I15 (FOR GARAGE DOORS) OR TAS201, 202 AND 203. (FRC 2004, SECTION R301.2.1.2)

GEORGIA DESIGN CRITERIA

REVISED 12-07-06

BUILDING DATA

INTERNATIONAL RESIDENTIAL CODE 2006
INTERNATION PLUMBING CODE 2006
INTERNATIONAL MECHANICAL CODE 2006
INTERNATIONAL FUEL GAS CODE 2006

NATIONAL ELECTRICAL CODE 2005

STRUCTURAL DESIGN PARAMETERS: ASCE 7-2002 (SECTION R301.2.1.1)

CLASSIFICATION : 2

OCCUPANCY: RESIDENTIAL

BUILDING DESIGN: ENCLOSED

WIND SPEED: 125 MPH - 3 SECOND GUST (SECTION R301.2.1.3)

EXPOSURE: B

INTERNAL PRESSURE COEFFICIENT: $GCP_i = +/- 0.18$

IMPORTANCE FACTOR: 1.0

NUMBER OF STORIES: TWO STORY

BUILDING MEAN ROOF HEIGHT: 25 FEET, MAX.

INDEX OF DRAWINGS : SUNL3-125R

SHEET NO.	TITLE	VNACE FILE NAME
ARCHITECTURAL		
0	COVER SHEET	a_sunl-125r-000
1	EXTERIOR ELEVATIONS	a_sunl-125r-001
2	FOUNDATION PLAN	a_sunl-125r-002
3	FIRST FLOOR PLAN	a_sunl-125r-003
WL	WINDOW & LINTEL SCHEDULE	a_sunl-125r-004
3A	INTERIOR ELEVATIONS AND DETAILS	a_sunl-125r-005
CSU	STANDARD BUILDING SECTIONS	a_sunl-125r-006
FD0	SECOND FLOOR FRAMING	a_sunl-125r-007
4	SECOND FLOOR PLAN	a_sunl-125r-008
WP2	WALL PANEL SHEET	a_sunl-125r-009
WP3	WALL PANEL SHEET	a_sunl-125r-010
TRI	ROOF TRUSS INFO	a_sunl-125r-011
RSI	ROOF SHEATHING	a_sunl-125r-012
ELECTRICAL		
EL1	ELECTRICAL FIRST FLOOR	e_sunl-r-000
ELA	ELECTRICAL DETAILS / LOAD CALCS	e_sunl-r-001
EL2	ELECTRICAL SECOND FLOOR	e_sunl-r-002
MECHANICAL		
HVA	HVAC REGISTER LAYOUT	m_sunl-r-000
ISO-H	HVAC ISOMETRIC	m_sunl-r-001
PLUMBING		
FPI	PLUMBING UNDERGROUND PLAN	p_sunl-r-000
ISO-P	DWV PLUMBING ISOMETRIC	p_sunl-r-001
ISO-W	CPVC WATER ISOMETRIC	p_sunl-r-002
STANDARD DETAILS		
FTG	STANDARD DETAILS - FOOTINGS	s_sunl-000
WS-S1	STANDARD DETAILS - WALL SECTION	s_sunl-001
WS-S2	STANDARD DETAILS - WALL SECTION	s_sunl-002
WS-B1	STANDARD DETAILS - WALL SECTION	s_sunl-003
SDI	STANDARD DETAILS	s_sunl-004
SDD	STANDARD DETAILS - DOORS	s_sunl-005
SDW	STANDARD DETAILS - WINDOWS	s_sunl-006
SDR	STANDARD DETAILS - ROOFS	s_sunl-007
SDH	STANDARD DETAILS - HEATING	s_sunl-008
STR	STANDARD DETAILS - STAIRS	s_sunl-009

WOOD TRUSS

Maronda Homes

SUNBURY

ELEVATION "L"

RIGHT

GARAGE:

RELEASE DATE: 04-04-06

125 MPH

Maronda Systems
4005 Maronda Way
Sanford, FL 32771
(407)321-0064

Tomas Ponce P.E.
License No. 0050068

SEP 26 2007




SHEET:

0 L

FLORIDA BUILDING CODE 2004 : RESIDENTIAL





CC

FILE COPY

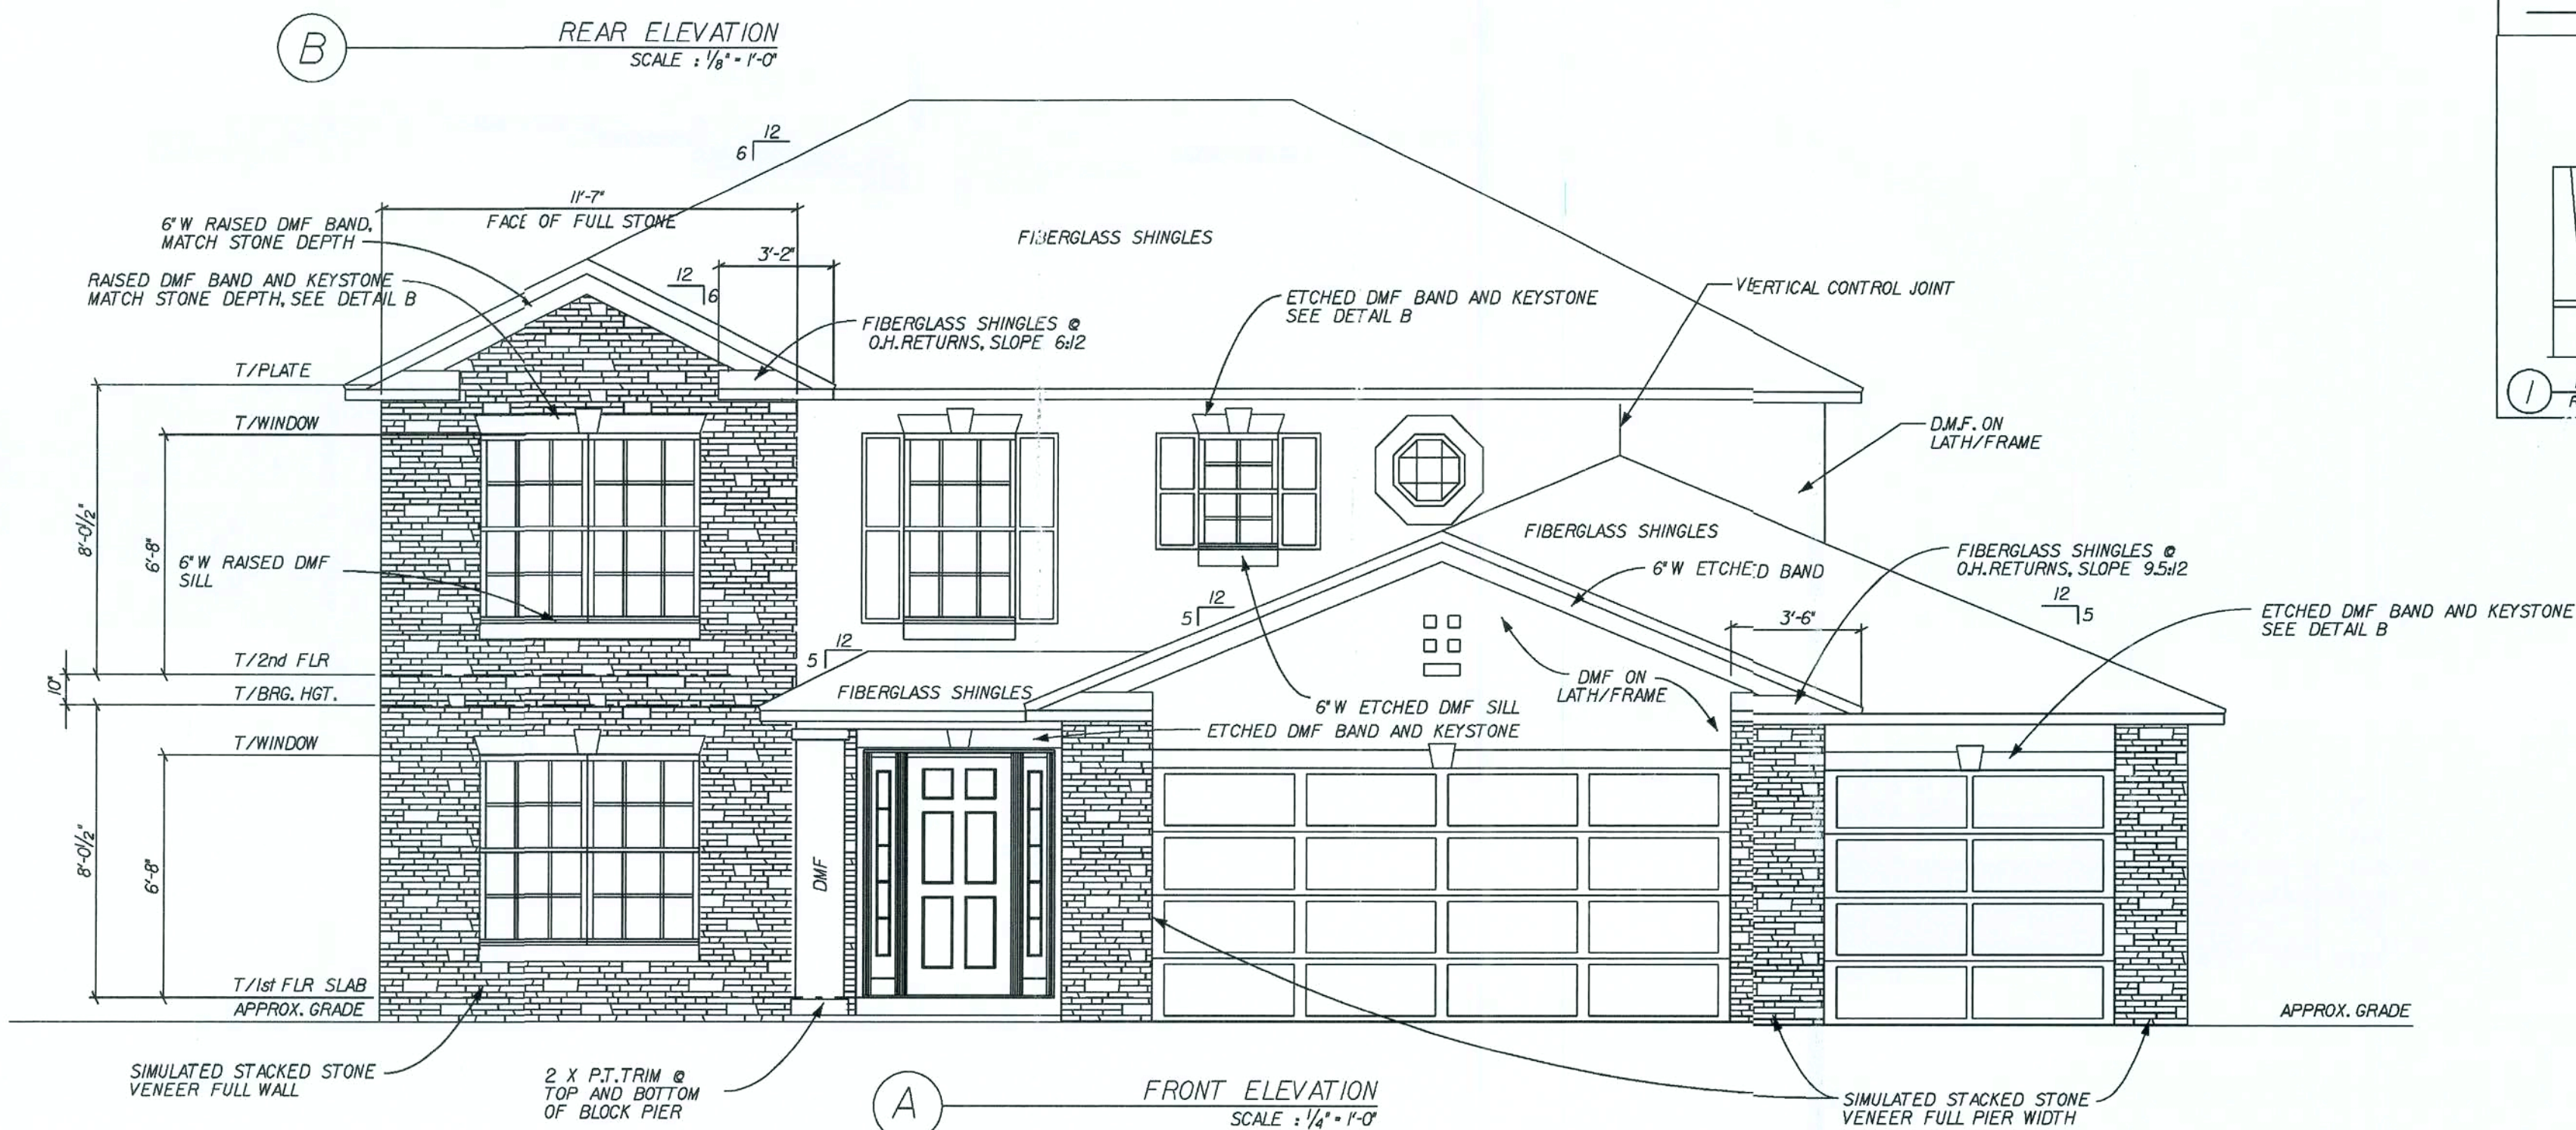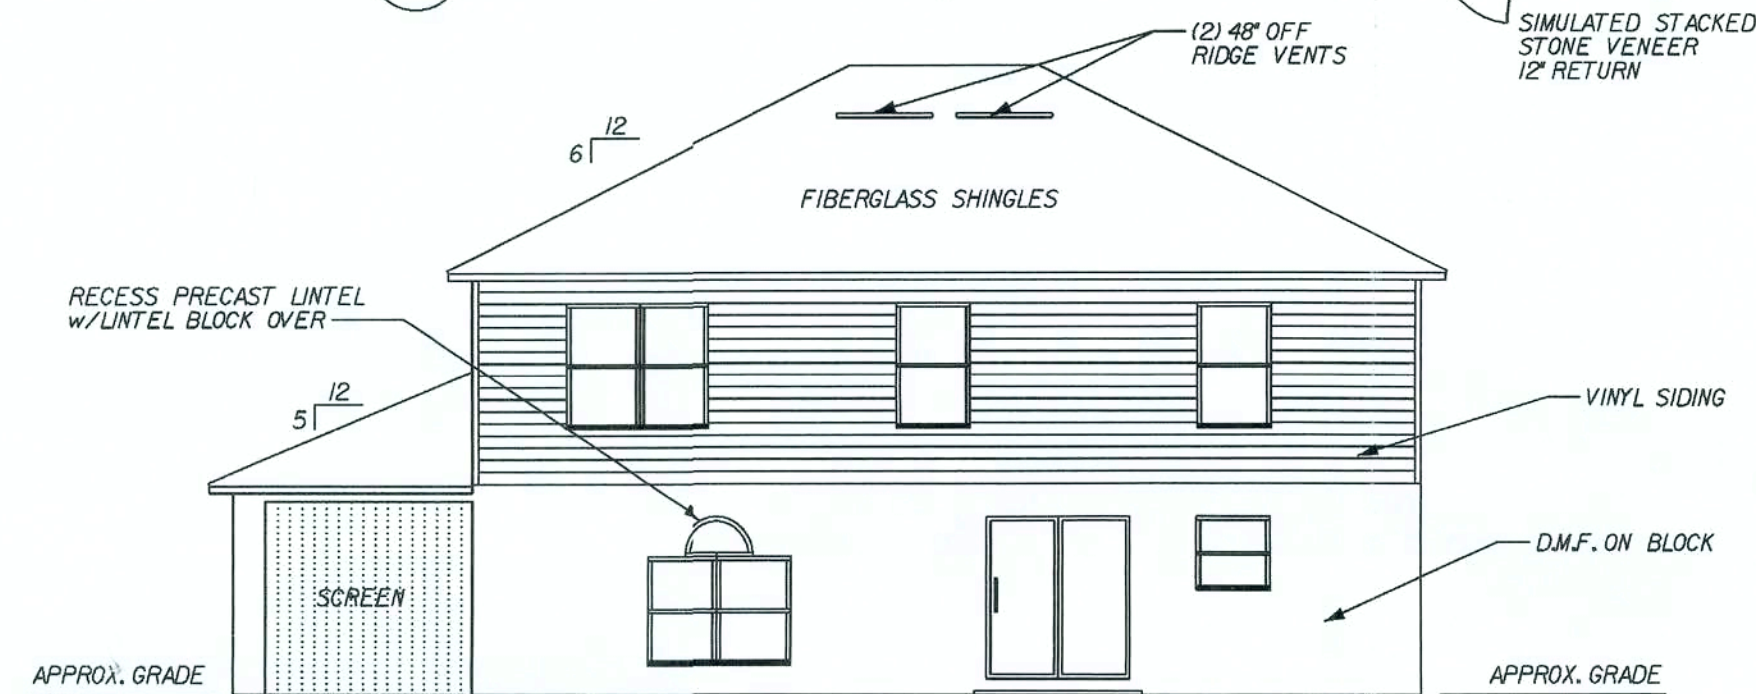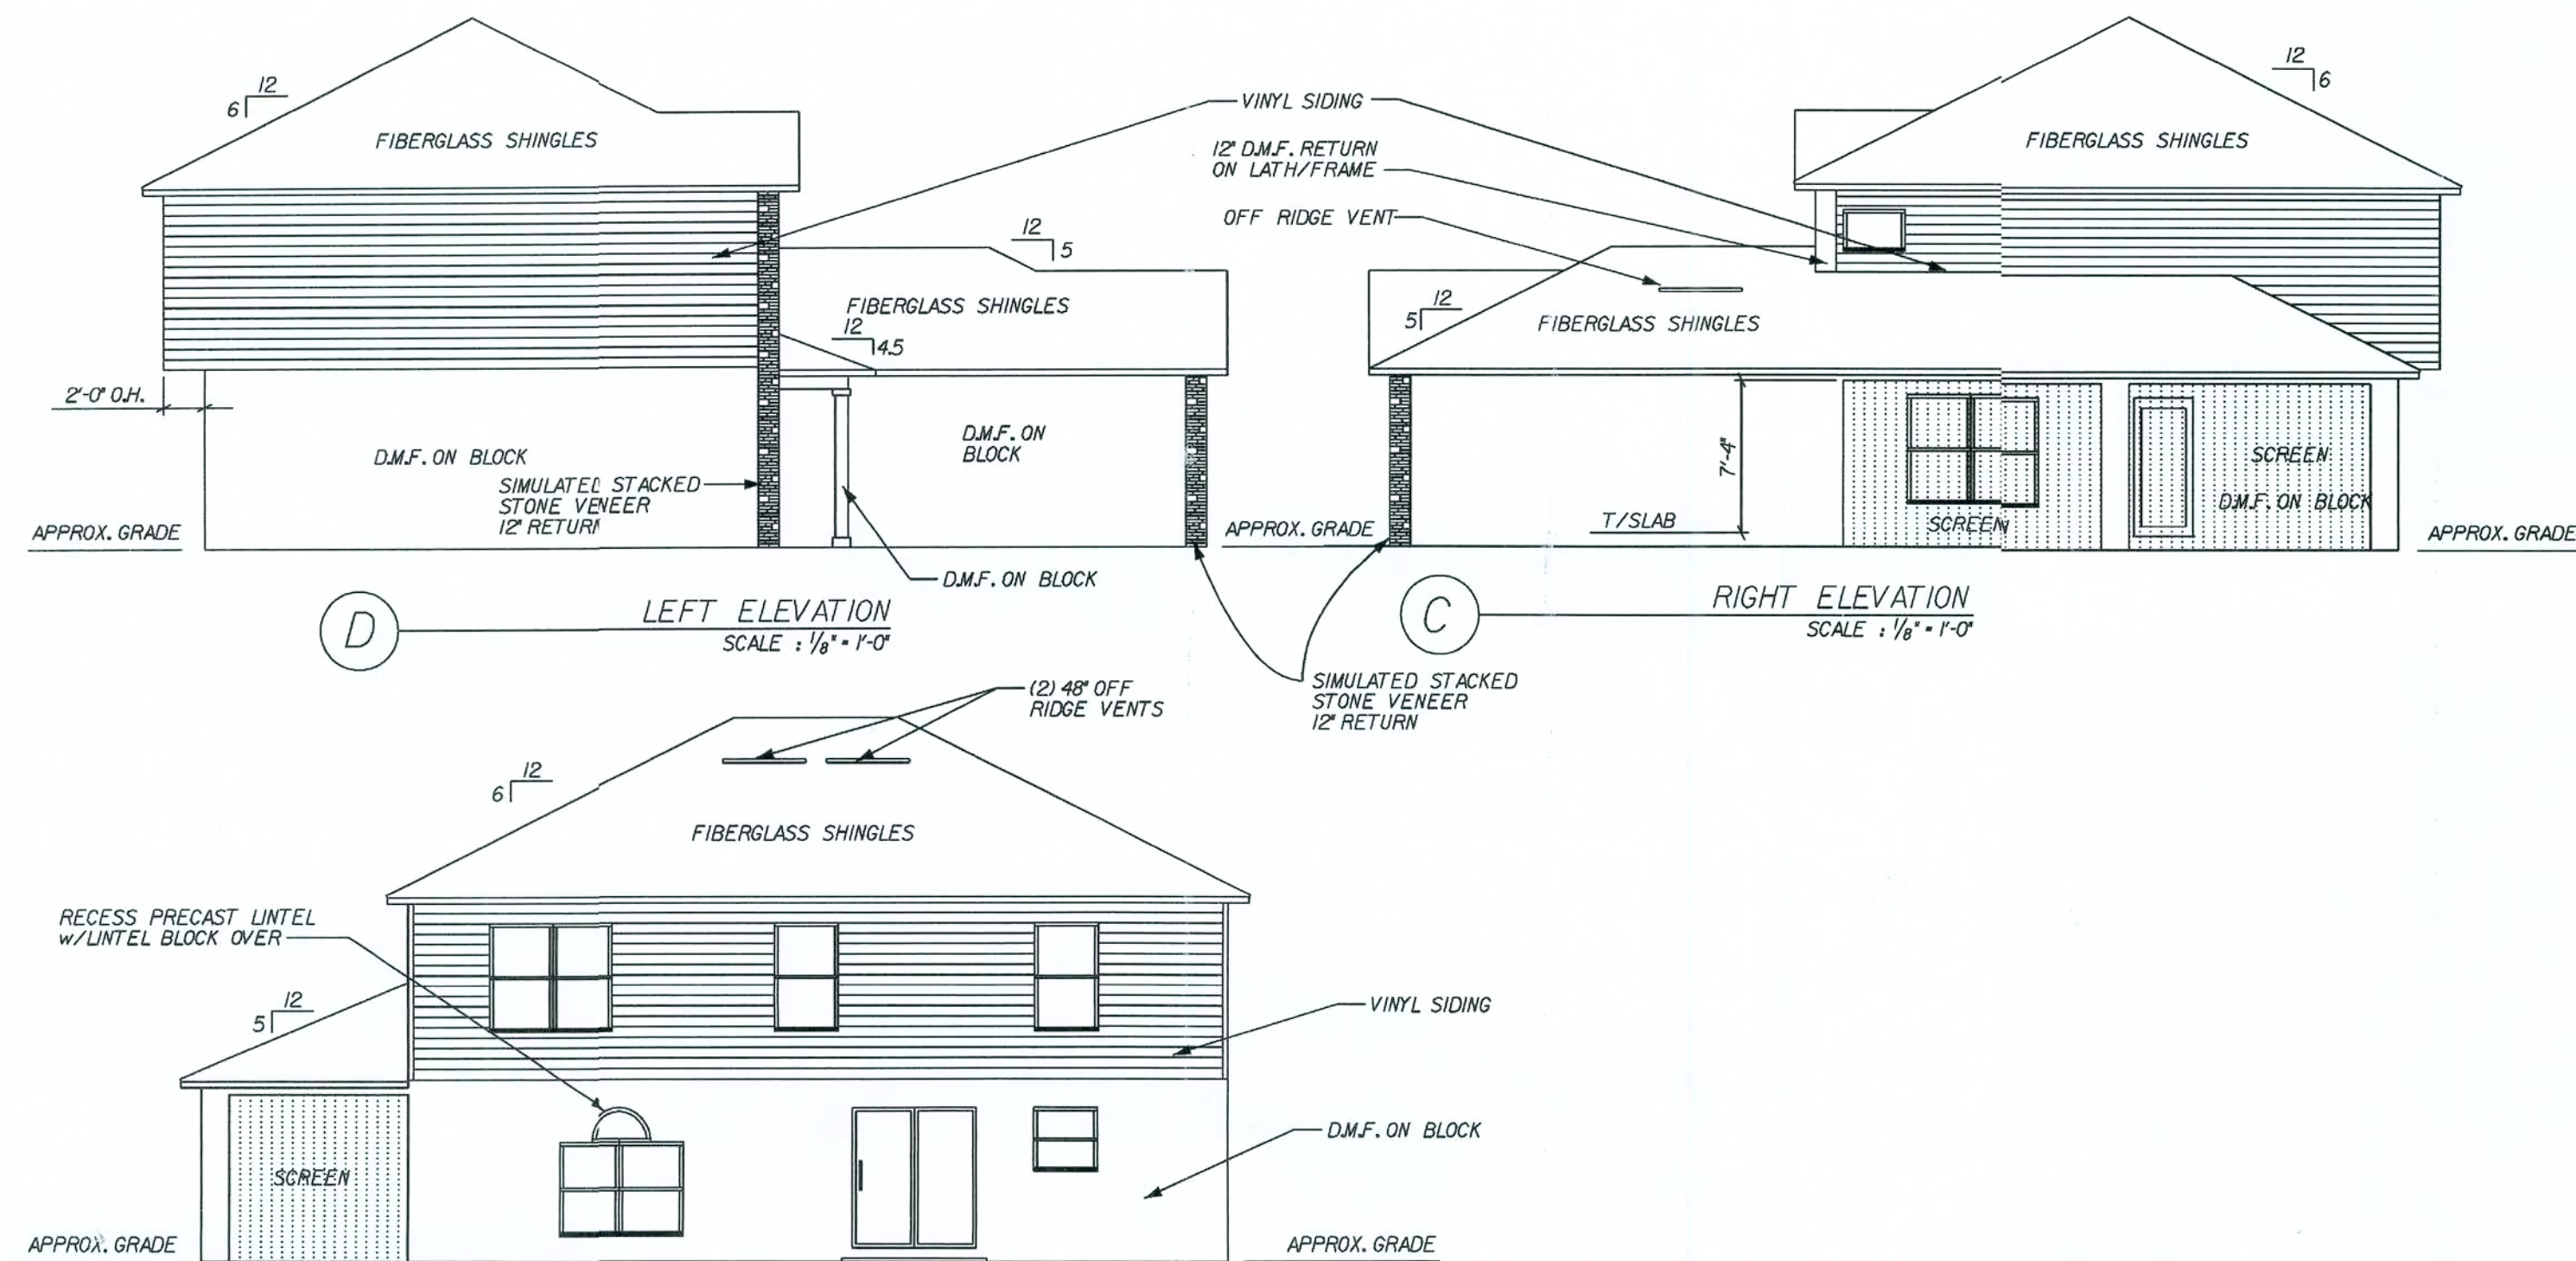

GENERAL ELEVATION NOTES:

1. DMF + DECO MASONRY/STUCCO FINISH SHALL COMPLY WITH THE REQUIREMENTS OF ATSM C926 AND C1063.
2. EAVE & GABLE OVERHANGS 12" ALUM FASCIA AND SOFFITS. PLUMB CUT WITH LEVEL RETURNS.
3. 3/8" MIN. THICKNESS DMF OVER LATH/FRAME AND 1/2" MIN. THICKNESS OVER BLOCK
4. DMF/STUCCO INSTALLED OVER PAPER-BACKED LATH AND HOUSEWRAP @ ALL EXTERIOR WOOD FRAME CONSTRUCTION.

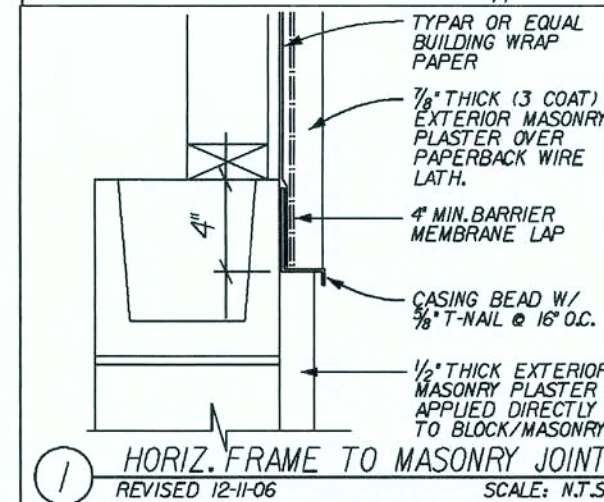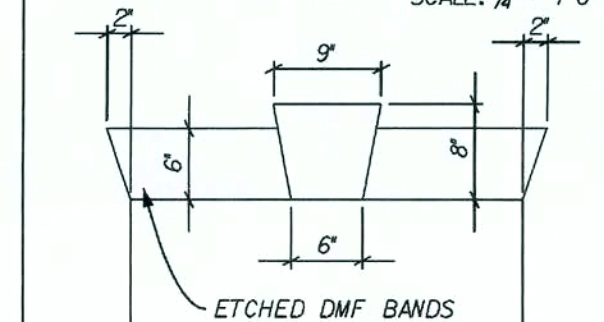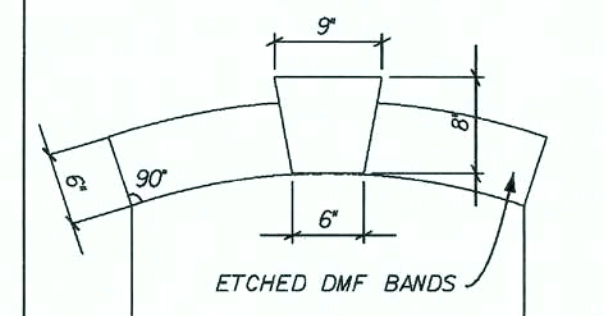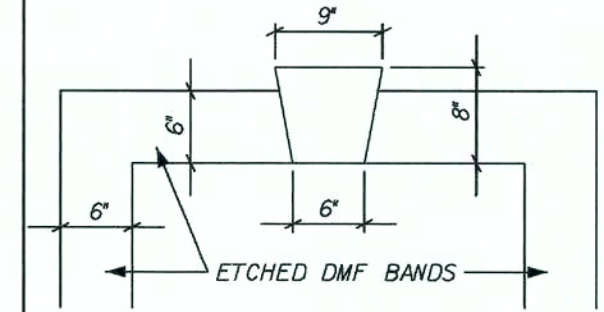

REVISED DTG	REV. DTG	REVISIONS :
	06-12-06	ADD 12" STONE RETURNS
	08-01-06	REV. STUCCO DETAIL
	08-08-06	REV. RAISED TRIM
	11-10-06	RELEASE FOR PRODUCTION
	12-05-06	REV. ROOF RETURNS

Maronda Homes

FLORIDA: THIS STRUCTURE WAS DESIGNED IN ACCORDANCE AND MEETS THE REQUIRE- MENTS OF THE FLORIDA BUILDING CODE 2004; RESIDENTIAL AND2005, 2006 SUP- PLEMENT	(407) 321-0064	4005 MARONDA WAY	SANFORD, FLORIDA
--	-----------------	------------------	------------------

AMERICANA	EXT. ELEVATION
-----------	----------------

SUMMARY

ELEVATION "1"

777711/VALLEY	GARAGE:	RIGHT
---------------	---------	-------

04-04-06	
----------	--

RELEASE DATE: 04-04-06

Maronda Systems
4005 Maronda Way
Sanford, FL 32771
(407)321-0064

Tomas Ponce P.E.
License No. 0050068

SEP 26 2007

SHEET:

//

PLOT DATE: 27 AUG 2007

FLORIDA BUILDING CODE 2004 : RESIDENTIAL

PLOT DATE: 27 AUG 2007

1.0 UPDATING WAS PERFORMED BY USING THE 1.0 AMERICAN VIBRACOR SUPPLY AND HAS BEEN REVIEWED BY S.C. DO, S.I., M.F., J.G., J.T., E.G., J.N., J.I. AND J.I.


GENERAL FIRST FLOOR NOTES:
ALL EXTERIOR WALLS SHALL BE CONSIDERED SHEAR WALLS MINUS ALL WINDOW AND DOOR OPENINGS.
EXTERIOR WALLS TO BE 7 1/2" CONCRETE BLOCK w/ P.T. FURRING STRIPS IN A/C AREA, TOTAL WIDTH = 8 1/2"
EXTERIOR OPENING DIMENSIONS ARE TO FACE OF MASONRY OPENING.
INTERIOR LOAD BEARING WALLS TO BE 2x4 WOOD FRAME WALLS w/ STUDS @ 16" O.C., SEE STRUCTURAL WALL SCHEDULE SHEET * TRI
INTERIOR NON-LOAD BEARING WALLS TO BE NOMINAL 3 1/2" MTL. STUD, 25 ga., U.N.O.
ALL WOOD NOT SEPERATED FROM AND/OR IN DIRECT CONTACT WITH CONCRETE OR MASONRY SHALL BE "PRESSURE TREATED WOOD"
SEE UNTEL SHEET FOR UNTEL SIZES OVER WINDOWS AND DOORS. PRECAST UNTELS BY CAST-CRETE.
ALL COMPOSITE BEAMS OVER WINDOW AND DOOR OPENINGS ARE TO BE 8" NOMINAL WIDTH AND 16" NOMINAL HEIGHT, U.N.O. THE 16" NOMINAL HEIGHT SHALL CONSIST OF AN 8" TOP COURSE (BOND BEAM BLOCK) FILLED w/ 3000 PSI CONCRETE w/ (1) GRADE 40 CONTINUOUS HORIZ. #5 REBAR AND AN 8" HIGH STRENGTH PRECAST UNTEL LOWER COURSE WHICH SHALL BE UNFILLED, U.N.O. FOR FILLED PRECAST UNTELS, USE 3000 PSI CONCRETE w/ 3/4" AGGREGATE, FOR REINFORCED PRECAST UNTELS, USE GRADE 40 REINFORCING STEEL.
PROVIDE SAFETY GLAZING AT: [T] - TEMPERED ALL WINDOWS OVER BATH TUBS. ALL WINDOWS WITHIN 24" OF A DOOR SWING. ALL SLIDING GLASS DOORS. ALL FIXED GLASS LITES OVER 30 SQ. FT. ALL LITES WITHIN 18" OF THE FLOOR AND INDIVIDUAL PANE GREATER THAN 9 SQ. FT. ALL SHOWER ENCLOSURES.
PROVIDE AFCIs (arc-fault circuit interrupters) IN ALL DWELLING UNIT BEDROOMS PER NEC, SECTION 210-12.
THE A/C DISCONNECT WILL BE LOCATED WITHIN 3 FEET OF THE COMPRESSOR.
SEE SHEET * WU FOR WINDOW AND UNTEL SCHEDULES AND DETAILS
PROVIDE HEADER w/ (1) 2x4 JACK AND (1) 2x4 STUD, EACH SIDE OF OPENING (NO STRAPPING REQUIRED, U.N.O.) HDR TO BE NO. 2 SYP SEE PLAN FOR SIZE
ALL DRYWALL TO BE 1/2" THICK, U.N.O.
SC DOOR = 20 MINUTE FIRE RATED DOOR, MIN.

SQUARE FOOTAGE:

1st FLOOR LIVING	1120 SQ. FT.
2nd FLOOR LIVING	1103 SQ. FT.
TOTAL LIVING	2223 SQ. FT.
GARAGE AREA	647 SQ. FT.
COVERED ENTRY	24 SQ. FT.
PORCH AREA	273 SQ. FT.
TOTAL AREA	3167 SQ. FT.

OPENING PRESSURES 125mph:

A	B
+28.15 / -30.55	+23.7 / -27.6
C	D
+28.15 / -37.7	+24.9 / -29.7

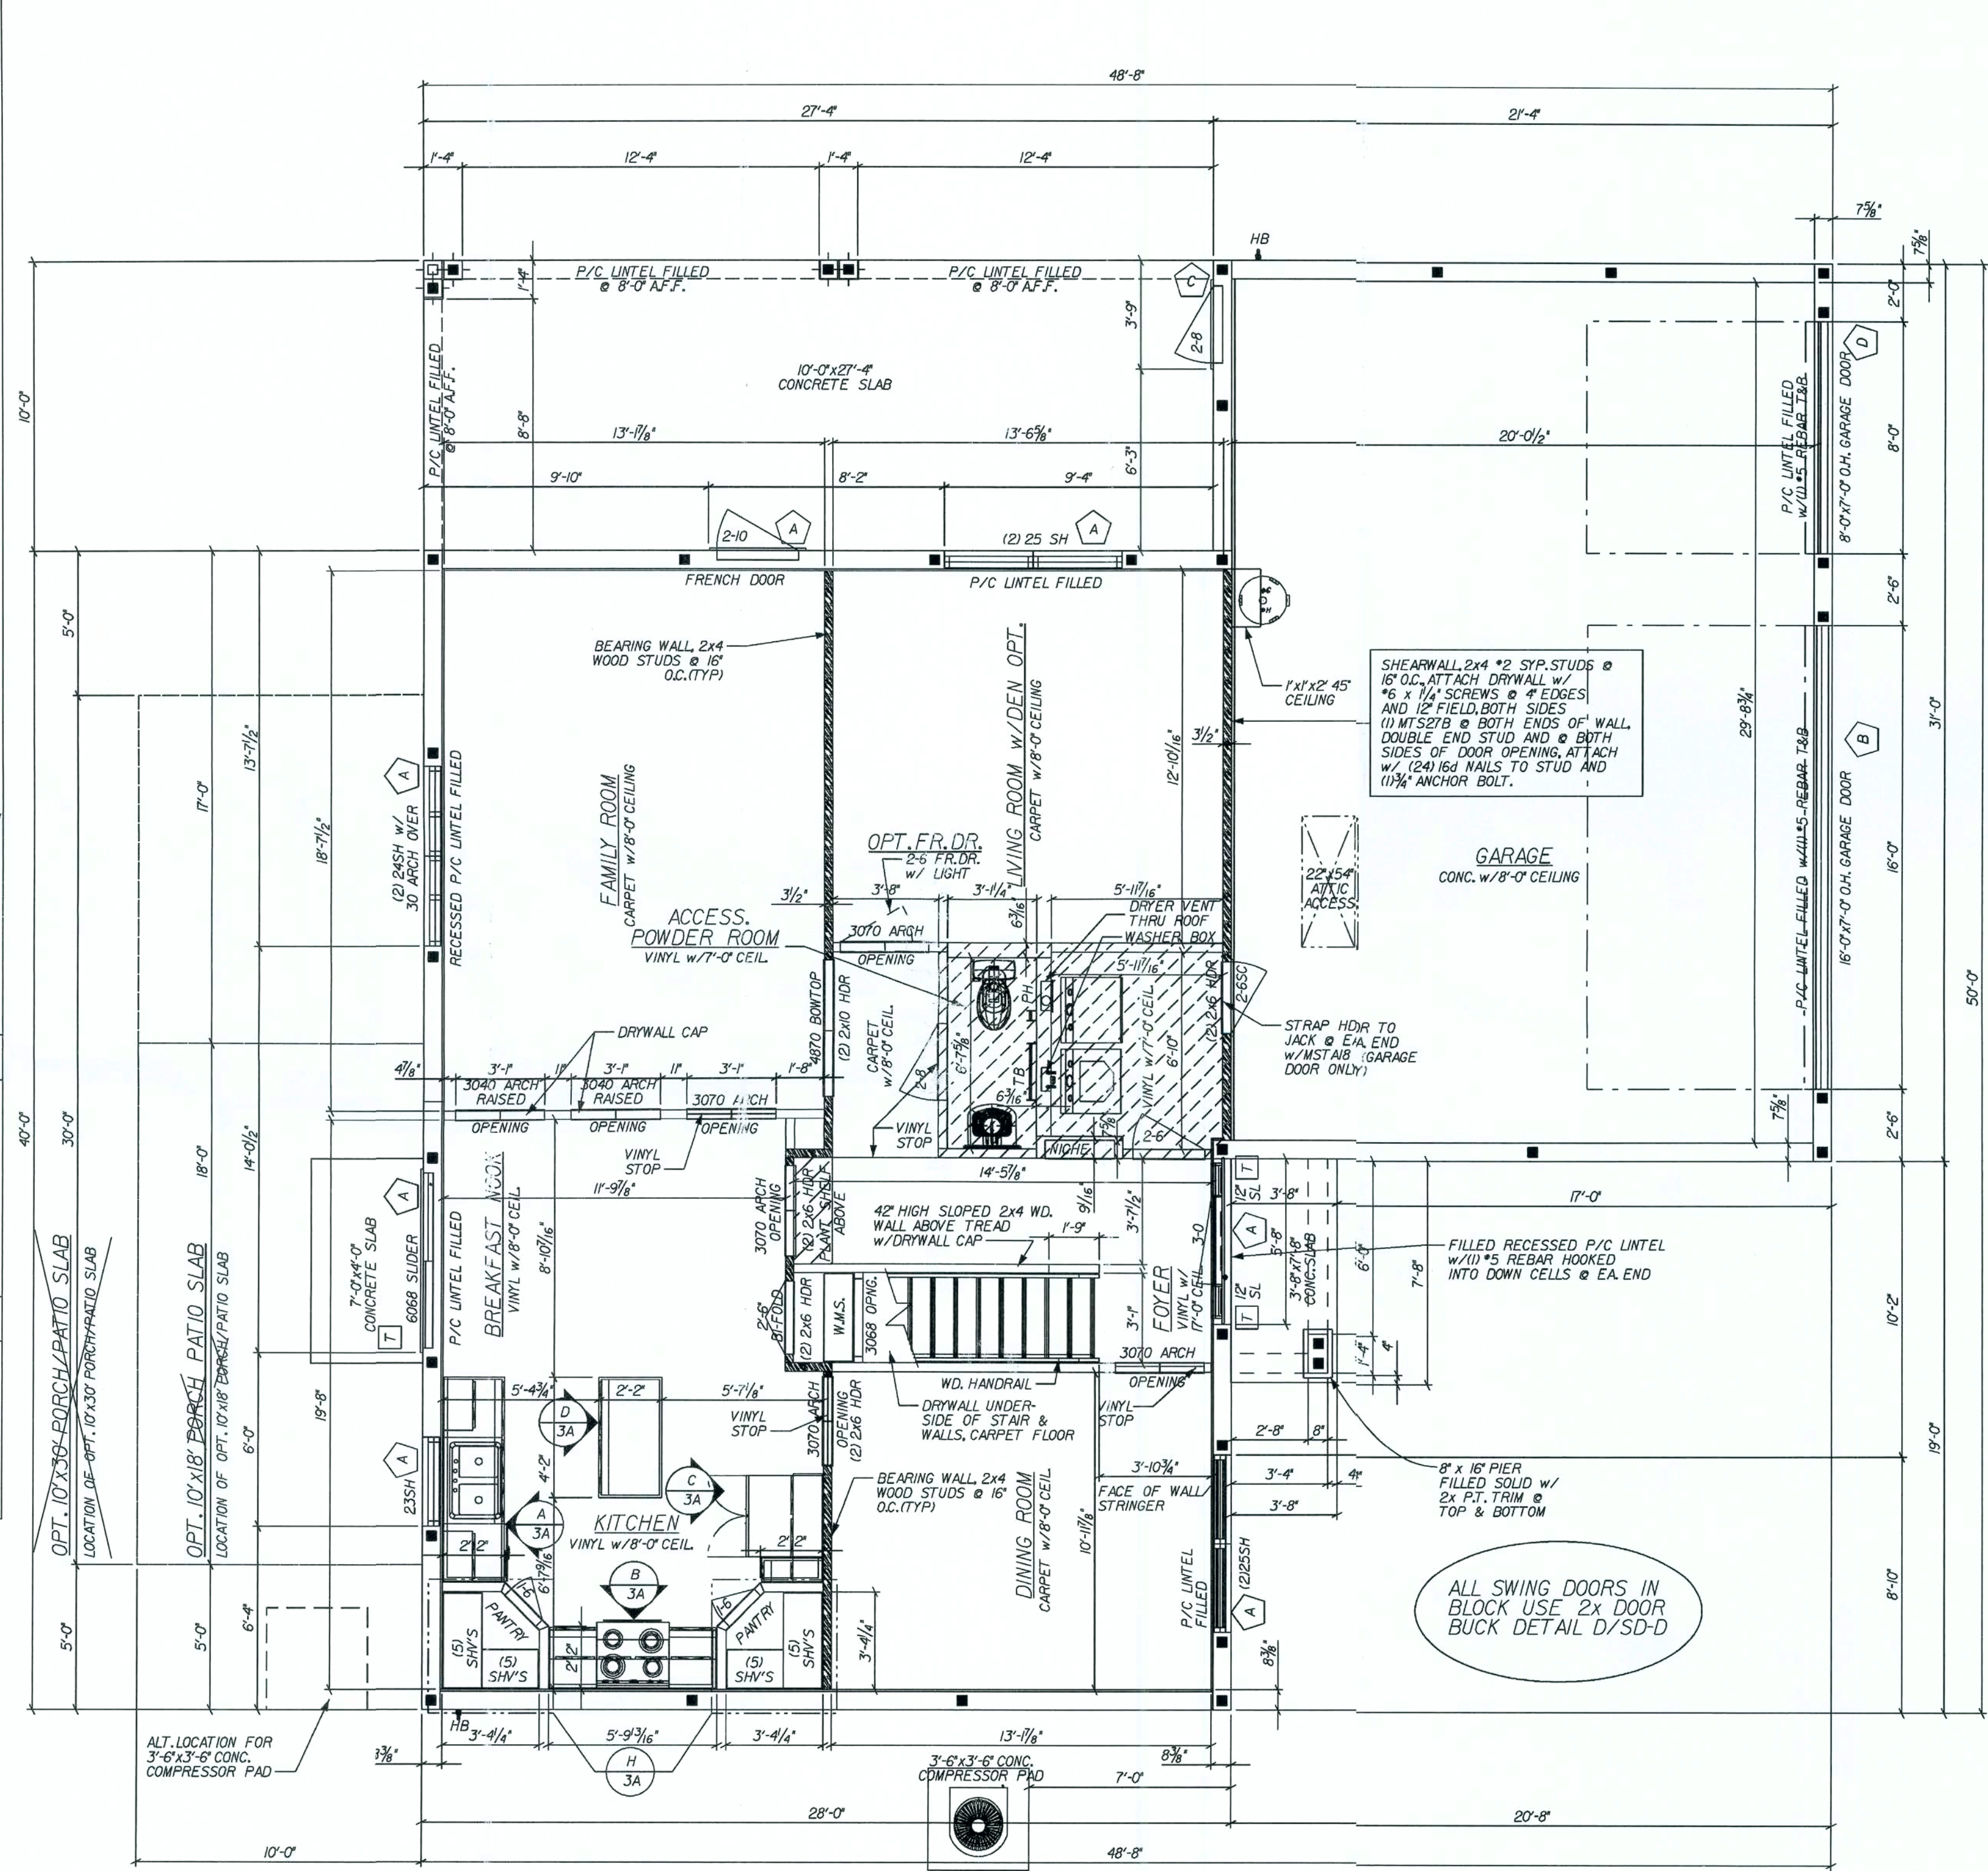

REVISIONS:

12-14-06	REV. SERVICE DOOR SWING
----------	-------------------------

Maronda Homes
FLORIDA
4005 MARONDA WAY SANFORD, FL 32771
(407) 321-0064

SUNBURY
ELEVATION "L"
GARAGE: RIGHT
125 MPH

AMERICANA FIRST FLOOR PLAN

Maronda Systems
4005 Maronda Way
Sanford, FL 32771
(407) 321-0064

Tomas Ponce P.E.
License No. 0050068
SEP 26 2007

SHEET: 3 L

FLORIDA BUILDING CODE 2004 : RESIDENTIAL

DATE: 27 AUG 2007

NOTE 1) 1/2 WIDE: 2 FASTENERS IN HEADER-JAMB	NOTE 6) 6 HIGH 26 3/4" : 4 FASTENERS IN EACH SIDE JAMB
NOTE 2) 2 WIDE: 2 FASTENERS IN HEADER-JAMB	
NOTE 3) 3 WIDE: 3 FASTENERS IN HEADER-JAMB	NOTE 7) 438 WINDOW INTO FRAME OPENING: *10 X 1 3/4" SCREWS
NOTE 4) 2 HIGH: 2 FASTENERS IN EA.SIDE JAMB	
NOTE 5) 3,4 QR 5 HIGH: 3 FAST. EA.SIDE JAMB	NOTE 8) SGD FASTENED WITH: *10 1 3/4" PAIHEAD ALL HOLES SILLS 3/8" X 1 3/4" ANCHORS EVERYHOLE

F.O.WIDTH IS FROM JACK TO SILL.
F.O.HEIGHT IS FROM SILL TO BEAM.
M.O.WIDTH IS FROM BLOCK TO BLOCK.
M.O.HEIGHT IS FROM LIP OF SILL TO PRECAST.
1st.DIMENTION IS ALWAYS WIDTH.
UNIT OF MEASURE IS INCH.

SCHEDULES FOR NORANDEX
WINDOW FASTENERS AND
CAST-CRETE LINTELS
AS SHOWN, ARE TAKEN
DIRECTLY FROM TABLES
SUPPLIED BY THE RESPECTIVE
MANUFACTURERS, AND ARE
PROVIDED FOR CONVENIENCE ONLY.

SIZE	M.O.	FAST.	SIZE	M.O.	FAST.
6068	75½X 81¾	8	6080	75½X 97¾	8

SIZE	SINGLE M.O.	FAST.	DOUBLE M.O.	FAST.	SIZE	SINGLE F.O.	FAST.	DOUBLE F.O.	FAST.
					1H3	26 X 37 $\frac{3}{8}$	7		
23	37 $\frac{3}{4}$ X 38 $\frac{1}{4}$	2,5							
25	37 $\frac{3}{4}$ X 63	2,5	74 $\frac{3}{4}$ X 63	2,5	25	36 $\frac{1}{2}$ X 62 $\frac{1}{2}$	7	73 $\frac{1}{4}$ X 62 $\frac{3}{8}$	7
					3020	36 $\frac{1}{8}$ X 25 $\frac{3}{8}$	7		

SIZE	SINGLE M.O.	FAST.
(2) 24 w/ 3'-0" CT	74 $\frac{3}{4}$ X 71	2,5,7

SIZE	SINGLE F.O.	FAST.
1-8 SL	19 ³ / ₈ X 59 ³ / ₈	7
3624 FIXED	35 ¹ / ₂ X 23 ¹ / ₂	7

SIZE	SINGLE F.O.	FAST.
24"	23 1/2 X 23 1/2	7

REVISED 04-02-07

1. f'c precast lintels = 3500 psi.
2. f'c prestressed lintels = 6000 psi.
3. f'c grout = 3000 psi w/ maximum 3% aggregate.
4. Concrete masonry units (CMU) per ASTM C90 w/minimum net area compressive strength = 1900 psi.
5. Rebar provided in precast lintel per ASTM A615 GR60. Field rebar per ASTM A615 GR40 or GR60.
6. Prestressing strand per ASTM A416 grade 270 low relaxation.
7. 7/32 wire per ASTM A510.
8. Mortar per ASTM C270 type M or S.

The diagram illustrates the reinforcement details for a wall cross-section. The wall has a nominal width of 8 inches and a nominal height of 18 inches. The reinforcement includes:

- Top Reinforcement:** 5 bars (labeled "5 REBAR AT TOP") with a minimum required lap length of 24 inches (labeled "24\" MIN. LAP REQD").
- Bottom Reinforcement:** 5 bars (labeled "5 REBAR AT BOTTOM OF UNTEL CAVITY").
- Vertical Spacing:** The vertical spacing between reinforcement bars is indicated as 18 inches nominal height.
- Horizontal Spacing:** The horizontal spacing between reinforcement bars is indicated as 7.5 inches actual.
- Grout:** The wall is filled with grout (labeled "GROUT").
- Reinforcement Type:** The reinforcement is labeled "8F20-1B-IT", which likely refers to 8 bars of 20mm diameter reinforcement with 1 bar of IT (intermediate) reinforcement.
- Quantity:** The quantity of 5 bars at the bottom of the lintel is indicated as "QUANTITY OF 5 REBAR AT BOTTOM OF LINTEL".
- Quantity:** The quantity of 5 bars at the top of the lintel cavity is indicated as "QUANTITY OF 5 REBAR AT 2\" FROM TOP OF UNTEL CAVITY".
- Labels:** The wall is labeled "F- FILLED WITH GROUT / U - UNFILLED".
- Dimensions:** The wall is labeled "8\" NOMINAL WIDTH" and "18\" NOMINAL HEIGHT".
- Other Labels:** The wall is labeled "CMU" (Concrete Masonry Unit).
- Bottom Reinforcement:** The bottom reinforcement is labeled "BOTTOM REINFORCING PROVIDED IN UNTEL (VARIES)".


Diagram illustrating the reinforcement details for a beam labeled **8F16-1B/IT**.

Labels and Dimensions:

- F= FILLED WITH GROUT / U = UNFILLED**
- QUANTITY OF #5 REBAR AT BOTTOM OF BOND BEAM**
- QUANTITY OF #5 REBAR AT 2/3 OF TOP OF BOND BEAM**
- NOMINAL HEIGHT**
- NOMINAL WIDTH**
- 8" NOMINAL WIDTH**
- 15-5/8" ACTUAL**
- 16" NOMINAL HEIGHT**
- 2-1/2" TO BOTTOM OF REBAR**
- CMJL**
- GROUT**
- #5 REBAR AT BOTTOM OF UNTEL. CAVITY WHEN CALLED FOR ON FLOOR PLAN**
- BOTTOM REINFORCING PROVIDED IN UNTEL. (VARIES)**

LINTEL NO.	LENGTH	TYPE	APPLIED LOADS (PLF)		SAFE LOADS		COMMENT
			GRAVITY	UPLIFT	GRAVITY	UPLIFT	
1	7'-0"	8RF14-0B/IT	147	146	2495	1962	RECESSED
2	7'-6"	8UI6-0B/IT	147	146	2632	1634	-
3	4'-6"	8UI6-0B/IT	147	146	1599	2724	-
4	7'-6"	8FI6-0B/IT	147	146	2632	1634	-
5	7'-6"	8RF14-0B/IT	147	146	2459	1962	RECESSED
6	4'-6"	8RF14-0B/IT	883	419	2992	1962	RECESSED
7	7'-6"	8FI6-0B/IT	883	419	2632	1634	-
8	9'-4"	8F20-1B/IT	147	151	2564	1471	GARAGE DOOR
9	17'-4"	8F20-1B/IT	147	151	1326	520	GARAGE DOOR

T	LINTEL NO.	LENGTH	TYPE	APPLIED LOADS (PLF)		SAFE LOADS		COMMENT
				GRAVITY	UPLIFT	GRAVITY	UPLIFT	
D		7'-6"	8F8-OB/IT	90	155	669	1462	ø F. PORCH
		4'-0"	8F8-OB/IT	30	31	2561	1363	ø F. PORCH
		4'-6"	8U16-OB/IT	100	200	1495	2635	-
		10'-6"	8F8-OB/IT	533	429	535	530	ø OPT. PORCH
D		14'-8"	8F8-OB/IT	109	184	458	239	ø OPT. PORCH
D		14'-8"	8F8-OB/IT	109	184	458	239	ø OPT. PORCH
		10'-6"	8F8-OB/IT	533	429	535	530	ø OPT. PORCH
DOR		10'-0"	8F8-OB/IT	533	429	535	914	SIDE PORCH
DOR		14'-0"	8F8-OB/IT	109	184	424	384	SIDE PORCH
		14'-0"	8F8-OB/IT	109	184	424	384	SIDE PORCH

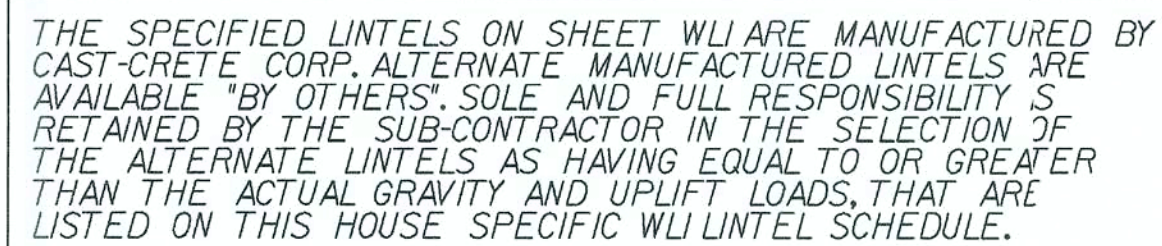

FLORIDA	GEORGIA
STRUCTURE WAS DESIGNED IN ACCORDANCE WITH REQUIREMENTS OF SECTION 530 OF THE FLORIDA BUILDING CODE, 1997 EDITION, AS AMENDED BY 2001 SUPPLEMENT FOR ICS WITH 3 SECOND, MAX EXPOSURE & ENCLOSED BUILDING, ALL CONNECTORS TO WITHSTAND ALL APPLICABLE LOADS.	STRUCTURE WAS DESIGNED IN ACCORDANCE WITH REQUIREMENTS OF SECTION 530 OF THE INTERMEDIATE BUILDING CODE, 1997 EDITION, AS AMENDED BY 2001 SUPPLEMENT FOR ICS WITH 3 SECOND, MAX EXPOSURE & ENCLOSED BUILDING, ALL CONNECTORS TO WITHSTAND ALL APPLICABLE LOADS.
(407) 321-0064	4005
MONROE WAY	SANFORD, FLORIDA

ELEVATION "L"	
DRAWN BY:	GARAGE: RIGHT
RELEASE DATE: 04-04-06	
125 MPH	














SEP 26 2007

W / / /

08-14-07 REV. CODE INFORMATION

TO WITHSTAND ALL APPLICABLE LOADS.


DRAWING WAS PROVIDED BY USING THE AMERICAN VINTAGE SOFTWARE AND HAS BEEN REVIEWED BY SCL, DCS, ST, MF, JG, F, C, D, L, 11 AND 11.

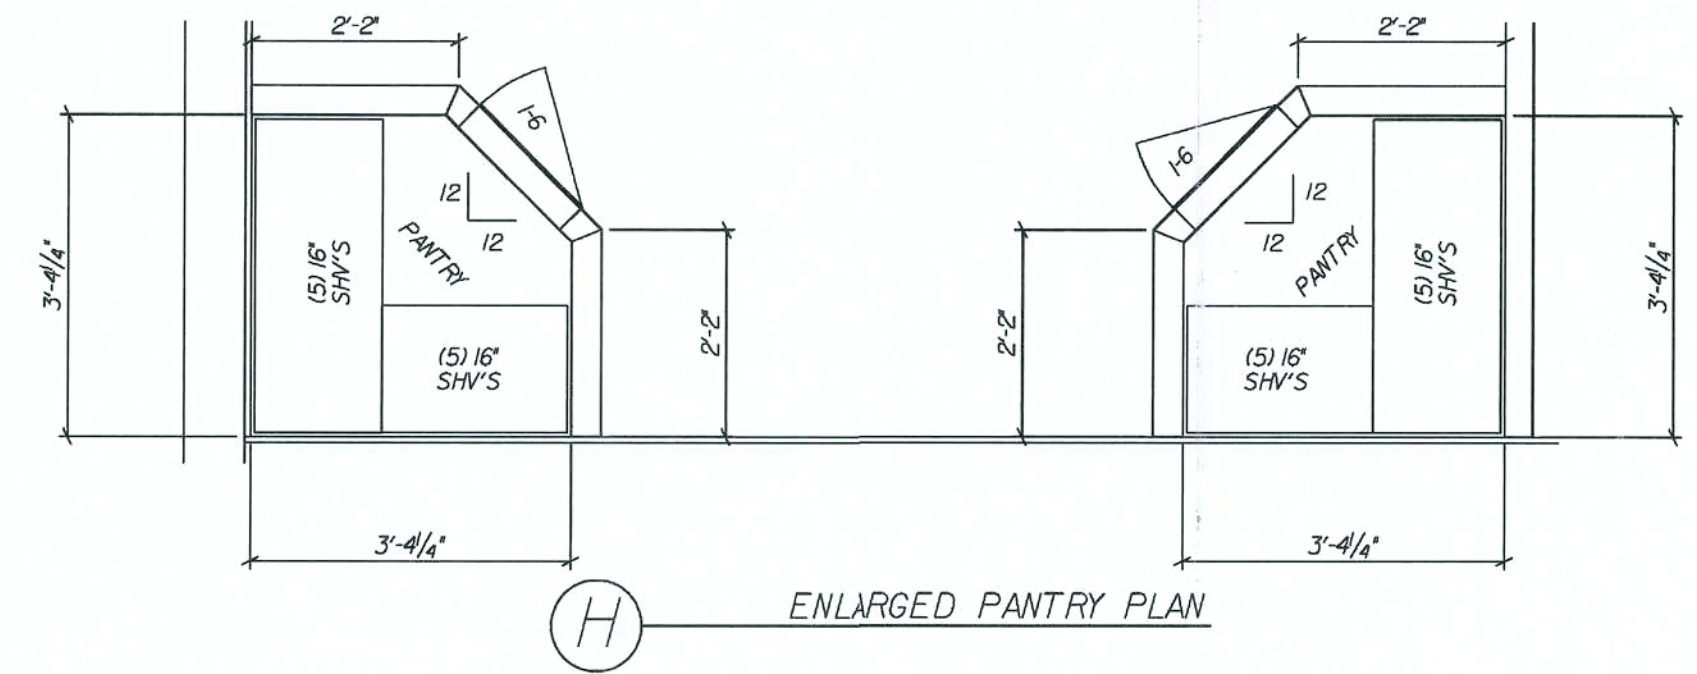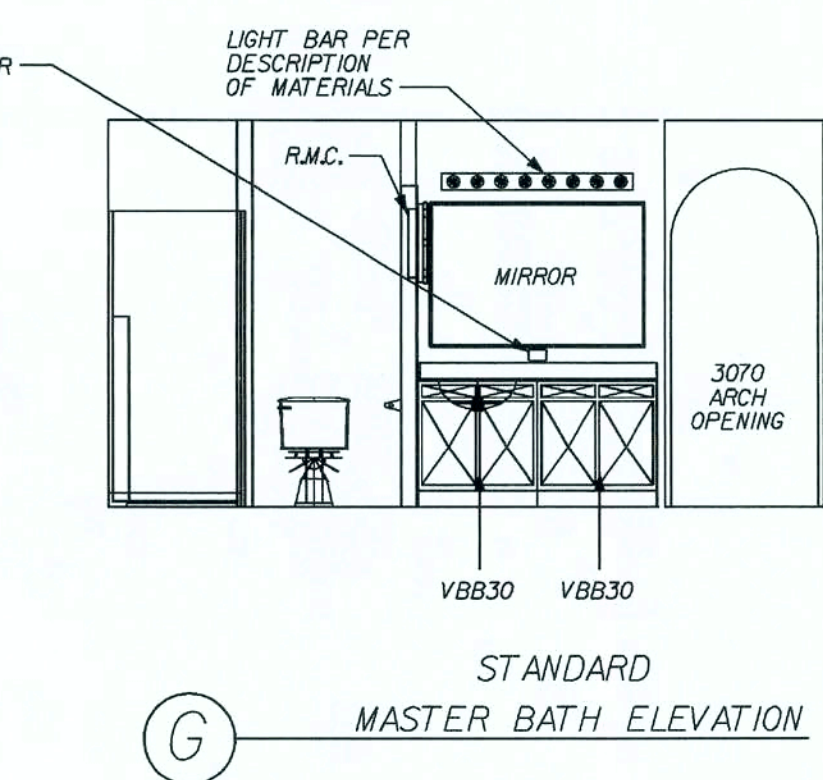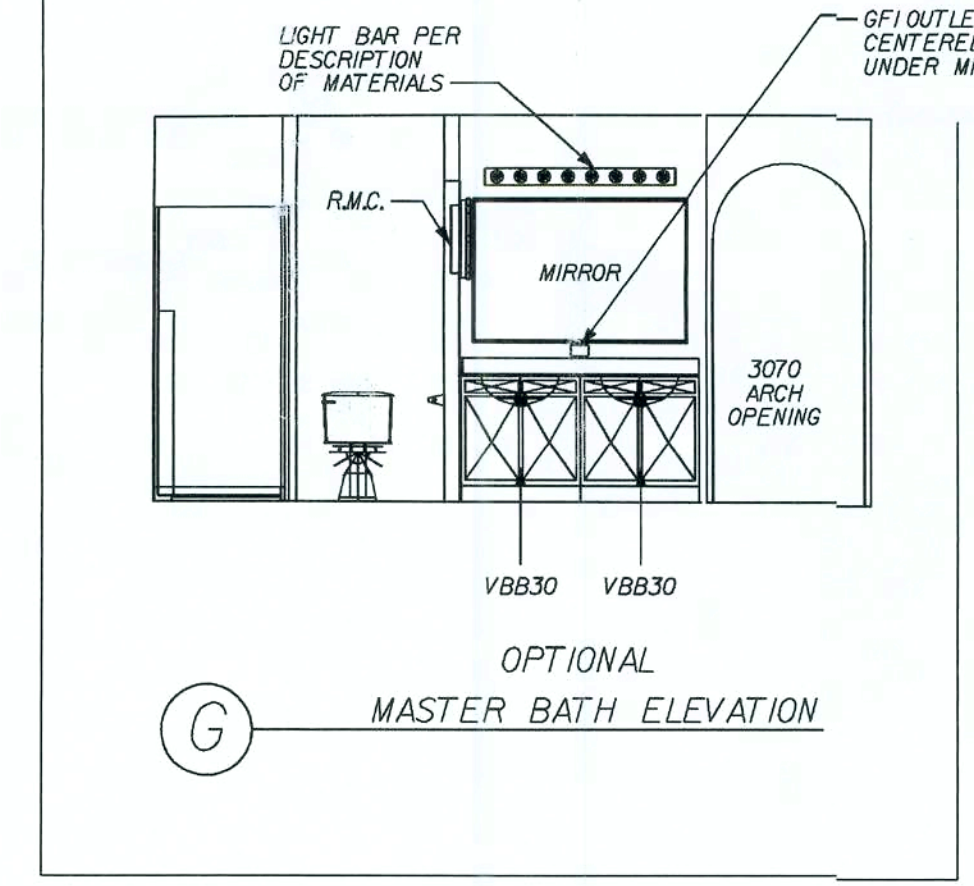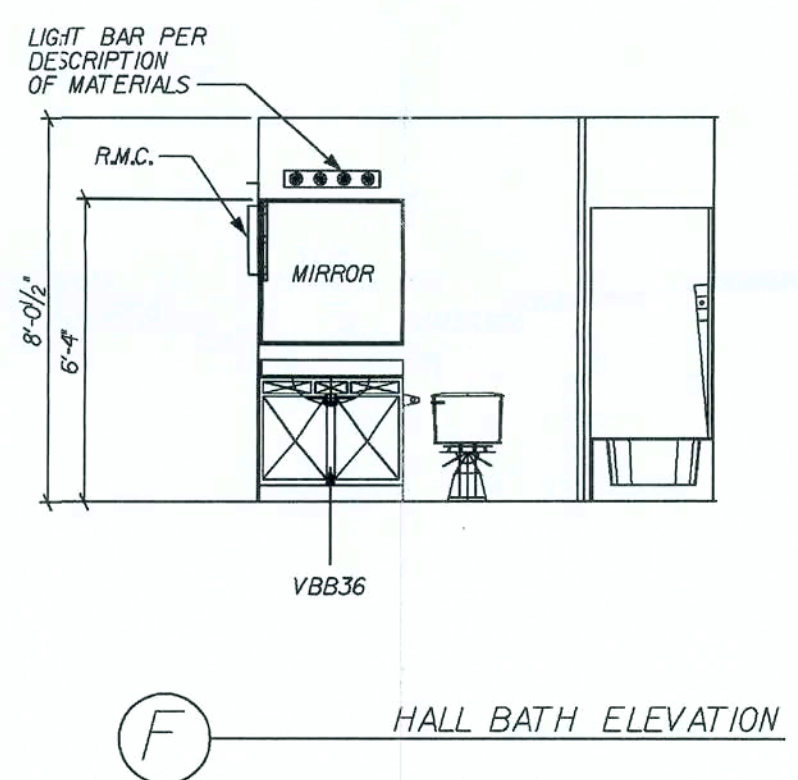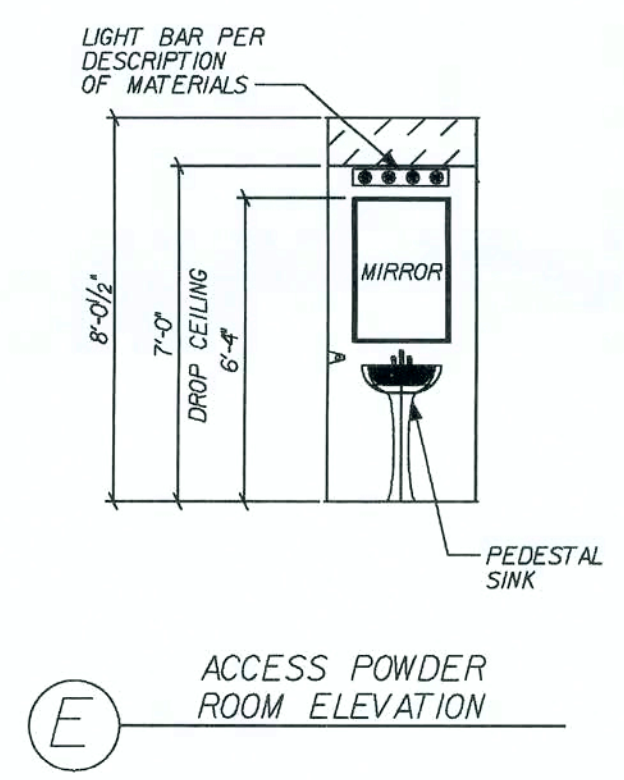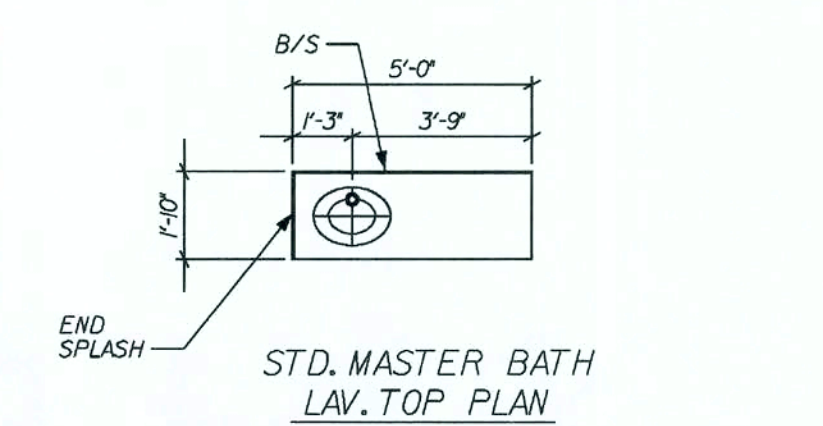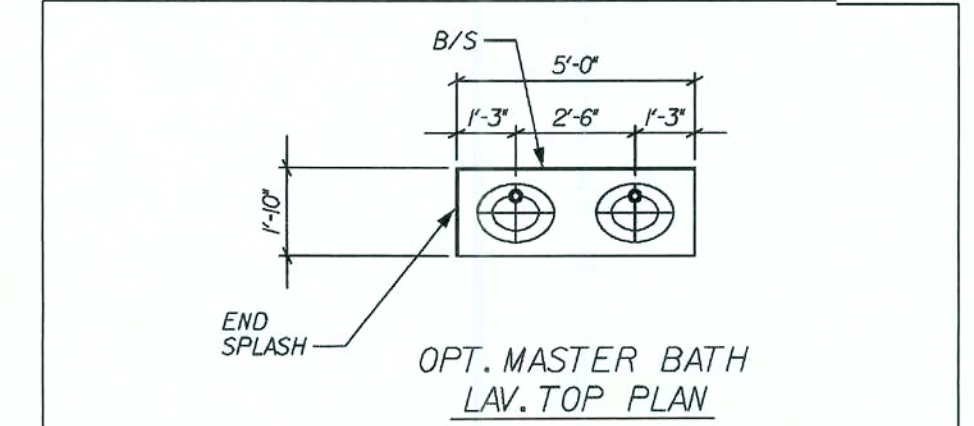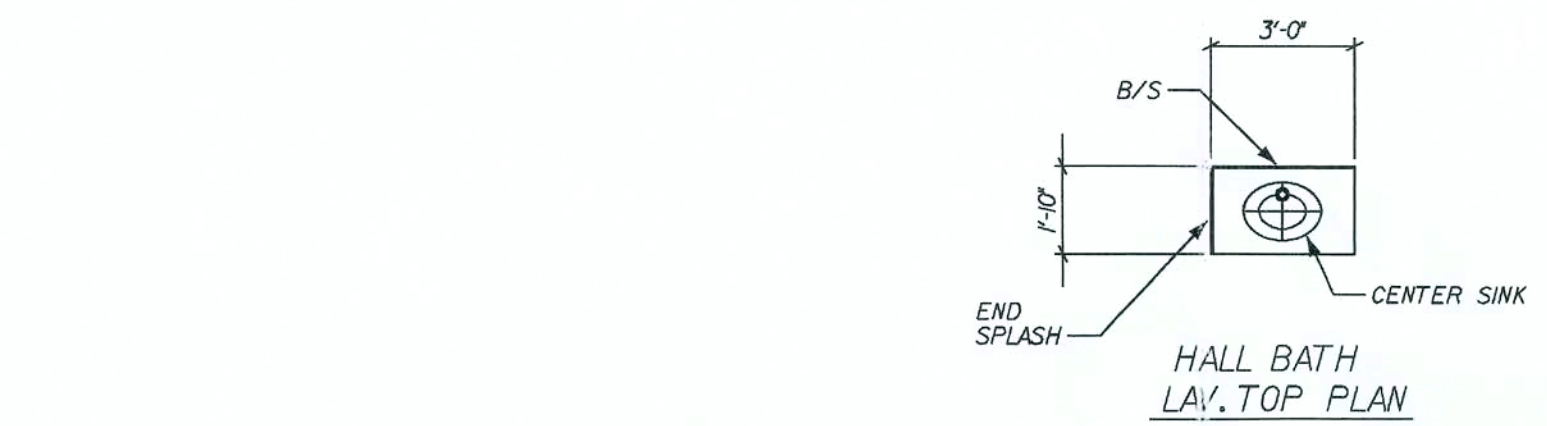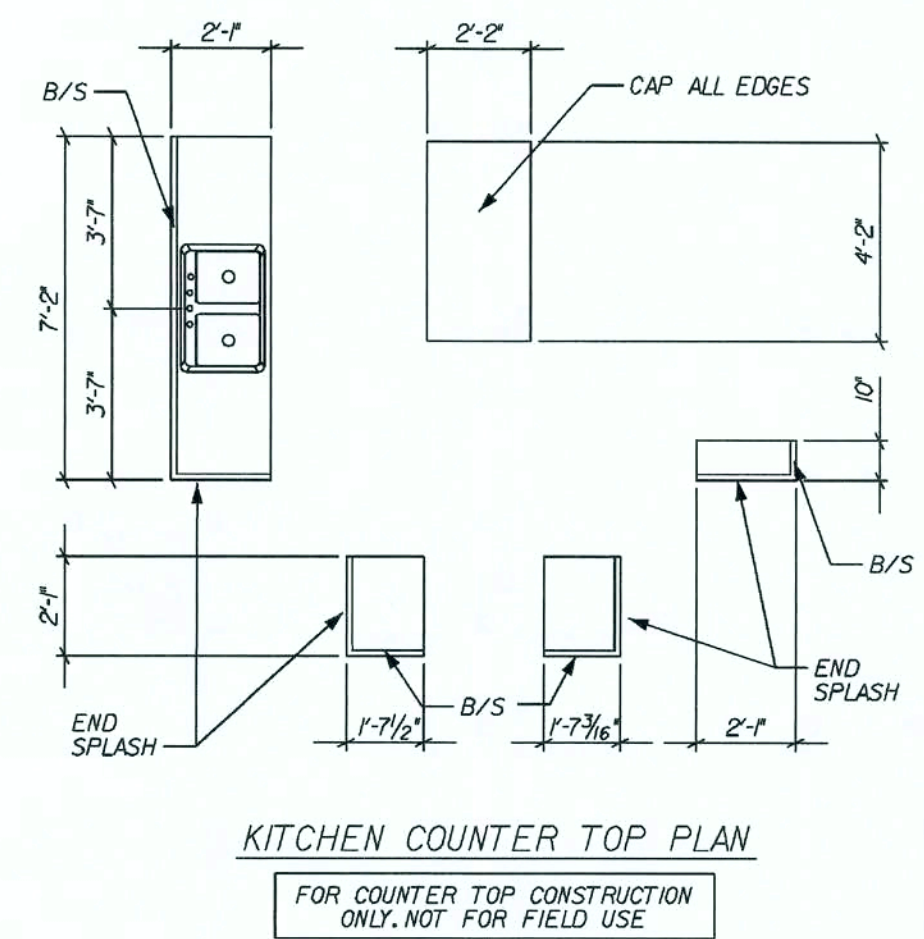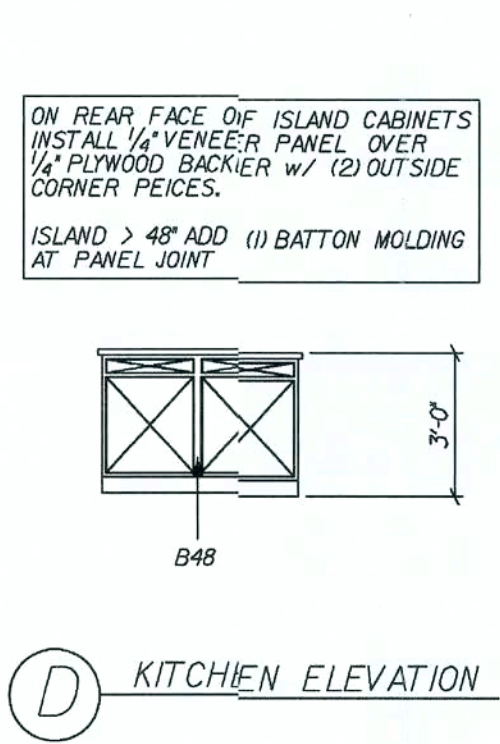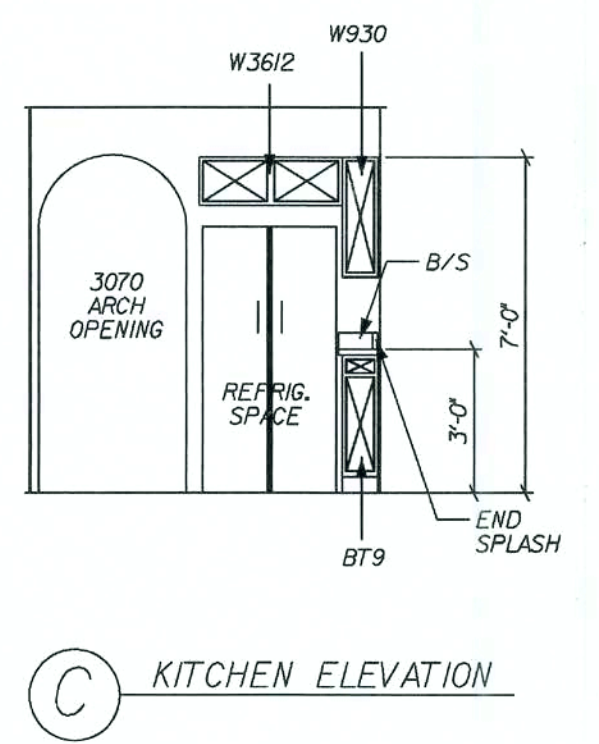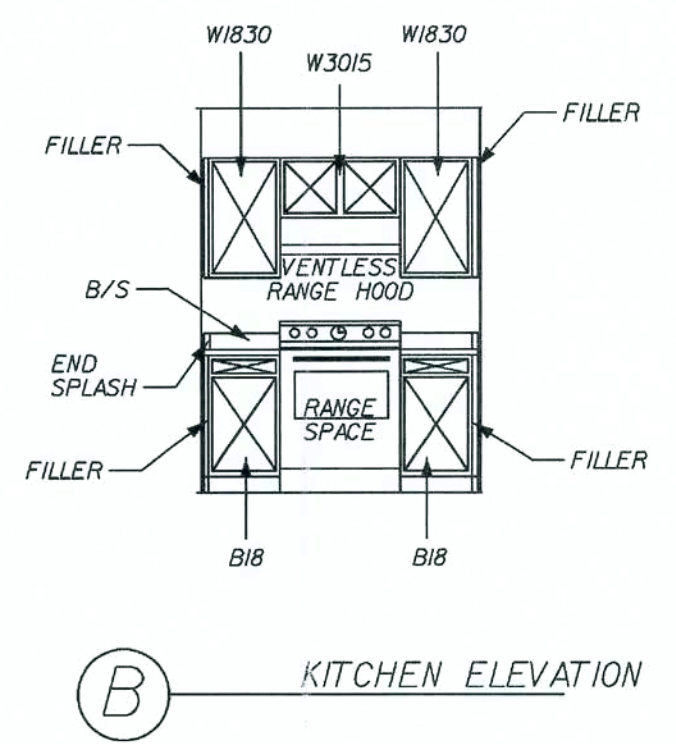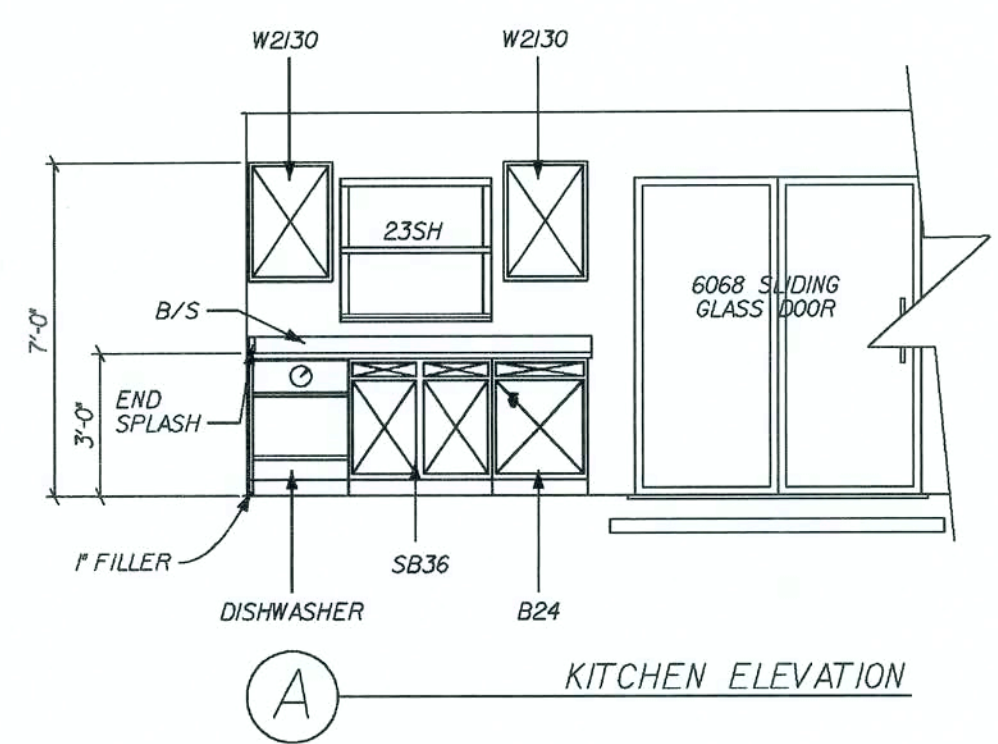

REVISIONS :	
09-12-06	REV. KITCHEN CABINETS/FILLERS
AMERICANA INTERIOR ELEVATIONS	
SUNBURY-NEWBERRY	
DRAWN BY:	RIGHT
RELEASE DATE:	10-08-04
SHEET: 3A	
PLOT DATE: 27 AUG 2007	
FLORIDA BUILDING CODE 2004 - RESIDENTIAL	


Maronda Homes
14071 321-0064
4005 MARONDA WAY
SANFORD, FLORIDA 32779
FLORIDA STRUCTURE WAS DESIGNED IN ACCORDANCE WITH THE FLORIDA BUILDING CODE 2004, RESIDENTIAL AND MEETS THE REQUIREMENTS OF THE INTERNATIONAL RESIDENTIAL CODE 2006 SUPPLEMENT.

THIS DRAWING WAS PREPARED BY USING THE INFORMATION PROVIDED SURFACING AND HAS BEEN REVIEWED BY SE, US, SI, MF, JO, IF, EB, UR, IT AND ILL.

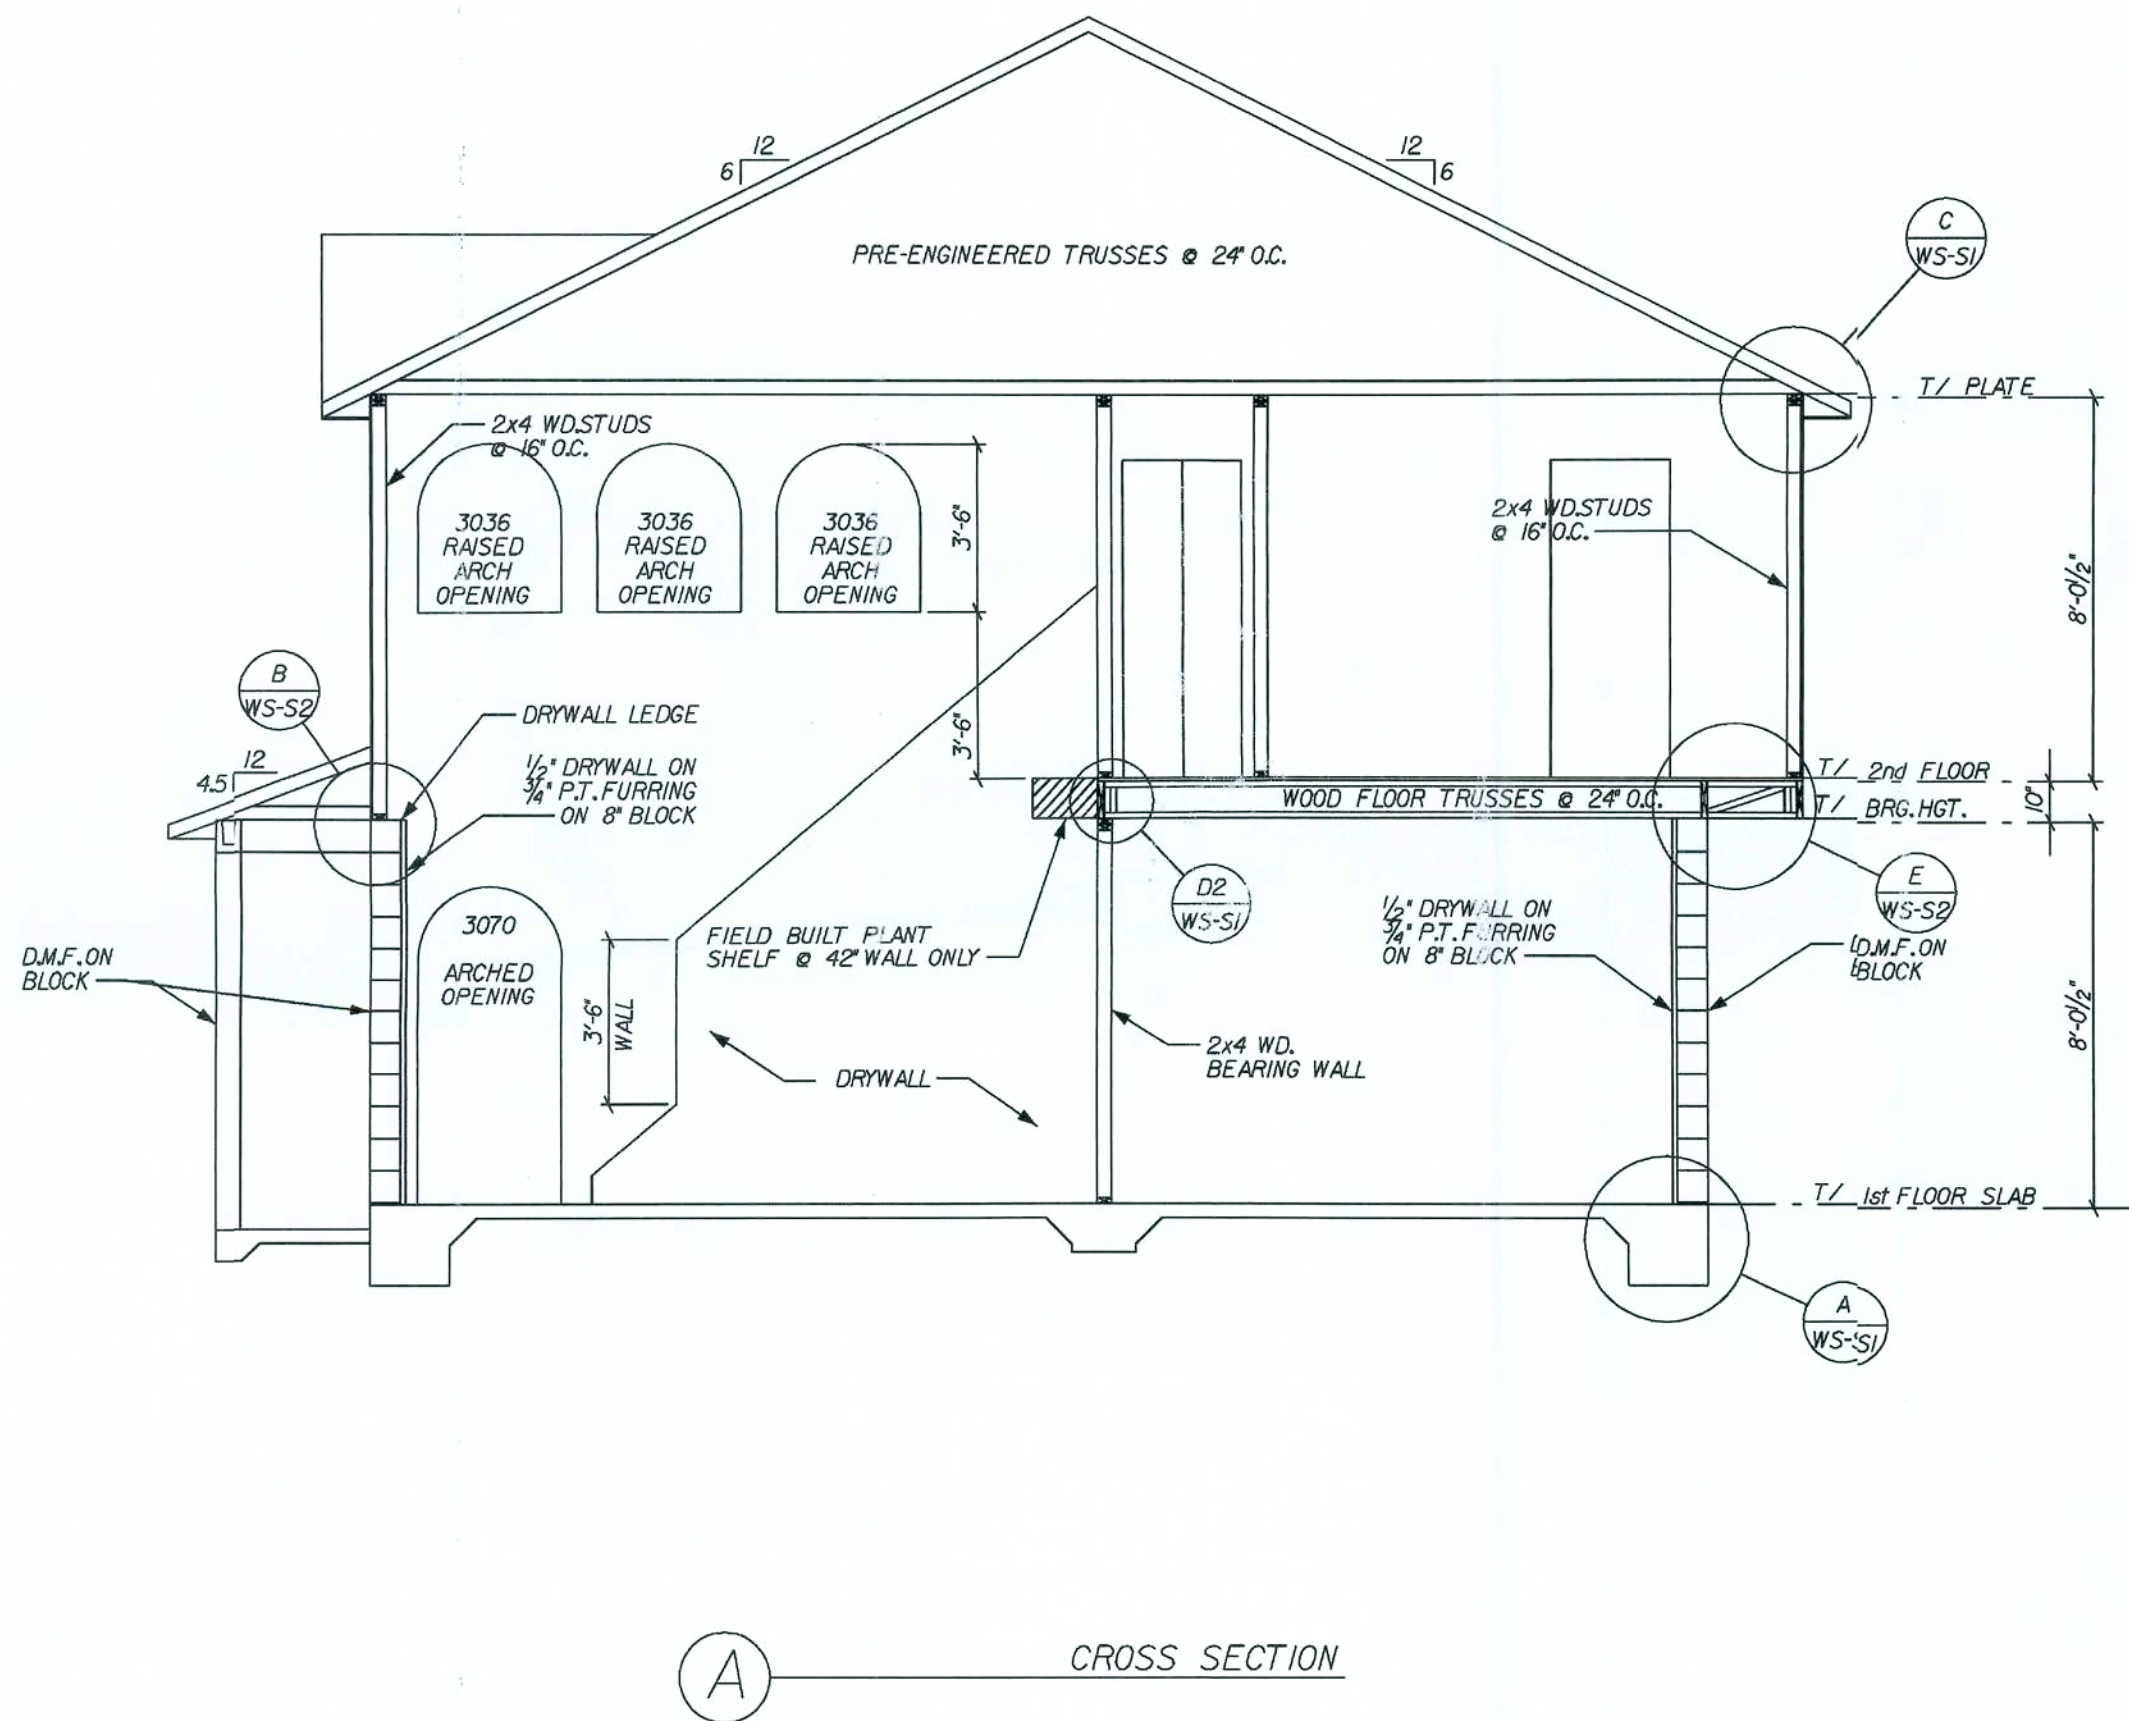

REVISIONS :	
02-15-06	REV. WOOD TRUSS FLOOR FRAMING
08-24-07	REV. OPENING SIZE 3036 -> 3036
AMERICANA BLD. CROSS SECTION	
SUNBURY	
ELEVATION "G", "L", "M" & "R"	
DRAWN BY:	GARAGE: RIGHT
RELEASE DATE:	10-08-04
Maronda Systems 4005 Maronda Way Sanford, FL 32771 (407)321-0064	
Tomas Ponce P.E. License No. 0050068 SEP 26 2007	
SHEET: CSU	
PLOT DATE: 27 AUG 2007	

DRAWING WAS PRINTED BY USING THE 1/4"=1'-0" SCALE AND HAS BEEN REVIEWED BY S.E. US, S.I., M.F., J.S., I.P., C.B., U.P., I.T. AND I.T.

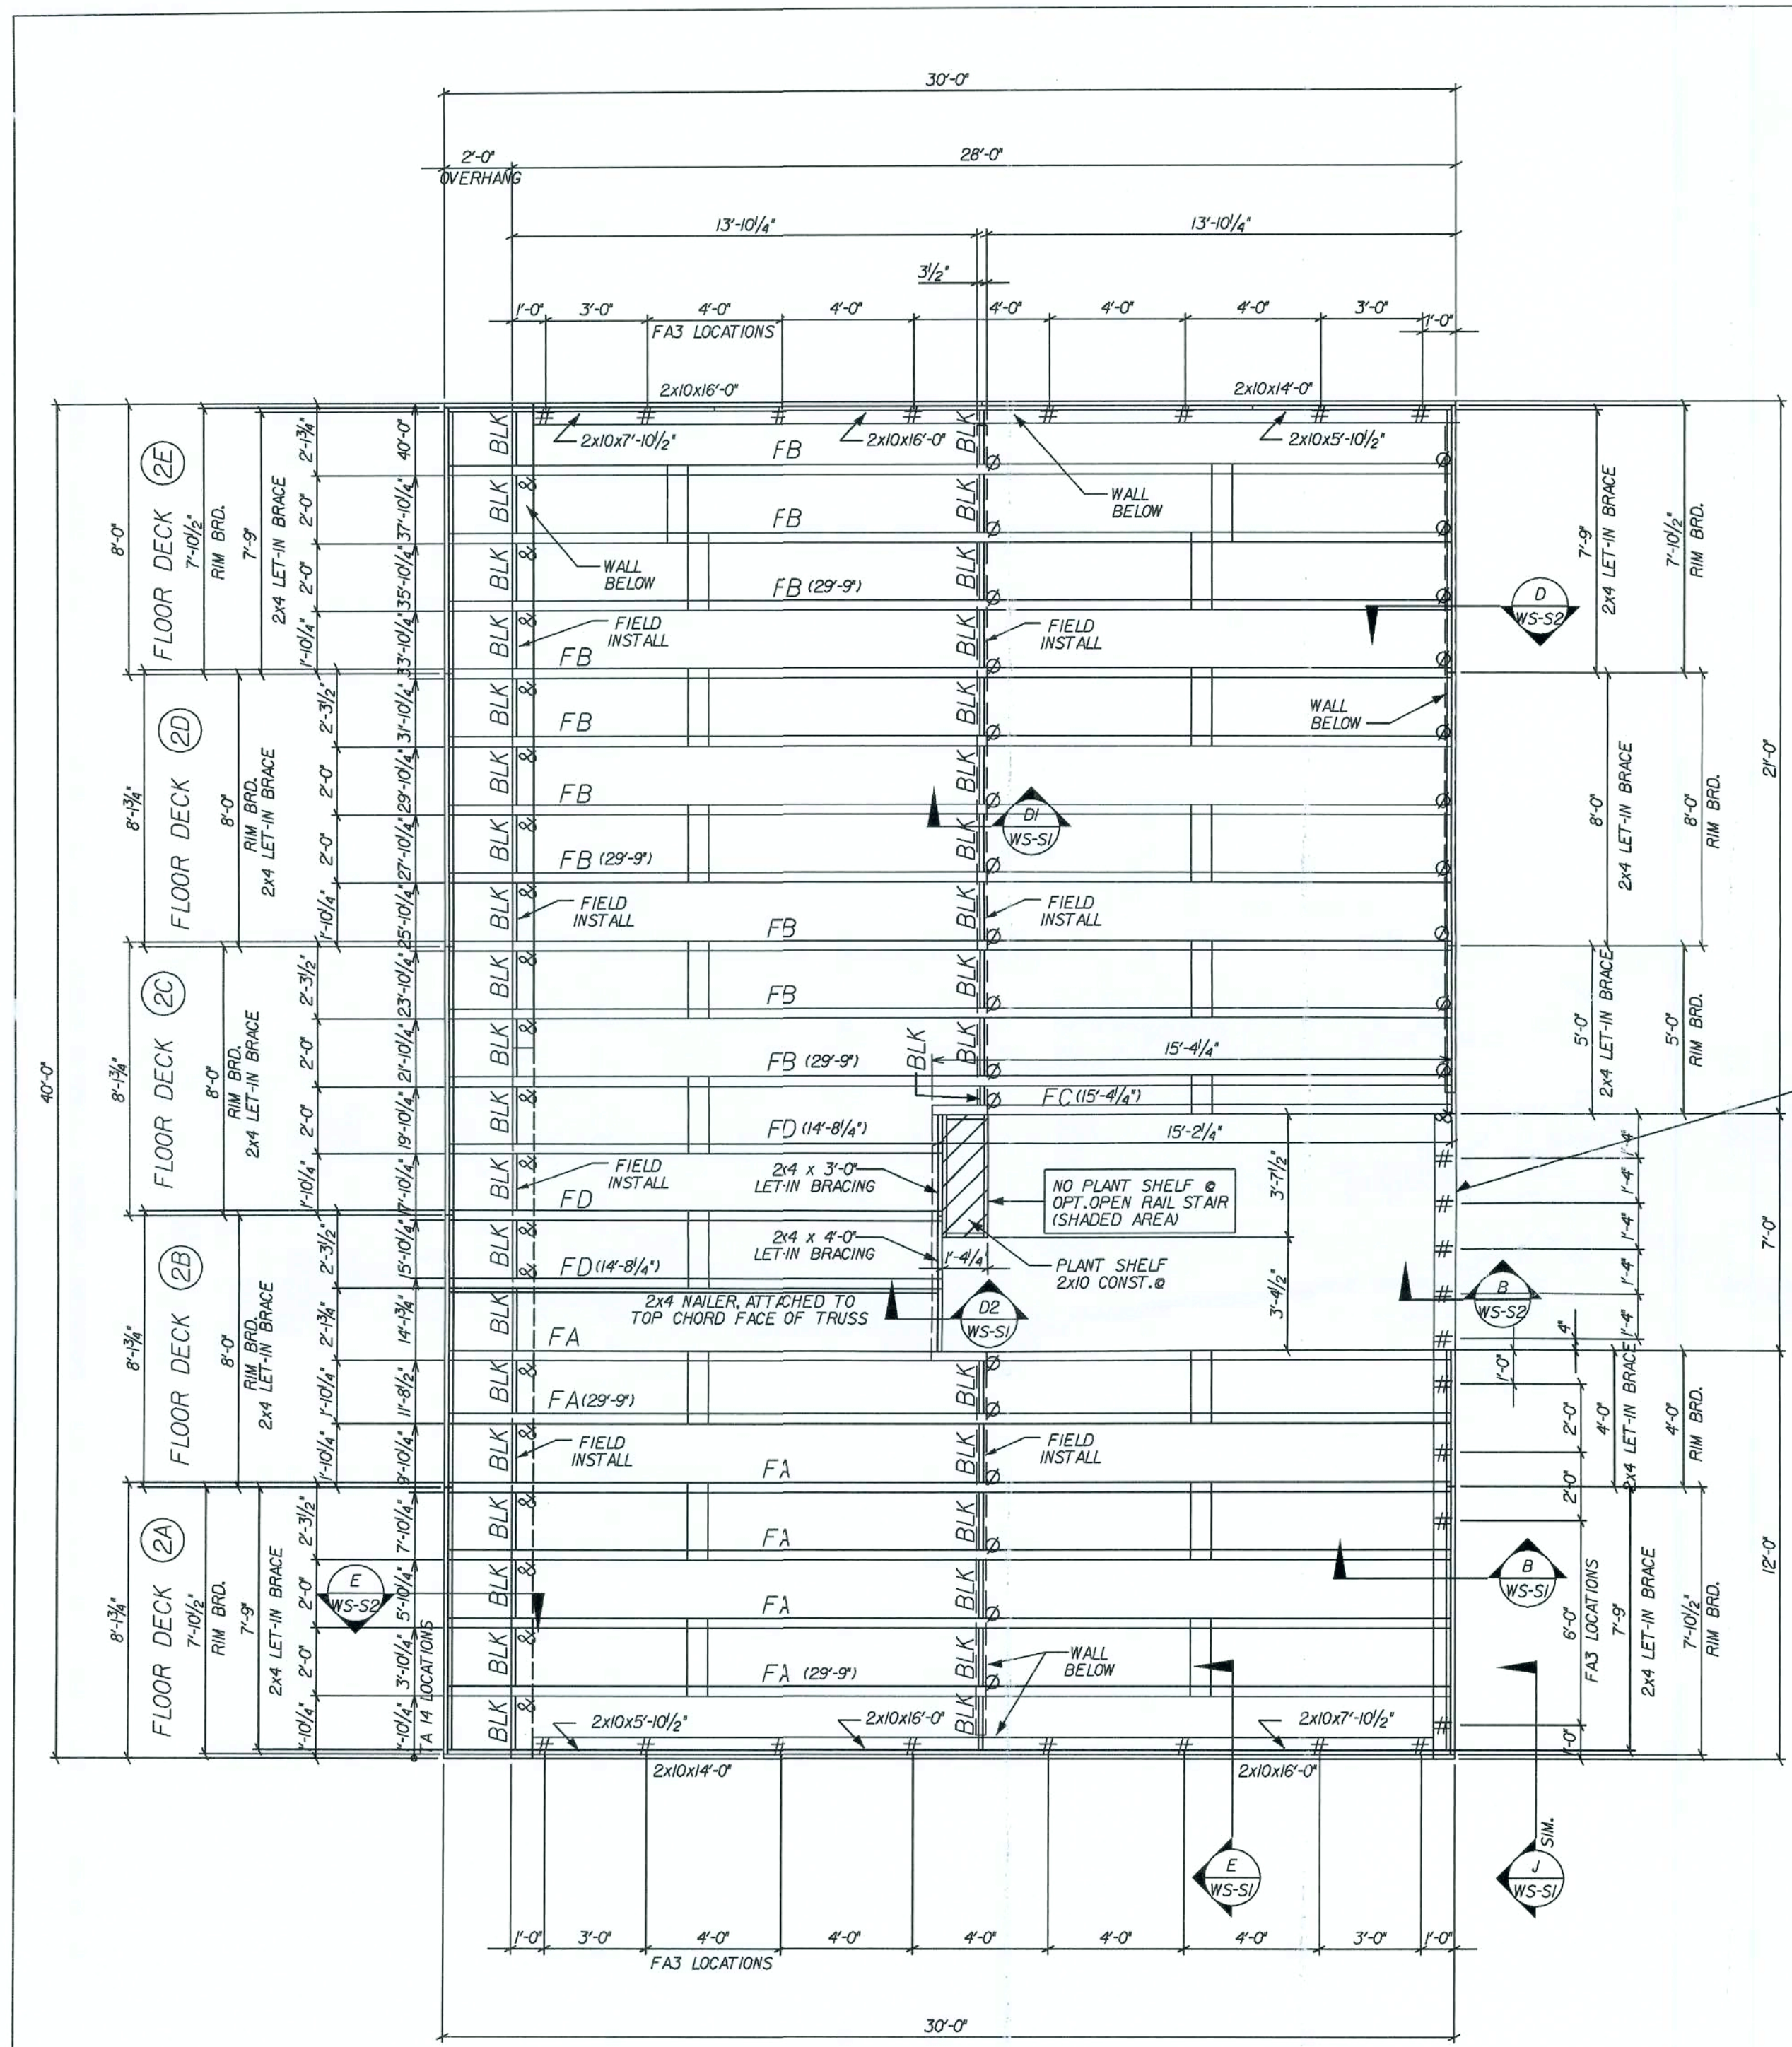

DIRECTION/INSTALLATION NOTES

WARNING!

THE ERECTION/INSTALLATION CONTRACTOR SHOULD PROVIDE ADEQUATE RIGGING (CRANE, TAGLINES, SPREADER BARS) FOR SUFFICIENT CONTROL DURING LIFTING AND PLACEMENT TO ASSURE SAFETY TO PERSONNEL AND TO PREVENT DAMAGE TO FLOOR DECK PANELS AND PROPERTY.

NOTE:

ALL FLOOR DECK PANELS UP TO 30'; KEEP LINE ANGLE AT CRANING POINTS AT 60° OR LESS.

ALL FLOOR DECK PANELS 30' TO 60'; ATTACH FLOOR DECK PANEL TO SPREADER BAR WITH LINES THAT SLOPE INWARD OR TOE-IN LINES THAT TOE-OUT COULD CAUSE FLOOR DECK PANEL TO BUCKLE.

FLOOR FRAMING NOTES:

9/4" DEEP WOOD FLOOR TRUSSES @ 24" O.C., U.N.D.

2x10 WOOD RIM BOARD

DESIGN LOADS:

TC LIVE LOAD = 40 psf
TC DEAD LOAD = 10 psf
BC DEAD LOAD = 5 psf
TOTAL LOAD = 55 psf

DEFLECTION:

LL = L/360
TL = L/240

ROOF LOADS ASSUMED TO BE BEARING ON PERIMETER WALLS ONLY.

FLOOR SHEATHING:

3/4" T&G WOOD DECKING GLUED & NAILED w/ 7d x 2 1/4" SCREW SHANK NAIL @ 4" O.C. EDGES AND 8" O.C. FIELD (TYP) OR 16d x 1 1/4" STAPLE @ 2" O.C. EDGES AND 4" O.C. FIELD. SEE SHEET * FDD, BLUE MUST BE INCLUDED IN THE GROOVE OF EACH PANEL AND BTWN SHEATHING AND TRUSSES.

FLOOR CONNECTORS:

FA3, RIM BOARD CONNECTION DETAIL * B/WS-SI & LADDER TRUSS CONNECTION DETAIL * E/WS-SI

Ø TYPICAL ATTACHMENT TO BEARING WALL w/ (2) 10d NAILS, TOE-NAILED. SEE DETAIL D/WS-SI

BLK SOLID WOOD FIRE BLOCKING SEE DETAIL F/WS-SI

* LPTA, SEE DETAIL SHEET B/WS-S2

& T&G, SEE DETAIL SHEET E/WS-S2

FLOOR FRAMING:

ITEM	DESCRIPTION
RIM BRD.	2 x 10
FA - FD	9/4" WOOD TRUSS


FA3 @ STAIRWAY

ELEVATION G, I, J, L, M, R, T, V ONLY

ATTACH WALL TO BLOCK w/ FA3 @ 16" O.C.

ELEVATION H, S ONLY

INSTALL INQ FA3

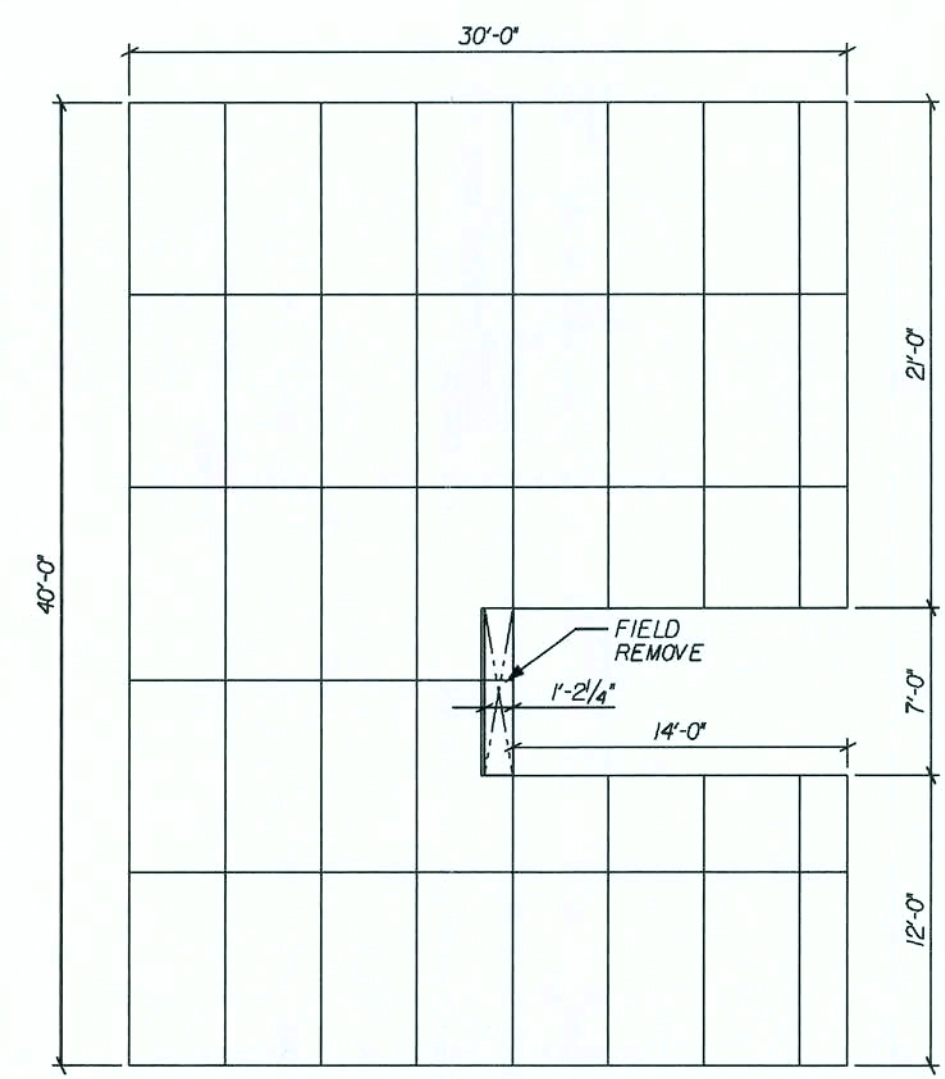

38 SHEETS - 4x8 SHEATHING

SECOND FLOOR SHEATHING LAYOUT

REVISED 05-02-07
NAIL SPACING

REVISIONS:

01-04-06 MOVED SBI @ BRG. WALL DECK A

02-15-06 REV. WOOD TRUSS FLOOR FRAMING

09-28-06 ADDED RUNNING DIMS FOR T&G

02-16-07 CHANGE LPTA'S TO FA3

04-24-07 REMOVED GABLE TRUSS

08-20-07 ADDED LET-IN BRACE

08-20-07 FIELD INSTALL FIRE BLOCKING

08-14-07 REV. CODE INFORMATION

FLORIDA
THIS STRUCTURE WAS DESIGNED IN ACCORDANCE WITH THE REQUIREMENTS OF THE FLORIDA BUILDING CODE 2004, RESIDENTIAL AND 2003 SUPPLEMENT FOR 125 MPH - 3 SEC. GUST - HIG. EXPOSURE B, ENCLOSED BUILDING, ALL CONNECTORS TO WITHSTAND ALL APPLICABLE LOADS.

Maronda Homes
(407) 321-0064
4005 MARONDA WAY
SANFORD, FLORIDA 32771

AMERICANA

FRAMING PLAN

SUNBURY

2nd FLOOR FRAMING PLAN

DRAWN BY: J. PITCOCK

GARAGE: RIGHT

RELEASE DATE: 02/15/07

125 MPH

09/05

Maronda Systems
4005 Maronda Way
Sanford, FL 32771
(407) 321-0064

Tomas Ponce P.E.
License No. 0050068

SEP 26 2007



SHEET:

FDO

PLOT DATE: 27 AUG 2007

GENERAL SECOND FLOOR NOTES: PROVIDE SAFETY GLAZING AT: 1. TEMPERED ALL WINDOWS OVER BATH TUBS. ALL WINDOWS WITHIN 24" OF A DOOR SWING. ALL SLIDING GLASS DOORS. ALL FIXED GLASS LITES OVER 30 SQ.FT. ALL LITES WITHIN 18" OF THE FLOOR AND IF LARGER THAN 9 SQ.FT. ALL SHOWER ENCLOSURES. PROVIDE AFCIs (arc-fault circuit interrupters) IN ALL DWELLING UNIT BEDROOMS PER NEC, SECTION 210-12. ALL BEDROOM WINDOWS ARE CONSIDERED EGRESS UNLESS OTHERWISE NOTED. SEE SHEET * WL FOR WINDOW AND UNTEL SCHEDULES AND DETAILS.

OPENING PRESSURES 125mph:		TSH WINDOW HEADERS	
A	B	4	3 1/2" x 4 7/8" TSH
C	D	8	3 1/2" x 8 5/8" TSH
28J5 / -30.55	237 / -27.6		
28J5 / -37.7	249 / -29.7		
REVISED 02-09-05		REVISED 05-23-07	

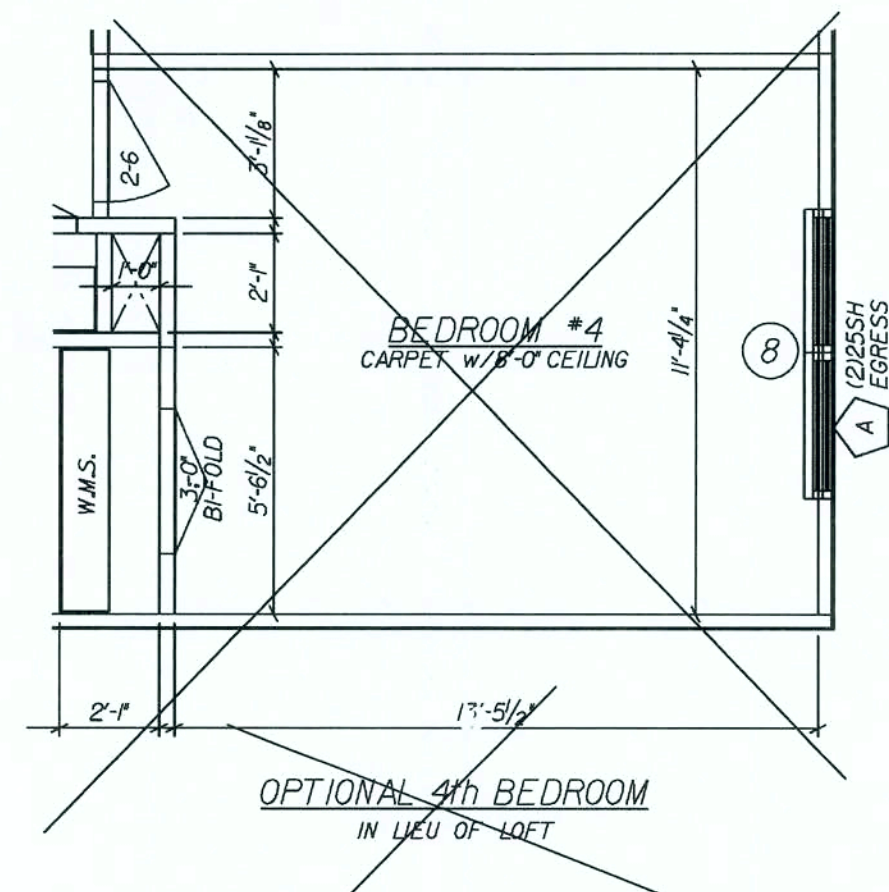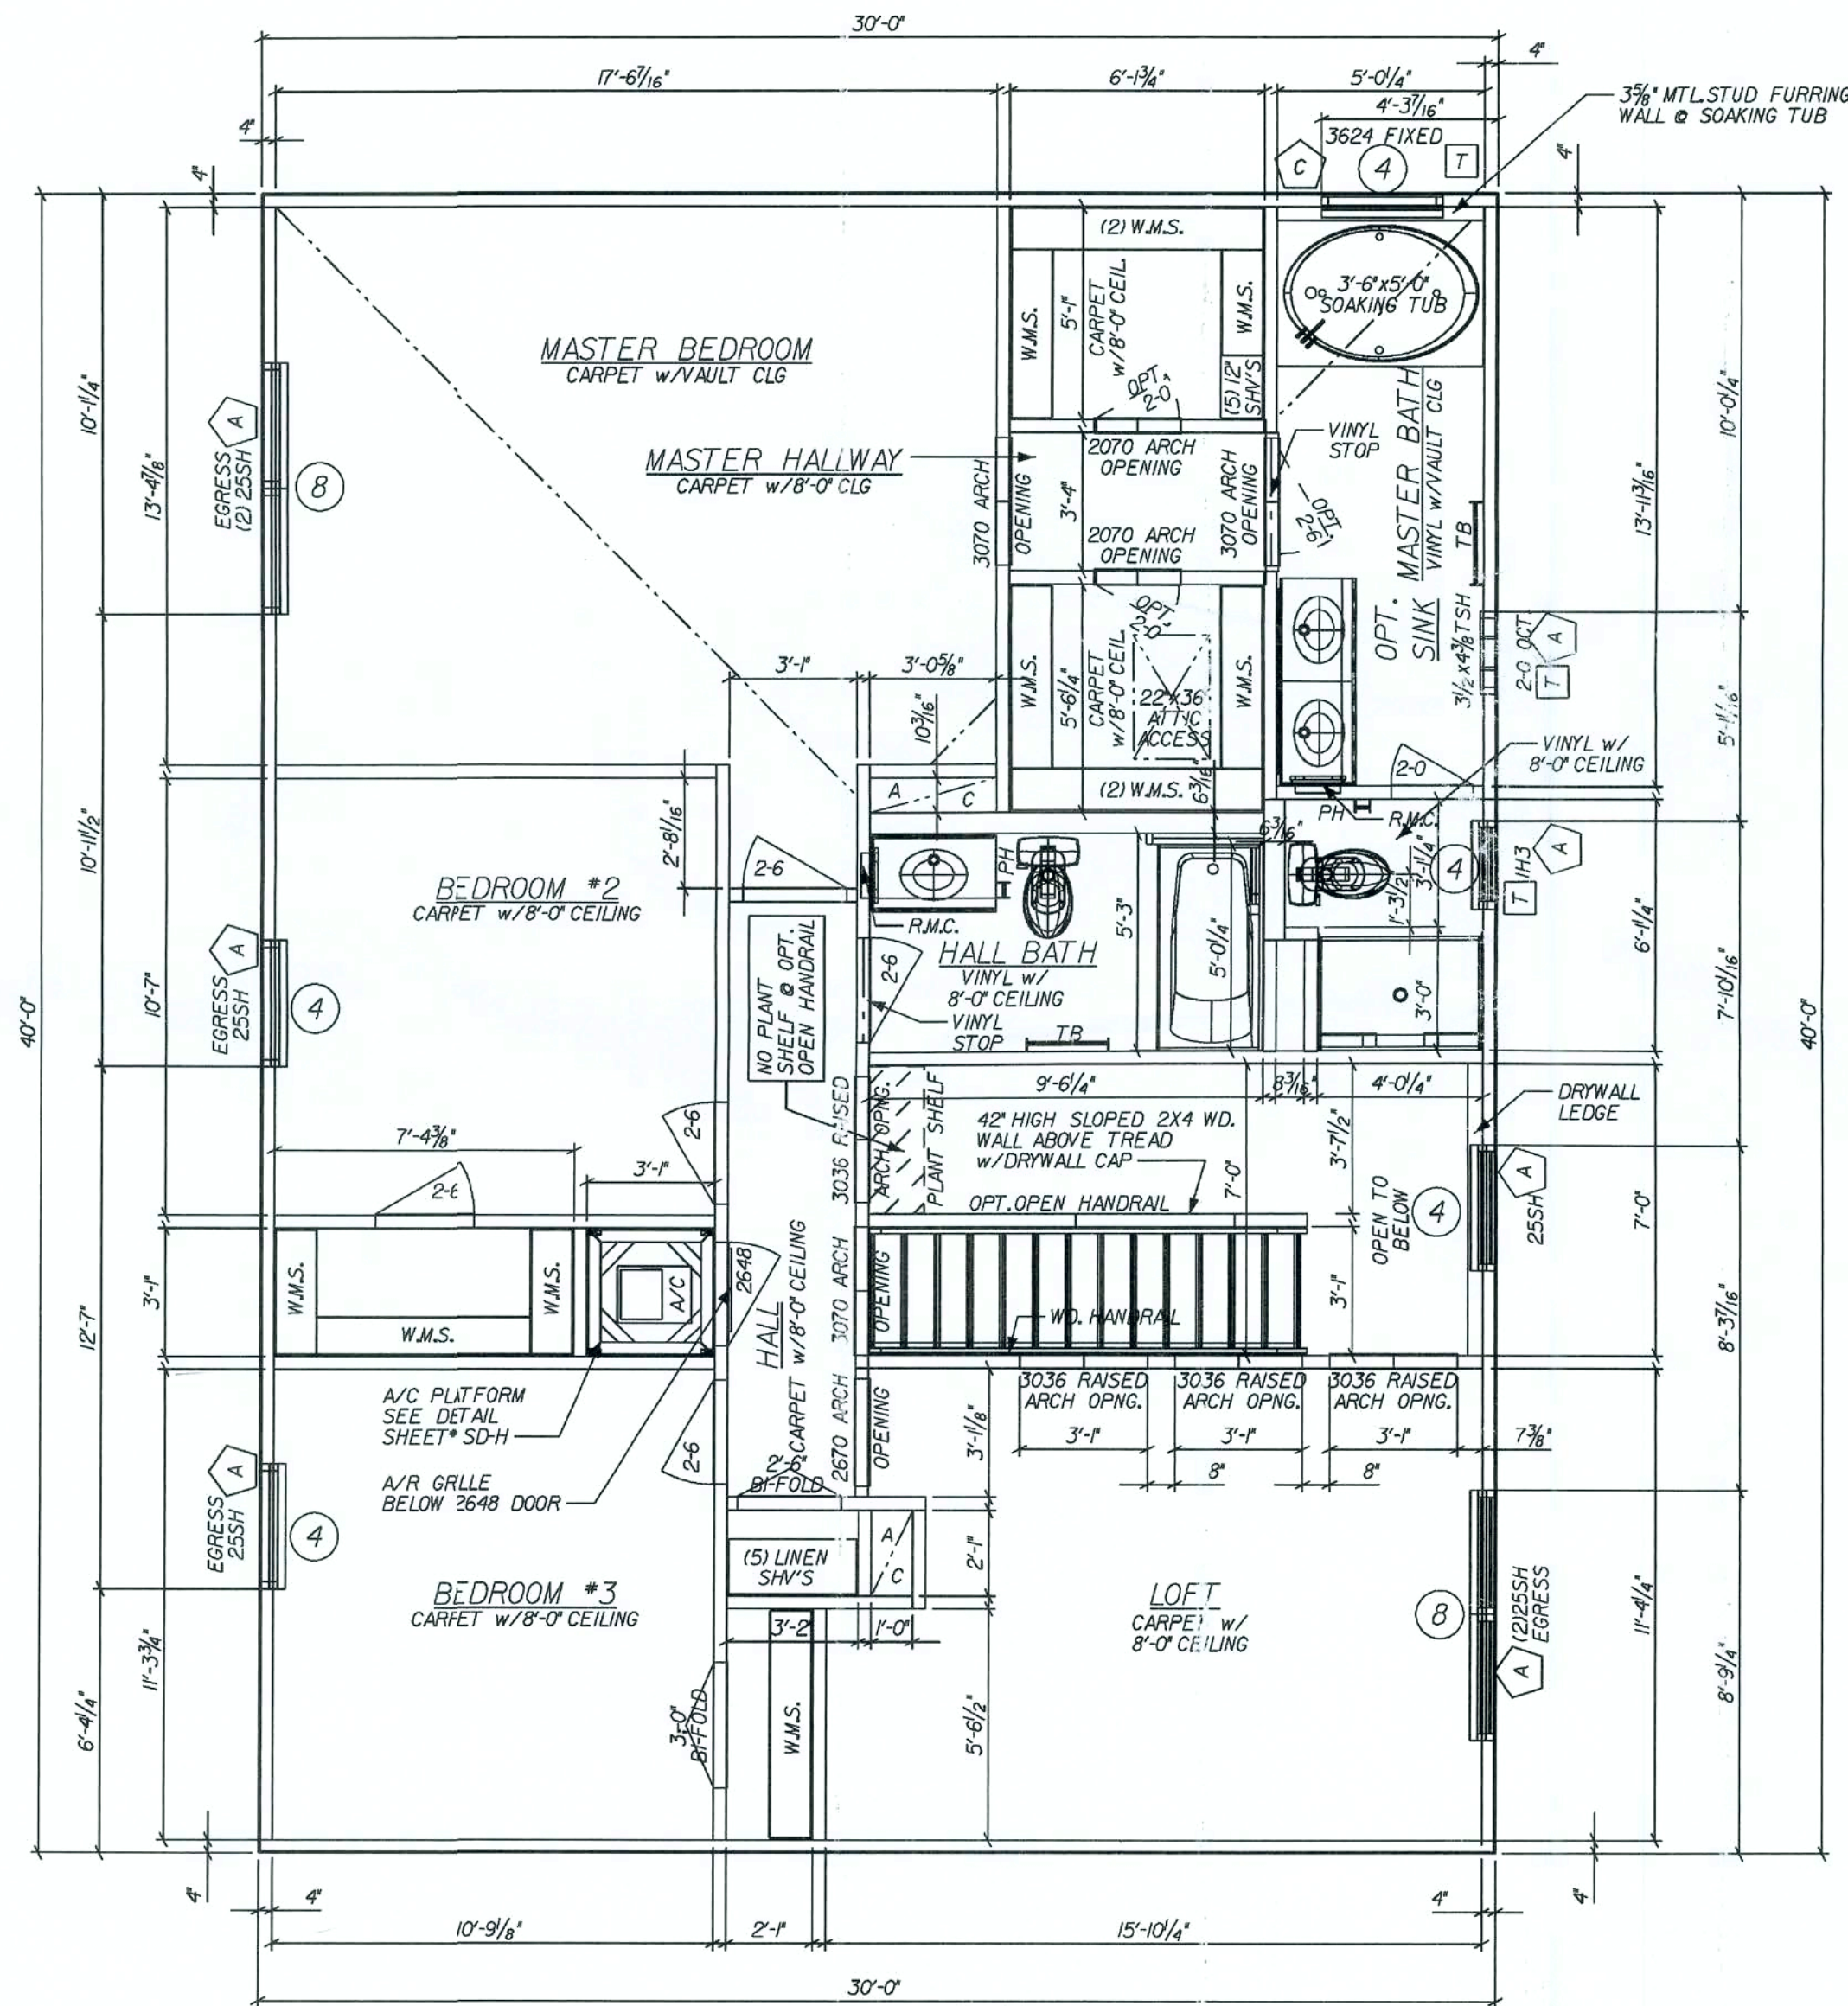

REVISIONS:	
05-16-06	REV. HEADER SIZES
05-17-06	REV. M.B. CLOSERS
03-07-07	REV. HEADERS TO TSH
05-23-07	REV. HEADER
08-24-07	REV. OPNG SIZE 3038 -> 3036




Maronda Homes
FLORIDA
4005 MARONDA WAY SANFORD, FL 32771
(407) 321-0064
THIS STRUCTURE WAS DESIGNED IN ACCORDANCE WITH THE FLORIDA BUILDING CODE 2004, RESIDENTIAL AND 2003 SUPPLEMENT FOR 125 MPH - 3 SEC. GUST, 1-HOUR EXPOSURE. B. GUST - 145 MPH. ALL ENCLOSURES TO WITHSTAND ALL APPLICABLE LOADS.

AMERICANA SECOND FLOOR PLAN
SUNBURY
ELEVATION "L"
GARAGE: RIGHT
RELEASE DATE: 04-04-06
125 MPH








Maronda Systems
4005 Maronda Way
Sanford, FL 32771
(407) 321-0064
Tomas Ponce P.E.
License No. 0050068
SEP 26 2007

SHEET:
4 L

3. DRAWING WAS PRINTED BY USING THE 1/4" X 11" ARCHITECTURAL PLOTTER AND HAS BEEN REVIEWED BY SE, US, SI, MT, US, IT, CG, US, IT AND 11.

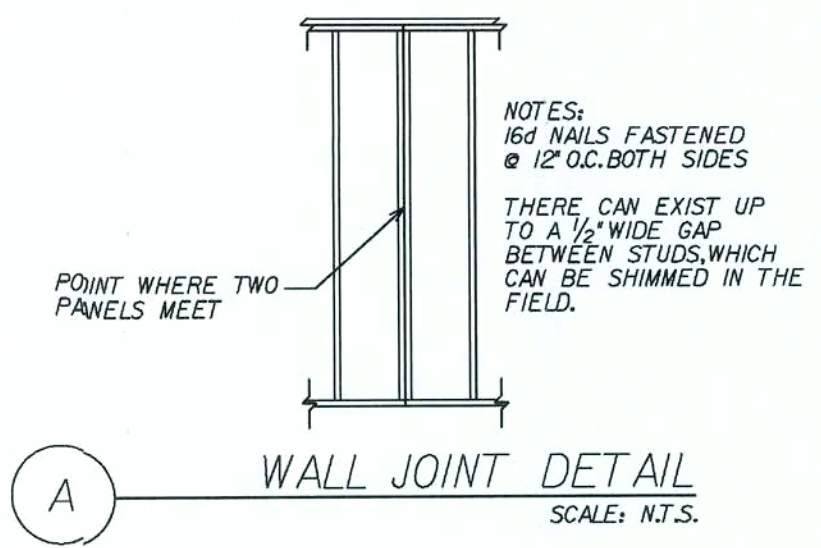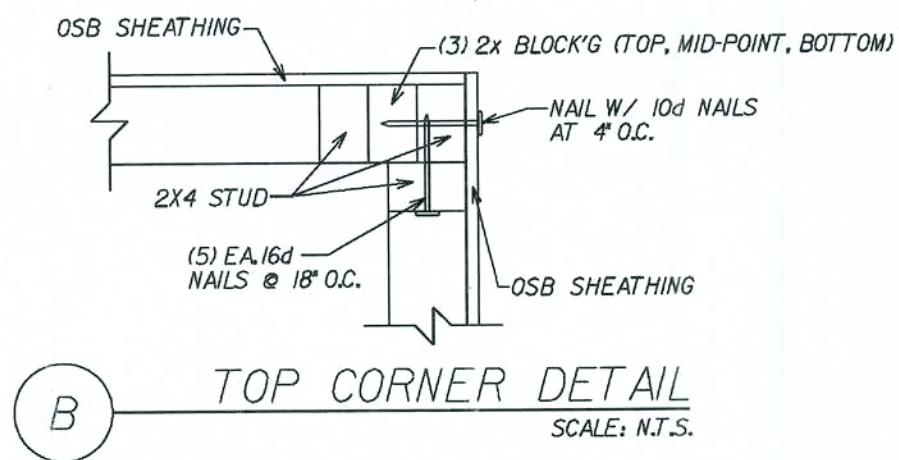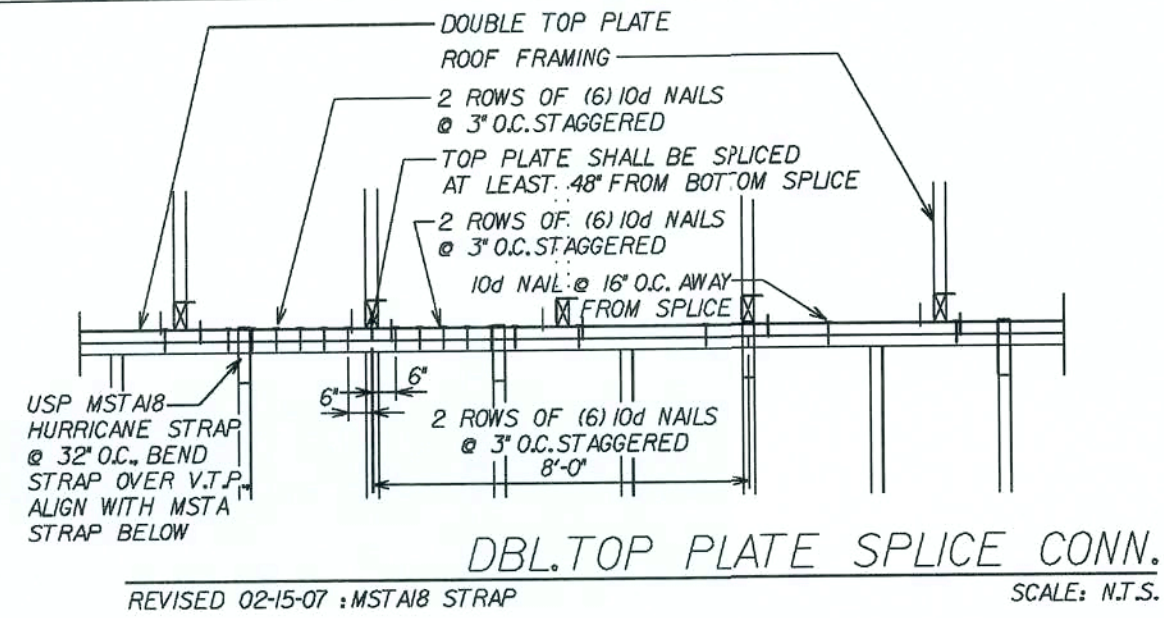

- WALL STRAP KEY
(UNDER SHEATHING)
- (S1) - RSPT4
- (ON TOP OF SHEATHING)
- (S2) - MSTA12 (BENT)
 - (S3) - MSTA18
 - (S4) - MP6F
 - (S5) - MSTA30
 - (S6) - MSTA24

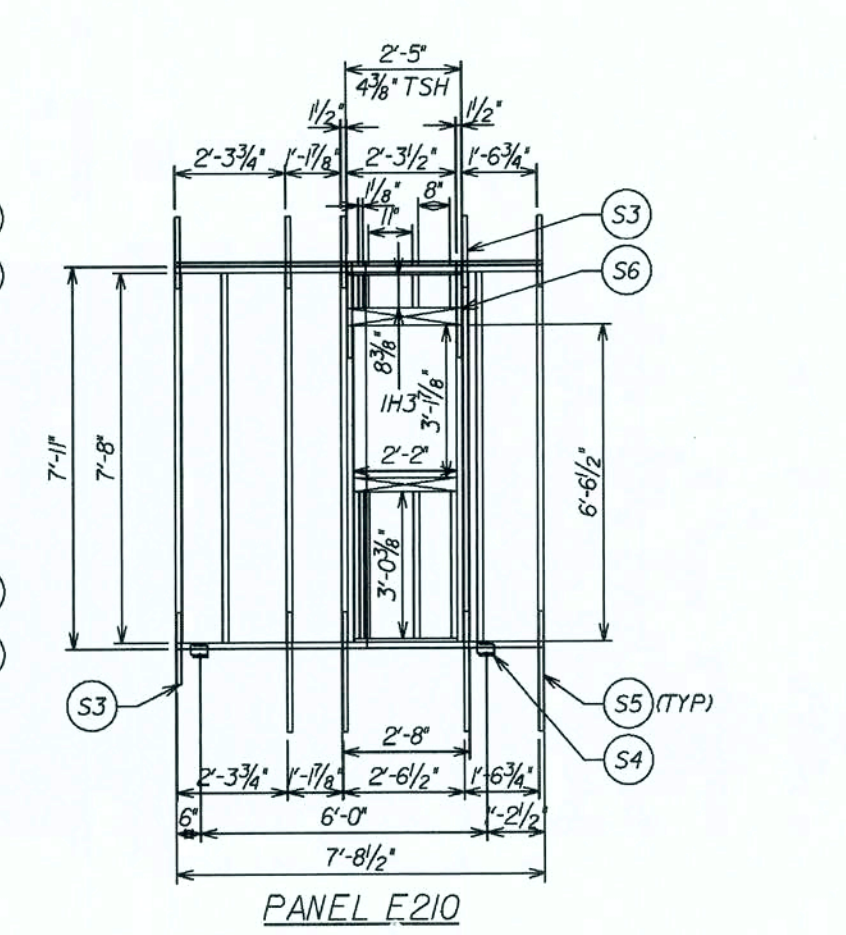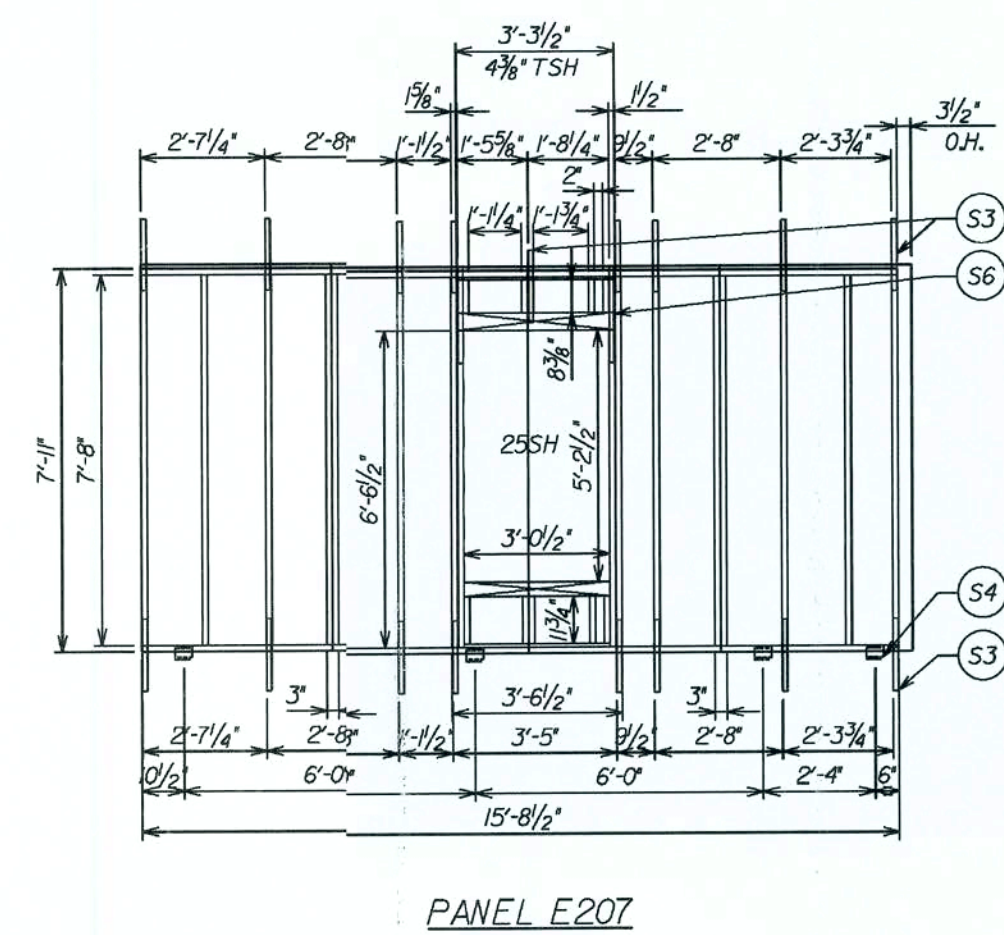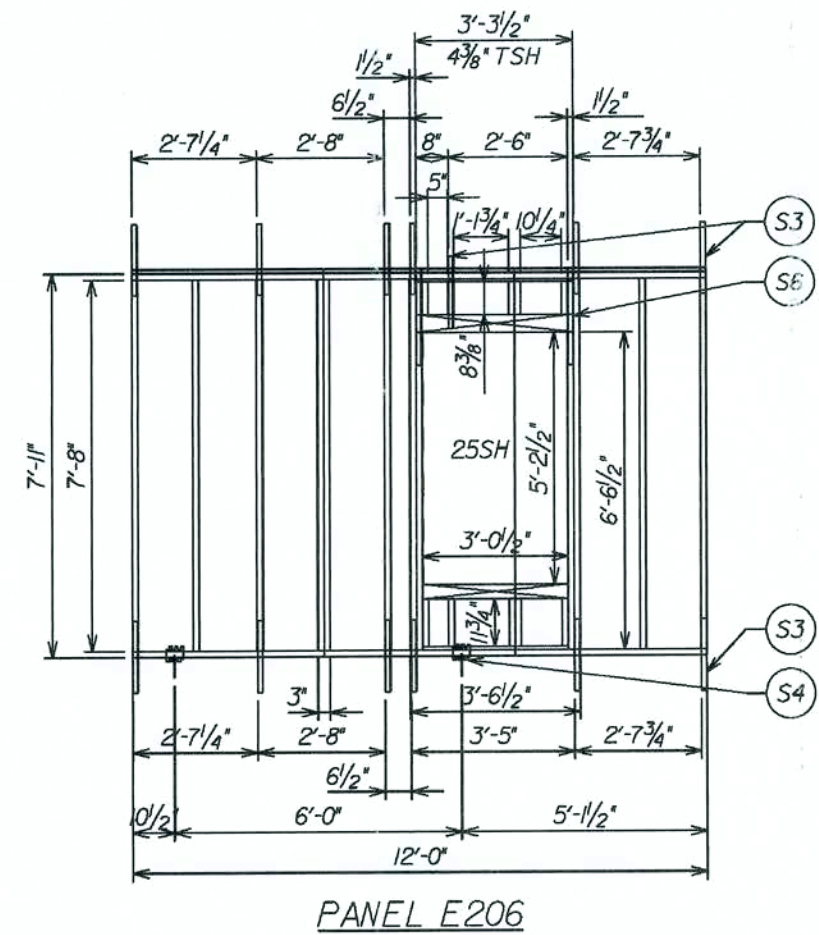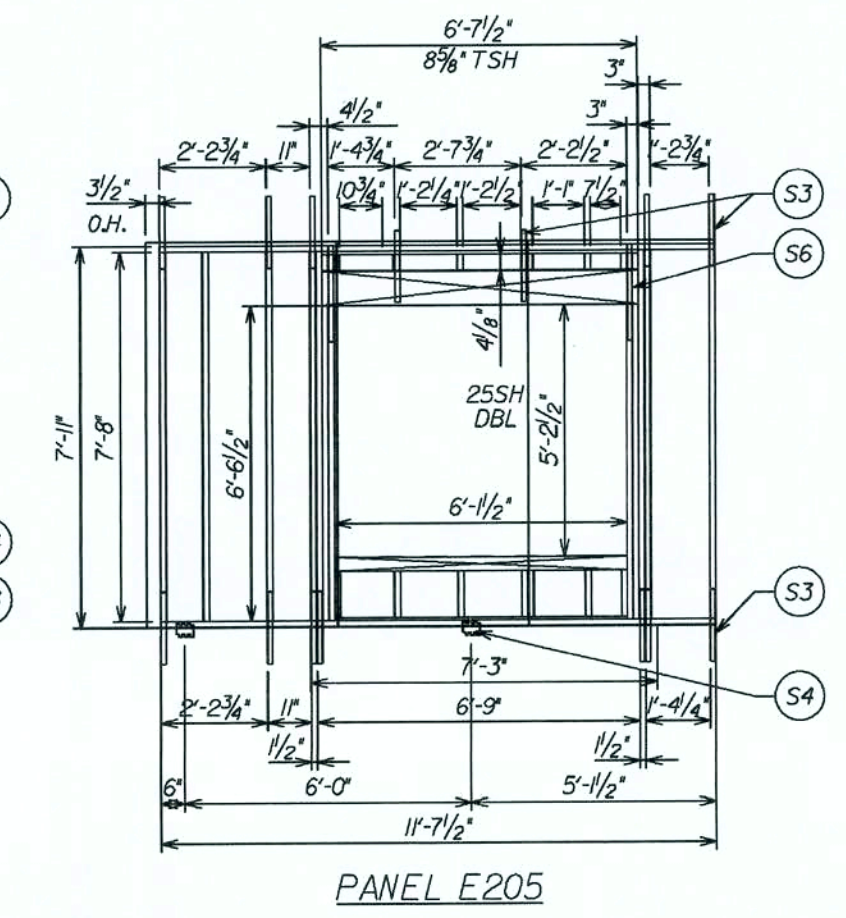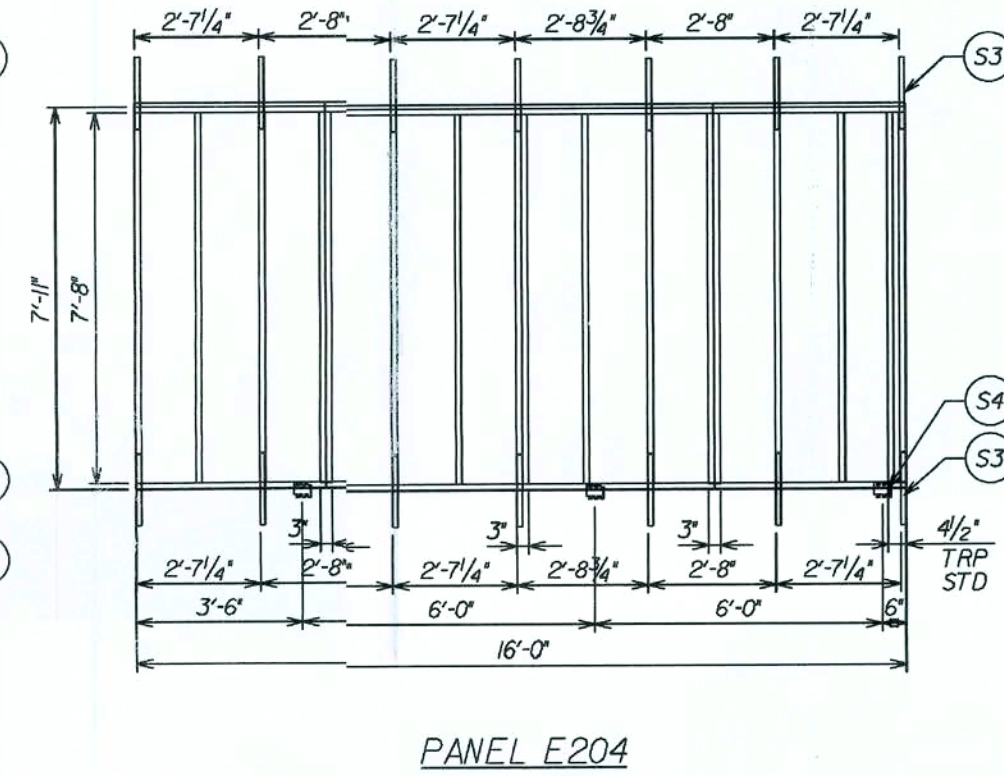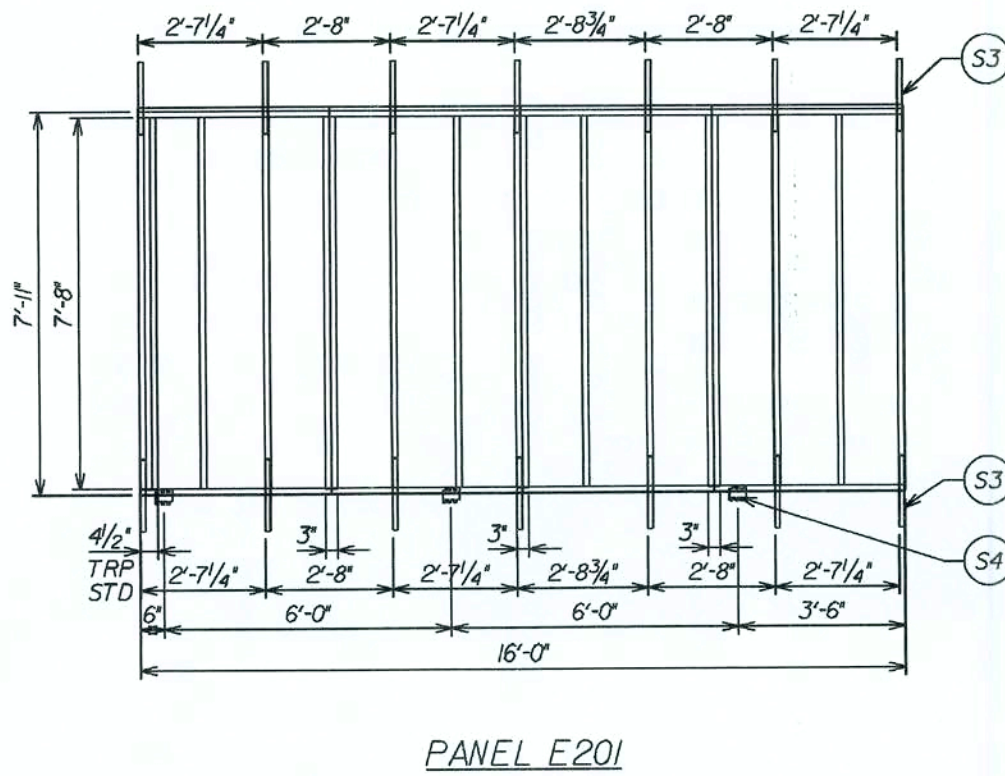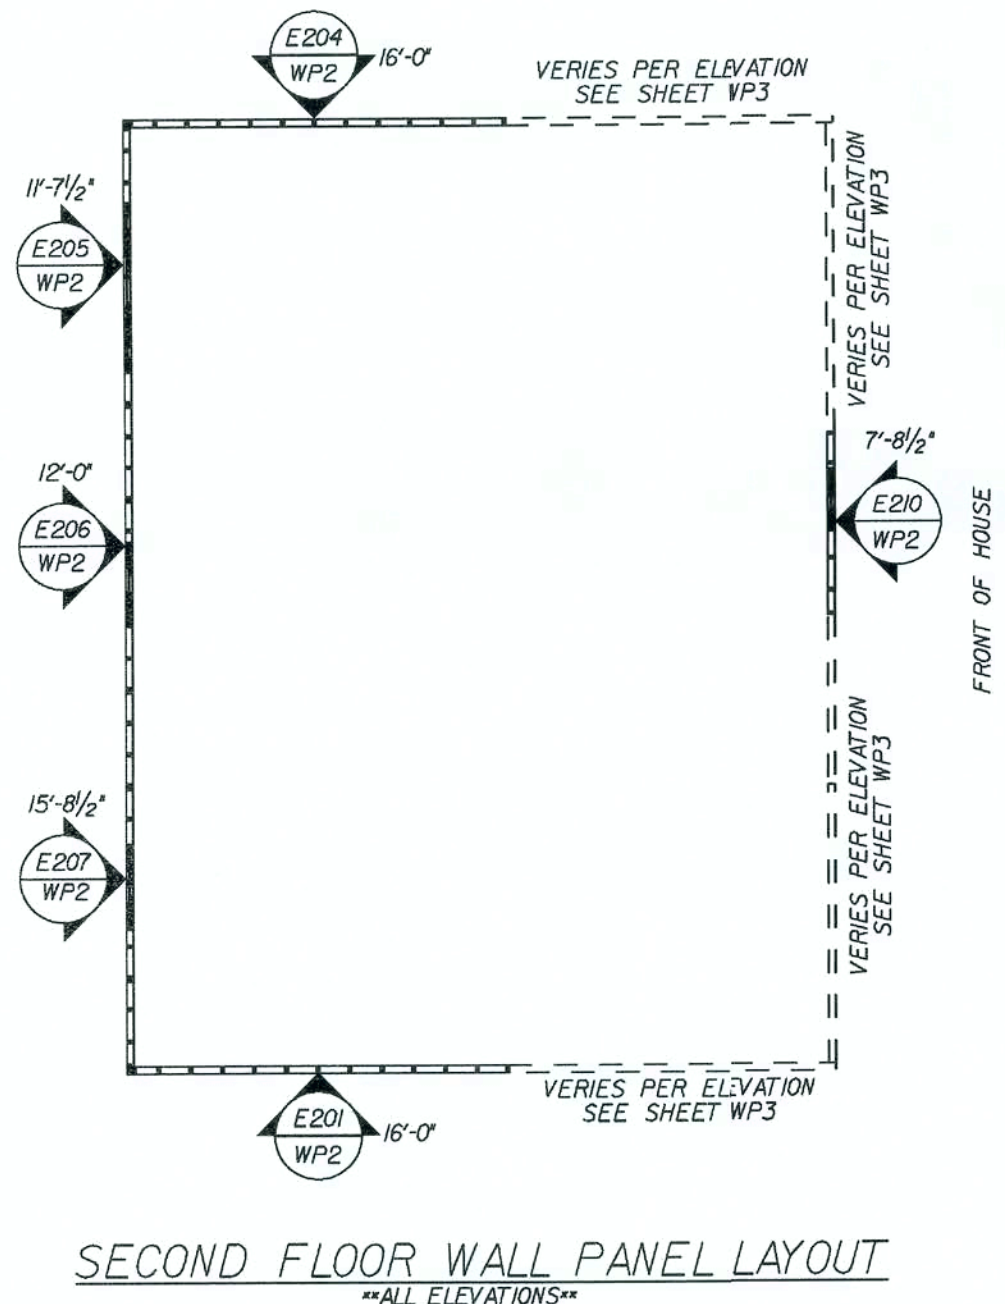

AMERICAN WALL PANEL LAYOUT

SUNBURY

ALL ELEVATIONS

DRAWN BY: J. LEHNER GARAGE: RIGHT

RELEASE DATE: 6/28/2007

Maronda Systems
4005 Maronda Way
Sanford, FL 32771
(407)321-0064

Tomas Ponce P.E.
License No. 0050068

SEP 26 2007

SHEET:
WP2

FLORIDA BUILDING CODE 2004 : RESIDENTIAL

REVISIONS:

COPYRIGHT © 2005 MARONDA HOMES

14071 321-0064 4005 MARONDA WAY SANFORD, FLORIDA

g:\mcs\p\asunbury\border\right\sunbury-std\wp2

10/5/07

27 AUG 2007

WALL STRAP KEY (UNDER SHEATHING)

(S1) - RSPT4

(ON TOP OF SHEATHING)

(S2) - MSTA12 (BENT)


(S3) - MSTA18

(S4) - MP6F

(S5) - MSTA30

(S6) - MSTA24

REVISIONS :

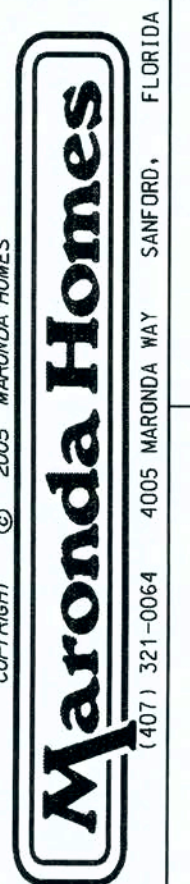

AMERICANA WALL PANEL LAYOUT

SUNBURY

ELEVATION "L"

DRAWN BY: E.JONES GARAGE: RIGHT


RELEASE DATE: 01/23/07

Maronda Systems
4005 Maronda Way
Sanford, FL 32771
(407)321-0064


Tomás Ponce P.E.
License No. 0050068
SEP 26 2007

SHEET:


WP3

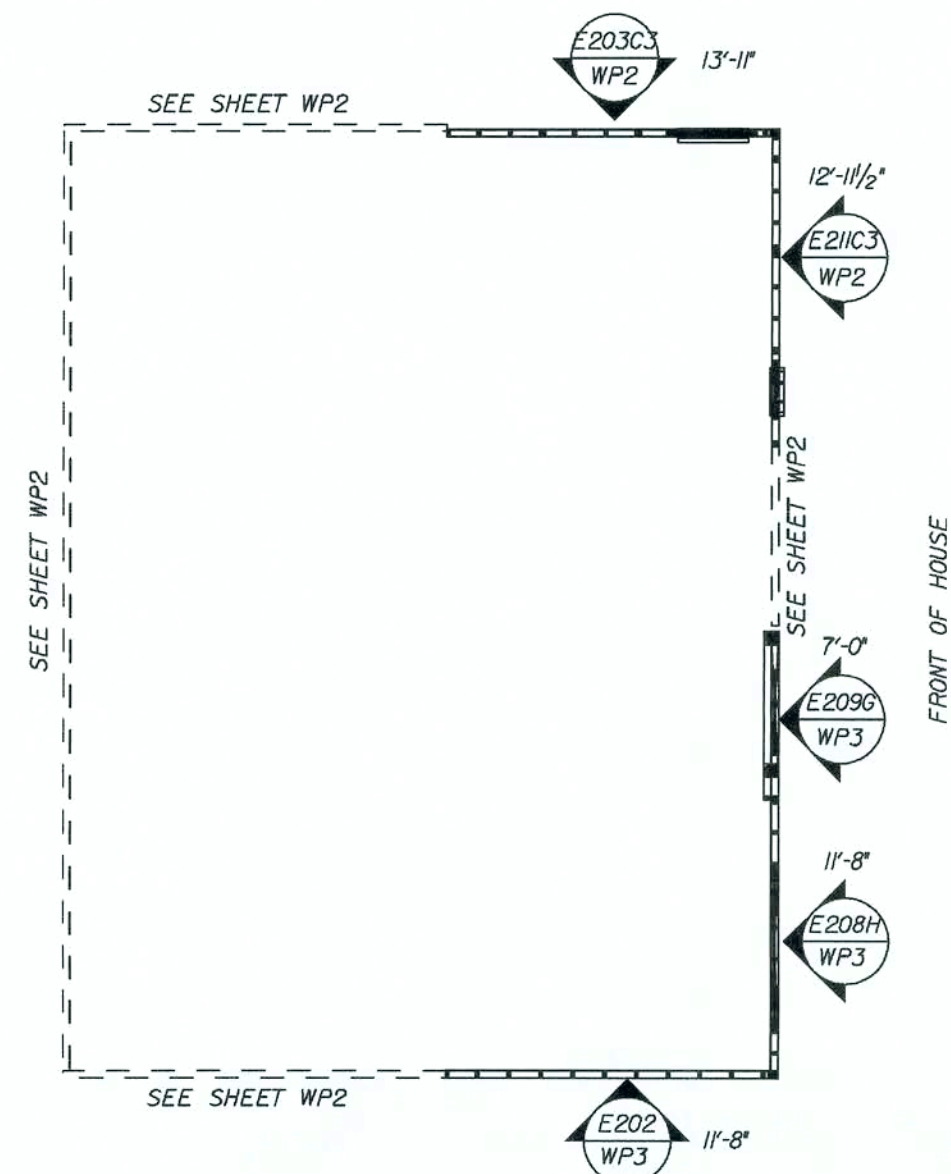


SECOND FLOOR WALL PANEL LAYOUT
** ELEVATION "L" **

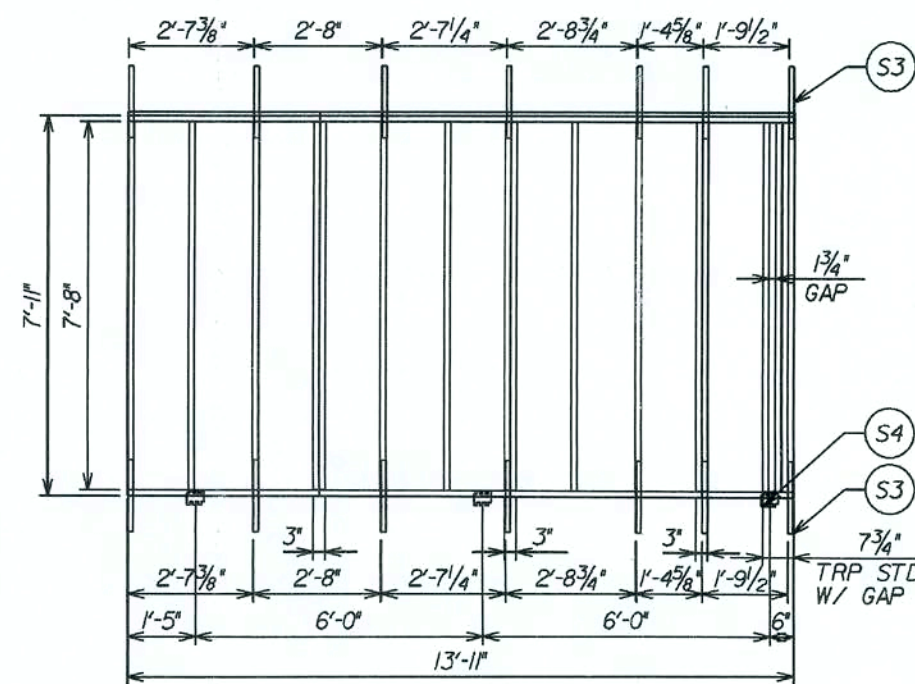


PANEL E202

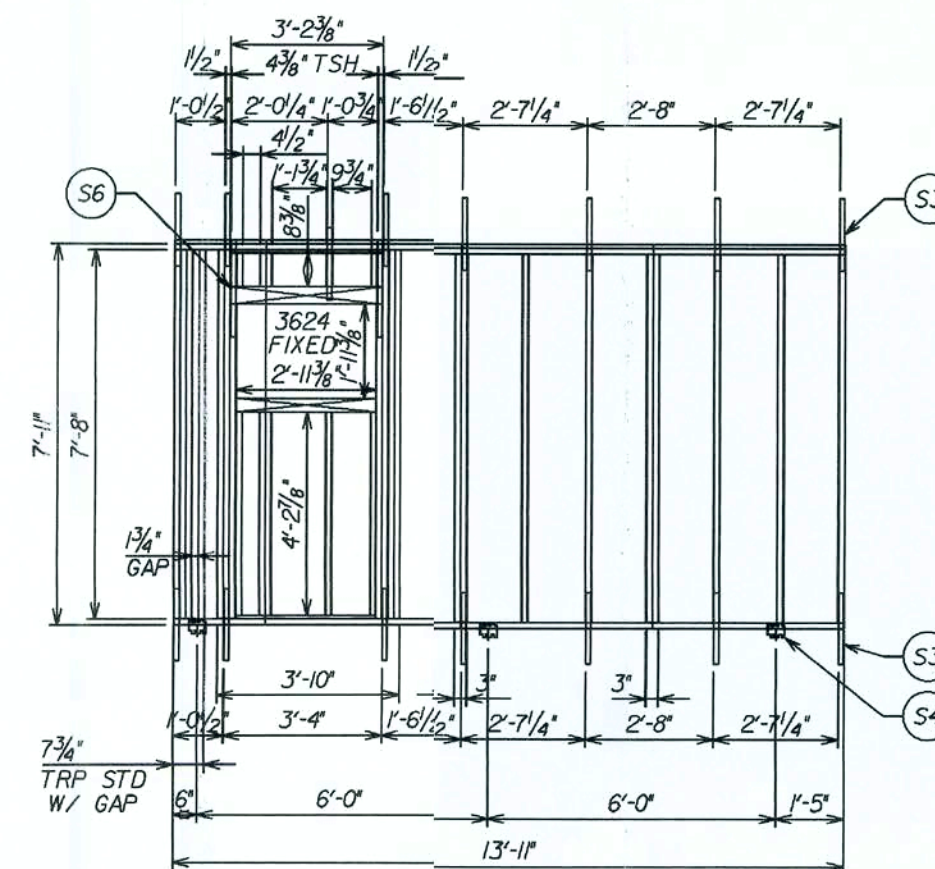


PANEL E203C3

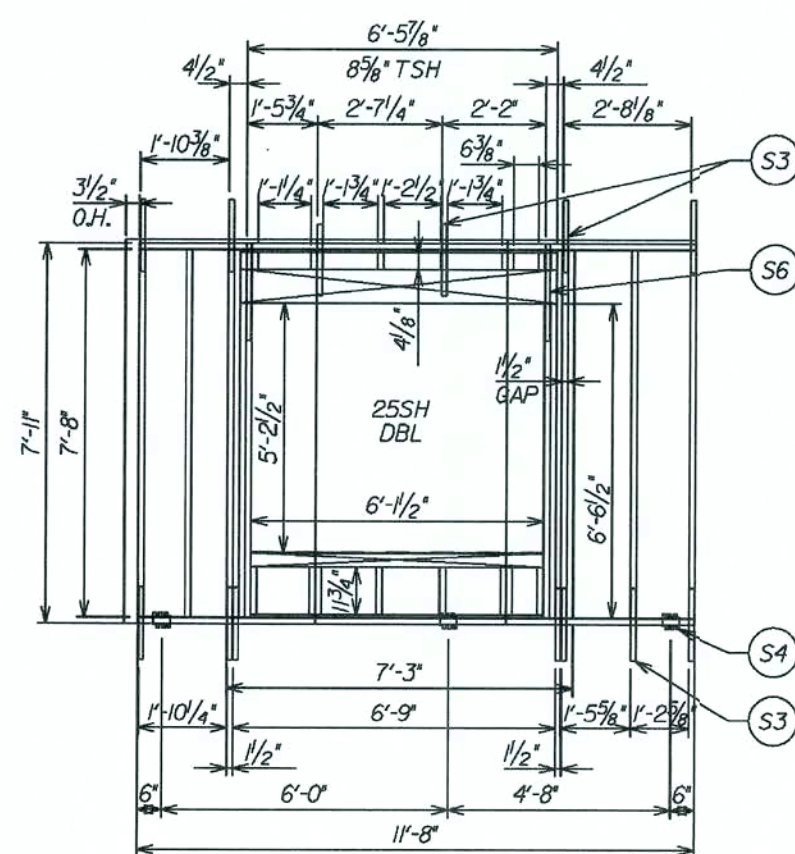

PANEL E208H

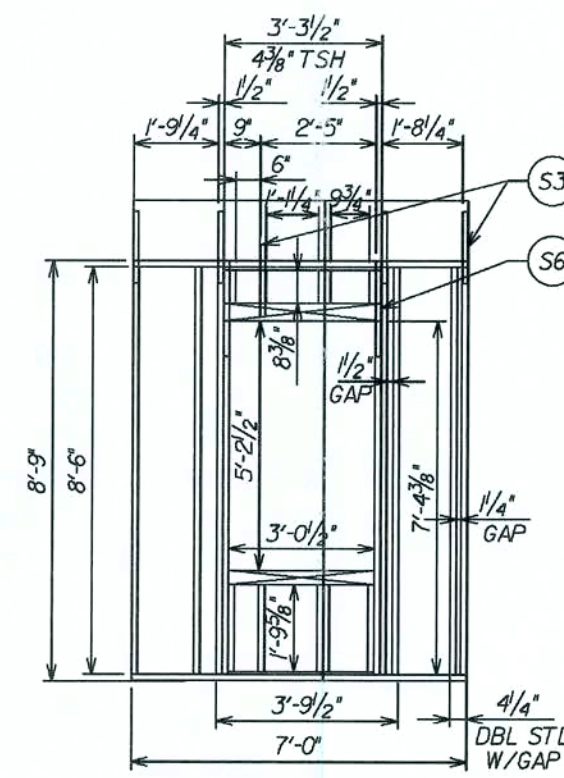



PANEL E209G

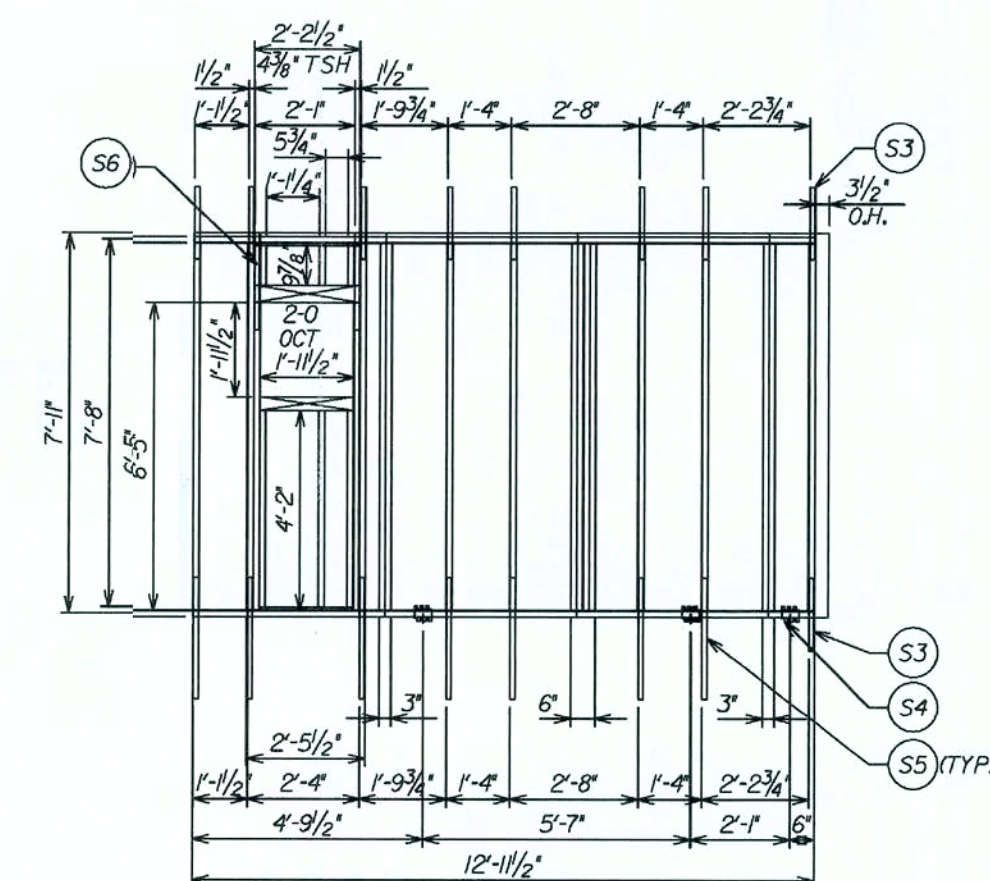

PANEL E211C3

GENERAL TRUSS NOTES:
1. INFORMATION BASED ON 125 MPH WINDLOAD.
ALL PRESSURES WERE CALCULATED USING
COMPONENTS AND CLADDING
2. ROOF TRUSS LOADING:
16 psf TOP CHORD LL
7 psf TOP CHORD DL
10 psf BOTTOM CHORD LL
10 psf BOTTOM CHORD DL
43 psf TOTAL LOAD
3. PROVIDE TRUSS BRACING PER TRUSS
ENGINEERING & TPI HIB-91

REVISED 2-25-05

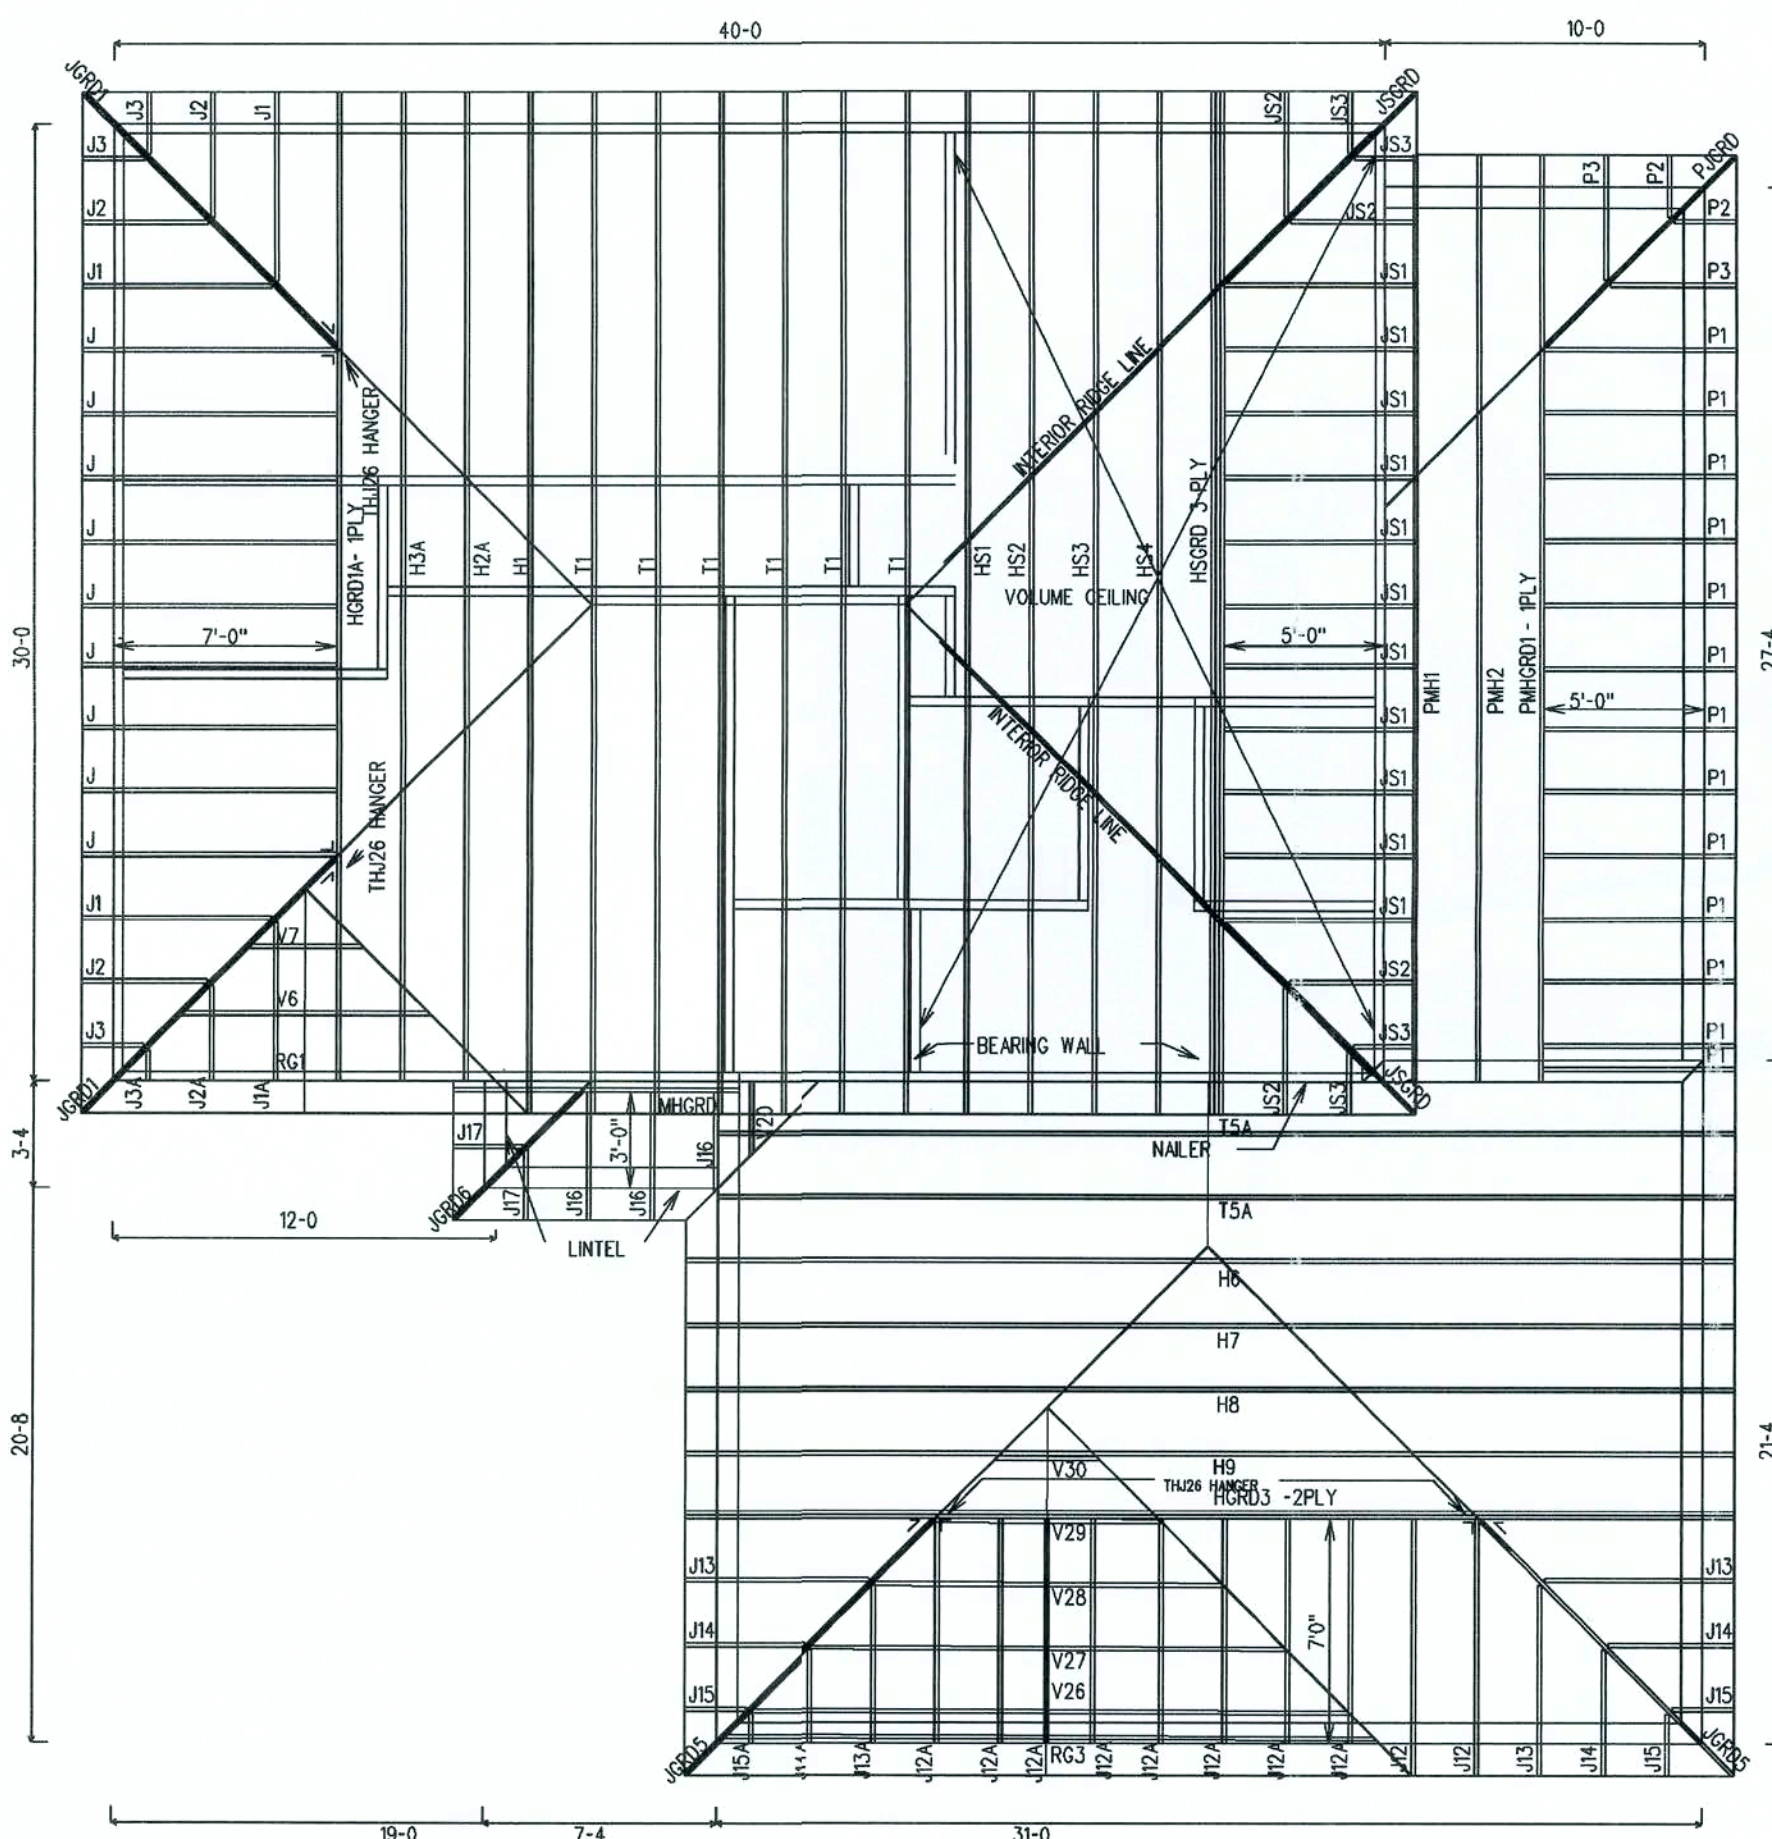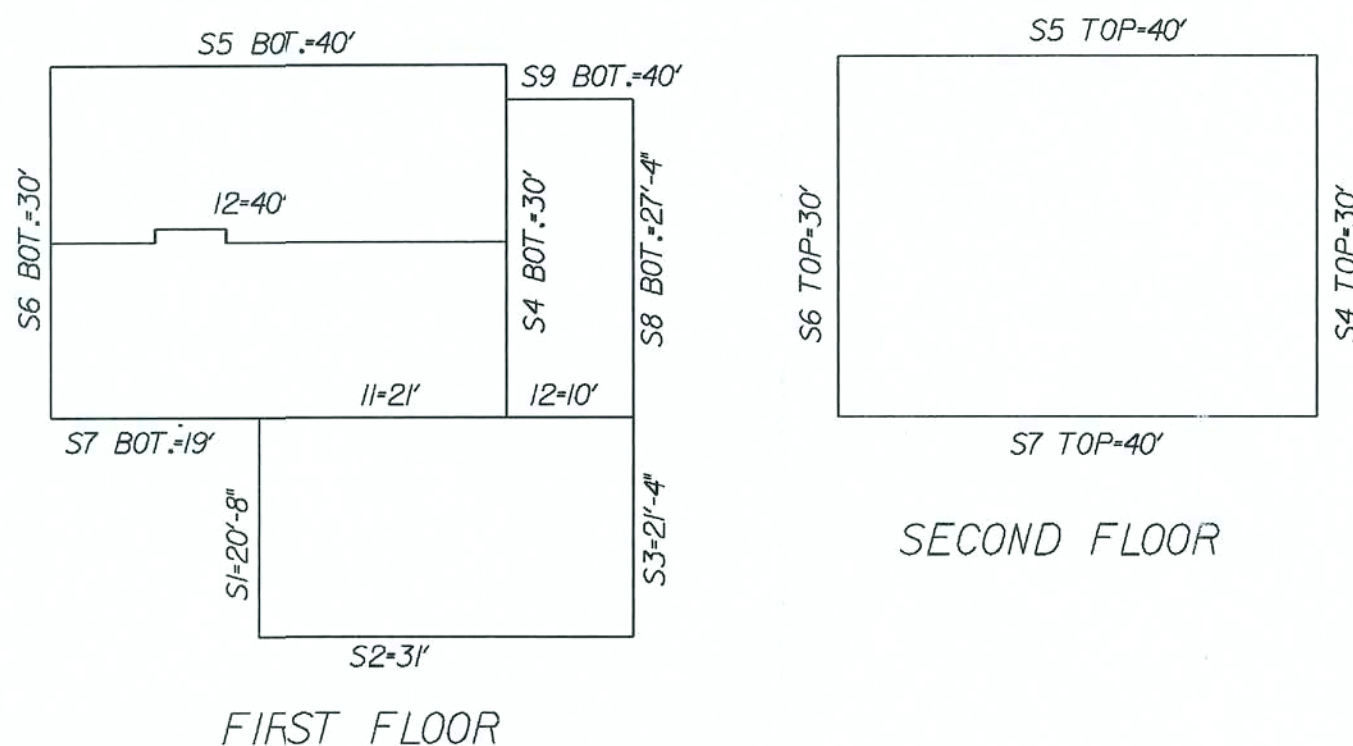

ALL HARDWARE MANUFACTURED BY USP XXXX
ALL HARDWARE MANUFACTURED BY SIMPSON XXXX¹
ALL HARDWARE MANUFACTURED BY CLEVELAND XXXX²

STRUCTURAL WALL SCHEDULE

WALL ID	STUD		OVERTURN ANCHOR - APPLIED AT CORNERS & BOTH SIDES OF OPENINGS			WALL TO SLAB		TOP & BOTTOM OF STUD TO PLATE		SHEARWALL SHEATHING	
	SIZE & GRADE	SPACING	PRODUCT CODE	BOLT TO SLAB SIZE	SPECIAL NOTES	PRODUCT CODE	SPACING	PRODUCT CODE	SPACING	TYPE	NAIL SIZE &SPACING
S1-S3	8" CMU	--	--	--		--	--	--	--	--	--
S4-S9 BOT.	8" CMU	--	--	--		--	--	--	--	--	--
I1	2 x 4 #2 SYP	16" O.C.	--	--	MID-WALL BLOCKING REQUIRED	1/2"x5 1/4" SUP-R-STUD W/ WEST PALM	24" O.C.	RT3	BOT.OF EA.STUD	1/2" GYP. WALL BRD.	1 1/4" DRYWALL SCREWS 7" O.C.EDGE, 10" O.C.INTERM.
I2	2 x 4 #2 SPF	16" O.C.	--	--	NO BLOCKING REQUIRED	1/2"x5 1/4" SUP-R-STUD W/ WEST PALM	48" O.C.	--	--	--	--
S4-S7 TOP	2 x 4 #2 SYP	16" O.C.	MSTA18	--	SEE DETAILS SHEET	--	--	RT5L	TOP OF EA.STUD	7/16" O.S.B. EXT.SIDE	8d NAILS 4" O.C.EDGE, 6" O.C.FIELD

TPI-02

TRUSS HARDWARE SCHEDULE

160%

TRUSS ID	TRUSS TYPE	QUAN.	UPLIFT LEFT	UPLIFT MID	UPLIFT RIGHT	LEFT STRAP		FASTENERS	MID STRAP		FASTENERS	RIGHT STRAP		FASTENERS
						TYPE	MAX. UPLIFT		TYPE	MAX. UPLIFT		TYPE	MAX. UPLIFT	
H1	HIP	1	674	---	674	RT16	1030	TOP PLATES (8) 8d TRUSS (8) 8d x 1 1/2"	---	---	---	RT16	1030	TOP PLATES (8) 8d TRUSS (8) 8d x 1 1/2"
H2A	HIP	1	611	---	691	RT16	1030	TOP PLATES (8) 8d TRUSS (8) 8d x 1 1/2"	---	---	---	RT16	1030	TOP PLATES (8) 8d TRUSS (8) 8d x 1 1/2"
H3A	HIP	1	621	---	701	RT16	1030	TOP PLATES (8) 8d TRUSS (8) 8d x 1 1/2"	---	---	---	RT16	1030	TOP PLATES (8) 8d TRUSS (8) 8d x 1 1/2"
H6	HIP	1	664	---	664	TA 18	1205	(8) 10d x 1 1/2"	---	---	---	TA 18	1205	(8) 10d x 1 1/2"
H7	HIP	1	700	---	700	TA 18	1205	(8) 10d x 1 1/2"	---	---	---	TA 18	1205	(8) 10d x 1 1/2"
H8	HIP	1	717	---	717	TA 18	1205	(8) 10d x 1 1/2"	---	---	---	TA 18	1205	(8) 10d x 1 1/2"
H9	HIP	1	727	---	727	TA 18	1205	(8) 10d x 1 1/2"	---	---	---	TA 18	1205	(8) 10d x 1 1/2"
HGRD1A	1-PLY HIP GIRDER	1	881	---	872	RT16	1030	TOP PLATES (8) 8d TRUSS (8) 8d x 1 1/2"	---	---	---	RT16	1030	TOP PLATES (8) 8d TRUSS (8) 8d x 1 1/2"
HGRD3	2-PLY HIP GIRDER	1	901	---	901	TA 18	1205	(8) 10d x 1 1/2"	---	---	---	TA 18	1205	(8) 10d x 1 1/2"
HS1	HIP SCISSOR	1	671	---	671	RT16	1030	TOP PLATES (8) 8d TRUSS (8) 8d x 1 1/2"	---	---	---	RT16	1030	TOP PLATES (8) 8d TRUSS (8) 8d x 1 1/2"
HS2	HIP SCISSOR	1	692	---	692	RT16	1030	TOP PLATES (8) 8d TRUSS (8) 8d x 1 1/2"	---	---	---	RT16	1030	TOP PLATES (8) 8d TRUSS (8) 8d x 1 1/2"
HS3	HIP SCISSOR	1	702	---	702	RT16	1030	TOP PLATES (8) 8d TRUSS (8) 8d x 1 1/2"	---	---	---	RT16	1030	TOP PLATES (8) 8d TRUSS (8) 8d x 1 1/2"
HS4	HIP SCISSOR	1	711	---	711	RT16	1030	TOP PLATES (8) 8d TRUSS (8) 8d x 1 1/2"	---	---	---	RT16	1030	TOP PLATES (8) 8d TRUSS (8) 8d x 1 1/2"
HSGRD	3-PLY HIP GIRDER	1	681	---	680	(2)LTW12	1340	(12) 10d	---	---	---	(2)LTW12	1340	(12) 10d
J	END JACK	9	501	129	197	RT5	540	(4) 8d TRUSS (4) 8d PLATE	---	---	---	16d NAILS	3	2
J1	CORNER JACK	3	393	274	45	RT5	540	(4) 8d TRUSS (4) 8d PLATE	---	---	---	16d NAILS	3	2
J1A	CORNER JACK	1	305	281	46	RT5	540	(4) 8d TRUSS (4) 8d PLATE	---	---	---	16d NAILS	3	2
J2	CORNER JACK	3	279	169	27	RT5	540	(4) 8d TRUSS (4) 8d PLATE	---	---	---	16d NAILS	2	2
J2A	CORNER JACK	1	183	169	27	RT5	540	(4) 8d TRUSS (4) 8d PLATE	---	---	---	16d NAILS	2	2
J3	CORNER JACK	3	158	58	7	RT5	540	(4) 8d TRUSS (4) 8d PLATE	---	---	---	16d NAILS	2	2
J3A	CORNER JACK	1	61	58	7	RT5	540	(4) 8d TRUSS (4) 8d PLATE	---	---	---	16d NAILS	2	2
J12	END JACK	2	471	134	223	TA 18	1205	(8) 10d x 1 1/2"	---	---	---	16d NAILS	3	3
J12A	END JACK	8	391	140	233	TA 18	1205	(8) 10d x 1 1/2"	---	---	---	16d NAILS	3	3
J13	CORNER JACK	3	397	274	41	TA 18	1205	(8) 10d x 1 1/2"	---	---	---	16d NAILS	3	2
J13A	CORNER JACK	1	308	282	42	TA 18	1205	(8) 10d x 1 1/2"	---	---	---	16d NAILS	3	2
J14	CORNER JACK	3	282	170	24	TA 18	1205	(8) 10d x 1 1/2"	---	---	---	16d NAILS	2	2
J14A	CORNER JACK	1	185	170	24	TA 18	1205	(8) 10d x 1 1/2"	---	---	---	16d NAILS	2	2
J15	CORNER JACK	3	158	59	6	TA 18	1205	(8) 10d x 1 1/2"	---	---	---	16d NAILS	2	2
J15A	CORNER JACK	1	62	59	6	TA 18	1205	(8) 10d x 1 1/2"	---	---	---	16d NAILS	2	2
J16	END JACK	3	308	172	48	TA 18	1205	(8) 10d x 1 1/2"	---	---	---	16d NAILS	2	2
J17	CORNER JACK	2	167	59	14	TA 18	1205	(8) 10d x 1 1/2"	---	---	---	16d NAILS	2	2
JGRD1	KING JACK	2	592	---	325	HHCP2	800	(10) 10d x 1 1/2" TRUSS (10) 10d x 1 1/2" PLATE	---	---	---	THJ26 ²	1010	HIP(7)10d-HEADER(16)16d JACK (5) 10d x 1 1/2"
JGRD5	HIP JACK	2	605	---	312	TA 18	1205	(8) 10d x 1 1/2"	---	---	---	THJ26 ²	1010	HIP(7)10d-HEADER(16)16d JACK (5) 10d x 1 1/2"
JGRD6	HIP JACK	1	381	---	133	TA 18	1205	(8) 10d x 1 1/2"	---	---	---	16d NAILS	2	2
JS1	END JACK	11	389	274	46	RT5	540	(4) 8d TRUSS (4) 8d PLATE	---	---	---	16d NAILS	3	2
JS2	CORNER JACK	4	276	169	28	RT5	540	(4) 8d TRUSS (4) 8d PLATE	---	---	---	16d NAILS	2	2
JS3	CORNER JACK	4	174	63	13	RT5	540	(4) 8d TRUSS (4) 8d PLATE	---	---	---	16d NAILS	2	2
JSGRD	KING JACK	2	528	---	246	HHCP2	800	(10) 10d x 1 1/2" TRUSS (10) 10d x 1 1/2" PLATE	---	---	---	16d NAILS	3	2
MHGRD	1-PLY MONO HIP GIRDER	1	298	---	234	TA 18	1205	(8) 10d x 1 1/2"	---	---	---	TA 18	1205	(8) 10d x 1 1/2"
P1	END JACK	13	441	279	79	TA 18	1205	(8) 10d x 1 1/2"	---	---	---	16d NAILS	3	2
P2	CORNER JACK	2	167	59	14	TA 18	1205	(8) 10d x 1 1/2"	---	---	---	16d NAILS	2	2
P3	CORNER JACK	2	308	172	48	TA 18	1205	(8) 10d x 1 1/2"	---	---	---	16d NAILS	2	2
PJGRD	HIP JACK	1	538	---	235	TA 18	1205	(8) 10d x 1 1/2"	---	---	---	16d NAILS	3	2
PMH2	MONO HIP	1	890	---	736	TA 18	1205	(8) 10d x 1 1/2"	---	---	---	TA 18	1205	(8) 10d x 1 1/2"
PMH1	MONO HIP	1	870	---	747	TA 18	1205	(8) 10d x 1 1/2"	---	---	---	TA 18	1205	(8) 10d x 1 1/2"
PMHGRD1	MONO HIP	1	1055	---	1050	TA 18	1205	(8) 10d x 1 1/2"	---	---	---	TA 18	1205	(8) 10d x 1 1/2"
T1	COMMON	6	645	---	645	RT16	1030	TOP PLATES (8) 8d TRUSS (8) 8d x 1 1/2"	---	---	---	RT16	1030	TOP PLATES (8) 8d TRUSS (8) 8d x 1 1/2"
T5A	COMMON	2	664	---	664	TA 18	1205	(8) 10d x 1 1/2"	---	---	---	TA 18	1205	(8) 10d x 1 1/2"
V	VALLEY TRUSS SET	---	---	---	---	LTW12 @ 48" O.C.	670	(12) 10d	---	---	---	---	---	---

Maronda Homes

SUNBURY

ELEVATION "L" RIGHT

Maronda Systems
4005 Maronda Way
Sanford, FL 32771
(407)321-0064


Tomas Ponce P.E.
License No. 0050068

SEP 26 2007

SHEET:
TRI
VAULT

FLORIDA BUILDING CODE 2004 : RESIDENTIAL

5. DRAWING WAS PROVIDED BY USING THE AMERICAN VIVIDOR SOFTWARE AND HAS BEEN REVIEWED BY SC, US, SI, MP, US, 1P, ED, DP, 1P AND 11.

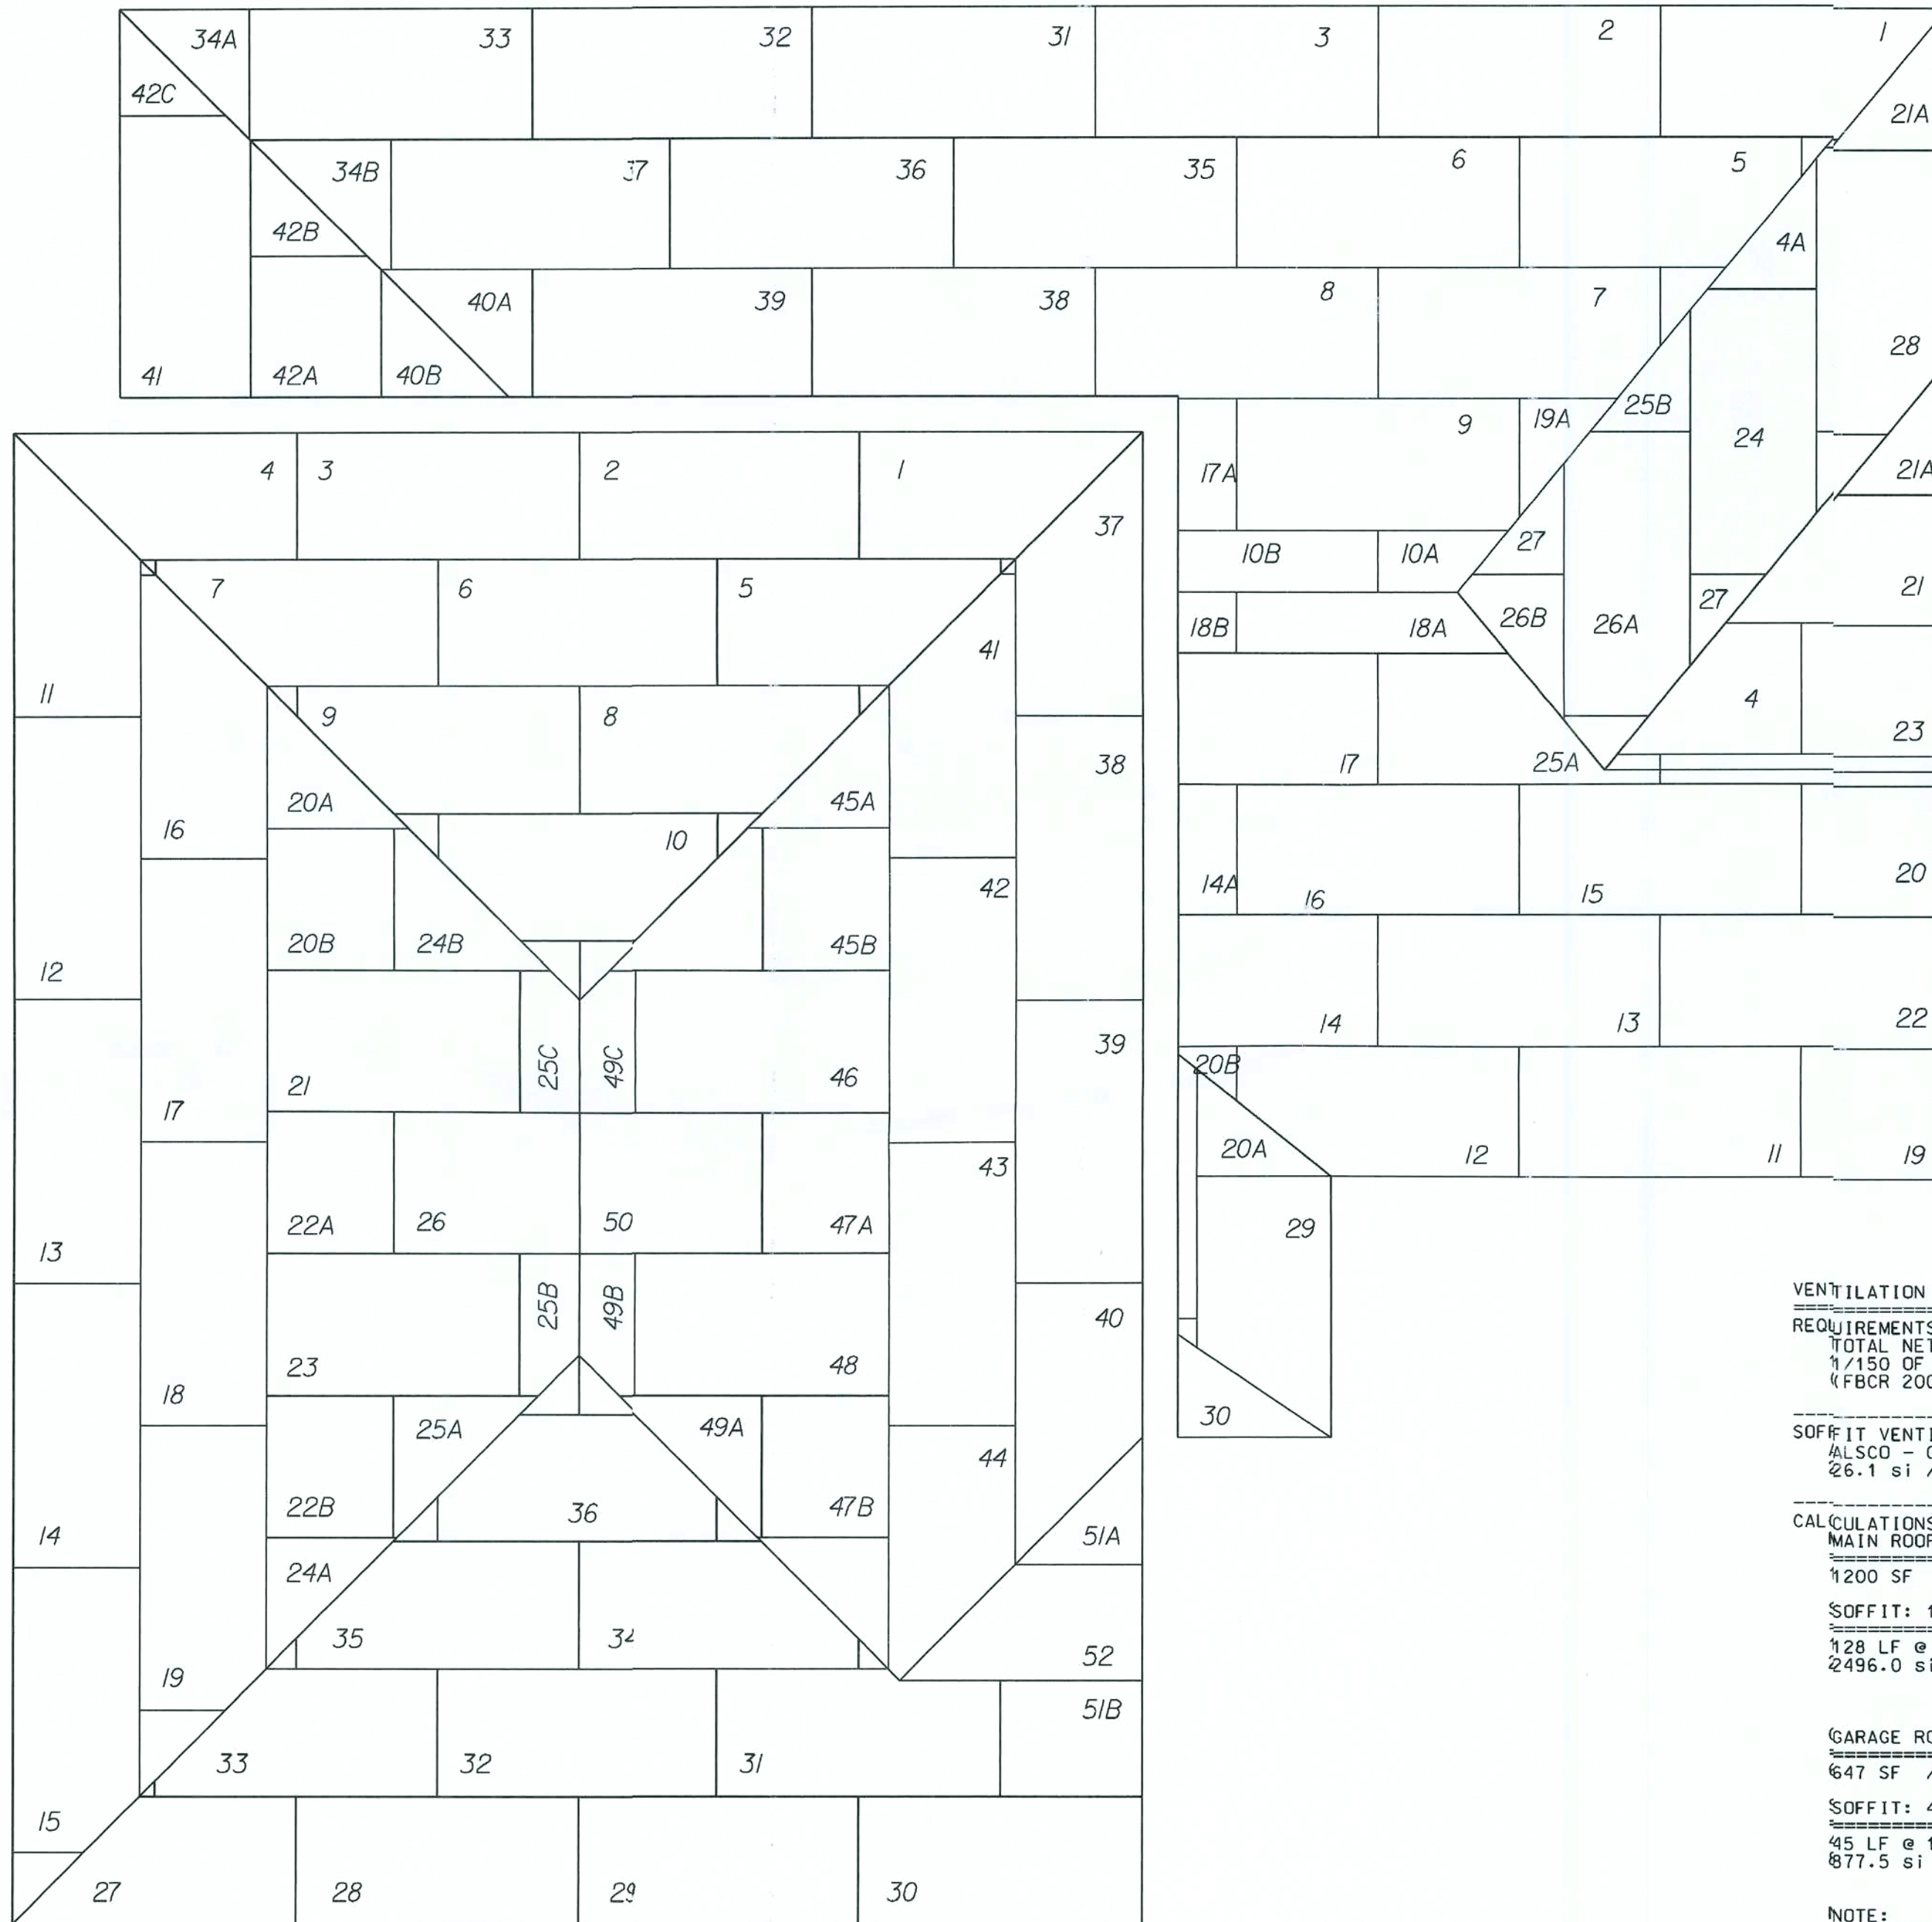

GENERAL ROOF NOTES:
7/16" OSB SH'T'G w/ 8d RING/SCREW SHANK
NAIL (AS PER R803.2.3J) 4" O.C. EDGE &
6" O.C. FIELD, (3" O.C. GABLE END TRUSS)
w/ CLIPS ON PRE-ENGINEERED TRUSSES
@ 24" O.C.

TOTAL ROOF SHEATHING:
52 [MAIN] + 42 [GARAGE] = 94

VENTILATION OF ATTIC SPACE: SUNBURY 3L

REQUIREMENTS:
TOTAL NET FREE VENTILATION AREA SHALL NOT BE LESS THAN
1/150 OF THE AREA OF SPACE VENTILATED.
(FBCR 2004, SECTION R806.2)


SOFFIT VENTILATION:
ALSCO - QUAD 4 VENTED SOFFIT (16" WIDE) = 26.1 si/LF
26.1 si / 1.34' = 19.5 si/LF PER 12" wide soffit

CALCULATIONS:
MAIN ROOF
1200 SF / 150 = 8.0 SF VENTILATION REQUIRED
SOFFIT: 128 L.F. SOFFIT VENT
128 LF @ 19.5 si/LF = 2496.0 si
2496.0 si / 144 si PER SF = 17.33 SF ACTUAL

GARAGE ROOF
647 SF / 150 = 4.31 SF VENTILATION REQUIRED
SOFFIT: 45 L.F. SOFFIT VENT
45 LF @ 19.5 si/LF = 877.5 si
877.5 si / 144 si PER SF = 6.10 SF ACTUAL

NOTE:
SOFFIT ALONE SATISFIES FBCR 2004. RIDGE AND OFF-RIDGE
VENTS SHOWN ON THE ELEVATION SHEET ARE TO BE INSTALLED
AND ACT AS INCREASED VENTILATION ABOVE AND BEYOND THE
CODE REQUIREMENTS.


REVISIONS :	REVISED 05-07-07
06-13-06	REV. ATTIC VENTILATION CALCS.
AMERICANA ROOF LAYOUT	
SUNBURY	
ELEVATION "L"	
DRAWN BY:	GARAGE: RIGHT
RELEASE DATE:	04-04-06
SHEET:	
RSIL	
PLOT DATE: 27 AUG 2007	

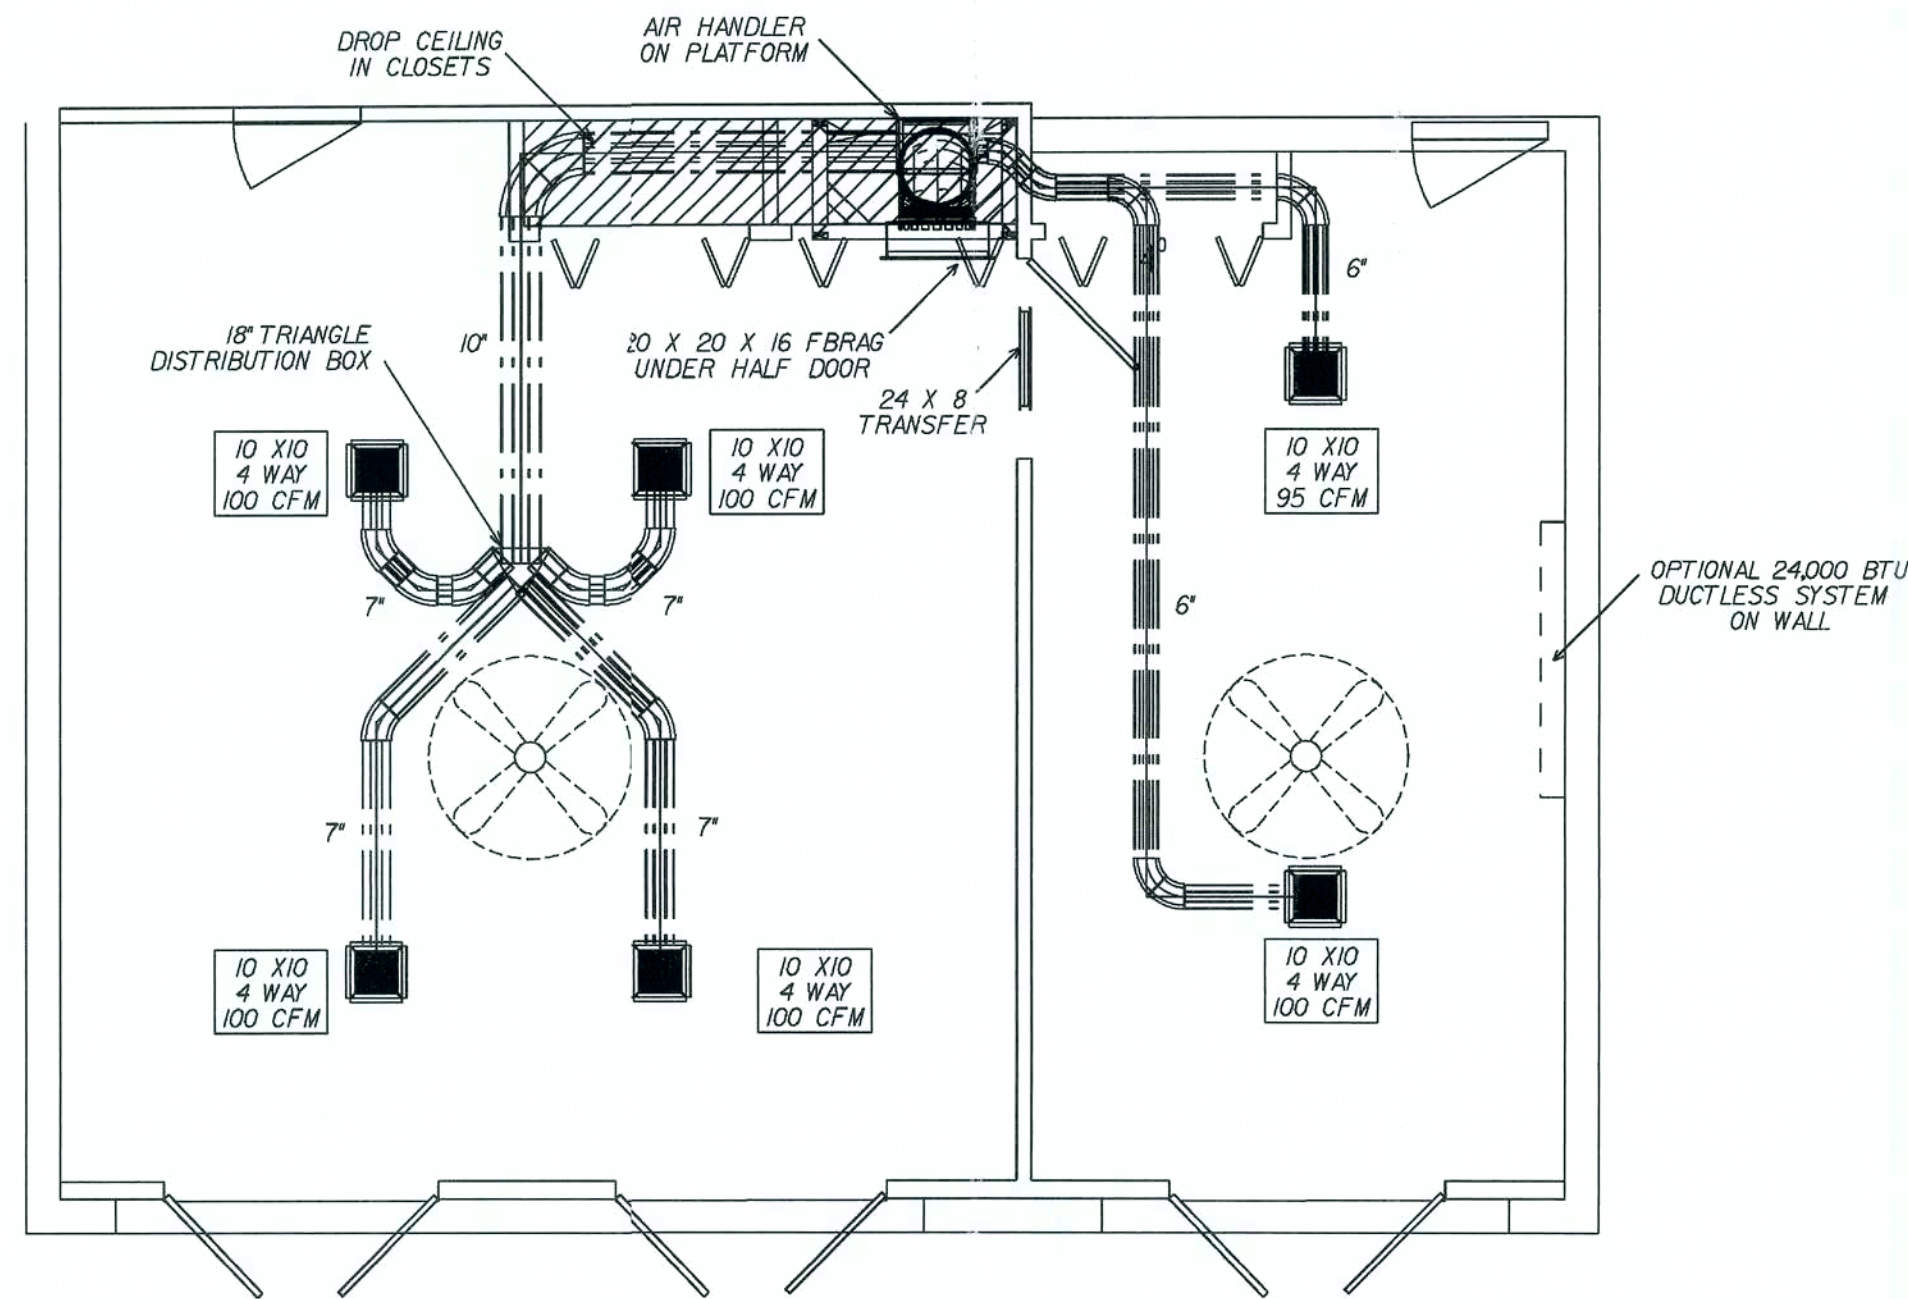

GARAGE CONVERSION / SALES OFFICE HVAC
SCALE: 1/4"=1'-0"

MECHANICAL EQUIPMENT

TEMPSTAR TCH224AKA 12 SEER
TEMPSTAR EBX2400 12 SEER
5KW
BRAEBURN 5200 HEAT PUMP PROGRAMABLE
EXT STATIC .60 595 CFM H

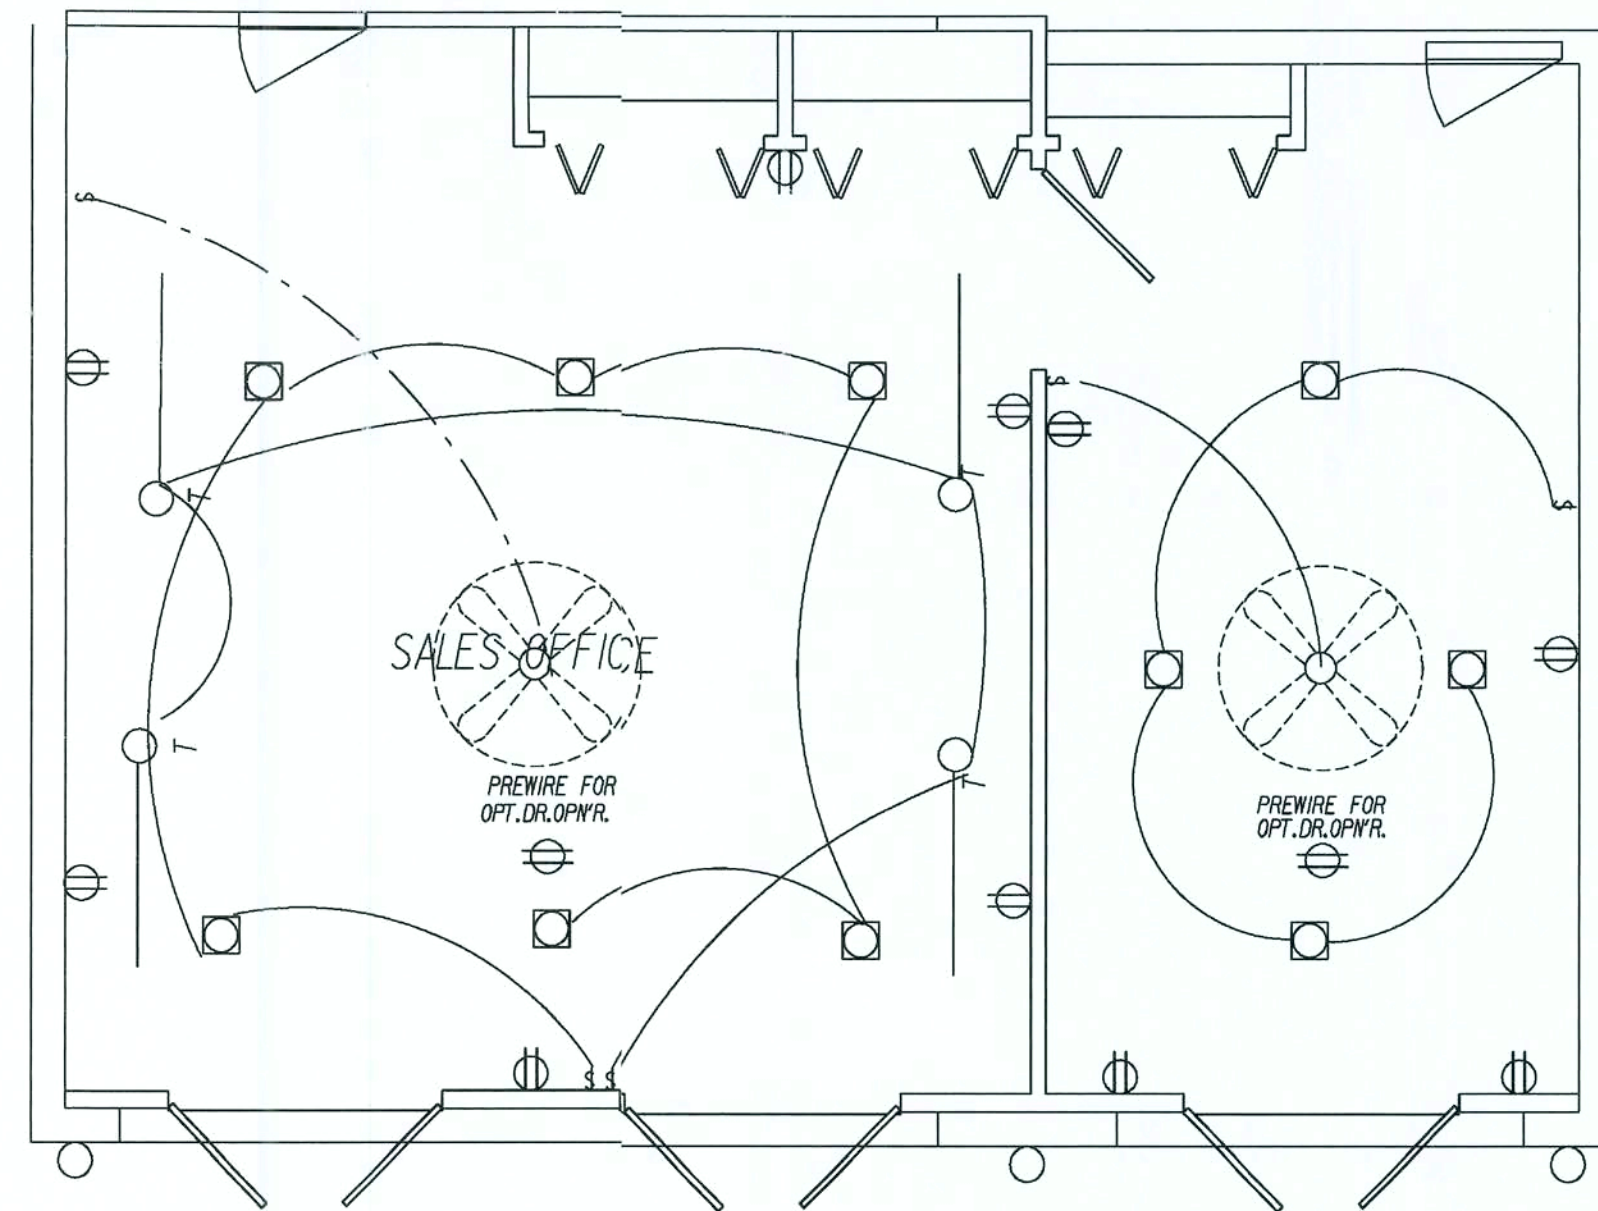

GARAGE CONVERSION / SALES OFFICE ELECTRIC
SCALE: 1/4"=1'-0"

REVISIONS :

10-01-05 FBC 2004 : RESIDENTIAL

COPYRIGHT © 2005 MARONDA HOMES

Maronda Homes
4005 MARONDA WAY SANFORD, FLORIDA
(407) 321-0064

AMERICANA BAYBURY / SUNBURY

SALES CONVERSION

3 CAR GARAGE
PLOT DATE: 08 FEB 2006
GARAGE: RIGHT
RELEASE DATE:


SHEET:

3SM


ALL RIGHTS RESERVED. NO REPRODUCTION OR TRANSMISSION IN ANY FORM OR BY ANY MEANS, ELECTRONIC OR MECHANICAL, INCLUDING PHOTOCOPYING, RECORDING, OR BY ANY INFORMATION STORAGE AND RETRIEVAL SYSTEM.

08 FEB 2006

ADD GARAGE SQ.FT. TO A/C AREA W/ SALES OFFICE
 ** SEE FLOOR PLAN FOR ALL MODEL EXACT DIMENSIONS **

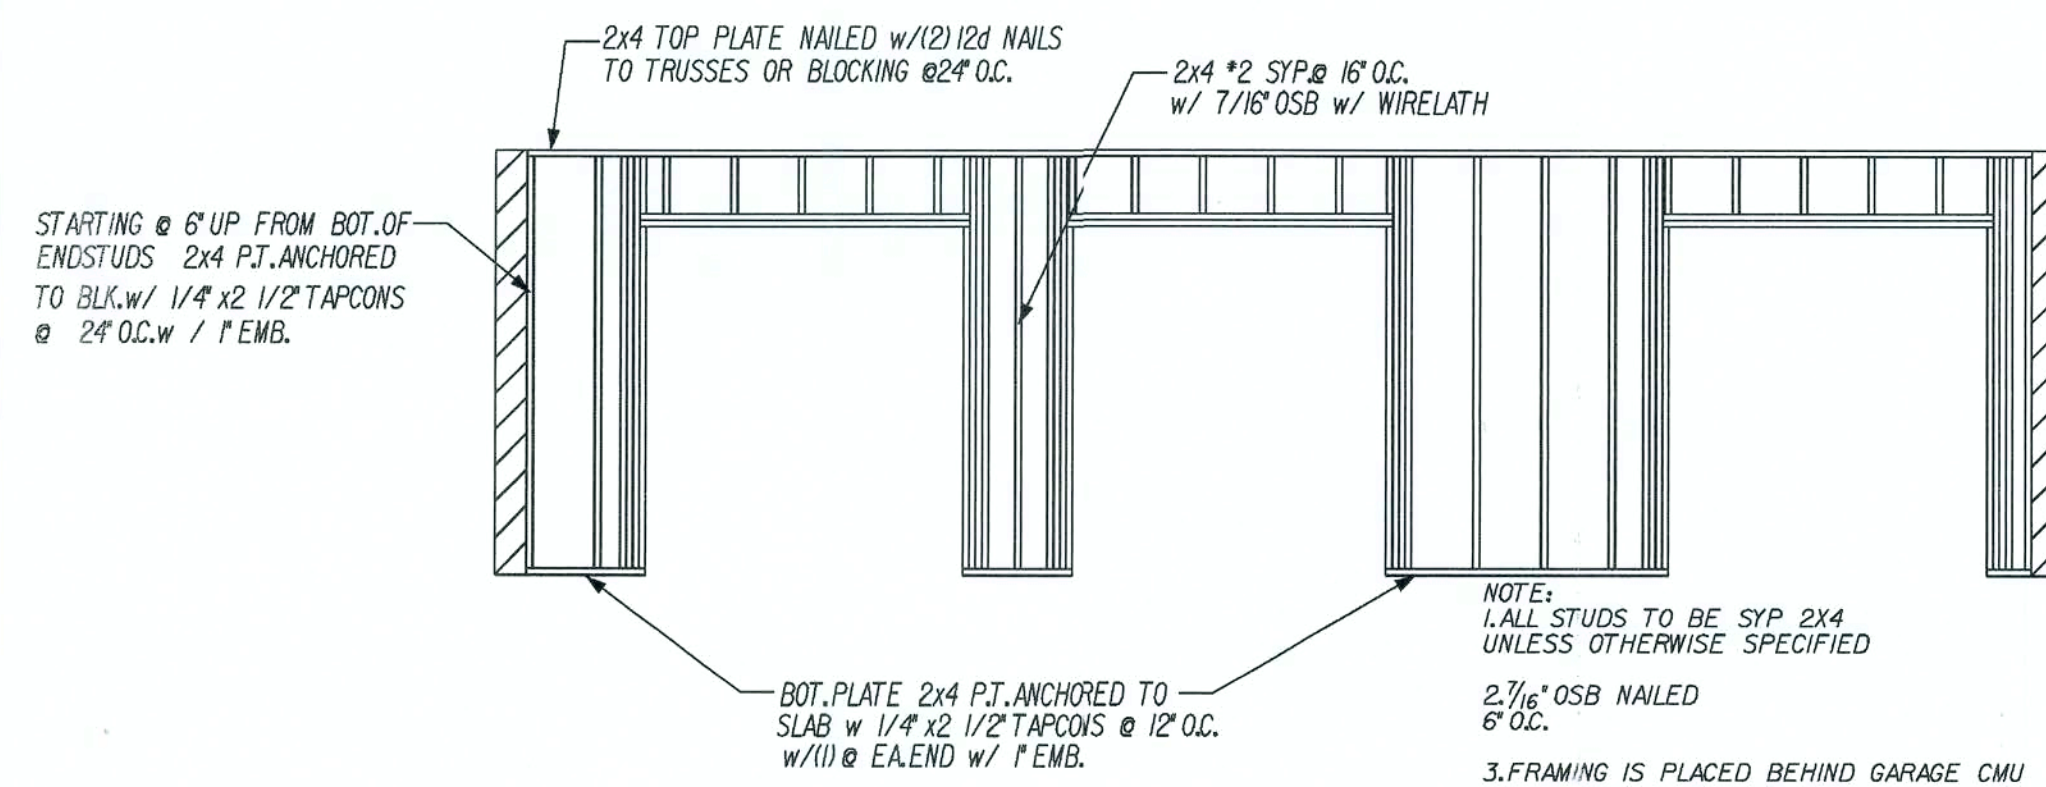

SCALE: 1/4"=1'-0"

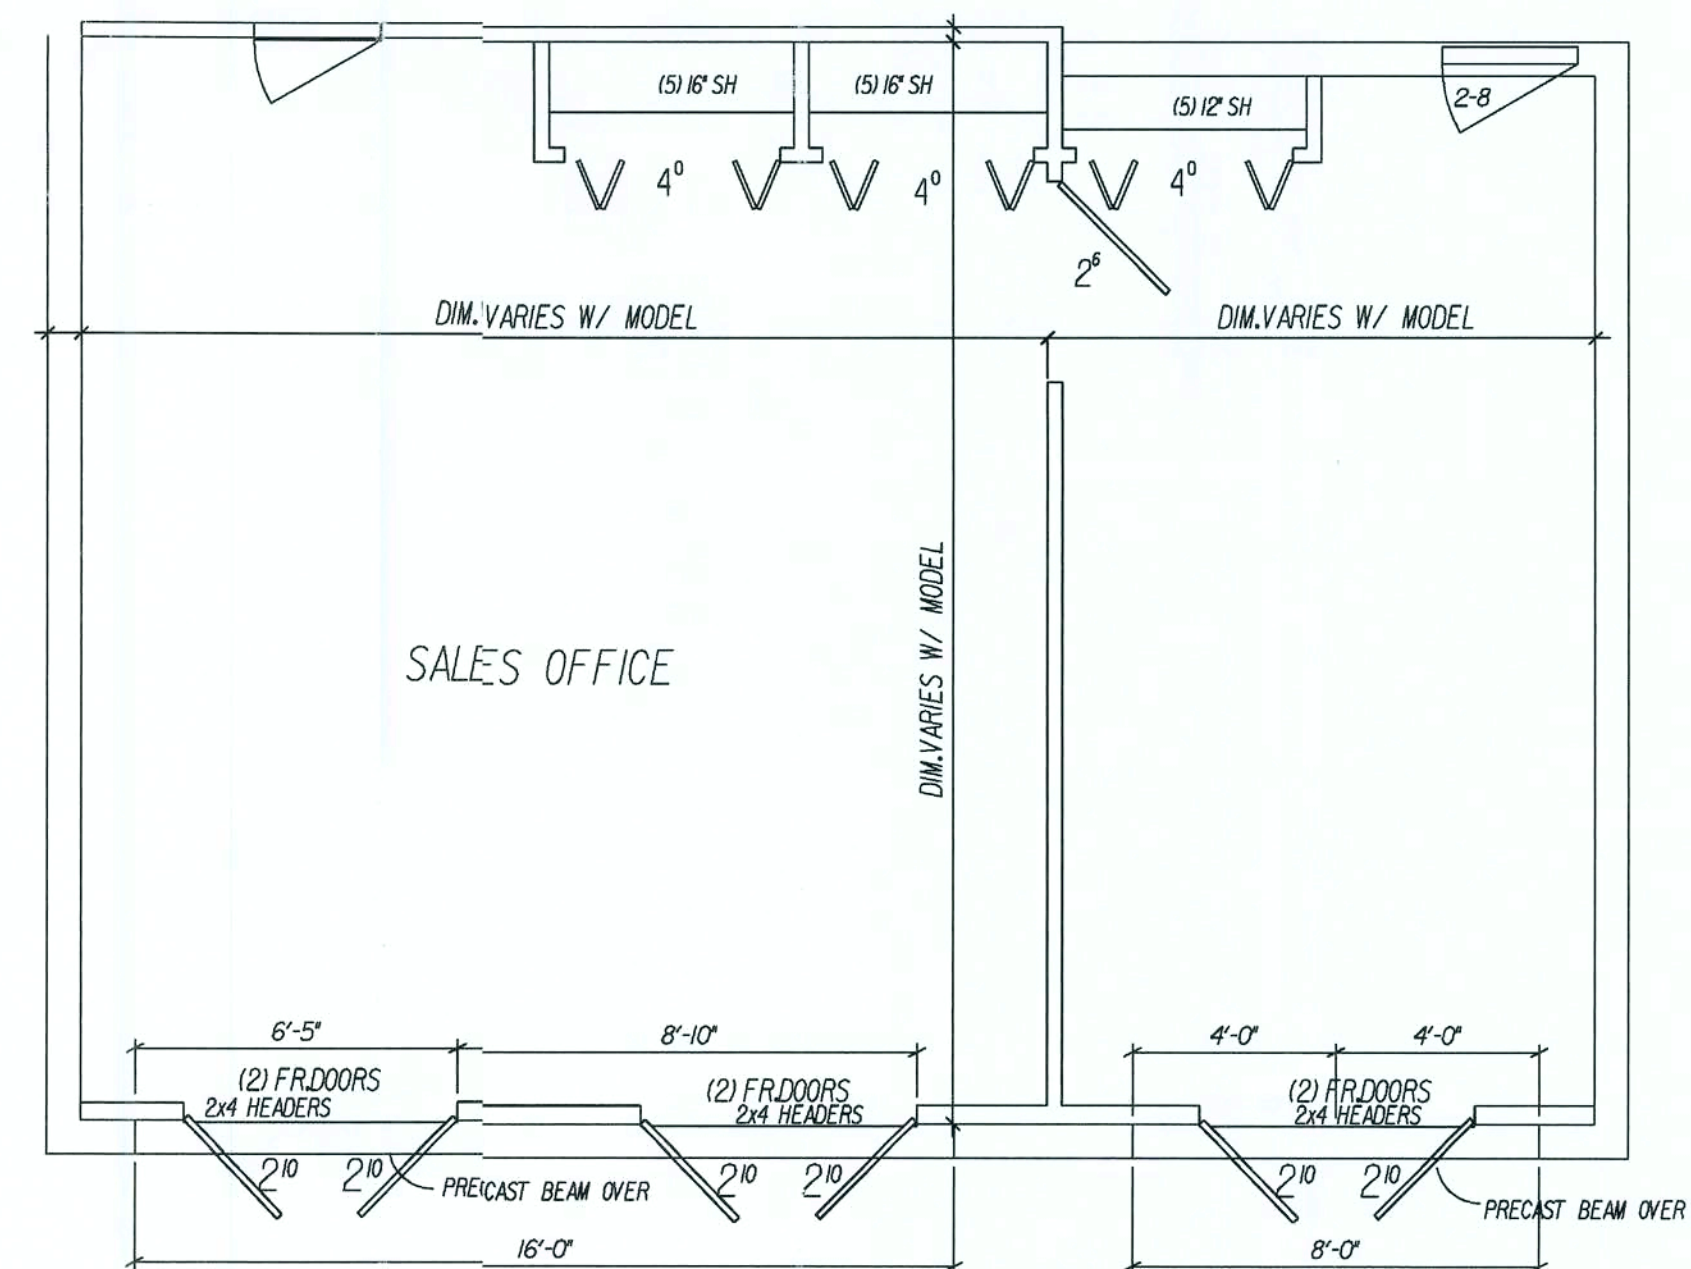


SCALE: 1/4" = 1' - 0"

05

multivariate Affine-Invariant ZNF encoder

EP 26 2007

35

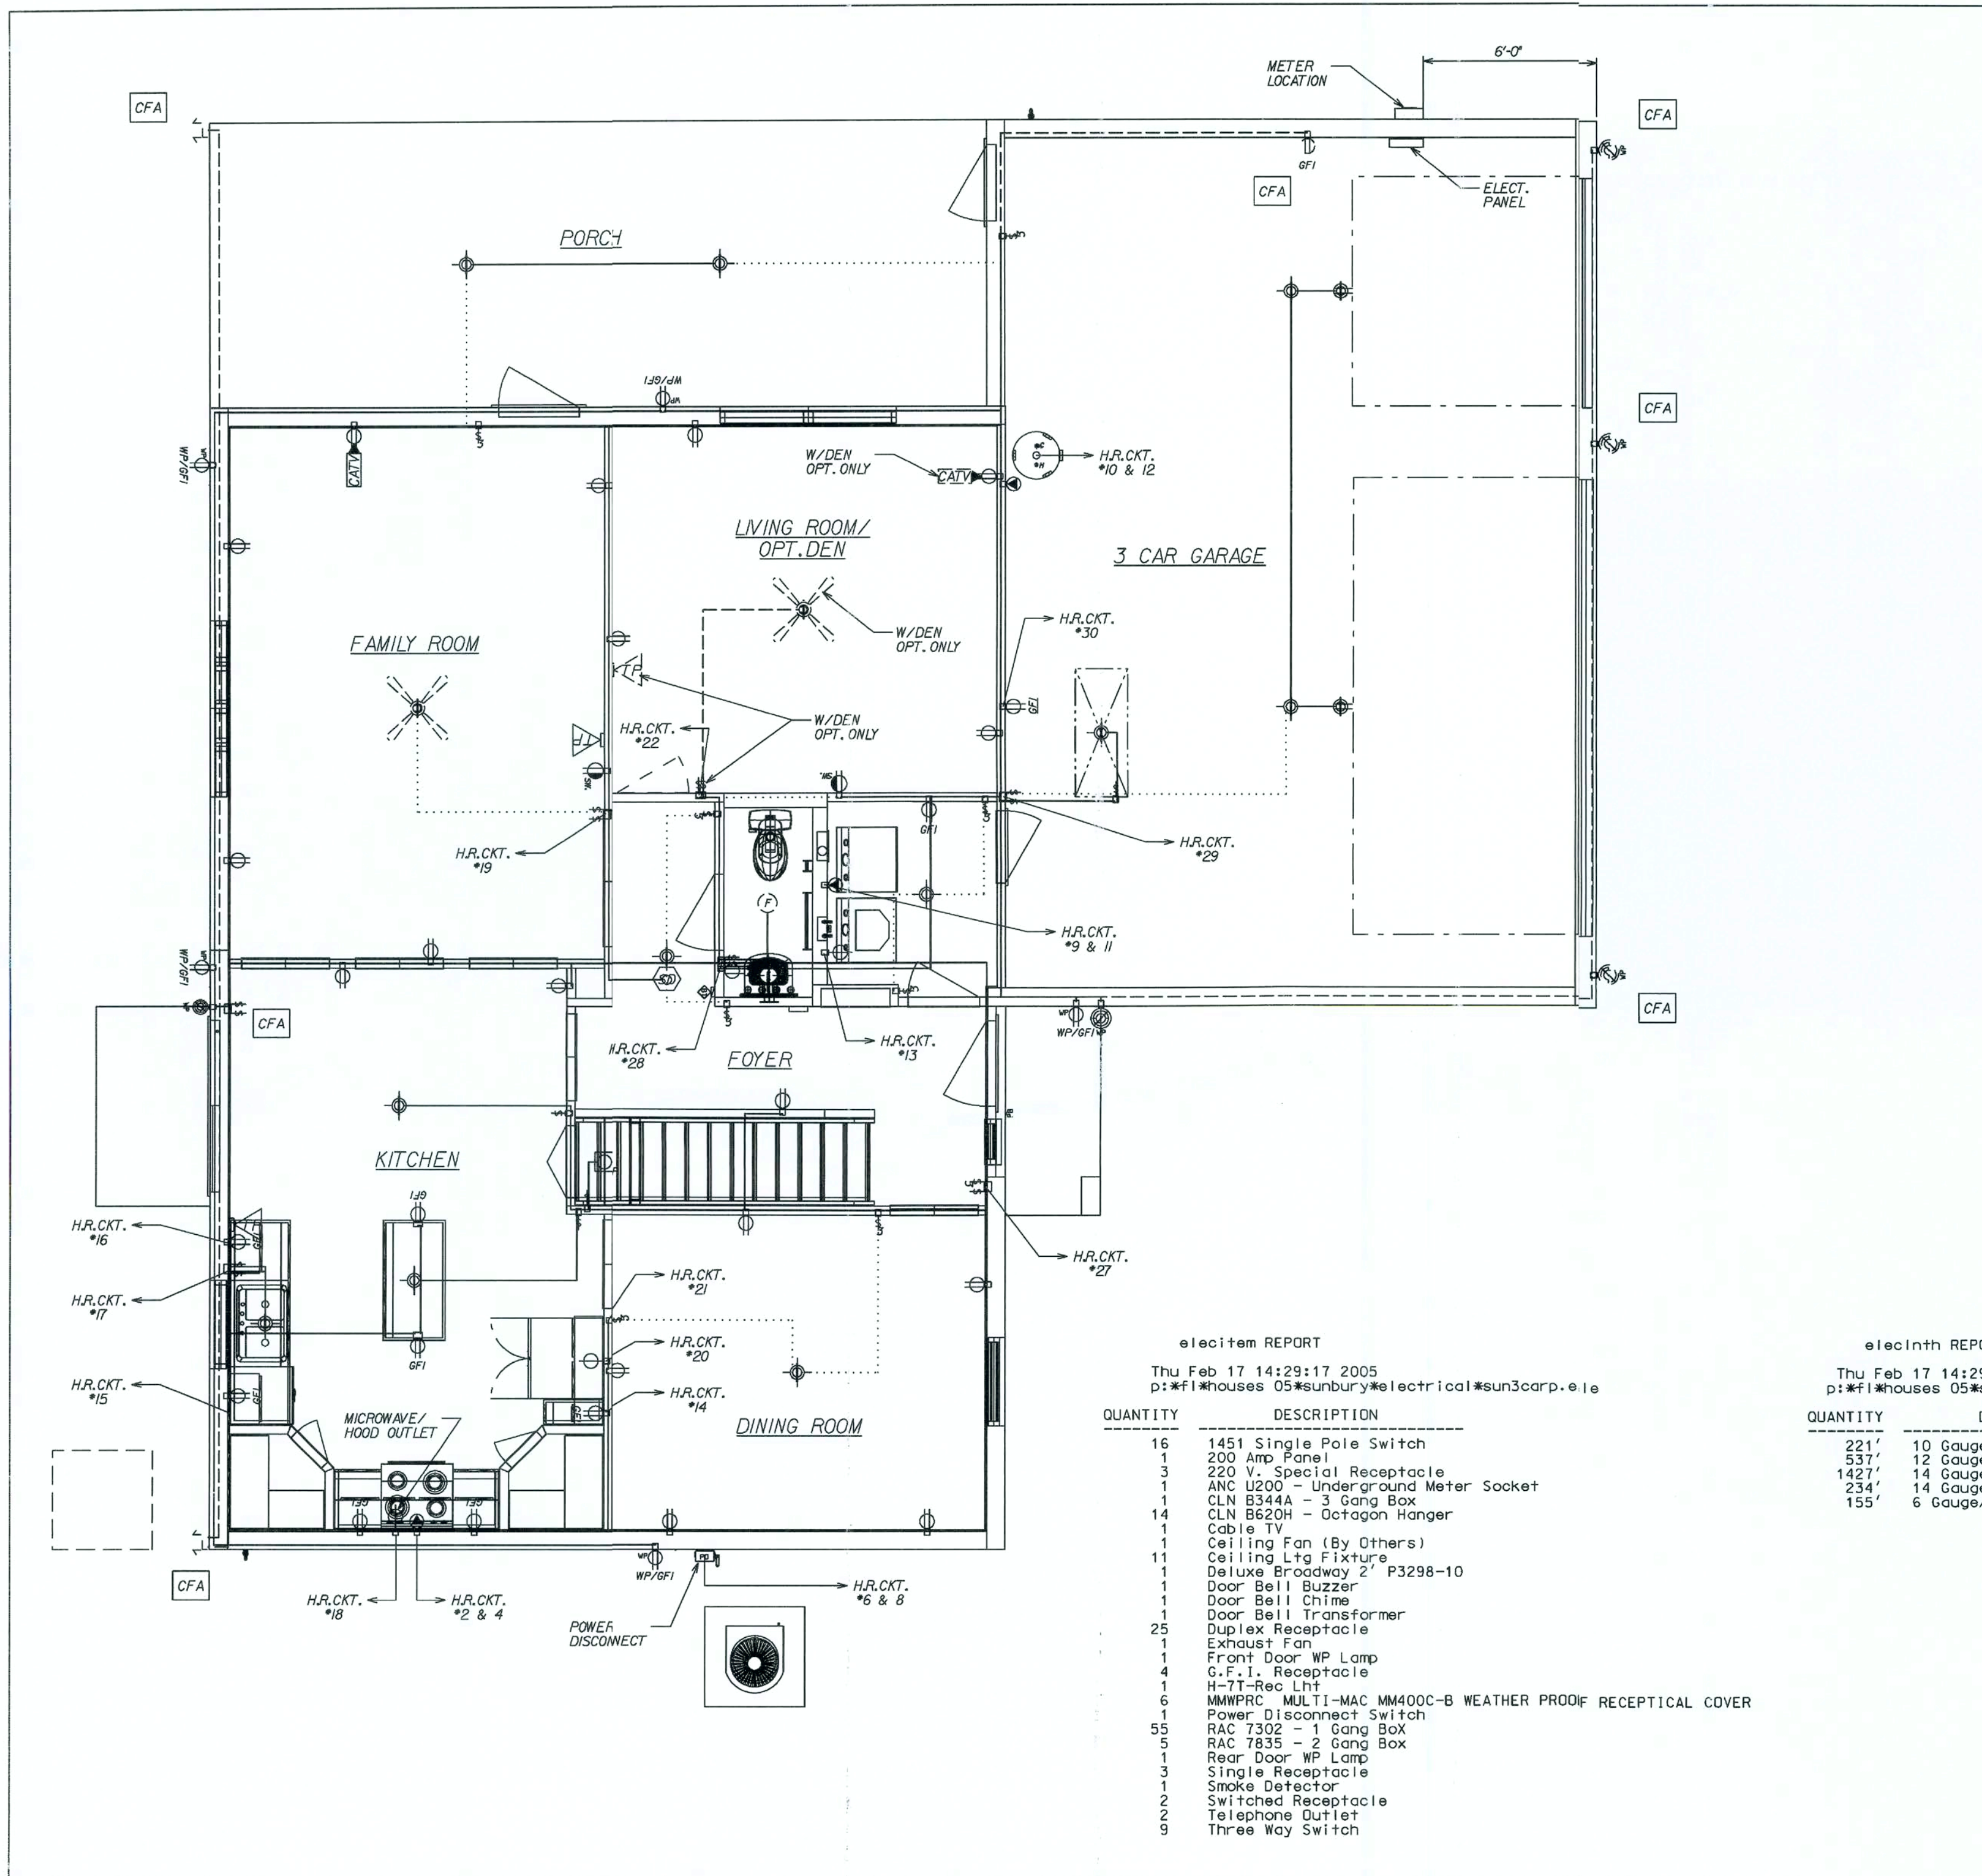

GENERAL ELECTRICAL NOTES:
CIRCUITRY IS DIAGRAMATIC ONLY, FIELD CONDITIONS MAY CHANGE ACTUAL INSTALLATION
PROVIDE AFCIs (arc-fault circuit interrupters) IN ALL DWELLING UNIT BEDROOMS PER NEC, SECTION 210.12
SMOKE DETECTORS ARE INSTALLED PER MFG. INSTRUCTIONS AND NFPA 72, ALL DEVICES SHALL BE INTERCONNECTED WITH BATTERY BACK-UP.
FOR INSTALLATION OF GROUND ROD, SEE TYP. CONC. ENCASED ELECTRODE DETAIL SHEET* FT6

- LIST OF OPTIONS:**
- CFA OPTIONAL COACH LIGHTS, (2) FLOOD LIGHTS AT REAR AND GARAGE OUTLET
REVISID 11-18-05
 - GSD OPTIONAL DOOR LIGHT
REVISID 11-18-05

ELECTRICAL SYMBOL LEGEND:

REGULAR TEXT	REVERSE TEXT	DESCRIPTION
[Symbol]	[Symbol]	Power Disconnect Switch
[Symbol]	[Symbol]	Door Bell Chime
[Symbol]	[Symbol]	Door Bell Buzzer
[Symbol]	[Symbol]	Ceiling Fan (By Others)
[Symbol]	[Symbol]	Smoke Detector
[Symbol]	[Symbol]	Light Fixture Bath
[Symbol]	[Symbol]	Exterior WP Lamp
[Symbol]	[Symbol]	Single Pole Switch
[Symbol]	[Symbol]	Three Way Switch
[Symbol]	[Symbol]	Single Receptacle
[Symbol]	[Symbol]	Duplex Receptacle
[Symbol]	[Symbol]	GFI Receptacle
[Symbol]	[Symbol]	Switched Receptacle
[Symbol]	[Symbol]	220 V. Special Receptacle
[Symbol]	[Symbol]	Ceiling Ltg Fixture
[Symbol]	[Symbol]	Recessed Ltg. Fixture
[Symbol]	[Symbol]	Exhaust Fan
[Symbol]	[Symbol]	Cable TV
[Symbol]	[Symbol]	Telephone Outlet
[Symbol]	[Symbol]	Flood Lights
[Symbol]	[Symbol]	Exhaust Fan / Light Combo

elecitem REPORT
Thu Feb 17 14:29:17 2005
p:\fl\houses 05\sunbury\electrical\sun3carp.ele

QUANTITY	DESCRIPTION
16	1451 Single Pole Switch
1	200 Amp Panel
3	220 V. Special Receptacle
1	ANC U200 - Underground Meter Socket
1	CLN B344A - 3 Gang Box
14	CLN B620H - Octagon Hanger
1	Cable TV
1	Ceiling Fan (By Others)
11	Ceiling Ltg Fixture
1	Deluxe Broadway 2' P3298-10
1	Door Bell Buzzer
1	Door Bell Chime
1	Door Bell Transformer
25	Duplex Receptacle
1	Exhaust Fan
1	Front Door WP Lamp
4	G.F.I. Receptacle
1	H-7T-Rec Lht
6	MMWPRC MULTI-MAC MM400C-B WEATHER PROOF RECEPTICAL COVER
1	Power Disconnect Switch
5	RAC 7302 - 1 Gang Box
5	RAC 7835 - 2 Gang Box
1	Rear Door WP Lamp
3	Single Receptacle
1	Smoke Detector
2	Switched Receptacle
2	Telephone Outlet
9	Three Way Switch

elecinv REPORT
Thu Feb 17 14:29:17 2005
p:\fl\houses 05\sunbury\electrical\sun3carp.ele

QUANTITY	DESCRIPTION
221'	10 Gauge/3 Cond. Copper
537'	12 Gauge/2 Cond. Copper
1427'	14 Gauge/2 Cond. Copper
234'	14 Gauge/3 Cond. Copper
155'	6 Gauge/3 Cond. Copper

REVISIONS:

12-19-06	ELIM. SMOKE DETECT. HOME RUN.
02-19-07	ADD SMOKE DETECTOR TO MASTER BEDROOM

REVISID 10-05-06

Maronda Homes
14071 321-0064 4005 MARONDA WAY SANFORD, FLORIDA

AMERICANA 1st. FLR. ELECTRICAL

SUNBURY-NEWBERRY

3 CAR GARAGE w/ PORCH

DRAWN BY: / /

RELEASE DATE: / /

152344

22 MAR 2007

SHEET: ELI

FLORIDA BUILDING CODE 2004 : RESIDENTIAL

ELECTRICAL LOAD CALCULATIONS

MODEL: SUNBURY / NEWBERRY

11/28/06

LARGEST LOAD: HEAT PUMP/SUPPLEMENTAL HEAT

VOLT/AMPS
10270


SQUARE FEET LIVING AREA	2223 @ 3 VOLT/AMPS	6669
SMALL APPLIANCE CIRCUITS		3000
LAUNDRY CIRCUIT		1500
OVEN		11700
WATER HEATER		4500
DISHWASHER		1500
DRYER		5000
DISPOSAL		500
TOTAL LOAD		34369

FIRST 10KVA @100% 10000
REMAINDER @40% 9747.6
LARGEST LOAD 10270

TOTAL LOAD 30018 V.A./240 VOLTS= 125 AMPS


SERVICE SIZE: 150 AMPS

NOTE: HEAT PUMPS ARE CALCULATED AT 100% WITH SUPPLEMENTAL HEAT AT 100%

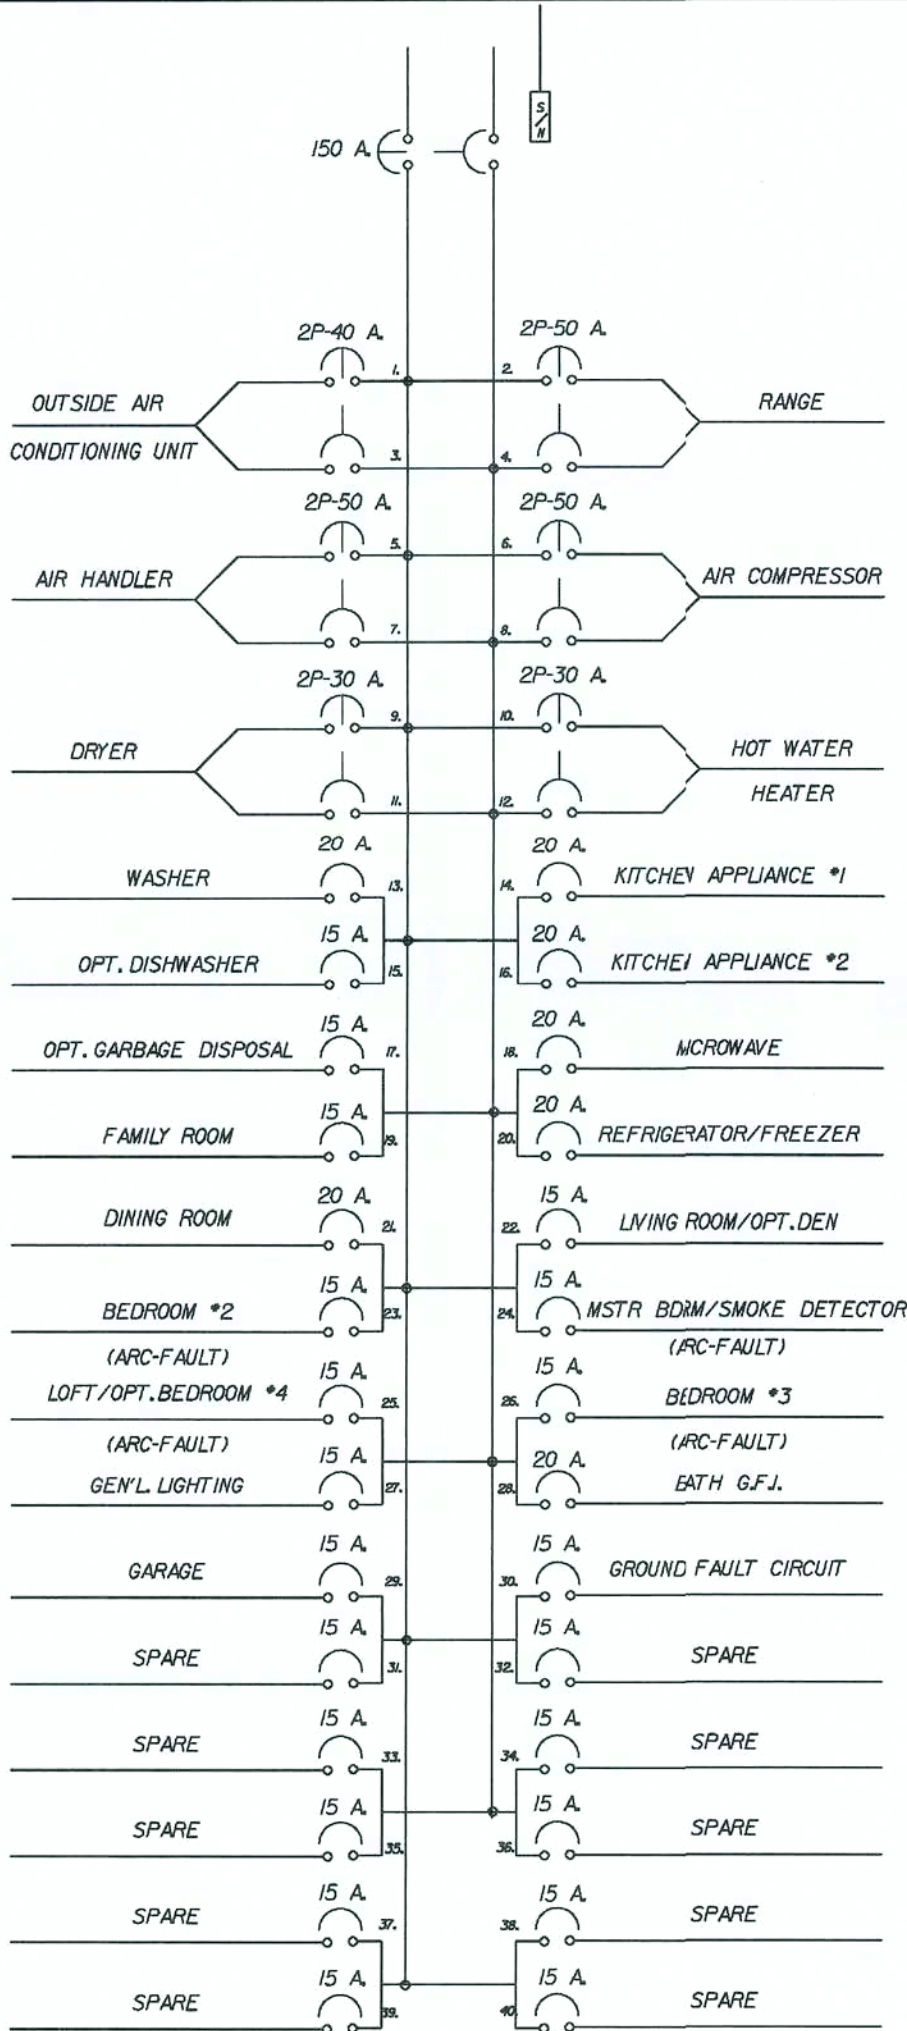




MAIN BREAKER LOAD CENTER

NOTE:
IF LOCAL CODE REQUESTS A LOCK-DOG DEVICE ON BREAKERS FOR APPLIANCES,
FIELD WILL SUPPLY TO COMPLY

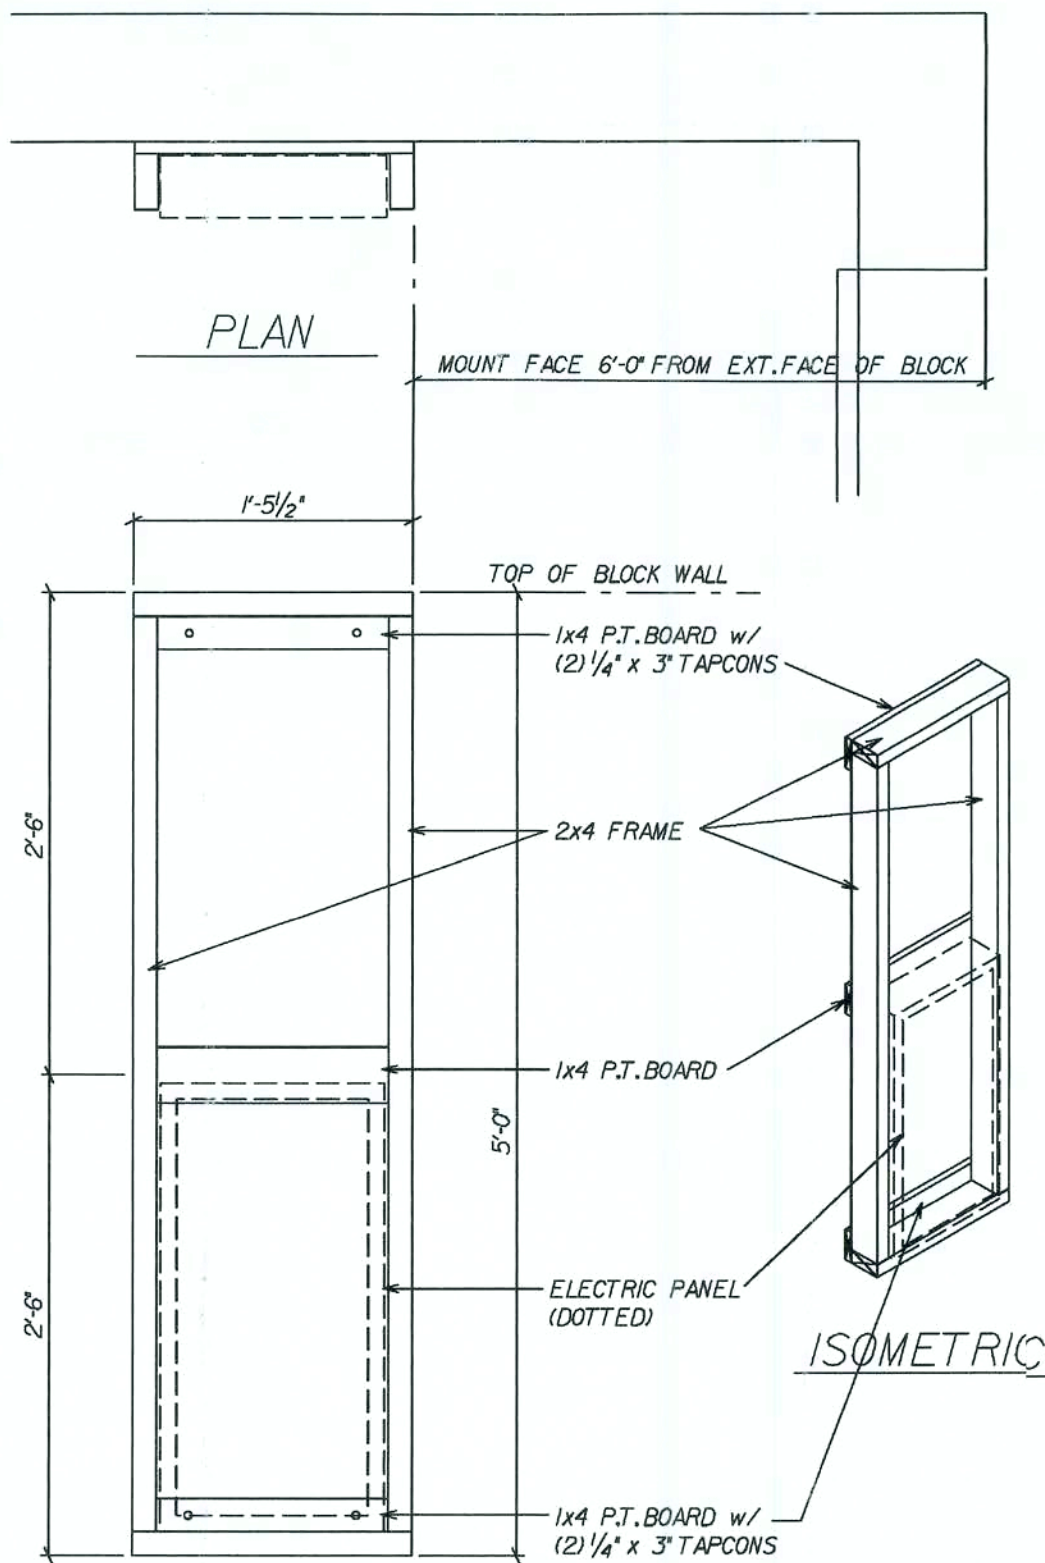

ELECTRIC PANEL FRAME

SCALE: 1" = 1'-0"

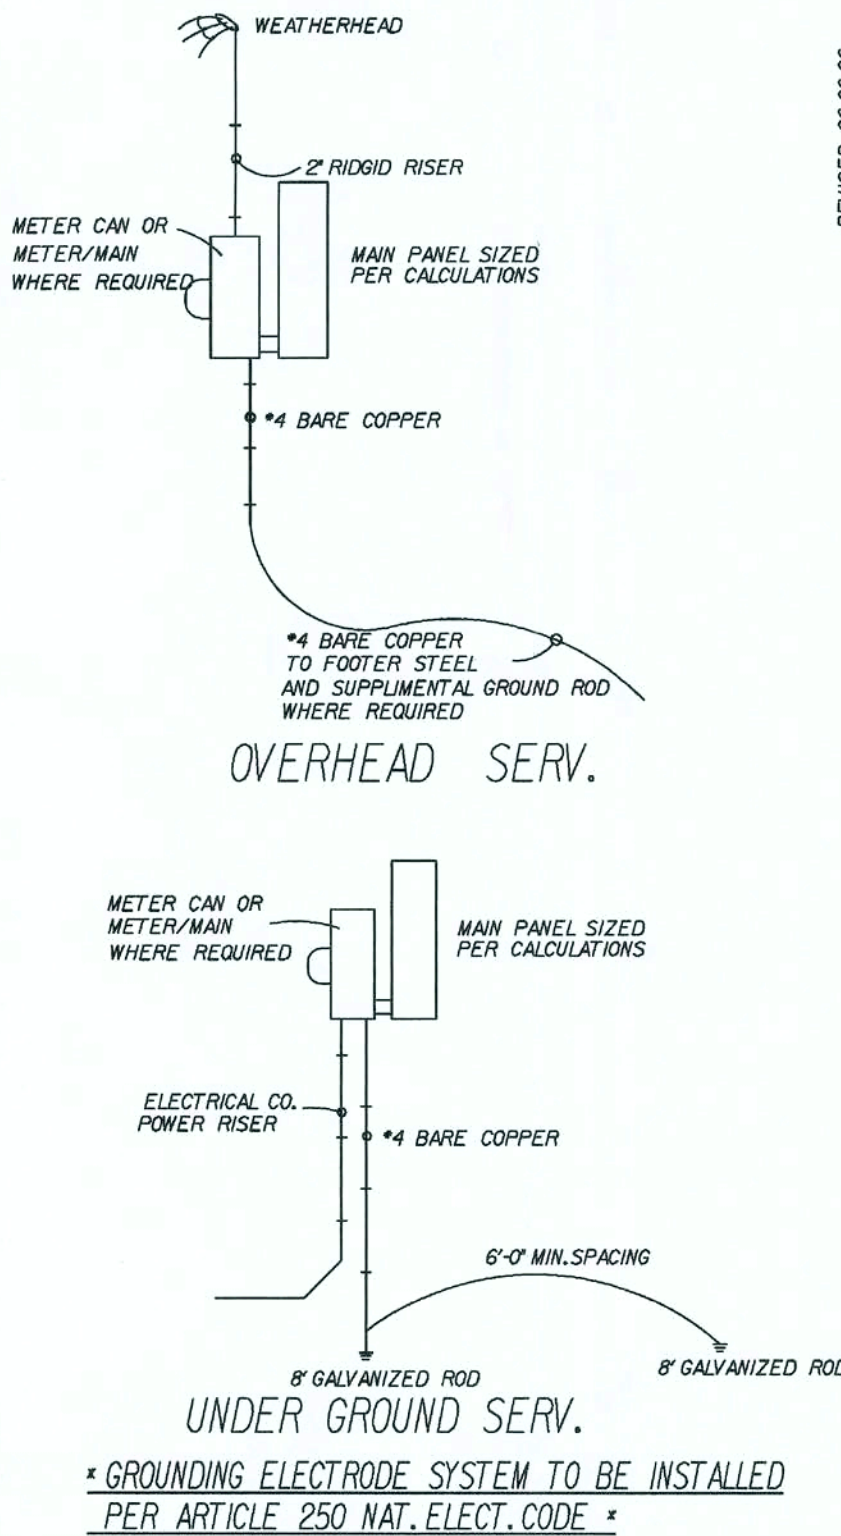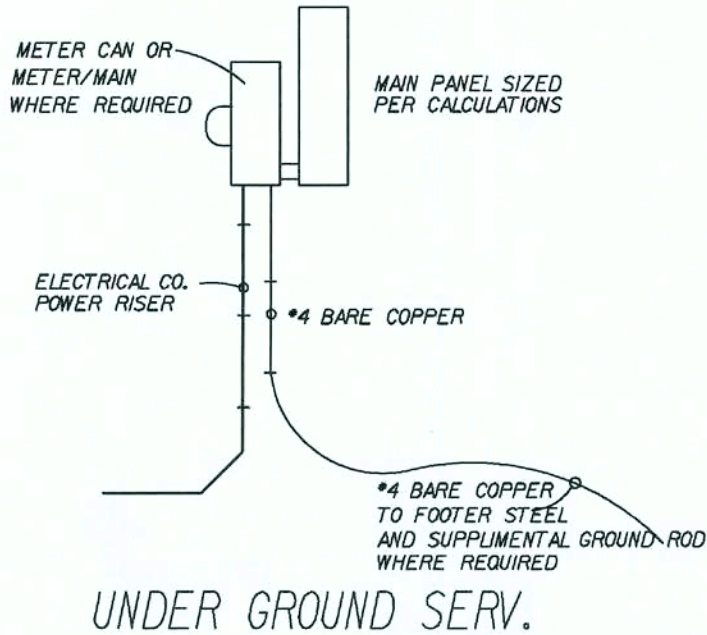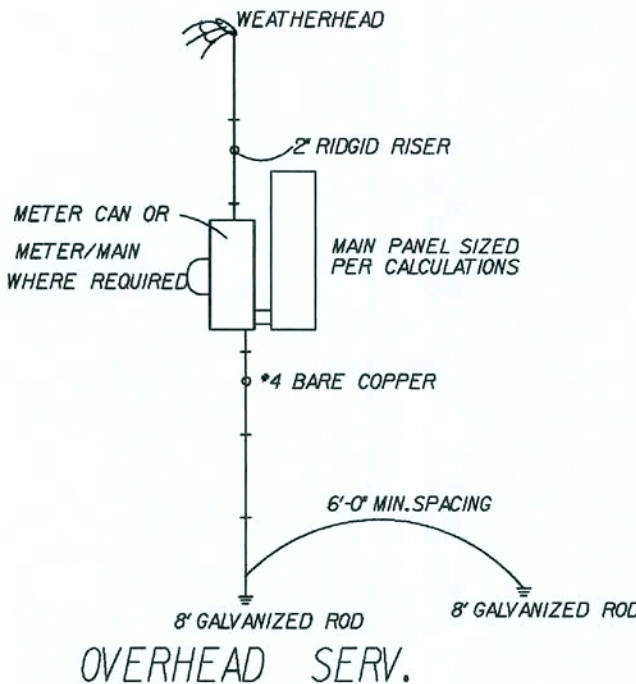

REVISED 06-06-06
SPACING REQUIREMENT

REVISED 06-06-06
SPACING REQUIREMENT

REVISIONS:	05-23-06	REV. BREAKER LOAD CENTER
	05-24-06	ADD NOTE FOR LOCK-DOG
	11-28-06	REV. ELECT. LOAD CALC.
	12-19-06	ELIM. SMOKE DETECTOR HOME RUN.
	02-19-07	ADD SMOKE DETECTOR TO MASTER BEDROOM
	3-02-07	REV. DINING RM. CKT. FROM 15A TO 20A

COPYRIGHT © 2005 MARONDA HOMES

Maronda Homes

FLORIDA

4005 MARONDA WAY SANFORD, FL 321-0064


(407) 321-0064

05

planning@sundancehomes.com

AMERICANA	ELECTRICAL DETAILS
SUNBURY-NEWBERRY	
DRAWN BY:	GARAGE:
RELEASE DATE: 09-11-03	
152345	

SHEET:
ELA

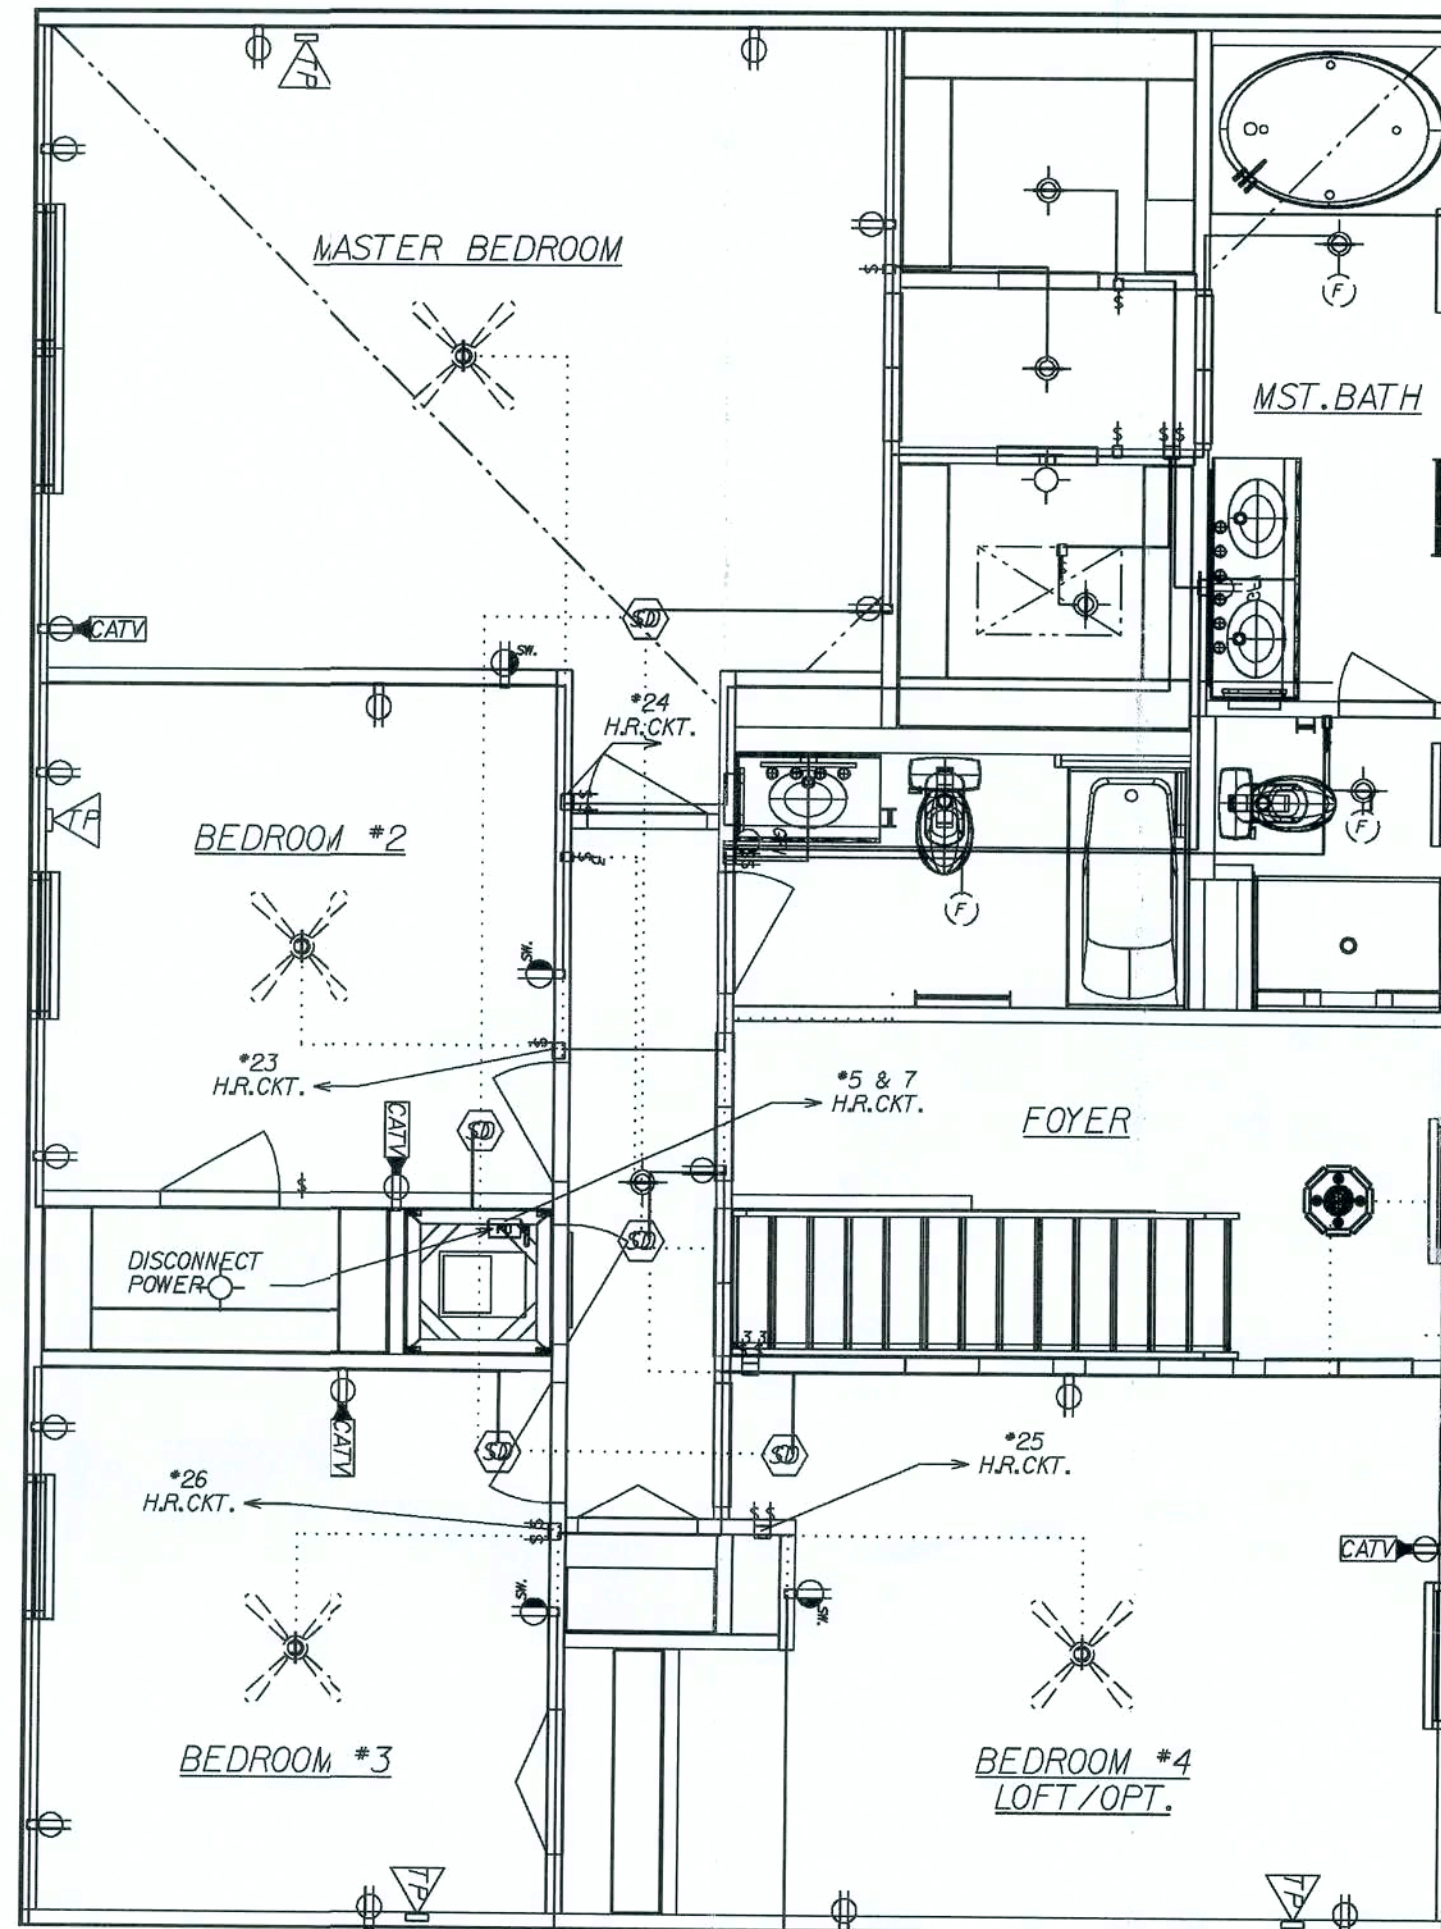

elecitem REPORT

Mon Jan 10 11:41:18 2005
p:*f1*houses (5*sunbury*electrical*sun3-r.e12

QUANTITY	DESCRIPTION
17	1451 Single Pole Switch
1	CLN B344A - 3 Gang Box
9	CLN B62CH - Octagon Hanger
4	Cable TV
6	Ceiling Fan (By Others)
1	Deluxe Broadway 2' P3298-10
1	Deluxe Broadway 3' P3299-11
21	Duplex Receptacle
3	Exhaust Fan
1	Foyer Crandellier
1	H-TT-Rec Lnt
1	Power Disconnect Switch
30	RAC 7302 - 1 Gang Box
6	RAC 7835 - 2 Gang Box
5	Smoke Detector
4	Switched Receptacle
4	Telephone Outlet
3	Three Way Switch

eleclnth REPORT

Mon Jan 10 11:41:18 2005
p:*f1*houses 05*sunbury*electrical*sun3-r.e12

QUANTITY	DESCRIPTION
71'	10 Gauge/3 Cond. Copper
40'	12 Gauge/2 Cond. Copper
1075'	14 Gauge/2 Cond. Copper
306'	14 Gauge/3 Cond. Copper

GENERAL ELECTRICAL NOTES:

CIRCUITRY IS DIAGRAMATIC ONLY, FIELD CONDITIONS MAY CHANGE ACTUAL INSTALLATION.

PROVIDE AFCIs (arc-fault circuit interrupters) IN ALL DWELLING UNIT BEDROOMS PER NEC, SECTION 210.12

SMOKE DETECTORS ARE INSTALLED PER MFG. INSTRUCTIONS AND NFPA 72. ALL DEVICES SHALL BE INTERCONNECTED WITH BATTERY BACK-UP.

FOR INSTALLATION OF GROUND ROD, SEE TYP. CONC. ENCASED ELECTRODE DETAIL SHEET * FTG

LIST OF OPTIONS:

CFA	OPTIONAL COACH LIGHTS, (2) FLOOD LIGHTS AT REAR AND GARAGE OUTLET REVISED 11-18-05
GSD	OPTIONAL DOOR LIGHT REVISED 11-18-05

ELECTRICAL SYMBOL LEGEND:

REGULAR TEXT	REVERSE TEXT	DESCRIPTION
		Power Disconnect Switch
		Door Bell Chime
		Door Bell Buzzer
		Ceiling Fan (By Others)
		Smoke Detector
		Light Fixture Bath
		Exterior WP Lamp
		Single Pole Switch
		Three Way Switch
		Single Receptacle
		Duplex Receptacle
		GFI Receptacle
		Switched Receptacle
		220 V. Special Receptacle
		Ceiling Ltg Fixture
		Recessed Ltg. Fixture
		Exhaust Fan
		Cable TV
		Telephone Outlet
		Flood Lights
		Exhaust Fan / Light Combo

Maronda Homes
FLORIDA
4005 MARONDA WAY
SANFORD, FL 321-0064

AMERICANA 2nd. FLR. ELECTRICAL
SUNBURY-NEWBERRY

3 BEDROOM
GARAGE: RIGHT
DRAWN BY: /
RELEASE DATE: /

SHEET:

EL2



13 SEER RATING HAS BEEN REVIEWED BY SE, CO, ST, MT, WS, VT, CO, UT, AND IL.

* USE WITH 13 SEER *
EQUIPMENT *


MECHANICAL EQUIPMENT :

3.5 TON
TEMPSTAR FEM2X4200 13 SEER
TEMPSTAR N2H342AKA 13 SEER
7.5 KW
BRAEBURN 5200 2 STAGE HEAT PUMP PROGRAMABLE
BROAN 671-70 CFM (2)
SIZES OF REDUCTION BOXES (DB6-16x14x6x12x15)
SIZE OF TRIANGLES (15x15x15x15)
EXT.STATIC .60 -1240 CFM M

ALL TAPES, CONNECTORS AND MASTIC
USED WILL BE UL-181

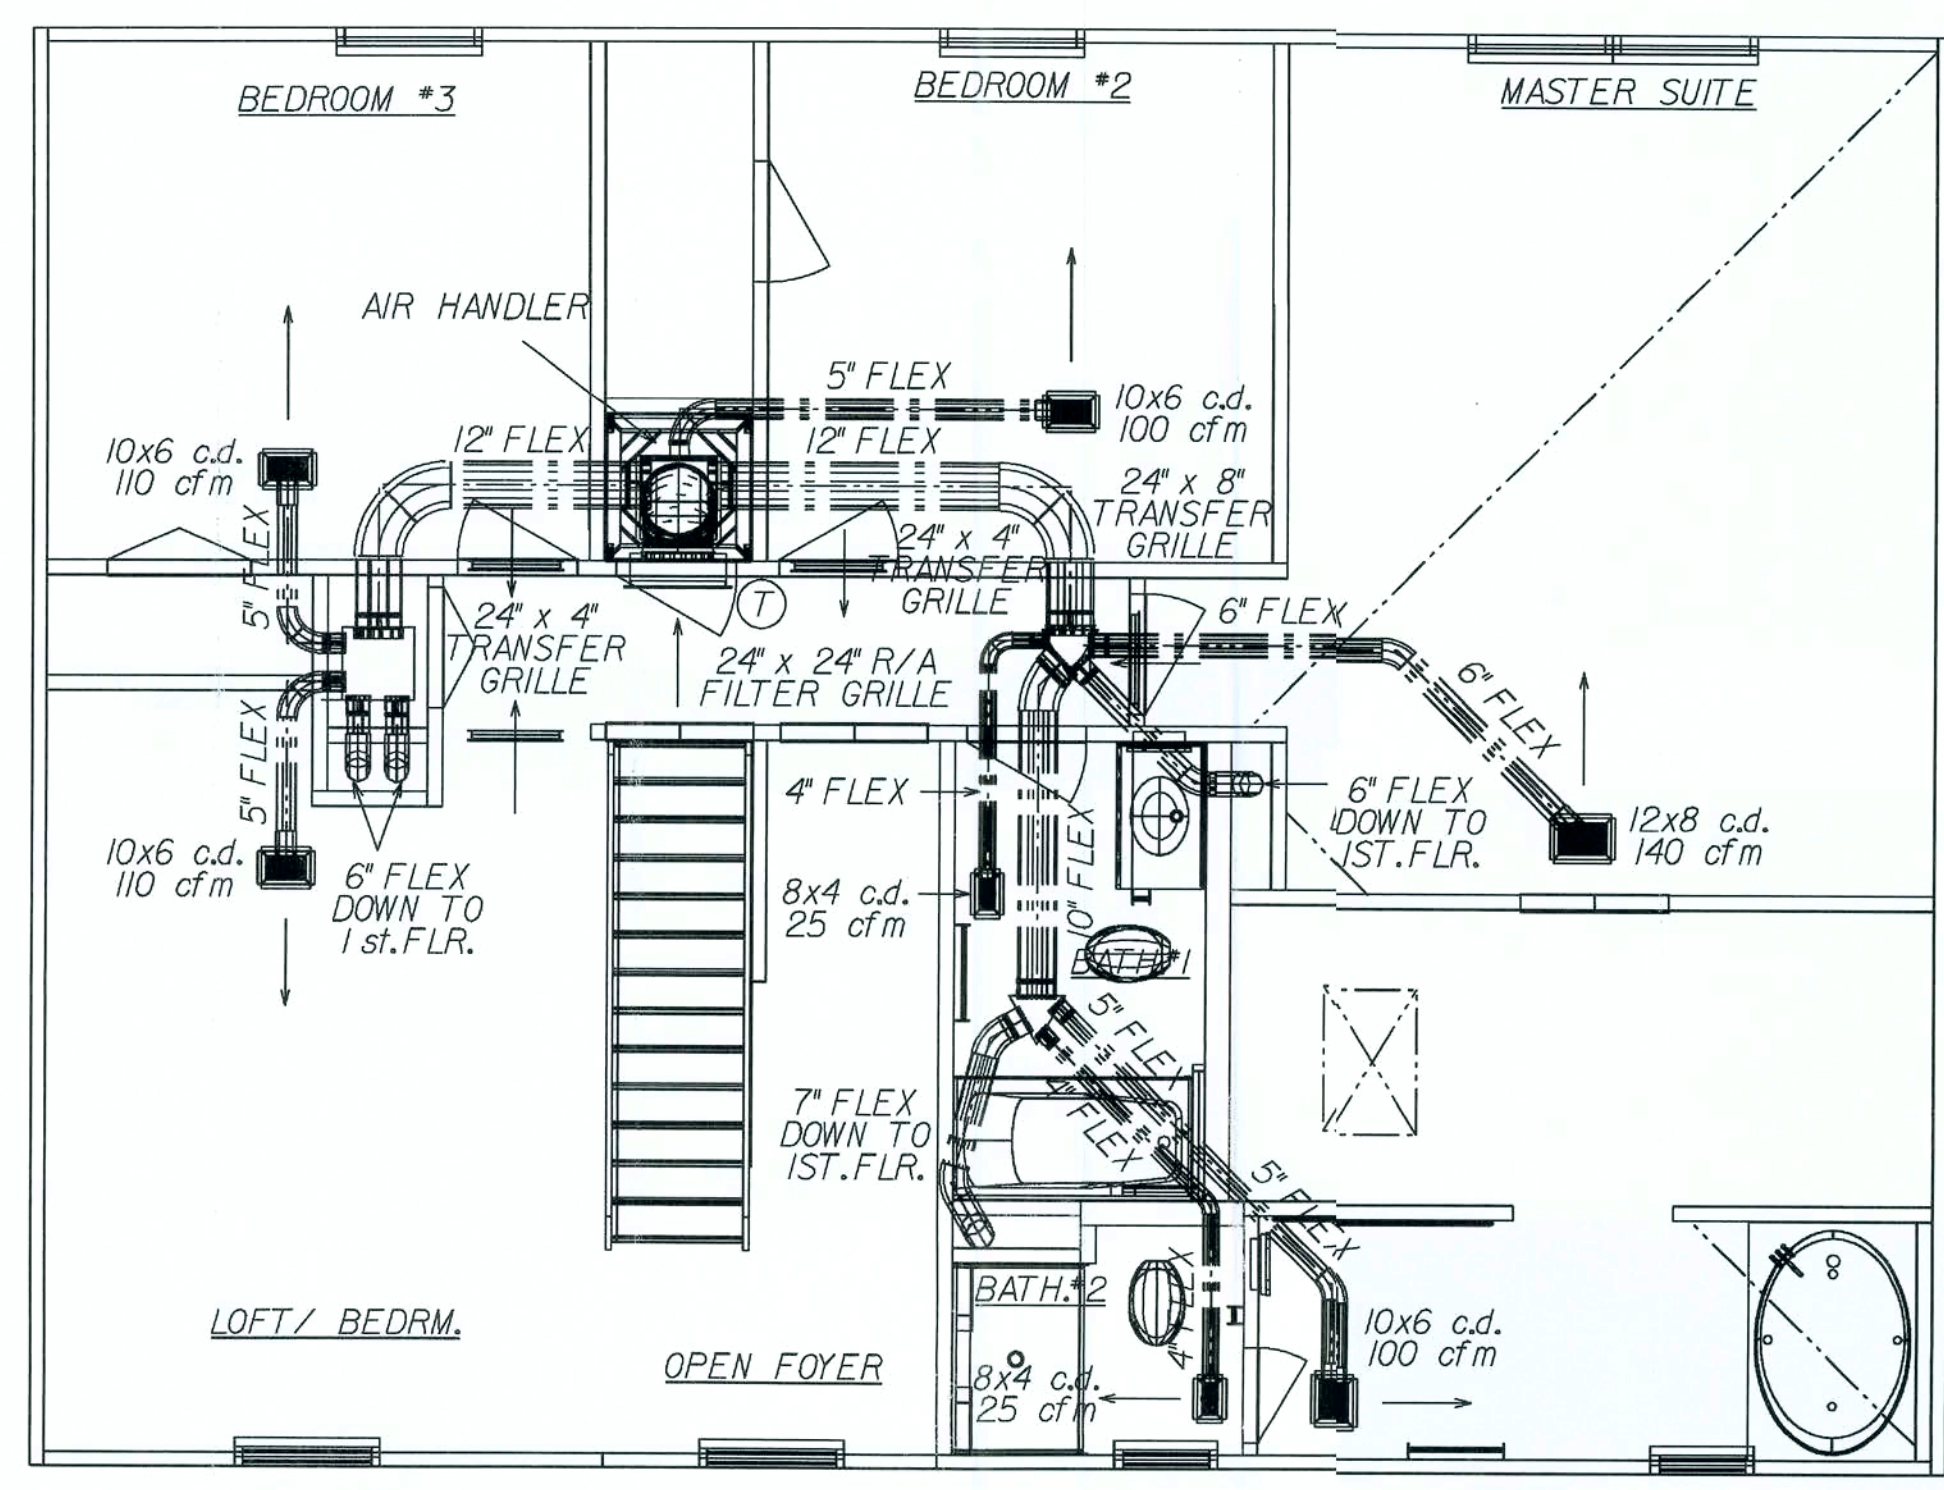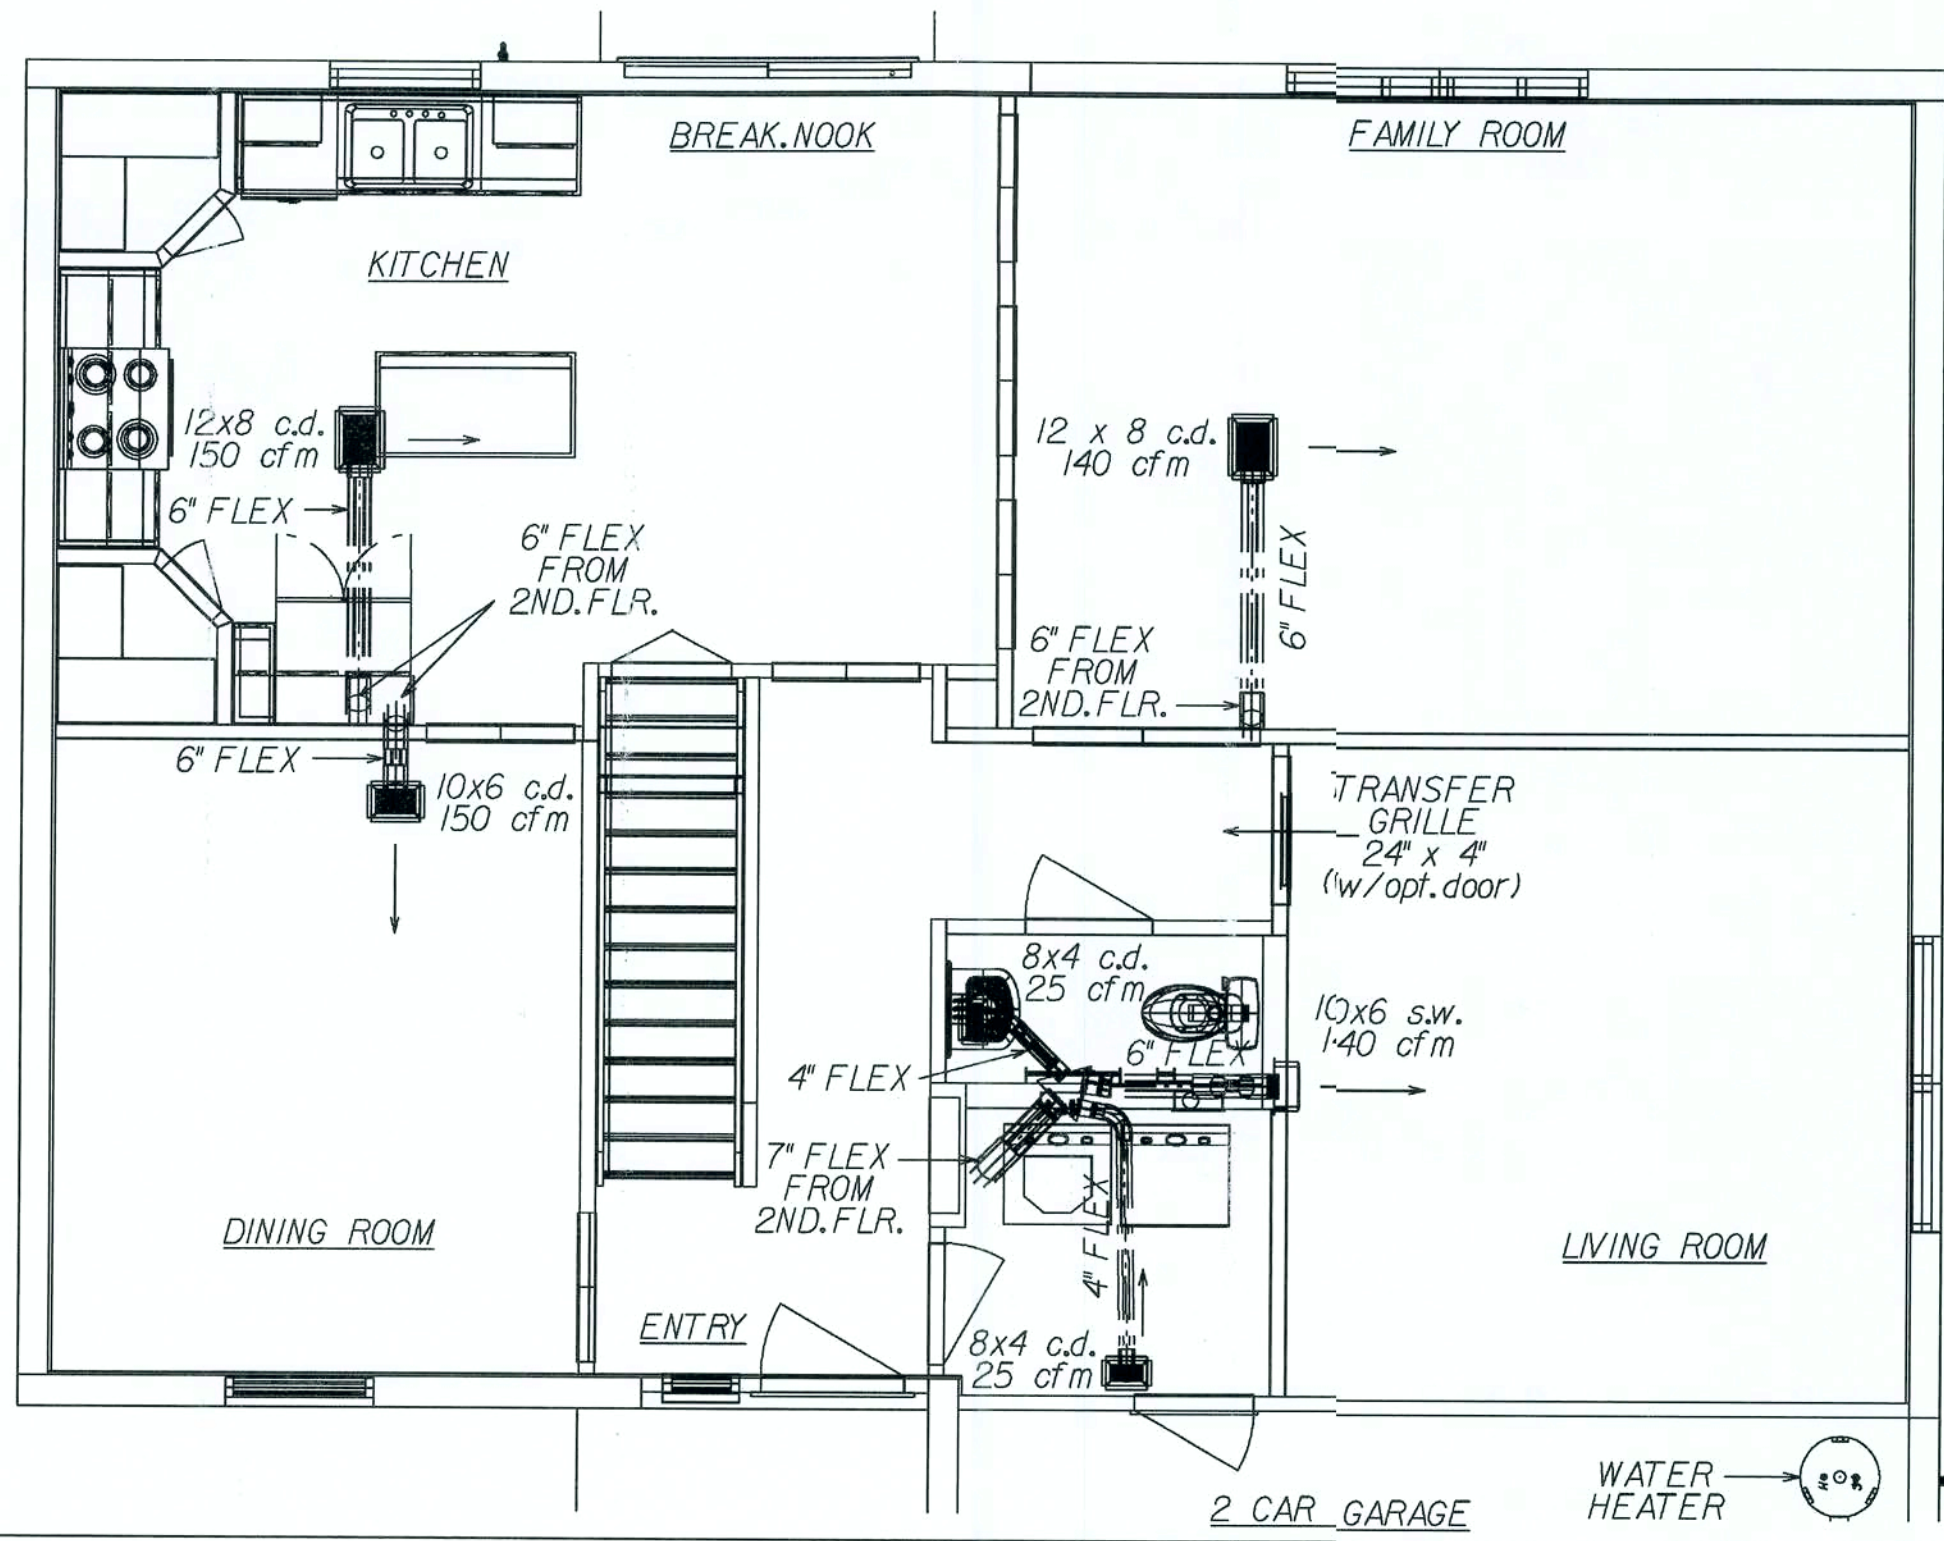


GENERAL MECHANICAL NOTES:
ALL TAPES, CONNECTORS AND MASTIC USED WILL BE UL-181 APPROVED.
SEE ELECTRIC PLANS FOR EXHAUST FAN LOCATIONS IN BATH AREAS.
SEE FLOOR PLAN FOR CLOTHES DRYER VENT LOCATION.
M1602.4. BALANCED RETURN AIR: TRANSFER GRILLES @ HABITABLE ROOMS SEE DETAIL BELOW:

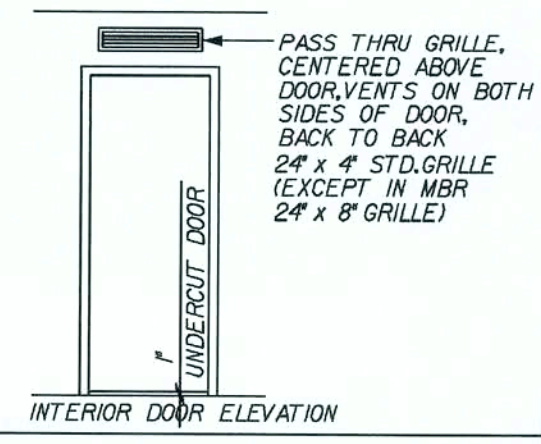

AMERICANA REGISTER LAYOUT		SUNBURY-NEWBERRY		3 BEDROOM / LOFT		DRAWN BY: GARAGE: RIGHT		RELEASE DATE: 9/26/01		T.J. TOOMEY	
REVISIONS:		REV. TRANSFER GRILLE @ MBR. 08/05/05		11-01-05 REMOVED ENGS NOTE		11/28/05 REVISED HEATING SYSTEM T.J.T.		1/2/07 UPDATED TO 13 SEER EQUIP. T.J.M			
COPYRIGHT © 2005 MARONDA HOMES		Maronda Homes		FLORIDA		SANFORD, FL		4005 MARONDA WAY		14071 321-0064	
PLOT DATE: 22 MAR 2007		HVA		SHEET:		PLOT DATE: 22 MAR 2007		PLOT DATE: 22 MAR 2007		PLOT DATE: 22 MAR 2007	

* USE WITH 13 SEER EQUIPMENT *

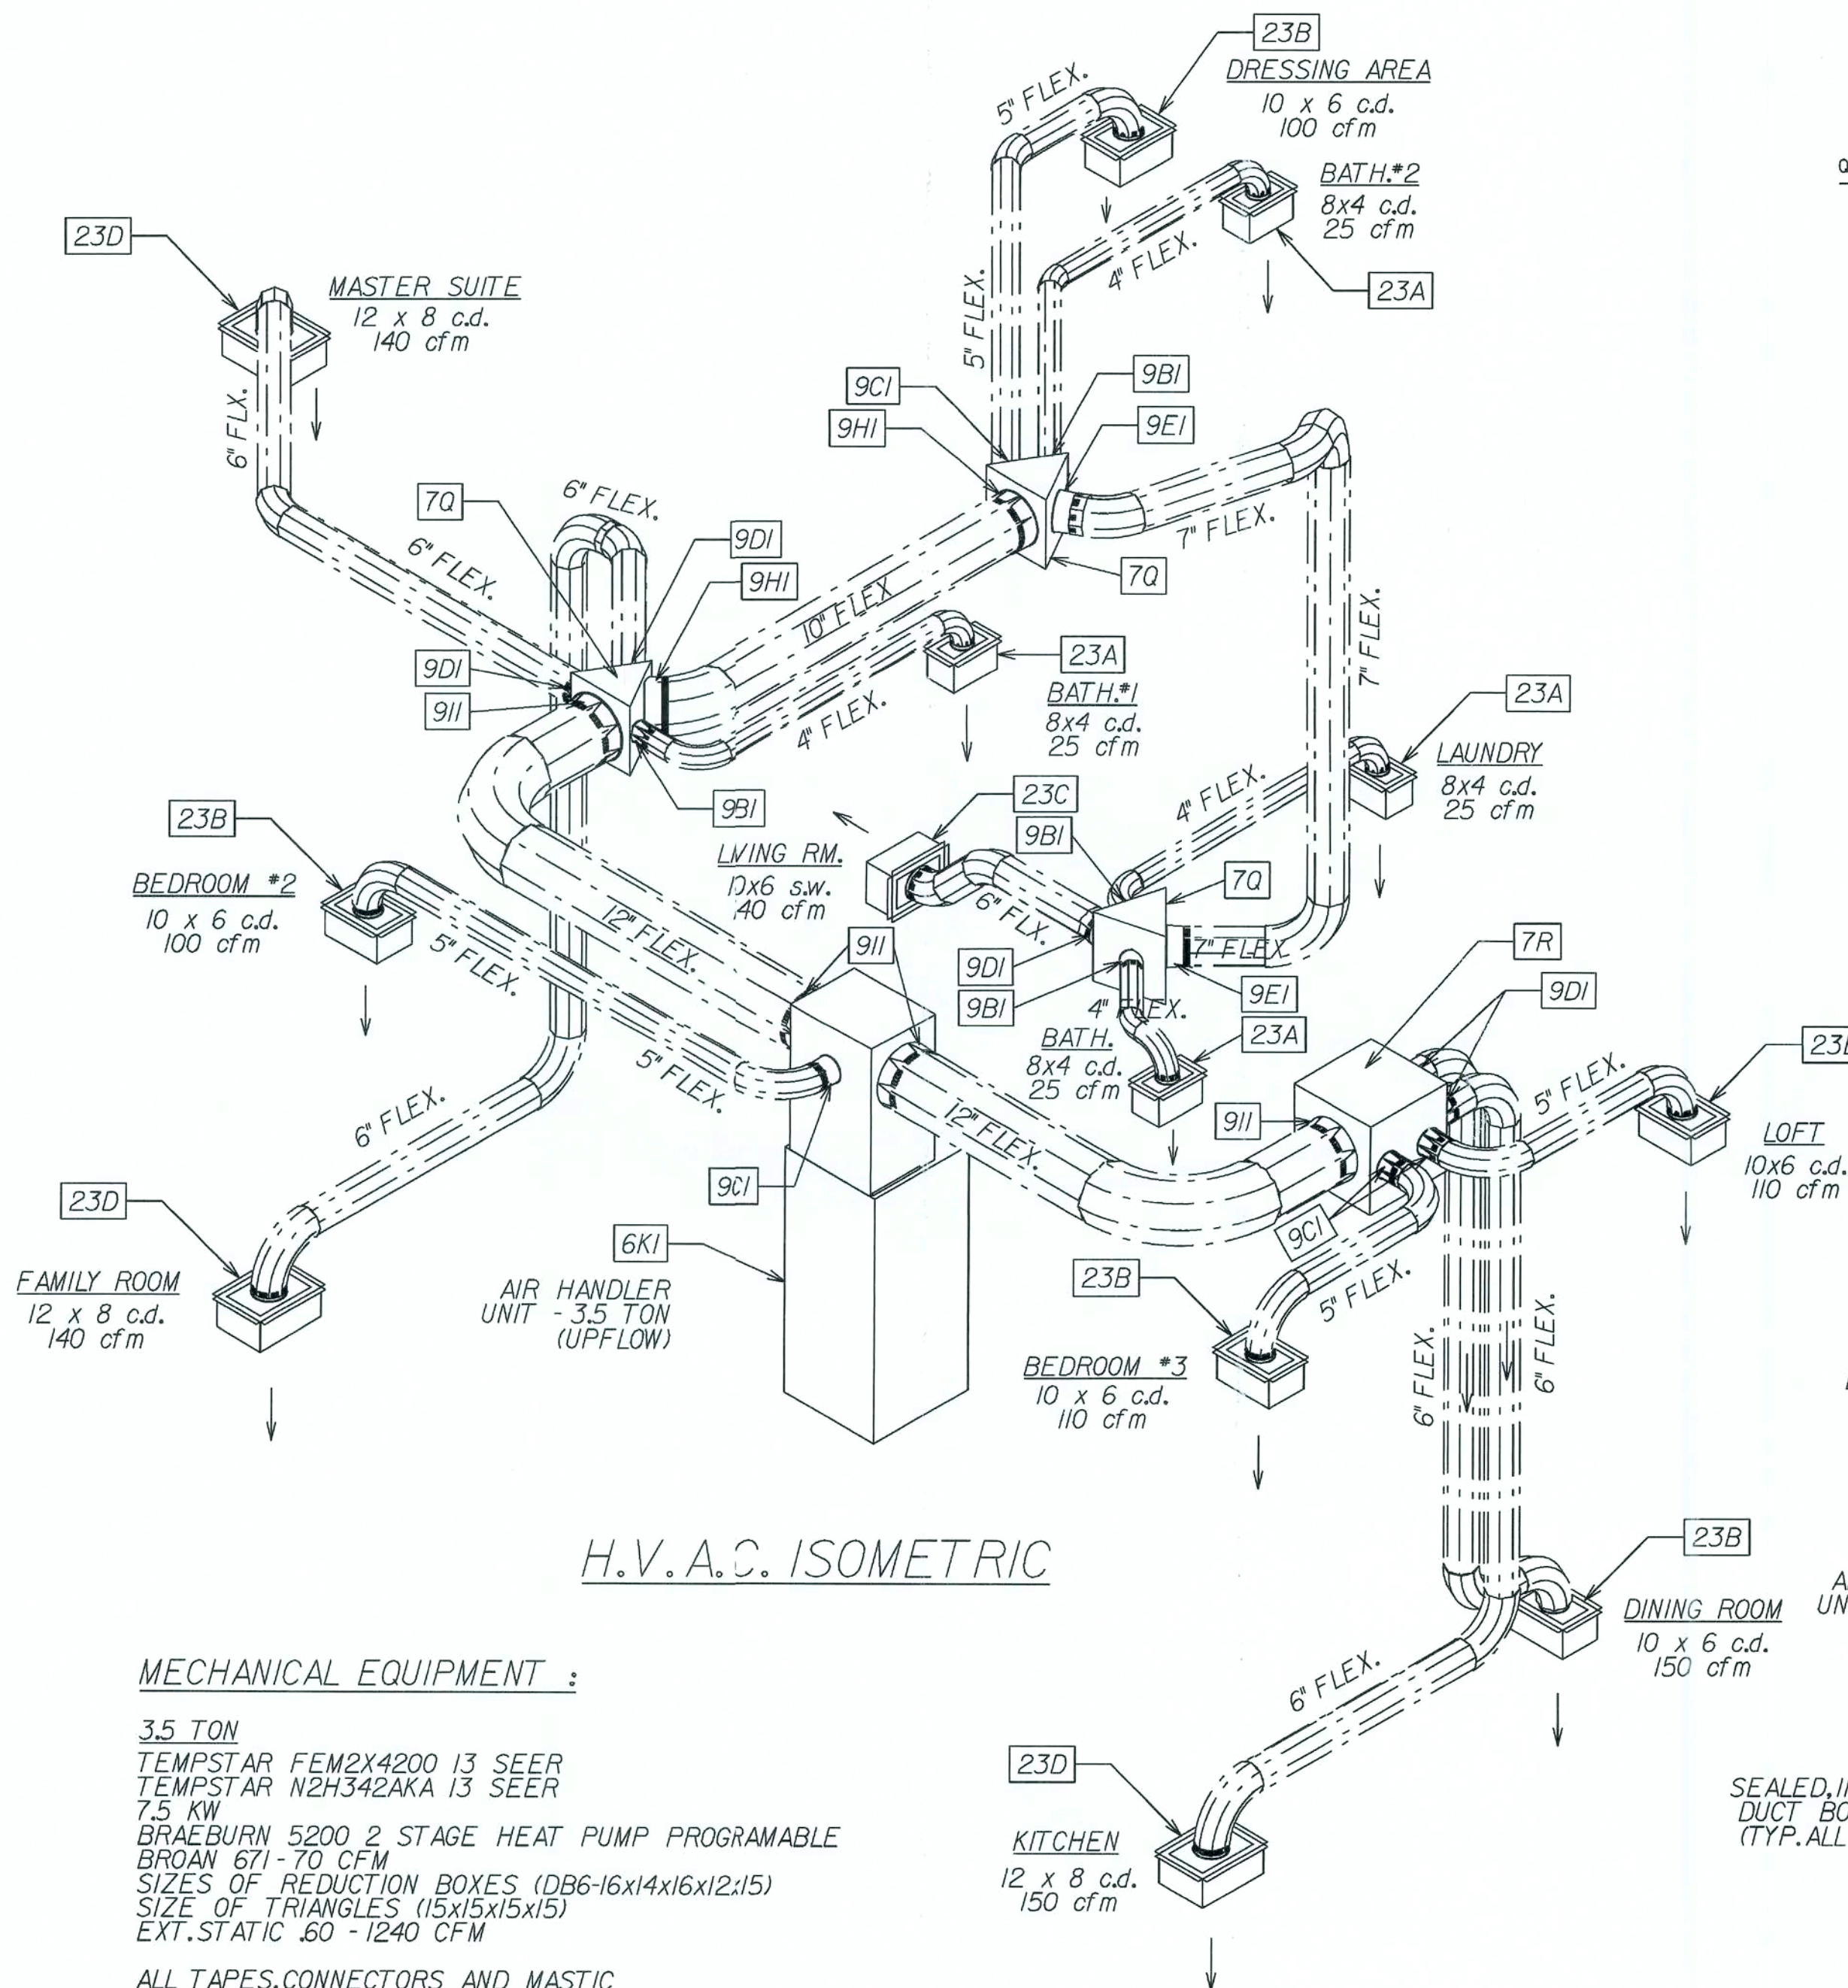

MECHANICAL EQUIPMENT :


3.5 TON
TEMPSTAR FEM2X4200 13 SEER
TEMPSTAR N2H342AKA 13 SEER
7.5 KW
BRAEBURN 5200 2 STAGE HEAT PUMP PROGRAMABLE
BROAN 671-70 CFM
SIZES OF REDUCTION BOXES (DB6-16x14x16x12:15)
SIZE OF TRIANGLES (15x15x15x15)
EXT.STATIC .60 - 1240 CFM

ALL TAPES, CONNECTORS AND MASTIC
USED WILL BE UL-181

hwacitem REPORT

Tue Dec 26 16:45:47 2006
p:*f1*houses 05*sunbury*hwac*sunh.htg

QUANTITY	DESCRIPTION
4	23A 150045.0035 8x4 CEILING BOOT W/4" DIA. COLLAR
5	23B 150045.0036 10x6 CEILING BOOT W/5" DIA. COLLAR
1	23C 150045.0036 10x6 CEILING BOOT W/6" DIA. COLLAR
3	23D 150045.0038 12x8 CEILING BOOT W/6" DIA. COLLAR
1	23Z 150045.0046 24x24 R/A TRANSITION BOOT W/18" COLLAR
7	3F10 150040.0097 10" FOIL FLEX R6
15	3F12 150040.0098 12" FOIL FLEX R6
3	3F18 150040.0138 18" FOIL FLEX R6
25	3F4 150040.0091 4" FOIL FLEX R6
5	3F5 150040.0092 5" FOIL FLEX R6
6	3F6 150040.0093 6" FOIL FLEX R6
16	3F7 150040.0094 7" FOIL FLEX R6
1	6K1 150005.0044 FEM2X4200A 13 SEER 3.5 TON AIR HANDLER UNIT
1	6Q1 150010.0104 N2H342AKA 13 SEER 3.5 TON CONDENSER
1	7C 150005.0110 19x13x30" H BOX PLENUM
3	7Q 150040.0118 DUCT PLENUM TRIANGLE
1	7R 150040.0111 18" SQUARE DUCT PLENUM
4	81A 150055.0041 24x4 TRANSFER GRILLE
4	81B 150045.0052 24x4 TRANSFER GRILLE FRAME
1	81C 150055.0078 24x8 TRANSFER GRILLE
1	81D 150045.0078 24x8 TRANSFER GRILLE FRAME
1	84A 150055.0032 24x24 RETURN AIR FILTER GRILLE
4	9B1 150040.0075 4" K-COLLAR/ROTH (4KC/413)
4	9C1 150040.0076 5" K-COLLAR/ROTH (5KC/413)
5	9D1 150040.0077 6" K-COLLAR/ROTH (6KC/413)
2	9E1 150040.0078 7" K-COLLAR/ROTH (7KC/413)
4	9H1 150040.0081 10" K-COLLAR/ROTH (10KC/413)
2	9I1 150040.0082 12" K-COLLAR/ROTH (12KC/413)
4	9M1 150040.0137 18" K-COLLAR/ROTH (18KC/413)

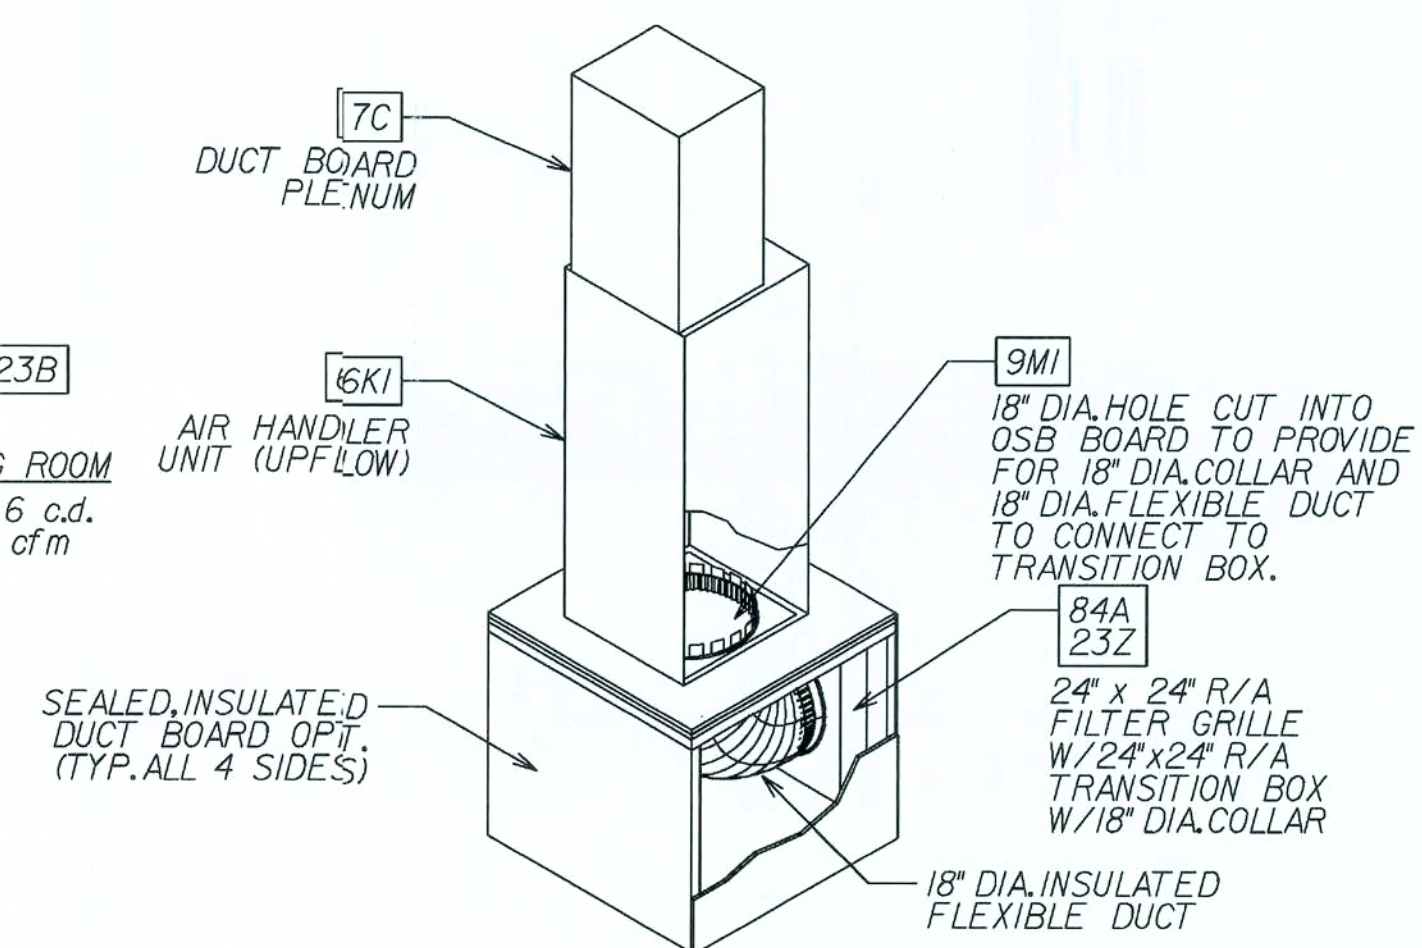

RETURN-AIR ISOMETRIC

REVISIONS :

11/28/05 REVISED HEATING SYSTEM T.J.T.

12/29/06 UPDATED TO 13 SEER T.J.T.

AMERICANA

SUNBURY-NEWBERRY

3 BEDROOM/LOFT

Garage: RIGHT

Drawn By: T.J.T.

Release Date: 9/9/99

Plot Date: 22 MAR 2007

Maronda Homes

(407) 321-0064 4005 MARONDA WAY SANFORD, FLORIDA

FLORIDA BUILDING CODE 2004 : RESIDENTIAL

WATER LINES

COLD - ———

HOT - - - - -

QUANTITY

21'	2
48'	3
42'	2
90'	1
62'	1
22'	1

PER FLORIDA PLUMBING CODE:
INTO HOUSE WILL RUN ON 1" DIA.

PlumInt
Tue Aug 15
p: *f1*house

plum
Tue Aug
p: *f1*house

QUANTITY

2	14
3	14
2	18
1	18
1	18
1	18
1	21
1	21
1	21
1	22
1	22
1	23
1	23
2	23
5	56
5	56
3	56
2	64
1	64
1	64
1	64

PER FLORIDA PLUMBING CODE: ALL DWV
THROUGH FOOTERS WILL BE SLEEVED

REVISED 08-15-05

REVISÉD 08-15-05

FLORIDA BUILDING CODE 2004 : RESIDENTIAL

PLOT DATE: 22 MAR 2007



QUANTITY	DESCRIPTION
64'	130005.0023 1.5" PIPE
33'	130005.0047 2" PVC PIPE
52'	130005.0072 3" PVC PIPE



SECOND FLOOR LINE

FIRST FLOOR SLAB

FLORIDA BUILDING CODE 2004 : RESIDENTIAL

plumitem REPORT


Thu Jun 29 13:31:11 2006
p:\f\houses 05\sunbury\plumbing\sunbury.plm

QUANTITY	DESCRIPTION
1	140A 130025.0017 1/2" COPPER 90 ELBOW
2	140M 130025.0051 1/2" COPPER 90 ELBOW DROP
1	151A 130025.0020 1/2" COPPER MALE ADAPTER
1	200A 130035.0061 Tub Diverter
1	200B 130035.0061 Shower Diverter
2	300B 130010.0049 Straight Valve 1/2" x 3/8"
13	300C 130010.0046 1/2" x 3/8" Angle Valve
3	54A 130010.0022 1/2" CPVC COUPLING
4	54B 130010.0009 3/4" CPVC COUPLING
27	56A 150060.0199 1/2" CPVC 90 ELBOW
5	56B 130010.0097 3/4" CPVC 90 ELBOW
8	58A 130010.0027 1/2" CPVC 90 ST. ELBOW
2	605A 130055.0047 Corr Gas App Conn
2	60A 130010.0028 1/2" CPVC 45 ELBOW
1	620C 130035.0027 Laundry Box Center
1	630A 130035.0057 Ice Maker Box
8	64B 130010.0013 3/4" CPVC TEE
1	64E 130010.0035 3/4" X 1/2" X 1/2" CPVC TEE
1	64F 130010.0037 3/4" X 1/2" X 3/4" CPVC TEE
4	64G 130010.0005 3/4" X 3/4" X 1/2" CPVC TEE
2	650A 130050.0109 1/2" Hose Bib
2	66B 130010.0010 3/4" CPVC MALE ADAPTER BRASS THREADS
2	90A 130035.0080 Shut-Off Valve
1	90B 130050.0090 3/4" SHUT-OFF GATE VALVE

PlumInth REPORT



Thu Jun 29 13:31:11 2006
p:\f\houses 05\sunbury\plumbing\sunbury.plm

QUANTITY	DESCRIPTION
64'	130005.0023 1.5" PIPE
32'	130005.0047 2" PVC PIPE
52'	130005.0072 3" PVC PIPE
66'	130010.0012 3/4" CPVC PIPE
78'	130010.0025 .5" CPVC PIPE
7'	130025.0006 1/2" COPPER PIPE

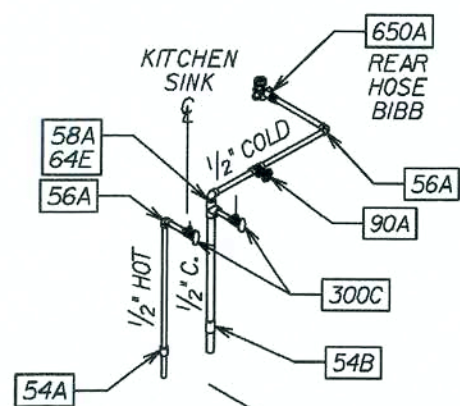

KITCHEN

FIRST FLOOR SLAB

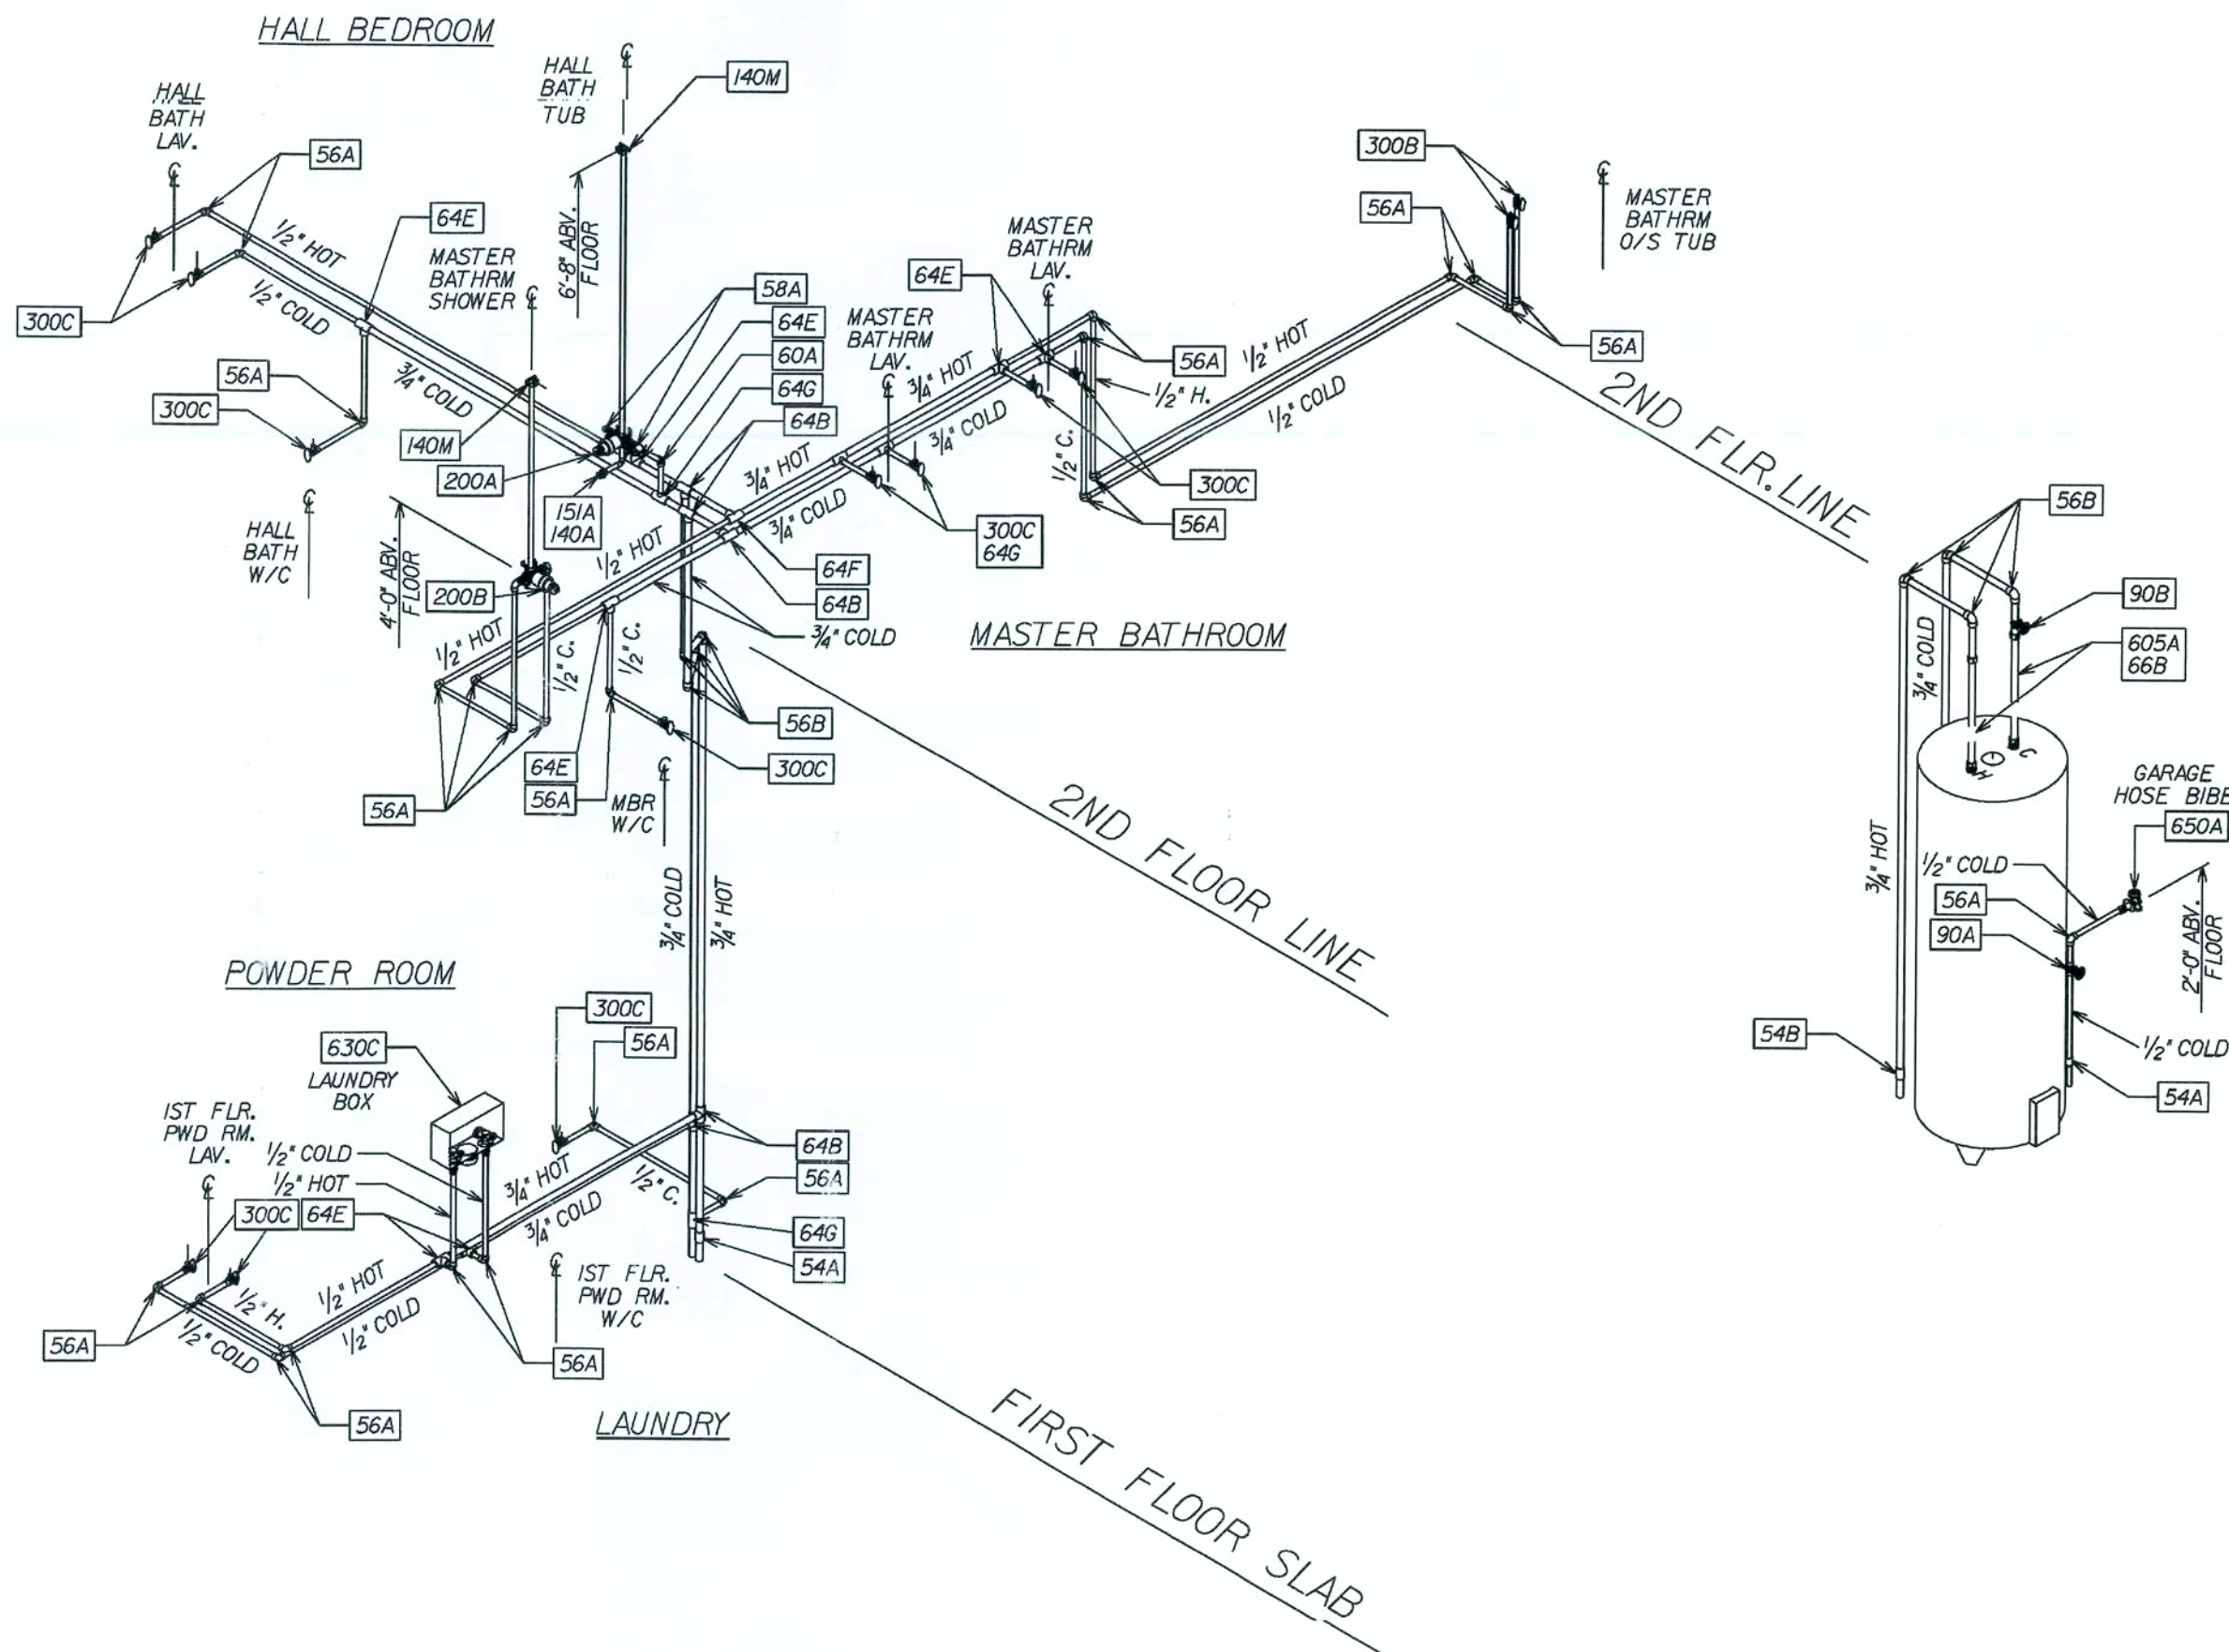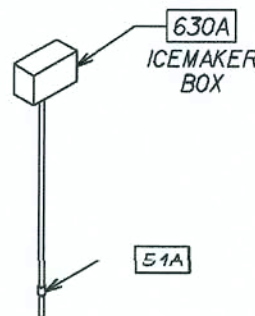

PER FLORIDA PLUMBING CODE, ALL WATER INTO HOUSE WILL RUN ON 1" CPVC TO FIRST FIXTURE GROUP.

REVISED 10-03-06

FLORIDA BUILDING CODE 2004 : RESIDENTIAL

REVISIONS :

06/28/06 REVISED AS PER DRAWINGS T.J.M.

Maronda Homes
COPYRIGHT © 2005 MARONDA HOMES
4071 321-0064 4005 MARONDA WAY SANFORD, FLORIDA

AMERICANA CPVC WATER ISO
SUNBURY-NEWBERRY

3 BEDROOM/LOFT

DRAWN BY: GARAGE: RIGHT

RELEASE DATE: 03/03/05

T.J.TOOMER


1532208

SHEET:


ISO-W

PLOT DATE: 22 MAR 2007


1.3 UNLESS NOTED OTHERWISE, ALL DIMENSIONS ARE TO FACE UNLESS NOTED OTHERWISE. SEE NOTES FOR DIMENSIONS TO FACE UNLESS NOTED OTHERWISE.

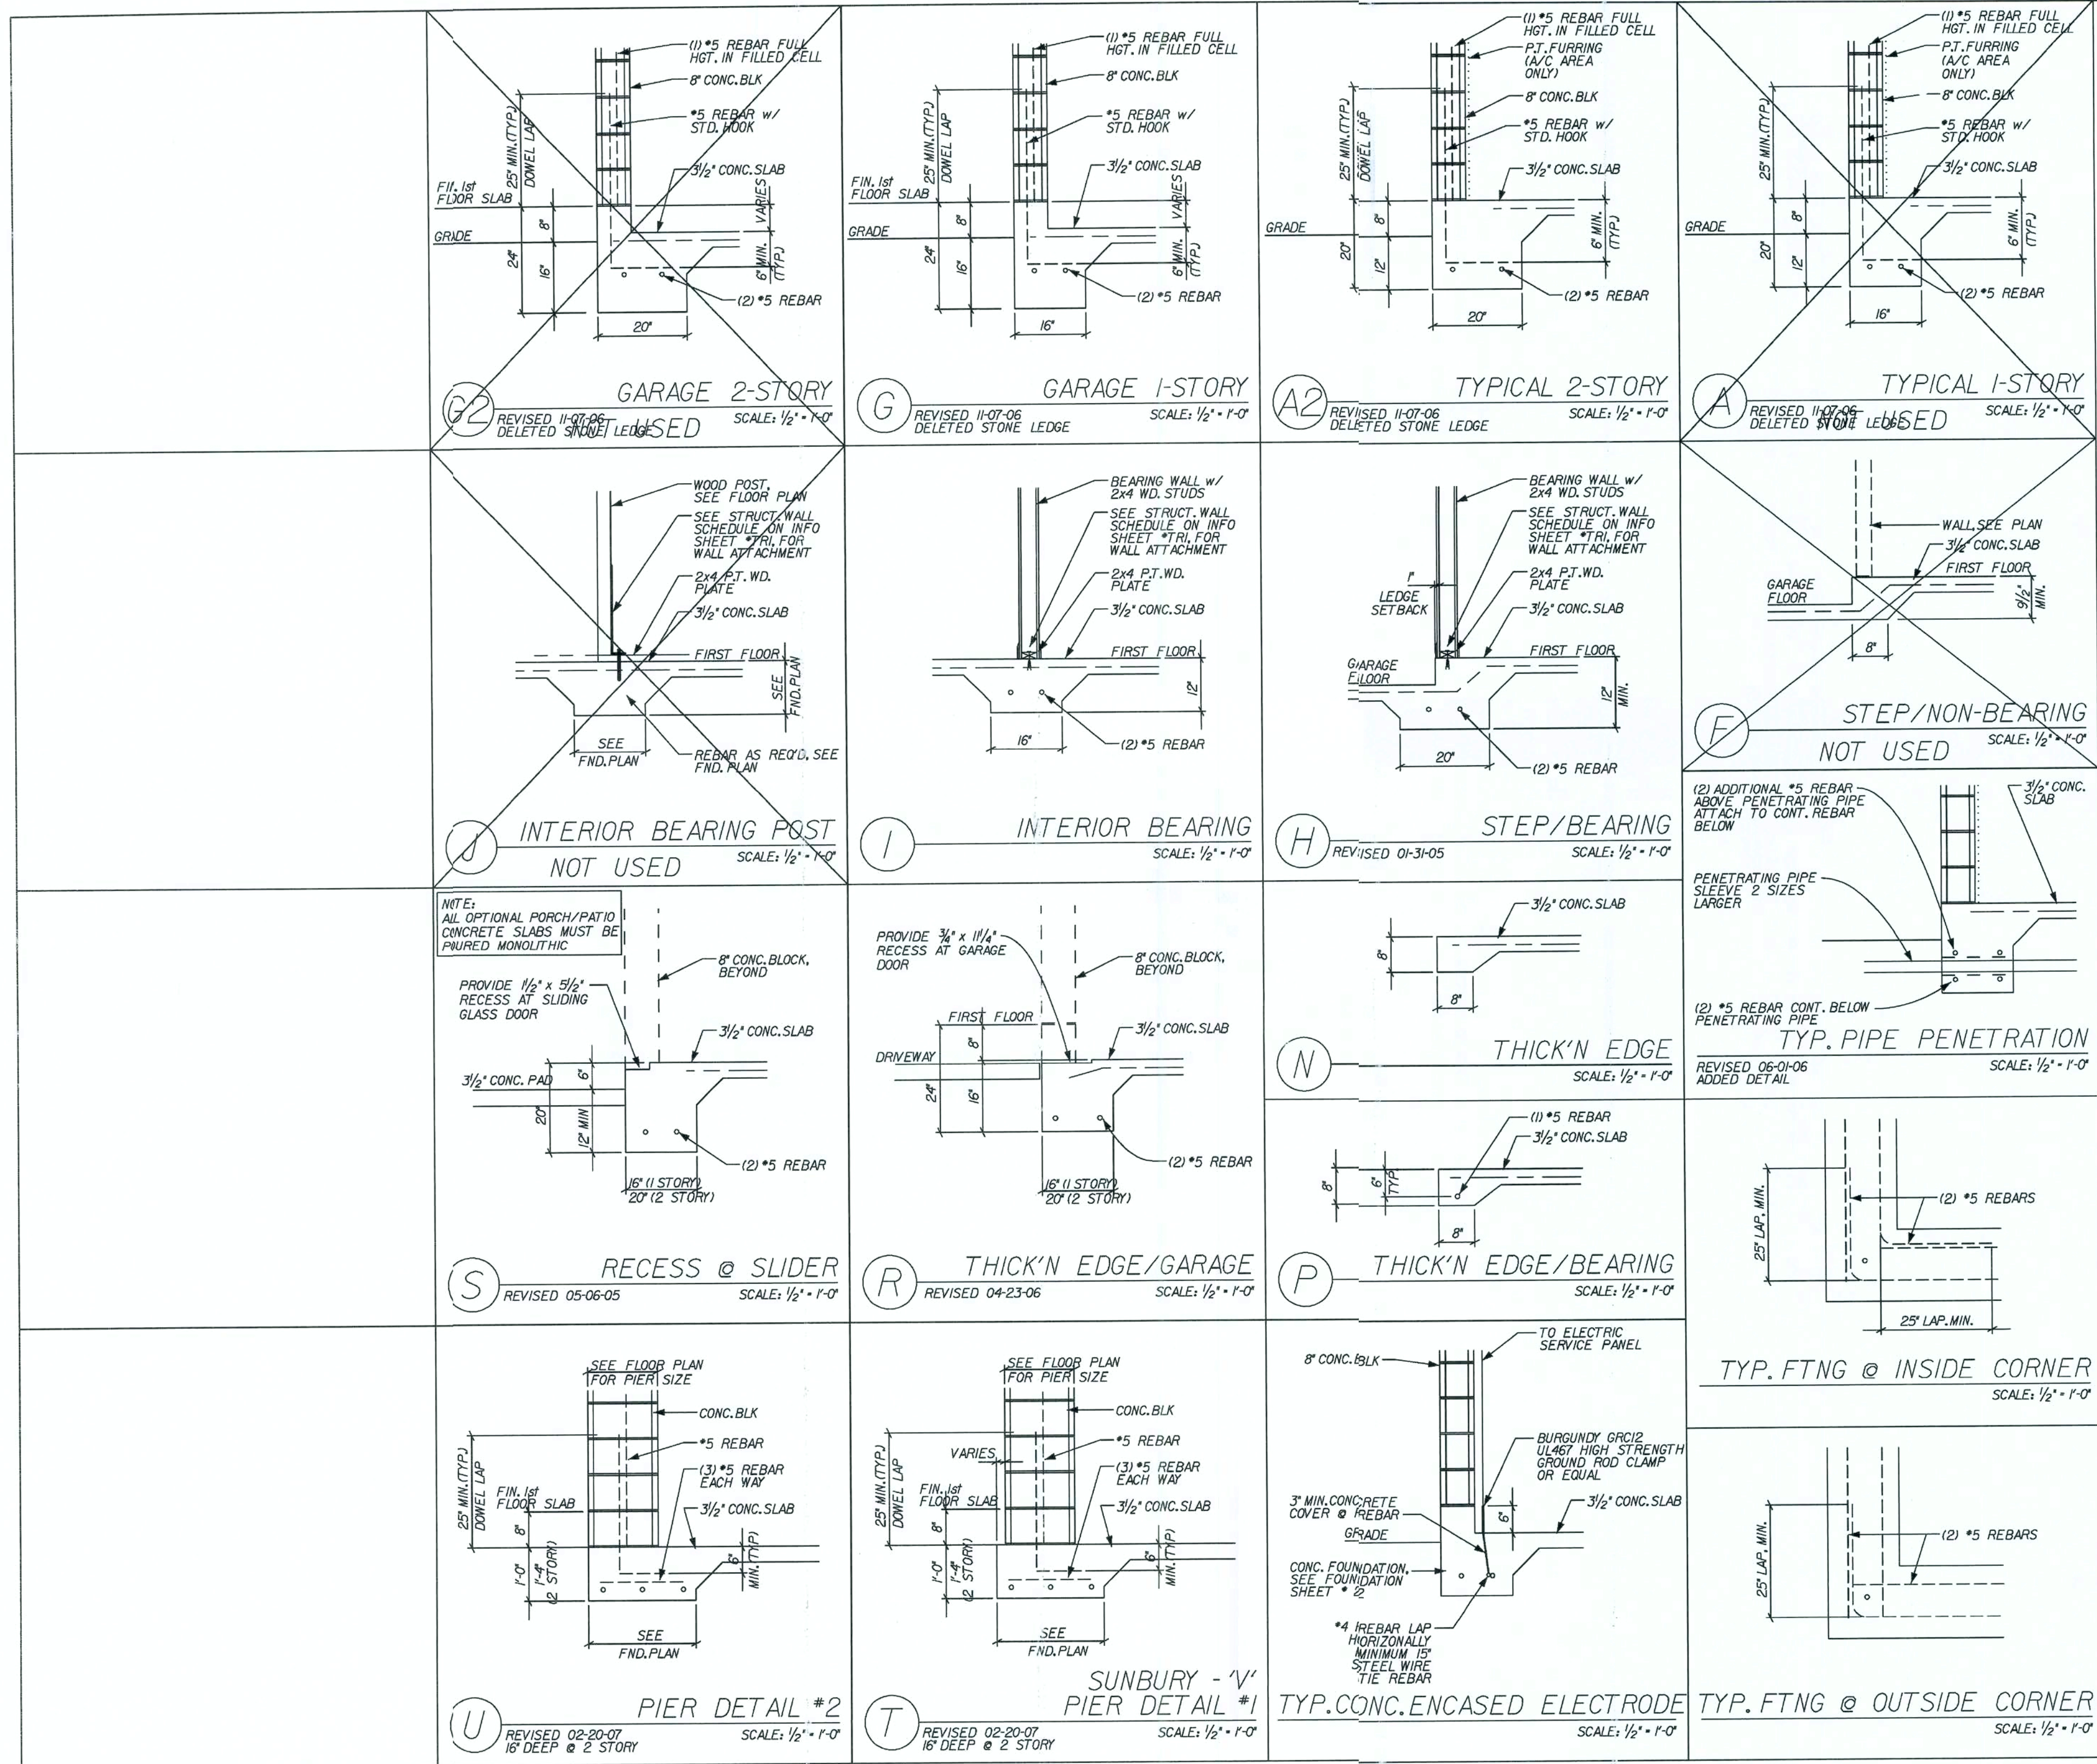

REVISIONS:	
COPYRIGHT © 2005 MARONDA HOMES	
Maronda Homes	
FLORIDA	
SUNBURY-NEWBERRY	
4005 MARONDA WAY SANFORD, FLORIDA (407) 321-0064	
FOOTINGS	STANDARD DETAILS
DRAWN BY: GARAGE:	
RELEASE DATE: 10-08-04	
PLOT DATE: 26 JUN 2007	
Maronda Systems 4005 Maronda Way Sanford, FL 32771 (407)321-0064	
Tomas Ponce P.E. License No. 0050068	
SEP 26 2007	
SHEET: FTG	
FLORIDA BUILDING CODE 2004 : RESIDENTIAL	

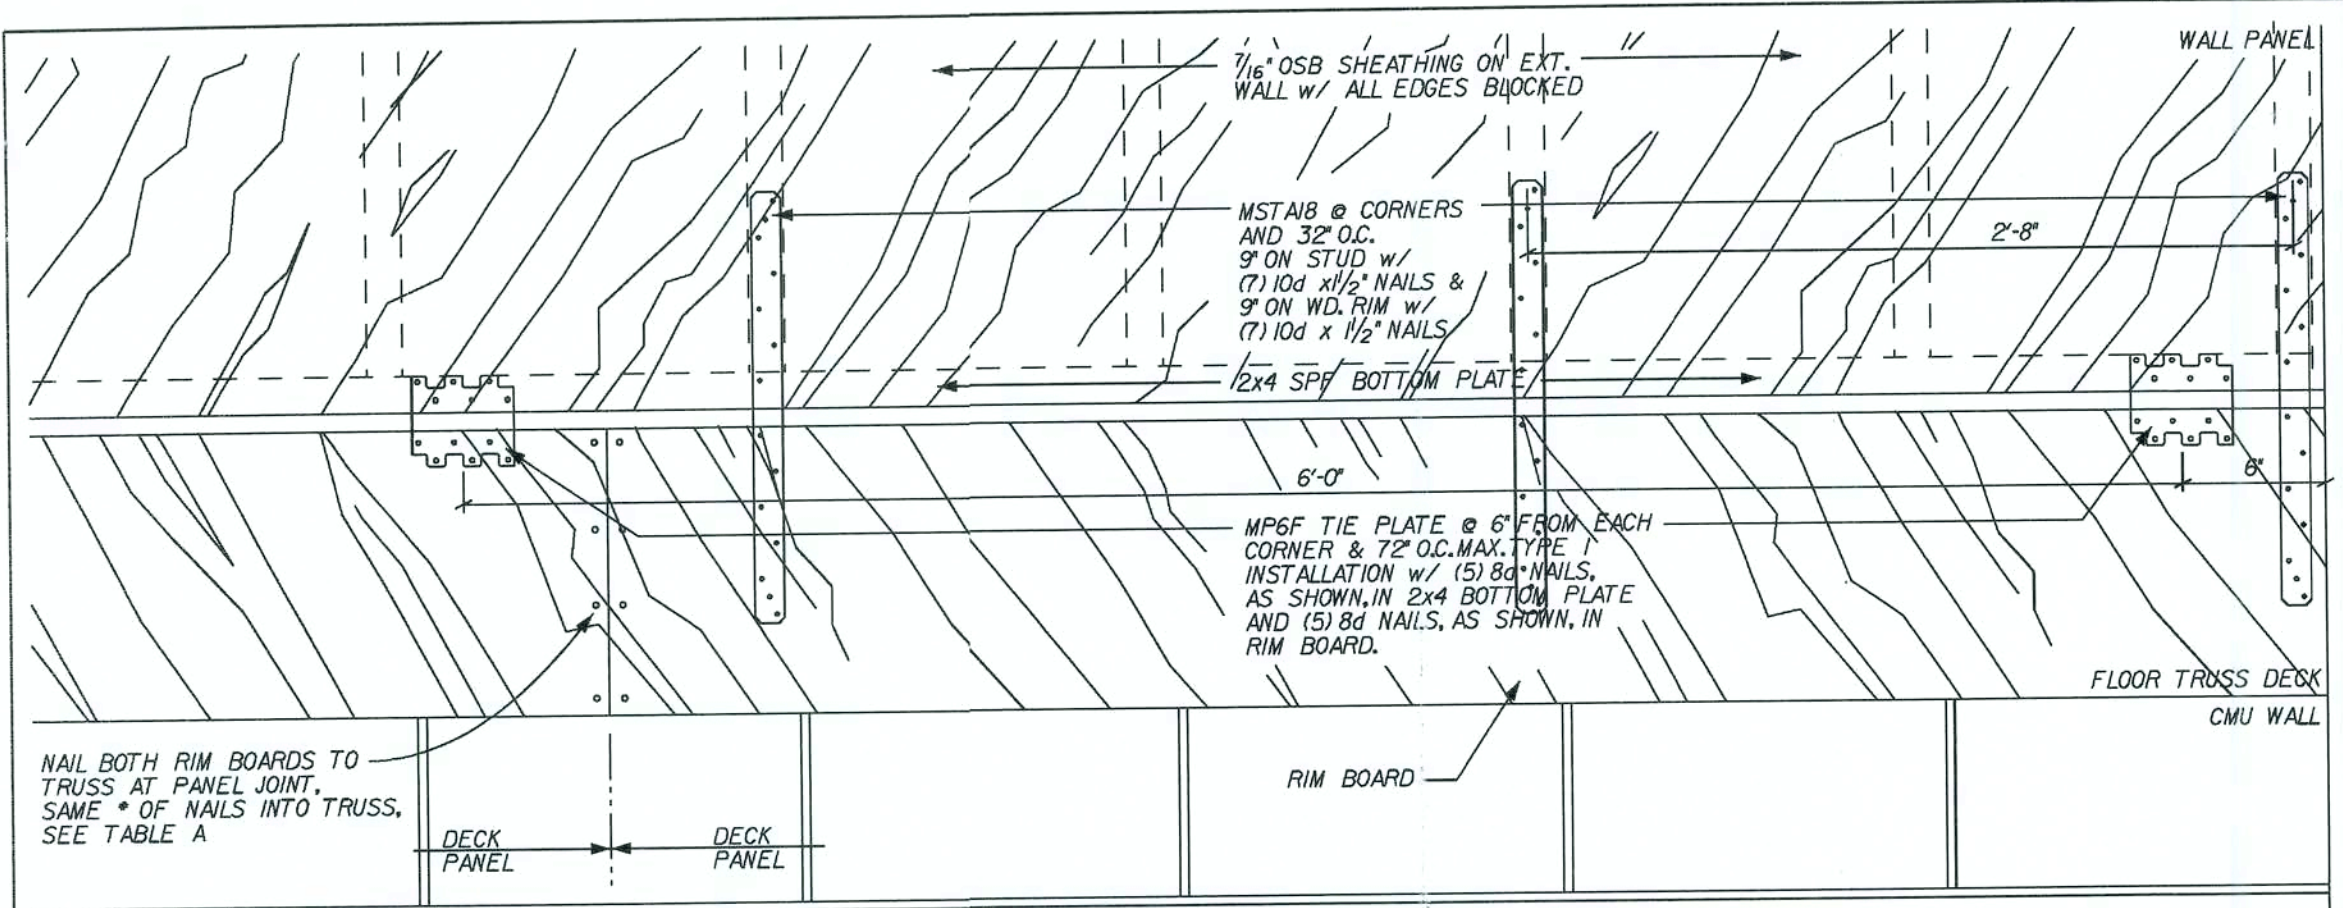


J TYPICAL WALL CONNECTION-TRUSS FLOOR
SCALE: 1 1/2\"/>

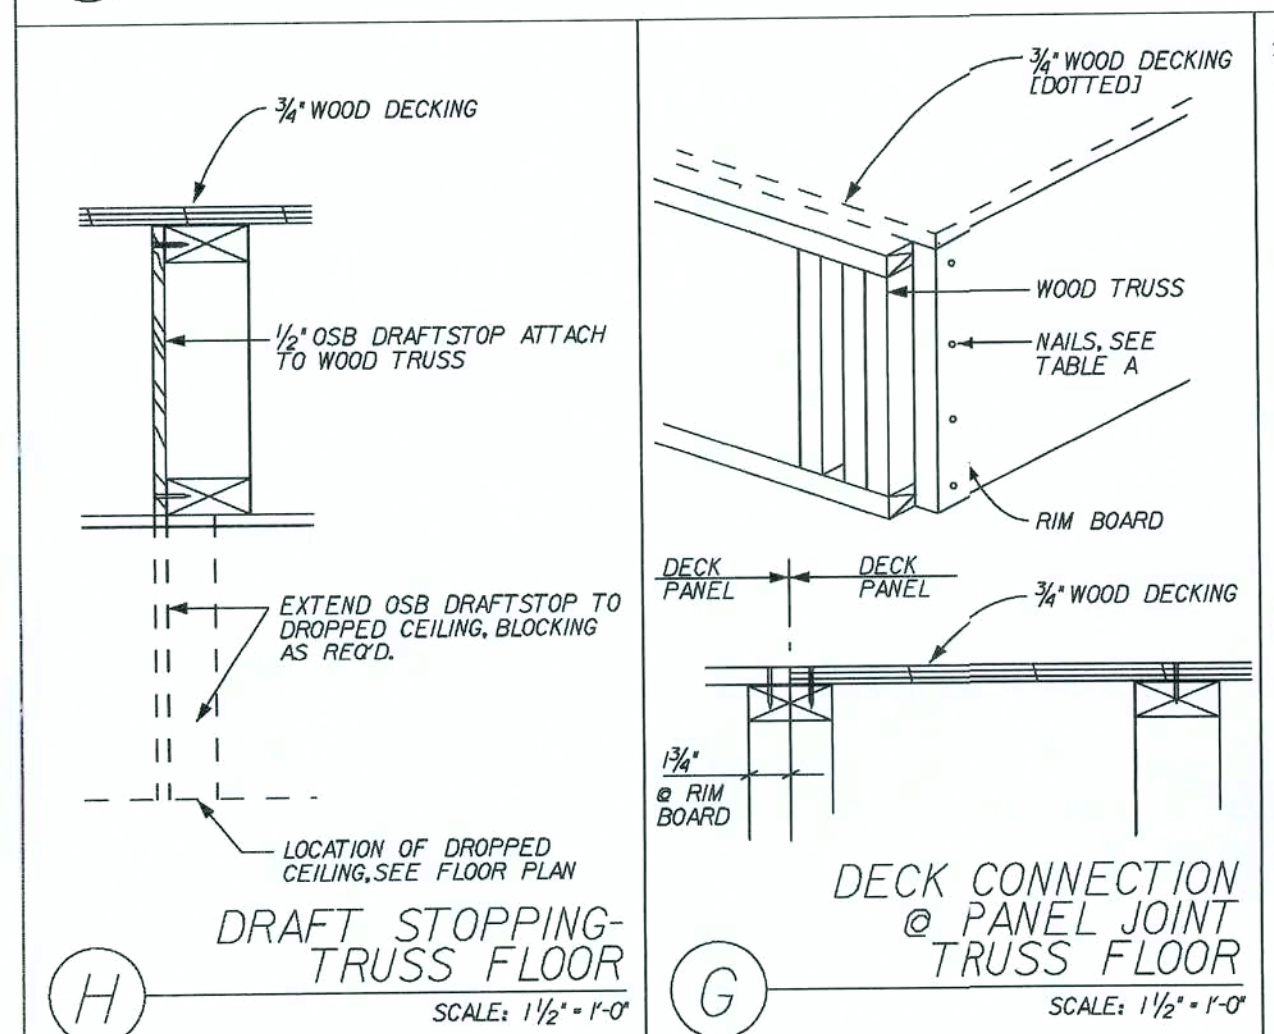


H DRAFT STOPPING-TRUSS FLOOR
SCALE: 1 1/2\"/>

TABLE A


TRUSS DEP.	RIM BD.	* NAILS, RIM BRD. TO FLOOR TRUSS
9/4"	2x10	(4) 10d NAILS
16"	1 1/4" x 16"	(6) 10d NAILS

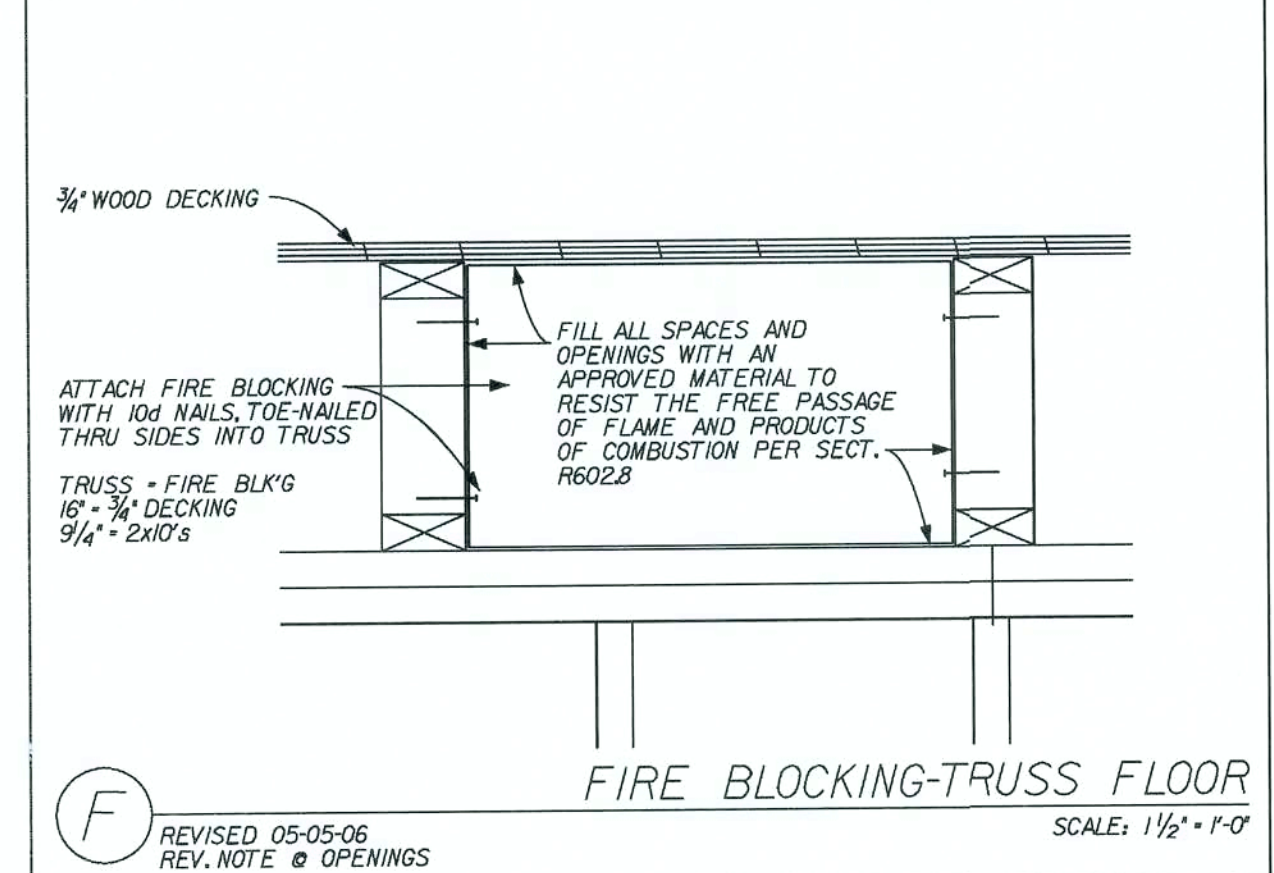


F FIRE BLOCKING-TRUSS FLOOR
REVISED 05-05-06
REV. NOTE @ OPENINGS
SCALE: 1 1/2\"/>

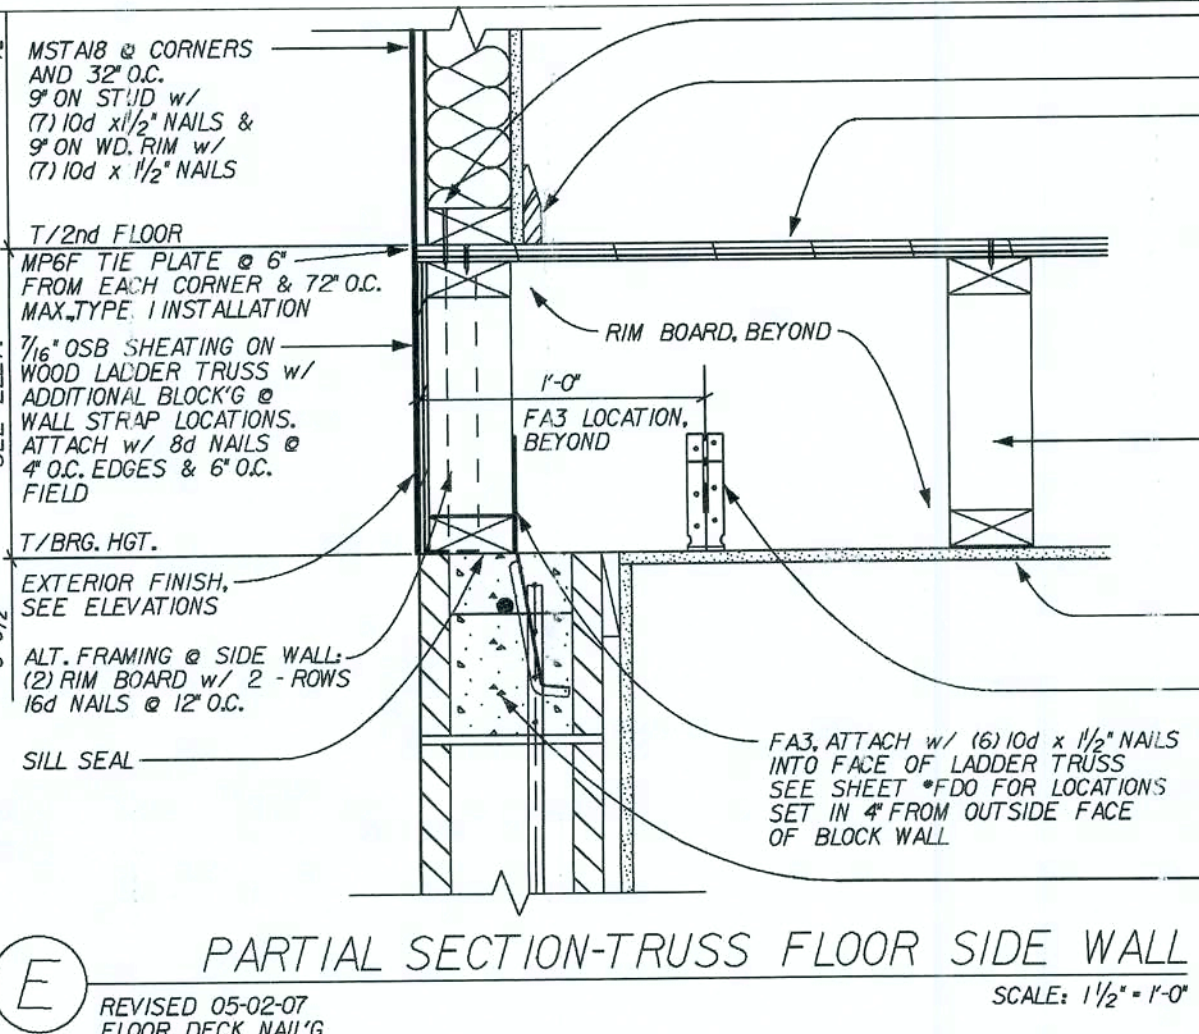


E PARTIAL SECTION-TRUSS FLOOR SIDE WALL
REVISED 05-02-07
FLOOR DECK NAIL'G
SCALE: 1 1/2\"/>

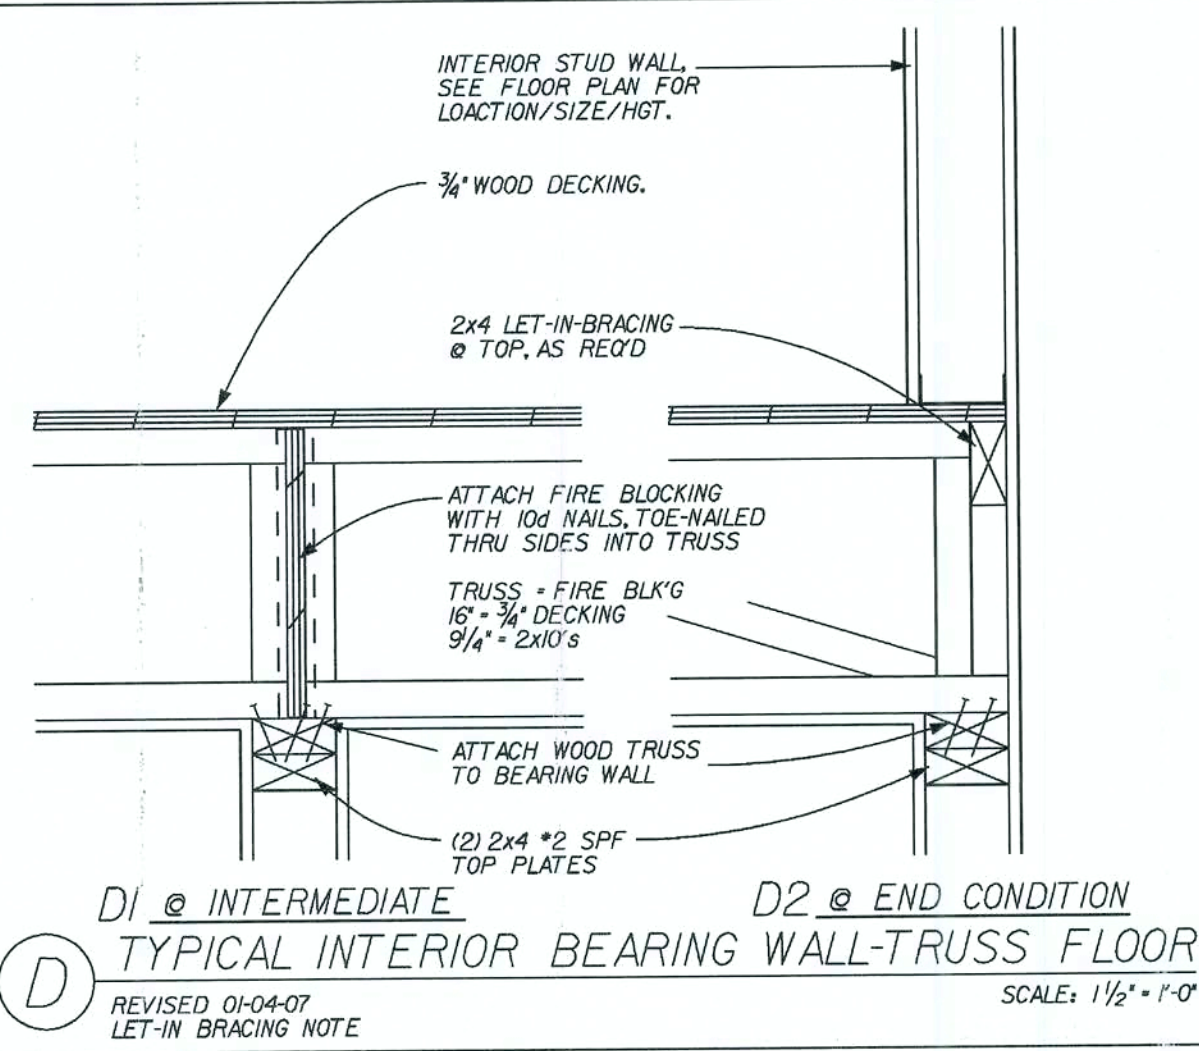


D TYPICAL INTERIOR BEARING WALL-TRUSS FLOOR
REVISED 01-04-07
LET-IN BRACING NOTE
SCALE: 1 1/2\"/>

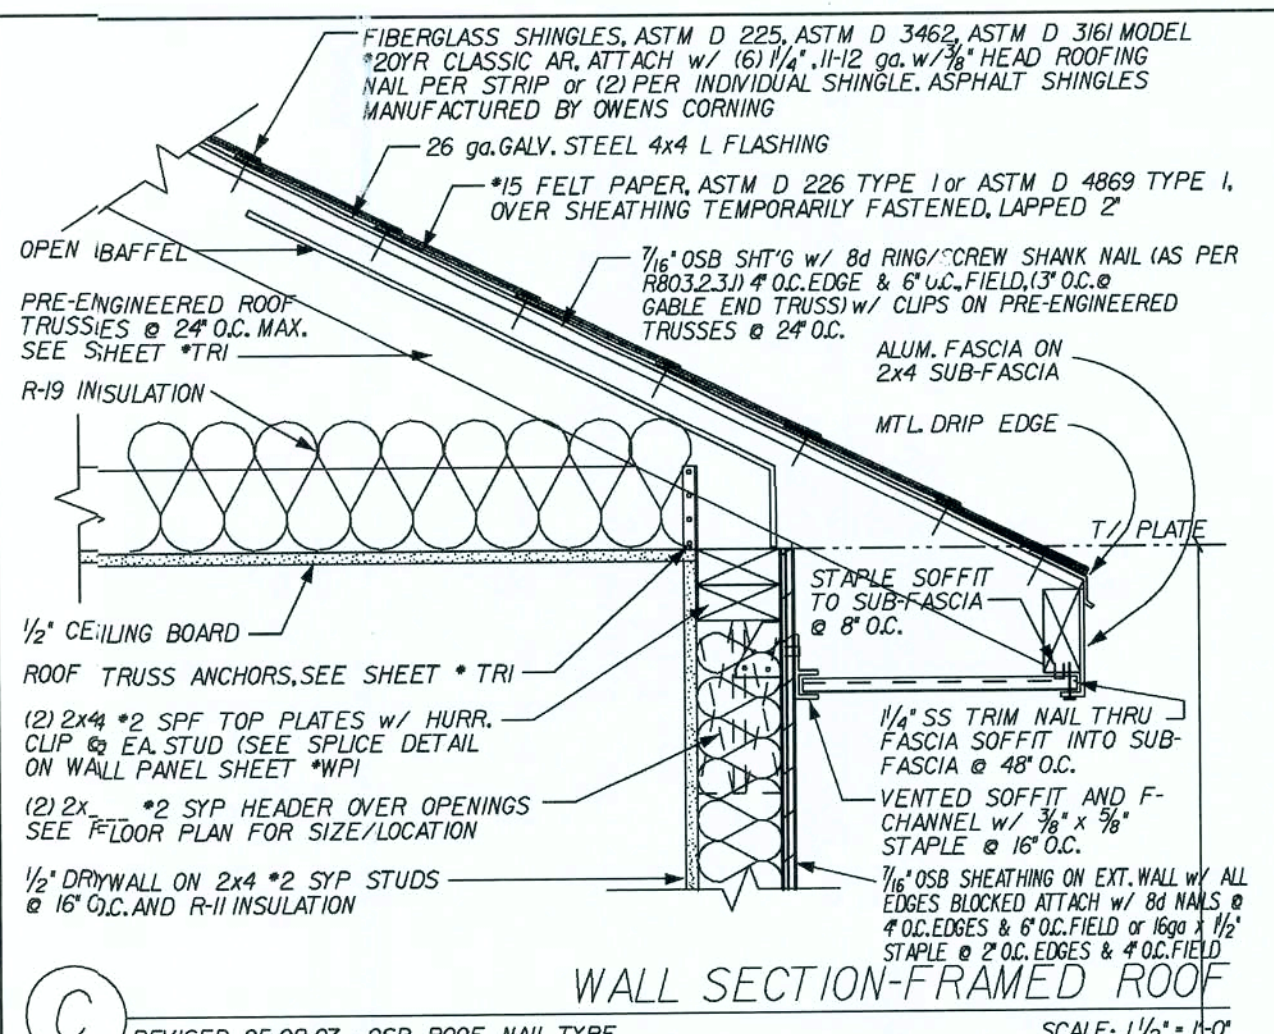

C WALL SECTION-FRAMED ROOF
REVISED 05-02-07 - OSB ROOF NAIL TYPE
SCALE: 1 1/2\"/>

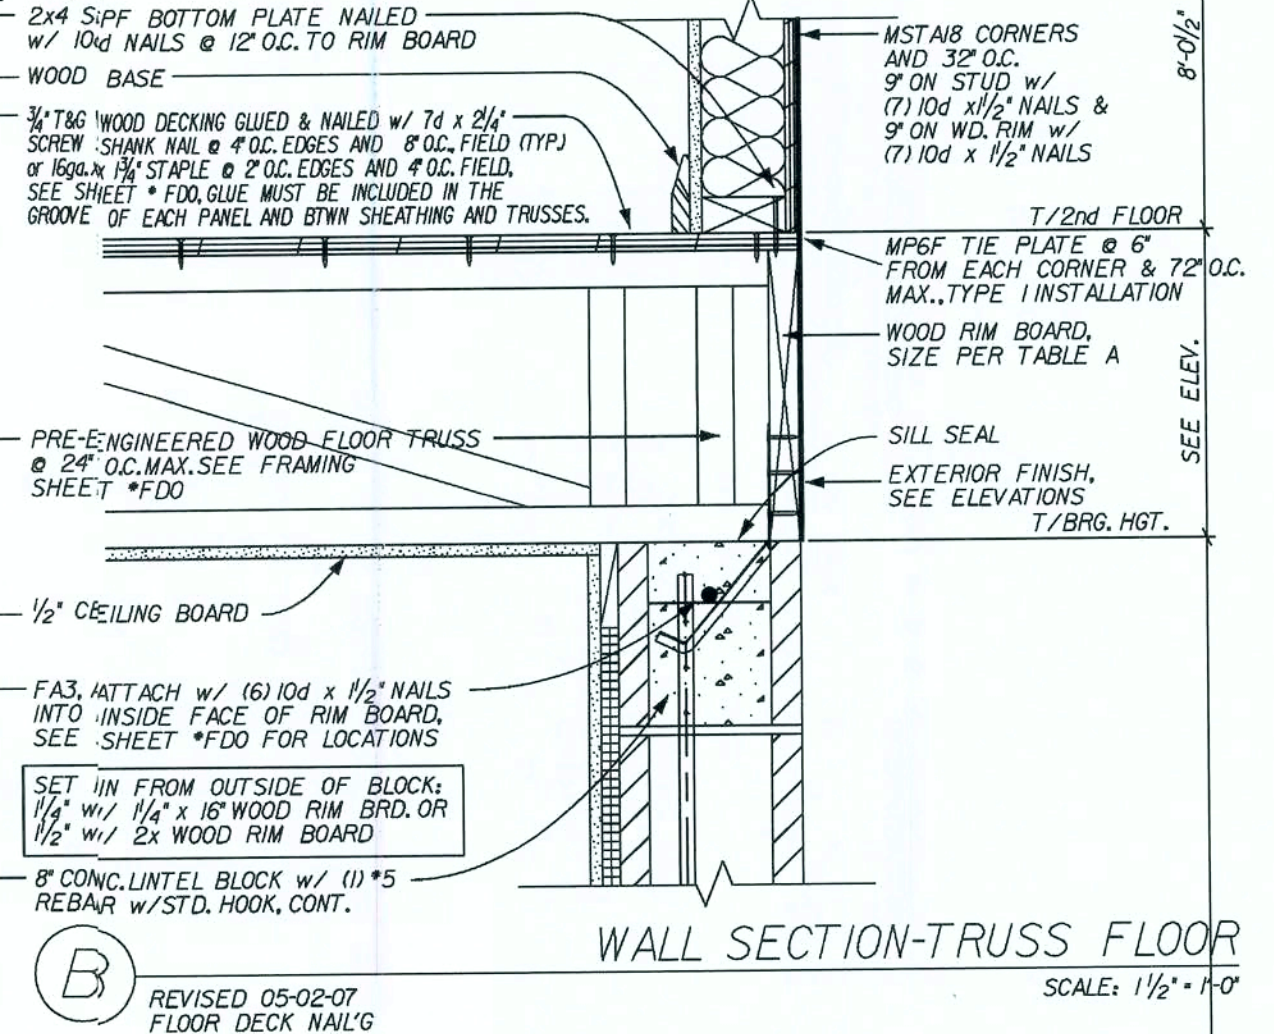

B WALL SECTION-TRUSS FLOOR
REVISED 05-02-07
FLOOR DECK NAIL'G
SCALE: 1 1/2\"/>

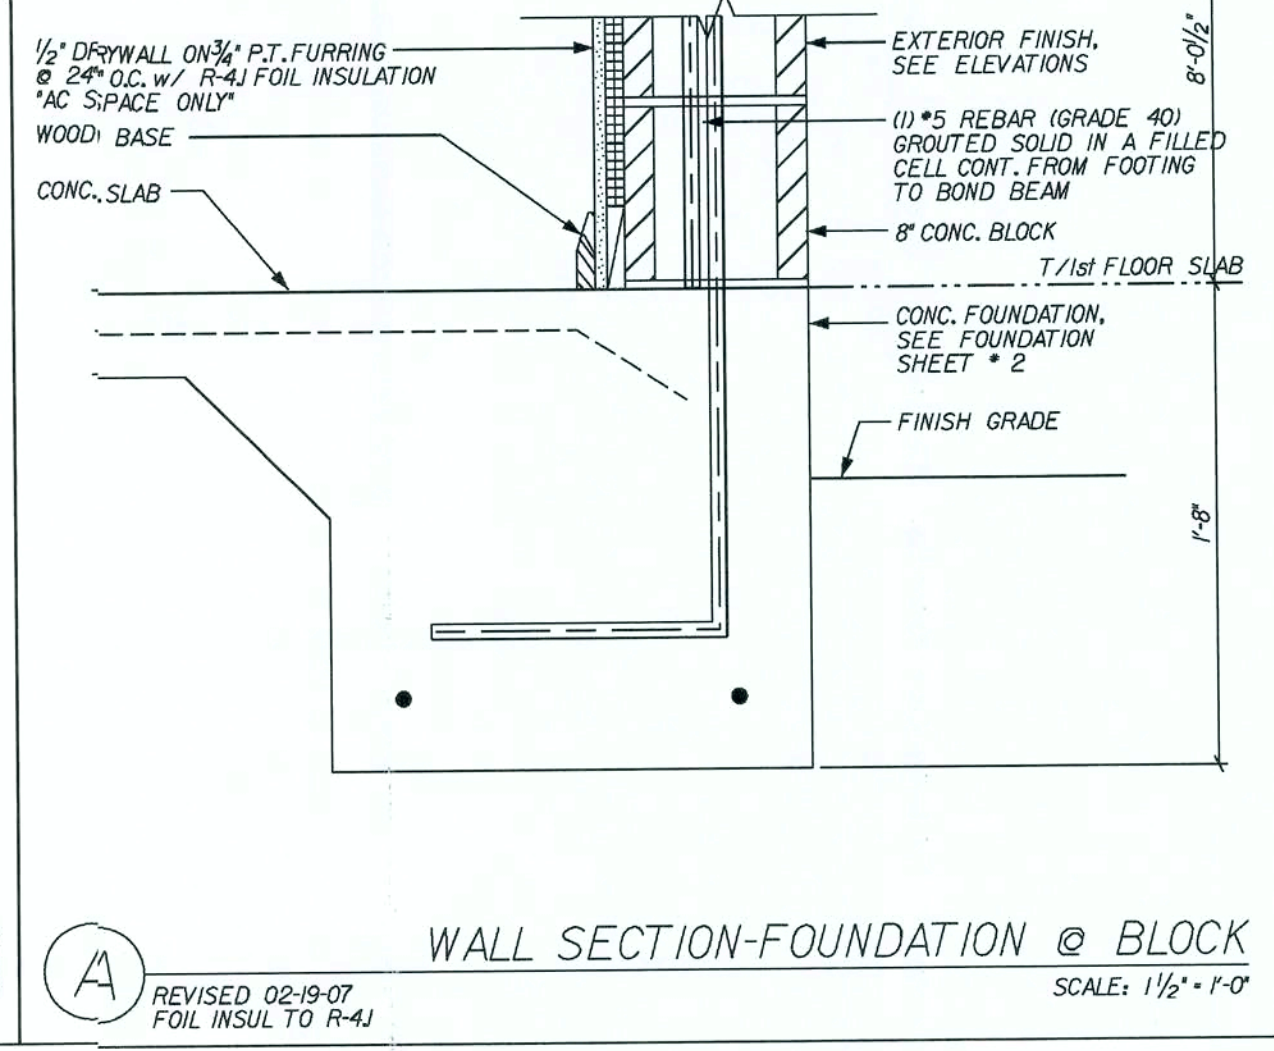

A WALL SECTION-FOUNDATION @ BLOCK
REVISED 02-19-07
FOIL INSUL TO R-4J
SCALE: 1 1/2\"/>

REVISIONS:

05

FLORIDA

Maronda Homes

4005 MARONDA WAY SANFORD, FLORIDA 32771

(407) 321-0064

Copyright © 2005 MARONDA HOMES

TWO STORY WALL SECTIONS

SUNBURY-NEWBERRY

GARAGE:

DRAWN BY:

RELEASE DATE: 10-08-04

144142

Maronda Systems
4005 Maronda Way
Sanford, FL 32771
(407)321-0064

Tomas Ponce P.E.
License No. 0050068





SEP 26 2007

SHEET:

WS-SI

FLORIDA BUILDING CODE 2004 : RESIDENTIAL

NO DRAWING HAS BEEN FILED BY USING THE FOLLOWING VENDOR INFORMATION AND THIS HAS BEEN REVIEWED BY DESIGN, J. L. HARRIS, JR., P.E., 1111 E. COLLEEN, 1111, AND 1111.

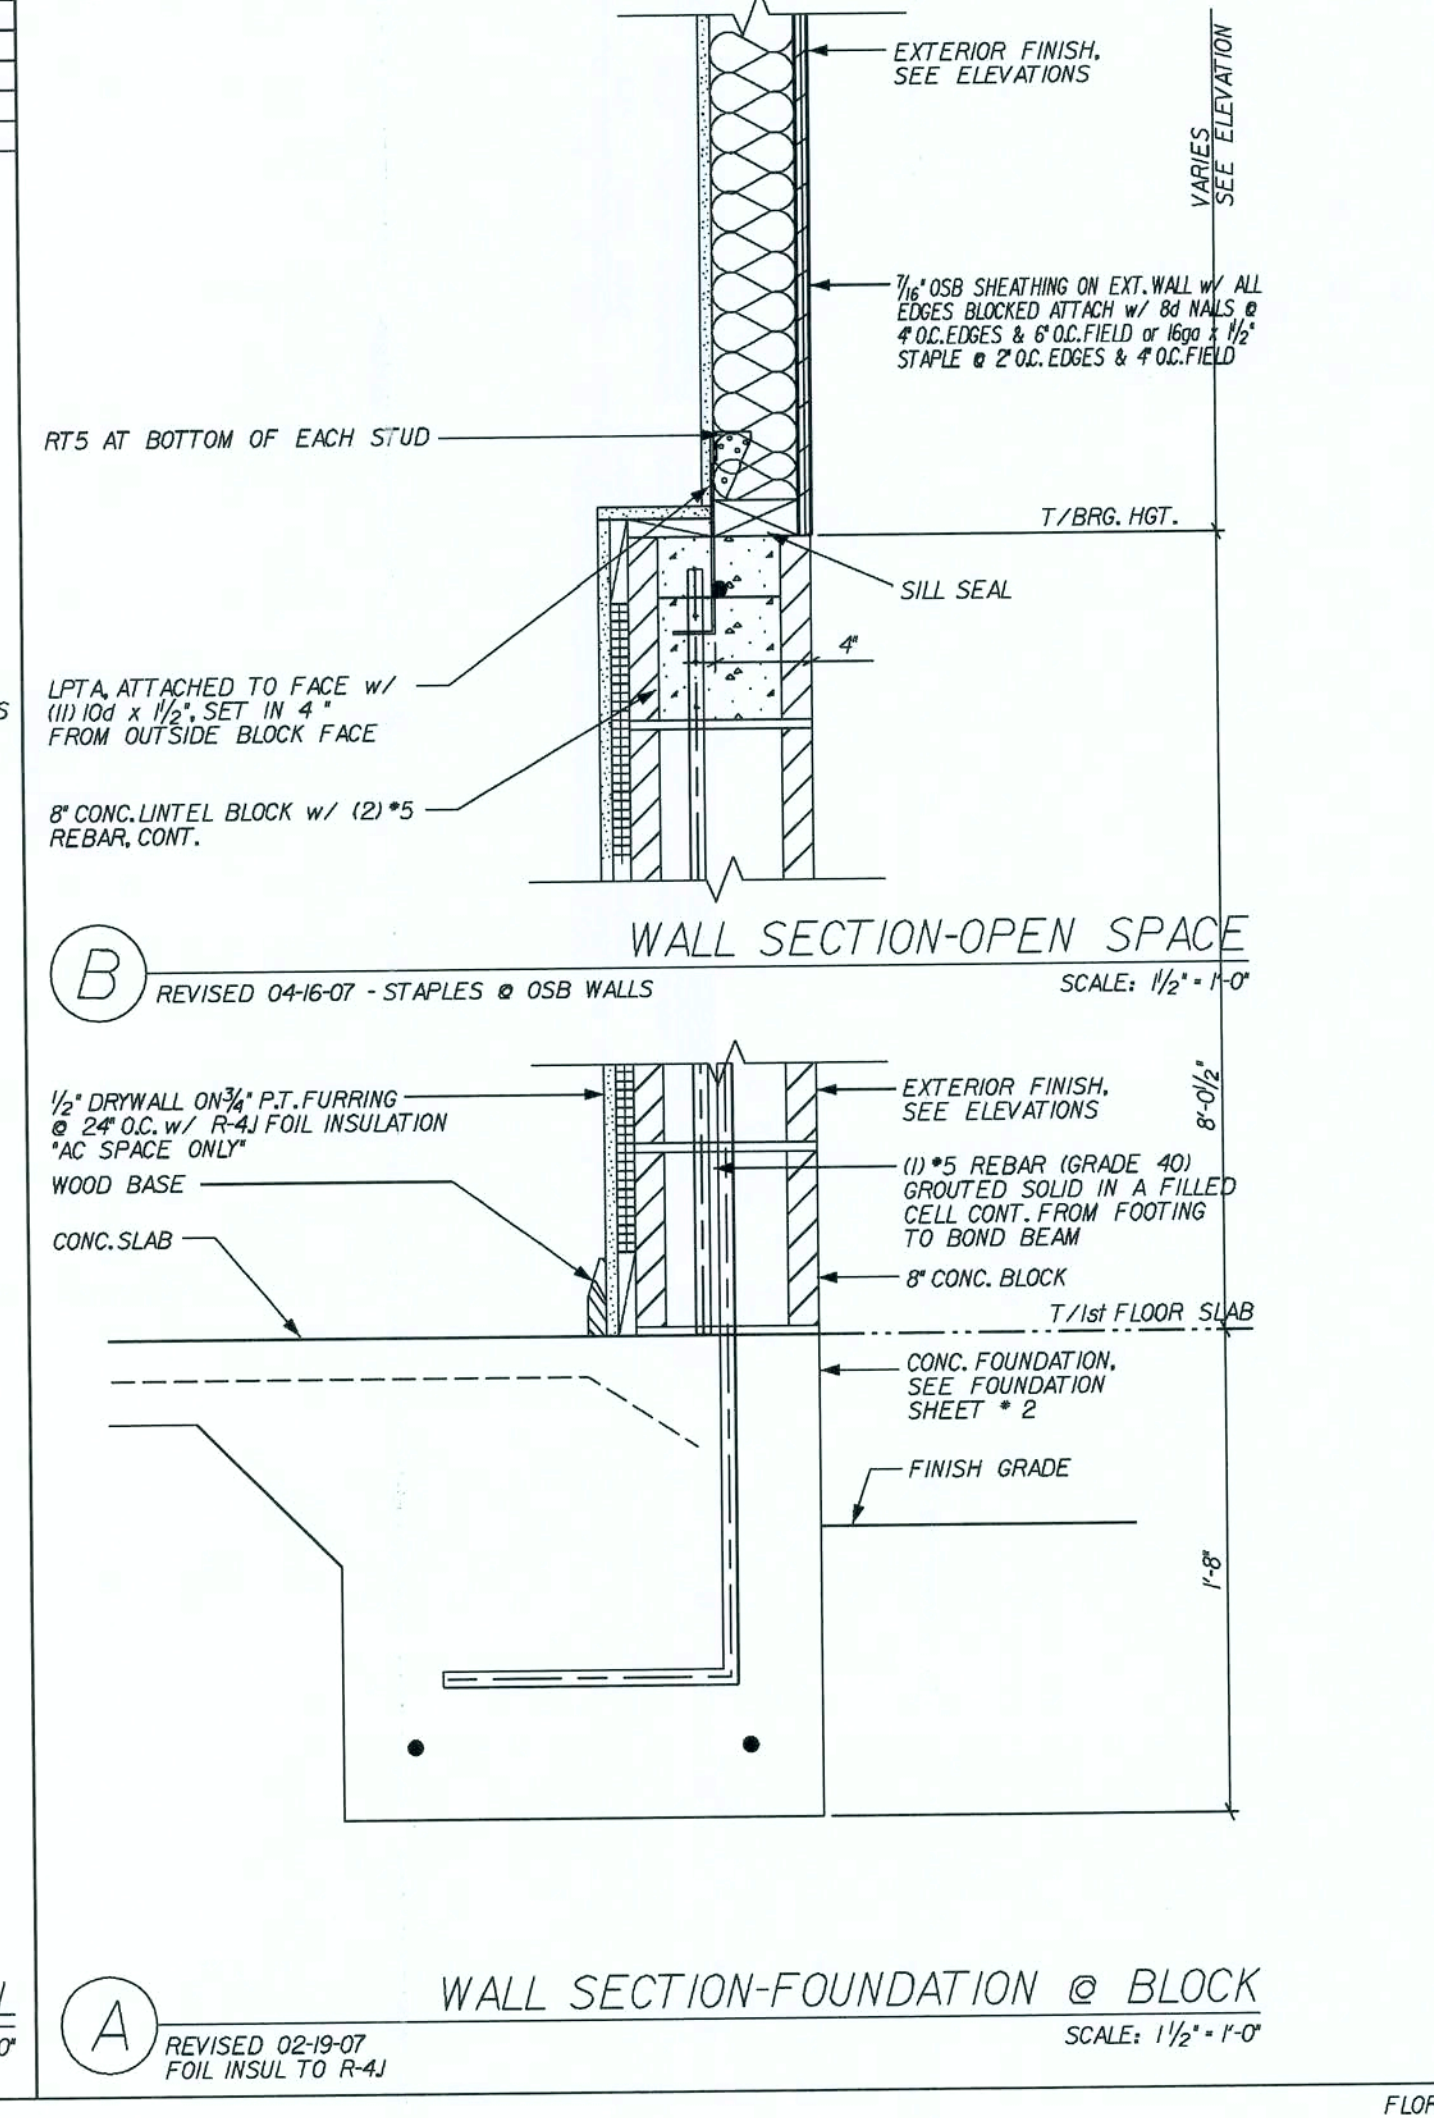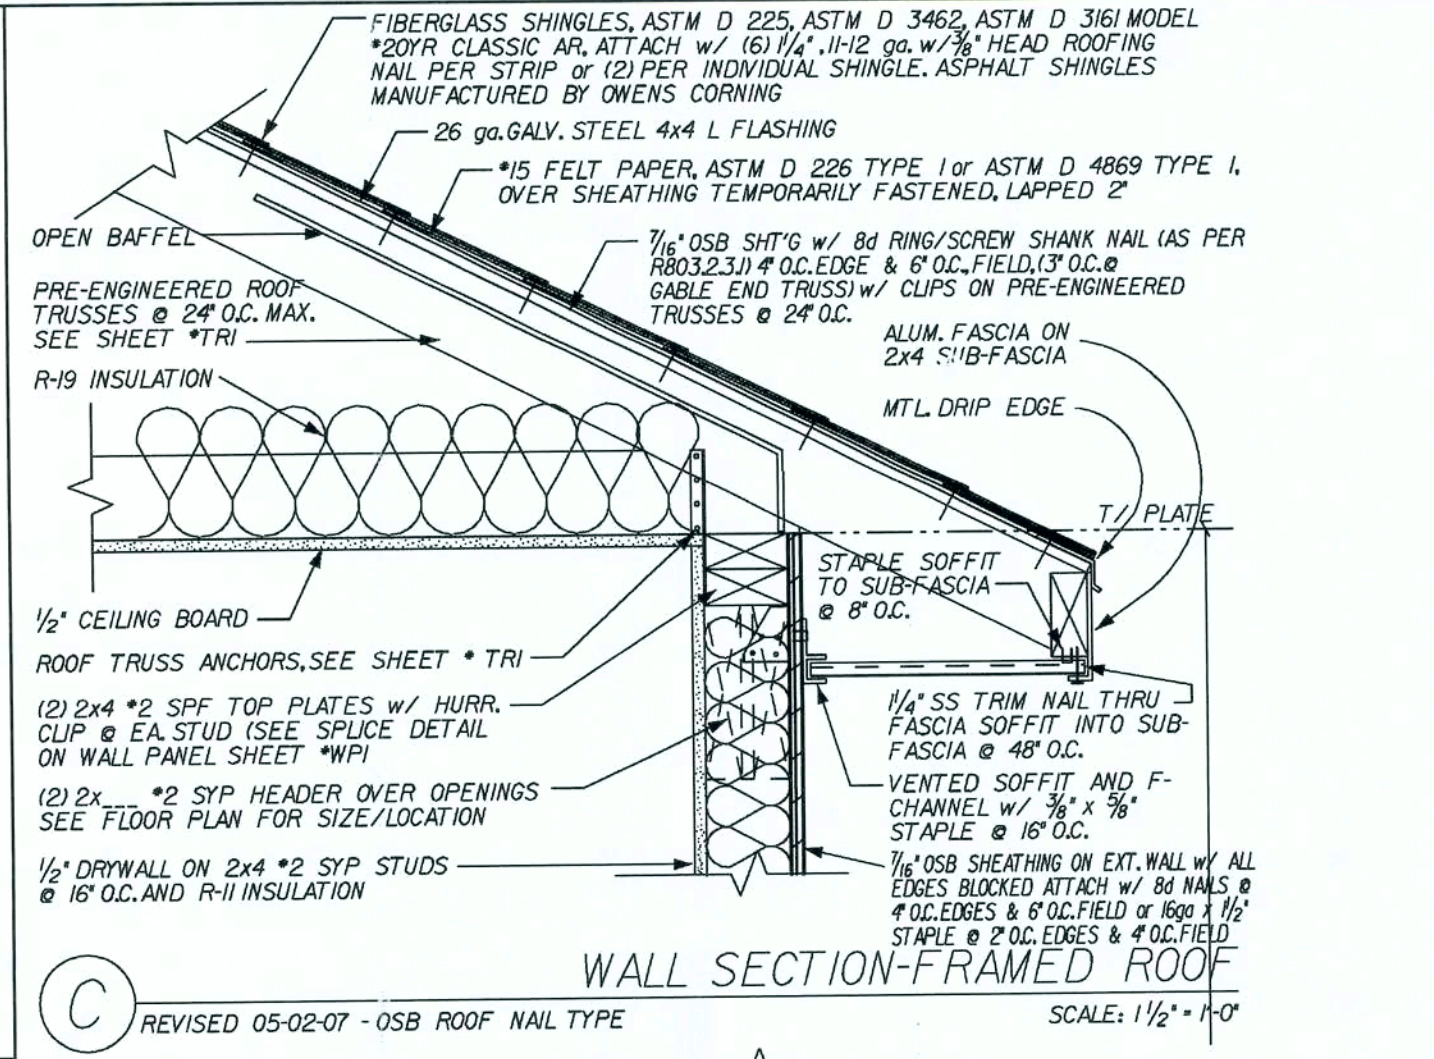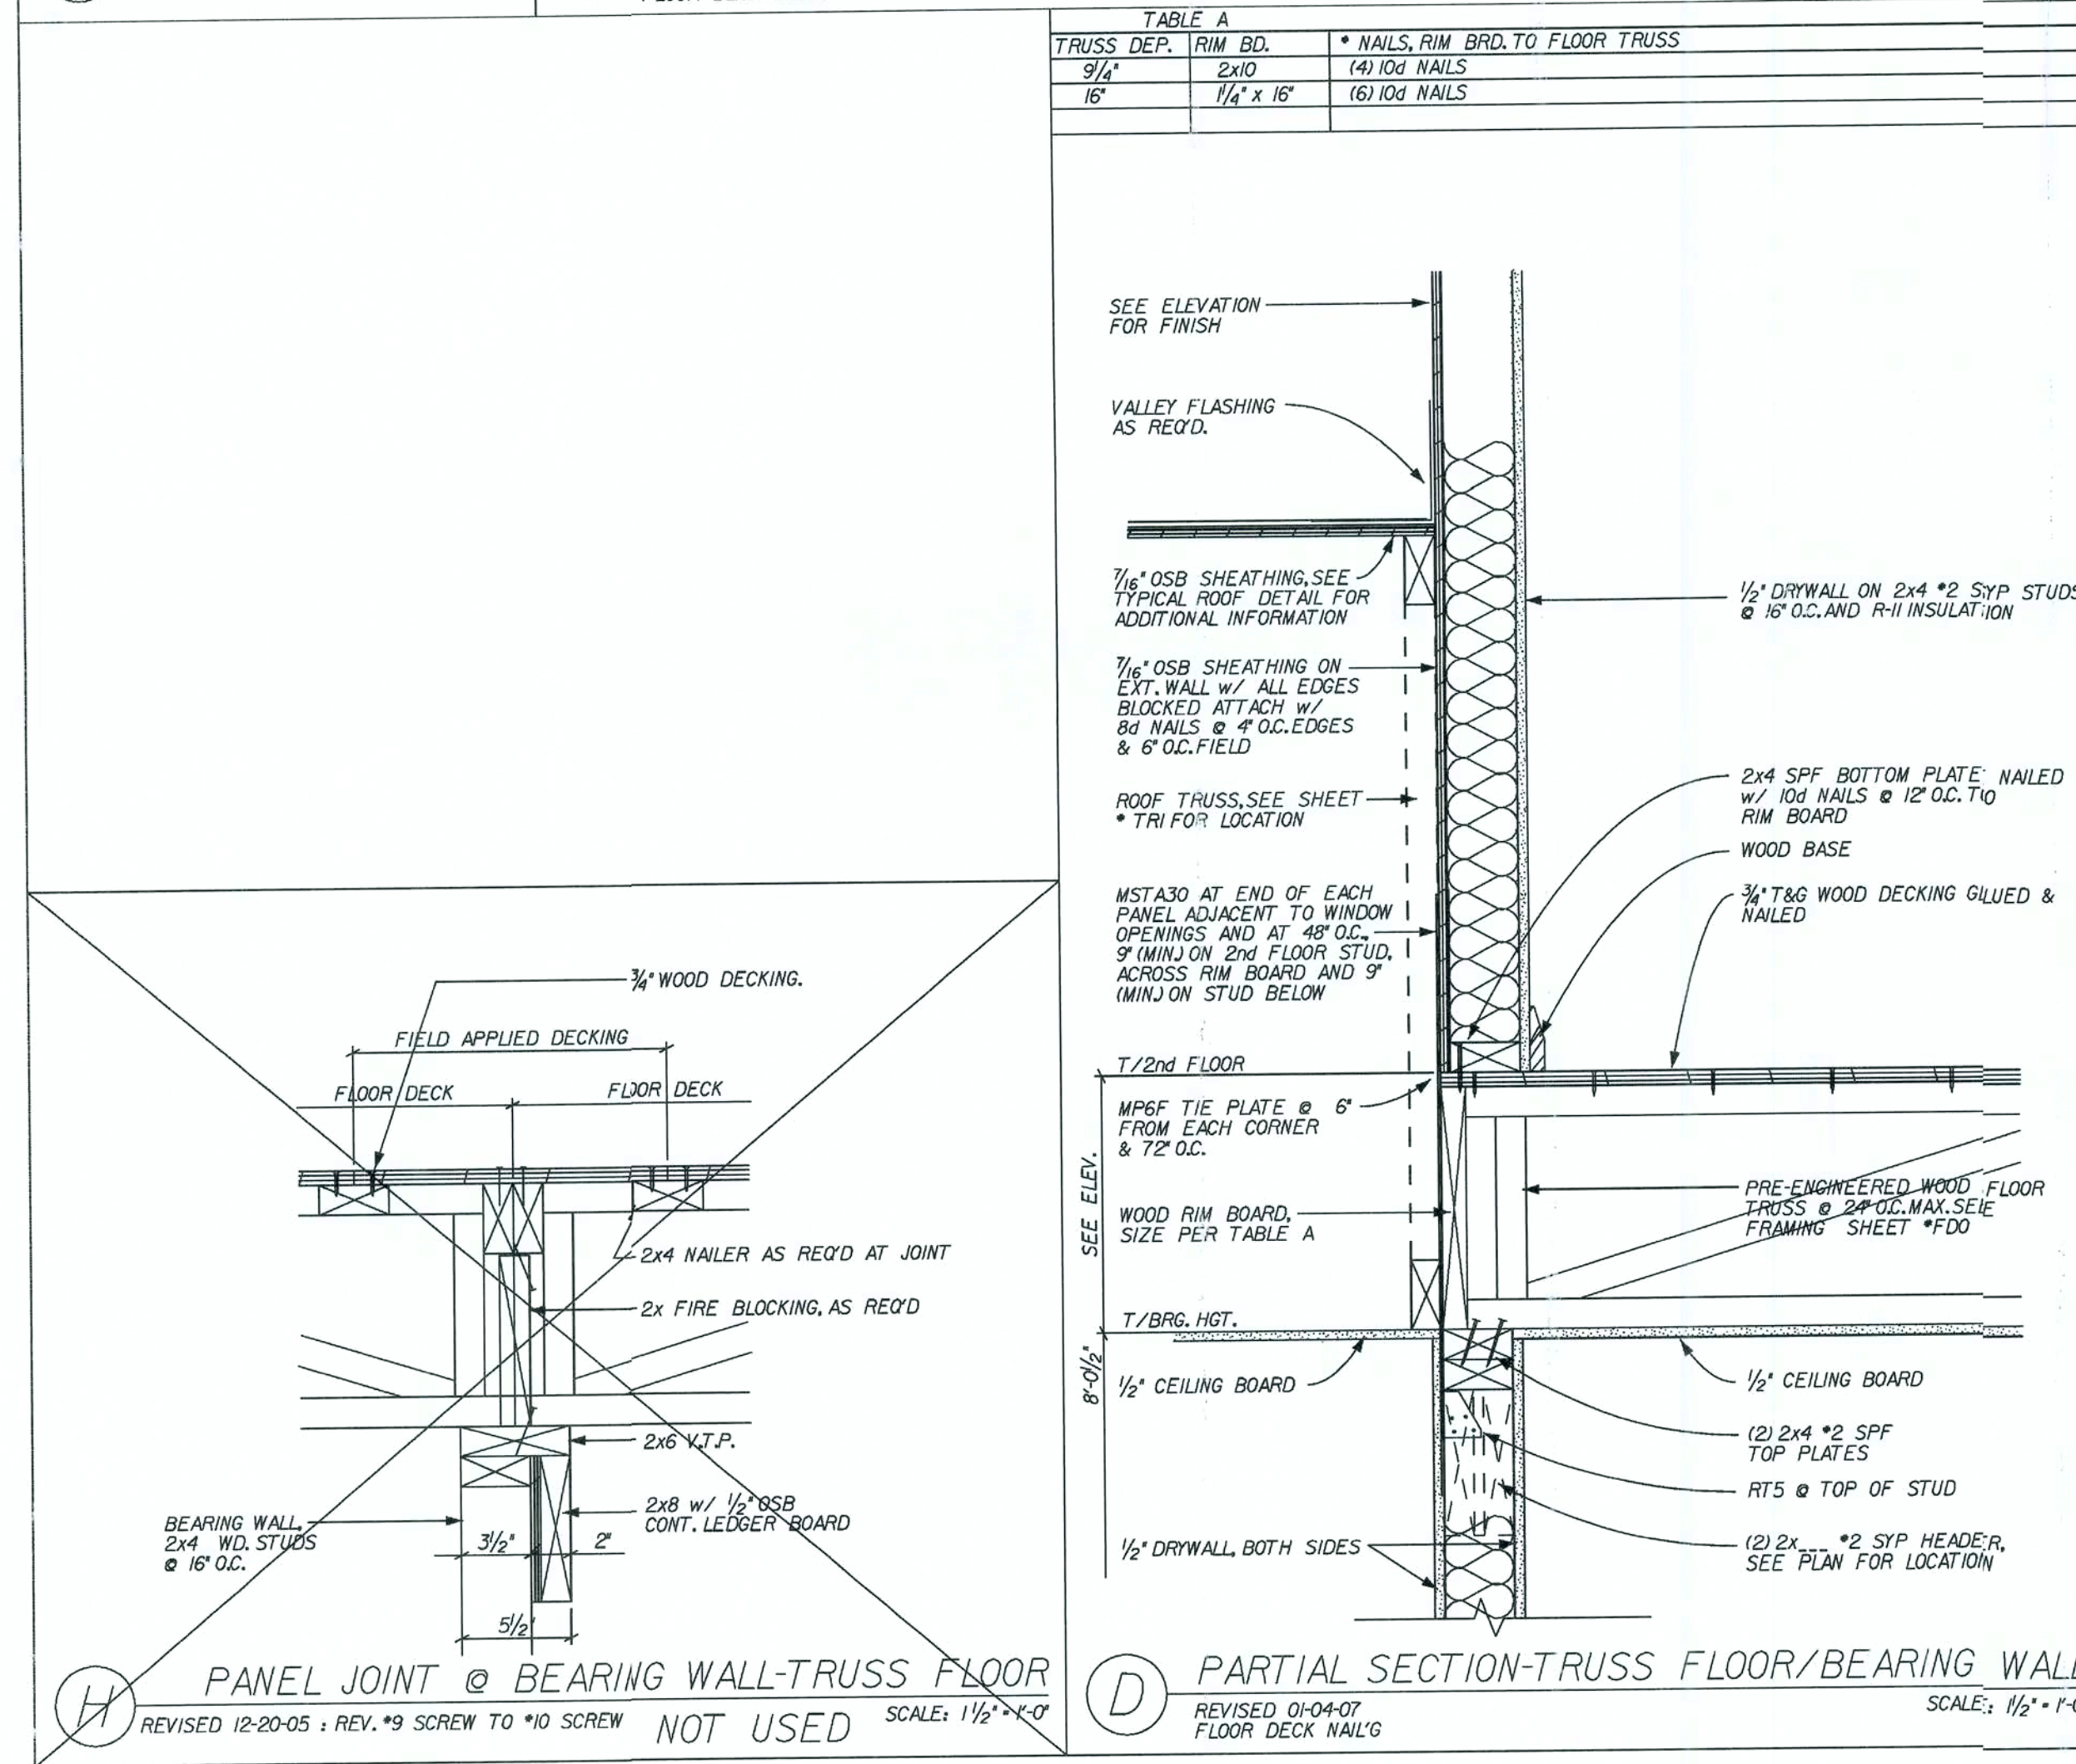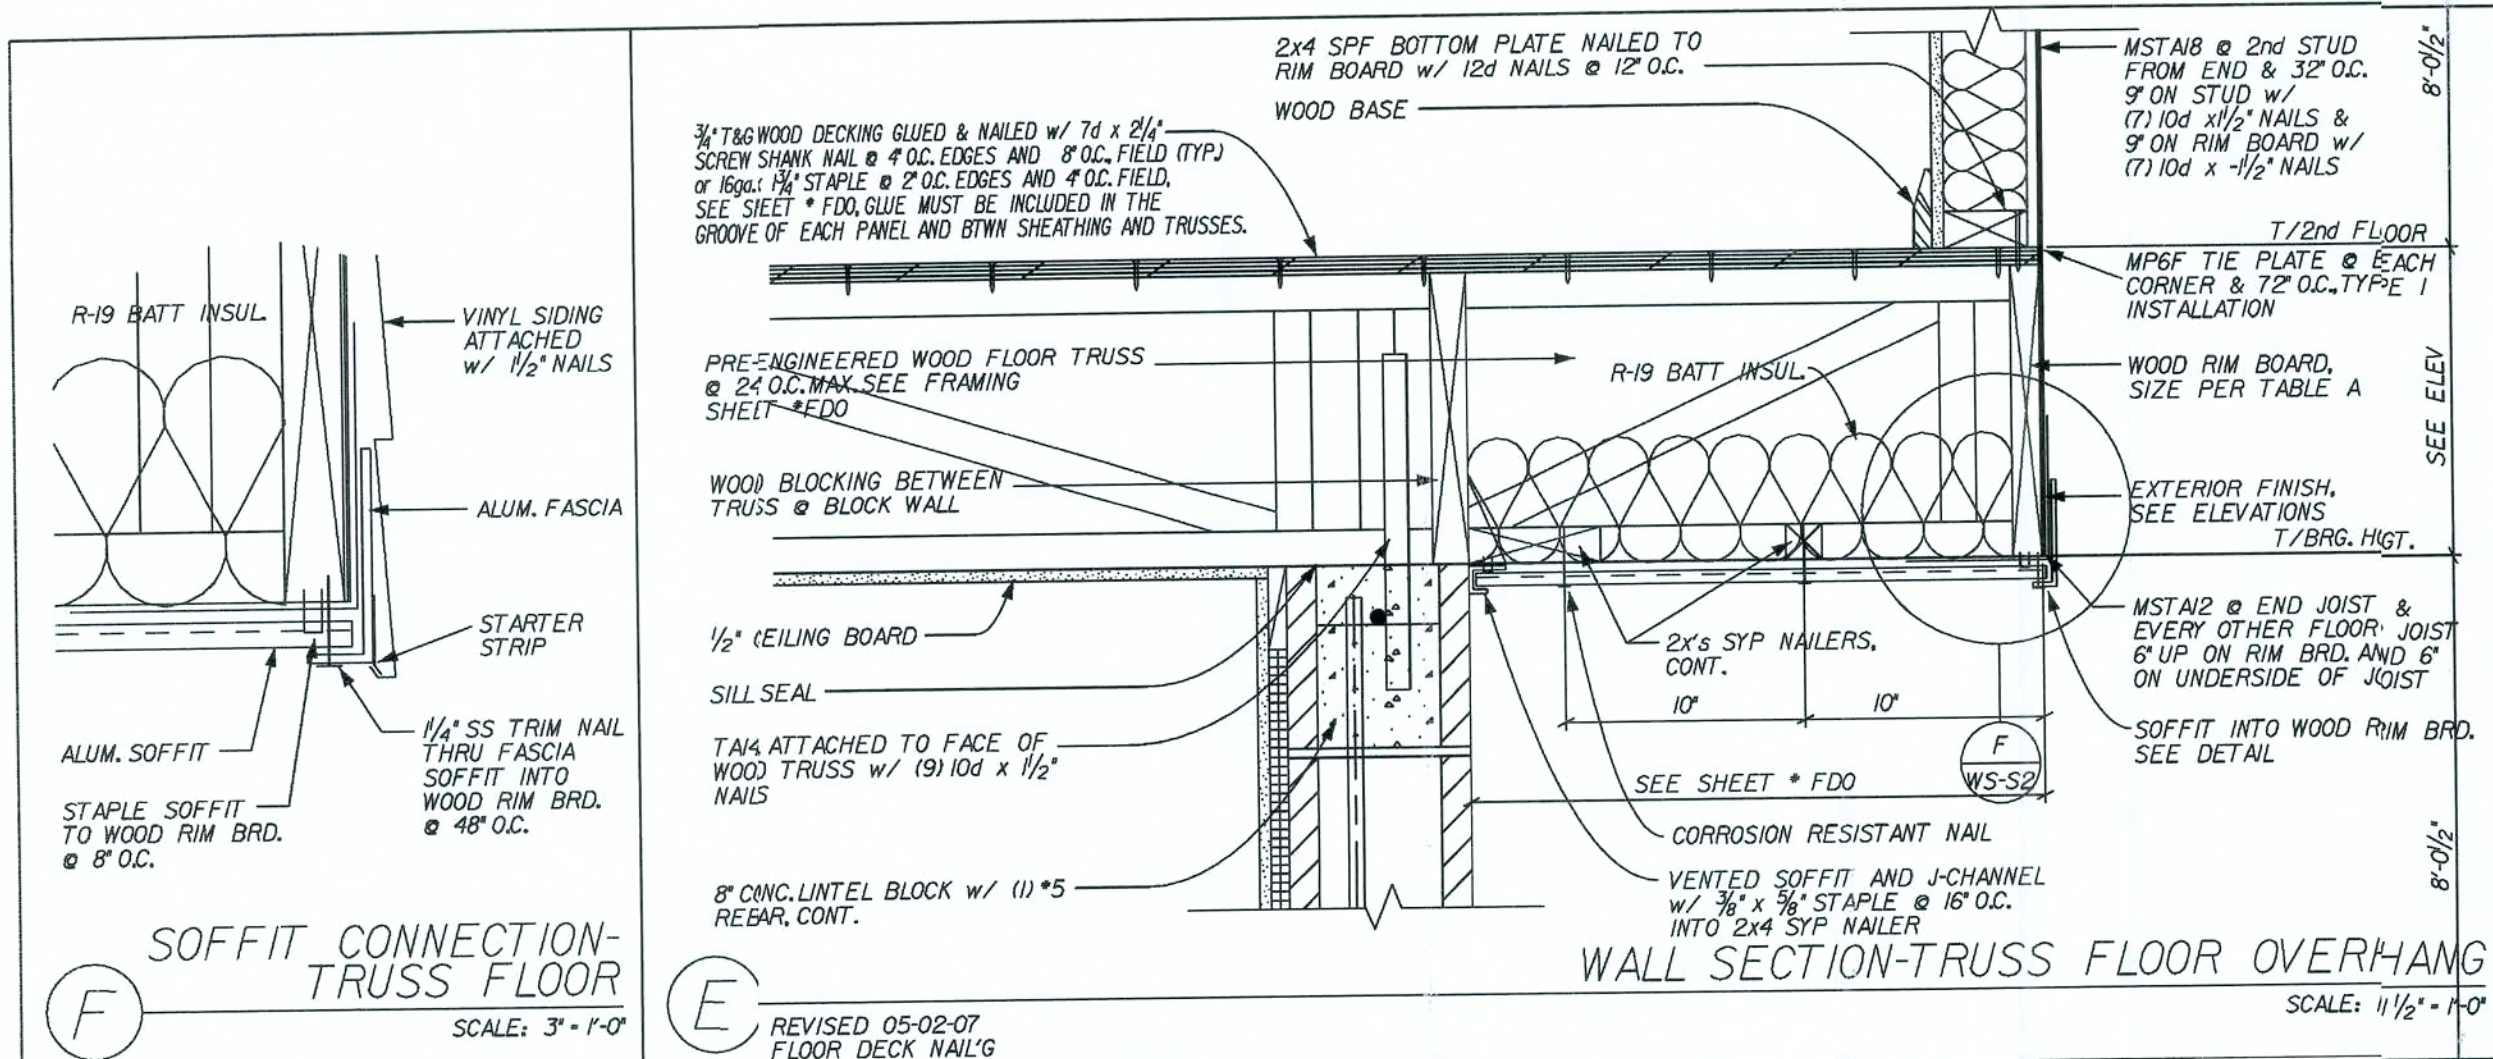

REVISIONS :

FLORIDA

SANFORD, FL

4005 MARONDA WAY

(407) 321-0064

TWO STORY

WALL SECTIONS

SUNBURY-NEWBERRY

DRAWN BY:

GARAGE:

RELEASE DATE: 10-08-04

Maronda Systems

4005 Maronda Way

Sanford, FL 32771

(407)321-0064

Tomas Ponce P.E.

License No. 0050068

SEP 26 2007










SHEET:

WS-S2

144143

DATE: 26 JUN 2007

FLORIDA BUILDING CODE 2004 : RESIDENTIAL

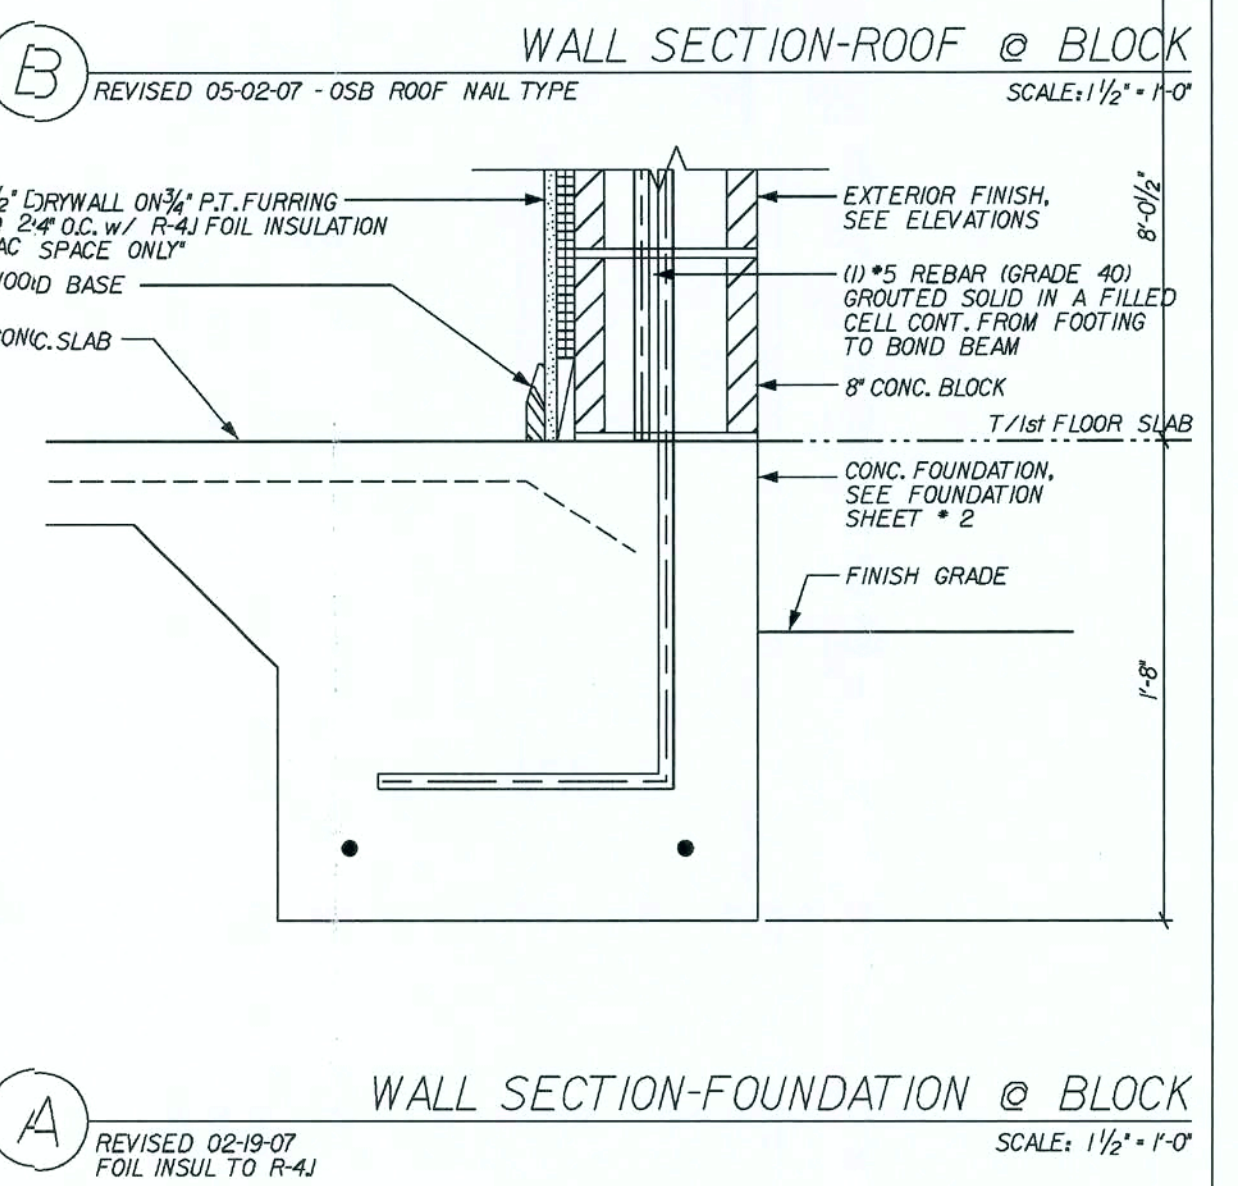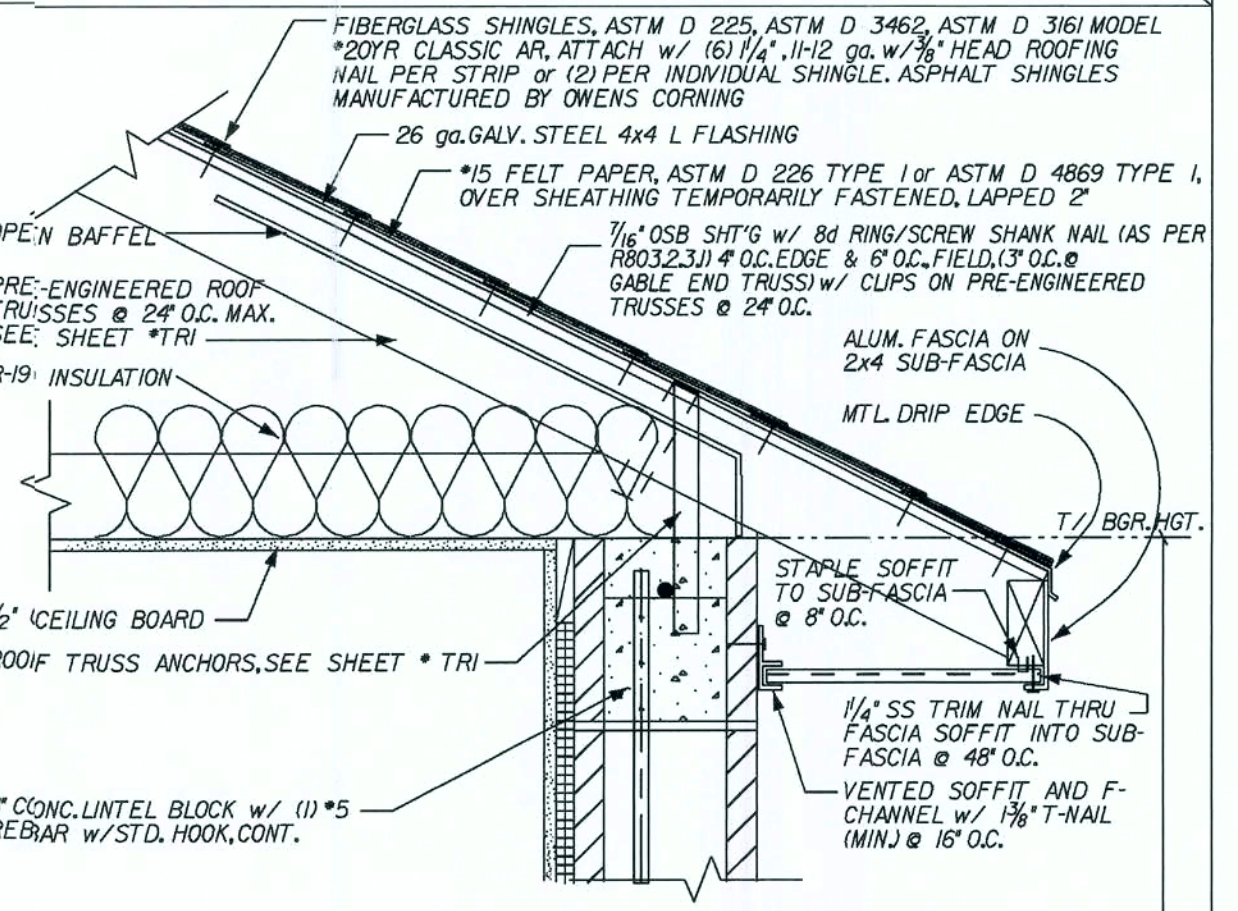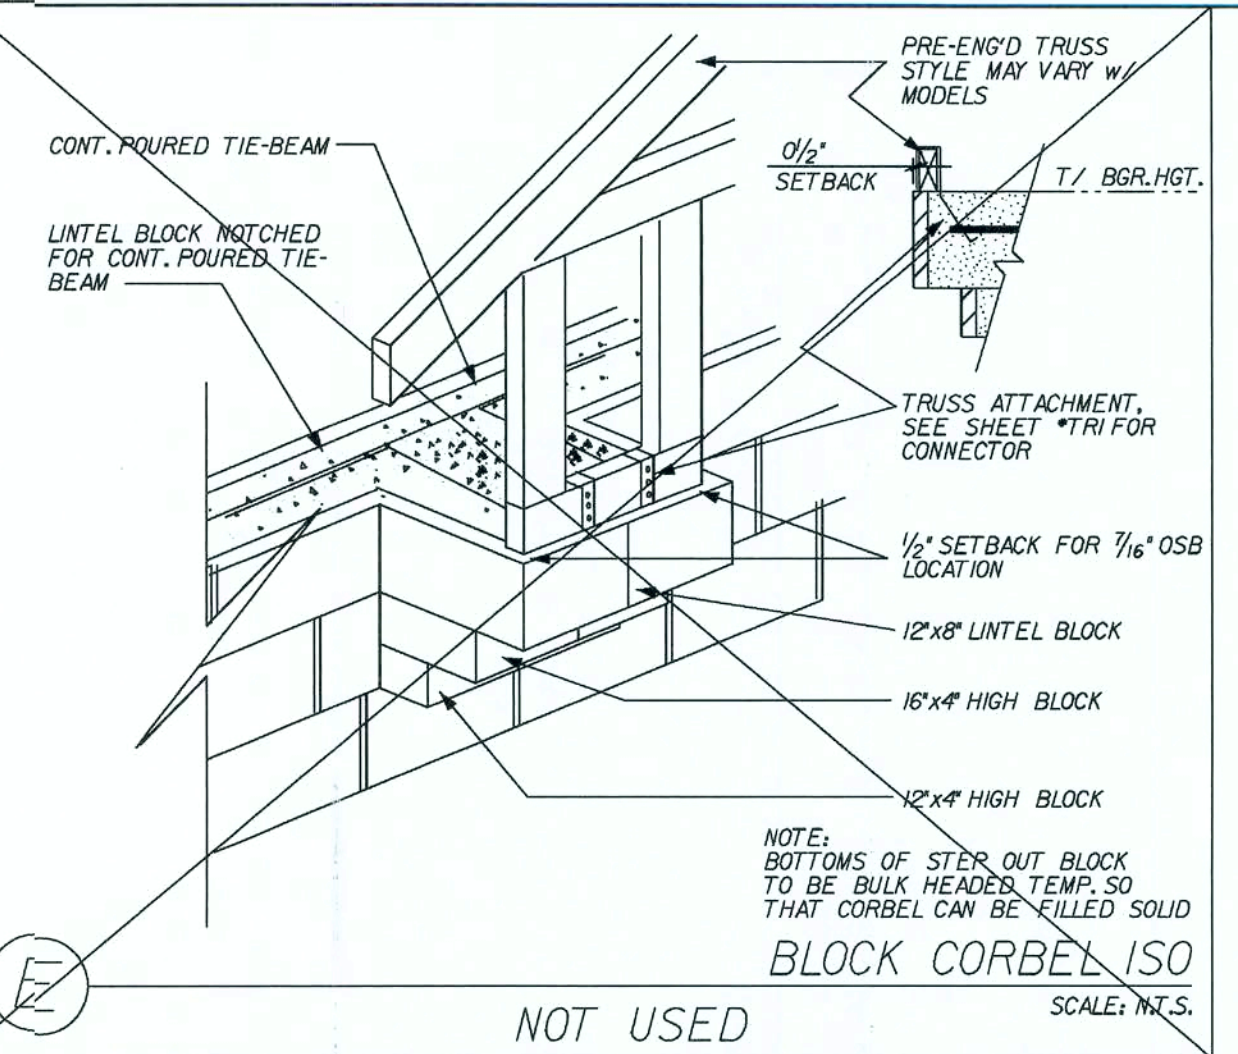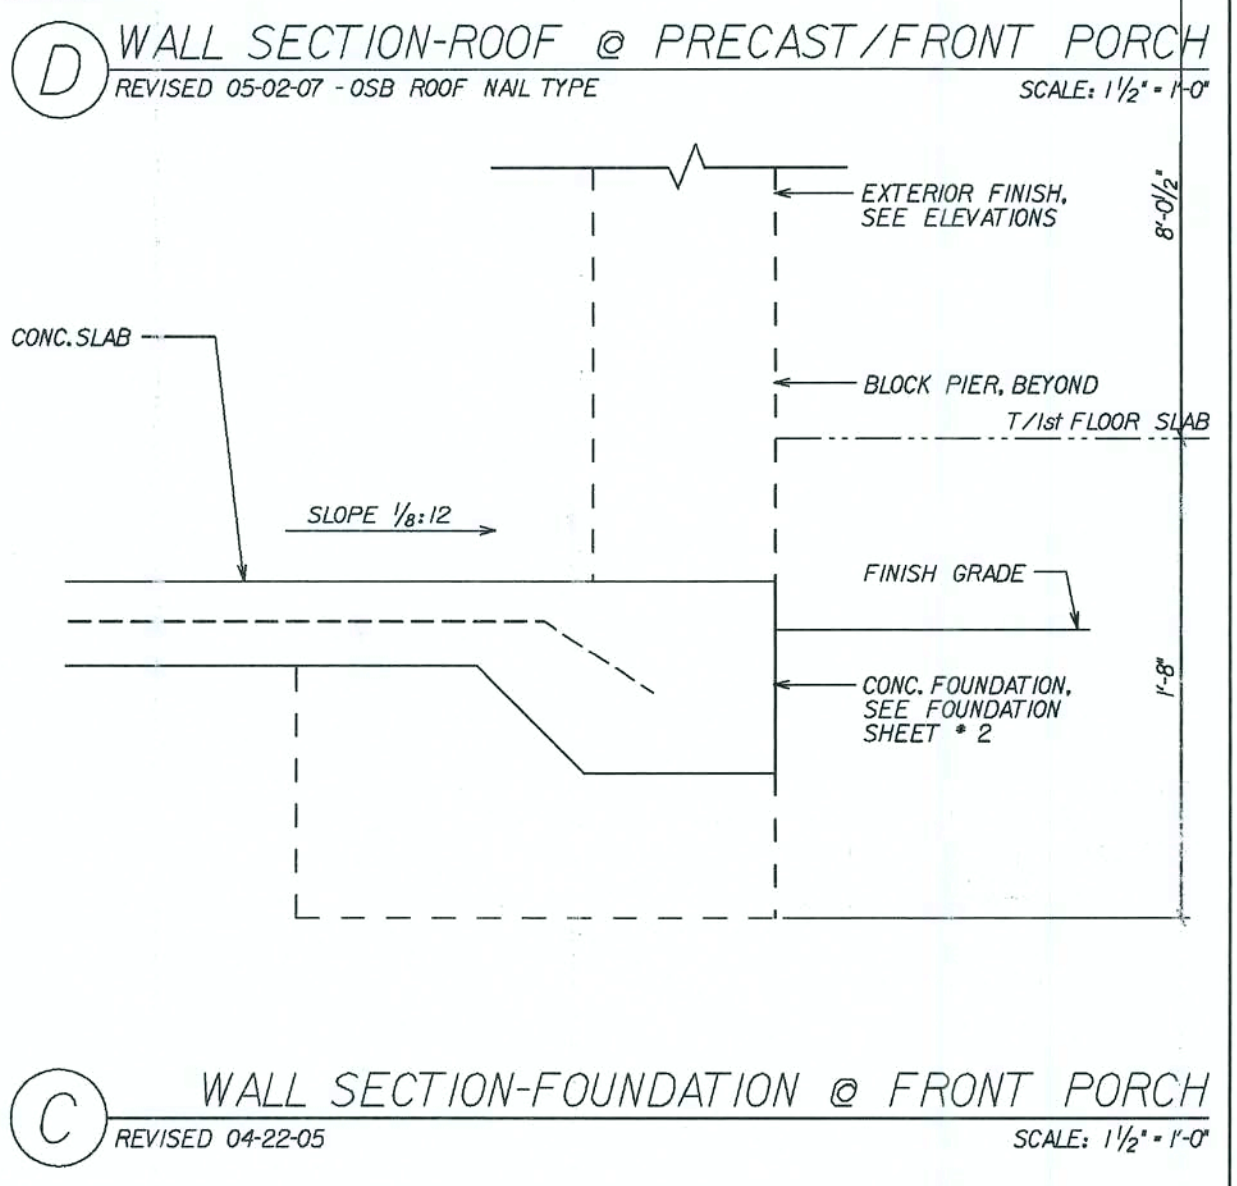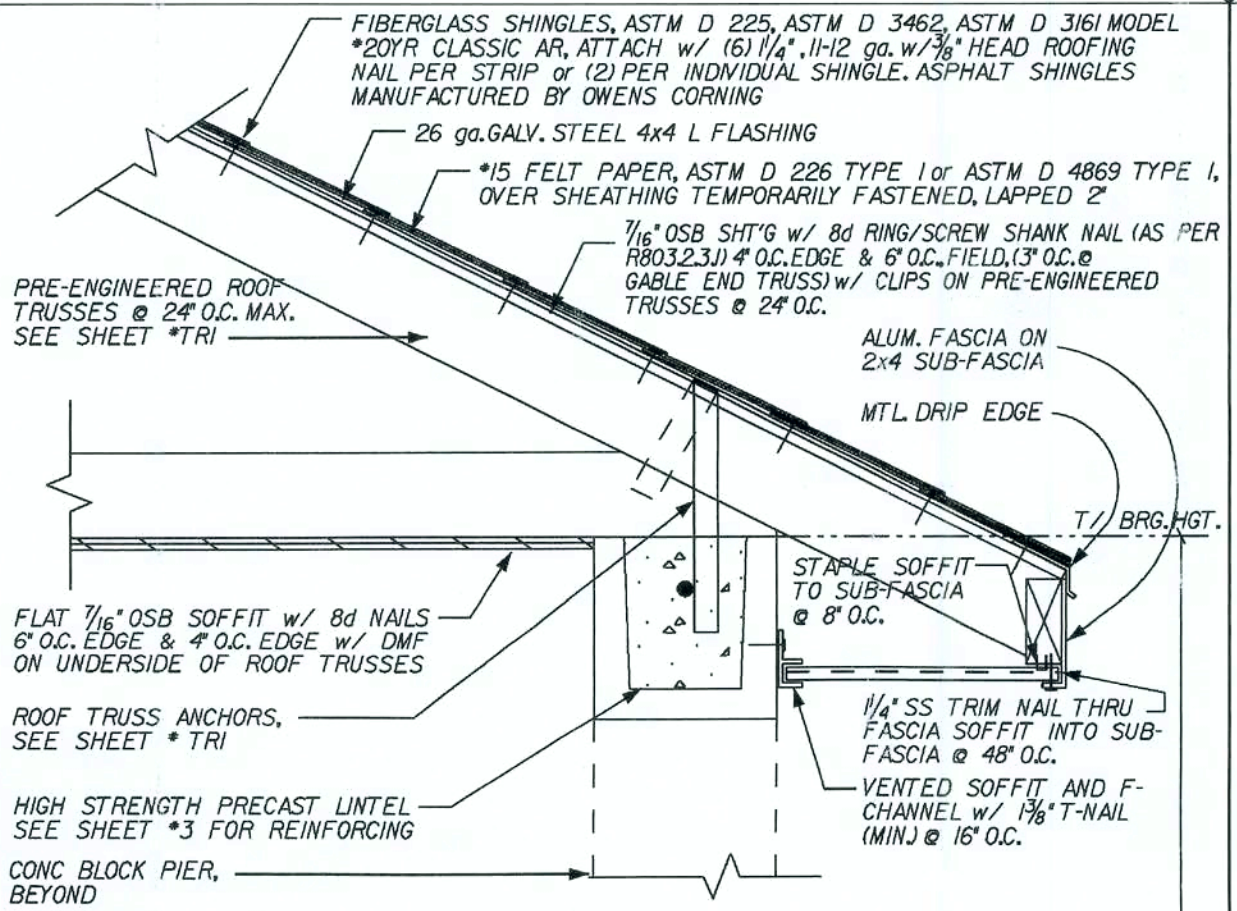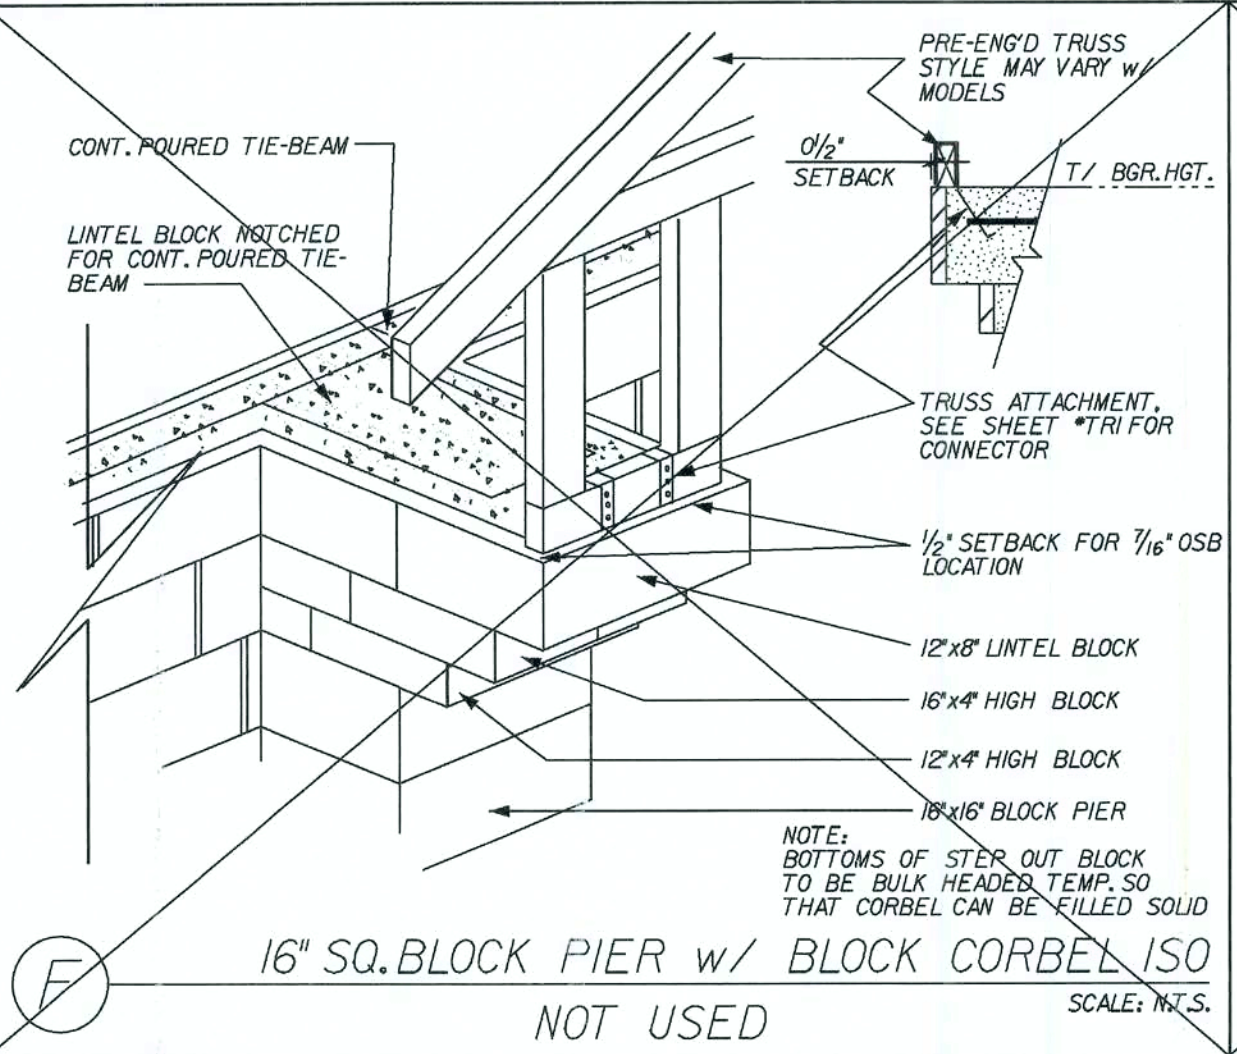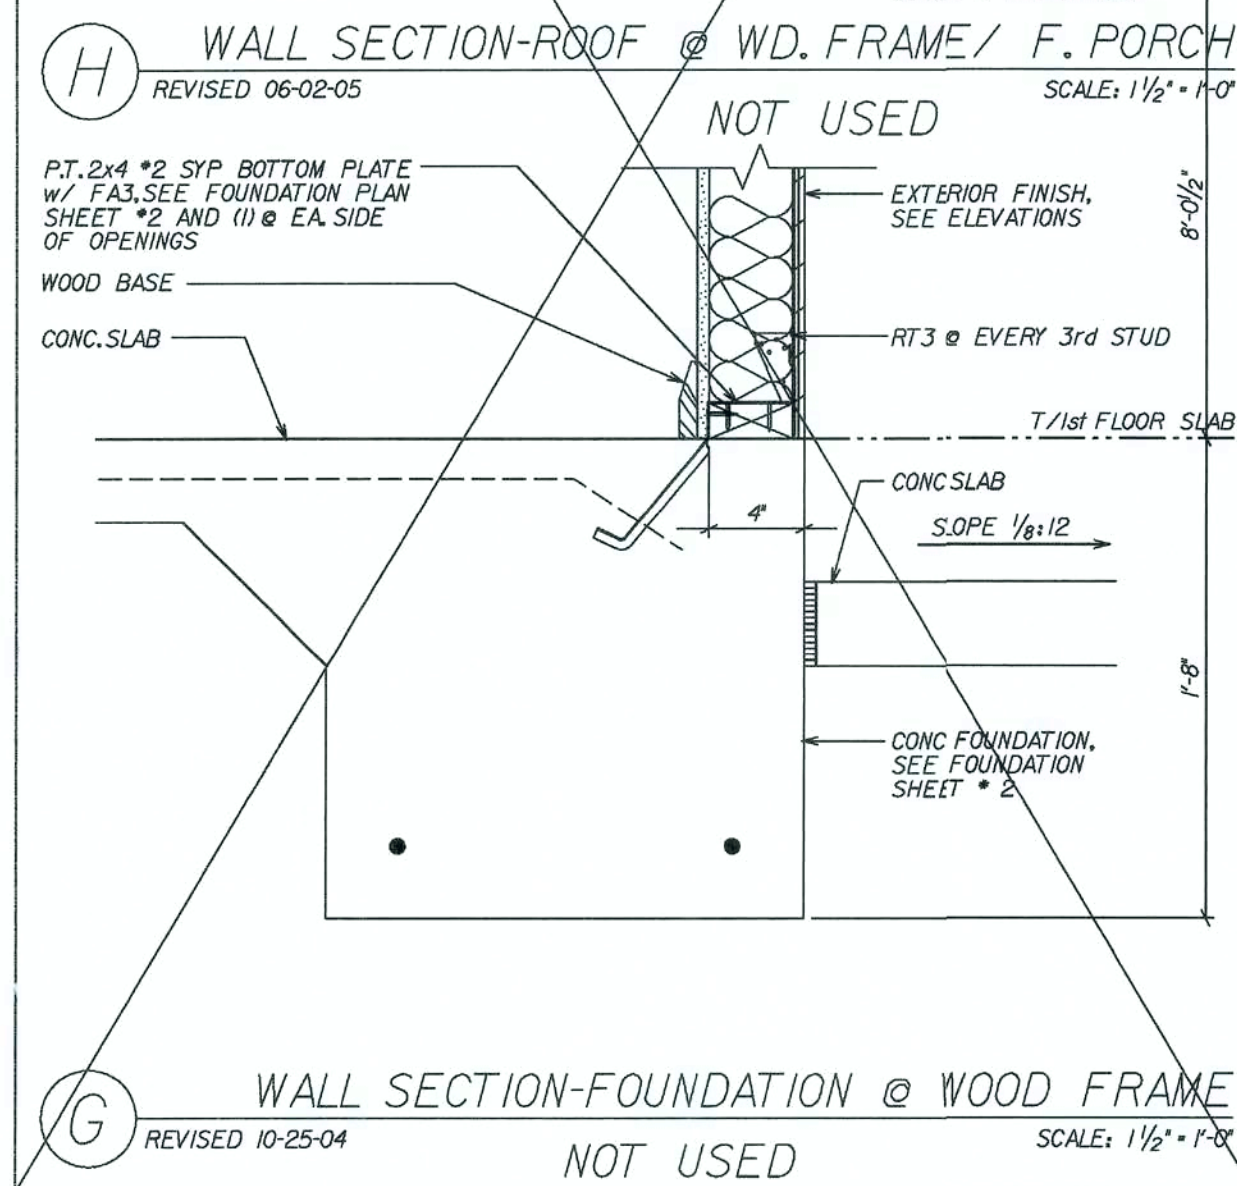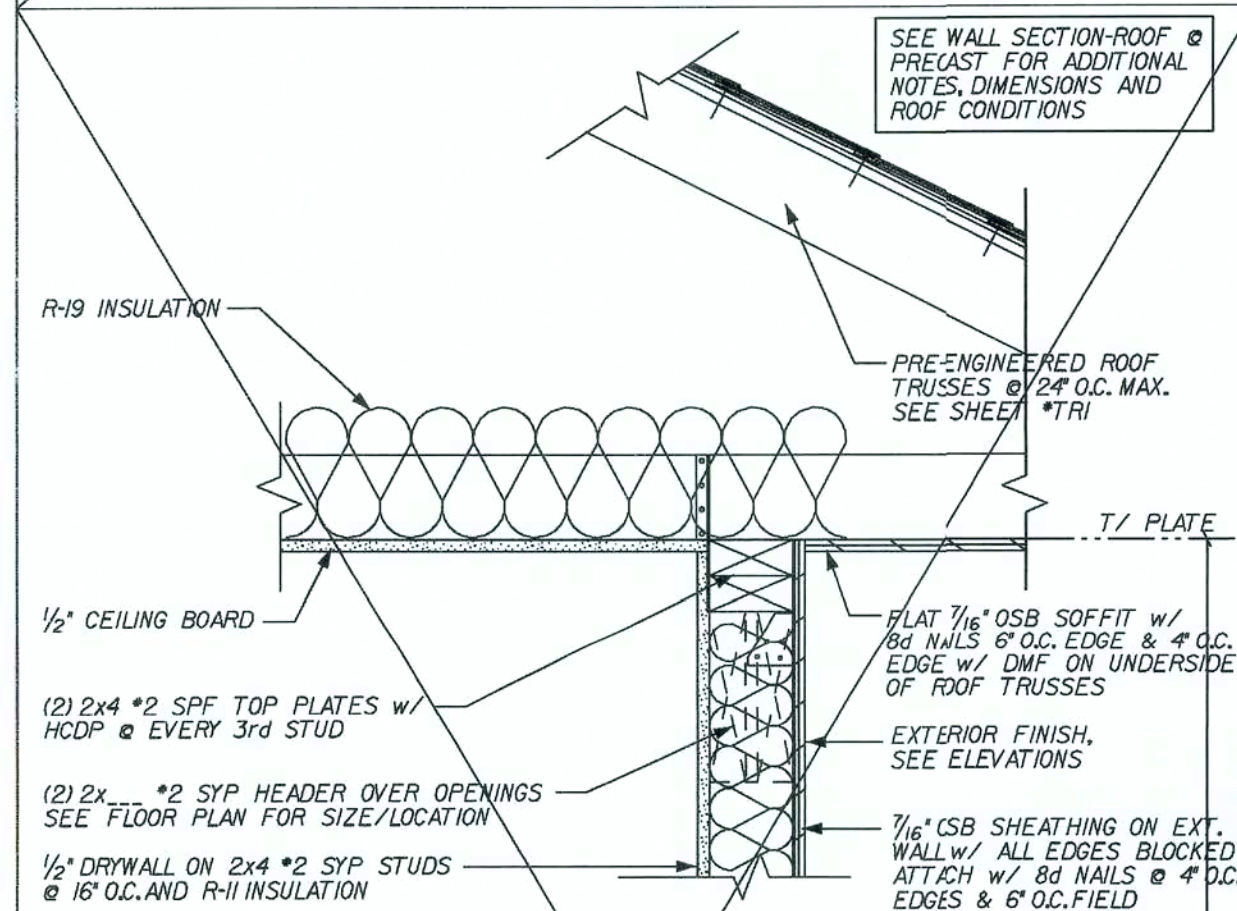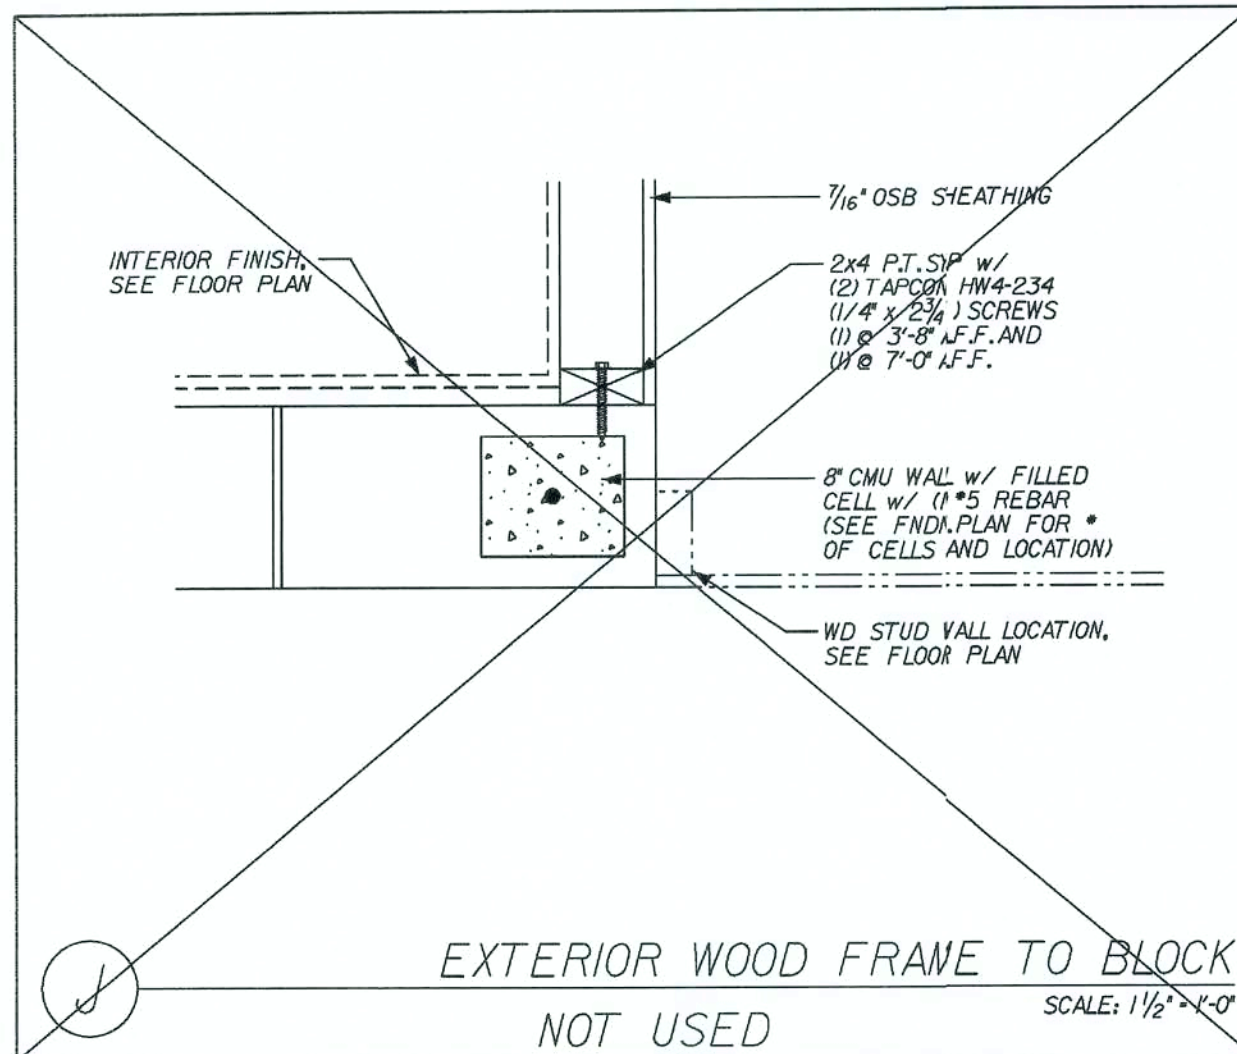

REVISIONS :

Maronda Homes
 4005 MARONDA WAY
 SANFORD, FLORIDA
 (407) 321-0064


SUNBURY-NEWBERRY
 ONE STORY WALL SECTIONS

Maronda Systems
 4005 Maronda Way
 Sanford, FL 32771
 (407) 321-0064

Tomas Ponce P.E.
 License No. 0050068
 SEP 26 2007

SHEET:
WS-B1

FLORIDA BUILDING CODE 2004 : RESIDENTIAL
 PLOT DATE: 26 JUN 2007
 DRAWN BY: GARAGE:
 RELEASE DATE: 10-08-04
 14-144

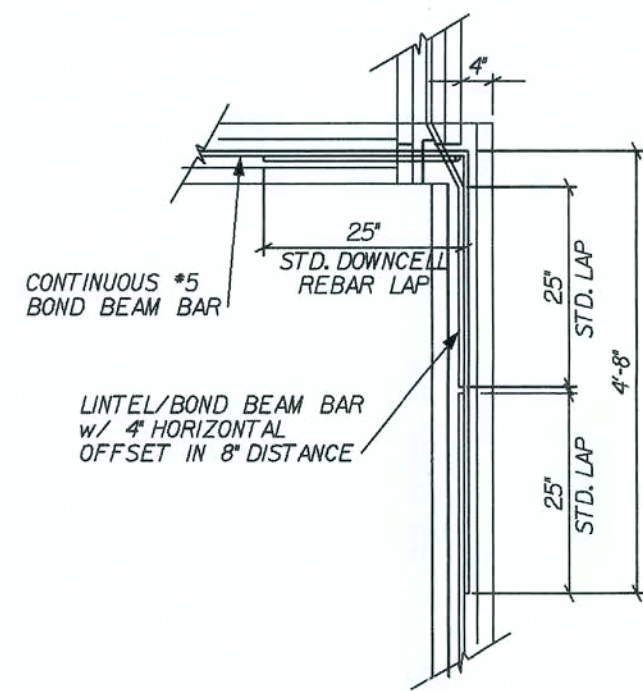[illegible]


The figure consists of two side-by-side diagrams. Both diagrams show a quarter-circle corner of a room with radius R and angle θ . In the left diagram, a vector labeled R points from the center of the corner to the arc, and an angle θ is indicated between the wall and the radius. In the right diagram, the corner is labeled 'VINYL' and the rest of the room is labeled 'CARPET'. A vector labeled R points from the center of the corner to the arc, and an angle θ is indicated between the wall and the radius.

Diagram illustrating the construction details for a masonry arch opening. The arch is supported by a metal track (TYP) on top, which is a bearing wall. The arch is constructed using 25 gauge metal studs (MTL. STUD) at a 45 degree angle, secured with 1/8" masonry screws to the side and top metal studs. The opening size is determined by the floor plan. The arch is finished with 3/8" CDX filler screwed to the sides of the opening. The arch is supported by a metal track (TYP) on top, which is a bearing wall. The arch is constructed using 25 gauge metal studs (MTL. STUD) at a 45 degree angle, secured with 1/8" masonry screws to the side and top metal studs. The opening size is determined by the floor plan. The arch is finished with 3/8" CDX filler screwed to the sides of the opening.

Labels and dimensions in the diagram include:

- TOP PLATE METAL TRACK (TYP) EXCEPT IF WALL IS A BEARING WALL, SEE FLOOR PLAN
- LEG SEE CHART BELOW
- MTL. STUD BOTTOM TO BE @ HEADER HGT.
- 25 GAUGE MTL. STUD @ 45 DEG. ANGLE
- 1/8" MASONRY SCREWED TO SIDE & TOP MTL. STUD
- OPENING SEE FLOOR PLAN FOR SIZE
- 3/8" CDX FILLER SCREWED TO 2x ON BOTH SIDES OF OPNG.
- 0 1/2" (gap dimension)
- SEE CHART BELOW (vertical dimension)

INTERIOR CURVED ARCH
SCALE: 1/2" = 1'-0"

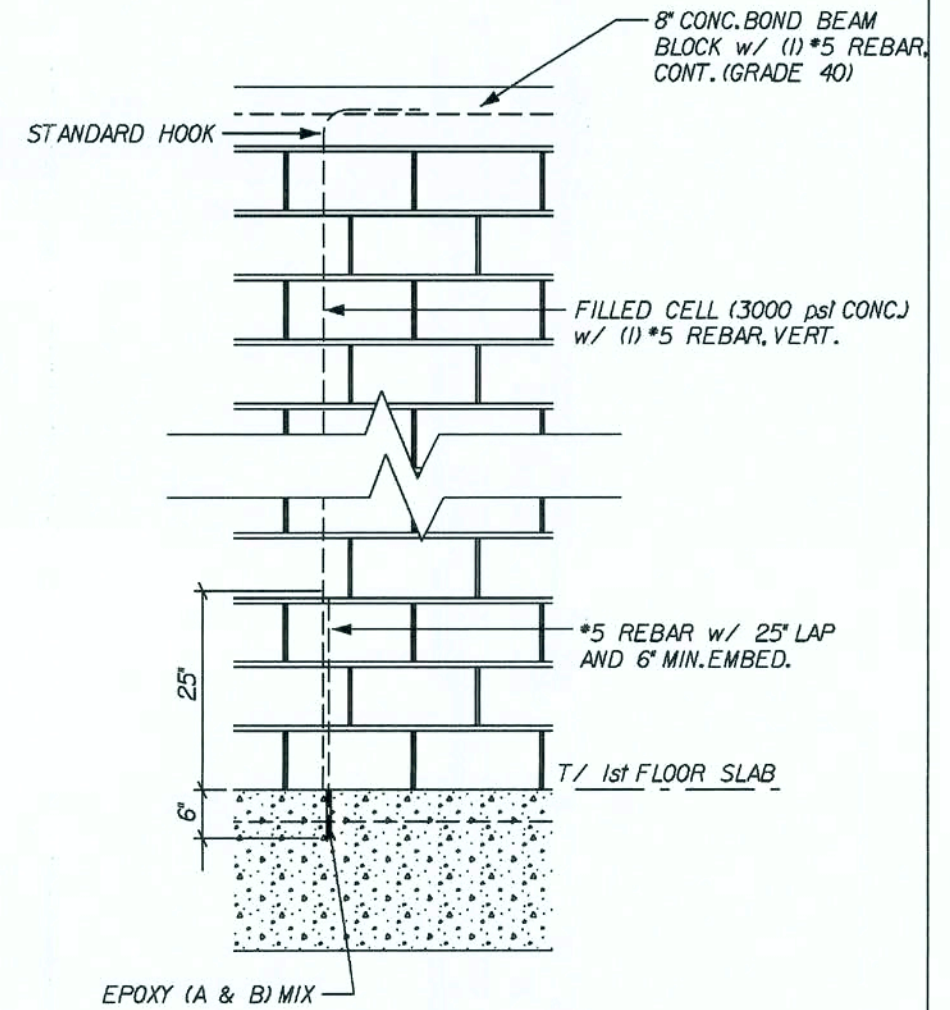

LEG. VARIES, SEE CHART BELOW

TOP PLATE METAL TRACK (TYP)
EXCEPT IF WALL IS A BEARING
WALL, SEE FLOOR PLAN

HARD BRD. SCREWED
TO MTL. STUD

MTL. STUD BOTTOM TO
BE @ HEADER HGT.

3 1/2" HARD BRD. STRIP
TO FORM ELLIPSE ARCH

OPENING SEE FLOOR PLAN FOR SIZE

INTERIOR ELLIPSE ARCH
SCALE: $\frac{1}{2}" = 1'-0"$

SD/


FLORIDA BUILDING CODE 2004 : RESIDENTIAL

DOOR SCHEDULE

DOOR TYPE	ACTUAL SIZE	ROUGH FRAME OPENING	ROUGH BLOCK OPENING 2" BUCK
2-0 STANDARD I.S.	25 1/2" x 80 5/8"	26" x 80 7/8"	29" x 82 3/8"
2-8 STANDARD I.S.	33 1/2" x 80 5/8"	34" x 80 7/8"	37" x 82 3/8"
2-10 STANDARD I.S.	35 1/2" x 80 5/8"	36" x 80 7/8"	39" x 82 3/8"
3-0 STANDARD I.S.	37 1/2" x 82"	38" x 82 1/4"	41" x 82 3/8"
3-0 w/SIDE LIGHT I.S.	51 5/8" x 82"	51 5/8" x 82 1/4"	54 5/8" x 82 3/8"
3-0 w/(2) SIDE LIGHT I.S.	64 1/2" x 82"	65" x 82 1/4"	68" x 82 3/8"
5-8 (2)2-10 FRENCH I.S.	70 1/2" x 80 5/8"	71" x 80 7/8"	74" x 82 3/8"


** FINISH OPENING IS DETERMINED BY ACTUAL SIZE 1/4" FOR HEIGHT
 ** FINISH OPENING IS DETERMINED BY ACTUAL SIZE 1/2" FOR WIDTH
 ** O.S. = OUTSWING
 ** I.S. = INSWING

MAX. OPNG SIZE	JACKS @ EA. END	HEADER SIZE	STUDS @ EA. END 8'-0" MAX. HGT.	STUDS @ EA. END 10'-0" MAX. HGT.
2'-3"	(1)	2x HEADER, SEE FLOOR PLAN FOR PROPER SIZE FRAMING	1	2
3'-3"	(1)		2	2
6'-3"	(1)		2	3

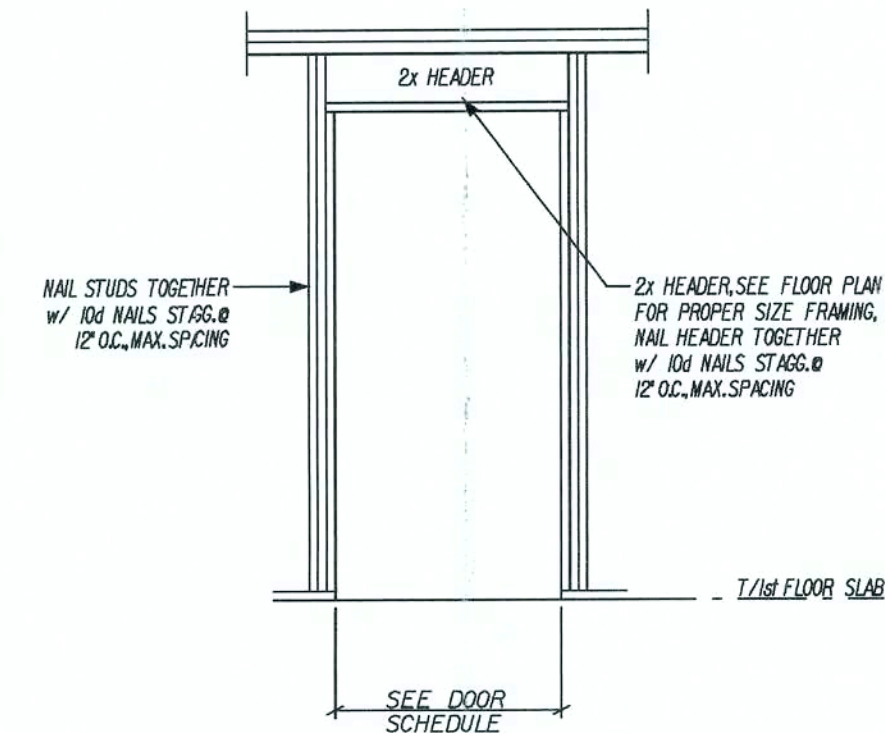


(K) STD. DOOR - WD FRAME, NO-UPLIFT
 SCALE: N.T.S.

MAX. OPNG SIZE	JACKS @ EA. END	HEADER SIZE	STUDS @ EA. END 8'-0" MAX. HGT.	STUDS @ EA. END 10'-0" MAX. HGT.	MSTA 12
2'-3"	(1)	2x HEADER, SEE FLOOR PLAN FOR PROPER SIZE FRAMING	1	2	N/A
3'-3"	(1)		2	2	(1) @ CEN. OF HDR.
6'-3"	(1)		2	3	(1) @ 2'-0" OFF EA. END OF HDR.

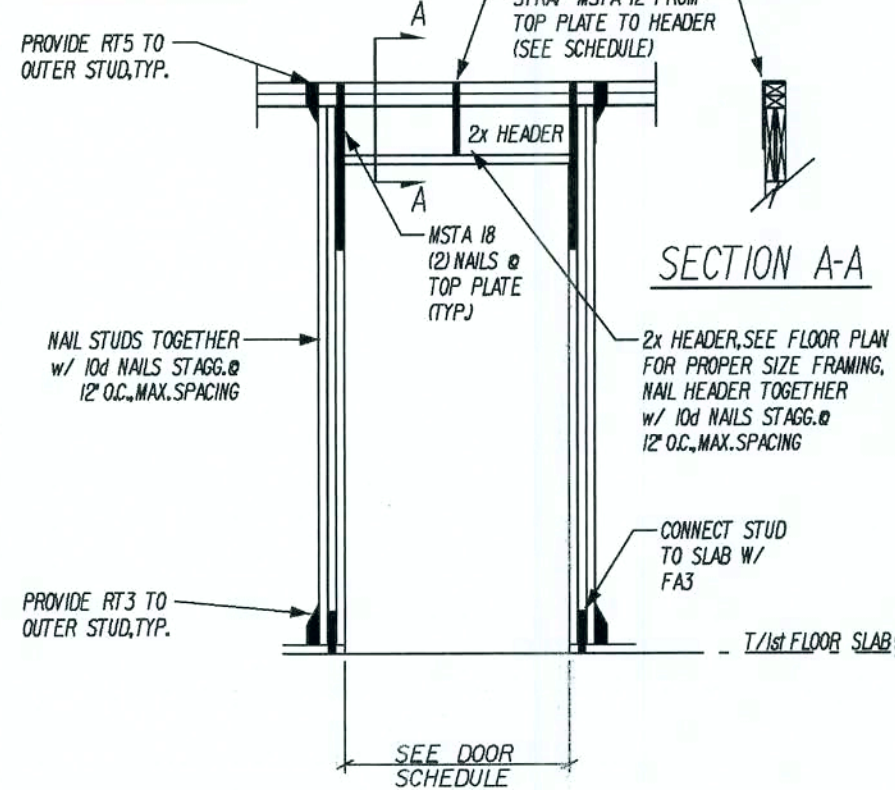


(J) STD. DOOR - WD FRAME, UPLIFT
 SCALE: N.T.S.

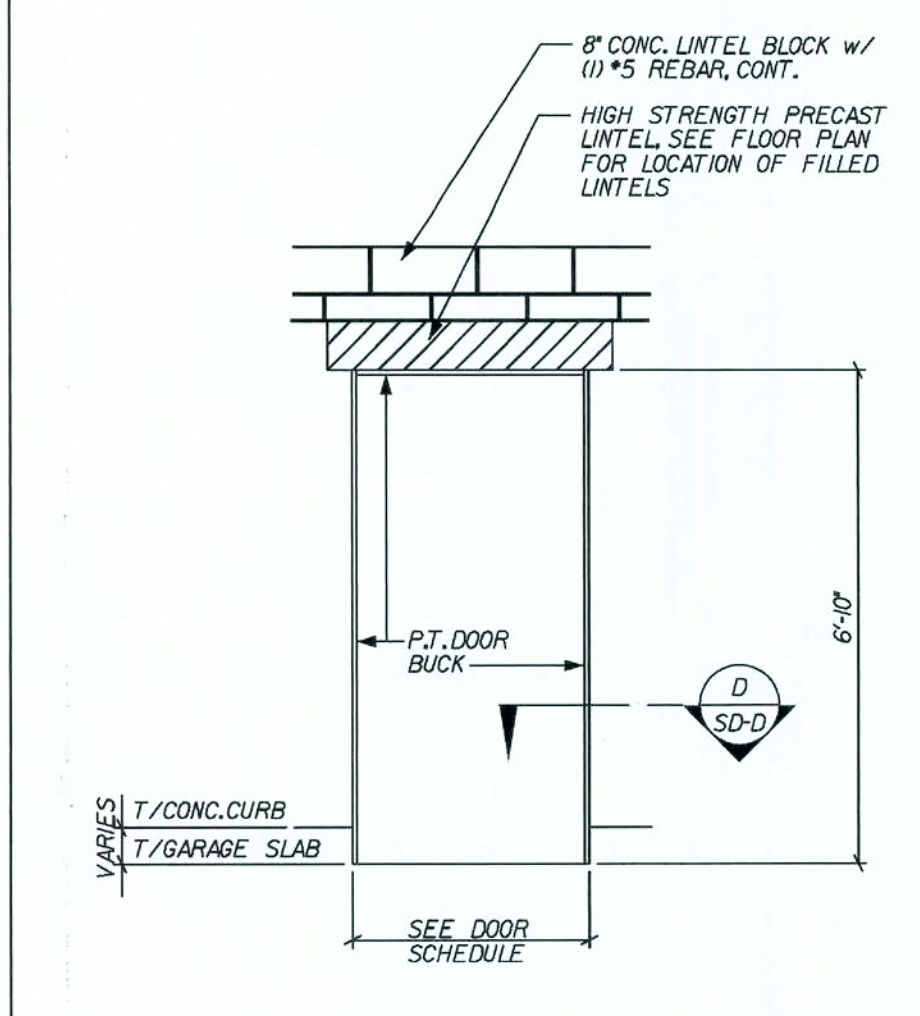


(H) OPTIONAL SERVICE DOOR
 REVISD 08-12-04 SCALE: 3/8" = 1'-0"

CONTRACTOR NOTE:
 INSTALLATION FOR GARAGE DOOR TYPES (AS PER TEST *960507-A)

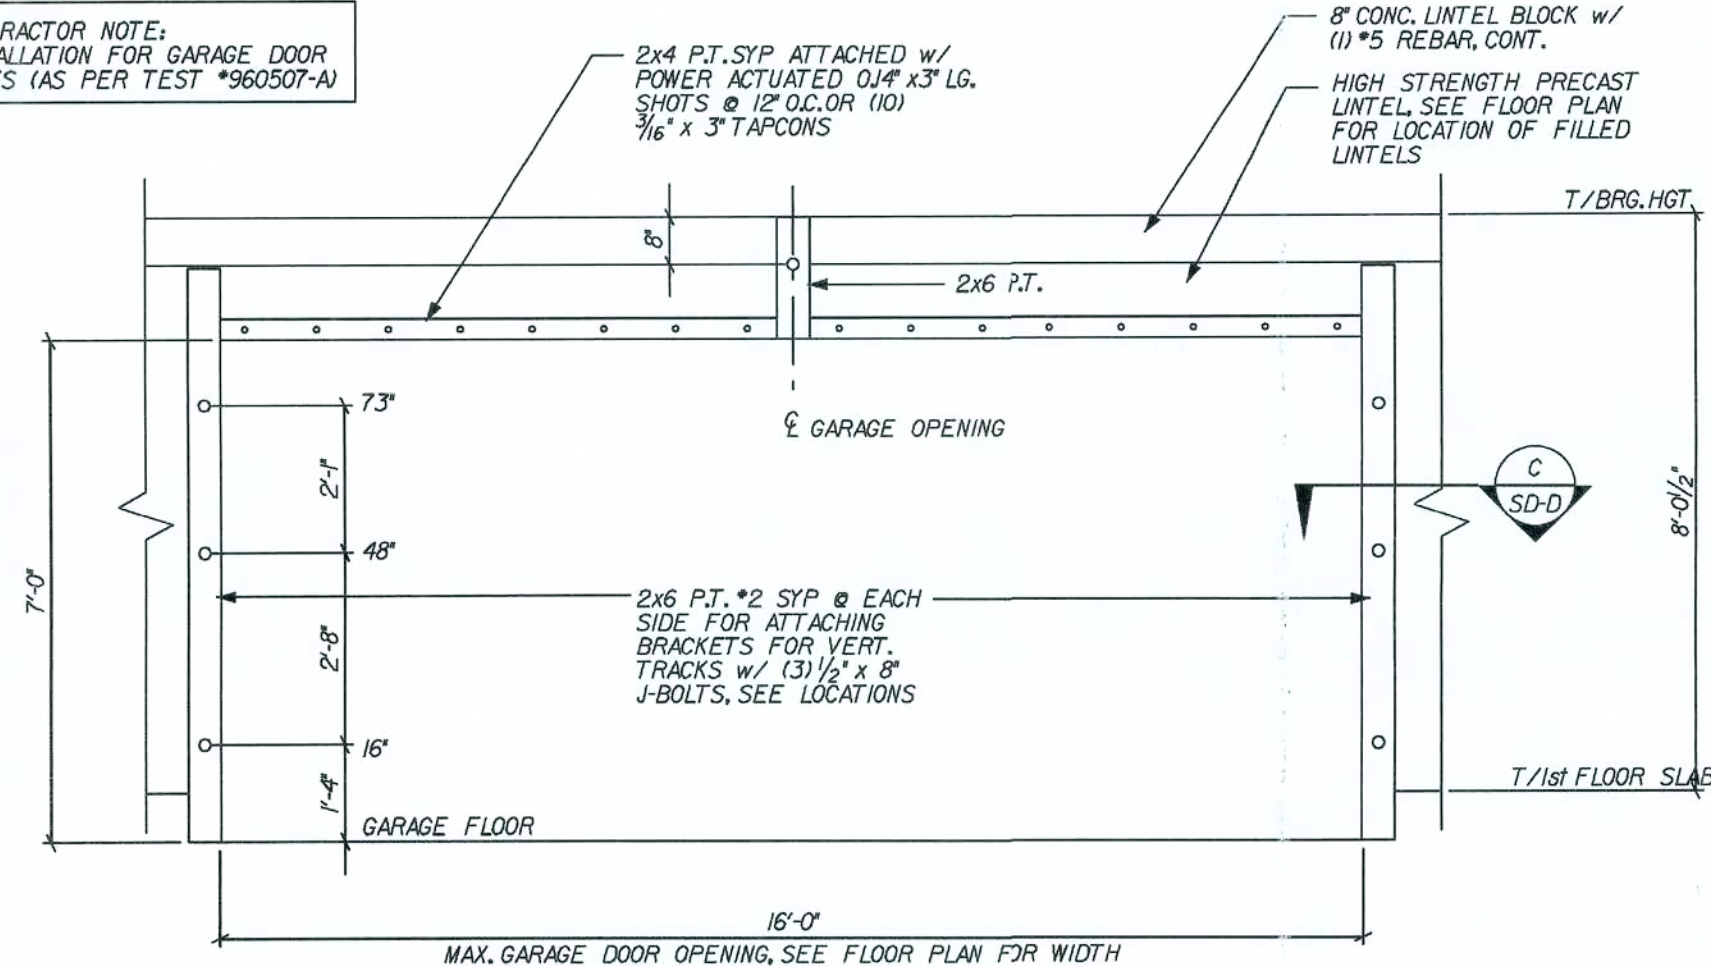


(G) GARAGE DOOR ELEVATION
 SCALE: 3/8" = 1'-0"

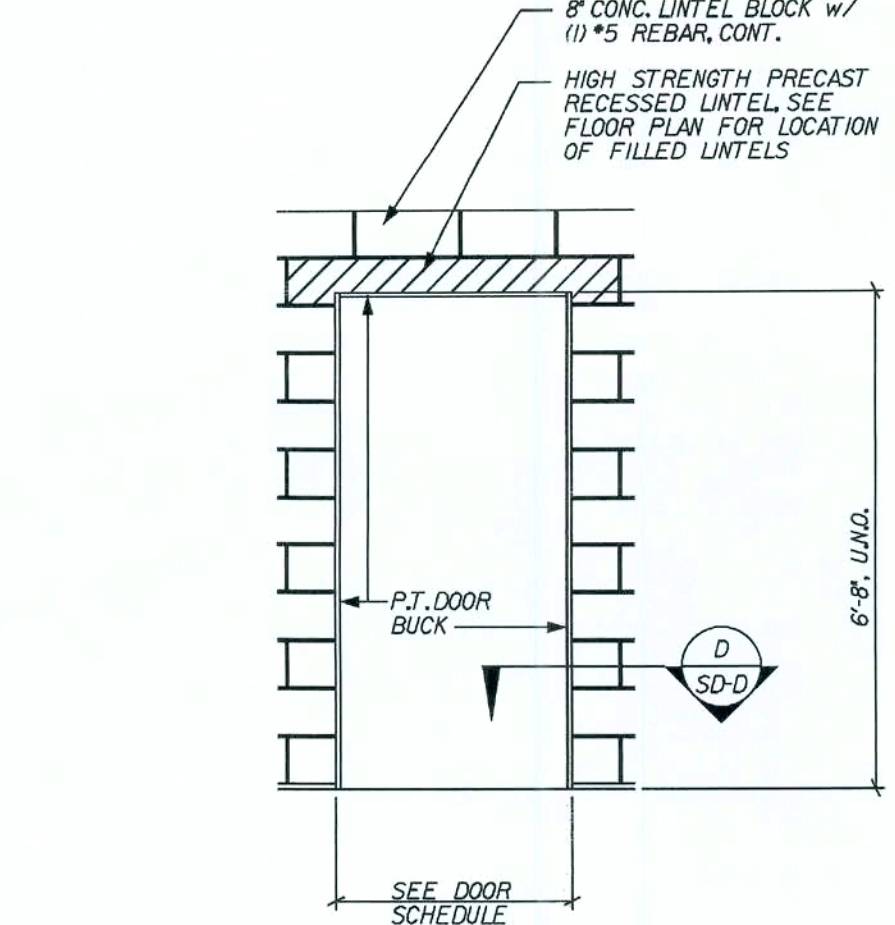


(F) STANDARD DOOR ELEVATION
 SCALE: 3/8" = 1'-0"


CONTRACTOR NOTE:
 FOR INSTALLATION SIZES OF NORANDEX SLIDING DOOR SERIES 500 UP TO 8'-0" x 6'-8" AS PER *96-0131J0 & SERIES 502 UP TO 8'-0" x 8'-0" MAX. (AS PER TEST *96-0608.20)

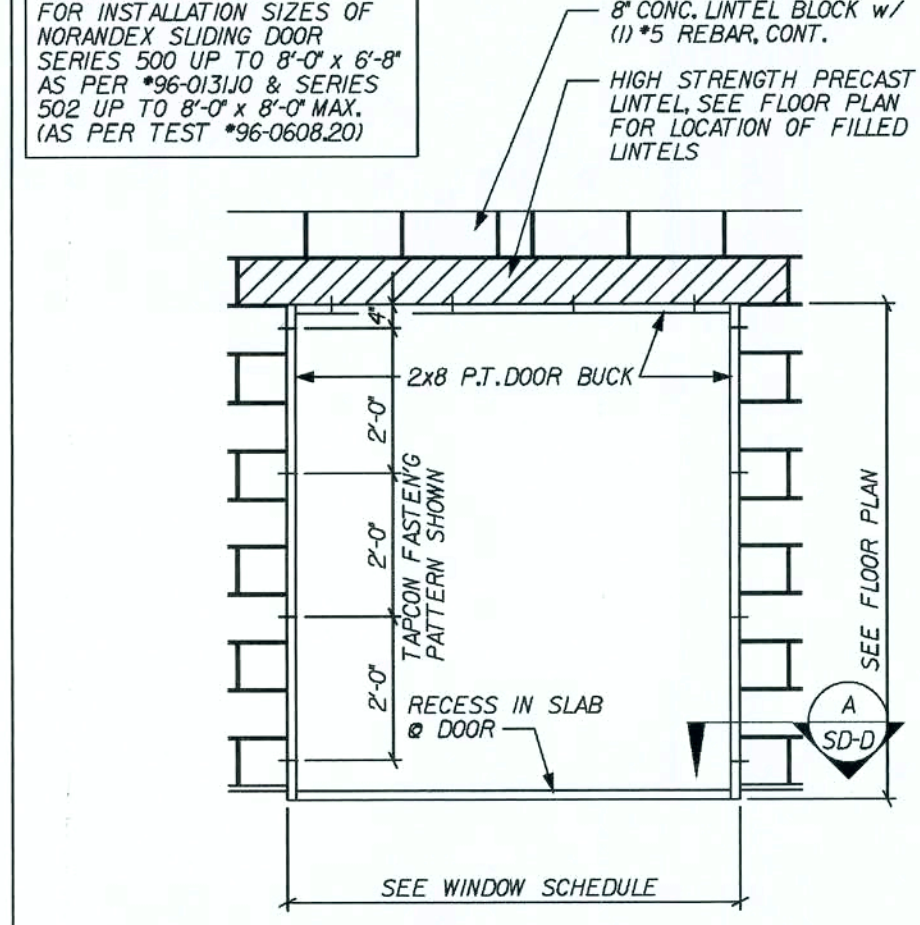


(E) SLIDING GLASS DOOR ELEVATION
 SCALE: 3/8" = 1'-0"

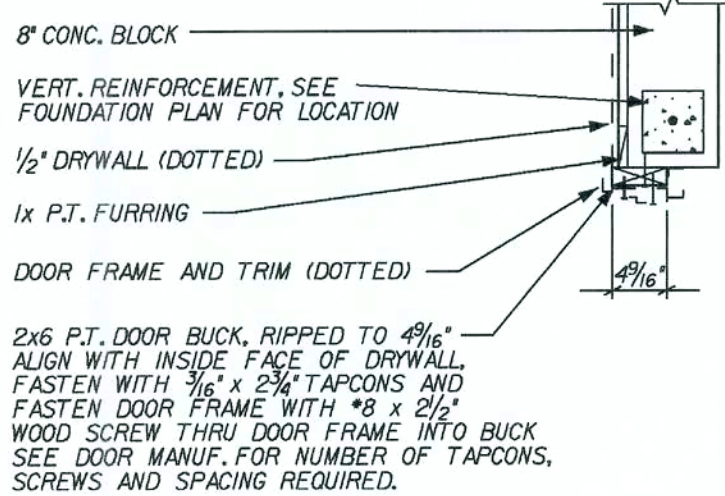


(D) 2x DOOR BUCK DETAIL
 SCALE: 3/4" = 1'-0"

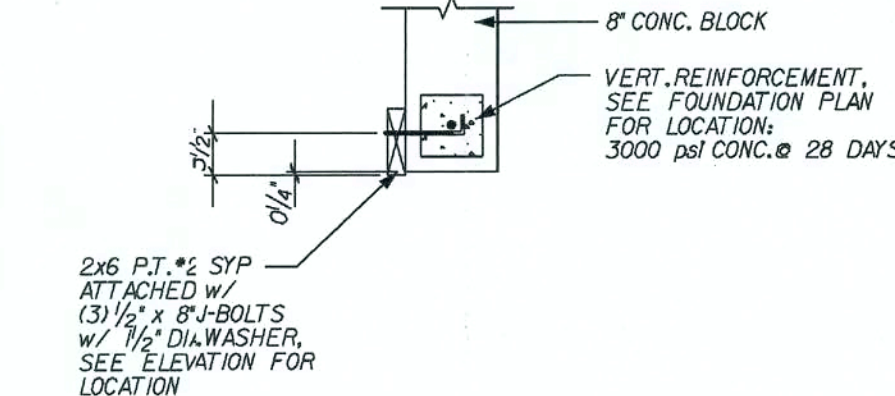

(C) GARAGE DOOR BUCK DETAIL
 SCALE: 3/4" = 1'-0"

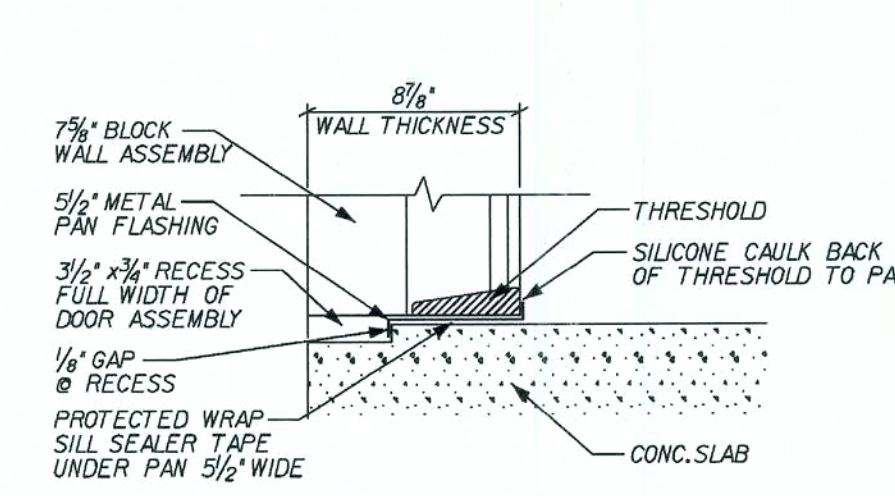

(B) DOOR PAN FLASHING
 REVISD 06-08-06 NEW DETAIL SCALE: 3/4" = 1'-0"

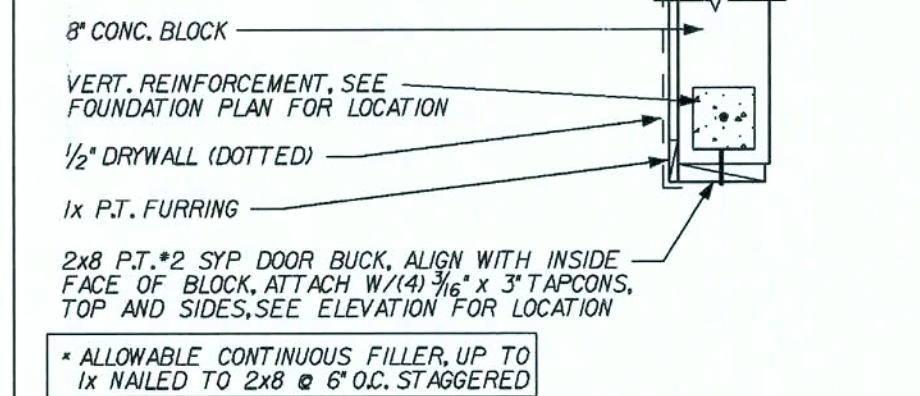

(A) SLIDING GLASS DOOR BUCK DETAIL
 REVISD 10-21-04 SCALE: 3/4" = 1'-0"

REVISIONS:

06-12-06	ADDED DOOR PAN DETAIL
----------	-----------------------

Maronda Homes
 4005 MARONDA WAY SANFORD, FLORIDA
 (407) 321-0064

DOORS STANDARD DETAILS

SUNBURY-NEWBERRY

DRAWN BY: GARAGE:
 RELEASE DATE: 10-08-04













Maronda Systems
 4005 Maronda Way
 Sanford, FL 32771
 (407) 321-0064

Tomas Ponce P.E.
 License No. 0050068

SEP 26 2007

SHEET:
SD-D

3. DRAWING HAS BEEN REVISED BY 1116. FURTHER REVISIONS WILL BE MADE BY 1116. FURTHER REVISIONS WILL BE MADE BY 1116. FURTHER REVISIONS WILL BE MADE BY 1116.

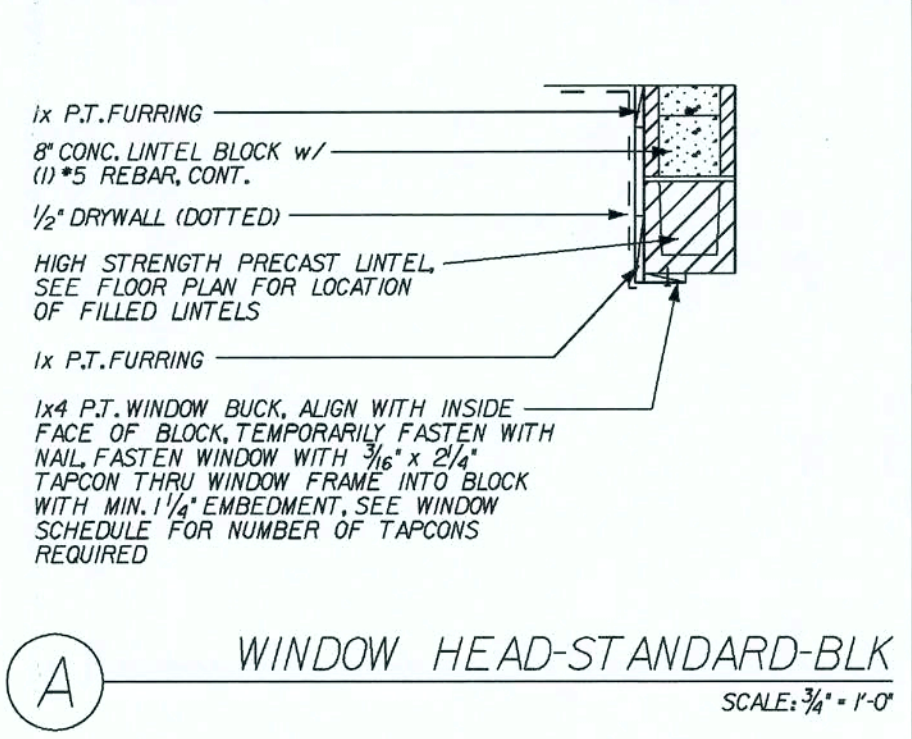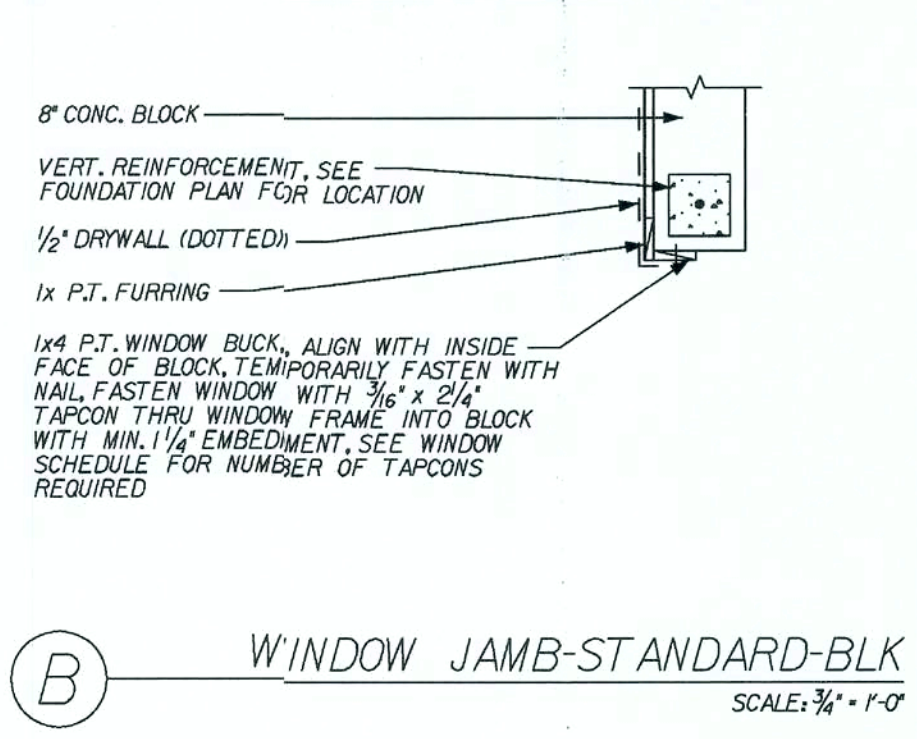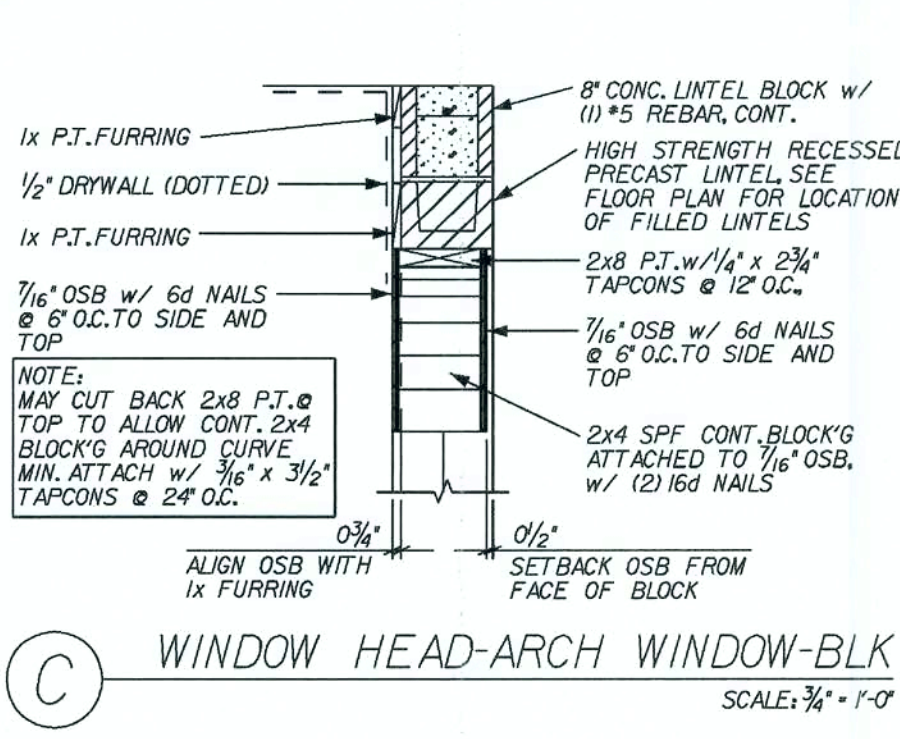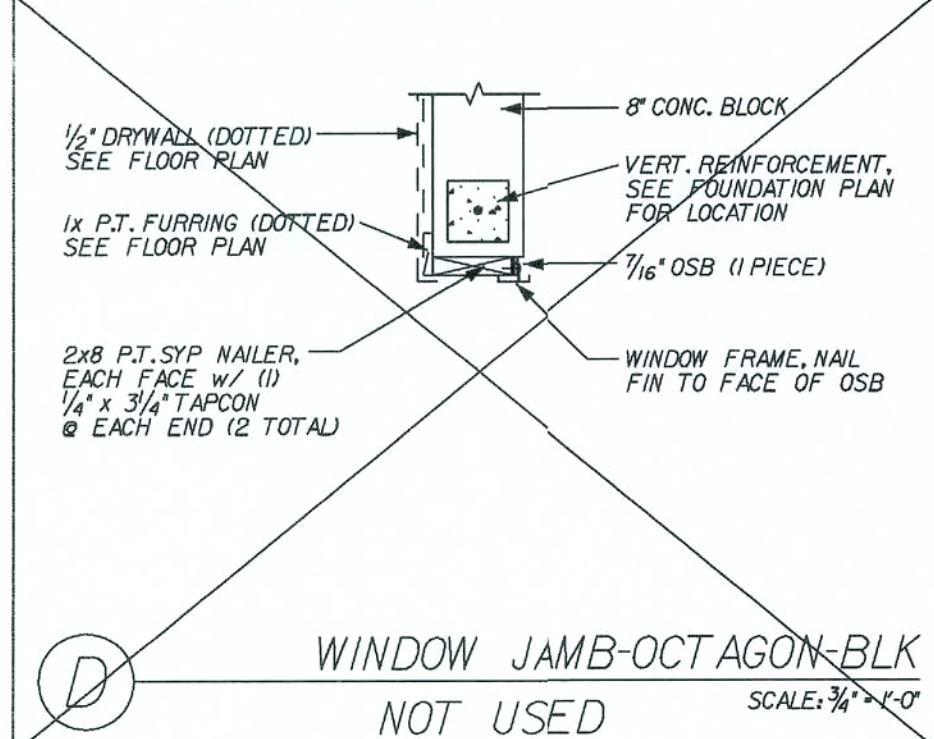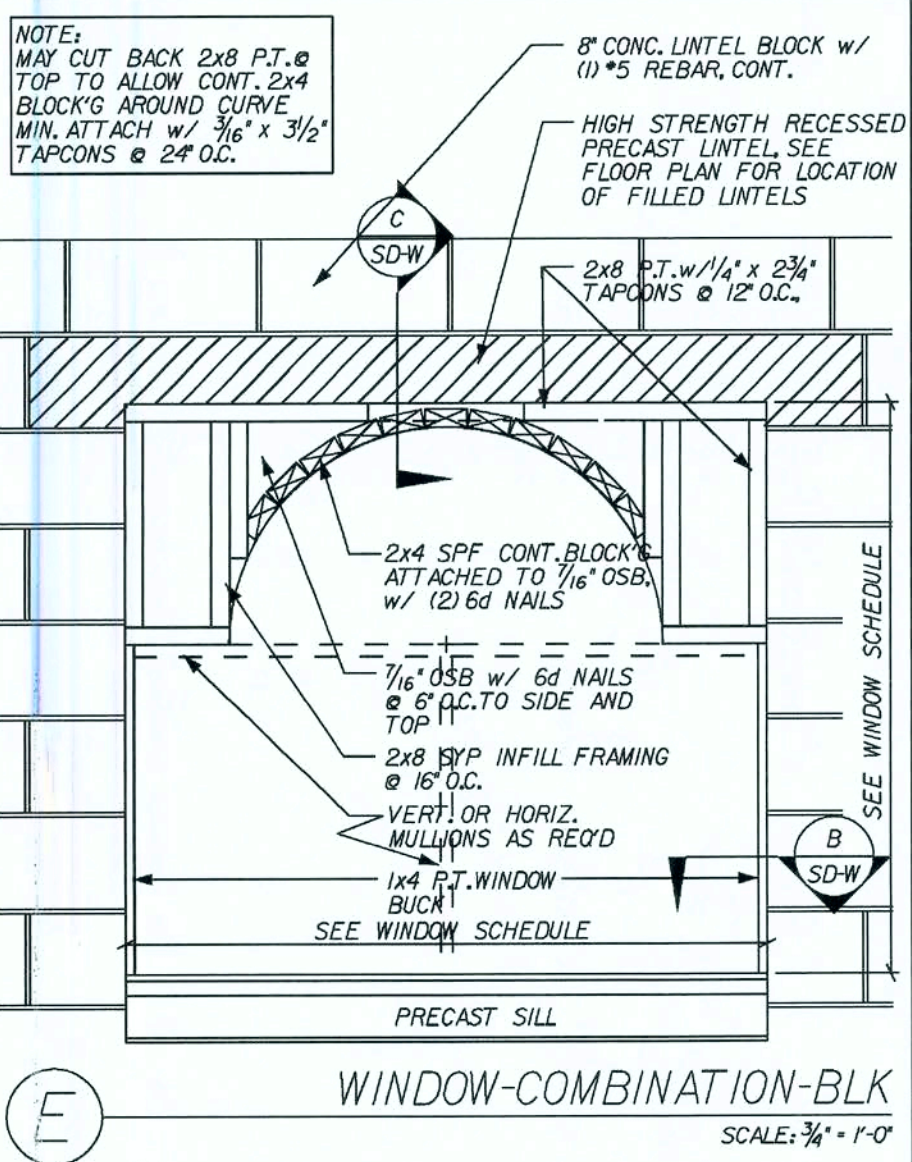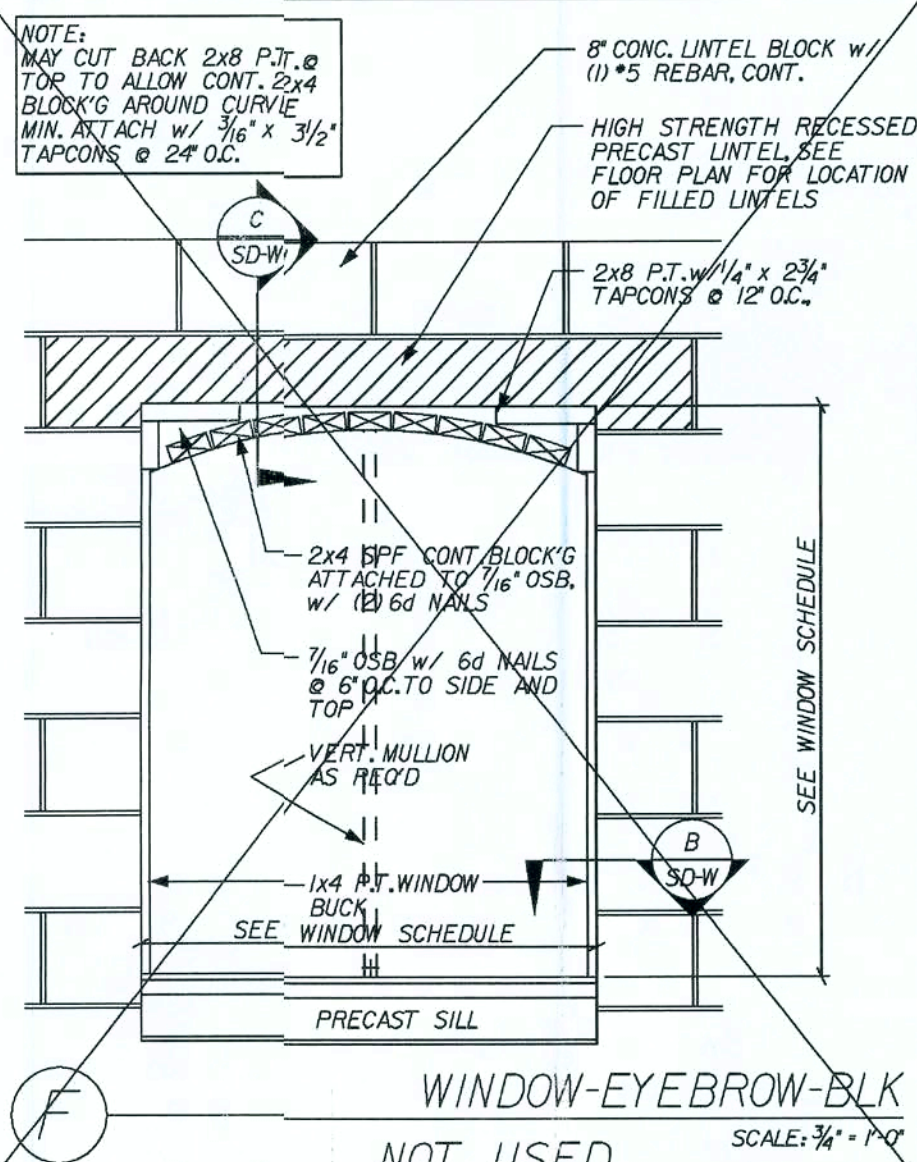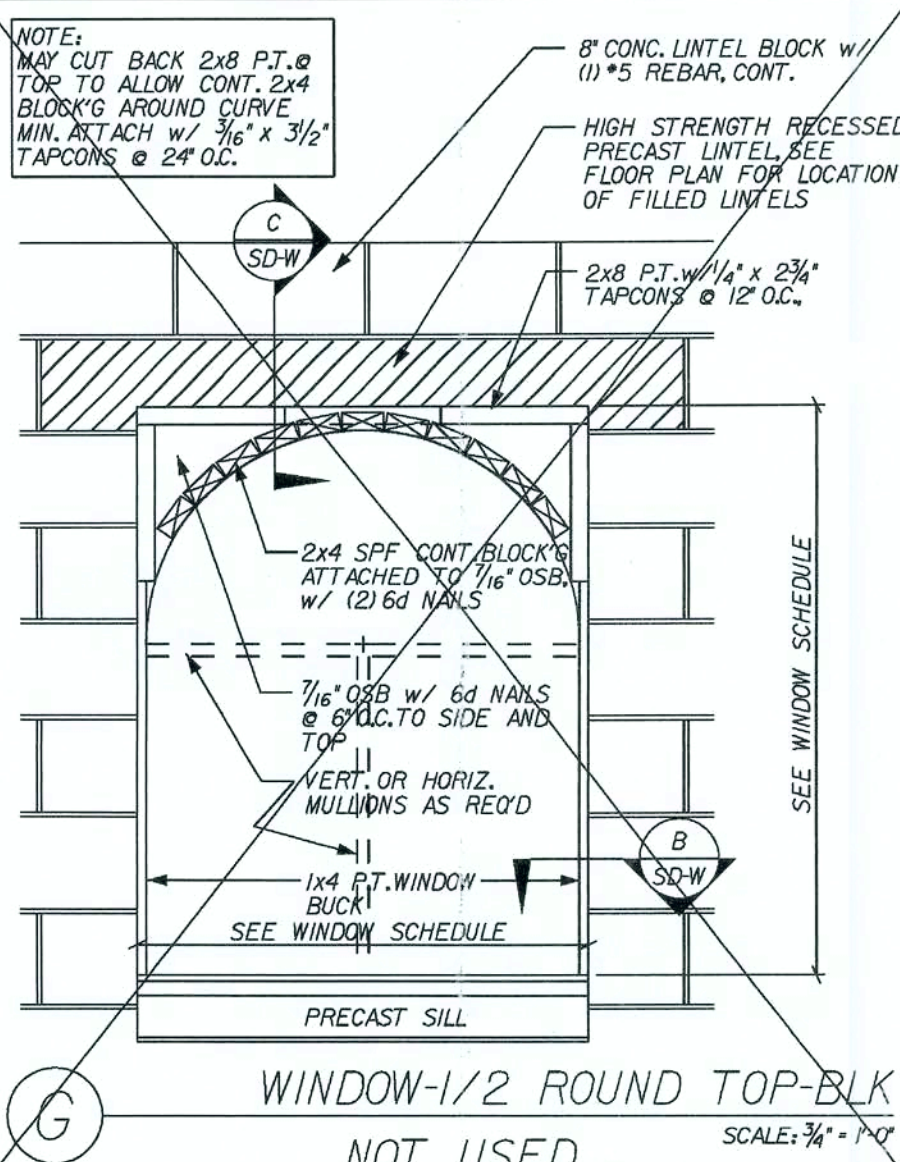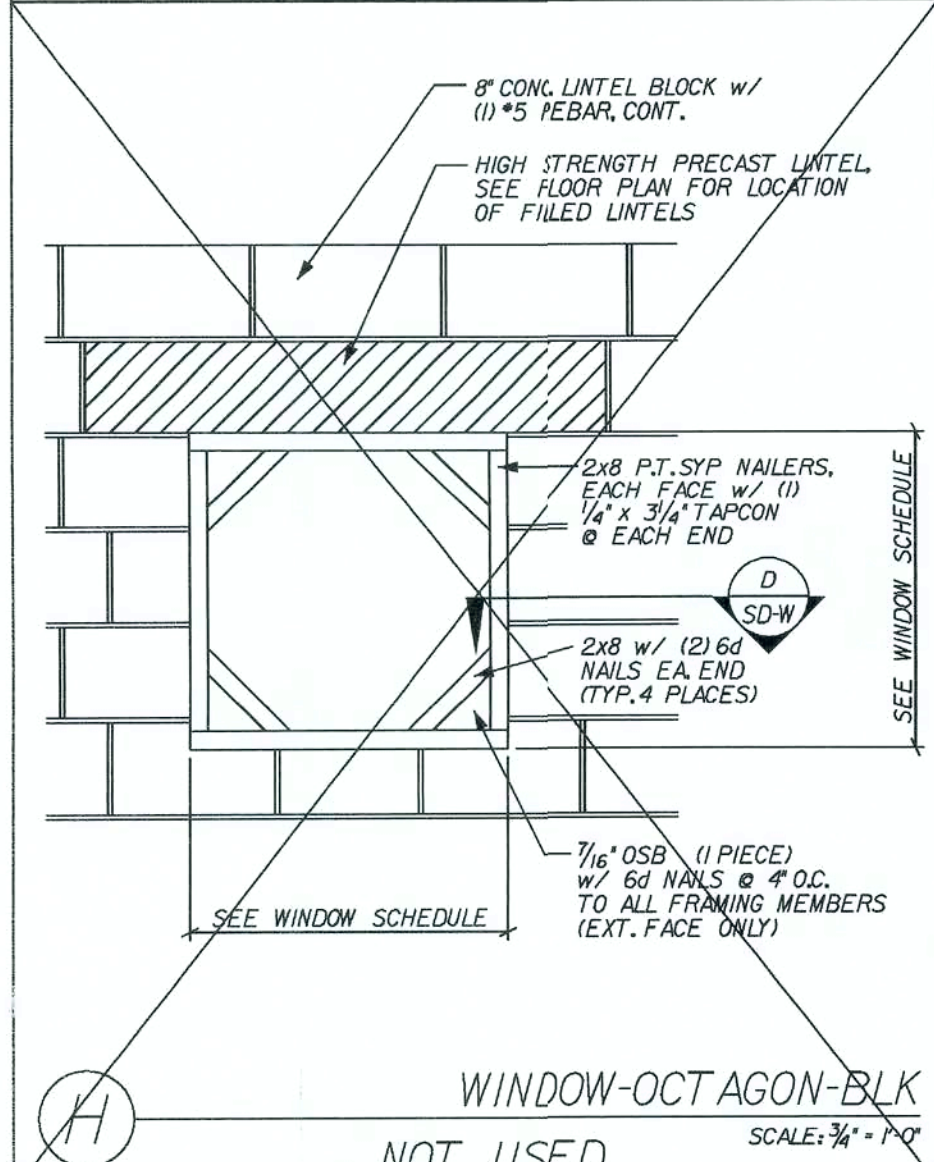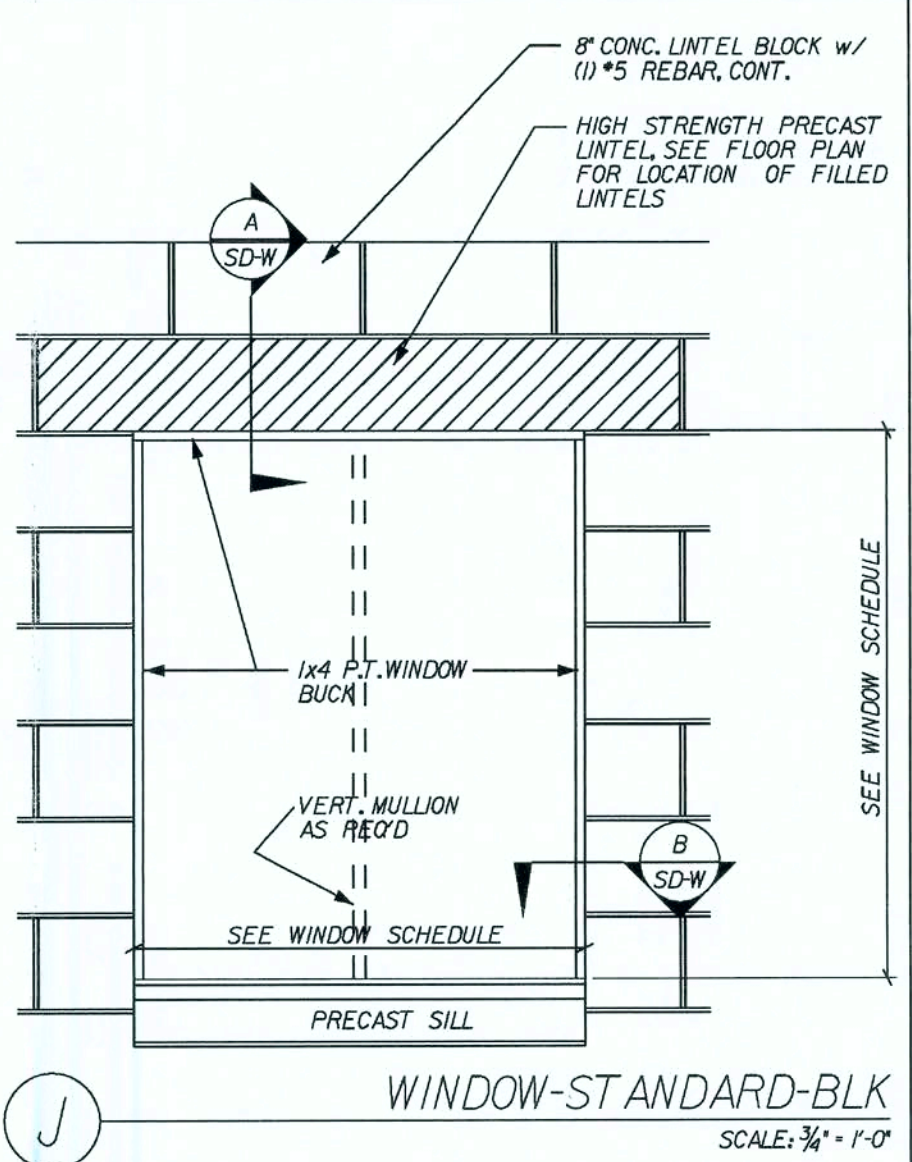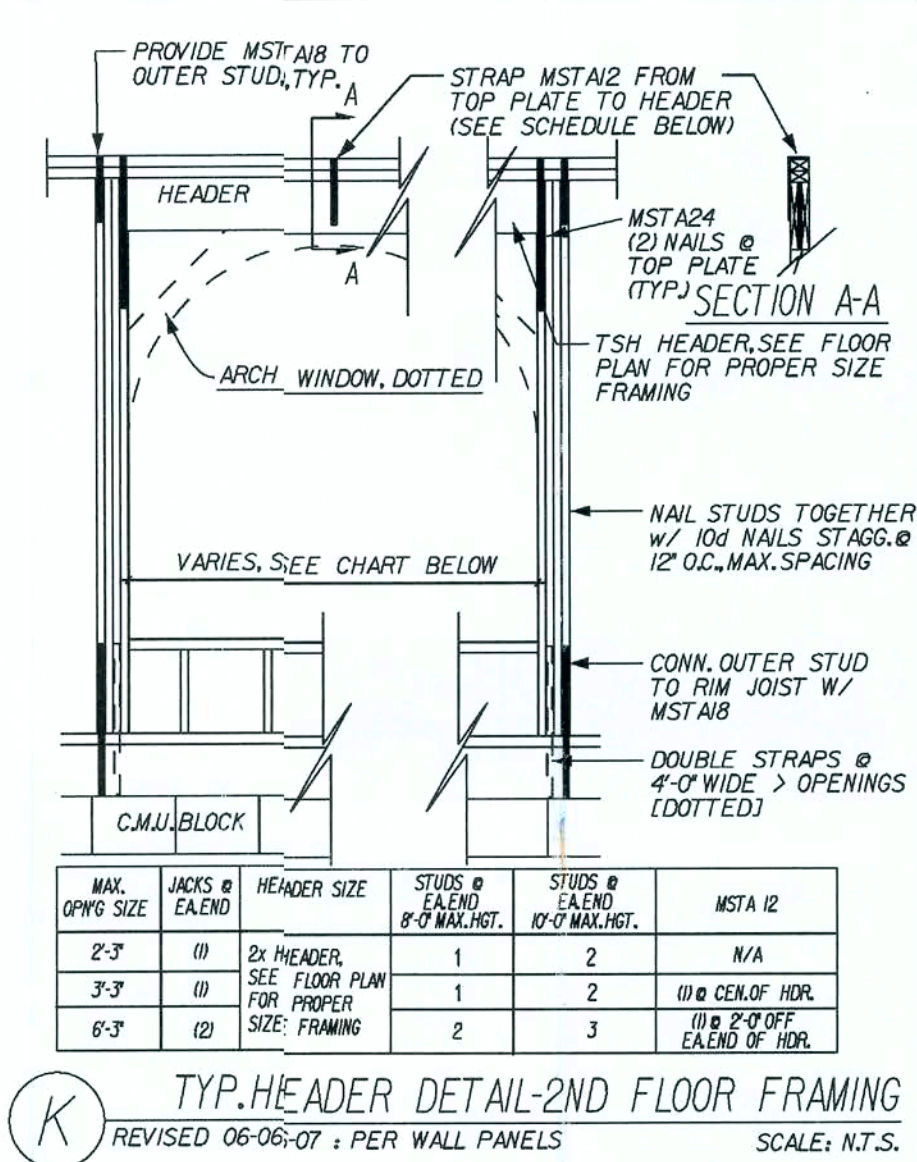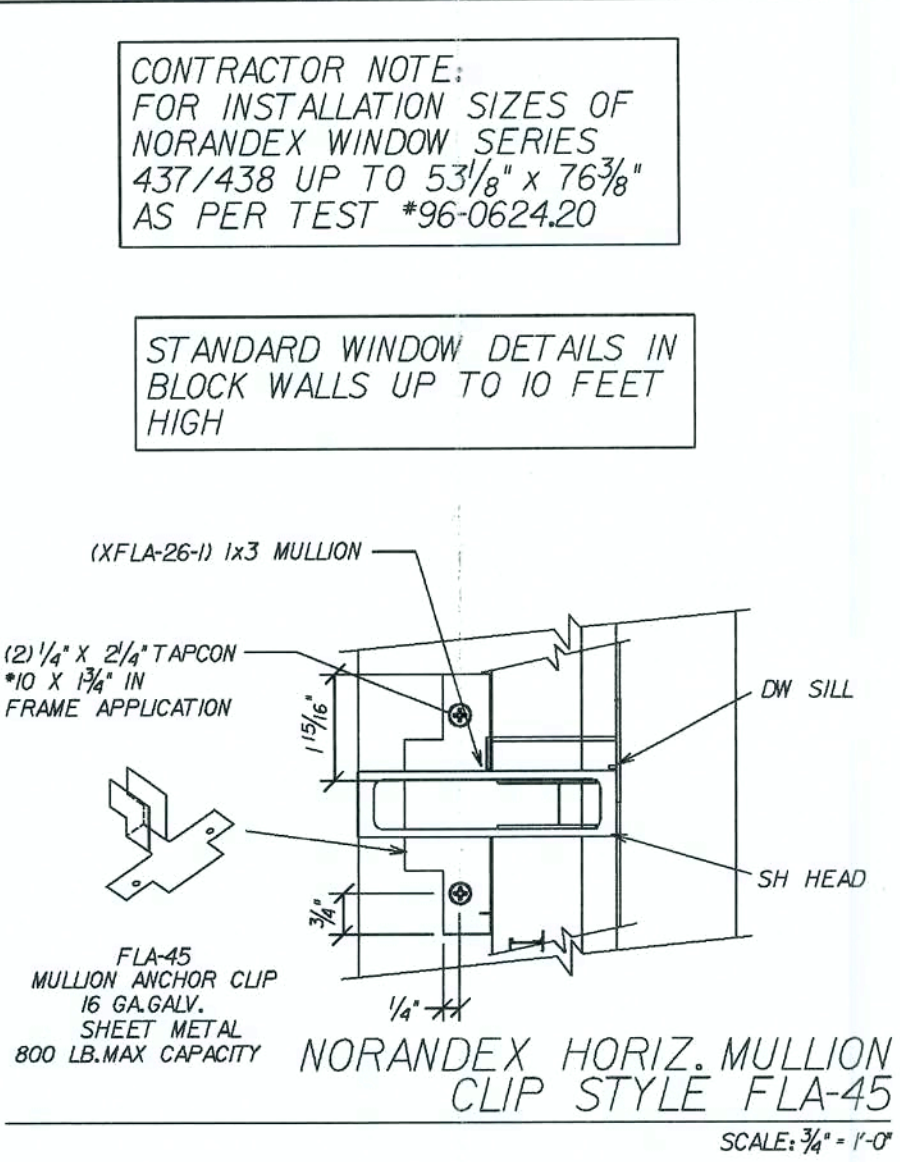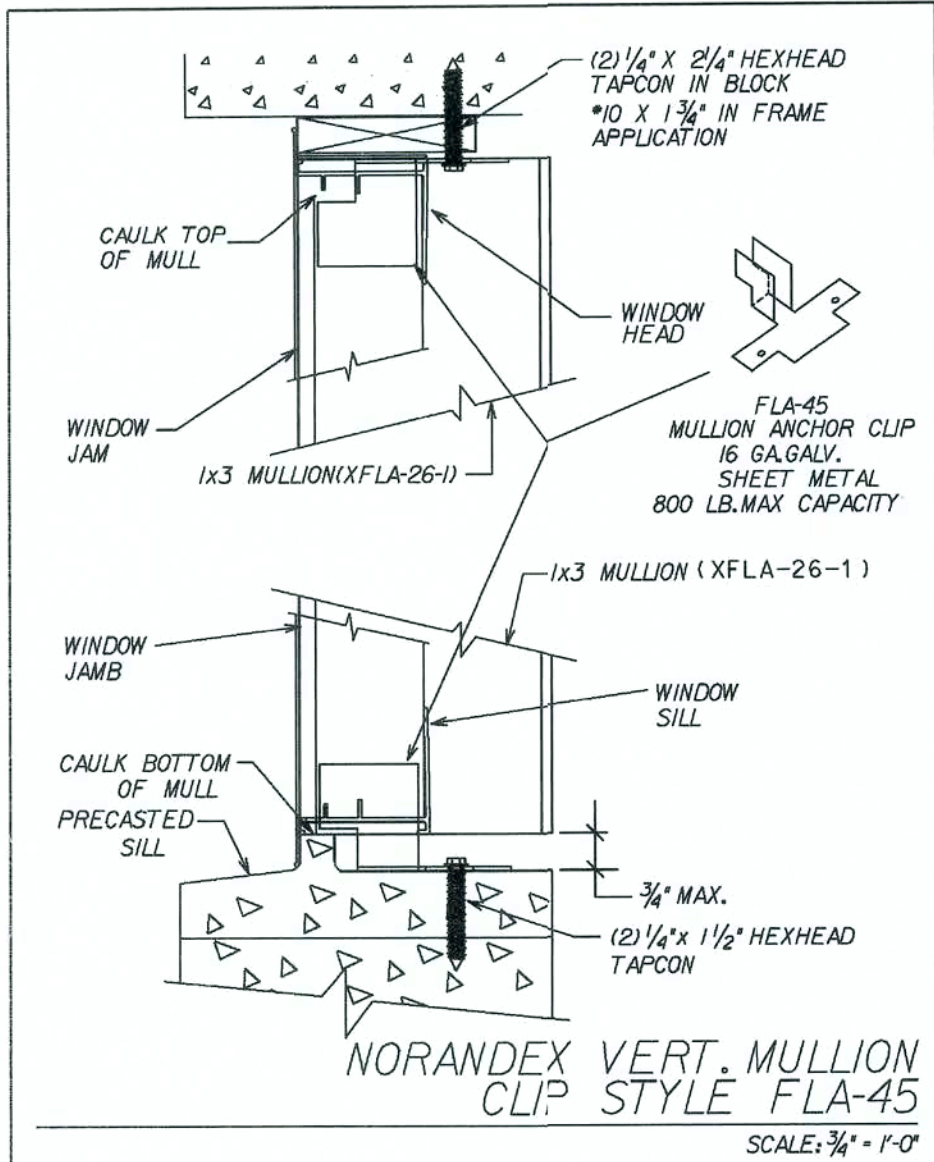

REVISIONS :

Maronda Homes

SUNBURY-NEWBERRY

WINDOWS STANDARD DETAILS

Maronda Systems
4005 Maronda Way
Sanford, FL 32771
(407)321-0064


Tomas Ponce P.E.
License No. 0050068

SEP 26 2007

SHEET: SD-W






FLORIDA BUILDING CODE 2004 : RESIDENTIAL

3. DRAWING HAS BEEN REVIEWED BY THE ARCHITECT AND FOUND TO BE CORRECT AND NOTED FOR ANY CHANGES TO BE MADE TO THE DRAWING SET.

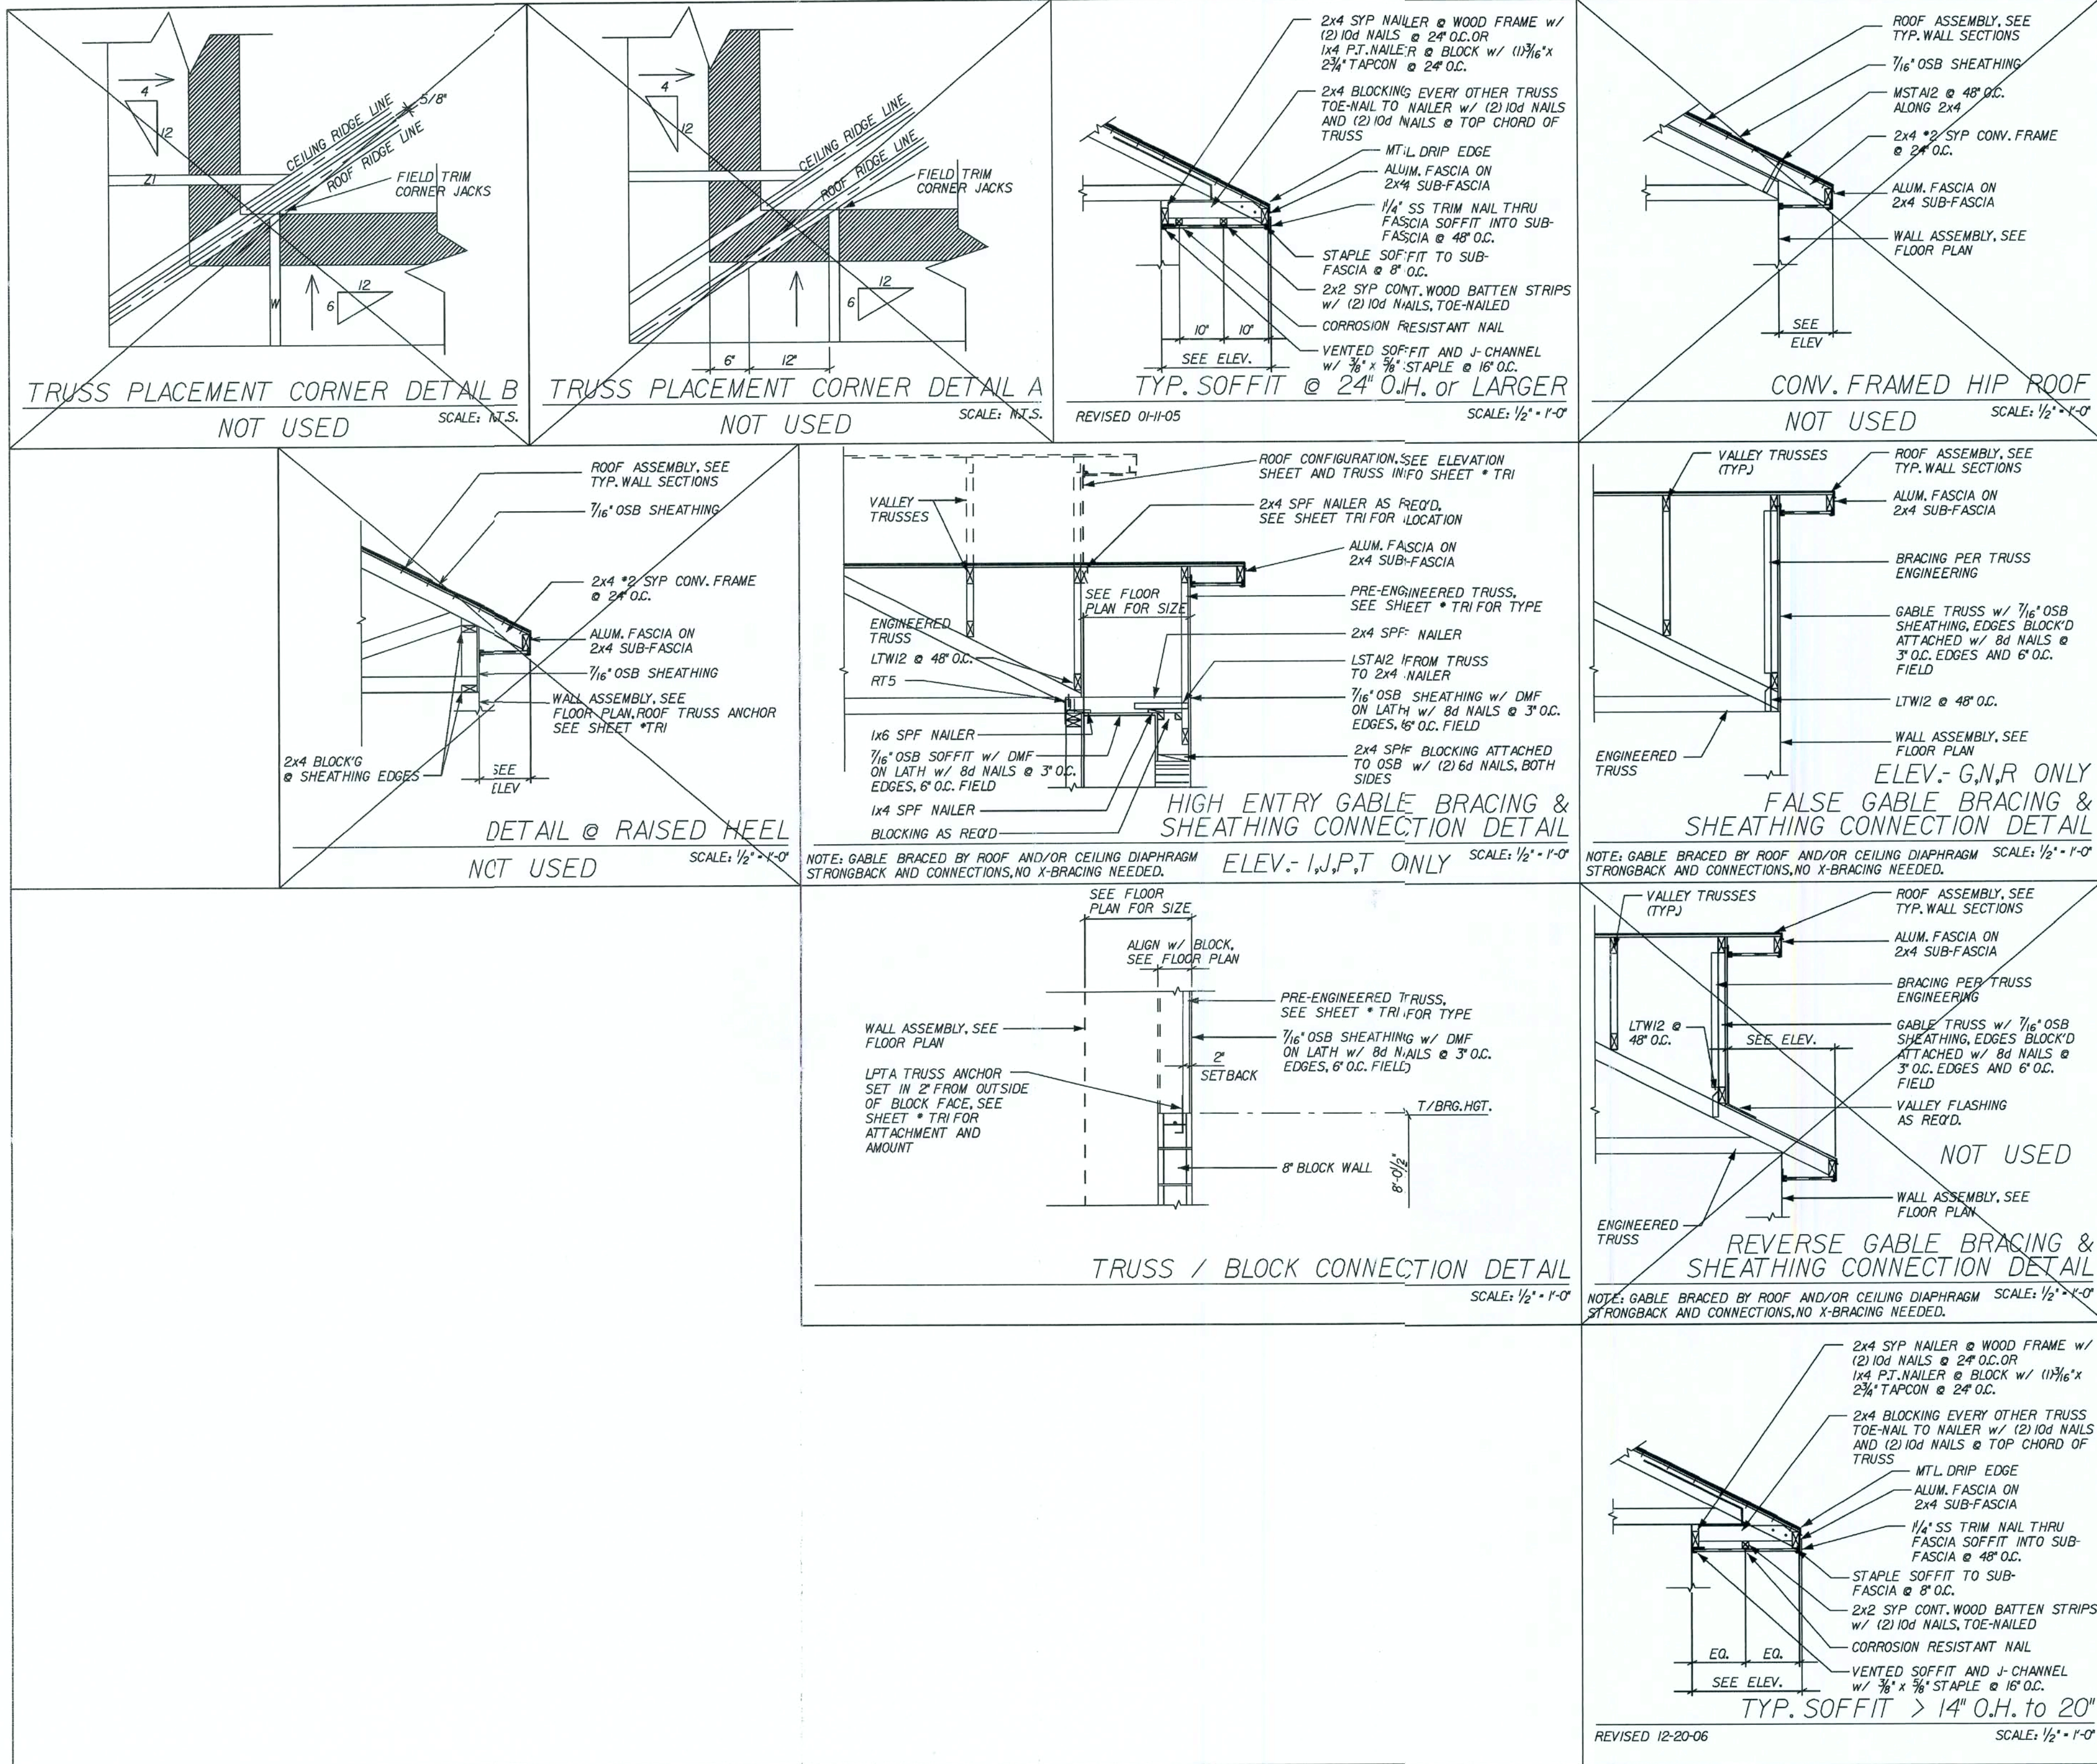


REVISIONS:	
COPYRIGHT © 2005 MARONDA HOMES	
Maronda Homes FLORIDA 4005 MARONDA WAY SANFORD, FL 32771 (407) 321-0064	
STANDARD DETAILS	10-08-04
ROOF	14-11-07
DRAWN BY: GARAGE:	
RELEASE DATE: 10-08-04	
Maronda Systems 4005 Maronda Way Sanford, FL 32771 (407) 321-0064	
Tomas Ponce P.E. License No. 0050068 SEP 26 2007	
SHEET: SD-R	
PLOT DATE: 26 JUN 2007	

IS WARNING HAS RETURNED BY USING THE INSTRUCTIONS VENDOR SUFFICIENT AND HAS BEEN REVIEWED BY 36, 33, 31, 30, 29, 28, 27, 26, 25, 24, 23, 22, 21, 20, 19, 18, 17, 16, 15, 14, 13, 12, 11, AND 10.

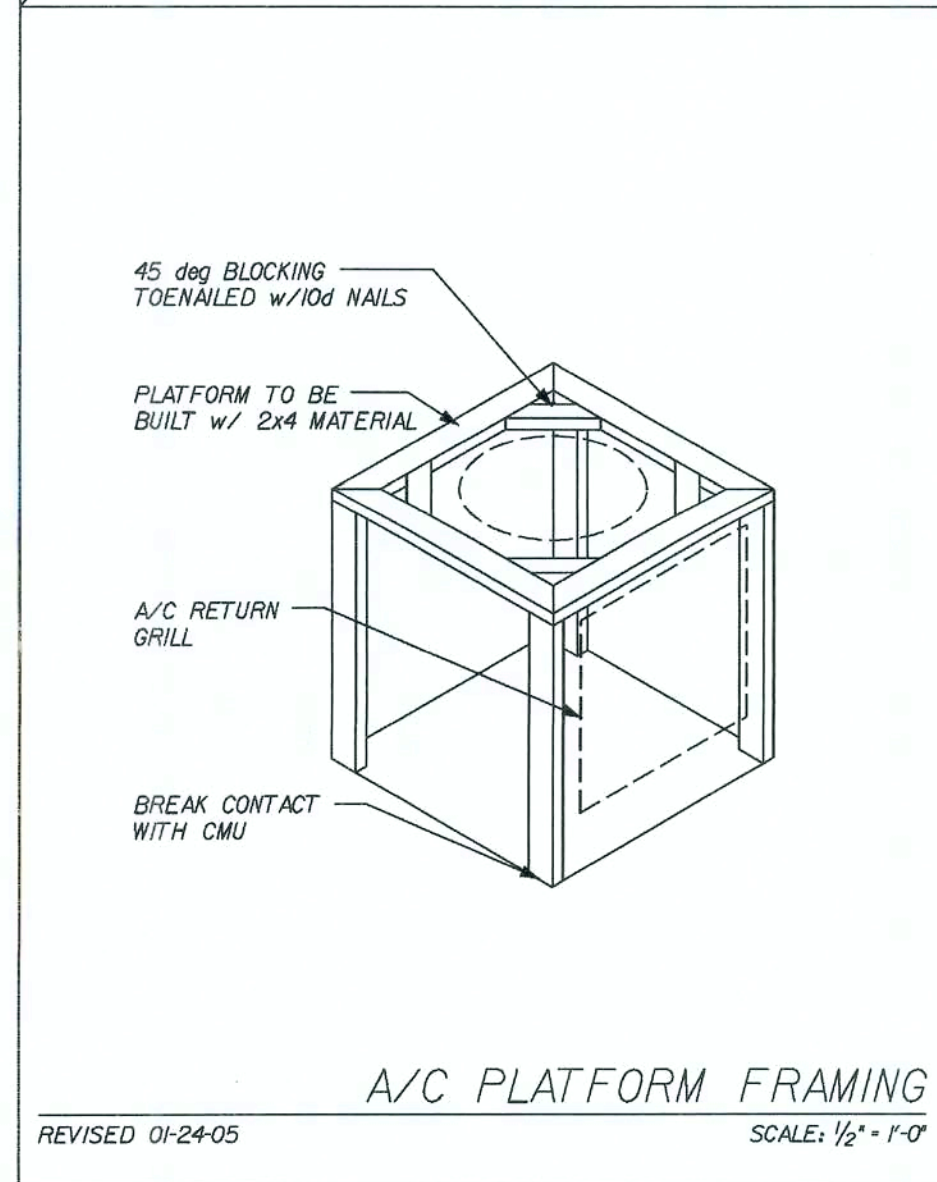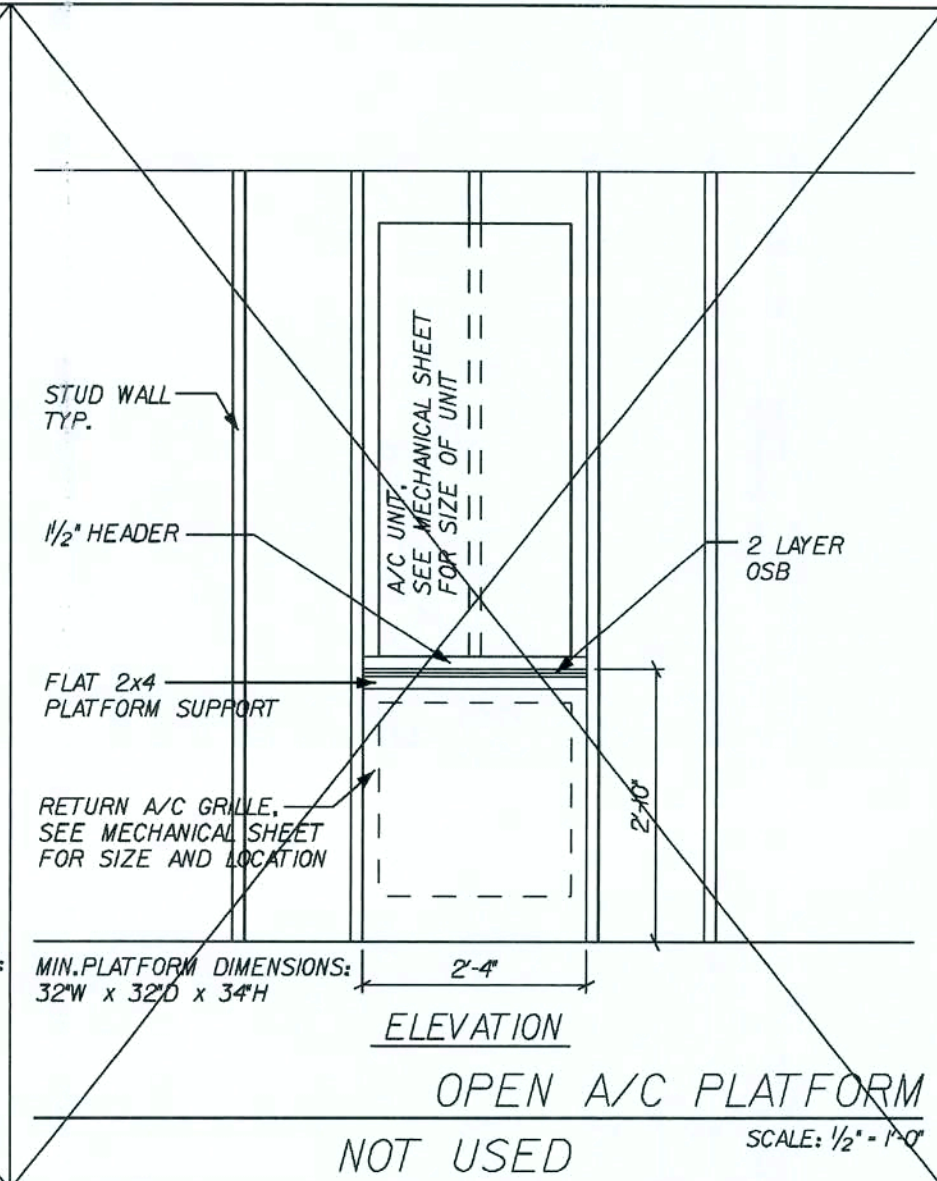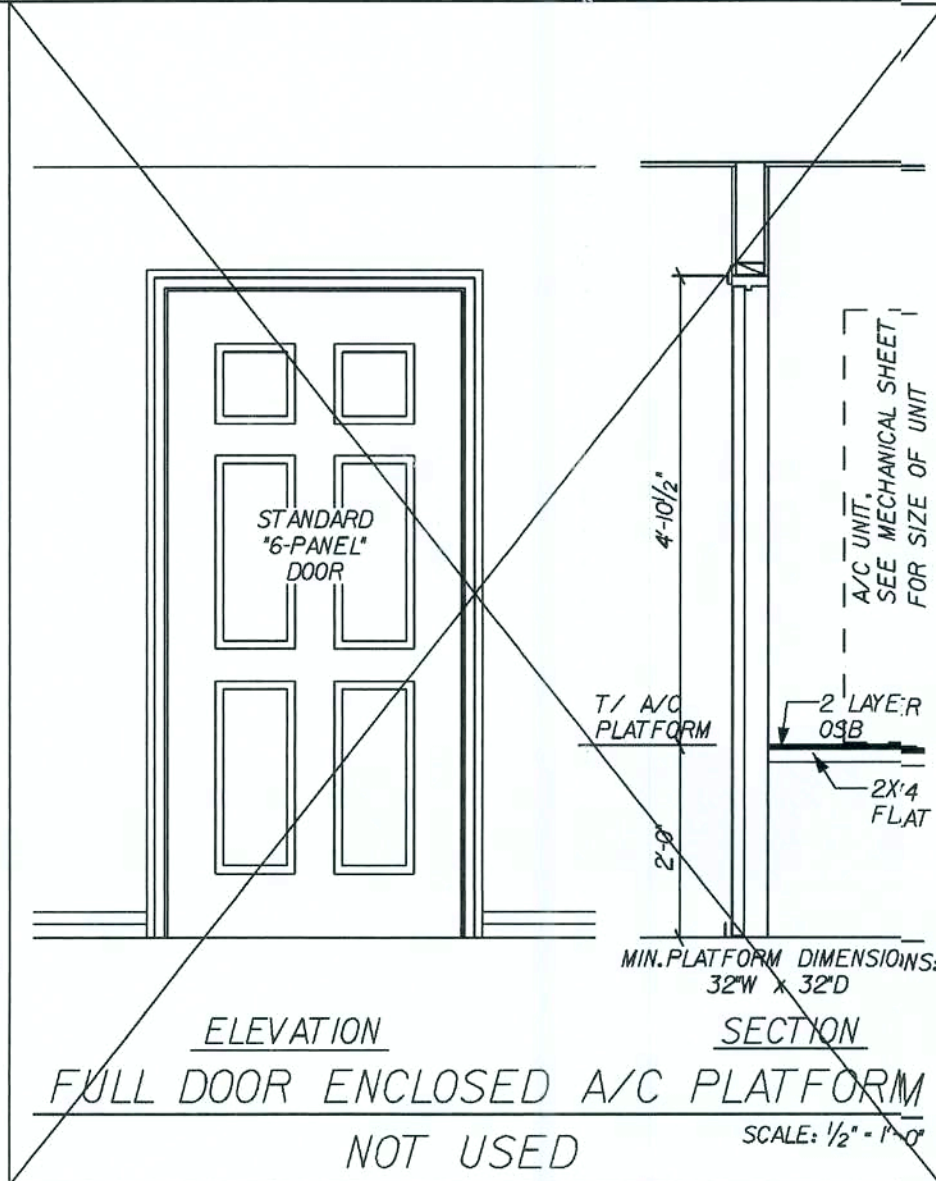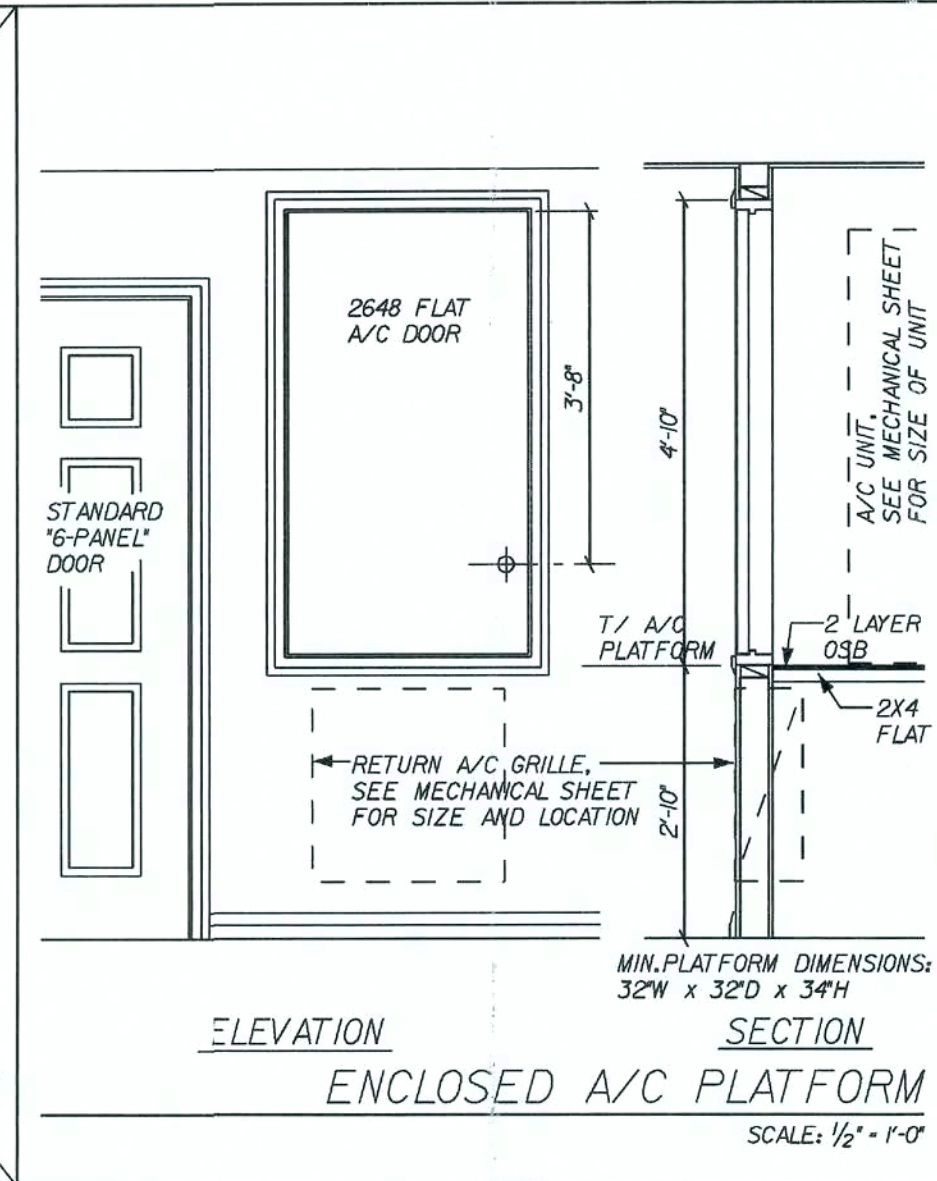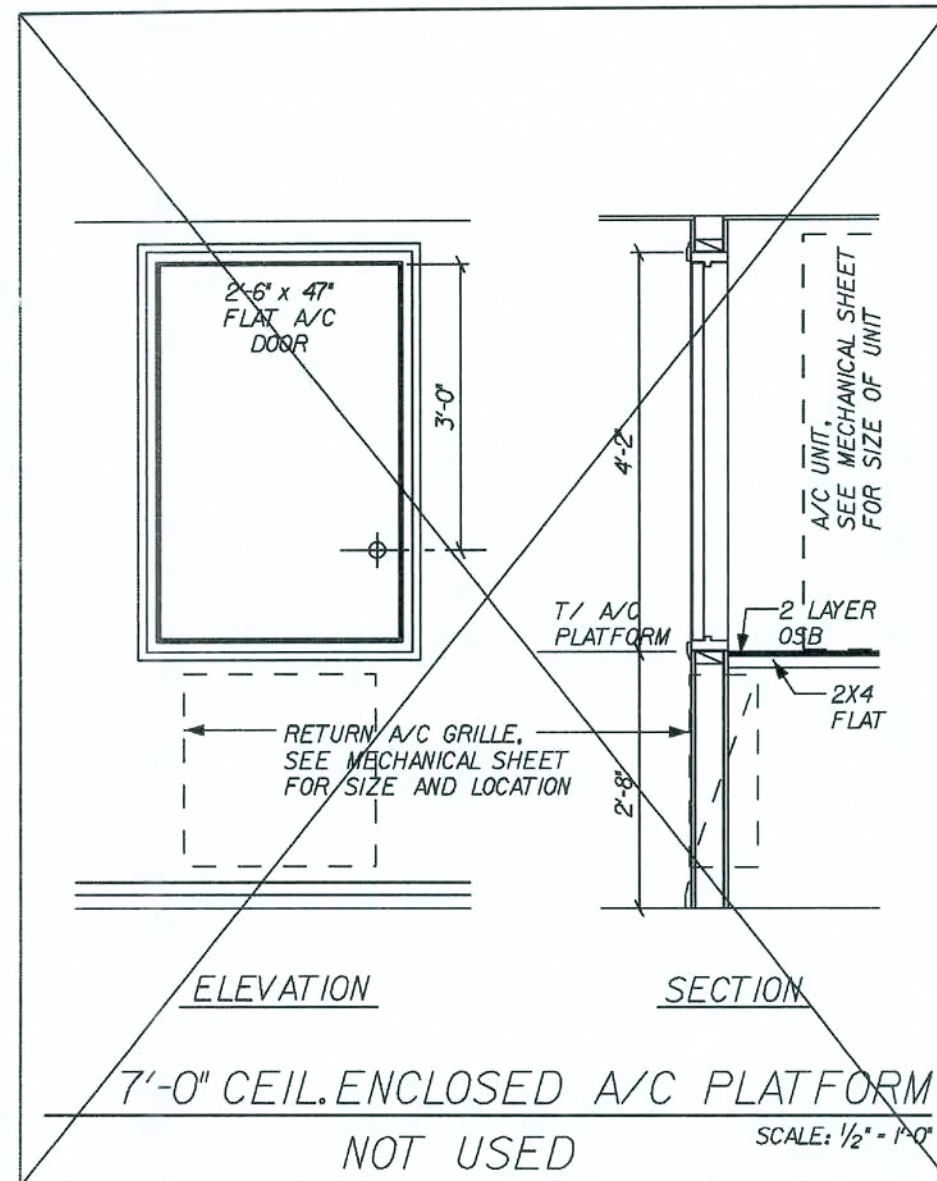


REVISIONS :	
COPYRIGHT © 2005 MARONDA HOMES	
Maronda Homes	
(407) 321-0064 4005 MARONDA WAY SANFORD, FLORIDA	
STANDARD	PLATFORM DETAILS
SUNBURY-NEWBERRY	
AIR-HEAT DETAILS	
DRAWN BY:	GAFAGE:
RELEASE DATE:	10-08-04
14-4148	
Maronda Systems 4005 Maronda Way Sanford, FL 32771 (407)321-0064	
Tomas Ponce P.E. License No. 0050068	
SEP 26 2007	
SHEET:	
SD-H	
PLOT DATE: 26 JUN 2007	

RG OPTIONAL WOOD RAILING AND SPINDELS IN LIEU OF 42" DRYWALL SLOPED WALL

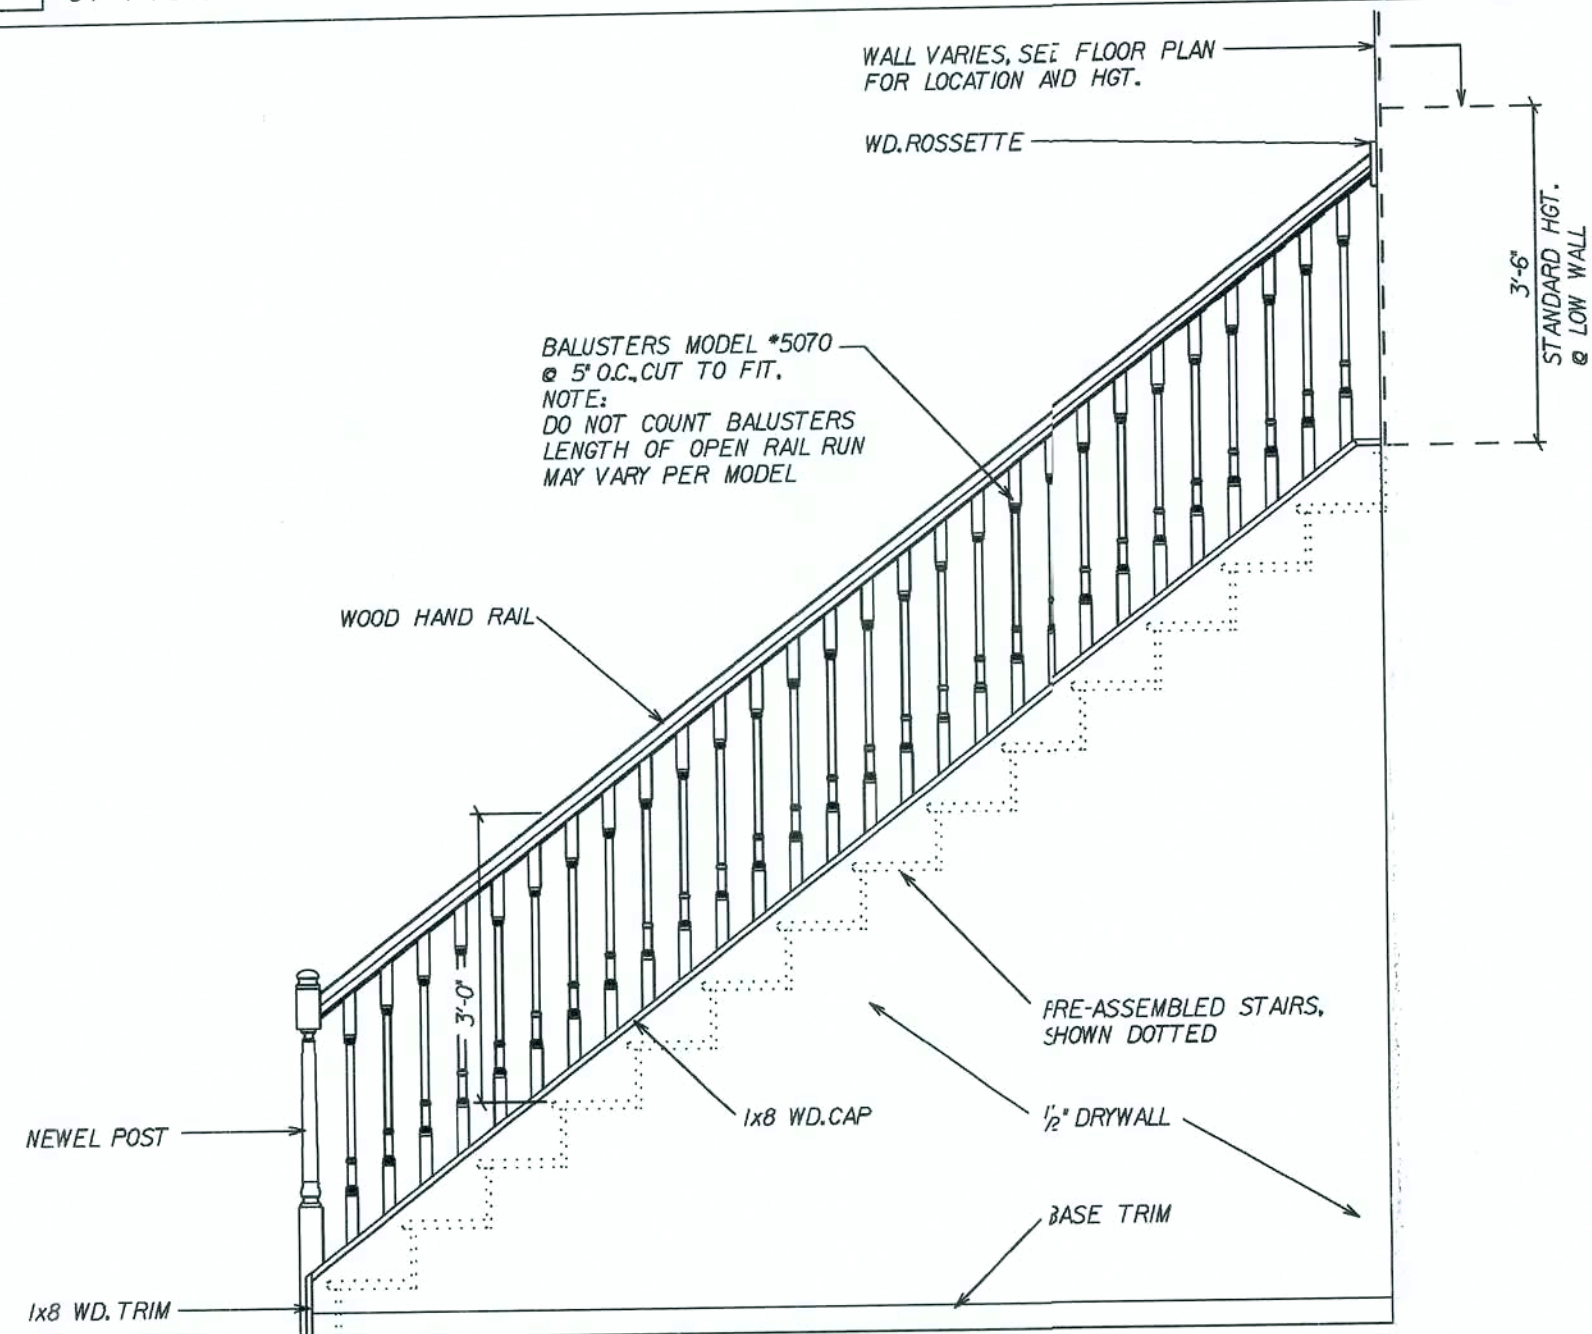


OPEN RAIL STAIR ELEVATION
SCALE: 1/2" = 1'-0"

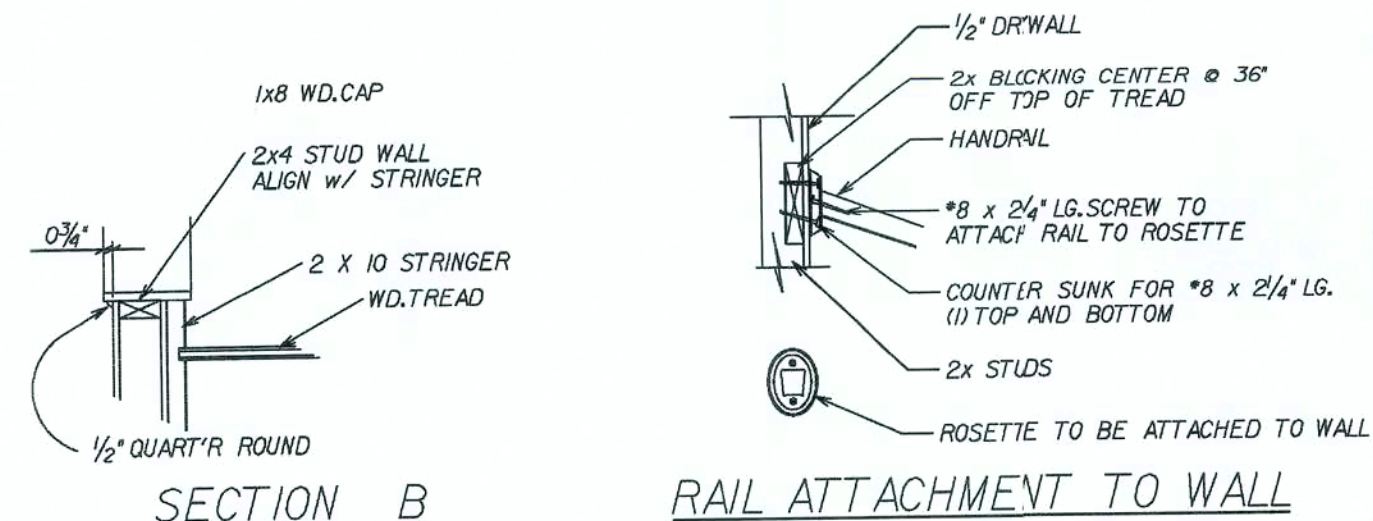


SECTION B

RAIL ATTACHMENT TO WALL

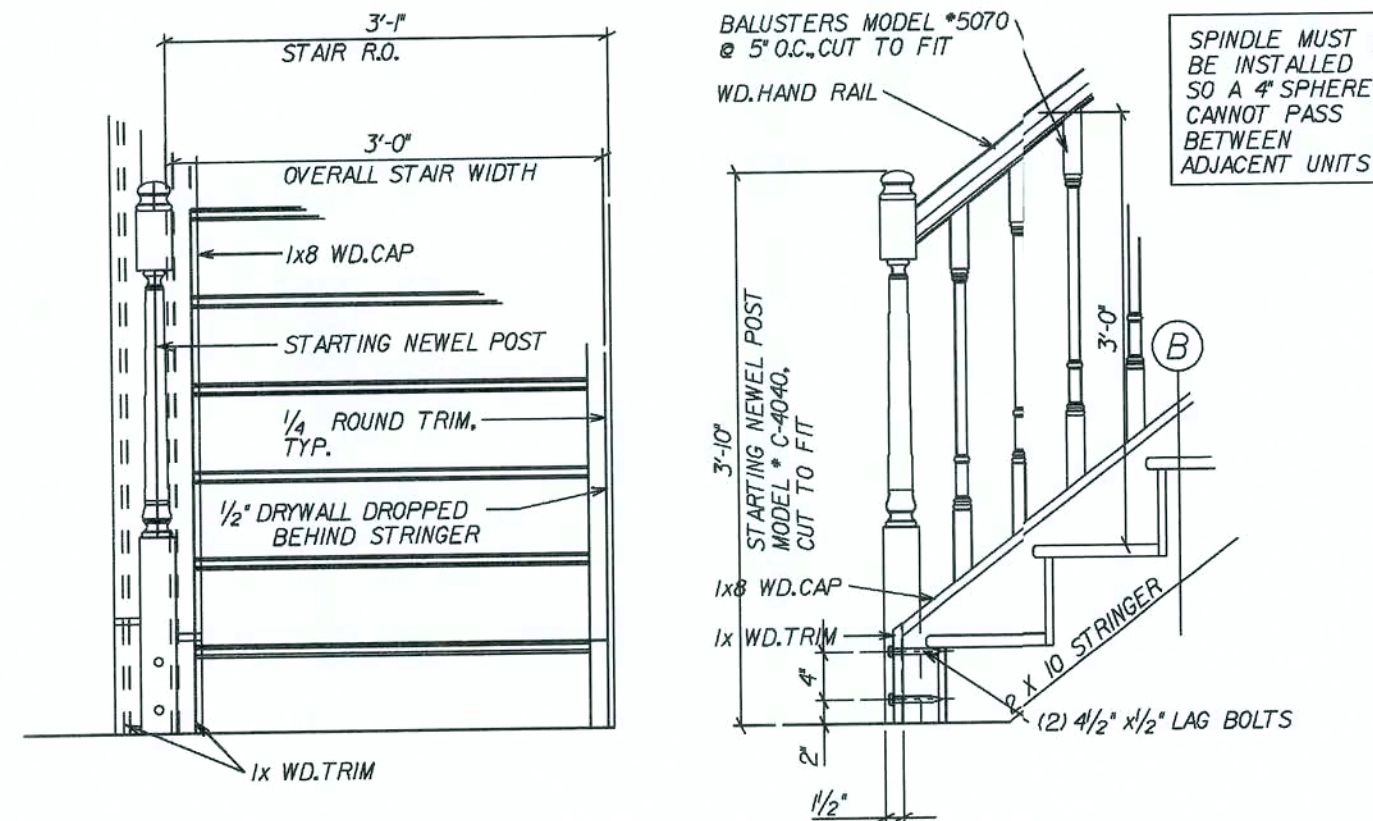


OPTIONAL OPEN RAIL STAIR DETAILS
SCALE: 3/4" = 1'-0"


REVISED 01-25-05

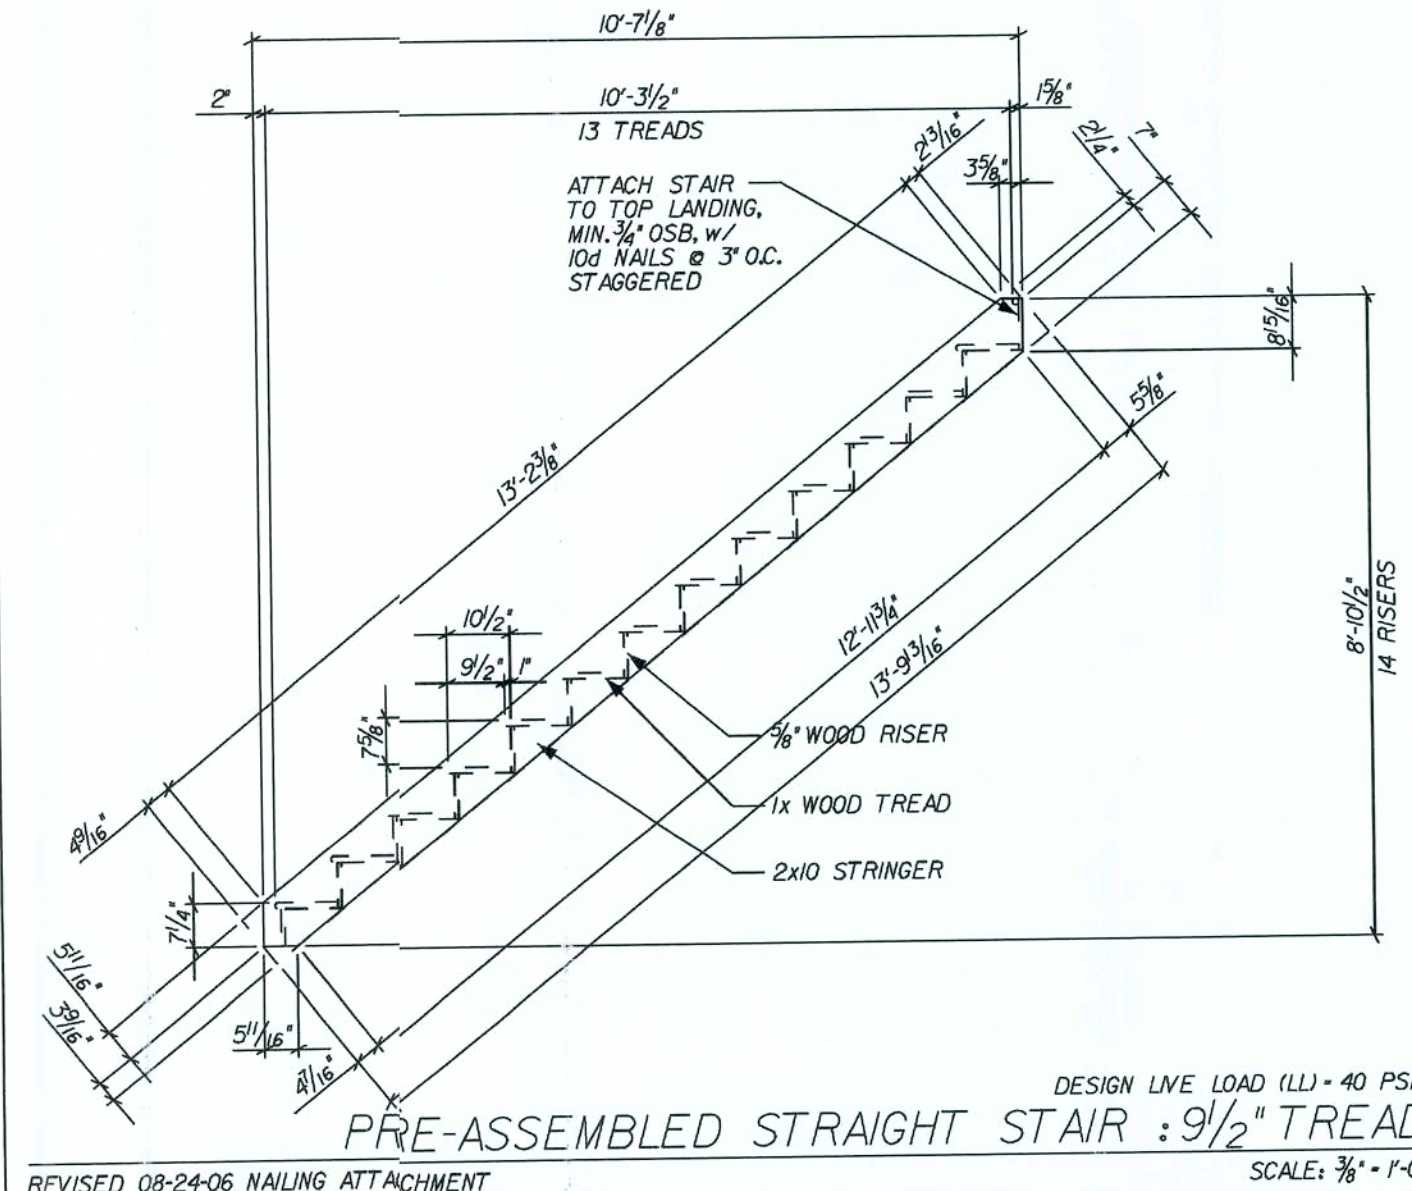

REVISED 08-24-06 NAILING ATTACHMENT

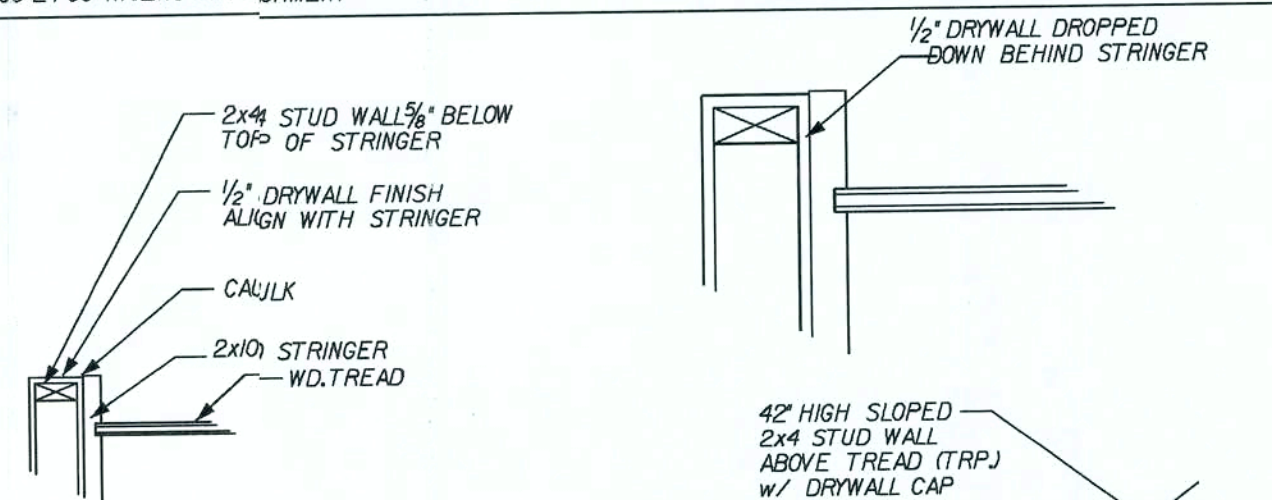

SECTION A

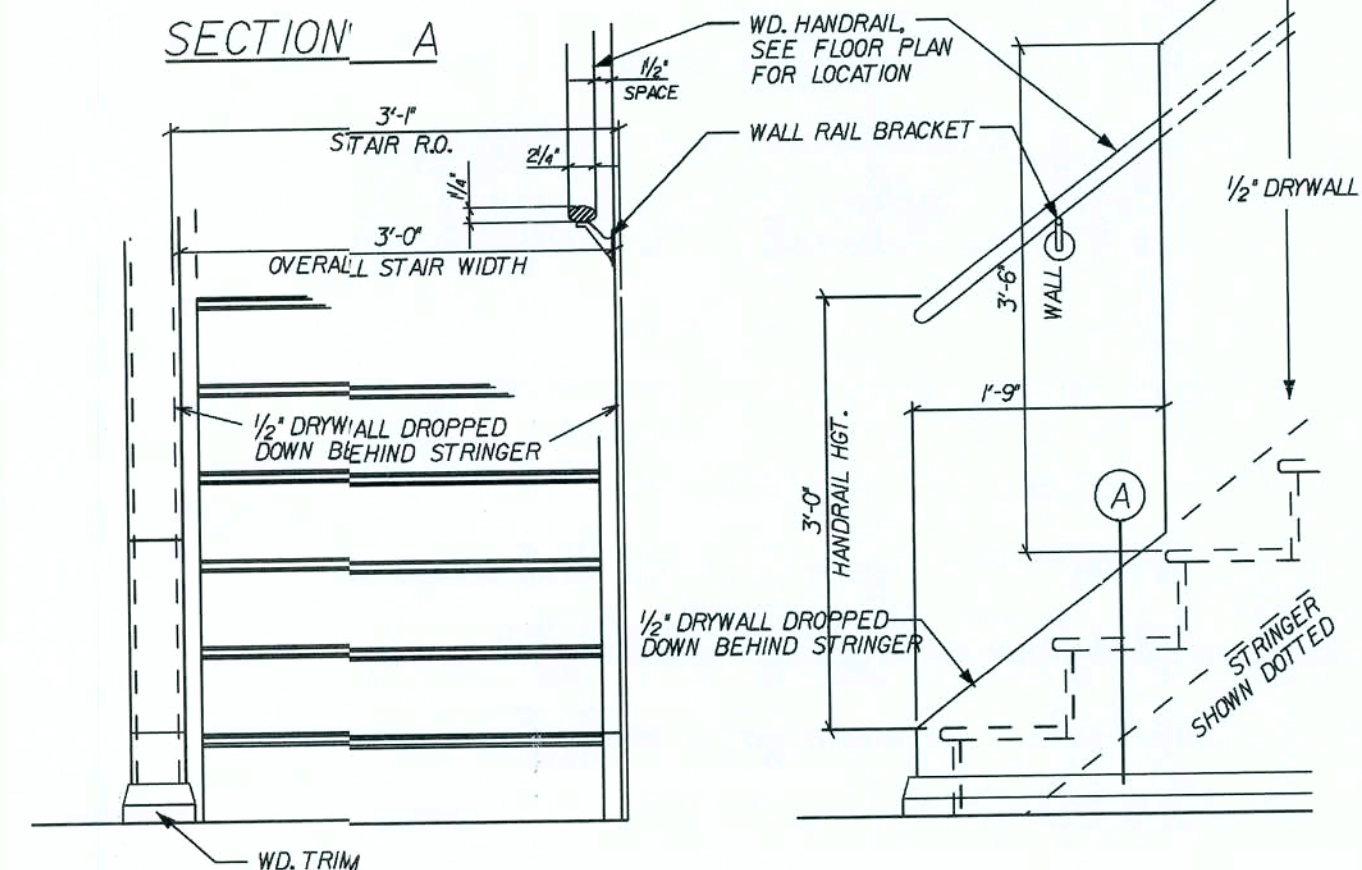

NOTE: SECTION R311.5.6.2 HANDRAIL ENDS SHALL BE RETURNED TO WALL

REVISED 04-23-06 HANDRAIL NOTE

STANDARD STAIR w/ 42" HIGH WALL
SCALE: 3/4" = 1'-0"

REVISIONS :

01-16-06 STD. STAIR DETAIL w/ 21" STEP

Maronda Homes

FLORIDA

4005 MARONDA WAY SANFORD, FL 32771

407 321-0064

9 1/4" FRM'G 14 RISER : STRAIGHT

STAIR DETAILS

DRAWN BY: GARAGE:

RELEASE DATE: 03 - 28 - 05

144149

Maronda Systems
4005 Maronda Way
Sanford, FL 32771
(407)321-0064

Tomas Ponce P.E.
License No. 0050068





SEP 26 2007





SHEET: STR

FLORIDA BUILDING CODE 2004 : RESIDENTIAL

FD 1

03 JUN 2003

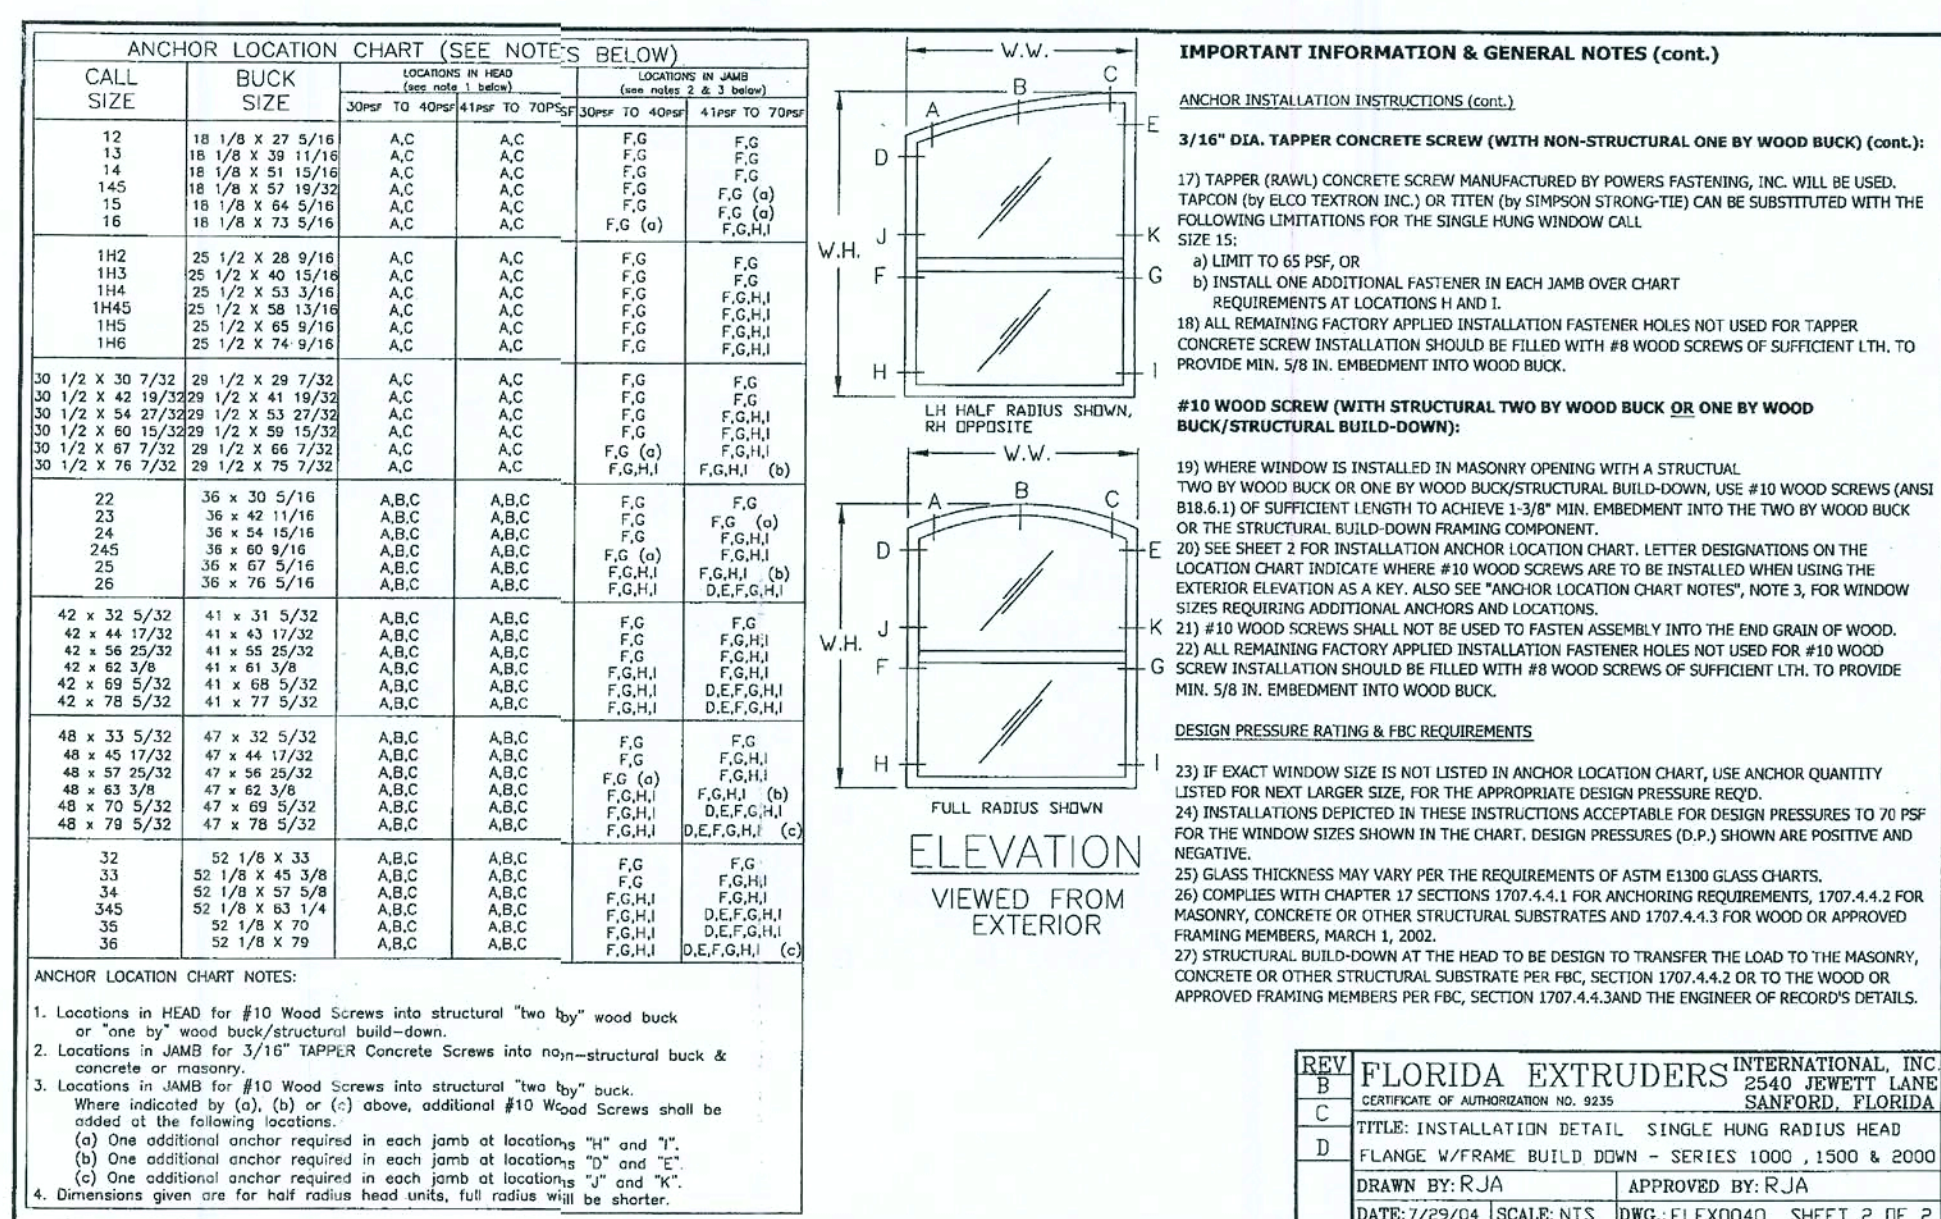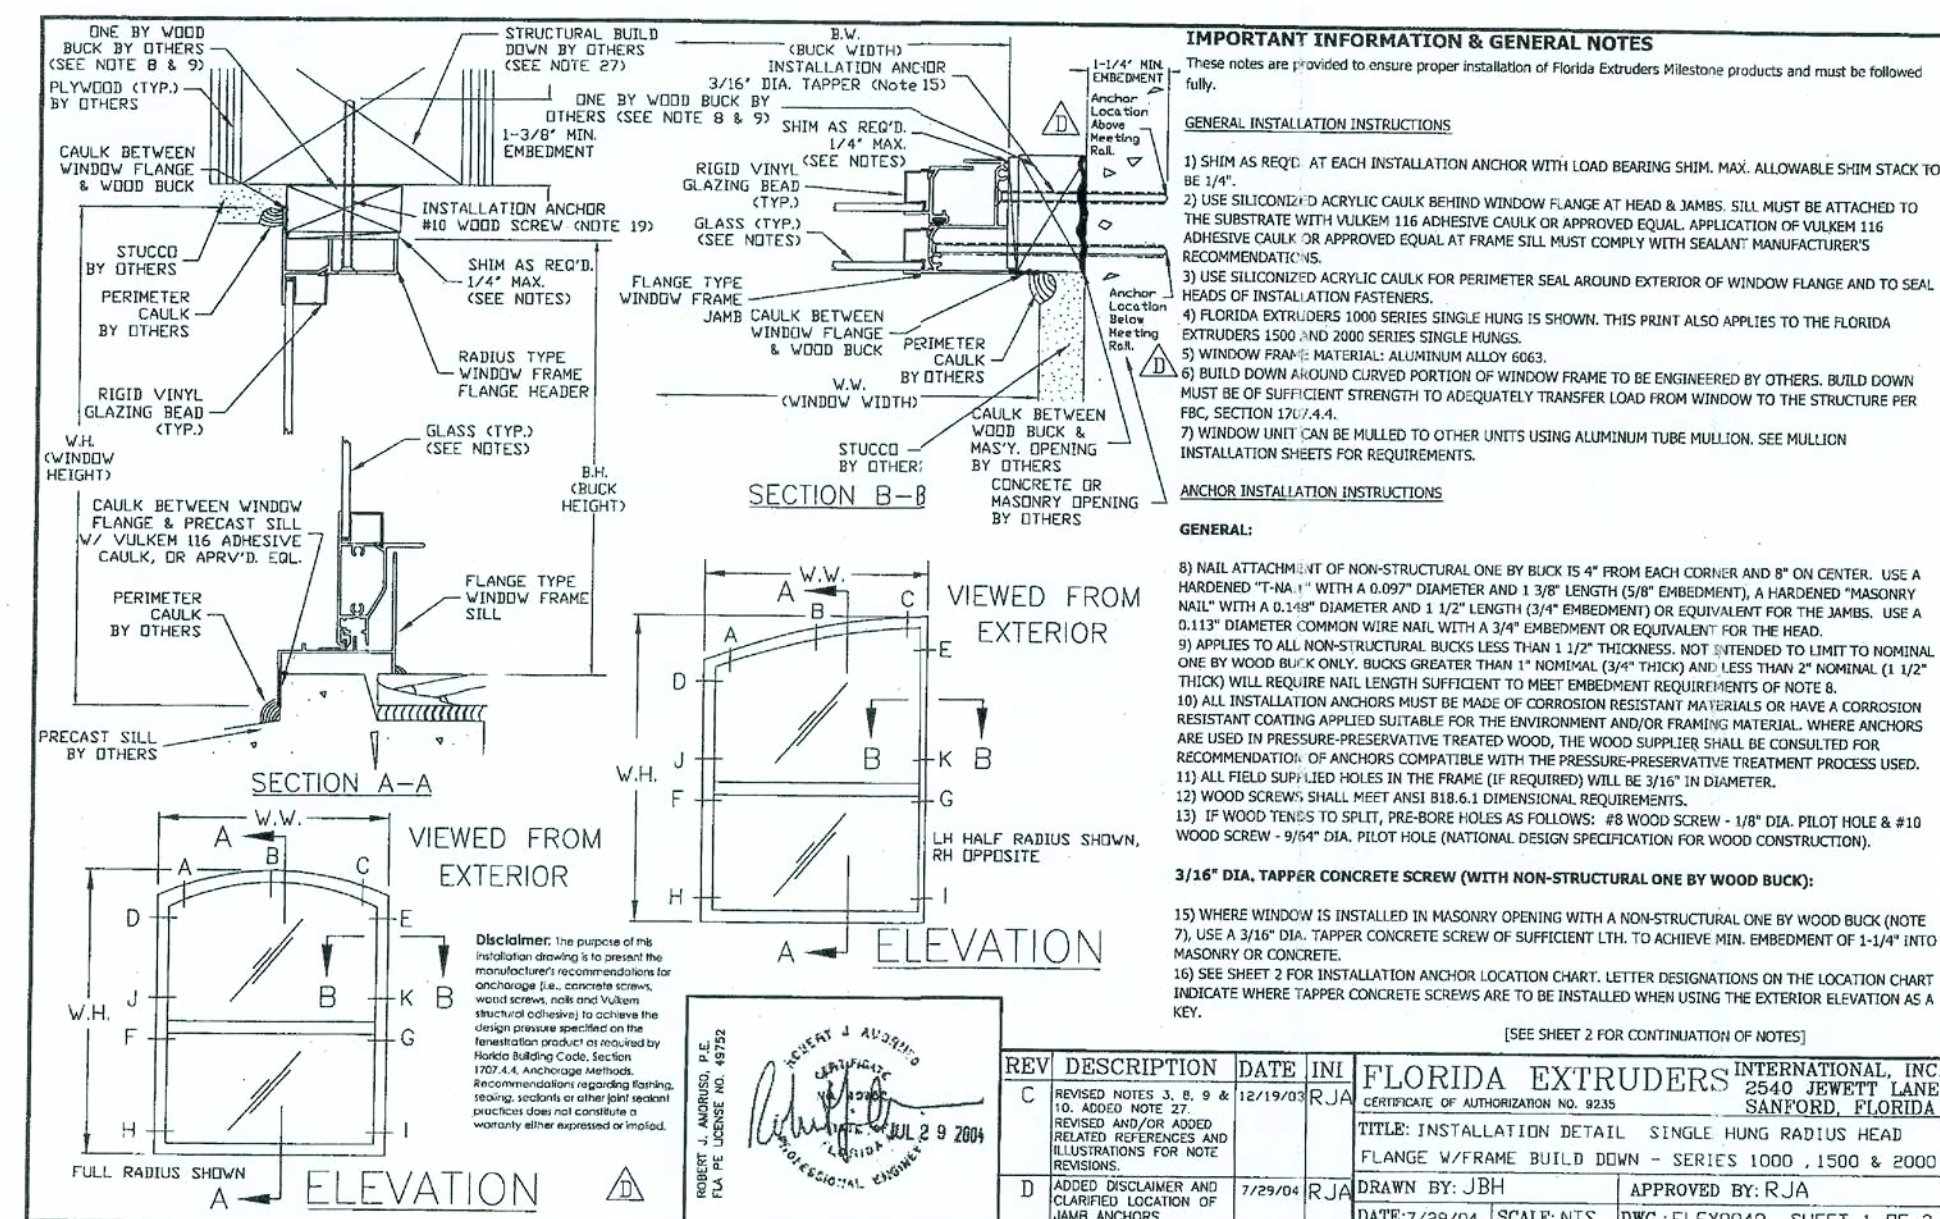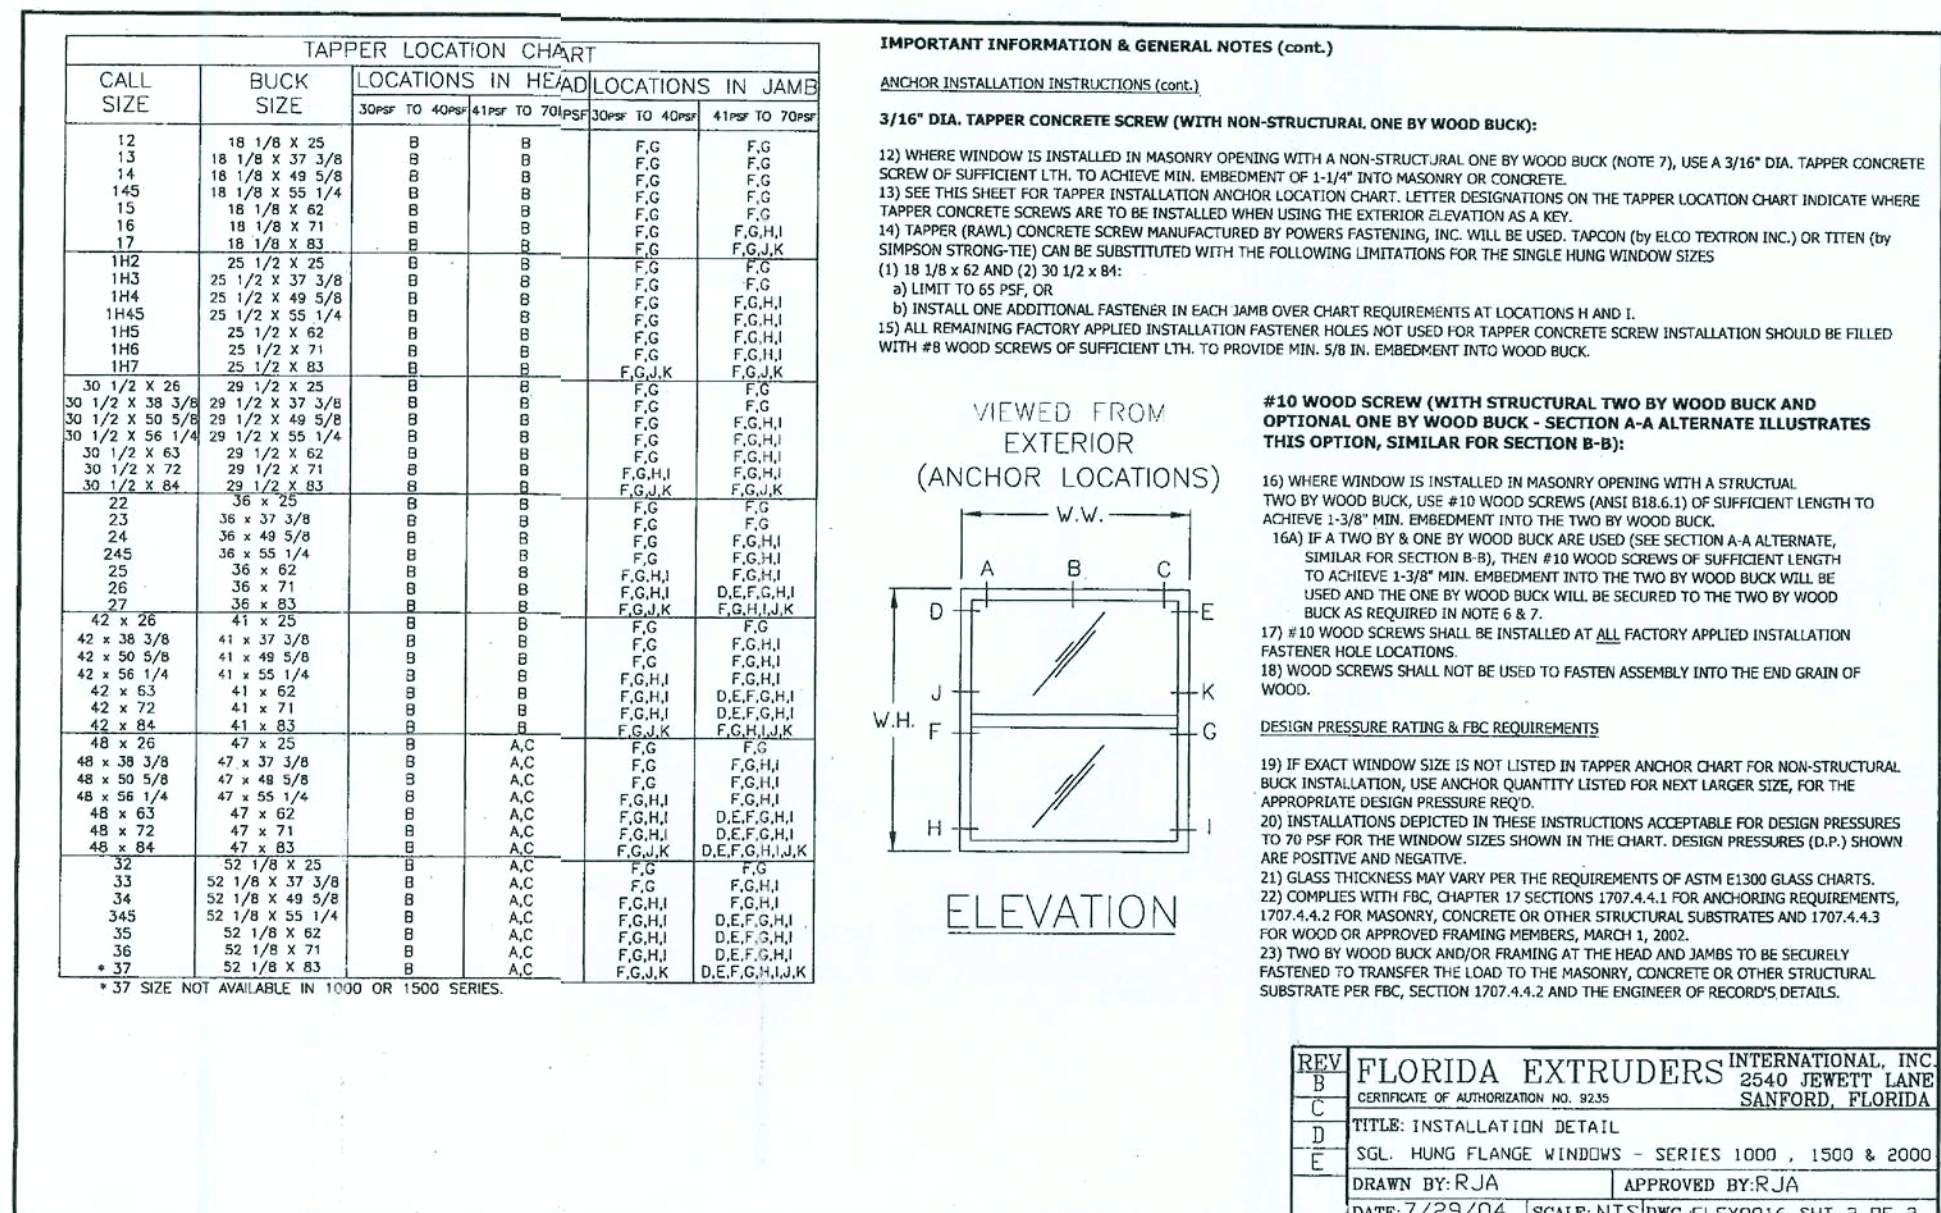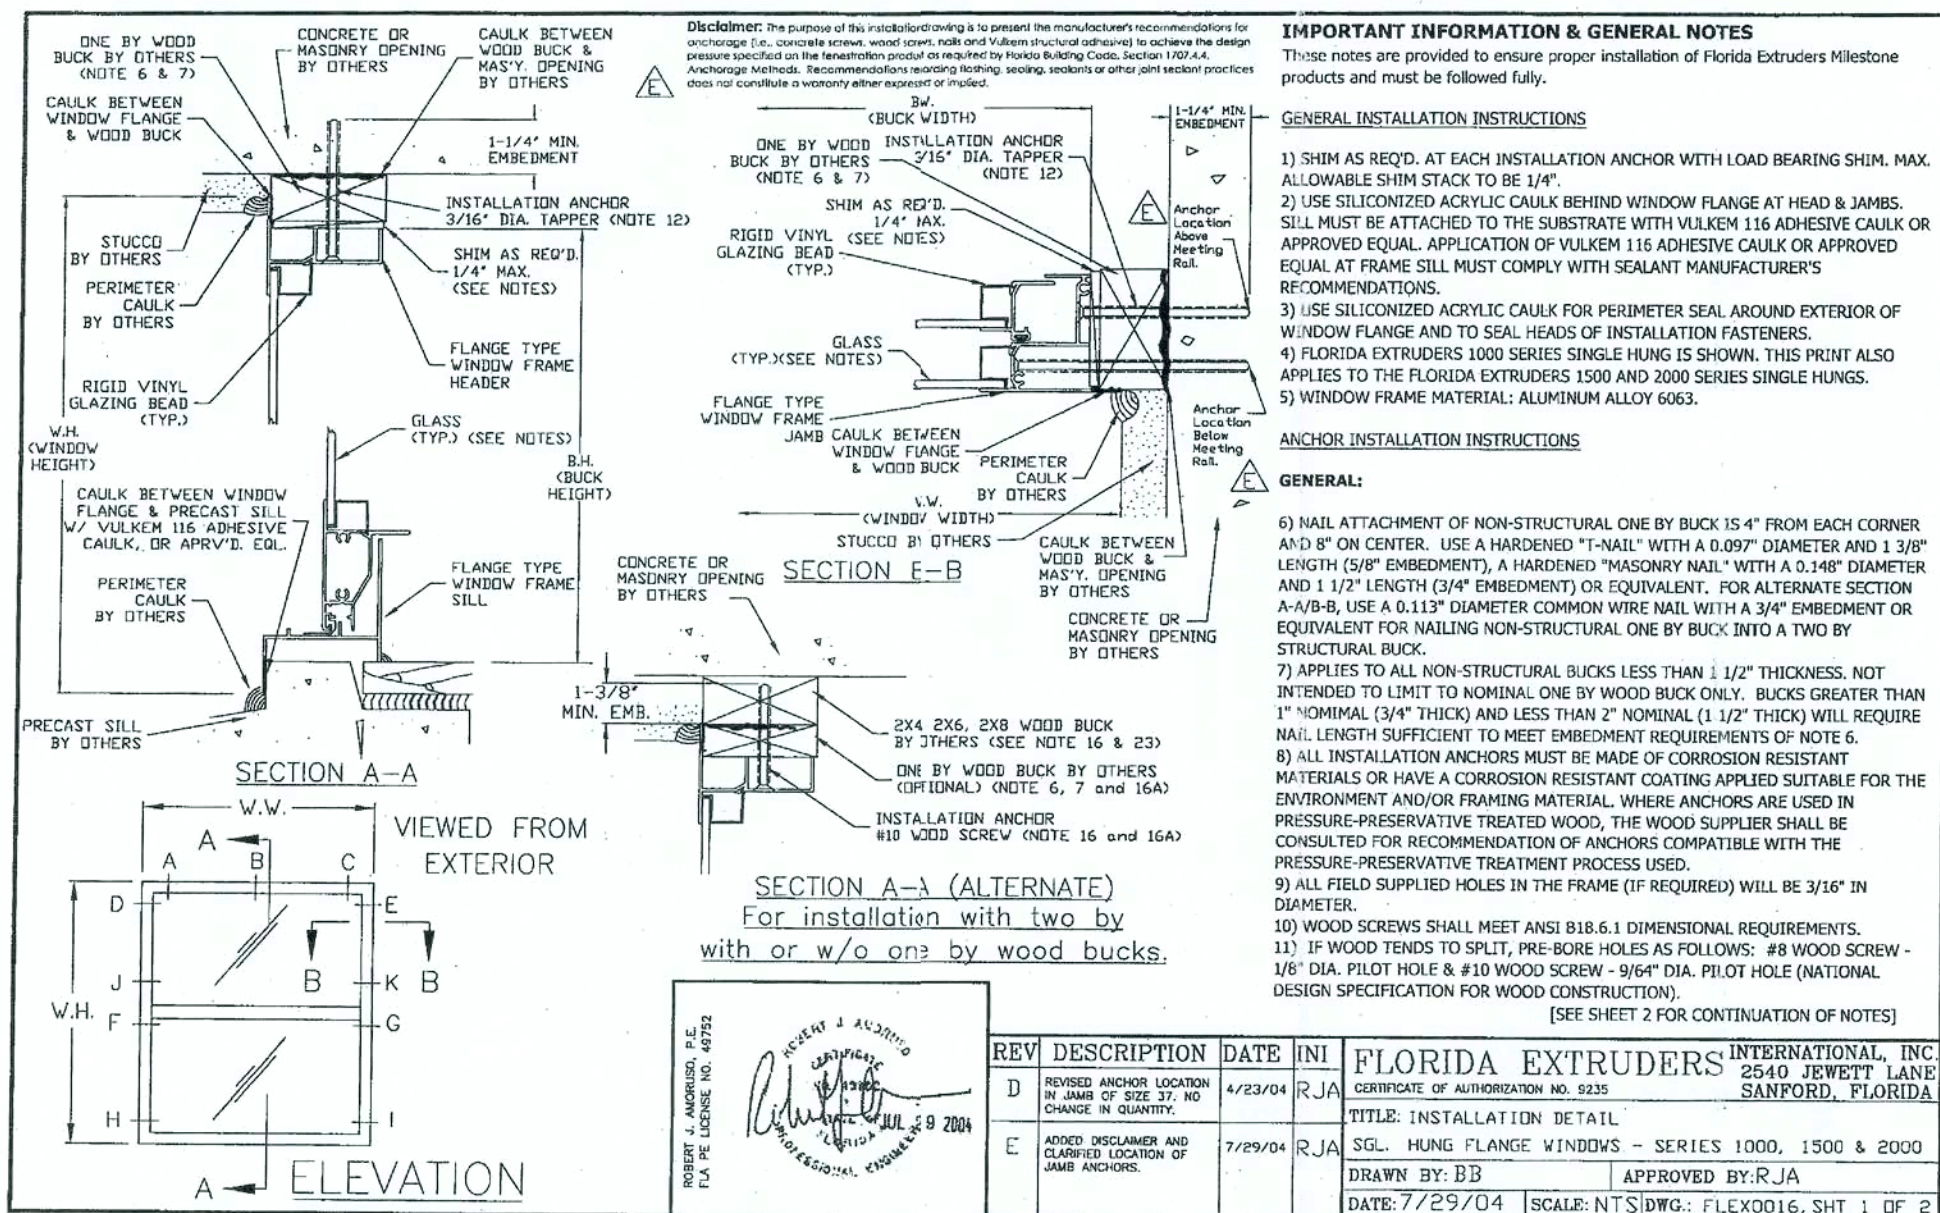

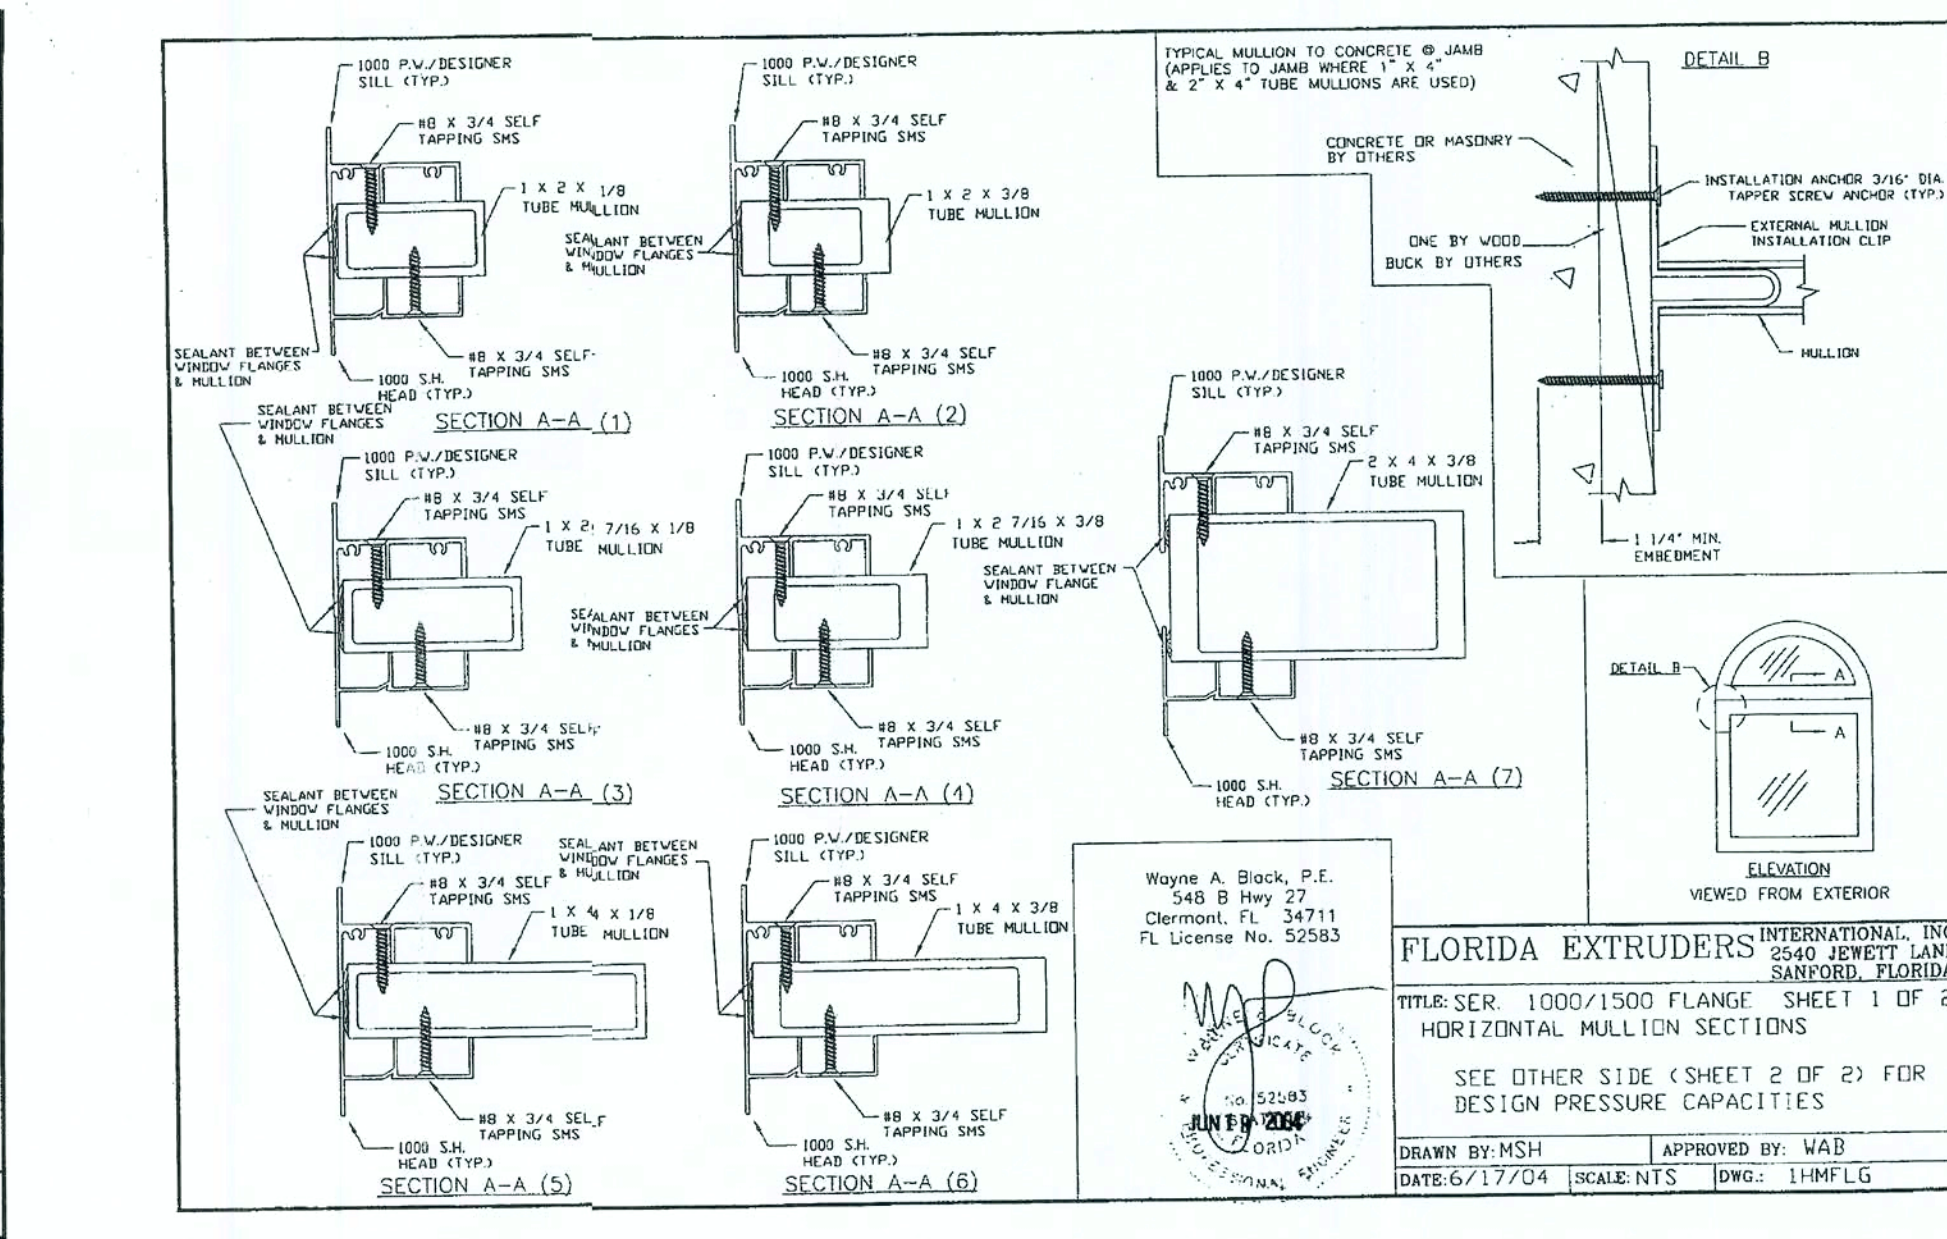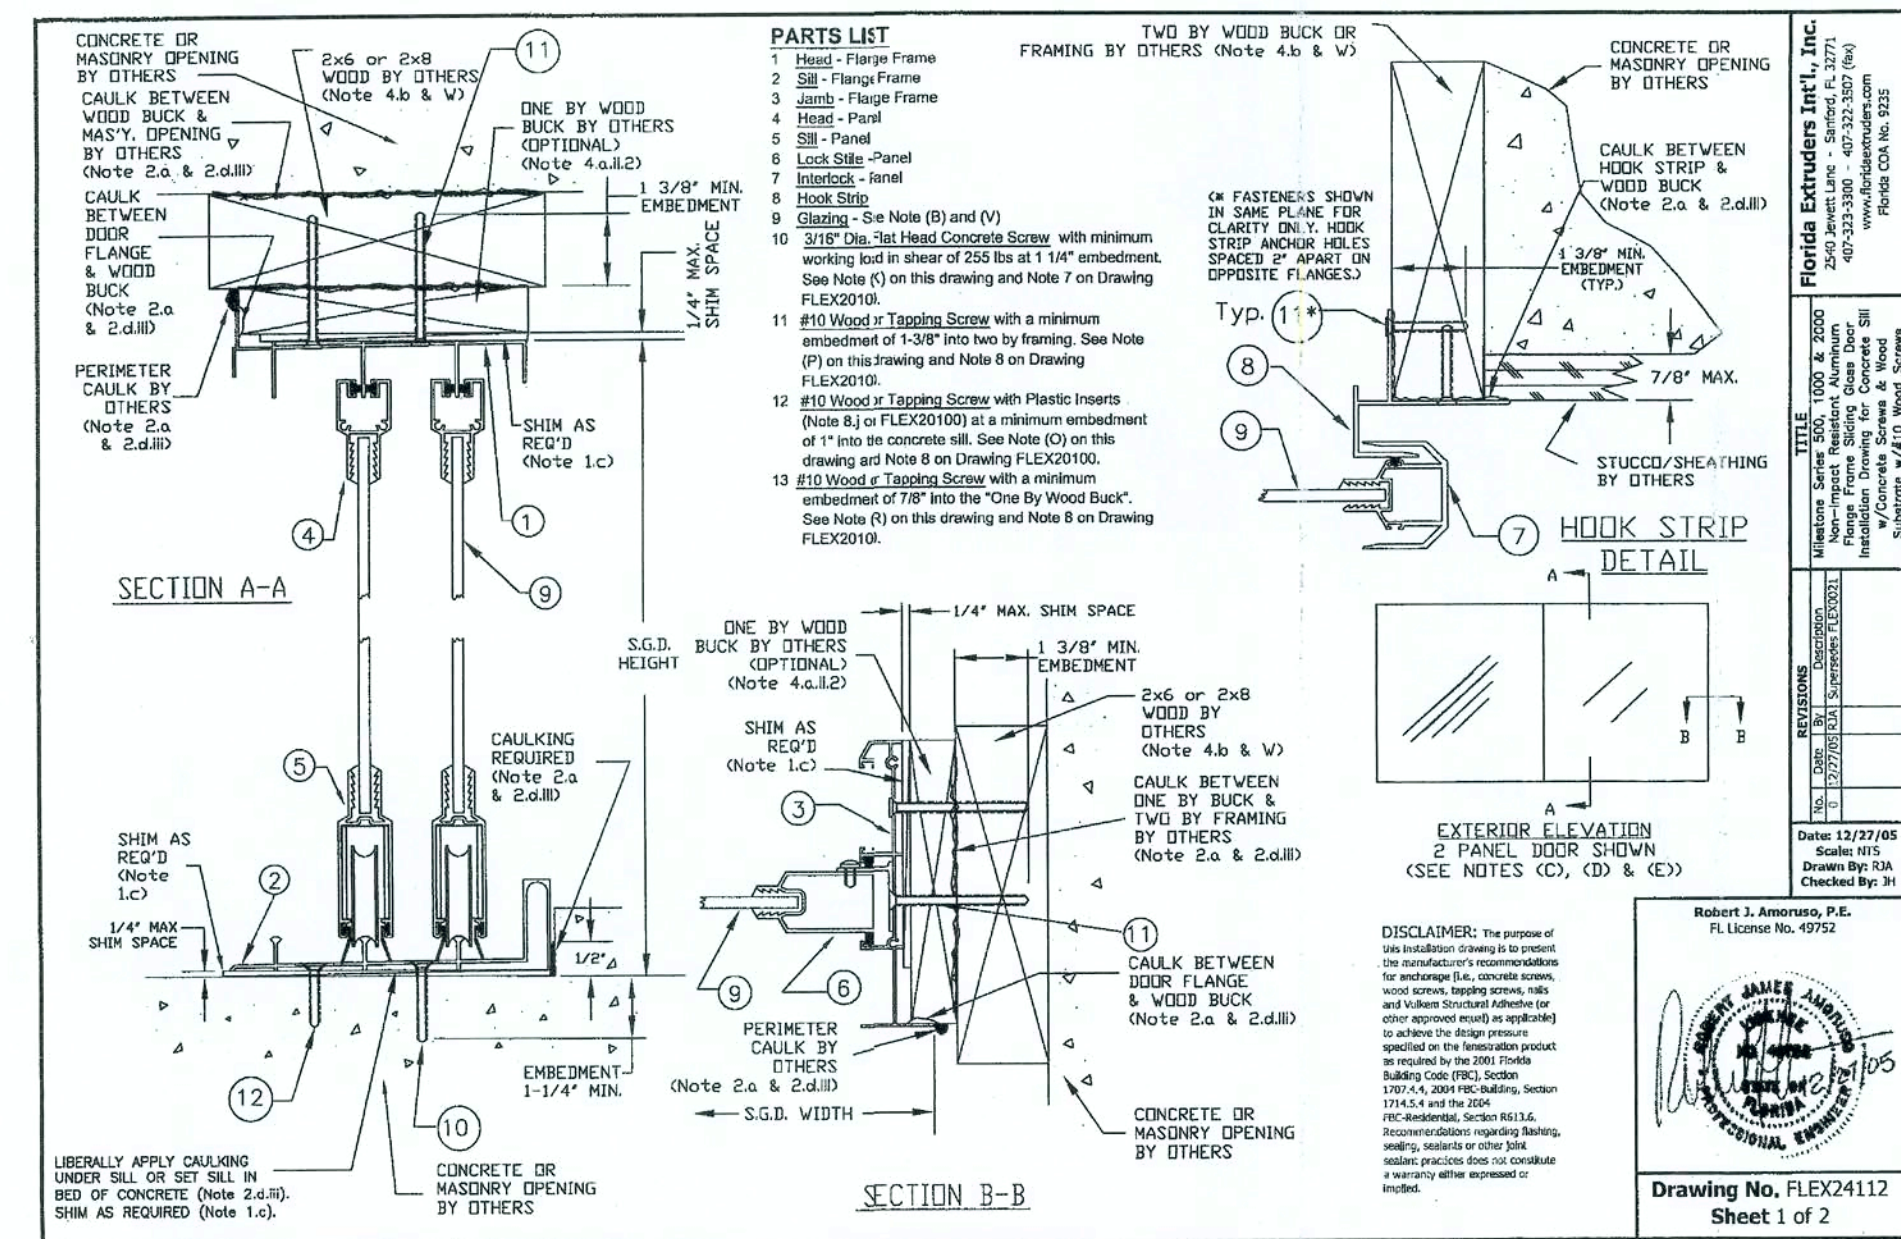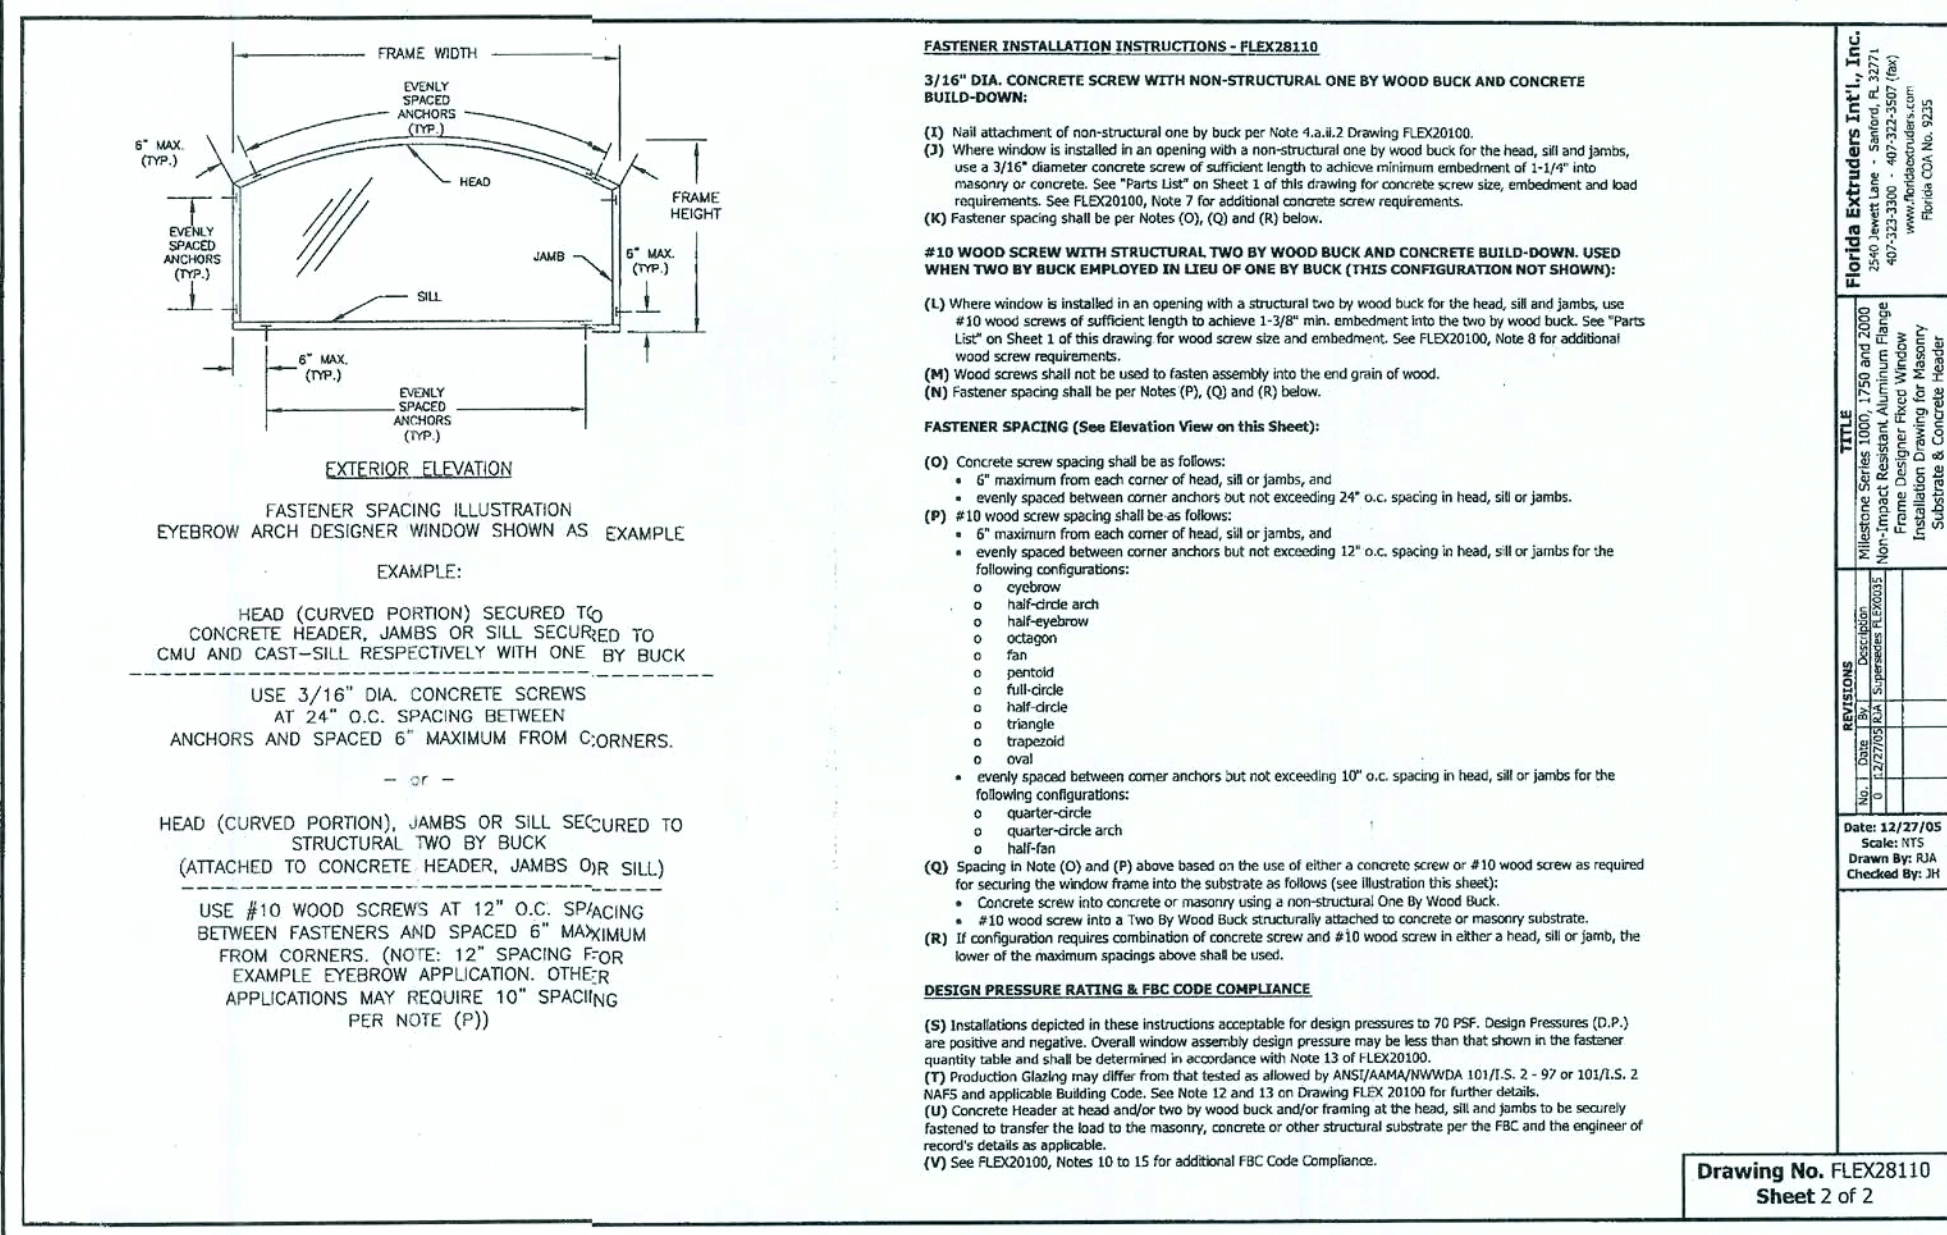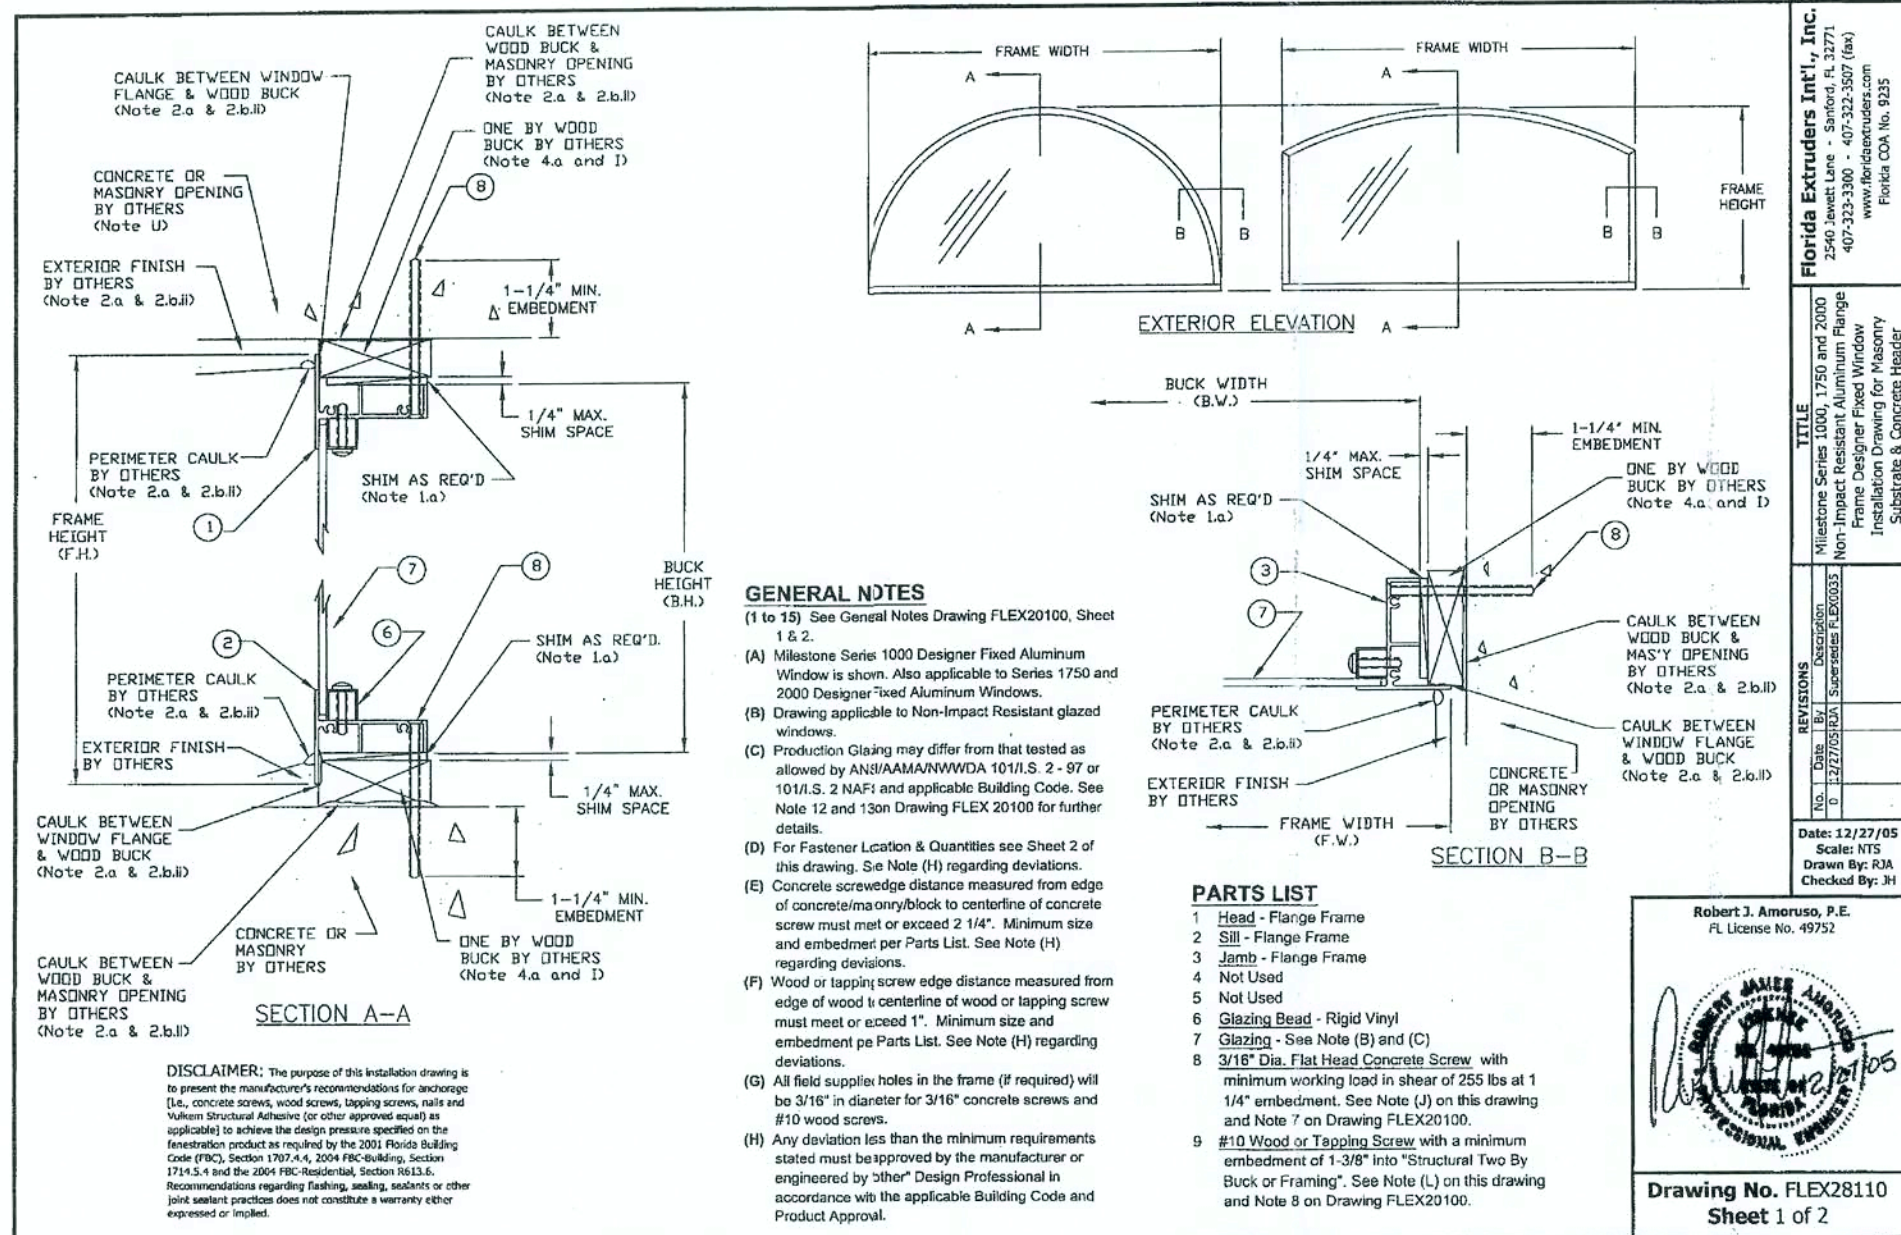

REVISIONS:

FLORIDA EXTRUDERS

WINDOWS IN BLOCK

RELEASE DATE:

Maronda Homes

14071 321-0064

4005 MARONDA WAY SANFORD, FLORIDA

SHEET:

2 of 3

