



FLORIDA BUILDING CODE 2004 • RESIDENTIAL

REVISÉ 01-05-06


1. DMF + DECO MASONRY/STUCCO FINISH SHALL COMPLY WITH THE REQUIREMENTS OF ASTM C926 AND C1063.
2. EAVE & GABLE OVERHANGS 12" ALUM FASCIA AND SOFFITS. PLUMB CUT WITH LEVEL RETURNS.
3. 7/8" MIN. THICKNESS DMF OVER LATH/FRAME AND 1/2" MIN. THICKNESS OVER BLOCK
4. DMF/STUCCO INSTALLED OVER PAPER-BACKED LATH AND HOUSEWRAP @ ALL EXTERIOR WOOD FRAME CONSTRUCTION.

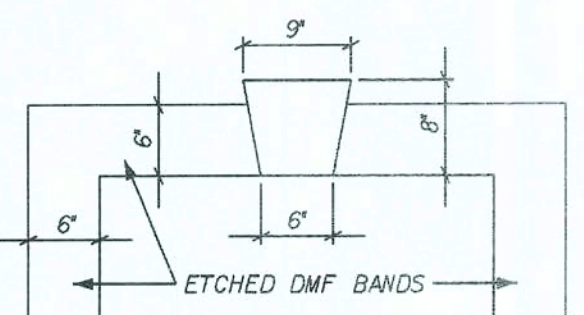


SCALE: $\frac{3}{4}" = 1'-0"$

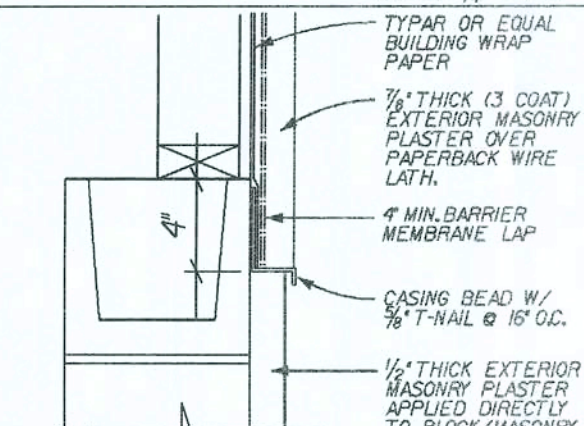


1 HORIZ. FRAME TO MASONRY JOINT
REVISED 12-11-06 SCALE: N.T.S.

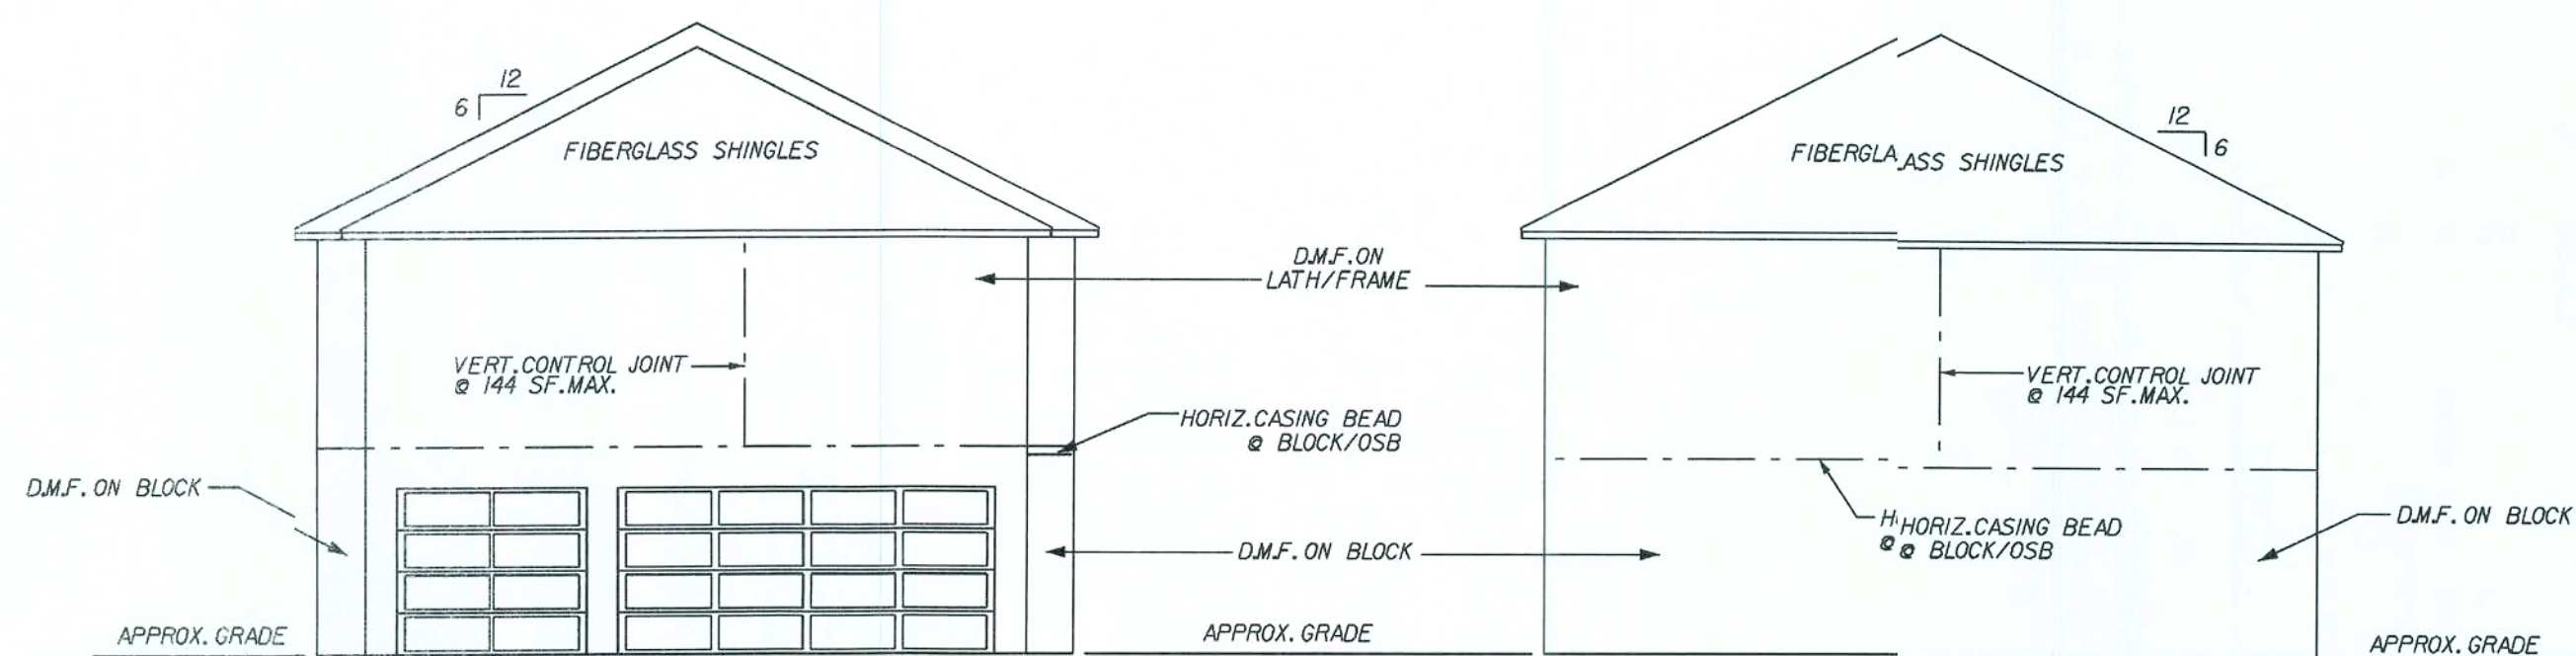


(C) LEFT ELEVATION
SCALE: $\frac{1}{8}" = 1'-0"$

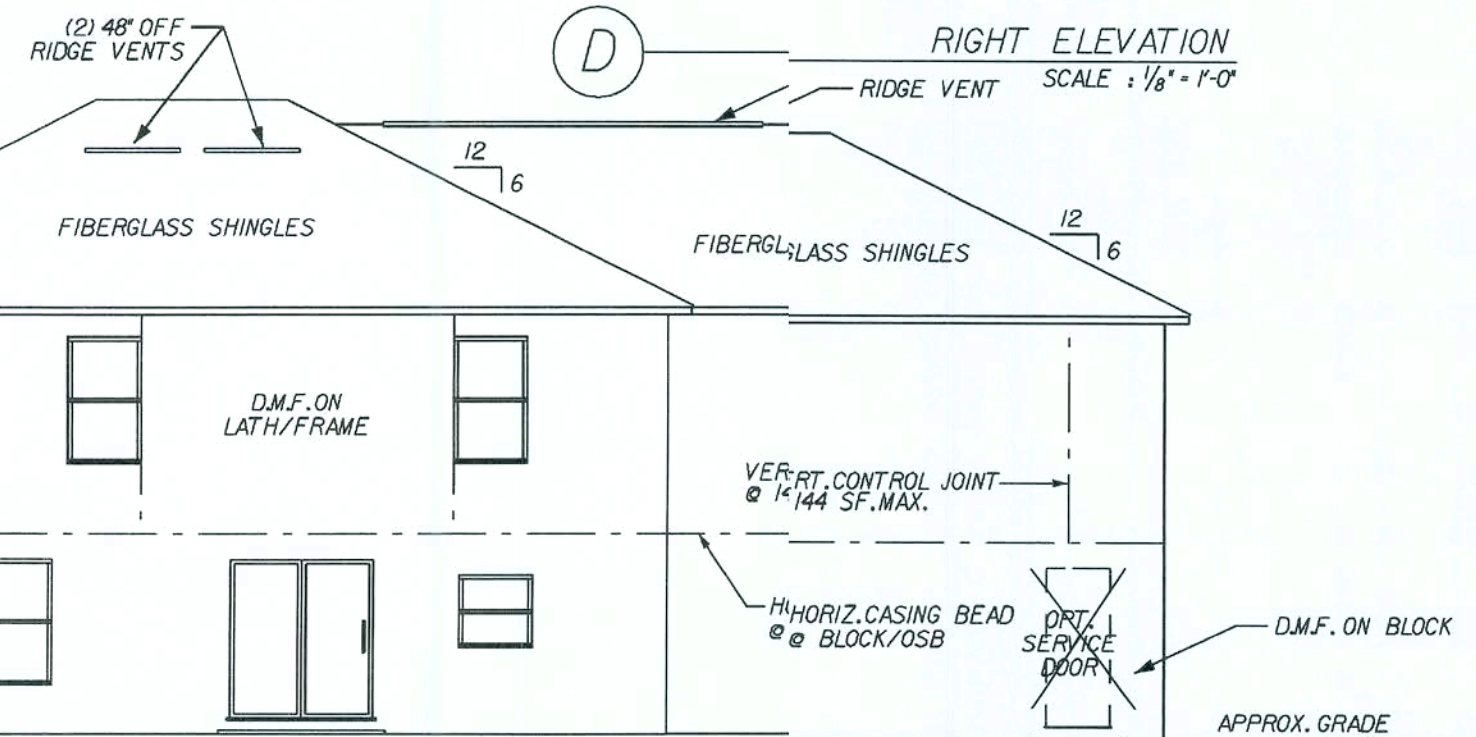

RIGHT ELEVATION
SCALE: 1/8" = 1'-0"

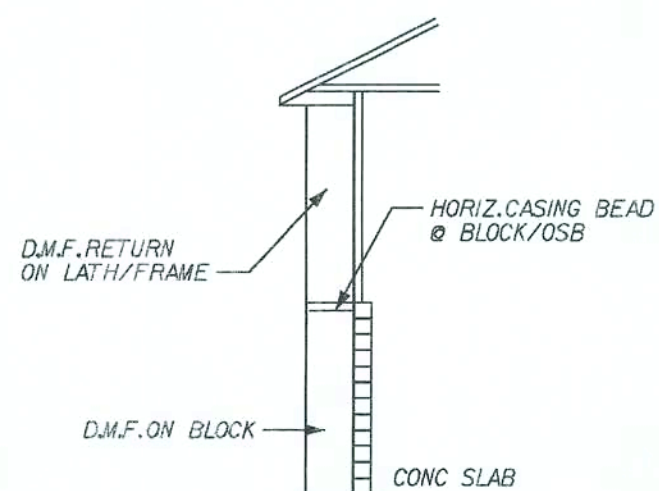

(E) SIDE ELEVATION @ ENTRY
SCALE: $\frac{1}{8}" = 1'-0"$

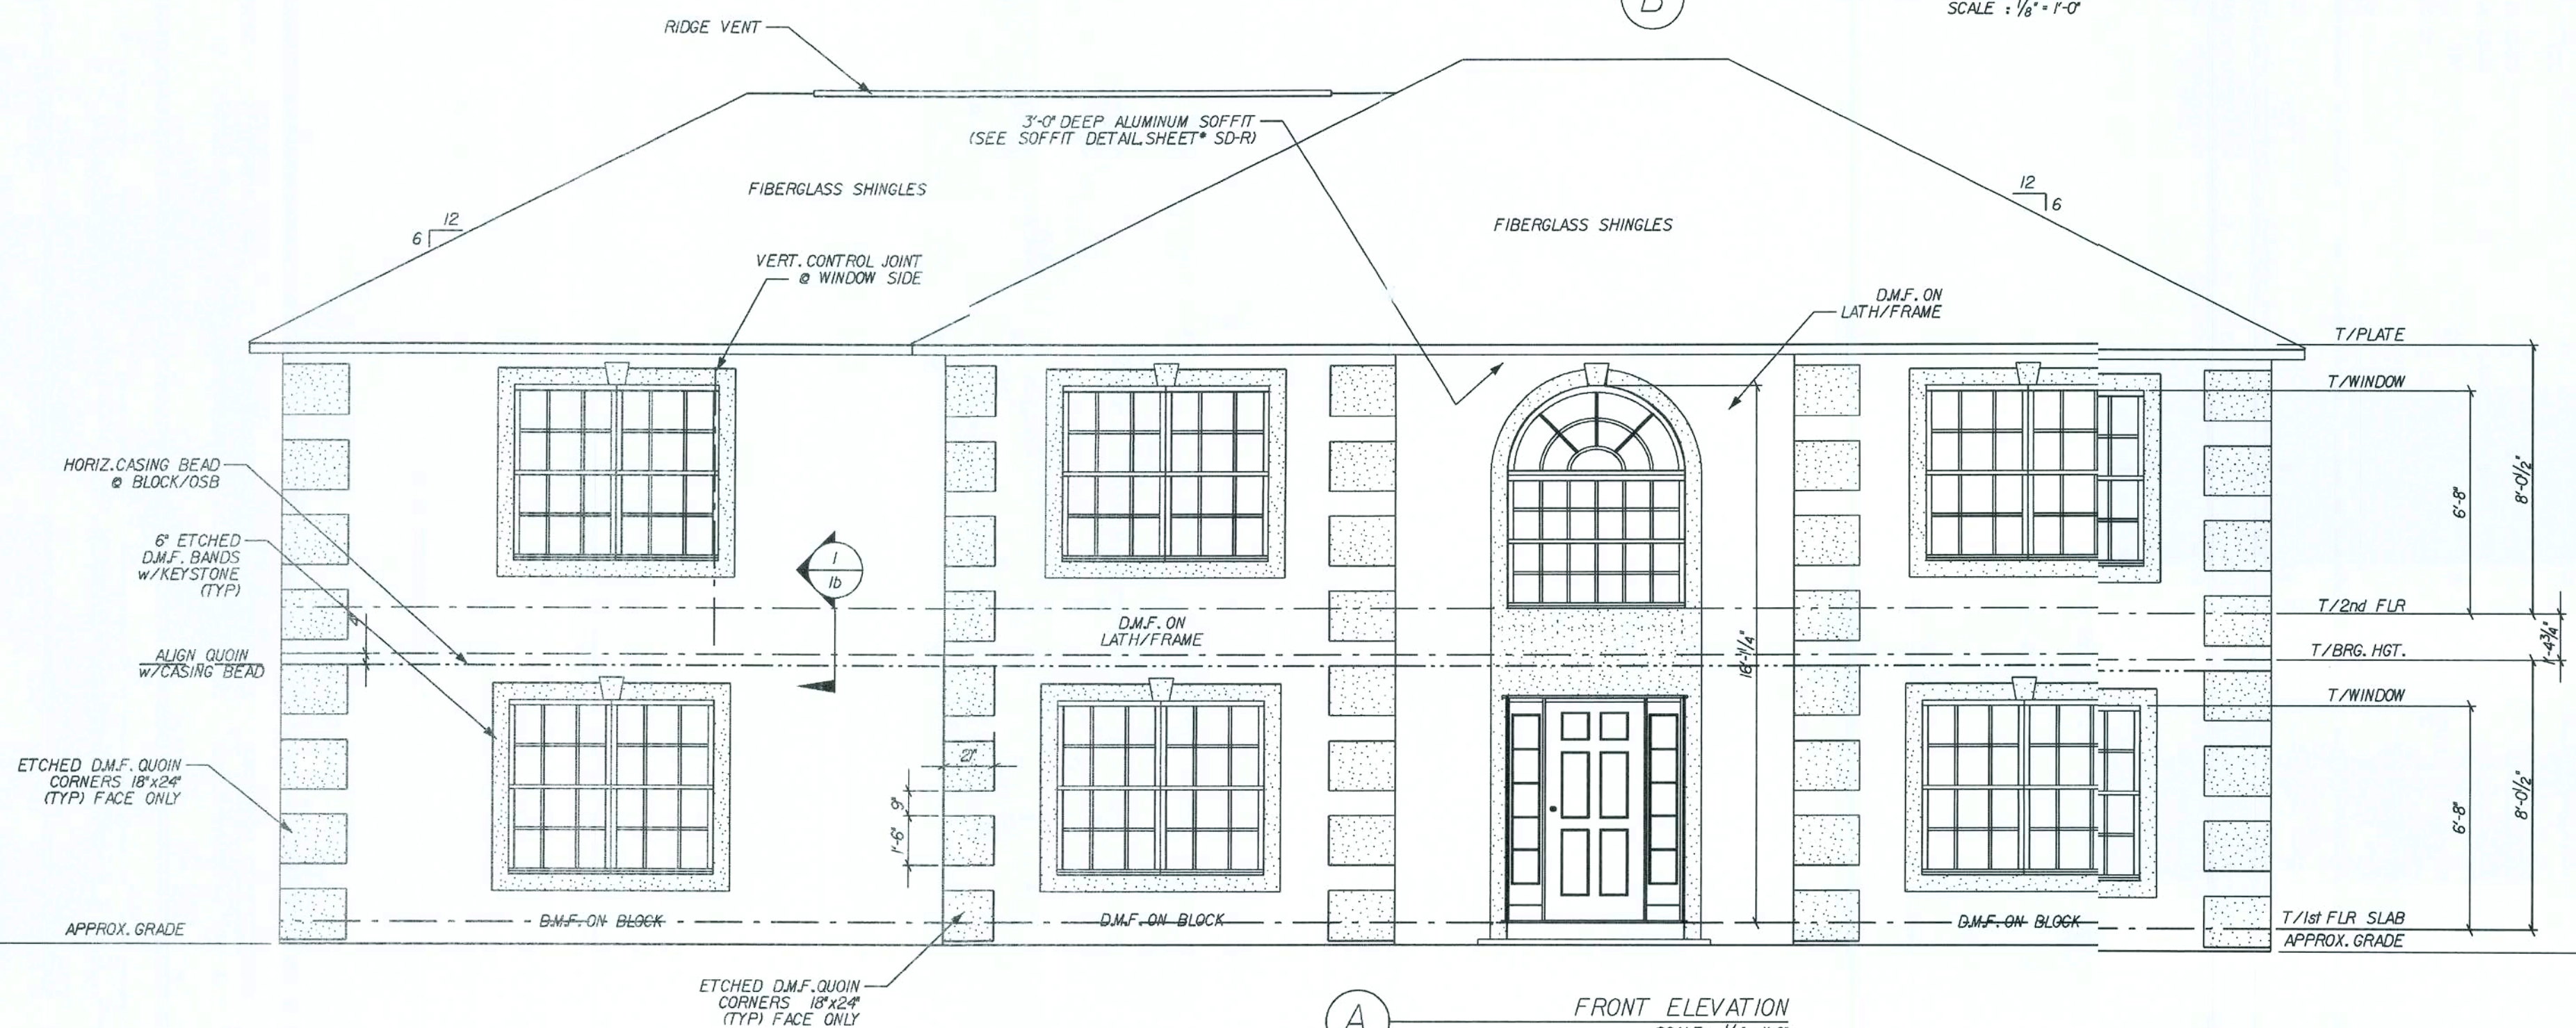

(A) FRONT ELEVATION
SCALE : $\frac{1}{4}" = 1'-0"$

REVISIONS:

02-13-06	REV. WOOD TRUSS FLOOR FRAMING
08-01-06	REV. STUCCO DETAIL
09-21-07	DEL. VINYL SIDING

COPYRIGHT © 2005 MARONDA HOMES

Maronda Homes

V018013

FLORIDA

FLORIDA:
THIS STRUCTURE WAS DESIGNED IN
ACCORDANCE AND MEETS THE REQUIRE-
MENTS OF THE FLORIDA BUILDING CODE
2004 : RESIDENTIAL AND 2005, 2006 SUP-
PLEMENT

\\f\houses_05\george_washington\stdr\qabr.001

AMERICANA	EXT. ELEVATION
-----------	----------------

GEO. WASHINGTON

ELEVATION "B"	
DRAWN BY:	GARAGE: LEFT

RELEASE DATE: 07/14/04

Maronda Systems
4005 Maronda Way
Sanford, FL 32771
(407)321-0064


Elmer Bergman, P.E.
License No. 50158

JUL 28 2008

SHEET

15

PLOT DATE: 15 JAN 2008

NOTE 1) 1/2 WIDE: 2 FASTENERS IN HEADER-JAMB	NOTE 6) 6 HIGH 26 3/4": 4 FASTENERS IN EACH SIDE JAMB
NOTE 2) 2 WIDE: 2 FASTENERS IN HEADER-JAMB	
NOTE 3) 3 WIDE: 3 FASTENERS IN HEADER-JAMB	NOTE 7) 438 WINDOW INTO FRAME OPENING: *10 X 1 3/4"
NOTE 4) 2 HIGH: 2 FASTENERS IN EA. SIDE JAMB	SCREWS
NOTE 5) 3, 4 OR 5 HIGH: 3 FAST. EA. SIDE JAMB	NOTE 8) SGD FASTENED WITH: *10 1 3/4": PANHEAD ALL HOLES
	SILLS 3/8" X 1 3/8" ANCHORS EVERYHOLE

F.O.WIDTH IS FROM JACK TO SILL.
F.O.HEIGHT IS FROM SILL TO BEAM.
M.O.WIDTH IS FROM BLOCK TO BLOCK.
M.O.HEIGHT IS FROM LIP OF SILL TO
PRECAST.

SCHEDULES FOR NORANDEX
WINDOW FASTENERS AND
CAST-CRETE LINTELS
AS SHOWN ARE TAKEN
DIRECTLY FROM TABLES
SUPPLIED BY THE RESPECTIVE
MANUFACTURERS, AND ARE
PROVIDED FOR CONVENIENCE ONLY.

SERIES 500/502 SGD DOOR OPENINGS

SIZE	M.O.	FAST.		SIZE	M.O.	FAST.
6068	75 $\frac{1}{2}$ X 81 $\frac{3}{4}$	8		6080	75 $\frac{1}{2}$ X 97 $\frac{3}{4}$	8

SERIES (MO)437 - (FO)438 OPENINGS

SIZE	SINGLE M.O.	FAST.	DOUBLE M.O.	FAST.	SIZE	SINGLE F.O.	FAST.	DOUBLE F.O.	FAST.
23	37 $\frac{3}{4}$ " X 38 $\frac{3}{8}$ "	2.5							
25	37 $\frac{3}{4}$ " X 63"	2.5	74 $\frac{3}{4}$ " X 63"	2.5	25			73 $\frac{1}{2}$ " X 62 $\frac{1}{2}$ "	7

HALF ROUND MULLED TO UNIT - SERIES (MO)437 - (FO)438 OPENINGS

SIZE	SINGLE M.O.	FAST.			
6448 w/ 64 CT	63 $\frac{1}{2}$ " X 80	7			

1. f'c post lintels = 3500 psi.
2. f'c prestressed lintels = 6000 psi.
3. f'c gut = 3000 psi w/ maximum 7% aggregate.
4. Concrete masonry units (CMU) per ASTM C90 w/minimum net area compressive strength = 1900 psi.
5. Rebar provided in precast lintel per ASTM A615 GR60. Field rebar per ASTM A615 GR40 or GR60.
6. Prestressing strand per ASTM A416 grad 270 low relaxation.
7. 7/32 wire per ASTM A510.
8. Mortar per ASTM C270 type M or S.

8" NOMINAL WIDTH

15.5" NOMINAL HEIGHT

8" NOMINAL WIDTH

7.5" ACTUAL

5 REBAR AT TOP MIN.(1) REQD 2 1/2" TO BOTTOM OF REBAR

C.M.U.

GRAUT

5 REBAR AT BOTTOM OF LINTEL CAVITY WHEN CALLED FOR ON FLOOR PLAN

BOTTOM REINFORCING PROVIDED IN LINTEL (VARIES)

- F= FILLED WITH GROUT / U = UNFILLED

QUANTITY OF #5 REBAR AT BOTTOM OF BOND BEAM


QUANTITY OF #5 REBAR AT 2 1/2" FROM TOP OF BOND BEAM

NOMINAL HEIGHT

NOMINAL WIDTH

8F16-1B/IT

LINTEL NO.	LENGTH	T TYPE	APPLIED LOADS (PLF)		SAFE LOADS		COMMENT
			GRAVITY	UPLIFT	GRAVITY	UPLIFT	
1	7'-0"	8F16F14-0B/IT	138	219	2459	1462	RECESSED
2	7'-6"	8F1616-0B/IT	92	166	2632	1634	-
3	7'-6"	8F1616-0B/IT	92	166	2632	1634	-
4	7'-6"	8F1616-0B/IT	138	219	2632	1634	-
5	4'-6"	8U1616-0B/IT	138	219	1599	2724	-
6	9'-4"	8F2120-1B/IT	1273	520	2564	1471	GARAGE DOOR
7	17'-4"	8F2120-1B/IT	1273	520	1326	520	GARAGE DOOR
8	7'-6"	8F1616-0B/IT	138	219	2632	1634	-
9	7'-6"	8F1616-0B/IT	85	176	2632	1634	-
51	4'-6"	8U1616-0B/IT	138	177	1599	2724	-
P1	10'-6"	8F88-0B/IT	107	44	535	530	ø OPT. PORCH
P2	14'-8"	8F88-0B/IT	190	210	458	239	ø OPT. PORCH
P3	14'-8"	8F88-0B/IT	190	210	458	239	ø OPT. PORCH
P4	10'-6"	8F88-0B/IT	107	44	535	530	ø OPT. PORCH

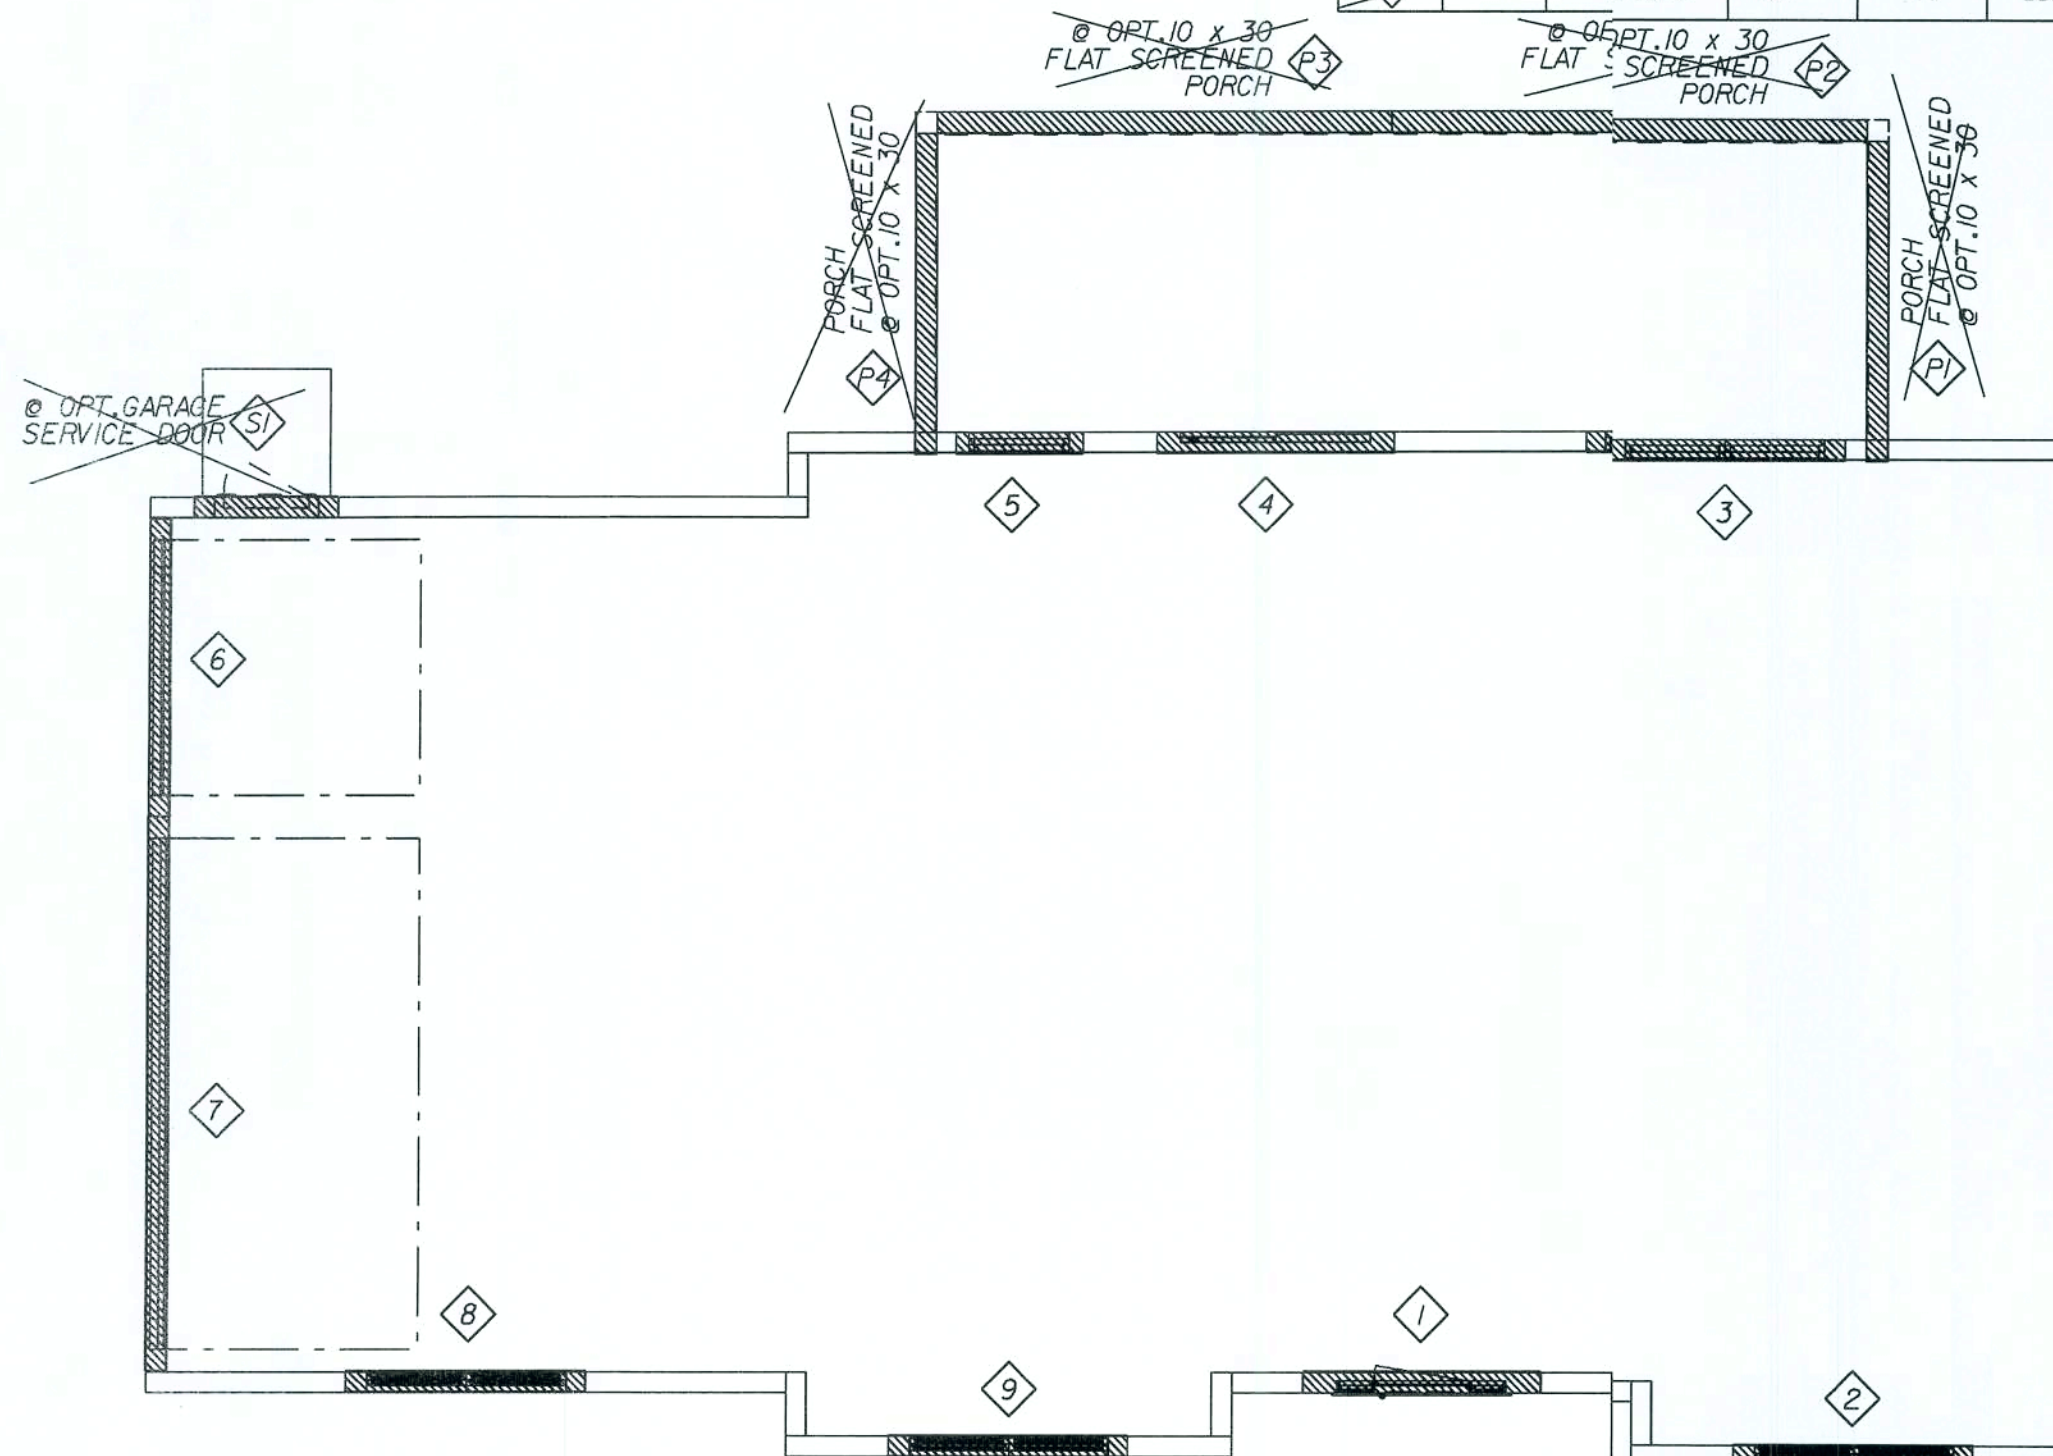

THE SPECIFIED LINTELS ON SHEET WLI ARE MANUFACTURED BY CAST-CRETE CORP. ALTERNATE MANUFACTURED LINTELS ARE AVAILABLE "BY OTHERS". SOLE AND FULL RESPONSIBILITY IS RETAINED BY THE SUB-CONTRACTOR IN THE SELECTION OF THE ALTERNATE LINTELS AS HAVING EQUAL TO OR GREATER THAN THE ACTUAL GRAVITY AND UPLIFT LOADS, THAT ARE LISTED ON THIS HOUSE SPECIFIC WLI LINTEL SCHEDULE.

REVISÉ 04-02-07

COPYRIGHT © 2005 MARONDA HOMES

Maronda Homes

AMERICANA	WINDOW/LINTEL
-----------	---------------

GEO. WASHINGTON

ELEVATION 'B'

	GARAGE: LEFT
--	--------------

RELEASE DATE: 09/01/04

RELEASE DATE: 09/01/04

125 MPH

Maronda Systems
4005 Maronda Way
Sanford, FL 32771
(407)321-0064


Elmer Bergman, P.E.
License No. 50158

JUL 28 2008

SHEET:

W/

FLORIDA BUILDING CODE 2004 : RESIDENTIAL

PLOT DATE: 15 JAN 2008

POWER LINTEL - PSbox8 (5-5/8") 6" DEPTH FILLED AND UNFILLED

MARK NO.	NOMINAL CLEAR SPAN	TOTAL LINTEL LENGTH	POUNDS PER LINEAR FOOT (LBS/FT)	NO FILL NO REBAR DETAIL "A"	FILLED #5 TOP DETAIL "B"	FILLED #5 T&B DETAIL "C"
M-1	1'-6"	2'-10"	960	7775	7775	7775
M-2	2'-2"	3'-6"	665	5365	5365	5365
M-3	2'-8"	4'-0"	570	4355	4355	4355
M-4	3'-2"	4'-6"	508	4085	4085	4085
M-5	3'-8"	5'-0"	450	3785	3785	3785
M-6	4'-2"	5'-6"	405	3375	3375	3375
M-7	4'-8"	6'-0"	360	3045	3045	3045
M-8	5'-2"	6'-6"	320	2705	2705	2705
M-9	5'-8"	7'-0"	285	2405	2405	2405
M-10	6'-2"	7'-6"	250	2105	2105	2105
M-11	6'-8"	8'-0"	220	1855	1855	1855
M-12	7'-2"	8'-6"	195	1605	1605	1605
M-13	7'-8"	9'-0"	170	1355	1355	1355
M-14	8'-2"	9'-6"	150	1105	1105	1105
M-15	8'-8"	10'-0"	130	855	855	855
M-16	9'-2"	10'-6"	115	605	605	605
M-17	9'-8"	11'-0"	100	355	355	355
M-18	10'-2"	11'-6"	85	105	105	105
M-19	10'-8"	12'-0"	70			
M-20	11'-2"	12'-6"	55			
M-21	11'-8"	13'-0"	40			
M-22	12'-2"	13'-6"	25			
M-23	12'-8"	14'-0"	10			

* DENOTES TYPICAL DOOR SIZE OPENINGS (INCLUDING DOOR JAMB).

POWER LINTEL - PSbox8 (7-5/8") 8" DEPTH FILLED AND UNFILLED

MARK NO.	NOMINAL CLEAR SPAN	TOTAL LINTEL LENGTH	POUNDS PER LINEAR FOOT (LBS/FT)	NO FILL NO REBAR DETAIL "D"	FILLED #5 TOP DETAIL "E"	FILLED #5 T&B DETAIL "F"
L-1	1'-6"	2'-10"	935	7229	7229	7229
L-2	2'-2"	3'-6"	640	4940	4940	4940
L-3	2'-8"	4'-0"	545	4290	4290	4290
L-4	3'-2"	4'-6"	480	3840	3840	3840
L-5	3'-8"	5'-0"	420	3390	3390	3390
L-6	4'-2"	5'-6"	370	2940	2940	2940
L-7	4'-8"	6'-0"	320	2490	2490	2490
L-8	5'-2"	6'-6"	275	2040	2040	2040
L-9	5'-8"	7'-0"	235	1590	1590	1590
L-10	6'-2"	7'-6"	200	1140	1140	1140
L-11	6'-8"	8'-0"	170	890	890	890
L-12	7'-2"	8'-6"	145	640	640	640
L-13	7'-8"	9'-0"	120	390	390	390
L-14	8'-2"	9'-6"	100	140	140	140
L-15	8'-8"	10'-0"	85			
L-16	9'-2"	10'-6"	70			
L-17	9'-8"	11'-0"	55			
L-18	10'-2"	11'-6"	40			
L-19	10'-8"	12'-0"	25			
L-20	11'-2"	12'-6"	10			
L-21	11'-8"	13'-0"				
L-22	12'-2"	13'-6"				
L-23	12'-8"	14'-0"				

NOTE: ALL LINTELS GREATER THAN 22'-8" IN LENGTH WILL REQUIRE (2) #5 BARS TOP OR (2) #5 BARS TOP & BOTTOM

POWER LINTEL - PSbox8 (7-5/8") 12" COMPOSITE

MARK NO.	NOMINAL CLEAR SPAN	TOTAL LINTEL LENGTH	POUNDS PER LINEAR FOOT (LBS/FT)	FILLED #5 TOP DETAIL "G"	FILLED #5 T&B DETAIL "H"
L-1	1'-6"	2'-10"	930	6224	6224
L-2	2'-2"	3'-6"	635	4231	4231
L-3	2'-8"	4'-0"	540	3681	3681
L-4	3'-2"	4'-6"	475	3231	3231
L-5	3'-8"	5'-0"	415	2781	2781
L-6	4'-2"	5'-6"	360	2331	2331
L-7	4'-8"	6'-0"	310	1881	1881
L-8	5'-2"	6'-6"	265	1431	1431
L-9	5'-8"	7'-0"	220	981	981
L-10	6'-2"	7'-6"	180	531	531
L-11	6'-8"	8'-0"	145	81	81
L-12	7'-2"	8'-6"	120		
L-13	7'-8"	9'-0"	100		
L-14	8'-2"	9'-6"	85		
L-15	8'-8"	10'-0"	70		
L-16	9'-2"	10'-6"	55		
L-17	9'-8"	11'-0"	40		
L-18	10'-2"	11'-6"	25		
L-19	10'-8"	12'-0"	10		
L-20	11'-2"	12'-6"			
L-21	11'-8"	13'-0"			
L-22	12'-2"	13'-6"			
L-23	12'-8"	14'-0"			

POWER LINTEL - PSbox8 (5-5/8") 14" COMPOSITE

MARK NO.	NOMINAL CLEAR SPAN	TOTAL LINTEL LENGTH	POUNDS PER LINEAR FOOT (LBS/FT)	FILLED W/ #5 TOP DETAIL "I"	FILLED W/ #5 T&B DETAIL "J"
M-1	1'-6"	2'-10"	11377	7645	7645
M-2	2'-2"	3'-6"	7278	5635	5635
M-3	2'-8"	4'-0"	6325	4875	4875
M-4	3'-2"	4'-6"	5675	4225	4225
M-5	3'-8"	5'-0"	5025	3575	3575
M-6	4'-2"	5'-6"	4475	2925	2925
M-7	4'-8"	6'-0"	3925	2275	2275
M-8	5'-2"	6'-6"	3375	1625	1625
M-9	5'-8"	7'-0"	2825	975	975
M-10	6'-2"	7'-6"	2275	325	325
M-11	6'-8"	8'-0"	1725		
M-12	7'-2"	8'-6"	1175		
M-13	7'-8"	9'-0"	625		
M-14	8'-2"	9'-6"	75		
M-15	8'-8"	10'-0"			
M-16	9'-2"	10'-6"			
M-17	9'-8"	11'-0"			
M-18	10'-2"	11'-6"			
M-19	10'-8"	12'-0"			
M-20	11'-2"	12'-6"			
M-21	11'-8"	13'-0"			
M-22	12'-2"	13'-6"			
M-23	12'-8"	14'-0"			

* DENOTES TYPICAL DOOR SIZE OPENINGS (INCLUDING DOOR JAMB).

POWER LINTEL - PSbox8 (7-5/8") 16" COMPOSITE

MARK NO.	NOMINAL CLEAR SPAN	TOTAL LINTEL LENGTH	POUNDS PER LINEAR FOOT (LBS/FT)	FILLED W/ #5 TOP DETAIL "K"	FILLED W/ #5 T&B DETAIL "L"
L-1	1'-6"	2'-10"	10831	7483	7483
L-2	2'-2"	3'-6"	6941	5091	5091
L-3	2'-8"	4'-0"	5989	4439	4439
L-4	3'-2"	4'-6"	5339	3889	3889
L-5	3'-8"	5'-0"	4789	3339	3339
L-6	4'-2"	5'-6"	4239	2789	2789
L-7	4'-8"	6'-0"	3689	2239	2239
L-8	5'-2"	6'-6"	3139	1689	1689
L-9	5'-8"	7'-0"	2589	1139	1139
L-10	6'-2"	7'-6"	2039	589	589
L-11	6'-8"	8'-0"	1489		
L-12	7'-2"	8'-6"	839		
L-13	7'-8"	9'-0"	289		
L-14	8'-2"	9'-6"			
L-15	8'-8"	10'-0"			
L-16	9'-2"	10'-6"			
L-17	9'-8"	11'-0"			
L-18	10'-2"	11'-6"			
L-19	10'-8"	12'-0"			
L-20	11'-2"	12'-6"			
L-21	11'-8"	13'-0"			
L-22	12'-2"	13'-6"			
L-23	12'-8"	14'-0"			

NOTE: ALL LINTELS GREATER THAN 22'-8" IN LENGTH WILL REQUIRE (2) #5 BARS TOP OR (2) #5 BARS TOP & BOTTOM

POWER LINTEL PSbox8 (7-5/8") 20" COMPOSITE


MARK NO.	NOMINAL CLEAR SPAN	TOTAL LINTEL LENGTH	POUNDS PER LINEAR FOOT (LBS/FT)	FILLED W/ #5 TOP DETAIL "M"	FILLED W/ #5 T&B DETAIL "N"
L-1	1'-6"	2'-10"	12632	8701	8701
L-2	2'-2"	3'-6"	8701	6042	6042
L-3	2'-8"	4'-0"	7749	5190	5190
L-4	3'-2"	4'-6"	7199	4640	4640
L-5	3'-8"	5'-0"	6649	4090	4090
L-6	4'-2"	5'-6"	6099	3540	3540
L-7	4'-8"	6'-0"	5549	2990	2990
L-8	5'-2"	6'-6"	4999	2440	2440
L-9	5'-8"	7'-0"	4449	1890	1890
L-10	6'-2"	7'-6"	3899	1340	1340
L-11	6'-8"	8'-0"	3349	790	790
L-12	7'-2"	8'-6"	2799		
L-13	7'-8"	9'-0"	2249		
L-14	8'-2"	9'-6"	1699		
L-15	8'-8"	10'-0"	1149		
L-16	9'-2"	10'-6"	599		
L-17	9'-8"	11'-0"			
L-18	10'-2"	11'-6"			
L-19	10'-8"	12'-0"			
L-20	11'-2"	12'-6"			
L-21	11'-8"	13'-0"			
L-22	12'-2"	13'-6"			
L-23	12'-8"	14'-0"			

NOTE: ALL LINTELS GREATER THAN 22'-8" IN LENGTH WILL REQUIRE (2) #5 BARS TOP OR (2) #5 BARS TOP & BOTTOM

POWER LINTEL PSbox8 (7-5/8") 24" COMPOSITE

MARK NO.	NOMINAL CLEAR SPAN	TOTAL LINTEL LENGTH	POUNDS PER LINEAR FOOT (LBS/FT)	FILLED W/ #5 TOP DETAIL "O"	FILLED W/ #5 T&B DETAIL "P"
L-1	1'-6"	2'-10"	14433	9861	9861
L-2	2'-2"	3'-6"	9861	7002	7002
L-3	2'-8"	4'-0"	8909	6150	6150
L-4	3'-2"	4'-6"	8359	5500	5500
L-5	3'-8"	5'-0"	7809	4850	4850
L-6	4'-2"	5'-6"	7259	4200	4200
L-7	4'-8"	6'-0"	6709	3550	3550
L-8	5'-2"	6'-6"	6159	2900	2900
L-9	5'-8"	7'-0"	5609	2250	2250
L-10	6'-2"	7'-6"	5059	1600	1600
L-11	6'-8"	8'-0"	4509	950	950
L-12	7'-2"	8'-6"	3959		
L-13	7'-8"	9'-0"	3409		
L-14	8'-2"	9'-6"	2859		
L-15	8'-8"	10'-0"	2309		
L-16	9'-2"	10'-6"	1759		
L-17	9'-8"	11'-0"	1209		
L-18	10'-2"	11'-6"	659		
L-19	10'-8"	12'-0"			
L-20	11'-2"	12'-6"			
L-21	11'-8"	13'-0"			
L-22	12'-2"	13'-6"			
L-23	12'-8"	14'-0"			

NOTE: ALL LINTELS GREATER THAN 22'-8" IN LENGTH WILL REQUIRE (2) #5 BARS TOP OR (2) #5 BARS TOP & BOTTOM

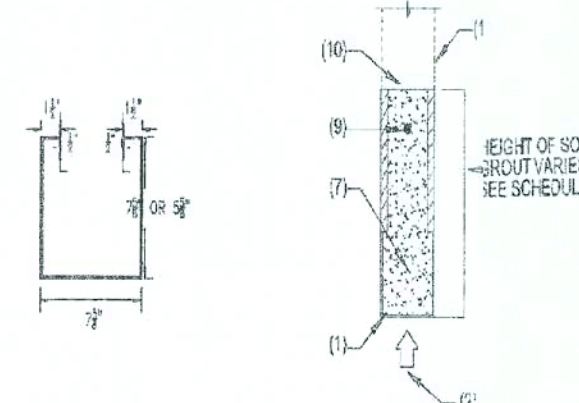

TYPICAL POWER BOX LINTEL SECTION

POWER LINTEL PSbox8 (7-5/8") 32" COMPOSITE

MARK NO.	NOMINAL CLEAR SPAN	TOTAL LINTEL LENGTH	POUNDS PER LINEAR FOOT (LBS/FT)	FILLED W/ #5 TOP DETAIL "Q"	FILLED W/ #5 T&B DETAIL "R"
L-1	1'-6"	2'-10"	16234	10862	10862
L-2	2'-2"	3'-6"	10862	7903	7903
L-3	2'-8"	4'-0"	9910	7051	7051
L-4	3'-2"	4'-6"	9360	6401	6401
L-5	3'-8"	5'-0"	8810	5751	5751
L-6	4'-2"	5'-6"	8260	5101	5101
L-7	4'-8"	6'-0"	7710	4451	4451
L-8	5'-2"	6'-6"	7160	3801	3801
L-9	5'-8"	7'-0"	6610	3151	3151
L-10	6'-2"	7'-6"	6060	2501	2501
L-11	6'-8"	8'-0"	5510	1851	1851
L-12	7'-2"	8'-6"	4960	1201	1201
L-13	7'-8"	9'-0"	4410	551	551
L-14	8'-2"	9'-6"	3860		
L-15	8'-8"	10'-0"	3310		
L-16	9'-2"	10'-6"	2760		
L-17	9'-8"	11'-0"	2210		
L-18	10'-2"	11'-6"	1660		
L-19	10'-8"	12'-0"	1110		
L-20	11'-2"	12'-6"	560		
L-21	11'-8"	13'-0"			
L-22	12'-2"	13'-6"			
L-23	12'-8"	14'-0"			


NOTE: ALL LINTELS GREATER THAN 22'-8" IN LENGTH WILL REQUIRE (2) #5 BARS TOP OR (2) #5 BARS TOP & BOTTOM

POWER LINTEL PSbox8 (7-5/8") 40" COMPOSITE


MARK NO.	NOMINAL CLEAR SPAN	TOTAL LINTEL LENGTH	POUNDS PER LINEAR FOOT (LBS/FT)	FILLED W/ #5 TOP DETAIL "S"	FILLED W/ #5 T&B DETAIL "T"
L-1	1'-6"	2'-10"	18035	12023	12023
L-2	2'-2"	3'-6"	12023	8764	8764
L-3	2'-8"	4'-0"	11071	7912	7912
L-4	3'-2"	4'-6"	10521	7262	7262
L-5	3'-8"	5'-0"	10071	6612	6612
L-6	4'-2"	5'-6"	9521	5962	5962
L-7	4'-8"	6'-0"	8971	5312	5312
L-8	5'-2"	6'-6"	8421	4662	4662
L-9	5'-8"	7'-0"	7871	4012	4012
L-10	6'-2"	7'-6"	7321	3362	3362
L-11	6'-8"	8'-0"	6771	2712	2712
L-12	7'-2"	8'-6"	6221	2062	2

ON REAR FACE OF ISLAND CABINETS
INSTALL 1/4" VENEER PANEL OVER
1/4" PLYWOOD BACKER W/ (2) OUTSIDE
CORNER PEICES.


ISLAND > 48" ADD (1) BATTON MOLDING
AT PANEL JOINT

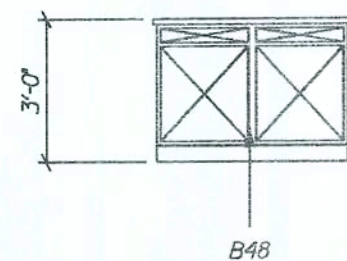


(D) KITCHEN ELEVATION

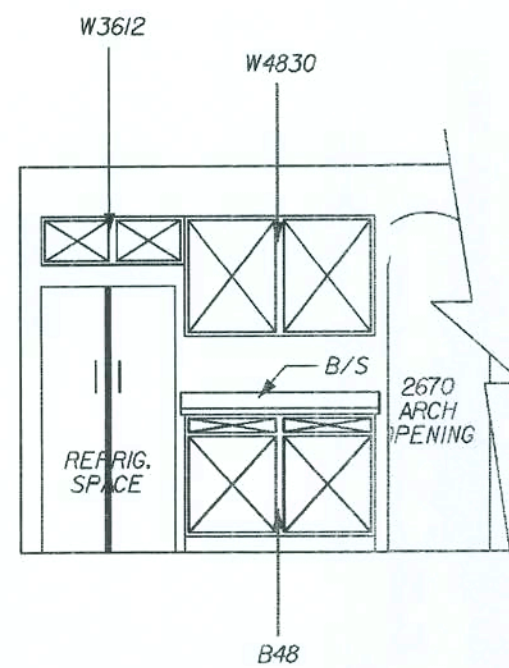


(C) KITCHEN ELEVATION

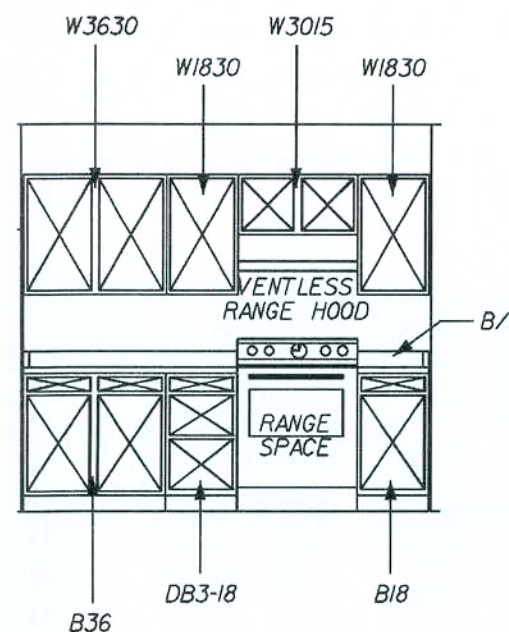


(B) KITCHEN ELEVATION

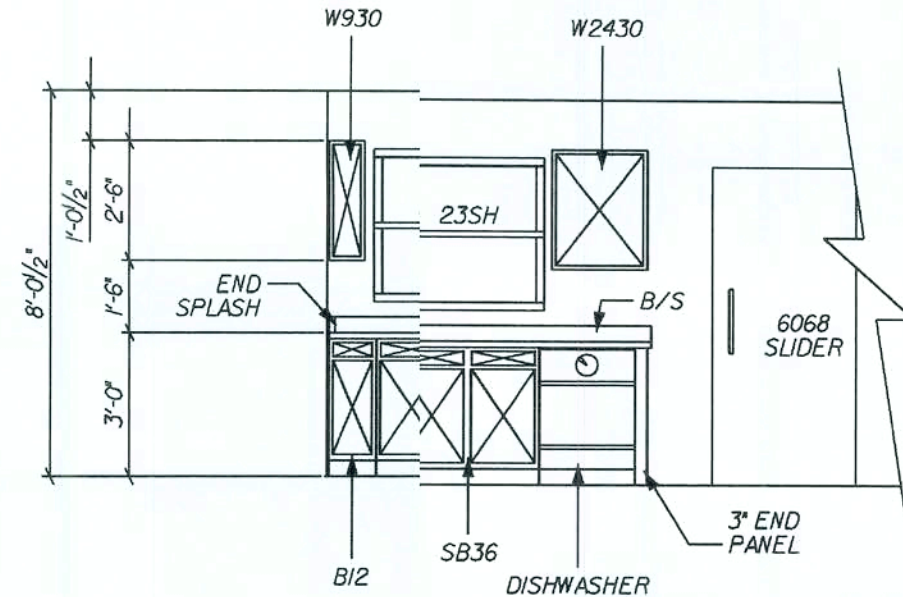


(A) KITCHEN ELEVATION

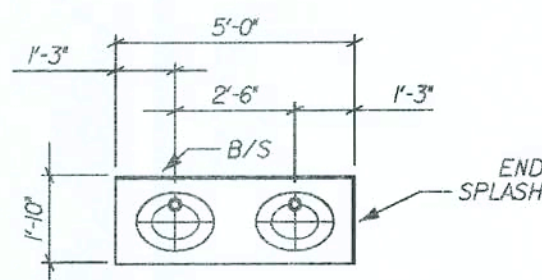


OPTIONAL DBL SINK -
MASTER BATH VANITY

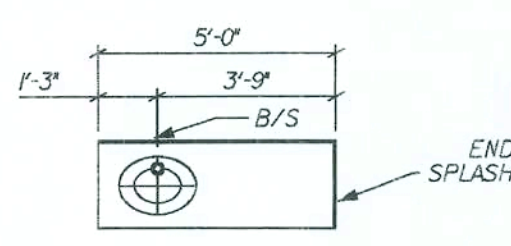


STANDARD LAV. TOP
MASTER BATH VANITY

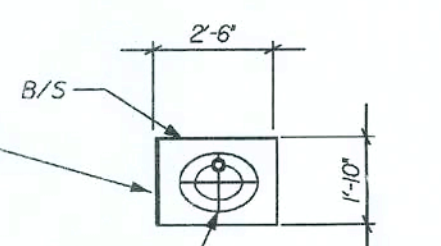


STANDARD LAV. TOP
HALL BATH VANITY

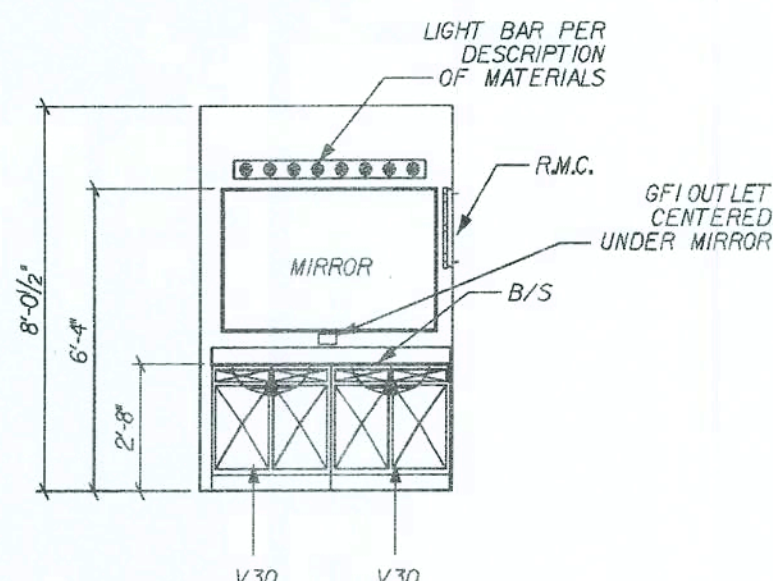


(G) OPTIONAL DBL SINK -
MASTER BATH VANITY

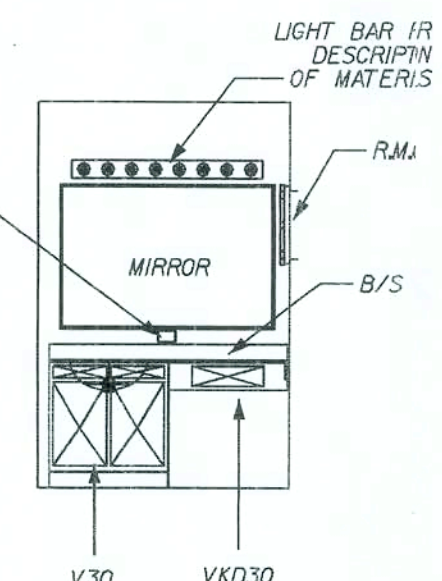


(G) STANDARD SINK -
MASTER BATH VANITY

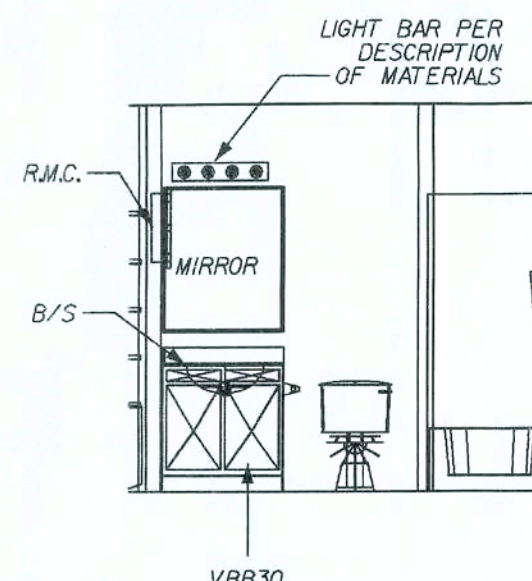

(F) HALL BATH VANITY

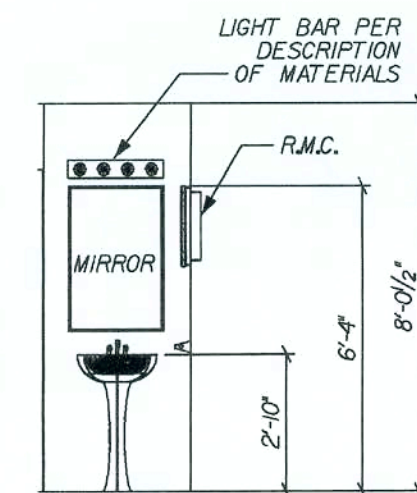


(E) ACCESS. POWDER RM.

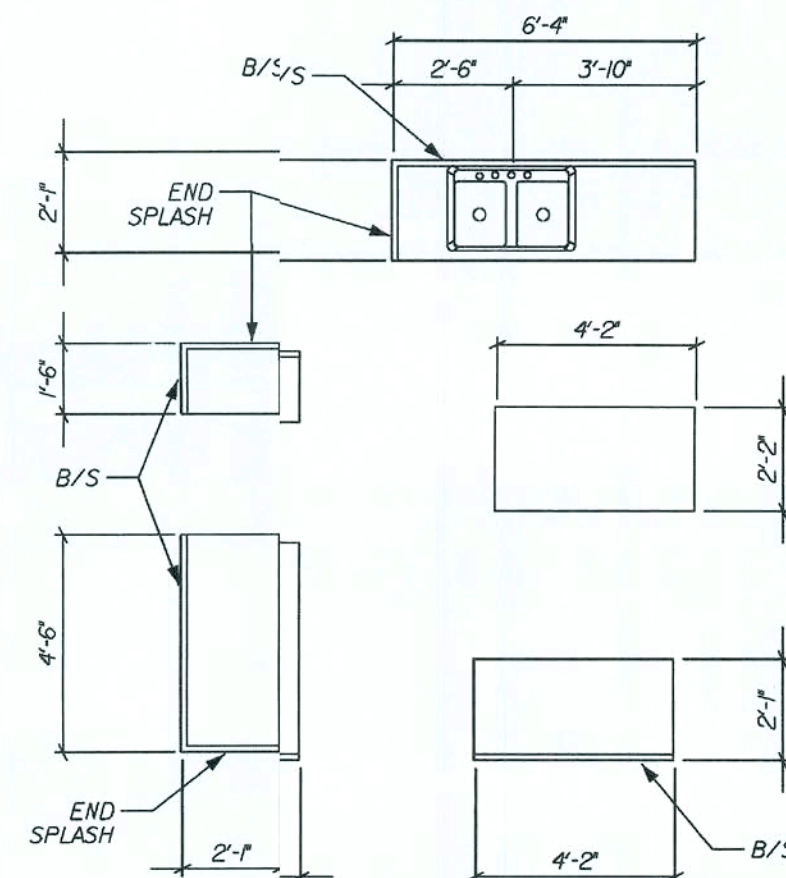


KITCHEN COUNTER TOP PLAN

FOR COUNTER TOP CONSTRUCTION
ONLY, NOT FOR FIELD USE

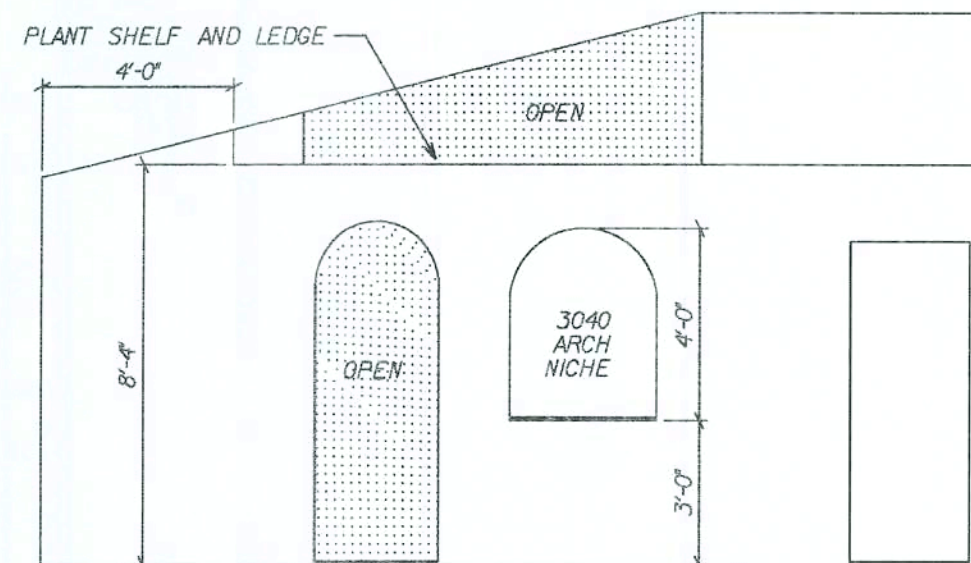

(J) MASTER BEDROOM

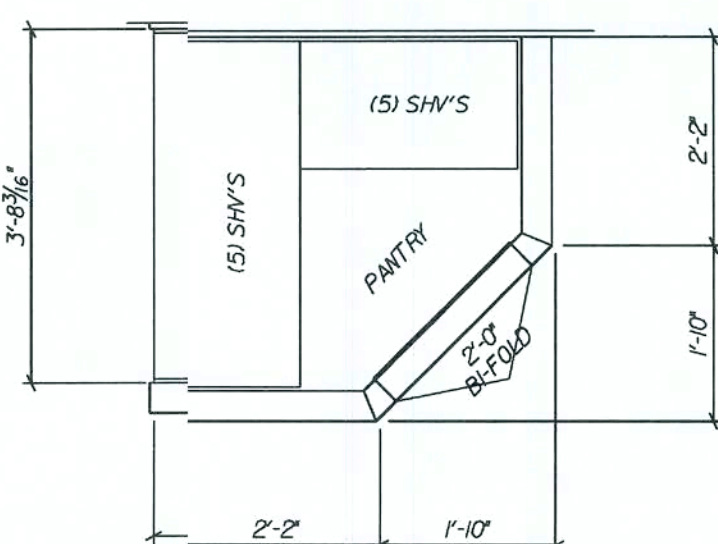

(H) ENLARGED PANTRY PLAN
SCALE: 1/2" = 1'-0"

REVISIONS:
09/12/06 REV. KITCHEN CABINETS/FILLERS
02/19/07 REV. MASTER BATH VANITY

Maronda Homes
FLORIDA
4005 MARONDA WAY SANFORD, FL 32711
(407) 321-0064

FLORIDA STRUCTURE WAS DESIGNED IN
ACCORDANCE AND MEETS THE REQUIRE-
MENTS OF THE FLORIDA BUILDING CODE
2004: RESIDENTIAL AND 2003: SUP-
PLEMENT

pl\Nhouses_05\george_washington\std\geor.D3a

AMERICANA INT. ELEVATIONS
GEO. WASHINGTON

DRAWN BY: GARAGE: LEFT


RELEASE DATE: 07/14/04

15-42406


SHEET:

3A

PLOT DATE: 15 JAN 2008

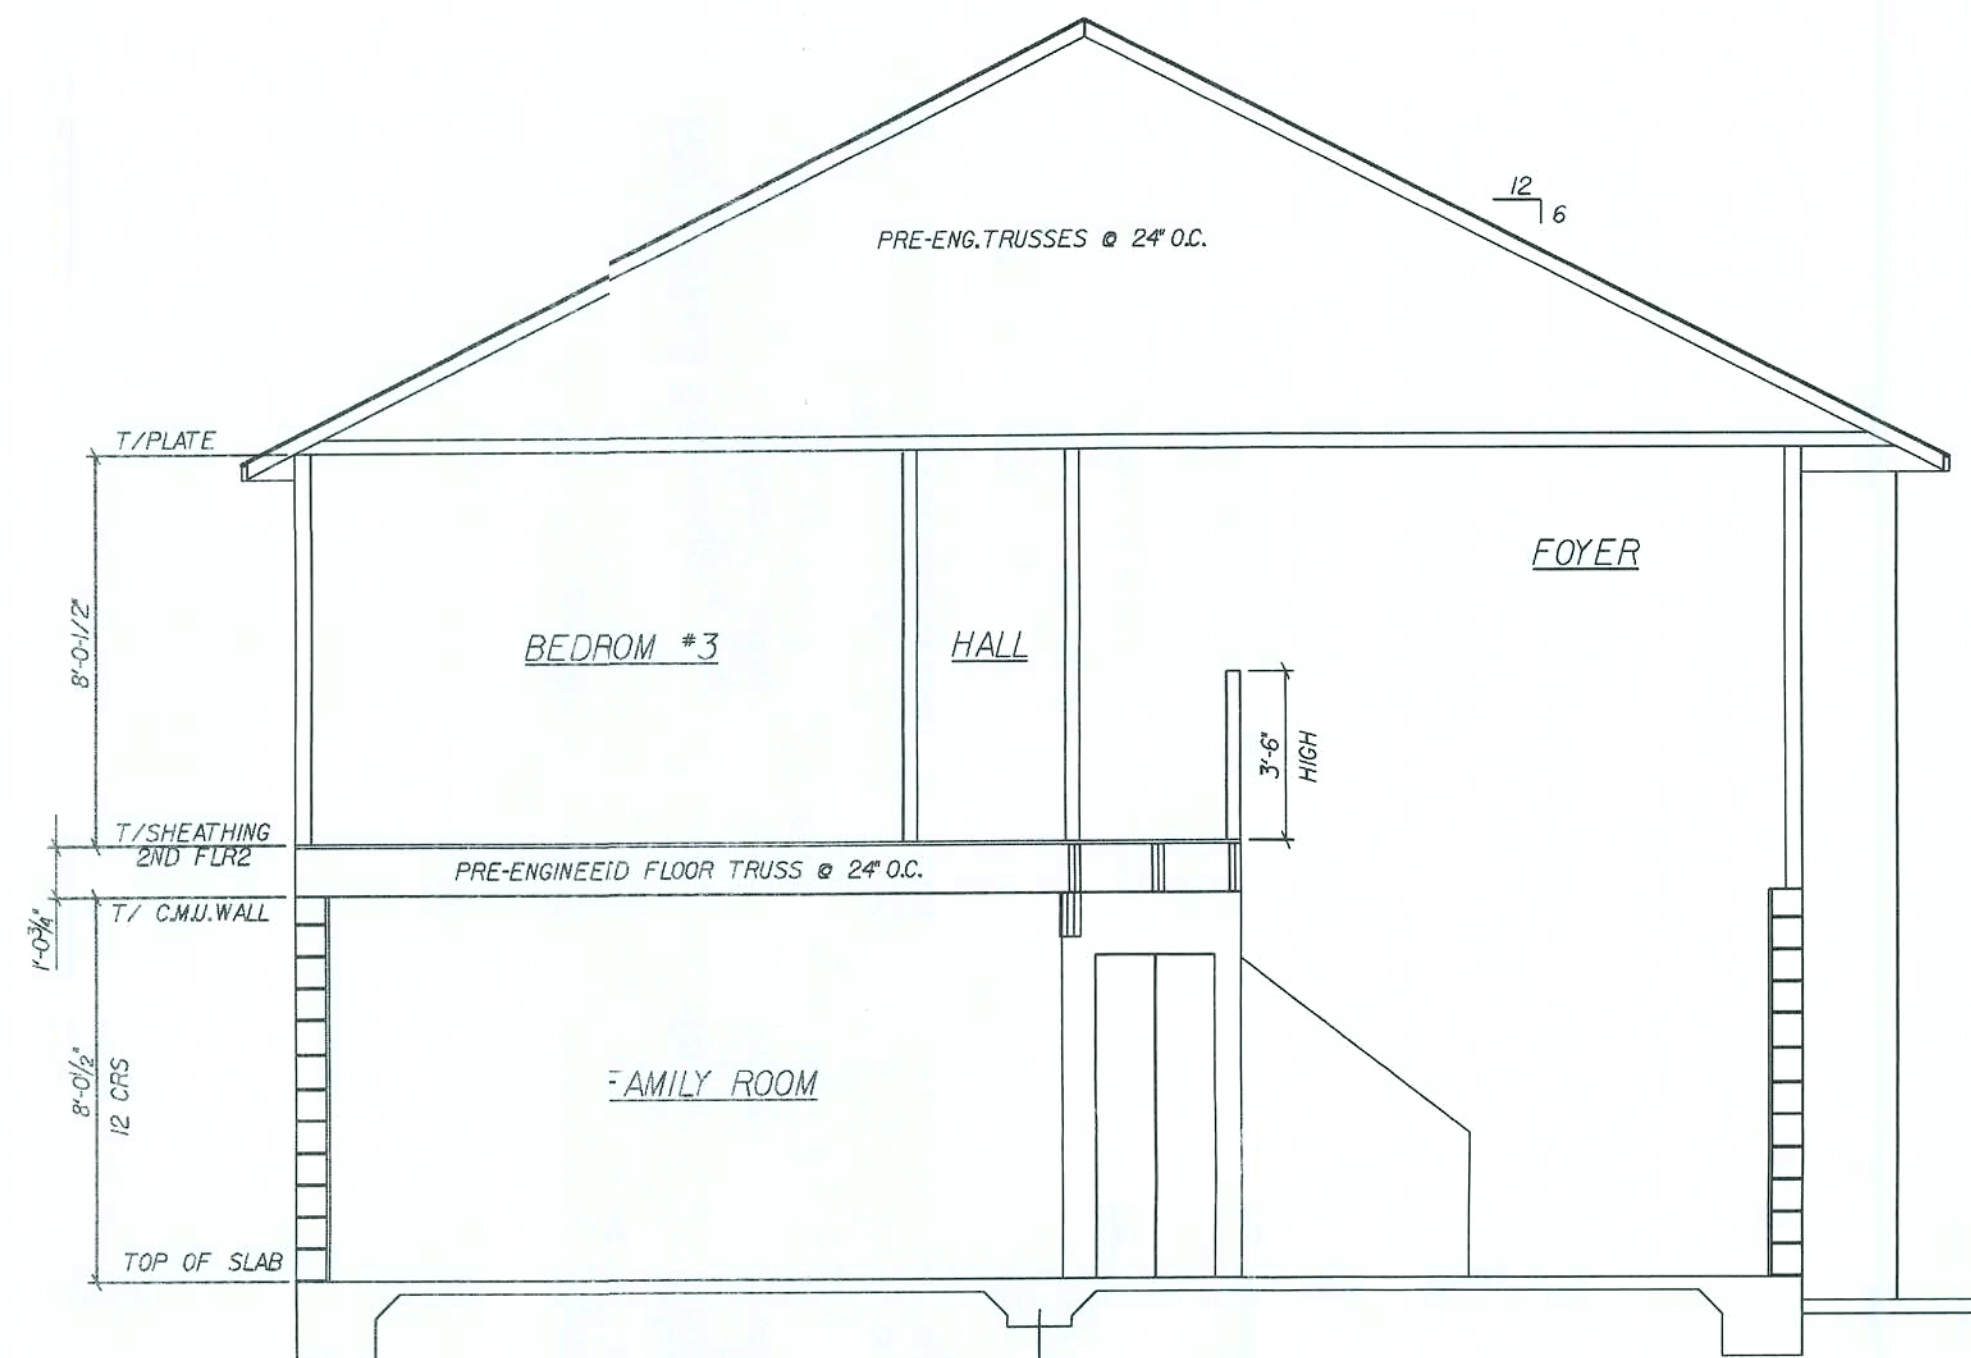

(A) CROSS SECTION
SCALE: 1/4" = 1'-0"

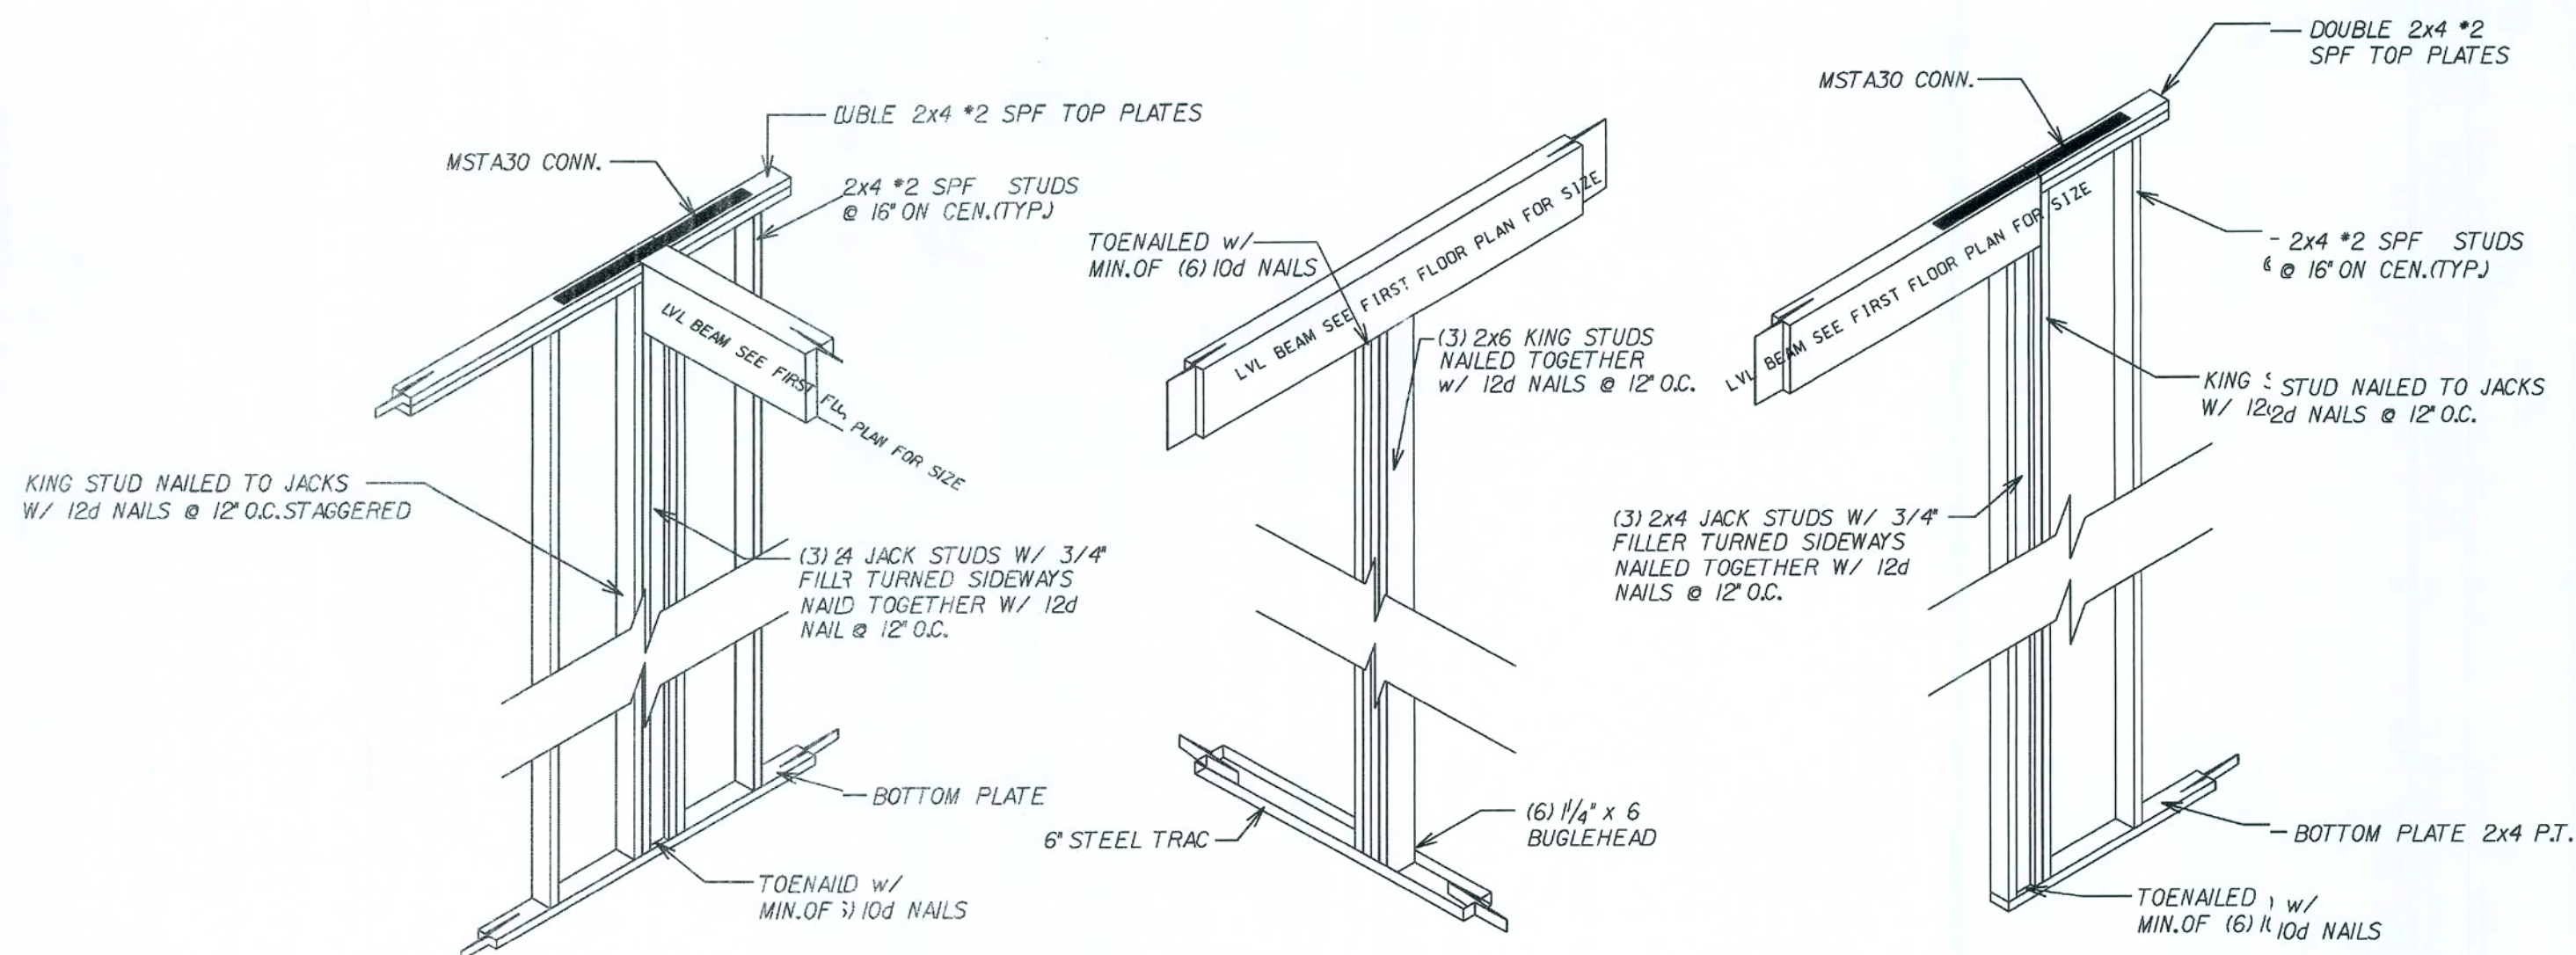

BEAM POCKET CONNECTION IN FRAME WALL

MID POINT BEARING POST CONNECTION

BEAM CONNECTION TO FRAME WALL

NTS

p:\flasbulits\geowashington\lvi-conns.dtl

REVISIONS :	
02/13/06	REV. WOOD TRUSS FLOOR FRAMING

Maronda Homes
 4005 MARONDA WAY SANFORD, FLORIDA 32771
 (407) 321-0064
 THIS STRUCTURE WAS DESIGNED IN ACCORDANCE AND MEETS THE REQUIREMENTS OF THE FLORIDA BUILDING CODE FOR RESIDENTIAL AND 2006 SUPPLEMENT

AMERICAN	SECTIONS/DETAILS	GEO. WASHINGTON
DRAWN BY:	GARAGE:	LEFT
RELEASE DATE:	07/14/04	

Maronda Systems
 4005 Maronda Way
 Sanford, FL 32771
 (407) 321-0064

Elmer Bergman, P.E.
 License No. 50158
 JUL 28 2008

SHEET:
 CSU

GENERAL SECOND FLOOR NOTES:

ALL EXTERIOR WALLS SHALL BE CONSIDERED SHEAR WALLS MINUS ALL WINDOW AND DOOR OPENINGS.

EXTERIOR WALLS TO BE 4" THICK, CONSISTING OF 2x4 #2 SYP. STUDS W/ 1/16" OSB SHEATHING, TYPICAL, U.N.O.

EXTERIOR OPENING DIMENSIONS ARE TO FACE OF ROUGH OPENING

INTERIOR NON-LOAD BEARING WALLS TO BE NOMINAL 3/8" MTL. STUD, 25 ga. U.N.O.

PROVIDE SAFETY GLAZING AT: [T] • TEMPERED ALL WINDOWS OVER BATH TUBS. ALL WINDOWS WITHIN 24" OF A DOOR SWING. ALL SLIDING GLASS DOORS. ALL FIXED GLASS LITES OVER 30 SQ.FT. ALL LITES WITHIN 18" OF THE FLOOR AND IF LARGER THAN 9 SQ.FT. ALL SHOWER ENCLOSURES.

PROVIDE AFCIs (arc-fault circuit interrupters) IN ALL DWELLING UNIT BEDROOMS PER NEC, SECTION 210.12

ALL BEDROOM WINDOWS ARE CONSIDERED EGRESS UNLESS OTHERWISE NOTED


SEE SHEET * WL FOR WINDOW AND LINTEL SCHEDULES AND DETAILS

OPENING PRESSURES 125mph:

A	B	E
+28.1 / -30.5	+23.7 / -27.6	+24.2 / -27.1
C	D	
+28.1 / -37.6	+24.9 / -29.7	

TSH WINDOW HEADERS

4	3 1/2" x 4 3/8" TSH
8	3 1/2" x 8 3/8" TSH

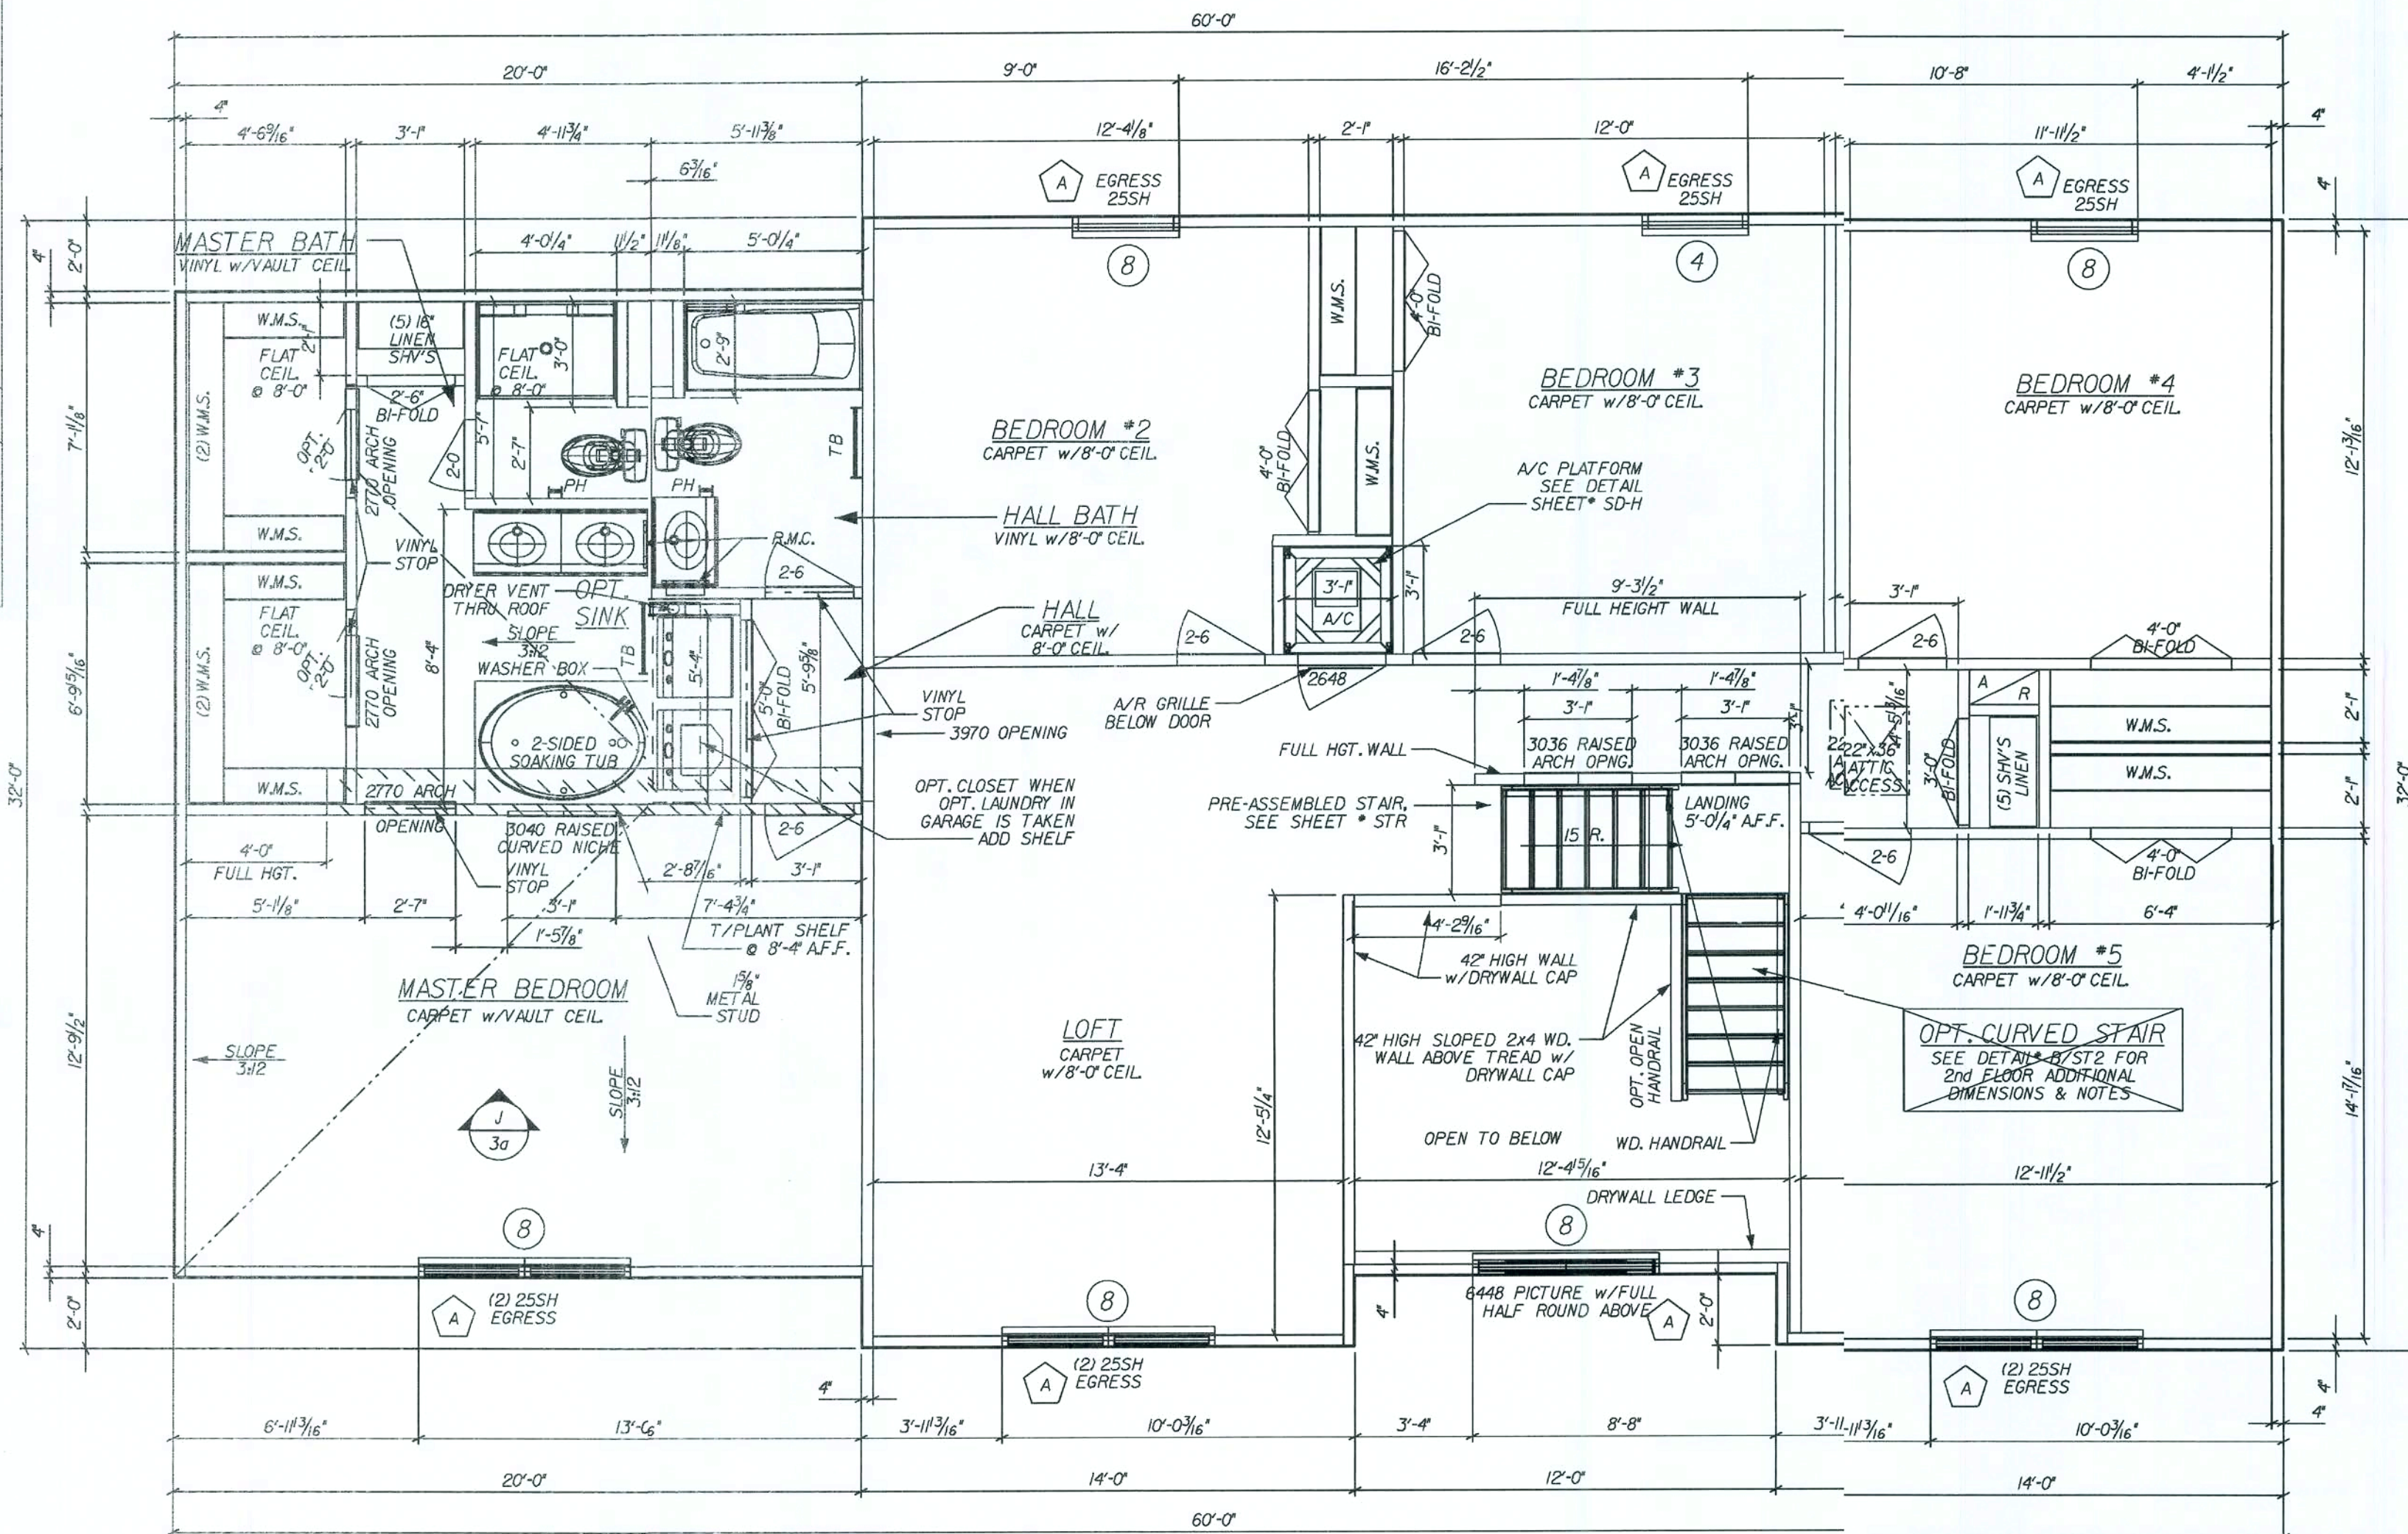

Maronda Homes

AMERICANA SECOND FLOOR PLAN
GEO. WASHINGTON

Maronda Systems
4005 Maronda Way
Sanford, FL 32771
(407)321-0064

Elmer Bergman, P.E.
License No. 50158
JUL 28 2008

SHEET:

4

REVISIONS:
05-23-07 REV HEADERS

FLORIDA

4005 MARONDA WAY

SANFORD, FL


(407) 321-0064

THIS STRUCTURE WAS DESIGNED IN ACCORDANCE WITH THE REQUIREMENTS OF THE FLORIDA BUILDING CODE, SECTION 601.05, 2006 SUPPLEMENT B, ENCLOSED BUILDING, GUST, HALEXPOSURE B, ENCLOSED BUILDING, ALL CONNECTIONS HAVE BEEN CHECKED TO WITHSTAND ALL APPLICABLE LOADS.

DRAWN BY: GARAGE: LEFT
RELEASE DATE: 07/14/04
125 MPH

PLOT DATE: 15 JAN 2008

FLORIDA BUILDING CODE 2004 : RESIDENTIAL

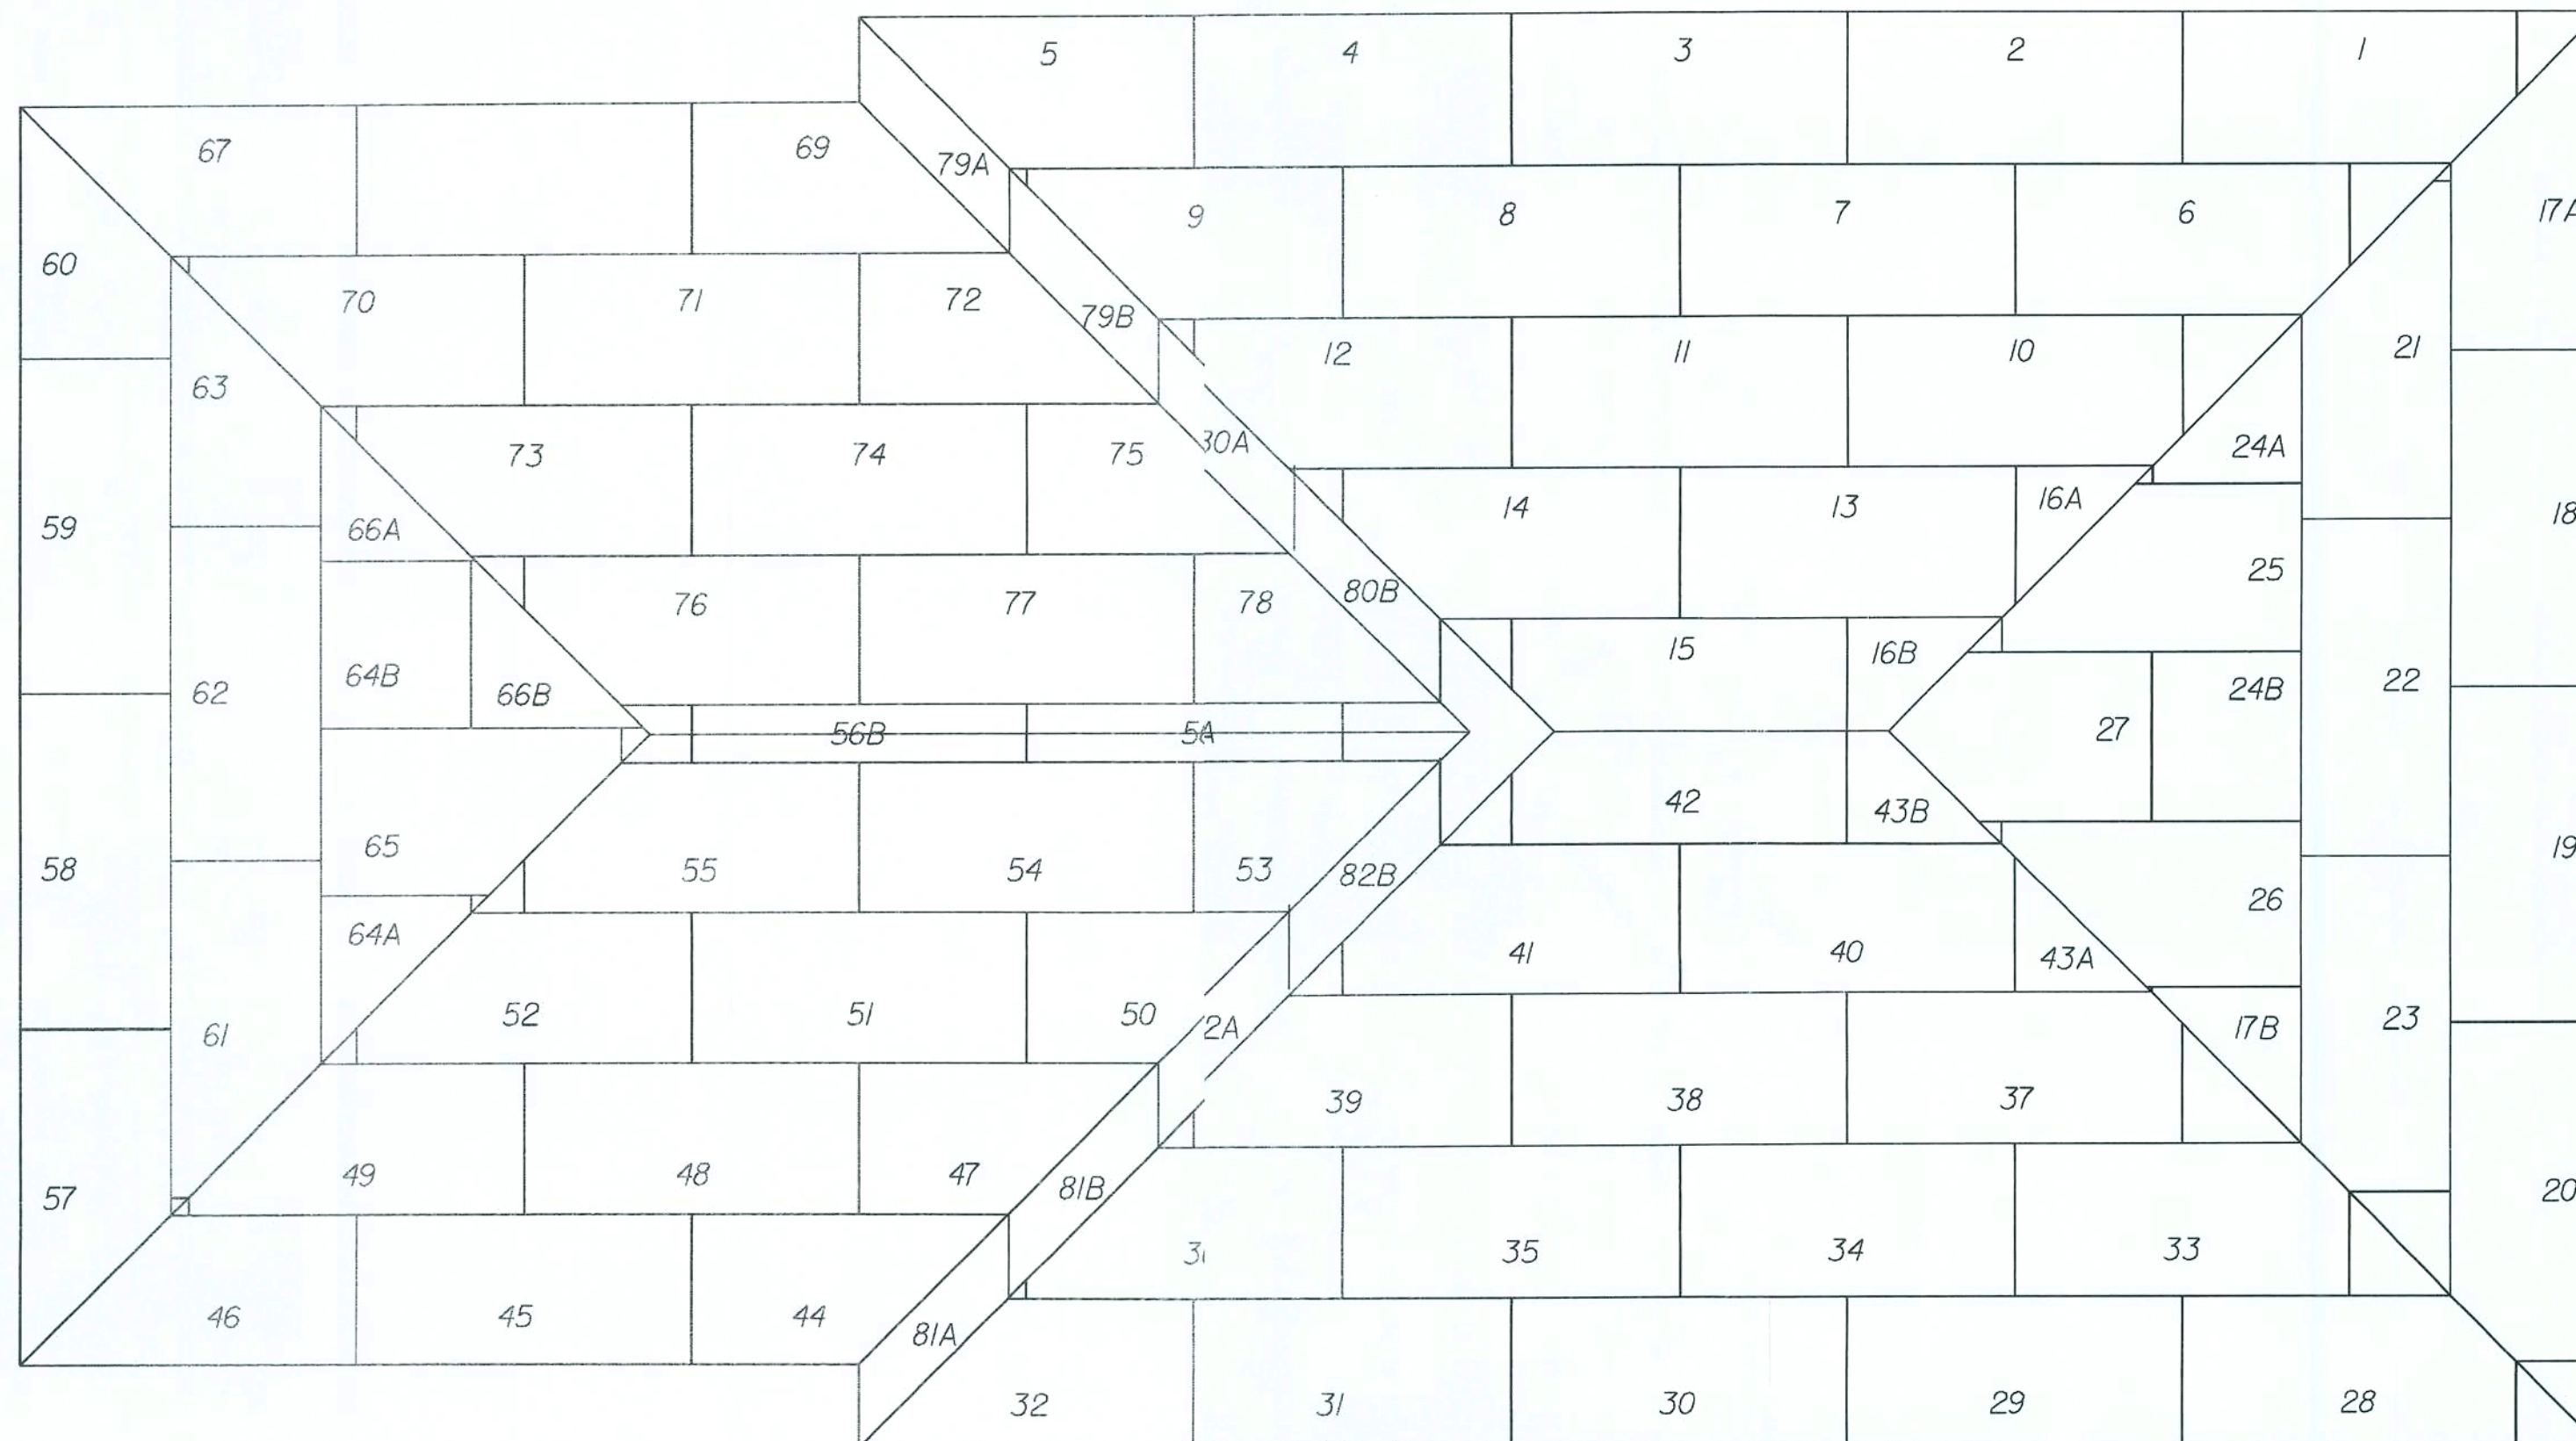

GENERAL ROOF NOTES:
 7/16" OSB SHT'G w/ 8d RING/SCREW SHANK NAIL (AS PER R803.2.3J) 4" O.C. EDGE & 6" O.C. FIELD, (3" O.C. @ GABLE END TRUSS) w/ CLIPS ON PRE-ENGINEERED TRUSSES @ 24" O.C.

TOTAL ROOF SHEATHING:
 82 SHEETS

REVISED 05-07-07	
REVISIONS :	06-16-06 REVISED VENT. CALCS.
Maronda Homes FLORIDA 4005 MARONDA WAY SANFORD, FLORIDA 321-0064 THIS STRUCTURE WAS DESIGNED IN ACCORDANCE WITH THE FLORIDA BUILDING CODE 2004, RESIDENTIAL AND 2005, 2006 SUPPLEMENT AMERICANA ROOF SHEATHING GEO. WASHINGTON-5 ELEVATION-ALL DRAWN BY: GARAGE LEFT RELEASE DATE: SEE SHEET 1	
SHEET: RSI	
FLORIDA BUILDING CODE 2004 : RESIDENTIAL	

VENTILATION OF ATTIC SPACE: GEORGE WASHINGTON

REQUIREMENTS:
 TOTAL NET FREE VENTILATION AREA SHALL NOT BE LESS THAN 1/150 OF THE AREA OF SPACE VENTILATED. (FBCR 2004, SECTION R806.2)

SOFFIT VENTILATION:
 ALSCO - QUAD 4 VENTED: SOFFIT (16" WIDE) = 26.1 si/LF
 $26.1 \text{ si} / 1.34' = 19.5 \text{ si/LF PER } 12" \text{ wide soffit}$

CALCULATIONS:
 MAIN ROOF
 $1816 \text{ SF} / 150 = 12.11 \text{ SF VENTILATION REQUIRED}$

SOFFET:
 $188 \text{ LF SOFFET VENT @ } 19.5 \text{ si/LF} = 3666.0 \text{ si}$
 $3666.0 \text{ si} / 144 \text{ si PER SF} = 25.46 \text{ SF ACTUAL}$

NOTE:
 SOFFIT ALONE SATISFIES FBCR 2004. RIDGE AND OFF-RIDGE VENTS SHOWN ON THE ELEVATION SHEET ARE TO BE INSTALLED AND ACT AS INCREASED VENTILATION ABOVE AND BEYOND THE CODE REQUIREMENTS.

Plot Name: 05George_washington.sht\geor.rsl

15-4207

PLOT DATE: 15 JAN 2008

FLOOR FRAMING NOTES:

16" DEEP WOOD FLOOR TRUSSES @ 24" O.C., U.N.D.

1/4" x 16" HIGH WOOD RIM BOARD

DESIGN LOADS:
TC LIVE LOAD = 40 psf
TC DEAD LOAD = 10 psf
BC DEAD LOAD = 5 psf
TOTAL LOAD = 55 psf

DEFLECTION:
LL = L/360
TL = L/240

ROOF LOADS ASSUMED TO BE BEARING ON PERIMETER WALLS ONLY.

FLOOR SHEATHING:
3/4" T&G WOOD DECKING GLUED & NAILED w/ 7d x 2 1/4" SCREW SHANK NAIL @ 4" O.C. EDGES AND 8" O.C. FIELD (TYP) OR 16ga. x 1 1/2" STAPLE @ 2" O.C. EDGES AND 4" O.C. FIELD. SEE SHEET *FDD, GLUE MUST BE INCLUDED IN THE GROOVE OF EACH PANEL AND BTWN SHEATHING AND TRUSSES.

FLOOR CONNECTORS:

FA3, RIM BOARD CONNECTION DETAIL * B/W/S-SI & LADDER TRUSS CONNECTION DETAIL * E/W/S-SI


Ø TYPICAL ATTACHMENT TO BEARING WALL w/ (2) 10d NAILS, TOE-NAILED, SEE DETAIL D/W/S-SI

BLK SOLID WOOD FIRE BLOCKING SEE DETAIL F/W/S-SI.

x LPTA, SEE DETAIL SHEET B/W/S-S2

& TA14, SEE DETAIL SHEET E/W/S-S2

ERECTION/INSTALLATION NOTES

 

WARNING:

THE ERECTION/INSTALLATION CONTRACTOR SHOULD PROVIDE ADEQUATE RIGGING (CRANE, TAGLINES, SPREADER BARS) FOR SUFFICIENT CONTROL DURING LIFTING AND PLACEMENT TO ASSURE SAFETY TO PERSONNEL AND TO PREVENT DAMAGE TO FLOOR DECK PANELS AND PROPERTY.

NOTE:



ALL FLOOR DECK PANELS UP TO 30'; KEEP LINE ANGLE AT CRANING POINTS AT 60° OR LESS.

ALL FLOOR DECK PANELS 30' TO 60'; ATTACH FLOOR DECK PANEL TO SPREADER BAR WITH LINES THAT SLOPE INWARD OR TOE-IN LINES THAT TOE-OUT COULD CAUSE FLOOR DECK PANEL TO BUCKLE.

FLOR FRAMING:

ITE	DESCRIPTION
RIM BRD.	1/4" x 16"
FA FF	16" WOOD TRUSS

SECOND FLOOR SHEATHING LAYOUT

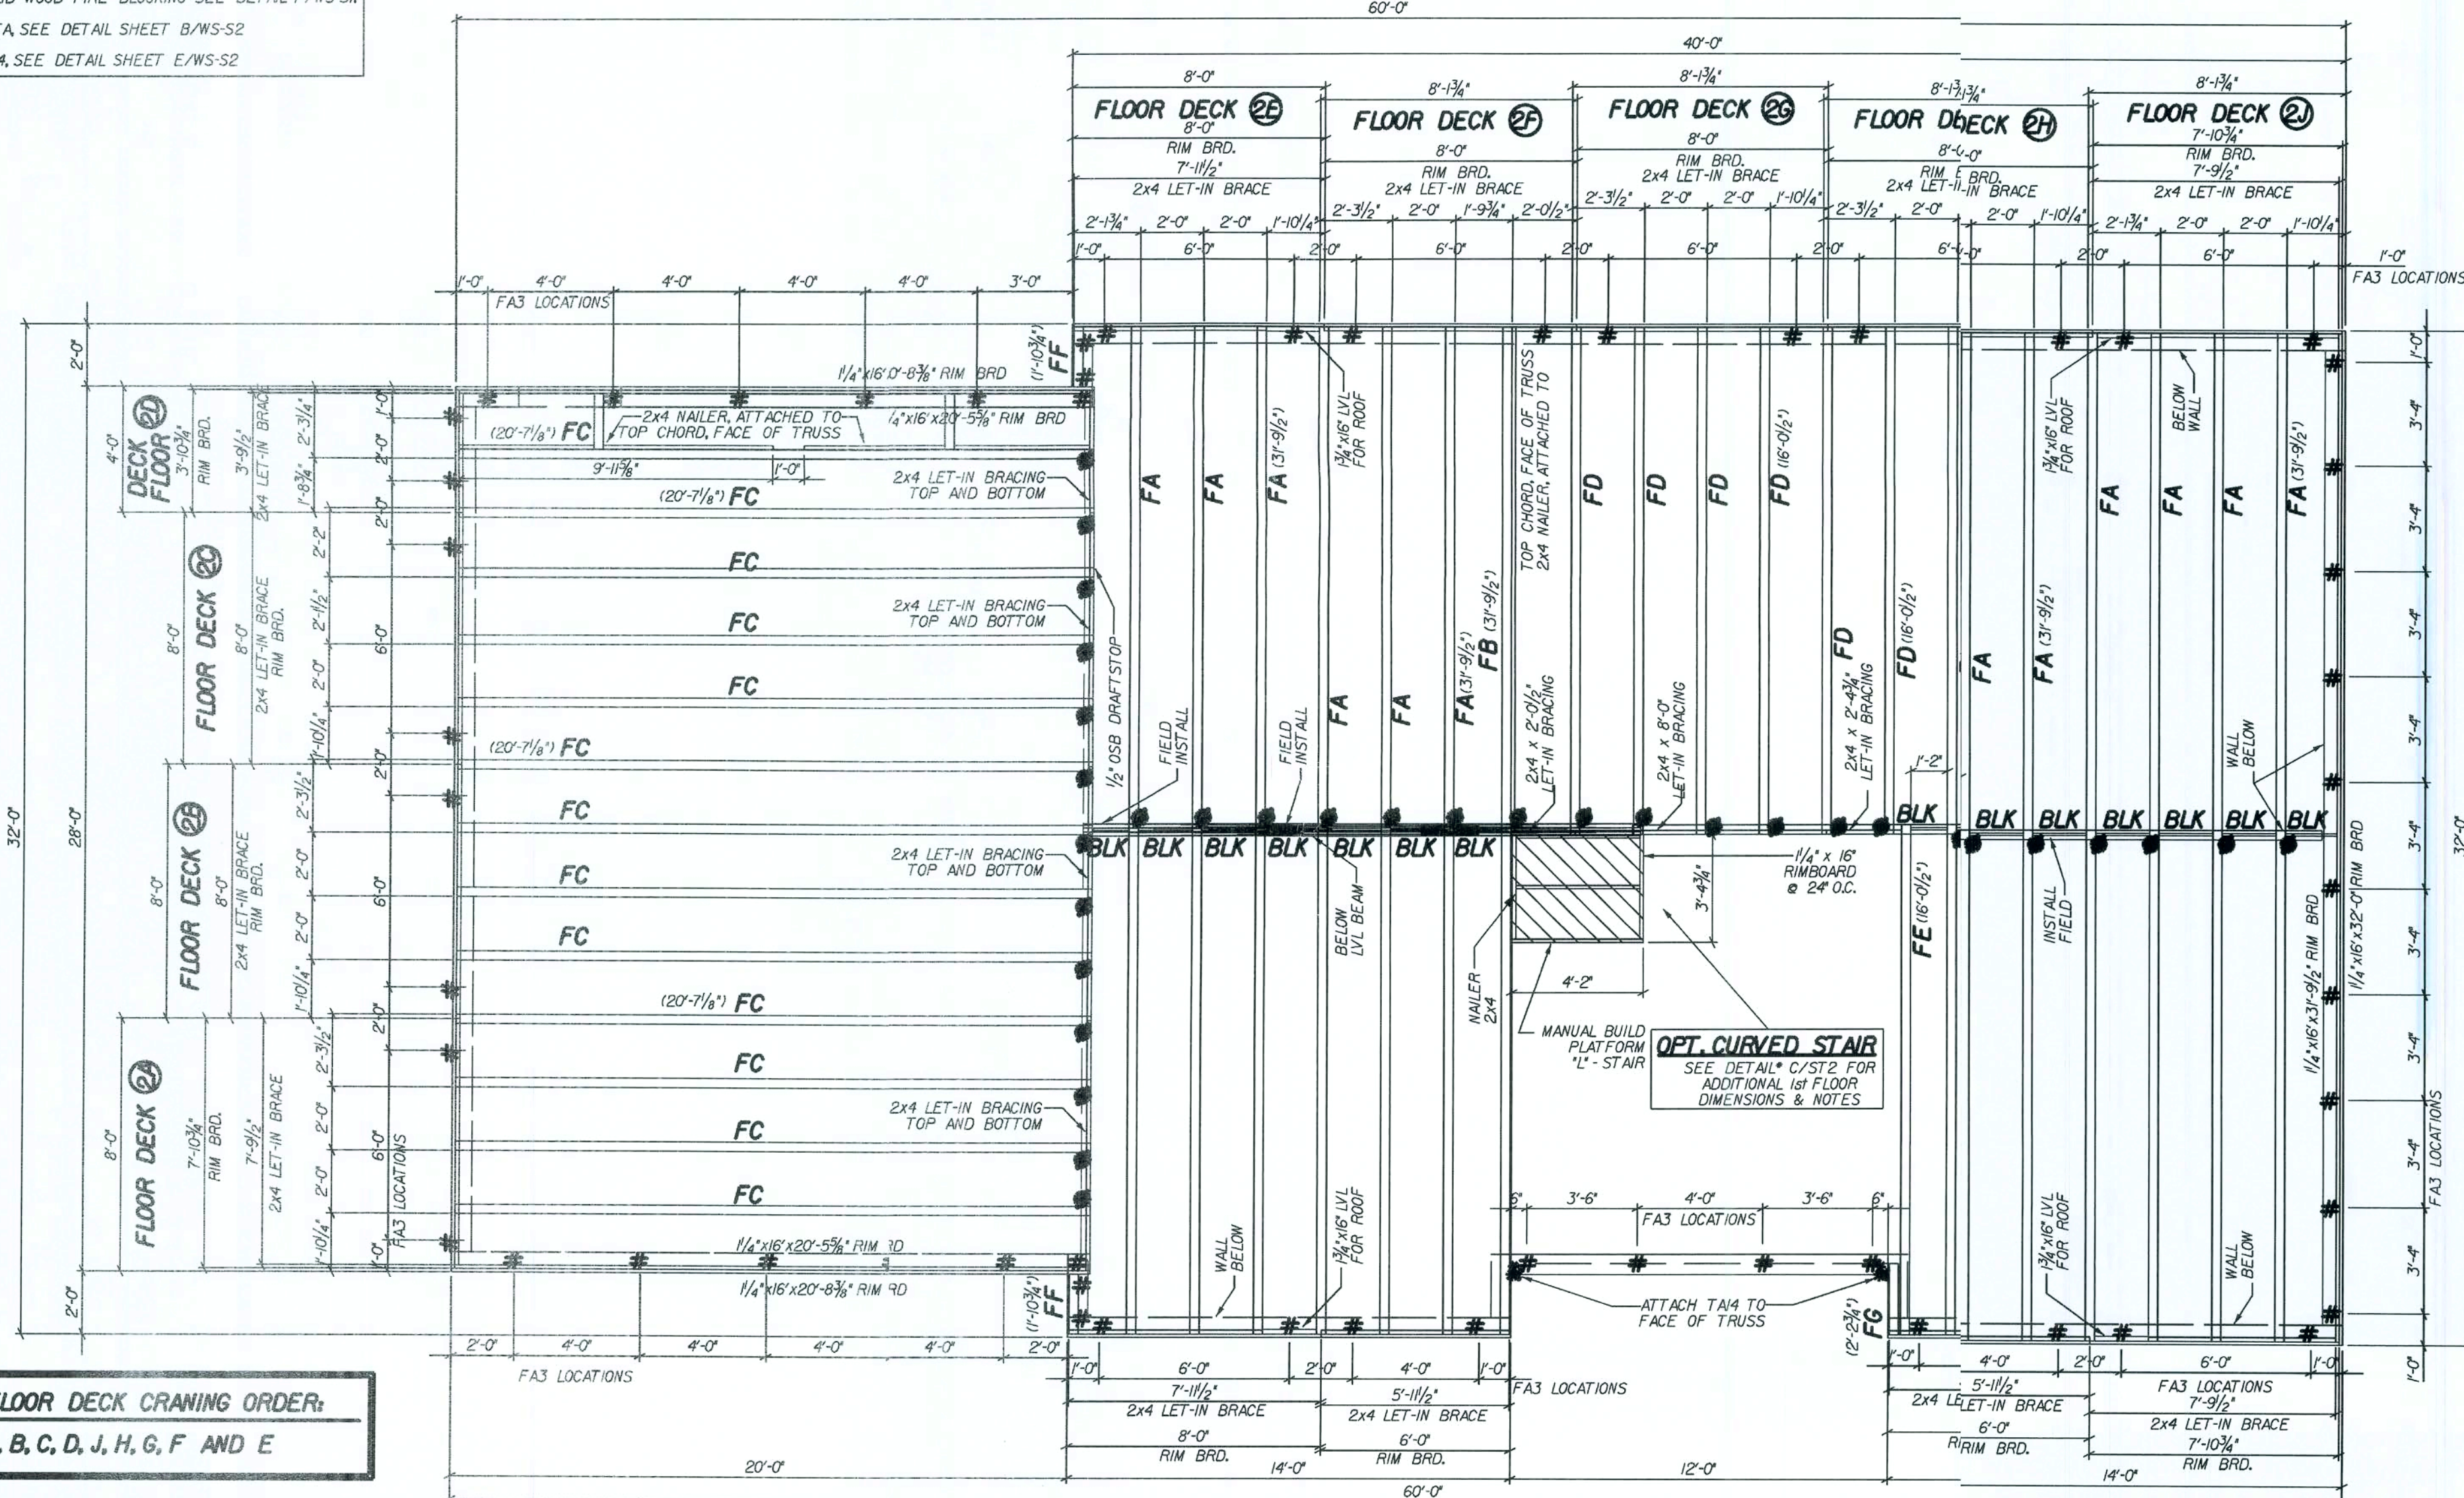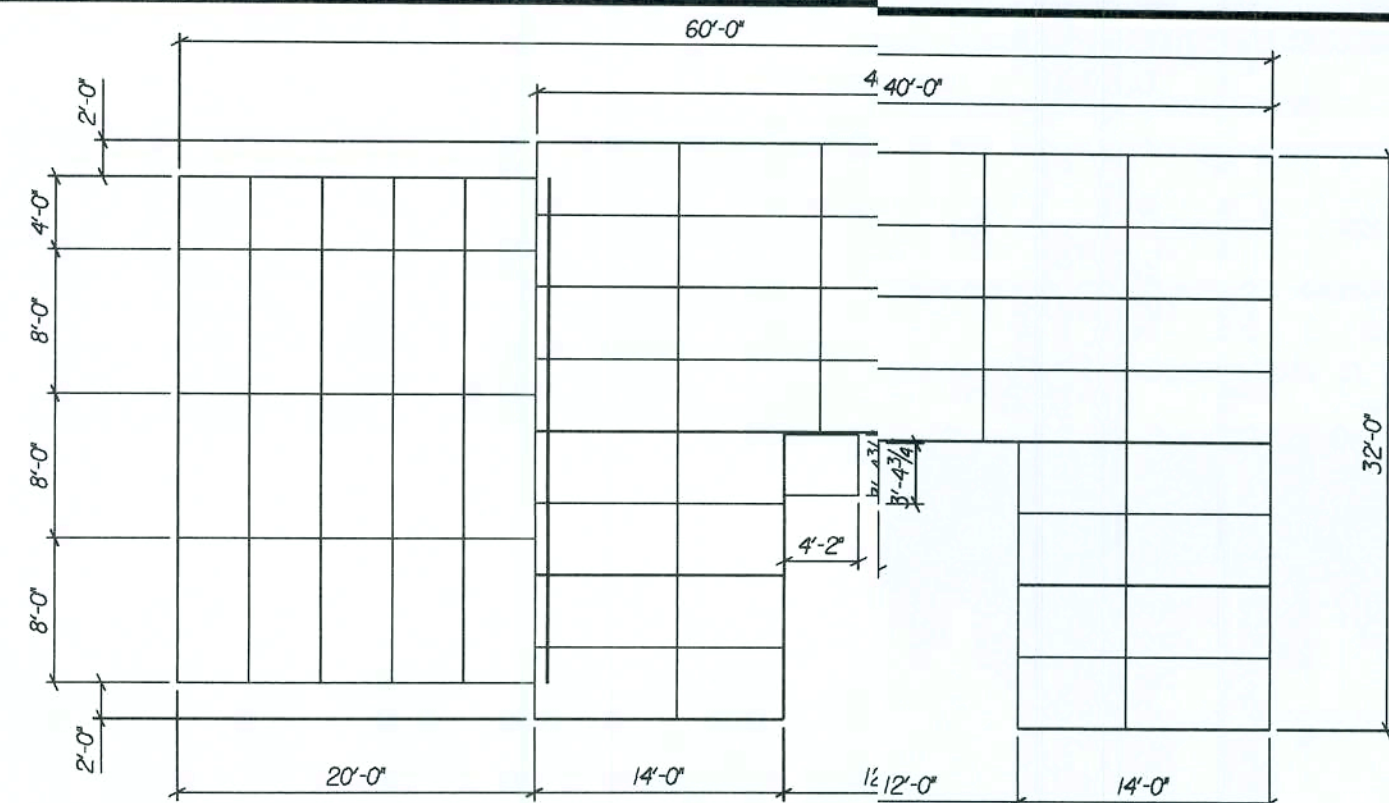

FLOOR DECK CRANING ORDER:

A, B, C, D, J, H, G, F AND E

AMERICAN 2nd FLR. FMG. PLAN

GEO. WASHINGTON

16" WOOD RIM BOARD

DRAWN BY: GARAGE: LEFT

RELEASE DATE: 07/14/04 125 MPH

Maronda Systems
4005 Maronda Way
Sanford, FL 32771
(407)321-0064

Elmer Bergman, P.E.
License No. 50158

JUL 28 2008

SHEET:

FT2

Maronda Homes




4005 MARONDA WAY SANFORD, FLORIDA

THIS STRUCTURE WAS DESIGNED IN ACCORDANCE WITH THE REQUIREMENTS OF SECTION 903 OF THE FLORIDA BUILDING CODE 2004, RESIDENTIAL AND 2005, COMMERCIAL. THE DESIGNER HAS REVIEWED THE BUILDING PERMITS AND FOUND THEM TO BE IN COMPLIANCE WITH ALL APPLICABLE CODES. TO WITHSTAND ALL APPLICABLE LOADS.

g:\mfc\bauses\17g_washflor\2ndflr\2512

PLOT DATE: 21 MAY 2008

08-1407 REV. CODE INFORMATION

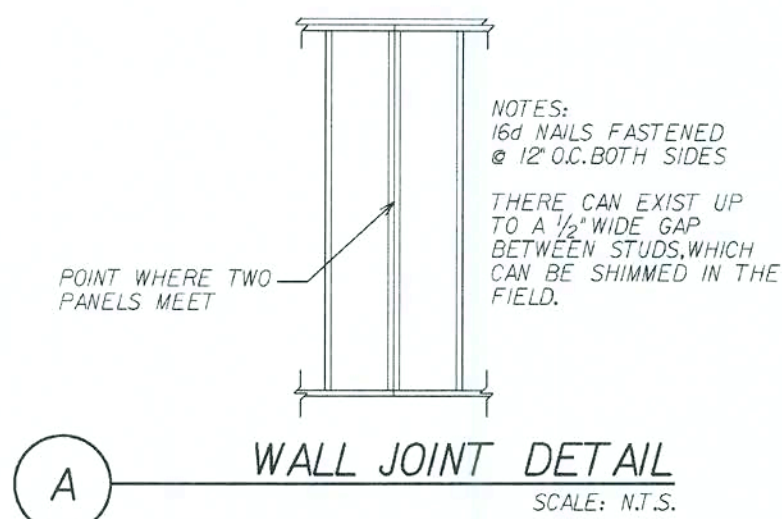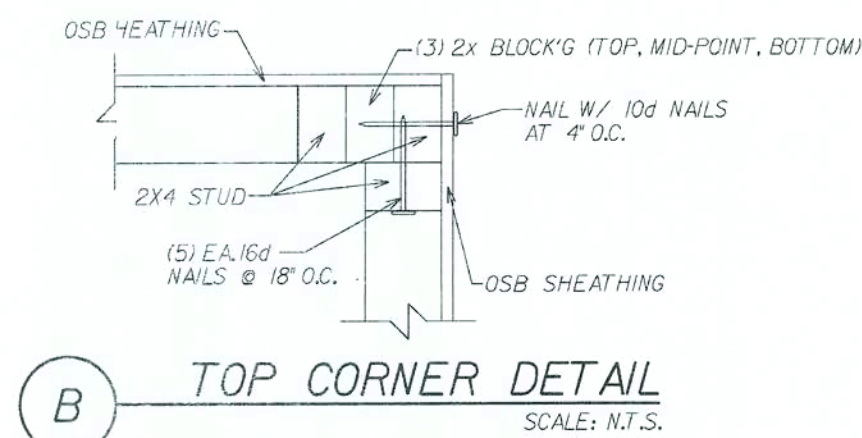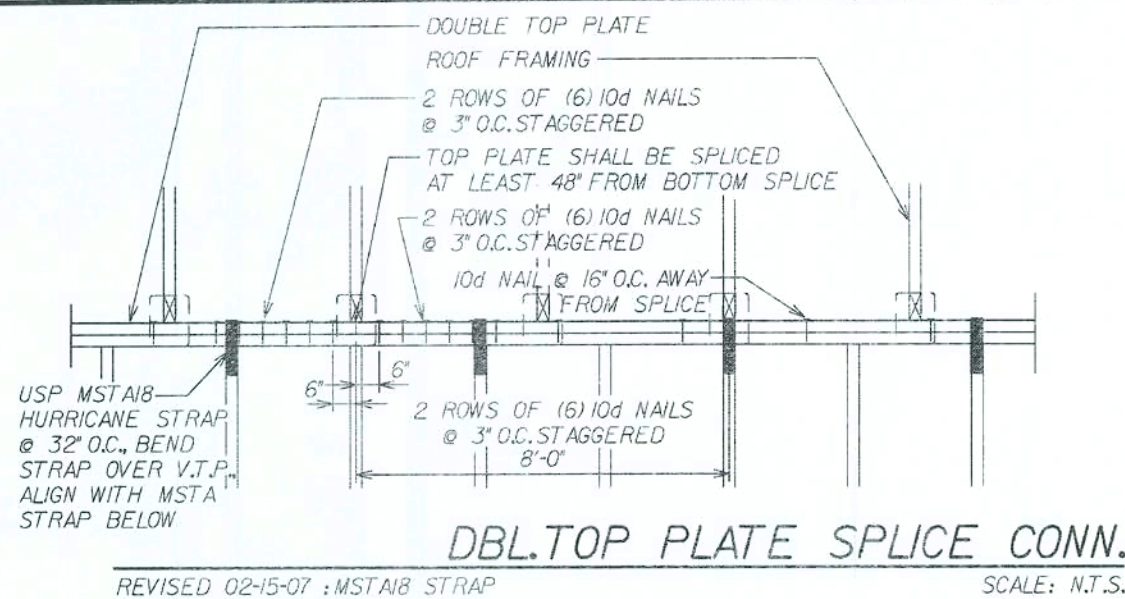

WALL STRAP KEY

(UNDER SHEATHING)

(S1) - RSPT4

(ON TOP OF SHEATHING)








(S2) - MSTA12 (BENT)

(S3) - MSTA18

(S4) - MP6F

(S5) - MSTA30

(S6) - MSTA24

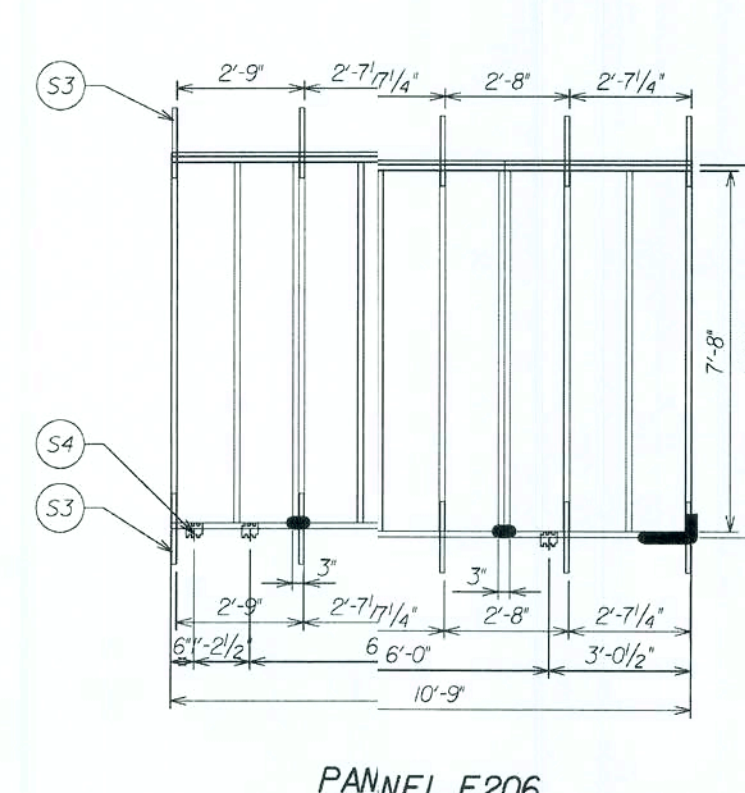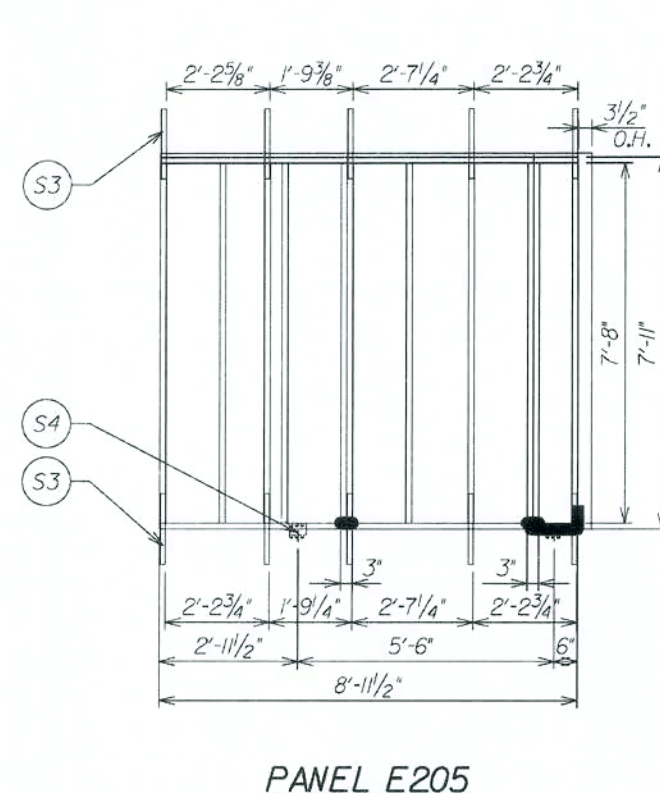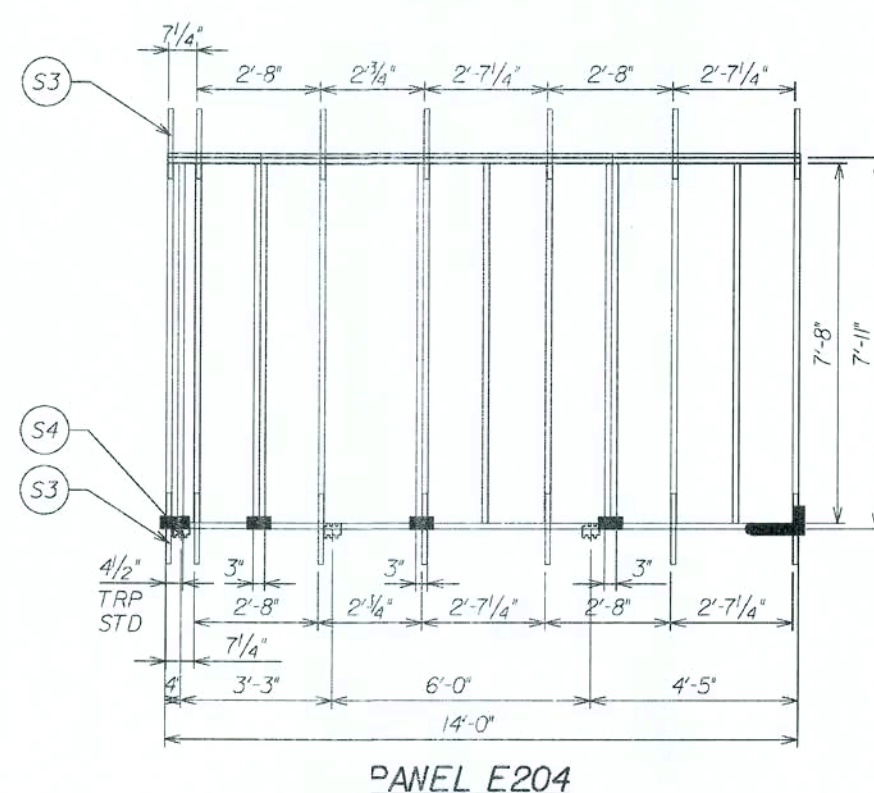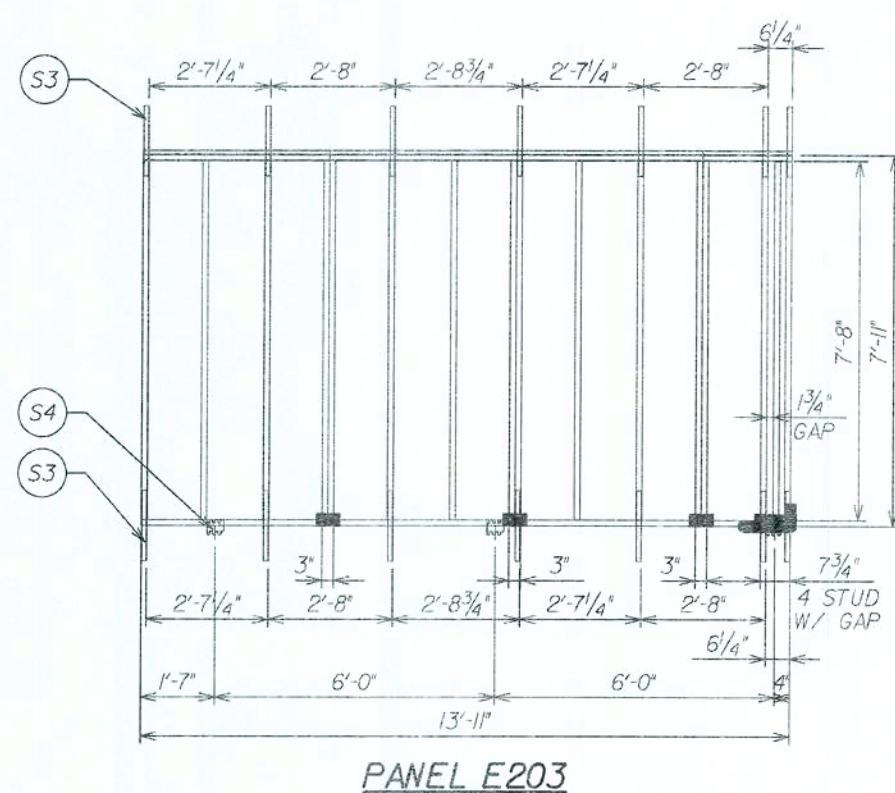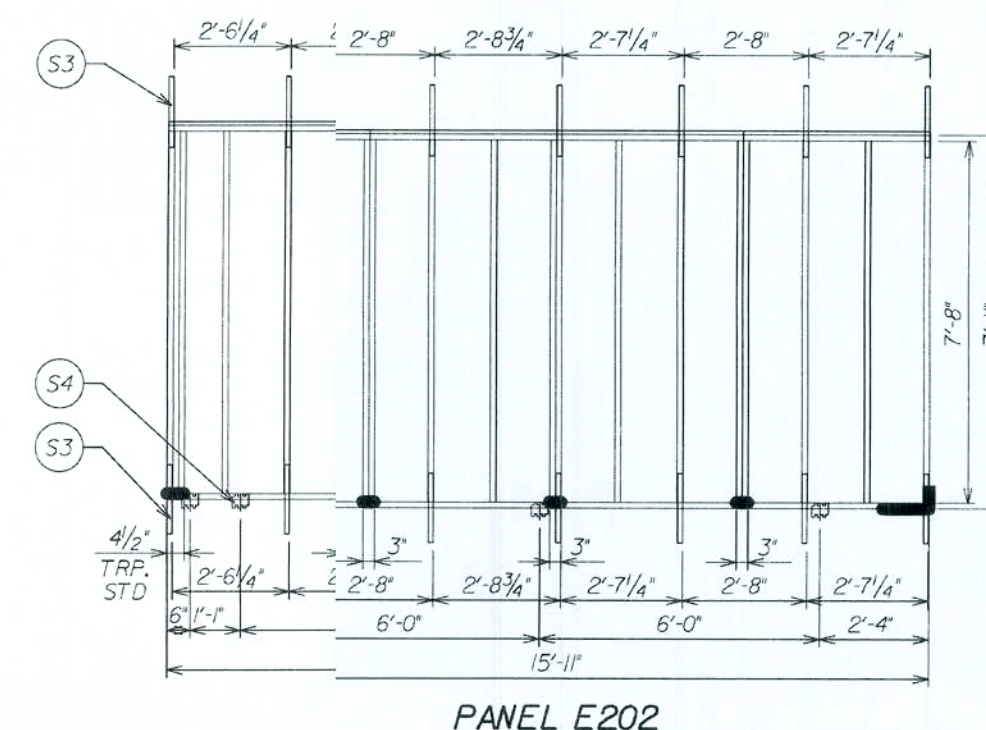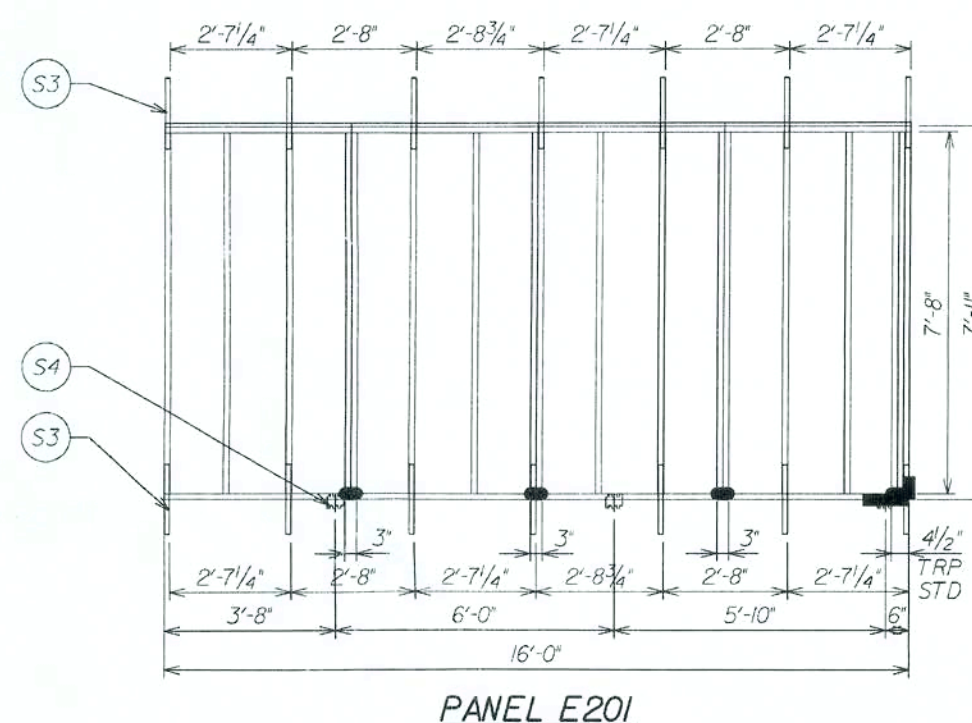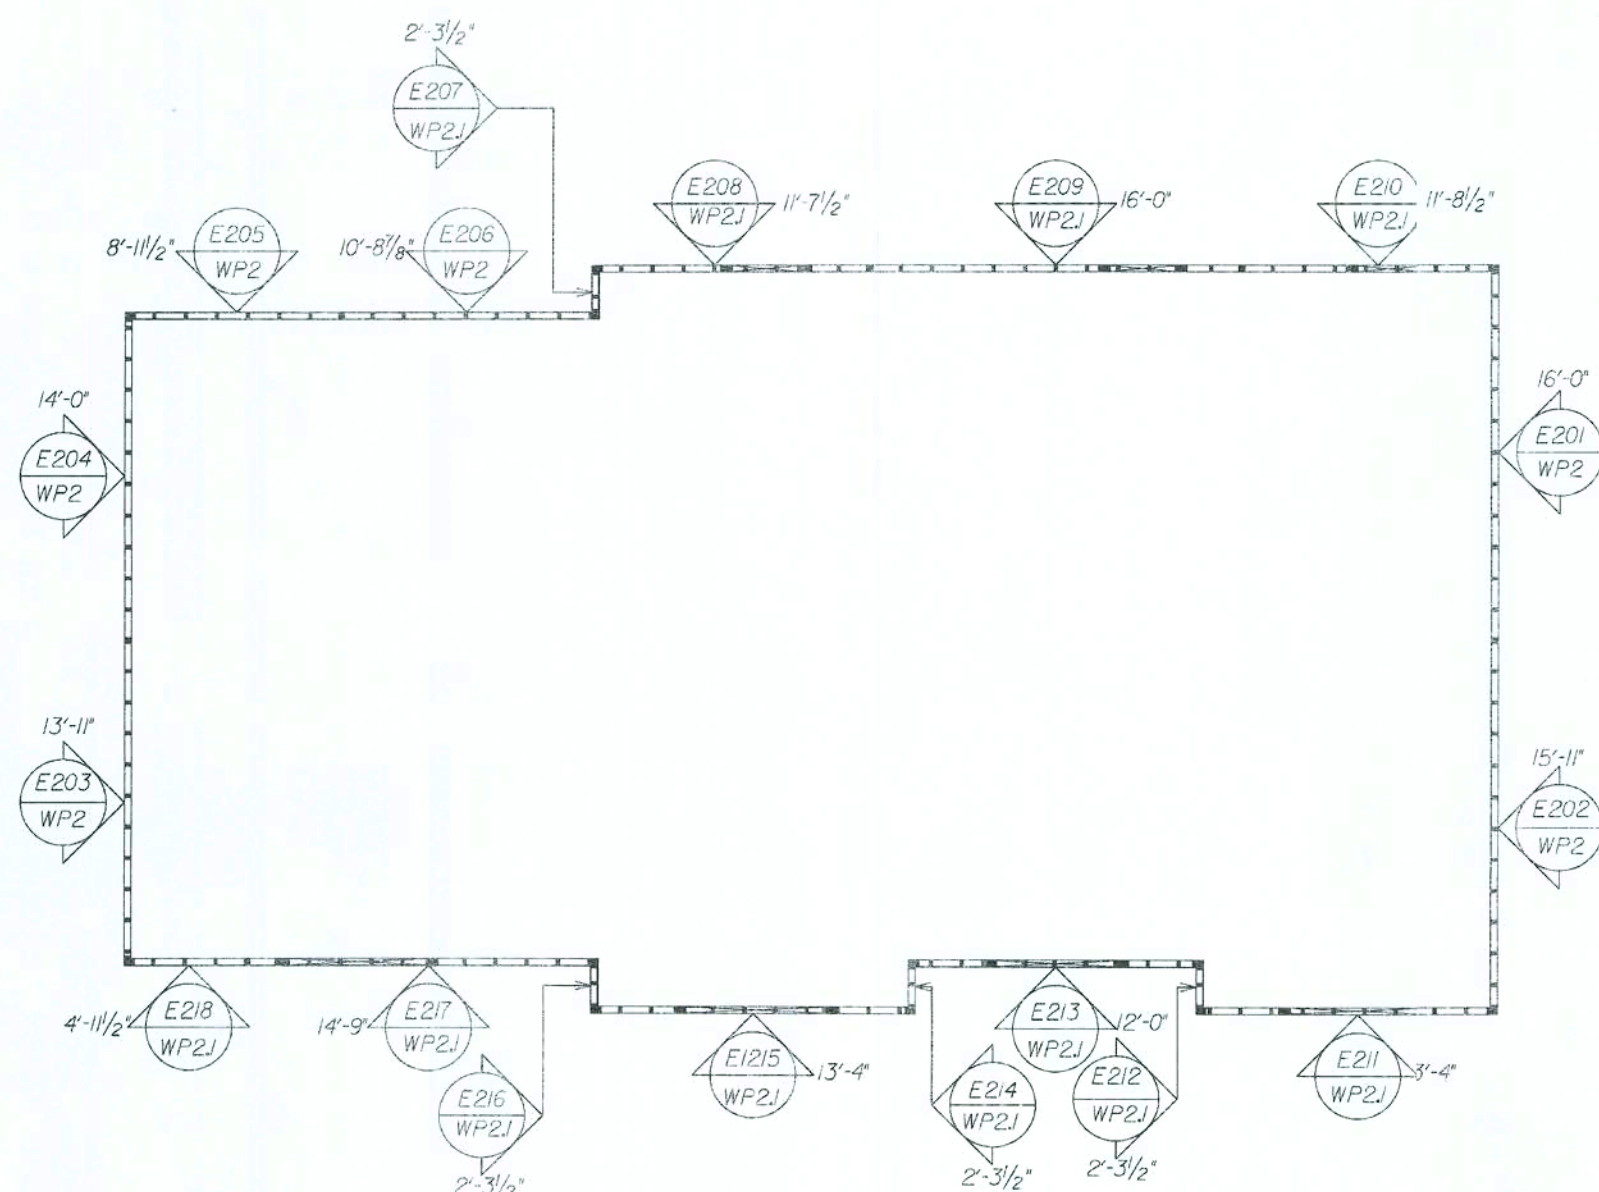

Maronda Homes
4005 MARONDA WAY
SANFORD, FLORIDA 32771
(407) 321-0064

G. WASHINGTON
ALL ELEVATIONS
DRAWN BY: J. LEHNER
RELEASE DATE: 02/27/07

Maronda Systems
4005 Maronda Way
Sanford, FL 32771
(407) 321-0064

Elmer Bergman, P.E.
License No. 50158

JUL 28 2008


SHEET:

WP2


FLORIDA BUILDING CODE 2004 : RESIDENTIAL

THIS DRAWING WAS PRINTED BY USING THE TAMEDAN Vivado SOFTWARE AND HAS BEEN REVIEWED BY SE, DS, ST, WF, JG, TP, EB, DR, TY AND T.

13:20:06
G:\Vivado\Drawings\WP2.dwg
05

 

FLORIDA BUILDING CODE 2004 : RESIDENTIAL

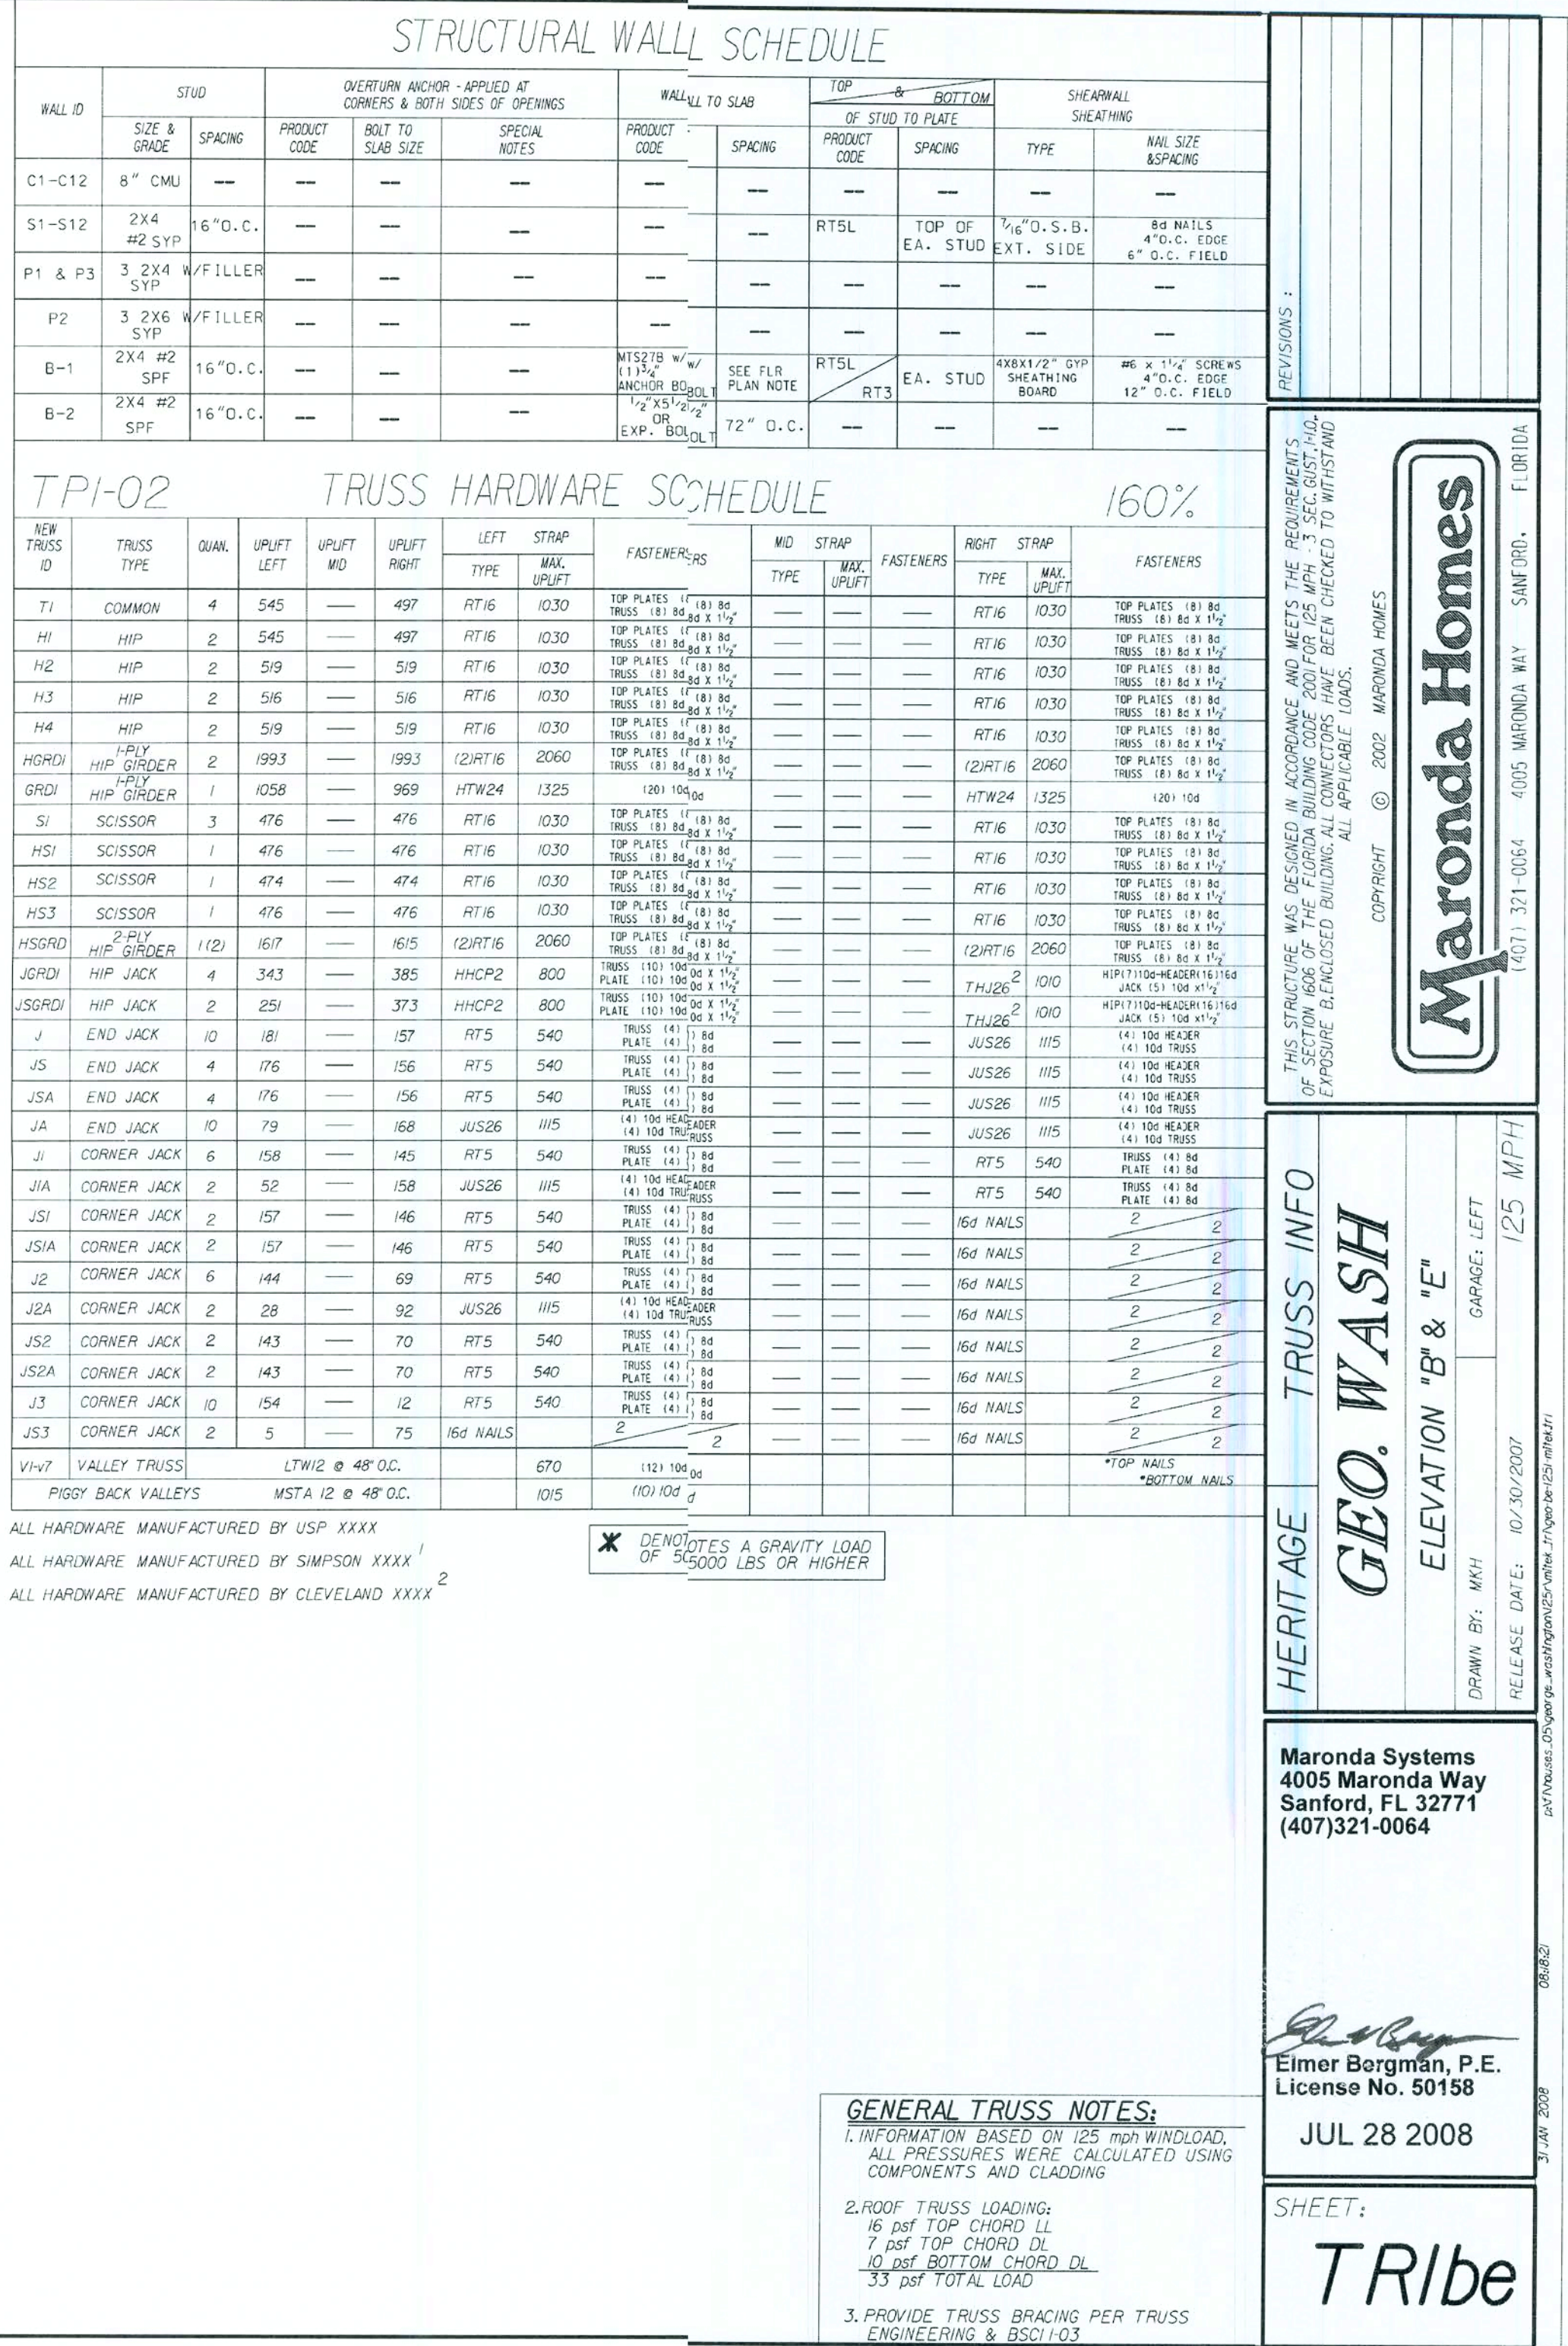

DEVIATIONS :

THIS STRUCTURE WAS DESIGNED IN ACCORDANCE AND MEETS THE REQUIREMENTS OF SECTION 1606 OF THE FLORIDA BUILDING CODE 2001 FOR 125 MPH - 3 SEC. GUST, I-H, EXPOSURE B-ENCLOSED BUILDING. ALL CONNECTORS HAVE BEEN CHECKED TO WITHSTAND ALL APPLICABLE LOADS.

COPYRIGHT © 2002 MARONDA HOMES

Maronda Homes

(407) 321-0064 4005 MARONDA WAY SANFORD, FLORIDA

D:\V\Nouses_05\george_washington\25\Amitek_tr\Geo-be-1251-miltek.tr1

08:18:21

31 JAN 2008

1000

1

elecitem REPORT

elecInth REORT

Thu Feb 17 09:01:16 2005


Thu Feb 17 09:11:16 2005

p:*fl*houses 05*george washington*electrical*el1b.ele

p:*fl*houses 05*george washington*electrical*el1b.ele

QUANTITY	DESCRIPTION
14	1451 Single Pole Switch
1	200 Amp Panel
3	220 V. Special Receptacle
1	ANC U200 - Underground Meter Socket
9	CLN B620H - Octagon Hanger
1	Ceiling Fan (By Others)
1	Deluxe Broadway 2' P3298-10
27	Duplex Receptacle
1	Exhaust Fan
1	Fluor Ltg 4' L (4B)
2	Front Door WP Lamp
4	G.F.I. Receptacle
5	H-TT Overhead Light
4	H-TT Rec Lht
4	Power Disconnect Switch
8	RAC 7302 - 1 Gang Box
2	RAC 7835 - 2 Gang Box
3	Rear Door WP Lamp
3	Single Receptacle
1	Smoke Detector
2	Switched Receptacle
2	Telephone Outlet
5	Three Way Switch

QUANTITY	DESCRIPTION
125'	10 Gals/3 Cond. Copper
356'	12 Gals/2 Cond. Copper
1163'	14 Gals/2 Cond. Copper
151'	14 Gals/3 Cond. Copper
34'	6 Gals/3 Cond. Copper

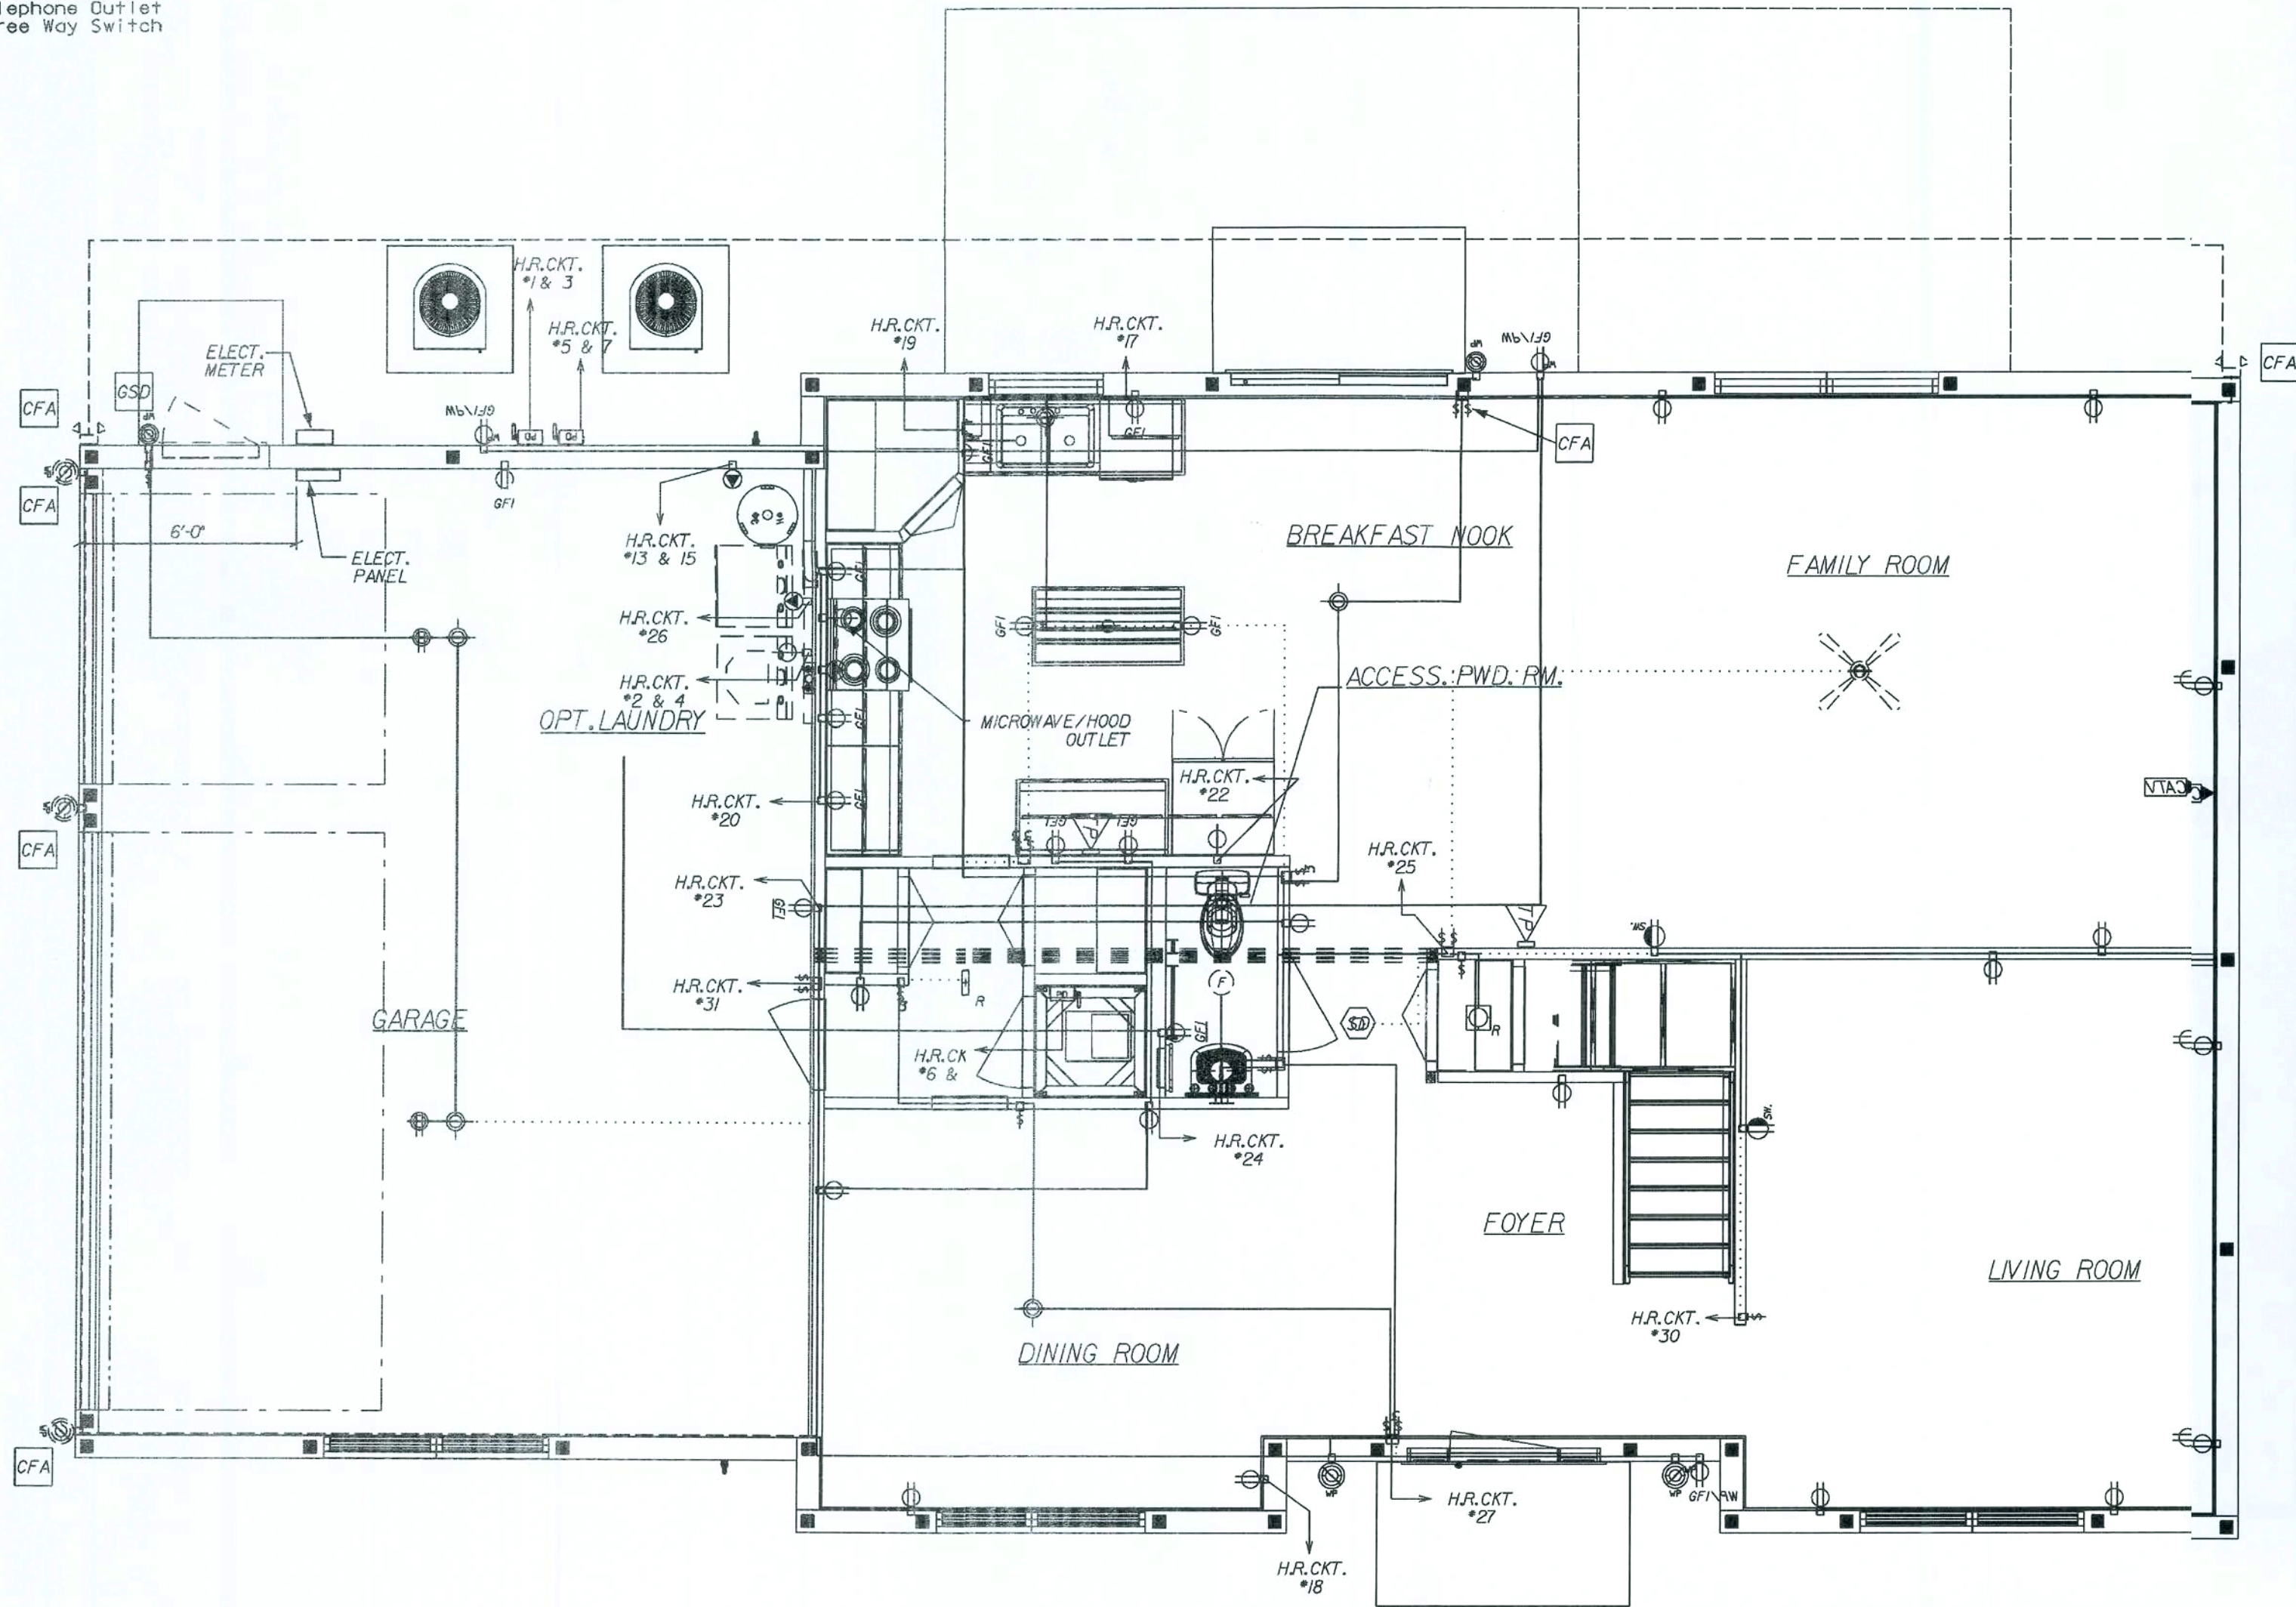

GENERAL ELECTRICAL NOTES:

CIRCUITRY IS DIAGRAMATIC ONLY, FIELD CONDITIONS MAY CHANGE ACTUAL INSTALLATION.

PROVIDE AFCIs (arc-fault circuit interrupters) IN ALL DWELLING UNIT BEDROOMS PER NEC, SECTION 210.12

SMOKE DETECTORS ARE INSTALLED PER MFG. INSTRUCTIONS AND NFPA 72. ALL DEVICES SHALL BE INTERCONNECTED WITH BATTERY BACK-UP.

FOR INSTALLATION OF GROUND ROD, SEE TYP. CONC. ENCASED ELECTRODE DETAIL SHEET* FTG

LIST OF OPTIONS:

CFA	OPTIONAL COACH LIGHTS, (2) FLOOD LIGHTS AT REAR AND GARAGE OUTLET
GSD	OPTIONAL DOOR LIGHT

ELECTRICAL SYMBOL LEGEND:


REGULAR TEXT	REVERSE TEXT	DESCRIPTION
[Symbol]	[Symbol]	Power Disconnect Switch
[Symbol]	[Symbol]	Door Bell Chime
[Symbol]	[Symbol]	Door Bell Buzzer
[Symbol]	[Symbol]	Ceiling Fan (By Others)
[Symbol]	[Symbol]	Smoke Detector
[Symbol]	[Symbol]	Light Fixture Bath
[Symbol]	[Symbol]	Exterior WP Lamp
[Symbol]	[Symbol]	Single Pole Switch
[Symbol]	[Symbol]	Three Way Switch
[Symbol]	[Symbol]	Single Receptacle
[Symbol]	[Symbol]	Duplex Receptacle
[Symbol]	[Symbol]	GFI Receptacle
[Symbol]	[Symbol]	Switched Receptacle
[Symbol]	[Symbol]	220 V. Special Receptacle
[Symbol]	[Symbol]	Ceiling Ltg Fixture
[Symbol]	[Symbol]	Recessed Ltg. Fixture
[Symbol]	[Symbol]	Exhaust Fan
[Symbol]	[Symbol]	Cable TV
[Symbol]	[Symbol]	Telephone Outlet
[Symbol]	[Symbol]	Flood Lights
[Symbol]	[Symbol]	Exhaust Fan / Light Combo
[Symbol]	[Symbol]	Smoke / Carbon Monoxide Combo

REVISIONS :
02-19-07 ADD SMOKE DETECTOR TO MASTER BEDROOM

Maronda Homes
FLORIDA
4005 MARONDA WAY
SANFORD, FLORIDA 32734
(407) 321-0064

AMERICANVA FIRST FLOOR PLAN
GEO. WASHINGTON
ELEVATION "B"
GARAGE: LEFT

SHEET:
EL1b

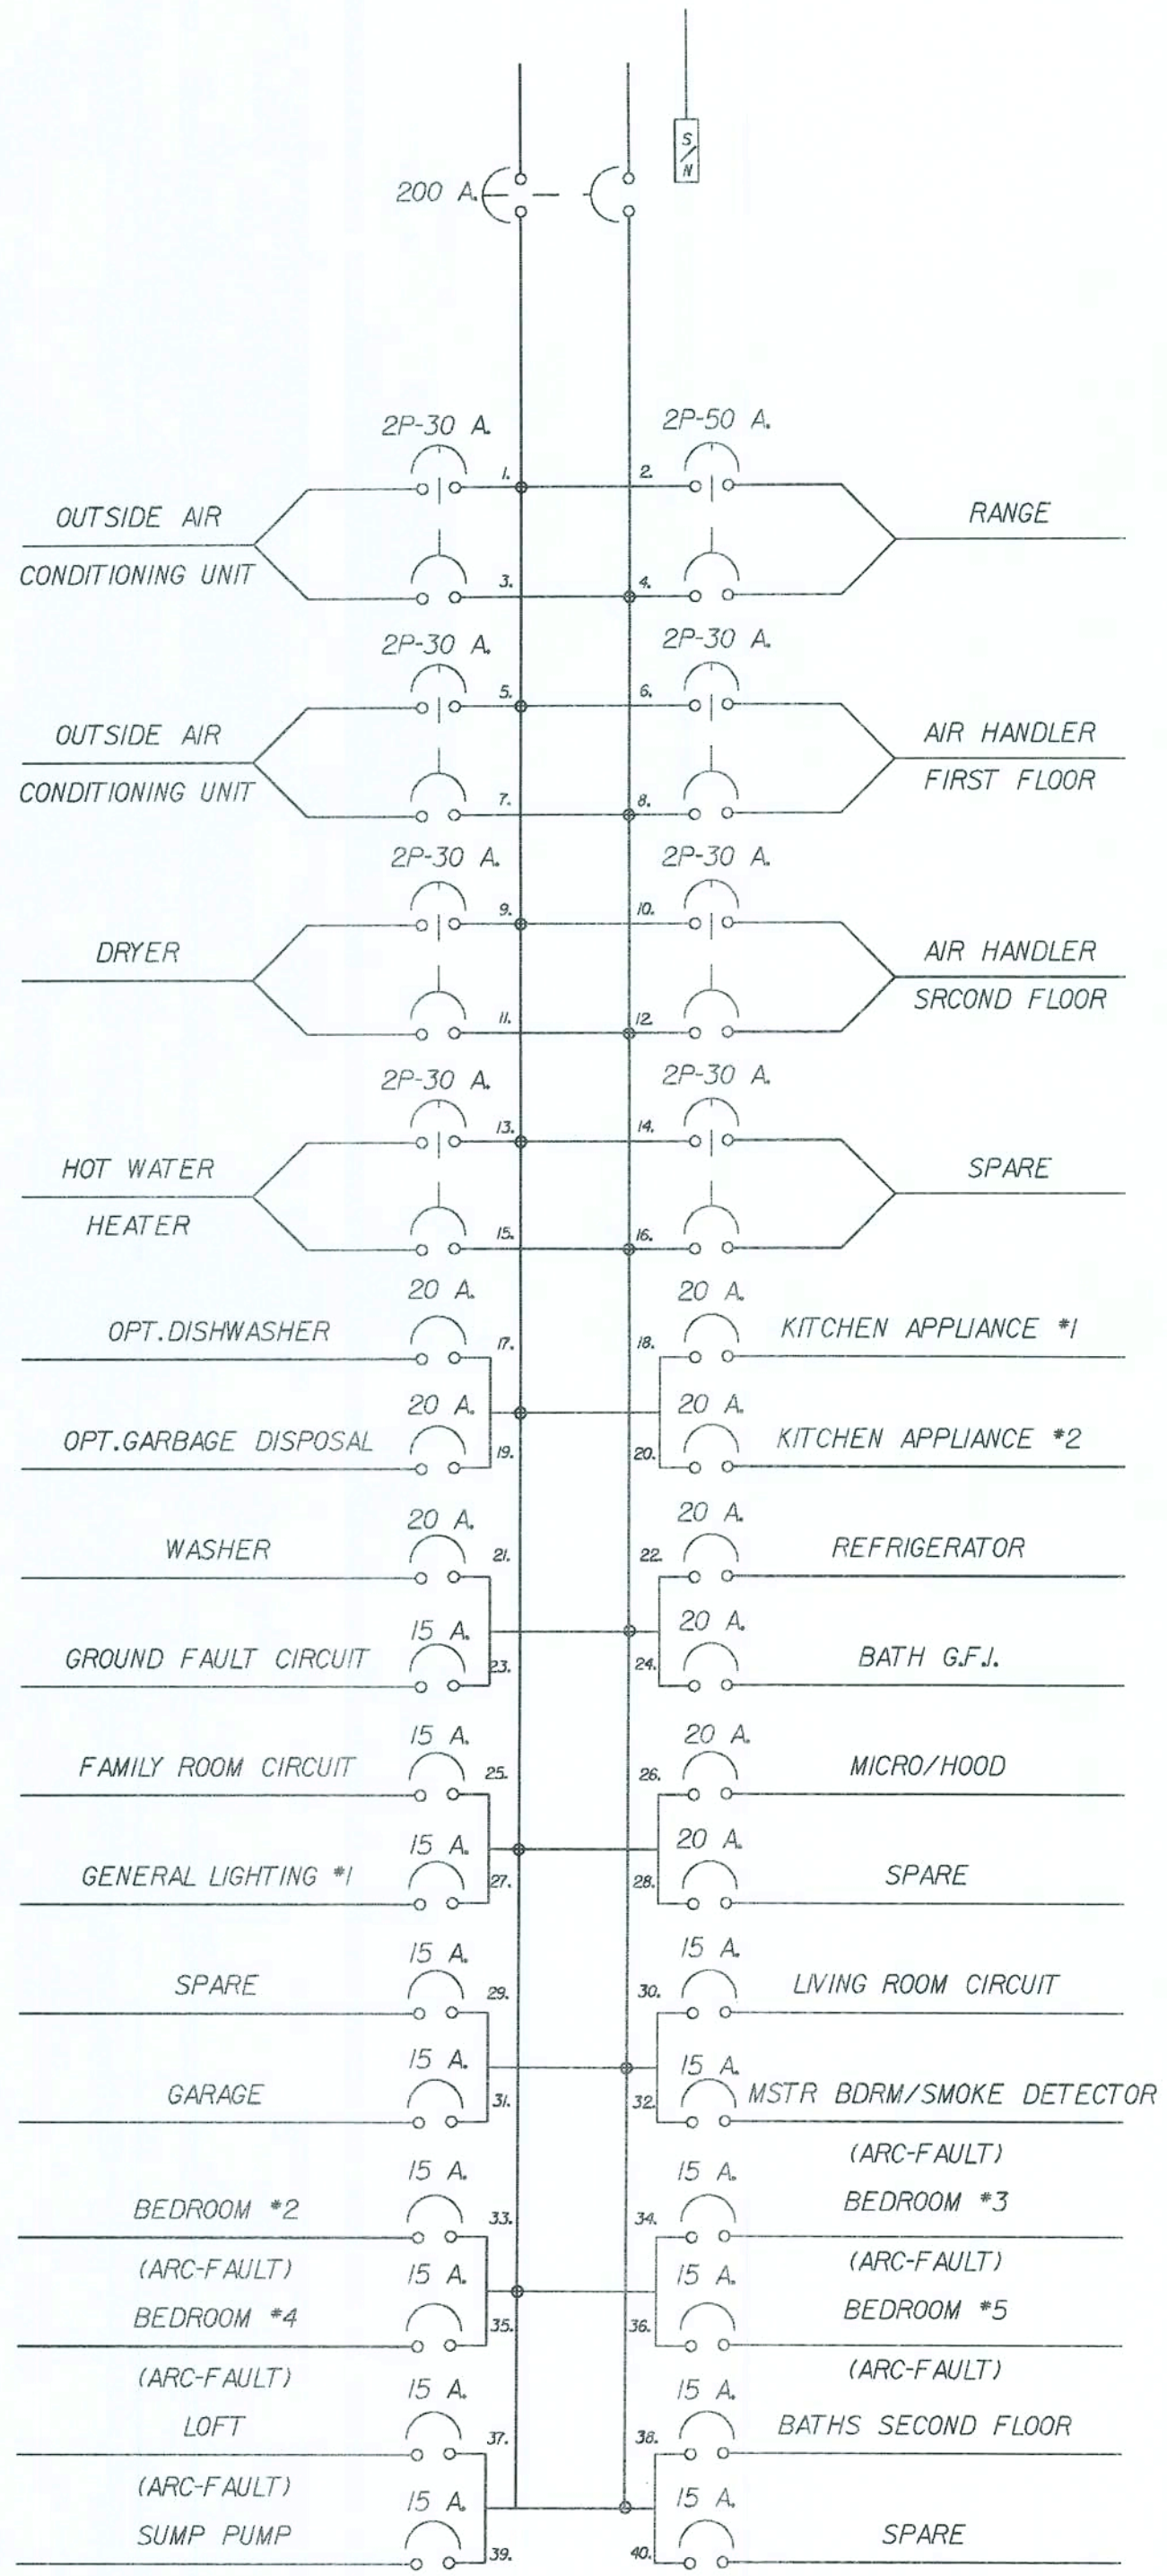

NOTE:
IF LOCAL CODE REQUESTS A LOCK-DOG DEVICE
ON BREAKERS FOR APPLIANCES, FIELD WILL
SUPPLY TO COMPLY

MAIN BREAKER LOAD CENTER

ELECTRICAL LOAD CALCULATIONS


MODEL:	GEORGE WASHINGTON 5	11/28/06
		VOLT/AMPS
LARGEST LOAD: HEAT PUMP W/ SUPPLEMENTAL HEAT		22292
SQUARE FEET LIVING AREA	2920 @ 3 VOLT/AMPS	8760
SMALL APPLIANCE CIRCUITS		3000
LAUNDRY CIRCUIT		1500
OVEN		11700
WATER HEATER		4500
DISHWASHER		1500
DRYER		5000
DISPOSAL		500
TOTAL LOAD		36460

FIRST 10KVA @ 100%	10000
REMAINDER @ 40%	10584
LARGEST LOAD	22292

TOTAL LOAD 42876 V.A./240 VOLTS= 179 AMPS

SERVICE SIZE: 200 AMPS





NOTE: HEAT PUMPS ARE CALCULATED AT 100% WITH SUPPLEMENTAL HEAT AT 100%

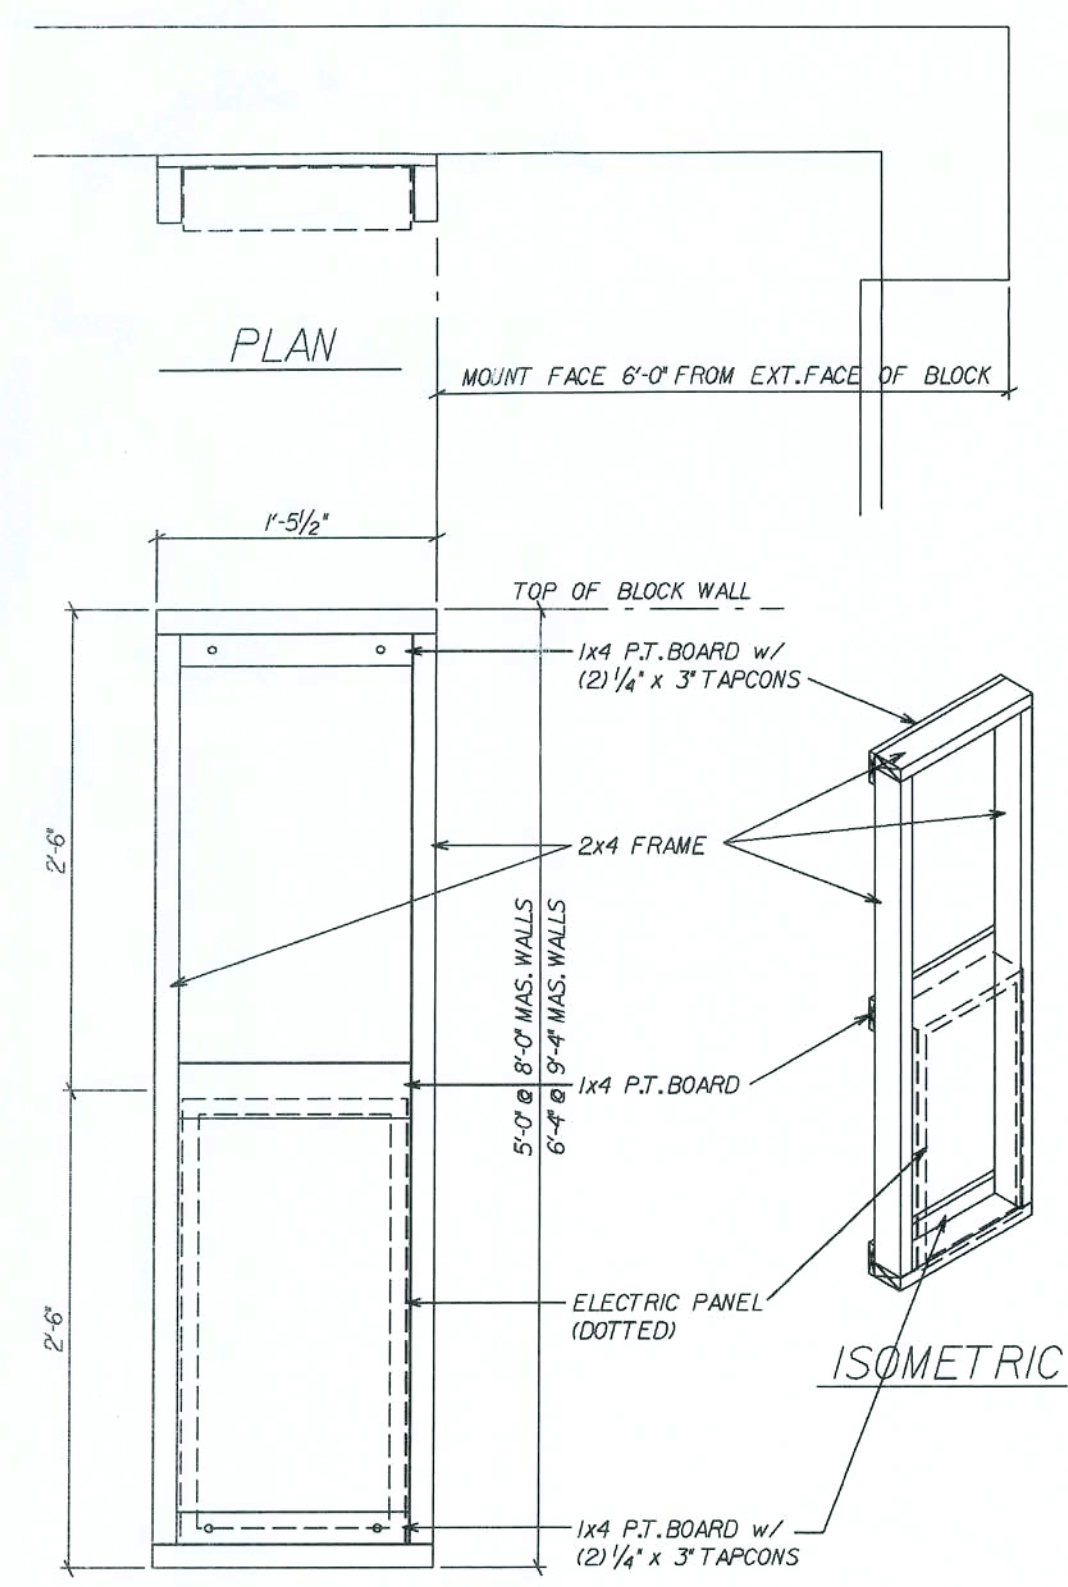

ELECTRIC PANEL FRAME

REVISED 09-07-07
ADDED HGT. @ 9'-4" MAS. WALL

SCALE: 1" = 1'-0"

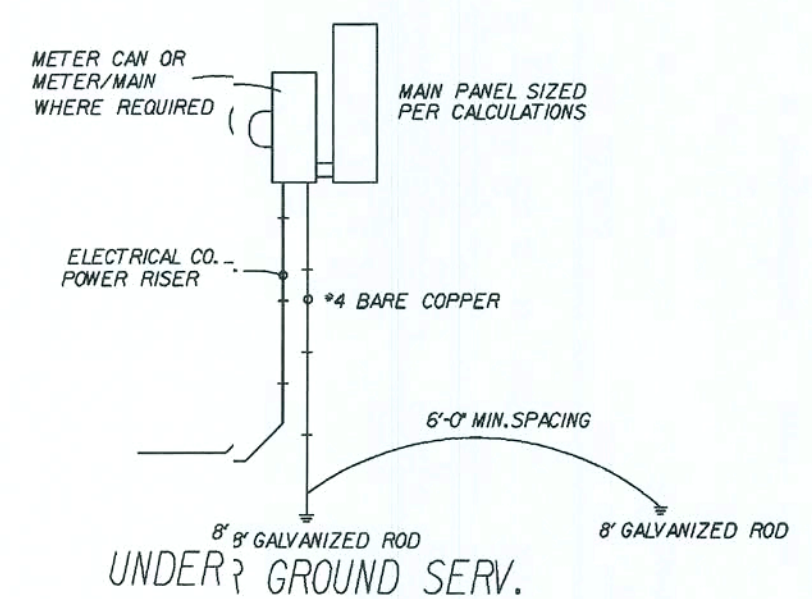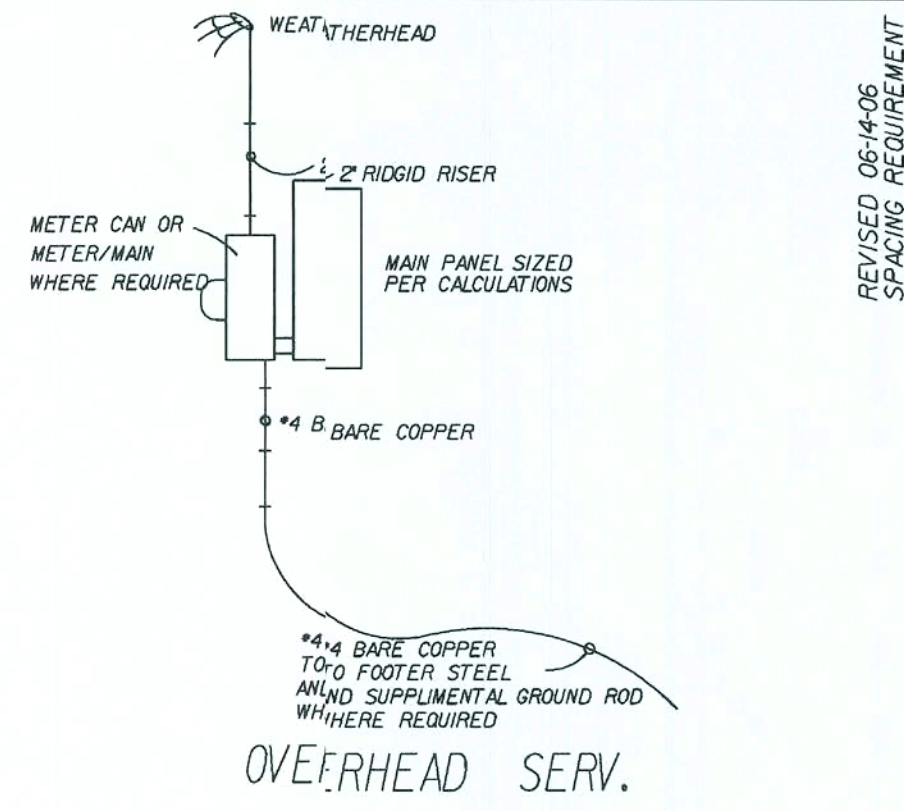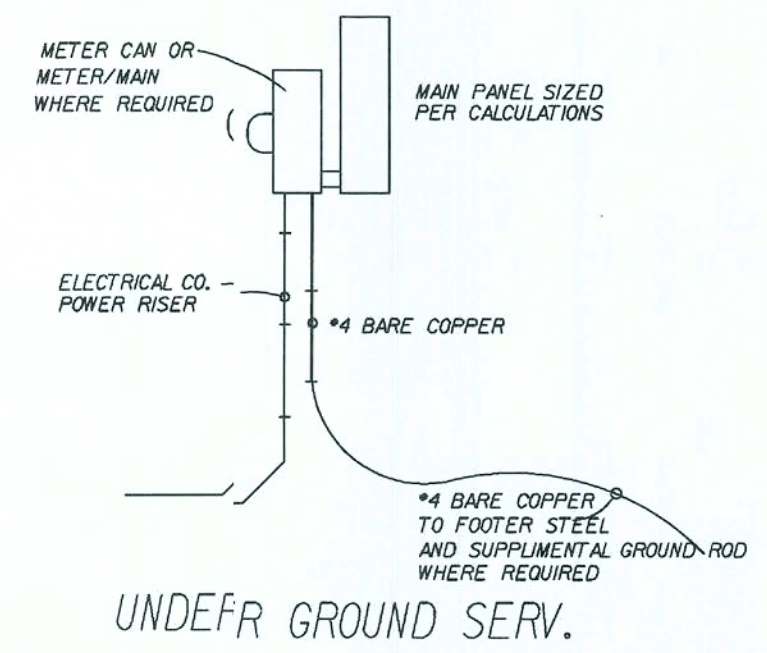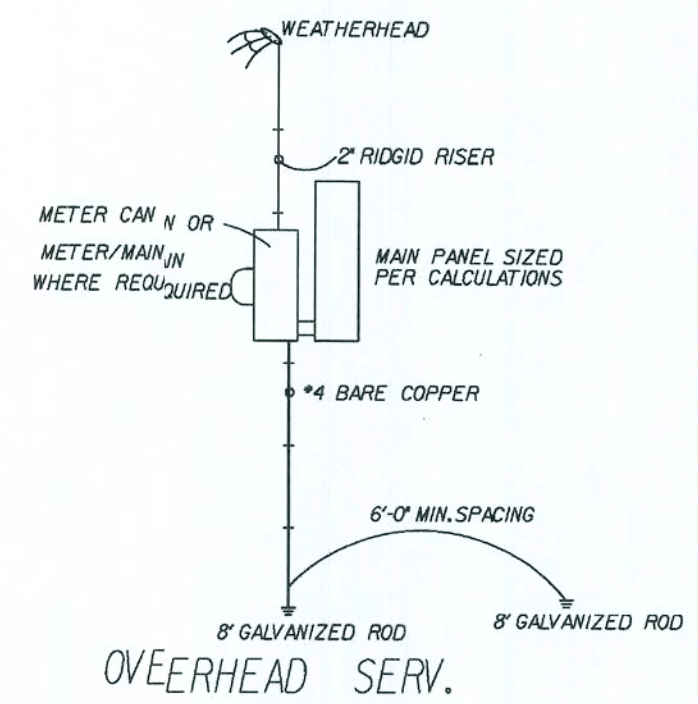

* GROUNDING ELECTRODE SYSTEM TO BE INSTALLED
PER ARTICLE 250 NAT. ELECT. CODE *

REVISED 06-14-06
SPACING REQUIREMENT

REVISED 06-14-06
SPACING REQUIREMENT

REVISIONS:

05-24-06	ADD NOTE FOR LOCK-DOG
11-28-06	REV. ELECT. LOAD CALC.
02-19-07	ADD SMOKE DETECTOR TO MASTER BEDROOM
03-10-08	REV. L.W. & G.D. BKR. TO 20 AMP. KW

Maronda Homes

FLORIDA
4005 MARONDA WAY
SANFORD, FL 32771

THIS STRUCTURE WAS DESIGNED IN ACCORDANCE WITH THE REQUIREMENTS OF THE FLORIDA BUILDING CODE 2004 RESIDENTIAL AND 2006 SUPPLEMENT

AMERICANA ELECTRICAL DETAILS

GEO. WASHINGTON

DRAWN BY: GARAGE: RELEASE DATE: 09-11-03

SHEET: ELIA

FLORIDA BUILDING CODE 2004 : RESIDENTIAL

PLT/Youssas_05/George_Washington/electrical/gea01a

PLT DATE: 13 JUN 2008

elecitem REPORT


Fri Dec 17 15:34:14 2004
p:*fl*houses 05*george washington*electrical*el2.ele

eleclnth REPORT

Fri Dec 17 15:34:14 2004
p:*fl*houses 05*george washington*electrical*el2.ele

QUANTITY	DESCRIPTION
20	1451 Single Pole Switch
1	220 V. Special Receptacle
9	CLN B620H - Octagon Hanger
6	Ceiling Fan (By Others)
1	Deluxe Broadway 2' P3298-10
1	Deluxe Broadway 4' P3300-15
29	Duplex Receptacle
3	Exhaust Fan
7	H-7T Overhead Light
1	H-7T-Rec Lht
1	Power Disconnect Switch
42	RAC 7302 - 1 Gang Box
9	RAC 7835 - 2 Gang Box
1	Single Receptacle
5	Smoke Detector
6	Switched Receptacle
6	Telephone Outlet
3	Three Way Switch
2	US1-7795 160025.0478 SMOKE/CARBON MONOXIDE DETECTOR

QUANTITY	DESCRIPTION
48'	10 Gauge/3 Cond. Copper
57'	12 Gauge/2 Cond. Copper
1075'	14 Gauge/2 Cond. Copper
391'	14 Gauge/3 Cond. Copper
29'	6 Gauge/3 Cond. Copper

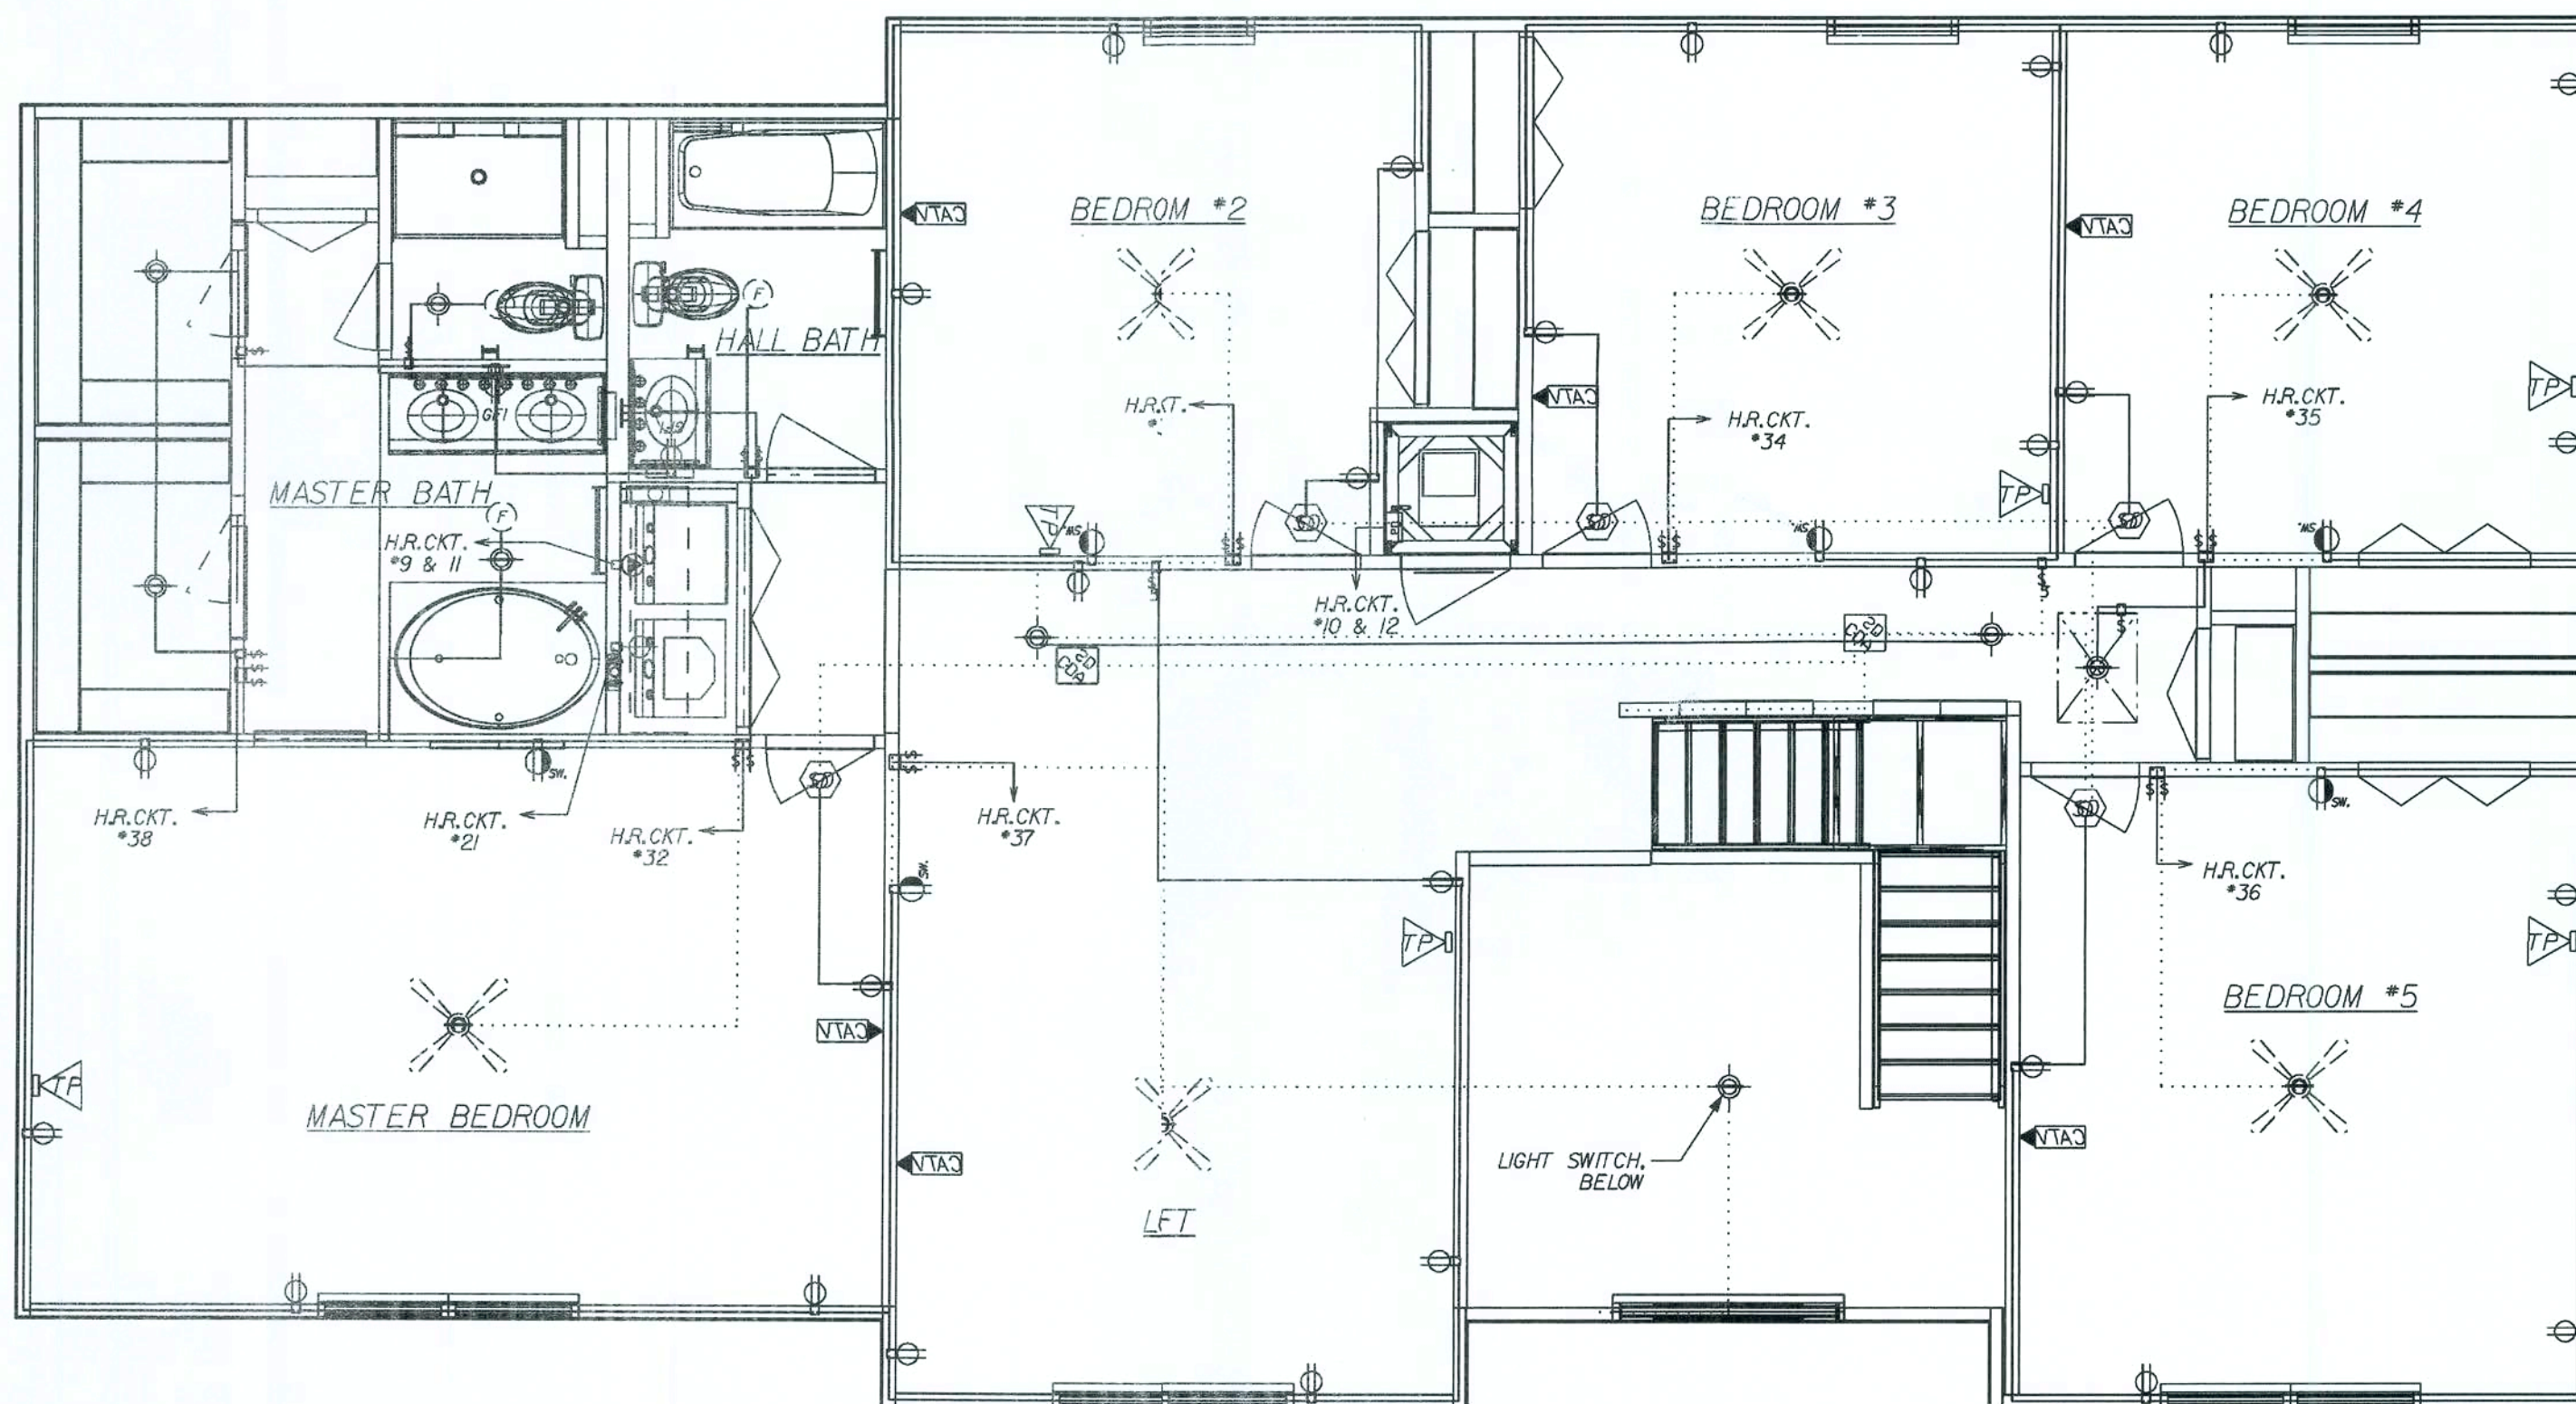

GENERAL ELECTRICAL NOTES:
CIRCUITRY IS DIAGRAMATIC ONLY, FIELD CONDITIONS MAY CHANGE ACTUAL INSTALLATION.
PROVIDE AFCIs (arc-fault circuit interrupters) IN ALL DWELLING UNIT BEDROOMS PER NEC, SECTION 210.12
SMOKE DETECTORS ARE INSTALLED PER MFG. INSTRUCTIONS AND NFPA 72, ALL DEVICES SHALL BE INTERCONNECTED WITH BATTERY BACK-UP.
FOR INSTALLATION OF GROUND ROD, SEE TYP. CONC. ENCASED ELECTRODE DETAIL SHEET * FTG

LIST OF OPTIONS:

CFA	OPTIONAL COACH LIGHTS, (2) FLOOD LIGHTS AT REAR AND GARAGE OUTLET REVISED 11-18-05
GSD	OPTIONAL DOOR LIGHT REVISED 11-18-05

ELECTRICAL SYMBOL LEGEND:

REGULAR TEXT	REVERSE TEXT	DESCRIPTION
[Symbol]	[Symbol]	Power Disconnect Switch
[Symbol]	[Symbol]	Door Bell Chime
[Symbol]	[Symbol]	Door Bell Buzzer
[Symbol]	[Symbol]	Ceiling Fan (By Others)
[Symbol]	[Symbol]	Smoke Detector
[Symbol]	[Symbol]	Light Fixture Bath
[Symbol]	[Symbol]	Exterior WP Lamp
[Symbol]	[Symbol]	Single Pole Switch
[Symbol]	[Symbol]	Three Way Switch
[Symbol]	[Symbol]	Single Receptacle
[Symbol]	[Symbol]	Duplex Receptacle
[Symbol]	[Symbol]	GFI Receptacle
[Symbol]	[Symbol]	Switched Receptacle
[Symbol]	[Symbol]	220 V. Special Receptacle
[Symbol]	[Symbol]	Ceiling Ltg Fixture
[Symbol]	[Symbol]	Recessed Ltg. Fixture
[Symbol]	[Symbol]	Exhaust Fan
[Symbol]	[Symbol]	Cable TV
[Symbol]	[Symbol]	Telephone Outlet
[Symbol]	[Symbol]	Flood Lights
[Symbol]	[Symbol]	Exhaust Fan / Light Combo
[Symbol]	[Symbol]	Smoke / Carbon Monoxide Combo


AMERICAN 2nd FLOOR ELECTRIC
GEO. WASHINGTON

SHEET:
EL2

Maronda Homes
FLORIDA
THIS STRUCTURE WAS DESIGNED IN ACCORDANCE AND MEETS THE REQUIREMENTS OF THE FLORIDA BUILDING CODE 2004 RESIDENTIAL AND 2003 SUPPLEMENT


DRAWN BY: LEFT
RELEASE DATE: 07/14/04

PLOT DATE: 13 JUN 2008

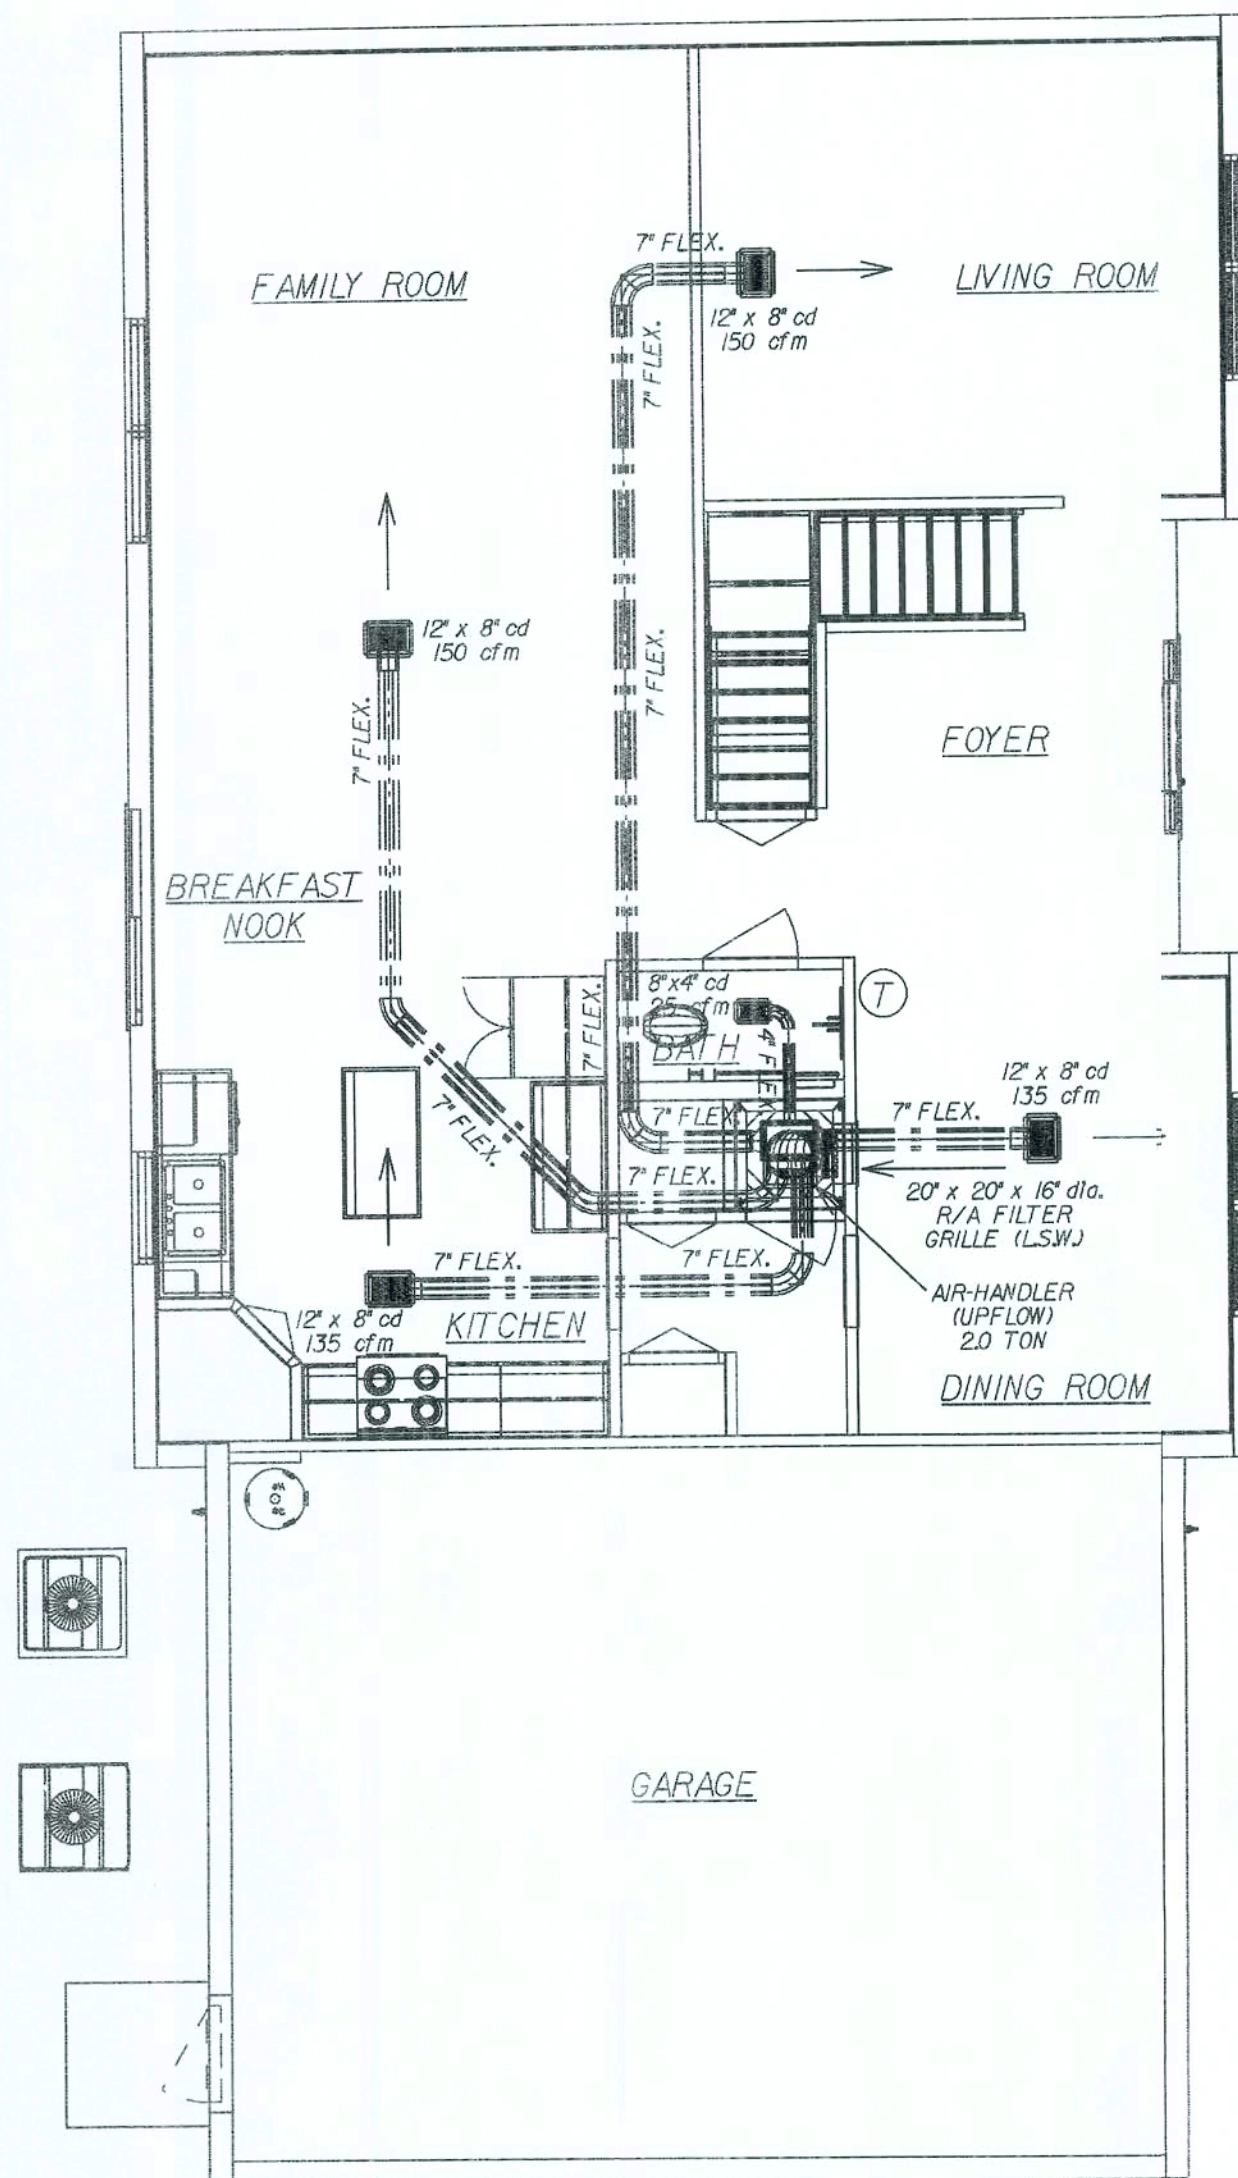

FIRST FLOOR REGISTER LAYOUT


2.0 TON
 TEMPSTAR FSM2X2400 13 SEER
 TEMPSTAR N2H324AKA 13 SEER
 5.0 KW
 BRAEBURN 5200 PROGRAMABLE
 BROAN 671 (70 CFM) (2)
 SIZES OF REDUCTION BOXES (DB6-16x14x16x12x15)
 SIZE OF TRIANGLES (15x15x15x15)
 ALL TAPES, CONNECTORS, & MASTIC
 USED WILL BE UL-181 APPROVED
 EXT STATIC .60 595 CFM H

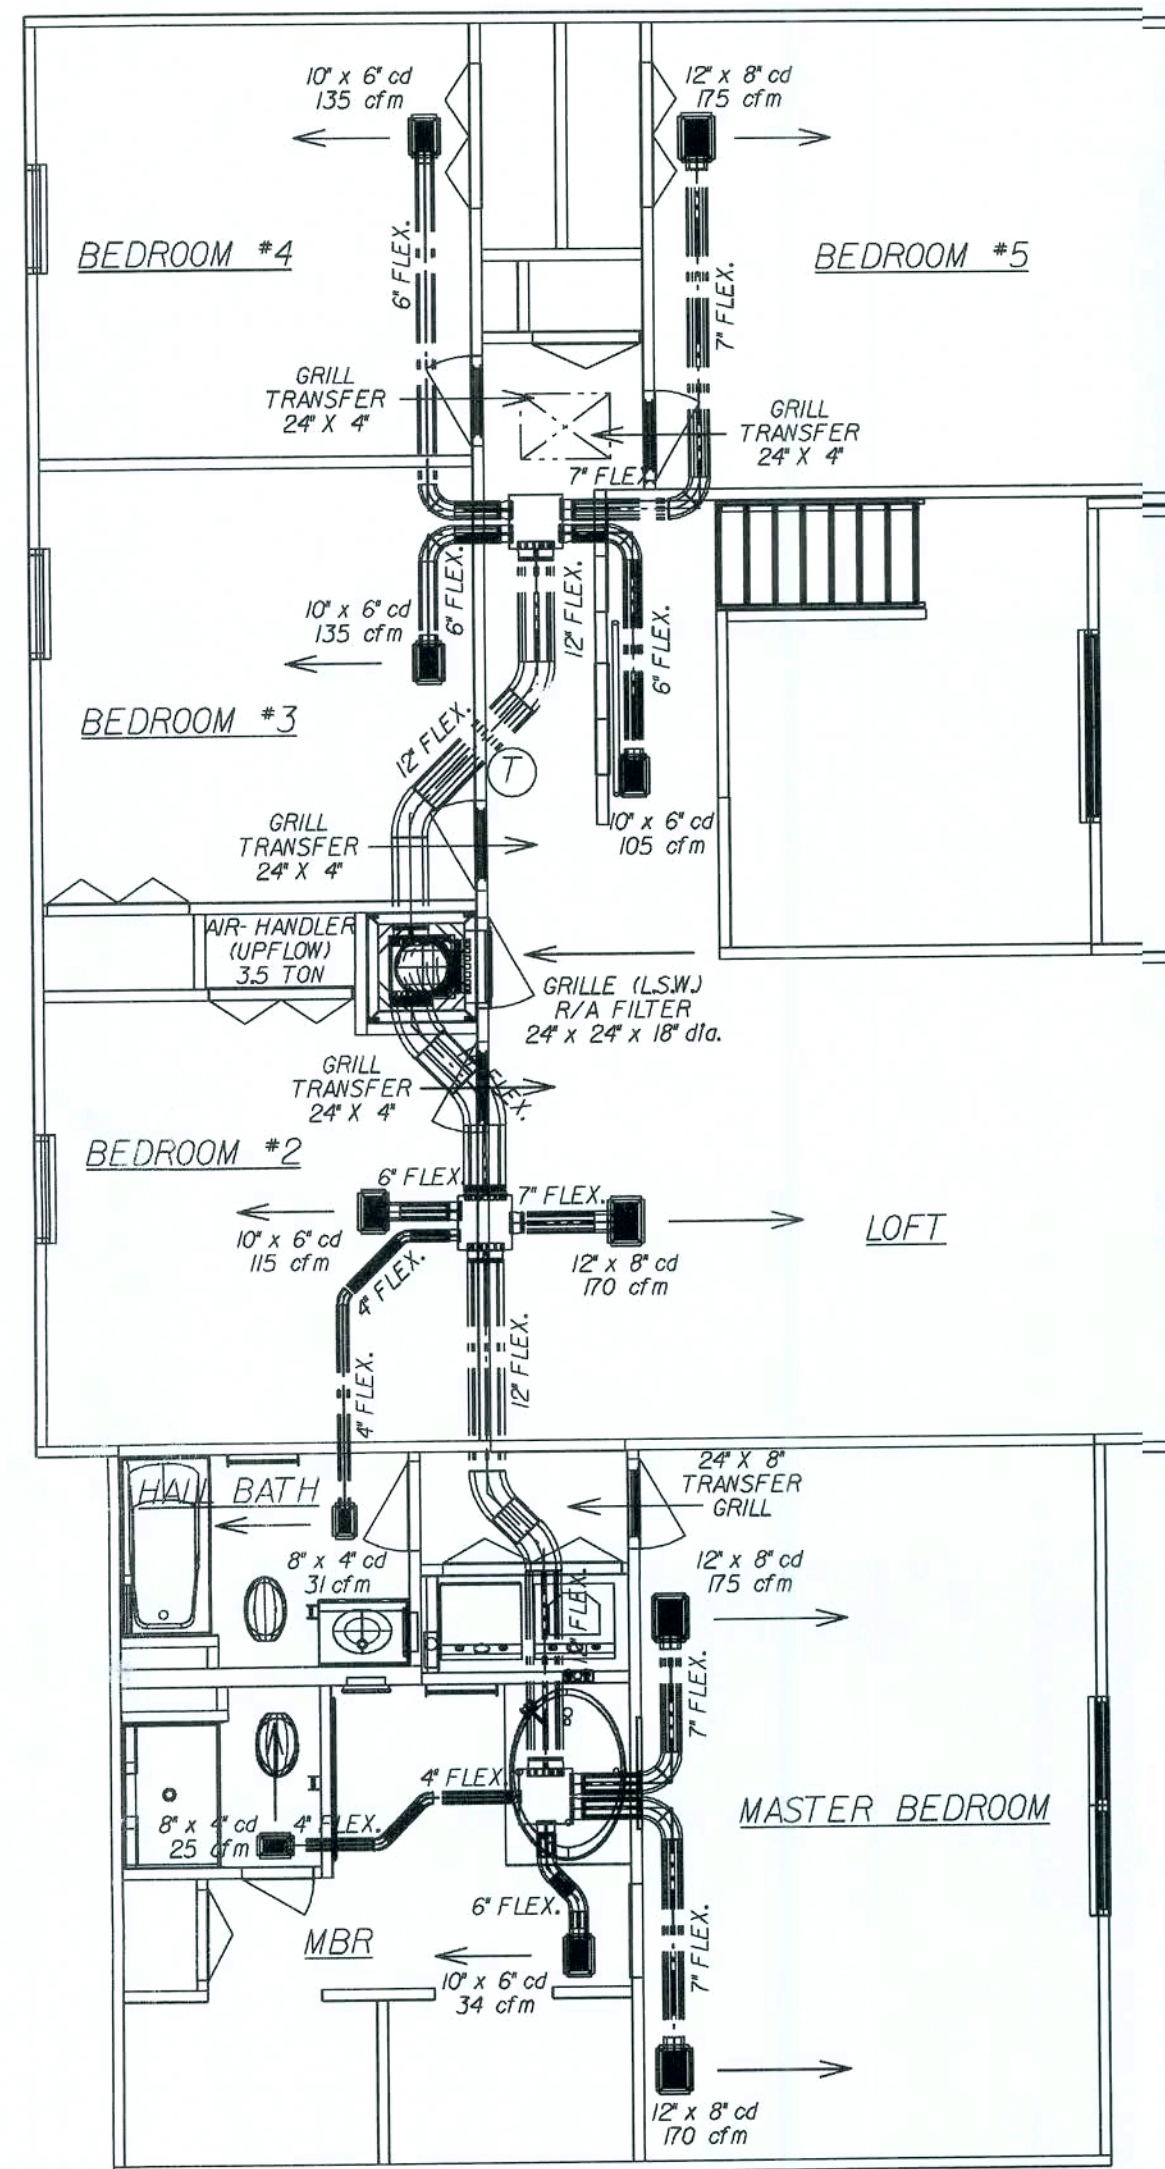

SECOND FLOOR REGISTER LAYOUT

3.5 TON
 TEMPSTAR FEM2X4200 13 SEER
 TEMPSTAR N2H342AKA 13 SEER
 7.5 KW
 BRAEBURN 5200 PROGRAMABLE
 BROAN 671 (70 CFM) (2)
 SIZES OF REDUCTION BOXES (DB6-16x14x16x12x15)
 SIZE OF TRIANGLES (15x15x15x15)
 ALL TAPES, CONNECTORS, & MASTIC
 USED WILL BE UL-181 APPROVED
 EXT STATIC .60 1270 CFM L

GENERAL MECHANICAL NOTES:
 ALL TAPES, CONNECTORS AND MASTIC USED
 WILL BE UL-181 APPROVED.
 SEE ELECTRIC PLANS FOR EXHAUST FAN
 LOCATIONS IN BATH AREAS.
 SEE FLOOR PLAN FOR CLOTHES DRYER
 VENT LOCATION.
 M16024 BALANCED RETURN AIR:
 TRANSFER GRILLES @ HABITABLE ROOMS
 SEE DETAIL BELOW:

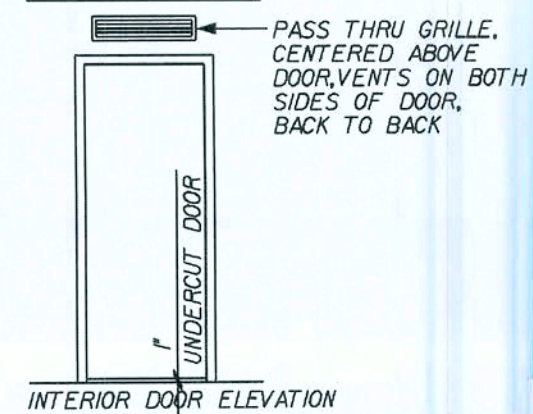

AMERICANA		HVAC MECHANICALS		COPYRIGHT © 2005 MARONDA HOMES Maronda Homes (407) 321-0064 4005 MARONDA WAY SANFORD, FLORIDA	
GEO. WASHINGTON-5		5 BEDROOM		FLORIDA: THIS STRUCTURE WAS DESIGNED IN ACCORDANCE WITH THE REQUIREMENTS OF THE 2004 RESIDENTIAL BUILDING CODE.	
DRAWN BY:		GARAGE:		LEFT	
RELEASE DATE:		07-19-04		15-46-59	
SHEET:		HVA		PLOT DATE: 15 JAN 2008	

* USE WITH 13 SEER EQUIPMENT *

* USE WITH 13 SEER EQUIPMENT *

hvacitem REPORT


Thu Dec 07 08:14:11 2006
p:\fil\houses 05\george washington\hvac\geow5h.htg

QUANTITY	DESCRIPTION
3	23A 150045.0035 8x4 CEILING BOOT W/4" DIA. COLLAR
5	23C 150045.0036 10x6 CEILING BOOT W/6" DIA. COLLAR
8	23E 150045.0038 12x8 CEILING BOOT W/8" DIA. COLLAR
1	23Z 150045.0044 20x20 R/A TRANSITION BOX W/16" COLLAR
1	23Z 150045.0046 24x24 R/A TRANSITION BOX W/18" COLLAR
25	3F12 150040.0098 12" FOIL FLEX R6
6	3F14 150040.0099 14" FOIL FLEX R6
1	3F16 150040.0108 16" FOIL FLEX R6
4	3F18 150040.0138 18" FOIL FLEX R6
25	3F4 150040.0091 4" FOIL FLEX R6
25	3F6 150040.0093 6" FOIL FLEX R6
100	3F7 150040.0094 7" FOIL FLEX R6
1	6G1 150005.0022 FEM2X2400A 13 SEER 2.0 TON AIR HANDLER UNIT
1	6K1 150005.0044 FEM2X2400A 13 SEER 3.5 TON AIR HANDLER UNIT
1	6N1 150010.0101 N2H324AKA 13 SEER 2.0 TON CONDENSER
1	6O1 150010.0104 N2H324AKA 13 SEER 3.5 TON CONDENSER
2	7C 150005.0110 19x13x30" H BOX PLENUM
3	7R 150040.0111 18" SQUARE DUCT PLENUM
4	81A 150055.0041 24x4 TRANSFER GRILLE
4	81B 150045.0052 24x4 TRANSFER GRILLE FRAME
4	81C 150055.0078 24x8 TRANSFER GRILLE
1	81D 150045.0078 24x8 TRANSFER GRILLE FRAME
1	84A 150055.0032 24x24 RETURN AIR FILTER GRILLE
1	84C 150055.0030 20x20 RETURN AIR FILTER GRILLE
3	9B1 150040.0075 4" K-COLLAR/ROTH (4KC/413)
5	9D1 150040.0077 6" K-COLLAR/ROTH (6KC/413)
4	9E1 150040.0078 7" K-COLLAR/ROTH (7KC/413)
1	9I1 150040.0082 12" K-COLLAR/ROTH (12KC/413)
2	9K1 150040.0083 14" K-COLLAR/ROTH (14KC/413)
1	9M1 150040.0137 18" K-COLLAR/ROTH (18KC/413)
1	9N1 150040.0084 16" K-COLLAR/ROTH (16KC/413)

SECOND FLOOR EQUIPMENT :

3.5 TON
TEMPSTAR FM2X4200 13 SEER
TEMPSTAR RH342AKA 13 SEER
7.5 KW
BRAEBURN 200 PROGRAMABLE 2 STAGE
BROAN 671 (7 CFM) (2)
SIZE OF REDUCTION BOXES (DB6-16x14x16x12x15)
SIZE OF TRIANGLES (15x15x15x15)

ALL TAPES, CONNECTORS & MASTIC
USED WILL BE UL-181 APPROVED
EXT. STATIC 'O - 1270 CFM L

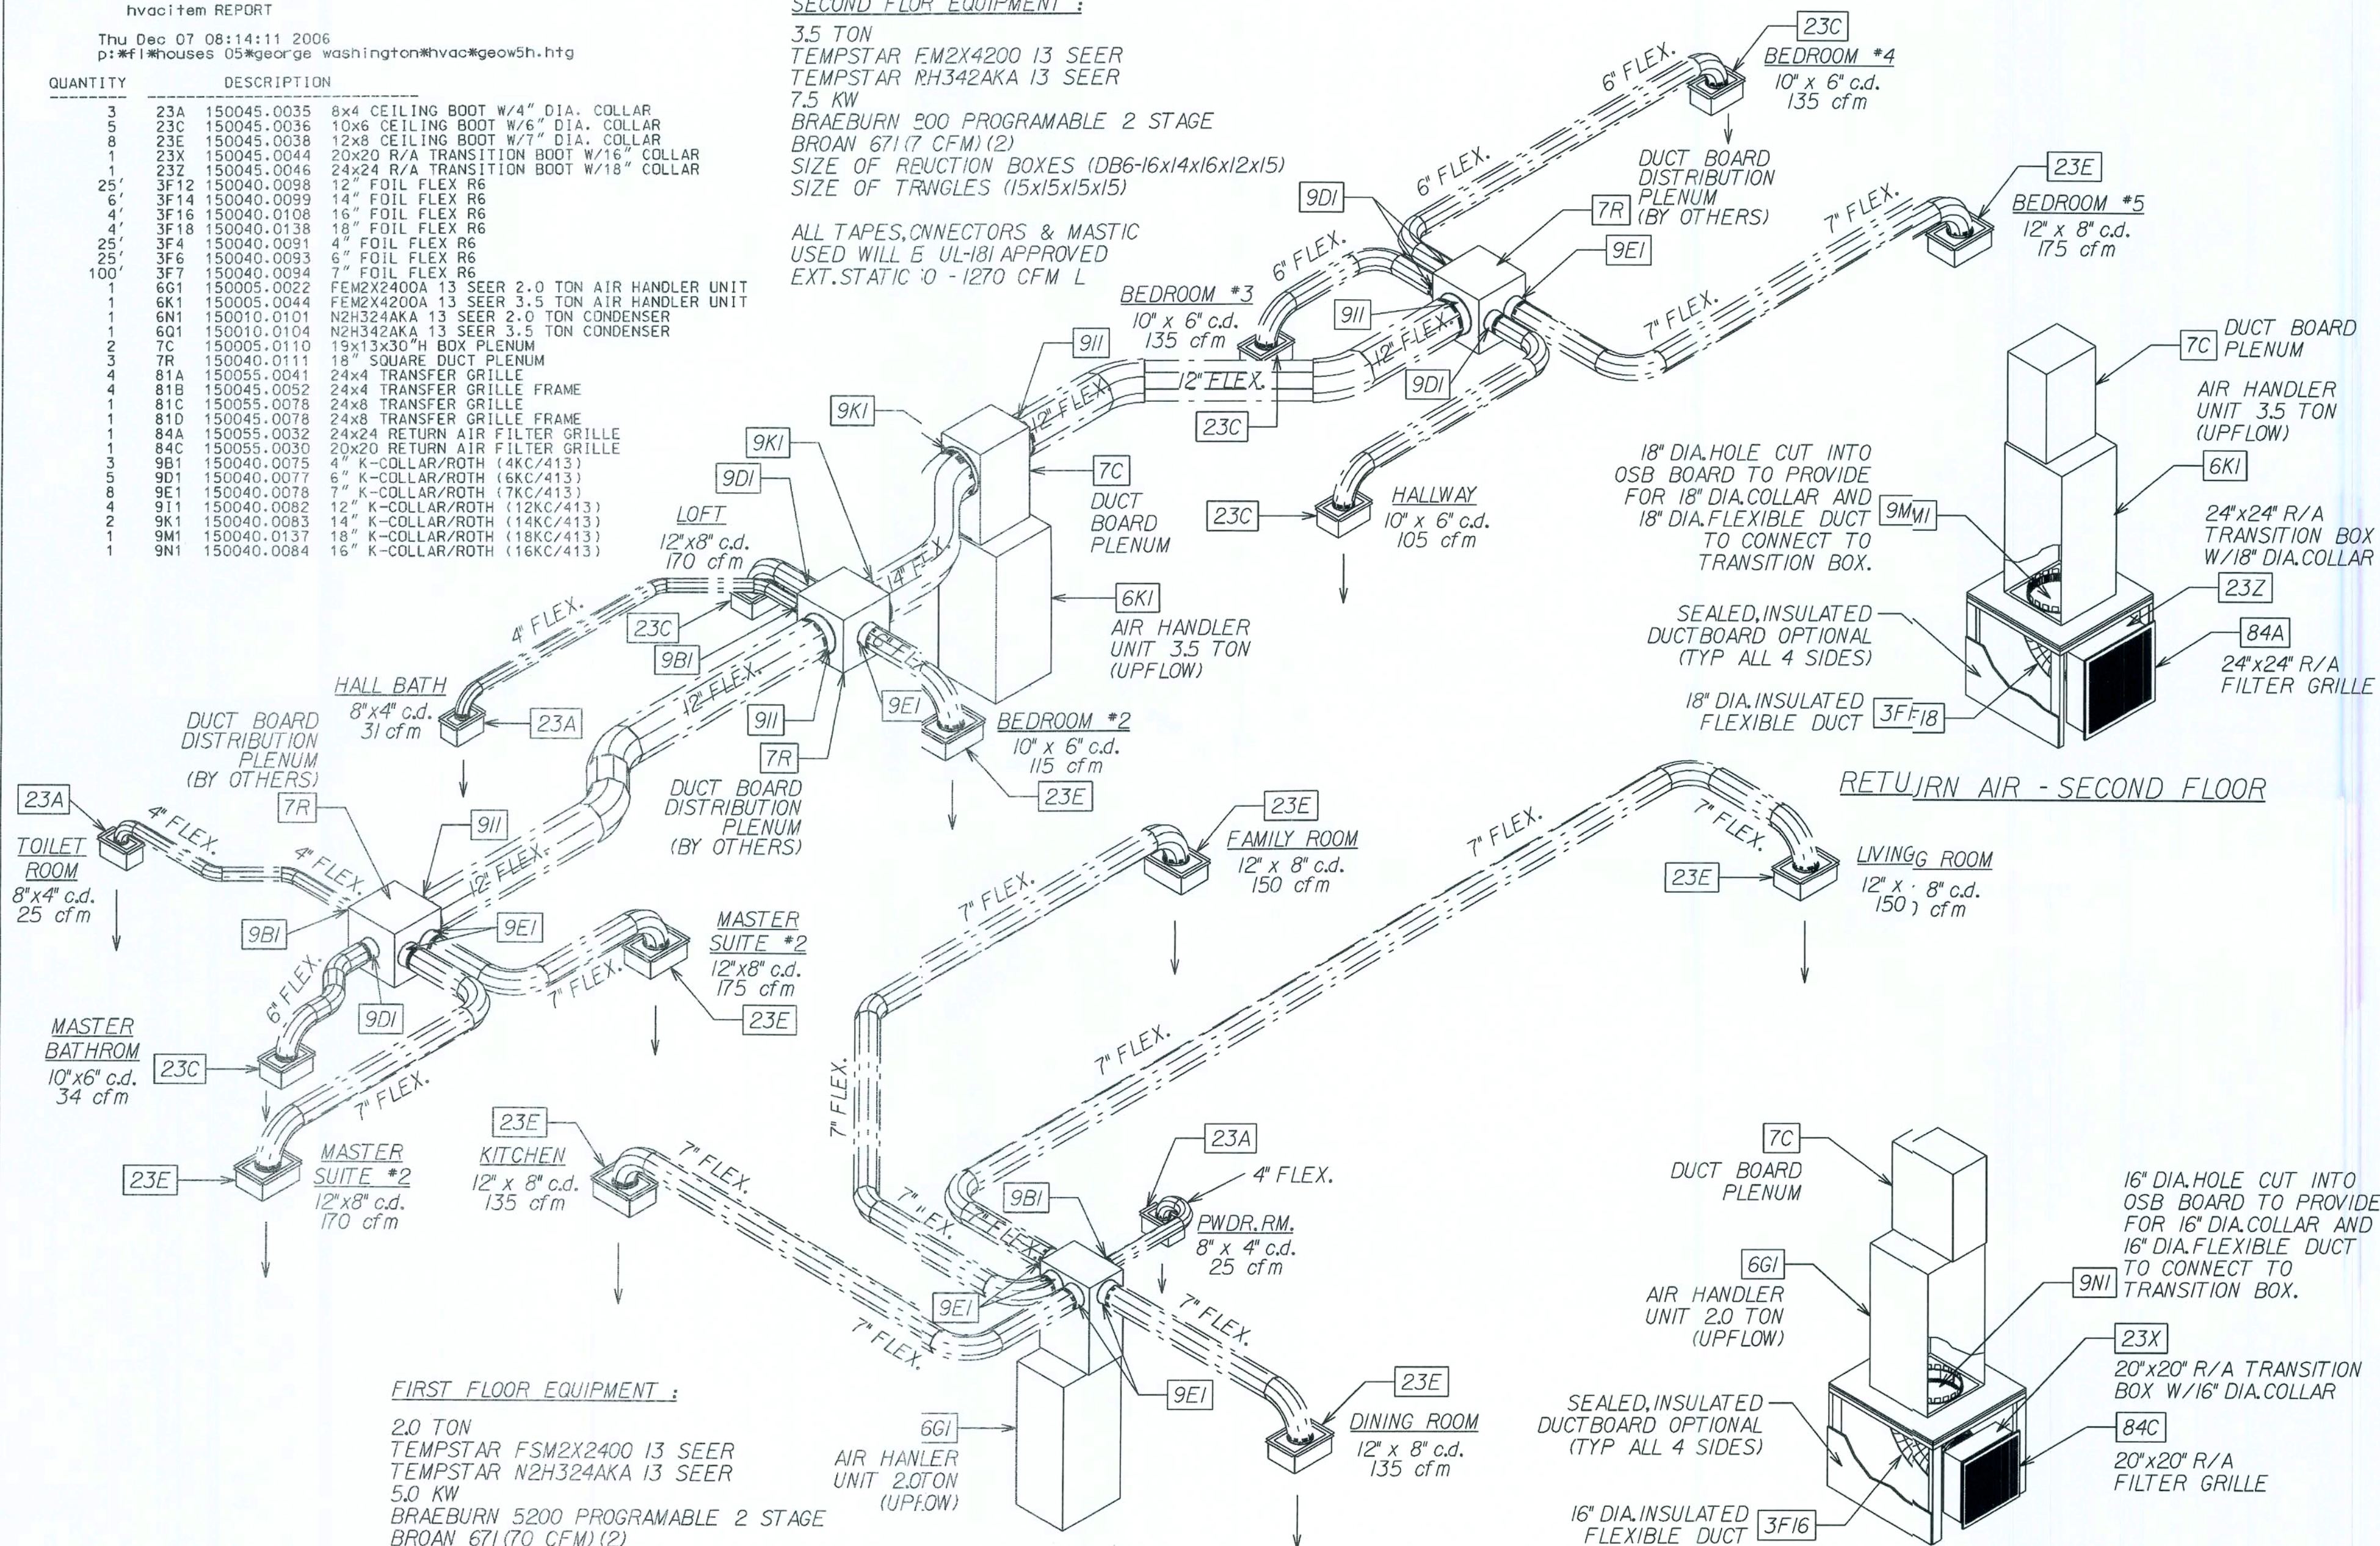

FIRST FLOOR EQUIPMENT :

2.0 TON
TEMPSTAR FSM2X2400 13 SEER
TEMPSTAR N2H324AKA 13 SEER
5.0 KW
BRAEBURN 5200 PROGRAMABLE 2 STAGE
BROAN 671 (70 CFM) (2)
SIZE OF REDUCTION BOXES (DB6-16x14x16x12x15)
SIZE OF TRIANGLES (15x15x15x15)


ALL TAPES, CONNECTORS & MASTIC
USED WILL BE UL-181 APPROVED
EXT. STATIC .60 - 595 CFM H

H.V.A.C. ISOMETRIC

REVISIONS :		ADJUST CFM'S @ MBR/LOFT/BR#2 (8/8/05)	REVISED 1ST FLOOR UNIT NOTE	12/07/06 COMPLETE 13 SEER UPDATE TJM
AMERICANA HVAC ISOMETRICS		GEO. WASHINGTON-5		
5 BEDROOM		DRAWN BY: GARAGE: LEFT		
RELEASE DATE: 07/22/04		PLOT DATE: 15 JAN 2008		
SHEET:		ISO-H		
FLORIDA BUILDING CODE 2004 : RESIDENTIAL				

Maronda Homes
FLORIDA
4005 MARONDA WAY SANFORD, FL 32711
Copyright © 2005 MARONDA HOMES

THIS STRUCTURE WAS DESIGNED IN ACCORDANCE WITH THE FLORIDA BUILDING CODE AND MEETS THE REQUIREMENTS OF RESIDENTIAL ANGLE 2005 SUPPLEMENT

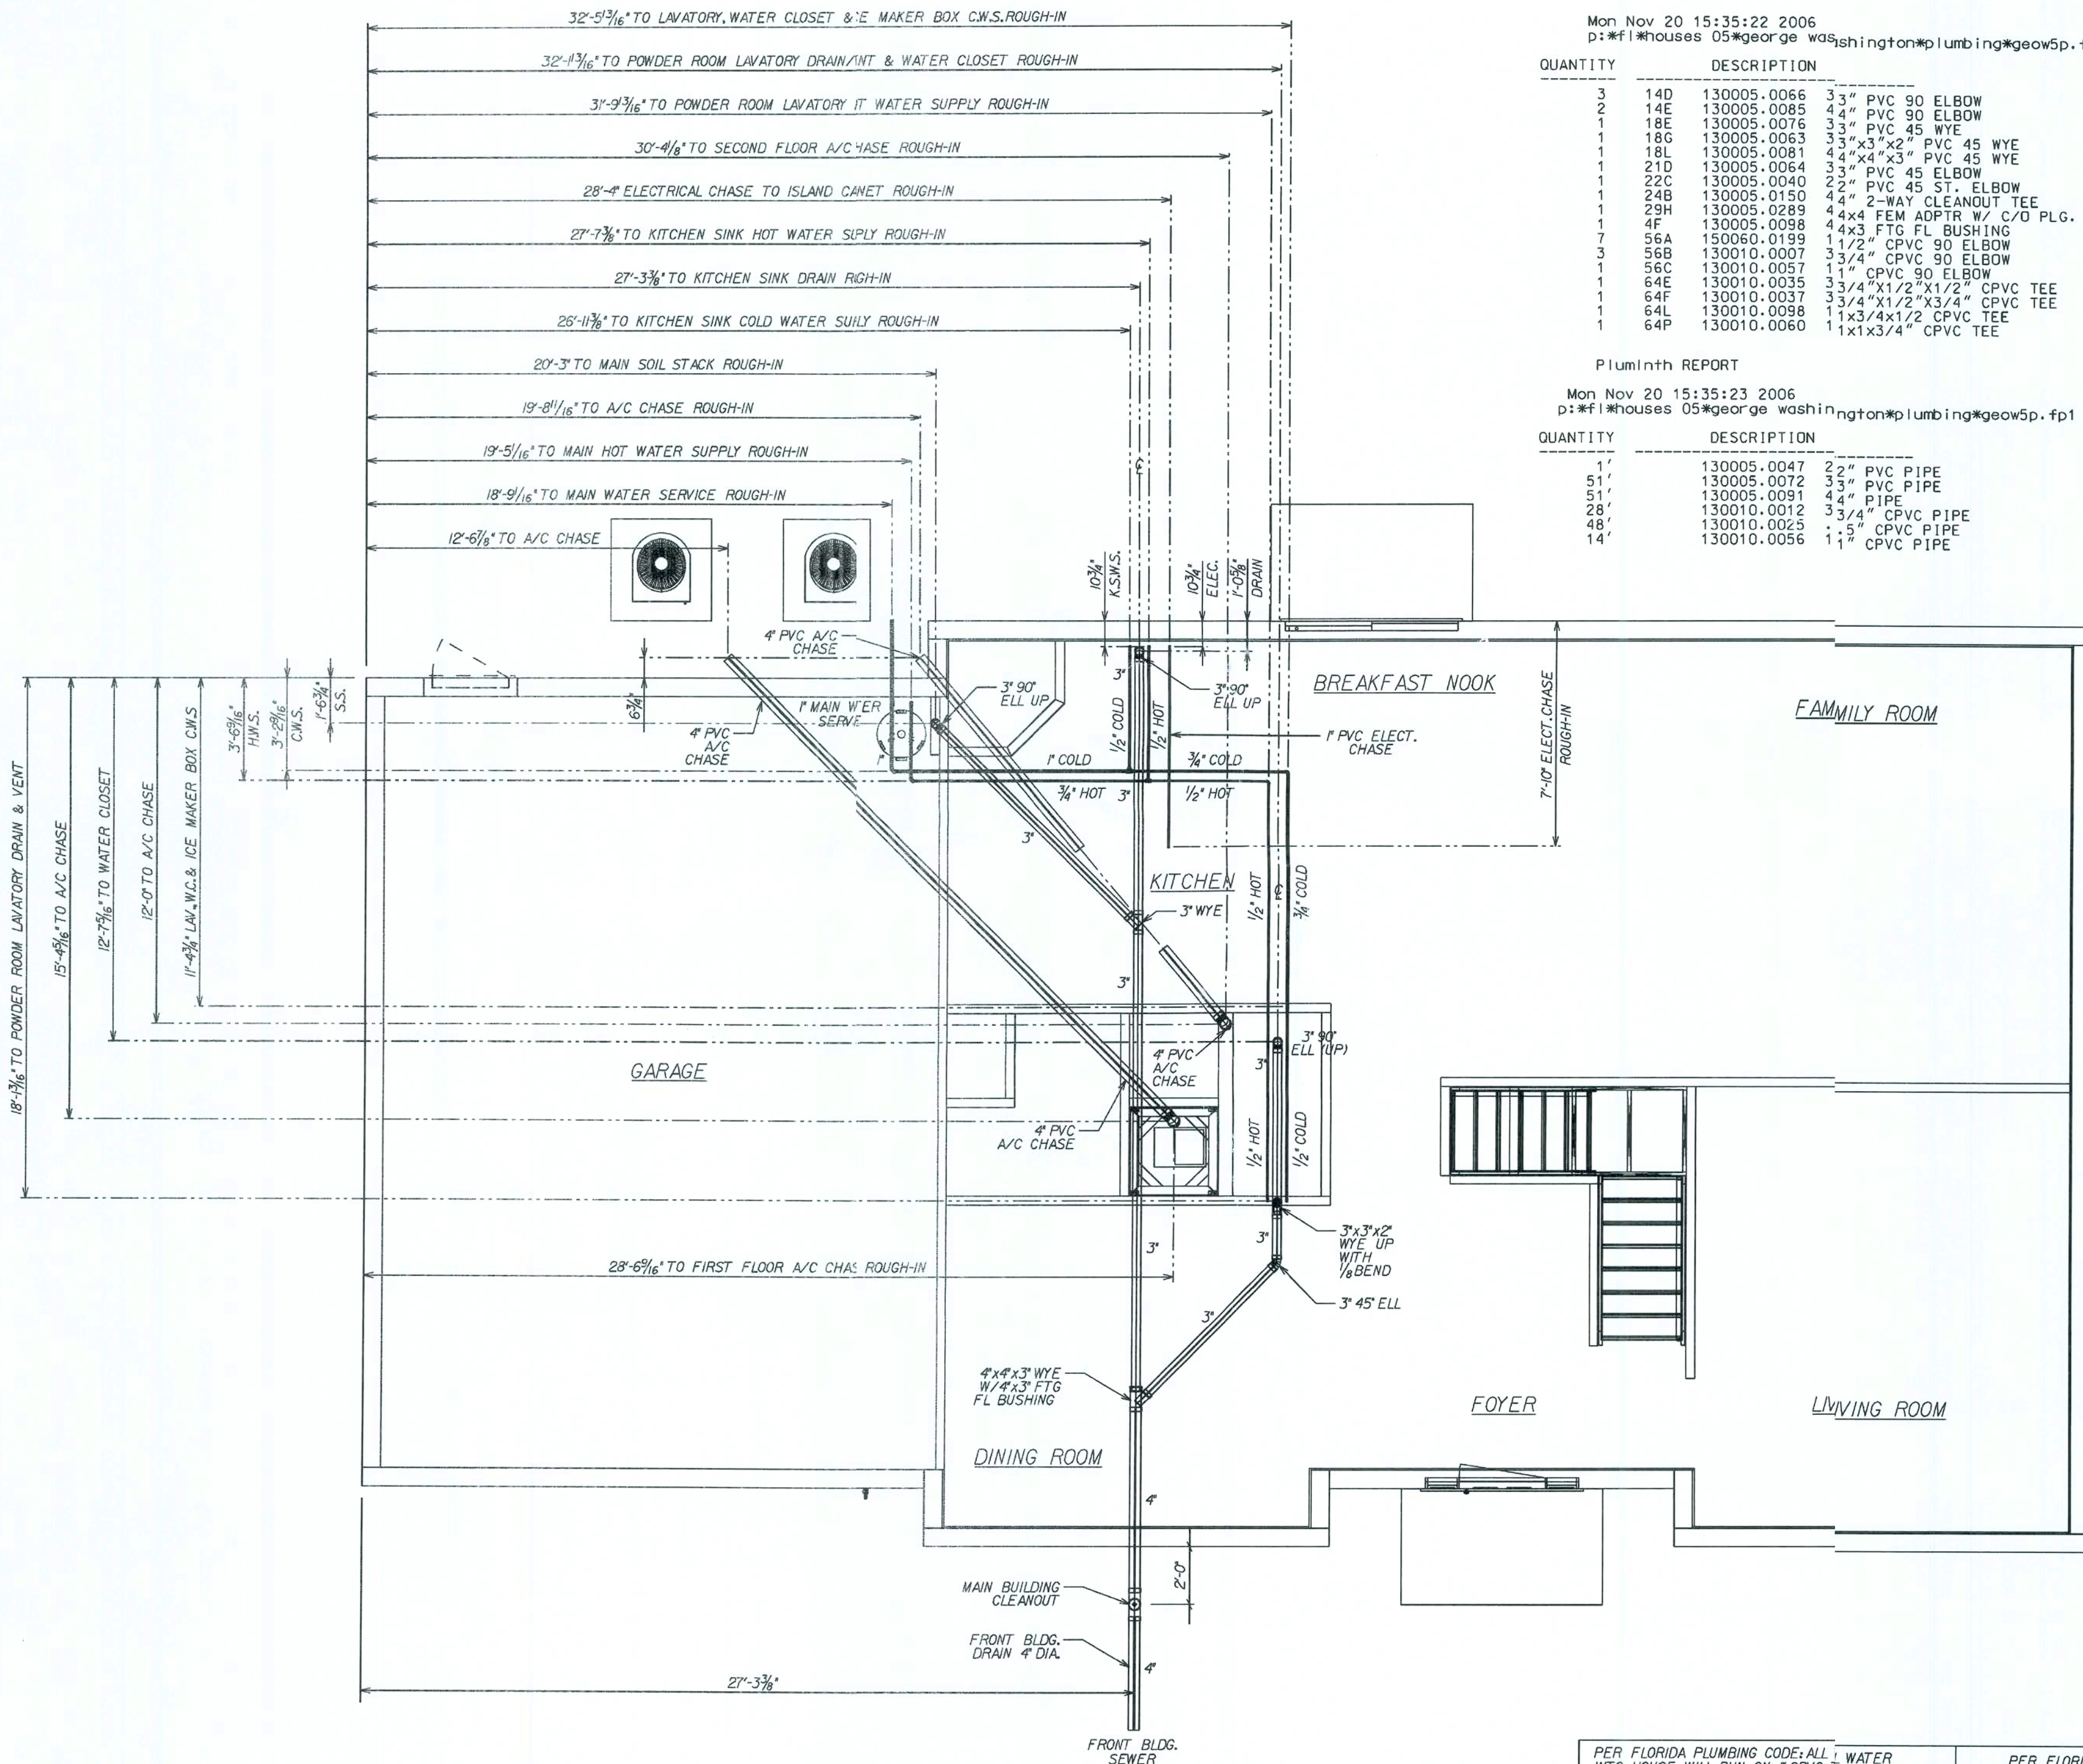

plumitem REPORT

Mon Nov 20 15:35:22 2006
p:\fl\houses 05\george washington\plumbing\geow5p.fp1

QUANTITY	DESCRIPTION
3	14D 130005.0066 3/3" PVC 90 ELBOW
2	14E 130005.0085 4/4" PVC 90 ELBOW
1	18E 130005.0076 3/3" PVC 45 WYE
1	18G 130005.0063 3/3"x3"x2" PVC 45 WYE
1	18L 130005.0081 4/4"x4"x3" PVC 45 WYE
1	21D 130005.0064 3/3" PVC 45 ELBOW
1	22C 130005.0040 2/2" PVC 45 ST. ELBOW
1	24B 130005.0150 4/4" 2-WAY CLEANOUT TEE
1	29H 130005.0289 4/4" FEM ADPTR W/ C/O PLG.
1	4F 130005.0098 4x4x3 FTG FL BUSHING
7	56A 150060.0199 1/2" CPVC 90 ELBOW
3	56B 130010.0007 3/4" CPVC 90 ELBOW
1	56C 130010.0057 1/1" CPVC 90 ELBOW
1	64E 130010.0035 3/4"x1/2"x1/2" CPVC TEE
1	64F 130010.0037 3/4"x1/2"x3/4" CPVC TEE
1	64L 130010.0098 1/1x3/4x1/2 CPVC TEE
1	64P 130010.0060 1/1x1x3/4" CPVC TEE

PlumInth REPORT

Mon Nov 20 15:35:23 2006
p:\fl\houses 05\george washington\plumbing\geow5p.fp1

QUANTITY	DESCRIPTION
1	130005.0047 2/2" PVC PIPE
5	130005.0072 3/3" PVC PIPE
1	130005.0091 4/4" PIPE
2	130010.0012 3/4" CPVC PIPE
4	130010.0025 1/5" CPVC PIPE
1	130010.0056 1/1" CPVC PIPE

REVISIONS :

01/29/05	T.J.T.
06/30/06	REV. PLBG FTGS & BOM LIST T.J.M
08/09/06	REV. CLEANOUT & BOM LIST T.J.M
11/20/06	REV. A/C CHASE/MAIN SEWER T.J.M

Maronda Homes

FLORIDA
4005 MARONDA WAY
SANFORD, FL 32711

THIS STRUCTURE WAS DESIGNED IN ACCORDANCE WITH THE REQUIREMENTS OF THE FLORIDA BUILDING CODE AND THE RESIDENTIAL ANNEXES 2006 SUPPLEMENT

AMERICANA UNDERGROUND PLBG

GEO. WASHINGTON-5

5 BEDROOM

DRAWN BY: GARAGE: LEFT

RELEASE DATE: 07/19/04

TOM MARTINEZ

SHEET:

FPI

PER FLORIDA PLUMBING CODE: ALL WATER INTO HOUSE WILL RUN ON 1" CPVC TO FIRST FIXTURE GROUP.




PER FLORIDA PLUMBING CODE: ALL DWV THROUGH FOOTERS WILL BE SLEEVED

REVISED 10-03-06


REVISED 08-15-05

FLORIDA BUILDING CODE 2004 : RESIDENTIAL

PLOT DATE: 15 JAN 2008

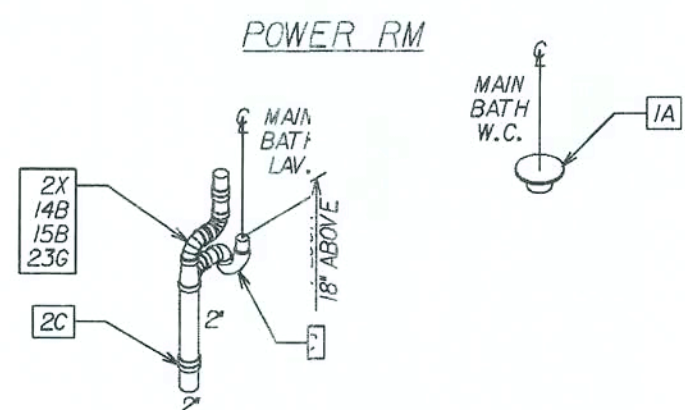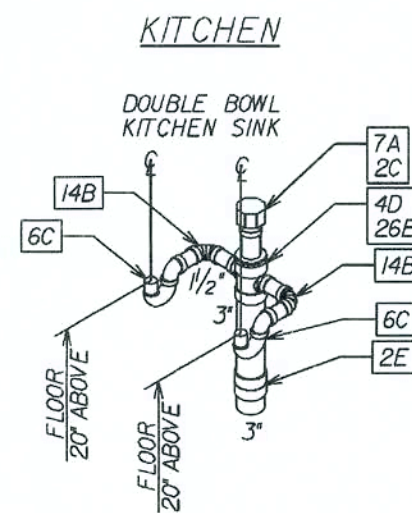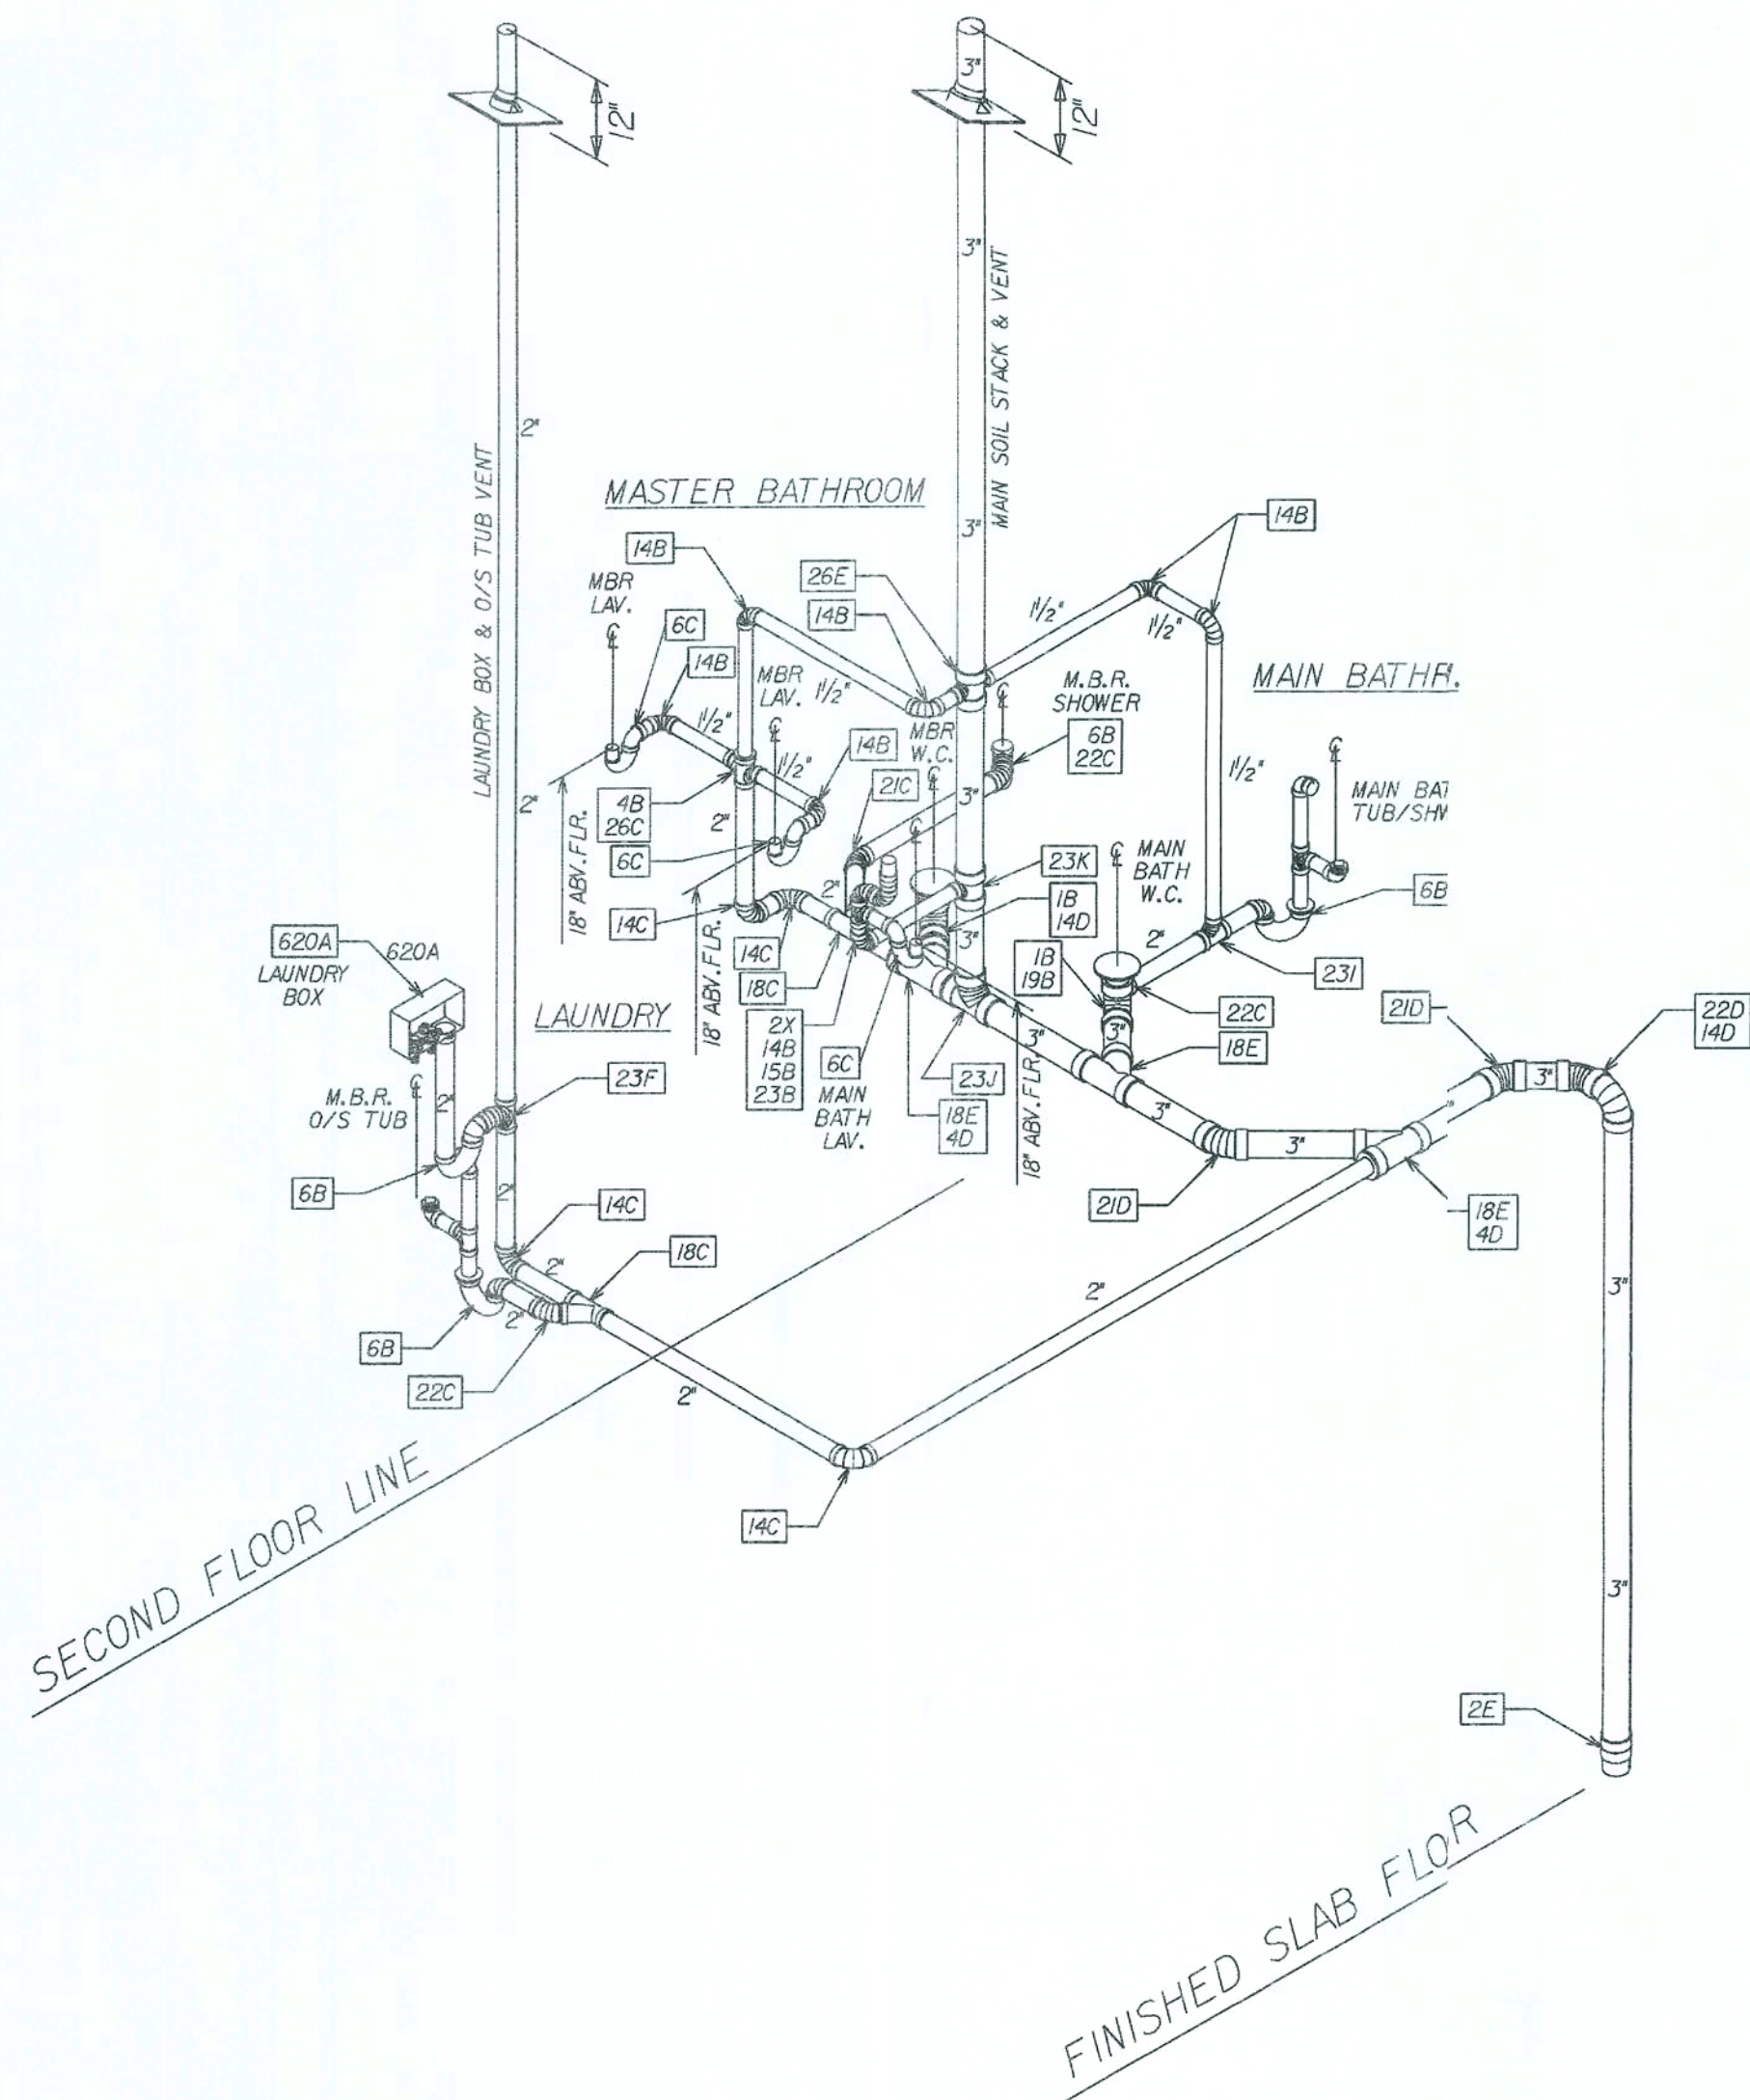

COMPLETE SANITARY PLUMBING DIAGRAM:

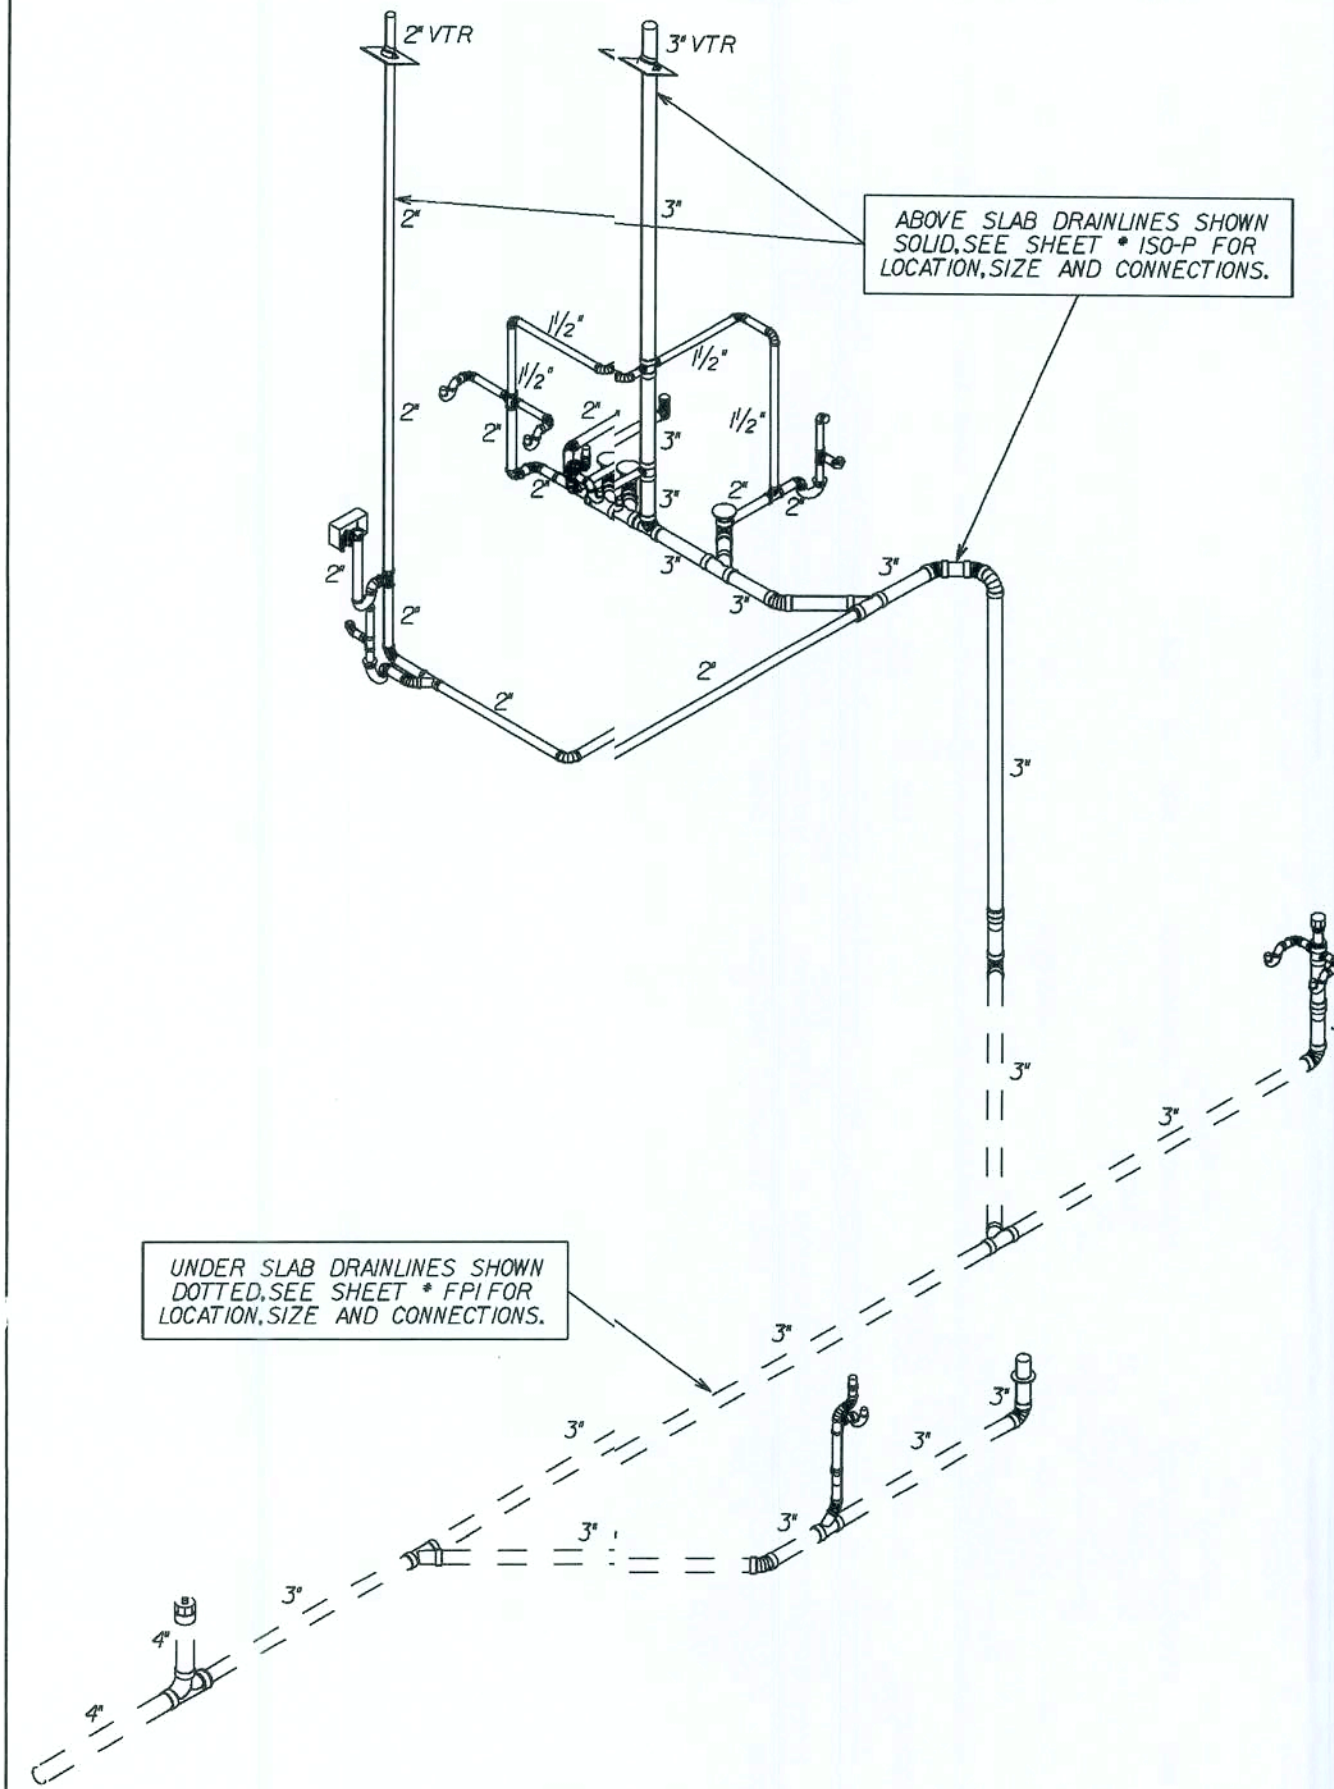

plumitem REPORT

Fri Sep 15 08:20:36 2006
p:*f*houses 05*george wa*ashington*plumbing*geow5p.plm

QUANTITY	DESCRIPTION
11	14B 130005.0013 1.5" PVC 90 ELBOW
4	14C 130005.0041 2" PVC 90 ELBOW
2	14D 130005.0066 3" PVC 90 ELBOW
2	15B 130005.0015 1.5" PVC 90 ST. ELBOW
3	18E 130005.0076 1" PVC 45 WYE
1	19B 130005.0005 1" PVC 45 WYE
3	1B 130005.0099 1" PVC 45 ELBOW W/LOW HEEL INL
1	21C 130005.0039 1" PVC 45 ELBOW
2	21D 130005.0064 1" PVC 45 ELBOW
3	22C 130005.0040 1" PVC 45 ST. ELBOW
1	22D 130005.0065 1" PVC 45 ST. ELBOW
1	23B 130005.0024 1.5" PVC TEE
1	23F 130005.0048 2" PVC TEE
1	23G 130005.0029 2"x1.5"x1.5" PVC TEE
1	23I 130005.0034 2"x2"x1.5" PVC TEE
1	23J 130005.0074 3" PVC TEE
1	23K 130005.0056 3"x3"x1.5" PVC TEE
1	26C 130005.0133 2"x2"x1.5"x1.5" DOUBLE TEE
2	26E 130005.0132 3"x3"x1.5"x1.5" DOUBLE TEE
2	2C 130005.0043 1" PVC COUPLING
2	2E 130005.0068 1" PVC COUPLING
2	2X 130050.0077 1.5" COUPLING W/ AUTOVENT
1	46B 130050.0125 2" NEOPRENE ROOF FLASHING
1	46C 130050.0028 2" NEOPRENE ROOF FLASHING
3	4B 130005.0032 2"x1.5 FTG FL BUSHING
3	4D 130005.0059 3x2 FTG FL BUSHING
1	620A 130035.0027 Laundry Box Left
2	670A 130005.0105 1 1/2" WATCO TUB OVERFLOW ASSEMBLY
1	6B 130005.0046 2" P-TRAP Part A
1	6B 130005.0046 2" P-TRAP Part B
3	6C 130005.0046 2" P-TRAP
1	6C 130005.0107 1.5"x1.25" P-TRAP W/UNION JT
1	7A 130005.0160 1.25-2" STUDDOR MINI-VENT
19'	130005.0023 1.5" PIPE
40'	130005.0047 2" PVC PIPE
30'	130005.0072 3" PVC PIPE

REVISIONS :

09/15/06 REV'D KITCHEN SINK ASSEM. - TJM

COPYRIGHT © 2005 MARONDA HOMES

Maronda Homes

FLORIDA: THIS STRUCTURE WAS DESIGNED IN ACCORDANCE WITH THE REQUIREMENTS OF THE FLORIDA BUILDING CODE 2004 RESIDENTIAL AND 2005 SUPPLEMENT

AMERICANA D.W.V. PLUMBING ISO

GEO. WASHINGTON-5

5 BEDROOM

DRAWN BY: LEFT

RELEASE DATE: 07-22-04


TOM MARTINEZ

SHEET: **ISO-P**

FLORIDA BUILDING CODE 2004 : RESIDENTIAL

PLOT DATE: 15 JAN 2008

1547.30

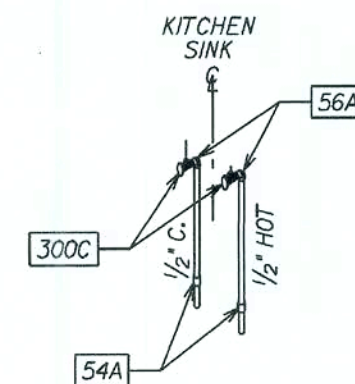

```

















PlumInth REPORT
Fri Sep 15 08:20:36 2006
p:fl*houses 05*george washington*plumbing*geow5p.p1

QUANTITY      DESCRIPTION
-----
19'            130005.0023  1.5" PIPE
40'            130005.0047  2" PVC PIPE
30'            130005.0072  3" PVC PIPE
62'            130010.0012  3/4" CPVC PIPE
43'            130010.0025  .5" CPVC PIPE
7'             130025.0006  1/2" COPPER Pipe


```

FLORIDA BUILDING CODE 2004 : RESIDENTIAL

ISO-W

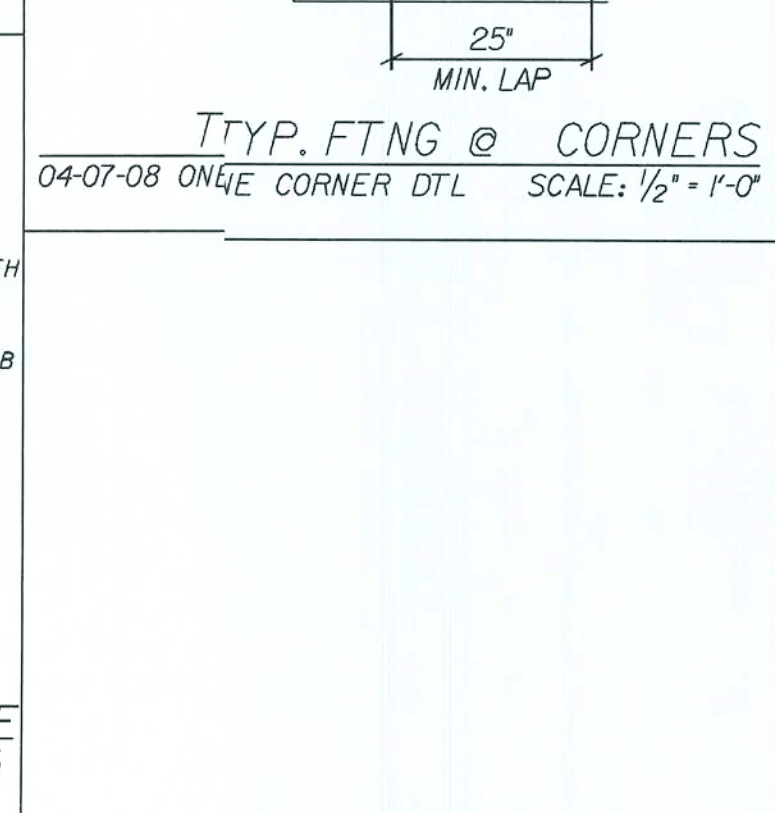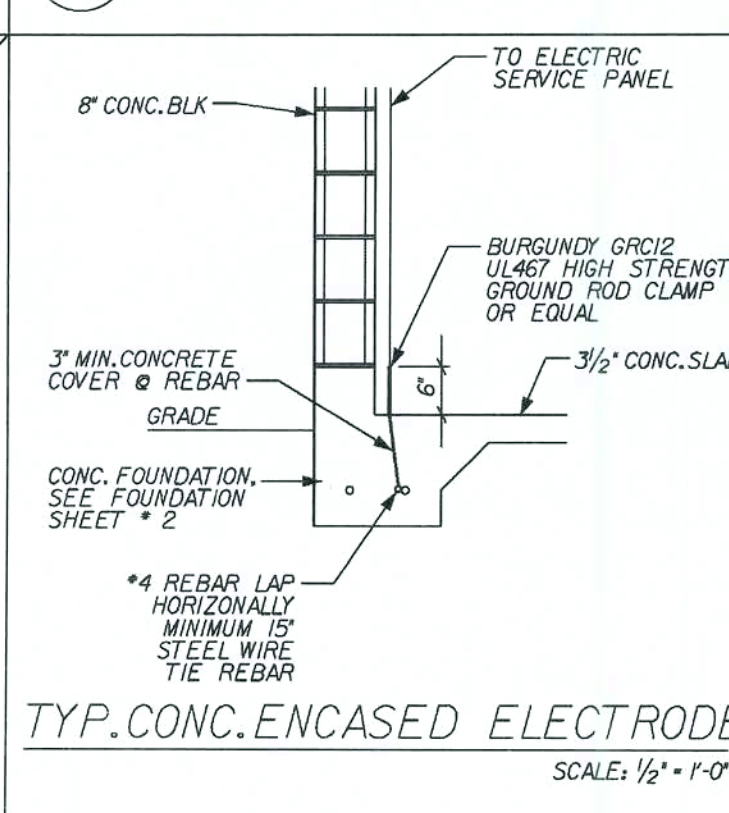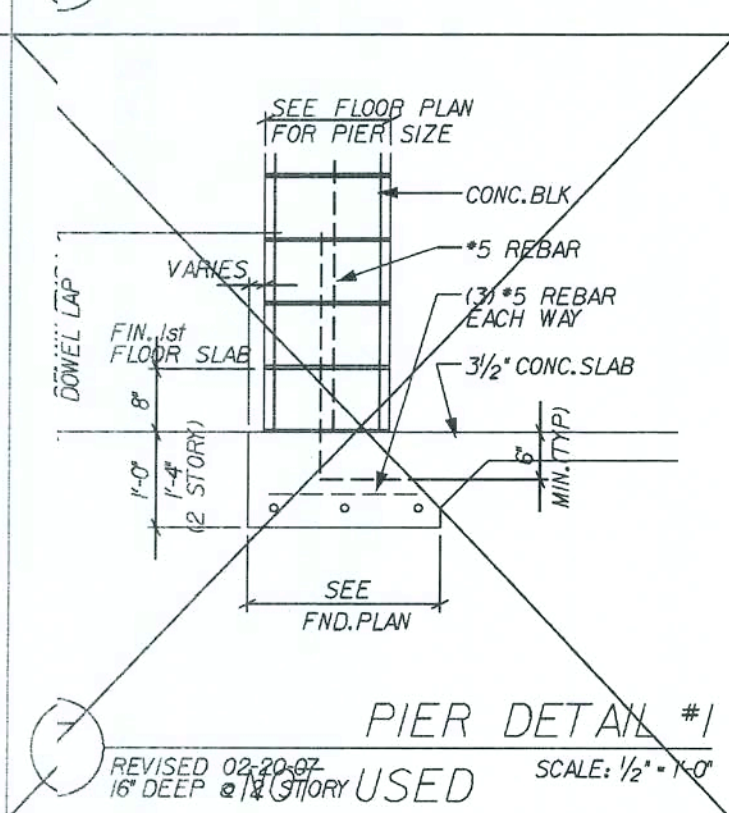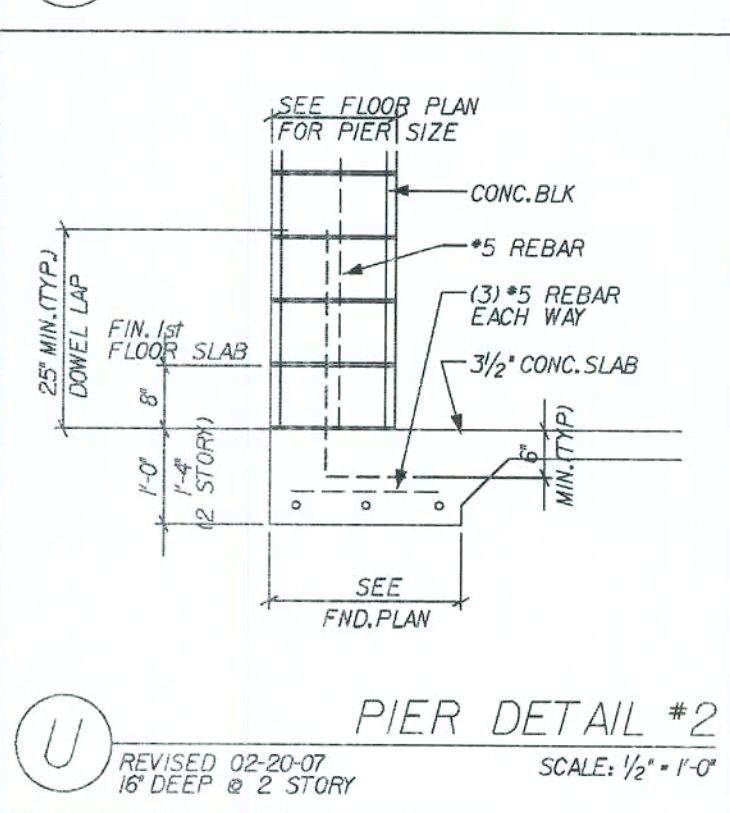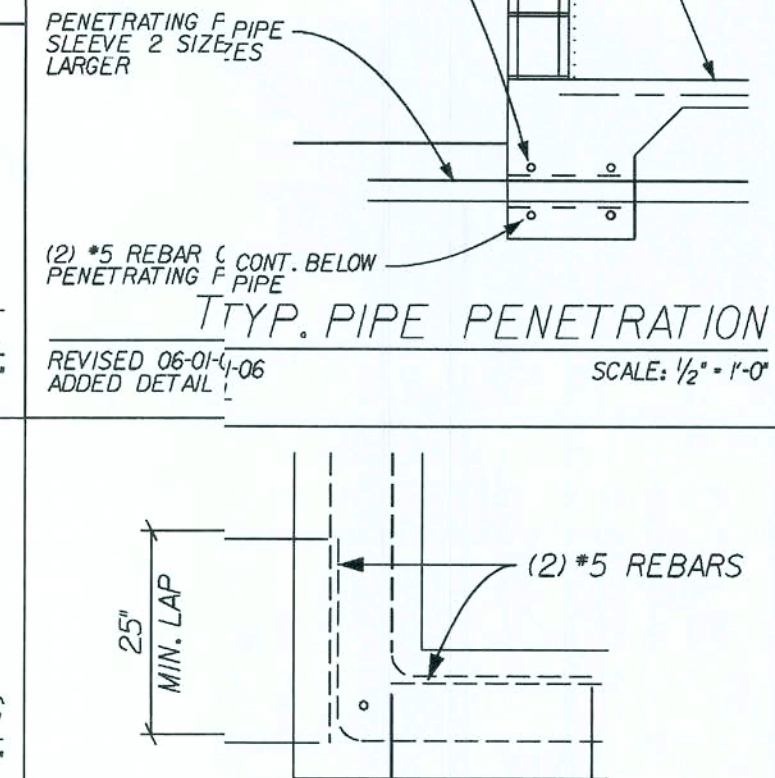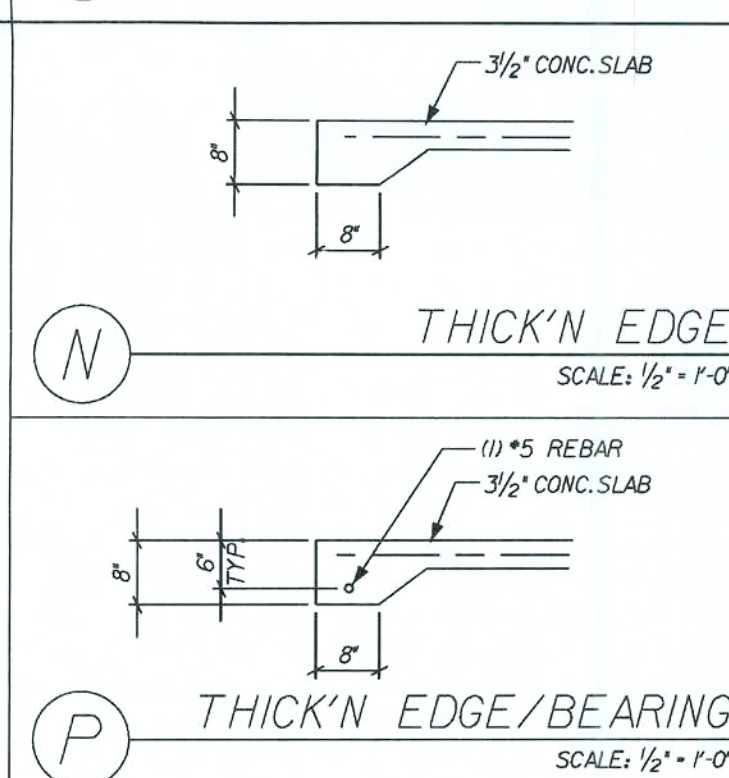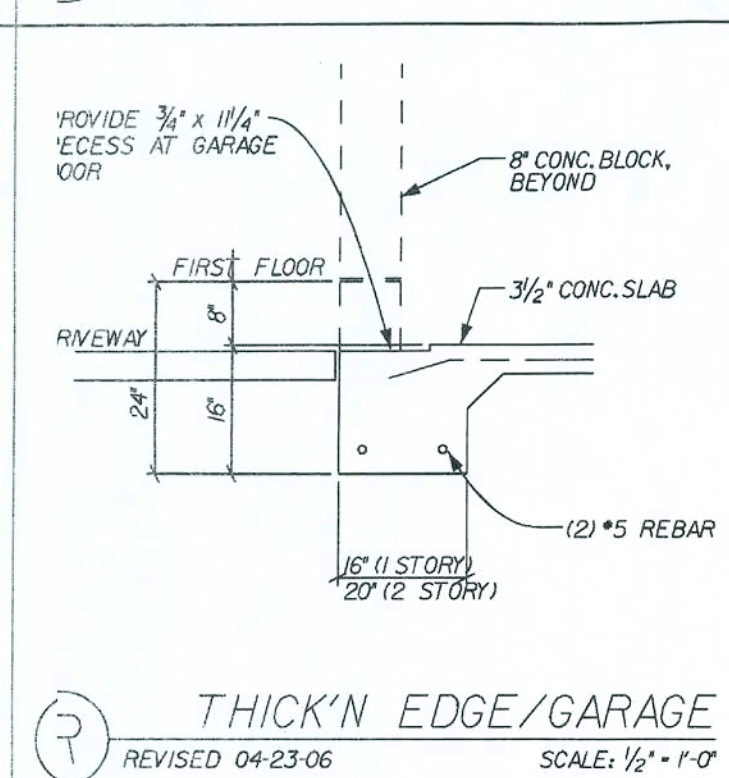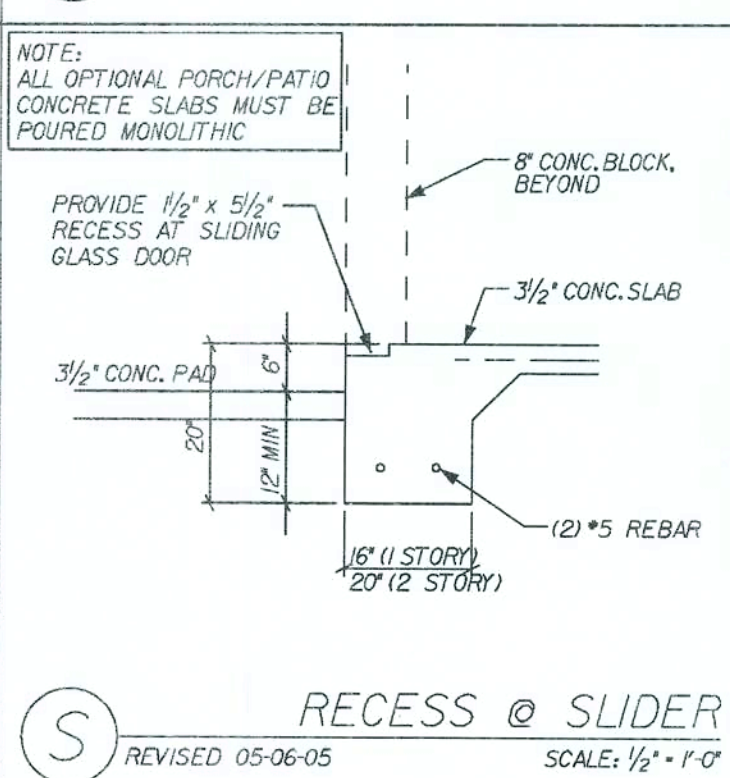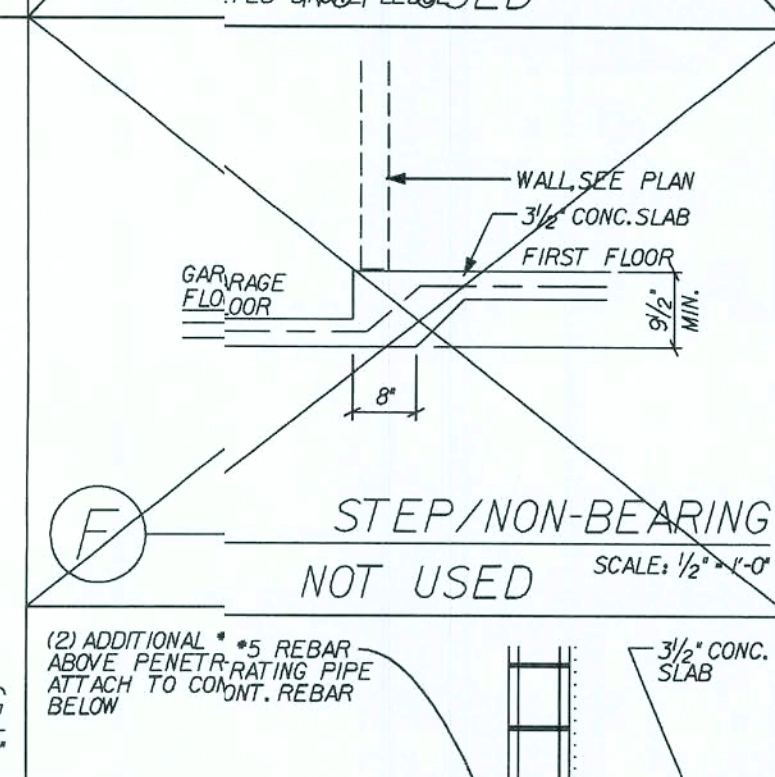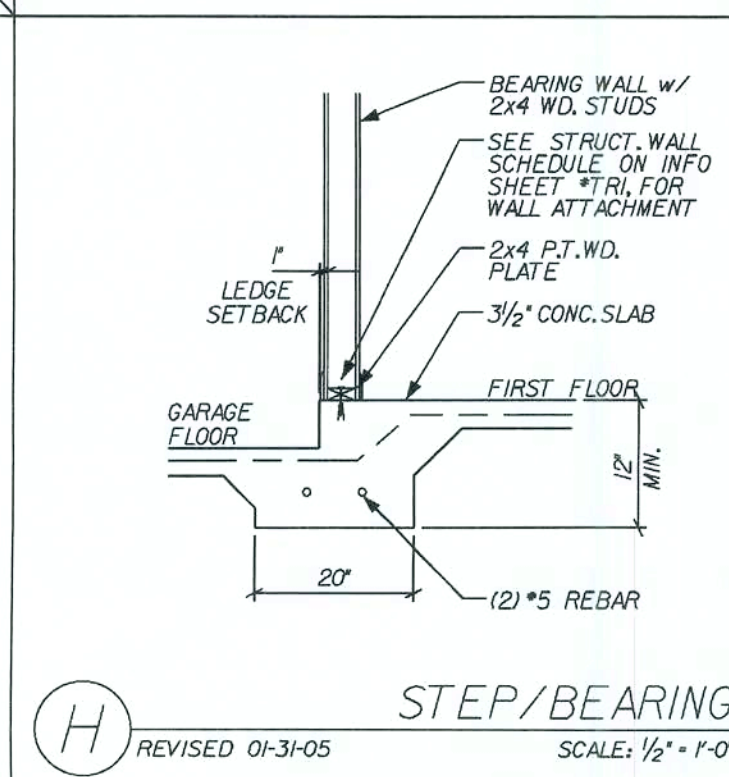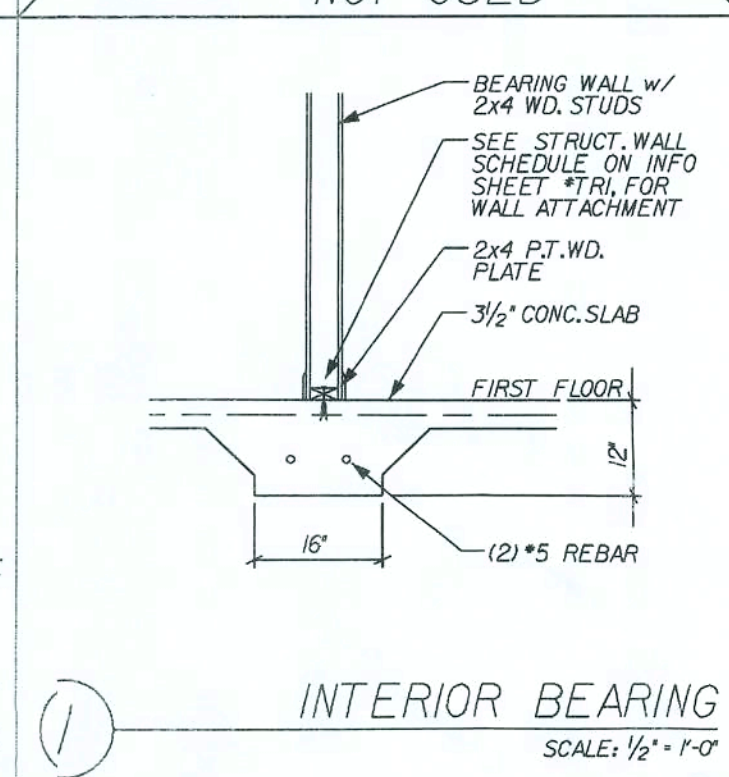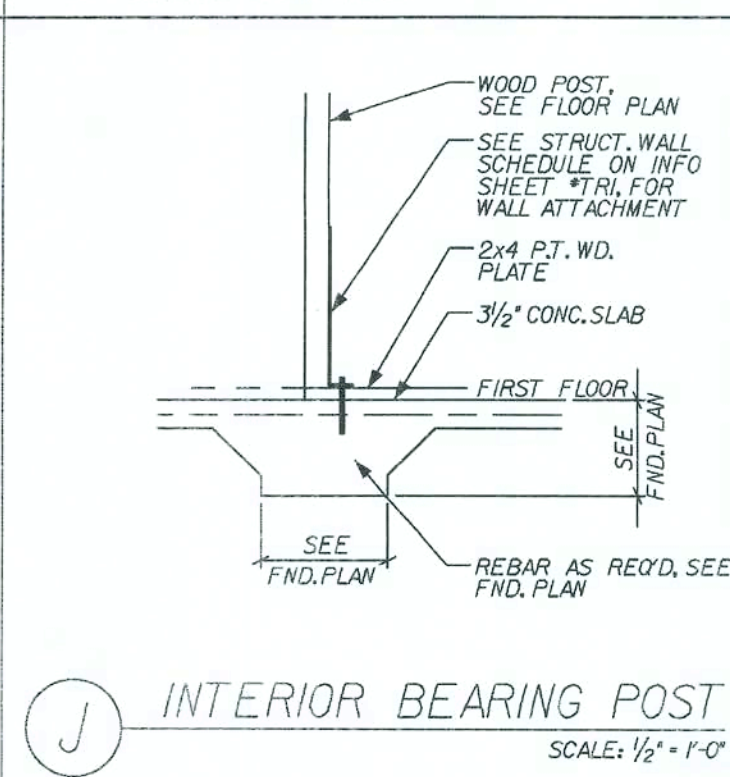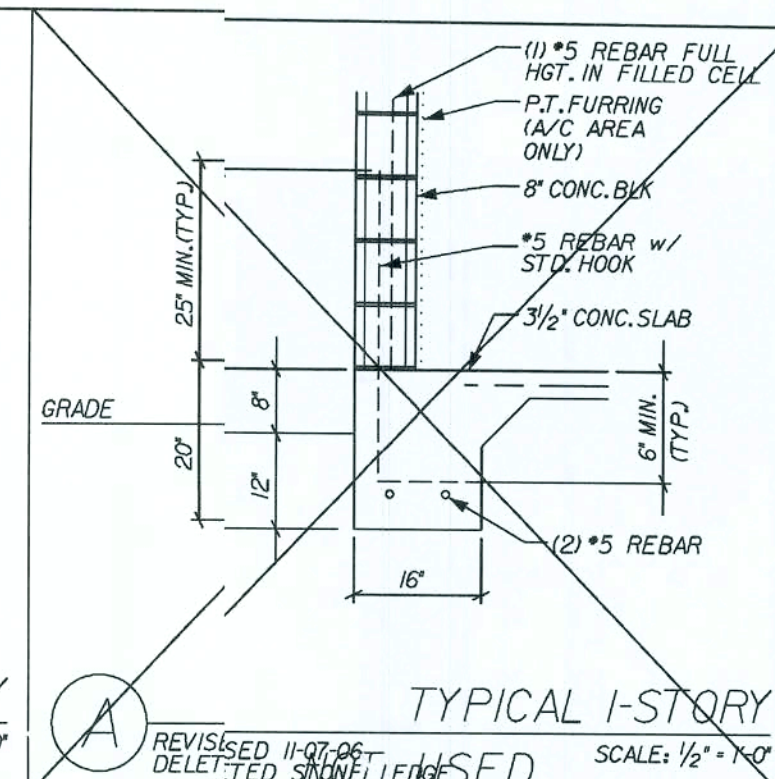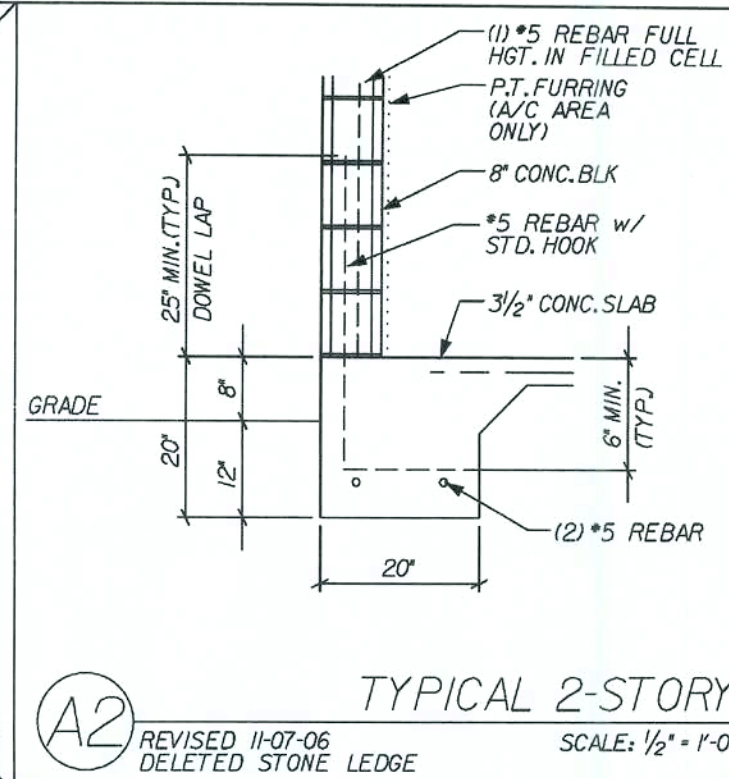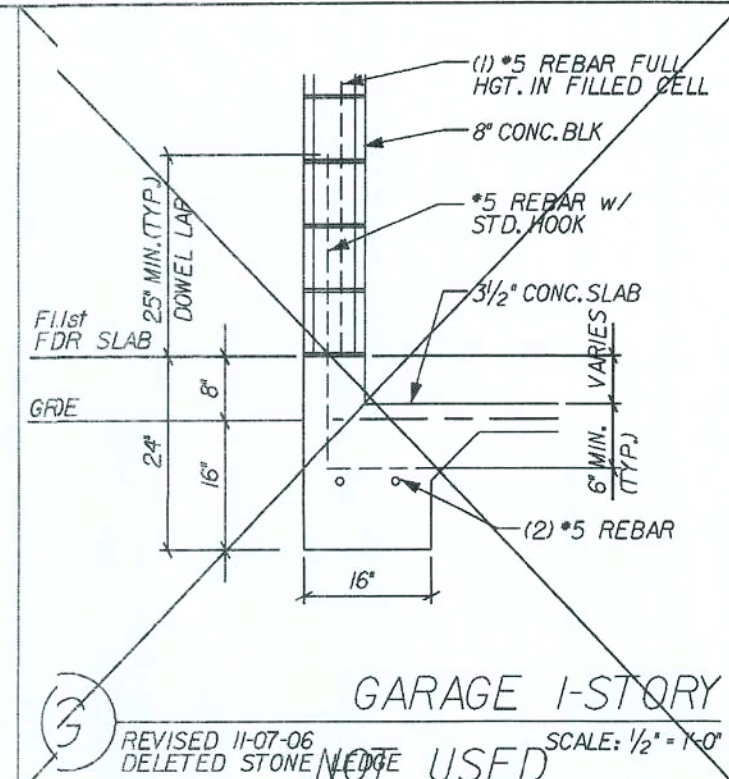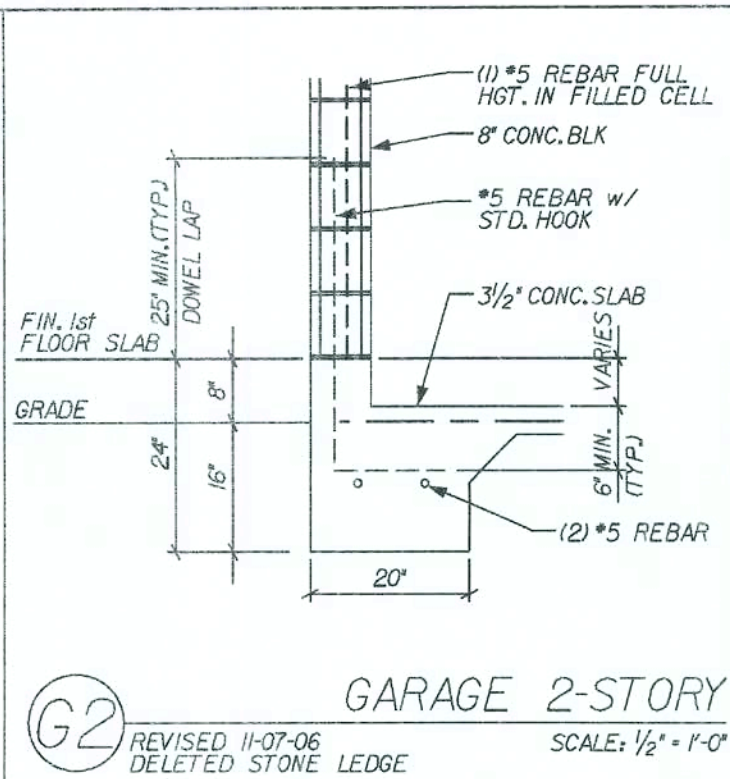


REVISIONS:	
Maronda Homes FLORIDA 4005 MARONDA WAY SANFORD, FL 32771 (407) 321-0064	
THIS STRUCTURE WAS DESIGNED IN ACCORDANCE WITH THE REQUIREMENTS OF THE FLORIDA BUILDING CODE, RESIDENTIAL ADU2005, 2006 SUPPLEMENT	
FOOTINGS	STANDARD DETAILS
GEO. WASHINGTON	
DRAWN BY:	GARAGE:
RELEASE DATE: 07/14/04	
154511	
Maronda Systems 4005 Maronda Way Sanford, FL 32771 (407) 321-0064	
Elmer Bergman, P.E. License No. 50158	
JUL 28 2008	
SHEET:	
FTG	
PLOT DATE: 15 JAN 2008	

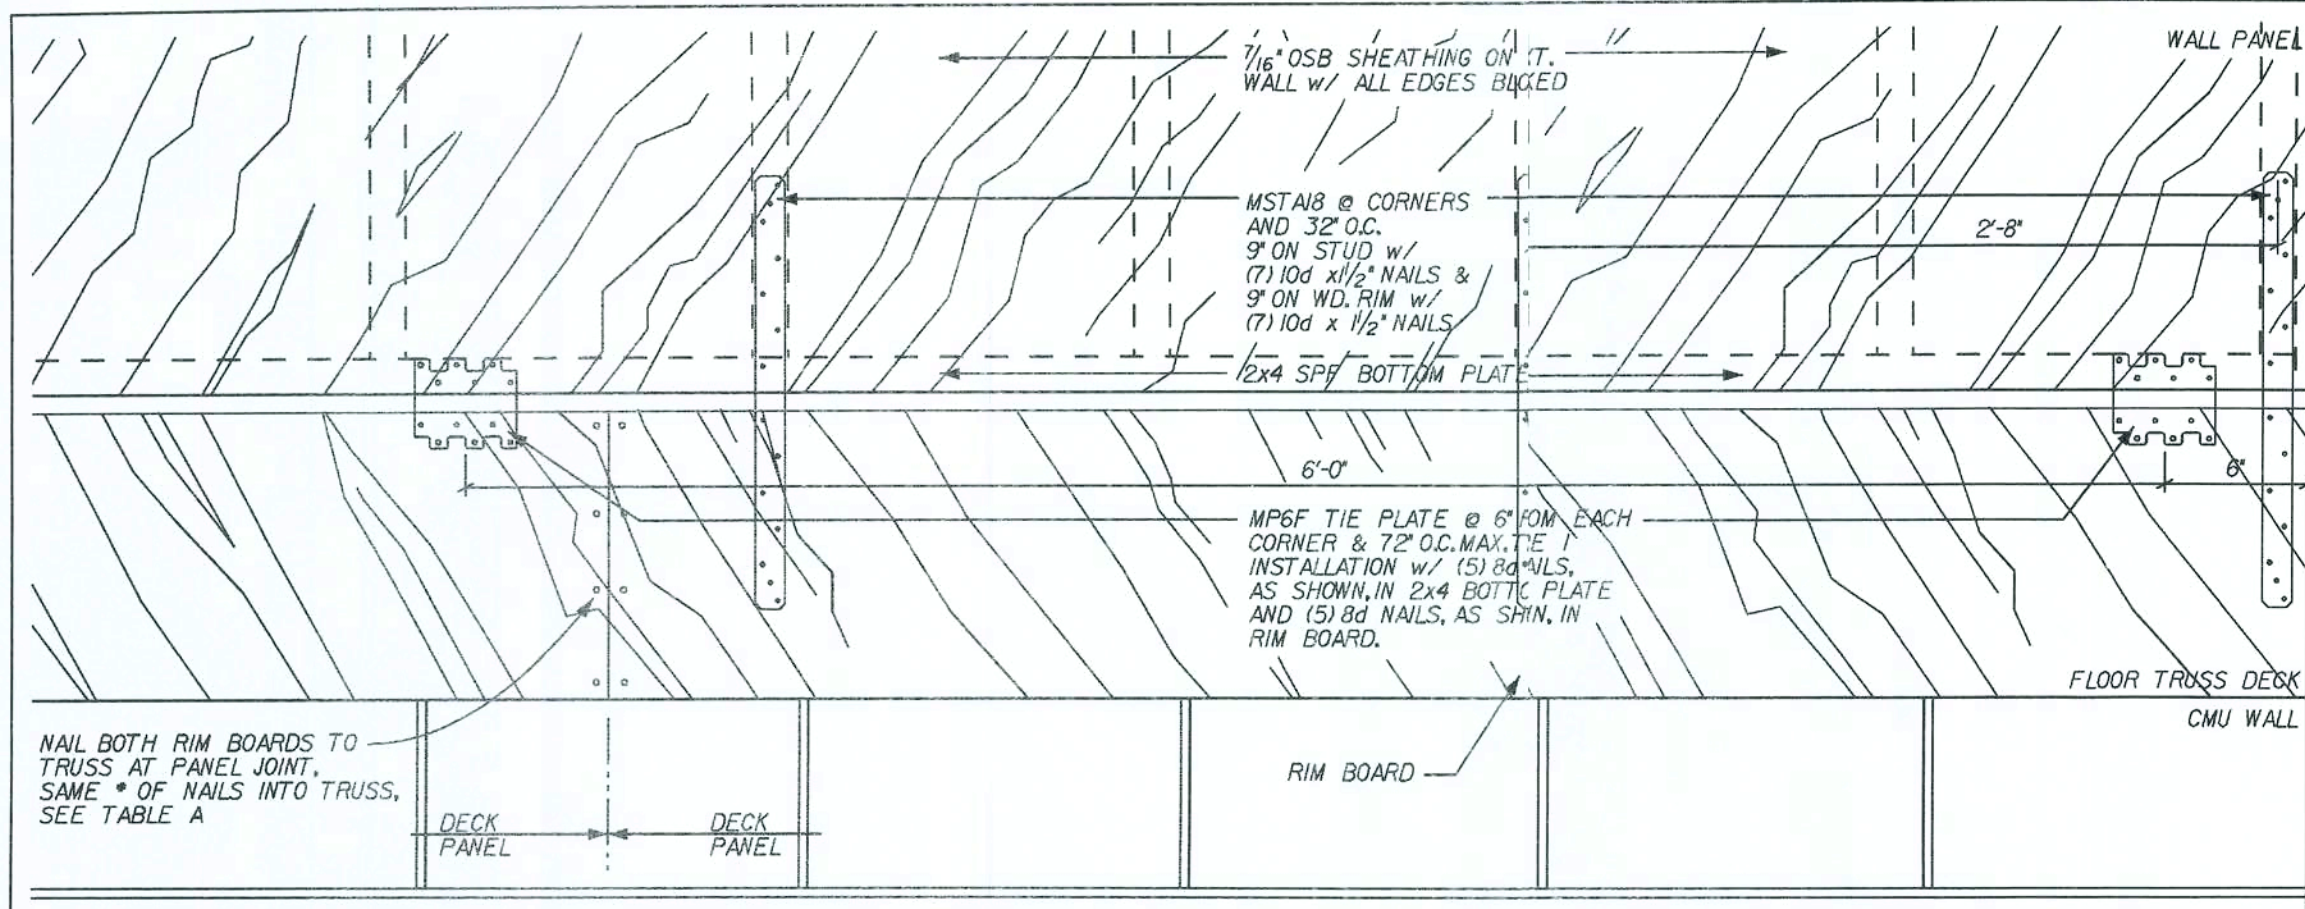


TYPICAL WALL CONNECTION-TRUSS FLOOR

SCALE: 1 1/2" = 1'-0"

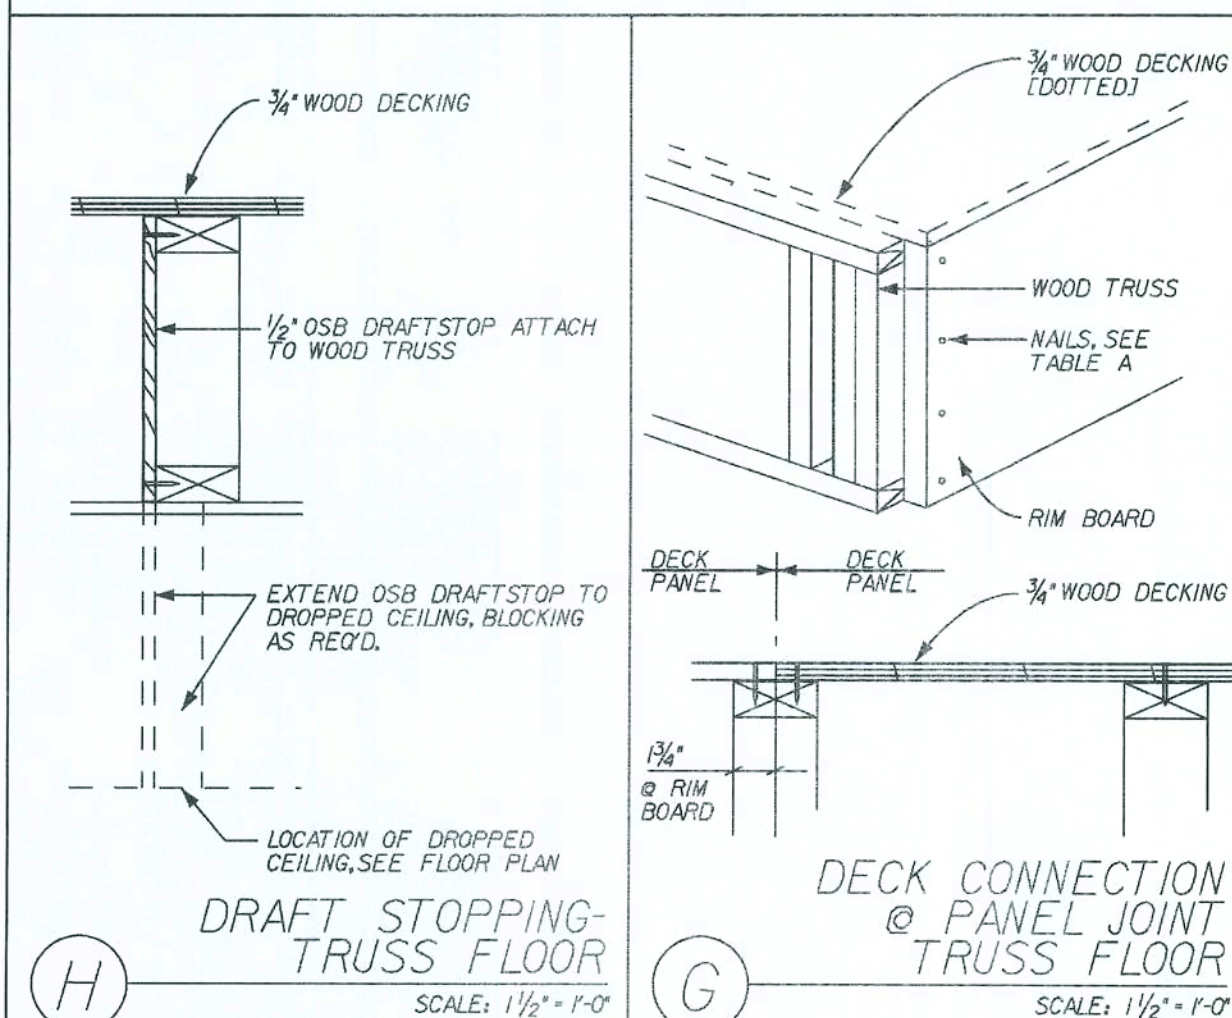


SCALE: 1 1/2" = 1'-0"

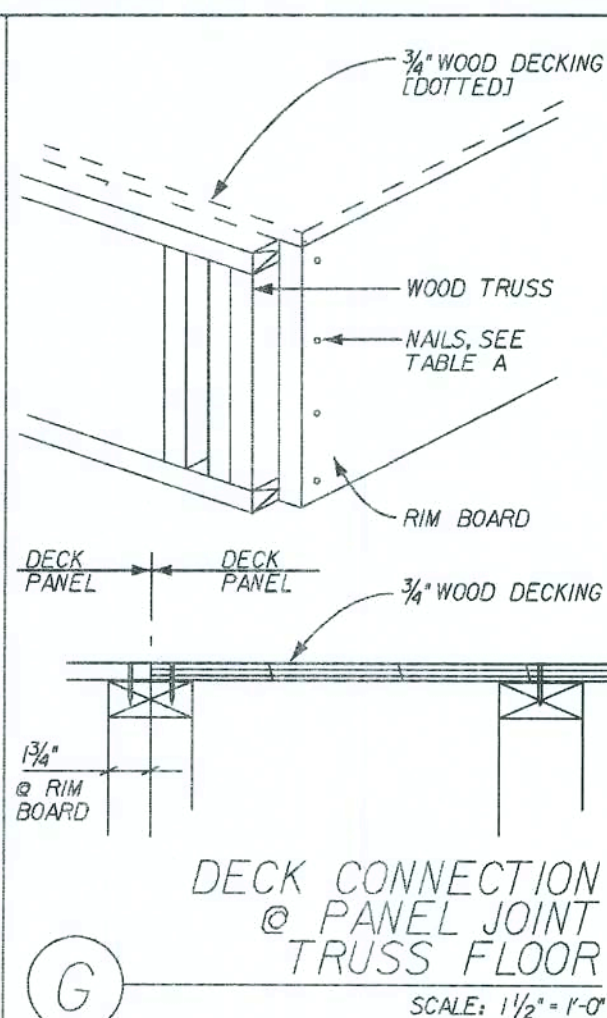


SCALE: 1 1/2" = 1'-0"

TRUSS DEP.	RIM BD.	* NAILS, RIM BRD. TO FLOOR TRUSS
9/4"	2x10	(4) 10d NAILS
11/4"	2x12	(6) 10d NAILS
16"	1/4" x 16"	(6) 10d NAILS

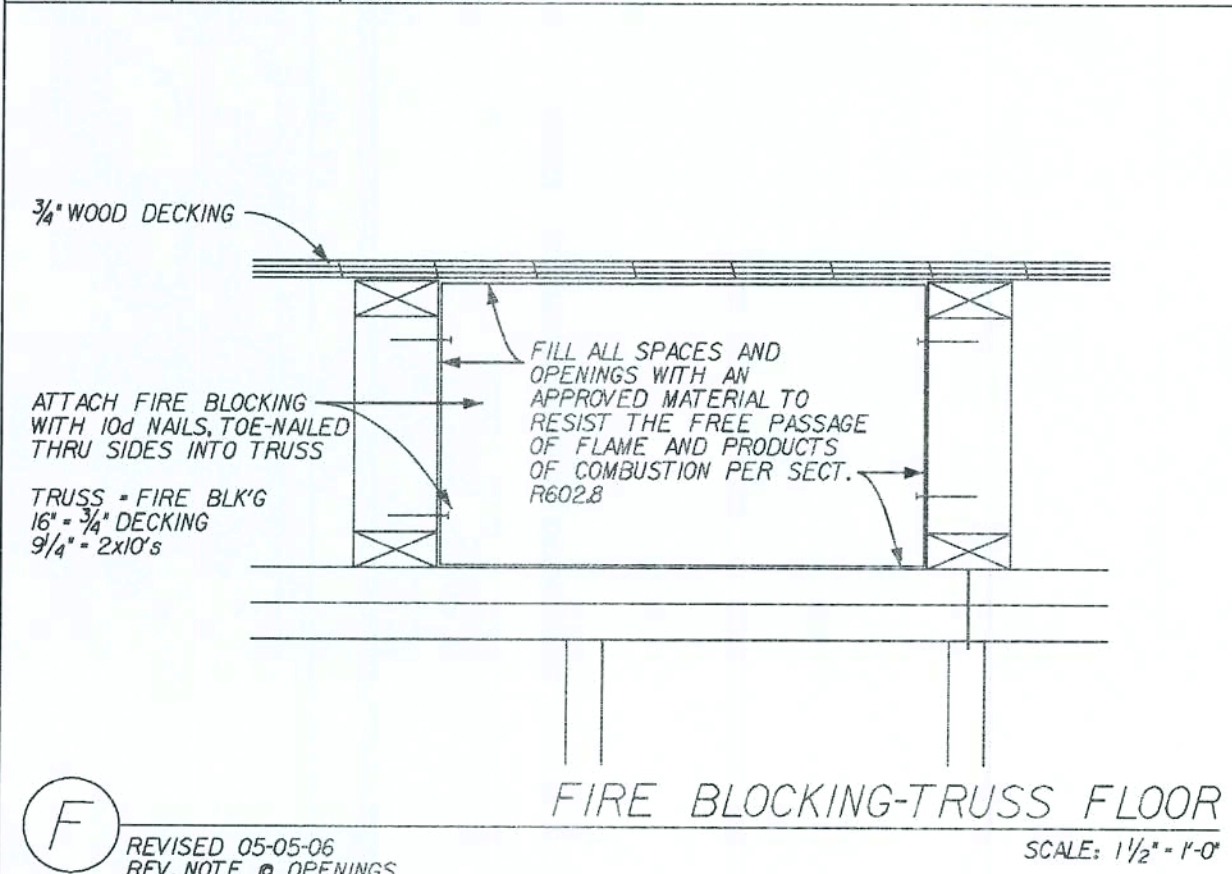


FIRE BLOCKING-TRUSS FLOOR

SCALE: 1 1/2" = 1'-0"

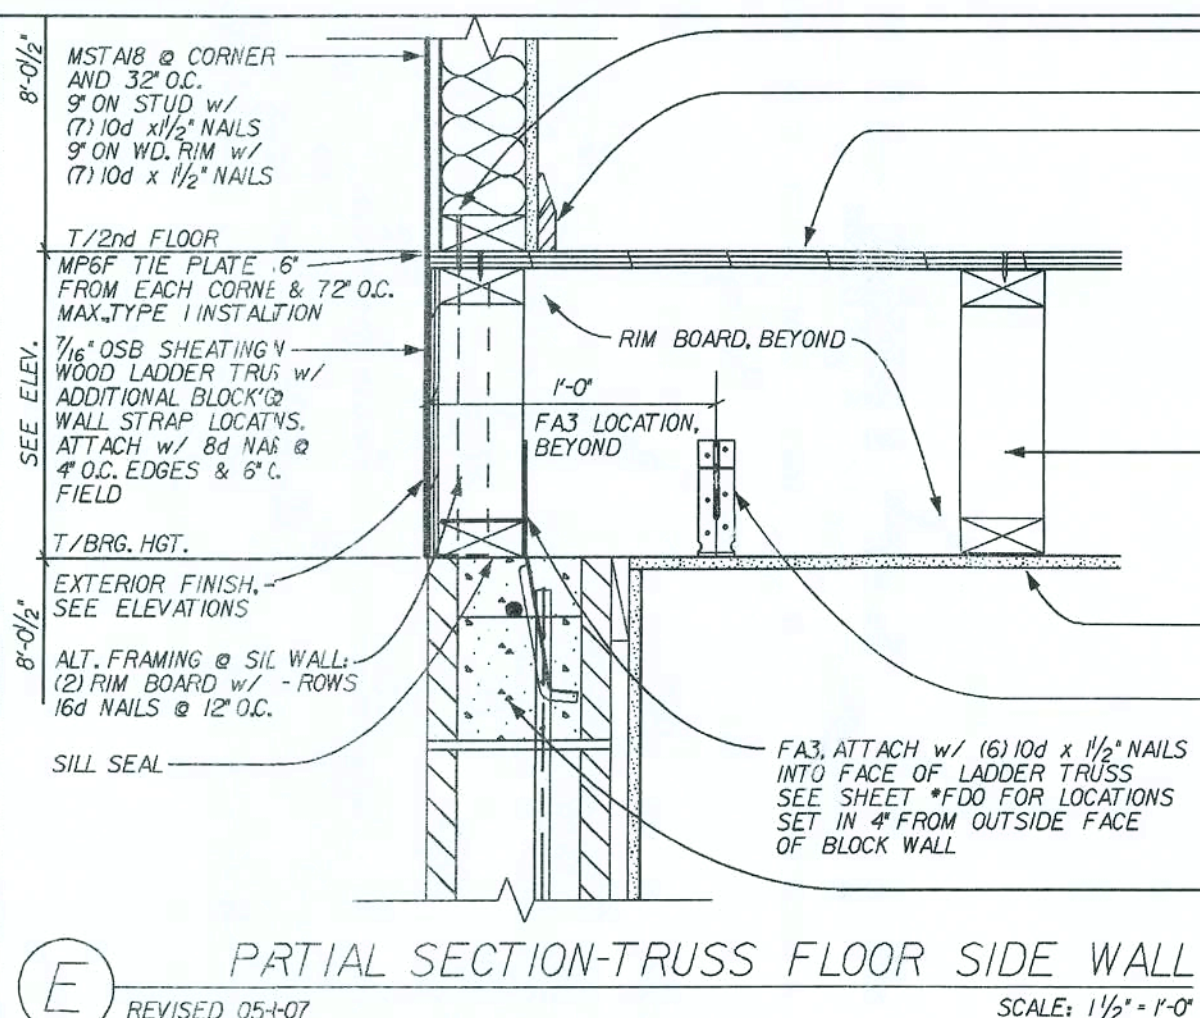


PARTIAL SECTION-TRUSS FLOOR SIDE WALL

SCALE: 1 1/2" = 1'-0"

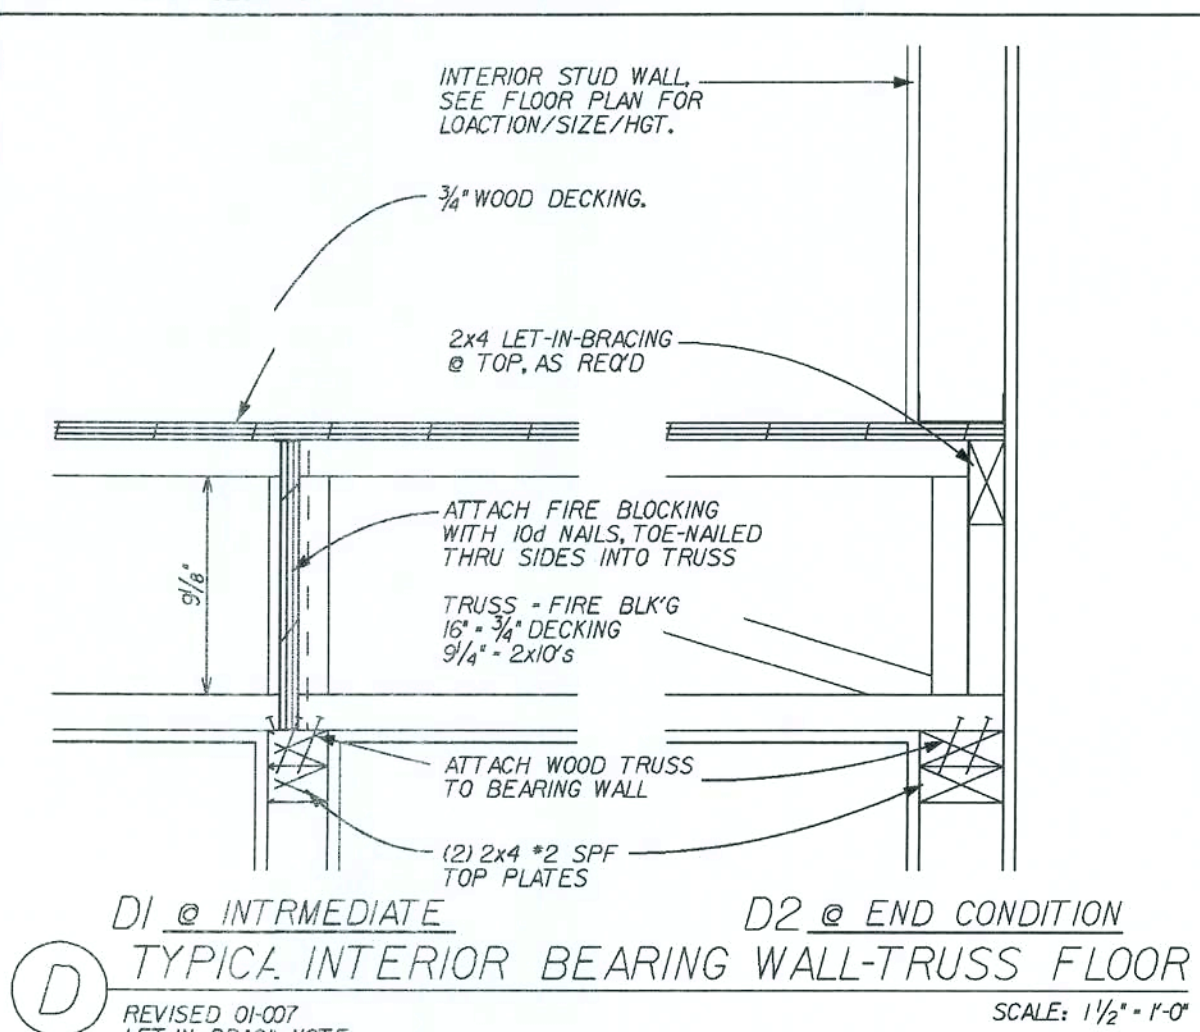


TYPICAL INTERIOR BEARING WALL-TRUSS FLOOR

SCALE: 1 1/2" = 1'-0"

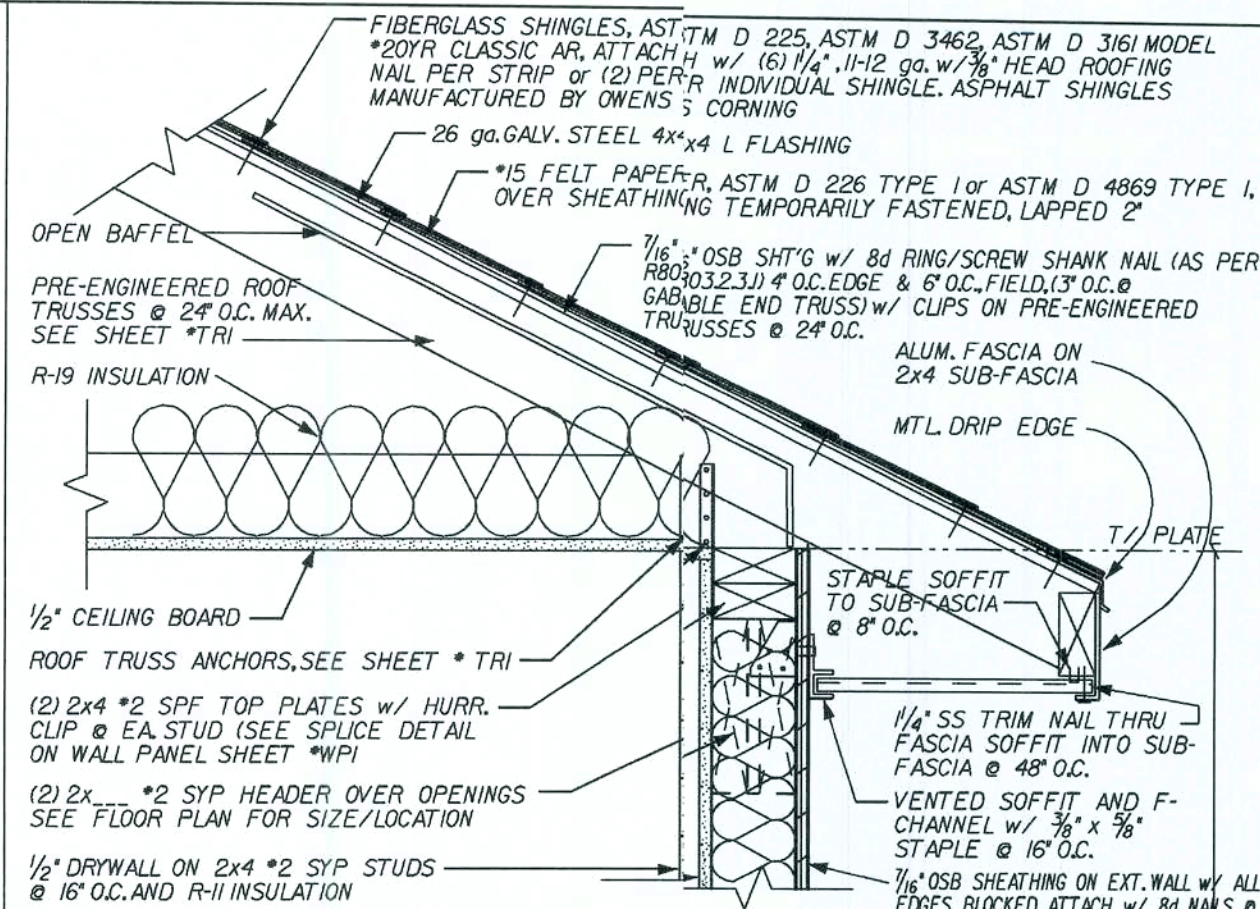


WALL SECTION-FRAMED ROOF

SCALE: 1 1/2" = 1'-0"

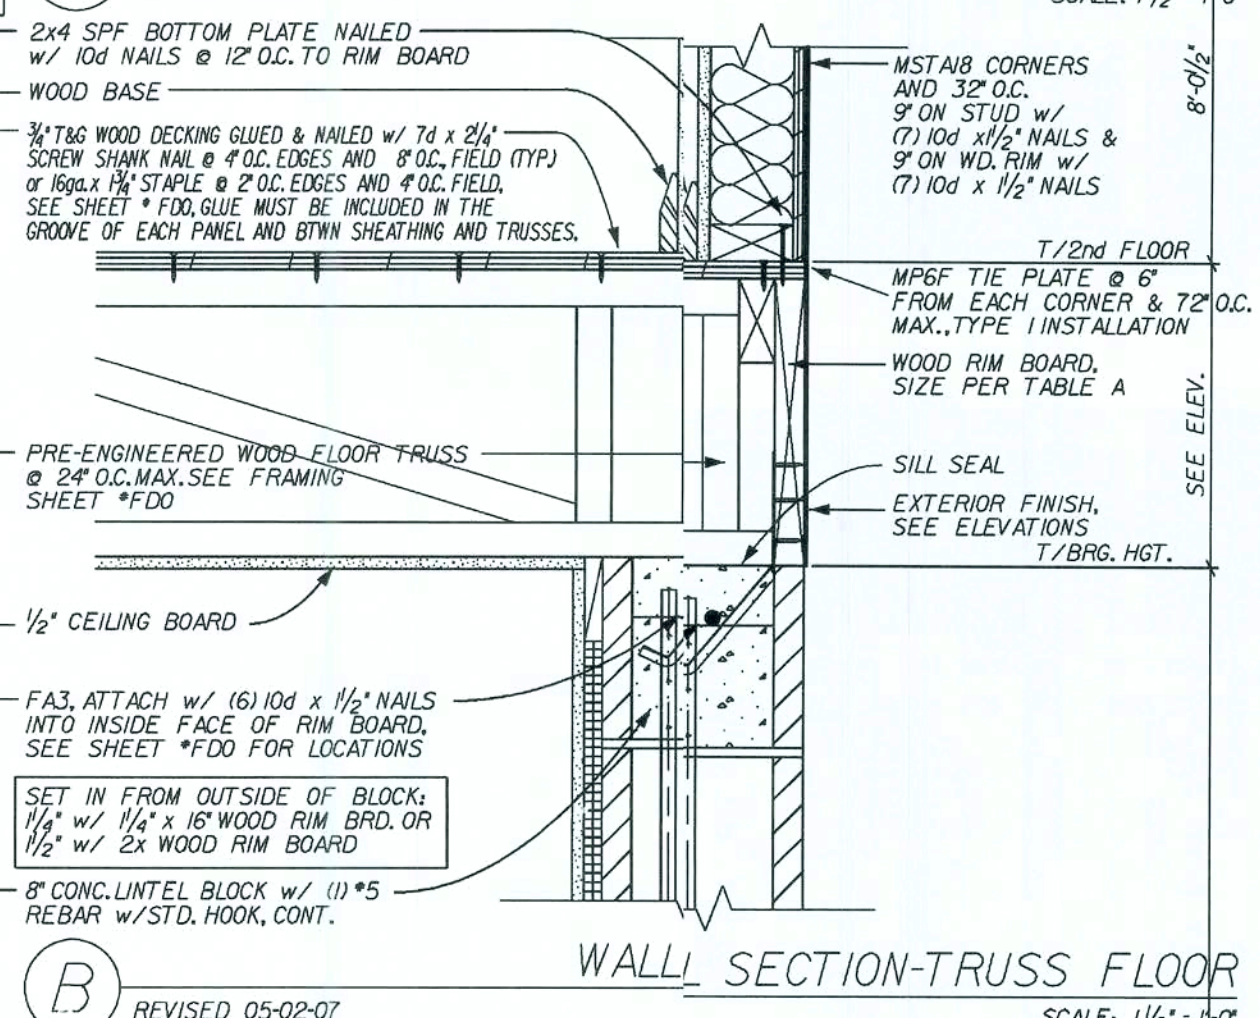

WALL SECTION-TRUSS FLOOR

SCALE: 1 1/2" = 1'-0"

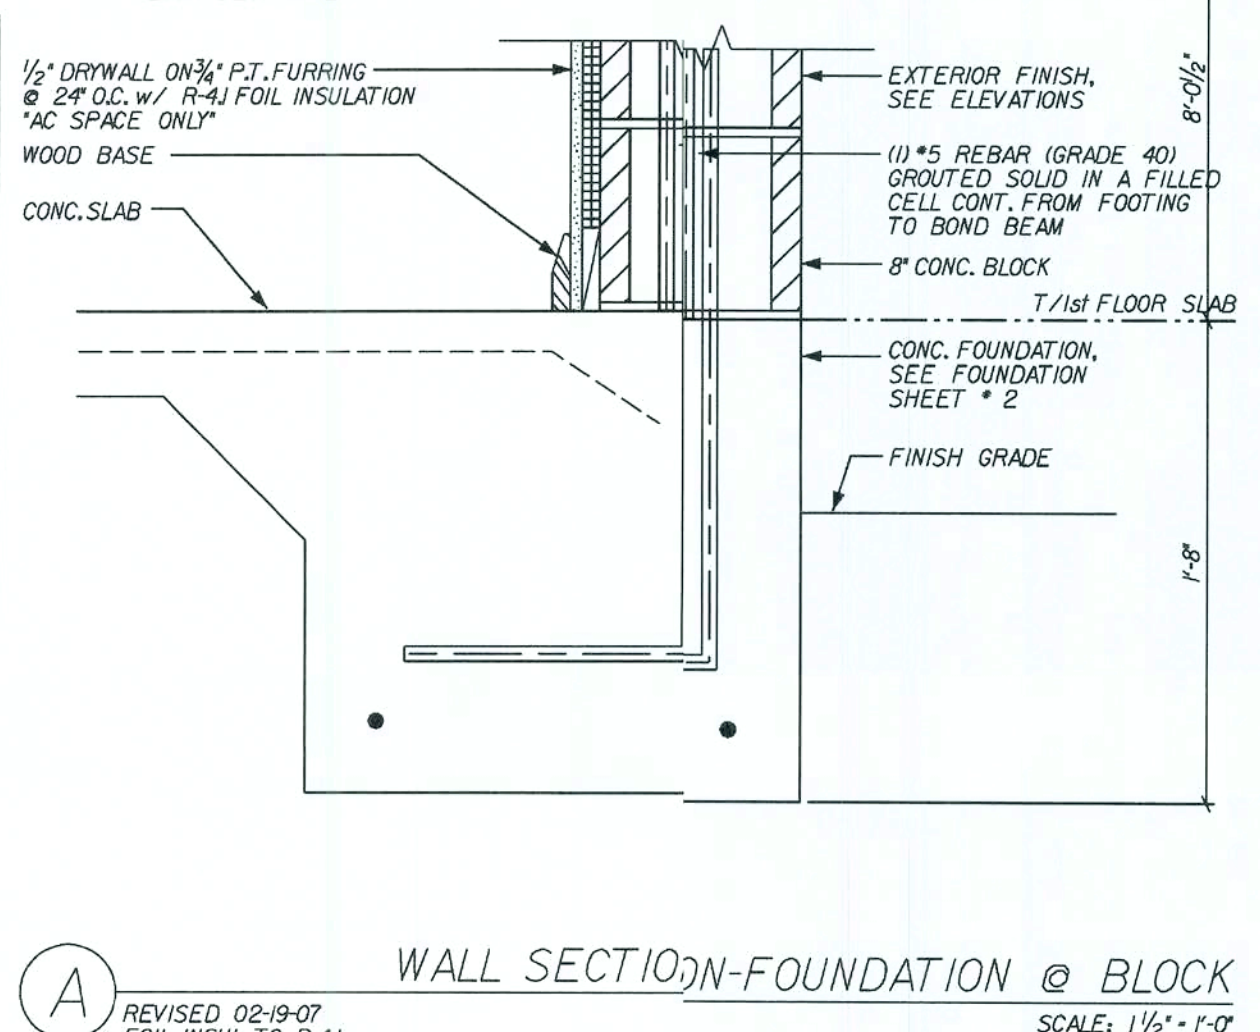

WALL SECTION-FOUNDATION @ BLOCK

SCALE: 1 1/2" = 1'-0"

REVISED 05-02-07 - OSB ROOF NAIL TYPE

REVISIONS:

02/13-06 REV. WOOD TRUSS FRAMG

FLORIDA

4005 MARONDA WAY SANFORD, FL 32771

321-0064

THIS STRUCTURE WAS DESIGNED IN ACCORDANCE WITH THE REQUIREMENTS OF THE FLORIDA BUILDING CODE 2004: RESIDENTIAL AND 2006 SUPPLEMENT

FLORIDA

Maronda Homes

WALL SECTIONS

GEO. WASHINGTON

TWO STORY

DRAWN BY: GARAGE:

RELEASE DATE: 07/14/04

154511


Maronda Systems
4005 Maronda Way
Sanford, FL 32771
(407)321-0064

Elmer Bergman, P.E.
License No. 50158


JUL 28 2008

SHEET: WS-S1


FLORIDA BUILDING CODE 2004: RESIDENTIAL

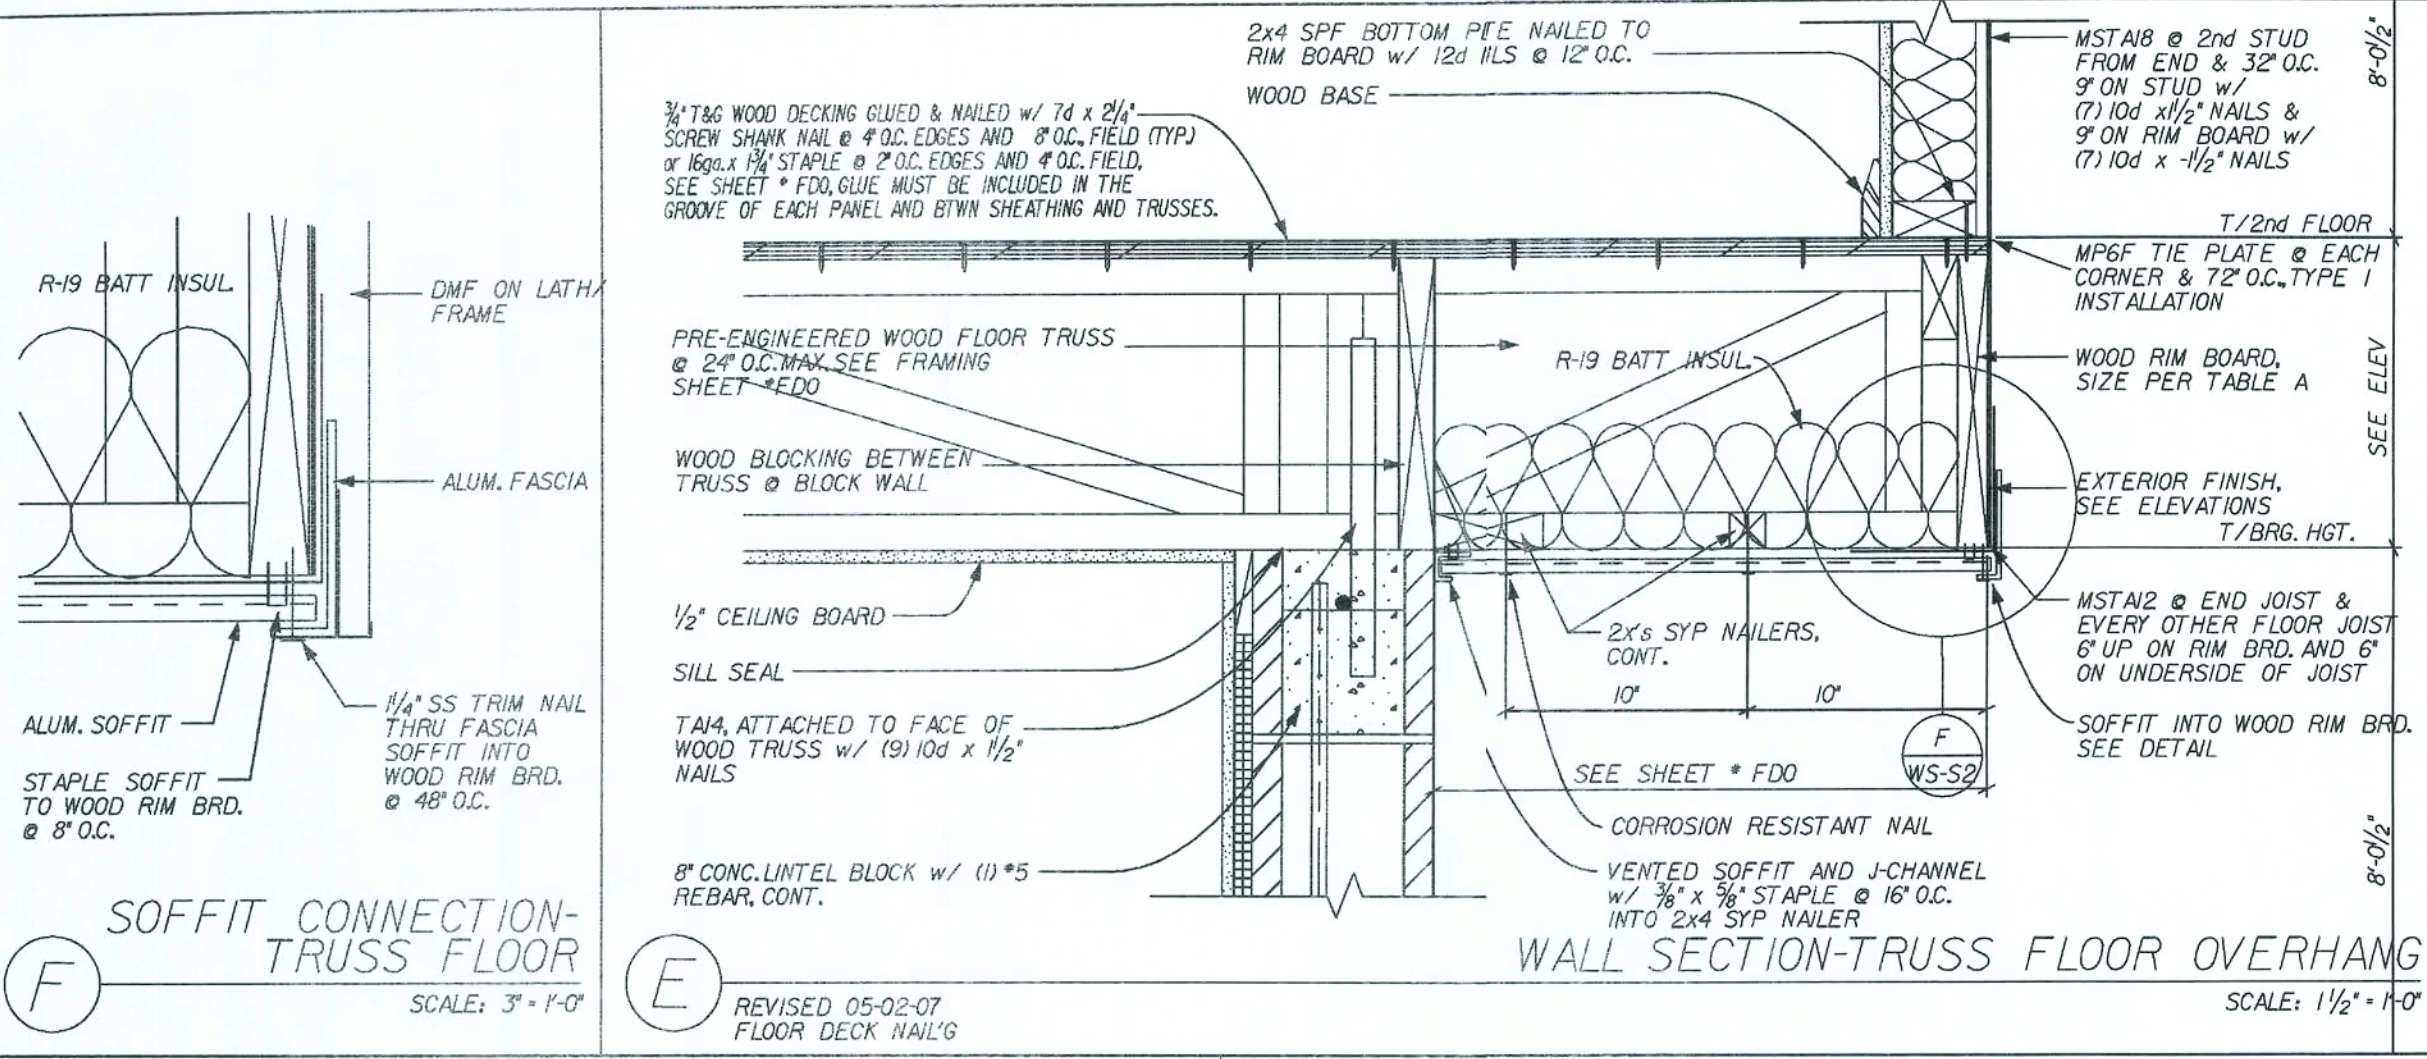

(F) SOFFIT CONNECTION-TRUSS FLOOR
SCALE: 3" = 1'-0"

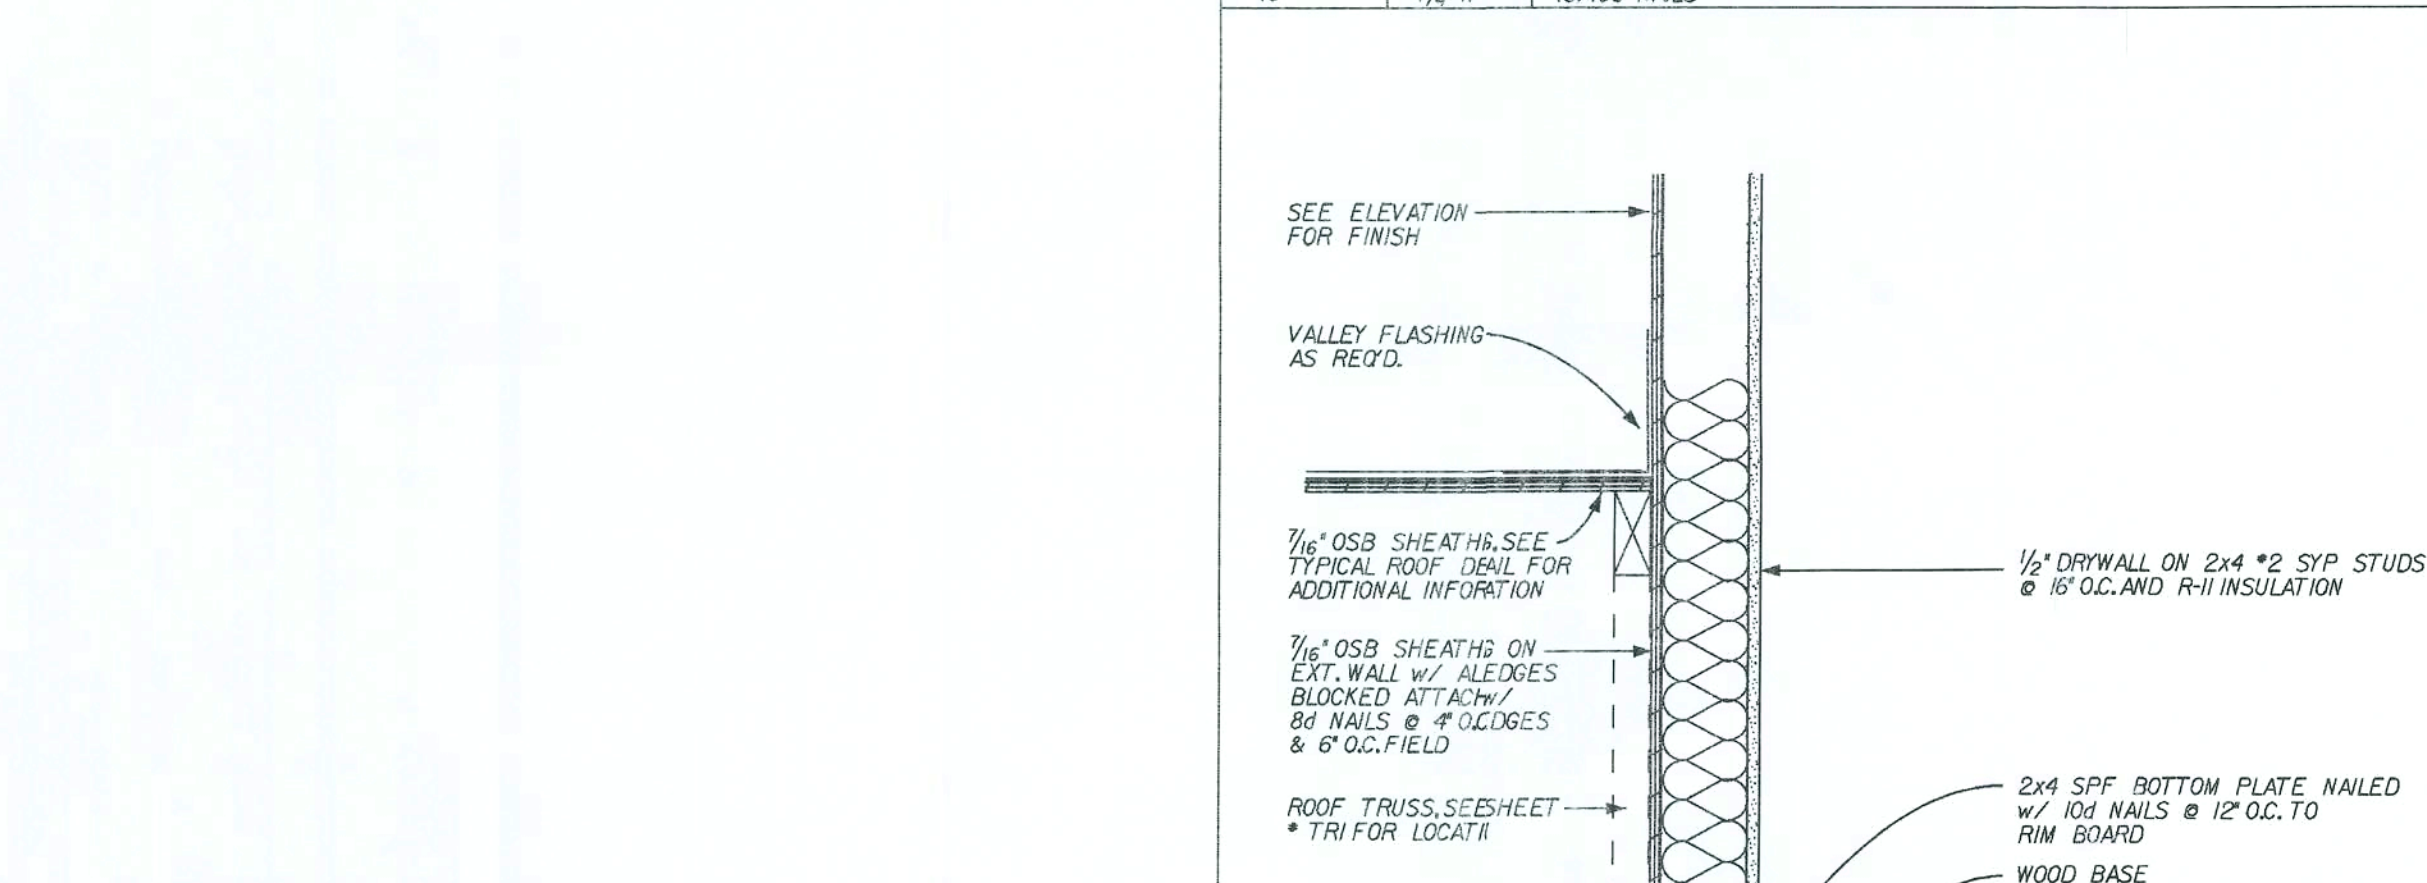


(E) WALL SECTION-TRUSS FLOOR OVERHANG
SCALE: 1 1/2" = 1'-0"

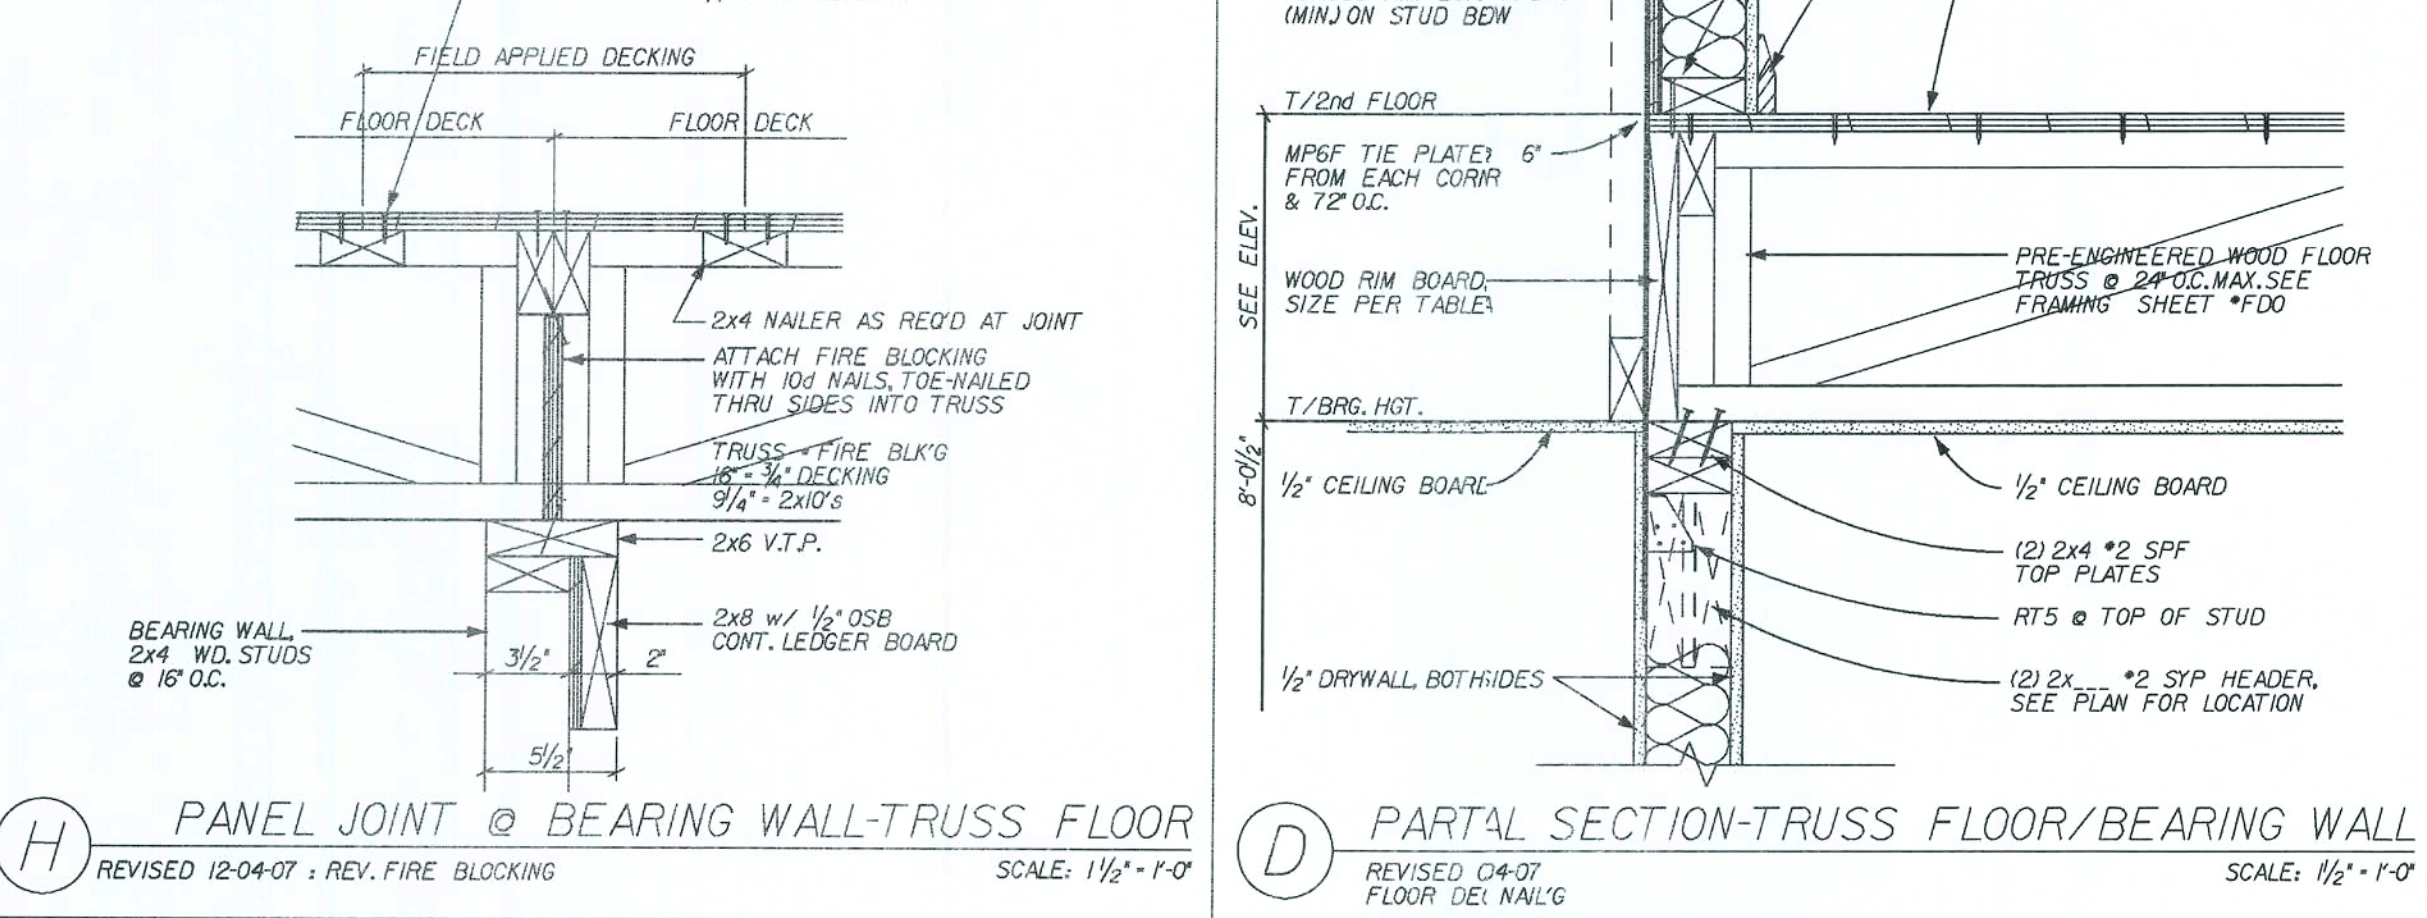


(H) PANEL JOINT @ BEARING WALL-TRUSS FLOOR
REVISD 12-04-07 : REV. FIRE BLOCKING
SCALE: 1 1/2" = 1'-0"

TABLE A


TRUSS DEP.	RIM BD.	* NAILS, RIM BRD. TO FLOOR TRUSS
9 1/4"	2x10	(4) 10d NAILS
11 1/4"	2x12	(6) 10d NAILS
16"	1 1/4" x 1"	(6) 10d NAILS

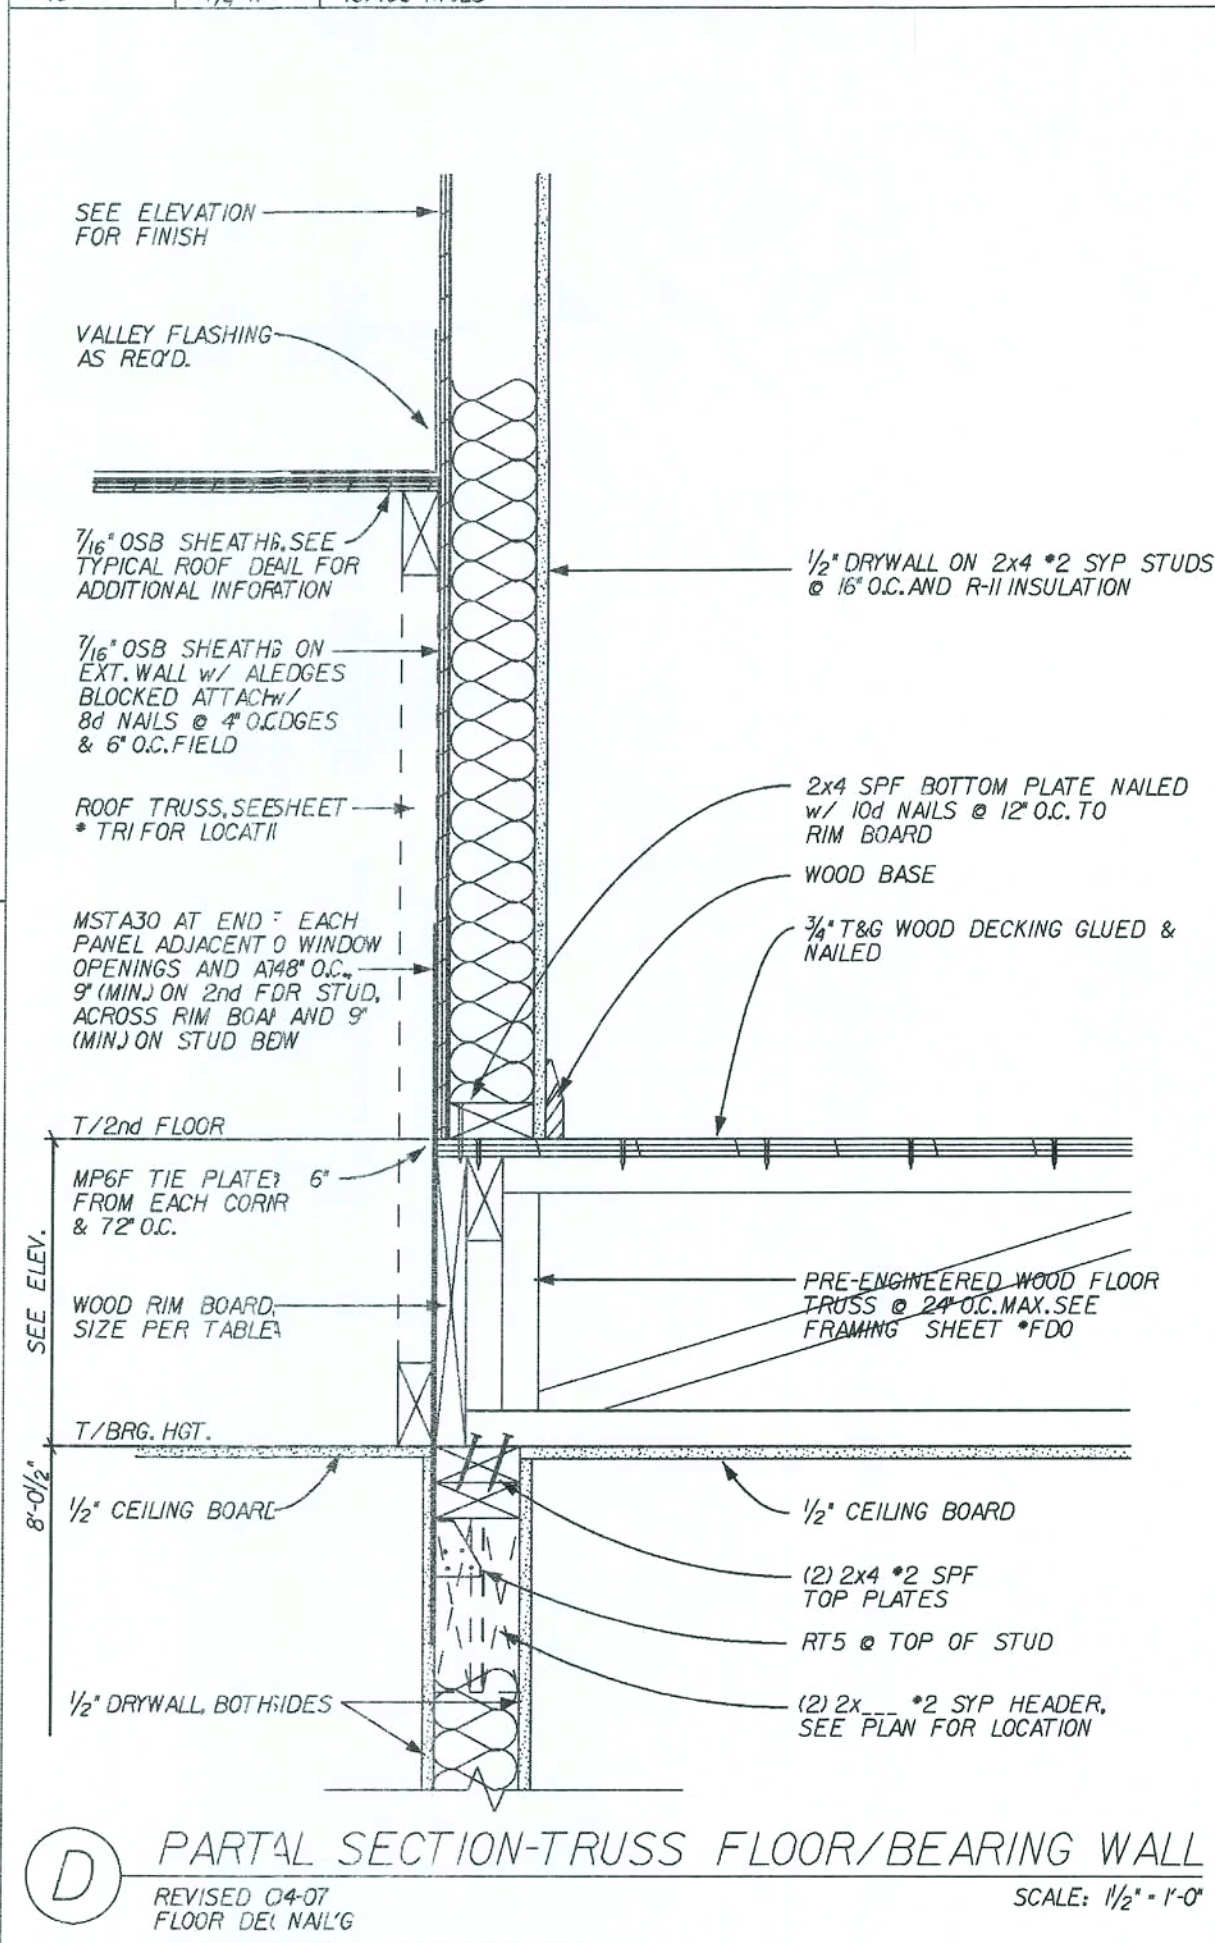


(D) PARTIAL SECTION-TRUSS FLOOR/BEARING WALL
REVISD 04-07 FLOOR DETAIL
SCALE: 1 1/2" = 1'-0"

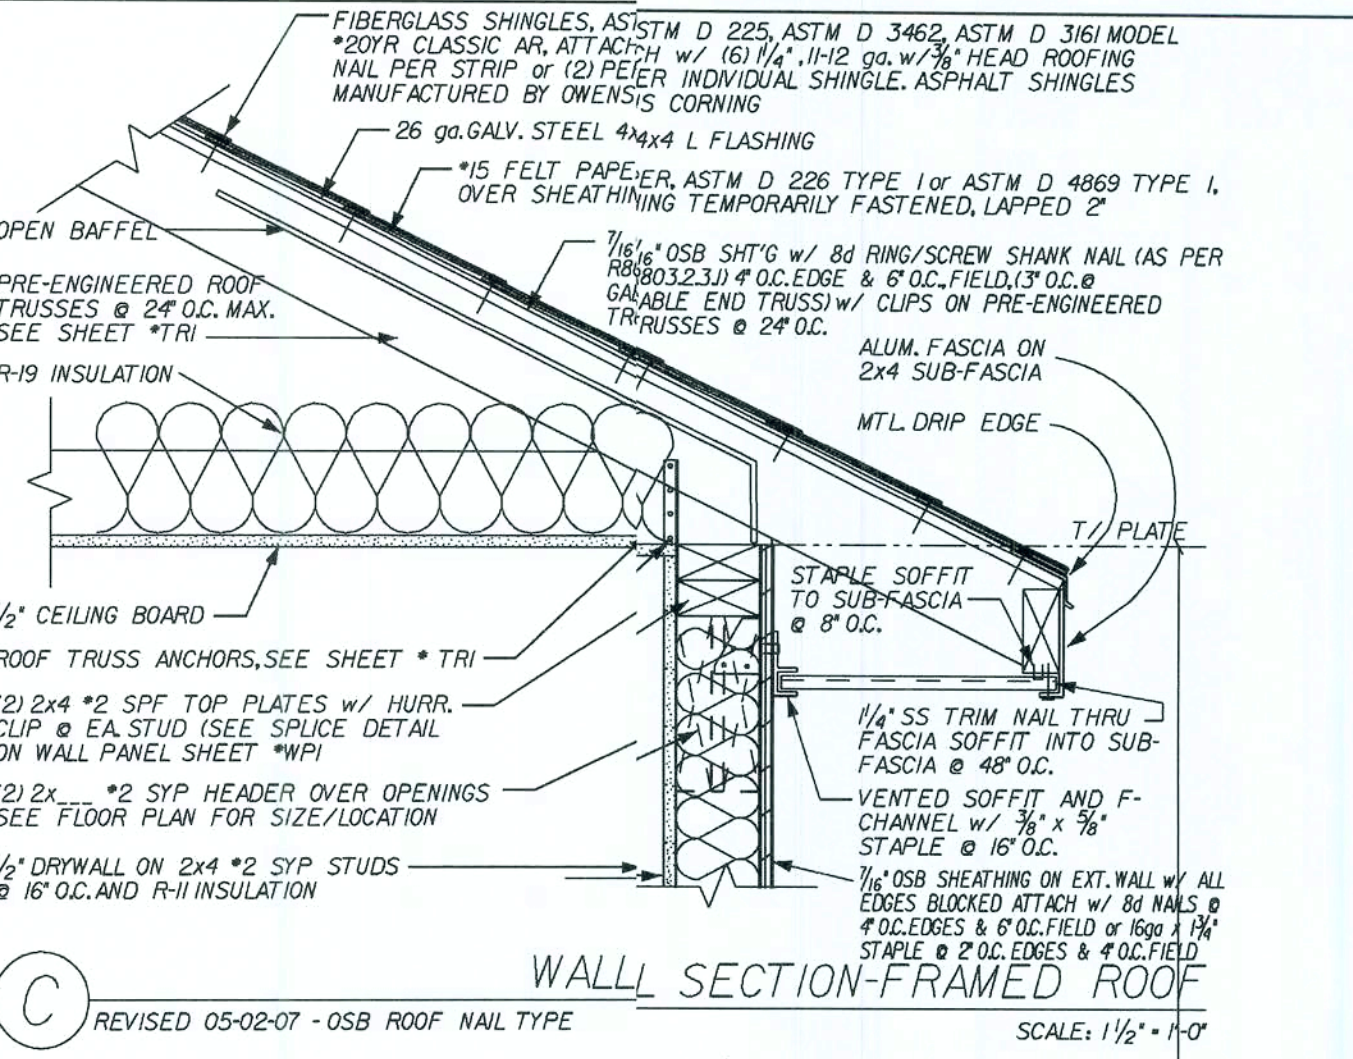

(C) WALL SECTION-FRAMED ROOF
REVISD 05-02-07 - OSB ROOF NAIL TYPE
SCALE: 1 1/2" = 1'-0"

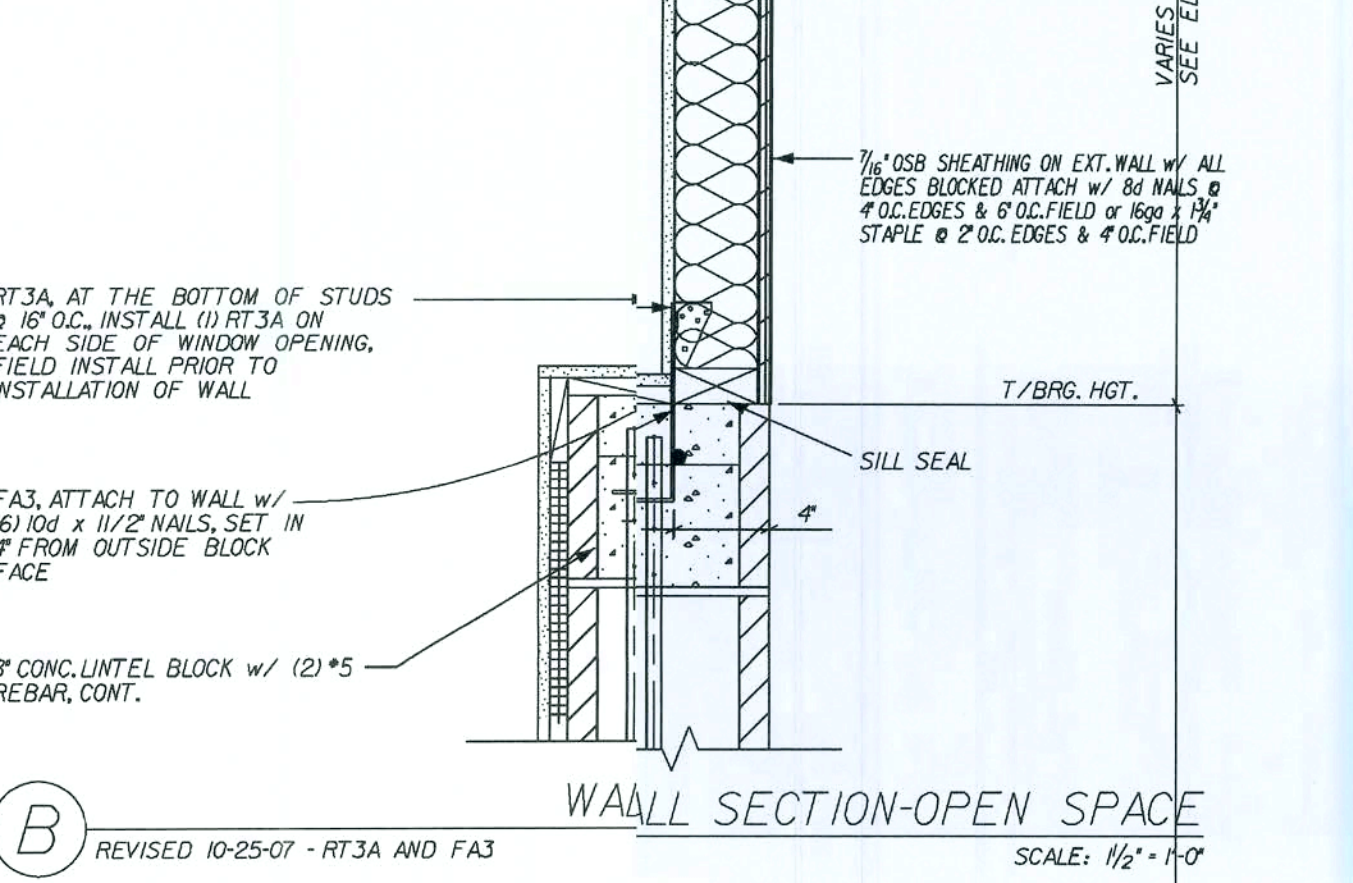

(B) WALL SECTION-OPEN SPACE
REVISD 10-25-07 - RT3A AND FA3
SCALE: 1 1/2" = 1'-0"

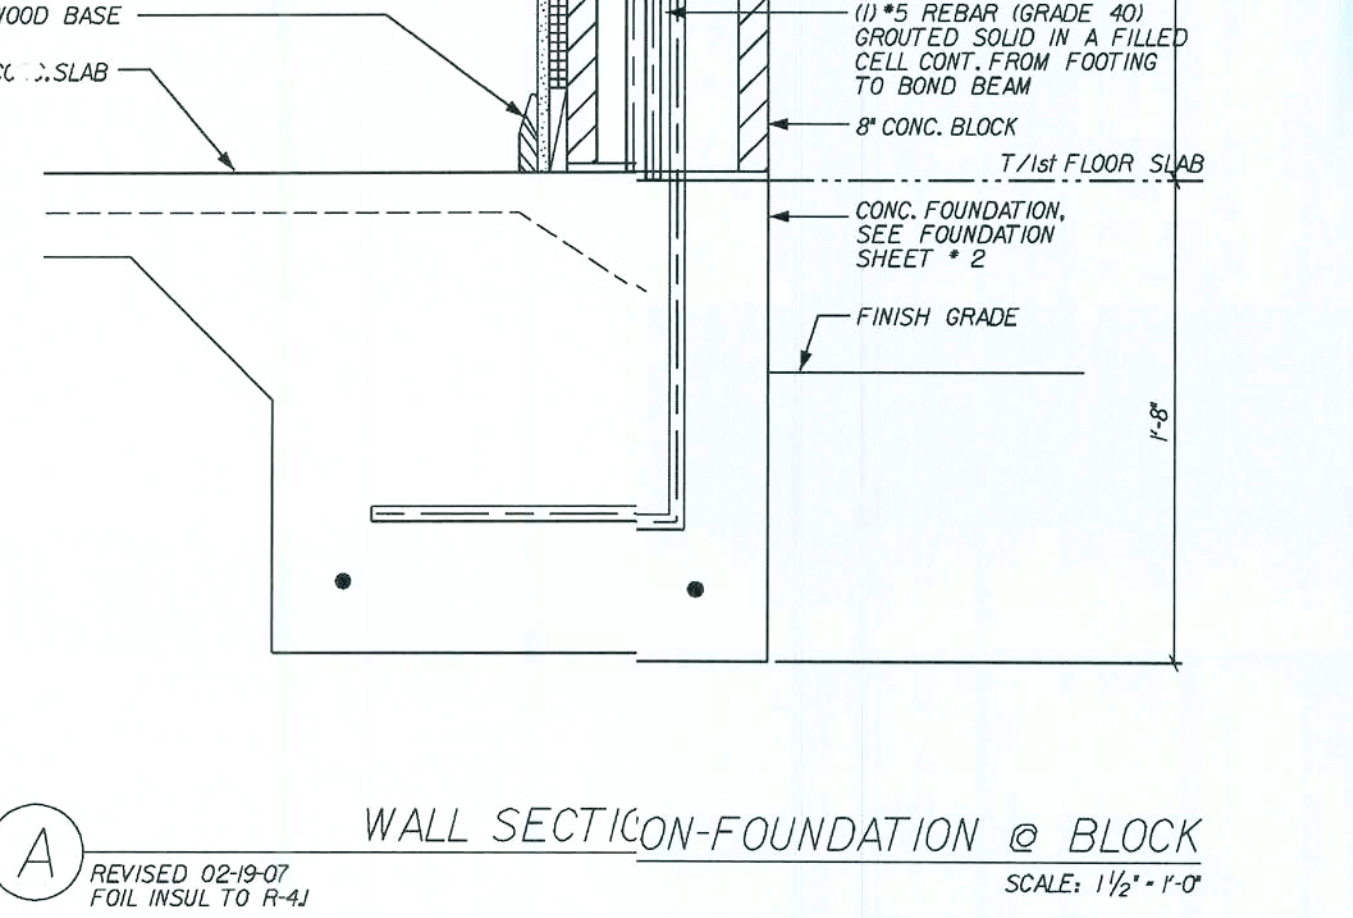

(A) WALL SECTION-FOUNDATION @ BLOCK
REVISD 02-19-07 FOIL INSUL TO R-4J
SCALE: 1 1/2" = 1'-0"

COPYRIGHT © 2005 MARONDA HOMES

Maronda Homes

FLORIDA

4005 MARONDA WAY SANFORD, FL 32711

(407) 321-0064

PLOT DATE: 15 JAN 2008

TWO STORY WALL SECTIONS

GEO. WASHINGTON

GARAGE:

DRAWN BY:

RELEASE DATE: 07/14/04


Maronda Systems
4005 Maronda Way
Sanford, FL 32711
(407) 321-0064

Elmer Bergman, P.E.
License No. 50158


SHEET:

WS-S2

USP HARDWARE - 160%		REVISED 05-10-06	
PRODUCT CODE #	MAN.	FASTENERS	UPLIFT
C44	USP	POST (6) 16d BEAM (6) 10d x 1 1/2"	1000
FA3	USP	TOP (4) 10d x 1 1/2" SIDE (2) 10d x 1 1/2"	1155
HC520 CLIP	USP	PLATES (11) 8d STUD (6) 8d	445
HHCP2 CRNR CLIP	USP	TRUSS (10) 10d x 1 1/2" PLATE (10) 10d x 1 1/2"	800
HTA 20 ANCHOR	USP	(14) 10d x 1 1/2"	1615
HTA 20(2) ANCHOR	USP	(13) 10d x 1 1/2"	3230
HTW24	USP	(20) 10d	1325
HUGT2	USP	CONC. ANC. BOLT (2) 3/4" - (2) 3/4" WASH 3 1/2" EMBED. - ALL GRDR. - (8) 10d	9790
HUGT3	USP	CONC. ANC. BOLT (2) 3/4" - (2) 3/4" WASH 3 1/2" EMBED. - ALL GRDR. - (8) 10d	9860
JUS 26	USP	(4) 10d HEADER (4) 10d TRUSS	1115
KST227 STRP ANC.	USP	(34) 16d	4750
LPTA	USP	FACE OF GABLE W/ 2x4 (11) 10d x 1 1/2"	1250
LSTA36	USP	(22) 10d x 1 1/2"	1640
LTW12	USP	(12) 10d	670
LTS20 STRAP ANC	USP	ANCHOR-1/2" WEDGE BOLT 3/4" EMBED. (10) 10d x 1 1/2" STRAP	1890
LBPI2 BEARING PLT	USP	1/2" J-BOLT	2515
LFTA6	USP	PLATE (6) 8d STUD (8) 8d	1035
MP6F	USP	HEADER/STUD (6) 8d TYPE 1 JOIST/PLATE (6) 8d	605
MPA1 & MPA1F	USP	HEADER/STUD (6) 8d JOIST/PLATE (6) 8d	660
MSTA12	USP	(10) 10d	1015
MSTA18	USP	(14) 10d	1420
MSTA24	USP	(18) 10d	1640
MSTA30	USP	(22) 10d	2065
MTW12	USP	(14) 10d	1030
MTW18	USP	(14) 10d	1030
MTS27B STRP ANC	USP	(24) 16d (1) 3/4" ANCHOR BOLT 3 1/2" EMBEDDED	4635
MUGT15	USP	(22) 10d (1) 3/4" ANCHOR BOLT 3 1/2" EMBEDDED	4165
NP37 3/8 X 7	USP	HEADER (6) 16d TOP OF BOT. SEC. (6) 10d x 1 1/2"	
PA 28	USP	(15) 16d	3360
RT-16	USP	TOP PLATES (8) 8d TRUSS (8) 8d x 1 1/2"	1030
RT-16A	USP	TRUSS (9) 10d x 1 1/2" PLATE (8) 10d	1380
RT16-2	USP	TOP PLATES (8) 8d TRUSS (8) 8d x 1 1/2"	1160
RT5 CLIPS L/R	USP	TRUSS (4) 8d PLATE (4) 8d	540
RT3 CLIPS L/R	USP	(4) 8d TOP (4) 8d BOTTOM	530
SKH 26 L/R	USP	HEADER (6) 16d JACK (6) 10d x 1 1/2"	1085
SKHH26 L/R	USP	HEADER (18) 16d JACK (12) 10d x 1 1/2"	2190
SUH 26	USP	HEADER (6) 10d JACK (4) 10d x 1 1/2"	725
SUH 28	USP	HEADER (8) 10d JACK (6) 10d x 1 1/2"	800
TA12 TA12/METAL	USP	(5) #10 SCREWS (9) #10 SCREWS	825 910
TA 14	USP	(7) 10d x 1 1/2"	920
TA 18	USP	(8) 10d x 1 1/2"	1205
(2)TA 18	USP	(8) 10d x 1 1/2" 1-PLY (8) 10d x 1 1/2" 2-PLY	2410 2410
TA 24	USP	(8) 10d x 1 1/2"	1205
(2)TA 24	USP	(8) 10d x 1 1/2" 1-PLY (8) 10d x 1 1/2" 2-PLY	2410 2410
THD26	USP	HEADER (18) 16d TRUSS (12) 10d x 1 1/2"	2170
THD28	USP	HEADER (28) 16d TRUSS (16) 10d x 1 1/2"	2330
THD28-2	USP	HEADER (28) 16d TRUSS (16) 10d x 1 1/2"	2485
THDH28-3	USP	HEADER (36) 16d TRUSS (16) 10d x 1 1/2"	2665
THD48	USP	HEADER (28) 16d TRUSS (16) 10d x 1 1/2"	2485
THJ 26 ²	CLEVELAND	HIP (7) 10d-HEADER (16) 16d JACK (5) 10d x 1 1/2"	1010
USC63	USP	TRUSS (8) 10d (4) 3/4" EXP. BOLTS #6170 2 3/4" EMBEDDED	11150
USC3F	USP	TRUSS (8) 10d (4) 3/4" EXP. BOLTS #6170 2 3/4" EMBEDDED	11150
USC73	USP	TRUSS (8) 16d (4) 3/4" EXP. BOLTS #6170 2 3/4" EMBEDDED	11150
UGTS63	USP	TRUSS (8) 16d (2) 3/4" ANC. BOLTS 2 3/4" EMBEDDED	6170

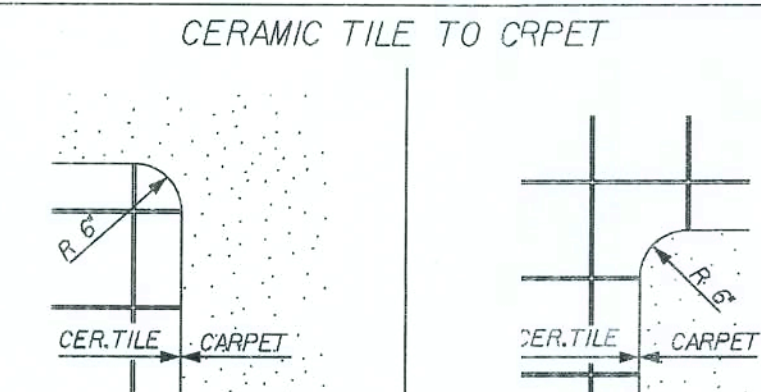

OUTSIDE CORNER

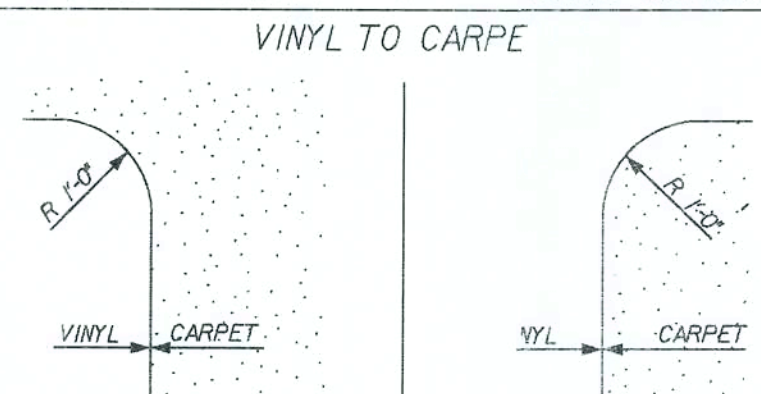

INSIDE CORNER

FLOOR EDGE CORNER DETAIL

SCALE: 1/2" = 1'-0"


SCALE: 3/4" = 1'-0"

CONNECTOR	MAX. UPLIFT
LTW12	775 LBS
LFTA6	990 LBS
RT16	700 LBS

FOR MISSED FLOOR ANCHORS,
CONSULT ENGINEER STAFF


ANCHOR FASTENING SCHEDULE
MISSED ROOF TIE DOWN REPAIR

SCALE: N.T.S.

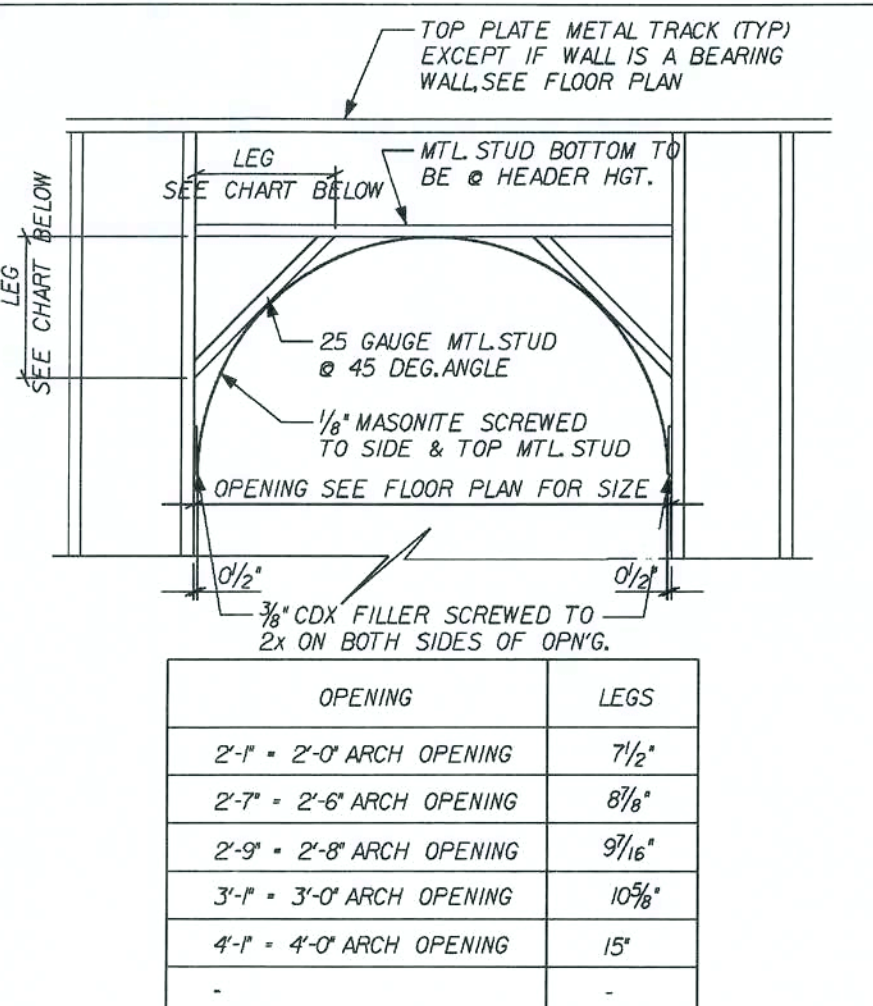

INTERIOR CURVED ARCH


SCALE: 1/2" = 1'-0"

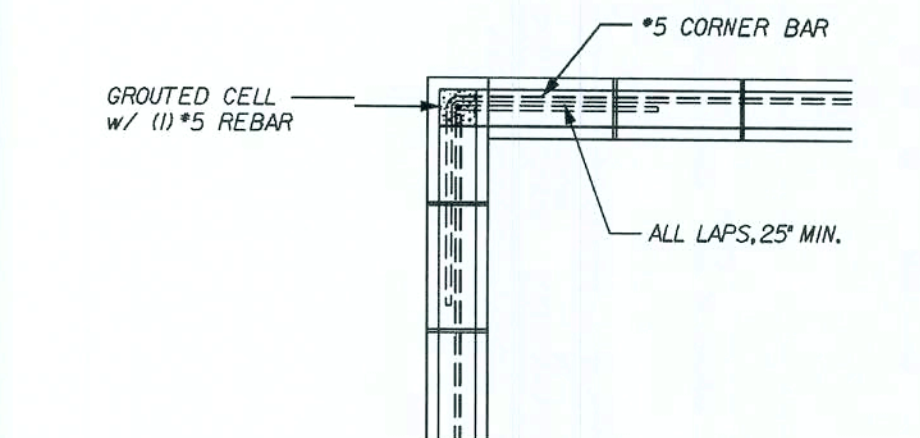

TYPICAL BOND BEAM @ CORNER


REVISED 04-22-05

SCALE: 1/2" = 1'-0"

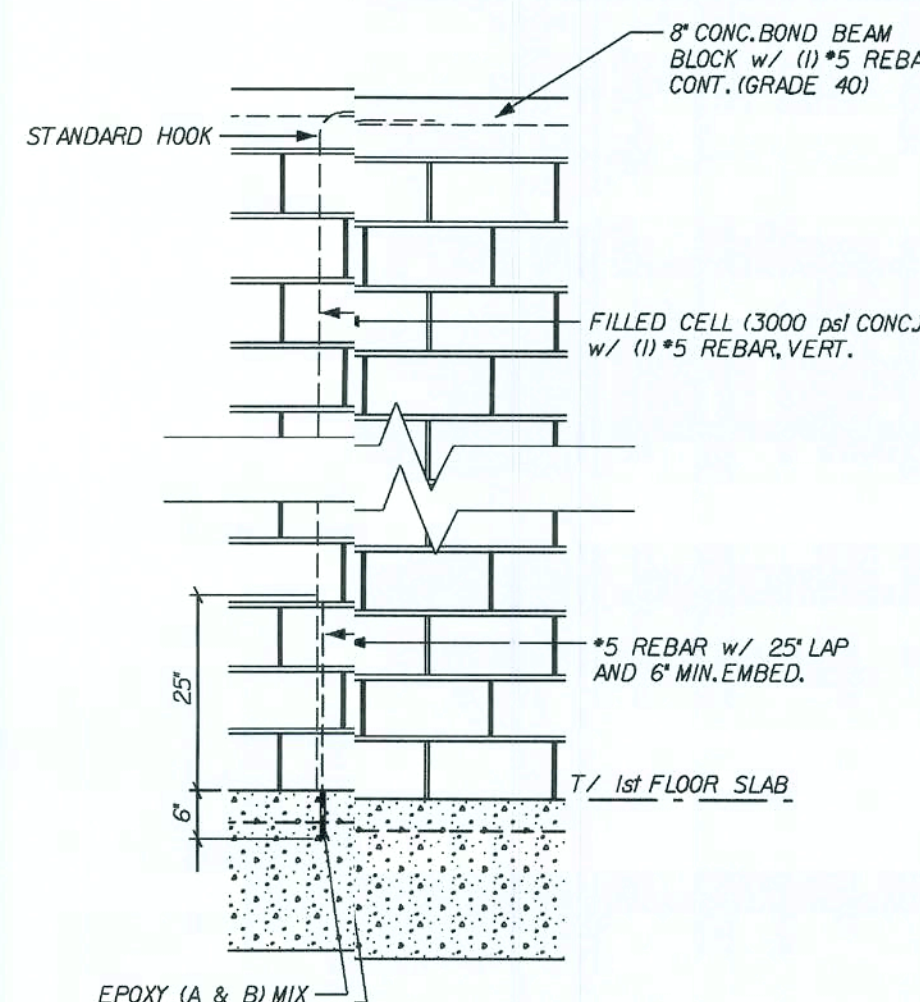

MISSED DOWN ROD REPAIR

SCALE: 1/2" = 1'-0"

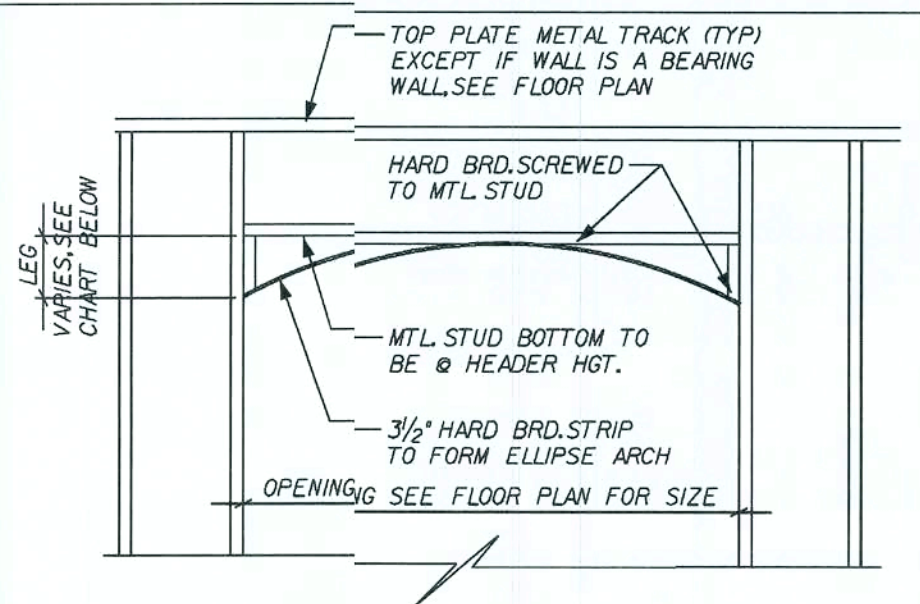

INTERIOR ELLIPSE ARCH

SCALE: 1/2" = 1'-0"

REVISIONS:

Maronda Homes
FLORIDA
4005 MARONDA WAY SANFORD, FL 32771
(407) 321-0064

THIS STRUCTURE WAS DESIGNED IN ACCORDANCE WITH THE REQUIREMENTS OF THE FLORIDA BUILDING CODE 2004 RESIDENTIAL AND 2006 SUPPLEMENT

AMERICANA STANDARD DETAILS
GEO. WASHINGTON

DRAWN BY: GARAGE:
RELEASE DATE: 07/14/04
154512

Maronda Systems
4005 Maronda Way
Sanford, FL 32771
(407) 321-0064

Elmer Bergman, P.E.
License No. 50158
JUL 28 2008

SHEET:
SDI

FLORIDA BUILDING CODE 2004 : RESIDENTIAL


REVISED 02-15-07
83 3/4" -> 82 3/8"

DOOR SCHEDULE

DOOR TYPE	ACTUAL SIZE	ROUGH FRAME OPENING	ROUGH BLOCK OPENING 2" BUCK
2-0 STANDARD I.S.	25 1/2" x 80 3/8"	26" x 80 3/8"	29" x 82 3/8"
2-8 STANDARD I.S.	33 1/2" x 80 3/8"	34" x 80 3/8"	37" x 82 3/8"
2-10 STANDARD I.S.	35 1/2" x 80 3/8"	36" x 80 3/8"	39" x 82 3/8"
3-0 STANDARD I.S.	37 1/2" x 82"	38" x 82 1/4"	41" x 82 3/8"
3-0 w/SIDEWALL I.S.	51 1/8" x 82"	51 5/8" x 82 1/4"	54 3/8" x 82 3/8"
3-0 w/12 SIDEWALL I.S.	64 1/2" x 82"	65" x 82 1/4"	68" x 82 3/8"
5-8 (12)10 FRENCH I.S.	70 1/2" x 80 3/8"	71" x 80 3/8"	74" x 82 3/8"


- ** FINISH OPENING IS DETERMINED BY ACTUAL SIZE 1/4" FOR HEIGHT
- ** FINISH OPENING IS DETERMINED BY ACTUAL SIZE 1/2" FOR WIDTH
- ** O.S. - OUTSWING
- ** I.S. - INSWING

MAX. OPNG SIZE	JACKS @ EA. END	HEADER SIZE	STUDS @ EA. END 8'-0" MAX. HGT.	UDS @ EA. END 10' MAX. HGT.
2'-3"	(1)	2x HEADER, SEE FLOOR PLAN FOR PROPER SIZE FRAMING	1	2
3'-3"	(1)		2	2
6'-3"	(1)		2	3

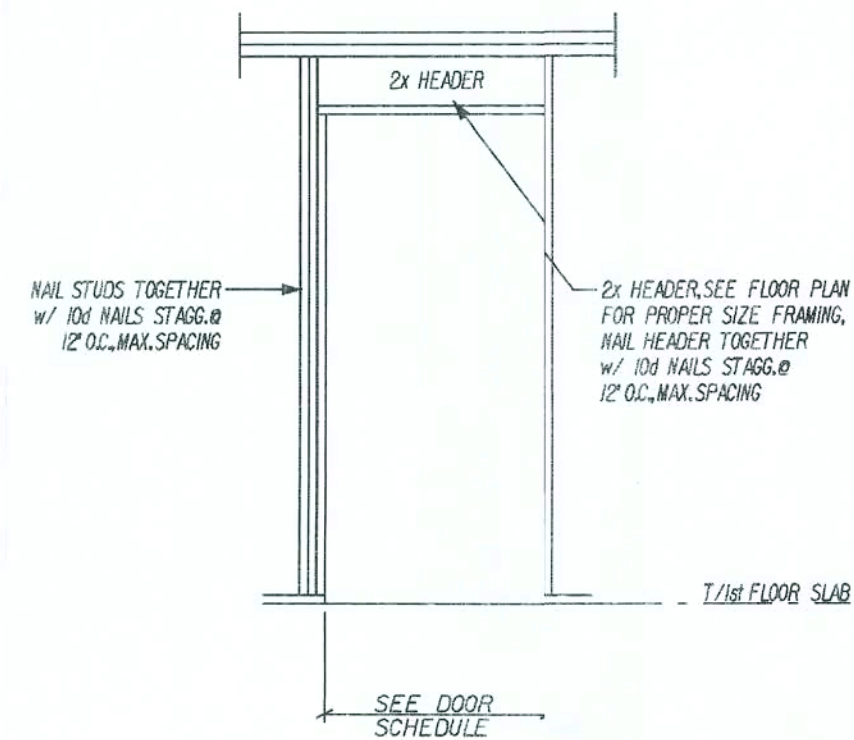


(K) STD. DOOR - WD FRAME, NO-UPLIFT
SCALE: N.T.S.

MAX. OPNG SIZE	JACKS @ EA. END	HEADER SIZE	STUDS @ EA. END 8'-0" MAX. HGT.	STUDS @ EA. END 10' MAX. HGT.	MSTA 12
2'-3"	(1)	2x HEADER, SEE FLOOR PLAN FOR PROPER SIZE FRAMING	1	2	N/A
3'-3"	(1)		2	2	(1) @ CEN. OF HDR.
6'-3"	(1)		2	3	(1) @ 2'-0" OFF EA. END OF HDR.

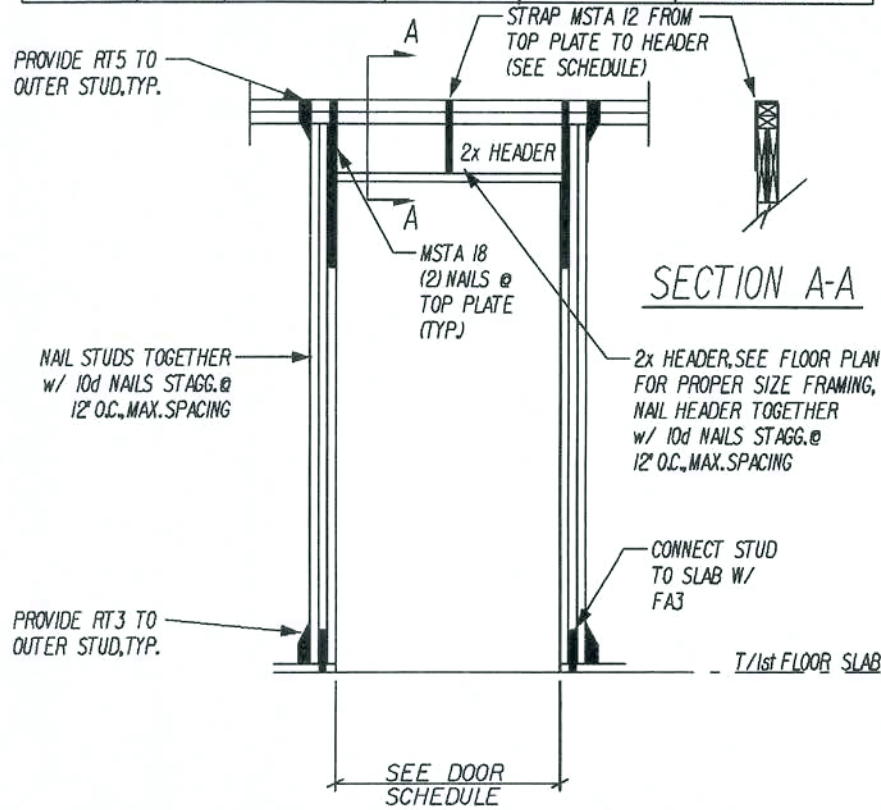


(J) STD. DOOR - WD FRAME, UPLIFT
SCALE: N.T.S.

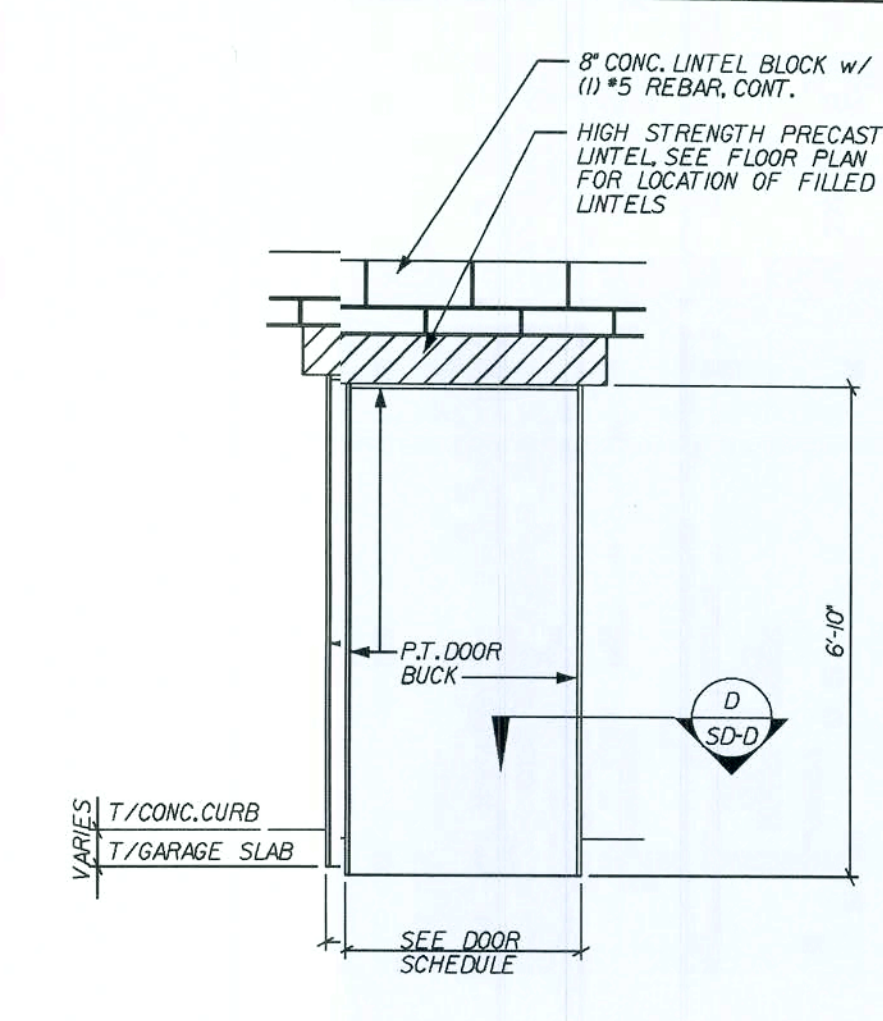


(H) OPTIONAL SERVICE DOOR
SCALE: 3/8" = 1'-0"


CONTRACTOR NOTE:
INSTALLATION FOR GARAGE DOOR
TYPES (AS PER TEST *960507-A)

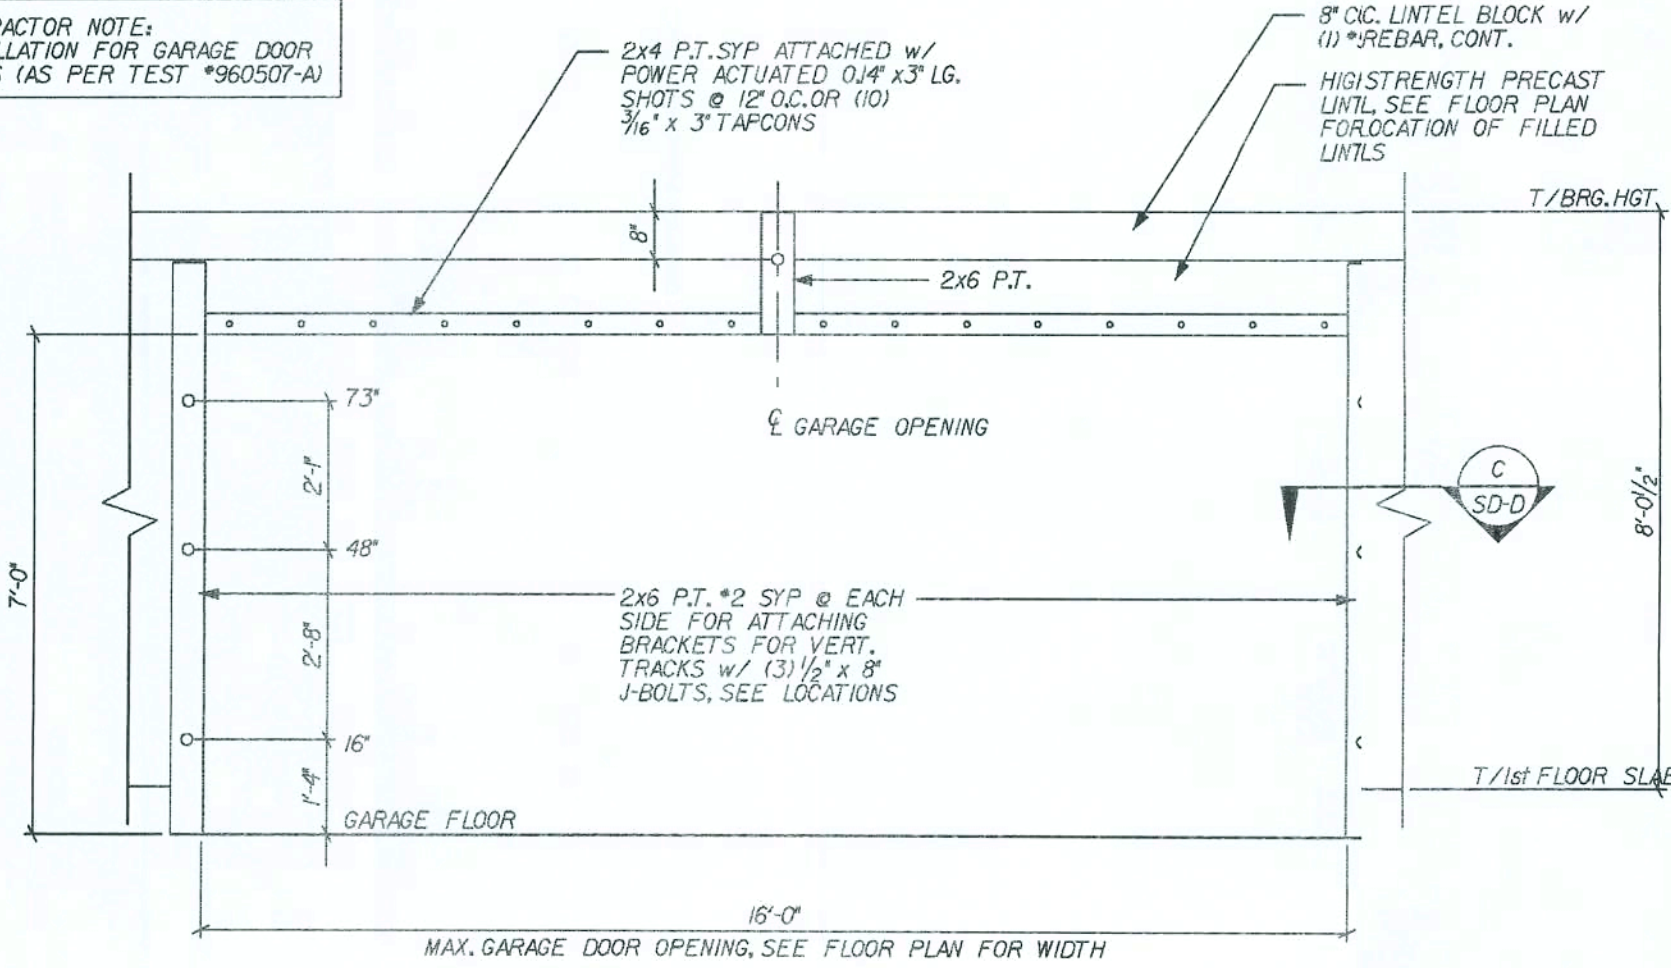


(G) GARAGE DOR ELEVATION
SCALE: 3/8" = 1'-0"

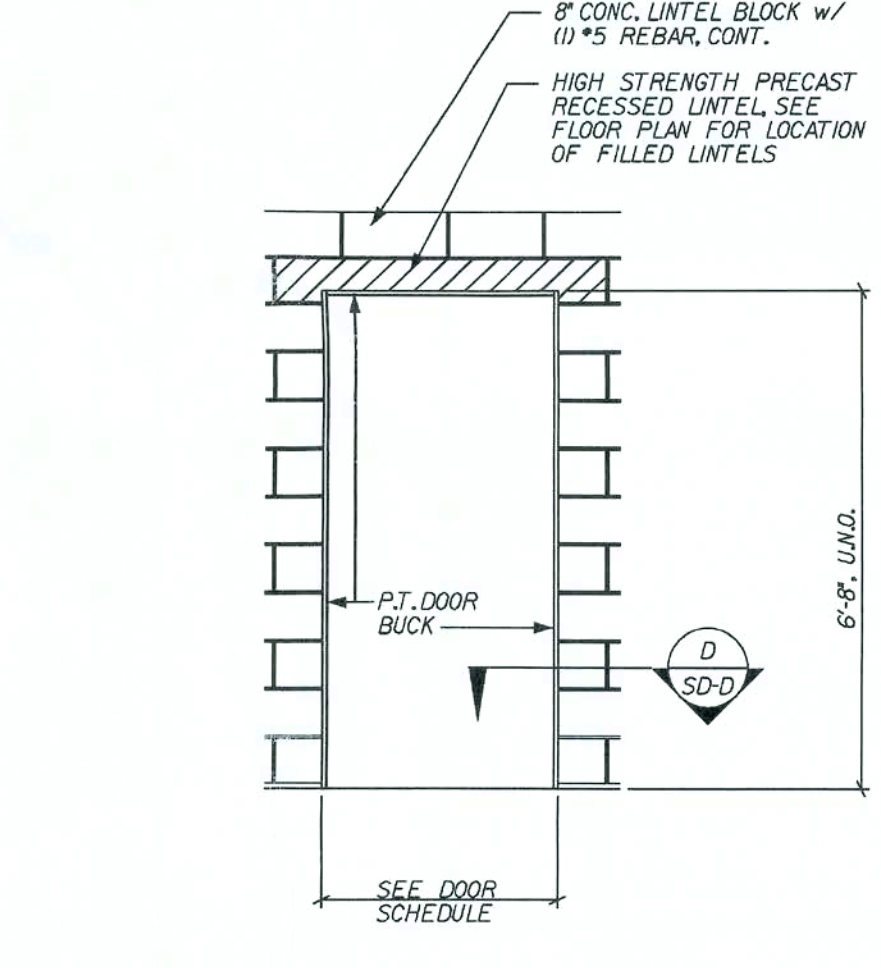


(F) STANDARD DOOR ELEVATION
SCALE: 3/8" = 1'-0"

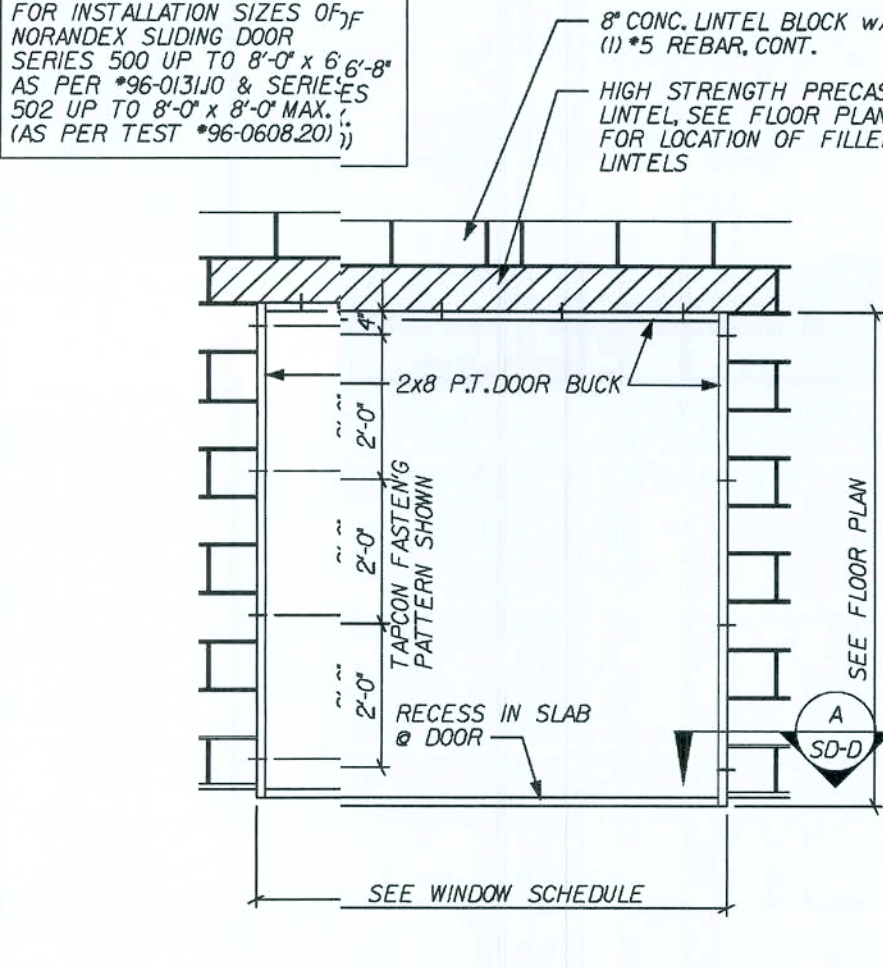


(E) SLIDING GLASS DOOR ELEVATION
SCALE: 3/8" = 1'-0"

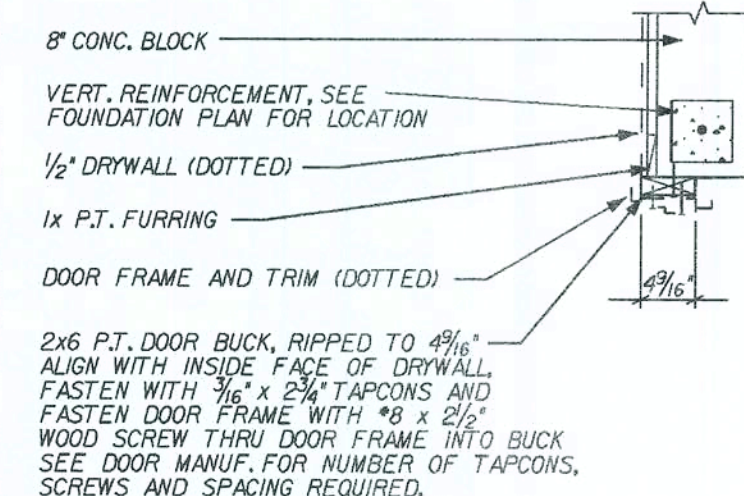


(D) 2x DOOR BUCK DETAIL
SCALE: 3/4" = 1'-0"

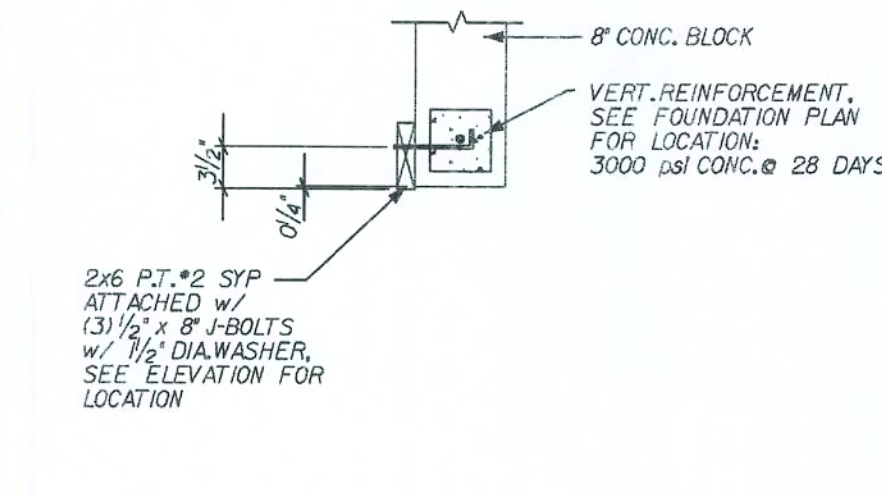

(C) GARAGE DOOR BUCK DETAIL
SCALE: 3/4" = 1'-0"

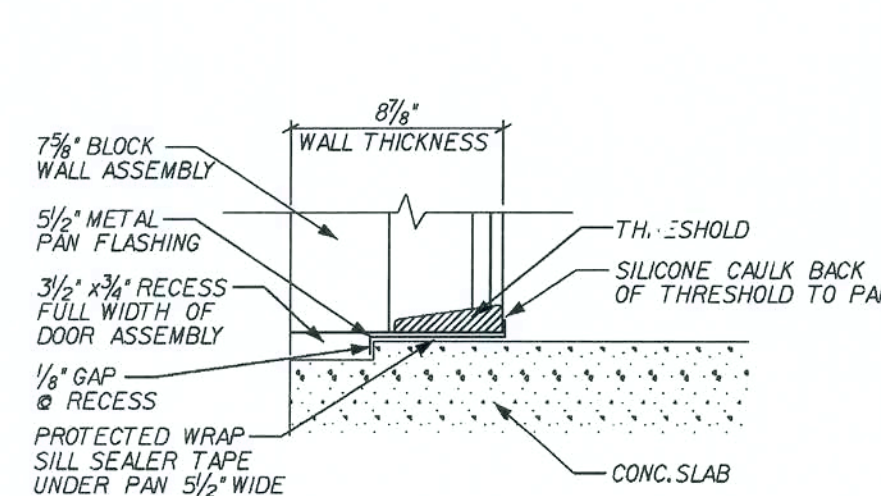

(B) DOOR PAN FLASHING
SCALE: 3/4" = 1'-0"

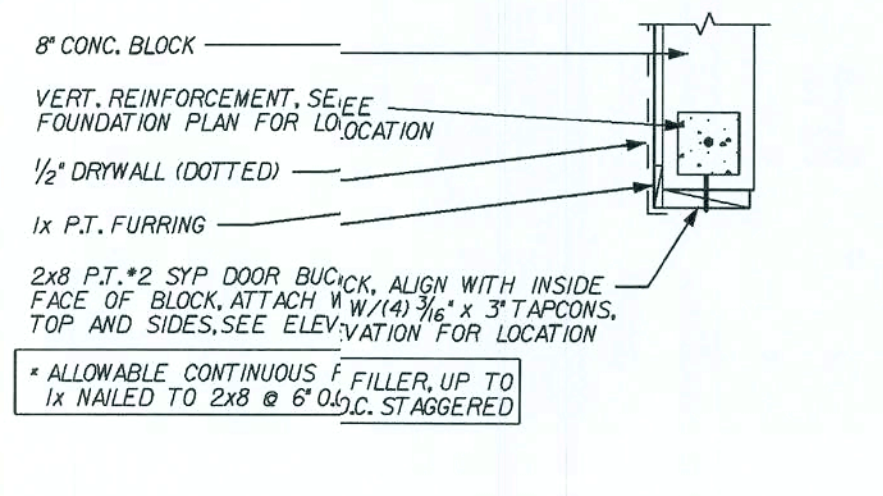

(A) SLIDING GLASS DOOR BUCK DETAIL
SCALE: 3/4" = 1'-0"

REVISIONS:

07-18-06 ADDED DOOR PAN DETAIL

Maronda Homes

FLORIDA

4005 MARONDA WAY SANFORD, FL 32771

(407) 321-0064

STANDARD DETAILS

GEO. WASHINGTON

DRAWN BY: GARAGE:

RELEASE DATE: 07/14/04

Maronda Systems

4005 Maronda Way

Sanford, FL 32771

(407) 321-0064

Elmer Bergman, P.E.

License No. 50158

JUL 28 2008

SHEET:













SD-D

FLORIDA BUILDING CODE 2004 : RESIDENTIAL

15-451.3

15 JAN 2008

PLOT DATE: 15 JAN 2008

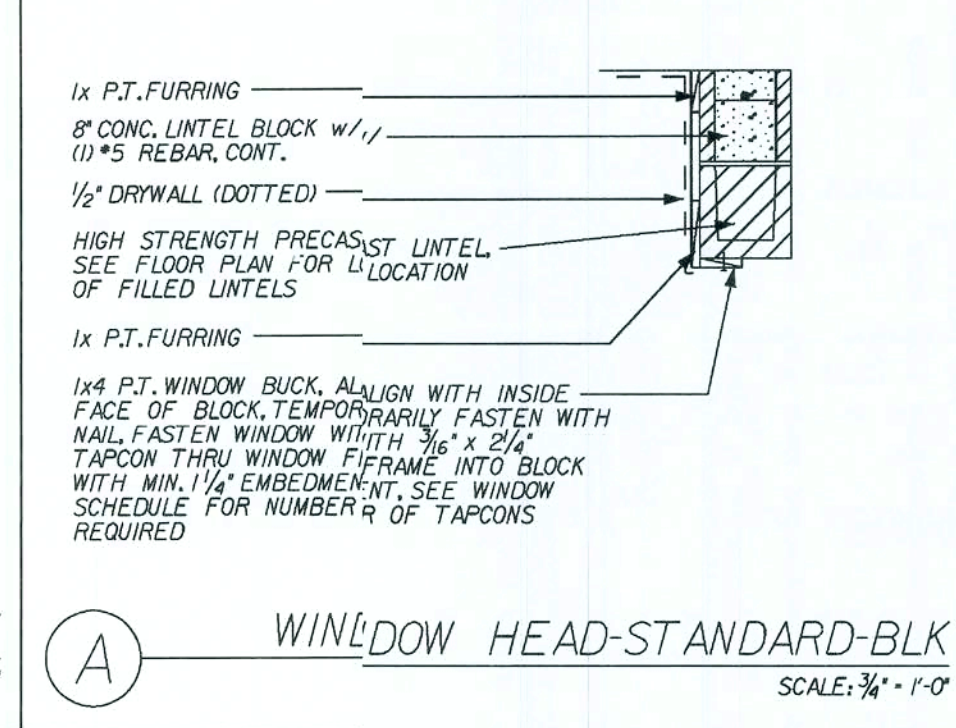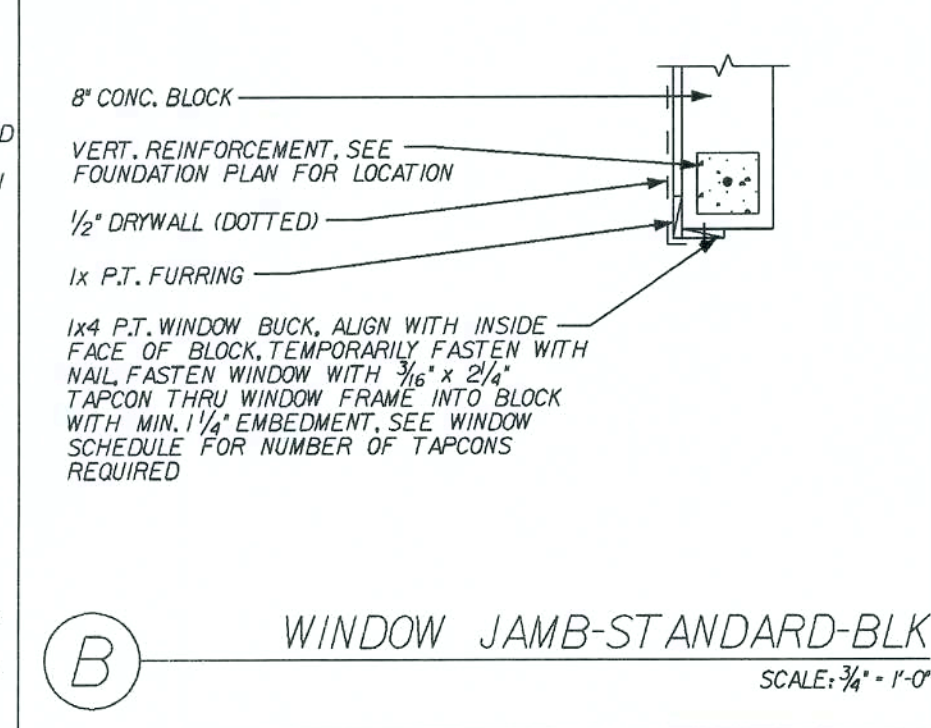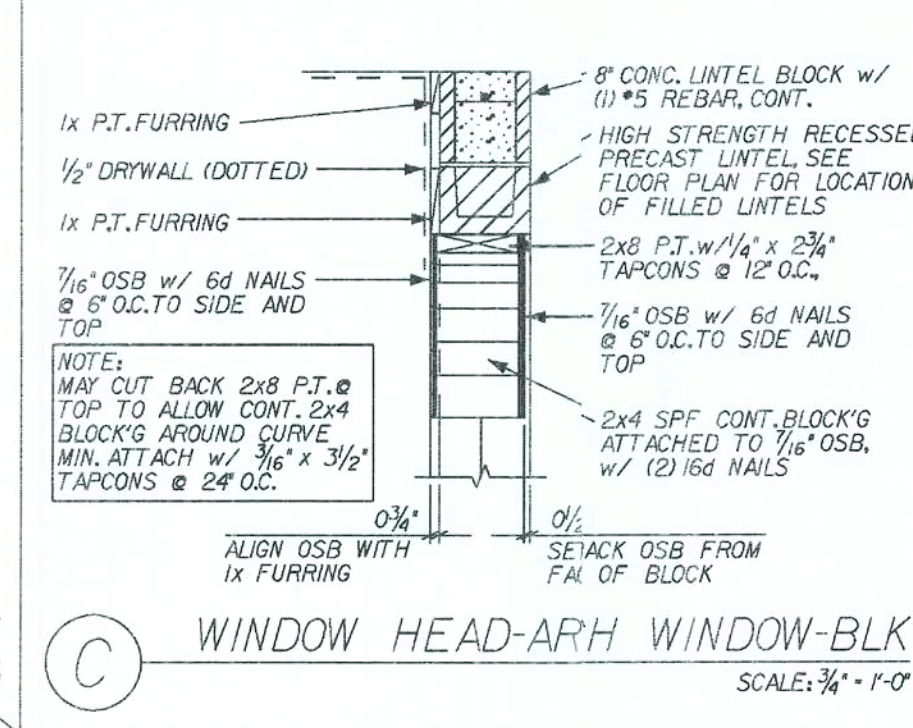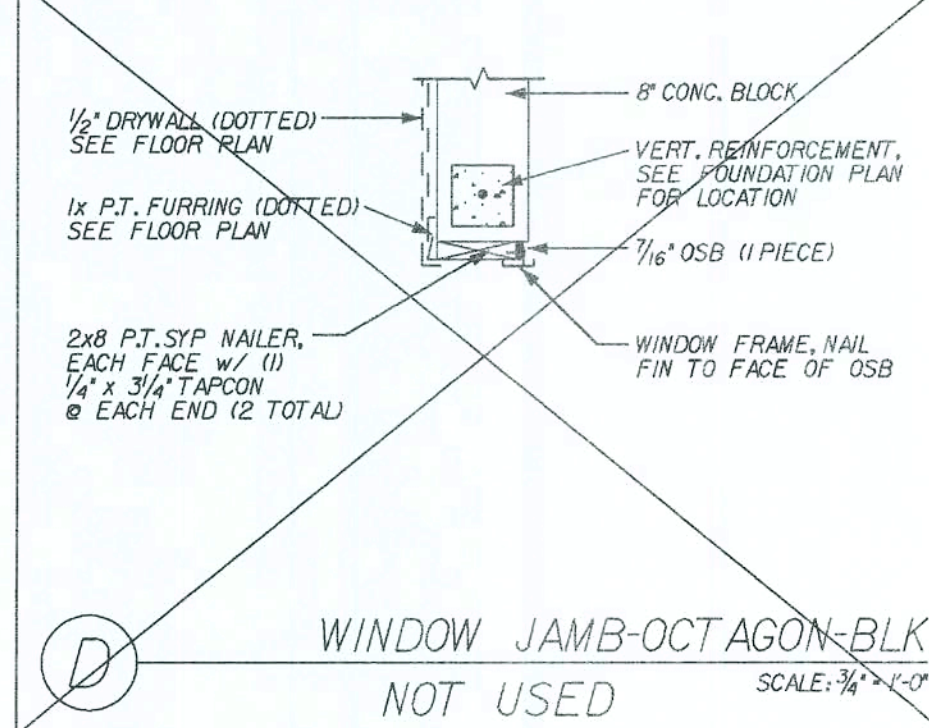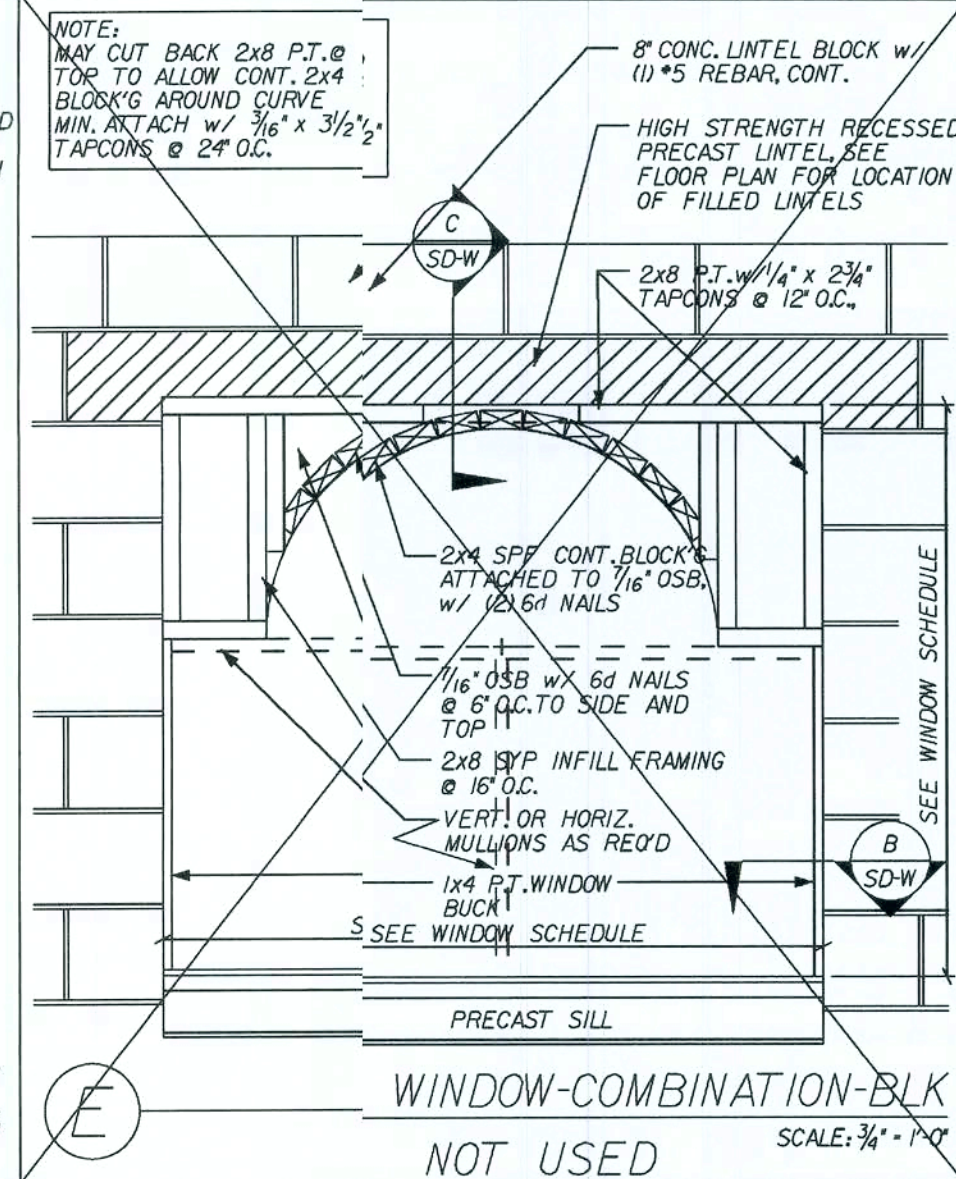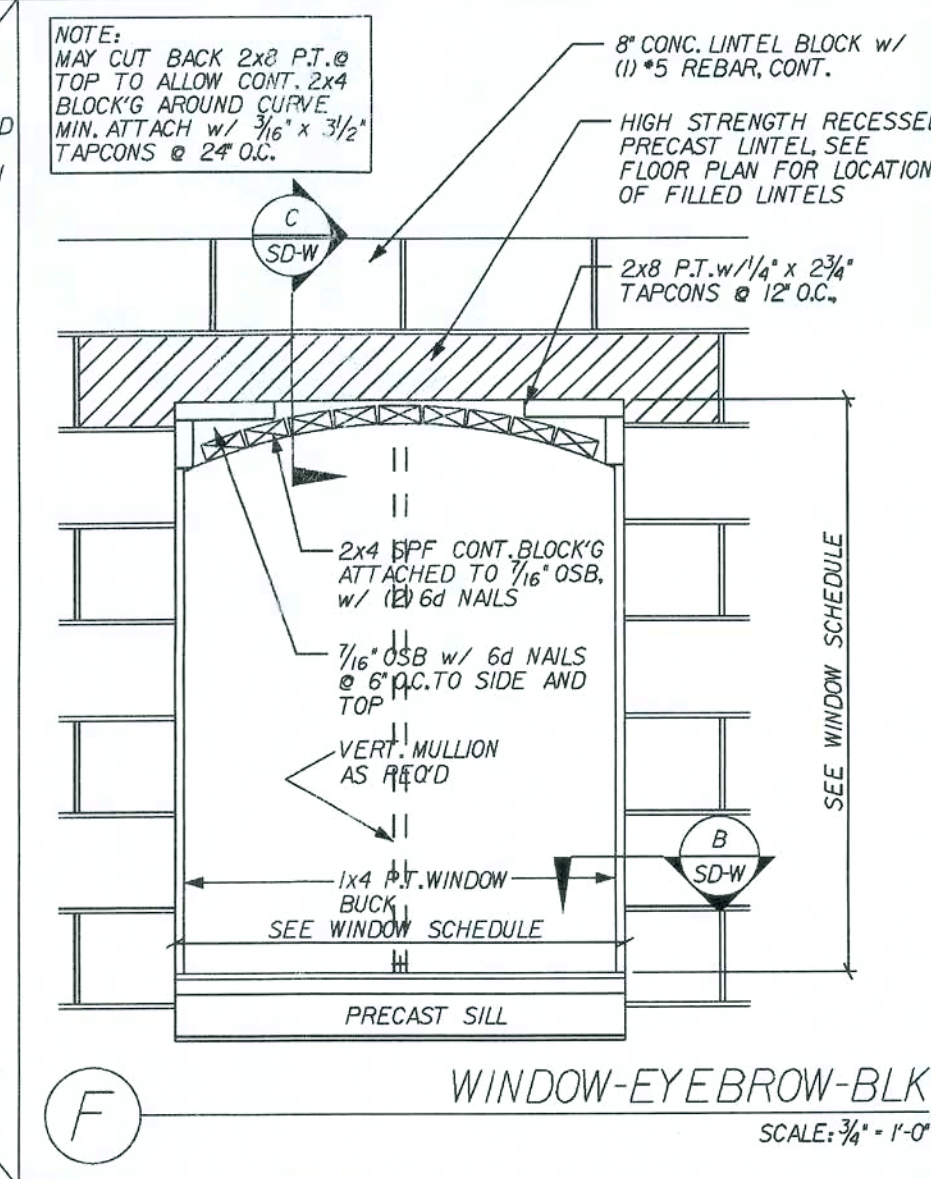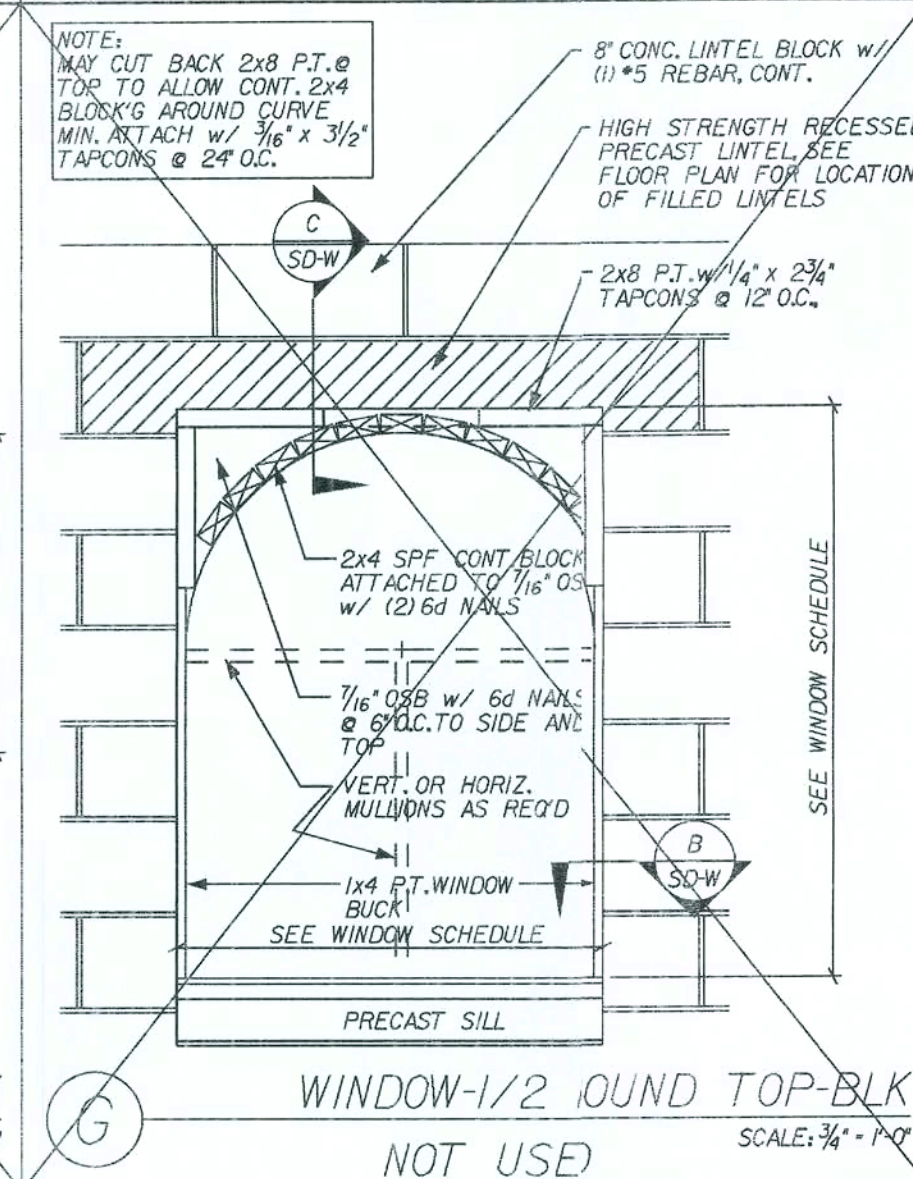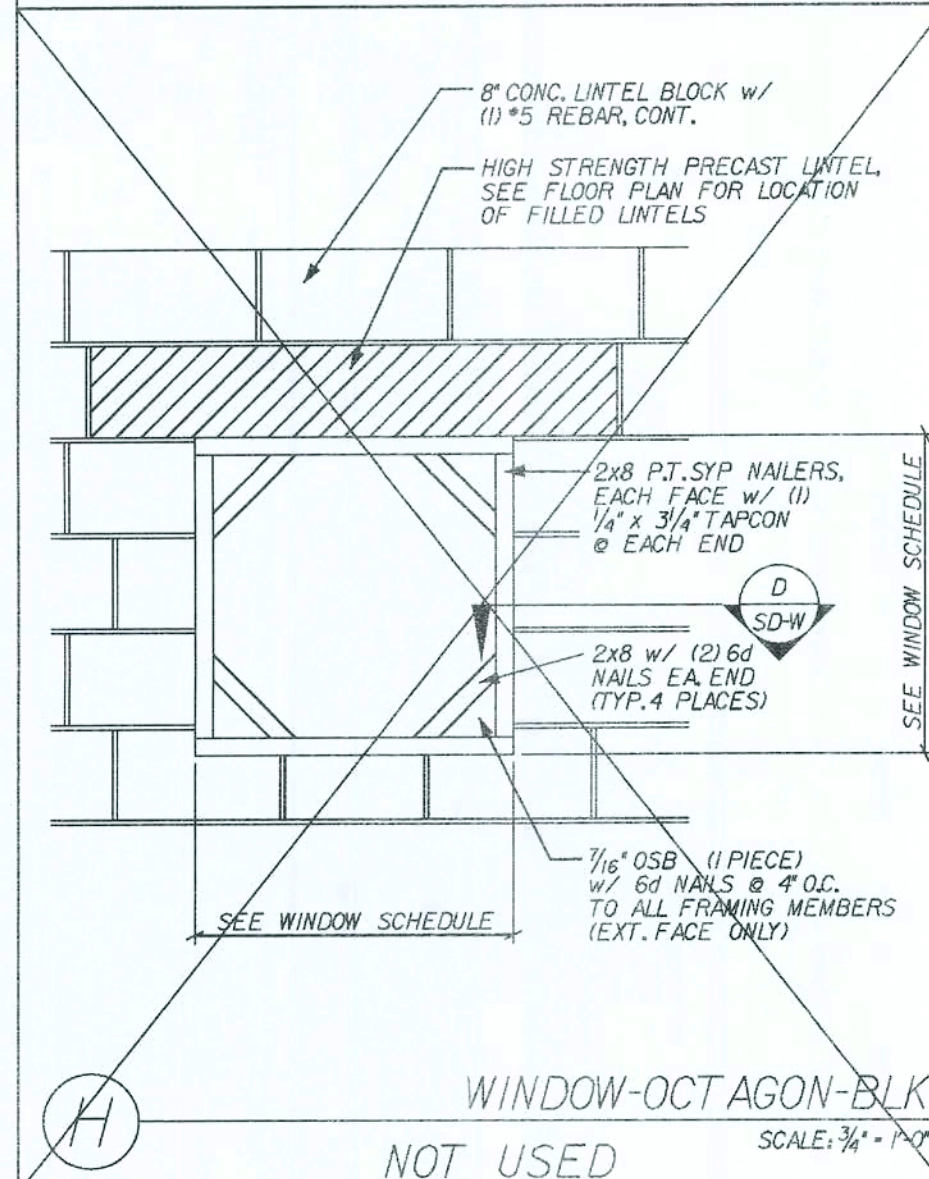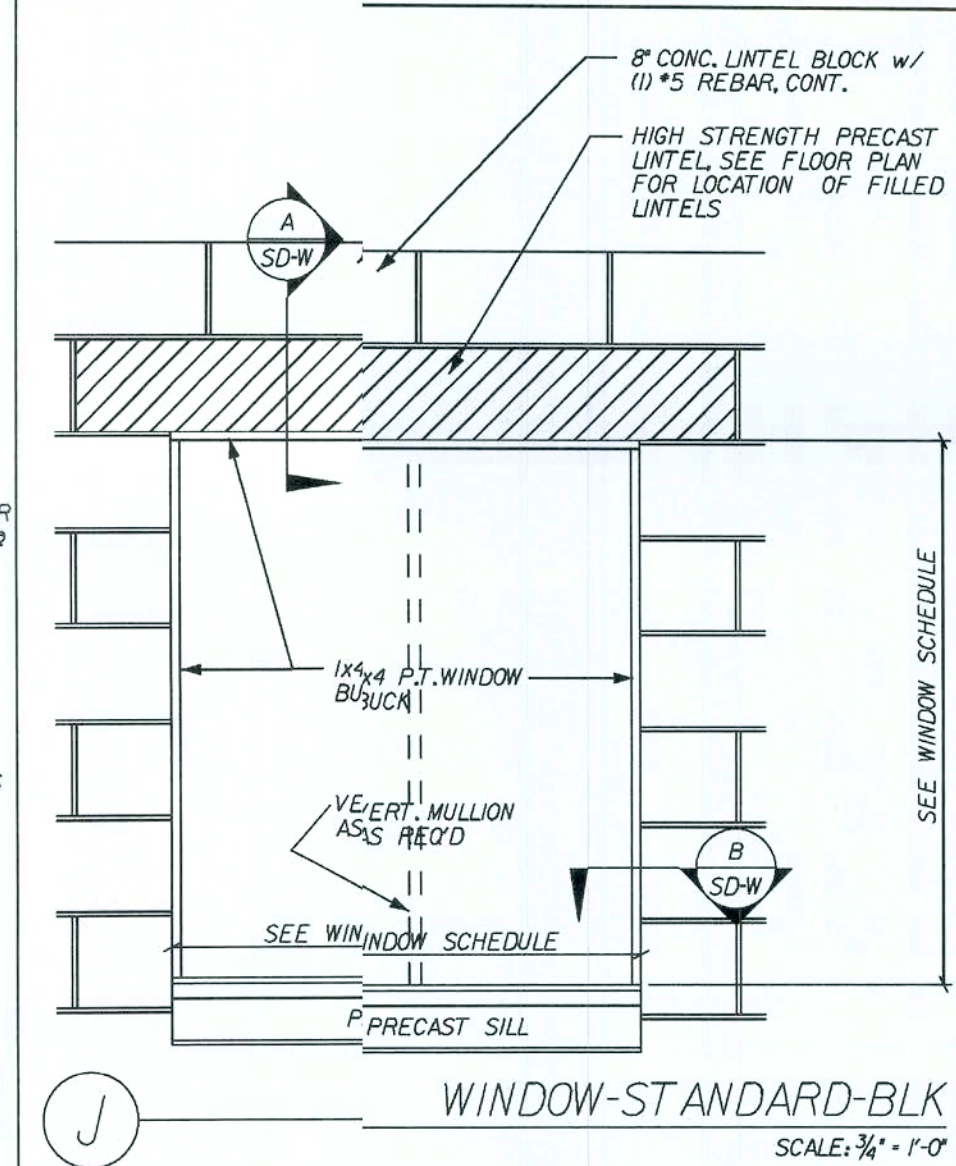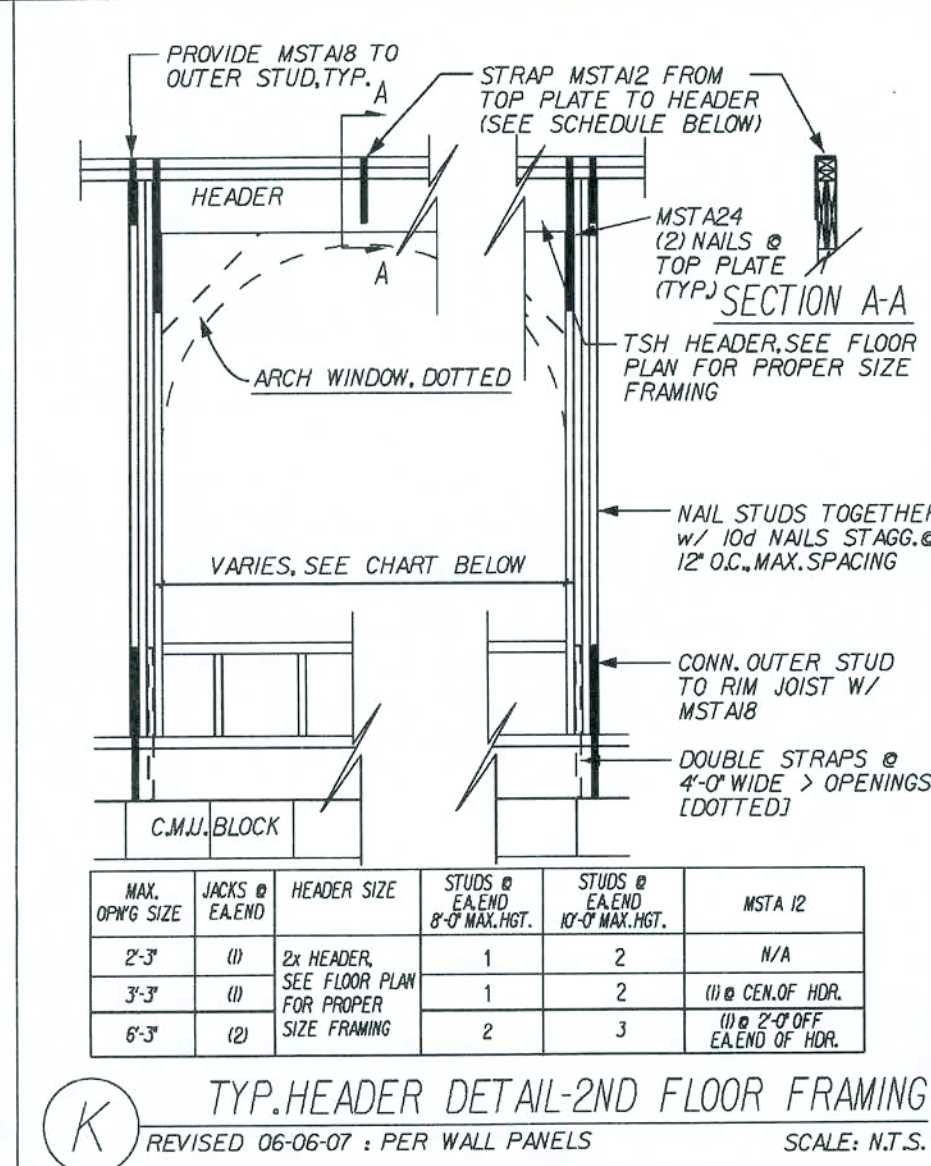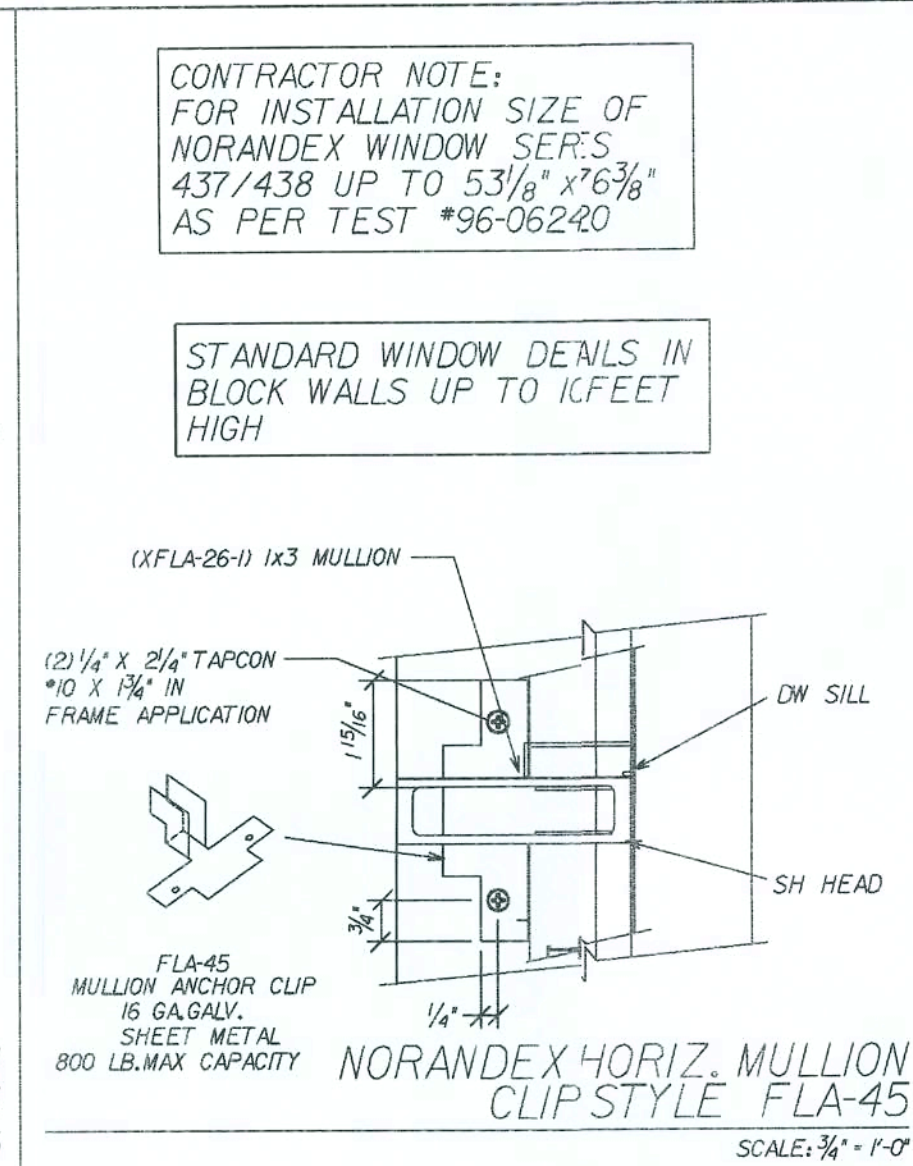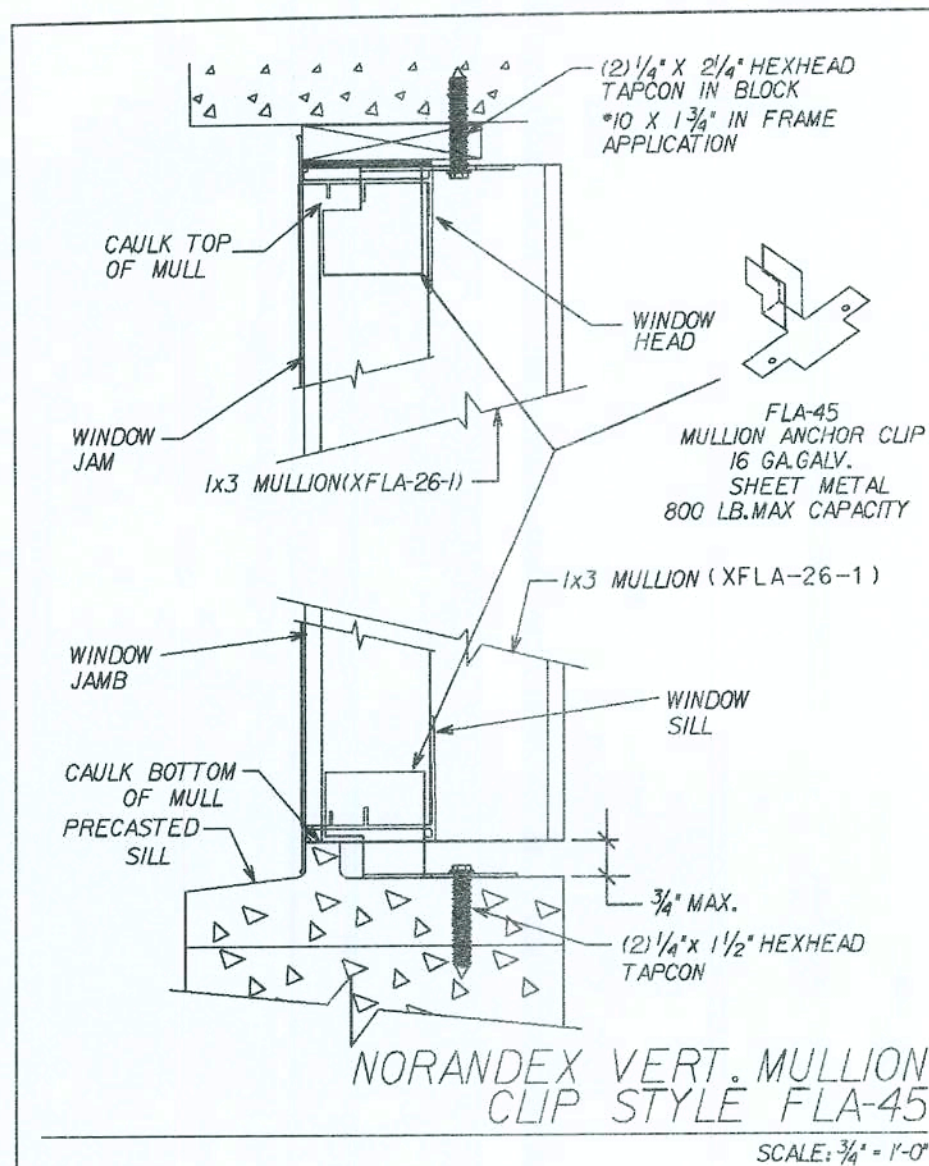

REVISIONS :

Maronda Homes

FLORIDA

4005 MARONDA WAY SANFORD, FL 32771

(407) 321-0064

THIS STRUCTURE WAS DESIGNED IN ACCORDANCE WITH THE FLORIDA BUILDING CODE 2004 - RESIDENTIAL AND 2005, 2006 SUPPLEMENT

FLORIDA

15-4513

PLT DATE: 15 JAN 2008

WINDOWS STANDARD DETAILS

GEO. WASHINGTON

DRAWN BY: GARAGE: 07/14/04











RELEASE DATE: 07/14/04

Maronda Systems
4005 Maronda Way
Sanford, FL 32771
(407) 321-0064

Elmer Bergman, P.E.
License No. 50158

JUL 28 2008

SHEET: SD-W

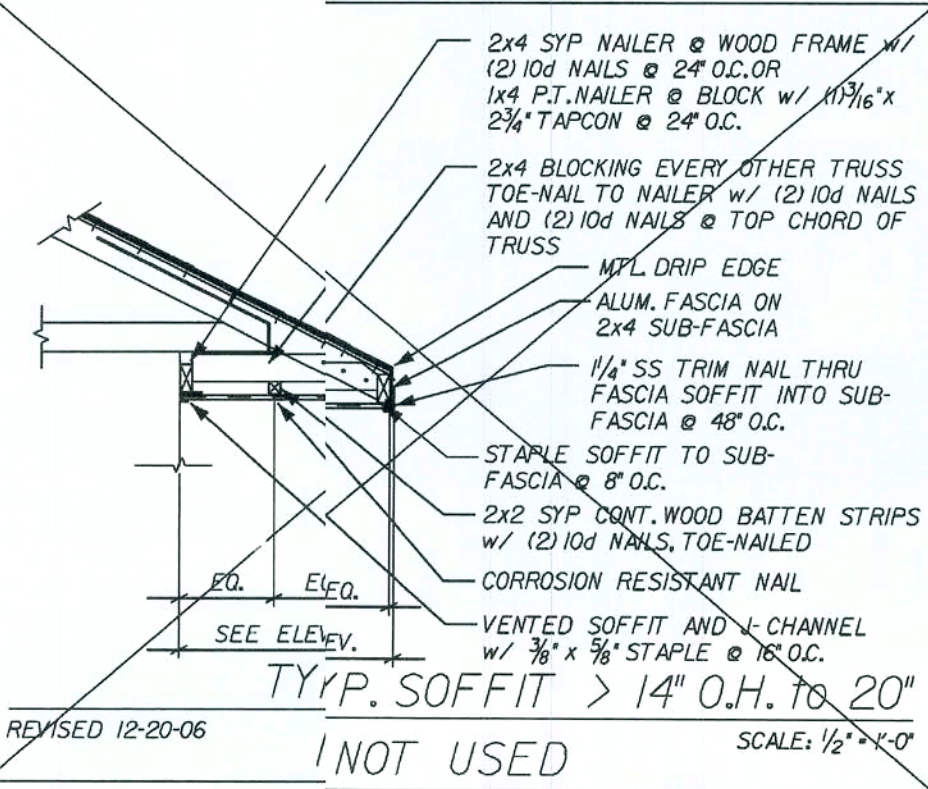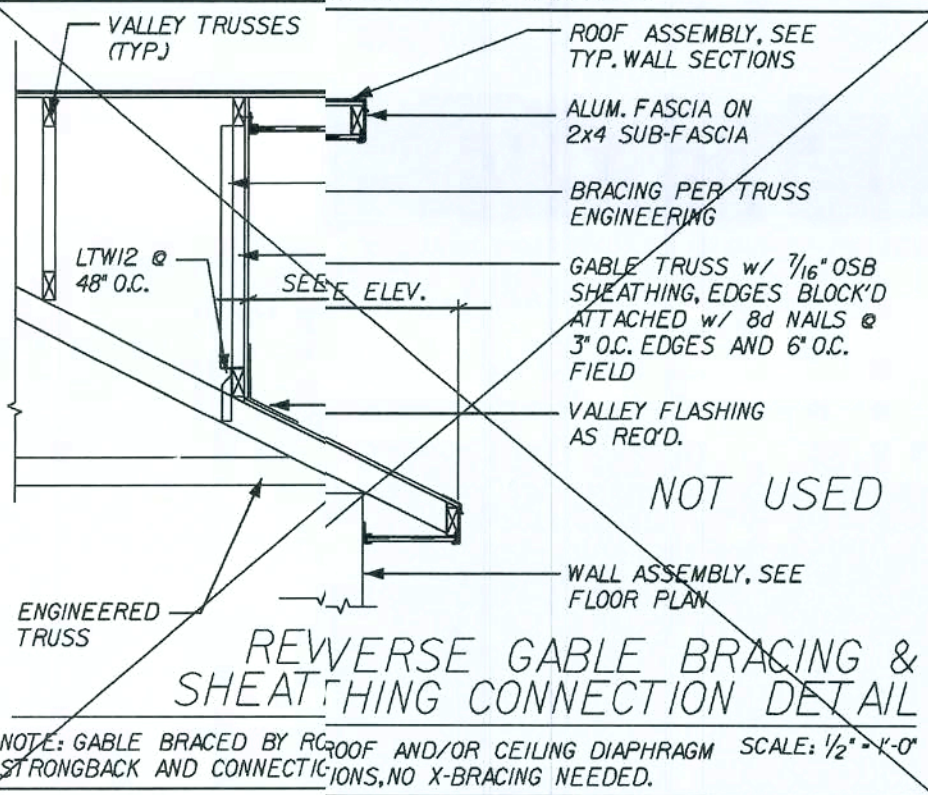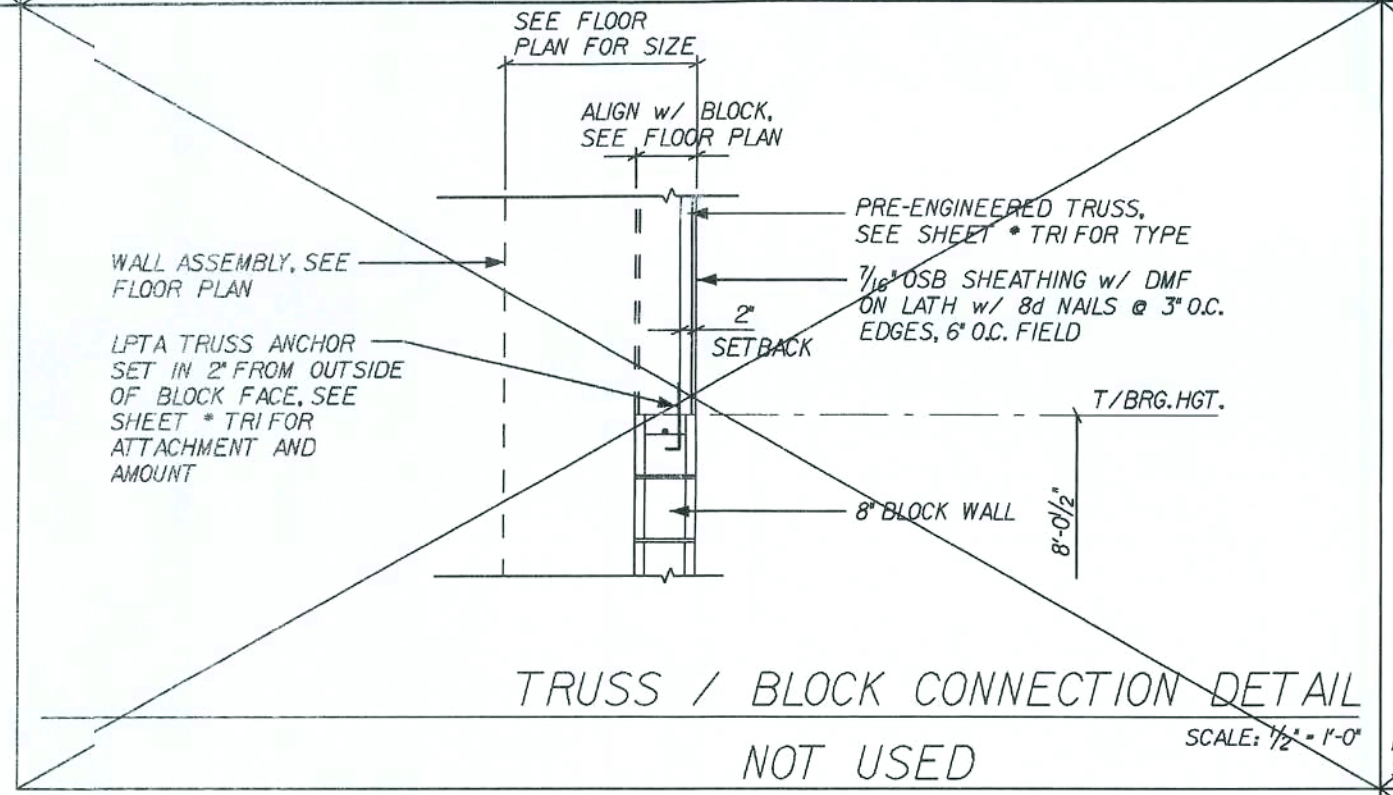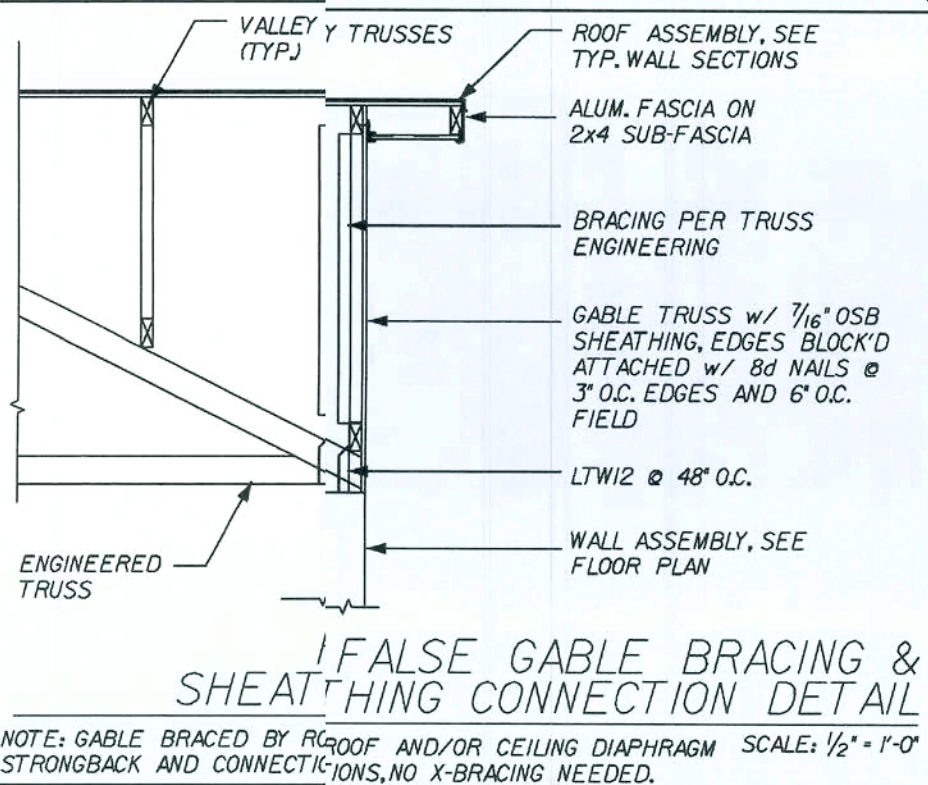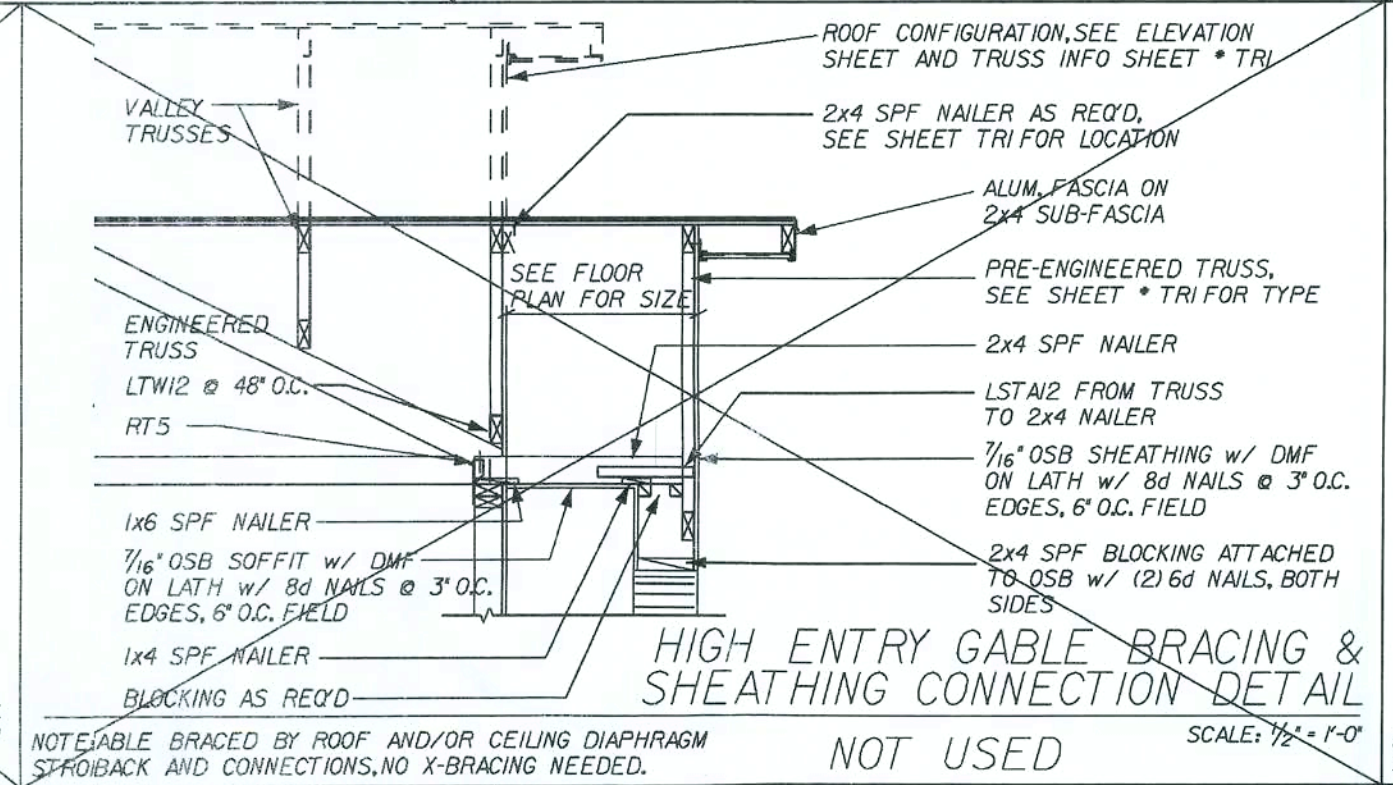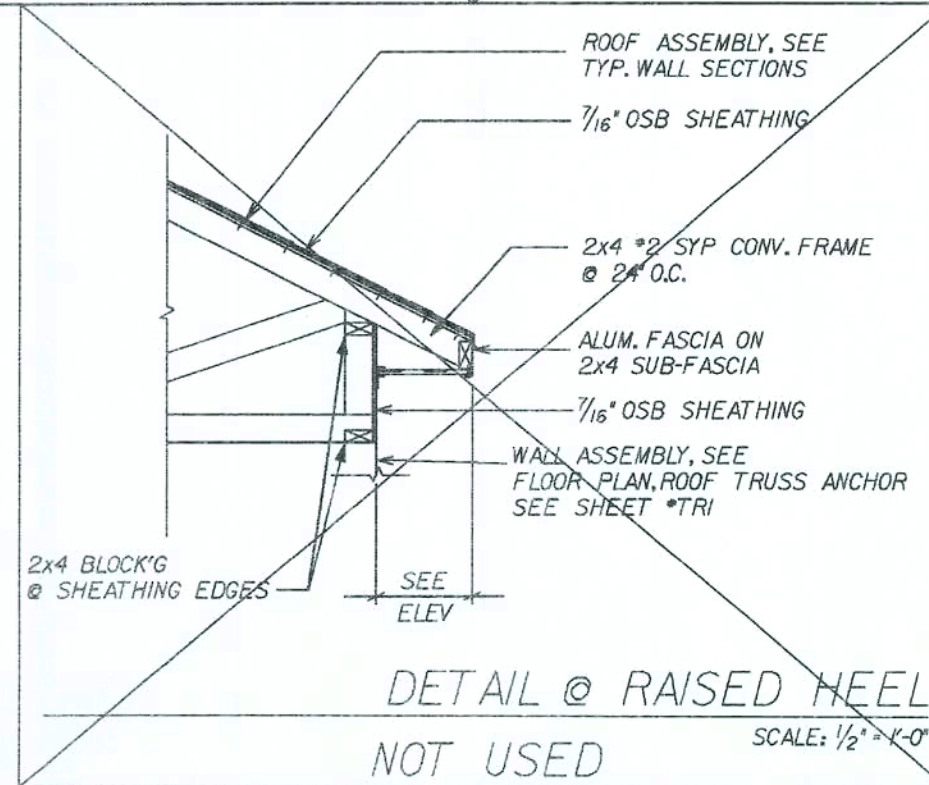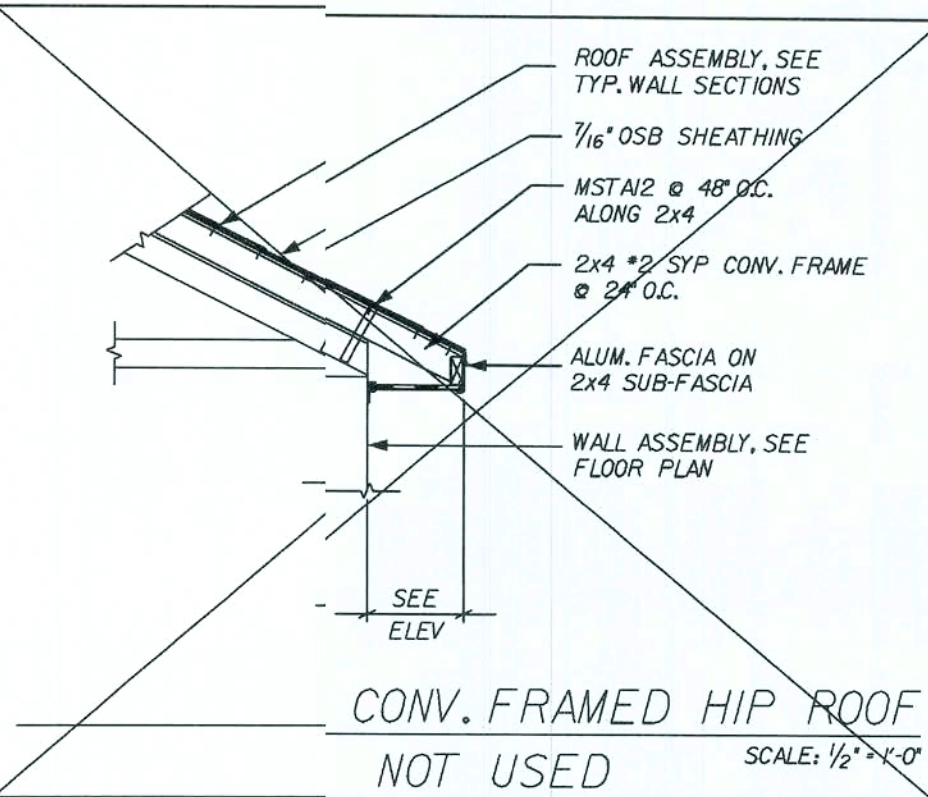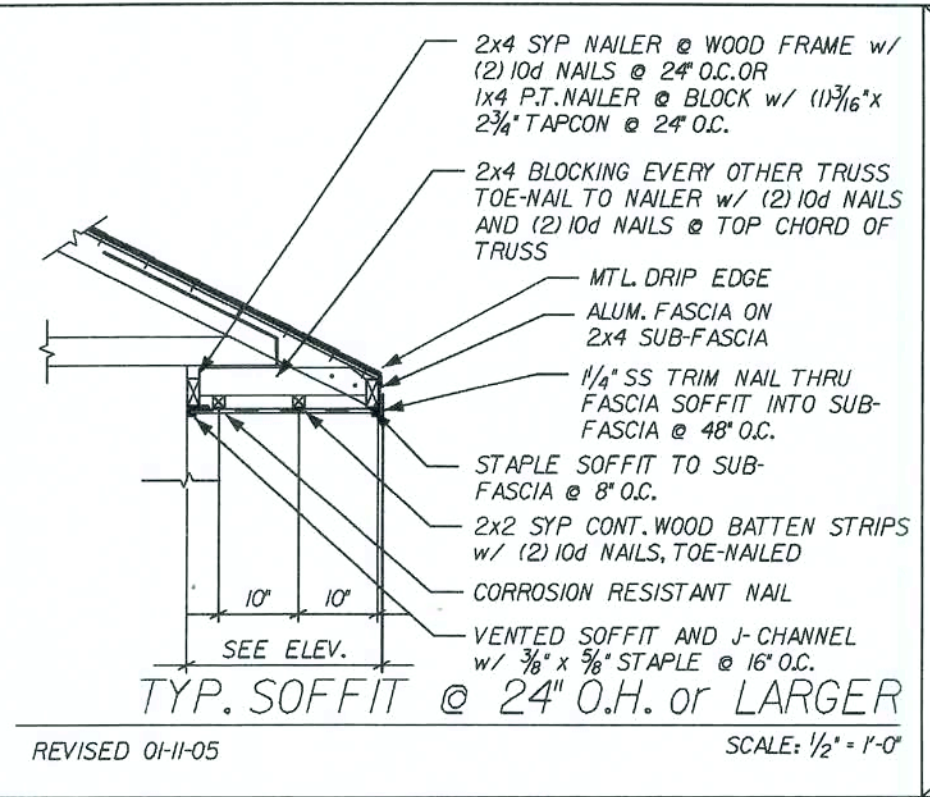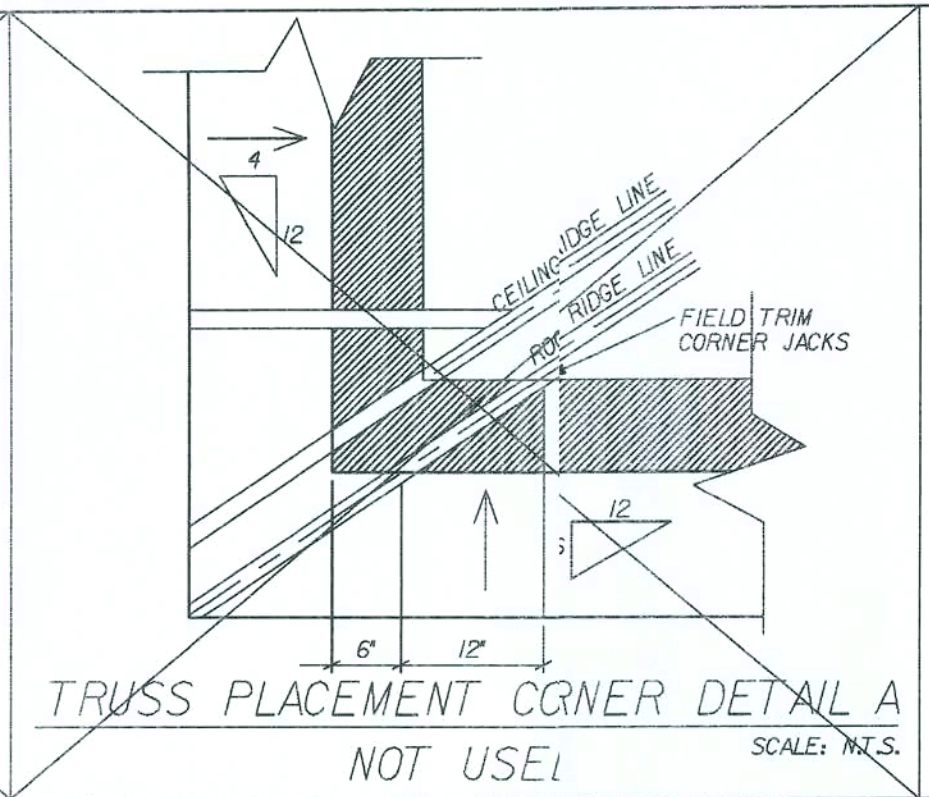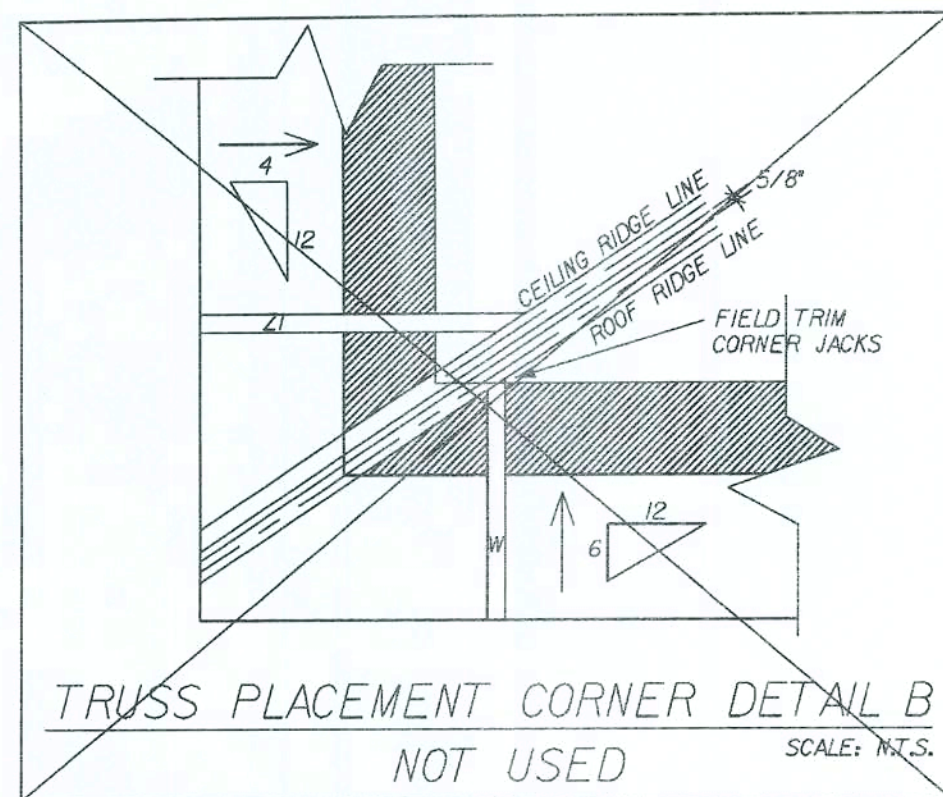


Maronda Homes
FLORIDA
4005 MARONDA WAY SANFORD, FL 32771
(407) 321-0064

GEO. WASHINGTON

Maronda Systems
4005 Maronda Way
Sanford, FL 32771
(407) 321-0064

Elmer Bergman, P.E.
License No. 50158
JUL 28 2008

SHEET:
SD-R

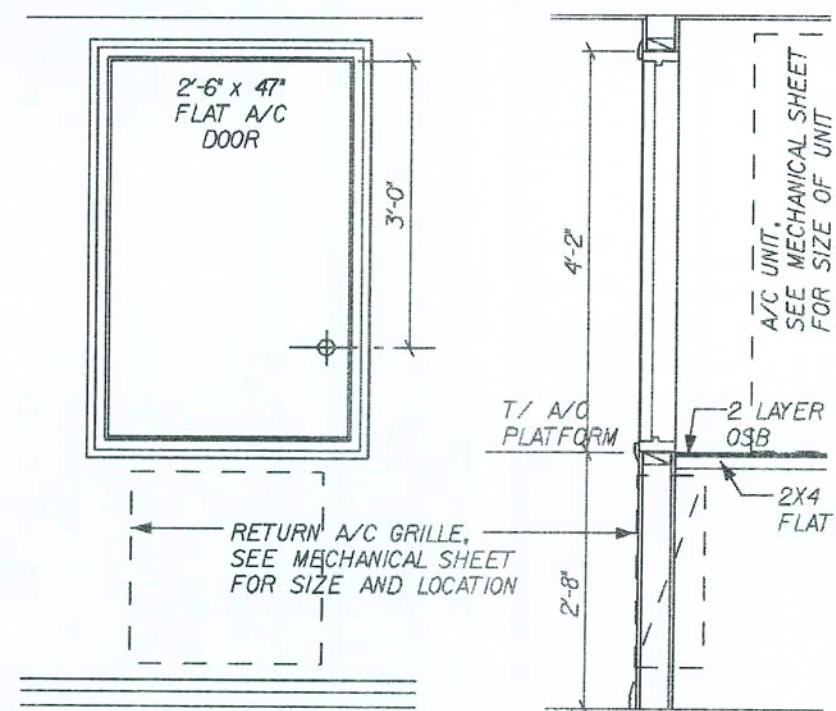


ELEVATION

SECTION

7'-0" CEIL. ENCLOSED A/C PLATFORM

SCALE: 1/2" = 1'-0"

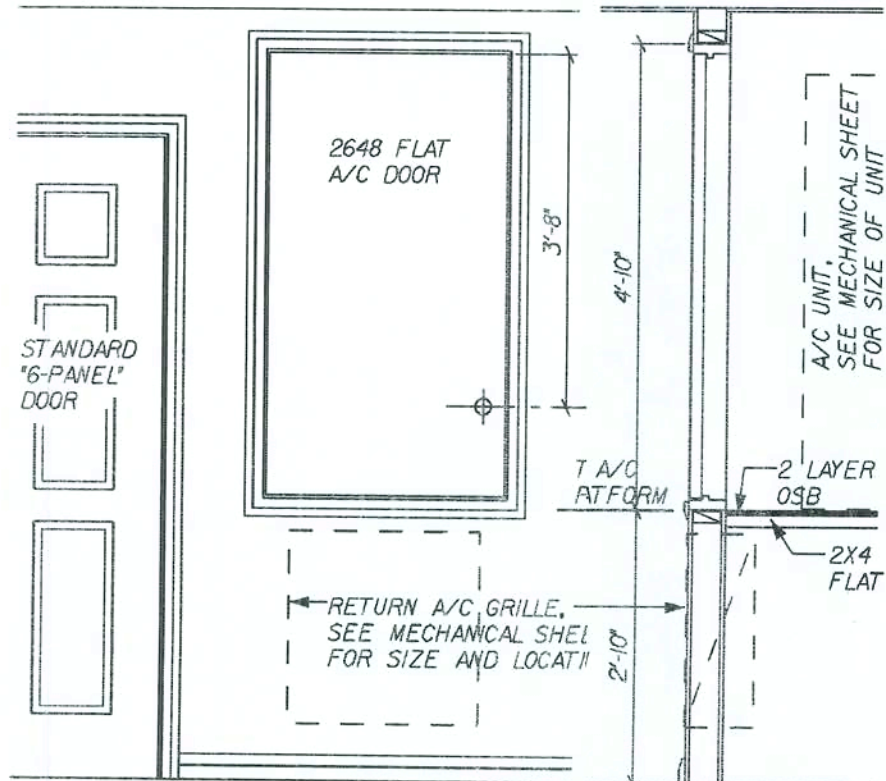


ELEVATION

SECTION

ENCLOSED AC PLATFORM

SCALE: 1/2" = 1'-0"

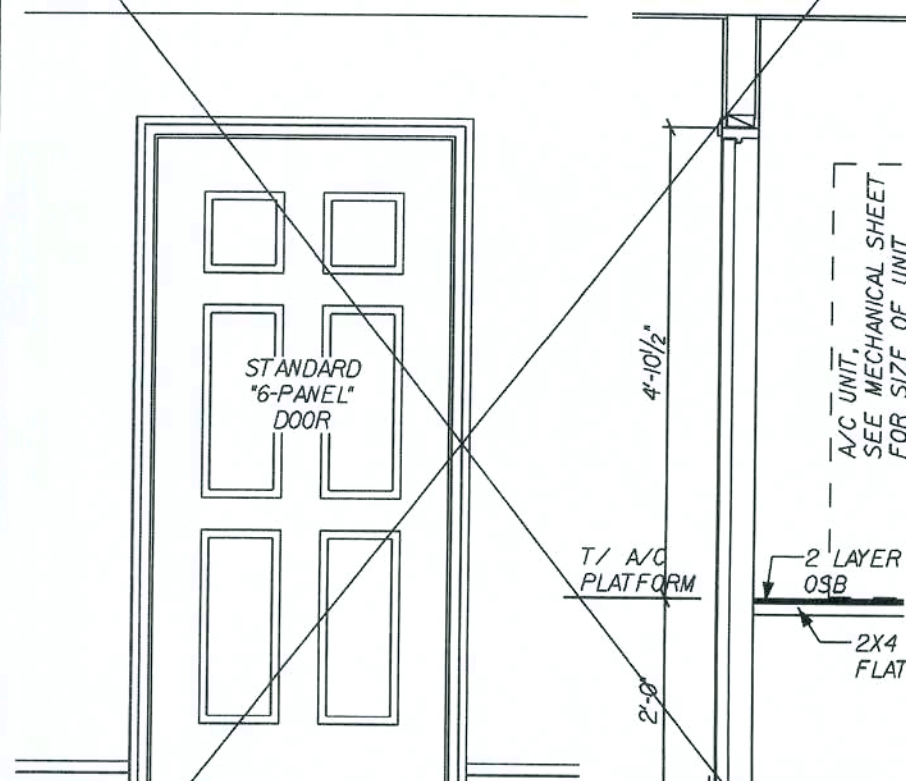


ELEVATION

SECTION

FULL DOOR ENCLOSED A/C PLATFORM

NOT USED

SCALE: 1/2" = 1'-0"

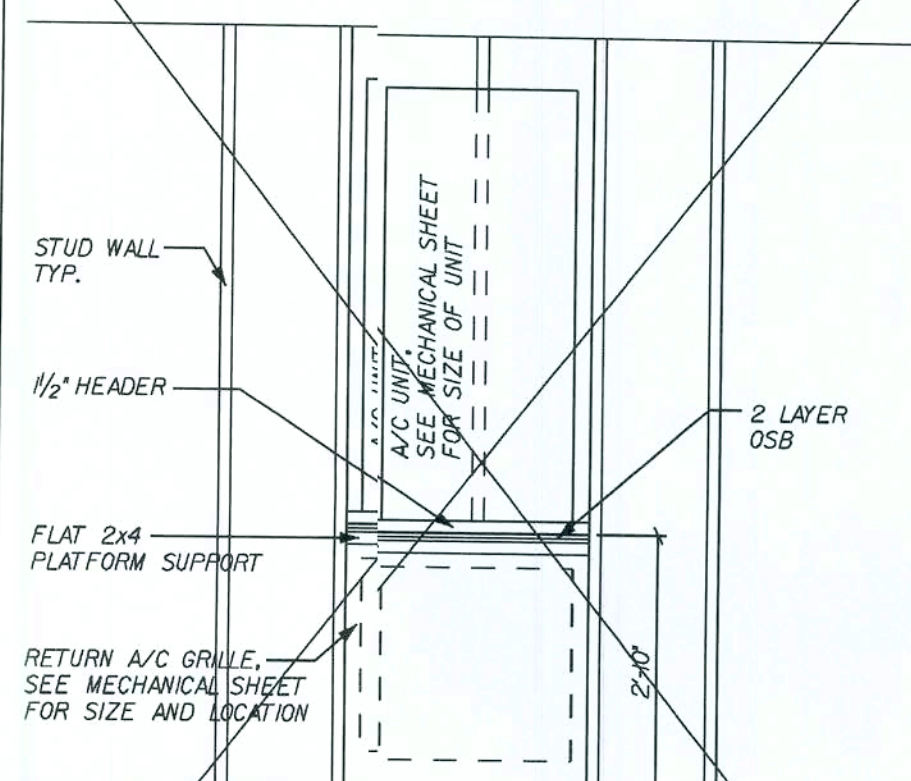


ELEVATION

OPEN A/C PLATFORM

NOT USED

SCALE: 1/2" = 1'-0"

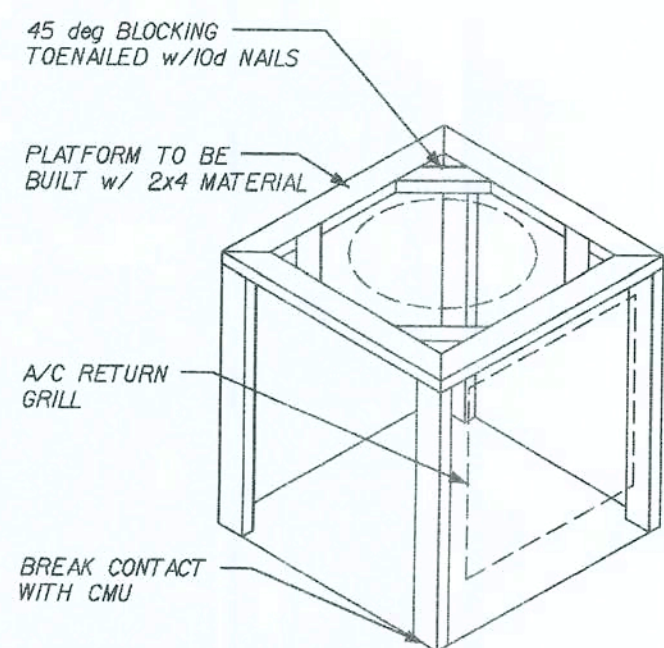

A/C PLATFORM FRAMING

REVISED 01-24-05

SCALE: 1/2" = 1'-0"

REVISIONS :

Maronda Homes
 (407) 321-0064 4005 MARONDA WAY SANFORD, FLORIDA

THIS STRUCTURE WAS DESIGNED IN ACCORDANCE WITH THE REQUIREMENTS OF THE FLORIDA BUILDING CODE 2004 - RESIDENTIAL AUGUST, 2006 SUPPLEMENT

\\NFV\usss_05\george_washington\std_hdtg\std_hdtg.sch

STANDARD PLATFORM DETAILS
AIR-HEAT DTLs

GARAGE:

RELEASE DATE:

15-45/14

Maronda Systems
 4005 Maronda Way
 Sanford, FL 32771
 (407)321-0064

Elmer Bergman
 Elmer Bergman, P.E.
 License No. 50158
 JUL 28 2008


SHEET:

SD-H


PLOT DATE: 15 JAN 2008

FLORIDA BUILDING CODE 2004 : RESIDENTIAL


RG OPTIONAL WOOD RAILING AND SPINDELS IN LIEU OF 42" DRYWALL SLOPED WALL

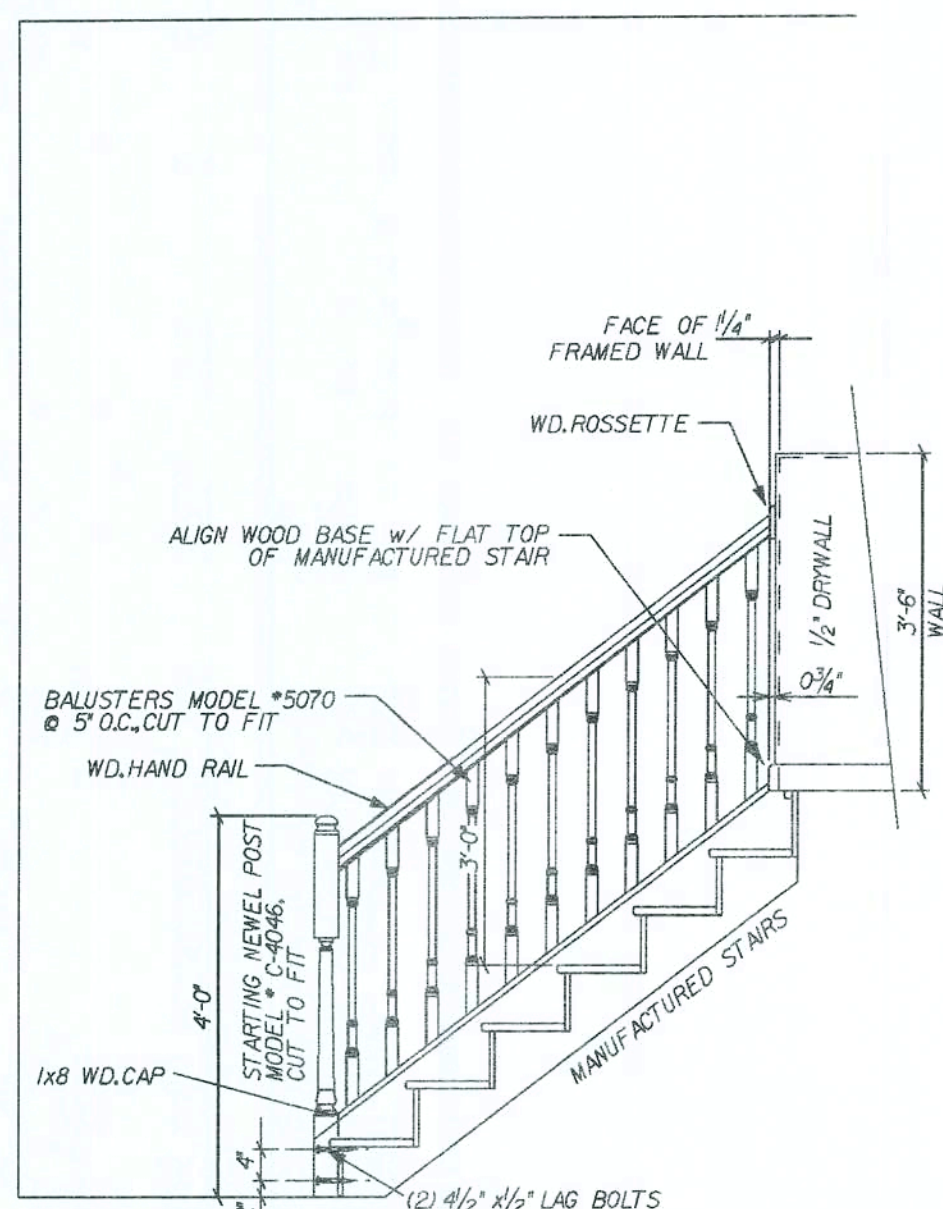



STAIR @ TOP OF LANDING [LEFT]

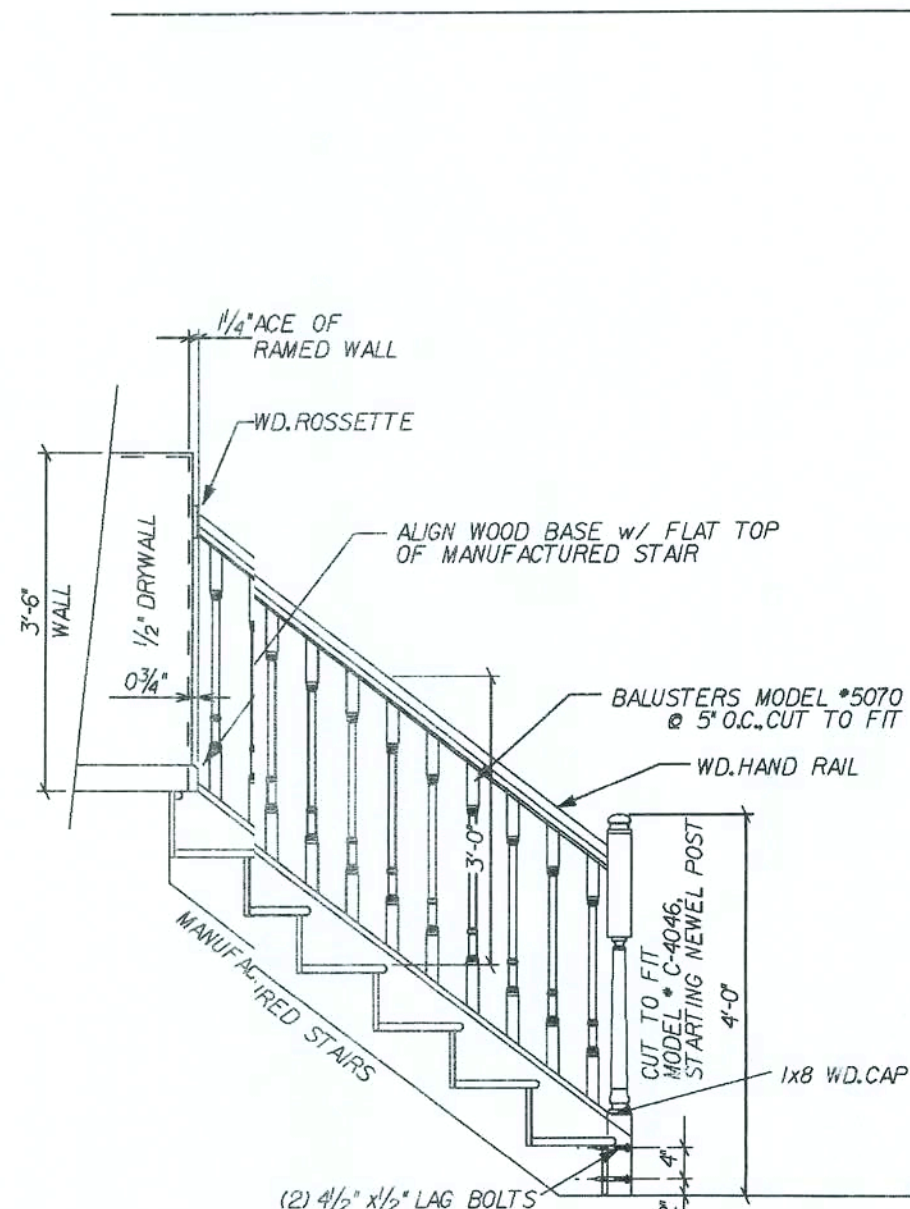

STAIR @ TP OF LANDING [RIGHT]

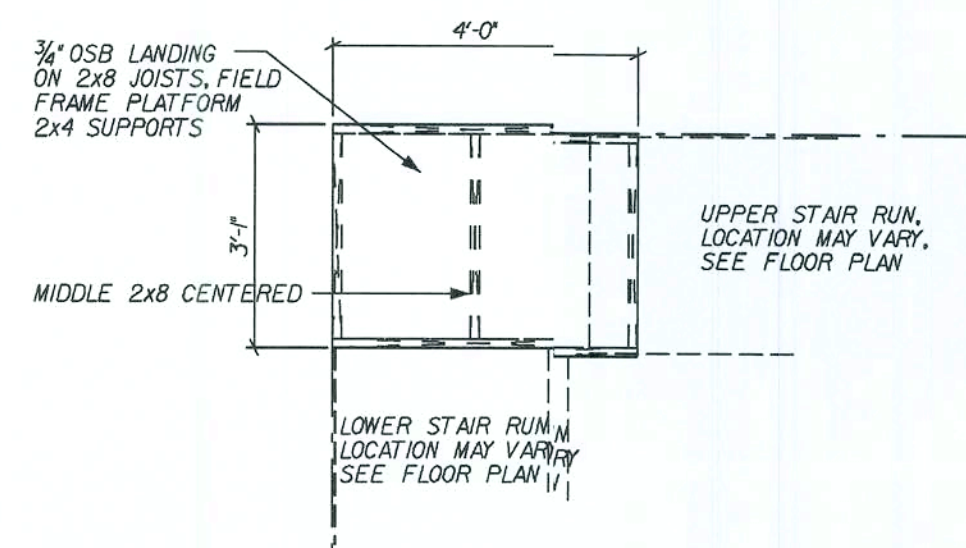


STAIR LANDING

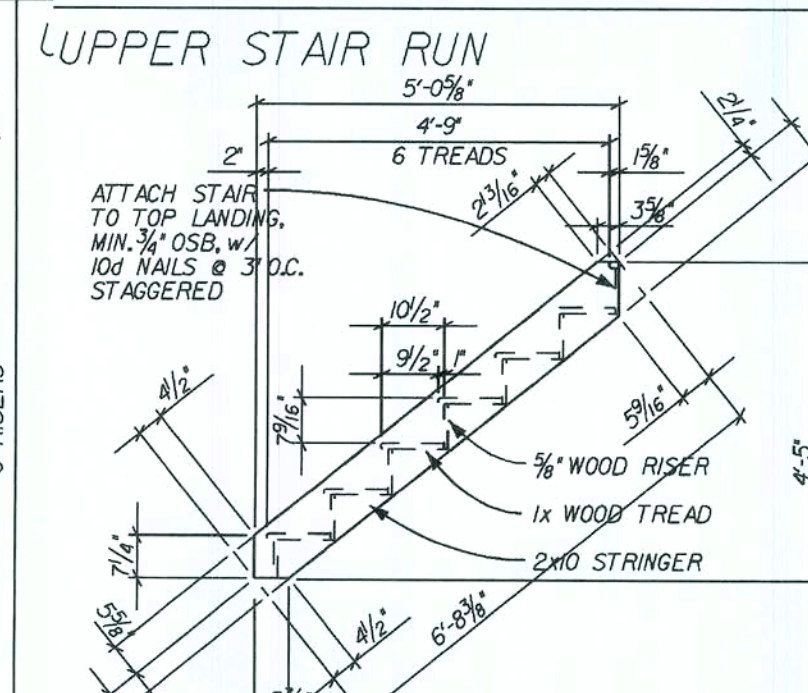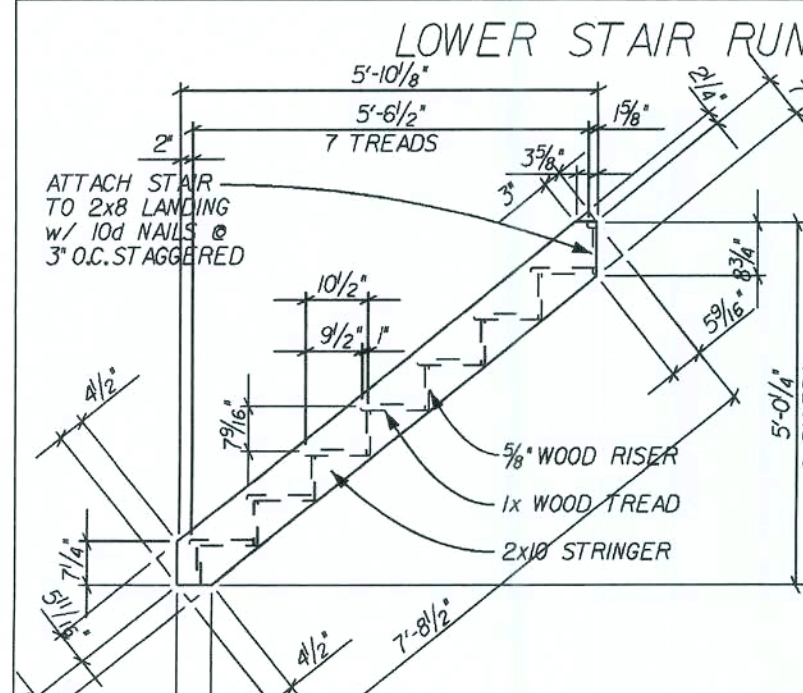

PRE-ASSEMBLED "L" or "U" STAIR : 9 1/2" TREAD [16" FRM'G]



REVISED 02-14-05

SCALE: 3/8" = 1'-0"

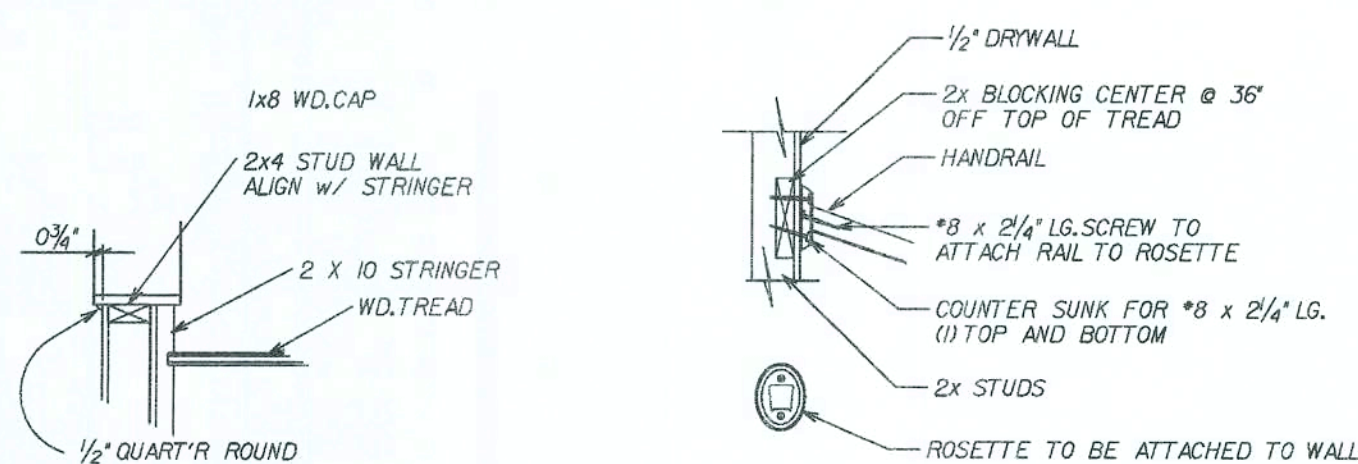

SECTION B

RAIL ATTACHMENT TO WALL

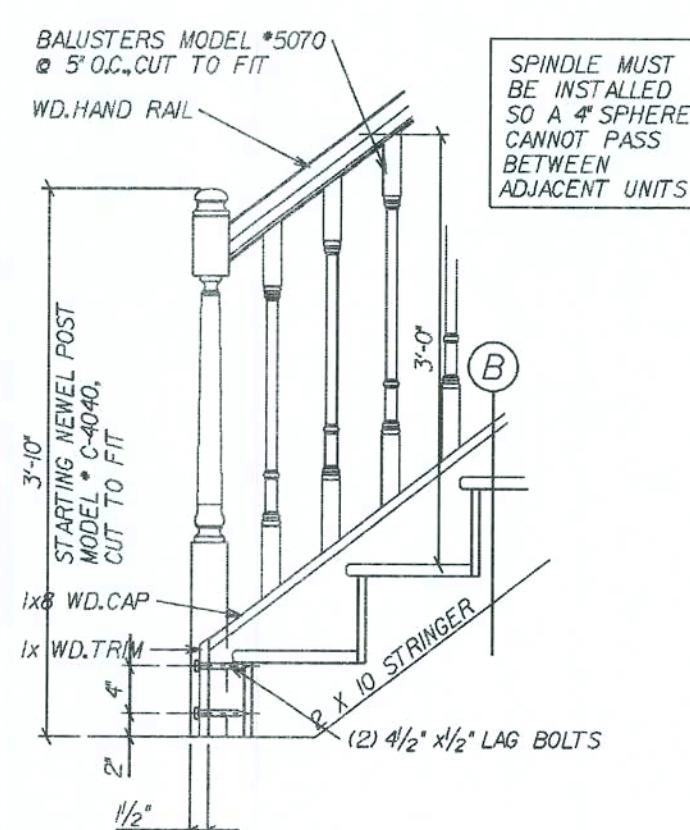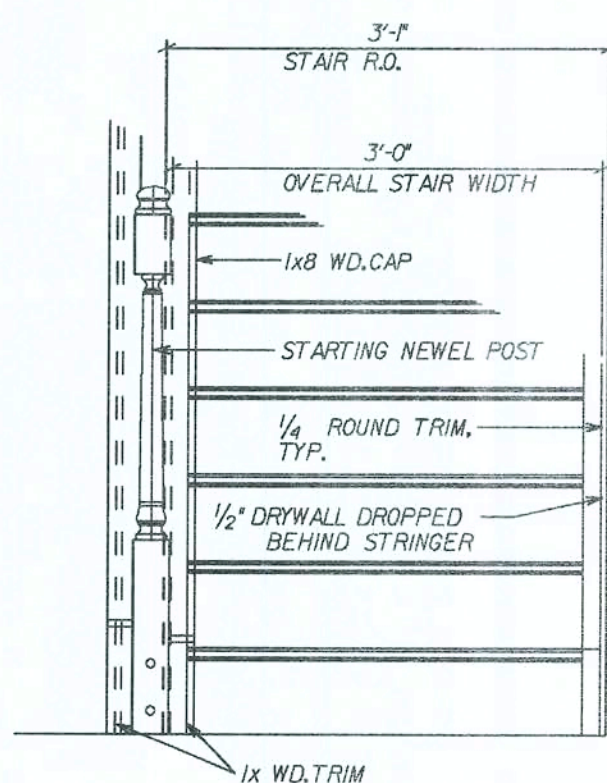


SPINDLE MUST BE INSTALLED SO A 4" SPHERE CANNOT PASS BETWEEN ADJACENT UNITS

OPTIONAL OPEN RAIL STAIR DETAILS

SCALE: 3/4" = 1'-0"

REVISED 01-25-05

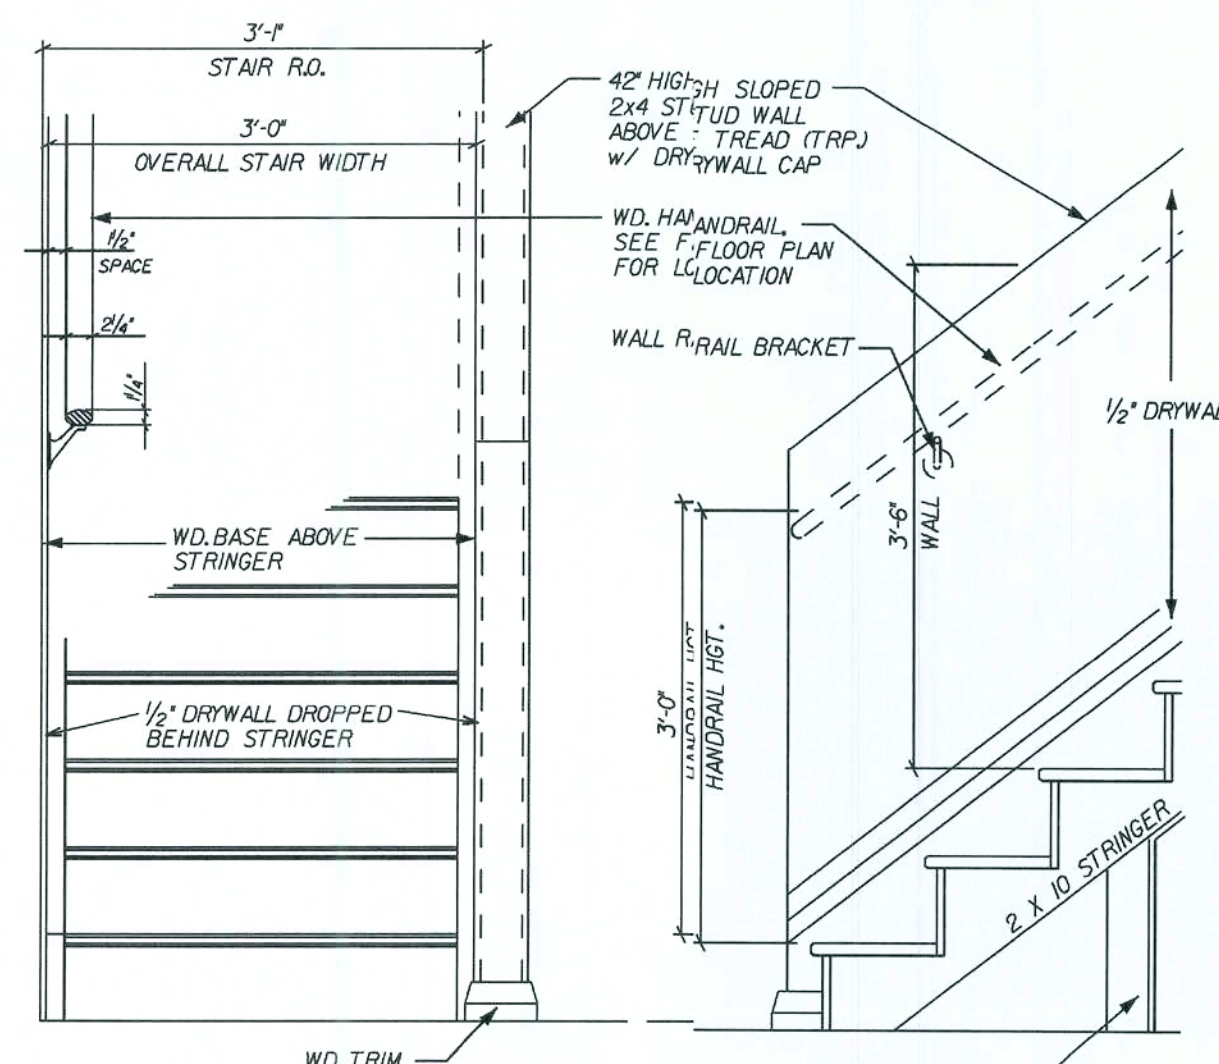

NOTE:
SECTION R311.5.6.2 HANDRAIL ENDS SHALL BE RETURNED TO WALL
REVISED 11-12-07
ADDED WOOD BASE ABOVE STRINGER

STANDARD STAIR w/ 42" HIGH WALL

SCALE: 3/4" = 1'-0"

REVISIONS:	
02-13-06	REV. WOOD TRUSSES

Maronda Homes

FLORIDA
4005 MARONDA WAY
SANFORD, FL 32771
(407) 321-0064

FLORIDA RESIDENTIAL WAS DESIGNED IN ACCORDANCE WITH THE REQUIREMENTS OF THE FLORIDA BUILDING CODE 2004: RESIDENTIAL AND 2005, 2006 SUPPLEMENT

PLT/Vaules.DS\george_washington\15-13_251.st

16" FRM'G 15 RISER : "L" STAIR

STAIR DETAILS

GARAGE:

DRAWN BY:

RELEASE DATE:

15-4515

Maronda Systems
4005 Maronda Way
Sanford, FL 32771
(407)321-0064


Elmer Bergman, P.E.
License No. 50158

JUL 28 2008

SHEET:

STR


PLOT DATE: 15 JAN 2008

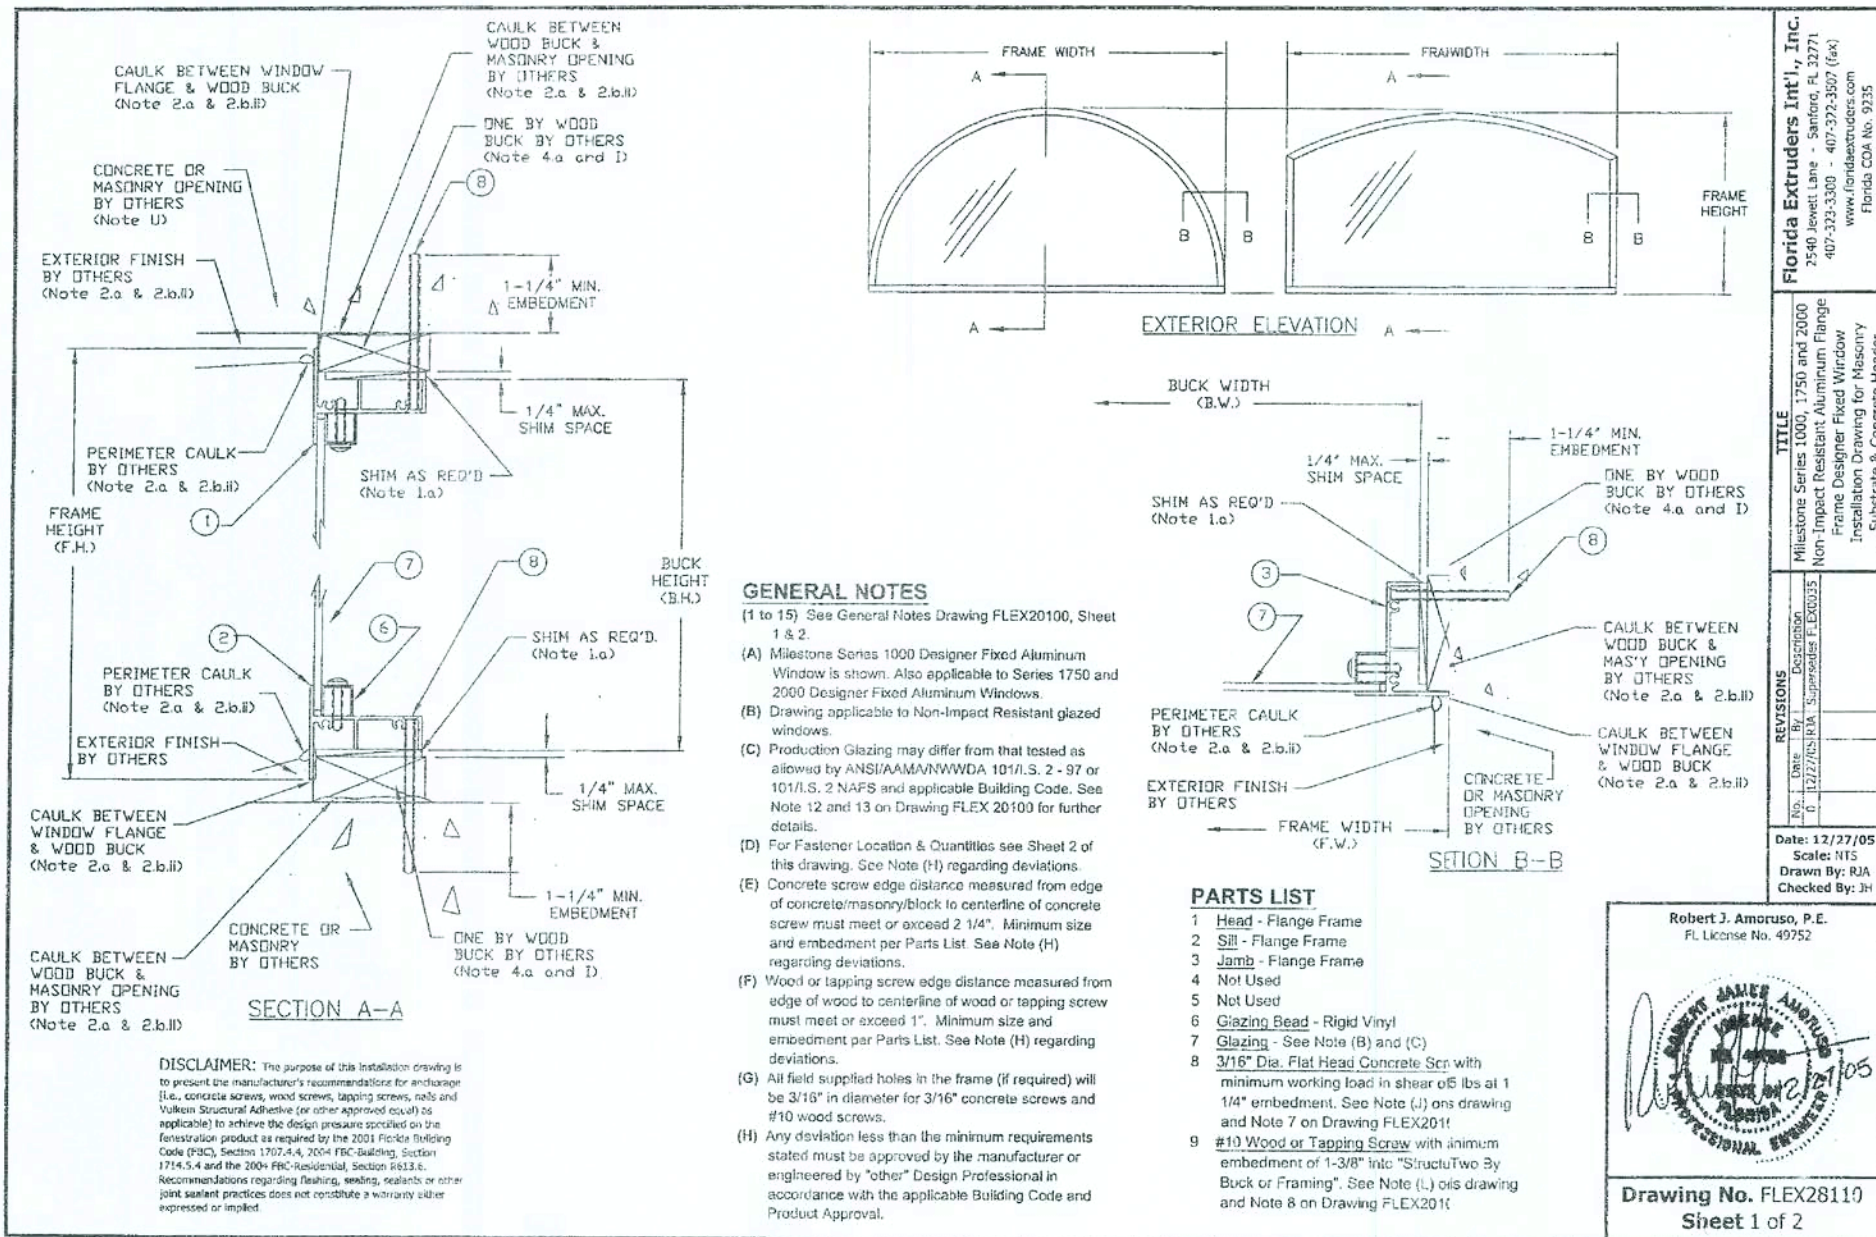

Florida Extruders Int'l., Inc.
2540 Jewett Lane - Sanford, FL 32771
407-323-3300 - 407-323-3307 (fax)
www.floridextruders.com
These CDs No. 9335

Robert J. Amoroso, P.E.
FL License No. 49752


Drawing No. FLEX28110
Sheet 1 of 2

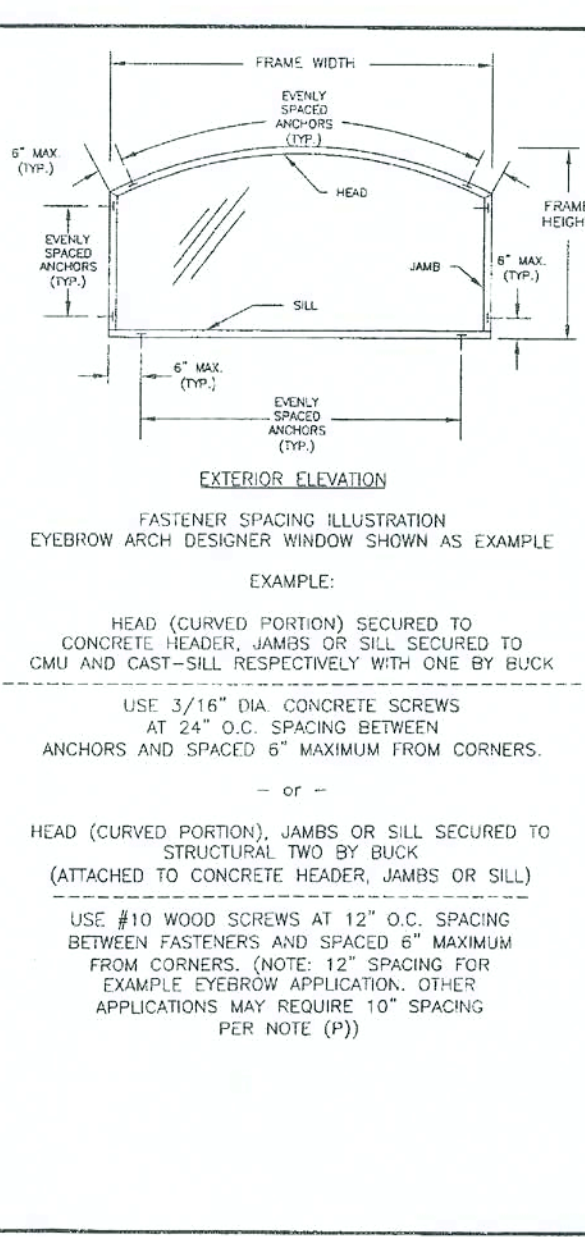

Florida Extruders Int'l., Inc.
2540 Jewett Lane - Sanford, FL 32771
407-323-3300 - 407-323-3307 (fax)
www.floridextruders.com
These CDs No. 9335

Robert J. Amoroso, P.E.
FL License No. 49752


Drawing No. FLEX28110
Sheet 2 of 2

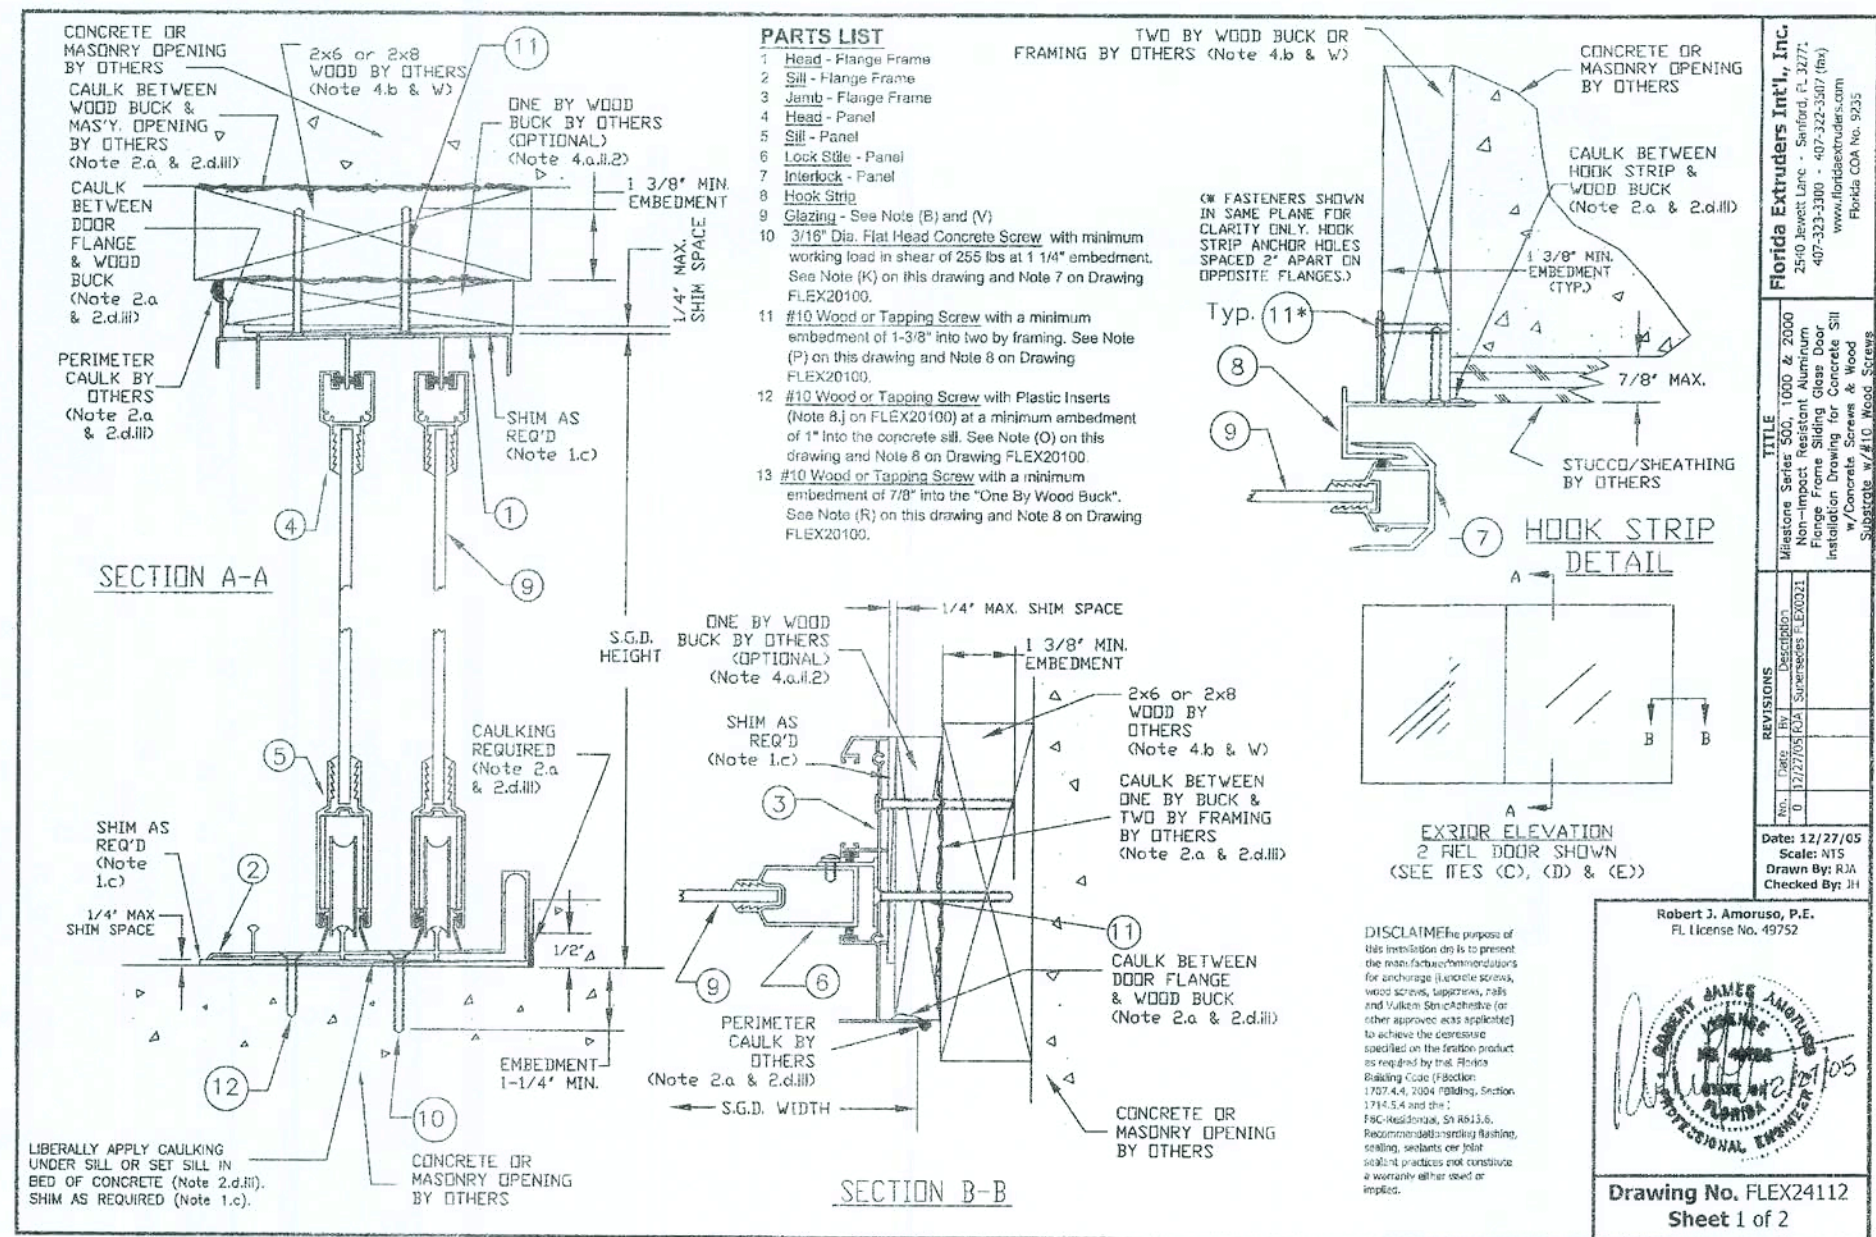

Florida Extruders Int'l., Inc.
2540 Jewett Lane - Sanford, FL 32771
407-323-3300 - 407-323-3307 (fax)
www.floridextruders.com
These CDs No. 9335

Robert J. Amoroso, P.E.
FL License No. 49752

Drawing No. FLEX24112
Sheet 1 of 2

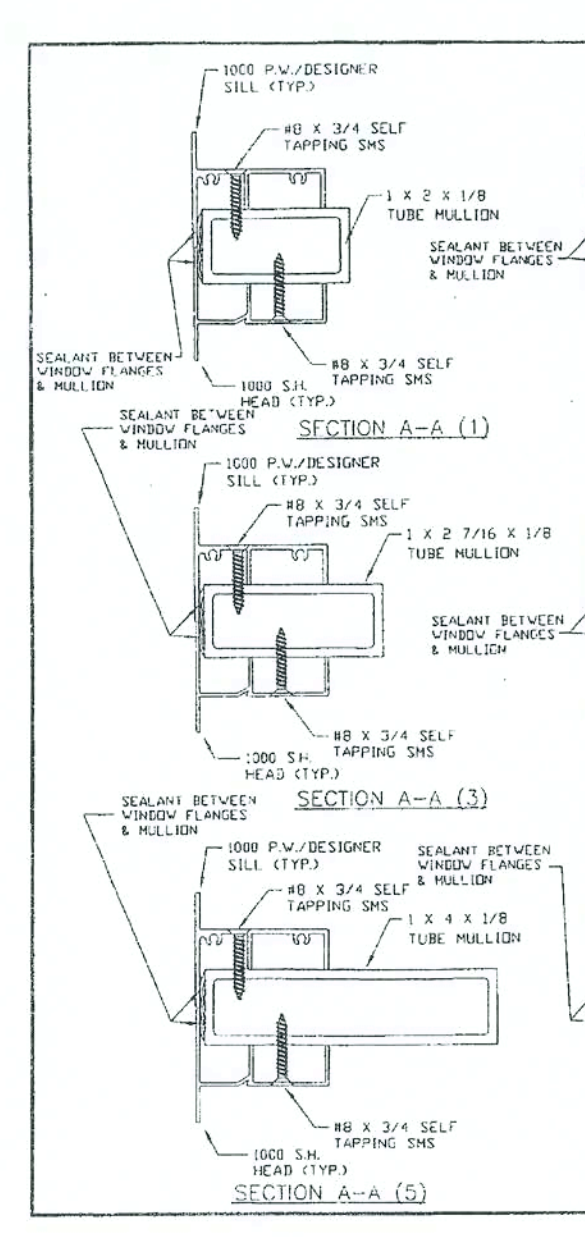

Florida Extruders Int'l., Inc.
2540 Jewett Lane - Sanford, FL 32771
407-323-3300 - 407-323-3307 (fax)
www.floridextruders.com
These CDs No. 9335

Robert J. Amoroso, P.E.
FL License No. 49752

Drawing No. FLEX24112
Sheet 2 of 2

REVISIONS:

Copyright © 2002 MARONDA HOMES

Maronda Homes

4005 MARONDA WAY SANFORD, FLORIDA 32771

RELEASE DATE: 1332669

3 MAY 2006

FLORIDA EXTRUDERS
WINDOWS IN BLOCK

SHEET: 2 of 3

General Notes Drawing for Milestone Series 1000, 1500, 2000 and 3000 Non-Impact Resistant Aluminum Window and Patio Sliding Glass Door Installation Details

These notes are provided to ensure proper installation of Florida Extruders Milestone Non-Impact Resistant Aluminum Fenestration Products and must be followed fully. This General Notes drawing shall be used in tandem with the product specific installation drawing.

1) SHIMMING:

- a. HALF FRAME WINDOWS - Shim as required at each installation fastener with load bearing shim. The maximum allowable shim stack to be 1/4".
- b. FULL FRAME WINDOWS - Shim as required at each installation fastener with load bearing shim. The maximum allowable shim stack to be 1/4". Apply a bead of DOWDOL 116 adhesive sealant or approved equal at the fastener location prior to inserting the shim to adhere the shim to the substrate and/or window frame. Full bearing between the shim, substrate and window frame are required.
- c. SLIDING GLASS DOORS - Shim as required at each installation fastener with load bearing shim. The maximum allowable shim stack to be 1/4". Load bearing shim at sill must be pressure treated wood or plastic and must be completely encapsulated in sealant or set in wet concrete.

2) SEALING BETWEEN FENESTRATION PRODUCT AND SUBSTRATE & SILL SEALANT (See Disclaimer Statement above):

- a. GENERAL - SEALANT TYPE (not applicable when a specific brand or type is required): Sealant type shall be based on the substrate manufacturer's recommendation as it relates to materials to be sealed, environmental conditions and intended use.
- b. WINDOWS - FLANGE FRAME:
1. Use Vulkem 116 adhesive sealant or approved equal between window's integral mounting fin and pre-cast concrete sill (or other substrate) along full length of sill.
 2. Application of Vulkem 116 adhesive sealant in approved equal must comply with sealant manufacturer's recommendations.
- c. WINDOWS - FIN FRAME:
1. Adhesive Seal - NOT REQUIRED.
 2. Sealant - RECOMMENDED (See Disclaimer):
 1. Use sealant behind window flange at head, sill and jamb.
 2. Use sealant for perimeter seal around exterior of flange window mounting fin and to seal heads of installation fasteners.

- d. SLIDING GLASS DOORS:
1. Adhesive Seal - NOT REQUIRED.
 2. Sealant - RECOMMENDED (See Disclaimer):
 1. Sliding Glass Doors (except "Knock-Down" condition) shall have jamb and sill corners sealed with a small joint sealant.
 2. Use sealant behind door flange at head and jamb and behind lock strip.
 3. Use sealant for perimeter seal around exterior of door and between lock strip & back for pocket corner and to seal heads of installation fasteners.

3) MATERIALS:

1. Window and sliding glass door frame material shall be Aluminum Alloy 6063 T6.
2. Concrete Screws shall meet the minimum requirements of Note 7.
3. Wood Screws shall meet the requirements of Note 7.
4. Tapping (i.e., Sheet Metal) Screws when used in lieu of Wood Screws shall meet the requirements of Note 8.
5. Nails shall meet the requirements of Note 8.
6. Corrosive Resistance Category for installation fasteners shall meet the requirements of Note 5.
7. Concrete block or concrete masonry units (CMU) shall meet the requirements of ASTM C90.
8. Concrete shall meet the minimum requirements of the Florida Building Code (minimum compressive strength of 2500 psi).

4) BUCKING:

- a. One by (1X) wood bucking:
1. Applies to all non-structural bucks less than 1 1/2" thickness. Not intended to limit to nominal one by wood buck only.
 2. One by wood bucking shall be secured to the substrate (masonry, concrete or structural wood bucking or framing using fasteners suitable for the application) to facilitate the bucking, fastening must only be sufficient to maintain position of the bucking during window installation.
 1. Installer, builder or design professional of record may specify method to secure one by wood bucking to substrate to facilitate window installation.

b. General Fastener Installation Instructions:

1. All installation fasteners must be made of corrosion resistant materials or have a corrosion resistant coating applied suitable for the environment and/or framing material. Where fasteners are used in pressure preservative treated wood, the wood supplier shall be consulted for recommendation of fasteners compatible with the pressure preservative treatment process used.
2. All field supplied holes in the frame (if required) will be as follows:
 1. 5/32" diameter for all #8 wood or tapping screws and 3/16" diameter for concrete screws.
 2. No 29 size drill bit for 0.131" shank diameter nails.
 3. No 33 size drill bit for 0.113" shank diameter nails.
3. Concrete Screws (For attachment to masonry or concrete substrate):
 1. Shall be "Flat" head unless otherwise indicated.
 2. Shall have a minimum nominal diameter of 3/16" unless otherwise noted.
 3. Shall have a minimum embedment of 1 1/4" into the concrete, masonry or concrete block or masonry unit (CMU) (recovering the point unless otherwise noted).
 4. Shall have an allowable working load in shear as noted on the "Parts List" on the product specific installation drawing.
 1. Working load is defined as the ultimate load determined by test, divided by 4 as determined and published by the concrete screw's manufacturer.
 2. If the allowable shear load exceeds the above minimum, required number of fasteners shown on the installation drawings CANNOT be decreased.
 3. If the allowable shear load is less than the above minimum, additional site engineering analysis meeting the Building Code and acceptable to the Authority Having Jurisdiction (AHJ) will be required.
 5. Concrete screws shall be of sufficient length so that the minimum embedment into the receiving substrate (member receiving the point) is met.
 6. Minimum Edge Distance of concrete screw fasteners shall be 2" from the edge of the substrate for a 3/16" diameter concrete screw.

DISCLAIMER

The purpose of this installation drawing is to present the manufacturer's recommendations for anchorage [i.e., concrete screws, wood screws, tapping screws, nails and Vulkem Structural Adhesive (or other approved equal)] to achieve the design pressure specified on the fenestration product as required by the 2001 Florida Building Code (FBC), Section 1707.4.4, 2004 FBC-Building, Section 1714.5.4 and the 2004 FBC-Residential, Section R613.6. Recommendations regarding flashing, sealing, sealants or other joint sealant practices does not constitute a warranty either expressed or implied.

NOTE ON PE SEALING

Original drawings with two sheets (pages) are reproduced on one sheet front and back. When reproduced this way, they are sealed on the first (front) sheet only. In response to Robert Amoroso's inquiry to the Florida Board of Professional Engineers, the FBPE at their meeting on June 20, 2002 responded that in such circumstances, it is acceptable for the sealing PE to only sign, date and seal the front sheet of the drawing when printed on the front and back. This was documented by letter to Robert Amoroso dated July 31, 2002 from the Office of the Attorney General, State of Florida.

Robert J. Amoroso, P.E.
FL License No. 99752

Drawing No. FLEX20100
Sheet 1 of 2

FASTENER LOCATION TABLE (see Elevation View, Sheet 1)

Series	Size Code	Frame Width and Height		Fastener Screw Location	
		Width	Height (Full Radius)	Head (No. 10 WS)	Jambs (No. 10 WS or Concrete Screw)
1000/1500/2000	12	19 1/8	26 13/16	28 5/16	A, B, C, D, E, F, G, H, I, J, K
1000/1500/2000	13	19 1/8	39 3/16	40 11/16	A, B, C, D, E, F, G, H, I, J, K
1000/1500/2000	14	19 1/8	51 7/16	52 15/16	A, B, C, D, E, F, G, H, I, J, K
1000/1500/2000	14S	19 1/8	57 3/16	58 5/16	A, B, C, D, E, F, G, H, I, J, K
1000/1500/2000	15	19 1/8	63 13/16	64 5/16	A, B, C, D, E, F, G, H, I, J, K
1000/1500/2000	16	19 1/8	72 12/16	74 5/16	A, B, C, D, E, F, G, H, I, J, K
1000/1500/2000	17	19 1/8	84	84	A, B, C, D, E, F, G, H, I, J, K
2000	17	19 1/8	90	86 5/16	A, B, C, D, E, F, G, H, I, J, K, Y, Z
1000/1500/2000	11H	26 1/2	27 7/16	29 9/16	A, B, C, D, E, F, G, H, I, J, K
1000/1500/2000	1H3	26 1/2	39 13/16	41 15/16	A, B, C, D, E, F, G, H, I, J, K
1000/1500/2000	1H4	26 1/2	52 1/16	54 3/16	A, B, C, D, E, F, G, H, I, J, K
1000/1500/2000	1H4S	26 1/2	57 11/16	59 13/16	A, B, C, D, E, F, G, H, I, J, K
1000/1500/2000	1H5	26 1/2	64 7/16	66 9/16	A, B, C, D, E, F, G, H, I, J, K
1000/1500/2000	1H6	26 1/2	73 7/16	75 9/16	A, B, C, D, E, F, G, H, I, J, K
2000	1H7	26 1/2	84	84	A, B, C, D, E, F, G, H, I, J, K
1000/1500/2000	3H2	30 1/2	27 7/16	30 11/16	A, B, C, D, E, F, G, H, I, J, K
1000/1500/2000	3H3	30 1/2	40 13/16	42 25/16	A, B, C, D, E, F, G, H, I, J, K
1000/1500/2000	3H4	30 1/2	52 37/96	54 41/96	A, B, C, D, E, F, G, H, I, J, K
1000/1500/2000	3H4S	30 1/2	58 1/16	60 23/32	A, B, C, D, E, F, G, H, I, J, K
1000/1500/2000	3H5	30 1/2	64 7/16	67 11/16	A, B, C, D, E, F, G, H, I, J, K
1000/1500/2000	3H6	30 1/2	73 7/16	76 11/16	A, B, C, D, E, F, G, H, I, J, K
1000/1500/2000	3H7	30 1/2	84 1/16	83 47/96	A, B, C, D, E, F, G, H, I, J, K
2000	3H7	30 1/2	90 1/16	89 47/96	A, B, C, D, E, F, G, H, I, J, K, Y, Z
1000/1500/2000	22	37	28 5/16	31 5/16	A, B, C, D, E, F, G, H, I, J, K
1000/1500/2000	23	37	40 11/16	43 11/16	A, B, C, D, E, F, G, H, I, J, K
1000/1500/2000	24	37	52 15/16	55 15/16	A, B, C, D, E, F, G, H, I, J, K
1000/1500/2000	24S	37	58 9/16	61 9/16	A, B, C, D, E, F, G, H, I, J, K
1000/1500/2000	25	37	65 5/16	68 5/16	A, B, C, D, E, F, G, H, I, J, K
1000/1500/2000	26	37	73 7/16	76 7/16	A, B, C, D, E, F, G, H, I, J, K
2000	27	37	84	84	A, B, C, D, E, F, G, H, I, J, K
1000/1500/2000	482	48	29 7/32	33 7/48	A, B, C, D, E, F, G, H, I, J, K
1000/1500/2000	483	48	41 19/32	45 25/48	A, B, C, D, E, F, G, H, I, J, K
1000/1500/2000	484	48	53 27/32	57 37/48	A, B, C, D, E, F, G, H, I, J, K
1000/1500/2000	484S	48	59 15/32	63 19/48	A, B, C, D, E, F, G, H, I, J, K
1000/1500/2000	485	48	66 7/32	70 7/48	A, B, C, D, E, F, G, H, I, J, K
1000/1500/2000	486	48	75 7/32	79 7/48	A, B, C, D, E, F, G, H, I, J, K
1000/1500/2000	487	48	84	84 1/12	A, B, C, D, E, F, G, H, I, J, K
2000	487	48	90	90 1/12	A, B, C, D, E, F, G, H, I, J, K, Y, Z
1000/1500/2000	32	53 1/8	29 21/32	34	A, B, C, D, E, F, G, H, I, J, K
1000/1500/2000	33	53 1/8	42 1/32	46 3/8	A, B, C, D, E, F, G, H, I, J, K
1000/1500/2000	34	53 1/8	54 9/32	58 5/8	A, B, C, D, E, F, G, H, I, J, K
1000/1500/2000	34S	53 1/8	59 29/32	64 1/4	A, B, C, D, E, F, G, H, I, J, K
1000/1500/2000	35	53 1/8	66 21/32	71	A, B, C, D, E, F, G, H, I, J, K
1000/1500/2000	36	53 1/8	75 21/32	80	A, B, C, D, E, F, G, H, I, J, K
2000	36	53 1/8	84	84	A, B, C, D, E, F, G, H, I, J, K
1000/1500/2000	37	53 1/8	90	90	A, B, C, D, E, F, G, H, I, J, K, Y, Z

FASTENER LOCATION TABLE NOTES:

1. This chart and Notes I, J, K, L, M and N for use when F Radius Head Flange Window is installed in opening with the following attributes:
 1. Wood Structural Build-Down at Head, and
 2. Masonry/Concrete Substrate and One-By Wood Buck at Jamb.
2. Install Radius Head Flange Window using #10 Wood Screws with a 1-3/8" minimum embedment into the structural wood substrate in accordance with Notes K to N in an opening with the following attributes:
 1. Wood Structural Build-Down at Head,
 2. Optional Structural Two By Buck is installed at the head and/or jambs, and
 3. Optional One By Wood Buck is installed at the head or jambs.
3. See Note R regarding structural framing requirements.
4. See Sheet 1 for Fastener Location Diagrams.
5. Fasteners Y & Z applicable to Series 2000 Size 37 Only. 3/16" Hole must be drilled in field.

Drawing No. FLEX22110
Sheet 2 of 2

SHEET:

3 of 3

REVISIONS:

Florida Extruders Int'l., Inc.
2540 Jewett Lane - Sanford, FL 32771
407-322-3300 - 407-322-3507 (fax)
www.floridextruders.com
Florida COA No. 9235

General Notes Drawing for Milestone Series 1000, 1500, 2000 & 3000 Non-Impact Resistant Aluminum Windows & Patio Sliding Glass Doors Installation Details

REVISIONS:

No.	Date	By	Description
1	11/14/06	NTS	Scale: NTS
2	11/14/06	JH	Checked By: JH

Robert J. Amoroso, P.E.
FL License No. 99752

Maronda Homes
COPYRIGHT © 2002 MARONDA HOMES
4005 MARONDA WAY SANFORD, FLORIDA 32709
(407) 321-0064

FLORIDA EXTRUDERS
WINDOWS IN BLOCK

RELEASE DATE:

Florida Extruders Int'l., Inc.
2540 Jewett Lane - Sanford, FL 32771
407-322-3300 - 407-322-3507 (fax)
www.floridextruders.com
Florida COA No. 9235

General Notes Drawing for Milestone Series 1000, 1500 & 2000 Non-Impact Resistant Aluminum Windows & Patio Sliding Glass Doors Installation Details

REVISIONS:

No.	Date	By	Description
1	11/14/06	NTS	Scale: NTS
2	11/14/06	JH	Checked By: JH

Robert J. Amoroso, P.E.
FL License No. 99752

Maronda Homes
COPYRIGHT © 2002 MARONDA HOMES
4005 MARONDA WAY SANFORD, FLORIDA 32709
(407) 321-0064

PRODUCT APPROVAL INFORMATION SHEET FOR FLORIDA

PROJECT NAME: _____ PERMIT # _____

PROJECT ADDRESS: _____
As required by Florida Statute 553.842 and Florida Administrative Code 9B-72, Please provide the information and product approval number(s) for the building components listed below as applicable to the building construction project for the permit number listed above. You should contact your product supplier if you do not know the product approval number for any of the applicable products. Information regarding statewide product approval may be obtained at: www.floridabuilding.org.

Category/Subcategory	Manufacturer	Product Description	Limitation of Use	State #	Design Pressures
A. EXTERIOR DOORS					
1. Swingling	Plastpro Inc.	Fiberglass Doors	Evaluated for use in locations adhering to the Florida Building Code and where pressure requirements as determined by ACSE 7 Minimum Design Loads For Building and Other Structures.	FL 6729.J FL 6729.5	+50 / -50 +50 / -50
2. Sliding	Simonton/Norandex Florida Extruders	Sliding Glass Doors	500 72X80 SG-R45 Milestone 1000 SJ	FL 5979.J FL 45.J	+50 / -50 +45 / -45
3. Sectional					
4. Roll up	Wayne Dalton	Garage Doors 130 16' 9/100 / 5/20 8' Garage Doors 140 16' 9/100 / 5/20 8'	As Indicated in situation report and installation drawings. Not to be used in HVHZ.	FL 5287.J FL 5287.3 FL 9174.4 FL 9174.5	+26.9 / -30.8 +25.9 / -28.8 +43.2 / -49.6 +39.2 / -43.7
B. WINDOWS					
1. Single Hung	H-R Windows Danvid Window Co. Florida Extruders	300 Fin Single Hung 3/4 Flange Frame S.H. Milestone 1000 S.H.	40-17 72x74 F45	FL 5089.J FL 2752.J FL 42.J	+45 / -45 +55 / -55 +45 / -45
2. Horizontal Slider					
3. Casement					
4. Double hung					
5. Fixed	H-R Windows Danvid Window Co. Florida Extruders	300 Fin Frame Fixed 3/4 Flange Frame Fixed Milestone 1000 Fixed	437.438 111X63 F60 3/16 Tempered Glass Flange & Fin	FL 1291.2 FL 2349.J FL 44.J	+55 / -55 +70 / -70 +45 / -45
6. Awning					
7. Pass-through					
8. Projected					
9. Mullion	H-R Windows Florida Extruders	Mullions Milestone Tube Mull Fin Or Flange	Evaluated for use in locations adhering to the Florida Building Code and where pressure requirements as determined by ACSE 7 Minimum Design Loads For Building and Other Structures.	FL 5782 FL 3136-R2	+45 / -45
10. Wind breaker					
11. Dual action					
12. Other					
C. PANEL WALL					
1. Sliding	Owens Corning	Norandex - Summit Manor Dbl 4.5 Dutch Lap Reynolds - Easy Street Dbl 4.5 Dutch Lap	This Evaluation is for use within the FBC/VHZ or an Education Facility within the State of Florida. Vinyl Siding is limited to type V construction as defined below. Section 602.5- TYPIC CONSTRUCTION. Type V construction is a type of construction in which the structural elements, exterior walls and interior walls are of one material permitted by this code. Compliance is valid only if the subject profile trademark is current on the VSI Vinyl Siding Certification Program.	FL 920.3 FL 920.7	+NA / -152 +NA / -152
2. Soffit	Alseco Metal Corp	16" Vented Soffit Quad 4 Aluminum Soffit	For use as soffit only. Not for use in HVHZ	FL 4459.J	46.71 PSF

Category/Subcategory	Manufacturer	Product Description	Limitation of Use	State #	Design Pressures
D. ROOFING PRODUCTS					
1. Asphalt shingles	Owens Corning	Asphalt Shingle Ridge Vents	This Approval not for use in the HVHZ. All VHZ FBC sections that apply to counties except Broward and Miami-Dade must be followed.	FL 3663 FL 234	
2. Underlayments					
3. Roofing fasteners					
4. Nonstructural metal roof					
5. Built-up roofing					
6. Modified bitumen	Polyglass	Two layer torch down	The max design pressure for the selected assembly shall meet or exceed the Zone I design pressure determined in accordance with FBC chapter 16.	FL 1654.8 FL 1654.9	
7. Single ply roofing					
8. Roofing tiles					
9. Roofing insulation					
10. Waterproofing					
11. Wood shingles/shakes					
12. Roofing slate					
13. Liquid applied roofing					
14. Cement-adhesive coats					
15. roof tile adhesive					
16. Spray applied polyurethane roof					
17. roof vents	Owens Corning Stamco Inc. Lamanco	Galvanized metal roof vents	This Approval not for use in the HVHZ. All VHZ FBC sections that apply to counties except Broward and Miami-Dade must be followed.	FL 5289.J FL 8103.J FL 3792.5	
E. SHUTTERS					
1. Storm Panels	Atrium Shutters, Inc. K&D Manufacturing All American Shutters, Inc.	5L Panel Galv. Stl Storm	This product may only be installed on concrete, hollow concrete block or wood substrates. THIS product is NOT suitable for installation in the High Velocity Hurricane Zone.	FL 5547.J FL 2773.J FL 393.J	50 PSF +47 / -50
F. STRUCTURAL COMPONENTS					
1. Wood connector/anchor	United Steel Products	Anchors, Hangers Etc. Structural Components Wood Connectors	Subject to limitation and installation instructions specified in n NOA 05-0105.05	FL RI 565, 569, 572, 576, 815, 816, 817, 818, 819, 820, 821, 822, 859, 1247, 1777, 2033, 2620, 3923, 4928, 5631, 6223	
2. Truss plates	Mitek Industries Inc.	Truss Connectors	No Limitation of Use.	FL 2197 RI	
3. Engineered lumber					
4. Railing					
5. Coolers-Freezers					
6. Concrete admixtures					
7. Material					
8. Insulation forms					
9. Plastics					
10. Deck-roof					
11. Wall					
12. Sheds					
G. SKYLIGHTS					
1. Skylight					
2. Other					
H. NEW EXTERIOR ENVELOPE PRODUCTS					
1.					
2.					

In addition to completing the above list of manufacturers, product description and State approval number for the products used on this project, it is the Contractor's or Authorized Agent's responsibility to have a legible copy of each manufacturer's printed instructions, along with the list above, on the job site available to the Inspector.

The products listed below did not demonstrate product approval at time of plan review. I understand that before these products can be inspected, they must be submitted for review for code compliance and approved by the Plans Examiner. This form will be revised to include each new product in the categories listed above and will be highlighted to indicate the new products and required information.

Authorized Project Agent: _____ (Contractor or Design Professional) (Print Name) _____ (Signature)
Company Name: _____
Mailing Address: _____
City: _____ State: _____ Zip Code: _____
Telephone Number: () _____ Fax Number: () _____
Cell Phone Number: () _____ E-mail Address: _____

REVISIONS:

10-29-07 UPDATE LISTS

01-21-08 UPDATE ROLL UP DOORS

COPYRIGHT © 2005 MARONDA HOMES

Maronda Homes

FLORIDA

4001 321-0064 4005 MARONDA WAY SANFORD, FLORIDA

THIS STRUCTURE WAS DESIGNED IN ACCORDANCE AND MEETS THE REQUIREMENTS OF THE FLORIDA BUILDING CODE FOR RESIDENTIAL AND 2006 SUPPLEMENT

PRODUCT APPROVAL

DRAWN BY: _____

RELEASE DATE: _____

08/13/13

PLOT DATE: 21 JAN 2008

DISTINCTION SERIES

SMC INSWING RESIDENTIAL INSULATED FIBERGLASS DOOR IN WOOD FRAME

GENERAL NOTES


1. THE FOLLOWING PRODUCT HAS BEEN EVALUATED FOR COMPLIANCE WITH THE WIND LOADS SPECIFIED IN SECTION 1203 OF THE TEXAS DEPARTMENT OF INSURANCE WINDSTORM RESISTANT CONSTRUCTION GUIDE, AND SECTION 103 OF THE TEXAS WINDSTORM INSURANCE ASSOCIATION BUILDING CODE FOR WINDSTORM RESISTANT CONSTRUCTION.
2. WOOD BUCKS BY OTHERS, MUST BE ANCHORED PROPERLY TO TRANSFER LOADS TO THE STRUCTURE.
3. PRODUCT ANCHORS SHALL BE AS LISTED AND SPACED AS SHOWN ON DETAILS. ANCHOR EMBEDMENT TO BASE MATERIAL SHALL BE BEYOND WALL DRESSING OR STUCCO.
4. PRODUCT DOES NOT MEET IMPACT RESISTANCE.
5. DESIGN PRESSURE RATING SHALL BE AS FOLLOWS:
- FOR 8' 8" HIGH DOORS: SEE TABLE 1.
- FOR FRAMES OVER 6' 8" UP TO 8' 0": SEE TABLE 2.

DISTINCTION SMC FIBERGLASS DOOR

DOOR LEAF CONSTRUCTION:
FACE SHEETS: EACH SLAB IS CONSTRUCTED FROM 0.080" THICK FIBERGLASS SKIN.
CORE DESIGN: THE INTERIOR CAVITY OF EACH DOOR IS FILLED WITH RIGID POLYURETHANE.
CONSTRUCTION: THE VERTICAL EDGES OF THE SLAB CONSIST OF GLUED INTERLOCKING FIBERGLASS JOINTS. THE HORIZONTAL EDGES CONSIST OF THE FIBERGLASS SKIN GLUED TO THE WOOD BLOCK AT TOP AND TO THE RIGID PVC FOAM INSERT AT BOTTOM.

TABLE OF CONTENTS


SHEET #	DESCRIPTION
1	GENERAL NOTES, TYPICAL ELEVATIONS
2	CROSS SECTIONS (VERTICAL AND HORIZONTAL)
3	ANCHORING LAYOUT
4	PART LIST

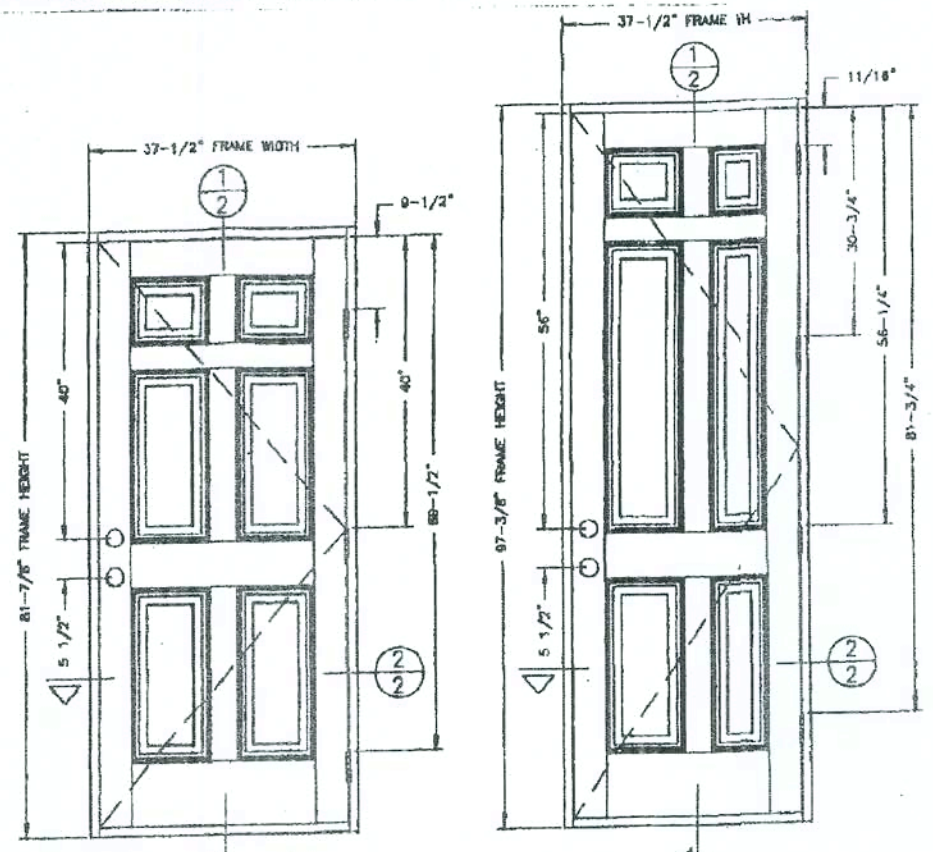


DESIGN PRESSURE RATING (TABLE #1)		DESIGN PRESSURE RATING (TABLE #2)	
POSITIVE	NOT APPROVED	POSITIVE	NOT APPROVED
NEGATIVE	NOT APPROVED	NEGATIVE	NOT APPROVED

PLASTPRO, INC.
9 PEACH TREE HILL RD.
LIVINGSTON, NJ 07039

DATE: 01/06/99
DRAWN BY: R.P.P.
CHECKED BY: R.P.P.
DATE: 01/06/99
SHEET: 1 OF 4

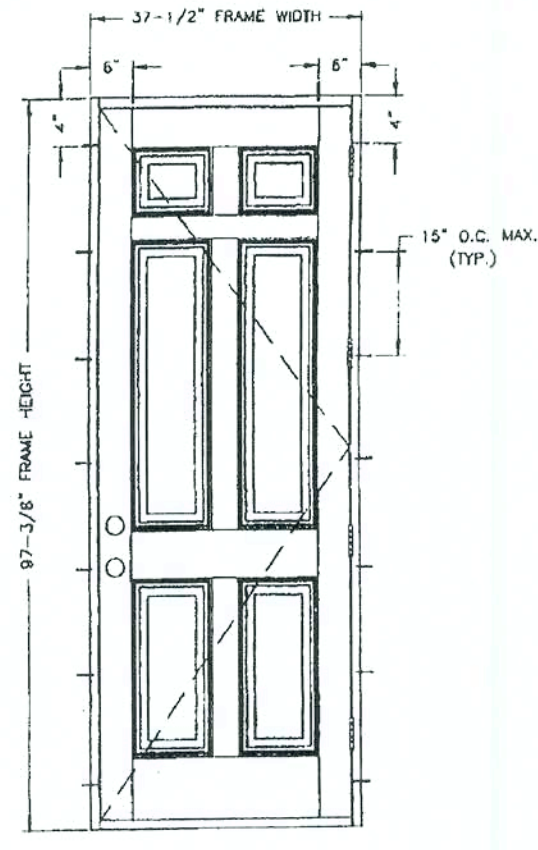

ANCHOR LAYOUT FOR 6'-8" DOOR

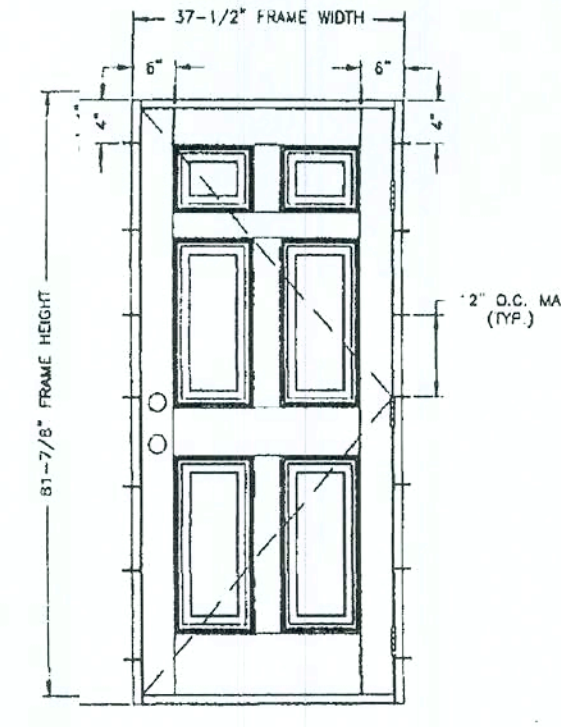


ANCHOR LAYOUT FOR 8'-0" DOOR

- TYPICAL ANCHORS**
- 1) INTO 2BY WOOD BUCKS ON WOOD STRUCTURE
#8 PFH W/ Screw, 1" MIN. EMBEDMENT
 - 2) INTO 1BY WOOD BUCKS OR INTO MASONRY
3/16" DIA. TAPCONS WITH 1-1/4" MIN. EMBEDMENT

PLASTPRO, INC.
9 PEACH TREE HILL RD.
LIVINGSTON, NJ 07039


DATE: 01/06/99
DRAWN BY: R.P.P.
CHECKED BY: R.P.P.
DATE: 01/06/99
SHEET: 2 OF 4

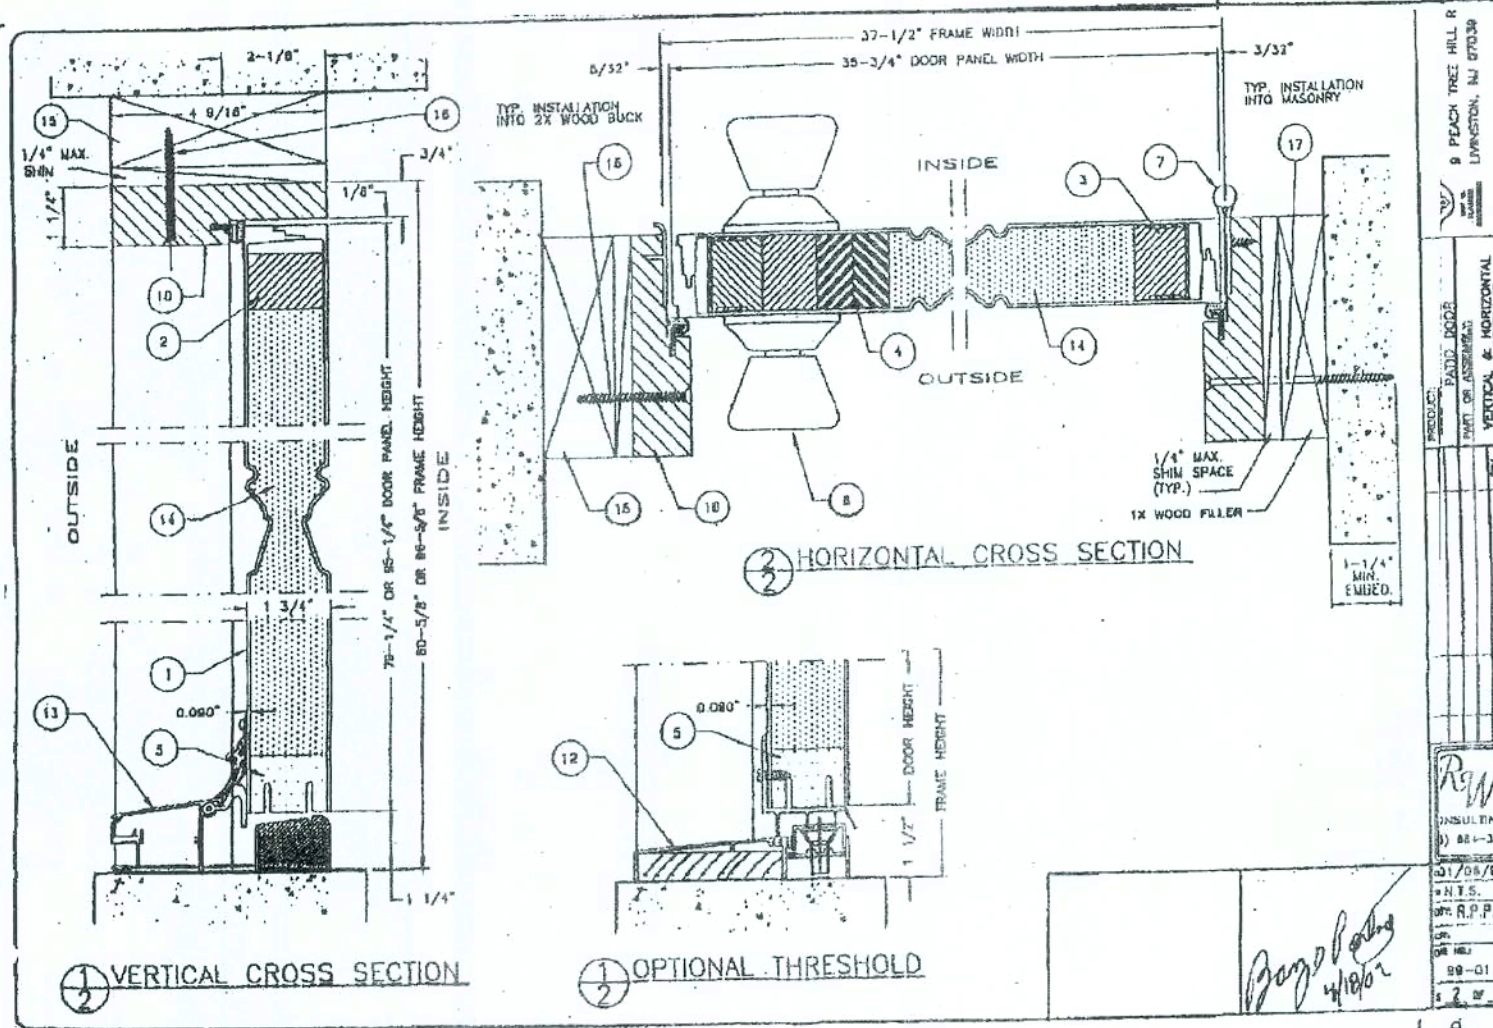

NOTE:
WHEN REQ. THE USE OF 2X SHALL BE ALLOWED USING (4) EVENLY SPACED 1/4" X 3" TAPCONS IN THE SIDES, AND (2) EVENLY SPACED 1/4" X 3" TAPCONS IN THE HEADER ALL W/ 1/4" IMBEDMENT. IF NEEDED A 1X CAN BE NAILED 6" O.C. STAGGERED TO 2X. DOOR IS THEN ATTACHED PER DETAILS ON THIS PAGE.

FINAL ANCHORING OF A WOOD FRAME UP TO 5'4" X 6'8"
SINGLE INSWING UNIT W/NO SIDELITES
PRODUCT ACCEPTANCE No.: DSI222.2



SCREW SCHEDULE
#10 X 5/8" PHILLIPS'S FLAT HEAD
#10 X 3/4" PHILLIPS'S FLAT HEAD
#10 X 2" PHILLIPS'S FLAT HEAD
#10 X 3" PHILLIPS'S FLAT HEAD

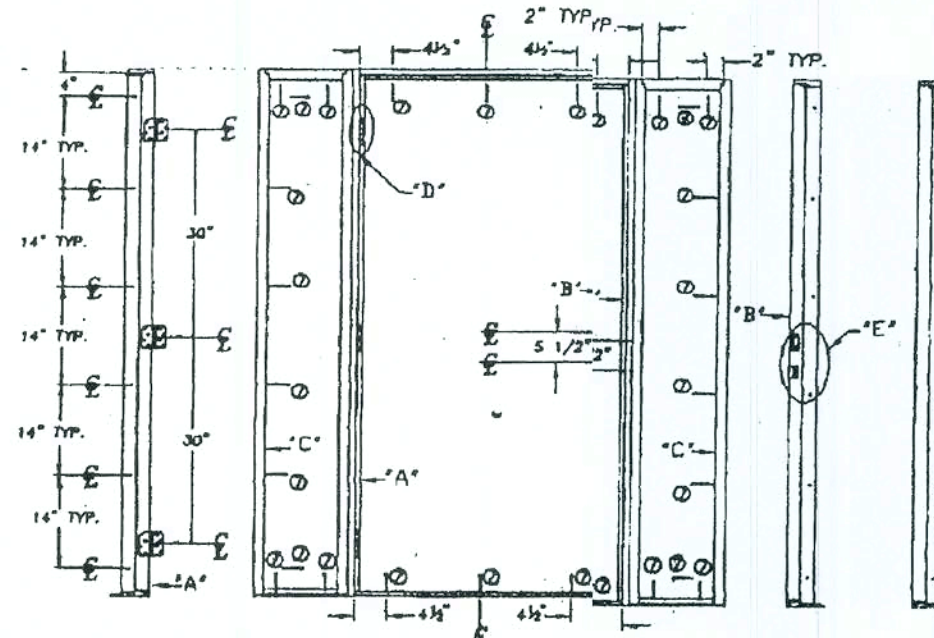

Size: up to 5'4" x 6'8"	Inswing (wood jamb)	Configuration: X, OXQ, XO, OX
Single Opaque	2'0" -80	2'6" -80
W/Sidelites	+80 -80	+83 -80
Single Glazed	+75 -80	+64 -77
W/Sidelites	+60 -71	+56 -67
(Door does not meet Missile Impact)		+50 -60
Test # 210-1987, 210-2024		+50 -60

Mfg. by: Nan Ya Plastics / Plastpro Livingston, NJ 07039

ITEM	DESCRIPTION	PART NO.	MATERIAL
1	DOOR LEAF (6'8" X 8'0")	800-01	SMC INSWING RESIDENTIAL INSULATED FIBERGLASS DOOR
2	DOOR LEAF (8'0" X 8'0")	800-02	SMC INSWING RESIDENTIAL INSULATED FIBERGLASS DOOR
3	DOOR LEAF (10'0" X 8'0")	800-03	SMC INSWING RESIDENTIAL INSULATED FIBERGLASS DOOR
4	DOOR LEAF (12'0" X 8'0")	800-04	SMC INSWING RESIDENTIAL INSULATED FIBERGLASS DOOR
100	DOOR LEAF (204'0" X 8'0")	800-100	SMC INSWING RESIDENTIAL INSULATED FIBERGLASS DOOR

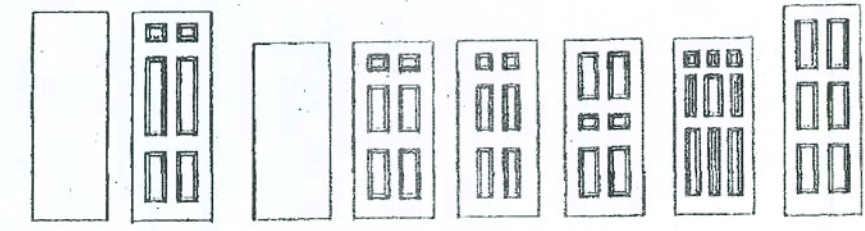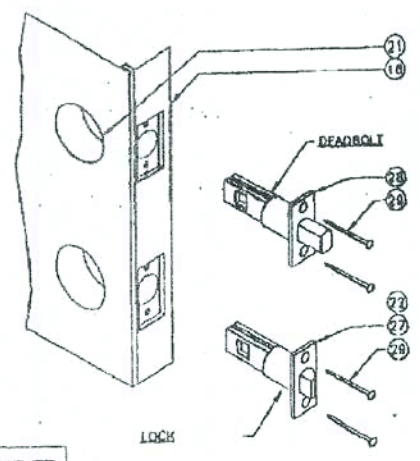

DOOR MODELS

Barry Porter

Barry Porter

Barry Porter

EXT. DOOR DETAILS

IN SWING-FIBERGLASS

RELEASE DATE:

FLORIDA

SAFORD, FL

4005 MARUNDA WAY

321-0064

(407) 321-0064

SAFORD, FL

4005 MARUNDA WAY

321-0064

(407) 321-0064

SAFORD, FL

4005 MARUNDA WAY

321-0064

(407) 321-0064

SAFORD, FL

SHEET:

FDI

DISTINCTION SERIES
SMC OUTSWING RESIDENTIAL INSULATED FIBERGLASS DOOR IN WOOD FRAME

GENERAL NOTES

- THIS PRODUCT IS DESIGNED TO MEET THE SOUTH FLORIDA BUILDING CODE 1984 EDITION FOR MIAMI-DADE COUNTY.
- WOOD BUCKS BY OTHERS, MUST BE ANCHORED PROPERLY TO TRANSFER LOADS TO THE STRUCTURE.
- PRODUCT ANCHORS SHALL BE AS LISTED AND SPACED AS SHOWN ON DETAILS. ANCHOR EMBEDMENT TO BASE MATERIAL SHALL BE BEYOND WALL DRESSING OR STUCCO.
- IMPACT RESISTANT SHUTTERS ARE NOT REQUIRED.
- DESIGN PRESSURE RATING SHALL BE AS FOLLOWS:
- FOR 6" 8" HIGH DOORS: SEE TABLE 1.
- FOR FRAMES OVER 6" 8" UP TO 8" 0": SEE TABLE 2.

DOOR LEAF CONSTRUCTION:
FACE SHEETS: EACH SLAB IS CONSTRUCTED FROM 0.080 THICK FIBERGLASS SKIN. CORE DESIGN: THE INTERIOR CAVITY OF EACH DOOR IS FILLED WITH RIGID POLYURETHANE. THE VERTICAL EDGES OF THE SLAB CONSIST OF GLUED INTERLOCKING FIBERGLASS JOINTS. THE HORIZONTAL EDGES CONSIST OF THE FIBERGLASS SKIN GLUED TO THE WOOD BLOCK AT TOP AND TO THE RIGID PVC FOAM INSERT AT BOTTOM.

TABLE OF CONTENTS

SHEET #	DESCRIPTION
1	GENERAL NOTES, TYPICAL ELEVATIONS
2	CROSS SECTIONS (VERTICAL AND HORIZONTAL)
3	ANCHORING LAYOUT
4	PART LIST

TYPICAL ELEVATION 6'-0" DOOR

TYPICAL ELEVATION 8'-0" DOOR

DESIGN PRESSURE RATING (TABLE #1)

WIND SPEED (MPH)	WIND LOAD (PSF)
15	+50 PSF
20	+80 PSF
25	+120 PSF
30	+160 PSF
2025	+16120 PSF
2030	+16160