

(GTNM42B) GEORGETOWN 4-M

FLORIDA DESIGN CRITERIA

REVISED 01-05-09

BUILDING DATA

FLORIDA BUILDING CODE 2007 : RESIDENTIAL
FLORIDA BUILDING CODE 2007 : PLUMBING
FLORIDA BUILDING CODE 2007 : MECHANICAL
FLORIDA BUILDING CODE 2007 : FUEL GAS

NATIONAL ELECTRICAL CODE 2005

STRUCTURAL DESIGN PARAMETERS: ASCE 7-05 (PER FRC 2007 : SECTION R301.2.1.1)

CLASSIFICATION : 2

OCCUPANCY: RESIDENTIAL

BUILDING DESIGN: ENCLOSED

EXPOSURE: B

INTERNAL PRESSURE COEFFICIENT: GCpl = +/- 0.18

IMPORTANCE FACTOR: 1.0



DESIGNED WIND SPEED:

125 MPH - 3 SEC. GUST
(FRC 2007: R301.2.1.3)

HEIGHT LIMITS:

NUMBER STORIES: ONE STORY
BUILDING MEAN HEIGHT: 15 FEET, MAX.

WOOD FRAMING INSPECTION

ALL PLUMBING, ELECTRICAL AND MECHANICAL ROUGH-INS MUST BE COMPLETE, INSPECTED AND APPROVED BEFORE REQUESTING THE FRAMING INSPECTION. (FRC 2007, SECTION R109.3)

TERMITE TREATMENT

THE BUILDING AND PATIO SLAB HAVE RECEIVED A COMPLETE TREATMENT FOR THE PREVENTION OF SUBTERRANEAN TERMITES. THE TREATMENT IS IN ACCORDANCE WITH THE RULES AND LAWS OF THE FLORIDA DEPARTMENT OF AGRICULTURE AND CONSUMER SERVICES. (FRC 2007, SECTION R320)

BORA CARE : TERMITE TREATMENT

THE BUILDING HAS RECEIVED A COMPLETE TREATMENT FOR THE PREVENTION OF SUBTERRANEAN TERMITES. THE TREATMENT IS IN ACCORDANCE WITH THE RULES AND LAWS OF THE FLORIDA DEPARTMENT OF AGRICULTURE AND CONSUMER SERVICES. (FRC 2007, SECTION R320.1.8)

EXTERIOR WINDOWS AND GLASS DOORS

EXTERIOR WINDOWS AND GLASS DOORS SHALL BE TESTED BY AN APPROVED INDEPENDENT TESTING LABORATORY, AND SHALL BE LABELED WITH AN APPROVED LABEL. (FRC 2007, SECTION R61.3)

SEE MANUFACTURER'S DETAIL SHEETS FOR DESIGN CRITERIA AND INSTALLATION METHODS.

WINDBOURNE DEBRIS REGIONS

WINDOWS IN BUILDINGS LOCATED IN WIND-BOURNE DEBRIS REGIONS SHALL HAVE GLAZED OPENINGS PROTECTED FROM WIND-BOURNE DEBRIS. GLAZED OPENING PROTECTION FOR WIND-BOURNE DEBRIS SHALL MEET THE REQUIREMENTS OF THE LARGE MISSILE TEST OF ASTM E 1996 AND OF ASTM E 1886, SSTO 12, ANSI/DASMA 115 (FOR GARAGE DOORS) OR TAS201, 202 AND 203. (FRC 2007, SECTION R301.2.1.2)



INDEX OF DRAWINGS

SHEET NO.	TITLE
ARCH - ARCHITECTURALS	
0	COVER SHEET
1	EXTERIOR ELEVATIONS
2	FOUNDATION PLAN
3	FLOOR PLAN
WI	WINDOW & LINTEL SCHEDULE
3A	INTERIOR ELEVATIONS AND DETAILS
CSU	BUILDING SECTION (AS REQ'D)
RSI	ROOF SHEATHING
PORM	FRONT PORCH PLANS
MIPS	ROOF TRUSS ENGINEERING
TRI	ROOF TRUSS INFO
MECH - ELECTRICAL	
ELI	ELECTRICAL FIRST FLOOR
ELA	ELECTRICAL DETAILS / LOAD CALCS
MECH - HVAC	
HVA	HVAC REGISTER LAYOUT
ISO-H	HVAC ISOMETRIC
MECH - PLUMBING	
FPI	PLUMBING UNDERGROUND PLAN
ISO-P	PLUMBING ISOMETRIC
ISO-W	PVC WATER ISOMETRIC
ARCH - STANDARD DETAILS	
FTG	STANDARD DETAILS - FOOTINGS
WS-BI	STANDARD DETAILS - WALL SECTION
SDI	STANDARD DETAILS
SDD	STANDARD DETAILS - DOORS
SDW	STANDARD DETAILS - WINDOWS
SDH	STANDARD DETAILS - HEATING

REVISIONS :

Maronda Homes
4005 MARONDA WAY SANFORD, FL 32771
(407) 321-0064

THIS STRUCTURE WAS DESIGNED IN ACCORDANCE WITH THE REQUIREMENTS OF SECTION R301.2.1.1 OF THE FLORIDA BUILDING CODE. THE DESIGNER HAS CHECKED ALL CONNECTIONS AND APPLIED LOADS TO WITHSTAND ALL APPLICABLE LOADS. EXPOSURE B, ENCLOSED BUILDING. I.D.
DESIGNED WIND SPEED: 125 mph - 3 sec. gust
JAX 9TM01801, Lot 18-1, 9TM

AMERICANA COVER SHEET

GEORGETOWN 4

ELEVATION "M"

DRAWN BY: GARAGE: RIGHT


RELEASE DATE: 04-04-06

Maronda Systems
4005 Maronda Way
Sanford, FL 32771
(407) 321-0064

Thomas Ponce P.E.
License No. 0050068
April 2, 2009





SHEET:

Om

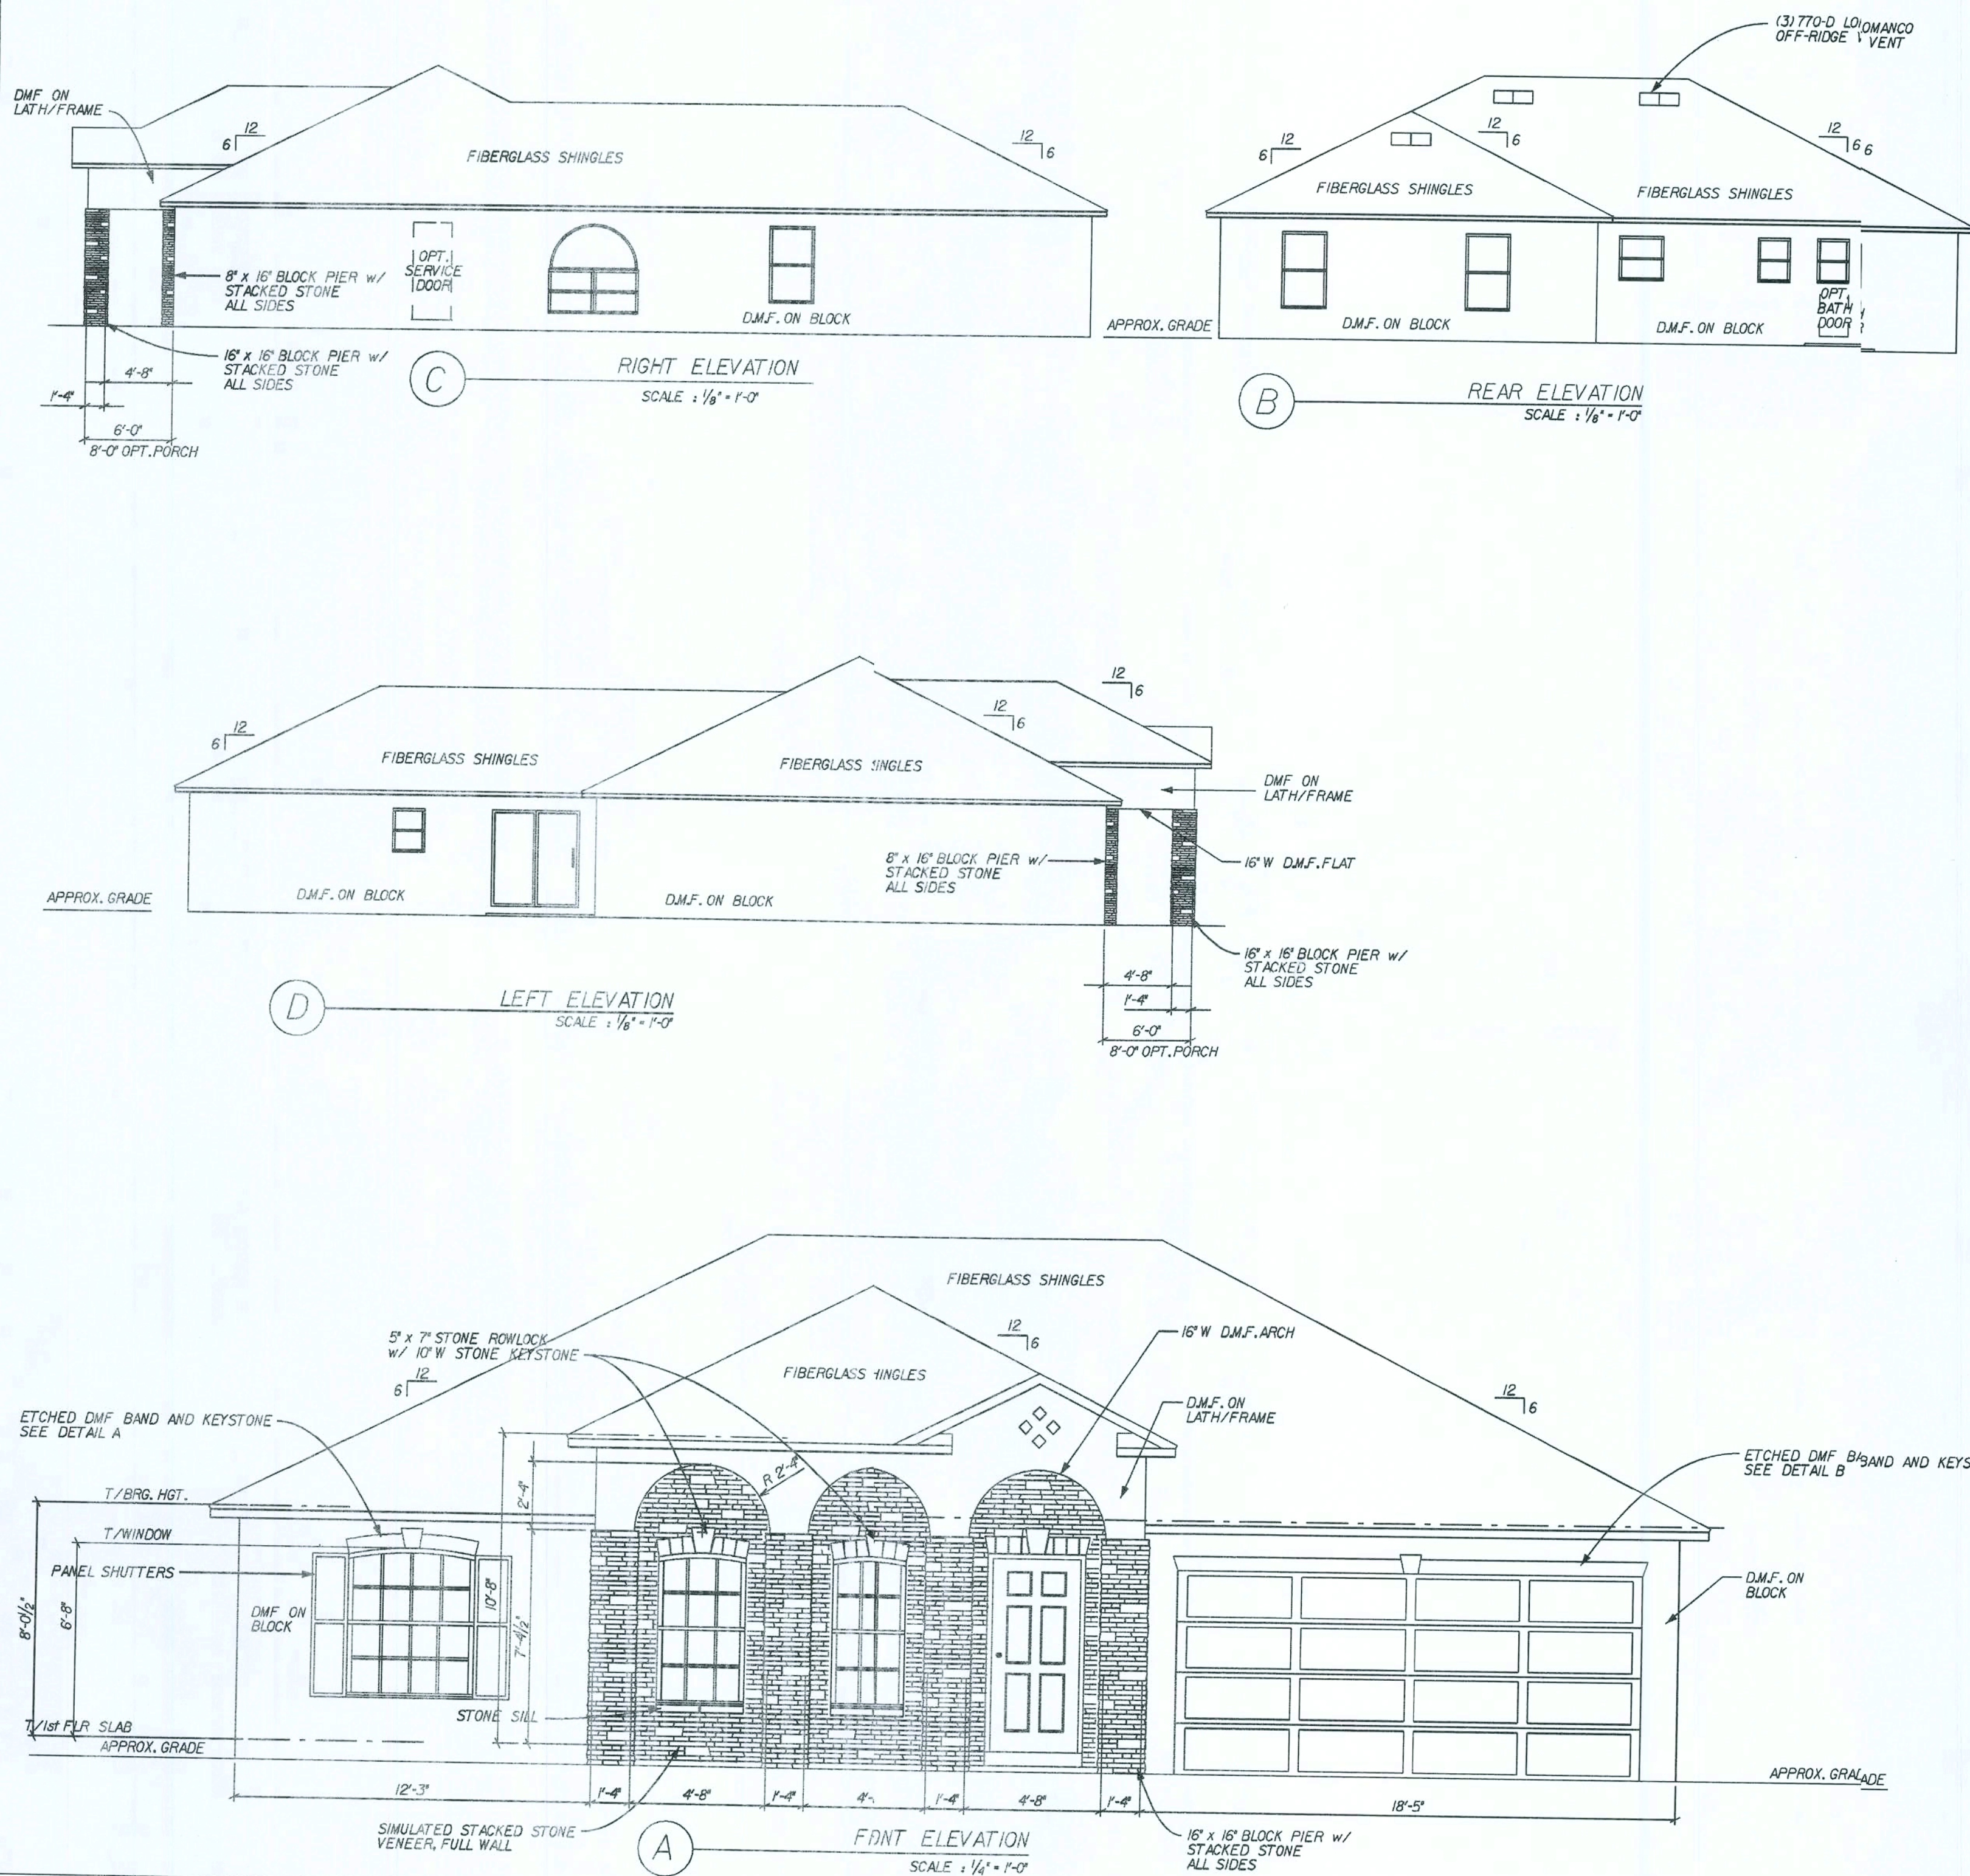

GENERAL ELEVATION NOTES:

1. DMF - DECO MASONRY/STUCCO FINISH SHALL COMPLY WITH THE REQUIREMENTS OF ATSM C926 AND C1063.
2. EAVE & GABLE OVERHANGS 12" ALUM FASCIA AND SOFFITS, PLUMB CUT WITH LEVEL RETURNS.
3. $\frac{3}{8}"$ MIN. THICKNESS DMF OVER LATH/FRAME AND $\frac{1}{2}"$ MIN. THICKNESS OVER BLOCK.
4. DMF/STUCCO INSTALLED OVER PAPER-BACKED LATH AND HOUSEWRAP @ ALL EXTERIOR WOOD FRAME CONSTRUCTION.

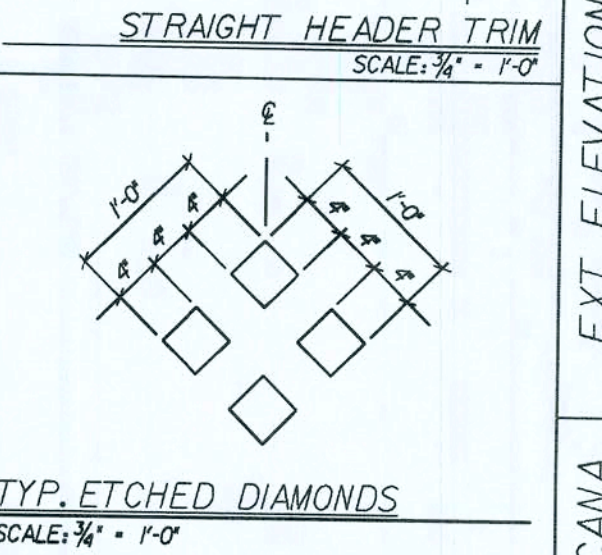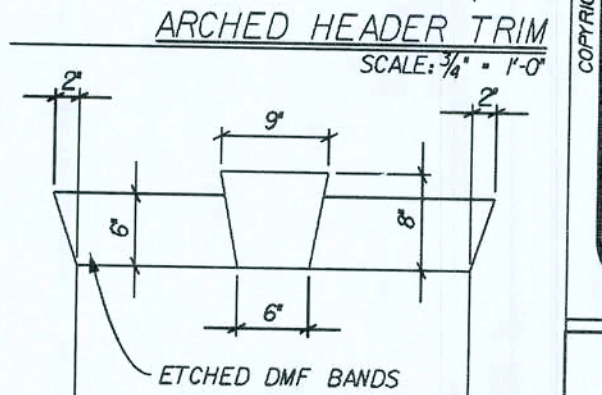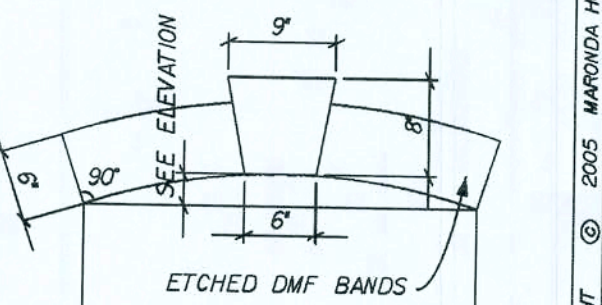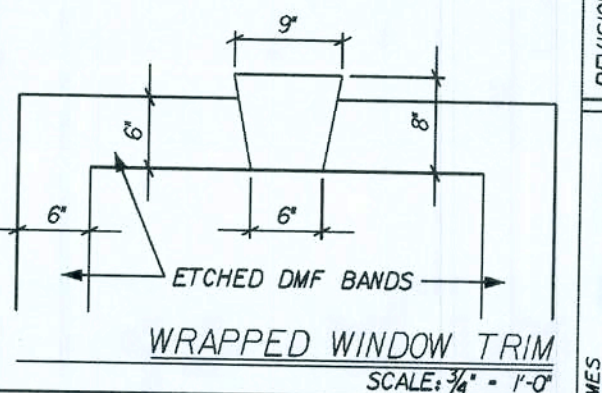

REVISED 04-05-06

REVISIONS:

Maronda Homes
FLORIDA
4005 MARONDA WAY
SANFORD, FL 32771
(407) 321-0064

THIS STRUCTURE WAS DESIGNED IN ACCORDANCE WITH THE FLORIDA BUILDING CODE 2007 - RESIDENTIAL

AMERICANA EXT. ELEVATION

GEORGETOWN

ELEVATION "M"

DRAWN BY: GARAGE: RIGHT

RELEASE DATE: 04-04-06

08/25/04

Maronda Systems
4005 Maronda Way
Sanford, FL 32771
(407) 321-0064

Tomas Ponce P.E.
License No. 0050068
April 2, 2009

SHEET: 1m

FLORIDA BUILDING CODE 2007 - RESIDENTIAL

OPENING PRESSURES:

	A	B	C	D	E
125mph	+28.1 -30.5	+23.7 -26.4	+28.1 -37.6	+24.8 -28.0	+24.2 -27.1
140mph	+35.3 -38.2	+29.7 -33.1	+35.3 -47.2	+31.0 -35.1	+31.0 -35.1

REVISED 01-06-09

GENERAL FIRST FLOOR NOTES:

ALL EXTERIOR WALLS SHALL BE CONSIDERED AS SHEAR WALLS MINUS ALL WINDOW AND DOOR OPENINGS.

EXTERIOR WALLS TO BE 8" CONCRETE BLOCK W/ PT. FURRING STRIPS IN A/C AREA TOTAL WIDTH = 8"

EXTERIOR OPENING DIMENSIONS ARE TO FACE OF MASONRY OPENING.

INTERIOR LOAD BEARING WALLS TO BE 2x4 WOOD FRAME WALLS W/ STUDS @ 16" O.C.

INTERIOR NON-LOAD BEARING WALLS TO BE NOMINAL 3/8" MTL STUD, 25 GA. UNL.

ALL WOOD NOT SEPARATED FROM AND/OR IN DIRECT CONTACT WITH CONCRETE OR MASONRY SHALL BE "PRESSURE TREATED WOOD"

SEE UNTEL SHEET FOR UNTEL SIZES OVER WINDOWS AND DOORS. PRECAST UNTELS BY CAST-CONCRETE.

ALL COMPOSITE BEAMS OVER WINDOW AND DOOR OPENINGS ARE TO BE 8" NOMINAL WIDTH AND 16" NOMINAL HEIGHT, UNL. THE 16" NOMINAL HEIGHT SHALL CONSIST OF AN 8" TOP COURSE (BOND BEAM BLOCK) FILLED W/ 3000 PSI CONCRETE W/ (1) GRADE 40 CONTINUOUS HORIZ. #5 REBAR AND AN 8" HIGH STRENGTH PRECAST UNTEL LOWER COURSE WHICH SHALL BE UNFILLED, UNL. FOR FILLED PRECAST UNTELS, USE 3000 PSI CONCRETE W/ #5 AGGREGATE. FOR REINFORCED PRECAST UNTELS, USE GRADE 40 REINFORCING STEEL.

PROVIDE SAFETY GLAZING AT: 1. TEMPERED ALL WINDOWS OVER BATH TUBS. 2. ALL WINDOWS WITHIN 24" OF A DOOR SWING. 3. ALL SLIDING GLASS DOORS. 4. ALL FIXED GLASS LITES OVER 30 SQ. FT. 5. ALL LITES WITHIN 18" OF THE FLOOR AND INDIVIDUAL PANE GREATER THAN 9 SQ. FT. 6. ALL SHOWER ENCLOSURES.

PROVIDE AFCIs (arc-fault circuit interrupters) IN ALL DWELLING UNIT BEDROOMS PER NEC, SECTION 210-12

THE A/C DISCONNECT WILL BE LOCATED WITHIN 3 FEET OF THE COMPRESSOR.

SEE SHEET *WJ FOR WINDOW AND UNTEL SCHEDULES AND DETAILS


PROVIDE HEADER W/ (1) 2x4 JACK AND (1) 2x4 STUD, EACH SIDE OF OPENING (NO STRAPPING REQUIRED, UNL.) HDR TO BE NO. 2 SYP SEE PLAN FOR SIZE

ALL DRYWALL TO BE 1/2" THICK, UNL.

SC DOOR - MIN. 1 3/8" THICK SOLID CORE DOOR. ■ - INDICATES FILLED CELL WITH REBAR □ - INDICATES FILLED CELL WITHOUT REBAR

SQUARE FOOTAGE:

1st FLOOR LIVING	2039 SQ. FT.
GARAGE AREA	429 SQ. FT.
COVERED ENTRY	116 SQ. FT.
TOTAL AREA	2644 SQ. FT.

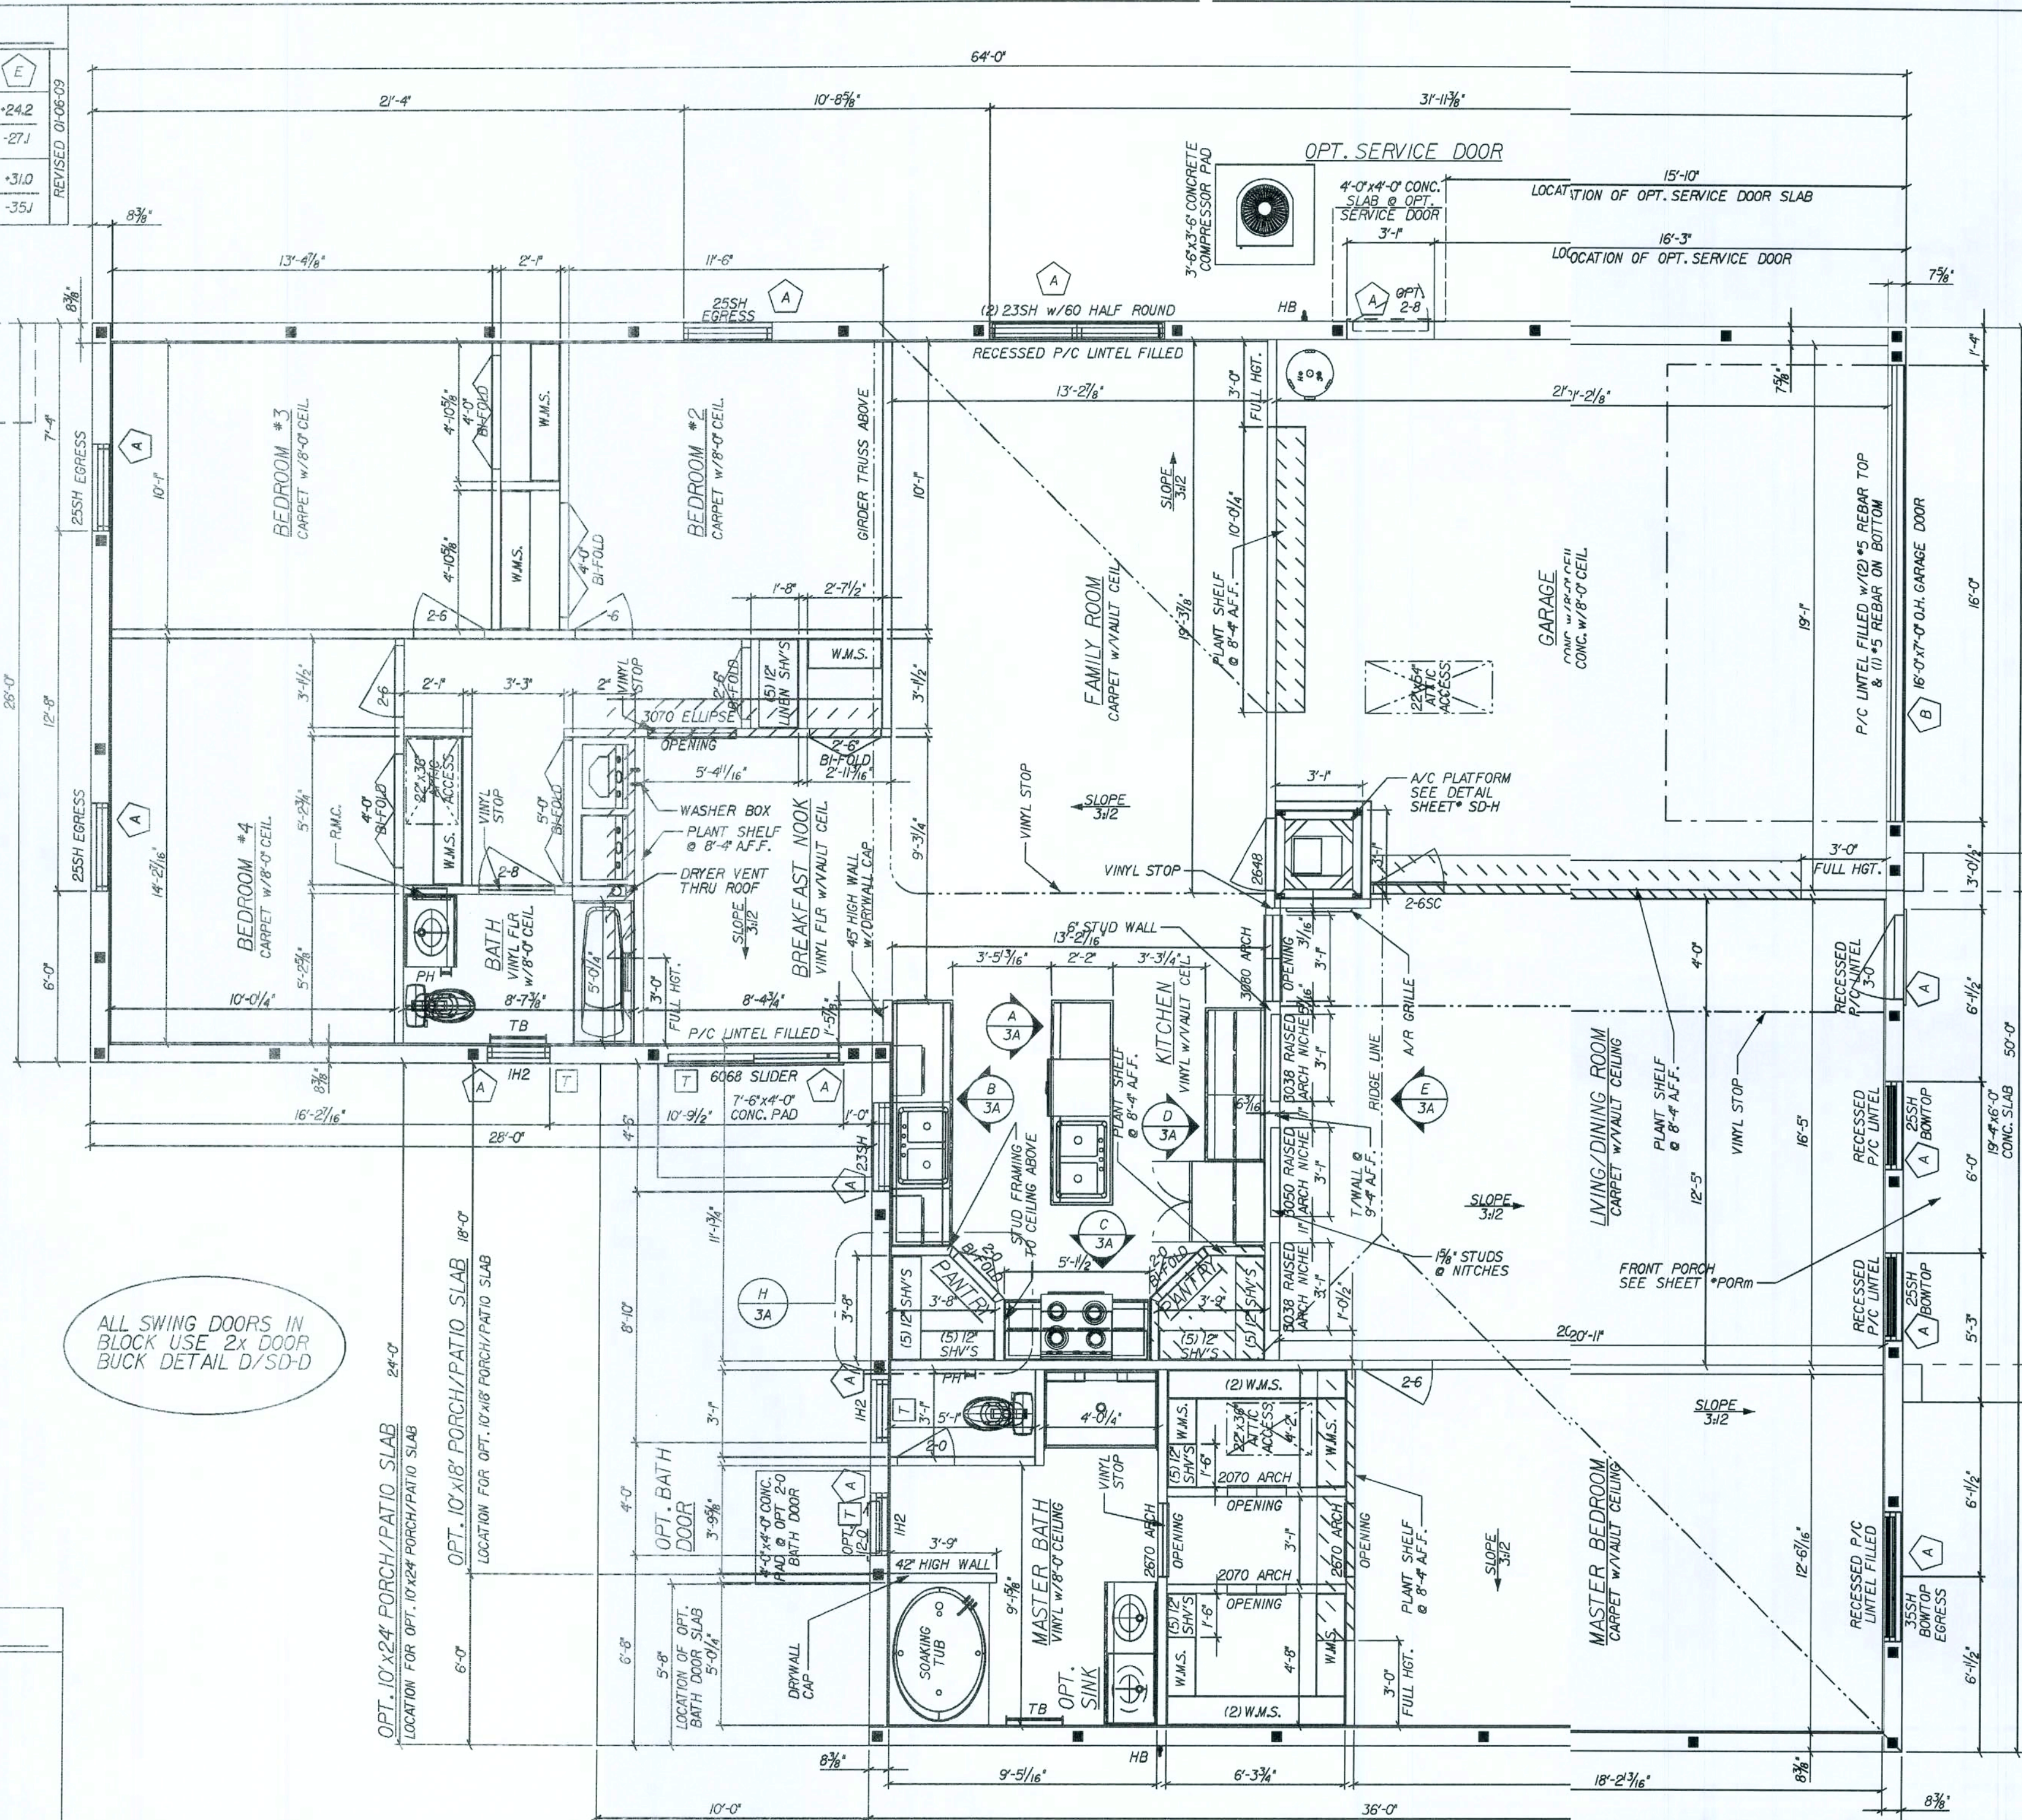

REVISIONS:

Maronda Homes
 Copyright © 2005 MARONDA HOMES
 4005 MARONDA WAY SANFORD, FLORIDA 32771
 (407) 321-0064

AMERICAN FLOOR PLAN
GEORGETOWN 4
 ELEVATION "M"
 RIGHT

Maronda Systems
 4005 Maronda Way
 Sanford, FL 32771
 (407) 321-0064

Tomas Ponce P.E.
 License No. 0050068
 April 2, 2009

SHEET:

3m

03-01-09 REV. CODE INFORMATION

03-01-09 REV. CODE INFORMATION

FLORIDA BUILDING CODE 2007: RESIDENTIAL

FASTENERS SCHEDULE USING $\frac{1}{8}$ " X $2\frac{1}{4}$ " TAPCONS THROUGH BUCK INTO BLOCK

NOTE 1) $\frac{1}{2}$ " WIDE: 2 FASTENERS IN HEADER-JAMB
NOTE 2) 2" WIDE: 2 FASTENERS IN HEADER-JAMB
NOTE 3) 3" WIDE: 3 FASTENERS IN HEADER-JAMB
NOTE 4) 2" HIGH: 2 FASTENERS IN EA. SIDE JAMB
NOTE 5) 3/4" OR 5" HIGH: 3 FAST. EA. SIDE JAMB

NOTE 6) 6" HIGH $26\frac{3}{4}$ " X 4 FASTENERS IN EACH SIDE JAMB
NOTE 7) 438 WINDOW INTO FRAME OPENING: *10 X $1\frac{1}{4}$ " SCREWS
NOTE 8) SGD FASTENED WITH: *10 $1\frac{1}{4}$ " PANHEAD ALL HOLES SILLS $\frac{3}{16}$ " X $1\frac{1}{4}$ " ANCHORS EVERYHOLE

WINDOW NOTES

F.O. WIDTH IS FROM JACK TO SILL.
F.O. HEIGHT IS FROM SILL TO BEAM.
M.O. WIDTH IS FROM BLOCK TO BLOCK.
M.O. HEIGHT IS FROM LIP OF SILL TO PRECAST.
1st DIMENSION IS ALWAYS WIDTH.
UNIT OF MEASURE IS INCH.

ATTENTION

SCHEDULES FOR NORANDEX WINDOW FASTENERS AND CAST-CRETE LINTELS AS SHOWN ARE TAKEN DIRECTLY FROM TABLES SUPPLIED BY THE RESPECTIVE MANUFACTURERS, AND ARE PROVIDED FOR CONVENIENCE ONLY.

NORANDEX SERIES (MO)437-(FO)438 WINDOW SIZE CHART

SERIES 500/502 SGD DOOR OPENINGS

SIZE	M.O.	FAST.	SIZE	M.O.	FAST.
6068	75 1/2" X 81 3/4"	8	6080	75 1/2" X 97 3/4"	8

SERIES (MO)437 - (FO)438 OPENINGS

SIZE	SINGLE M.O.	FAST.	DOUBLE M.O.	FAST.	SIZE	SINGLE F.O.	FAST.	DOUBLE F.O.	FAST.
1H2	27 1/4" X 26"	2.5							
23	37 3/4" X 38 1/4"	2.5							
25	37 3/4" X 63"	2.5							



SINGLE HUNG EYEBROW

SIZE	SINGLE M.O.	FAST.
35	53 3/8" X 68 11/16"	3.5

HALF ROUND MULLED TO UNIT - SERIES (MO)437 - (FO)438 OPENINGS

SIZE	SINGLE M.O.	FAST.
(2)23 w/ 6'-0" CT	74 3/4" X 77 3/8"	2.5, 7


- MATERIALS**
1. f.c. precast linteels = 3500 psi.
 2. f.c. prestressed linteels = 6000 psi.
 3. f.c. cut = 3000 psi w/ maximum 7/8" aggregate.
 4. Concrete masonry units (CMU) per ASTM A615 GR40 or GR60.
 5. Rebar provided in precast lintel per ASTM A615 GR40 or GR60.
 6. Prestressing strand per ASTM A416 grade 270 low relaxation.
 7. 7/32" wire per ASTM A510.
 8. Mortar per ASTM C270 type M or S.

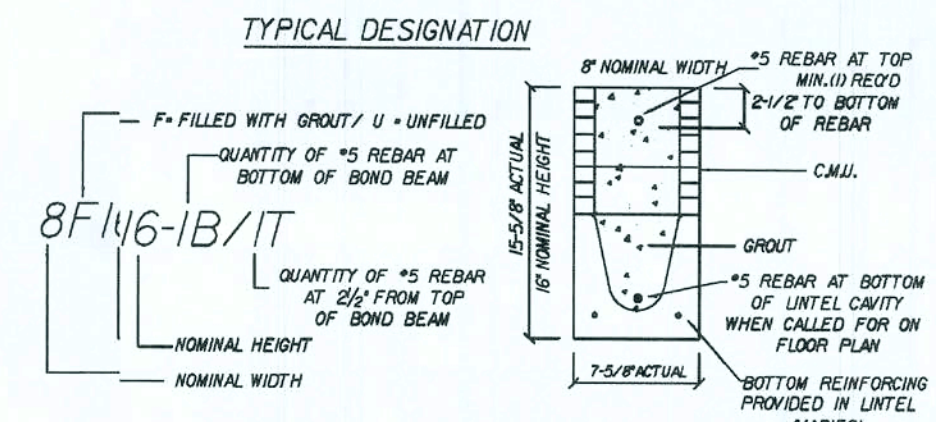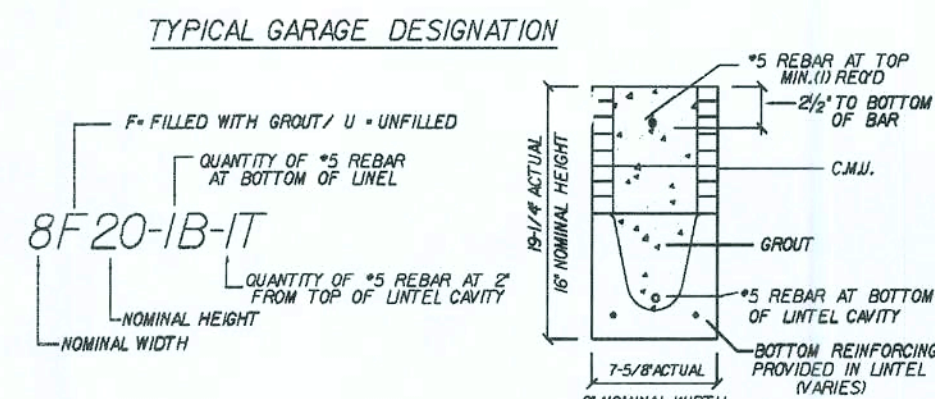

CAST-CRETE LINTEL SCHEDULE

LINTEL NO.	LENGTH	TYPE	APPLIED LOADS (PLF)		SAFE LOADS		COMMENT
			GRAVITY	UPLIFT	GRAVITY	UPLIFT	
1	4'-6"	8RF14-OB/IT	591	225	2992	2525	RECESSED
2	4'-6"	8U14-OB/IT	591	225	2992	2525	RECESSED
3	4'-6"	8U14-OB/IT	591	225	2992	2525	RECESSED
4	5'-10"	8F14-OB/IT	591	225	1600	1900	RECESSED
6	4'-0"	8U16-OB/IT	613	269	1966	3079	-
7	4'-0"	8U16-OB/IT	613	269	1966	3079	-
8	4'-6"	8U16-1B/IT	613	269	1599	2724	-
9	7'-6"	8RF14-1B/IT	454	206	2459	1462	-
10	4'-6"	8U16-1B/IT	163	88	1599	2724	-
11	4'-6"	8U16-1B/IT	163	88	1599	2724	-
12	4'-6"	8U16-OB/IT	163	88	1599	2724	-
13	4'-6"	8U16-OB/IT	163	88	1599	2724	-
14	7'-6"	8RF14-1B/IT	163	88	2459	1462	RECESSED

LINTEL NO.	LENGTH	TYPE	APPLIED LOADS (PLF)		SAFE LOADS		COMMENT
			GRAVITY	UPLIFT	GRAVITY	UPLIFT	
5	17'-4"	8F20-1B/2T	744	359	13,326	732	GARAGE DOOR
P1	10'-6"	8F8-OB/IT	100	220	12,247	914	@ OPT. PORCH
P2	11'-4"	8F8-OB/IT	359	220	45,158	239	@ OPT. PORCH
P3	12'-8"	8F8-OB/IT	359	220	45,158	239	@ OPT. PORCH
S1	4'-6"	8U16-OB/IT	163	88	15,599	2724	@ OPT. GARAGE SERVICE DR.
B1	4'-6"	8RU14-OB/IT	613	269	14,494	2525	RECESSED @ OPT. BATH DR.

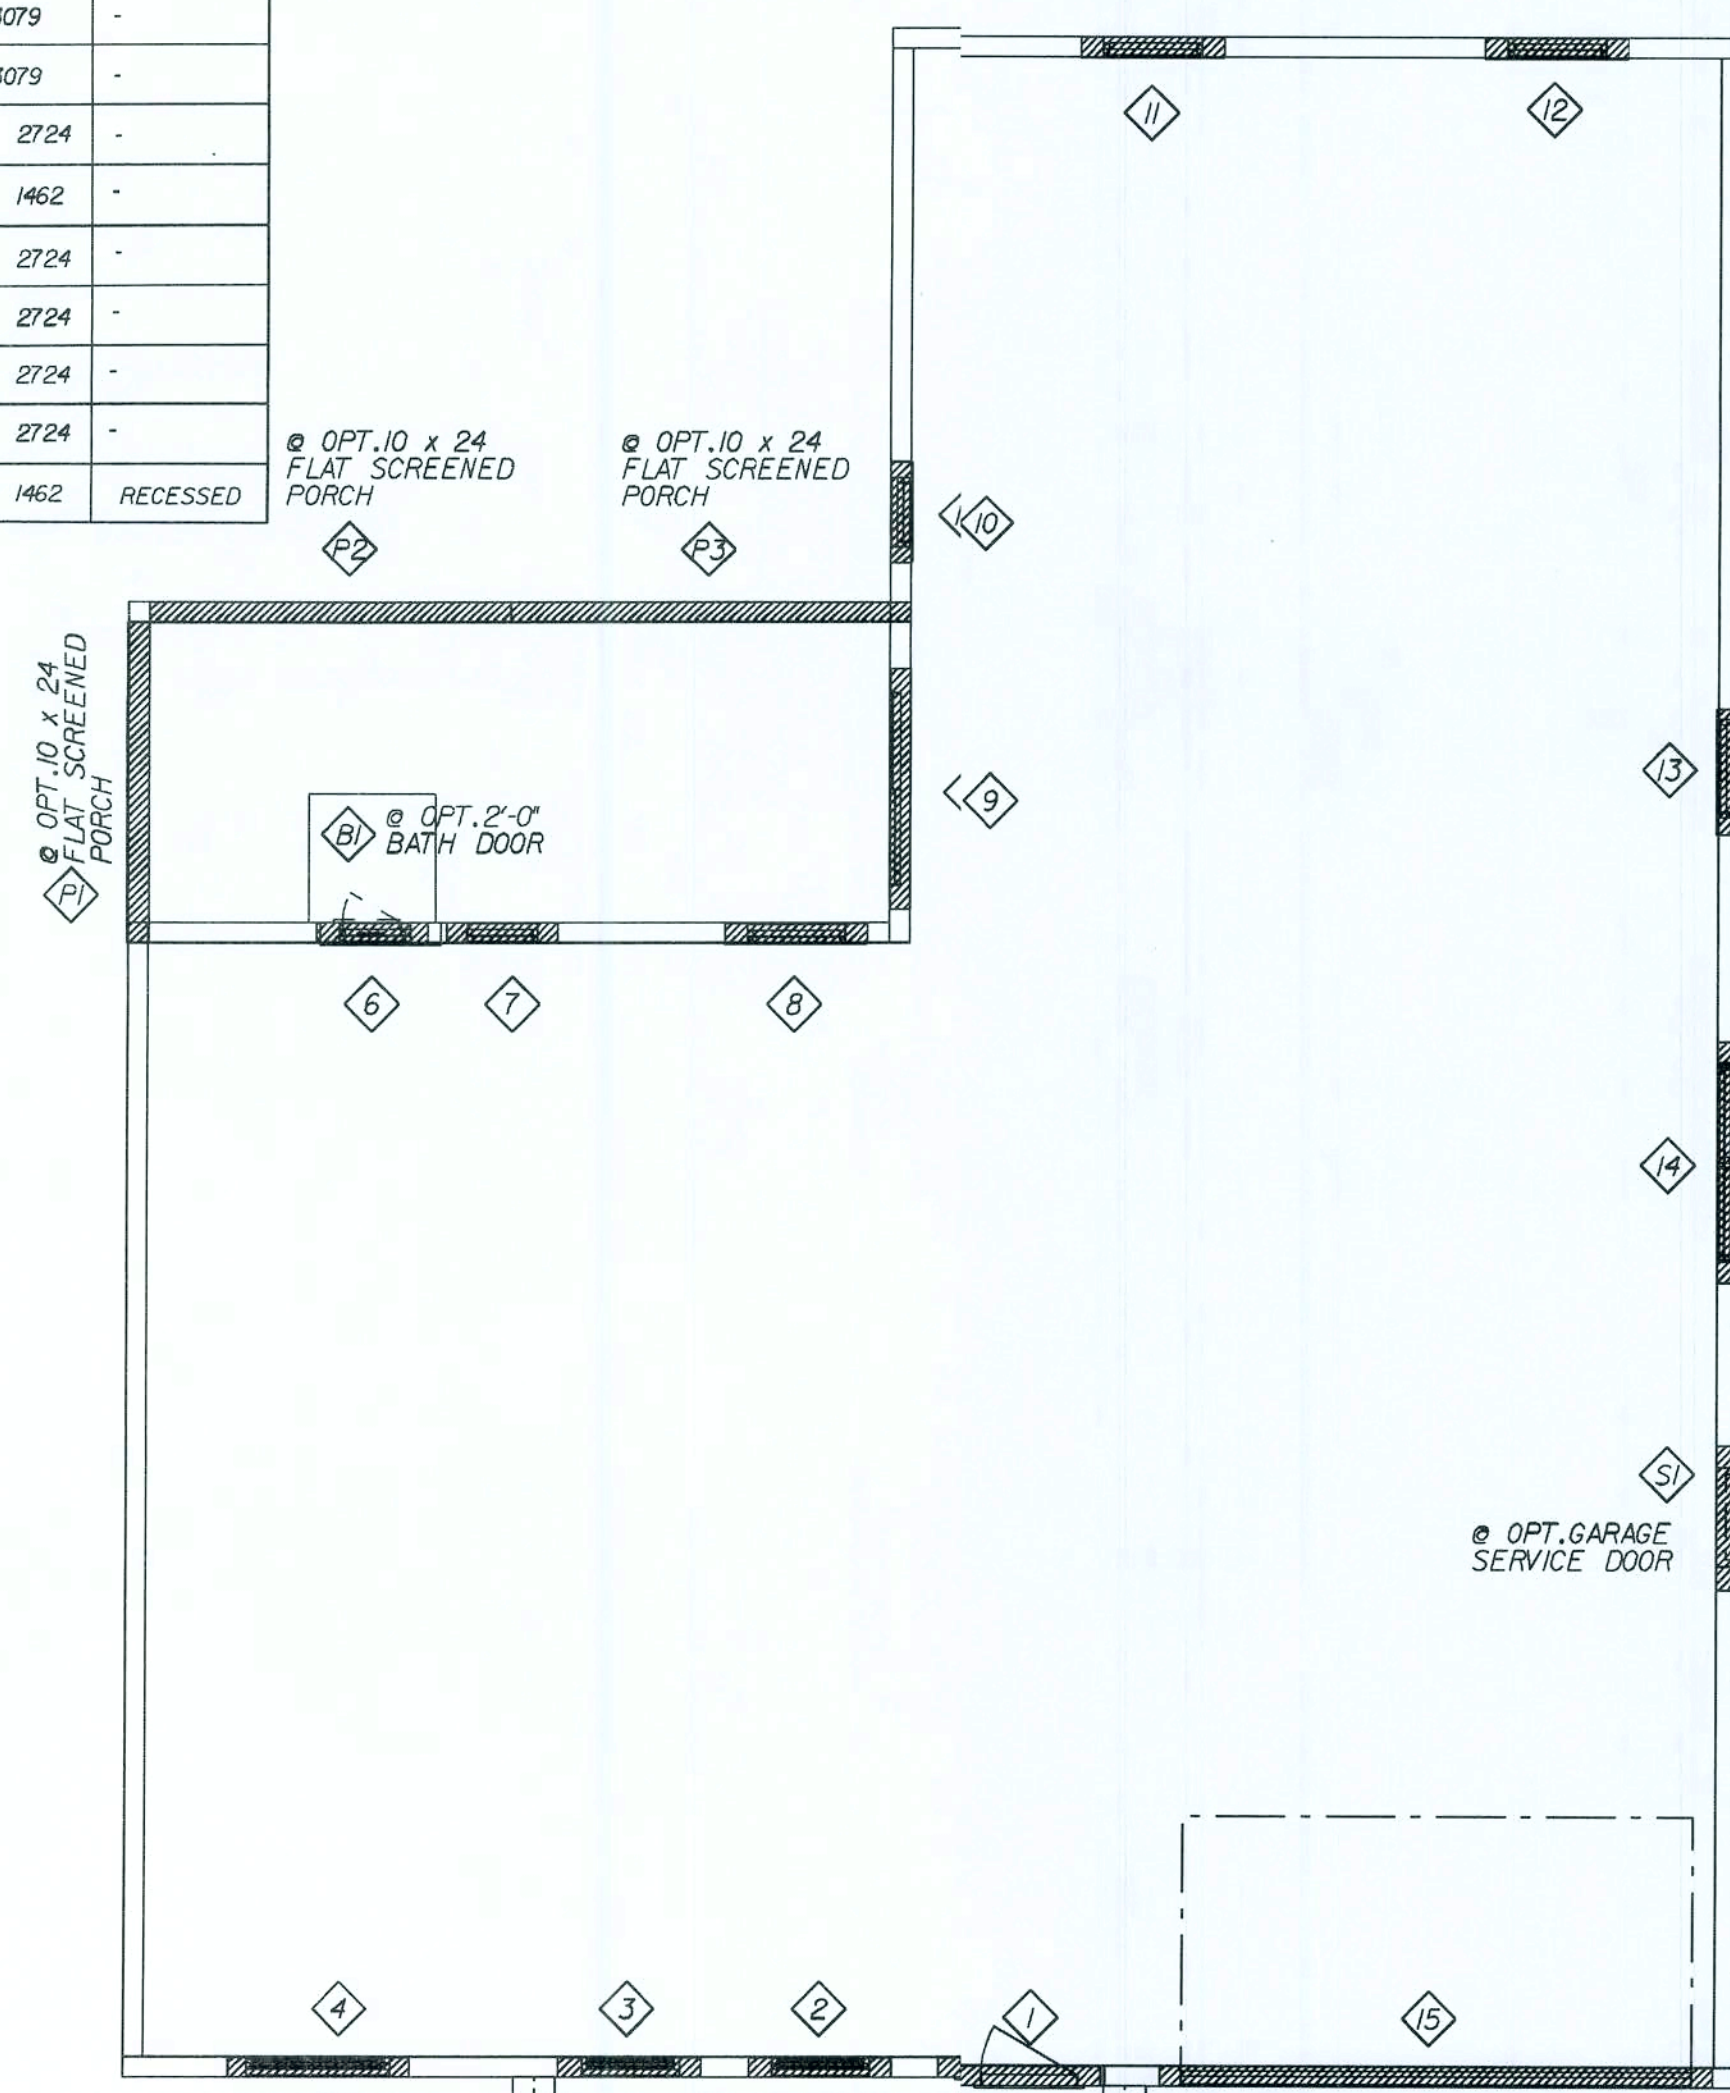

Maronda Homes

FLORIDA BUILDING CODE 2007 - RESIDENTIAL

AMERICANA WINDOW/LINTEL

GEORGETOWN 4

ELEVATION "M"

DRAWN BY: GARAGE, RIGHT

RELEASE DATE: 04-04-06

08/25/09

Maronda Systems
4005 Maronda Way
Sanford, FL 32771
(407) 821-0064

Tomas Ponce P.E.
License No. 0050068
April 2, 2009

SHEET:
WL/m


03-01-09 REV. CODE INFORMATION

REVISED 04-02-07


THE SPECIFIED LINTELS ON SHEET WL/m ARE MANUFACTURED BY CAST-CRETE CORP. ALTERNATE MANUFACTURED LINTELS ARE AVAILABLE "BY OTHERS". SOLE AND FULL RESPONSIBILITY IS RETAINED BY THE SUB-CONTRACTOR IN THE SELECTION OF THE ALTERNATE LINTELS AS HAVING EQUAL TO OR GREATER THAN THE ACTUAL GRAVITY AND UPLIFT LOADS THAT ARE LISTED ON THIS HOUSE SPECIFIC WL/m LINTEL SCHEDULE.

ON REAR FACE OF ISLAND CABINETS
INSTALL 1/4" VENEER PANEL OVER
1/4" PLYWOOD BACKER w/ (2) OUTSIDE
CORNER PEICES.


ISLAND > 48" ADD (1) BATTON MOLDING
AT PANEL JOINT

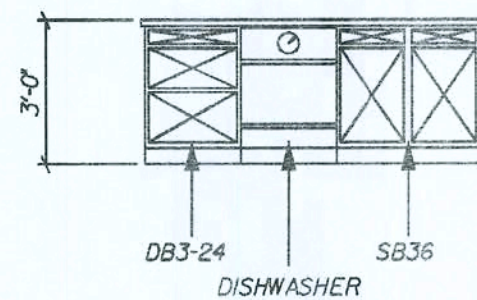


(A) KITCHEN ELEVATION

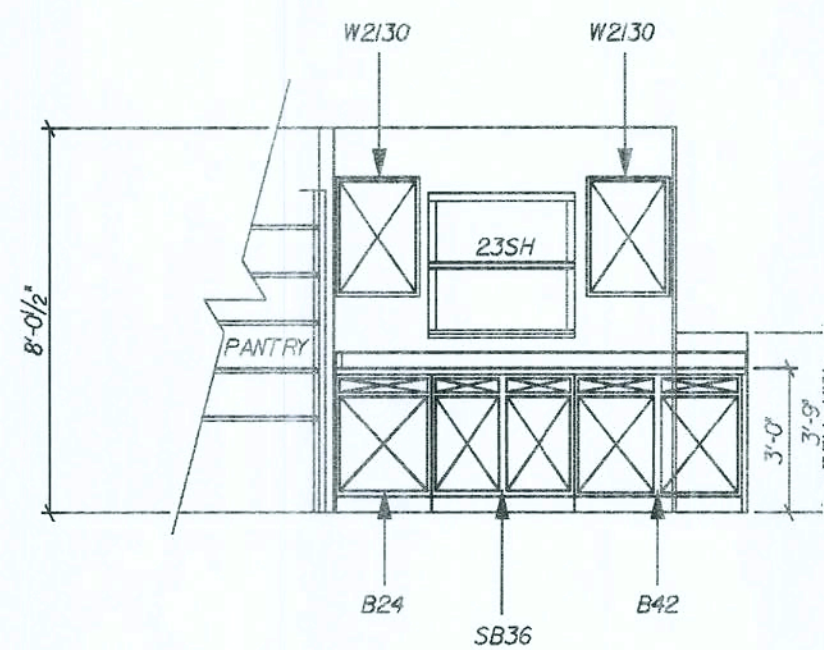


(B) KITCHEN ELEVATION

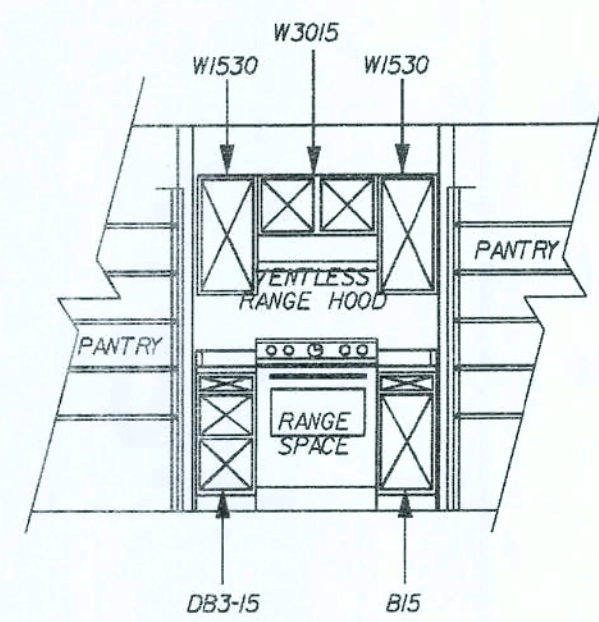

(C) KITCHEN ELEVATION

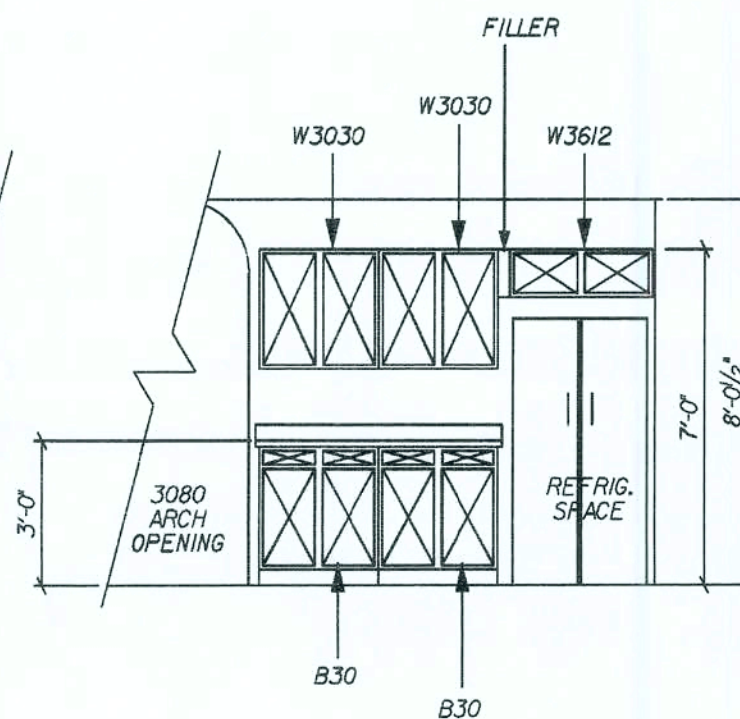


(D) KITCHEN ELEVATION

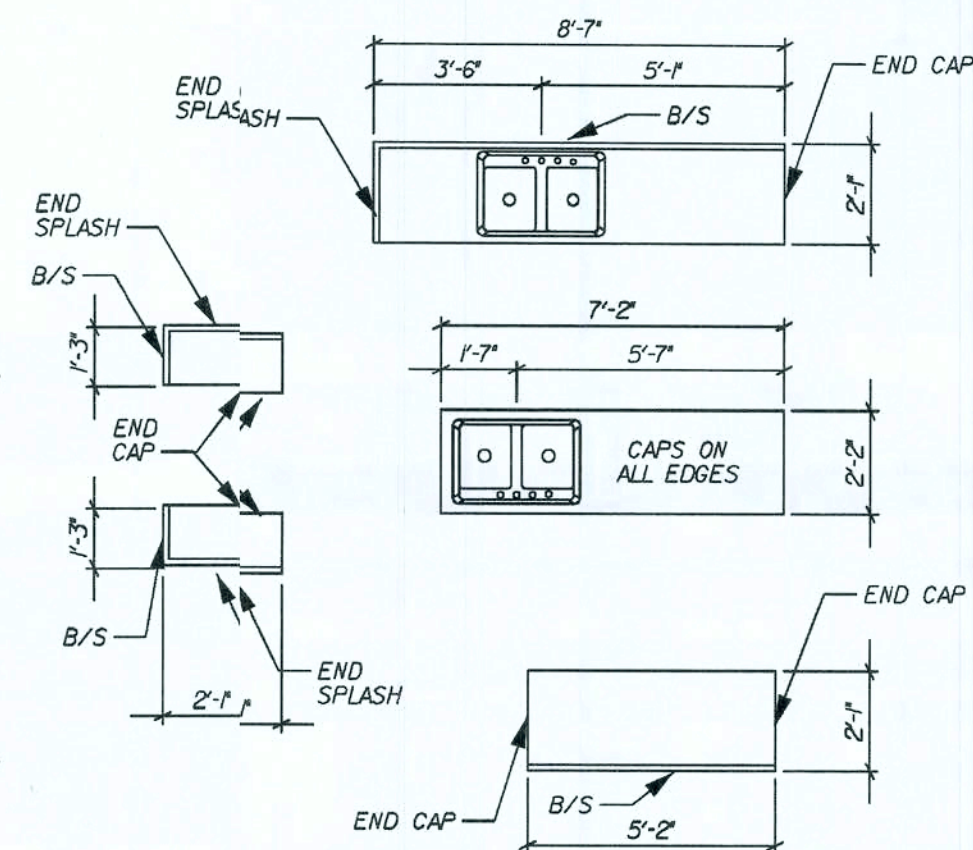


KITCHEN COUNTER TOP PLAN

FOR COUNTER TOP CONSTRUCTION
ONLY, NOT FOR FIELD USE

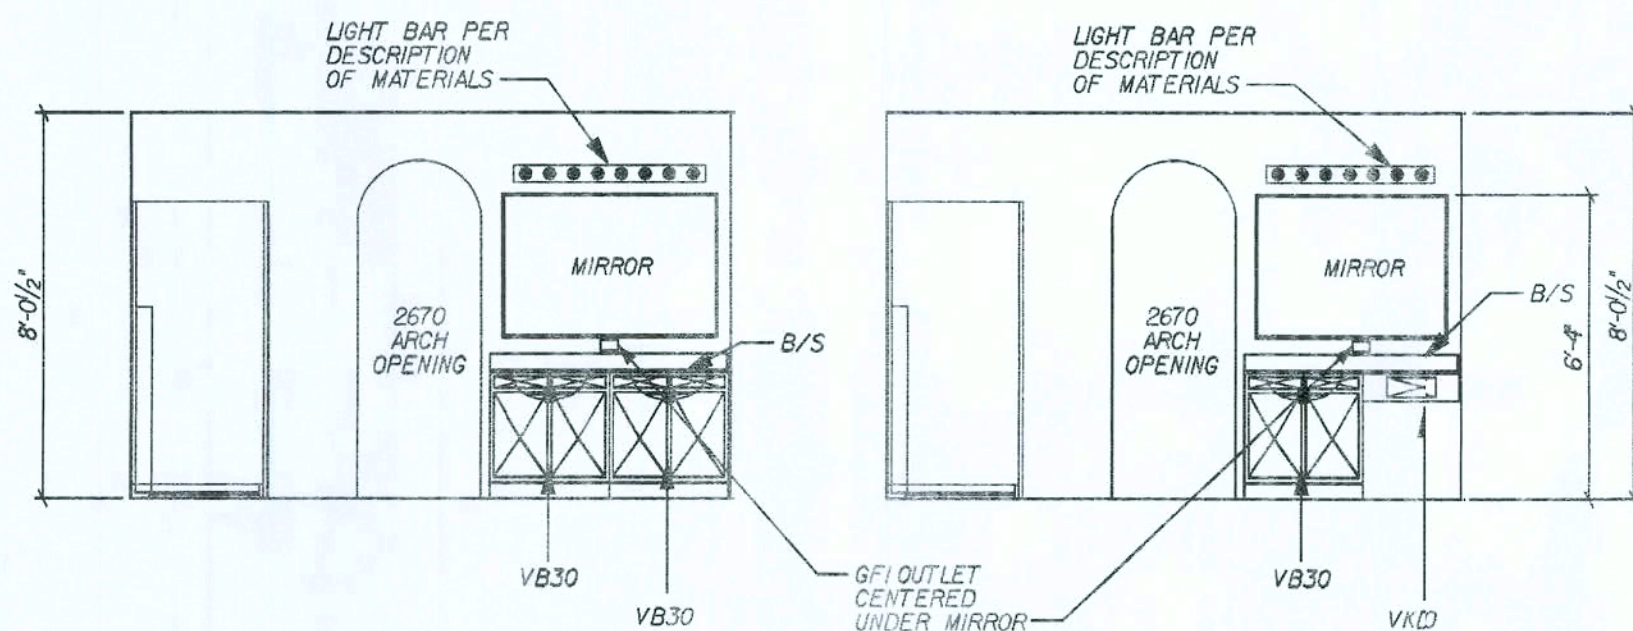


OPTIONAL DBL. SINK -
MASTER BATH VANITY

STANDARD
MASTER BATH VANITY

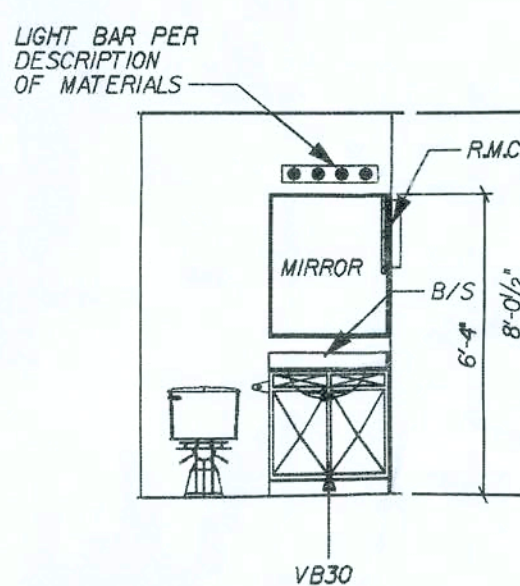


(G) HALL BATH VANITY

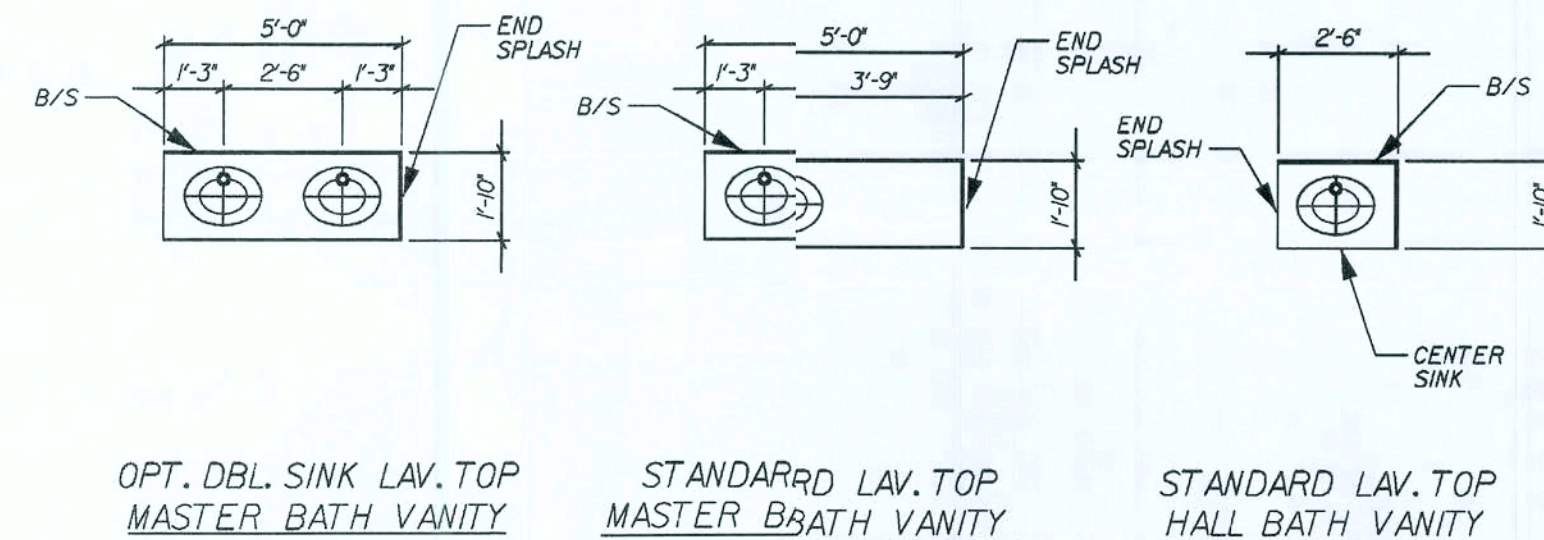


OPT. DBL. SINK LAV. TOP
MASTER BATH VANITY

STANDARD LAV. TOP
MASTER BATH VANITY

STANDARD LAV. TOP
HALL BATH VANITY

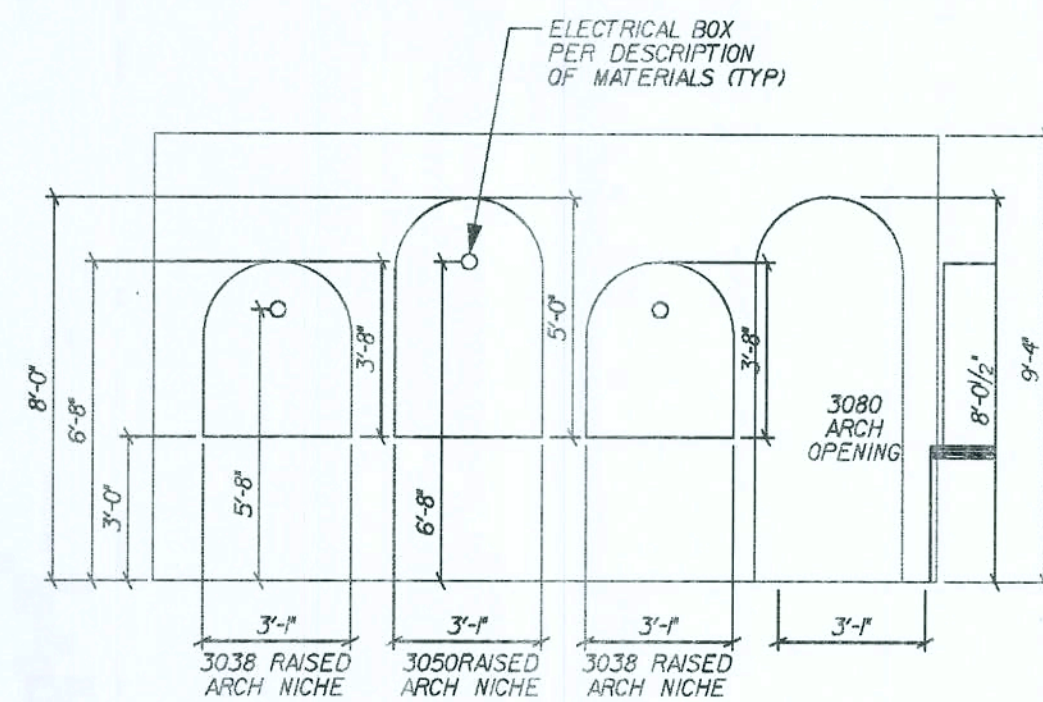

(E) DINING ROOM
WALL ELEVATION

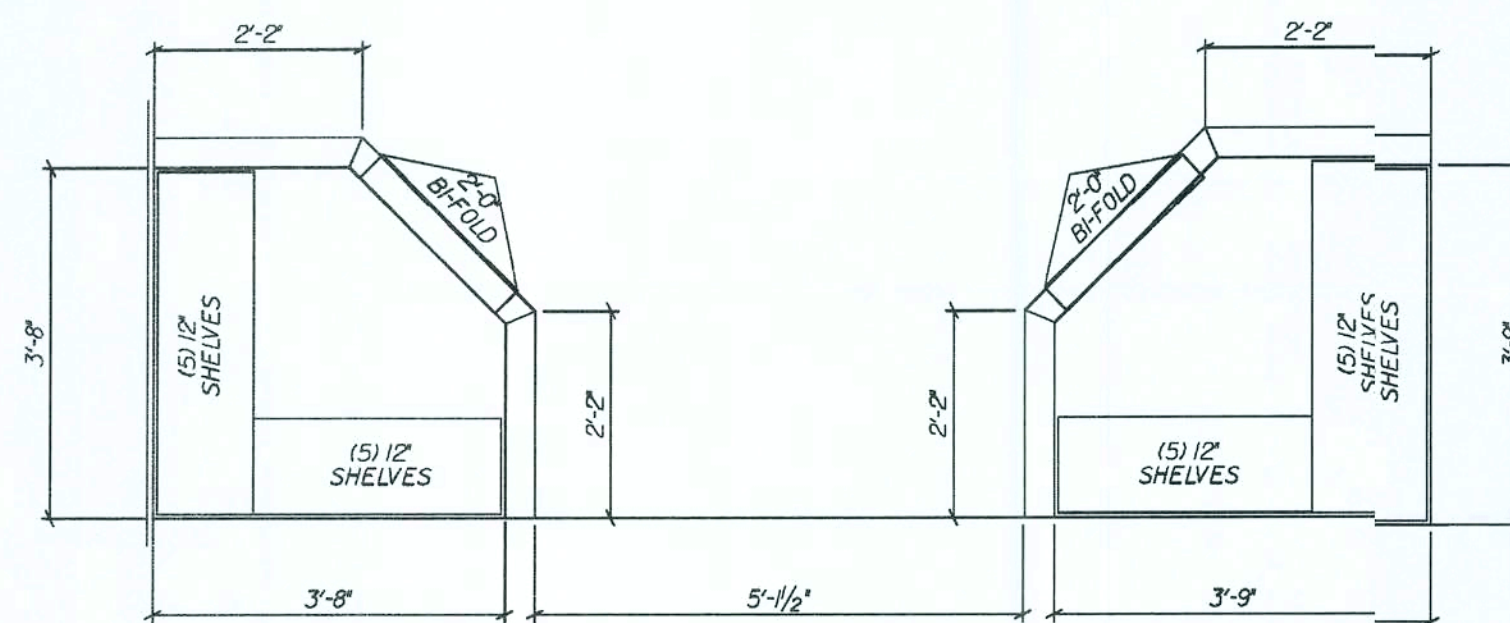

(H) ENLARGED PANTRY PLAN

REVISIONS :

COPYRIGHT © 2005 MARONDA HOMES

Maronda Homes

FLORIDA
THIS STRUCTURE WAS DESIGNED IN
ACCORDANCE AND MEETS THE REQUIRE-
MENTS OF THE FLORIDA BUILDING CODE
2001 - RESIDENTIAL

AMERICANA SECTIONS/DETAILS

GEORGETOWN


SECTIONS & DETAILS

DRAWN BY: GARAGE: RIGHT

RELEASE DATE: 09-08-04

SHEET:

3A

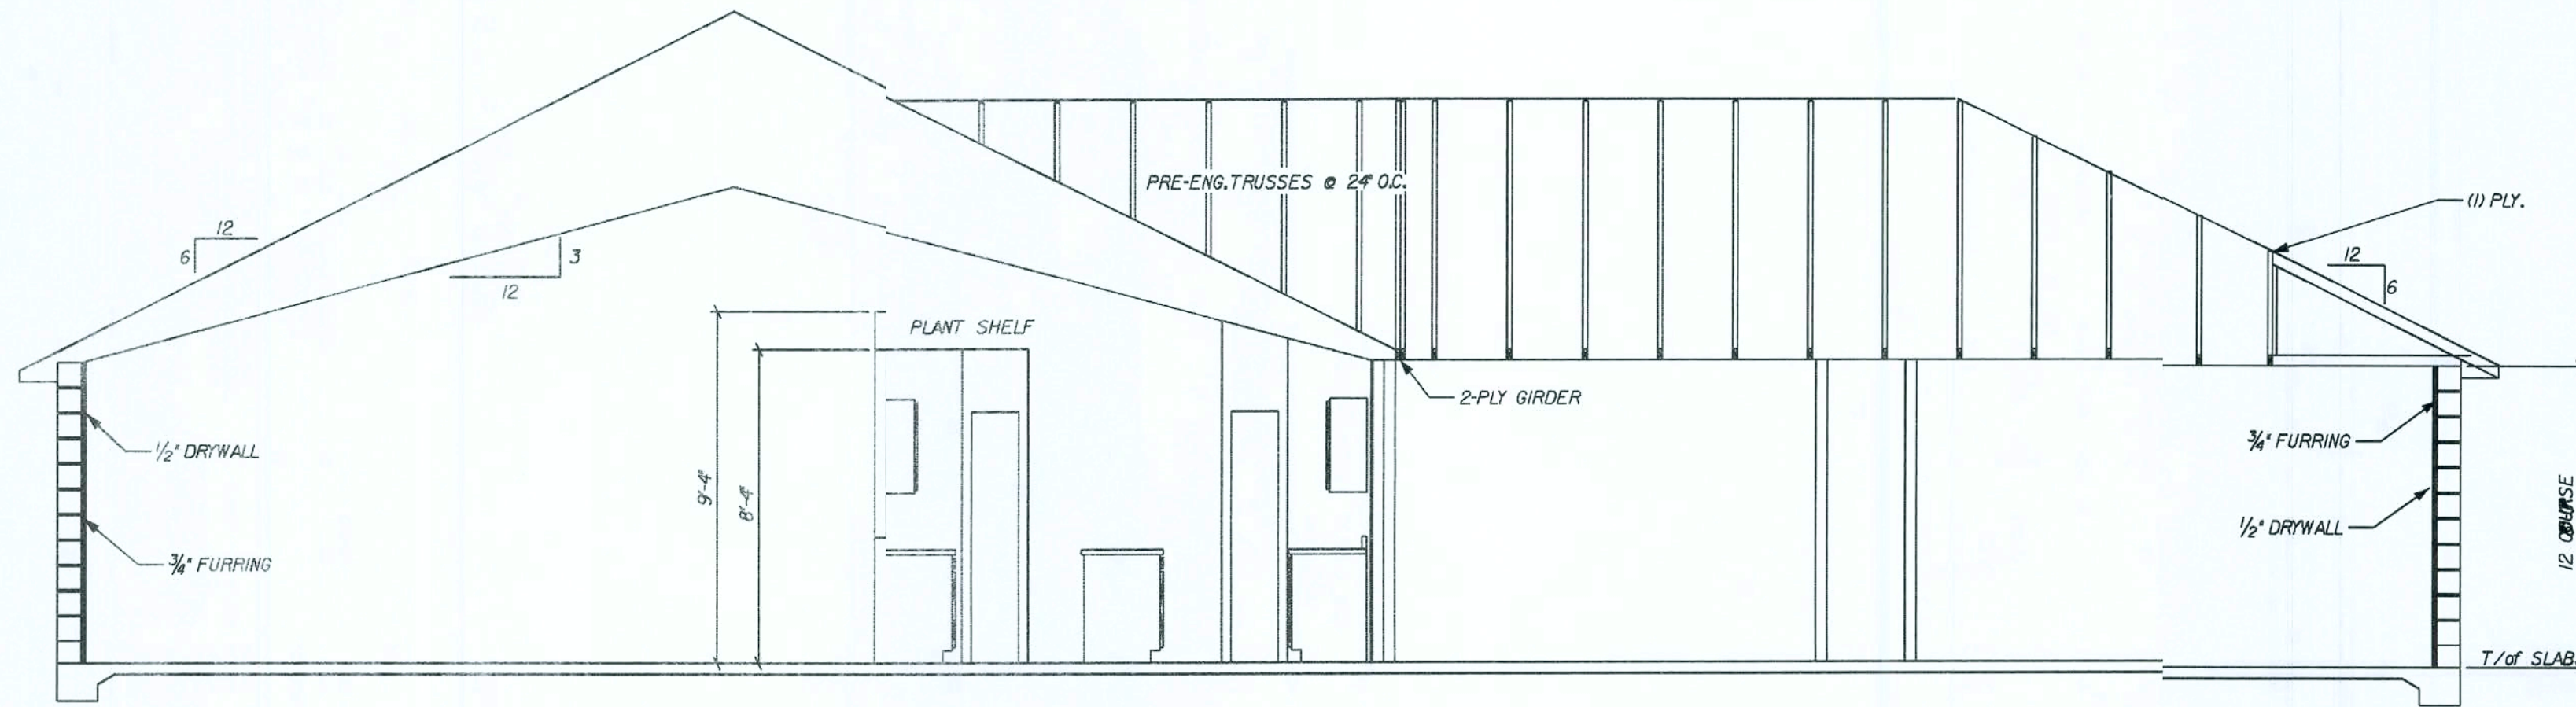

ROSS SECTION

REVISIONS :

Maronda Homes
 (407) 321-0064 4005 MARONDA WAY SANFORD, FLORIDA
 THIS STRUCTURE WAS DESIGNED IN
 ACCORDANCE WITH THE FLORIDA
 BUILDING CODE 2007 : RESIDENTIAL

AMERICANA BLD. CROSS SECTION

GEORGETOWN 4

DRAWN BY: GARAGE: RIGHT

RELEASE DATE: 09-08-04

Maronda Systems
 4005 Maronda Way
 Sanford, FL 32771
 (407)321-0064


Tomas Ponce
 Tomas Ponce P.E.
 License No. 0050068
 April 2, 2009

SHEET:

CSU

GENERAL ROOF NOTES:
 7/16" OSB SH'T'G w/ 8d RING/SCREW SHANK
 NAIL (AS PER R803.2.3.1) 4" O.C. EDGE &
 6" O.C. FIELD (3" O.C. GABLE END TRUSSES)
 w/ CLIPS ON PRE-ENGINEERED TRUSSES
 @ 24" O.C.

TOTAL ROOF SHEATHING:
 115 SHEETS

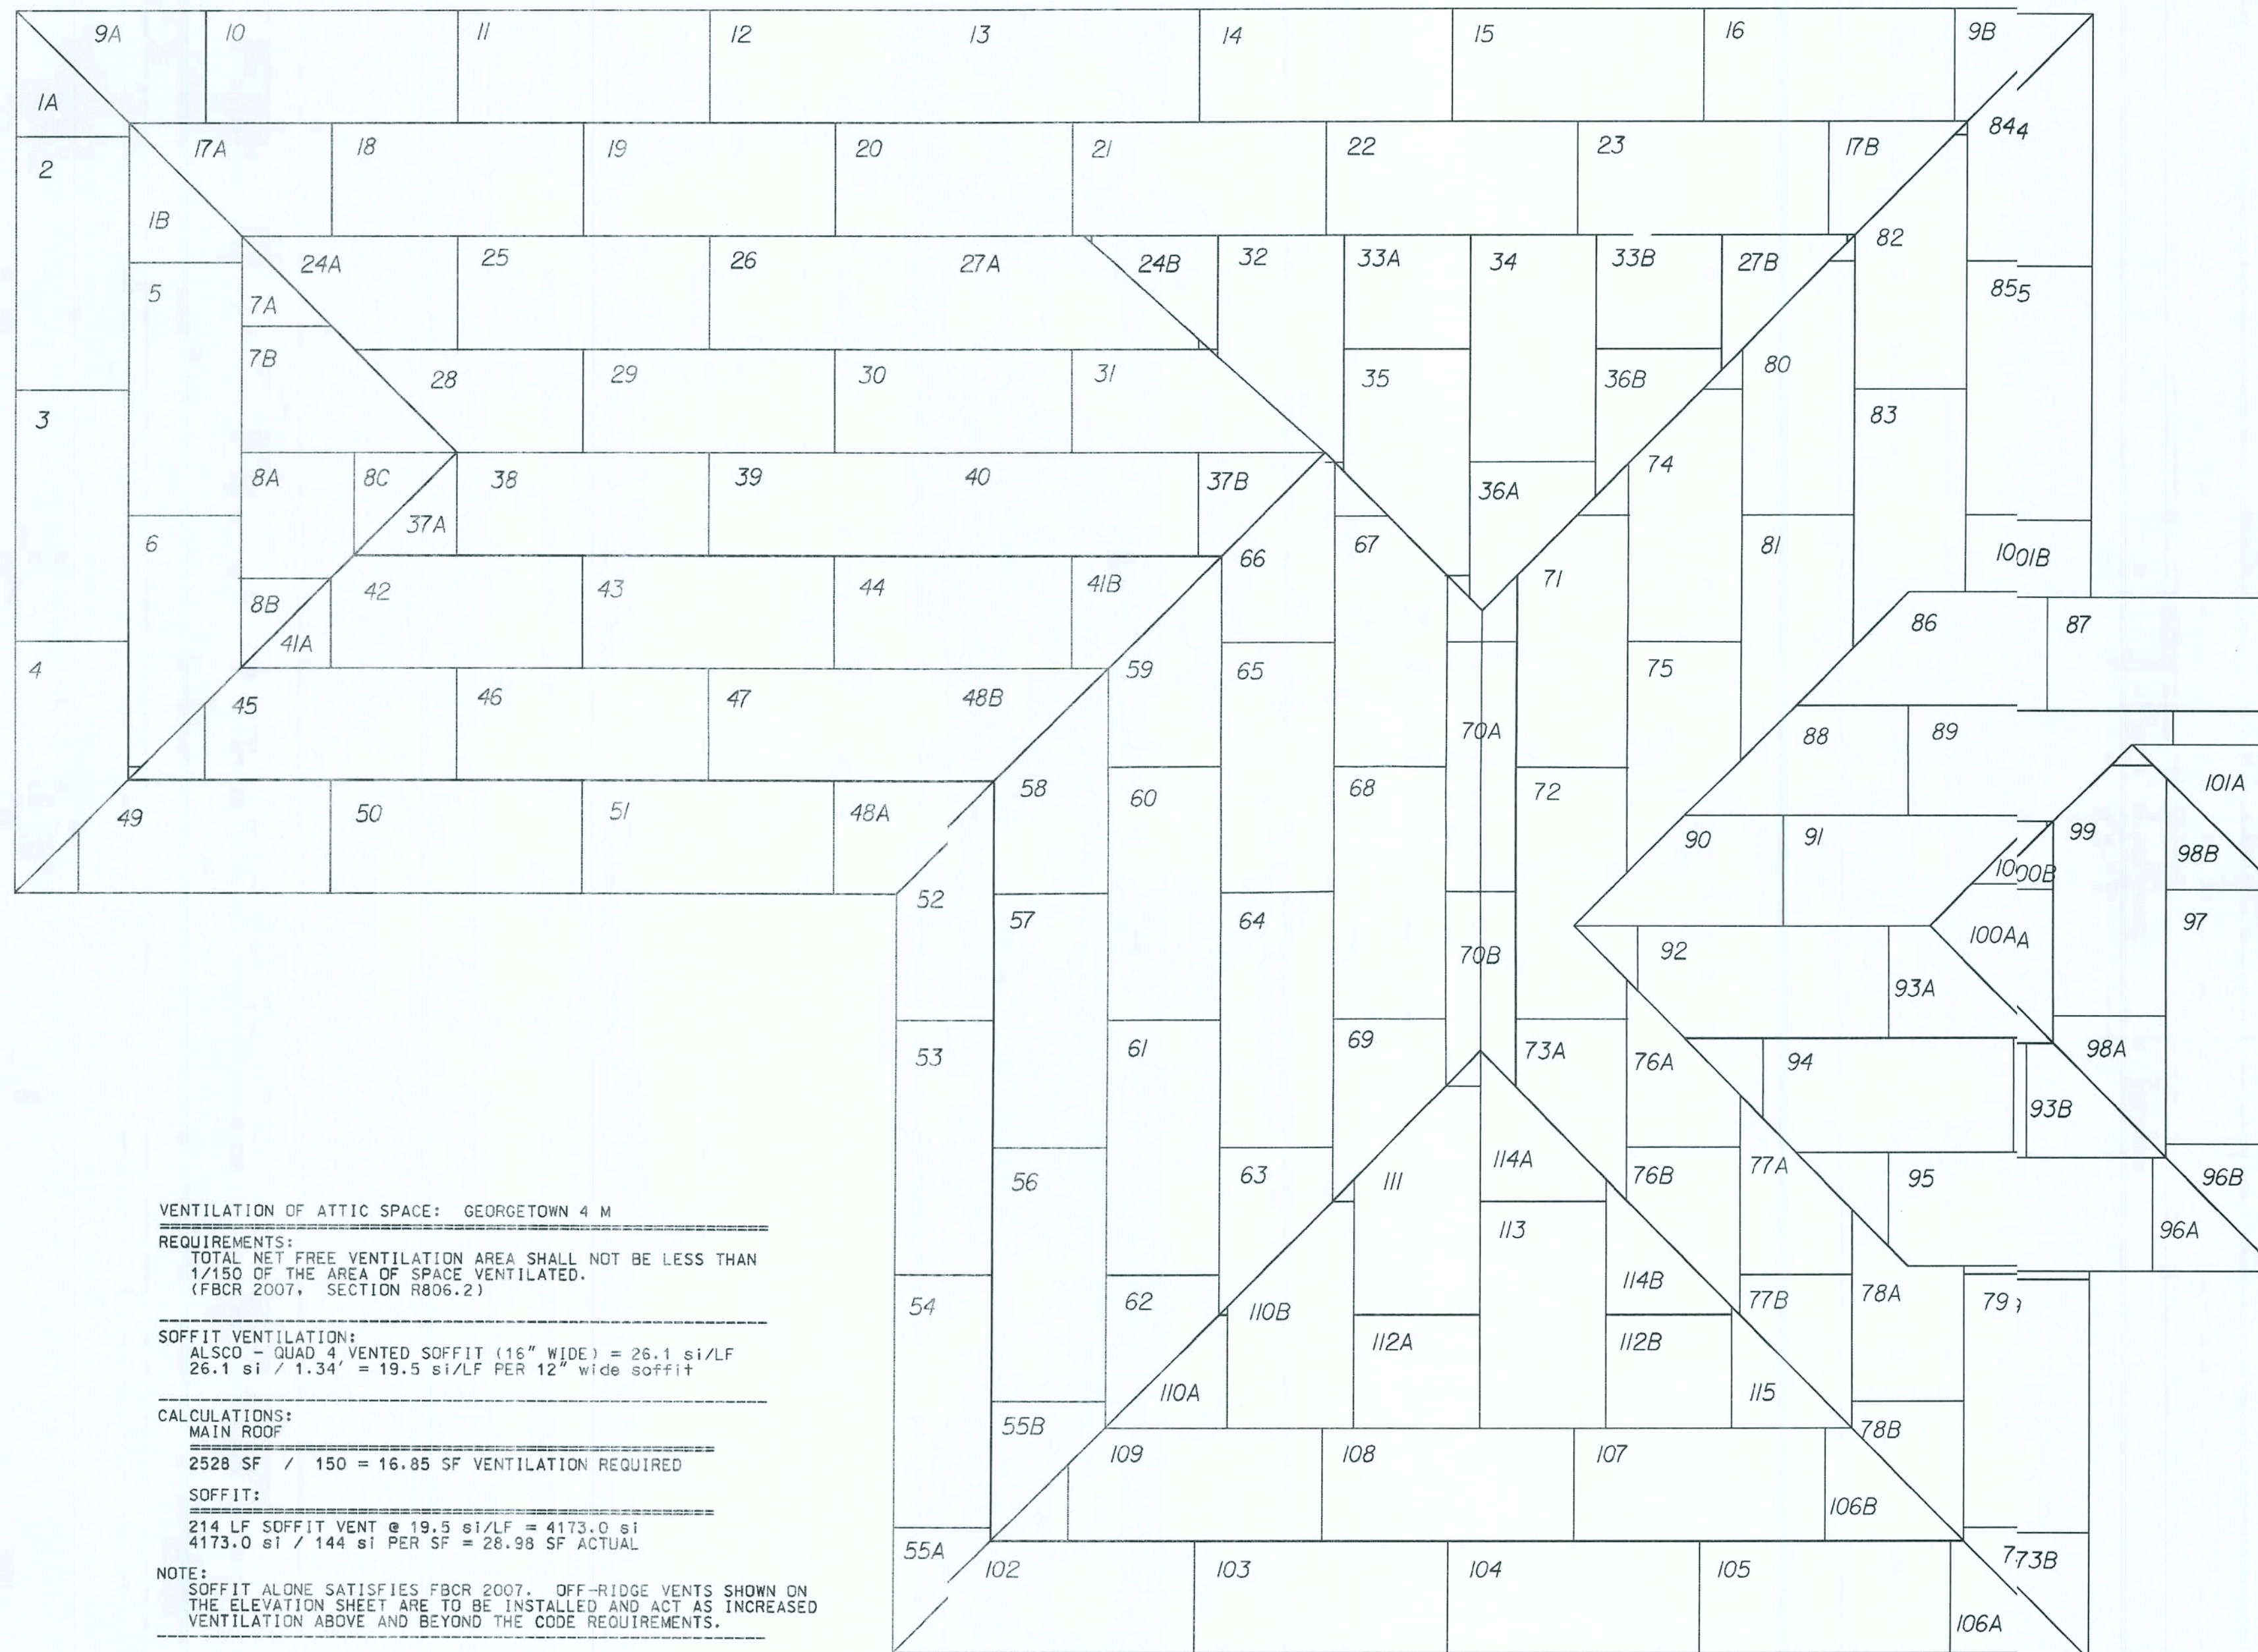

VENTILATION OF ATTIC SPACE: GEORGETOWN 4 M

REQUIREMENTS:
 TOTAL NET FREE VENTILATION AREA SHALL NOT BE LESS THAN
 1/150 OF THE AREA OF SPACE VENTILATED.
 (FBCR 2007, SECTION R806.2)

SOFFIT VENTILATION:
 ALSO - QUAD 4 VENTED SOFFIT (16" WIDE) = 26.1 sq/LF
 26.1 sq / 1.34' = 19.5 sq/LF PER 12" wide soffit

CALCULATIONS:
 MAIN ROOF
 2528 SF / 150 = 16.85 SF VENTILATION REQUIRED

SOFFIT:
 214 LF SOFFIT VENT @ 19.5 sq/LF = 4173.0 sq
 4173.0 sq / 144 sq PER SF = 28.98 SF ACTUAL

NOTE:
 SOFFIT ALONE SATISFIES FBCR 2007. OFF-RIDGE VENTS SHOWN ON
 THE ELEVATION SHEET ARE TO BE INSTALLED AND ACT AS INCREASED
 VENTILATION ABOVE AND BEYOND THE CODE REQUIREMENTS.

REVISED 05-07-07

REVISIONS:

COPYRIGHT © 2005 MARONDA HOMES

Maronda Homes

FLORIDA
 (407) 321-0064 4005 MARONDA WAY SANFORD, FLORIDA

THIS STRUCTURE WAS DESIGNED IN
 ACCORDANCE WITH THE REQUIREMENTS
 OF THE FLORIDA BUILDING CODE
 2007 - RESIDENTIAL

AMERICANA OSB LAYOUT

GEORGETOWN 4

ELEVATION "M"

DRAWN BY: GARAGE: RIGHT

RELEASE DATE: 04-04-06

06/25/21

16 MAR 2009

03-01-09 REV. CODE INFORMATION

SHEET:
 RSI-m

FLORIDA BUILDING CODE 2007 - RESIDENTIAL

GENERAL FOUNDATION NOTES:

ALL FOOTING REBAR SHALL BE CONTINUOUS
(2) #5 BARS GRADE 40 STEEL W/ 3" MIN.
COVERAGE, U.N.O.

ALL VERTICAL REBAR, DOWN REBAR DOWEL
REBAR AND BOND BEAM REINFORCEMENT
SHALL BE #5 BARS GRADE 40 STEEL

PLUMBING PASSING UNDER OR THROUGH A
FOOTING SHALL BE ENCASED IN A PIPE
TWO (2) SIZES LARGER THAN THE PLUMBING
PIPE.

■ INDICATES FILLED CELL WITH REBAR
□ INDICATES FILLED CELL WITHOUT REBAR

ALL CONCRETE GROUTED CELLS FILLED
W/ 3000 PSI CONCRETE SHALL BE
CLEAR UNOBSTRUCTED CONTINUOUS
3" x 3" MIN. CELLS W/ (1) #5 BAR GRADE
40 STEEL TIED AT FOOTING LINTEL STEEL
PROVIDE INSPECTION HOLE AT BOTTOM
OF GROUTED CELL STACK.

TYPICAL CONCRETE SLAB: 3 1/2" DEEP
POURED 2500 PSI CONCRETE SLAB W/
6x6 10' WIRE OR FIBER MESH ON VISQUEEN
VAPOR BARRIER W/ ALL JOINTS TAPED
OVER CLEAN COMPACTED (2000 PSI, MIN.)
TERMITE TREATED FILL.

FOR INSTALLATION OF GROUND ROD,
SEE TYP. CONC. ENCASED ELECTRODE
DETAIL SHEET * FTG

SEE DRAWING * FPI FOR UNDERGROUND
PLUMBING AND MECH. CHASES FOR
LOCATIONS

GENERAL FIRST FLOOR NOTES:

ALL EXTERIOR WALLS SHALL BE CONSIDERED
SHEAR WALLS MINUS ALL WINDOW AND DOOR
OPENINGS.

EXTERIOR WALLS TO BE 7 1/2" CONCRETE
BLOCK W/ F.T. FURRING STRIPS IN A/C
AREA, TOTAL WIDTH 8 1/2"

EXTERIOR OPENING DIMENSIONS ARE TO
FACE OF MASONRY OPENING.

INTERIOR LOAD BEARING WALLS TO BE 2x4
WOOD FRAME WALLS W/ STUDS @ 16" O.C.

INTERIOR NON-LOAD BEARING WALLS TO BE
NOMINAL 3 1/2" MTL STUD, 25 ga., U.N.O.

ALL WOOD NOT SEPERATED FROM AND/OR IN
DIRECT CONTACT WITH CONCRETE OR MASONRY
SHALL BE "PRESSURE TREATED WOOD"

SEE LINTEL SHEET FOR LINTEL SIZES OVER
WINDOWS AND DOORS. PRECAST LINTELS
BY CAST-CRETE.

ALL COMPOSITE BEAMS OVER WINDOW AND
DOOR OPENINGS ARE TO BE 8" NOMINAL
WIDTH AND 16" NOMINAL HEIGHT, U.N.O.
THE 16" NOMINAL HEIGHT SHALL CONSIST
OF AN 8" TOP COURSE (BOND BEAM BLOCK)
FILLED W/ 3000 PSI CONCRETE W/
(1) GRADE 40 CONTINUOUS HORIZ. #5 REBAR
AND AN 8" HIGH STRENGTH PRECAST LINTEL
LOWER COURSE WHICH SHALL BE UNFILLED,
U.N.O. FOR FILLED PRECAST LINTELS, USE
3000 PSI CONCRETE W/ 1/2" AGGREGATE. FOR
REINFORCED PRECAST LINTELS, USE GRADE
40 REINFORCING STEEL.

PROVIDE SAFETY GLAZING AT: [T] * TEMPERED
ALL WINDOWS OVER BATH TUBS.
ALL WINDOWS WITHIN 24" OF A DOOR SWING.
ALL SLIDING GLASS DOORS.
ALL FIXED GLASS LITES OVER 30 SQ. FT.
ALL LITES WITHIN 18" OF THE FLOOR AND
INDIVIDUAL PANE GREATER THAN 9 SQ. FT.
ALL SHOWER ENCLOSURES.

PROVIDE AFCIs (arc-fault circuit interrupters) IN
ALL DWELLING UNIT BEDROOMS PER NEC,
SECTION 210.12.

THE A/C DISCONNECT WILL BE LOCATED WITHIN
3 FEET OF THE COMPRESSOR.


SEE SHEET * WU FOR WINDOW AND LINTEL
SCHEDULES AND DETAILS

PROVIDE HEADER W/ (1) 2x4 JACK AND
(1) 2x4 STUD, EACH SIDE OF OPENING
(NO STRAPPING REQUIRED, U.N.O.)
HOR TO BE NO. 2 SYP SEE PLAN FOR SIZE

ALL DRYWALL TO BE 1/2" THICK, U.N.O.


SC DOOR - MIN. 1 3/8" THICK SOLID CORE DOOR

■ INDICATES FILLED CELL WITH REBAR
□ INDICATES FILLED CELL WITHOUT REBAR

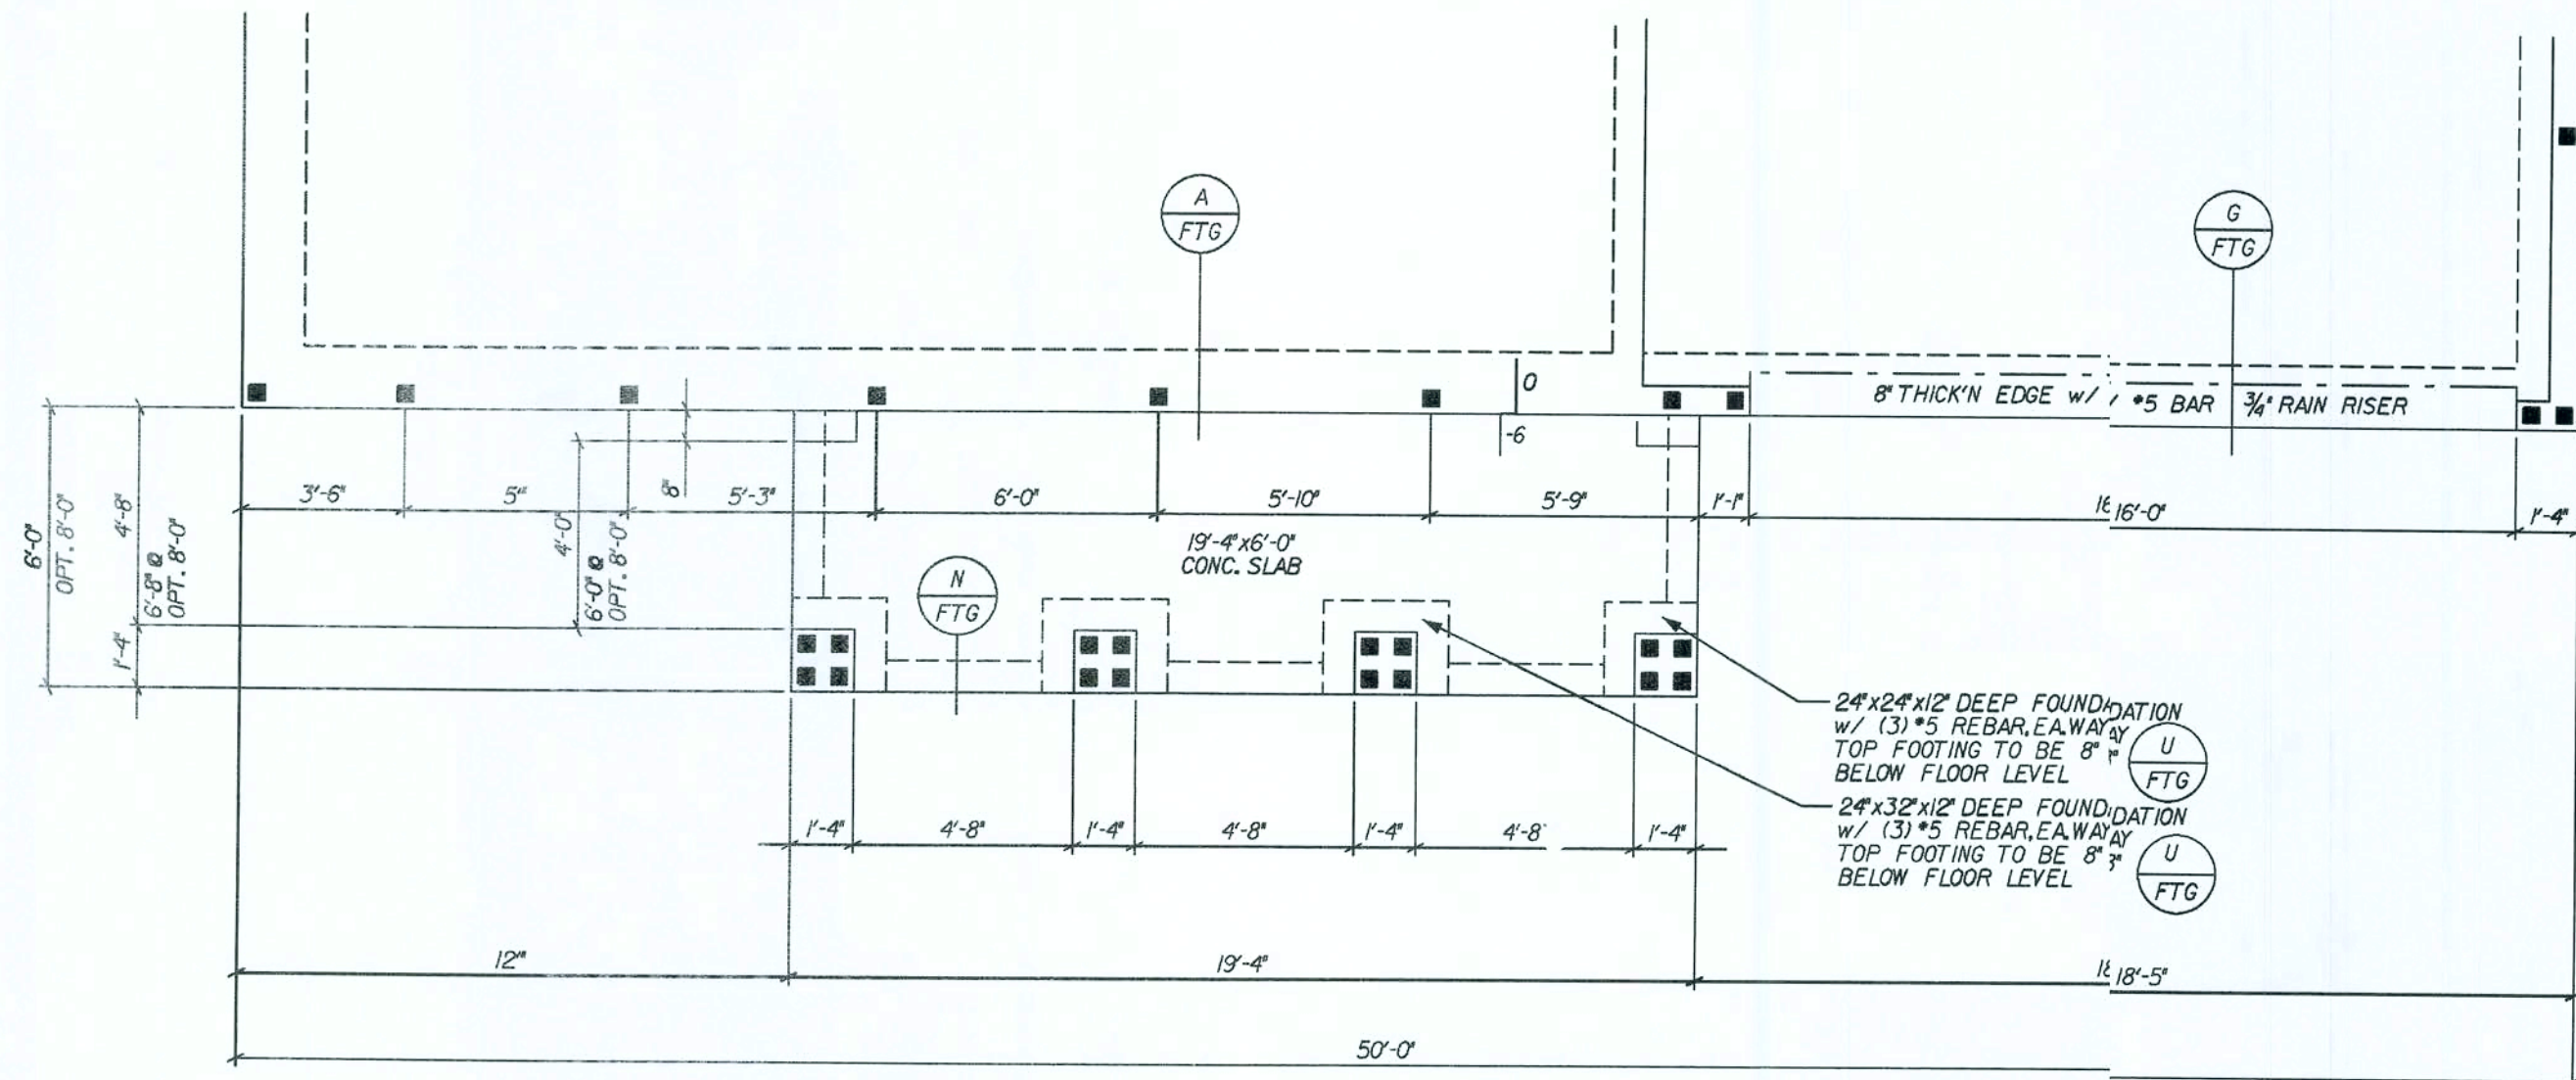

FOUNDATION PLAN

SCALE: 1/4" = 1'-0"

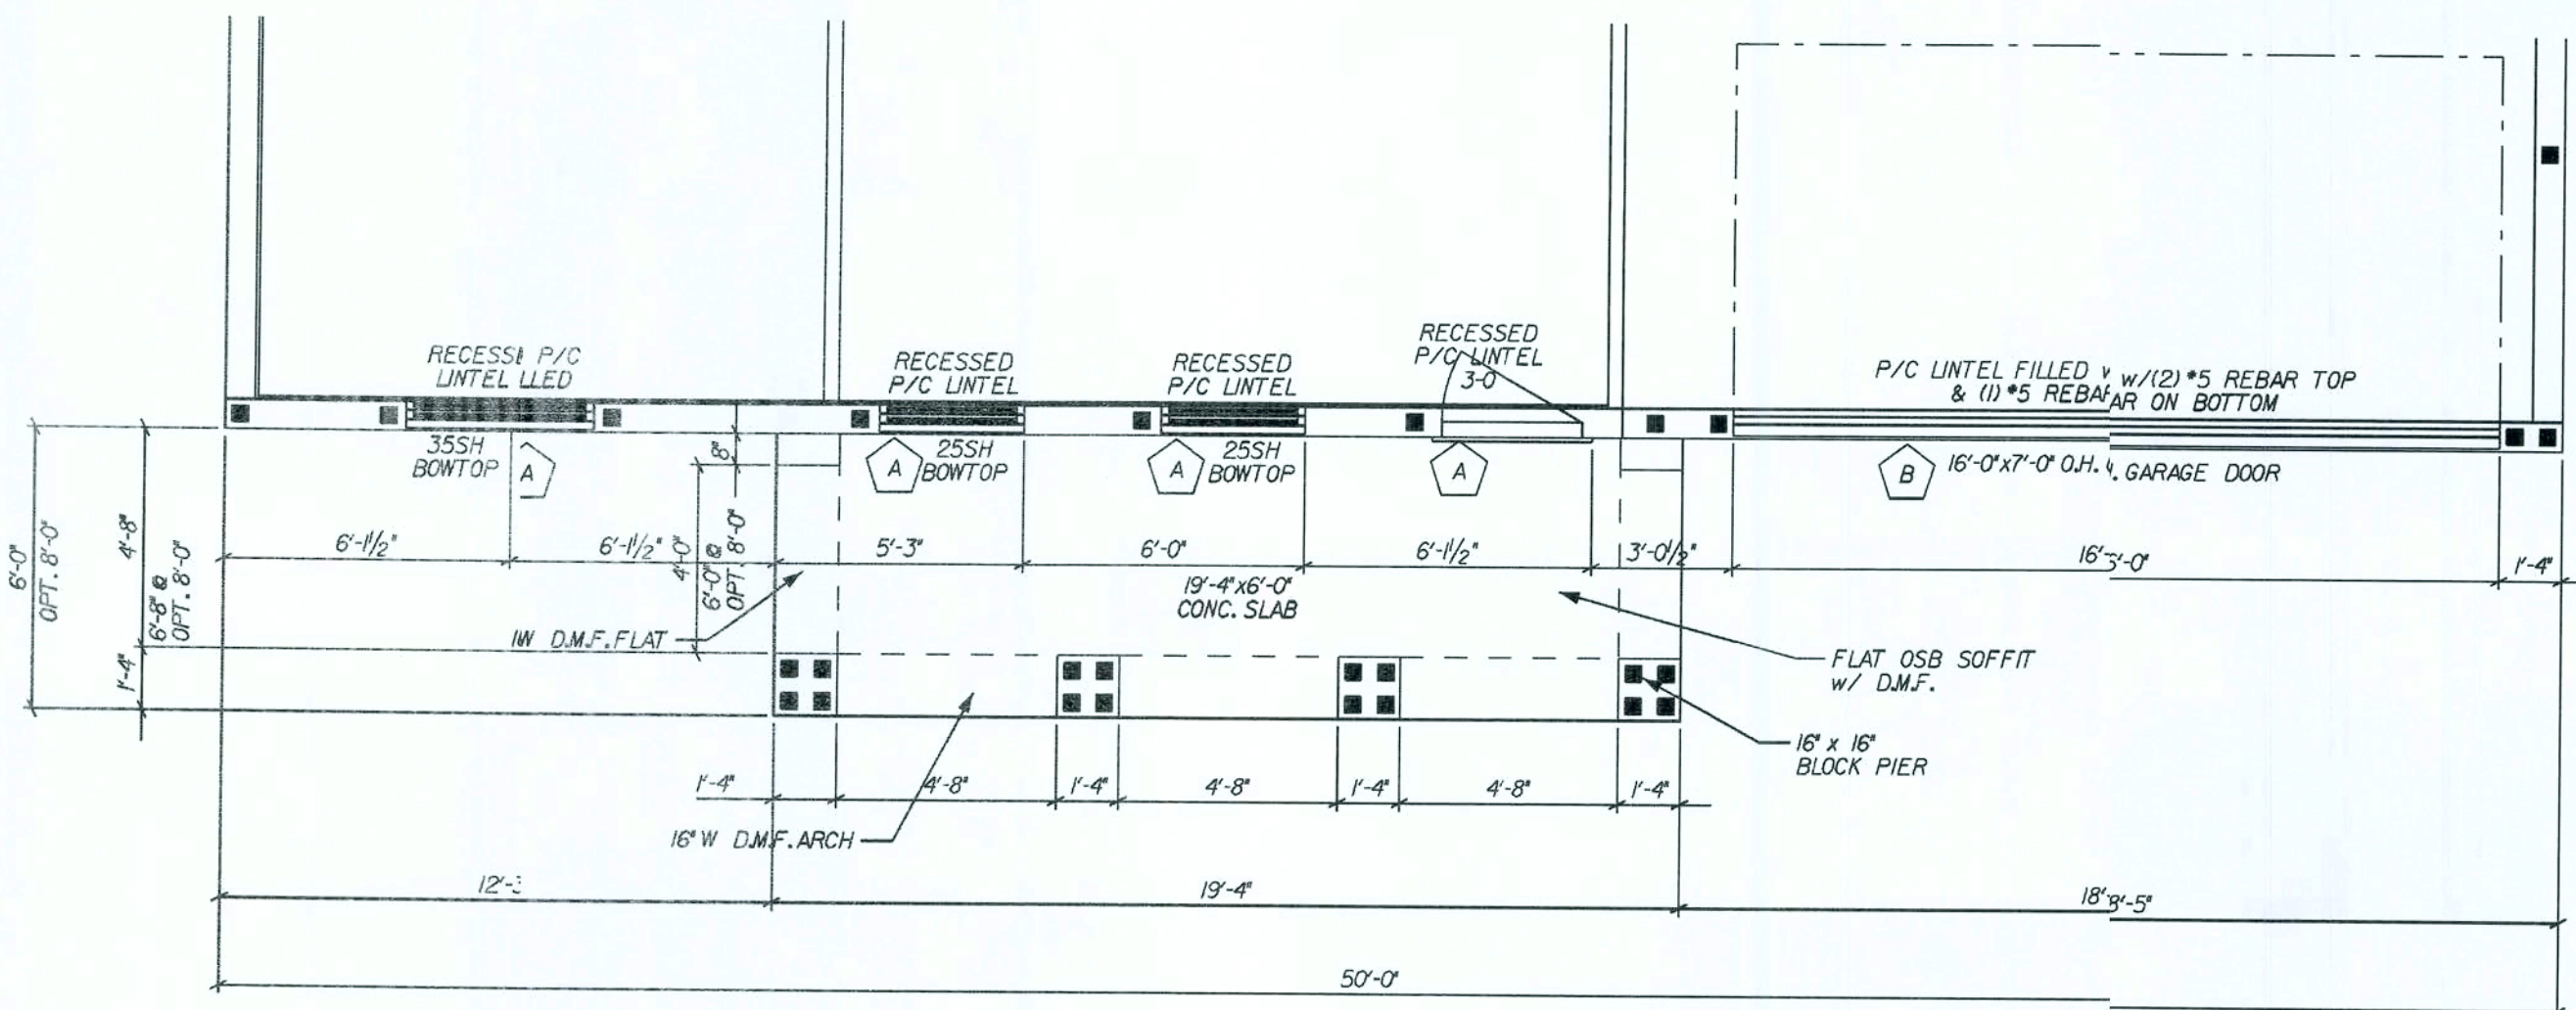

FLOOR PLAN

SCALE: 1/4" = 1'-0"

REVISIONS :

Maronda Homes
FLORIDA
4005 MARONDA WAY SANFORD, FL 32771
(407) 321-0064

AMERICAN FRNT. PORCH DETAILS
GEORGETOWN
ELEVATION "M"
GARAGE: RIGHT
DRAWN BY:
RELEASE DATE: 04-04-06

Maronda Systems
4005 Maronda Way
Sanford, FL 32771
(407) 321-0064

Tomas Ponce P.E.
License No. 0050068
April 2, 2009


SHEET:

PORM

Date: rth		Powers Steel Load Table PSbox8 (5-58")												3000 psi grout	
07/2008		(pounds per linear foot)												(19 psi <150° angle)	
CHC		ALL LOADS ARE SUPERIMPOSED												(15 lbs. per 1" depth)	
Line	Length	Size	Reinforcement	Gr. #1	Gr. #2	

NOTES:

- [illegible]

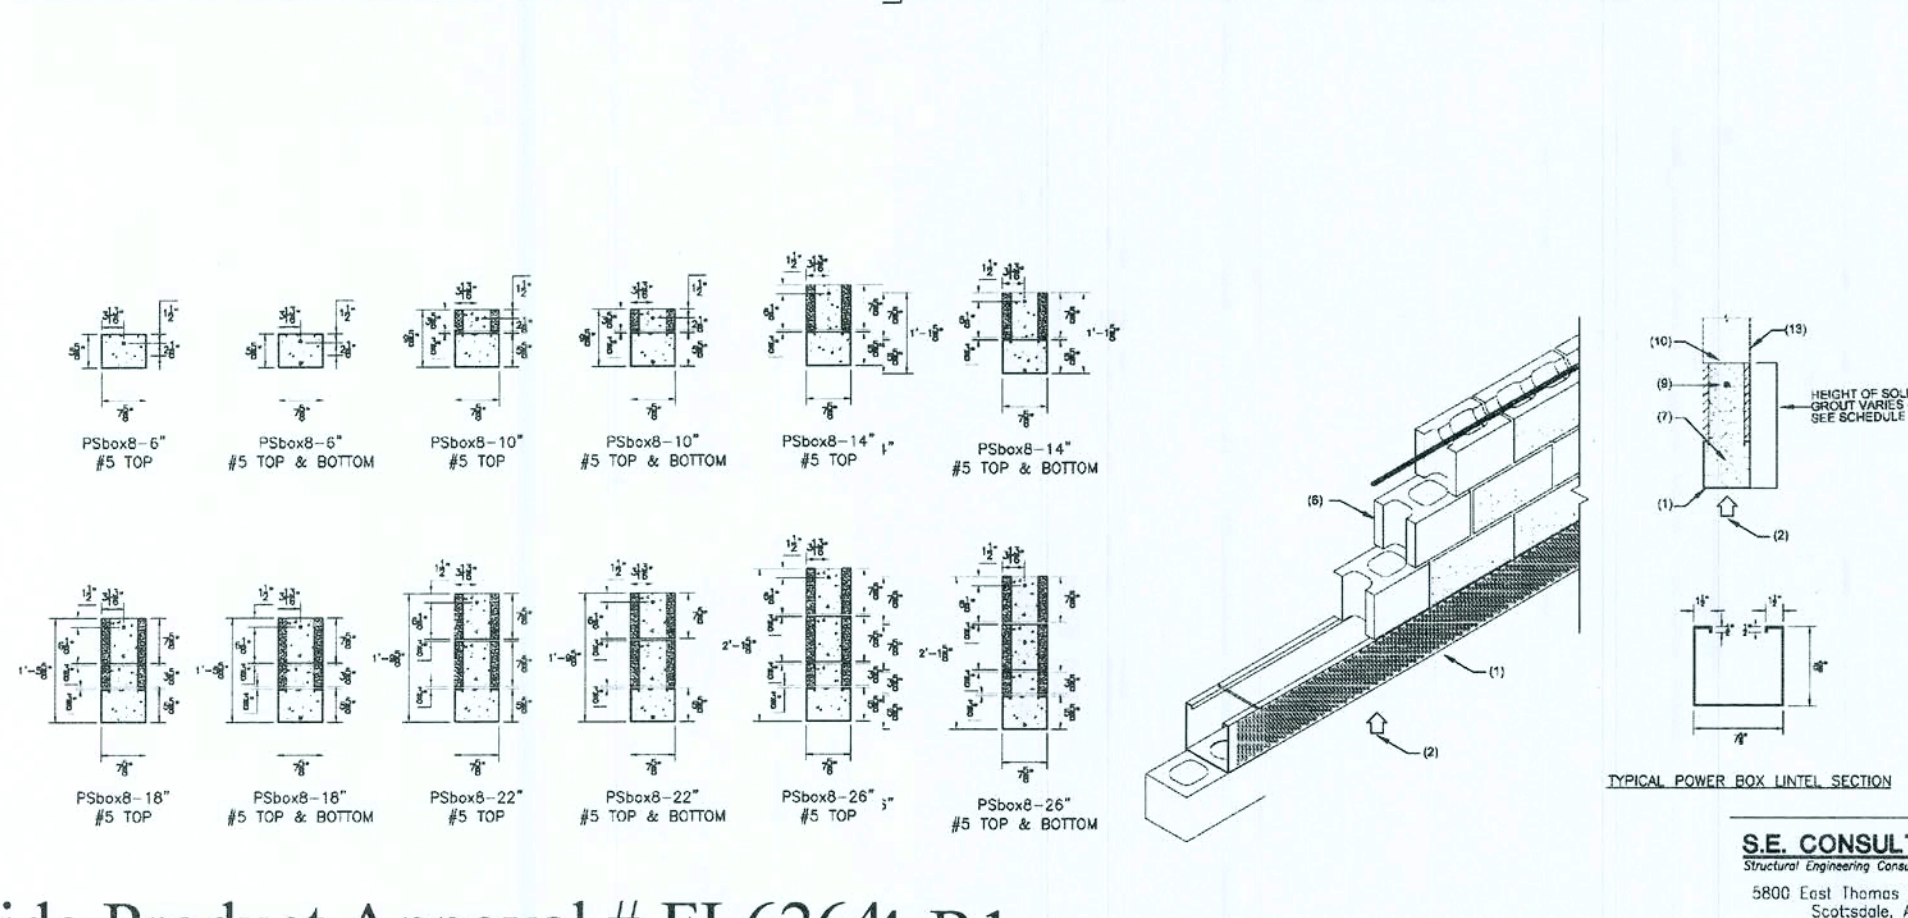

S.E. CONSULTANTS, Inc.
Structural Engineering Consultants
5800 East Thomas Road, Suite 104
Scottsdale, AZ 85251
(602)437-1160
Fcx (602)437-5409


USP HARDWARE - 160%				REVISED 03/06/09
MARK	PRODUCT CODE #	MAN.	FASTENERS	UPLIFT
N	16d NAILS - (12) TOP CHORD NAILS / (12) BOTTOM CHORD NAILS			
1	HUS 26	USP	(14) 16d HEADER (6) 16d TRUSS	1925
2	HUS 28	USP	(12) 16d HEADER (8) 16d TRUSS	2570
3	JUS 26	USP	(4) 10d HEADER (4) 10d TRUSS	1115
4	MP6F	USP	HEADER/STUD (6) 8d JOIST/PLATE (6) 8d	605
5	MPA 8 MPAIF	USP	HEADER/STUD (6) 8d JOIST/PLATE (6) 8d	605
6	SKH 26 L/R	USP	HEADER (6) 16d JACK (12) 10d x 1 1/2"	1085
7	SKHH26 L/R	USP	HEADER (6) 16d JACK (12) 10d x 1 1/2"	2160
8	SUH 26	USP	HEADER (6) 16d JACK (12) 10d x 1 1/2"	725
9	SUH 28	USP	HEADER (6) 16d JACK (12) 10d x 1 1/2"	800
10	THD26	USP	HEADER (6) 16d TRUSS (12) 10d x 1 1/2"	2170
11	THD28	USP	HEADER (6) 16d TRUSS (12) 10d x 1 1/2"	2330
12	THD28-2	USP	HEADER (6) 16d TRUSS (16) 10d x 1 1/2"	2485
13	THDH28-3	USP	HEADER (36) 16d TRUSS (16) 10d x 1 1/2"	2665
14	THD48	USP	HEADER (6) 16d TRUSS (16) 10d x 1 1/2"	2485
15	THJ 26	CLEVELAND	HIP(17)10d-HEADER(16)16d JACK (5) 10d x 1 1/2"	1010
16	(2) MTW 12	USP	1/4" ANCHOR BOLT (14) 10d (14) 10d x 1 1/2"	2390
17	(2) MUGT15	USP	3/4" ANCHOR BOLT 3 1/4" EMBEDDED GIRDER (22) 10d x 1 1/2"	8330
18	(2) RT16-2	USP	TOP PLATES (8) 8d TRUSS (8) 8d x 1 1/2"	2320
19	(2) MST A24	USP	(18) 10d (18) 10d	1950
20	(2) LFTA	USP	FACE OF GABLE W/ 2"x4 (11) 10d x 1 1/2"	2500
21	C44	USP	POST (6) 16d BEAM (6) 10d x 1 1/2"	1000
22	FA3	USP	TOP (4) 10d x 1 1/2" SIDE (2) 10d x 1 1/2"	1155
23	HCS20 CLIP	USP	PLATES (11) 8d STUD (6) 8d	445
24	HHCP2 CRNR CLIP	USP	TRUSS (10) 10d x 1 1/2" PLATE (10) 10d x 1 1/2"	800
25	HTA 20 ANCHOR	USP	(14) 10d x 1 1/2"	1615
26	HTA 20X20 ANCHOR	USP	(13) 10d x 1 1/2"	3230
27	HTW24	USP	(20) 10d	1530
28	HUGT2	USP	CONC. ANCH. BOLT (2) 3/4" x 12" WASH 3/4" EMBED. - ALL ORDR. - (8) 10d	9790
29	HUGT3	USP	CONC. ANCH. BOLT (2) 3/4" x 12" WASH 3/4" EMBED. - ALL ORDR. - (8) 10d	9860
30	KST237 STRP ANG.	USP	(34) 16d	5395
31	LFTA	USP	FACE OF GABLE W/ 2"x4 (11) 10d x 1 1/2"	1250
32	LSTA36	USP	(22) 10d x 1 1/2"	1640
33	LTW12	USP	(12) 10d	775
34	LTS20 STRAP ANG	USP	ANCHOR-12" WIDE BOLT 3/4" EMBED. (10) 10d x 1 1/2" STRAP	1910
35	LBPI2 -TZ	USP	1/2" J-BOLT	N/A
36	LFTA6	USP	PLATE (8) 8d STUD (8) 8d	1210
37	MSTA12	USP	(10) 10d	1015
38	MSTA18	USP	(14) 10d	1420
39	MSTA24	USP	(18) 10d	1640
40	MSTA30	USP	(22) 10d	2065
41	MTW12	USP	(14) 10d	1195
42	MTW18	USP	(14) 10d	1195
43	MTS27B STRP ANG	USP	(24) 16d (11) 3/4" ANCHOR BOLT 3/4" EMBEDDED	4635
44	MUGT15	USP	(24) 10d (2) 3/4" x 12" WASH 3/4" EMBED. - ALL ORDR. - (8) 10d	4165
45	NP37 3/8 X 7	USP	TOP OF BOT. SEC. (8) 10d x 1 1/2"	
46	PA 28	USP	(15) 16d	3700
47				
48	RT16A	USP	TRUSS (8) 10d x 1 1/2" PLATE (8) 10d	1255
49	RT16-2	USP	TOP PLATES (8) 8d TRUSS (8) 8d x 1 1/2"	975
50	RT5 CLIPS L/R	USP	TRUSS (4) 8d PLATE (4) 8d	520
51	RT3 CLIPS L/R	USP	(4) 8d TOP (4) 8d BOTTOM	520
52	TA 12	USP	(5) 10d x 1 1/2"	990
53	TA 14	USP	(7) 10d x 1 1/2"	1205
54	TA 18	USP	(8) 10d x 1 1/2"	1205
55	(2)TA 18	USP	(8) 10d x 1 1/2" 1-PLY (8) 10d x 1 1/2" 2-PLY	2410
56	TA 24	USP	(8) 10d x 1 1/2"	1205
57	(2)TA 24	USP	(8) 10d x 1 1/2" 1-PLY (8) 10d x 1 1/2" 2-PLY	2410
58	USC63	USP	TRUSS (8) 10d (4) 3/4" EXP. BOLTS #6170 2 1/4" EMBEDDED	11150
59	USC3F	USP	TRUSS (8) 10d (4) 3/4" EXP. BOLTS #6170 2 1/4" EMBEDDED	11150
60	USC73	USP	TRUSS (8) 10d (4) 3/4" EXP. BOLTS #6170 2 1/4" EMBEDDED	11150
61	UGT563	USP	TRUSS (8) 10d (2) 3/4" ANCH. BOLTS 2 1/4" EMBEDDED	6170
62	(2) HTW24	USP	(20) 10d	3060
63	THDH414	USP	(16) 16d - POST (16) 16d - TRUSS	6770
64	HGA10	USP	(4) WS15 - RAFTER/TRUSS (4) WS3 - PLATE	1285
65	LUGT2	USP	STUDS/TOP PLATE (16) 10d TRUSS (16) 10d	2260
66	(2) LUGT2	USP	STUDS/TOP PLATE (16) 10d TRUSS (16) 10d	4520
67	(2) MTW18	USP	(14) 10d	2390
68	THD26-2	USP	(12) 16d HEADER (12) 10d TRUSS	2265
69	HTT22	USP	(32) 10d OR (32) 16d	5370
70	(2) RT5 CLIPS L/R	USP	TRUSS (4) 8d PLATE (4) 8d	1080

TRUSS HARDWARE SCHEDULE

TRUSS ID	TRUSS TYPE	QUAN.	UPLIFT			SIP	
			LEFT	MID	RIGHT	LEFT	RIGHT
SIAX	HIP	3	450		537	54	54
SICX	HIP	4	459		457	54	10
HSIAX	HIP	1	529		422	54	54
HSIBX	HIP	1	550		470	54	10
HS2AX	HIP	1	512		425	54	54
HS2BX	HIP	1	516		428	54	10
HS3AX	HIP	1	405		494	54	54
HS3BX	HIP	1	498		407	54	10
HS4X	HIP	1	473		473	54	54
HS5X	HIP	1	449		449	54	54
MHSIX	HIP	1	461		552	54	10
MHS2X	HIP	1	461		556	54	10
HSGRDX	HIPGRDR	1 (3PLY)	1765		1778	55	55
MHSGRDX	HIPGRDR	1 (3PLY)	1719		1946	55	13
GRDX	GIRDER	1 (3PLY)	3728		5208	44	17
S2X	HIP	5	412		412	54	54
TIX	COMMON	3	413		413	54	54
HIX	HIP	1	398		398	54	54
H2X	HIP	1	377		377	54	54
HGRDX	HIPGRDR	1 (2PLY)	1275		1279	55	55
JGRDX	JACKGRDR	4	325		335	54	15
JSGRDX	JACKGRDR	1	293		382	54	15
JX	JACK	18	175		144	54	N
J5X	JACK	13	144		160	54	N
JSBX	JACK	1	144		164	54	N
JSCX	JACK	1	144	88	64	54	N
JSDX	JACK	1	144		188	54	N
JIX	JACK	8	147		101	54	N
JSIX	JACK	2	128		111	54	N
J2X	JACK	8	121		56	54	N
JS2X	JACK	2	115		60	54	N
J3X	JACK	8	121		7	54	N
JS3X	JACK	2	127	9	1	54	N
GRD2X	GIRDER	1	464		474	50	50
CGRD2X	SPECIAL	2	1345	167	54	54	54
FGRD2X	GIRDER	2	725		429	54	54
JGRD2X	JACK	2	183		170	24	N
J6X	JACK	3	159		118	50	N
J6AX	JACK	2	100		117	50	N
J9X	JACK	3	100		100	50	N
J9AX	JACK	1	100		100	50	N
J10X	JACK	3	117		100	50	N
J10AX	JACK	1	100		100	50	N
RGIX	GABLE	1			33 @ 48" O.C.		
VIX	VALLEY	1			33 @ 48" O.C.		
VMIX-VM5X	VALLEY	1			33 @ 48" O.C.		
VM14X-VM15X	VALLEY	1			33 @ 48" O.C.		
V6X-V11X	VALLEY	1			33 @ 48" O.C.		


GENERAL TRUSS NOTES:

1. INFORMATION BASED ON 140 mph WINDLOAD. ALL PRESSURES WERE CALCULATED USING MMFRS/C-C HYBRID WIND ASCE 7-05
2. ROOF TRUSS LOADING:
16 psf TOP CHORD LL
7 psf TOP CHORD DL
0 psf BOTTOM CHORD LL
10 psf BOTTOM CHORD DL
33 psf TOTAL LOAD
3. PROVIDE TRUSS BRACING PER TRUSS ENGINEERING & BCSEI-03

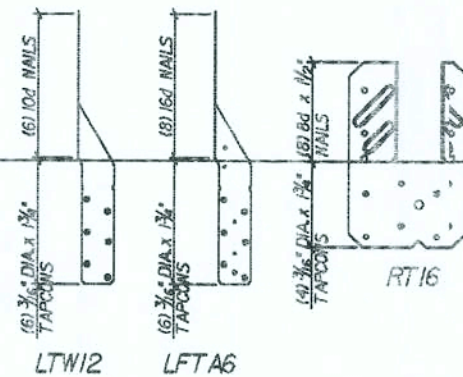

CONNECTOR	MAX. UPLIFT
LTW12	775 LBS
LFTA6	380 LBS
RT16	700 LBS

ANCHOR FASTENING SCHEDULE
MISSED ROOF TIE DOWN REBAR
SCALE: NTS

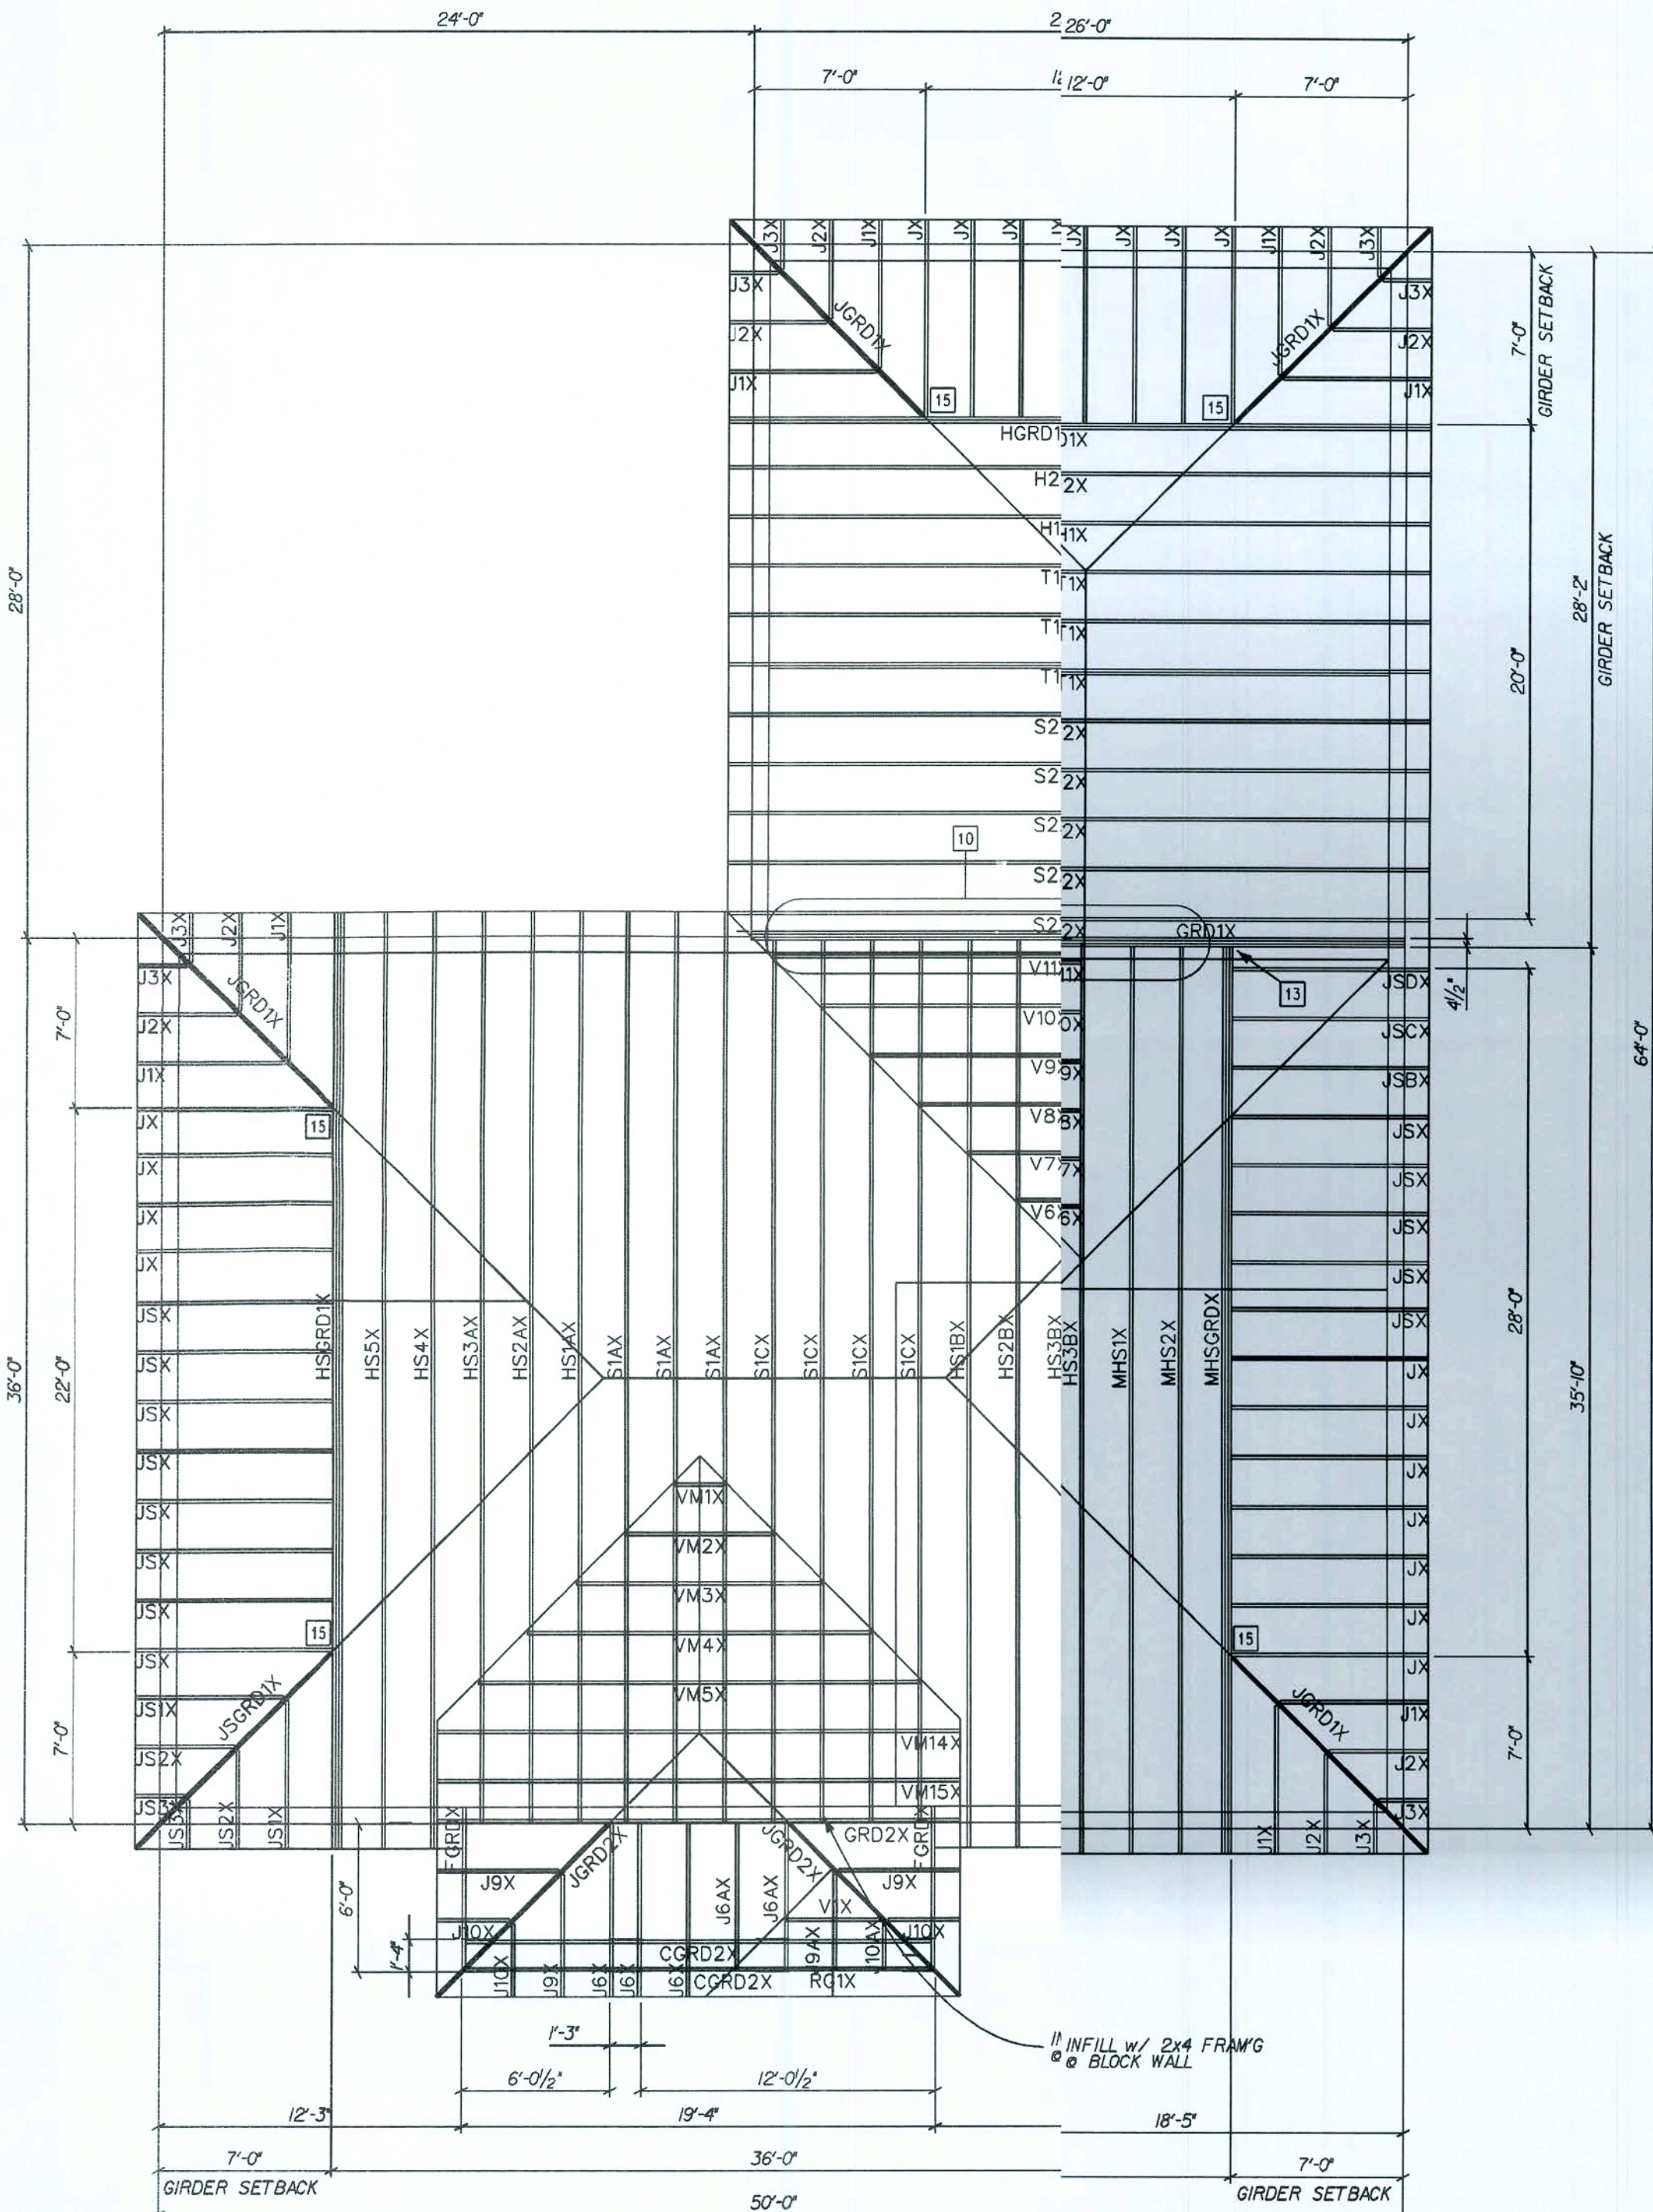

REVISIONS:

03-31-09 REV. PER RECLINES

Maronda Homes

(407) 321-0064

4005 MARONDA WAY SANFORD, FLORIDA

AMERICAN INFO SHEETS

GEORGETOWN 4

ELEVATION - M

DRAWN BY: SWE

GARAGE: RIGHT

RELEASE DATE: 03-26-09

Maronda Systems

4005 Maronda Way

Sanford, FL 32771

(407) 321-0064


Tomas Ponce P.E.

License No. 0050068

April 2, 2009

SHEET:

TRI

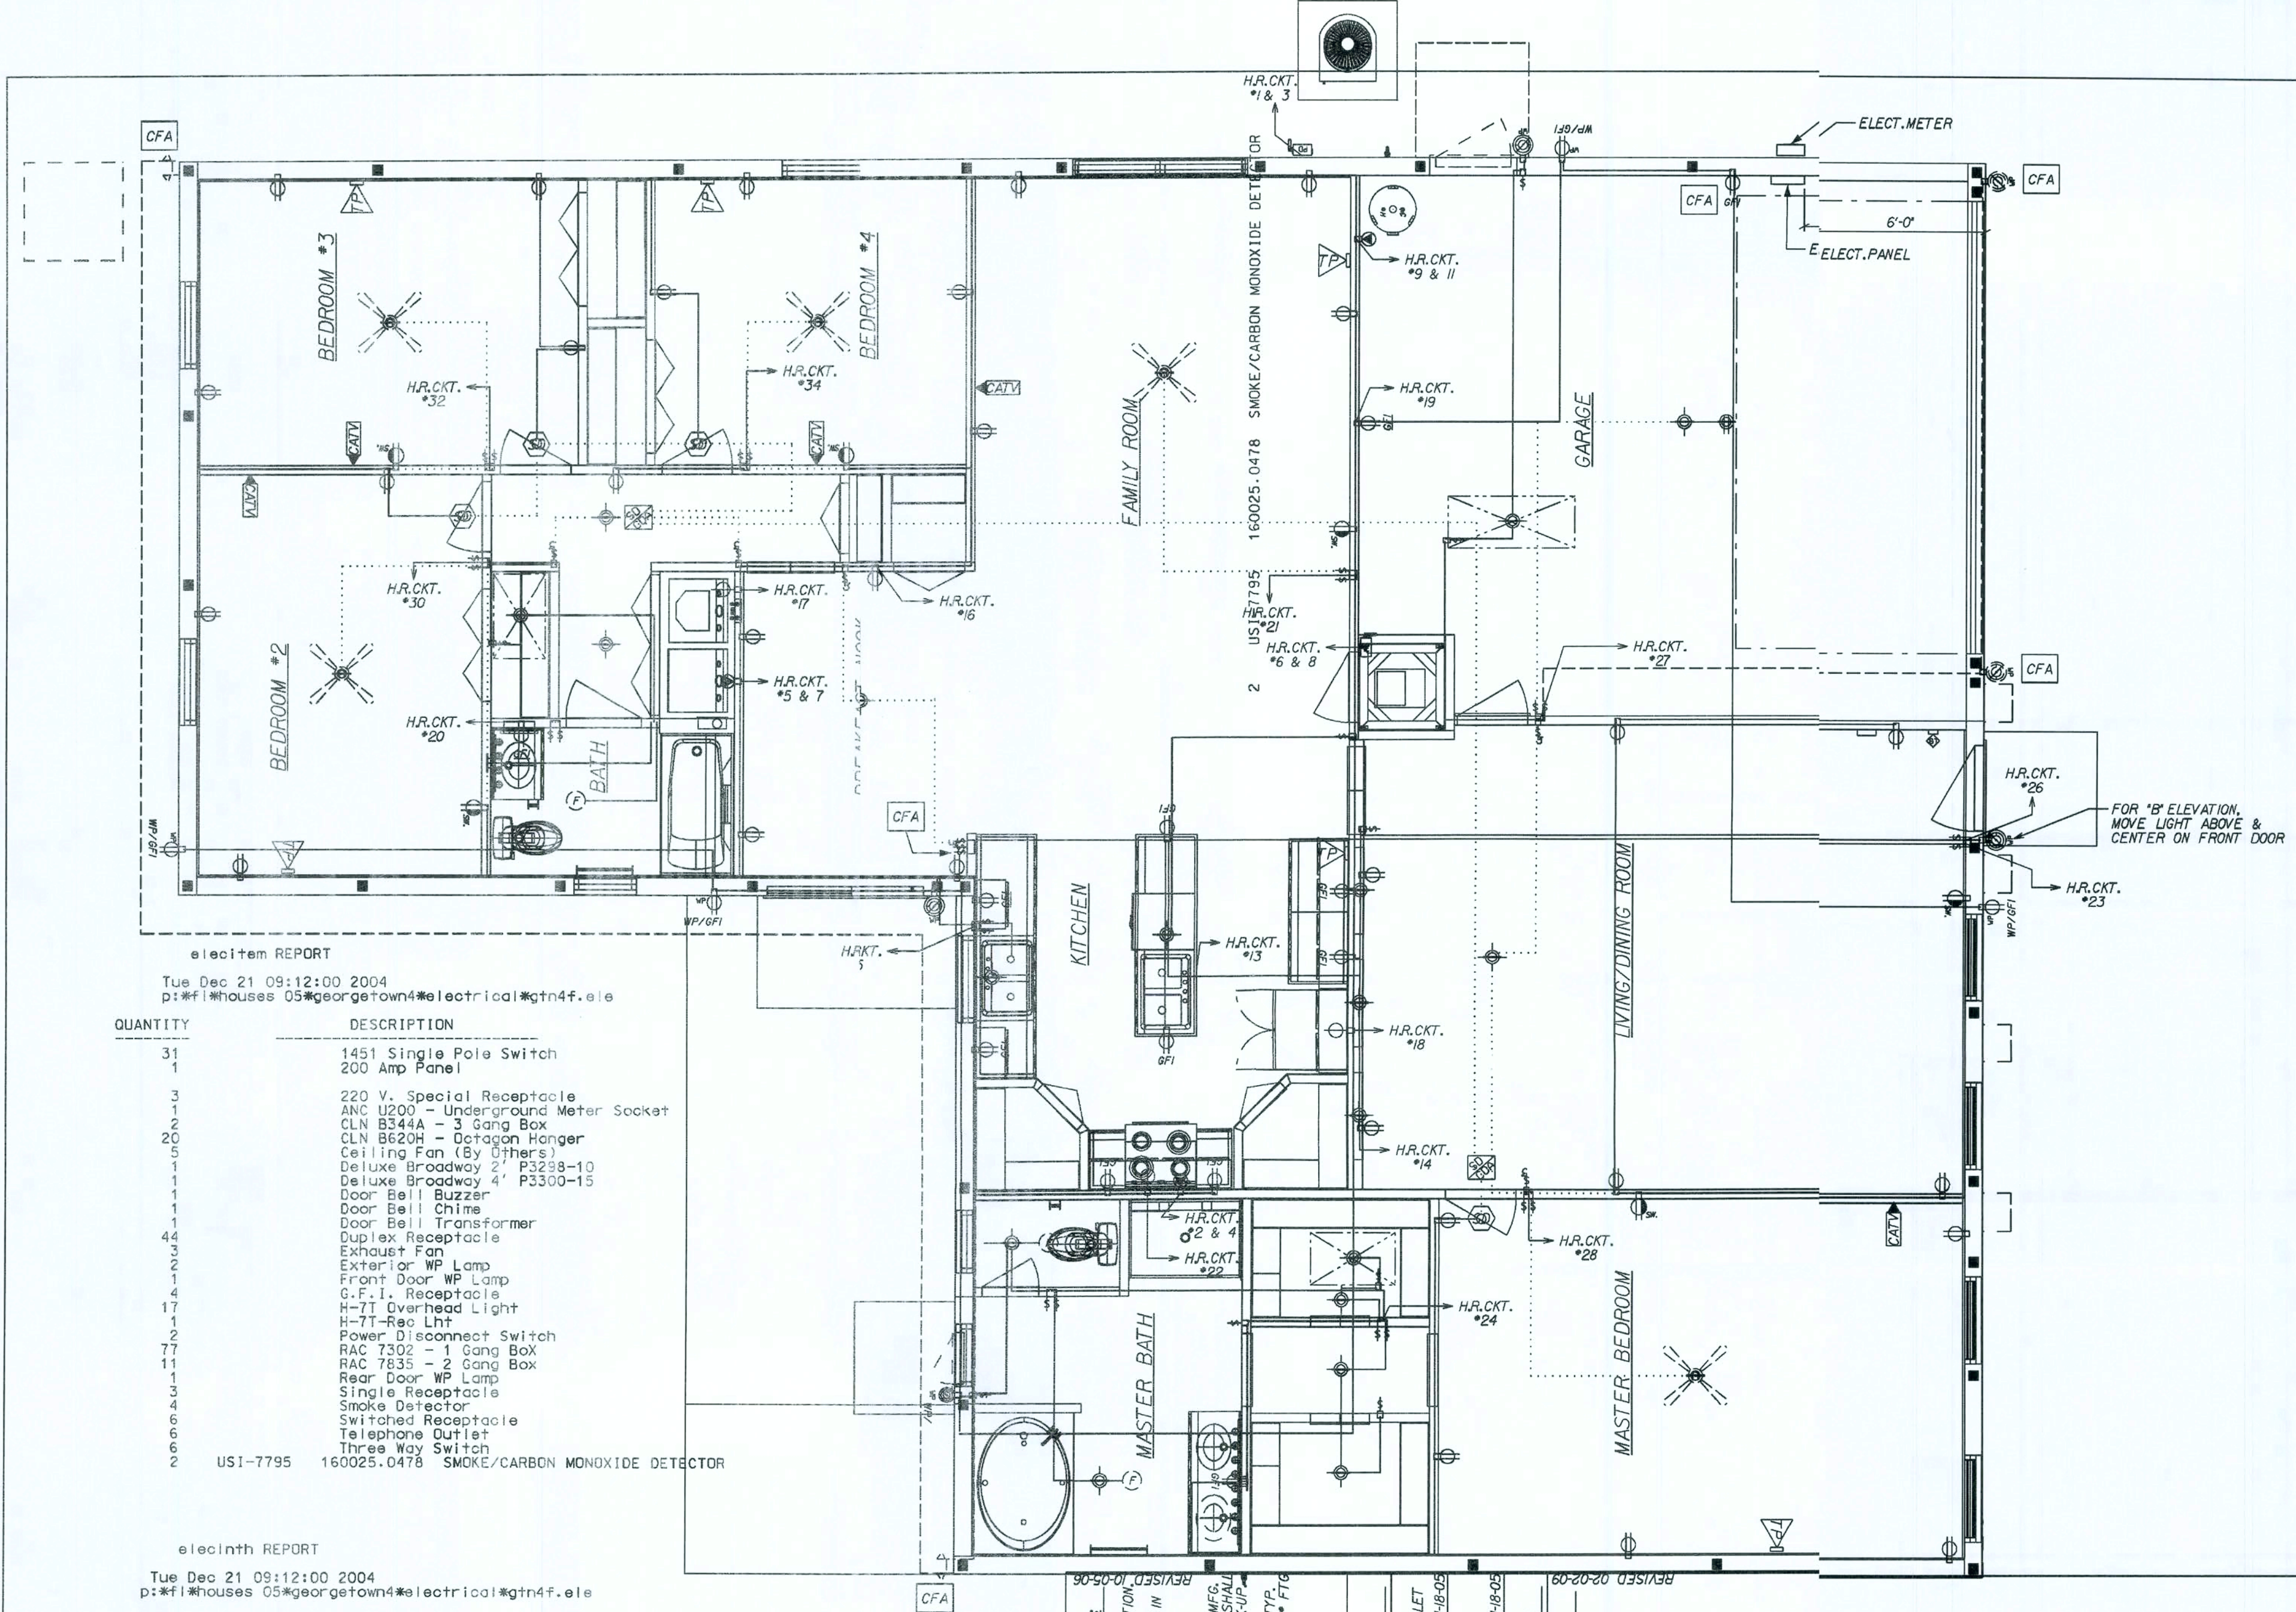

elecitem REPORT
Tue Dec 21 09:12:00 2004
p:*f*houses 05*georgetown4*electrical*gt4f.ele

QUANTITY	DESCRIPTION
31	1451 Single Pole Switch
1	200 Amp Panel
3	220 V. Special Receptacle
1	ANC U200 - Underground Meter Socket
2	CLN B344A - 3 Gang Box
20	CLN B620H - Octagon Hanger
5	Ceiling Fan (By Others)
1	Deluxe Broadway 2' P3298-10
1	Deluxe Broadway 4' P3300-15
1	Door Bell Buzzer
1	Door Bell Chime
1	Door Bell Transformer
44	Duplex Receptacle
2	Exhaust Fan
2	Exterior WP Lamp
1	Front Door WP Lamp
4	G.F.I. Receptacle
17	H-7T Overhead Light
1	H-7T Rec Lht
2	Power Disconnect Switch
77	RAC 7302 - 1 Gang Box
11	RAC 7835 - 2 Gang Box
1	Rear Door WP Lamp
3	Single Receptacle
4	Smoke Detector
6	Switched Receptacle
6	Telephone Outlet
2	Three Way Switch
2	US1-7795 160025.0478 SMOKE/CARBON MONOXIDE DETECTOR

elecintn REPORT
Tue Dec 21 09:12:00 2004
p:*f*houses 05*georgetown4*electrical*gt4f.ele

QUANTITY	DESCRIPTION
110'	10 Gauge/3 Cond. Copper
492'	12 Gauge/2 Cond. Copper
2076'	14 Gauge/2 Cond. Copper
388'	14 Gauge/3 Cond. Copper
142'	6 Gauge/3 Cond. Copper

GENERAL ELECTRICAL NOTES:
CIRCUITRY IS DIAGRAMATIC ONLY. FIELD CONDITIONS MAY CHANGE. ACTUAL INSTALLATION PROVIDE AFCIs (arc-fault circuit interrupters) IN ALL DWELLING UNIT BEDROOMS PER NEC, SECTION 210.12
SMOKE DETECTORS ARE INSTALLED PER MFG. INSTRUCTIONS AND NFPA 72 ALL DEVICES SHALL BE INTERCONNECTED WITH BATTERY BACK-UP FOR INSTALLATION OF GROUND ROD SEE TYP. CONC-ENCASED ELECTRODE DETAIL SHEET* FTG

LIST OF OPTIONS:

CFA	OPTIONAL COACH LIGHTS (2) FLOOD LIGHTS AT REAR AND GARAGE OUTLET
GSD	OPTIONAL DOOR LIGHT

ELECTRICAL SYMBOL LEGEND:

REVERSE TEXT	DESCRIPTION
[Symbol]	Power Disconnect Switch
[Symbol]	Door Bell Chime
[Symbol]	Door Bell Buzzer
[Symbol]	Ceiling Fan (By Others)
[Symbol]	Smoke Detector
[Symbol]	Light Fixture Bath
[Symbol]	Exterior WP Lamp
[Symbol]	Exterior WP Lamp
[Symbol]	Single Pole Switch
[Symbol]	Three Way Switch
[Symbol]	Single Receptacle
[Symbol]	Duplex Receptacle
[Symbol]	GFI Receptacle
[Symbol]	Switched Receptacle
[Symbol]	220 V. Special Receptacle
[Symbol]	Ceiling Ltg Fixture
[Symbol]	Recessed Ltg. Fixture
[Symbol]	Exhaust Fan
[Symbol]	Cable TV
[Symbol]	Telephone Outlet
[Symbol]	Flood Lights
[Symbol]	Exhaust Fan / Light Combo
[Symbol]	Smoke / Carbon Monoxide Combo
[Symbol]	5-Bulb Dining Chandelier
[Symbol]	Breakfast Nook Opal Globe
[Symbol]	Exterior Overhead Light

[Symbol]	Exhaust Fan / Light Combo
[Symbol]	Smoke / Carbon Monoxide Combo
[Symbol]	5-Bulb Dining Chandelier
[Symbol]	Breakfast Nook Opal Globe
[Symbol]	Exterior Overhead Light

AMERICANA FLOOR PLAN

GEORGETOWN 4

ELEVATION "A" & "B"

DRAWN BY: GARAGE: RIGHT

RELEASE DATE: 09-08-04

06.3.5h0


Maronda Homes

FLORIDA

THIS STRUCTURE WAS DESIGNED IN ACCORDANCE WITH THE REQUIREMENTS OF THE FLORIDA BUILDING CODE 2007 : RESIDENTIAL

REVISIONS :

12-05-05	RELOCATE BRK. NOOK SWITCHES
01-26-07	ELIM. SMOKE DETECT. HOME RUN.
02-19-07	ADD SMOKE DETECTOR TO MASTER BEDROOM
12-17-07	RELOCATED FAMILY RM. SWITCHES.
05-28-08	UPDATED CARG. MONO. DET.
10/11/09	RM. & HALL AH
03-01-09	REV. CODE INFORMATION

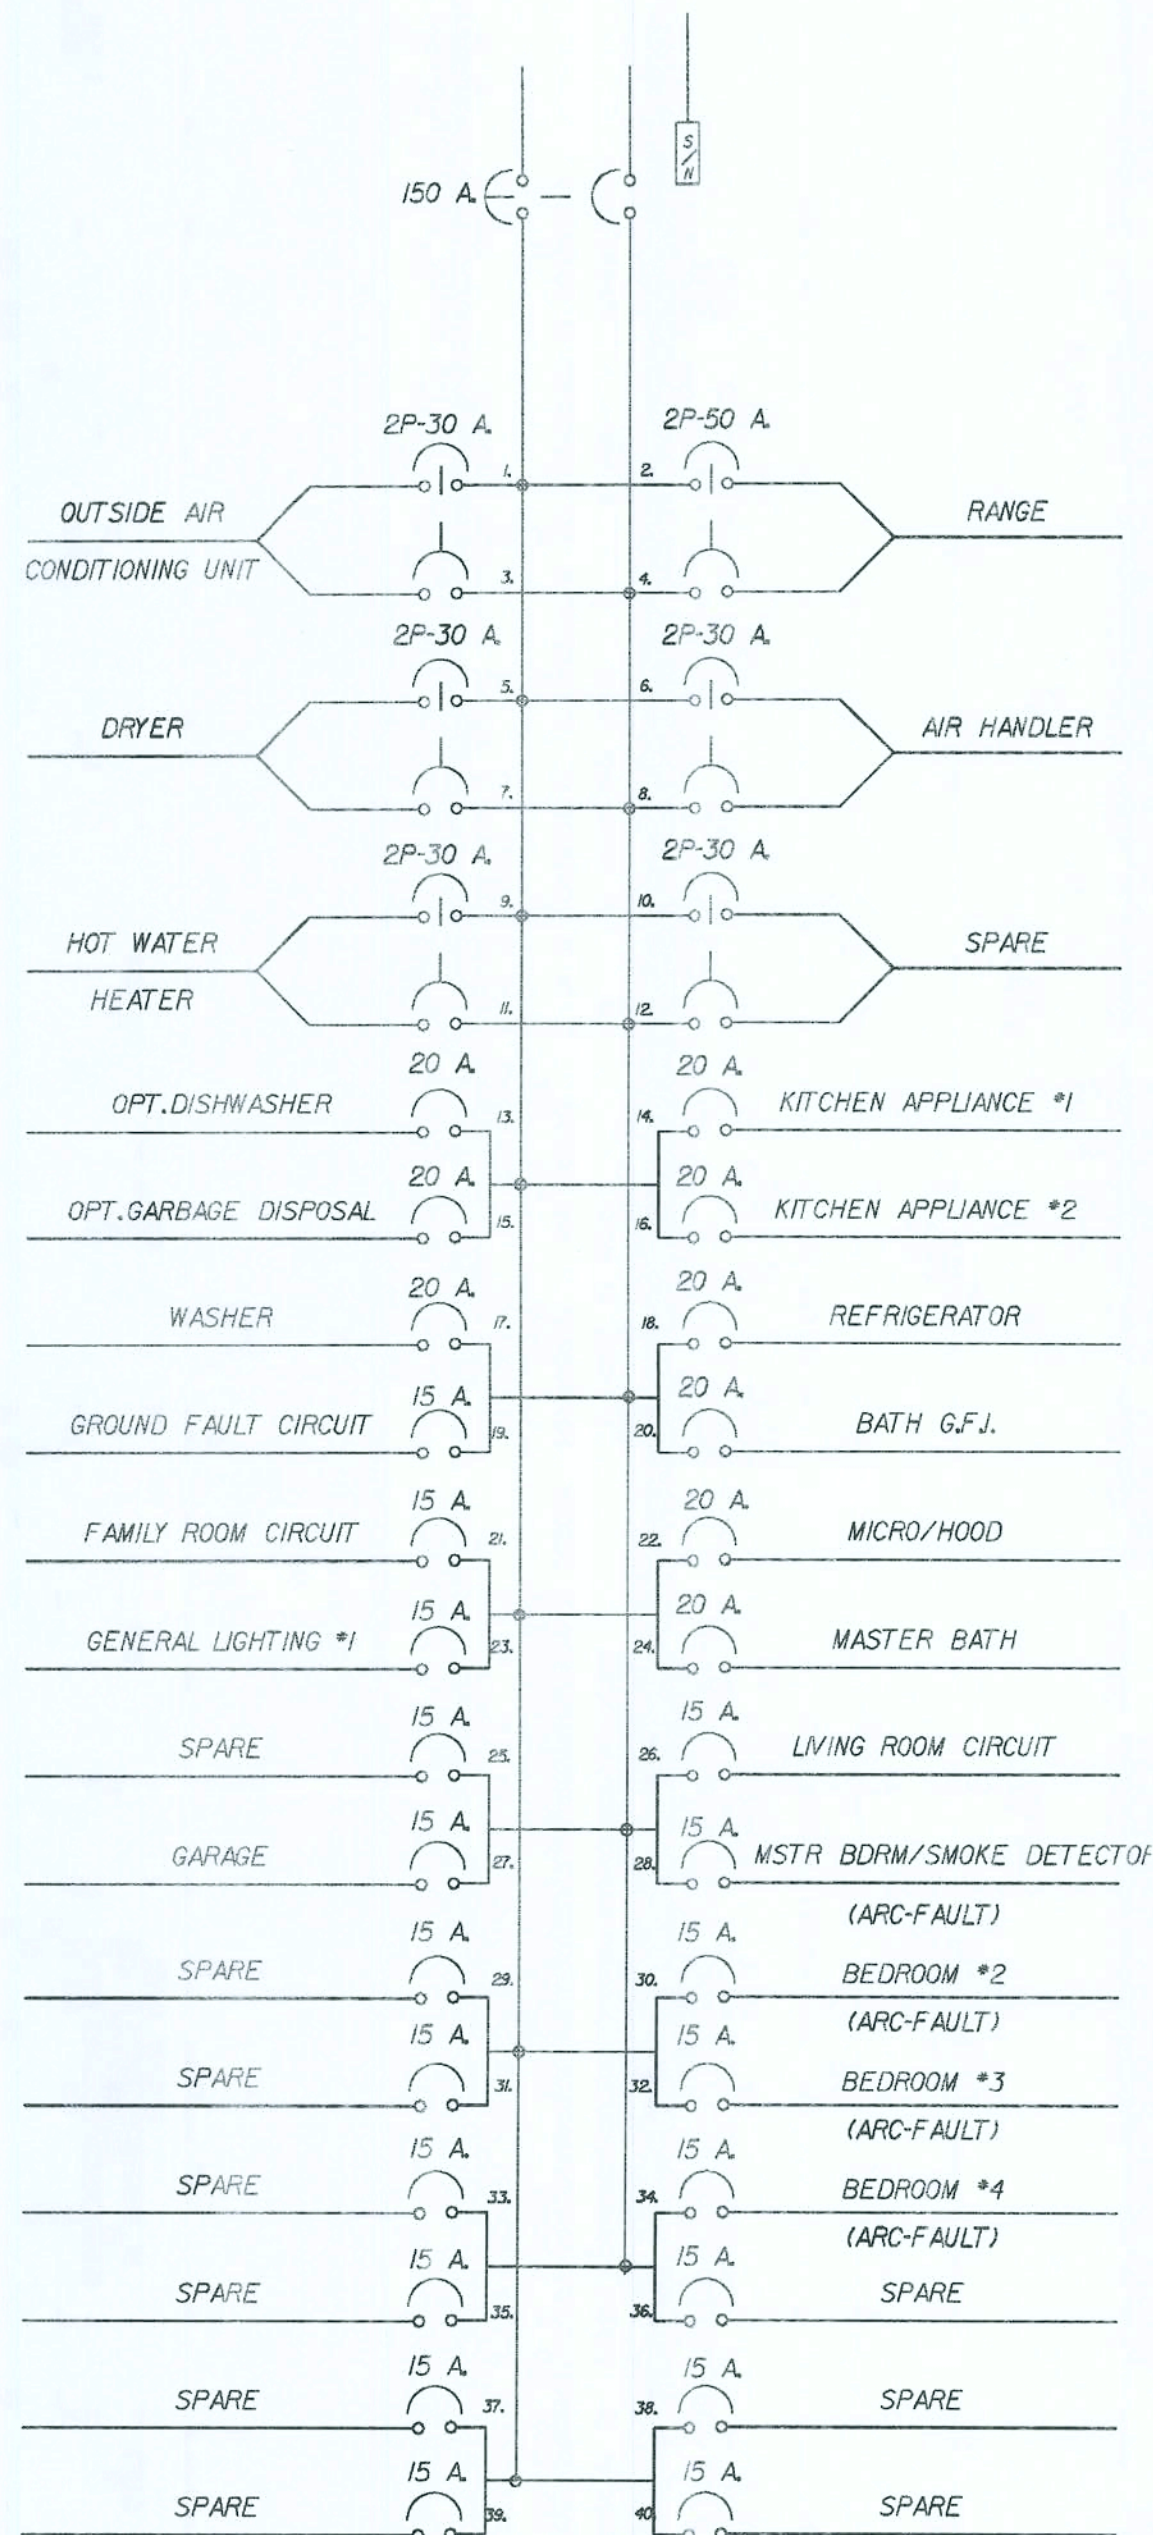

MAIN BREAKER LOAD CENTER

NOTE:
IF LOCAL CODE REQUESTS A LOCK-DOG DEVICE
ON BREAKERS FOR APPLIANCES, FIELD WILL
SUPPLY TO COMPLY

ELECTRICAL LOAD CALCULATIONS

MODEL: GEORGETOWN 4

11/28/06

LARGEST LOAD: HEAT PUMP W/ SUPPLEMENTAL HEAT

VOLT/AMPS
13692


SQUARE FEET LIVING AREA	2099 @ 3 VOLT/AMPS	6297
SMALL APPLIANCE CIRCUITS		3000
LAUNDRY CIRCUIT		1500
OVEN		11700
WATER HEATER		4500
DISHWASHER		1500
DRYER		5000
DISPOSAL		500
TOTAL LOAD		33997

FIRST 10KVA @ 100% 10000
REMAINDER @ 40% 9598.8
LARGEST LOAD 13692

TOTAL LOAD 33291 V.A. / 240 VOLTS = 139 AMPS

SERVICE SIZE: 150 AMPS


NOTE: HEAT PUMPS ARE CALCULATED AT 100% WITH SUPPLEMENTAL HEAT AT 100%

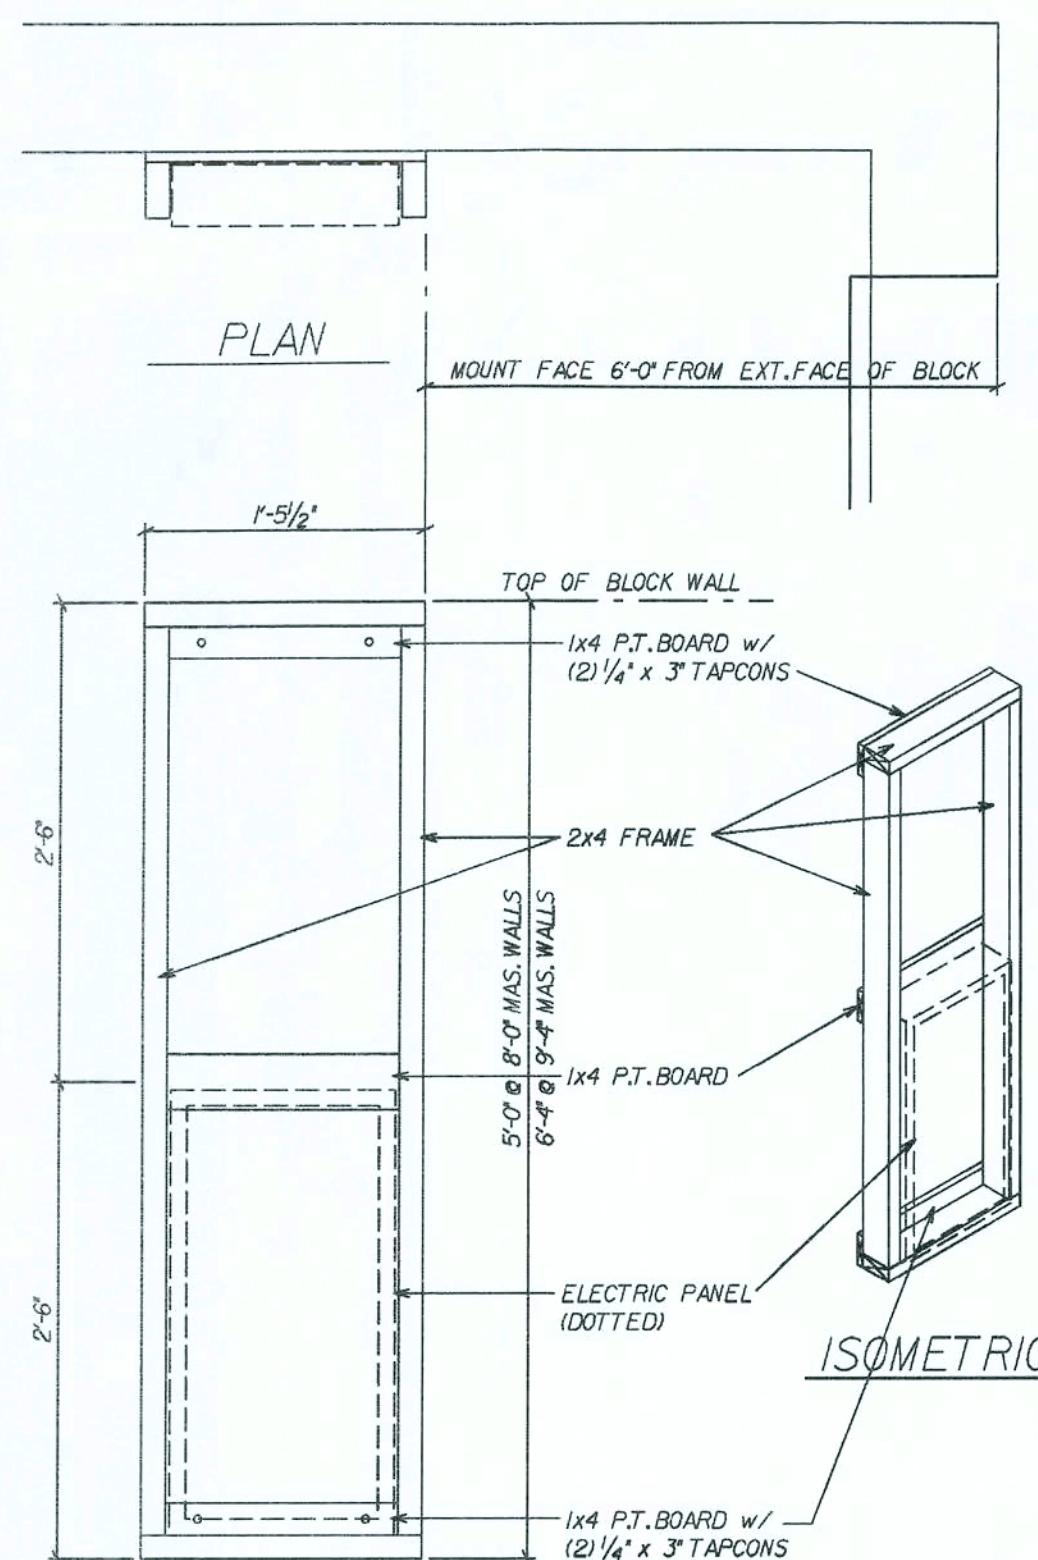


ELECTRIC PANEL FRAME

REVISED 09-07-07
ADDED HGT. @ 9'-4" MAS. WALL


SCALE: 1" = 1'-0"

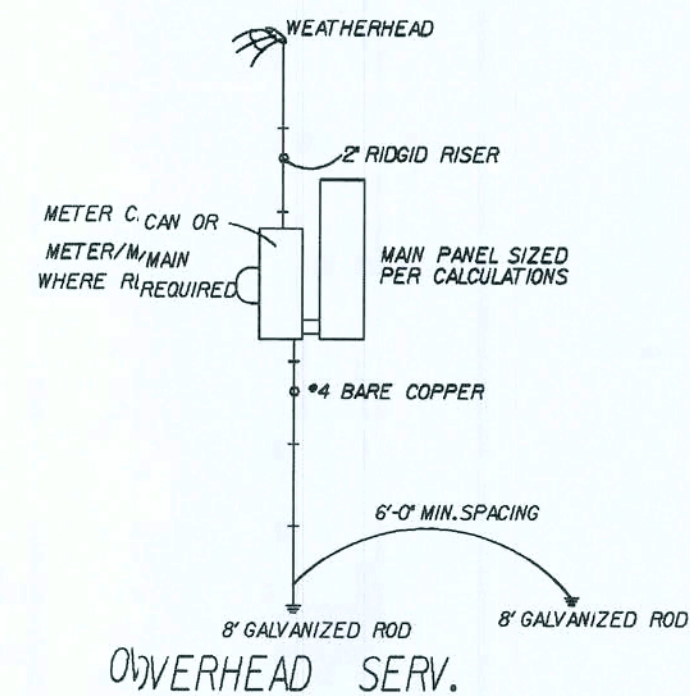

REVISED 06-06-06
SPACING REQUIREMENT

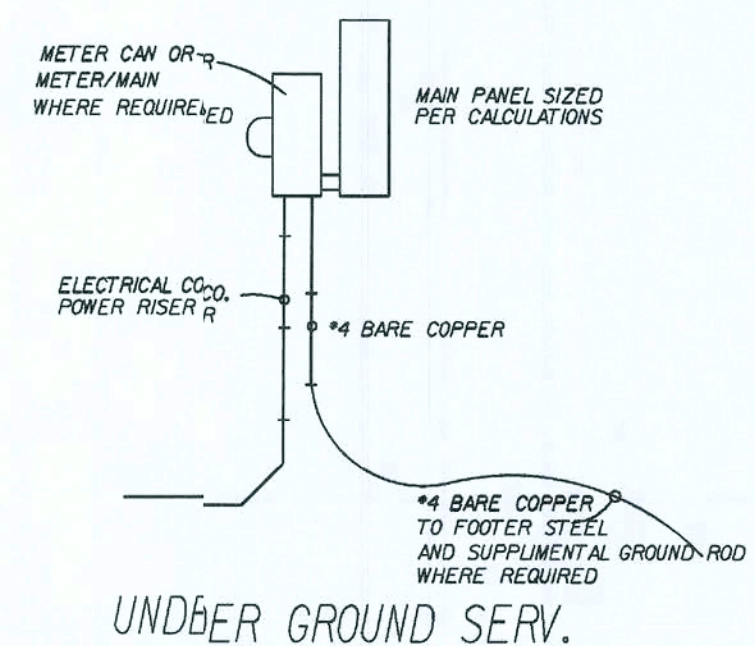

REVISED 06-06-06
SPACING REQUIREMENT

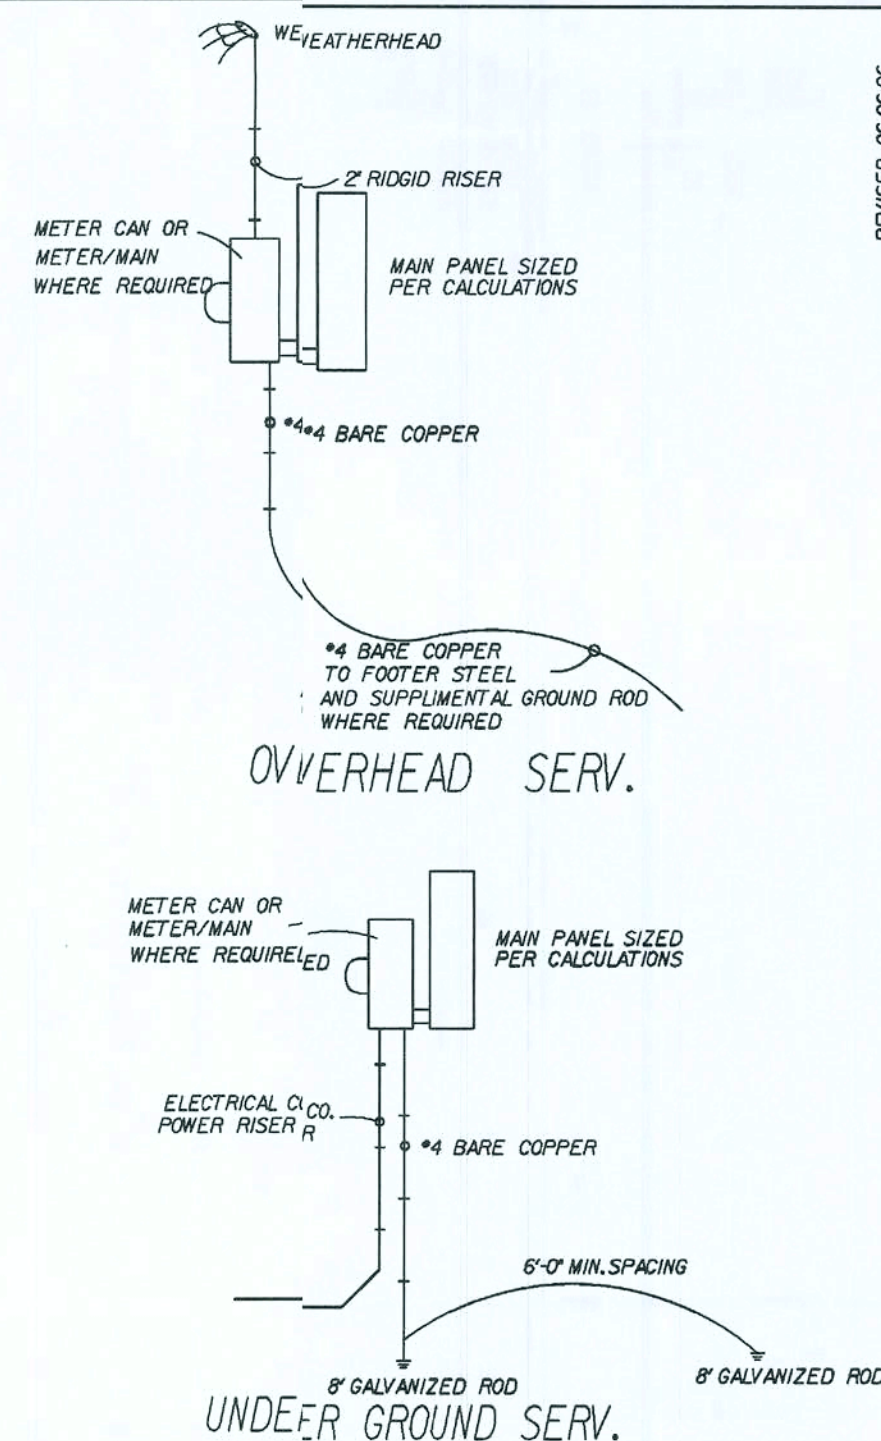

* GROUNDING ELECTRODE SYSTEM TO BE INSTALLED
PER ARTICLE 250 NAT. ELECT. CODE *

REVISIONS:

05-24-06	ADD NOTE FOR LOCK-DOG
11-28-06	REV. ELECT. LOAD CALC.
01-26-07	ELIM. SMOKE DETECT. HOME RUN.
02-19-07	ADD SMOKE DETECTOR TO MASTER BEDROOM
03-10-08	REV. DW. & 60 BKR. TO 20 AMP. KW
03-10-09	REV. CODE INFORMATION

Maronda Homes

FLORIDA FLORIDA FLORIDA
STRUCTURE WAS DESIGNED IN ACCORDANCE AND MEETS THE REQUIREMENTS OF THE FLORIDA BUILDING CODE 2007: RESIDENTIAL

4005 MARONDA WAY SANFORD, FLORIDA 321-0064

AMERICANA ELECTRICAL DETAILS
GEORGETOWN-4


DRAWN BY: GARAGE:
RELEASE DATE: 09-11-03

SHEET:
ELIA

* USE WITH 14 SEER EQUIP. *


GEORGETOWN 4 BEDROOM HVAC LAYOUT

3.5 TON
TEMPSTAR FWH2X4200 14 SEER
TEMPSTAR N2H342AKA 14 SEER
7.5 KW
BRAEBURN 5200 2 STAGE HEAT PUMP PROGRAMABLE
BROAN 671-70 CFM
SIZE OF REDUCTION BOXES (DB6-16x14x16x12x15)
SIZE OF TRIANGLES (15x15x15x15)
EXT. STATIC 80 - 1270 CFM L
ALL TAPES, CONNECTORS & MASTIC USED
WILL BE UL-181 APPROVED

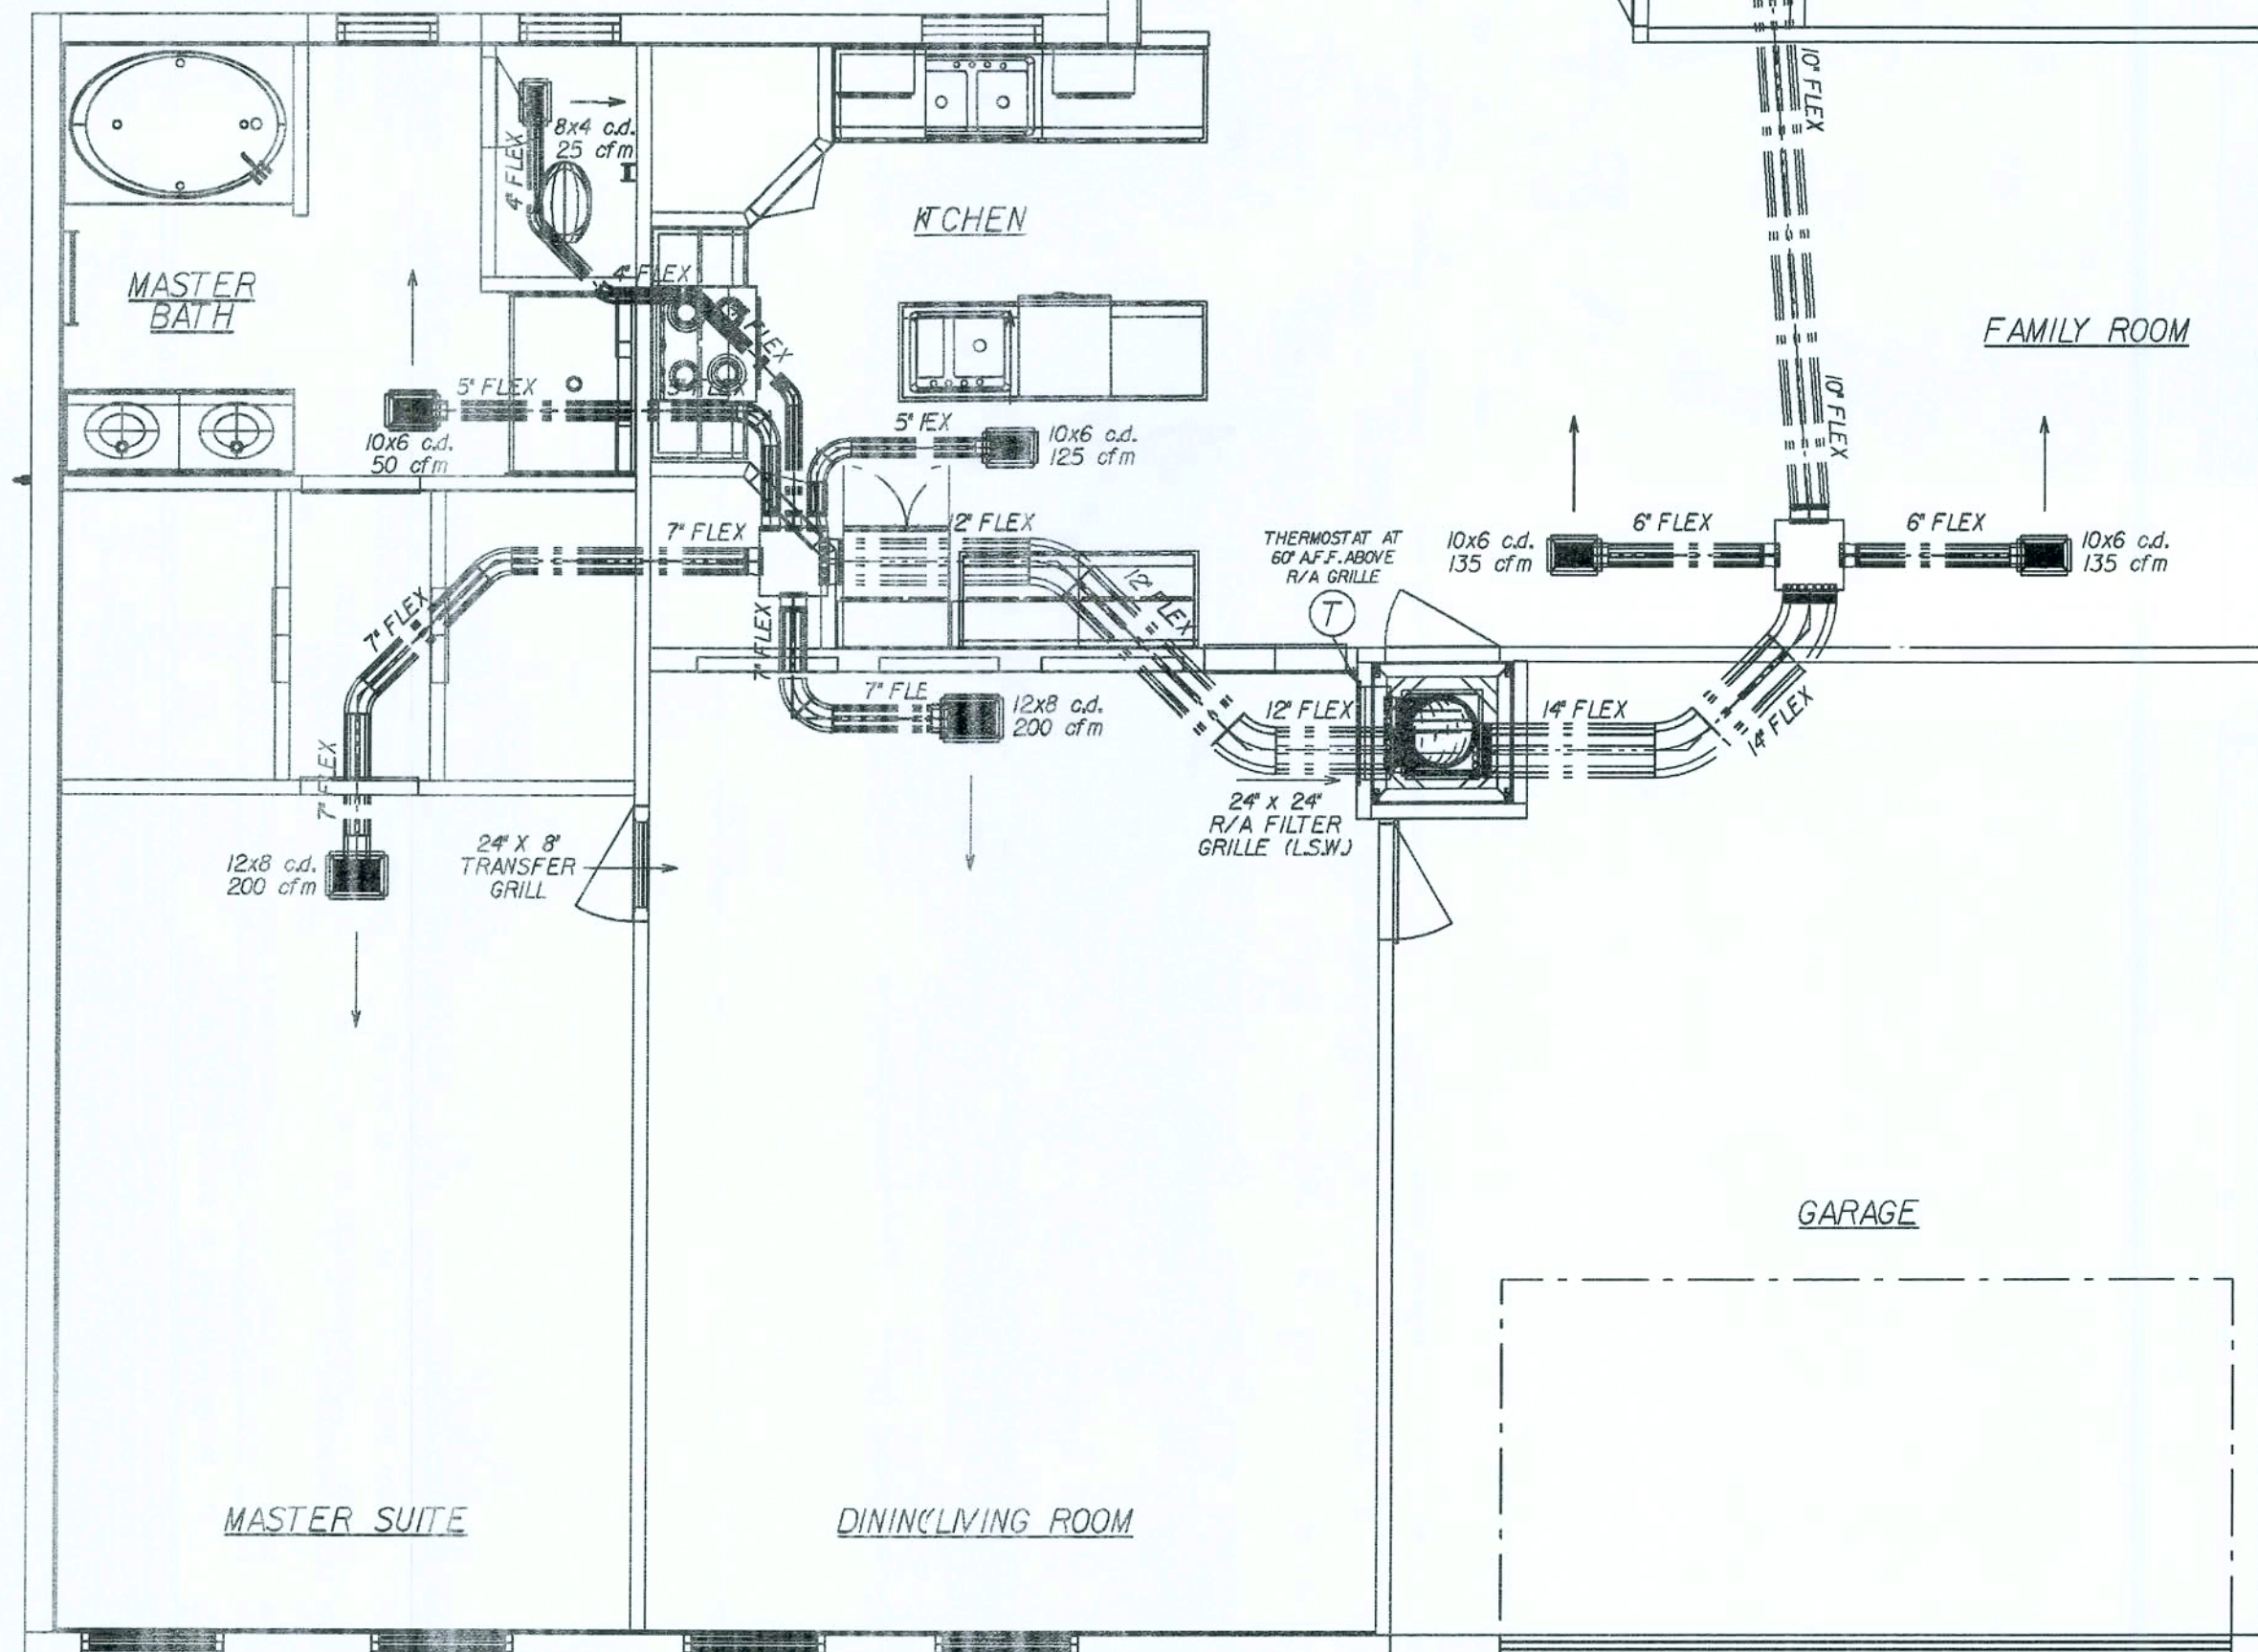

1st FLOOR DUCT LAYOUT

APPROXIMATE LOCATION
OF A/C UNIT (T) AND PAD.

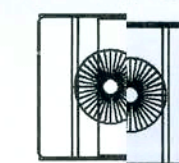


GENERAL MECHANICAL NOTES:

ALL TAPES, CONNECTORS AND MASTIC USED
WILL BE UL-181 APPROVED.

SEE ELECTRIC PLANS FOR EXHAUST FAN
LOCATIONS IN BATH AREAS.

SEE FLOOR PLAN FOR CLOTHES DRYER
VENT LOCATION.

M16024 BALANCED RETURN AIR;
TRANSFER GRILLES @ HABITABLE ROOMS
SEE DETAIL BELOW:

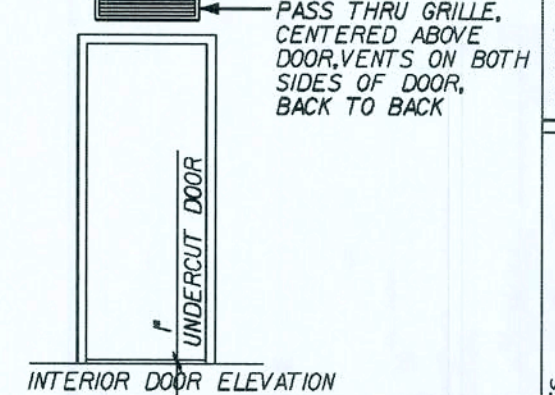

REVISIONS:
11-01-05 REMOVED ENG'S NOTE
01-04-06 ADDED TRANSFER GRILLE @ BED2
12/11/06 COMPLETE 13 SEER UPDATE T.J.M


Maronda Homes

FLORIDA
THIS STRUCTURE WAS DESIGNED IN
ACCORDANCE WITH THE FLORIDA
BUILDING CODE
2007 : RESIDENTIAL

AMERICANA REGISTER LAYOUT
GEORGETOWN-4
4 BEDROOM
DRAWN BY TOM MARTINEZ
RELEASE DATE: 09-08-04

08:33:43

SHEET:
HVA

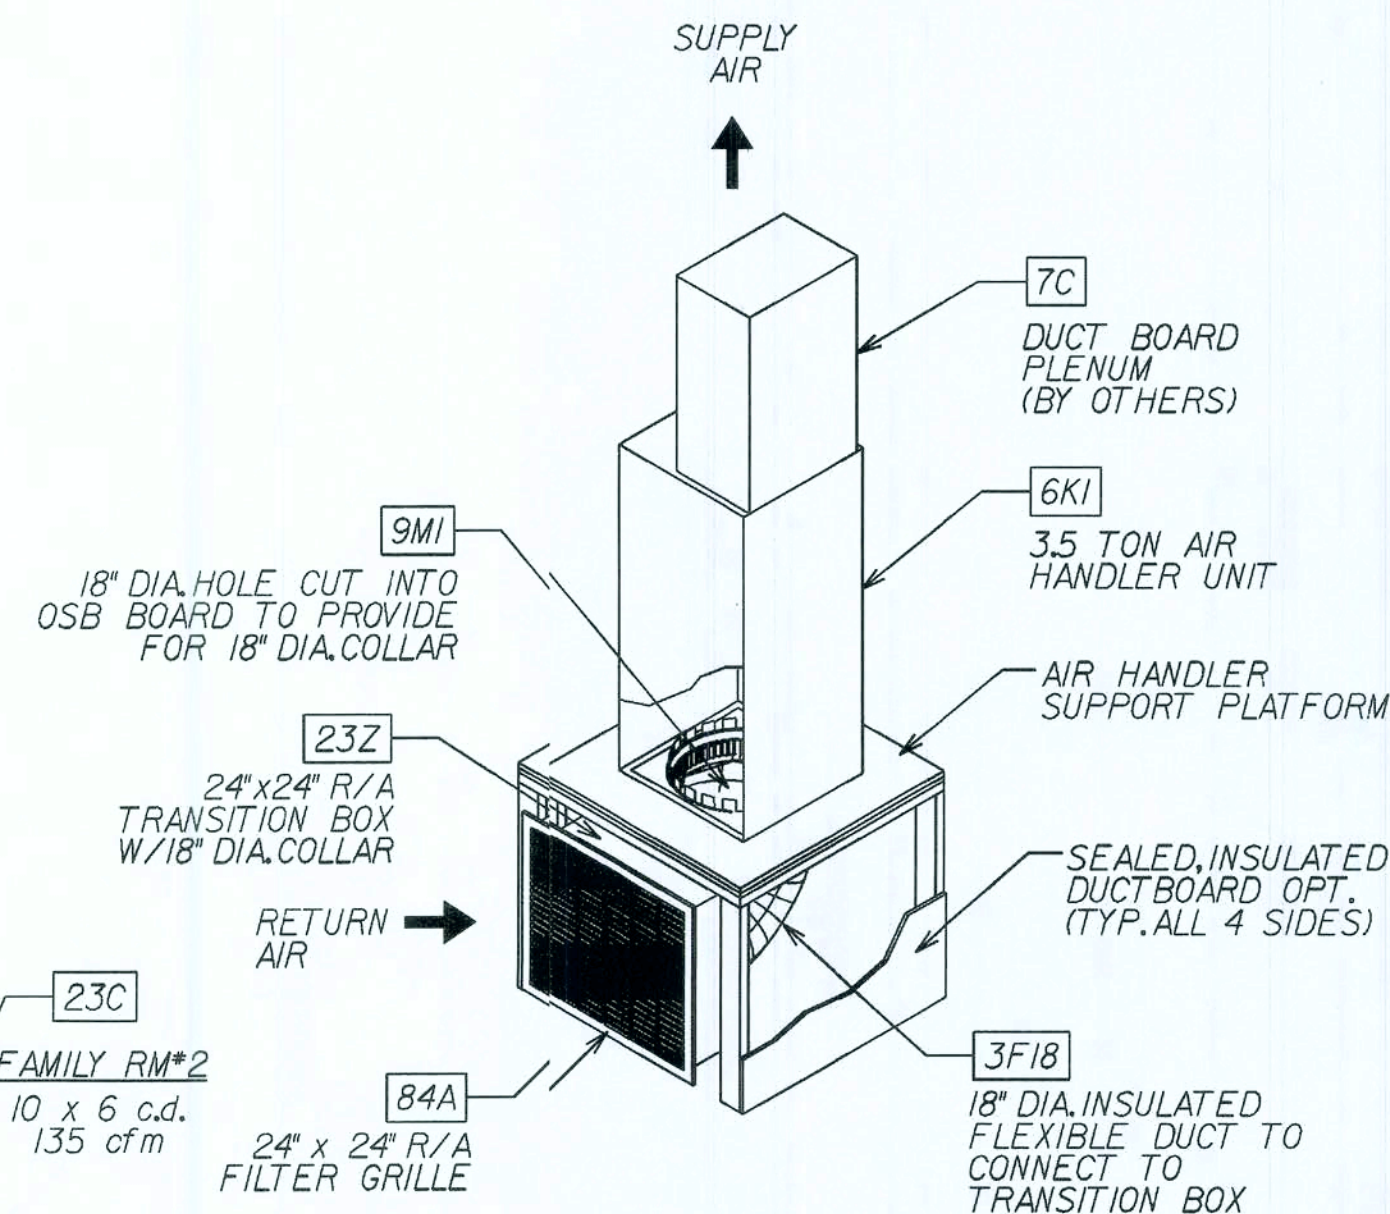[illegible]

COPYRIGHT © 2005 MARONDA HOMES

Maronda Homes

(407) 321-0064 4005 MARONDA WAY SANFORD, FLORIDA

THIS STRUCTURE WAS DESIGNED IN ACCORDANCE AND MEETS THE REQUIREMENTS OF THE FLORIDA BUILDING CODE 2007 : RESIDENTIAL

AMERICANA	H.V.A.C. ISO
GEORGETOWN-4	
4 BEDROOM	
DRAWN BY:	GARAGE:
RELEASE DATE: 09-08-04	TOM MARTINEZ

SHEET:
ISO-H


Mon Dec 11 16:44:19 2006
p:*f1*houses 05*georgetown4*plumbing*gtn4p.fp1

Mon Dec 11 16:44:20 200
p:*fl*houses 05*georgetn4*plumbing*gtn4p.fp1

QUANTITY	DESCRIPTION
2	14C 130005.0041 2" PVC 90 ELBOW
2	14D 130005.0066 3" PVC 90 ELBOW
1	14E 130005.0085 4" PVC 90 ELBOW
1	15D 130005.0067 3" PVC 90 ST. ELBOW
2	16D 130005.0120 3" PVC 90 LR ELBOW
5	18E 130005.0076 3" PVC 45 WYE
2	18G 130005.0063 3"x3"x2" PVC 45 WYE
2	21C 130005.0039 2" PVC 45 ELBOW
2	21D 130005.0064 3" PVC 45 ELBOW
1	22D 130005.0065 3" PVC 45 ST. ELBOW
2	23F 130005.0048 2" PVC TEE
23L	130005.0032 3"x3"x2" PVC TEE
1	24B 130005.0150 4" 2-WAY CLEANOUT TEE
1	29H 130005.0289 4x4 FEM ADPTR W/ C/O PLG.
2	4B 130005.0032 2x1.5 FTG FL BUSHING
1	4D 130005.0059 3x2 FTG FL BUSHING
1	4F 130005.0098 4x3 FTG FL BUSHING
16	56A 150060.0199 1/2" CPVC 90 ELBOW
7	56B 130010.0007 3/4" CPVC 90 ELBOW
2	60B 130010.0014 3/4" CPVC 45 ELBOW
2	60C 130010.0093 1" CPVC 45 ELBOW
3	64B 130010.0013 3/4" CPVC TEE
3	64E 130010.0032 1"x1/2" CPVC TEE
64G	130010.0035 3/4"x3/4"x1" CPVC TEE
1	64M 130010.0099 1x3/4x3/4 CPVC TEE
1	64P 130010.0060 1x1x3/4 CPVC TEE
2	67OA 130005.0105 1 1/2" WATCO TUB OVERFLOW
3	6B 130005.0046 2" P-TRAP

QUANTITY	DESCRIPTION
1'	130005.003 1.5" PIPE
31'	130005.007 2" PVC PIPE
102'	130005.002 3" PVC PIPE
25'	130005.001 4" PIPE
140'	130010.002 3/4" CPVC PIPE
71'	130010.005 1.5" CPVC PIPE
38'	130010.006 1" CPVC PIPE

UNDERGROUND PLUMBING

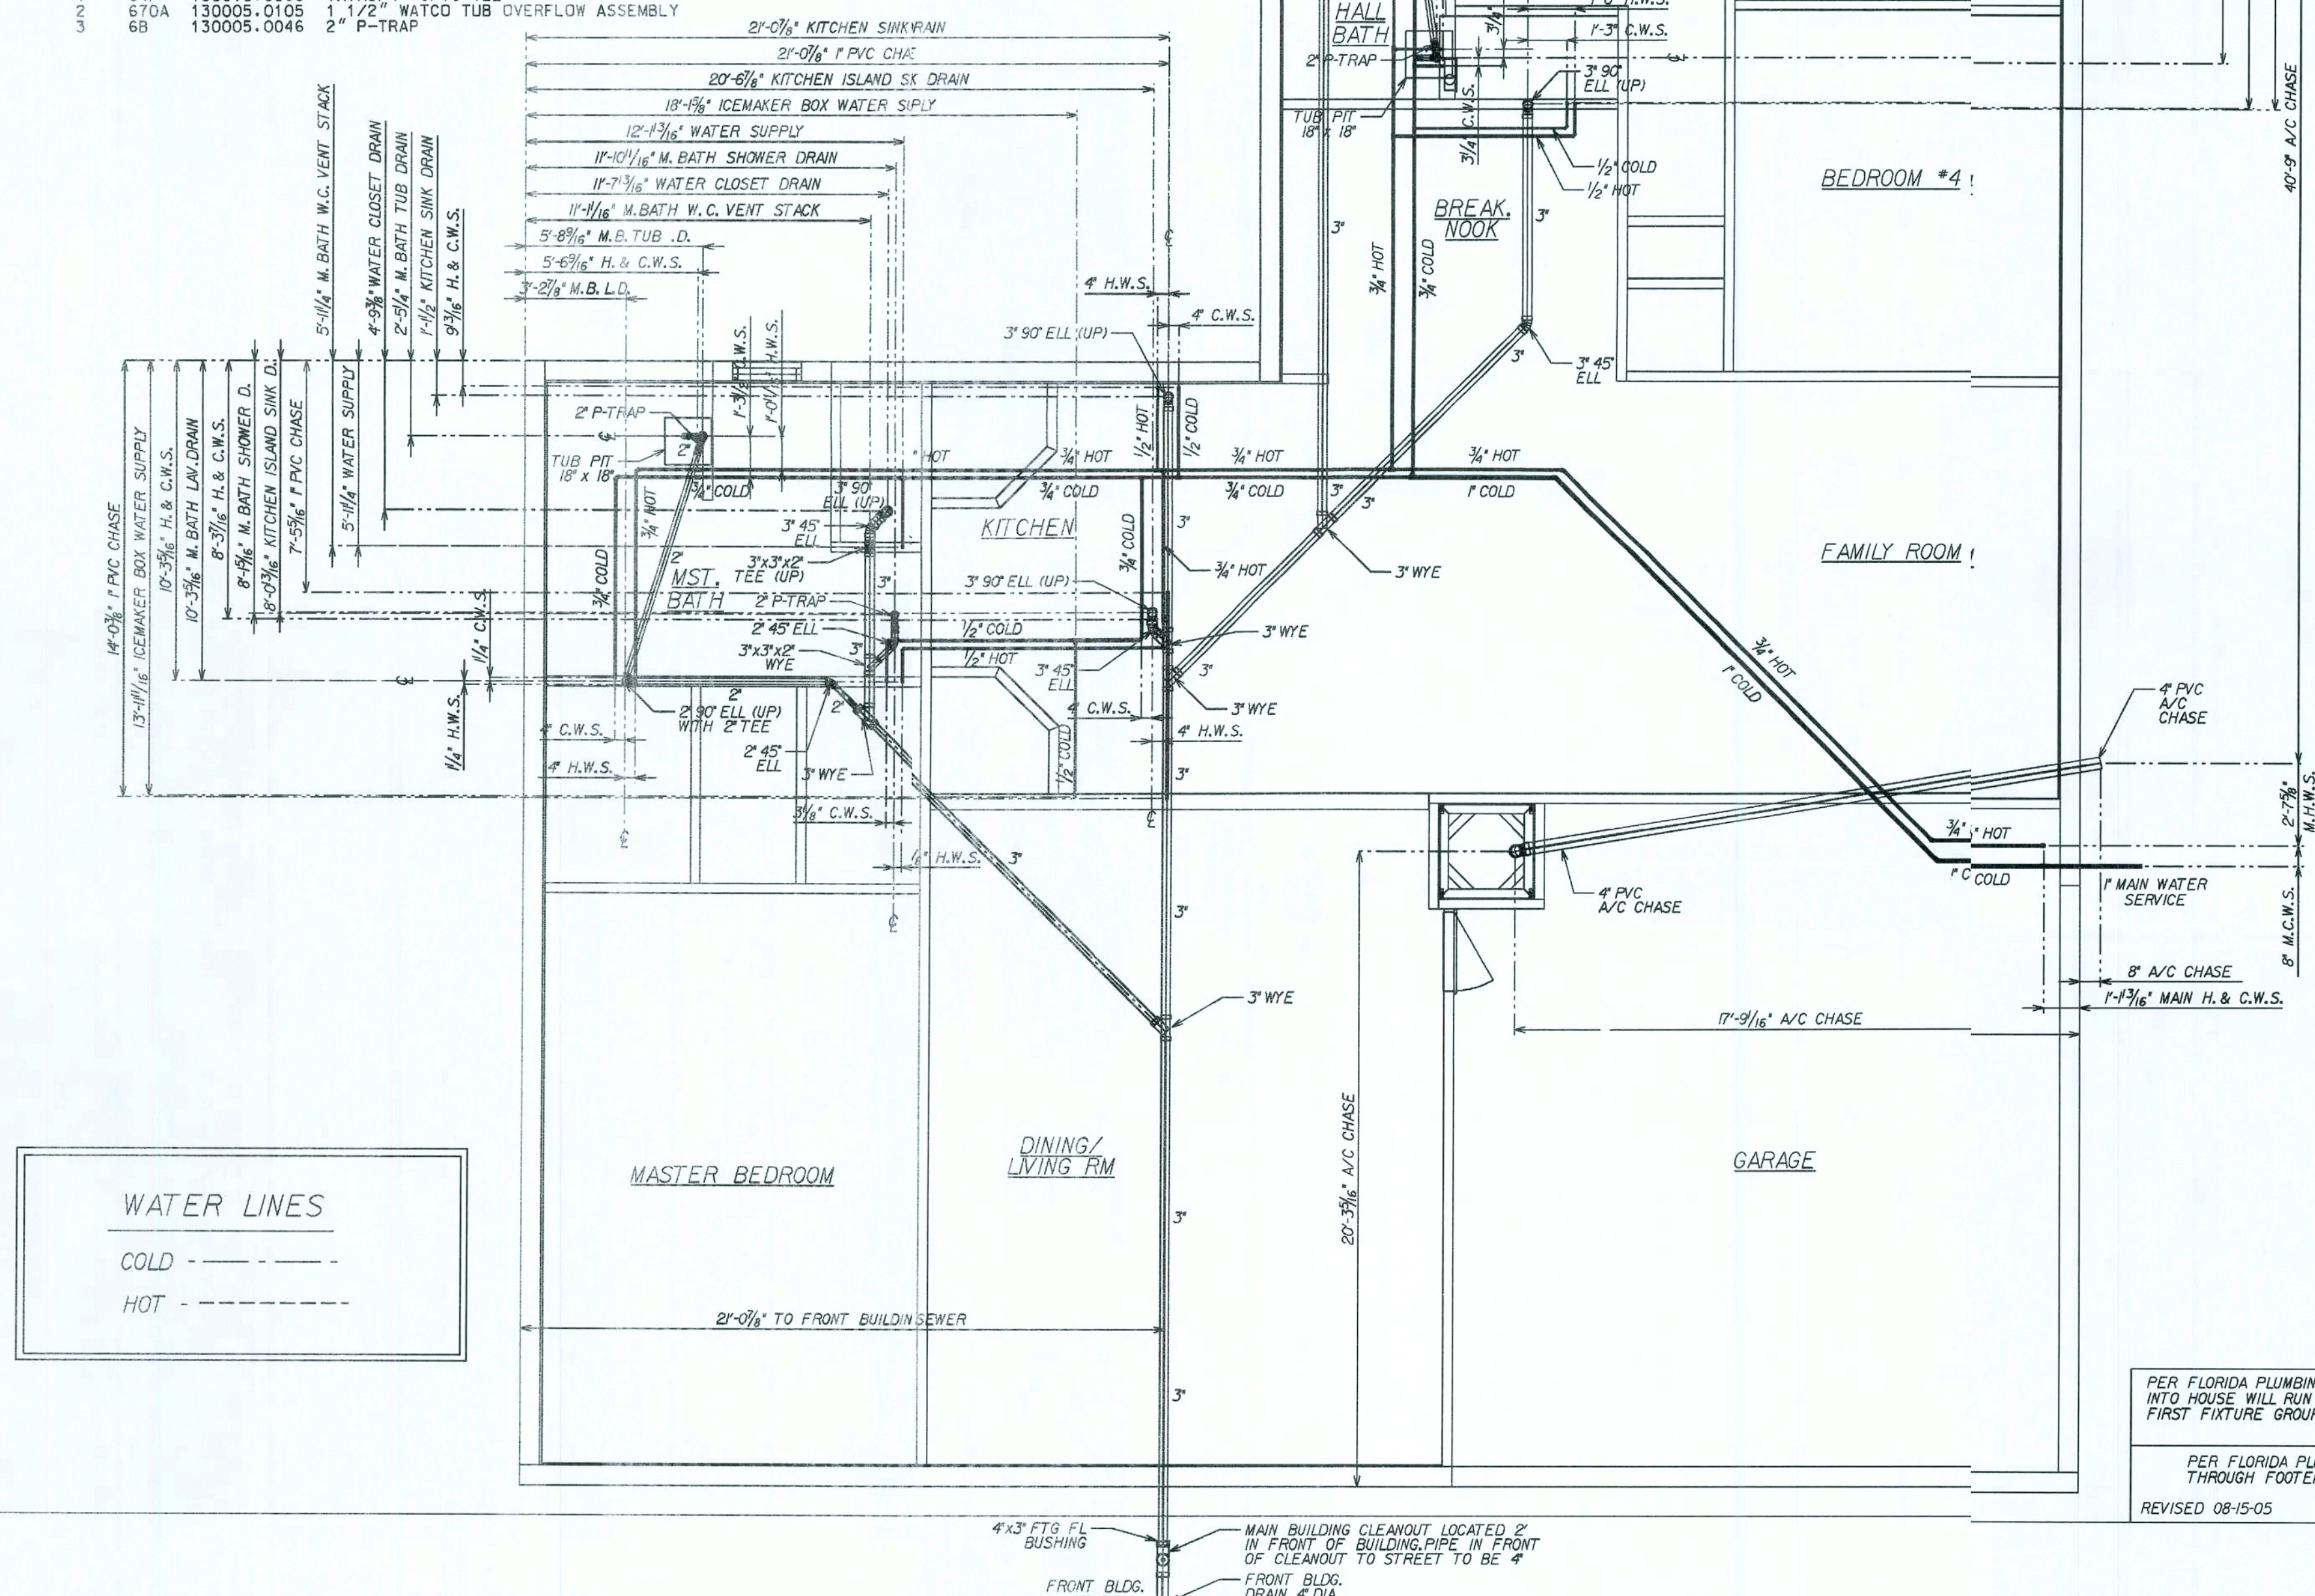

REVISIONS :

COPYRIGHT © 2005 MARONDA HOMES

Maronda Homes

FLORIDA

FLORIDA
THIS STRUCTURE WAS DESIGNED IN
ACCORDANCE AND MEETS THE REQUIRE-
MENTS OF THE FLORIDA BUILDING CODE
2007 • RESIDENTIAL

2. V. Abruzzes 05 Year net weight of aluminum nitrate 4.0

33-01-09 REV CODE INFORMATION

AMERICANA	UNDERGROUND PLBG.
-----------	-------------------

GEORGETOWN-4

4 BEDROOM

RAWN BY:	GARAGE: RIGHT
----------	---------------

RELEASE DATE: 09-08-04

TOM MARTINEZ

PLOT DATE: 16 MAR 2009

SHEET:

FPI/

PER FLORIDA PLUMBING CODE: ALL WATER
INTO HOUSE WILL RUN ON 1" CPVC TO
FIRST FIXTURE GROUP.



REVISÉD 10-03-06

PER FLORIDA PLUMBING CODE: ALL DWV
THROUGH FOOTERS WILL BE SLEEVED

REVISÉD 08-15-05

FLORIDA BUILDING CODE 2007 : RESIDENTIAL

COMPLETE SANITARY PLUMBING DIAGRAM:

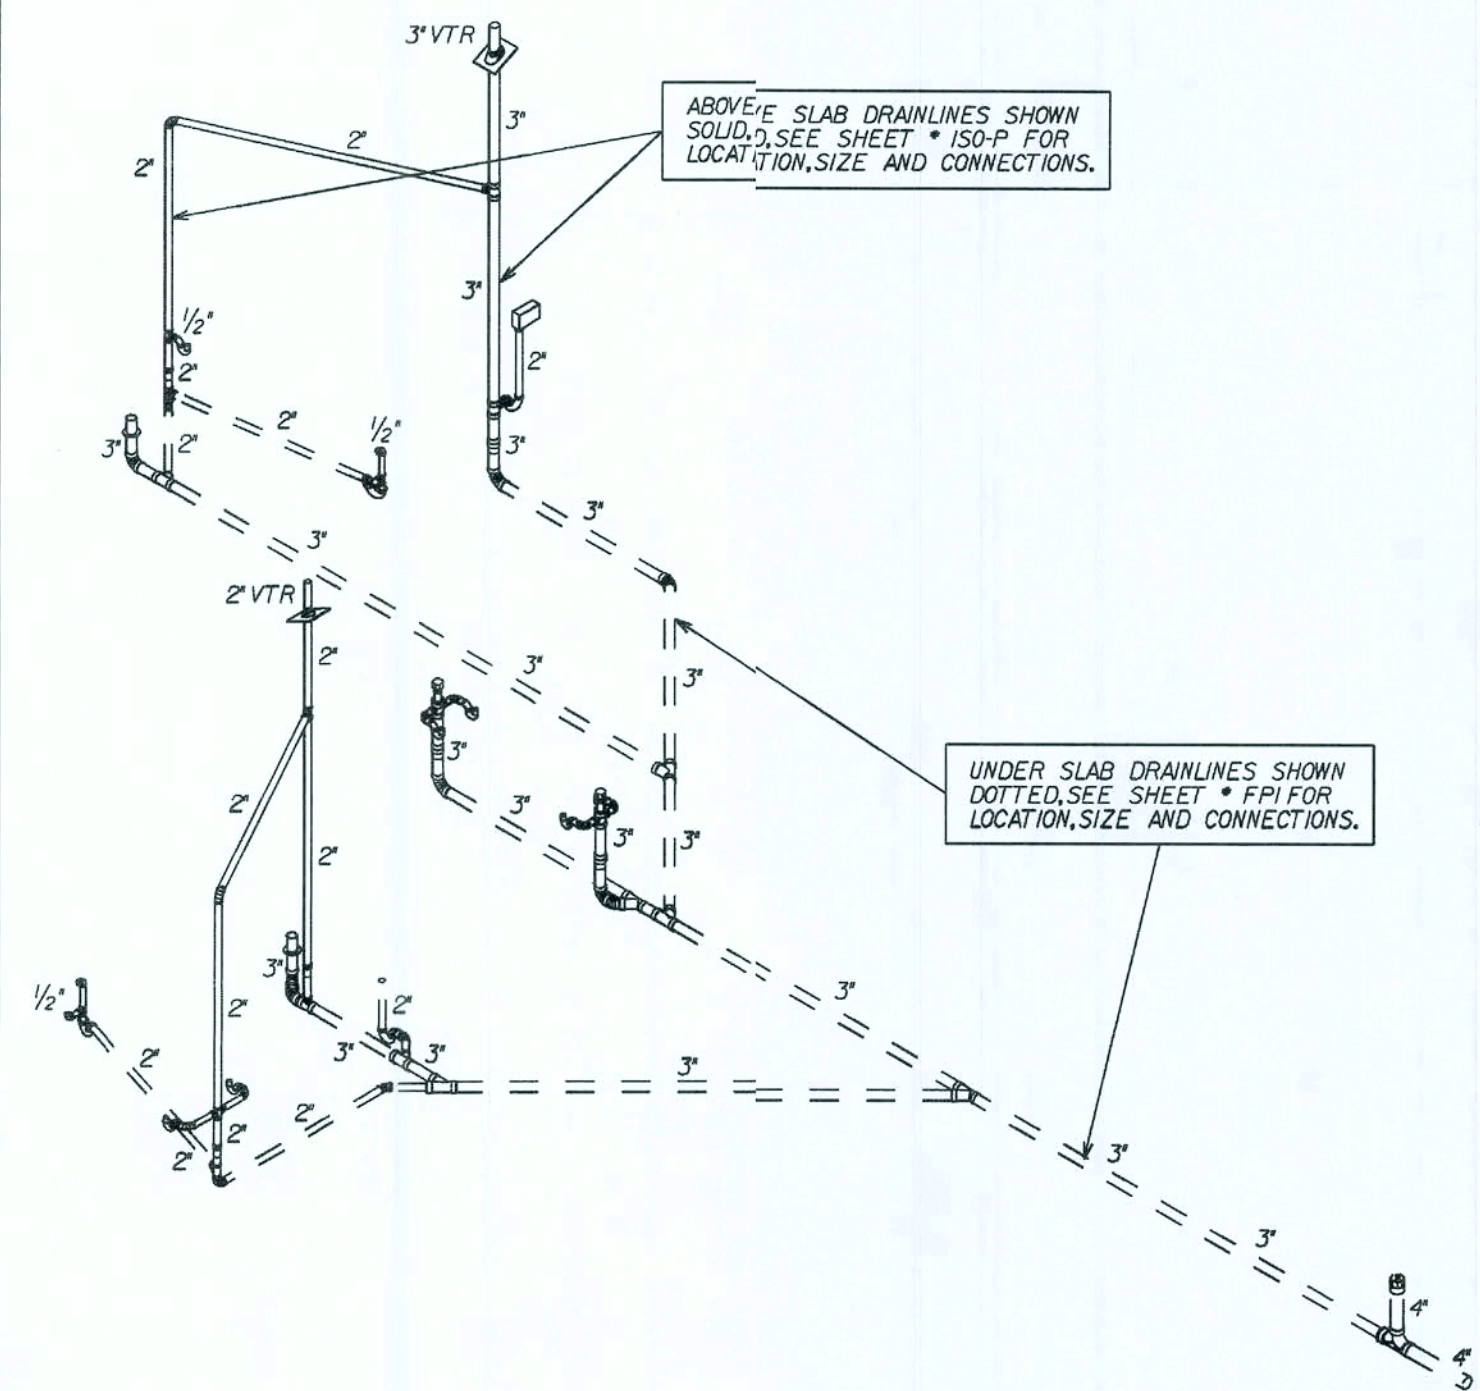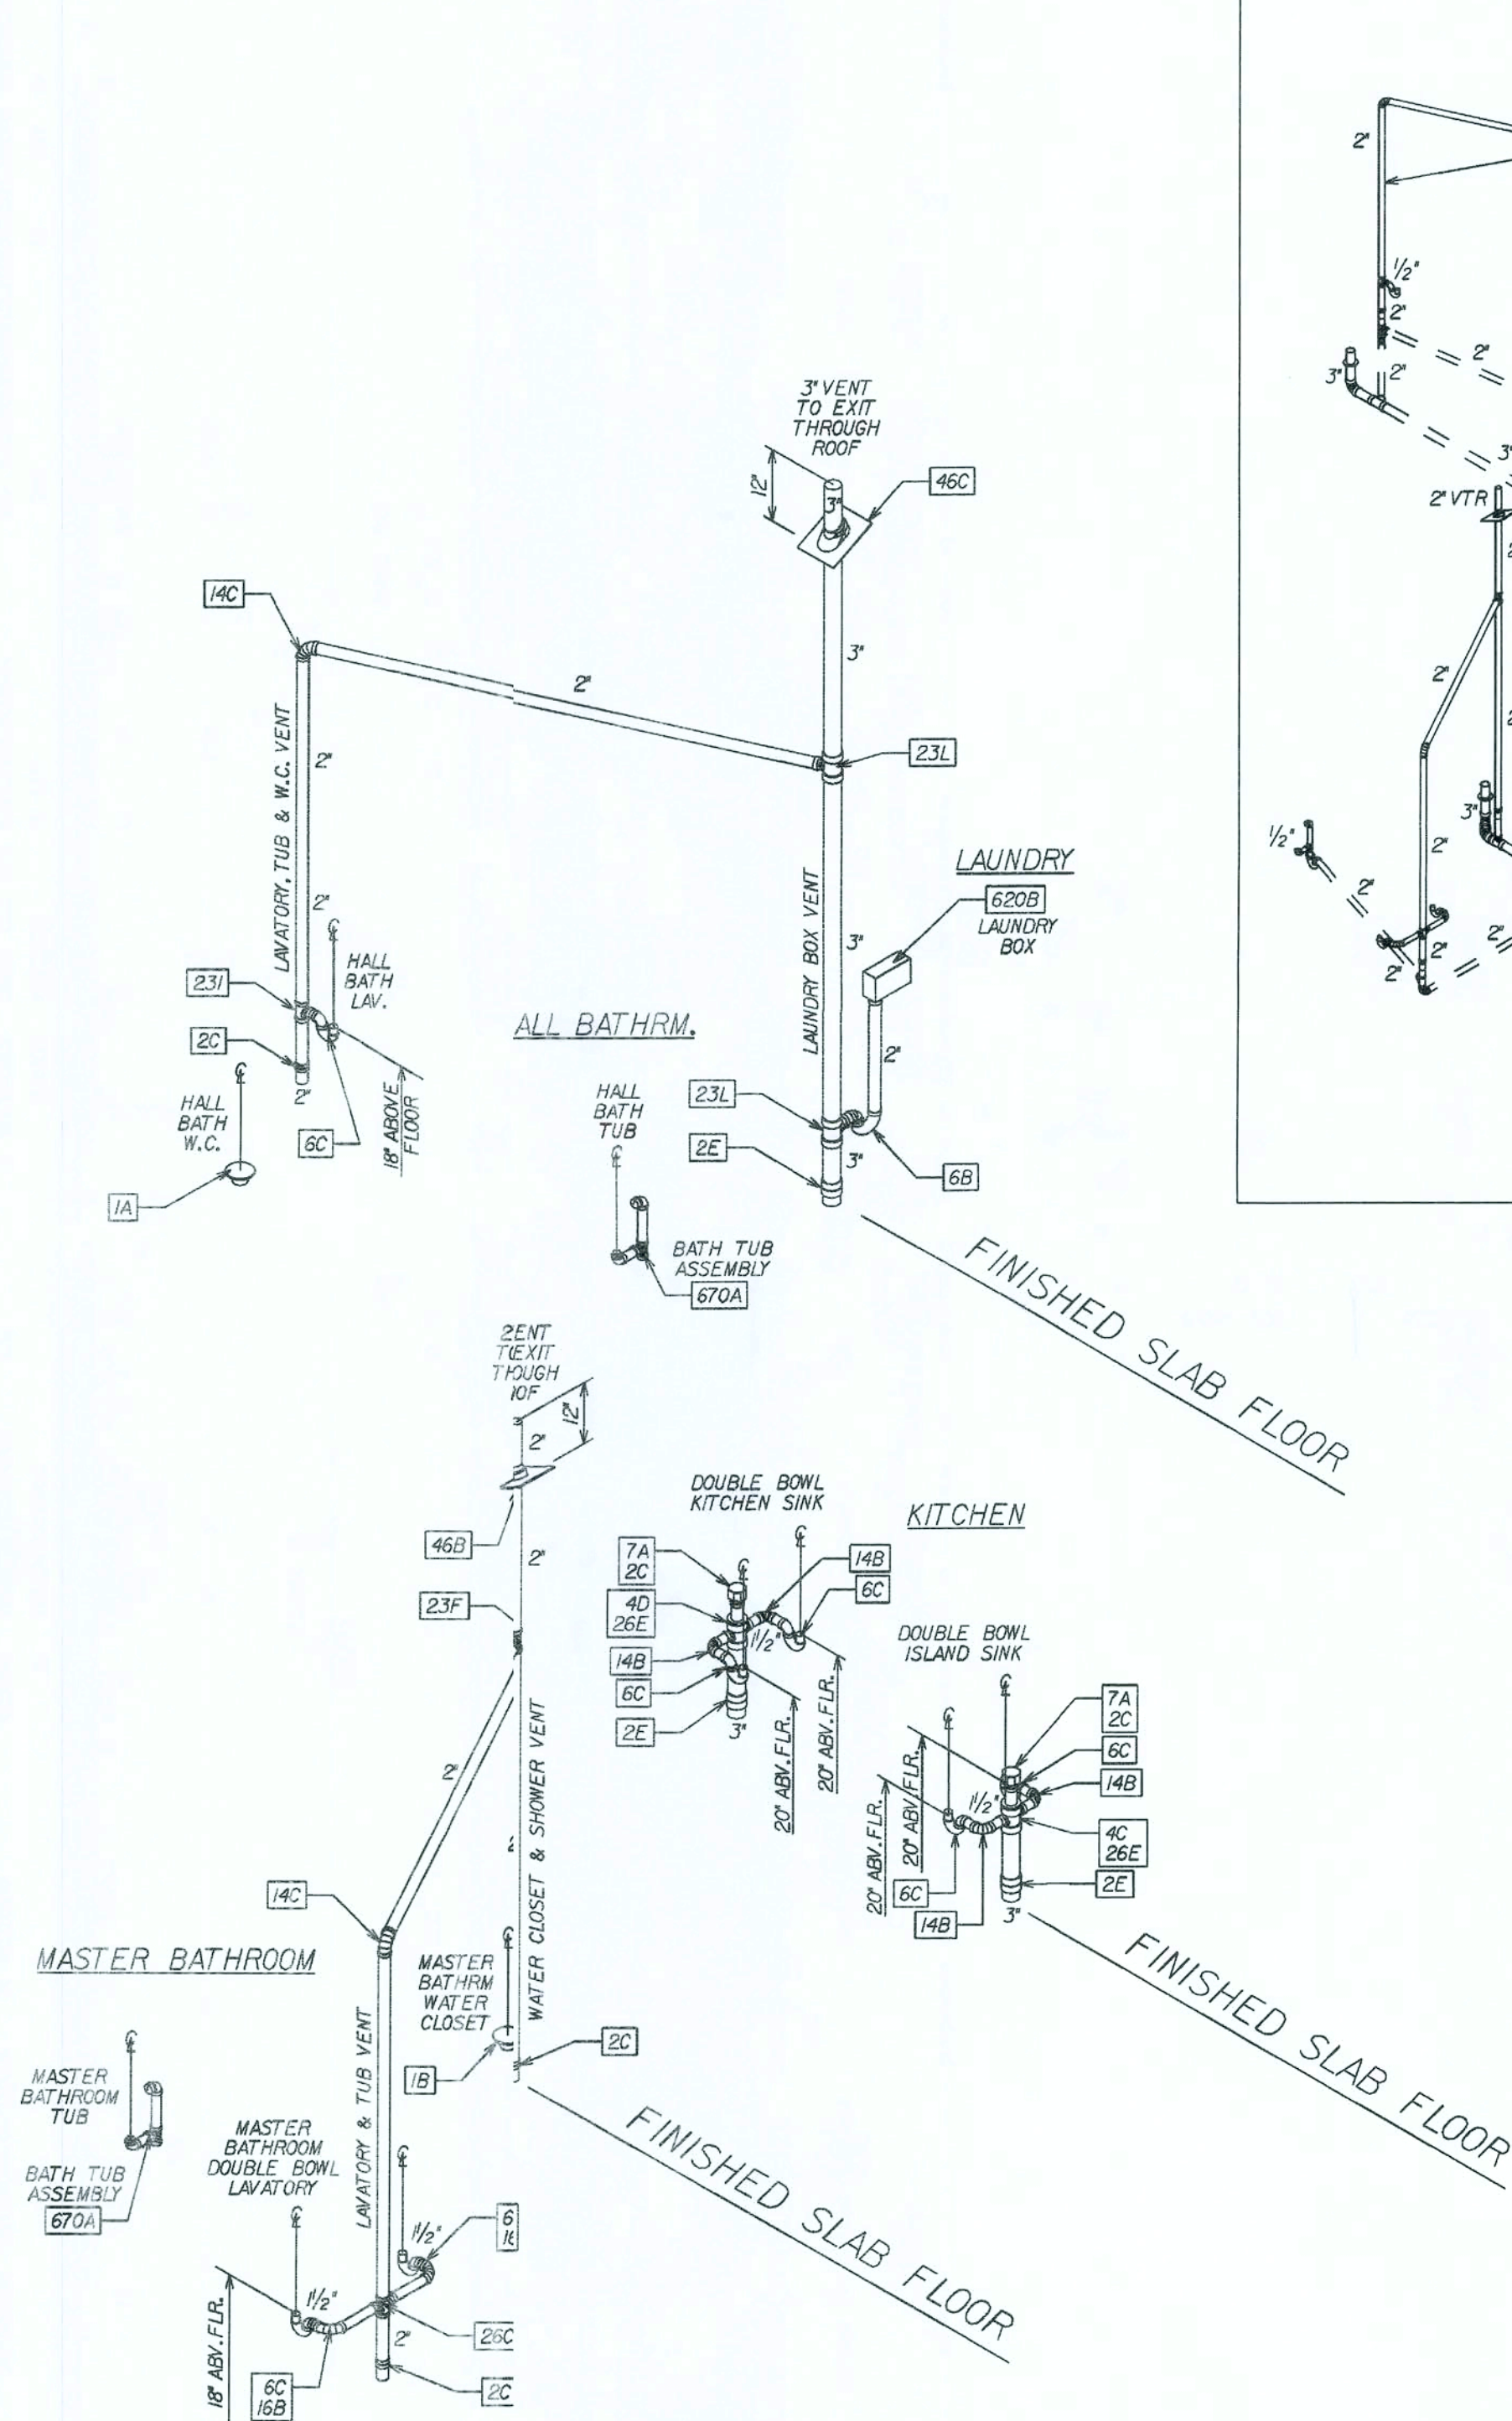

plumitem REPORT

Mon Sep 18 09:25:48 2006
p:*f*houses 05*georgietown4*plumbing*gn4p.plm

QUANTITY	DESCRIPTION
4	130005.5.0013 1.5" PVC 90 ELBOW
2	14C 130005.5.0041 2" PVC 90 ELBOW
2	16B 130005.5.0187 1.5" PVC 90 LR ELBOW
2	1B 130005.5.0099 4"x3" CLOSET FLANGE
1	23F 130005.5.0048 1" PVC TEE
1	23I 130005.5.0034 1" x2"x1.5" PVC TEE
2	23L 130005.5.0062 1" x3"x2" PVC TEE
1	26C 130005.5.0133 1" x2"x1.5"x1.5" DOUBLE TEE
2	26E 130005.5.0132 1" x3"x1.5"x1.5" DOUBLE TEE
3	2C 130005.5.0043 1" PVC COUPLING
2	2E 130005.5.0068 1" PVC COUPLING
1	46B 130050.5.0125 3" NEOPRENE ROOF FLASHING
1	46C 130050.5.0028 3" NEOPRENE ROOF FLASHING
2	4D 130005.5.0059 3x2 FTG FL BUSHING
1	620B 130035.5.0027 Laundry Box Right
1	670A 130005.5.0105 1 1/2" WATCO TUB OVERFLOW ASSEMBLY
1	6B 130005.5.0046 2" P-TRAP
7	6C 130005.5.0107 1.5"x1.25" P-TRAP W/UNION JT
2	7A 130005.5.0160 1.25-2" STUDOR MINI-VENT

PlumInth REPORT

Mon Sep 18 09:25:48 2006
p:*f*houses 05*georgietown4*plumbing*gn4p.plm

QUANTITY	DESCRIPTION
5'	130005.5.0023 1.5" PIPE
51'	130005.5.0047 2" PVC PIPE
17'	130005.5.0072 3" PVC PIPE


AMERICANA D.W.V. PLUMBING ISO
GEORGETOWN-4

4 BEDROOM
GARAGE: RIGHT
DRAWN BY: TON MARTINEZ
RELEASE DATE: 09-08-04

SHEET:
ISO-P

REVISIONS:
09/18/06 REV'D KITCHEN SINK ASSEM.-TJM
03-01-09 REV. CODE INFORMATION

Maronda Homes
COPYRIGHT © 2005 MARONDA HOMES
FLORIDA THIS STRUCTURE WAS DESIGNED IN ACCORDANCE WITH THE FLORIDA BUILDING CODE 2001: RESIDENTIAL
4001 321-0064 4005 MARONDA WAY SANFORD, FLORIDA
ANY HOUSES: 05\georgietown4\plumbing\gn4p.iso


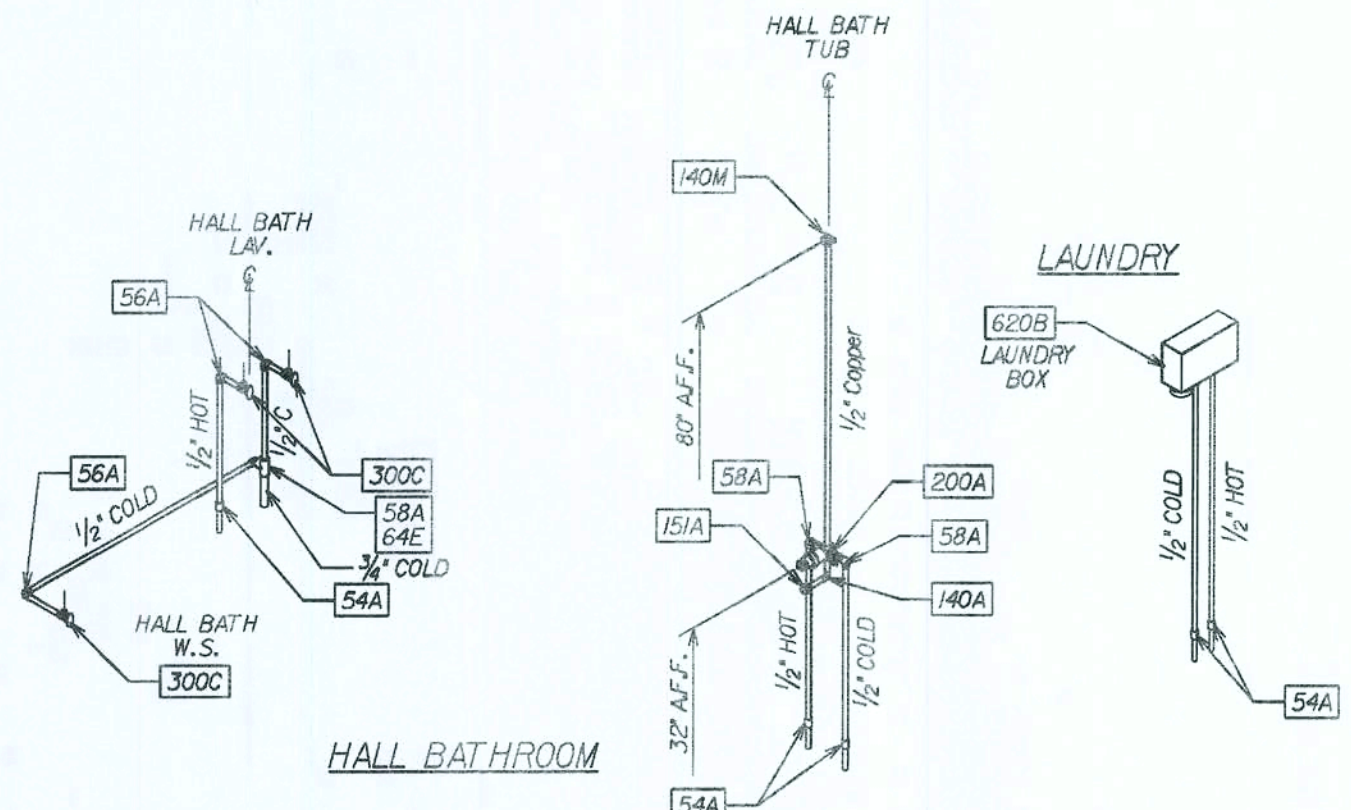


plumitem REPORT
Mon Sep 18 09:25:48 2006
p:*fl*houses 05*georgetown4*plumbing*gt4p.plm

QUANTITY	DESCRIPTION
1	140A 130025.0017 1/2" COPPER 90 ELBOW
2	140M 130025.0051 1/2" COPPER 90 ELBOW Drop
1	151A 130025.0020 1/2" COPPER MALE ADAPTER
1	200A 130035.0061 Tub Diverter
1	200B 130035.0061 Shower Diverter
2	26E 130005.0132 3"x3"x1.5"x1.5" DOUBLE TEE
2	300B 130010.0049 Strgight Valve 1/2" x 3/8"
12	300C 130010.0046 1/2" x 3/8" Angle Valve
15	54A 130010.0022 1/2" CPVC COUPLING
4	54B 130010.0009 3/4" CPVC COUPLING
13	56A 150060.0199 1/2" CPVC 90 ELBOW
4	56B 130010.0007 3/4" CPVC 90 ELBOW
5	58A 130010.0027 1/2" CPVC 90 ST. ELBOW
2	605A 130055.0047 Corr Gas App Conn
1	620B 130035.0027 Laundry Box Right
1	630A 130035.0057 Ice Maker Box
1	64D 130010.0096 1/2x1/2x3/4 CPVC TEE
1	64E 130010.0035 3/4"x1/2"x1/2" CPVC TEE
2	64F 130010.0037 3/4"x1/2"x3/4" CPVC TEE
1	64G 130010.0005 3/4"x3/4"x1/2" CPVC TEE
2	650A 130050.0109 1/2" Hose Bib
2	66B 130010.0010 3/4" CPVC MALE ADAPTER BRASS THREADS
1	80A 130010.0006 3/4" CPVC SHUTOFF VALVE

PlumInth REPORT
Mon Sep 18 09:25:48 2006
p:*fl*houses 05*georgetown4*plumbing*gt4p.plm

QUANTITY	DESCRIPTION
23'	130010.0012 3/4" CPVC PIPE
50'	130010.0025 .5" CPVC PIPE
7'	130025.0006 1/2" COPPER Pipe

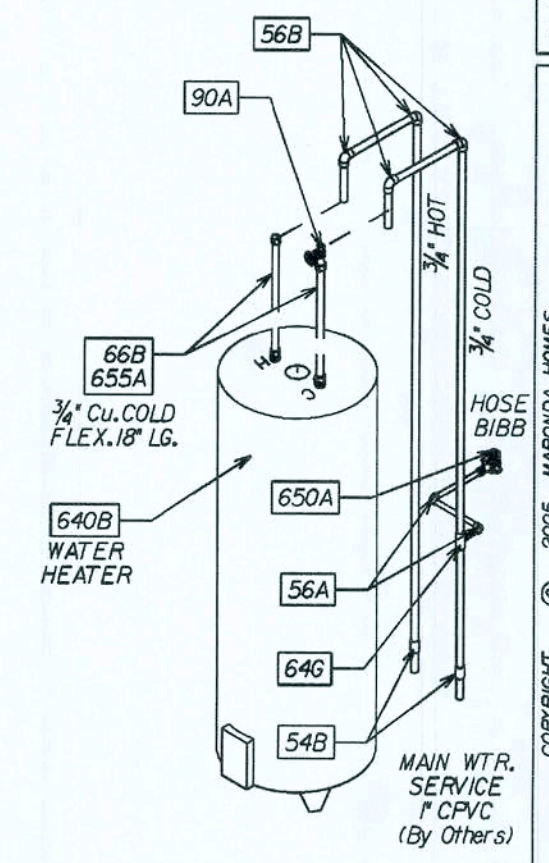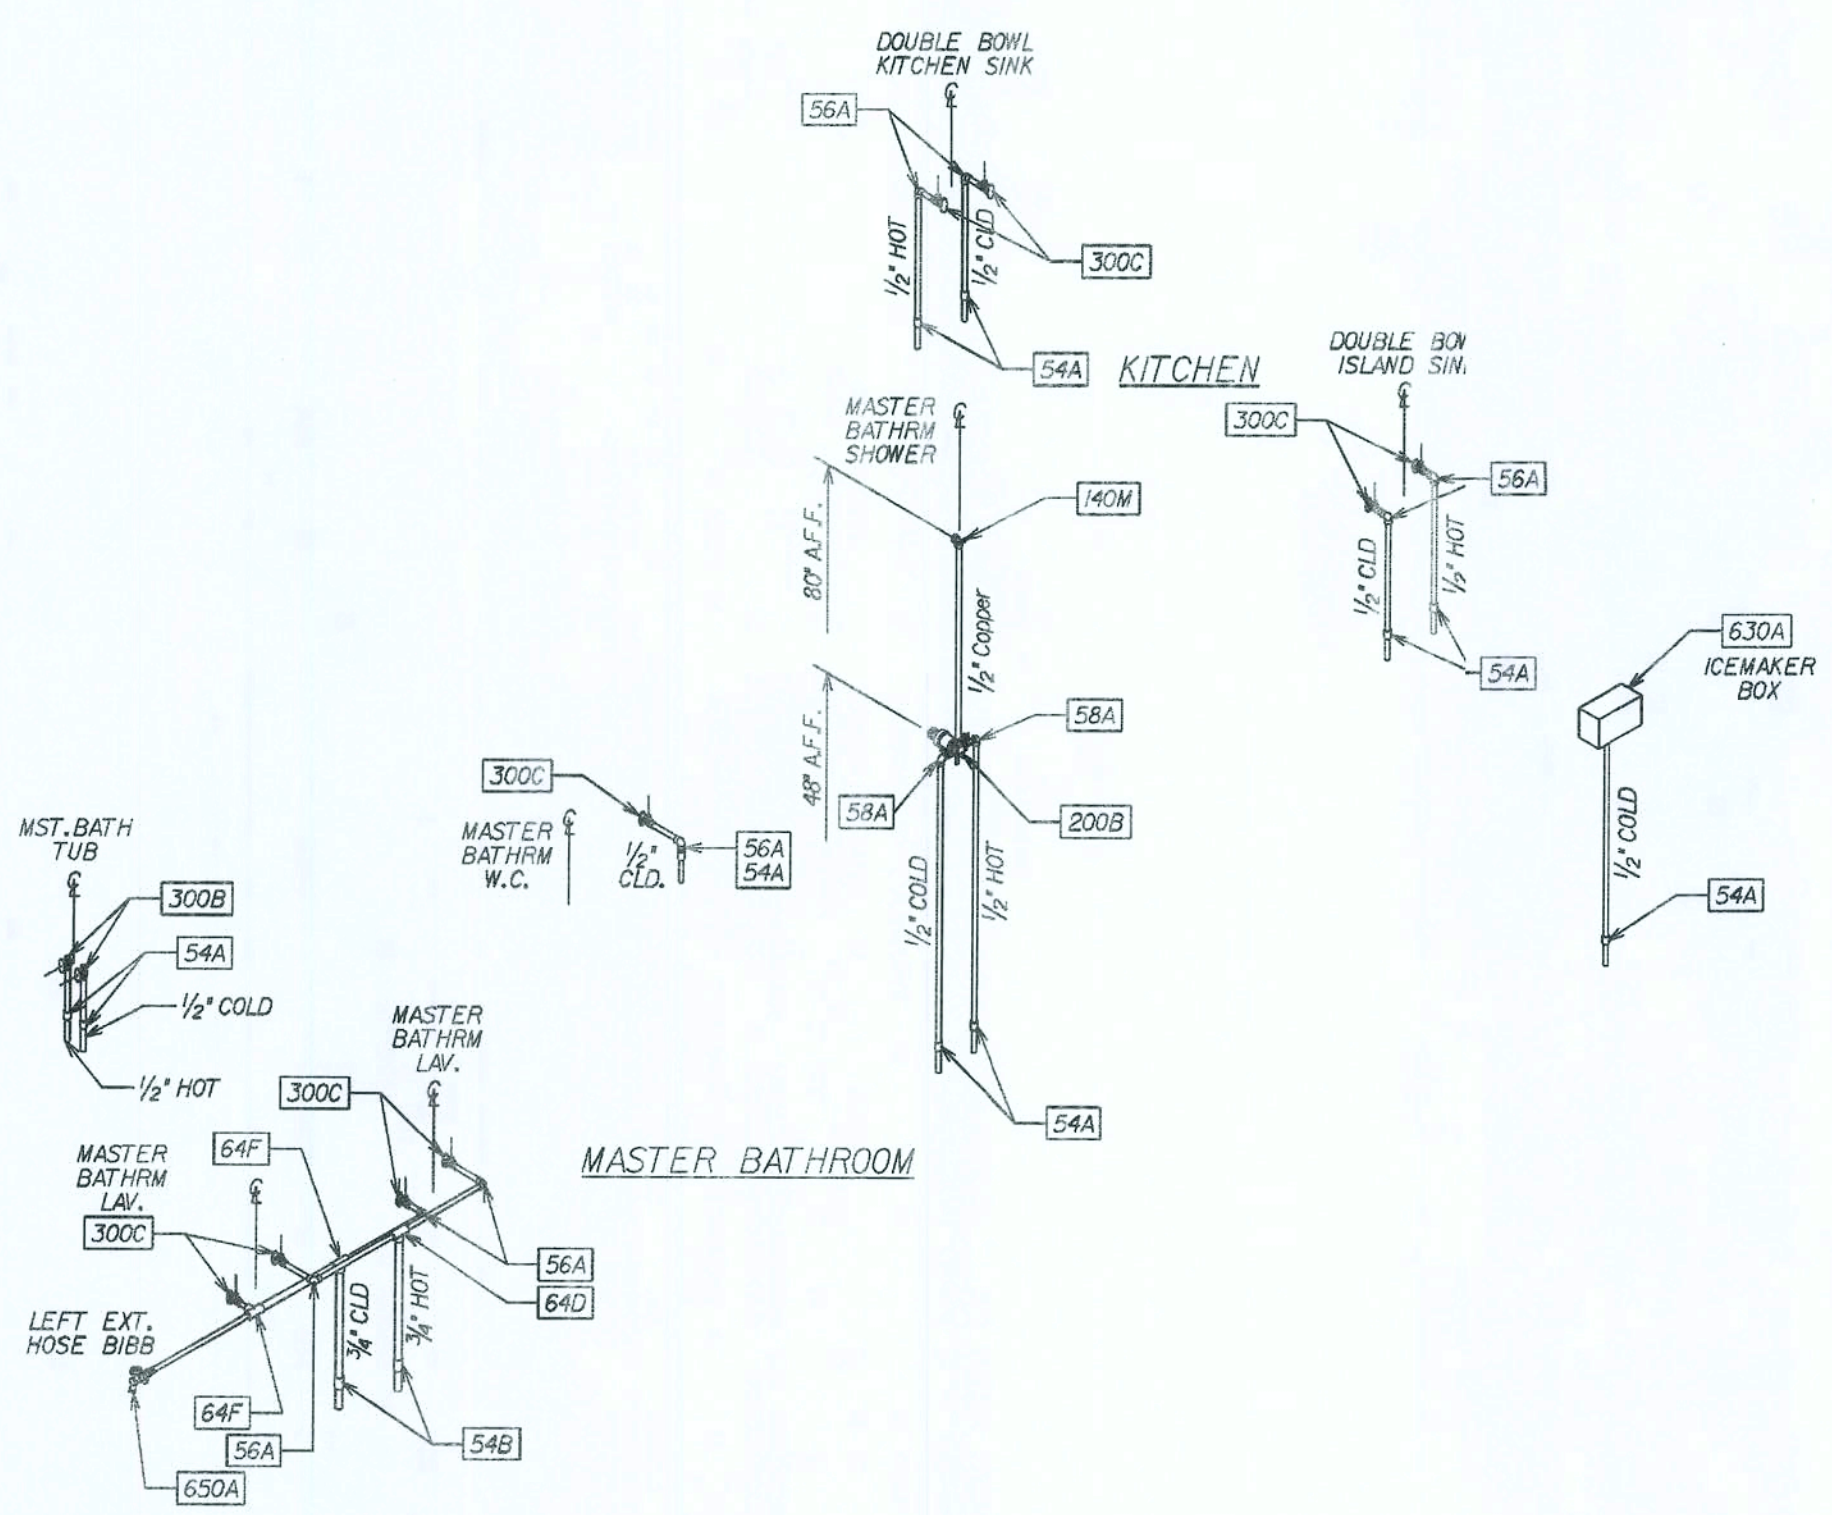

REVISIONS :

AMERICANA

WATER LINES ISO.

Maronda Homes

FLORIDA

4005 MARONDA WAY

4051 321-0064

4005 MARONDA WAY

4051 321-0064

THIS STRUCTURE WAS DESIGNED IN ACCORDANCE WITH THE REQUIREMENTS OF THE FLORIDA BUILDING CODE 2007 : RESIDENTIAL

4 BEDROOM

GARAGE: RIGHT

PER FLORIDA PLUMBING CODE: ALL WATER INTO HOUSE WILL RUN ON 1" CPVC TO FIRST FIXTURE GROUP.

REVISED 10-03-06

FLORIDA BUILDING CODE 2007 : RESIDENTIAL

03-01-09


REV. CODE

INFORMATION

SHEET:
ISO-W












DATE: 16 MAR 2009

THIS DRAWING WAS PRINTED BY USING THE THERMAN vba2000 SOFTWARE AND HAS BEEN REVIEWED BY SE.DS, ST.MF, JG, TP, EB, DR, TY AND TT.

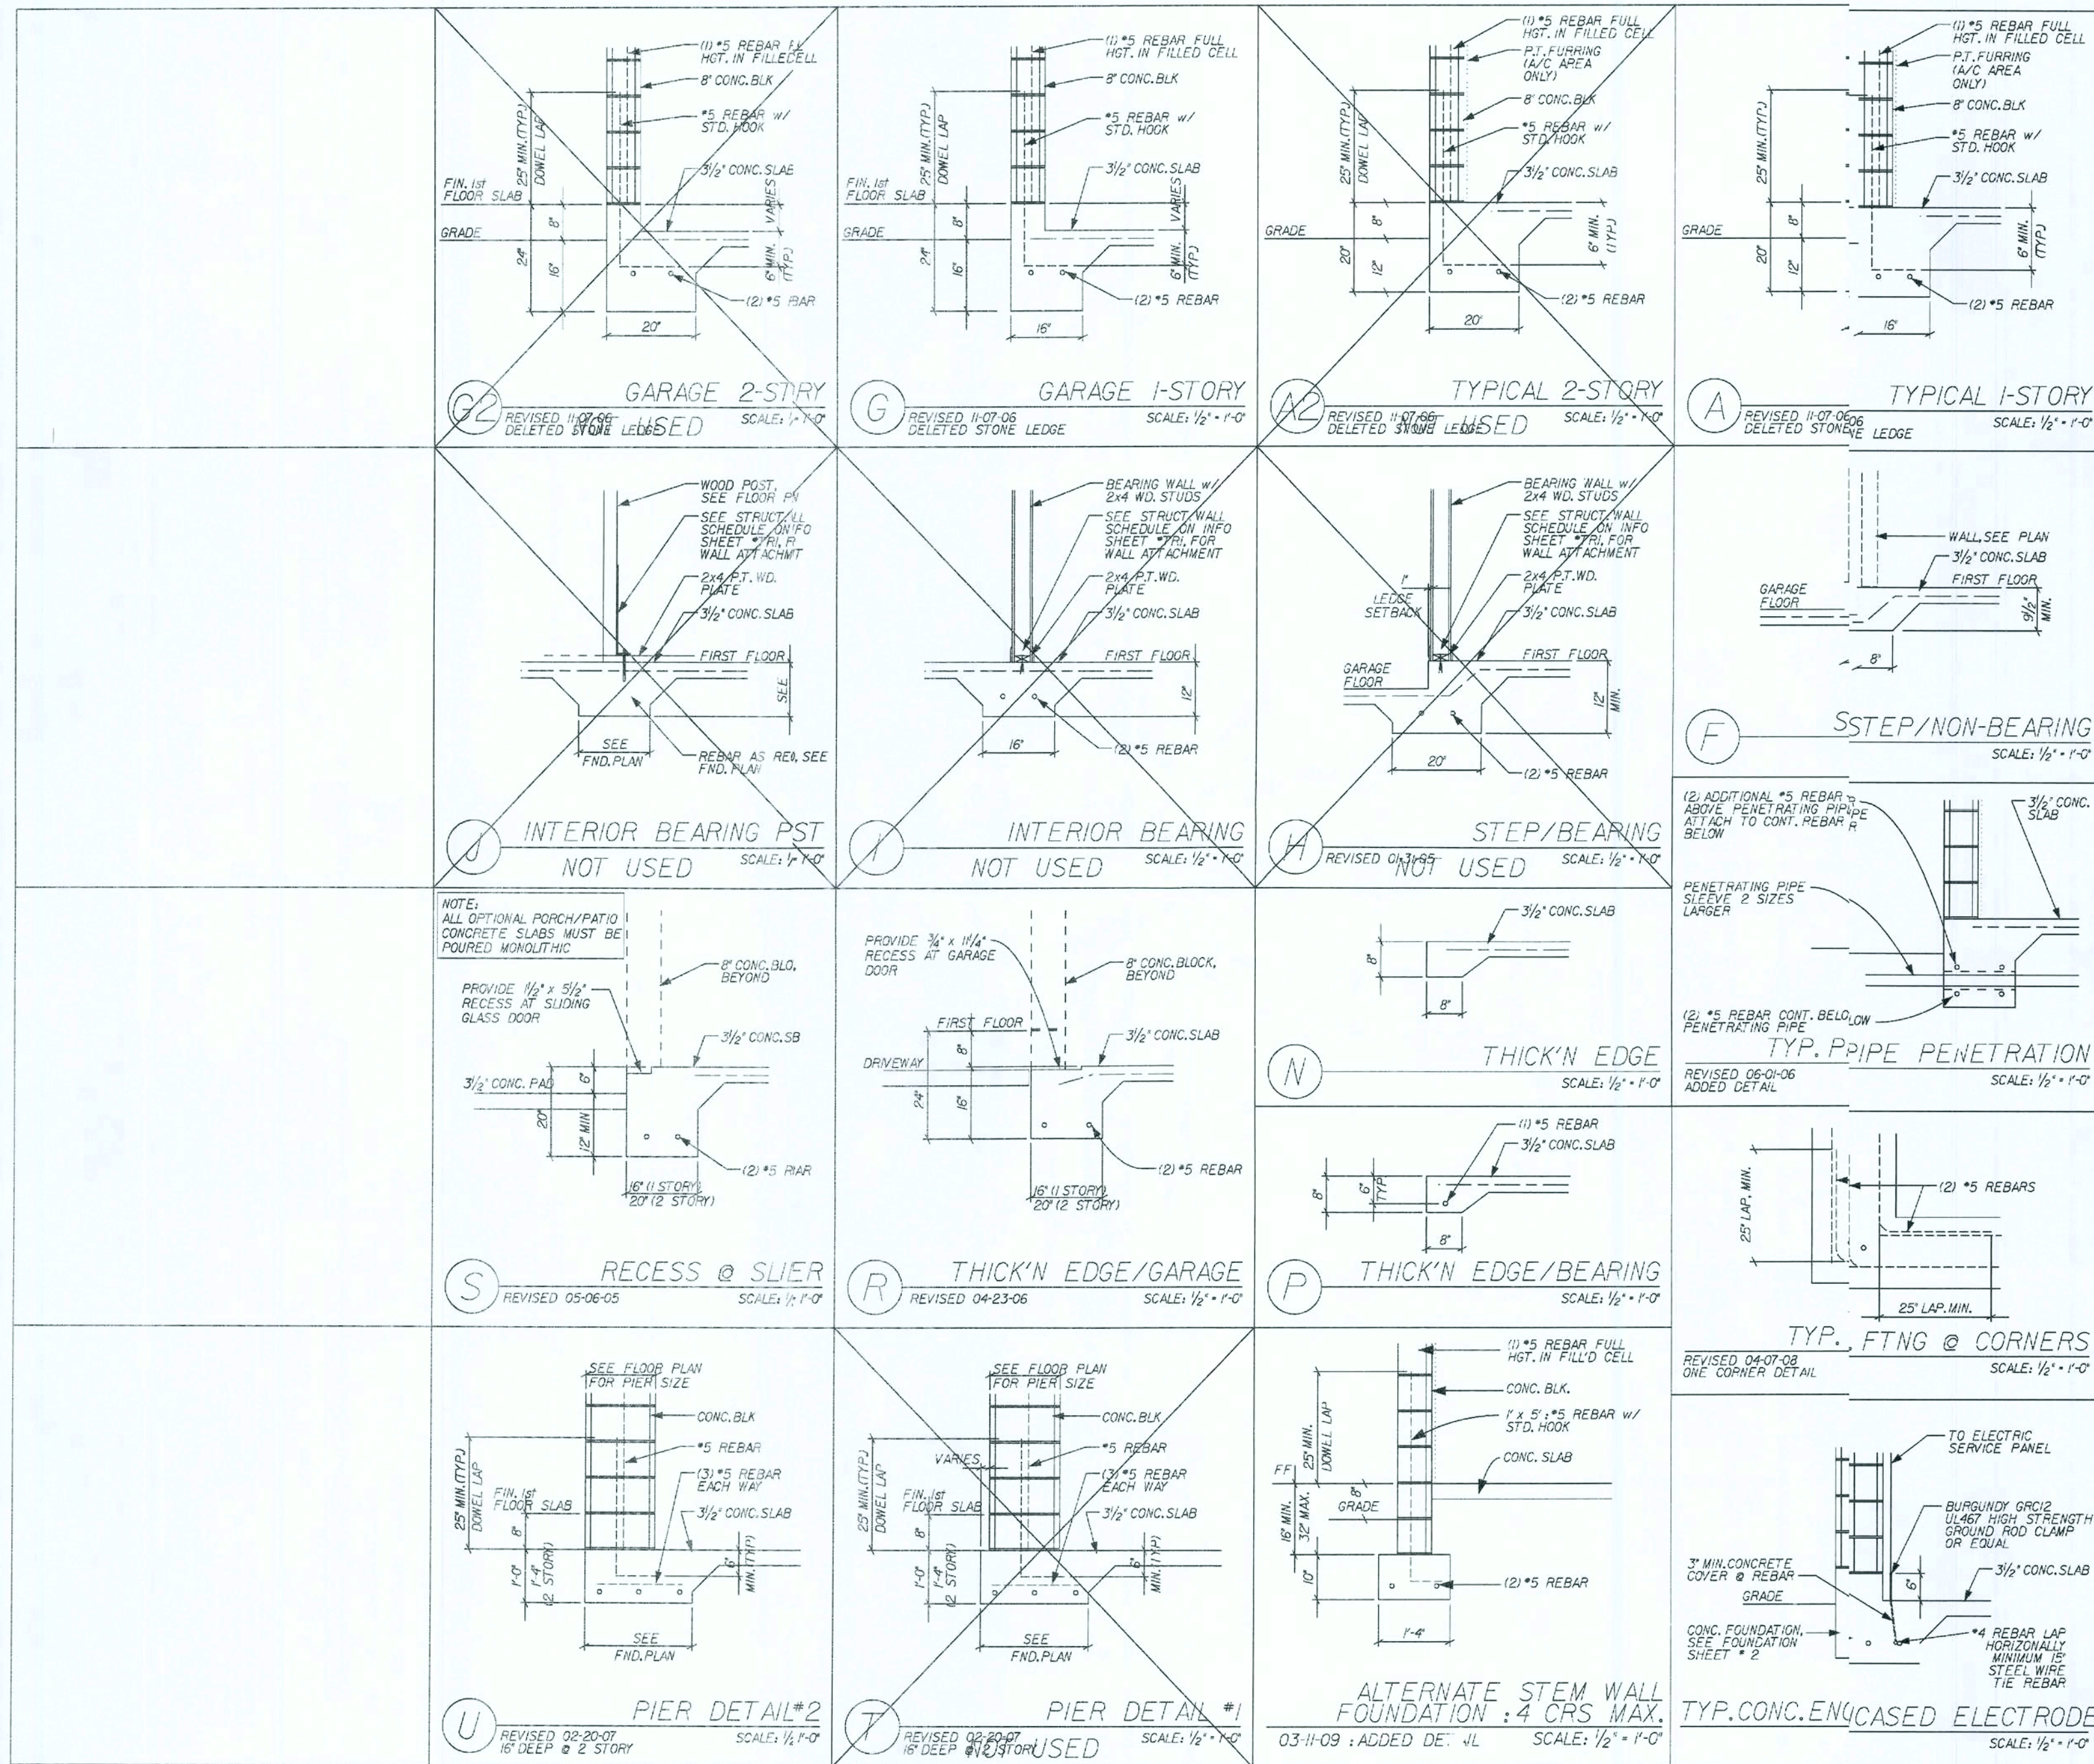

REVISIONS:		03-01-09 REV. CODE INFORMATION	
COPYRIGHT © 2005 MARONDA HOMES		FLORIDA	
Maronda Homes		SANFORD, FL 32711	
4005 MARONDA WAY		4005 MARONDA WAY	
(407) 321-0064		(407) 321-0064	
THIS STRUCTURE WAS DESIGNED IN ACCORDANCE WITH THE FLORIDA BUILDING CODE 2007: RESIDENTIAL		REVISED: 03-01-09	
1001 LINGS STANDARD DETAILS		GEORGETOWN 4	
DRAWN BY: GARAGE:		RELEASE DATE: 09-08-04	
Maronda Systems		4005 Maronda Way	
Sanford, FL 32711		(407) 321-0064	
Tomas Ponce P.E.		License No. 0050068	
April 2, 2009		SHEET: FTG	
PLOT DATE: 01 APR 2009		FLORIDA BUILDING CODE 2007: RESIDENTIAL	


THIS DRAWING WAS PRINTED BY USING THE THERMADRAW SOFTWARE AND HAS BEEN REVIEWED BY SE. DS. ST. MF. JG. TP. EB. DR. TY AND TT.

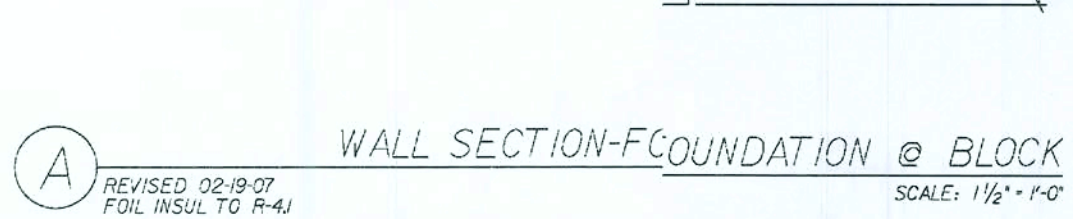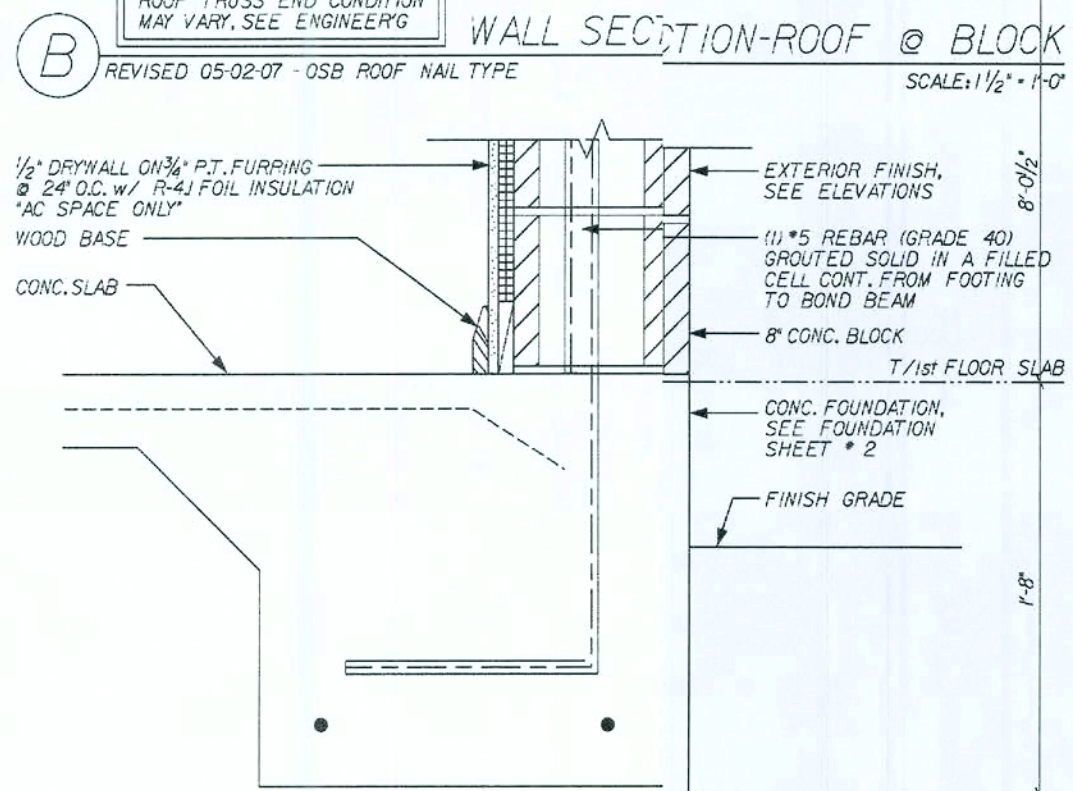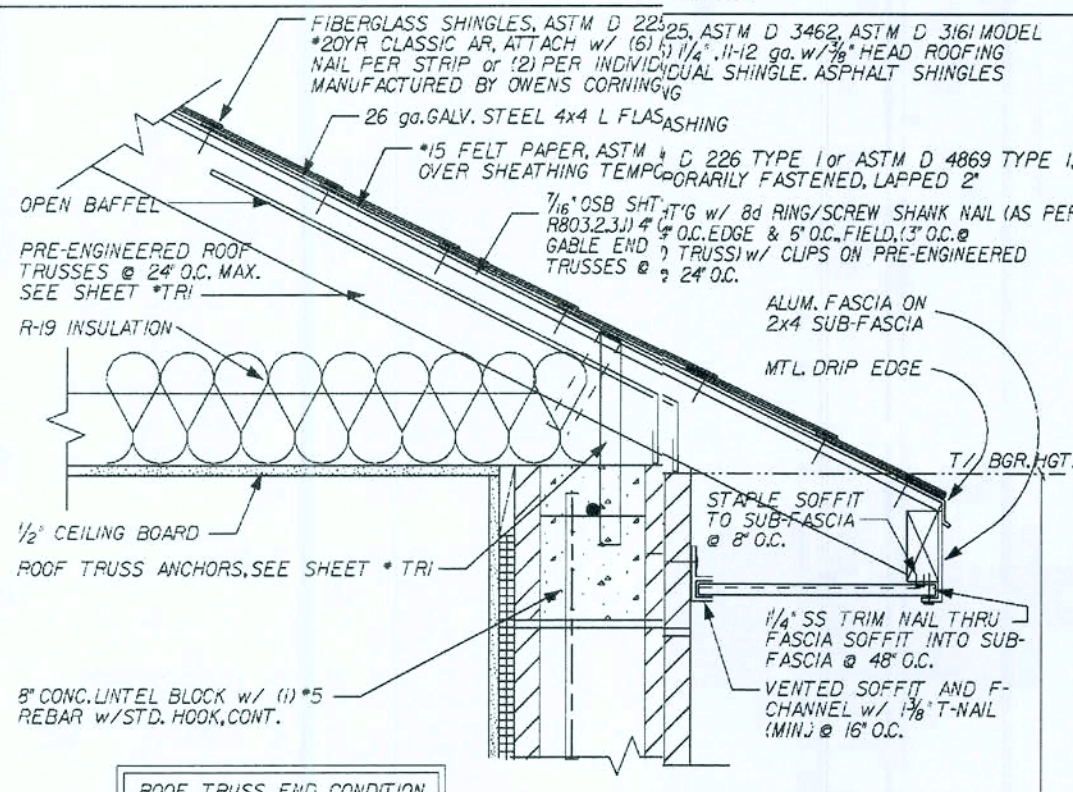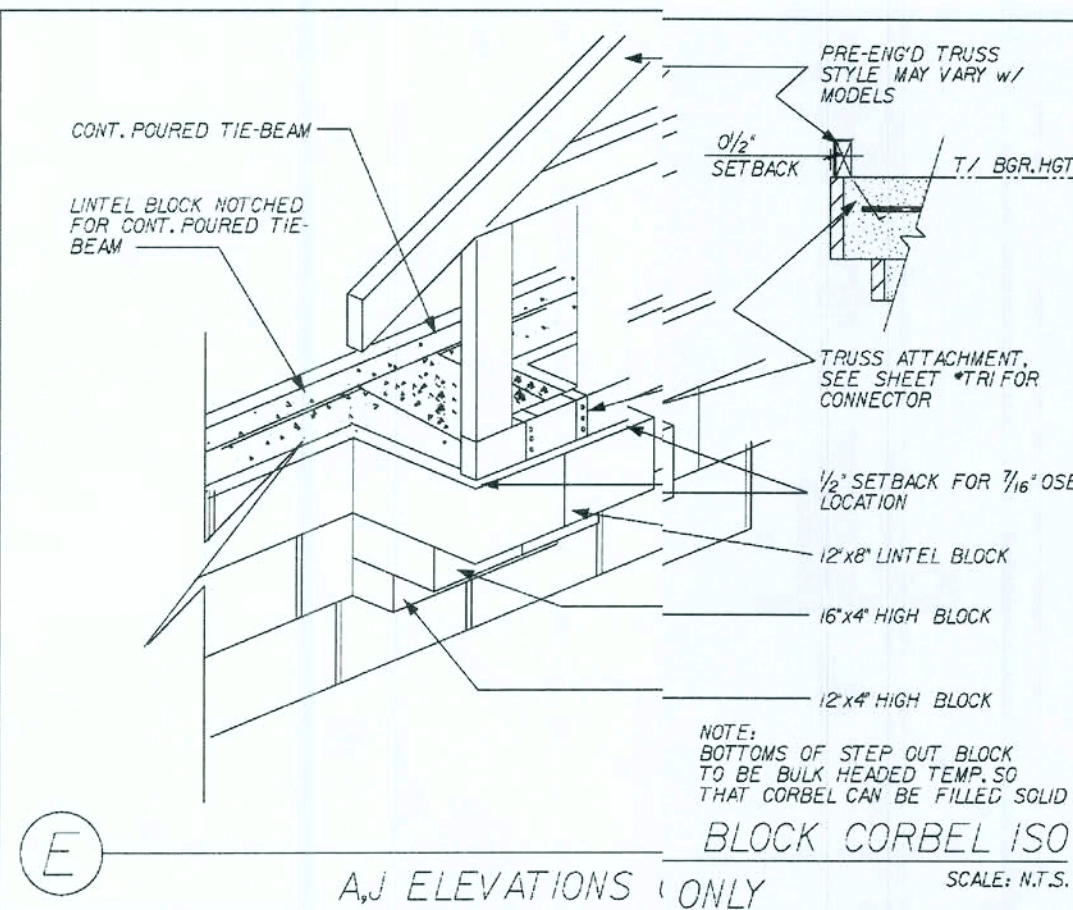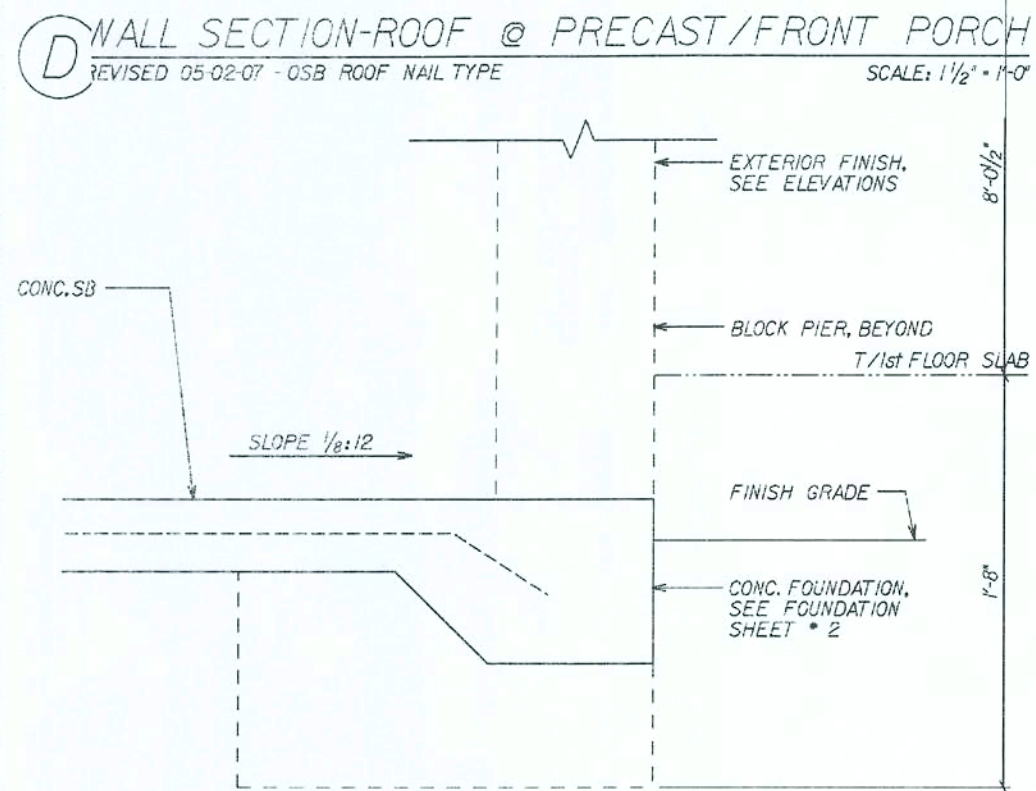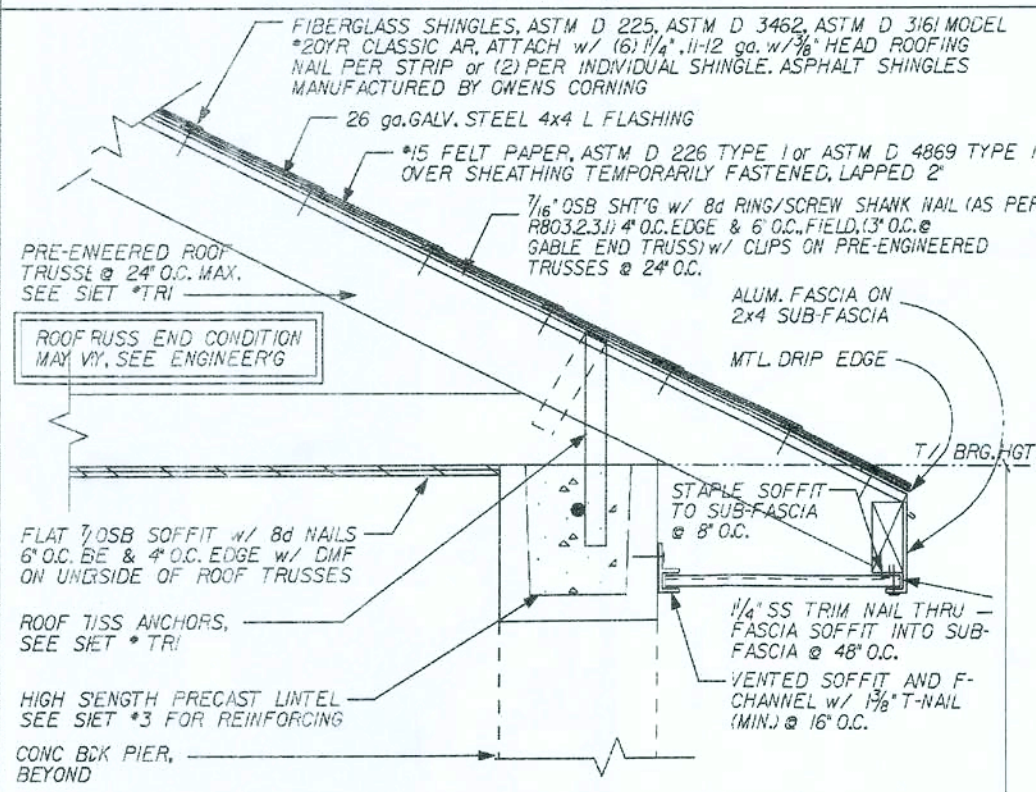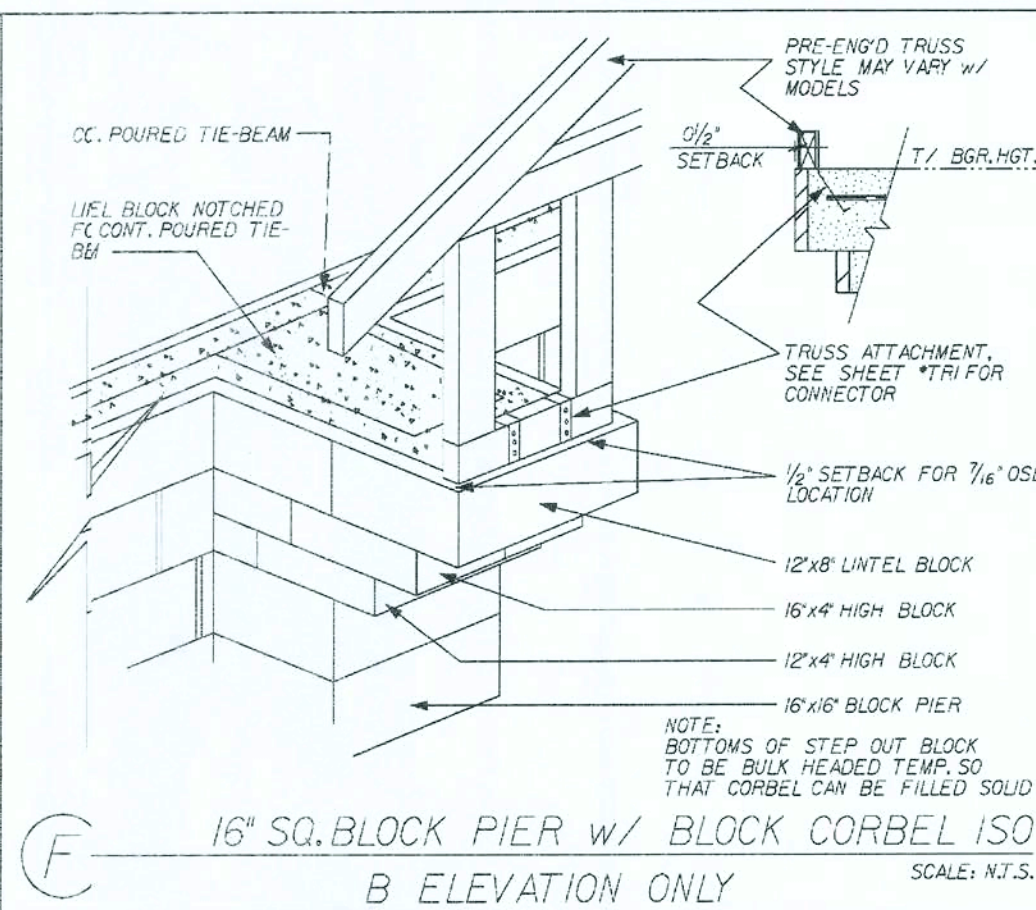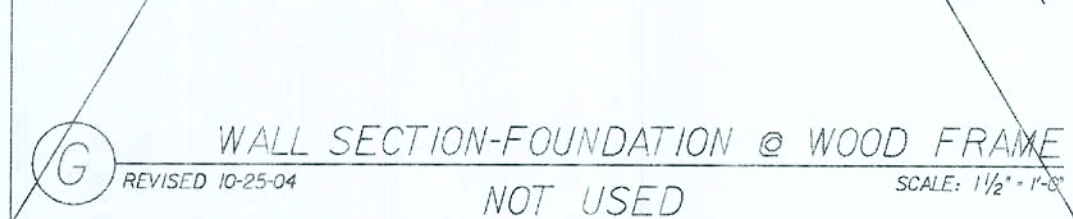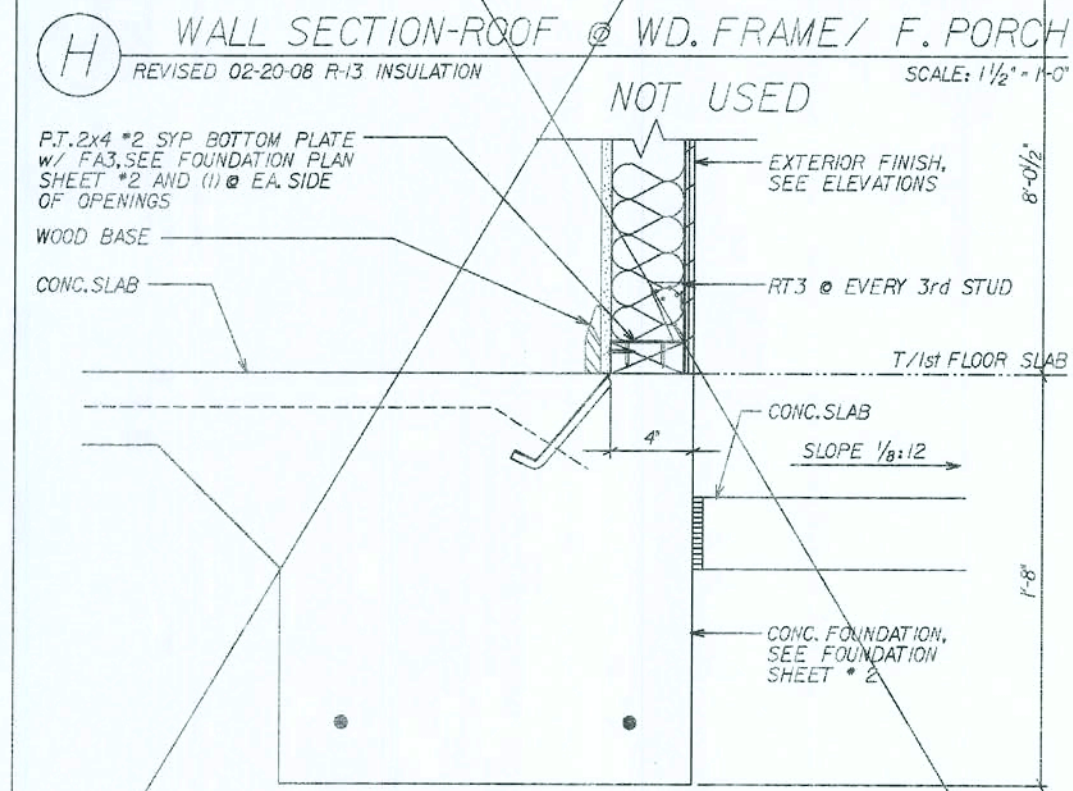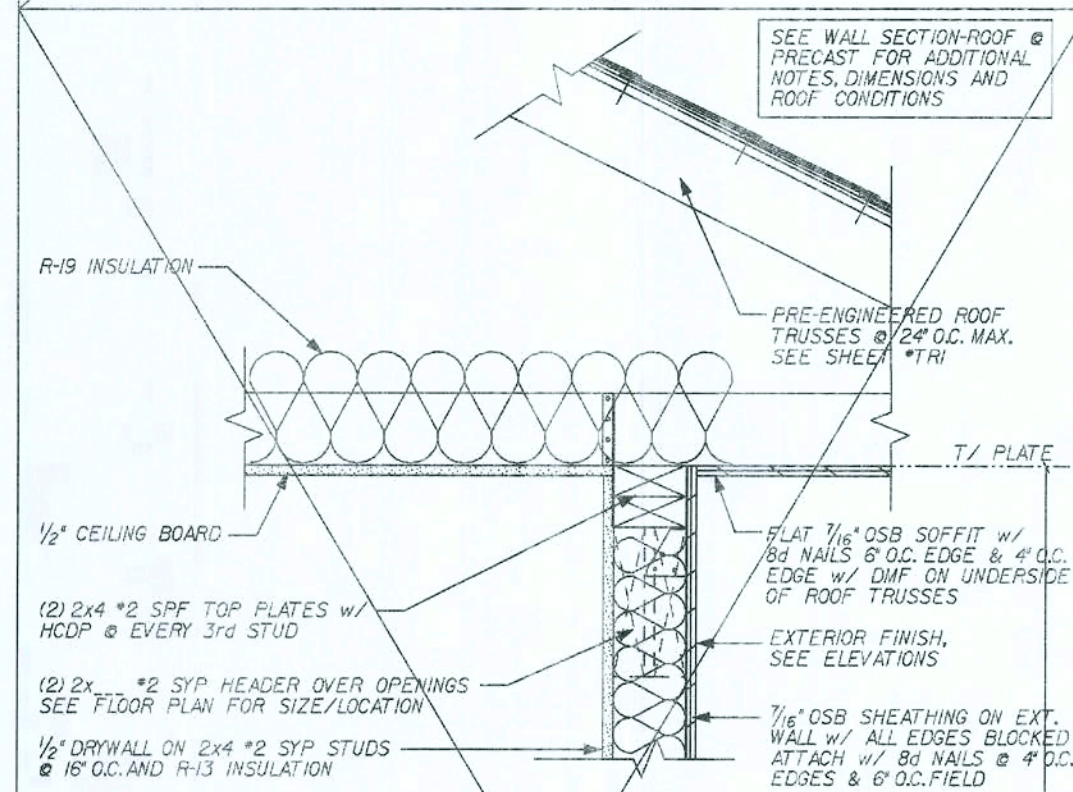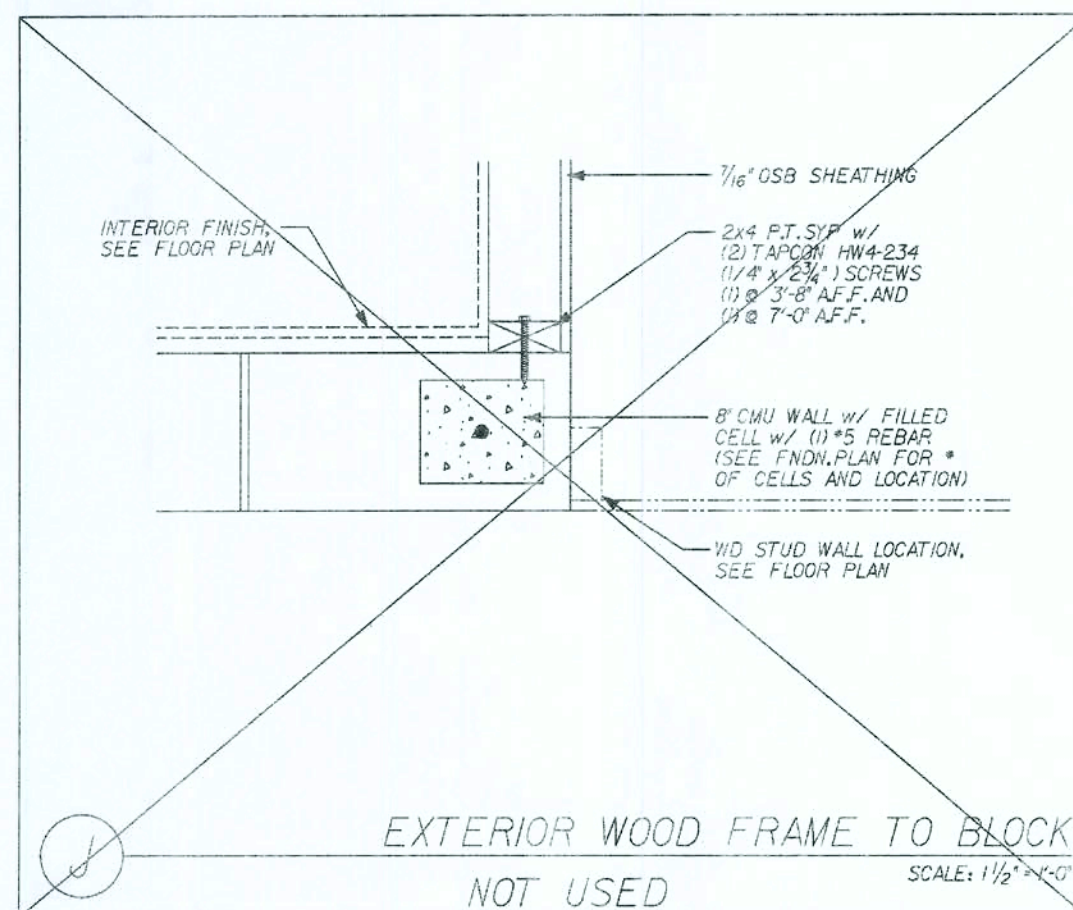

Maronda Homes 4005 MARONDA WAY SANFORD, FL 32771 (407) 321-0064		FLORIDA THIS STRUCTURE WAS DESIGNED IN ACCORDANCE WITH THE REQUIREMENTS OF THE FLORIDA BUILDING CODE 2007: RESIDENTIAL
ONE STORY GEORGETOWN	WALL SECTIONS	RELEASE DATE: 09-08-04 DRAWN BY: GARAGE:
Maronda Systems 4005 Maronda Way Sanford, FL 32771 (407) 321-0064		T Tomas Ponce P.E. License No. 0050068 April 2, 2009
SHEET: WS-B1		PLOT DATE: 01 APR 2009

FLORIDA BUILDING CODE 2007: RESIDENTIAL

THIS DRAWING WAS PRINTED BY USING THE TAMERAN *vivaad* SOFTWARE AND HAS BEEN REVIEWED BY SE, DS, ST, MF, JG, TP, EB, DR, TY AND TT.

 

REV. 10-06-08 SCALE: 1/2" = 1'-0"



UW DATE: 01 APR 2009	102105.13	12N1700005 (5 year getnewA details) srt details.srt	03-01-09	REV. CODE INFORMATION
----------------------	-----------	---	----------	-----------------------

FLORIDA BUILDING CODE 2007 : RESIDENTIAL


THIS DRAWING WAS PRINTED BY USING THE THERMAN Inroad SOFTWARE AND HAS BEEN REVIEWED BY SE, DS, ST, WF, JG, TP, ER, DR, TY AND TT.

DOOR SCHEDULE

DOOR TYPE	ACTUAL SIZE	ROUGH FRAME OPENING	ROUGH BLOCK OPENING 2" BUCK
2-0 STANDARD O.S.	25 1/2" x 80 3/4"	26" x 80 3/4"	29" x 82 3/4"
2-8 STANDARD O.S.	33 1/2" x 80 3/4"	34" x 80 3/4"	37" x 82 3/4"
2-10 STANDARD O.S.	35 1/2" x 80 3/4"	36" x 80 3/4"	39" x 82 3/4"
3-0 STANDARD I.S.	37 1/2" x 82"	38" x 82 1/4"	41" x 82 3/4"
3-0 w/SIDE LIGHT I.S.	51 1/2" x 82"	52 1/2" x 82 1/4"	54 1/2" x 82 3/4"
3-0 w/12" SIDE LIGHT I.S.	64 1/2" x 82"	65 1/2" x 82 1/4"	68" x 82 3/4"
5-8 (12-10 FRENCH O.S.)	70 1/2" x 80 3/4"	71" x 80 3/4"	74" x 82 3/4"


- ** FINISH OPENING IS DETERMINED BY ACTUAL SIZE 1/4" FOR HEIGHT
- ** FINISH OPENING IS DETERMINED BY ACTUAL SIZE 1/2" FOR WIDTH
- ** O.S. = OUTSWING
- ** I.S. = INSWING

MAX. OPNG. SIZE	JACKS @ EA. END	HEADER SIZE	STUDS @ EA. END 8'-0" MAX. HGT.	STUDS @ EA. END 12'-0" MAX. HGT.
2'-3"	(1)	2x HEADER, SEE FLOOR PLAN FOR PROPER SIZE FRAMING	2	2
3'-3"	(1)	2x HEADER, SEE FLOOR PLAN FOR PROPER SIZE FRAMING	2	2
6'-3"	(1)	2x HEADER, SEE FLOOR PLAN FOR PROPER SIZE FRAMING	2	3

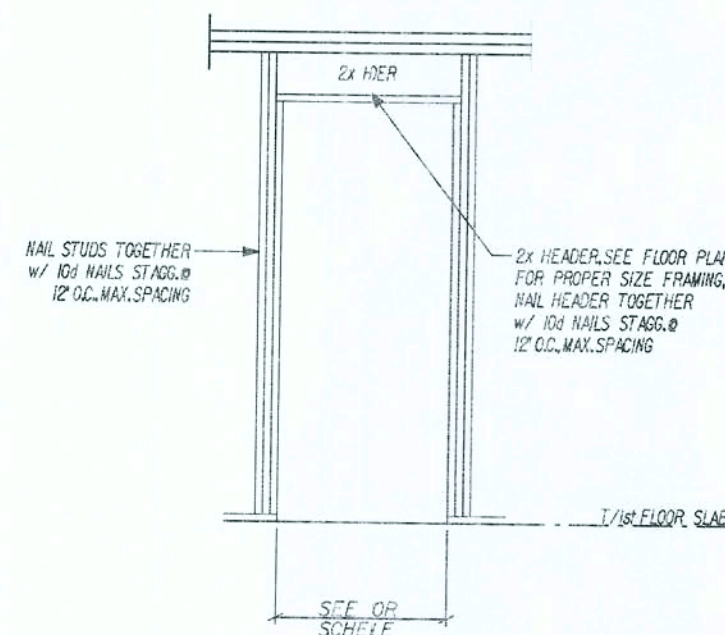


(K) STD. DOOR - W. FRAME, NO-UPLIFT
SCALE: N.T.S.

MAX. OPNG. SIZE	JACKS @ EA. END	HEADER SIZE	STUDS @ EA. END 8'-0" MAX. HGT.	STUDS @ EA. END 12'-0" MAX. HGT.	WSTA 12
2'-3"	(1)	2x HEADER, SEE FLOOR PLAN FOR PROPER SIZE FRAMING	1	2	N/A
3'-3"	(1)	2x HEADER, SEE FLOOR PLAN FOR PROPER SIZE FRAMING	2	2	(1) @ CEN. OF HOR.
6'-3"	(1)	2x HEADER, SEE FLOOR PLAN FOR PROPER SIZE FRAMING	2	3	(1) @ 2'-0" OFF EA. END OF HOR.

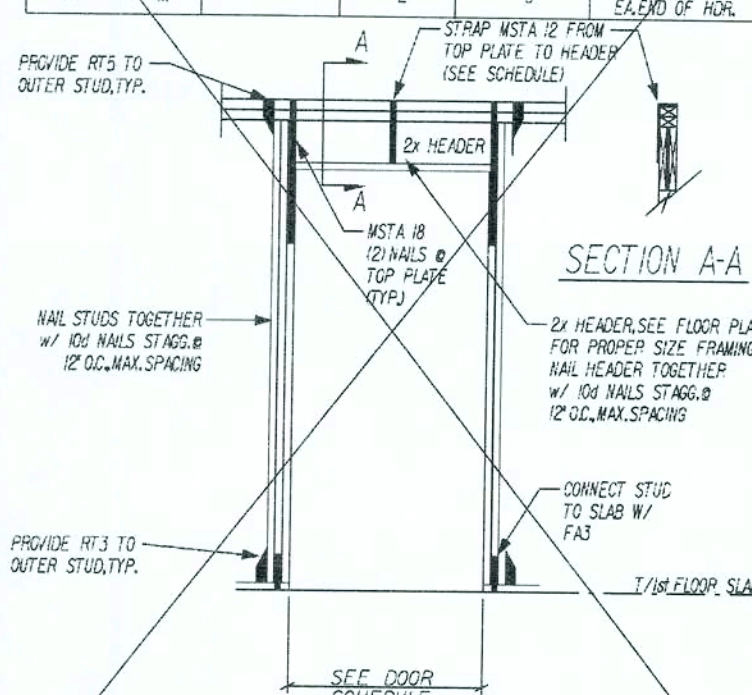


(J) STD. DOOR - WD FRAME, UPLIFT
SCALE: N.T.S.

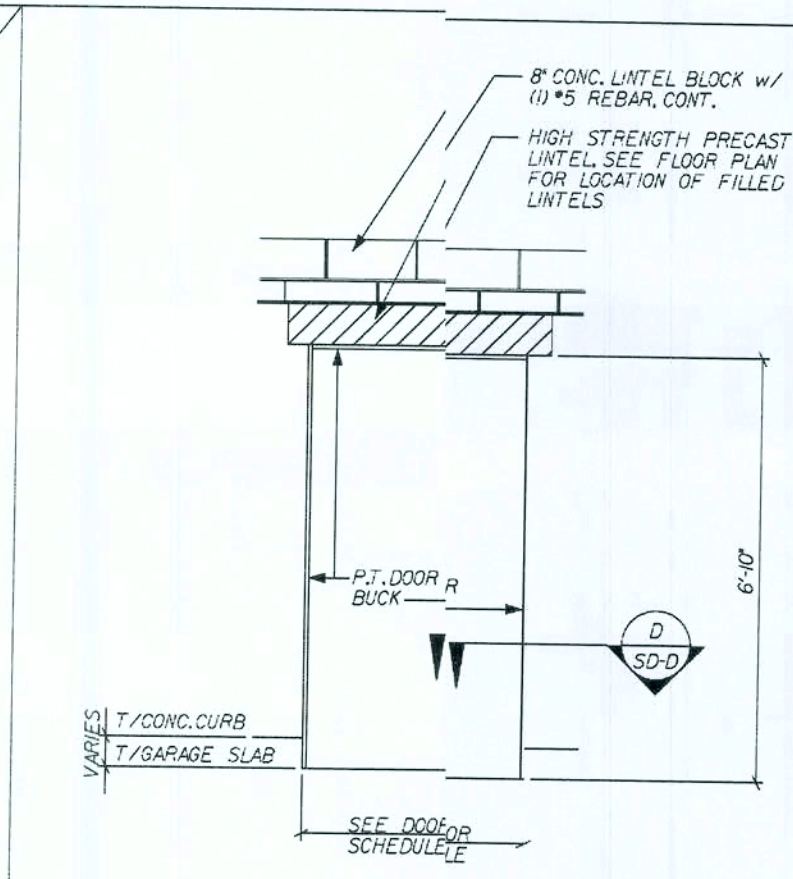


(H) OPTIONAL SERVICE DOOR
SCALE: 3/8" = 1'-0"


CONTRACTOR NOTE:
INSTALLATION FOR GARAGE DOOR
TYPES (AS PER TEST #960507-A)

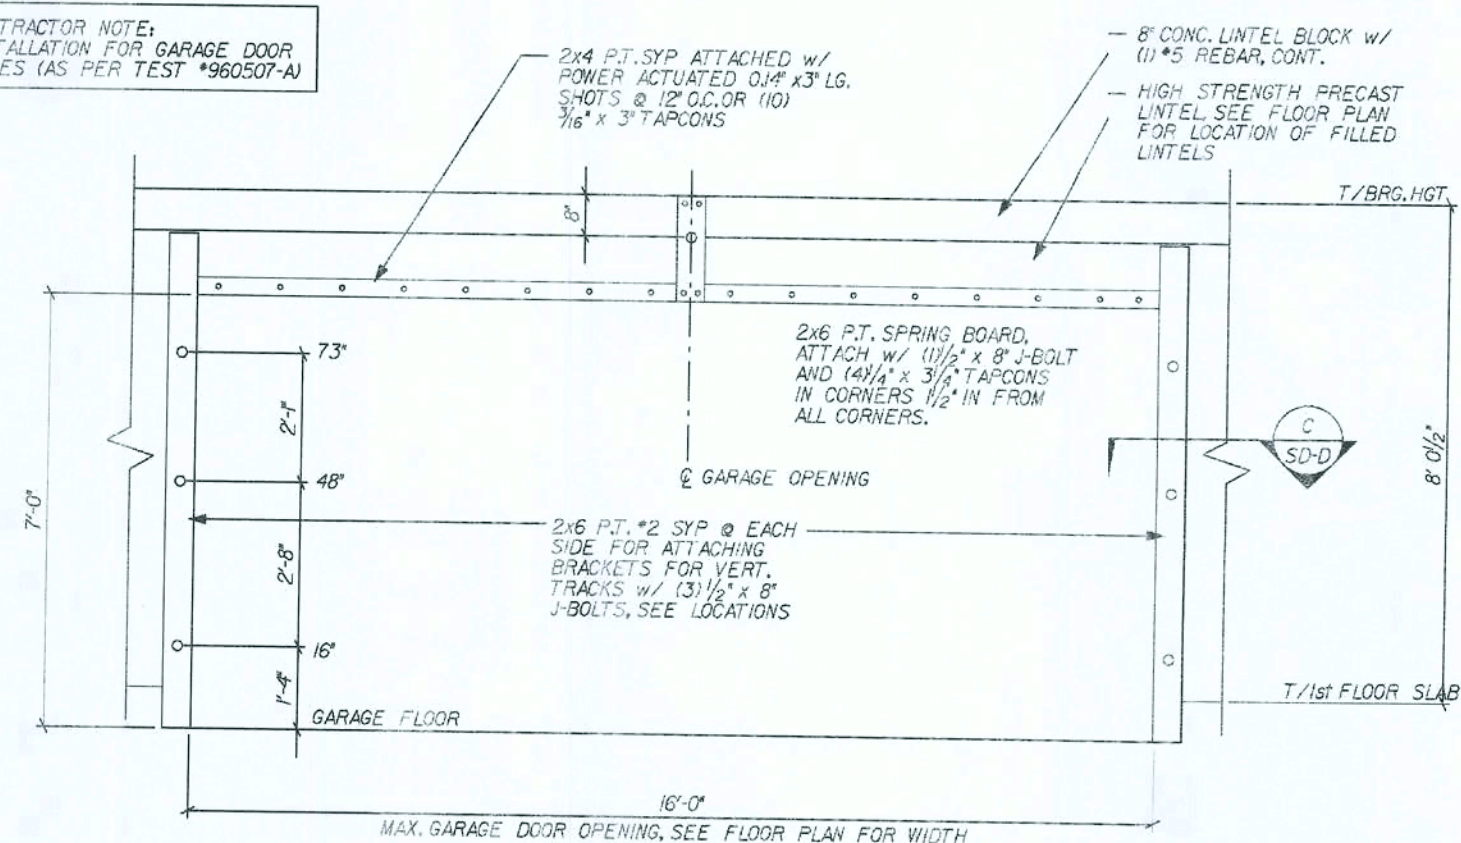


(G) GARAGE DOOR ELEVATION
SCALE: 3/8" = 1'-0"

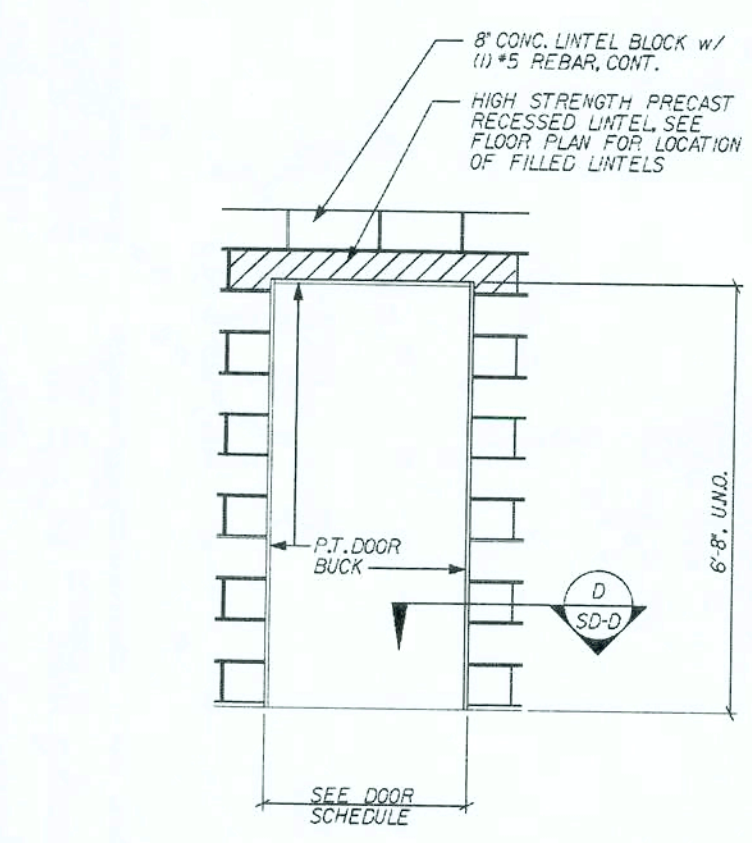


(F) STANDARD DOOR ELEVATION
SCALE: 3/8" = 1'-0"

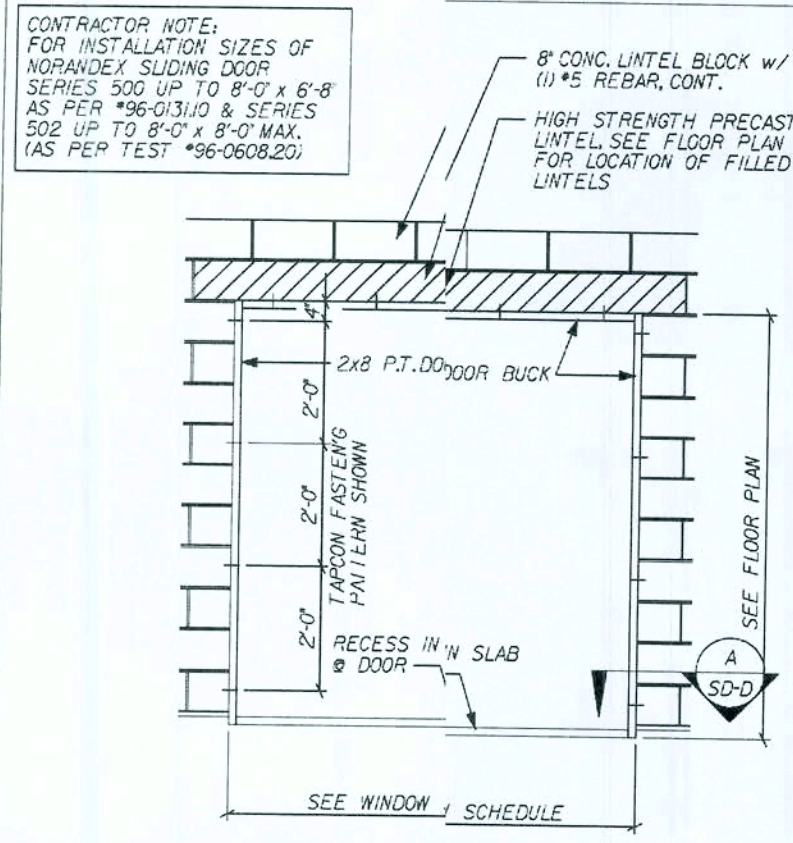


(E) SLIDING GLASS DOOR ELEVATION
SCALE: 3/8" = 1'-0"

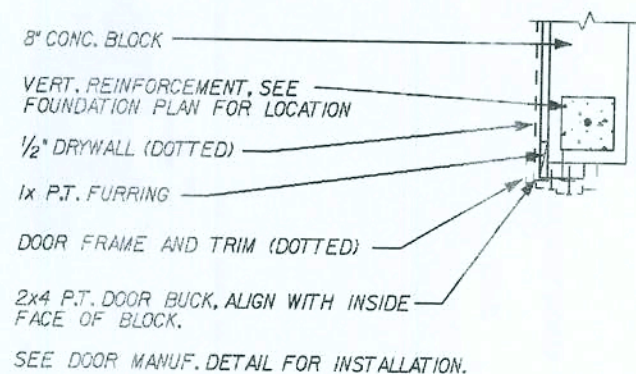


(D) 2x DOOR BUCK DETAIL
SCALE: 3/8" = 1'-0"

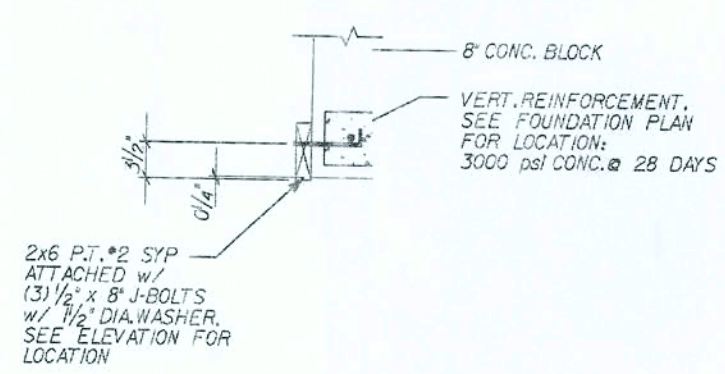

(C) GARAGE DOOR BUCK DETAIL
SCALE: 3/8" = 1'-0"

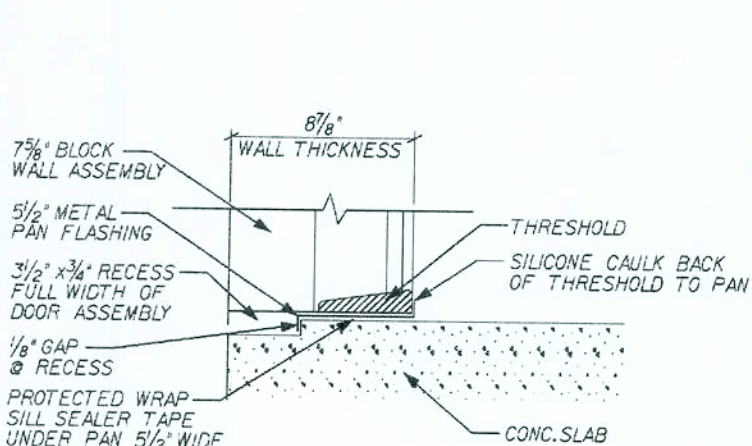

(B) DOOR PAN FLASHING
SCALE: 3/8" = 1'-0"

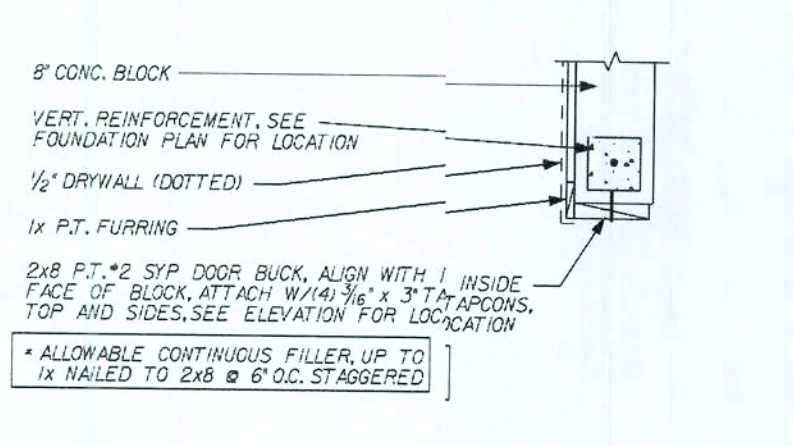

(A) SLIDING GLASS DOOR BUCK DETAIL
SCALE: 3/8" = 1'-0"

Maronda Homes
4005 MARONDA WAY
SANFORD, FL 32771
(407) 321-0064

DOORS
STANDARD 11111S
GEORGETOWN
GARAGE:
RELEASE DATE: 09-08-04
10485.13



Maronda Systems
4005 Maronda Way
Sanford, FL 32771
(407) 321-0064

Tomas Ponce P.E.
License No. 0050068
April 2, 2009

SHEET:
SD-D

FLORIDA BUILDING CODE 2007, RESIDENTIAL

THIS DRAWING WAS PRINTED BY USING THE TAMEFAN v10000 SOFTWARE AND HAS BEEN REVIEWED BY SE, DS, ST, MF, JG, TP, EB, DR, TY AND TT.

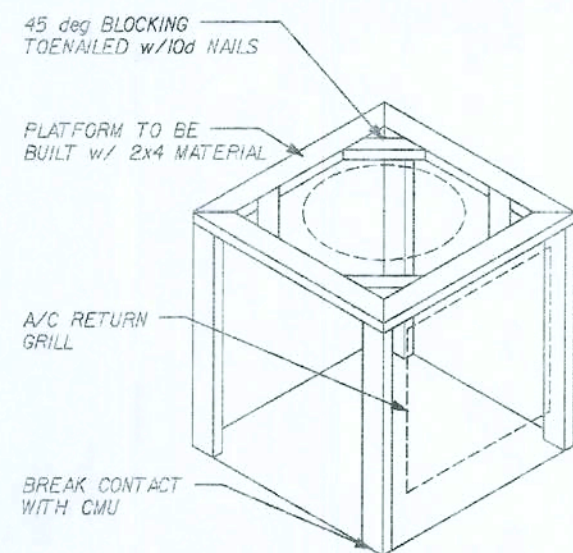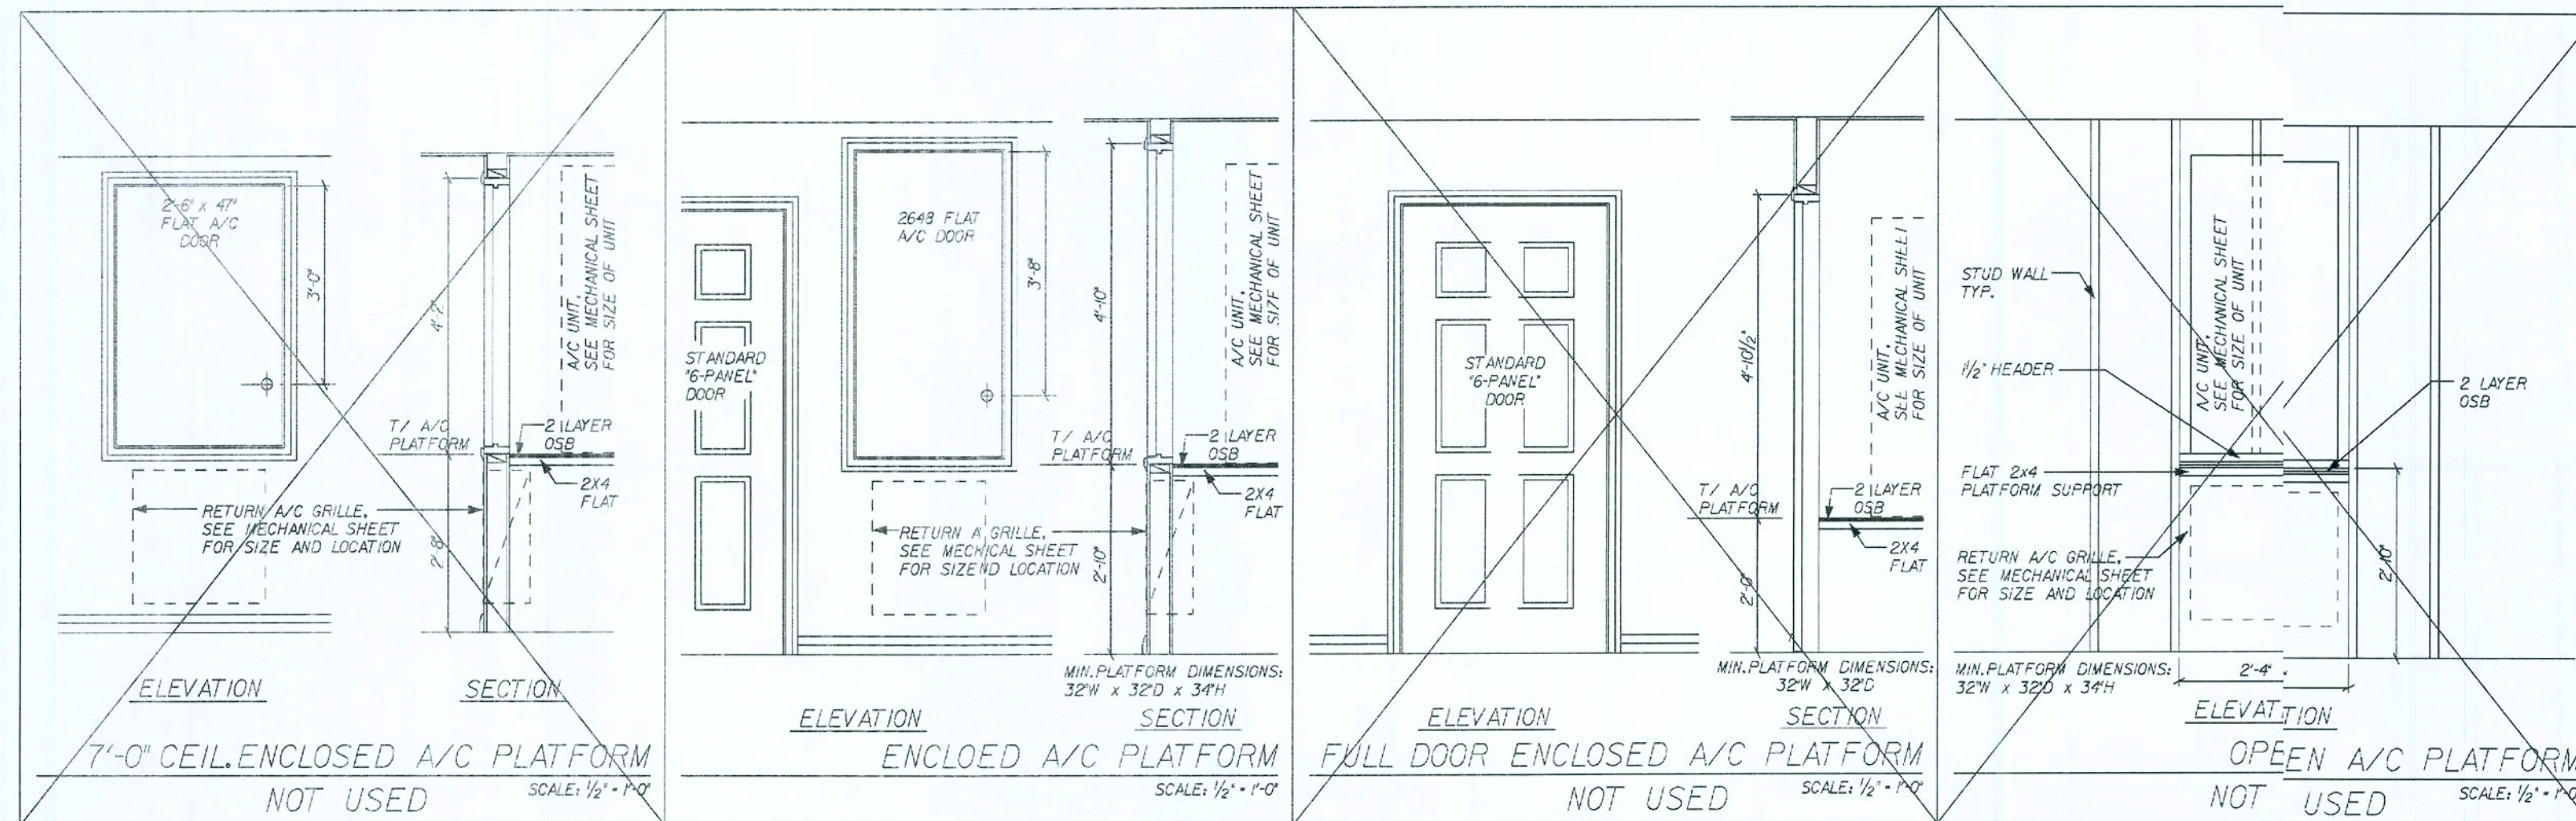

A/C PLATFORM FRAMING

REVISED 01-24-05

SCALE: 1/2" = 1'-0"

REVISIONS:	10-25-06	REV. A/C SPACE IN GARAGE
03-01-09	REV. CODE	INFORMATION

Maronda Homes
FLORIDA
4005 MARONDA WAY SANFORD, FL 32771
(407) 321-0064

FLORIDA
THIS STRUCTURE WAS DESIGNED IN
ACCORDANCE WITH THE REQUIREMENTS
OF THE FLORIDA BUILDING CODE
2007 - RESIDENTIAL

10-48-35
P:\N\Users\CH\georgetown\details\sd\framingsh

STANDARD	PLATFORM DETAILS
GEORGETOWN 4	
AIR-III AT DETAILS	
DRAWN BY:	GARAGE:
RELEASE DATE: 09-08-04	

Maronda Systems
4005 Maronda Way
Sanford, FL 32771
(407) 321-0064

Tomas Ponce P.E.
License No. 0050068
April 2, 2009

SHEET:
SD-H

PLOT DATE: 01 APR 2009

FLORIDA BUILDING CODE 2007 - RESIDENTIAL


NAN YA PLASTICS CORP.
PLASTPRO INC.

9 PEACH TREE HILL ROAD
LIVINGSTON, NEW JERSEY 07039
PH: 800-779-0561 FAX: 973-758-4001

DISTINCTION SERIES
3'0" x 6'8" OPAQUE FIBERGLASS DOOR
INSWING / OUTSWING

GENERAL NOTES


- THIS PRODUCT HAS BEEN EVALUATED AND IS IN COMPLIANCE WITH THE FLORIDA BUILDING CODE EXCLUDING THE "HIGH VELOCITY HURRICANE ZONE".
- PRODUCT ANCHORS SHALL BE AS LISTED AND SPACED AS SHOWN ON DETAILS. ANCHOR EMBEDMENT TO BASE MATERIAL SHALL BE BEYOND WALL DRESSING OR STUCCO.
- WHEN USED IN WIND-BORNE DEBRIS REGIONS THIS PRODUCT COMPLIES WITH SECTION 1609.1.4 OF THE FLORIDA BUILDING CODE AS AN IMPACT RESISTANT PRODUCT AND DOES NOT REQUIRE THE USE OF AN EXTERNAL IMPACT RESISTANT COVERING. THIS PRODUCT DOES NOT MEET THE REQUIREMENTS FOR ENHANCED PROTECTION OF ESSENTIAL FACILITIES AS DEFINED IN ASTM E1998.
- FOR 2X STUD FRAMING CONSTRUCTION, ANCHORING OF THESE UNITS SHALL BE THE SAME AS THAT SHOWN FOR 2X BUCK MASONRY CONSTRUCTION.
- CONDITIONS NOT COVERED BY THIS DRAWING ARE SUBJECT TO FURTHER ENGINEERING ANALYSIS.

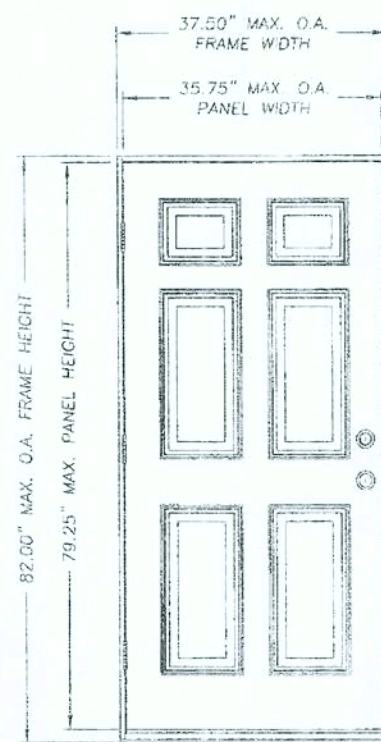

SINGLE OPAQUE DOOR

TYPE	OVERALL FRAME DIMENSION	DESIGN PRESSURE (P)	
		POSITIVE	NEGATIVE
INSWING	37.50" x 82.00"	+65.0	-70.0
OUTSWING	37.50" x 80.37"	+65.0	-65.0



REVISIONS	
NO.	DATE
1	01/13/05
2	01/13/05
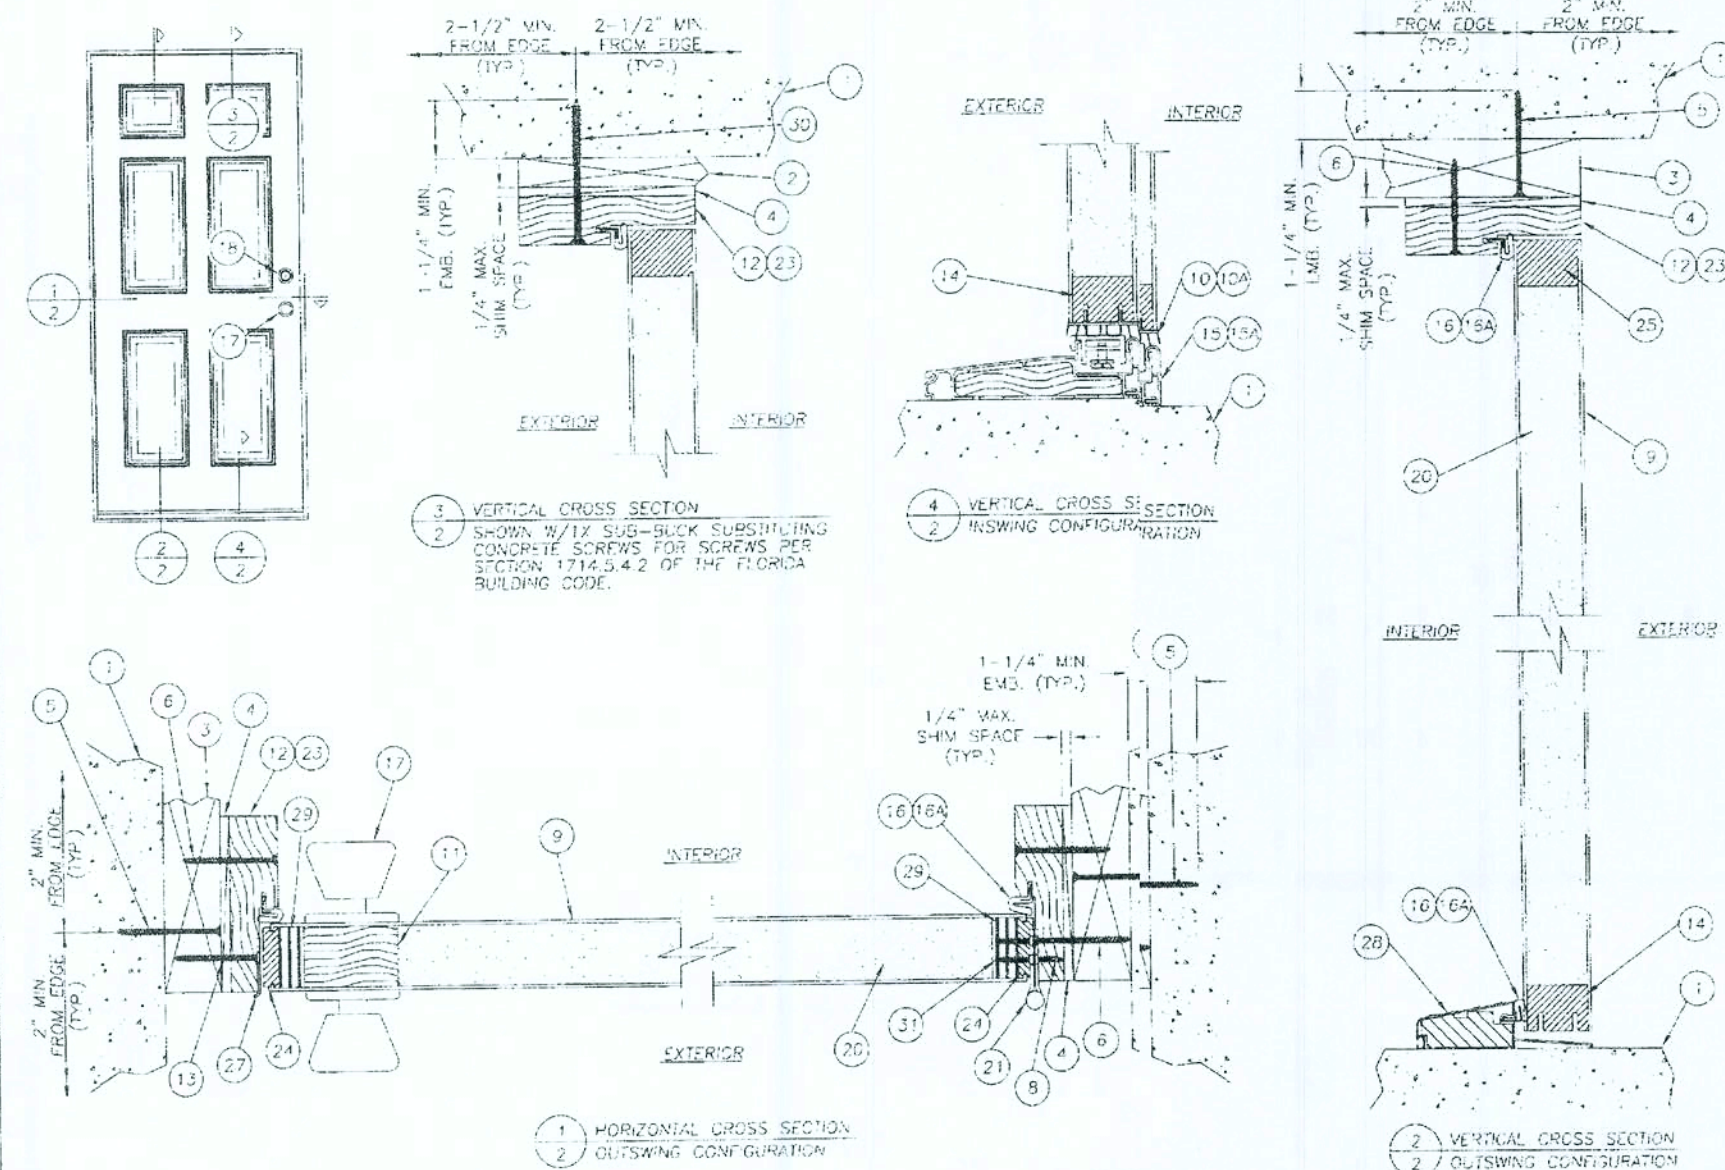


REVISIONS	
NO.	DATE
1	01/13/05
2	01/13/05
TABLE OF CONTENTS	
SHEET #	DESCRIPTION
1	TYPICAL ELEVATION, DESIGN PRESSURES & GENERAL NOTES
2	HORIZONTAL & VERTICAL CROSS SECTIONS
3	BUCK & FRAME ANCHORING
4	BILL OF MATERIALS & COMPONENTS


FLORIDA
MARONDA HOMES
4005 MARONDA WAY
SANFORD, FL 32784
407.321.0064
COPYRIGHT © 2002 MARONDA HOMES
Maronda Homes

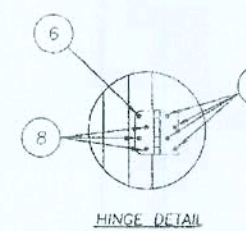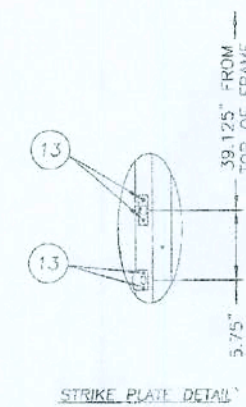

HINGES (3) LOCATED @ 9.45\", 40.71\"/>

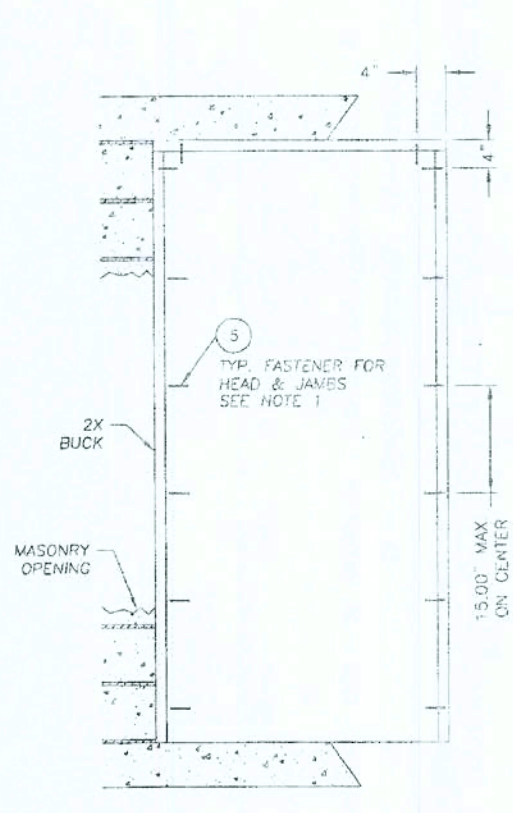


BUCK ANCHORING


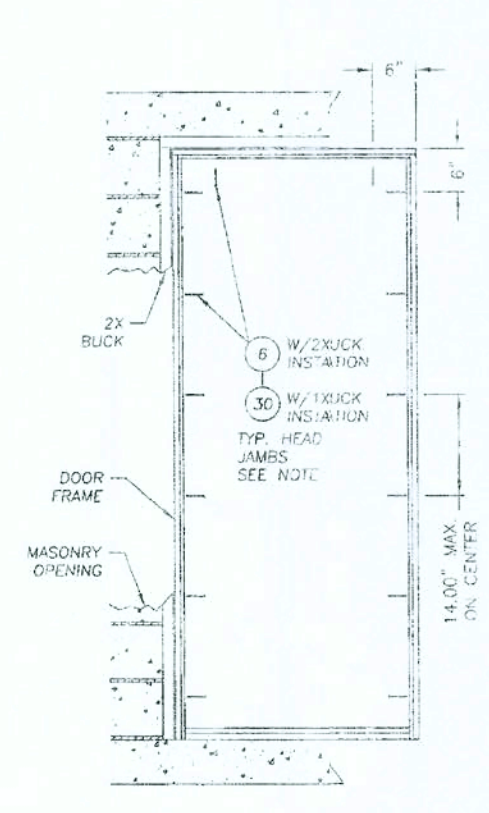


FRAME ANCHORING



ITEM	DESCRIPTION	MATERIAL
1	MASONRY	CONC
2	1X BUCK	WOOD
3	2X BUCK	WOOD
4	1/4" MAX SHW STAGE	WOOD
5	3/16" x 2-3/4" ANCON	STEEL
6	#10 x 2-1/2" PTH WOOD SCREW	STEEL
7	3/16" x 2-1/4" ANCON	STEEL
8	#8 x 3/4" PTH WOOD SCREW	STEEL
9	DOOR SWAY (W/IN COSTS TRACK)	ALUM/BRASS
10	INSURNG HINGE DOOR STOPPING GRATED BY ENCLURA	WOOD
11	1/2"X 1/2"X 1/2" WOOD SLEEP #828 BY HOLM AG.	WOOD
12	PTEN INCLINABLE WOOD STOP LOCKS	WOOD
13	1/2"X 1/2"X 1/2" WOOD SLEEP	WOOD
14	#8 x 2-1/4" PTH ANS	STEEL
15	WOOD RAIL	FORM PVC
16	INSURNG ADJUSTABLE THRESHOLD BY ENCLURA	ALU/WOOD
15A	INSURNG ADJUSTABLE ALUMINUM THRESHOLD BY CLP	ALU/WOOD
16	FORMS 1/2"X 1/2"X 1/2" WOOD SLEEP GRATED BY ENCLURA	WOOD
17	DOOR STOPPING HINGE STOP DOOR SWAY BY SCHLEZEL	FORM
17	KNOWEST MATED LAMBY GRADE 2	STEEL
18	KNOWEST DEADBOLT GRADE 2	STEEL
19	NOT USED	-
20	POLYURETHANE FORM BY NAKMA	FORM
21	4" x 4" HLT HINGE	STEEL
22	#8 x 2" PTH WOOD SCREW	STEEL
23	PONY HINGE JAWB	CONC x WOOD
24	HINGE & LATCH LATCH STAY	FORM PVC
25	TOP RAIL	FORM PVC
26	NOT USED	-
27	SHIRT PLATE	STEEL
28	OUTSWING HINGE THRESHOLD	ALUM
29	HINGE & LATCH LATCH REINFORCEMENT	WAL
30	1/4" x 1-3/4" ANCON	STEEL
31	#8 x 1" PTH WOOD SCREW	STEEL

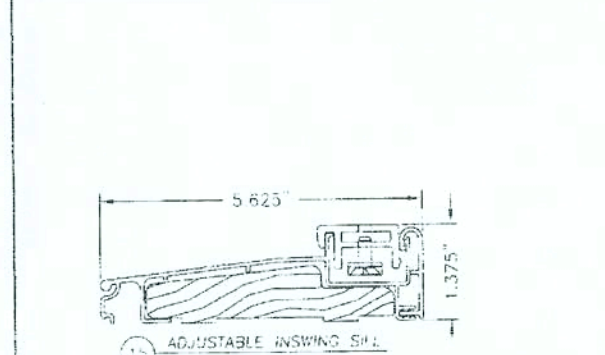

ADJUSTABLE INSWING SILL

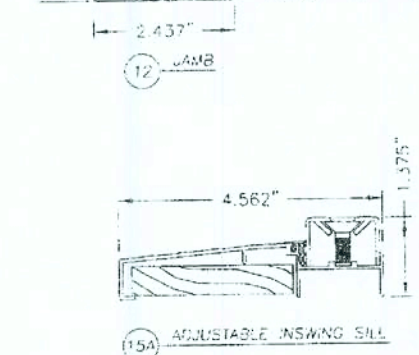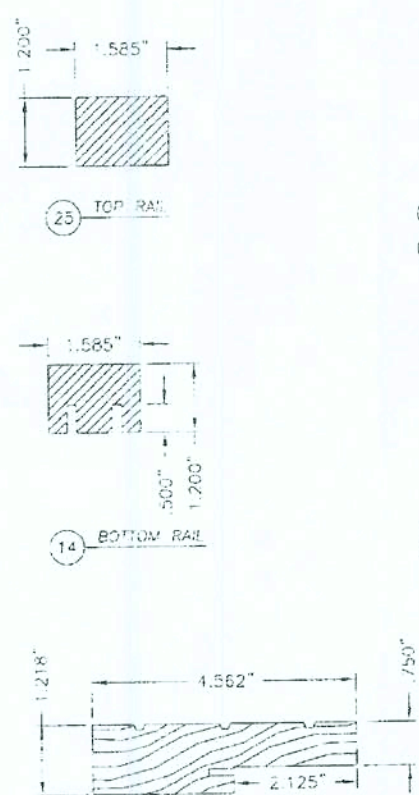

ADJUSTABLE INSWING SILL

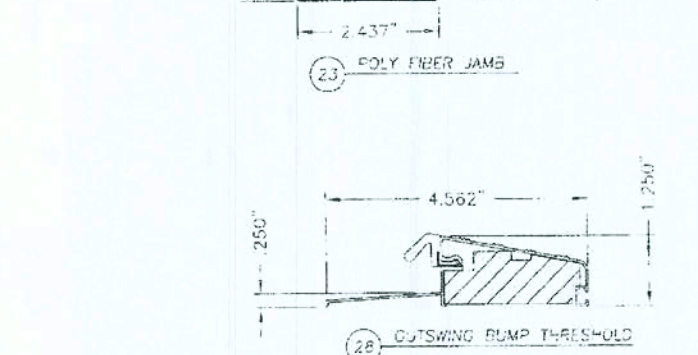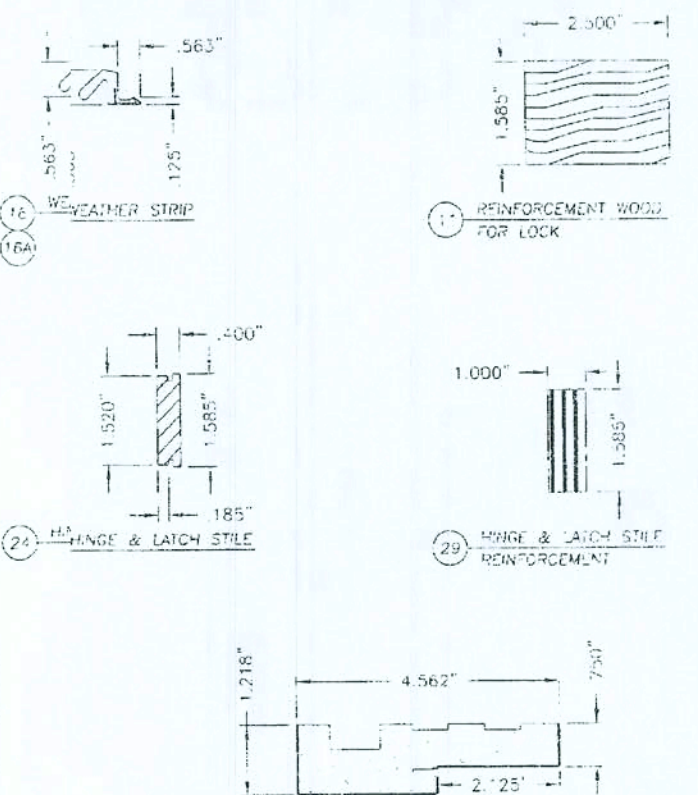

OUTSWING BUMP THRESHOLD

REVISIONS	
NO.	DATE
1	01/13/05
2	01/13/05
FIBERGLASS EXTERIOR DOORS
IN SWING / OUT SWING DOOR
SINGLE DOOR
RELEASE DATE: 09/02/08

SHEET:
ED-0

Florida Product Approval #6184.1

REVISED 2-18-2009

Cell Phone Number: () F-mail Address:

FLORIDA BUILDING CODE 2007: RESIDENTIAL

FASTENER LOCATION TABLE (see Elevation View, Sheet 1)

Series	Size Code	Frame Width and Height		Fastener Screw Location
		Width	Height (Full Radius)	
1000/1500/2000	12	19 1/8	26 13/16	A, B, C
	13	19 1/8	28 5/16	D, E, F, G, H, I
	14	19 1/8	30 3/16	A, B, C
	15	19 1/8	40 11/16	D, E, F, G, H, I
	16	19 1/8	52 15/16	A, B, C
	17	19 1/8	57 1/16	D, E, F, G, H, I
	18	19 1/8	58 9/16	A, B, C
	19	19 1/8	65 5/16	D, E, F, G, H, I
	20	19 1/8	67 9/16	A, B, C
	21	19 1/8	74 5/16	D, E, F, G, H, I, J, K
	22	19 1/8	84	A, B, C
	23	19 1/8	86 5/16	D, E, F, G, H, I, J, K, Y, Z
	24	19 1/8	88 9/16	A, B, C
	25	25 1/2	93 1/2	D, E, F, G, H, I
	26	25 1/2	95 3/4	A, B, C
	27	25 1/2	101 1/2	D, E, F, G, H, I
1000/1500/2000	28	25 1/2	103 1/4	A, B, C
	29	25 1/2	111 1/8	D, E, F, G, H, I
	30	25 1/2	115 1/8	A, B, C
	31	25 1/2	117 1/8	D, E, F, G, H, I
	32	25 1/2	123 1/8	A, B, C
	33	25 1/2	127 1/8	D, E, F, G, H, I
	34	25 1/2	131 1/8	A, B, C
	35	25 1/2	135 1/8	D, E, F, G, H, I
	36	25 1/2	143 1/8	A, B, C
	37	25 1/2	147 1/8	D, E, F, G, H, I, J, K
	38	25 1/2	151 1/8	A, B, C
	39	25 1/2	155 1/8	D, E, F, G, H, I, J, K, Y, Z
	40	25 1/2	163 1/8	A, B, C
	41	25 1/2	167 1/8	D, E, F, G, H, I
	42	25 1/2	171 1/8	A, B, C
	43	25 1/2	175 1/8	D, E, F, G, H, I, J, K, Y, Z
1000/1500	44	30 1/2	180 1/2	A, B, C
	45	30 1/2	184 1/2	D, E, F, G, H, I, J, K, Y, Z
	46	30 1/2	188 1/2	A, B, C
	47	30 1/2	192 1/2	D, E, F, G, H, I, J, K, Y, Z
	48	30 1/2	196 1/2	A, B, C
	49	30 1/2	200 1/2	D, E, F, G, H, I, J, K, Y, Z
	50	30 1/2	204 1/2	A, B, C
	51	30 1/2	208 1/2	D, E, F, G, H, I, J, K, Y, Z
	52	30 1/2	212 1/2	A, B, C
	53	30 1/2	216 1/2	D, E, F, G, H, I, J, K, Y, Z
	54	30 1/2	220 1/2	A, B, C
	55	30 1/2	224 1/2	D, E, F, G, H, I, J, K, Y, Z
	56	30 1/2	228 1/2	A, B, C
	57	30 1/2	232 1/2	D, E, F, G, H, I, J, K, Y, Z
	58	30 1/2	236 1/2	A, B, C
	59	30 1/2	240 1/2	D, E, F, G, H, I, J, K, Y, Z
1000/1500/2000	60	30 1/2	244 1/2	A, B, C
	61	30 1/2	248 1/2	D, E, F, G, H, I, J, K, Y, Z
	62	30 1/2	252 1/2	A, B, C
	63	30 1/2	256 1/2	D, E, F, G, H, I, J, K, Y, Z
	64	30 1/2	260 1/2	A, B, C
	65	30 1/2	264 1/2	D, E, F, G, H, I, J, K, Y, Z
	66	30 1/2	268 1/2	A, B, C
	67	30 1/2	272 1/2	D, E, F, G, H, I, J, K, Y, Z
	68	30 1/2	276 1/2	A, B, C
	69	30 1/2	280 1/2	D, E, F, G, H, I, J, K, Y, Z
	70	30 1/2	284 1/2	A, B, C
	71	30 1/2	288 1/2	D, E, F, G, H, I, J, K, Y, Z
	72	30 1/2	292 1/2	A, B, C
	73	30 1/2	296 1/2	D, E, F, G, H, I, J, K, Y, Z
	74	30 1/2	300 1/2	A, B, C
	75	30 1/2	304 1/2	D, E, F, G, H, I, J, K, Y, Z
2000	76	31	28 5/16	A, B, C
	77	31	31 5/16	D, E, F, G, H, I
	78	31	34 1/16	A, B, C
	79	31	37 1/8	D, E, F, G, H, I
	80	31	40 1/8	A, B, C
	81	31	43 1/8	D, E, F, G, H, I
	82	31	46 1/8	A, B, C
	83	31	49 1/8	D, E, F, G, H, I
	84	31	52 1/8	A, B, C
	85	31	55 1/8	D, E, F, G, H, I
	86	31	58 1/8	A, B, C
	87	31	61 1/8	D, E, F, G, H, I
	88	31	64 1/8	A, B, C
	89	31	67 1/8	D, E, F, G, H, I
	90	31	70 1/8	A, B, C
	91	31	73 1/8	D, E, F, G, H, I, J, K
1000/1500/2000	92	31	76 1/8	A, B, C
	93	31	79 1/8	D, E, F, G, H, I, J, K
	94	31	82 1/8	A, B, C
	95	31	85 1/8	D, E, F, G, H, I, J, K
	96	31	88 1/8	A, B, C
	97	31	91 1/8	D, E, F, G, H, I, J, K
	98	31	94 1/8	A, B, C
	99	31	97 1/8	D, E, F, G, H, I, J, K
	100	31	100 1/8	A, B, C
	101	31	103 1/8	D, E, F, G, H, I, J, K
	102	31	106 1/8	A, B, C
	103	31	109 1/8	D, E, F, G, H, I, J, K
	104	31	112 1/8	A, B, C
	105	31	115 1/8	D, E, F, G, H, I, J, K
	106	31	118 1/8	A, B, C
	107	31	121 1/8	D, E, F, G, H, I, J, K
1000/1500/2000	108	31	124 1/8	A, B, C
	109	31	127 1/8	D, E, F, G, H, I, J, K
	110	31	130 1/8	A, B, C
	111	31	133 1/8	D, E, F, G, H, I, J, K
	112	31	136 1/8	A, B, C
	113	31	139 1/8	D, E, F, G, H, I, J, K
	114	31	142 1/8	A, B, C
	115	31	145 1/8	D, E, F, G, H, I, J, K
	116	31	148 1/8	A, B, C
	117	31	151 1/8	D, E, F, G, H, I, J, K
	118	31	154 1/8	A, B, C
	119	31	157 1/8	D, E, F, G, H, I, J, K
	120	31	160 1/8	A, B, C
	121	31	163 1/8	D, E, F, G, H, I, J, K
	122	31	166 1/8	A, B, C
	123	31	169 1/8	D, E, F, G, H, I, J, K
2000	124	31	172 1/8	A, B, C
	125	31	175 1/8	D, E, F, G, H, I, J, K
	126	31	178 1/8	A, B, C
	127	31	181 1/8	D, E, F, G, H, I, J, K
	128	31	184 1/8	A, B, C
	129	31	187 1/8	D, E, F, G, H, I, J, K
	130	31	190 1/8	A, B, C
	131	31	193 1/8	D, E, F, G, H, I, J, K
	132	31	196 1/8	A, B, C
	133	31	199 1/8	D, E, F, G, H, I, J, K
	134	31	202 1/8	A, B, C
	135	31	205 1/8	D, E, F, G, H, I, J, K
	136	31	208 1/8	A, B, C
	137	31	211 1/8	D, E, F, G, H, I, J, K
	138	31	214 1/8	A, B, C
	139	31	217 1/8	D, E, F, G, H, I, J, K
140	31	220 1/8	A, B, C	
1000/1500/2000	141	31	223 1/8	D, E, F, G, H, I, J, K
	142	31	226 1/8	A, B, C
	143	31	229 1/8	D, E, F, G, H, I, J, K
	144	31	232 1/8	A, B, C
	145	31	235 1/8	D, E, F, G, H, I, J, K
	146	31	238 1/8	A, B, C
	147	31	241 1/8	D, E, F, G, H, I, J, K
	148	31	244 1/8	A, B, C
	149	31	247 1/8	D, E, F, G, H, I, J, K
	150	31	250 1/8	A, B, C
	151	31	253 1/8	D, E, F, G, H, I, J, K
	152	31	256 1/8	A, B, C
	153	31	259 1/8	D, E, F, G, H, I, J, K
	154	31	262 1/8	A, B, C
	155	31	265 1/8	D, E, F, G, H, I, J, K
	156	31	268 1/8	A, B, C
2000	157	31	271 1/8	D, E, F, G, H, I, J, K
	158	31	274 1/8	A, B, C
	159	31	277 1/8	D, E, F, G, H, I, J, K
	160	31	280 1/8	A, B, C
	161	31	283 1/8	D, E, F, G, H, I, J, K
	162	31	286 1/8	A, B, C
	163	31	289 1/8	D, E, F, G, H, I, J, K
	164	31	292 1/8	A, B, C
	165	31	295 1/8	D, E, F, G, H, I, J, K
	166	31	298 1/8	A, B, C
	167	31	301 1/8	D, E, F, G, H, I, J, K
	168	31	304 1/8	A, B, C
	169	31	307 1/8	D, E, F, G, H, I, J, K
	170	31	310 1/8	A, B, C
	171	31	313 1/8	D, E, F, G, H, I, J, K
	172	31	316 1/8	A, B, C
173	31	319 1/8	D, E, F, G, H, I, J, K	
2000	174	31	322 1/8	A, B, C
	175	31	325 1/8	D, E, F, G, H, I, J, K
	176	31	328 1/8	A, B, C
	177	31	331 1/8	D, E, F, G, H, I, J, K
	178	31	334 1/8	A, B, C
	179	31	337 1/8	D, E, F, G, H, I, J, K
	180	31	340 1/8	A, B, C
	181	31	343 1/8	D, E, F, G, H, I, J, K
	182	31	346 1/8	A, B, C
	183	31	349 1/8	D, E, F, G, H, I, J, K
	184	31	352 1/8	A, B, C
	185	31	355 1/8	D, E, F, G, H, I, J, K
	186	31	358 1/8	A, B, C
	187	31	361 1/8	D, E, F, G, H, I, J, K
	188	31	364 1/8	A, B, C
	189	31	367 1/8	D, E, F, G, H, I, J, K
190	31	370 1/8	A, B, C	
2000	191	31	373 1/8	D, E, F, G, H, I, J, K
	192	31	376 1/8	A, B, C
	193	31	379 1/8	D, E, F, G, H, I, J, K
	194	31	382 1/8	A, B, C
	195	31	385 1/8	D, E, F, G, H, I, J, K
	196	31	388 1/8	A, B, C
	197	31	391 1/8	D, E, F, G, H, I, J, K
	198	31	394 1/8	A, B, C
	199	31	397 1/8	D, E, F, G, H, I, J, K
	200	31	400 1/8	A, B, C
	201	31	403 1/8	D, E, F, G, H, I, J, K
	202	31	406 1/8	A, B, C
	203	31	409 1/8	D, E, F, G, H, I, J, K
	204	31	412 1/8	A, B, C
	205	31	415 1/8	D, E, F, G, H, I, J, K
	206	31	418 1/8	A, B, C
207	31	421 1/8	D, E, F, G, H, I, J, K	
2000	208	31	424 1/8	A, B, C
	209	31	427 1/8	D, E, F, G, H, I, J, K
	210	31	430 1/8	A, B, C
	211	31	433 1/8	D, E, F, G, H, I, J, K
	212	31	436 1/8	A, B, C
	213	31	439 1/8	D, E, F, G, H, I, J, K
	214	31	442 1/8	A, B, C
	215	31	445 1/8	D, E, F, G, H, I, J, K
	216	31	448 1/8	A, B, C
	217	31	451 1/8	D, E, F, G, H, I, J, K
	218	31	454 1/8	A, B, C
	219	31	457 1/8	D, E, F, G, H, I, J, K
	220	31	460 1/8	A, B, C
	221	31	463 1/8	D, E, F, G, H, I, J, K
	222	31	466 1/8	A, B, C
	223	31	469 1/8	D, E, F, G, H, I, J, K
224	31	472 1/8	A, B, C	
225	31	475 1/8	D, E, F, G, H, I, J, K	
226	31	478 1/8	A, B, C	
227	31	481 1/8	D, E, F, G, H, I, J, K	
228	31	484 1/8	A, B, C	
229	31	487 1/8	D, E, F, G, H, I, J, K	
230	31	490 1/8	A, B, C	
231	31	493 1/8	D, E, F, G, H, I, J, K	
232	31	496 1/8	A, B, C	
233	31	499 1/8	D, E, F, G, H, I, J, K	
234	31	502 1/8	A, B, C	
235	31	505 1/8	D, E, F, G, H, I, J, K	
236	31	508 1/8	A, B, C	
237	31	511 1/8	D, E, F, G, H, I, J, K	
238	31	514 1/8	A, B, C	
239	31	517 1/8	D, E, F, G, H, I, J, K	
240	31	520 1/8	A, B, C	
241	31	523 1/8	D, E, F, G, H, I, J, K	
242	31	526 1/8	A, B, C	
243	31	529 1/8	D, E, F, G, H, I, J, K	
244	31	532 1/8	A, B, C	
245	31	535 1/8	D, E, F, G, H, I, J, K	
246	31	538 1/8	A, B, C	
247	31	541 1/8	D, E, F, G, H, I, J, K	
248	31	544 1/8	A, B, C	
249	31	547 1/8	D, E, F, G, H, I, J, K	
250	31	550 1/8	A, B, C	
251	31	553 1/8	D, E, F, G, H, I, J, K	
252	31	556 1/8	A, B, C	
253	31	559 1/8	D, E, F, G, H, I, J, K	
254	31	562 1/8	A, B, C	
255	31	565 1/8	D, E, F, G, H, I, J, K	
256	31	568 1/8	A, B, C	
257	31	571 1/8	D, E, F, G, H, I, J, K	
258	31	574 1/8	A, B, C	
259	31	577 1/8	D, E, F, G, H, I, J, K	
260	31	580 1/8	A, B, C	
261	31	583 1/8	D, E, F, G, H, I, J, K	
262	31	586 1/8	A, B, C	
263	31	589 1/8	D, E, F, G, H, I, J, K	
264	31	592 1/8	A, B, C	
265	31	595 1/8	D, E, F, G, H, I, J, K	
266	31	598 1/8	A, B, C	
267	31	601 1/8	D, E, F, G, H, I, J, K	
268	31	604 1/8	A, B, C	
269	31	607 1/8	D, E, F, G, H, I, J, K	
270	31	610 1/8	A, B, C	
271	31	613 1/8	D, E, F, G, H, I, J, K	
272	31	616 1/8	A, B, C	
273	31	619 1/8	D, E, F, G, H, I, J, K	
274	31	622 1/8	A, B, C	
275	31	625 1/8	D, E, F, G, H, I, J, K	
276	31	628 1/8	A, B, C	
277	31</			

FASTENER INSTALLATION INSTRUCTIONS - FLEX22110

3/16" DIA. CONCRETE SCREW WITH NON-STRUCTURAL ONE BY WOOD BUCK:

(1) Where window is installed in an opening with a non-structural one by wood buck for the jambs and masonry or concrete sill, installation is as follows:

(1) At the jambs, use a 3/16" diameter concrete screw of sufficient length to achieve minimum embedment of 1-1/4" into masonry or concrete. See "Parts List" on Sheet 1 of this drawing for concrete screw size, embedment and load requirements. See FLEX20100, Note 7 for additional concrete screw requirements.

(2) At the sill, apply a Structural Adhesive Sealant for the full length of the sill meeting the requirements of Note 2.b.i on FLEX 20100.

(3) See fastener installation table on this sheet for concrete screw locations in jambs and additional installation requirements.

#10 WOOD SCREW WITH (1) STRUCTURAL BUILD-DOWN FOR RADIUS HEAD, (2) OPTIONAL STRUCTURAL TWO BY WOOD BUCK AND (3) OPTIONAL ONE BY WOOD BUCK AT HEAD AND/OR JAMBS (SECTION A-A ALTERNATE ILLUSTRATES THIS OPTION FOR HEAD, SIMILAR FOR SECTION B-B AT JAMB):

(K) Where window is installed in an opening with a (1) structural build-down for radius head, (2) optional structural two by wood buck and (3) optional one by wood buck at head and/or jambs, installation is as follows:

(1) For structural build-down at the head and/or two by wood buck at the head and/or jambs as applicable, use #10 wood screws of sufficient length to achieve 1-3/8" min. embedment into the two by wood buck and/or structural build-down. See "Parts List" on Sheet 1 of this drawing for wood screw size and embedment. See FLEX20100, Note 8 for additional wood screw requirements.

(2) For one by wood buck used in conjunction with a structural two by wood buck at the head and/or jambs as applicable use #10 wood screws of sufficient length to achieve 1-3/8" min. embedment into the two by wood buck. See "Parts List" on Sheet 1 of this drawing for wood screw size and embedment. See FLEX20100, Note 8 for additional wood screw requirements.

(3) At the sill, apply a Structural Adhesive Sealant for the full length of the sill meeting the requirements of Note 2.b.i on FLEX 20100.

(L) If a two by and one by wood buck are used together (see Section A-A Alternate, similar for Section B-B) then #10 wood screws of sufficient length to achieve 1-3/8" min. embedment into the two by wood buck will be used and the one by wood buck will be secured to the two by wood buck as required in Note 4.a.i.2 on drawing FLEX20100.

(M) #10 wood screws shall be installed at all factory applied installation fastener hole locations where applicable.

(N) Wood screws shall not be used to fasten assembly into the end grain of wood.

DESIGN PRESSURE RATING & FBC CODE COMPLIANCE

(O) If exact window size is not listed in fastener installation table, use fastener locations listed for next larger size.

(P) Installations depicted in these instructions acceptable for design pressures to 70 PSF for the window sizes shown in the chart. Design Pressures (D.P.) are positive and negative. Overall window assembly design pressure may be less than that shown in the fastener quantity table and shall be determined in accordance with Note 13 of FLEX20100.

(Q) Production Glazing may differ from that tested as allowed by ANSI/AAMA/NWMA 101/15, 2, 101/15, 2/NAF5 or AAMA/NWMA/CSA 101/15, 2/A440 and applicable Building Code. See Note 12 and 13 on Drawing FLEX 20100 for further details.

(R) Structural build-down at head, two by wood buck and/or framing at the head and jambs to be securely fastened to transfer the load to the masonry, concrete or other structural substrate per the FBC and the engineer of record's details as applicable.

(S) See FLEX20100, Notes 10 to 15 for additional FBC Code Compliance.

FASTENER LOCATION TABLE NOTES:

- This chart and Notes 1, J, K, L, M and N for use when Radius Head Flange Window is installed in opening with the following attributes:
 - Wood Structural Build-Down at Head, and
 - Masonry/Concrete Substrate and One-By Wood Buck at Jambs.
- Install Radius Head Flange Window using #10 Wood Screws with a 1-3/8" minimum embedment into the structural wood substrate in accordance with Notes K to N in an opening with the following attributes:
 - Wood Structural Build-Down at Head.
 - Optional One-By Wood Buck installed at the head or jambs, and
 - Optional One-By Wood Buck installed at the head or jambs.
- See Note R regarding structural framing requirements.
- See Sheet 1 for Fastener Location Diagrams.
- Fasteners Y & Z applicable to Series 2000 Size 37 Only. 3/16" Hole must be drilled in field.

Drawing No. FLEX22110
Sheet 2 of 2

Florida Extruders Int'l, Inc.
2540 Jewett Lane - Sanford, FL 32771
407-323-3300 - 407-323-3507 (fax)
www.floridextruders.com
Florida COA No. 9235

No.	Date	By	Description
1	11/14/06	RJA	Revised Andover
2	3/02/07	RJA	Editorial Corrections
3	12/27/05	RJA	Superseded FLEX2004
4	11/14/06	RJA	Revised Andover
5	3/02/07	RJA	Editorial Corrections

Date: 11/14/06
Scale: NTS
Drawn By: RJA
Checked By: JH

Florida Extruders Int'l, Inc.
2540 Jewett Lane - Sanford, FL 32771
407-323-3300 - 407-323-3507 (fax)
www.floridextruders.com
Florida COA No. 9235

REVISIONS			
No.	Date	By	Description
1	11/14/06	RJA	Revised Anchorage
2	3/02/07	RJA	Editorial Corrections
3	12/27/05	RJA	Supersedes FLEX2004
4	11/14/06	RJA	Revised Andover
5			

Millstone Series 10, 1500 & 2000
Non-impact Resistant Aluminum Plunge
Frame Radius Head Slid Window
Installation Dwg. for Masonry/Wood
Substitution with Concrete/Wood Screws

TTT:

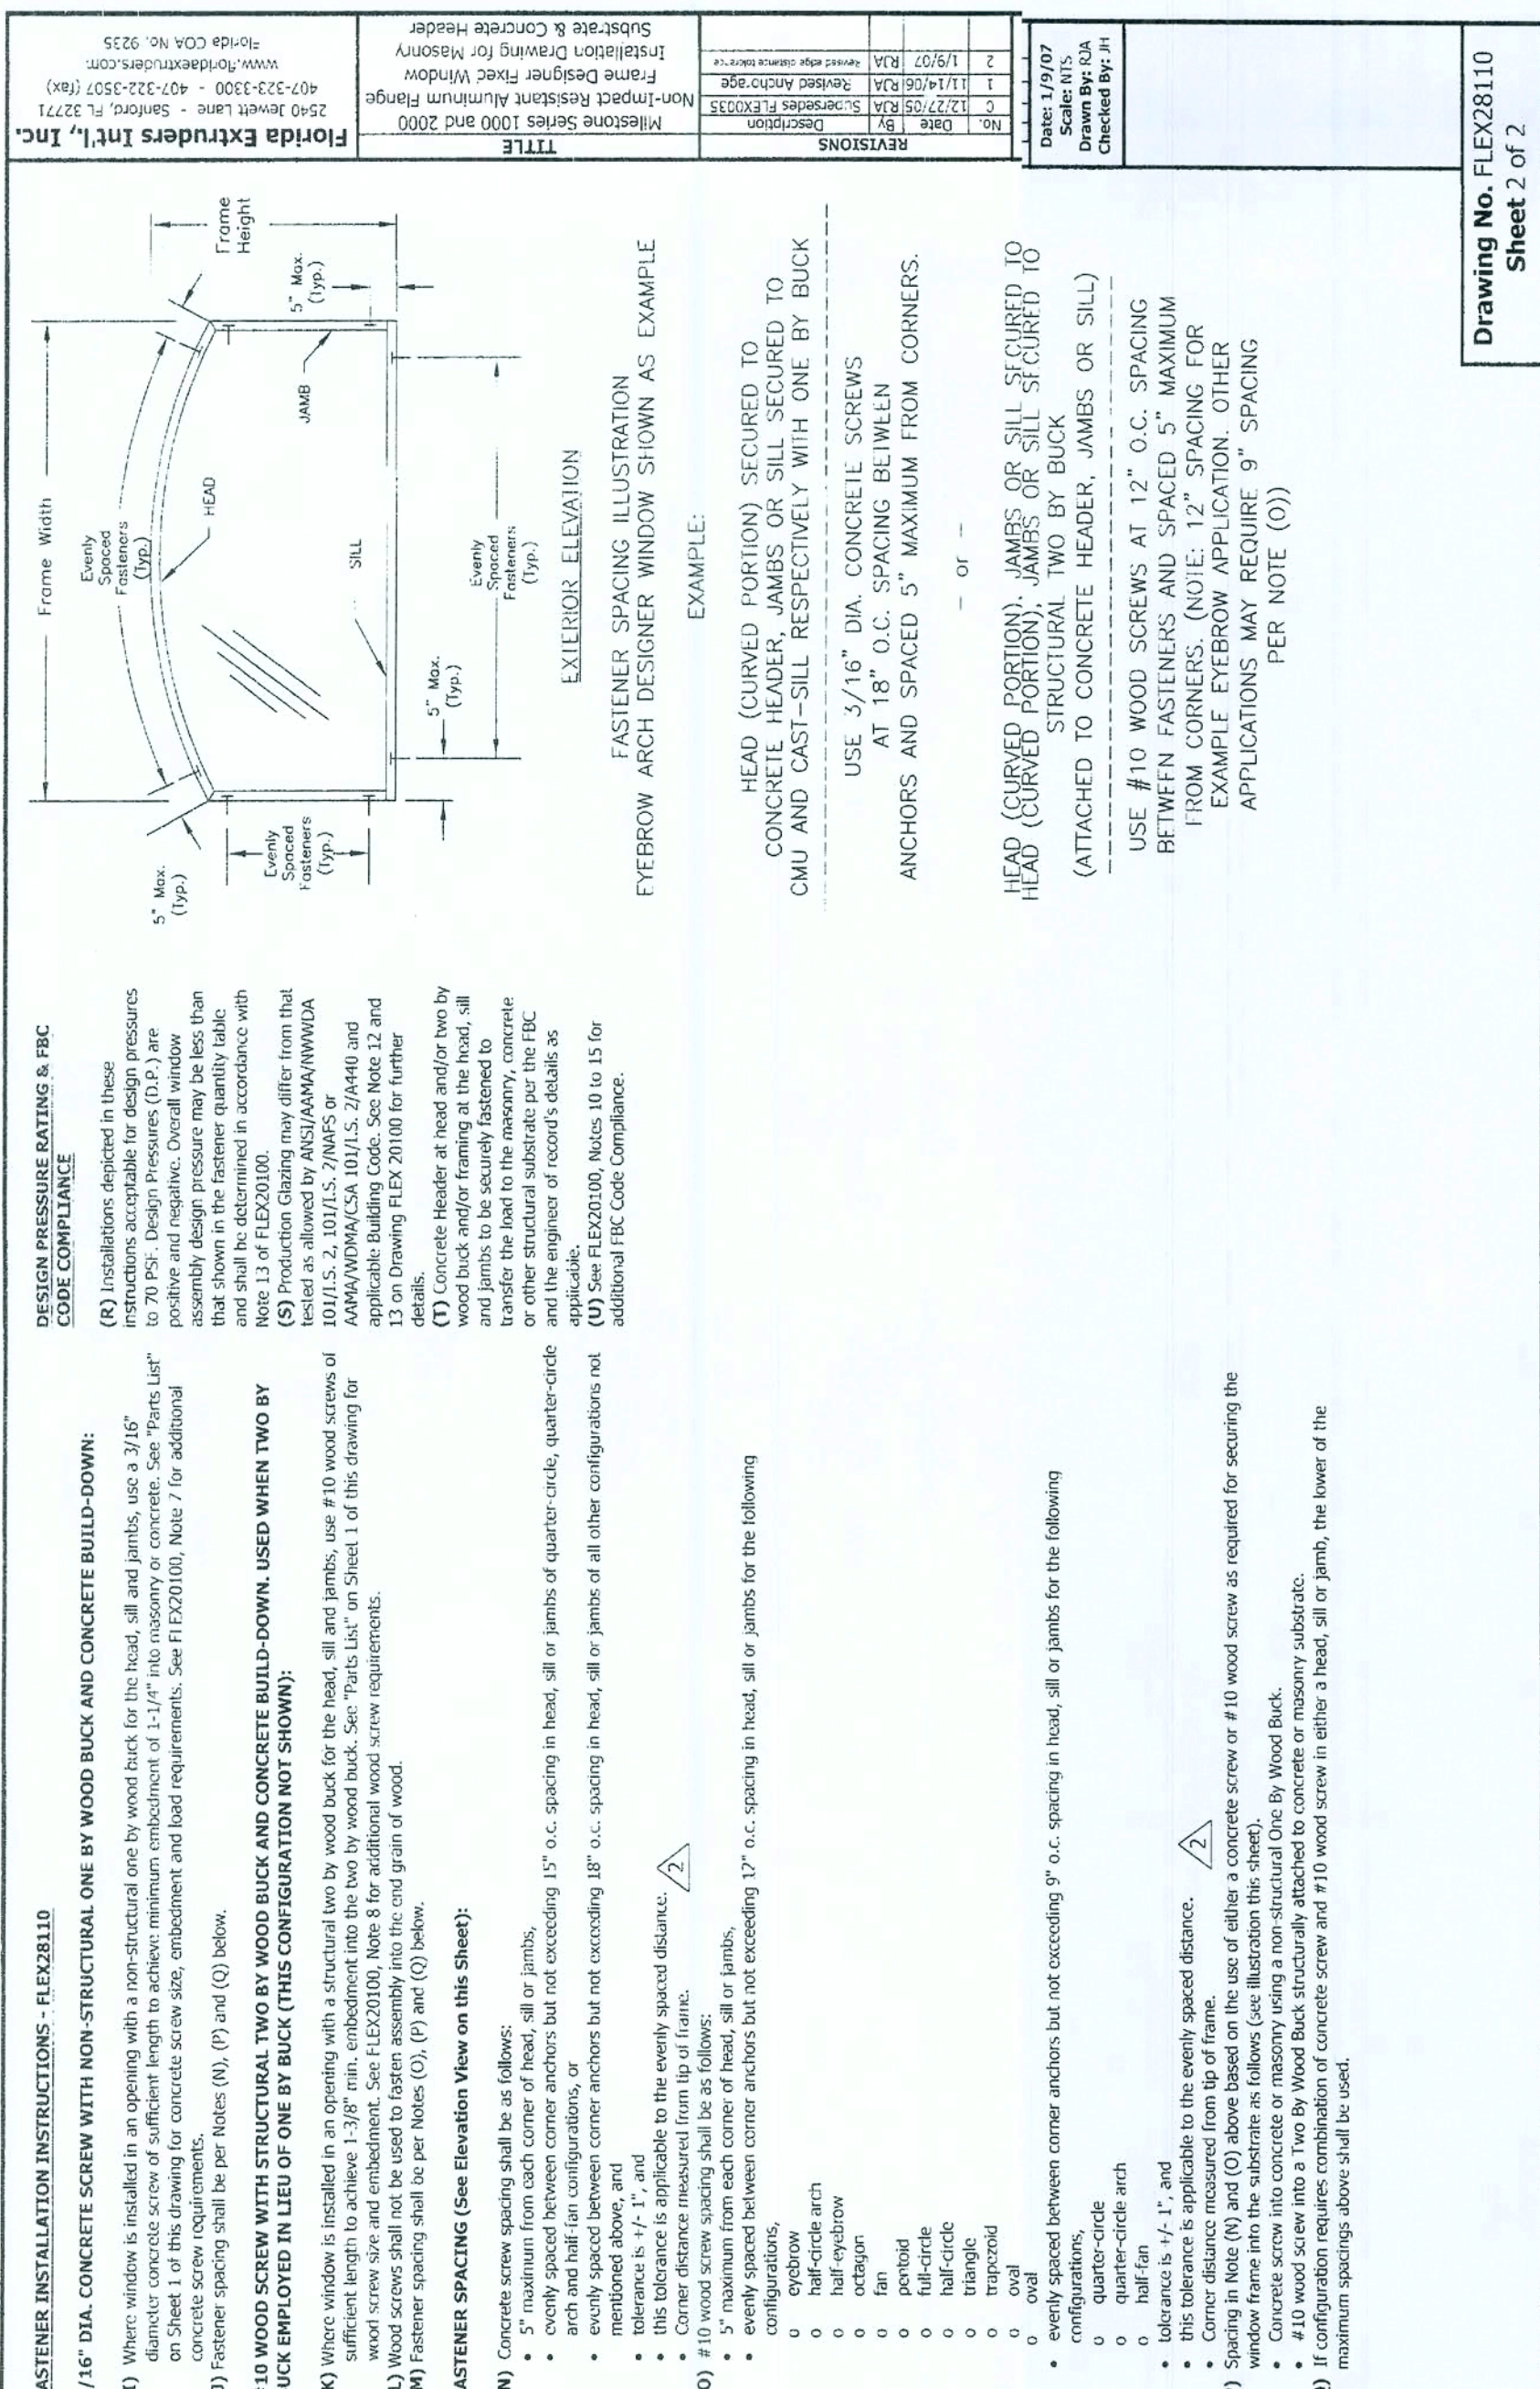

FIXED

WINb

RELEASE DATE:

Maronda Homes

(407) 321-0064 4005 MARONDA WAY SANFORD, FLORIDA

REVISIONS :

2-16-09 Updated to Code.

FASTENER QUANTITIES TABLE (See Elevation View which depicts for illustrative purposes only maximum number of fasteners in Head & Jamb)

Series 1000 Horizontal Slider OX - OX Configuration				Series 1000 Horizontal Slider OX - OX Configuration			
Size Code	Frame (1)			Head	Frame (1)	Fastener Quantities (2)	
	Width	Height	Janus				
D22	74	28	4			2	2
D23	74	33 3/8	4			2	2
D24	74	50 5/8	4			3	3
D24 1/2	74	55 1/4	4			4	4
D25	74	63	4			4	4
D26	74	72	4			4	4
D26 1/2	74	72	4			4	4
D27	74	72	4			4	4
D28	74	72	4			4	4
Series 1000 Horizontal Slider OX - OX Configuration				Series 1000 Horizontal Slider OX - OX Configuration			
Size Code	Frame (1)			Head	Frame (1)	Fastener Quantities (2)	
	Width	Height	Janus				
142	28 1/2	28	4			2	2
143	28 1/2	38 3/8	4			2	2
144	28 1/2	50 5/8	4			3	3
144 1/2	28 1/2	55 1/4	4			4	4
145	28 1/2	63	4			4	4
146	28 1/2	72	4			4	4
147	28 1/2	72	4			4	4
FRAME WTH.
(F.W.)

XOX


XOX

XOX

FRAME
HGT.
(F.H.)

DESIGN PRESSURE RATING & PFC CODE COMPLIANCE


(F) If exact window size is not listed in fastener installation chart, use fastener quantity listed for next larger size.
 (G) Installations depicted in these instructions are acceptable for design pressures to 60 PSF for the window sizes shown in the table. Design Pressures (D.P.) are positive and negative.
 Overall window assembly design pressure may be less than 60 PSF and shall be determined in accordance with Note 13 of FLEX20100.
 (H) Production glazing may differ from that tested as allowed by ANSI/AAMA/WDMA/CSA 101/LS-2, 101/LS-2/NAFPA or AIAA/WDMA/CSA 101/LS-2, 101/LS-2/NAFPA and applicable Building Code. See Note 12 and 13 on Drawing FLEX 20100 for further details.
 (I) Two by wood buck and/or nailing at the head and jamb to be securely fastened to transfer the load to the masonry, concrete or other structural substrate per the PFC and the engineer of record's details as applicable.
 (J) See FLEX20100, Notes 10 to 15 for additional PFC Code Compliance.

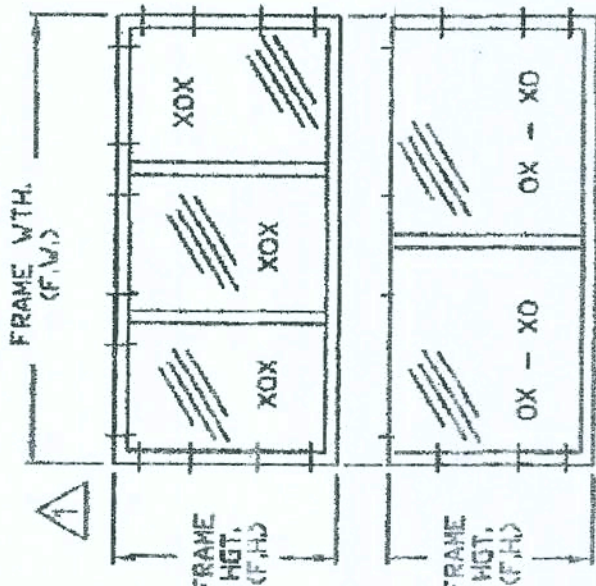

ELEVATION VIEWED FROM EXTERIOR


Fastener Quantities Table Notes:
 1) Buck Width and Height = Frame Width or Height - 1".
 2) Only the required number of holes at the correct locations will be present in the frame based on the

Drawing No. FLEX25110
 Sheet 2 of 2

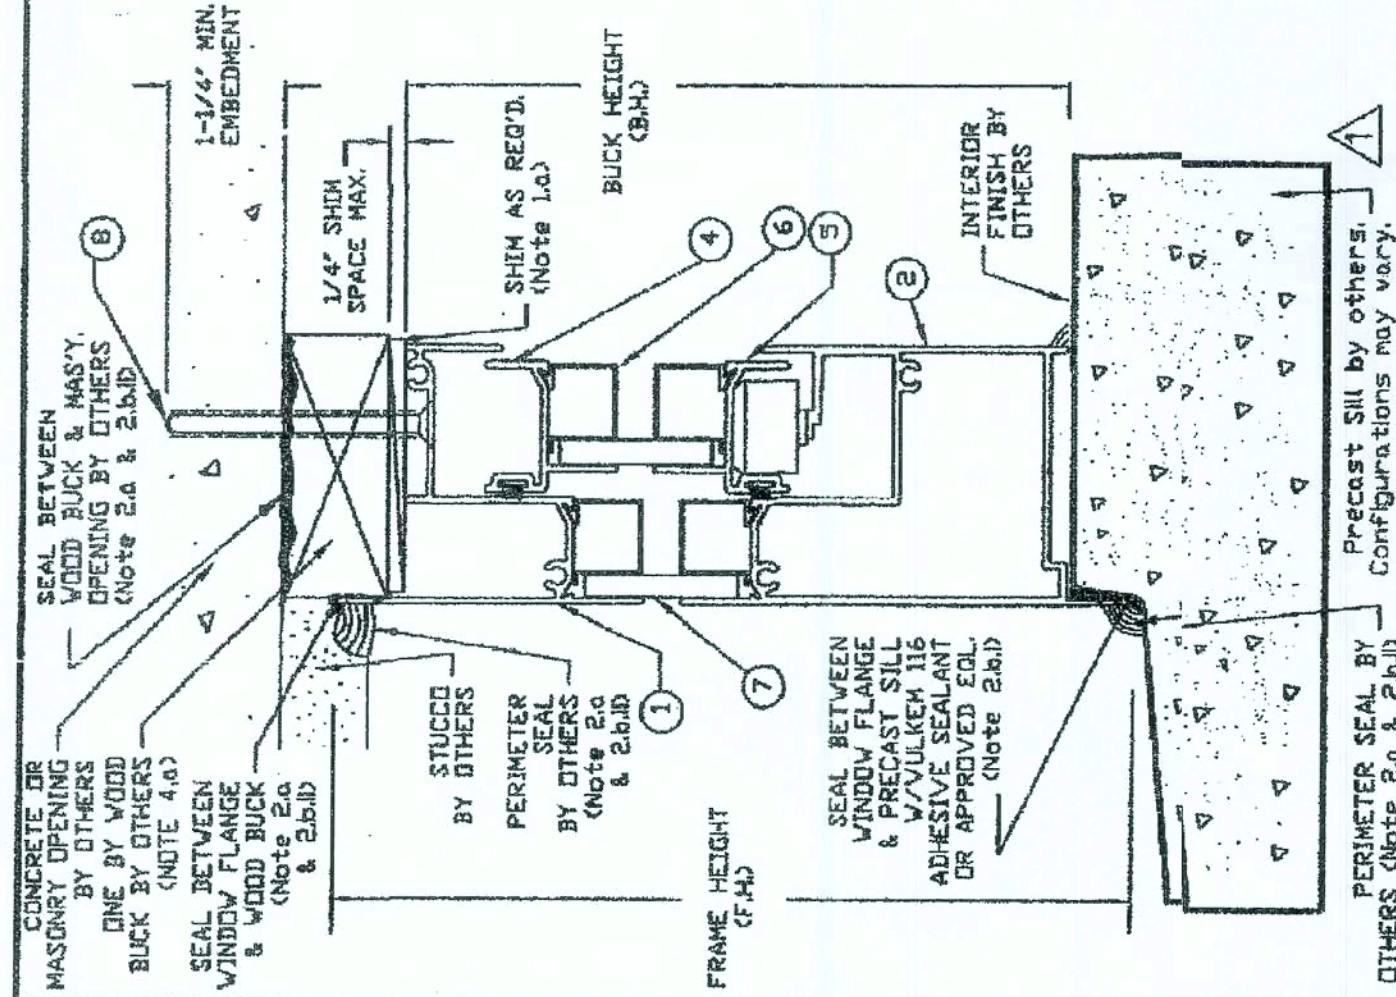

SECTION A-A

PARTS LIST
 1 Head - Flange Frame
 2 Sill - Flange Frame
 3 Jamb - Flange Frame
 4 Head - Sash
 5 Sill - Sash
 6 Glazing Bead
 7 Glazing - See Note (3) and (C)
 8 3/16" Dia. Flat Head Concrete Screw with minimum working load in shear of 136 lbs at 1 1/4" embedment. See Note (f) on this drawing and Note 7 on Drawing FLEX20100.
 9 #10 Flat Head Wood or Tapping Screw with a minimum embedment of 1-3/8" into "Structural Two By Buck or Framing". See Note (L) on this drawing and Note 8 on Drawing FLEX20100.

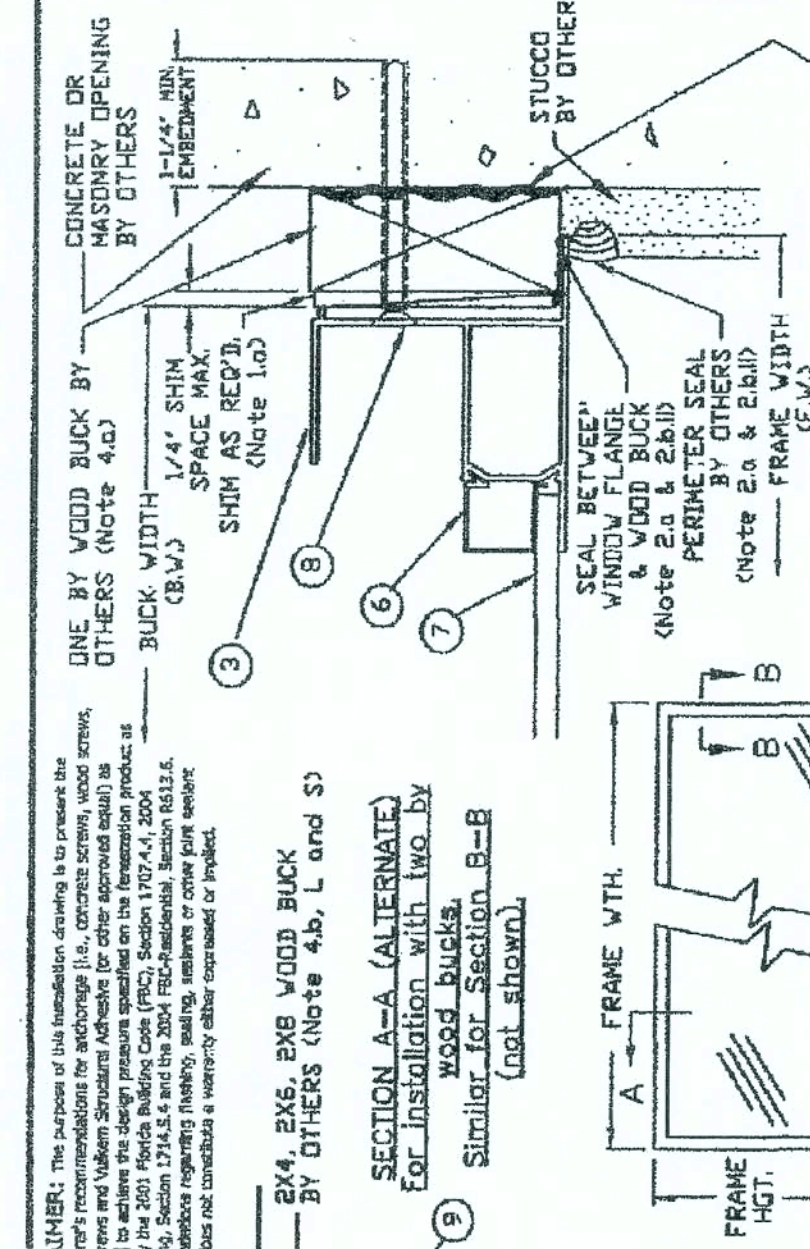

SECTION B-B

FASTENER INSTALLATION INSTRUCTIONS - FLEX25110 (CONTINUED ON SHEET 2)
 3/16" DIA. CONCRETE SCREW WITH NON-STRUCTURAL ONE BY WOOD BUCK;
 (1) Where window is installed in an opening with a non-structural one by wood buck for the head and jamb and a masonry or concrete sill, installation is as follows:
 • At the head and jamb, use a 3/16" diameter concrete screw of sufficient length to achieve minimum embedment of 1-1/4" into masonry or concrete. See "Parts List" on this drawing for concrete screw size, embedment and load requirements. See FLEX20100, Note 7 for additional requirements.
 • At the sill, apply a Structural Adhesive Sealant for the full length of the sill meeting the requirements of Note 2.b.i on FLEX20100.
 (2) See fastener quantity table on sheet 2 for concrete screw quantities and additional installation requirements.
 (3) Horizontal Sliding XO-OX and XOX configurations are fabricated with the required number of holes for installations. All factory applied installation fastener holes in the head and jamb will be filled with concrete screws in accordance with note (I) above.
 (4) Where window is installed in an opening with a structural two by wood buck for the head and jamb and a masonry or concrete sill, installation is as follows:
 • At the head and jamb, use #10 wood screws of sufficient length to achieve 1-3/8" min. embedment into the two by wood buck. See "Parts List" on this drawing for wood screw size and embedment. See FLEX20100, Note 8 for additional wood screw requirements.
 • At the sill, apply a Structural Adhesive Sealant for the full length of the sill meeting the requirements of Note 2.b.i on FLEX20100.
 (5) See fastener quantity table this sheet for wood screw quantities and additional installation requirements.
 (6) Horizontal Sliding XO-OX and XOX configurations are fabricated with the required number of holes for installations. All factory applied installation fastener holes in the head and jamb will be filled with #10 wood screws in accordance with note (L) above.
 (7) Wood screws shall not be used to fasten assembly into the end grain of wood.

Florida Extruders Int'l, Inc.
 2540 Jewett Lane - Sanford, FL 32771
 407-323-3300 - 407-323-3507 (fax)
 www.floridextruders.com
 Florida COA No. 9235

Florida Extruders Int'l, Inc.
 2540 Jewett Lane - Sanford, FL 32771
 407-323-3300 - 407-323-3507 (fax)
 www.floridextruders.com
 Florida COA No. 9235

Drawing No. FLEX25110
 Sheet 1 of 2

SHEET:

WINb

FLORIDA EXTRUDERS
 WINDOWS IN BLOCK
 4 of 6
 RELEASE DATE: 09/03/08

COPYRIGHT © 2002 MARONDA HOMES

Maronda Homes
 (407) 321-0064 4005 MARONDA WAY SANFORD, FLORIDA

REVISIONS:
 2-16-09 Updated to Code.

2-16-09 Updated to Code.

