
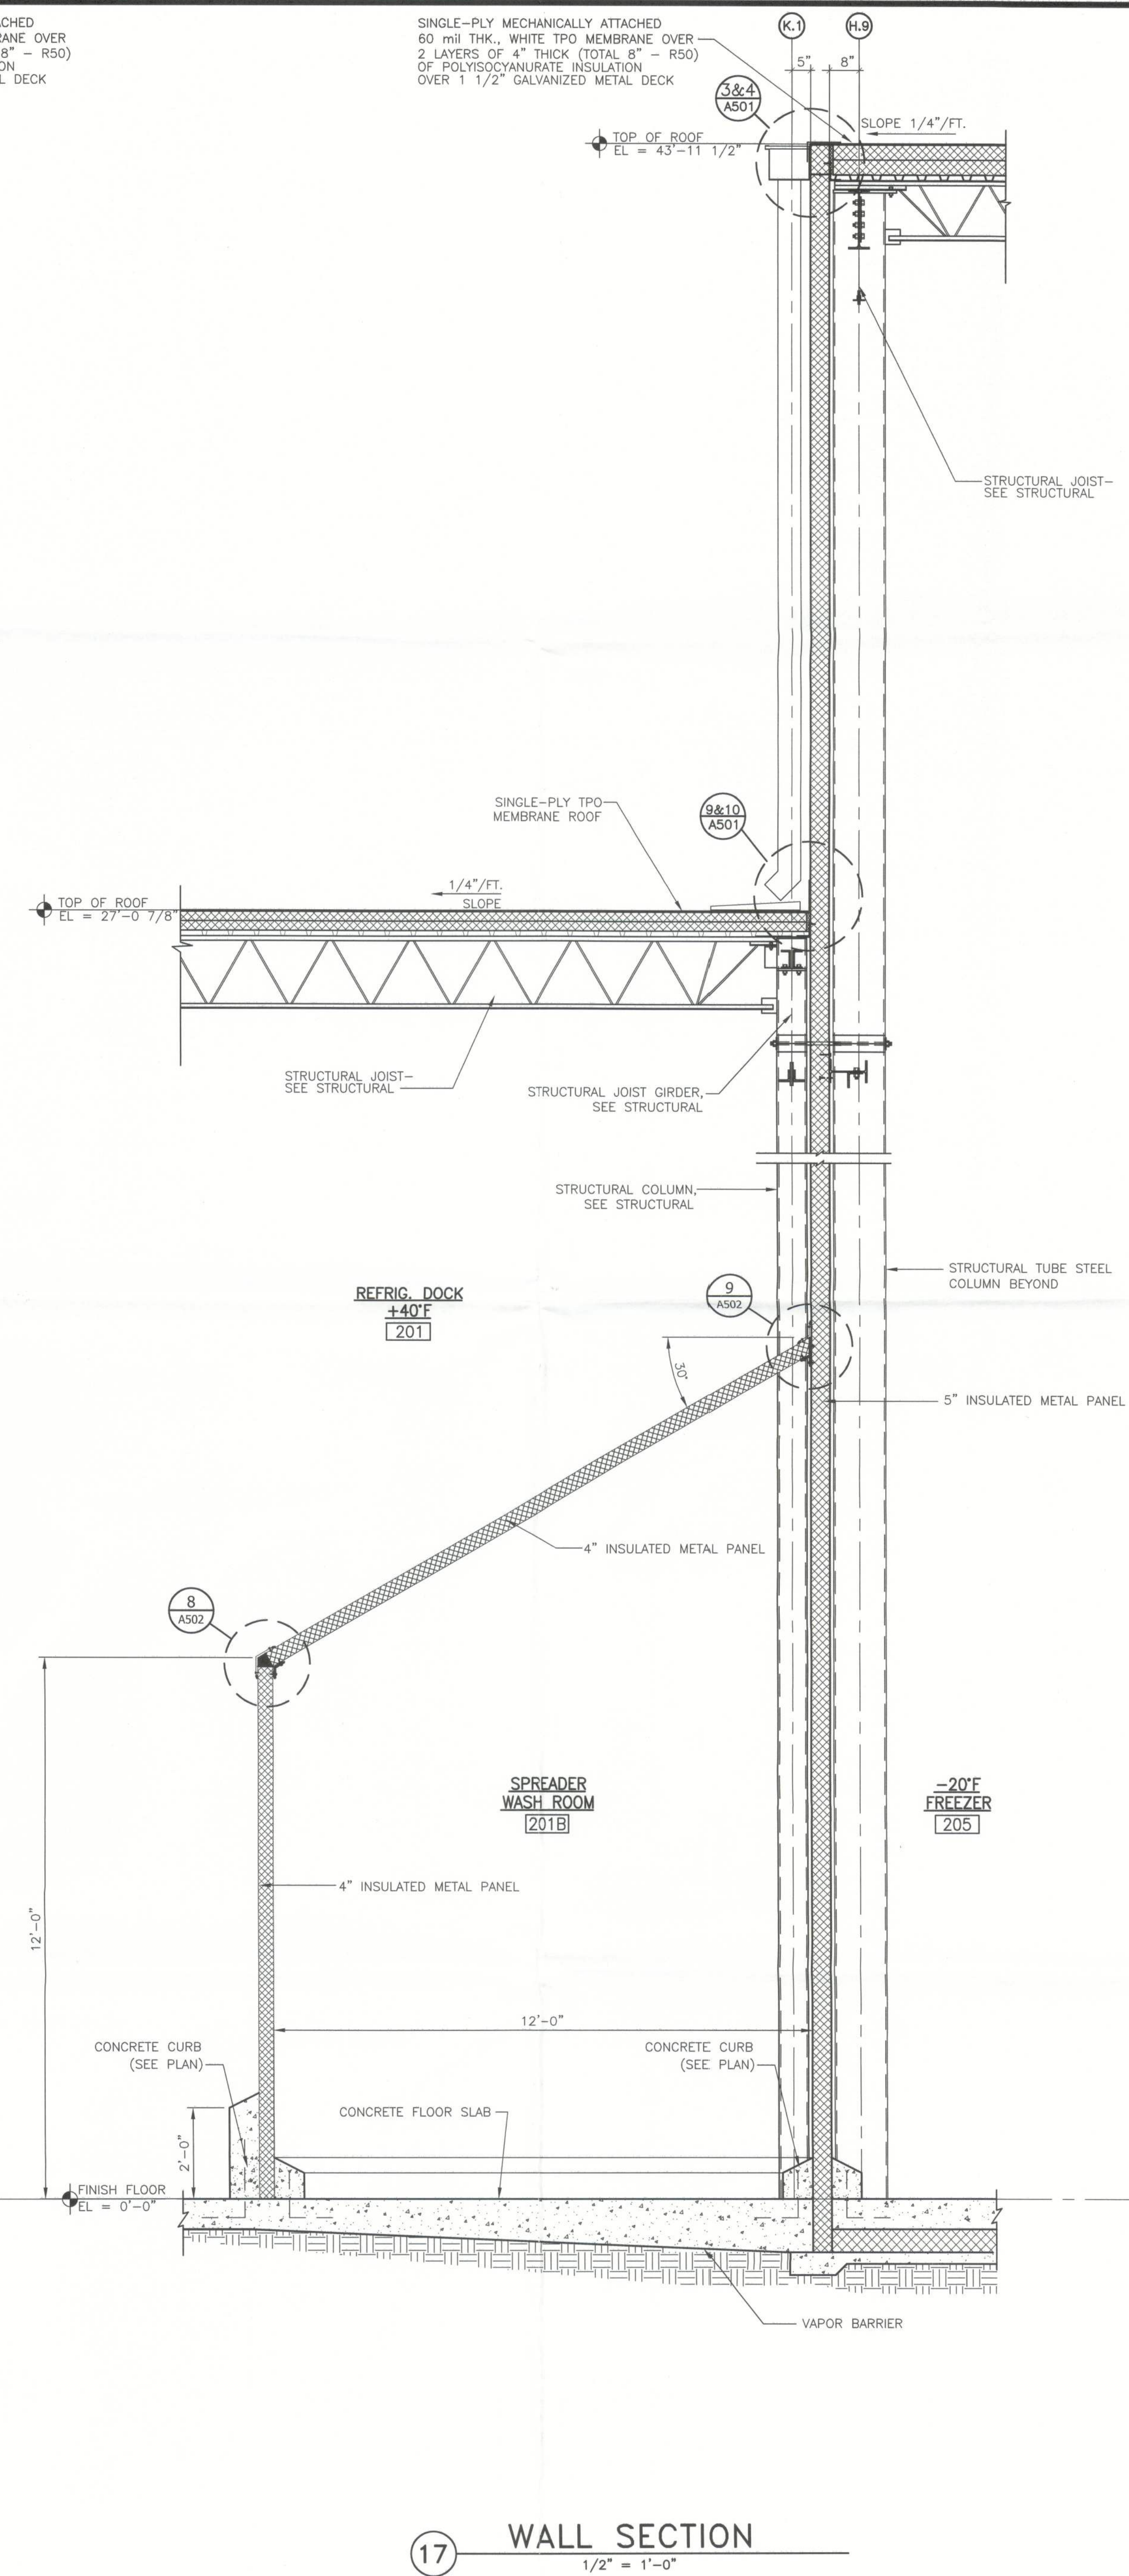
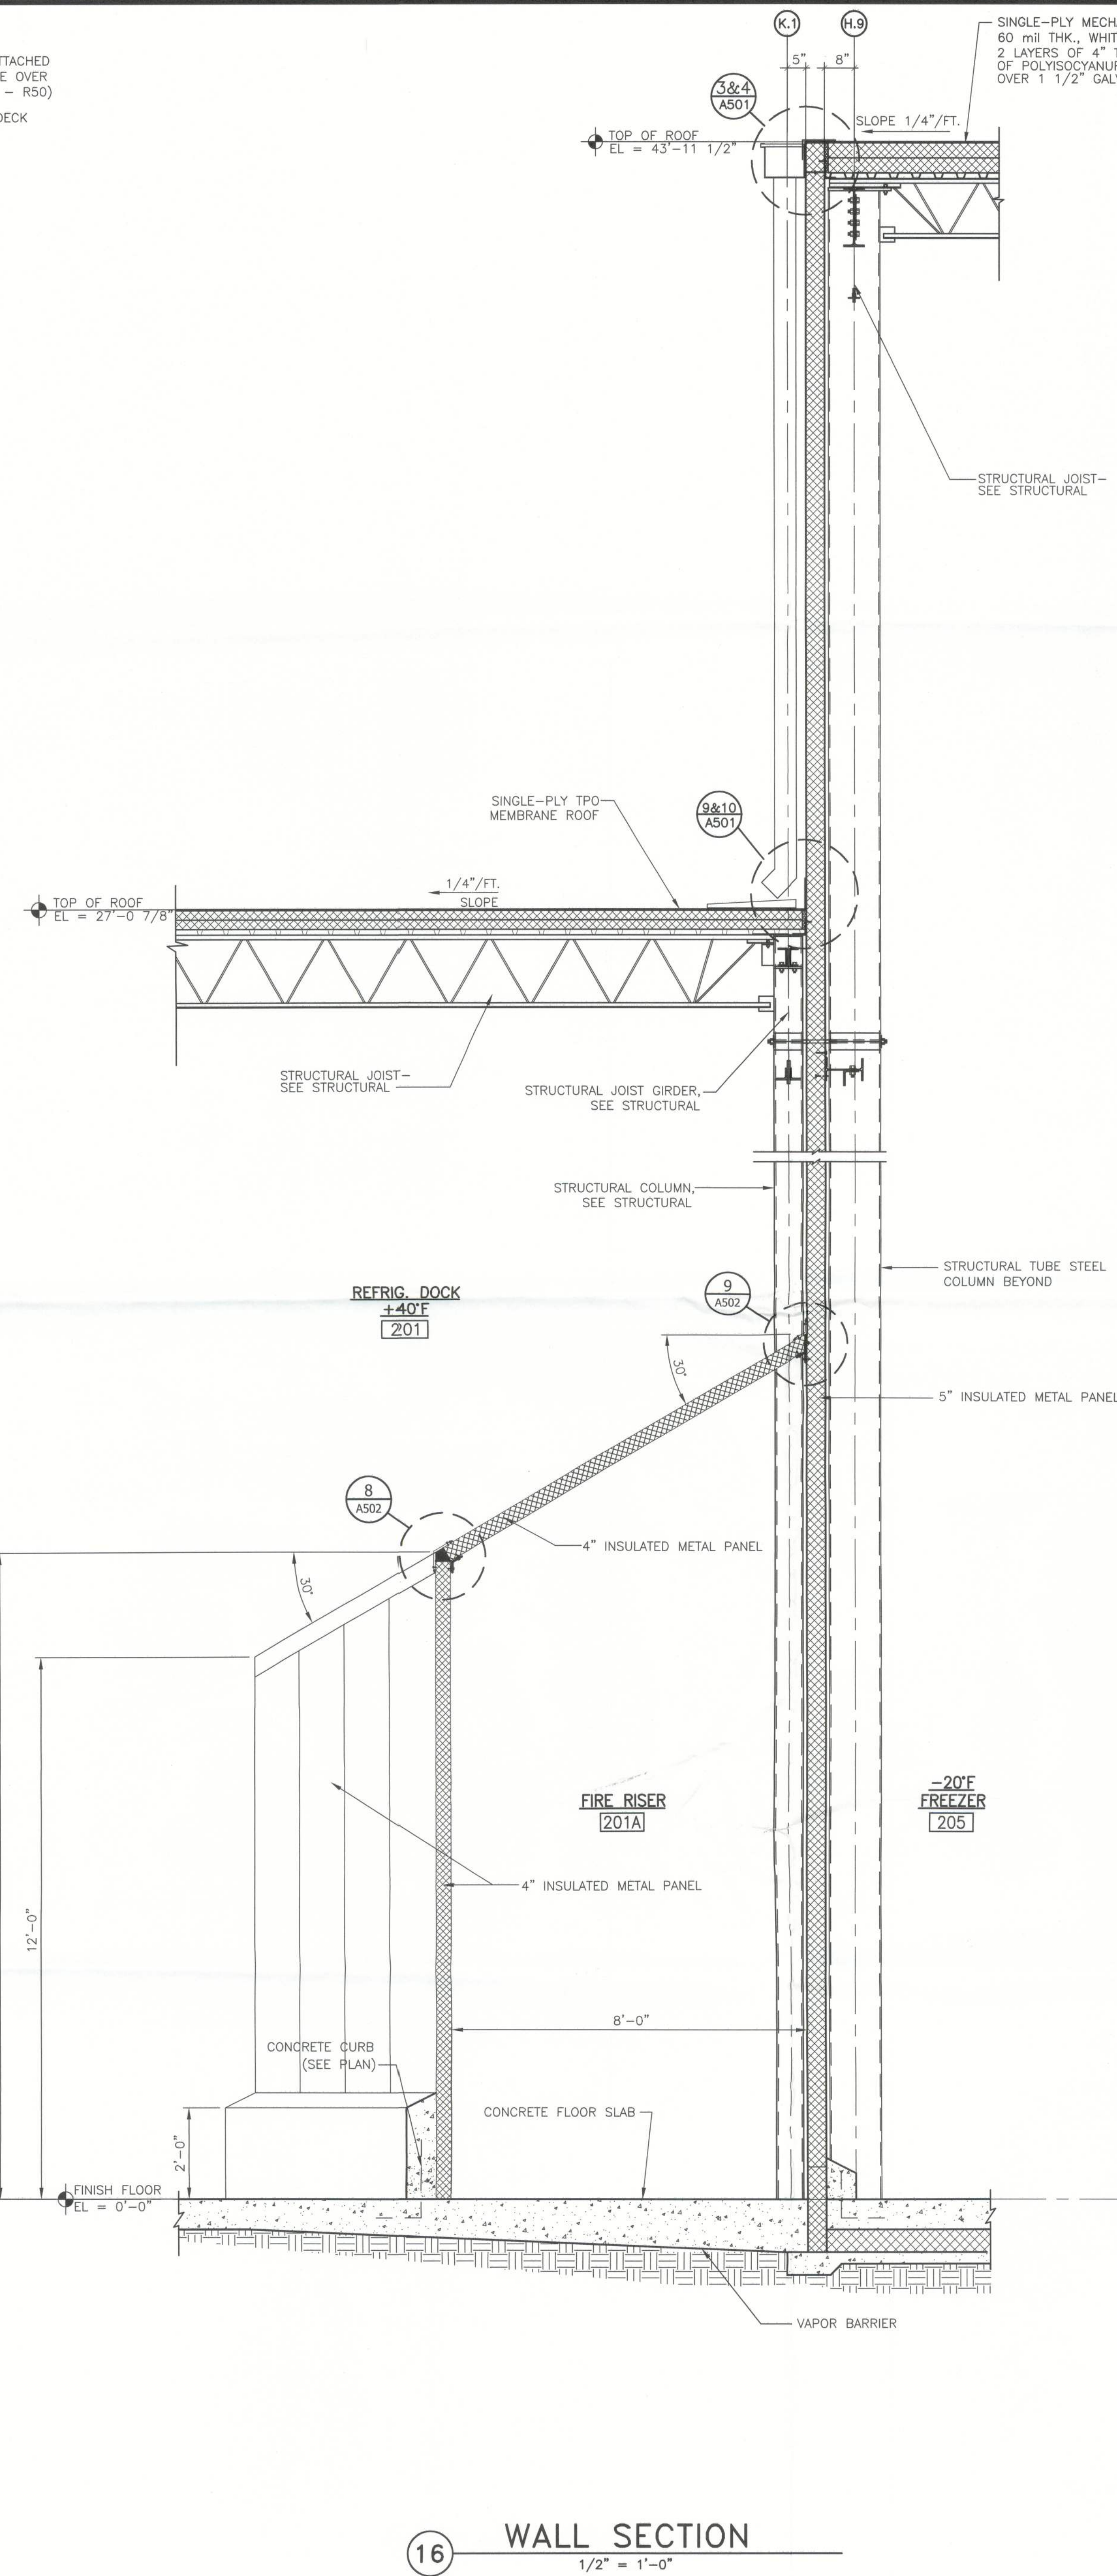


Filename: T:\Jobs\04200-04224\United States Cold Storage Phase II Facility Expansion_F\Design\Arch\Arch\04224-04203.dwg User: bbarren Date: 12/14/2012 10:11:46 AM Plotted: 12/14/2012 2:13:31 PM

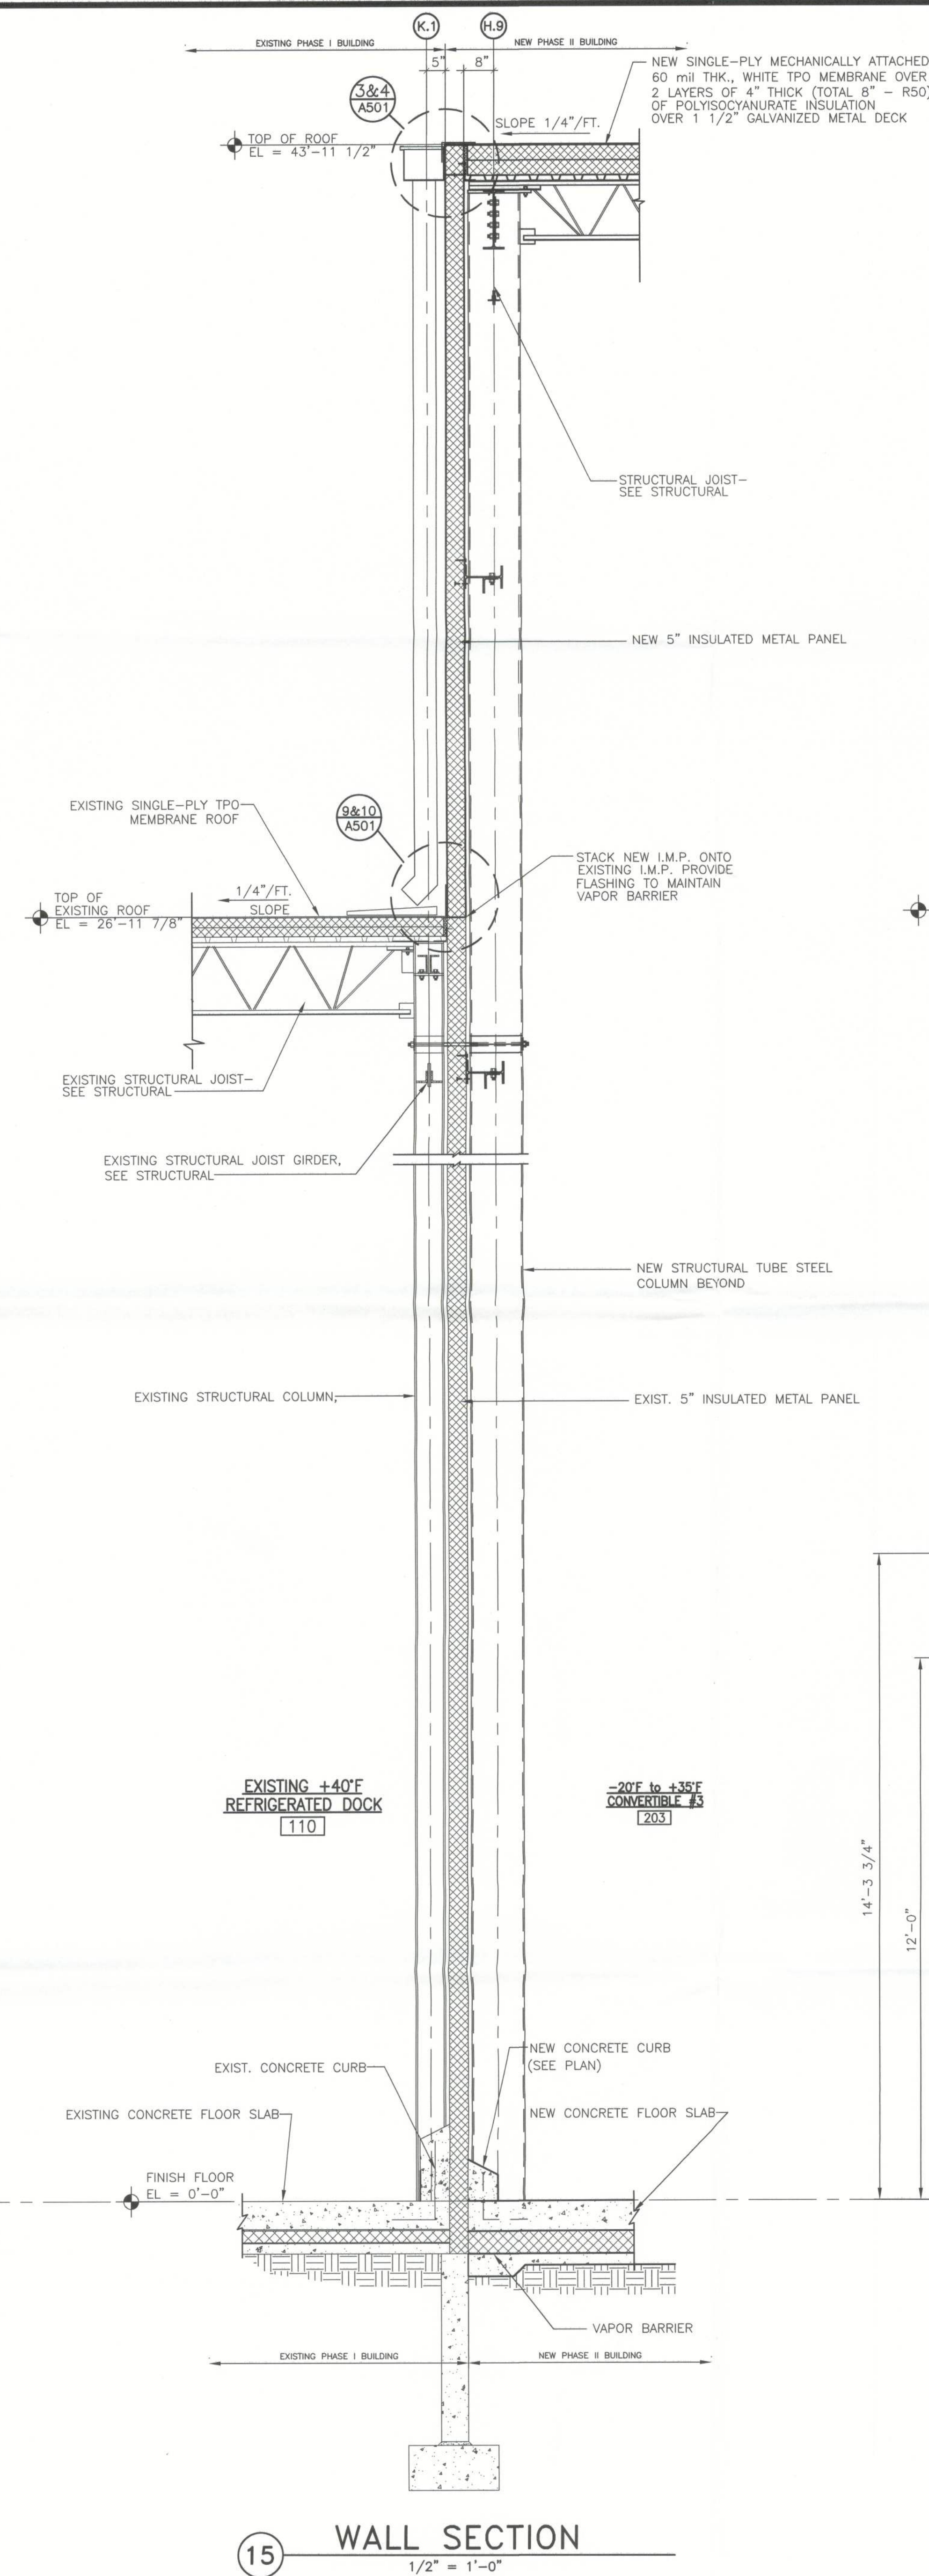

11-18-12

UNITED STATES COLD STORAGE, INC.
PHASE II EXPANSION
LAKE CITY, FLORIDA

WALL SECTIONS

© The Stellar Group 2010. Copyright, The Stellar Group, 2010. All rights reserved. No part of this work may be used, reproduced, distributed, displayed or otherwise communicated in any form or by any means without the prior written consent of The Stellar Group.

REV.	DATE	BY	PERMIT	ISSUE	DESCRIPTION
A	12-18-12	BB			

JOB NO. 710-04224


DRAWN: BB

CHECKED: BB

SCALE: 1/2"=1'-0"


A303
DRAWING NO.

Filename: I:\Jobs\04200-04299\04224 United States Cold Storage Phase II Facility Expansion_F\Design\Auto\Arch\04224A401.dwg Last Saved By: BBARREN Date: 12/14/2012 2:14:33 PM Plotted: 12/14/2012 2:14:40 PM

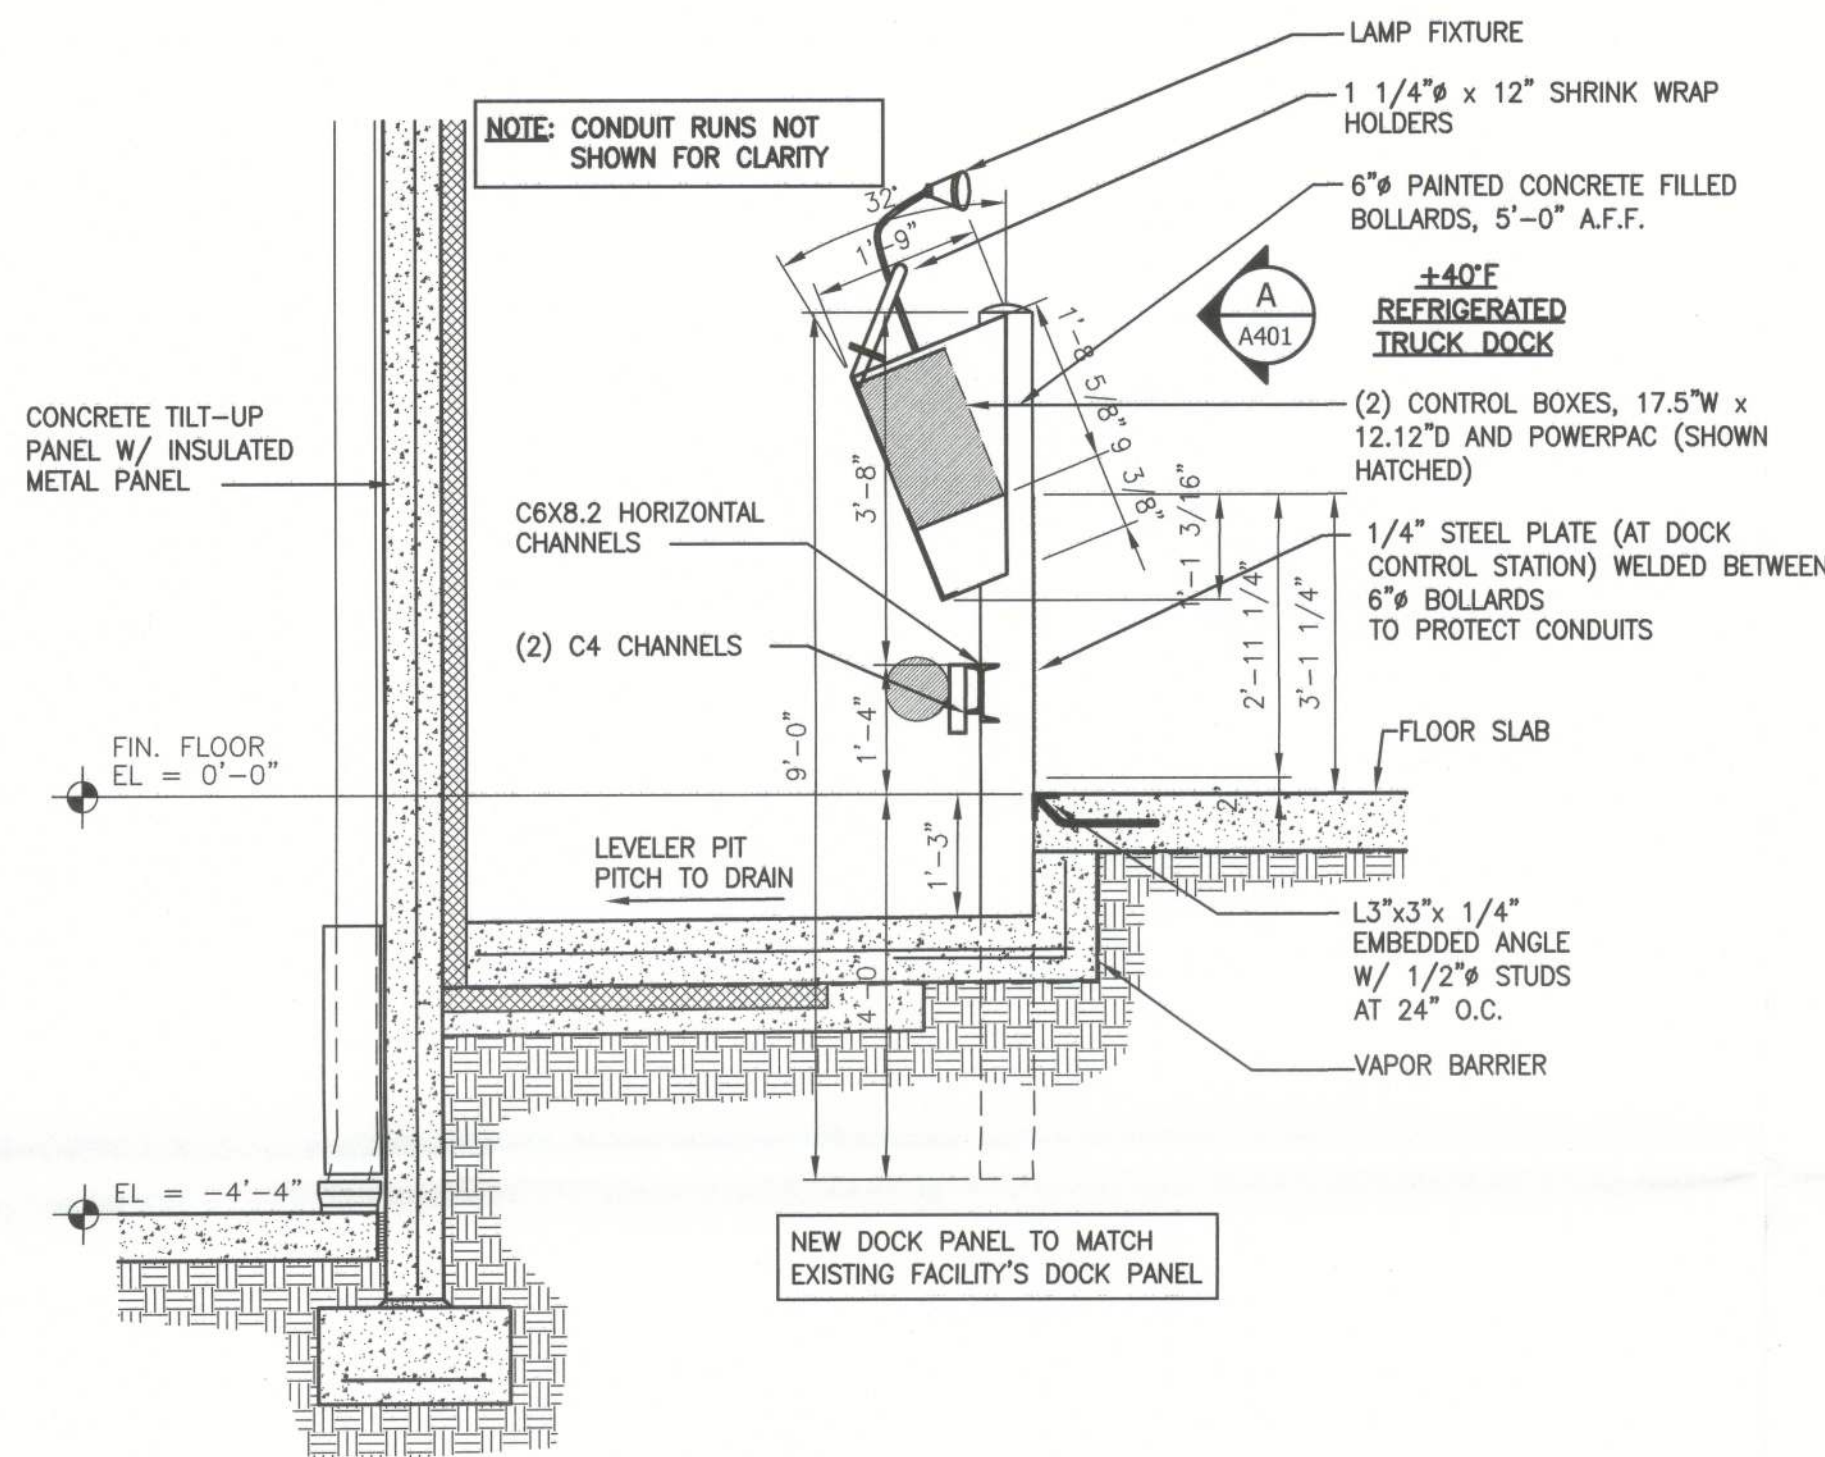


CONTROL PANEL
SECTION

1
1/2" = 1'-0"

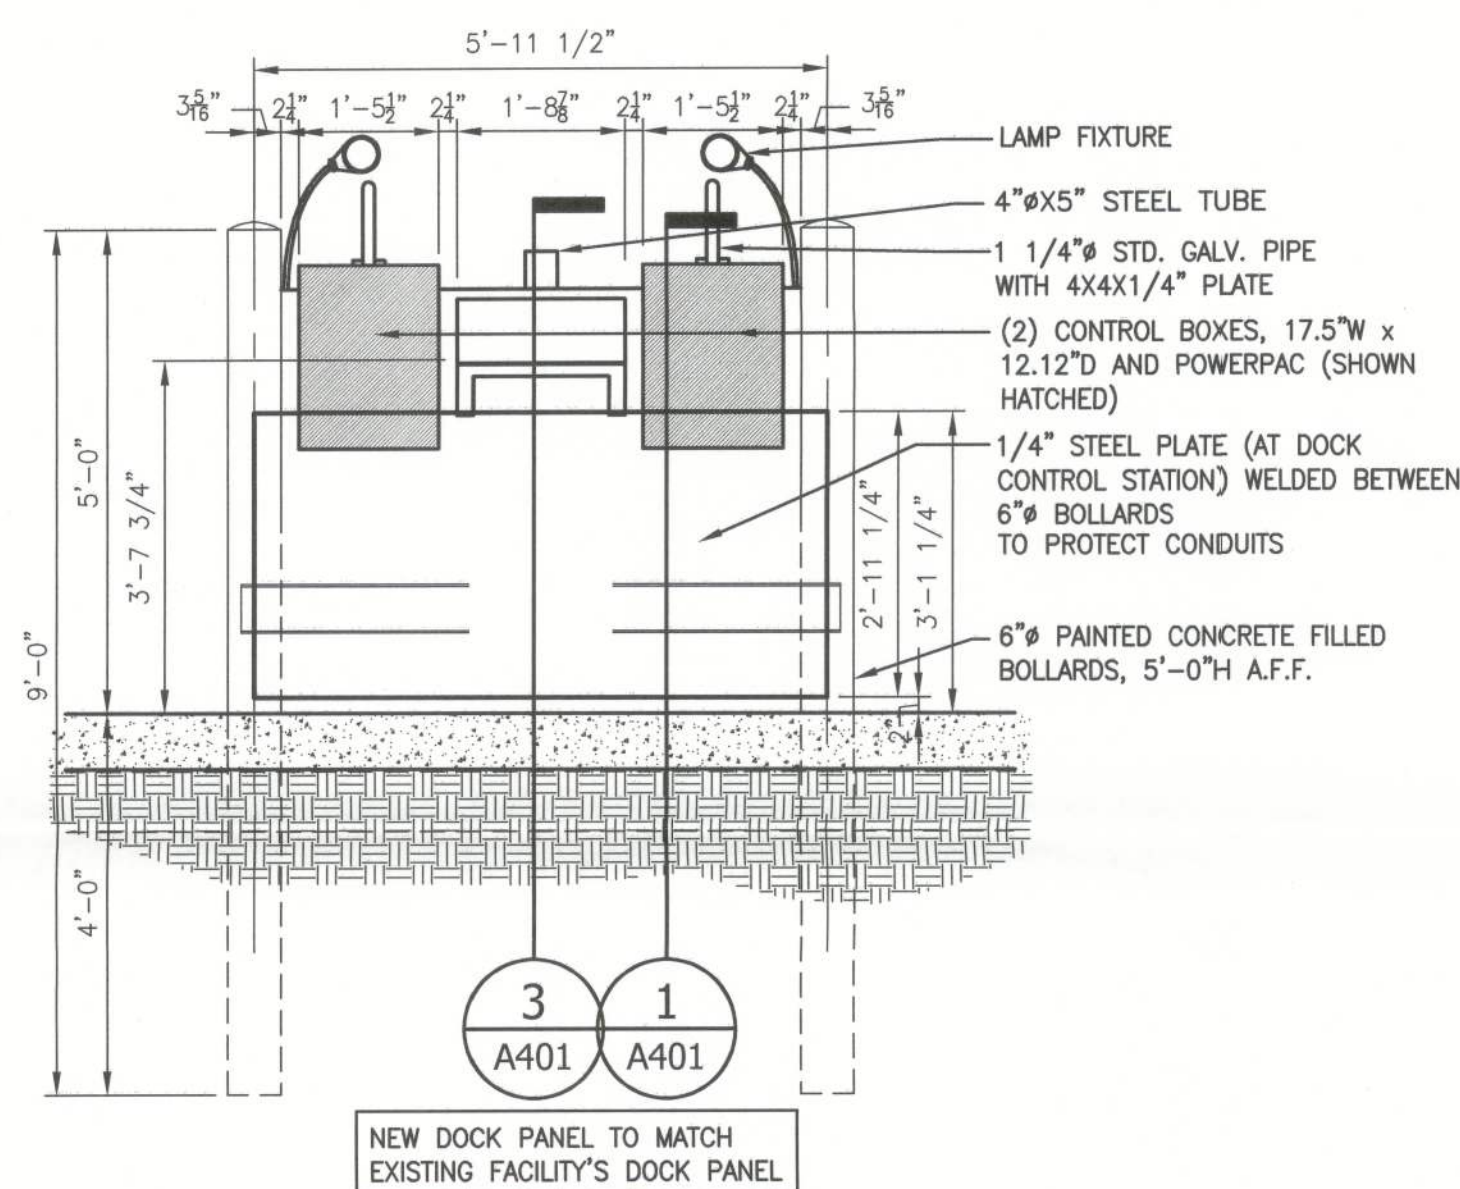

CONTROL PANEL
ELEVATION

A
1/2" = 1'-0"

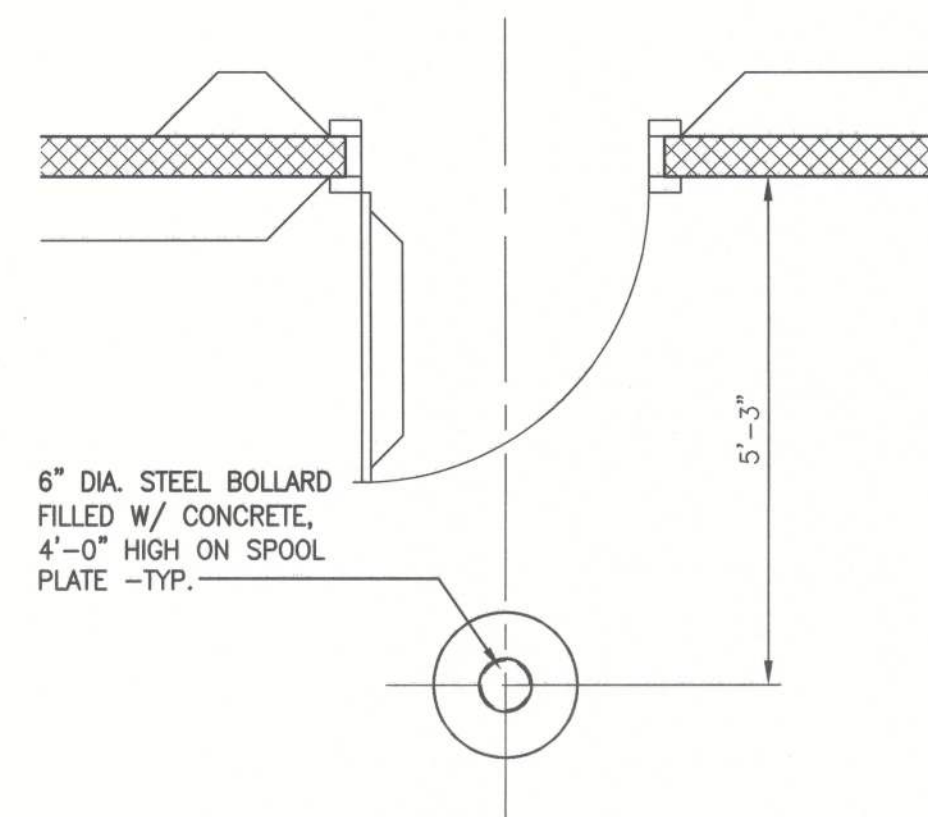

TYPICAL BOLLARD LOCATION
AT THE DOOR

2
1/2" = 1'-0"


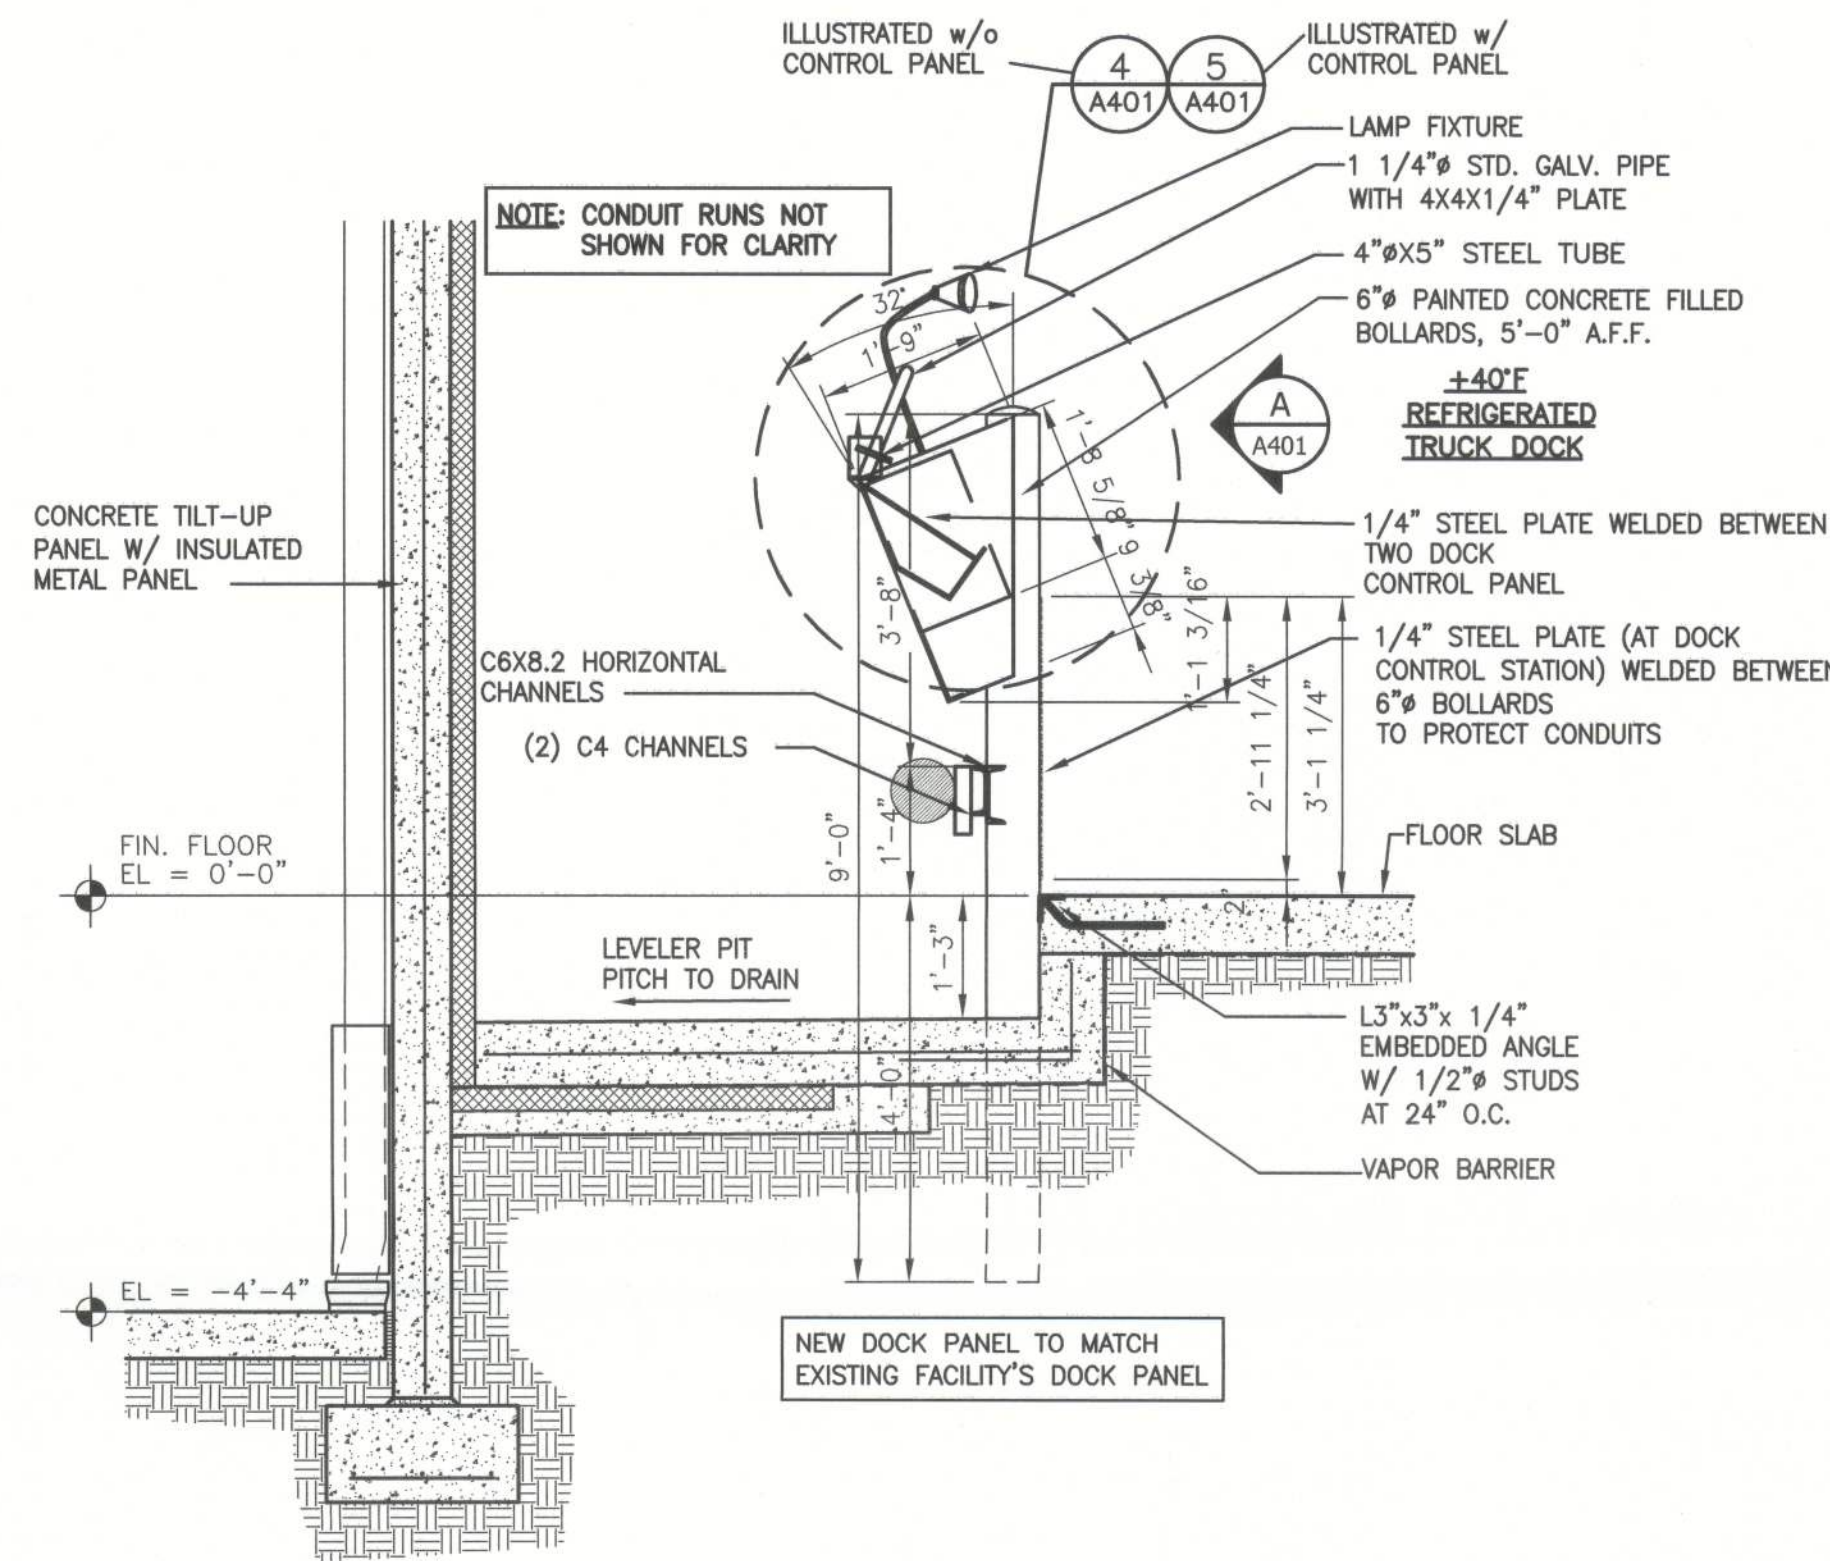



PLATE PANEL
SECTION

3
1/2" = 1'-0"

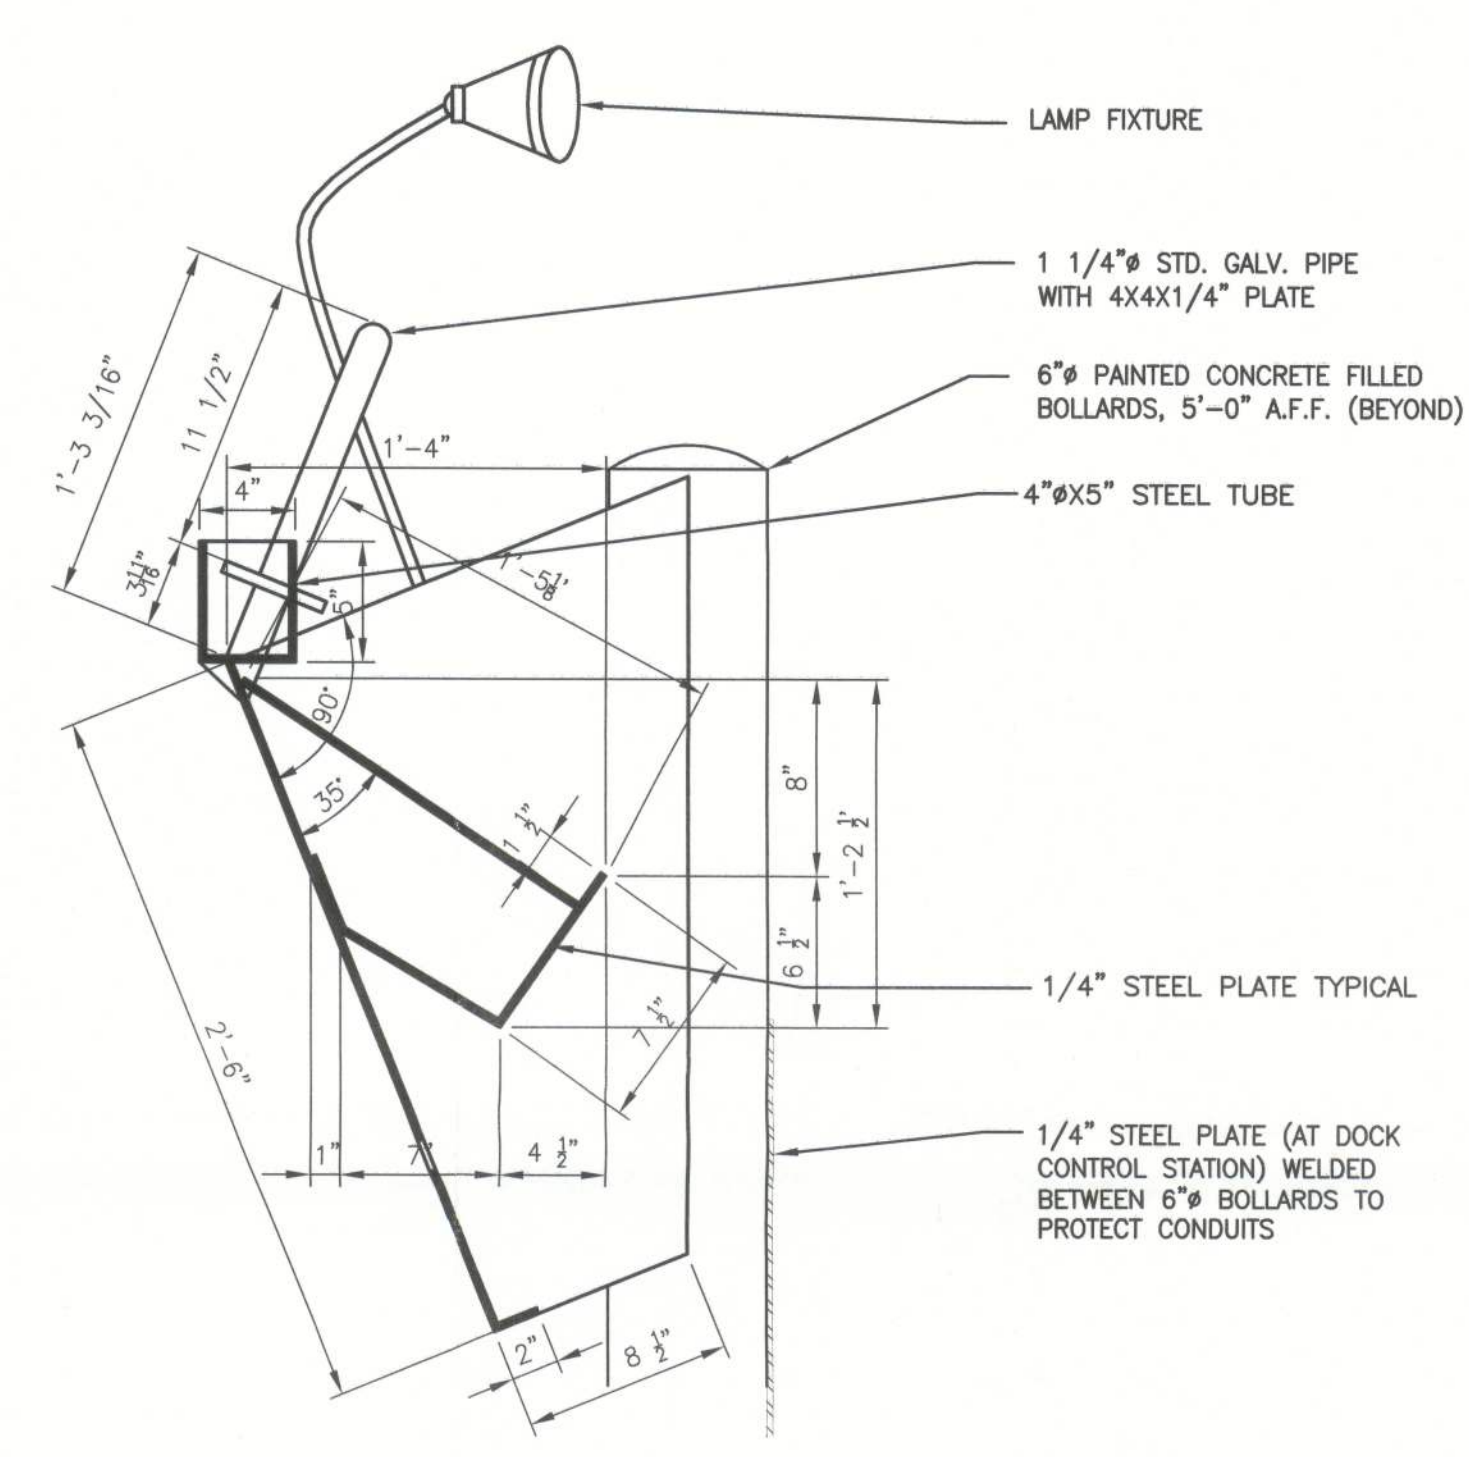

CONTROL PANEL
DETAIL

4
1/2" = 1'-0"

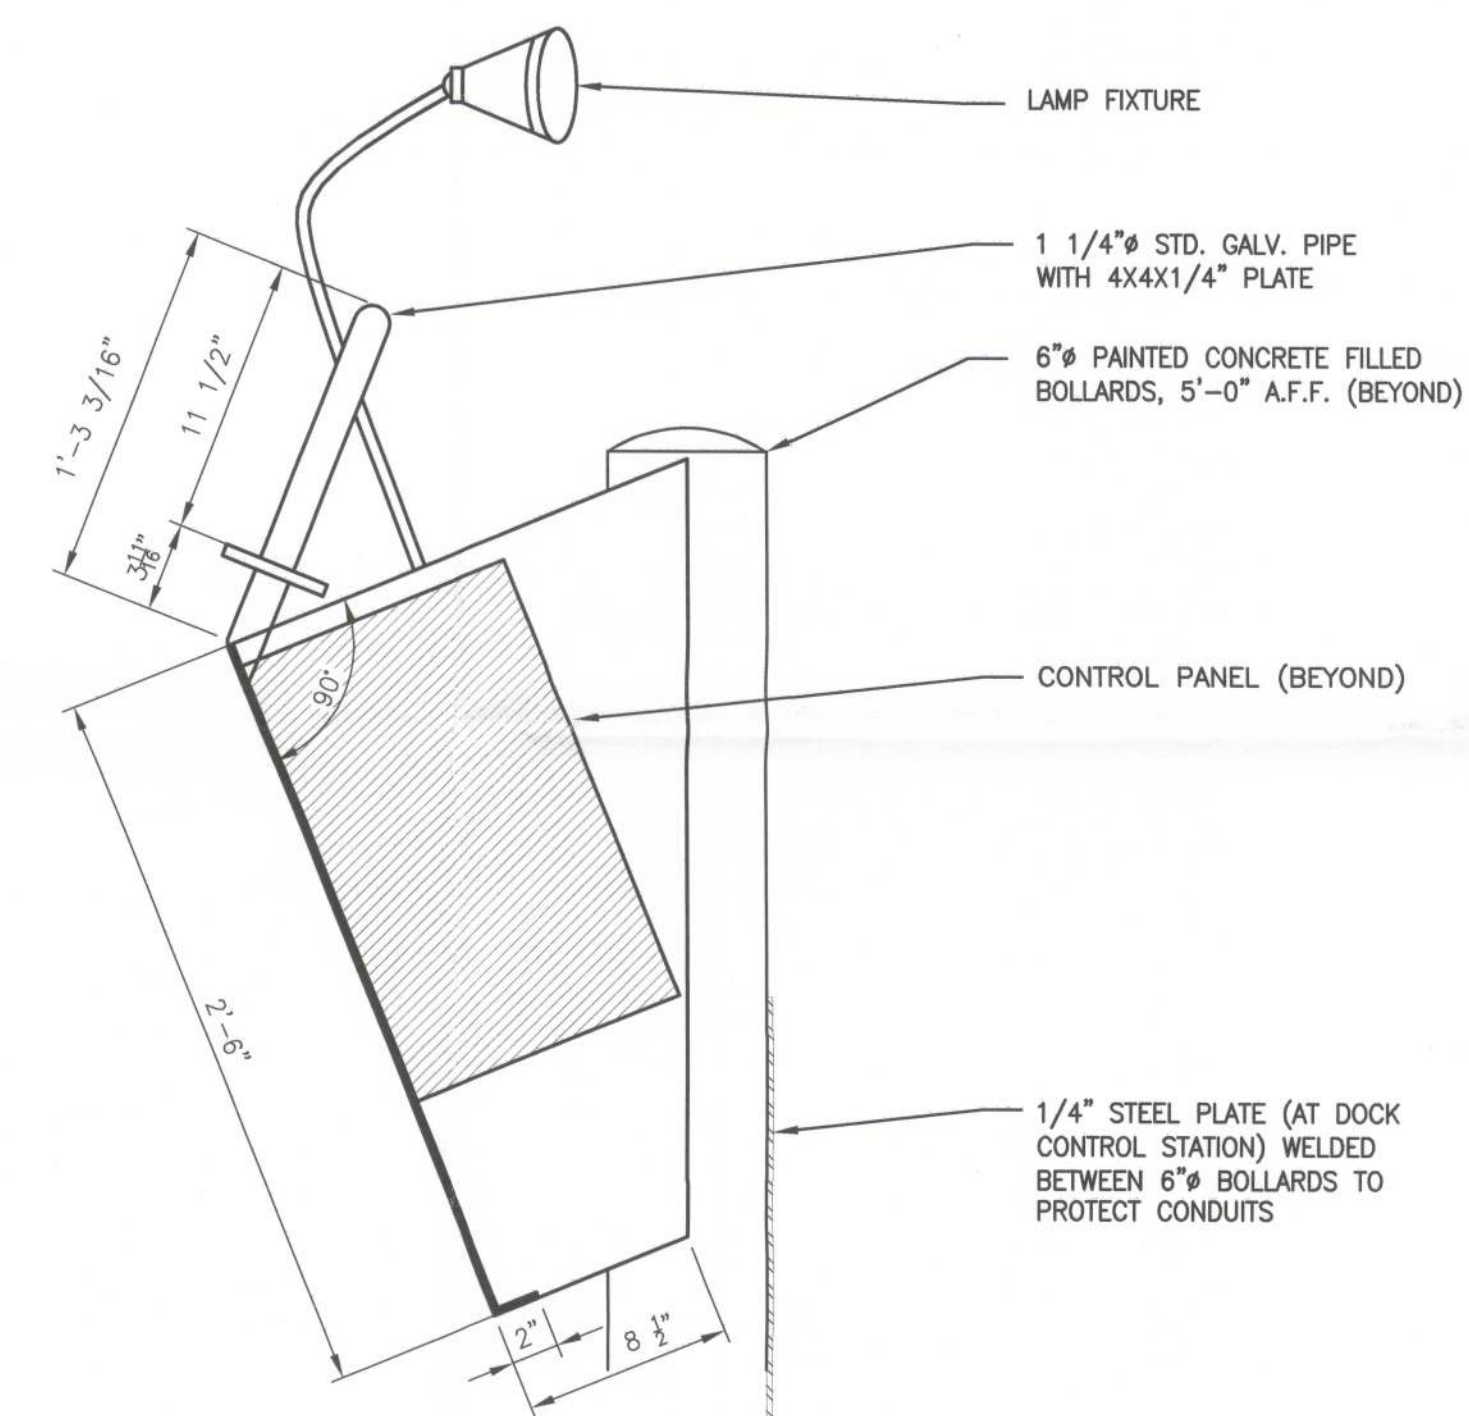

CONTROL PANEL
DETAIL

5
1/2" = 1'-0"

11-18-12

REV.	DATE	BY	DESCRIPTION
A	11-18-12	BB	





JOB NO. 710-04224

DRAWN: BB

CHECKED: BB

SCALE: AS NOTED

Filename: T:\Jobs\04200-04224 United States Cold Storage Phase II Expansion.dwg Date: 12/14/2012 10:11:47 AM Plotted: 12/14/2012 2:13:00 PM

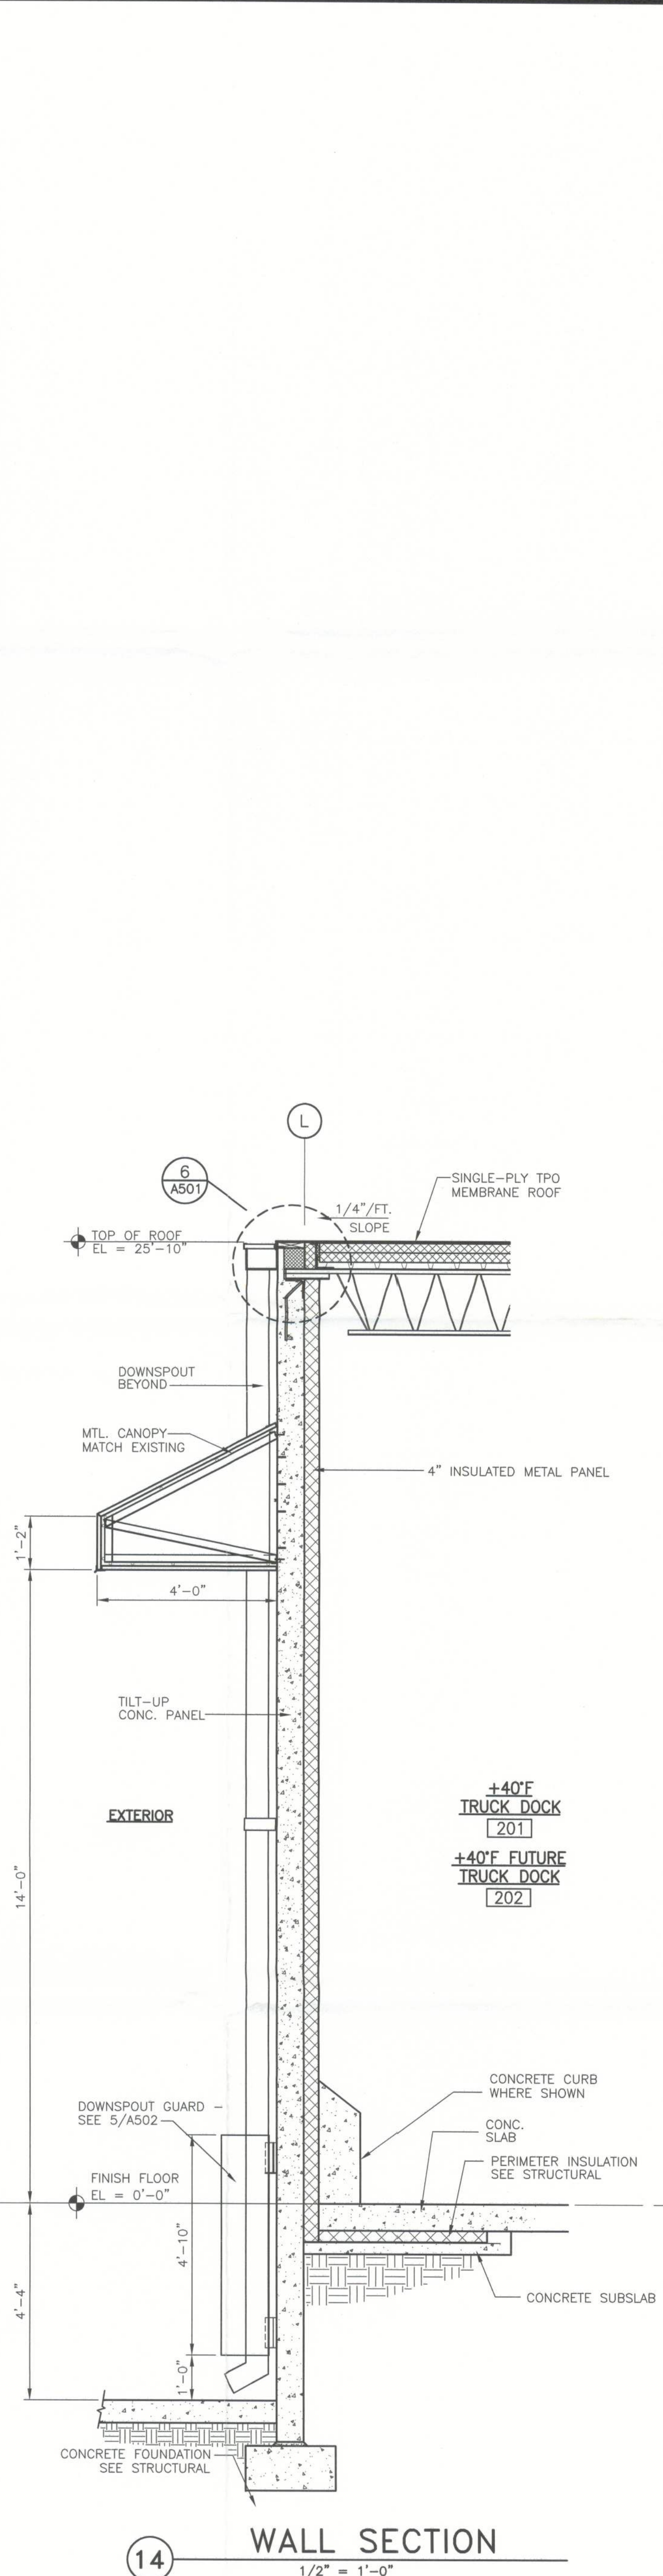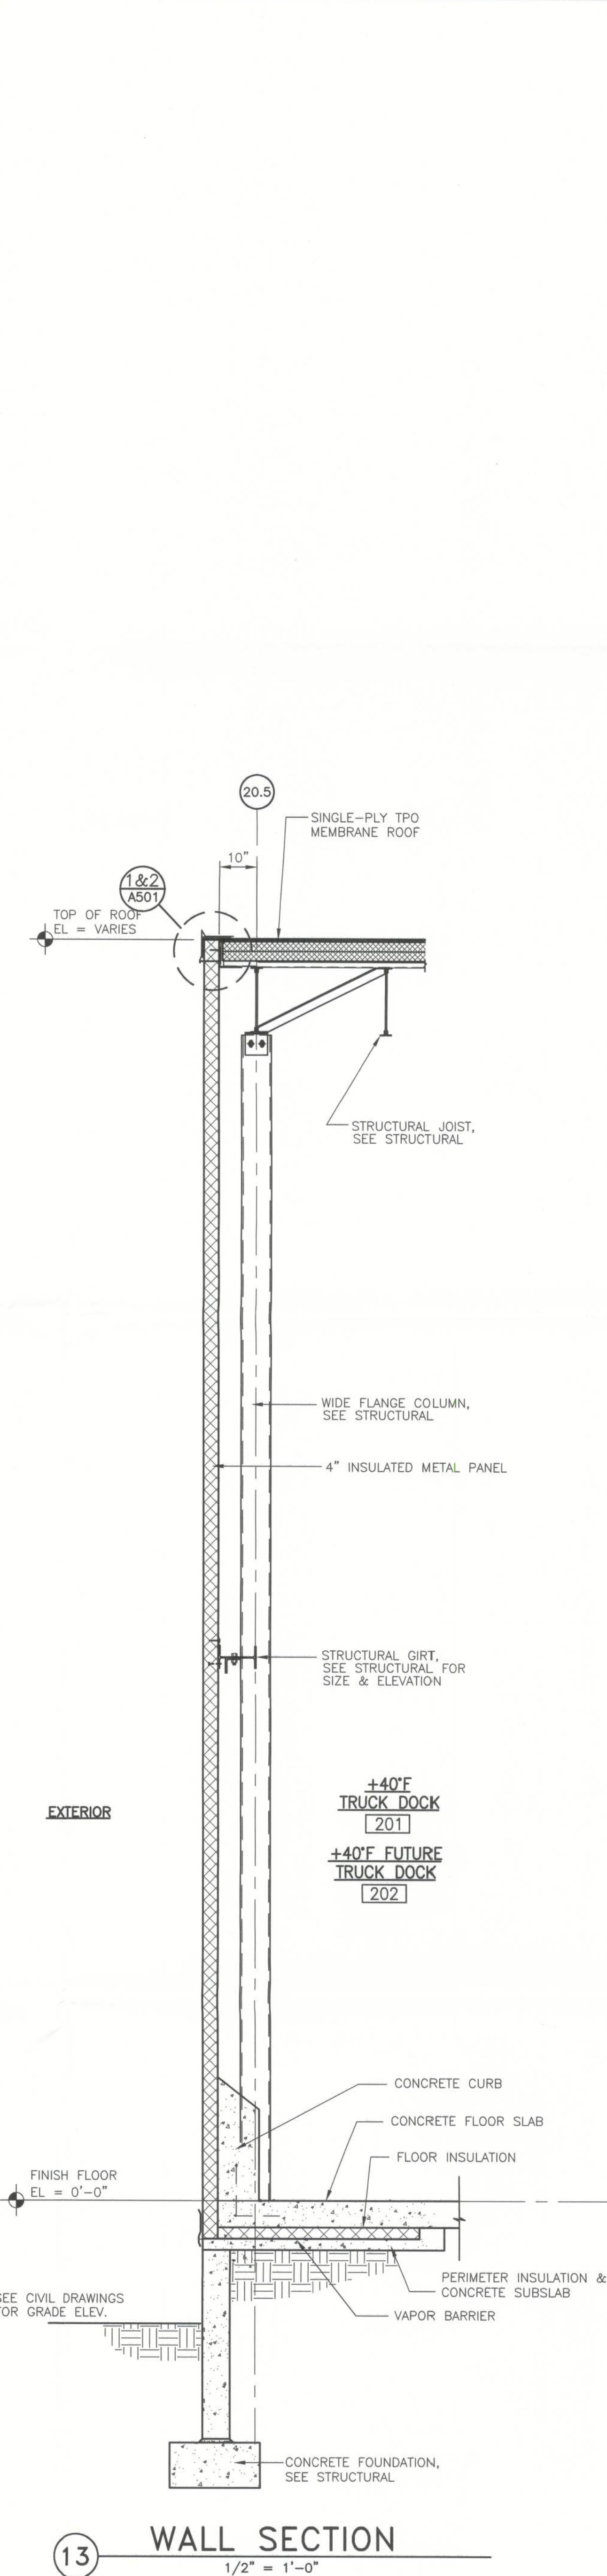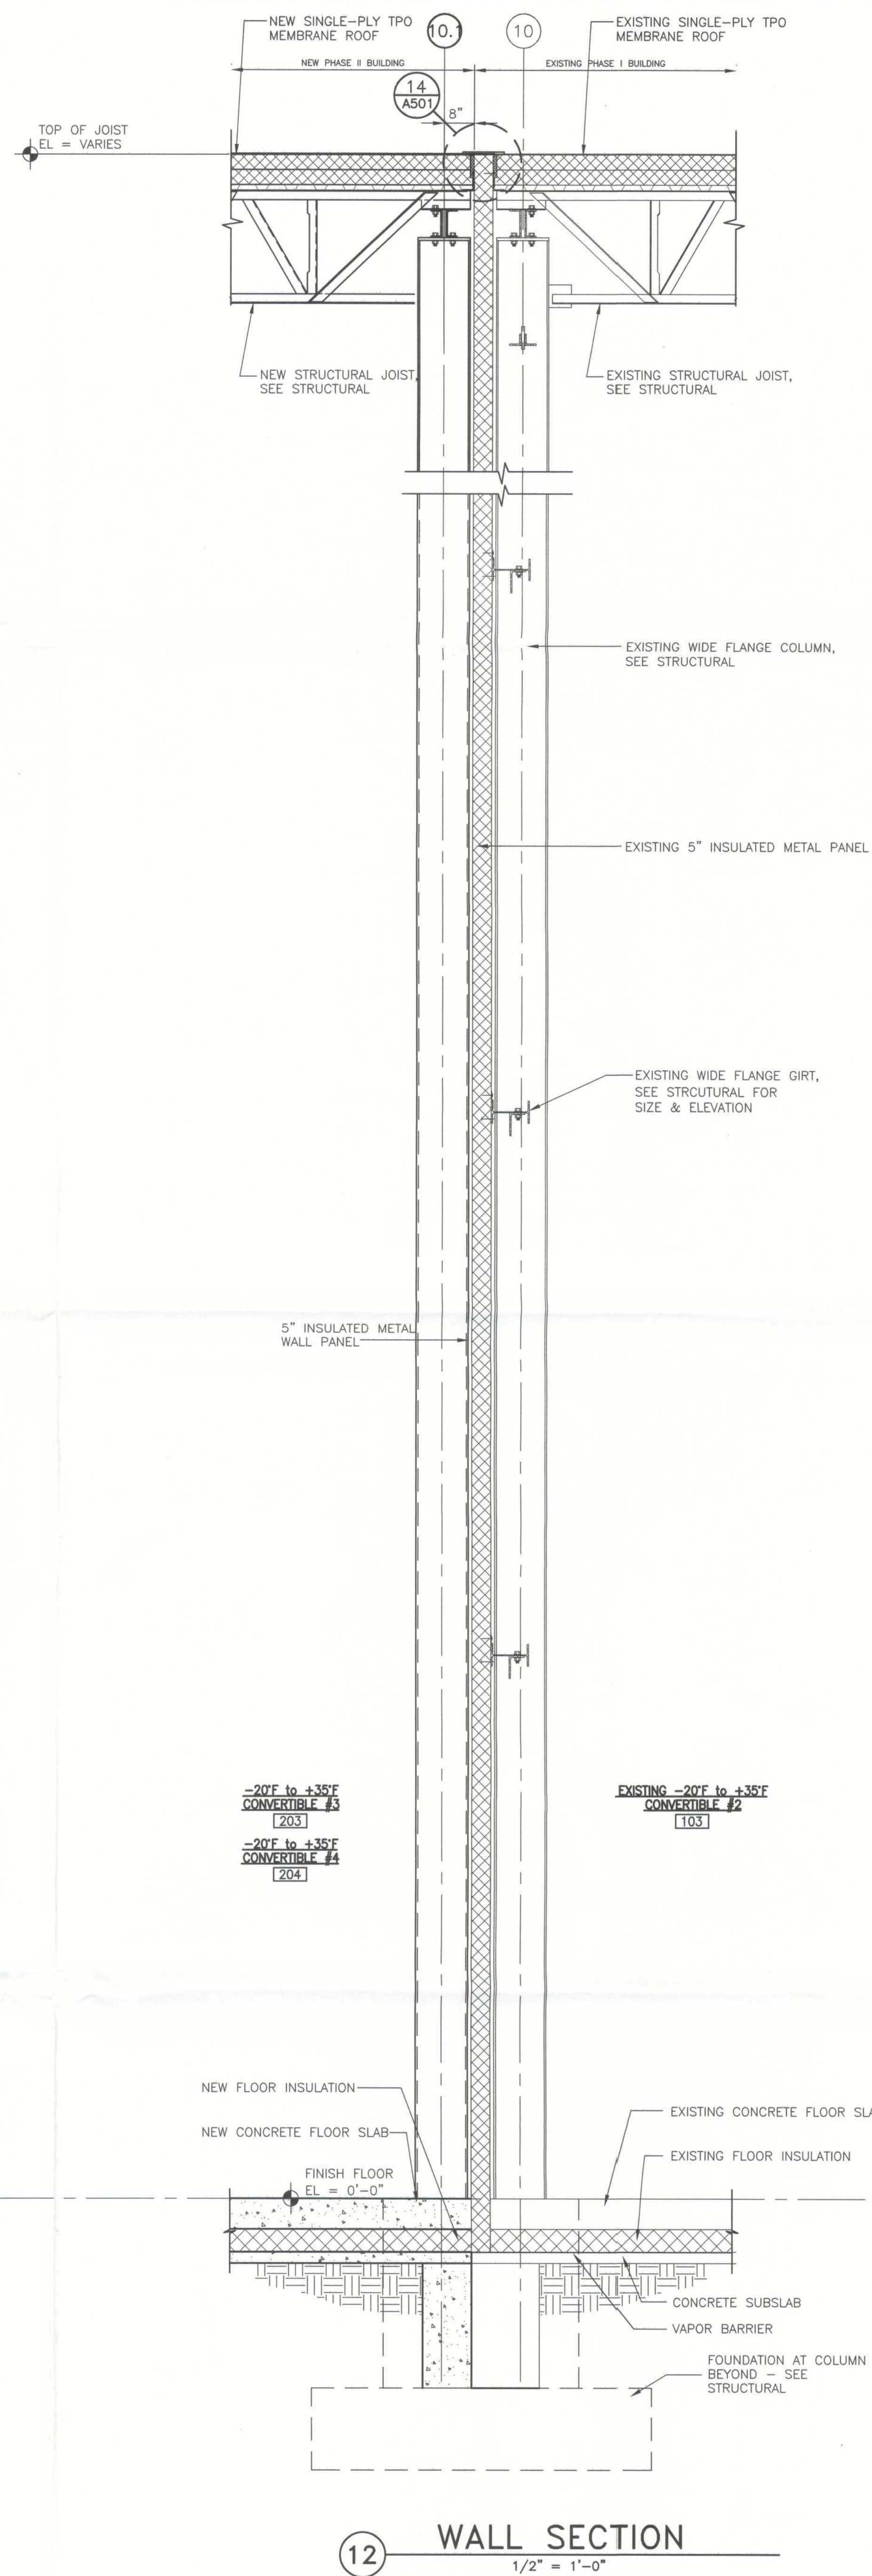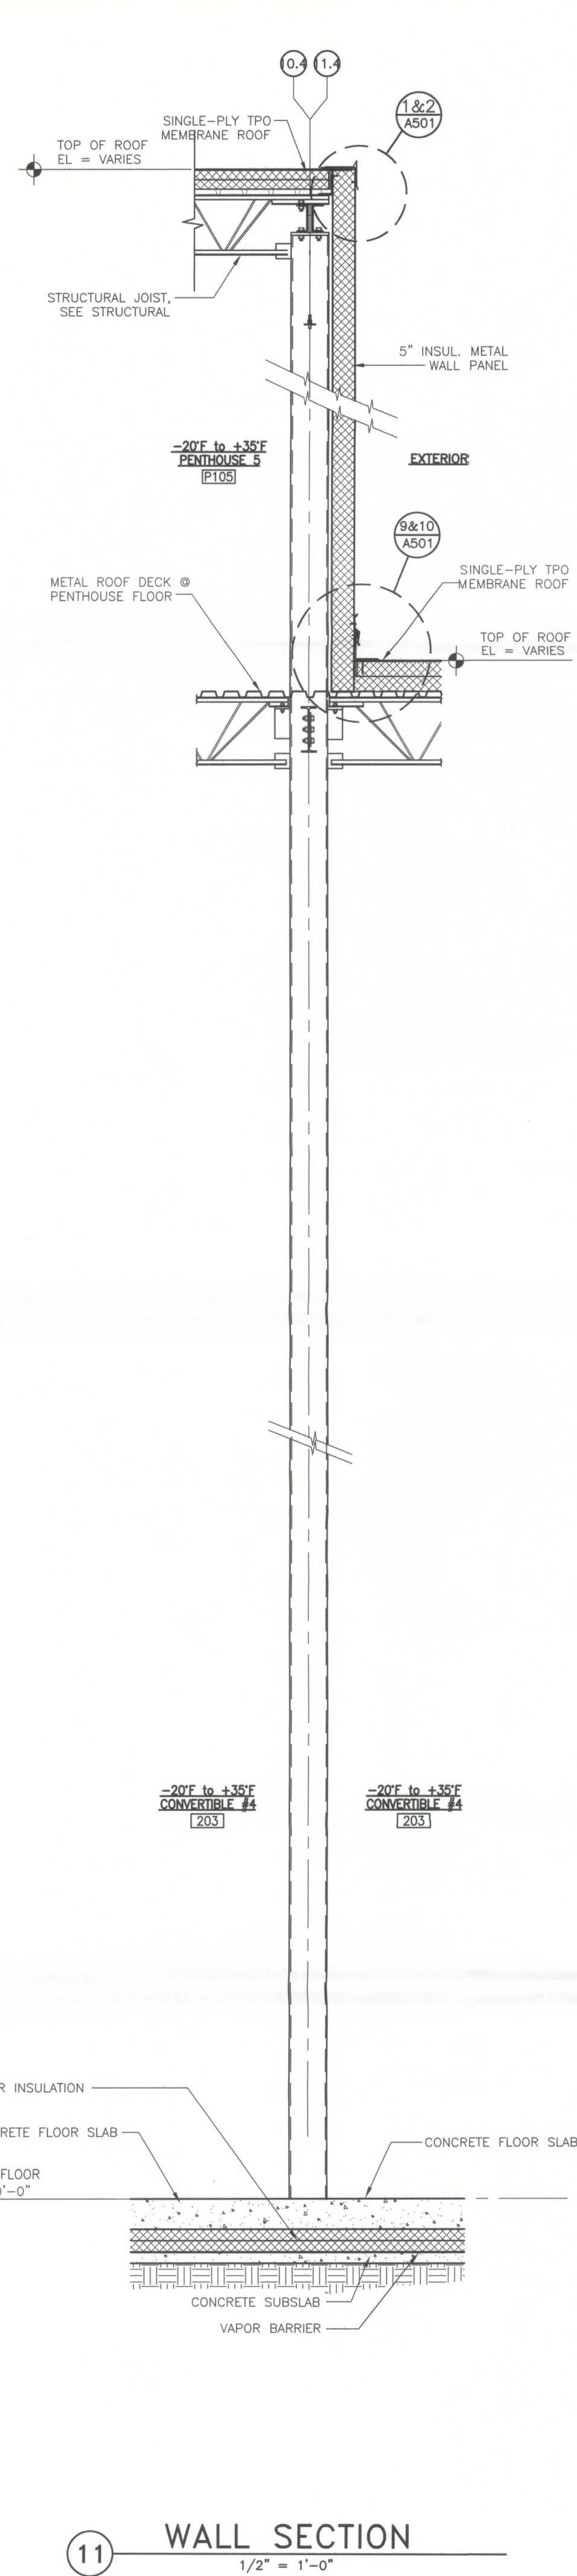

UNITED STATES COLD STORAGE, INC.
PHASE II EXPANSION
LAKE CITY, FLORIDA

WALL SECTIONS

© The Stellar Group 2010. Copyright, The Stellar Group, 2010. All rights reserved. No part of this work may be used, reproduced, distributed, displayed or otherwise communicated in any form or by any means without the prior, written consent of The Stellar Group.

REV	DATE	BY	BB	PERMIT	ISSUE	DESCRIPTION
A	12-19-12	BB				

JOB NO. 710-04224


DRAWN: BB

CHECKED: BB

SCALE: 1/2"=1'-0"


A302
DRAWING NO.

Filename: T:\Jobs\04200-04224 United States Cold Storage Phase II Facility Expansion.dwg User: J. Barron Date: 12/14/2012 10:11:40 AM Plot: 12/14/2012 2:14:56 PM

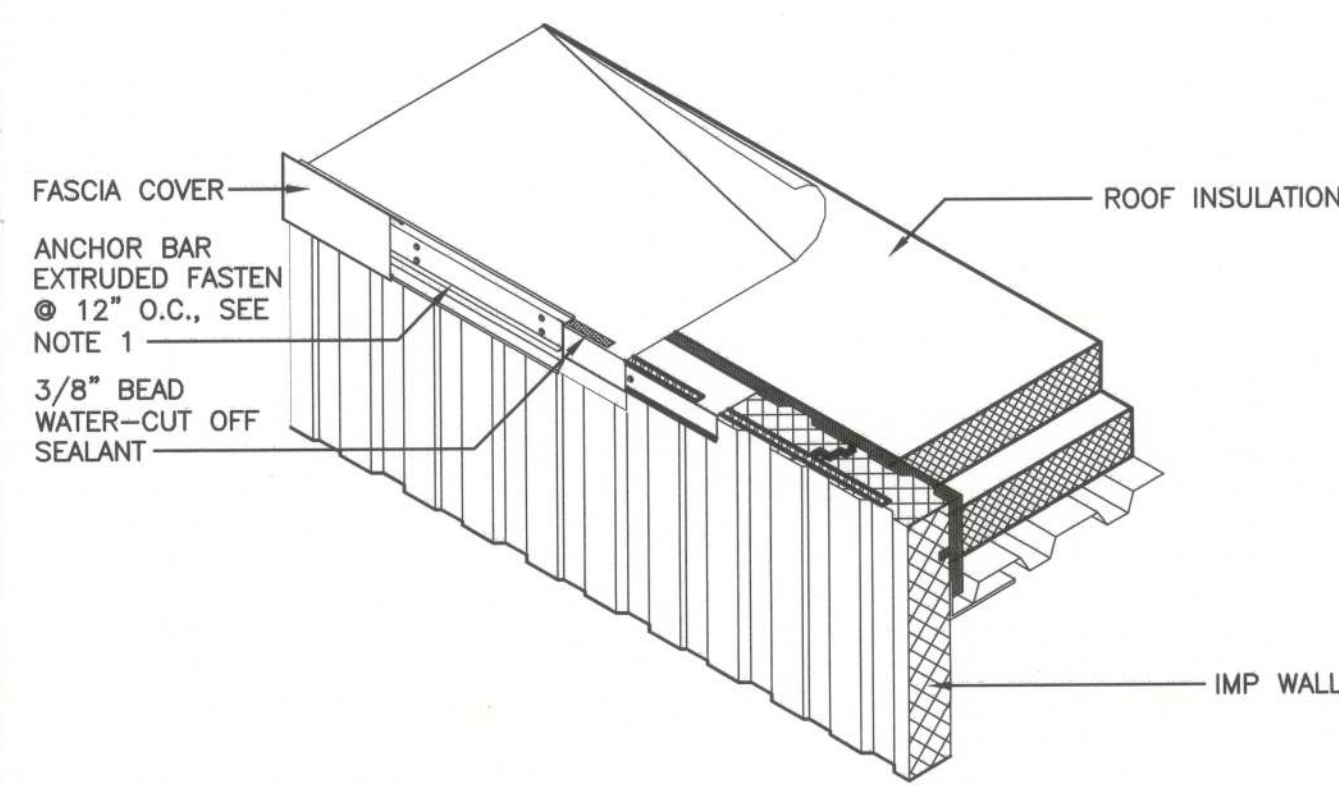


ROOF EDGE DRIP DETAIL

3/4"=1'-0"

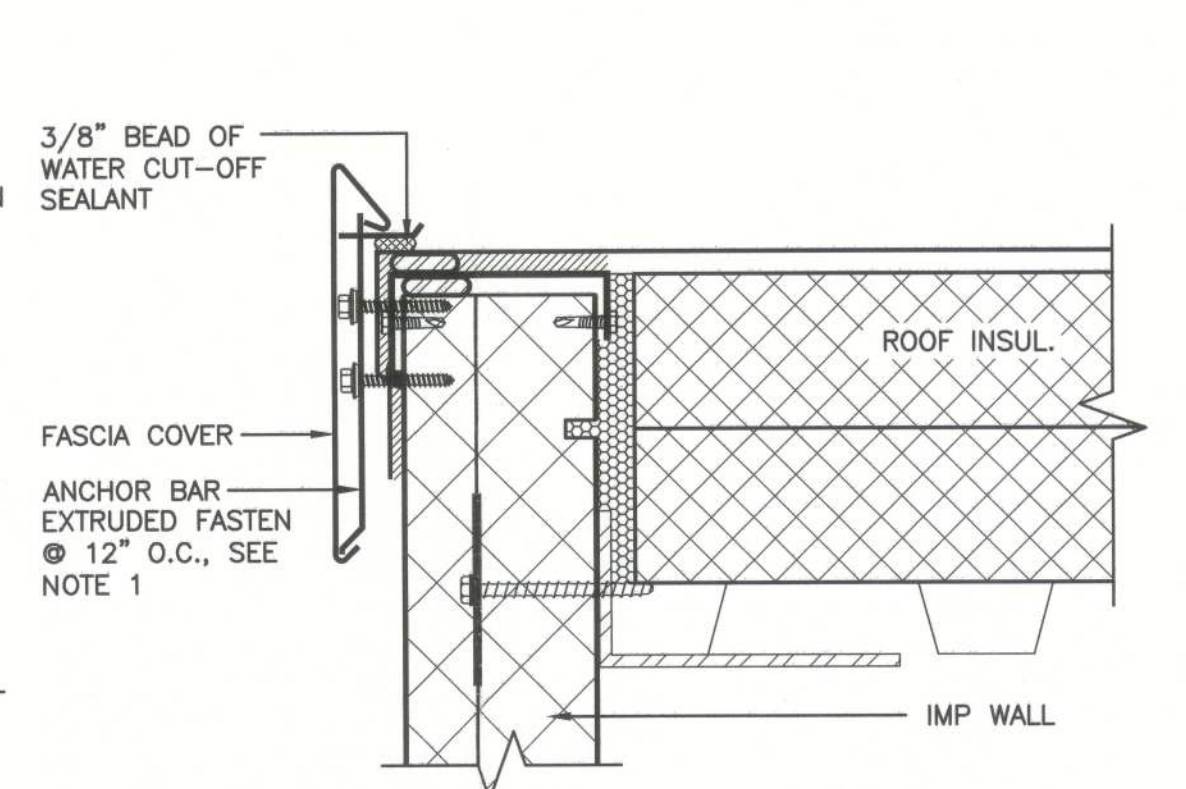


ROOF EDGE DRIP DETAIL

3/4"=1'-0"

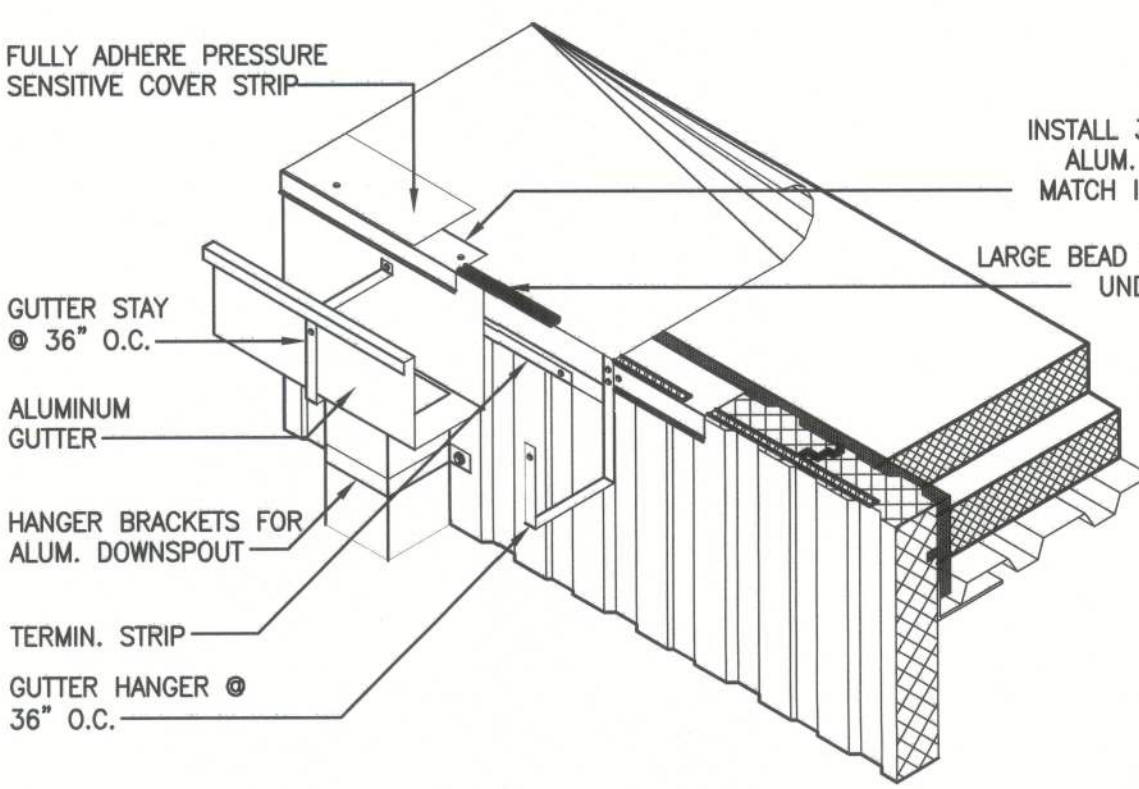


ROOF EDGE GUTTER DETAIL

3/4"=1'-0"

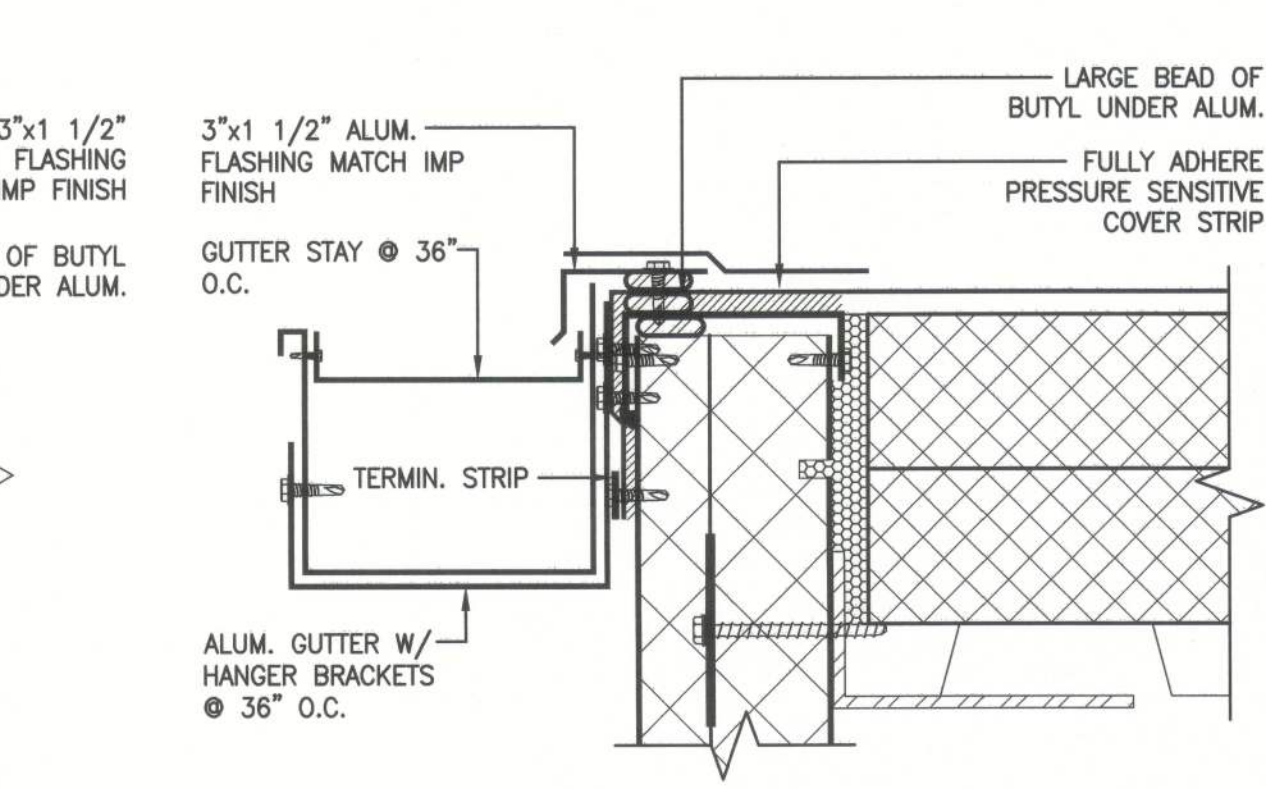


ROOF EDGE GUTTER DETAIL

3/4"=1'-0"

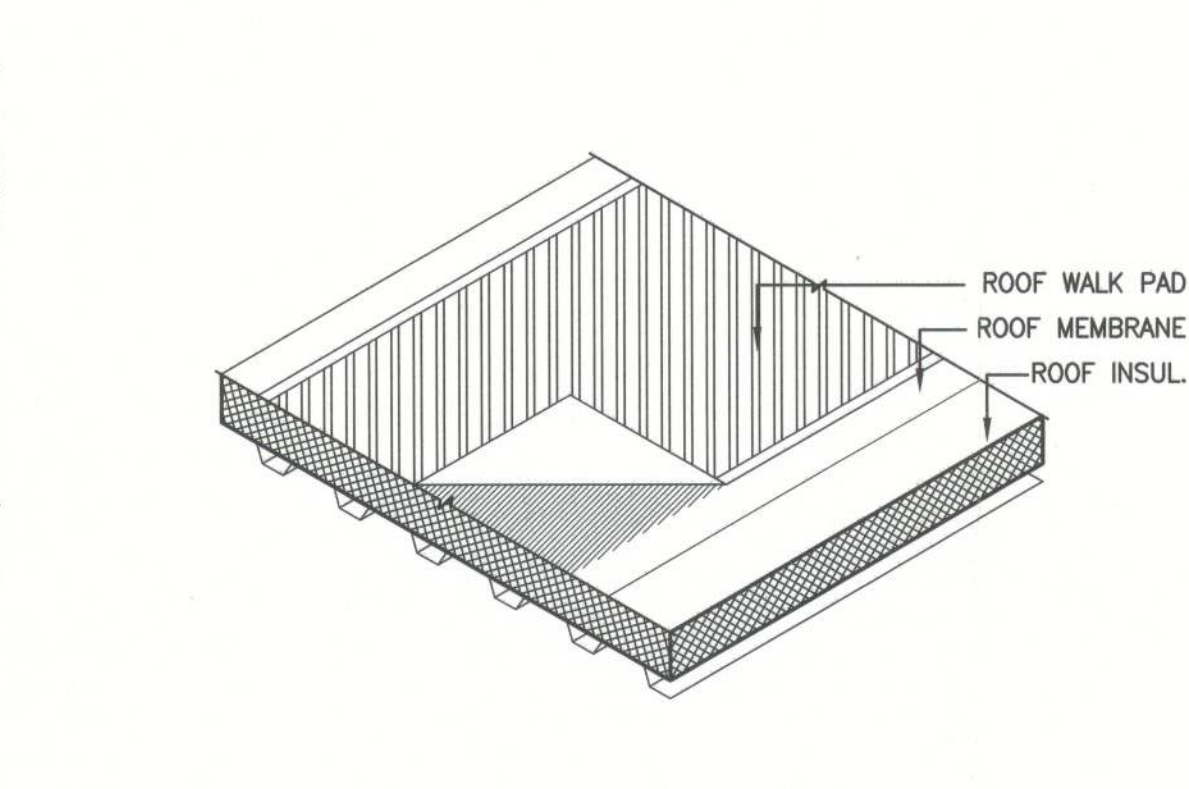


WALK PAD DETAIL

3/4"=1'-0"

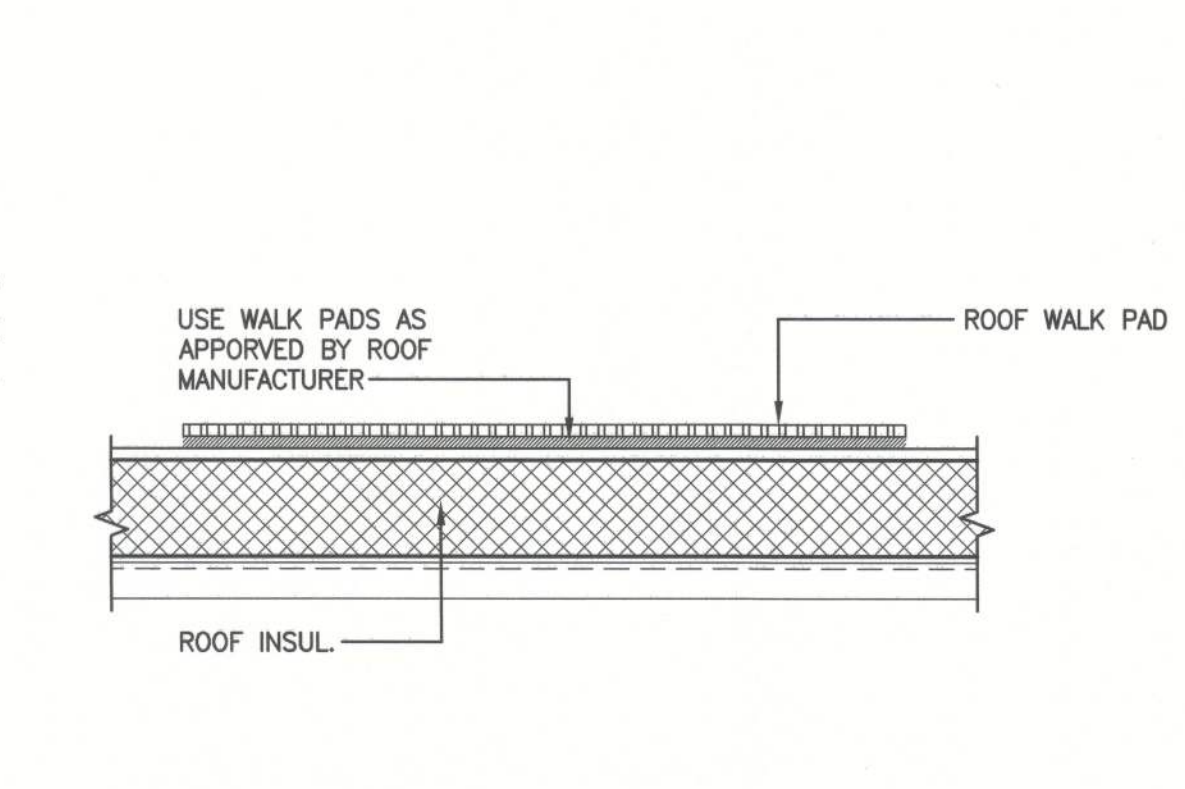


WALK PAD DETAIL

1 1/2"=1'-0"

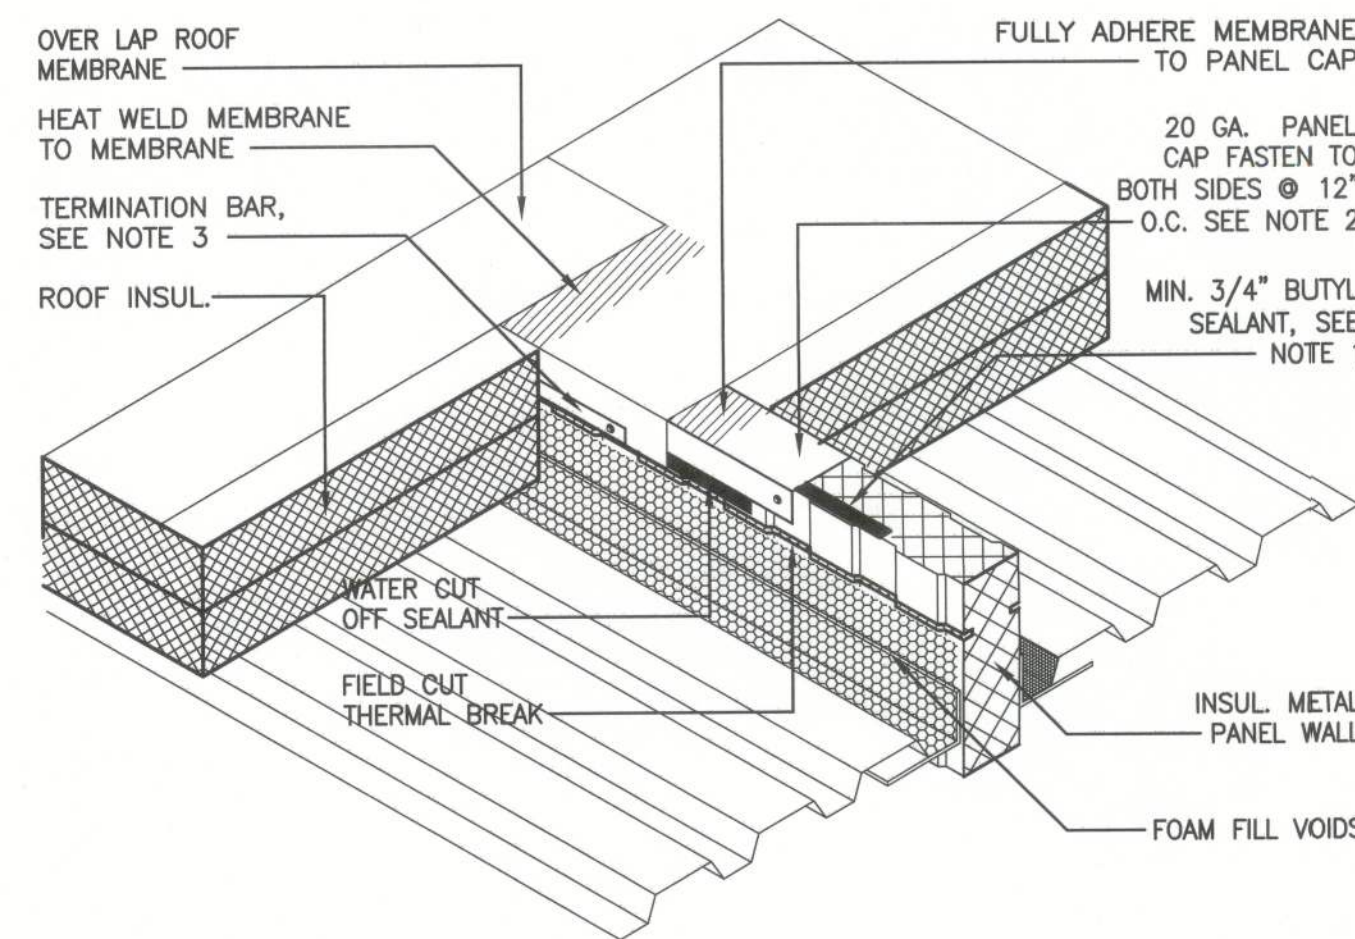


WALL / ROOF JUNCTION DETAIL

1"=1'-0"

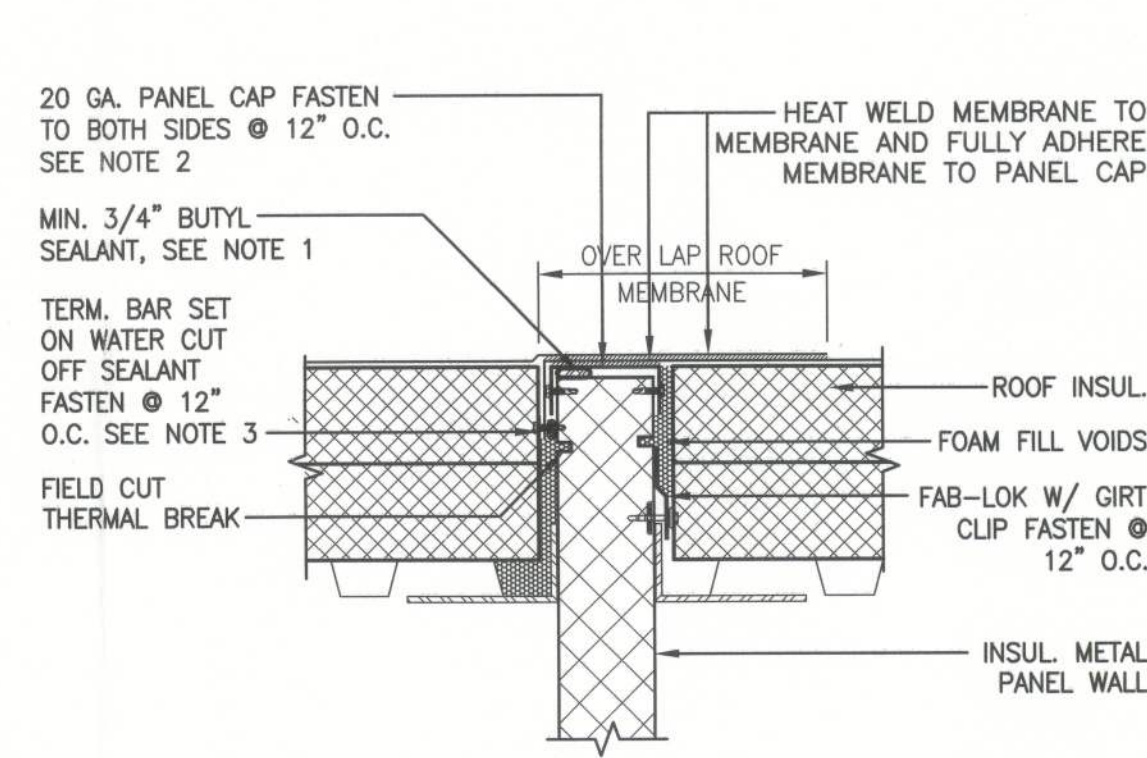


WALL / ROOF JUNCTION DETAIL

1 1/2"=1'-0"

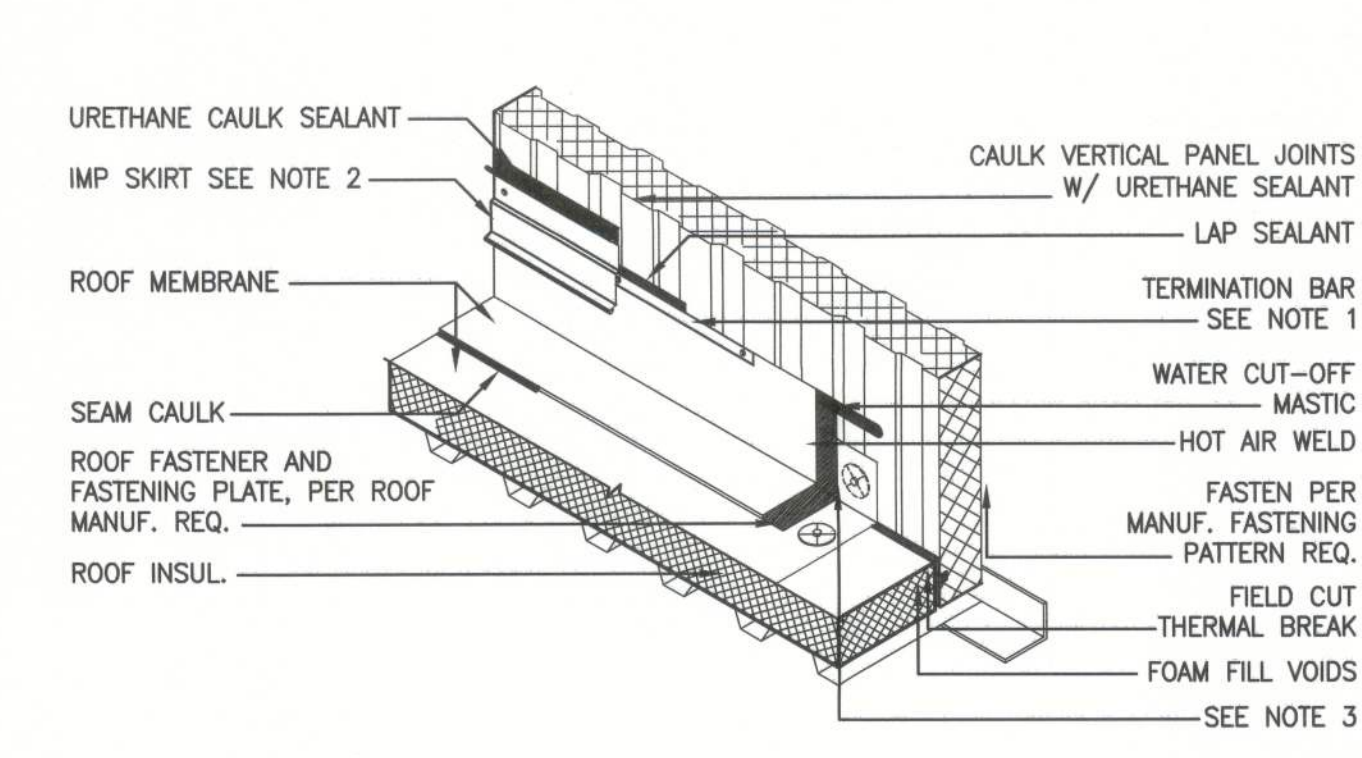


BASE FLASHING DETAIL

3/4"=1'-0"

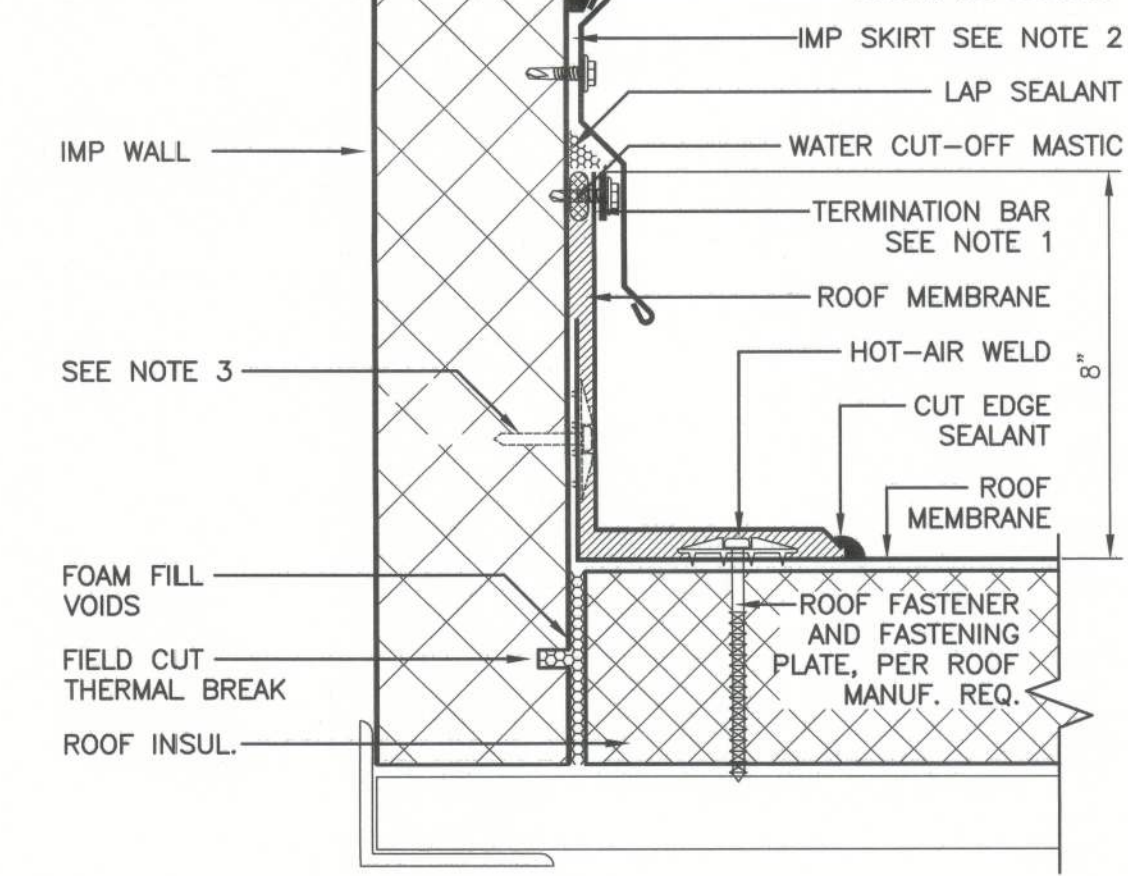


BASE FLASHING DETAIL

3/4"=1'-0"

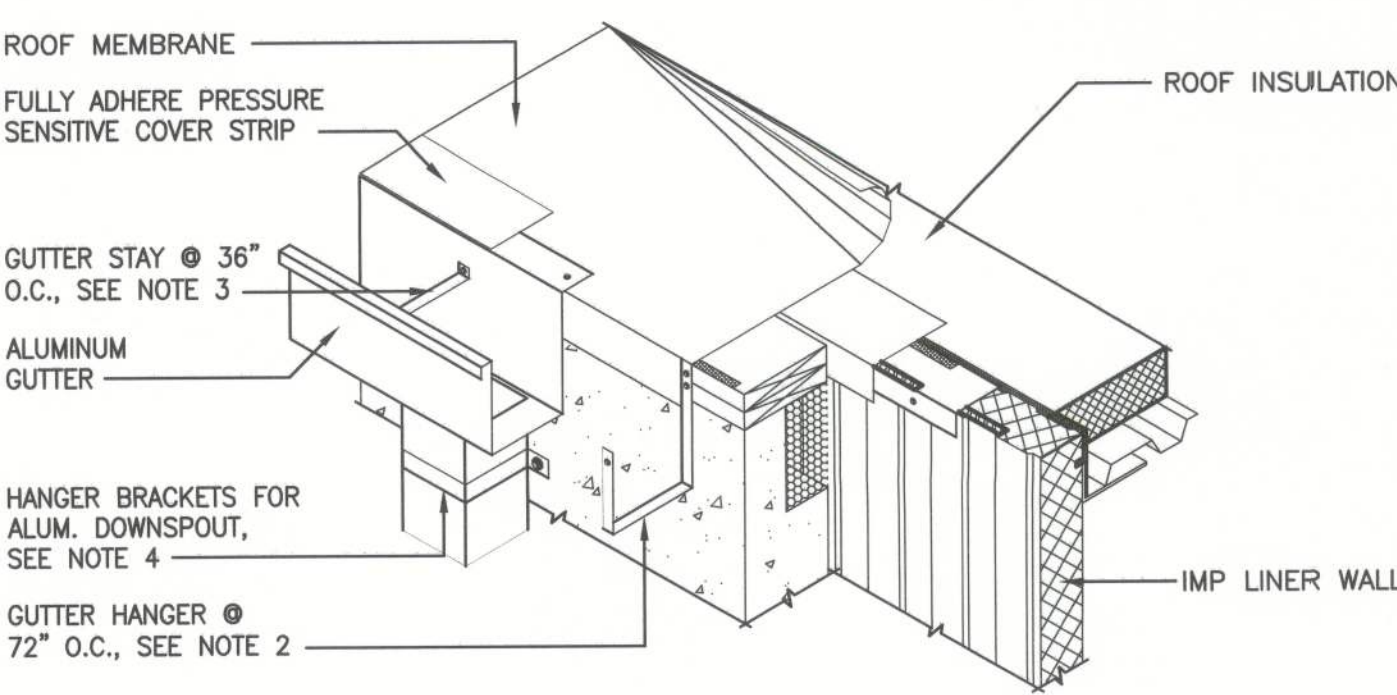


ROOF EDGE GUTTER DETAIL

3/4"=1'-0"

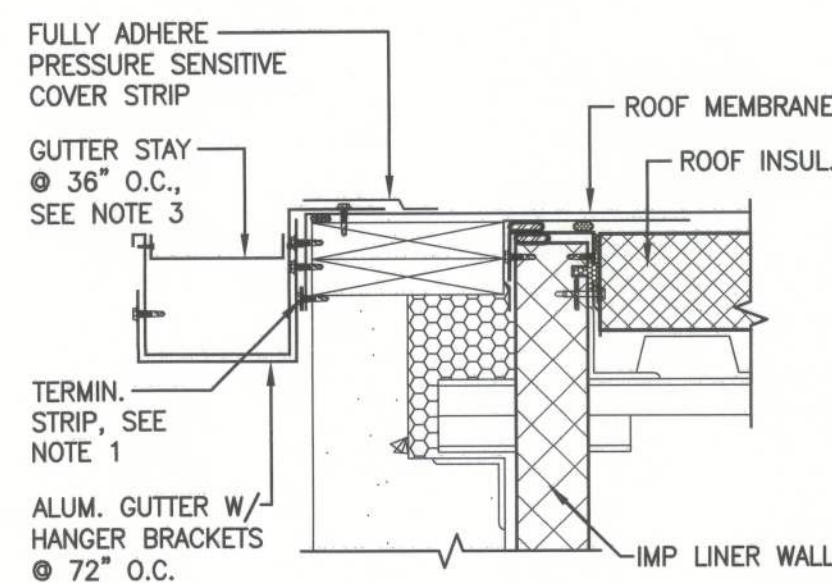


ROOF EDGE GUTTER DETAIL

1 1/2"=1'-0"

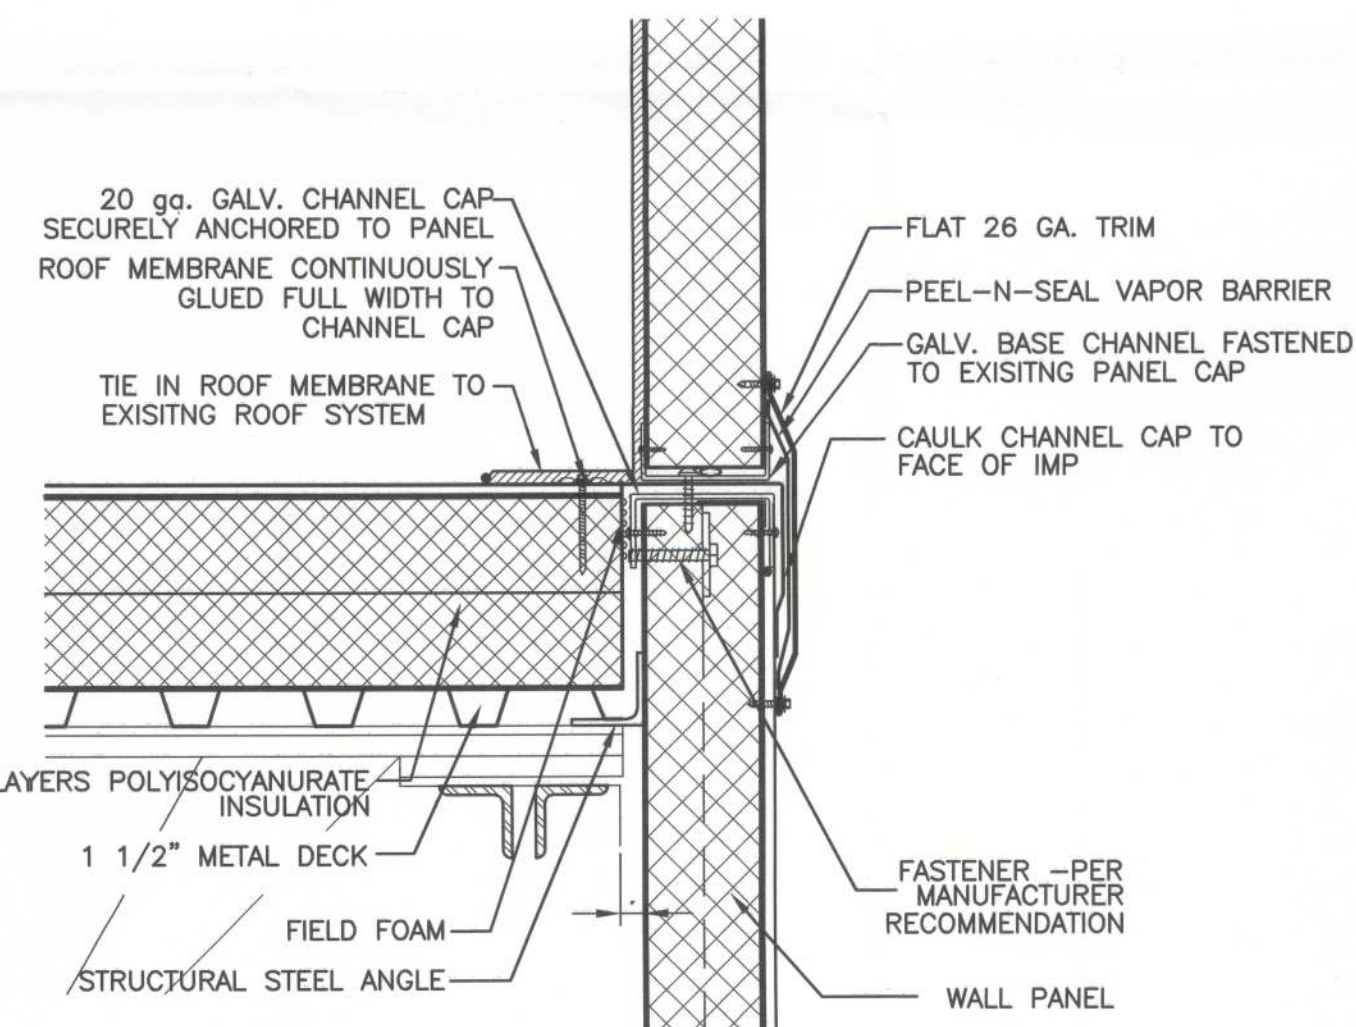


PANEL STACK DETAIL

1 1/2"=1'-0"

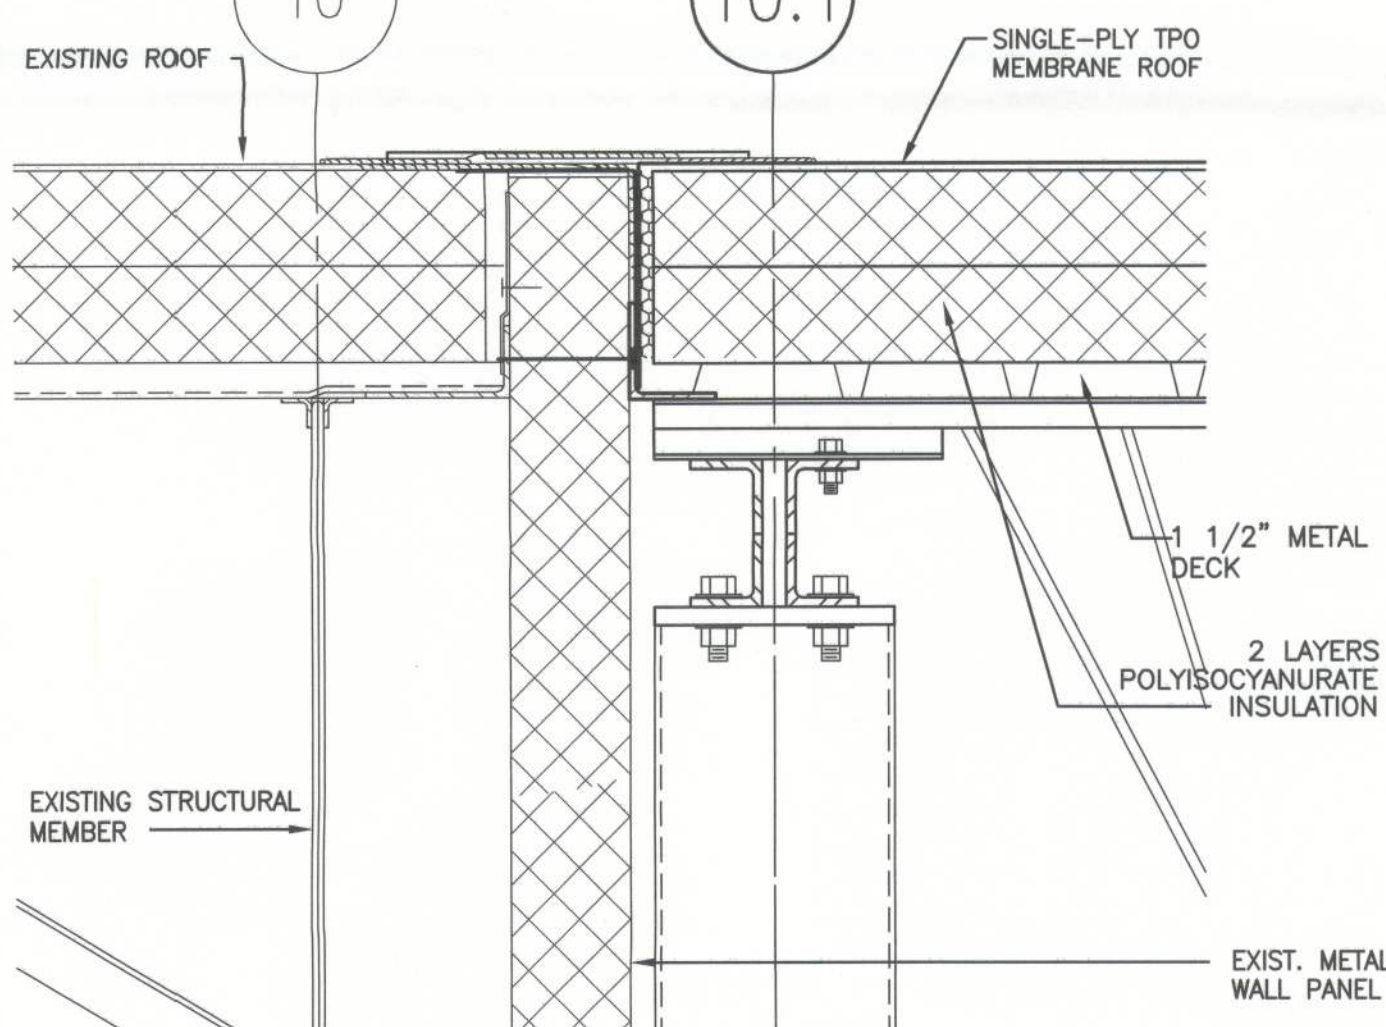


EXISTING TO NEW ROOF DETAIL

1 1/2"=1'-0"

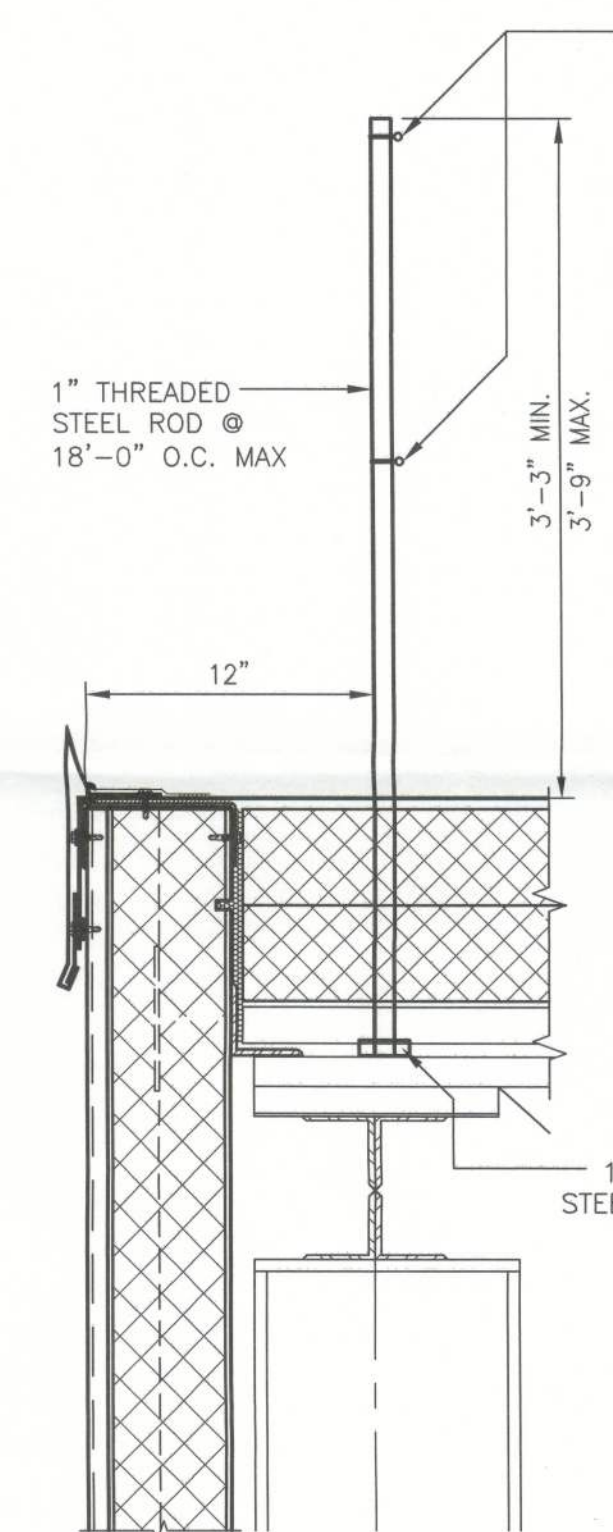

TEMPORARY EDGE WARNING DETAIL


1 1/2"=1'-0"

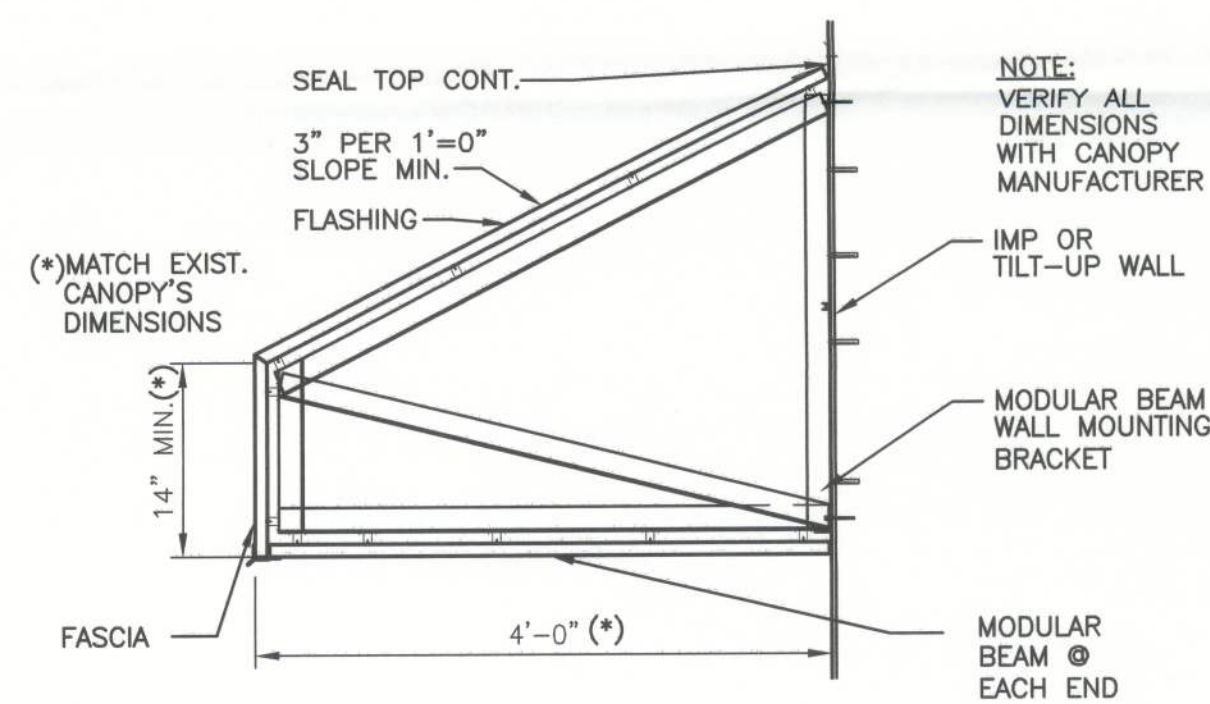

TRUCK DOCK CANOPY DETAIL

3/4"=1'-0"


Filename: T:\Jobs\04200-04224\United States Cold Storage Phase II Facility Expansion_FLD\Design\Arch\Struct\04224\SS15.dwg Last Saved By: SMKTRN Date: 12/20/2012 2:47:10 PM Plotted: 12/20/2012 2:47:20 PM

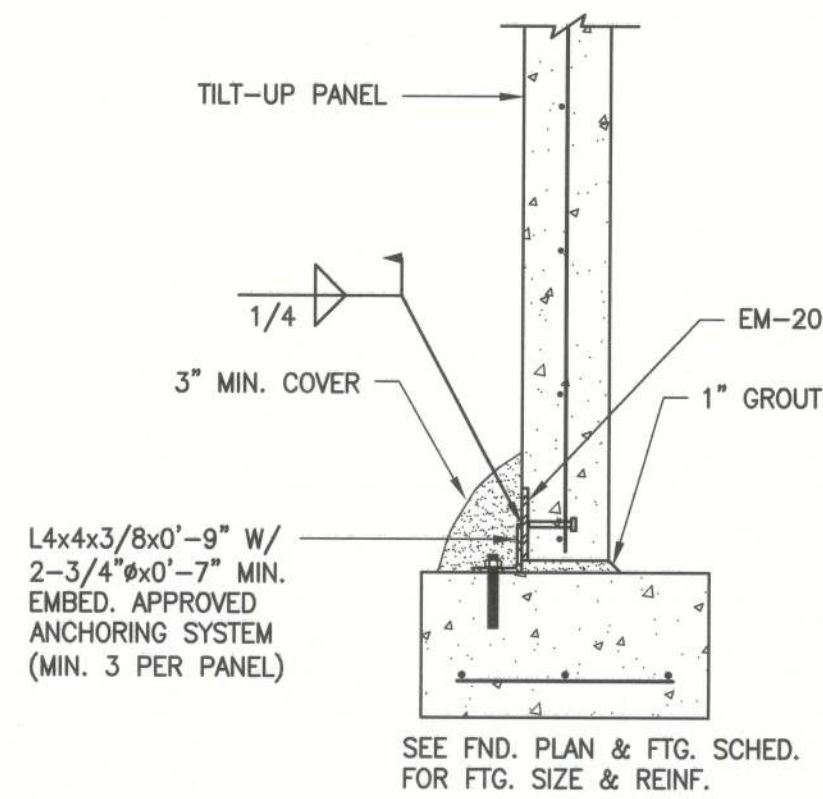

TILT-UP PANEL TO FTG. ANCHOR ATTACHMENT

SCALE: 3/4" = 1'-0"


1

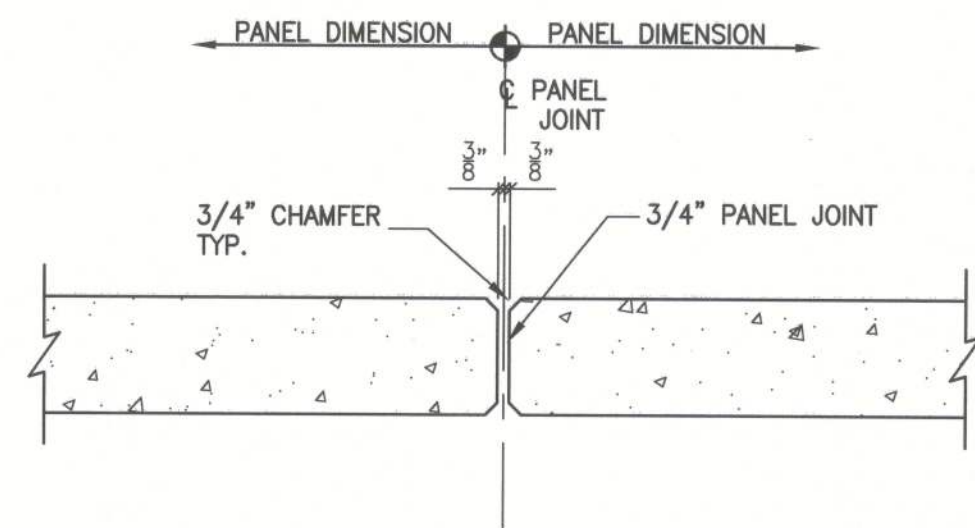

TYPICAL PANEL JOINT

SCALE: 1" = 1'-0"


2

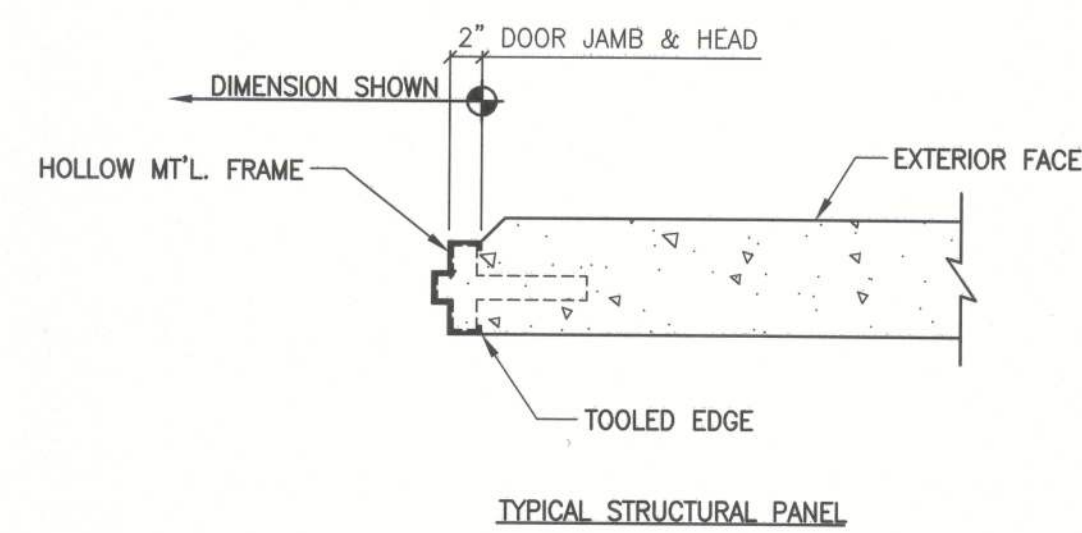

TYPICAL H.M. DOOR FRAME

SCALE: 1" = 1'-0"


3

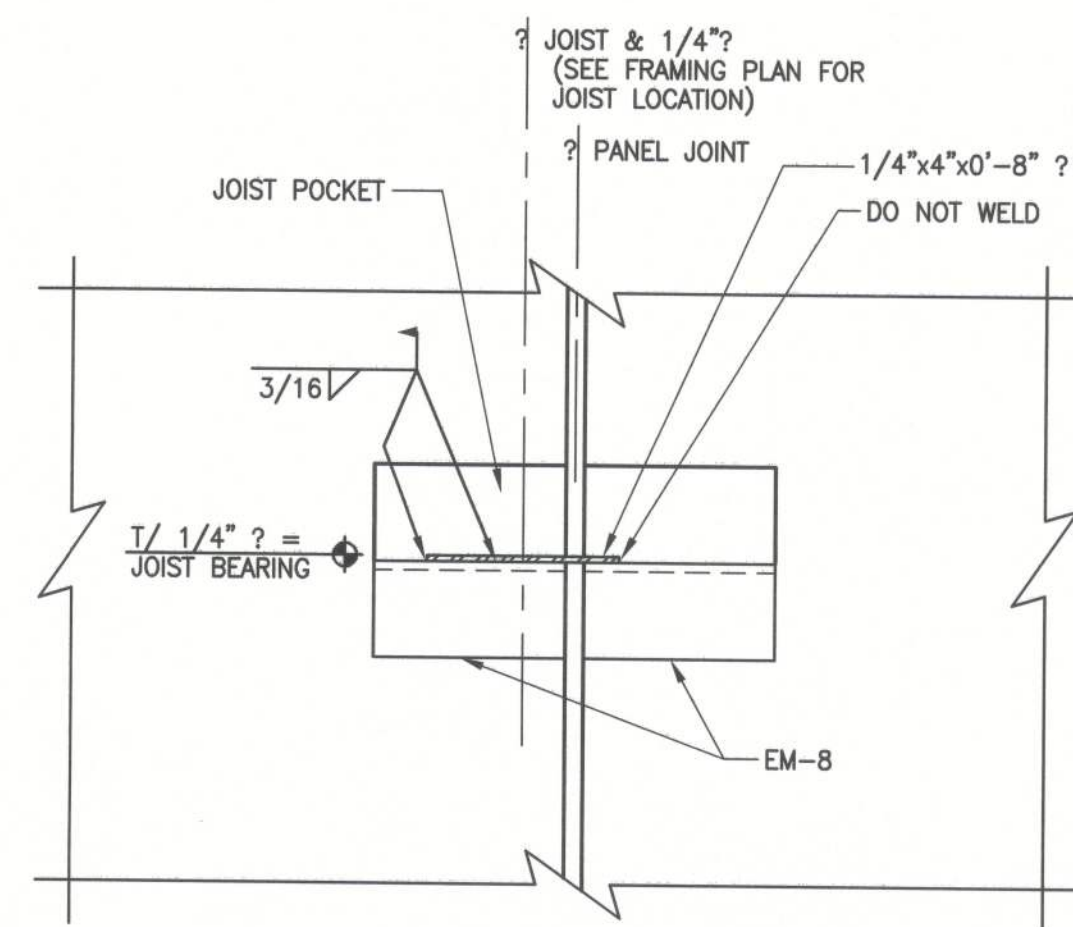

DBL. JOIST POCKET DETAIL @ PANEL JOINT

SCALE: 1 1/2" = 1'-0"


4

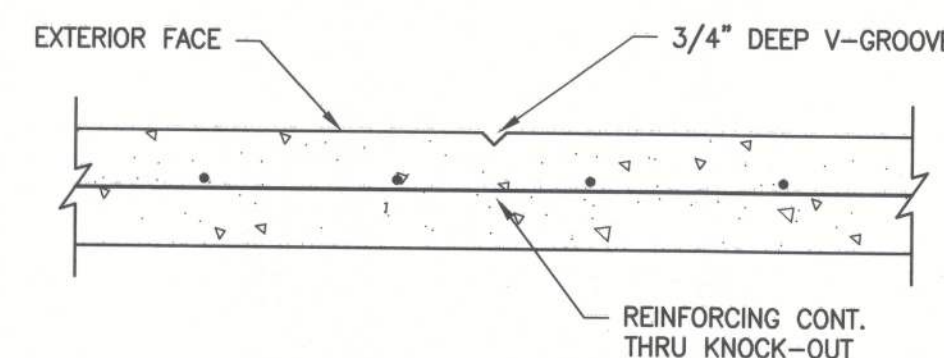

V-GROOVE FOR KNOCK-OUT

SCALE: 1" = 1'-0"


5

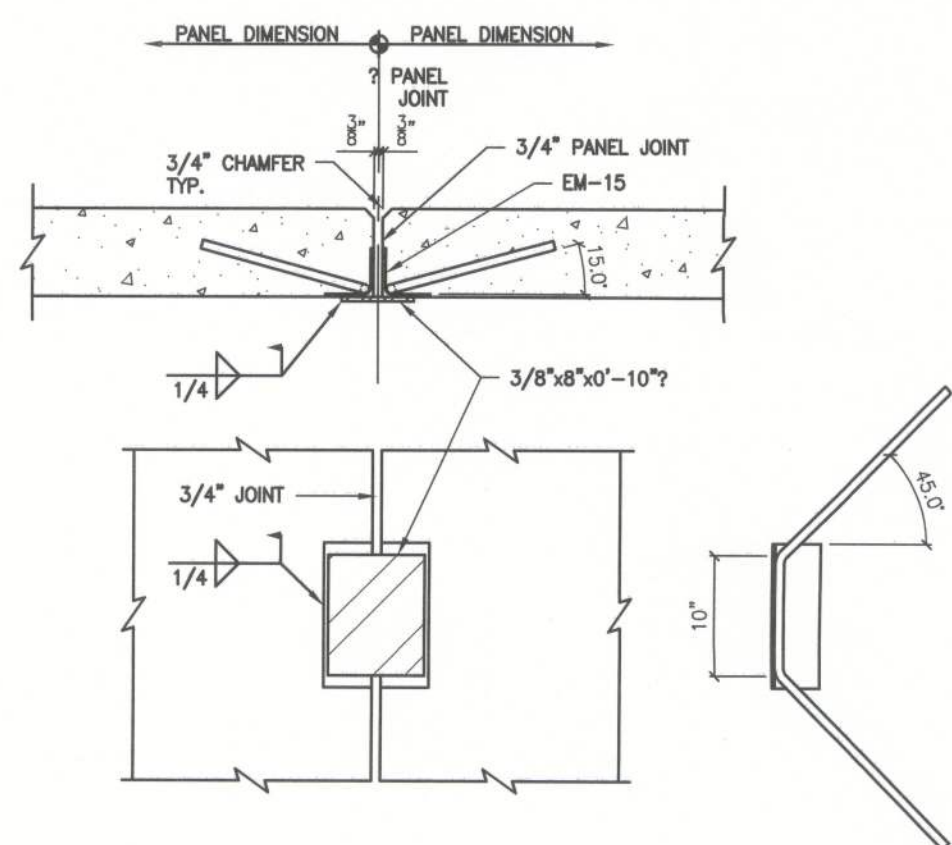

STICH PLATE DETAIL

SCALE: 3/4" = 1'-0"


6

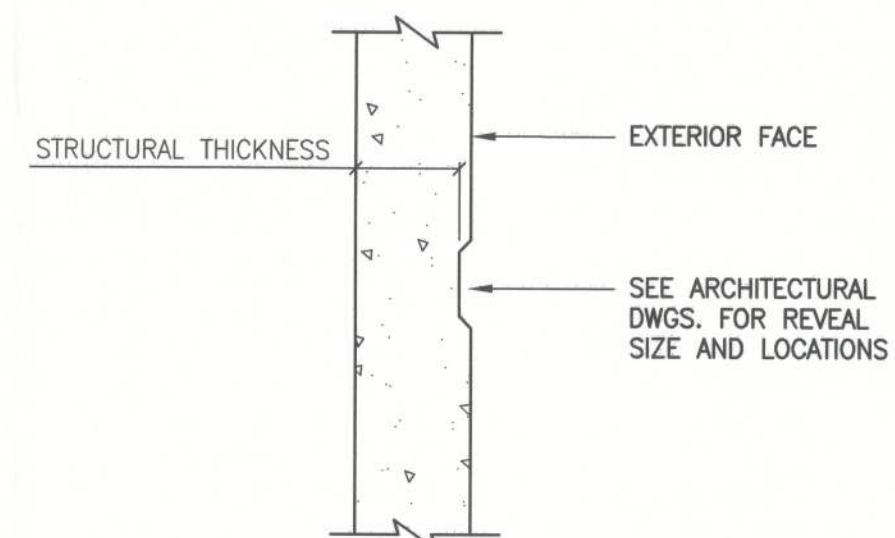

TYPICAL PANEL REVEAL

SCALE: 1" = 1'-0"


7

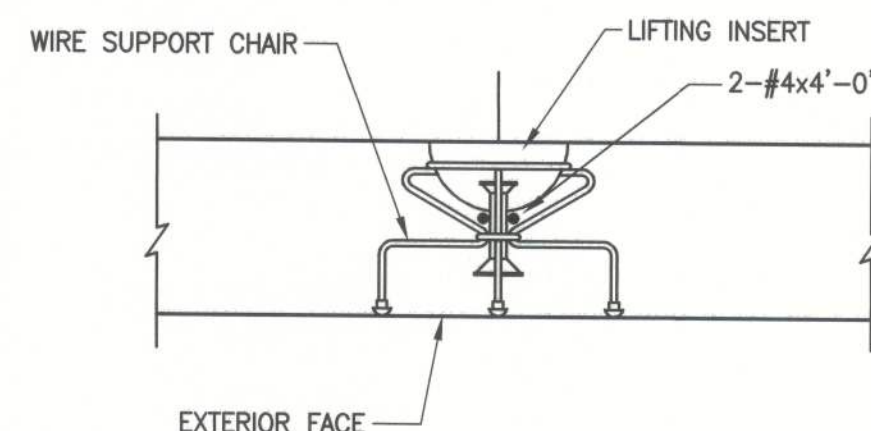

TYPICAL LIFTING INSERT DETAIL

SCALE: N.T.S.


8

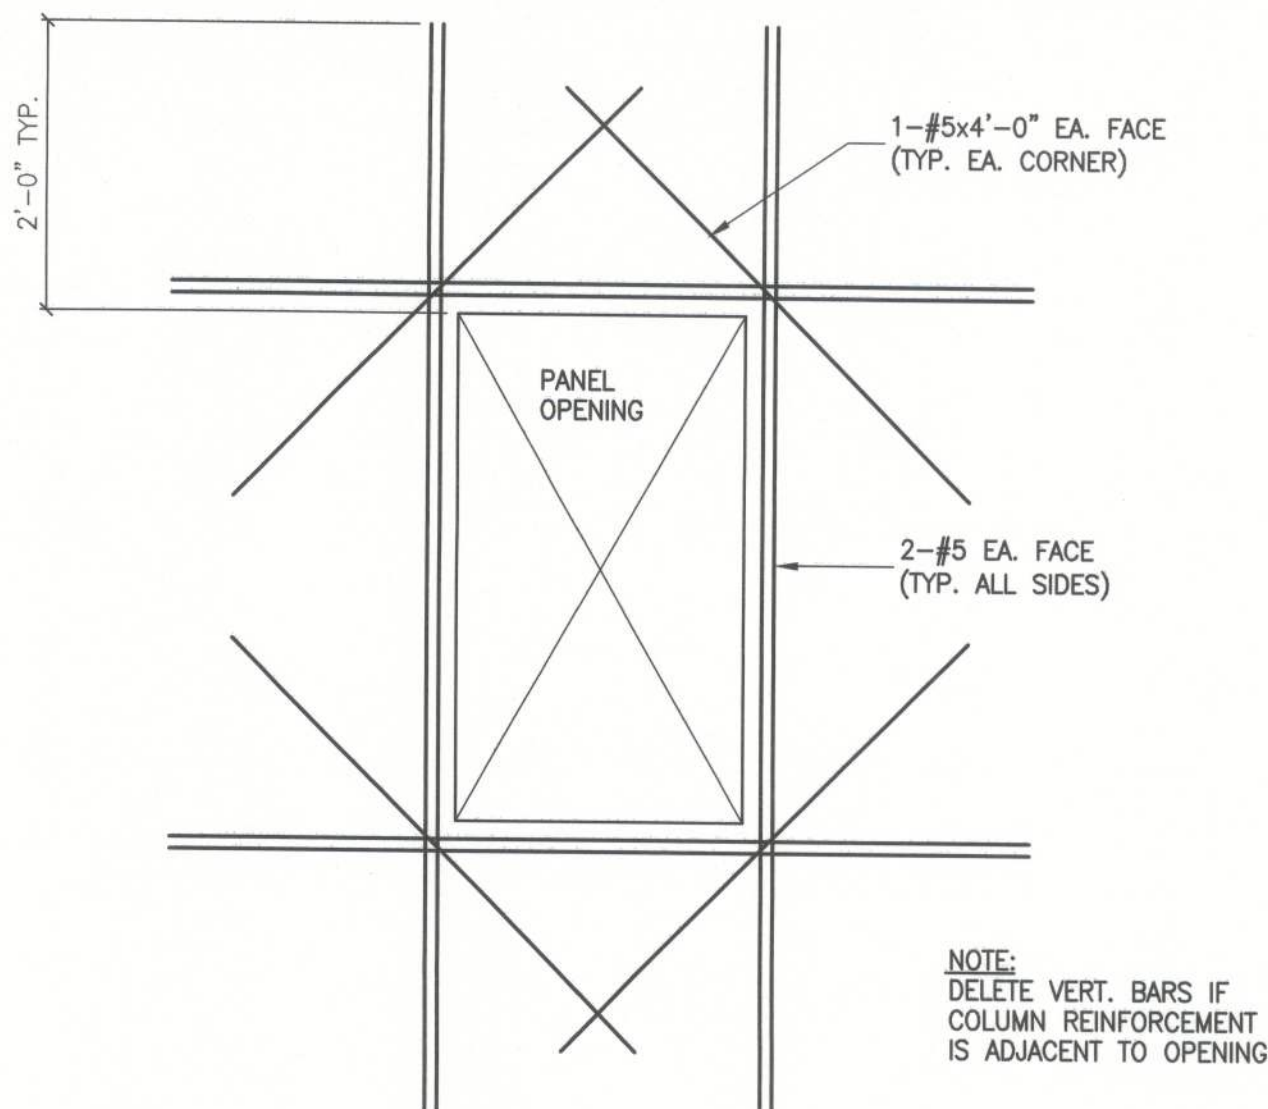

TYPICAL REINF. AROUND OPNG.

SCALE: N.T.S.

9

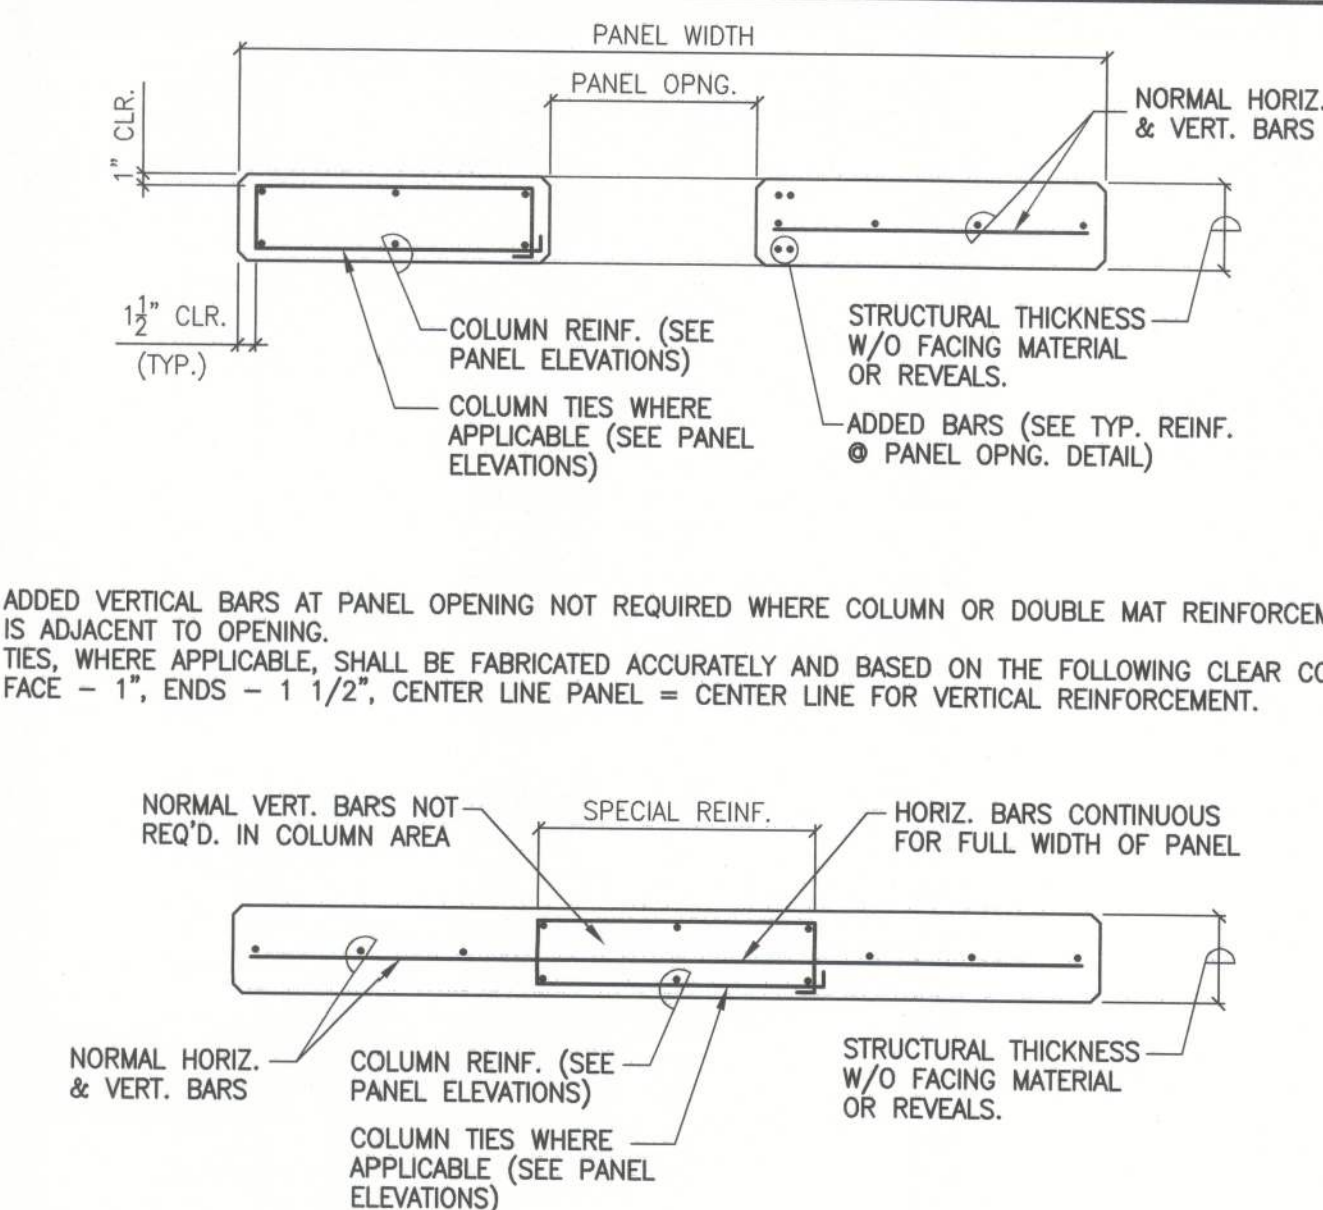

TYPICAL PANEL REINF. LAYOUT

SCALE: N.T.S.

10

MARK	SIZE
EM-1	3/8"x6"x0'-6" ? W/ 2-1/2"x0'-4" HD STUDS
EM-2	3/8"x8"x0'-8" ? W/ 2-3/4"x0'-6" HD STUDS
EM-3	1/2"x6"x0'-6" ? W/ 2-1/2"x0'-4" HD STUDS
EM-4	1/2"x6"x0'-8" ? W/ 2-1/2"x0'-4" HD STUDS
EM-5	1/2"x6"x1'-0" ? W/ 3-1/2"x0'-4" HD STUDS
EM-6	1/2"x6"x1'-0" ? W/ 6-1/2"x0'-4" HD STUDS
EM-7	1/2"x6"x1'-0" ? W/ 6-3/4"x0'-6" HD STUDS
EM-8	L4x4x1/4x0'-8" W/ 2-1/2"x18" D.B.A.
EM-9	L5x5x3/8x1'-0" W/ 3-1/2"x18" D.B.A.
EM-10	L6x6x3/8x1'-0" W/ 3-1/2"x18" D.B.A.
EM-11	1/2"x8"x0'-8" ? W/ 4-1/2"x0'-4" HD STUDS
EM-13	1/2"x8"x1'-0" ? W/ 9-1/2"x0'-6" HD STUDS
EM-15	L4x4x1/4x1'-0" W/ 1-1/2"x24" D.B.A.
EM-16	L5x5x3/8x1'-4" W/ 3-1/2"x18" D.B.A.
EM-17	1/2"x8"x1'-0" ? W/ 9-1/2"x0'-4" HD STUDS
EM-18	L6x6x3/8x1'-6" W/ 3-1/2"x18" D.B.A.

EMBED PLATE SCHEDULE

SCALE: N.T.S.

11






REV.	DATE	BY	SM	PERMIT	ISSUE	DESCRIPTION
A	12/20/12					

JOB NO. 710-04224

DRAWN: SM


CHECKED: DK

SCALE: AS NOTED

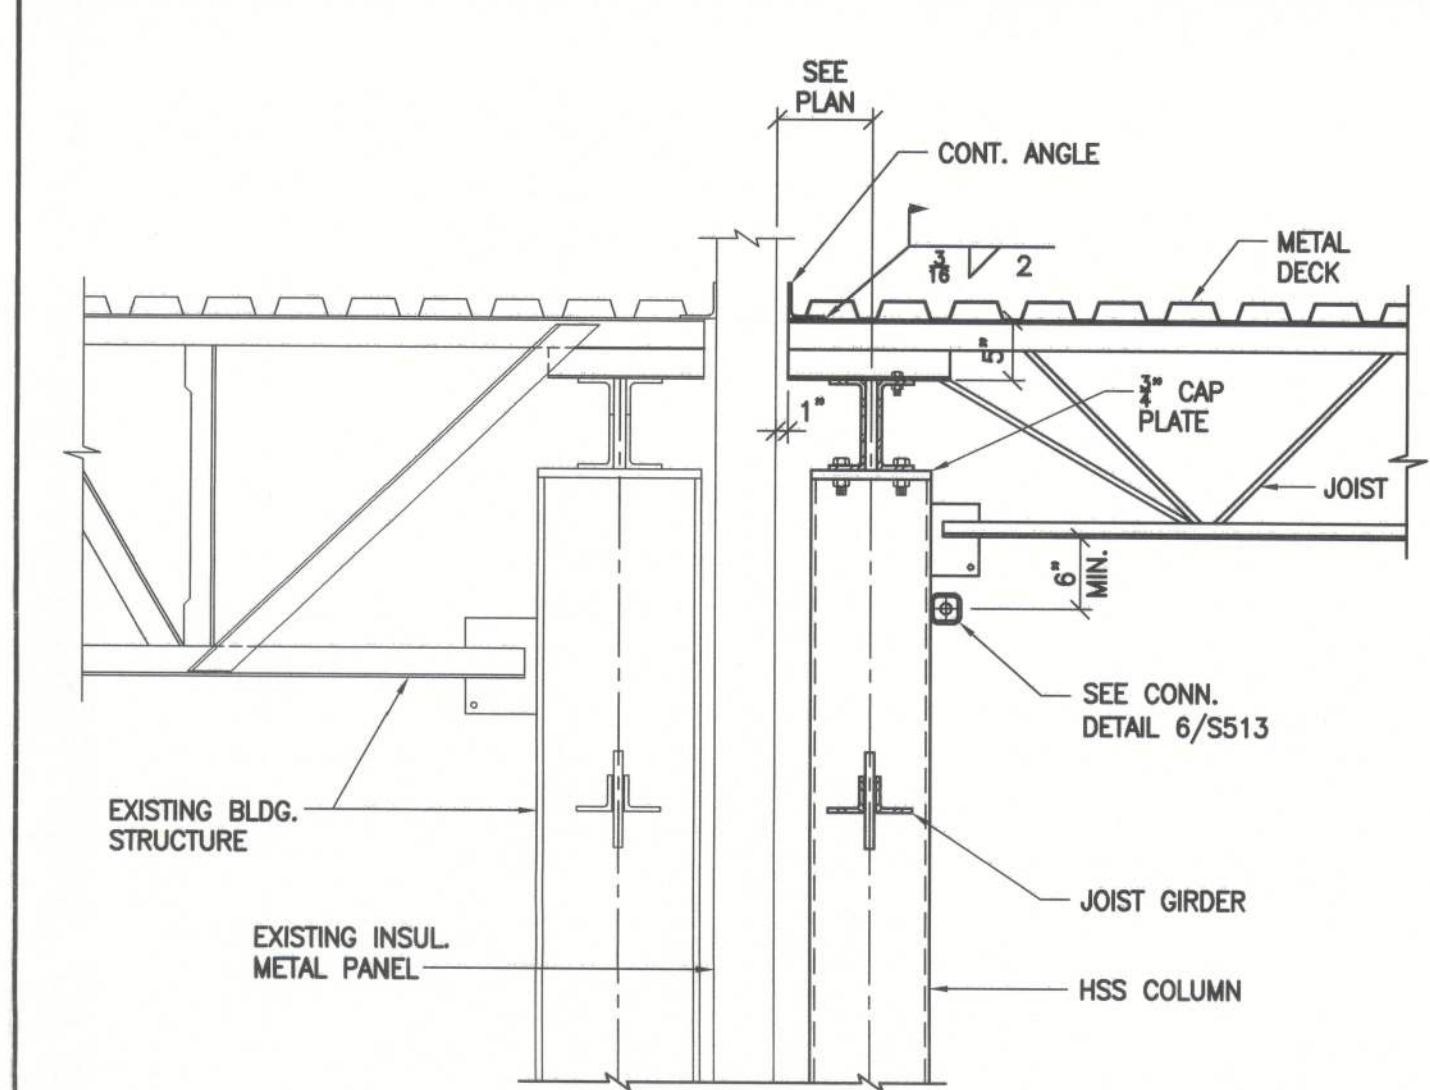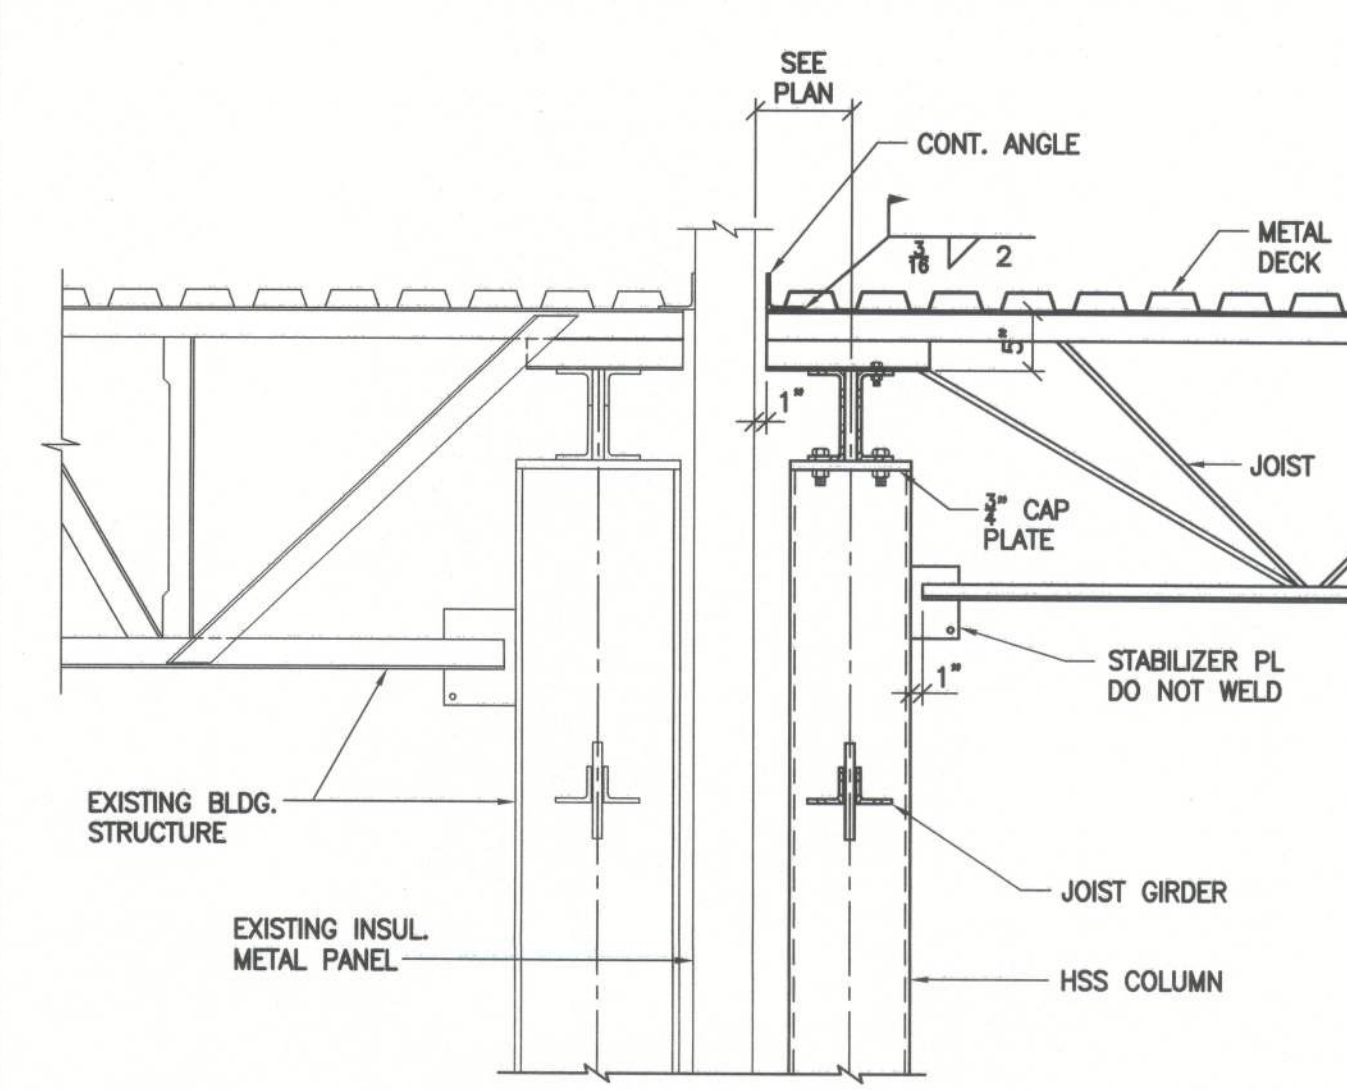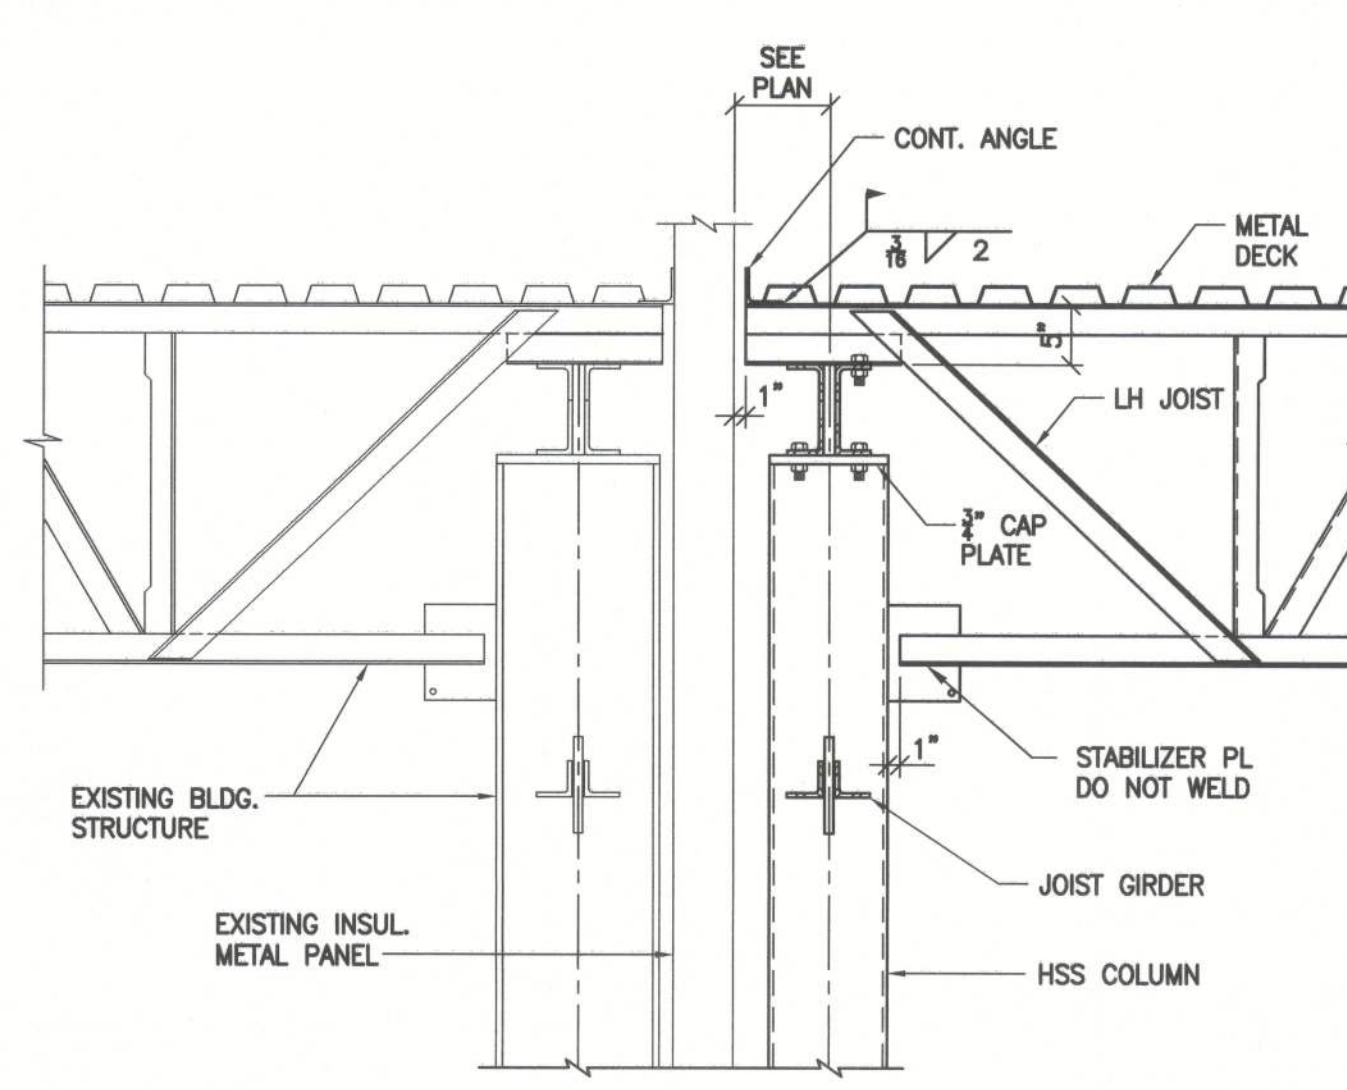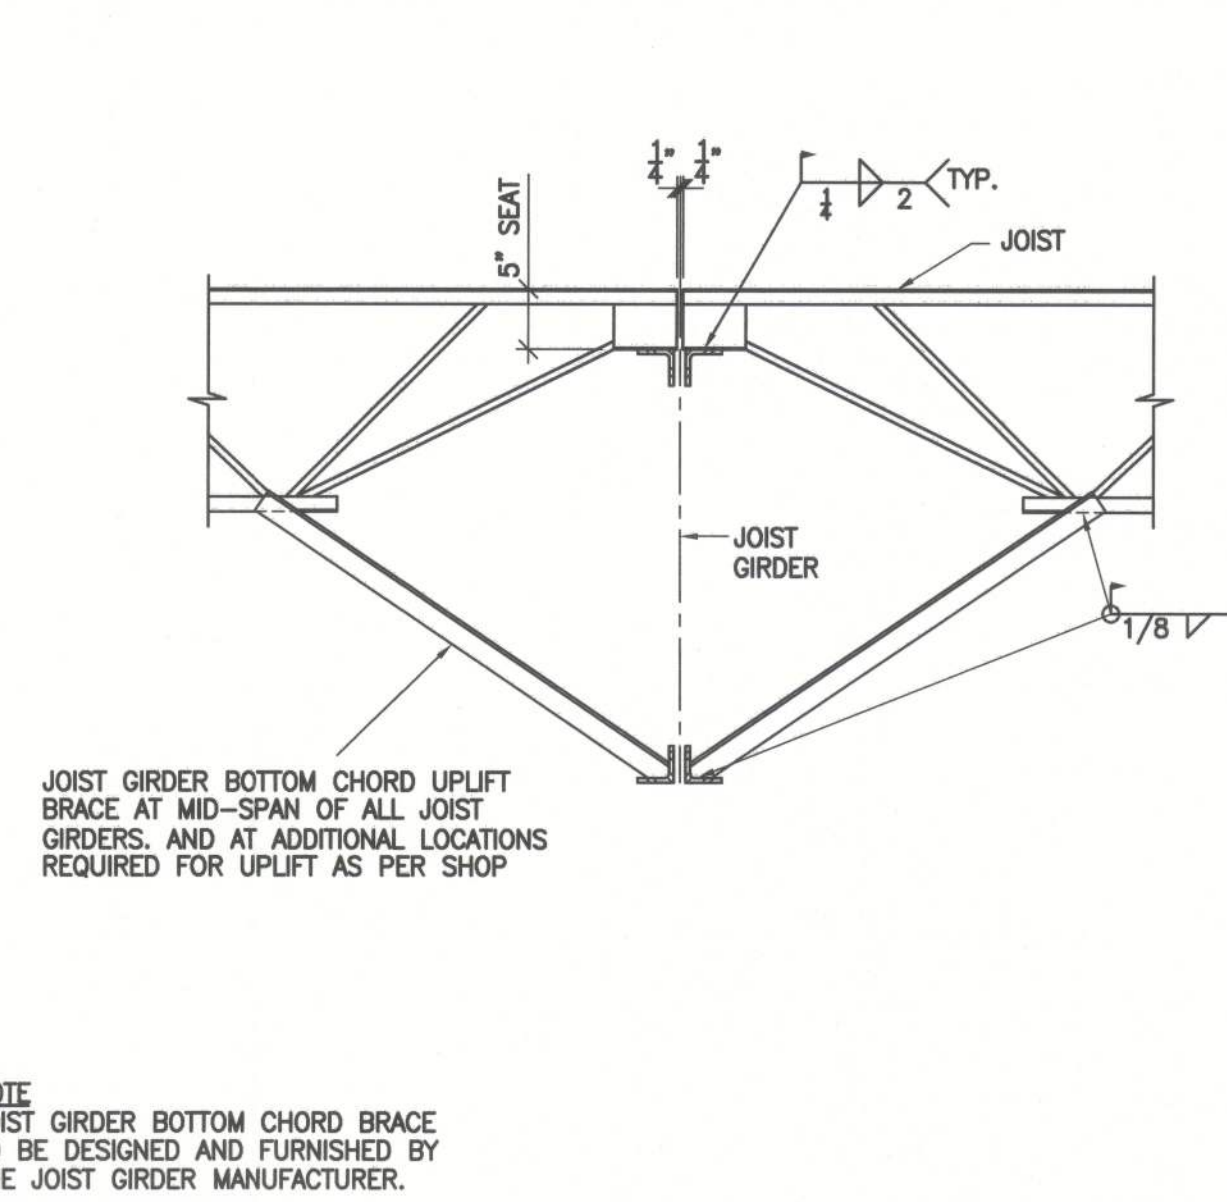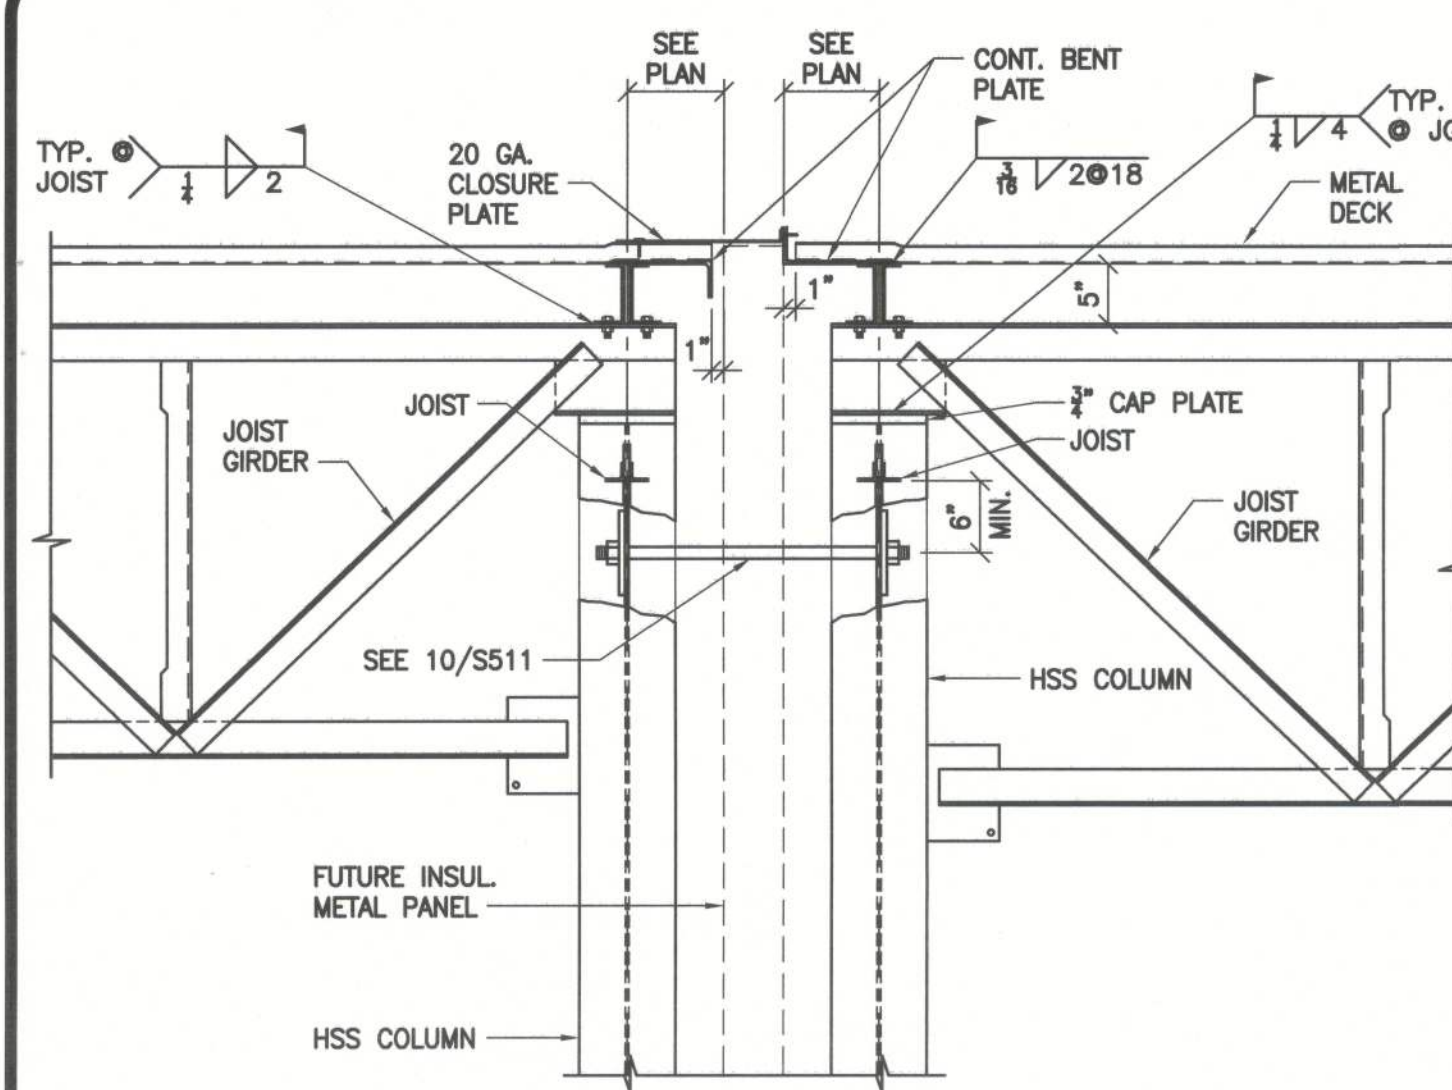


SECTION
FUTURE COMMON WALL

SCALE: 3/4"=1'-0"

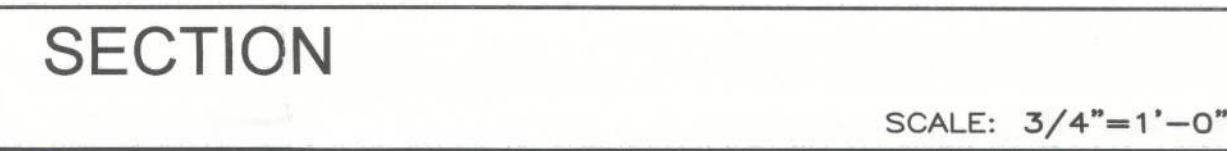






SECTION

SCALE: 3/4"=1'-0"

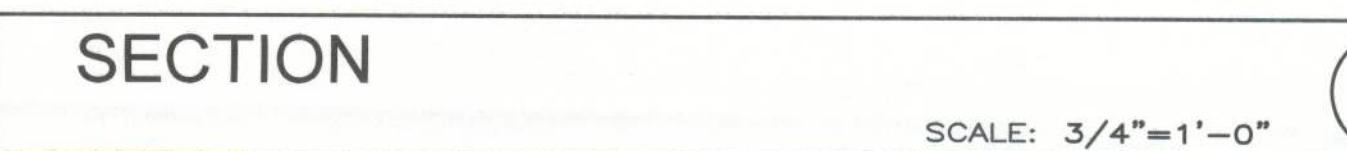

SECTION


SCALE: 3/4"=1'-0"

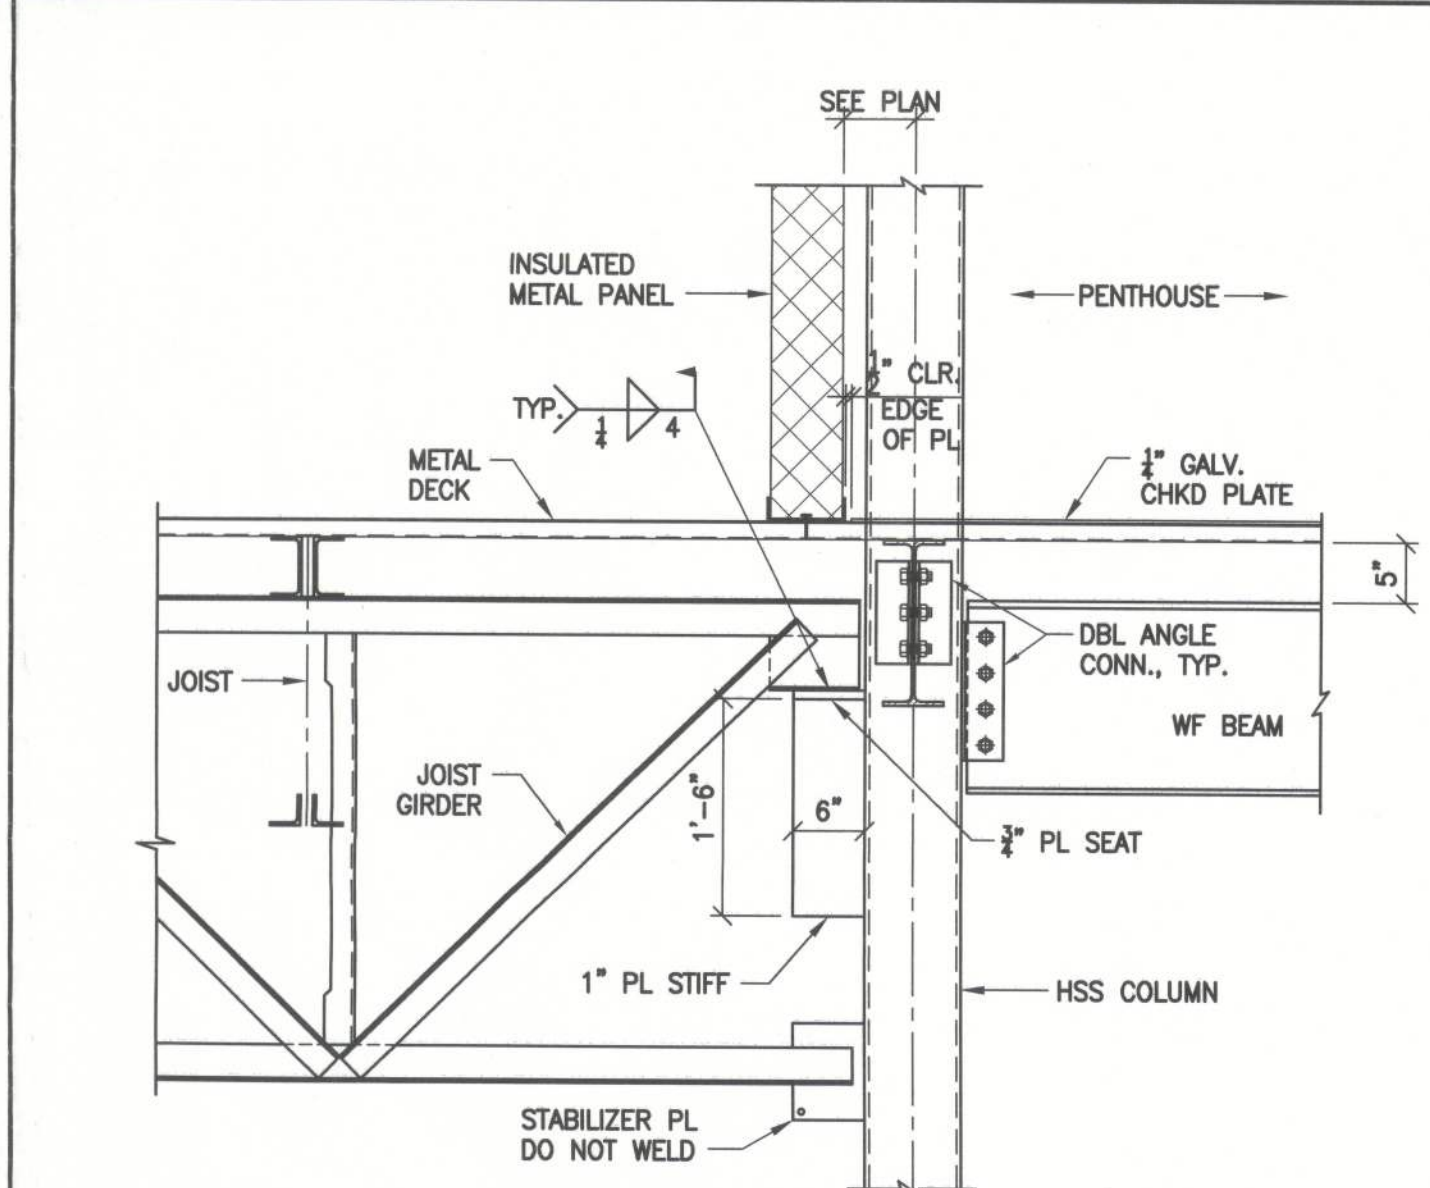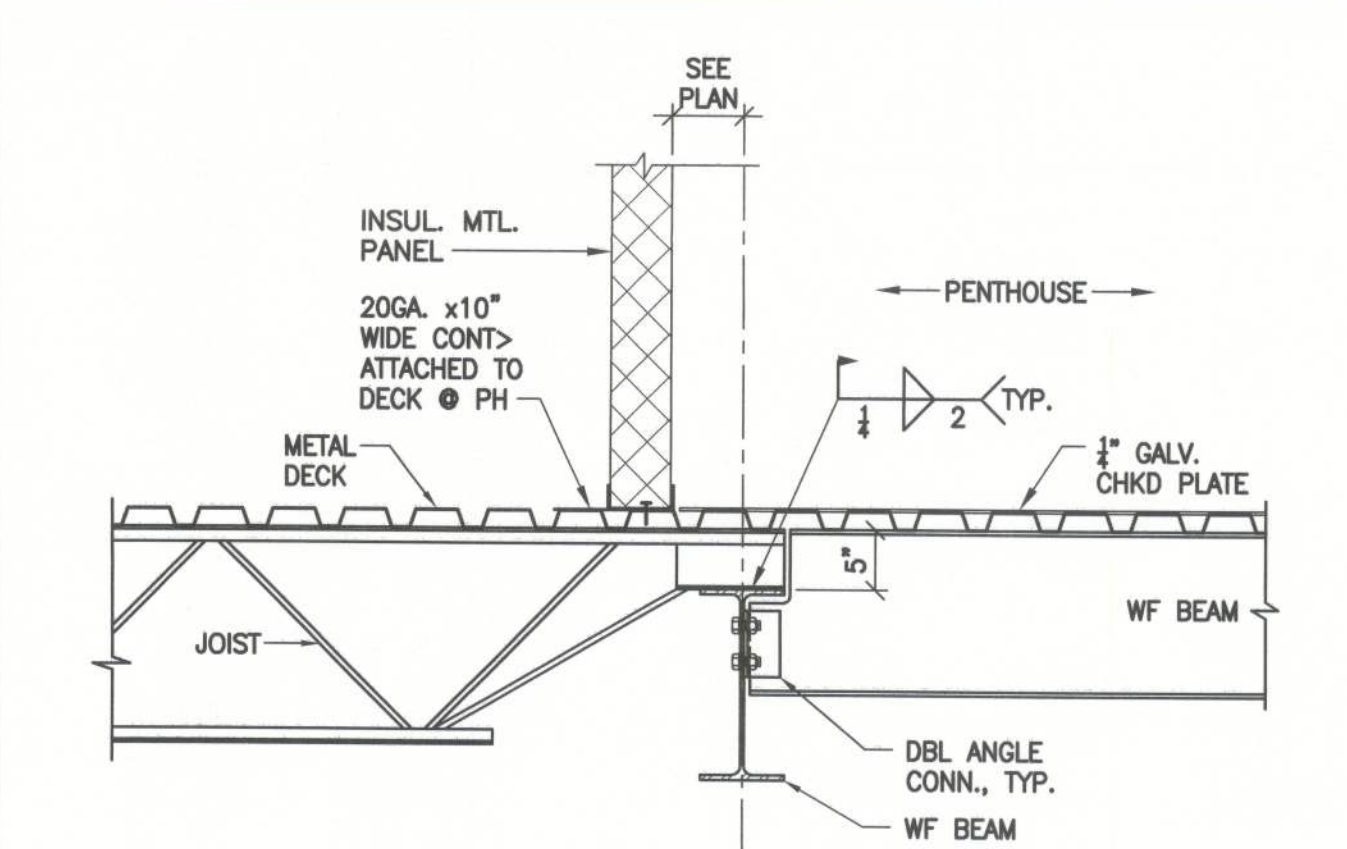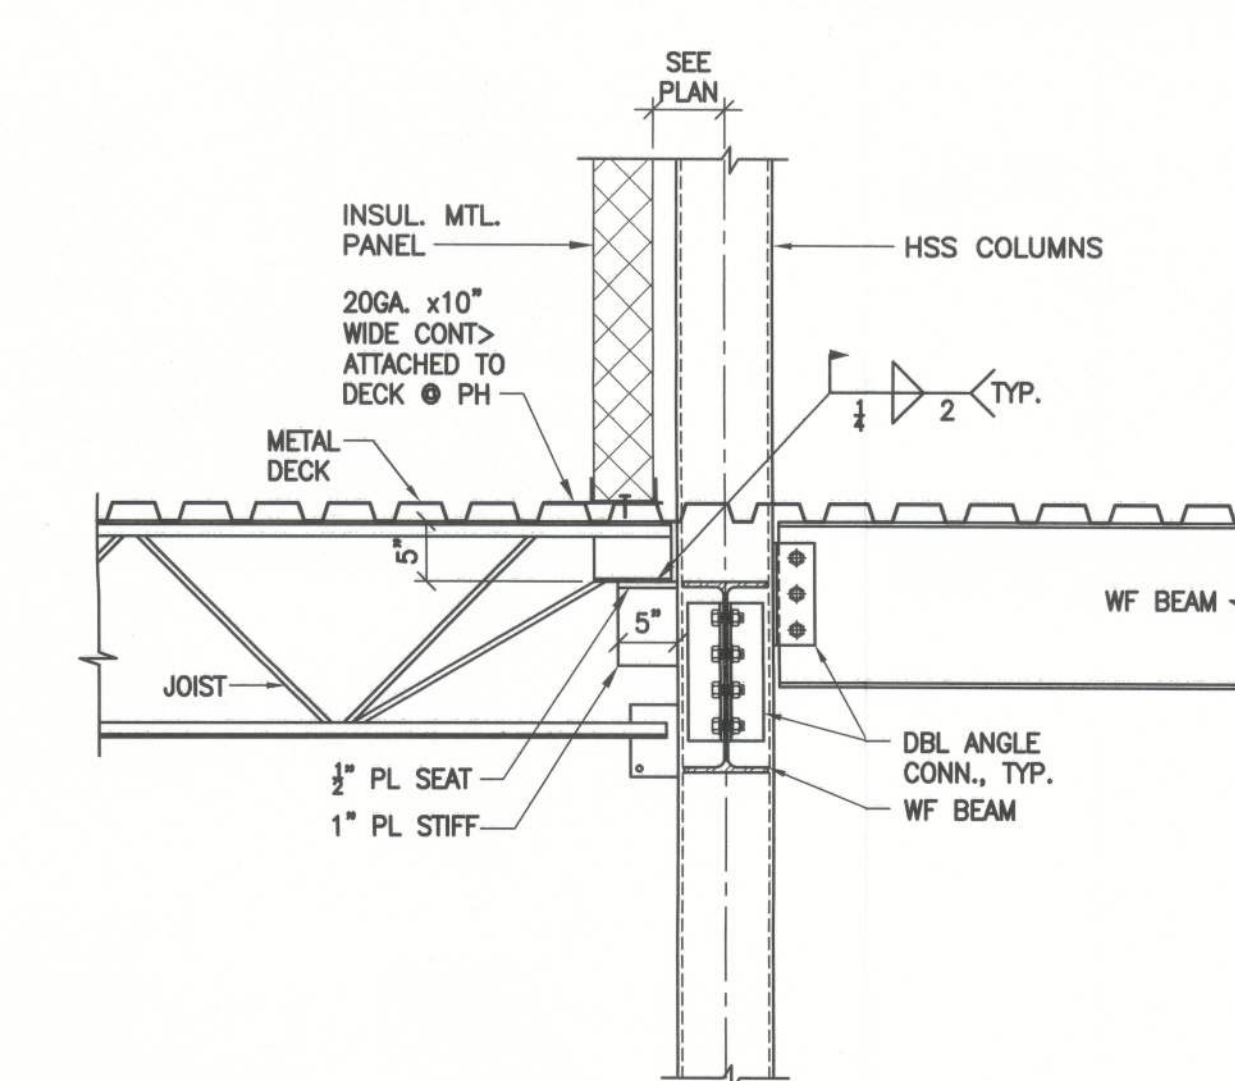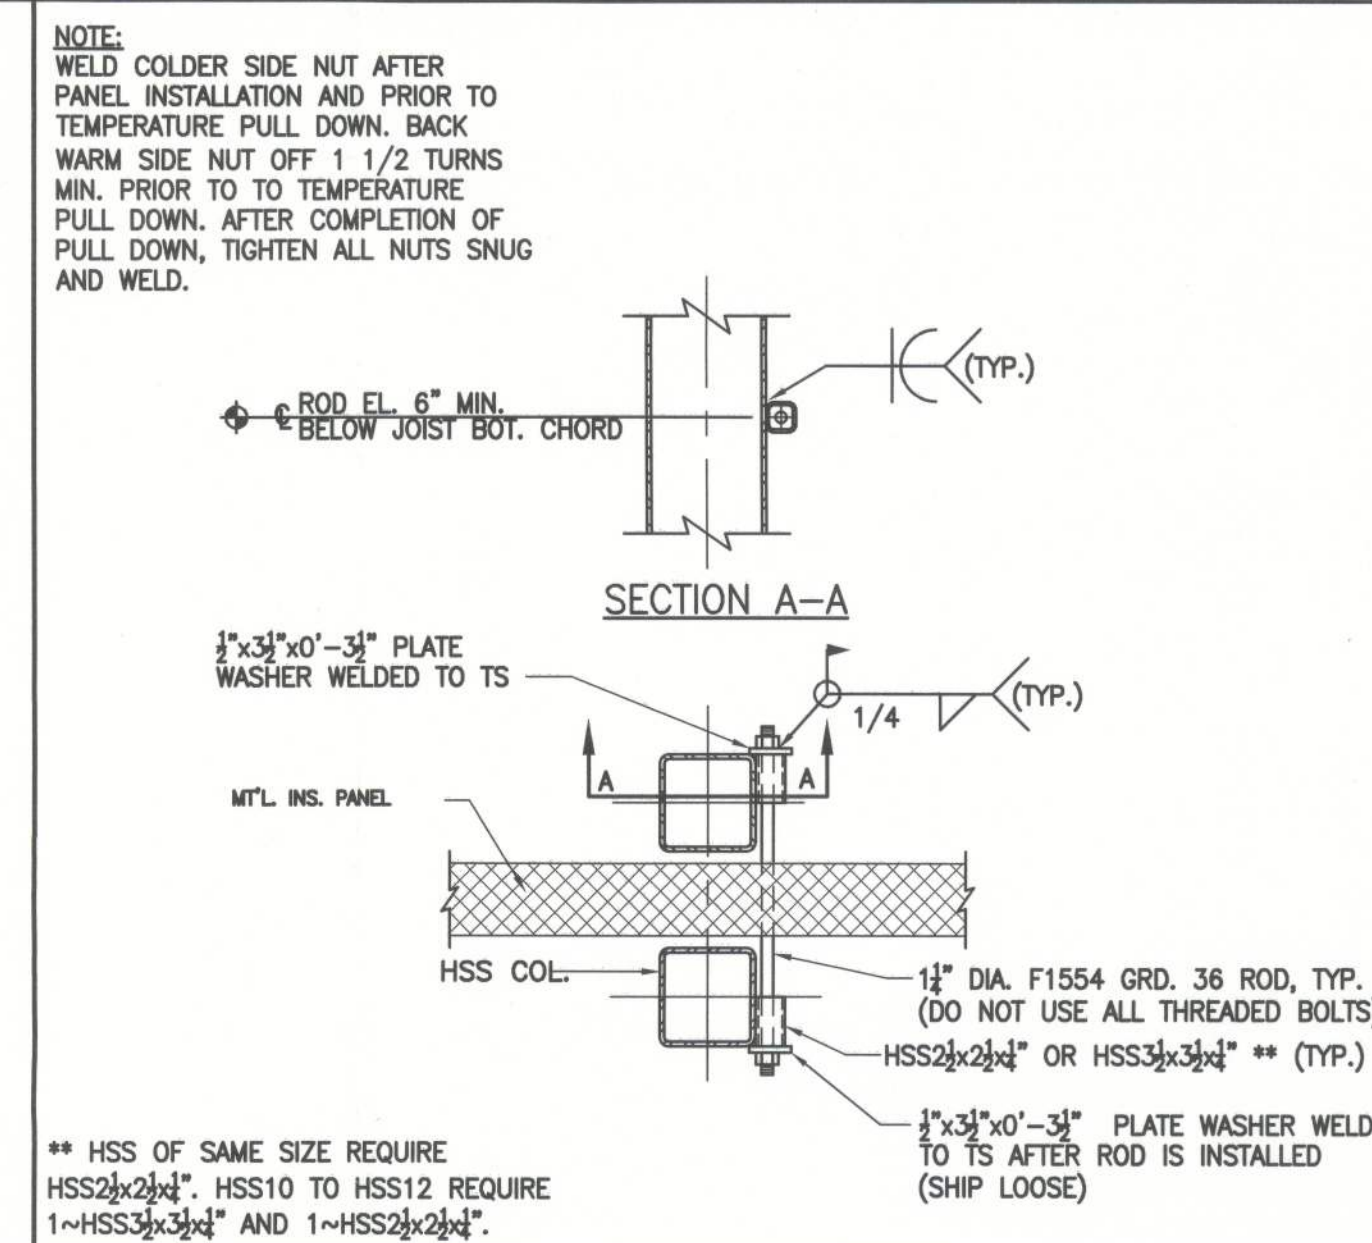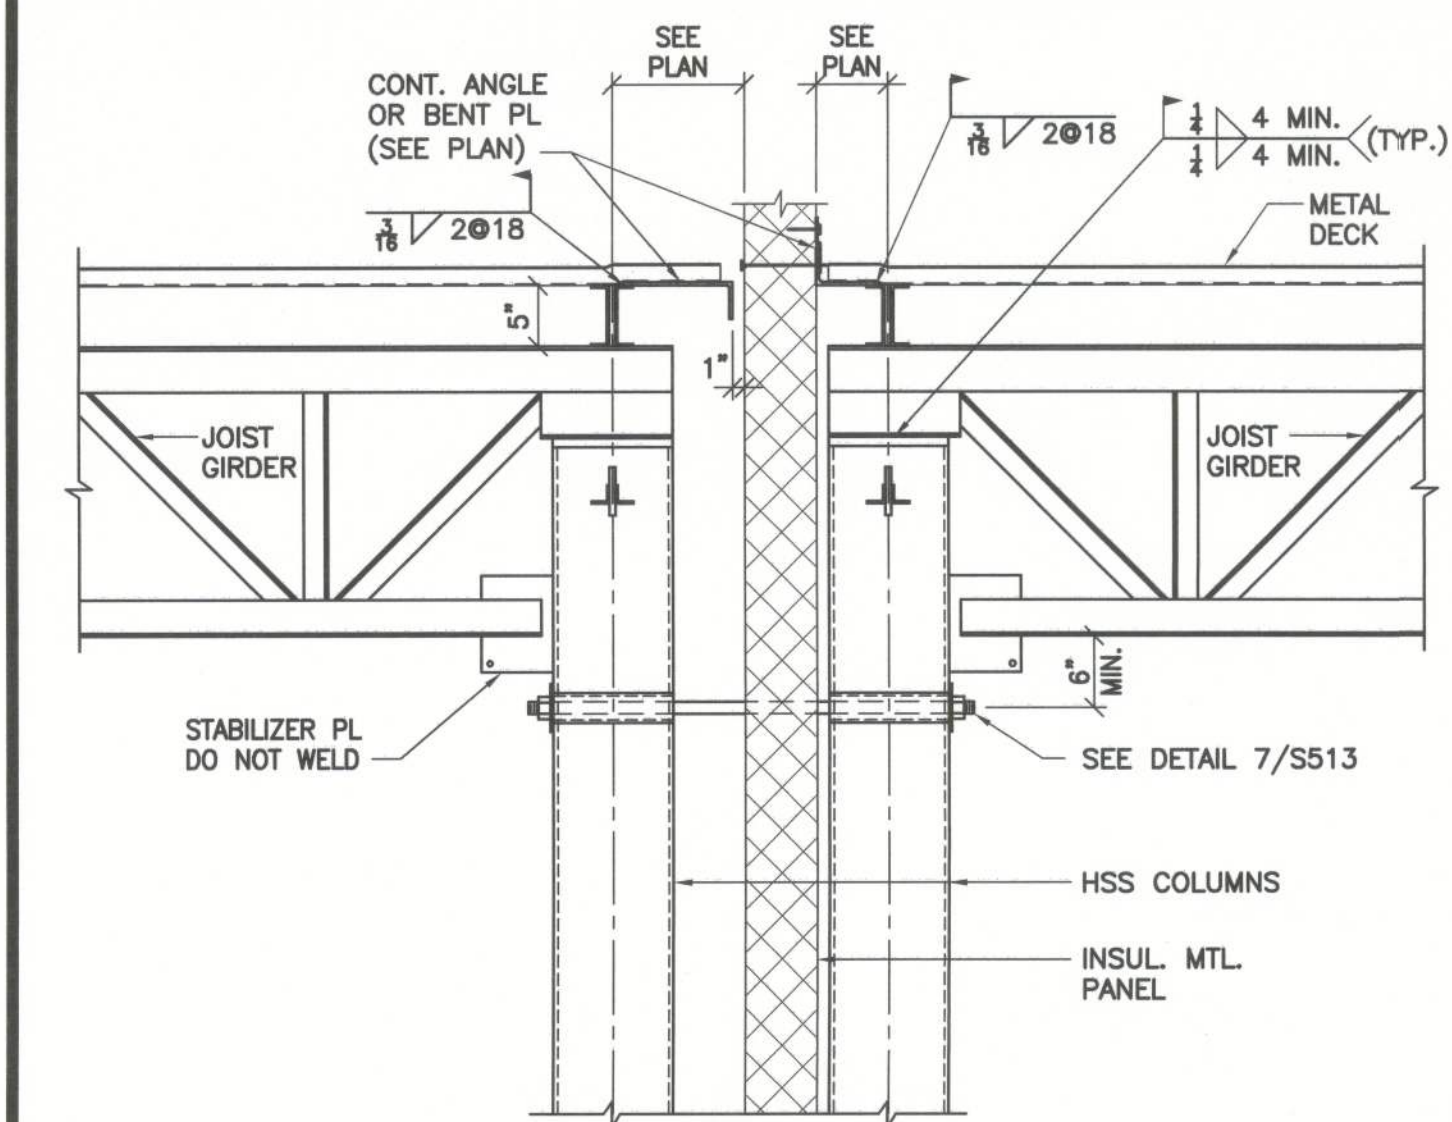

SECTION

SCALE: 3/4"=1'-0"






DETAIL
COLUMN/COLUMN CONN. SCALE: 3/4"=1'-0"

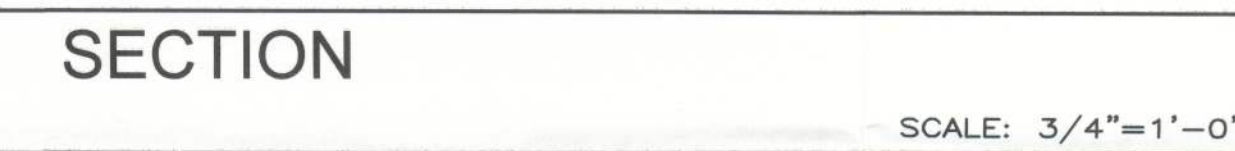

SECTION

SCALE: 3/4"=1'-0"

SECTION _____ SCALE: $\frac{3}{4}" = 1'-0"$ 10

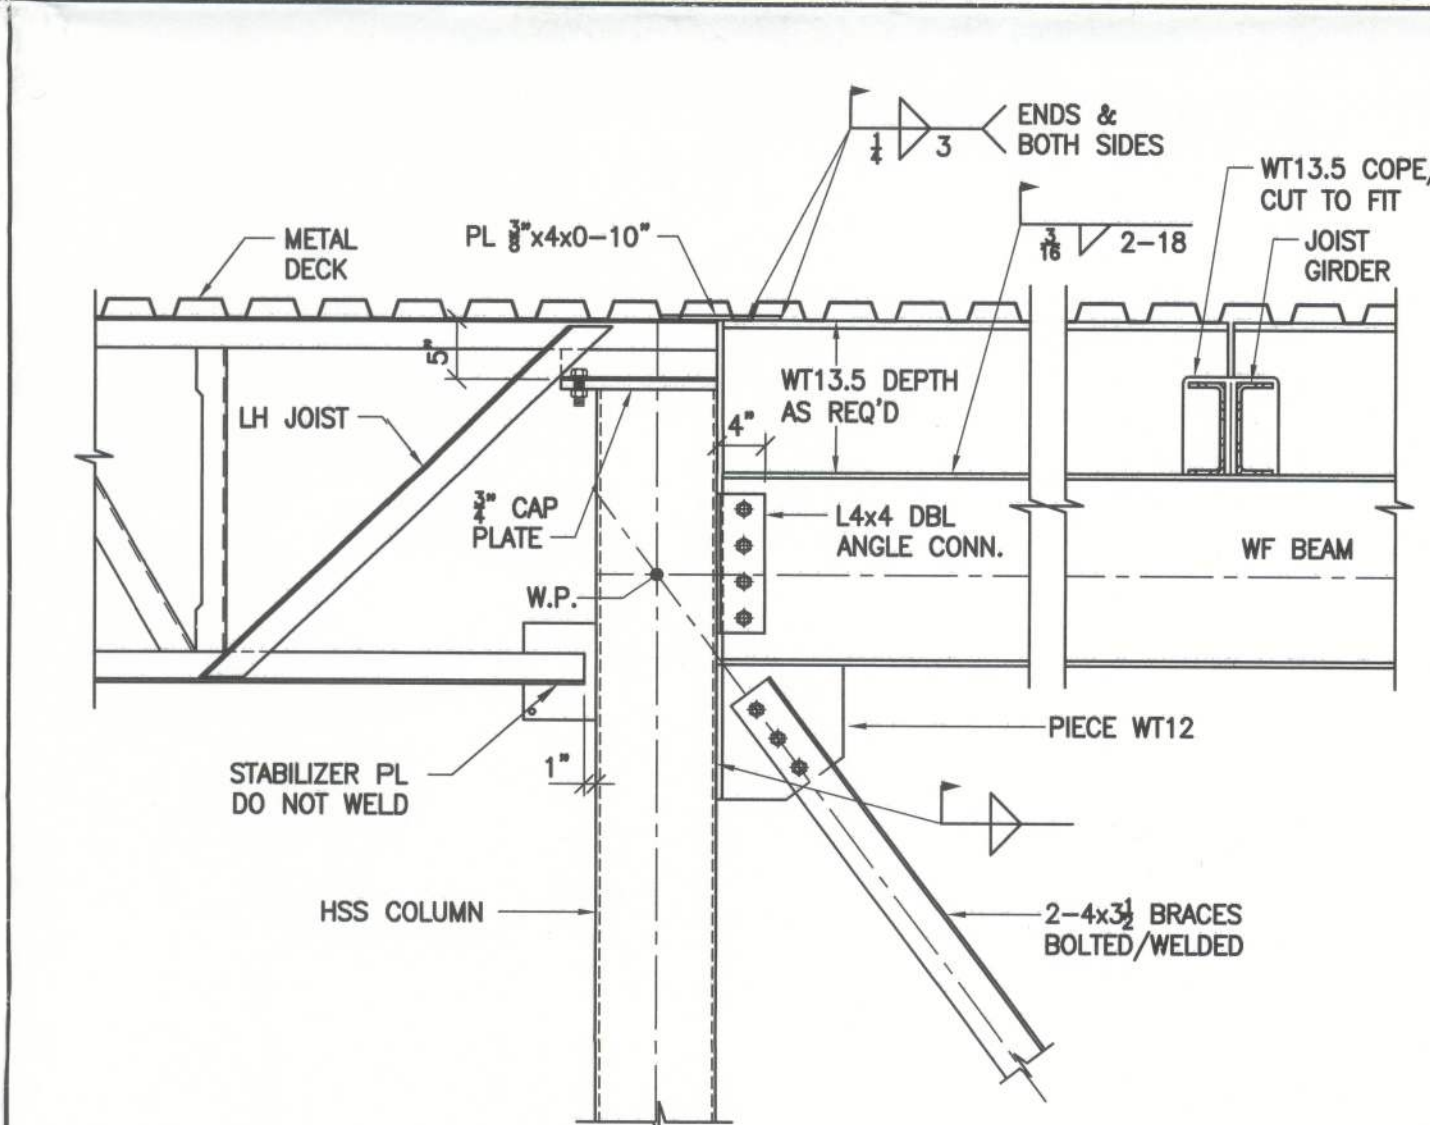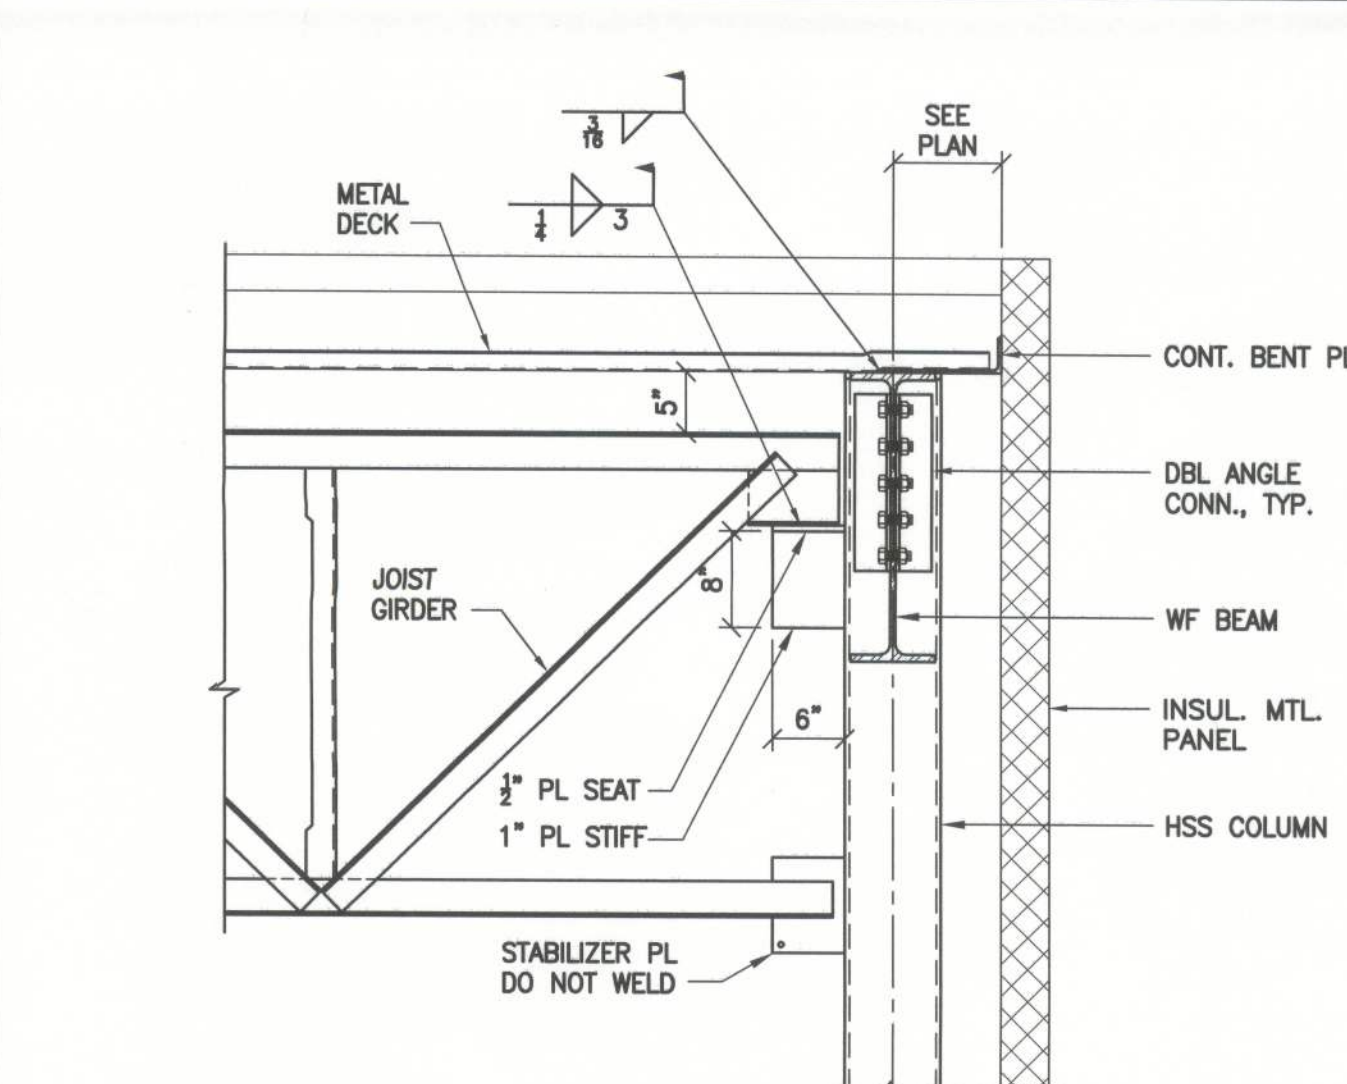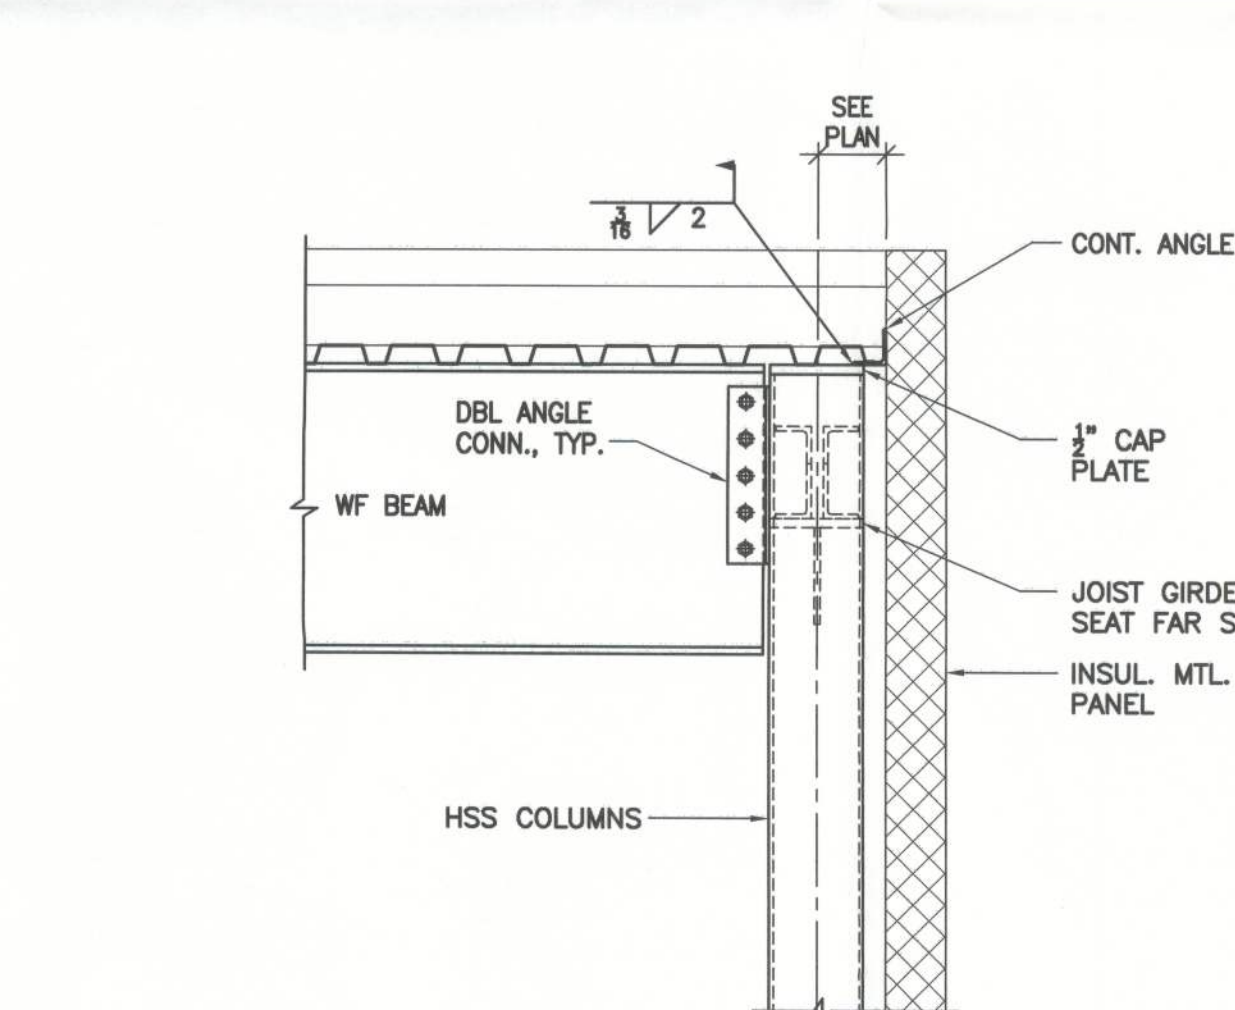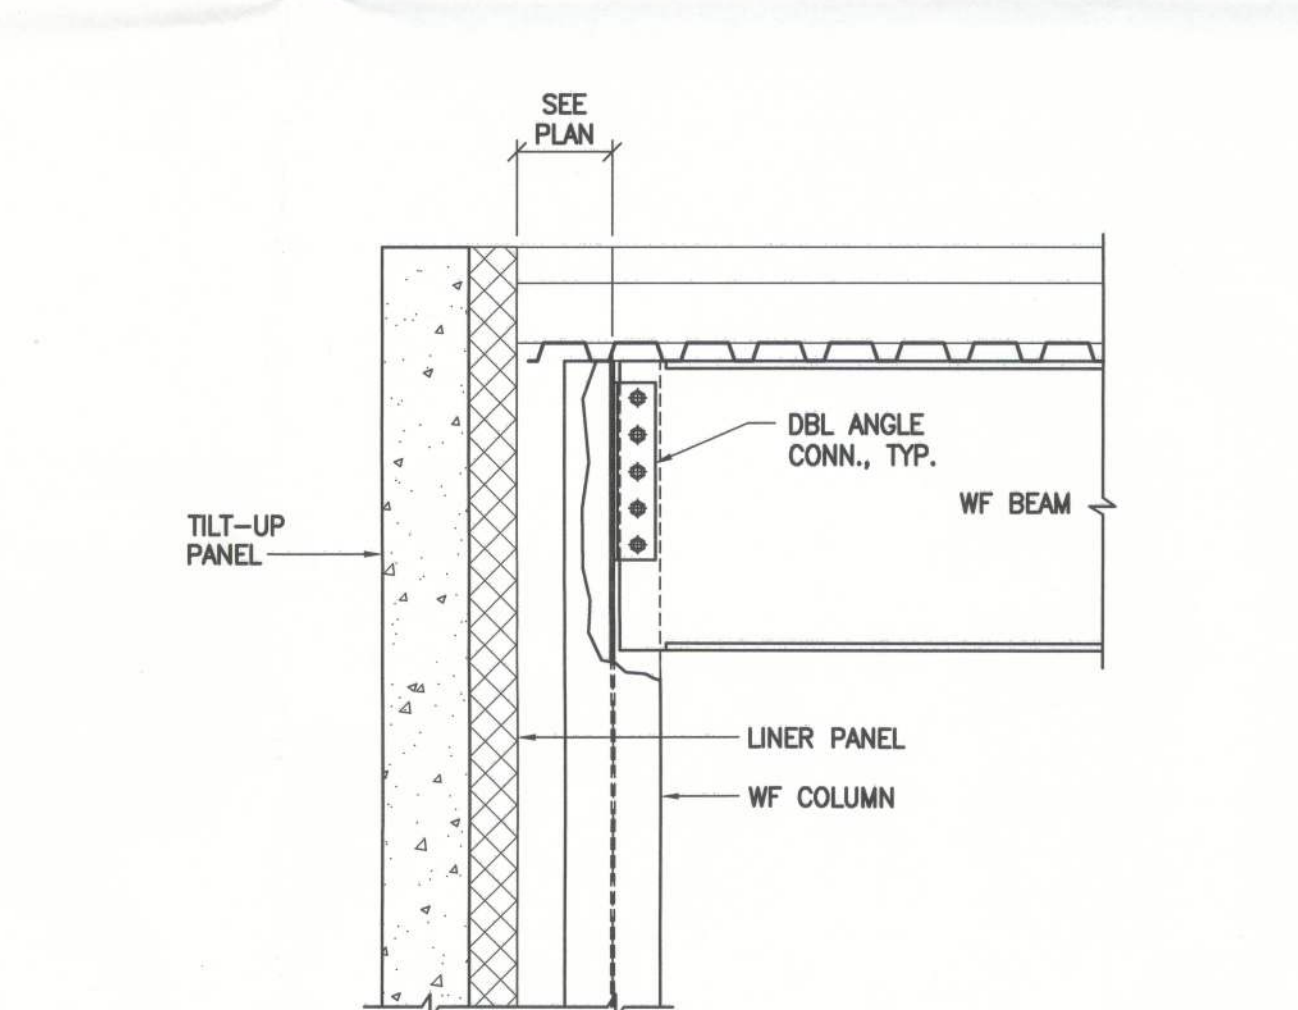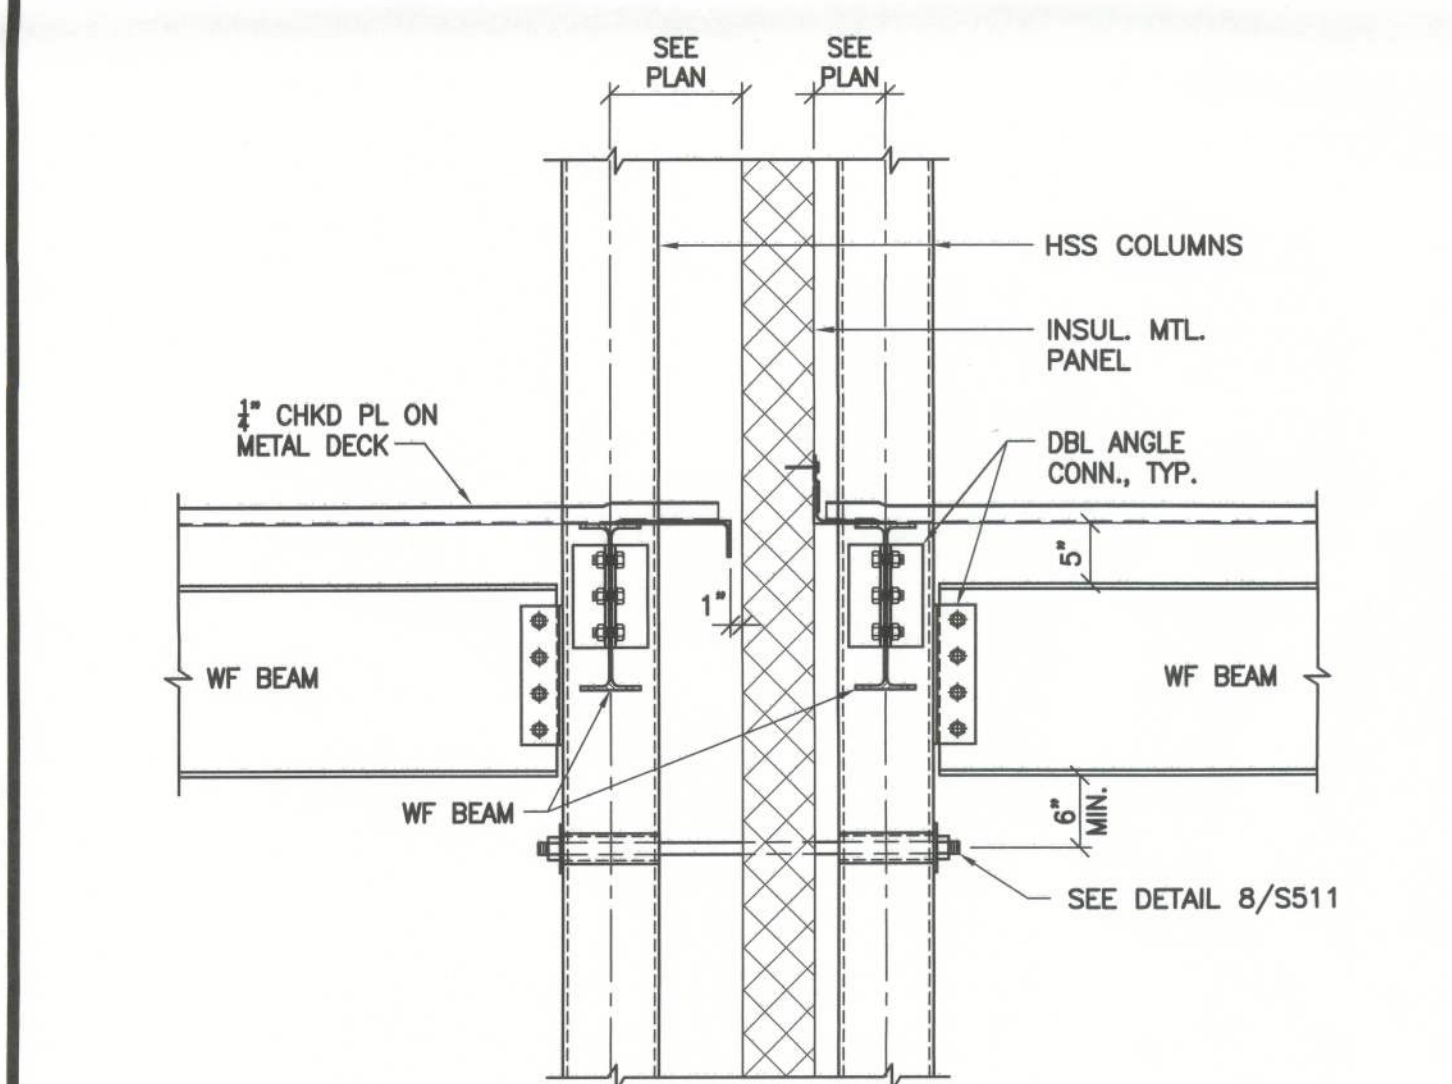

SECTION

SCALE: $\frac{3}{4}" = 1'$

SECTION

SCALE: $\frac{3}{4}" = 1'$

SECTION


SCALE: $\frac{3}{4}" = 1'$

SECTION

SCALE: $\frac{3}{4}" = 1'-0"$

SECTION _____ SCALE: $\frac{3}{4}" = 1'-0"$ 15

Filename: T:\Jobs\04220-04224 United States Cold Storage Phase II Facility Expansion_F:\Design\A\Steel\04224\SS12.dwg Plot Date: 12/20/2012 3:27:00 PM Plotted: 12/20/2012 3:27:15 PM

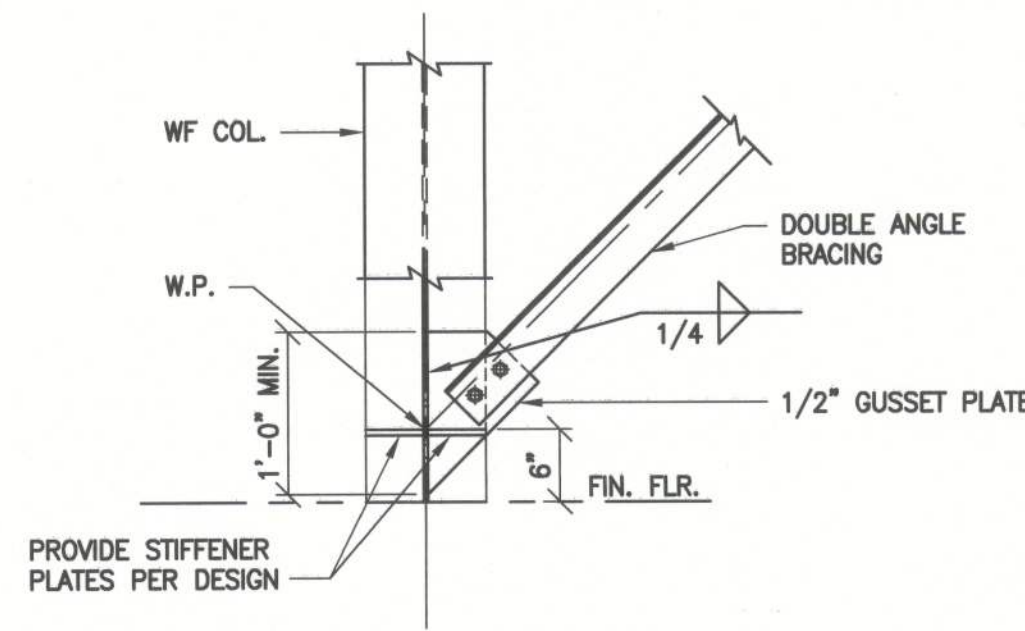


NOTES:
PROVIDE TWO BOLT MINIMUM CONNECTIONS OR ONE ERECTION BOLT FOR FIELD WELDED CONNECTIONS. CONNECTION OF BRACE TO GUSSET PLATE AND GUSSET PLATE TO COLUMN BY FABRICATOR TO DEVELOP BRACE FORCE SHOWN IN BRACING SCHEDULE

BRACING DETAIL
BOTTOM GUSSET PLATE

SCALE: 3/4"=1'-0"

1

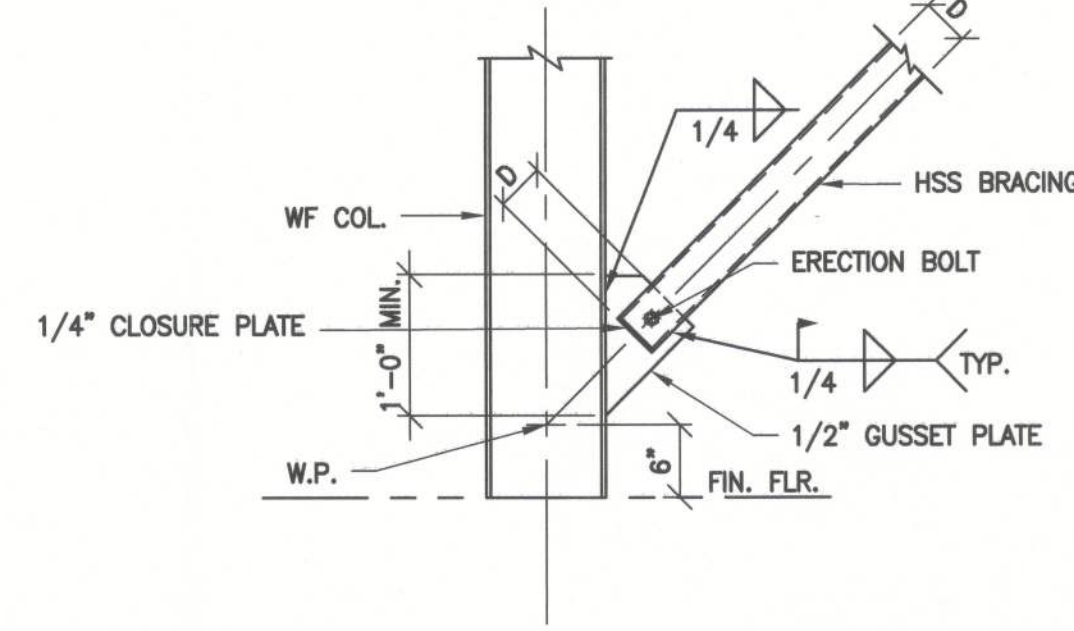


NOTES:
PROVIDE ONE ERECTION BOLT TO BE REMOVED AND HOLE PLUG WELDED AFTER BRACING CONNECTION TO GUSSET PLATE HAS BEEN MADE. CONNECTION OF BRACE TO GUSSET PLATE AND GUSSET PLATE TO COLUMN BY FABRICATOR TO DEVELOP BRACE FORCE SHOWN IN BRACING SCHEDULE

BRACING DETAIL
BOTTOM GUSSET PLATE

SCALE: 3/4"=1'-0"

2

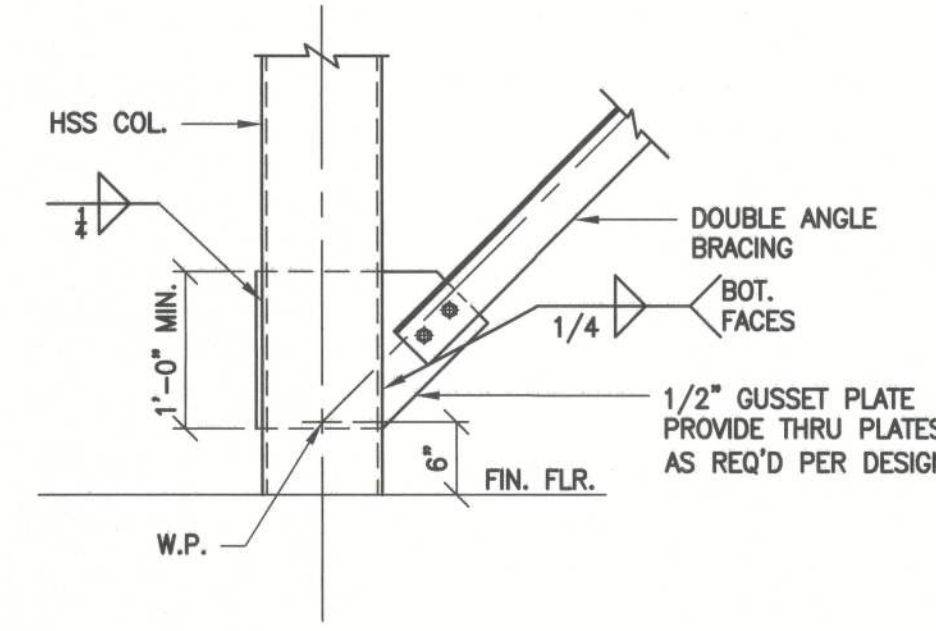


NOTES:
PROVIDE TWO BOLT MINIMUM CONNECTIONS OR ONE ERECTION BOLT FOR FIELD WELDED CONNECTIONS. CONNECTION OF BRACE TO GUSSET PLATE AND GUSSET PLATE TO COLUMN BY FABRICATOR TO DEVELOP BRACE FORCE SHOWN IN BRACING SCHEDULE

BRACING DETAIL
BOTTOM GUSSET PLATE

SCALE: 3/4"=1'-0"

3

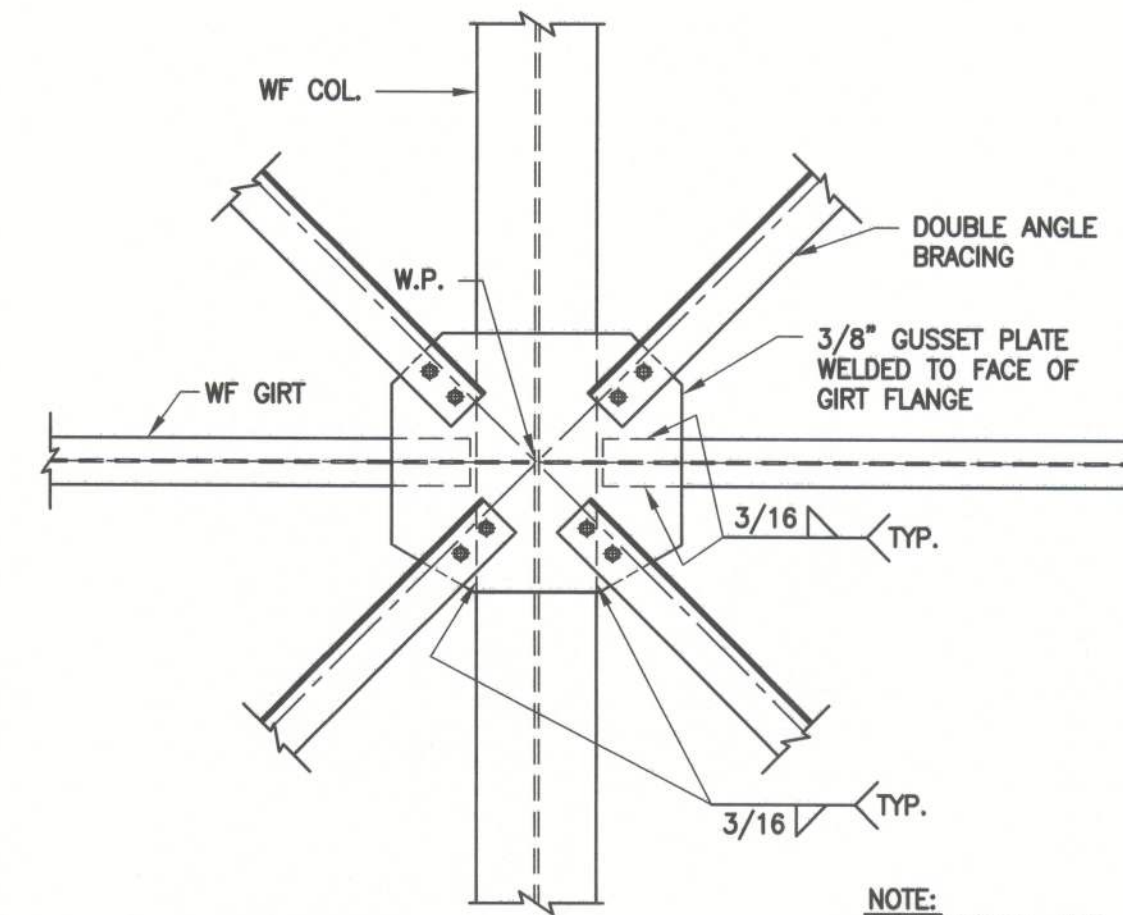


NOTES:
PROVIDE TWO BOLT MINIMUM CONNECTIONS OR ONE ERECTION BOLT FOR FIELD WELDED CONNECTIONS. CONNECTION OF BRACE TO GUSSET PLATE AND GUSSET PLATE TO GIRT AND COLUMN BY FABRICATOR TO DEVELOP BRACE FORCE SHOWN IN BRACING SCHEDULE

BRACING DETAIL
BRACE/COL./GIRT INTER.

SCALE: 3/4"=1'-0"

4

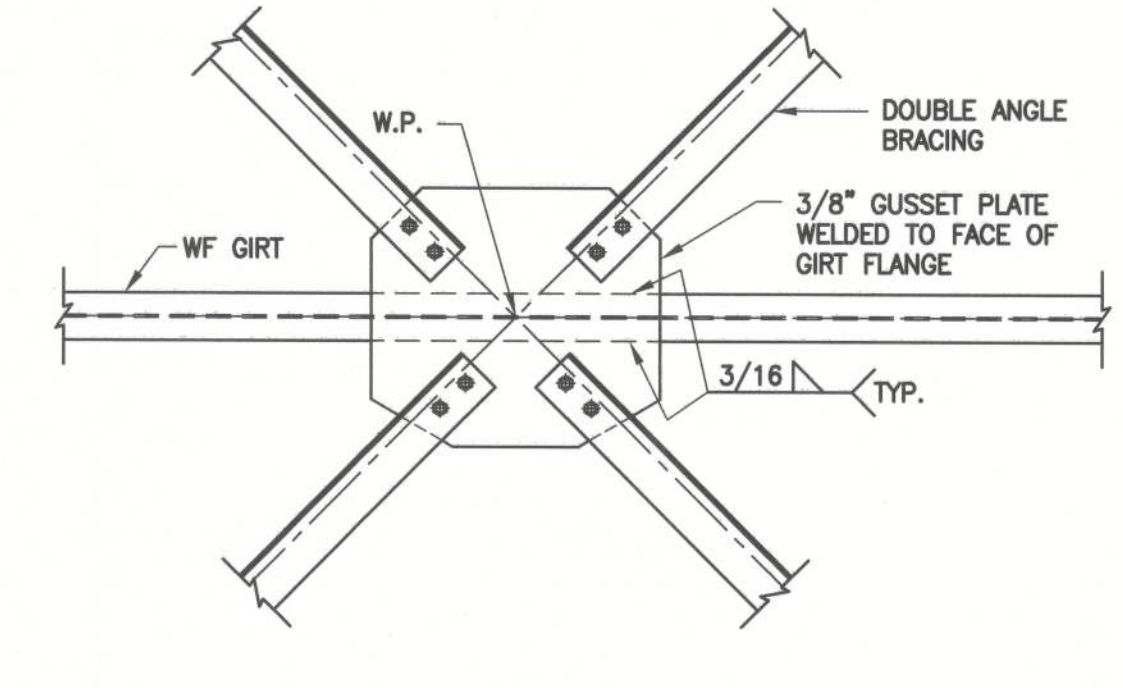


NOTES:
PROVIDE TWO BOLT MINIMUM CONNECTIONS OR ONE ERECTION BOLT FOR FIELD WELDED CONNECTIONS. CONNECTION OF BRACE TO GUSSET PLATE AND GUSSET PLATE TO GIRT BY FABRICATOR TO DEVELOP BRACE FORCE SHOWN IN BRACING SCHEDULE

BRACING DETAIL
BRACE/GIRT INTER.

SCALE: 3/4"=1'-0"

5

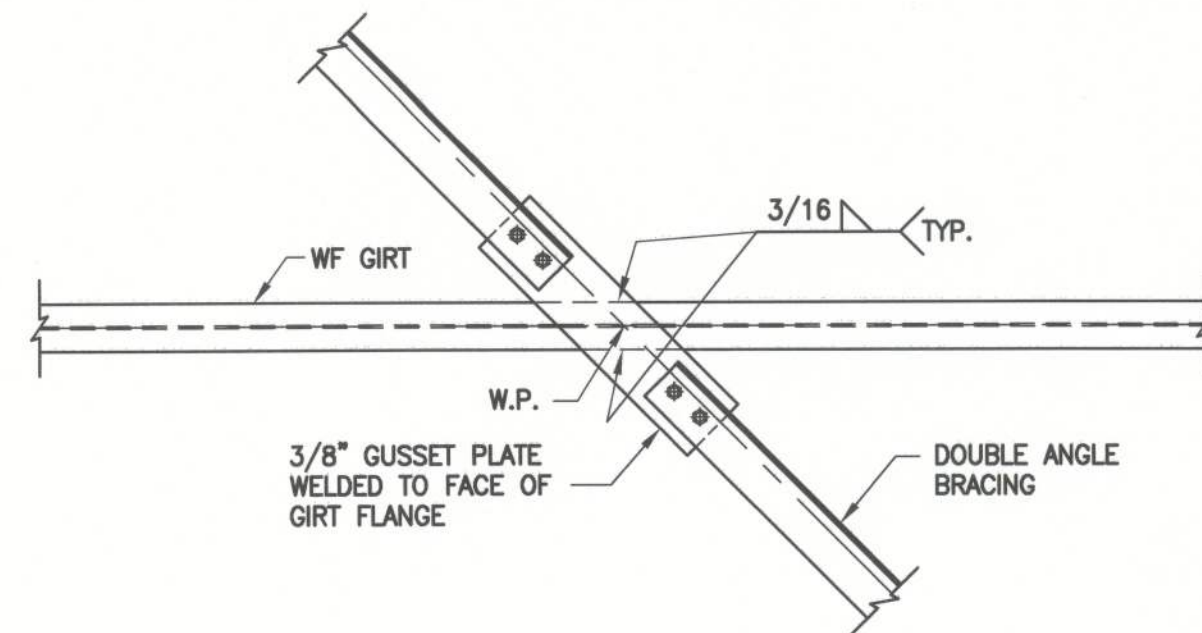


NOTES:
PROVIDE TWO BOLT MINIMUM CONNECTIONS OR ONE ERECTION BOLT FOR FIELD WELDED CONNECTIONS. CONNECTION OF BRACE TO GUSSET PLATE AND GUSSET PLATE TO GIRT BY FABRICATOR TO DEVELOP BRACE FORCE SHOWN IN BRACING SCHEDULE

BRACING DETAIL
@ BRACE & GIRT INTER.

SCALE: 3/4"=1'-0"


6

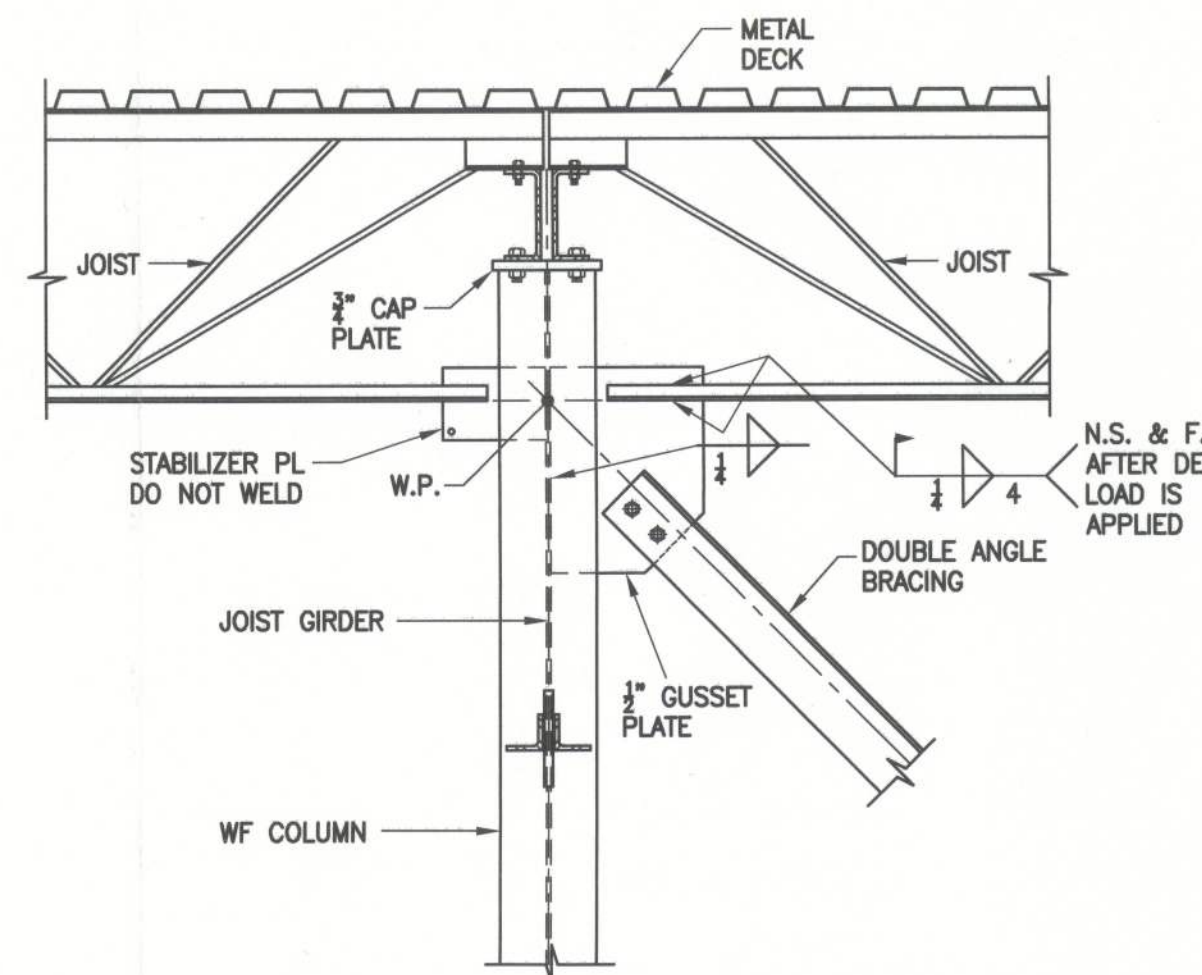

BRACING DETAIL - ANGLE BRACING
W.F. COL. / JOIST

SCALE: 3/4"=1'-0"


7

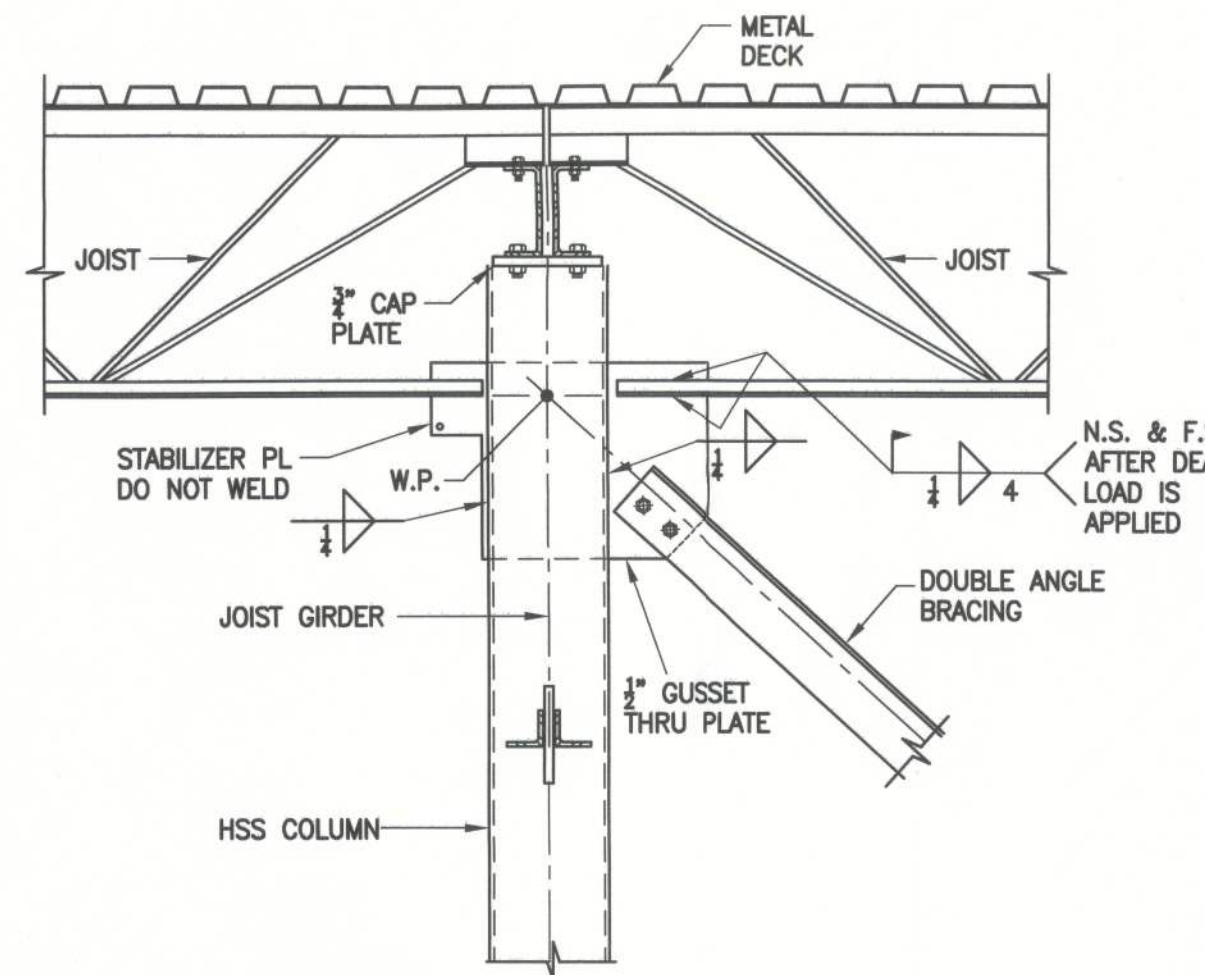

BRACING DETAIL - ANGLE BRACING
HSS COL. / JOIST

SCALE: 3/4"=1'-0"


8

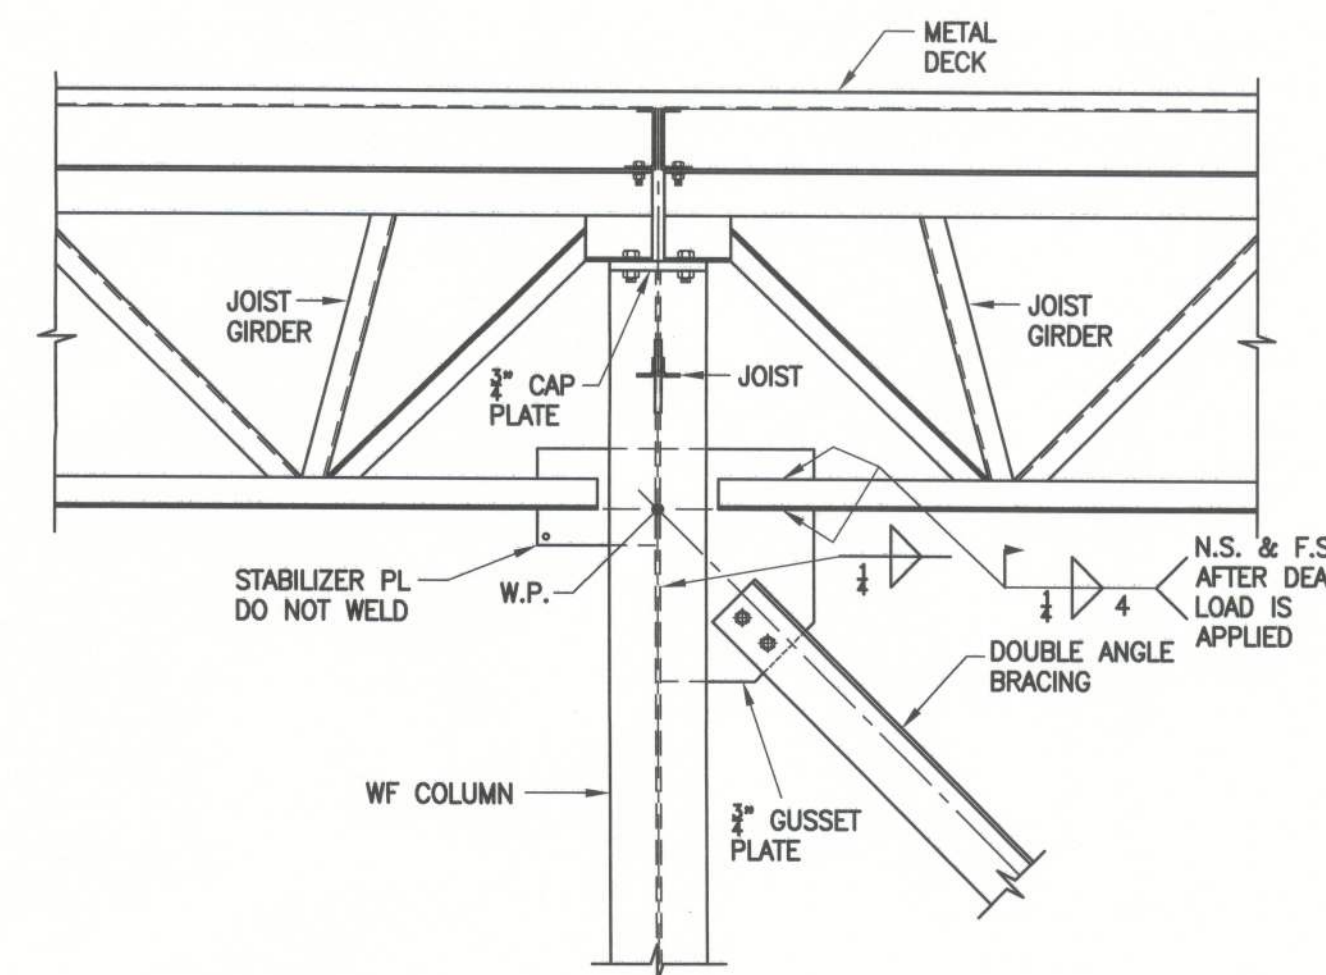

BRACING DETAIL - ANGLE BRACING
W.F. COL. / JOIST GIRDER

SCALE: 3/4"=1'-0"


9

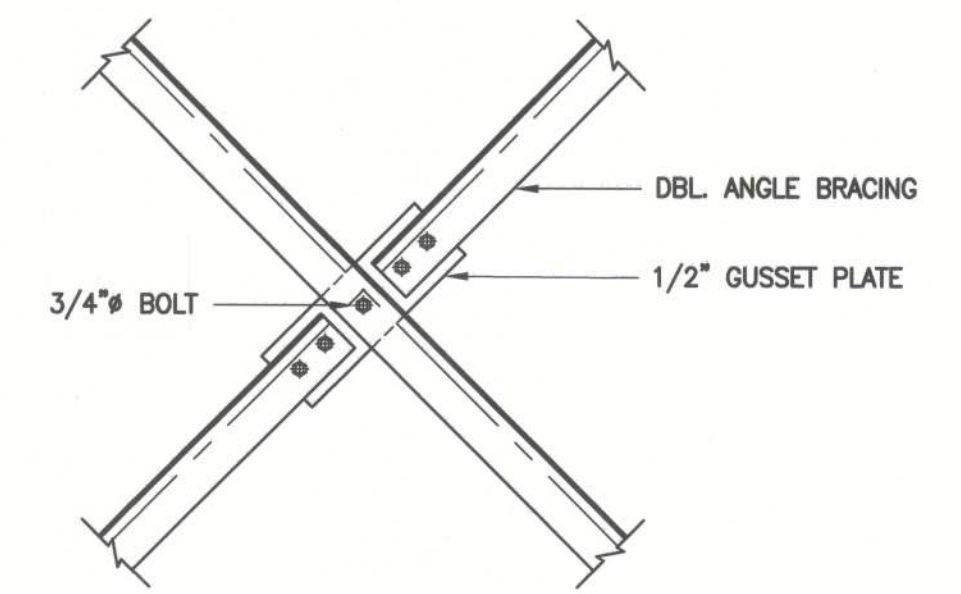

BRACING DETAIL
@ BRACE INTERSECTION

SCALE: 3/4"=1'-0"


10

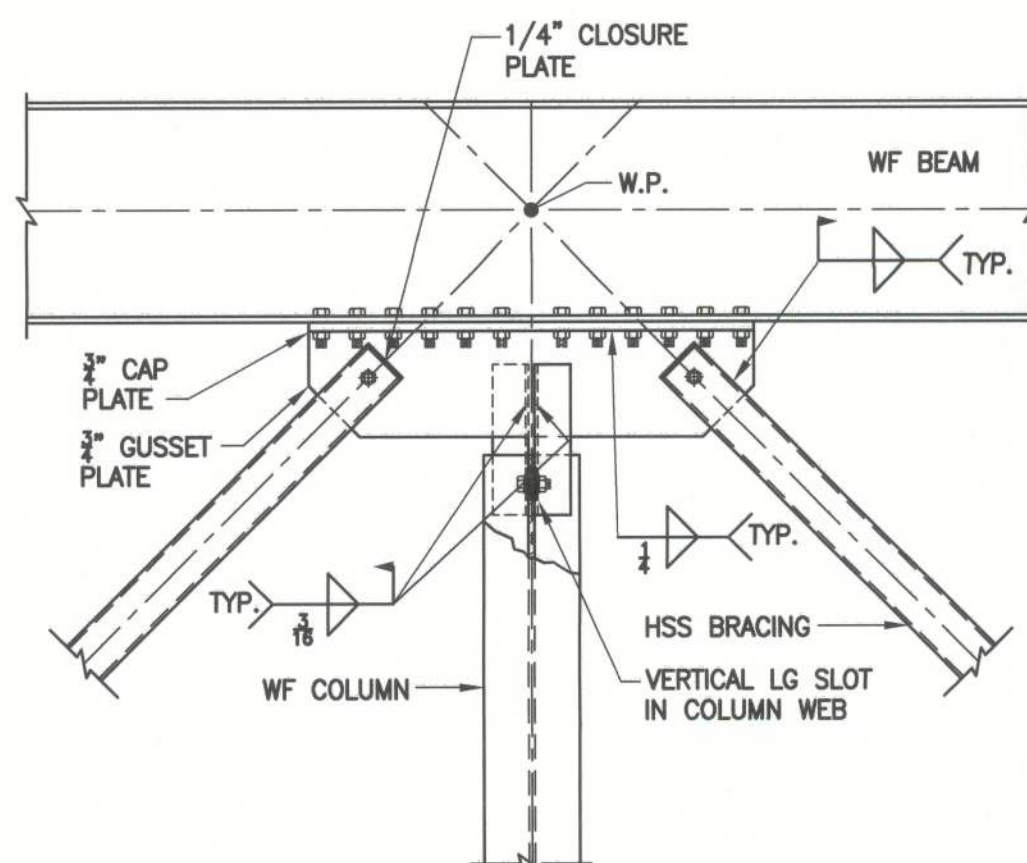

BRACING DETAIL

SCALE: 3/4"=1'-0"


11

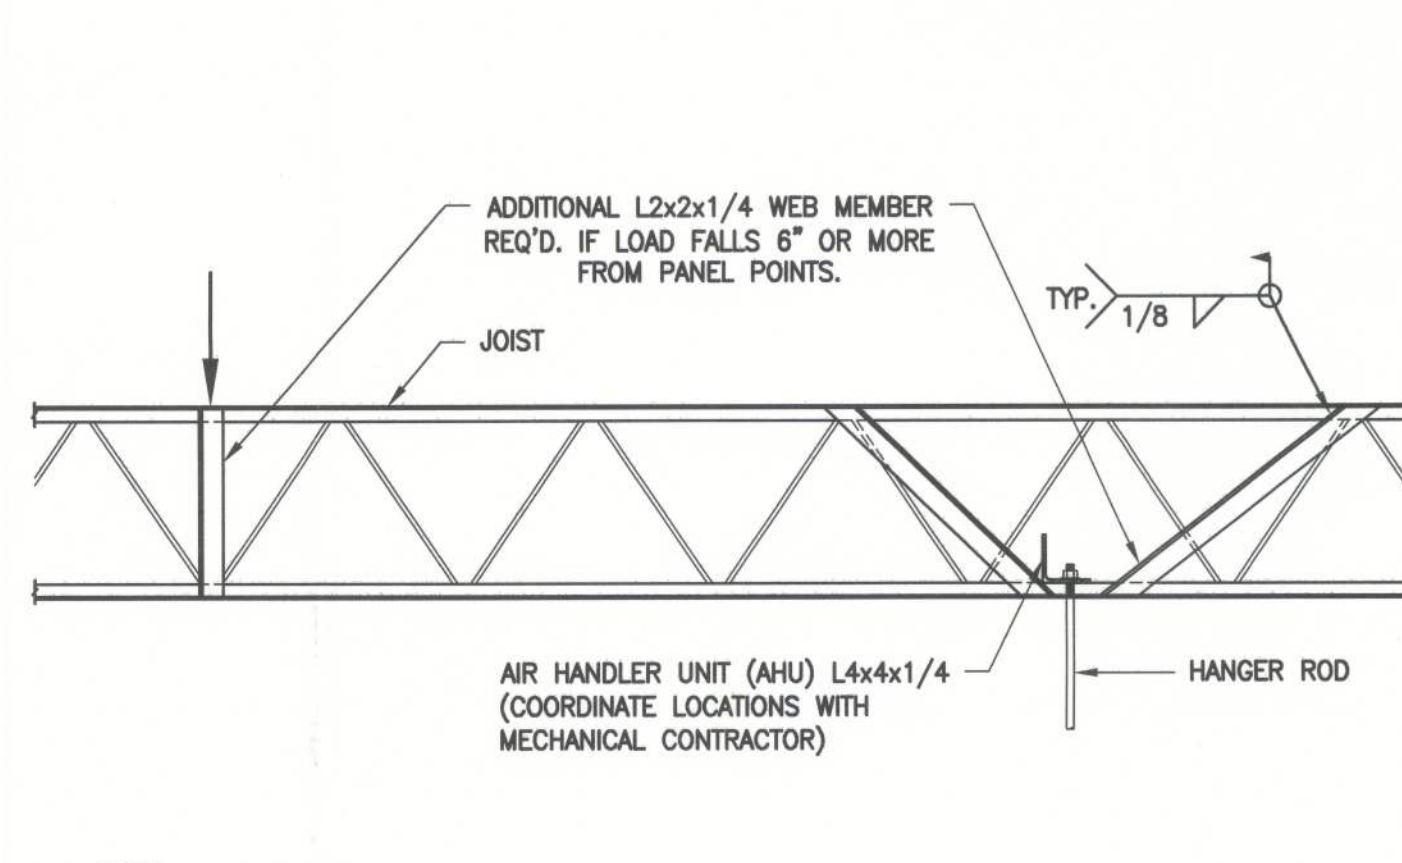

CONCENTRATED LOAD ON JOIST

SCALE: 3/4"=1'-0"


12

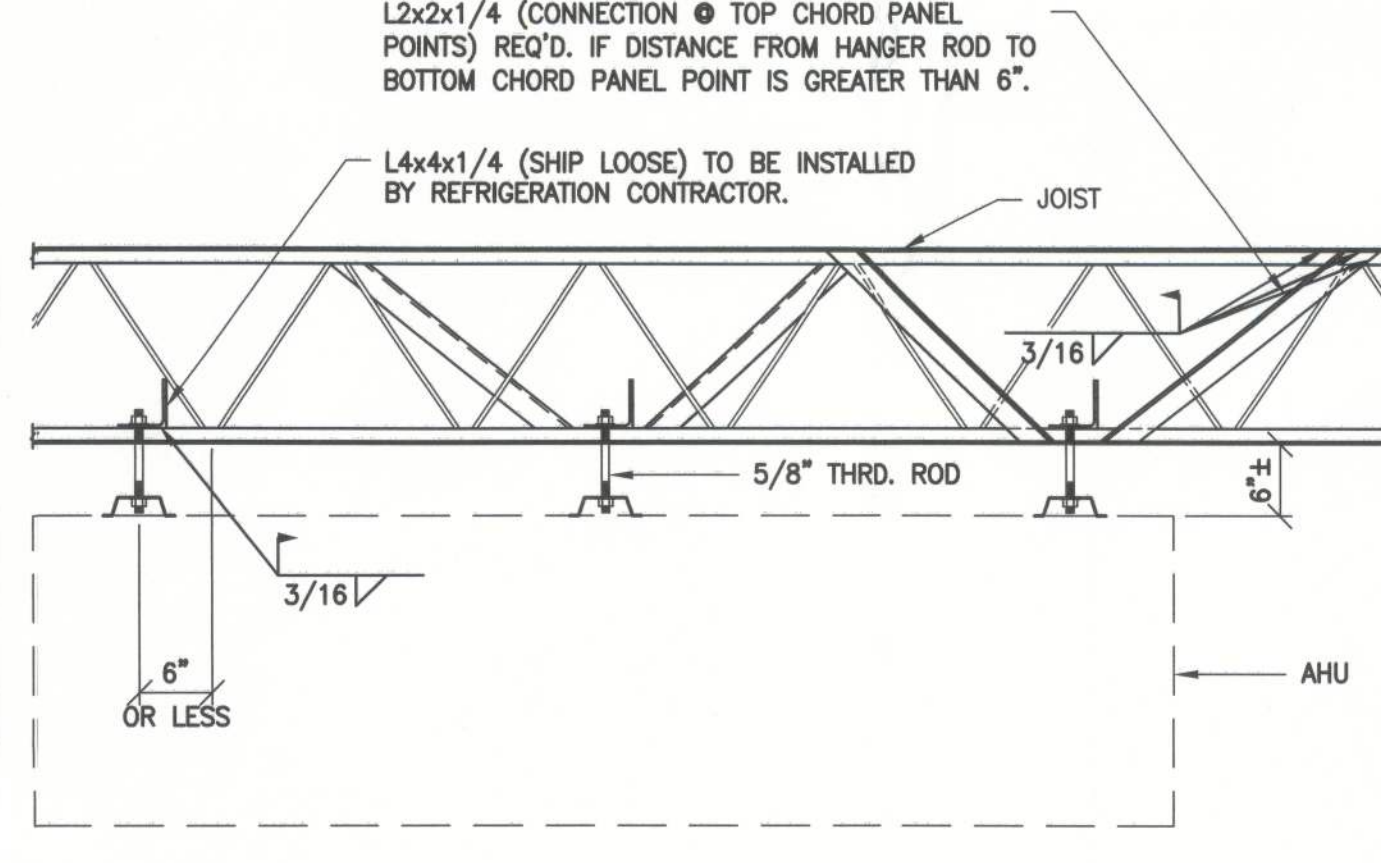

TYPICAL AHU SUPPORT

SCALE: 3/4"=1'-0"


13

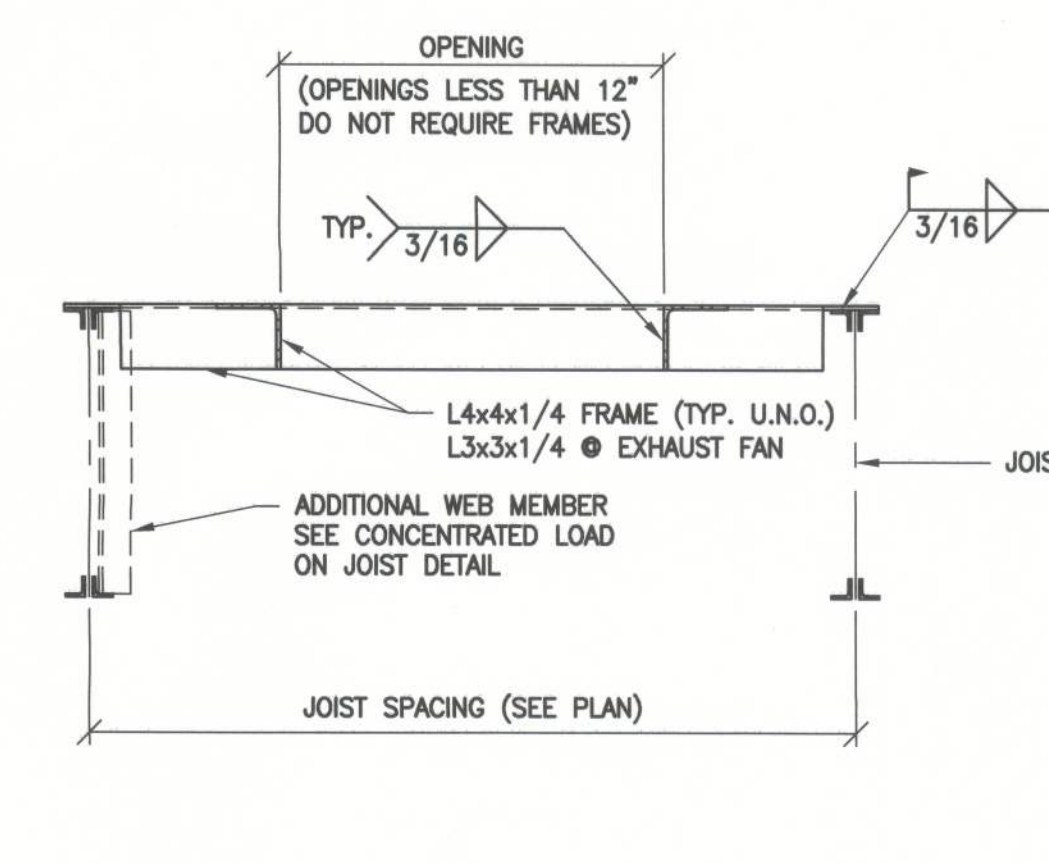

TYPICAL ROOF FRAME

SCALE: 1"=1'-0"


14

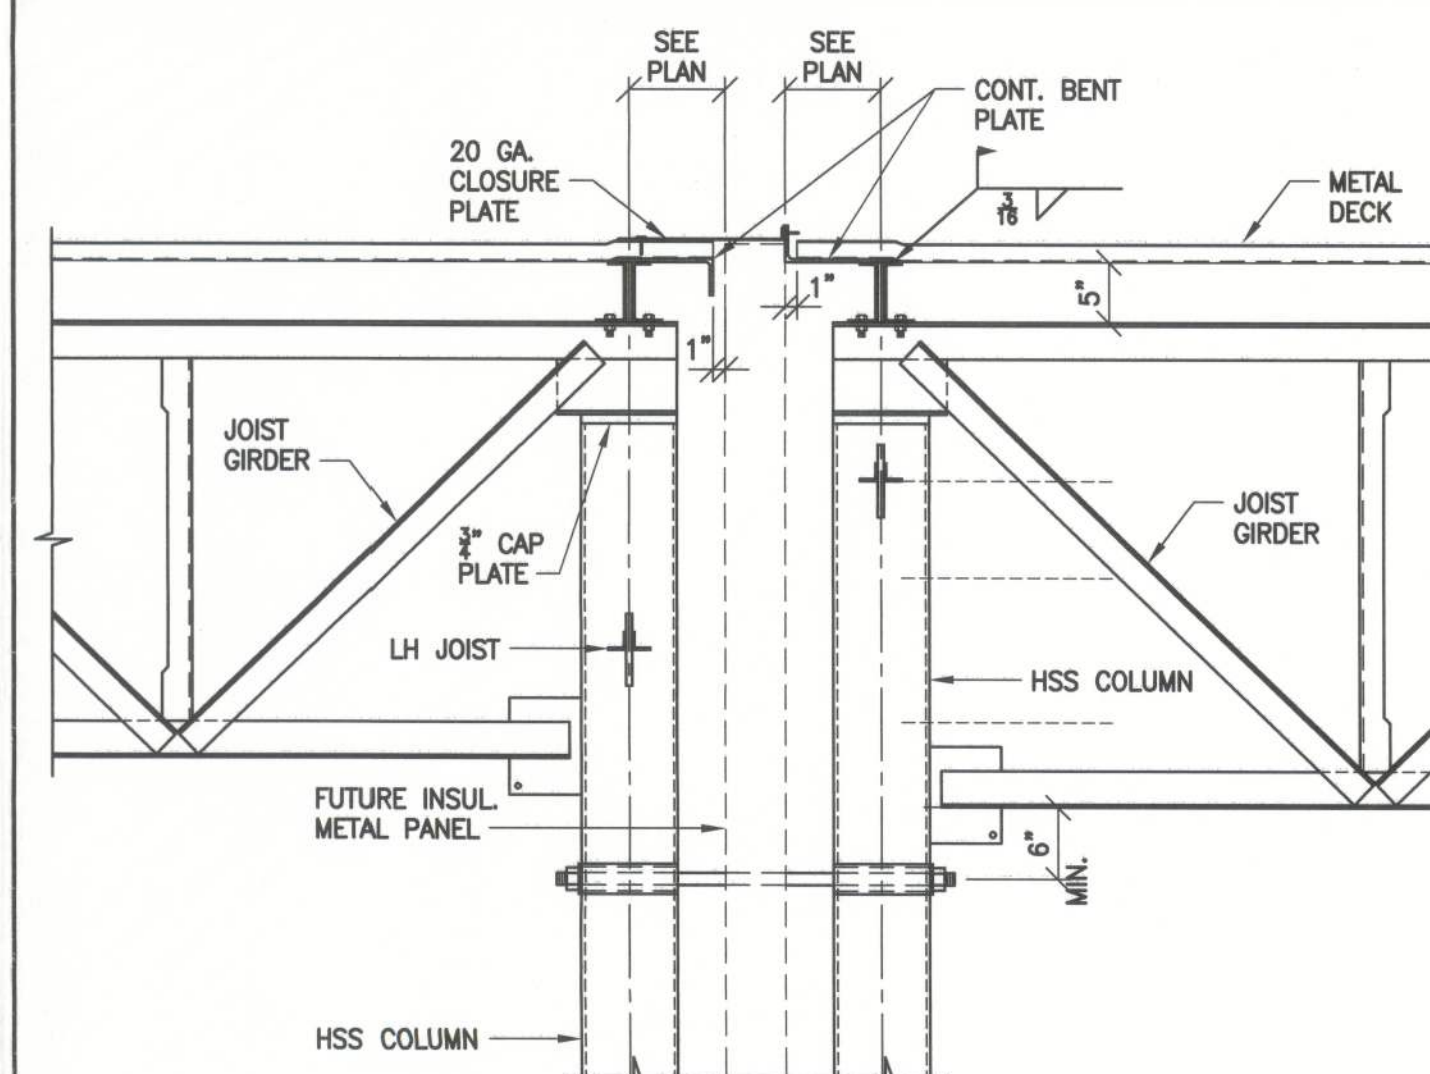

SECTION
@ FUTURE COMMON WALL

SCALE: 3/4"=1'-0"


15

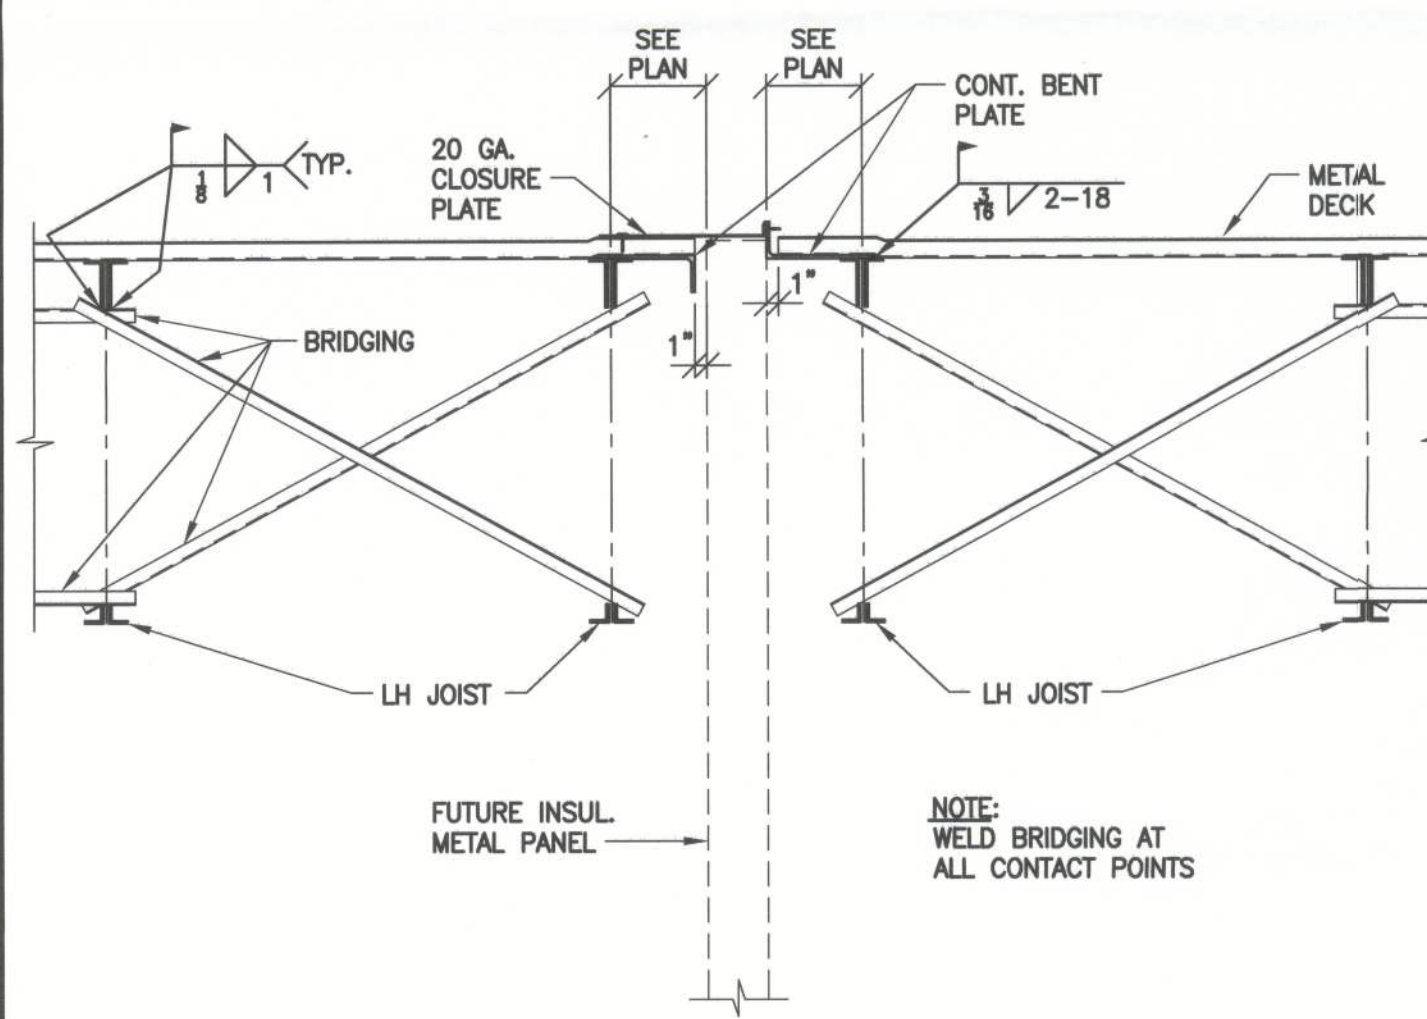

SECTION
@ FUTURE COMMON WALL

SCALE: 3/4"=1'-0"


16

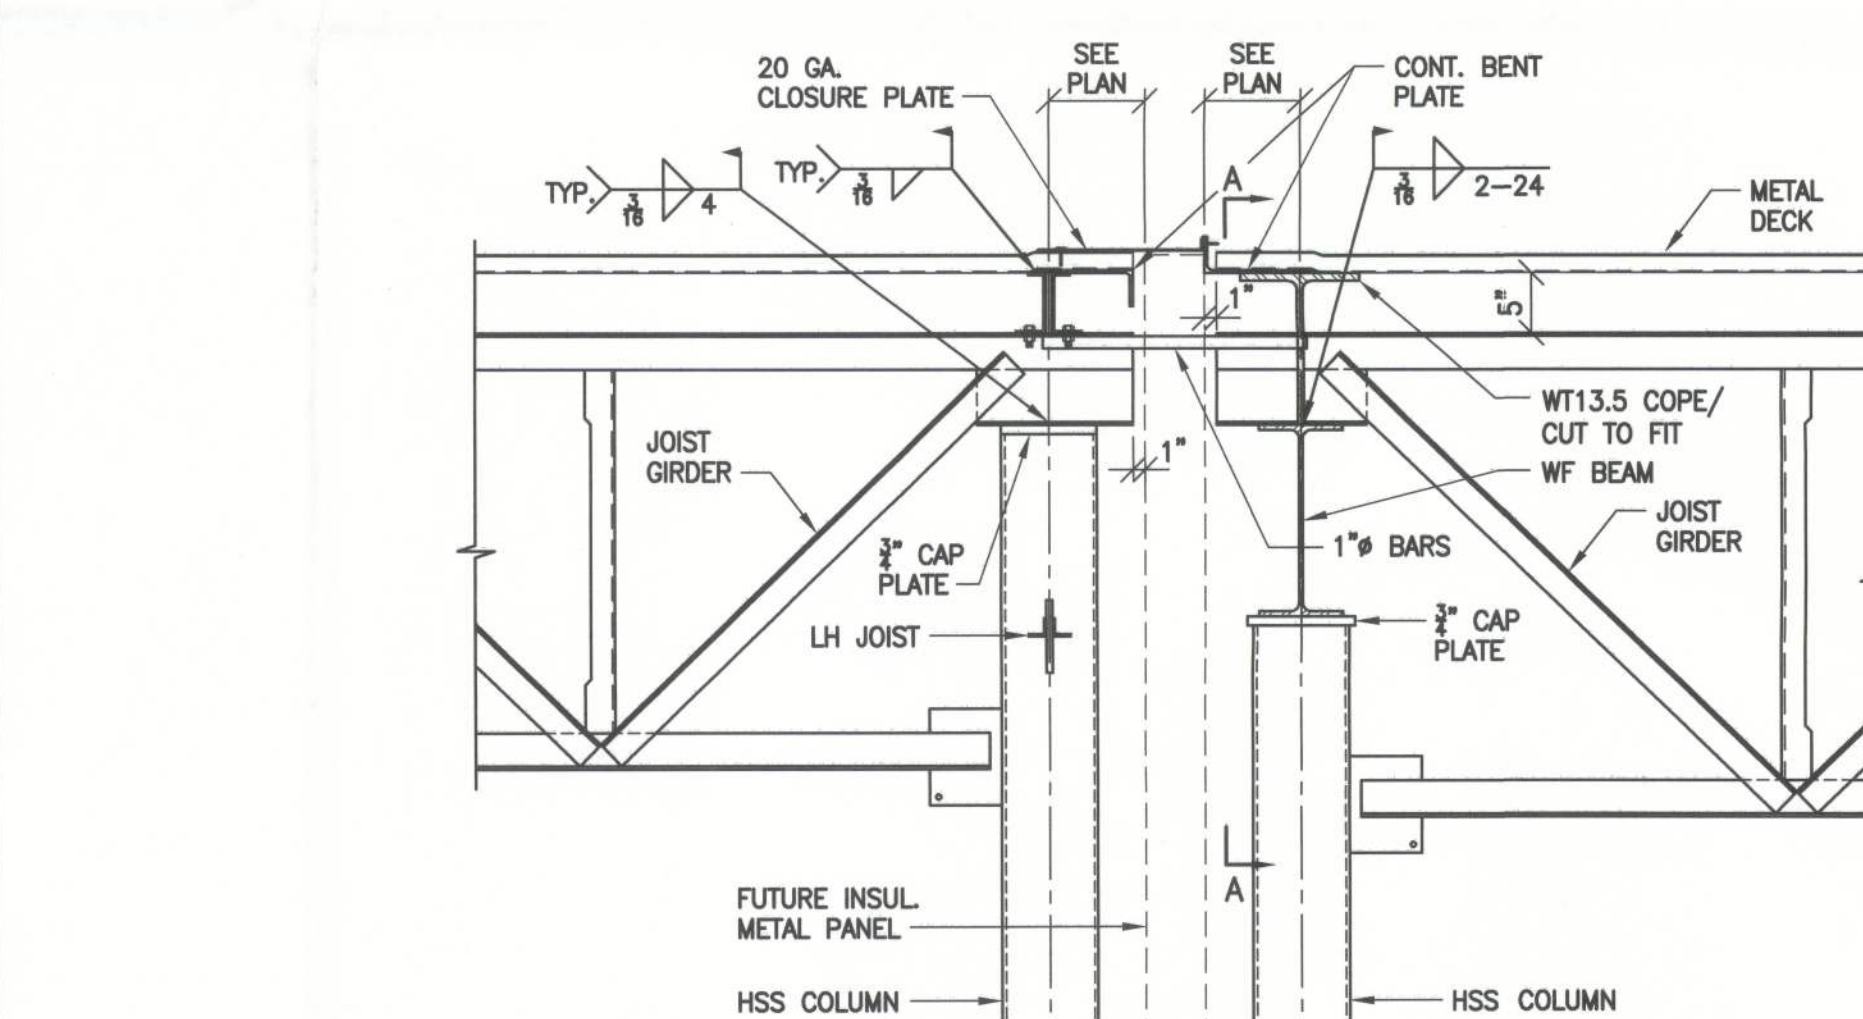

SECTION
@ FUTURE COMMON WALL


SCALE: 3/4"=1'-0"

17

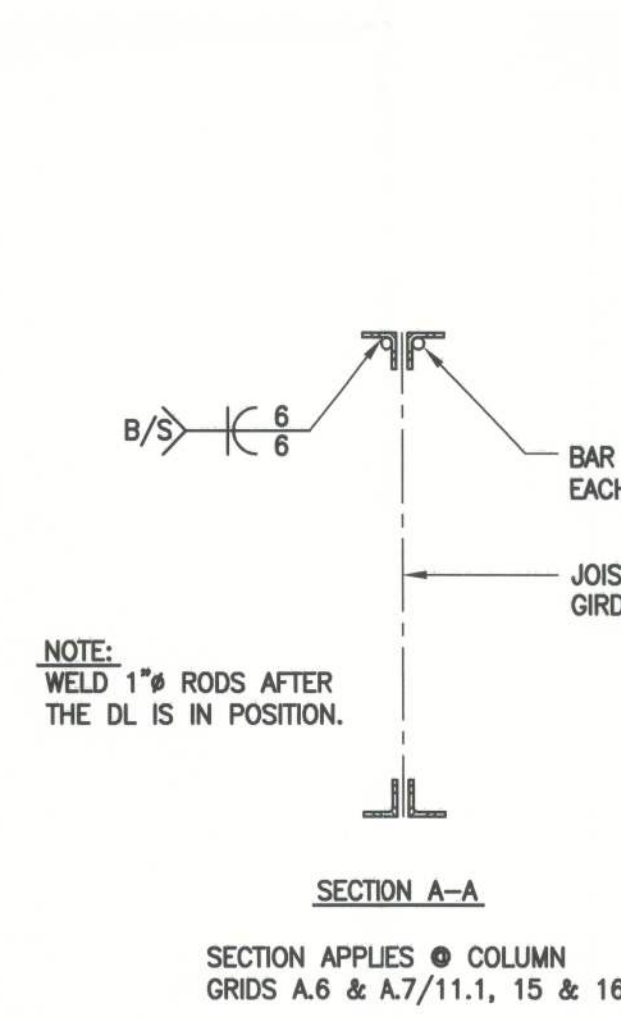

SCALE: 3/4"=1'-0"


17

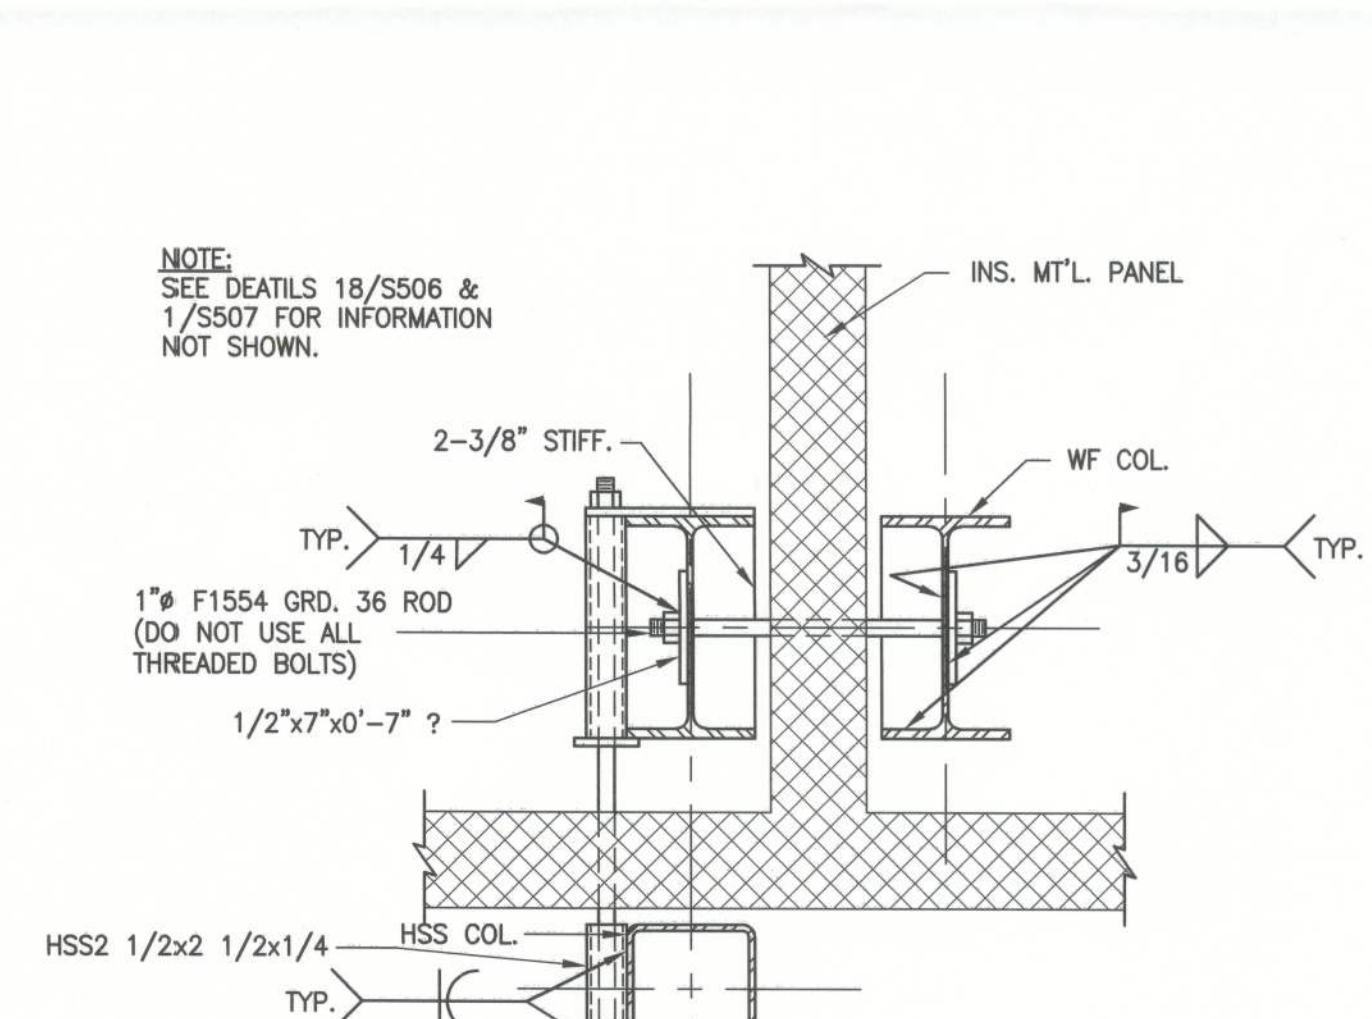

CONNECTION DETAIL

SCALE: 1"=1'-0"

19

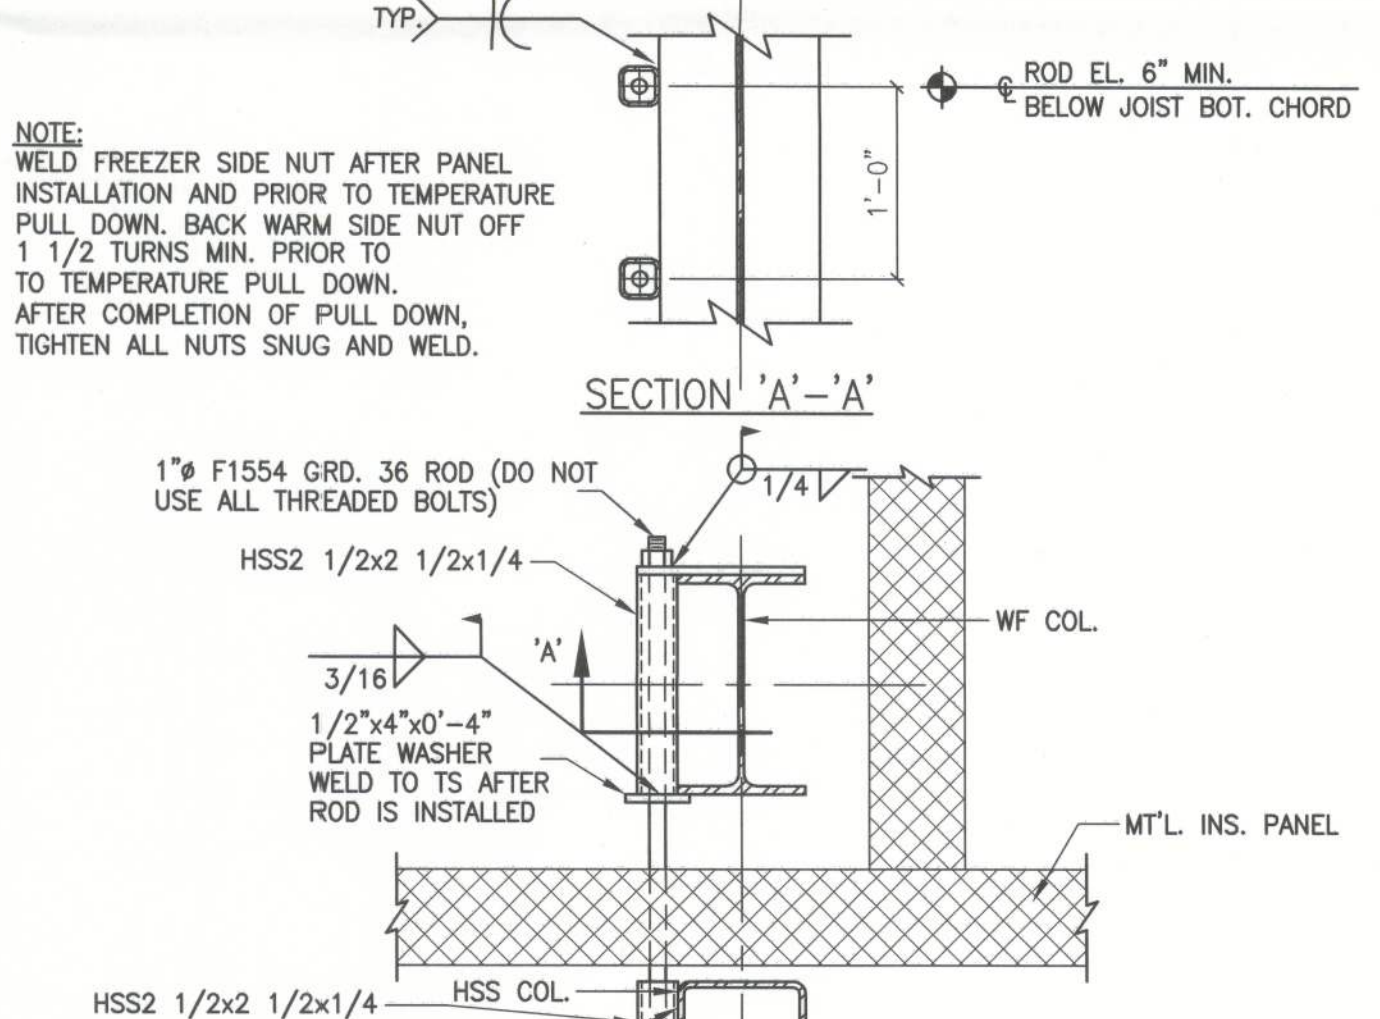


CONNECTION DETAIL


SCALE: 1"=1'-0"

20


Filename: T:\Jobs\04200-04299\04224 United States Cold Storage Phase II Facility Expansion.dwg User: J. Martin Date: 12/20/2012 3:26:32 PM Plotter: 12/20/2012 3:26:46 PM

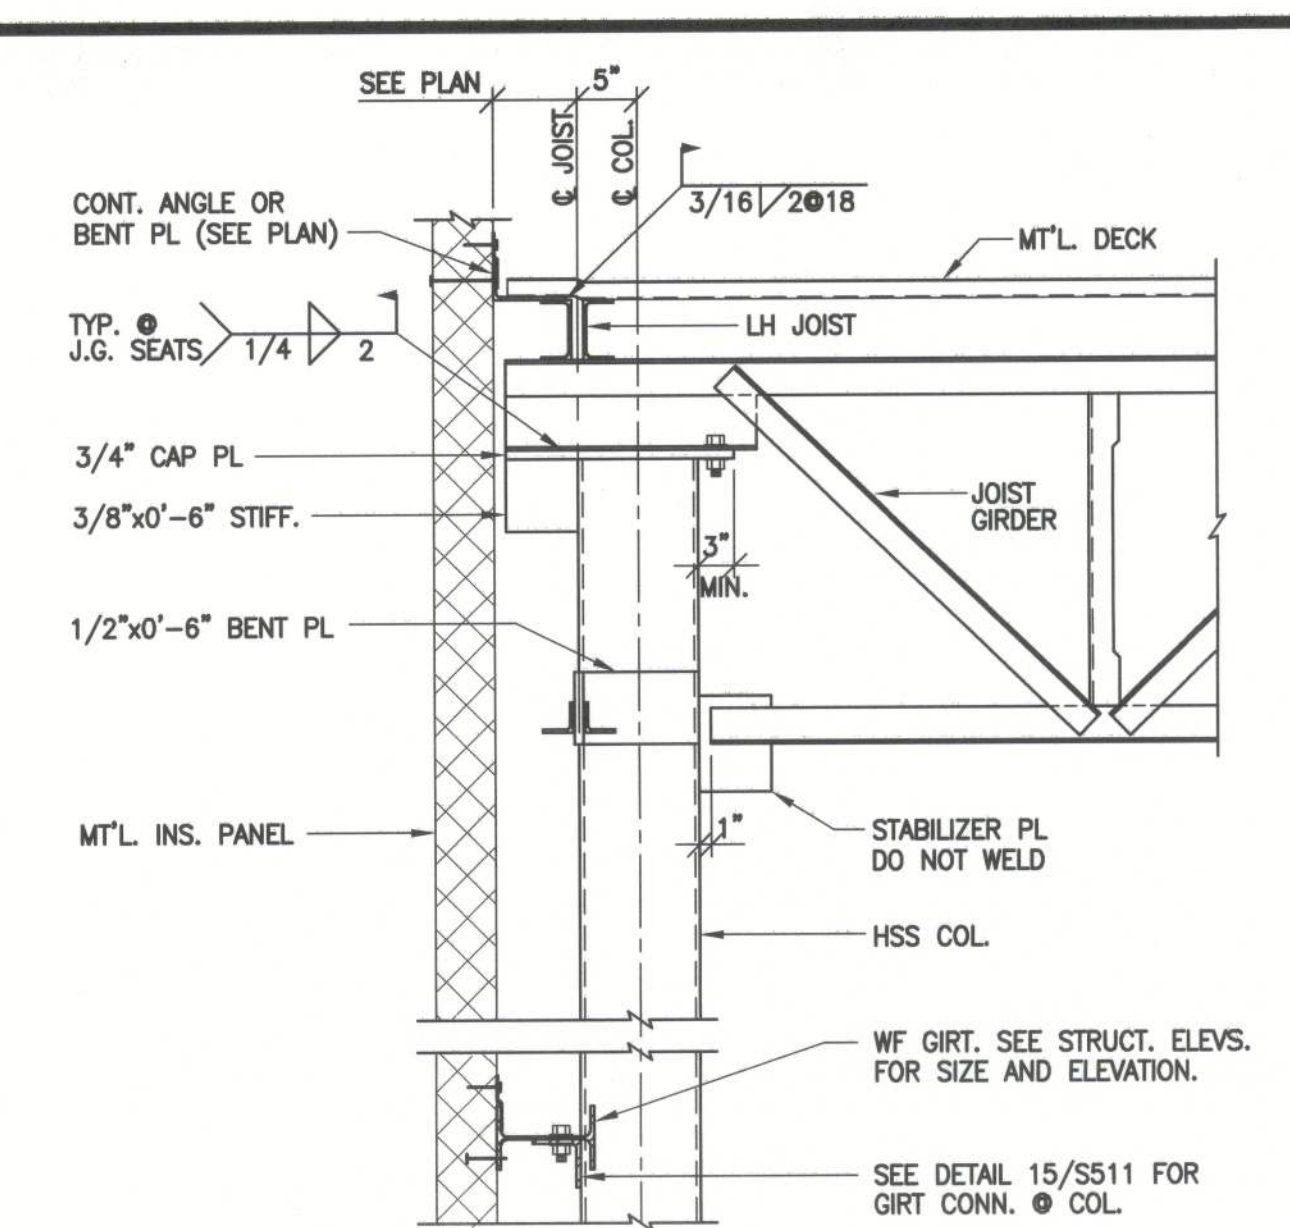


LH JOIST & GIRDER CONN.
@ OFFSET COL. (HSS) SCALE: 3/4"=1'-0" ①

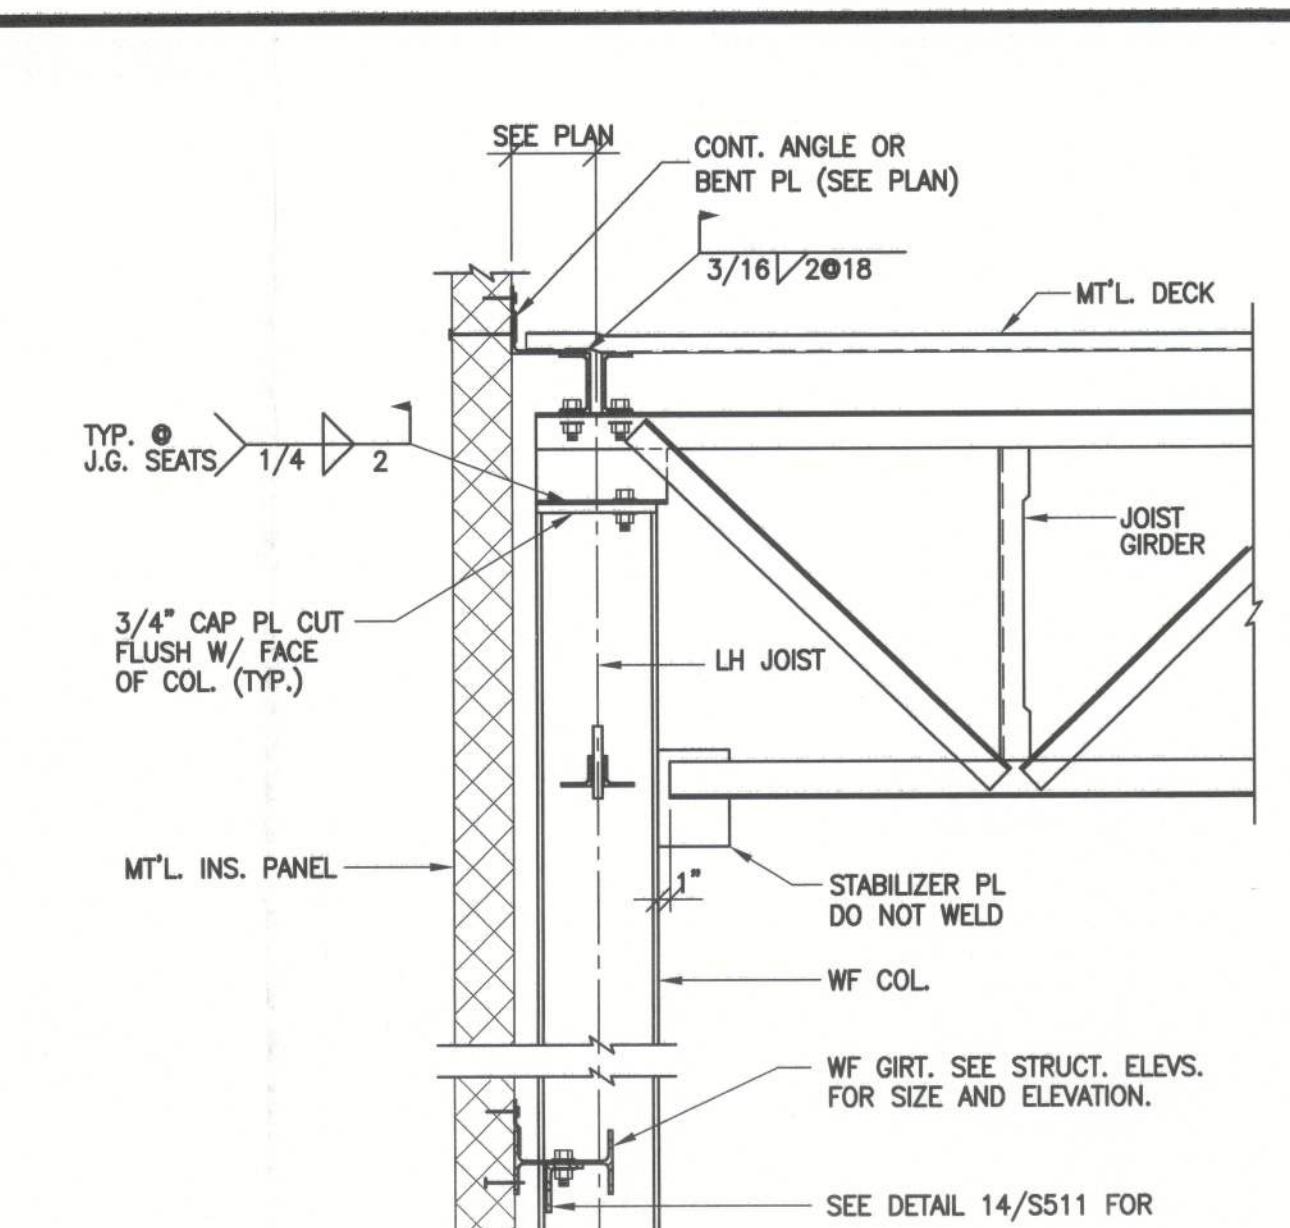


LH JOIST & GIRDER CONN. SCALE: 3/4"=1'-0" ②

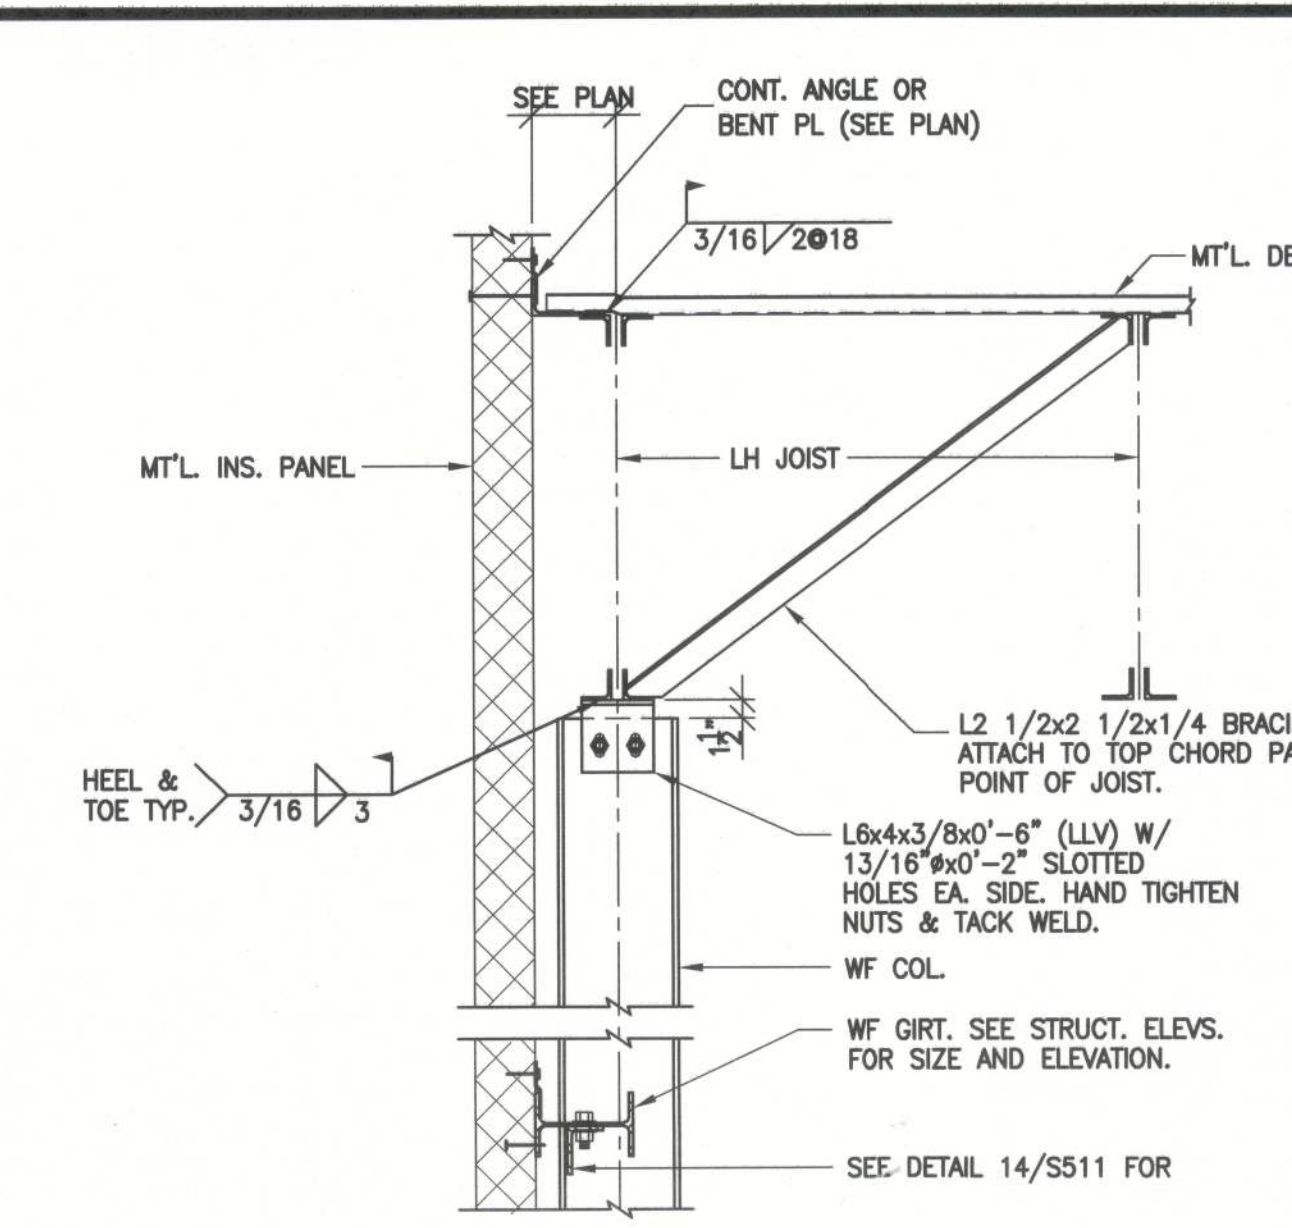


LH JOIST & WIND COL. CONN. SCALE: 3/4"=1'-0" ③

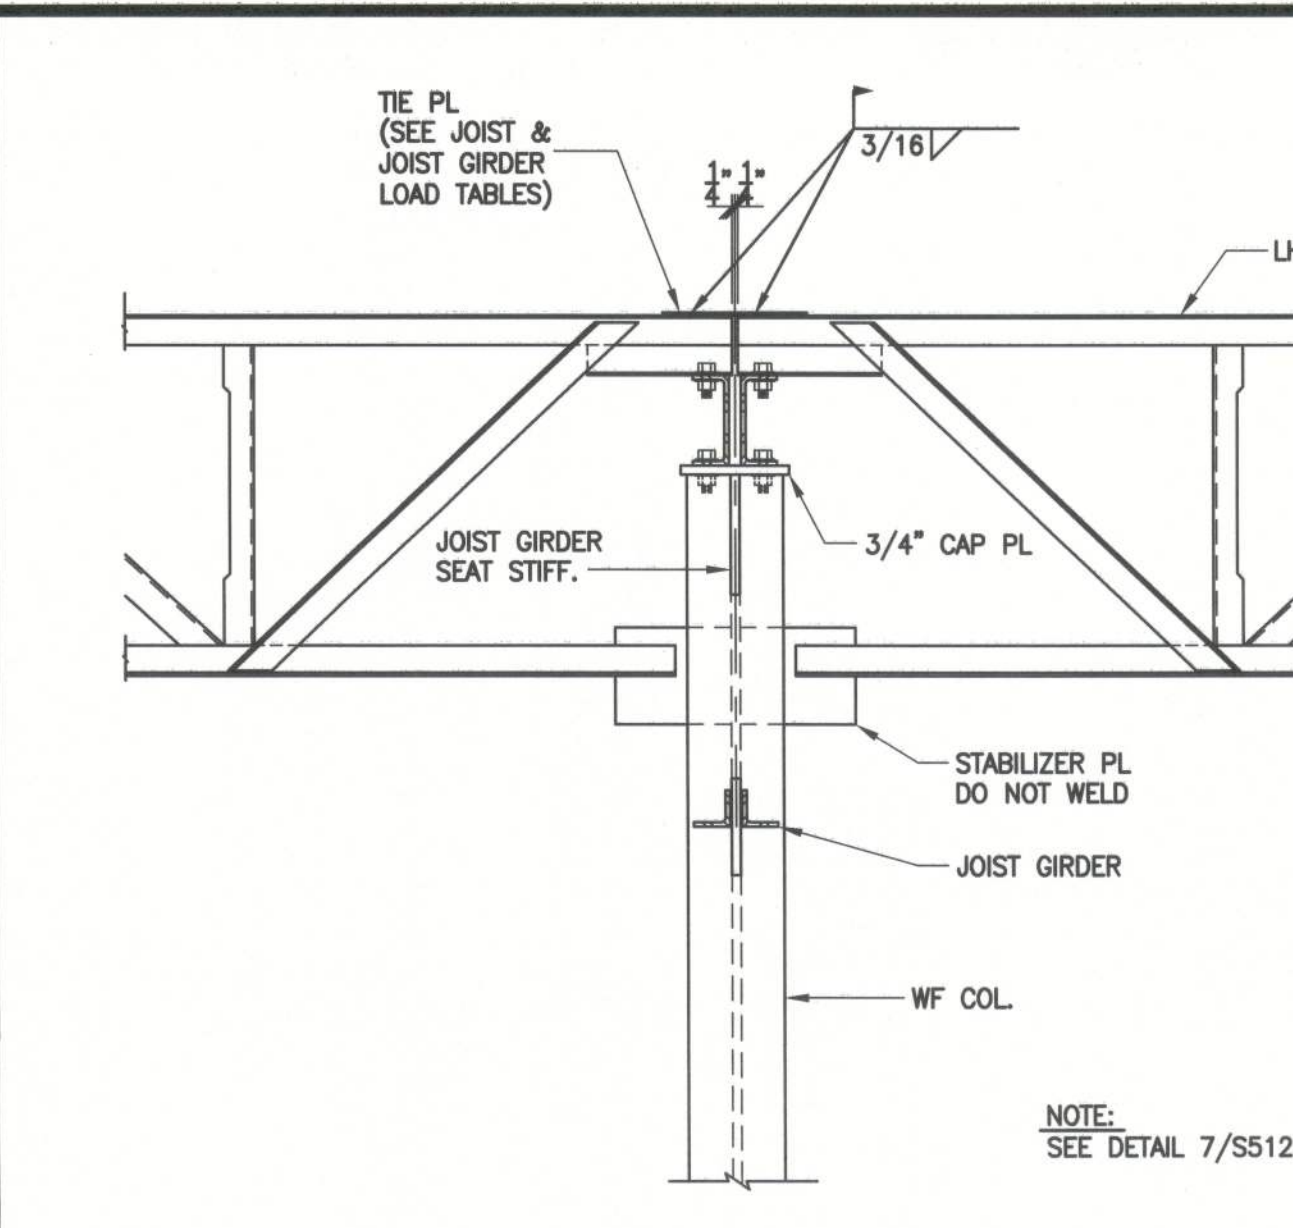


LH JOIST/GIRDER/WF COL.
MOM. CONN./BRACED BAYS SCALE: 3/4"=1'-0" ④

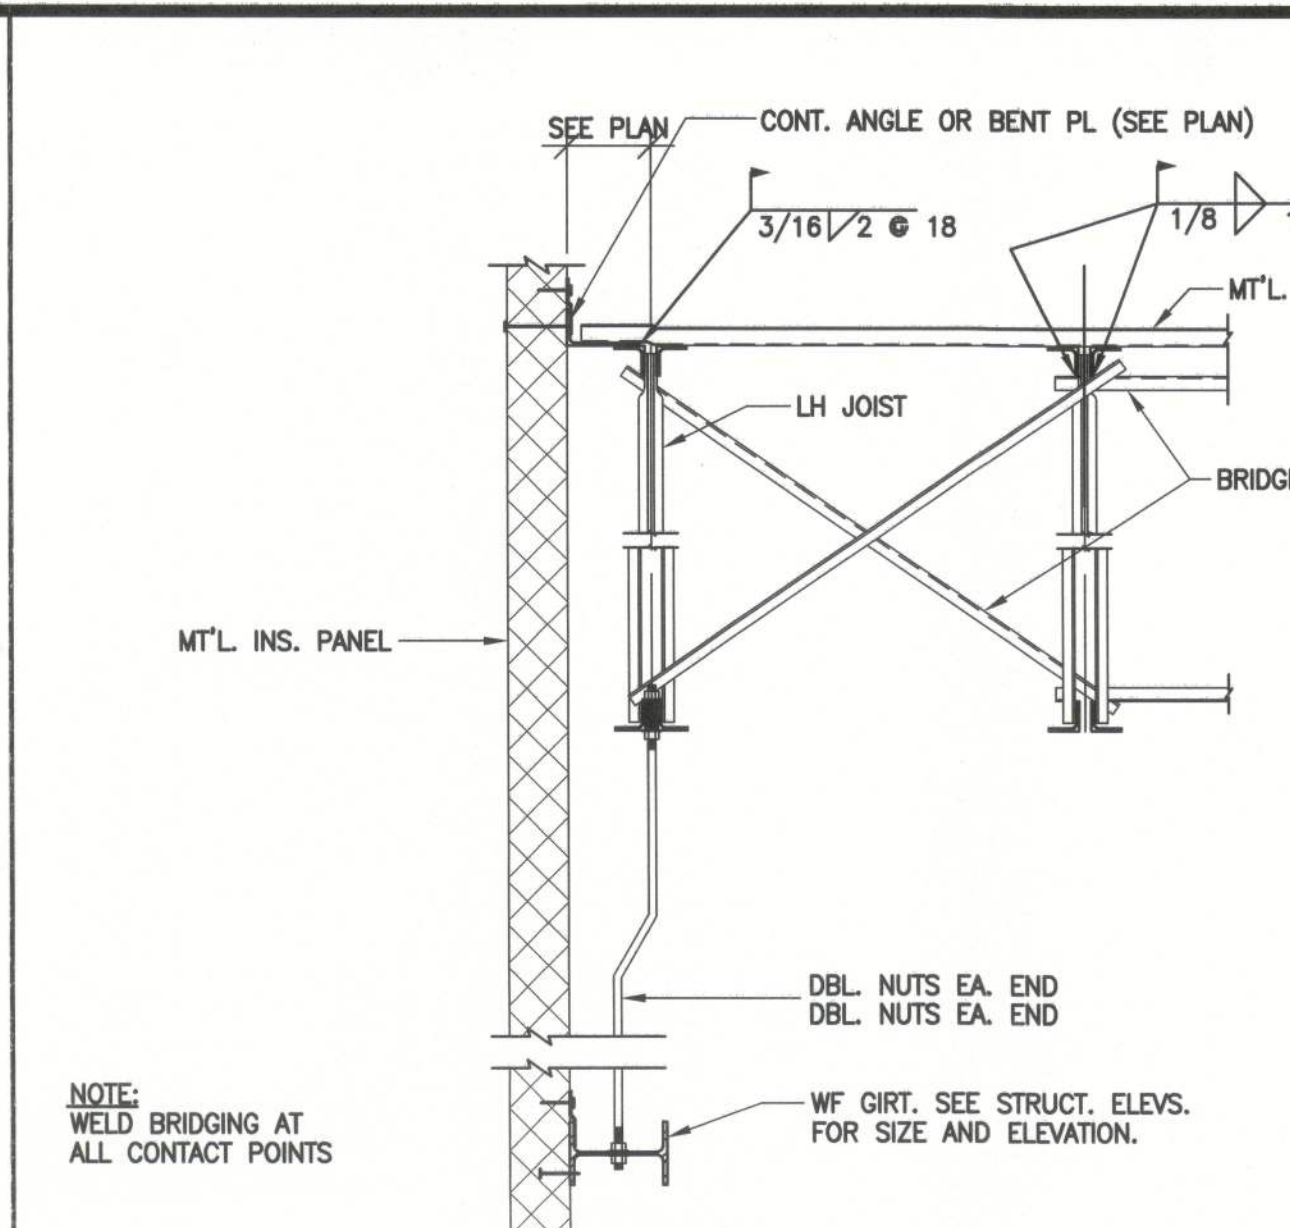


LH JOIST & DECK ANGLE CONN. SCALE: 3/4"=1'-0" ⑤

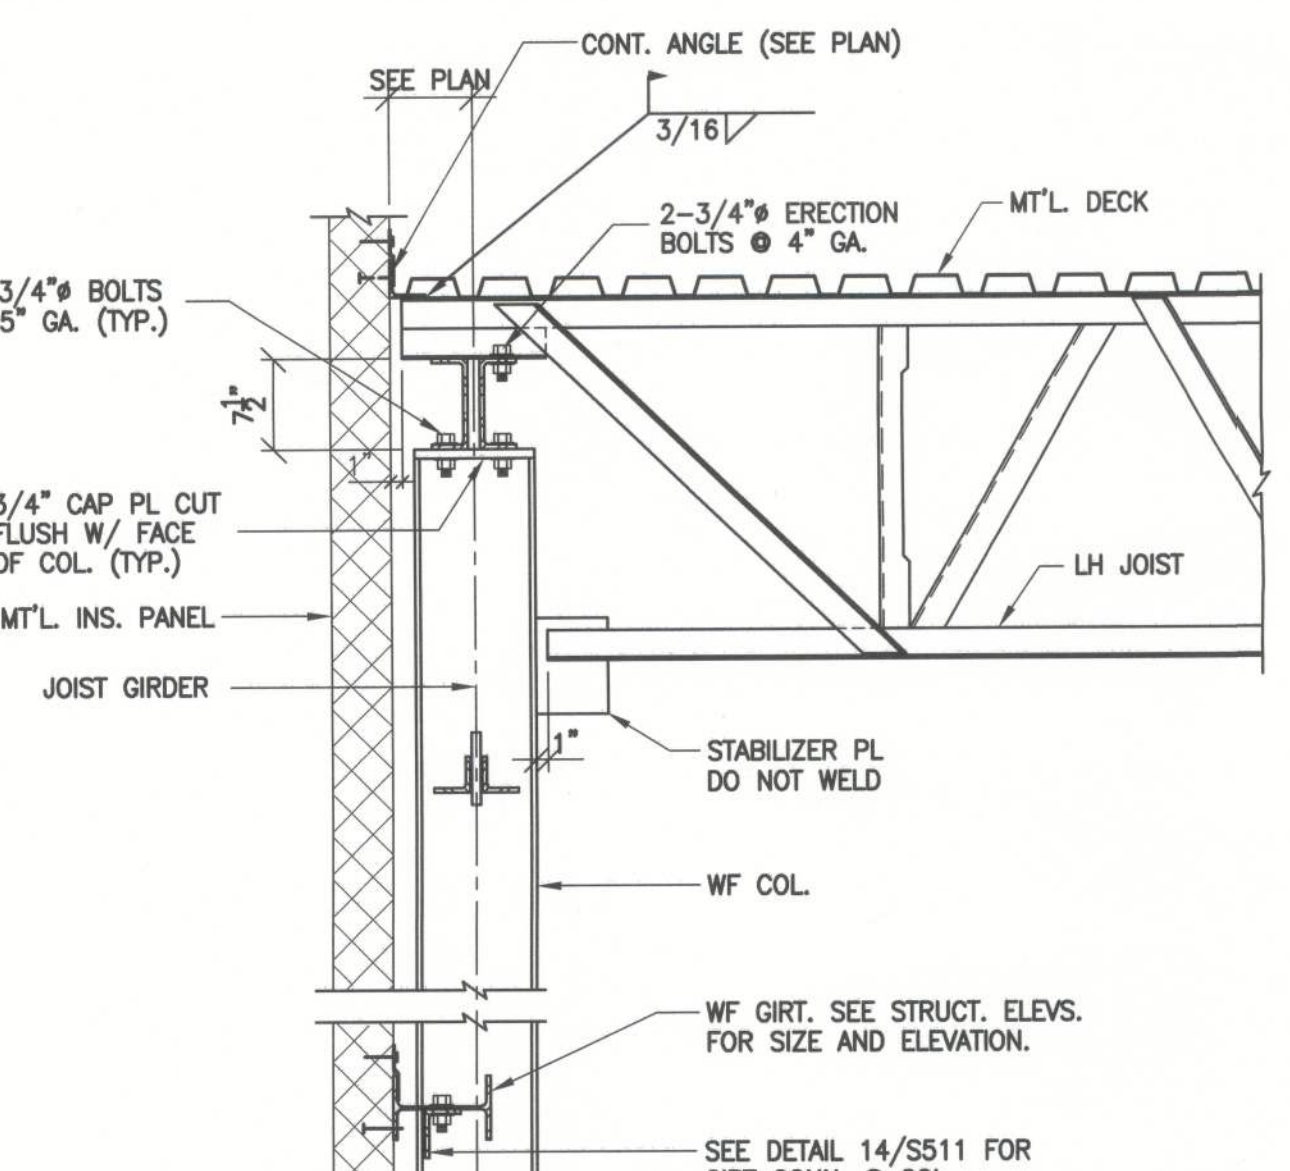


LH JOIST TO JOIST GIRDER CONN. SCALE: 3/4"=1'-0" ⑥

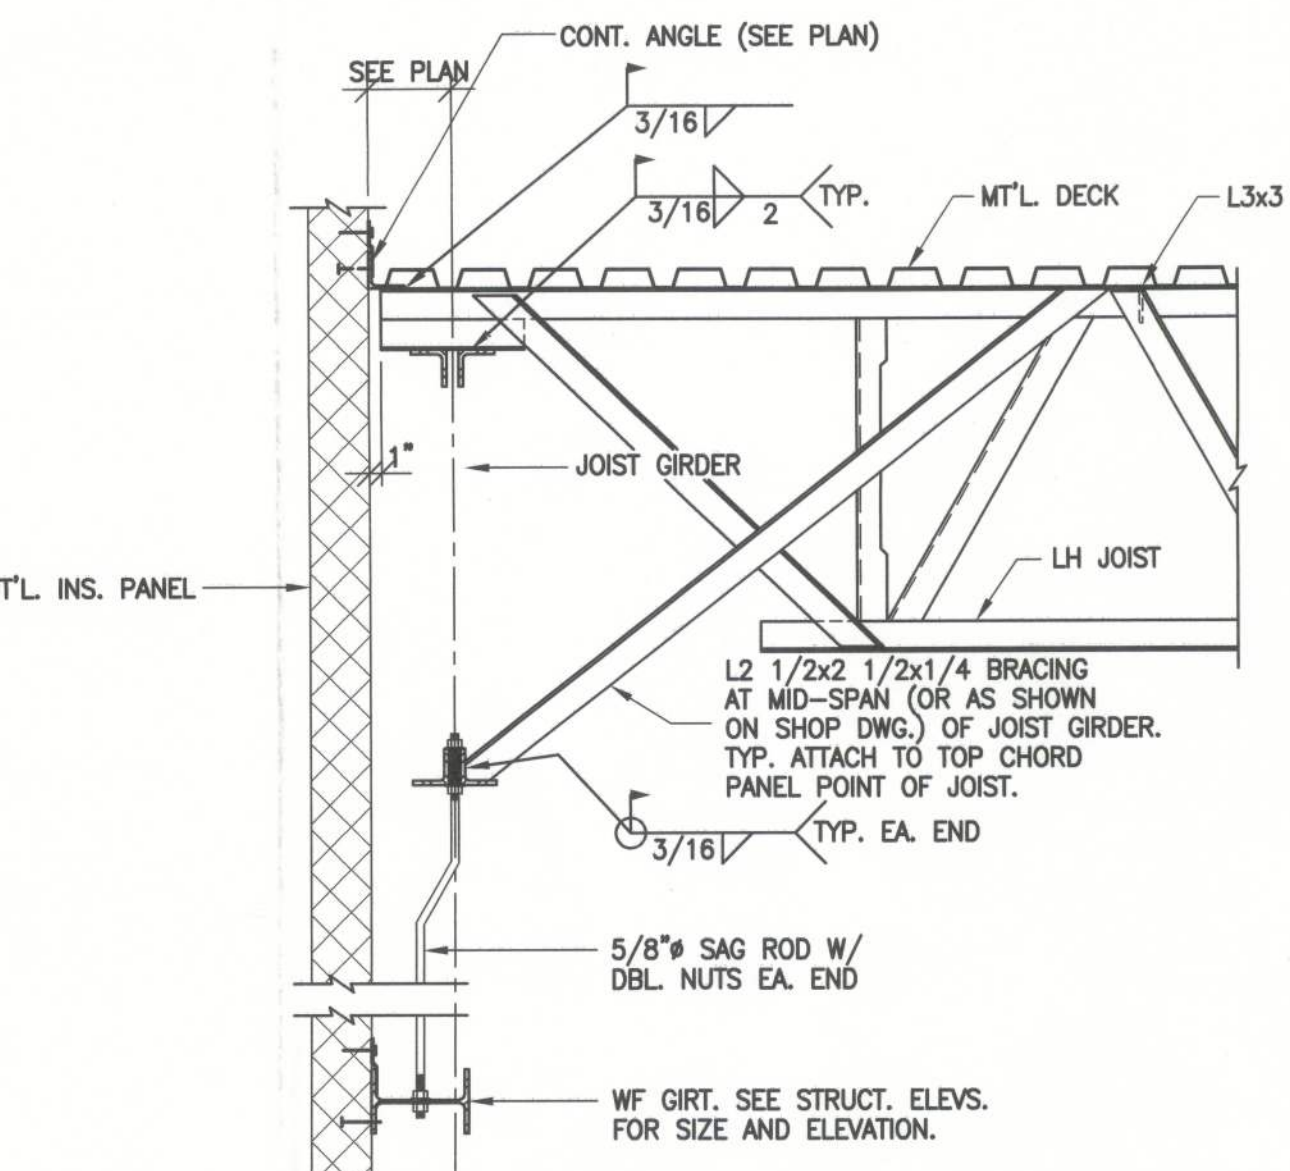


LH JOIST TO JOIST GIRDER CONN. SCALE: 3/4"=1'-0" ⑦

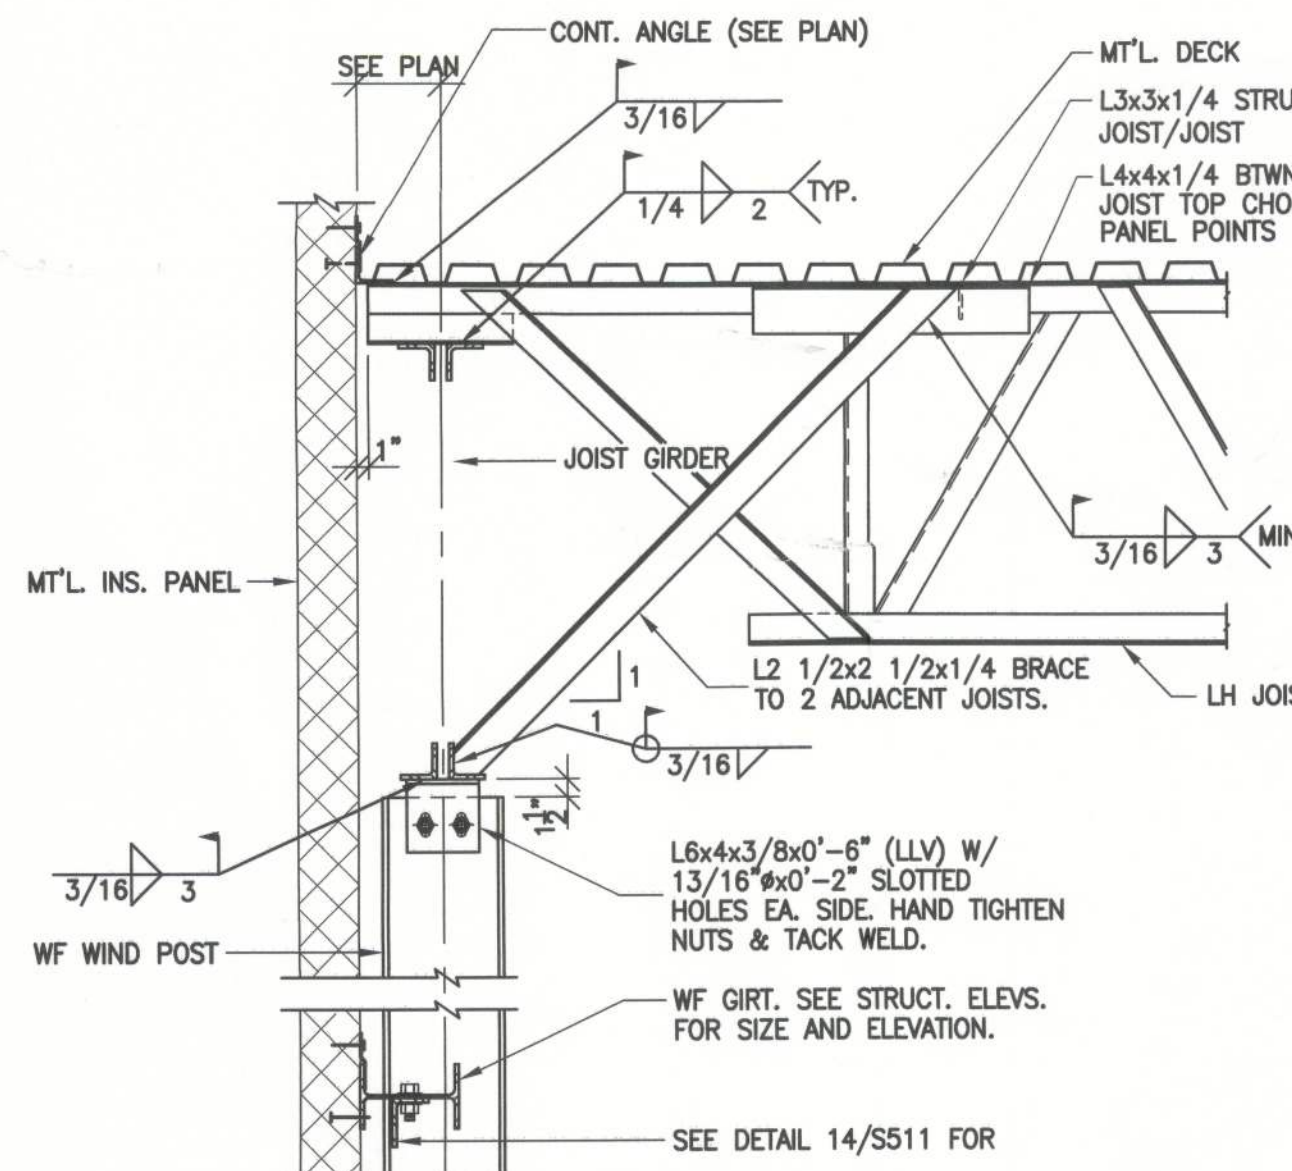


GIRDER & WIND POST CONN. SCALE: 3/4"=1'-0" ⑧

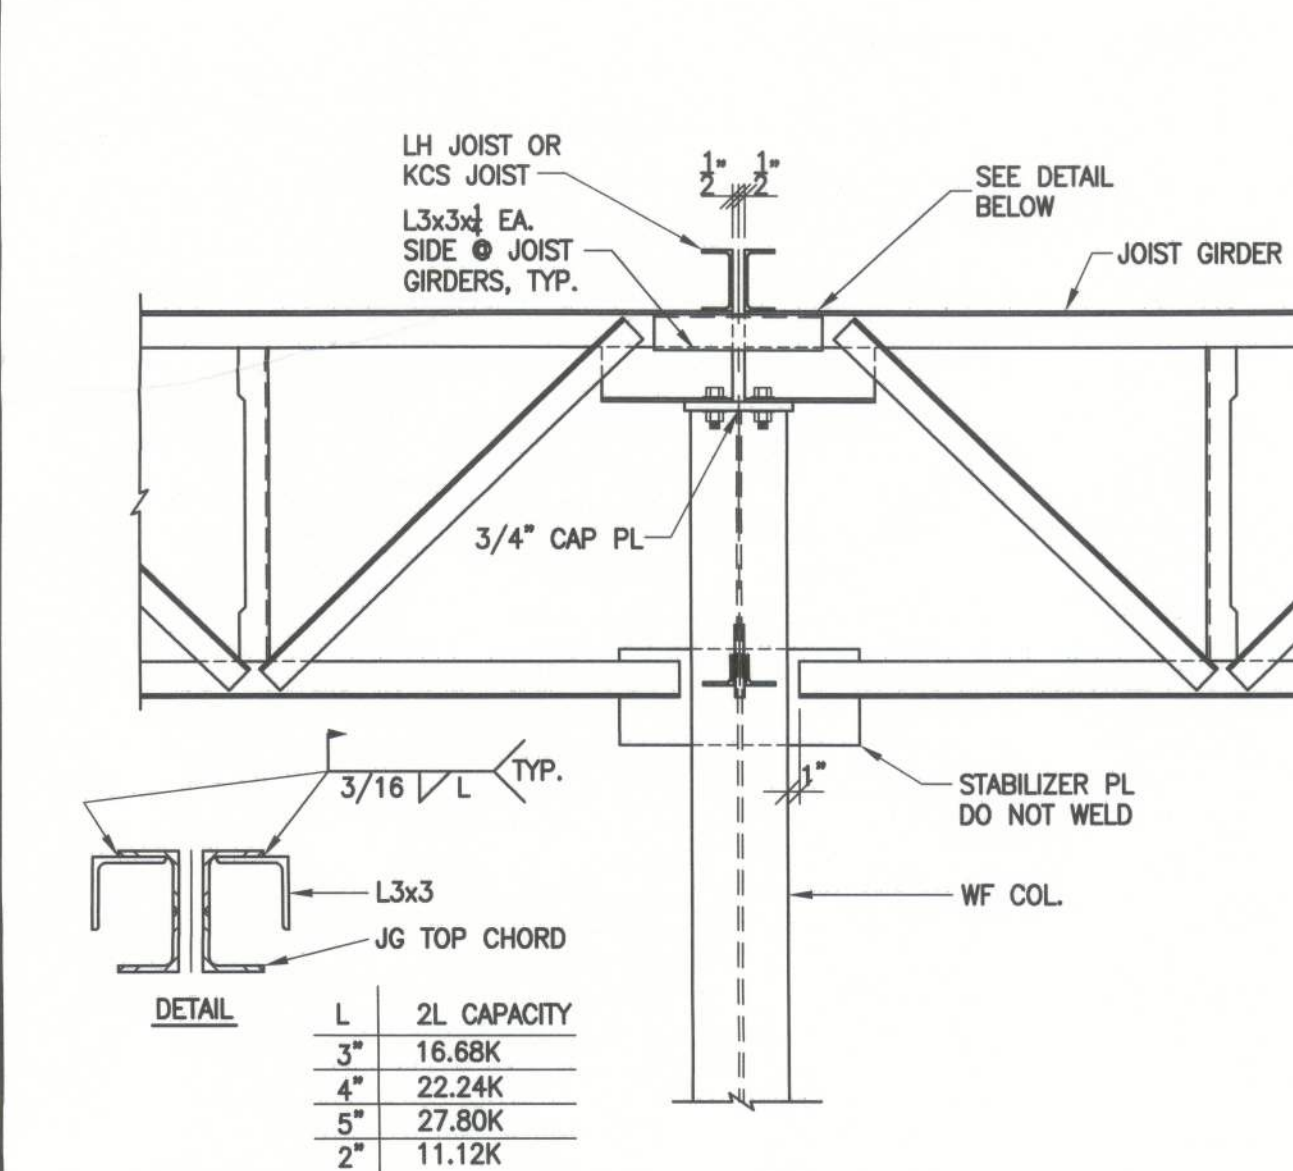


GIRDER/WF COLUMN CONN. SCALE: 3/4"=1'-0" ⑨

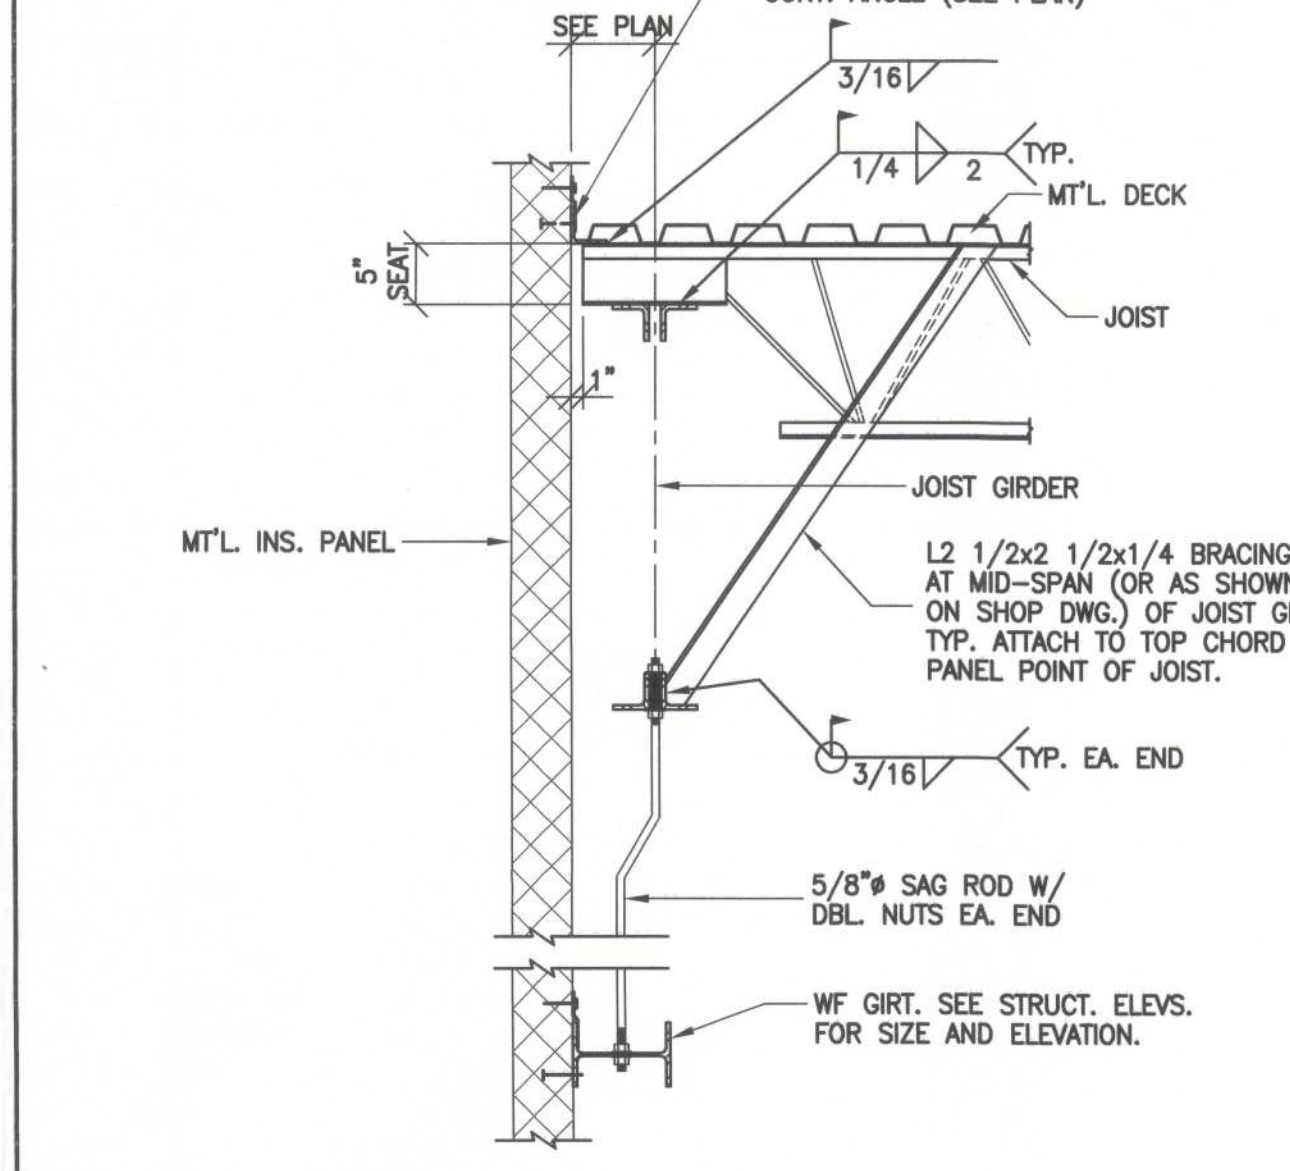


JOIST TO JOIST GIRDER CONN. SCALE: 3/4"=1'-0" ⑩

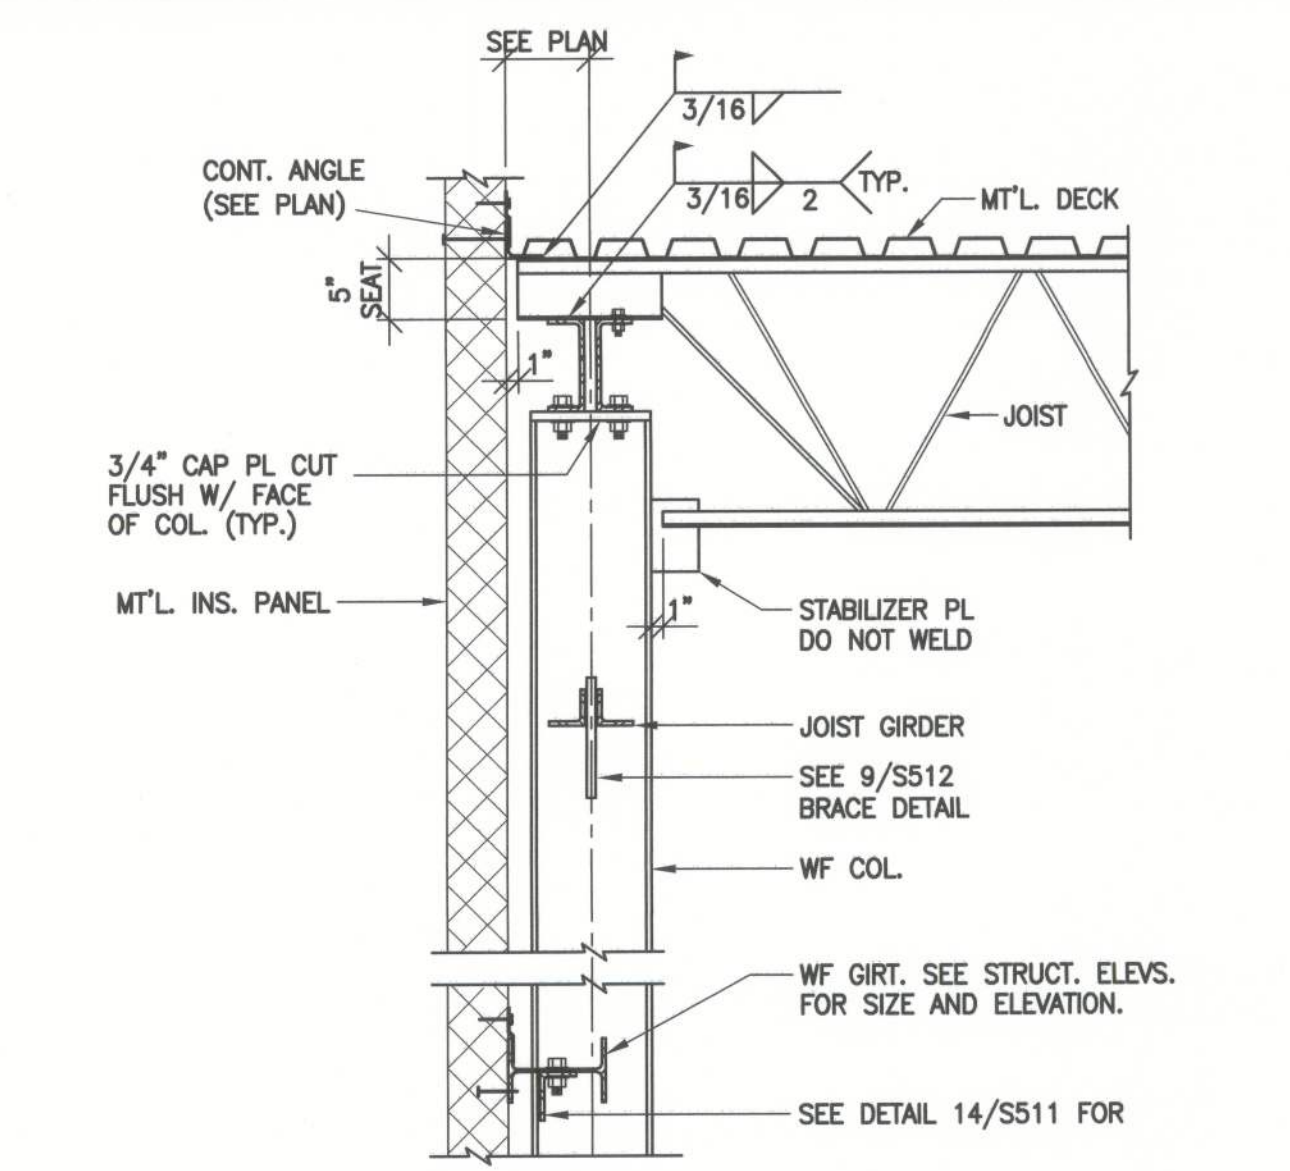


JOIST TO JOIST GIRDER CONN. SCALE: 3/4"=1'-0" ⑪

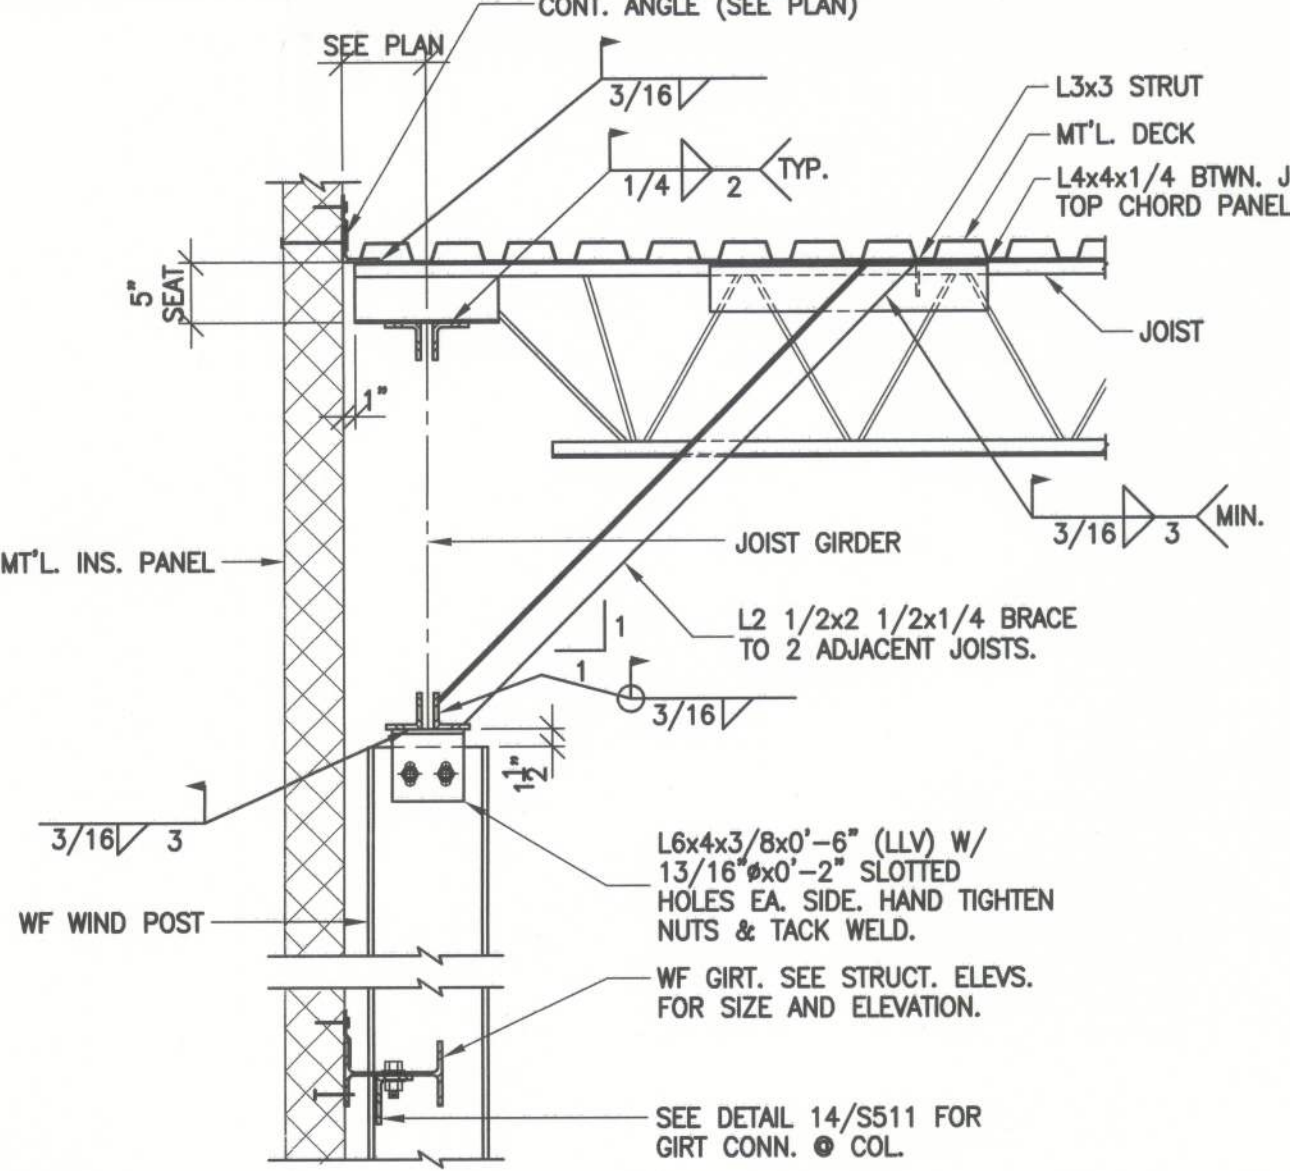


GIRDER & WIND POST CONN. SCALE: 3/4"=1'-0" ⑫

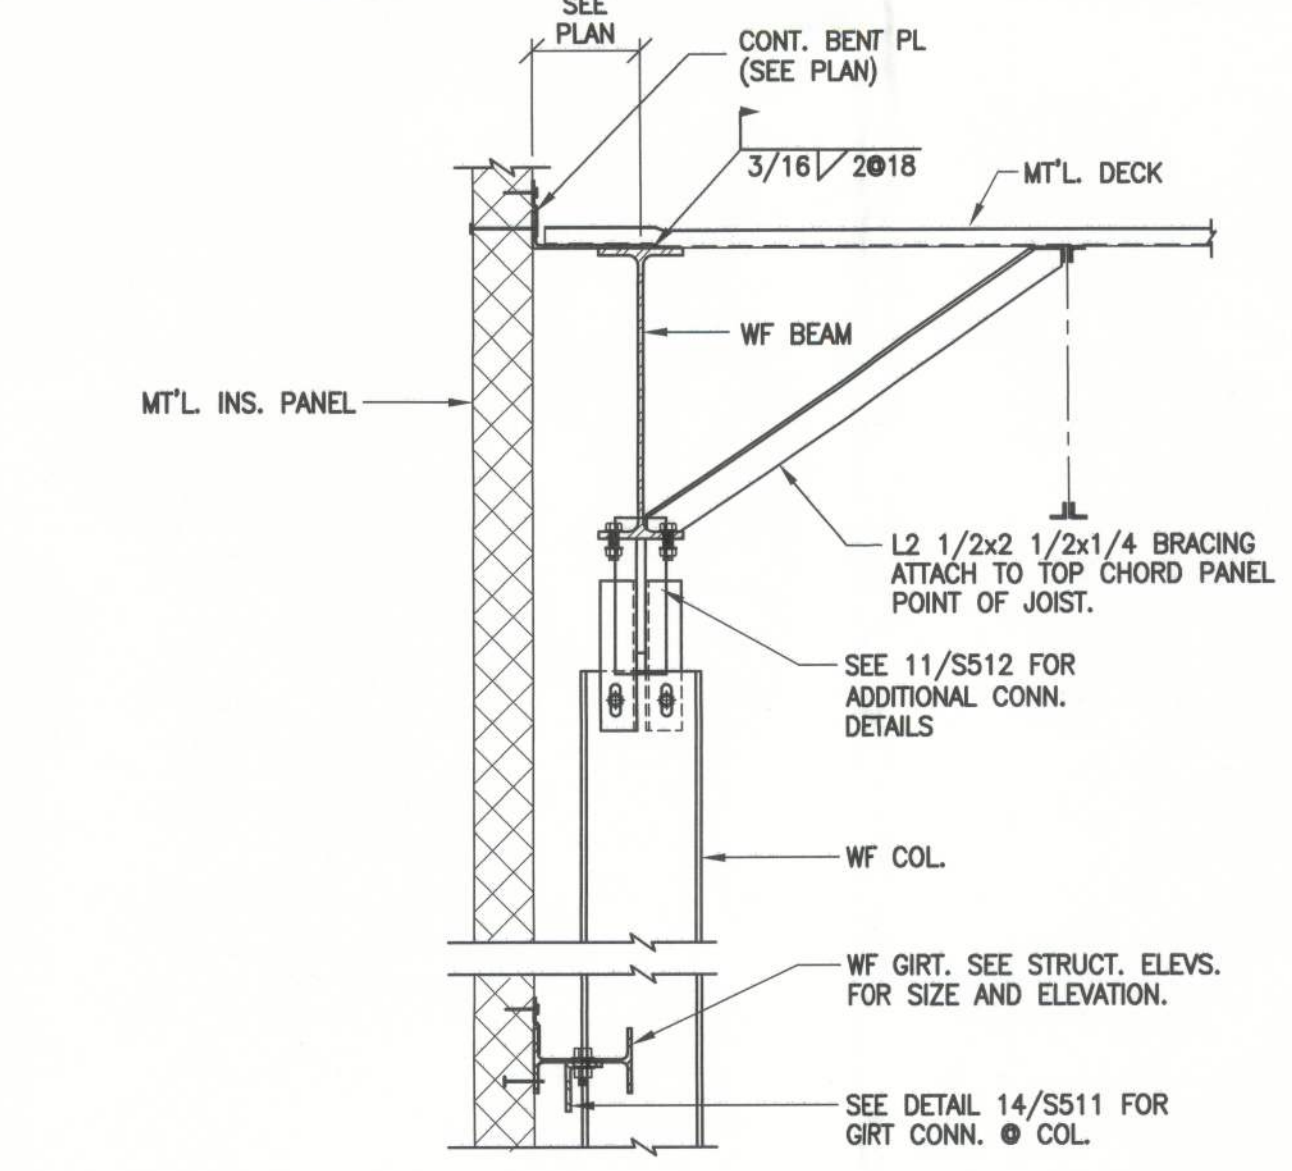


JOIST & WIND COL. CONN. SCALE: 3/4"=1'-0" ⑬

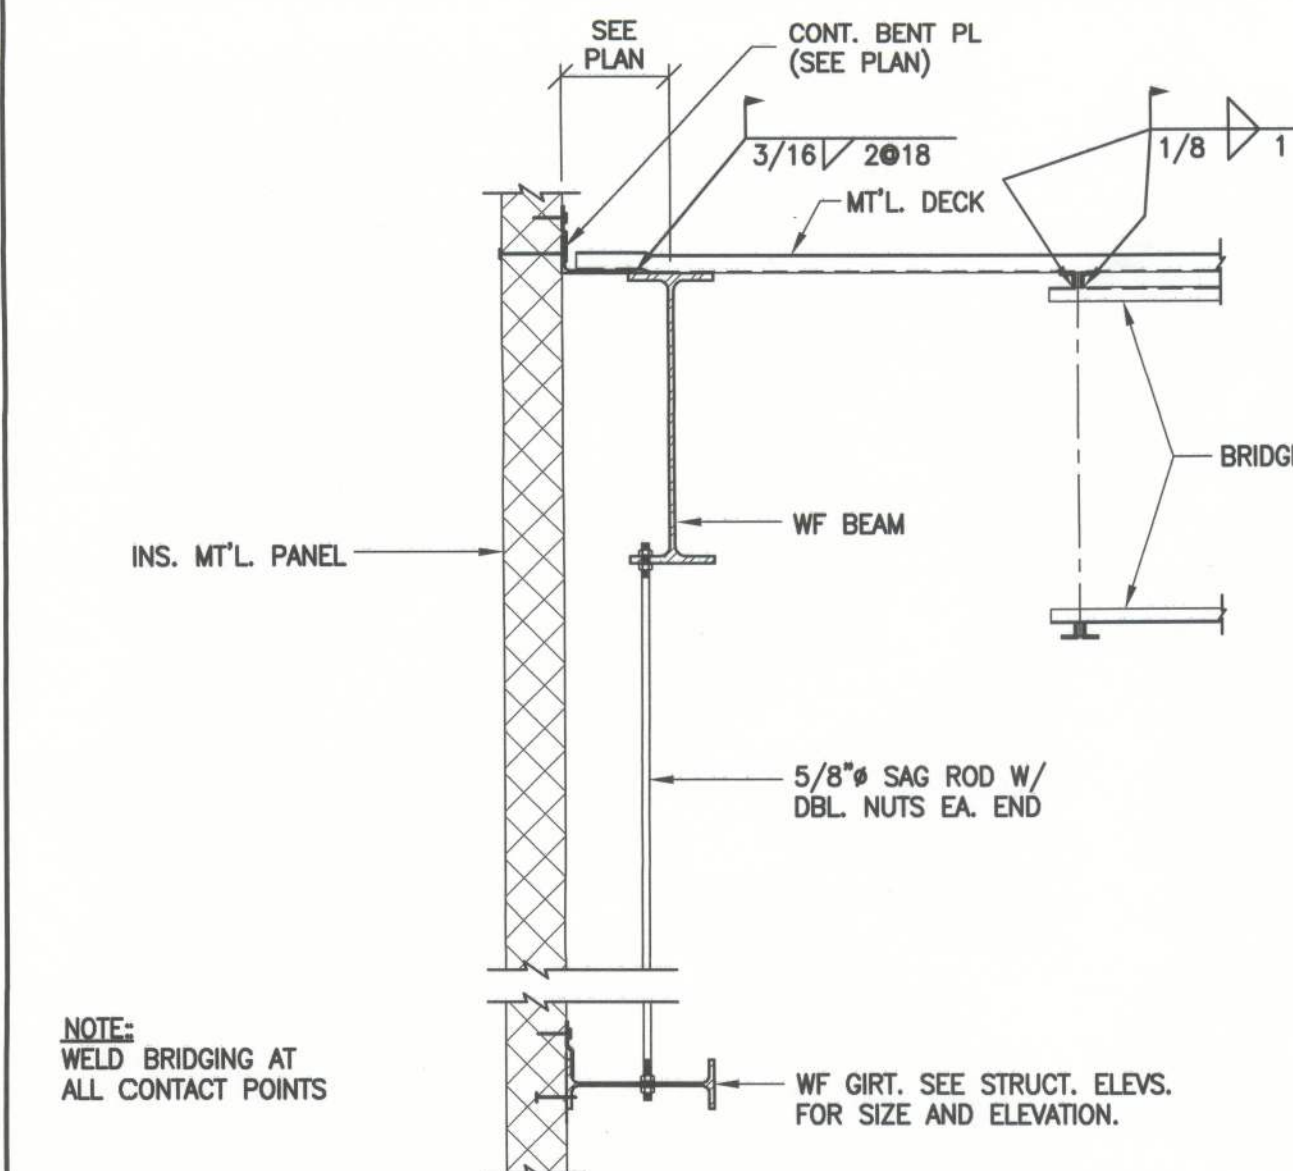


JOIST, DECK ANGLE & BRIDGING
@ IMP WALL SCALE: 3/4"=1'-0" ⑭

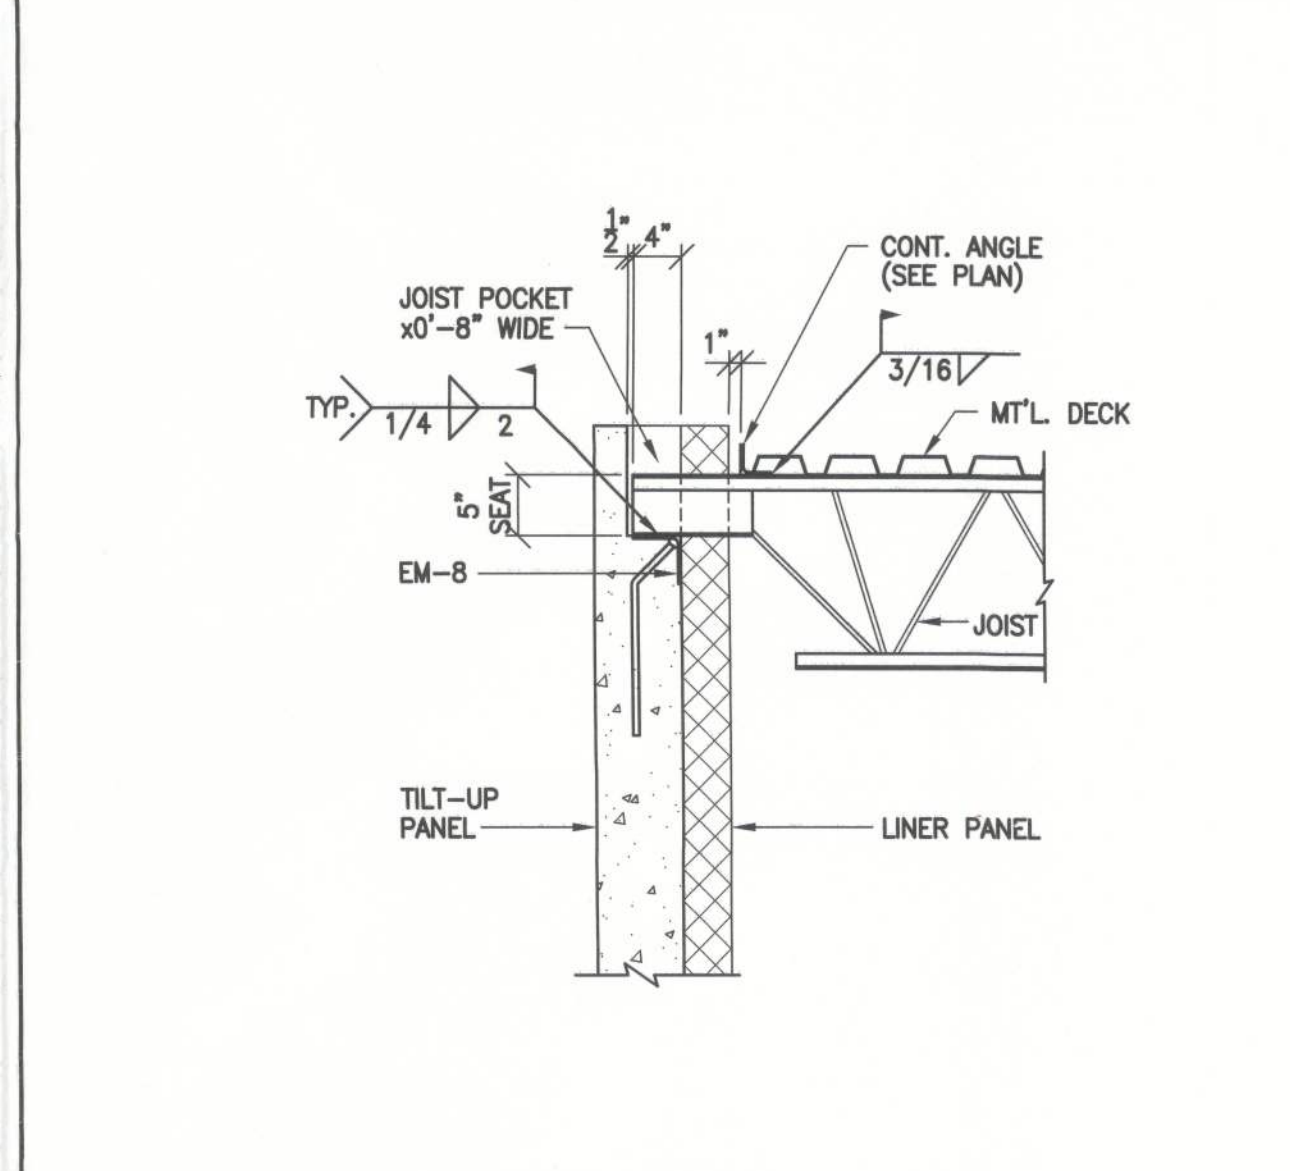


TYP. JOIST POCKET SCALE: 3/4"=1'-0" ⑮

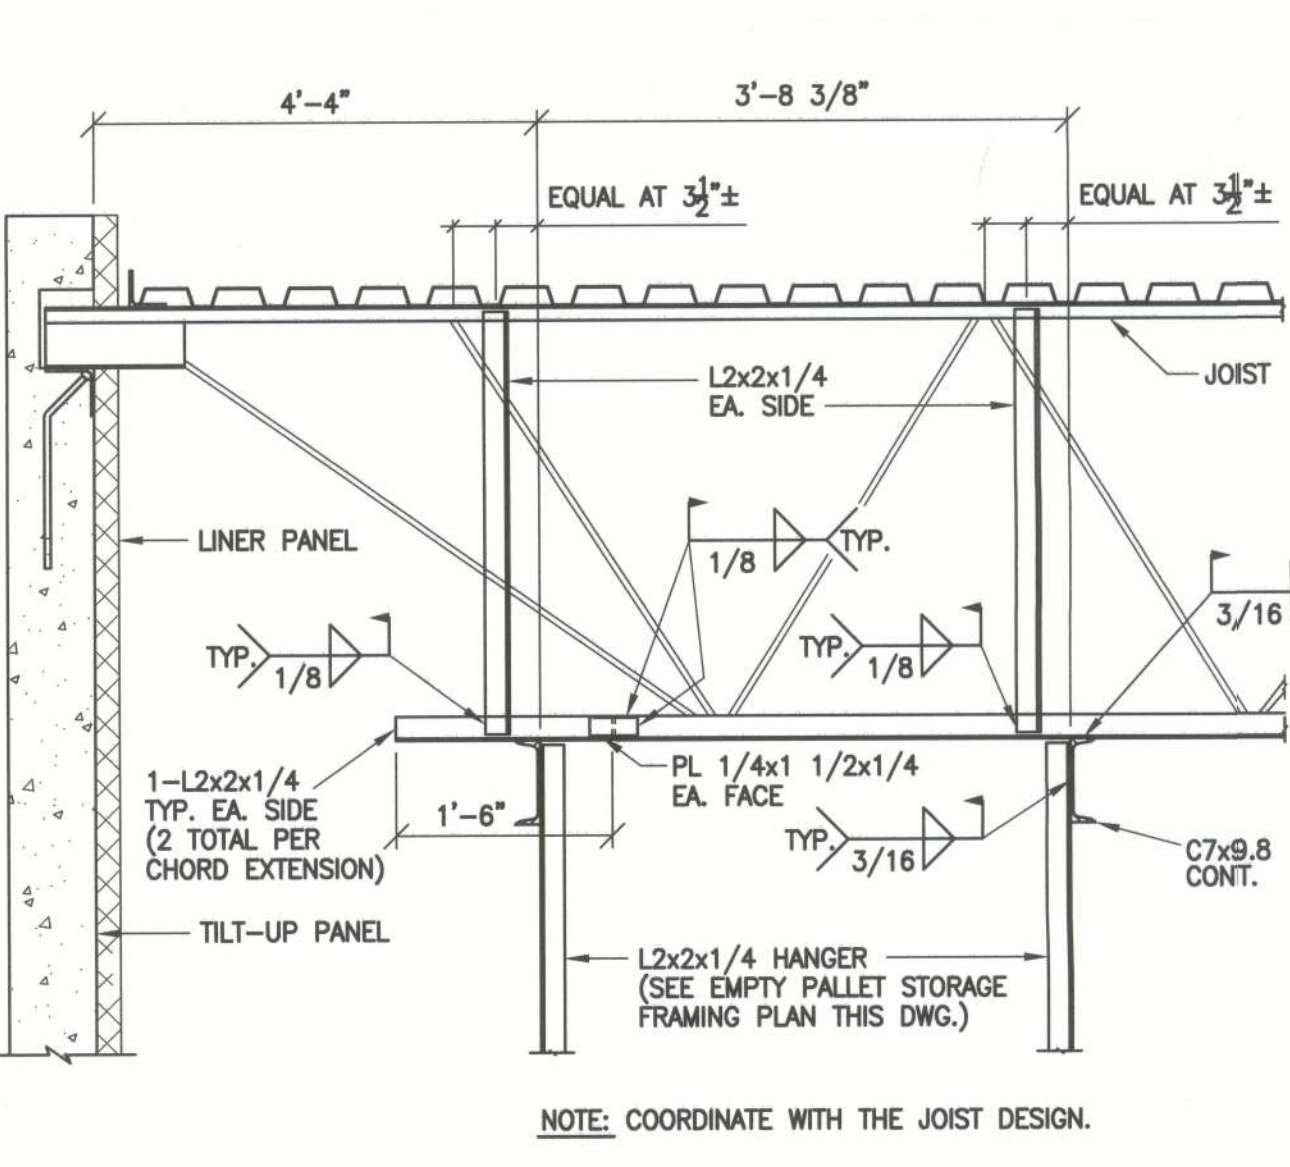


EMPTY PALLET STORAGE RACK
JOIST EXT. & WEB REINF. SCALE: 3/4"=1'-0" ⑯

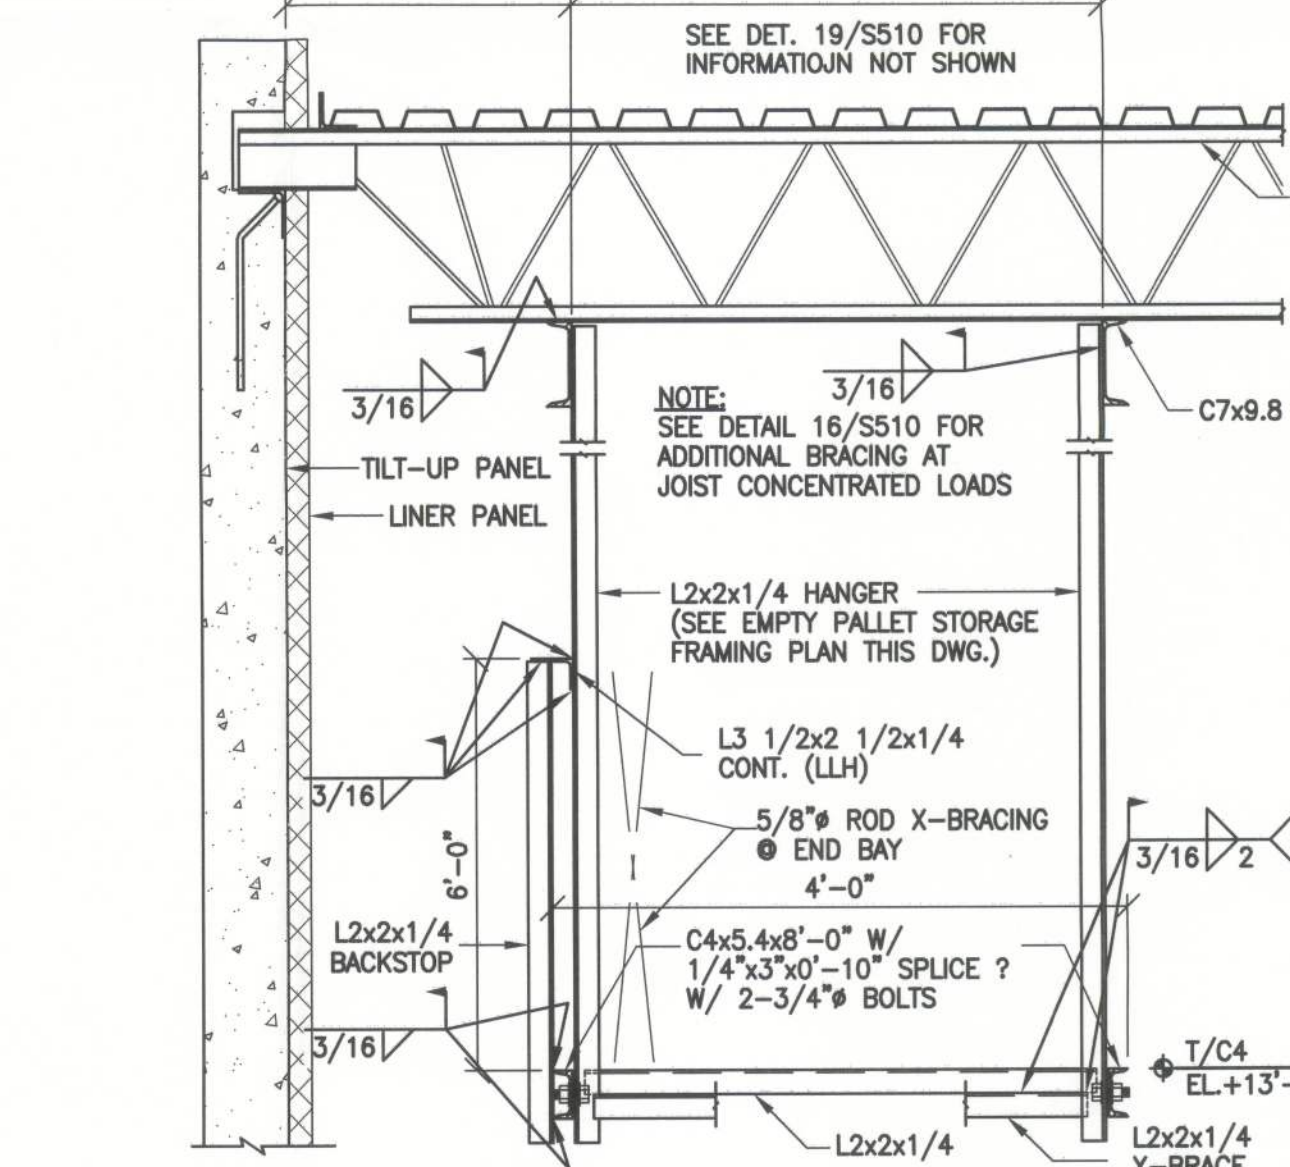


EMPTY PALLET STORAGE RACK SCALE: 3/4"=1'-0" ⑰

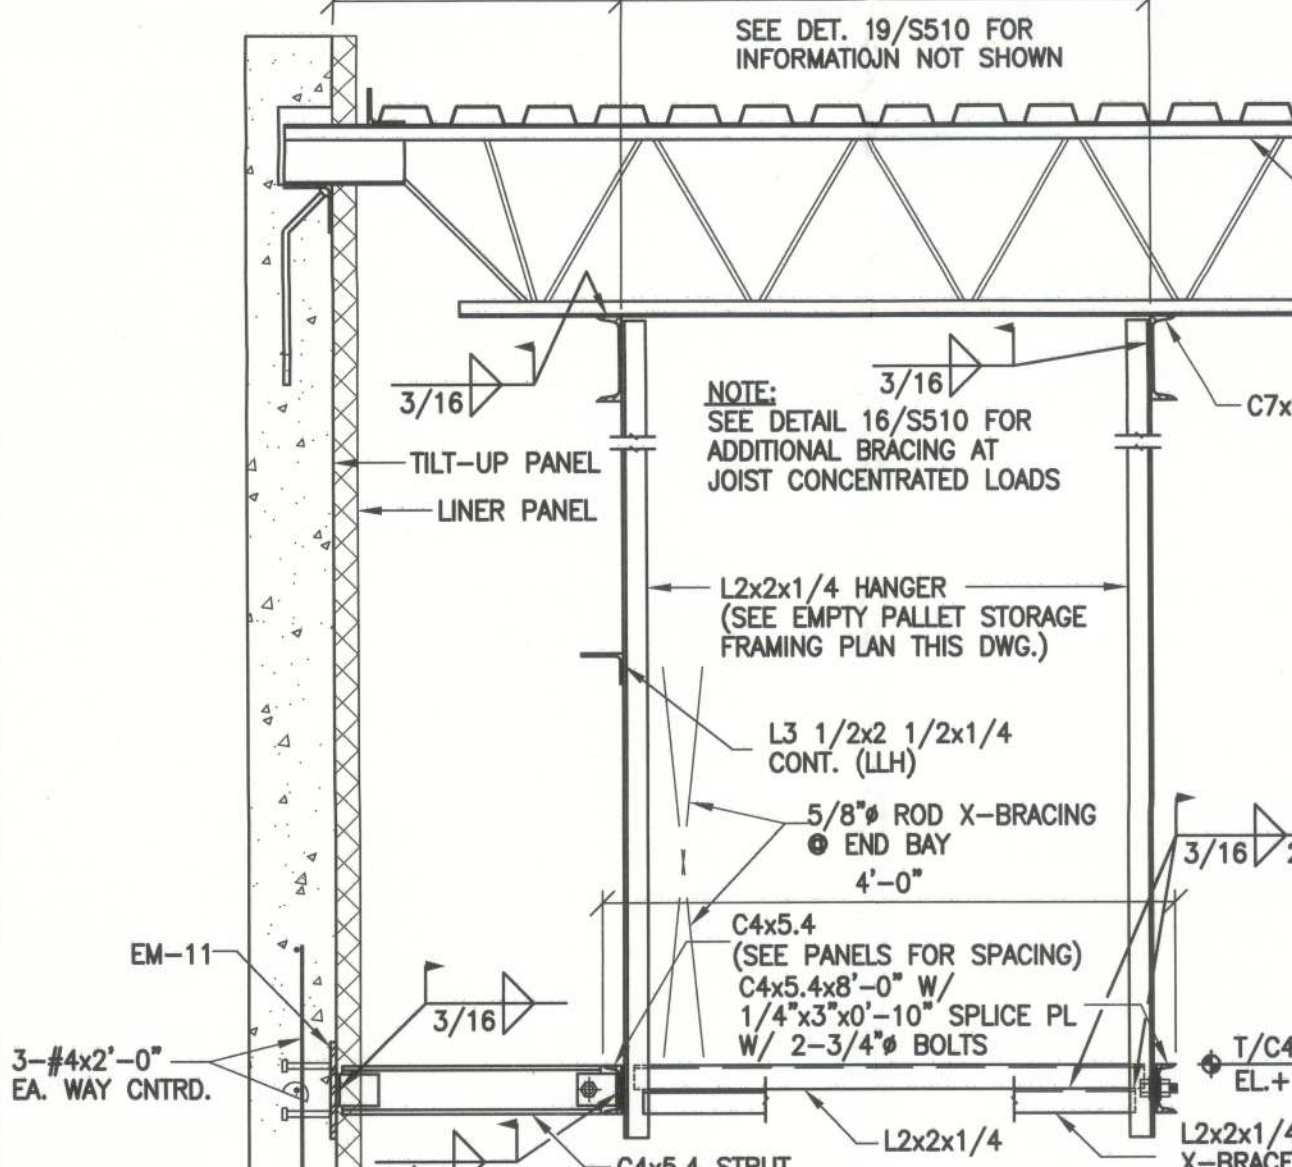

EMPTY PALLET STORAGE RACK SCALE: 3/4"=1'-0" ⑱

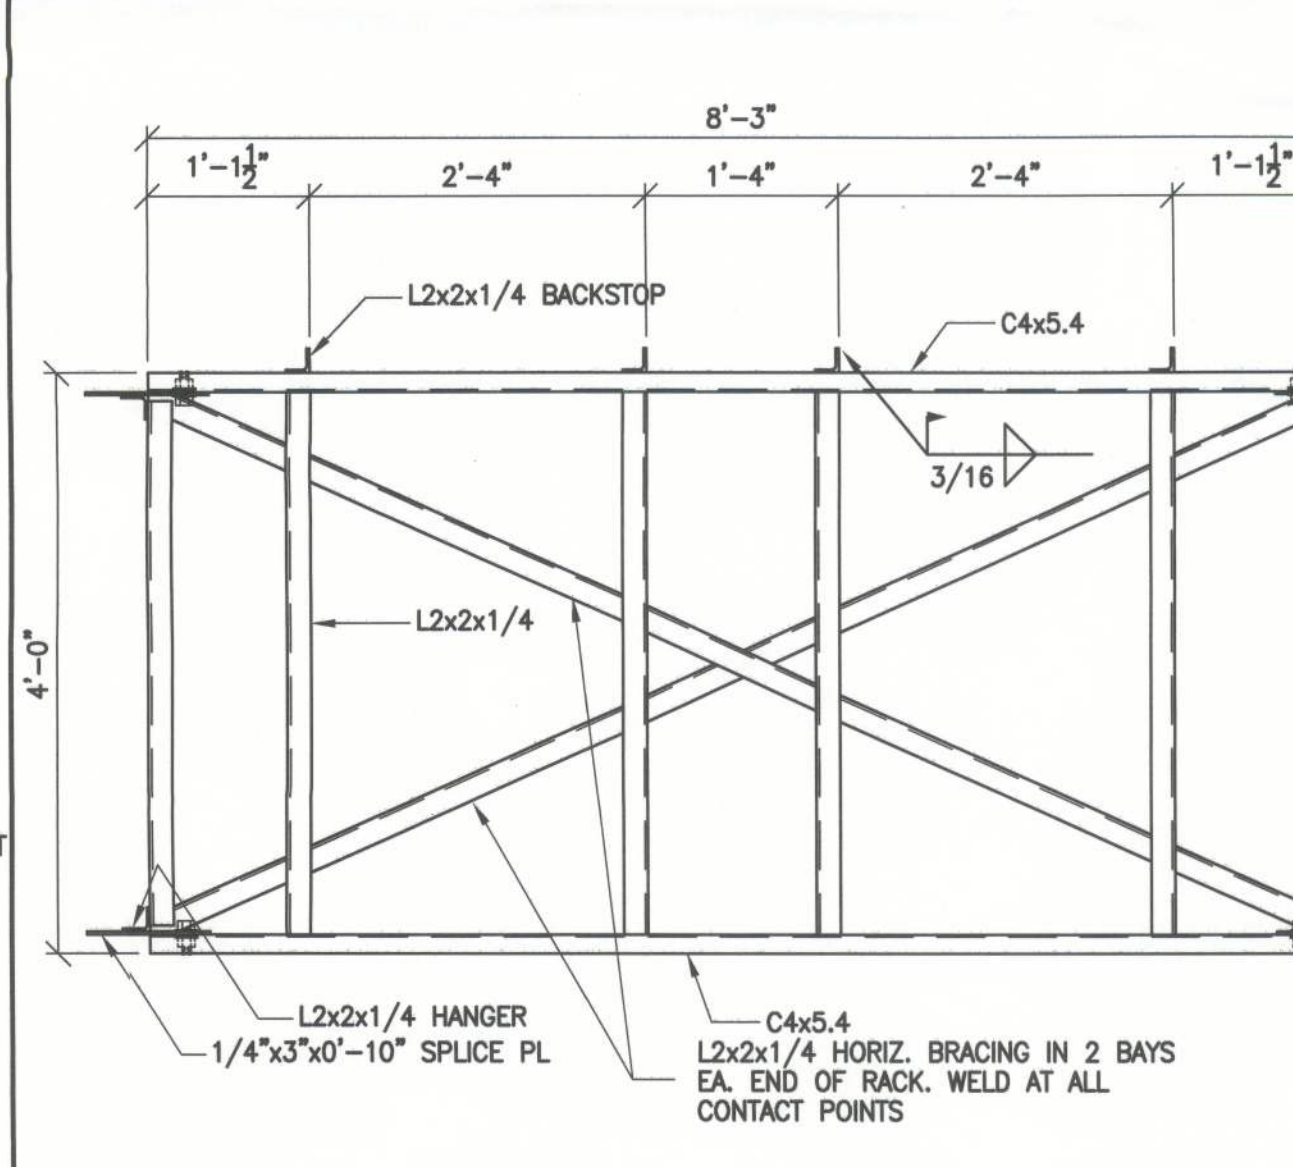

EMPTY PALLET STORAGE RACK
FRAMING PLAN SCALE: 3/4"=1'-0" ⑲

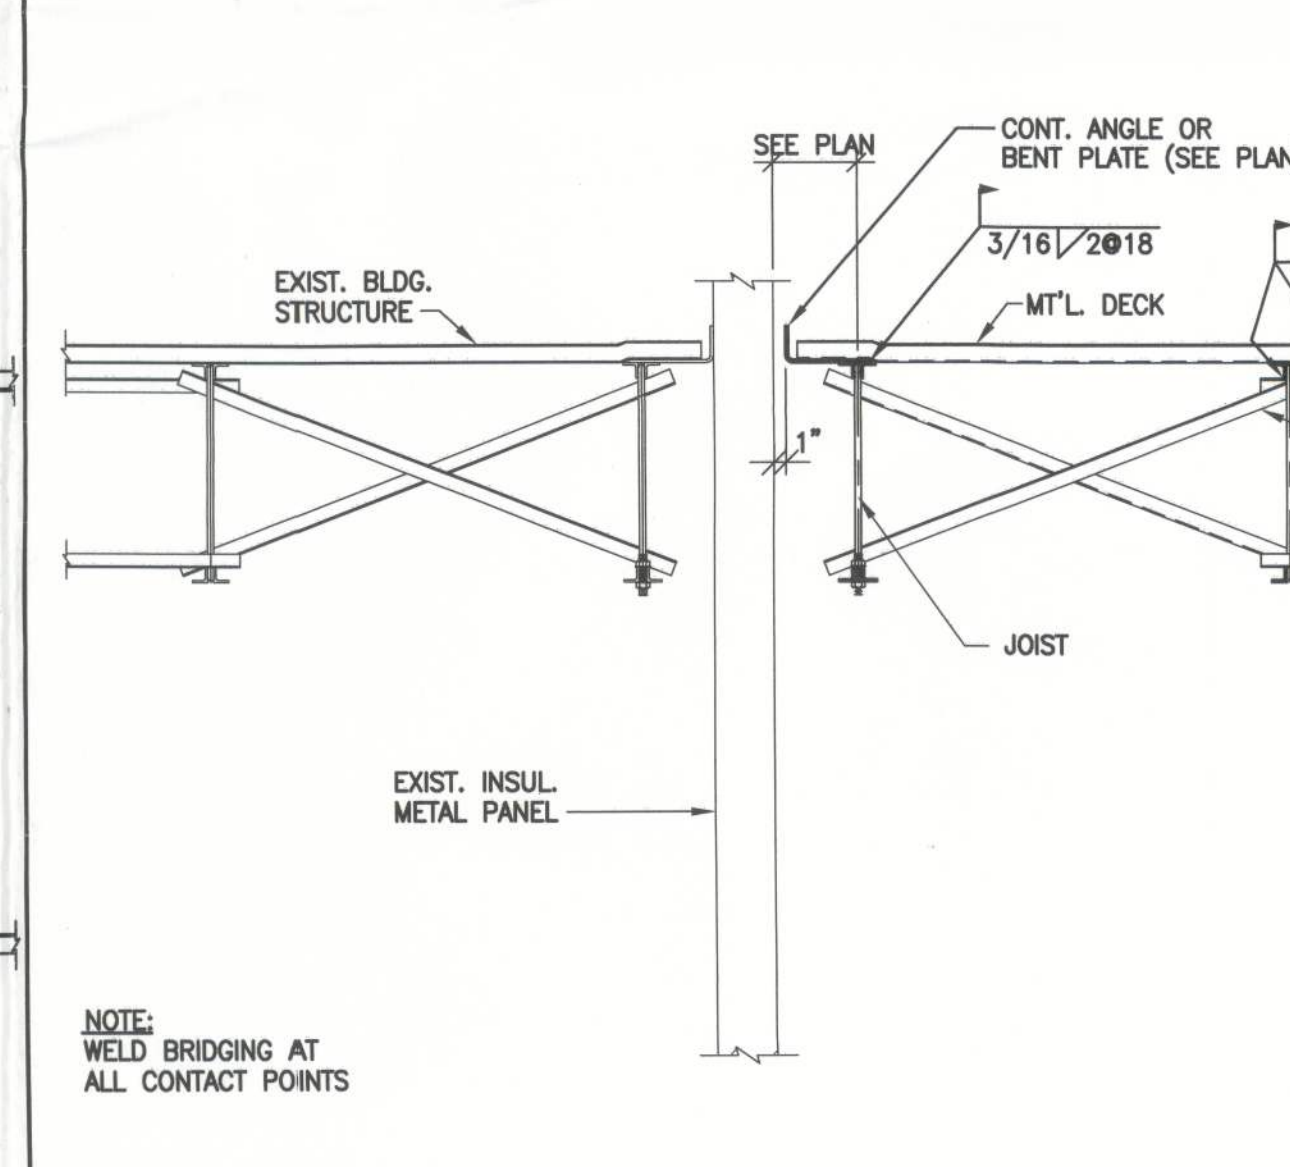

SECTION SCALE: 3/4"=1'-0" ⑳


UNITED STATES COLD STORAGE, INC.
PHASE II EXPANSION
LAKE CITY, FLORIDA

SECTION
& DETAILS

NO.	DATE	BY	DESCRIPTION
1	12/20/12	SM	FOUNDATION PERMIT ISSUE
2	12/20/12	SM	FOUNDATION PERMIT REVISION
3	12/20/12	SM	FOUNDATION PERMIT REVISION
JOB NO. 710-04224
DRAWN: SM
CHECKED: DK
SCALE: AS NOTED
S510
DRAWING NO.


Filename: T:\Jobs\04200-04299\04224 United States Cold Storage Phase II Facility Expansion_FLD\Design\Struct\04224SS02.dwg Last Saved By: SMARTIM Date: 12/20/2012 2:43:50 PM Plotted: 12/20/2012 2:44:01 PM

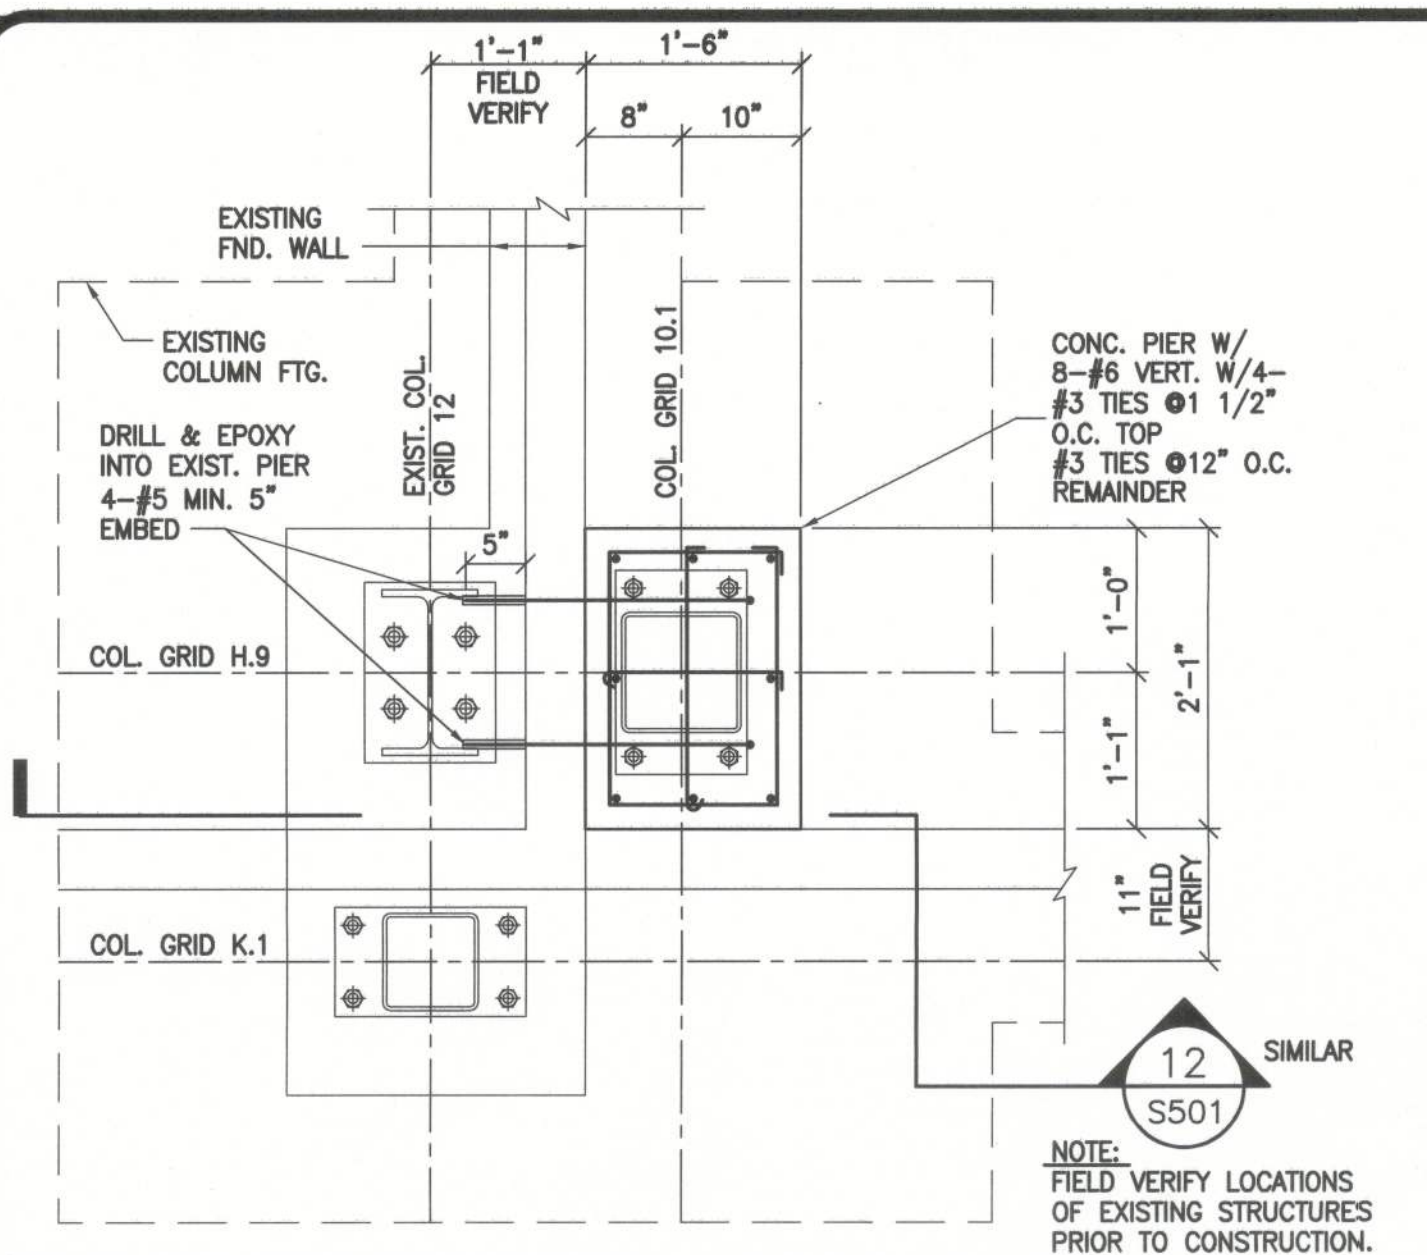

CONC. PIER DETAIL

SCALE: 3/4" = 1'-0"


1

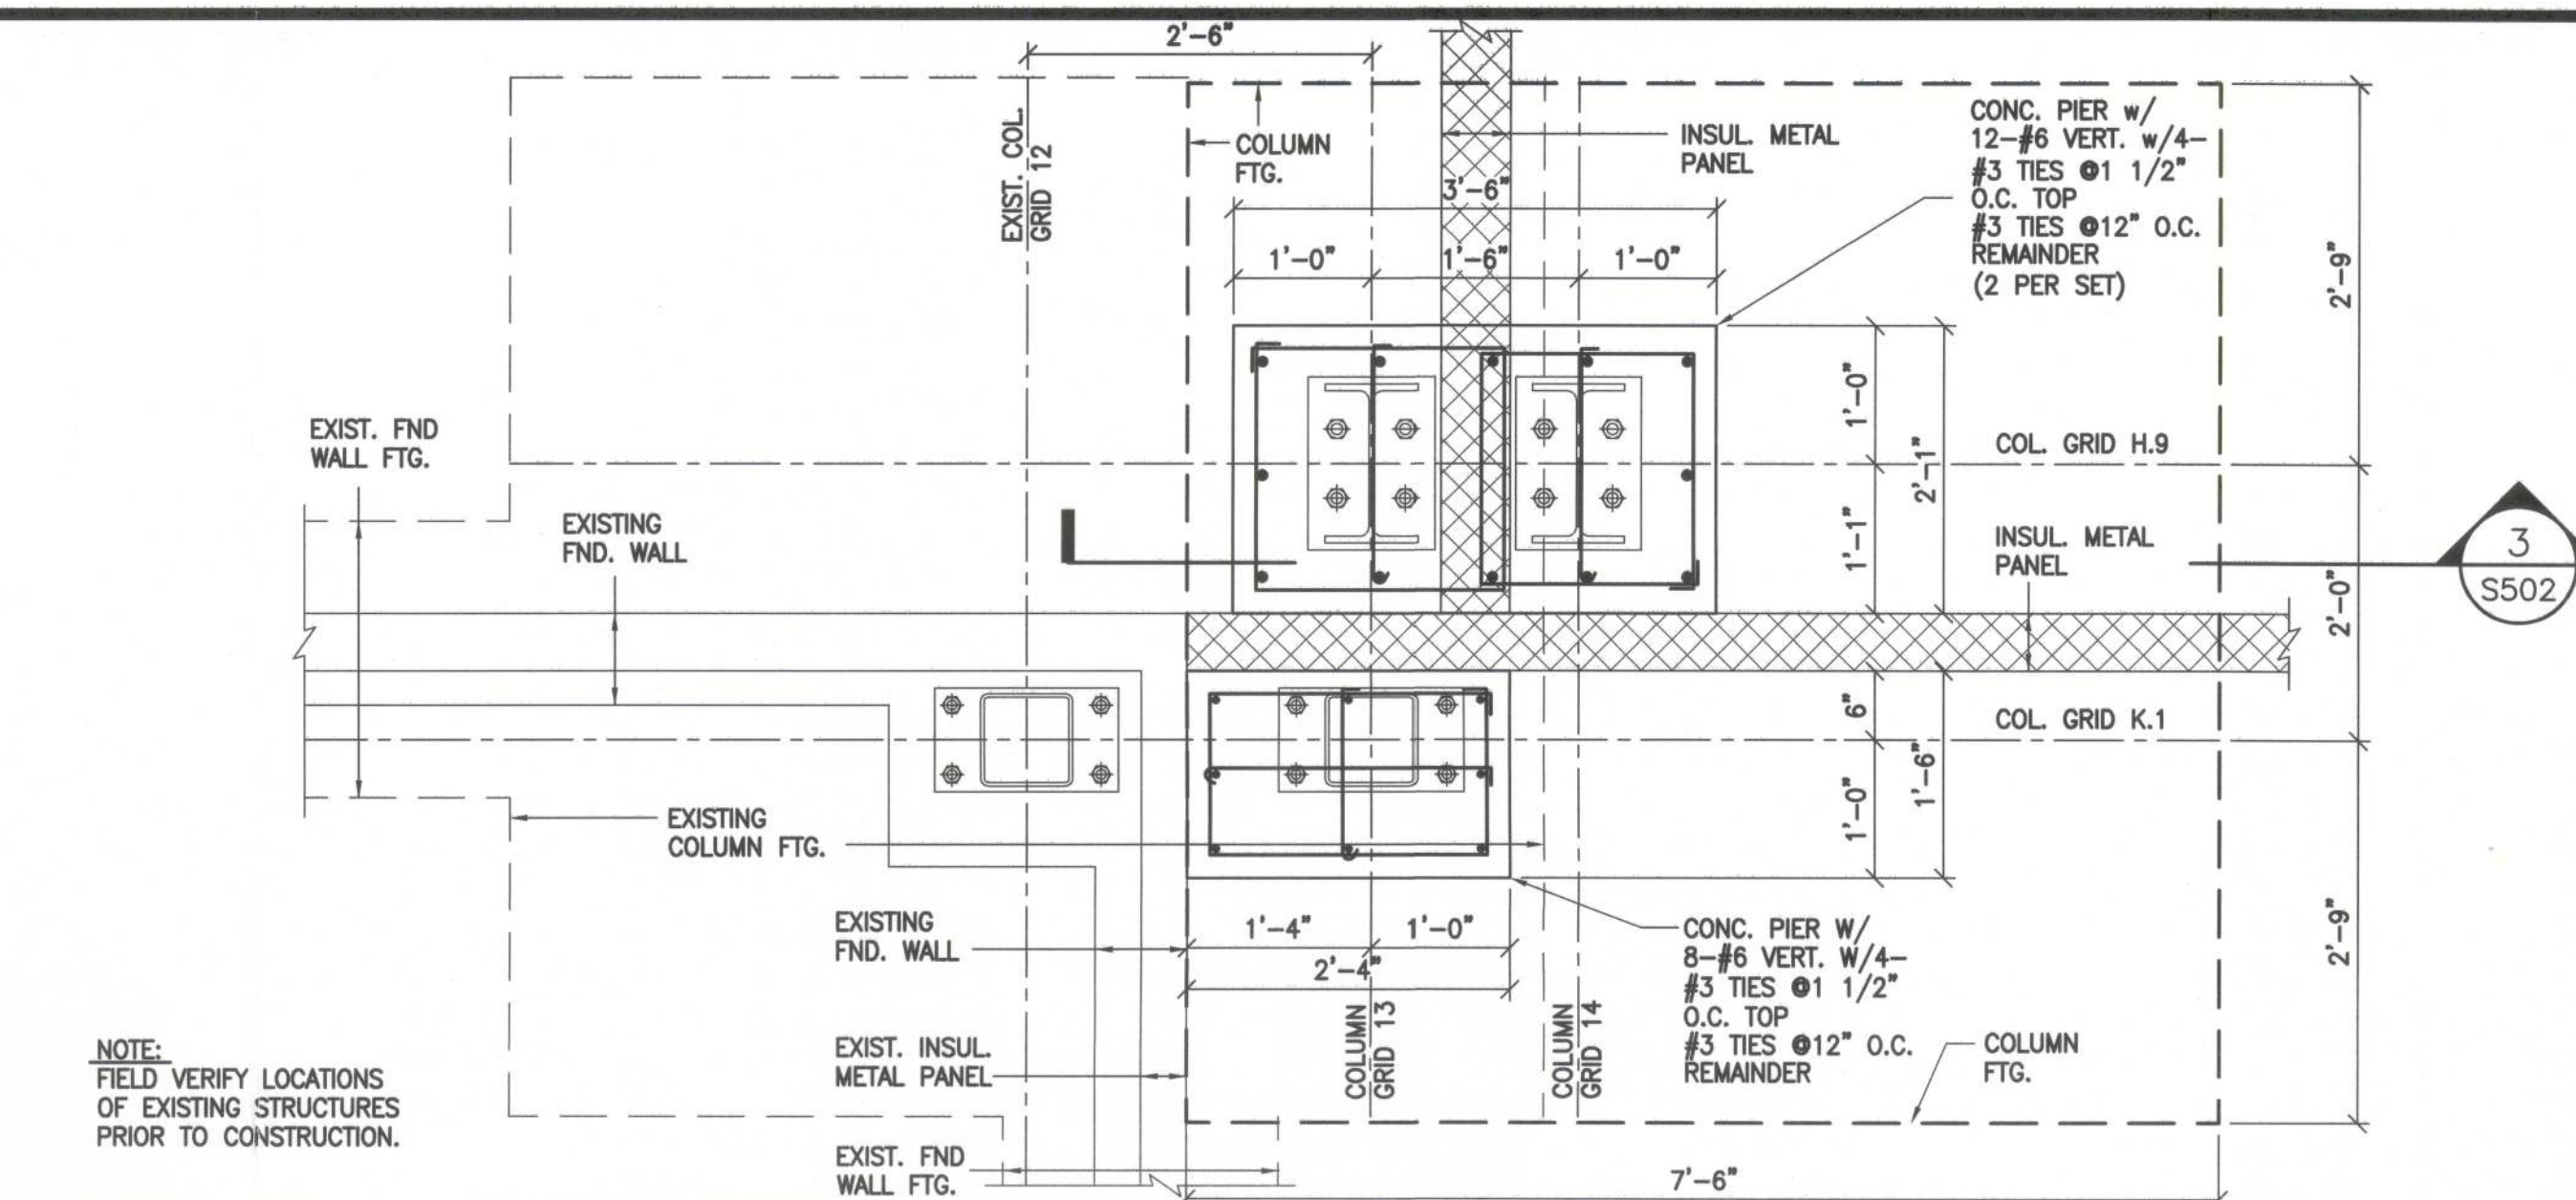

FOOTING DETAIL

SCALE: 3/4" = 1'-0"


2

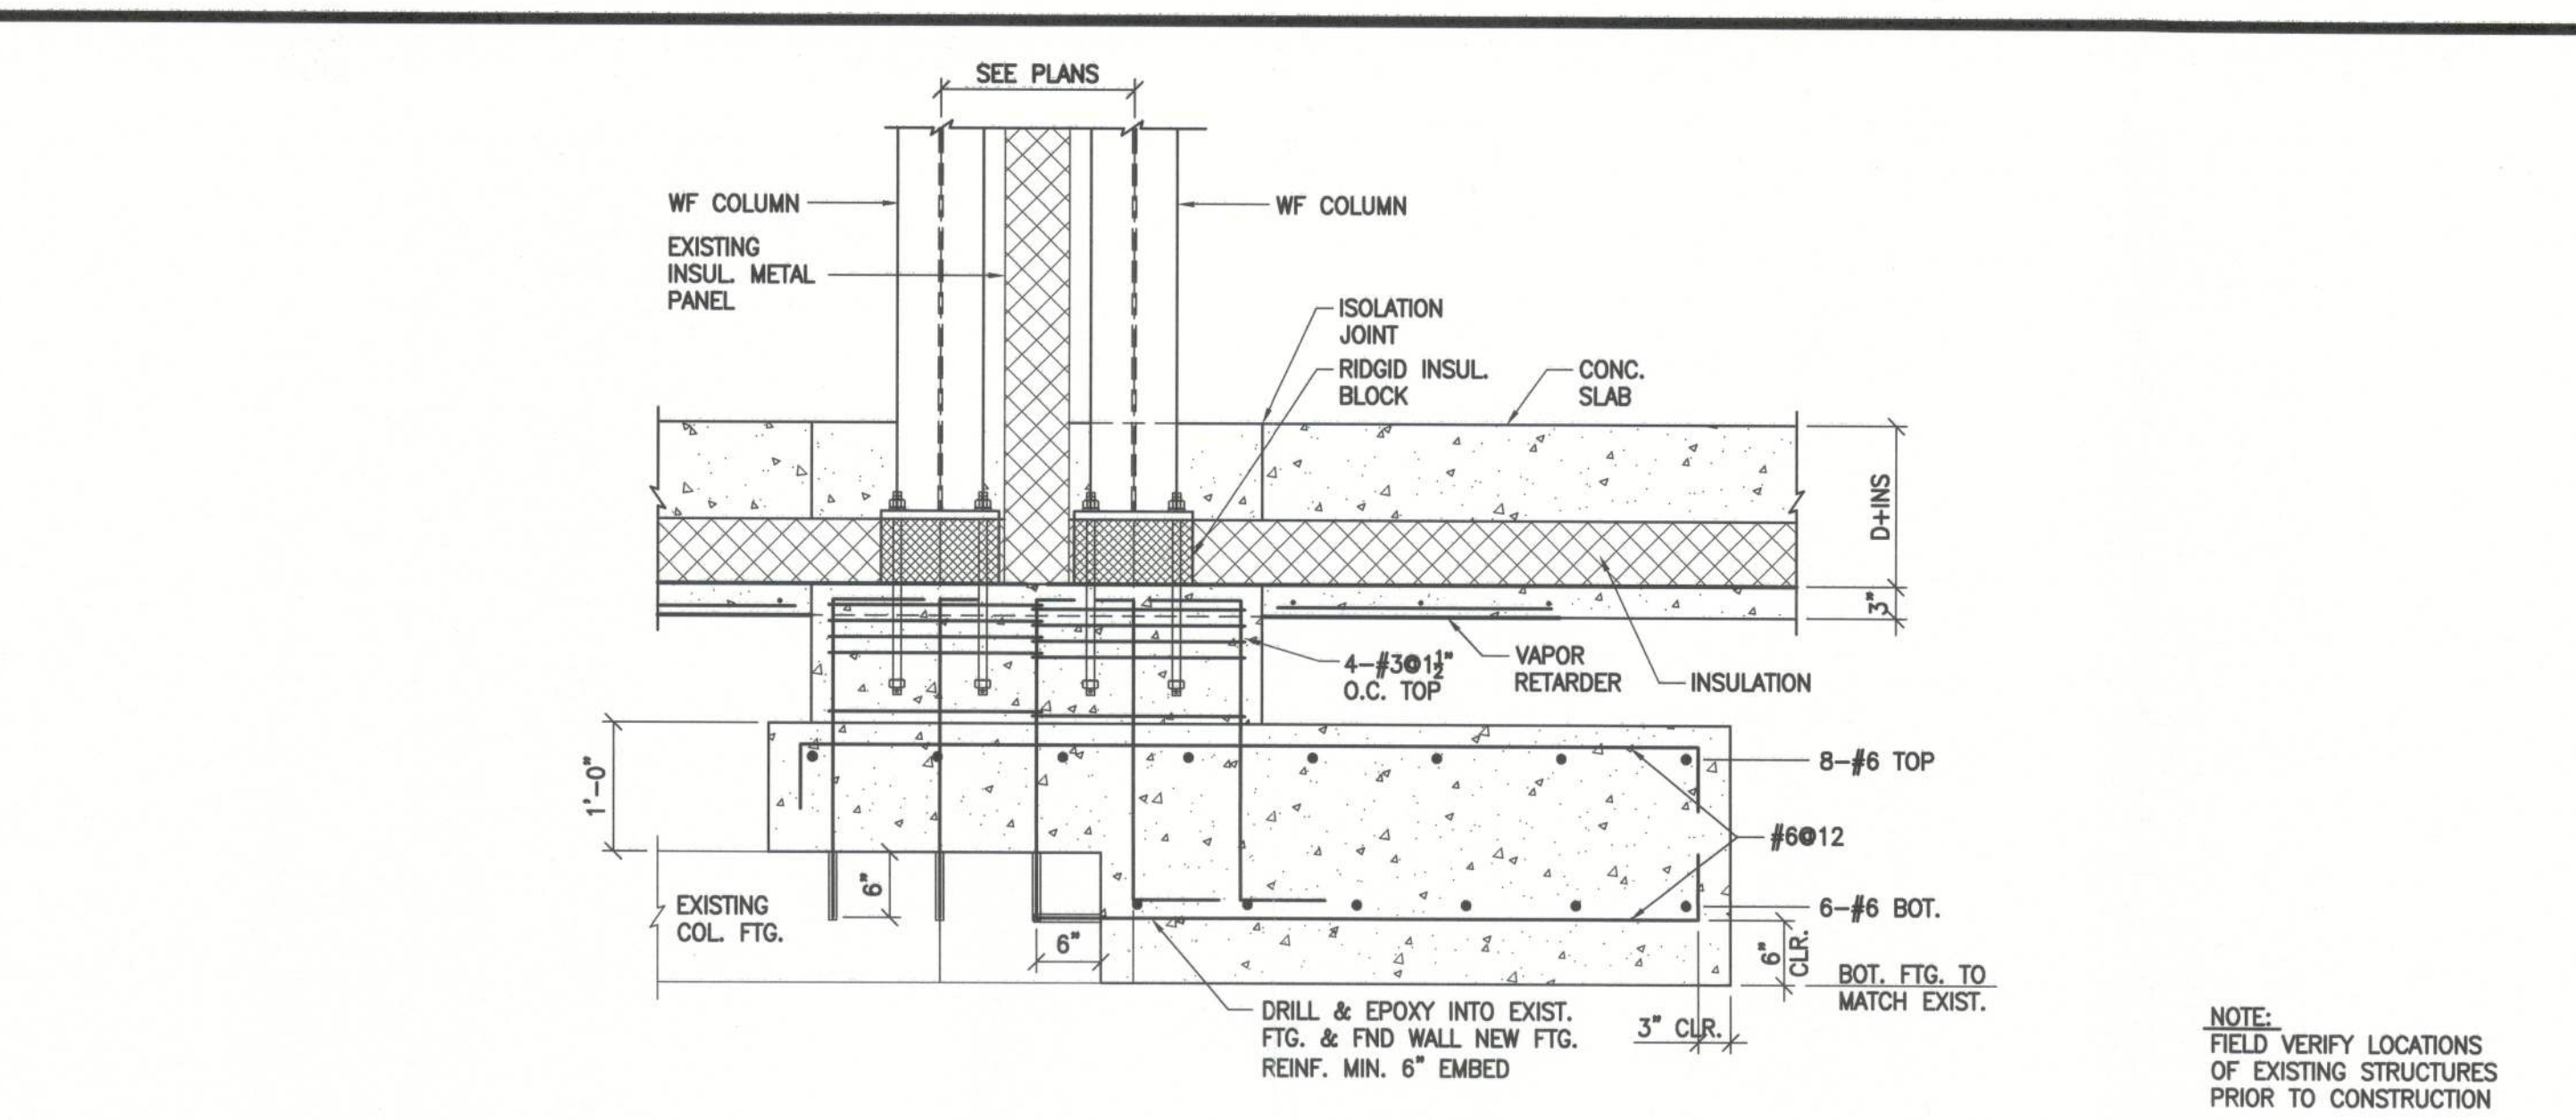

SECTION

SCALE: 3/4" = 1'-0"


3

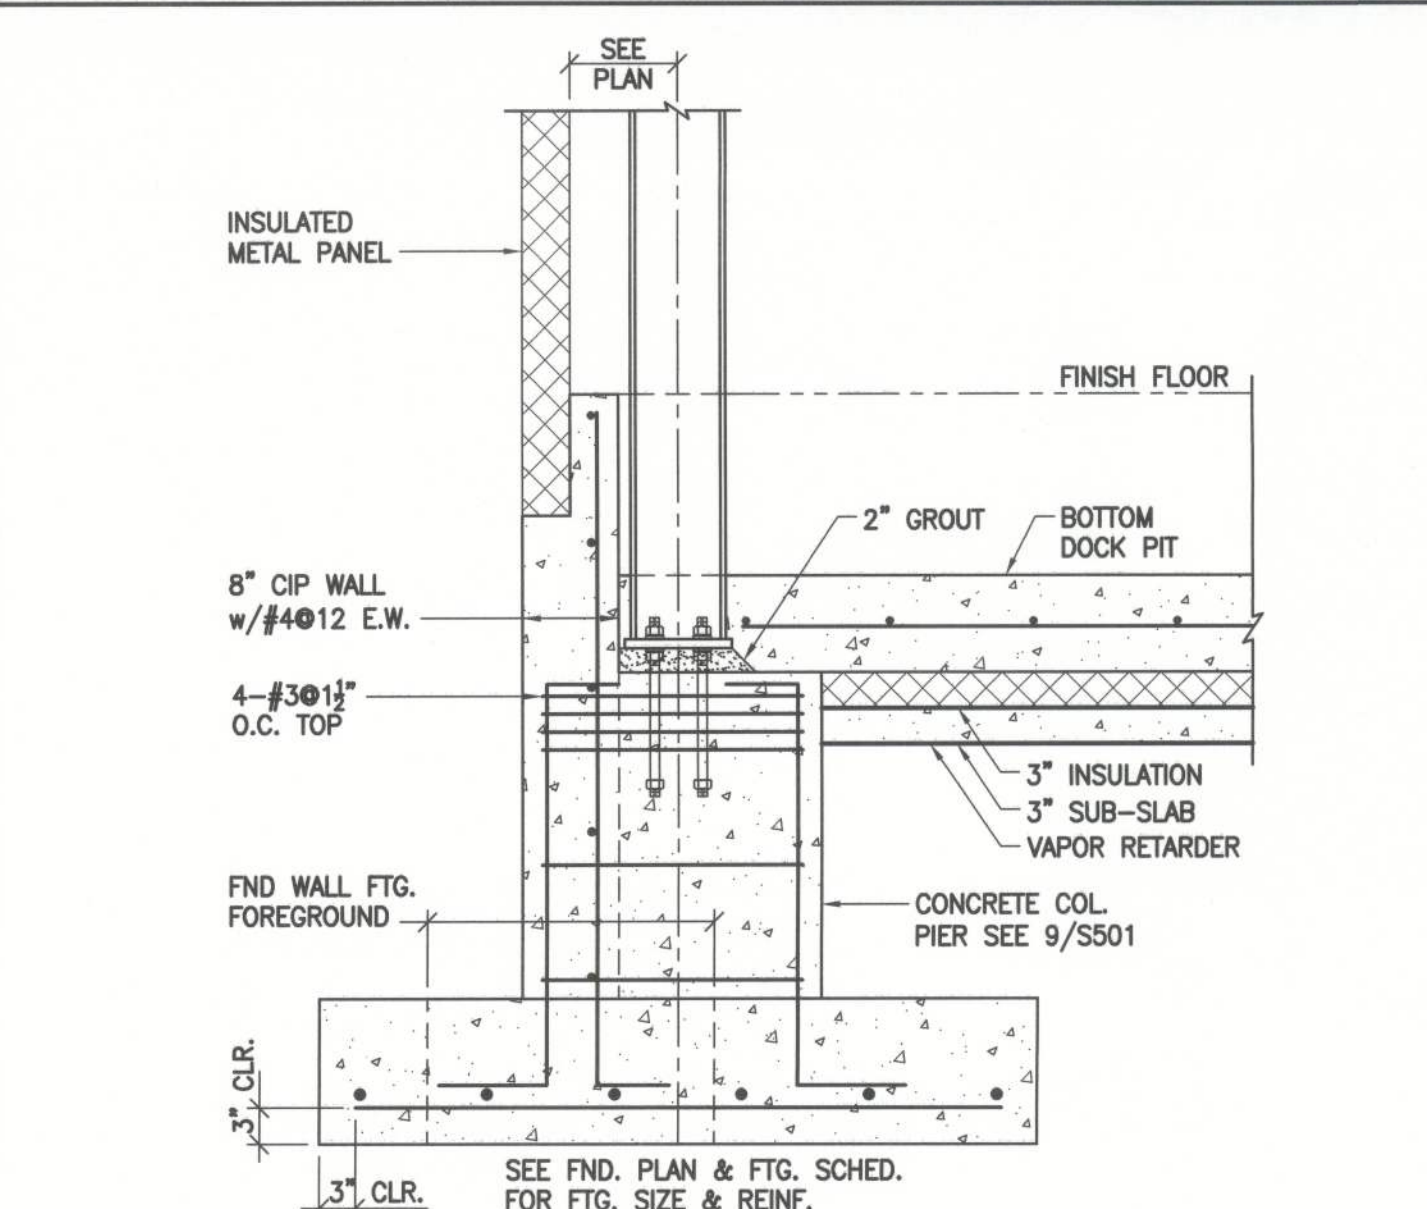

SECTION

SCALE: 3/4" = 1'-0"


4

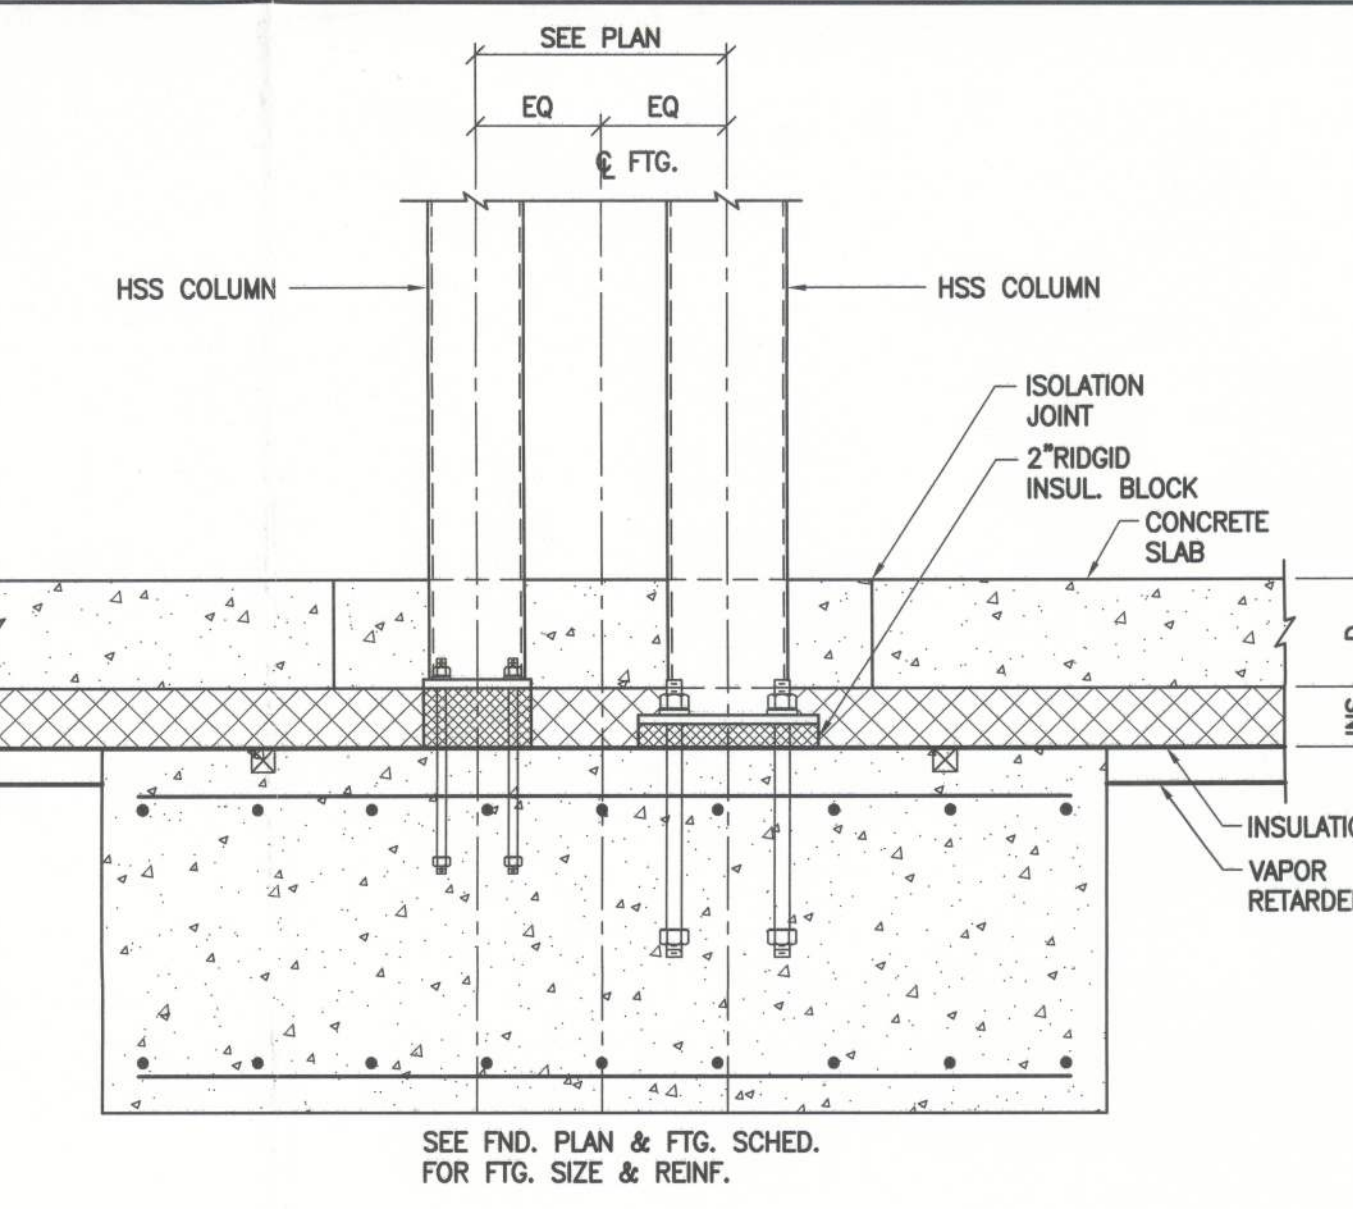

SECTION

SCALE: 3/4" = 1'-0"


5

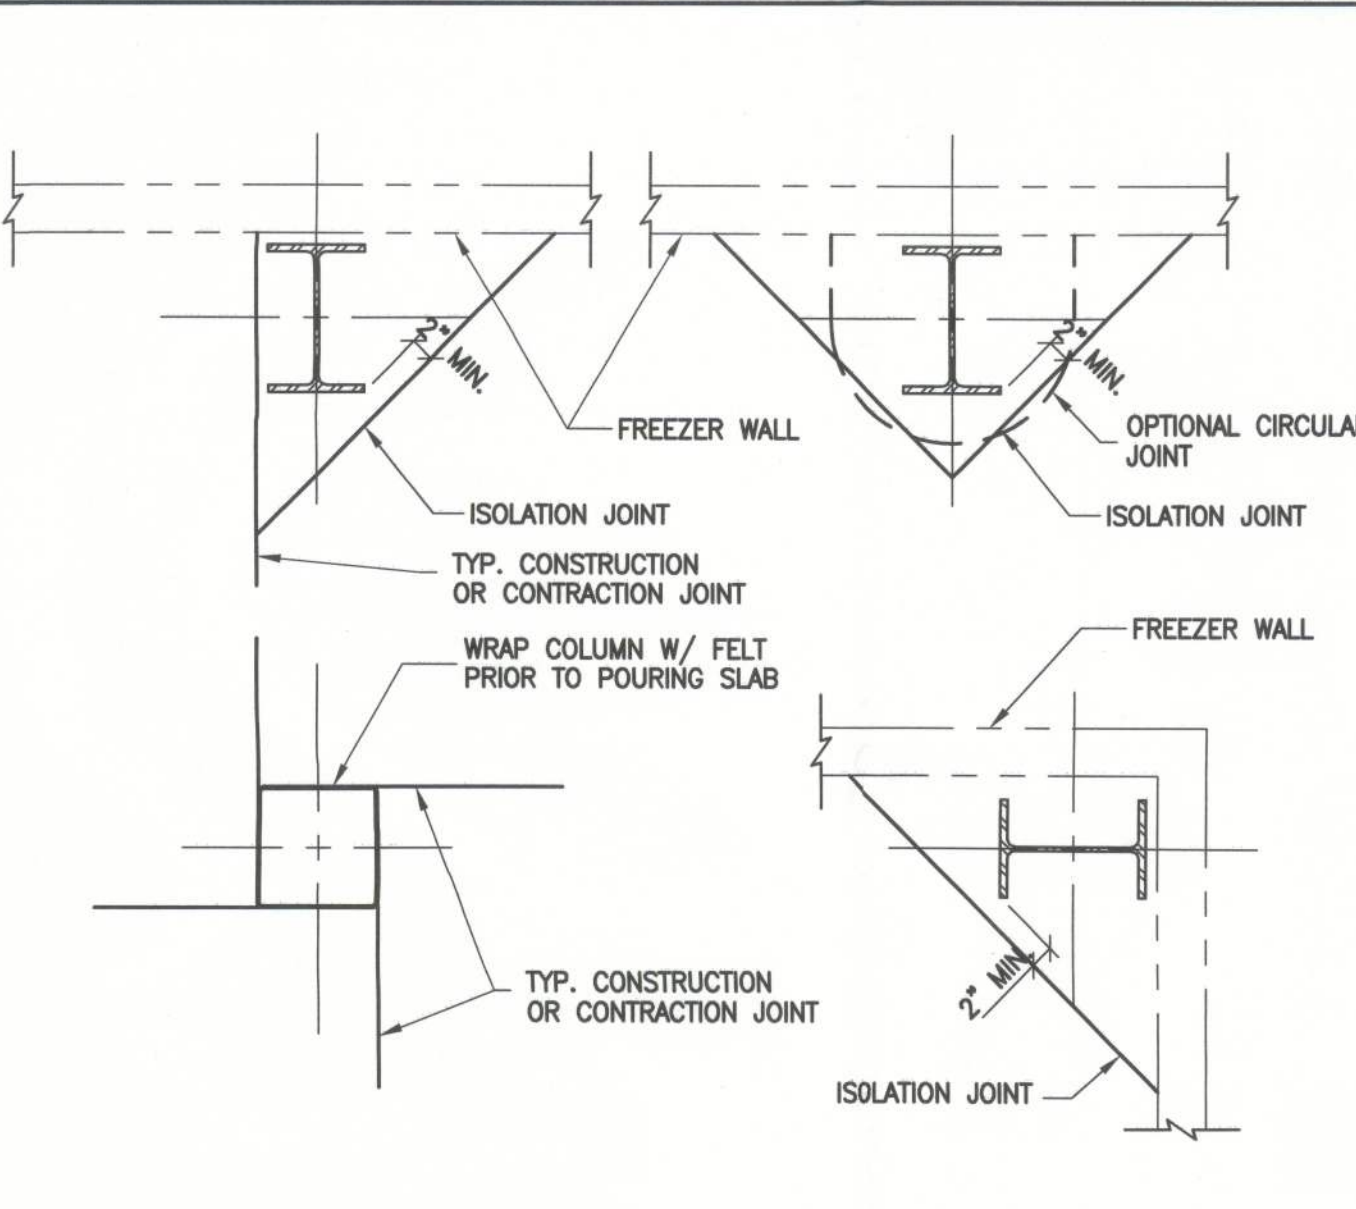

TYPICAL ISOLATION JOINTS
@ FREEZER

SCALE: N.T.S.


6

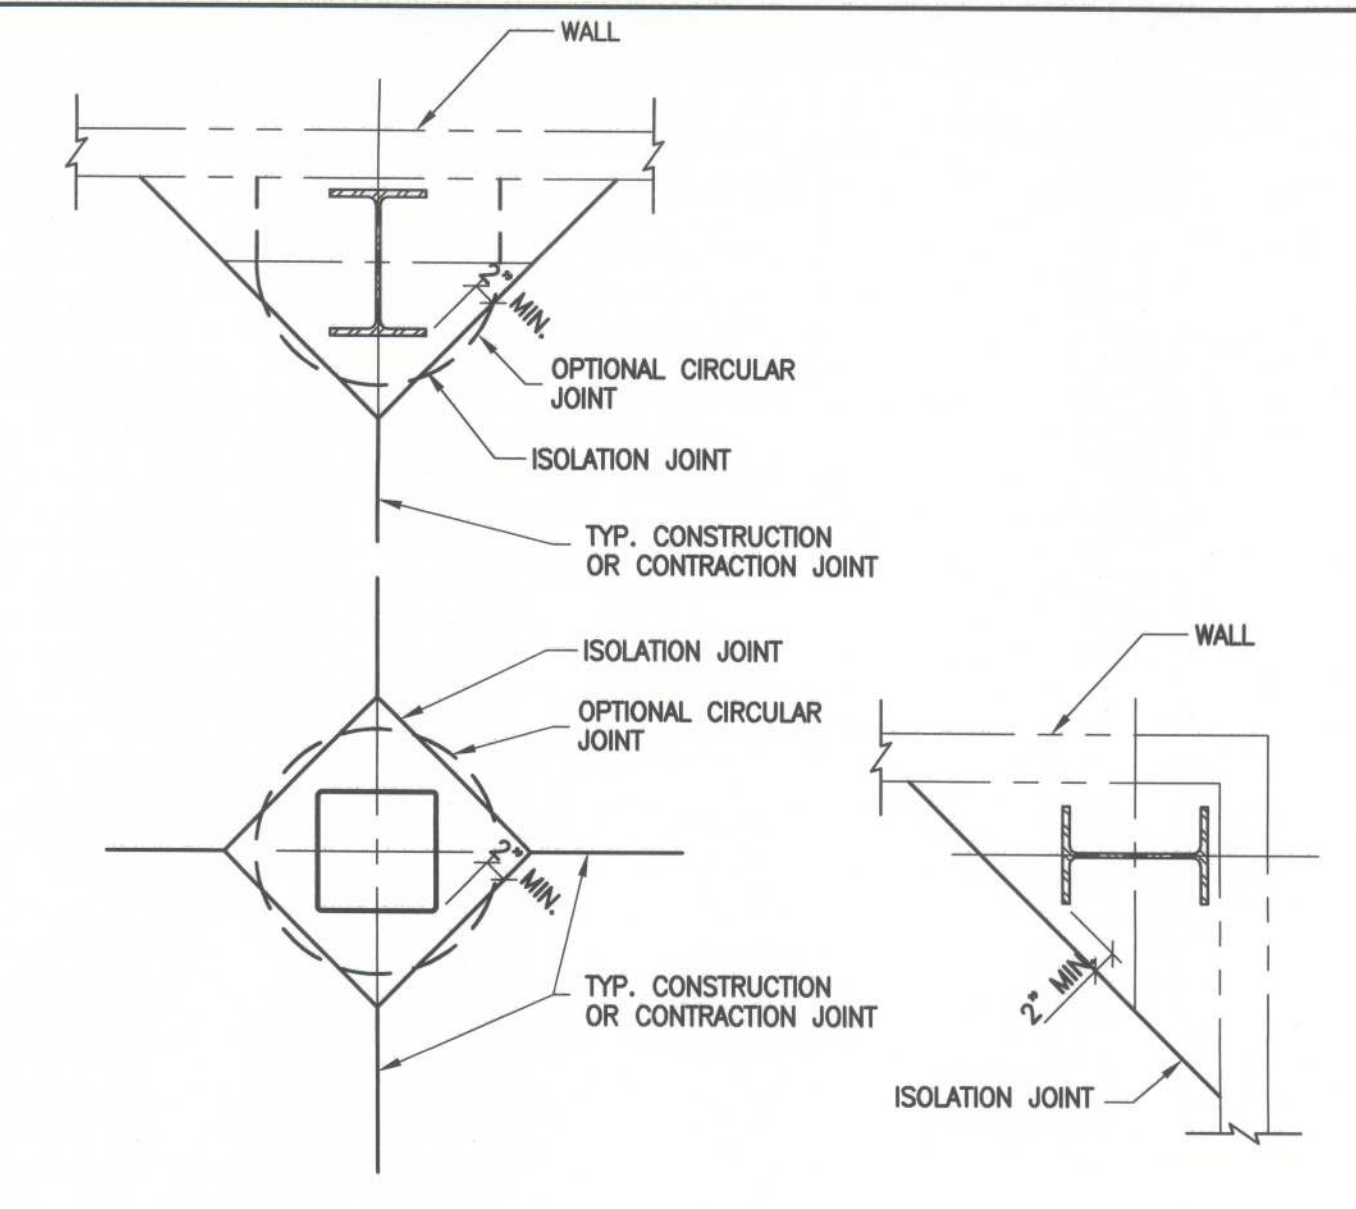

TYPICAL ISOLATION JOINTS

SCALE: N.T.S.


7

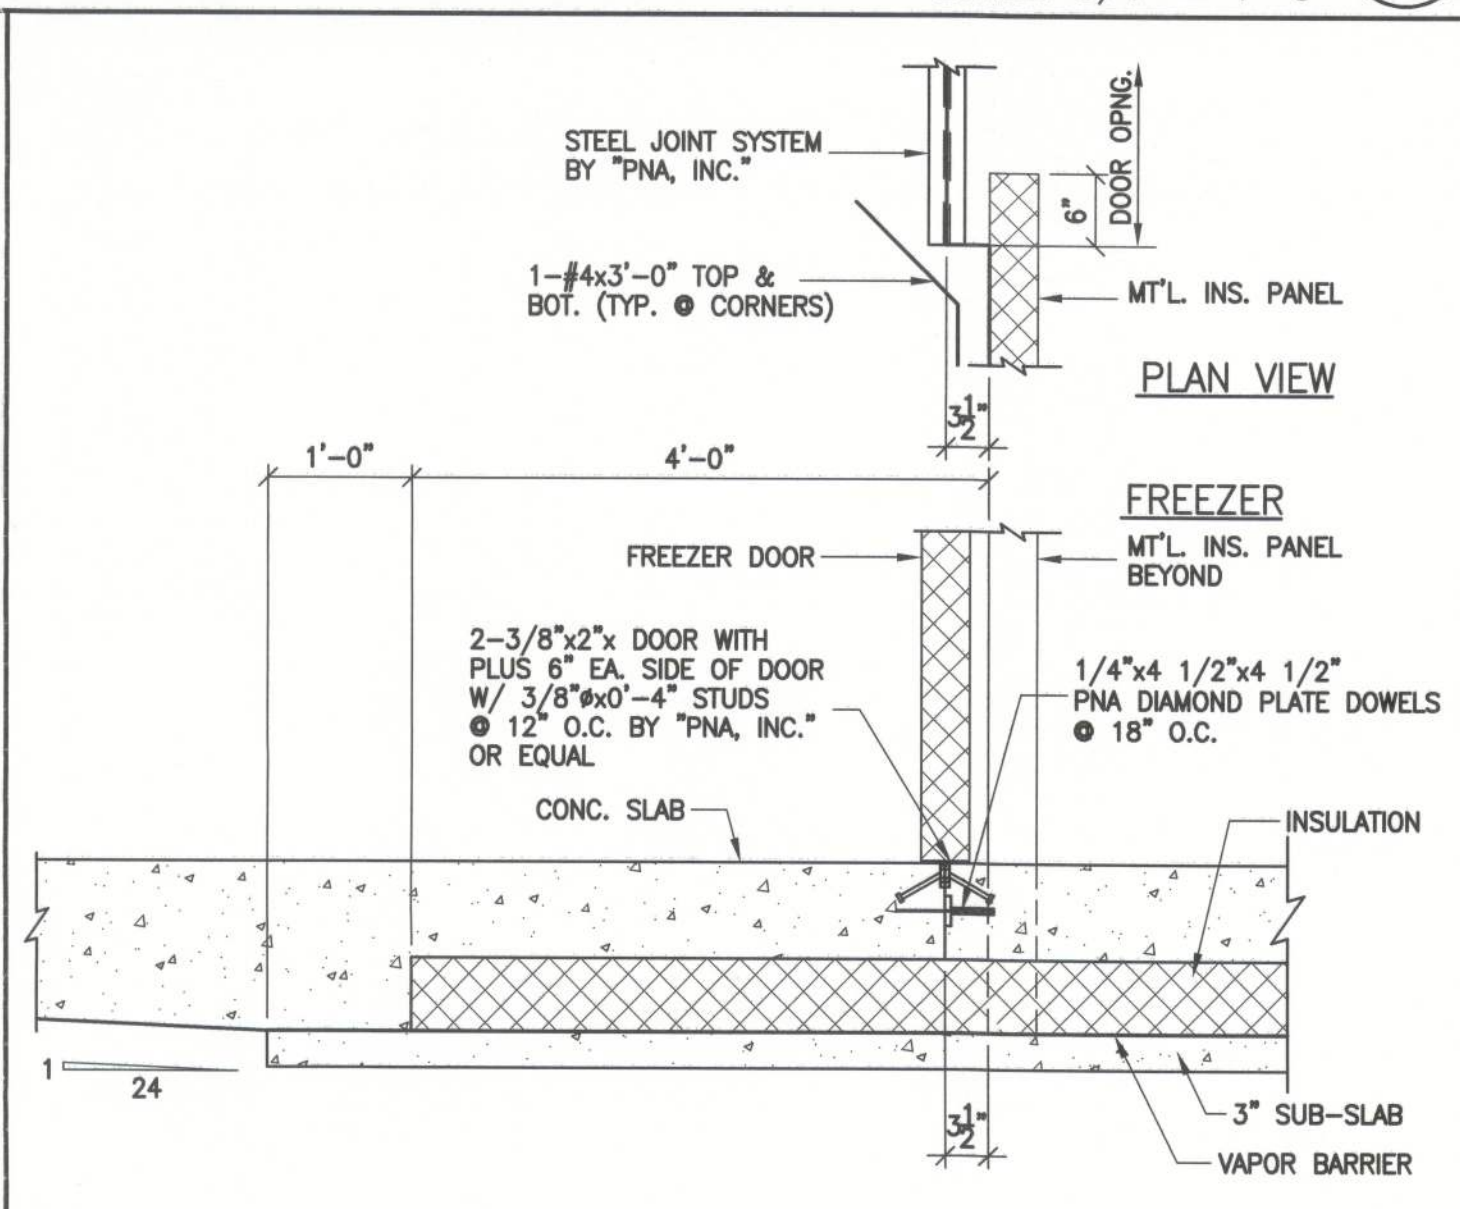

THRESHOLD DETAIL
@ FREEZER DOORS

SCALE: 3/4" = 1'-0"


8

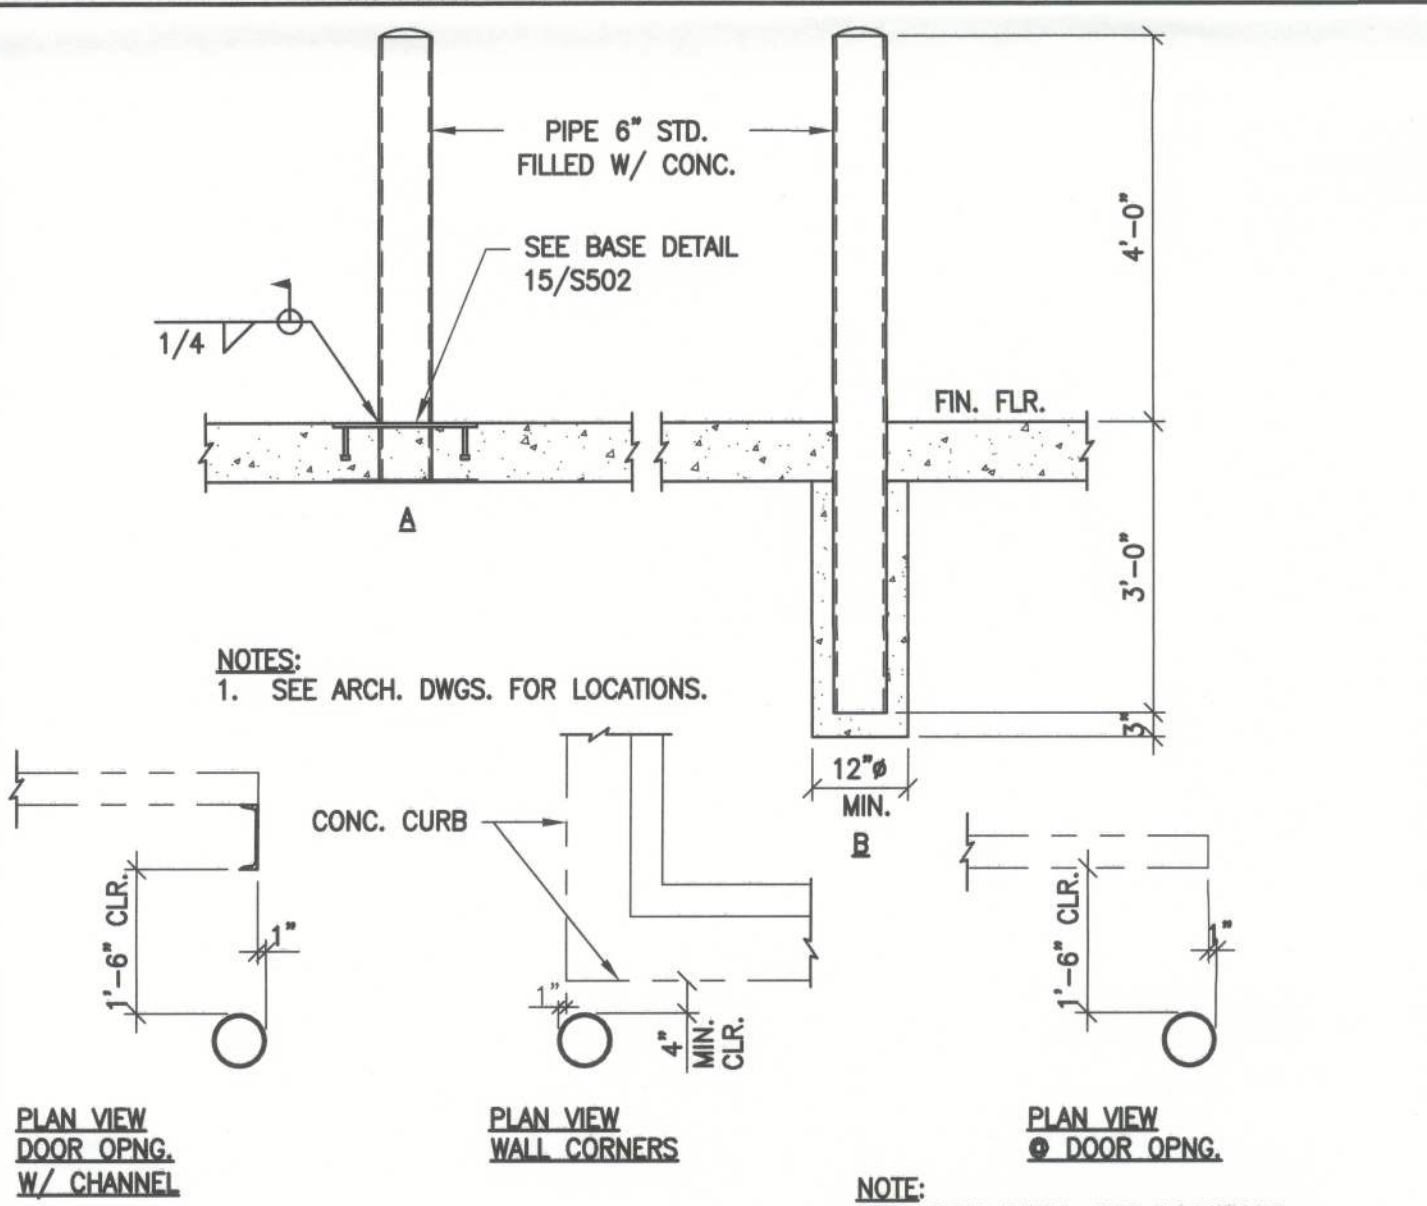

TYPICAL BOLLARD DETAIL
AT DOCK DOORS

SCALE: 1/2" = 1'-0"


9

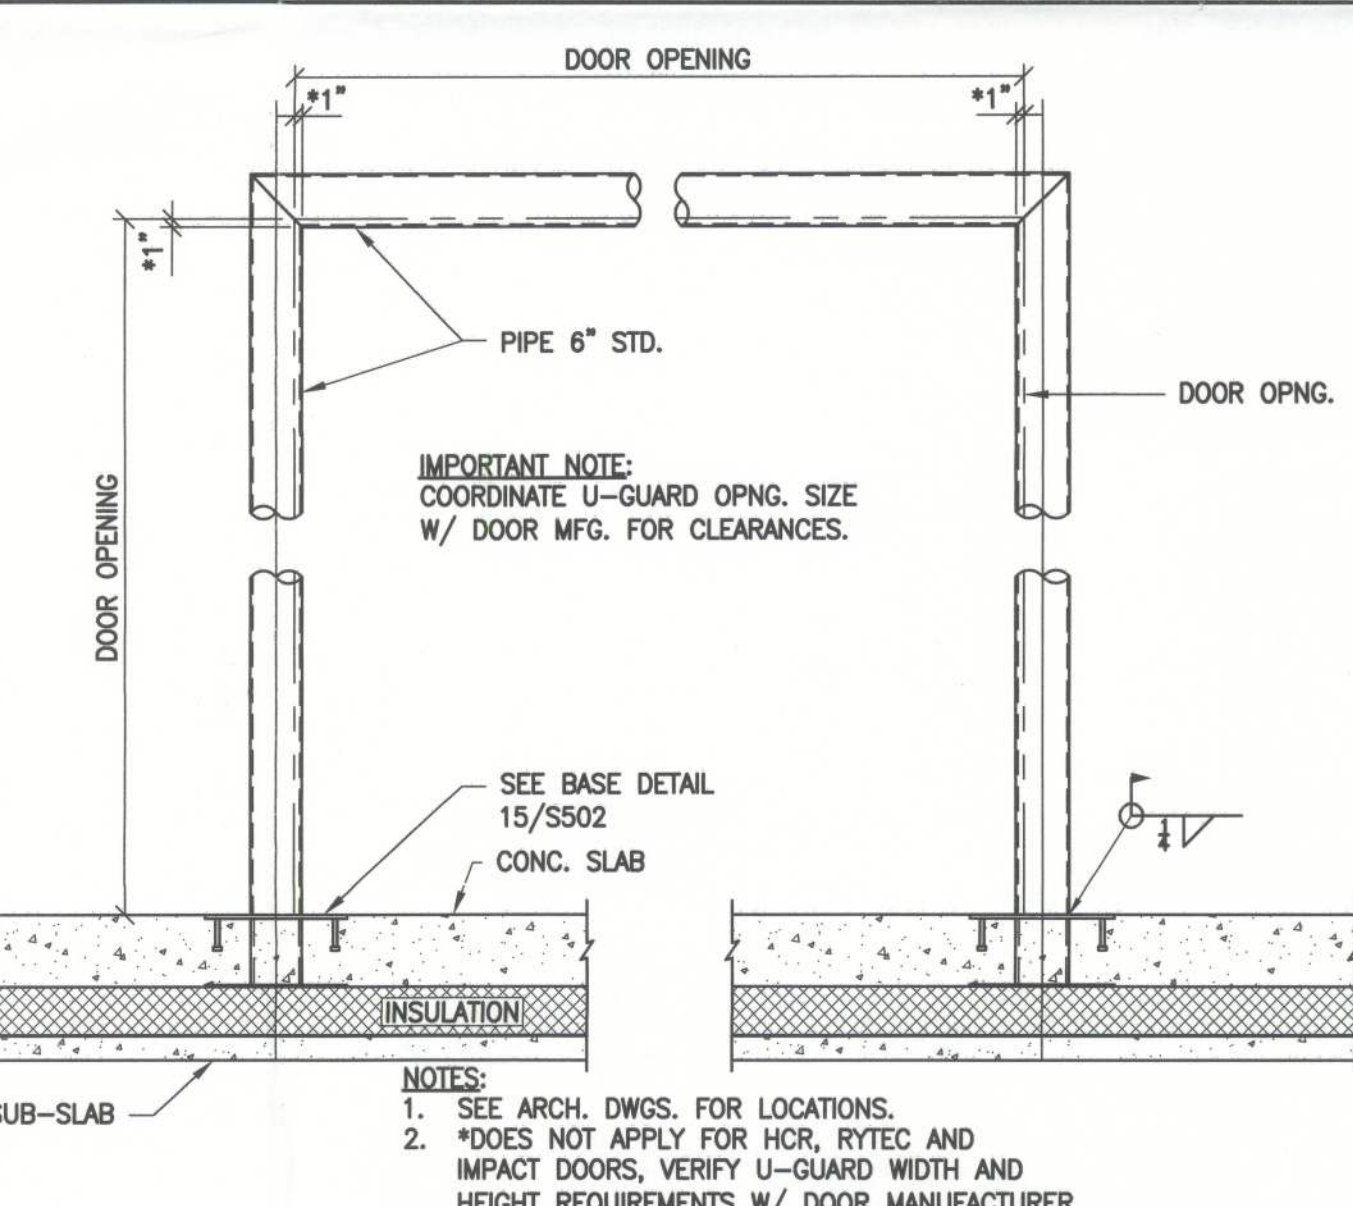

TYPICAL U-GUARD DETAIL
FOR FREEZER FLOORS

SCALE: 1/2" = 1'-0"


10

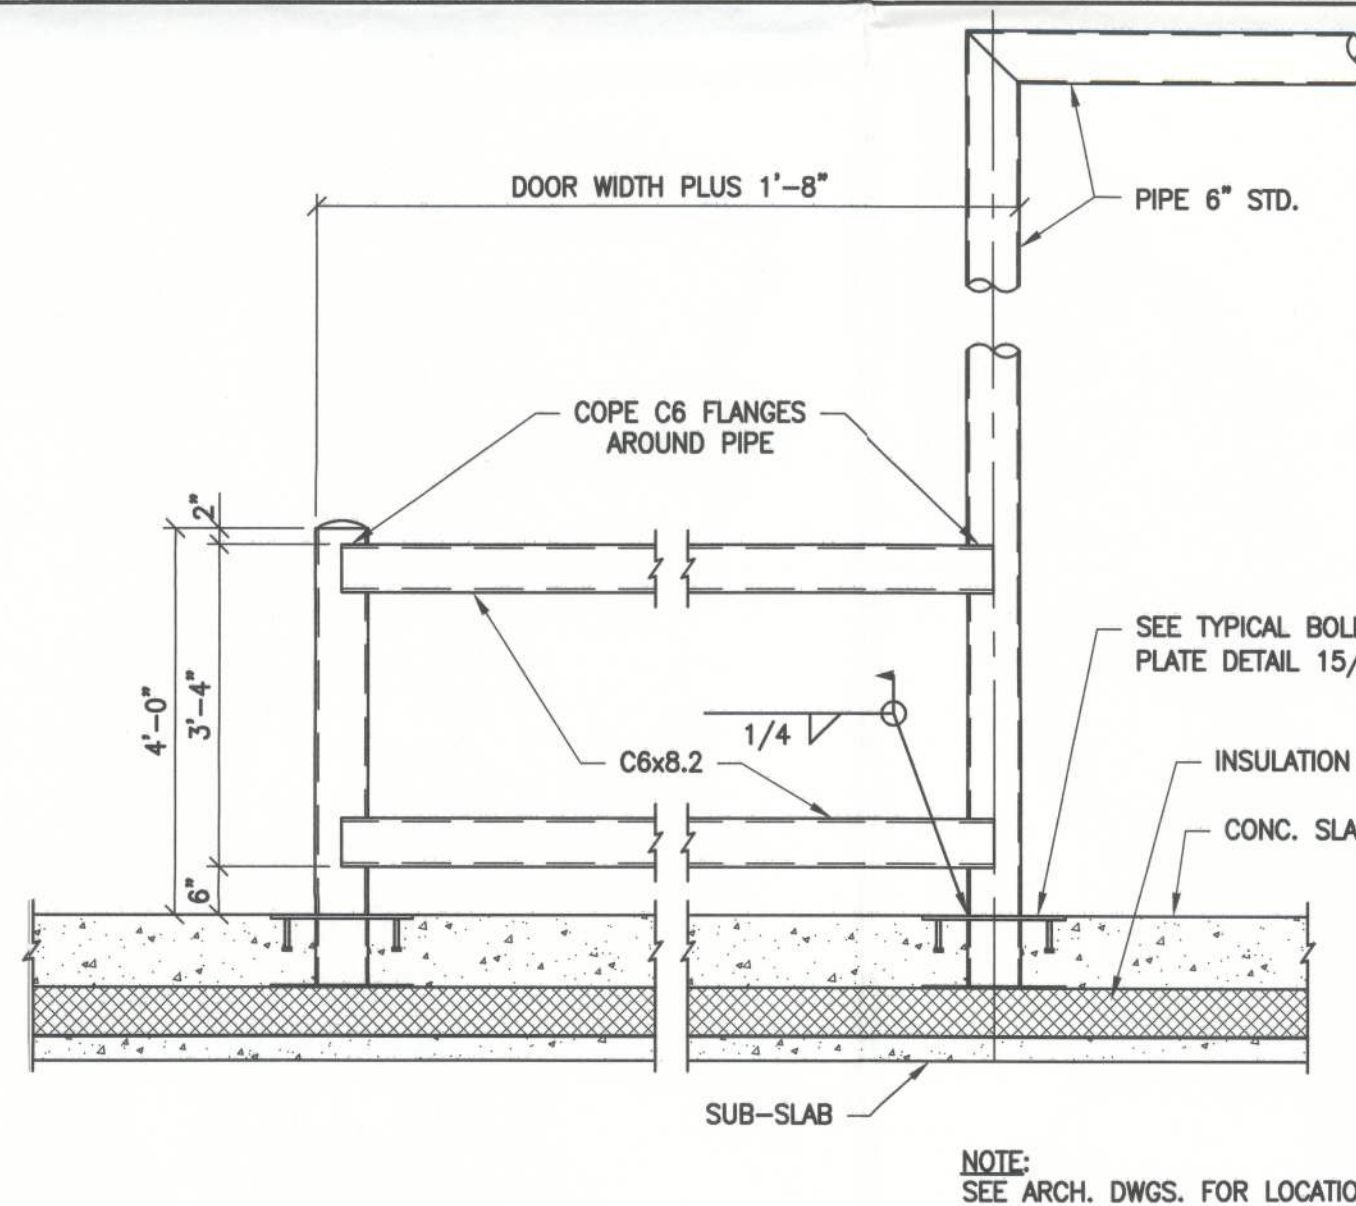

TYPICAL U-GUARD WING DETAIL
FOR FREEZER FLOORS

SCALE: 1/2" = 1'-0"


11

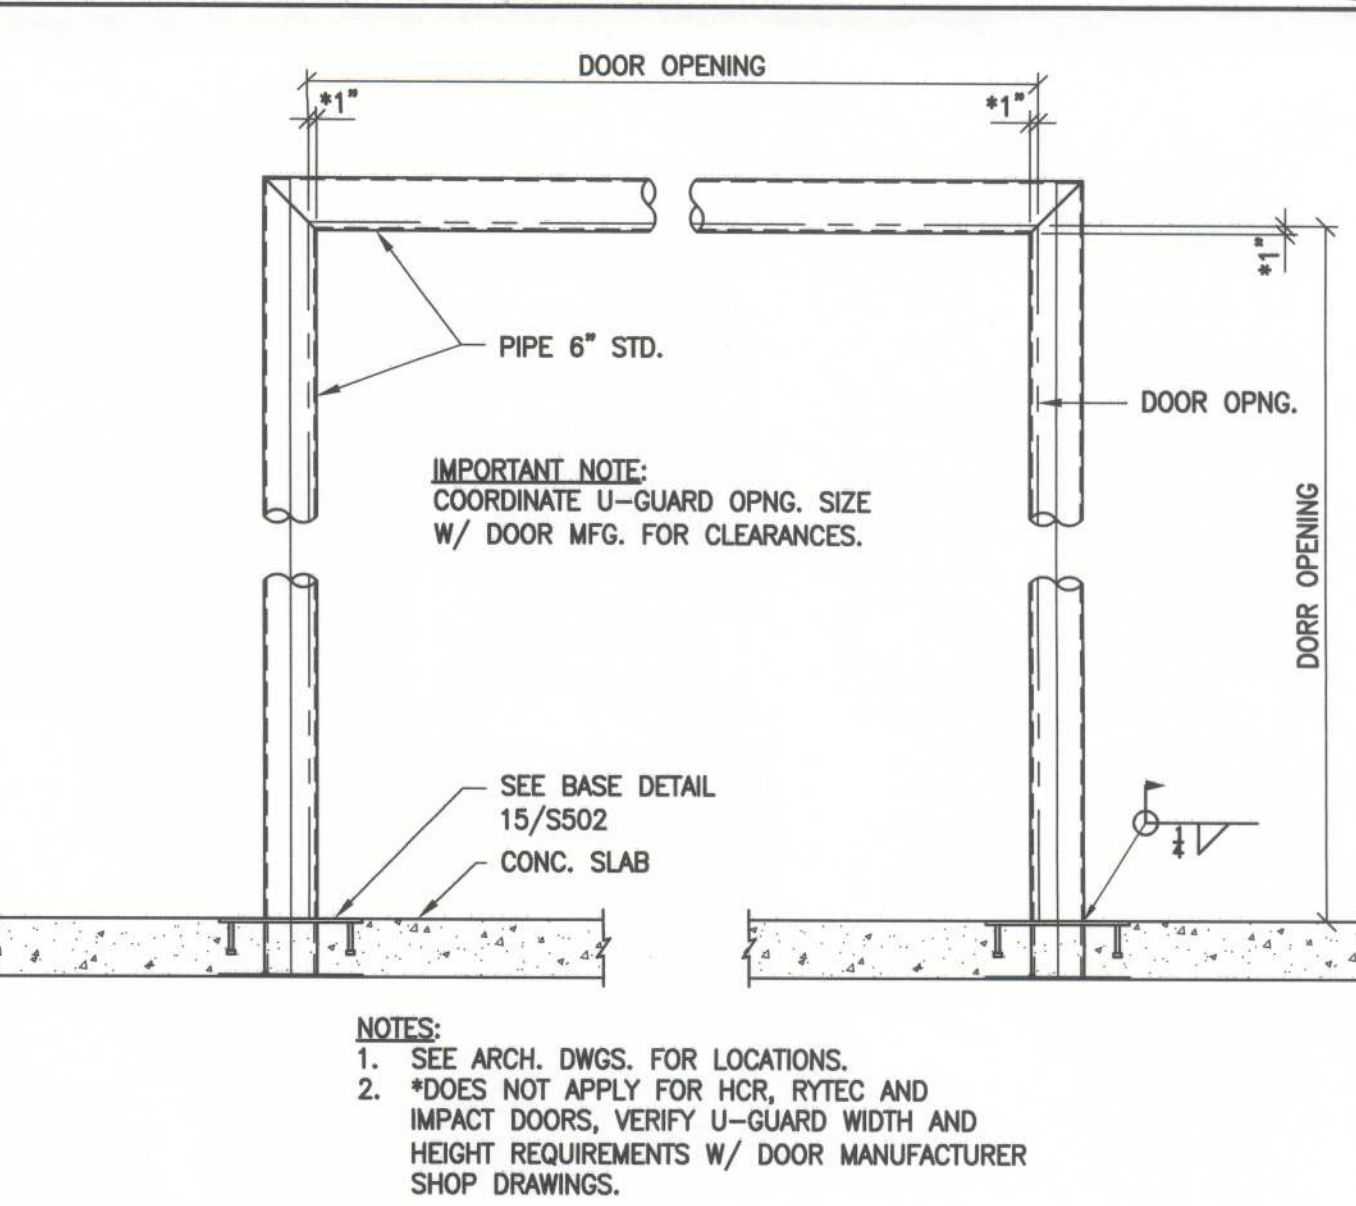

U-GUARD DETAIL
FOR NON-FREEZER FLOORS

SCALE: 1/2" = 1'-0"


12

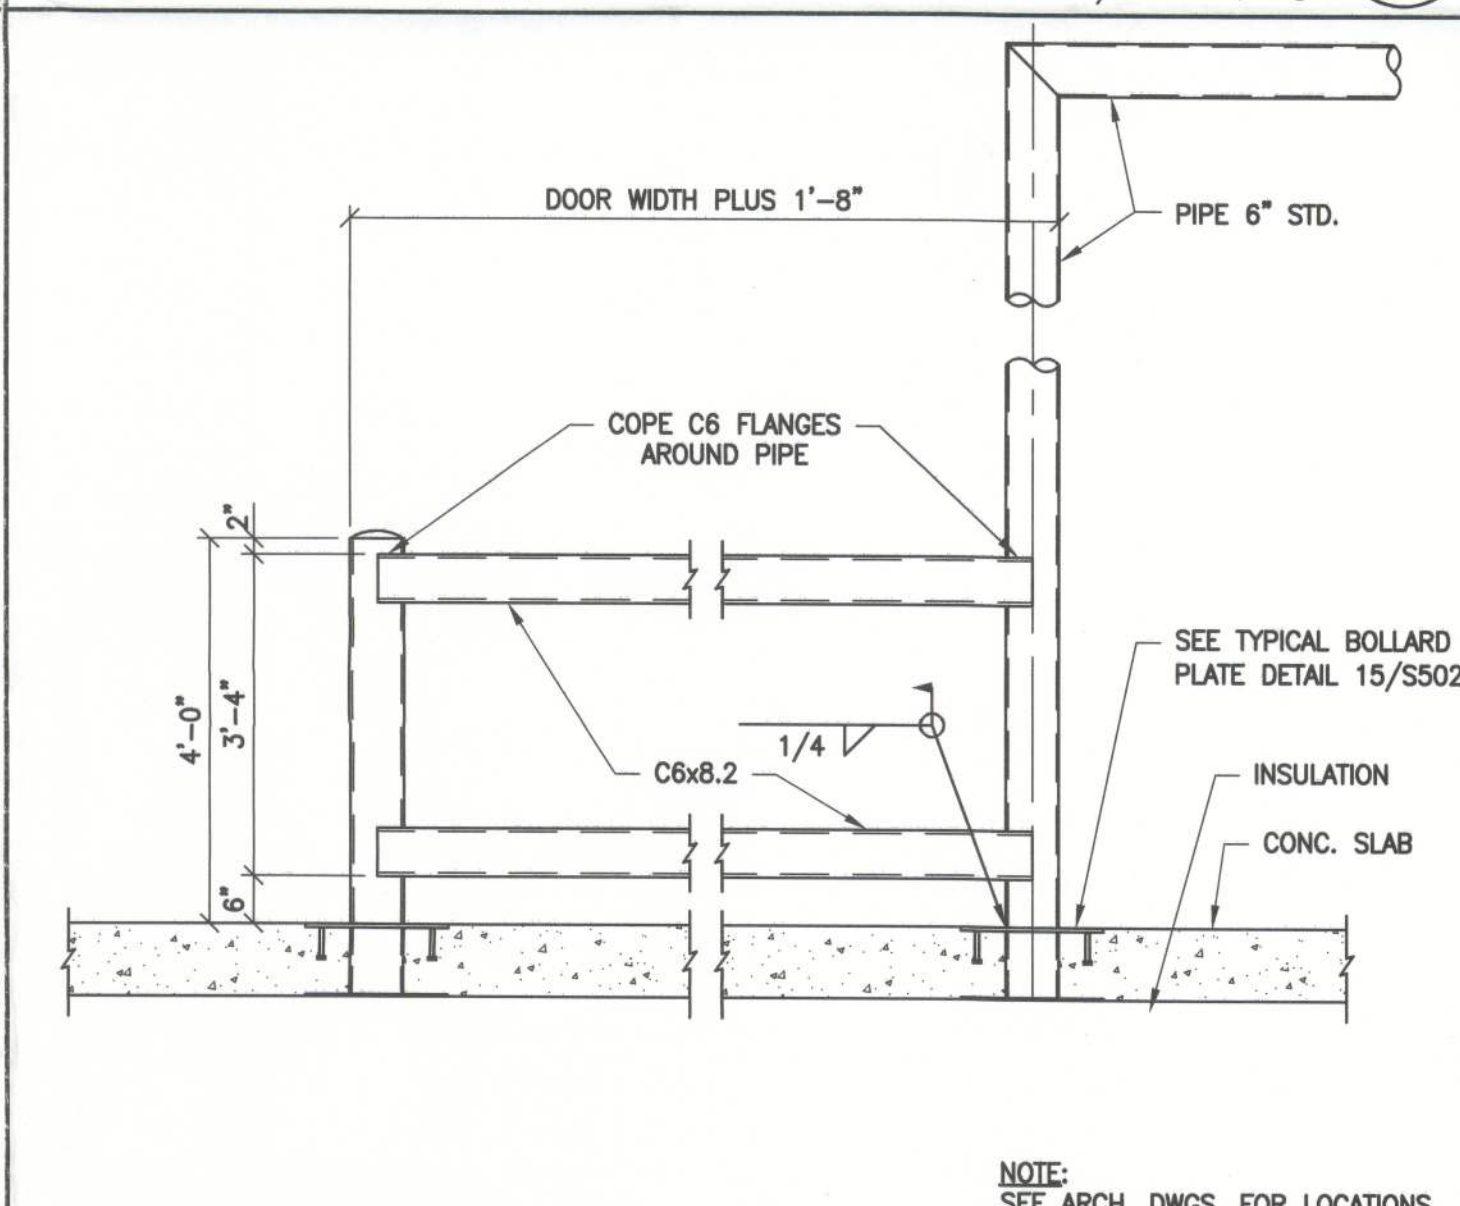

U-GUARD WING DETAIL
FOR NON-FREEZER FLOORS

SCALE: 1/2" = 1'-0"


13

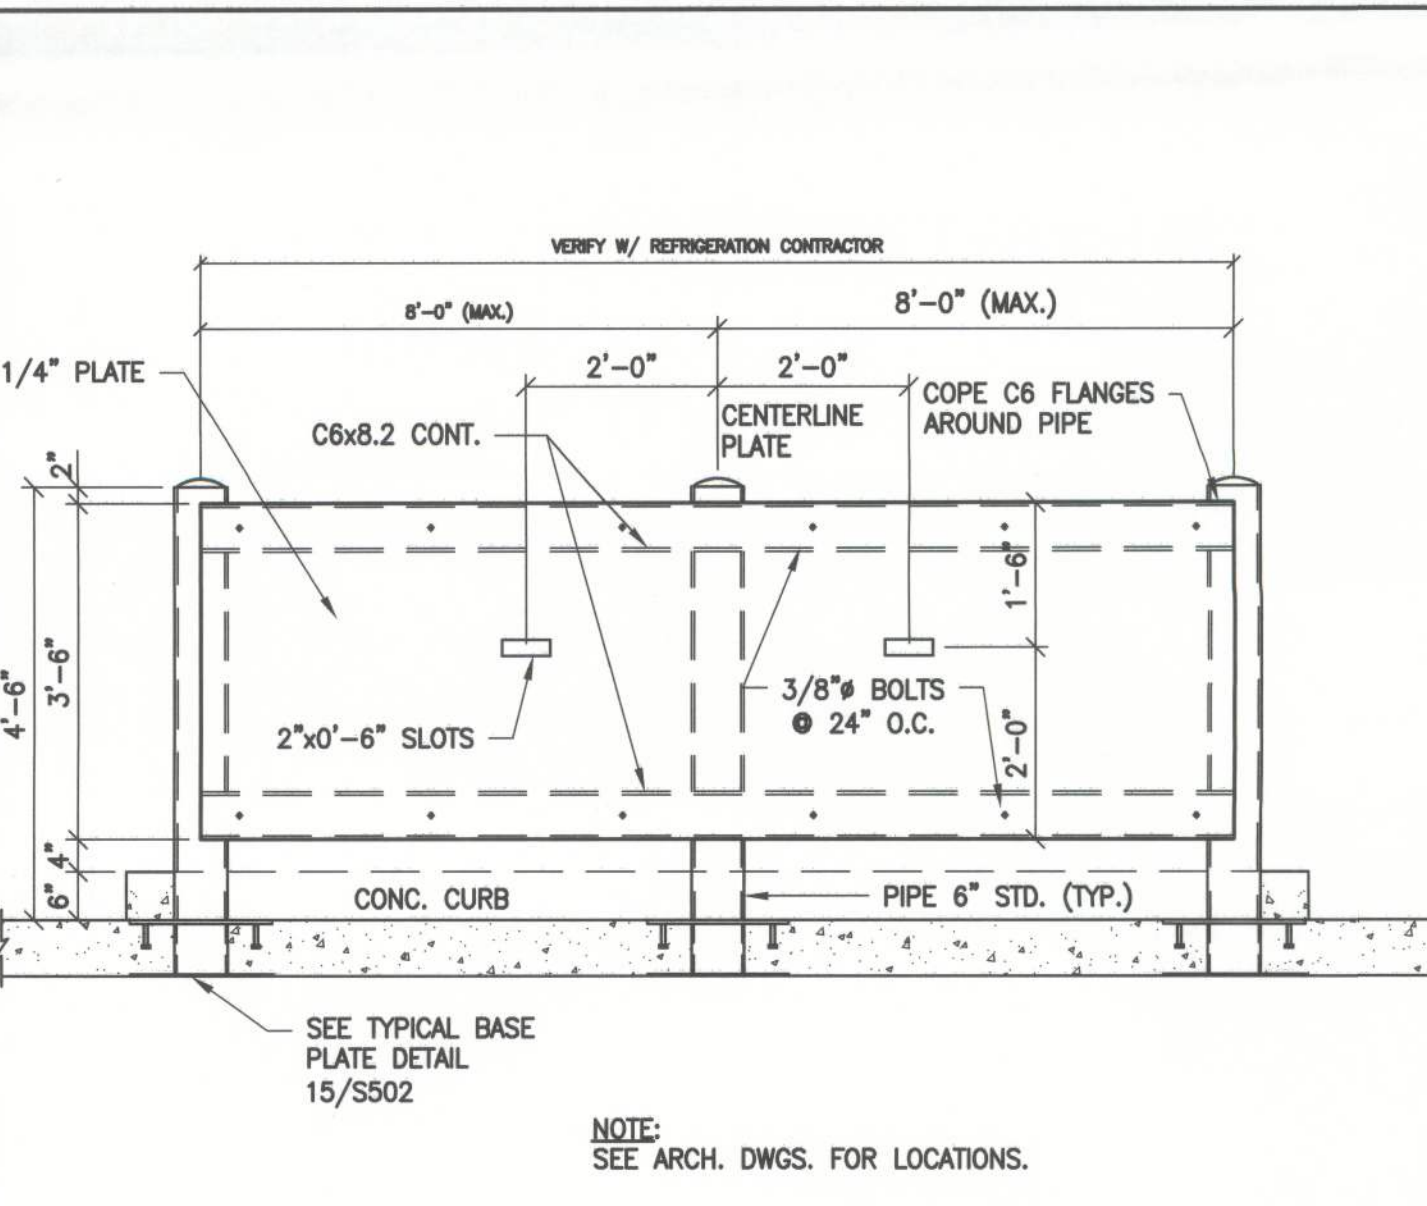

TYPICAL GLYCOL STATION GUARD

SCALE: 1/2" = 1'-0"


14

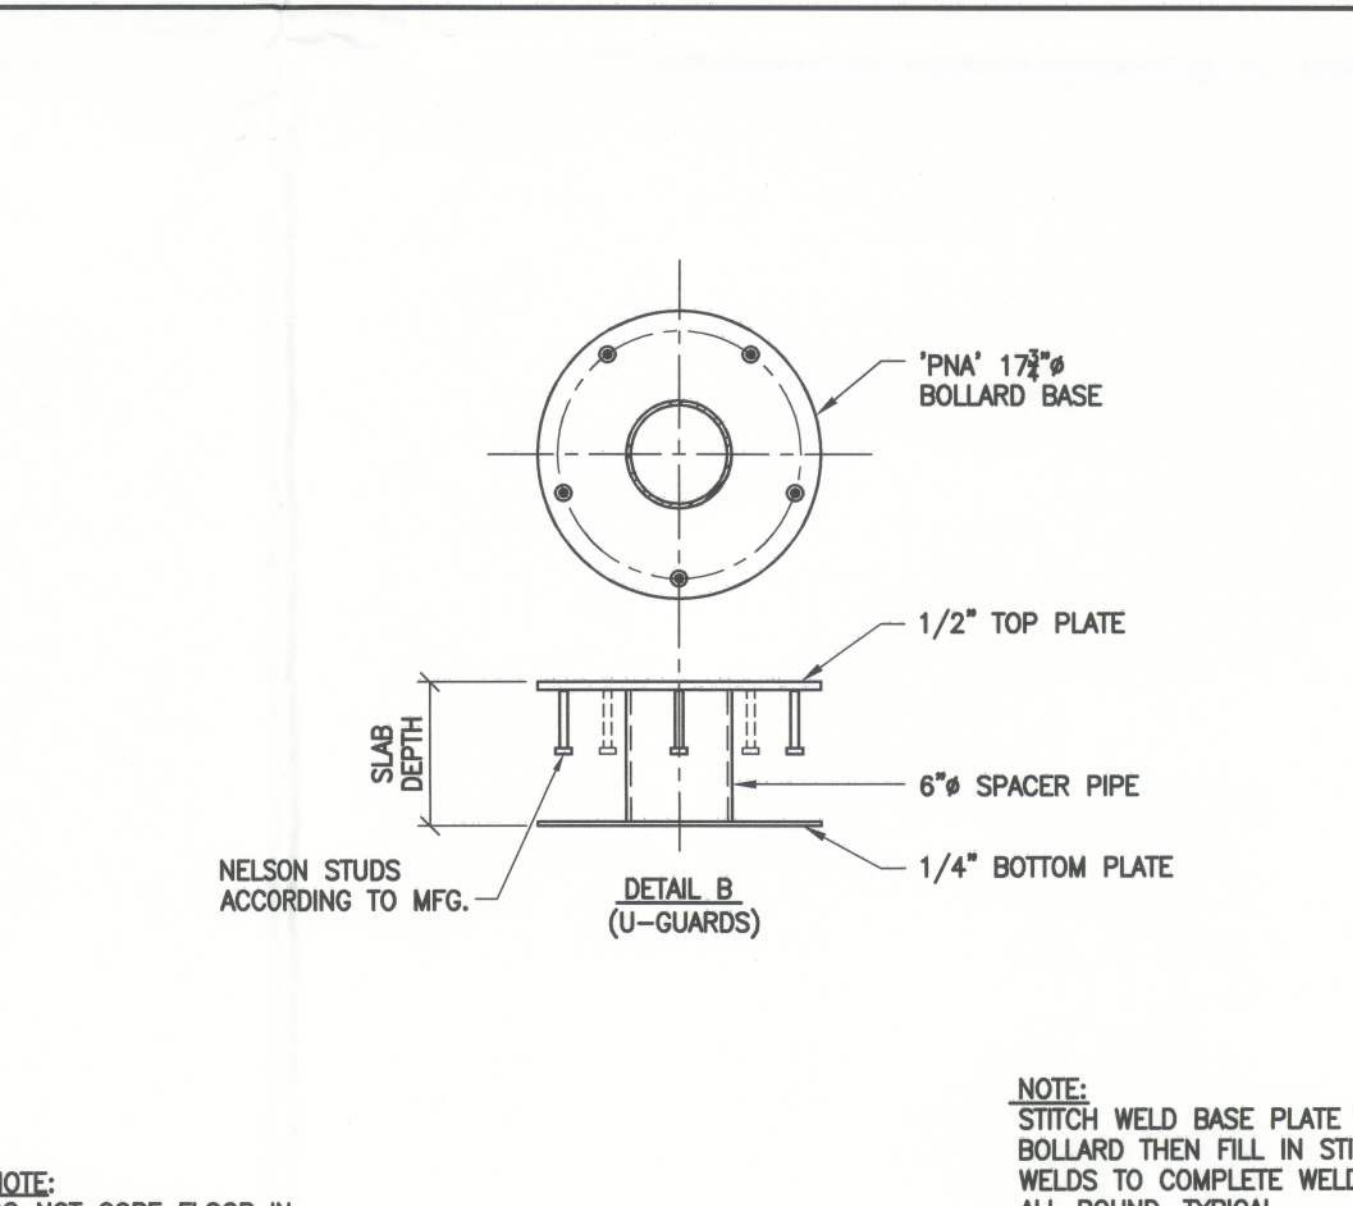

BASE DETAILS
BOLLARDS & U-GUARDS

SCALE: 1" = 1'-0"


15

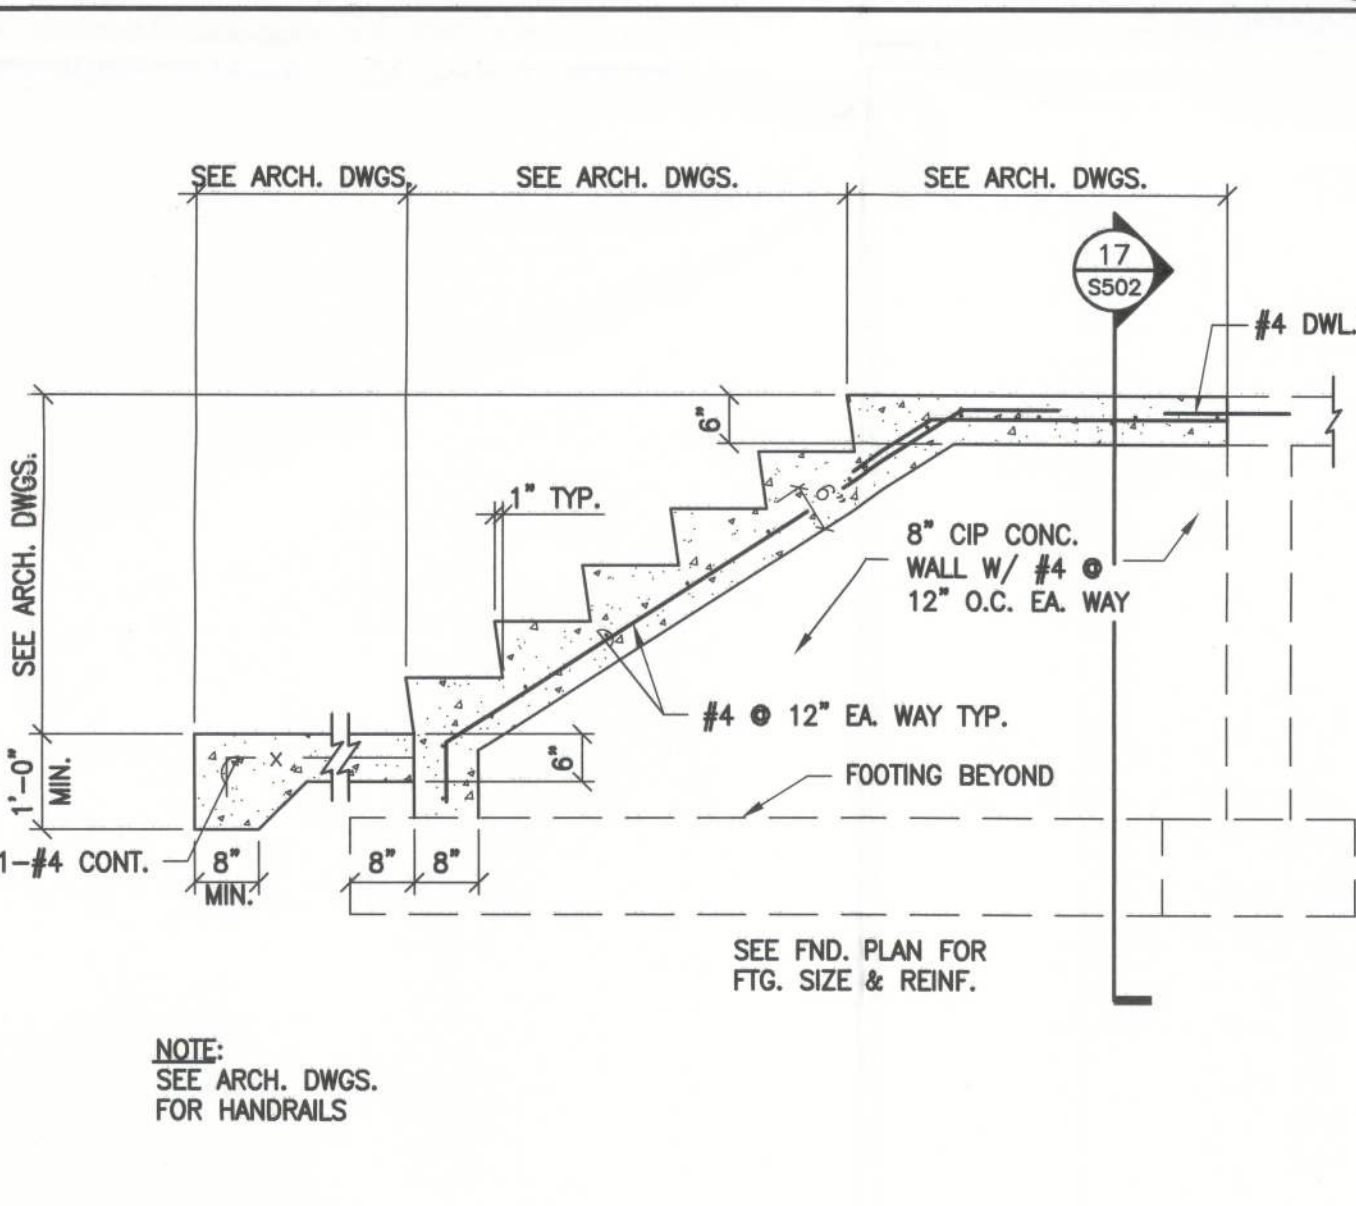

CONC. STAIR DETAIL

SCALE: 1/2" = 1'-0"

16

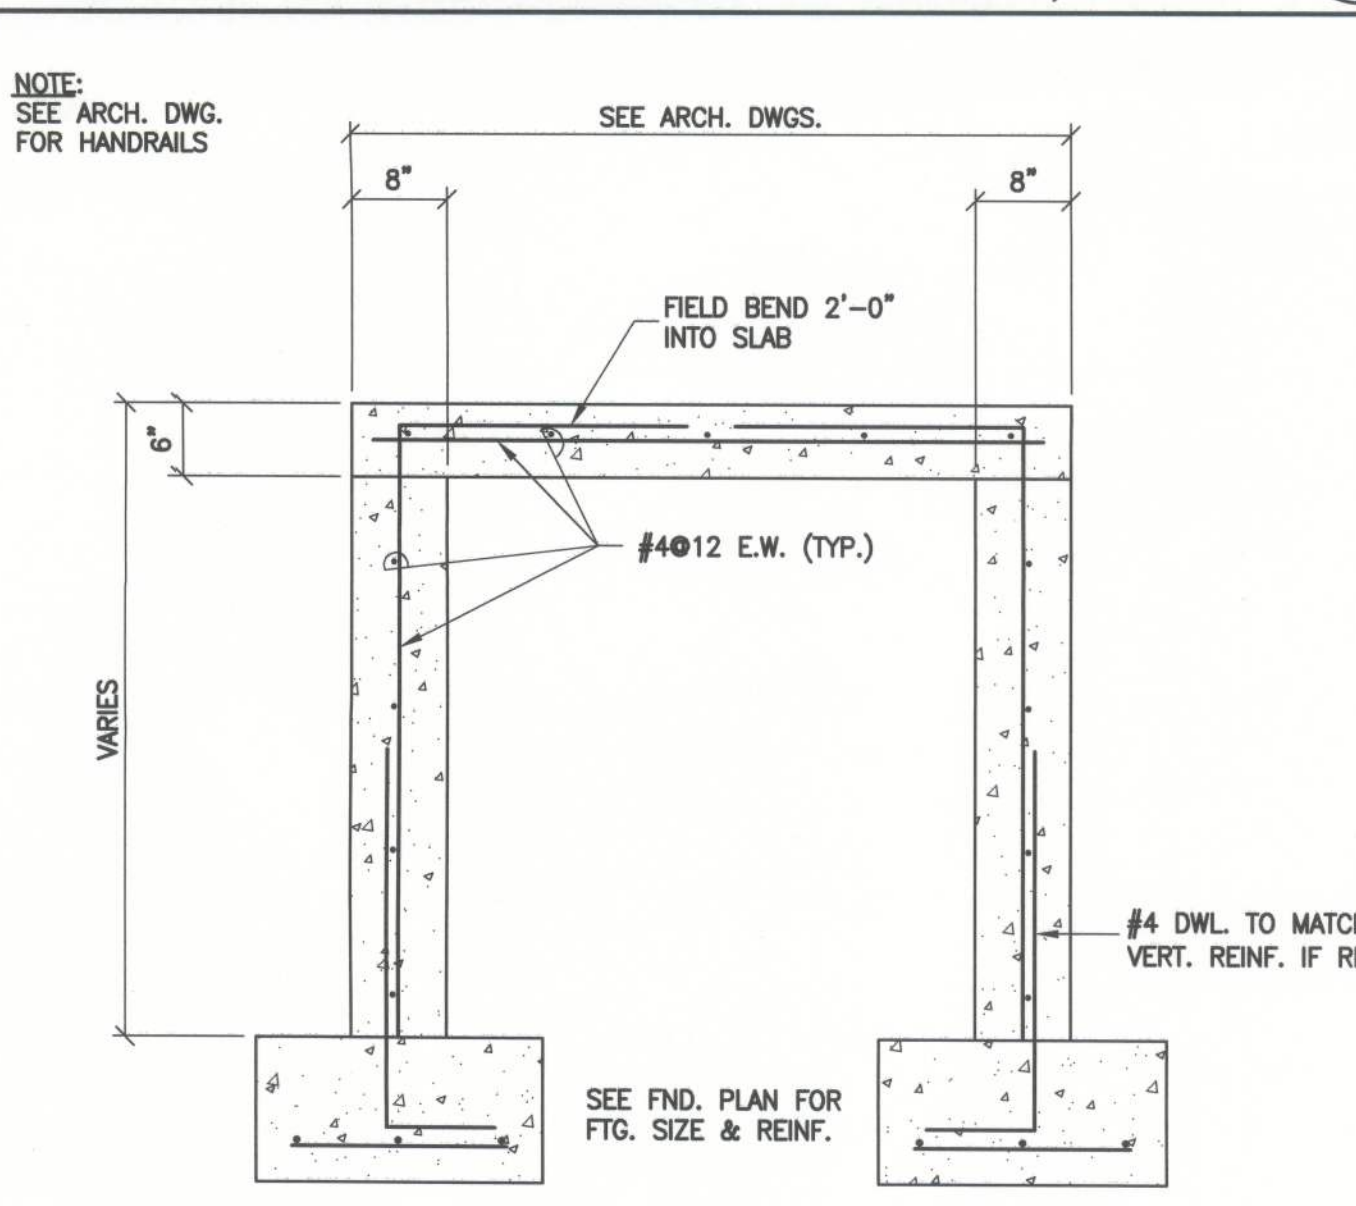

SECTION THRU STAIR LANDING

SCALE: 3/4" = 1'-0"

17

REV.	DATE	BY	SM	PERMIT	ISSUE	DESCRIPTION
1	12/20/12	SM				

JOB NO. 710-04224

DRAWN: SM


CHECKED: DK

SCALE: AS NOTED


S502

DRAWING NO.


Filename: T:\Jobs\04200-04209 United States Cold Storage Phase II Facility Expansion_F:\Design\AutoCAD\Struct\04202\0501.dwg Last Saved By: SMARTIN Date: 12/20/2012 2:43:21 PM Plotted: 12/20/2012 2:43:33 PM

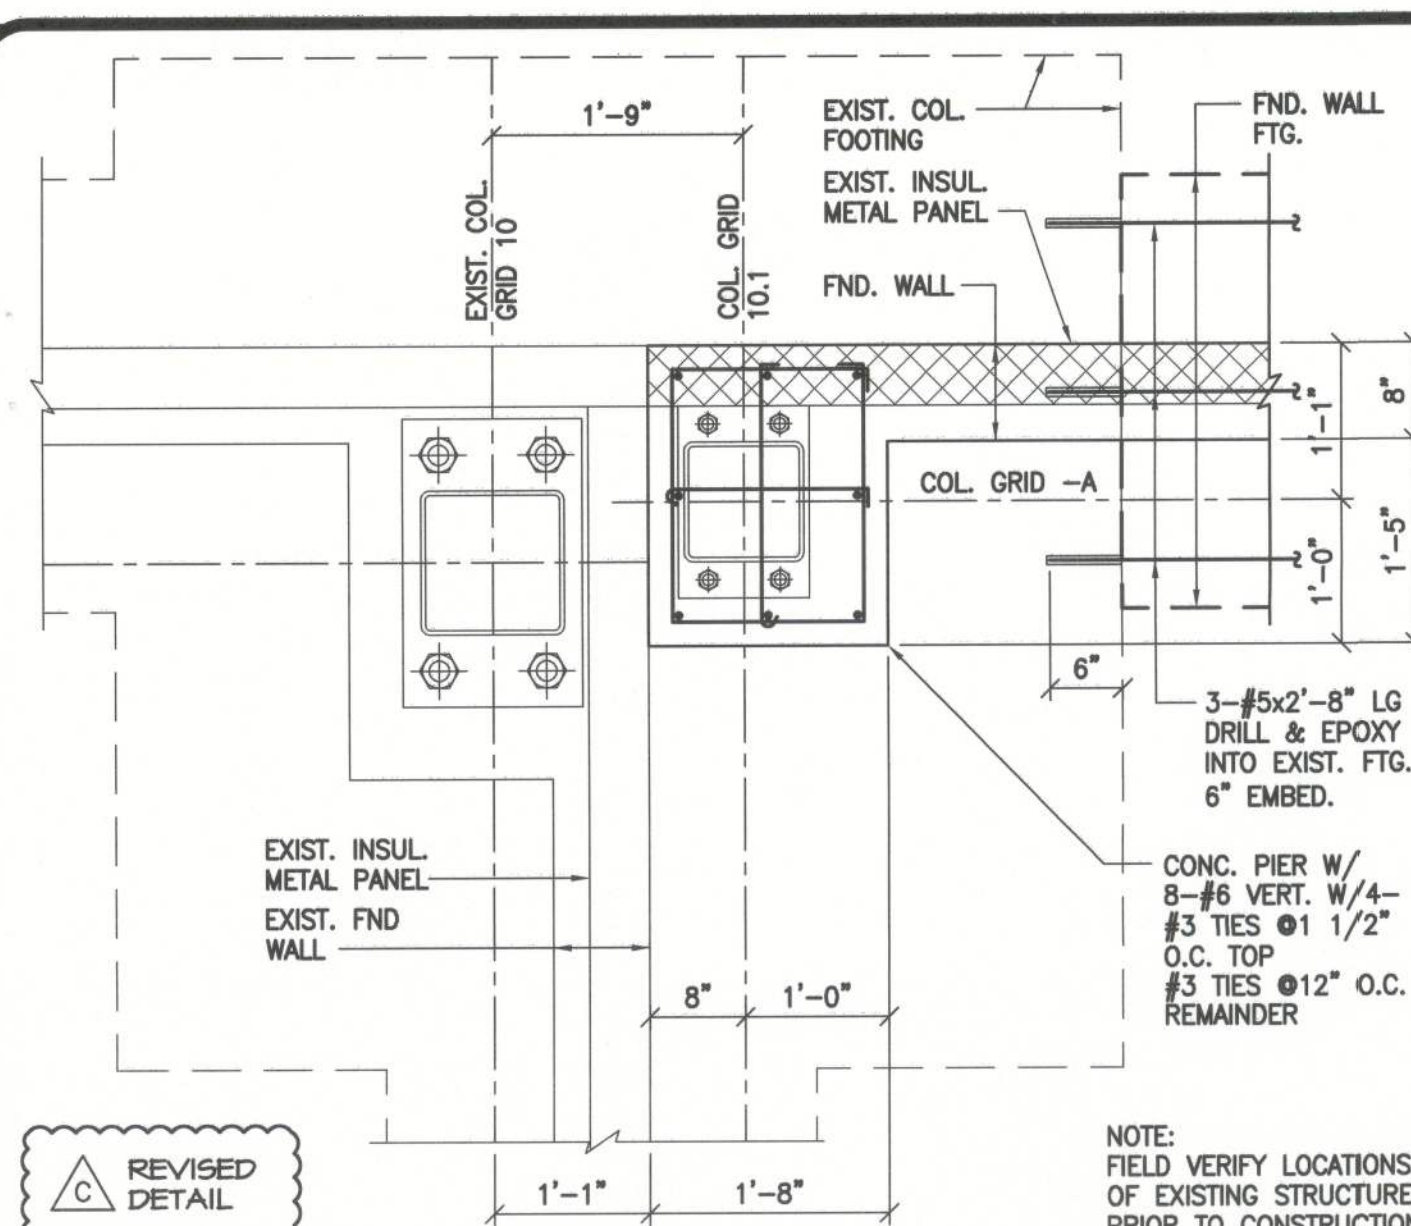


CONC. PIER DETAIL 1 SCALE: 3/4" = 1'-0"

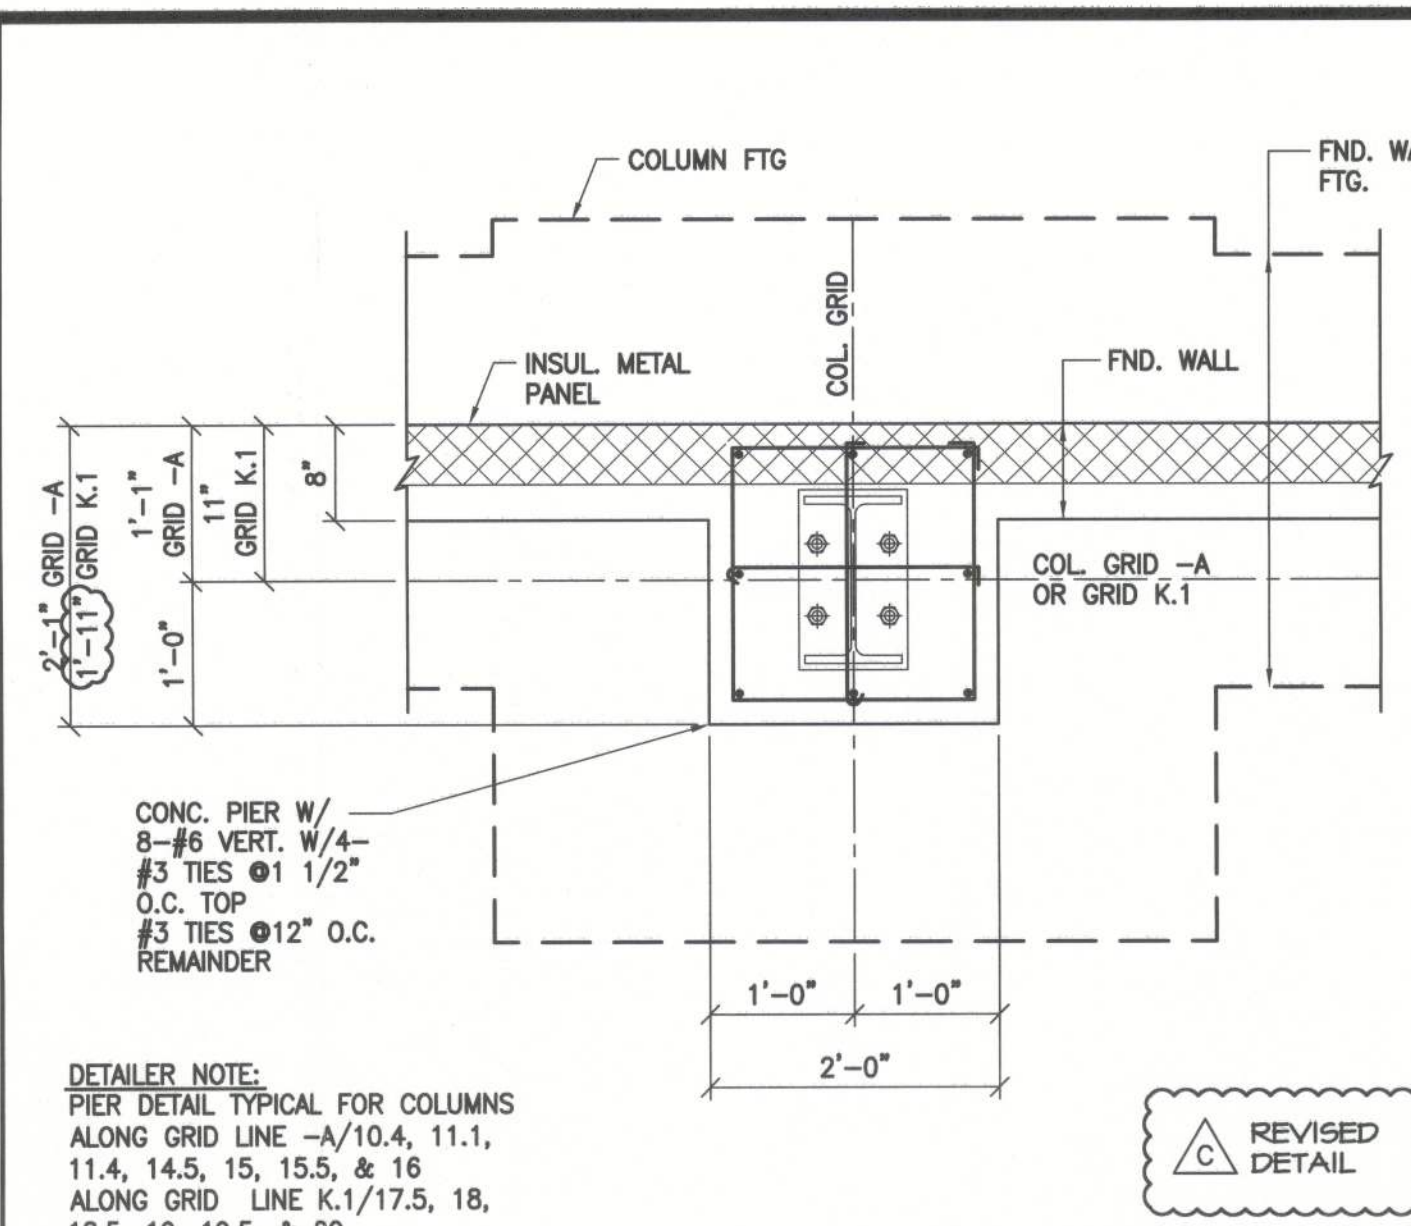


CONC. PIER DETAIL 2 SCALE: 3/4" = 1'-0"

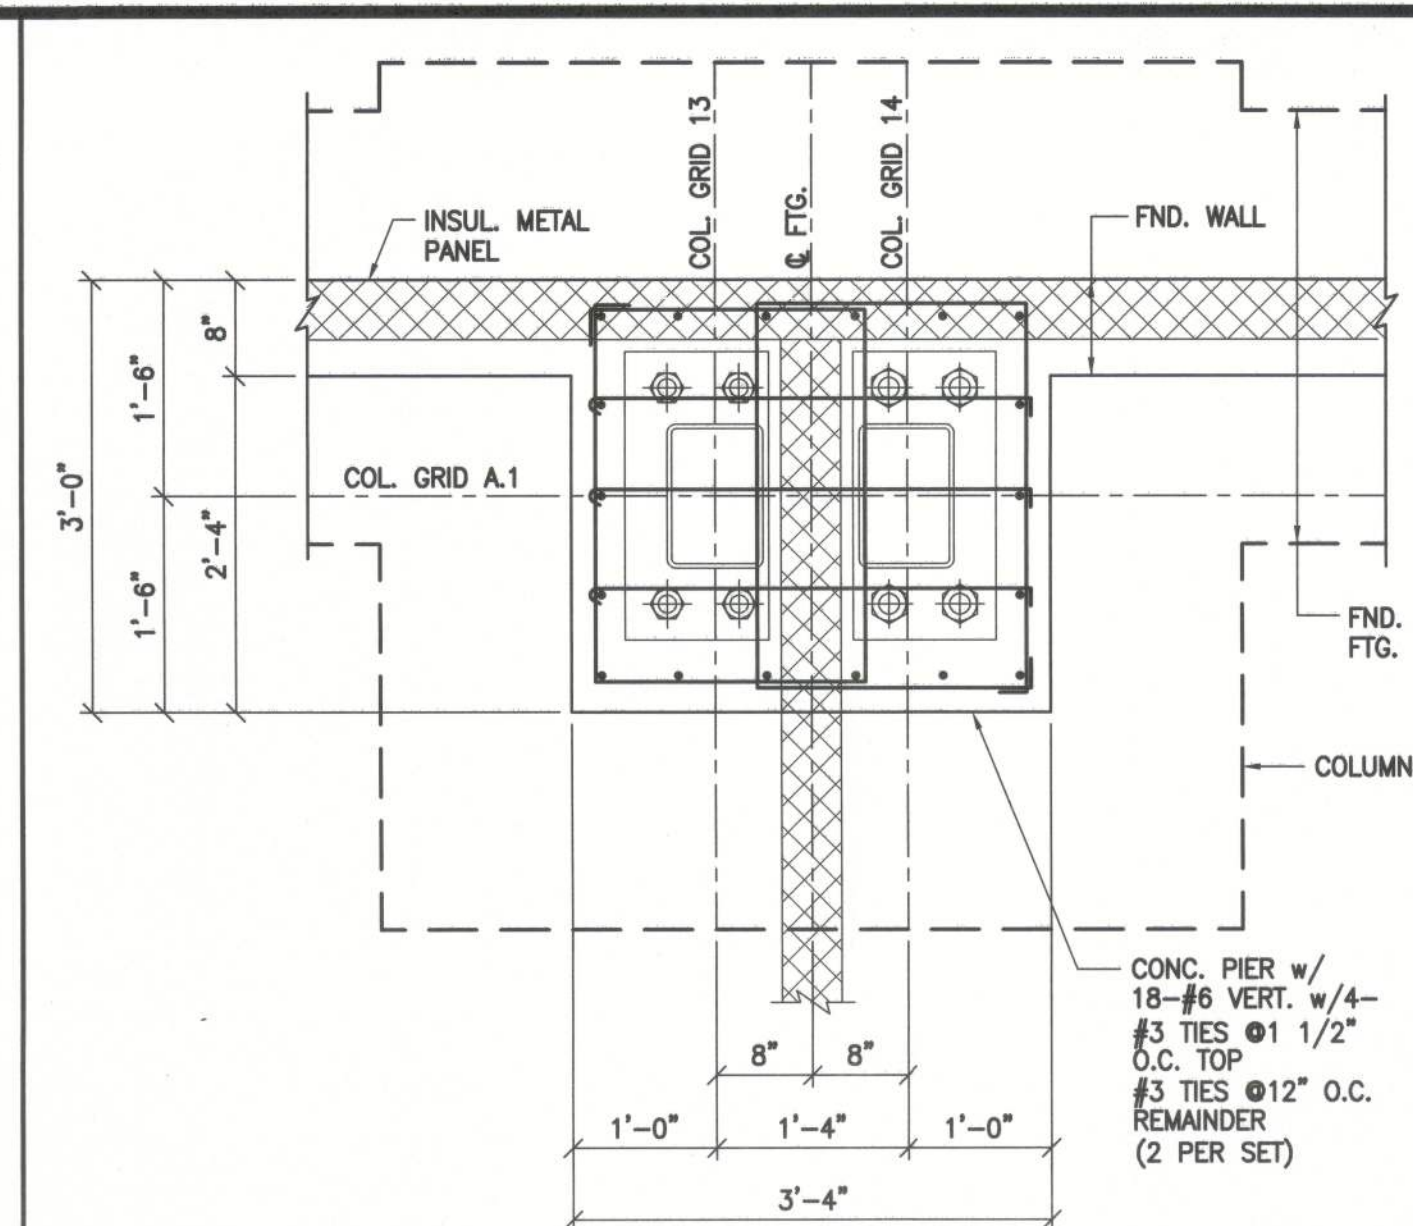


CONC. PIER DETAIL 3 SCALE: 3/4" = 1'-0"

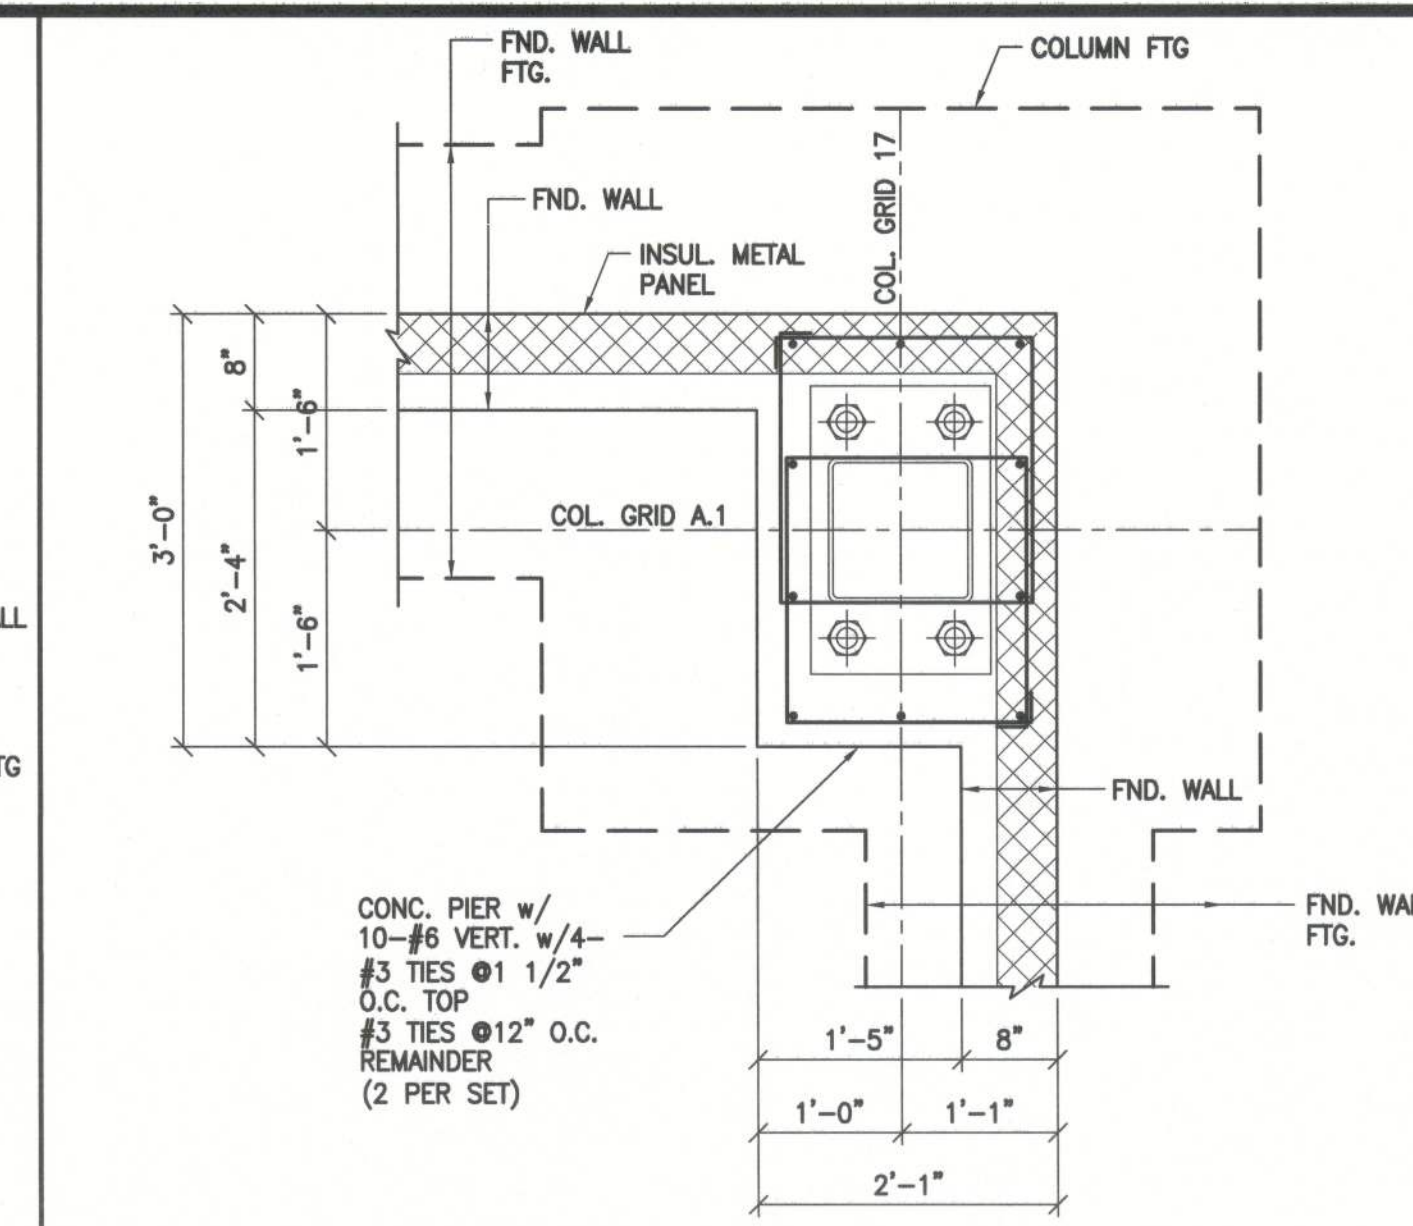


CONC. PIER DETAIL 4 SCALE: 3/4" = 1'-0"

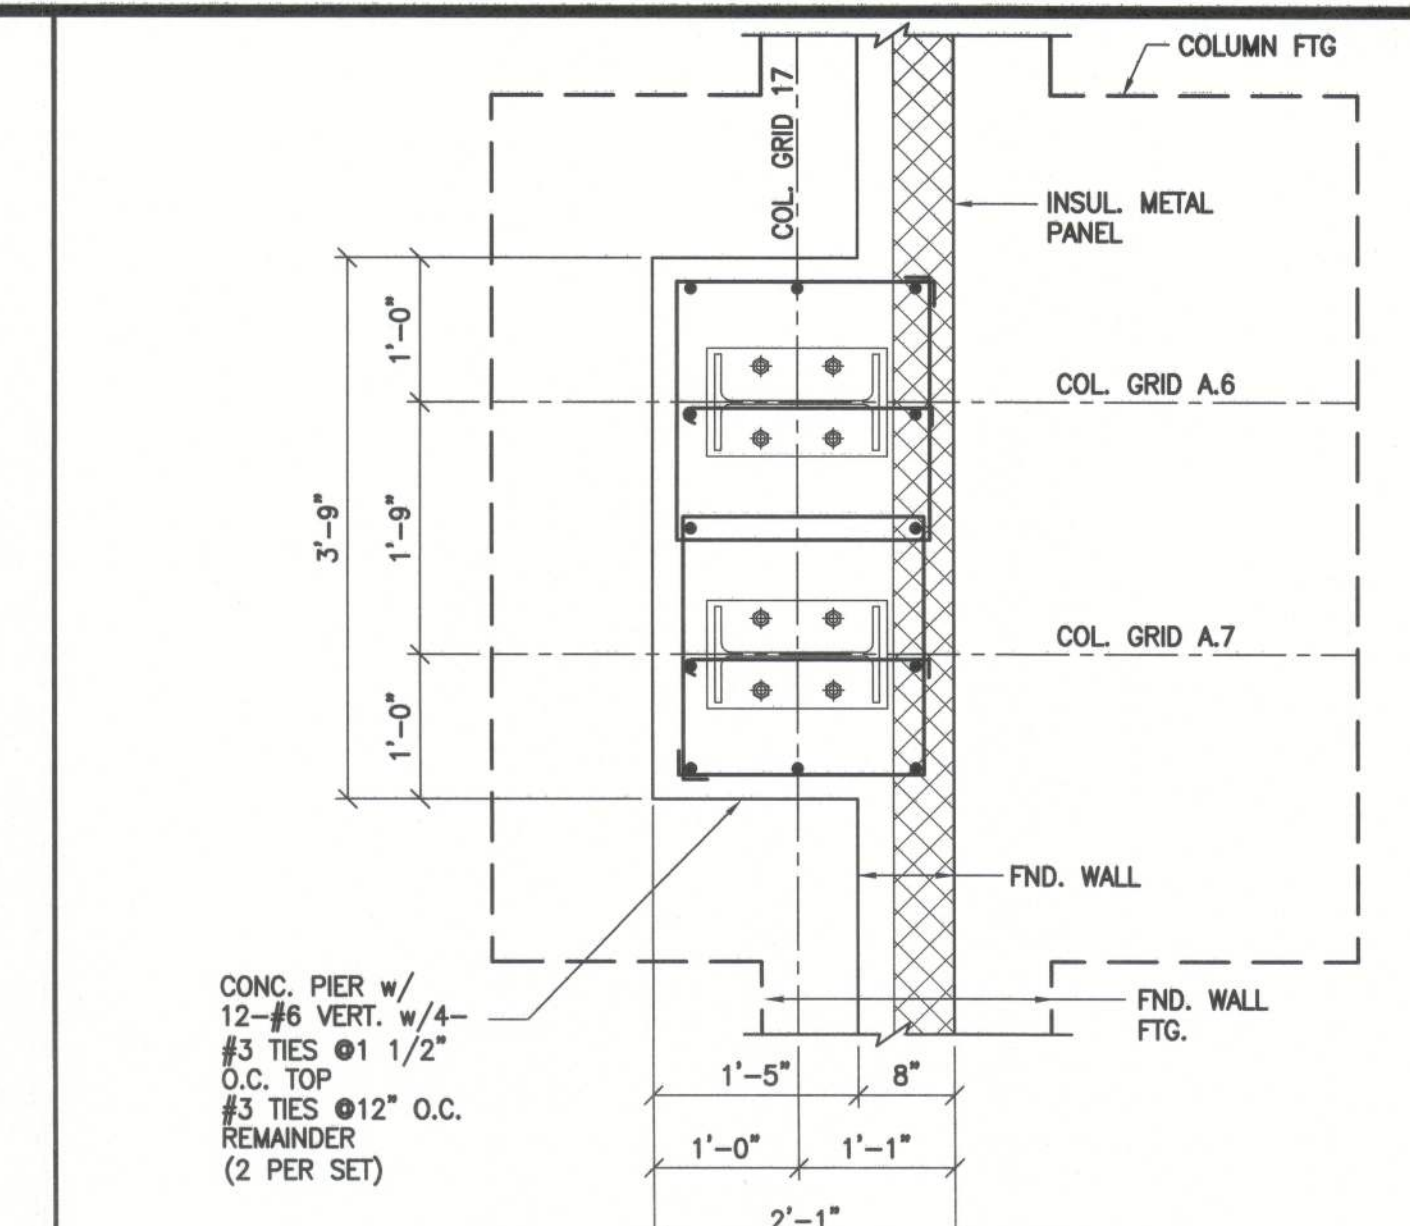


CONC. PIER DETAIL 5 SCALE: 3/4" = 1'-0"

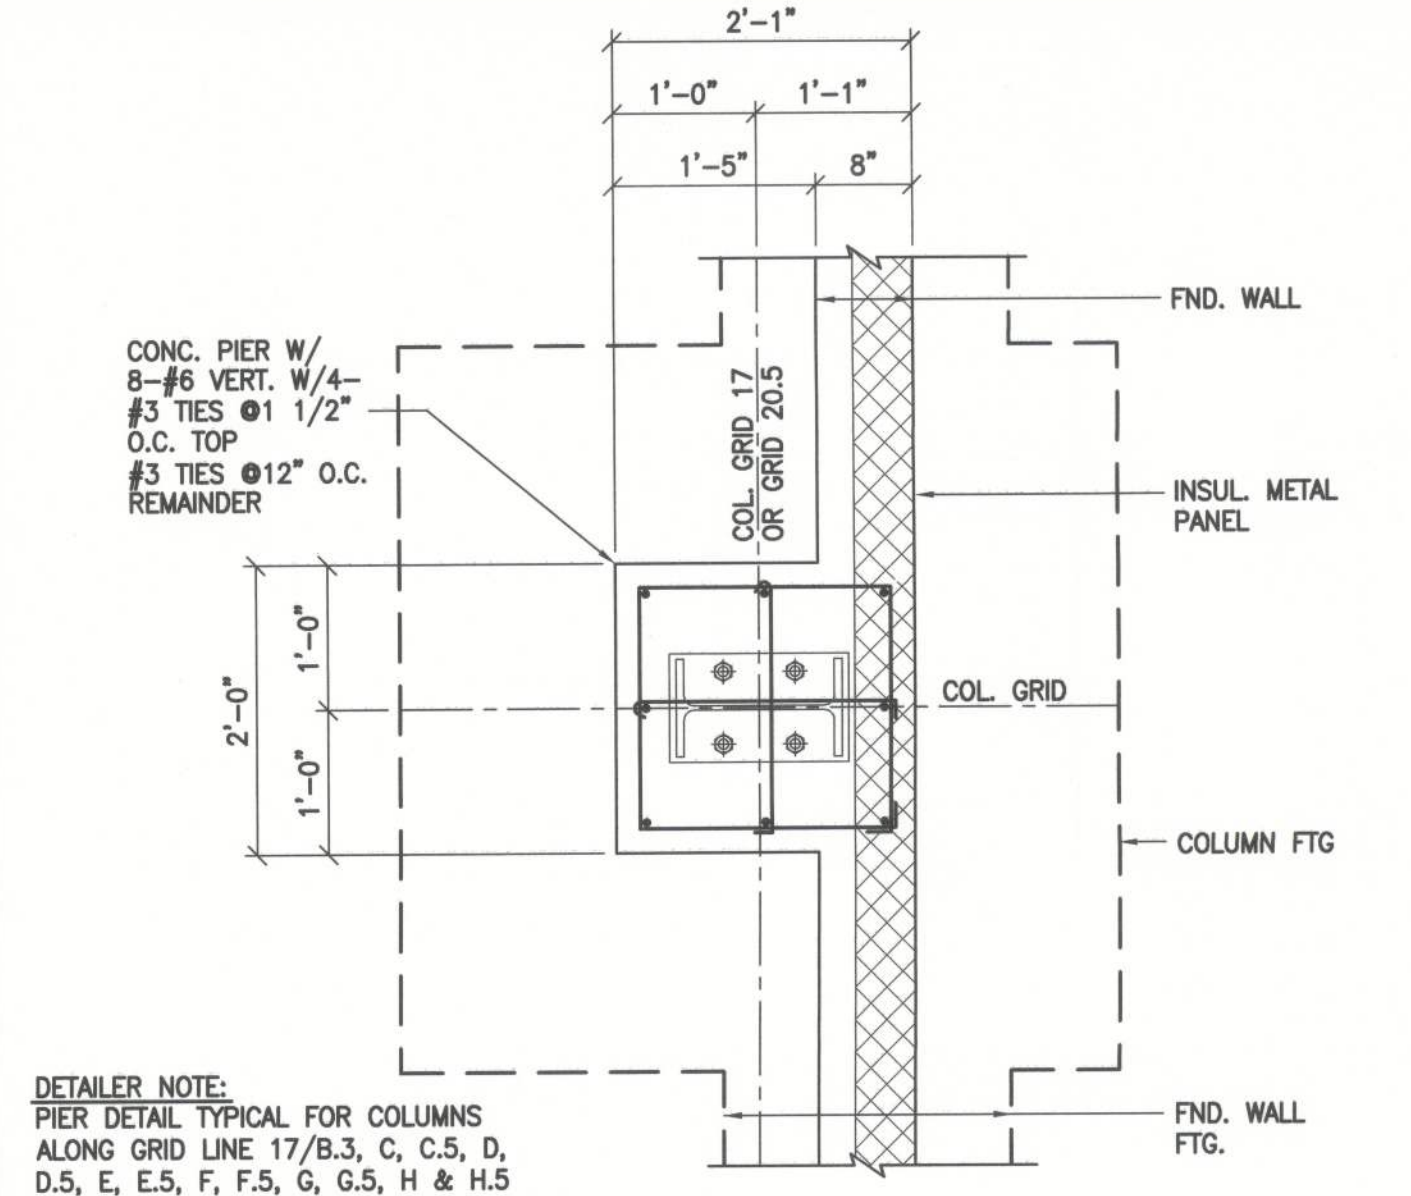


CONC. PIER DETAIL 6 SCALE: 3/4" = 1'-0"

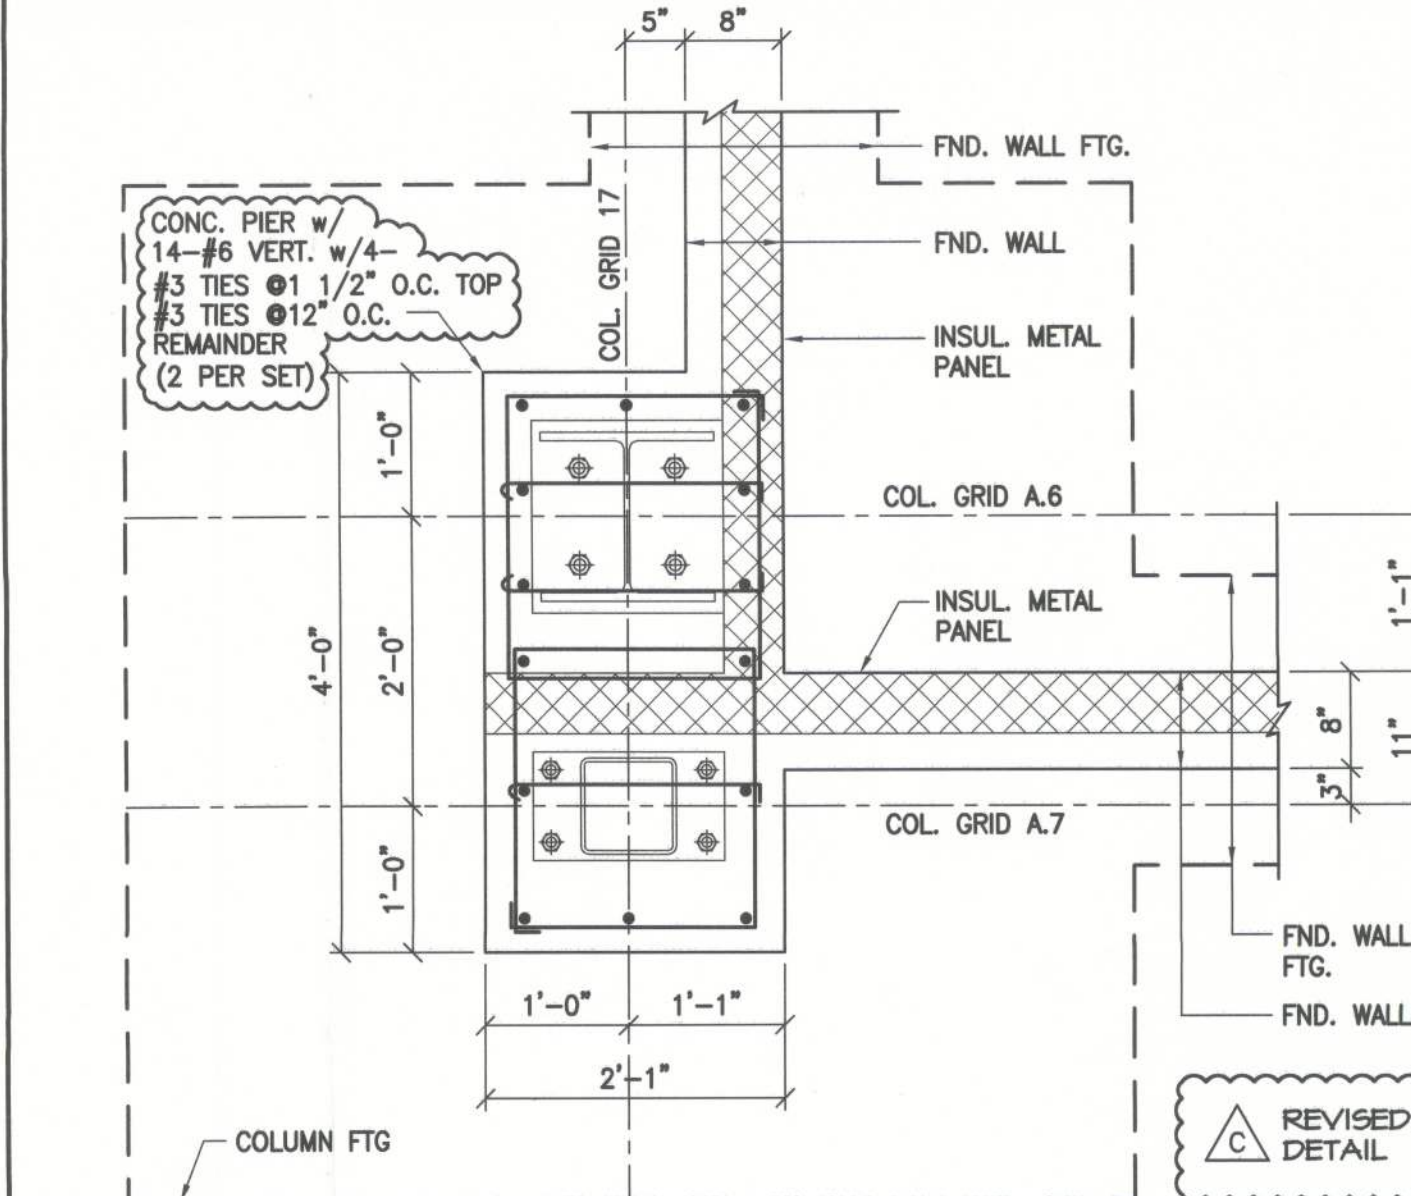


CONC. PIER DETAIL 7 SCALE: 3/4" = 1'-0"

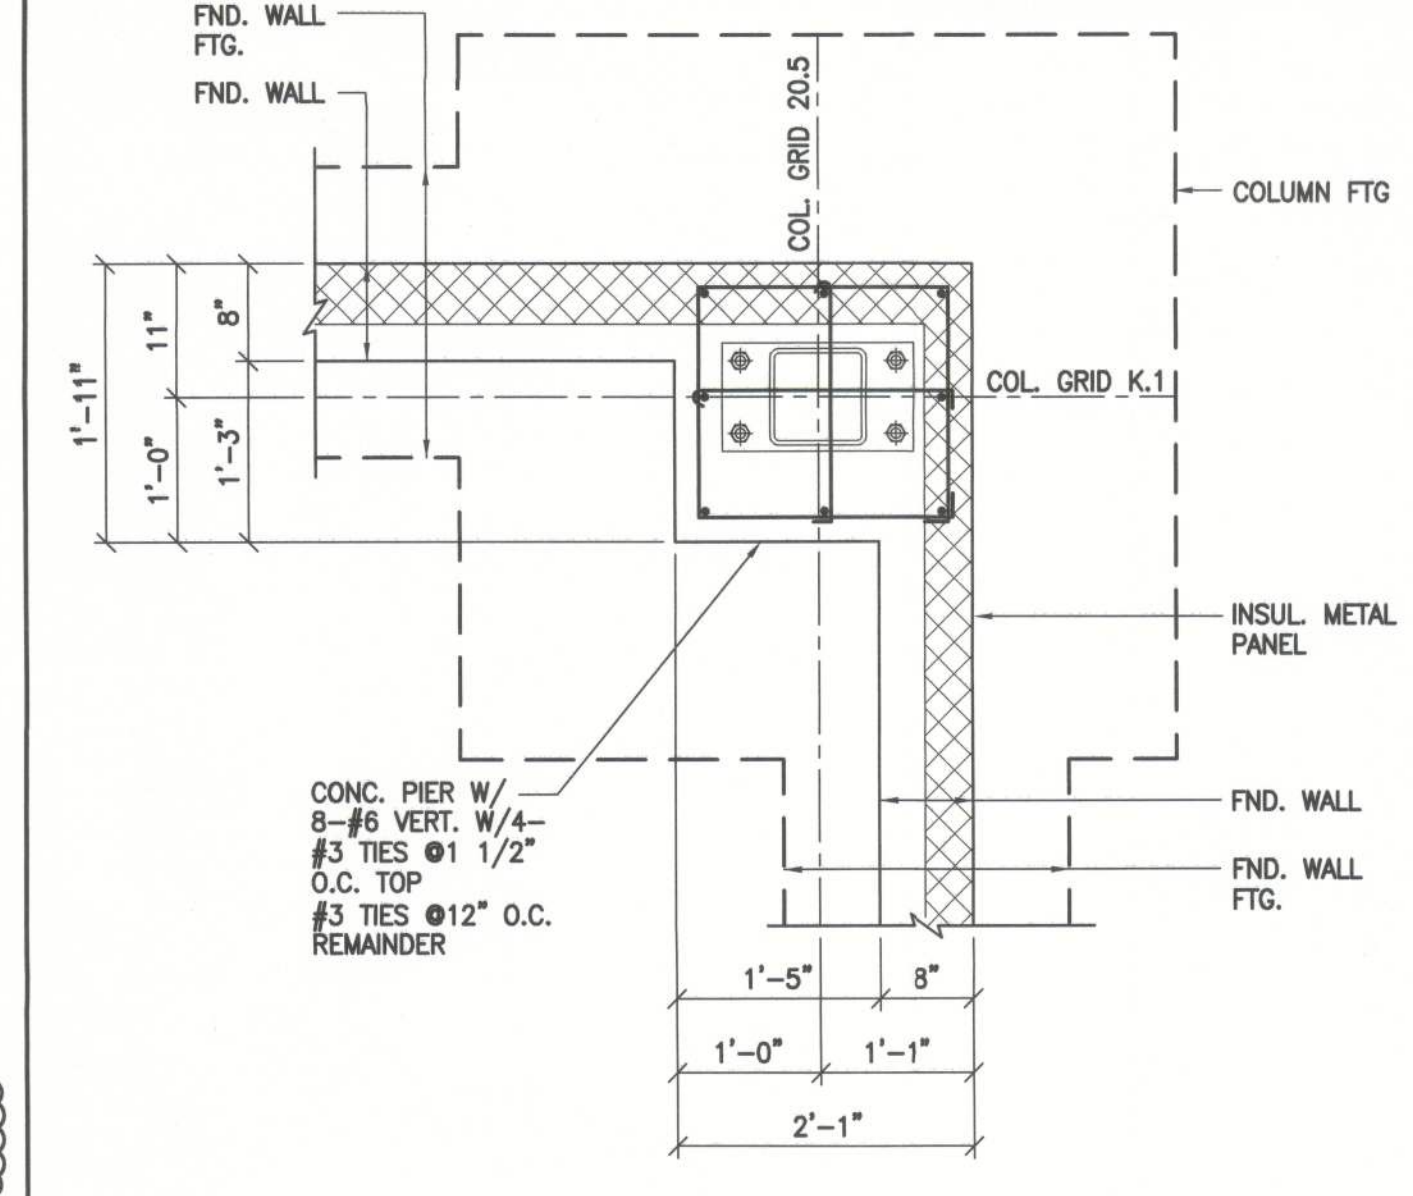


CONC. PIER DETAIL 8 SCALE: 3/4" = 1'-0"

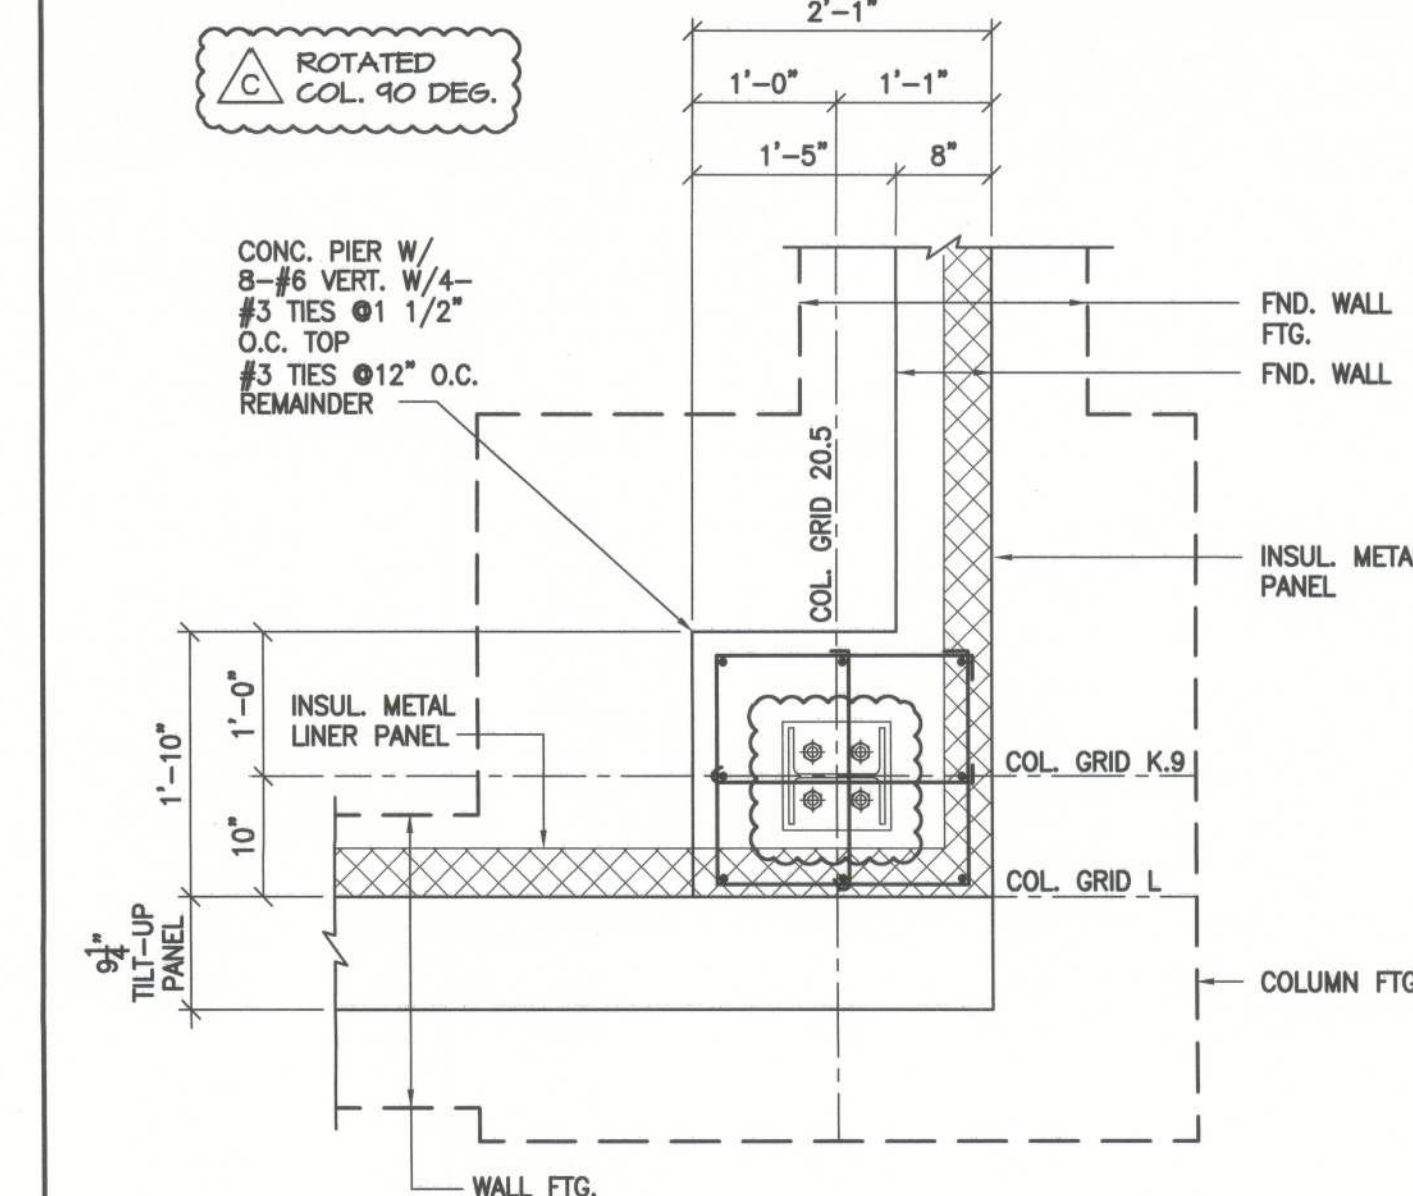


CONC. PIER DETAIL 9 SCALE: 3/4" = 1'-0"

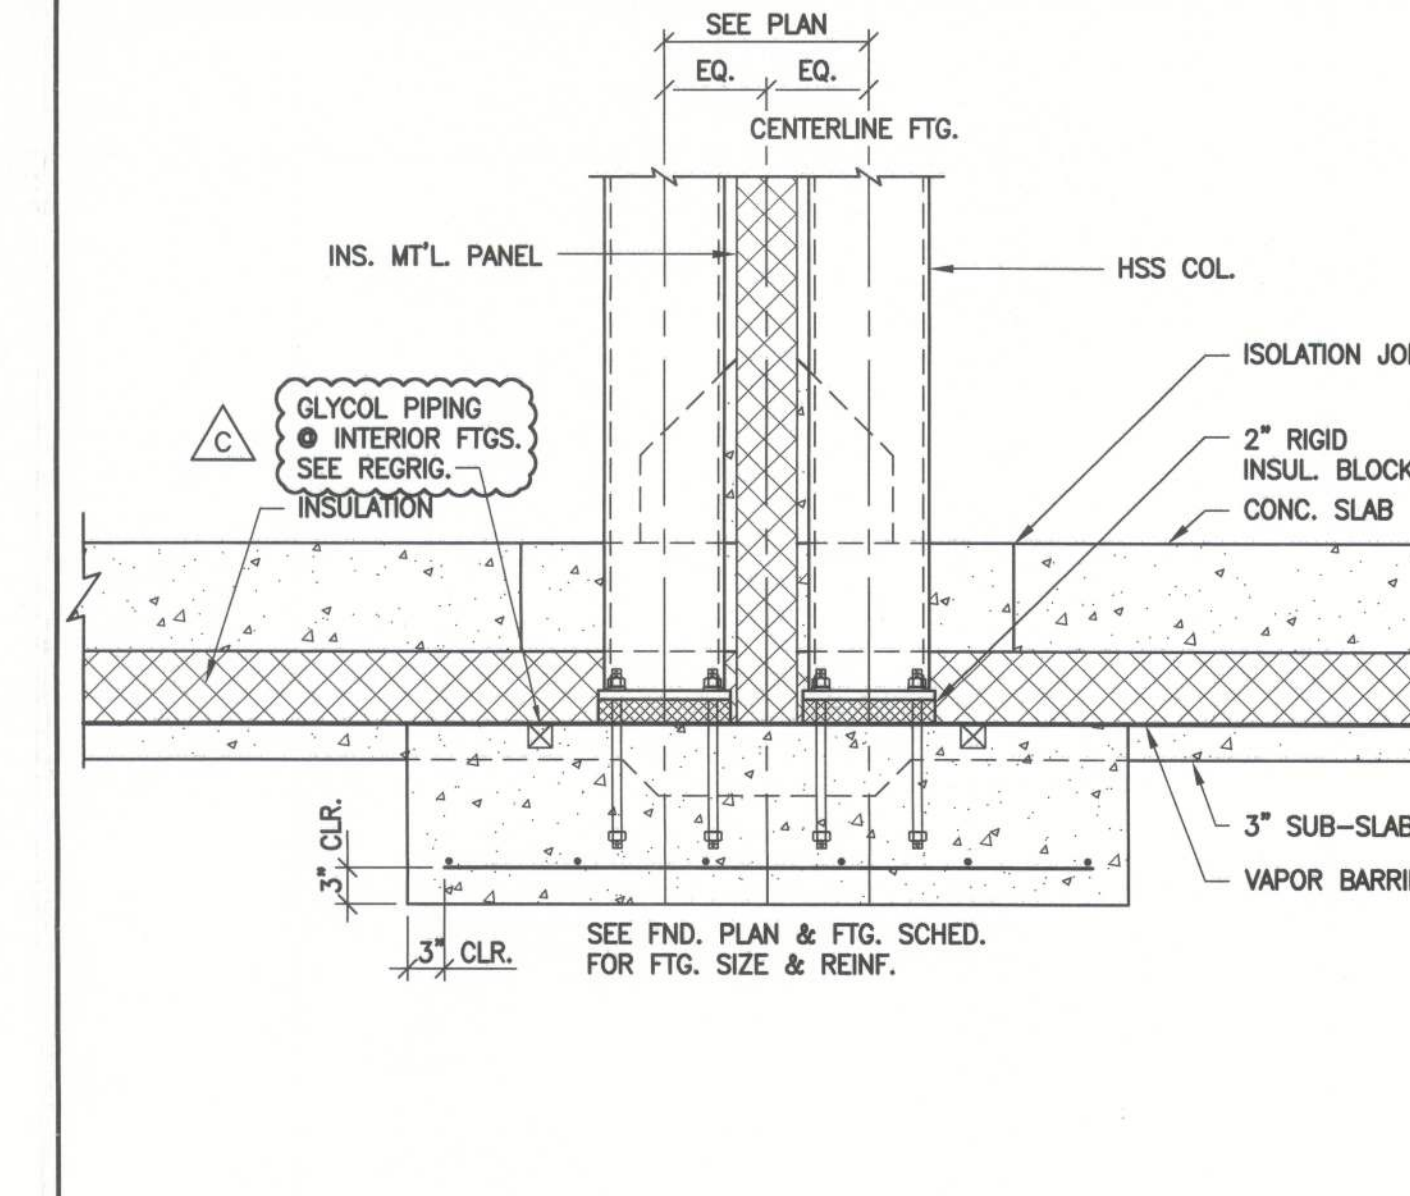


COLUMNS & FTGS. @ IMP PARTITION WALL 10 SCALE: 3/4" = 1'-0"

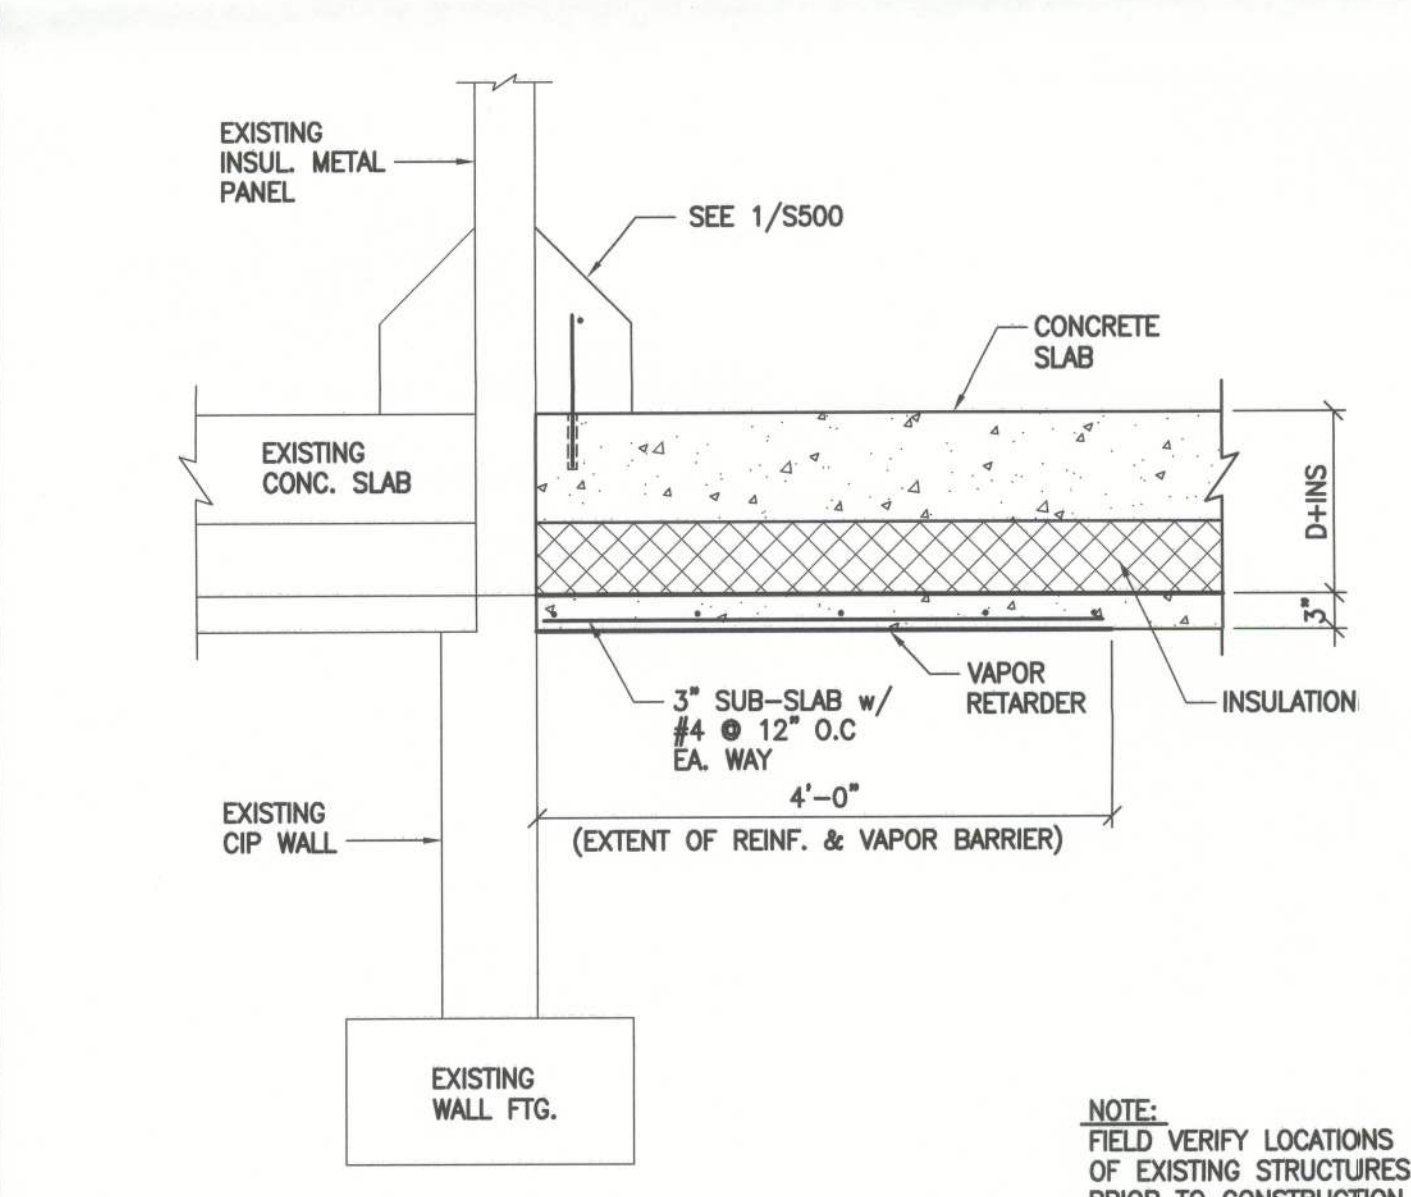


SECTION 11 SCALE: 3/4" = 1'-0"

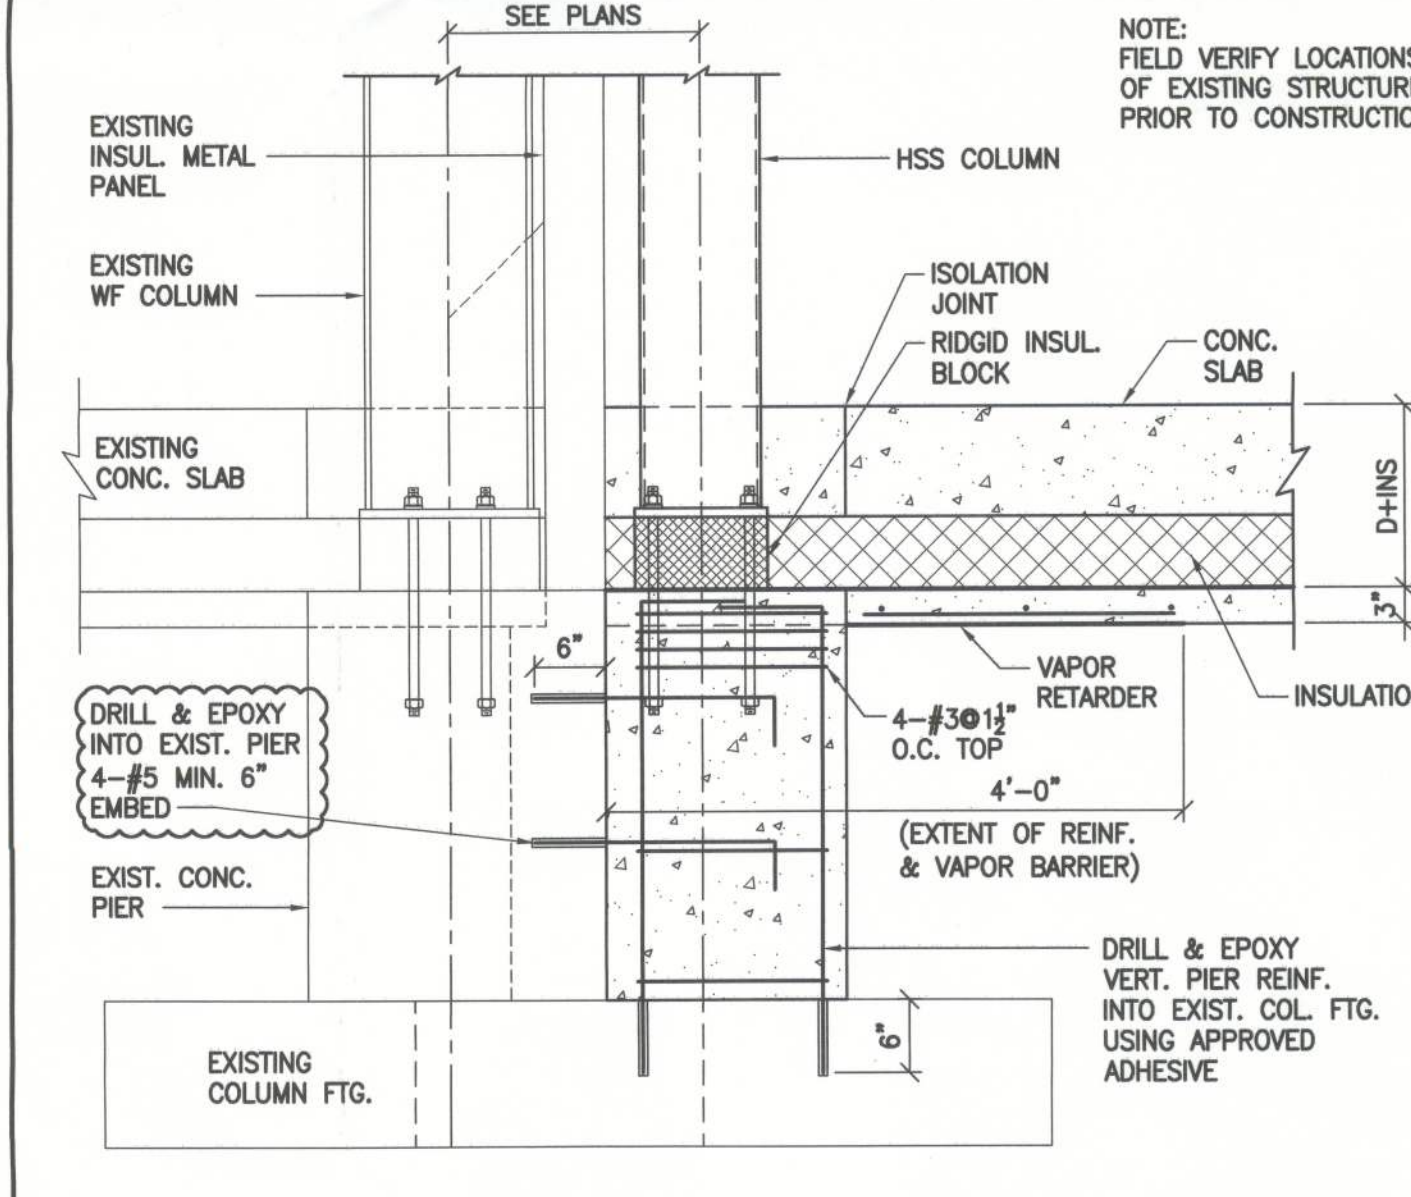


SECTION 12 SCALE: 3/4" = 1'-0"

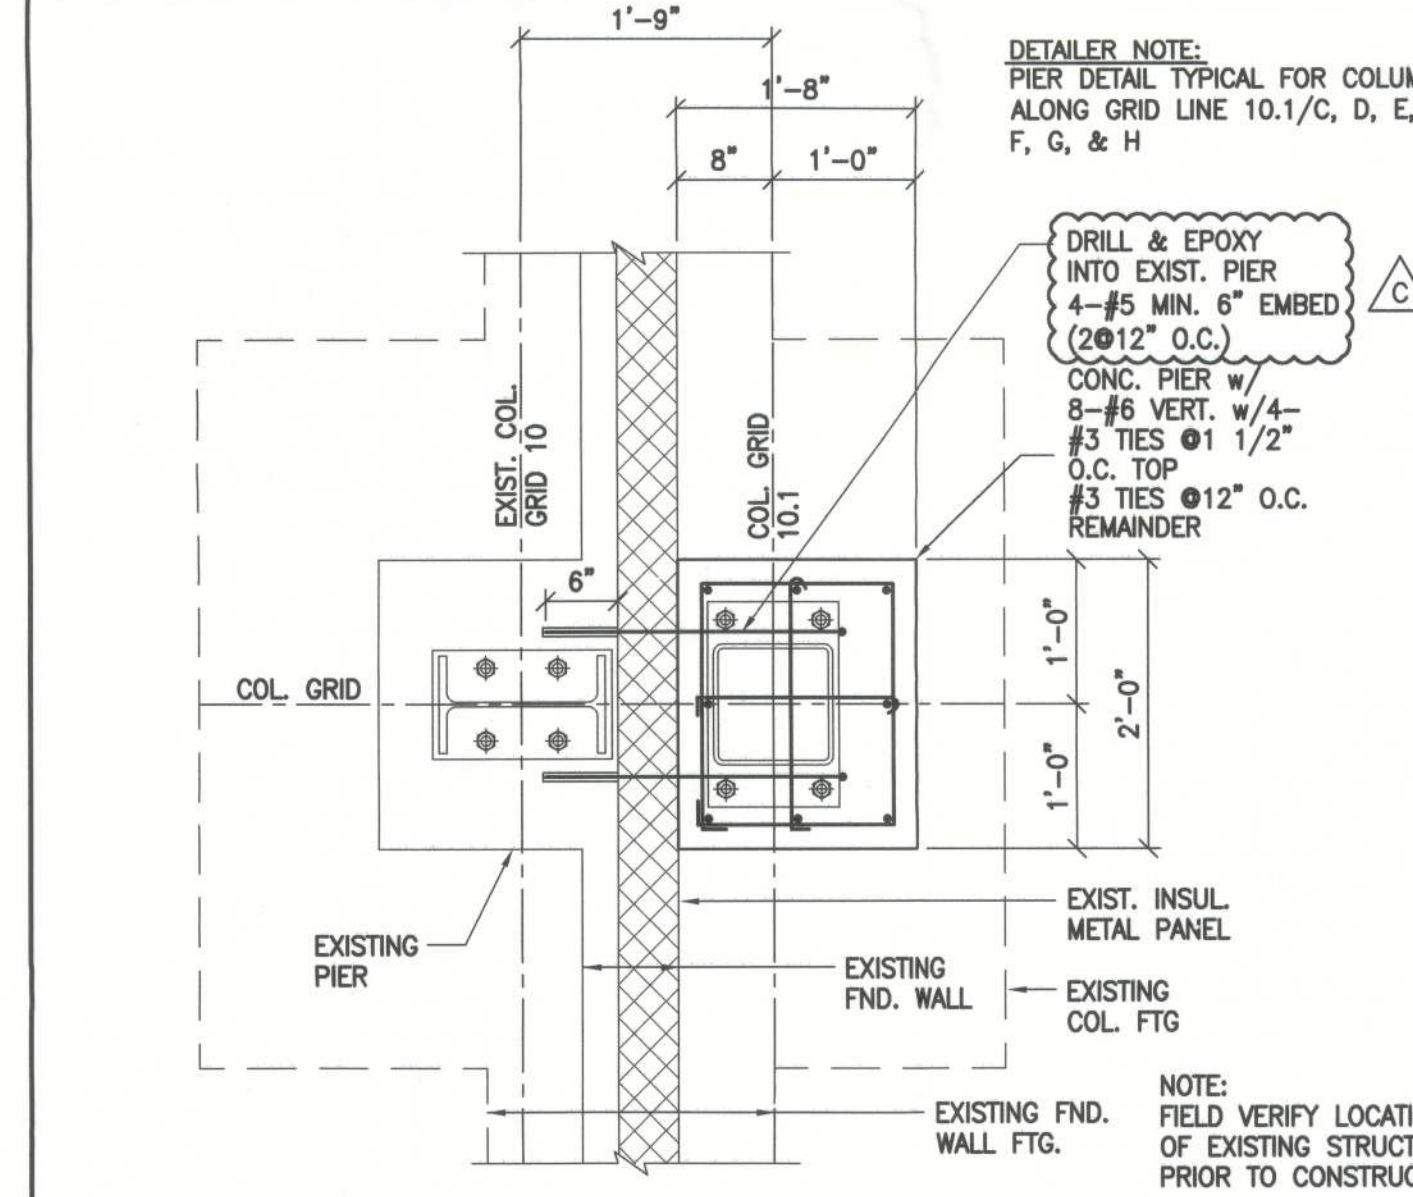


CONC. PIER DETAIL 13 SCALE: 3/4" = 1'-0"

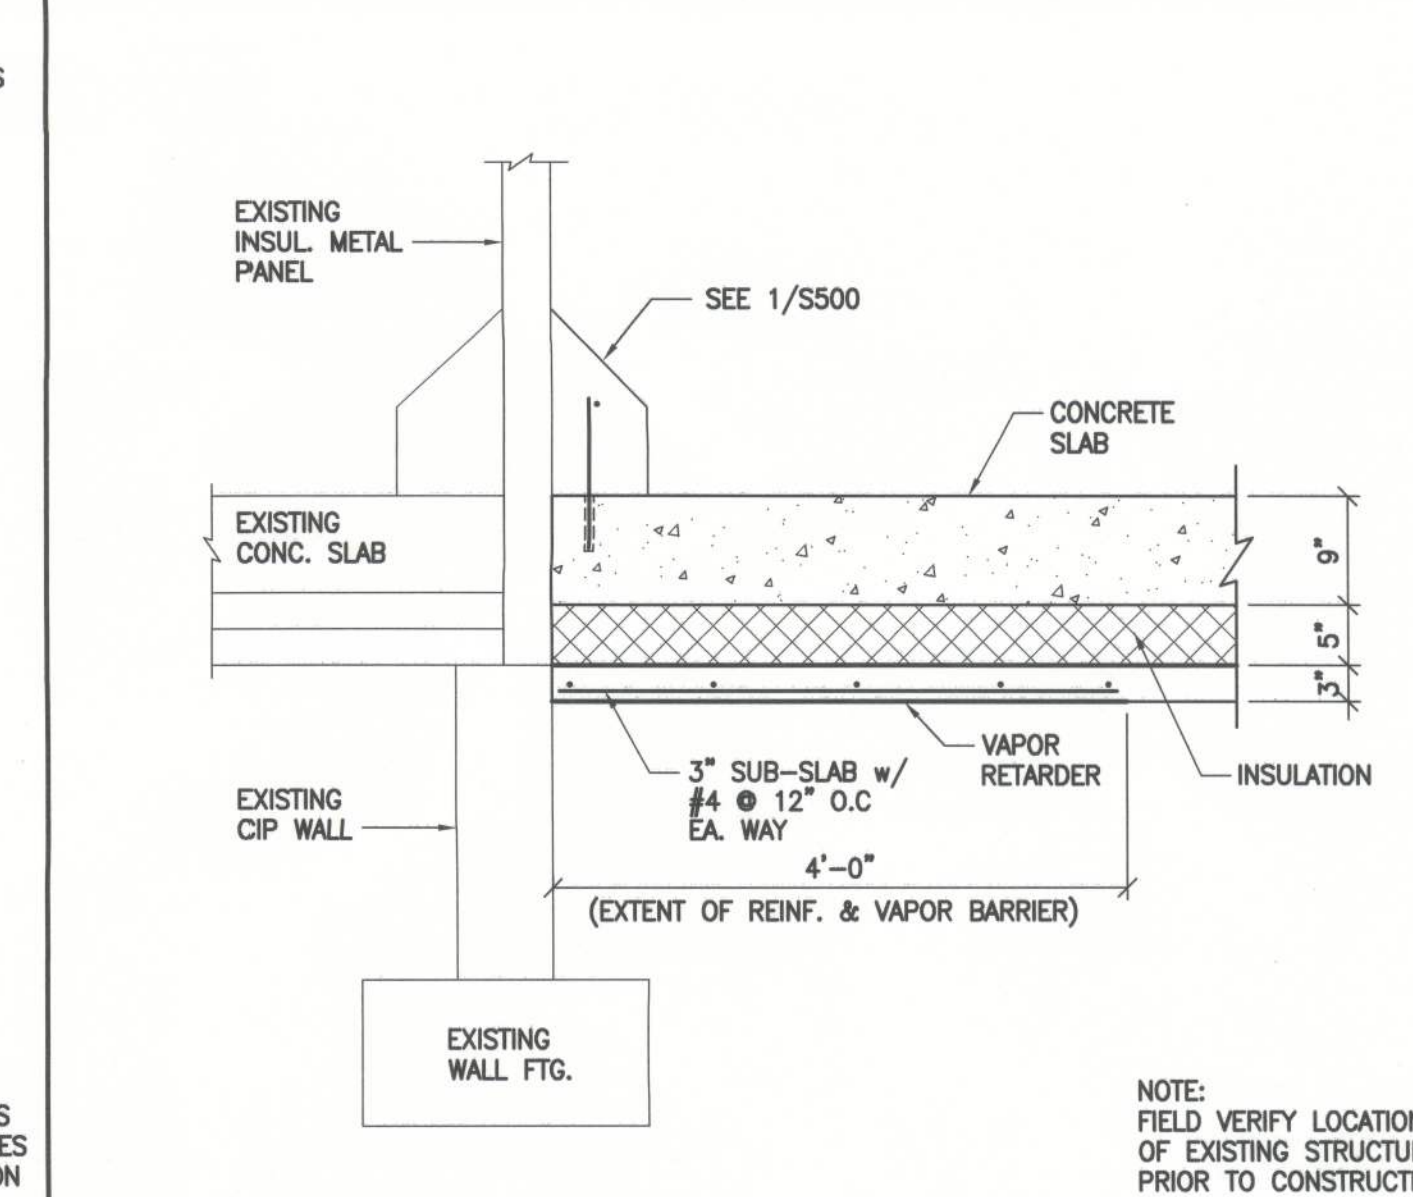


SECTION 14 SCALE: 3/4" = 1'-0"

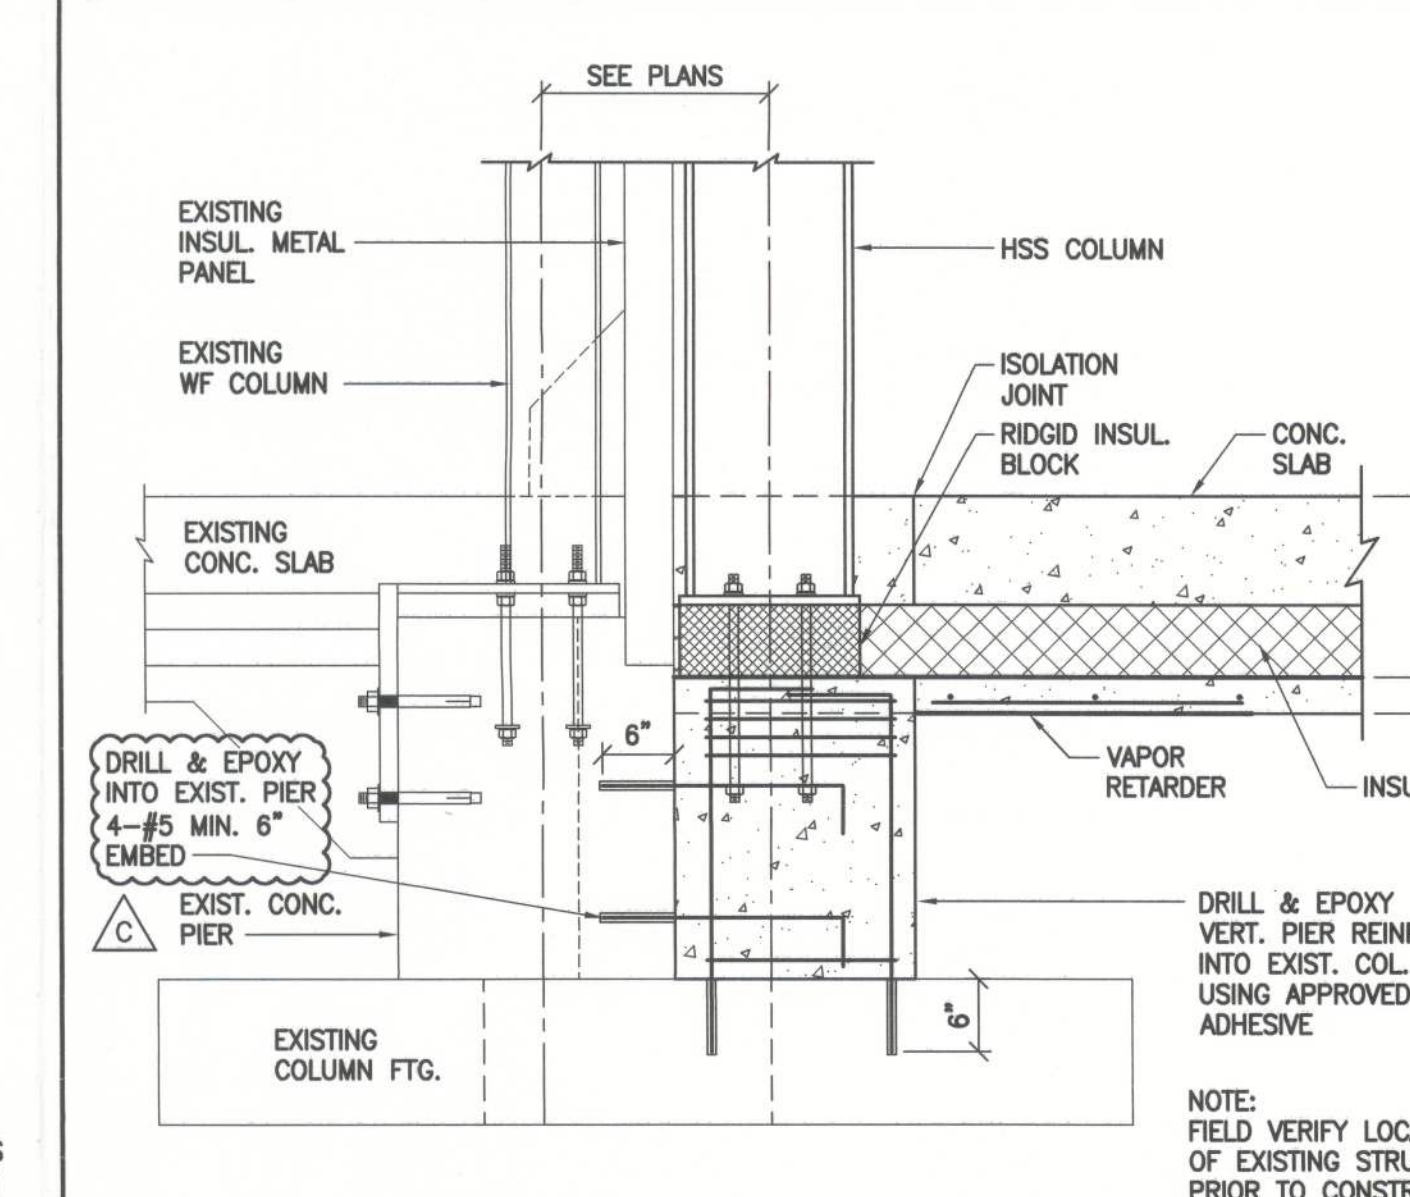


SECTION 15 SCALE: 3/4" = 1'-0"

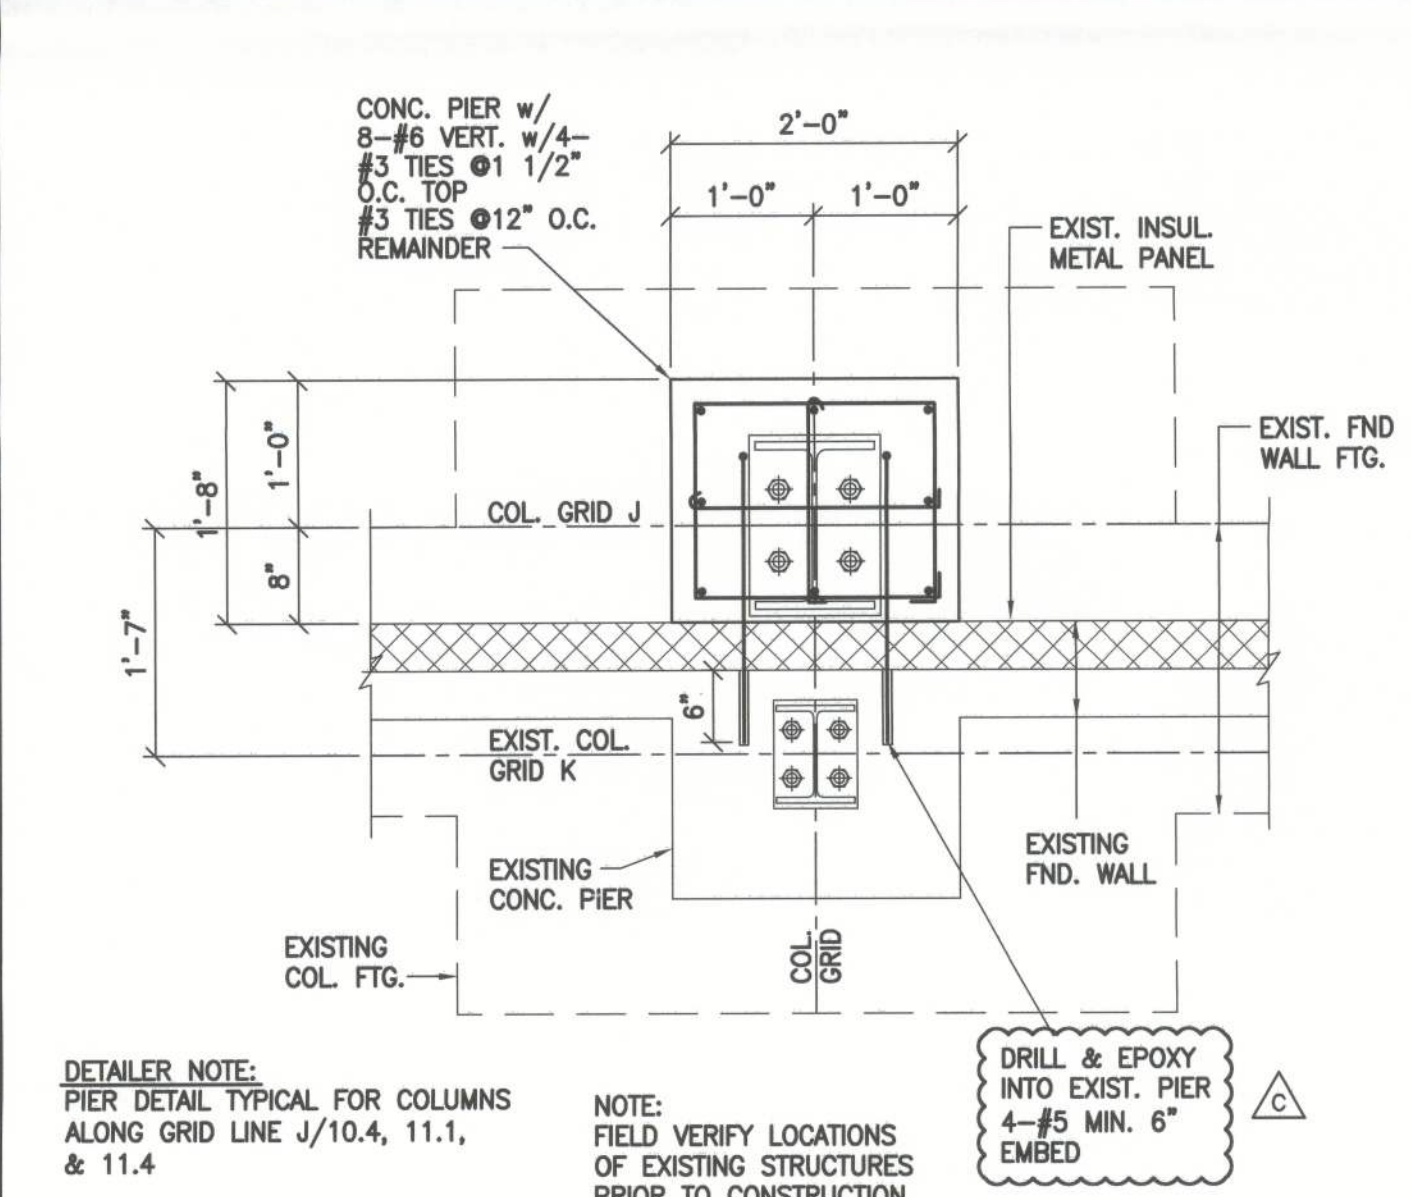


CONC. PIER DETAIL 16 SCALE: 3/4" = 1'-0"

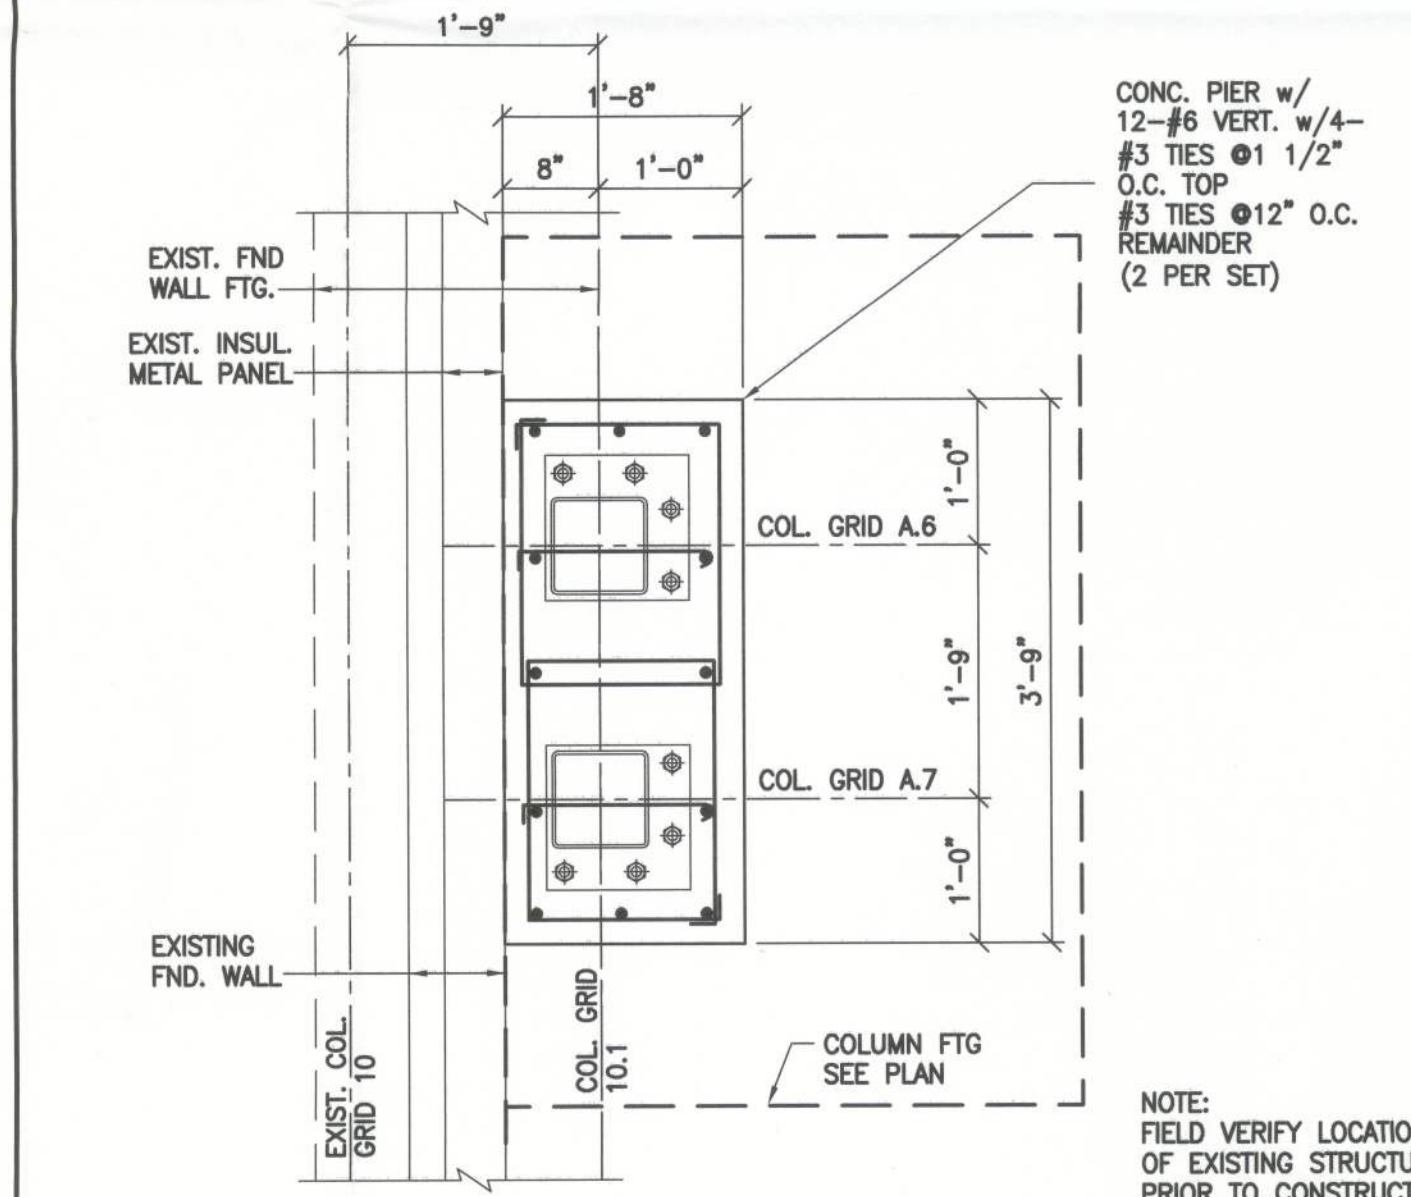


CONC. PIER DETAIL 17 SCALE: 3/4" = 1'-0"

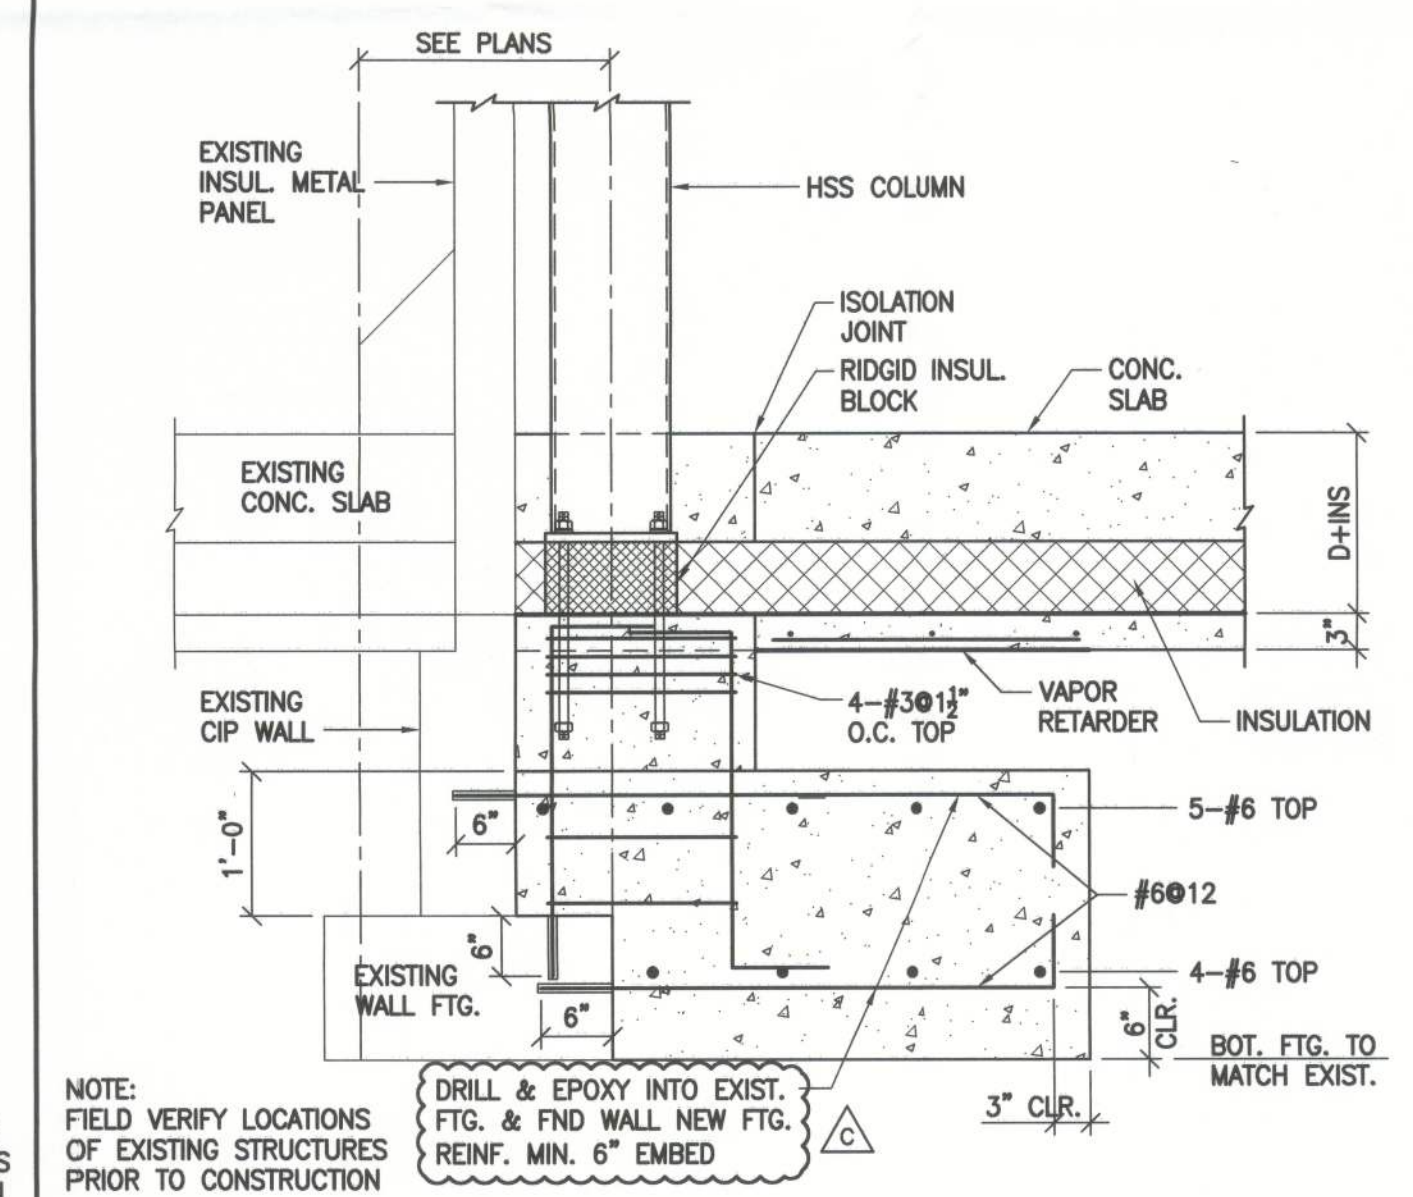

SECTION 18 SCALE: 3/4" = 1'-0"

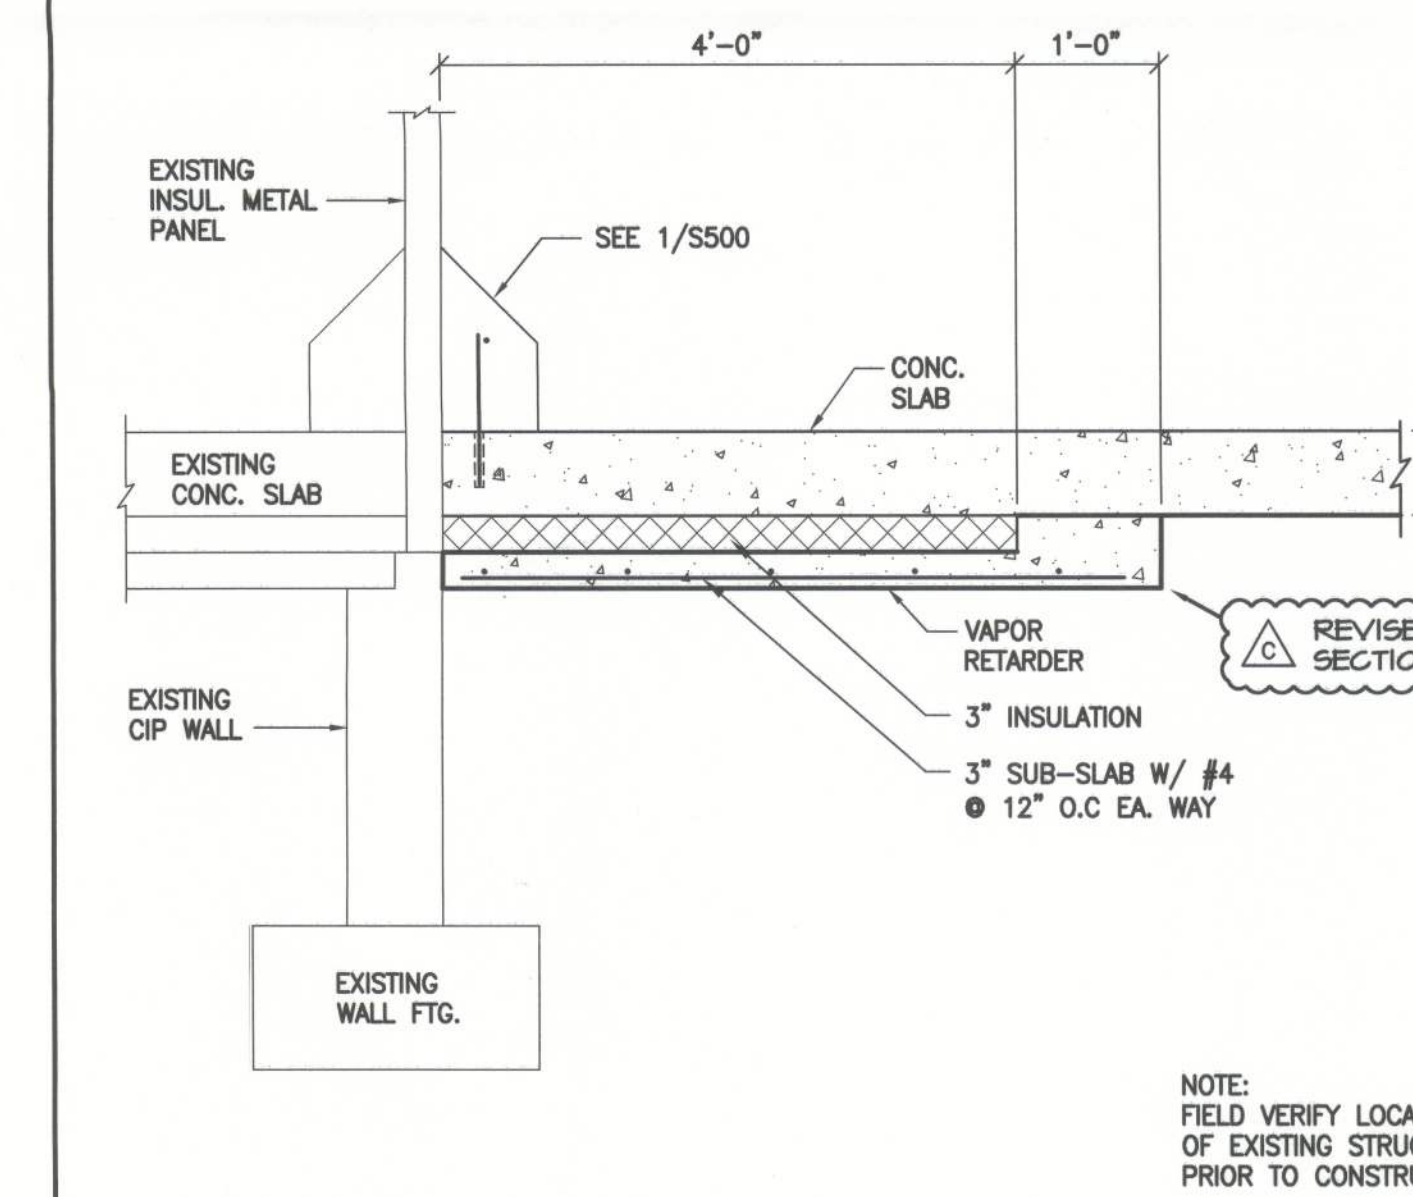

SECTION 19 SCALE: 3/4" = 1'-0"

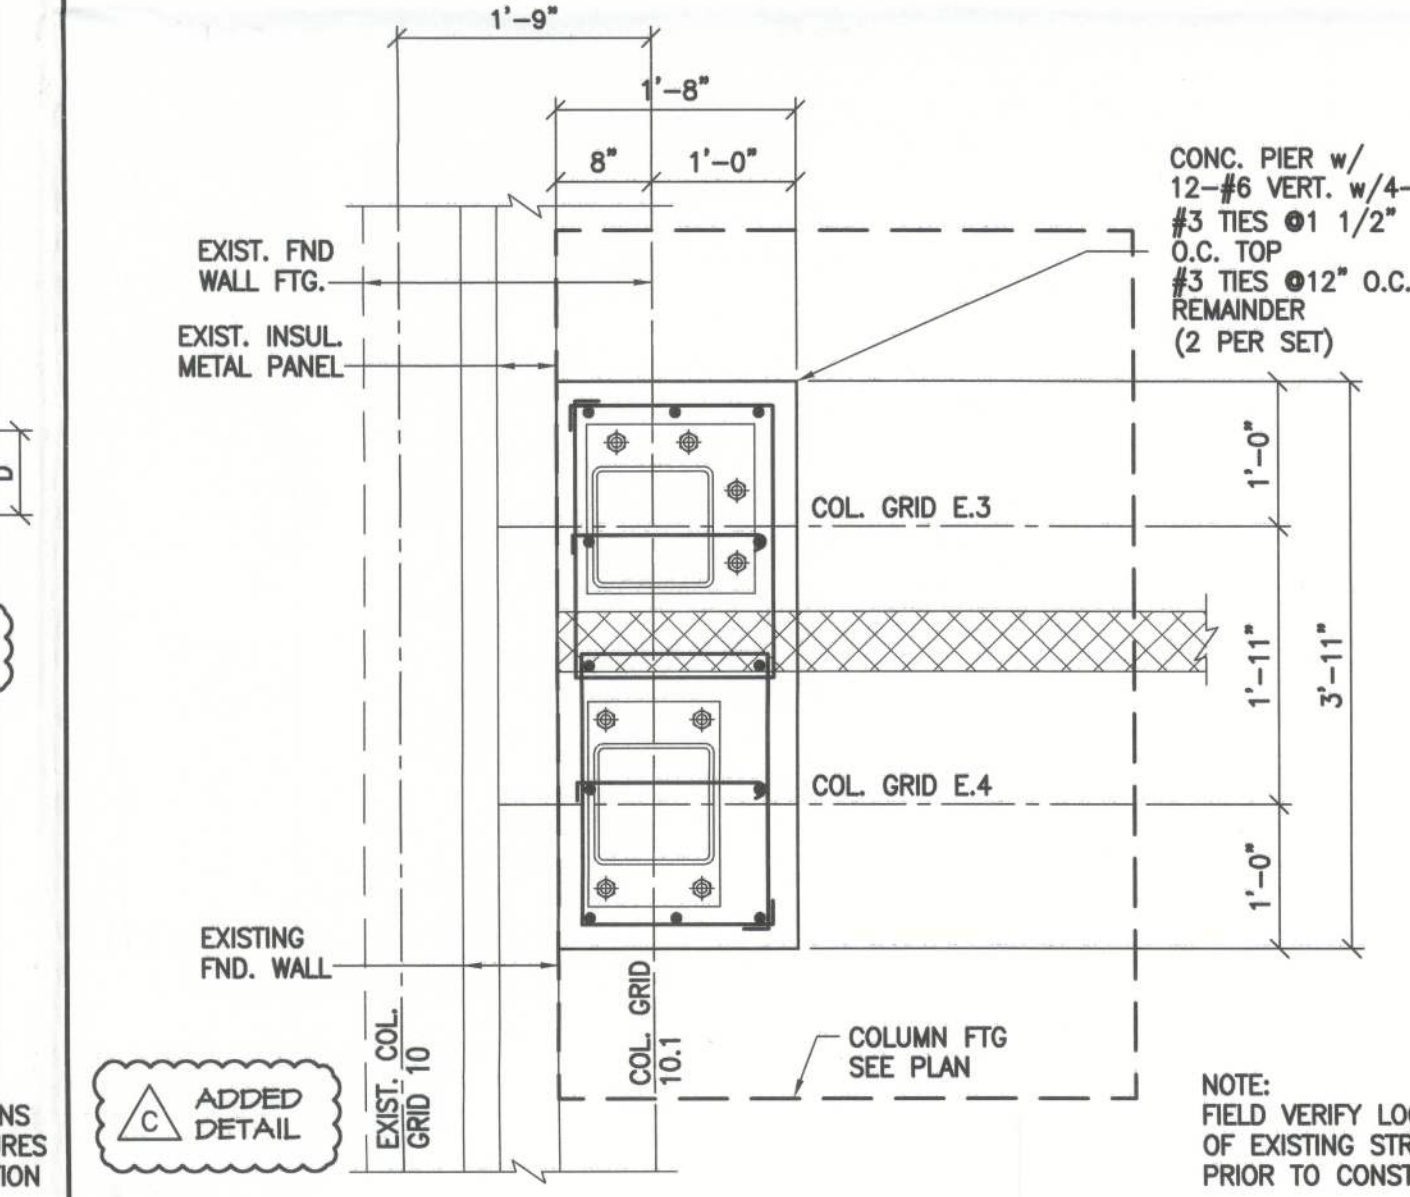

CONC. PIER DETAIL 20 SCALE: 3/4" = 1'-0"

2000 WINTER PARK, WY 80482
TEL: 303.466.2000
WWW.STELLAR-USA.COM

James J. Mubabizi
Project Engineer

UNITED STATES COLD STORAGE, INC.
PHASE II EXPANSION
LAKE CITY, FLORIDA


FOUNDATION
SECTIONS
& DETAILS

REV.	DATE	BY	DESCRIPTION
1	12/20/12	SM	PERMIT ISSUE
2	12/20/12	SM	FOUNDATION PERMIT ISSUE
3	12/20/12	SM	RELEASED FOR STEEL DETAILING

JOB NO. 710-04224
DRAWN: SM
CHECKED: DK
SCALE: AS NOTED

S501
DRAWING NO.


Filename: T:\Jobs\04200-04299\04224 United States Cold Storage Phase II Facility Expansion_F:\Design\Notes\Struct\04224\SS500.dwg Last Saved By: SMARTIN Date: 12/20/2012 2:42:51 PM Printed: 12/20/2012 2:43:07 PM

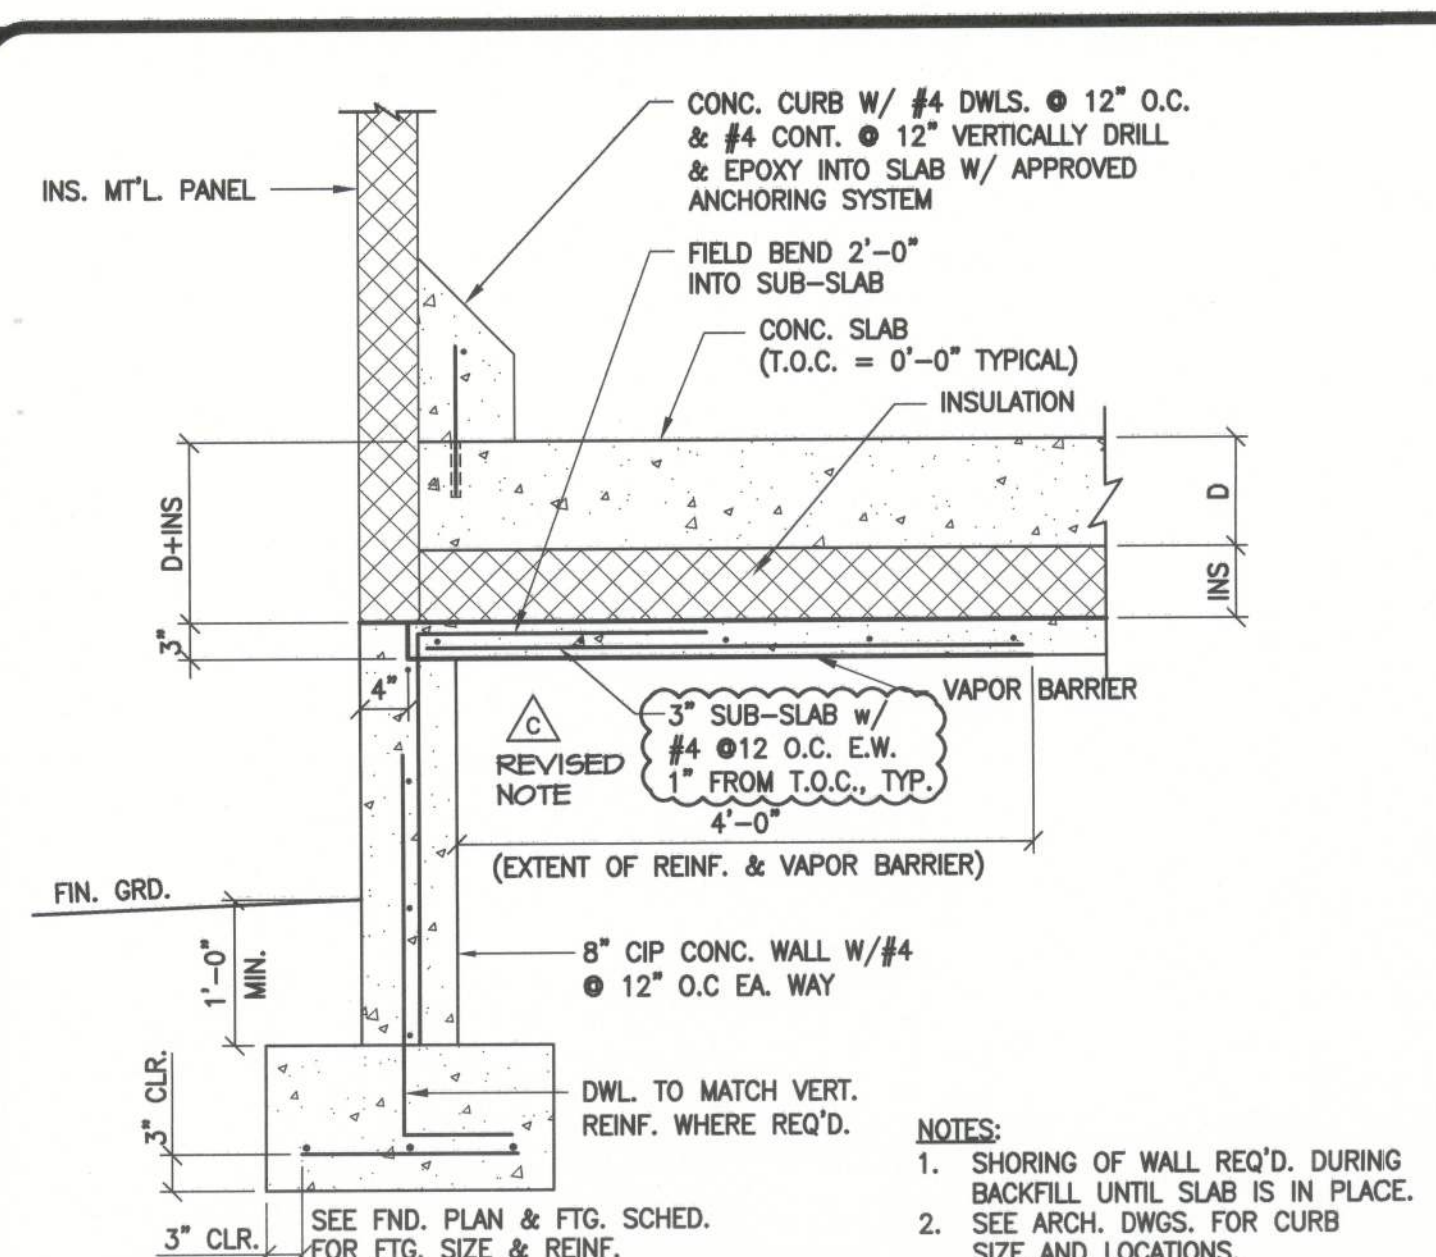

EXTERIOR FND. WALL @ FREEZER FLOOR

SCALE: 3/4" = 1'-0"


1

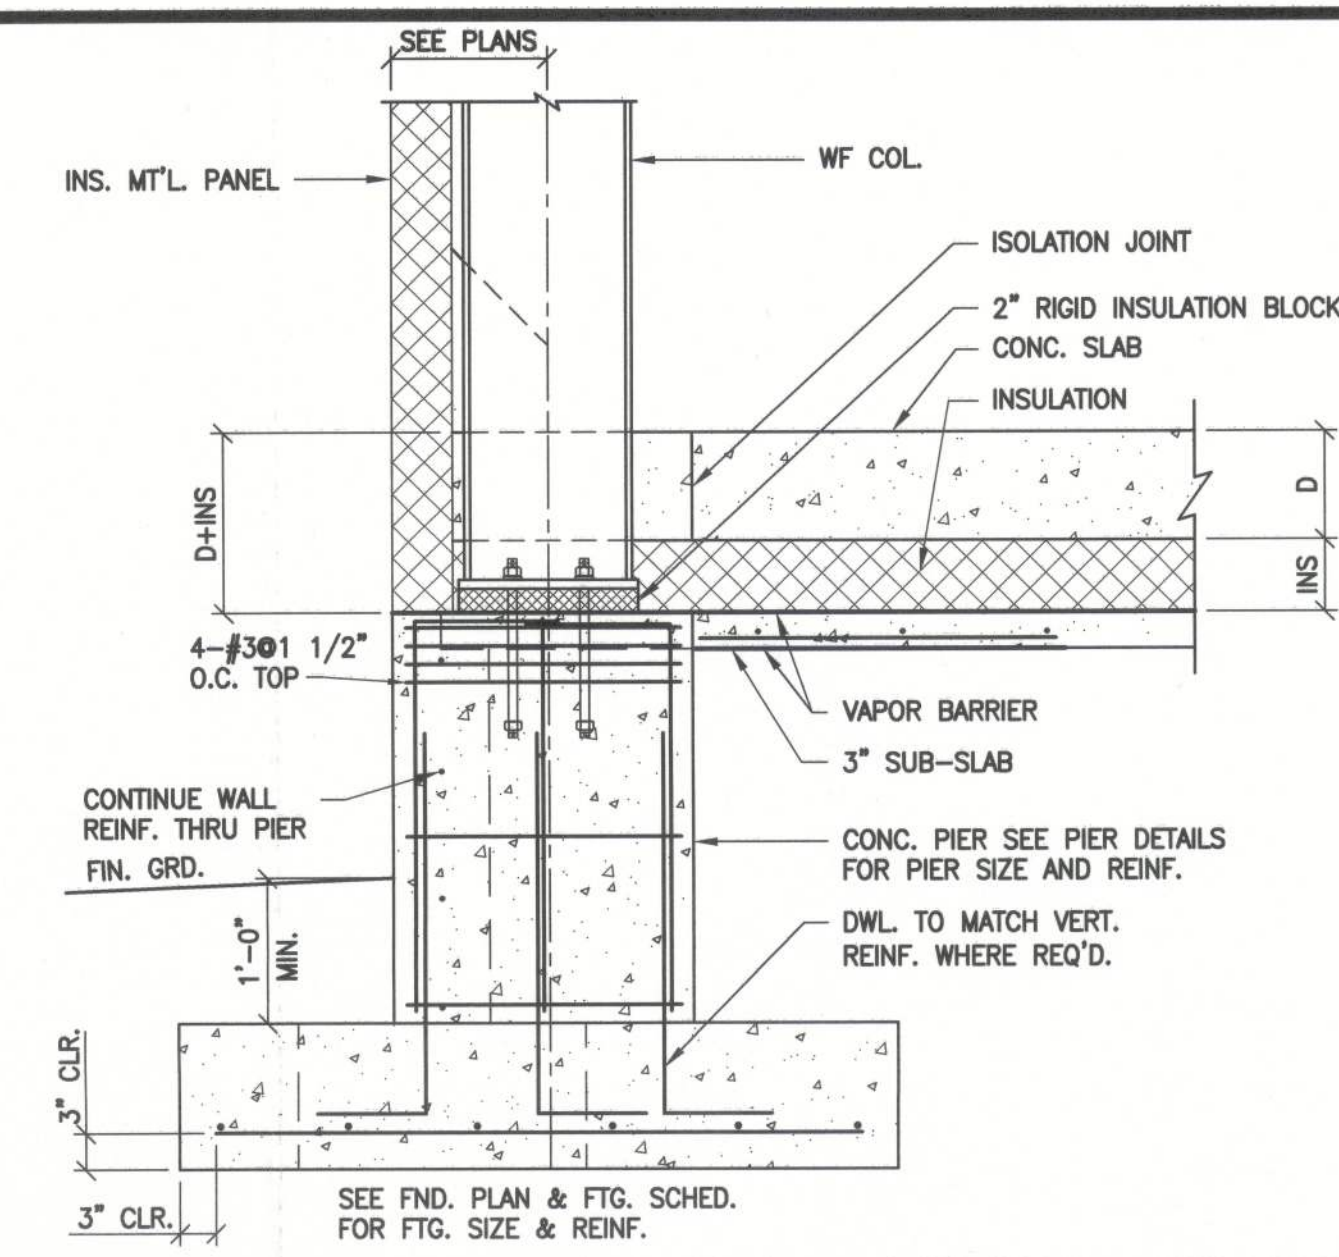

EXTERIOR WF COL. & PIER @ FREEZER FLOOR

SCALE: 3/4" = 1'-0"


2

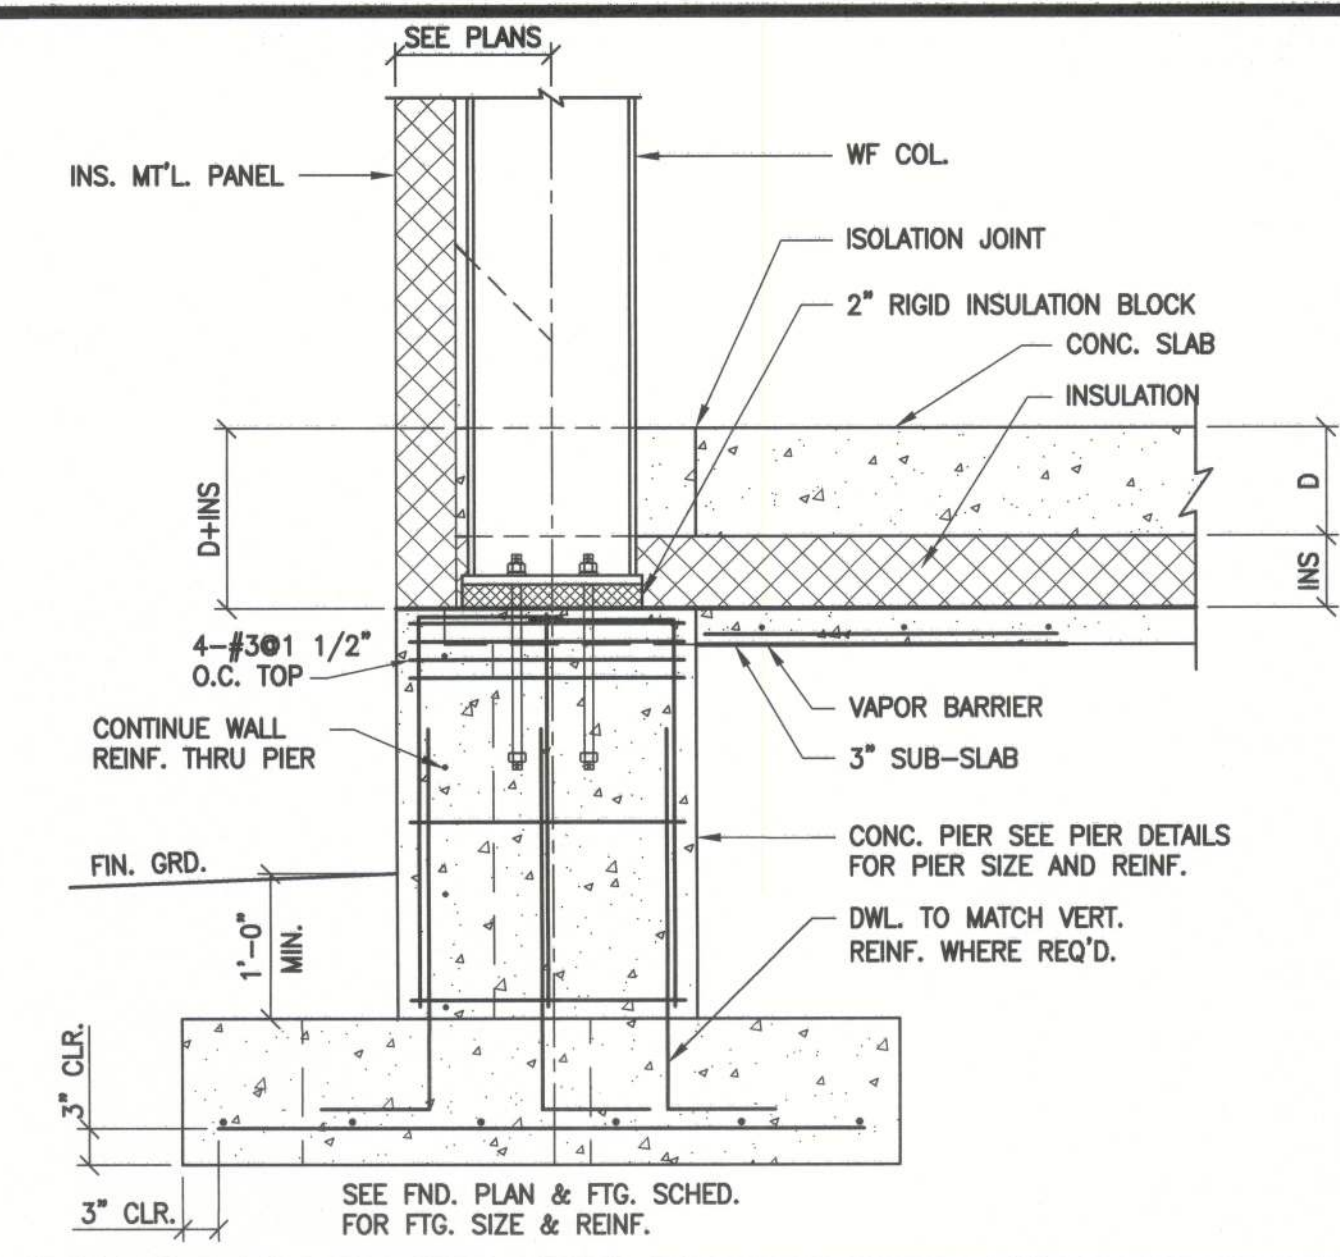

EXTERIOR WF COL. & PIER @ FREEZER FLOOR

SCALE: 3/4" = 1'-0"


3

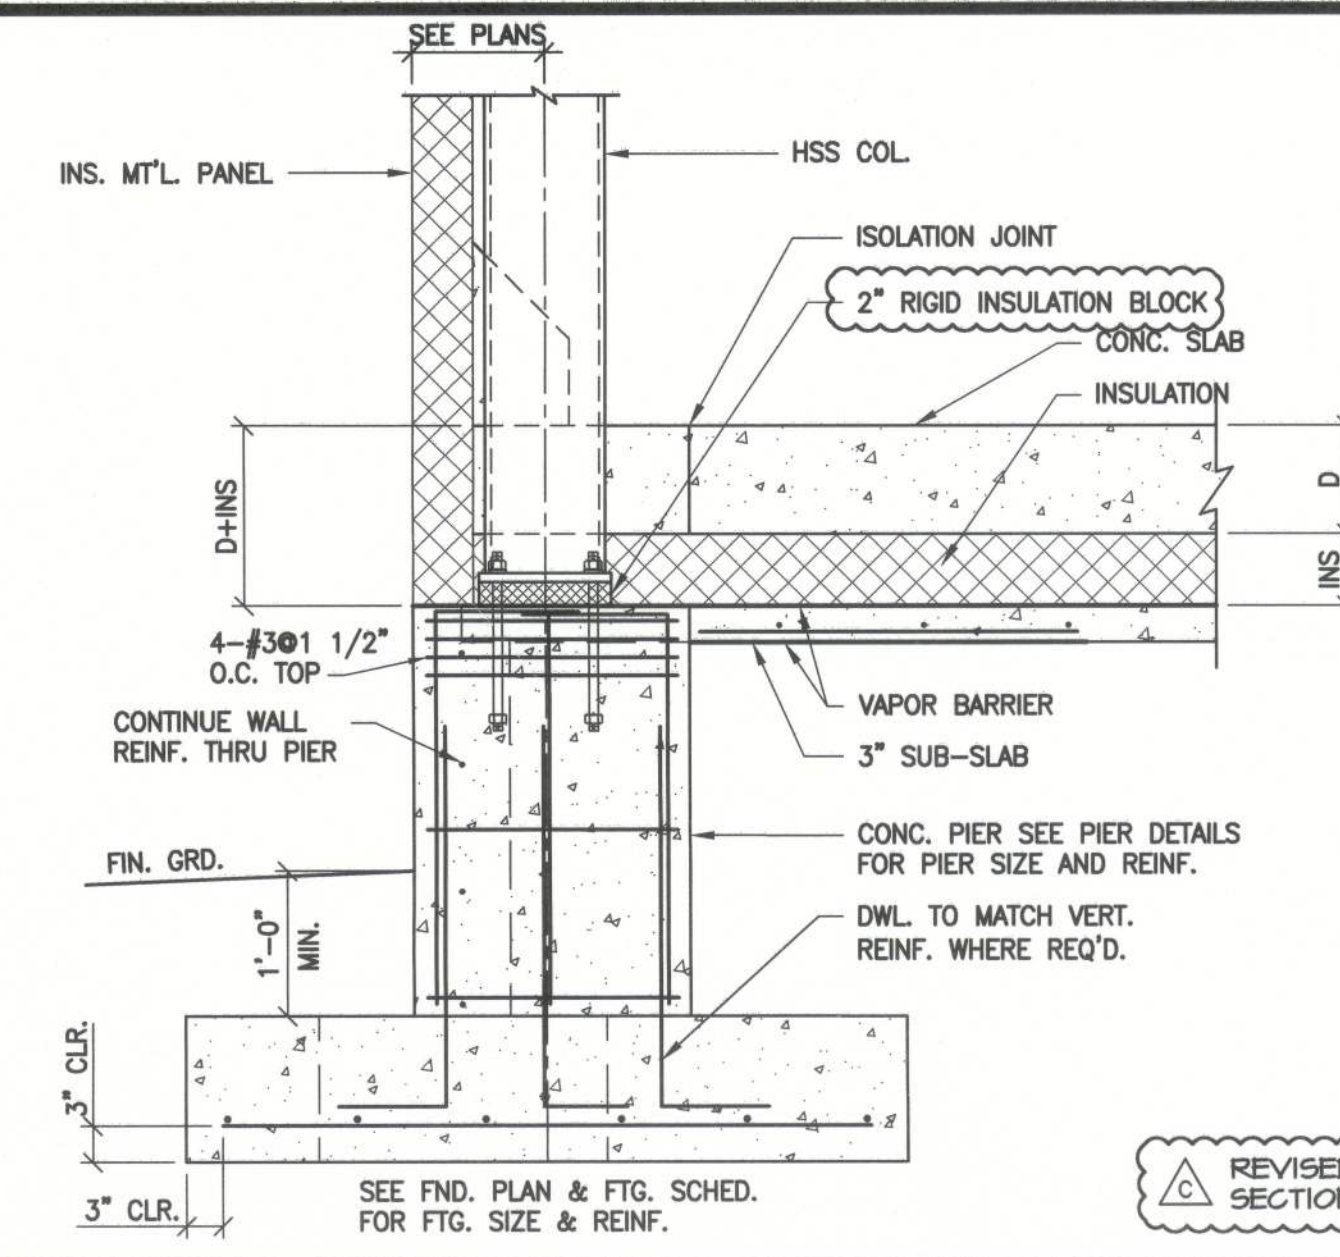

EXTERIOR HSS COL. & PIER @ FREEZER FLOOR

SCALE: 3/4" = 1'-0"


4

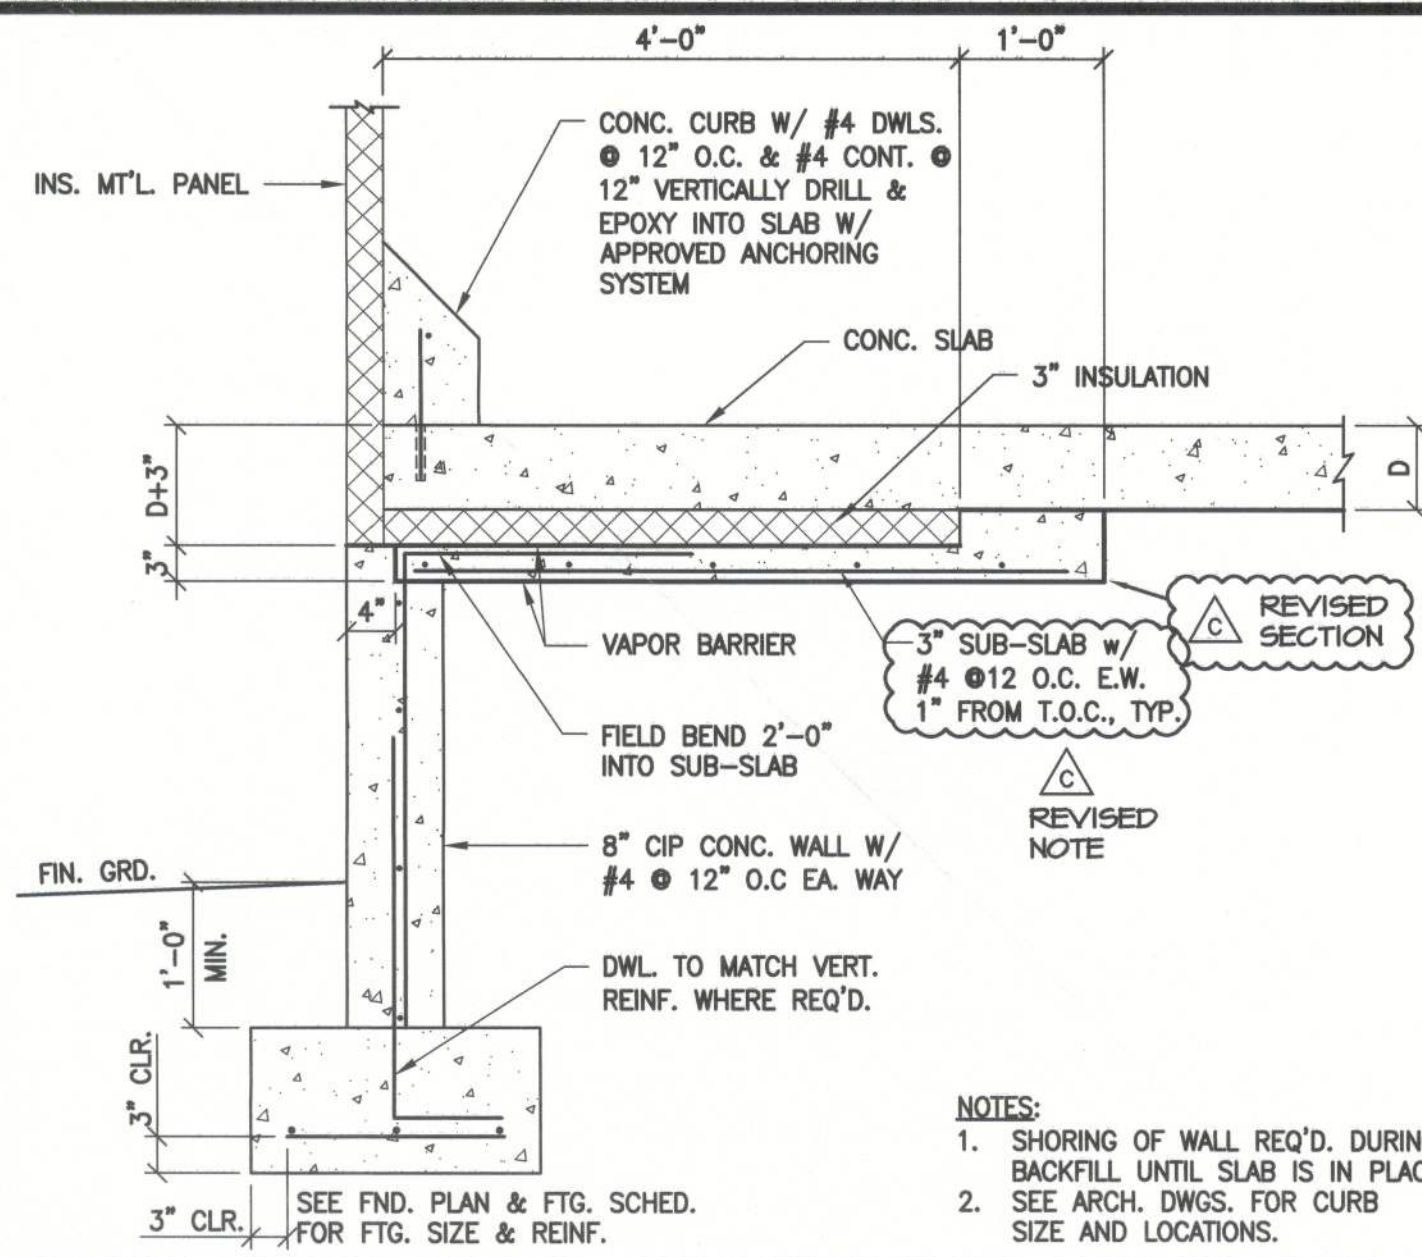

EXTERIOR FND. WALL @ REFRIGERATED FLOOR

SCALE: 3/4" = 1'-0"


5

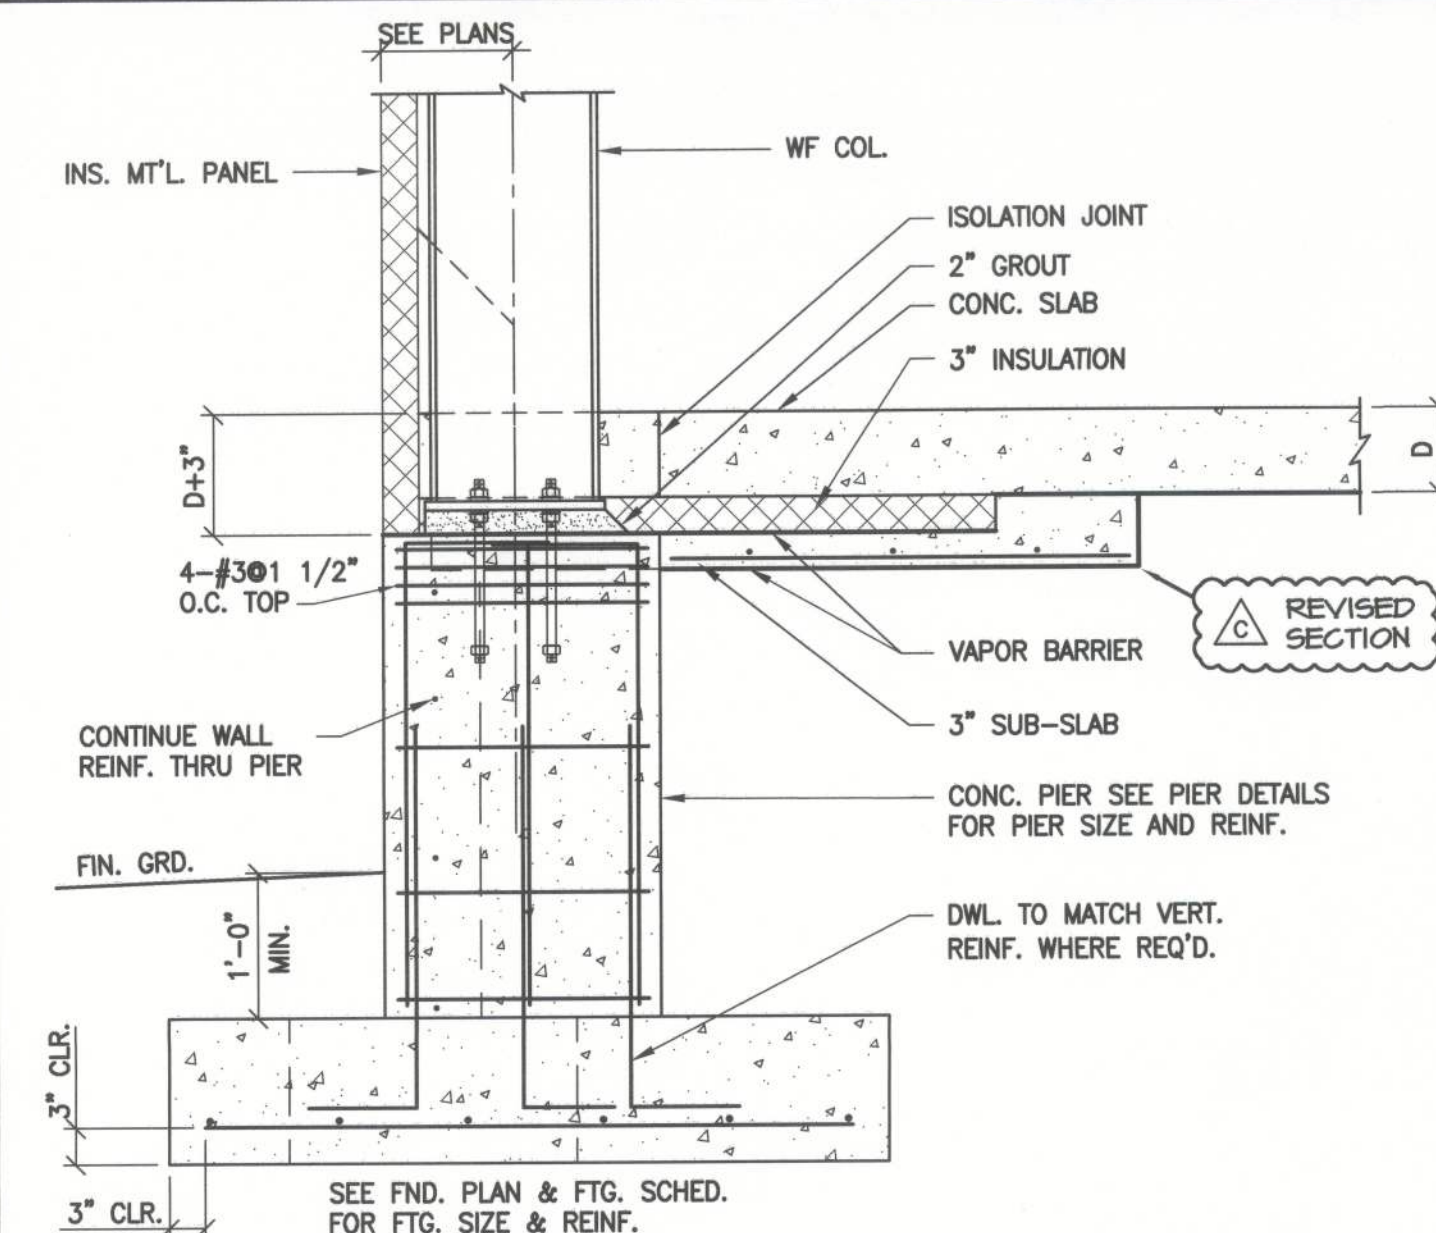

EXTERIOR WF COL. & PIER @ REFRIGERATED FLOOR

SCALE: 3/4" = 1'-0"


6

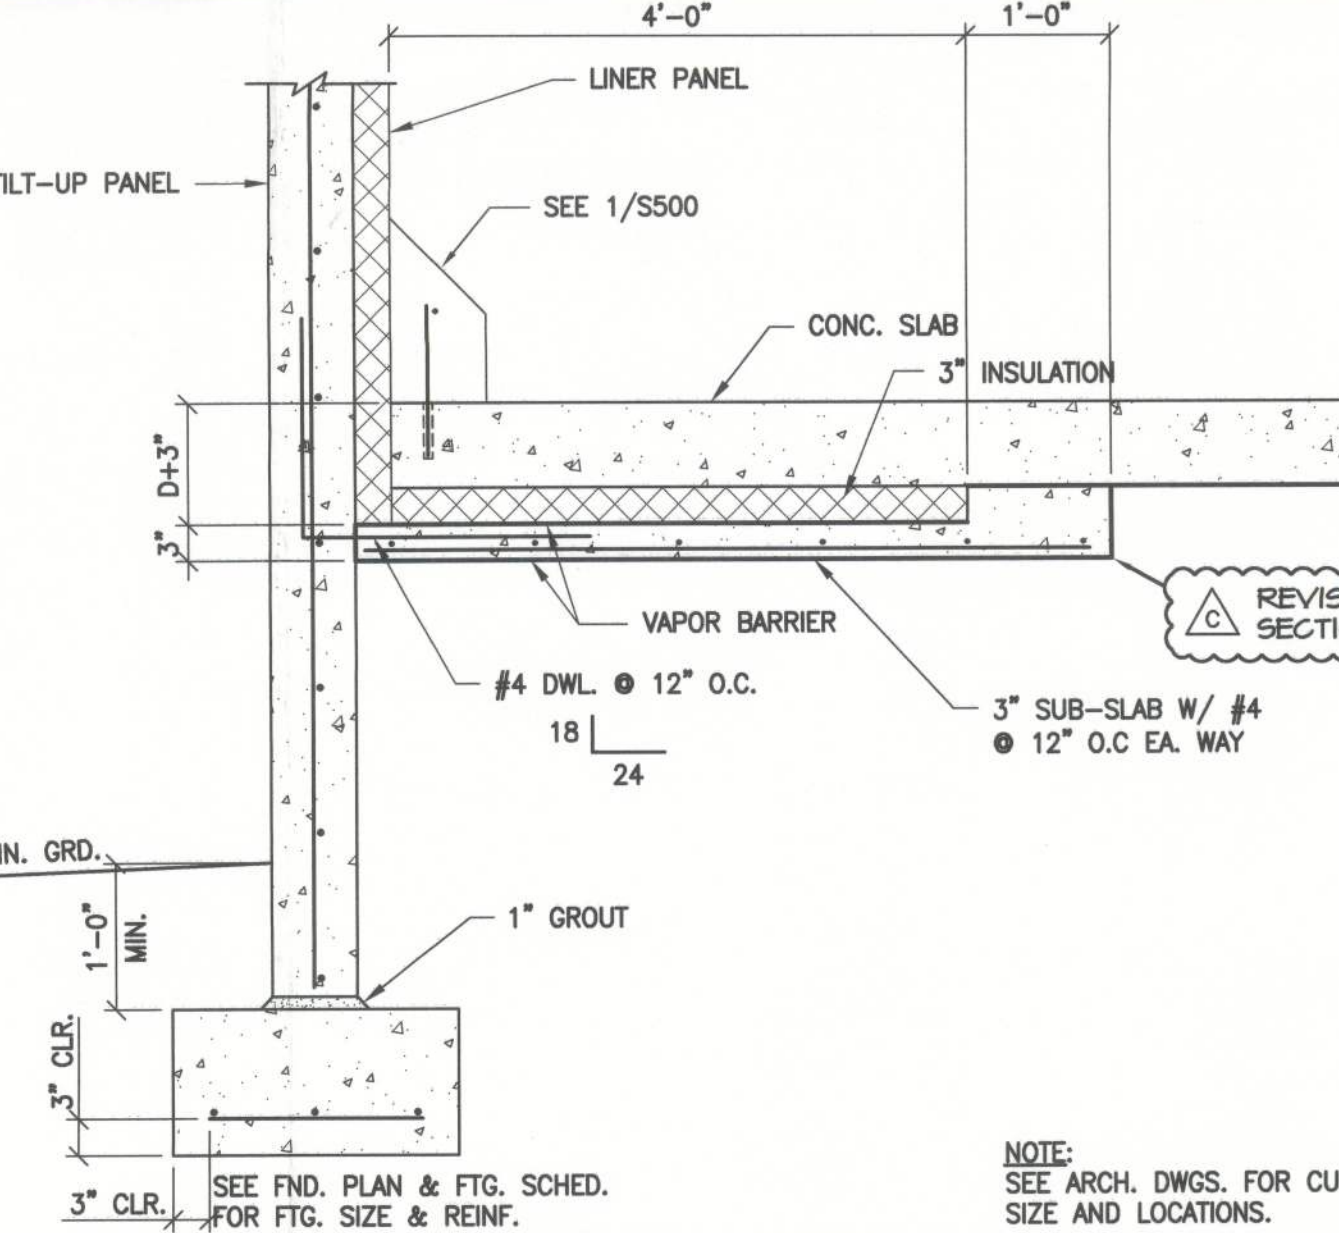

EXTERIOR TILT-UP WALL & FTG. @ REFRIGERATED AREA

SCALE: 3/4" = 1'-0"


7

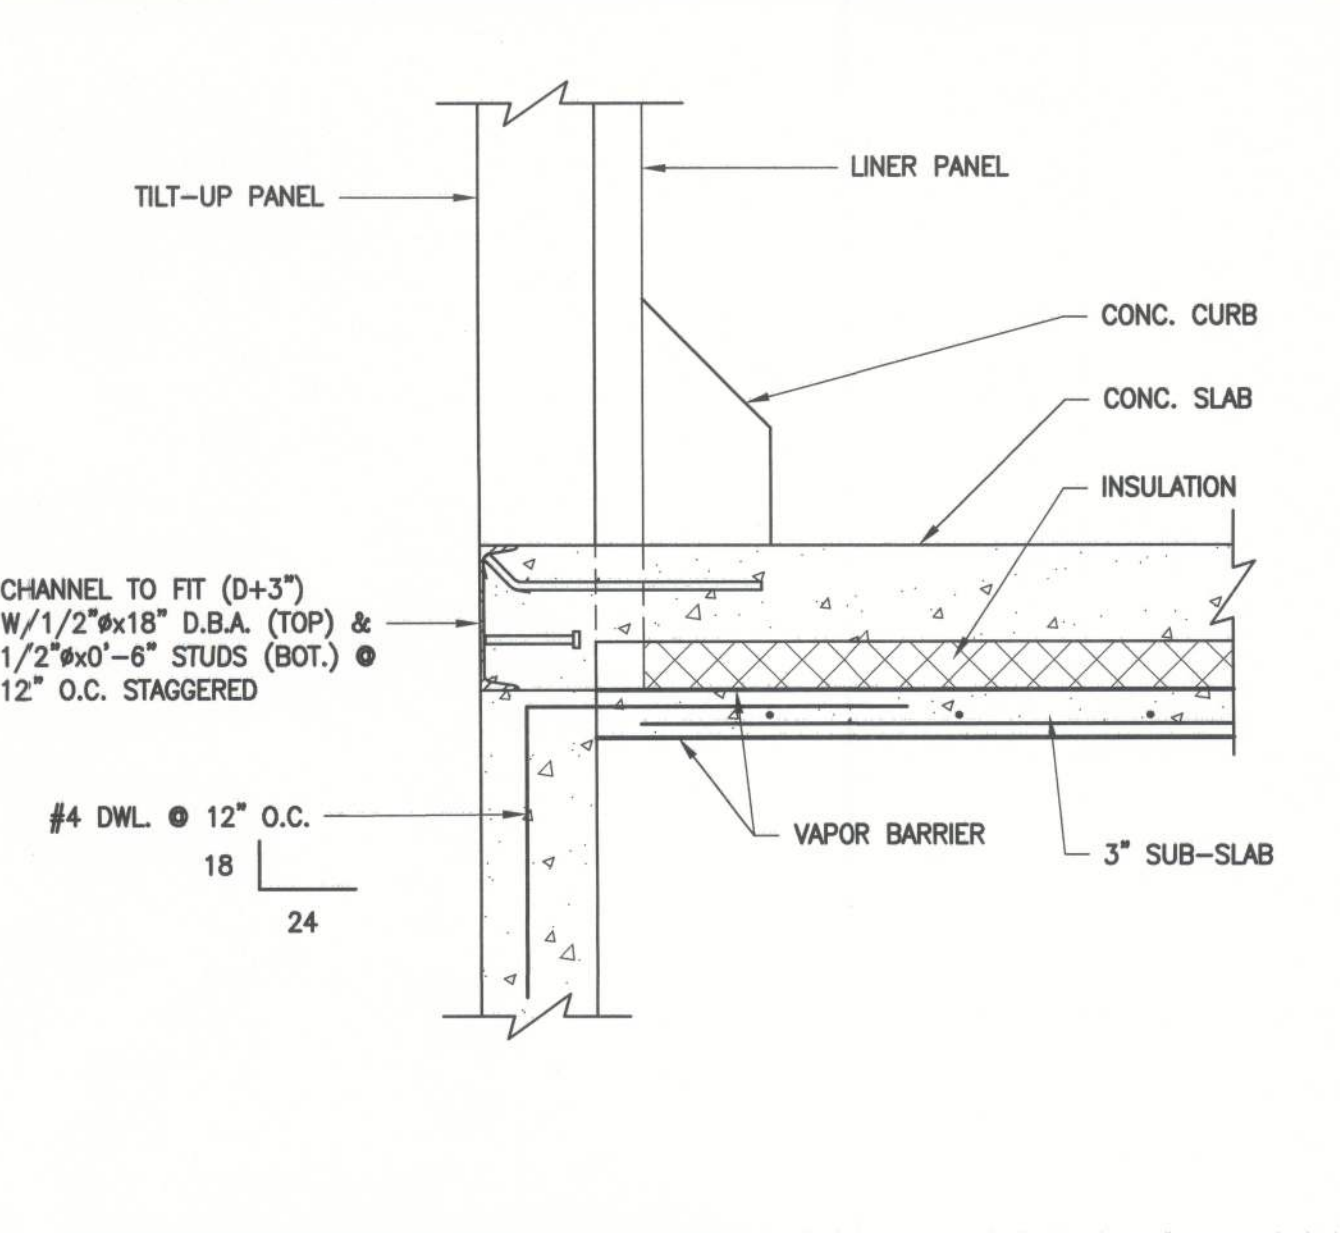

PROTECTIVE CHANNEL @ DOOR OPNG.

SCALE: 1" = 1'-0"


8

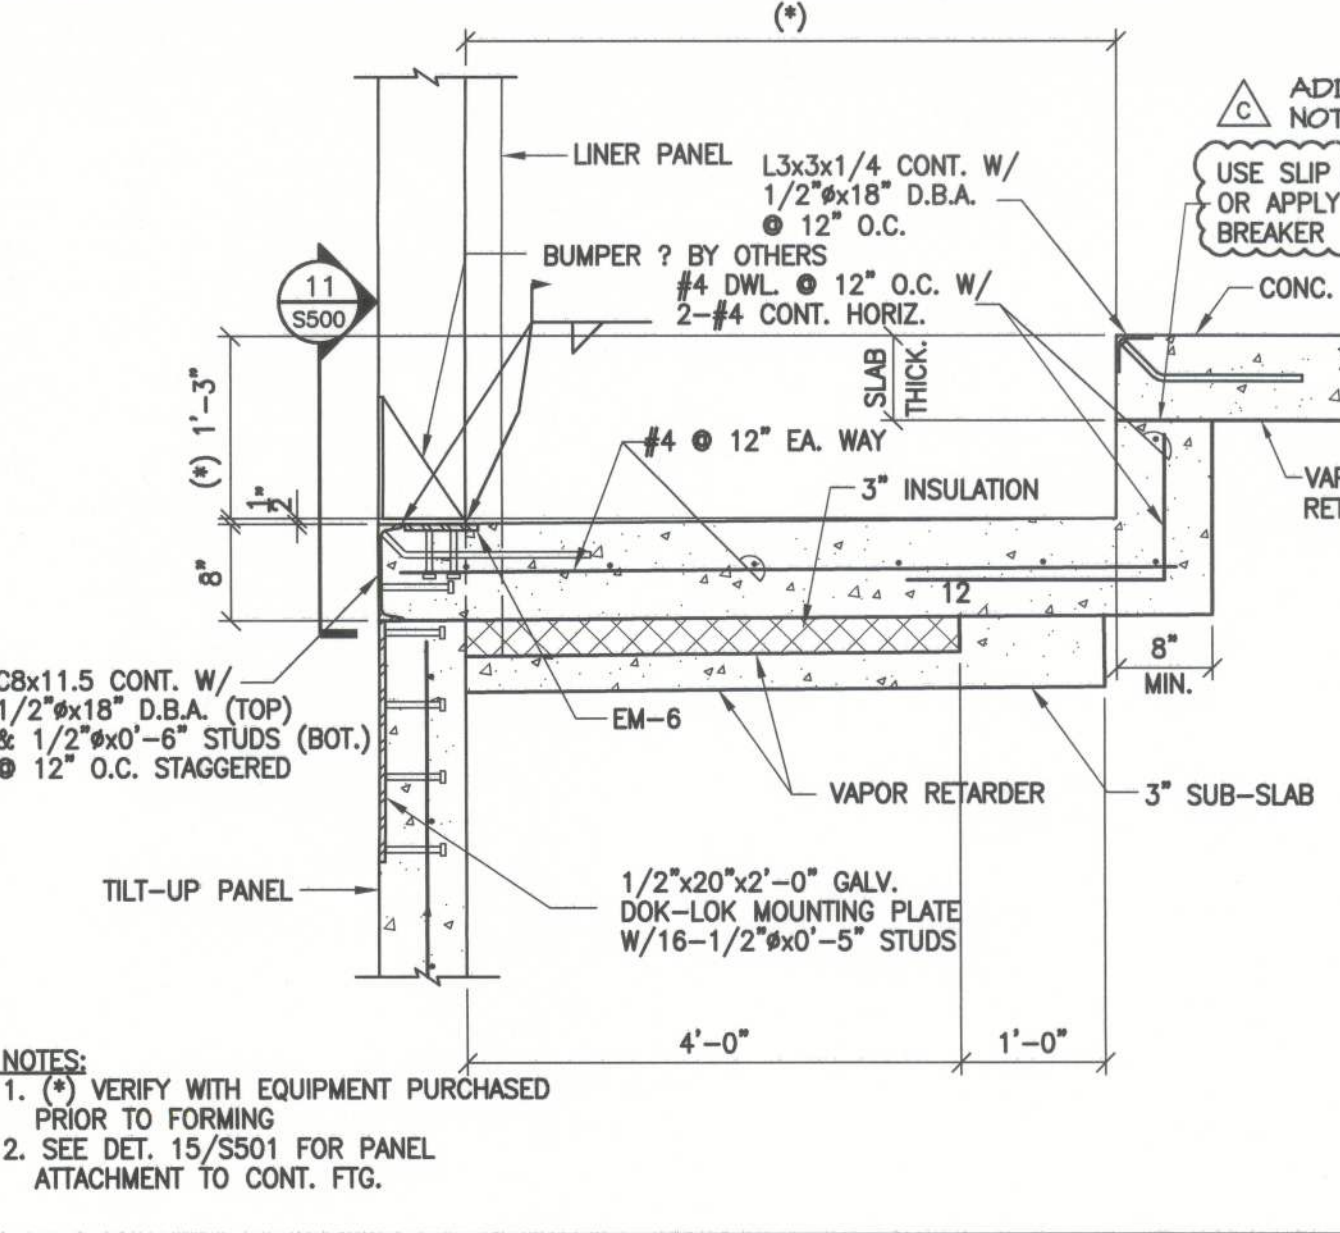

SECTION THRU DOCK PIT @ REFRIGERATED DOCKS

SCALE: 3/4" = 1'-0"


9

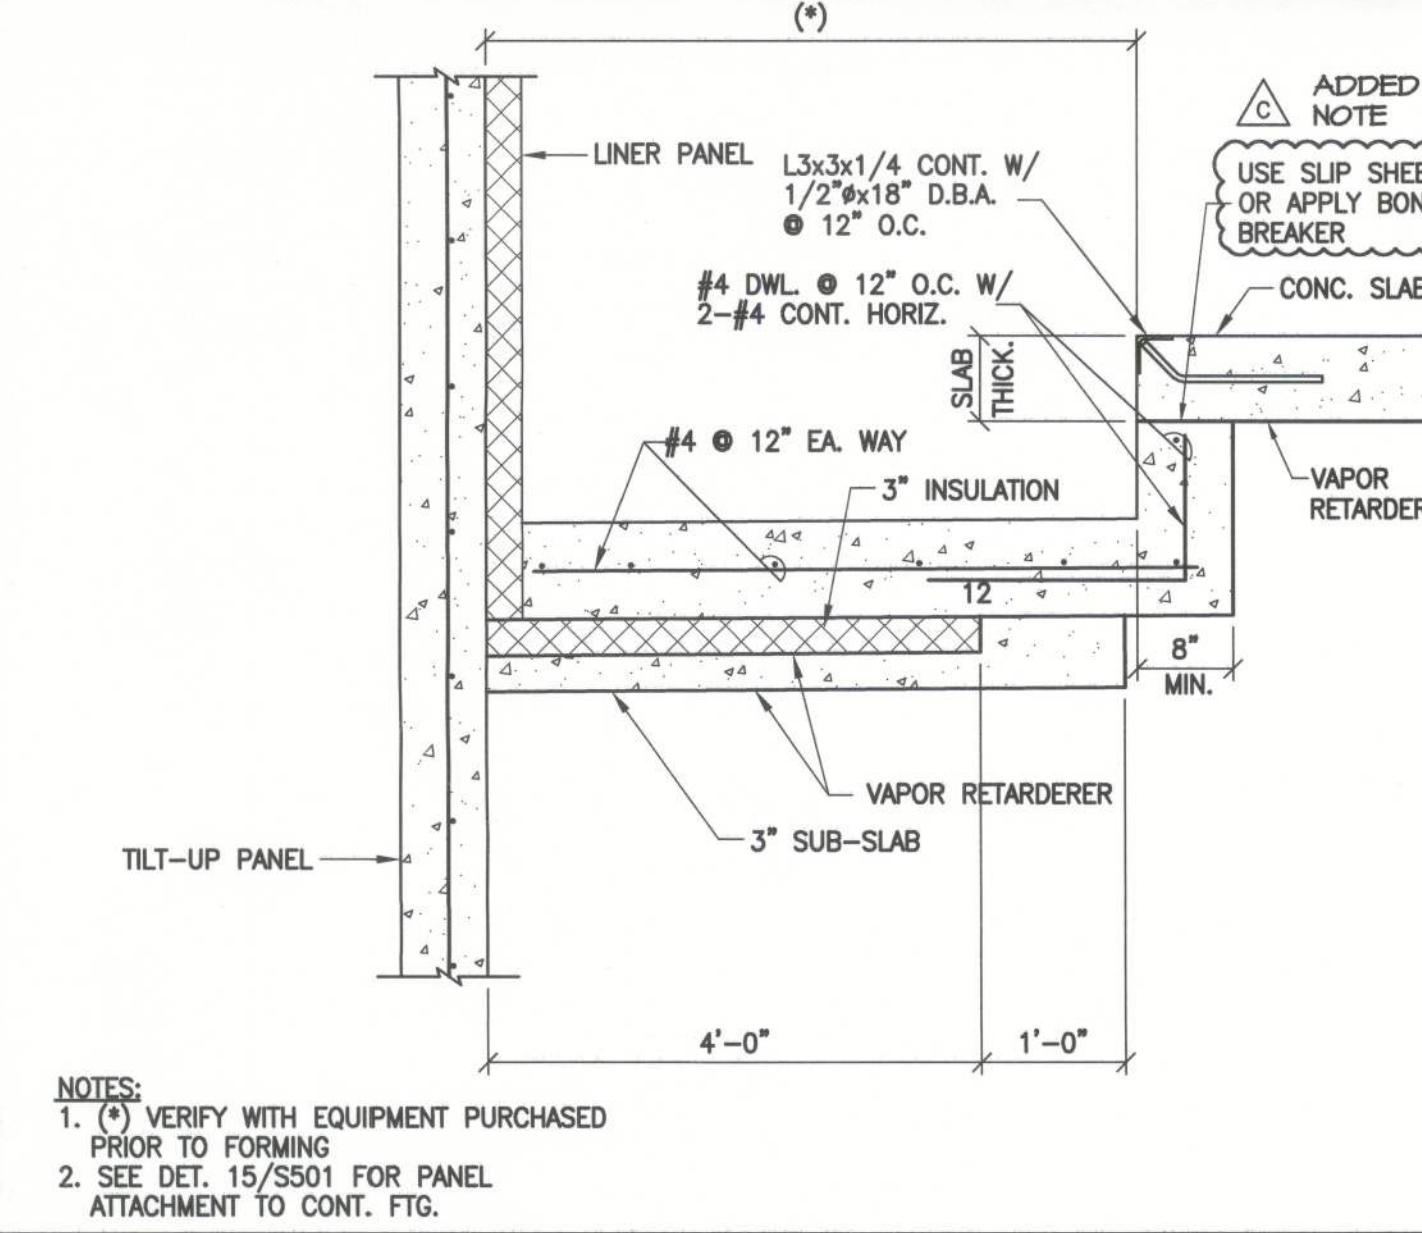

SECTION THRU DOCK PIT @ BTWN. DOCK DOORS

SCALE: 3/4" = 1'-0"


10

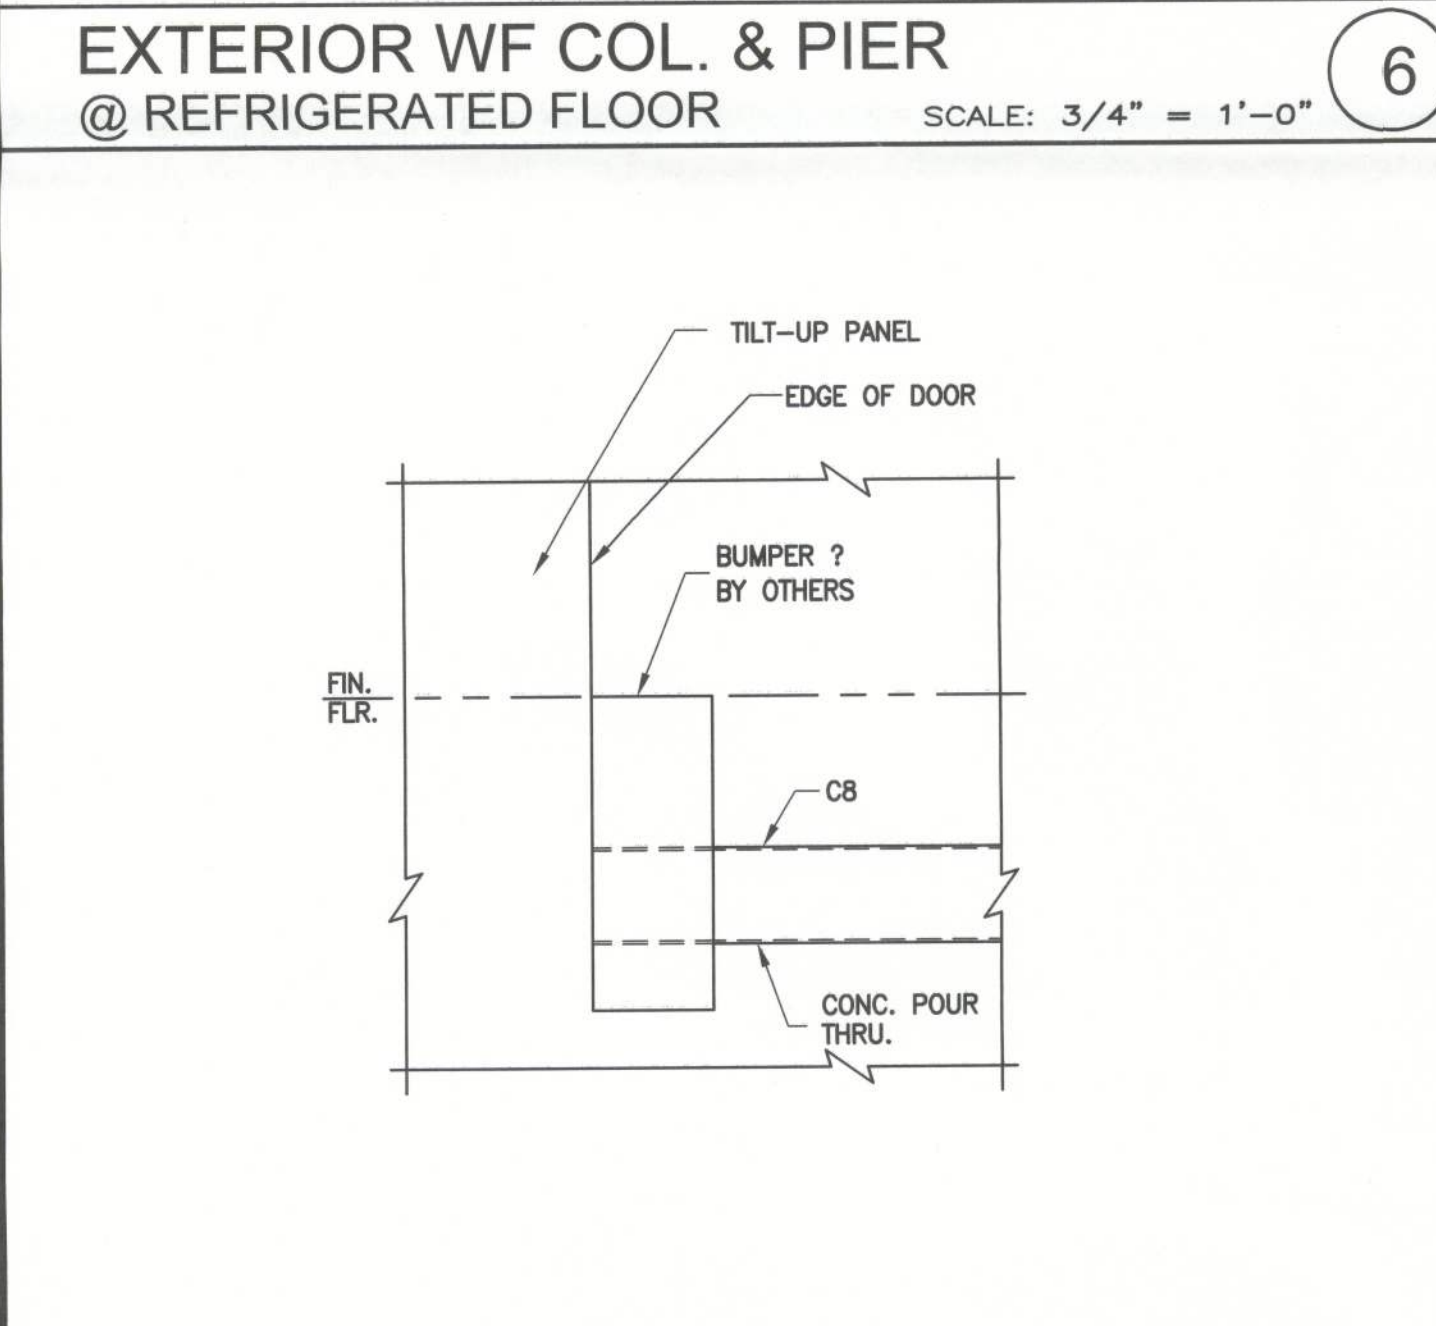

ELEVATION @ DOCK PIT

SCALE: 3/4" = 1'-0"


11

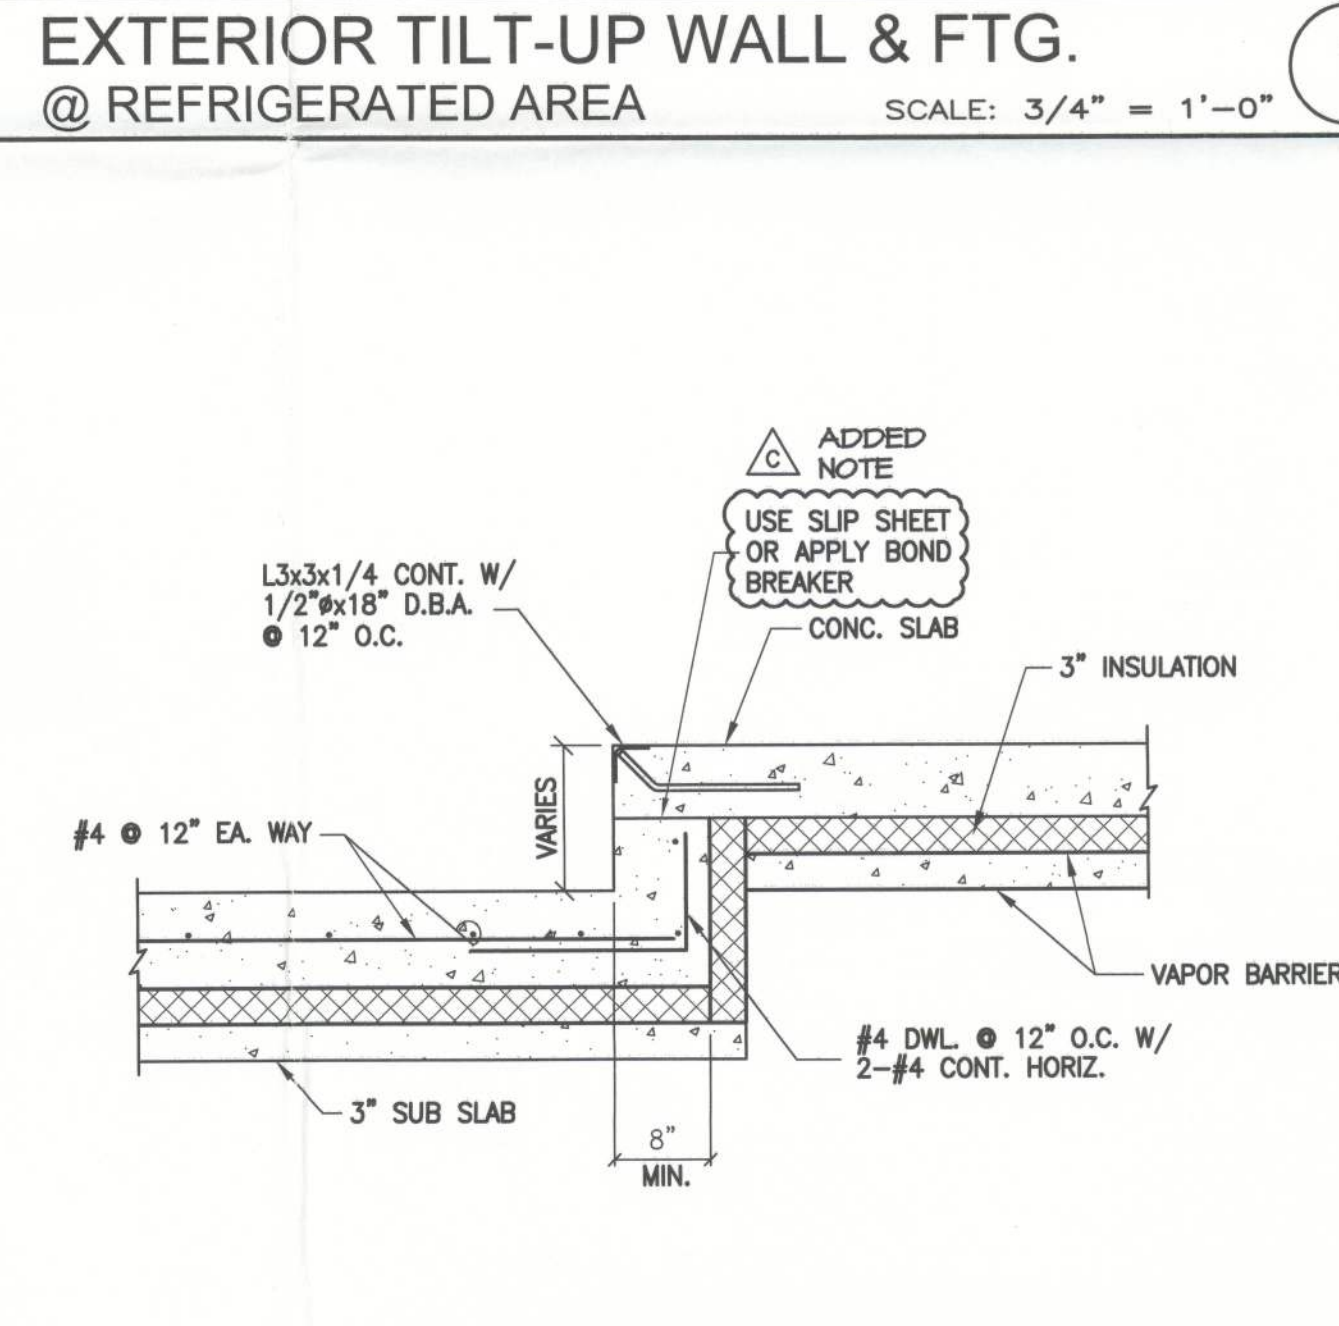

SECTION THRU DOCK PIT @ REFRIGERATED DOCKS

SCALE: 3/4" = 1'-0"


12

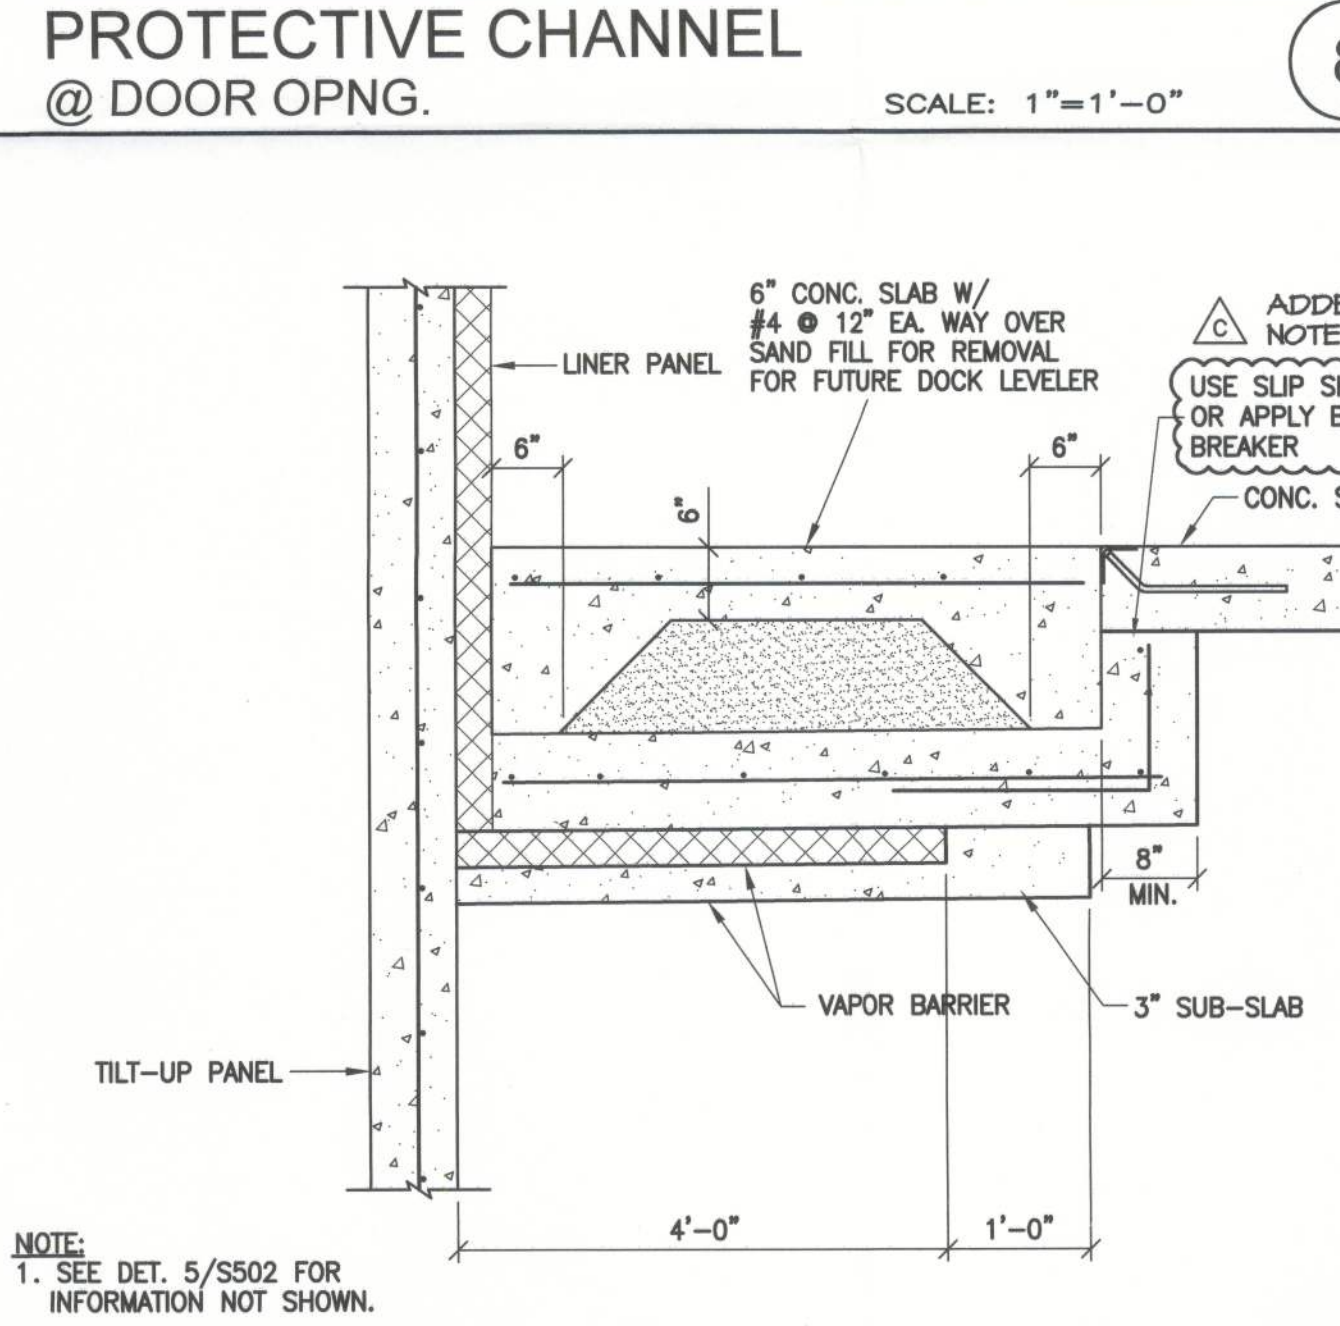

SECTION THRU FUTURE PIT @ BTWN. DOCK DOORS

SCALE: 3/4" = 1'-0"


13

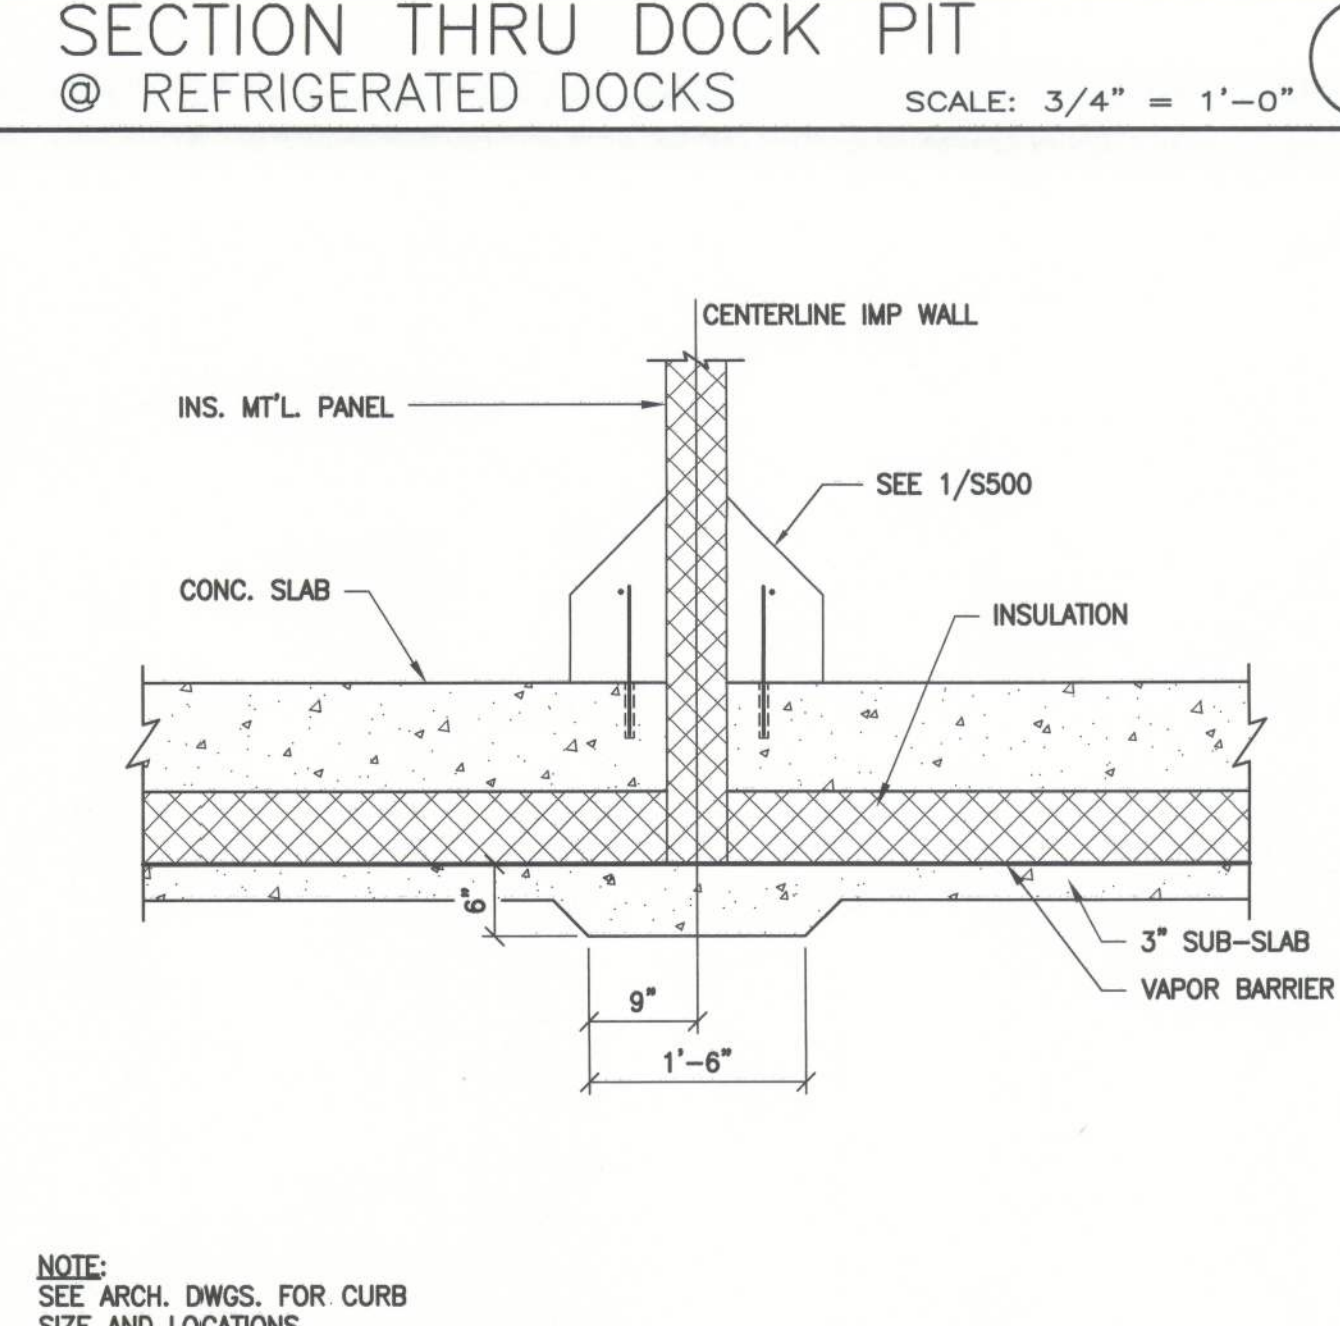

IMP PARTITION WALL IN FREEZER

SCALE: 3/4" = 1'-0"


14

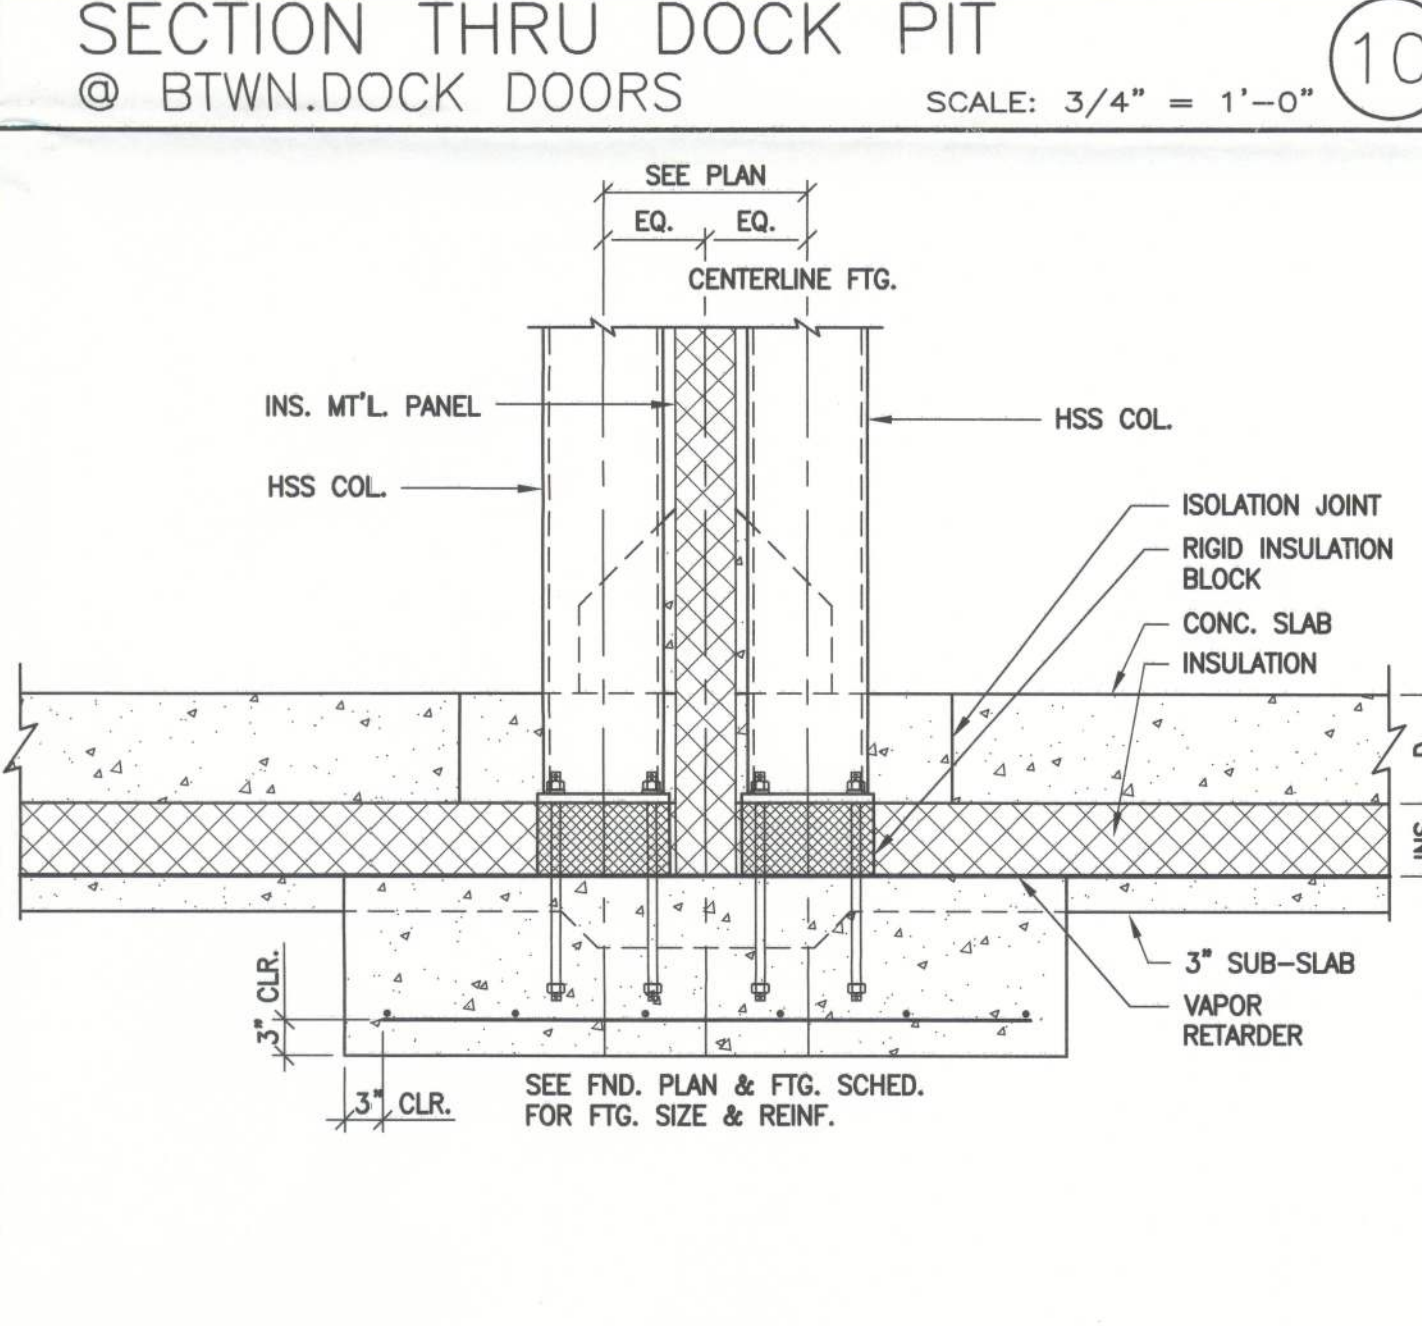

COLUMNS & FTGS. @ IMP PARTITION WALL

SCALE: 3/4" = 1'-0"


15

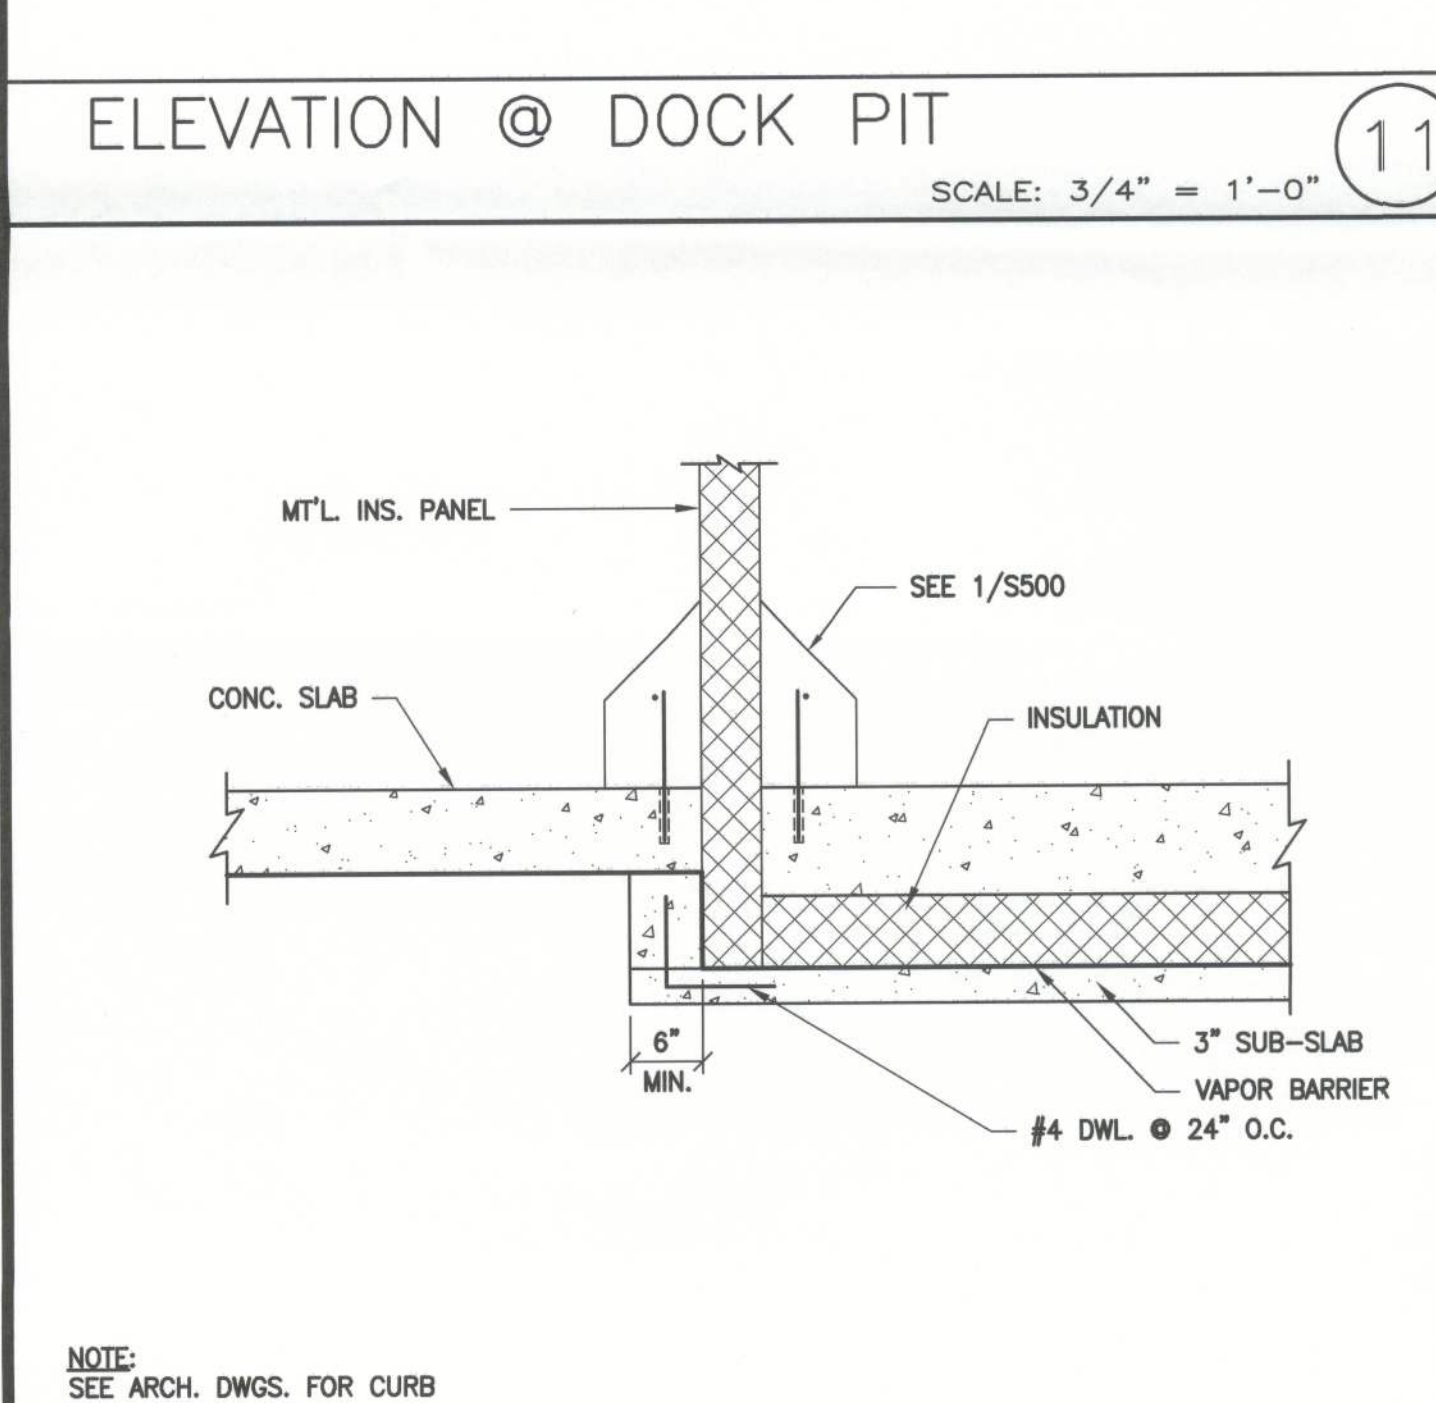

IMP PARTITION WALL @ FREEZER SEPARATION WALL

SCALE: 3/4" = 1'-0"


16

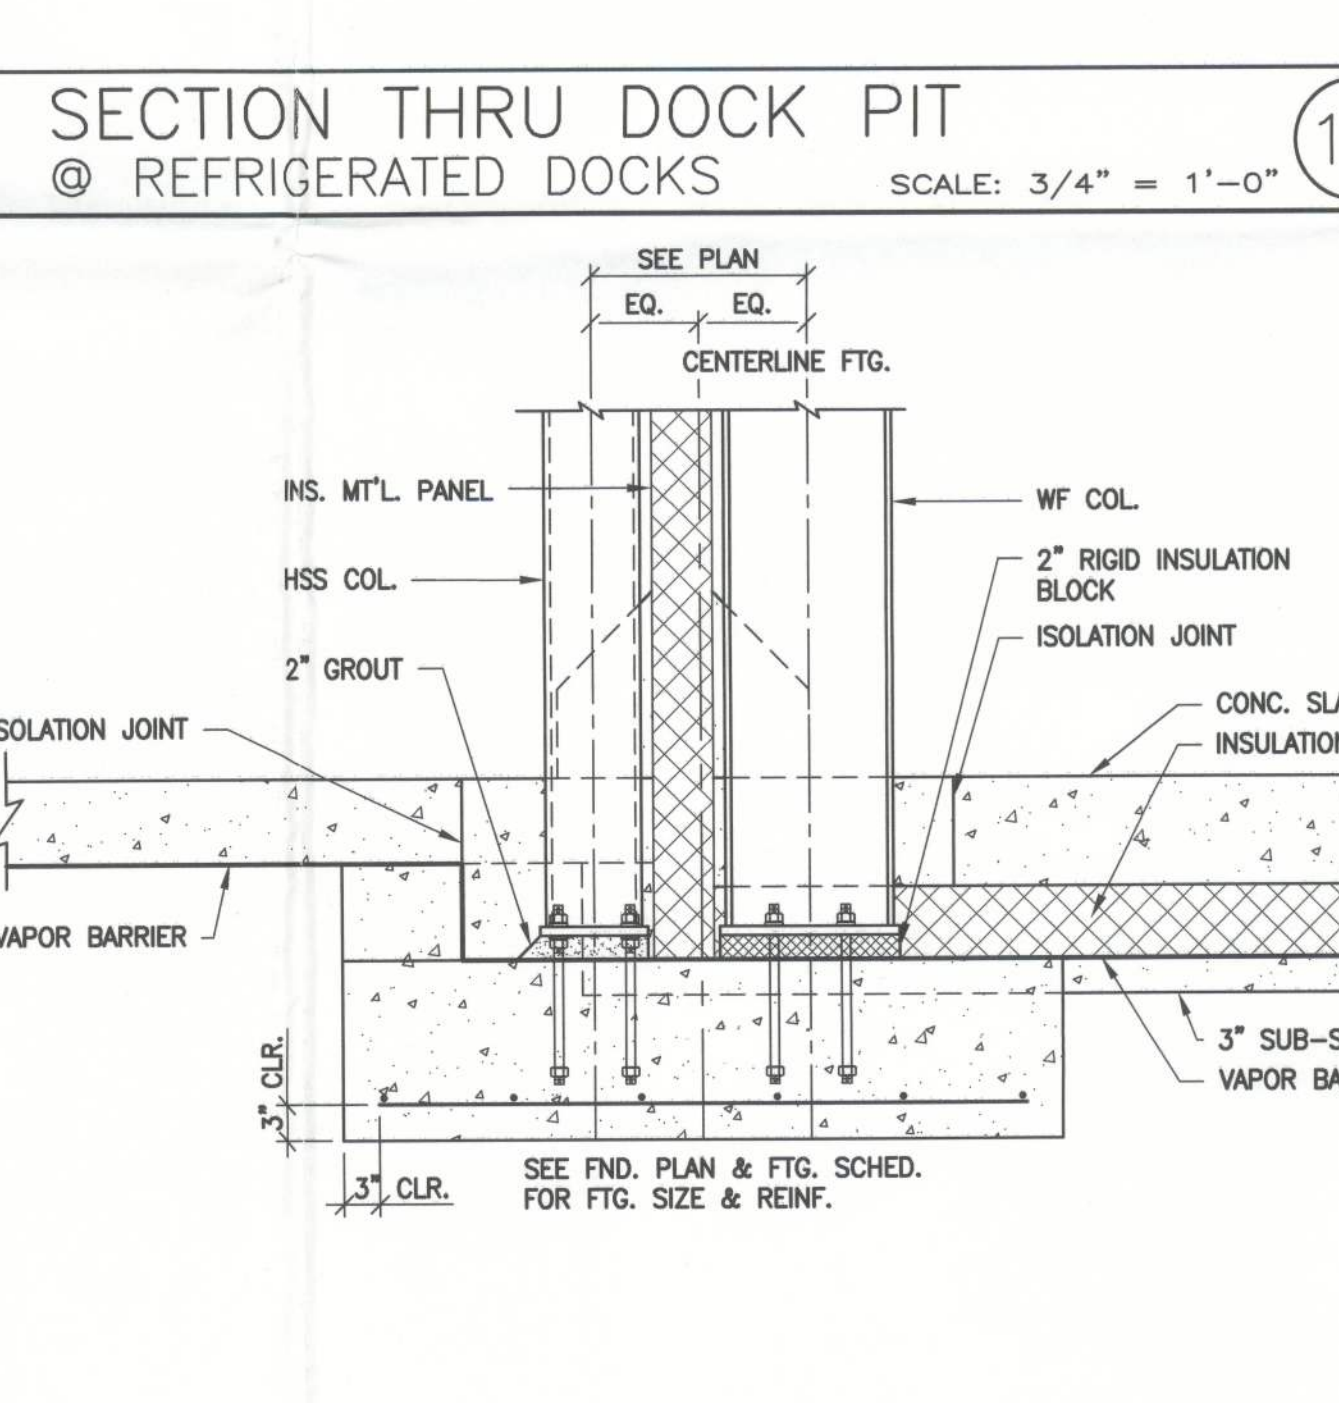

BRACED COLUMN @ FREEZER SEPARATION WALL

SCALE: 3/4" = 1'-0"


17

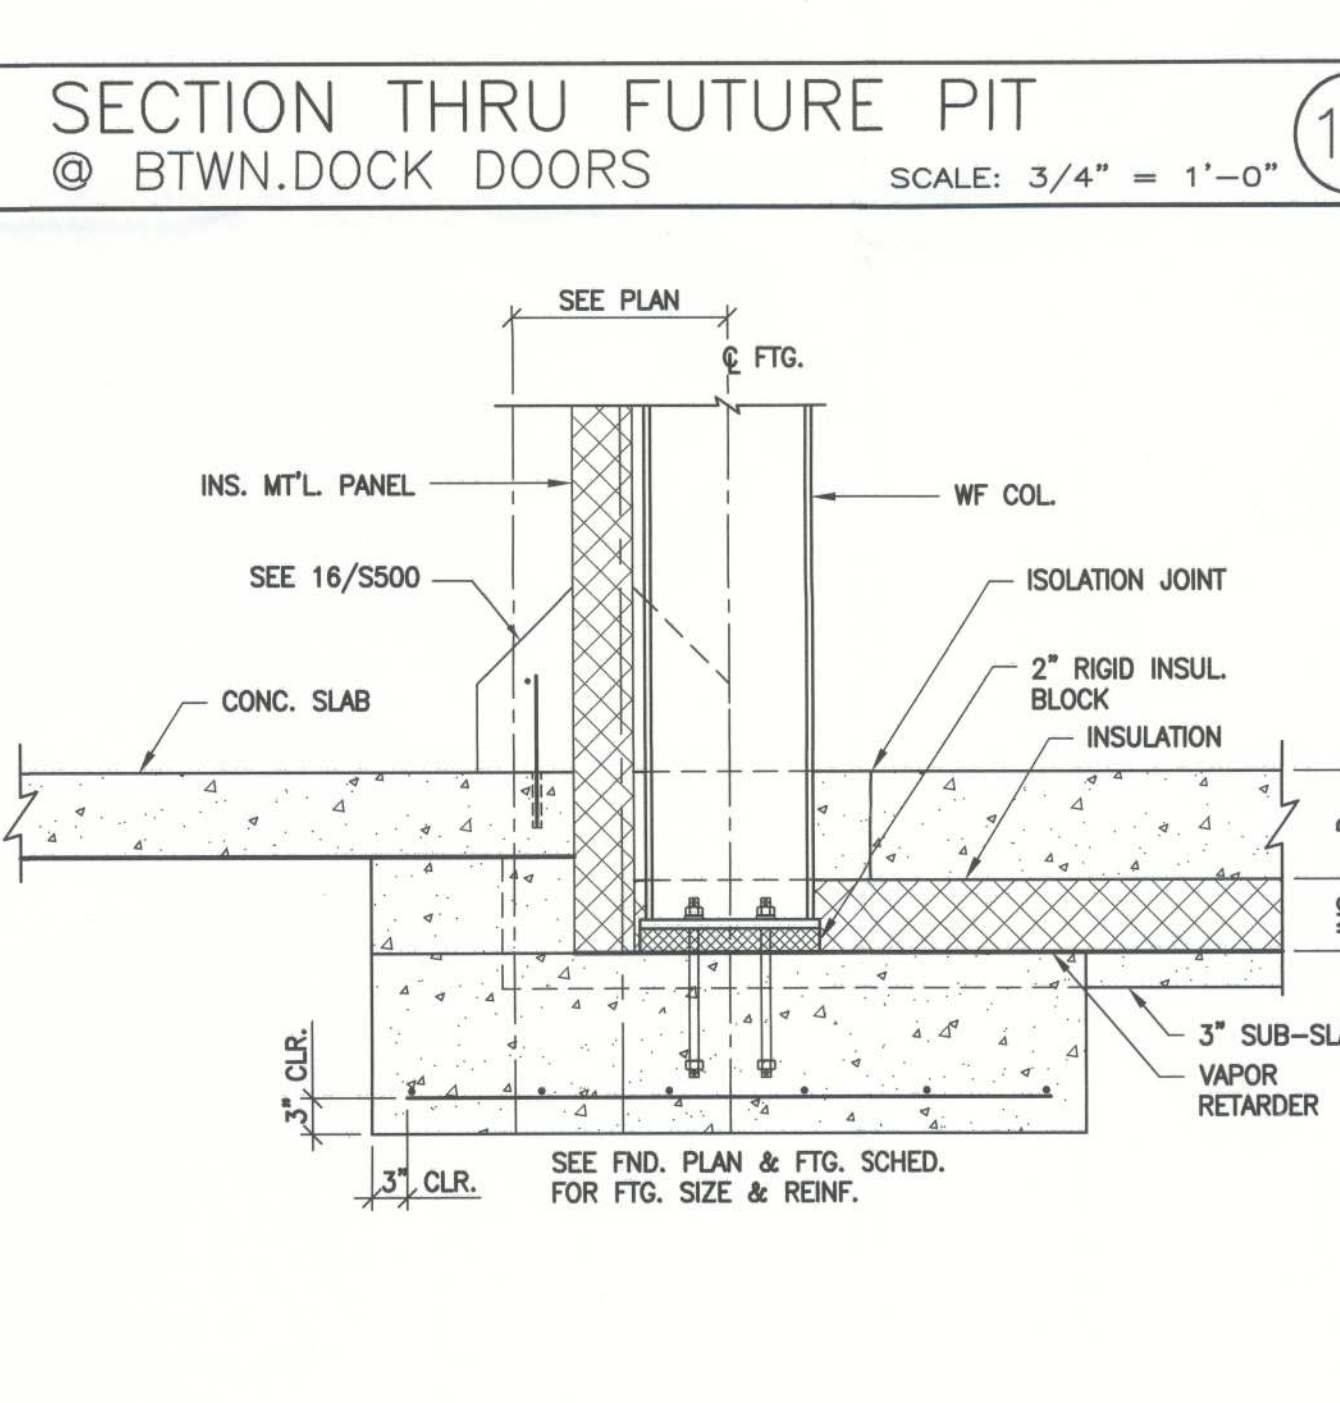

BRACED COLUMN @ FREEZER SEPARATION WALL

SCALE: 3/4" = 1'-0"


18

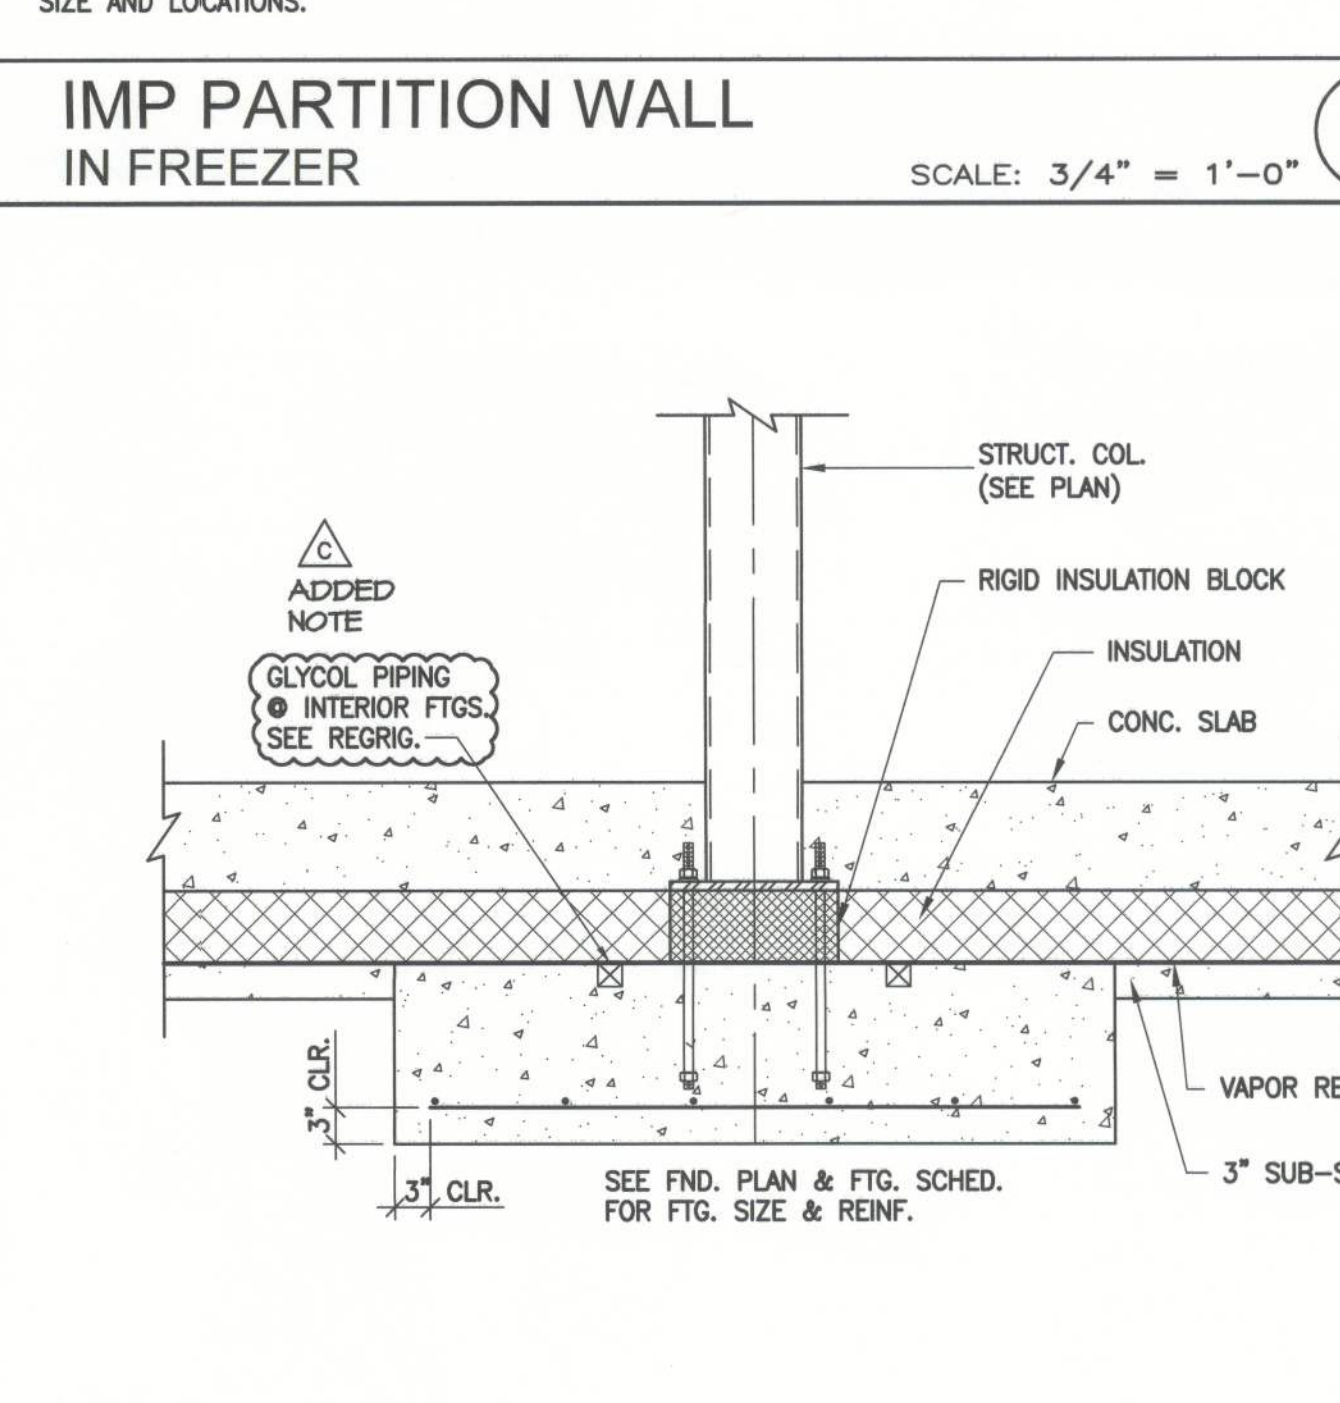

COLUMN & FTG. DETAIL @ FREEZER

SCALE: 3/4" = 1'-0"

19

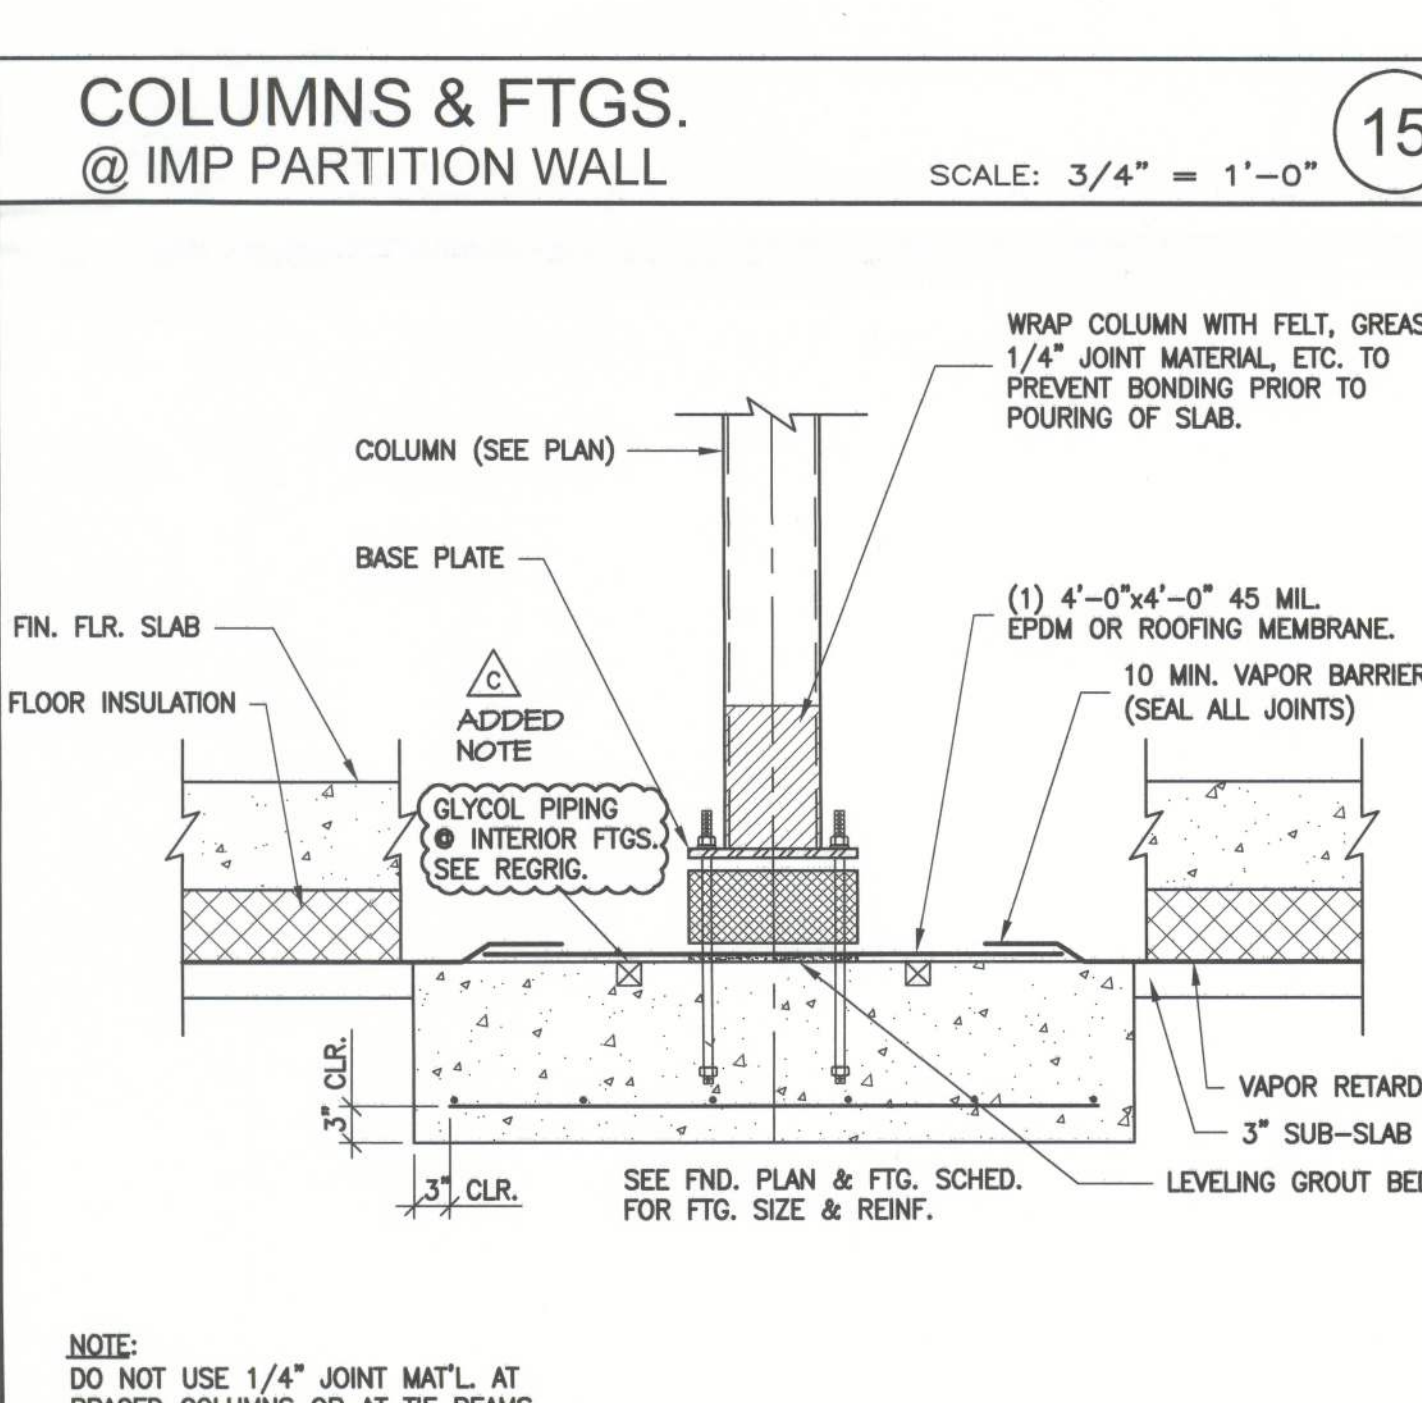

FREEZER COLUMN

SCALE: N.T.S.

20

stellar

OPERATING AS THE STELLAR GROUP
2900 HARTLEY ROAD, JACKSONVILLE, FL 32207 (904) 260-5900
FLORIDA ARCHITECTURAL LICENSE NO. A-1400112
FLORIDA ENGINEERING LICENSE NO. 1800

James F. Matelski

12/20/12

JAMES F. MATELSKI
FL. LICENSE #53121

UNITED STATES COLD STORAGE, INC.

PHASE II EXPANSION

LAKE CITY, FLORIDA

FOUNDATION SECTIONS & DETAILS

© The Stellar Group 2010. Copyright. The Stellar Group, 2010. All rights reserved. No part of this work may be used, reproduced, distributed, displayed or otherwise communicated in any form or by any means without the prior, written consent of The Stellar Group.

REV.	DATE	BY	DESCRIPTION
1	12/20/12	SM	PERMIT ISSUE
2	12/20/12	SM	FOUNDATION PERMIT ISSUE
3	12/20/12	SM	RELEASED FOR STEEL DETAILING

JOB NO. 710-04224

DRAWN: SM


CHECKED: DK

SCALE: AS NOTED

S500

DRAWING NO.

Filename: T:\Jobs\04200-04299\04224 United States Cold Storage Phase II Facility Expansion_Strip\04224\2508.dwg User: SMartin Date: 12/20/2012 2:41:32 PM

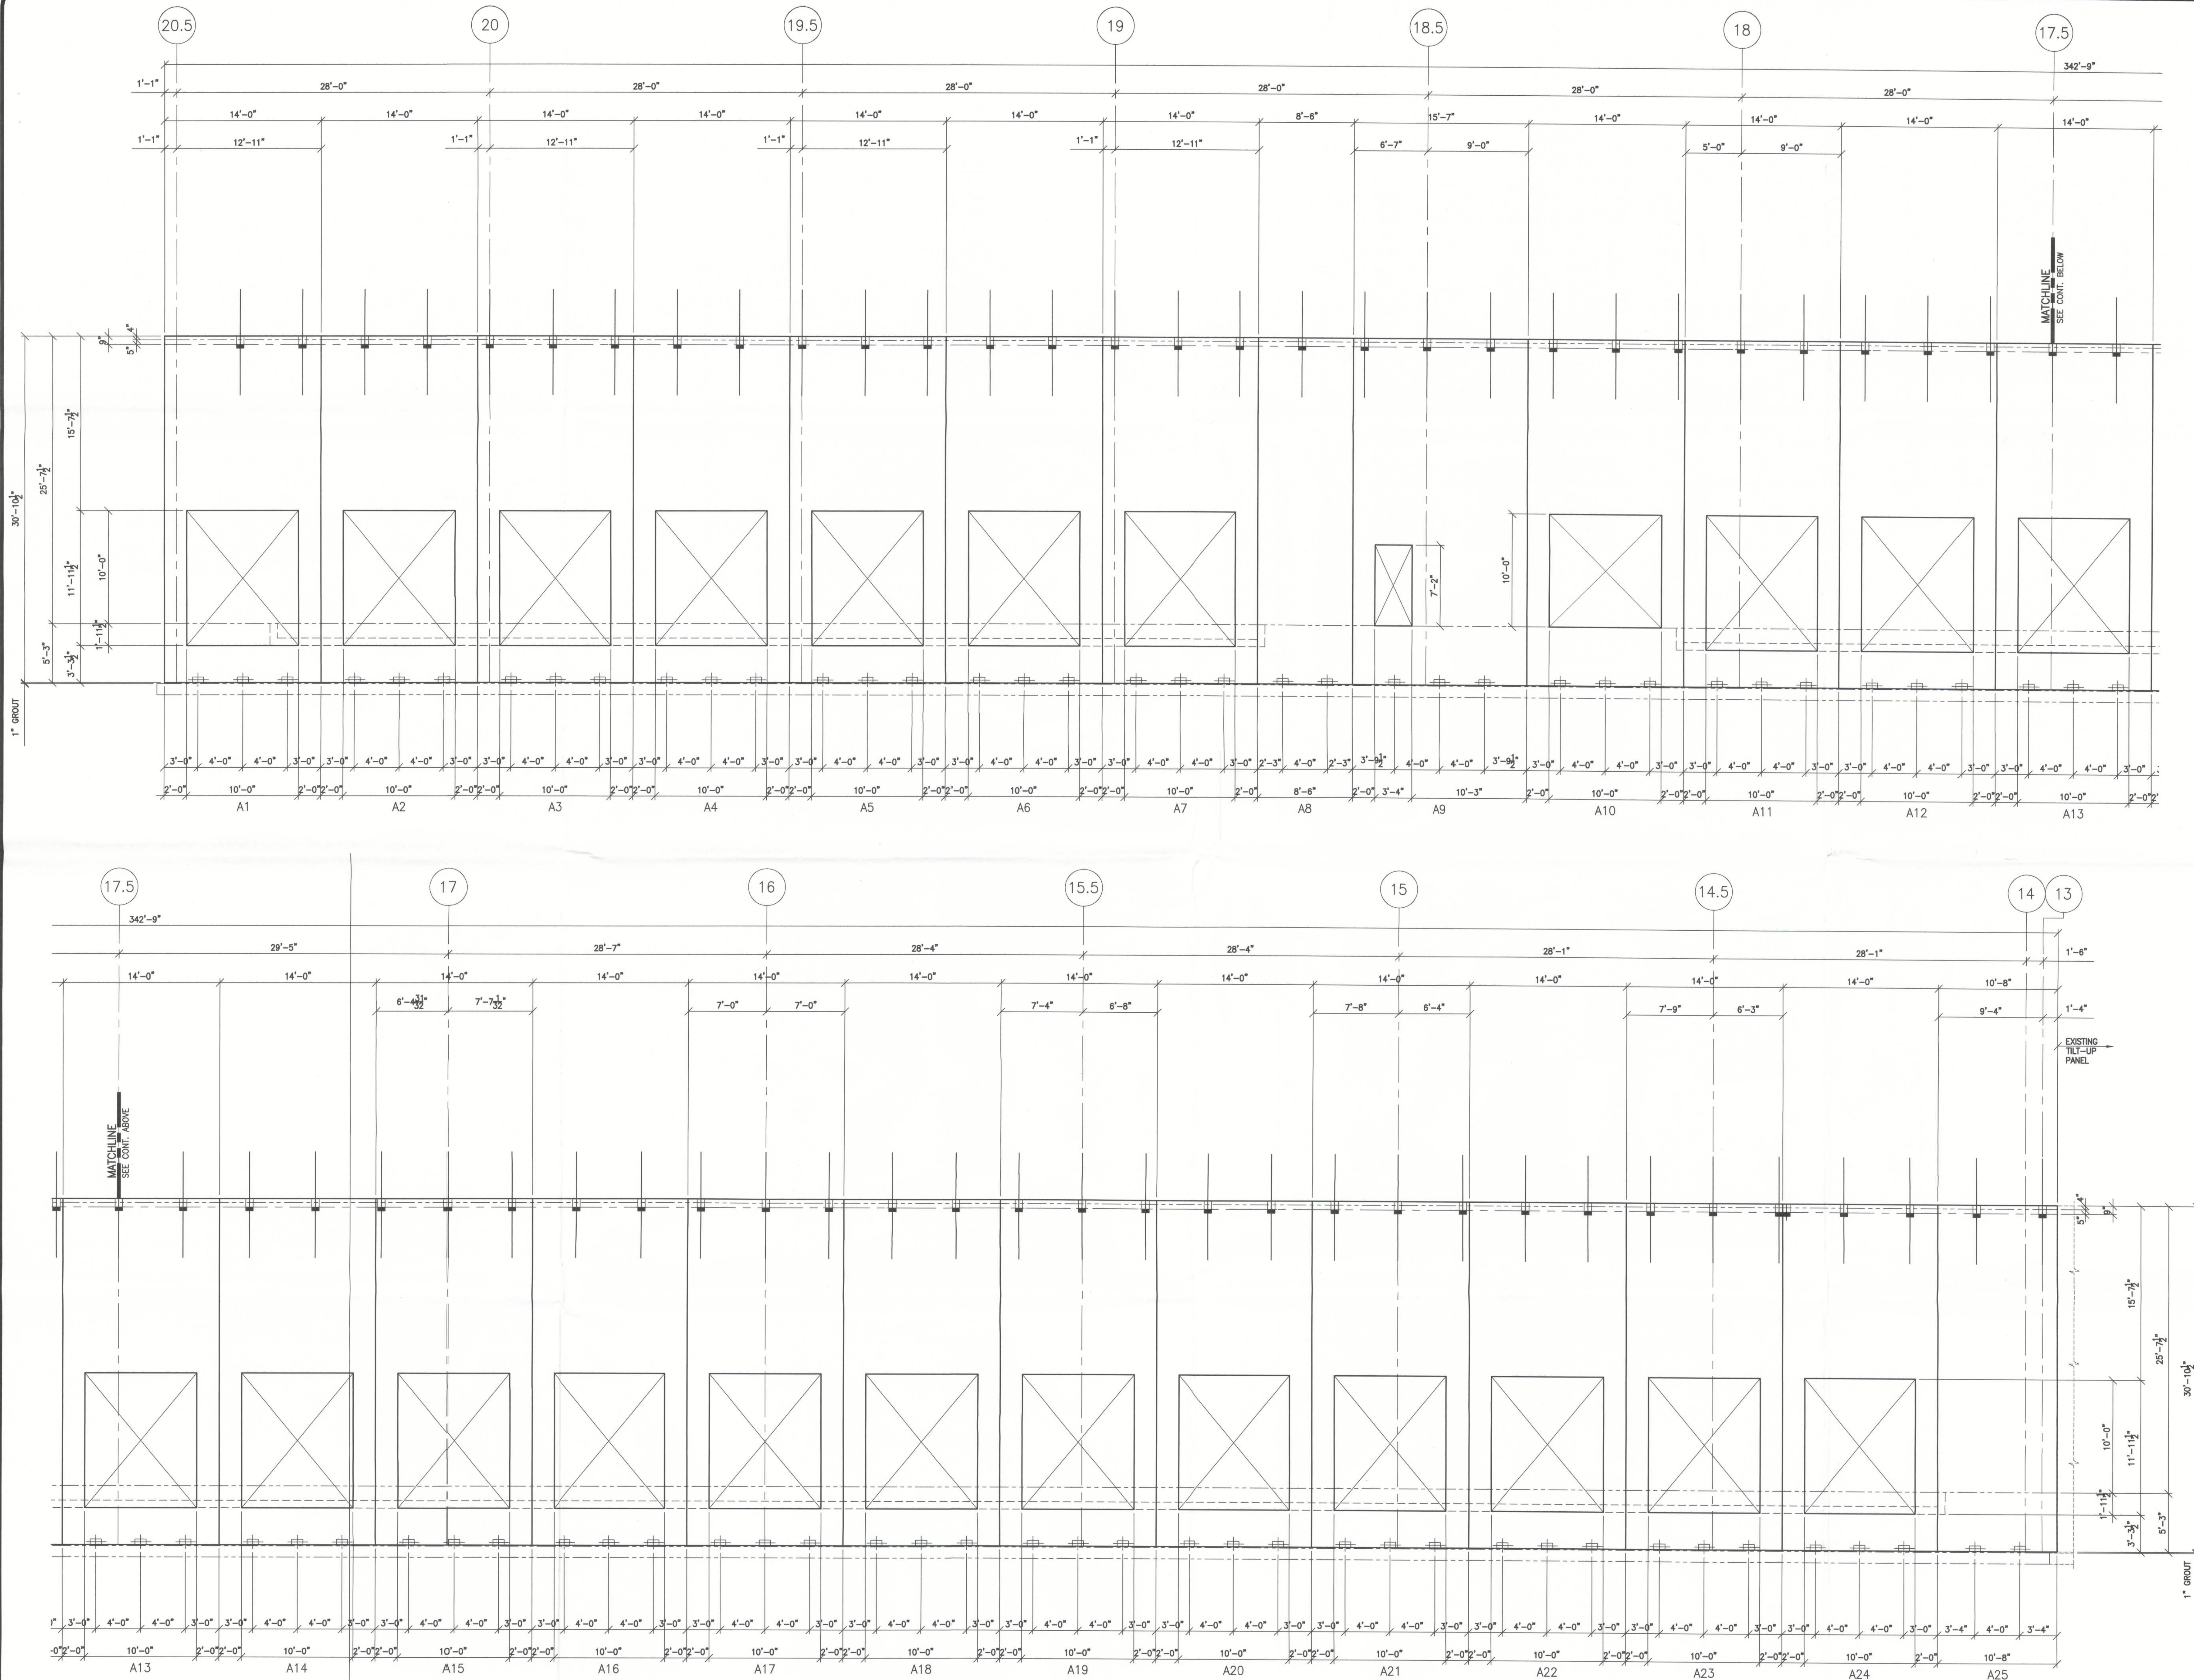

UNITED STATES COLD STORAGE, INC.
PHASE II EXPANSION
LAKE CITY, FLORIDA

TILT-UP
PANEL
ELEVATIONS
EMBEDS

© The Stellar Group 2010. Copyright.
The Stellar Group, 2010. All rights
reserved. No part of this work may be
used, reproduced, distributed, displayed
or otherwise communicated in any form
or by any means without the prior
written consent of The Stellar Group.

REV	DATE	BY	SM	PERMIT ISSUE	DESCRIPTION
A	12/20/12				

JOB NO. 710-04224

DRAWN: SM

CHECKED: DK



SCALE: AS NOTED

S206
DRAWING NO.

stellar
ARCHITECTURAL GROUP
2000 WHEATLEY PARK, JACKSONVILLE, FL 32207 (904) 260-2000
FLORIDA ARCHITECTURAL BOARD LICENSE NO. AA-000112
FLORIDA ENGINEERING LICENSE NO. 9392

James F. Mabecki
12/20/12
JAMES F. MABECKI
FLORIDA ENGINEERING LICENSE # 9392

Filename: T:\Jobs\04200-04224\United States Cold Storage Phase II Facility Expansion_11.dwg User: SM Date: 12/20/2012 2:40:54 PM Plotter: 12/20/2012 2:41:05 PM

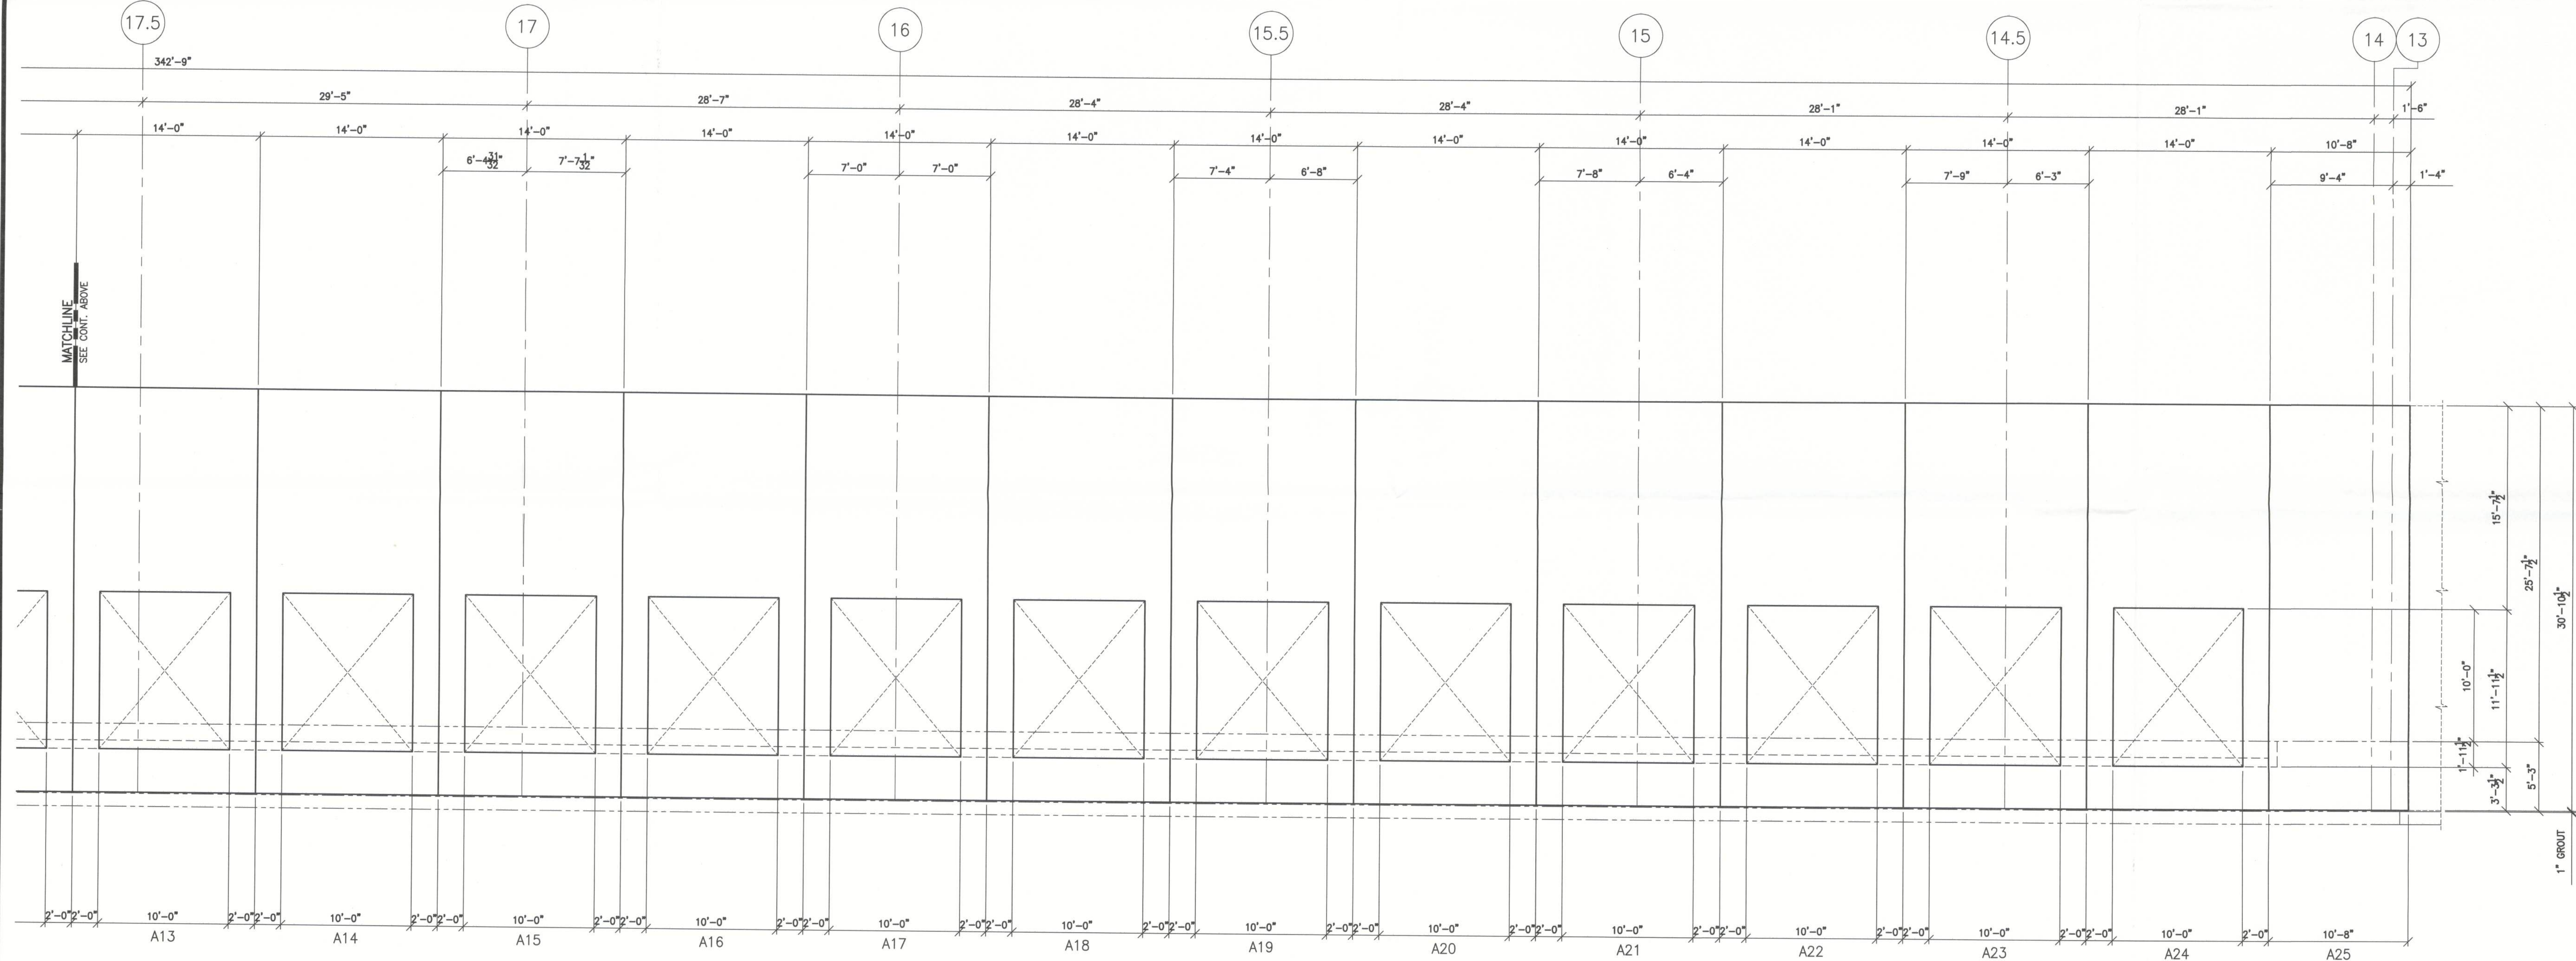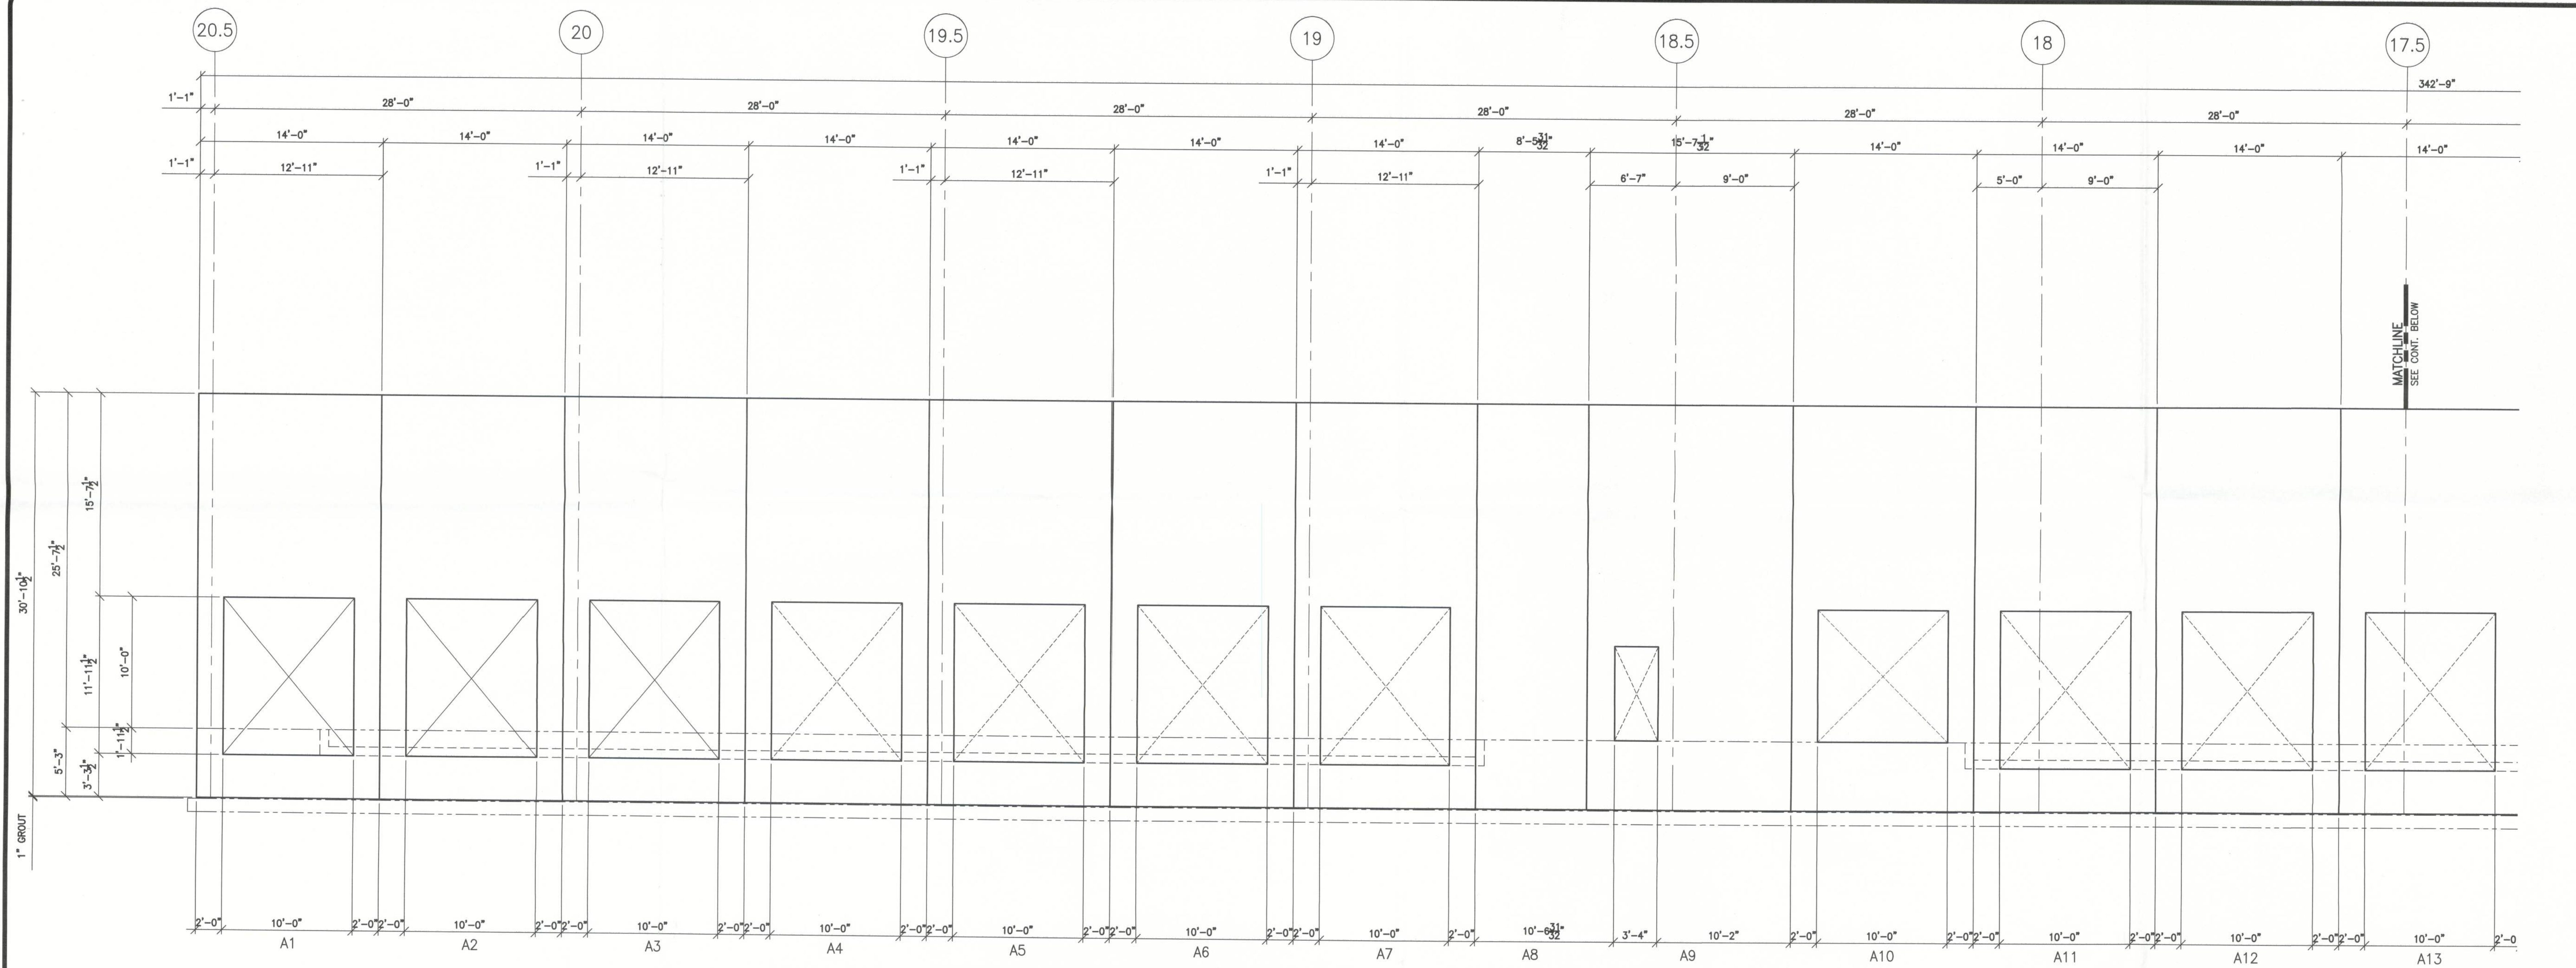

UNITED STATES COLD STORAGE, INC.
PHASE II EXPANSION
LAKE CITY, FLORIDA

TILT-UP
PANEL
ELEVATIONS
AND
REINFORCING

© The Stellar Group 2010. Copyright, The Stellar Group 2010. All rights reserved. No part of this work may be used, reproduced, distributed, displayed, or otherwise communicated in any form or by any means without the prior, written consent of The Stellar Group.

REV.	DATE	BY	PERMIT ISSUE	DESCRIPTION
A	12/20/12	SM		











JOB NO. 710-04224
DRAWN: SM
CHECKED: DK
SCALE: AS NOTED

S205
DRAWING NO.

Stellar
OWNERS: THE STELLAR GROUP
2800 WHITE PINE, SUITE 200
WILMINGTON, DE 19804
FLORIDA ENGINEERING LICENSE # 2000

James J. M. M. M.
12/20/12
JAMES F. TAYLOR
FLORIDA ENGINEERING LICENSE # 23121






Filename: T:\Juba\04200-04299\04224 United States Cold Storage Phase II Facility Expansion_F1\Design\Struct\04224S201.dwg Last Saved By: SMARTIN Date: 12/20/2012 2:40:26 PM Plotted: 12/20/2012 2:40:37 PM

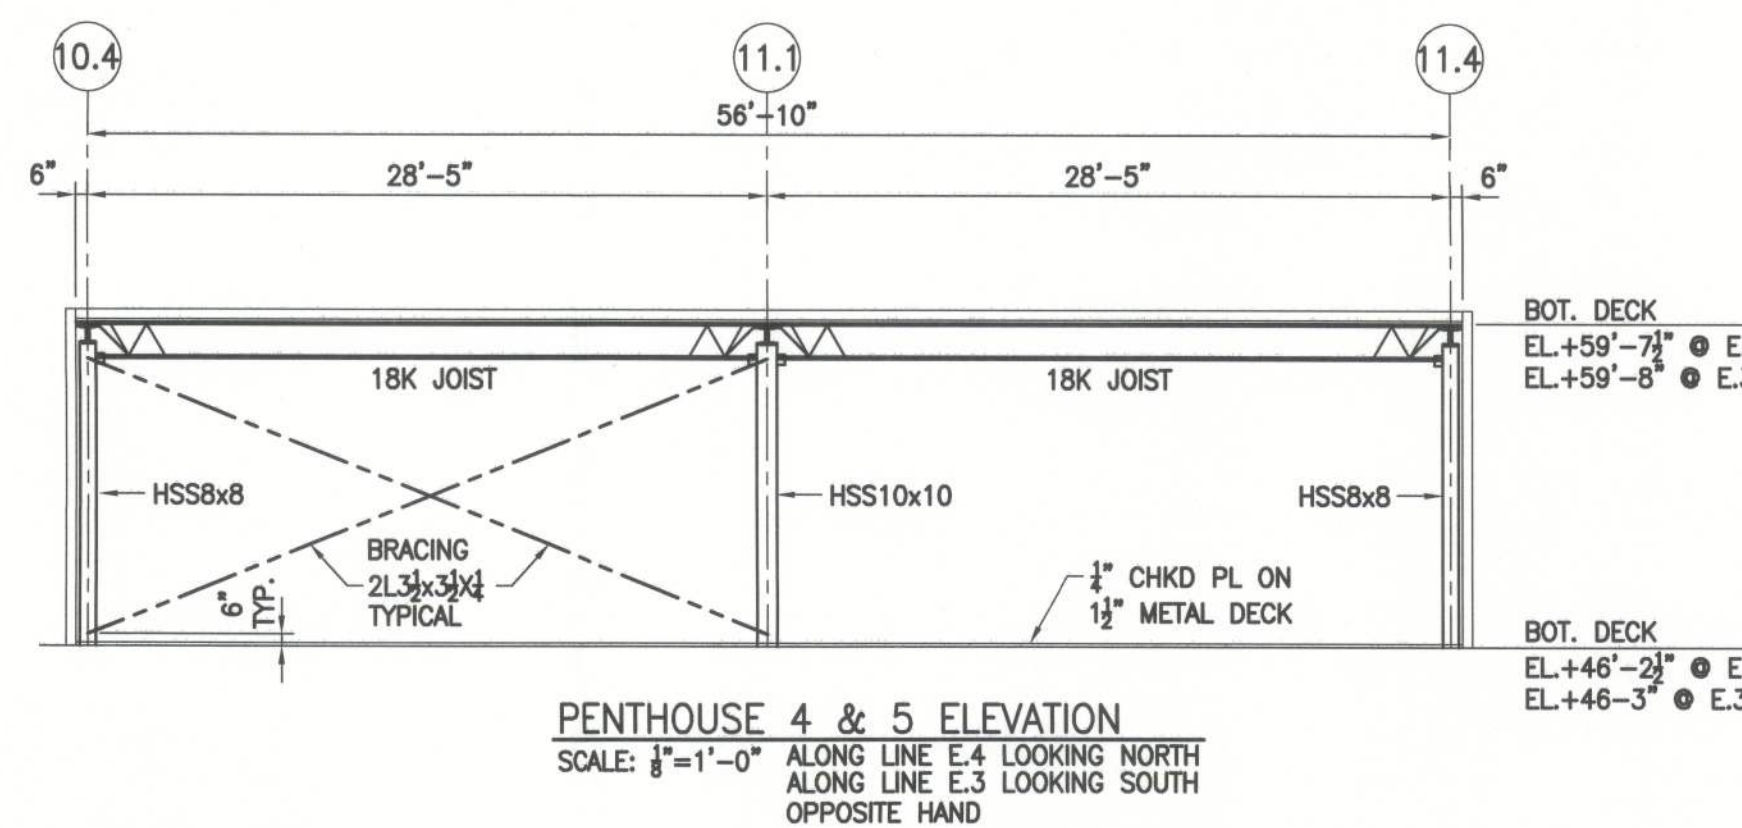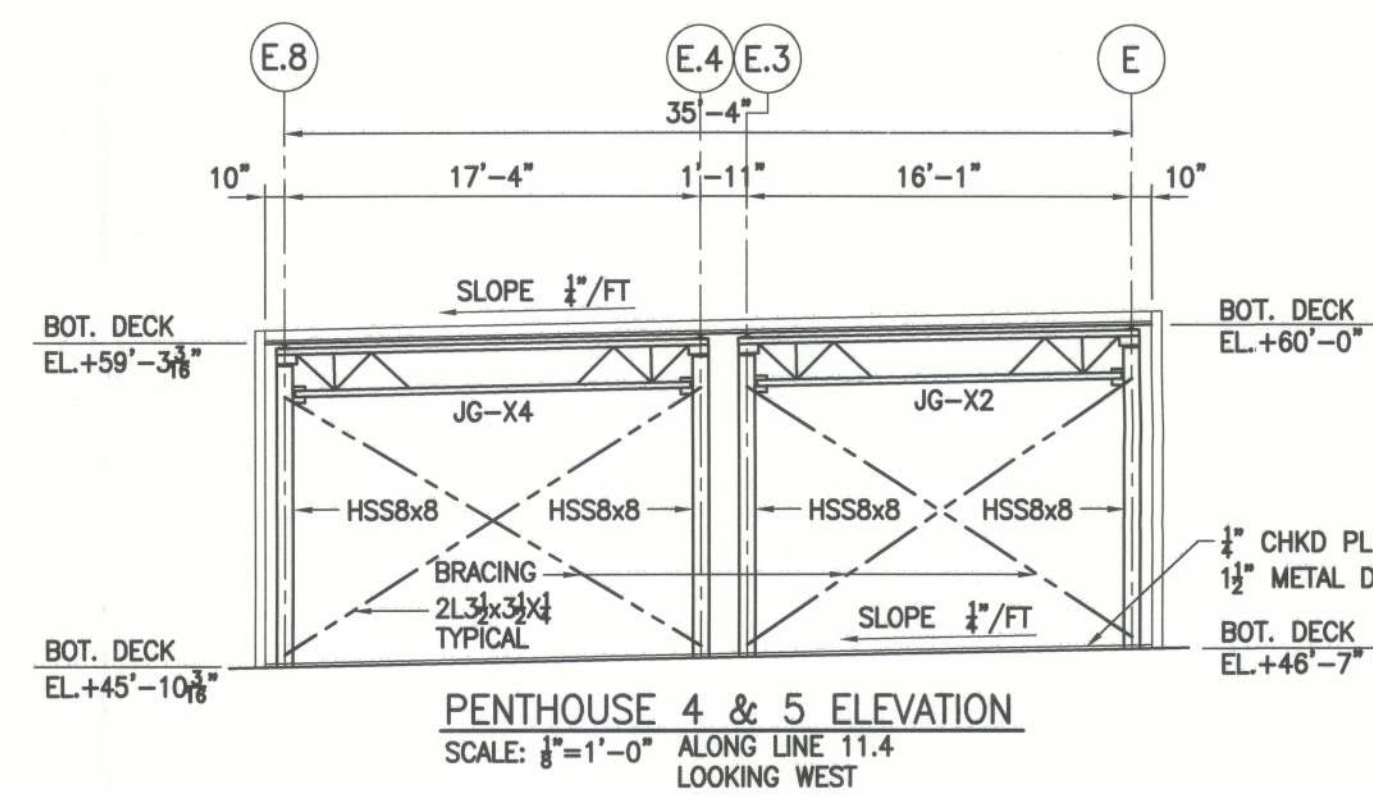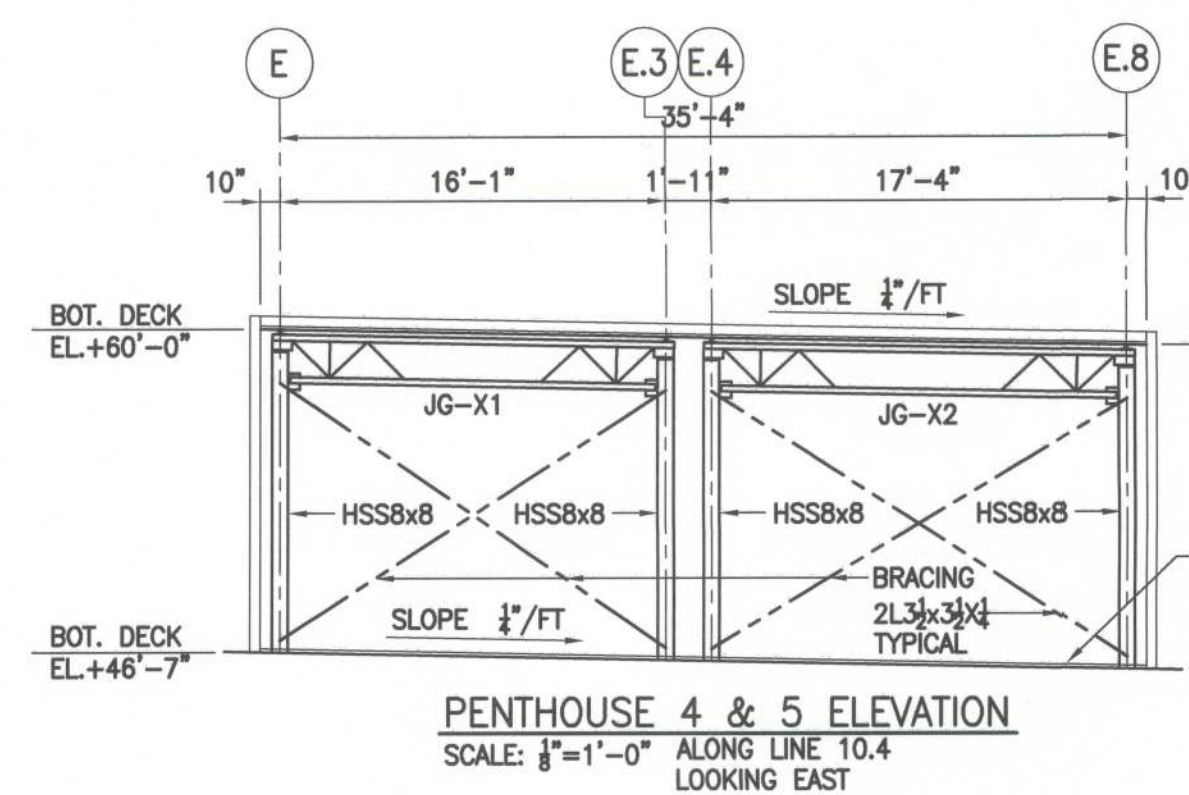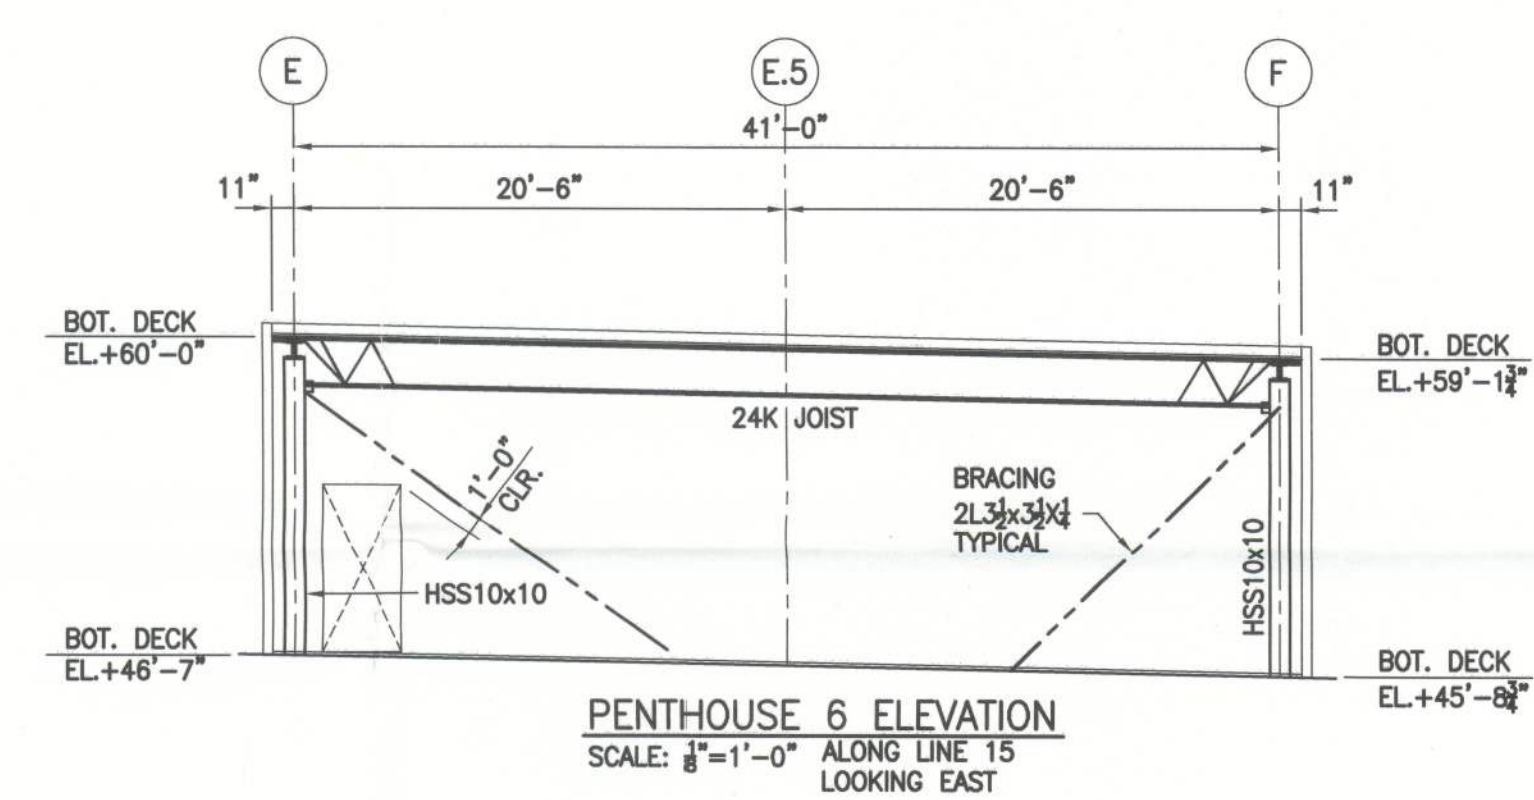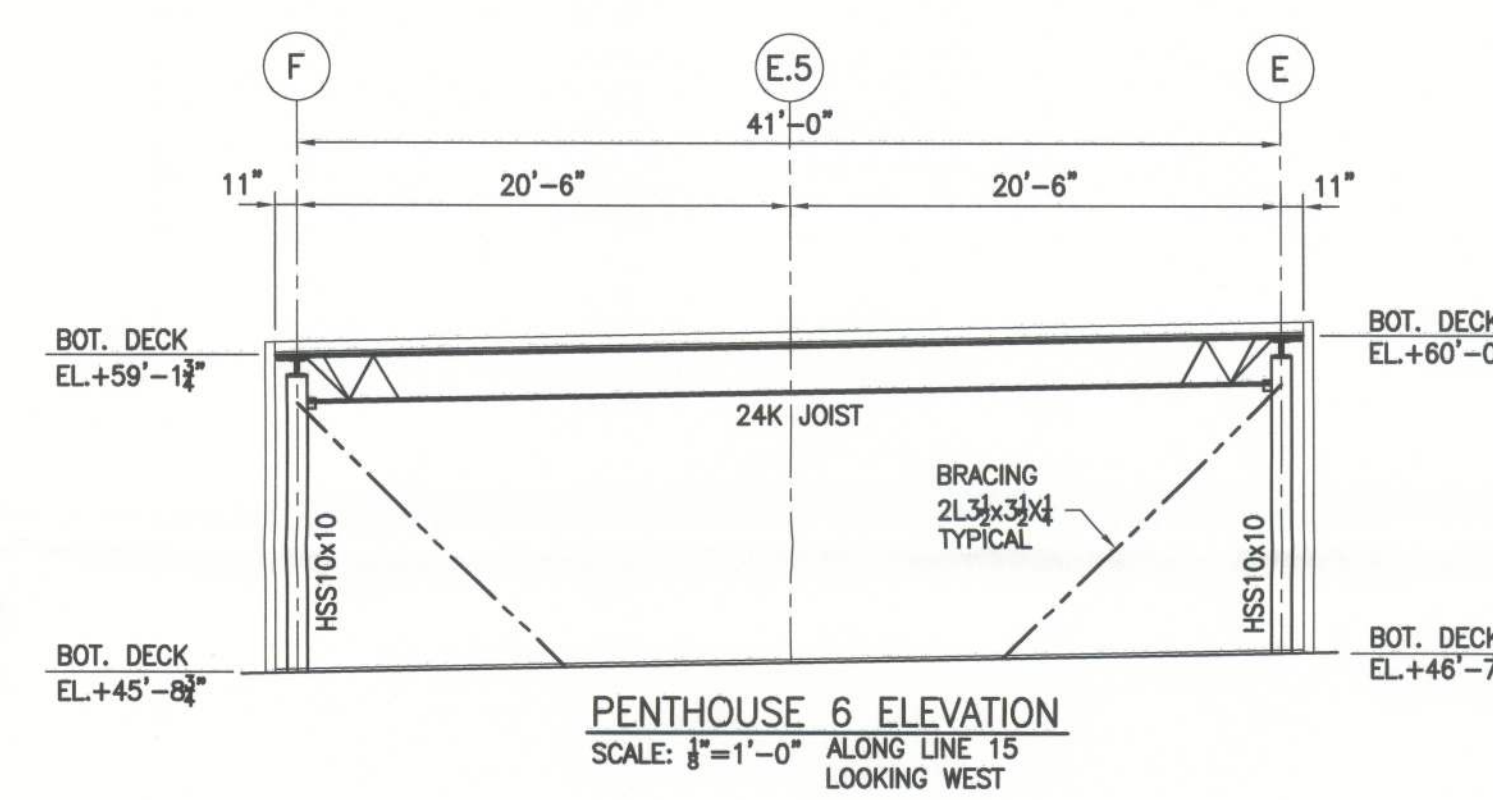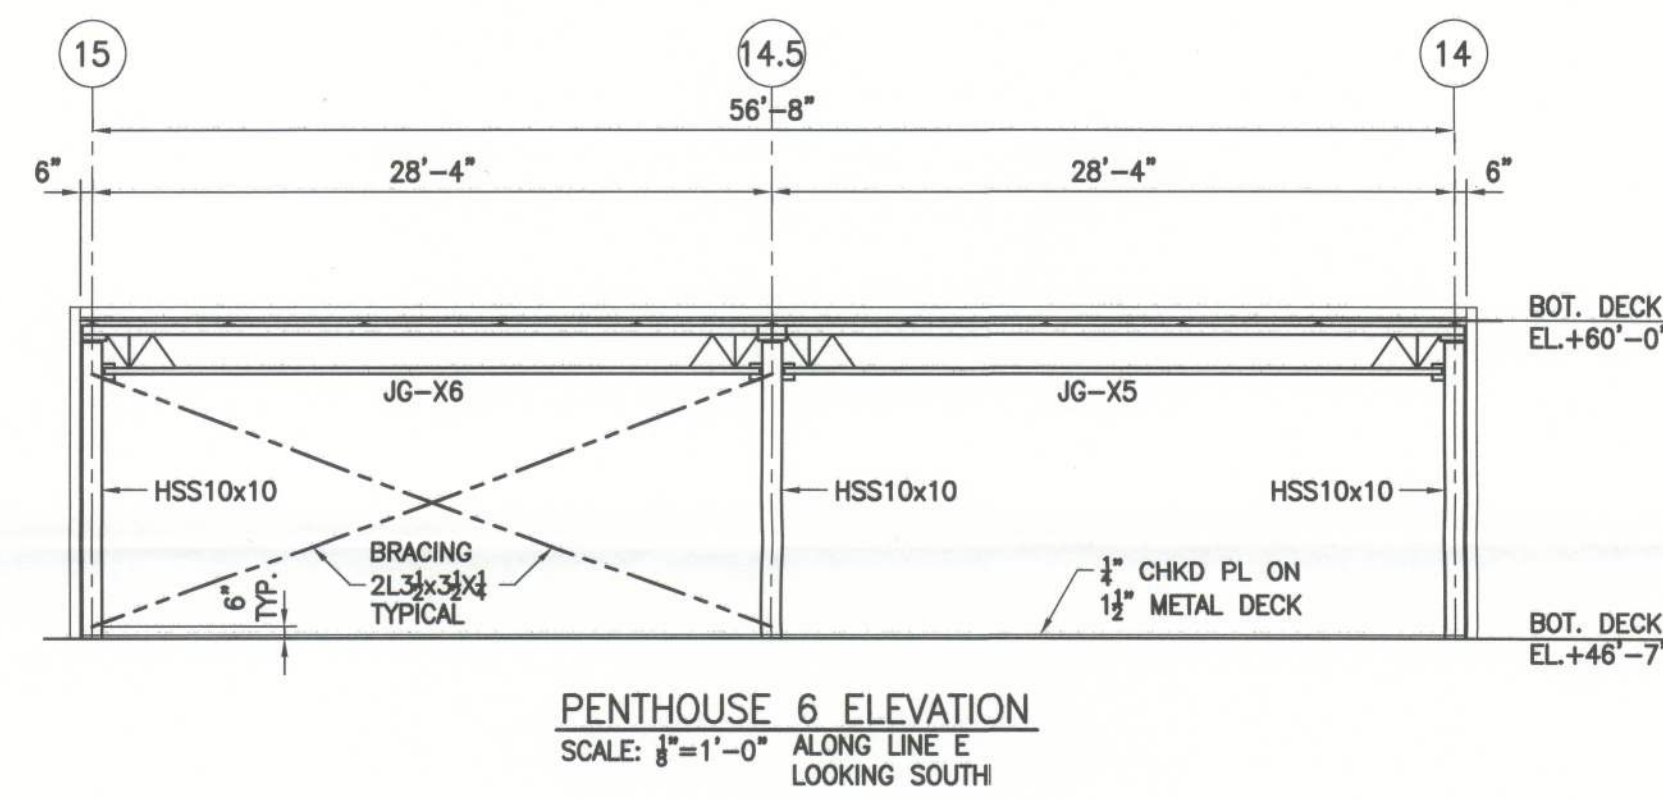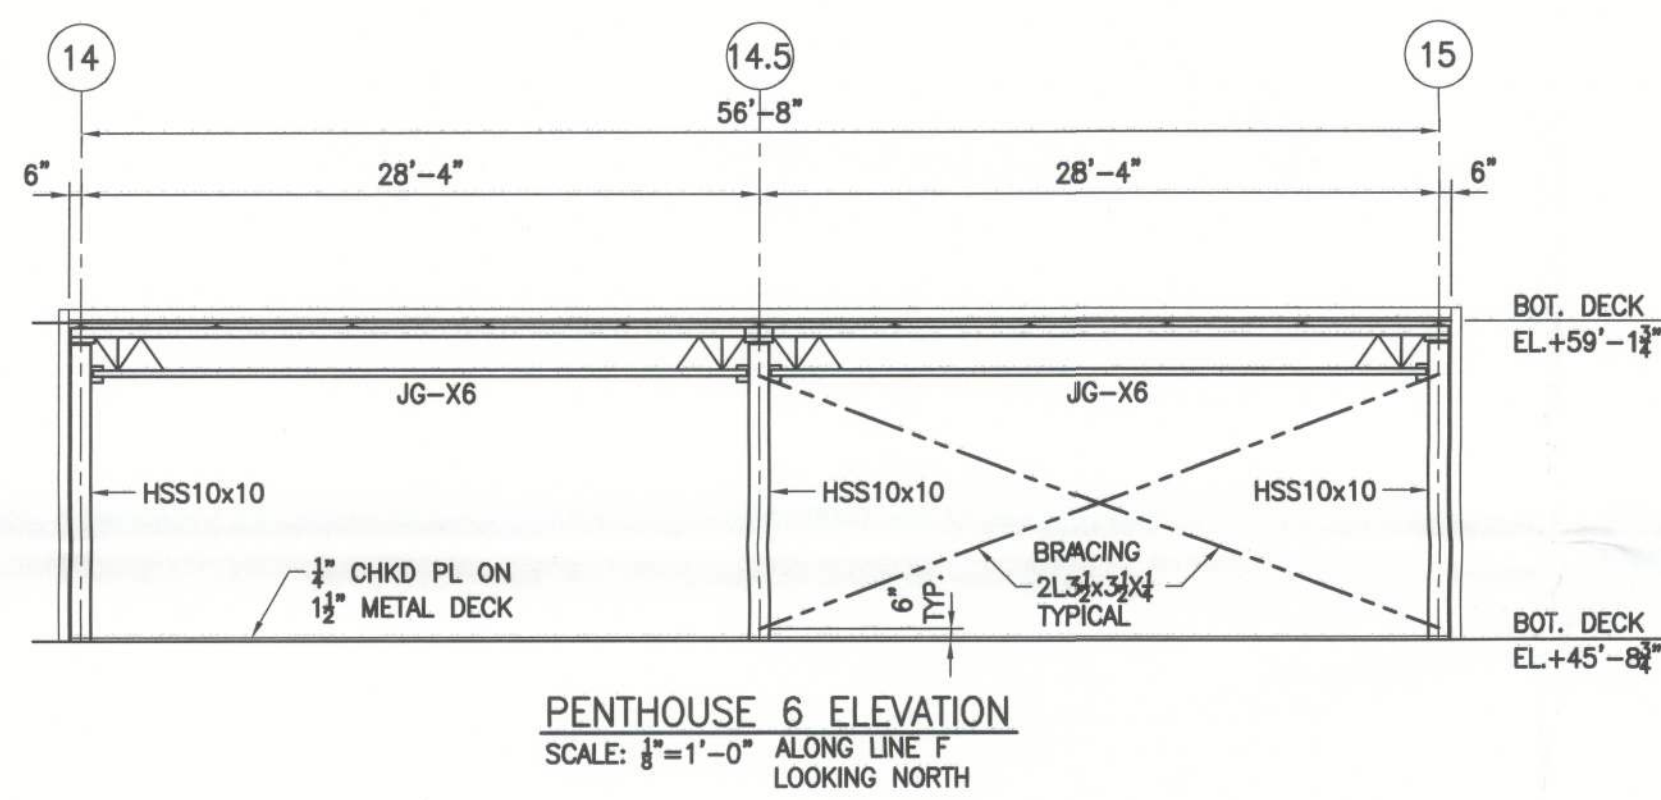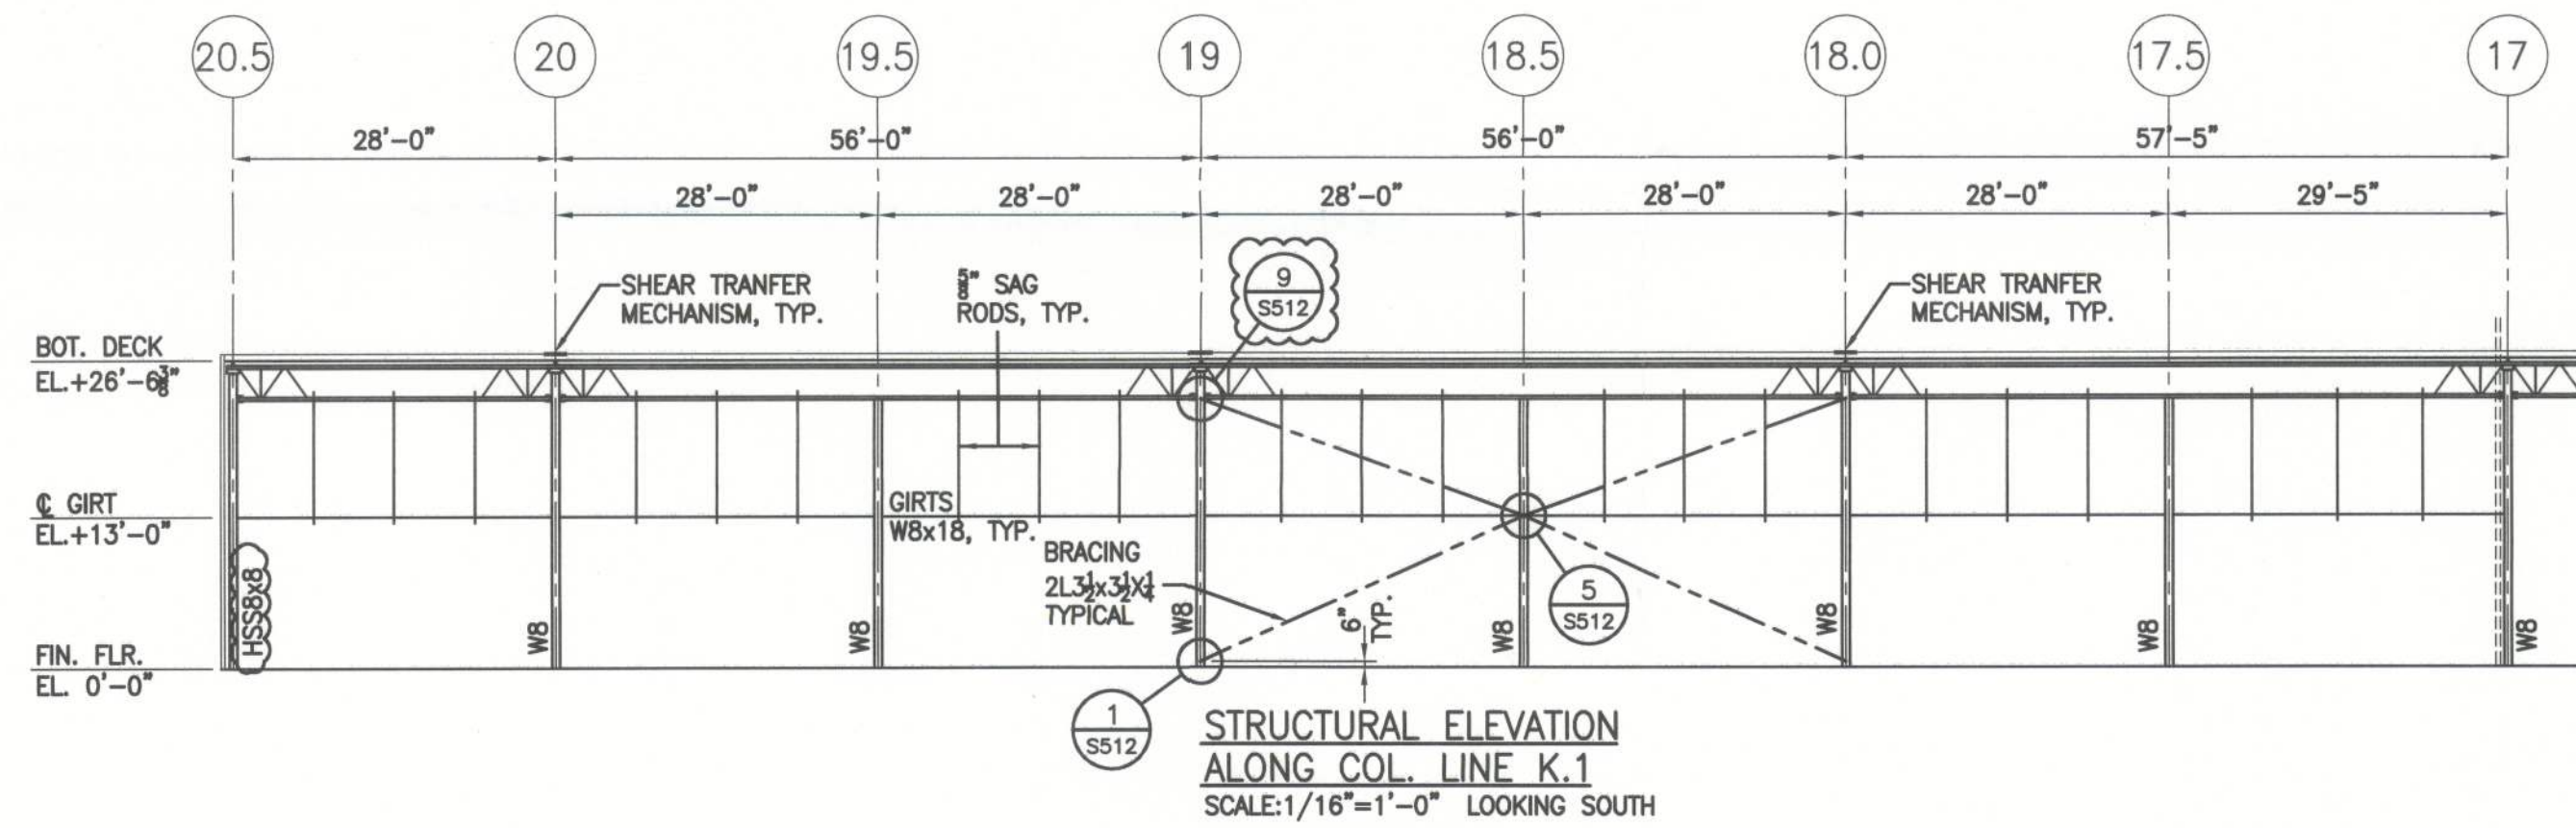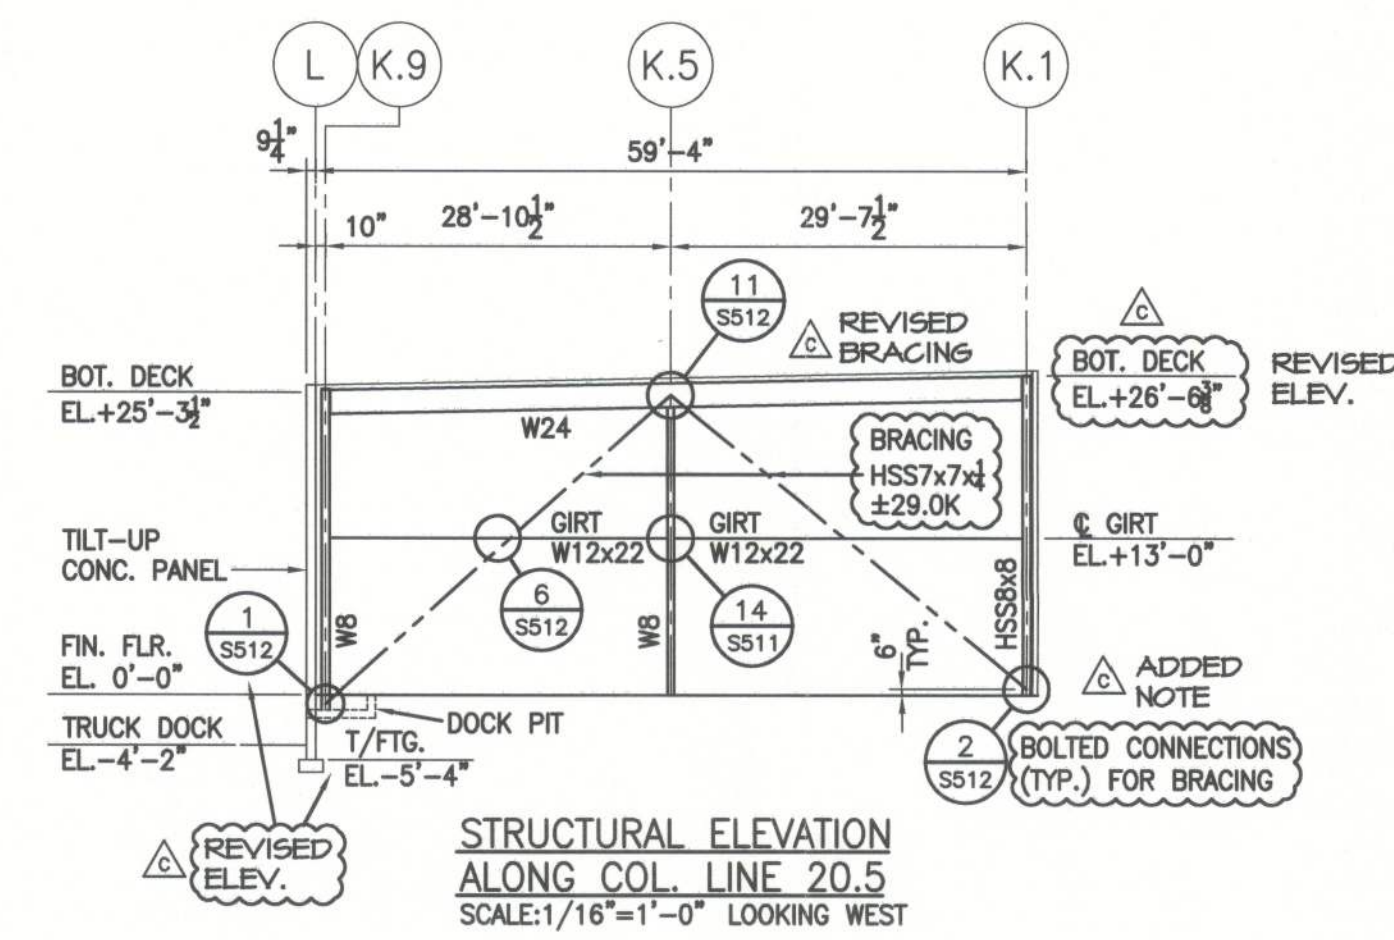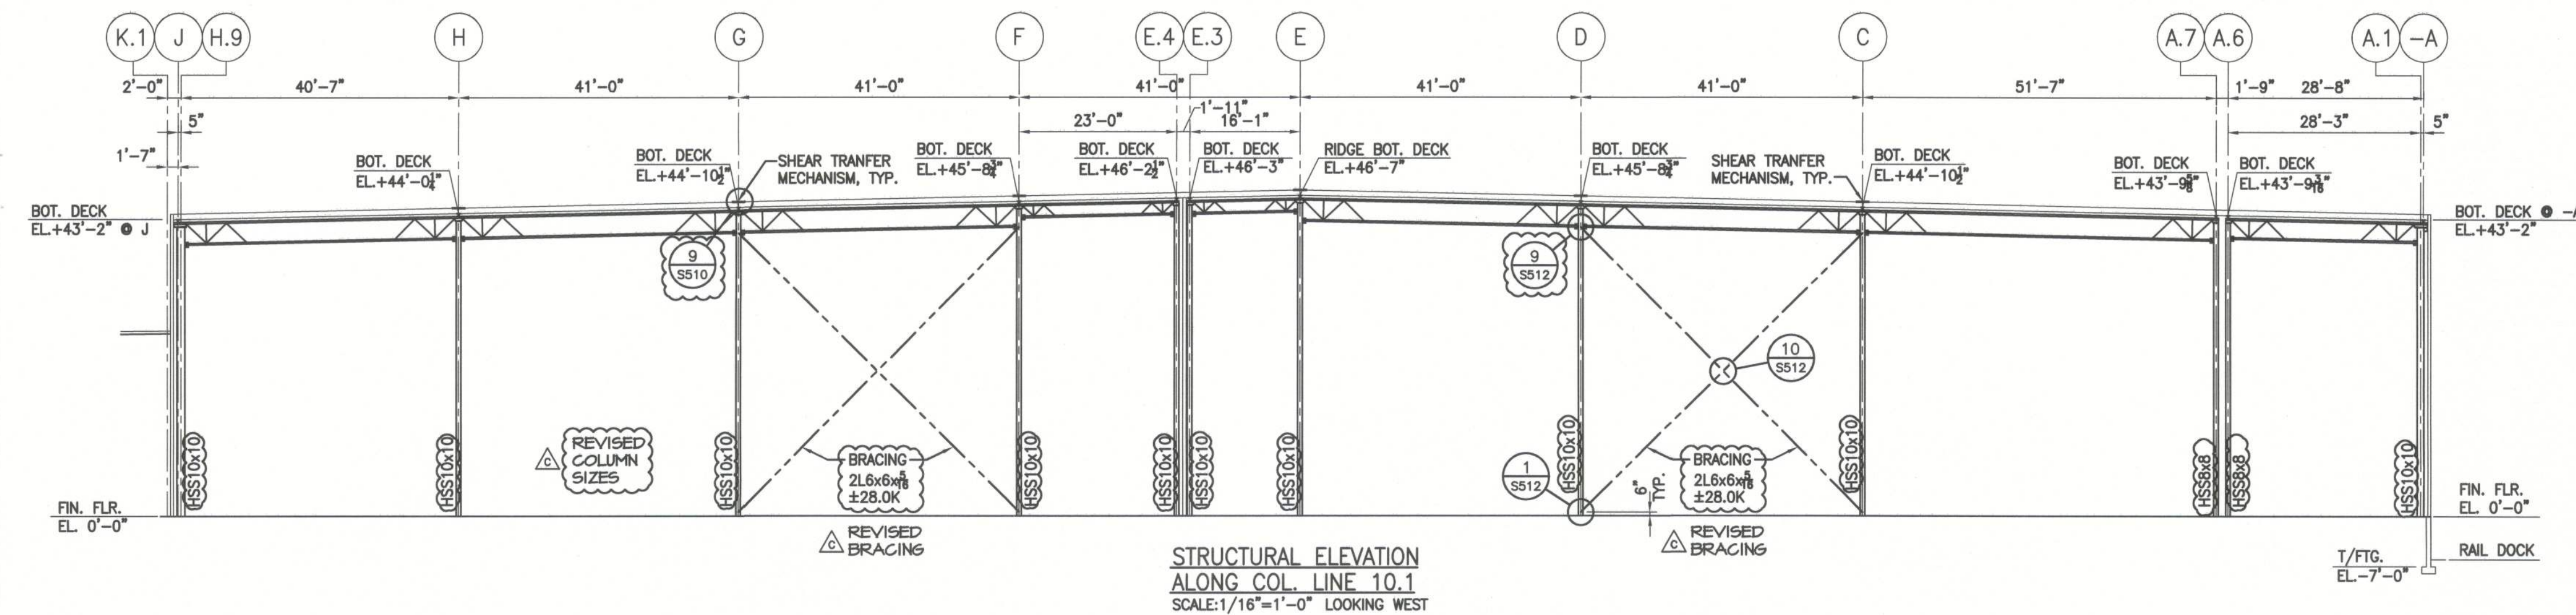


ADDED
PENTHOUSE
ELEVATIONS

REV.	DATE	BY	DESCRIPTION
C	12/20/12	SM	PERMIT ISSUE
B	12/12/12	SM	FOUNDATION PERMIT ISSUE
A	12/17/12	SM	RELEASED FOR STEEL DETAILING


JOB NO.	710-04224
DRAWN:	SM
CHECKED:	DK
SCALE:	AS NOTED

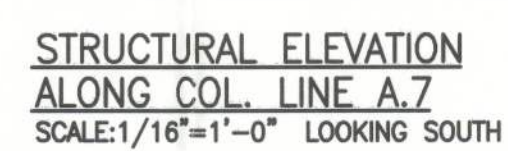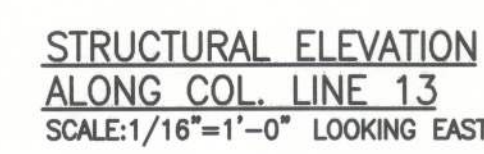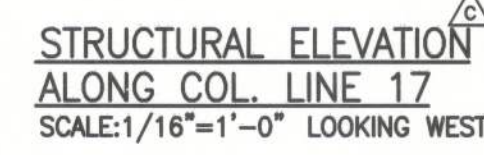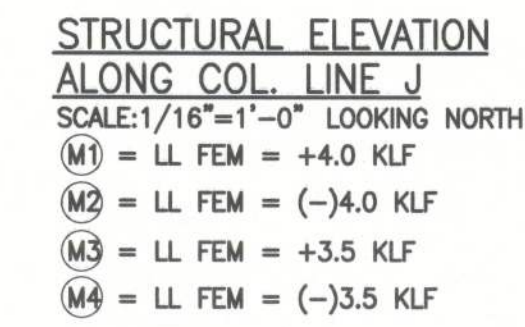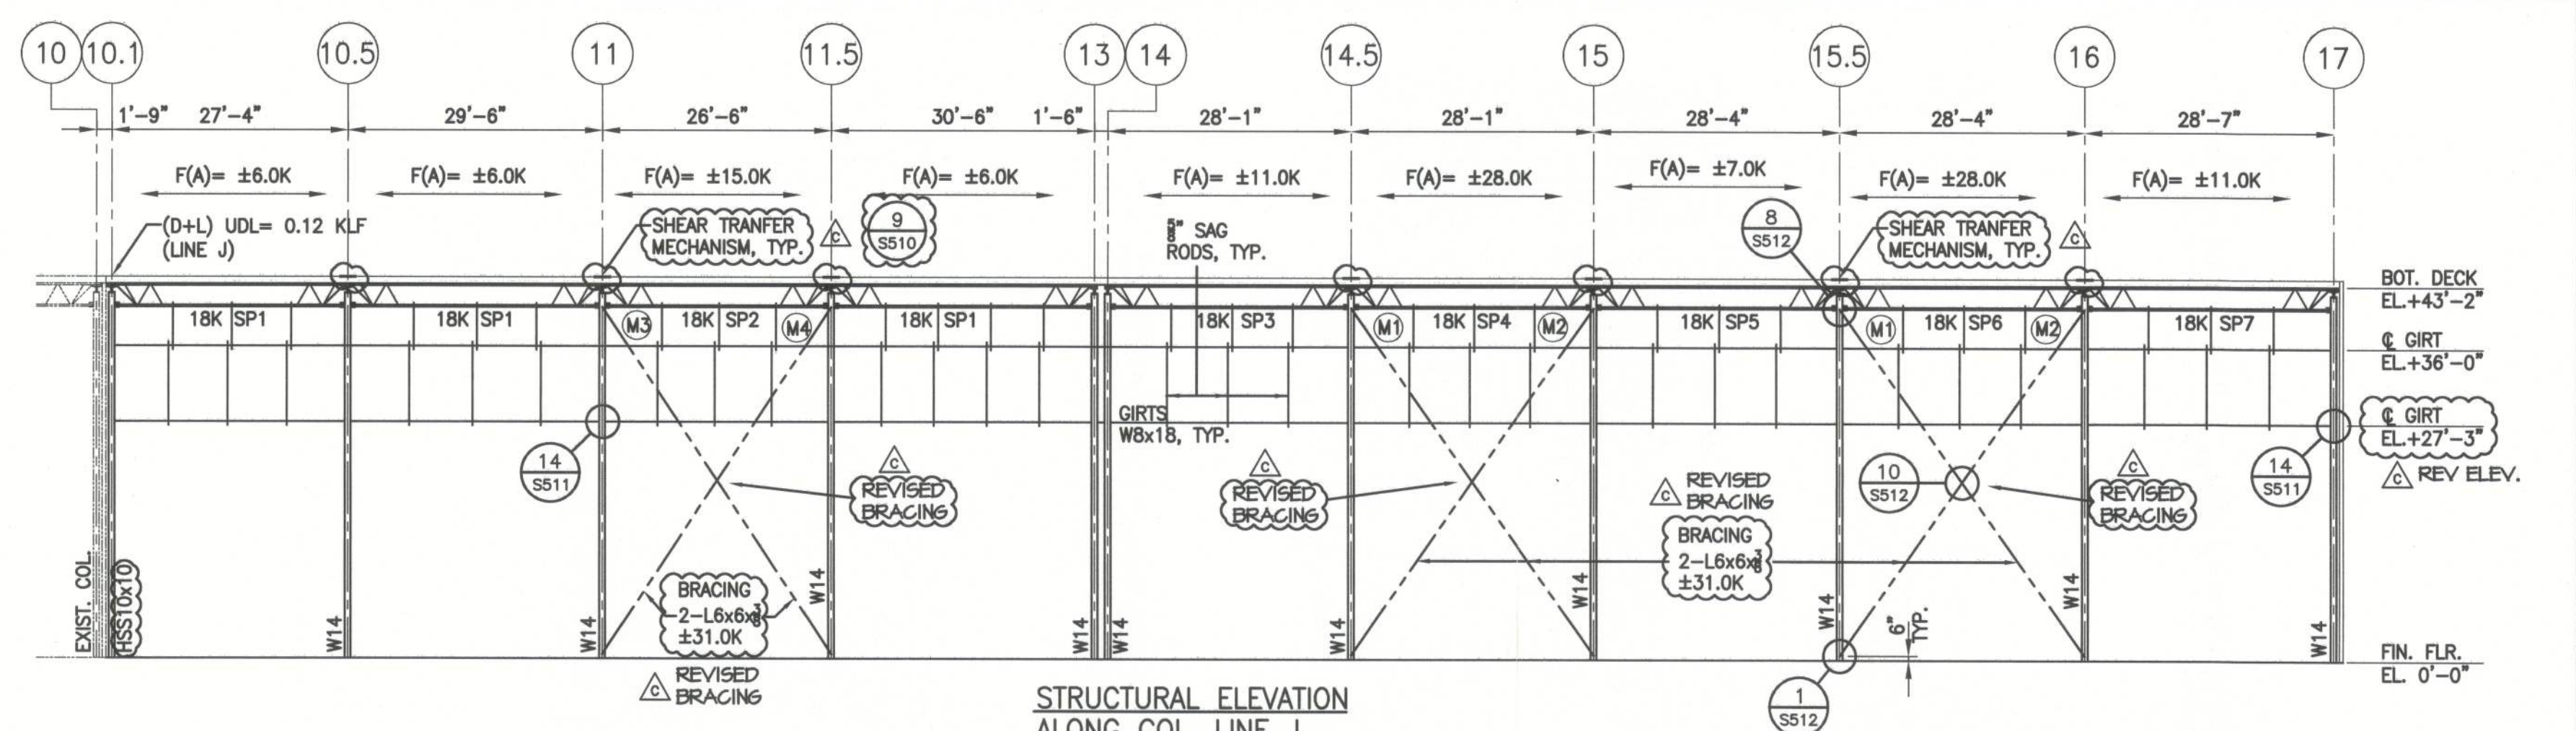

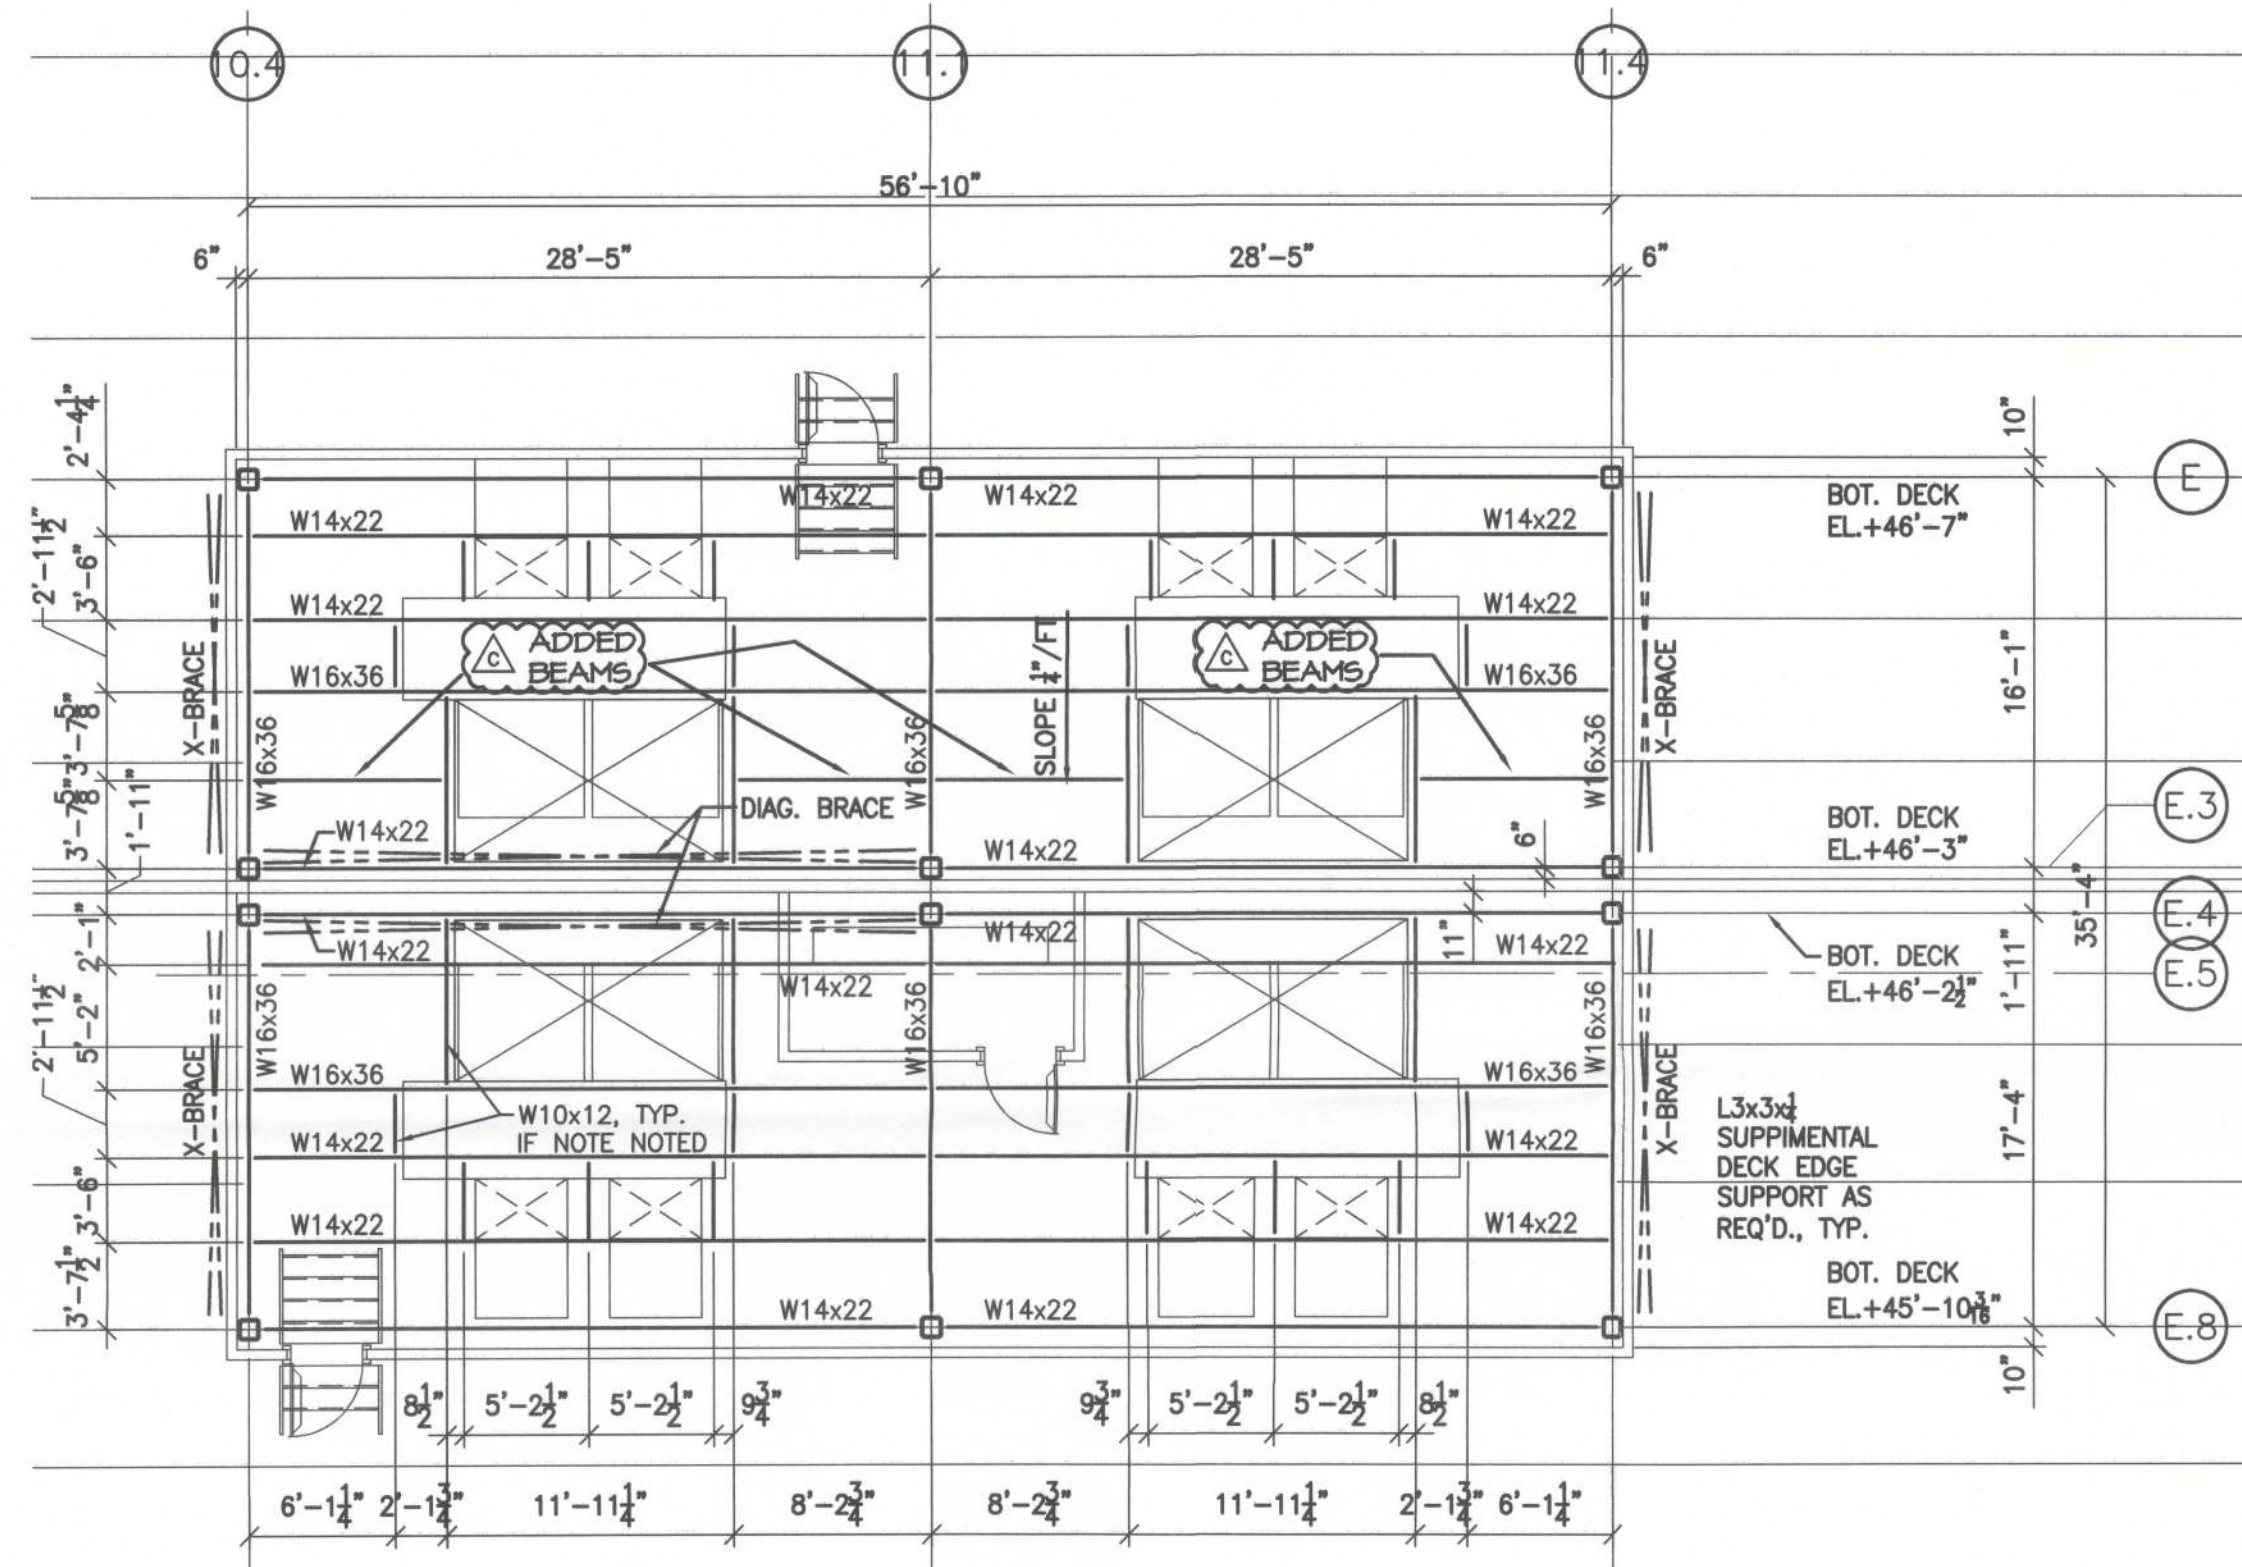


PENTHOUSE 4 & 5
FLOOR FRAMING PLAN
SCALE: 1/8" = 1'-0"


- PENTHOUSE FRAMING NOTES:
1. PENTHOUSES SHALL BE 1 1/2" STEEL DECK (TYPE B22) WITH 3/4" THICK CHECKERED PLATE ATTACHED TO THE DECK WITH #12 TIE/CLIP/PRE-DRILLED HOLES.
 2. FLOOR LIVE LOAD = 40 PSF.

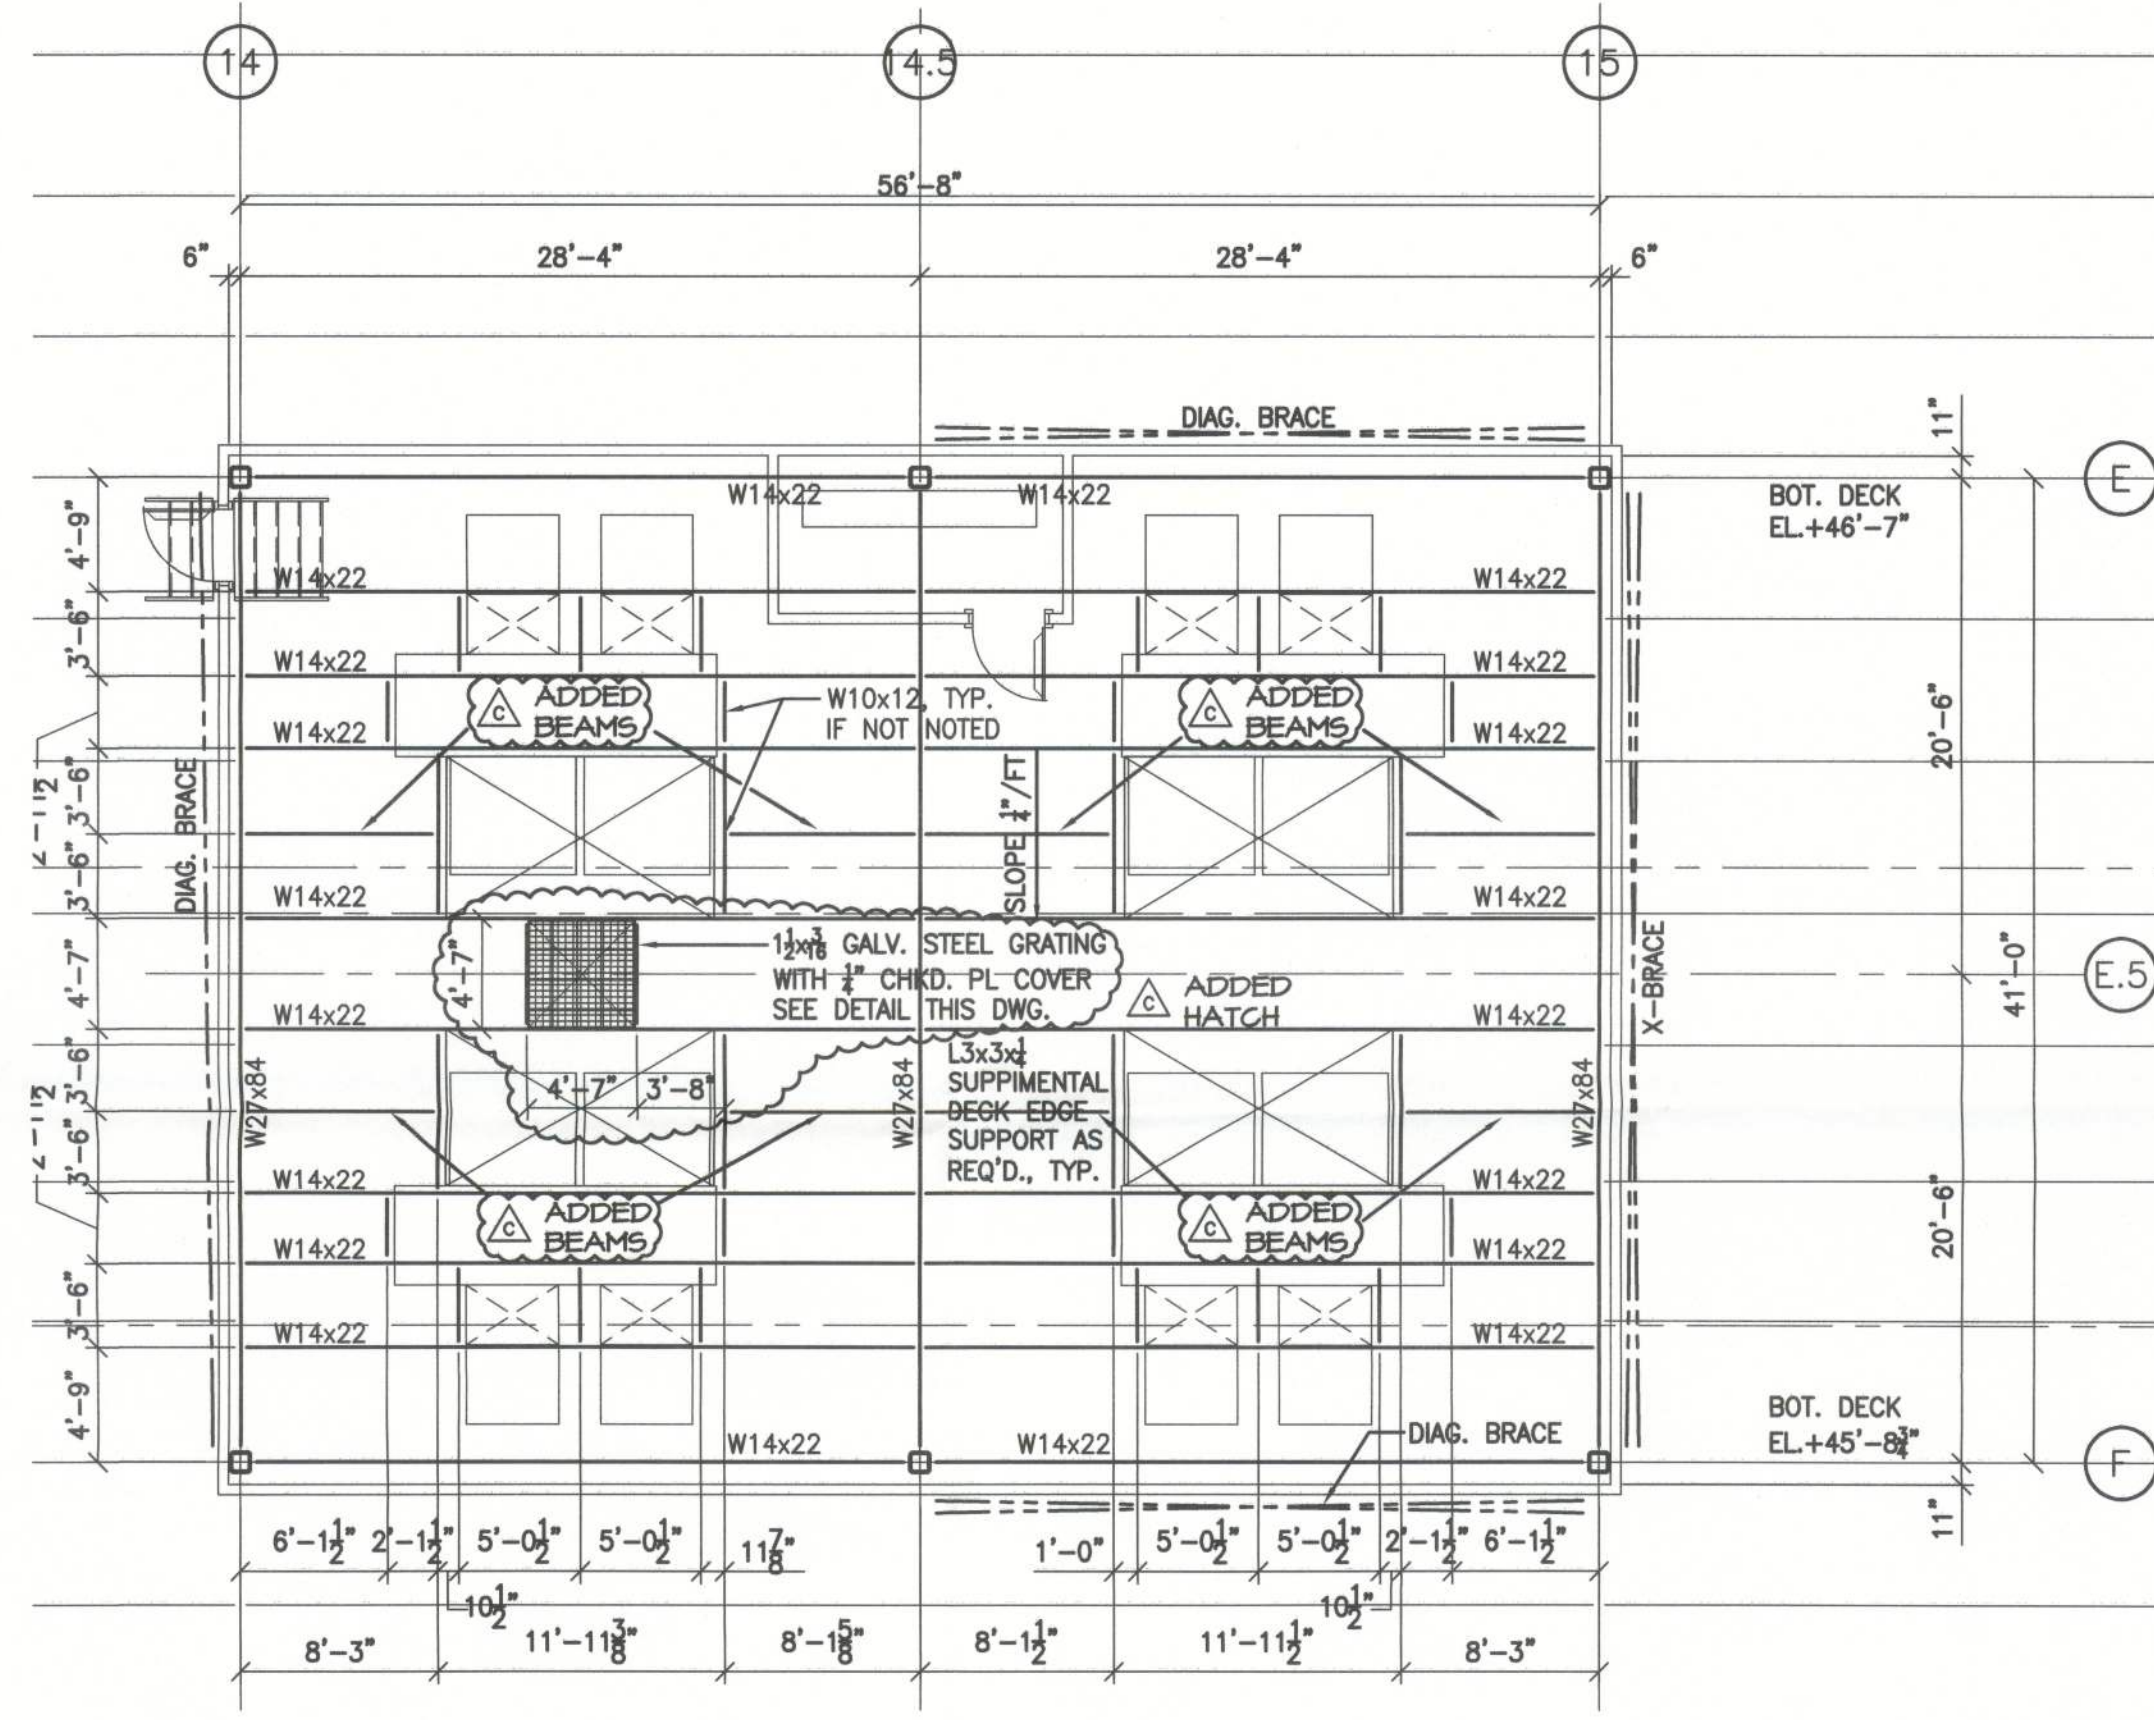

PENTHOUSE 6 FLOOR
FRAMING PLAN
SCALE: 1/8" = 1'-0"

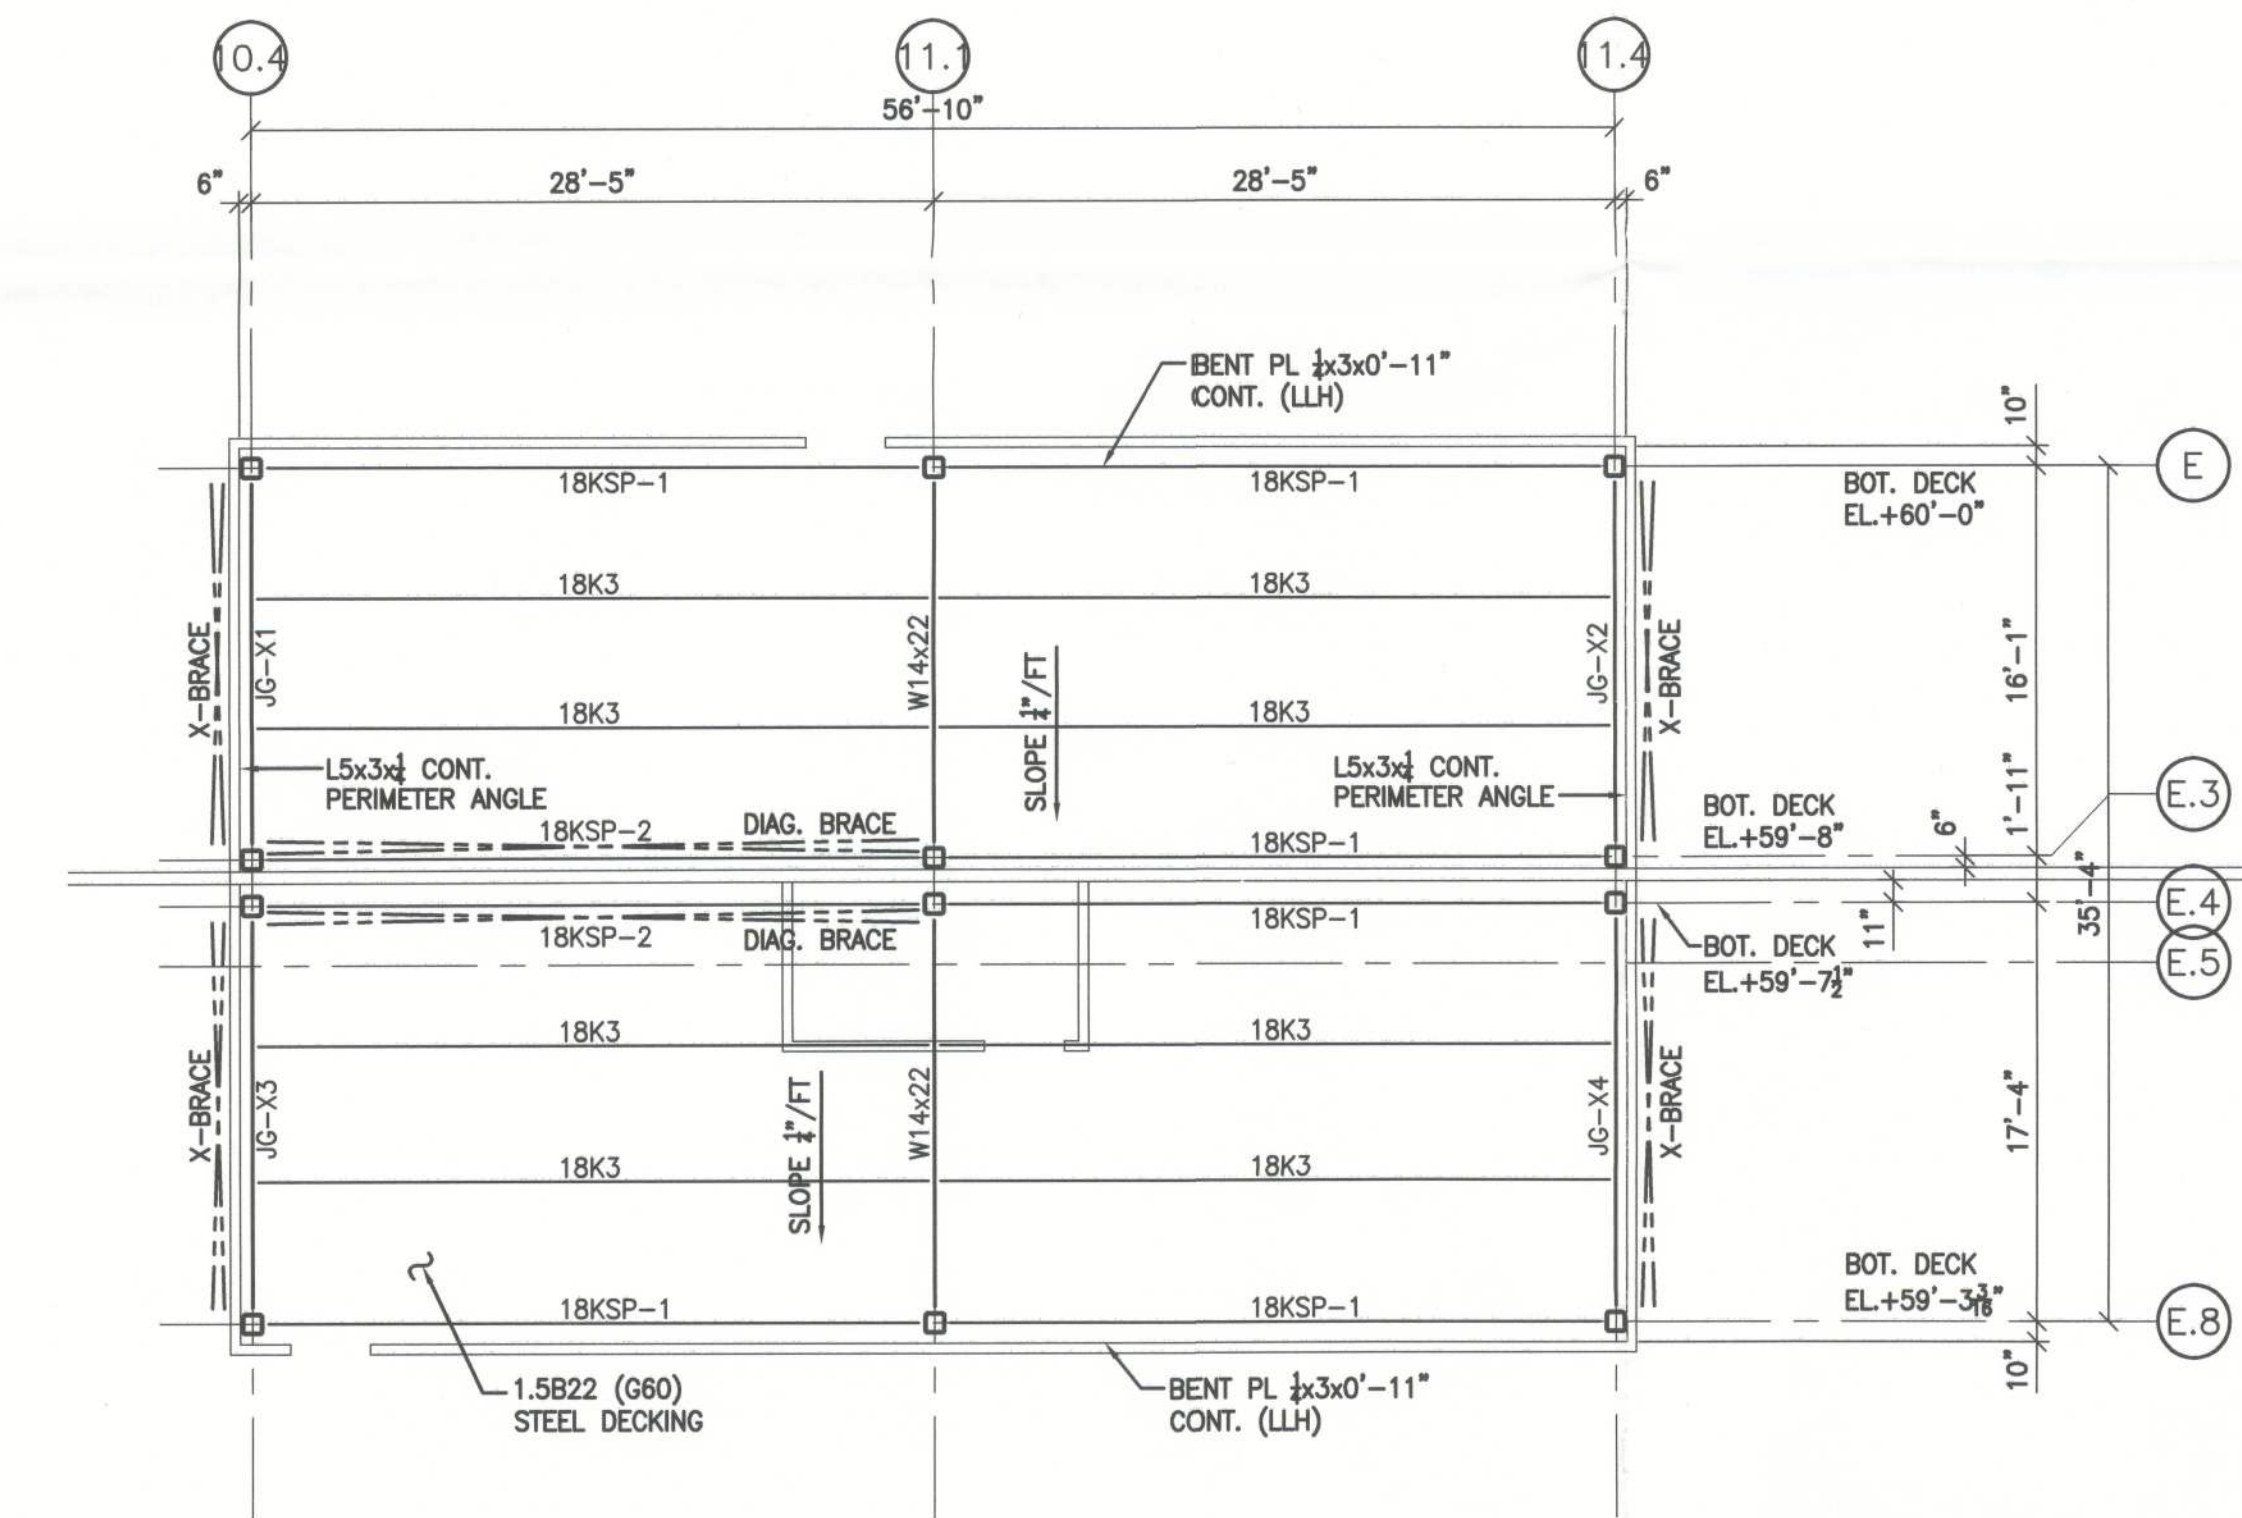

PENTHOUSE 4 & 5
ROOF FRAMING PLAN
SCALE: 1/8" = 1'-0"

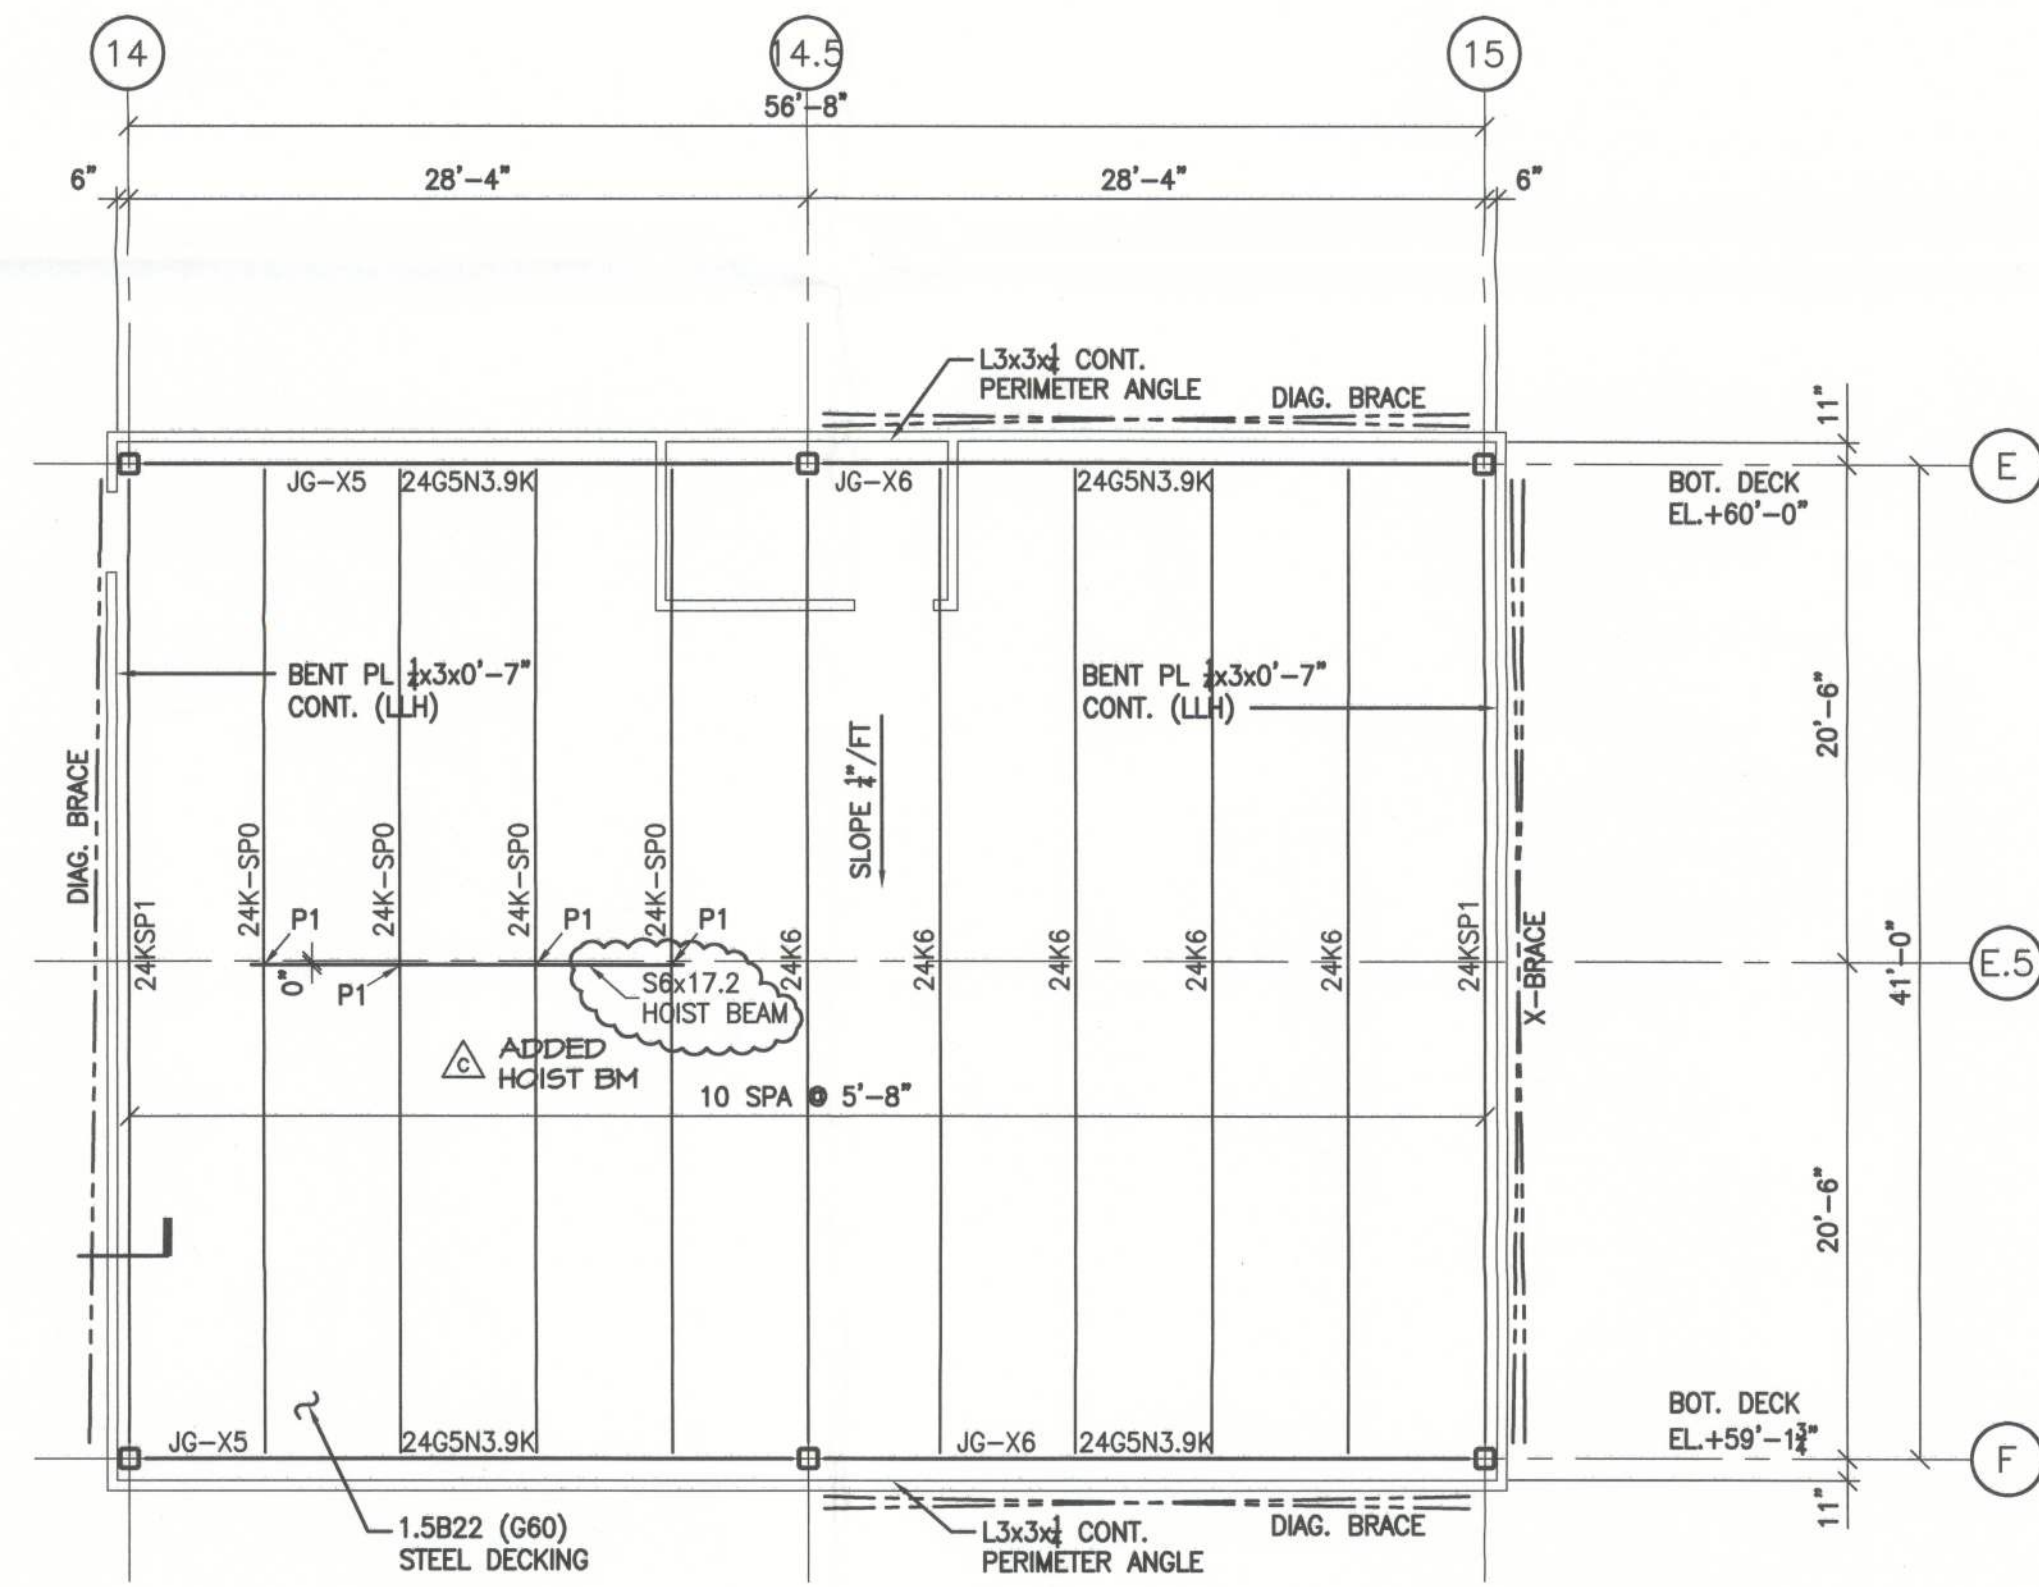

PENTHOUSE 6 ROOF
FRAMING PLAN
SCALE: 1/8" = 1'-0"

- NOTES:
1. HOIST CAPACITY = 1.0 TONS
 2. 24K-SPO = SPECIAL JOIST
- DESIGN UDL = 0.21 KLF (D+L)
P1 = HANGER LOAD = 2.0 KIPS

James J. McElroy
12/20/12
JAMES J. McELROY
FL. LICENSE #15121

UNITED STATES COLD STORAGE, INC.
PHASE II EXPANSION
LAKE CITY, FLORIDA

PENTHOUSE
FRAMING
PLANS

© The Stellar Group 2010. Copyright, The Stellar Group, 2010. All rights reserved. No part of this work may be used, reproduced, distributed, displayed or otherwise communicated in any form or by any means without the prior written consent of The Stellar Group.

REV.	DATE	BY	DESCRIPTION
C	12/20/12	SM	PERMIT ISSUE
B	12/20/12	SM	FOUNDATION PERMIT ISSUE
A	12/20/12	SM	RELEASED FOR PERMIT DETAILING


JOB NO. 710-04224

DRAWN: SM

CHECKED: DK

SCALE: AS NOTED

Flascone: T:\Jobs\04200-04299\04224_United States Cold Storage Phase II Facility Expansion_L1\Design\Active\Struct\04224S103.dwg Last Saved By: SMWTH Date: 12/20/2012 2:30:28 PM Plotted: 12/20/2012 2:30:40 PM

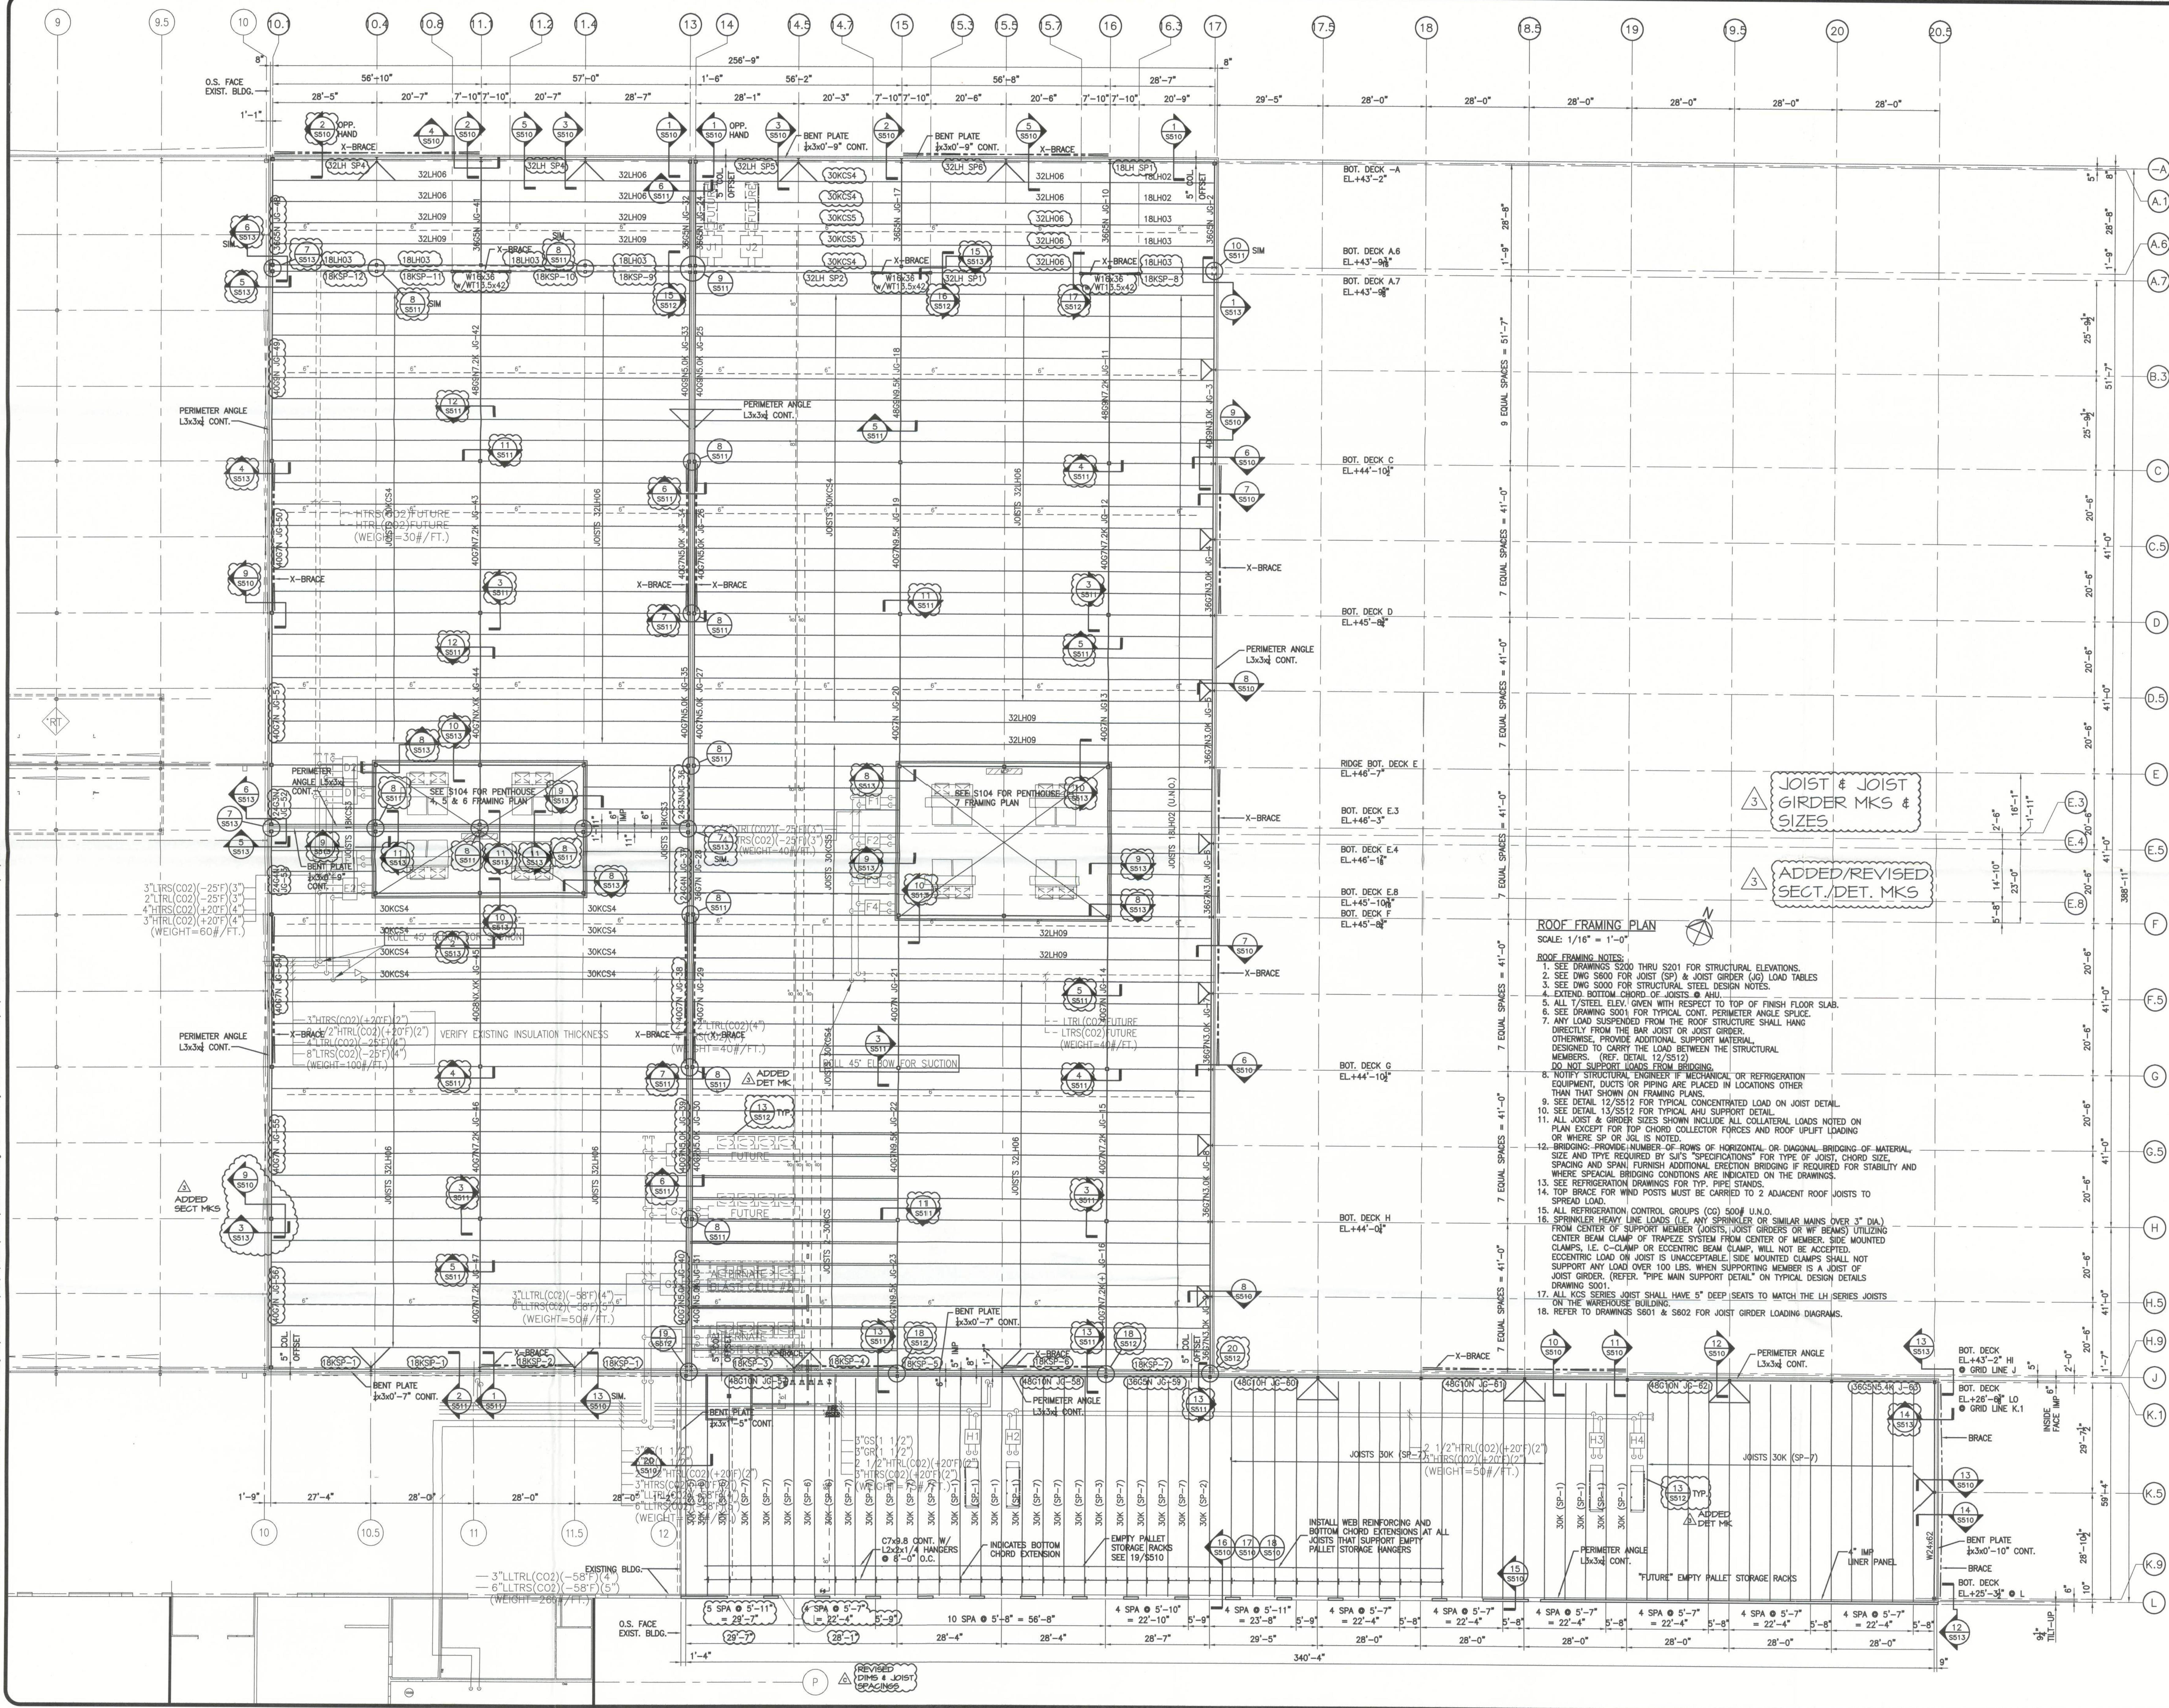

UNITED STATES COLD STORAGE, INC.

PHASE II EXPANSION

LAKE CITY, FLORIDA



ENGINEERING AS THE STELLAR GROUP
2000 WILKEY ROAD, SUITE 100
LAKE CITY, FLORIDA 33701
FLORIDA ENGINEERING LICENSE #65121

James J. Modabber
12/20/12

JAMES F. MATELSKI
FLORIDA ENGINEERING LICENSE #65121

ROOF FRAMING PLAN

© The Stellar Group 2010. Copyright.
The Stellar Group, 2010. All rights reserved. No part of this work may be used, reproduced, distributed, displayed or otherwise constructed in any form or by any means without the prior written consent of The Stellar Group.

REV	DATE	BY	DESCRIPTION
1	12/20/12	SM	PERMIT ISSUE
2	12/20/12	SM	FOUNDATION PERMIT ISSUE
3	12/20/12	SM	RELEASED FOR STEEL DETAILING

JOB NO. 710-04224

DRAWN: SM


CHECKED: DK

SCALE: AS NOTED

S103

DRAWING NO.

Filename: T:\Jobs\04224\04224 United States Cold Storage Phase II Facility Expansion_11\Design\Active\Struct\04224S102.dwg Plot Date: 12/20/2012 9:30:28 AM Plotted: 12/20/2012 2:21:52 PM

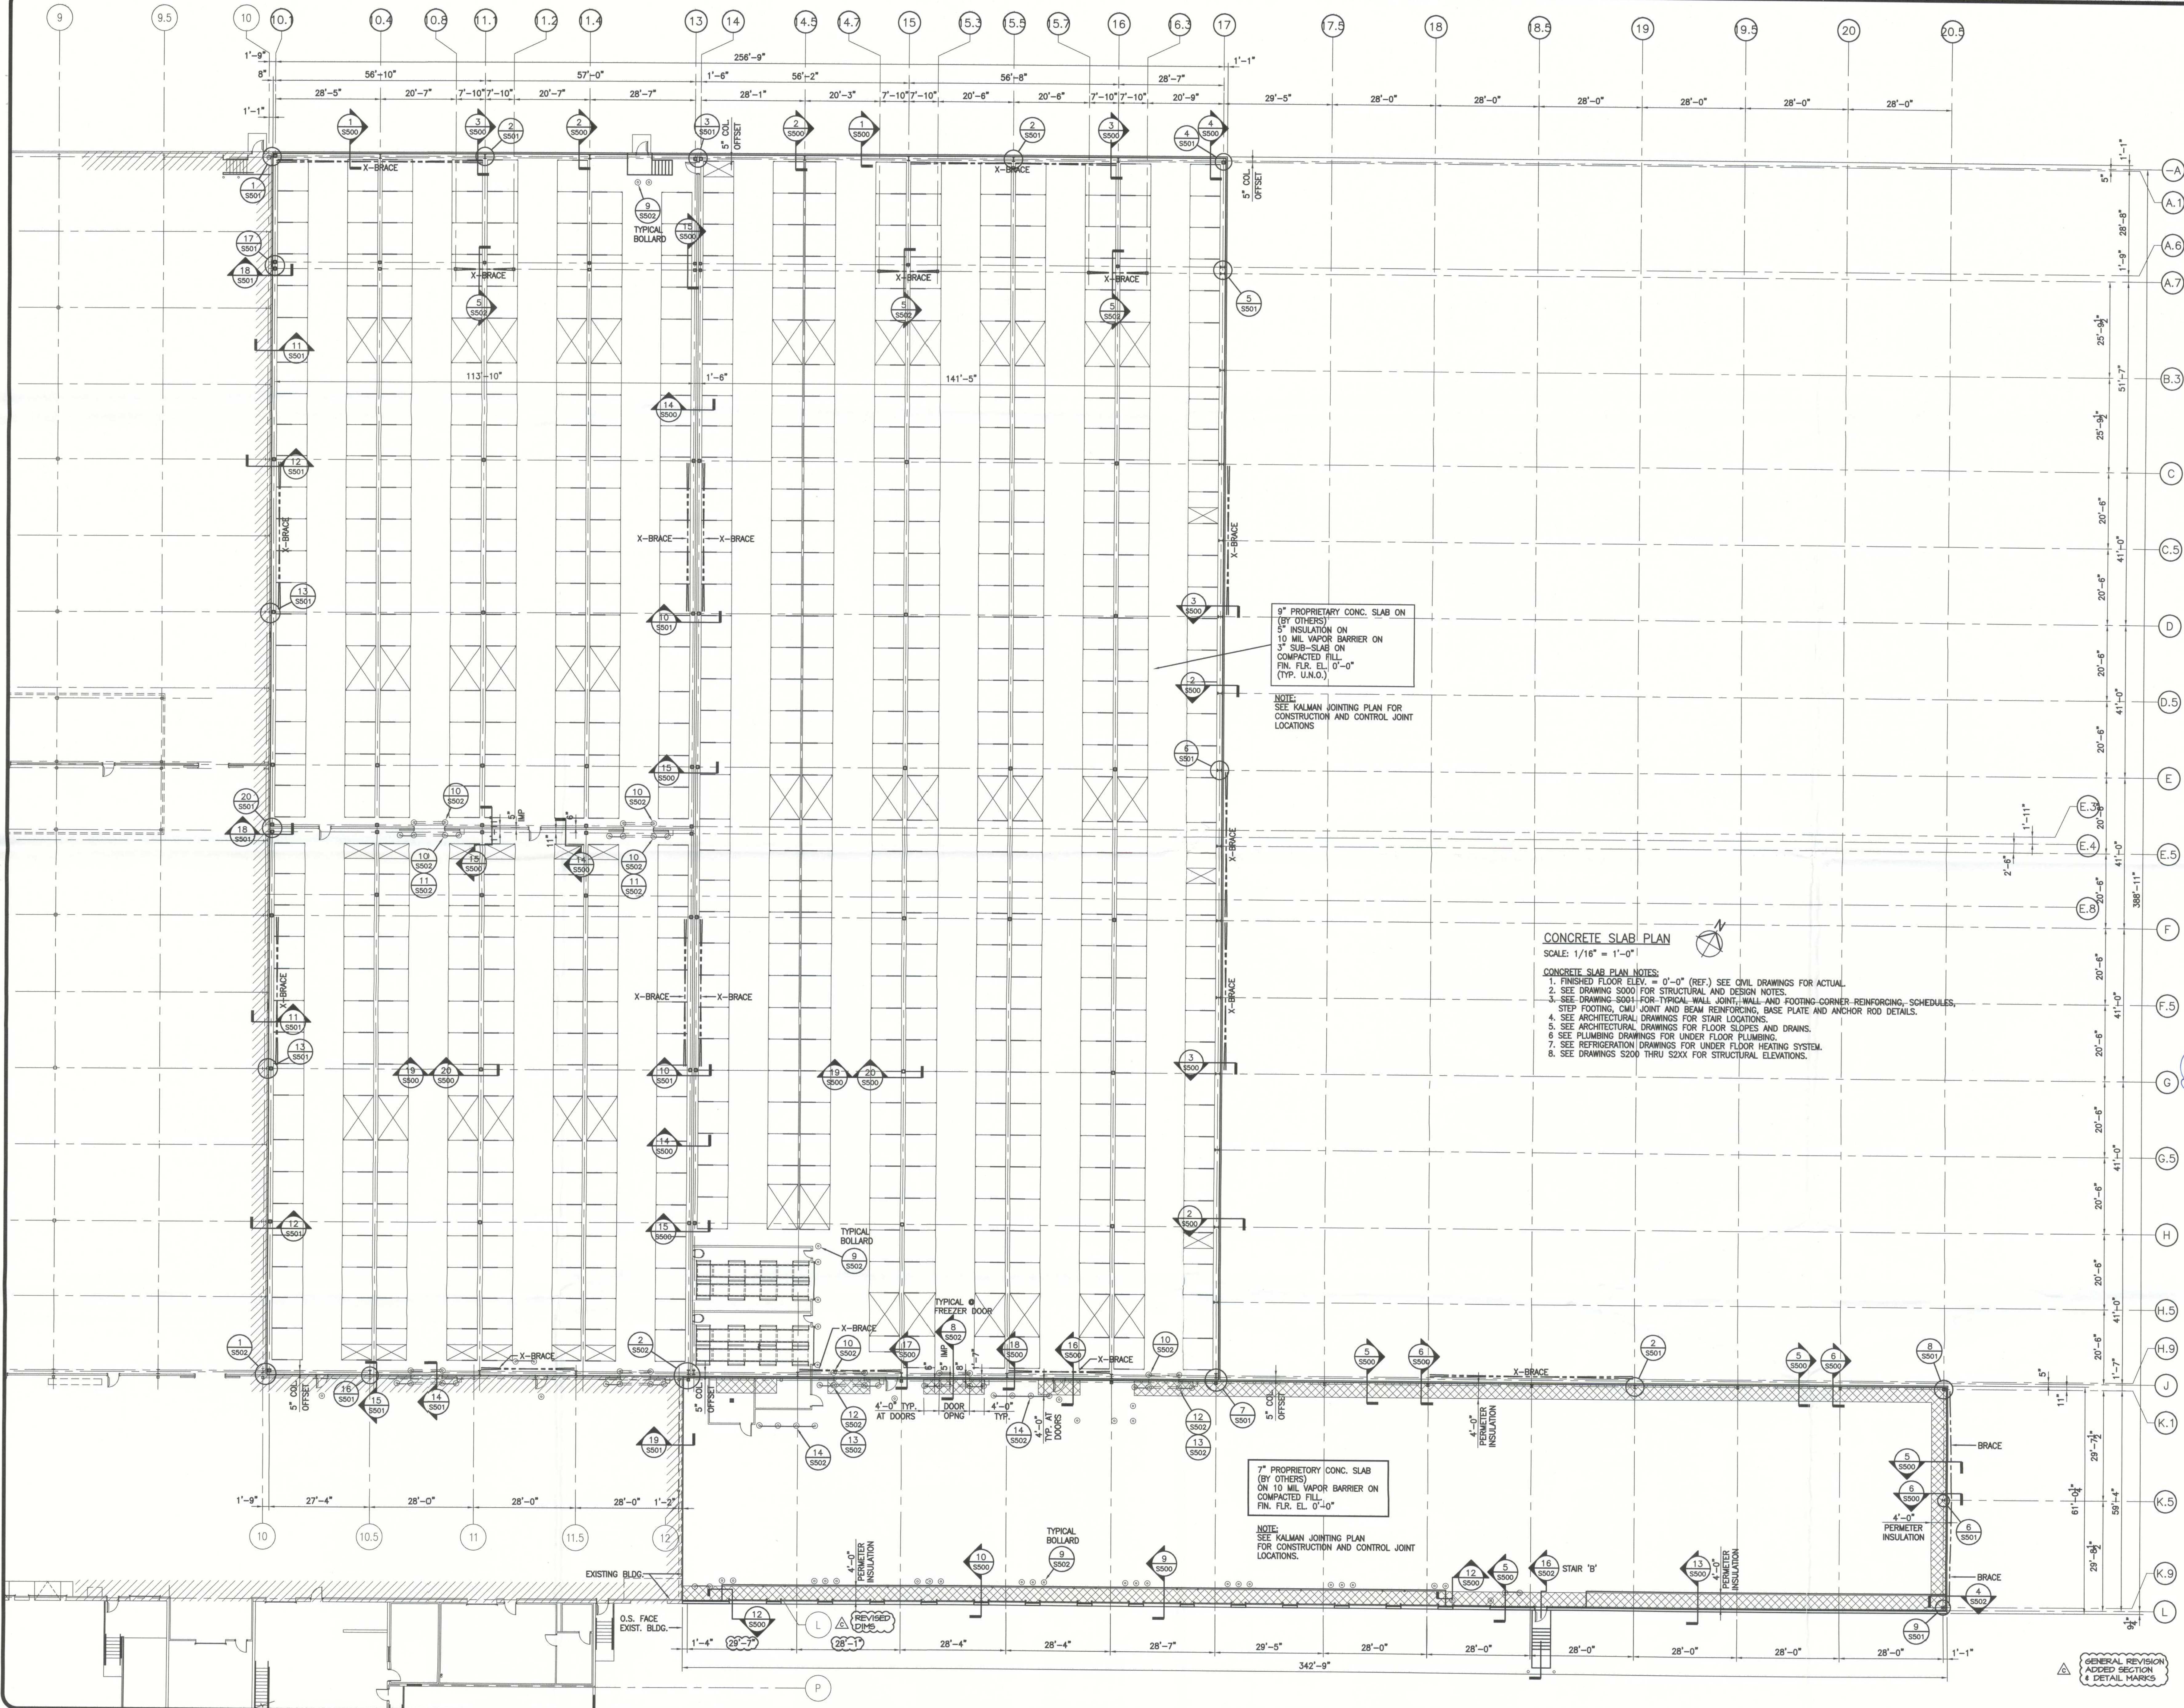

James J. McDaniel
12/20/12
JAMES F. WATERS
FL LICENSE #83121

**UNITED STATES COLD STORAGE, INC.
PHASE II EXPANSION
LAKE CITY, FLORIDA**

**CONCRETE
SLAB PLAN**

© The Stellar Group 2010. Copyright, The Stellar Group 2010. All rights reserved. No part of this work may be reproduced, stored in a retrieval system, or by any means without the prior, written consent of The Stellar Group.

REV.	DATE	BY	DESCRIPTION
1	12/20/12	SM	PERMIT ISSUE
2	12/20/12	SM	FOUND. ISSUE
3	12/20/12	SM	RELEASED FOR STEEL DETAILING

JOB NO. 710-04224
DRAWN: SM
CHECKED: DK
SCALE: AS NOTED

Filename: T:\Jobs\04200-04299\04224 United States Cold Storage Phase II Facility Expansion_R1\Design\Notes\Struct\04224USC000.dwg Plot Date: 12/20/2012 2:20:36 PM

REINFORCED CONCRETE NOTES

- ALL CONCRETE WORK SHALL CONFORM TO ACI 318, "BUILDING CODE REQUIREMENTS FOR REINFORCED CONCRETE".
- THE USE OF FLY ASH IS PROHIBITED. CONCRETE MIX DESIGNS SHALL BE SUBMITTED AND APPROVED PRIOR TO CASTING ANY CONCRETE.
- ALL CONCRETE PLACED SHALL BE VIBRATED BY MECHANICAL VIBRATORS.
- COMPLETE FABRICATION AND PLACING DRAWINGS FOR REINFORCING STEEL SHALL BE SUBMITTED FOR APPROVAL. NO FABRICATION MAY BEGIN UNTIL DRAWINGS ARE COMPLETED AND APPROVED.
- LAP SPICES FOR REINFORCING STEEL SHALL BE IN ACCORDANCE WITH ACI 318. SPICES SHALL BE AS CALLED FOR IN THE LATEST EDITION OF THE CRSI "MANUAL OF STANDARD PRACTICE".
- REINFORCING OF ALL CONCRETE MEMBERS SHALL HAVE THE FOLLOWING CLEAR CONCRETE COVER.

CAST-IN-PLACE CONCRETE	COVER (INCHES)
CONCRETE CAST AGAINST AND PERMANENTLY EXPOSED TO EARTH:	3
CONCRETE EXPOSED TO EARTH OR WEATHER:	
#6 BARS THROUGH #18 BARS #6 BARS OR SMALLER	2 1/2
CONCRETE NOT EXPOSED TO WEATHER OR IN CONTACT WITH EARTH:	
SLAB AND WALLS:	
#14 AND #18 BARS #11 BARS AND SMALLER	1 1/2 3/4
COLUMNS:	
PRIMARY REINFORCEMENT, TIES, STIRRUPS AND SPIRALS	1 1/2
- THE CONTRACTOR SHALL PROVIDE CHAIRS AT 4'-0" CENTER TO CENTER TO SUPPORT WIRE MESH WHILE CASTING SLAB. PULL FABRIC UP BETWEEN SUPPORTS TO PROVIDE 2" CLEARANCE TO TOP OF SLAB. MINIMUM SIDE AND END LAP ON FABRIC SHALL BE ONE WIRE SPACE.
- SPICE WELDING OF REINFORCING STEEL SHALL BE DONE IN STRICT ACCORDANCE WITH THE AMERICAN WELDING SOCIETY "REINFORCING STEEL WELDING CODE". PREHEATING OF THE REINFORCING SHALL BE BASED ON THE CARBON EQUIVALENCY DETERMINED FROM REINFORCING MILL REPORTS. GRADE 40 REINFORCING SHALL BE WELDED WITH E70XX LOW HYDROGEN ELECTRODES.
- MANUAL WELDING OF REINFORCING BARS FOR EMBEDS IS NOT ALLOWED.
- CONCRETE WALLS SHALL BE REINFORCED AROUND OPENINGS WITH 2-#5 BARS ON ALL SIDES AND EXTENDED 2'-0" BEYOND OPENING UNLESS NOTED OTHERWISE.
- THE LONGITUDINAL REINFORCING STEEL IN BOND BEAMS, WALLS AND FOOTINGS SHALL BE CONTINUOUS AROUND CORNERS. SEE TYPICAL DETAILS THIS SHEET.
- CHAMFER EXPOSED EDGES OF COLUMNS AND BEAMS 3/4".
- SAWN JOINTS IN SLABS-ON-GRADE SHALL SHALL BE CUT AS SOON AS POSSIBLE AFTER THE CONCRETE HARDENS. JOINTS CAN BE CUT WITH A POWER BLADE WITHIN 4 TO 12 HOURS AFTER THE SLAB HAS BEEN PLACED AND FINISHED. JOINTS MUST BE CUT AS SOON AS THE CONCRETE IS FIRM ENOUGH NOT TO BE TORN OR DAMAGED BY THE BLADE. THE CONCRETE IS HARD ENOUGH WHEN THE BLADE DOES NOT DISLODGE ANY AGGREGATE AND WHEN THE EDGES OF THE CUT DO NOT RAVEL.
- CONTROL JOINTS IN ALL FOUNDATION AND RETAINING WALLS SHALL BE PLACED NOT MORE THAN 15'-0" APART AND SHALL BE 3/4" V-CHAMFERED ON BOTH SIDES, UNLESS NOTED OTHERWISE. EXPANSION JOINTS SHALL BE LOCATED AS NOTED ON THE PLANS. SEE DETAILS THIS SHEET.

STRUCTURAL STEEL GENERAL NOTES

- ALL STRUCTURAL STEEL WORK SHALL CONFORM TO 1989 "SPECIFICATIONS FOR STRUCTURAL STEEL BUILDINGS" OF THE A.I.S.C.
- FABRICATORS AND ERECTORS SHALL BE MEMBERS OF THE A.I.S.C. OR CERTIFIED FOR CATEGORY I, A.I.S.C. QUALITY CERTIFICATION PROGRAM OR HAVE HAD AT LEAST 10 YEARS EXPERIENCE IN FABRICATION AND ERECTION OF SIMILAR STEEL STRUCTURES.
- SHOP DRAWINGS FOR ALL STRUCTURAL STEEL SHALL BE SUBMITTED AND APPROVED PRIOR TO ANY FABRICATION.
- STEEL FRAMING CONNECTIONS SHALL BE BOLTED OR WELDED. ALL CONNECTIONS SHALL HAVE A MINIMUM OF 2-3/4" DIAMETER ASTM A325N BOLTS OR EQUIVALENT WELD. ALL BOLTED CONNECTIONS SHALL BE "SNUG TIGHT" UNLESS NOTED OTHERWISE. TO BOLTS MAY BE USED.
- THE CONTACT SURFACES WITHIN SLIP CRITICAL JOINTS SHALL BE FREE FROM OIL, PAINT, LACQUER OR GALVANIZING.
- ROOF DECKING SHALL BE INSTALLED IN ACCORDANCE WITH THE STEEL DECK INSTITUTE AND MANUFACTURER'S RECOMMENDATIONS. DECKING SHALL BE PLACED IN A THREE-SPAN CONTINUOUS CONDITION. SINGLE OR DOUBLE SPAN CONDITIONS REQUIRE PRIOR APPROVAL BY THE STRUCTURAL ENGINEER.
- BEAMS SHALL BE FABRICATED AND ERECTED WITH NATURAL CAMBER UP.
- ALL WELDS SHALL CONFORM TO AWS D1.1-2000, "STRUCTURAL WELDING CODE". ALL GROOVE WELDS SHOWN ON CONTRACT DOCUMENTS SHALL BE FULL PENETRATION UNLESS NOTED OTHERWISE. WELDING SHALL BE DONE WITH E-70XX ELECTRODES UNLESS NOTED OTHERWISE.
- STRUCTURAL STEEL EMBEDDING IN CONCRETE SHALL NOT BE PAINTED.
- GROUT USED IN GROUT BEDS UNDER COLUMN BASE PLATES SHALL BE CEMENT BASED, NON-SHRINK GROUT. THE GROUT SHALL EXHIBIT NO SHRINKAGE IN ACCORDANCE WITH ASTM C827-82. "TEST METHOD FOR EARLY VOLUME CHANGE OF CEMENTITIOUS MIXTURES" AND SHALL HAVE A MINIMUM 28-DAY COMPRESSIVE STRENGTH OF 5000 PSI WHEN TESTED IN ACCORDANCE WITH ASTM C-109-80. "TEST METHOD FOR COMPRESSIVE STRENGTH OF HYDRAULIC CEMENT MORTARS".
- SHOP OR FIELD SPICES NOT SHOWN ON THE CONTRACT DOCUMENTS SHALL BE SUBMITTED TO THE STRUCTURAL ENGINEER FOR APPROVAL.
- STRUCTURAL STEEL FRAMING SHALL BE ERECTED TRUE AND PLUMB IN ACCORDANCE WITH A.I.S.C. CODE OF STANDARD PRACTICE. ANY FRAMING EXCEEDING TOLERANCES OF THE CODE OF STANDARD PRACTICE SHALL BE CORRECTED AS DIRECTED BY THE STRUCTURAL ENGINEER.
- THE STRUCTURAL STEEL ERECTOR SHALL PROVIDE TEMPORARY BRACING OF THE STRUCTURAL STEEL FRAME WORK AGAINST LATERAL LOADINGS SUCH AS WIND. THE BRACING SHALL REMAIN IN PLACE UNTIL THE FINAL SYSTEM FOR RESISTING LATERAL LOADS IS IN PLACE AND EFFECTIVE AS APPROVED BY THE STRUCTURAL ENGINEER.
- UNLESS OTHERWISE SHOWN, ALL BEAM CONNECTIONS SHALL BE STANDARD FRAMED OR SEATED CONNECTIONS. DESIGN ALL FRAMED BEAM END CONNECTIONS FOR THE REACTIONS SHOWN IN THE PLANS. IN NO CASE, HOWEVER, SHALL THE LENGTH OF THE FRAMED CONNECTIONS BE LESS THAN ONE-HALF OF THE "T" DISTANCE OF THE BEAM WEB.
- GUSSET PLATES SHALL BE 3/8" THICK MINIMUM.
- WHERE PRACTICAL, UNLESS SHOWN DIFFERENTLY ON DRAWINGS, ALL BRACING CONNECTIONS SHALL BE DESIGNED AND DETAILED SO THAT ALL FORCE COMPONENTS CAN BE DELIVERED DIRECTLY TO THE CENTERLINE OF INTERSECTING MEMBERS. WHERE THIS IS NOT DONE, CONNECTIONS SHALL BE DESIGNED TO ACCOUNT FOR RESULTING ECCENTRICITIES.
- (- OR T) INDICATES TENSION IN MEMBERS.
(+ OR C) INDICATES COMPRESSION IN MEMBERS.
- BAR JOISTS SHALL BE FABRICATED AND ERECTED, BRACED WITH RIGID BRIDGING AND ANCHORED TO THE SUPPORTING MEMBERS IN STRICT ACCORDANCE WITH THE STANDARD SPECIFICATIONS OF THE STEEL JOIST INSTITUTE LATEST EDITION.
- PROVIDE JOISTS AS SHOWN ON PLANS. EXTEND BOTTOM CHORD OF JOISTS AT COLUMNS.
- JOISTS AND JOIST GIRDERS SHALL BE DESIGNED FOR LOADS INDICATED ON PLANS. SEE DRAWING S800 FOR JOIST (SP) AND JOIST GIRDER (JG) LOAD TABLES.
- JOIST AND GIRDER FABRICATOR SHALL SUBMIT SIGNED AND SEALED CALCULATIONS BY A REGISTERED ENGINEER SHOWING ALL LOADS AND SPECIAL CONDITIONS TOGETHER WITH SHOP DRAWINGS PRIOR TO ERECTION OF JOISTS AND GIRDERS.
- JOISTS AND GIRDERS SHALL BE DESIGNED FOR UPLIFT AS INDICATED ON PLANS. BOTTOM CHORD BRACES AND UPLIFT BRIDGING SHALL BE DESIGNED AND FURNISHED BY THE JOIST GIRDER MANUFACTURER.
- WIND POSTS TERMINATE 1 1/2" BELOW JOIST AND JOIST GIRDER BOTTOM CHORD.
- ALL JOIST GIRDERS SHALL HAVE BOTTOM CHORD BRACES AT MID SPANS TYPICALLY. (MINIMUM) TO BE DESIGNED BY JOIST SUPPLIER.
- ALL SAG RODS ARE 5/8".
- ALL STRUCTURAL STEEL, MISCELLANEOUS STEEL AND STEEL JOISTS U.N.O. SHALL BE GIVEN ONE SHOP COAT AND ONE FIELD TOUCH UP PAINT, GRAY COLOR.

INSPECTIONS

- ANCHOR RODS:
STEEL INSPECTOR TO VERIFY SIZE, PROJECTION, SPACING AND LOCATION OF ANCHOR RODS BEFORE CONCRETE IS PLACED.
- STRUCTURAL STEEL:
A. STEEL INSPECTOR TO VERIFY THAT BOLTED CONNECTIONS ARE TIGHTENED PER SPECIFICATIONS, THAT ROD BRACING IS TIGHT AND NOT RUBBING AGAINST GIRT HOLES.
B. WELDING ADJACENT TO METAL PANELS TO BE INSPECTED BEFORE PANELS ARE SET.

DESIGN RESPONSIBILITY

- FABRICATOR SHALL BE RESPONSIBLE FOR THE DESIGN OF ALL STRUCTURAL STEEL CONNECTIONS.
- CONNECTIONS SHOWN ON THE DRAWINGS ARE SCHEMATIC AND ARE ONLY INTENDED TO SHOW THE RELATIONSHIP OF MEMBERS CONNECTED.
- ALL WELDS SHALL BE 1/4 INCH FILLET WELDS UNLESS ATTACHED MATERIAL IS 3/16" THICK OR LESS.
- ALL STRUCTURAL STEEL CONNECTIONS SHALL PROVIDE FOR THE DESIGN LOADS INDICATED ON THE MEMBERS OR 50% TENSION CAPACITY OF THE TRUSS WEB MEMBERS AND BRACING MEMBERS.
- FABRICATOR SHALL DESIGN AND PROVIDE GUSSET PLATES & STIFFENER PLATES AS REQUIRED PER CONNECTION DESIGN.
- PLUG ALL HOLES IN STRUCTURAL STEEL MEMBERS.
- SLOTS FOR TUBE/PIPE MEMBERS AT THE GUSSETS SHALL BE WELDED OVER THE ENTIRE LENGTH.
- ALL JOINTS SHALL BE SEAL WELDED.
- FABRICATOR SHALL SUBMIT CONNECTION DESIGN CALCULATIONS, SIGNED AND SEALED BY A PROFESSIONAL ENGINEER, PRIOR TO FABRICATION OF STEEL MEMBERS.

DESIGN NOTES

DESIGN DATA:
FLORIDA BUILDING CODE 2010.

WIND DESIGN

BASIC WIND SPEED: 120 MPH (ULTIMATE)
IMPORTANCE FACTOR: 1.0
CATEGORY: ENCLOSED BUILDING
EXPOSURE: C
INTERNAL PRESSURE COEFFICIENT: ±0.18
REFER TABLES DRAWING S601
(SEISMIC NOT CONSIDERED PER CODE)
2500 PSF
UNIVERSAL ENGINEERING SCIENCES
REPORT NO. 458560, DATED: MARCH 29, 2006

LIVE LOADS:
ROOF: 20 PSF (WITH TRIBUTARY REDUCTIONS)
PENTHOUSE: 40 PSF
STAIRS AND LANDINGS: 100 PSF
INTERIOR WALLS: 5 PSF
GROUND SNOW LOAD: 0 PSF

SEISMIC

SOIL BEARING CAPACITY

DEAD LOADS:
SINGLE PLY ROOF MEMBRANE: 1 PSF
ROOF INSULATION: 2 PSF
METAL ROOF DECK: 2 PSF
JOIST: 3 PSF
MECH/ELEC/PLUMB: 3 PSF
CEILING: 3 PSF
SPRINKLER: 3 PSF
CONVENTIONAL: 3 PSF

MATERIALS:

WELD FLANGE STEEL: A572 OR A992 (50 KSI)
CHANNELS, ANGLES & PLATES: A36 (36 KSI)
RECTANGULAR STRUCTURAL TUBING: A500 GRADE B (46 KSI)
STANDARD PIPE: A53 GRADE B
A325N, A325C
A36, A308 OR F1554 GRADE 36
S.J.I.
1 1/2", G60, TYPE B, 22 GA.
E70XX
MIN. COMPRESSIVE STRENGTH = 25 PSI
MIN. COMPRESSIVE STRENGTH = 1000 PSI
(LAST-A-FOAM R9330)
STEEL GRATING: A569

RAISED-PATTERN FLOOR PLATE

CONCRETE (28 DAYS):
FOOTINGS: 3000 PSI
WEAR SLAB/SLAB-ON-GRADE: 4000 PSI
SUB-SLAB: 3000 PSI
TILT-UP PANELS: 4000 PSI (2500 PSI AT 7 DAYS)
ALL OTHER CONCRETE: 3000 PSI
REINFORCING STEEL: A615 GRADE 60
DEFORMED BAR ANCHORS (DBA): A496
HEADED STUDS: A108
WELDED WIRE FABRIC: A185
ADHESIVE ANCHORING: REDHEAD A7 (ICC ER-5560) OR HILTI HIT HY150 (ICC ER-5193)


RACK DESIGN DATA:

MAXIMUM RACK POSTLOAD: 3000#/PALLET, 5 HIGH
RACK LAYOUT: 48" x 108"
UTILIZATION ASSUMED: 85%
BASE PLATE: 6" x 8" MIN. @ INT. POST


SPECIAL INSPECTION SCHEDULE

ESTABLISHED PER 2009 IBC SECTION 109 AND CHAPTER 17


ITEM	CONTINUOUS	PERIODIC	REFERENCE	COMMENTS
PRE-FAB CONSTRUCTION (IBC 1704.2)			REFERENCE NOTES P1 & P2	
STEEL CONSTRUCTION (IBC 1704.3)			SEE IBC TABLE 1704.3	P1. SPECIAL INSPECTION IS NOT REQUIRED WHERE THE WORK IS DONE ON THE PREMISES OF A FABRICATOR REGISTERED AND APPROVED TO PERFORM WORK WITHOUT SPECIAL INSPECTION PROVIDED THE FABRICATOR COMPLIES WITH IBC. P2. INSPECTION FOR PREFABRICATED CONSTRUCTION SHALL BE THE SAME AS IF THE MATERIAL USED IN THE CONSTRUCTION TOOK PLACE ON SITE. SPECIAL INSPECTION WILL NOT BE REQUIRED DURING PREFABRICATION IF THE APPROVED AGENCY CERTIFIES THE CONSTRUCTION AND FURNISHES EVIDENCE OF COMPLIANCE (SEE NOTE 2)
SHOP AND FIELD WELDING			REFERENCE NOTE S1	S1. WELDING INSPECTIONS SHALL BE IN COMPLIANCE WITH AWS D1.1. S2. ALL WELDS SHALL BE VISUALLY INSPECTED. ALL MATERIALS WELDING PROCEDURES, AND QUALIFICATIONS OF WELDERS SHALL BE VERIFIED PRIOR TO THE START OF WORK (IBC 1704.3)
SINGLE PASS FIELD WELD < 5/16"		X	REFERENCE NOTE S2	S3. ALL COMPLETE PENETRATION WELDS SHALL BE TESTED ULTRASONICALLY OR BY USING ANOTHER APPROVED METHOD. (IBC 1708.4).
FILLET WELDS > 5/16"	X		REFERENCE NOTE S2	S4. PERIODIC SPECIAL INSPECTION IS ALLOWED FOR VERIFICATION OF THE WELDABILITY IF REINFORCING STEEL OTHER THAN ASTM A 706 IN ACCORDANCE WITH ANSI/AWS D1.4. CONTINUOUS SPECIAL INSPECTION IS REQUIRED FOR REINFORCING STEEL RESISTING FLEXURAL AND AXIAL FORCES IN INTERMEDIATE AND SPECIAL MOMENT FRAMES. BOUNDARY ELEMENTS OF SPECIAL REINFORCED CONCRETE SHEAR WALLS AND SHEAR REINFORCEMENT. PERIODIC SPECIAL INSPECTION IS ALLOWED FOR WELDING OF OTHER ASTM A 706 REINFORCING STEEL NOT INCLUDED IN THE CONTINUOUS SPECIAL INSPECTION REQUIREMENTS NOTED ABOVE.
MULTI-PASS FILLET WELDS	X		REFERENCE NOTE S2	S5. SLIP-CRITICAL CONNECTION MAY HAVE PERIODIC SPECIAL INSPECTION PROVIDED THAT THE TURN-OF-THE-NUT METHOD WITH MATCH MARKING TECHNIQUES IS USED.
PARTIAL/COMPLETE PENETRATION WELDS	X		REFERENCE NOTE S3	
LIGHT GAUGE METAL FRAMING WELDING		X	REFERENCE NOTE S2	
FLOOR AND ROOF DECK WELDING		X	REFERENCE NOTE S2	
FLOOR AND ROOF DECK MECH. FASTENERS		X		
SIDE SEAM SCREWS,BUTTON PUNCHES ETC.		X		
INSPECTION OF STEEL FRAME JOINT DETAILS		X		
EMBEDDED PLATES		X		
HIGH STRENGTH BOLTING (IBC 1704.3.3)				
VERIFY MATERIALS OF NUTS,BOLTS & WASHERS		X		
BEARING TYPE CONNECTIONS		X		
SLIP-CRITICAL CONNECTIONS	X	X	REFERENCE NOTE S5	
CONCRETE CONSTRUCTION				
INSPECTION OF REINFORCING STEEL INCLUDING PRESTRESSING TENDONS AND PLACEMENT		X		
INSPECT BOLTS TO BE INSTALLED IN CONCRETE WHERE PLUMBING LOADS ARE APPLIED TO CONCRETE	X			
VERIFYING USE OF REQUIRED DESIGN MIX.		X		
AT THE TIME FRESH CONCRETE IS SAMPLED TO FABRICATE SPECIMENS FOR STRENGTH TESTS, PERFORM SLUMP AND AIR CONTENT TESTS AND DETERMINE THE TEMPERATURE OF THE CONCRETE.	X			
INSPECTION FOR MAINTENANCE OF SPECIFIED CURING TEMPERATURE AND TECHNIQUES		X		
GENERAL SPECIAL INSPECTION NOTES:				
1. THE ITEMS MARKED WITH A "X" IN THE SPECIAL INSPECTION SCHEDULE SHALL BE INSPECTED IN ACCORDANCE WITH IBC CHAPTER 17 BY A CERTIFIED SPECIAL INSPECTOR FROM AN ESTABLISHED TESTING AGENCY, FOR MATERIAL SAMPLING AND TESTING REQUIREMENTS, REFER TO THE MATERIAL SAMPLING AND TESTING SECTION, THE PROJECT SPECIFICATIONS, AND THE SPECIFIC GENERAL NOTES SECTIONS. THE TESTING AGENCY SHALL SEND COPIES OF ALL STRUCTURAL TESTING AND INSPECTION REPORTS DIRECTLY TO THE ARCHITECT,ENGINEER,CONTRACTOR,AND BUILDING OFFICIAL. ANY ITEMS WHICH FAIL TO COMPLY WITH THE APPROVED CONSTRUCTION DOCUMENTS SHALL IMMEDIATELY BE BROUGHT TO THE ATTENTION OF THE CONTRACTOR FOR CORRECTION. IF DISCREPANCIES ARE NOT CORRECTED, THEY SHALL BE BROUGHT TO THE ATTENTION OF THE BUILDING OFFICIAL,ARCHITECT,AND ENGINEER PRIOR TO COMPLETION OF THAT PHASE OF CONSTRUCTION.				
2. ANY CONSTRUCTION OR MATERIAL THAT HAS FAILED INSPECTION SHALL BE SUBJECT TO REMOVAL AND REPLACEMENT.				
3. CONTINUOUS SPECIAL INSPECTION MEANS THE FULL-TIME OBSERVATION OF WORK REQUIRING SPECIAL INSPECTION BY AN APPROVED SPECIAL INSPECTOR WHO IS PRESENT IN THE AREA WHERE HE WORK IS BEING PERFORMED. PERIODIC SPECIAL INSPECTION MEANS THE PART-TIME OR INTERMITTENT OBSERVATION OF WORK REQUIRING SPECIAL INSPECTION BY AN APPROVED SPECIAL INSPECTOR WHO IS PRESENT IN THE AREA WHERE THE WORK HAS BEEN OR IS BEING PERFORMED AND AT THE COMPLETION OF THE WORK (IBC SECTION 1702)				
SPECIAL INSPECTION TESTING REQUIREMENTS APPLY EQUALLY TO ALL BIDDER DESIGNED COMPONENTS.				

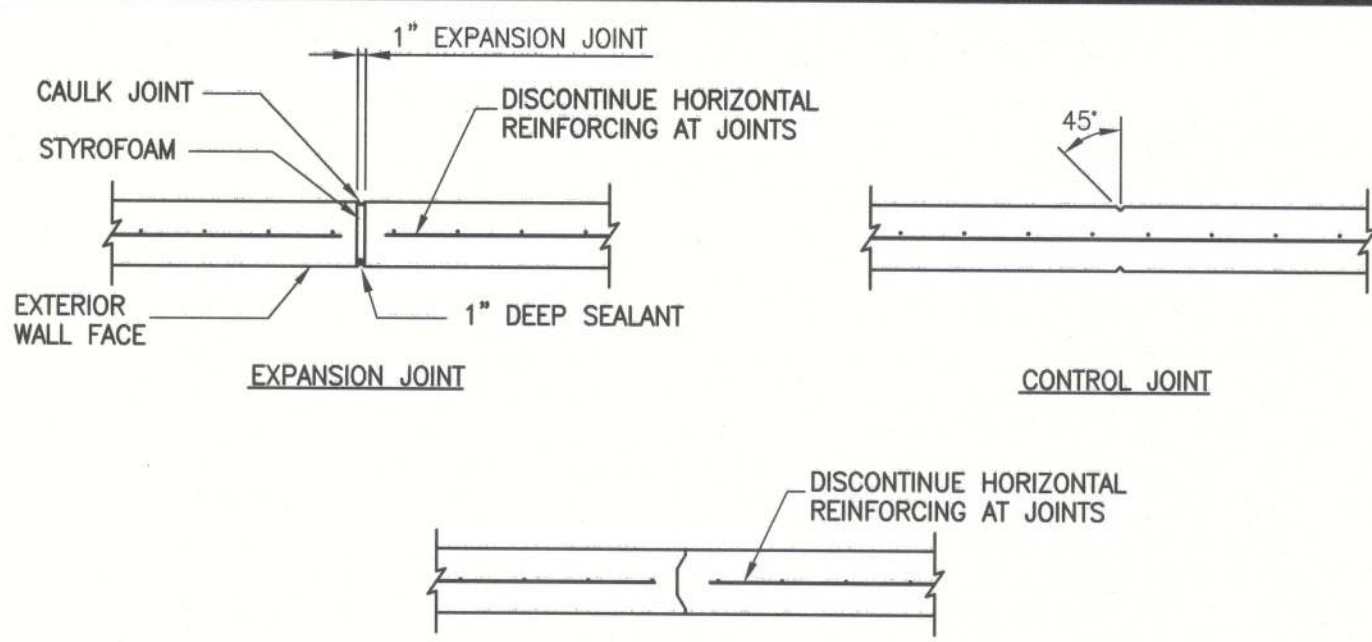


FOUNDATION WALL JOINT DETAILS
N.T.S.

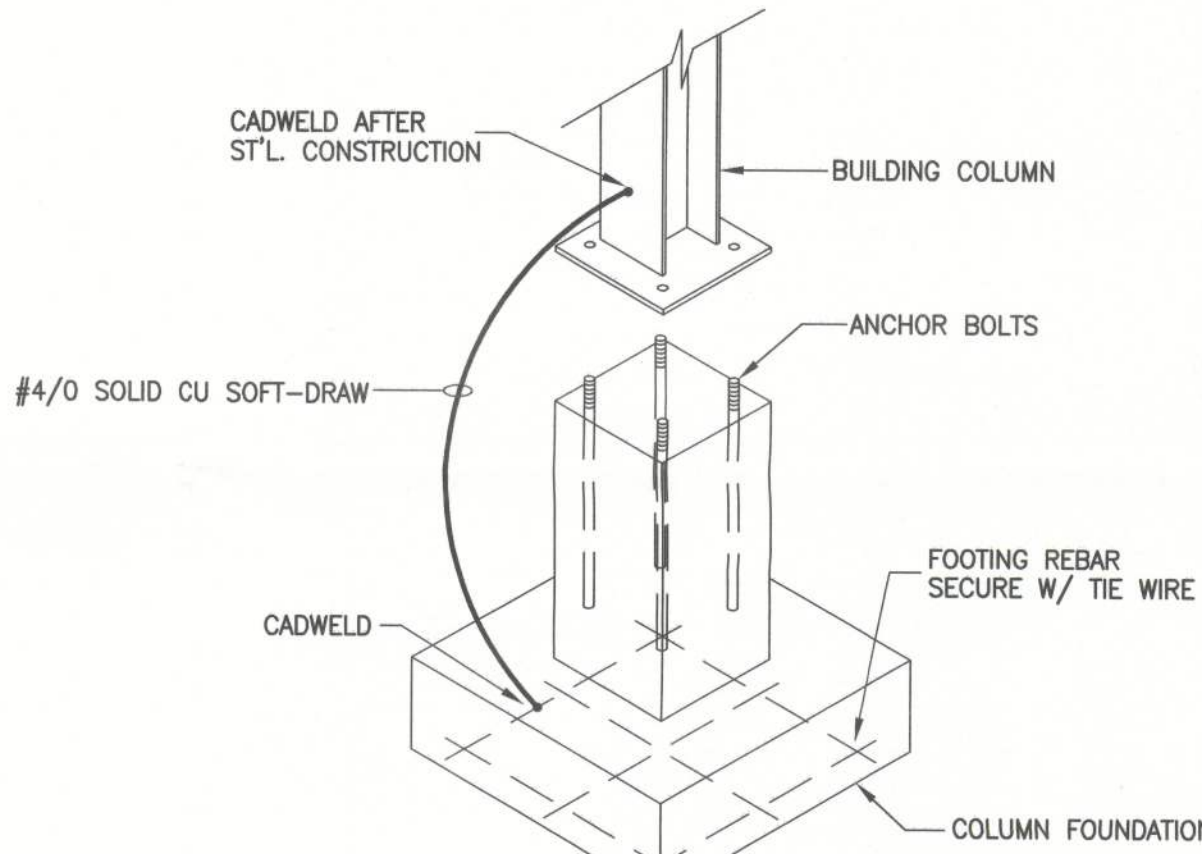


TYPICAL PERIMETER GROUNDED
COLUMN DETAIL
N.T.S.

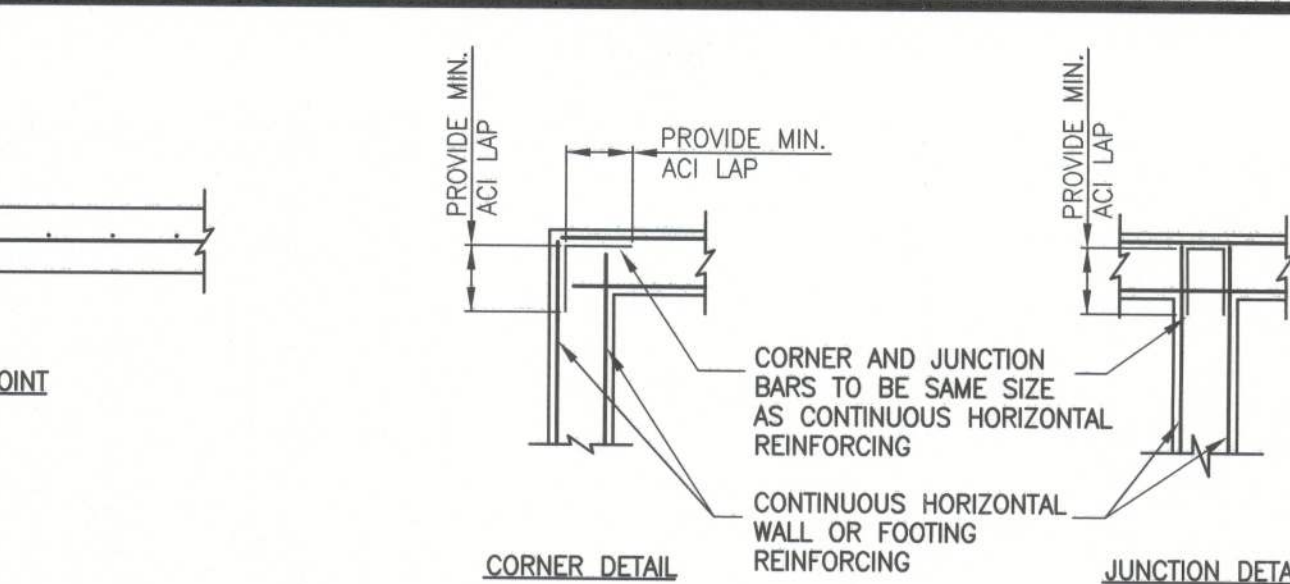

TYPICAL WALL AND FOOTING DETAILS
N.T.S.

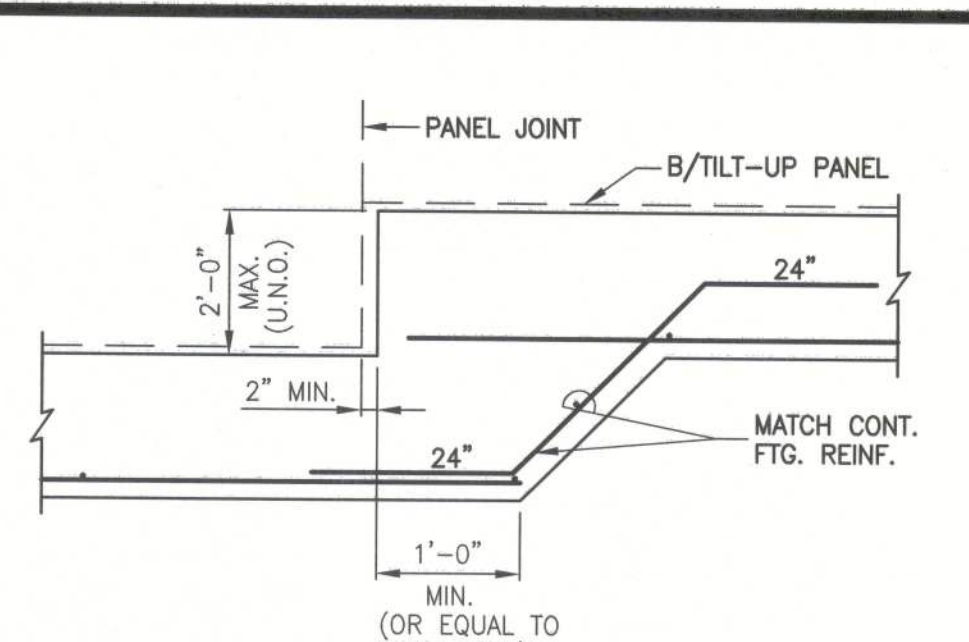


TYPICAL STEP FOOTING DETAIL
N.T.S.

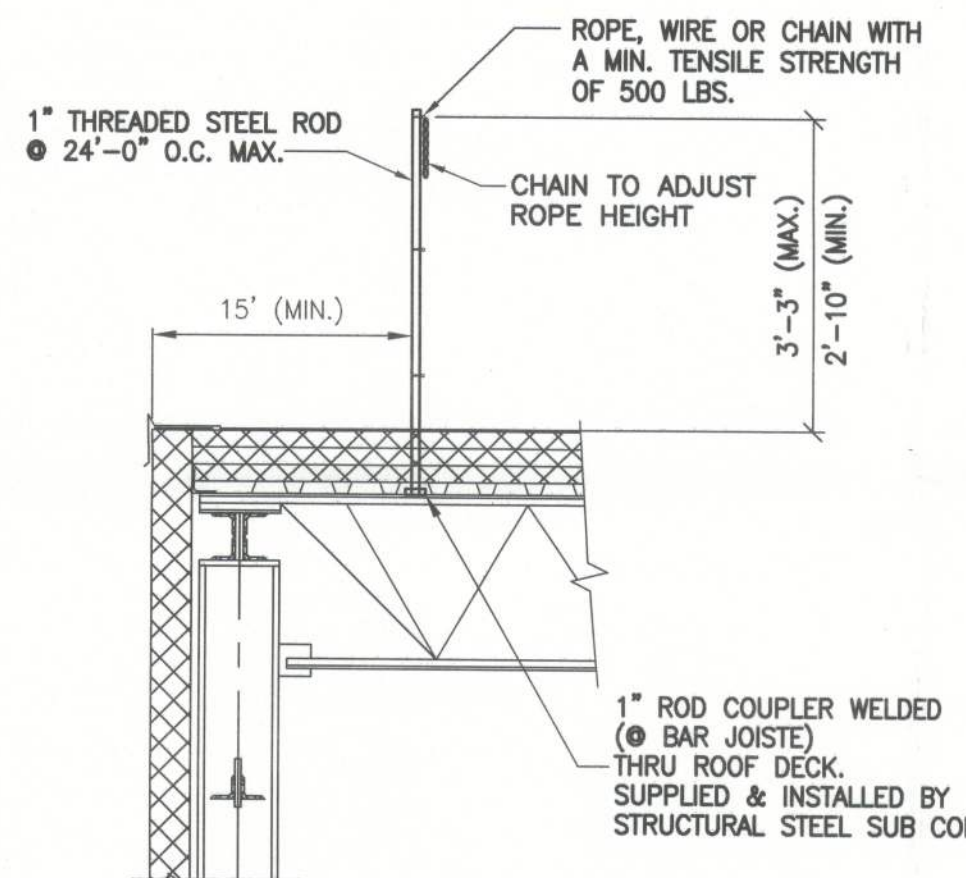

TEMPORARY CONSTRUCTION WARNING LINE DETAIL @ ROOF EDGE
N.T.S.

- NOTES:
- THE COUPLING, FOR 1" ROD STANCHIONS, NEEDS TO BE WELDED DIRECTLY TO THE BAR JUST 24" O.C. MAX.
 - TOP EDGE NEEDS TO BE NOT LESS THAN 34" OR EXCEED 39" FROM THE WALKING/WORKING SURFACE.
 - THE TOP ROPE SHALL BE ATTACHED AT EACH STANCHION IN SUCH A WAY THAT PULLING ON ONE SECTION OF THE LINE WILL NOT RESULT IN SLACK BEING TAKEN UP IN ADJACENT SECTIONS.
 - THE ROPE USED AT THE TOP SHALL BE FLAGGED @ 6' INTERVALS WITH HIGH-VISIBILITY MATERIAL.
 - AT CORNER POST, WELD DIAGONAL BRACE (1" ROD) EACH WAY FROM TOP OF POST DOWN TO ROOF STRUCTURE AT 1 TO 1 SLOPE.
 - AT END POST, WELD DIAGONAL BRACE (1" ROD) FORM TOP OF POST DOWN TO ROOF STRUCTURE AT 1 TO 1 SLOPE.
 - WARNING LINE OR APPROVED EQUAL SHALL COMPLY WITH ALL REGULATIONS SET FORTH BY OSHA.

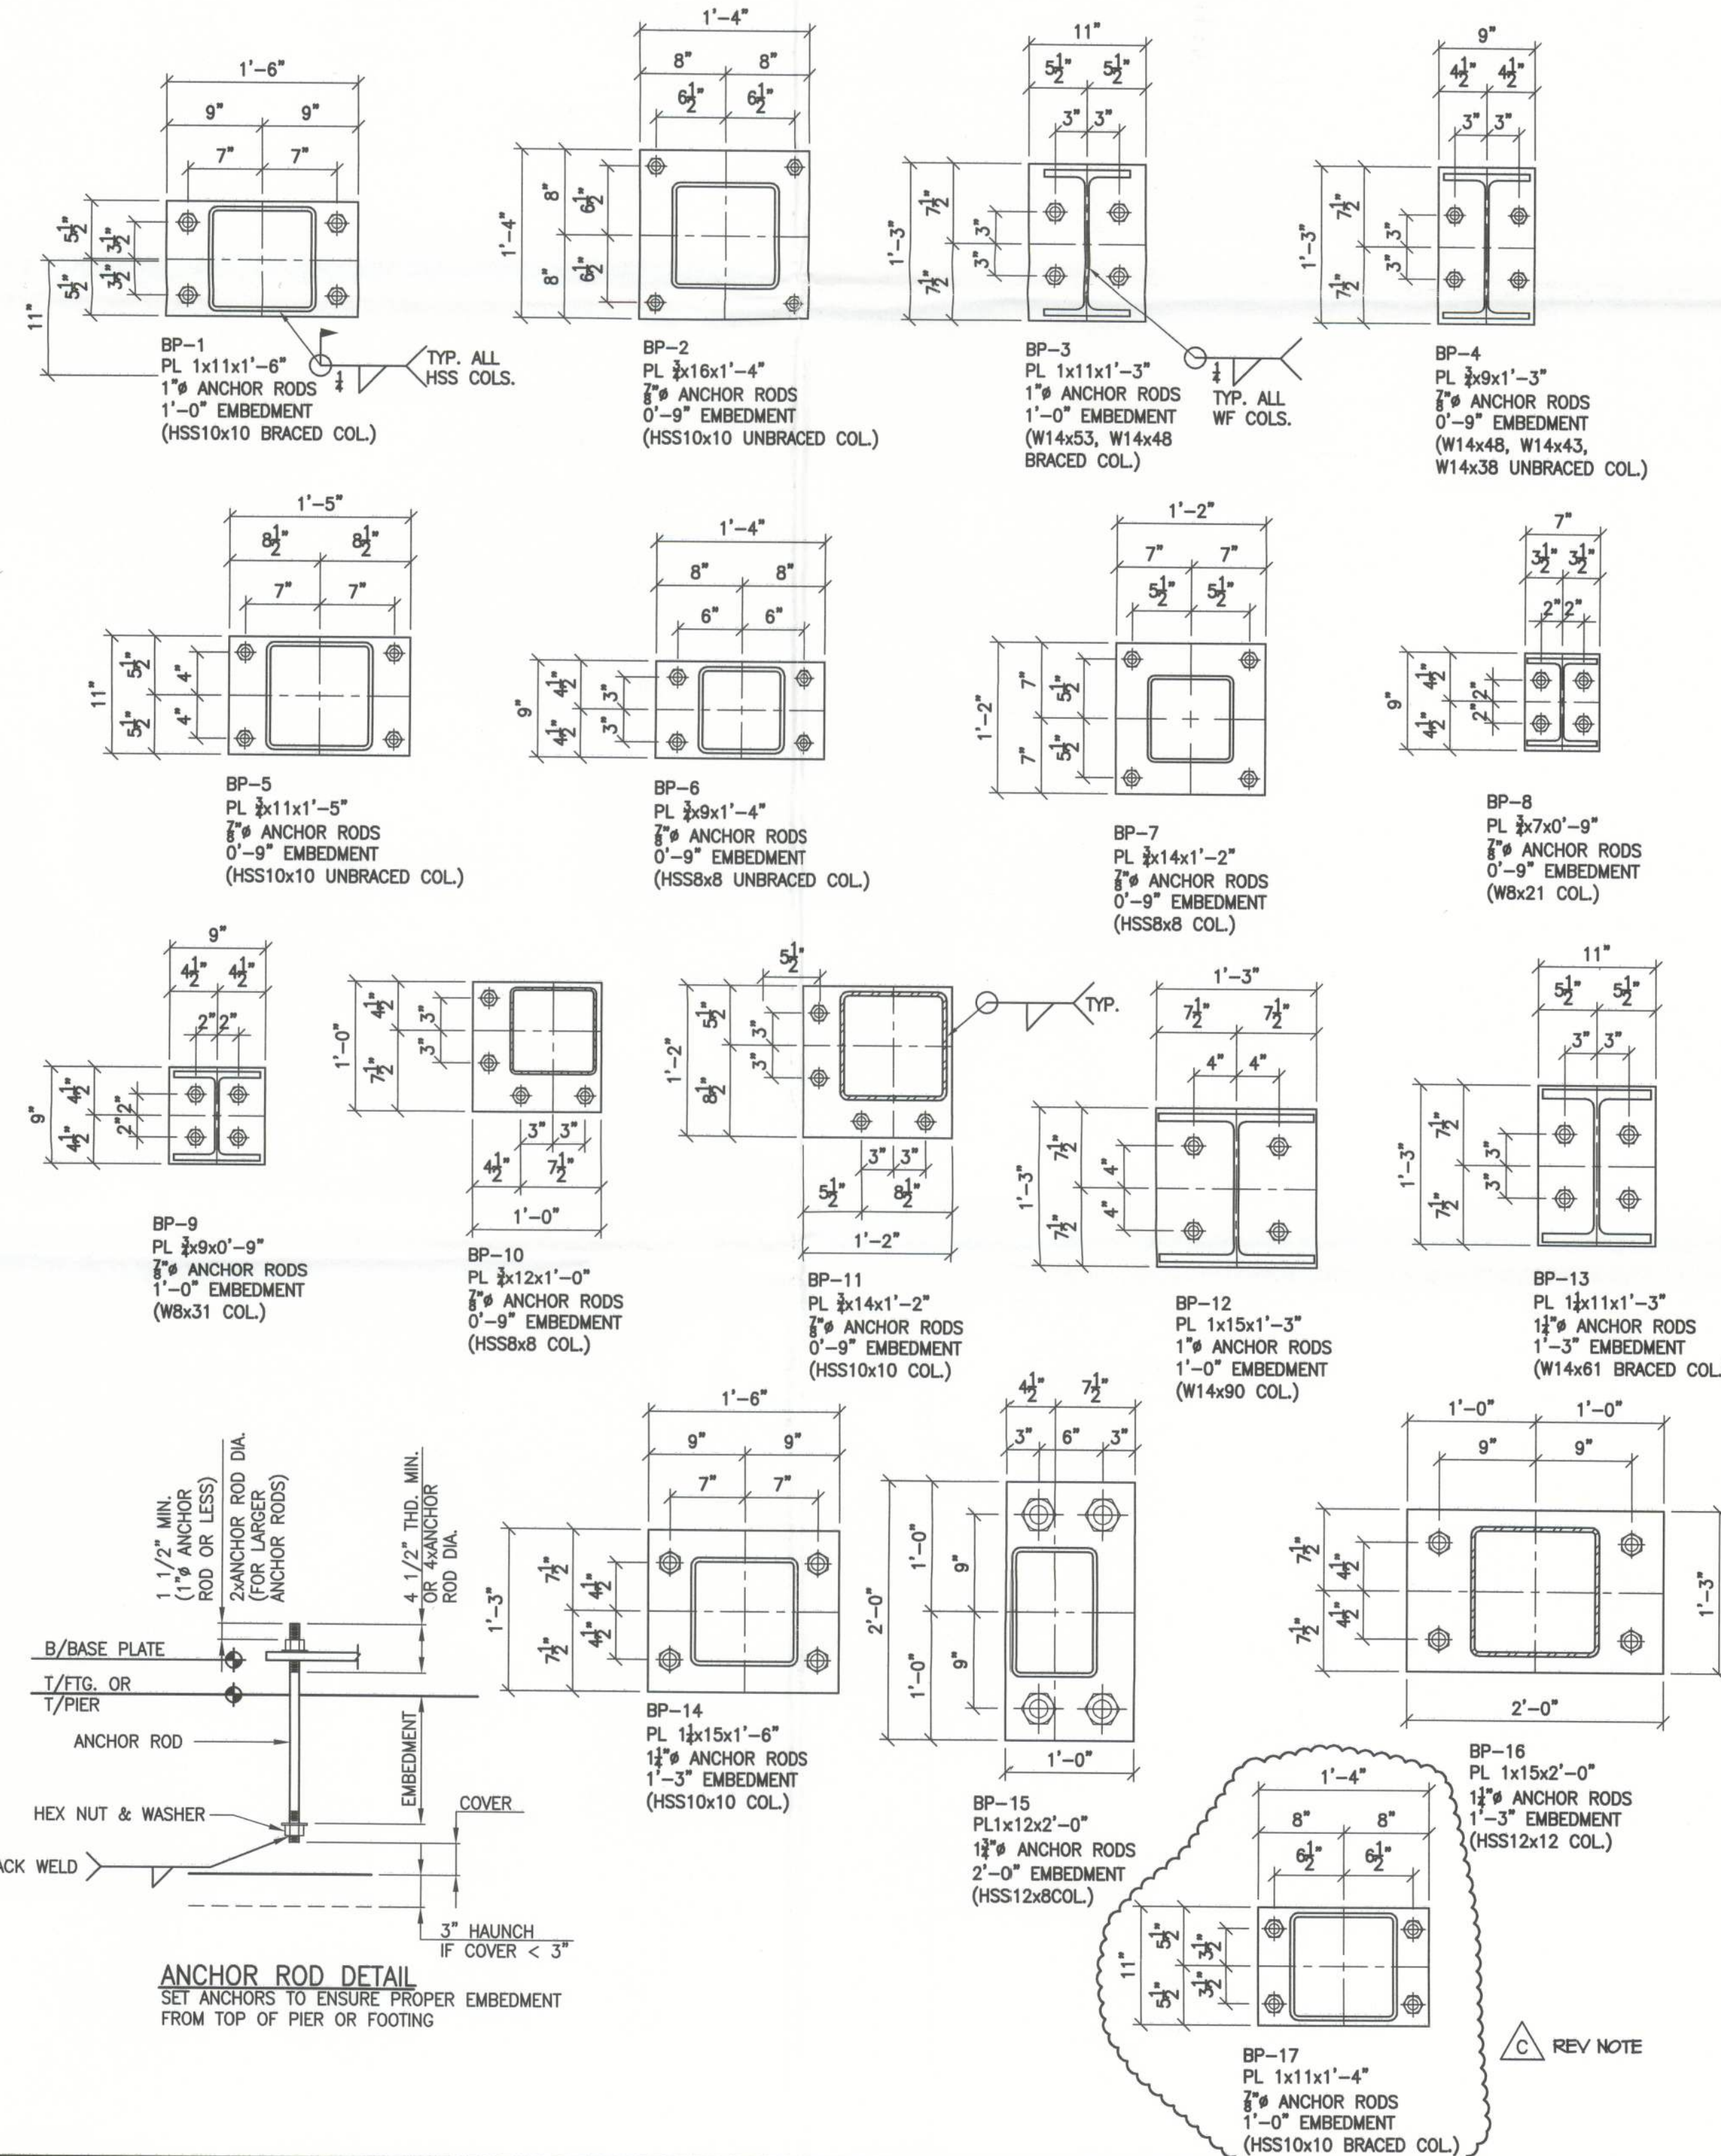

REV NOTE

STRUCTURAL GENERAL NOTES

© The Stellar Group 2010. Copyright. The Stellar Group 2010. All rights reserved. No part of this work may be used, reproduced, distributed, displayed or otherwise communicated in any form or by any means without the prior, written consent of the Stellar Group.

REV.	DATE	BY	DESCRIPTION
1	02/20/10	SM	PERMIT ISSUE
2	02/20/10	SM	FOUNDATION FOR STEEL DETAILING
3	12/20/12	SM	RELEASED FOR STEEL DETAILING

JOB NO. 710-04224

DRAWN: SM


CHECKED: DK

SCALE: AS NOTED

S000
DRAWING NO.

Filename: T:\Jobs\04200-04299\04224 United States Cold Storage Phase II Facility Expansion_F1\Design\Active\CA\04224C502.dwg Plot Date: 12/18/2012 8:41:57 AM Plotted: 12/18/2012 10:02:45 AM


WATER MAIN THRUST COLLAR

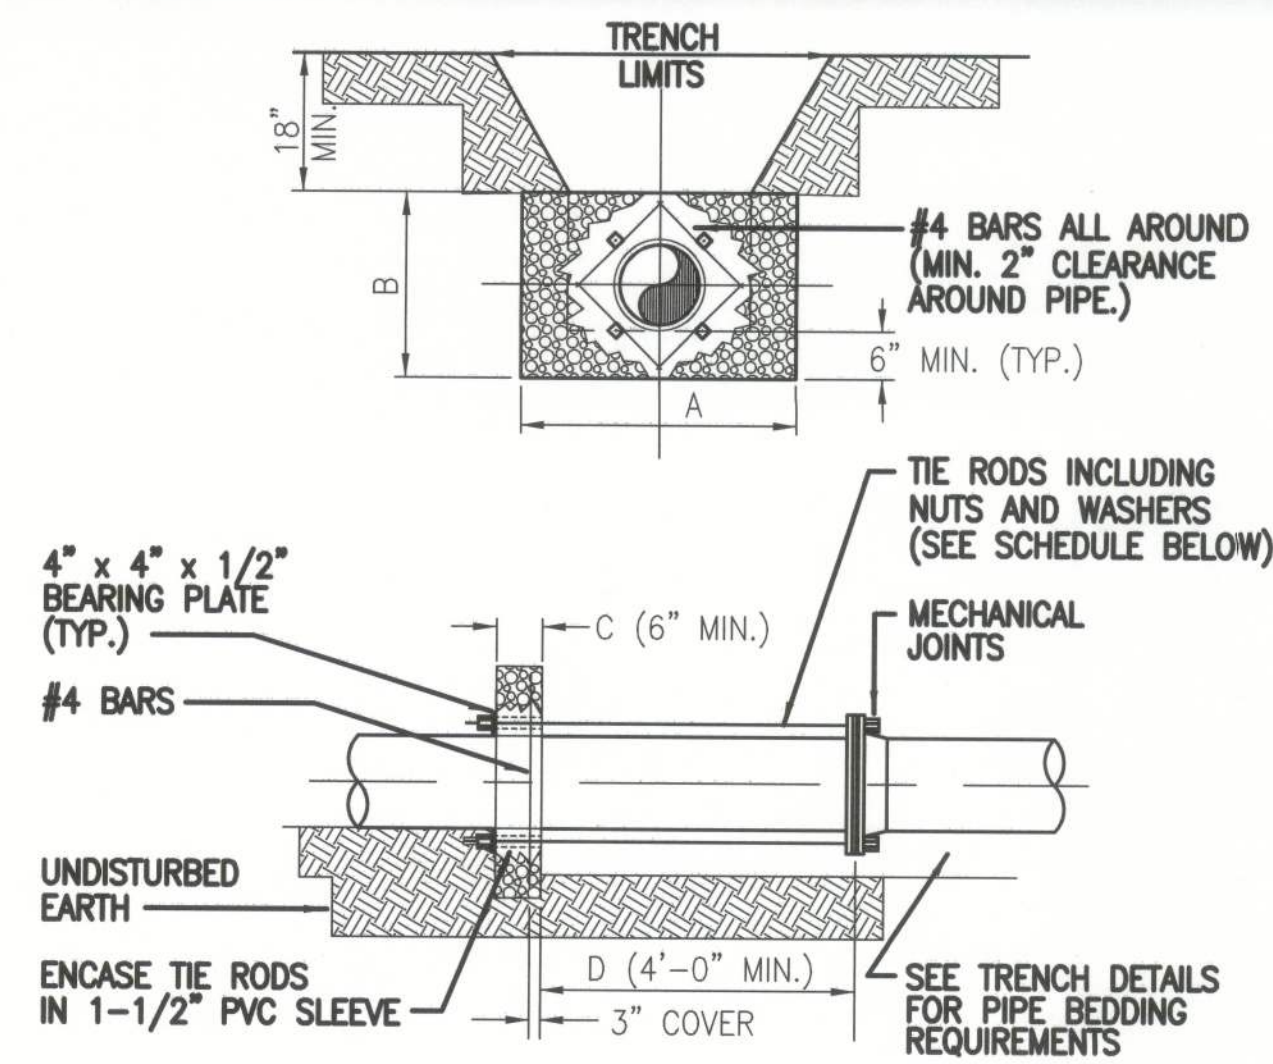

- NOTES:
1. ADDITIONAL REINFORCEMENTS SHALL BE AS SPECIFIED BY THE ENGINEER.
 2. MINIMUM COMPRESSIVE STRENGTH FOR CONCRETE SHALL BE 2500 PSI.
 3. BEDDING, BACKFILL, AND COMPACTION SHALL BE AS SPECIFIED ELSEWHERE IN THE STANDARD DRAWINGS.
 4. ALL FORM BOARDS SHALL BE REMOVED PRIOR TO BACKFILL.
 5. NO ALLOWANCE SHALL BE MADE FOR FRICTION BETWEEN THE PIPE WALL AND THE THRUST COLLAR.
 6. DESIGN PRESSURE: _____ P.S.I.*


8

4 TYPE A BEDDING AND TRENCHING

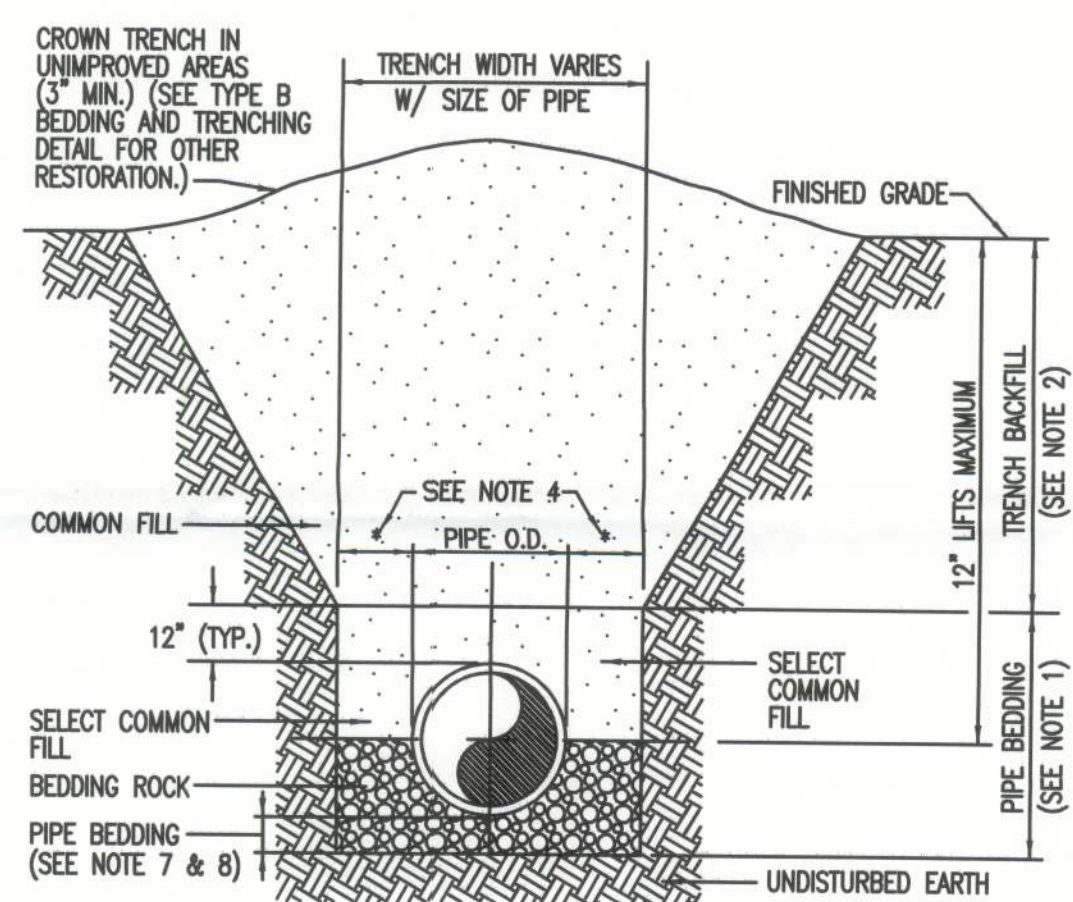


- NOTES:
1. PIPE BEDDING: SELECT COMMON FILL COMPACTED TO 95% OF THE MAXIMUM DENSITY AS PER ASTM T-180.
 2. TRENCH BACKFILL: COMMON FILL COMPACTED TO 95% OF THE MAXIMUM DENSITY AS PER ASTM T-180.
 3. USE TYPE A BEDDING TO BE DETERMINED IN THE FIELD AS DIRECTED BY THE CITY OF LAKE CITY.
 4. (1) 15" MAX. FOR PIPE DIAMETER LESS THAN 24", AND 24" MAX. FOR PIPE DIAMETER 24" AND LARGER.
 5. WATER SHALL NOT BE PERMITTED IN THE TRENCH DURING CONSTRUCTION.
 6. ALL PIPE TO BE INSTALLED WITH BELL FACING UPSTREAM TO THE DIRECTION OF THE FLOW.
 7. REFER TO SECTION 32.5 OF THE MANUAL FOR SHEETING AND BRACING IN CIRCUMSTANCES.
 8. GRAVITY SEWERS SHALL UTILIZE TYPE A BEDDING, IF REQUIRED BY THE COUNTY. BEDDING DEPTH SHALL BE 4" MINIMUM FOR PIPE DIAMETER LESS THAN 15", AND 6" MINIMUM FOR PIPE DIAMETER 16" AND LARGER.
 9. DEPTH FOR REMOVAL OF UNSUITABLE MATERIAL SHALL GOVERN DEPTH OF BEDDING ROCK BELOW THE PIPE. APPLICABLE GOVERNING AGENCY SHALL DETERMINE IN THE FIELD REQUIRED REMOVAL OF UNSUITABLE MATERIAL TO REACH SUITABLE FOUNDATION.

5 BLOW OFF VALVE

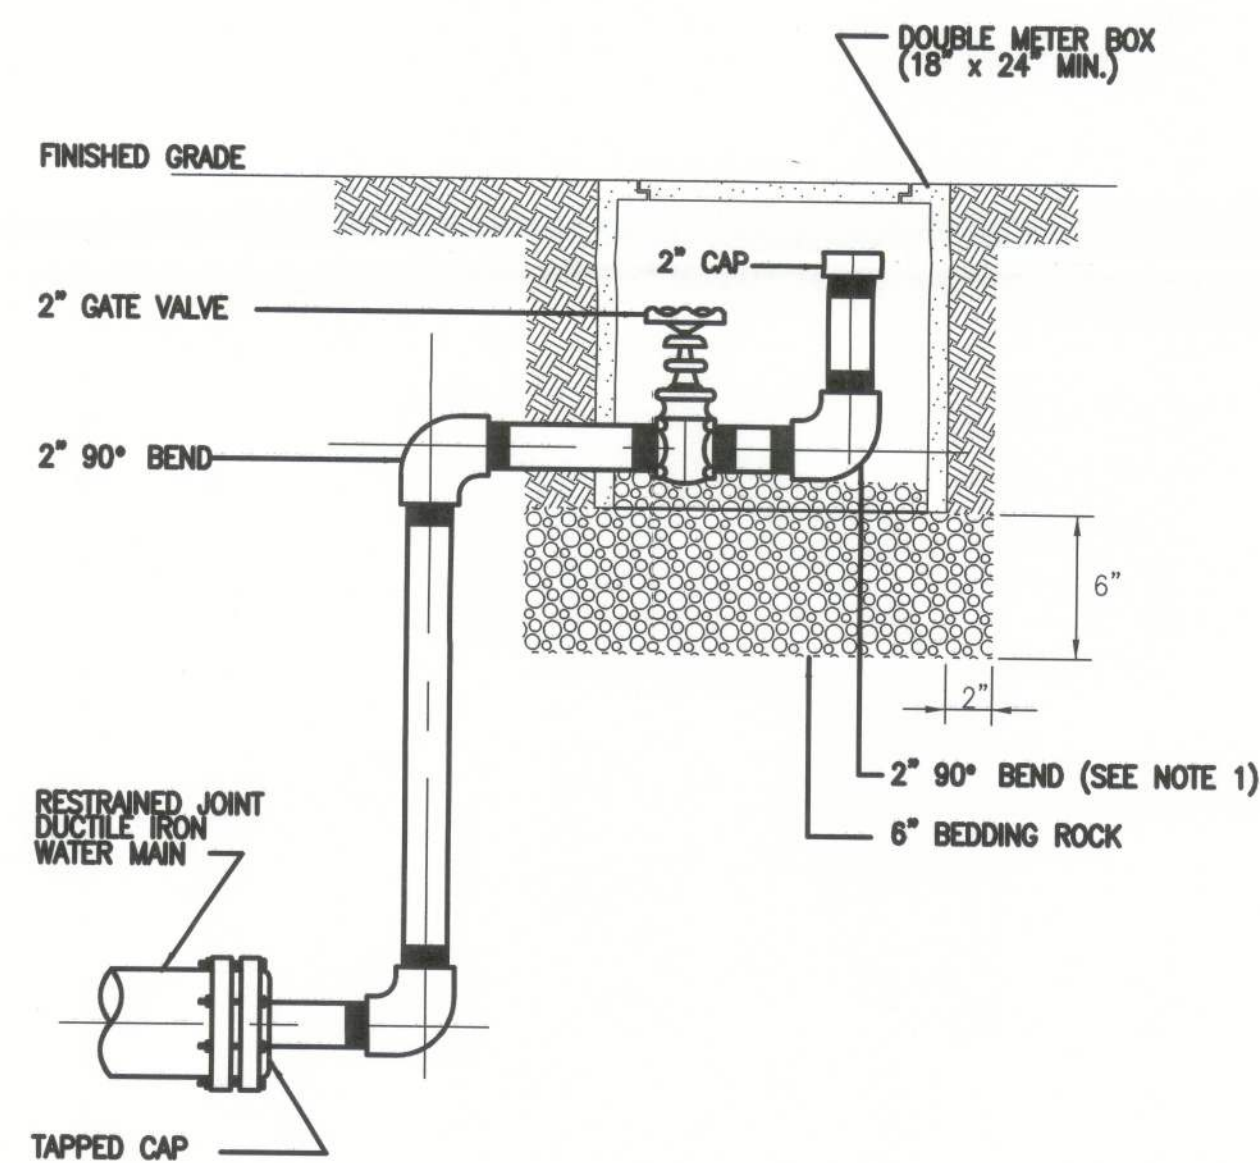


- NOTES:
1. ALL 2" PIPE AND FITTINGS SHALL BE SCHEDULE 40 GALVANIZED STEEL OR BRASS WITH THREADED (NPT) JOINTS.
 2. BEND SHALL BE ROTATED APPROXIMATELY 20° FROM VERTICAL.

1 SANITARY MANHOLE COVER

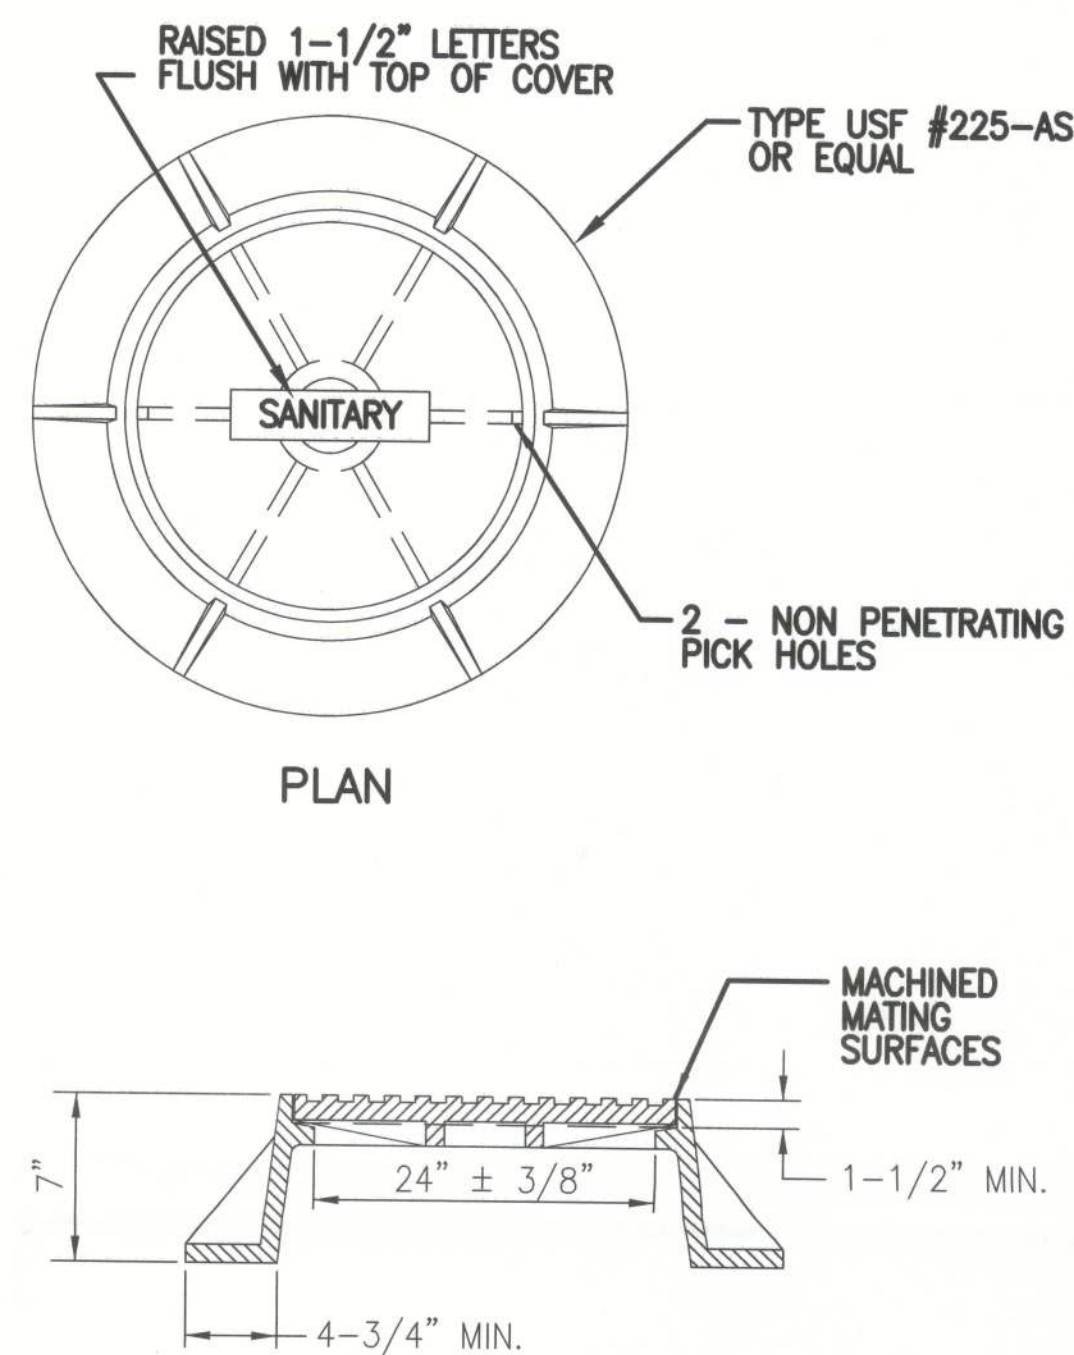


ELEVATION

2 PVC PIPE LOCATING WIRE

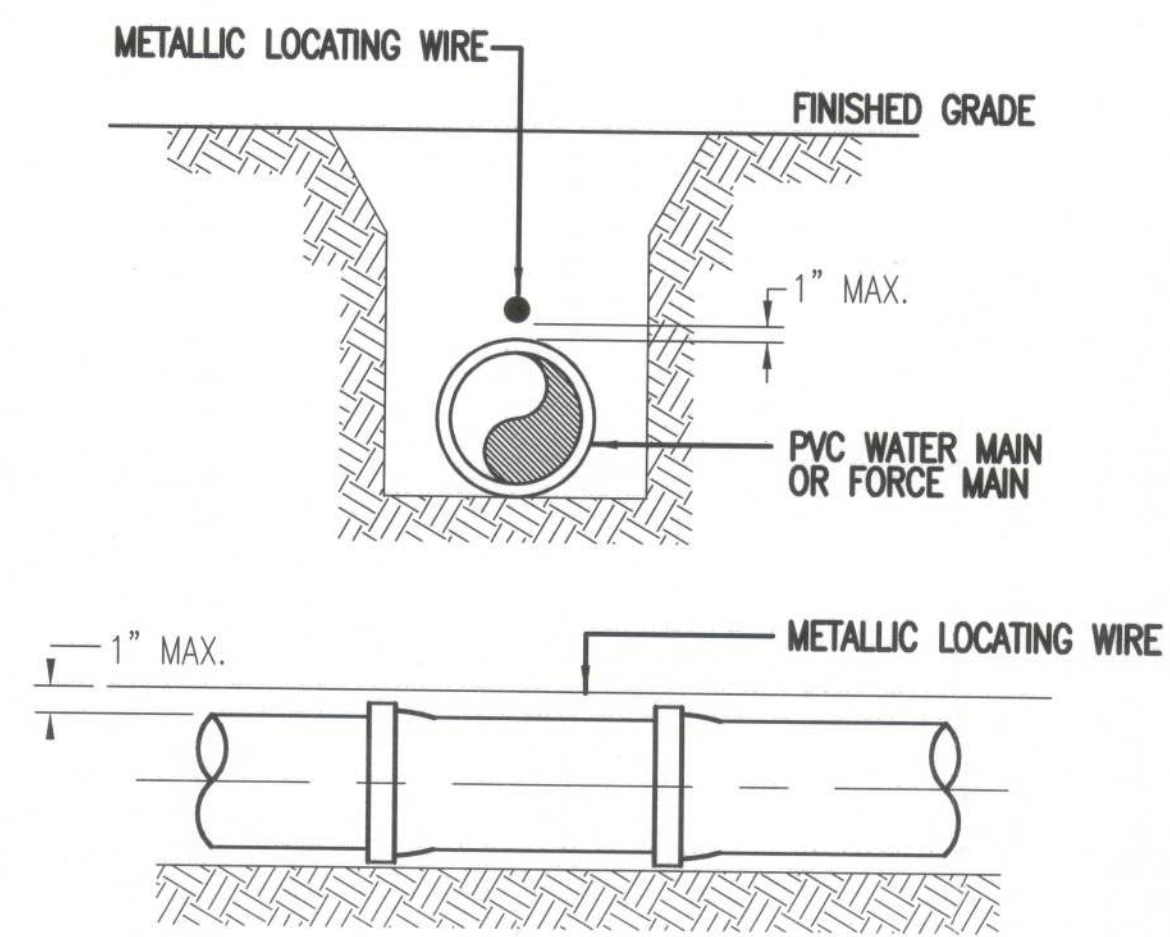

- NOTES:
1. PVC PIPE SHALL REQUIRE INSULATED METALLIC LOCATING WIRE (14 GAUGE COPPER) CAPABLE OF DETECTION BY A CABLE LOCATOR AND SHALL BE BURIED DIRECTLY ABOVE THE CENTERLINE OF THE PIPE. LOCATING WIRE SHALL TERMINATE AT THE TOP OF EACH VALVE BOX AND BE CAPABLE OF EXTENDING 12" ABOVE TOP OF BOX IN SUCH A MANNER SO AS NOT TO INTERFERE WITH VALVE OPERATION. USE DUCT TAPE AS NECESSARY TO HOLD WIRE DIRECTLY ON THE TOP OF THE PIPE.

3

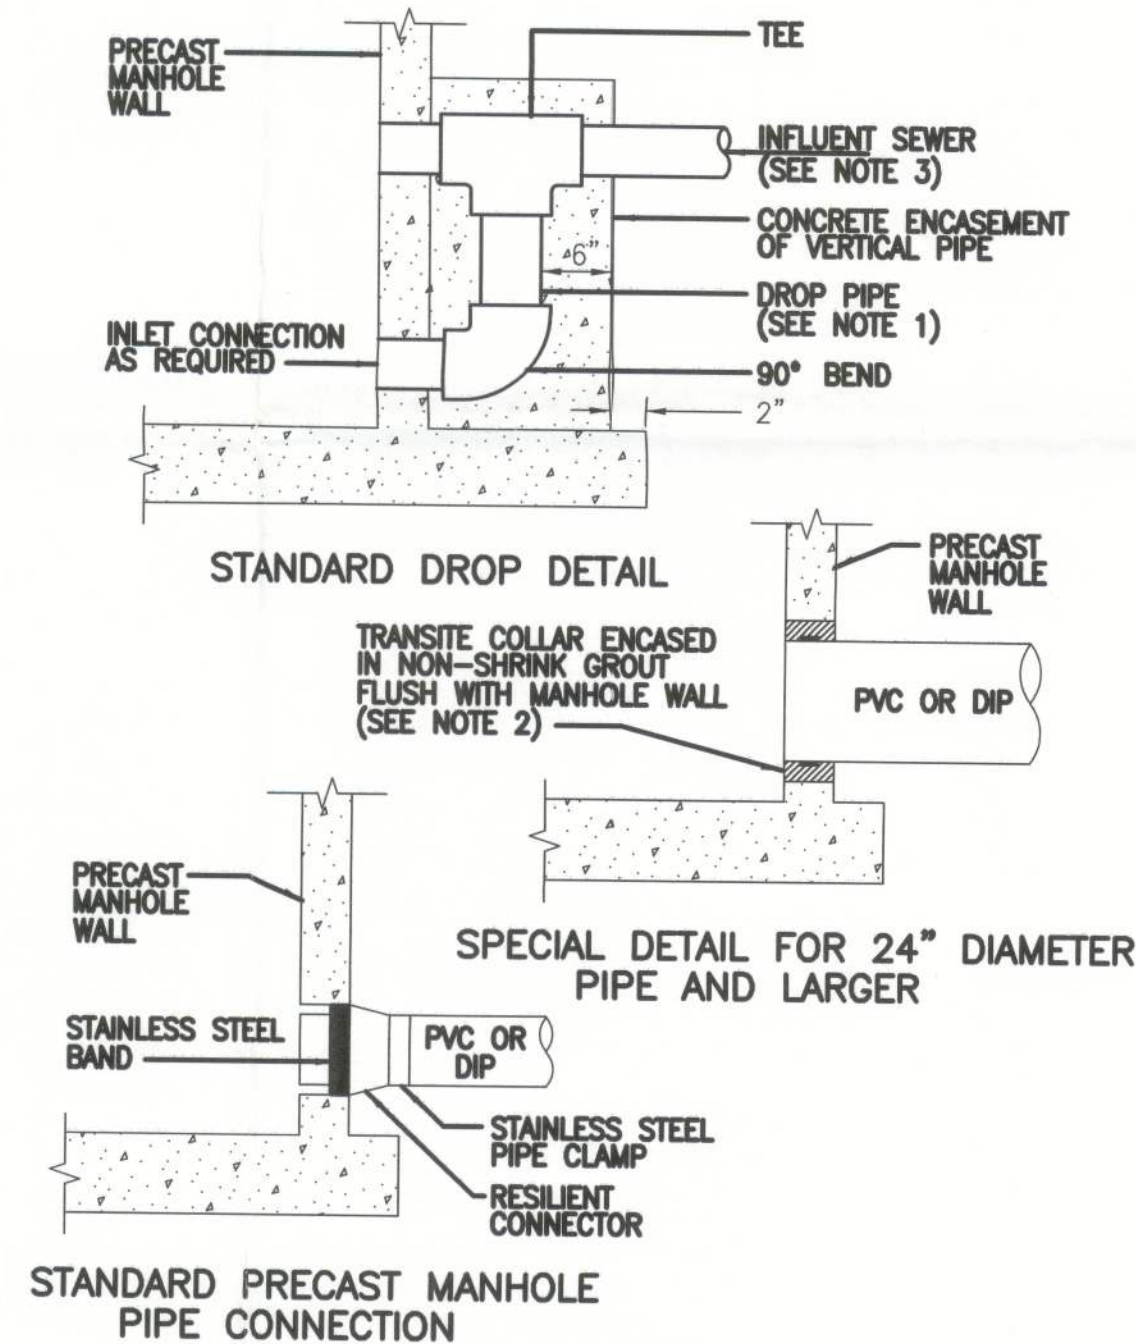

- NOTES:
1. DROP PIPE AND FITTINGS SHALL BE OF EQUAL SIZE AND MATERIAL AS THE INFLUENT SEWER.
 2. THE CITY MAY APPROVE ALTERNATE WATER TIGHT CONNECTION DETAILS FOR CONNECTION OF 24" DIAMETER PIPES AND LARGER.
 3. AN OUTSIDE DROP CONNECTION SHALL BE REQUIRED FOR ALL INFLUENT WHICH HAVE AN INVERT 2' OR MORE ABOVE THE MANHOLE INVERT.

6 MANHOLE CONNECTION

7

SITE DETAILS

© The Stellar Group 2010. Copyright. The Stellar Group 2010. All rights reserved. No part of this work may be reproduced, stored in a retrieval system, or transmitted in any form or by any means without the prior written consent of The Stellar Group.

REV.	DATE	BY	DESCRIPTION
1	12/18/12	JRH	REVISION AS NOTED
2	12/18/12	JRH	PERMIT ISSUE

JOB NO. 710 04224

DRAWN:

CHECKED: JRH

SCALE: NTS

C502







DRAWING NO.

9

UNITED STATES COLD STORAGE, INC
NEW FACILITY
LAKE CITY, FLORIDA








stellar
OPERATING AS THE STELLAR GROUP
2800 HWY 101, JACKSONVILLE, FL 32227 (904) 280-3900
FLORIDA ARCHITECTURAL LICENSE NO. A-1000112
FLORIDA ENGINEERING LICENSE NO. 9800

James R. Hale
12/18/12

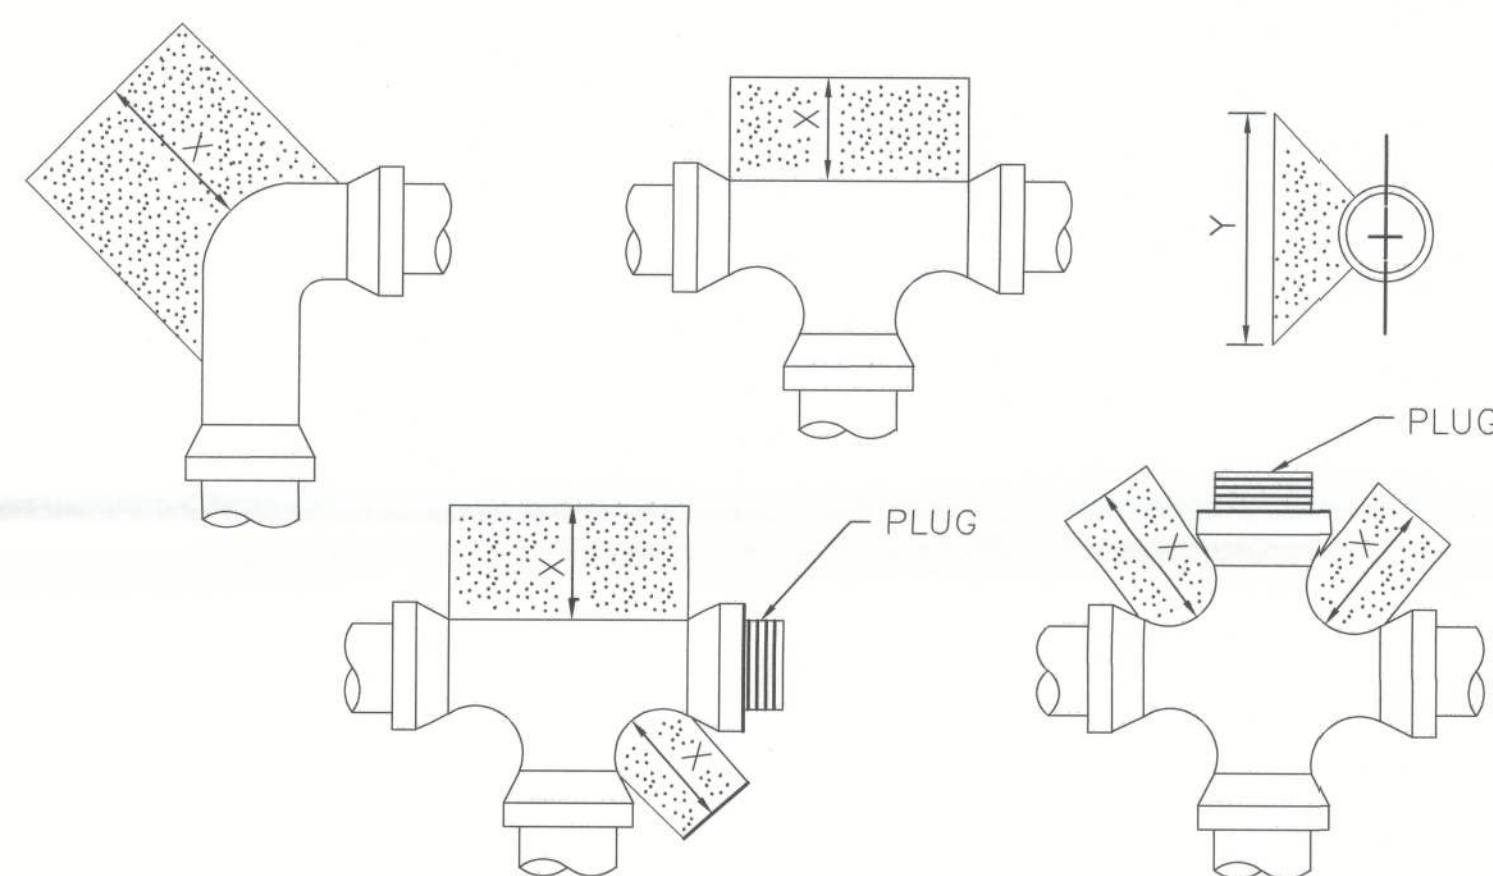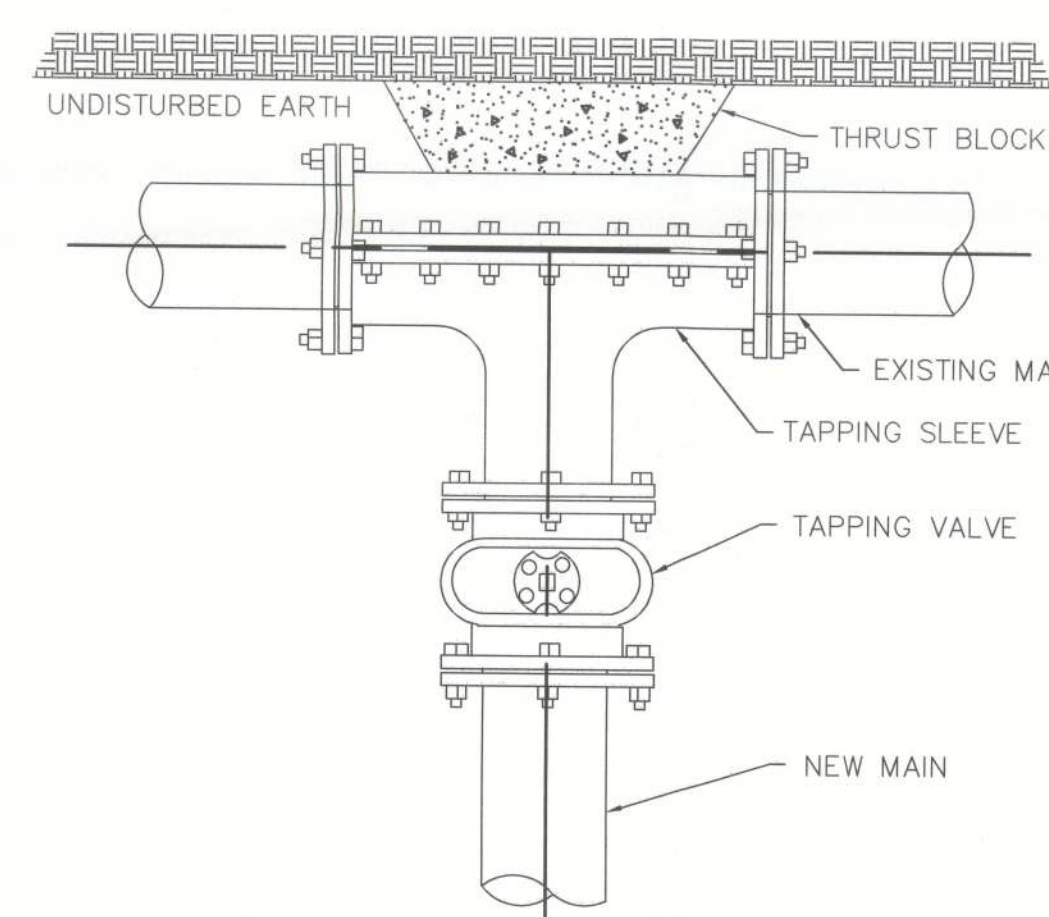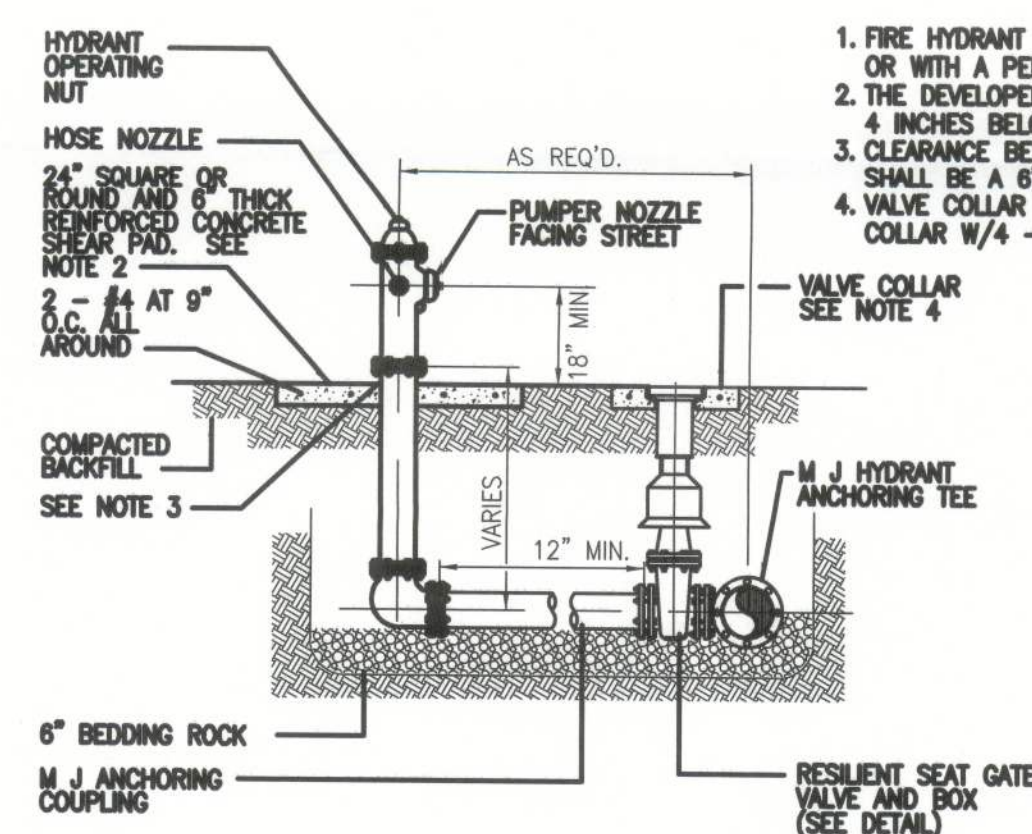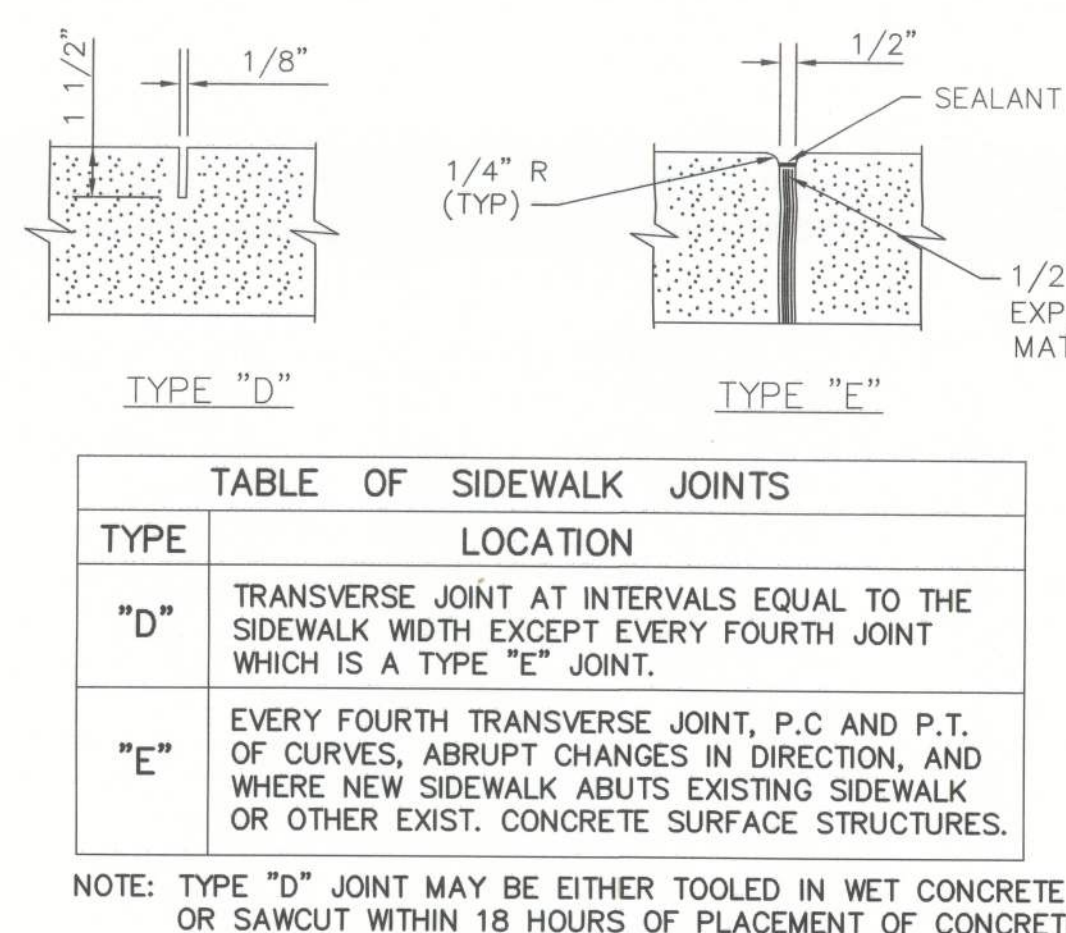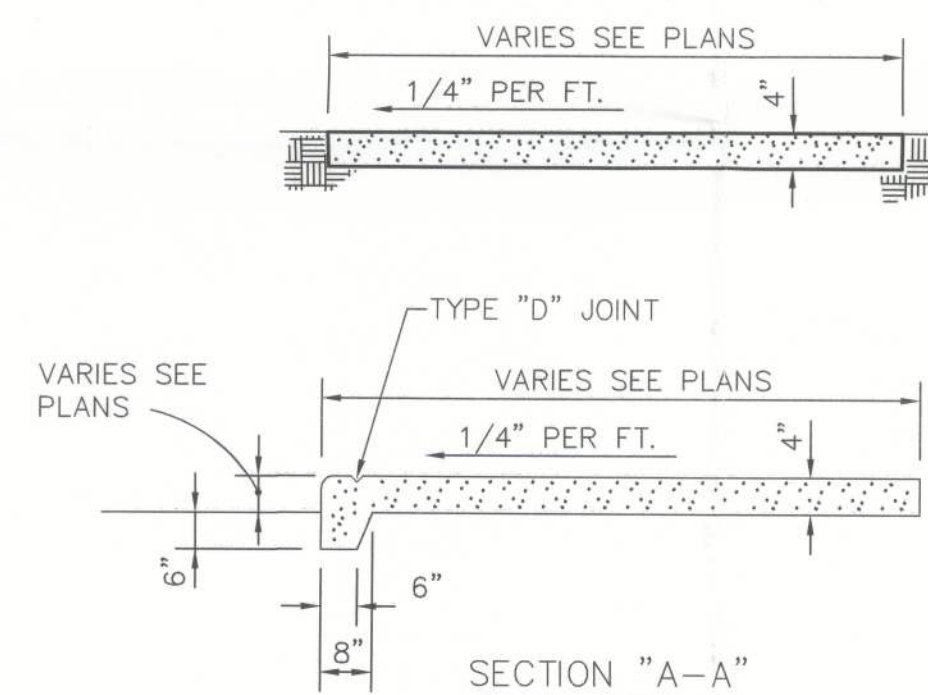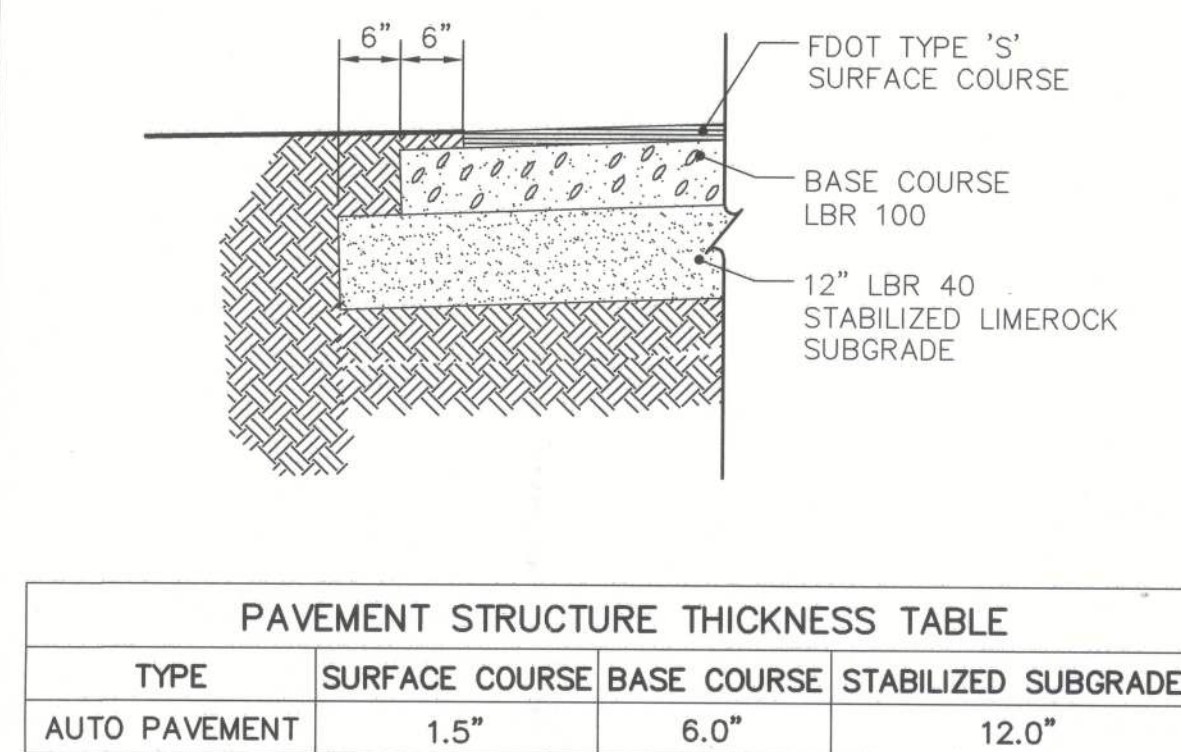



SIZE OF PIPE, IN.	6	8	10	12	14
CONC. REQ'D., CU. FT.	4.5	8	12	24	32
DIMENSION "X", IN.	18	18	18	24	24
DIMENSION "Y", IN.	24	30	42	48	54

NOTE: CONCRETE THRUST BLOCK SHALL BE SET AGAINST UNDISTURBED EARTH.

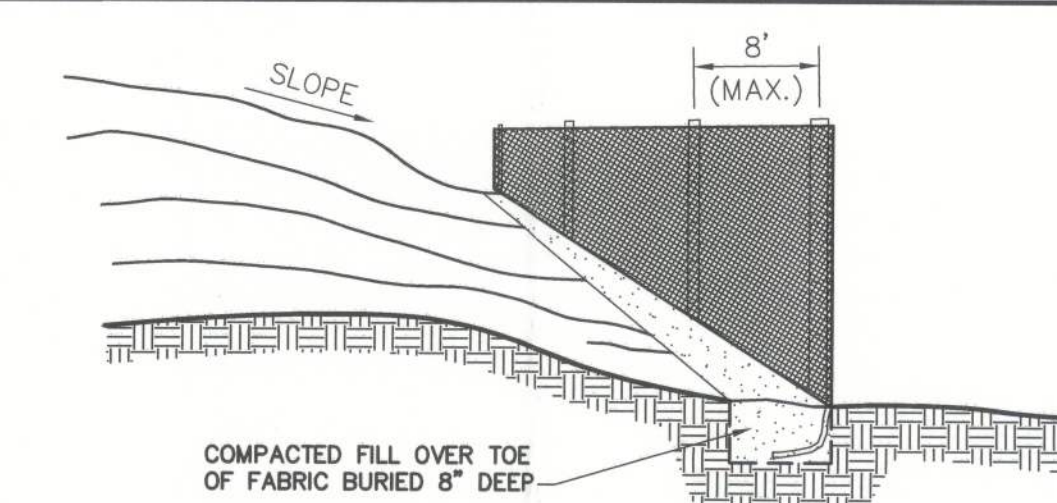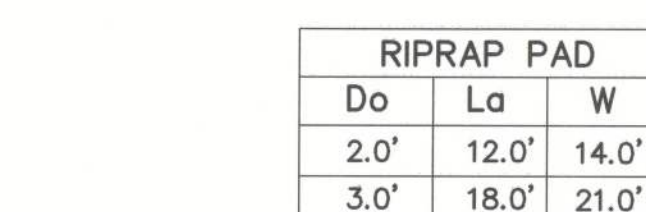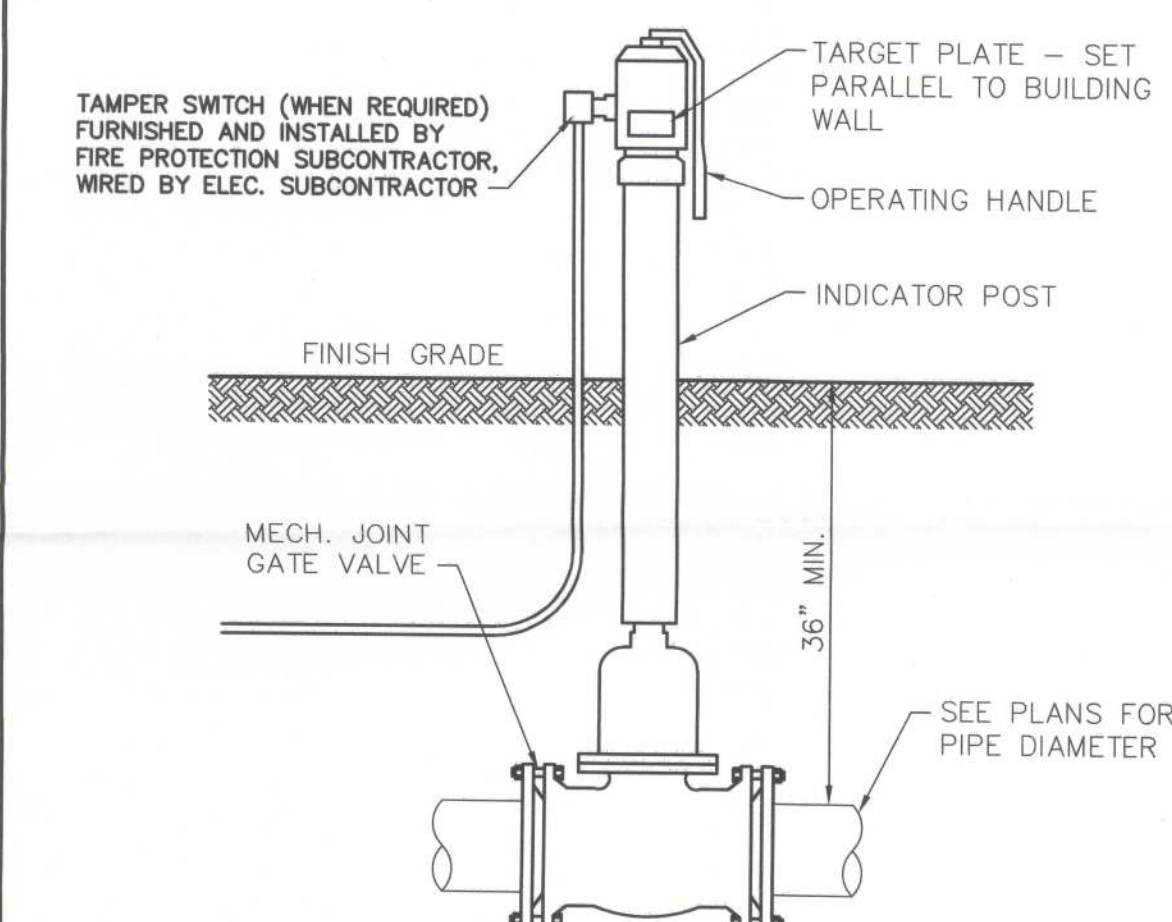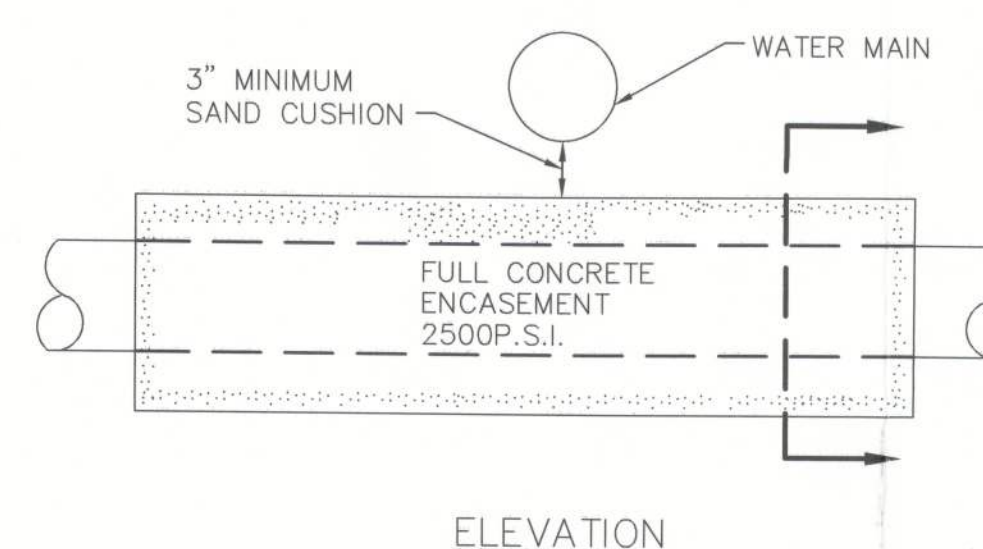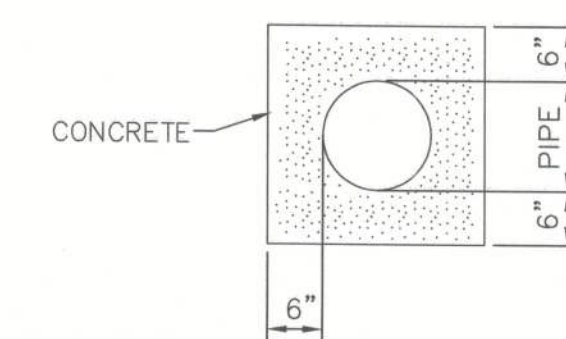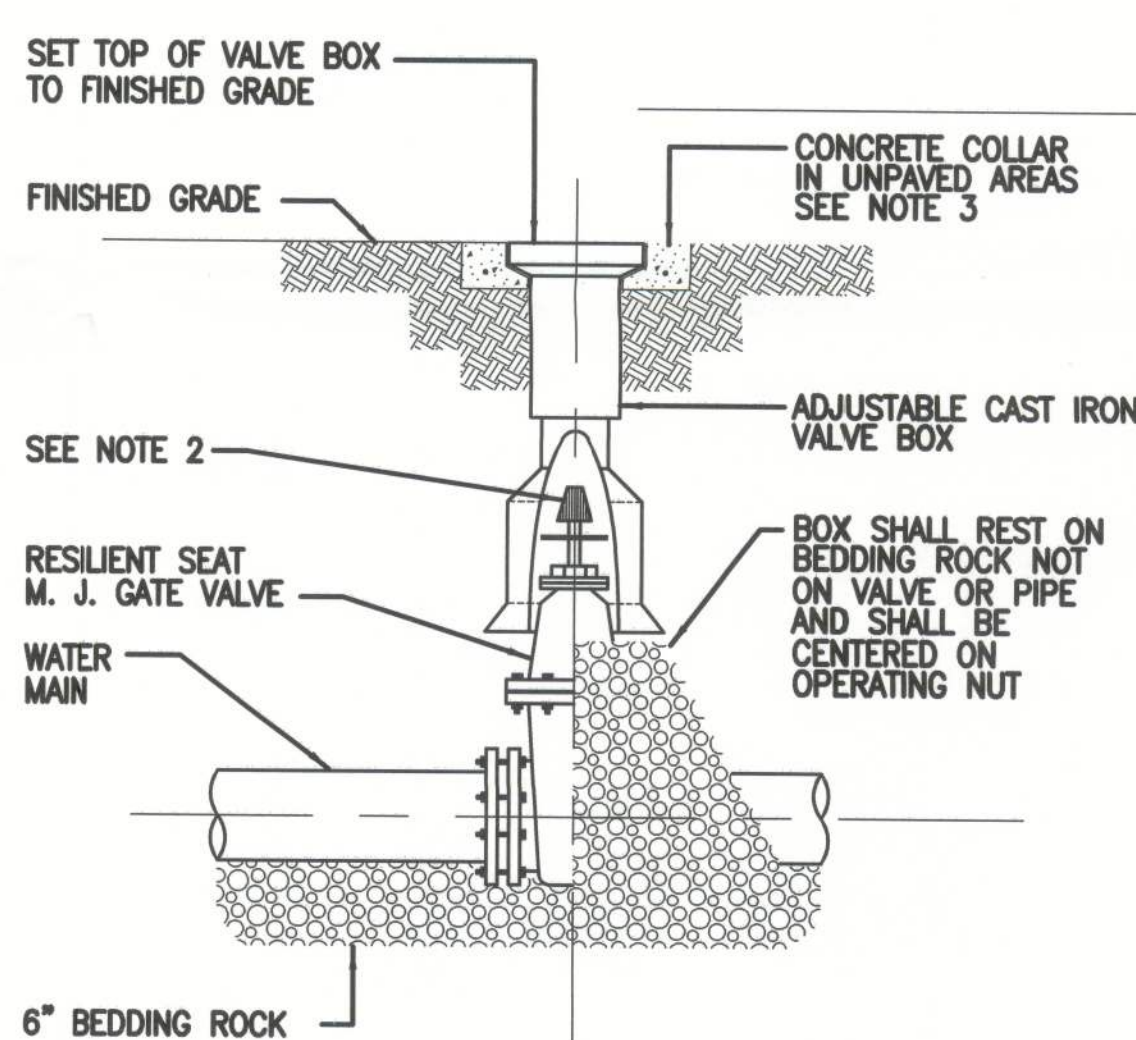
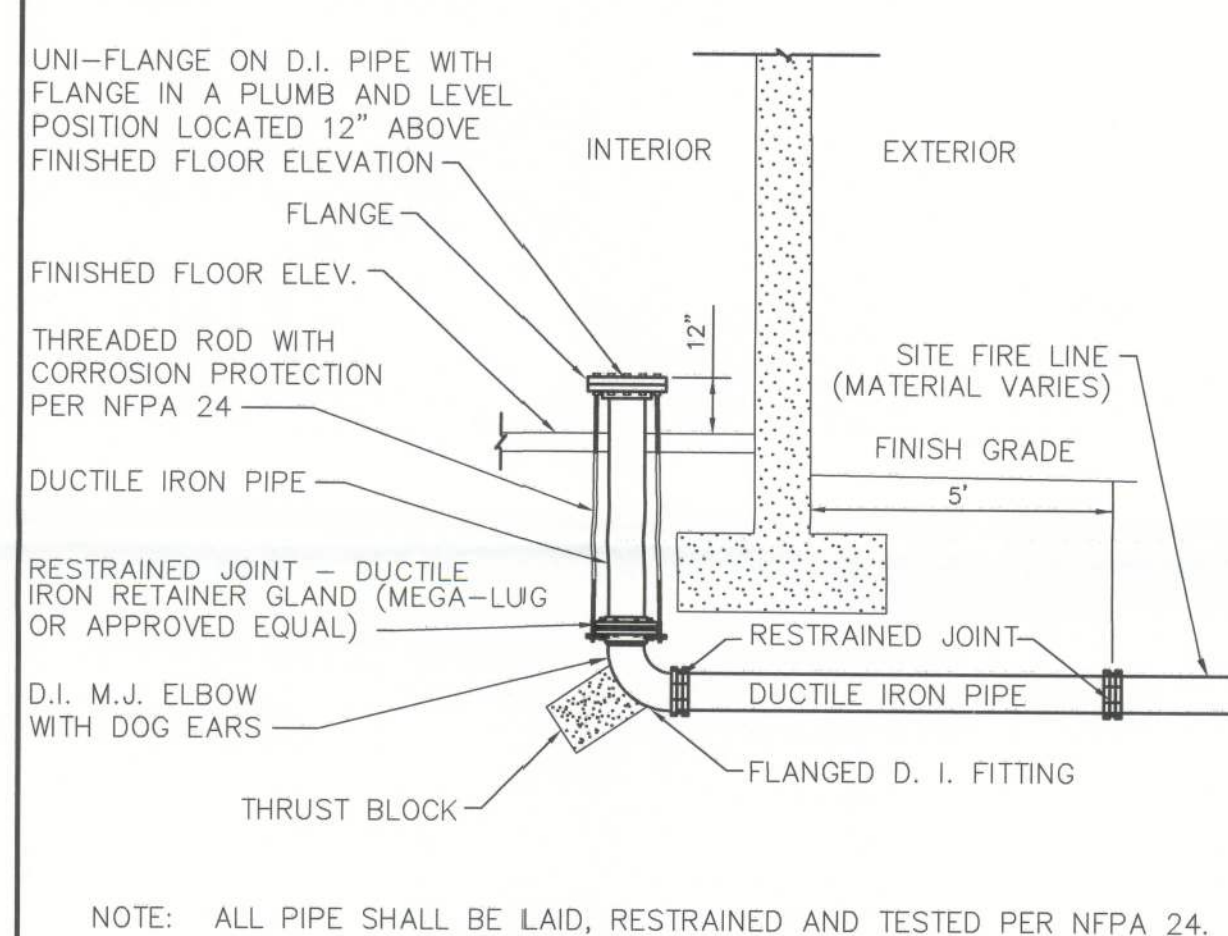


NOTES:

1. POSTS TO BE 1" X PINE WITH A MINIMUM LENGTH OF 4 FEET; LOCATE POSTS ON DOWNSLOPE SIDE OF FILTER FABRIC.
2. BURY TOE OF FENCE APPROXIMATELY 8" DEEP TO PREVENT UNDERCUTTING.
3. WHEN JOINTS ARE NECESSARY, SECURELY FASTEN THE FABRIC AT A SUPPORT POST WITH OVERLAP TO THE NEXT POST.
4. FILTER FABRIC TO BE NYLON, POLYESTER, PROPYLENE OR ETHYLENE YARN WITH EXTRA STRENGTH - SOLB/LIN. IN. (MINIMUM) - AND WITH A FLOW RATE OF AT LEAST 0.3 GAL./SQ. YD. PER MIN. AT 100 IN. H₂O. CONTAIN TRIPLE END YARN, AND STASH 1700.

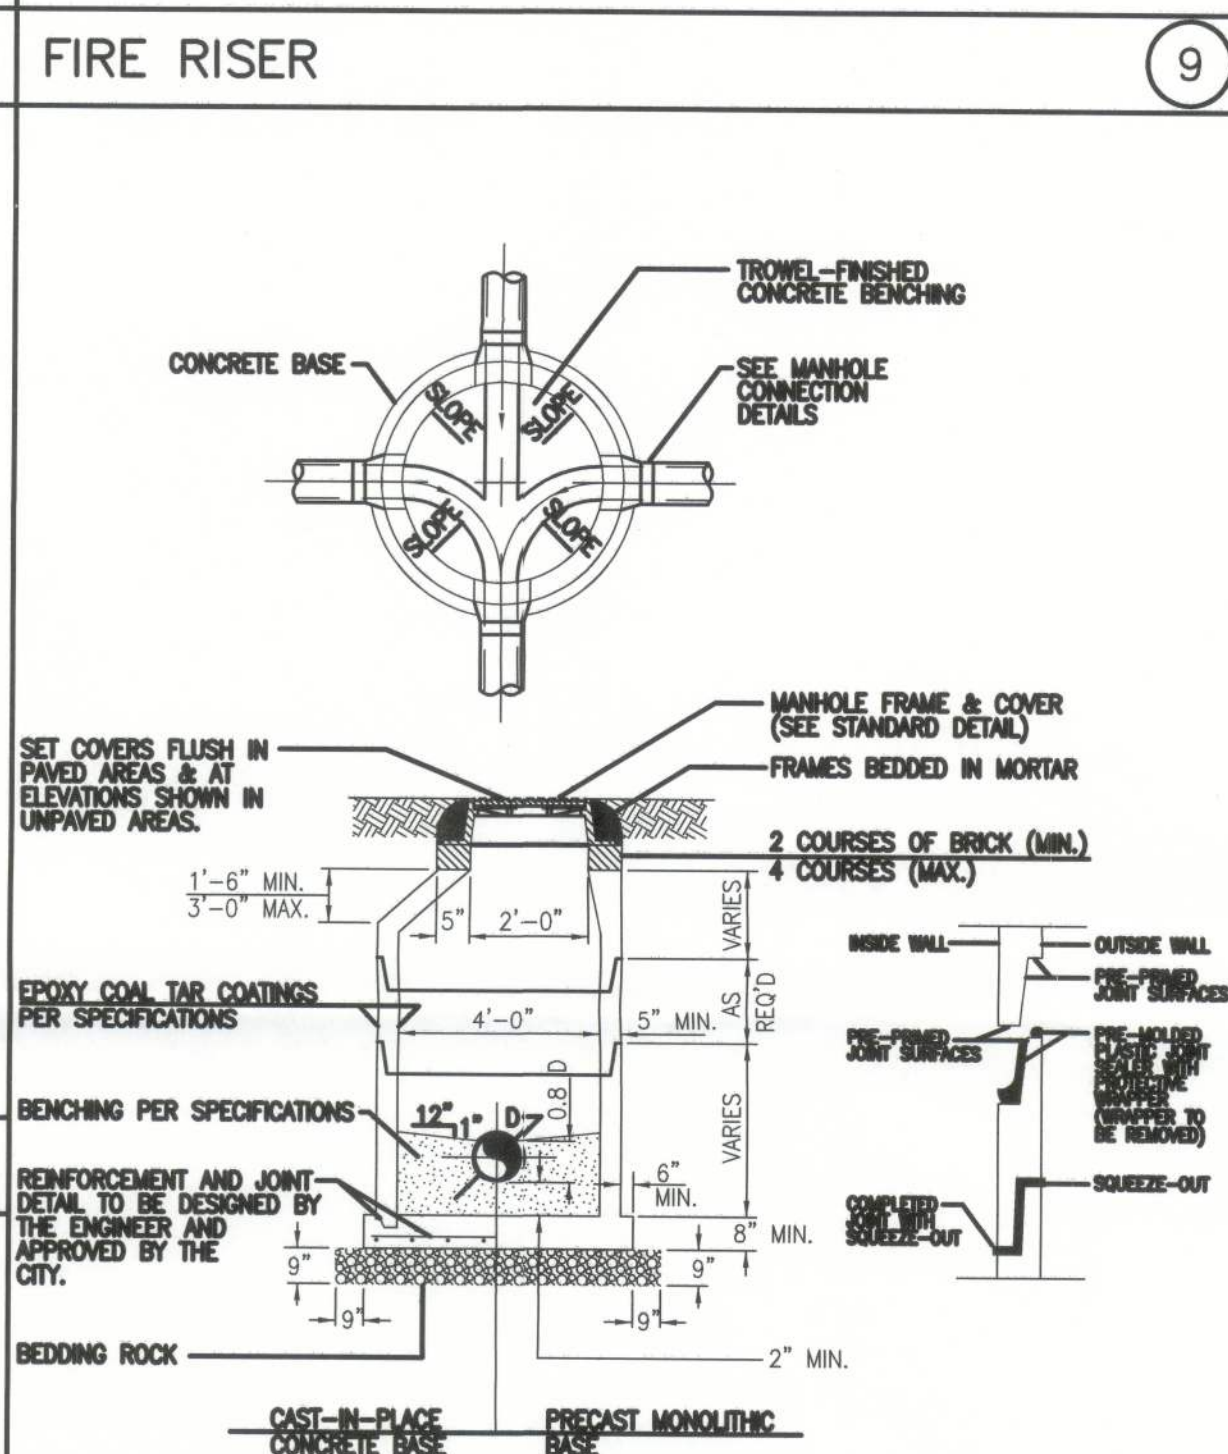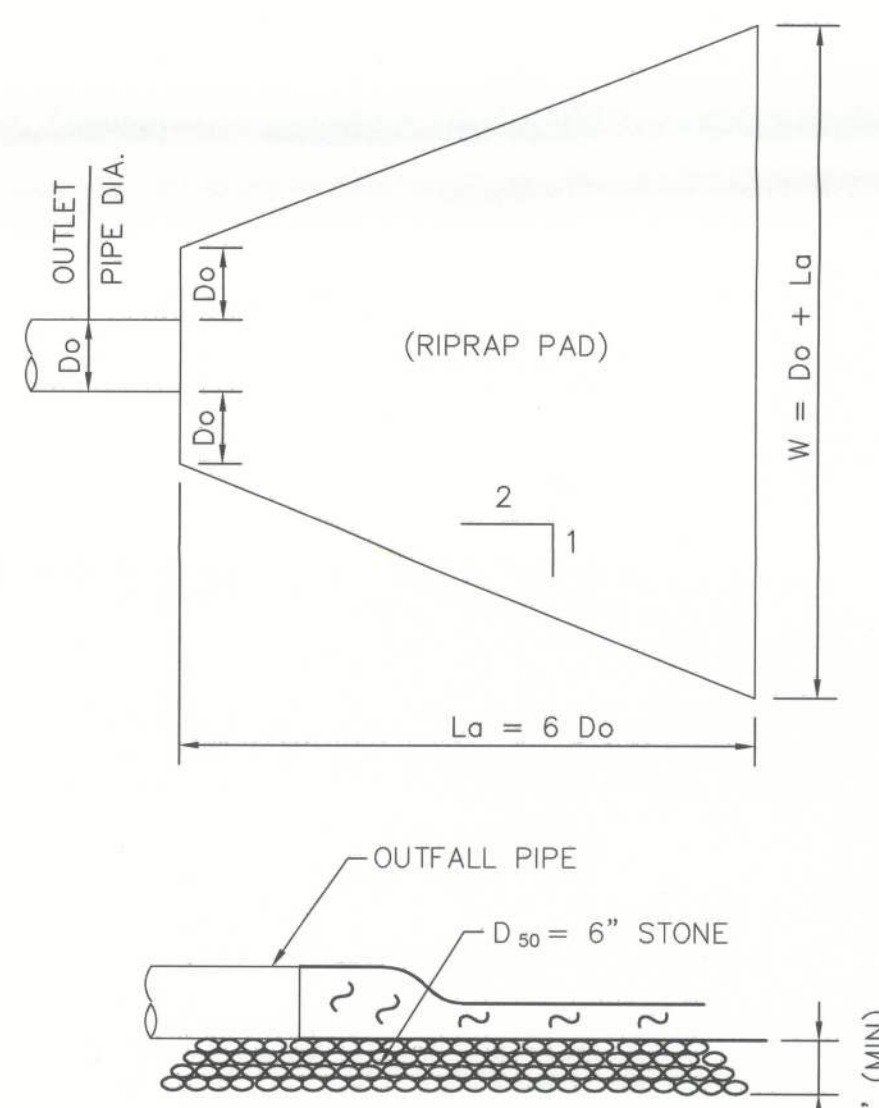

NOTES:
1. MANHOLE SHOWN IS FOR SEWER SIZE 8" THRU 24". SEE UTILITIES STANDARDS HANDBOOK FOR MANHOLE DIAMETER FOR SEWERS LARGER THAN 24".
2. DROP CONNECTIONS ARE REQUIRED WHENEVER INVERT OF INFLUENT SEWER IS 24" OR MORE ABOVE THE INVERT OF THE MANHOLE. SEE MANHOLE CONNECTION DETAILS.
3. APPROVED CONCENTRIC CONE DESIGN MAY BE USED AS AN ALTERNATIVE.

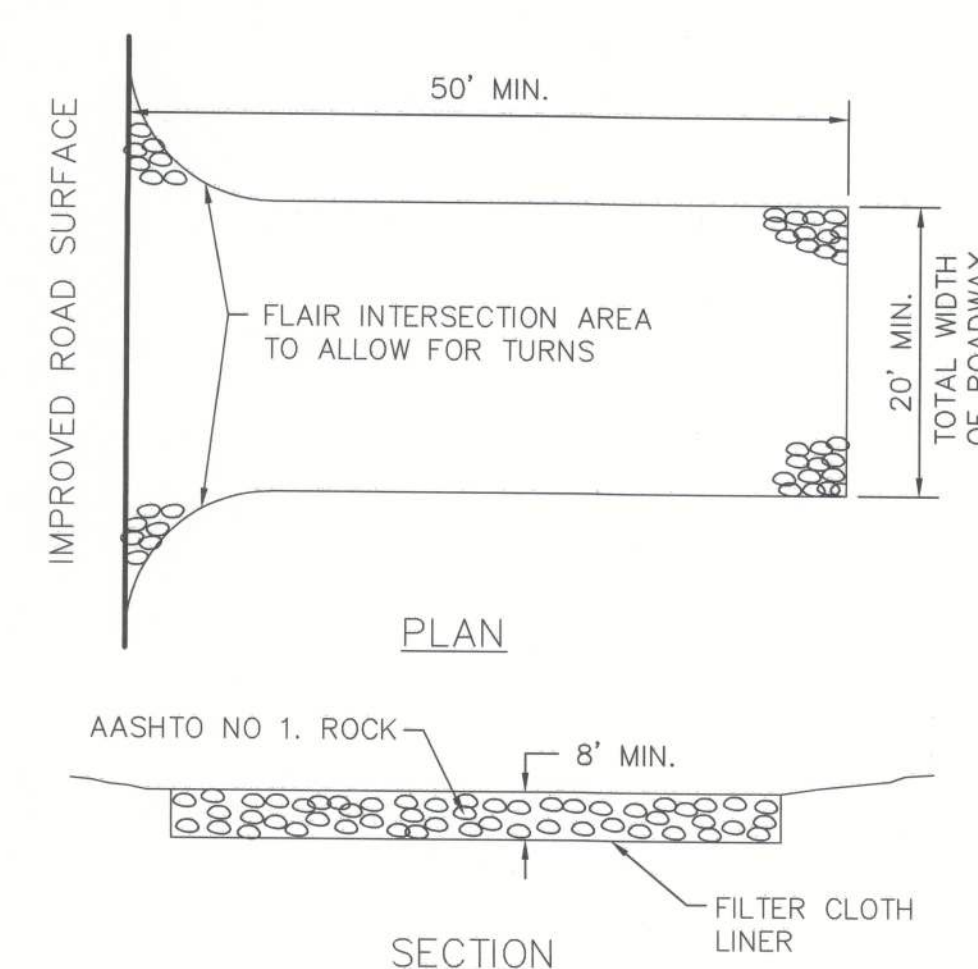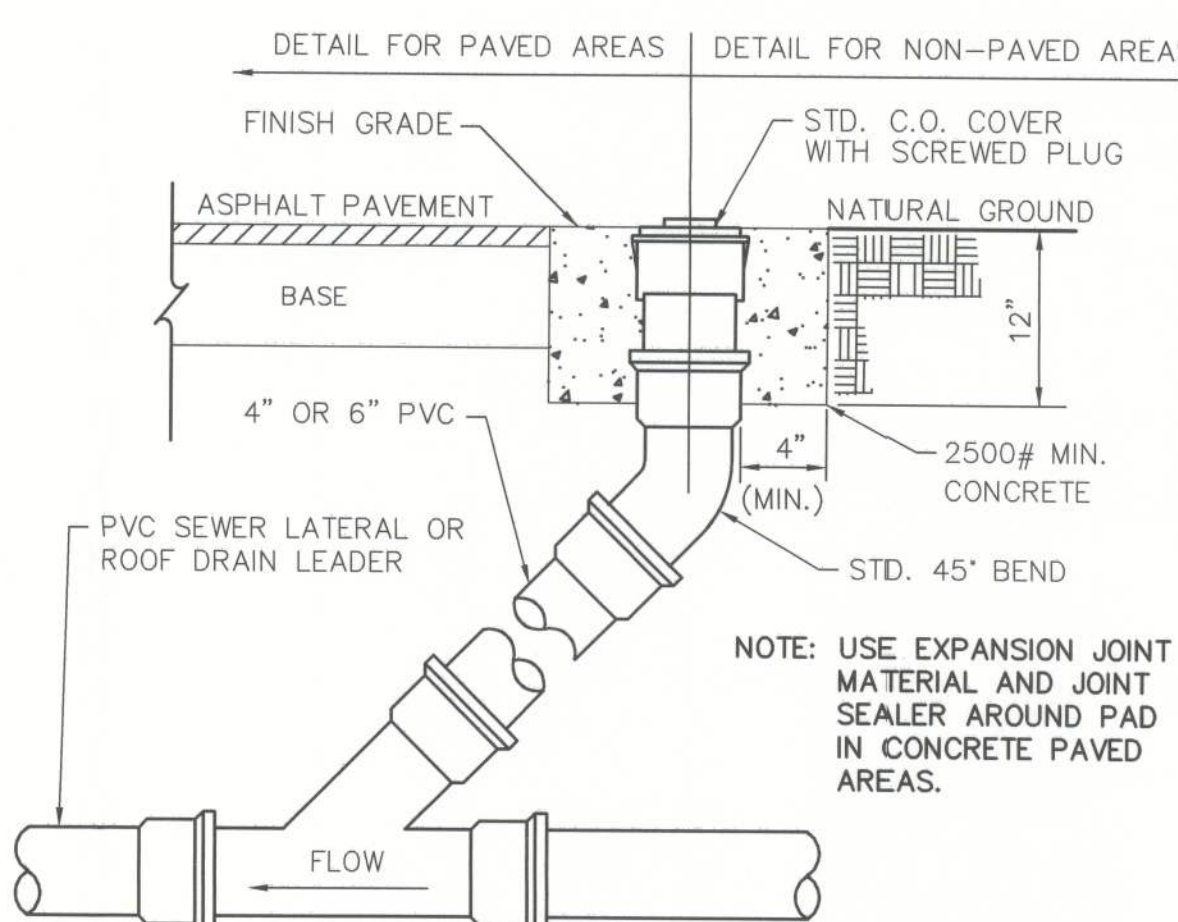

Open Hole
 12/18/12

UNITED STATES COLD STORAGE, INC
PHASE II
LAKE CITY, FLORIDA

EROSION & SEDIMENT CONTROL PLAN

© The Stellar Group 2010. Copyright, The Stellar Group, 2010. All rights reserved. No part of this work may be used, reproduced, distributed, displayed or otherwise communicated in any form or by any means without the prior written consent of The Stellar Group.

REV.	DATE	DESCRIPTION
B	12-18-12	REVISED AS NOTED
A	11-20-12	PERMIT ISSUE
JRH		
BT		

JOB NO. 710 04224

DRAWN:

CHECKED: JRH

SCALE: 1"=50'

C104


DRAWING NO.

EROSION AND SEDIMENT CONTROL NOTES:



1. THE PLAN APPROVING AUTHORITY MUST BE NOTIFIED ONE WEEK PRIOR TO THE PRE-CONSTRUCTION CONFERENCE, ONE WEEK PRIOR TO THE COMMENCEMENT OF LAND DISTURBING ACTIVITY, AND ONE WEEK PRIOR TO THE FINAL INSPECTION.
2. ALL EROSION AND SEDIMENT CONTROL MEASURES ARE TO BE PLACED PRIOR TO OR AS THE FIRST STEP IN CLEARING.
3. A COPY OF THE APPROVED EROSION AND SEDIMENT CONTROL PLAN SHALL BE MAINTAINED ON THE SITE AT ALL TIMES.
4. PRIOR TO COMMENCING LAND DISTURBING ACTIVITIES IN AREAS OTHER THAN INDICATED ON THESE PLANS (INCLUDING, BUT NOT LIMITED TO, OFF-SITE BORROW OR WASTE AREAS), THE CONTRACTOR SHALL SUBMIT A SUPPLEMENTARY EROSION CONTROL PLAN TO THE OWNER FOR REVIEW AND APPROVAL BY THE PLAN APPROVING AUTHORITY.
5. THE CONTRACTOR IS RESPONSIBLE FOR INSTALLATION OF ANY ADDITIONAL EROSION CONTROL MEASURES NECESSARY TO PREVENT EROSION AND SEDIMENTATION AS DETERMINED BY THE PLAN APPROVING AUTHORITY.
6. ALL DISTURBED AREAS ARE TO DRAIN TO APPROVED SEDIMENT CONTROL AT ALL TIMES DURING LAND DISTURBING ACTIVITIES AND DURING SITE DEVELOPMENT UNTIL FINAL STABILIZATION IS ACHIEVED.
7. DURING DEWATERING OPERATIONS, WATER SHALL BE PUMPED INTO AN APPROVED FILTERING DEVICE.
8. THE CONTRACTOR SHALL INSPECT ALL EROSION CONTROL MEASURES PERIODICALLY AND AFTER EACH RUNOFF-PRODUCING RAINFALL EVENT. ANY NECESSARY REPAIRS OR CLEANUP TO MAINTAIN THE EFFECTIVENESS OF THE EROSION CONTROL DEVICES SHALL BE MADE IMMEDIATELY.
9. THE SITEWORK CONTRACTOR WILL BE REQUIRED TO INCORPORATE ALL TEMPORARY AND PERMANENT EROSION CONTROL MEASURES INTO THE PROJECT AT THE EARLIEST PRACTICAL TIME DURING CONSTRUCTION. THE EROSION CONTROL MEASURE DETAILED HEREIN SHALL BE CONTINUED UNTIL THE PERMANENT DRAINAGE FACILITIES HAVE BEEN CONSTRUCTED AND UNTIL ALL DISTURBED AREAS HAVE BEEN REESTABLISHED SO AS TO ESTABLISH AN EFFECTIVE EROSION DETERRENT. ALL COLLECTED SEDIMENT REMOVED FROM IMPOUNDMENT AREAS SHALL BE EVENLY DISTRIBUTED AND PERMANENTLY ESTABLISHED.
10. TEMPORARY AND PERMANENT VEGETATIVE COVER SHALL BE INSTALLED IN ACCORDANCE WITH ALL LOCAL AND STATE REQUIREMENTS.
11. SITEWORK CONTRACTOR SHALL CLEAN OUT ALL ACCUMULATED SILT IN DETENTION PONDS AT END OF CONSTRUCTION WHEN DISTURBED AREAS HAVE BEEN STABILIZED.
12. ALL DISTURBED AREAS OUTSIDE OF EXISTING AND PROPOSED PAVEMENT SHALL RECEIVE TEMPORARY AND PERMANENT SEEDING IN ACCORDANCE WITH LOCAL REGULATIONS.

STORMWATER POLLUTION PREVENTION PLAN NOTES:

- SITE DESCRIPTION:**
- A. 108,000 SF ADDITION TO THE EXISTING FACILITY WITH ASSOCIATED PAVEMENT.
 - B. SITE HAS BEEN CLEARED AND GROUND DURING PHASE I, BUILDING AND PAVING CONSTRUCTION WILL OCCUR IMMEDIATELY.
 - C. TOTAL SITE AREA = 29.21 ACRES. DISTURBED AREA = 6.5 ACRES.
 - D. DRAINAGE SYSTEMS (WET PONDS) IN PLACE HAVE BEEN PREVIOUSLY SIZED FOR PHASE 2 EXPANSION AND NO MODIFICATION IS NEEDED.
 - E. STORMWATER TO FLOW AWAY FROM BUILDING EITHER NORTH THROUGH SWALE ALONG NORTHERN BOUNDARY OR DIRECTLY SOUTH INTO THE WET DETENTION POND.
 - F. EXISTING DISCHARGE POINT LOCATED ON SITE PLAN. RECEIVING WATER IS RAILROAD DITCH ALONG NORTHERN BOUNDARY LINE.
- CONTROLS:**
- A. SILT FENCE SHALL BE INSTALLED AROUND THE PERIMETER OF CONSTRUCTION/DISTURBED ACTIVITIES AT THE BEGINNING OF CONSTRUCTION AND SHALL BE MAINTAINED BY CONTRACTOR UNTIL FINAL STABILIZATION PRIMARILY THROUGH PERMANENT SEEDING. HAY BALES SHALL BE INSTALLED DURING CONSTRUCTION ACTIVITIES ACROSS SWALES.
 - B. INITIAL SITE DESIGN TO USE EXISTING BMP'S AS STORMWATER HAS BEEN MASTER PLANNED FOR PHASE 2 CONSTRUCTION. EXISTING BMP'S ARE TO BE MAINTAINED PERMANENTLY IN WORKING ORDER ACCORDING TO THE REQUIREMENTS SET FORTH IN THE STATE OF FLORIDA ENVIRONMENTAL RESOURCE PERMIT ISSUED UNDER PART IV, CHAPTER 373, F.S.
 - C. CONTRACTOR SUPERINTENDENT SHALL ENSURE THAT FERTILIZERS, HERBICIDES, PESTICIDES, & NUTRIENTS ARE APPLIED PROPERLY AND WASTE MATERIALS & TOXIC SUBSTANCES ARE PROPERLY DISPOSED OF ACCORDING TO ALL LOCAL AND APPLICABLE LAWS IN WHICH BUSINESS IS CONDUCTED.

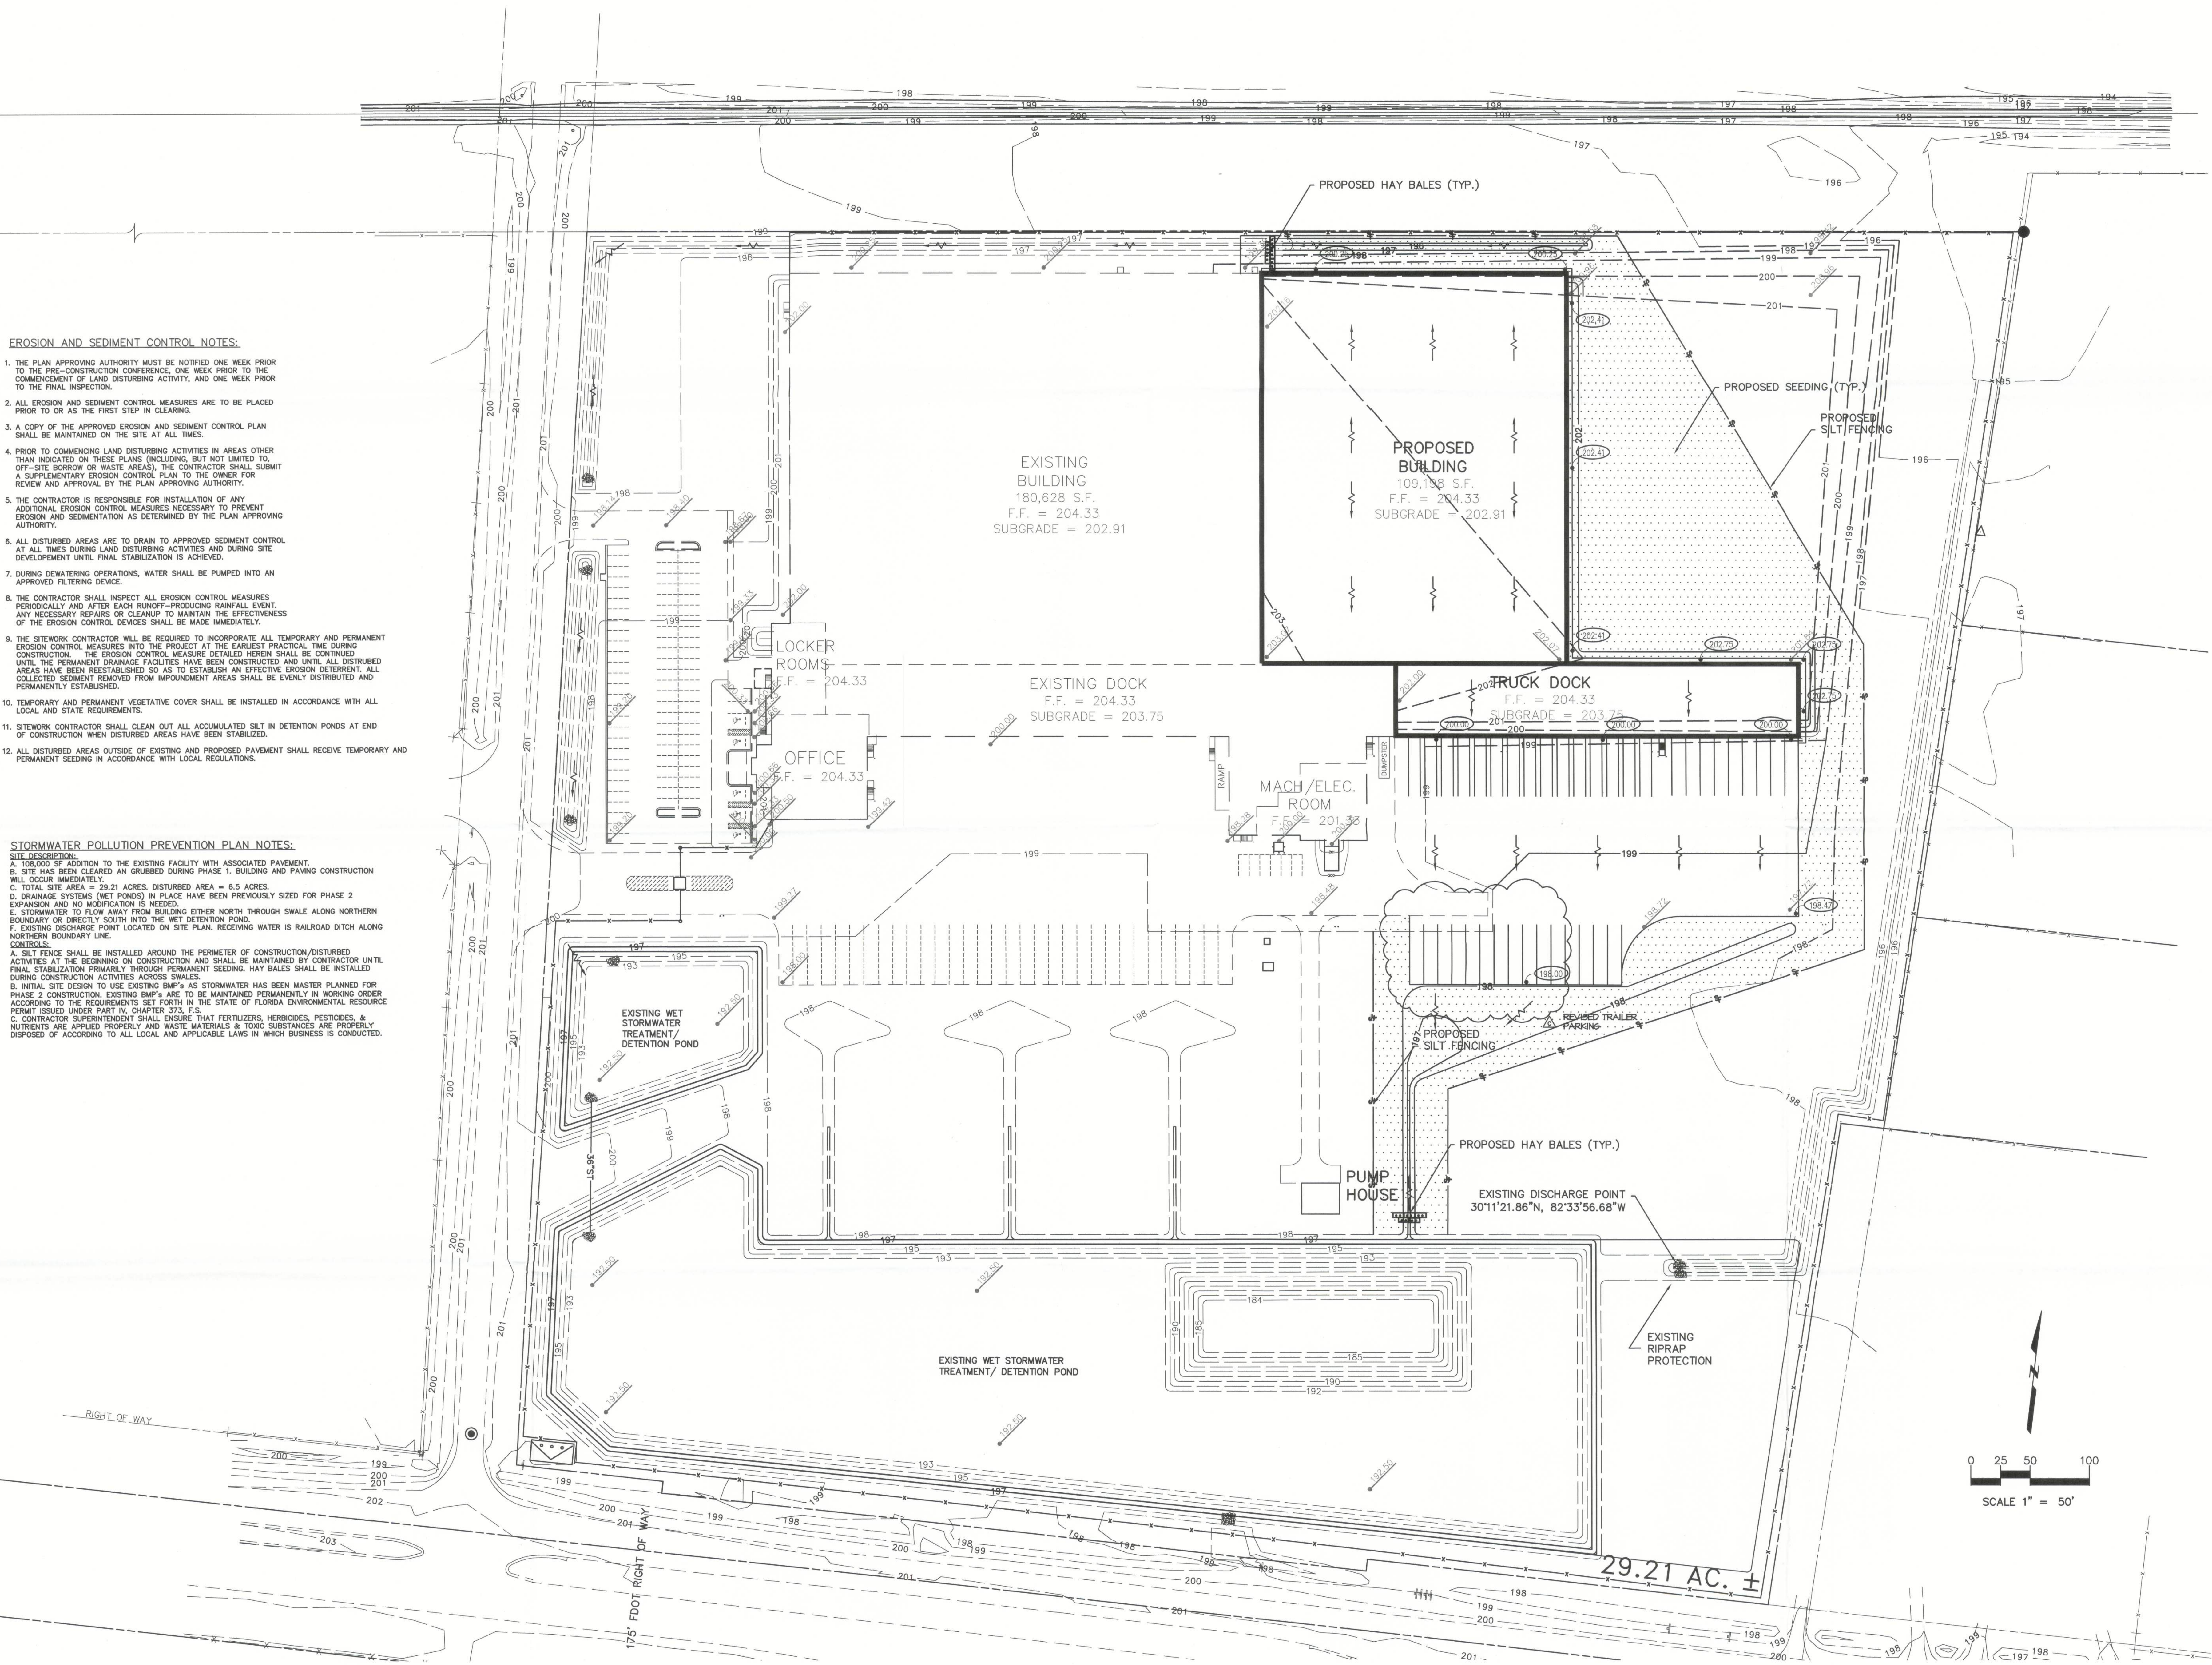

File: F:\Jobs\04200-04224\04224 - United States Cold Storage Phase II Facility Expansion - E\Design\active\04224C103.dwg Plot Date: 12/18/2012 8:40:46 AM Plotted: 12/18/2012 10:03:35 AM

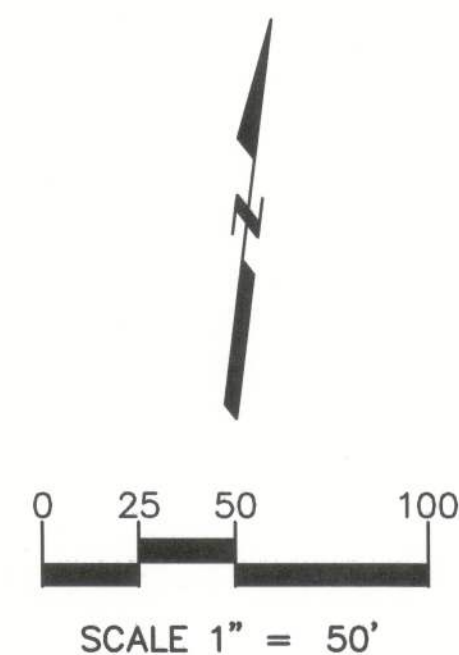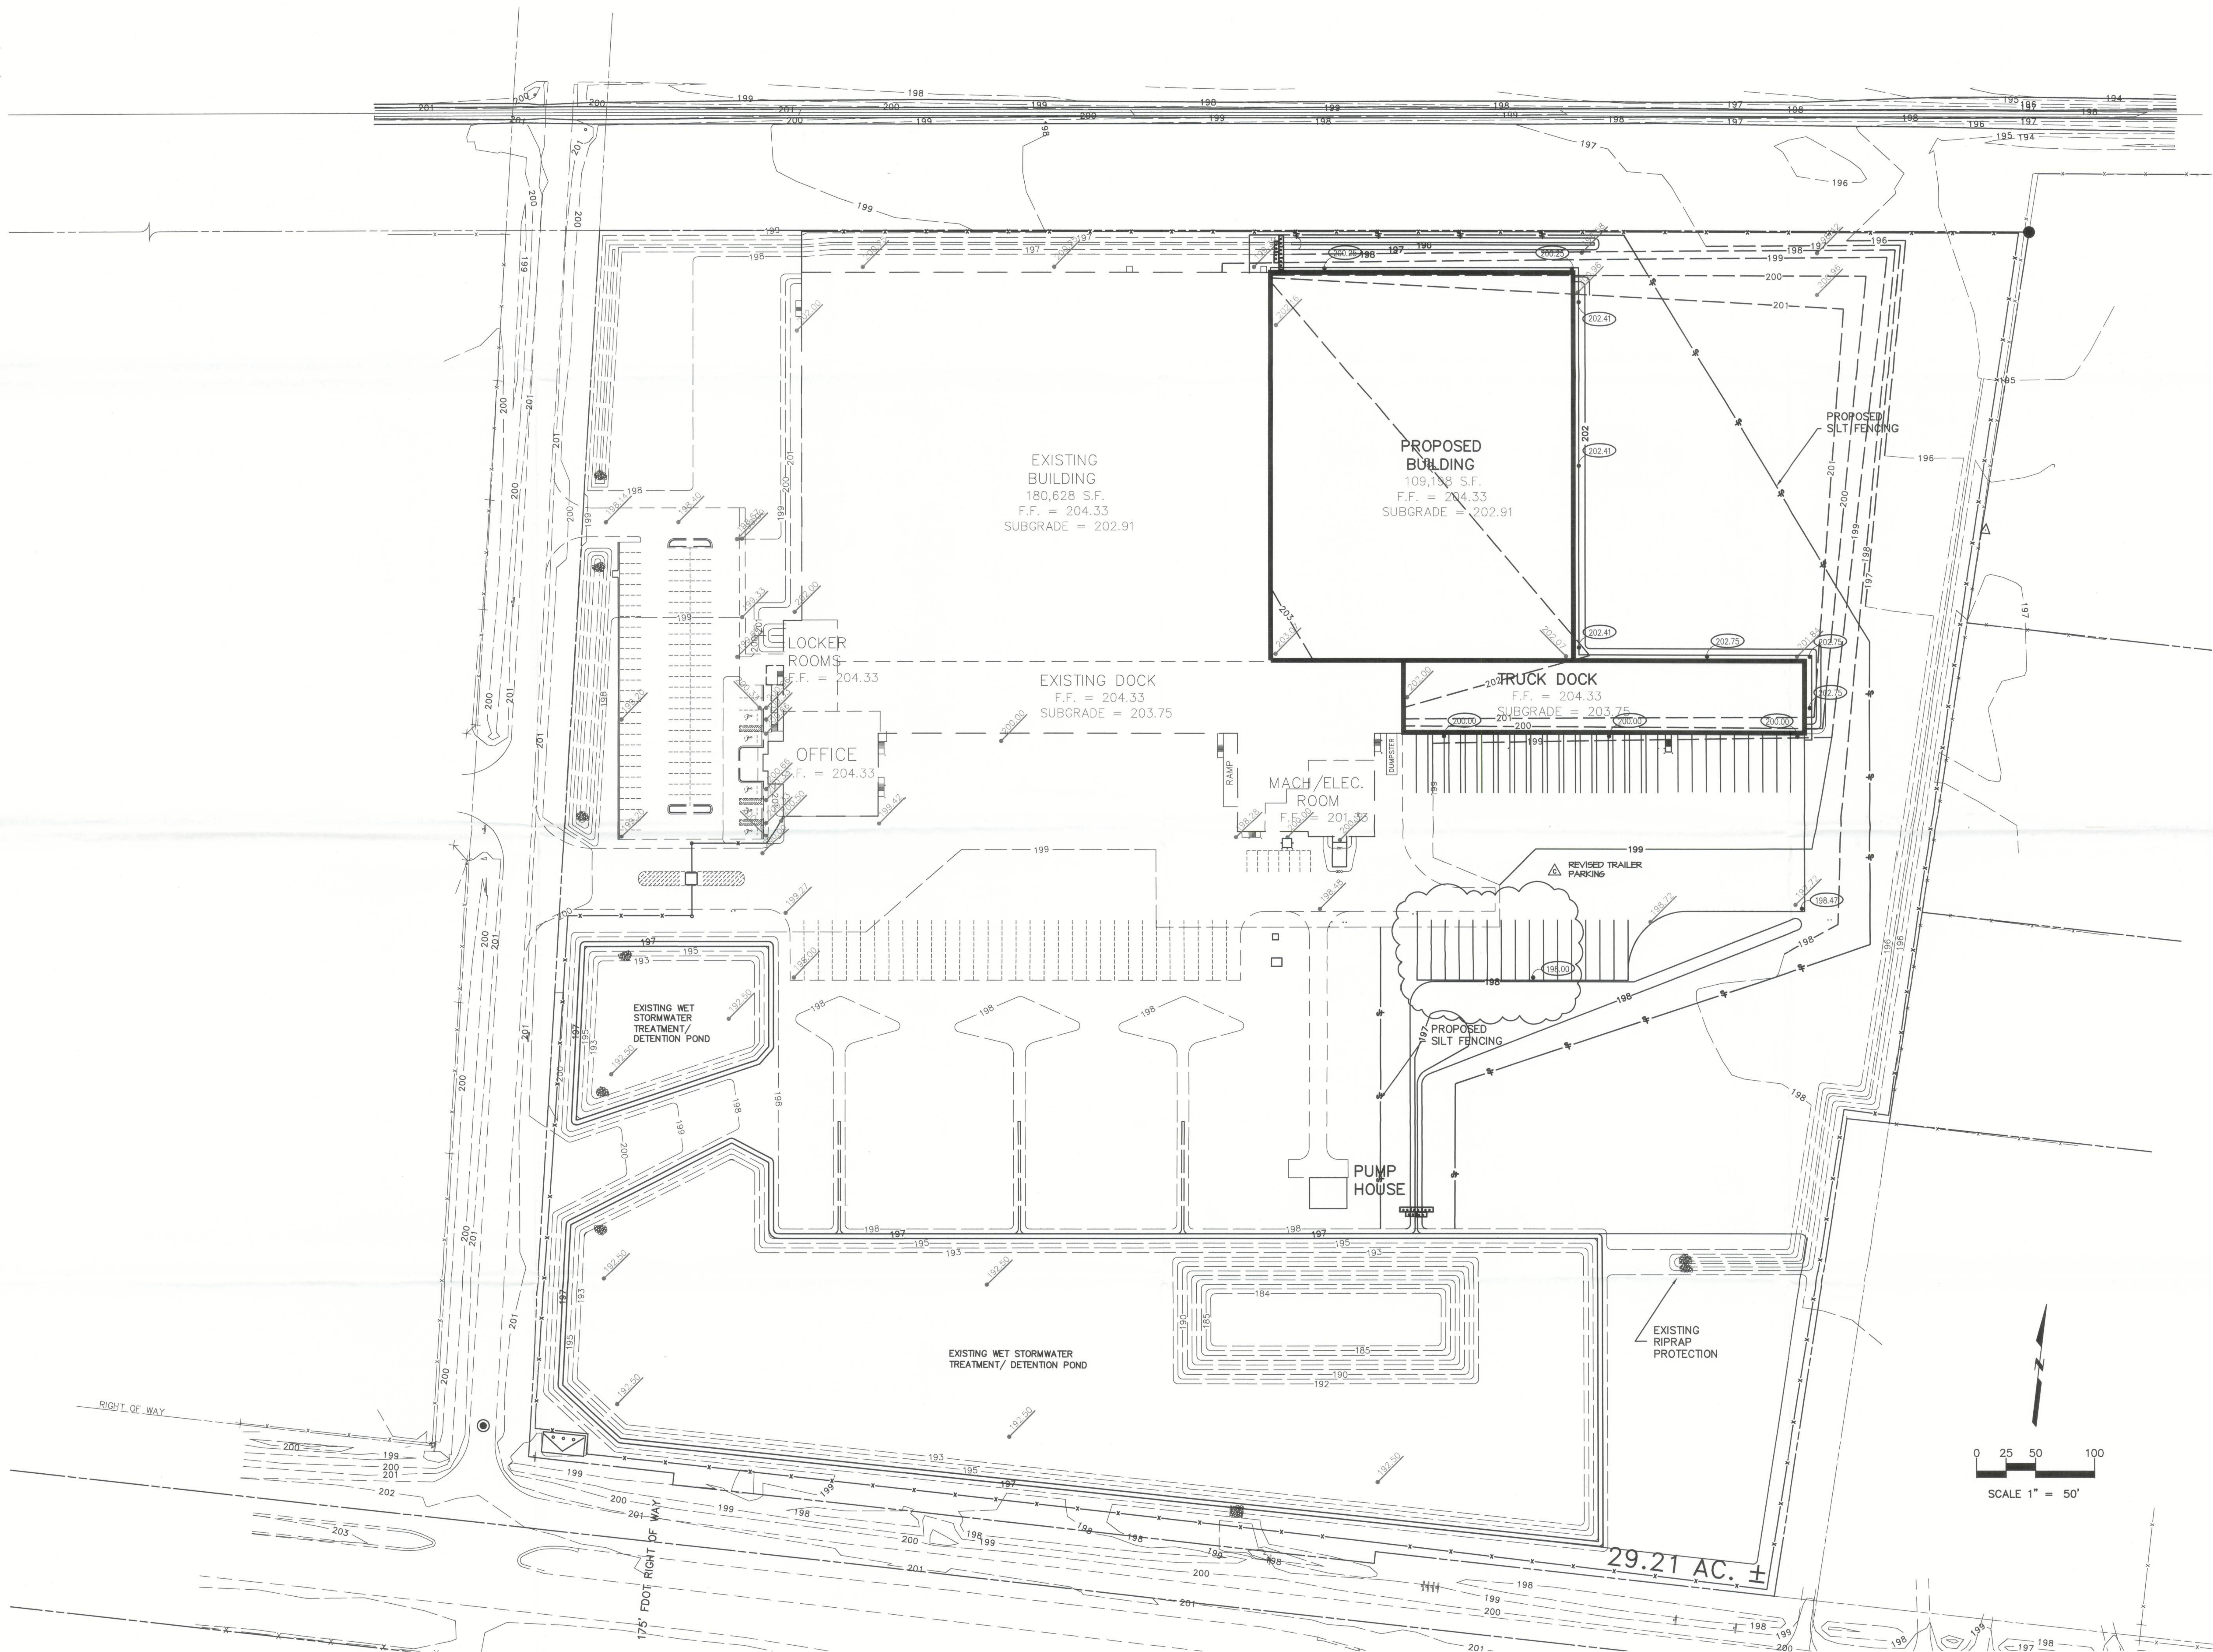

UNITED STATES COLD STORAGE, INC
PHASE II
LAKE CITY, FLORIDA

GRADING &
DRAINAGE
PLAN

© The Stellar Group, 2010. Copyright, The Stellar Group, 2010. All rights reserved. No part of this work may be used, reproduced, distributed, displayed, or otherwise communicated in any form or by any means without the prior written consent of The Stellar Group.

REV.	DATE	BY	DESCRIPTION
C	12-14-12	JRH	REVISED AS NOTED
B	11-20-12	JRH	PERMIT ISSUE
A	11-17-12	JRH	SRWD SUBMITAL

JOB NO. 710 04224

DRAWN:

CHECKED: JRH


SCALE: 1"=50'

C103
DRAWING NO.

stellar
ENGINEERING & THE STELLAR GROUP
2860 HAWLEY ROAD, MACONVILLE, FL 32078 (904) 380-2800
FLORIDA ARCHITECTURAL LICENSE NO. AA-1000112
FLORIDA ENGINEERING LICENSE NO. 9500

James R. Hole
12/18/12

File: T:\Jobs\04200-04289\04224 United States Cold Storage Phase II Facility Expansion_F1\Design\Active\04224\04224.dwg Plot: 12/18/2012 8:35:18 AM Plotted: 12/18/2012 10:04:27 AM

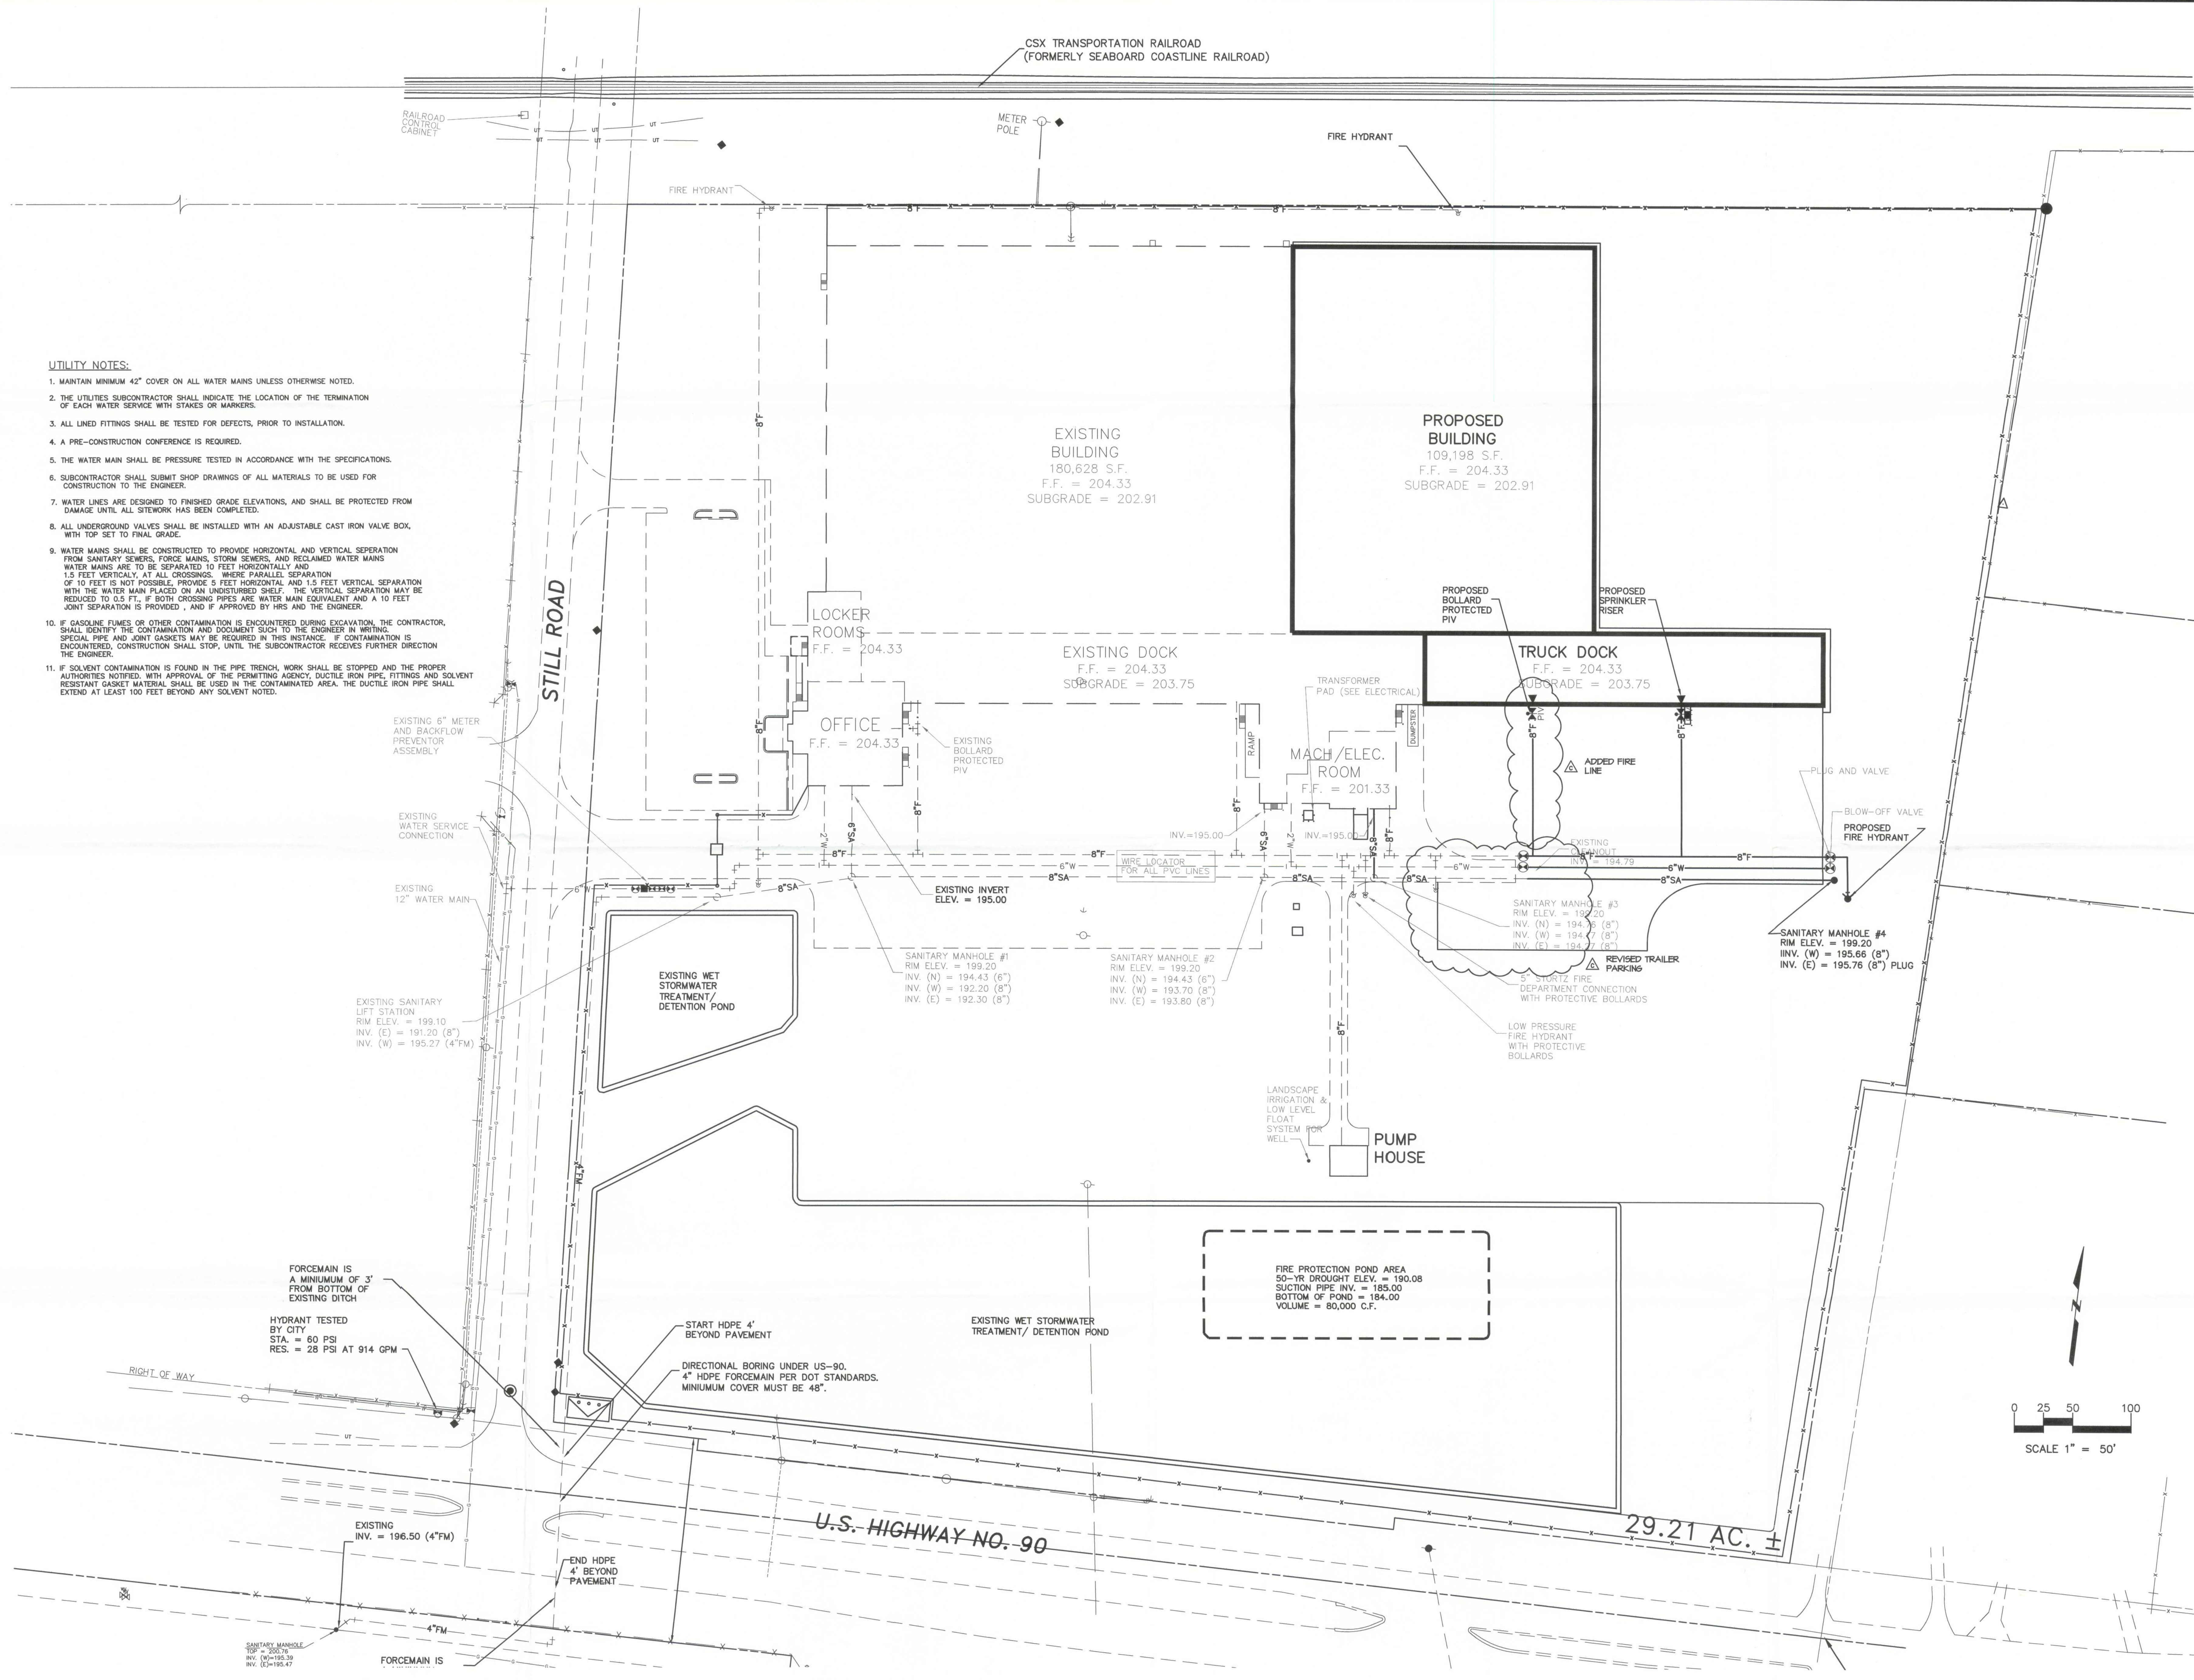

UTILITY NOTES:

1. MAINTAIN MINIMUM 42" COVER ON ALL WATER MAINS UNLESS OTHERWISE NOTED.
2. THE UTILITIES SUBCONTRACTOR SHALL INDICATE THE LOCATION OF THE TERMINATION OF EACH WATER SERVICE WITH STAKES OR MARKERS.
3. ALL LINED FITTINGS SHALL BE TESTED FOR DEFECTS, PRIOR TO INSTALLATION.
4. A PRE-CONSTRUCTION CONFERENCE IS REQUIRED.
5. THE WATER MAIN SHALL BE PRESSURE TESTED IN ACCORDANCE WITH THE SPECIFICATIONS.
6. SUBCONTRACTOR SHALL SUBMIT SHOP DRAWINGS OF ALL MATERIALS TO BE USED FOR CONSTRUCTION TO THE ENGINEER.
7. WATER LINES ARE DESIGNED TO FINISHED GRADE ELEVATIONS, AND SHALL BE PROTECTED FROM DAMAGE UNTIL ALL STEWORK HAS BEEN COMPLETED.
8. ALL UNDERGROUND VALVES SHALL BE INSTALLED WITH AN ADJUSTABLE CAST IRON VALVE BOX, WITH TOP SET TO FINAL GRADE.
9. WATER MAINS SHALL BE CONSTRUCTED TO PROVIDE HORIZONTAL AND VERTICAL SEPARATION FROM SANITARY SEWERS, FORCE MAINS, STORM SEWERS, AND RECLAIMED WATER MAINS. WATER MAINS ARE TO BE SEPARATED 10 FEET HORIZONTALLY AND 1.5 FEET VERTICALLY, AT ALL CROSSINGS. WHERE PARALLEL SEPARATION OF 10 FEET IS NOT POSSIBLE, PROVIDE 5 FEET HORIZONTAL AND 1.5 FEET VERTICAL SEPARATION WITH THE WATER MAIN PLACED ON AN UNDISTURBED SHELTER. THE VERTICAL SEPARATION MAY BE REDUCED TO 0.5 FT., IF BOTH CROSSING PIPES ARE WATER MAIN EQUIVALENT AND A 10 FEET JOINT SEPARATION IS PROVIDED, AND IF APPROVED BY HRS AND THE ENGINEER.
10. IF GASOLINE FUMES OR OTHER CONTAMINATION IS ENCOUNTERED DURING EXCAVATION, THE CONTRACTOR, SHALL IDENTIFY THE CONTAMINATION AND DOCUMENT SUCH TO THE ENGINEER IN WRITING. SPECIAL PIPE AND JOINT GASKETS MAY BE REQUIRED IN THIS INSTANCE. IF CONTAMINATION IS ENCOUNTERED, CONSTRUCTION SHALL STOP, UNTIL THE SUBCONTRACTOR RECEIVES FURTHER DIRECTION THE ENGINEER.
11. IF SOLVENT CONTAMINATION IS FOUND IN THE PIPE TRENCH, WORK SHALL BE STOPPED AND THE PROPER AUTHORITIES NOTIFIED. WITH APPROVAL OF THE PERMITTING AGENCY, DUCTILE IRON PIPE, FITTINGS AND SOLVENT RESISTANT GASKET MATERIAL SHALL BE USED IN THE CONTAMINATED AREA. THE DUCTILE IRON PIPE SHALL EXTEND AT LEAST 100 FEET BEYOND ANY SOLVENT NOTED.

John R. Hale
12/18/12

UNITED STATES COLD STORAGE, INC
PHASE II
LAKE CITY, FLORIDA

SITE
UTILITY
PLAN

© The Stellar Group 2010. Copyright, The Stellar Group, 2010. All rights reserved. No part of this work may be reproduced, stored in a retrieval system, or transmitted, in any form or by any means, without the prior written consent of The Stellar Group.

REV.	DATE	BY	DESCRIPTION
A	11-20-12	JRH	PERMIT ISSUE
B	12-18-12	JRH	REVISED AS NOTED

JOB NO. 710 04224


DRAWN:

CHECKED: JRH

SCALE: 1"=50'

C102

DRAWING NO.

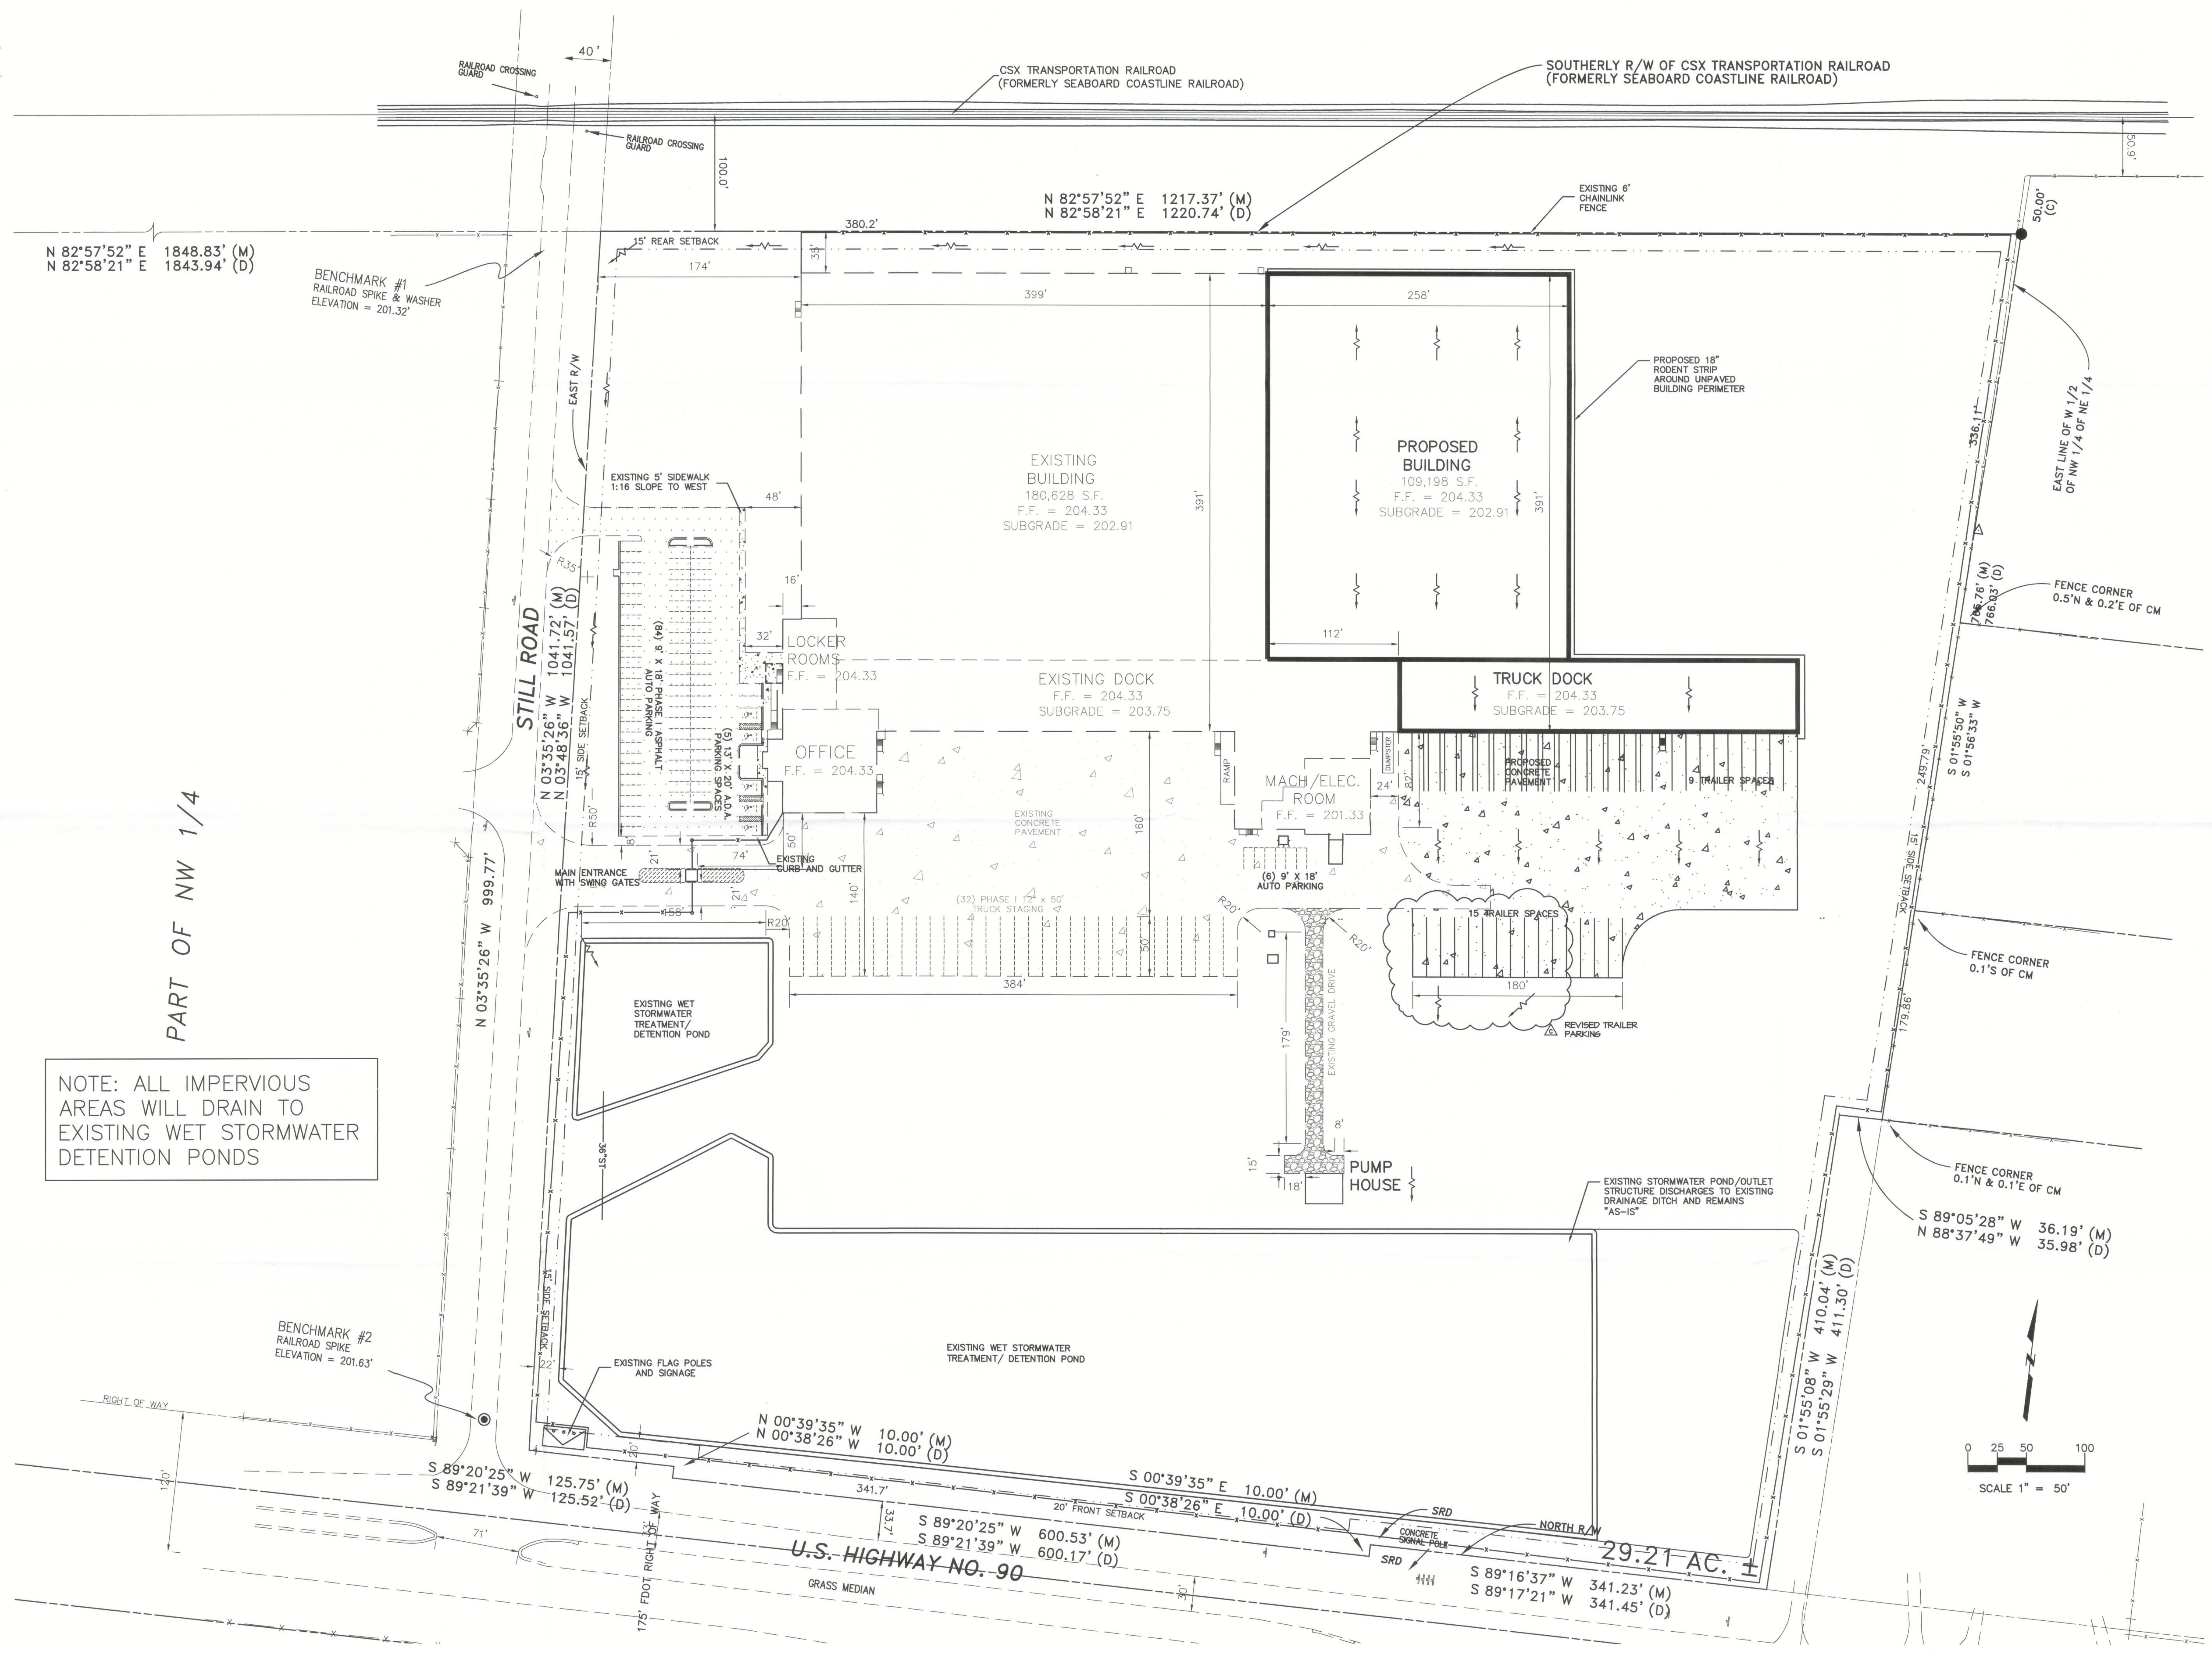

BUILDING CODE ANALYSIS

BUILDING CODE: Florida Building Code, 2010 (2009 IBC)
ACCESSIBILITY CODE: Florida Accessibility Code, 2012
FIRE CODE: Florida Fire Prevention Code, 2010
ENERGY CODE: Florida Building Code, 2010 (2009 IBC)
MECHANICAL CODE: Florida Building Code, 2010 (2009 IBC)
PLUMBING CODE: Florida Building Code, 2010 (2009 IBC)
FUEL/GAS CODE: Florida Building Code, 2010 (2009 IBC)
ELECTRICAL CODE: NFPA 70

EXISTING AREA SUMMARY

EXISTING FACILITY-----180,238 S.F.

NEW AREA SUMMARY

NEW +40°F TRUCK DOCK-----20,854 S.F.
NEW -20°F to +35°F CONVERTIBLE #3-----16,972 S.F.
NEW -20°F to +35°F CONVERTIBLE #4-----20,949 S.F.
NEW -20°F FREEZER-----47,378 S.F.
TOTAL NEW AREA-----106,153 S.F.
TOTAL EXISTING & NEW AREA-----286,391 S.F.

Occupancy Classification:

311.2 Moderate-hazard storage, Group S-1

Chapter 6 - Types of Construction:

Type IIB

TABLE 601 FIRE-RESISTANCE RATING REQUIREMENTS FOR BUILDING ELEMENTS (hours)										
BUILDING ELEMENT (see Section 202)	TYPE I		TYPE II		TYPE III		TYPE IV		TYPE V	
	A	B	A	B	A	B	HT	A	B	
Primary structural frame ^a	3 ^a	2 ^a	1	0	1	0	HT	1	0	
Bearing walls										
Exterior ^{f,g}	3	2	1	0	2	2	2	1	0	
Interior	3 ^a	2 ^a	1	0	1	0	1/HT	1	0	
Nonbearing walls and partitions Exterior					See Table 602					
Nonbearing walls and partitions Interior ^h	0	0	0	0	0	0	See Section 602.4.6	0	0	
Floor construction and secondary members (see Section 202)	2	2	1	0	1	0	HT	1	0	
Roof construction and secondary members (see Section 202)	1 ^{1/2}	1 ^{b,c}	1 ^{b,c}	0 ^c	1 ^{b,c}	0	HT	1 ^{b,c}	0	

TABLE 602 FIRE-RESISTANCE RATING REQUIREMENTS FOR EXTERIOR WALLS BASED ON FIRE SEPARATION DISTANCE^{a,e}

FIRE SEPARATION DISTANCE = X (feet)	TYPE OF CONSTRUCTION	OCCUPANCY GROUP F-1, M, S-1	OCCUPANCY GROUP F-1, M, S-1	OCCUPANCY GROUP A, B, E, F-2, I, R ¹ , S-2, U, V ^{1/2}
X < 5 ^c	All	3	2	1
5 <= X < 10	IA Others	3 2	2 1	1 1 ^d
10 <= X < 30	IA, IB IIB, VB Others	2 1 1	1 0 1	1 ^d 0 1 ^d
>= 30	All	0	0	0

Chapter 5 - General Building Heights and Areas

TABLE 503 ALLOWABLE BUILDING HEIGHTS AND AREAS^a

a. See the following sections for general exceptions to Table 503:

SECTION 507 UNLIMITED AREA BUILDINGS

507.1 General. The area of buildings of the occupancies and configurations specified herein shall not be limited.

507.3 Sprinklered, one story. The area of a Group S building no more than one story above grade plane shall not be limited when the building is provided with an automatic sprinkler system throughout in accordance with Section 903.3.1.1 and is surrounded and adjoined by public ways or yards not less than 60 feet (18 288 mm) in width.

507.4 Two story. The area of a Group S building no more than two stories above grade plane shall not be limited when the building is provided with an automatic sprinkler system throughout in accordance with Section 903.3.1.1, and is surrounded and adjoined by public ways or yards not less than 60 feet (18 288 mm) in width.

508.2.4 Separation of occupancies. No separation is required between accessory occupancies and the main occupancy.

Exceptions:

1. Group H-2, H-3, H-4, H-5, I-2, I-3, I-3 and L occupancies shall be separated from all other occupancies in accordance with Section 508.4.

2. Incidental accessory occupancies required to be separated or protected by Section 508.2.5.

508.2.5 Separation of incidental accessory occupancies. The incidental accessory occupancies listed in Table 508.2.5 shall be separated from the remainder of the building or equipped with an automatic fire-extinguishing system, or both, in accordance with Table 508.2.5.

TABLE 508.4 REQUIRED SEPARATION OF OCCUPANCIES (HOURS)														
OCCUPANCY	A ^d , E	I-4, R-2.1	I-2, I-2.1	I-3	R-1, R-2, R-3, R-3.1, R-4	F-2, S-2 ^b , U	B, F-1 ^g , M, S-1	L	H-1	H-2	H-3, H-4, H-5			
	S NS	S NS	S NS	S NS	S NS	S NS	S NS	S NS	S NS	S NS	S NS			
B, F-1, M, S-1	-	-	-	-	-	-	N	N	1	NP	NP			

SECTION 1004 OCCUPANT LOAD

TABLE 1004.1.1 MAXIMUM FLOOR AREA ALLOWANCES PER OCCUPANT	
FUNCTION OF SPACE	FLOOR AREA IN SQ. FT. PER OCCUPANT
Accessory storage areas, mechanical equipment room	300 gross
Business areas	100 gross
Warehouses	500 gross

1004.1.1 Occupant Load:

Table 1004.1.1 Warehouses = 500 gross square foot per occupant. 106,153 s.f. of new warehouse divided by 500 gross square feet = 212 new occupants.

212 new occupants x 0.2 = 42.4 exit inches required. 72 new exit inches provided in new addition.

1014.3 Common path of egress travel. In occupancies other than Groups H-1, H-2 and H-3, the common path of egress travel shall not exceed 75 feet (22 860 mm). In Group H-1, H-2 and H-3 occupancies, the common path of egress travel shall not exceed 25 feet (7620 mm). For common path of egress travel in Group A occupancies and assembly occupancies accessory to Group E occupancies having fixed seating, see Section 1028.8.

Exceptions:

1. The length of a common path of egress travel in Group B, F and S occupancies shall not be more than 100 feet (30 480 mm), provided that the building is equipped throughout with an automatic sprinkler system installed in accordance with Section 903.3.1.1.

TABLE 1016.1 EXIT ACCESS TRAVEL DISTANCE		
OCCUPANCY	WITHOUT SPRINKLER SYSTEM (feet)	WITH SPRINKLER SYSTEM (feet)
A, E, F-1, M, R, S-1	200	400 ^c

c. Buildings equipped throughout with an automatic sprinkler system in accordance with Section 903.3.1.1.

1018.4 Dead ends. Where more than one exit or exit access doorway is required, the exit access shall be arranged such that there are no dead ends in corridors more than 20 feet (6096 mm) in length.

Exceptions:

2. In occupancies in Groups B, E, F, M, R-1, R-2, R-2.1, R-4, S and U, where the building is equipped throughout with an automatic sprinkler system in accordance with Section 903.3.1.1, the length of the dead-end corridors shall not exceed 50 feet (15 240 mm).

SECTION 1021 NUMBER OF EXITS AND CONTINUITY




1021.1 Exits from stories. All spaces within each story shall have access to the minimum number of approved independent exits as specified in Table 1021.1 based on the occupant load of the story. For the purposes of this chapter, occupied roofs shall be provided with exits as required for stories.

TABLE 1021.1 MINIMUM NUMBER OF EXITS FOR OCCUPANT LOAD	
OCCUPANT LOAD (persons per story)	MINIMUM NUMBER OF EXITS (per story)
1-500	2

SECTION 1101 GENERAL

1101.1 Scope. The provisions of this chapter shall control the design and construction of facilities for accessibility to physically disabled persons.

1101.1.1 Criteria. Buildings shall be designed and constructed in accordance with the Florida Building Code, Accessibility.

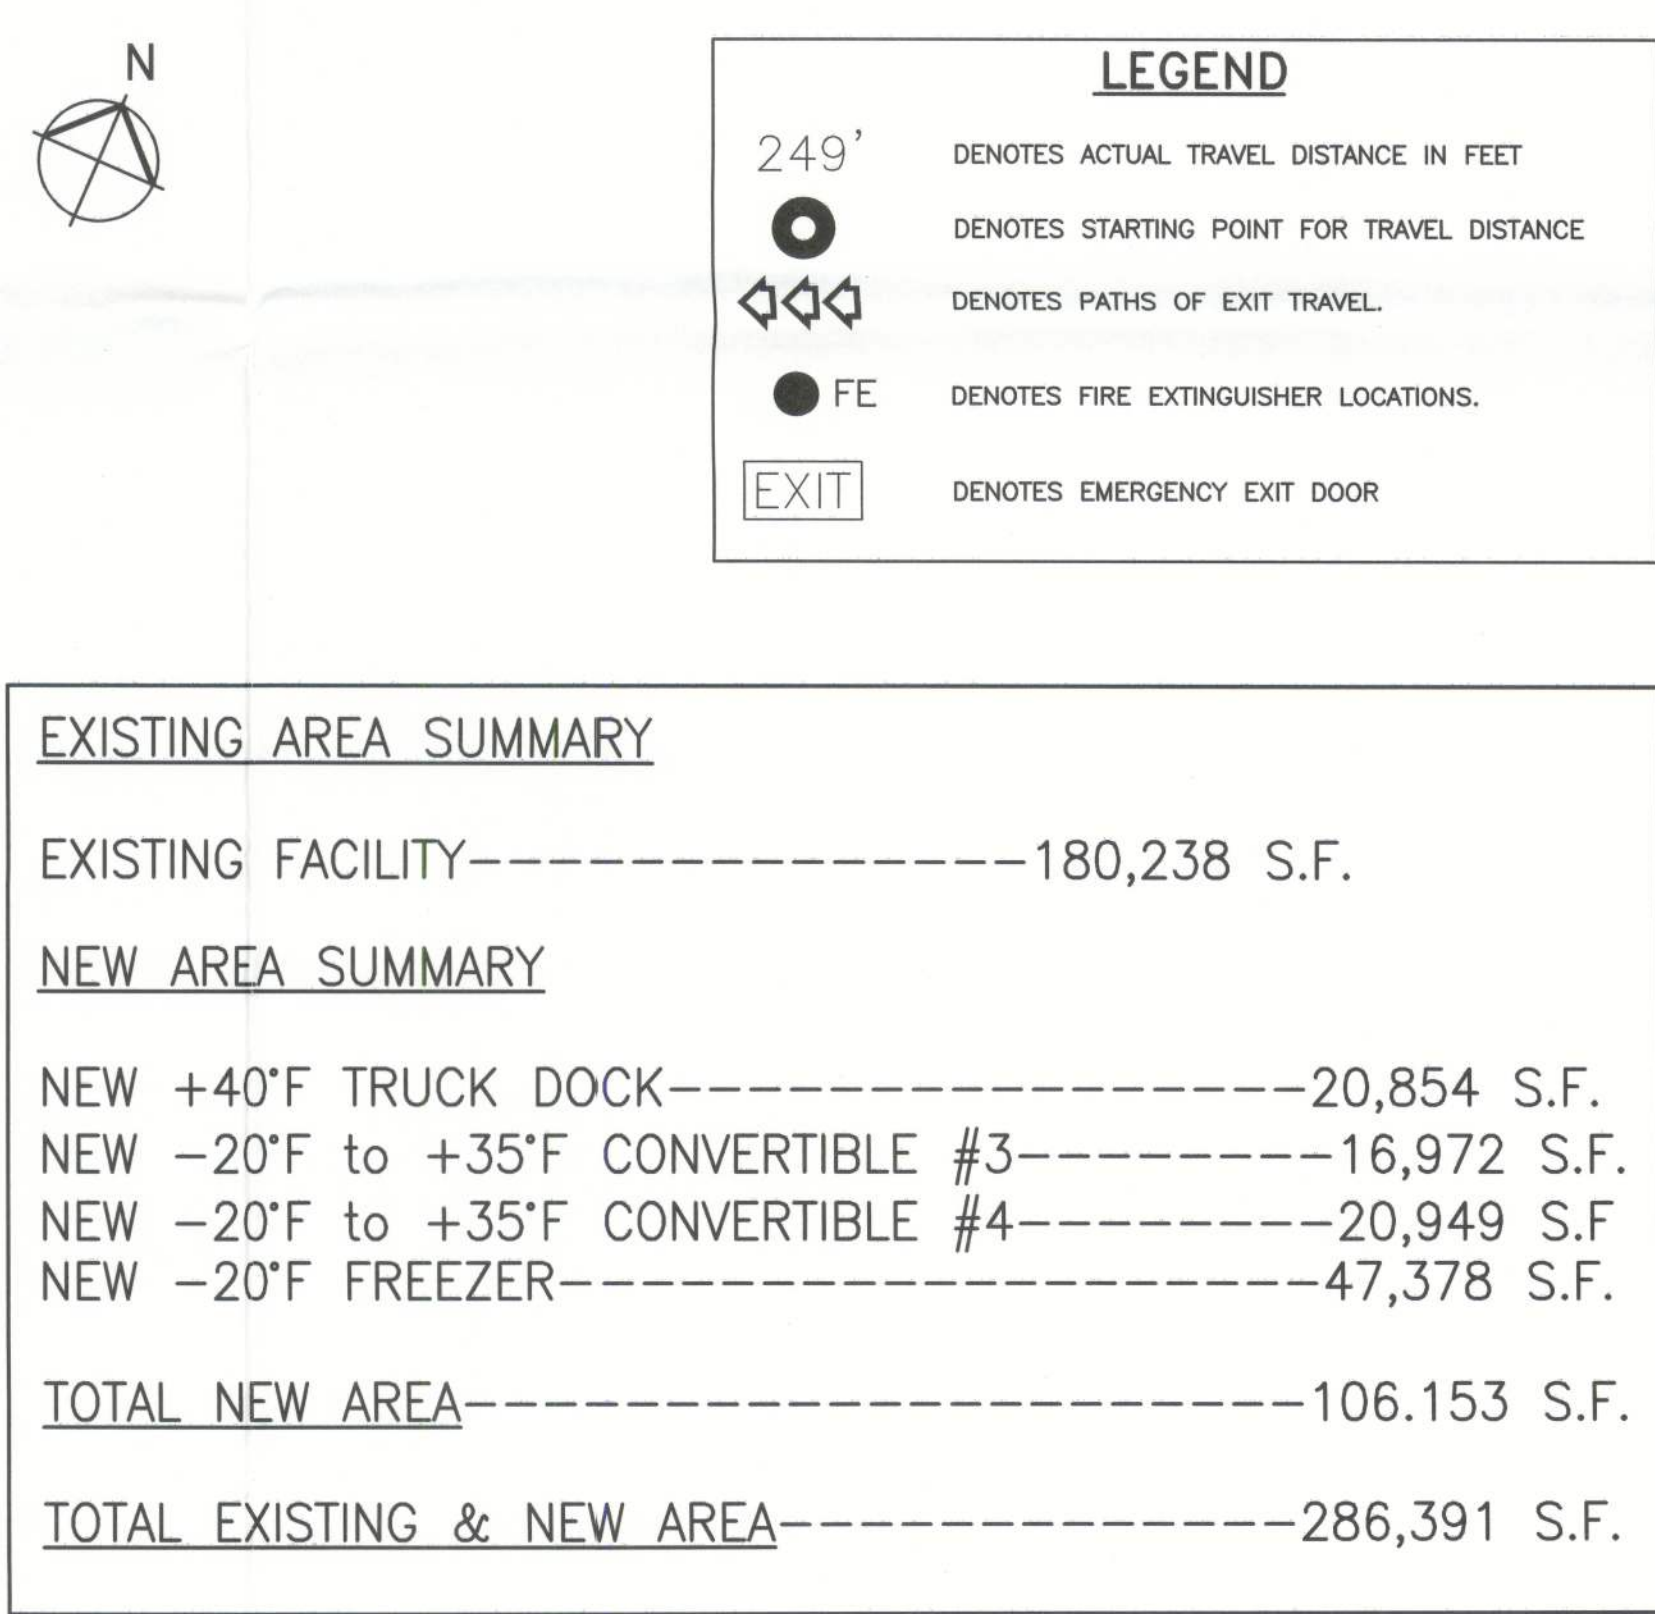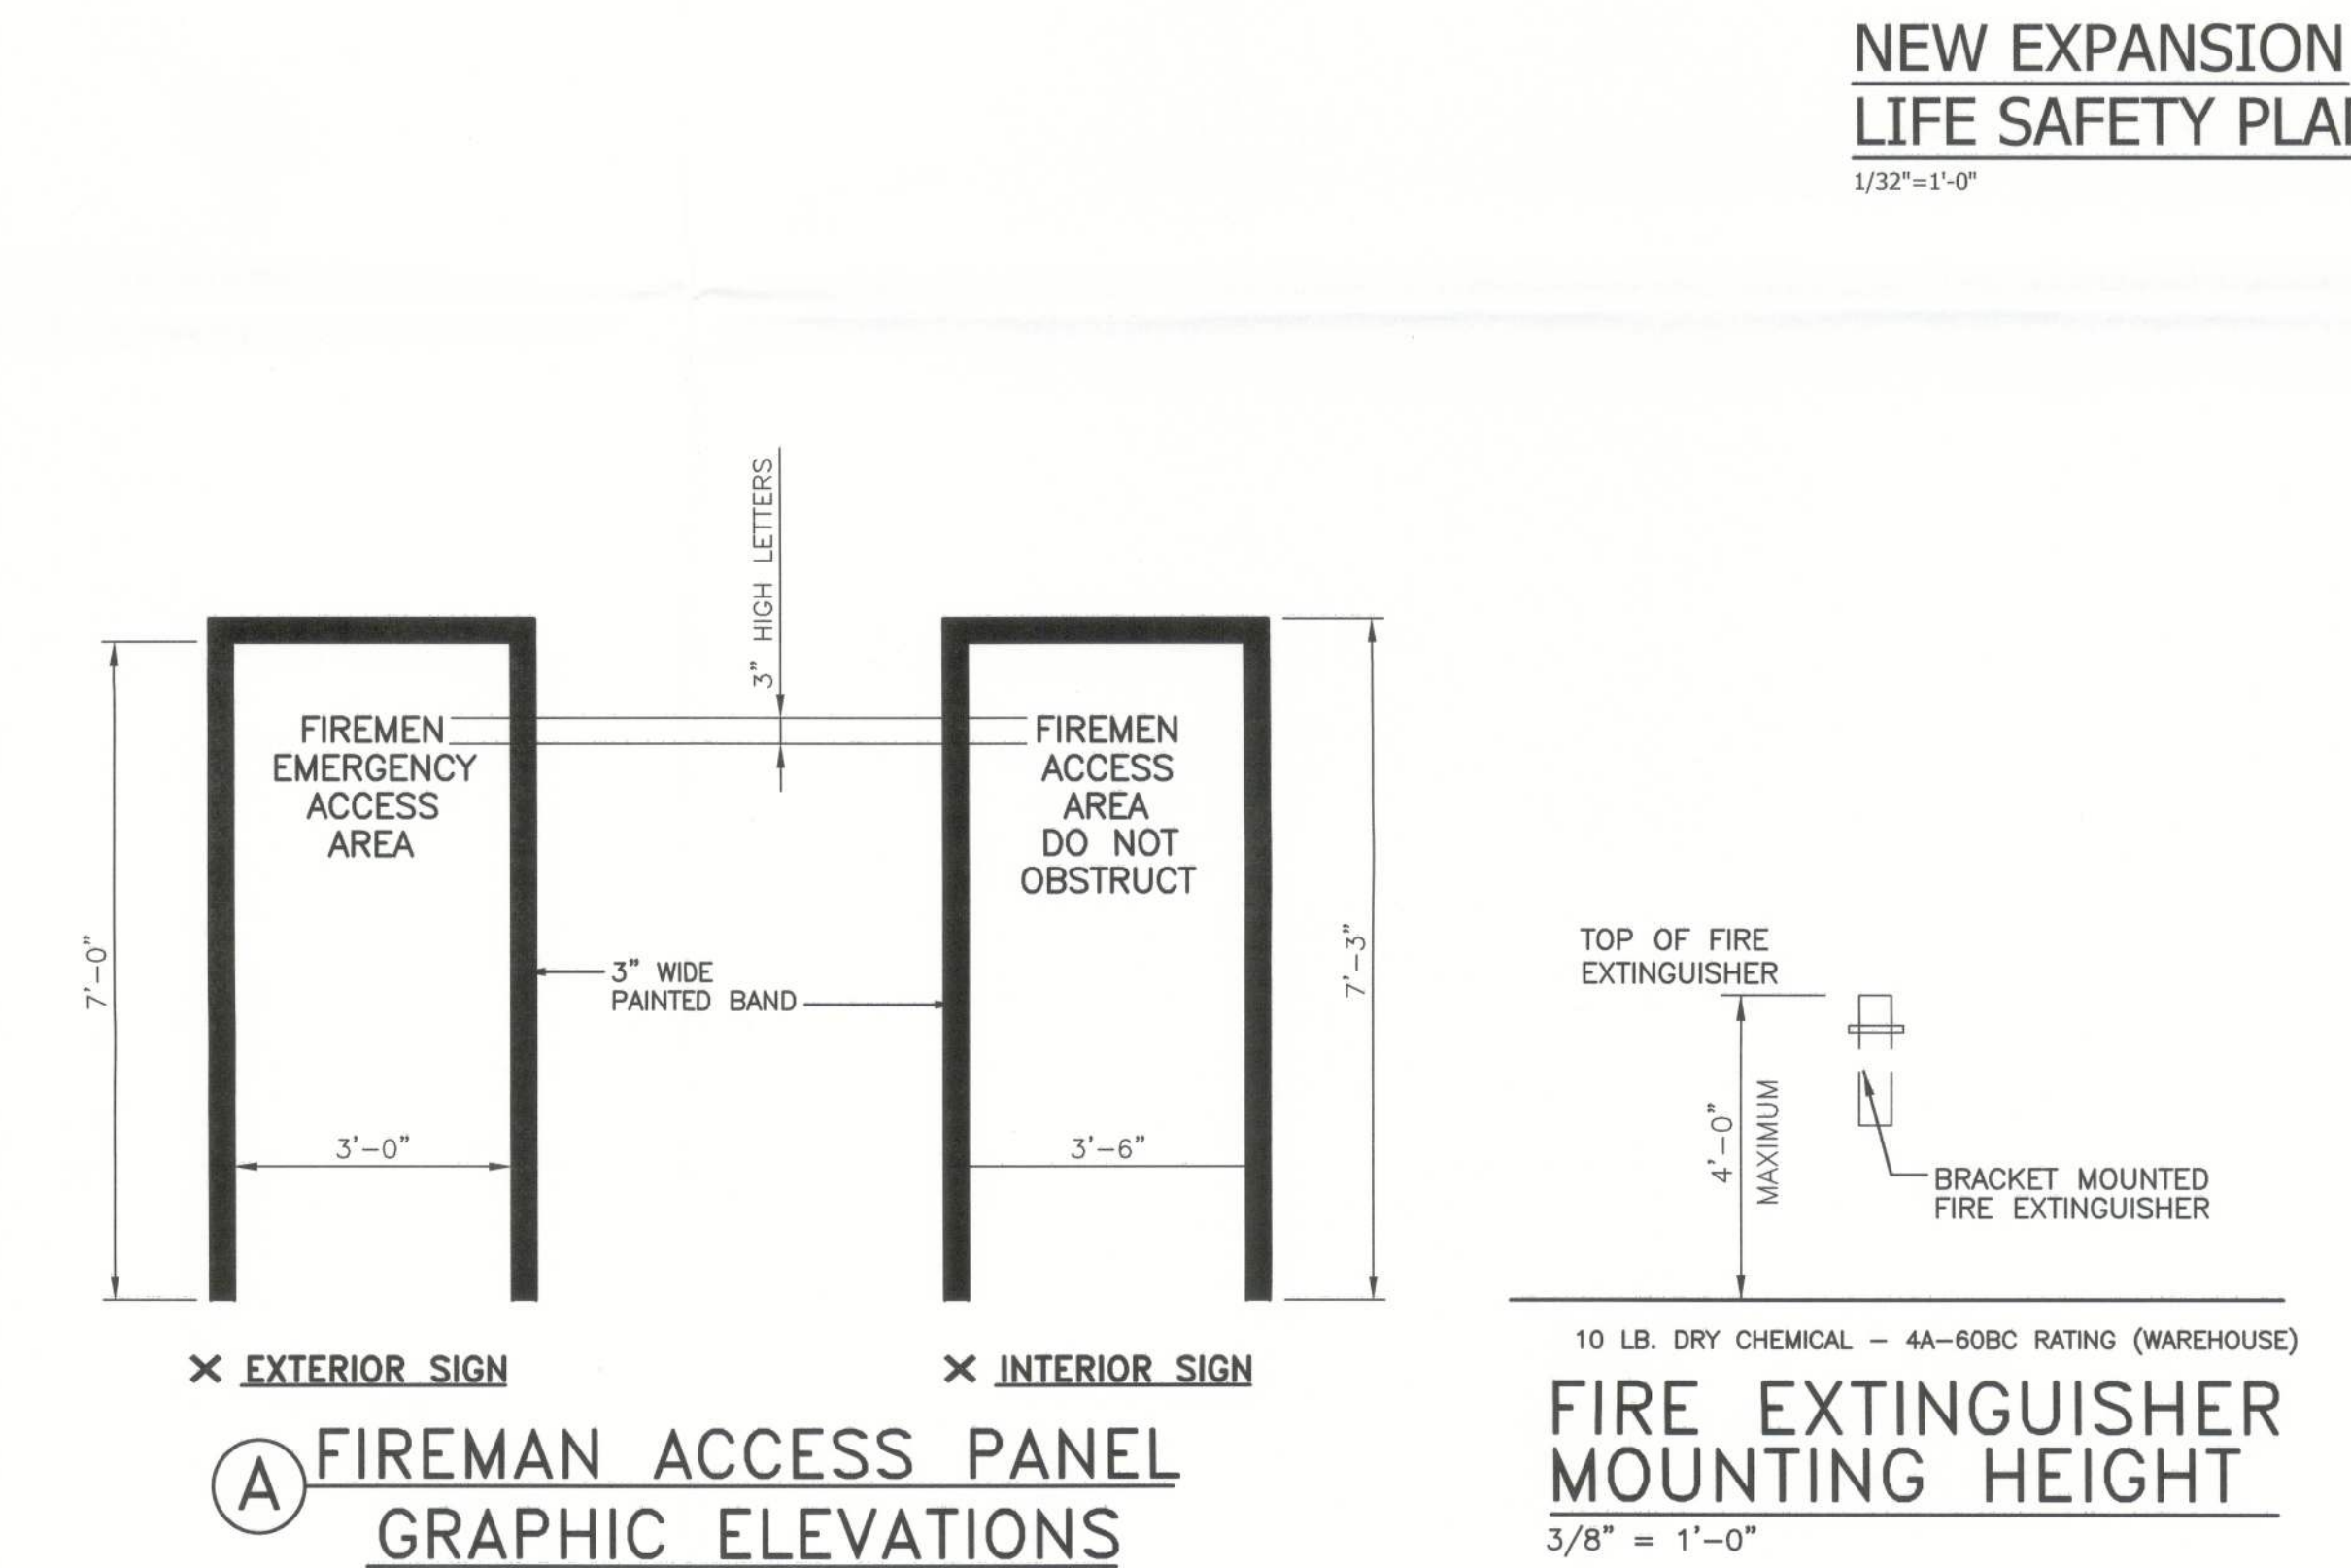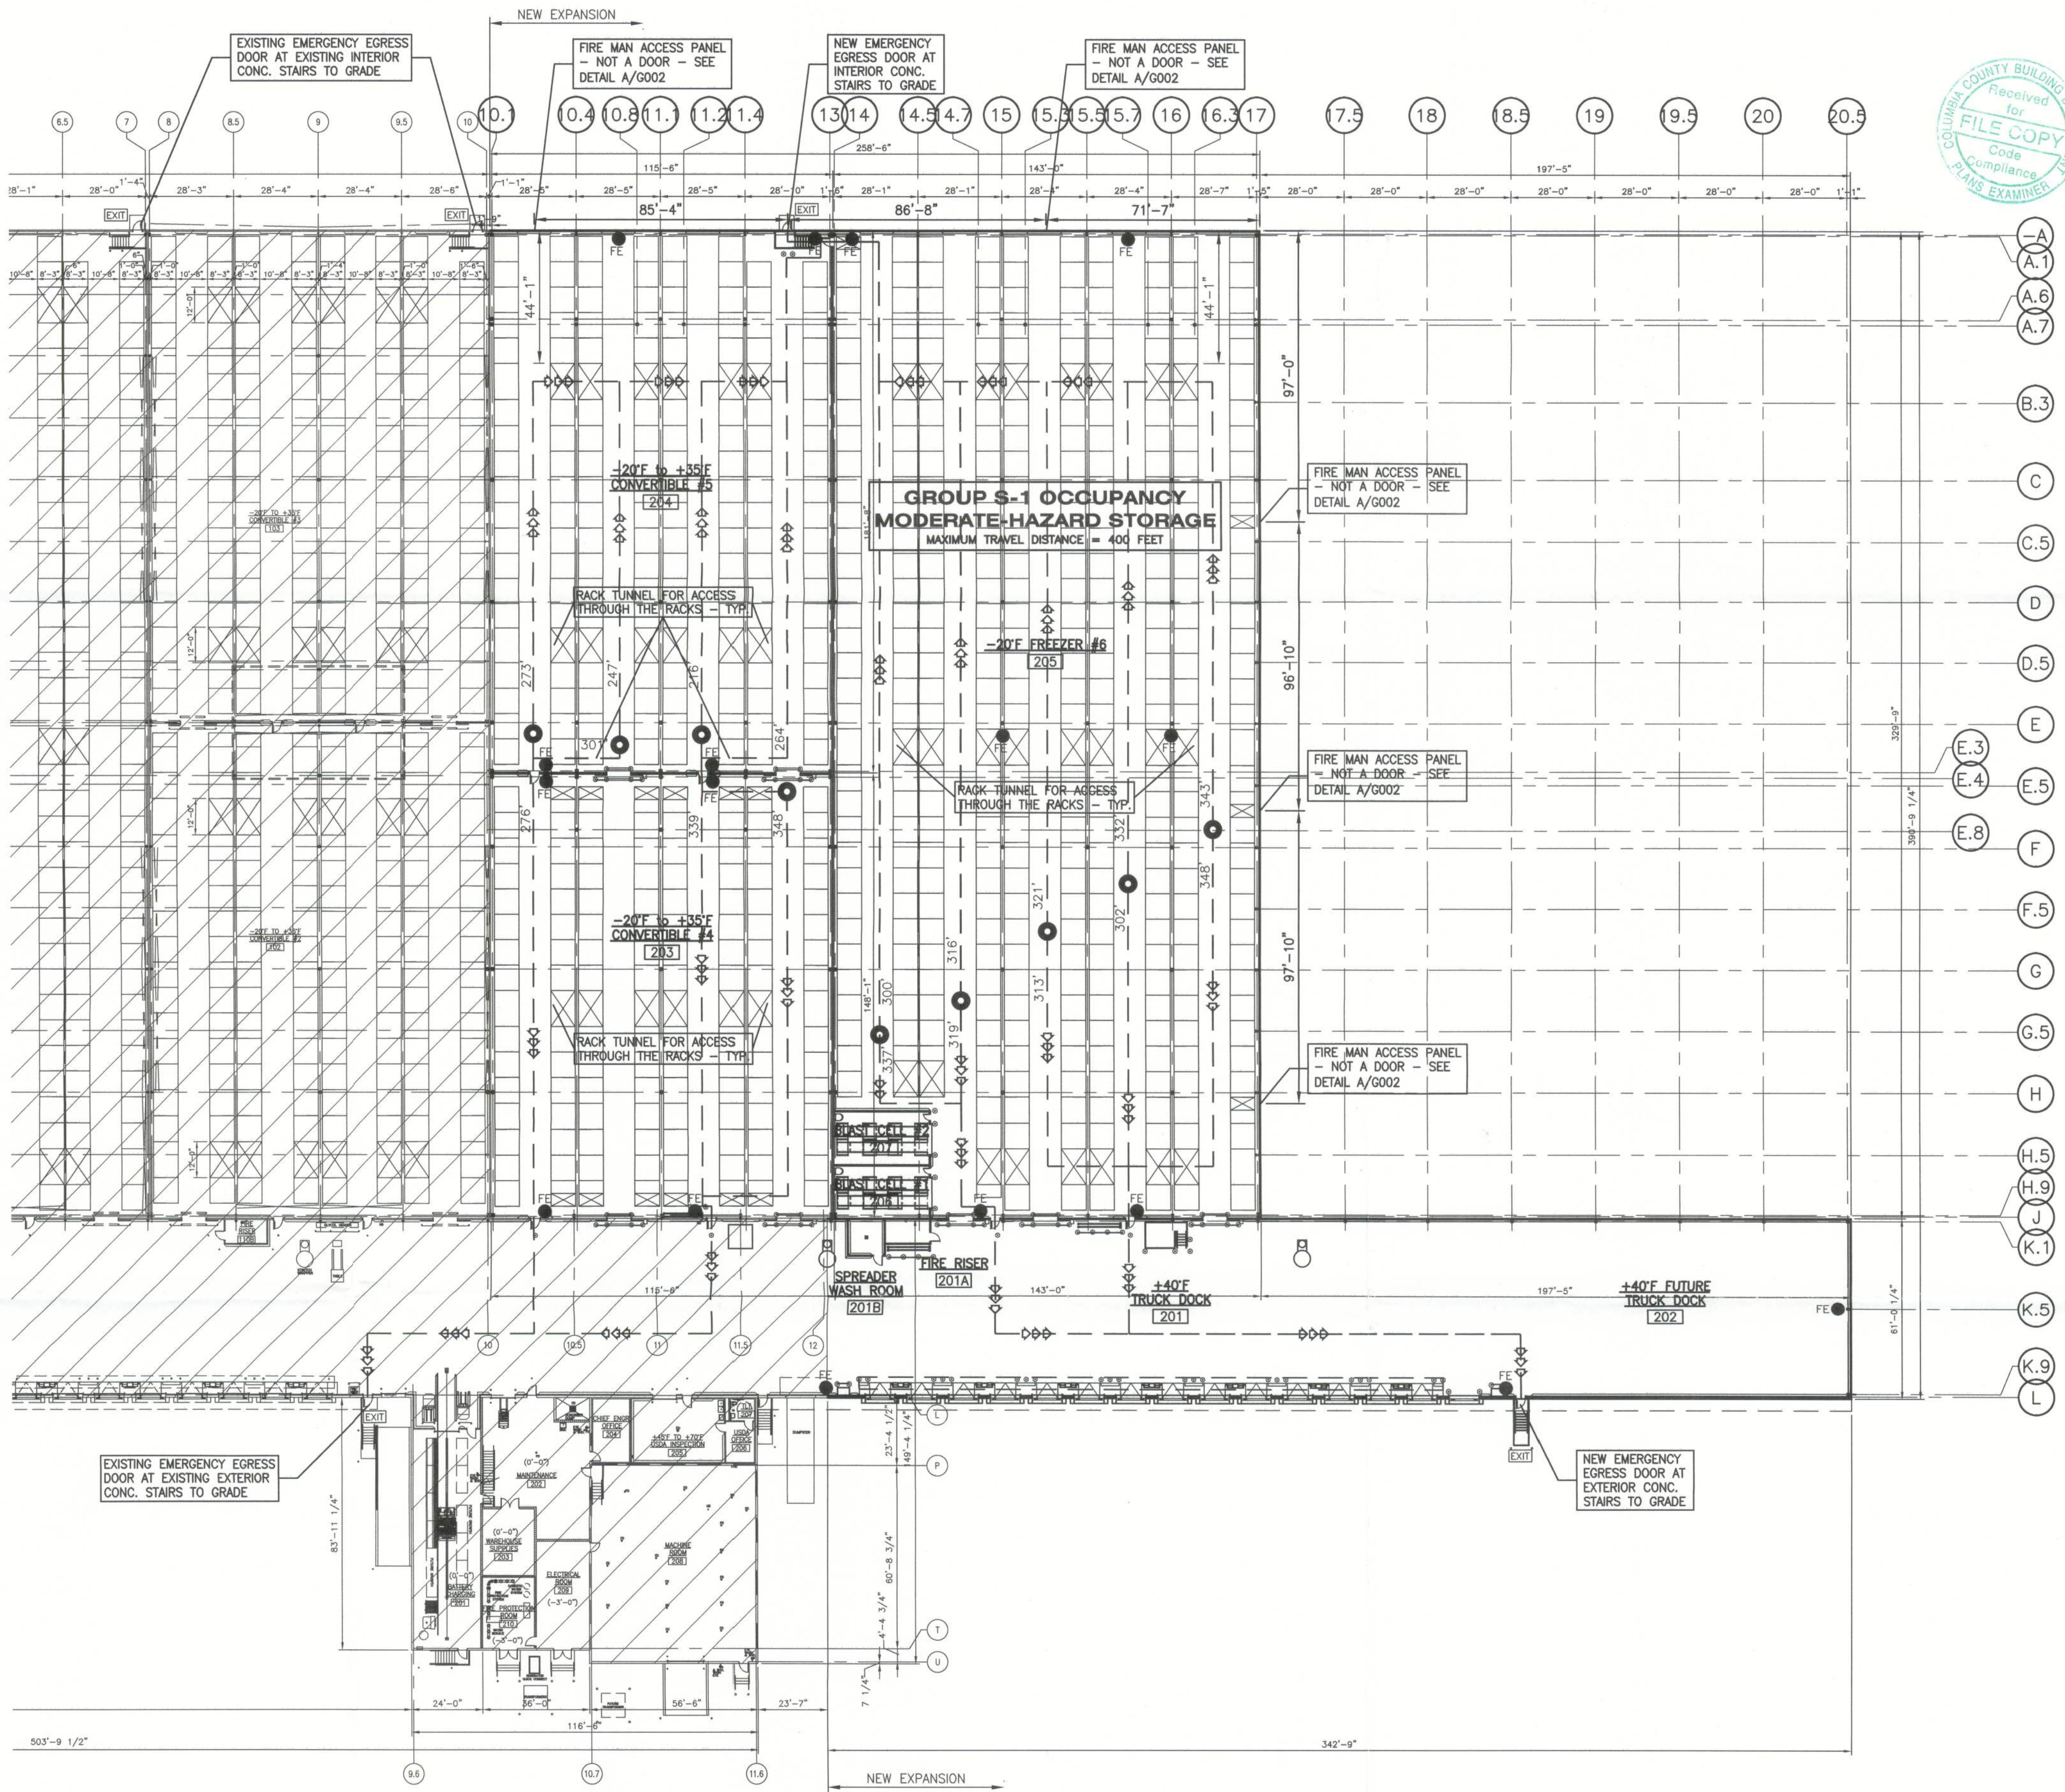

UNITED STATES COLD STORAGE, INC.
PHASE II EXPANSION
LAKE CITY, FLORIDA

BUILDING CODE ANALYSIS & LIFE SAFETY FLOOR PLAN

© The Stellar Group 2010. Copyright. The Stellar Group, 2010. All rights reserved. No part of this work may be used, reproduced, distributed, displayed or otherwise communicated in any form or by any means without the prior written consent of The Stellar Group.

JOB NO.	710-04224	PERMIT ISSUE	DESCRIPTION
DRAWN:	BB	BY	
CHECKED:	BB	DATE	
SCALE:	AS NOTED		
G002			
DRAWING NO.			

UNITED STATES COLD STORAGE, INC.

PHASE II EXPANSION LAKE CITY, FLORIDA

710-04224

GENERAL

G001 COVER SHEET
G002 BUILDING CODE ANALYSIS &
LIFE SAFETY FLOOR PLAN

CIVIL

C101 SITE GEOMETRY PLAN
C102 SITE UTILITY PLAN
C103 GRADING AND DRAINAGE PLAN
C104 EROSION AND SEDIMENT CONTROL PLAN
C501 SITE DETAILS
C502 SITE DETAILS

STRUCTURAL

S000 STRUCTURAL GENERAL NOTES
S101 FOUNDATION PLAN
S102 CONCRETE SLAB PLAN
S103 ROOF FRAMING PLAN
S104 PENTHOUSE FRAMING PLAN
S200 STRUCTURAL ELEVATIONS
S201 STRUCTURAL ELEVATIONS
S500 FOUNDATION SECTIONS AND DETAILS
S501 FOUNDATION SECTIONS AND DETAILS
S510 SECTIONS AND DETAILS
S511 SECTIONS AND DETAILS
S512 SECTIONS AND DETAILS
S601 JOIST GIRDER DIAGRAMS
S602 JOIST DIAGRAMS
S603 JOIST AND JOIST GIRDER DIAGRAMS

ARCHITECTURAL

A100 OVERALL FLOOR PLAN
A101 ENLARGED FLOOR PLAN
A102 ENLARGED FLOOR PLAN
A103 ENLARGED FLOOR PLAN
A104 ENLARGED ROOF PLAN
A200 OVERALL EXTERIOR ELEVATIONS
A300 WALL SECTIONS
A301 WALL SECTIONS
A302 WALL SECTIONS
A303 WALL SECTIONS
A400 STAIR PLANS, SECTIONS & DETAILS
A401 DOCK PLAN, SECTIONS & DETAILS
A501 ROOF DETAILS
A502 MISCELLANEOUS DETAILS
A601 DOOR & FINISH SCHEDULES, DOOR TYPES
A602 DOOR DETAILS

PLUMBING

P001 PLUMBING SPECS AND NOTES
P002 PLUMBING SPECS
P100 ENLARGED SANITARY AND PROCESS PIPING FLOOR PLAN
P101 ENLARGED SANITARY AND PROCESS PIPING FLOOR PLAN
P102 ENLARGED SANITARY AND PROCESS PIPING FLOOR PLAN
P501 PLUMBING DETAILS

ELECTRICAL

E001 LEGEND NOTES AND FIXTURE SCHEDULE
E002 ELECTRICAL SITE PLAN
E101 LIGHTING PLAN WAREHOUSE AND DOCK
E102 LIGHTING PLANS PENTHOUSES
E201 POWER PLAN WAREHOUSE AND DOCK
E202 POWER PLANS MACHINE, MAINTENANCE AND PENTHOUSES
E501 ELECTRICAL DETAILS
E502 ELECTRICAL DETAILS
E503 ELECTRICAL DETAILS
E601 ELECTRICAL SINGLE LINE DIAGRAM
E602 REFRIGERATION WCP DIAGRAM
E603 PANEL SCHEDULES

REFRIGERATION

R001 COVER SHEET
R100 UNDERFLOOR WARMING PLAN
R101 OVERALL FLOOR PLAN
R102 OVERALL ROOF PLAN
R301 UNDERFLOOR WARMING DETAILS
R401 MACHINE ROOM AND ROOF EQUIPMENT LOCATION PLANS
R402 MACHINE ROOM AND ROOF PIPING PLANS
R403 ENLARGED PENTHOUSE PLANS & SECTIONS
R501 INSULATION DETAILS
R502 INSULATION AND REFRIGERATION DETAILS
R503 PIPE STAND DETAILS
R504 CO2/NH3 HEAT EXCHANGER/RECIRCULATOR & -25F CO2 PUMP PACKAGE "LTPR" DETAILS
R505 M&M MODEL HPC104S AND HPC108S RECIPROCATING COMPRESSOR DETAIL
R601 REFRIGERATION SCHEDULES
R602 EXISTING REFRIGERATION SCHEDULES
R700 CO2 / NH3 BLOCK FLOW DIAGRAM
R701 NH3 P & ID
R702 CO2 P & ID
R703 PLANT P & ID
R704 PLANT P & ID
R705 PLANT P & ID
R706 CONTROL GROUP P & ID

Sheet Identification	
A101X01	
↑↑↑↑↑ Unit or Floor number (large projects only)	
↑ Sheet Sequence Number	
↑ Sheet Type Designator	
↑ Discipline Designator	
DISCIPLINE DESIGNATORS	SHEET TYPE DESIGNATORS
G GENERAL	0 GENERAL
H HAZARDOUS MATERIALS	1 PLANS
L LANDSCAPE	2 ELEVATIONS
S STRUCTURE	3 SECTIONS
A ARCHITECTURAL	4 LARGE SCALE VIEWS
I INTERIORS	5 DETAILS
P FINE PROTECTION	6 SCHEDULES AND DIAGRAMS
U UTILITY - PROCESS PIPING	7 USER DEFINED
Q PROCESS EQUIPMENT AND PIPING	8 USER DEFINED
M MECHANICAL	9 3D REPRESENTATIONS
E ELECTRICAL	
T TELECOMMUNICATIONS	
R REFRIGERATION	
X RESOURCE	



PERMIT ISSUE 12-19-12