


SHOPS AT THE CROSSROADS

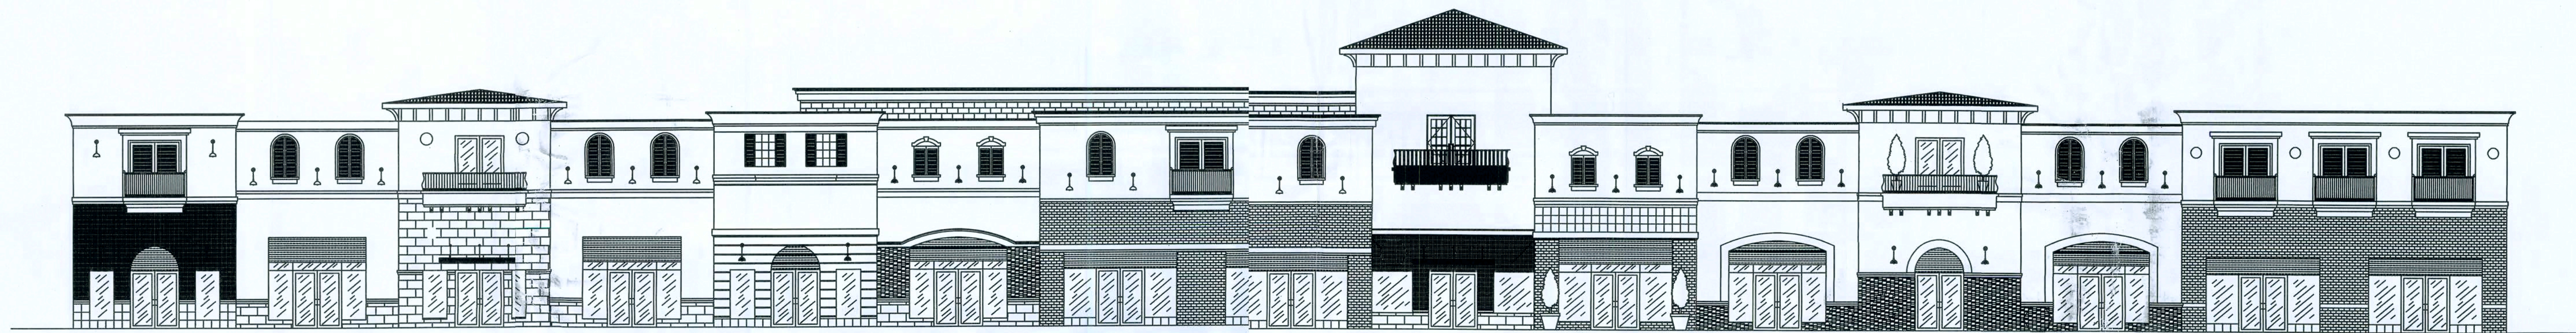

911 Addresses

Building 1 - 151 Sw Wadsey Rd, Lake City, FL 32024

Building 2 - 149 Sw Wadsey Rd, Lake City, FL 32024

Building 3 - 145 Sw Wadsey Rd, Lake City, FL 32024

AREA INDEX:	
BLDG 1:	9,621 S.F.
BLDG 2:	7,175 S.F.
BLDG 3:	11,208 S.F.
(1ST FLR: 8,500 S.F. & LOFT: 2,708 S.F.)	
TOTAL (ALL BLDGS):	28,004 S.F.

APPLICABLE CODES
 2004 FLORIDA BUILDING CODE (WITH 2006 AND 2007 REVISIONS)
 2002 NATIONAL ELECTRIC CODE (NFPA 70)
 2004 FLORIDA PLUMBING CODE
 2004 FLORIDA MECHANICAL CODE
 2004 FLORIDA FIRE PROTECTION CODE
 (INCLUDES 2004 LIFE SAFETY CODE)

OCCUPANCY CLASS
 MERCANTILE (GROUP M)

OCCUPANCY LOADING / EGRESS REQUIREMENTS
 MERCANTILE BUILDING 1 - 9,621 / 60 S.F. PER OCCUPANT = 160
 MERCANTILE BUILDING 2 - 7,175 / 60 S.F. PER OCCUPANT = 119
 MERCANTILE BUILDING 3 - 1ST FLOOR 8,500 / 60 S.F. PER OCCUPANT = 142
 STORAGE BUILDING 3 - LOFT / 2,708.18 / 300 S.F. PER OCCUPANT = 9


TYPE OF CONSTRUCTION
 TYPE V-B

CONSTRUCTION DOCUMENTS

THE CUSTOMER IS RESPONSIBLE FOR DELIVERING THE REQUIRED SETS OF CONSTRUCTION DOCUMENTS TO THE PERMIT ISSUING AUTHORITIES, FOR THE ISSUANCE OF CONSTRUCTION PERMITS. THE CONTRACTOR SHALL REVIEW THE CONSTRUCTION DOCUMENTS AND VERIFY ALL DIMENSIONS. ANY DISCREPANCIES SHALL BE REPORTED TO YOUR SALES REPRESENTATIVE PRIOR TO THE COMMENCEMENT OF ANY WORK OR FABRICATION OF ANY MATERIALS.

DO NOT SCALE OFF THESE PLANS

AMPLE DIMENSIONS ARE SHOWN ON THE PLANS TO LOCATE ALL ITEMS. SIMPLE ARITHMETIC MAY BE USED TO DETERMINE THE LOCATIONS OF THOSE ITEMS NOT DIMENSIONED.

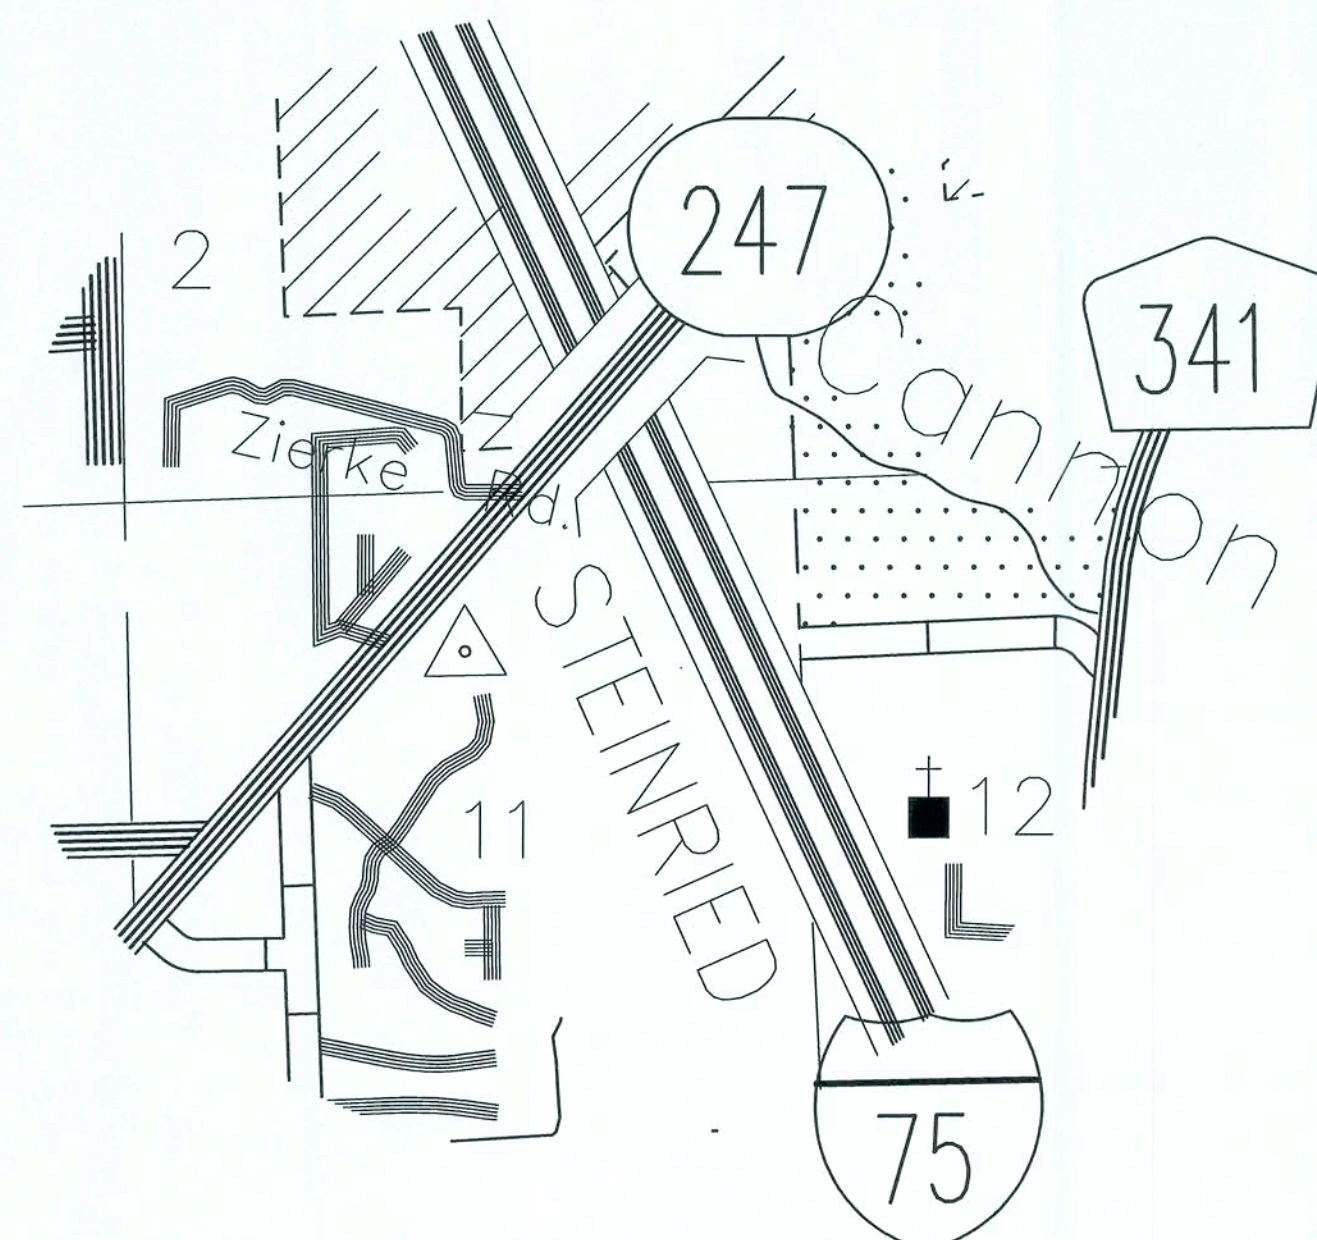

GTC DESIGN GROUP, LLC
 STRUCTURAL/CIVIL ENGINEERS


P.O. Box 187
 130 West Howard Street
 Live Oak FL, 32064
 Phone: (386) 362-3678
 Fax: (386) 362-6133

Gary Gill, PE 51942
 Auth. # 9461

Sheet List Table

Sheet Number	Sheet Title
A-1.0	OVERALL PLAN
A-1.1	BUILDING I FLOOR PLAN
A-1.2	BUILDING II FLOOR PLAN
A-1.3	BUILDING III FLOOR PLAN
A-2.0	ELEVATIONS
A-3.0	REFLECTED CEILING PLAN
S-1.0	FOUNDATION PLAN - OVERALL
S-1.1	FOUNDATION PLAN - BUILDINGS 1 & 2
S-1.2	FOUNDATION PLAN - BUILDING 3
S-2.0	ROOF FRAMING PLAN
S-3.0	SECTIONS - BUILDING 1 & 2
S-3.1	SECTIONS - BUILDING 3
S-4.0	GENERAL NOTES
S-5.0	STRUCTURAL ELEVATIONS BLDG I & II
S-5.1	STRUCTURAL ELEVATION - BLDG III
M-1.0	MECHANICAL PLAN - BUILDING I & II
M-1.1	MECHANICAL PLAN - BUILDING III
E-1.0	ELECTRICAL RISER ELEV
E-2.0	ELECTRICAL
E-3.0	ELECTRICAL LIGHTING
P-1.0	SEWER PLAN - BLDG III
P-2.0	WATER PLAN - BLDG III

12/21/15

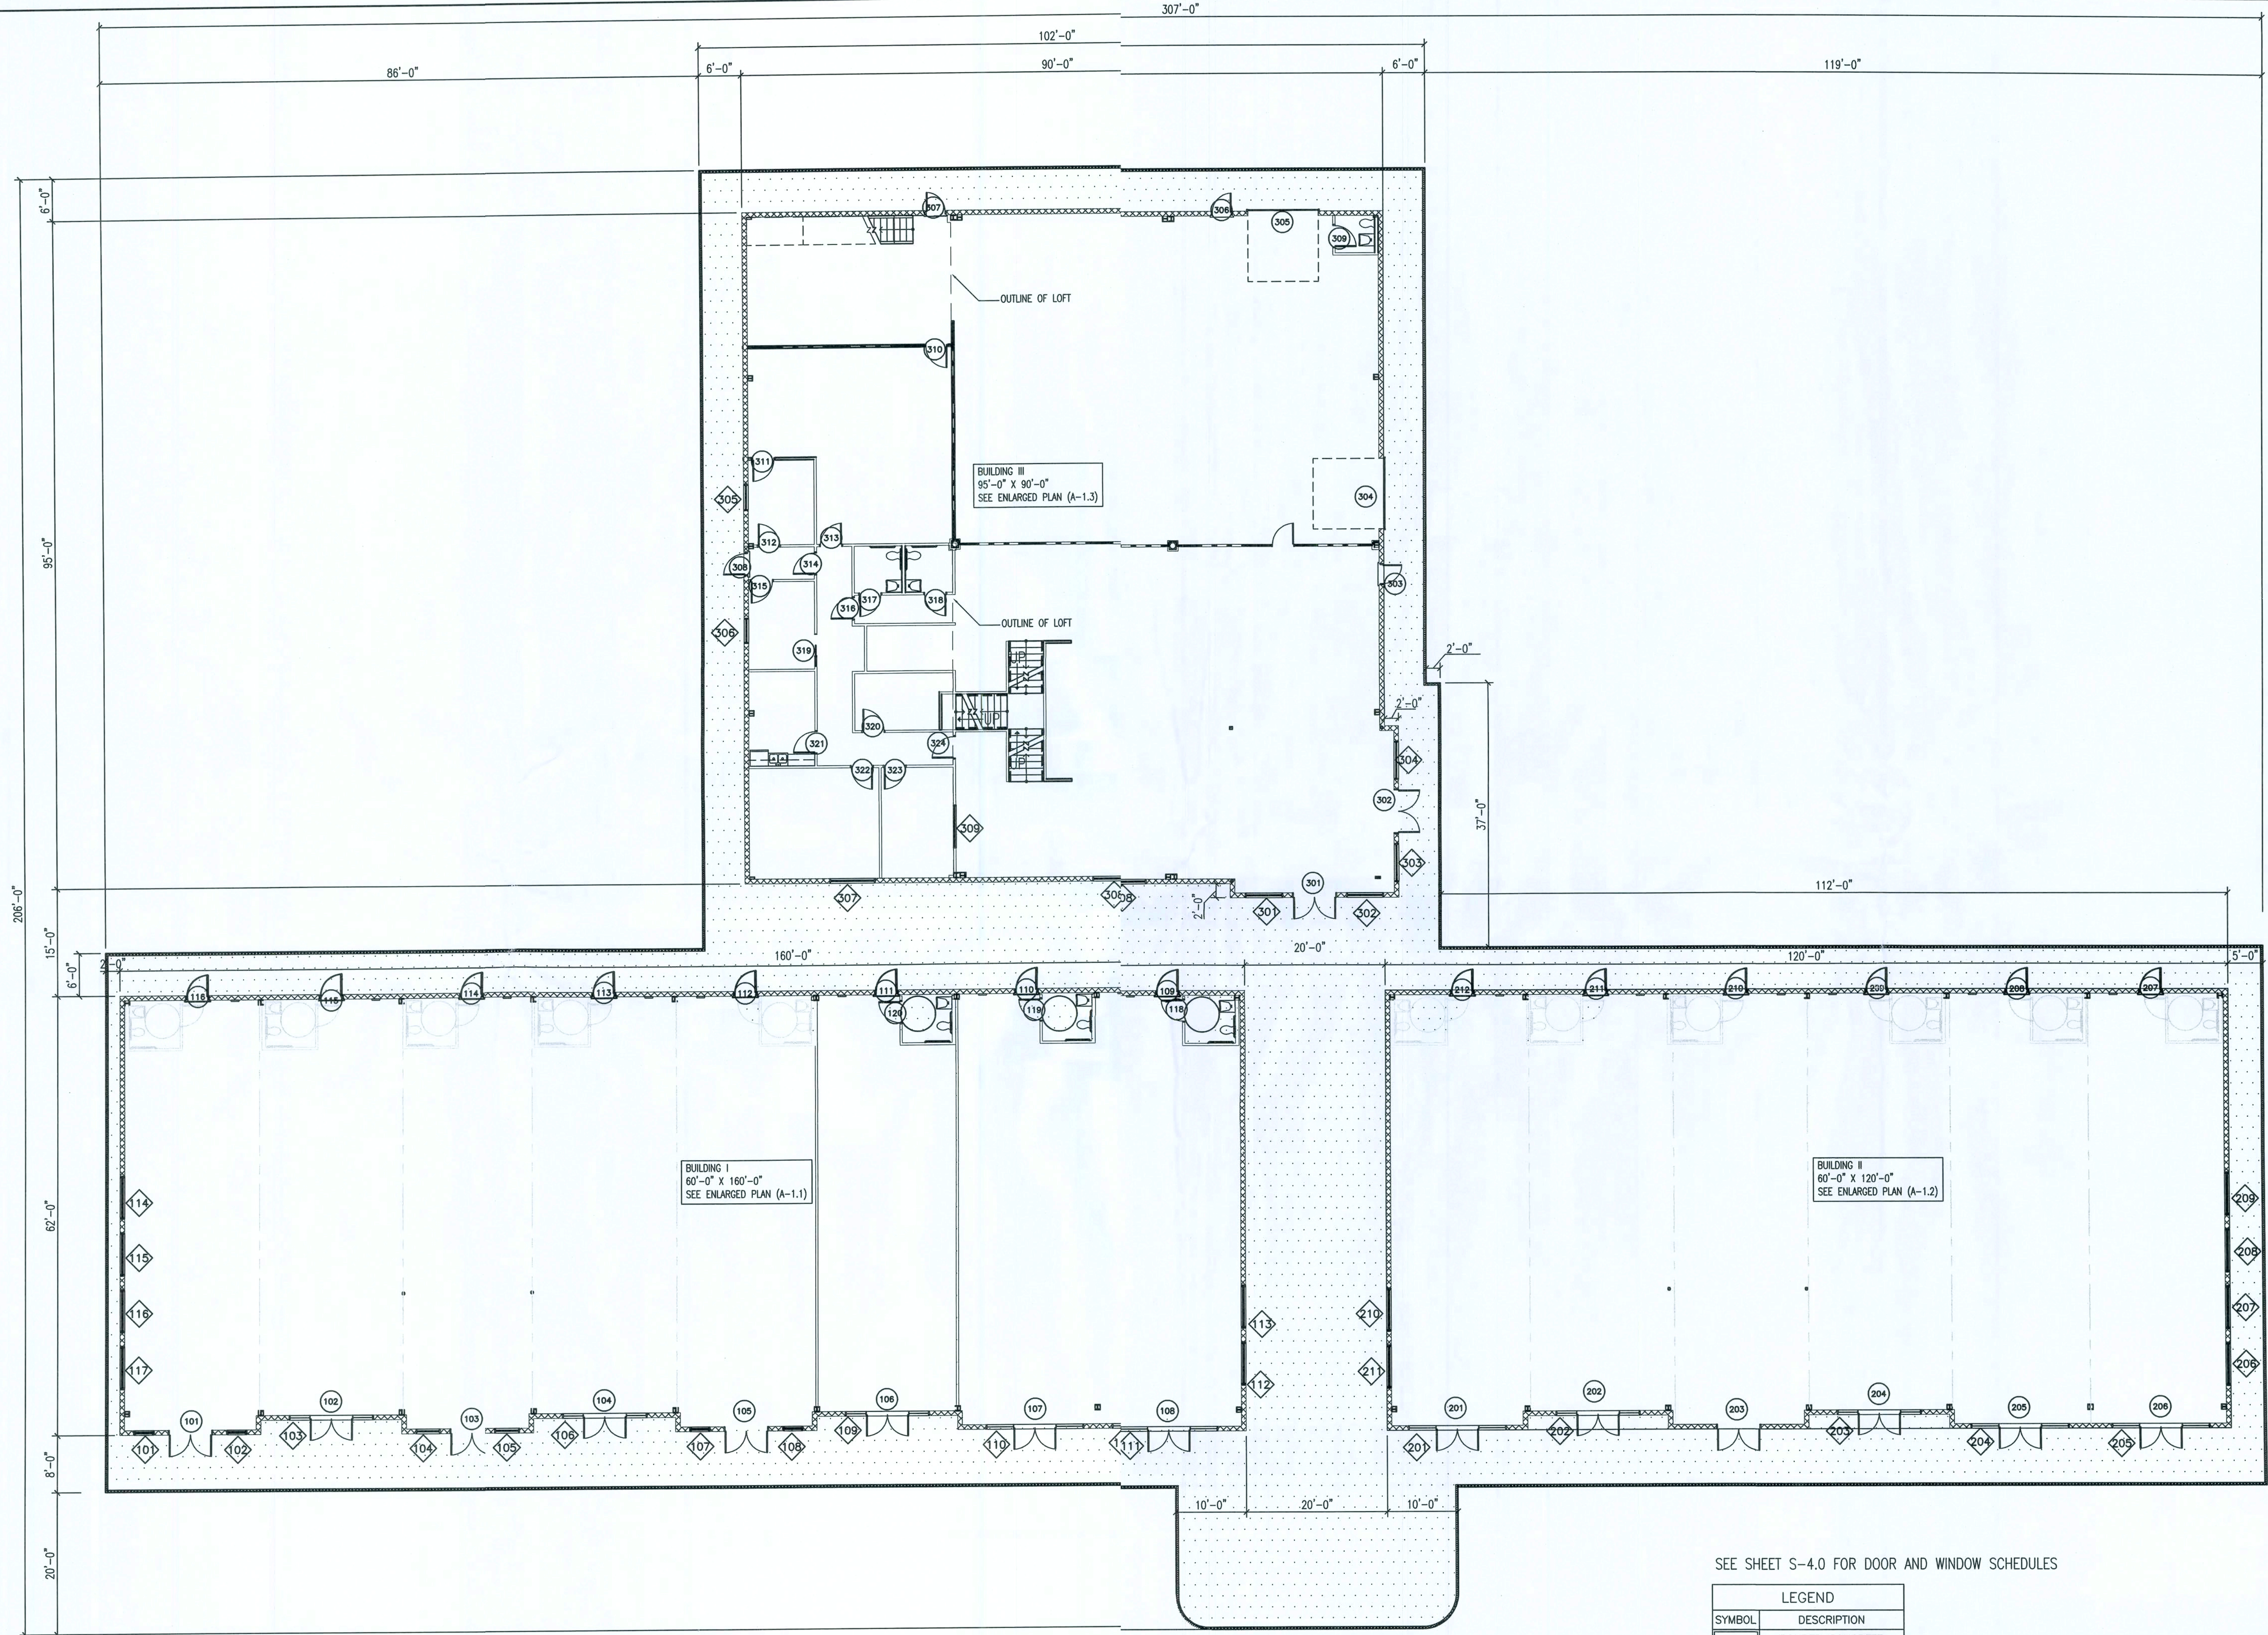

OVER ALL PLAN
3/32" = 1'

SEE SHEET S-4.0 FOR DOOR AND WINDOW SCHEDULES

LEGEND	
SYMBOL	DESCRIPTION
	POURED CONCRETE
	THICK SET PAVERS
	CONCRETE CURB BORDER

SHOPS AT THE CROSSROADS
NEW STRIP MALL
LAKE CITY, FLORIDA

OVERALL PLAN


REV. #	DATE	REVISION NOTES

P.O. Box 187
130 West Howard Street
Live Oak FL 32064
Phone: (386) 362-3678
Fax: (386) 362-6133
Gary J. Gill, PE 51942
Auth. # 9461






PROJECT NUMBER
PF06-163-S
DRAWN BY
F. VULETICH
CHECKED BY
G.G.

A-1.0

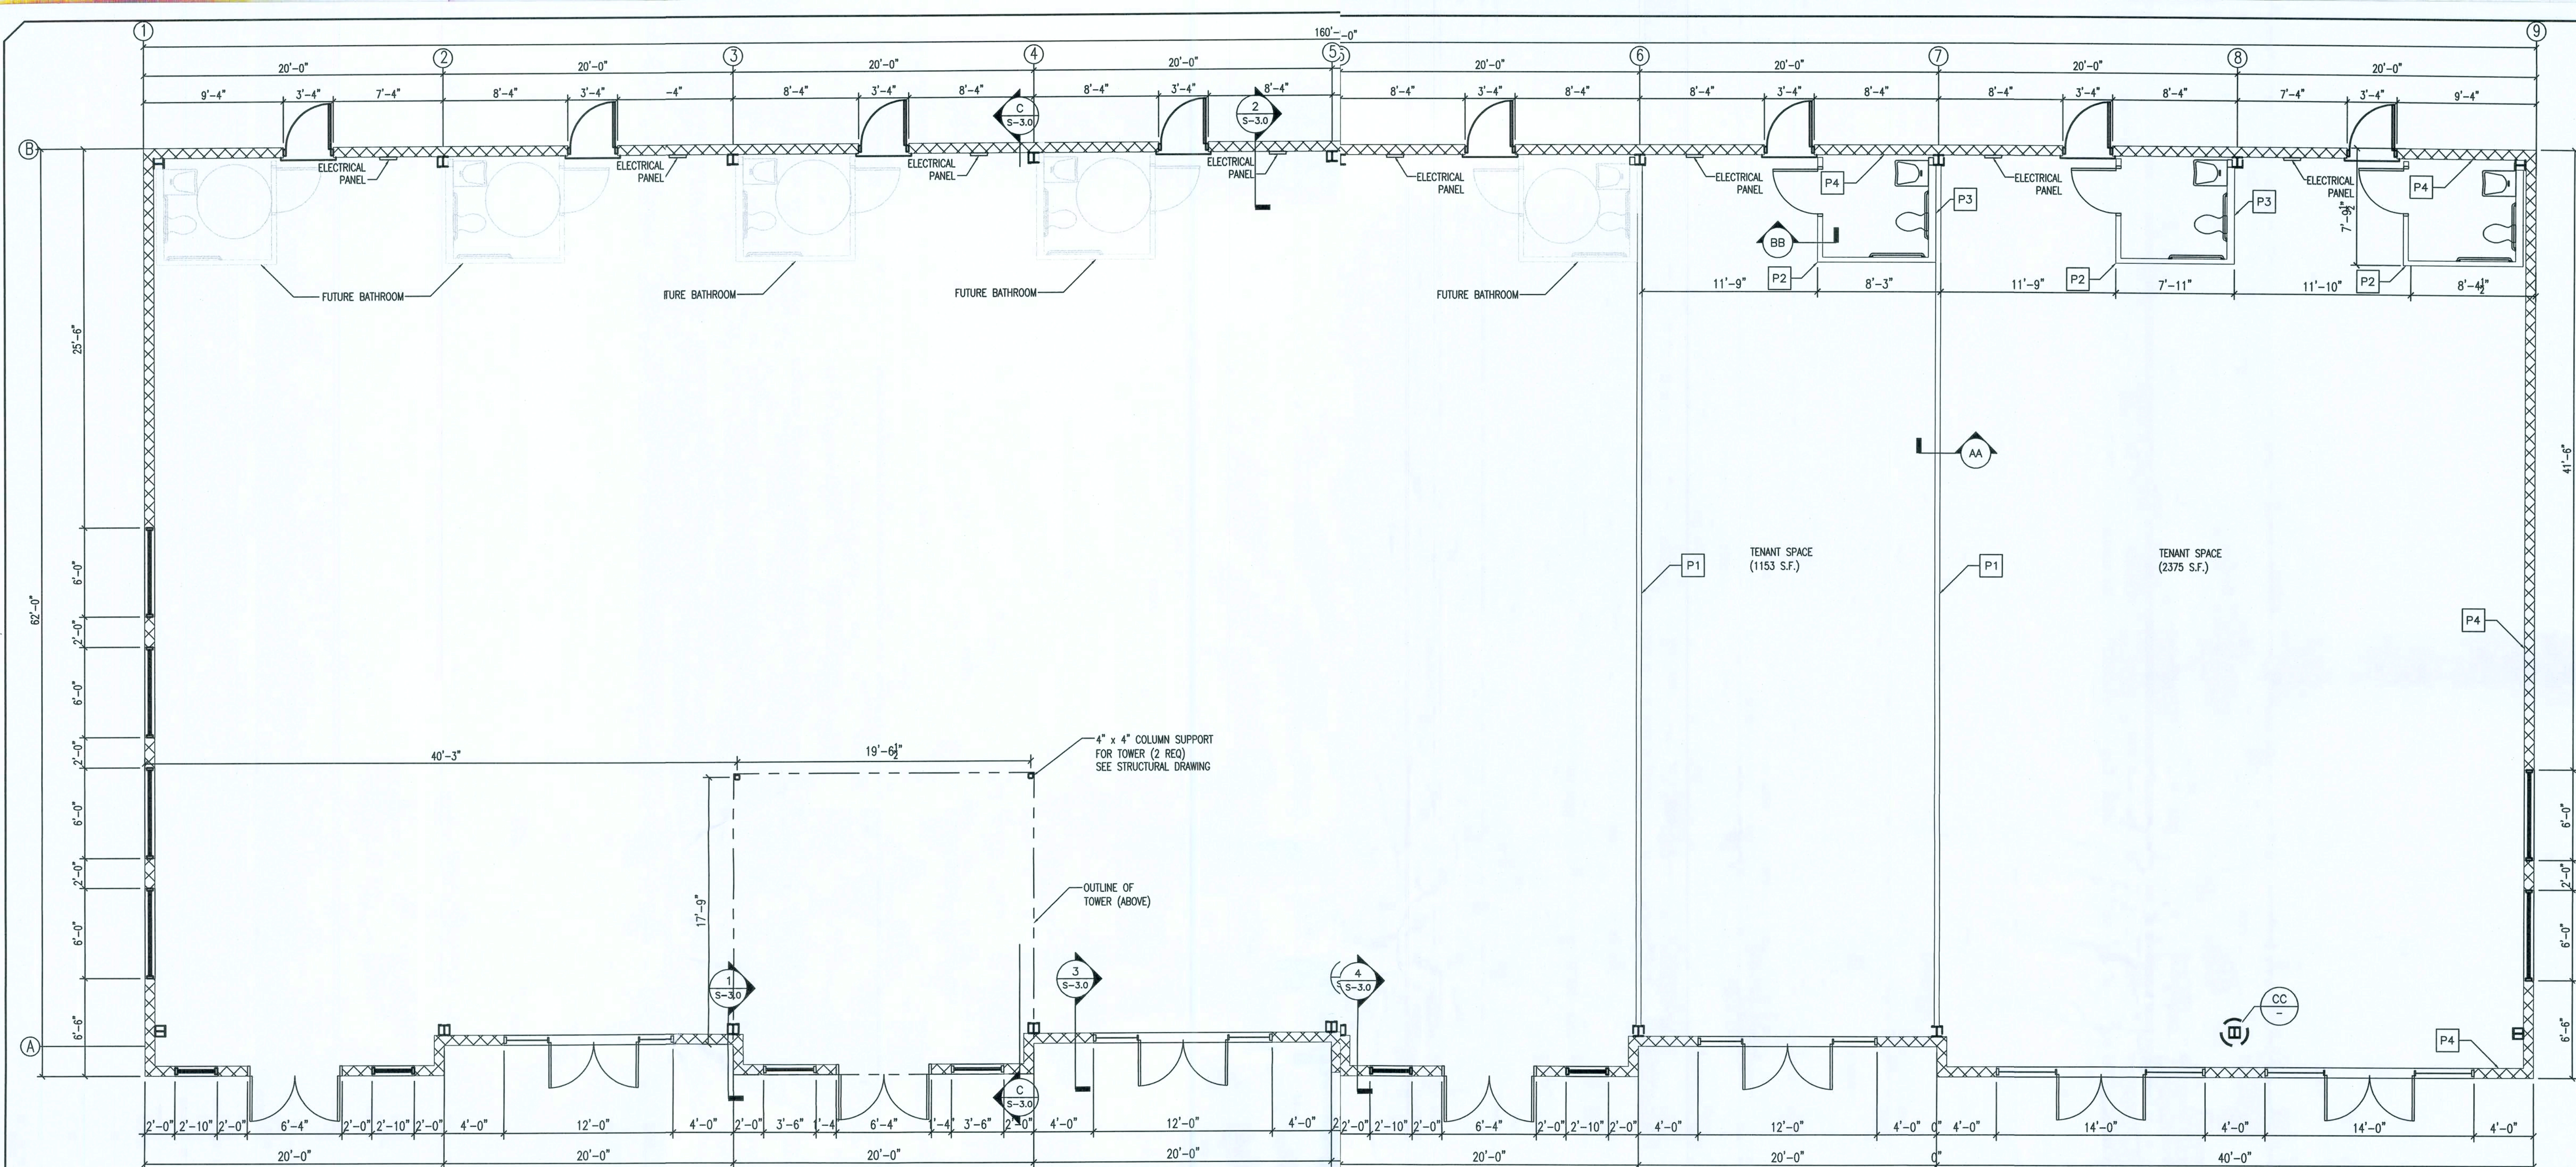

FLOOR PLAN BUILDING I
3/16" = 1'-0"

PARTITION TYPES	
P1	3 1/2" FIBERGLASS BATT INSULATION TYPE X G.W.B. 5/8" TYPE X G.W.B. 308158-33 @ 16" O.C.
P2	5/8" G.W.B. 308158-33 @ 16" O.C.
P3	5/8" G.W.B. 308158-33 @ 16" O.C.
P4	5/8" G.W.B. 1133 FLOORING 1/2" FLOOR BOARD 308158-33 @ 16" O.C.

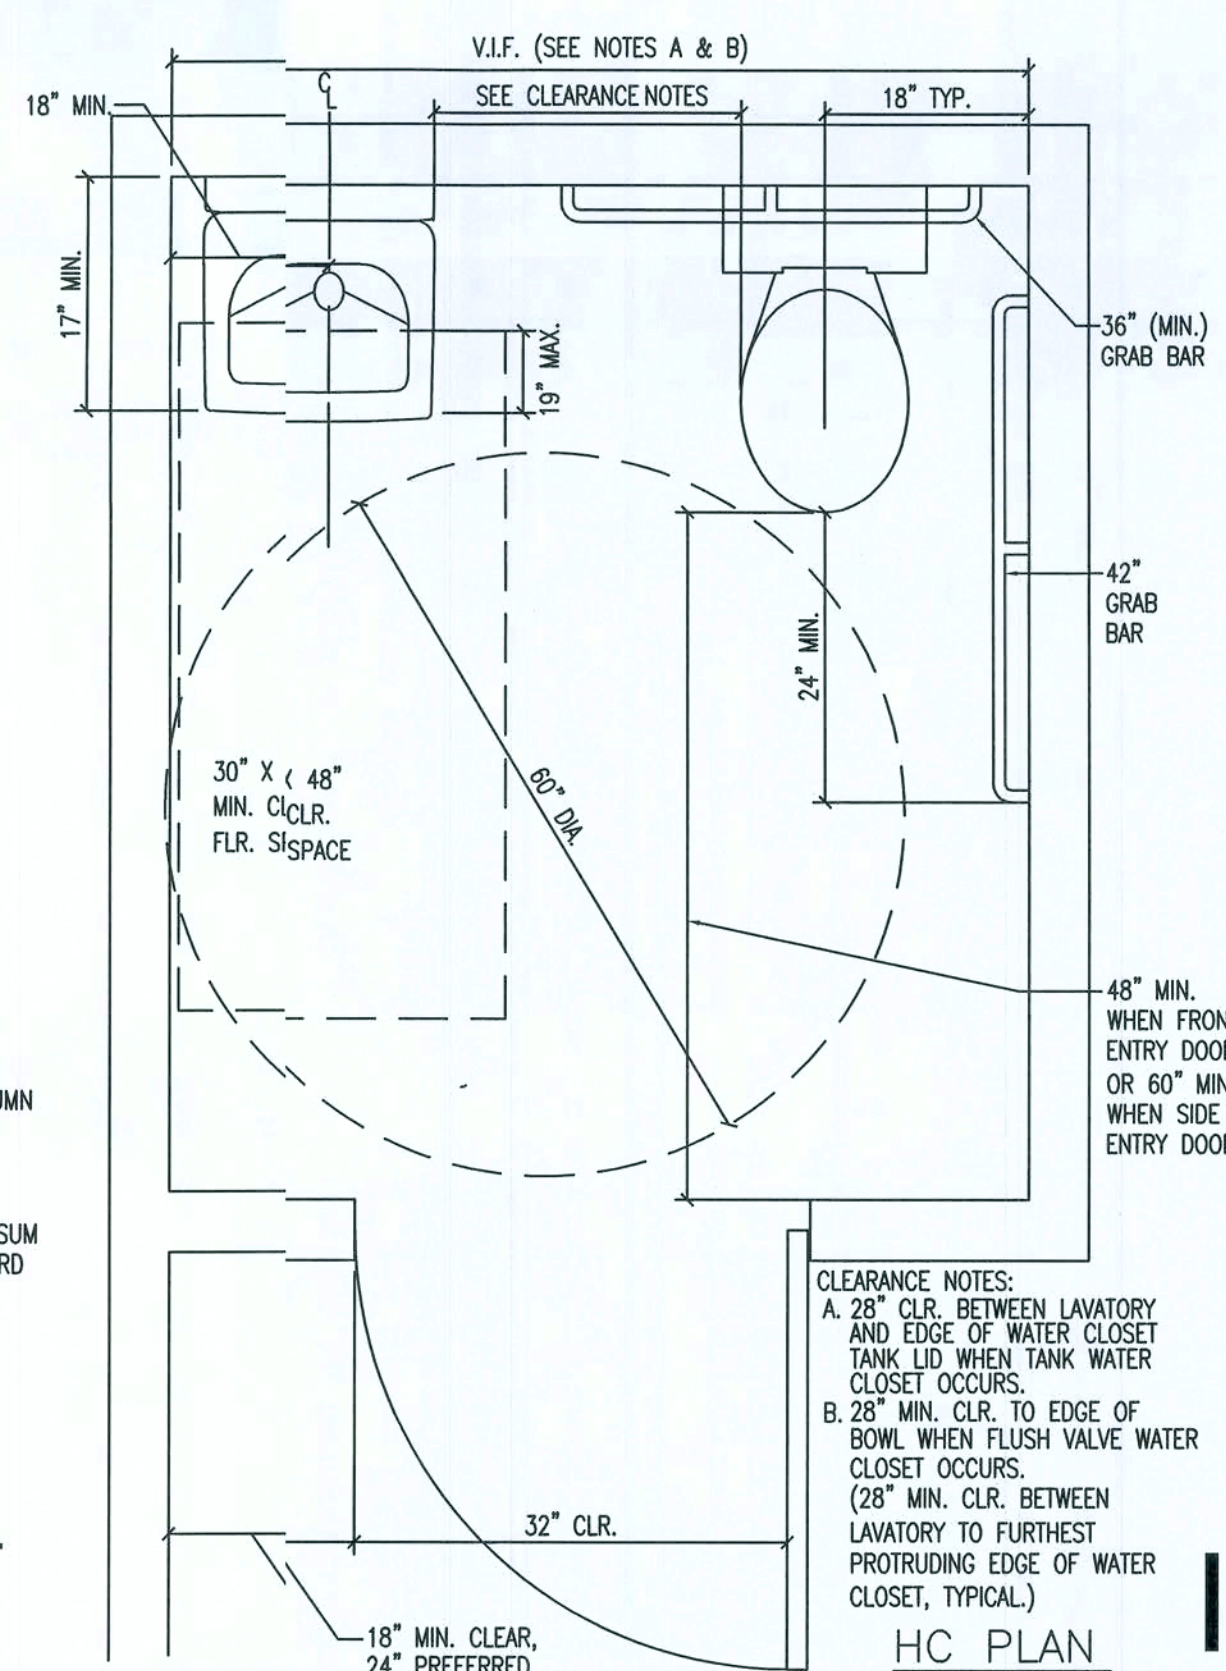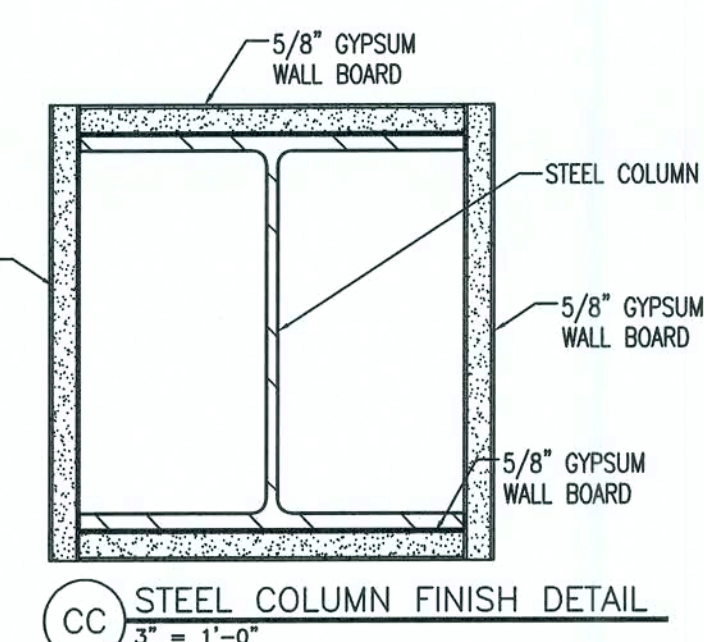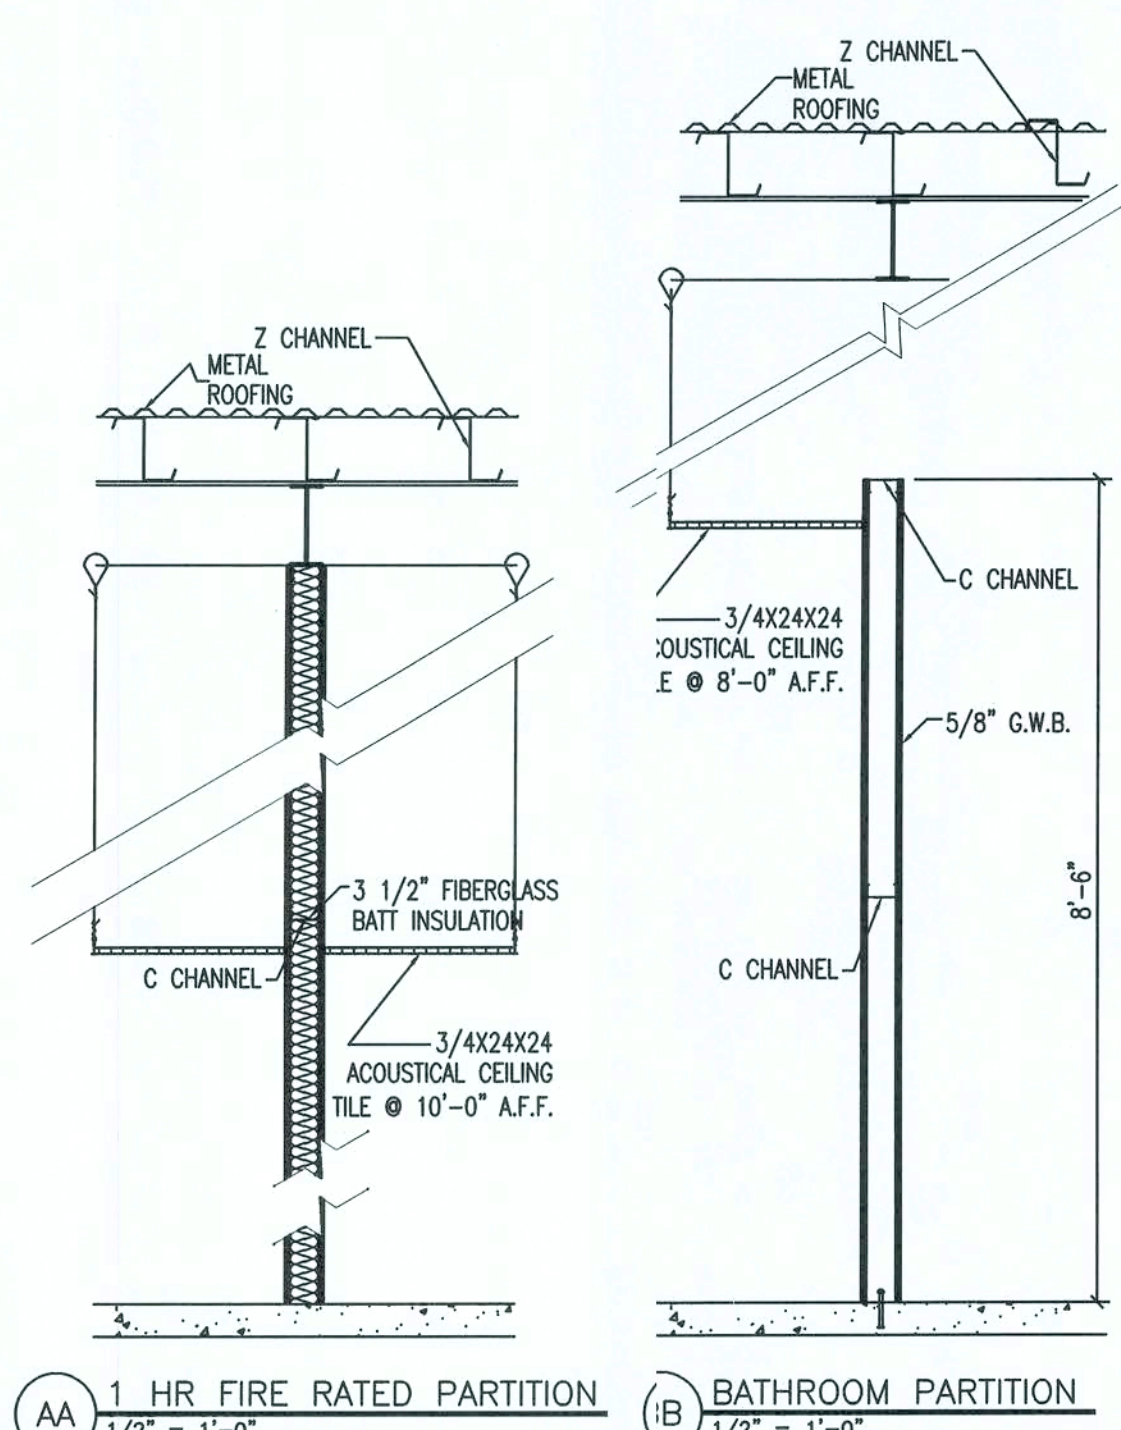

CLEARANCE NOTES:
A. 28" CLR. BETWEEN LAVATORY AND EDGE OF WATER CLOSET TANK LID WHEN TANK WATER CLOSET OCCURS.
B. 28" MIN. CLR. TO EDGE OF BOWL WHEN FLUSH VALVE WATER CLOSET OCCURS.
C. 28" MIN. CLR. BETWEEN LAVATORY TO FURTHEST PROTRUDING EDGE OF WATER CLOSET (TYPICAL).
HC PLAN
1/4" = 1'-0"

BLDG I ROOM FINISH SCHEDULE										
NUMBER	ROOM NAME	FLOOR	ALL WALLS		CEILING		BASE		NOTES	AREA
			MATL	FINISH	MATL	HEIGHT	MATL	FINISH		
100	TENANT SPACE 1	PER OWNER	G.W.B.	PER OWNER	G.W.B.	8'-0"	PER OWNER	PER OWNER	--	2249.67 SF
101	HC BATHROOM (3)	PER OWNER	G.W.B.	PER OWNER	G.W.B.	8'-0"	PER OWNER	PER OWNER	--	47.62 SF
102	HC BATHROOM (4)	PER OWNER	G.W.B.	PER OWNER	G.W.B.	8'-0"	PER OWNER	PER OWNER	--	46.99 SF
103	TENANT SPACE 2	PER OWNER	G.W.B.	PER OWNER	G.W.B.	8'-0"	PER OWNER	PER OWNER	--	1091.03 SF
104	HC BATHROOM (5)	PER OWNER	G.W.B.	PER OWNER	G.W.B.	8'-0"	PER OWNER	PER OWNER	--	47.09 SF

1-1/2" DIAMETER GRAB BAR W/ PEENED FINISH & 250 LBS. CAPACITY

TOILET SEAT DISPENSER (WHERE OCCURS)

NOTE:
1. PROVIDE PRIVACY DOOR LOCK WHEN IT IS A PRIVATE TOILET OR FOR UNSEX USE.
2. GRAB BARS; SEE TYPICAL ACCESSIBILITY NOTES SHEET.
3. SEE 3-1-3 & 2/TA-1 FOR MORE INFO.

HC ELEVATION
1/4" = 1'-0"

REV. #	DATE	REVISION NOTES
A	09-11-07	ISSUED FOR REVIEW
B	11-26-07	ISSUED FOR REVIEW
0	12-03-07	ISSUED FOR CONSTRUCTION


SHOPS AT THE CROSSROADS
NEW STRIP MALL
LAKE CITY, FLORIDA

BUILDING I FLOOR PLAN

PROJECT NUMBER
PF06-163-S
DRAWN BY
F. VULETICH
CHECKED BY
G.G.
A-1.1
SHEET 2 OF 22

ISSUED FOR CONSTRUCTION

12/11/07

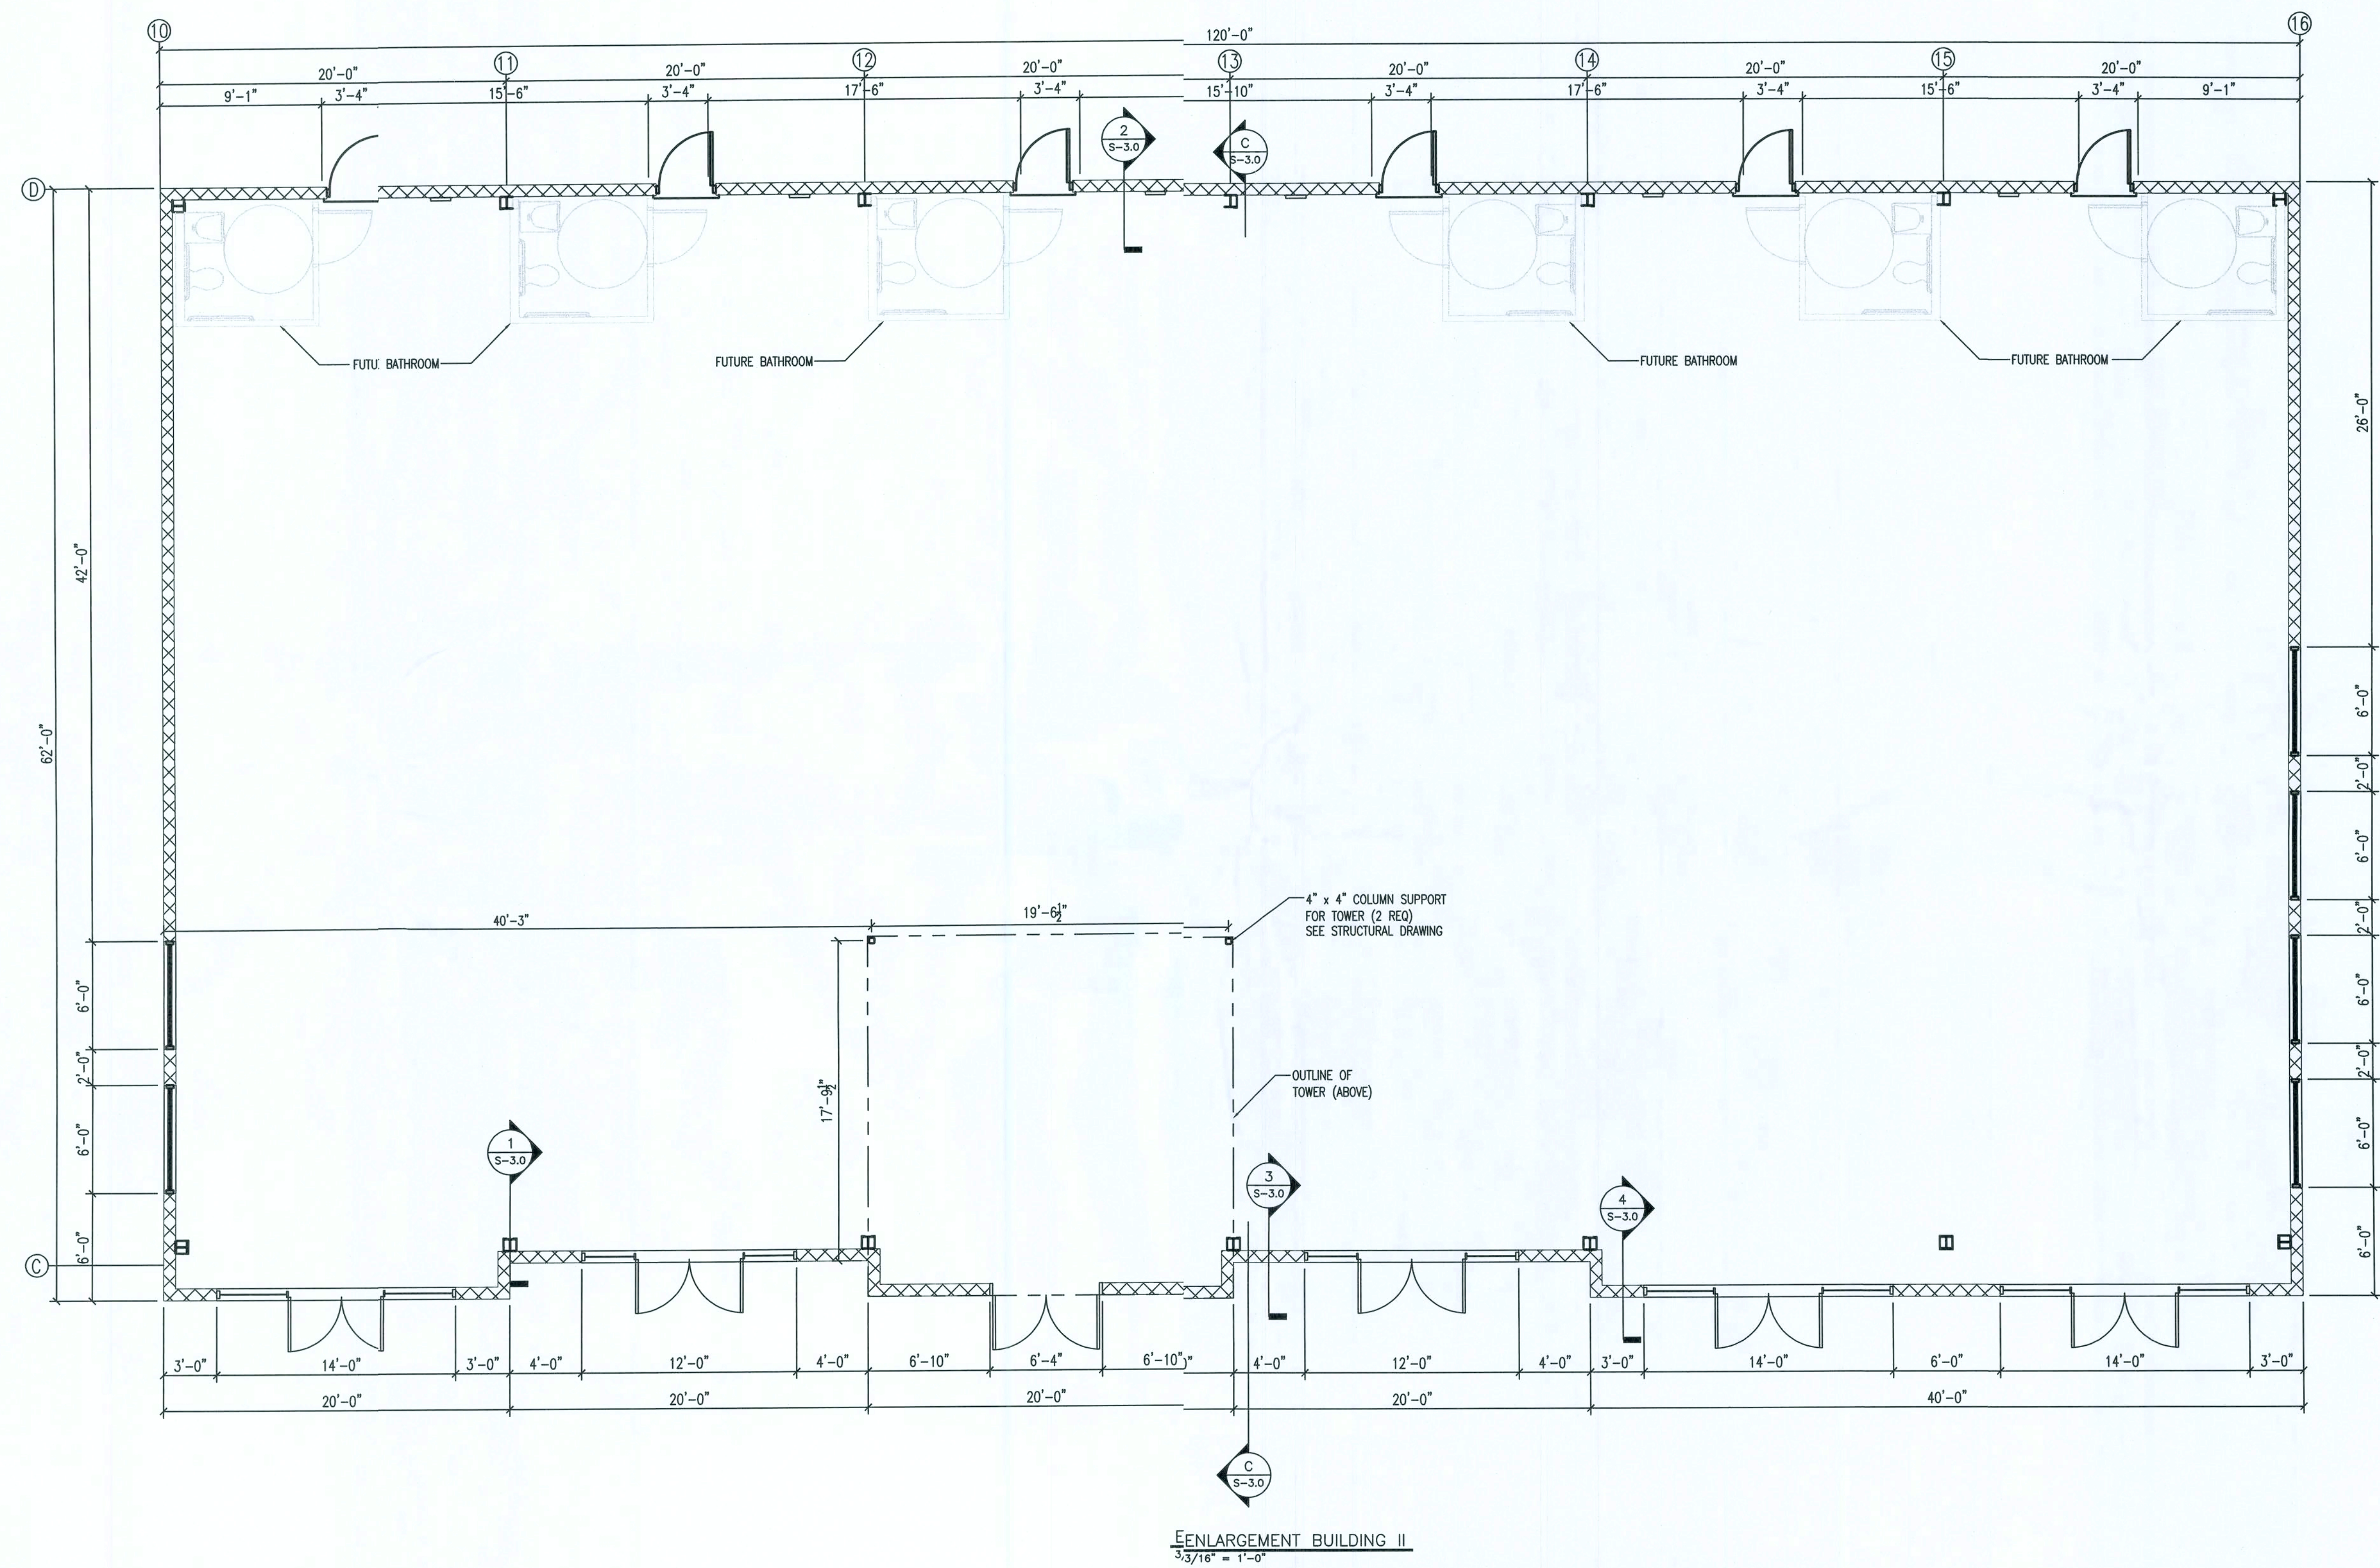

ENLARGEMENT BUILDING II
3/32" = 1'-0"

ISSUED FOR CONSTRUCTION


REV. #	DATE	REVISION NOTES
A	09-11-07	ISSUED FOR REVIEW
B	11-26-07	ISSUED FOR REVIEW
0	12-03-07	ISSUED FOR CONSTRUCTION

P.O. Box 187
130 West Howard Street
Lake City, FL 32064
Phone: (386) 362-3678
Fax: (386) 362-6133
Auth. # 9461

SHOPS AT THE CROSSROADS
NEW STRIP MALL
LAKE CITY, FLORIDA


BUILDING II FLOOR PLAN

PROJECT NUMBER	PF06-163-S
DRAWN BY	F. VULETICH
CHECKED BY	G.G.
SHEET	A-1.2
OF	22

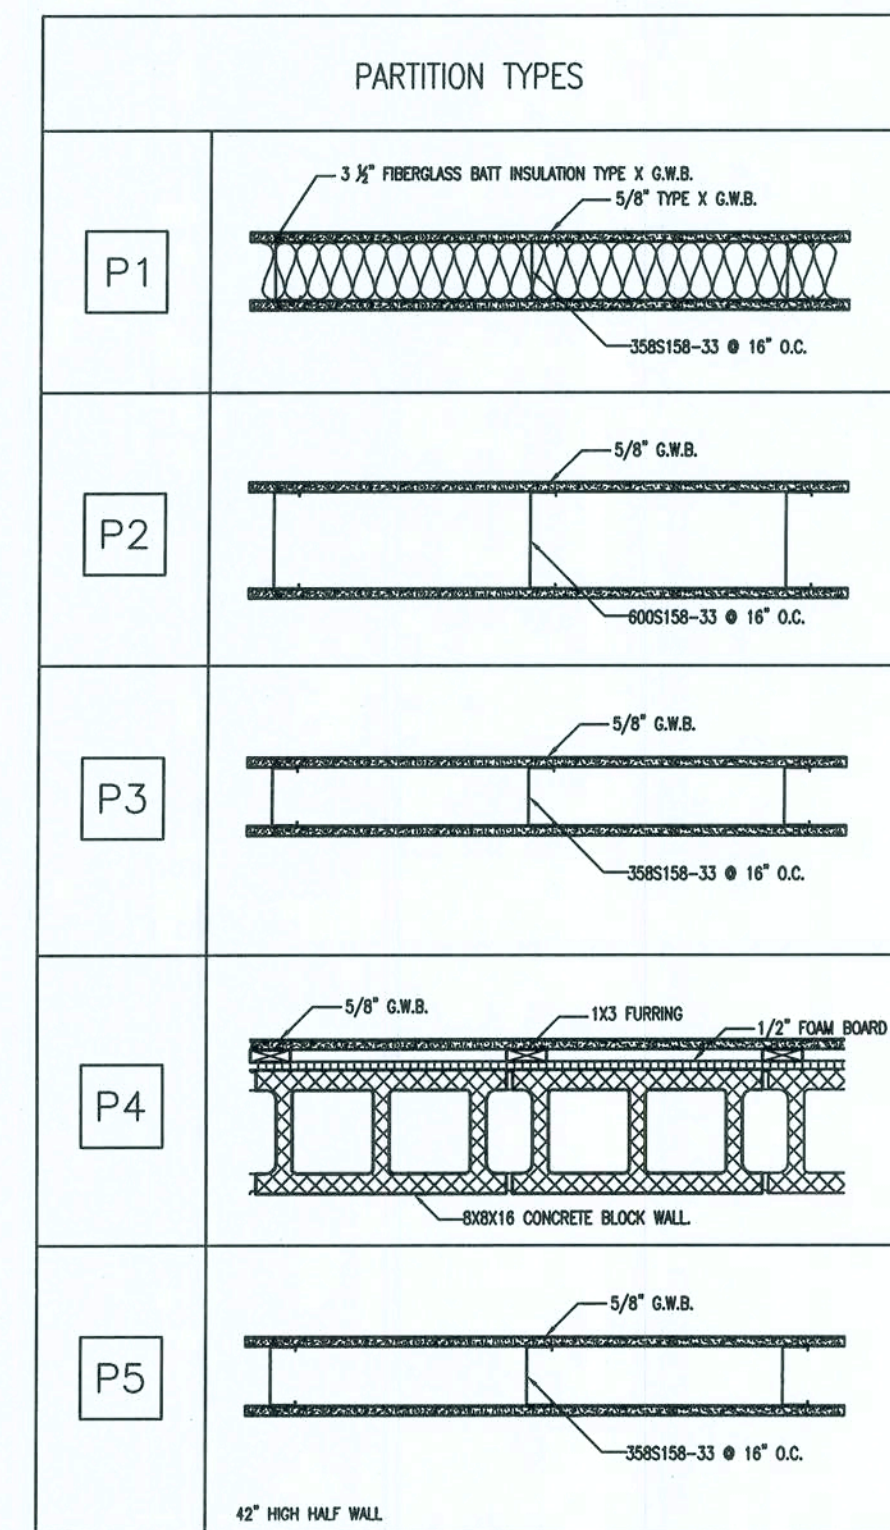

FLOR PLAN - BLDG III
1/8" = 1'-0"

BLDG I ROOM FINISH SCHEDULE										
NUMBER	ROOM NAME	FLOOR	ALL WALLS		CEILING		BASE		NOTES	AREA
			MATL	FINISH	MATL	HEIGHT	MATL	FINISH		
300	SHOWROOM	PER OWNER	G.W.B.	PER OWNER	G.W.B.	10'-0"	PER OWNER	PER OWNER	---	2703.78 SF
301	OFFICE	PER OWNER	G.W.B.	PER OWNER	G.W.B.	7'-6"	PER OWNER	PER OWNER	---	154.87 SF
302	OFFICE	PER OWNER	G.W.B.	PER OWNER	G.W.B.	7'-6"	PER OWNER	PER OWNER	---	283.72 SF
303	CORRIDOR	PER OWNER	G.W.B.	PER OWNER	G.W.B.	7'-6"	PER OWNER	PER OWNER	---	382.34 SF
304	BREAK ROOM	PER OWNER	G.W.B.	PER OWNER	G.W.B.	7'-6"	PER OWNER	PER OWNER	---	126.29 SF
305	OFFICE	PER OWNER	G.W.B.	PER OWNER	G.W.B.	7'-6"	PER OWNER	PER OWNER	---	1014.38 SF
306	OFFICE	PER OWNER	G.W.B.	PER OWNER	G.W.B.	7'-6"	PER OWNER	PER OWNER	---	118.40 SF
307	PLAY AREA	PER OWNER	G.W.B.	PER OWNER	G.W.B.	7'-6"	PER OWNER	PER OWNER	---	47.28 SF
308	HC BATHROOM	PER OWNER	G.W.B.	PER OWNER	G.W.B.	7'-6"	PER OWNER	PER OWNER	---	73.78 SF
309	HC BATHROOM (2)	PER OWNER	G.W.B.	PER OWNER	G.W.B.	7'-6"	PER OWNER	PER OWNER	---	45.25 SF
310	OFFICE	PER OWNER	G.W.B.	PER OWNER	G.W.B.	7'-6"	PER OWNER	PER OWNER	---	113.53 SF
311	ART ROOM	PER OWNER	G.W.B.	PER OWNER	G.W.B.	7'-6"	PER OWNER	PER OWNER	---	459.55 SF
312	KELN ROOM	PER OWNER	G.W.B.	PER OWNER	G.W.B.	7'-6"	PER OWNER	PER OWNER	---	459.55 SF
313	STAIR	PER OWNER	G.W.B.	PER OWNER	G.W.B.	10'-0"	PER OWNER	PER OWNER	---	56.67 SF
314	WAREHOUSE	PER OWNER	G.W.B.	PER OWNER	G.W.B.	14'-0"	PER OWNER	PER OWNER	---	2756.22 SF
315	BATHROOM	PER OWNER	G.W.B.	PER OWNER	G.W.B.	10'-0"	PER OWNER	PER OWNER	---	28.67 SF
316	STAIR	PER OWNER	G.W.B.	PER OWNER	G.W.B.	10'-0"	PER OWNER	PER OWNER	---	28.67 SF

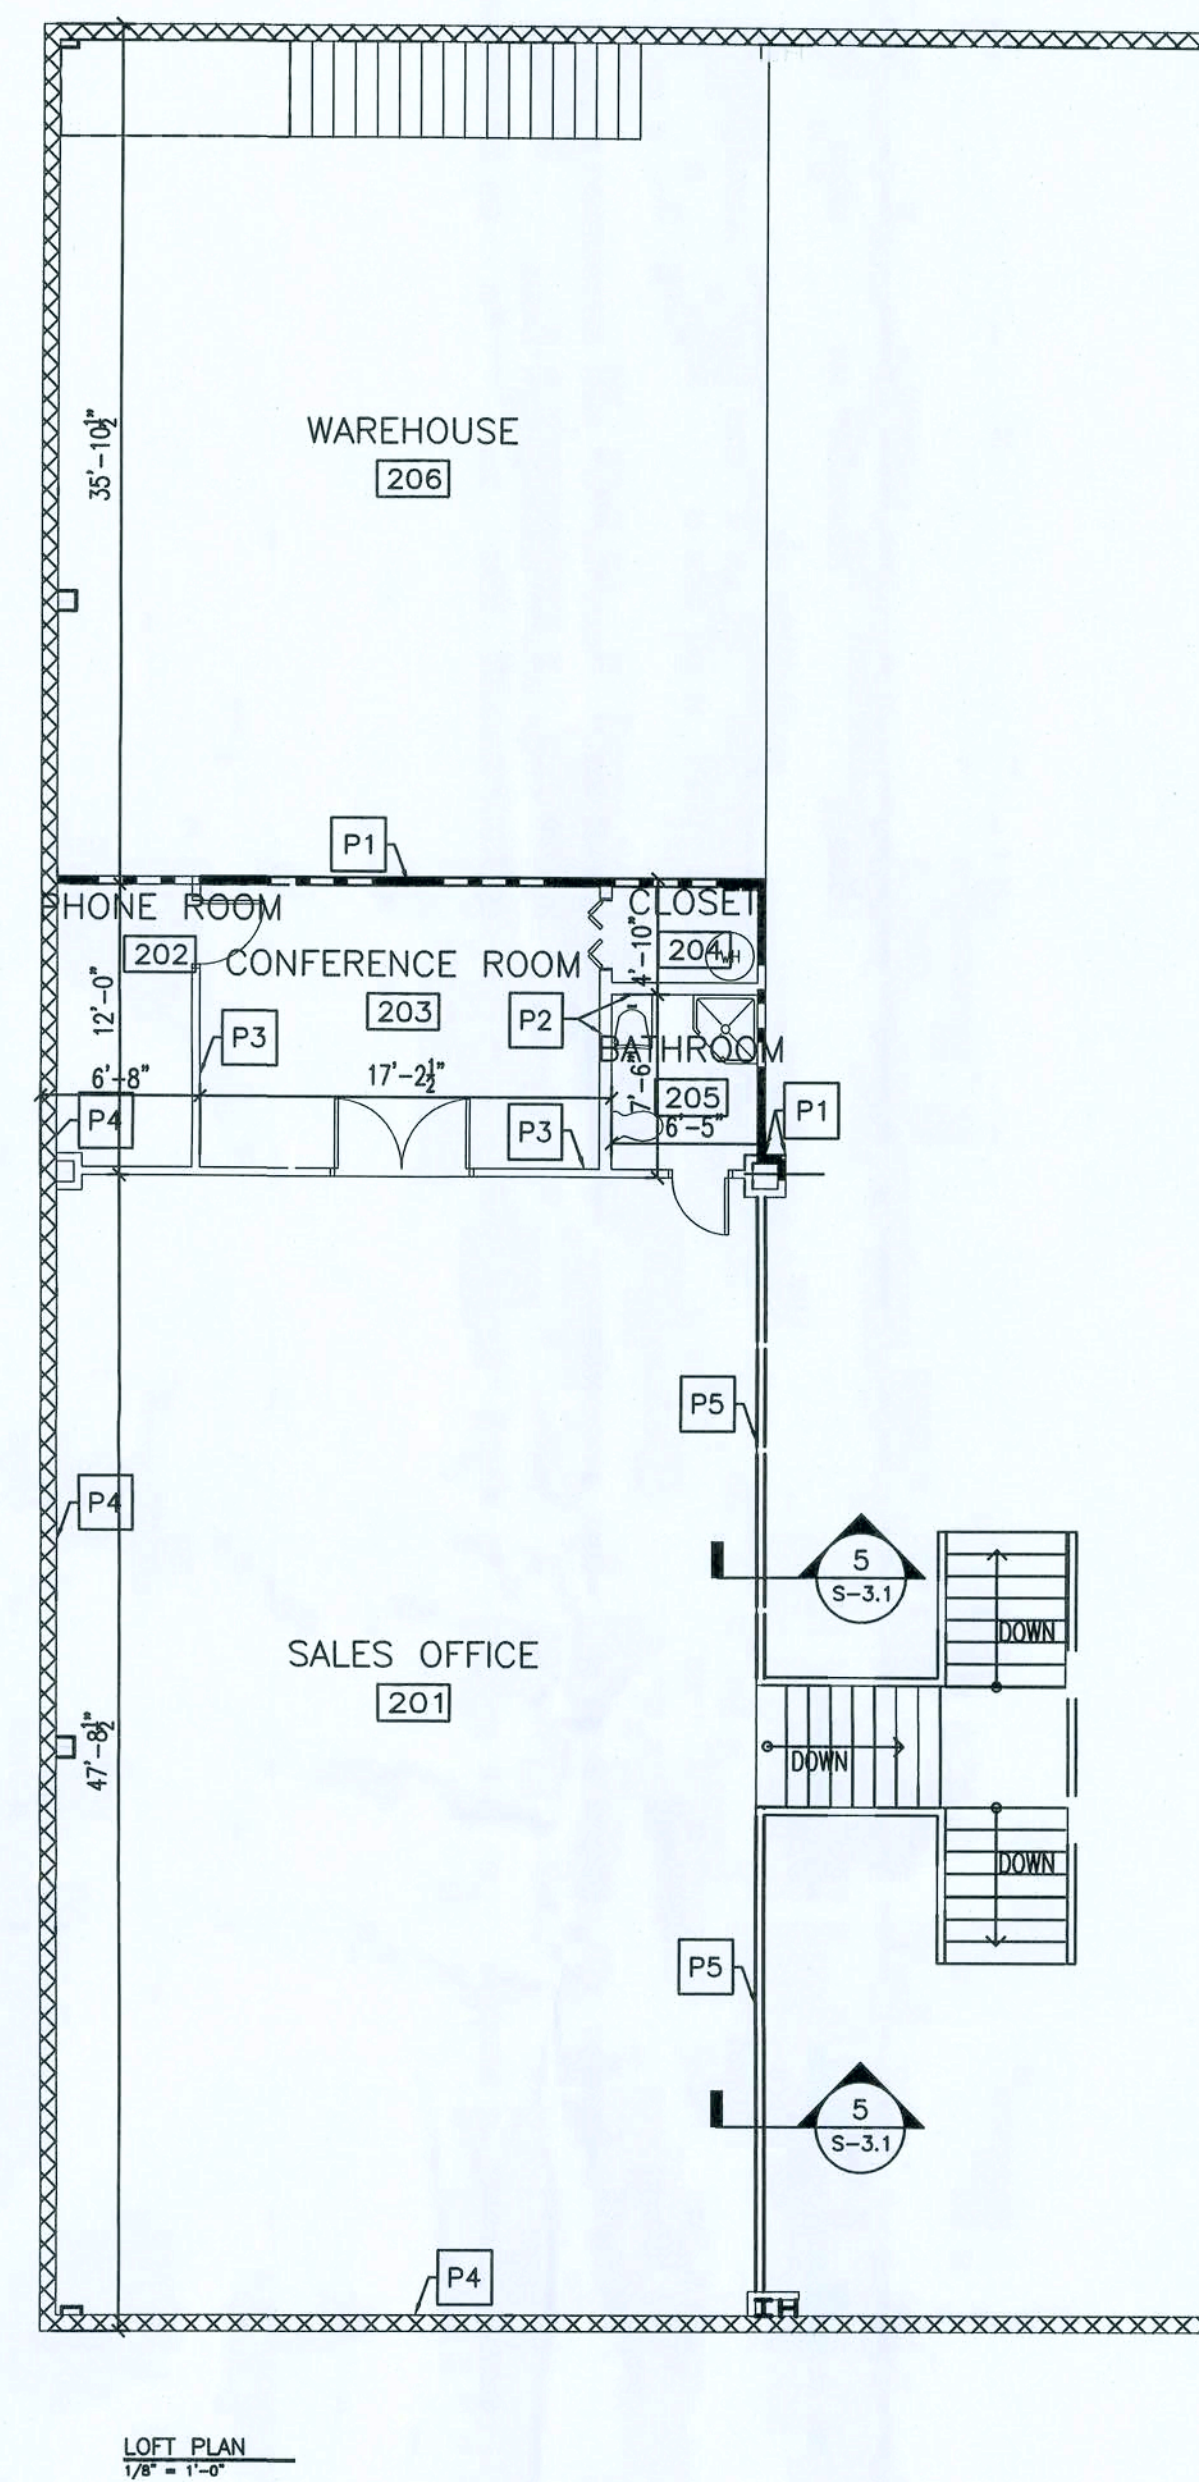

LOFT PLAN
1/8" = 1'-0"

BLDG III 2ND FLOOR ROOM FINISH SCHEDULE										
NUMBER	ROOM NAME	FLOOR	ALL WALLS		CEILING		BASE		NOTES	AREA
			MATL	FINISH	MATL	HEIGHT	MATL	FINISH		
317	SALES OFFICE	PER OWNER	G.W.B.	PER OWNER	G.W.B.	8'-0"	PER OWNER	PER OWNER	---	1376.29 SF
318	PHONE SYSTEM ROOM	PER OWNER	G.W.B.	PER OWNER	G.W.B.	8'-0"	PER OWNER	PER OWNER	---	65.52 SF
319	CONFERENCE ROOM	PER OWNER	G.W.B.	PER OWNER	G.W.B.	8'-0"	PER OWNER	PER OWNER	---	194.78 SF
320	BATHROOM	PER OWNER	G.W.B.	PER OWNER	G.W.B.	8'-0"	PER OWNER	PER OWNER	---	43.40 SF
321	CLOSET	PER OWNER	G.W.B.	PER OWNER	G.W.B.	8'-0"	PER OWNER	PER OWNER	---	24.35 SF
322	WAREHOUSE	PER OWNER	G.W.B.	PER OWNER	G.W.B.	8'-0"	PER OWNER	PER OWNER	---	1011.55 SF

ISSUED FOR CONSTRUCTION



SHOPS AT THE CROSSROADS
NEW STRIP MALL
LAKE CITY, FLORIDA

BUILDING III FLOOR PLAN

PROJECT NUMBER
PF06-163-S
OWN BY
F. VULETICH
BOOKED BY
G.G.



A-1.3

PAGE 4 OF 22

REV #	DATE	REVISION NOTES
B	11-26-07	ISSUED FOR REVIEW
0	12-03-07	ISSUED FOR CONSTRUCTION

P.O. Box 187
130 West Howard Street
Live Oak FL, 32064
Phone: (386) 362-3678
Fax: (386) 362-6133
Gary J. Gill, PE 51942
Auth. # 9461

STRUCTURAL/CIVIL ENGINEERS Gary J. Gill, P.E.
Auth. # 9461

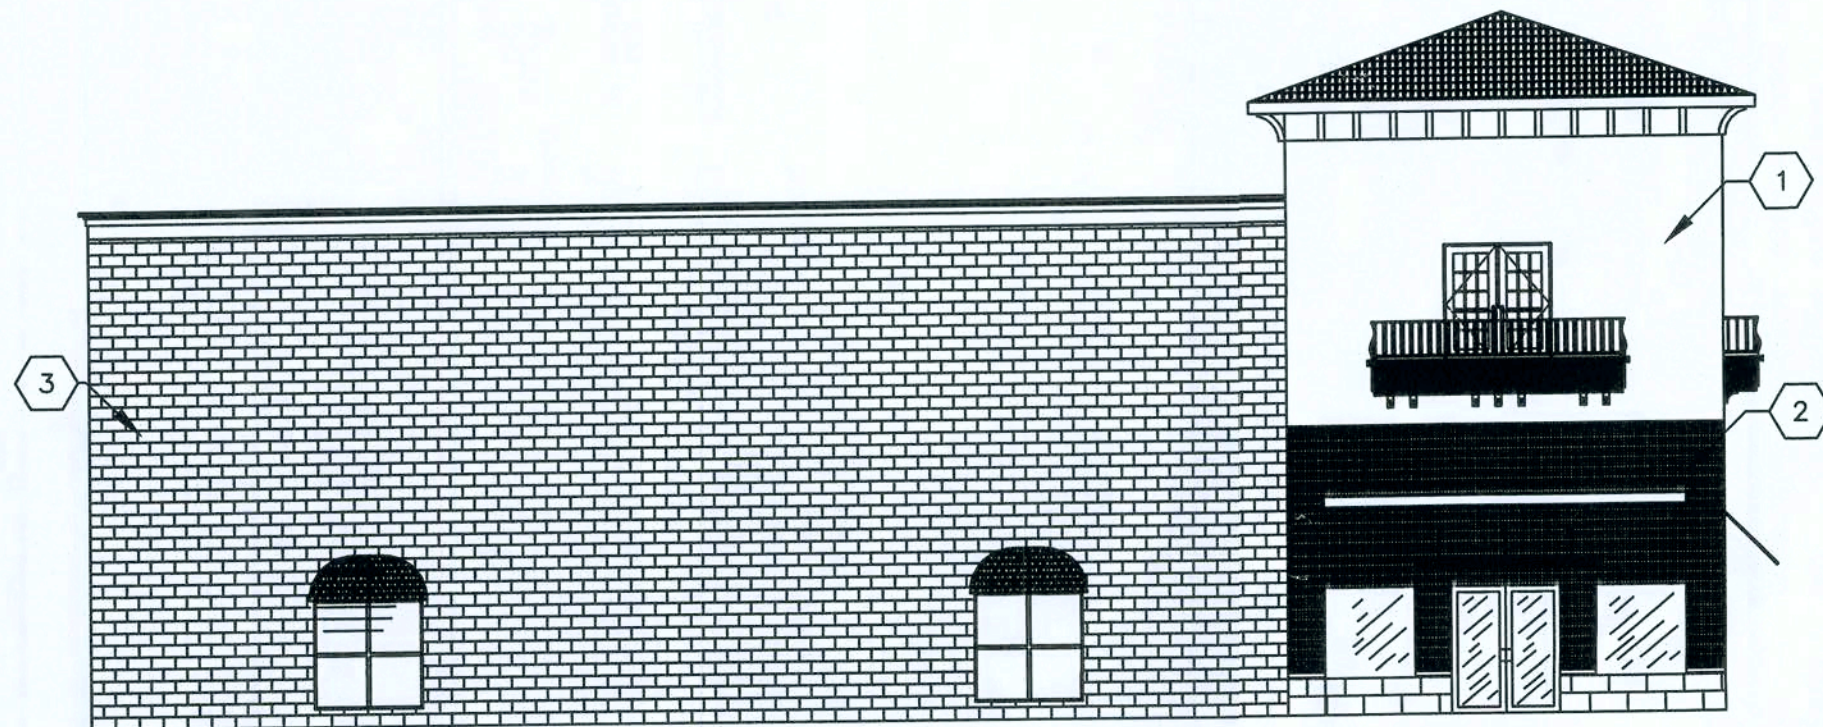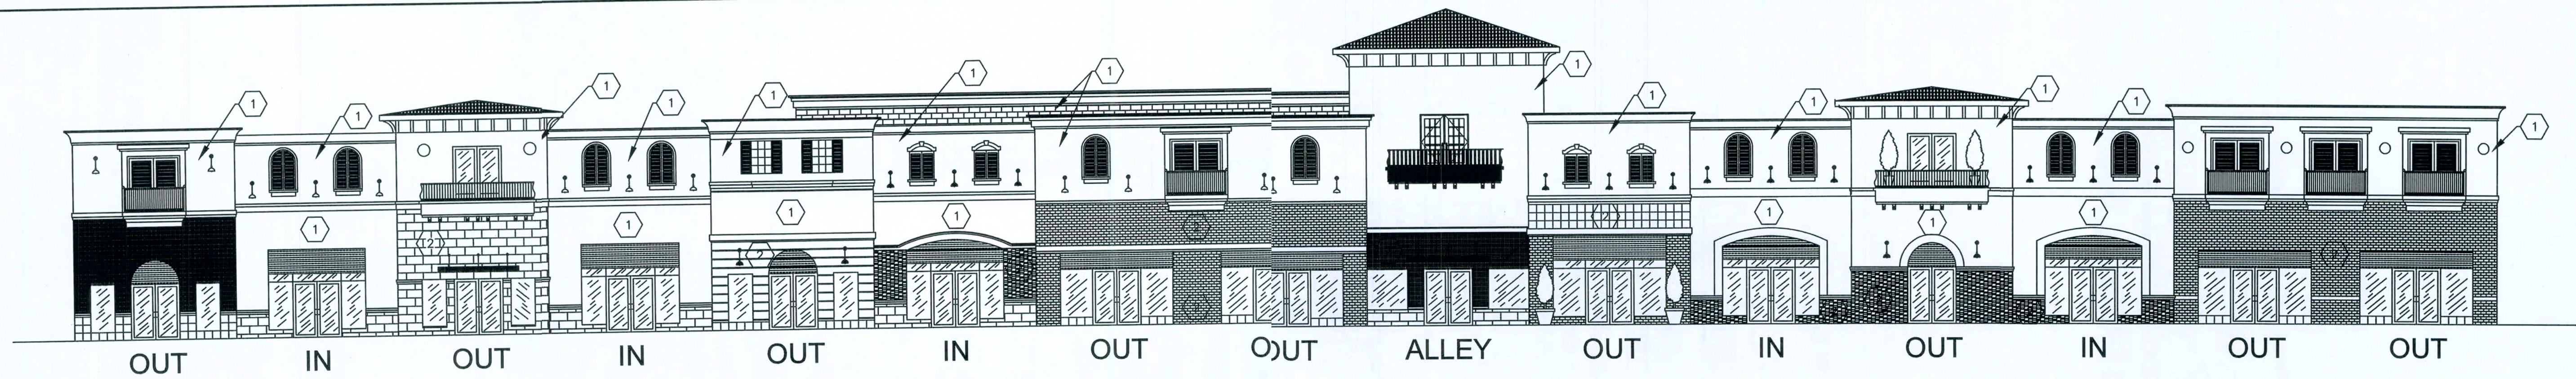


FRONT ELEVATION — BUILDING I
3/32" = 1"

FRONT ELEVATIONS
3/32" = 1"


SHEET KEYNOTES

1	SMOOTH STUCCO
2	STONE AND/ OR TILE (PER OWNER)
3	PAINED CMU (COLORS TO BE DETERMINED)
4	METAL BARREL TILE



NOTE:
SEE MANUFACTURER SPECIFICATIONS
TO ENSURE PROPER LOCATION
AND SIZE OF GUTTER AND DOWNSPOUTS.

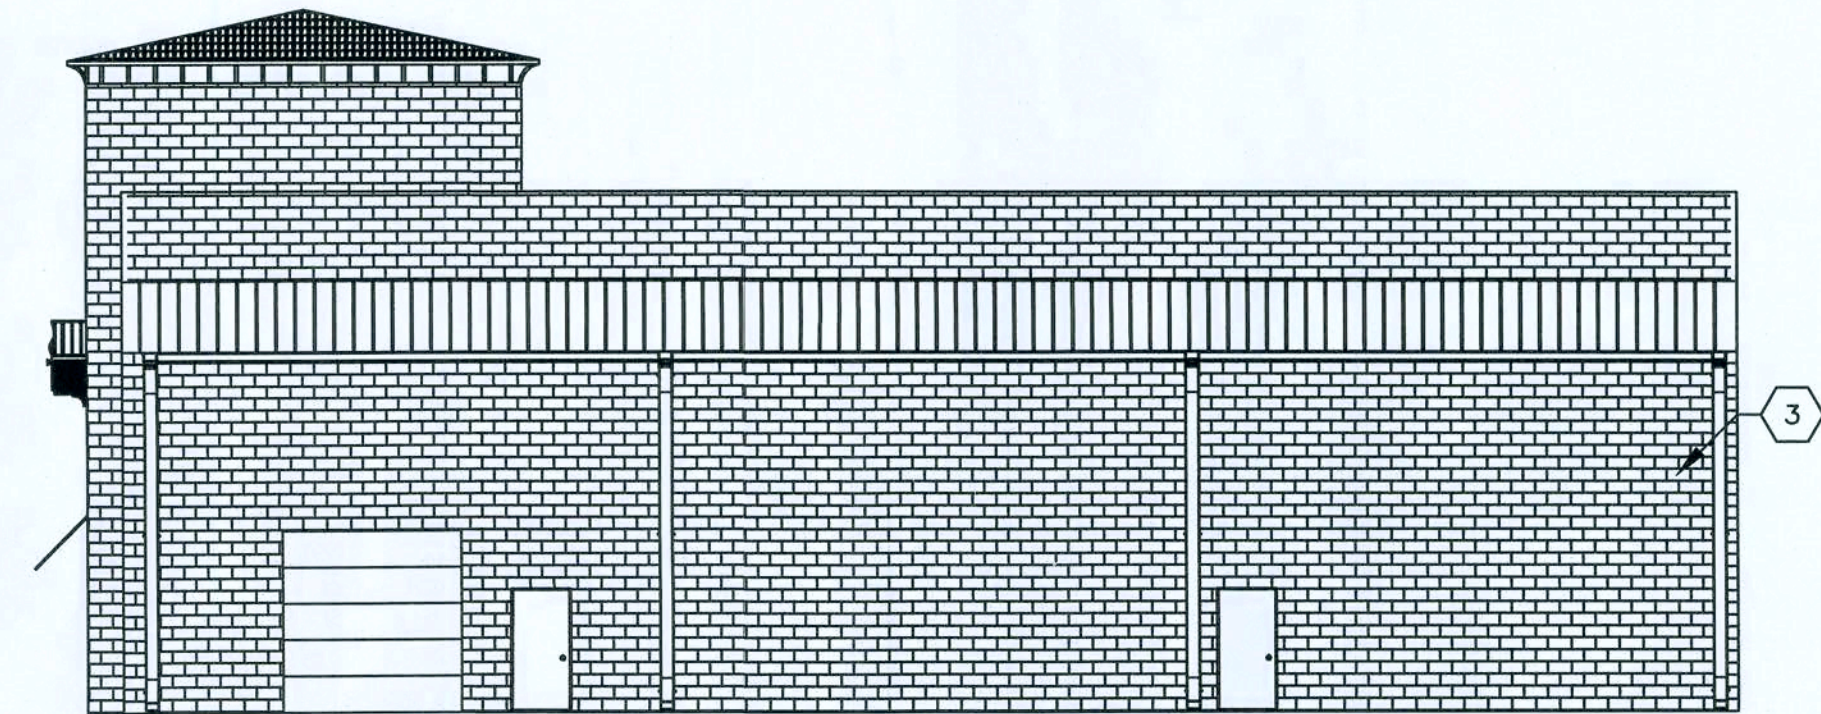


REAR ELEVATION — BUILDING III
3/32" = 1"

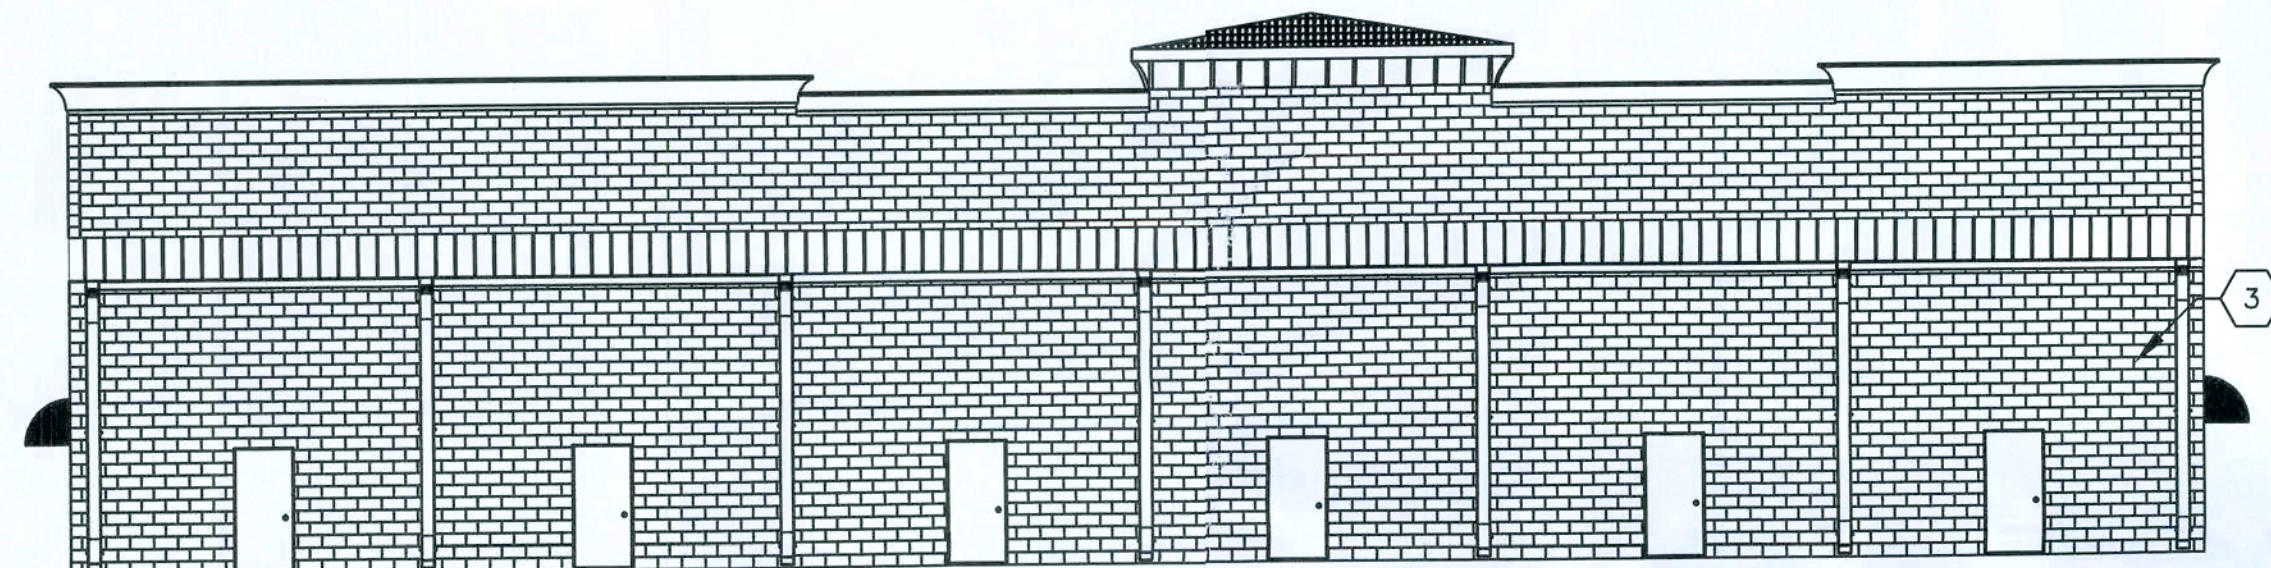


REAR ELEVATIONS — BUILDINGS I AND II
3/32" = 1"

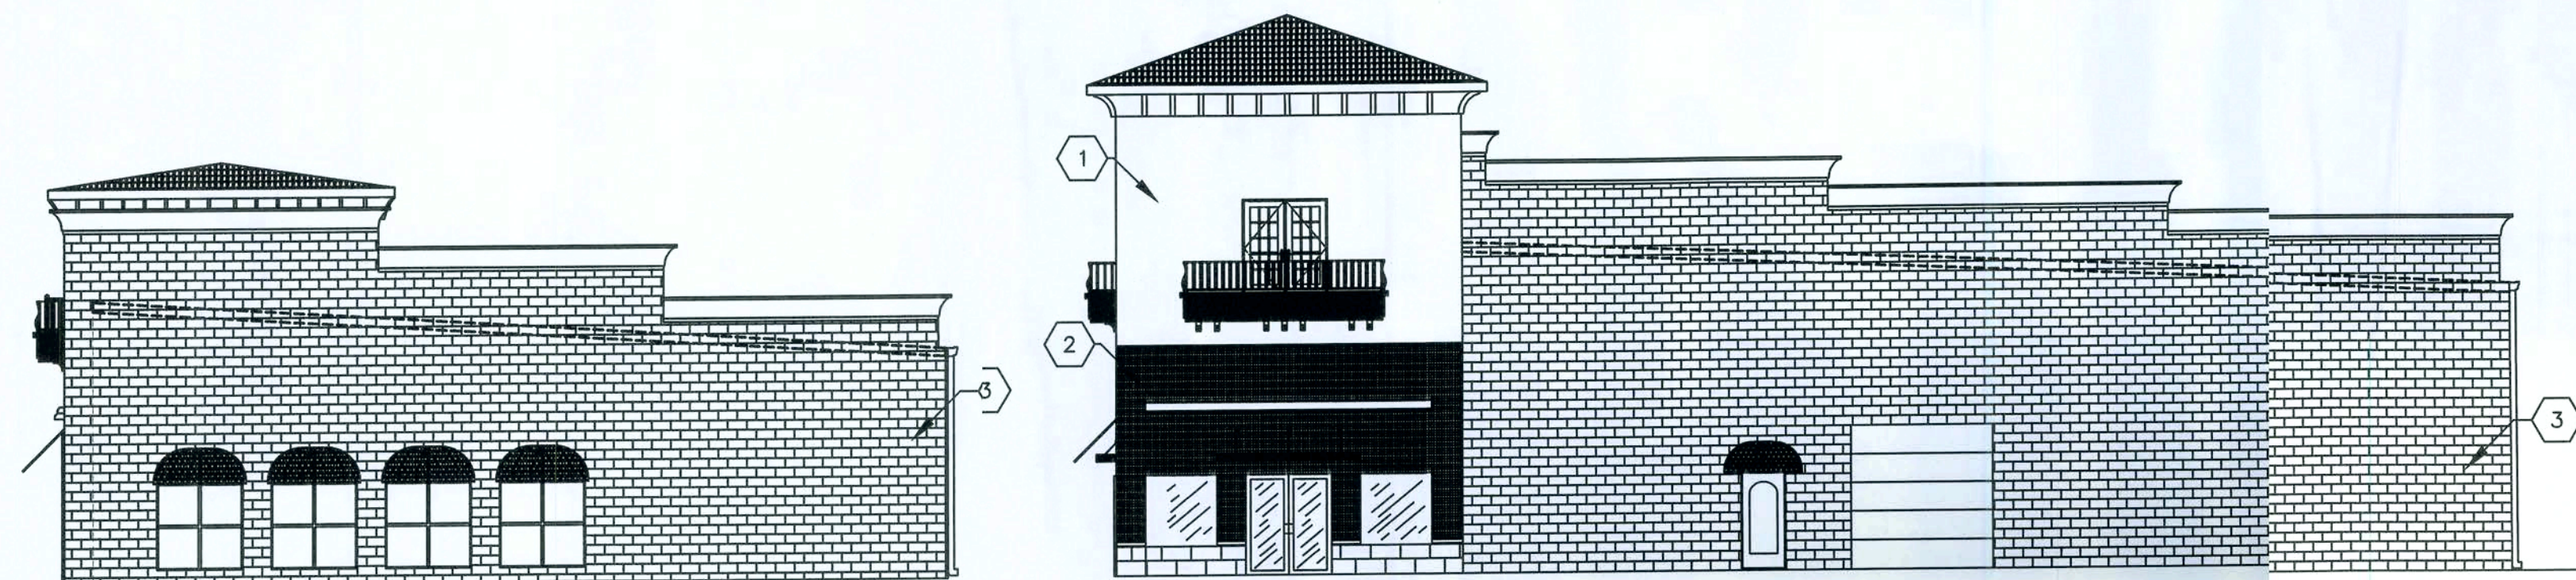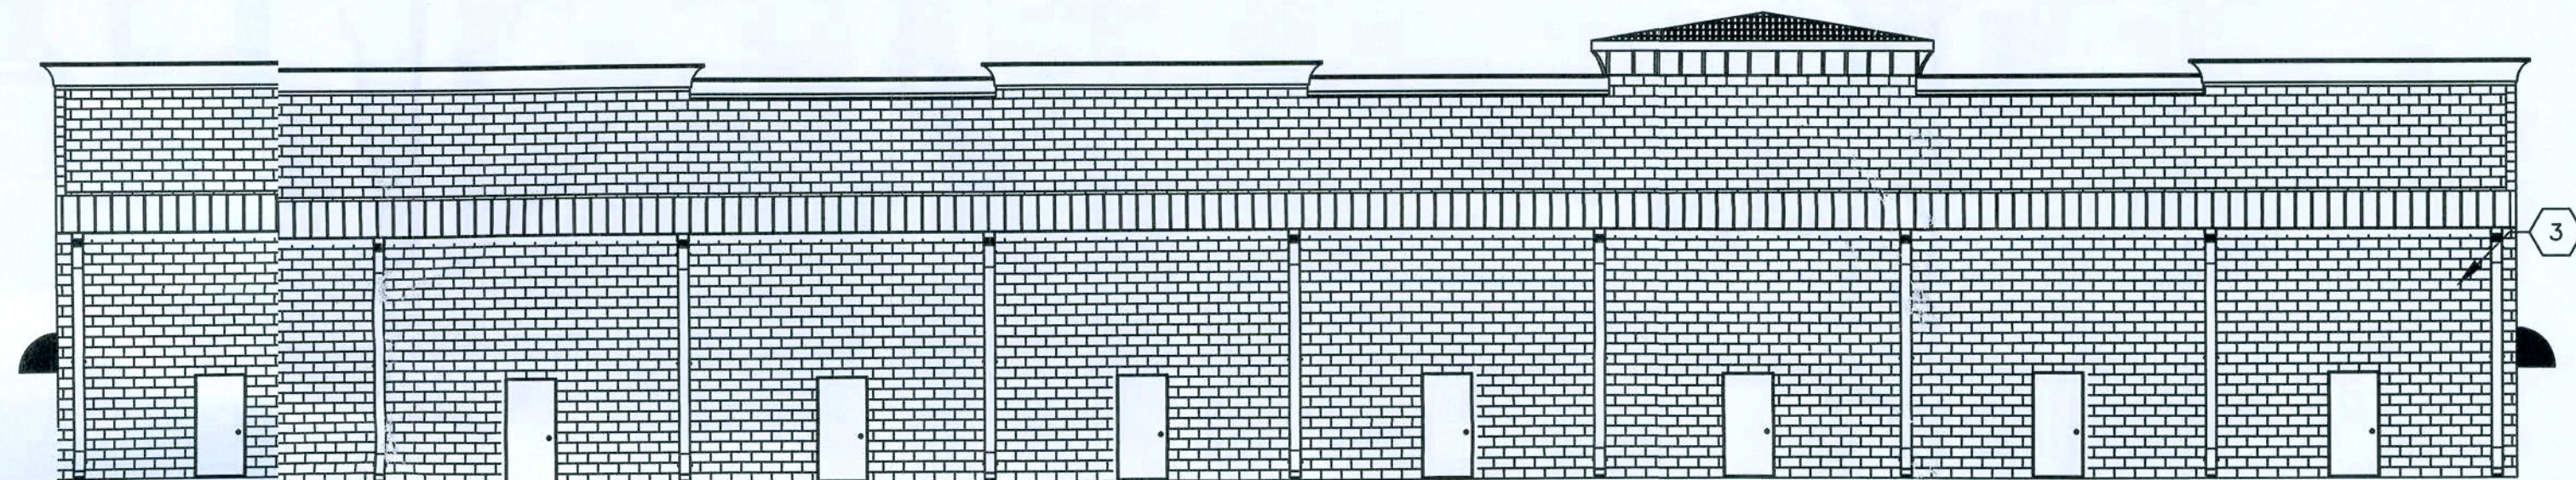


RIGHT ELEVATION — BUILDINGS II AND III
3/32" = 1'-0"

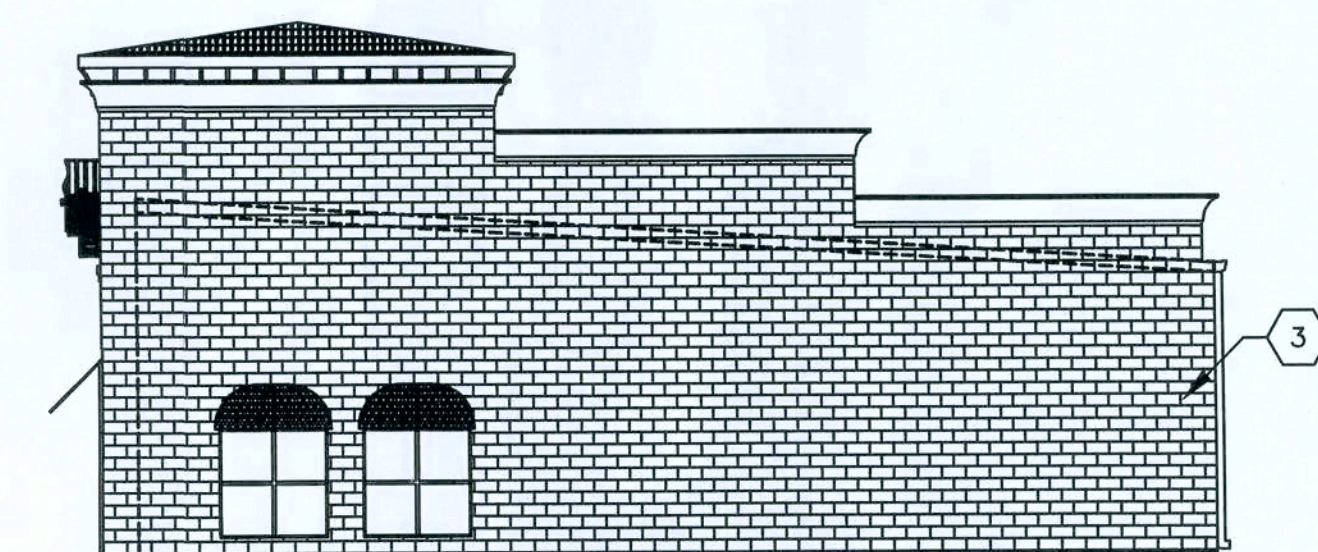


RIGHT ELEVATION — BUILDING I
3/32" = 1'-0"

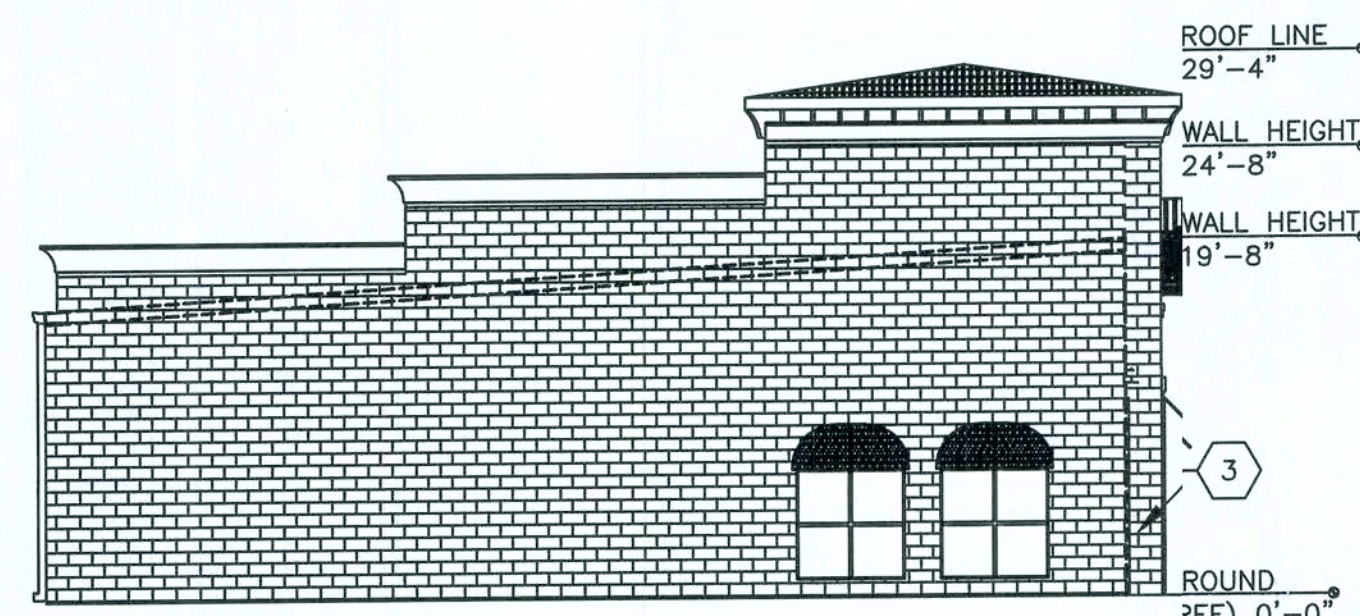

LEFT ELEVATION — BUILDING II
3/32" = 1'-0"

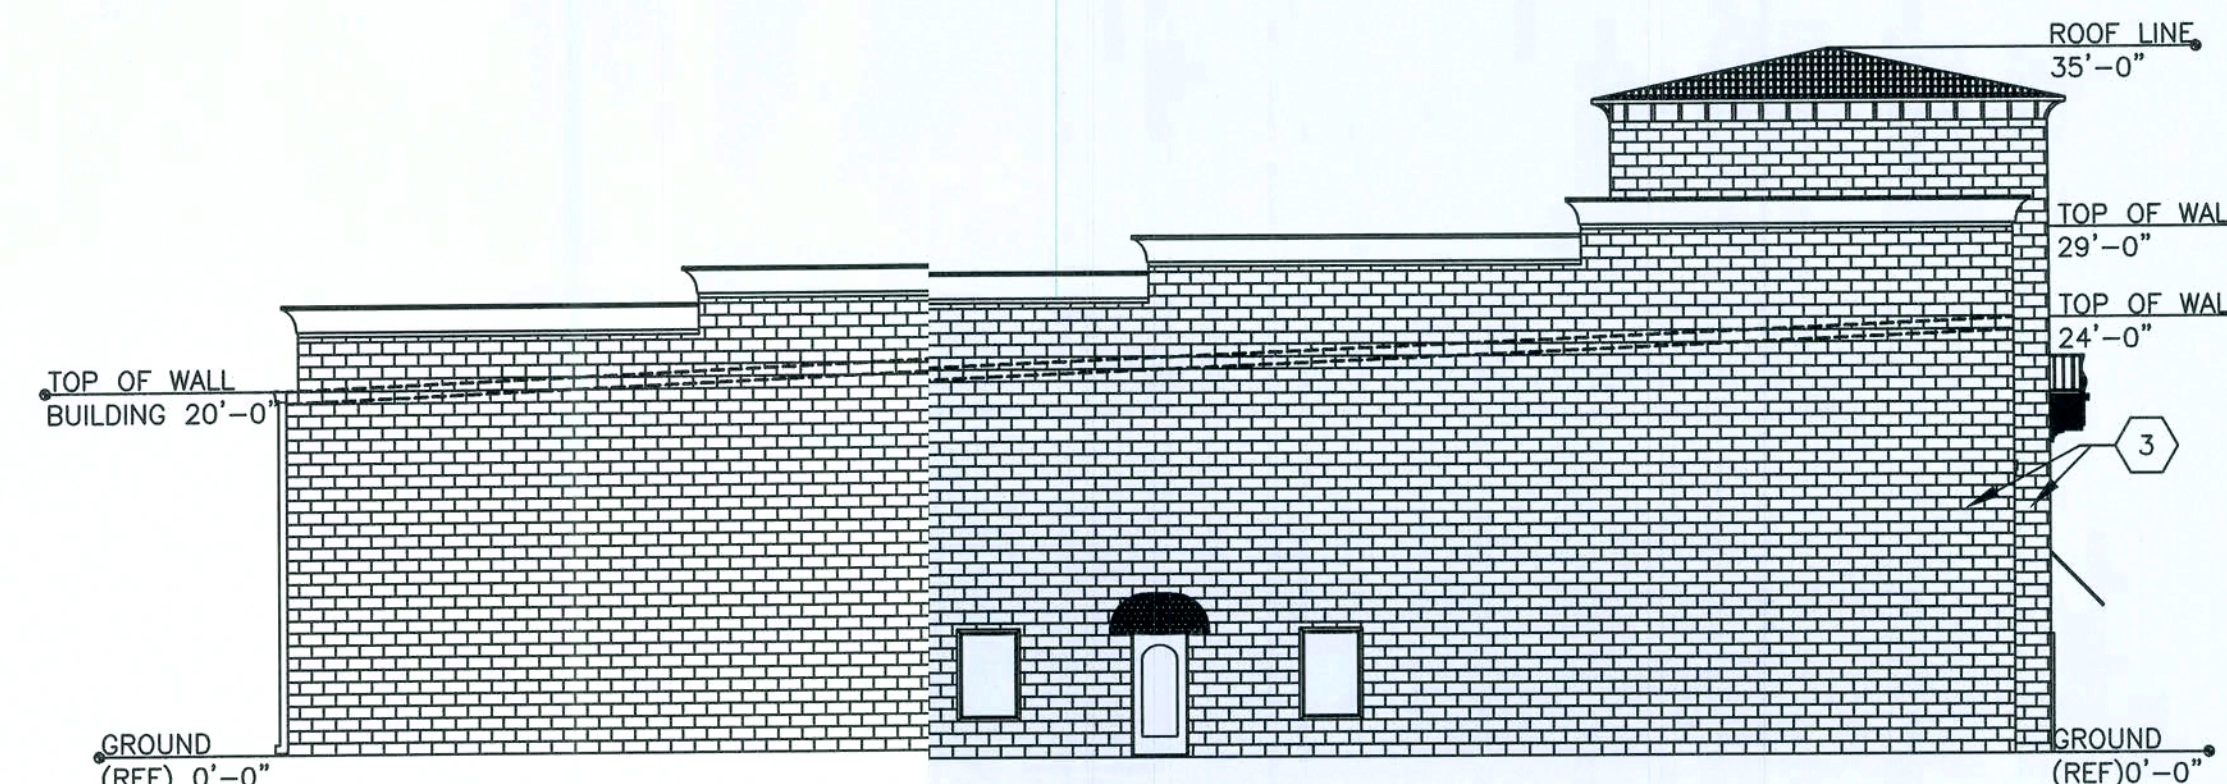

LEFT ELEVATION — BUILDINGS I AND III
3/32" = 1'-0"

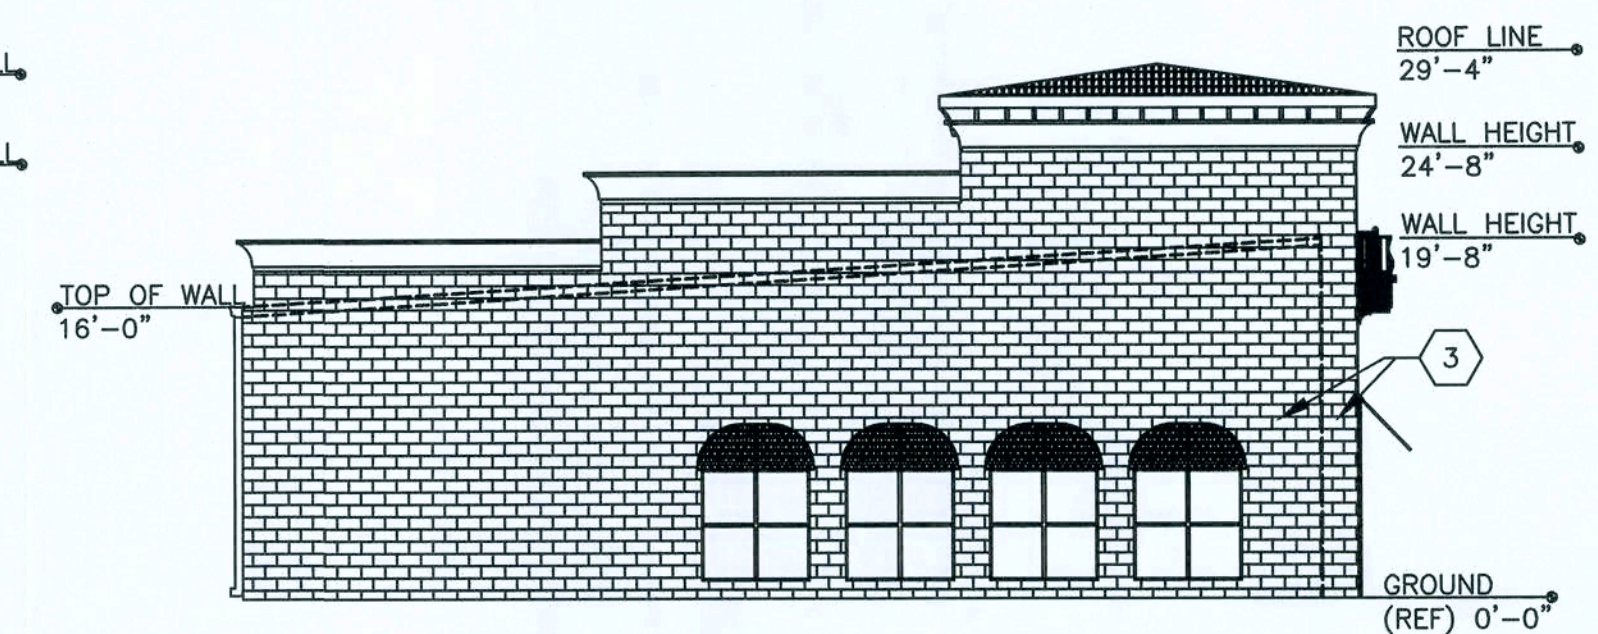

ISSUED FOR CONSTRUCTION

SHOPS AT THE CROSSROADS
NEW STRIP MALL
LAKE CITY, FLORIDA

ELEVATIONS

PROJECT NUMBER
PF06-163-S
DRAWN BY
F. VULETICH
CHECKED BY
G.G.


A-2.0

SHEET 5 OF 22


REV #	DATE	REVISION NOTES
A	09-11-07	ISSUED FOR REVIEW
B	11-28-07	ISSUED FOR REVIEW
0	12-03-07	ISSUED FOR CONSTRUCTION

P.O. Box 187
130 West Howard Street
Live Oak, FL 32064
Phone: (386) 362-3678
Fax: (386) 362-6133
STRUCTURAL CIVIL ENGINEERS
Gary Gill, PE 51942
Auth. # 9461




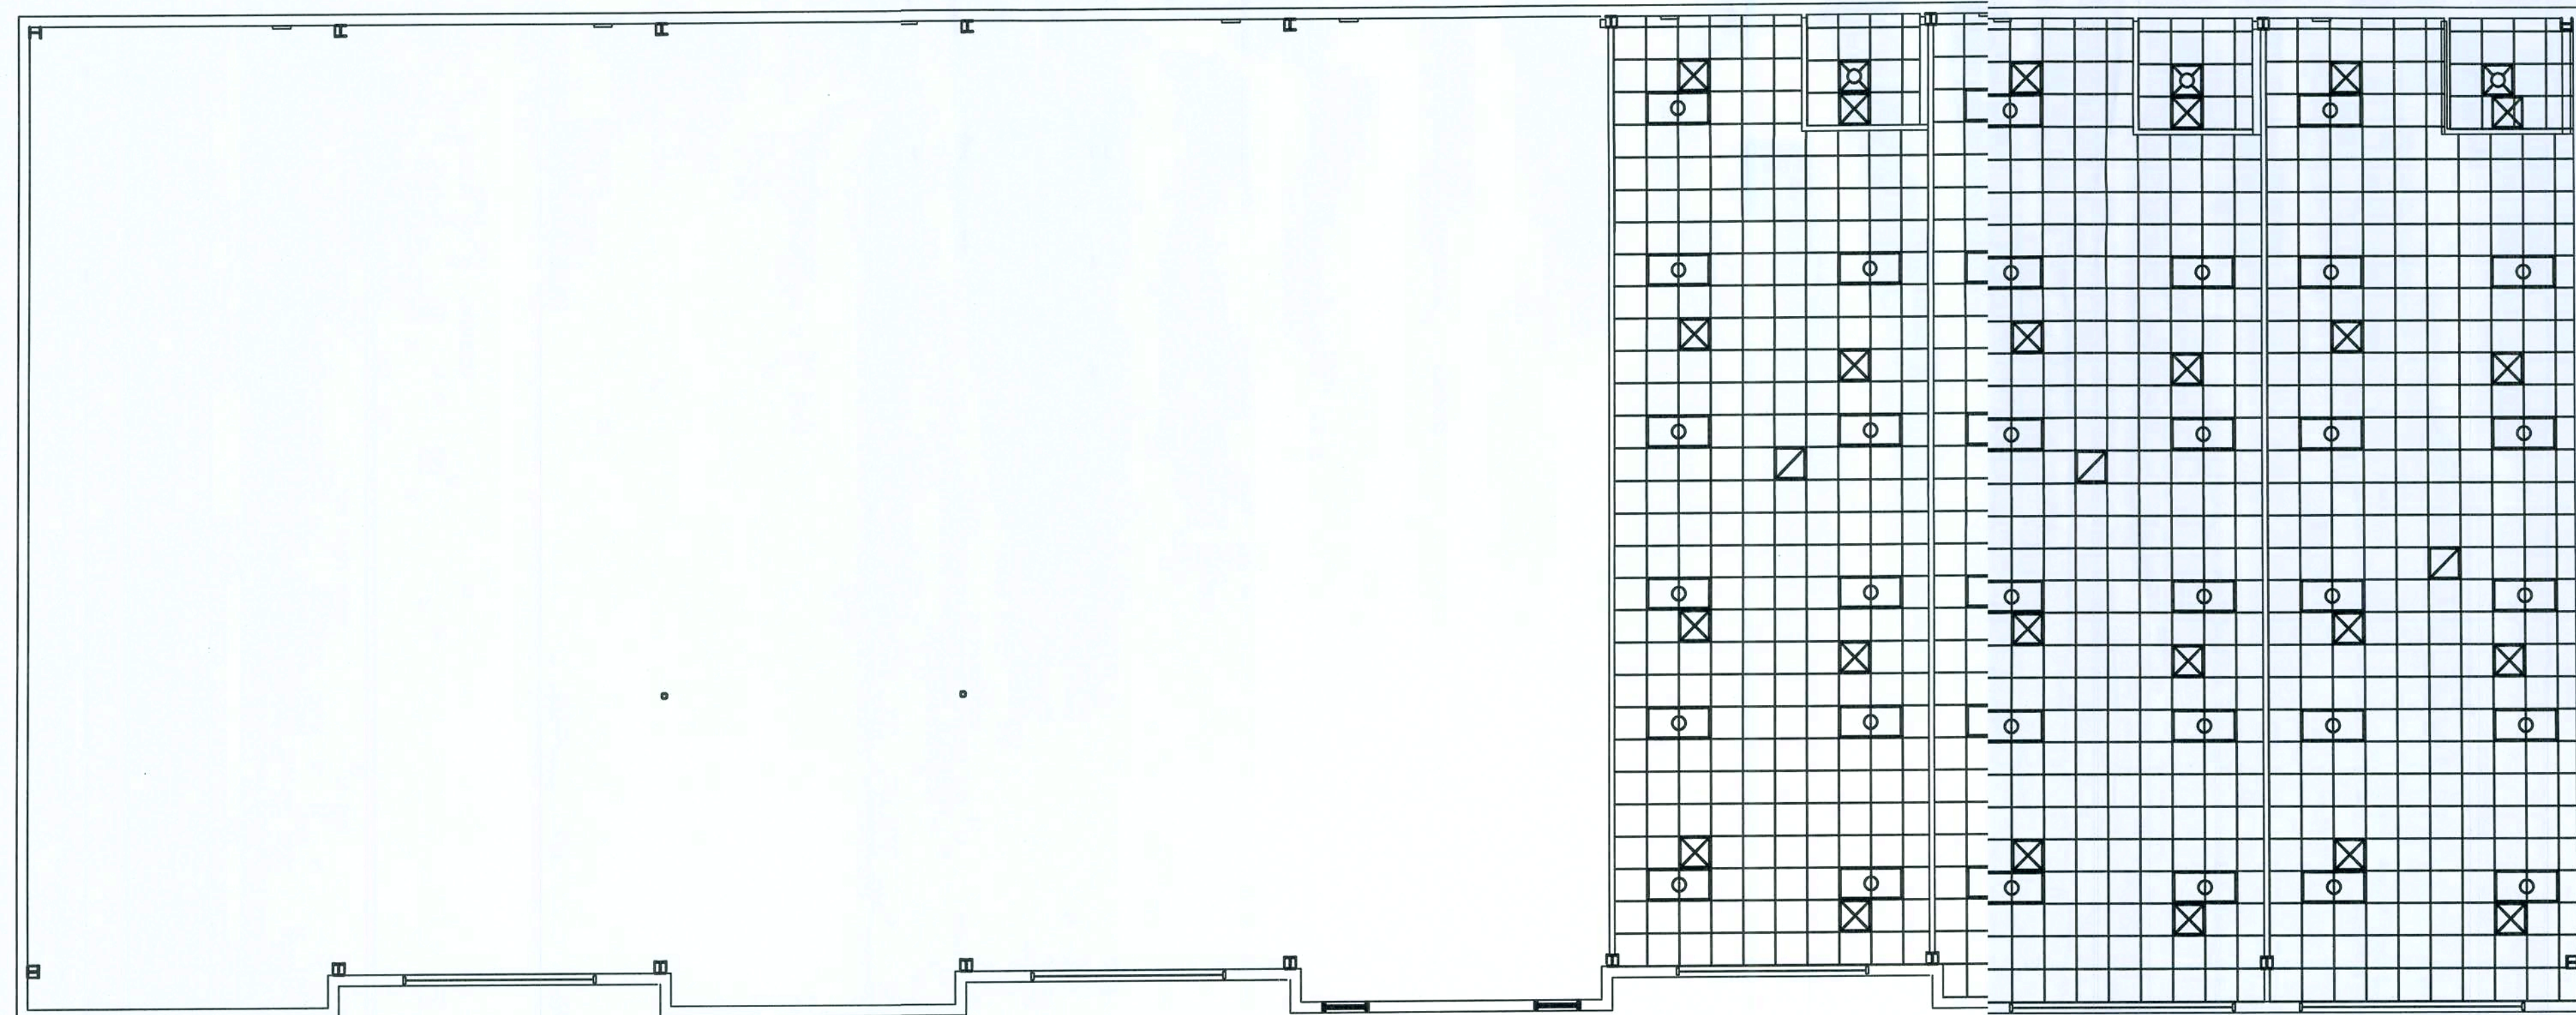

REFLECTED CEILING PLAN BLDG I
1/8" = 1'-0"

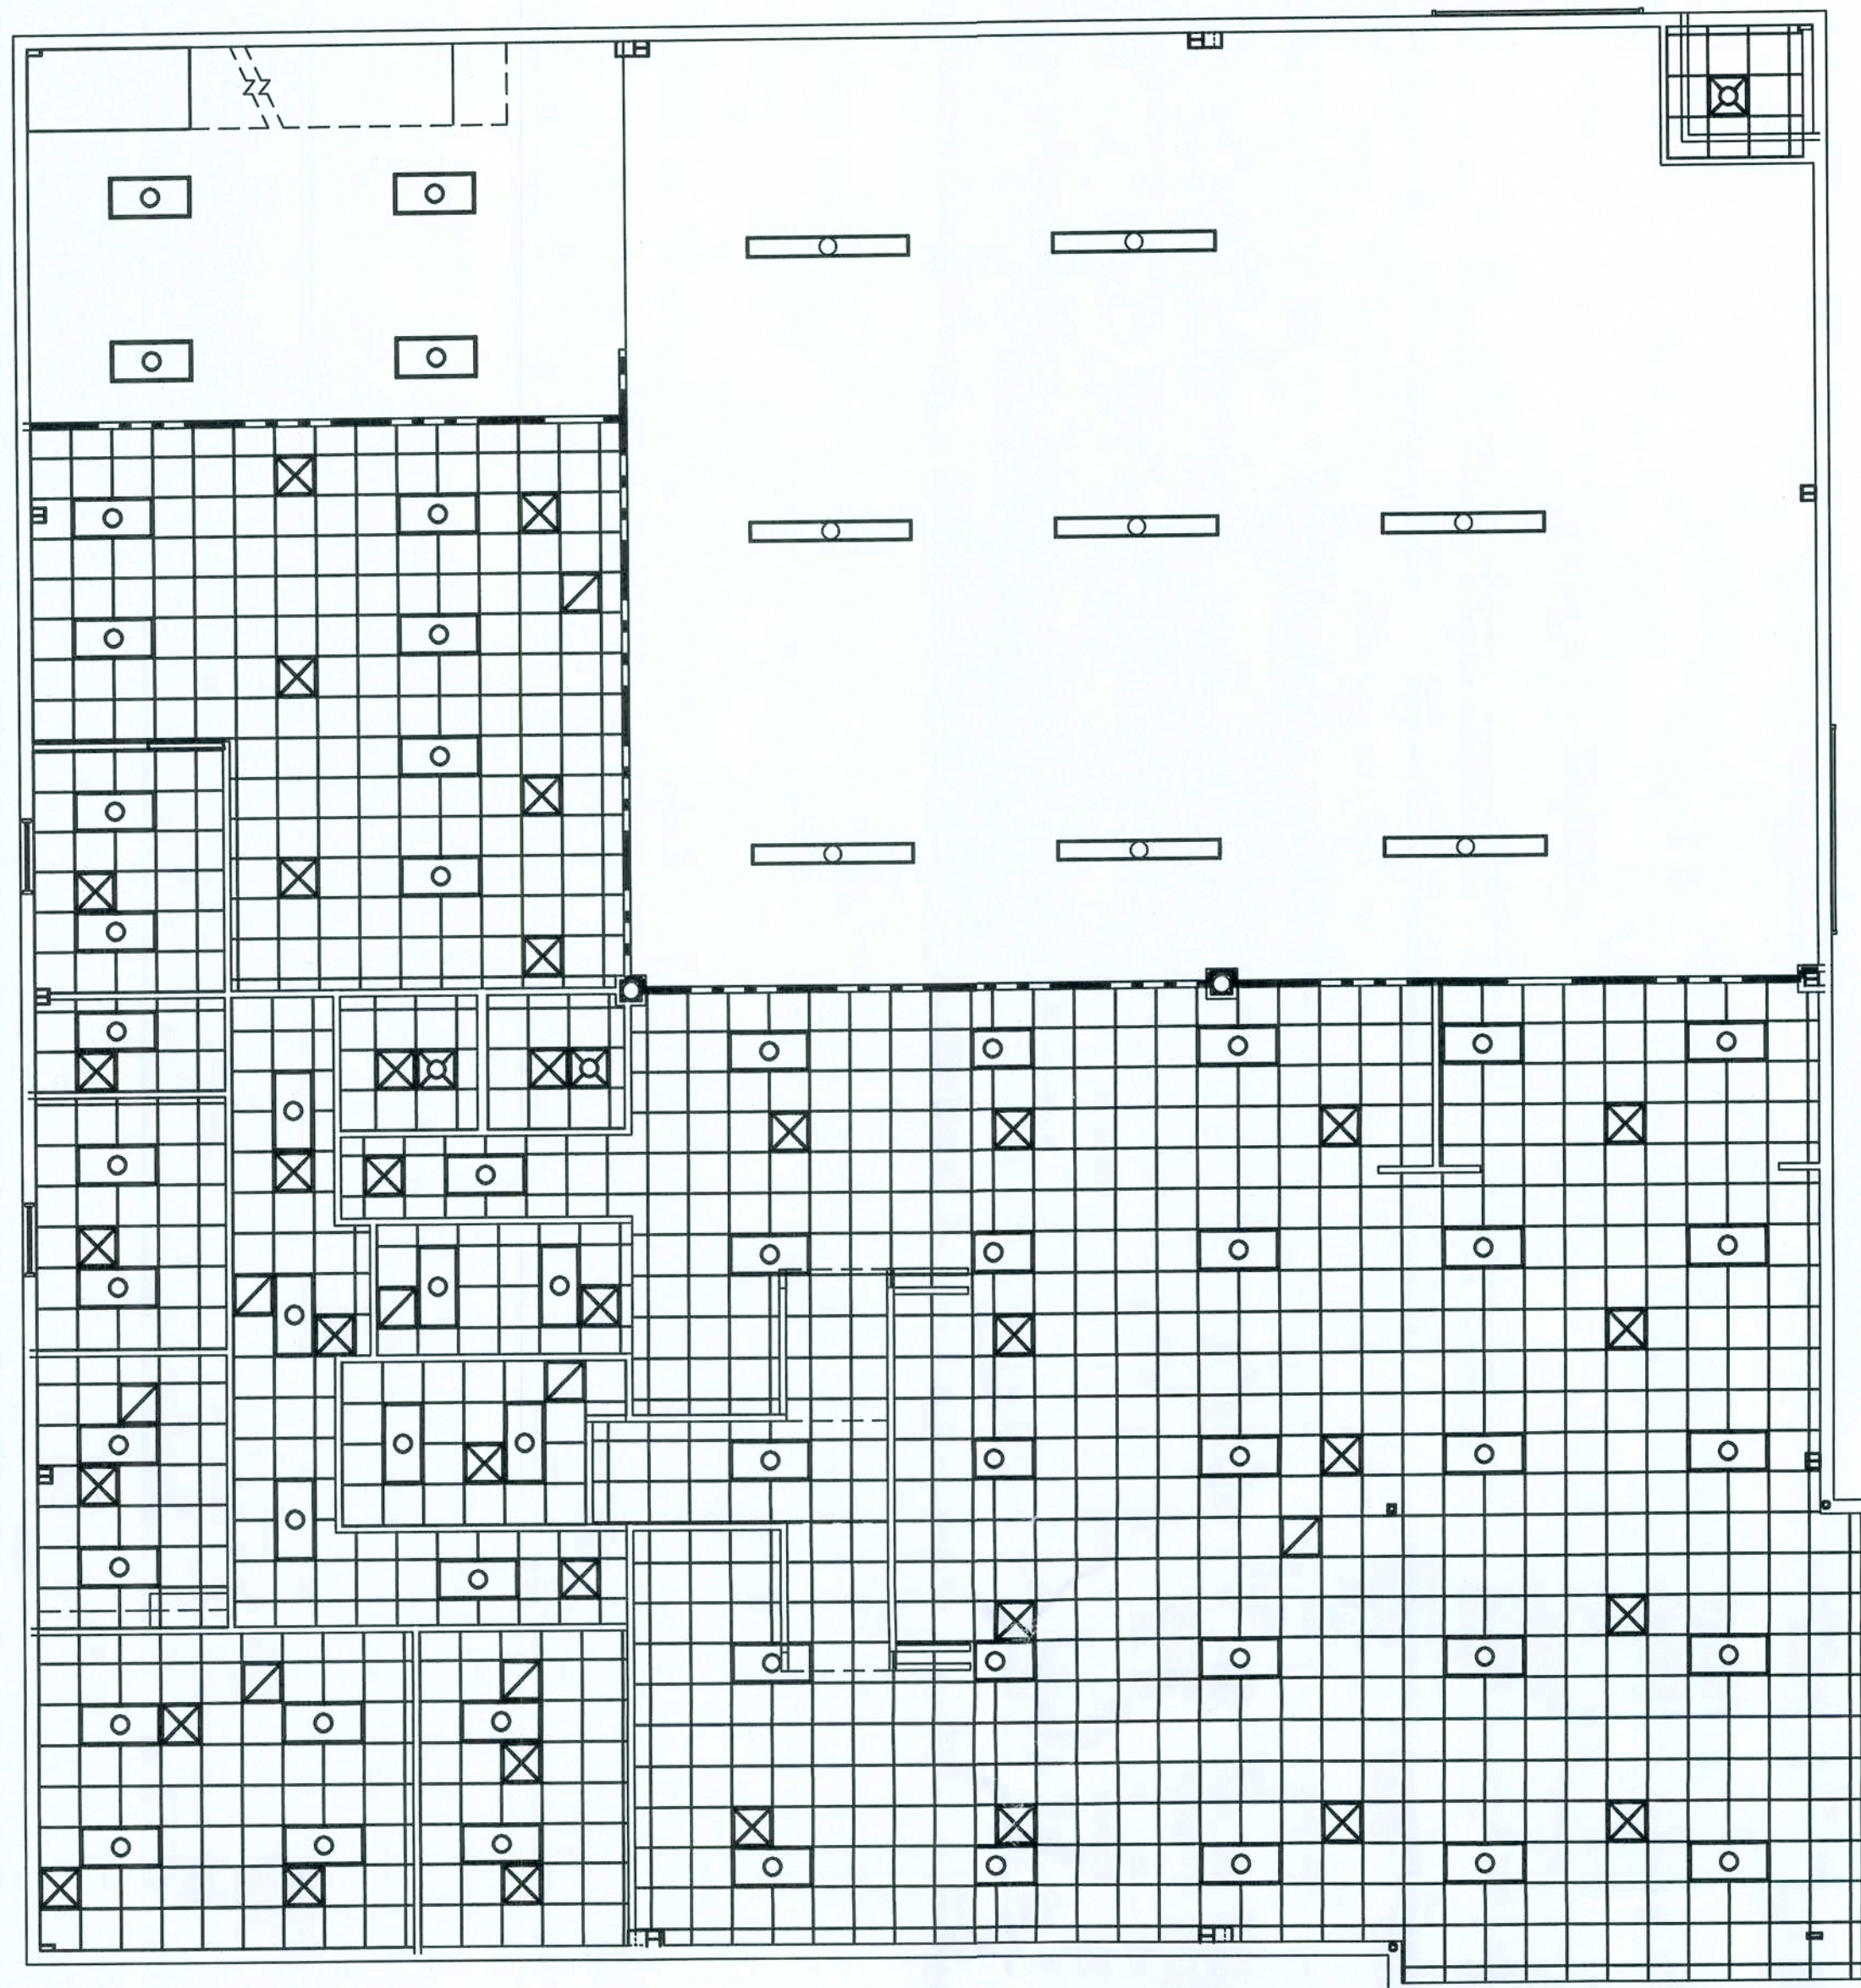

REFLECTED CEILING PLAN BLDG III
1/8" = 1'-0"

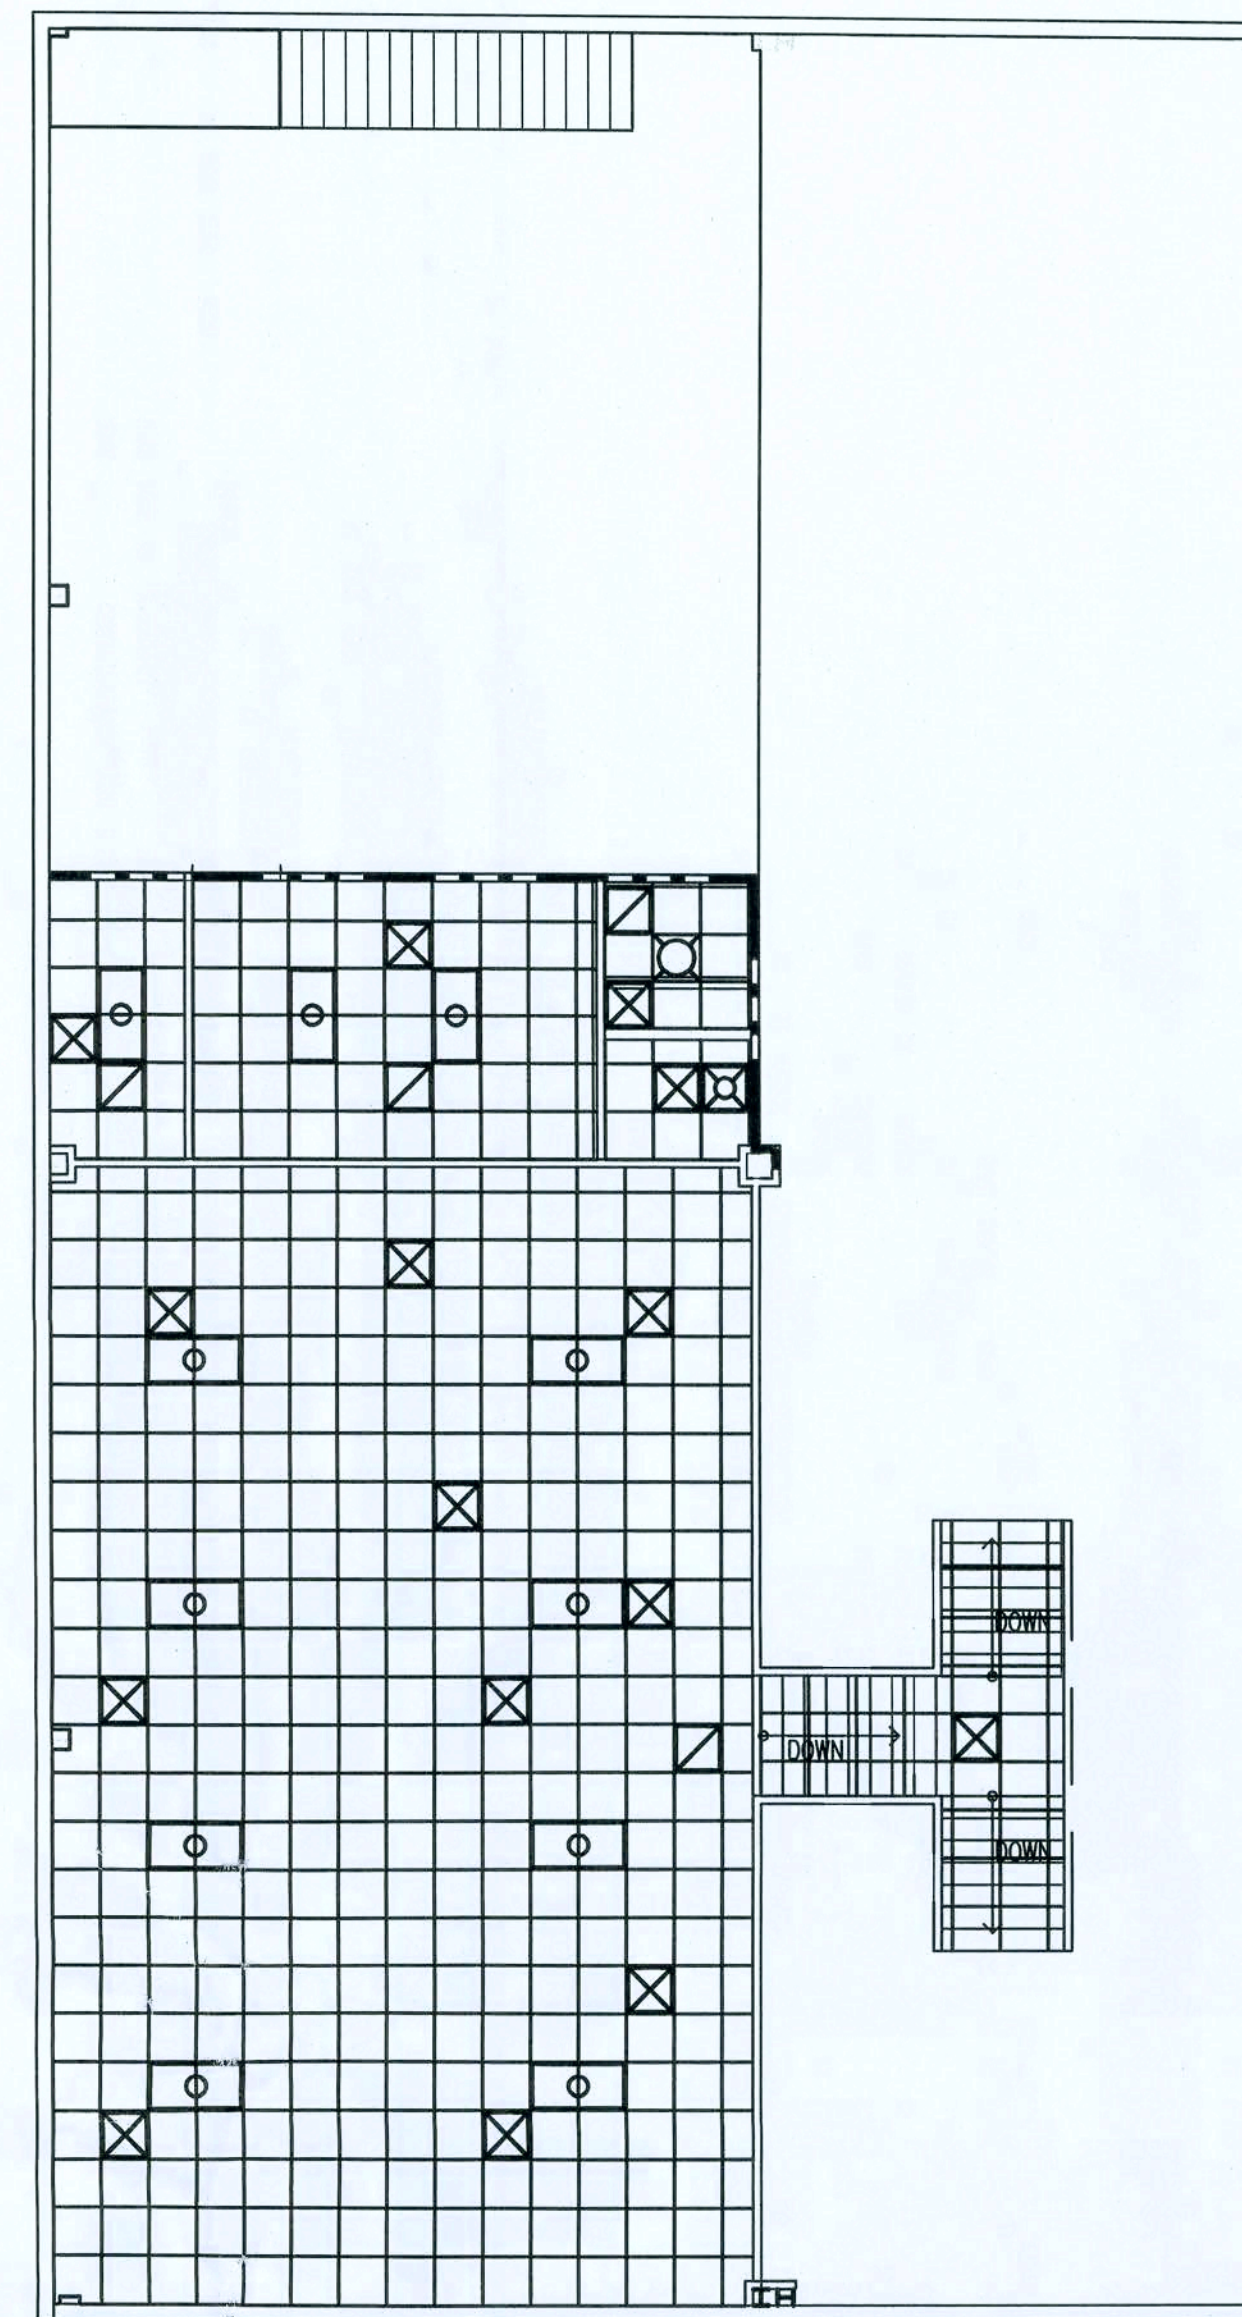

REFLECTED CEILING PLAN - LOFT
1/8" = 1'-0"

LEGEND		
SYMBOL	QUANTITY	DESCRIPTION
	16	DIFFUSER (RETURN)
	75	DIFFUSER (SUPPLY)
	101	48" FLUORESCENT 4 BULB LIGHT FIXTURE
	8	8'x2 BULB FLUORESCENT FIXTURE
	7	FAN-LIGHT BATH
	1	INCANDESCENT FIXTURE

ISSUED FOR CONSTRUCTION

REFLECTED CEILING PLAN

SHOPS AT THE CROSSROADS
NEW STRIP MALL
LAKE CITY, FLORIDA

P.O. Box 187
130 West Howard Street
Lake City, FL 32064
Phone: (386) 362-3678
Fax: (386) 362-6133
Auth: # 9461




REV #	DATE	REVISION NOTES
B	11-26-07	ISSUED FOR REVIEW
0	12-03-07	ISSUED FOR CONSTRUCTION

PROJECT NUMBER
PF06-163-S

DRAWN BY
F. VULETICH

CHECKED BY
G.G.

A-3.0

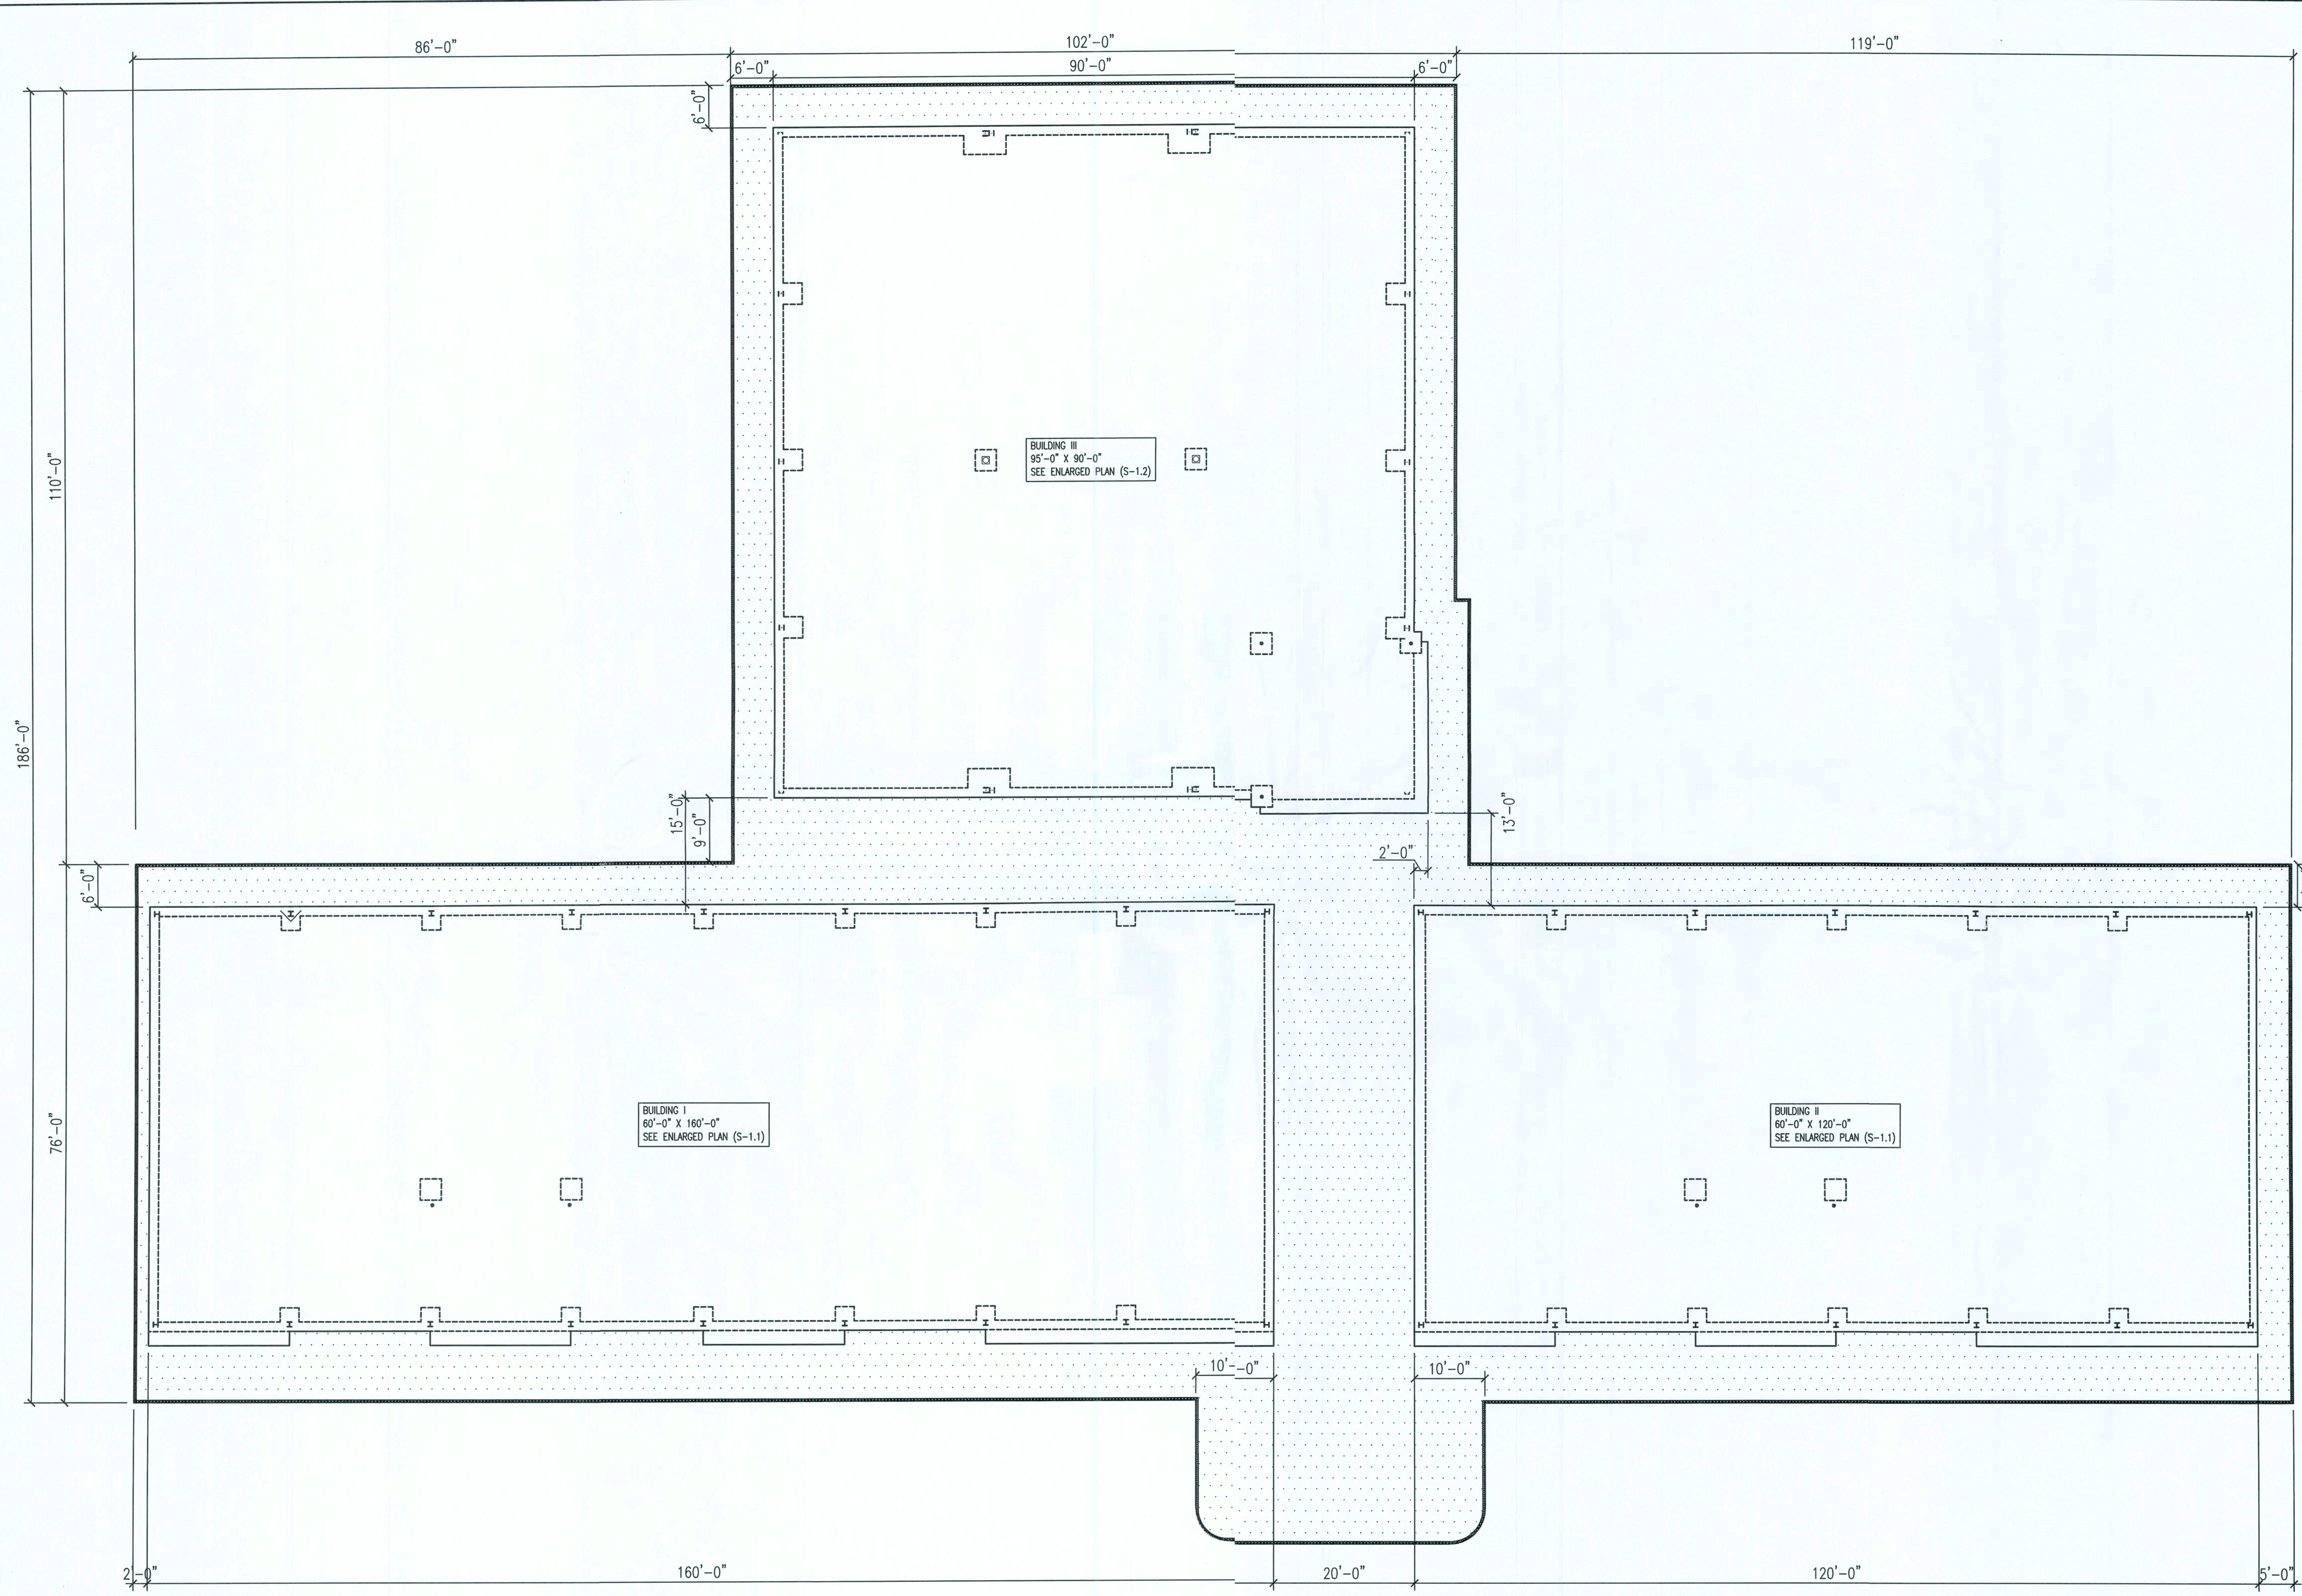

LEGEND	
SYMBOL	DESCRIPTION
	POURED CONCRETE
	THICK SET PAVERS
	CONCRETE CURB BORDER

20-Dec-07

ISSUED FOR CONSTRUCTION

PROJECT NUMBER
PF06-163-S

DRAWN BY
F. VULETICH

CHECKED BY
G.G.








S-1.0

SHOPS AT THE CROSSROADS
NEW STRIP MALL
LAKE CITY, FLORIDA


P.O. Box 187
130 West Howard Street
Live Oak FL 32064
Phone: (386) 362-3678
Fax: (386) 362-6133
STRUCTURAL/CIVIL ENGINEERS Gary Gill, PE 51942
Auth. # 9461

REV #	DATE	REVISION NOTES
A	08-11-07	ISSUED FOR REVIEW
B	11-28-07	ISSUED FOR REVIEW
0	12-03-07	ISSUED FOR CONSTRUCTION

12/21/07

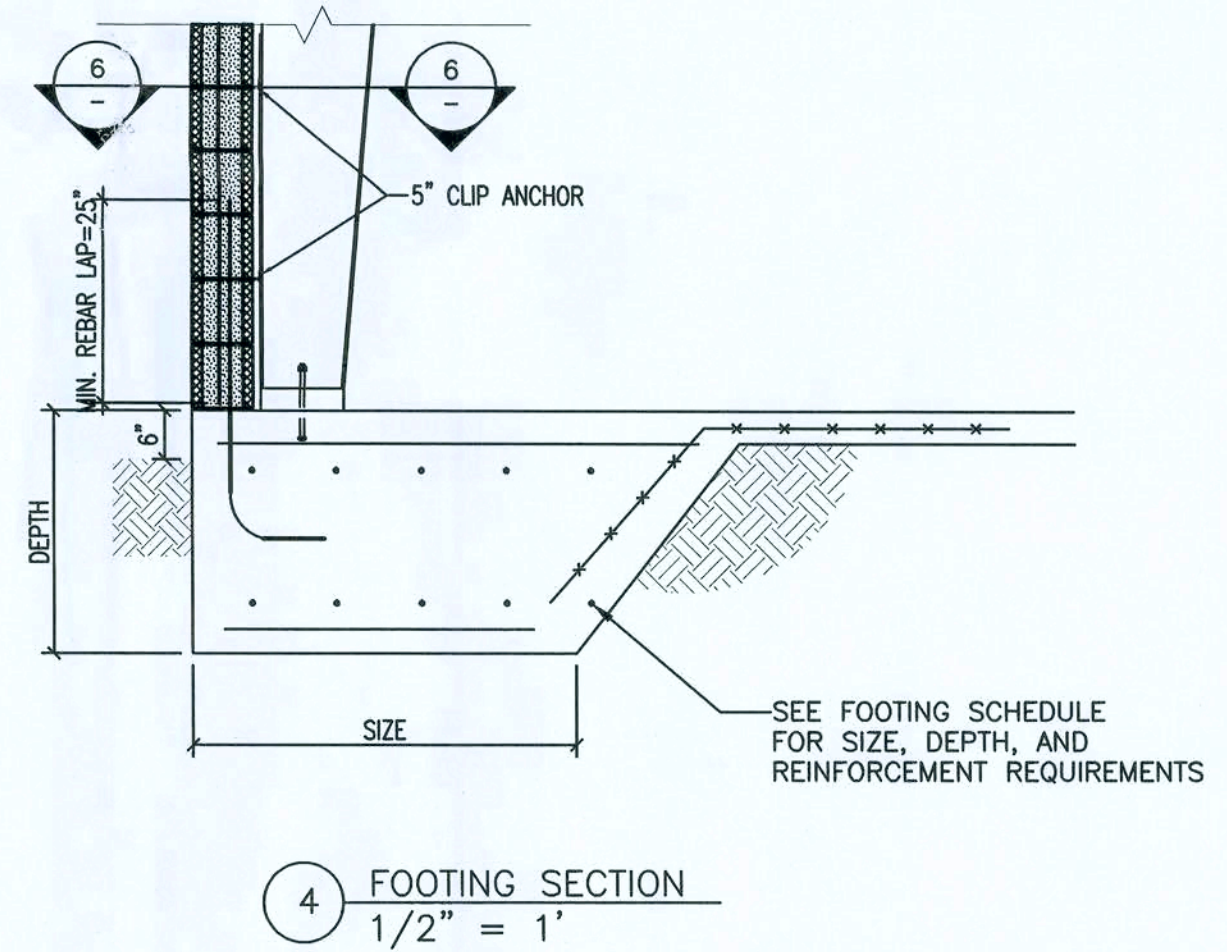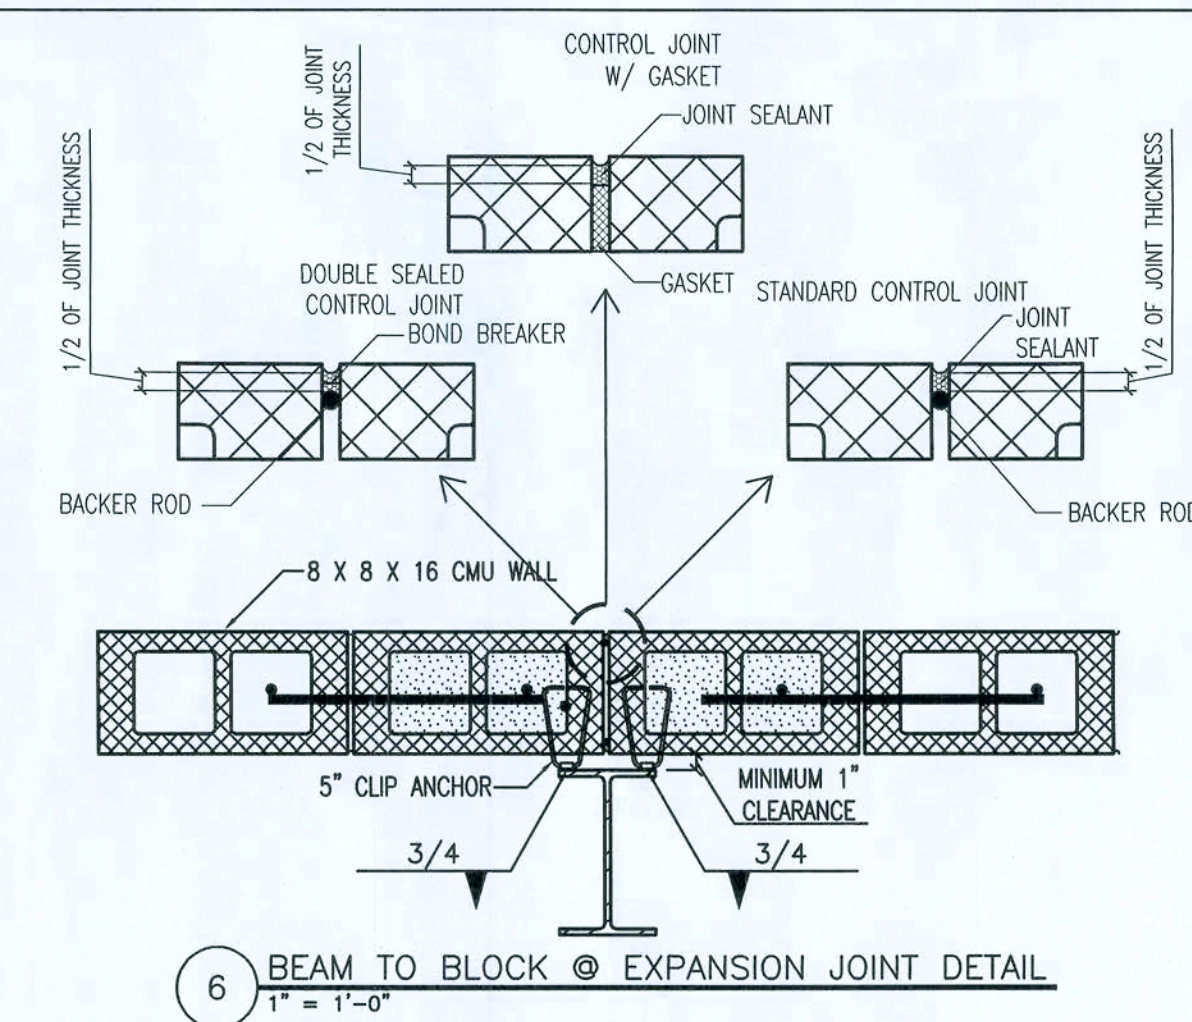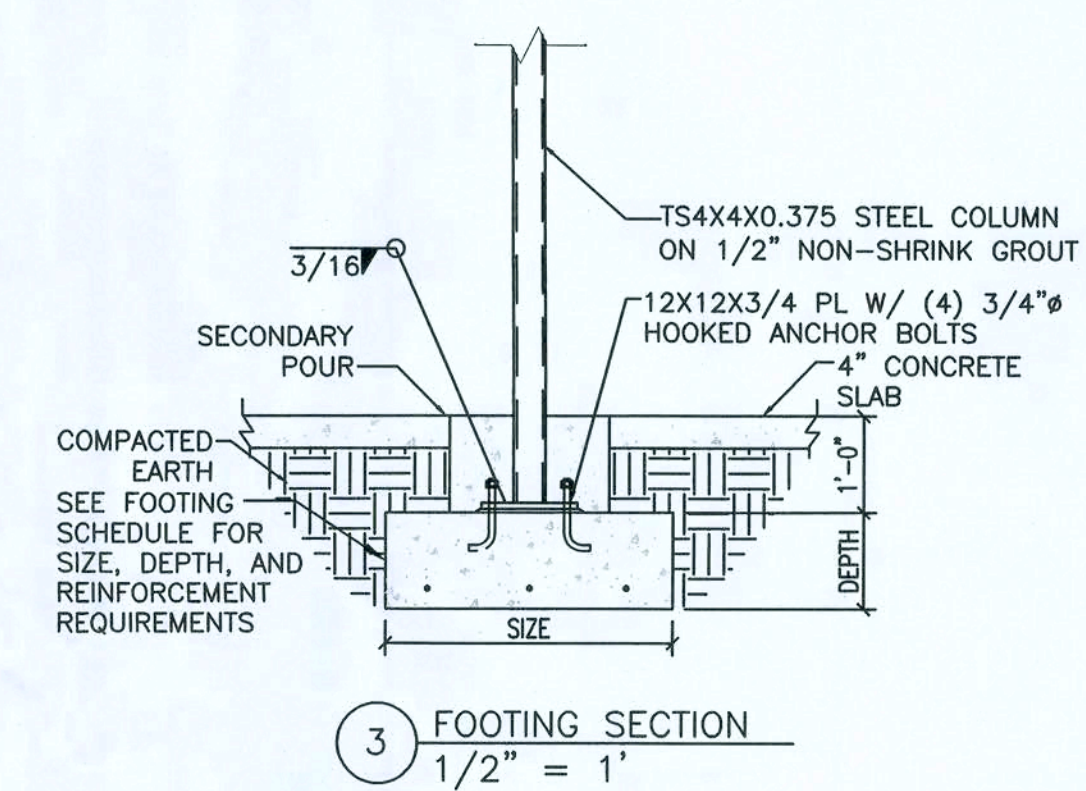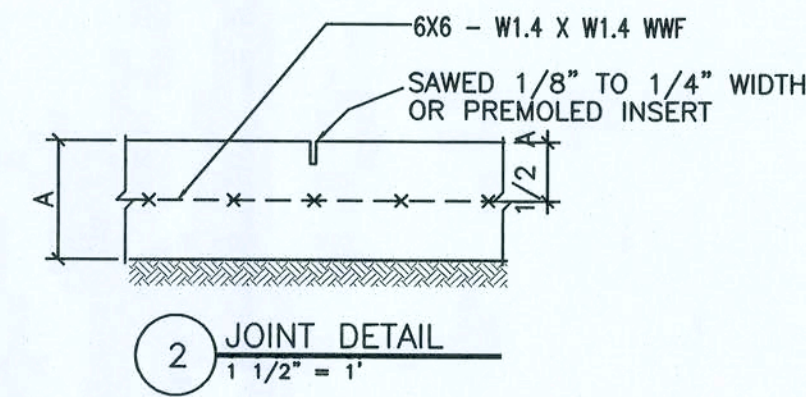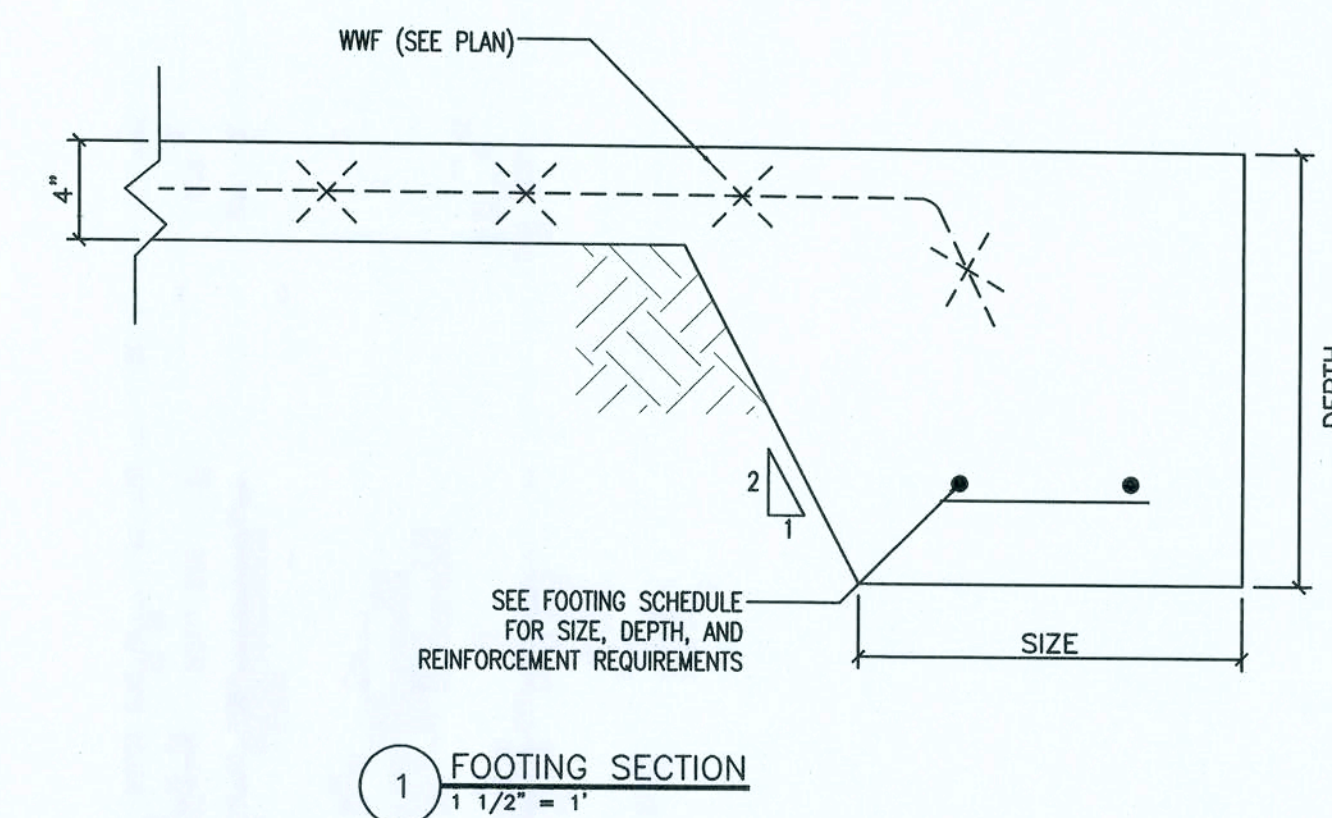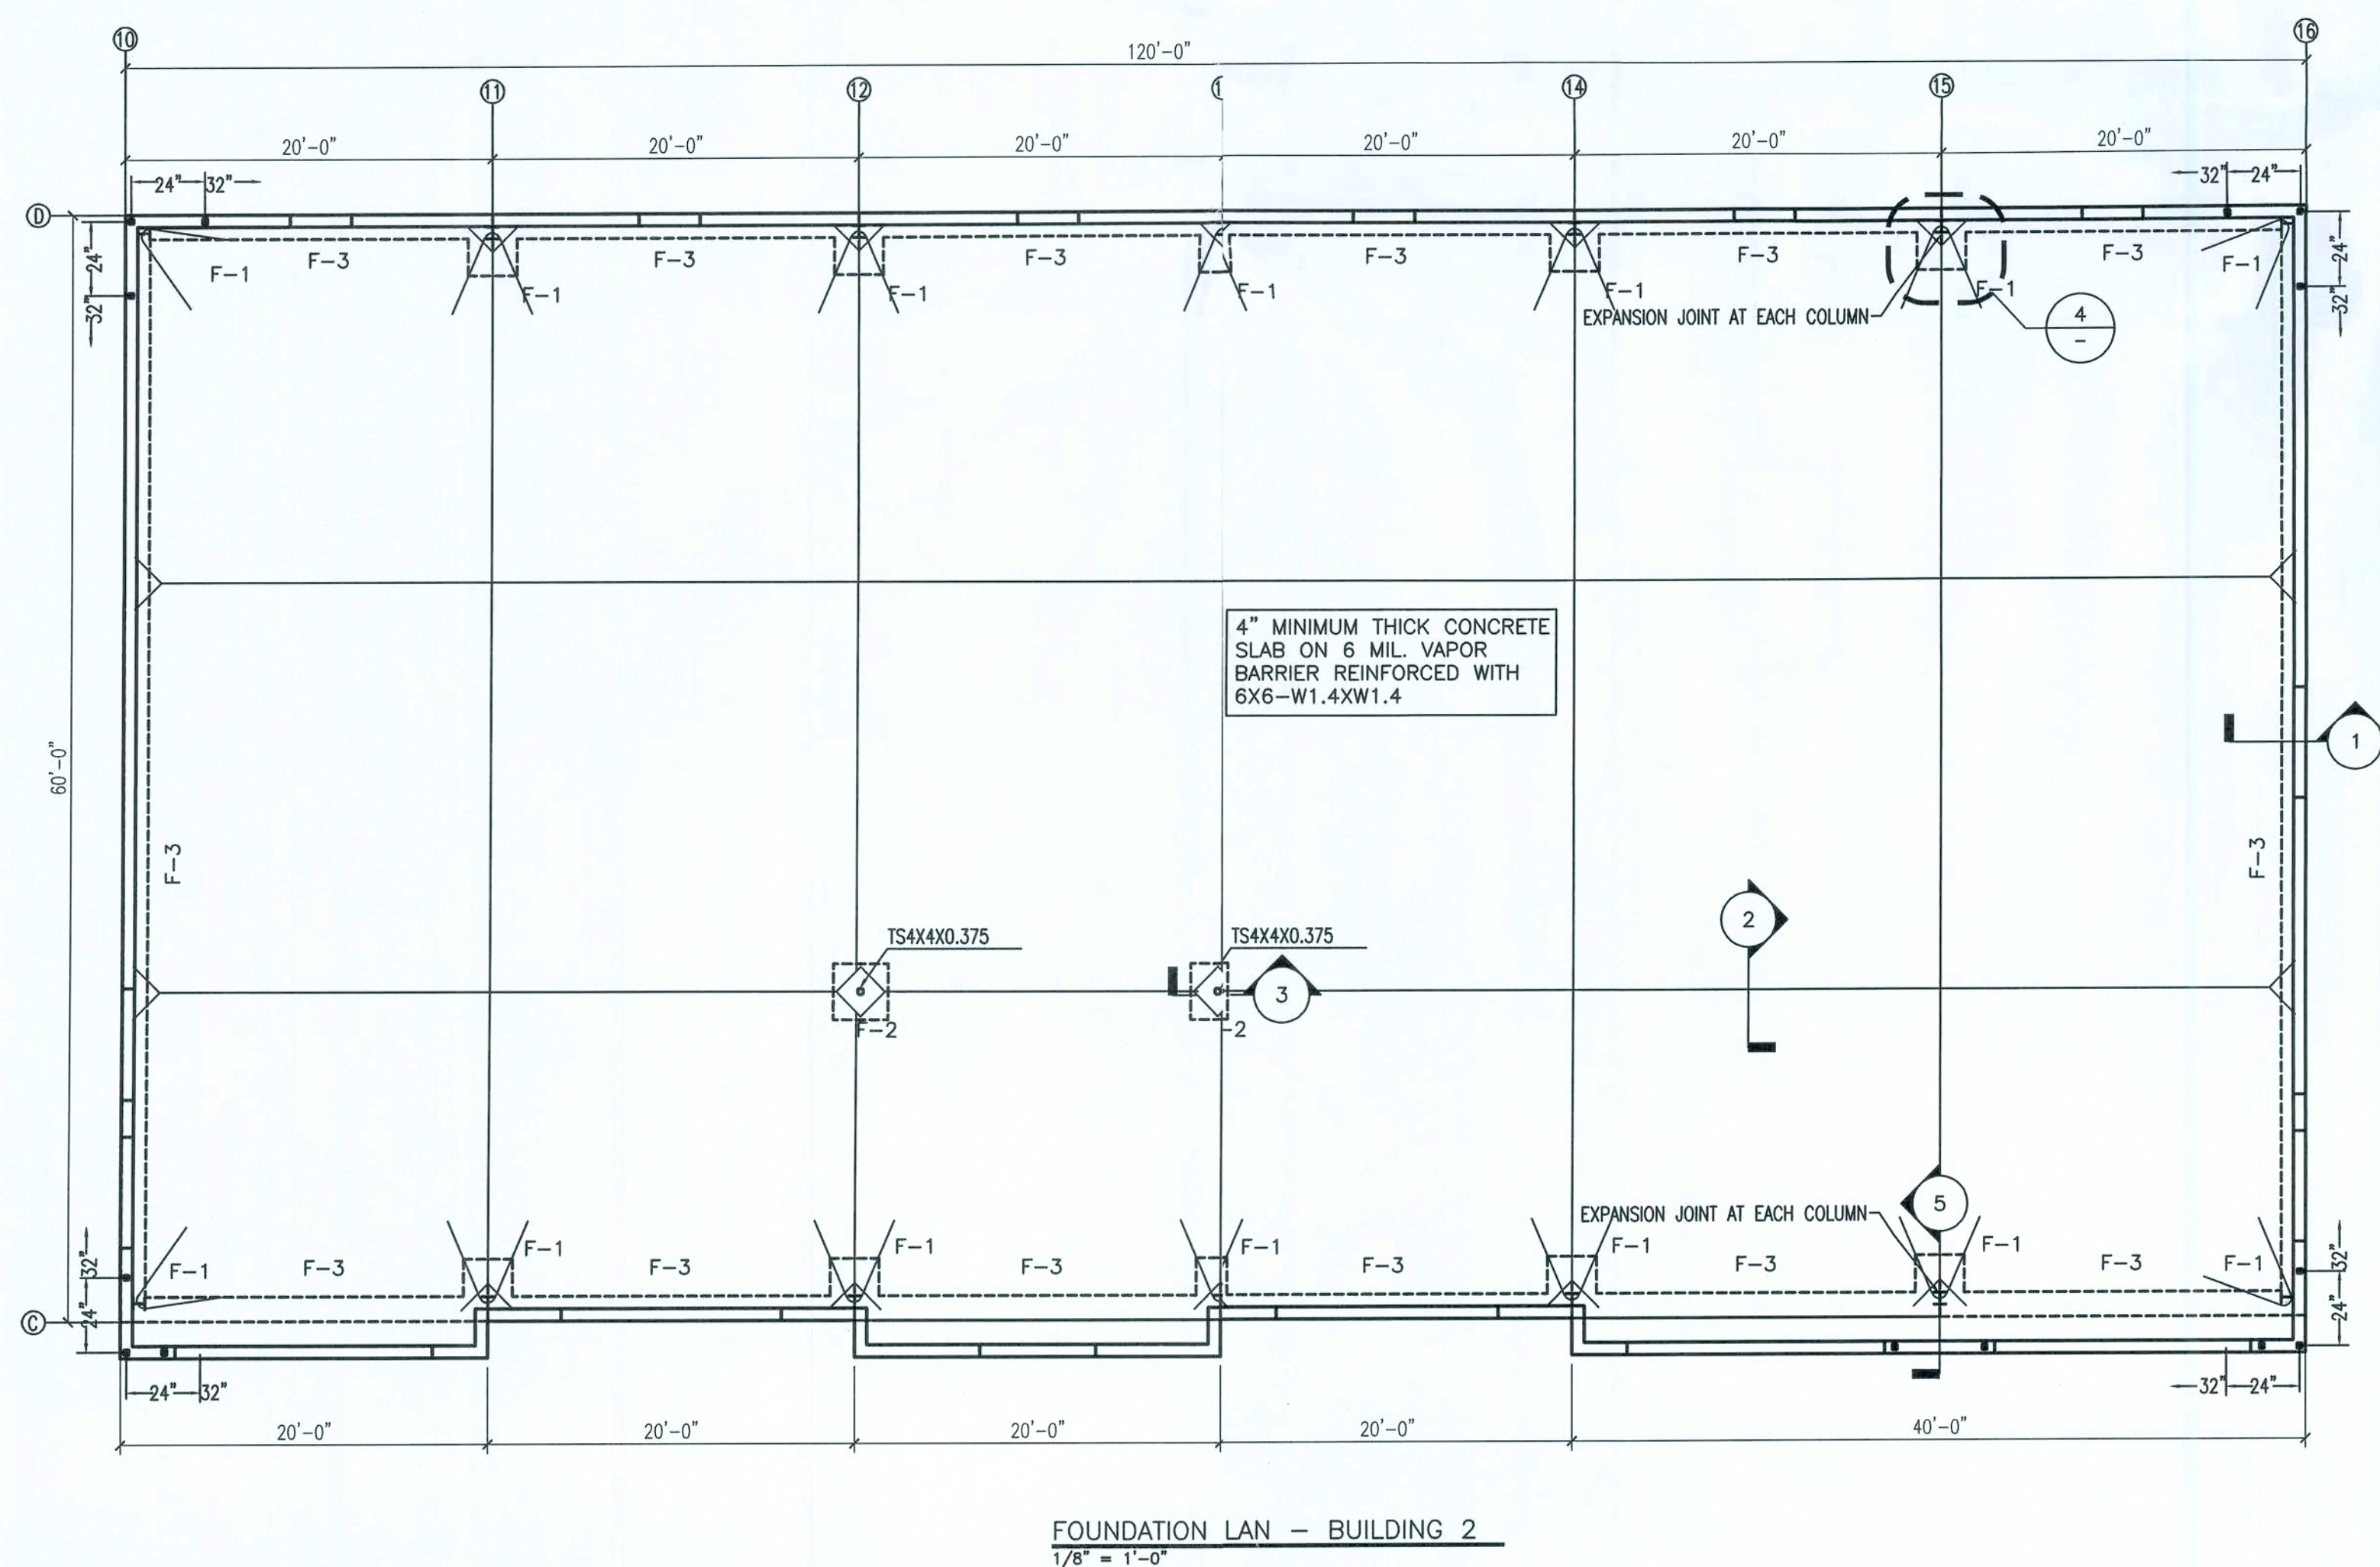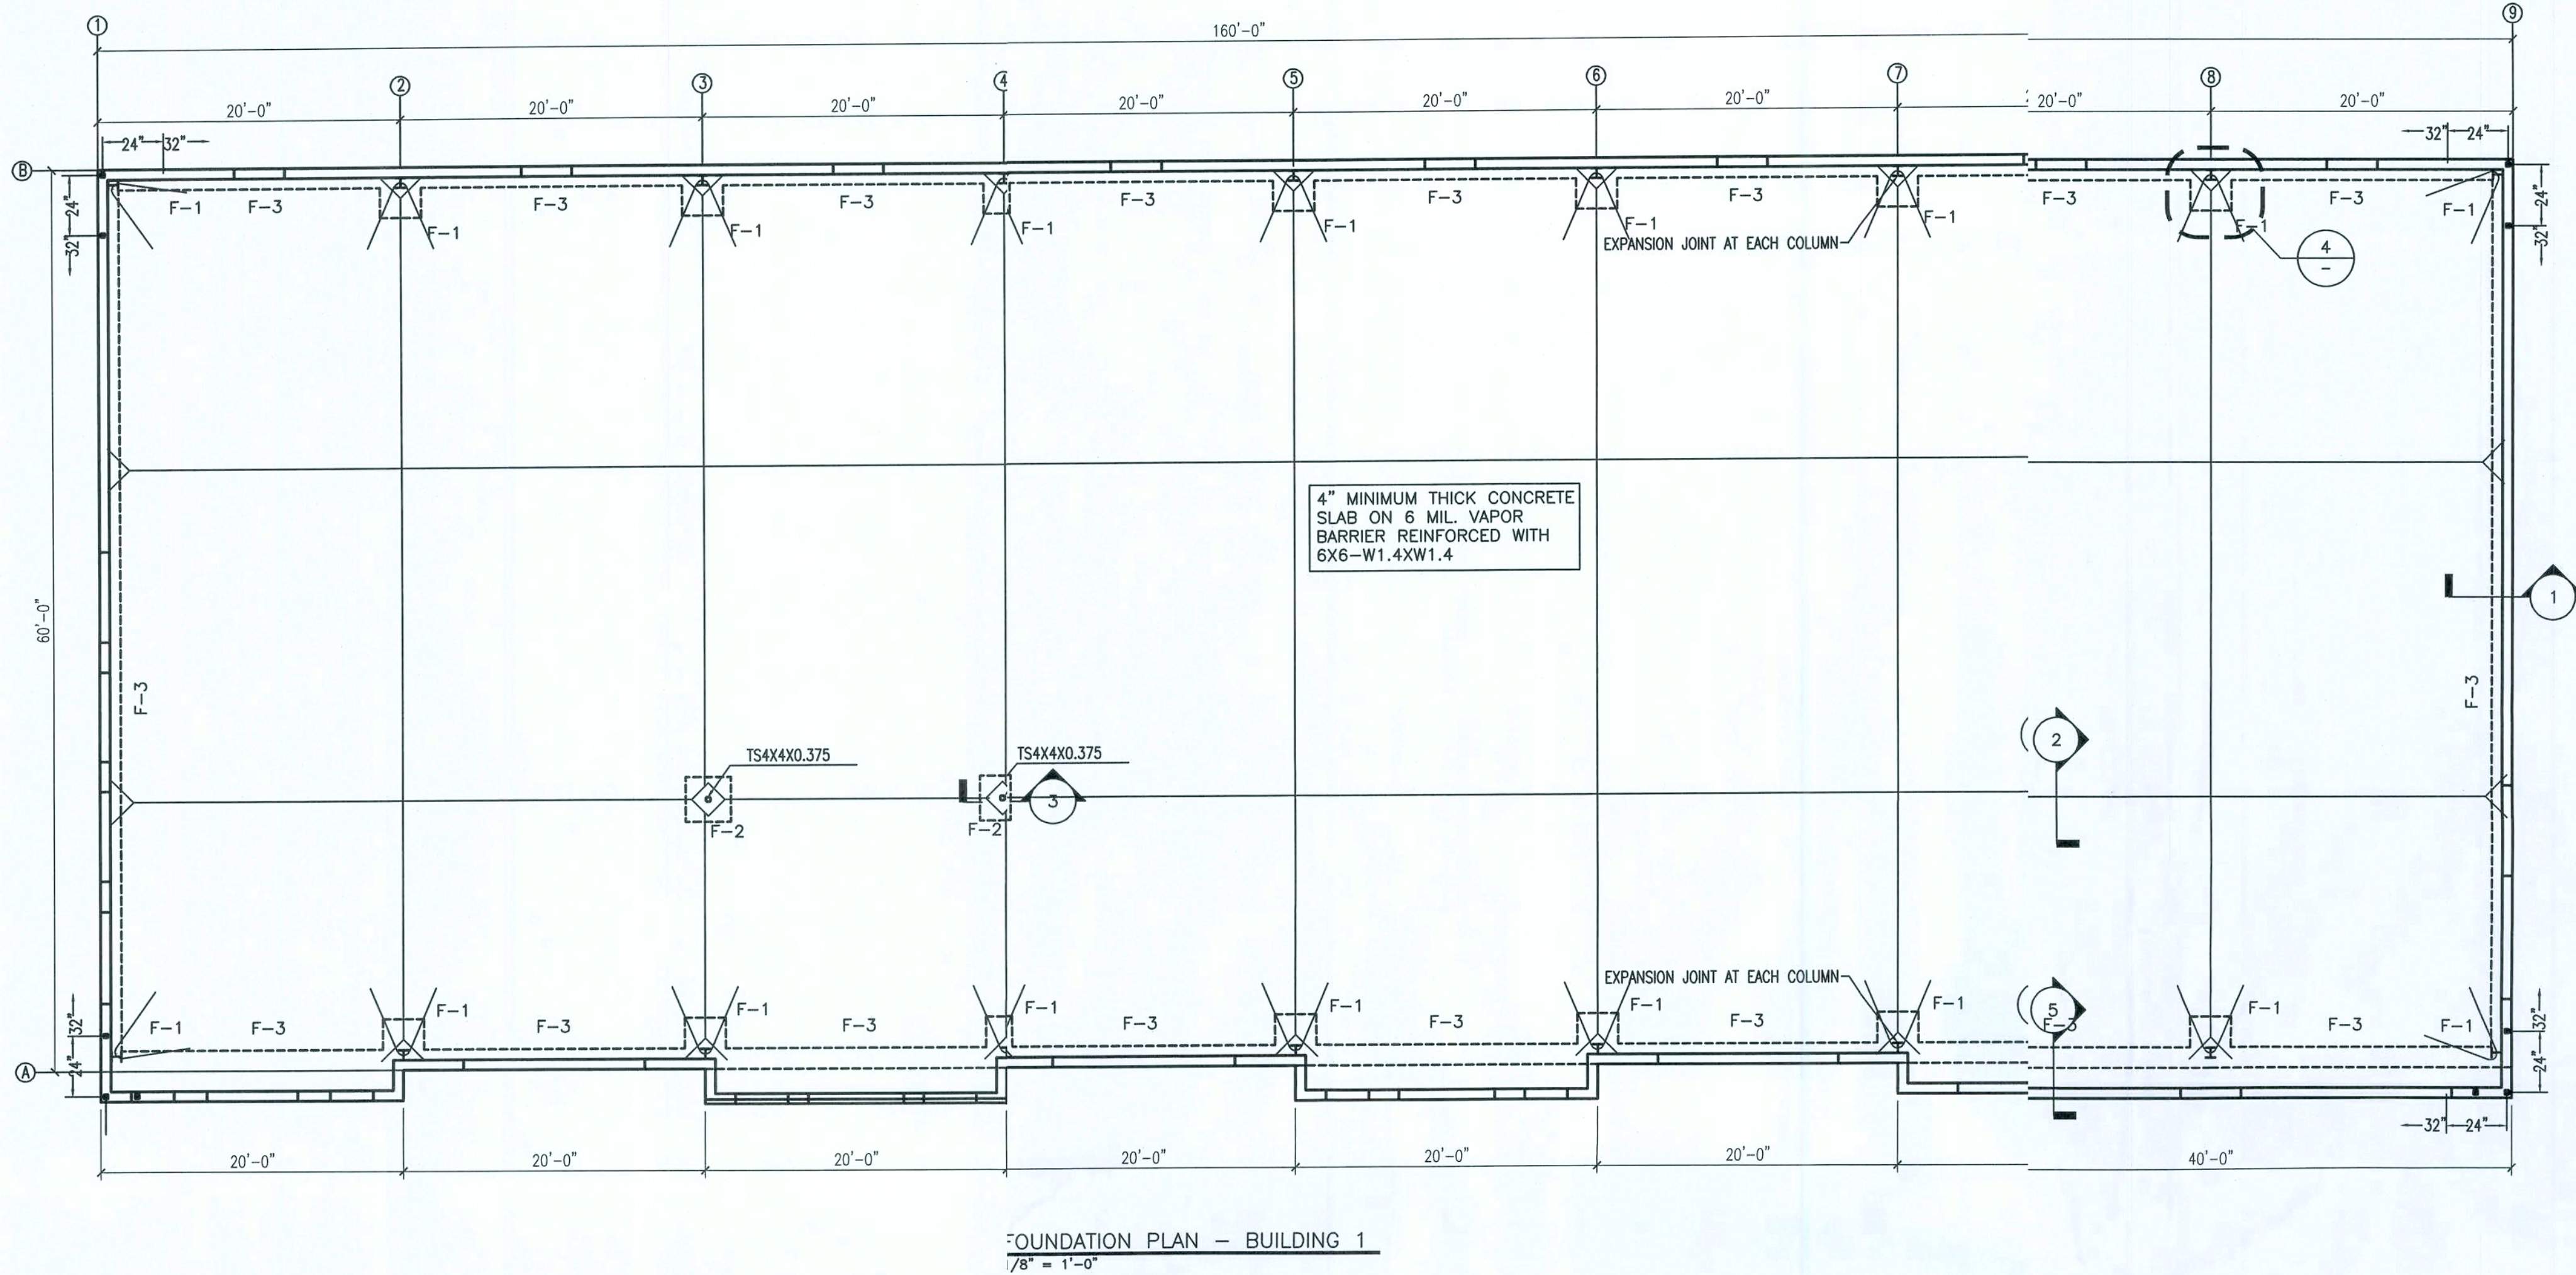

FOOTING SCHEDULE						
FOOTING MARK	FOOTING DIMENSIONS		BOTTOM REBAR	TOP REBAR	ANCHOR BOLT	
	SIZE	DEPTH			DIAMETER	TOTAL LENGTH
F-1	4'-0"X4'-0"	2'-6"	(5) #5 E.W.	(5) #5 E.W.		
F-2	3'-0"X3'-0"	2'-6"	(5) #5 E.W.	(5) #5 E.W.		
F-3	1'-4" CONT.	1'-0"	(3) #5 CONT.	N/A		

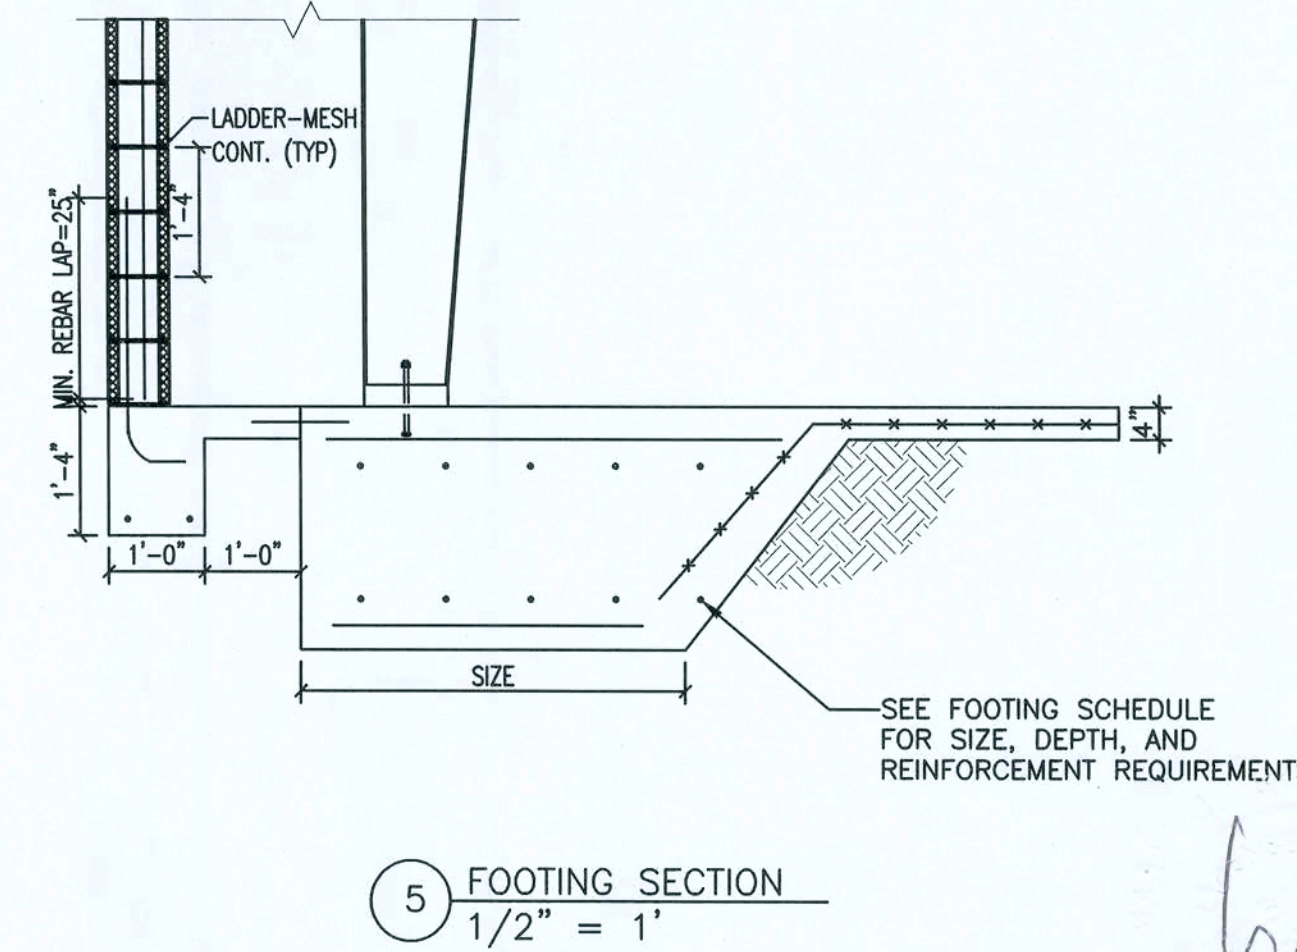

ISSUED FOR CONSTRUCTION

REV #	DATE	REVISION NOTES
A	08-11-07	ISSUED FOR REVIEW
B	11-28-07	ISSUED FOR REVIEW
0	12-03-07	ISSUED FOR CONSTRUCTION

PROJECT NUMBER: 2F06-163-S
DRAWN BY: F. VULETICH
CHECKED BY: G.G.






PROJECT LOCATION: SHOPS AT THE CROSSROADS
NEW STRIP MALL
LAKE CITY, FLORIDA

FOUNDATION PLAN
BLDGS II & III




S-1.1

20-Dec-07

12/31/07

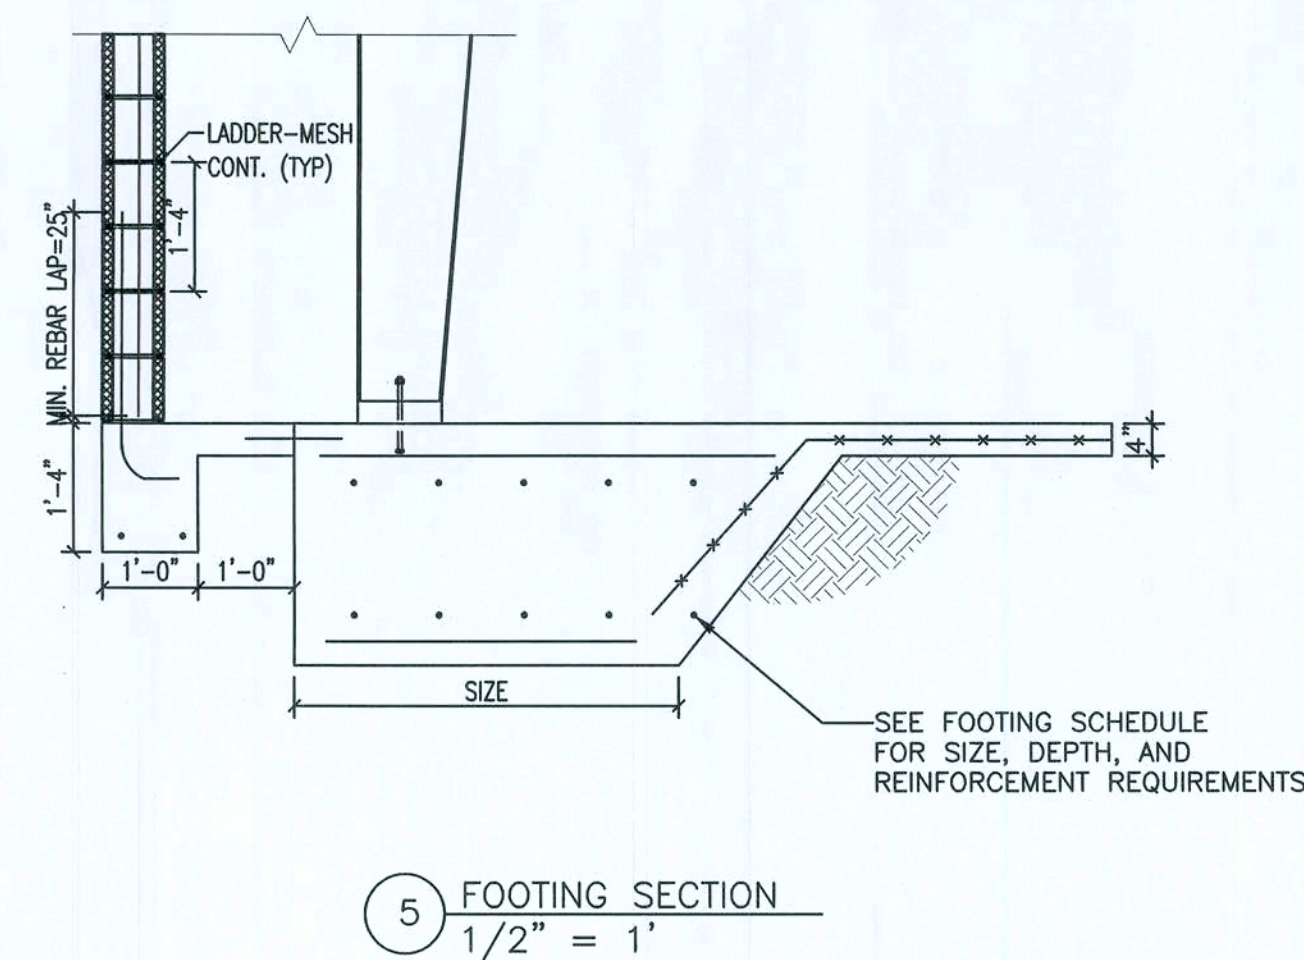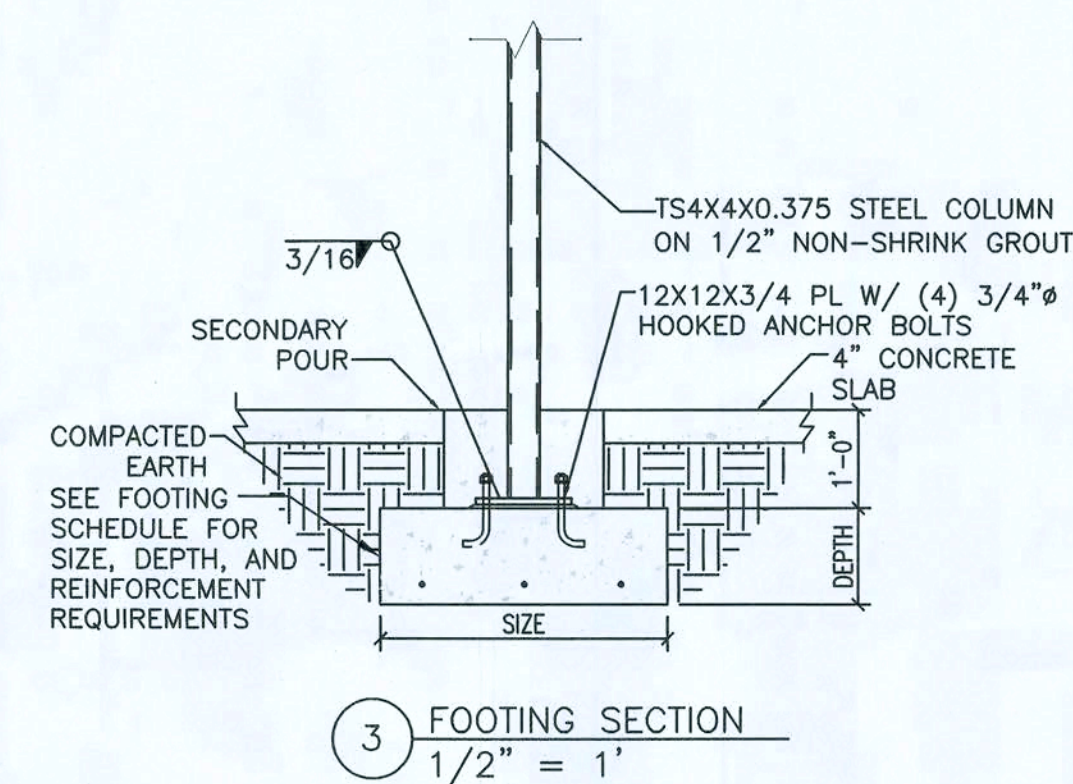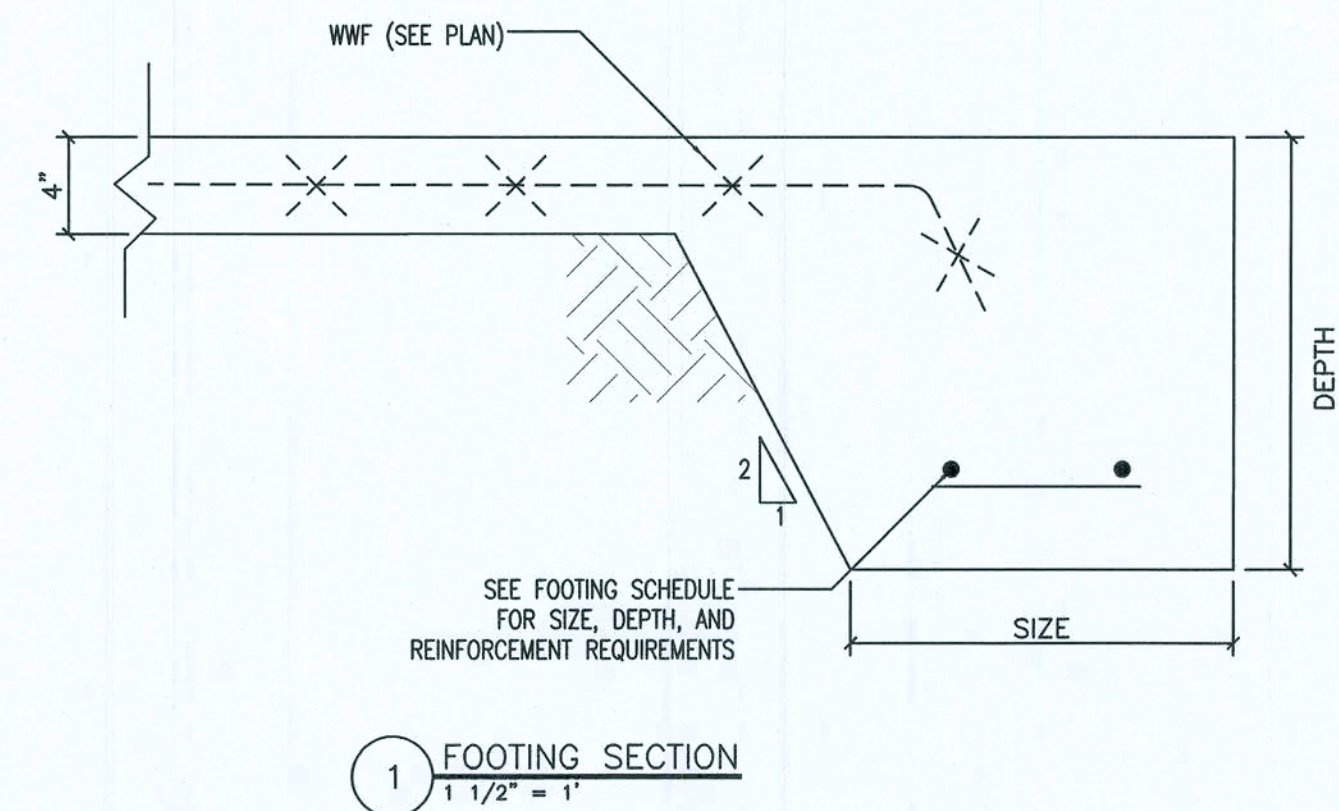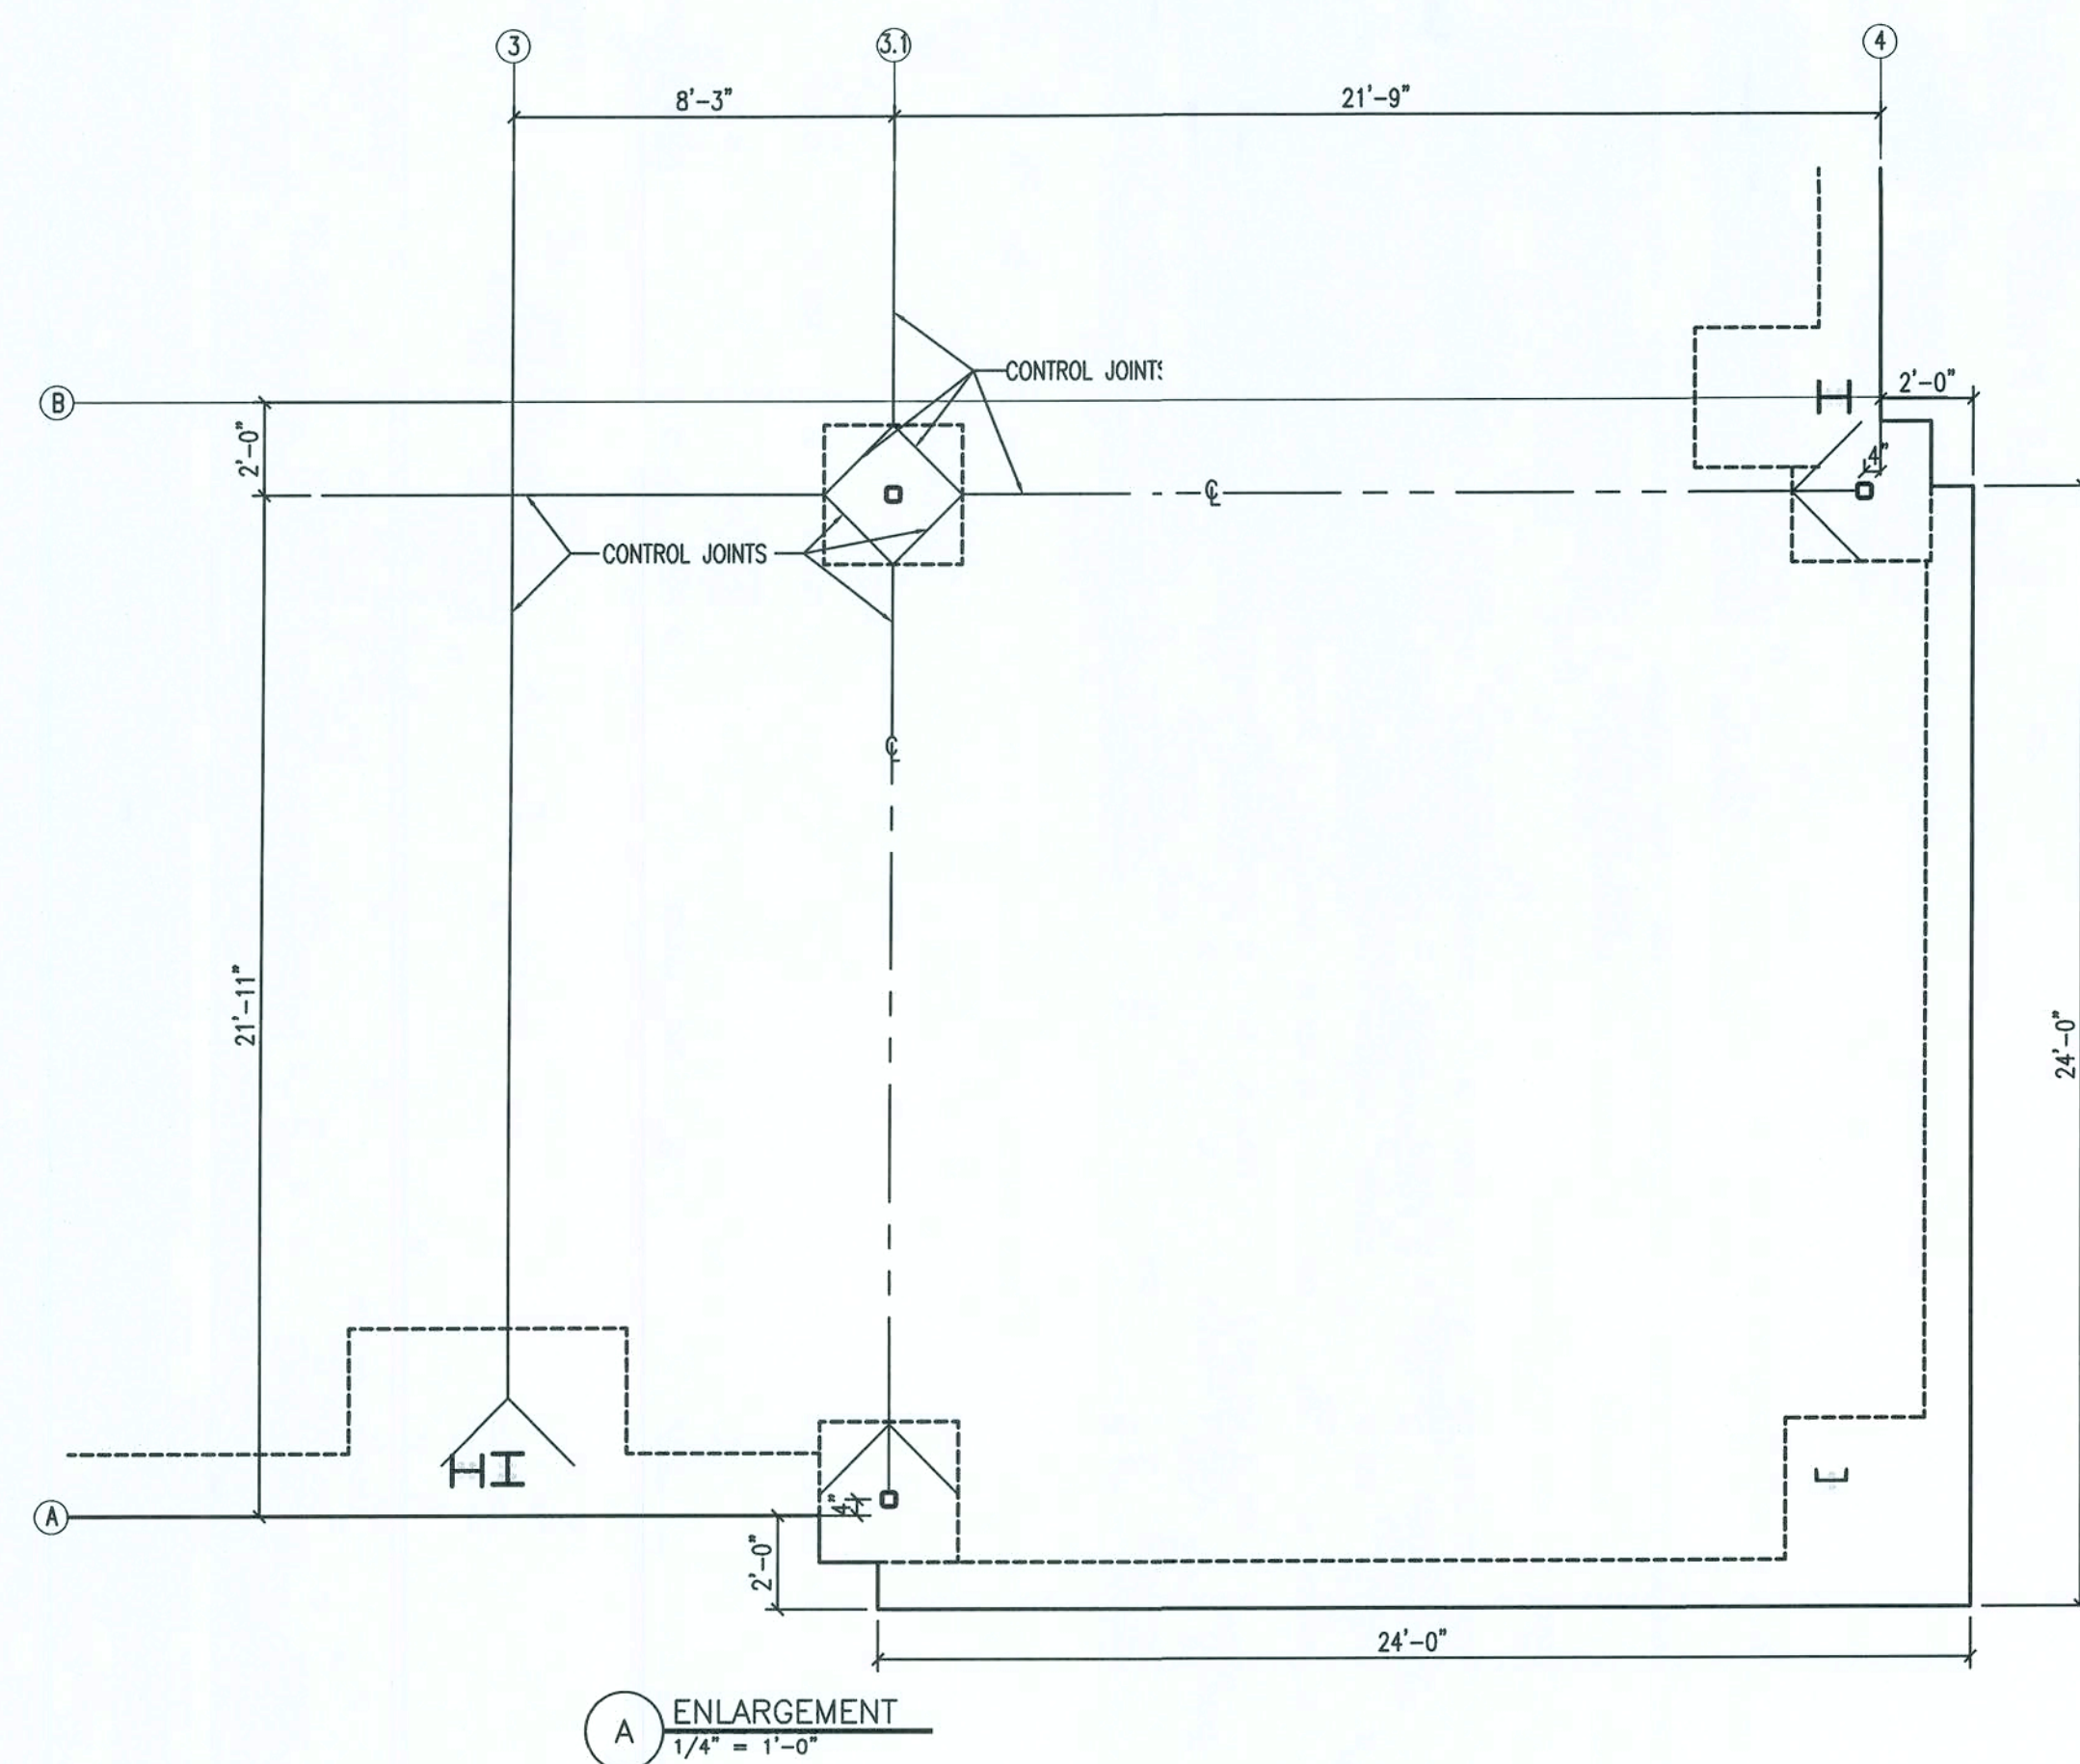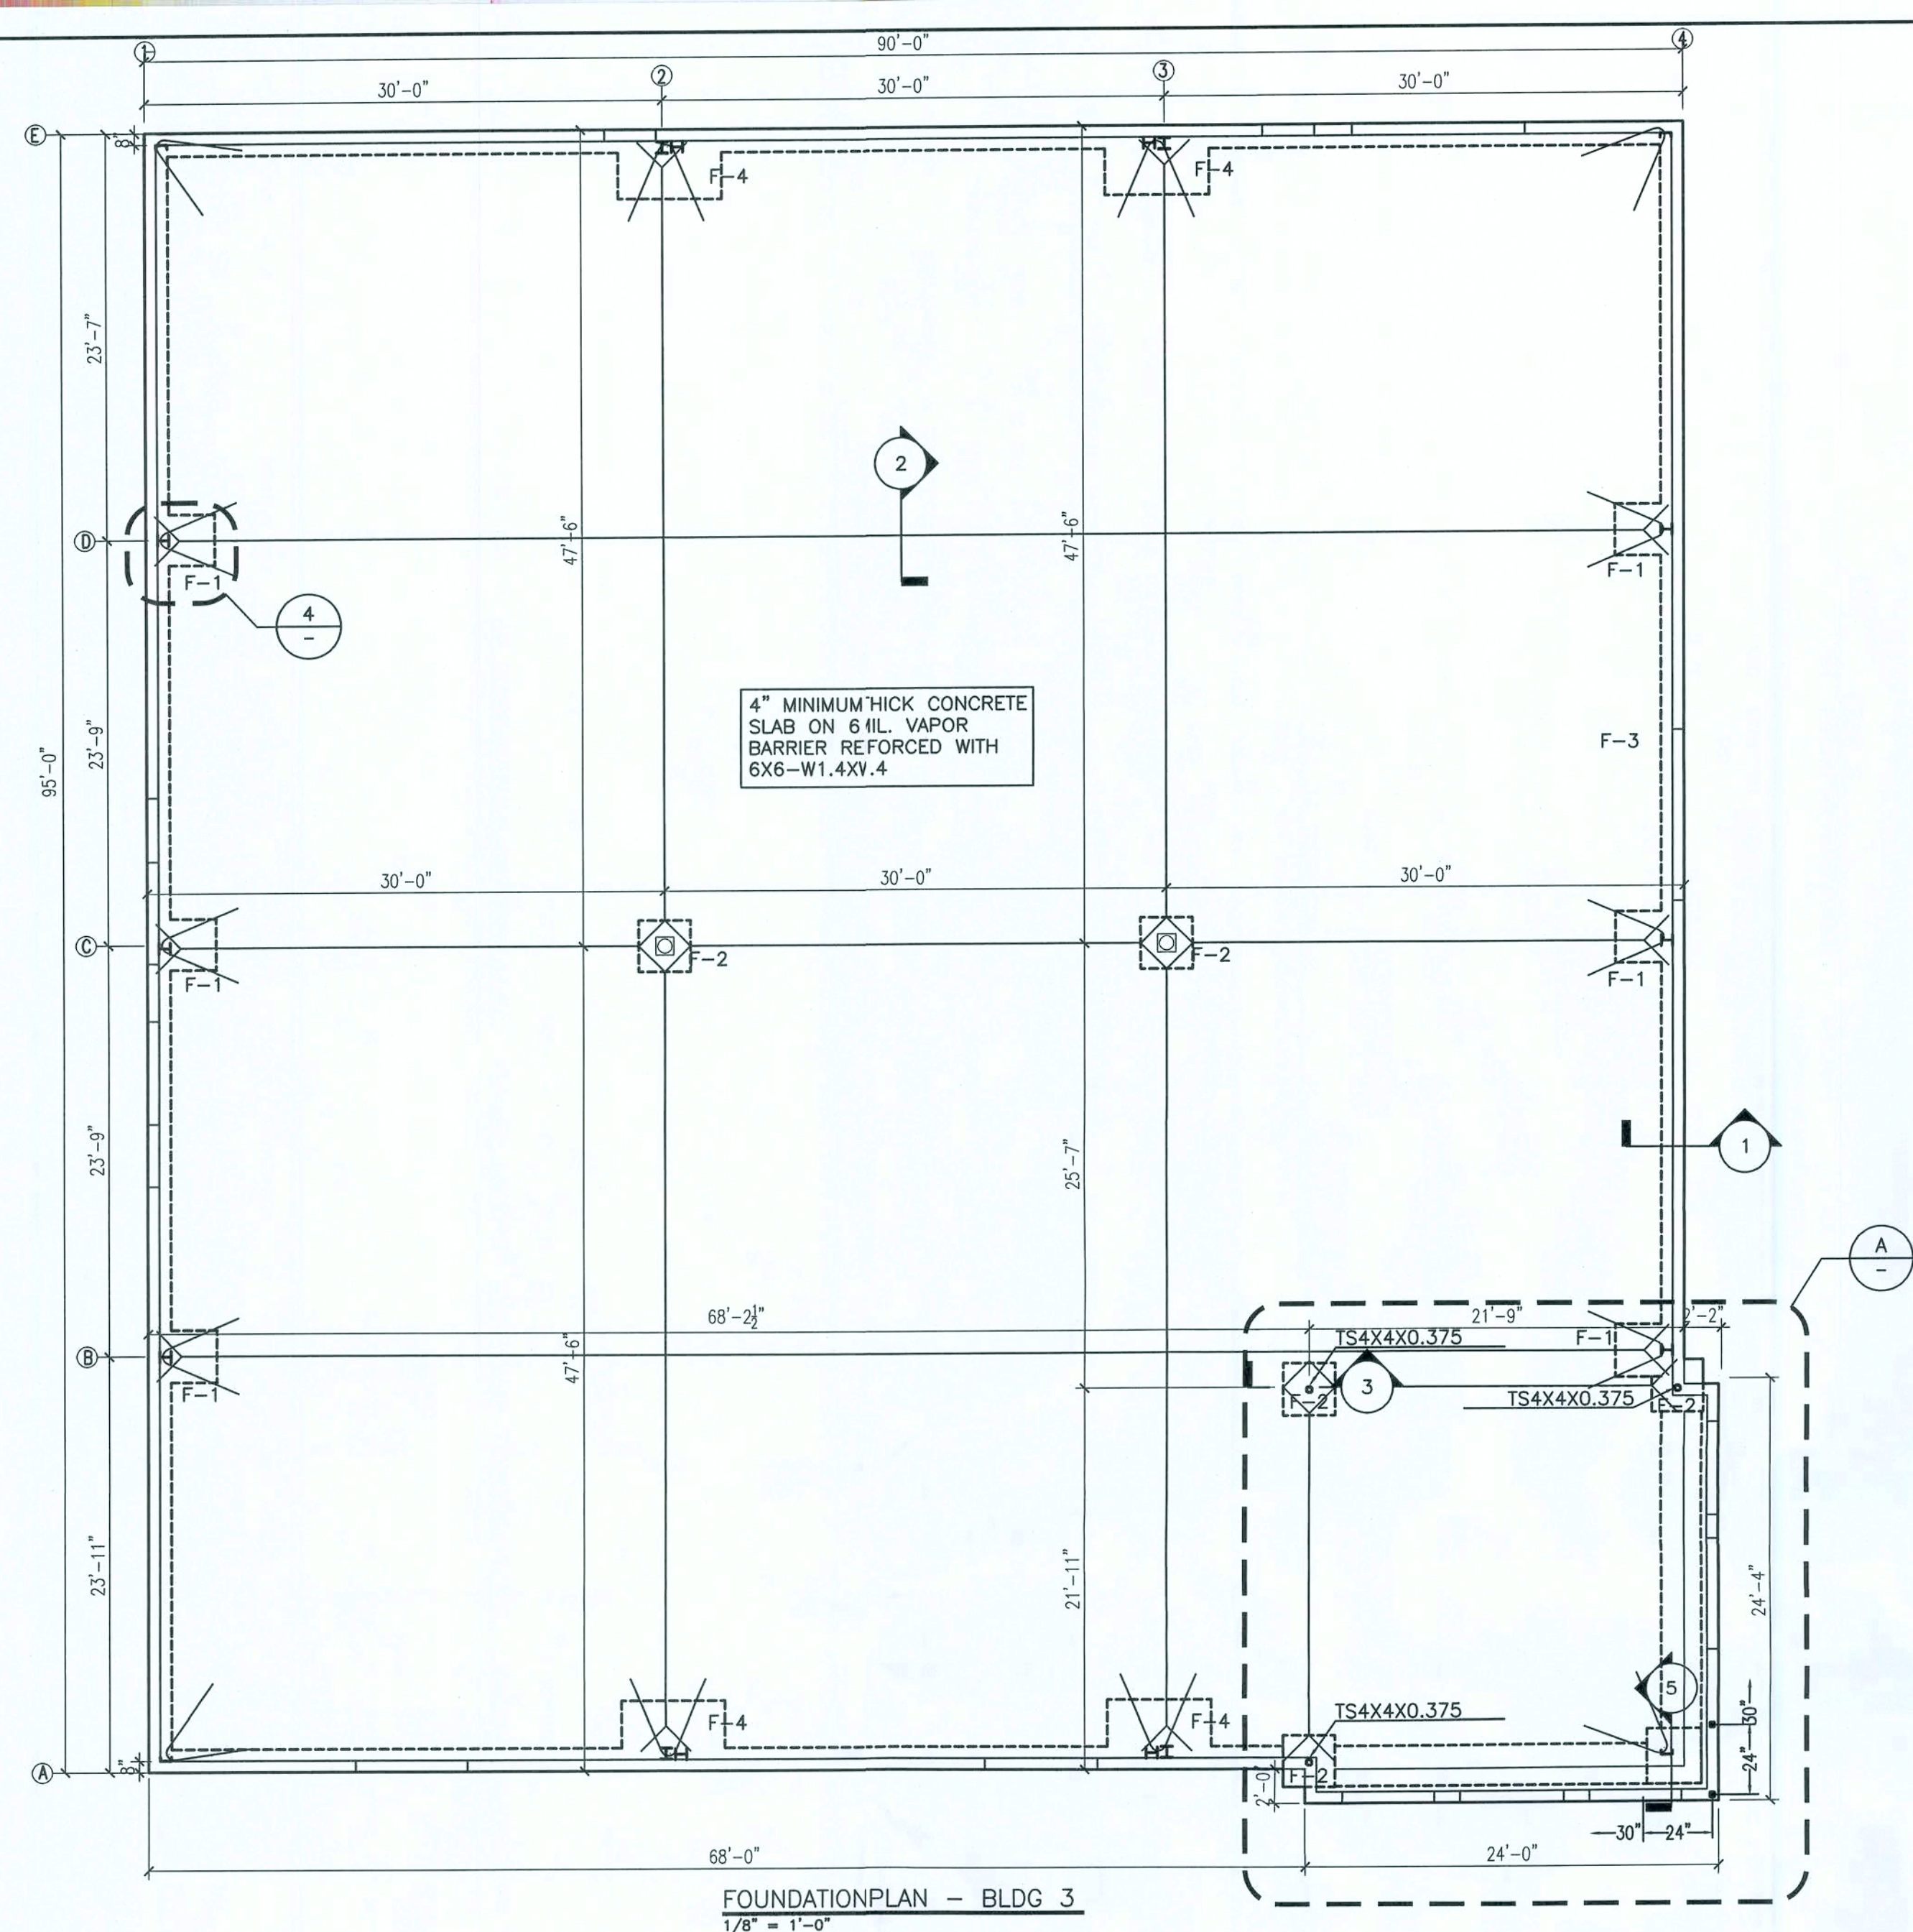

FOOTING SCHEDULE							
FOOTING MARK	FOOTING DIMENSIONS		BOTTOM REBAR	TOP REBAR	ANCHOR BOLT		
	SIZE	DEPTH			DIAMETER	TOTAL LENGTH	EMBED
F-1	4'-0"X4'-0"	2'-6"	(5) #5 E.W.	(5) #5 E.W.	0'-0" 3/4"	1'-6"	1'-
F-2	3'-0"X3'-0"	2'-6"	(5) #5 E.W.	(5) #5 E.W.	0'-0" 3/4"	1'-6"	1'-
F-3	1'-4" CONT.	1'-0"	(3) #5 CONT.	N/A	0'-0" 3/4"	1'-6"	1'-
F-4	6'-0"X4'-0"	2'-6"	#5 @ 12" O.C.	#5 @ 12" O.C.			

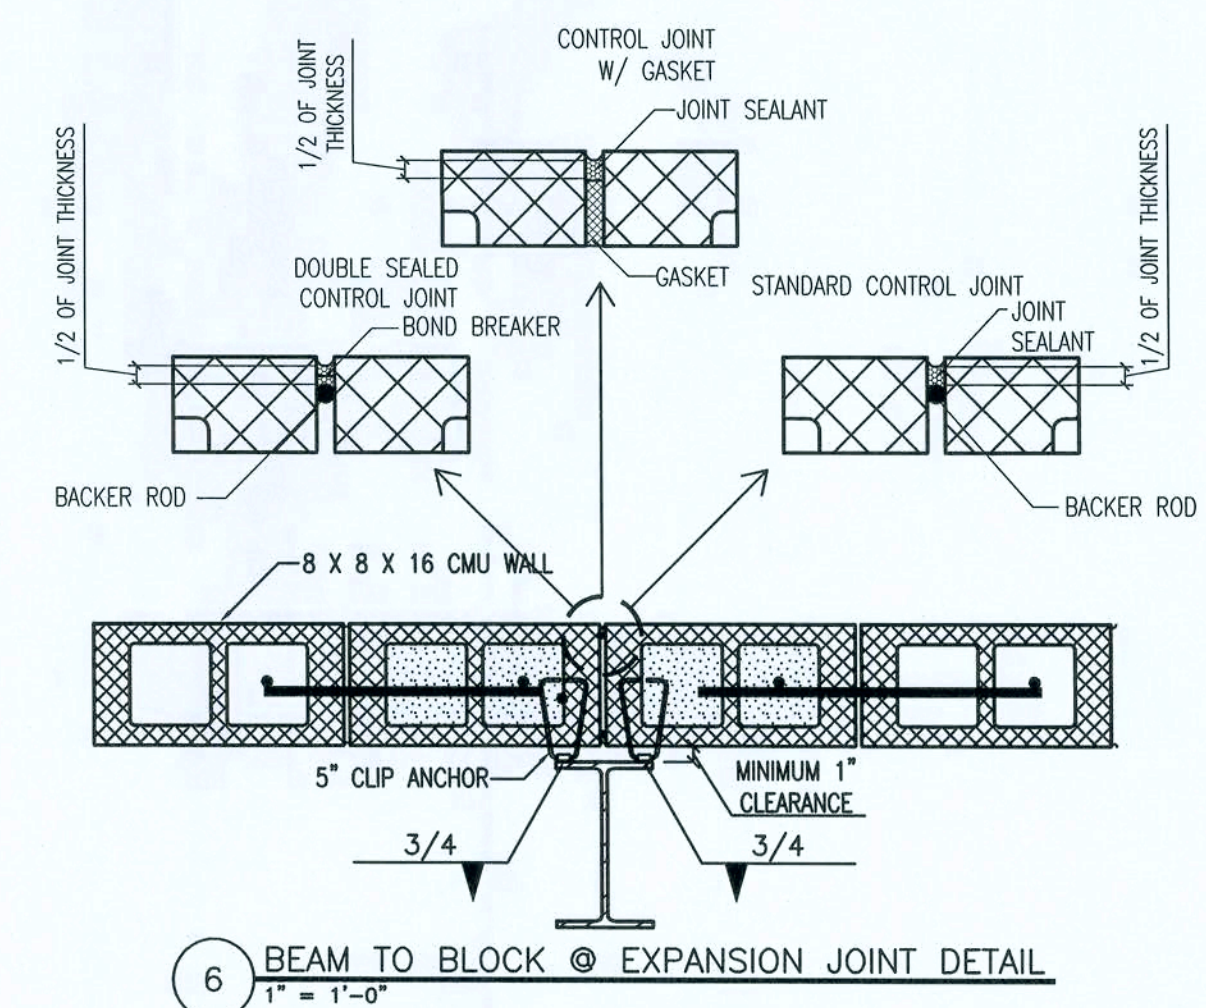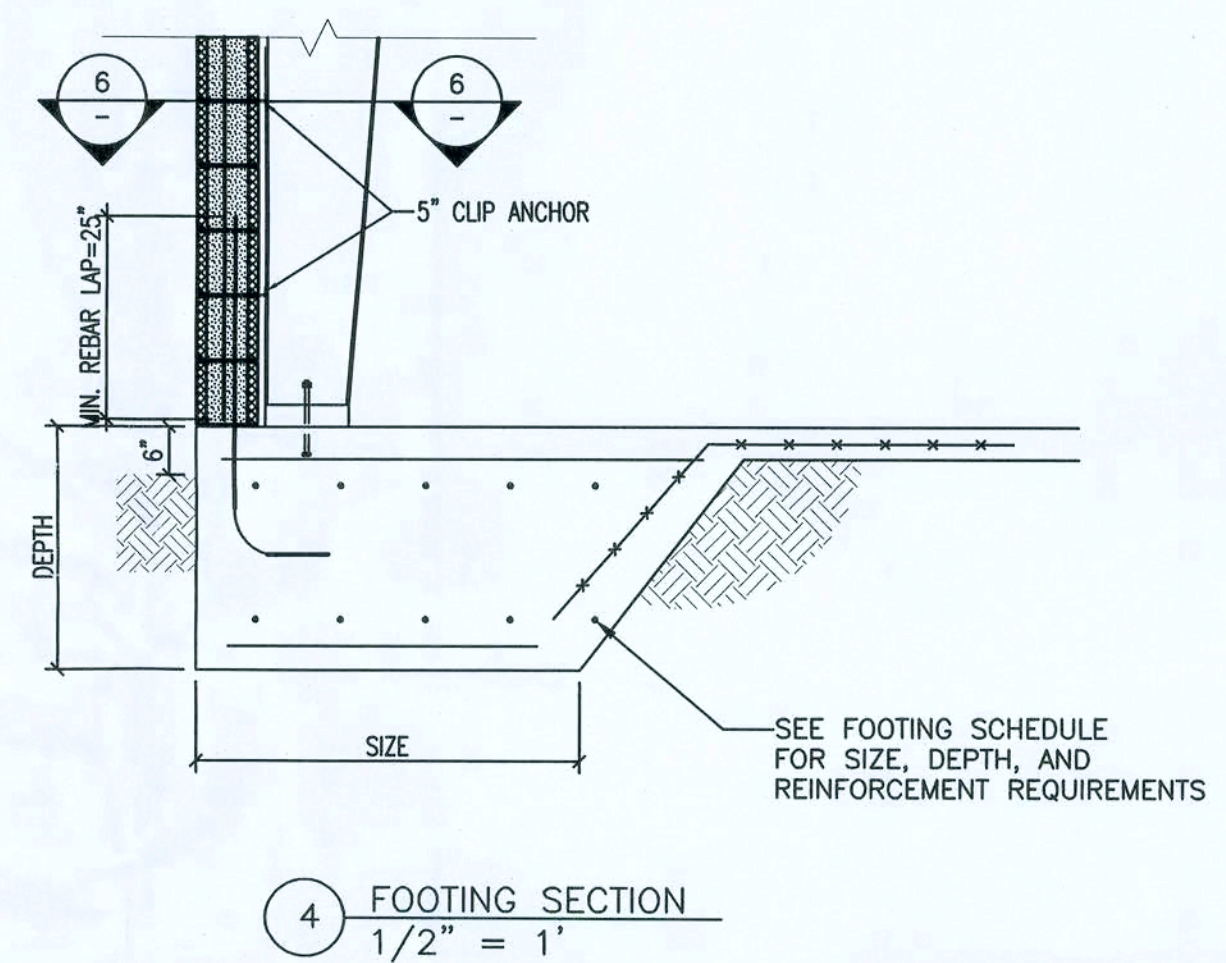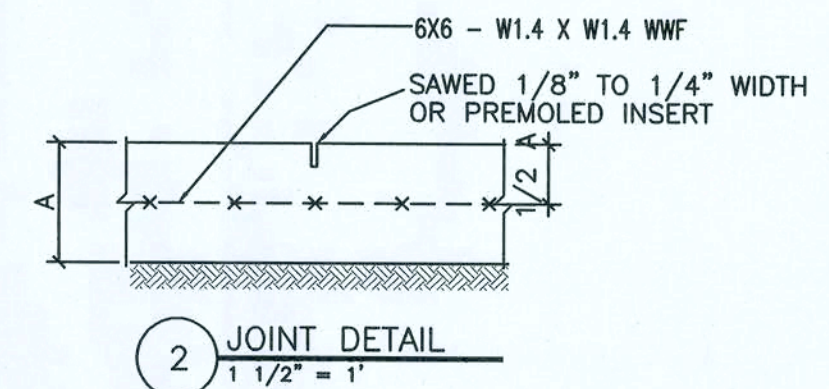

P.O. Box 187
130 West Howard Street
Live Oak, FL 32064
Phone: (386) 362-3678
Fax: (386) 362-6133

Gary Gill, PE 51942
Auth. # 9461



SHOPS AT THE CROSSROADS
NEW STRIP MALL
LAKE CITY, FLORIDA

FOUNDATION PLAN
BLDG III

PROJECT NUMBER
PF06-163-S







OWN BY
F. VULETICH

G.G.

S-1.2

9 0F 22

ISSUED FOR CONSTRUCTION

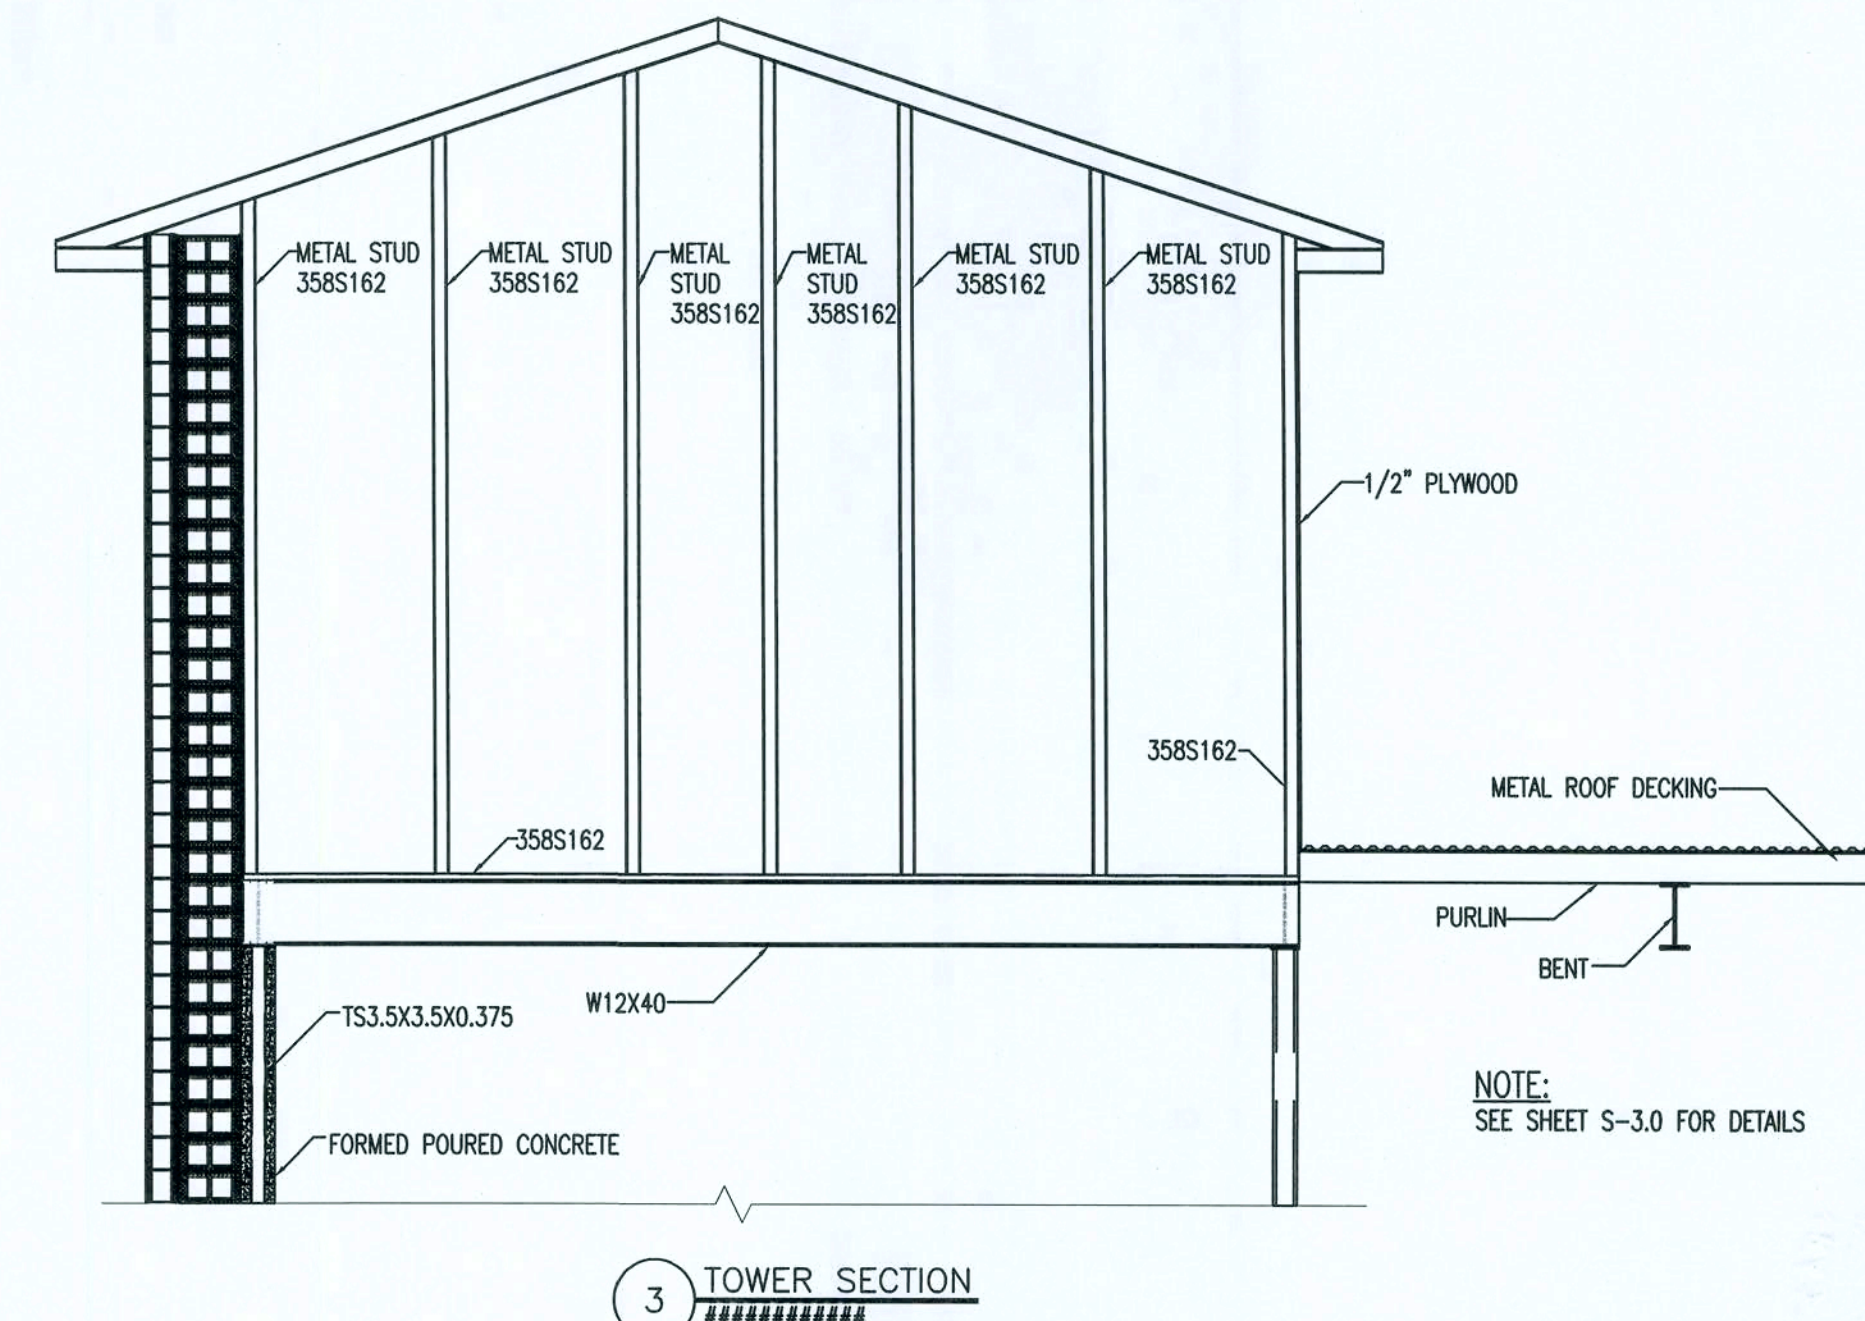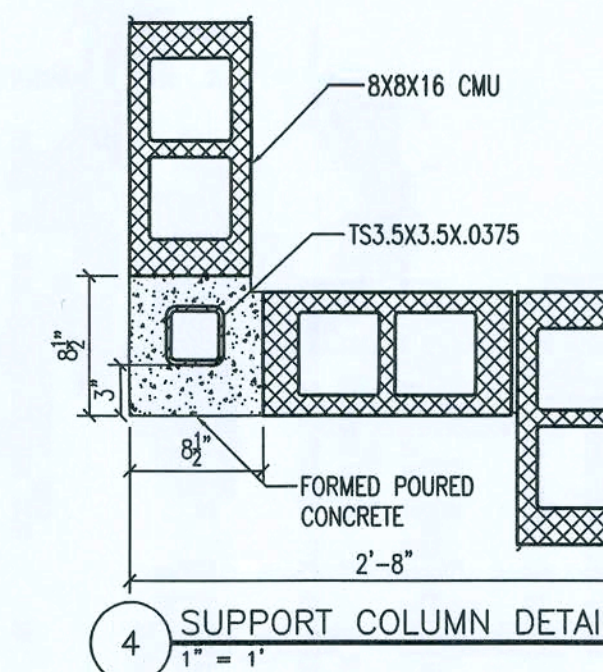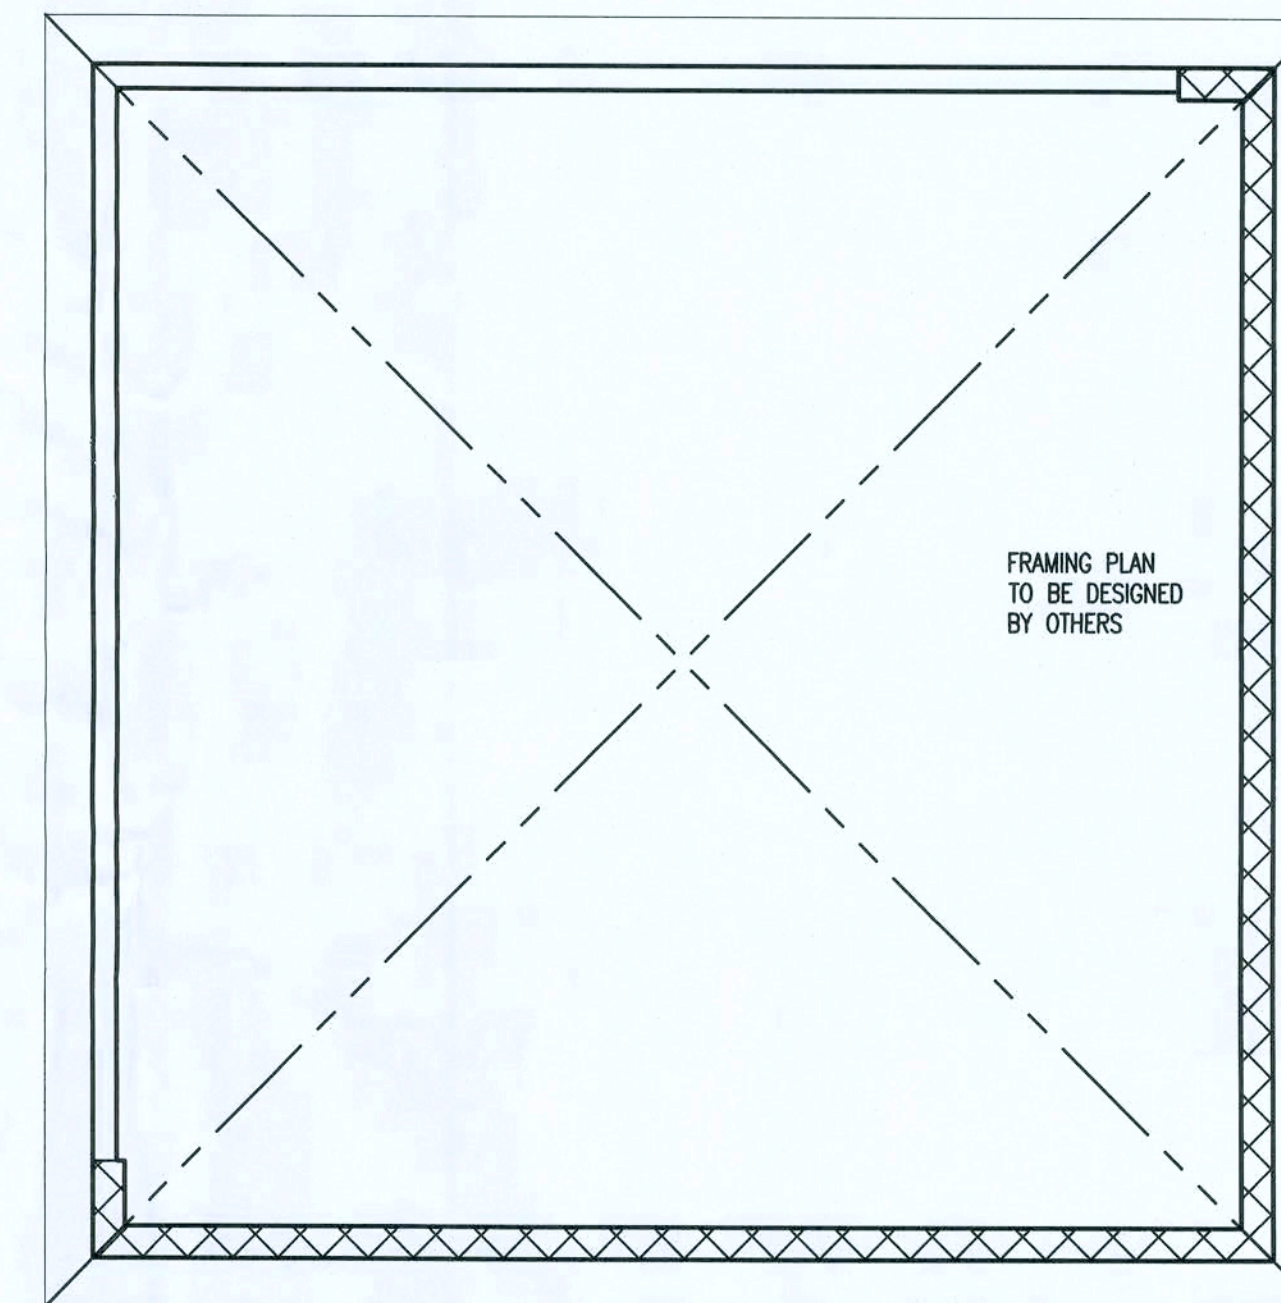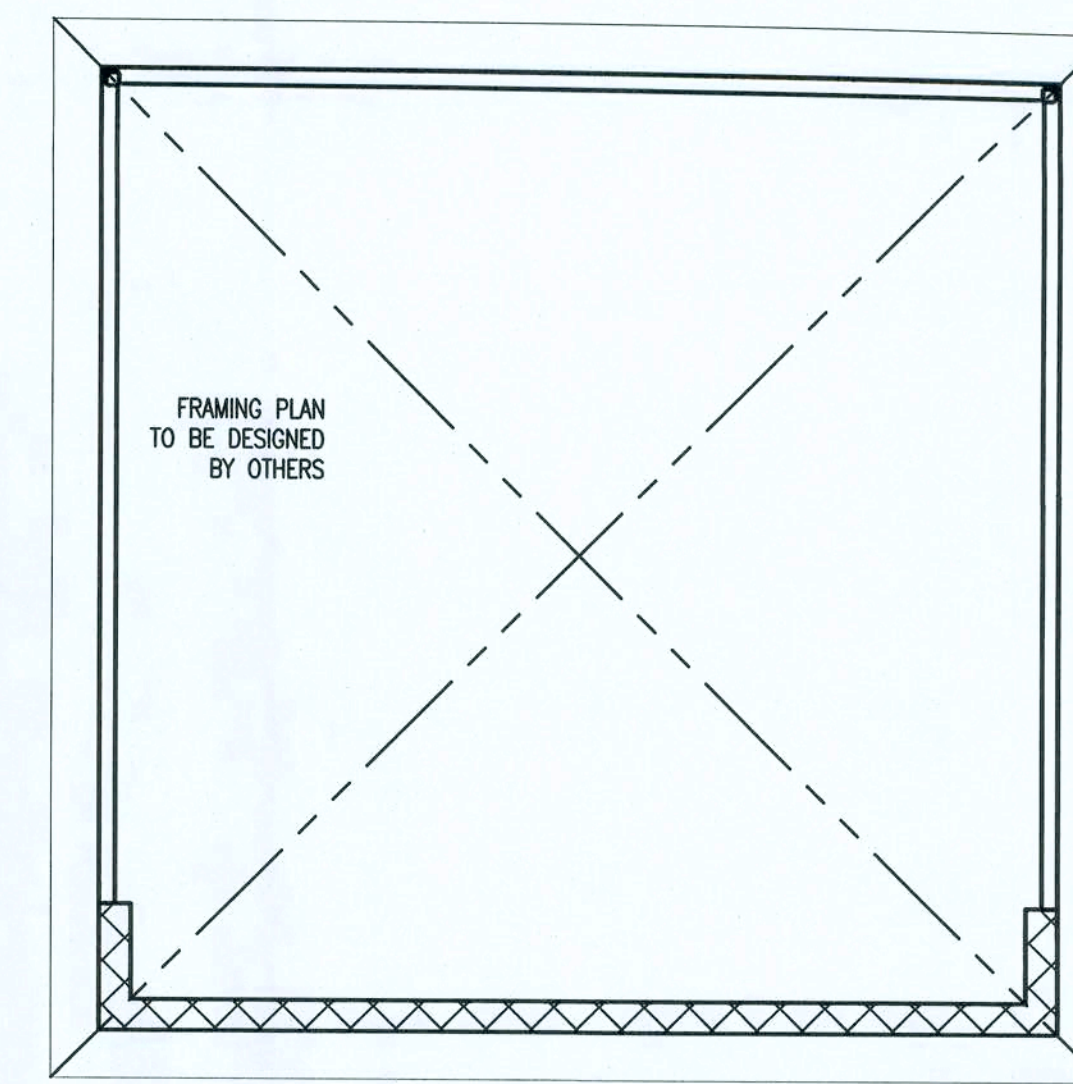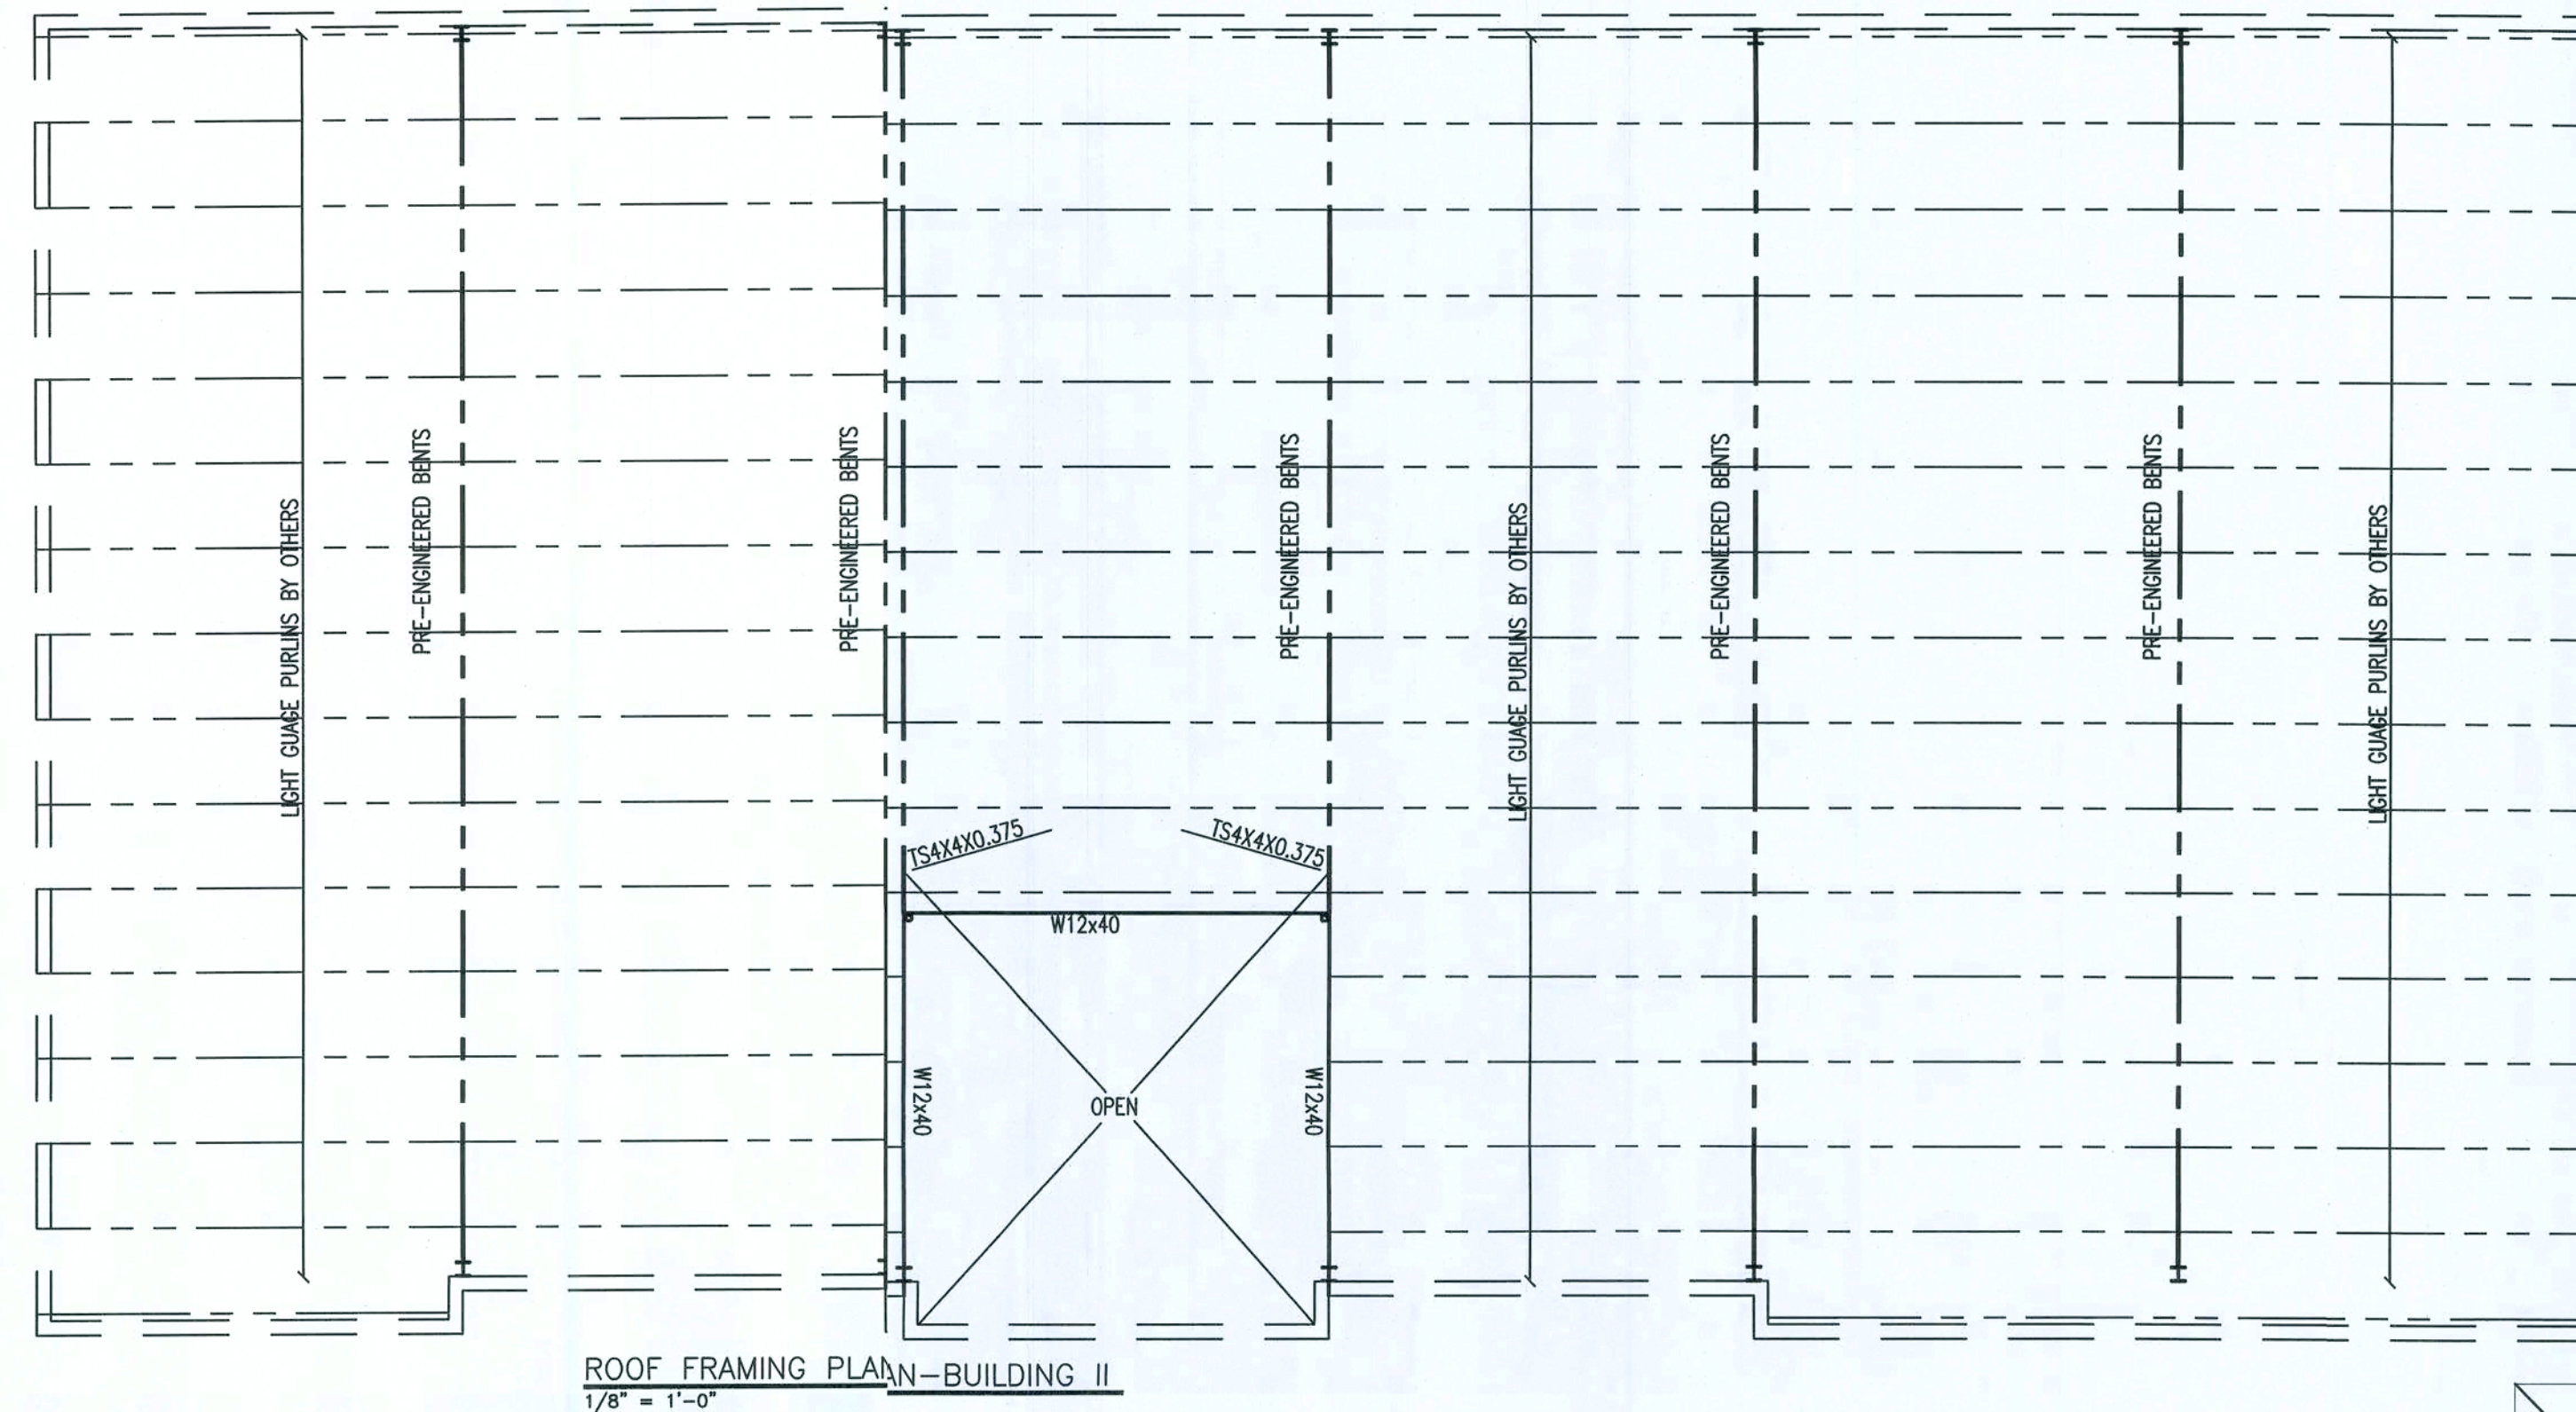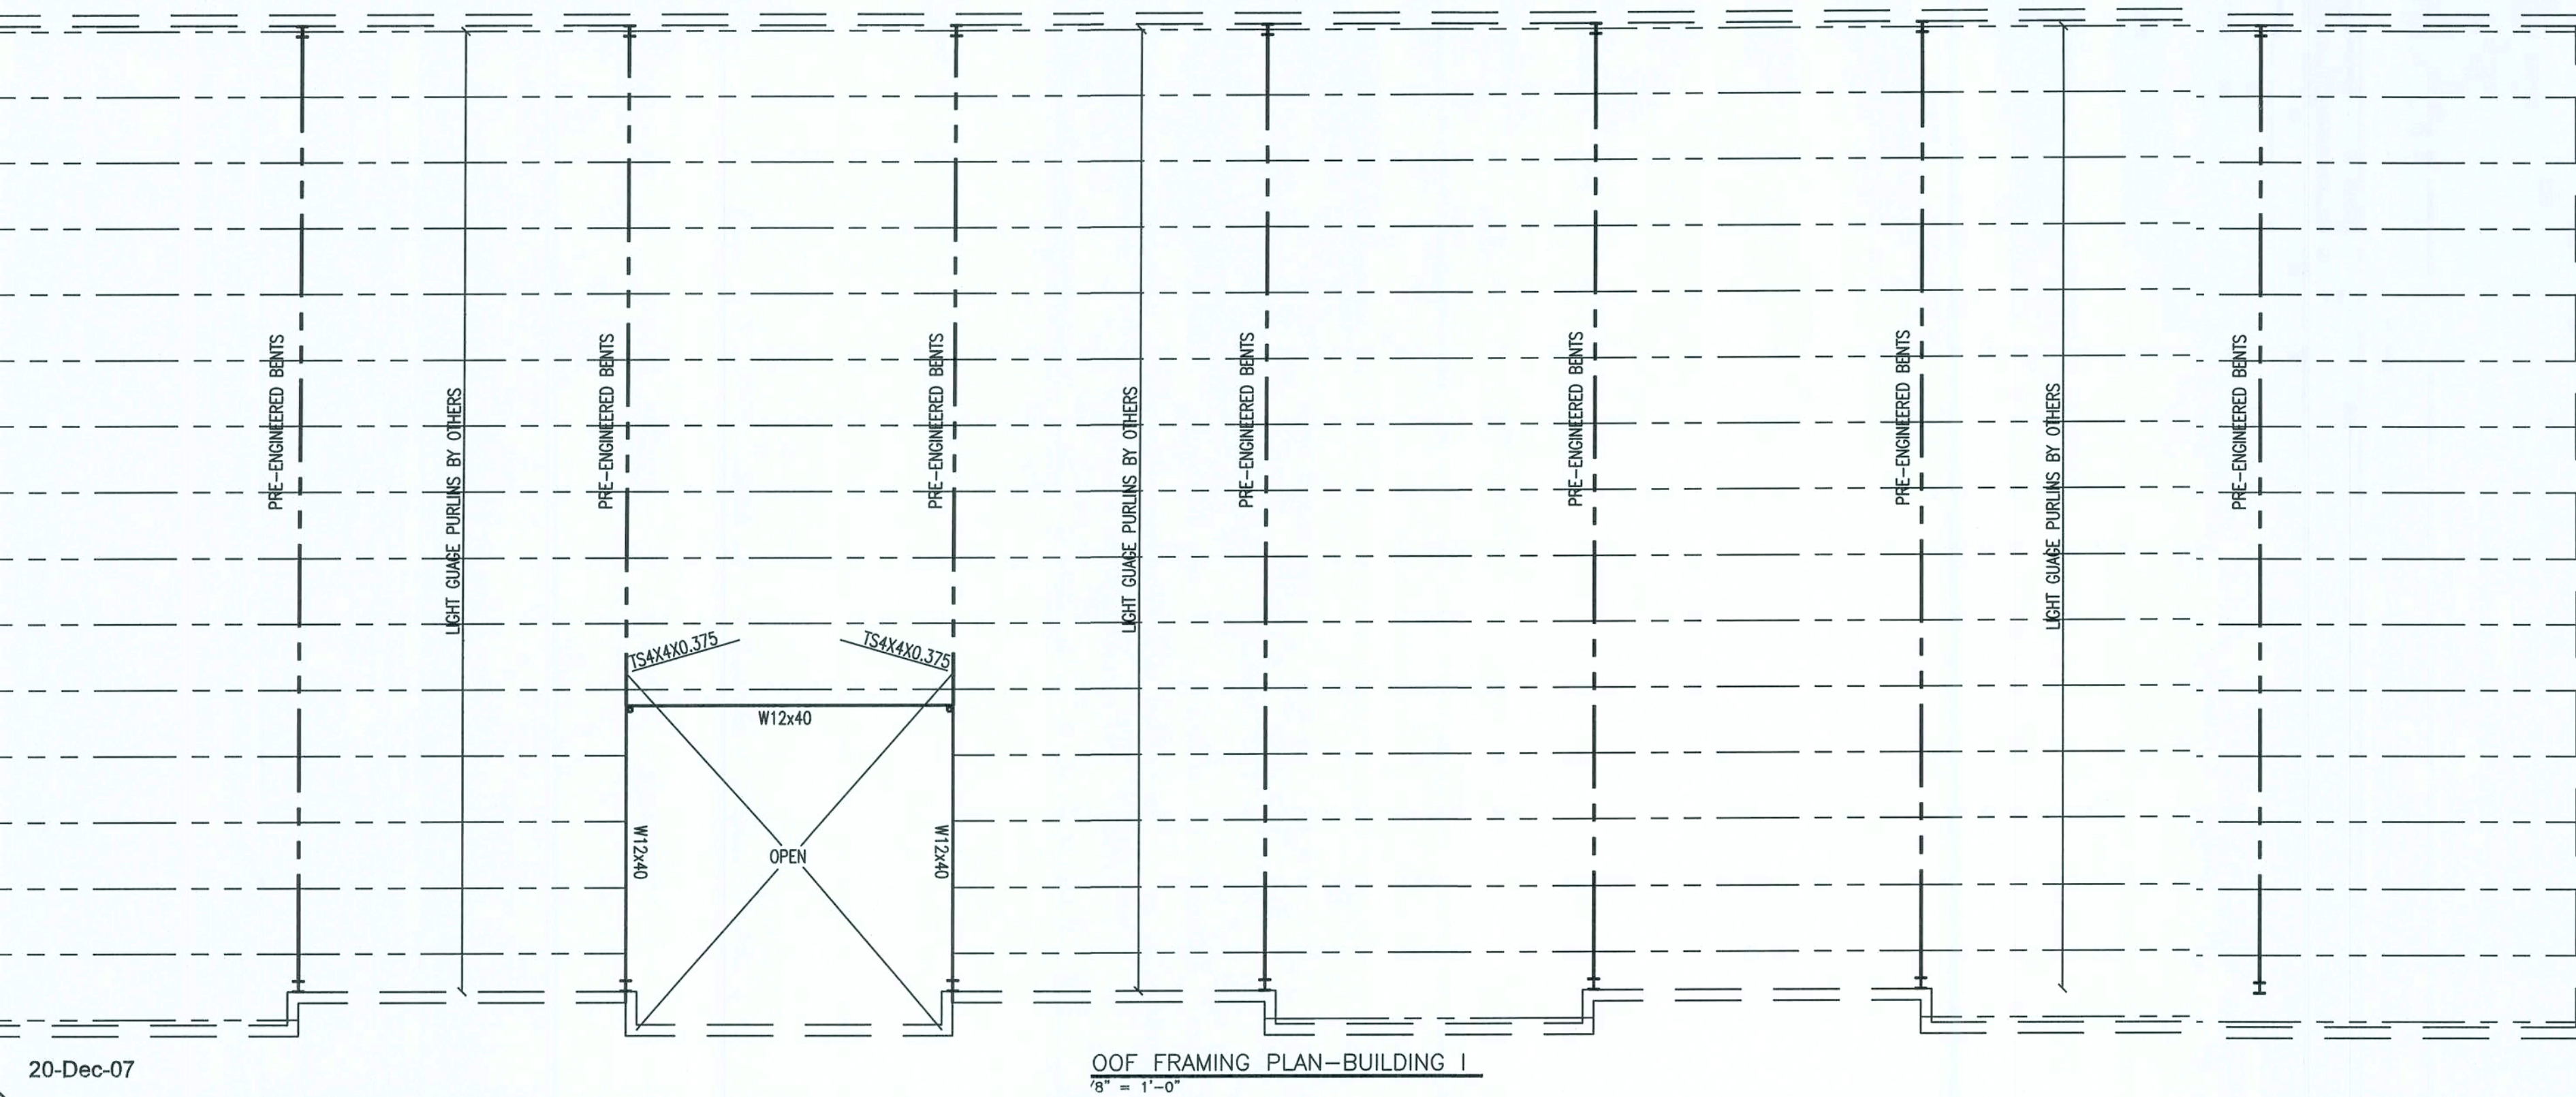

ISSUED FOR CONSTRUCTION

REV #	DATE	REVISION NOTES
B	11-28-07	ISSUED FOR REVIEW
0	12-03-07	ISSUED FOR CONSTRUCTION

P.O. Box 107
130 West Howard Street
Live Oak, FL 32064
Phone: (386) 362-3678
Fax: (386) 362-6133
Gary J. Gill, PE 51942
Auth. # 9461



STRUCTURAL / CIVIL ENGINEER











SILOPS AT THE CROSSROADS
NEW STRIP MALL
LAKE CITY, FLORIDA

ROOF FRAMING PLAN

PROJECT NUMBER	PF06-163-S
DRAWN BY	F. VULETICH
CHECKED BY	G.G.

S-2.0

SHEET 10 OF 22

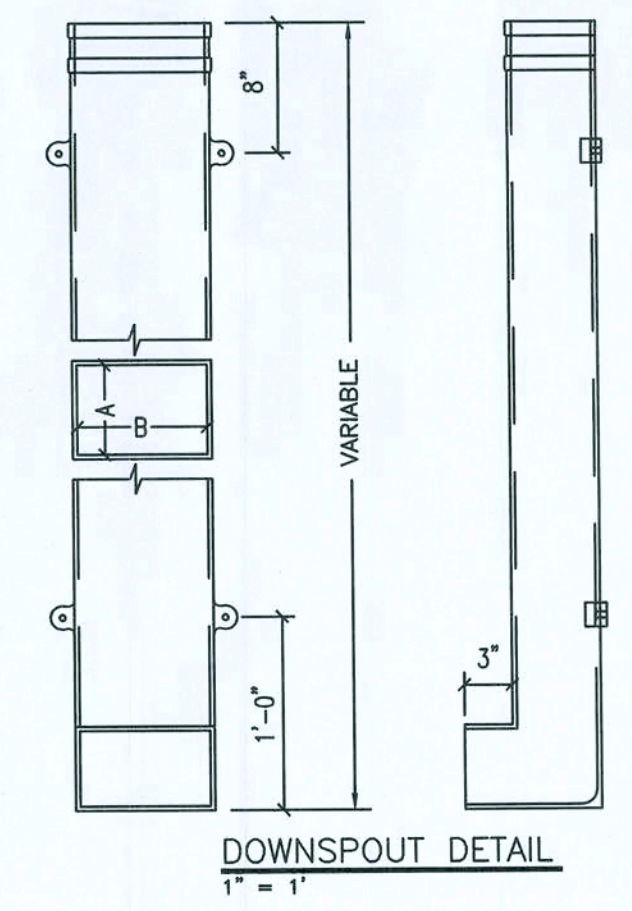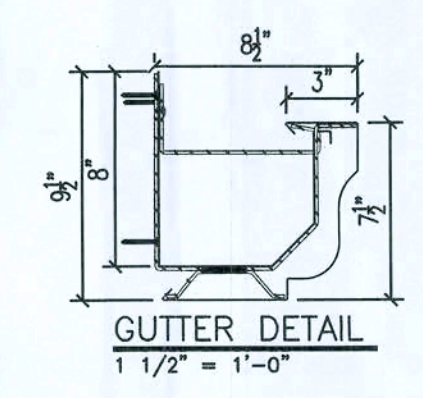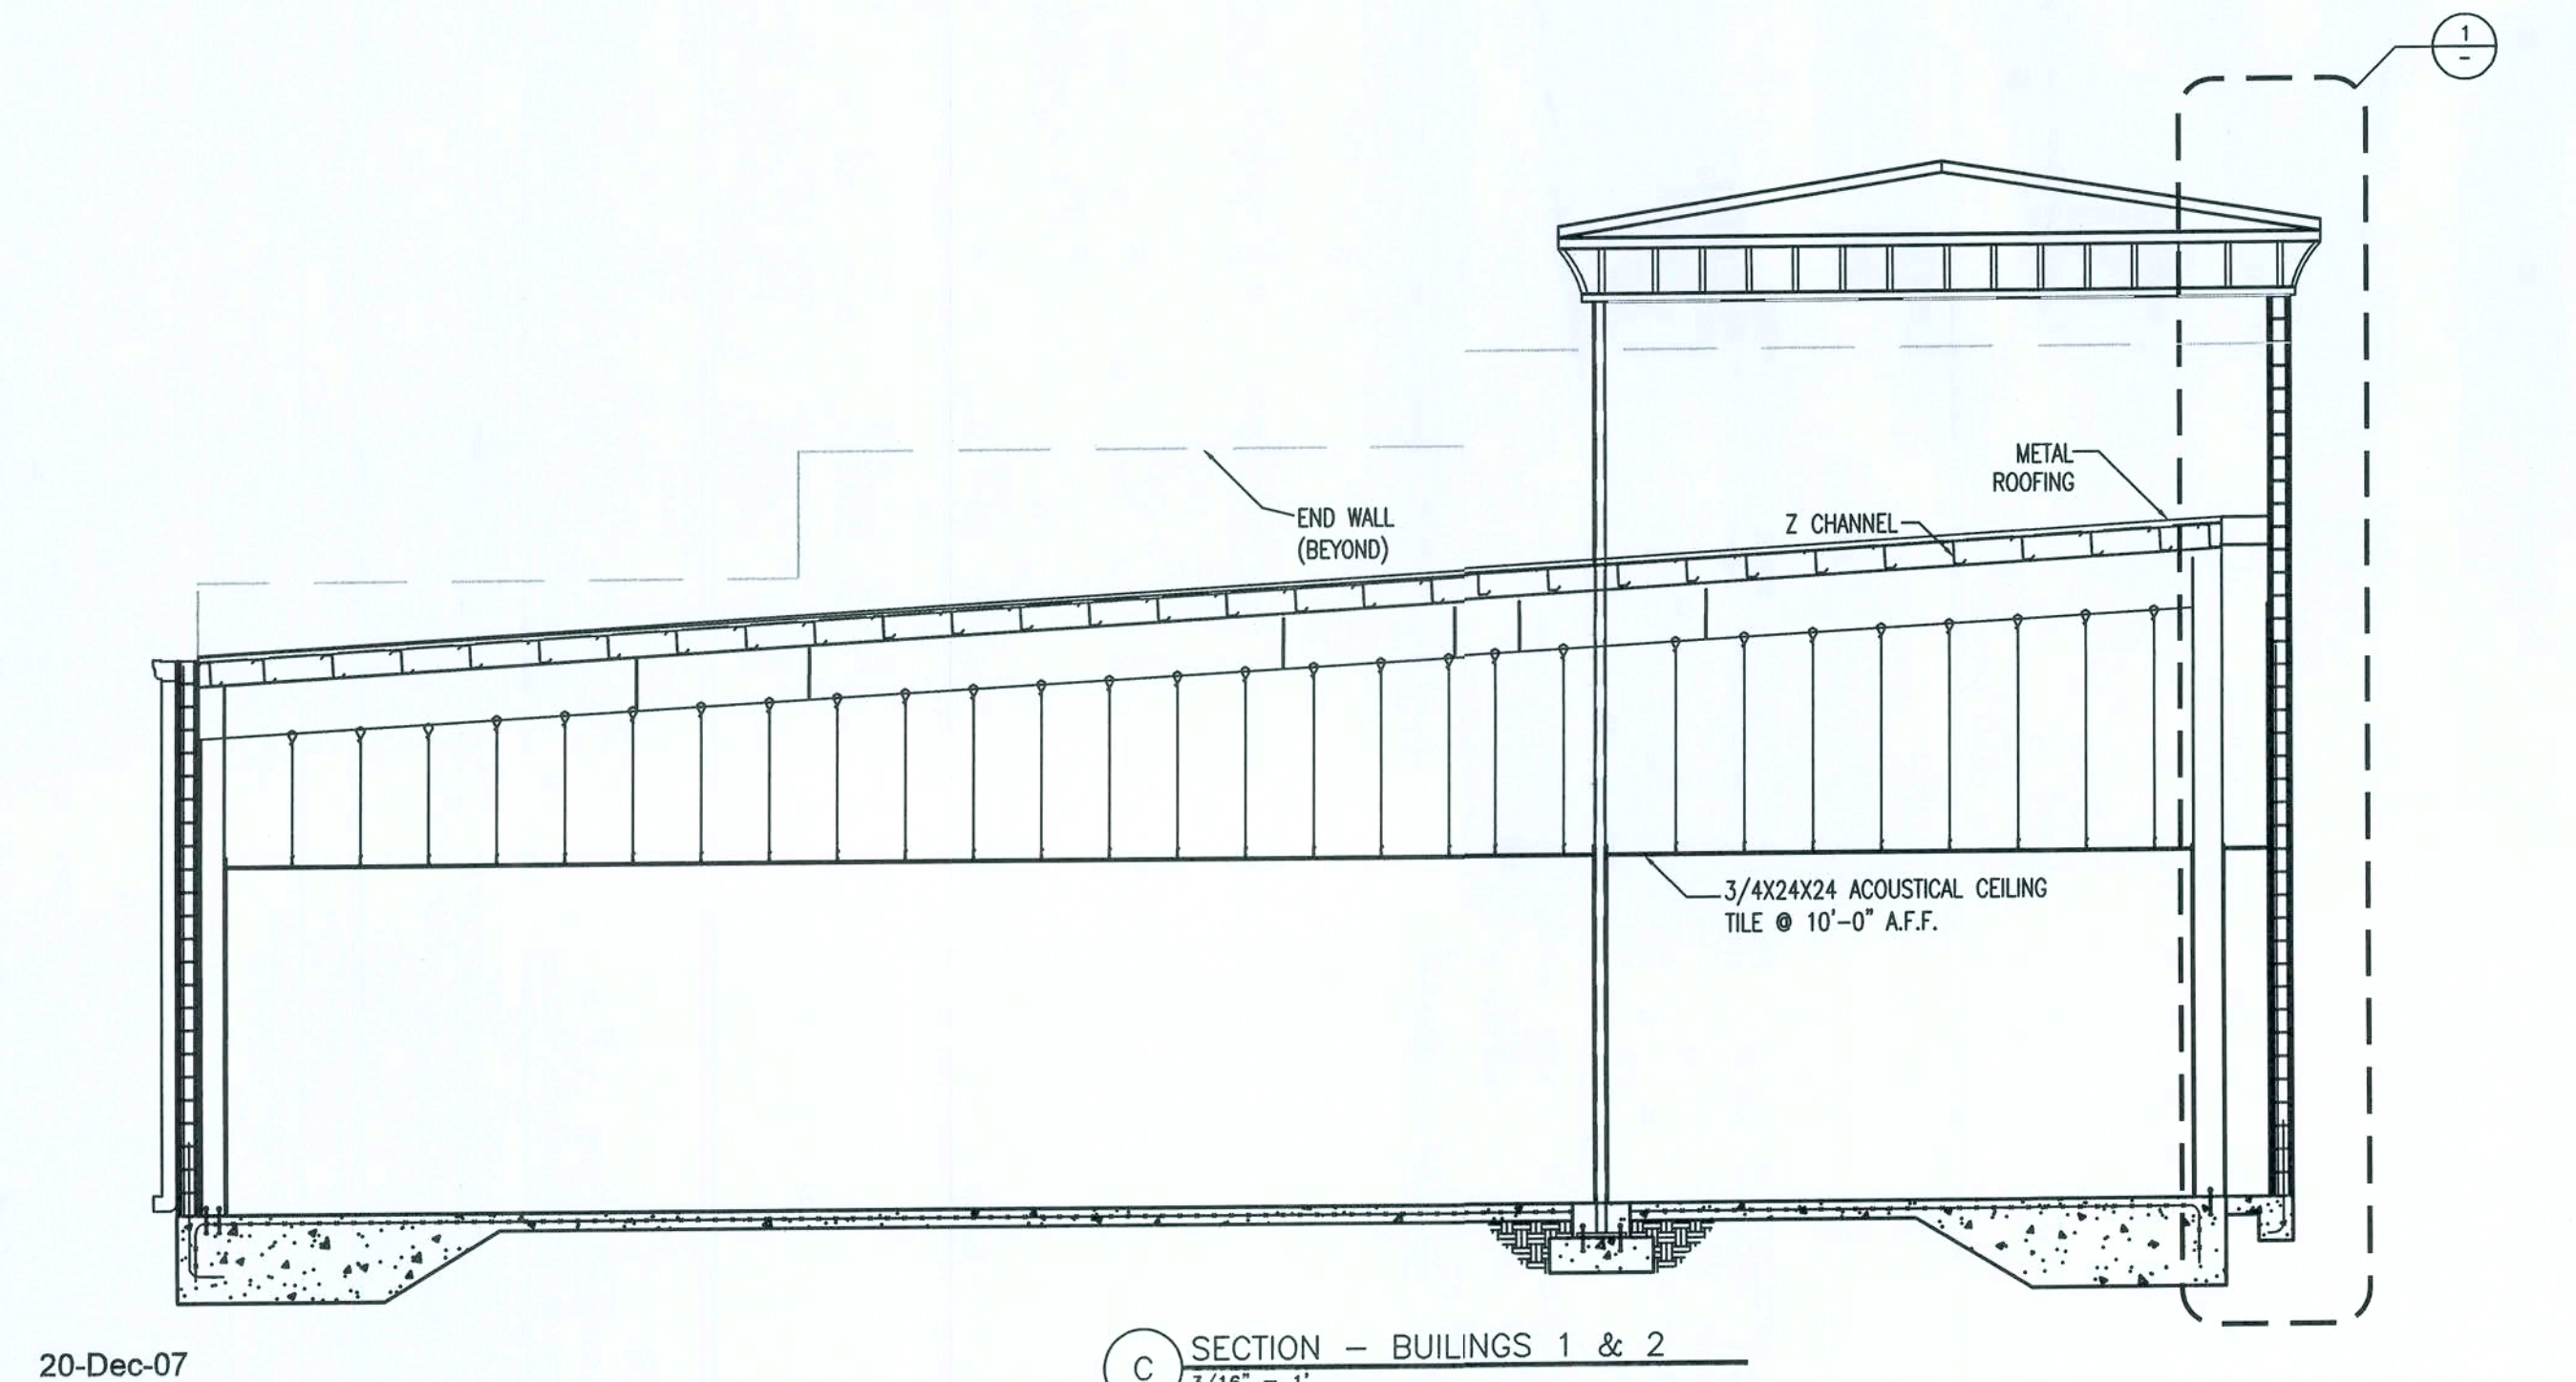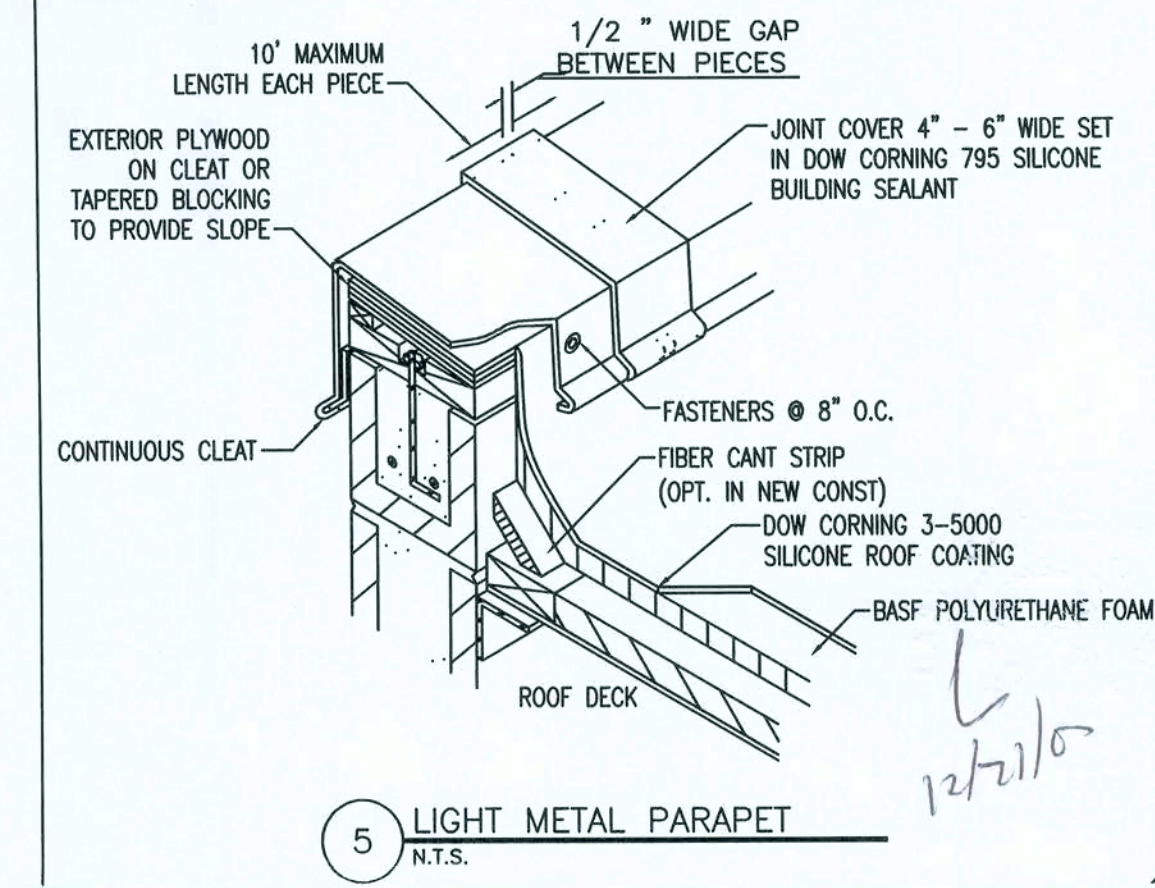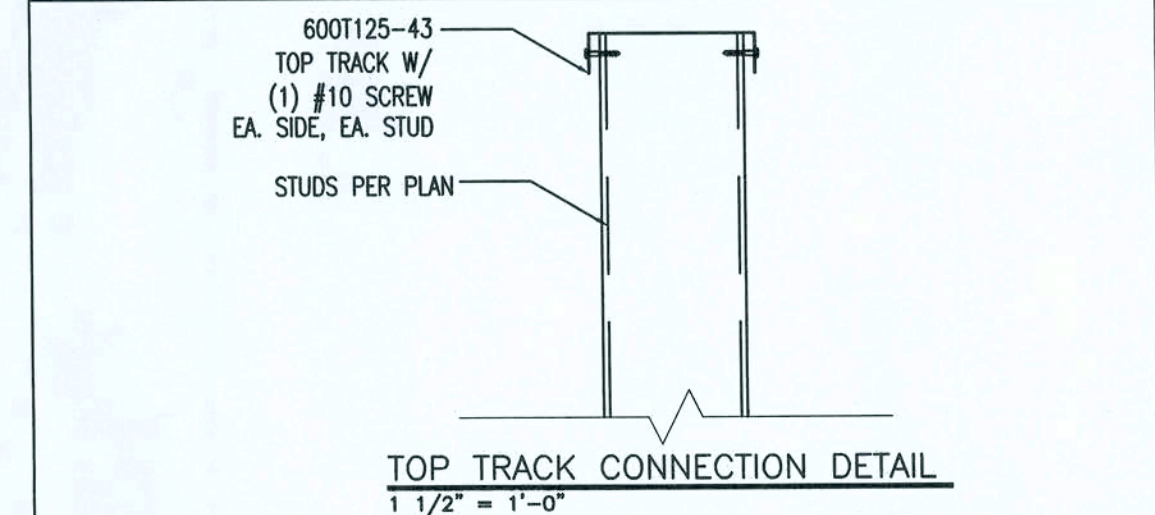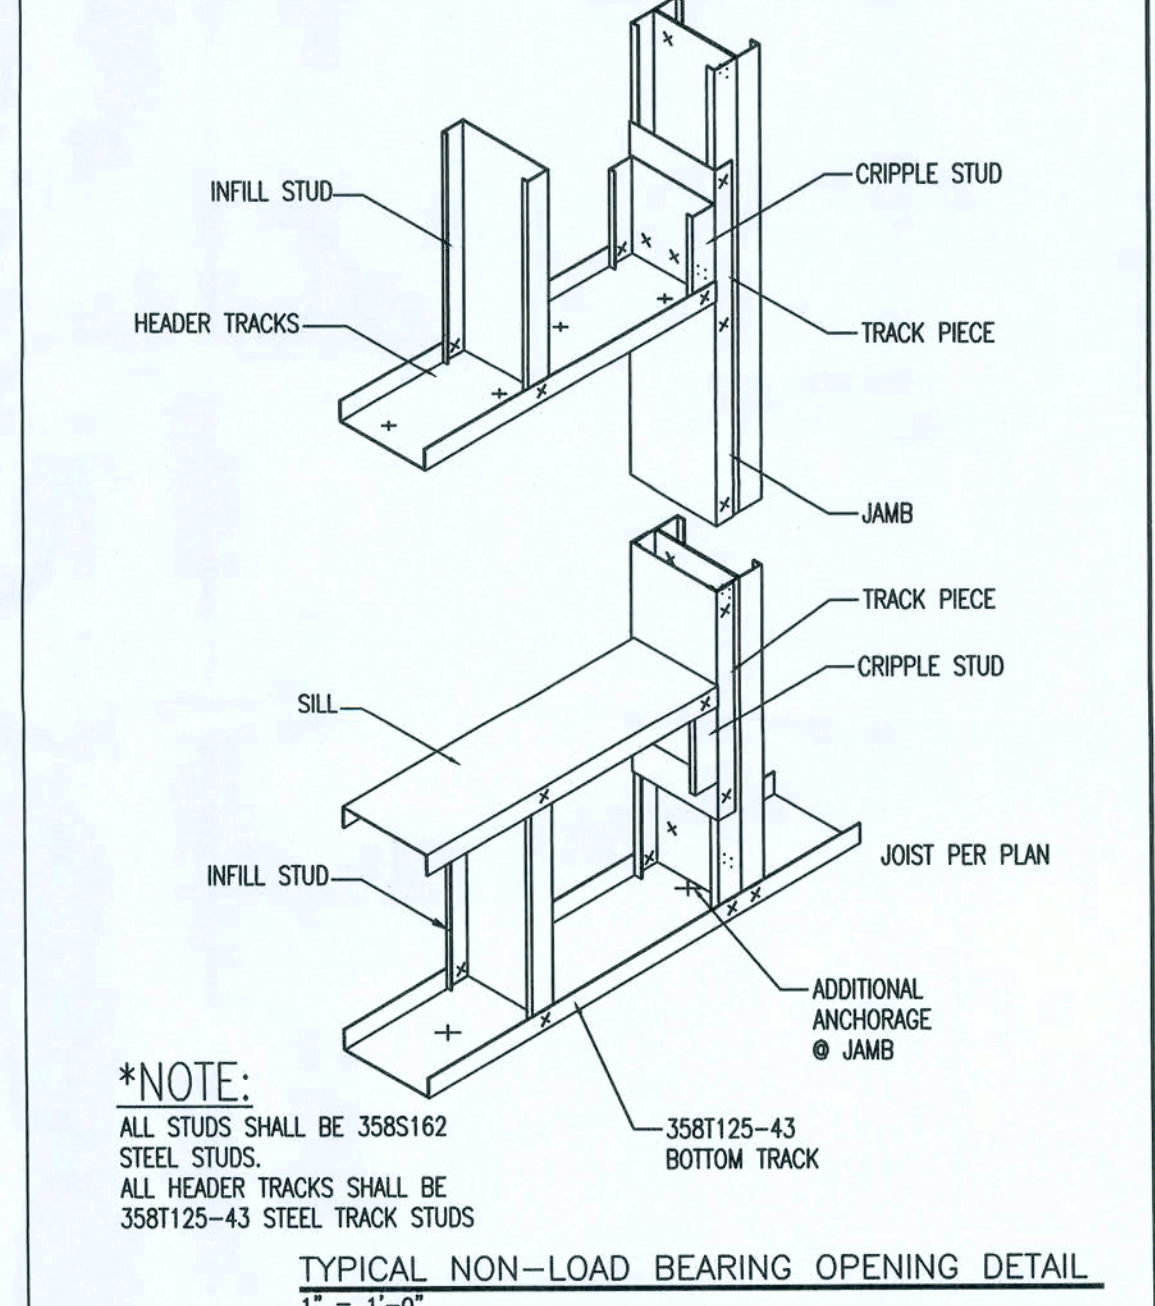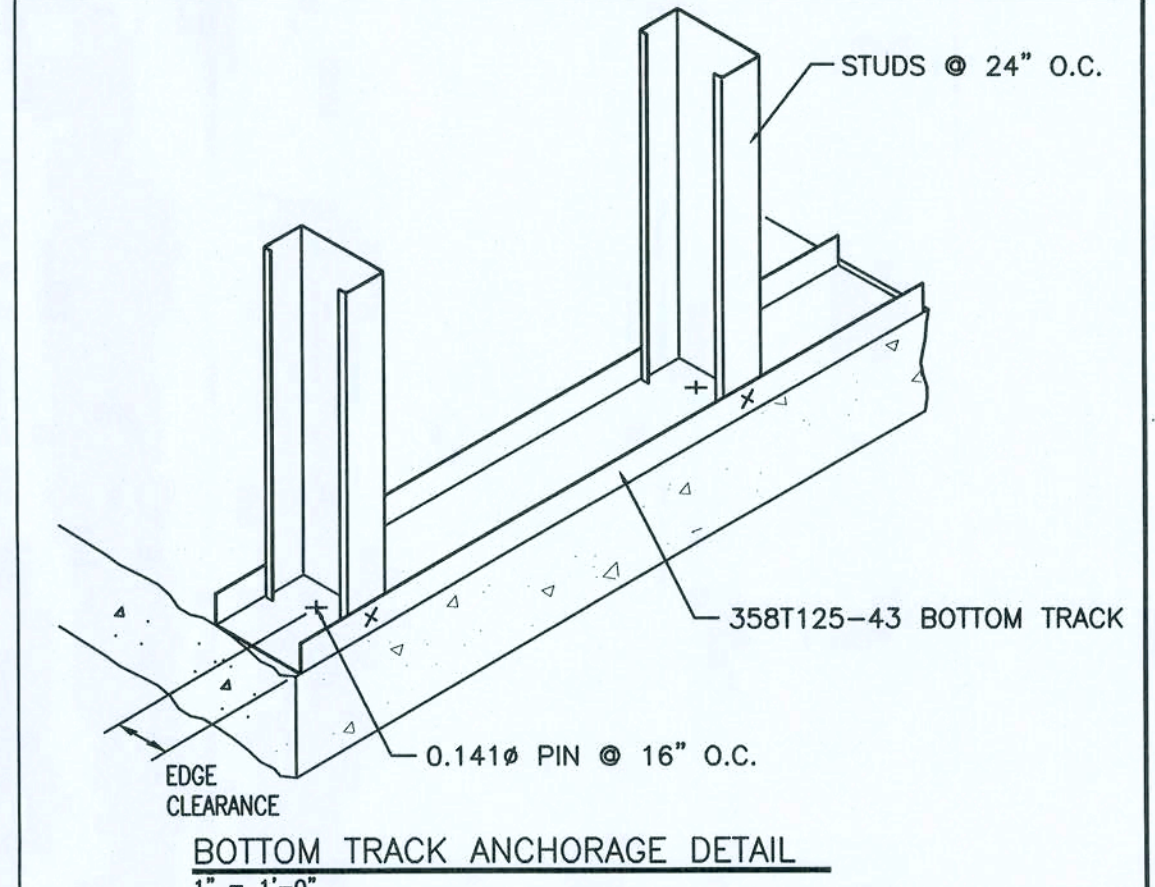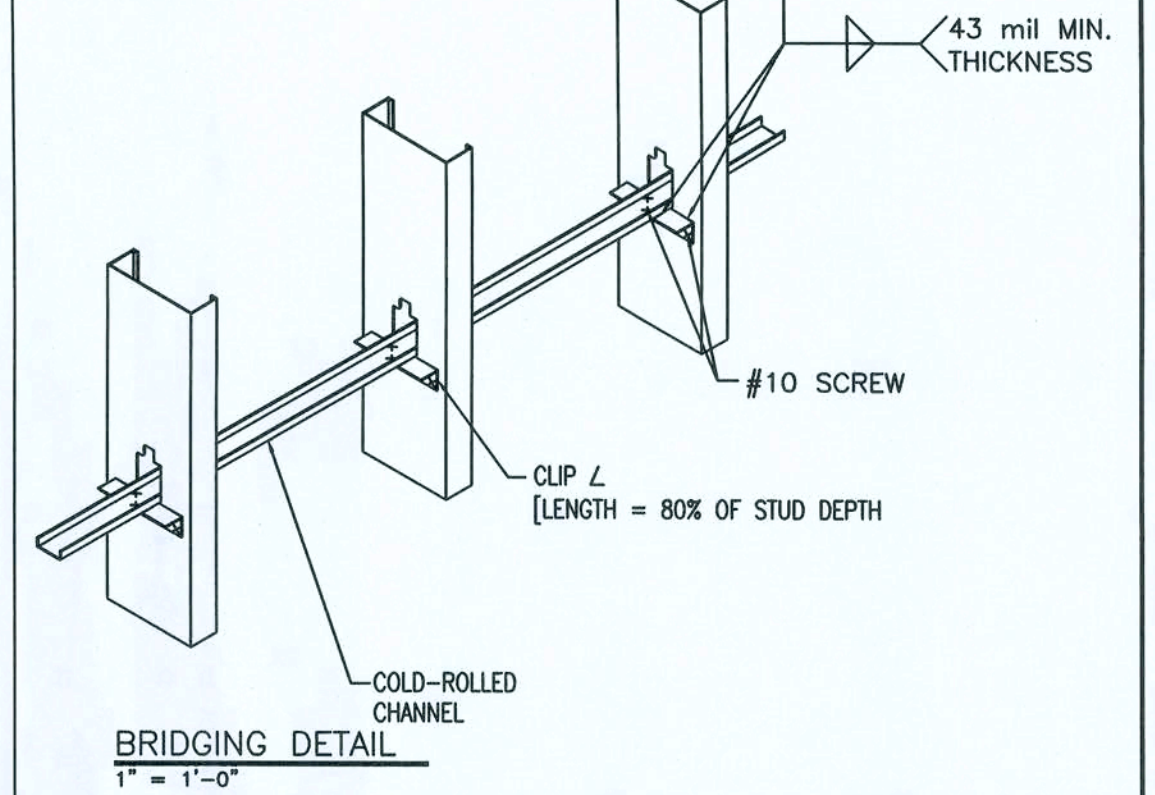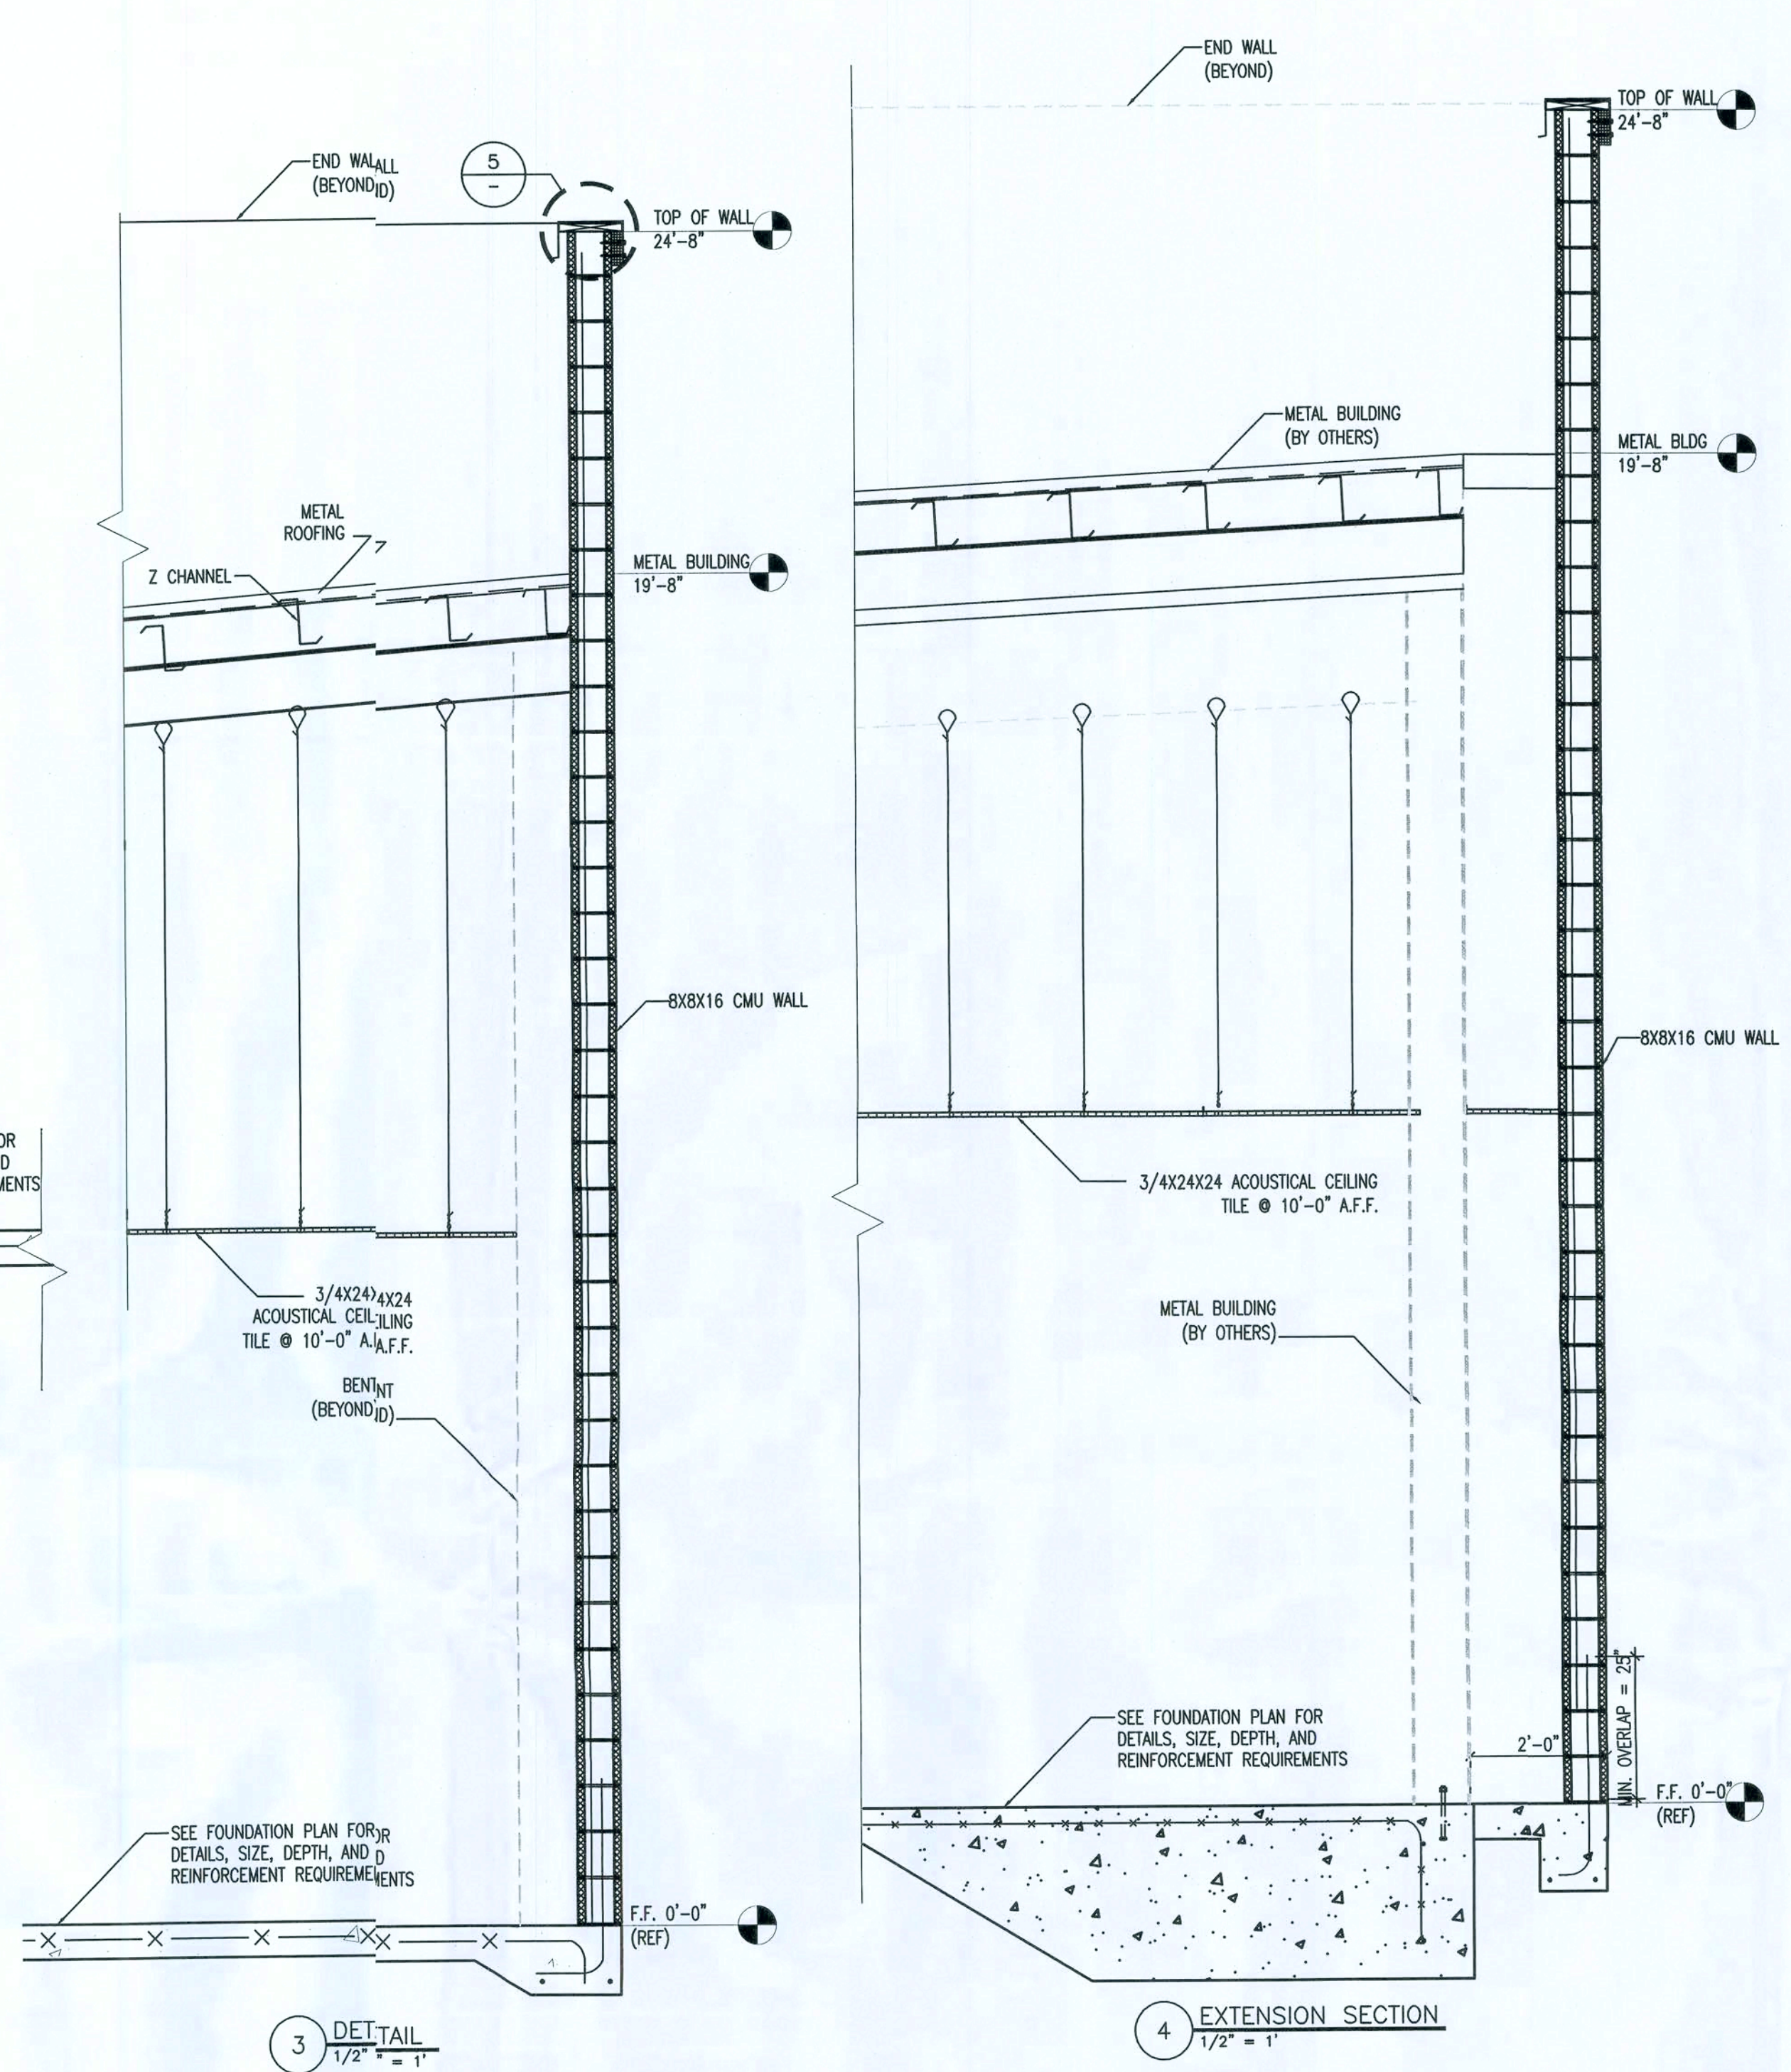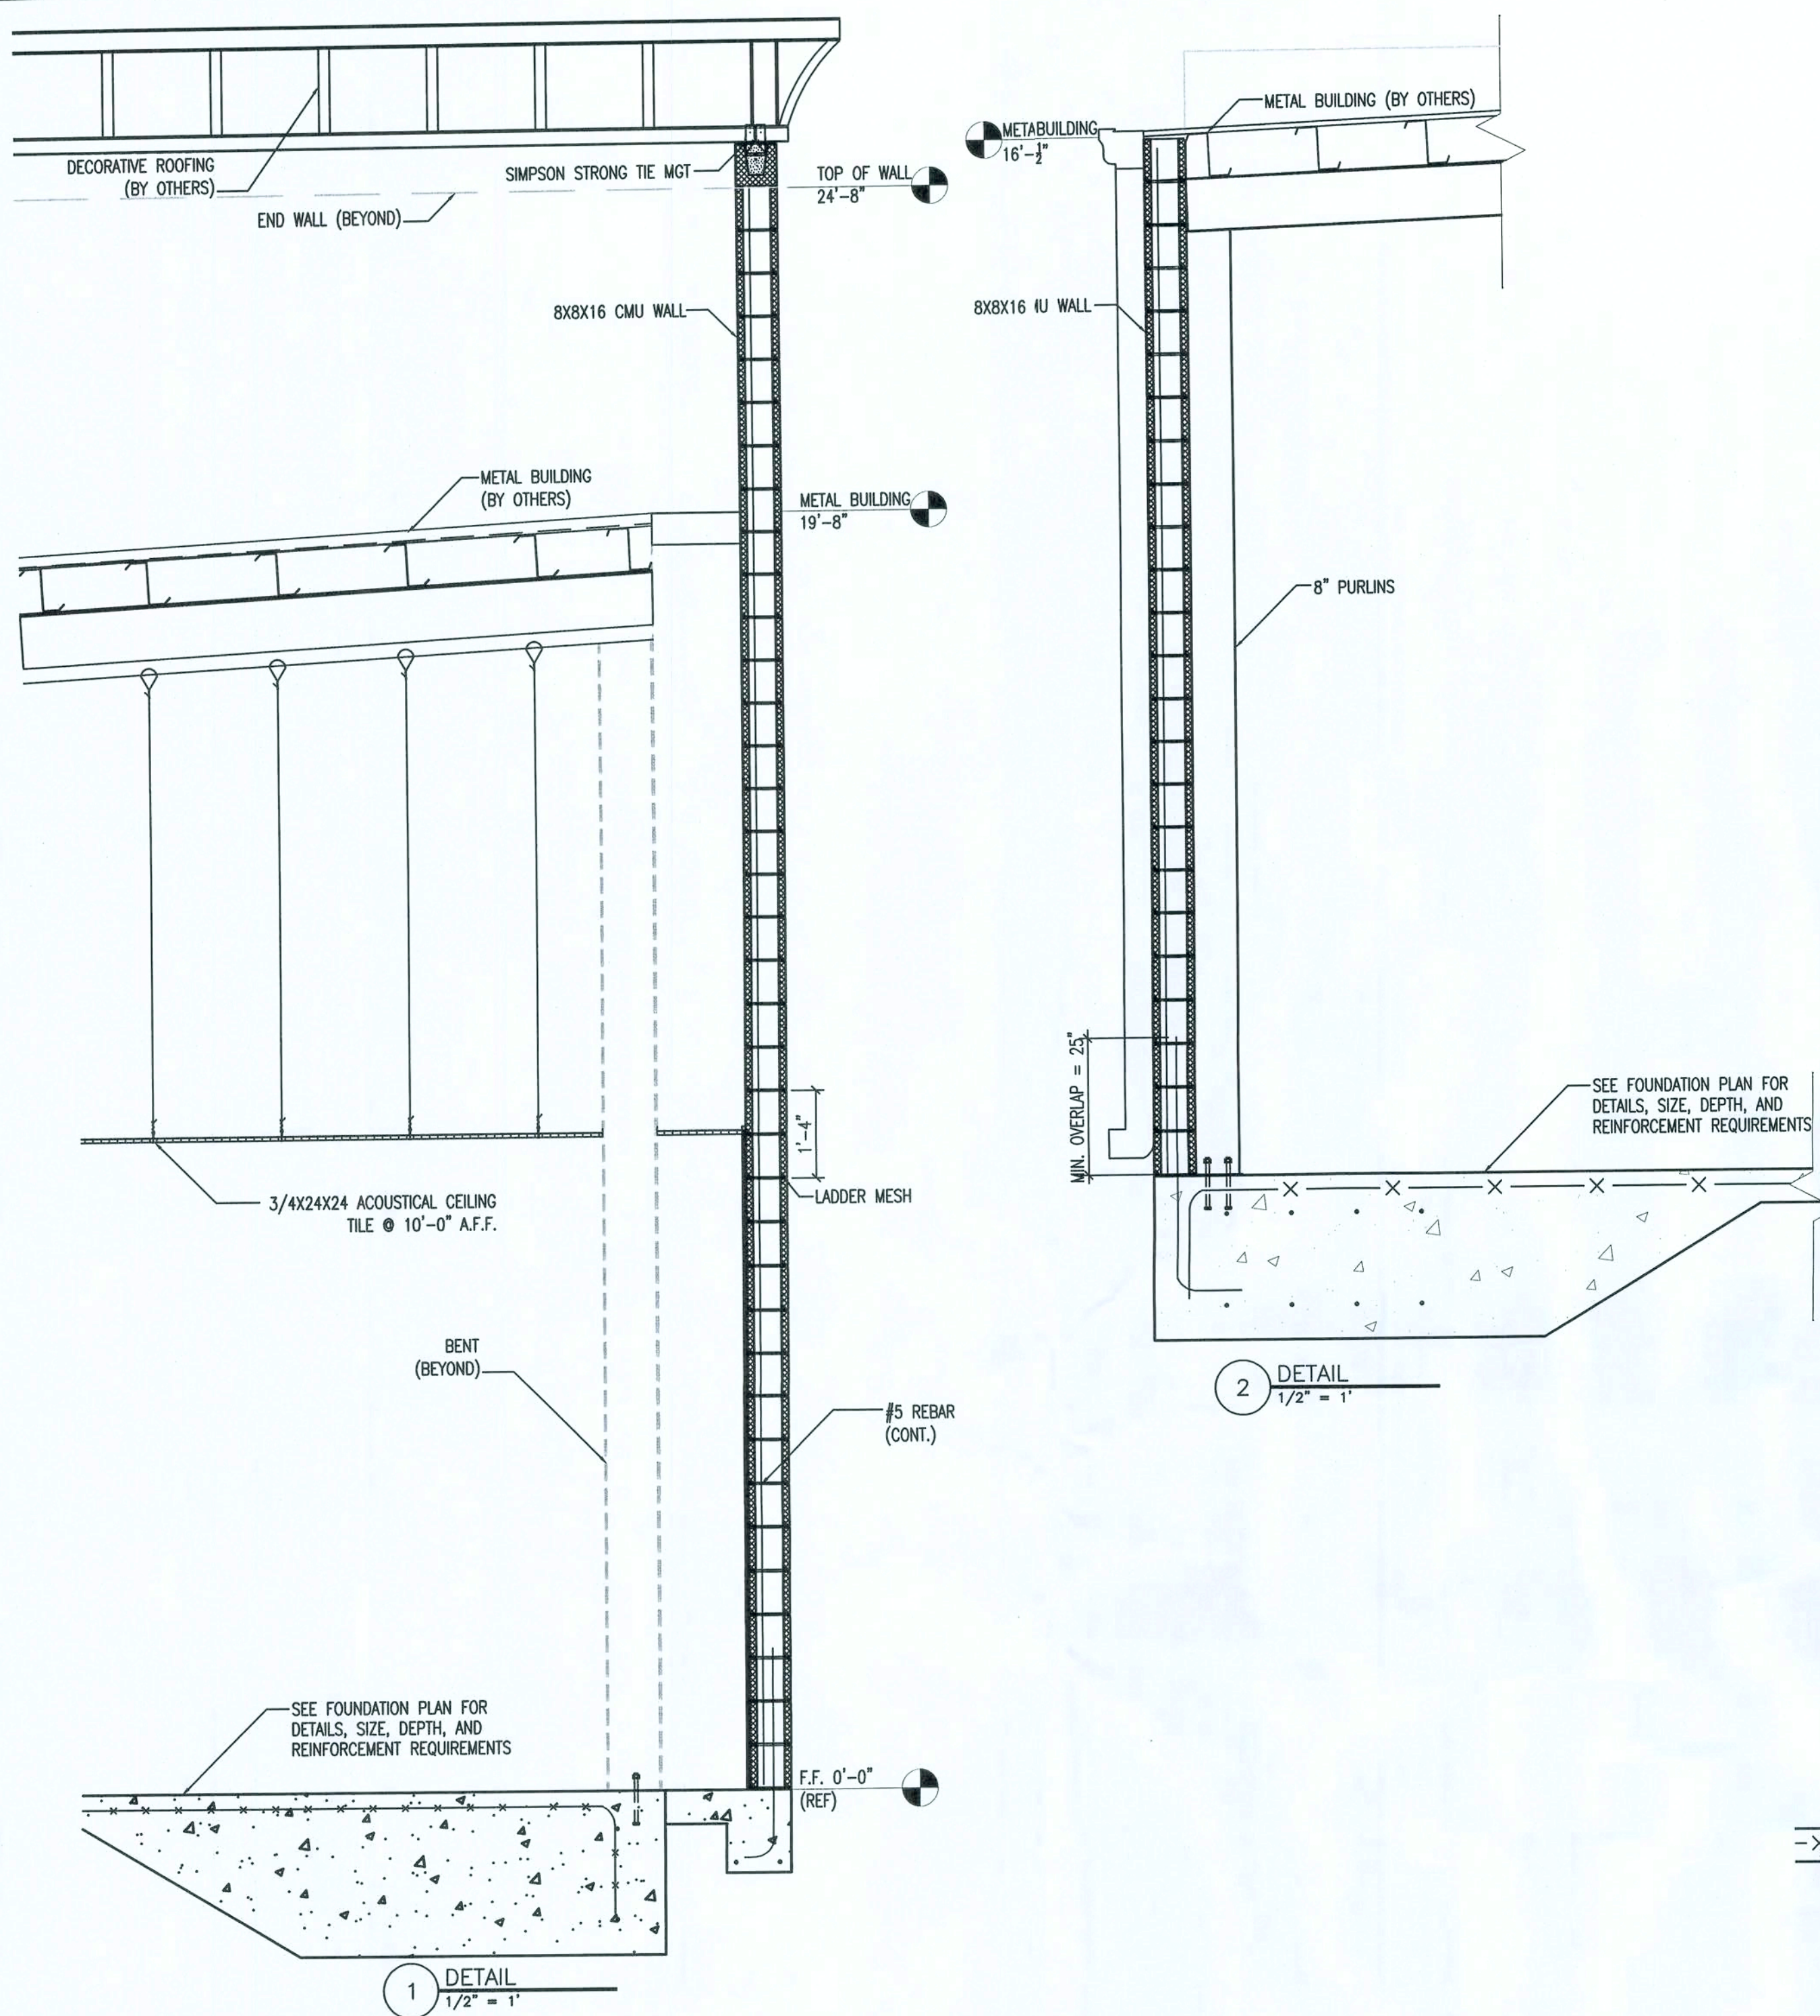

NOTE:
SEE MANUFACTURER SPECIFICATIONS TO ENSURE PROPER LOCATION AND SIZE OF GUTTER AND DOWNSPOUTS.

ISSUED FOR CONSTRUCTION

REV.#	DATE	REVISION NOTES
A	09-11-07	ISSUED FOR REVIEW
B	11-26-07	ISSUED FOR REVIEW
0	12-03-07	ISSUED FOR CONSTRUCTION


P.O. Box 187 130 West Howard Street Live Oak FL 32064 Phone: (386) 362-3678 Fax: (386) 362-6133 GARY GILPE # 9461	STRUCTURAL CIVIL ENGINEERS GARY GILPE # 9461
---	--

SHOPS AT THE CROSSROADS NEW STRIP MALL LAKE CITY, FLORIDA

SECTIONS - BUILDING 1 & 2

PROJECT NUMBER PF06-163-S
DRAWN BY F. VULETICH
CHECKED BY G.G.
S-3.0













SHEET 12 OF 22

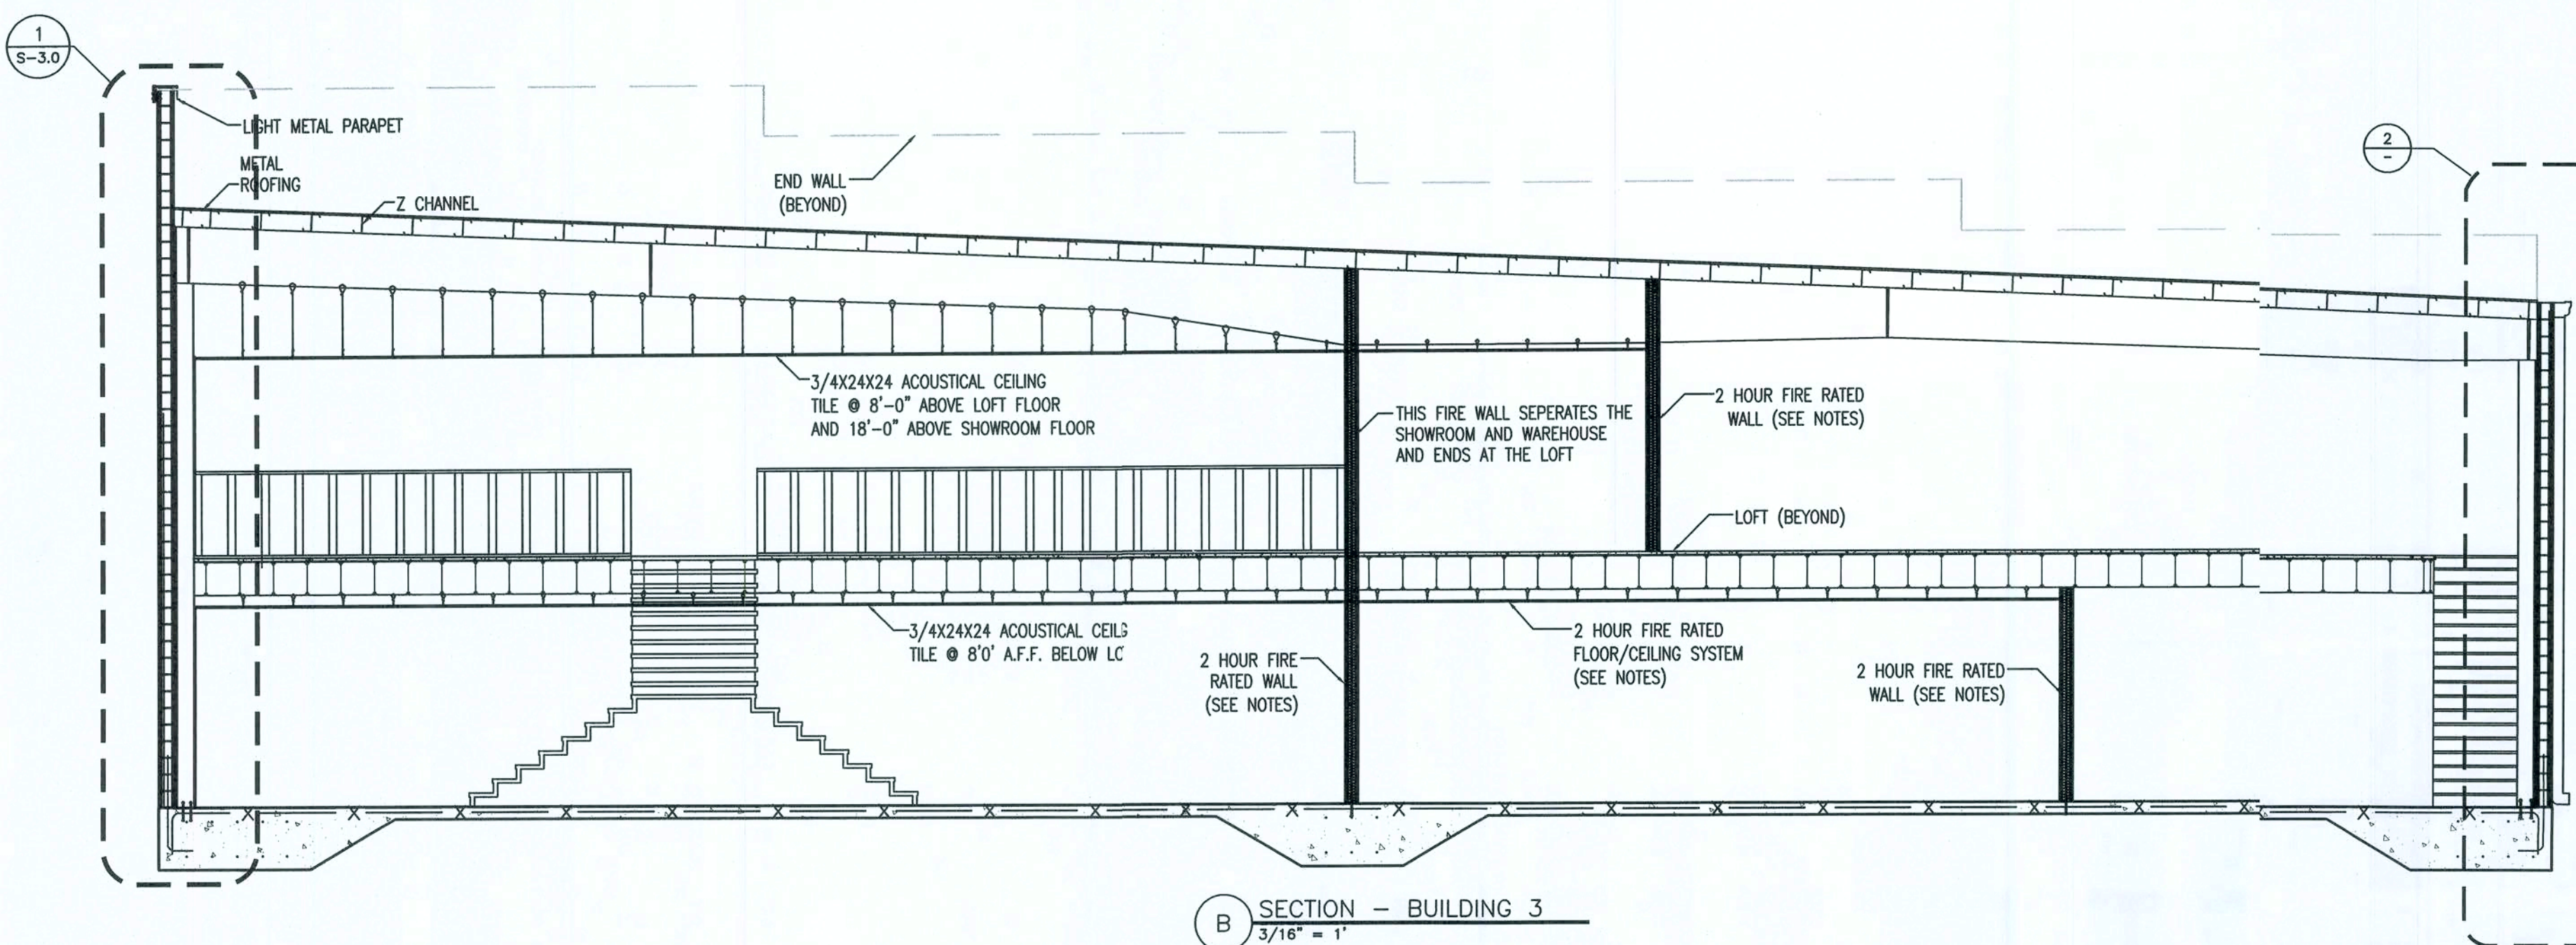

FIRE RATED NOTES

2 HOUR FIRE RATED CEILING UL DESIGN NO. R3501
 ONE LAYER 1/2" PROPRIETARY TYPE X G.W.B. OR GYPSUM VENEER BASE APPLIED AT RIGHT ANGLES TO RIGID FURRING CHANNELS 24" O.C. W/ 1" TYPE S DRYWALL SCREWS 12" O.C. GYPSUM BOARD END JOINTS LOCATED MIDWAY BETWEEN CONTINUOUS CHANNELS AND ATTACHED TO ADDITIONAL PIECES OF CHANNEL 54" LONG WITH SCREWS AT 12" O.C. FURRING CHANNELS ATTACHED WITH 18 GAGE WIRE TIES 48" O.C. TO OPEN WEB JOISTS 24" O.C. SUPPORTING 3/4" METAL LATH OR 3/4" DEEP 28 GAGE CORRUGATED STEEL AND 2 1/2" CONCRETE SLAB MEASURED FROM THE TOP OF FLUTE. FURRING CHANNELS MAY BE ATTACHED TO 1 1/2" COLD ROLLED CARRYING CHANNELS 48" O.C. SUSPENDED FROM JOISTS BY 8 GAGE WIRE HANGERS NOT OVER 48" O.C.. (TWO HOUR RESTRAINED AND UNRESTRAINED)

2 HOUR FIRE RATED WALL UL DESIGN NO. ULC 757208
 BASE LAYER:
 1/2" PROPRIETARY TYPE X G.W.B. APPLIED AT RIGHT ANGLES TO EACH SIDE OF 2 1/2" STEEL STUDS @ 24" O.C. WITH 1" TYPE S DRYWALL SCREWS 12" O.C.
 FACE LAYER:
 5/8" PROPRIETARY TYPE X G.W.B. APPLIED PARALLEL TO EACH SIDE WITH VERTICAL JOINTS MIDWAY BETWEEN STUDS. FACE LAYER ATTACHED TO BASE LAYER ONLY WITH 1 1/2" TYPE G DRYWALL SCREWS 12" O.C. AT VERTICAL JOINTS AND CENTERLINE OF FACE LAYER GYPSUM BOARD, 3/4" TO 1/2" DIAMETER ADHESIVE BEADS AROUND PERIMETER OF FACE BOARD, 2" FROM EACH EDGE AND END, AND IN THE FORM OF AN X JOINING THE CORNERS OF THE PERIMETER BEADS, ARE OPTIONAL. JOINTS STAGGERED 24" EACH LAYER AND SIDE.

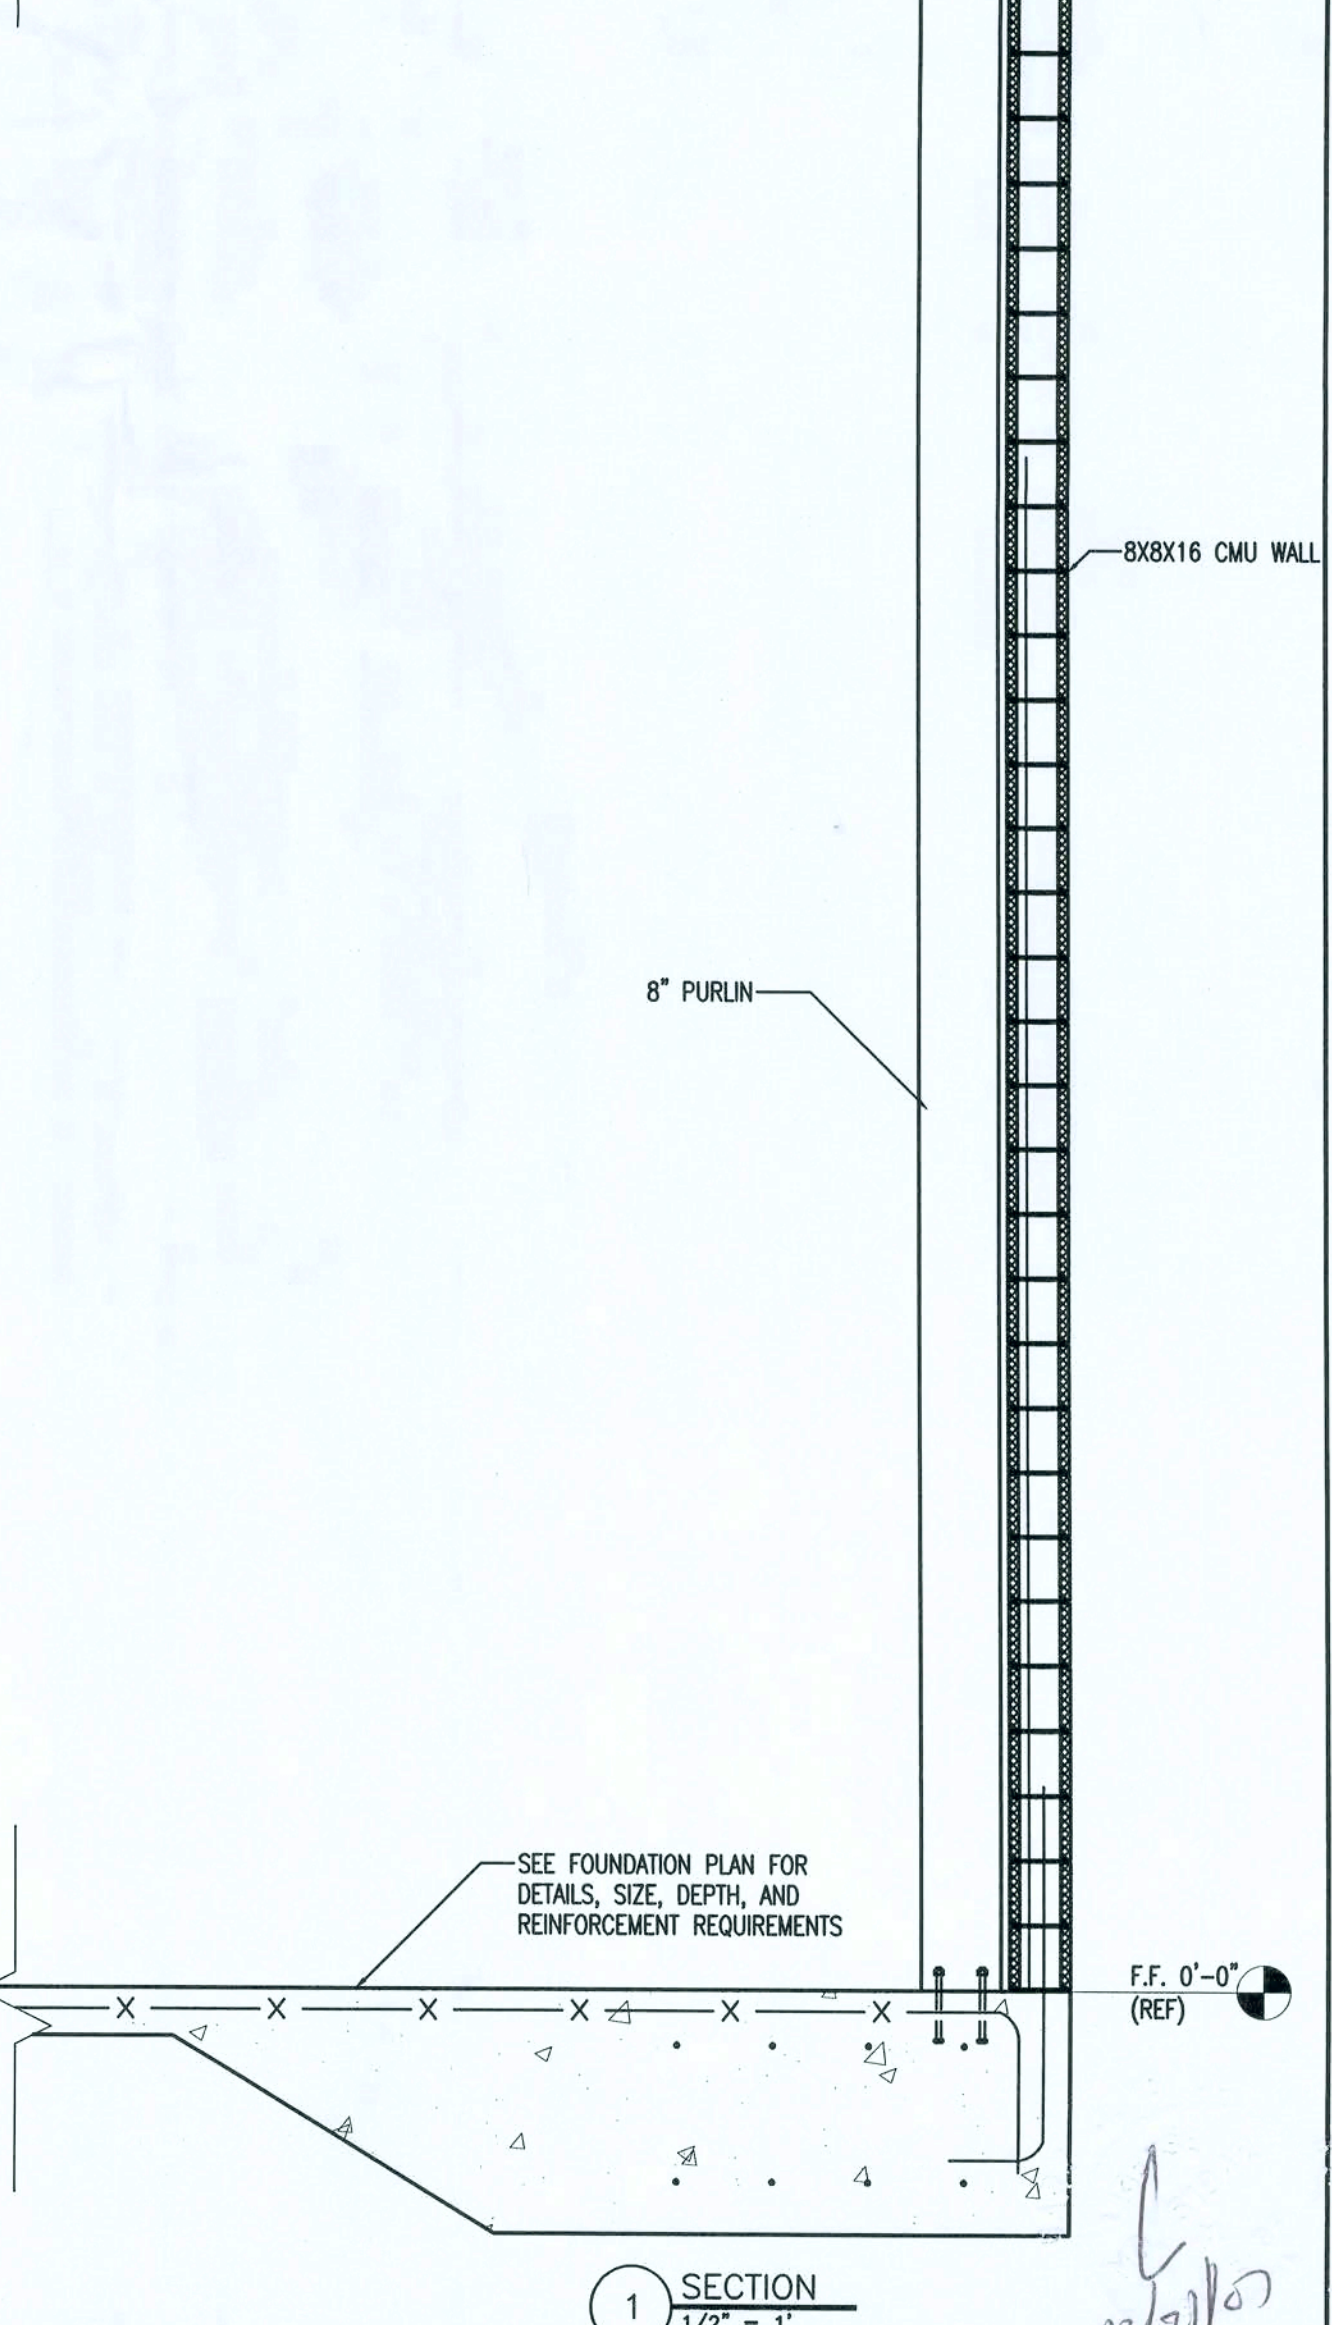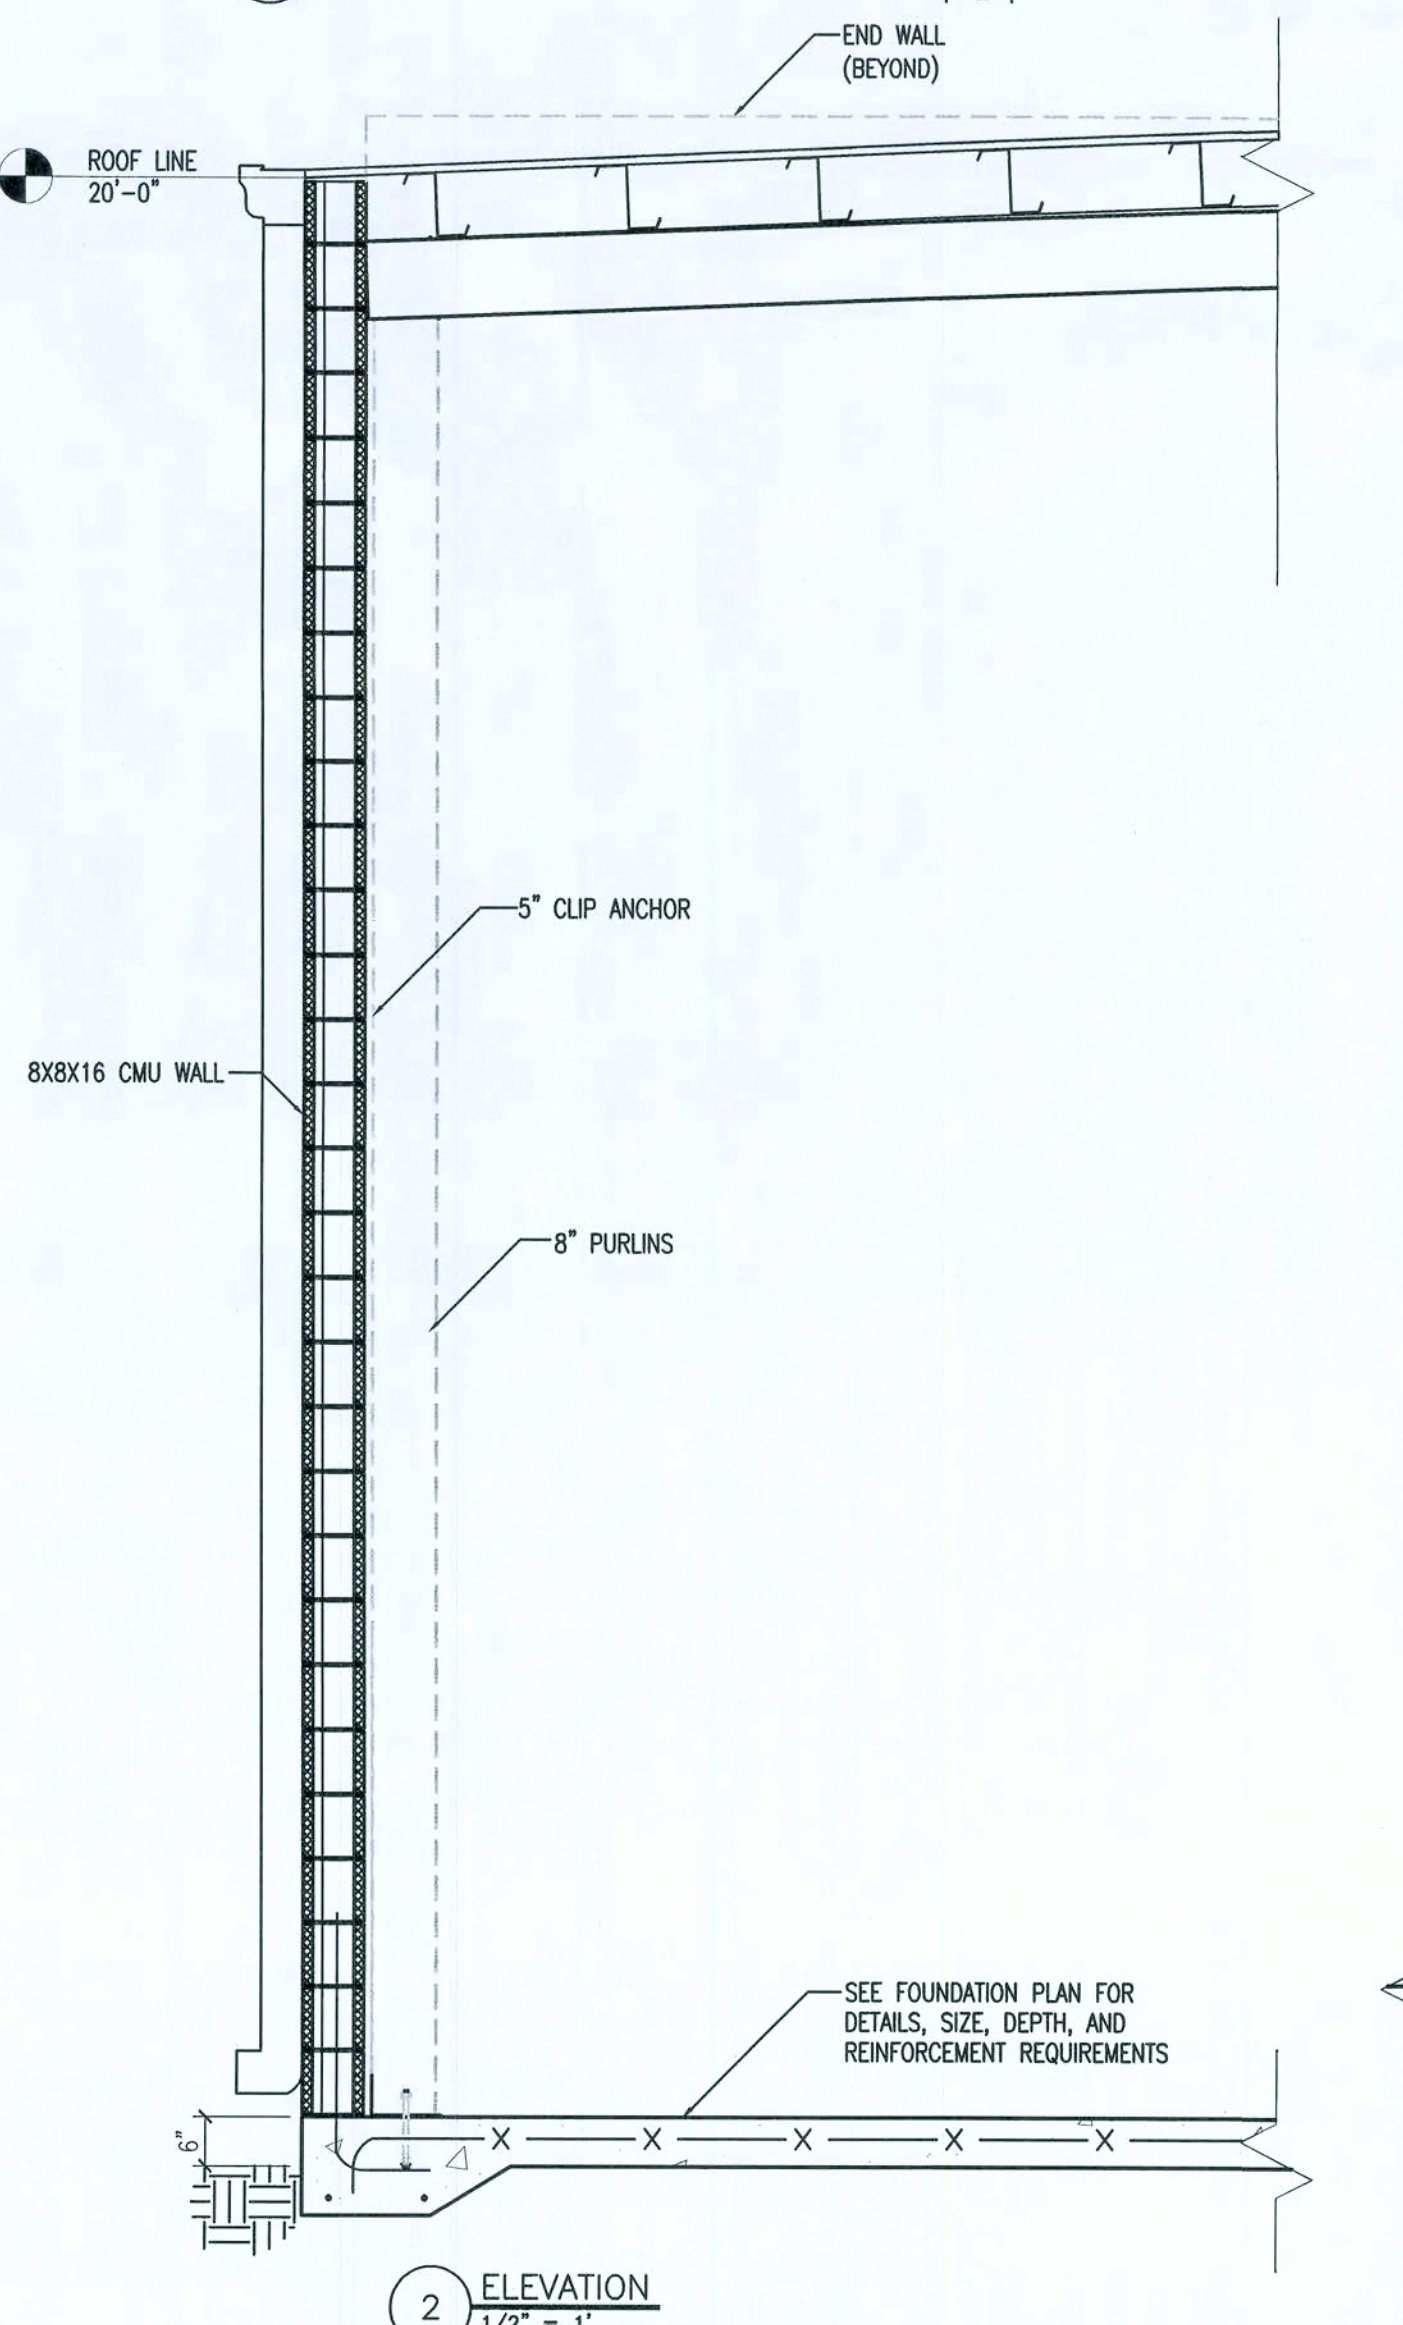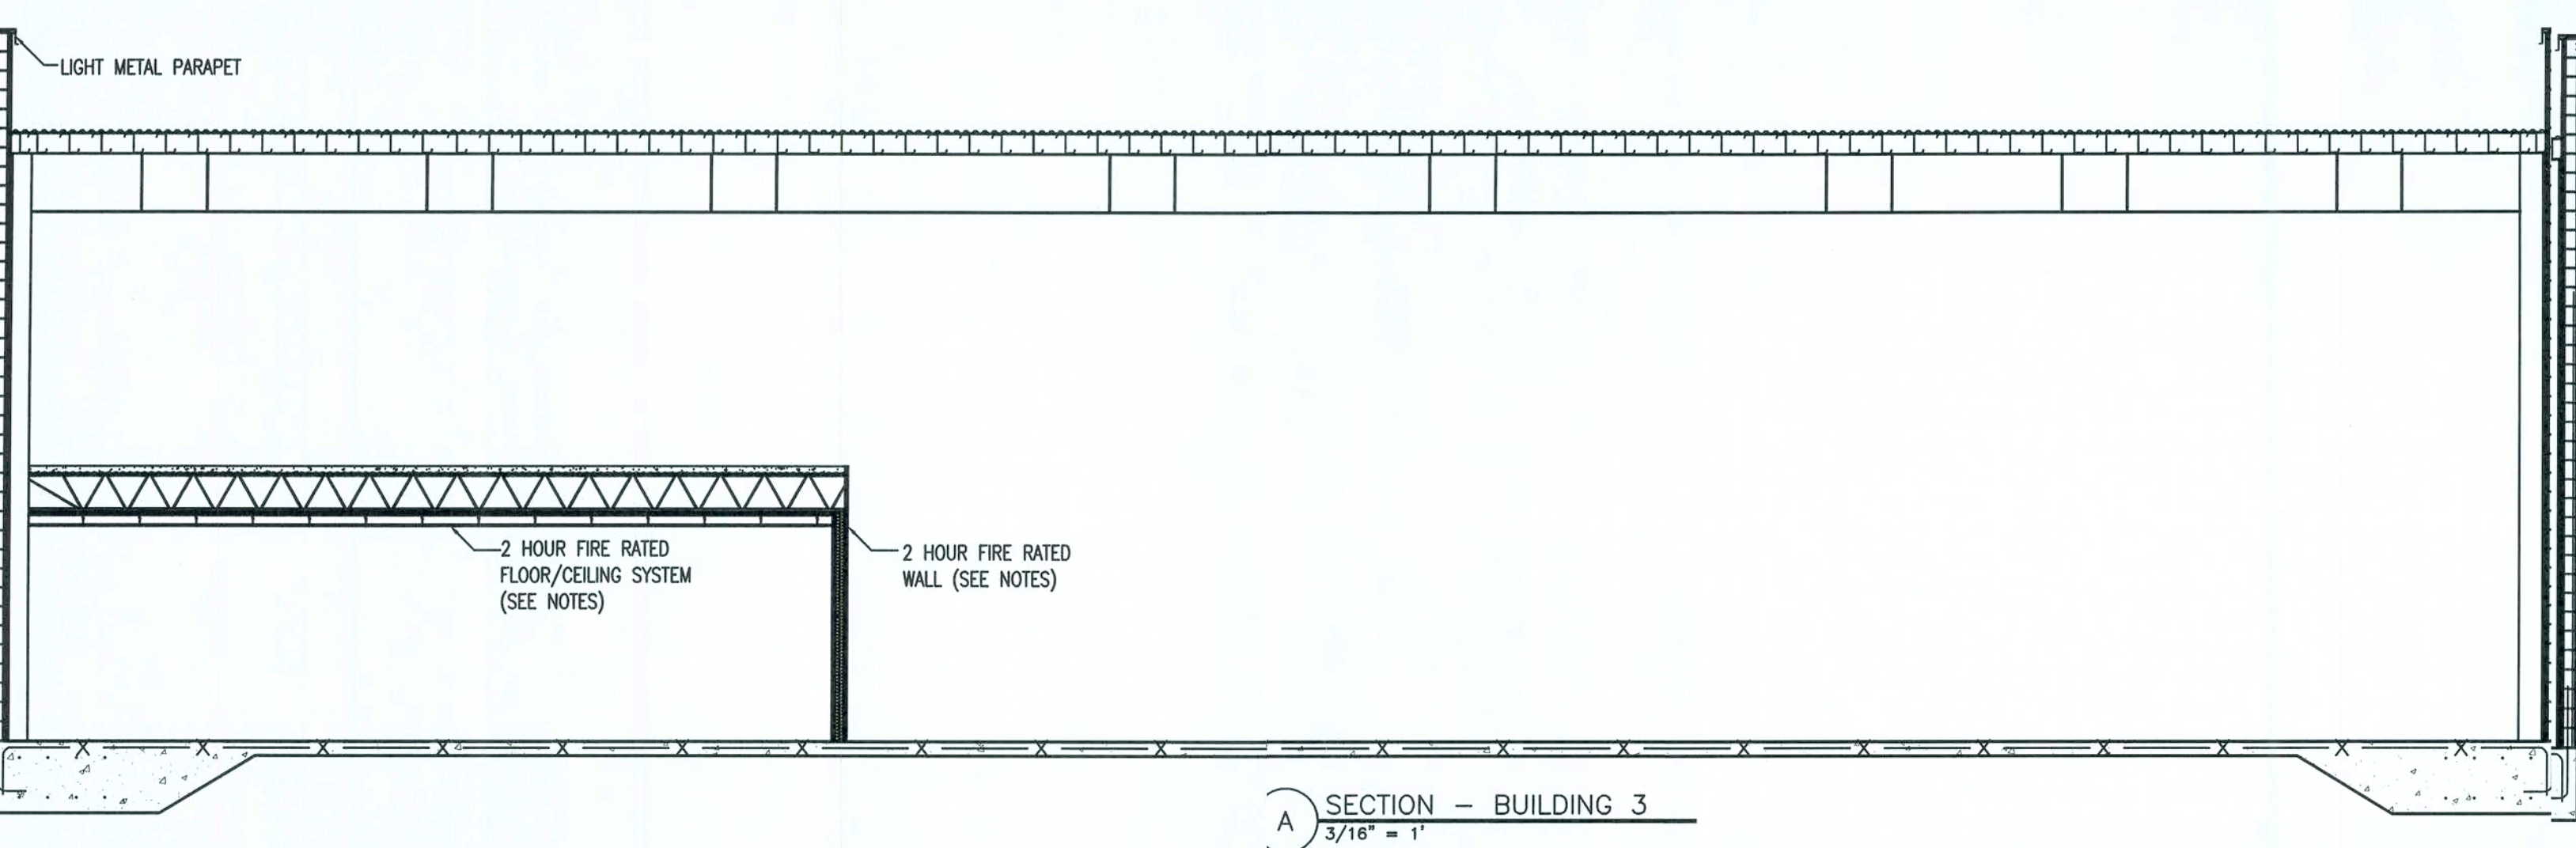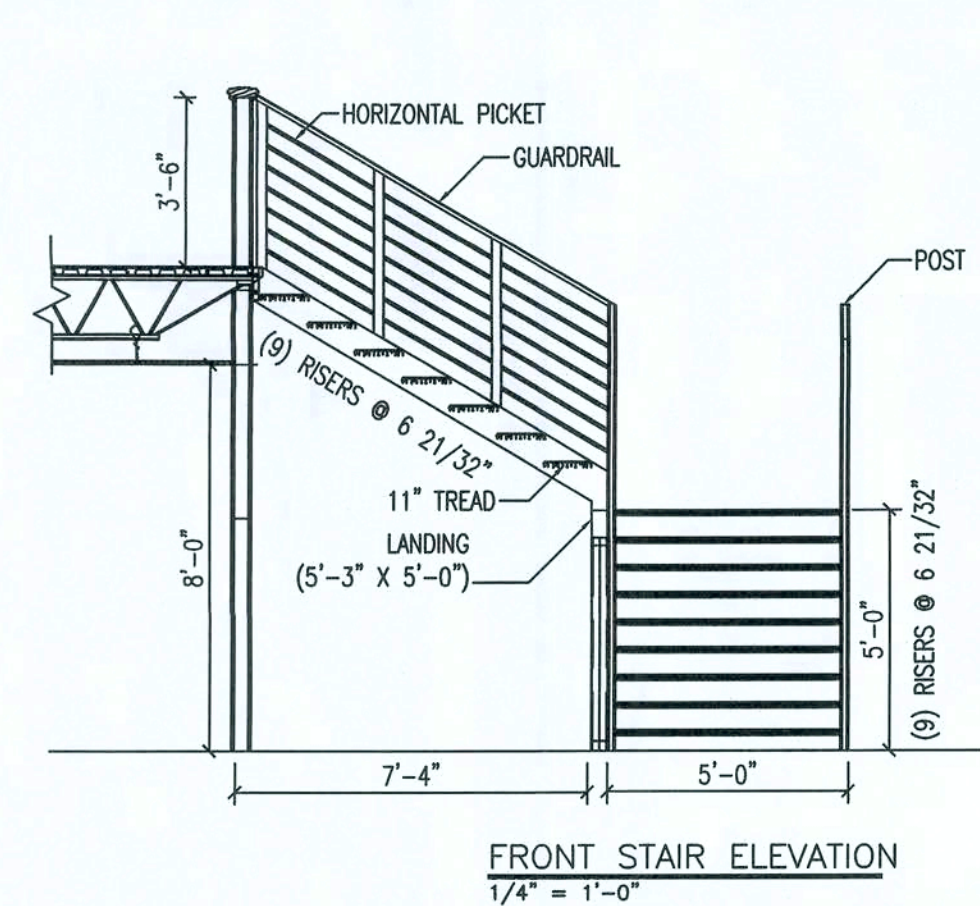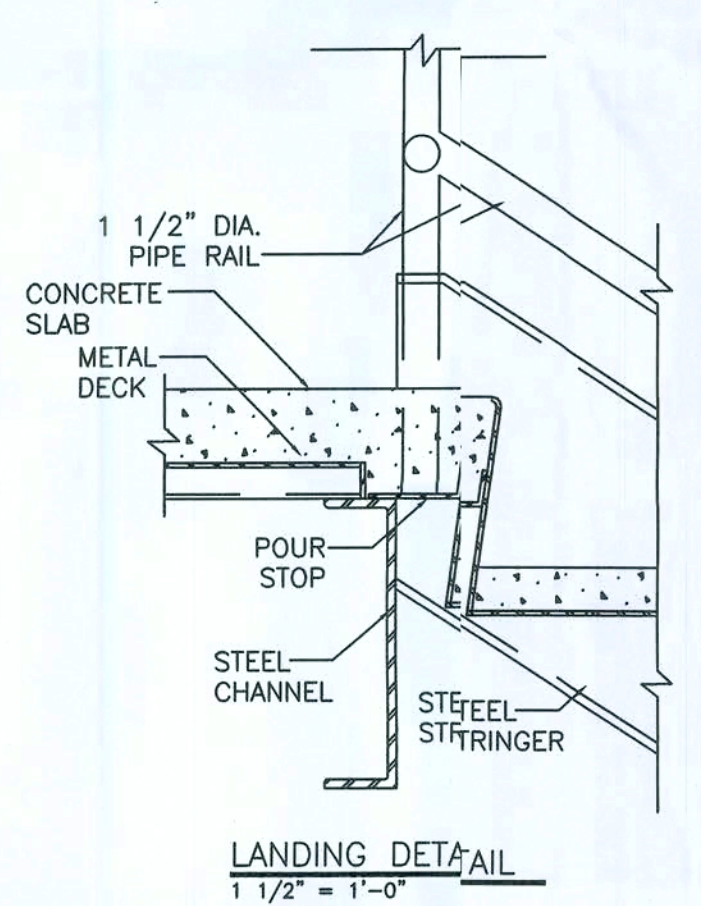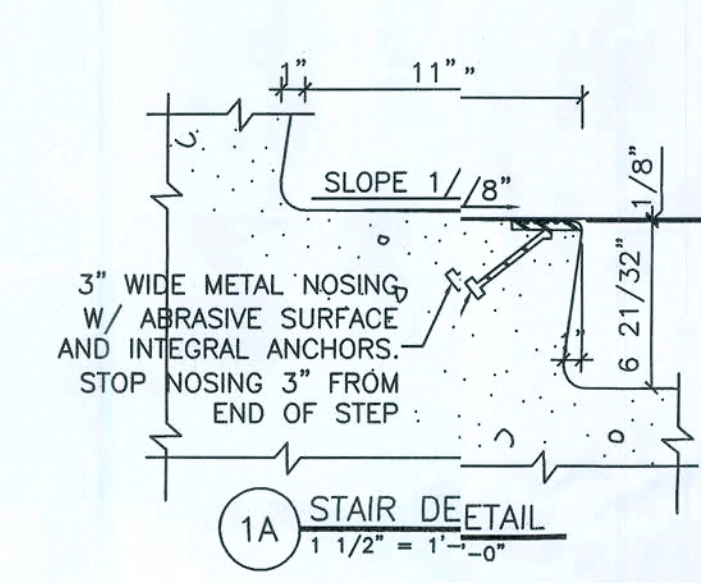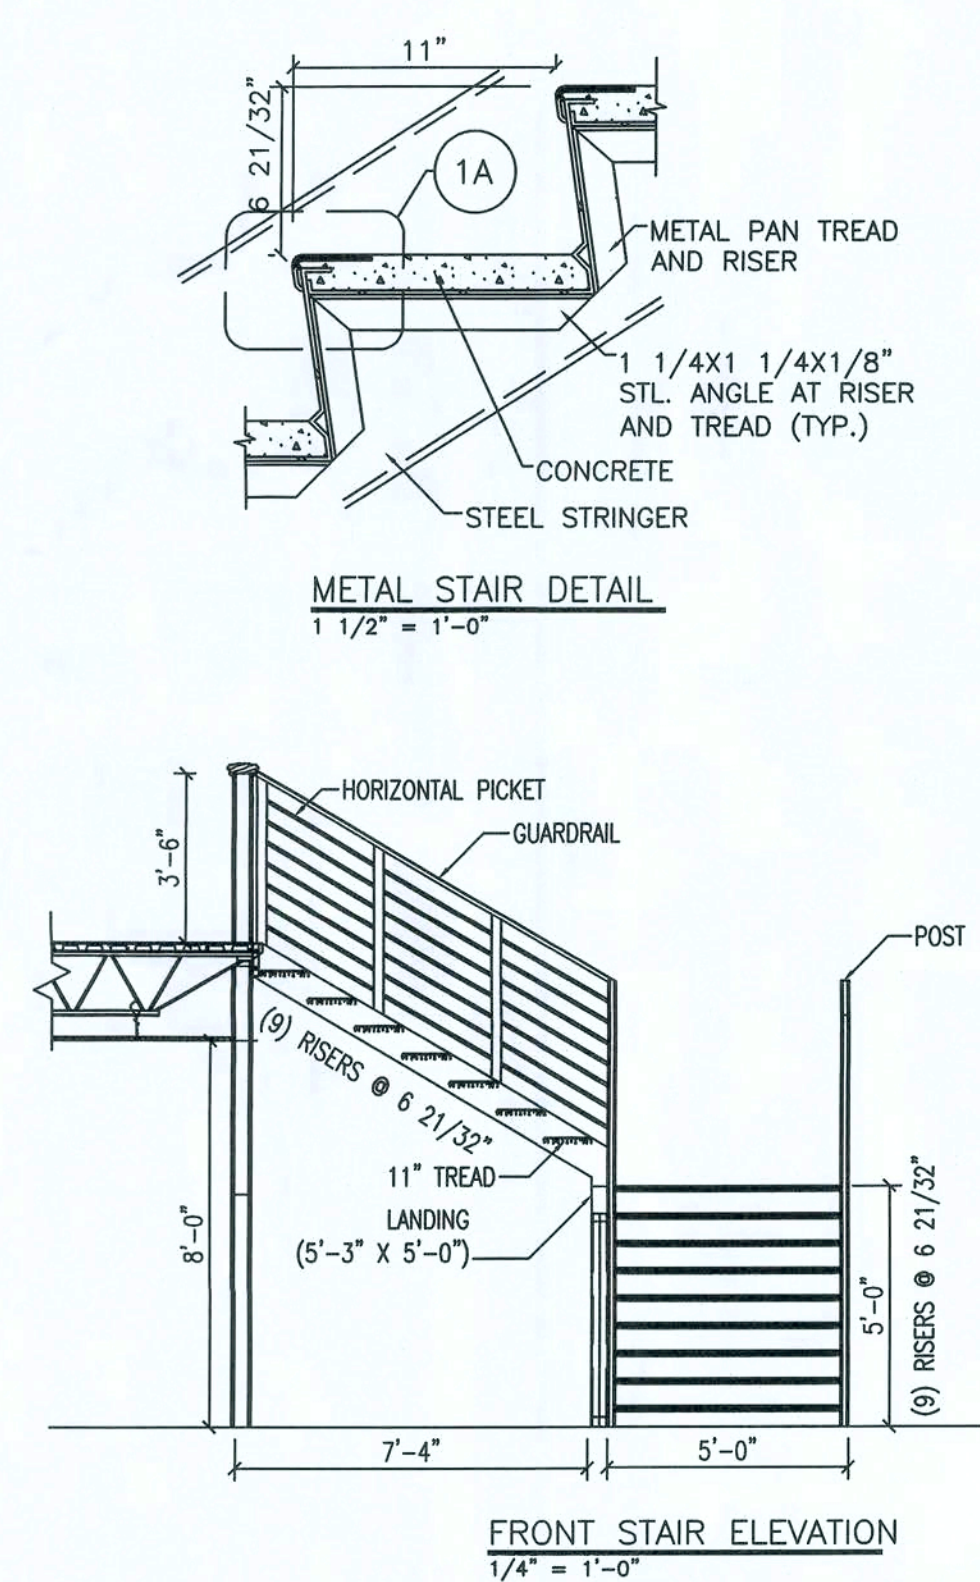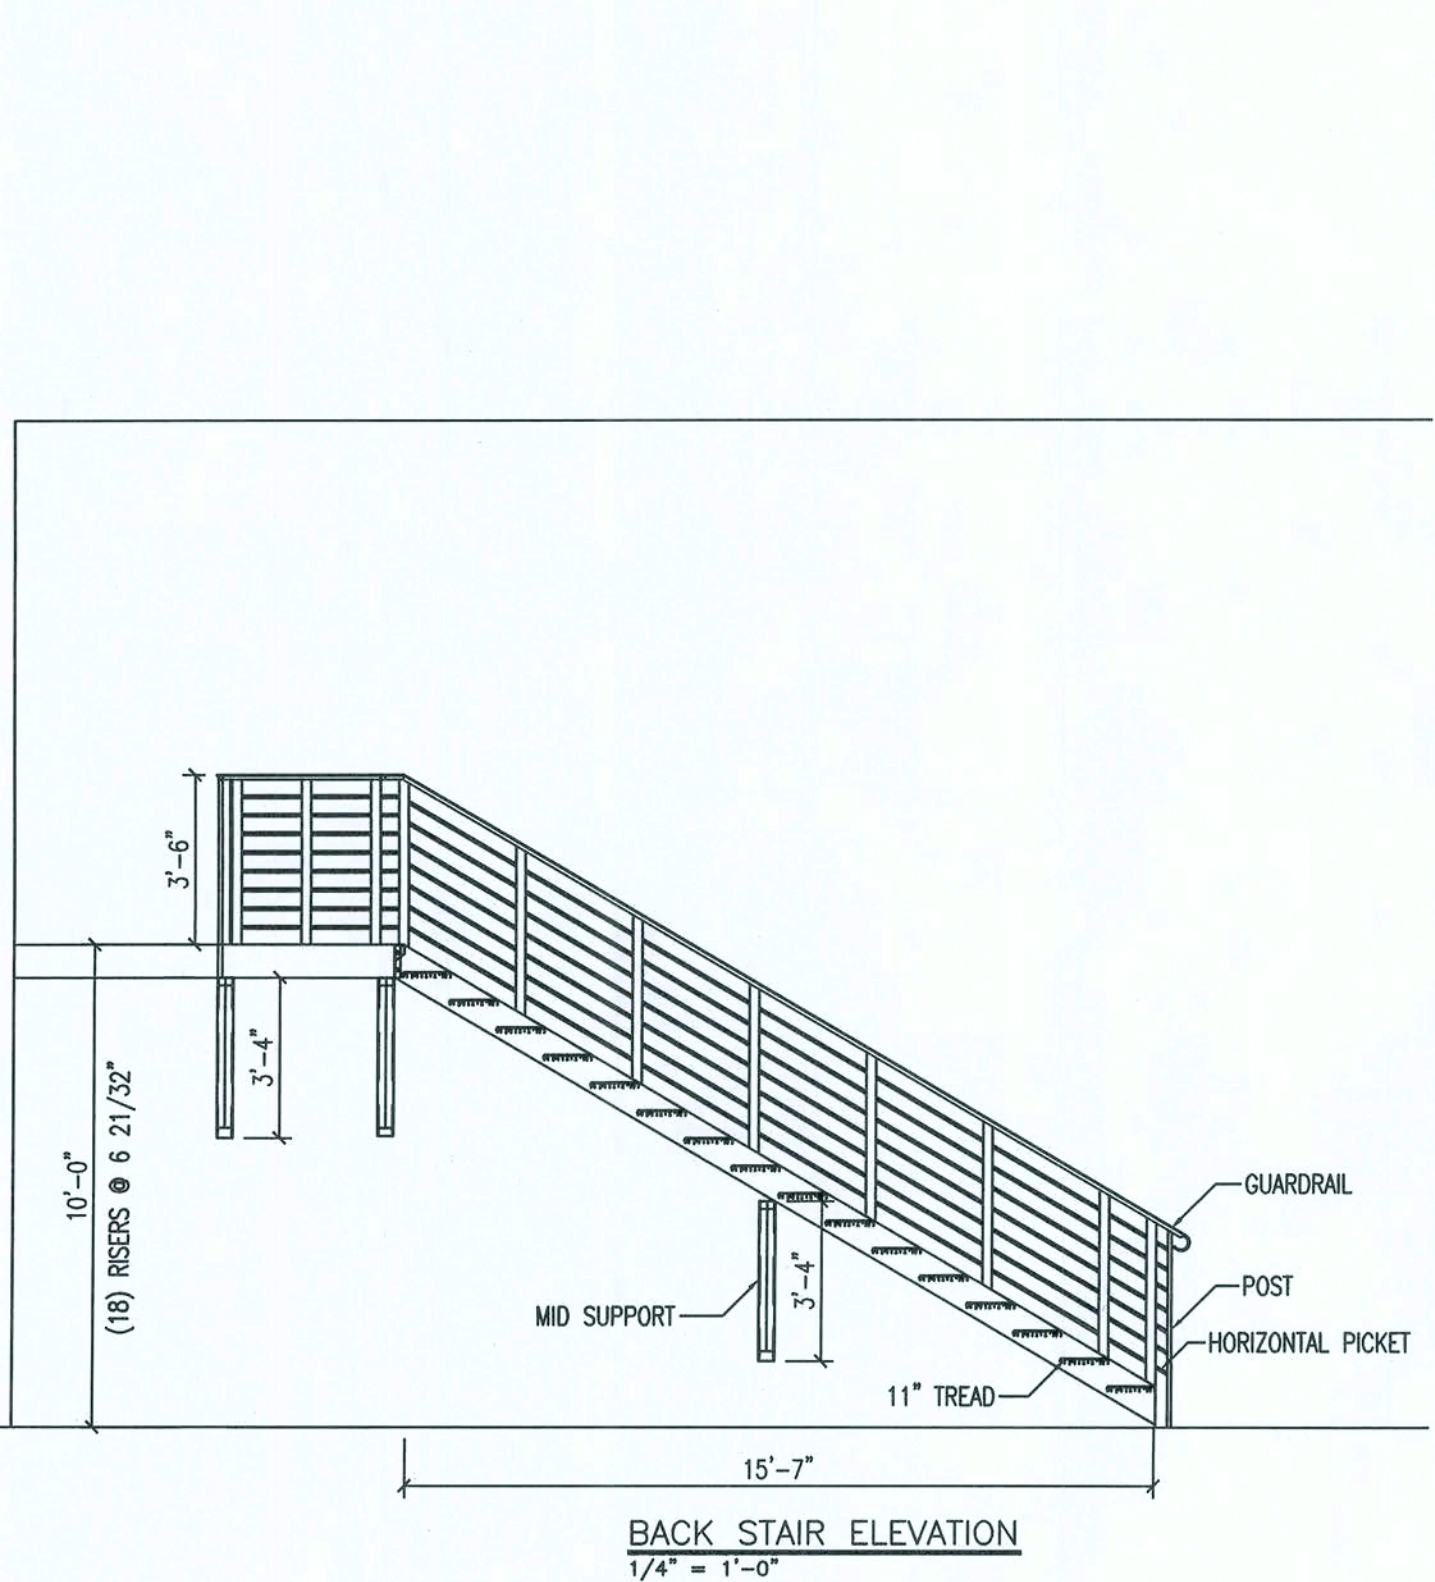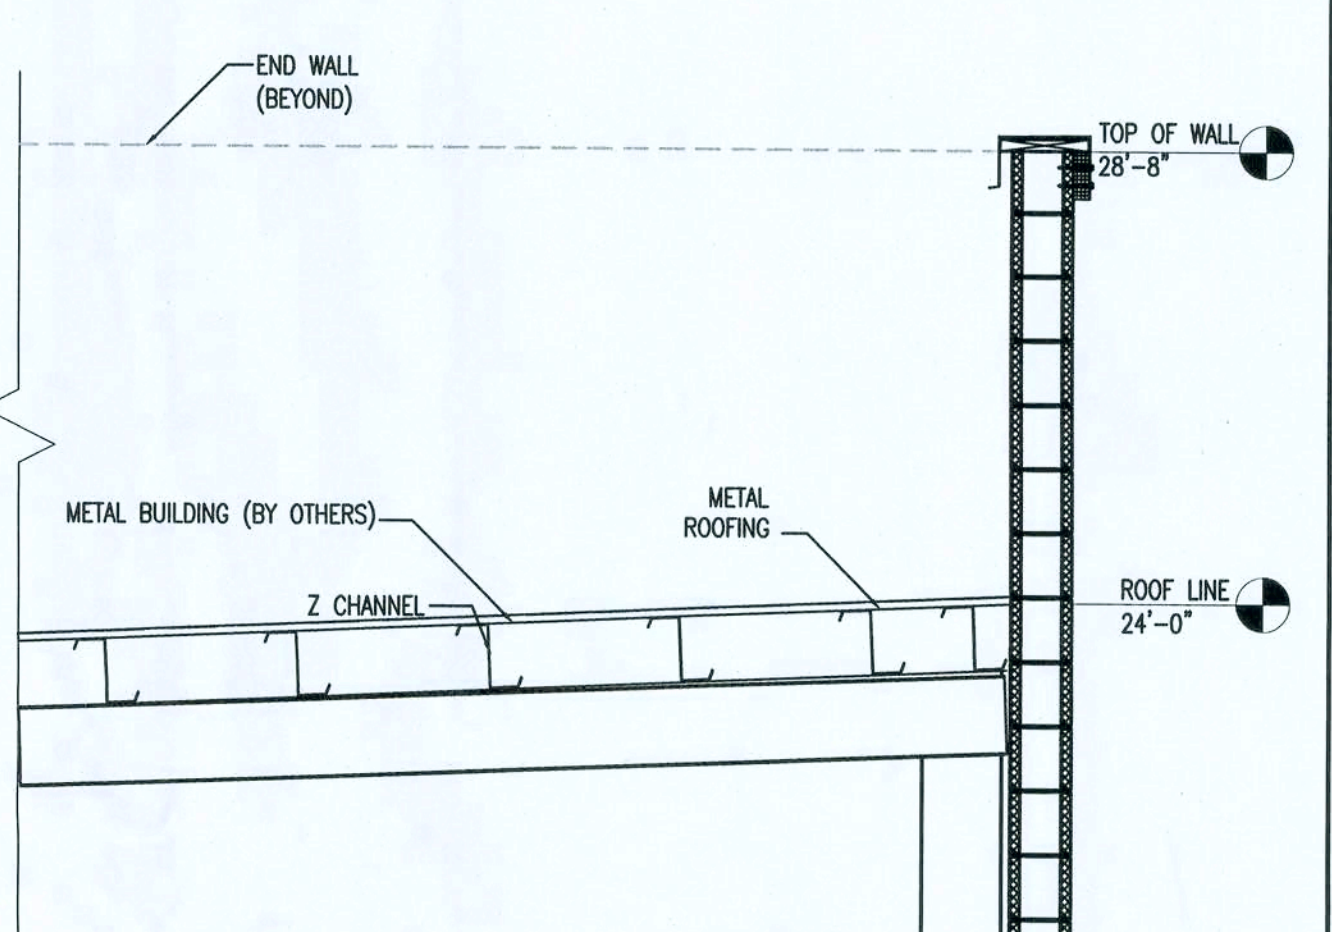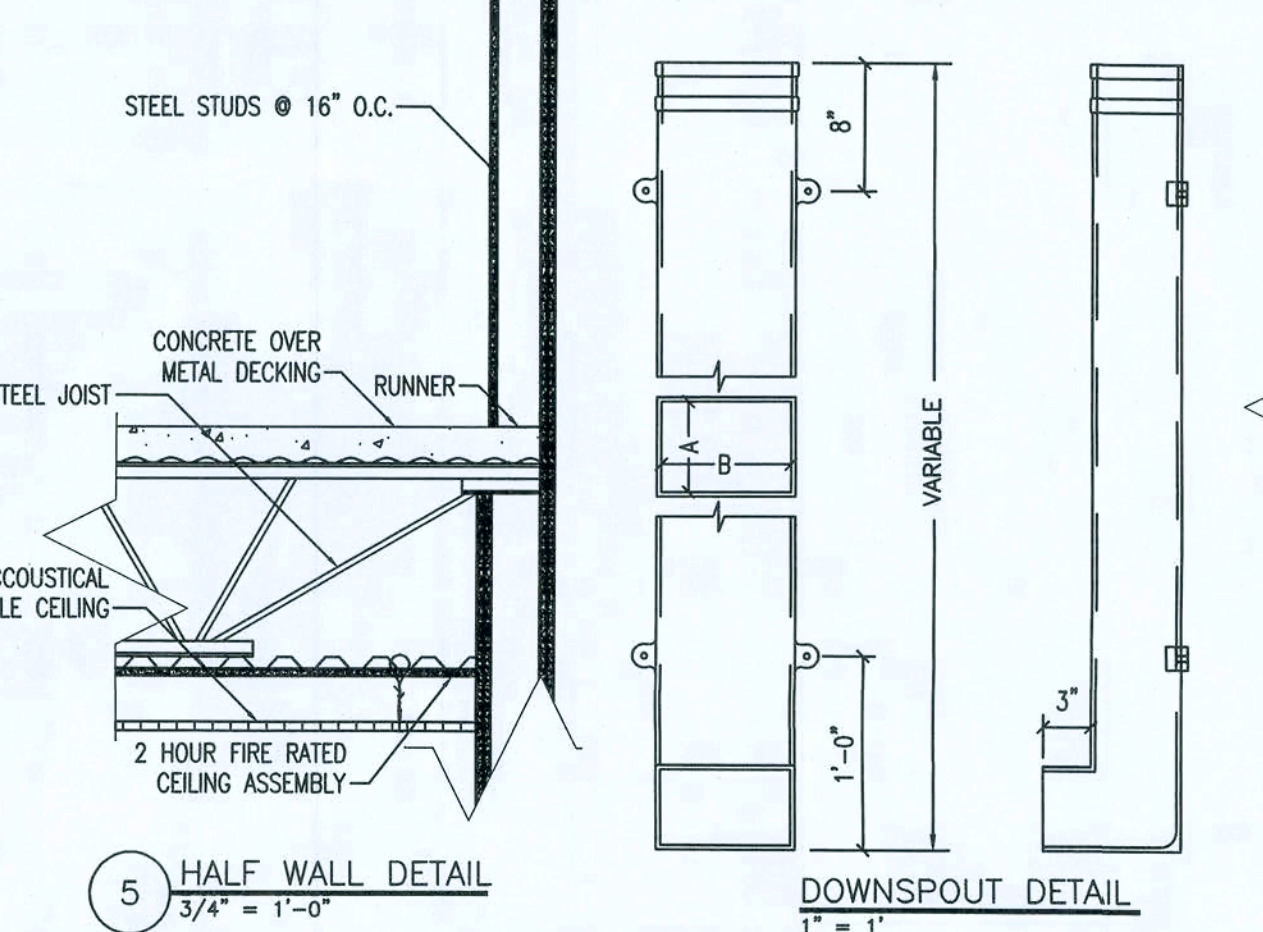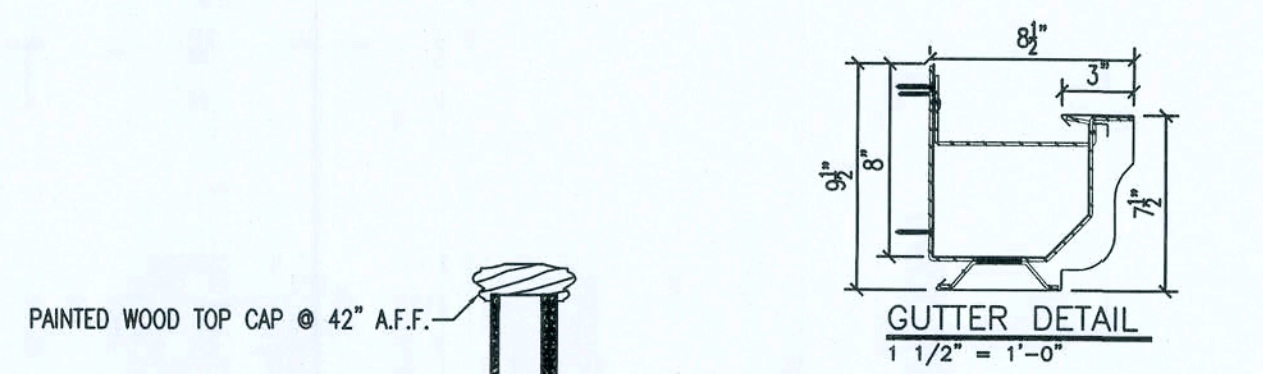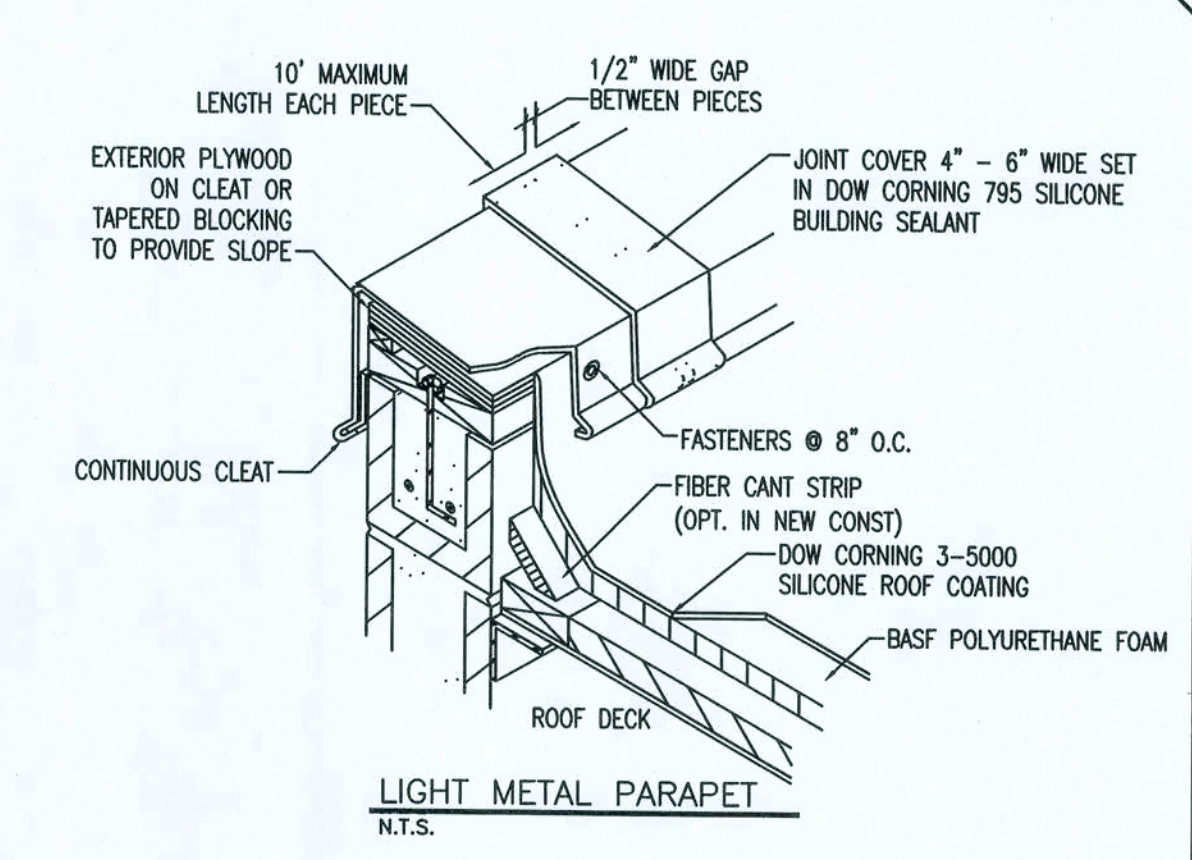

REVISION NOTES 09-11-09 ISSUED FOR REVIEW 11-26-09 ISSUED FOR REVIEW 12-03-09 ISSUED FOR CONSTRUCTION	
REV# DATE BY CHECKED BY AUTH.	187 12/21/09 J. G. GILL J. G. GILL J. G. GILL
PROJECT NUMBER PF6-163-S DRAWN BY F. VULETICH CHECKED BY G.G. S-3.1 SHEET 11 OF 22	

SHOPS AT THE CROSSROADS
NEW STRIP MALL
LAKE CITY, FLORIDA

SECTIONS - BUILDING 3

ISSUED FOR CONSTRUCTION

DESIGN CRITERIA

DESIGN PER 2004 FLORIDA BUILDG CODE,
UNLESS OTHERWISE NOTED.

LIVE LOADS:

ROOFS AND CANOPIES:	
0 TO 200 SF	16PSF
201 TO 600 SF	14PSF
OVER 600 SF	12PSF
FLOORS:	
STAIRS	100PSF
CORRIDORS	50PSF
LOBBIES	80PSF
BALCONIES	80PSF
PARTITION LOAD (DEAD LOAD)	20PSF

WIND LOADS:

BASIC WIND SPEED: (AS 7)	110 MPH
MEAN ROOF HEIGHT	21 FT
WIND IMPORTANCE FACTOR (CATEGORY II)	1.0

EXPOSURE:

ENCLOSURE CLASSIFICATION	B
INTERNAL PRESSURE COEFFICIENT	ENCLOSED
DIRECTIONALITY FACTOR(Kd)	0.18
SHAPE FACTORS	PER CODE

THIS BUILDING IS NOT LOCATED IN THE WIND BORNE DEBRIS REGION. IMPACT RESISTANT GLAZING IS NOT REQUIRED.

DESIGN WIND PRESSURES FOR COMPONENTS & CLADDING:		
WALL & WALL OPENINGS		
TRIBUTARY AREA	INTERIOR ZONE	END ZONE
(>6.3 ft FRC BLDG. CORNER)	(<6.3 ft FROM BLDG. CORNER)	
10 sf	-3.61 / 21.7	-29.2 / 21.7
25 sf	-22.31 / 20.5	-26.55 / 20.5
(LINEARLY INTERPOLATE BETWEEN STATED VALUES)		

ROOF & ROOF OPENINGS		
TRIBUTARY AREA	INTERIOR ZONE	END ZONE
(>6.3 ft FRC BLDG. CORNER)	(>6.3 ft FROM BLDG. CORNER)	
10 sf	-1.77 / 19.92	-25.46 / 19.92
25 sf	-3.30 / 19.19	-23.99 / 19.19
(LINEARLY INTERPOLATE BETWEEN STATED VALUES)		

CONCRETE (DESIGN PER CURRENT EDITION ACI 318)	
SLAB ON GRADE	F'C= 3000 PSI
FOOTINGS	F'C= 3000 PSI
ALL OTHER CONCRETE	F'C= 3000 PSI
ALL REINFORCING STEEL ASTM A63 GRADE 60	
ALL WELDED WIRE FABRIC ASTM 185	
CONCRETE MASONRY (DESIGN PER CURRENT EDITION ACI 530)	
COMPRESSIVE STRENGTH	F'M= 1500 PSI
STRUCTURAL STEEL (DESIGN PER CURRENT EDITION AISC), UNLESS OTHERWISE NOTED	
MATERIALS SHALL BE AS FOLLOW	
W-SHAPES	
OTHER SHAPES & PLATES	ASTM 992, Fy=50 KSI
HSS SQUARE & RECTANGULAR SHAPES	ASTM A36, Fy=36 KSI
HSS ROUND SHAPES	ASTM A500 GRADE B, Fy= 46 KSI
STEEL PIPES	ASTM A500 GRADE B, Fy= 42 KSI
WELDING ELECTRODES	ASTM A53 GRADE B, Fy= 35 KSI
HIGH-STRENGTH BOLTS	AWS A5.1 OR A5.5 SERIES E70
ANCHOR RODS	3/4" ASTM A325
WELDED STUDS	GRADE 36 ASTM F1554
DEFORMED BARS	ASTM A108
PAINT & PROTECTION	ASTM A496
SOIL BEARING (DESIGN MAXIMUM)	SSPC PAINT 25
	1000PSF

GENERAL NOTES

CONCRETE
UNLESS OTHERWISE NOTED ON THE DRAWINGS, MINIMUM COVER FOR REINFORCING SHALL BE AS FOLLOWS:
FOOTINGS.....3"
PILE CAPS.....SEE TYPICAL DETAIL
GRADE BEAMS.....3"
COLUMNS AND PEDESTALS (OVER VERTICAL REINF).....2"
SLABS AND WALLS (EXPOSED TO EARTH, LIQUID OR WEATHER).....2"
SLABS AND WALLS (NOT EXPOSED TO EARTH, LIQUID OR WEATHER).....3/4"
CANOPY SLABS.....1 1/2"
BEAMS (OVER MAIN REINFORCING).....2" FROM TOP
SLABS ON GRADE.....2" FROM TOP
ALL REINFORCING SHALL BE HELD SECURELY IN POSITION WITH STANDARD ACCESSORIES IN CONFORMANCE WITH CRSI MANUAL OF STANDARD PRACTICE AND ACI 315 DURING THE PLACEMENT OF CONCRETE.
MIN. WWF FOR SLAB ON GRADE SHALL BE 6X6-W14X14.
UNLESS OTHERWISE NOTED, SPLICES IN REINFORCING, WHERE PERMITTED, SHALL BE AS FOLLOWS:
WELDED WIRE FABRIC (MIN. YIELD STRENGTH OF 65,000 PSI).....WIRE SPACING PLUS 6" REINFORCING BARS.....40 BAR DIAMETERS
ALL HOOKS IN REINFORCING BARS SHALL BE AN ACI STANDARD HOOK, UNLESS OTHERWISE NOTED.
A VAPOR RETARDER CONSISTING OF 6 MIL MINIMUM POLYETHYLENE WITH JOINTS LAPPED 6 INCHES AND SEALED WITH 2" APPROVED TAPE OR MASTIC, OR OTHER APPROVED MATERIALS HAVING A MAXIMUM PERM RATING OF 0.5.
SOIL UNDER FOOTINGS, FOUNDATIONS AND CONCRETE SLABS SHALL HAVE ALL VEGETATION, STUMPS, ROOTS, AND FOREIGN MATTERS REMOVED PRIOR TO THEIR CONSTRUCTION.
CONCRETE SLAB SHALL HAVE A MINIMUM ALLOWABLE SLOPE TO ALLOW FOR WATER DRAINAGE FROM SHOWERS.
FOUNDATIONS
IF FOOTING EVALUATIONS SHOWN OCCUR IN A DISTURBED, UNSTABLE, OR UNSUITABLE SOIL, THE ENGINEER SHALL BE NOTIFIED.
STEPS IN WALL FOOTINGS SHALL NOT EXCEED A SLOPE OF (1) VERTICAL TO TWO (2) HORIZONTAL.
PROVIDE A MINIMUM OF TWO #4 BARS IN TOP OF CONTINUOUS WALL FOOTINGS AT DOOR AND OTHER OPENINGS 4'-0" LONGER THAN THE OPENING.

NOTES:

1) ALL CONNECTORS LISTED ARE SIMPSON STRONG-TIE, UNLESS OTHERWISE MANUFACTURERS MAY BE SUBSTITUTED. SCREW SIZE AND NUMBER SHALL BE IN ACCORDANCE WITH MANUFACTURER'S CATALOG. ROOF TRUSS CLIPS SHALL BE SELECTED TO PROVIDE THE UPLIFT RESISTANCE SHOWN ON THE ROOF TRUSS SHOP DRAWINGS.
2) TRUSS ENGINEER MAY PROVIDE ALTERNATE CONNECTIONS.

SUPPLEMENTARY NOTES

PROVIDE ALL TEMPORARY BRACING, SHORING, GUYING OR OTHER MEANS TO AVOID EXCESSIVE STRESSES AND TO HOLD STRUCTURAL ELEMENTS IN PLACE DURING CONSTRUCTION. THE STRUCTURE SHOULD NOT BE CONSIDERED STABLE UNTIL ALL STRUCTURAL ELEMENTS HAVE BEEN CONSTRUCTED.
VERIFY ALL DIMENSIONS WITH ARCHITECTURAL DRAWINGS.
SEE ARCHITECTURAL, MECHANICAL, ELECTRICAL AND PLUMBING DRAWINGS FOR EMBEDS, OPENINGS, SLEEVES, ETC. NOT SHOWN ON THE STRUCTURAL DRAWINGS.
ALL STRUCTURAL OPENINGS AROUND OR AFFECTED BY MECHANICAL, ELECTRICAL AND PLUMBING EQUIPMENT SHALL BE VERIFIED WITH EQUIPMENT PURCHASED BEFORE PROCEEDING WITH STRUCTURAL WORK AFFECTED.
EMBEDMENT FOR EXPANSION BOLTS SHALL BE 3 1/2" MINIMUM FOR 3/4" BOLTS IN CONCRETE, 5 1/2" IN GROUTED MASONRY, HILTI KWIK BOLT II OR EQUAL.
EPOXY GROUT SHALL BE POWER FAST CARTRIDGE SYSTEM BY RAWL, HY150 CARTRIDGE SYSTEM BY HILTI: (HILTI RES500, IF HOLE IS CORED INSTEAD OF DRILLED) OR APPROVED EQUAL, UNLESS EMBEDMENT SHALL BE 12" BAR DIAMETERS MINIMUM, UNLESS HOLES SHALL BE 1/2" LARGER THAN REBAR SIZE, AND 1/4" LARGER THAN THREADED ROD SIZE. HOLE SHALL BE BRUSHED OUT WITH BOTTLE BRUSH AND THEN BLOWN OUT WITH AIR USING A COMPRESSOR WITH A FUNCTIONAL OIL TRAP. INSTALLATION SHALL BE IN ACCORDANCE WITH MANUFACTURER'S PRINTED INSTRUCTIONS.
ANY ENGINEERING DESIGN PROVIDED BY OTHERS AND SUBMITTED FOR REVIEW SHALL BEAR THE SEAL OF AN ENGINEER IN THE STATE OF THE PROJECT.
GENERAL CONTRACTOR MUST REVIEW AND APPROVE SHOP DRAWINGS PRIOR TO SUBMITTAL TO ARCHITECT / ENGINEER. SUBMITTALS WHICH DO NOT CONTAIN THE CONTRACTOR'S SHOP DRAWING STAMP OR HAVE BEEN MERELY "RUBBER STAMPED" SHALL BE RETURNED WITHOUT REVIEW.
CHANGES TO THE CONTRACT DOCUMENTS SHALL BE CLOUDED ON SHOP DRAWINGS OR REQUESTED IN WRITING. THE CONTRACTOR IS LIABLE FOR ANY DEVIATIONS UNLESS REVIEWED AND ACKNOWLEDGED BY THE ENGINEER. SHOP DRAWING SUBMITTALS SHALL ONLY BE CHECKED FOR CONFORMANCE WITH THE DESIGN CONCEPT AND THE INFORMATION SHOWN ON THE CONSTRUCTION DOCUMENTS.
SPECIFICATIONS
CONCRETE WORK SHALL CONFORM TO THE REQUIREMENTS OF ACI 301. "SPECIFICATIONS FOR STRUCTURAL CONCRETE FOR BUILDINGS" (LATEST EDITION). EXCEPT AS MODIFIED BY REQUIREMENTS OF THE CONTRACT DOCUMENTS.
MASONRY CONSTRUCTION AND MATERIALS SHALL CONFORM TO THE REQUIREMENTS OF "SPECIFICATIONS FOR STRUCTURAL STEEL BUILDINGS", AISC "SPECIFICATIONS FOR STRUCTURAL JOINTS USING ASTM A325 (OR A490) BOLTS", AISC "CODE OF STANDARD PRACTICE FOR STEEL BUILDINGS AND BRIDGES", AND AWS D1.1 "STRUCTURAL WELDING CODE", EXCEPT AS MODIFIED BY THE REQUIREMENTS OF THE CONTRACT DOCUMENTS.
A GEOTECHNICAL TESTING AND INSPECTION FIRM SHALL BE EMPLOYED TO PERFORM A SOIL SURVEY FOR SATISFACTORY SOIL MATERIALS, SAMPLING AND TESTING FOR QUALITY CONTROL AS PER THE RECOMMENDATIONS OF THE GEOTECHNICAL REPORT FOR THIS PROJECT. ALL EARTHWORK OPERATIONS SHALL BE PERFORMED TO THE SATISFACTION OF THE GEOTECHNICAL TESTING FIRM.

TERMITES PROTECTION NOTES:

SOIL CHEMICAL BARRIER METHOD:
A PERMANENT SIGN THAT IDENTIFIES THE TERMITE TREATMENT PROVIDER AND NEED FOR REINSPECTION AND TREATMENT CONTRACT RENEWAL SHALL BE PROVIDED. THE SIGN SHALL BE POSTED NEAR THE WATER HEATER OR ELECTRIC PANEL, FBC 1042.6 CONDENSATE AND ROOF DOWNSPOUTS SHALL DISCHARGE AT LEAST 1'-0" AWAY FROM BUILDING SIDE WALLS. FBC 1503.4.4
IRRIGATION/SPRINKLER SYSTEMS INCLUDING ALL RISERS AND SPRAY HEADS SHALL NOT BE INSTALLED WITHIN 1'-0" FROM BUILDING SIDE WALLS. FBC 1503.4.4
TO PROVIDE FOR INSPECTION FOR TERMITE INFESTATION BETWEEN WALL COVERINGS AND FINAL EARTH GRADE SHALL NOT BE LESS THAN 6". EXCEPTION: PAINT AND DECORATIVE CEMENTITIOUS FINISH LESS THAN 3/8" THICK ADHERED DIRECTLY TO FOUNDATION WALL. FBC 1816.1.1
INITIAL TREATMENT SHALL BE DONE AFTER ALL EXCAVATION AND BACKFILL IS COMPLETE. FBC 1816.1.1
SOIL DISTURBED AFTER THE INITIAL TREATMENT SHALL BE RETREATED INCLUDING SPACES BOXED OR FORMED. FBC 1816.1.2
BOXED AREAS IN CONCRETE FLOOR FOR SUBSEQUENT INSTALLATION OF TRAPS, ETC. SHALL BE MADE WITH PERMANENT METAL OR PLASTIC FORMS. PERMANENT FORMS MUST BE OF A SIZE AND DEPTH THAT WILL ILLUMINATE THE DISTURBANCE OF SOIL AFTER THE INITIAL TREATMENT. FBC 1816.1.3
MINIMUM 6 MIL VAPOR RETARDER MUST BE INSTALLED TO PROTECT AGAINST RAINFALL DILUTION. IF RAINFALL OCCURS BEFORE VAPOR RETARDER PLACEMENT, RETREATMENT IS REQUIRED. FBC 1816.1.4
CONCRETE OVERPOUR AND MORTAR ALONG THE FOUNDATION PERIMETER MUST BE REMOVED BEFORE EXTERIOR SOIL TREATMENT. FBC 1816.1.5
SOIL TREATMENT MUST BE APPLIED UNDER ALL EXTERIOR CONCRETE OR GRADE WITHIN 1'-0" OF THE STRUCTURE SIDEWALLS. FBC 1816.1.6
AN EXTERIOR VERTICAL CHEMICAL BARRIER MUST BE INSTALLED AFTER CONSTRUCTION IS COMPLETE INCLUDING LANDSCAPING AND IRRIGATION. ANY SOIL DISTURBED AFTER THE VERTICAL BARRIER IS APPLIED, SHALL BE RETREATED. FBC 1816.1.6
ALL BUILDINGS ARE REQUIRED TO HAVE PRE-CONSTRUCTION TREATMENT. FBC 1816.1.6
A CERTIFICATE OF COMPLIANCE MUST BE ISSUED TO THE BUILDING DEPARTMENT BY A LICENSED PEST CONTROL COMPANY BEFORE A CERTIFICATE OF OCCUPANCY WILL BE ISSUED. THE CERTIFICATE OF COMPLIANCE SHALL STATE: "THE BUILDING HAS RECEIVED A COMPLETE TREATMENT FOR THE PREVENTION OF SUBTERRANEAN TERMITES. THE TREATMENT IS IN ACCORDANCE WITH THE RULES AND LAWS OF THE FLORIDA DEPARTMENT OF AGRICULTURE AND CONSUMER SERVICES". FBC 1816.1.7
AFTER ALL WORK IS COMPLETED, LOOSE WOOD AND FILL MUST BE REMOVED FROM BELOW AND WITHIN 1'-0" OF THE BUILDING. THIS INCLUDES ALL GRADE STAKES, TUB TRAP BOXES, FORMS, SHORING OR OTHER CELLULOSE CONTAINING MATERIAL.
FBC 503.1.3
NO WOOD, VEGETATION, STUMPS, CARDBOARD, TRASH, ETC., SHALL BE BURIED WITHIN 15'-0" OF ANY BUILDING OR PROPOSED BUILDING. FBC 3203.1.4

DOOR SCHEDULE

MARK	SIZE		MATERIAL	NOTES
	WD	HGT		
101	6'-0"	7'-0"	HOLLOW METAL	---
102	6'-0"	6'-10"	HOLLOW METAL	---
103	6'-0"	7'-0"	HOLLOW METAL	---
104	6'-0"	6'-10"	HOLLOW METAL	---
105	6'-0"	7'-0"	HOLLOW METAL	---
106	6'-0"	6'-10"	HOLLOW METAL	---
107	6'-0"	6'-10"	HOLLOW METAL	---
108	6'-0"	6'-10"	HOLLOW METAL	---
109	6'-0"	6'-10"	SOLID COMMERCIAL METAL	---
110	6'-0"	6'-10"	SOLID COMMERCIAL METAL	---
111	6'-0"	6'-10"	SOLID COMMERCIAL METAL	---
112	6'-0"	6'-10"	SOLID COMMERCIAL METAL	---
113	6'-0"	6'-10"	SOLID COMMERCIAL METAL	---
114	6'-0"	6'-10"	SOLID COMMERCIAL METAL	---
115	6'-0"	6'-10"	SOLID COMMERCIAL METAL	---
116	6'-0"	6'-10"	SOLID COMMERCIAL METAL	---
117	6'-0"	6'-10"	HOLLOW METAL	NON-OPENING DECORATIVE
118	6'-0"	6'-10"	WOOD	---
119	6'-0"	6'-10"	WOOD	---
120	6'-0"	6'-10"	WOOD	---
121	6'-0"	6'-10"	HOLLOW METAL	---
122	6'-0"	6'-10"	HOLLOW METAL	---
123	6'-0"	6'-10"	HOLLOW METAL	---
124	6'-0"	6'-10"	HOLLOW METAL	---
125	6'-0"	6'-10"	HOLLOW METAL	---
126	6'-0"	6'-10"	HOLLOW METAL	---
127	6'-0"	6'-10"	SOLID COMMERCIAL METAL	---
128	6'-0"	6'-10"	SOLID COMMERCIAL METAL	---
129	6'-0"	6'-10"	SOLID COMMERCIAL METAL	---
130	6'-0"	6'-10"	SOLID COMMERCIAL METAL	---
131	6'-0"	6'-10"	SOLID COMMERCIAL METAL	---
132	6'-0"	6'-10"	SOLID COMMERCIAL METAL	---
133	6'-0"	6'-10"	HOLLOW METAL	NON-OPENING DECORATIVE
134	6'-0"	6'-10"	HOLLOW METAL	---
135	6'-0"	6'-10"	SOLID COMMERCIAL METAL	---
136	6'-0"	6'-10"	SOLID COMMERCIAL METAL	SECTIONAL
137	6'-0"	6'-10"	COMMERCIAL STYLE ROLL UP	SECTIONAL
138	6'-0"	6'-10"	SOLID COMMERCIAL METAL	---
139	6'-0"	6'-10"	SOLID COMMERCIAL METAL	---
140	6'-0"	6'-10"	WOOD	---
141	6'-0"	6'-10"	WOOD	---
142	6'-0"	6'-10"	WOOD	---
143	6'-0"	6'-10"	WOOD	---
144	6'-0"	6'-10"	WOOD	---
145	6'-0"	6'-10"	WOOD	---
146	6'-0"	6'-10"	WOOD	---
147	6'-0"	6'-10"	WOOD	---
148	6'-0"	6'-10"	WOOD	POCKET DOOR
149	6'-0"	6'-10"	WOOD	---
150	6'-0"	6'-10"	WOOD	---
151	6'-0"	6'-10"	WOOD	---
152	6'-0"	6'-10"	WOOD	---
153	6'-0"	6'-10"	WOOD	---
154	6'-0"	6'-10"	WOOD	---
155	6'-0"	6'-10"	WOOD	---
156	6'-0"	6'-10"	WOOD	---
157	6'-0"	6'-10"	WOOD	---
158	6'-0"	6'-10"	WOOD	---
159	6'-0"	6'-10"	WOOD	BI-FOLD
160	6'-0"	6'-10"	HOLLOW METAL	NON-OPENING DECORATIVE
161	6'-0"	6'-10"	HOLLOW METAL	NON-OPENING DECORATIVE

WINDOW SCHEDULE

MARK	SIZE		TYPE	MATERIAL	NOTES
	WIDTH	HEIGHT			
101	2'-10"	6'-0"	PICTURE	GLAD LX	---
102	2'-10"	6'-0"	PICTURE	GLAD LX	---
103	12'-0"	8'-0"	WINDOW ASSEMBLY	GLAD LX	---
104	3'-8"	6'-0"	PICTURE	GLAD LX	---
105	3'-8"	6'-0"	PICTURE	GLAD LX	---
106	12'-0"	8'-0"	WINDOW ASSEMBLY	GLAD LX	---
107	2'-10"	8'-0"	PICTURE	GLAD LX	---
108	2'-10"	8'-0"	PICTURE	GLAD LX	---
109	12'-0"	8'-0"	WINDOW ASSEMBLY	GLAD LX	---
110	14'-0"	8'-0"	WINDOW ASSEMBLY	GLAD LX	---
111	14'-0"	8'-0"	WINDOW ASSEMBLY	GLAD LX	---
112	6'-0"	6'-0"	PICTURE	GLAD LX	---
113	6'-0"	6'-0"	PICTURE	GLAD LX	---
114	6'-0"	6'-0"	PICTURE	GLAD LX	---
115	6'-0"	6'-0"	PICTURE	GLAD LX	---
116	6'-0"	6'-0"	PICTURE	GLAD LX	---
117	6'-0"	6'-0"	PICTURE	GLAD LX	---
118	2'-6"	4'-0"	PICTURE	GLAD LX	UPPER WINDOW
119	2'-6"	4'-0"	PICTURE	GLAD LX	UPPER WINDOW
201	14'-0"	8'-0"	WINDOW ASSEMBLY	GLAD LX	---
202	12'-0"	8'-0"	WINDOW ASSEMBLY	GLAD LX	---
203	12'-0"	8'-0"	WINDOW ASSEMBLY	GLAD LX	---
204	14'-0"	8'-0"	WINDOW ASSEMBLY	GLAD LX	---
205	14'-0"	8'-0"	WINDOW ASSEMBLY	GLAD LX	---
206	6'-0"	6'-0"	PICTURE	GLAD LX	---
207	6'-0"	6'-0"	PICTURE	GLAD LX	---
208	6'-0"	6'-0"	PICTURE	GLAD LX	---
209	6'-0"	6'-0"	PICTURE	GLAD LX	---
210	6'-0"	6'-0"	PICTURE	GLAD LX	---
211	6'-0"	6'-0"	PICTURE	GLAD LX	---
301	5'-0"	6'-0"	PICTURE	GLAD LX	---
302	5'-0"	6'-0"	PICTURE	GLAD LX	---
303	5'-0"	6'-0"	PICTURE	GLAD LX	---
304	5'-0"	6'-0"	PICTURE	GLAD LX	---
305	3'-5"	5'-0"	PICTURE	GLAD LX	---
306	3'-3"	5'-0"	PICTURE	GLAD LX	---
307	6'-6"	6'-0"	PICTURE	GLAD LX	---
308	6'-6"	6'-0"	PICTURE	GLAD LX	---
309	6'-0"	4'-0"	PICTURE	WOOD	INTERIOR

REV #	DATE	REVISION NOTES
A	09-11-07	ISSUED FOR REVIEW
B	11-26-07	ISSUED FOR REVIEW
0	12-03-07	ISSUED FOR CONSTRUCTION

P.O. Box 187
150 West Howard Street
Live Oak, FL 32064-1367
Phone: (386) 362-1333
Fax: (386) 362-6133
Auth. # 9461
STRUCTURAL/CIVIL ENGINEER Gary Gill, P.E.




SHOPS AT THE CROSSROADS
NEW STRIP MALL
LAKE CITY, FLORIDA

GENERAL NOTES


PROJECT NUMBER	PF06-163-S
DRAWN BY	F. VULETICH
CHECKED BY	G.G.

S-4.0


ISSUED FOR CONSTRUCTION

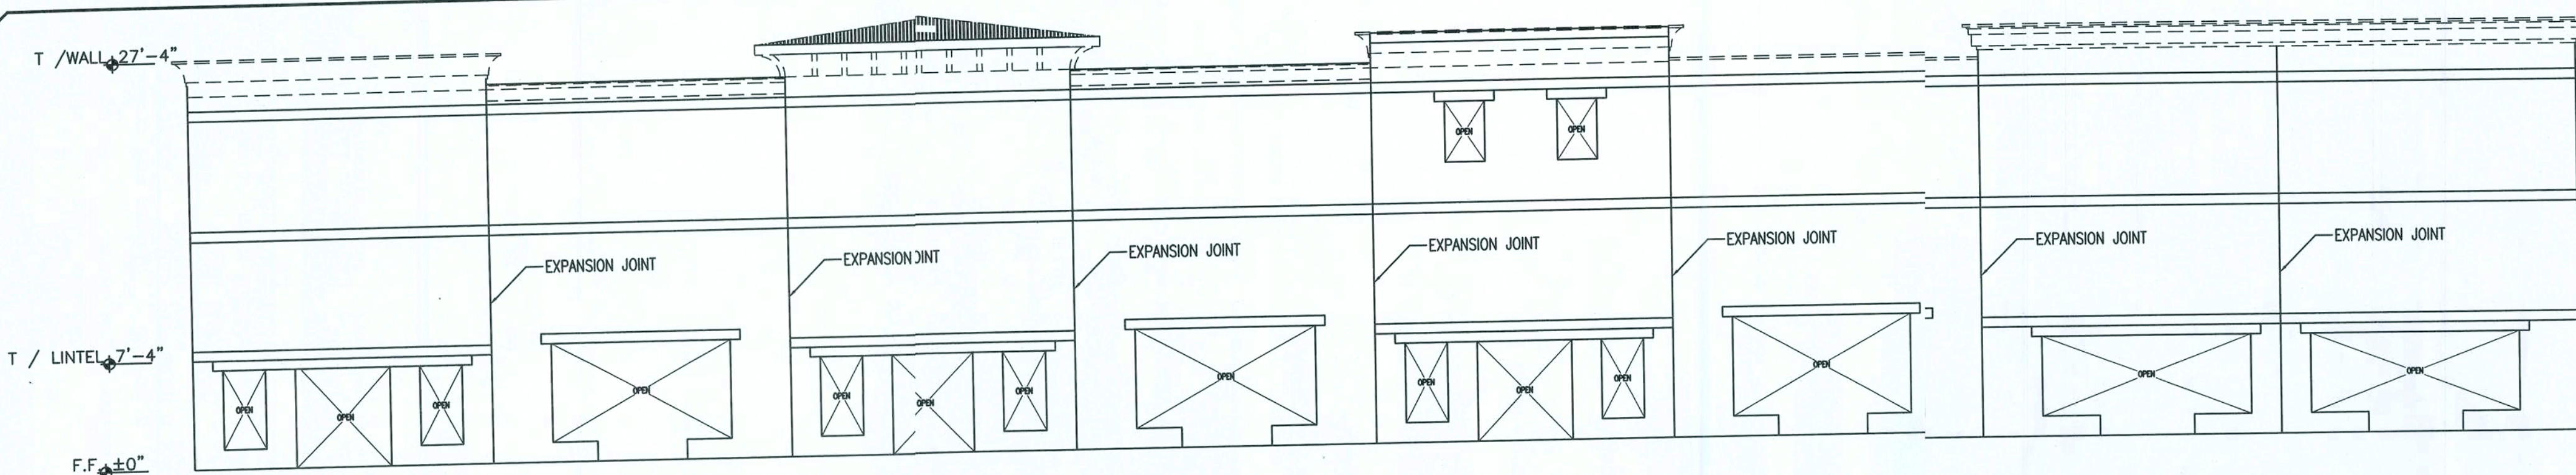


STRUCTURAL ELEVATION - BLDG I - FRONT
1/8" = 1'-0"

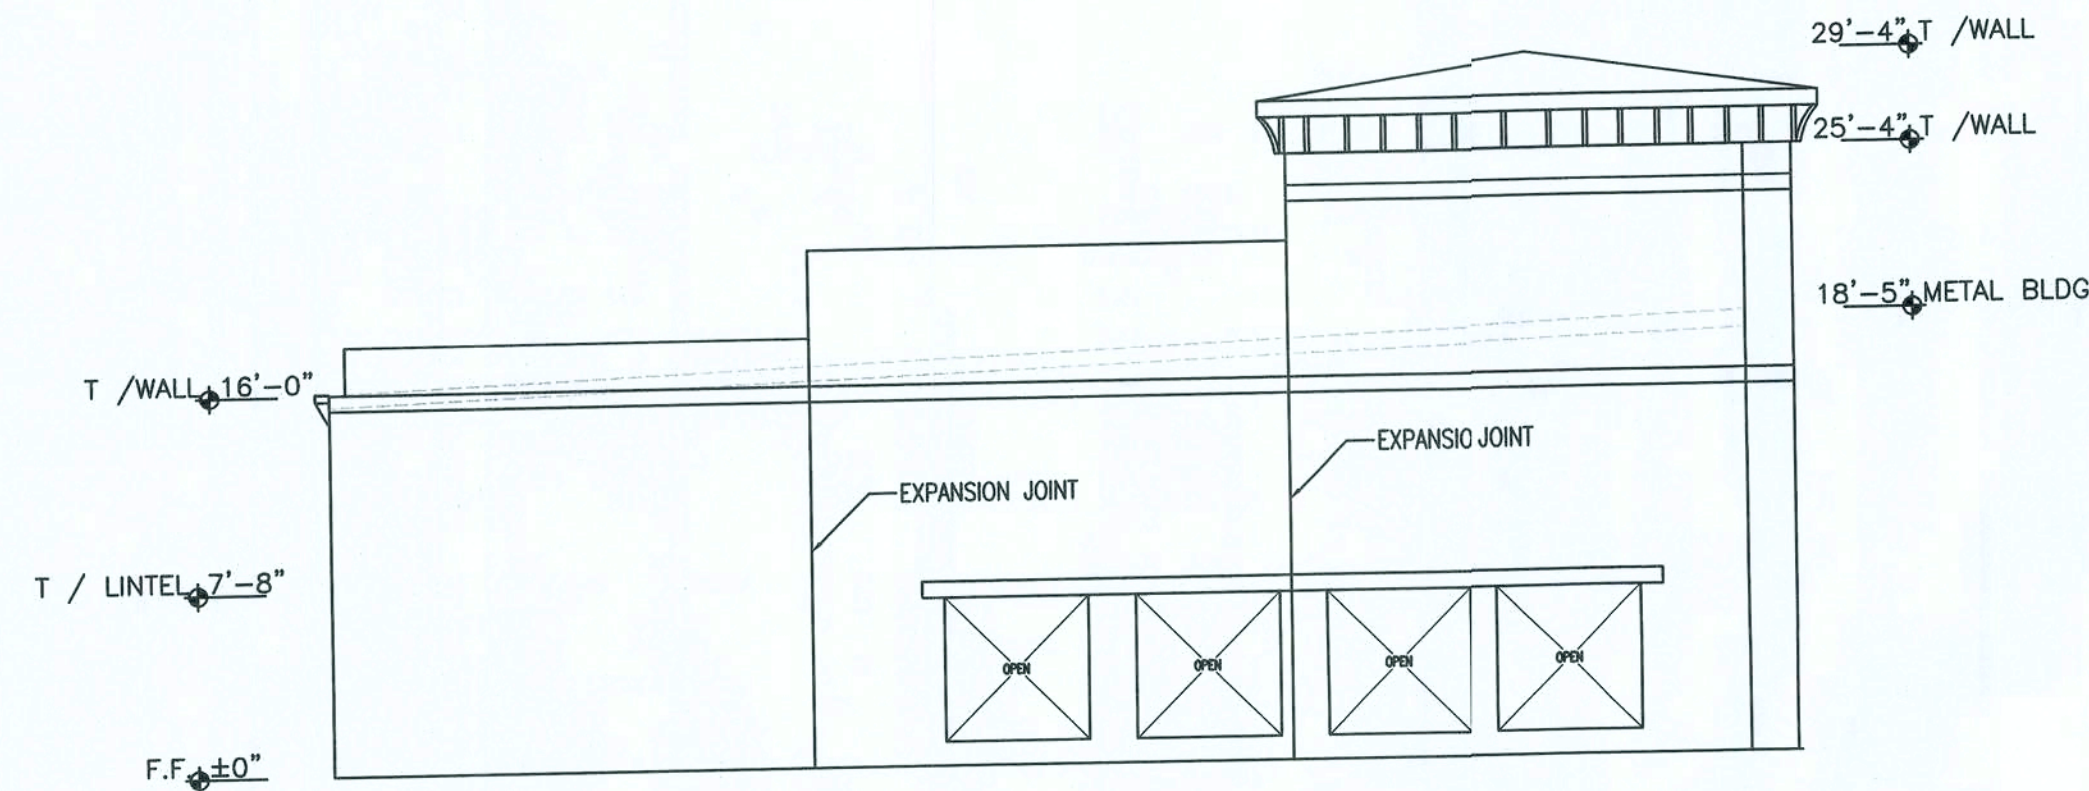


STRUCTURAL ELEVATION - BLDG I - LFT
1/8" = 1'-0"

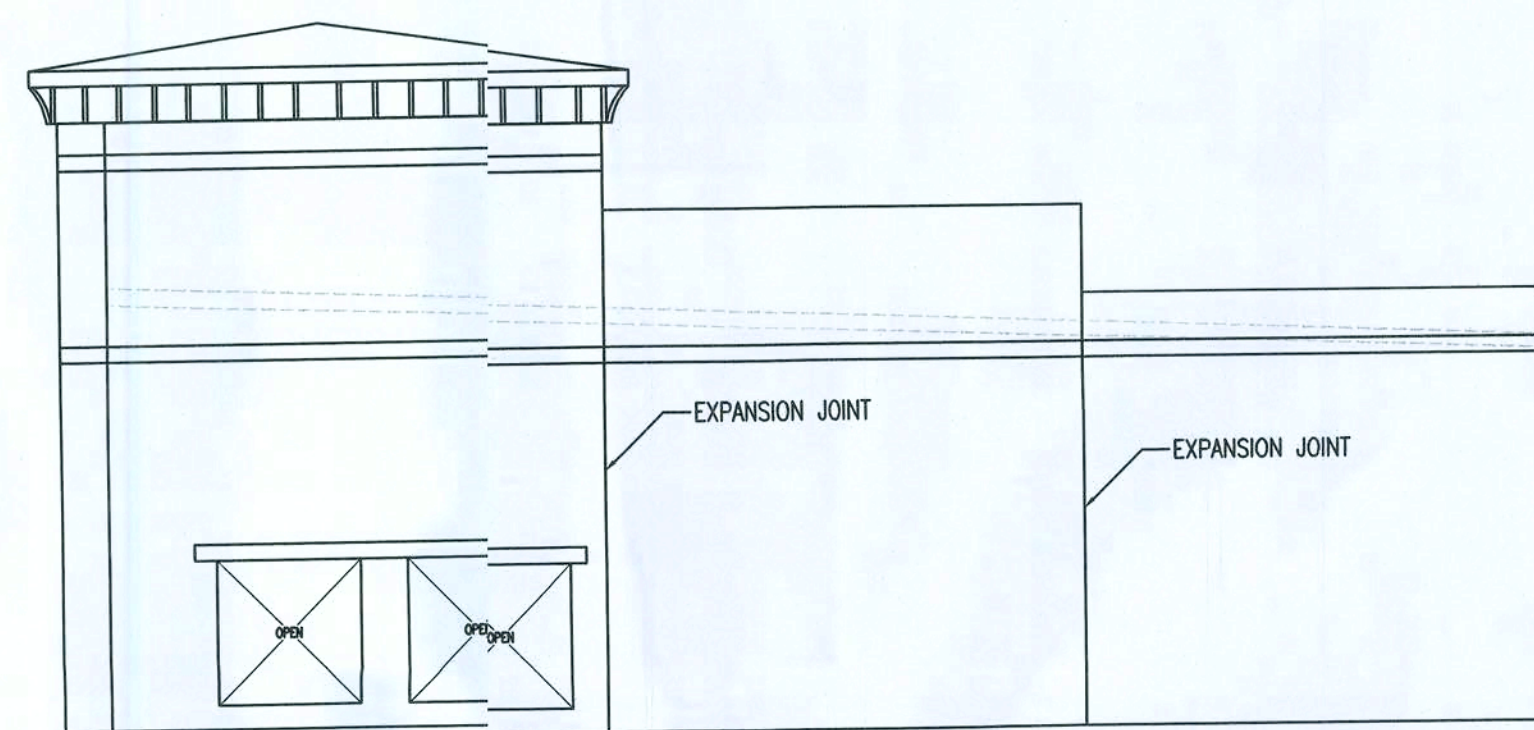


STRUCTURAL ELEVATION - BLDG I - RIGHT
1/8" = 1'-0"

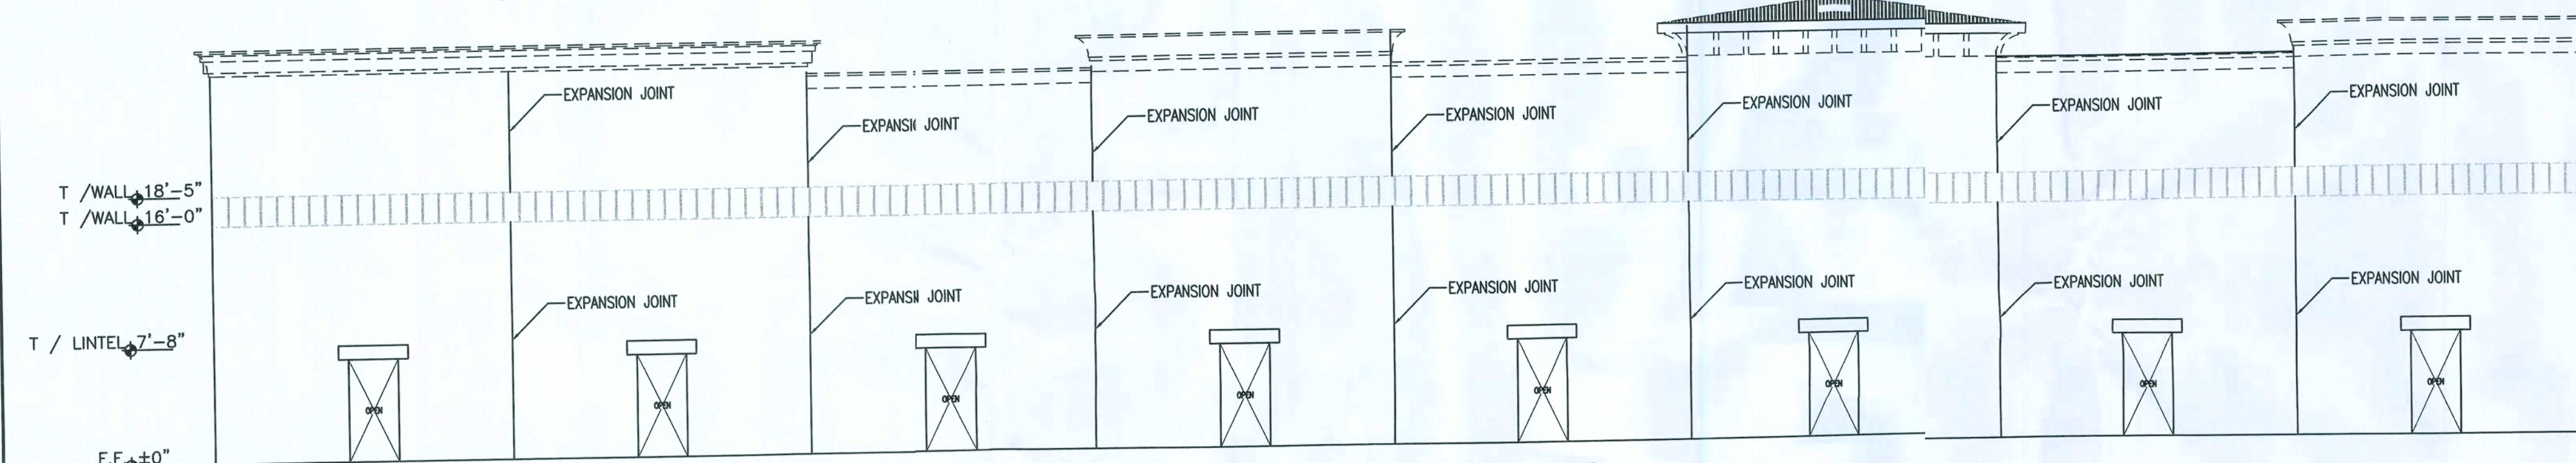


STRUCTURAL ELEVATION - BLDG I - REAR
1/8" = 1'-0"

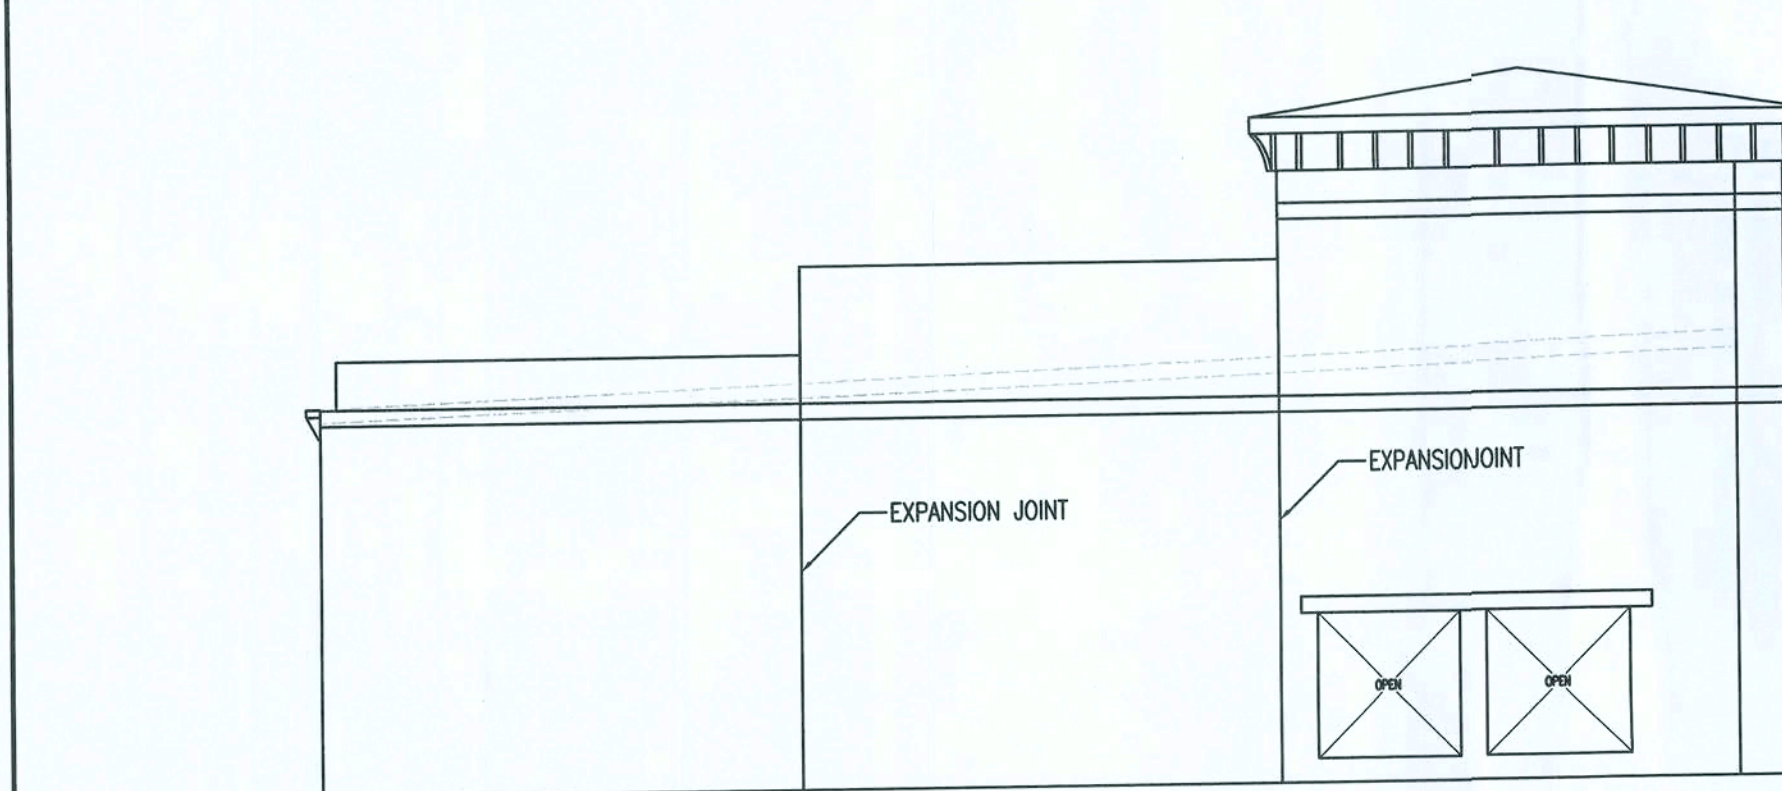


STRUCTURAL ELEVATION - BLDG II - LEFT
1/8" = 1'-0"

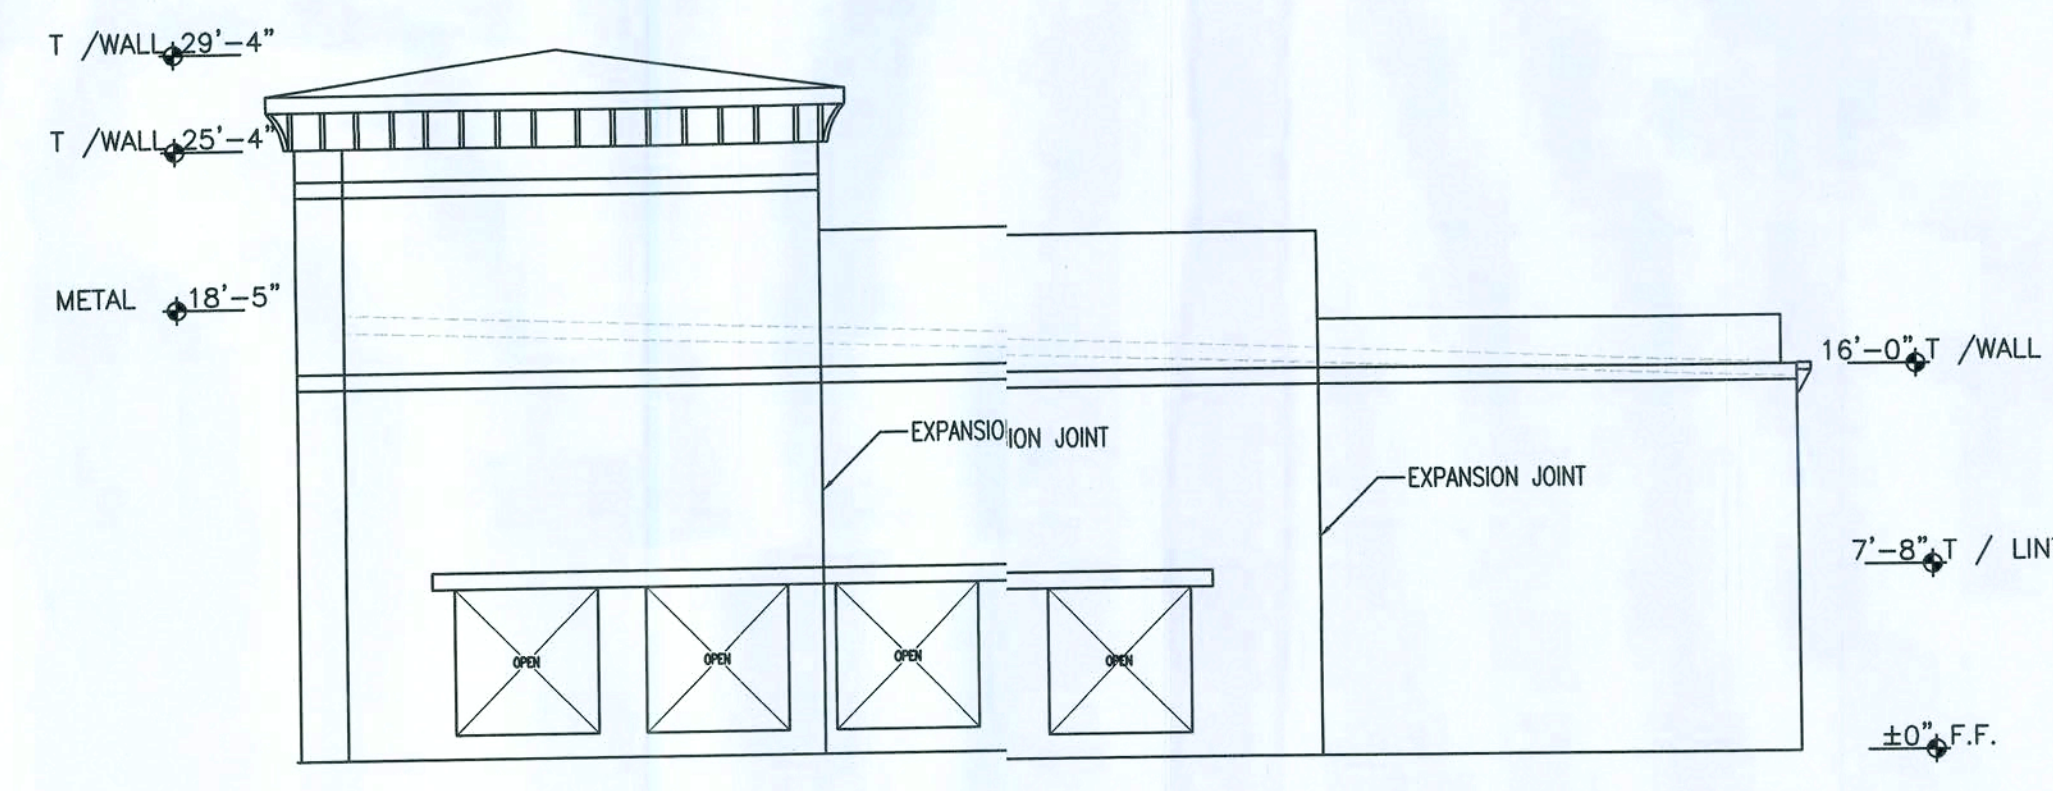


STRUCTURAL ELEVATION - BLDG II - RIGHT
1/8" = 1'-0"

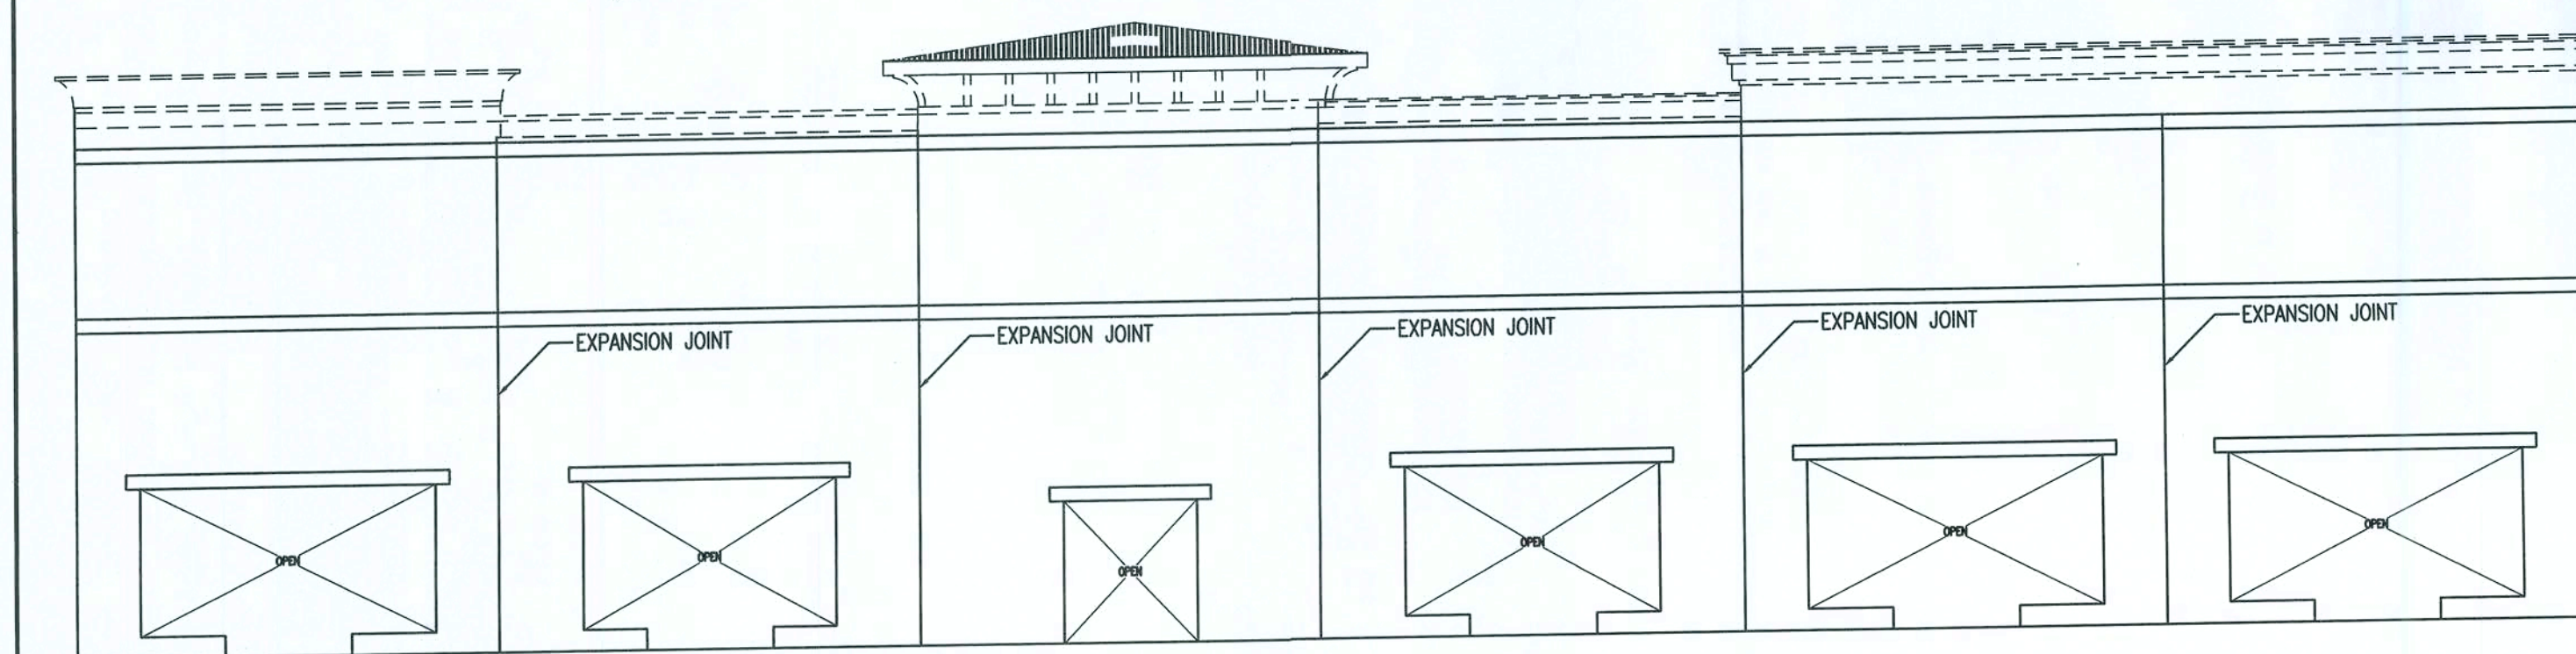


STRUCTURAL ELEVATION - BLDG II - FRONT
1/8" = 1'-0"

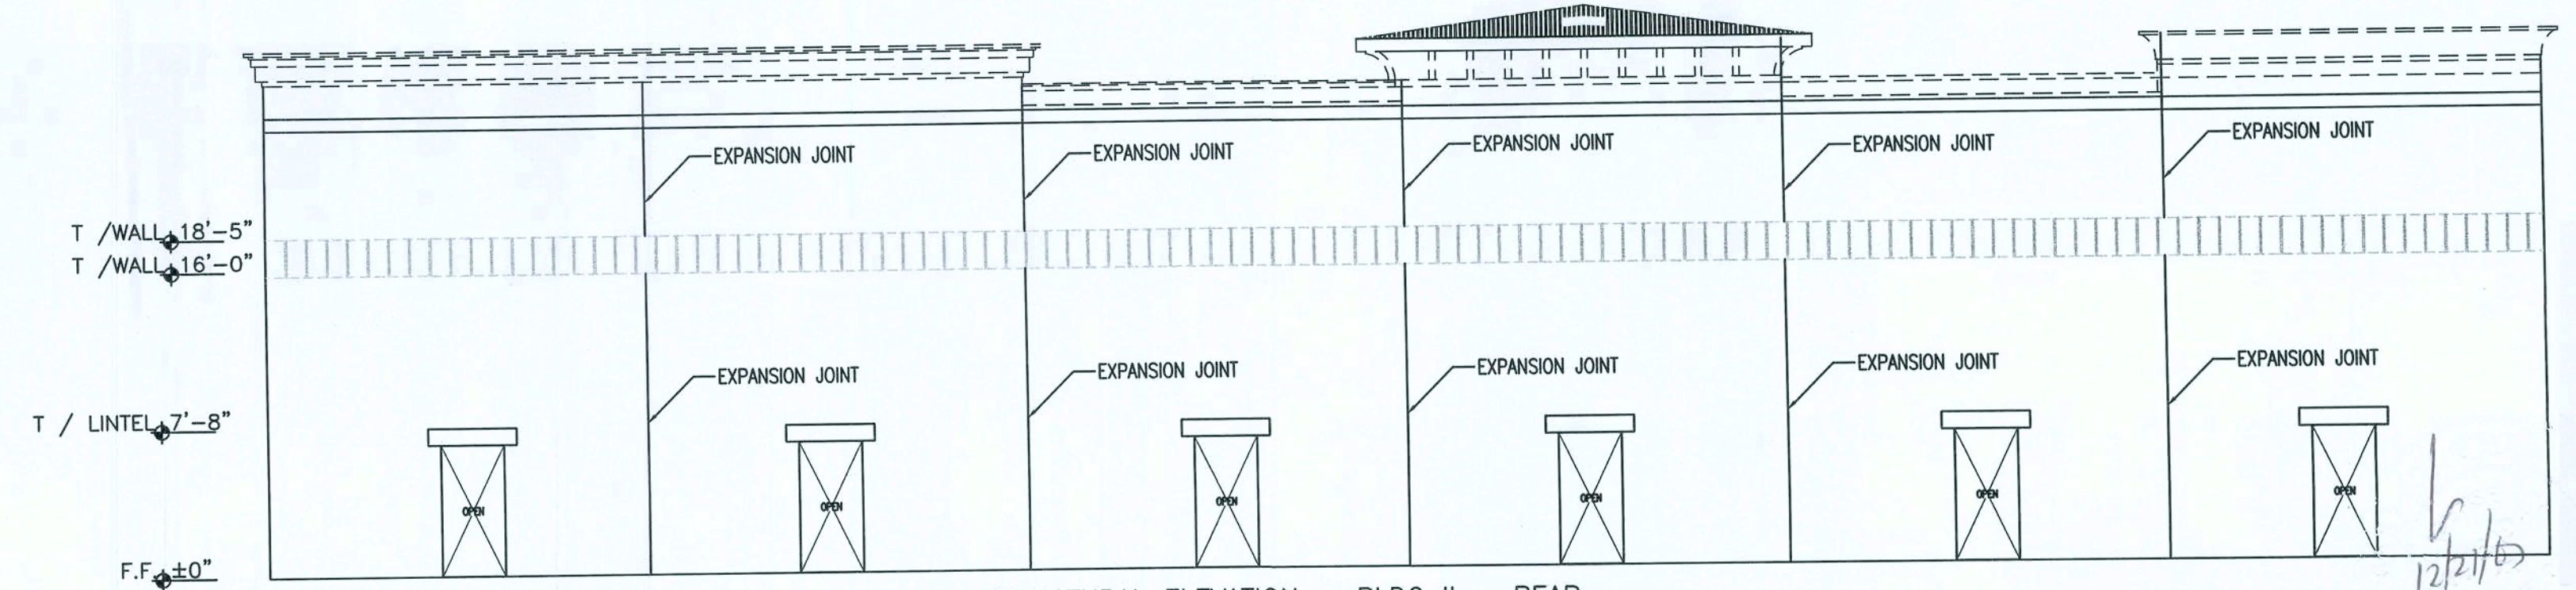


STRUCTURAL ELEVATION - BLDG II - REAR
1/8" = 1'-0"

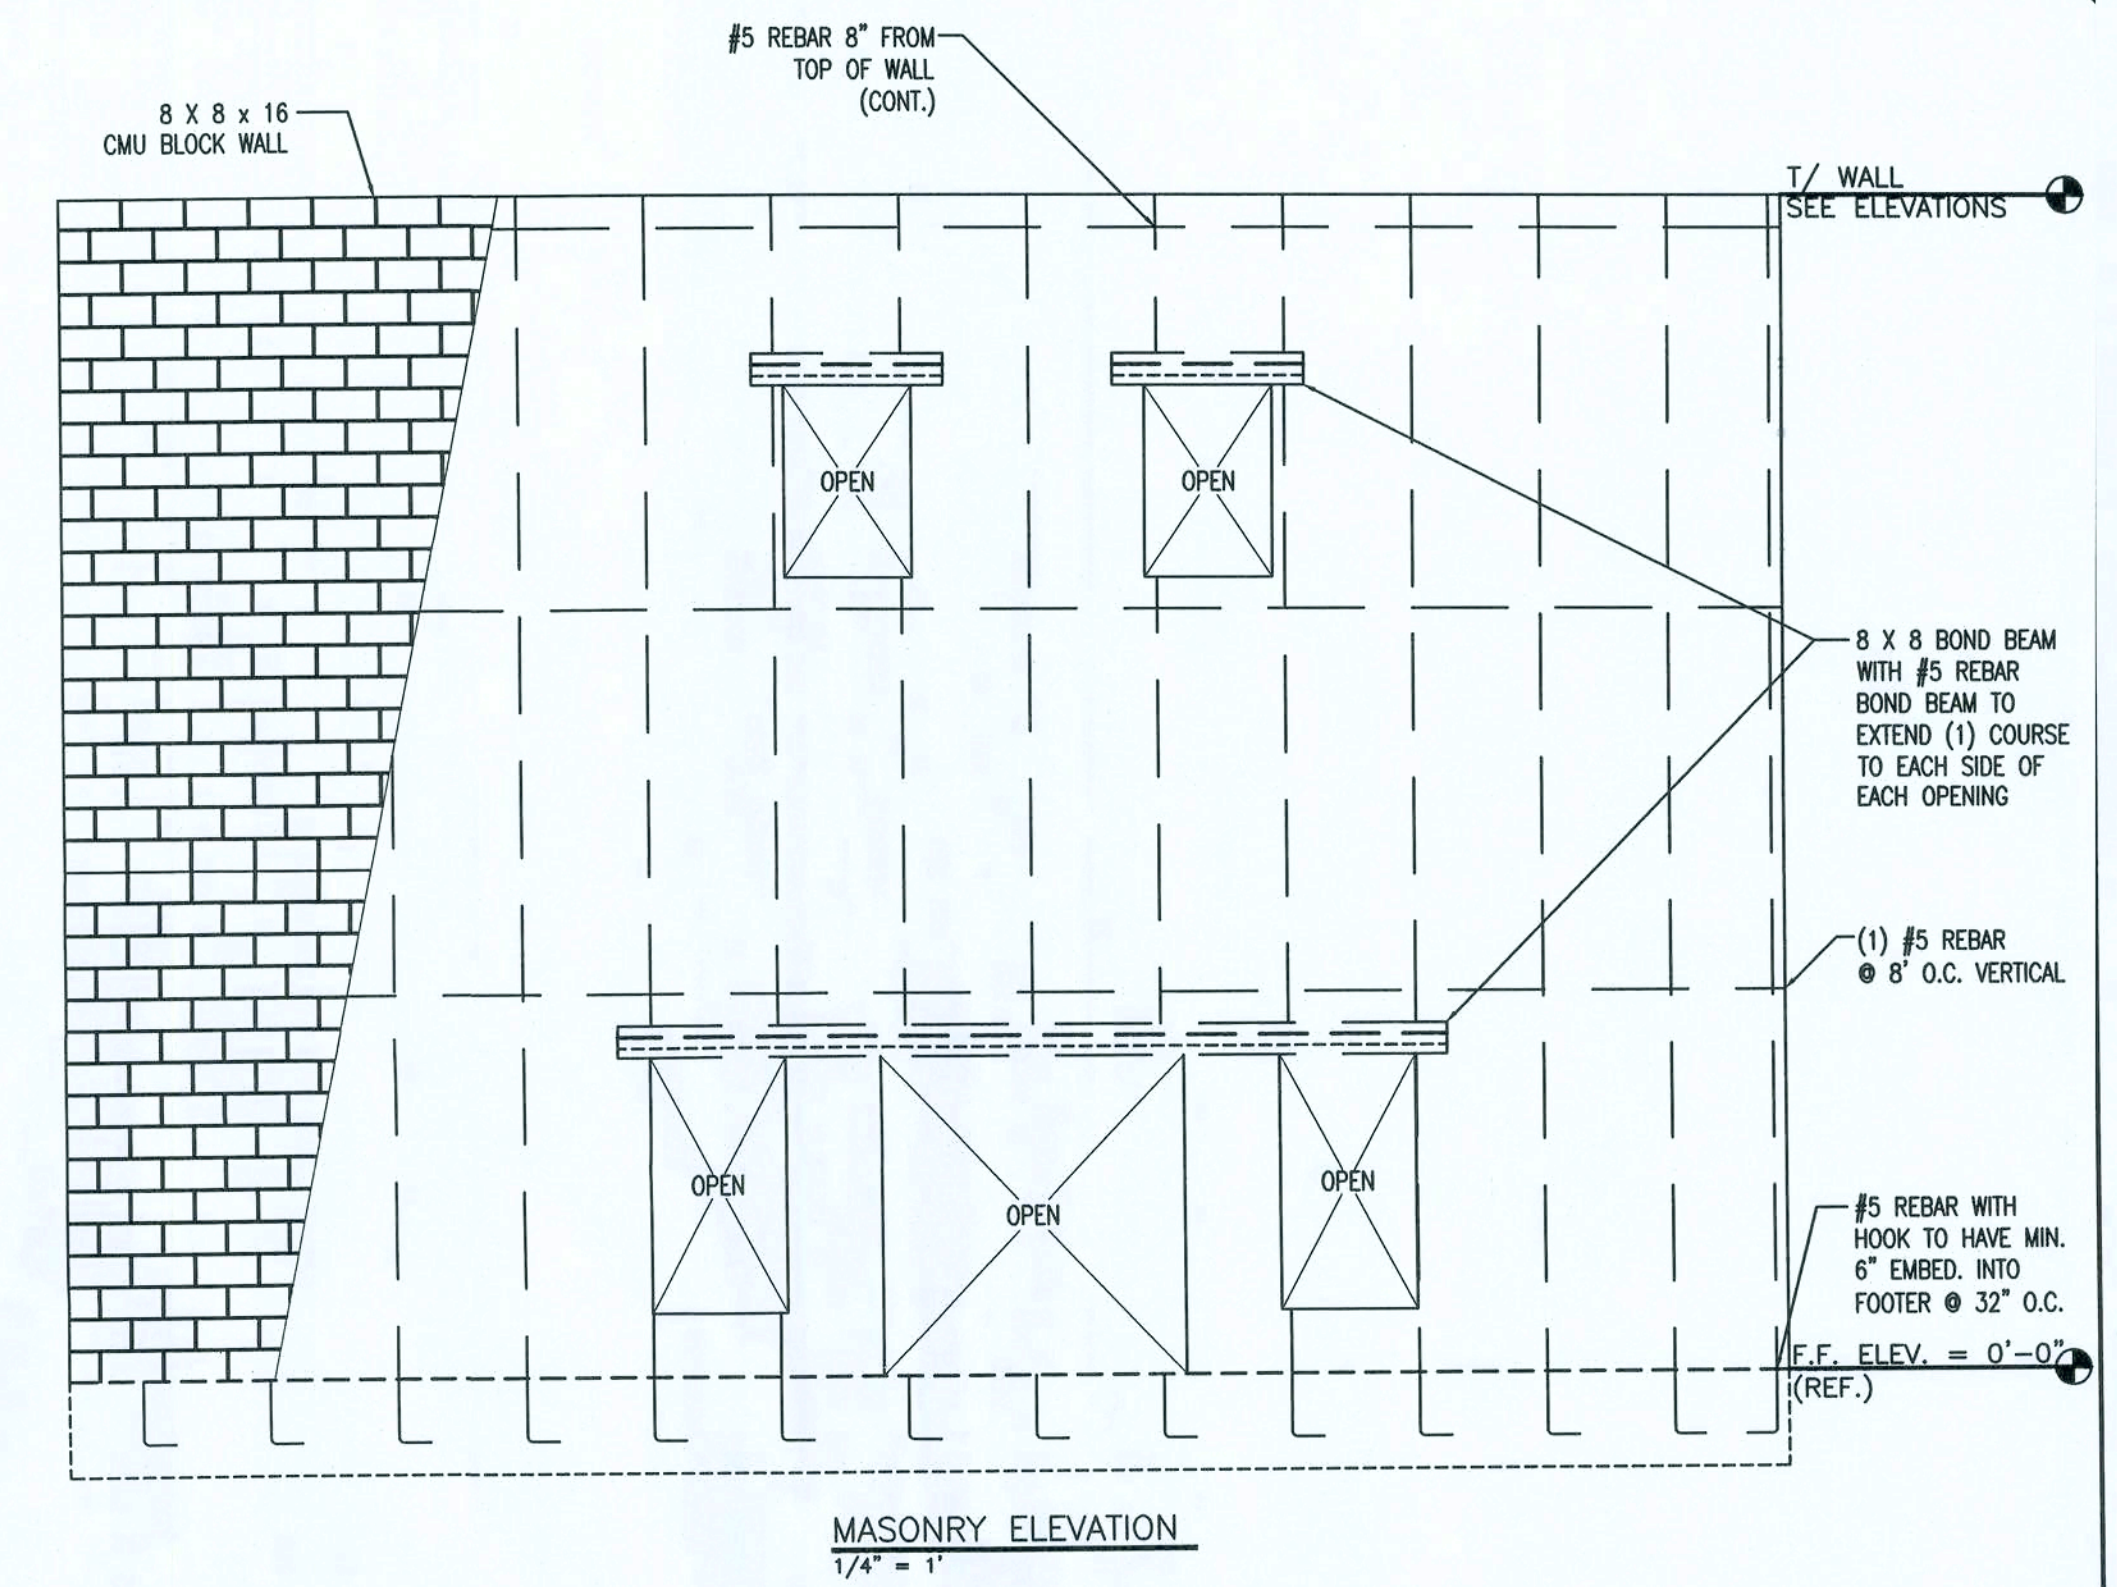

MASONRY ELEVATION
1/4" = 1'

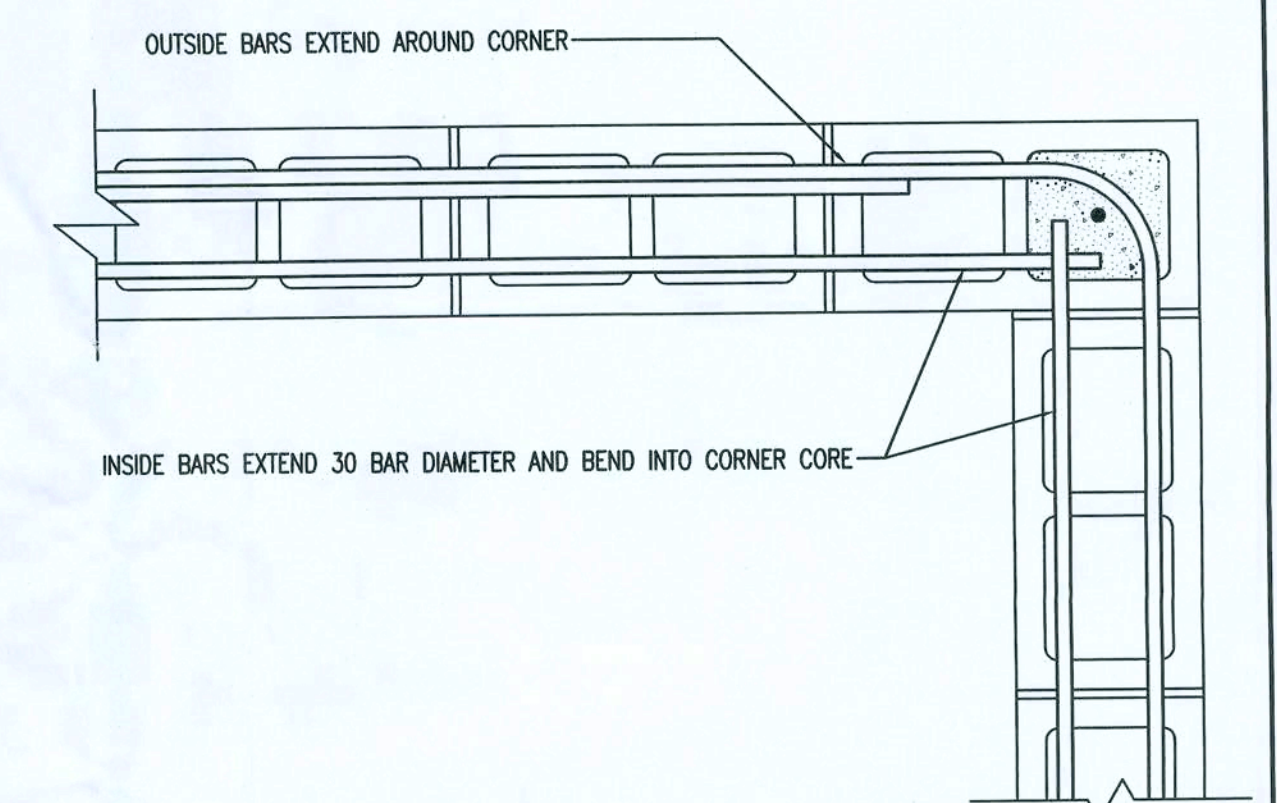

INTERSECTION DETAIL (TYP)
N.T.S.

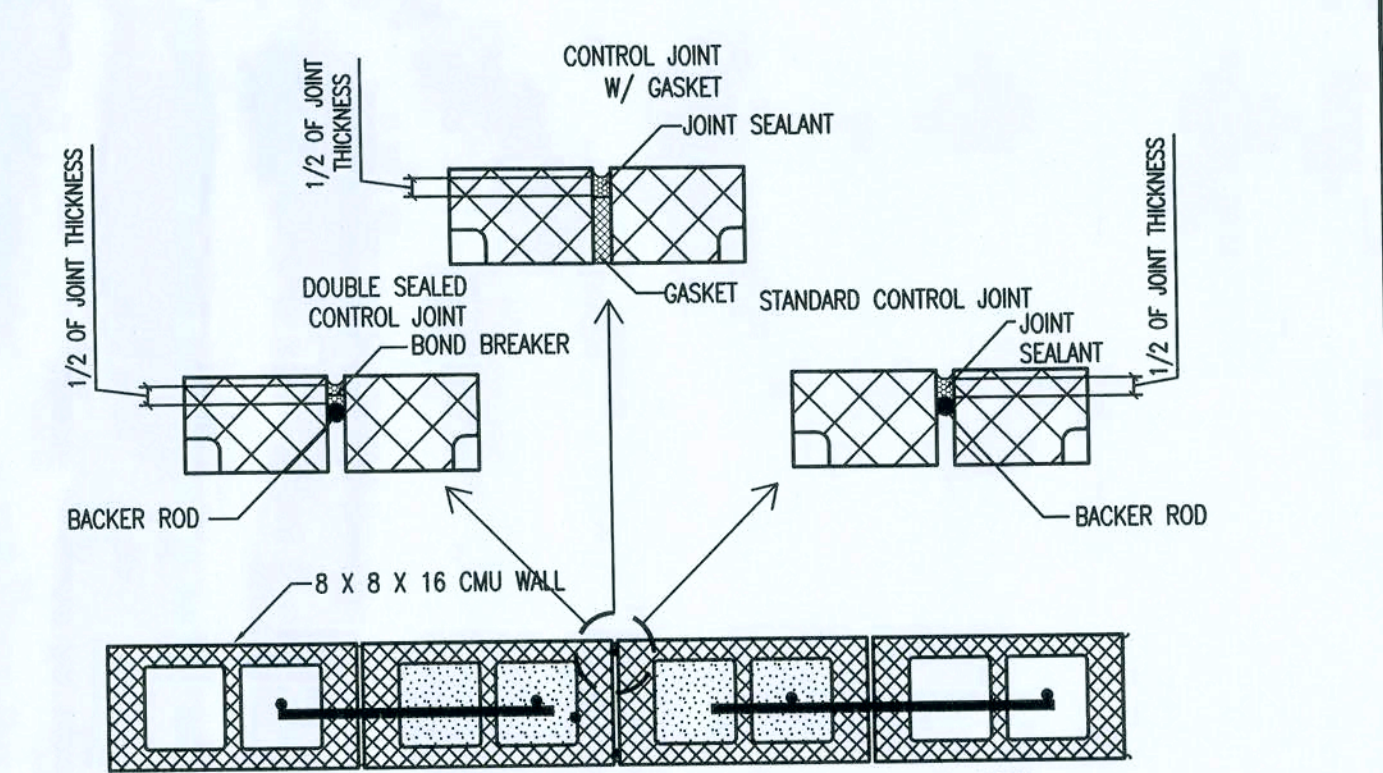

EXPANSION JOINT DETAIL
1" = 1'-0"

NOTE:
FOR DETAIL OF EXPANSION JOINT @
METAL BEAMS SEE SHEET S-1.1

REV #	DATE	REVISION NOTES
B	11-28-07	ISSUED FOR REVIEW
0	12-03-07	ISSUED FOR CONSTRUCTION

P.O. Box 187
 130 West Howard Street
 Lake City, FL 33604
 Phone (813) 362-3678
 Fax (813) 362-6133
 AUTH. # 9461
 STRUCTURAL CIVIL ENGINEERS GARY J. GILL, P.E.


SHOPS AT THE CROSSROADS
 NEW STRIP MALL
 LAKE CITY, FLORIDA

STRUCTURAL ELEVATIONS BLDG I & II


PROJECT NUMBER	PF06-163-S
DRAWN BY	F. VULETICH
CHECKED BY	G.G.

S-5.0
 SHEET 15 OF 22


ISSUED FOR CONSTRUCTION

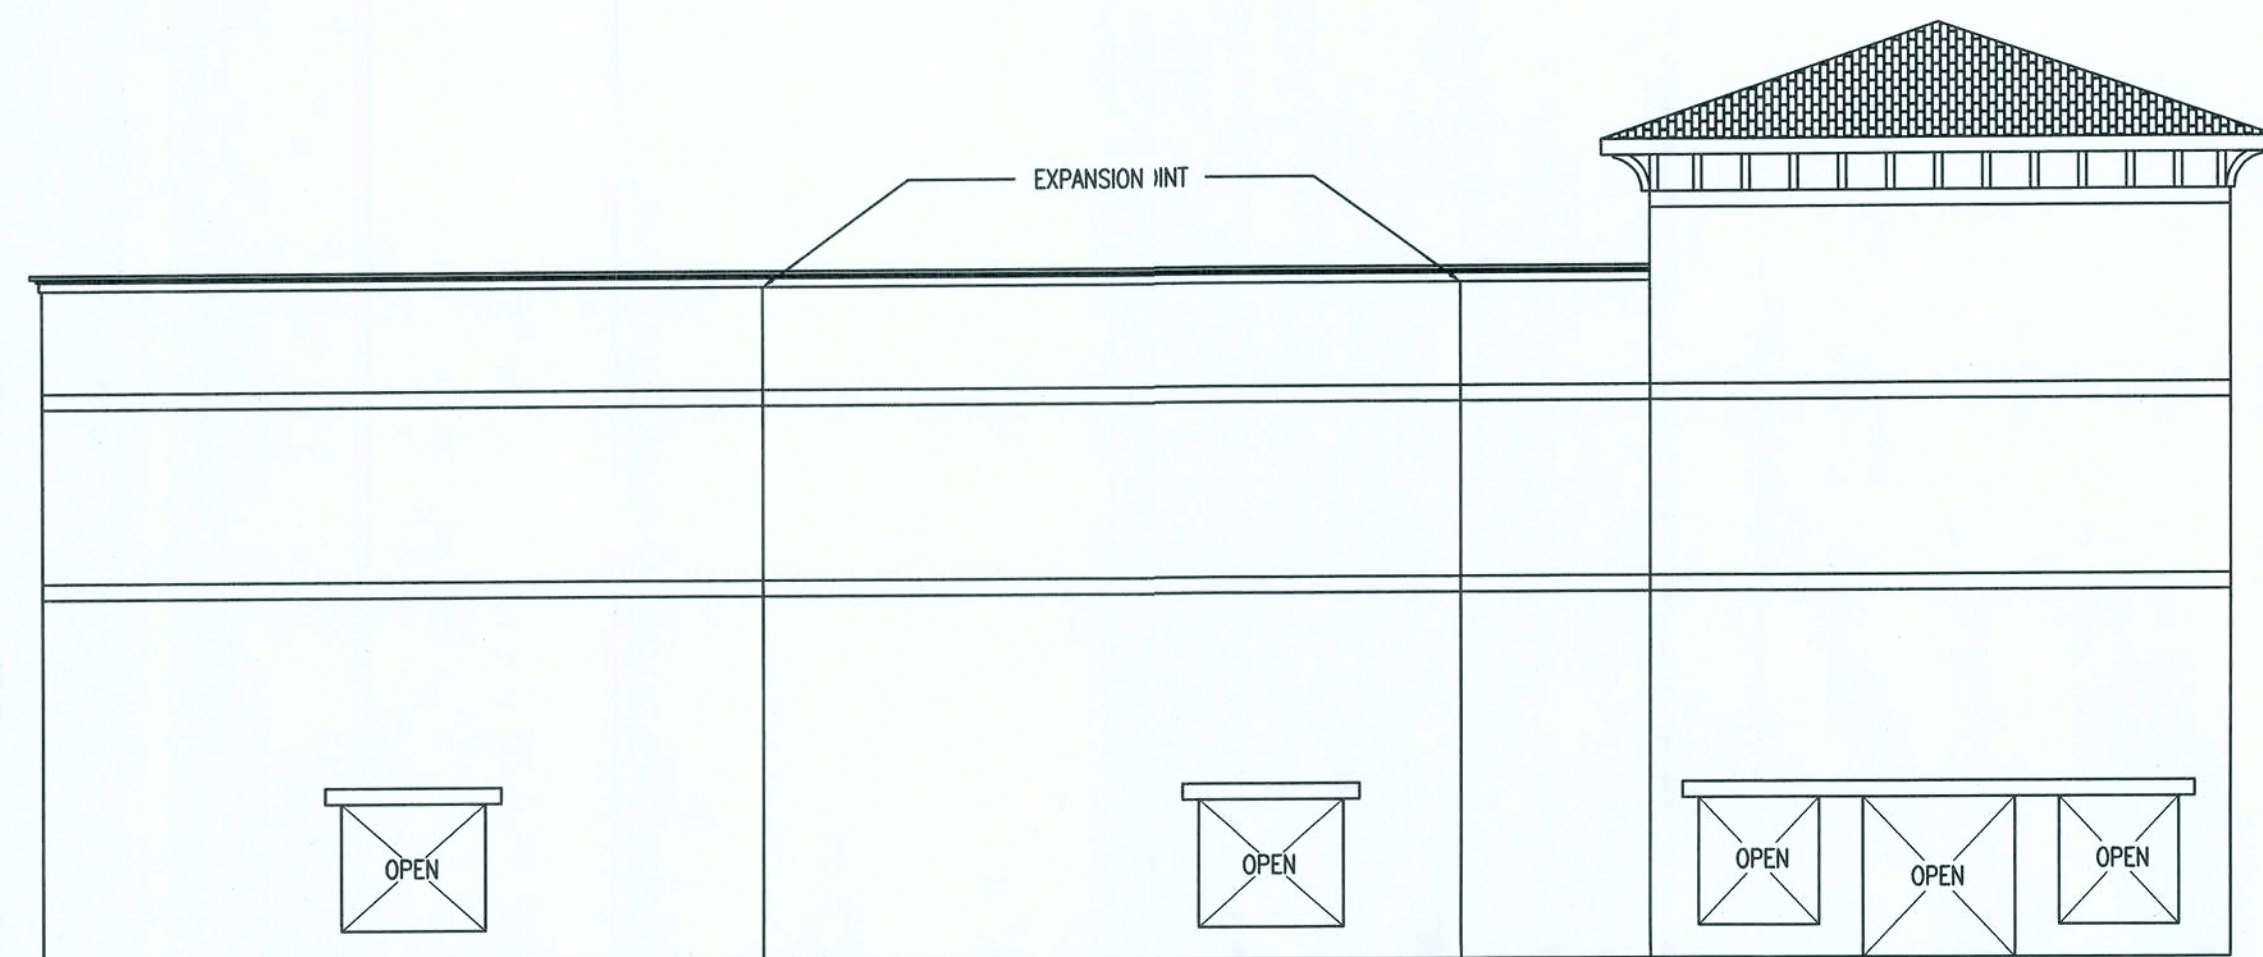


FRONT ELEVATION - BLDG III
1/8" = 1'-0"

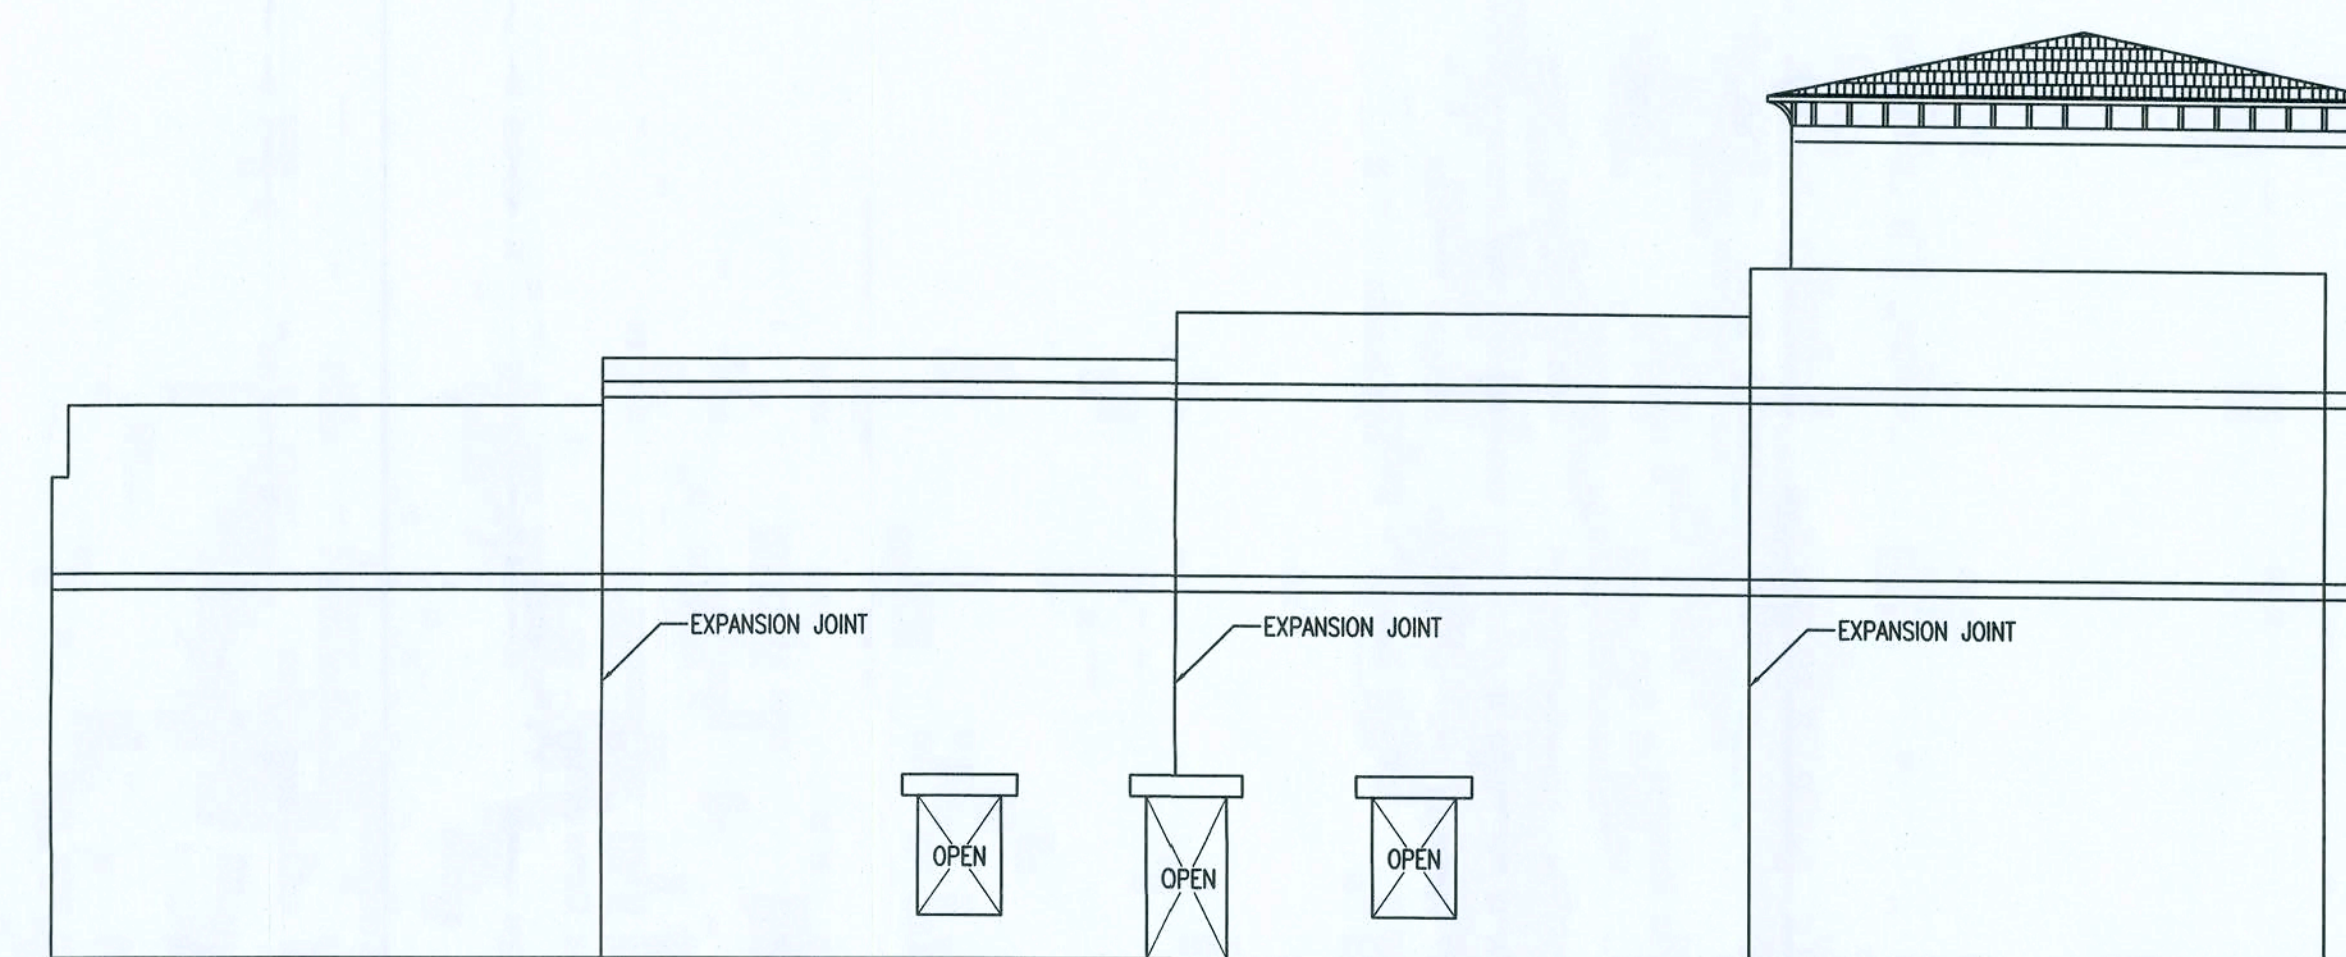

LEFT ELEVATION - BLDG III
1/8" = 1'-0"

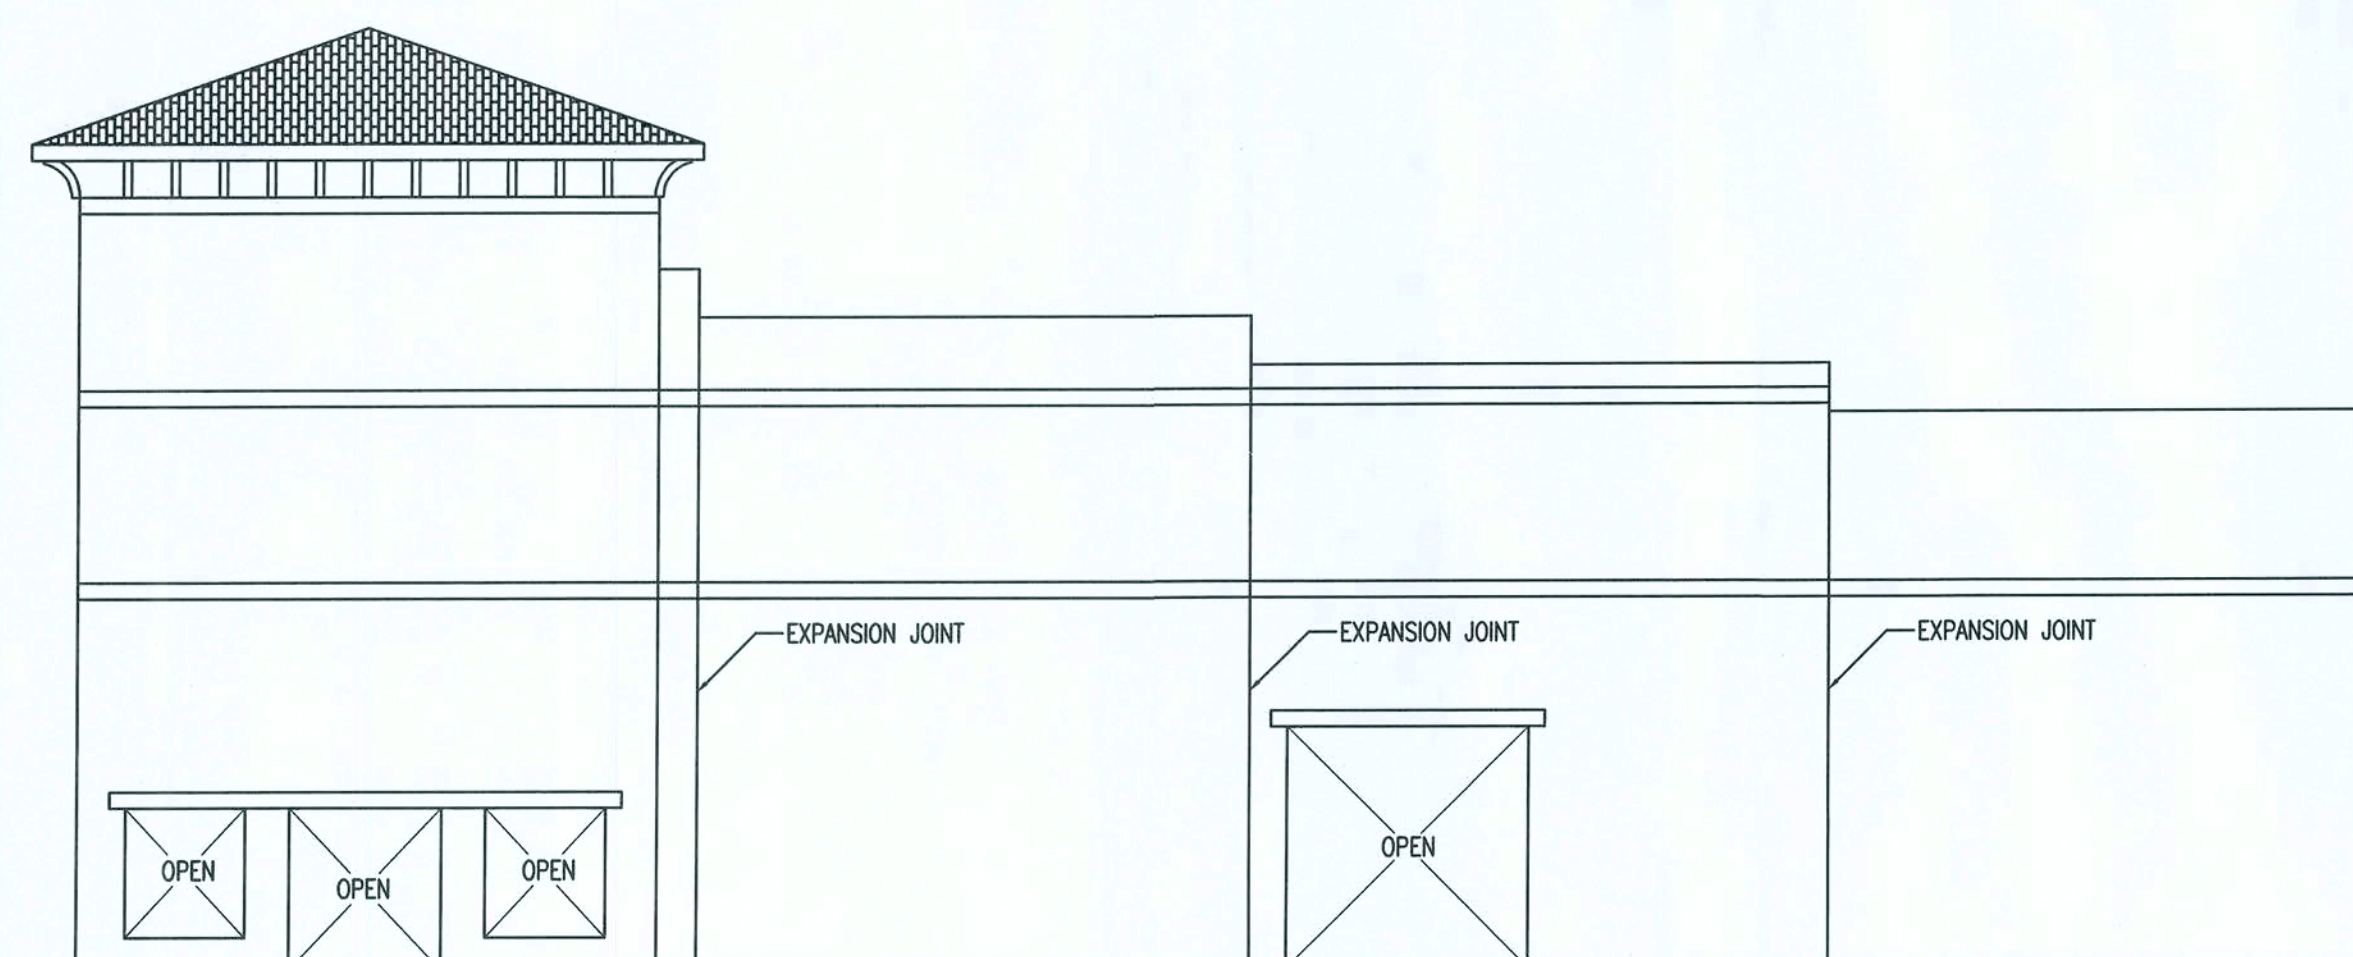

RIGHT ELEVATION - BLDG III
1/8" = 1'-0"

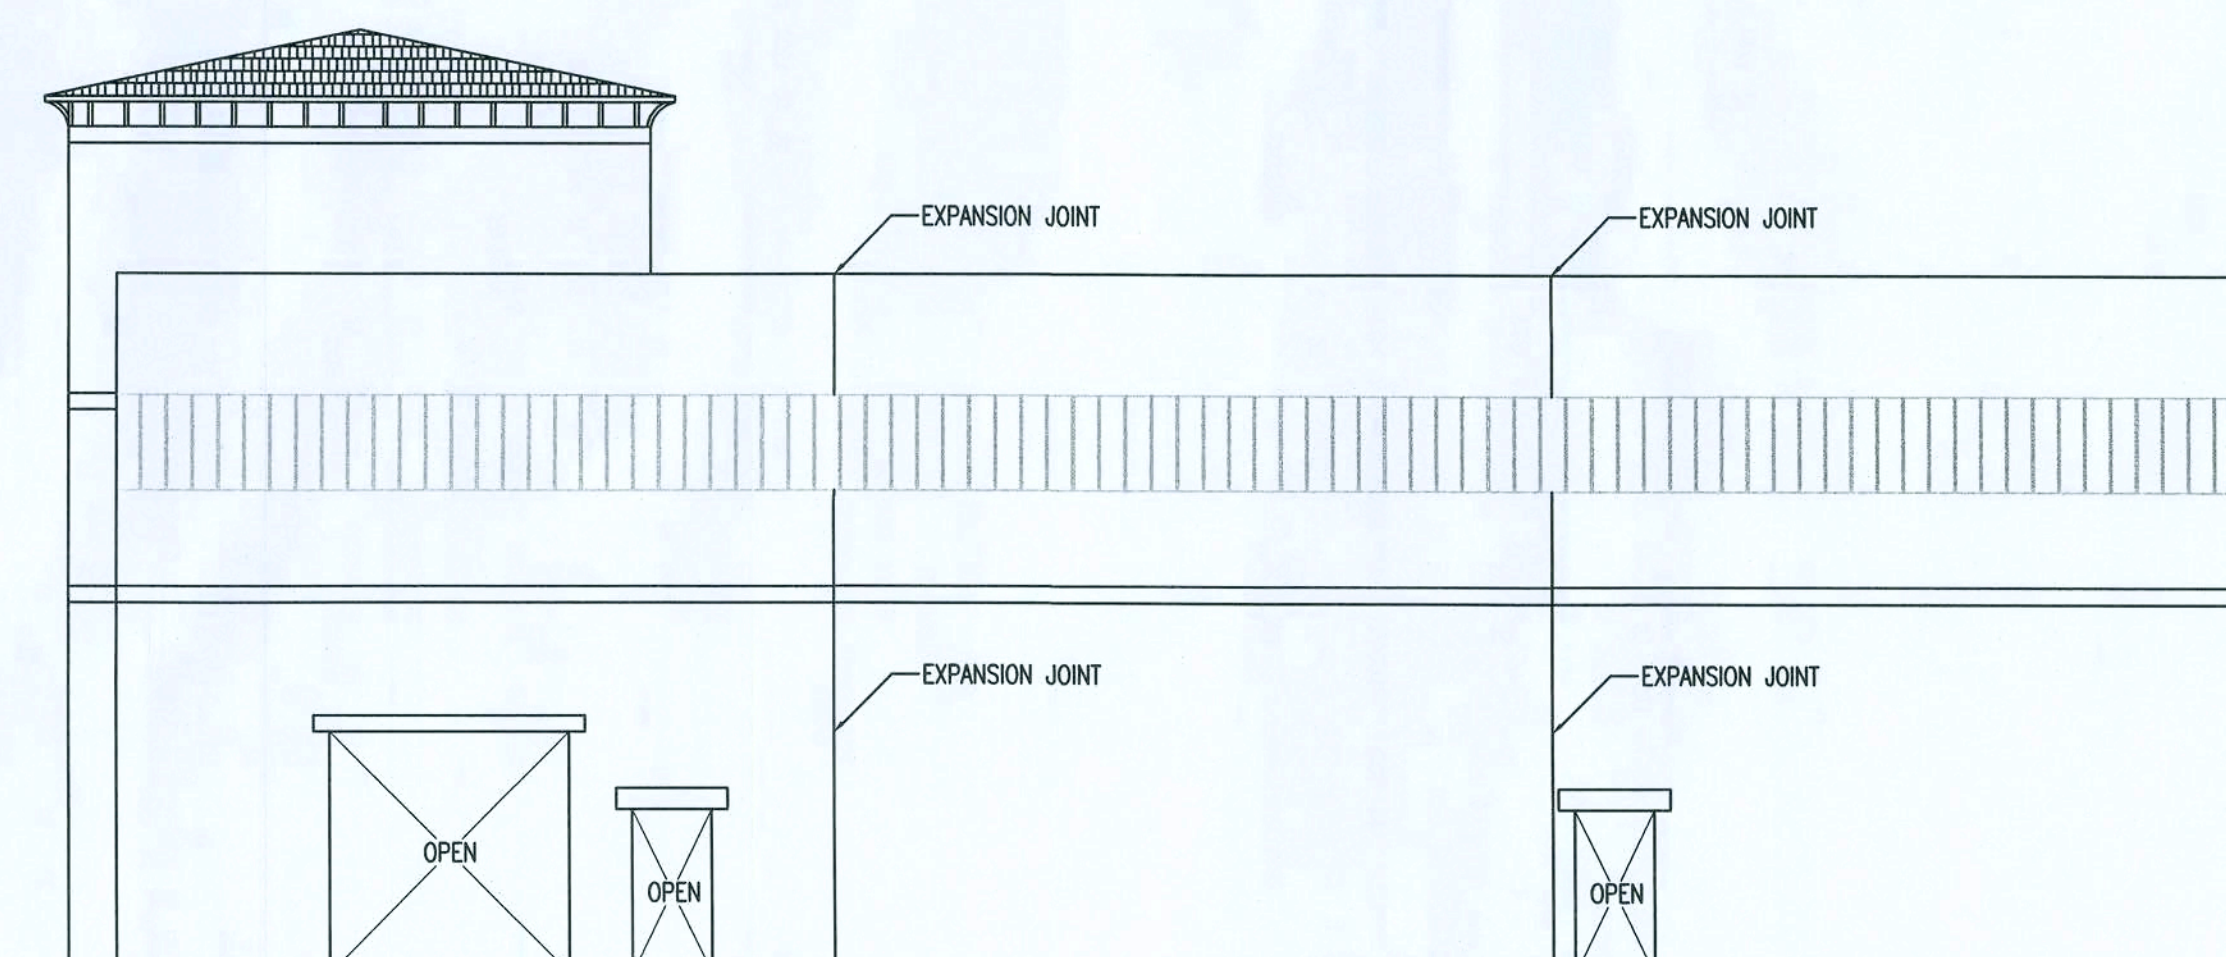

REAR ELEVATION - BLDG III
1/8" = 1'-0"

NOTE:
SEE PAGE S5-5.0
FOR DETAILS AND
MASONRY ELEVATION

REV #	DATE	###	REVISION NOTES
B	11-26-07		ISSUED FOR REVIEW
0	12-03-07		ISSUED FOR CONSTRUCTION

P.O. Box 187
130 West Howard Street
Live Oak FL 32064
Phone: (386) 362-3678
Fax: (386) 362-6133
Auth: # 9461



STRUCTURAL ENGINEERS
Gary J. Gill, PE 51942

SHOPS AT THE CROSSROADS
NEW STRIP MALL
LAKE CITY, FLORIDA


STRUCTURAL ELEVATION - BLDG III

PROJECT NUMBER
PF06-163-S
DRAWN BY
F. VULETICH
CHECKED BY
G.G.

S-5.1

SHEET 15 OF 22

ISSUED FOR CONSTRUCTION

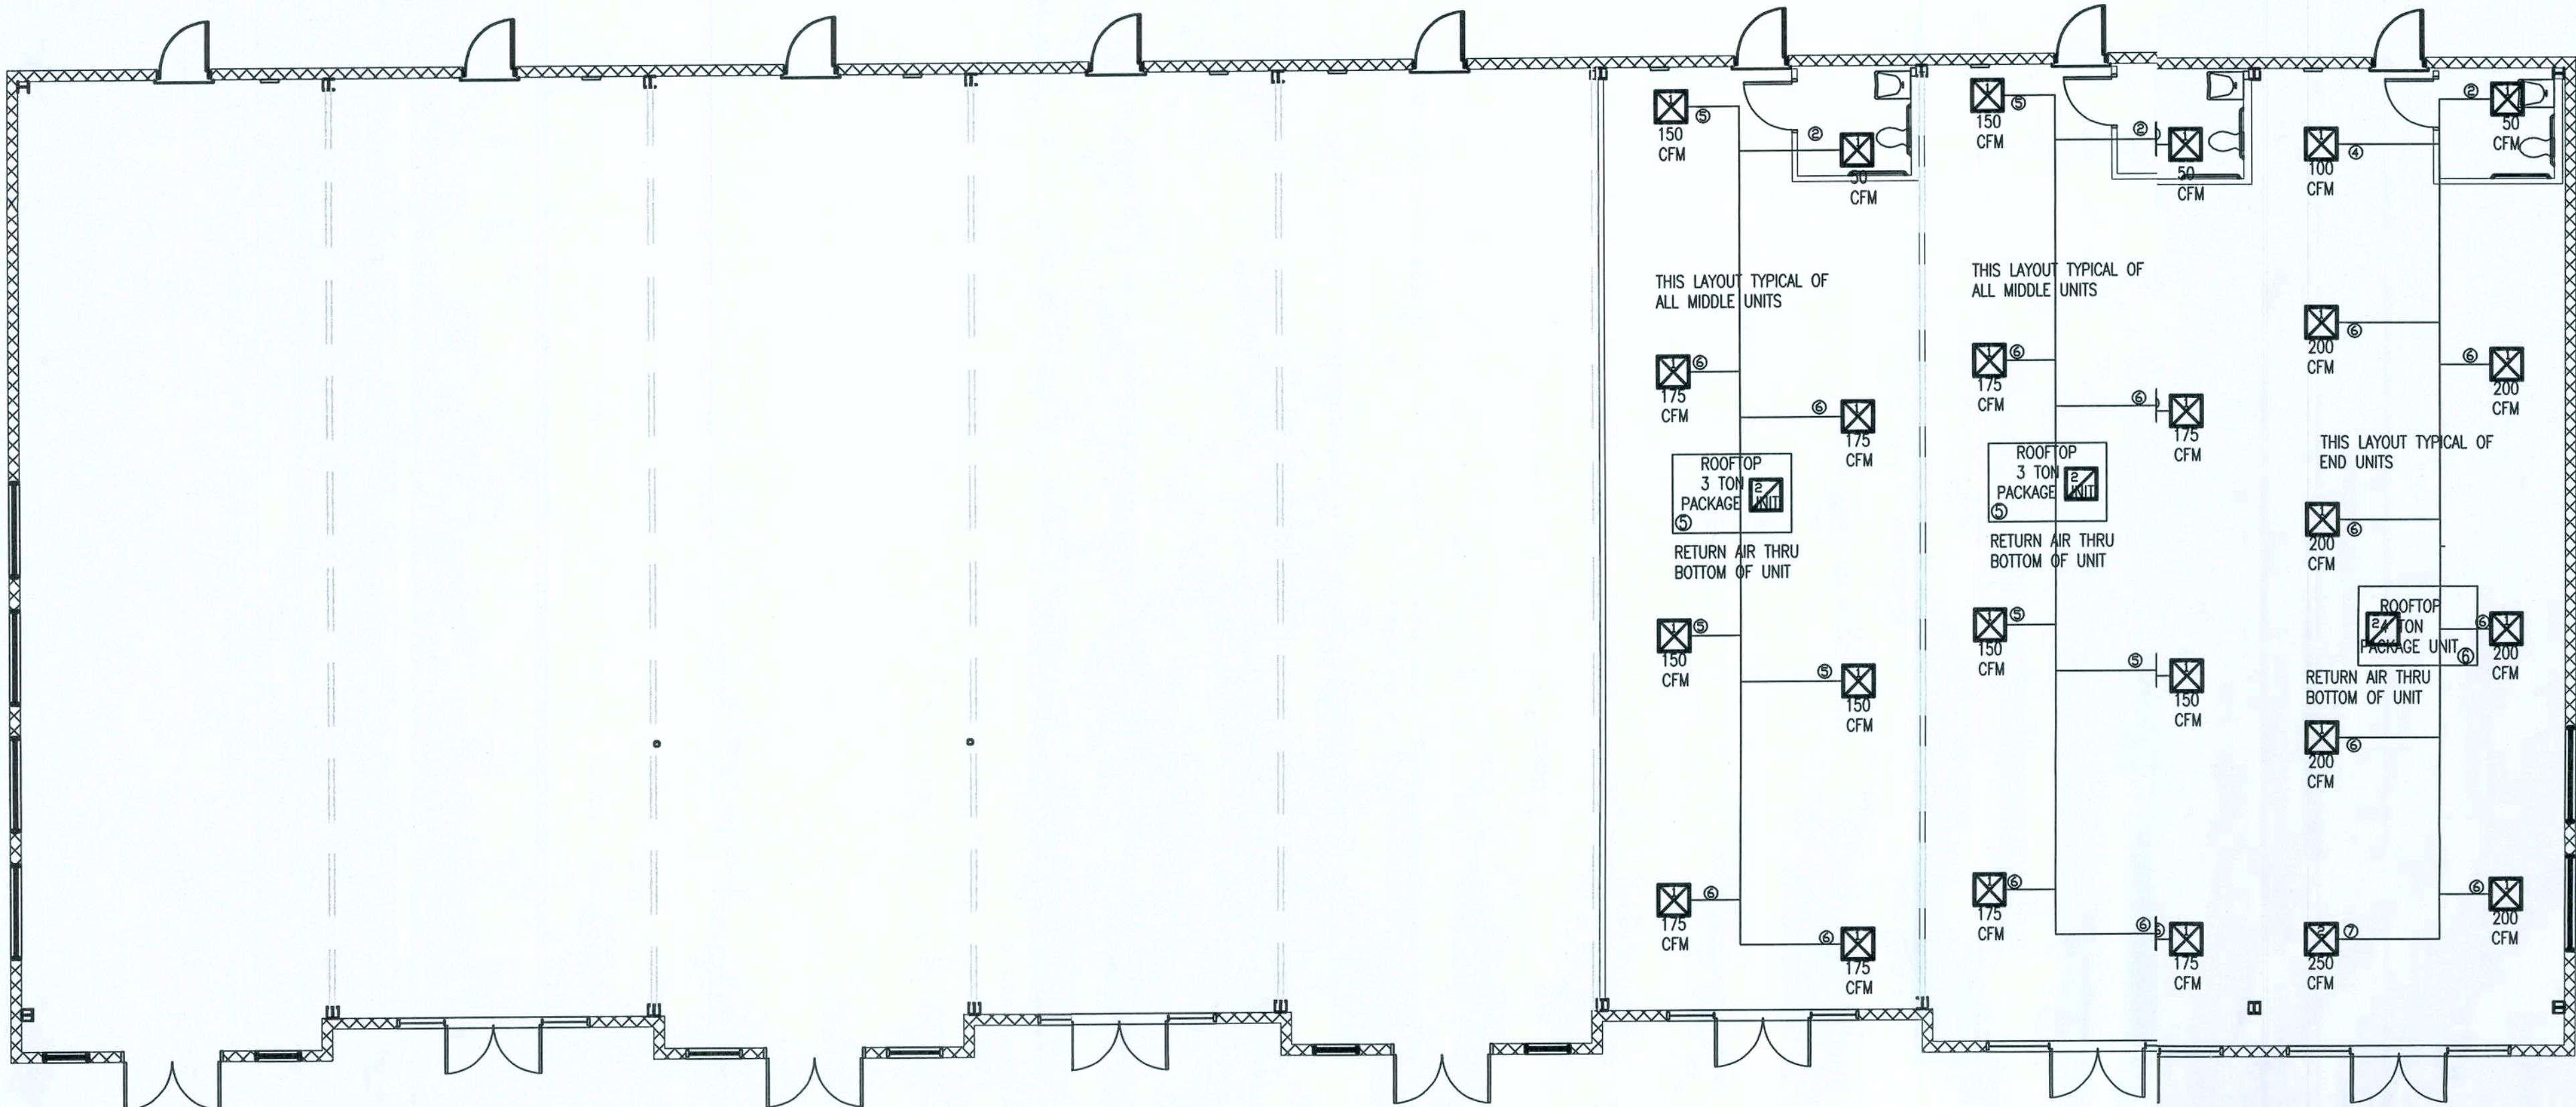


MECH PLAN - BLDG I
1/8" = 1'-0"

FANS													
SYMBOL	TAG	PENN MODEL	TYPE	DUTY	CFM	ESP	MAX HP	RPM	MAX SONES	DIE	WEIGHT, LBS	NOTES	ACCESSORIES
	TEF-G	ZJ1	CEILING MTD	TOILET EXHAUST	75	0.15	1/10	1050	2.0	DIST	17	1,2	1,2
NOTES: 1. SOME VALUES ARE VALUES MEASURED 5 FT FROM THE FAN - OPEN ENDED. SOME VALUES MUST NOT EXCEED SCHEDULED AMOUNT BY MORE THAN 10% 2. FAN TO OPERATE BY SWITCH. SEE ELECTRICAL ACCESSORIES: 1. BACKDRAFT DAMPER AT FAN DISCHARGE 2. PROVIDE ALUMINUM WALL CAP CONSISTING OF A SLANTED HOOD THAT IS PRIMER PAINTED (WHITE) READY FOR FINISH COAT. CAP SHALL BE CAPABLE OF EXHAUSTING 75 CFM @ 0.1" S.P. 3. PROVIDE SPEED CONTROLLER AT UNIT BASIS OF DESIGN: AS NOTED: EQUAL BY: COOK, PENN, ACME													

BASIS OF DESIGN: AS NOTED:
EQUAL BY: COOK, PENN, ACME

PACKAGE UNITS - ELECTRIC HEAT - BUILDINGS I & II																	
QUANTITY	TAG	AREA SERVED	YORK MODEL #'S ROOFTOP PACKAGE UNITS	NOMINAL TONS	TOTAL CFM	OA CFM	COIL EAT DB/WB	ESP	MAX FAN HP	TOTAL COOL MBH	SENS. COOL MBH	SEER EER	HEAT KW 24/0V	ELEC NO. OF STAGES	MAX CU WEIGHT LBS	NOTES	ACCESSORIES
2	UNIT 5	FUTURE TENANTS-BLDG I	R-410-A AFFINTY BH4Z036	3.0	1200	195	80/67	0.5	3/4	44.4	21.0	13 11.00	3.1	5	390	1,2,3,4,5	1,2,3,4,5
0	UNIT 5	FUTURE TENANTS-BLDG II															
1	UNIT 6	FUTURE TENANTS-BLDG I	R-410A PREDATOR BH4Z048	4.0	1600	?	80/67	0.5	3/4	44.4	21.0	13	5	2	920	1,2,3,4,5	1,2,3,4,5
0	UNIT 6	FUTURE TENANTS-BLDG II															
NOTES: 1. COOLING CAPACITIES BASED ON 95° F db AIR ENTERING OUTDOOR UNIT. 2. FAN COIL UNIT SHALL HAVE A SINGLE POINT POWER CONNECTION (FAN&HEAT). 3. COOLING CAPACITIES SCHEDULED ARE MINIMUM VALUES. ALTERNATIVE EQUIPMENT MUST MEET SCHEDULED VALUES. 4. SEER VALUE IS BASED ON ARI STANDARD 210. 5. ELECTRIC HEAT SHALL BE MOUNTED IN THE REHEAT POSITION. ACCESSORIES 1. PROGRAMMABLE 7 DAY THERMOSTAT, WITH NIGHT SETBACK (55° HEATING, 85° COOLING), AUTO CHANGEOVER FOR HEAT-COOL, 5 DEGREE DEADBAND ADJUSTMENT. 2. PROVIDE (2) SETS OF STANDARD 1" THICK PLEATED THROW-AWAY FILTERS. (1) DURING CONSTRUCTION, (1) AFTER CONSTRUCTION COMPLETION. 3. PROVIDE FILTER DRYER 4. PROVIDE LONG LINE REFRIGERATION LINE SET WHERE REQUIRED BY MANUFACTURER. LINES SHALL BE SIZED BY MANUFACTURER TO MAINTAIN SCHEDULED CAPACITY. SHOW MANUFACTURER'S RECOMMENDED LINE SET SIZE IN SUBMITTALS. MANUFACTURER SHALL DETERMINE IF LONG LINE APPLICATION KIT IS REQUIRED 5. LOW AMBIENT OPERATION KIT TO ALLOW OPERATION DOWN TO 42 DEGREES																	
BASIS OF DESIGN: AS NOTED: EQUAL BY: TRANE; YORK; LENNOX																	

GRILLES, REGISTERS, DIFFUSERS AND FLEXIBLE DUCT SIZING CHART				
INSTALL DIFFUSERS PER SCHEDULE BELOW. DO NOT EXCEED MAXIMUM CFM INDICATED. ALL SUPPLY GRILLES TO BE TITUS TDC OR EQUIVALENT. MAX 25 MC.				
NECK SIZE	RD NECK SIZE	MAX CFM	DESIGNATOR	WITH #
12" X 12"	12" DIA	225		
12" X 12"	12" DIA	400		
12" X 12"	12" DIA	600		
12" X 12"	12" DIA	700		
21" X 21"	21" X 21"	1500		
21" X 21"	21" X 21"	2000		
INSTALL RETURN GRILLES PER SCHEDULE BELOW. DO NOT EXCEED MAXIMUM CFM INDICATED. ALL RETURN AIR GRILLES TO BE TITUS TDC OR EQUIVALENT. MAX 25 MC.				
MODULE	NECK SIZE	MAX CFM	DESIGNATOR	WITH #
24" X 12"	12" X 24"	1100		
24" X 24"	24" X 24"	1800		
USE SIZES OF FLEXIBLE DUCT SHOWN BELOW. DO NOT EXCEED CFM LIMITS. BULKY FLEX TIGHTWORK SHALL BE MAXIMUM OF 4' LONG AND MATCH THE NECK SIZE OF THE GRILLE OR GRILL.				
DUCT SIZE	MAX CFM	DESIGNATOR		
4"	90			
6"	125			
8"	150			
10"	225			
12"	300			
14"	400			
16"	500			
18"	600			
20"	700			
22"	800			
24"	900			

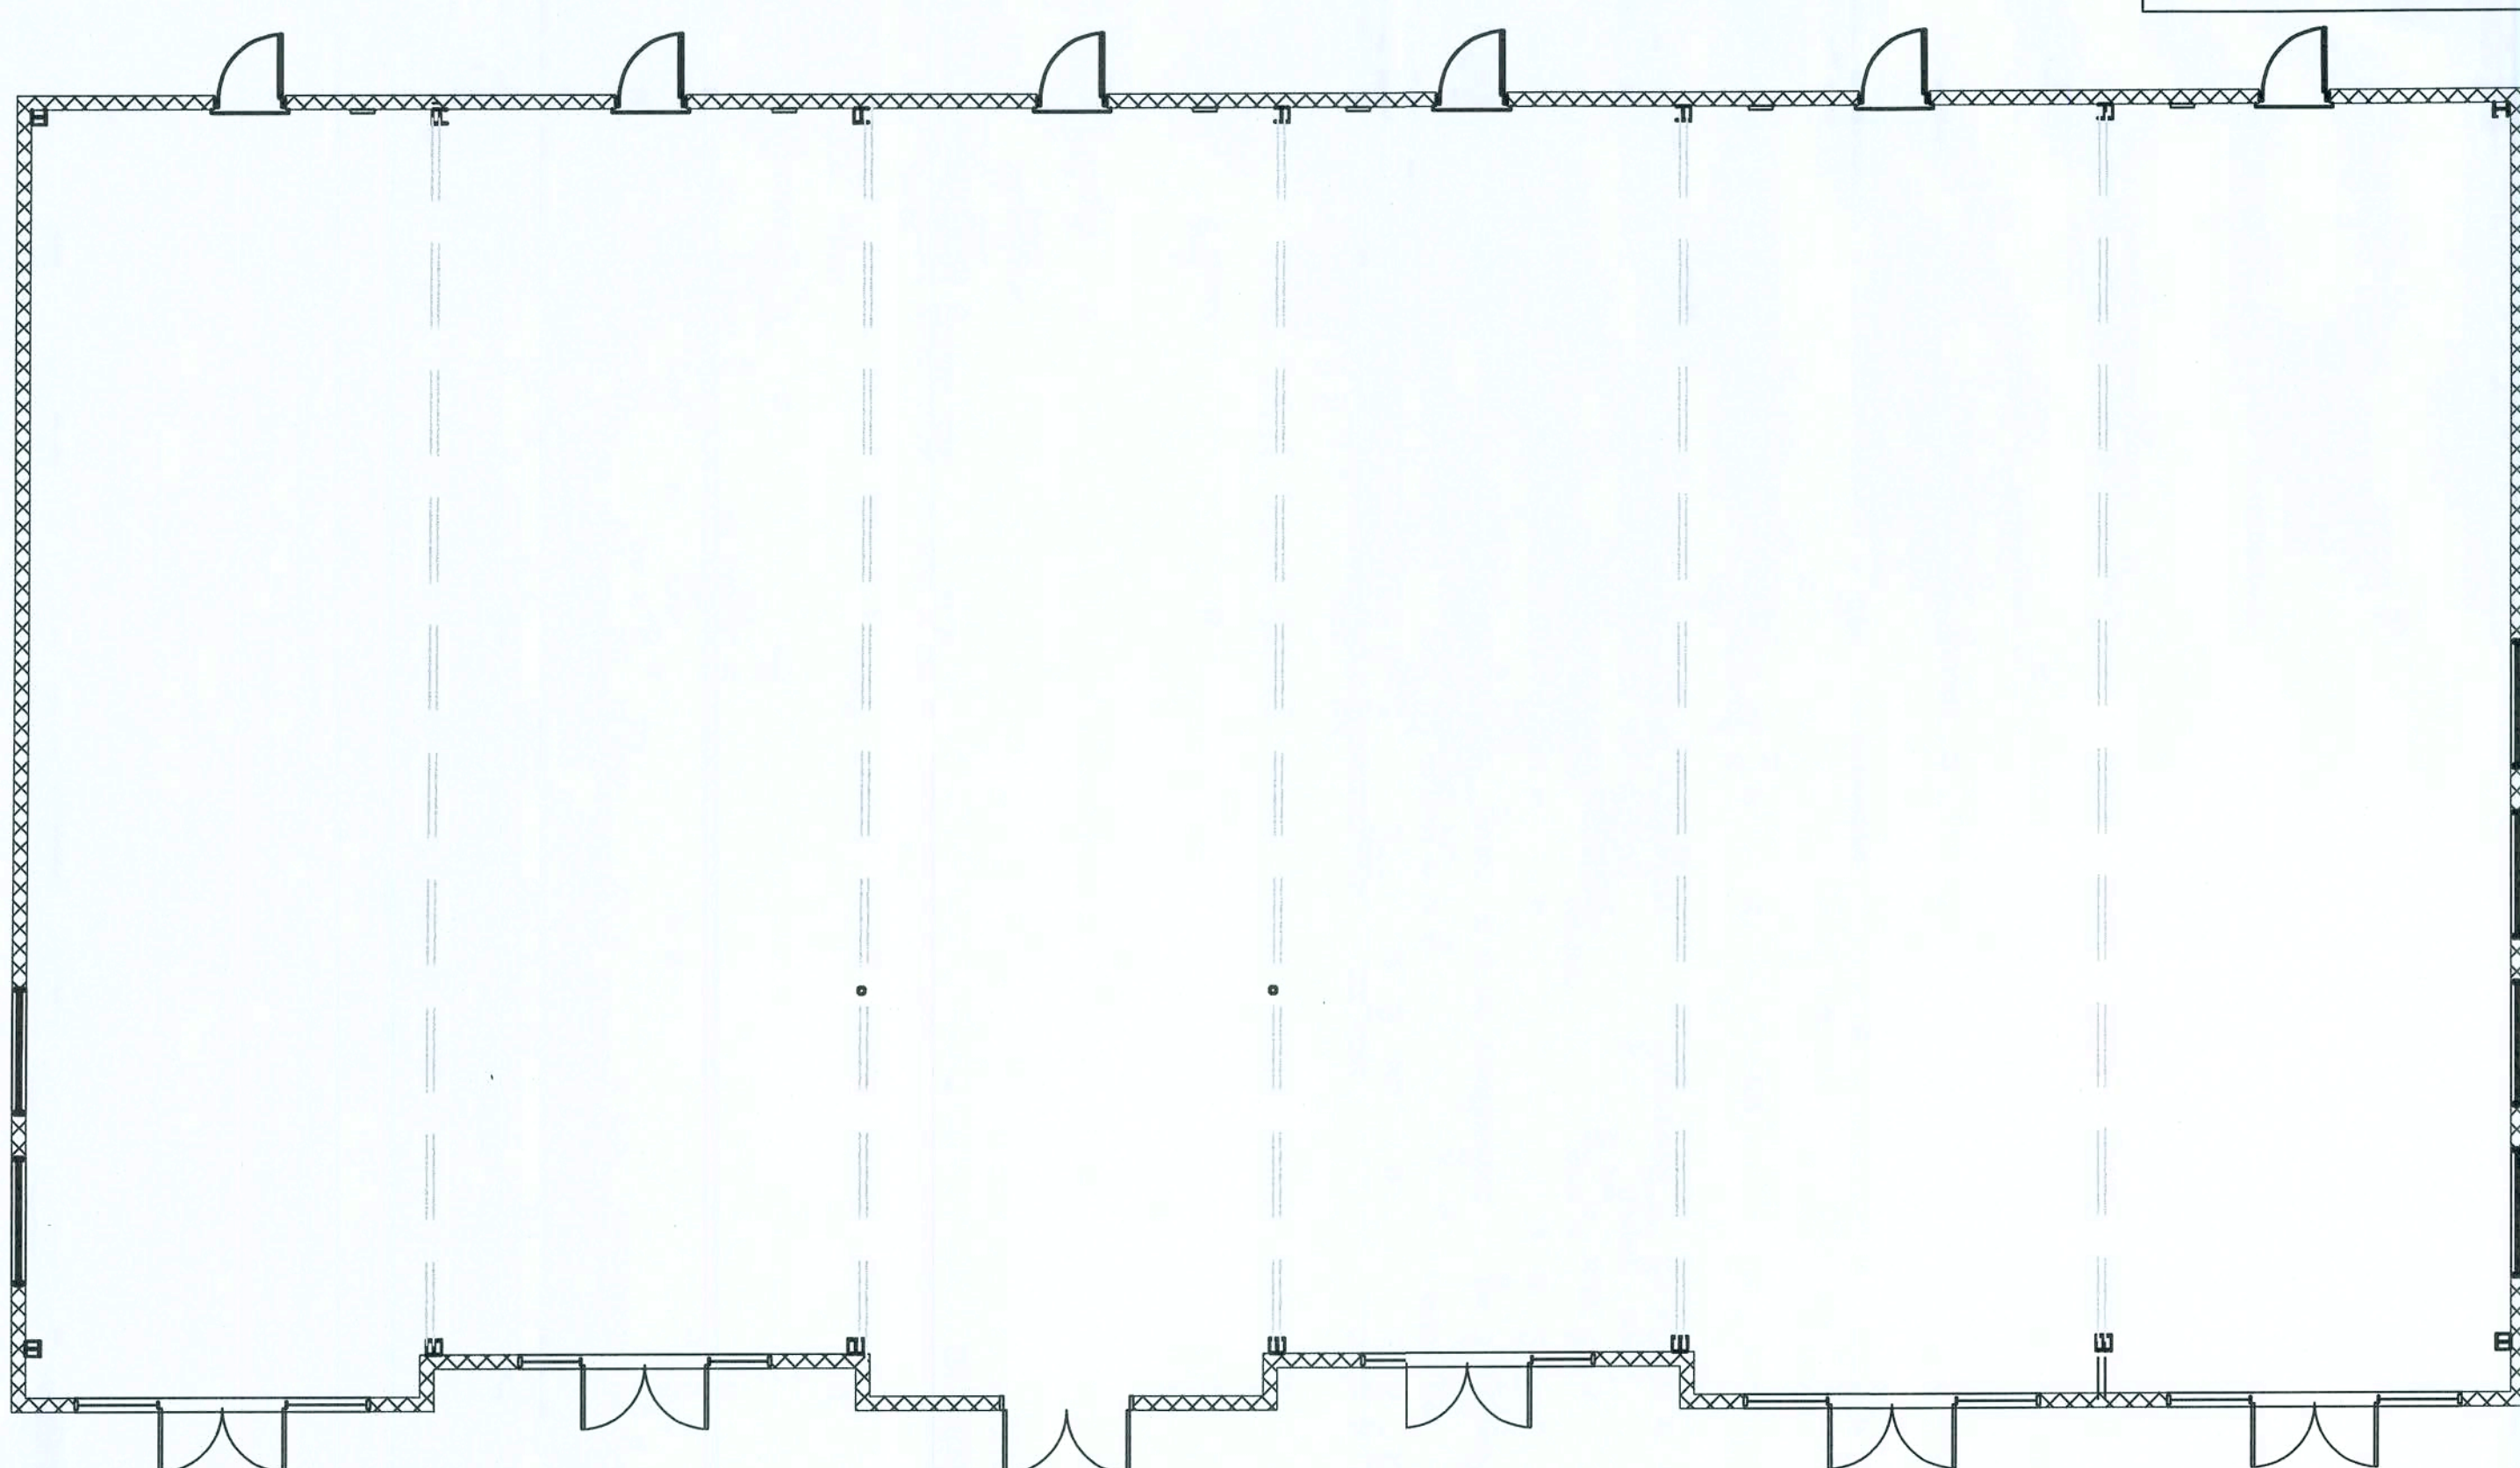

GENERAL MECHANICAL NOTES

1. THE MECHANICAL/HVAC CONTRACTOR SHALL FURNISH ALL LABOR, MATERIALS, AND EQUIPMENT NECESSARY FOR THE INSTALLATION OF A COMPLETE (HEATING, COOLING, AIR EXCHANGE) SYSTEM. ALL WORK SHALL BE DONE TO CONFORM TO THE APPLICABLE BUILDING CODE AND ALL OTHER APPLICABLE STATE, COUNTY AND LOCAL ORDINANCES AND THE LATEST ADDITION OF THE FOLLOWING PUBLICATIONS, ASHREA, NFPA 90A, 90B, 91, AND ANSI B-9.1 MECHANICAL REFRIGERATION.
2. THE MECHANICAL/HVAC CONTRACTOR SHALL PAY ALL COSTS OF PERMIT, INSPECTIONS, AND ALL OTHER COSTS INCIDENTAL TO THE COMPLETION AND TESTING OF THIS WORK. THE MECHANICAL/HVAC CONTRACTOR SHALL SUPPLY THE OWNER AND ENGINEER/ARCHITECT WITH AS BUILT DRAWINGS UPON COMPLETION OF THIS PROJECT.
3. THE MECHANICAL/HVAC CONTRACTOR SHALL SUBMIT FOR APPROVAL FIVE (5) COPIES OF MANUFACTURER'S DRAWING FOR EACH PIECE OF EQUIPMENT AND CONTROLS INCLUDED IN CONTRACT.
4. ALL MATERIAL SHALL BE NEW OF GOOD QUALITY. ALL WORK SHALL BE PERFORMED BY A WORKMANLIKE MANNER BY A SKILLED MECHANICAL/HVAC WORKMAN.
5. ALL AIR CONDITIONING DUCT SHALL BE OF 1-1/2" STANDARD DUTY FOIL REINFORCED FIBERGLASS WITH MANUFACTURER'S LOGO PRINTED ON THE VAPOR BARRIER. ALL FLEX TO BE R-8 WITH NO FLEX RUN MORE THAN 8'.
6. ALL EXHAUST DUCTS AND OUTSIDE AIR DUCTS SHALL BE GALVANIZED SHEET METAL WITH SEALED SEAMS AND JOINTS. DUCT SIZES SHOWN ARE INSIDE DIMENSIONS. THE MECHANICAL/HVAC CONTRACTOR SHALL BE RESPONSIBLE FOR THE INSTALLATION OF CONDENSATE DRAIN LINES TO A LOCATION TO BE DETERMINED BY THE OWNER OR CONSTRUCTION SUPERINTENDENT.
7. ALL AIR CONDITIONING DEVICES (DIFFUSERS, REGISTERS, AND GRILLES) SHALL BE ALL WHITE BAKED ENAMEL FINISH OR AS SPECIFIED BY OWNER OR ENGINEER/ARCHITECT. DEVICES SHALL BE TITUS, METALAIR, AND AIRGUIDE. PROVIDE OPPOSED BLADE DAMPERS AT ALL DIFFUSERS AND REGISTERS.
8. THERMOSTAT SHALL BE ELECTRONIC 7-DAY PROGRAMMABLE WITH COMBINATION COOLING/HEATING, WITH SYSTEM "COOL-AUTO-HEAT-OFF" AND FAN "ON-AUTO" SELECTOR SWITCHES.
9. REFRIGERANT LINES SHALL BE COPPER, TYPE "L" HARD DRAWN WITH WROUGHT COPPER SOLDER-JOINT TYPE FITTINGS, USE 95/5 SOLDER. REFRIGERANT LINES SHALL BE SIZED AS PER MANUFACTURER RECOMMENDATIONS.
10. ARMATURE 3/4" INSULATION SHALL BE USED FOR SUCTION AND CONDENSATE DRAIN LINES, FILTER/DRYER AND SIGHT GLASS SHALL BE PROVIDED AT LIQUID LINES.
11. ALL BRANCH TAKE-OFFS TO BE PROVIDED W/MANUAL VOLUME DAMPERS. ALL ELBOWS AND TEE'S MUST BE FURNISHED W/TURNING VANES. PROVIDE 45 DEGREES BRANCH TAKE-OFF AS PER BRANCH DUCT TAKE-OFF DETAIL.
12. PROVIDE NEW FILTERS FOR ALL AIR CONDITIONING EQUIPMENT BEFORE STARTING THEM. REPLACE THEM PRIOR TO ACCEPTANCE BY OWNER.
13. PROVIDE SMOKE DETECTORS WITH ACCESS DOORS IN ALL SUPPLY AIR DUCTS FOR FANS AND AHU'S SERVING A COMMON PLENUM OF 2000 CFM OR ABOVE. ALL SMOKE DETECTORS SHALL BE BY ONE MANUFACTURER. COORDINATE VOLTAGE ETC. WITH ELECTRICAL CONTRACTOR AND FIRE ALARM SYSTEM BEFORE ORDERING.
14. PROVIDE TYPE "B" FIRE DAMPERS IN ALL DUCTS OR OPENINGS PENETRATING FIRE RATED WALLS, MECHANICAL AND ELECTRICAL ROOMS, TENANT SEPARATION, PARTITIONS, FLOOR OR ROOF SLABS AND AT O/A INTAKES. PROVIDE RADIATION DAMPERS IN RATED CEILING FOR ALL CEILING OPENING, CEILING FANS, DIFFUSERS OR GRILLES RATED FOR USE IN THE CEILING ASSEMBLY.
15. HVAC CONTRACTOR SHALL PROVIDE AN INDEPENDENT TEST AND BALANCE REPORT FOR ALL MECHANICAL EQUIPMENT, AIR DEVICE, DAMPERS, AHU'S AND FANS. THE T&B SHALL BE IN ACCORDANCE WITH THE AIR BALANCE COUNCIL STANDARDS AND SHALL INCLUDE AIR QUANTITIES FOR ALL SUPPLY GRILLES, RETURN GRILLES, AND EXHAUST GRILLES AND LEAVING AND ENTERING AIR TEMPERATURE FROM THE SUPPLY GRILLES AND EVAPORATORS.
16. THERMOSTAT LOCATION SHALL BE APPROVED BY OWNER AND ENGINEER/ARCHITECT BY INSTALLATION.
17. ALL INSULATION WILL HAVE FIRE/SMOKE RATING LESS THAN 50/50.
18. MECHANICAL/HVAC PLANS IN GENERAL, ARE DIAGRAMMATIC IN NATURE, AND ARE TO BE READ IN CONJUNCTION WITH ARCHITECTURAL, PLUMBING, ELECTRICAL, AND STRUCTURAL PLANS AND SHALL BE CONSIDERED AS ONE SET OF DOCUMENTS. DUCT AND PIPING OFFSETS, BENDS AND TRANSITIONS WILL BE REQUIRED TO PROVIDE AND INSTALL A COMPLETE FUNCTIONAL SYSTEM AND SHALL BE PROVIDED BY THE CONTRACTOR AT NO ADDITIONAL COST TO THE OWNER.
19. NO COMBUSTIBLE MATERIALS ARE ALLOWED IN RETURN AIR PLENUMS OR ABOVE CEILINGS USED AS RETURN AIR PLENUM. IF SPACE WITH RETURN AIR PLENUM HAS ANY DECK PARTITION, AIR TRANSFER DUCTS MUST BE INSTALLED.
20. THE MECHANICAL/HVAC CONTRACTOR SHALL VISIT JOB SITE PRIOR TO CONSTRUCTION AND COORDINATE ALL FIELD CONDITIONS. OWNER, CONSTRUCTION SUPERINTENDENT, ENGINEER/ARCHITECT SHALL BE NOTIFIED OF ANY DISCREPANCIES.
21. THE MECHANICAL/HVAC CONTRACTOR SHALL INSTALL ALL OUTDOOR EQUIPMENT TO WITHSTAND A SUSTAINED 120 MPH WIND WITH A GUST FACTOR OF 30% (156MPH). MECHANICAL/HVAC CONTRACTOR SHALL BE RESPONSIBLE FOR THE CERTIFICATION OF ROOF MOUNTING.
22. PROVIDE ALL NECESSARY CONTACTS, RELAYS, ETC., FOR A COMPLETE OPERATING HEAT, A/C, AIR EXCHANGE SYSTEM. THE MECHANICAL/HVAC CONTRACTOR SHALL PROVIDE ALL BATHROOM AIR EXCHANGE/VENTING SYSTEMS.

ISSUED FOR CONSTRUCTION

REVISION NOTES

REV #	DATE	DESCRIPTION
B	11-28-07	ISSUED FOR REVIEW
0	12-03-07	ISSUED FOR CONSTRUCTION

142107


P.O. Box 187
West Howard Street
Live Oak FL 32064
Phone: (386) 362-3678
Fax: (386) 362-6133
Auth. # 9461

STRUCTURAL CIVIL ENGINEERS
Gary J. Gill, PE 51942

SHOPS AT THE CROSSROADS
NEW STRIP MALL
LAKE CITY, FLORIDA

MECHANICAL PLAN - BUILDING I & II

PROJECT NUMBER
PF06-163-S
DRAWN BY
F VULETICH
CHECKED BY
G.G.
M-1.0
SHEET 6 OF 22

 

GRILLS, REGISTERS, DIFFUSERS AND FLEXIBLE DUCT SIZING CHART

INSTALL DIFFUSERS PER SCHEDULE BELOW. DO NOT EXCEED MAXIMUM CFM INDICATED. ALL SUPPLY GRILLS TO BE TITUS TDC OR EQUIVALENT. MAX 25 NC.

NECK SIZE	RD NECK SIZE	MAX CFM	DESIGNATOR	WITH #
9" X 9"	8" DIA	225		
12" X 12"	12" DIA	400		
15" X 15"	14" DIA	600		
18" X 18"	16" DIA	700		
21" X 21"	21" X 21"	1500		
24" X 24"	24" X 24"	2000		

INSTALL RETURN GRILLS PER SCHEDULE BELOW. DO NOT EXCEED MAXIMUM CFM INDICATED. ALL RETURN AIR GRILLS TO BE TITUS RS OR EQUIVALENT. MAX 25 NC.

MIDDLE	NECK SIZE	MAX CFM	DESIGNATOR	WITH #
24" X 12"	12" X 22"	1100		
24" X 24"	22" X 22"	1800		

USE SIZES OF FLEXIBLE DUCT SHOWN BELOW. DO NOT EXCEED CFM LIMITS. NOTE, FLEX DUCTWORK SHALL BE A MAXIMUM OF 8' LONG AND MATCH THE NECK SIZE OF THE DIFFUSER OR GRILL.

DUCT SIZE	MAX CFM	DESIGNATOR
4"	20	(1)
5"	50	(2)
6"	75	(3)
7"	120	(4)
8"	160	(5)
9"	220	(6)
10"	300	(7)
12"	500	(8)
14"	700	(9)
16"	1000	(10)
18"	1400	(11)
20"	1800	(12)
22"	2300	(13)
24"	3000	(14)

SHOPS AT THE CROSSROADS
NEW STRIP MALL
LAKE CITY, FLORIDA



MECHANICAL PLAN - BUILDING III

PROJECT NUMBER	PF06-163-S
DRAWN BY	F. VULETICH
CHECKED BY	G.G.

M-1.1

SHEET 17 OF 22



ISSUED FOR CONSTRUCTION

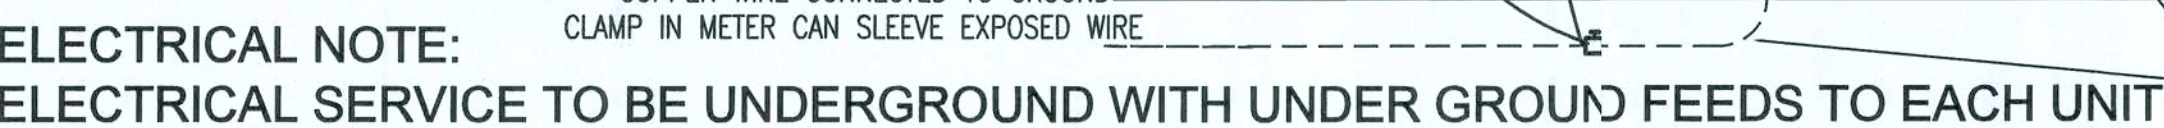 

Prepared With Panel 2007 Software - Copyright Durand & Associates

SHEET 18 OF 22

ELECTRICAL LEGEND		
SYMBOL	QUANTITY	DESCRIPTION
		SINGLE POLE SWITCH
		3-WAY SWITCH
		4-WAY SWITCH
		FAN-LIGHT BATH

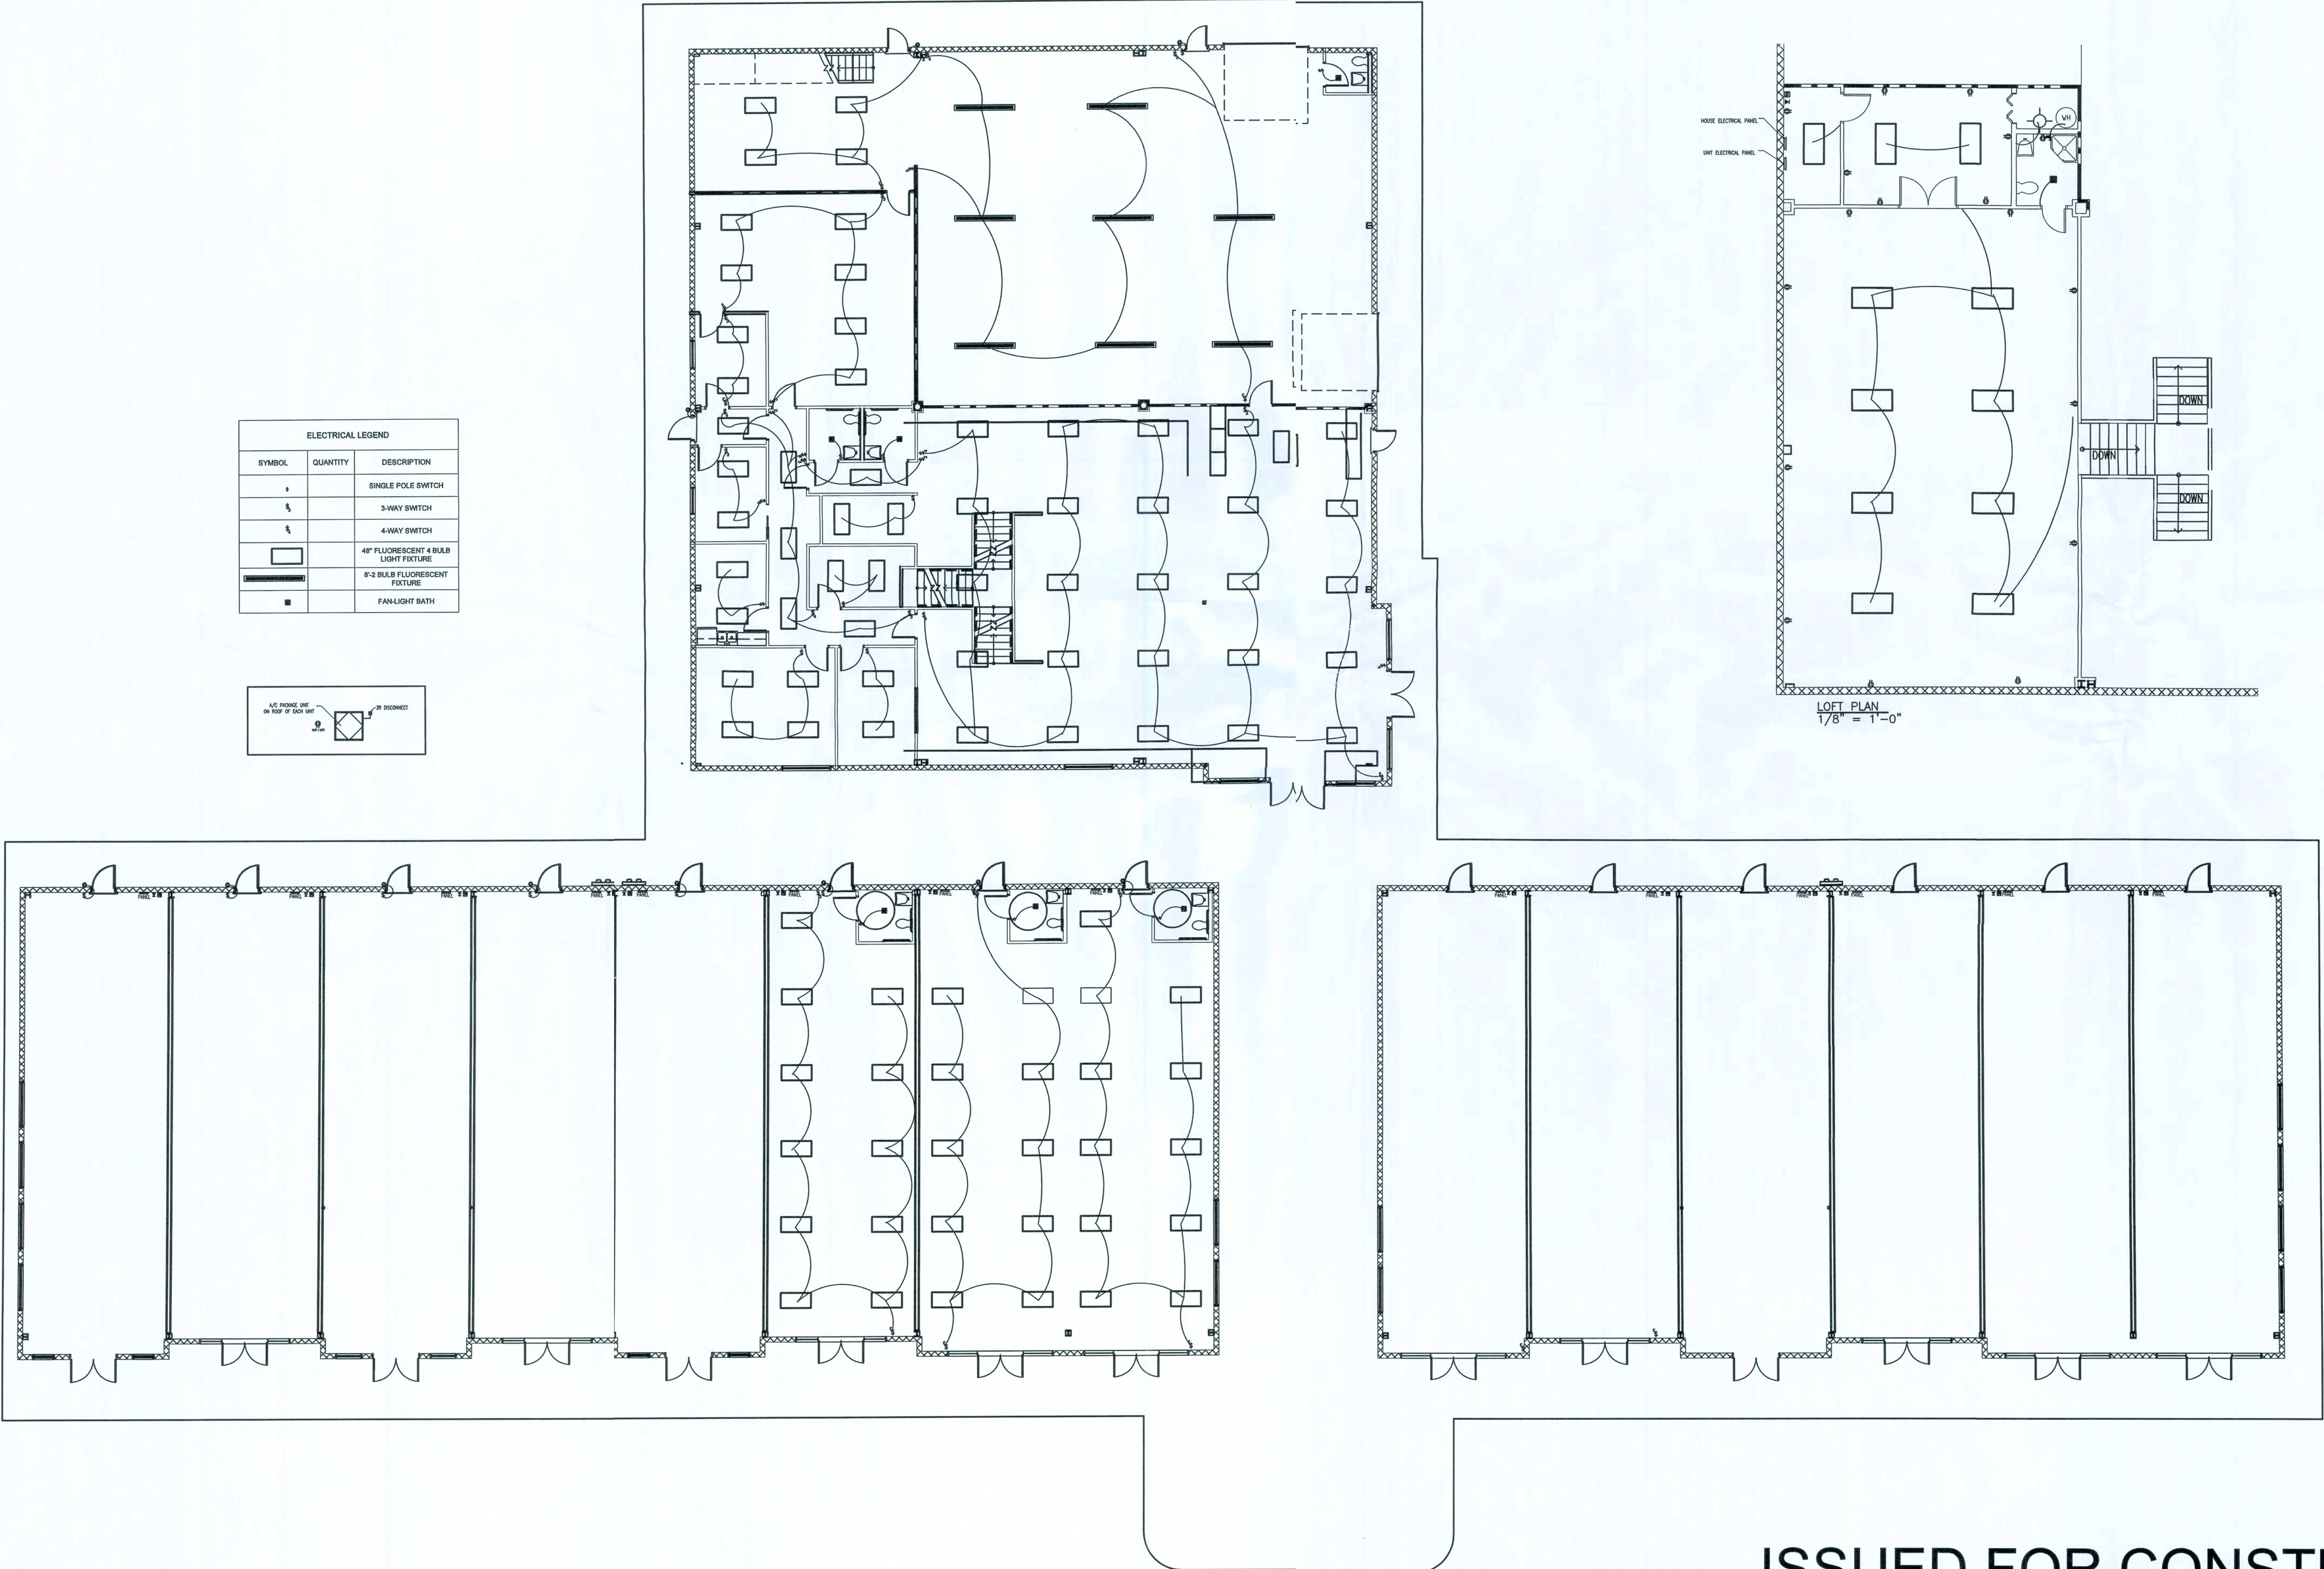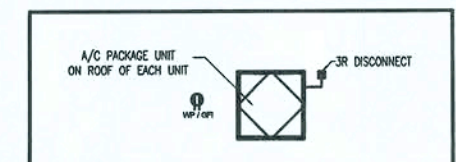

REV #	DATE	REVISION NOTES
B	11-26-07	ISSUED FOR REVIEW
0	12-03-07	ISSUED FOR CONSTRUCTION


**SHOPS AT THE CROSSROADS
NEW STRIP MALL
LAKE CITY, FLORIDA**

ELECTRICAL PLAN

PROJECT NUMBER
PF06-163-S
DRAWN BY
F. VULETICH
CHECKED BY
G.G.

E-2.0
SHEET 19 OF 22

ISSUED FOR CONSTRUCTION

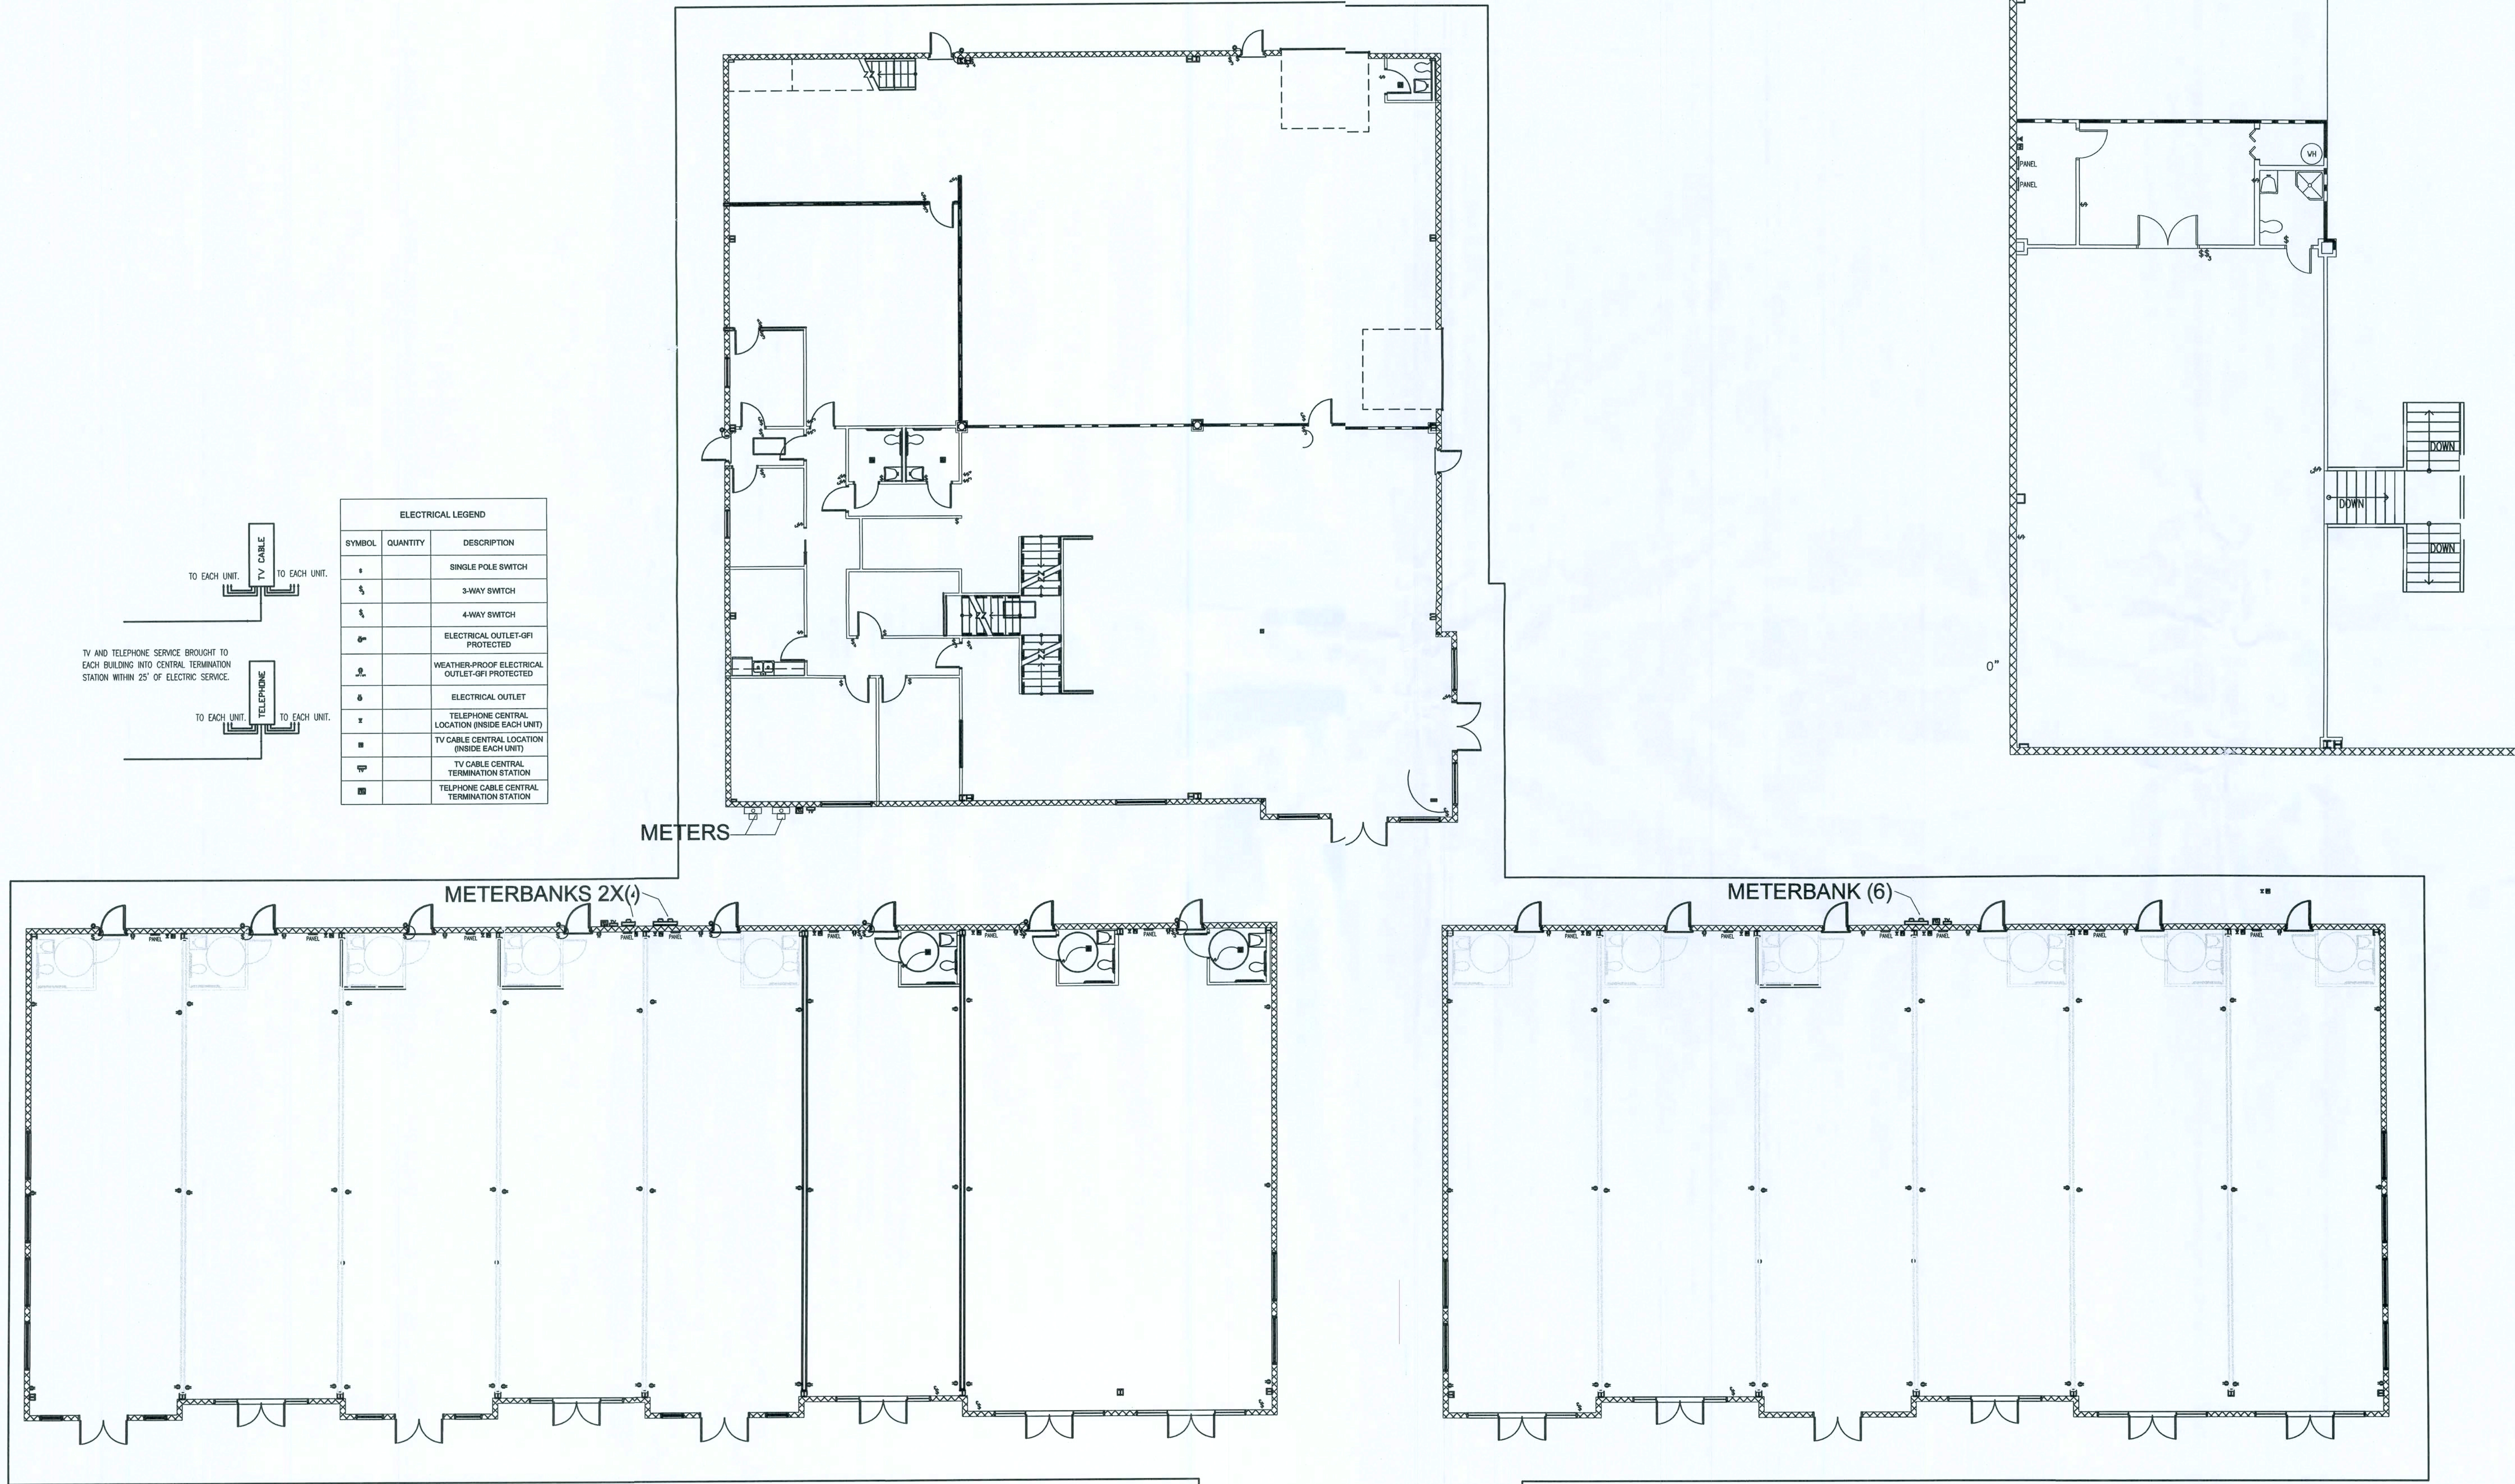

ELECTRICAL LEGEND		
SYMBOL	QUANTITY	DESCRIPTION
1		SINGLE POLE SWITCH
2		3-WAY SWITCH
3		4-WAY SWITCH
4		ELECTRICAL OUTLET-GFI PROTECTED
5		WEATHER-PROOF ELECTRICAL OUTLET-GFI PROTECTED
6		ELECTRICAL OUTLET
7		TELEPHONE CENTRAL LOCATION (INSIDE EACH UNIT)
8		TV CABLE CENTRAL LOCATION (INSIDE EACH UNIT)
9		TV CABLE CENTRAL TERMINATION STATION
10		TELEPHONE CABLE CENTRAL TERMINATION STATION

SHOPS AT THE CROSSROADS
NEW STRIP MALL
LAKE CITY, FLORIDA

ELECTRICAL LIGHTING PLAN

PROJECT NUMBER
PF06-163-S
DRAWN BY
F. VULETICH
CHECKED BY
G.G.
E-3.0
SHEET 20 OF 22



REVISION NOTES

REV. #	DATE	REVISION NOTES
B	11-26-07	ISSUED FOR REVIEW
0	12-03-07	ISSUED FOR CONSTRUCTION

P.O. Box 187
130 West Howard Street
Live Oak FL 32064
Phone: (386) 362-3678
Fax: (386) 362-6133
Gary J. Gill, PE 51942
Auth. # 9461



STRUCTURAL CIVIL ENGINEERS, INC.

ISSUED FOR CONSTRUCTION

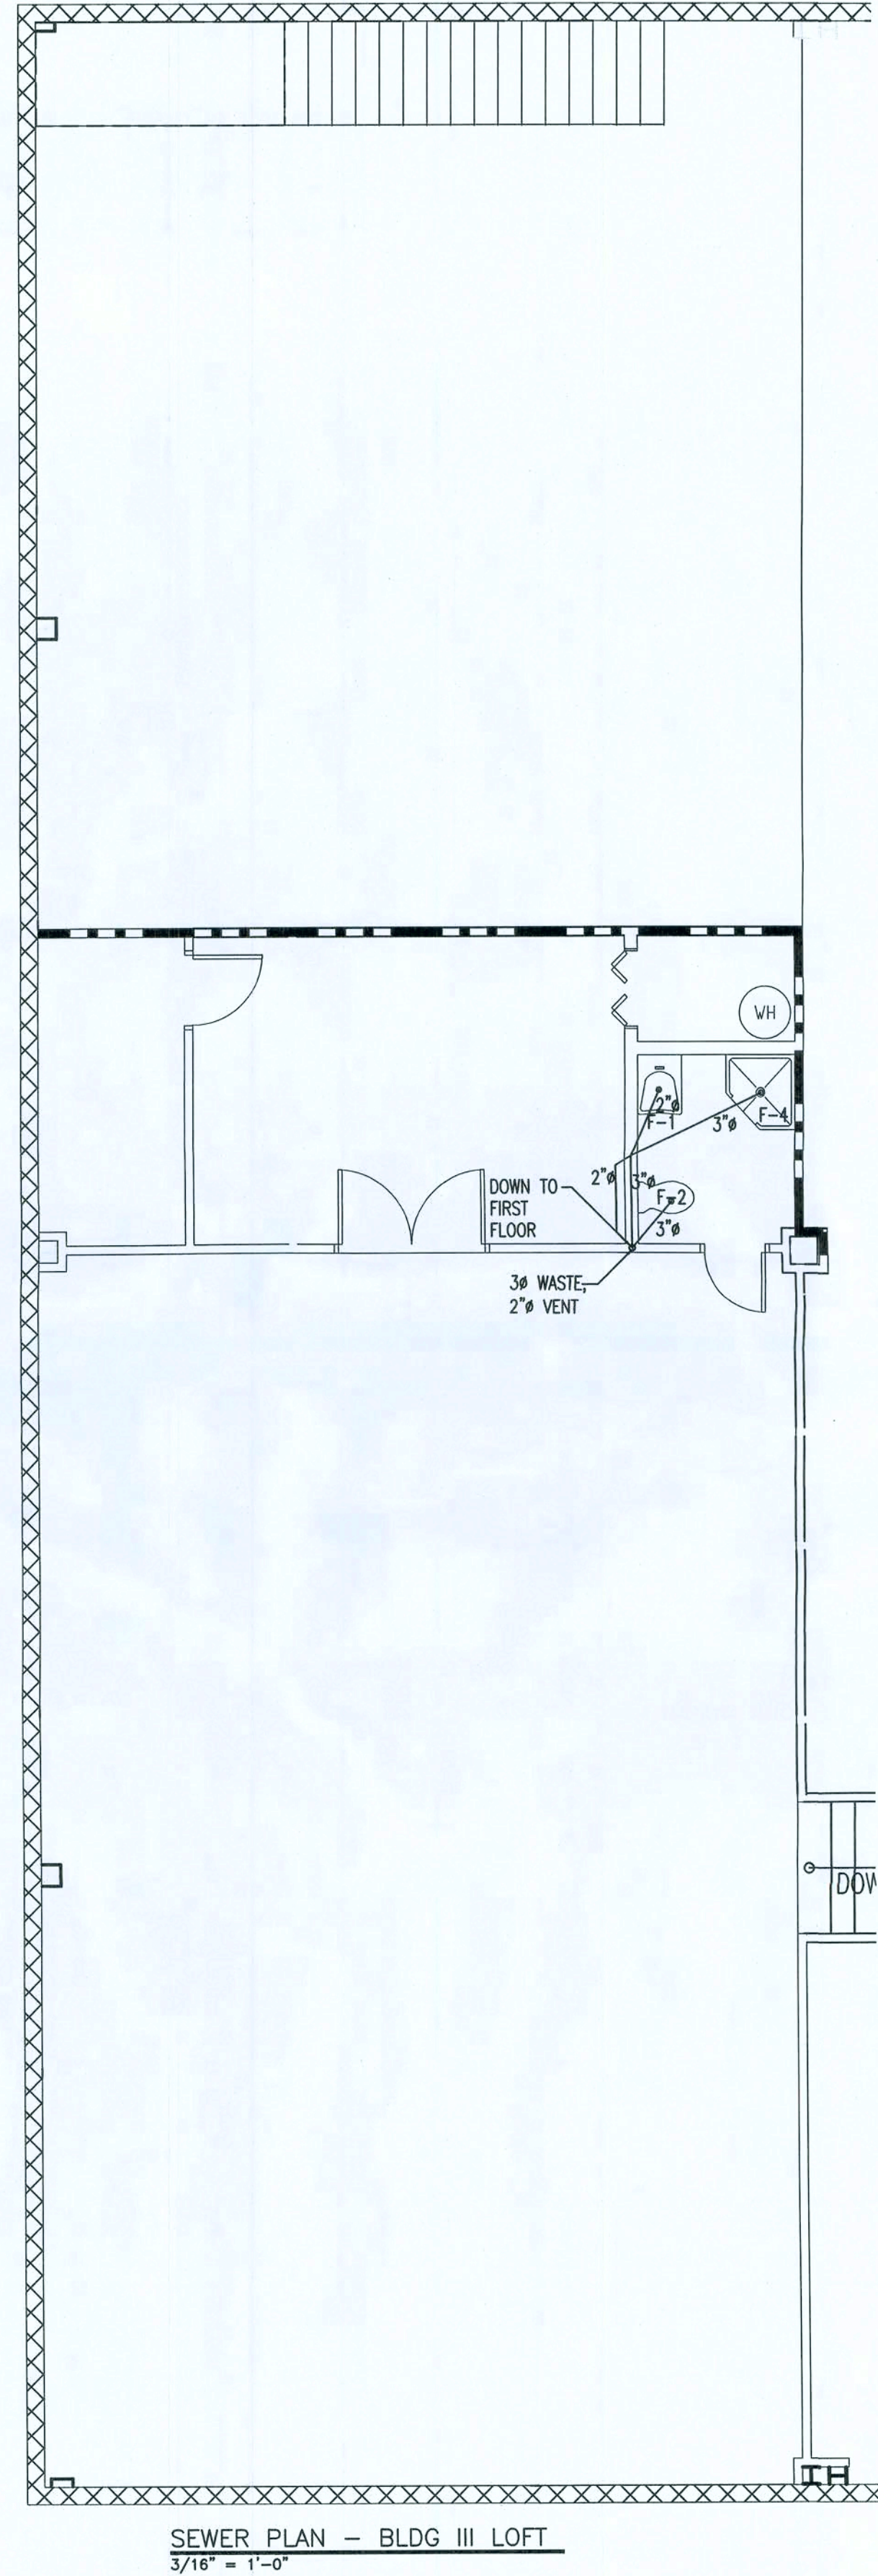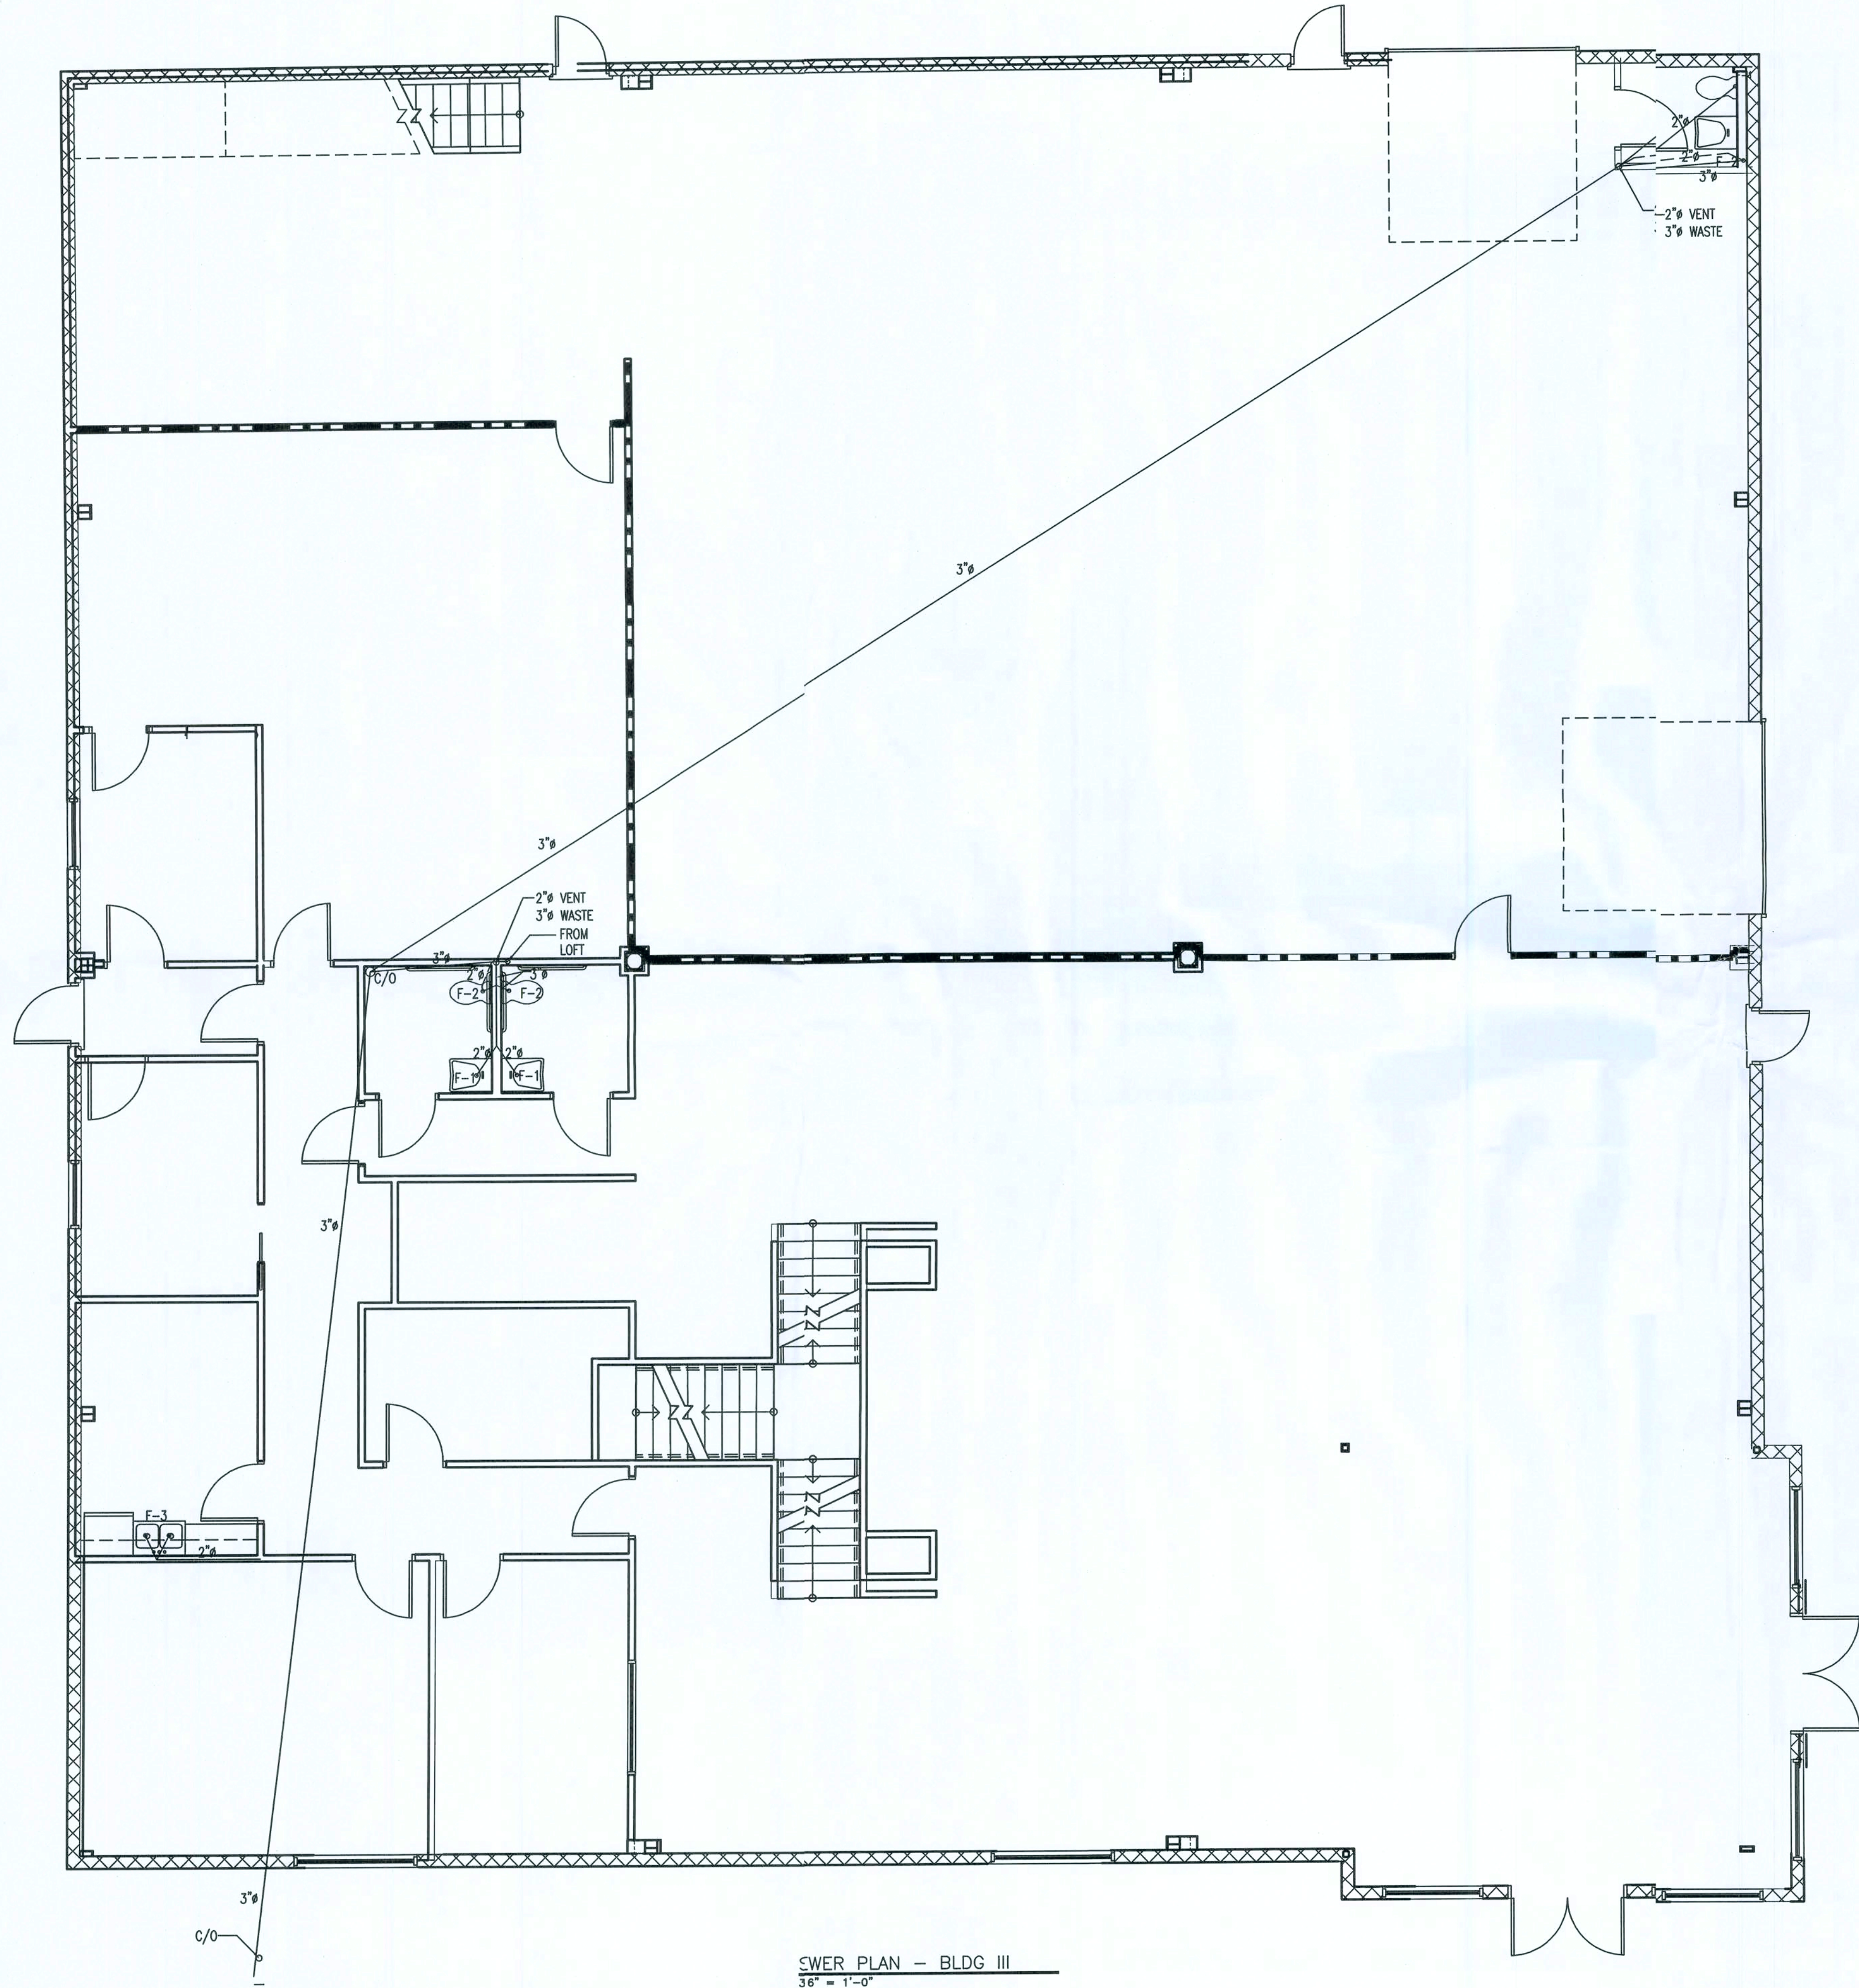

PLUMBING FIXTURE SCHEDULE

- F-1
SHALL BE AN AMERICAN STANDARD MODEL RONDALYN 0491.019 VITREOUS CHINA SELF-RIMMING STYLE CLASSIC ROUND SHAPE, PROVIDE A 5401.172H HERITAGE CENTERSET FAUCET WITH 4" WRIST BLADE HANDLES TO INCLUDE AN OMNI PRESSURE COMPENSATING 0.5 GPM FLOW RESTRICTOR AQUASEAL VALVE AND CHROME FINISH, GRIP DRAIN: OFFSET PERFORATED WHEELCHAIR LAVATORY DRAIN ASSEMBLY WITH 1-1/2" TAILPIECE. MCQUIRE #155WC.
- F-2
SHALL BE AN AMERICAN STANDARD MODEL NEW CADET II AQUAMETER 2216.143 ELONGATED 18" HIGH, 1.6 GPF, VITREOUS CHINA, SIPHON ACTION BOWL, CLOSE-COUPLED TANK, SPEED CONNECT TANK/BOWL COUPLING SYSTEM TOILET AND AN OLSONITE #95 OPEN SEAT LESS COVER.
- F-3
SHALL BE AN AMERICAN STANDARD MODEL 7502.103 CULINAIRE TOP MOUNT DOUBLE BOWL SINK, PROVIDE A 4137.100 CULINAIRE CENTERSET FAUCET TO INCLUDE AN OMNI PRESSURE COMPENSATING 2.2 GPM FLOW RESTRICTOR AQUASEAL VALVE AND CHROME FINISH
- F-4
SHALL BE AN AMERICAN STANDARD 32" X 34" X 72" WHITE STERLING SHOWER STALL MADE WITH SOLID VIKRELL MATERIAL. STERLING MODEL # 6201.
- HOSE BIBB
SHALL BE A JOSAM 71000-95 SERIES CAST BRONZE BOX TYPE NON-FREEZE VANDAL PROOF WALL HYDRANT WITH COVER AND CONTROL KEY.
- NOTES:
1. ALL PLUMBING FIXTURES SHALL BE AS SPECIFIED OR APPROVED EQUAL.
2. PROVIDE ANGLE STOPS ON ALL WATER SERVICE LINES TO FIXTURE FOR INDIVIDUAL SHUT-OFF.
3. ALL HANDICAP PLUMBING FIXTURES SHALL BE INSTALLED PER THE LATEST ADA REQUIREMENTS.
4. ALL FLOOR DRAINS SHALL BE SELF PRIMED.

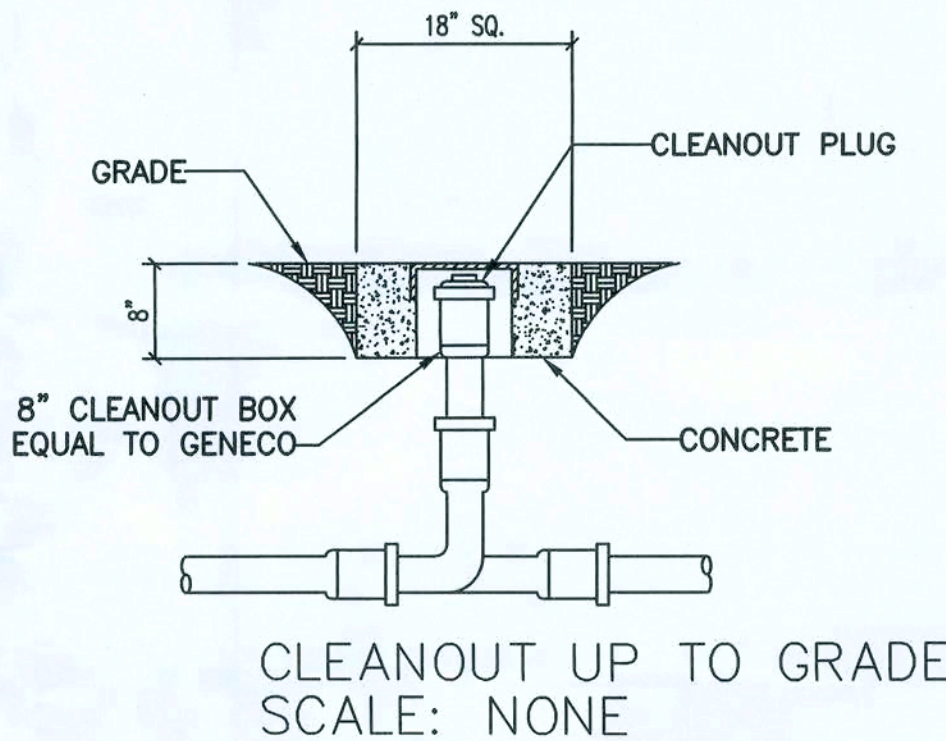

GENERAL PLUMBING NOTES

- DRAWINGS ARE DIAGRAMMATIC AND SHALL NOT BE SCALED. REFER TO ARCHITECTURAL PLANS AND ELEVATIONS FOR EXACT LOCATION OF ALL PLUMBING FIXTURES, EQUIPMENT, ETC.. PLUMBING CONTRACTOR SHALL FURNISH AND INSTALL ALL ITEMS REQUIRED FOR A COMPLETE AND ACCEPTABLE WORKING INSTALLATION.
- ALL WORK AND MATERIAL SHALL COMPLY WITH THE NATIONAL, STATE, AND ALL LOCAL CODES AND ORDINANCES HAVING JURISDICTION.
- THE PLUMBING CONTRACTOR SHALL VISIT THE SITE AND THOROUGHLY FAMILIARIZE HIMSELF WITH ALL EXISTING CONDITIONS. ALL EXECUTION AND BACKFILL AS REQUIRED FOR THIS PHASE OF CONSTRUCTION SHALL BE A PART OF THIS CONTRACT.
- ALL MATERIAL SHALL BE NEW.
- ALL WORK SHALL BE PERFORMED BY A LICENSED PLUMBING CONTRACTOR IN A FIRST CLASS WORKMANLIKE MANNER. THE COMPLETED SYSTEM SHALL BE FULLY OPERATIVE AND ACCEPTED BY ENGINEER/ARCHITECT.
- ALL REQUIRED INSURANCE SHALL BE PROVIDED FOR PROTECTION AGAINST PUBLIC LIABILITY OR PROPERTY DAMAGE FOR THE DURATION OF THE WORK.
- THE PLUMBING CONTRACTOR SHALL SECURE AND PAY ALL PERMIT FEES, INSPECTIONS, AND TESTS.
- ALL WORK SHALL BE COORDINATED WITH OTHER TRADES TO AVOID INTERFERENCE WITH THE PROGRESS OF CONSTRUCTION.
- THE PLUMBING CONTRACTOR SHALL GUARANTEE ALL MATERIAL AND WORKMANSHIP FREE FROM DEFECTS FOR A PERIOD OF NOT LESS THAN (1) ON YEAR FROM DATE OF ACCEPTANCE. CORRECTION OF ANY DEFECTS SHALL BE COMPLETED WITHOUT ADDITIONAL CHARGES AND SHALL INCLUDE REPLACEMENT OR REPAIR OF ANY OTHER PHASE IN THE INSTALLATION WHICH MAY HAVE BEEN DAMAGED THEREBY.
- VERIFY LOCATION, SIZE AND INVERTS OF ALL EXISTING UTILITIES PRIOR TO START OF CONSTRUCTION. ADVISE ENGINEER/ARCHITECT OF ANY DISCREPANCIES.
- ALL FIXTURES SHALL BE PROVIDED WITH READILY ACCESSABLE STOPS.
- WATER PIPING SHALL BE PVC.
- SOIL, WASTE, AND VENT PIPING SHALL BE PVC SCHEDULE 40 DMV. WASTE AND VENT PIPING ABOVE SLAB SHALL BE PVC.
- AIR CONDITIONING CONDENSATE DRAIN PIPING SHALL BE PVC SCHEDULE 40. INSULATE ALL CONDENSATE PIPING EXCEPT EXTERIAL PIPING. ALL PIPING TO BE INSTALLED PER LOCAL CODE.
- FURNISH AND INSTALL APPROVED AIR CHAMBERSAT EACH PLUMBING FIXTURE AND PDI APPROVED SHOCK ARRESTERS ON MAIN LINE AND RISERS.
- PROVIDE CHROME PLATED COMBINATION COVERED PLATE AND CLEANOUT PLUG FOR ALL WALL CLEANOUTS. JOSAM #55899.
- INSULATE LINES AS FOLLOWS:
a. WATER SUPPLY AND RETURNS: 1" THICK ARMAFLEX
b. CONDENSATE DRAIN: 1/2" THICK ARMAFLEX

SHOPS AT THE CROSSROADS
NEW STRIP MALL
LAKE CITY, FLORIDA

SEWER PLAN - BLDG III

PROJECT NUMBER
PF06-163-S
DRAWN BY
F. VULETICH
CHECKED BY
G.G.



P-1.0

ISSUED FOR CONSTRUCTION

REVISION NOTES	
REV #	DATE
B	11-26-07
0	12-03-07

P.O. Box 187
1300 S. Howard Street
Lake City, FL 33064
Phone: (386) 362-3678
Fax: (386) 362-6133
Gary J. Gill, PE 51942
Auth. # 9461

STRUCTURAL CIVIL ENGINEERS

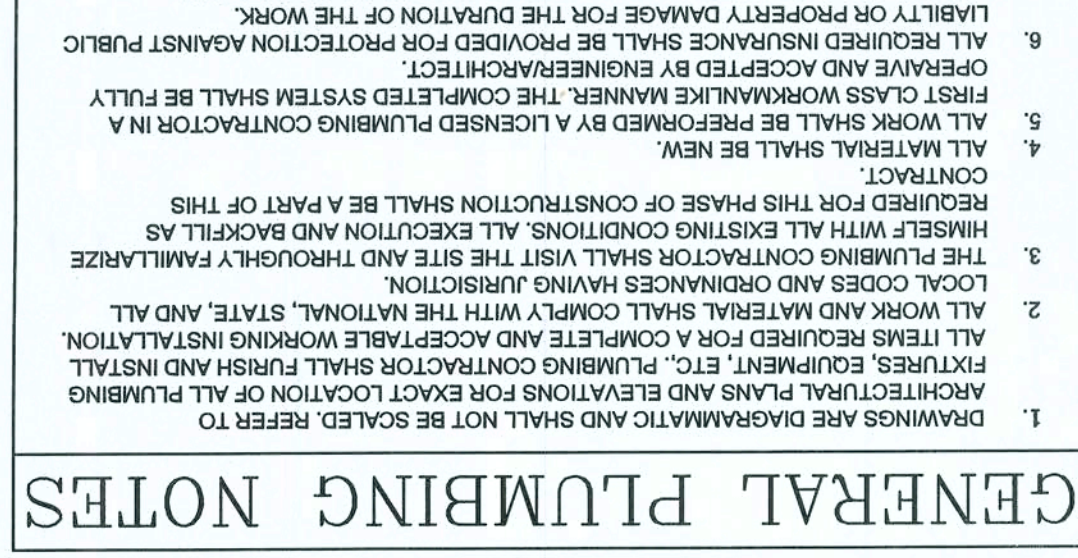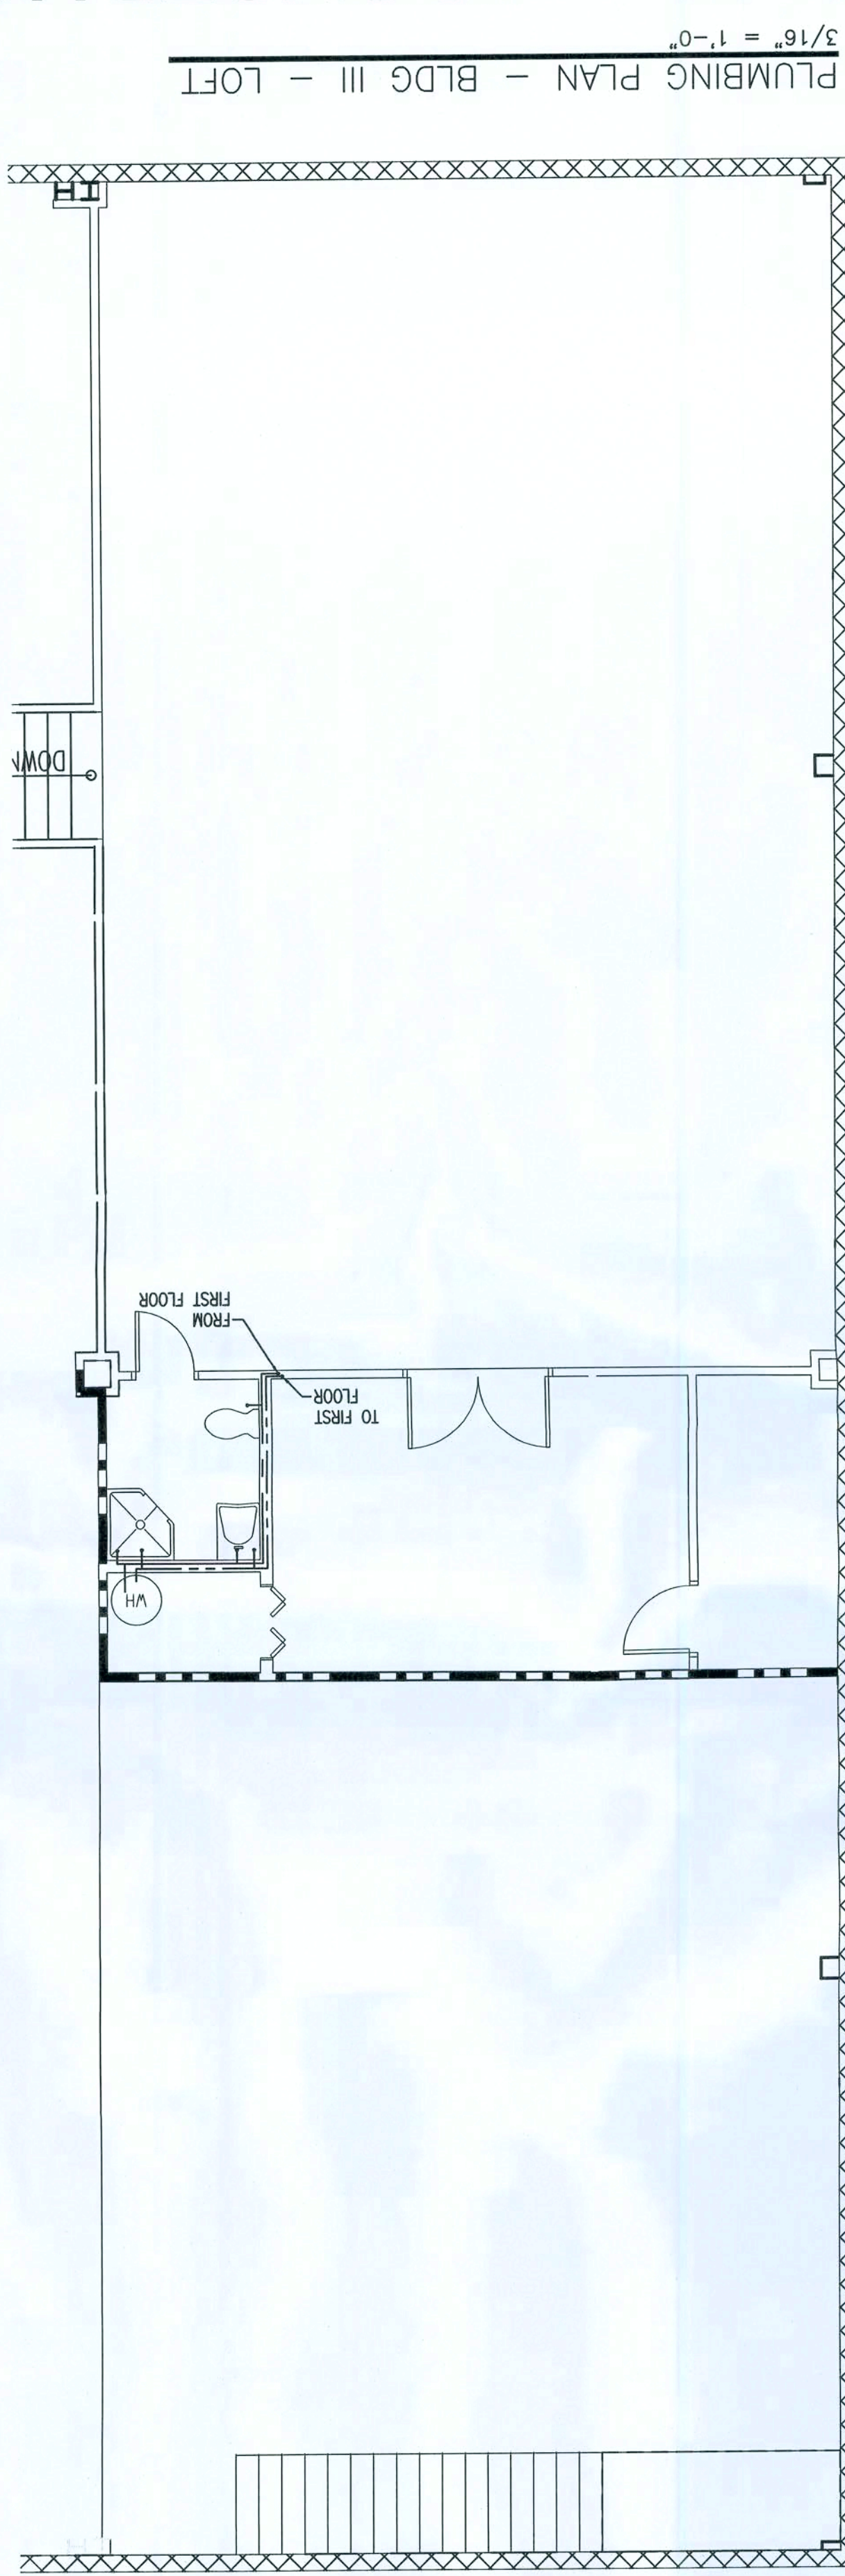

LEGEND	
COLD WATER	_____
HOT WATER	_____
VENT	_____
WASTE	_____

[illegible]

WITH THE PROGRESS OF CONSTRUCTION
 ALL WORK SHALL BE COORDINATED WITH OTHER TRADES TO AVOID INTERFERENCE
 WITH THE CONSTRUCTION OF THE MATERIAL AND
 FINISHING CONTRACTORS SHALL BE RESPONSIBLE FOR THE PROTECTION OF ALL
 YEAR FROM DATE OF ACCEPTANCE. CORRECTION FOR ANY DEFECTS SHALL (1) NO
 COMPLETED WITHIN THE ADDITIONAL MONTHS AND SHALL INCLUDE REPAIRMENT
 DAMAGED THEREBY.
 VERIFY LOCATION, SIZE AND WEIGHT OF ALL EXISTING UTILITIES PRIOR TO START
 OF CONSTRUCTION. ADVISE ENGINEERING/ARCHITECT OF ANY DISCREPANCIES.
 UTILITIES SHALL BE DELETED FROM THE PROJECT.
 SOIL, WASTE, AND AVOID ANYTHING SHALL BE CRYSTAL 40 DMM, WASTE, AND
 THE CONDITIONING CONSENTS PAVING EXPIRING SHALL BE P.C. SPECIFIC 40,
 INSULATE THE CONDENSATE PAVING EXPIRING EXTRA PAVING, ALL ATTEMPT TO BE
 INSTALLED PER LOCAL CODE.
 PROVIDE CEMENT PLATED COMBINATION COVERED PLATE AND CLEANOUT PLUG
 FOR ALL WALL CHANGES. JOSEPH #58980.
 INSULATE LINES AS FOLLOWS
 A. WATER SUPPLY AND RETURN, 1" THICK RAYMAR X
 B. CONDENSATE DRAIN, 1/2" THICK RAYMAR X

SHOPS AT THE CROSSROADS
NEW STRIP MALL
LAKE CITY, FLORIDA



**P.O. Box 187
130 West Howard Street
Live Oak FL 32064
Phone: (386) 362-3678
Fax: (386) 362-6133**

**Gary J. Gill, PE 51942
Auth. # 9461**

PROJECT NUMBER	PF06-163-S
DRAWN BY	F. VULETICH
CHECKED BY	G.G.
P-2.0	
SHEET 22 OF 22	