

SUNBURY - V

FLORIDA DESIGN CRITERIA

REVISED 05-03-07

BUILDING DATA

FLORIDA BUILDING CODE 2004 : RESIDENTIAL, 2005 and 2006 SUPPLEMENT
FLORIDA BUILDING CODE 2004 : PLUMBING, 2005 and 2006 SUPPLEMENT
FLORIDA BUILDING CODE 2004 : MECHANICAL, 2005 and 2006 SUPPLEMENT
FLORIDA BUILDING CODE 2004 : FUEL GAS, 2005 and 2006 SUPPLEMENT

NATIONAL ELECTRICAL CODE 2005

STRUCTURAL DESIGN PARAMETERS: ASCE 7-2002 (PER FRC 2004 : SECTION R301.2.1.1)

CLASSIFICATION : 2

OCCUPANCY: RESIDENTIAL

BUILDING DESIGN: ENCLOSED

WIND SPEED: 125 MPH - 3 SECOND GUST (FRC 2004 : SECTION R301.2.1.3)

EXPOSURE: B

INTERNAL PRESSURE COEFFICIENT: $G_{Cpl} = +/- 0.18$

IMPORTANCE FACTOR: 1.0

NUMBER OF STORIES: TWO STORY

BUILDING MEAN ROOF HEIGHT: 25 FEET, MAX.

WOOD FRAMING INSPECTION

ALL PLUMBING, ELECTRICAL AND MECHANICAL ROUGH-INS MUST BE COMPLETE, INSPECTED AND APPROVED BEFORE REQUESTING THE FRAMING INSPECTION. (FRC 2004, SECTION R109.3)

TERMITE TREATMENT

THE BUILDING AND PATIO SLAB HAVE RECIEVED A COMPLETE TREATMENT FOR THE PREVENTION OF SUBTERRANEAN TERMITES. THE TREATMENT IS IN ACCORDANCE WITH THE RULES AND LAWS OF THE FLORIDA DEPARTMENT OF AGRICULTURE AND CONSUMER SERVICES. (FRC 2004, SECTION R320)

BORA CARE : TERMITE TREATMENT

THE BUILDING HAS RECIEVED A COMPLETE TREATMENT FOR THE PREVENTION OF SUBTERRANEAN TERMITES. THE TREATMENT IS IN ACCORDANCE WITH THE RULES AND LAWS OF THE FLORIDA DEPARTMENT OF AGRICULTURE AND CONSUMER SERVICES. (FRC 2004, SECTION R320.1.8)

EXTERIOR WINDOWS AND GLASS DOORS

EXTERIOR WINDOWS AND GLASS DOORS SHALL BE TESTED BY AN APPROVED INDEPENDENT TESTING LABORATORY, AND SHALL BE LABELED WITH AN APPROVED LABEL (FRC 2004, SECTION R613)

SEE MANUFACTURER'S DETAIL SHEETS FOR DESIGN CRITERIA AND INSTALLATION METHODS.

WINDBOURNE DEBRIS REGIONS

WINDOWS IN BUILDINGS LOCATED IN WIND-BOURNE DEBRIS REGIONS SHALL HAVE GLAZED OPENINGS PROTECTED FROM WIND-BOURNE DEBRIS. GLAZED OPENING PROTECTION FOR WIND-BORNE DEBRIS SHALL MEET THE REQUIREMENTS OF THE LARGE MISSILE TEST OF ASTM E 1996 AND OF ASTM E 1886, SST2 12, ANSI/DASMA 115 (FOR GARAGE DOORS) OR TAS201, 202 AND 203. (FRC 2004, SECTION R301.2.1.2)

GEORGIA DESIGN CRITERIA

REVISED 12-07-06

BUILDING DATA

INTERNATIONAL RESIDENTIAL CODE 2006
INTERNATION PLUMBING CODE 2006
INTERNATIONAL MECHANICAL CODE 2006
INTERNATIONAL FUEL GAS CODE 2006

NATIONAL ELECTRICAL CODE 2005

STRUCTURAL DESIGN PARAMETERS: ASCE 7-2002 (SECTION R301.2.1.1)

CLASSIFICATION : 2

OCCUPANCY: RESIDENTIAL

BUILDING DESIGN: ENCLOSED

WIND SPEED: 125 MPH - 3 SECOND GUST (SECTION R301.2.1.3)

EXPOSURE: B

INTERNAL PRESSURE COEFFICIENT: $G_{Cpl} = +/- 0.18$

IMPORTANCE FACTOR: 1.0

NUMBER OF STORIES: TWO STORY

BUILDING MEAN ROOF HEIGHT: 25 FEET, MAX.

INDEX OF DRAWINGS : SUNV3-125R

SHEET NO.	TITLE	VNAE FILE NAME
ARCHITECTURAL		
0	COVER SHEET	a_sunv-125r-000
1	EXTERIOR ELEVATIONS	a_sunv-125r-001
2	FOUNDATION PLAN	a_sunv-125r-002
3	FIRST FLOOR PLAN	a_sunv-125r-003
WU	WINDOW & LINTEL SCHEDULE	a_sunv-125r-004
3A	INTERIOR ELEVATIONS AND DETAILS	a_sunv-125r-005
CSU	STANDARD BUILDING SECTIONS	a_sunv-125r-006
FDO	SECOND FLOOR FRAMING	a_sunv-125r-007
4	SECOND FLOOR PLAN	a_sunv-125r-008
WP2	WALL PANEL SHEET	a_sunv-125r-009
WP3	WALL PANEL SHEET	a_sunv-125r-010
TRI	ROOF TRUSS INFO	a_sunv-125r-011
RSI	ROOF SHEATHING	a_sunv-125r-012
ELECTRICAL		
EL1	ELECTRICAL FIRST FLOOR	e_sunv-r-000
ELA	ELECTRICAL DETAILS / LOAD CALCS	e_sunv-r-001
EL2	ELECTRICAL SECOND FLOOR	e_sunv-r-002
MECHANICAL		
HVA	HVAC REGISTER LAYOUT	m_sunv-r-000
ISO-H	HVAC ISOMETRIC	m_sunv-r-001
PLUMBING		
FPI	PLUMBING UNDERGROUND PLAN	p_sunv-r-000
ISO-P	DWV PLUMBING ISOMETRIC	p_sunv-r-001
ISO-W	CF-PVC WATER ISOMETRIC	p_sunv-r-002
STANDARD DETAILS		
FTG	STANDARD DETAILS - FOOTINGS	s_sunv-000
WS-S1	STANDARD DETAILS - WALL SECTION	s_sunv-001
WS-S2	STANDARD DETAILS - WALL SECTION	s_sunv-002
WS-B1	STANDARD DETAILS - WALL SECTION	s_sunv-003
SD1	STANDARD DETAILS	s_sunv-004
SDD	STANDARD DETAILS - DOORS	s_sunv-005
SDW	STANDARD DETAILS - WINDOWS	s_sunv-006
SDR	STANDARD DETAILS - ROOFS	s_sunv-007
SDH	STANDARD DETAILS - HEATING	s_sunv-008
STR	STANDARD DETAILS - STAIRS	s_sunv-009

WOOD TRUSS

REVISIONS :



AMERICANA COVER SHEET

SUNBURY

ELEVATION "V"

DRAWN BY: GAPAGE: RIGHT

RELEASE DATE: 03-20-06

Maronda Systems
4005 Maronda Way
Sanford, FL 32771
(407)321-0064

Tomas Ponce P.E.
License No. 0050088

OCT 10 2007

SHEET:

OV

PLOT DATE: 27 AUG 2007

FILE COPY


FILE COPY

PLOT DATE: 27 AUG 2007

08-14-07 REV. CODE INFORMATION


1TM00301 ORA
3-1 1TM

THIS DRAWING WAS PRINTED BY USING THE "PLOT" COMMAND AND HAS BEEN REVIEWED BY SE, US, SI, MT, JO, LT, EB, UP, IT AND TT.

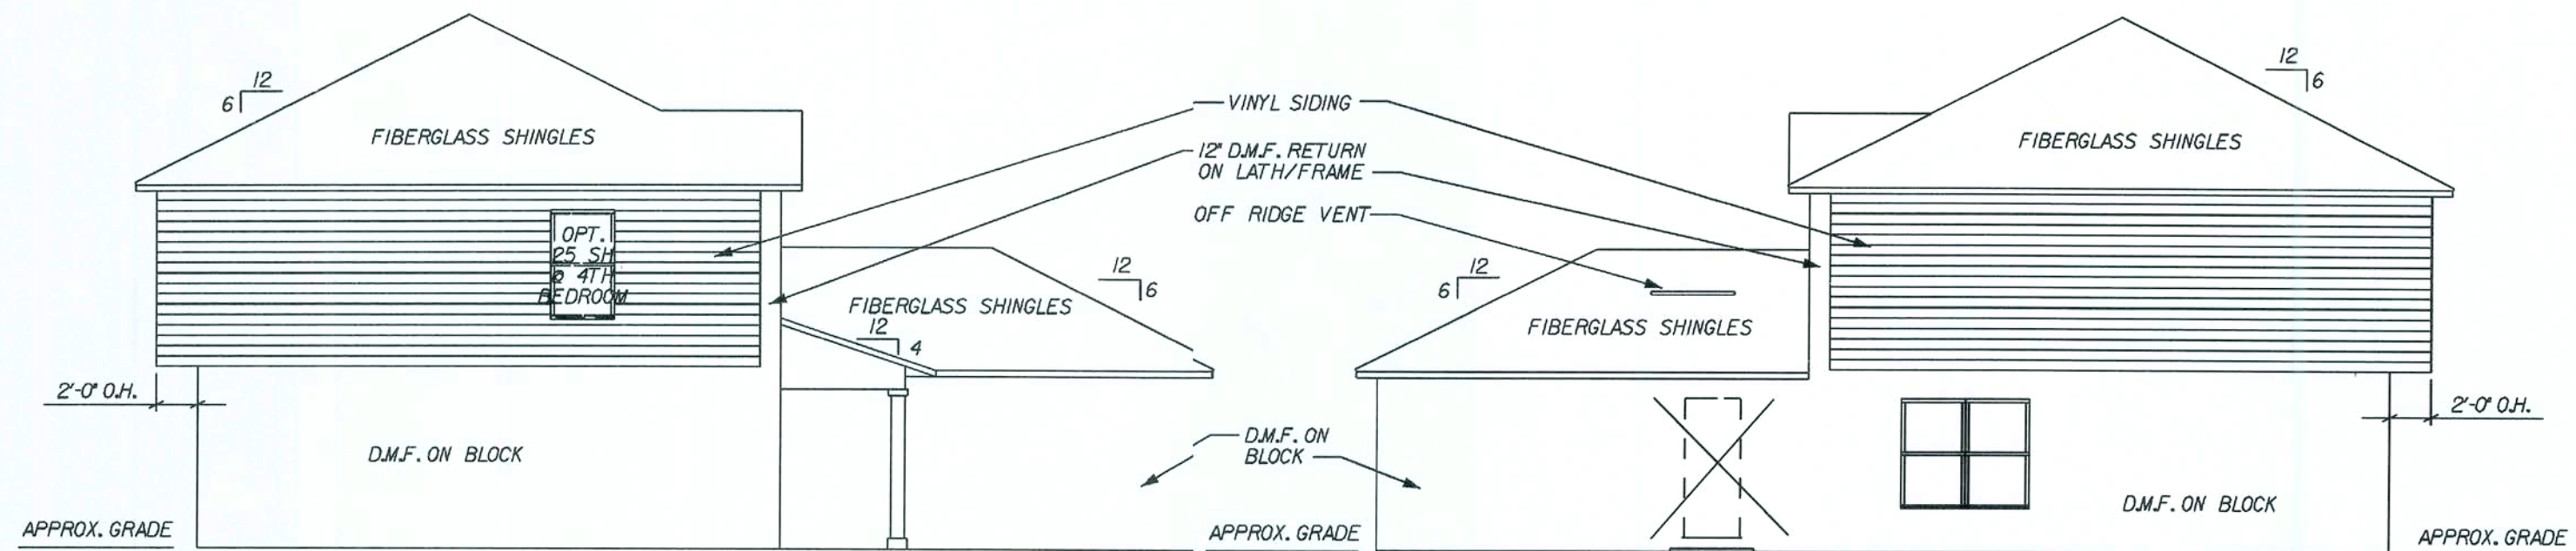


LEFT ELEVATION
SCALE: 1/8" = 1'-0"


RIGHT ELEVATION
SCALE: 1/8" = 1'-0"

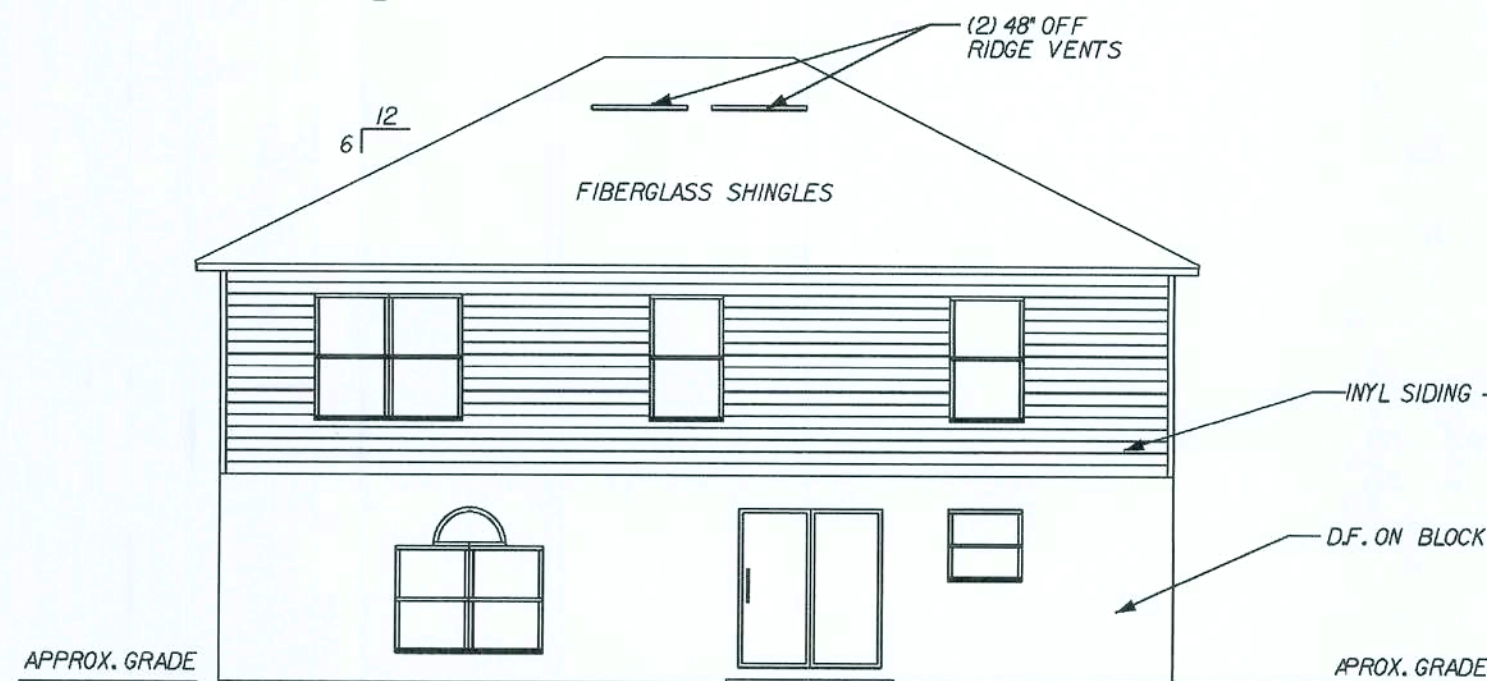

REAR ELEVATION
SCALE: 1/8" = 1'-0"

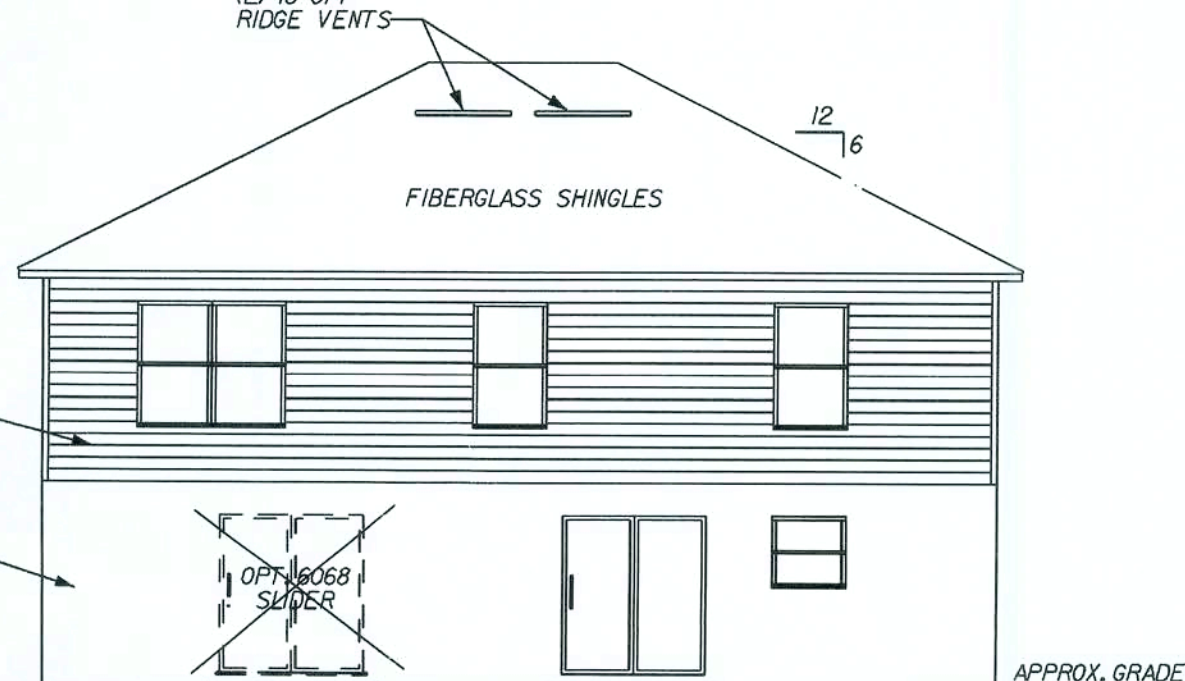


OPT. REAR ELEVATION
SCALE: 1/8" = 1'-0"

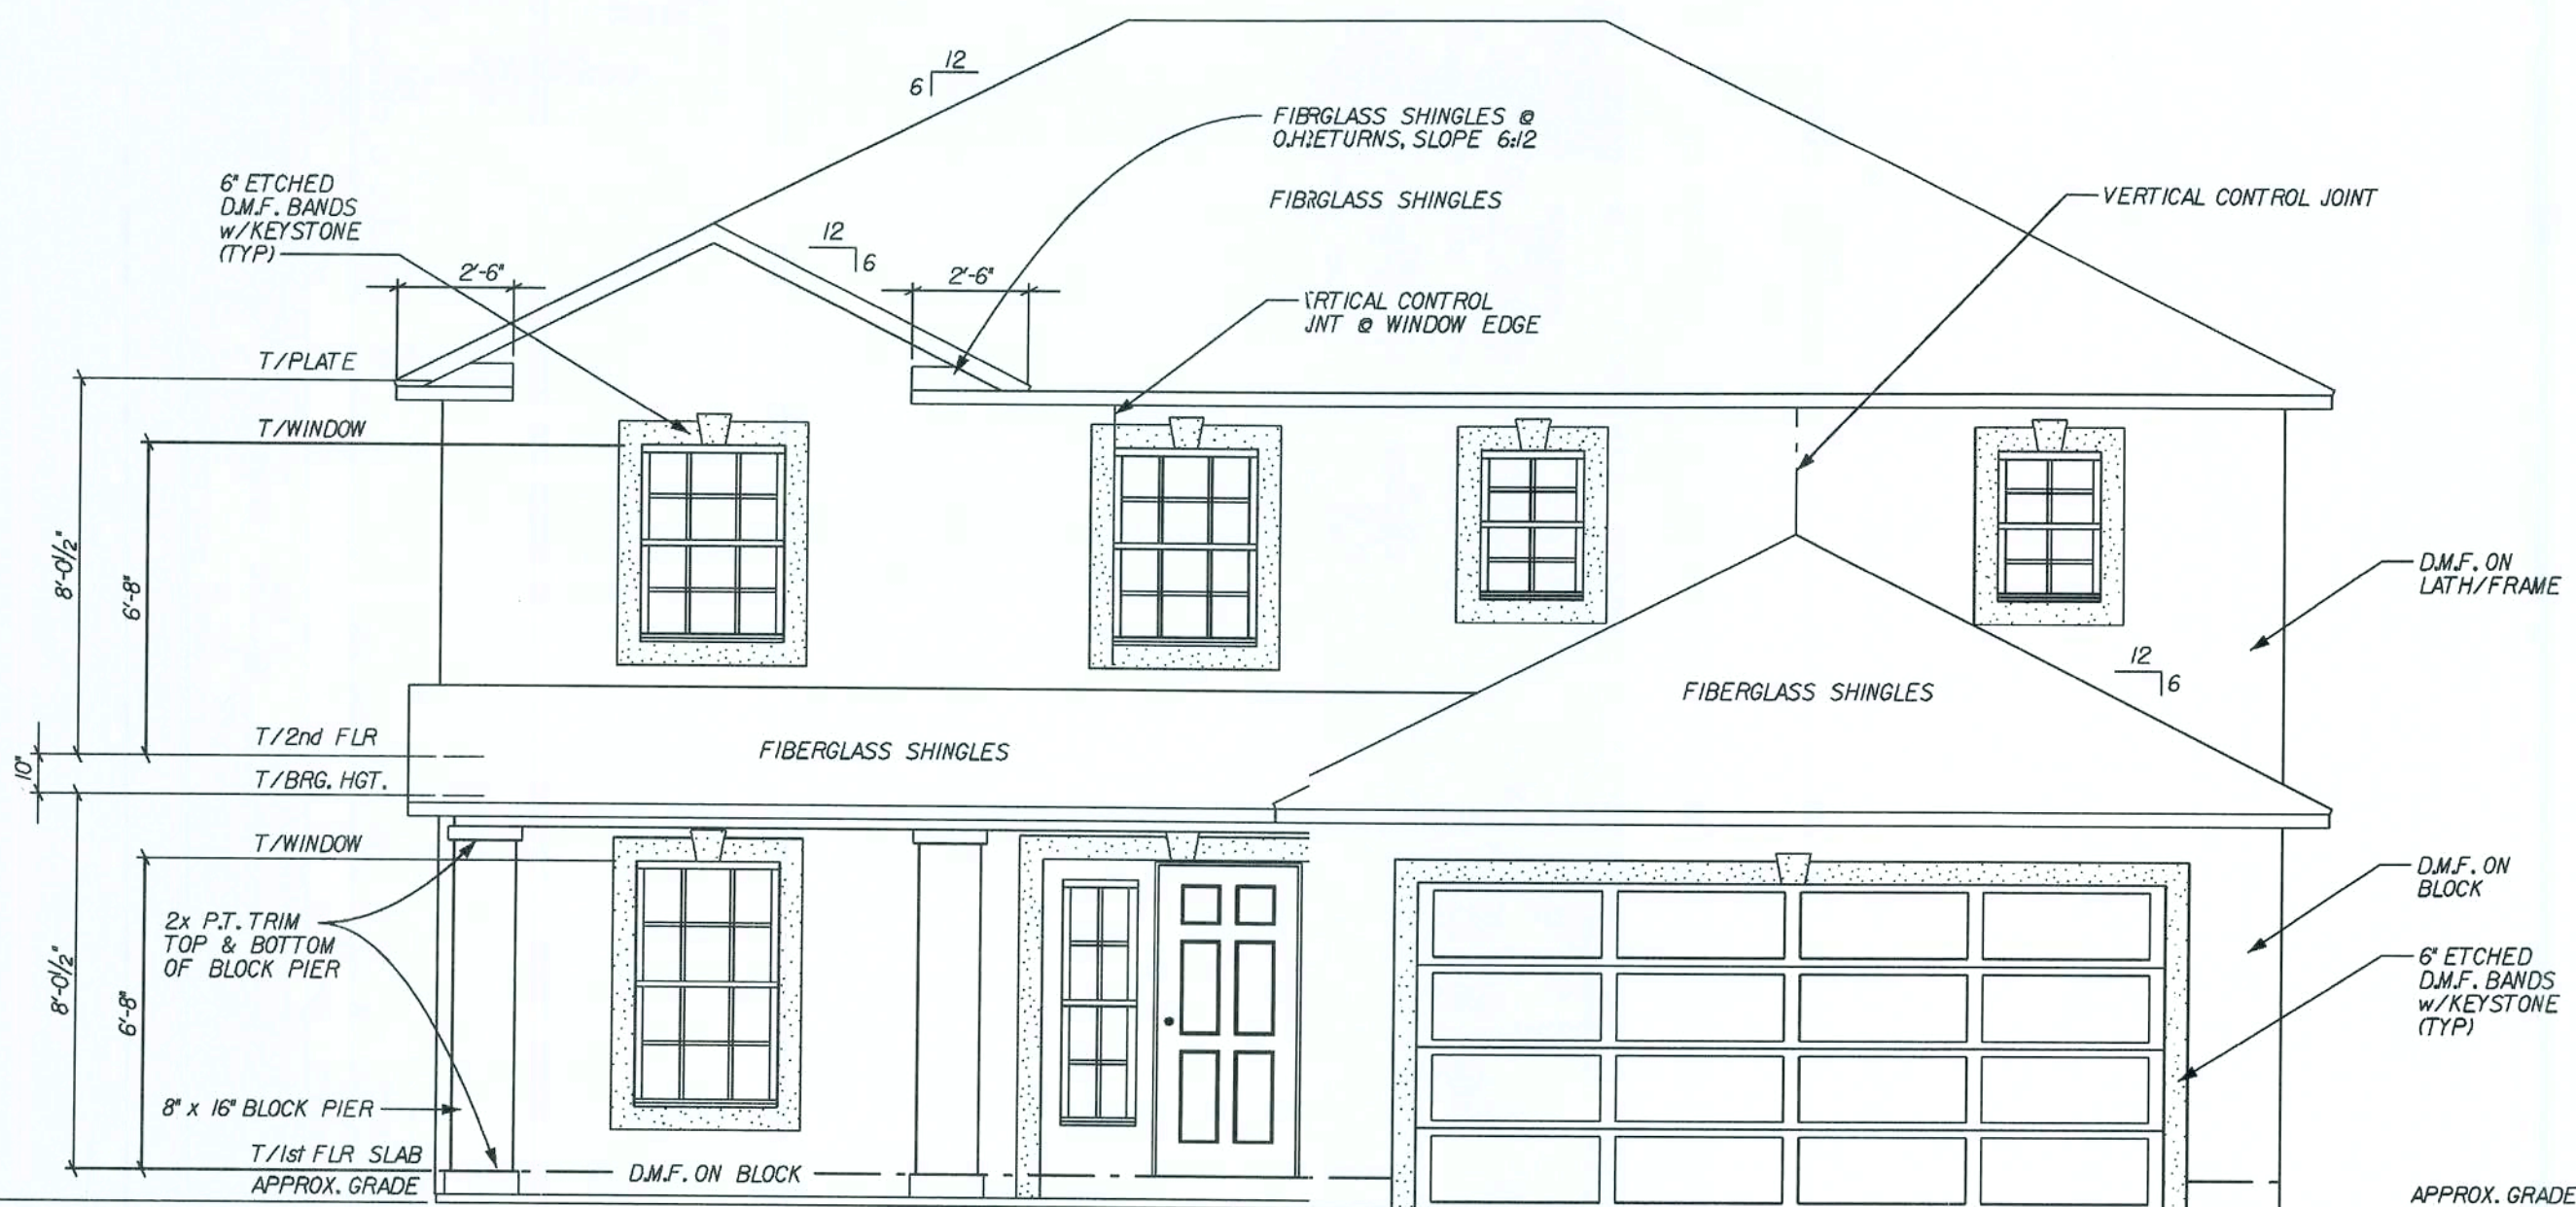

FRONT ELEVATION
SCALE: 1/4" = 1'-0"


GENERAL ELEVATION NOTES:

1. DMF = DECO MASONRY/STUCCO FINISH SHALL COMPLY WITH THE REQUIREMENTS OF ATSM C926 AND C1063.
2. EAVE & GABLE OVERHANGS 12" ALUM FASCIA AND SOFFITS. PLUMB CUT WITH LEVEL RETURNS.
3. 3/8" MIN. THICKNESS DMF OVER LATH/FRAME AND 1/2" MIN. THICKNESS OVER BLOCK
4. DMF/STUCCO INSTALLED OVER PAPER-BACKED LATH AND HOUSEWRAP @ ALL EXTERIOR WOOD FRAME CONSTRUCTION.

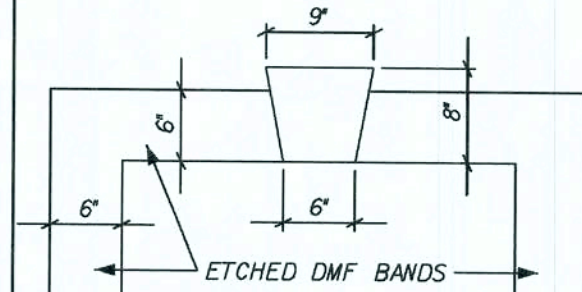

TYP. ETCHED KEYSTONE

SCALE: 3/4" = 1'-0"

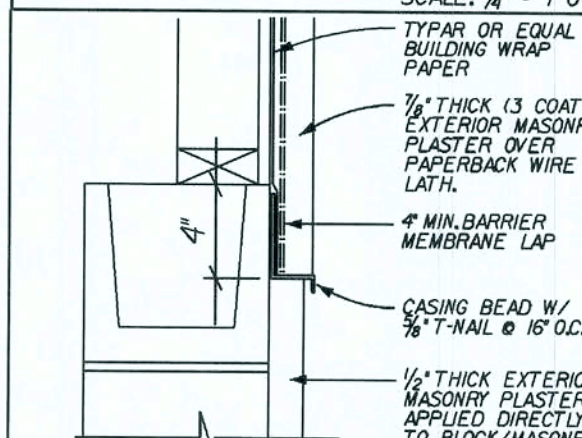

HORIZ. FRAME TO MASONRY JOINT
REVISED 12-11-06
SCALE: N.T.S.

REVISED 01-05-06	
08-01-06	REV. STUCCO DETAIL
09-22-06	REV. PORCH SLOPE/FIN. WINDOW
REVISIONS:	
Maronda Homes	
FLORIDA	
4005 MARONDA WAY SANFORD, FL 32771	
(407) 321-0064	
THIS STRUCTURE WAS DESIGNED IN ACCORDANCE WITH THE REQUIREMENTS OF THE FLORIDA BUILDING CODE 2004; RESIDENTIAL AND 2005, 2006 SUPPLEMENT	
AMERICANA	
EXT. ELEVATION	
SUNBURY-NEWBERRY	
ELEVATION "V"	
DRAWN BY:	RIGHT
GARAGE:	
RELEASE DATE:	03-20-06
Maronda Systems 4005 Maronda Way Sanford, FL 32771 (407) 321-0064	
Tomas Ponce P.E. License No. 0050068	
OCT 10 2007	
SHEET:	
IV	
PLOT DATE: 27 AUG 2007	

ALL FOOTING REBAR SHALL BE CONTINUOUS
(2) #5 BARS GRADE 40 STEEL w/ 3" MIN.
COVERAGE, U.N.O.

ALL VERTICAL REBAR, DOWN REBAR, DOWEL
REBAR AND BOND BEAM REINFORCEMENT
SHALL BE #5 BARS GRADE 40 STEEL

PLUMBING PASSING UNDER OR THROUGH A FOOTING SHALL BE ENCASED IN A PIPE TWO (2) SIZES LARGER THAN THE PLUMBING PIPE.


- - INDICATES FILLED CELL WITH REBAR
□ - INDICATES FILLED CELL WITHOUT REBAR

ALL CONCRETE GROUTED CELLS FILLED
w/ 3000 psl CONCRETE SHALL BE
CLEAR UNOBSTRUCTED CONTINUOUS
3" x 3" MIN. CELLS w/ (1) #5 BAR GRADE
40 STEEL TIED AT FOOTING UNTIL STEEL
PROVIDE INSPECTION HOLE AT BOTTOM
OF GROUTED CELL STACK.

TYPICAL CONCRETE SLAB: 3 1/2" DEEP
POURED 2500 psi CONCRETE SLAB w/
6x6 10' WIRE OR FIBER MESH ON VISQUEEN
VAPOR BARRIER w/ ALL JOINTS TAPED
OVER CLEAN COMPACTED (2000 psf, MIN)
TERMITE TREATED FILL

FOR INSTALLATION OF GROUND ROD,
SEE TYP. CONC. ENCASED ELECTRODE
DETAIL SHEET* FTG

SEE DRAWING * FPI FOR UNDERGROUND
PLUMBING AND MECH. CHASES FOR
LOCATIONS

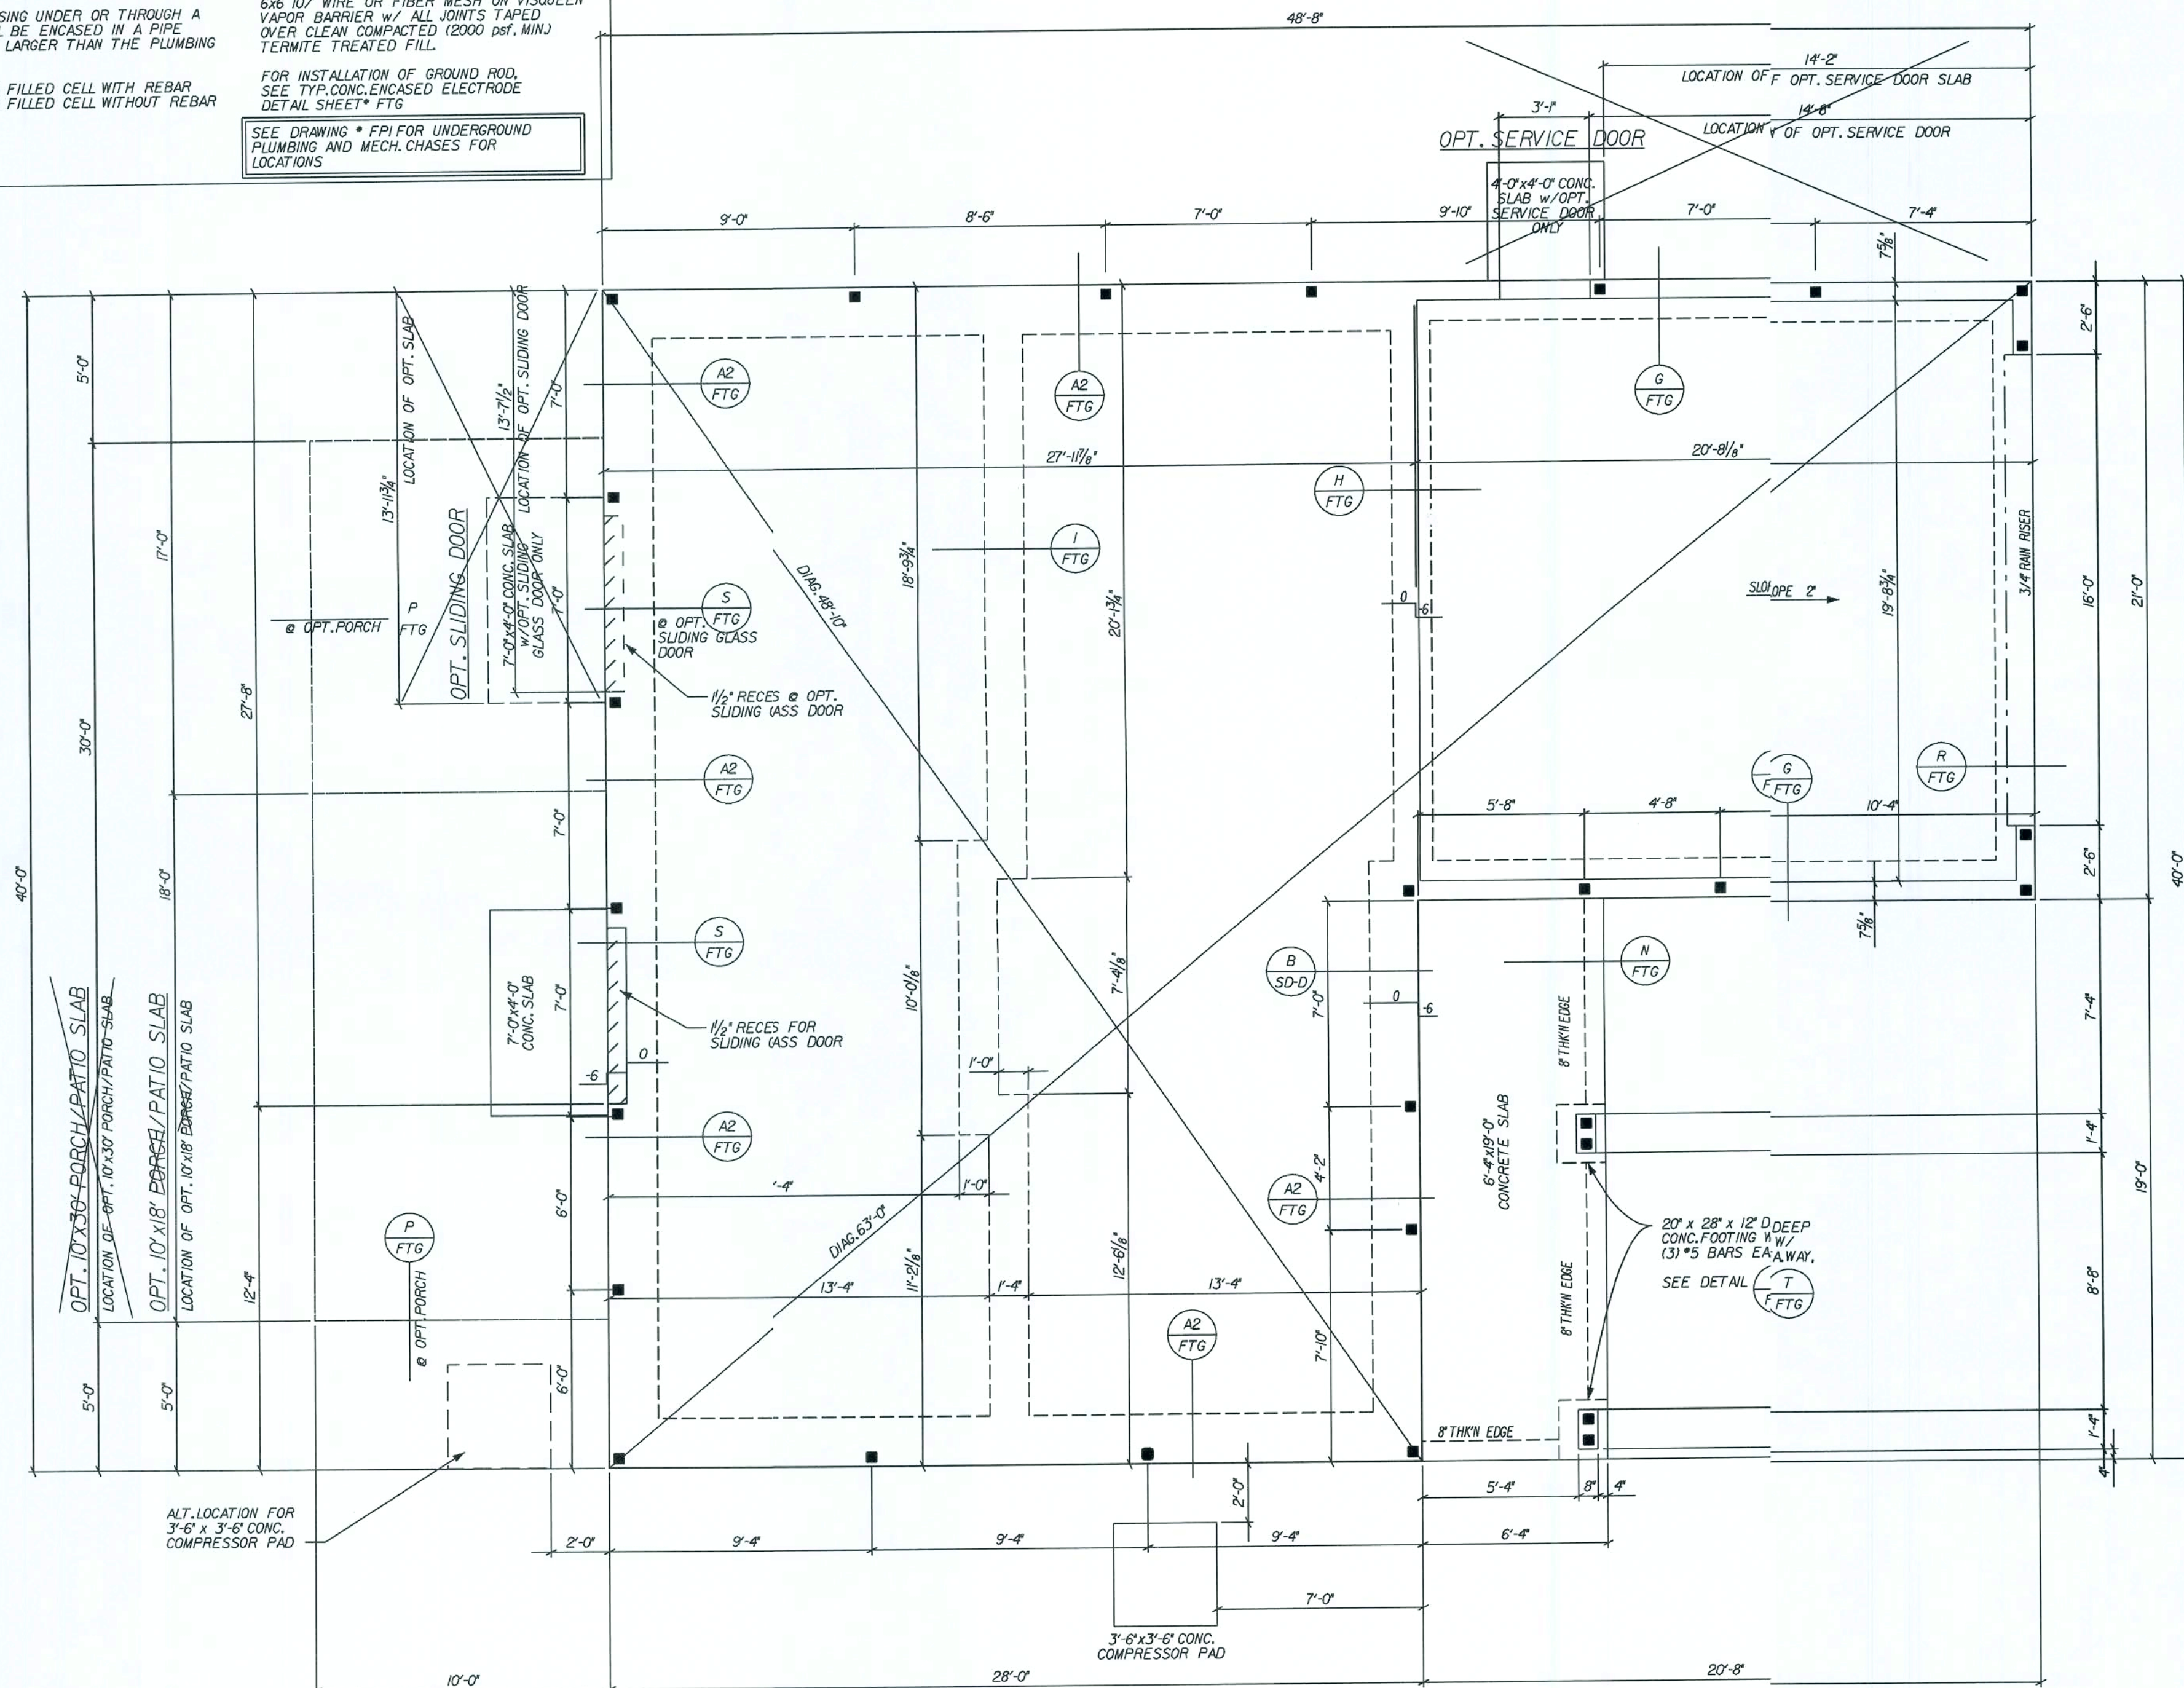

REVISIONS :

04-24-06	REVISED NOTE AT GARAGE DOOR
05-15-06	REV. NOTE AT PORCH COL
06-12-06	ADDED DOOR PAN DETAIL MARKER
09-22-06	REV FRONT PORCH TO 6'-4" DEPTH

COPYRIGHT © 2005 MARONDA HOMES

Call 1-800-777-7777
www.marondahomes.com

[illegible]

10 WITH HS1 AND ALL APPLICABLE LOADS.

08-14-07 REV. CODE INFORMATION

AMERICANA	FOUNDATION PLAN
-----------	-----------------

SUNBURY

ELEVATION "V"

DRAWN BY:	GARAGE:	RIGHT
-----------	---------	-------

RELEASE DATE: 03-20-06

Maronda Systems
4005 Maronda Way
Sanford, FL 32771
(407)321-0064

Tomas Ponce P.E.
License No. 0050068

OCT 10 2007

SHEET:

2.

07	11/10	2007
----	-------	------

FLORIDA BUILDING CODE 2004 : RESIDENTIAL

GENERAL FIRST FLOOR NOTES:

ALL EXTERIOR WALLS SHALL BE CONSIDERED SHEAR WALLS MINUS ALL WINDOW AND DOOR OPENINGS.

EXTERIOR WALLS TO BE 7 1/2" CONCRETE BLOCK w/ P.T. FURRING STRIPS IN A/C AREA. TOTAL WIDTH - 8 1/2"

EXTERIOR OPENING DIMENSIONS ARE TO FACE OF MASONRY OPENING.

INTERIOR LOAD BEARING WALLS TO BE 2x4 WOOD FRAME WALLS w/ STUDS @ 16" O.C. SEE STRUCTURAL WALL SCHEDULE SHEET *TRI

INTERIOR NON-LOAD BEARING WALLS TO BE NOMINAL 3/8" MTL STUD, 25 ga. U.N.D.

ALL WOOD NOT SEPERATED FROM AND/OR IN DIRECT CONTACT WITH CONCRETE OR MASONRY SHALL BE "PRESSURE TREATED WOOD"

SEE UNTEL SHEET FOR UNTEL SIZES OVER WINDOWS AND DOORS. PRECAST UNTELS BY CAST-CRETE.

ALL COMPOSITE BEAMS OVER WINDOW AND DOOR OPENINGS ARE TO BE 8" NOMINAL WIDTH AND 16" NOMINAL HEIGHT, U.N.D. THE 16" NOMINAL HEIGHT SHALL CONSIST OF AN 8" TOP COURSE (BOND BEAM BLOCK) FILLED w/ 3000 psi CONCRETE w/ (1) GRADE 40 CONTINUOUS HORZ. #5 REBAR AND AN 8" HIGH STRENGTH PRECAST UNTEL

LOWER COURSE WHICH SHA BE UNFILLED, U.N.D. FOR FILLED PRECAST UNTELS, USE 3000 psi CONCRETE w/ #5 REBAR. FOR REINFORCED PRECAST UNTELS, USE GRADE 40 REINFORCING STEEL

PROVIDE SAFETY GLAZING - T - TEMPERED ALL WINDOWS OVER BATH UBS. ALL WINDOWS WITHIN 24" O.A. DOOR SWING. ALL SLIDING GLASS DOORS: ALL FIXED GLASS LITES (ER 30 SQ.FT. ALL LITES WITHIN 18" OF TE FLOOR AND INDIVIDUAL PANE GREATER THAN 9 SQ.FT. ALL SHOWER ENCLOSURES.

PROVIDE AFCIs (arc-fault circuit interrupters) IN ALL DWELLING UNIT BEDROOMS PER NEC, SECTION 210-12

THE A/C DISCONNECT WILL BE LOCATED WITHIN 3 FEET OF THE COMPRESSOR.

SEE SHEET *WU FOR WINDOW AND UNTEL SCHEDULES AND DETAILS

PROVIDE HEADER w/ (1) 2x4 JACK AND (1) 2x4 STUD, EACH SIDE OF OPENING (NO STRAPPING REQUIRED, U.N.D.) HDR TO BE NO.2 SYP SEE PLAN FOR SIZE.

ALL DRYWALL TO BE 1/2" THICK, U.N.D.

SC DOOR - 20 MINUTE FIRE RATED DOOR, MIN.


SQUARE FOOTAGE:

1st FLOOR LIVING	1120 SQ. FT.
2nd FLOOR LIVING	1103 SQ. FT.
TOTAL LIVING	2223 SQ. FT.
GARAGE AREA	434 SQ. FT.
COVERED ENTRY	114 SQ. FT.
TOTAL AREA	2771 SQ. FT.

OPENING PRESSURES 125mph:

A	B
+28J5 / -30.055	+23.7 / -27.6
C	D
+28J5 / -37.7	+24.9 / -29.7

REVISED 02-09-05

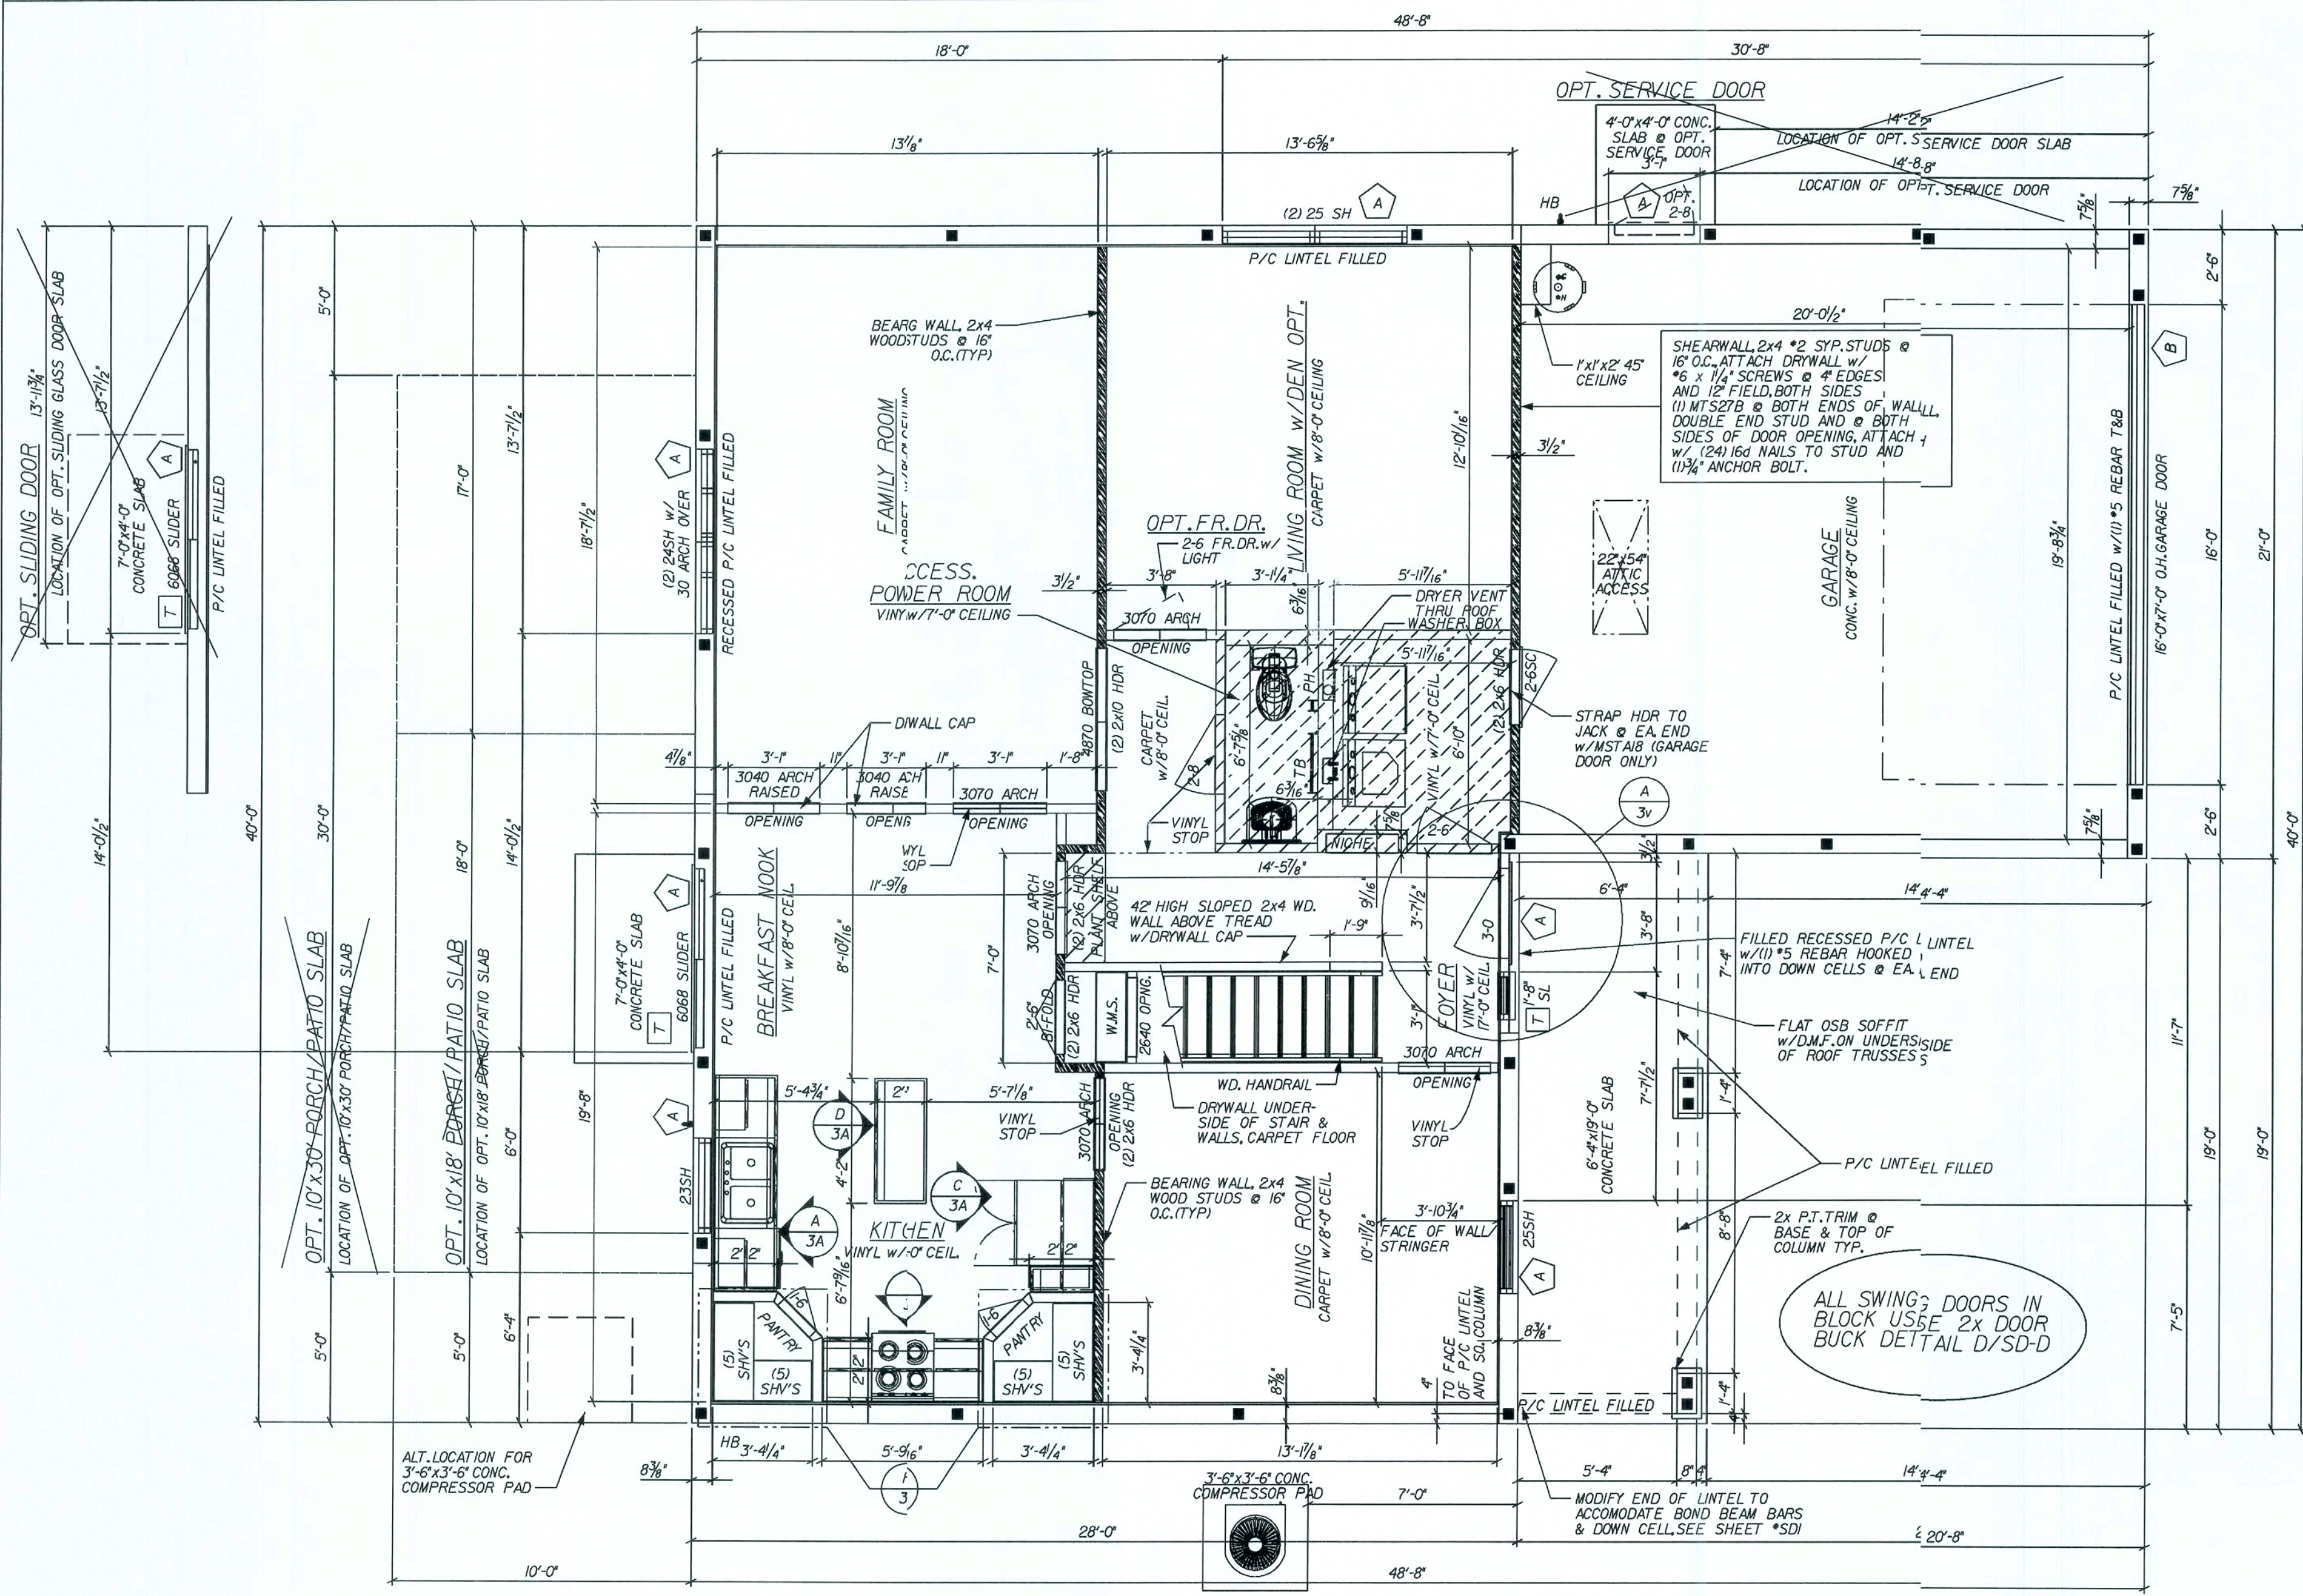

Maronda Homes

SUNBURY

Maronda Systems
4005 Maronda Way
Sanford, FL 32771
(407)321-0064

Tomas Ponce P.E.
License No. 0050068

OCT 10 2007

SHEET:

3v

REVISIONS:

12-14-06 REV. SERVICE DOOR SWING

08-14-07 REV. CODE INFORMATION

FLORIDA BUILDING CODE 2004 : RESIDENTIAL

FASTENERS SCHEDULE USING 3/16" X 2 1/4" TAPCONS THROUGH BUCK INTO BLOCK

NOTE 1) 1/2 WIDE: 2 FASTENERS IN HEADER-JAMB
 NOTE 2) 2 WIDE: 2 FASTENERS IN HEADER-JAMB
 NOTE 3) 3 WIDE: 3 FASTENERS IN HEADER-JAMB
 NOTE 4) 2 HIGH: 2 FASTENERS IN EASIDE JAMB
 NOTE 5) 3, 4 OR 5 HIGH: 3 FAST. EASIDE JAMB

NOTE 6) 6 HIGH 26 3/4" : 4 FASTENERS IN EACH SIDE JAMB
 NOTE 7) 438 WINDOW INTO FRAME OPENING: *10 X 1 3/4" SCREWS
 NOTE 8) SGD FASTENED WITH: *10 1 3/4" PANHEAD ALL HOLES SILLS 3/16" X 1 3/4" ANCHORS EVERYHOLE

WINDOW NOTES

F.O. WIDTH IS FROM JACK TO SILL.
 F.O. HEIGHT IS FROM SILL TO BEAM.
 M.O. WIDTH IS FROM BLOCK TO BLOCK.
 M.O. HEIGHT IS FROM LIP OF SILL TO PRECAST.
 1st DIMENSION IS ALWAYS WIDTH.
 UNIT OF MEASURE IS INCH.

ATTENTION

SCHEDULES FOR NORANDEX WINDOW FASTENERS AND CAST-CRETE LINTELS AS SHOWN ARE TAKEN DIRECTLY FROM TABLES SUPPLIED BY THE RESPECTIVE MANUFACTURERS AND ARE PROVIDED FOR CONVENIENCE ONLY.

NORANDEX SERIES (MO)437-(FO)438 WINDOW SIZE CHART

SERIES 500/502 SGD DOOR OPENINGS

SIZE	M.O.	FAST.	SIZE	M.O.	FAST.
6068	75 1/2 X 81 1/4	8	6080	75 1/2 X 97 3/4	8

SERIES (MO)437 - (FO)438 OPENINGS

SIZE	SINGLE M.O.	FAST.	DOUBLE M.O.	FAST.	SIZE	SINGLE F.O.	FAST.	DOUBLE F.O.	FAST.
					1H3	26 X 37 1/8	7		
23	37 3/4 X 38 3/8	2.5			24/5	36 1/2 X 55 3/4	7		
25	37 3/4 X 63	2.5	74 3/4 X 63	2.5	25	36 1/2 X 62 1/2	7	73 3/4 X 62 3/8	7

HALF ROUND MULLED TO UNIT - SERIES (MO)437 - (FO)438 OPENINGS

SIZE	SINGLE M.O.	FAST.
(2) 24 w/ 3'-0" CT	74 3/4 X 71 5/8	2.5, 7

SPECIALTY WINDOWS - SERIES (MO)437 - (FO)438 OPENINGS

SIZE	SINGLE F.O.	FAST.
1-8 SL	19 3/8 X 59 3/8	7

MATERIALS

1. f'c precast lintels = 3500 psi.
 2. f'c prestressed lintels = 6000 psi.
 3. f'c grout = 3000 psi w/ maximum 78 aggregate.

4. Concrete masonry units (CMU) per ASTM C90 w/ minimum net area compressive strength = 1900 psi.


5. Rebar provided in precast lintel per ASTM A615 GR60. Field rebar per ASTM A615 GR40 or GR60.

6. Prestressing strand per ASTM A416 grade 270 low relaxation.


7. 7/32 wire per ASTM A510.

Mortar per ASTM C270 type M or S.

TYPICAL GARAGE DESIGNATION

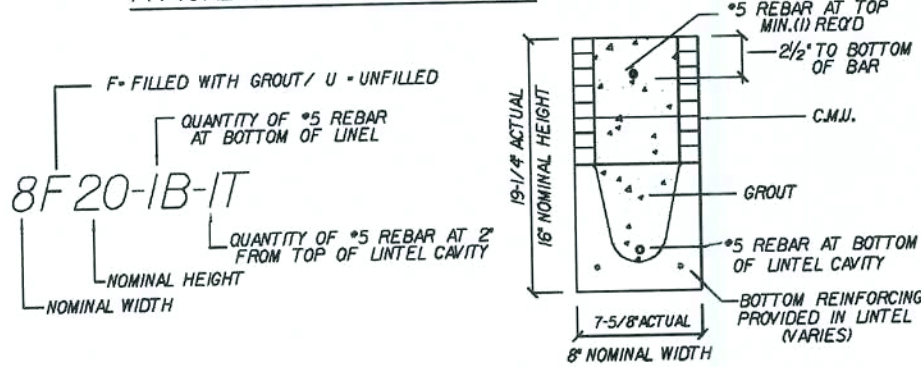


TYPICAL DESIGNATION

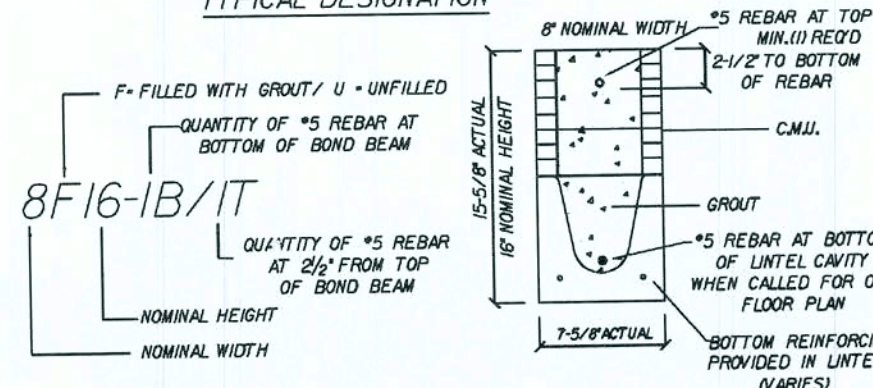

REVISED 12/29/04

CAST-CRETE LINTEL SCHEDULE

LTEL NO.	LENGTH	TYPE	APPLIED LOADS (PLF)		SAFE LOADS		COMMENT
			GRAVITY	UPLIFT	GRAVITY	UPLIFT	
1	7'-6"	8F14-0B/IT	138	219	2459	1962	RECESSED
2	4'-6"	8U16-0B/IT	92	166	1599	2724	-
3	4'-6"	8U16-0B/IT	92	166	1599	2724	-
4	7'-6"	8F16-0B/IT	138	219	2632	1634	-
5	7'-6"	8F14-0B/IT	138	219	2459	1962	RECESSED
6	7'-6"	8F16-0B/IT	138	219	2632	1634	-
7	17'-4"	8F20-1B/IT	138	219	1326	732	GARAGE DOOR
DI	7'-6"	8F16-0B/IT	138	214	2632	1634	OPT. SLIDING DOOR
SI	4'-6"	8U16-0B/IT	138	219	1599	2724	OPT. GARAGE SERVICE DR.
P1	10'-6"	8F8-0B/IT	33	220	1247	914	OPT. PORCH
P2	14'-8"	8F8-0B/IT	330	220	458	239	OPT. PORCH
P3	14'-8"	8F8-0B/IT	330	220	458	239	OPT. PORCH
P4	10'-6"	8F8-0B/IT	33	220	643	530	OPT. PORCH
P5	8'-8"	8F8-0B/IT	112	215	752	591	FRONT PORCH
P6	10'-6"	8F8-0B/IT	112	215	643	530	FRONT PORCH
P7	6'-6"	8F8-0B/IT	112	215	1238	835	FRONT PORCH

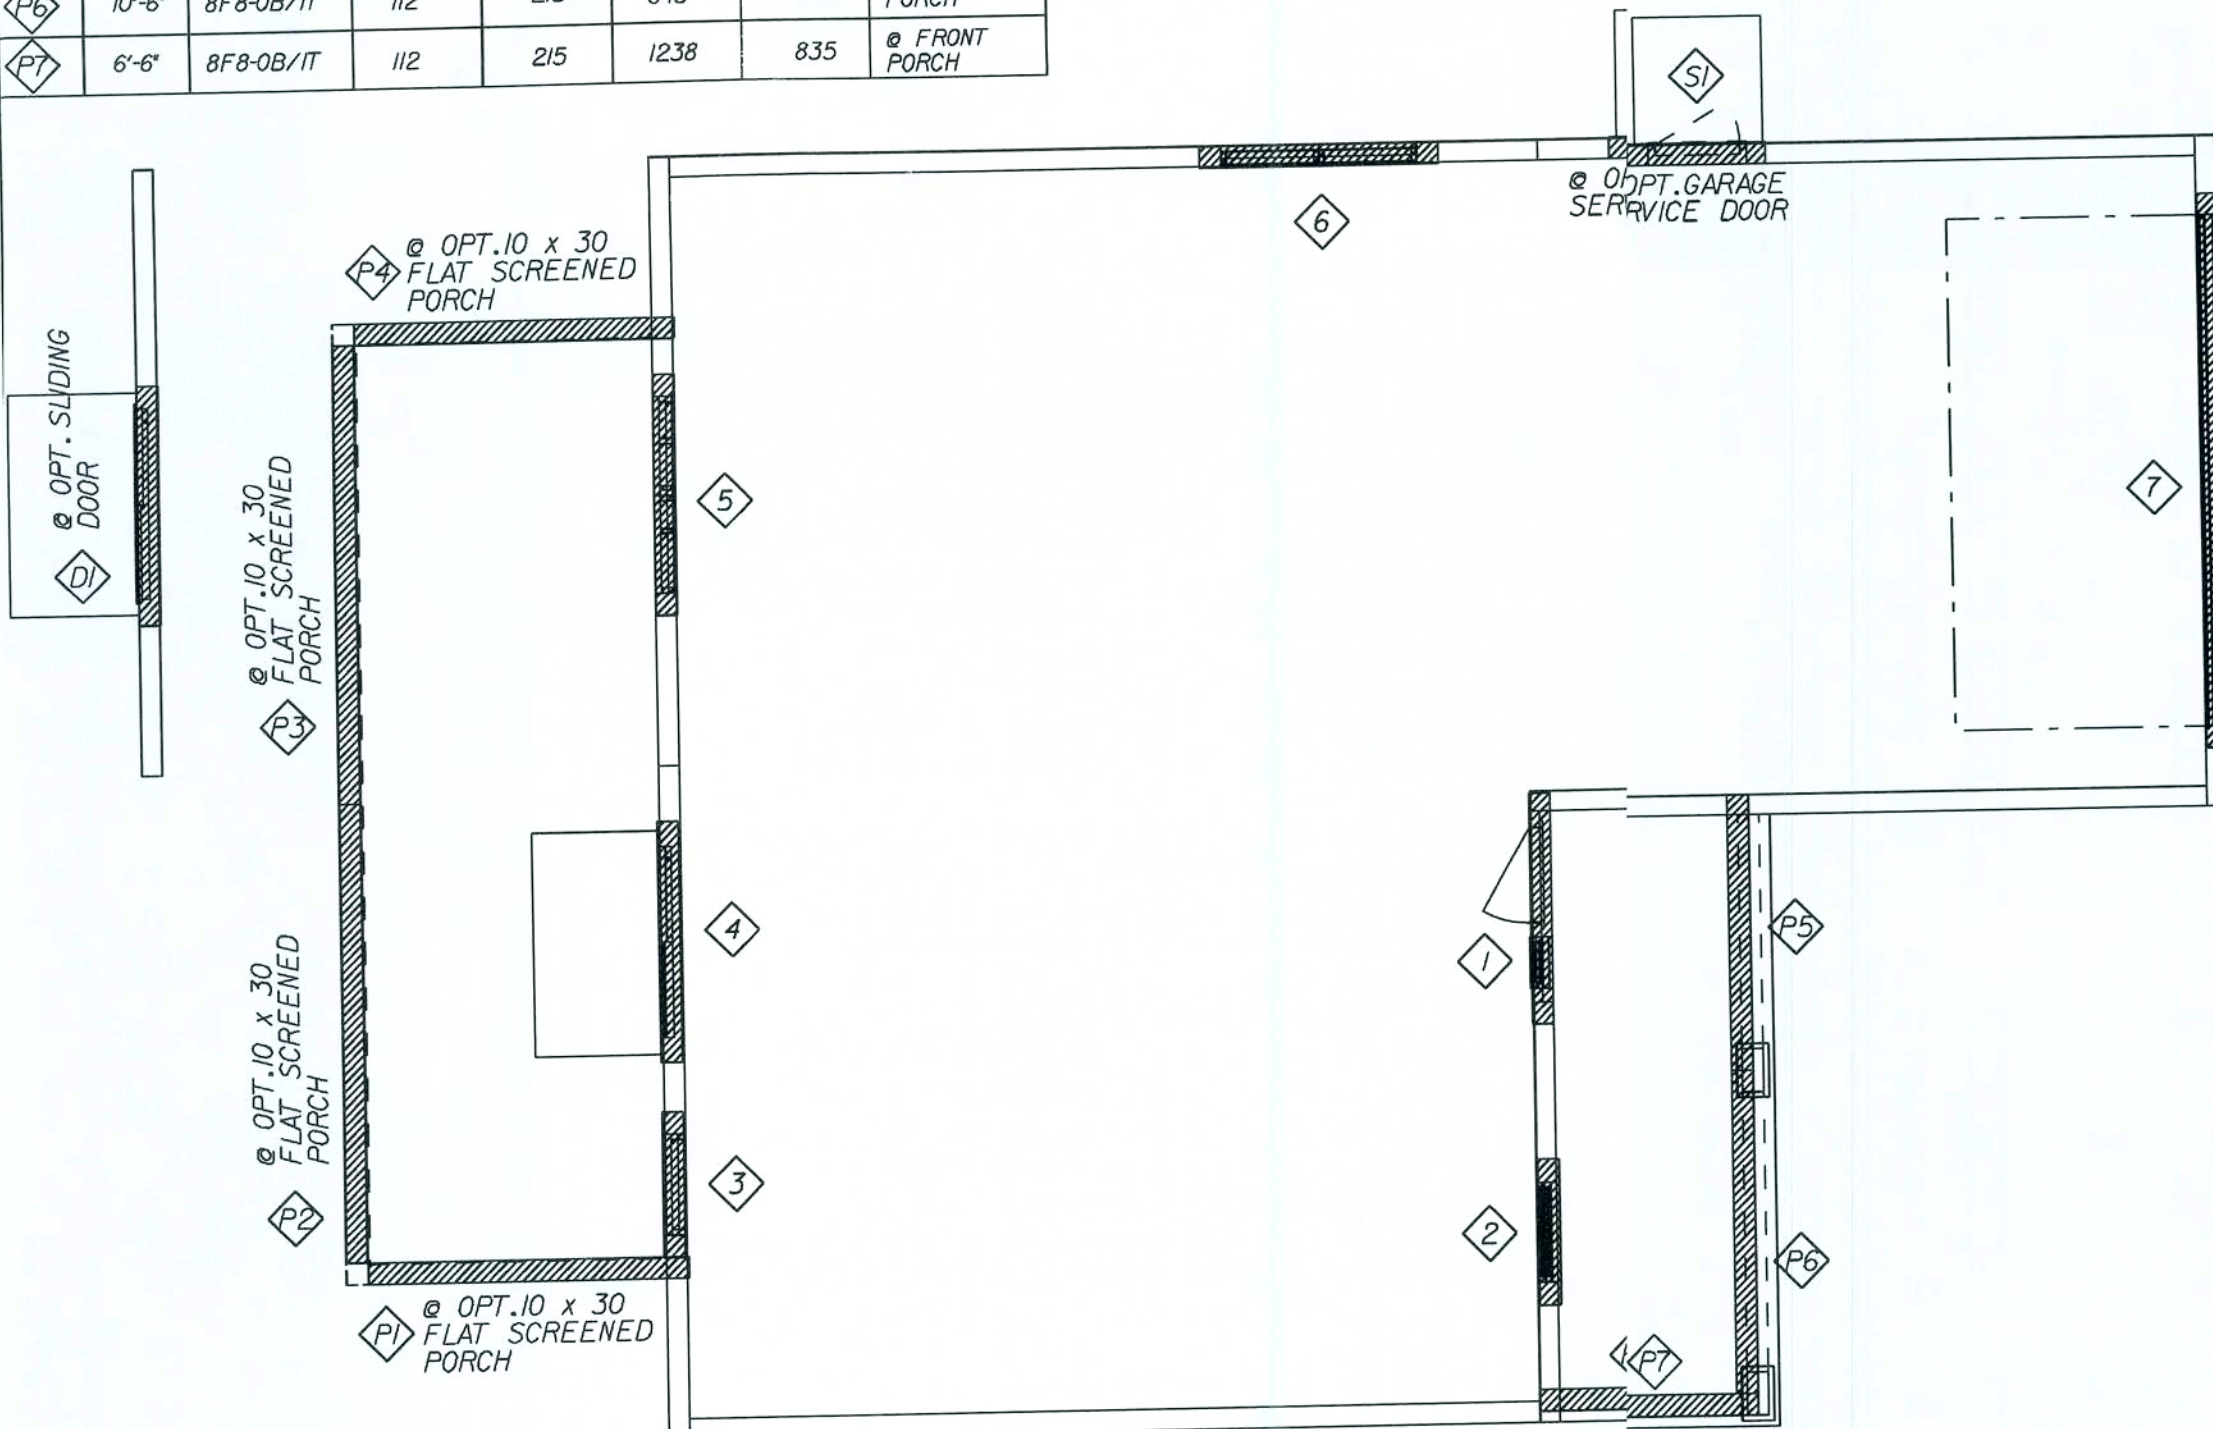

THE SPECIFIED LINTELS ON SHEET WLI ARE MANUFACTURED BY CAST-CRETE CORP. ALTERNATE MANUFACTURED LINTELS ARE AVAILABLE "BY OTHERS". SOLE AND FULL RESPONSIBILITY IS RETAINED BY THE SUB-CONTRACTOR IN THE SELECTION OF THE ALTERNATE LINTELS AS HAVING EQUAL TO OR GREATER THAN THE ACTUAL GRAVITY AND UPLIFT LOADS THAT ARE LISTED ON THIS HOUSE SPECIFIC WLI LINTEL SCHEDULE.

REVISED 04-02-07

FLORIDA BUILDING CODE 2004 : RESIDENTIAL

Maronda Homes

AMERICANA WINDOW/LINTEL

SUNBURY

ELEVATION "V"

GARAGE: RIGHT

125 MPH

RELEASE DATE: 03-20-06

10-27-50

Maronda Systems
 4005 Maronda Way
 Sanford, FL 32771
 (407)321-0064

Tomas Ponce P.E.
 License No. 0050068

OCT 10 2007














SHEET:

WLI/V

PLOT DATE: 27 AUG 2007

REVISIONS :

08-14-07 REV. CODE INFORMATION

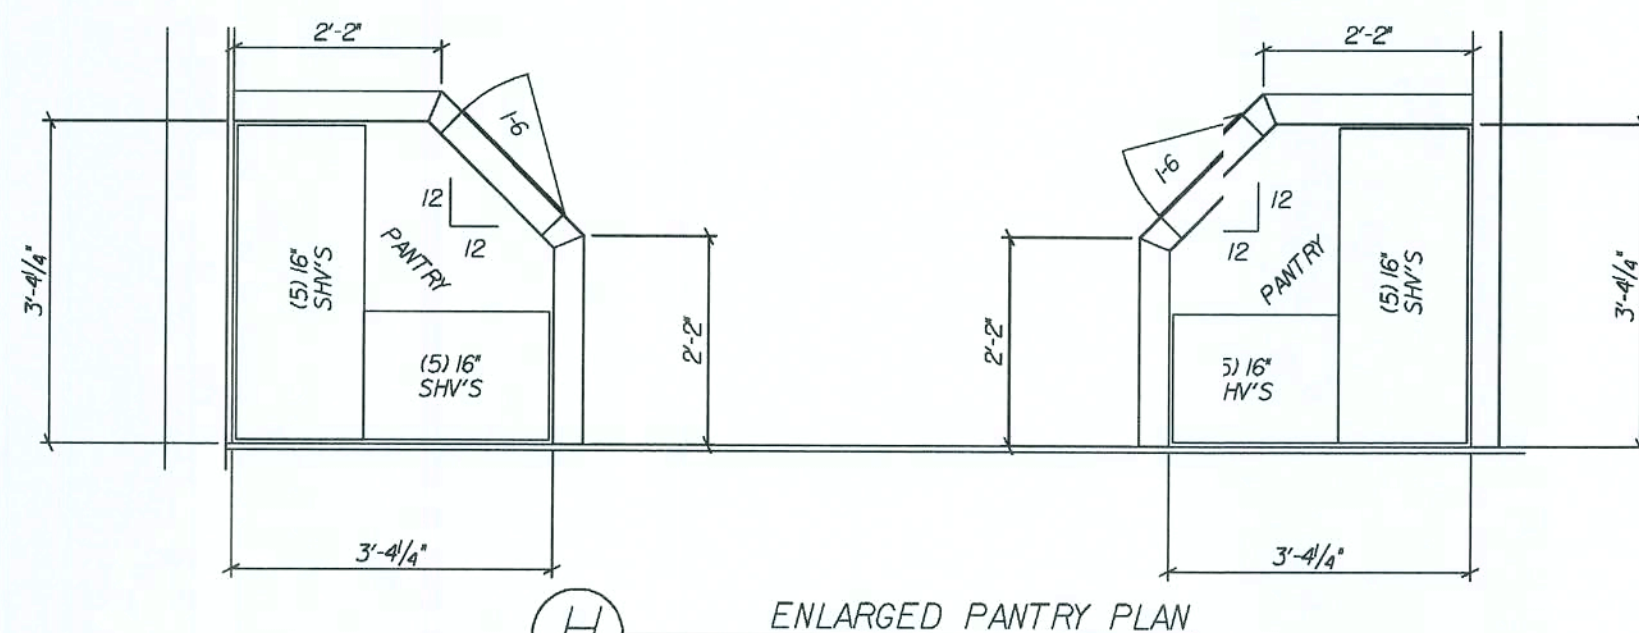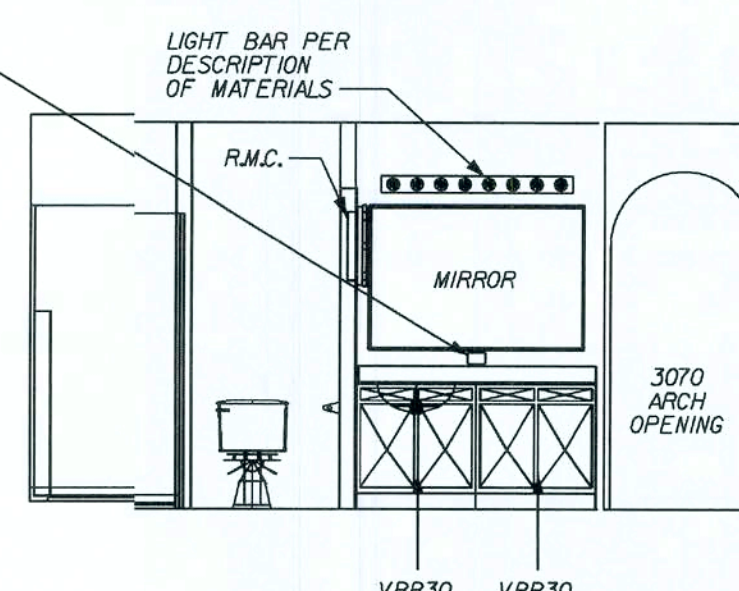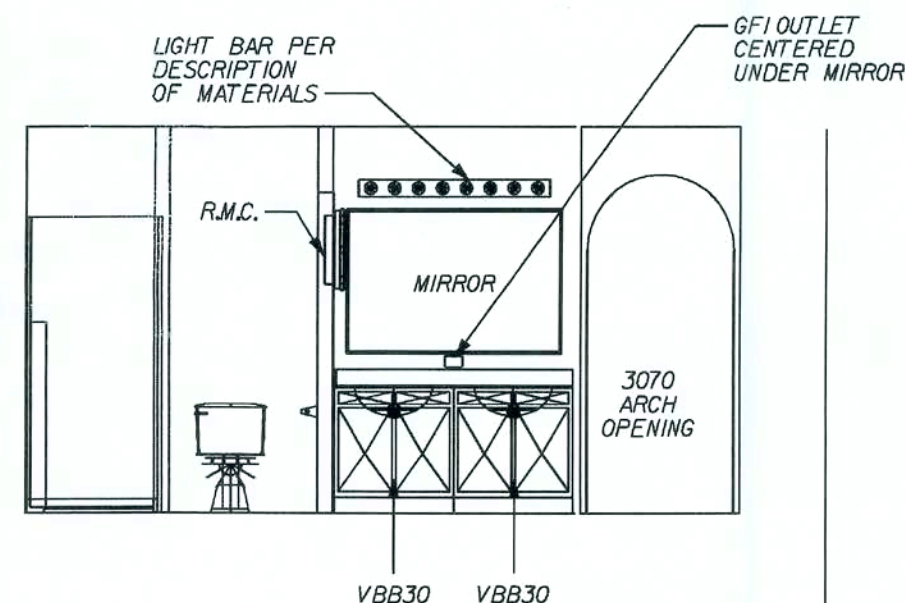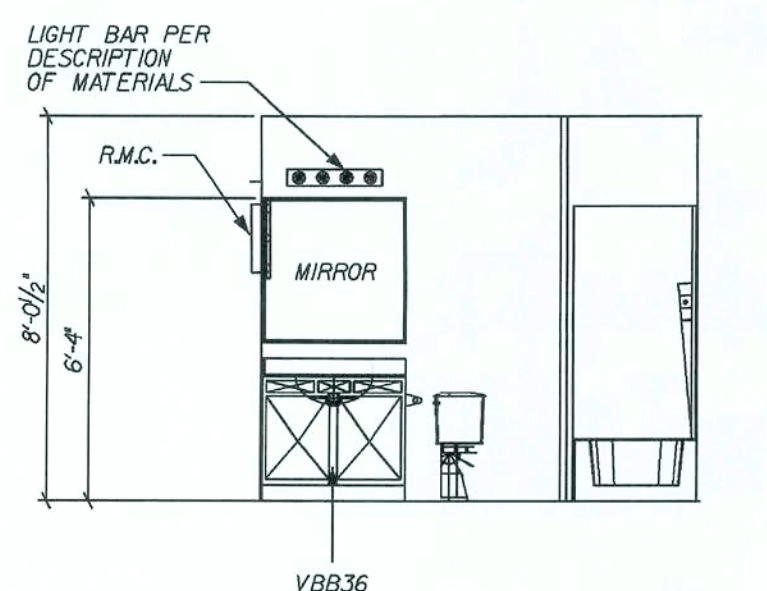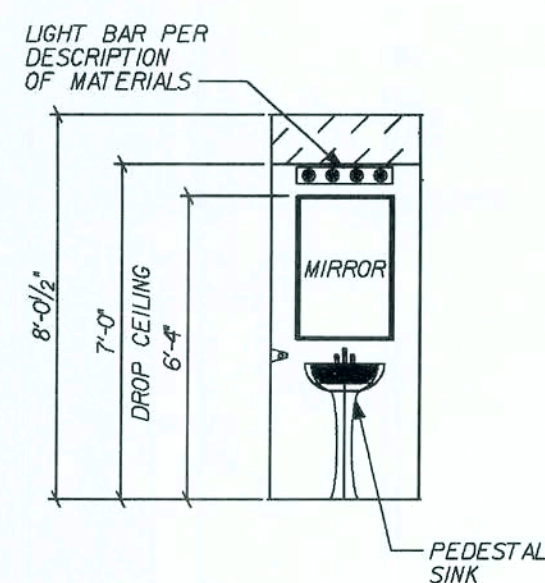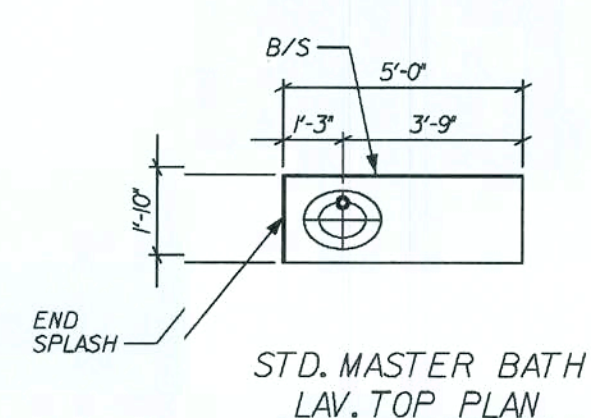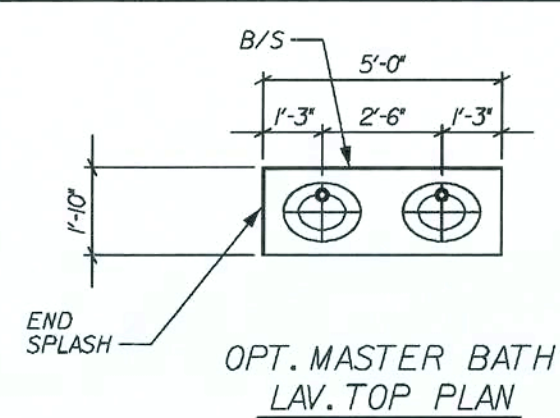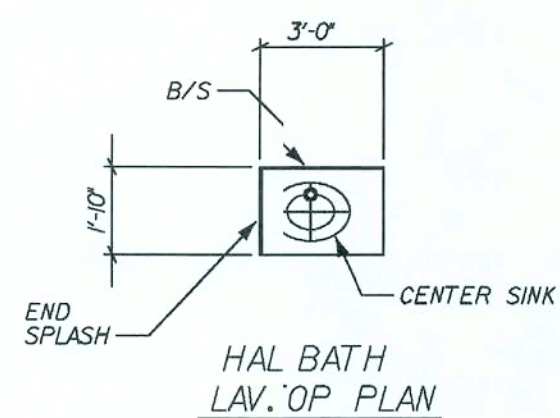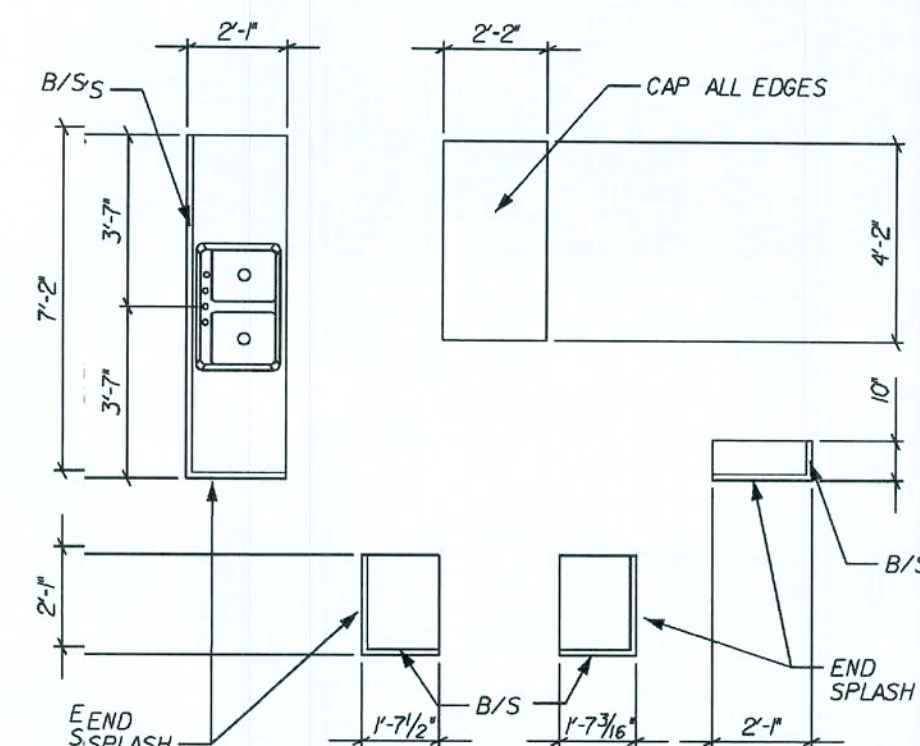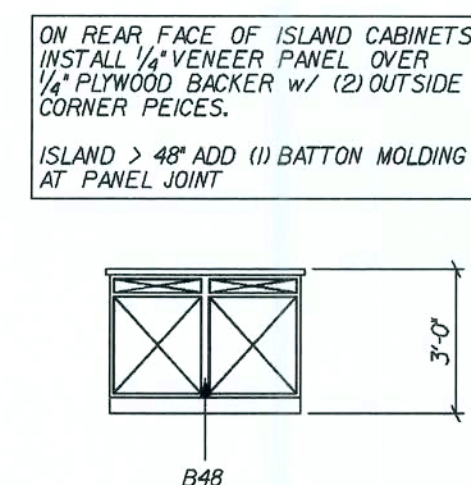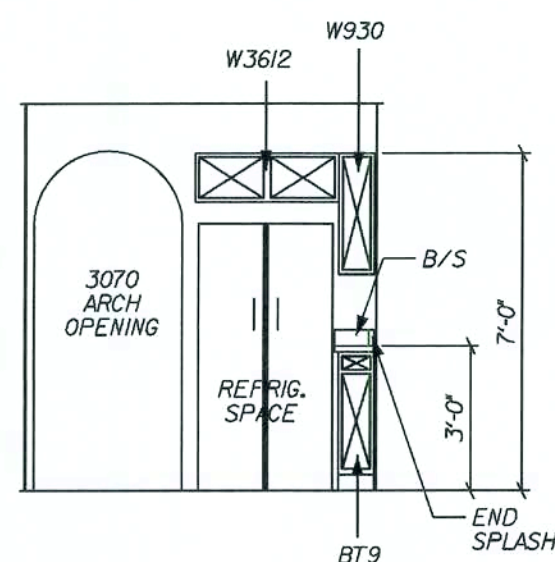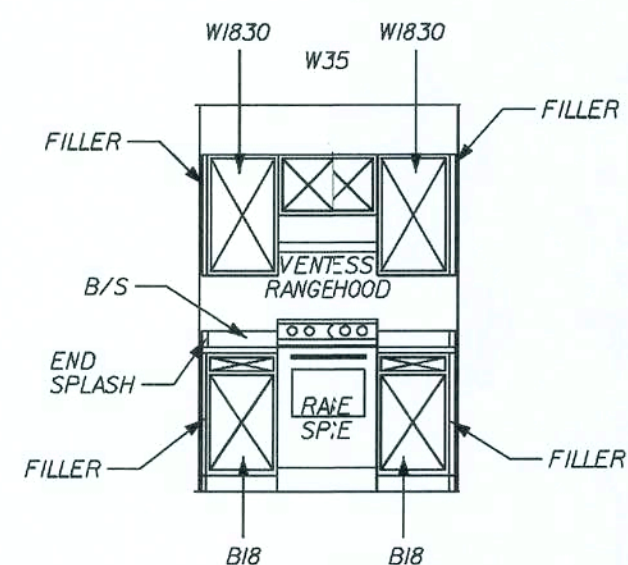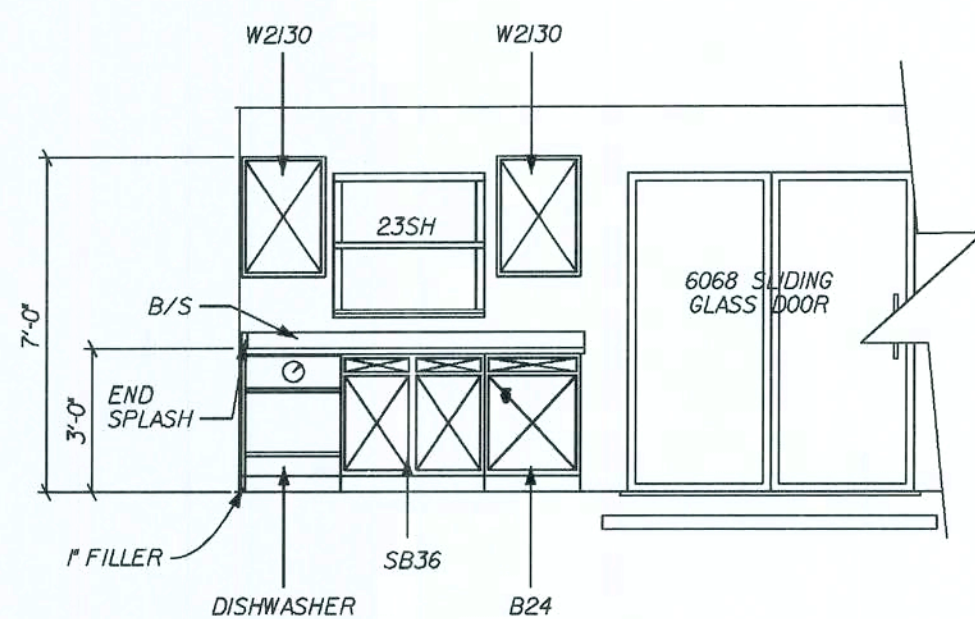

REVIEWS :	
	09/12/06 REV. KITCHEN CABINETS/FILLERS

5

COPYRIGHT © 2005 MARONDA HOMES

Maronda Homes

FLORIDA: THIS STRUCTURE WAS DESIGNED IN ACCORDANCE AND MEETS THE REQUIREMENTS OF THE FLORIDA BUILDING CODE 2004 ; RESIDENTIAL AND 2005, 2006 SUPPLEMENT	(407) 321-0064	4005 MARONDA WAY	SANFORD, FLORIDA
--	-----------------------	-------------------------	-------------------------

AMERICANA

INTERIOR ELEVATIONS

SUNBURY-NEWBERRY

SUNBUR Y-NEWBERRY

DRAWN BY:	GARAGE:	RIGHT
-----------	---------	-------

DRAWN BY: 10-08-04


7.27.50

PILOT DATE: 27 AUG 2007

SHEET:

3A

FLORIDA BUILDING CODE 2004 : RESIDENTIAL

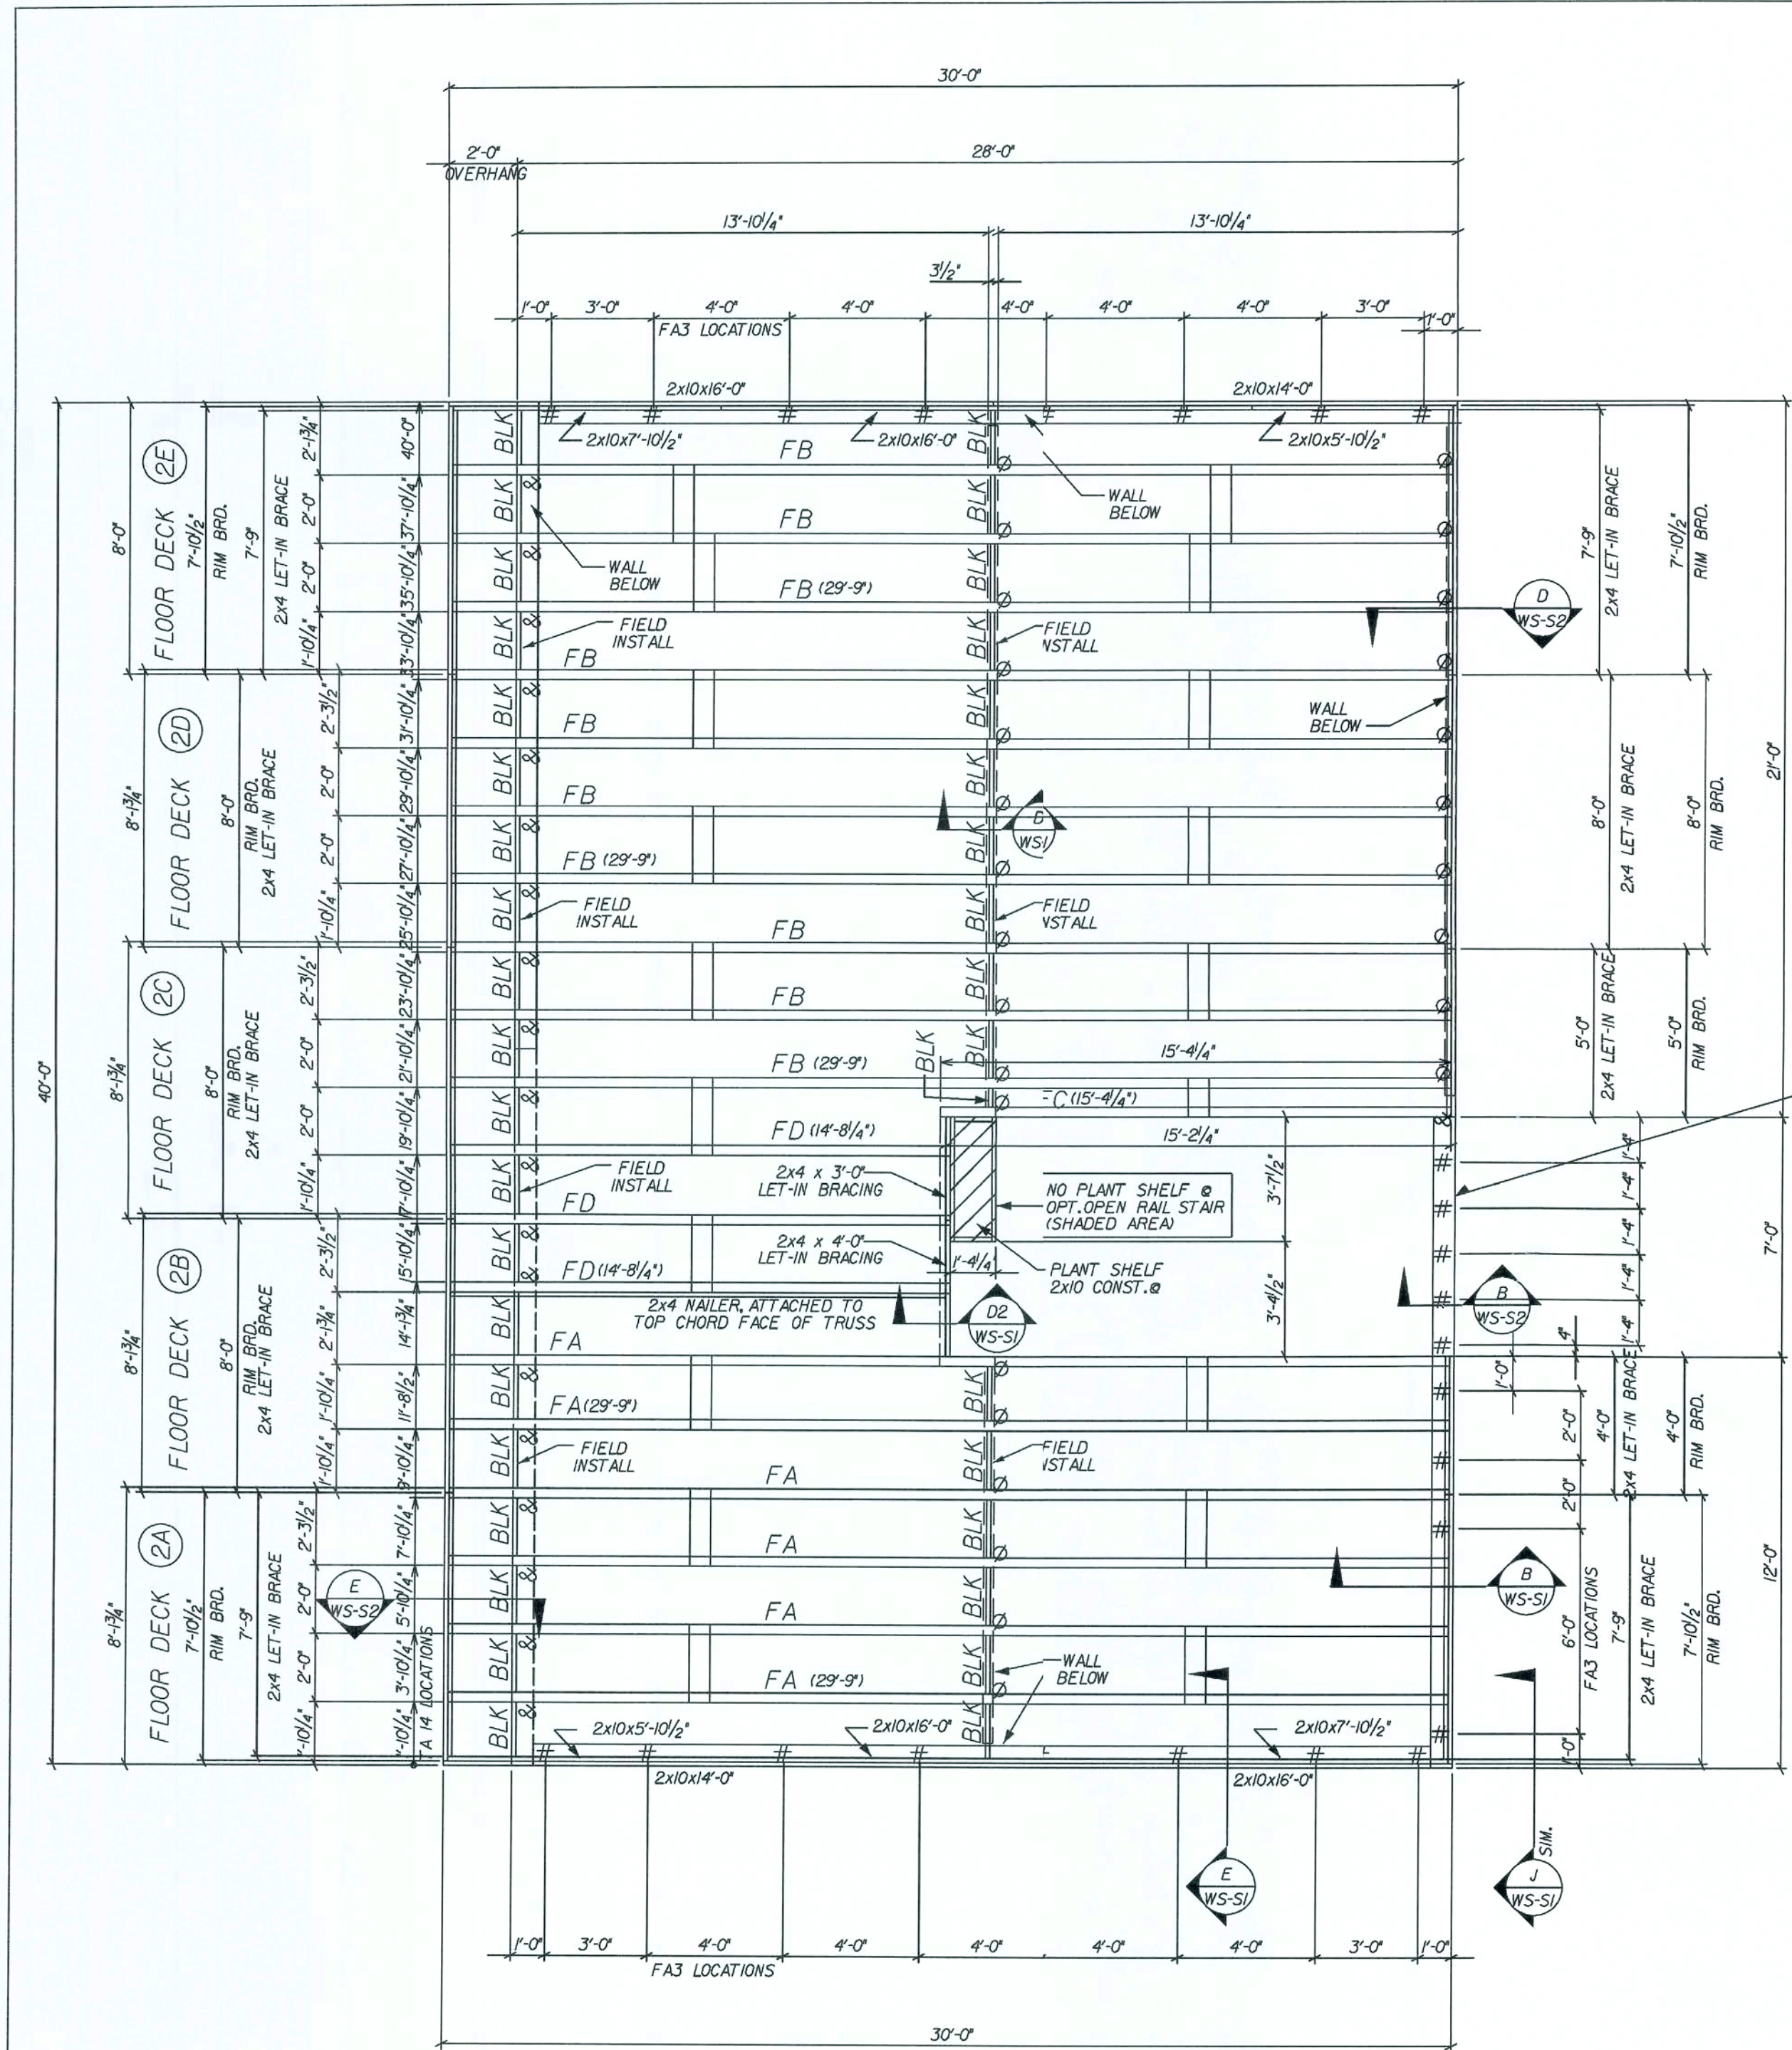

ERECTION/INSTALLATION NOTES

WARNING!

THE ERECTION/INSTALLATION CONTRACTOR SHOULD PROVIDE ADEQUATE RIGGING (CRANE, TAGLINES, SPREADER BARS) FOR SUFFICIENT CONTROL DURING LIFTING AND PLACEMENT TO ASSURE SAFETY TO PERSONNEL AND TO PREVENT DAMAGE TO FLOOR DECK PANELS AND PROPERTY.

NOTE:

ALL FLOOR DECK PANELS UP TO 30' KEEP LINE ANGLE AT CRANING POINTS AT 60° OR LESS.

ALL FLOOR DECK PANELS 30' TO 60' ATTACH FLOOR DECK PANEL TO SPREADER BAR WITH LINES THAT SLOPE 1 INWARD OR "TOE-IN" LINES THAT "TOE-OUT" COULD CAUSE FLOOR DECK PANEL TO BUCKLE.

FLOOR FRAMING NOTES:

9/4" DEEP WOOD FLOOR TRUSSES @ 24" O.C., U.N.D.

2x10 WOOD RIM BOARD

DESIGN LOADS:

- TC LIVE LOAD = 40 psf
- TC DEAD LOAD = 10 psf
- BC DEAD LOAD = 5 psf
- TOTAL LOAD = 55 psf

DEFLECTION:

- LL = L/360
- TL = L/240

ROOF LOADS ASSUMED TO BE BEARING ON PERIMETER WALLS ONLY.

FLOOR SHEATHING:

3/4" T&G WOOD DECKING GLUED & NAILED w/ 7d x 2 1/4" SCREW SHANK NAIL @ 4" O.C. EDGES AND 8" O.C. FIELD (TYP.) OR 16ga x 1 1/4" STAPLE @ 2" O.C. EDGES AND 4" O.C. FIELD. SEE SHEET *FDO, GLUE MUST BE INCLUDED IN THE GROOVE OF EACH PANEL AND BTWN SHEATHING AND TRUSSES.

FLOOR CONNECTORS:

- # FA3, RIM BOARD CONNECTION DETAIL *B/WS-SI & LADDER TRUSS CONNECTION DETAIL *E/WS-SI
- Ø TYPICAL ATTACHMENT TO BEARING WALL w/ (2) 10d NAILS, TOE-NAILED. SEE DETAIL D/WS-SI
- BLK SOLID WOOD FIRE BLOCKING SEE DETAIL F/WS-SI
- * LPTA, SEE DETAIL SHEET B/WS-S2
- & T&A, SEE DETAIL SHEET E/WS-S2

FLOOR FRAMING:

ITEM	DESCRIPTION
RIM BRD.	2 x 10
FA - FD	9/4" WOOD TRUSS


FA3 @ STAIRWAY

ELEVATION G, I, J, L, M, R, T, V ONLY

ATTACH WALL TO BLOCK w/ FA3 @ 16" O.C.

ELEVATION H, S ONLY

INSTALL NO FA3

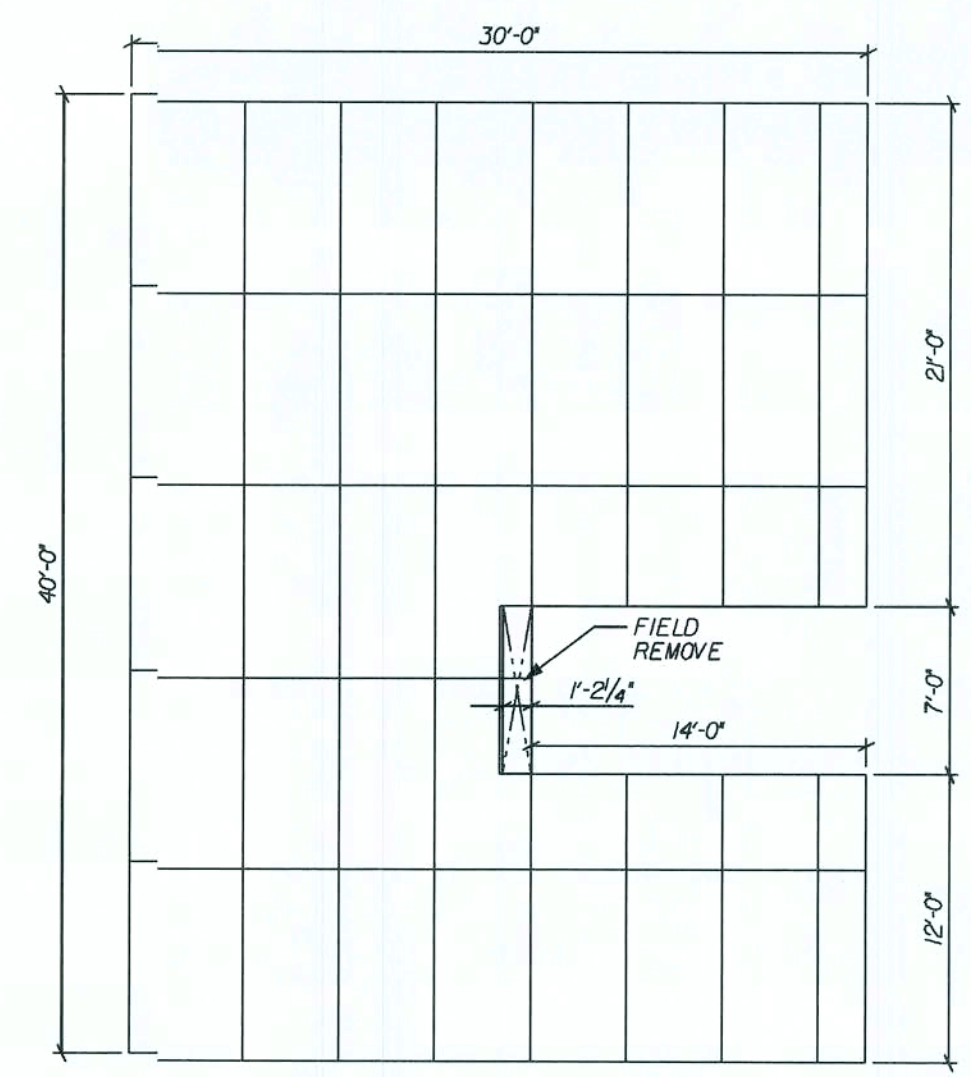

REVISED 05-02-07 NAIL SPACING

REVISIONS:	DATE	DESCRIPTION
01-04-06	MOVED SBI @ BRG. WALL DECK A	
02-15-06	REV. WOOD TRUSS FLOOR FRAMG	
09-28-06	ADDED RUNNING DIM'S FOR T&A	
02-16-07	CHANGE LPTA'S TO FA3	
04-24-07	REMOVED GABLE TRUSS	
08-20-07	ADDED LET-IN BRACE	
08-20-07	FLOOR INSTALL FIRE BLOCKING	

Maronda Homes

FLORIDA

THIS STRUCTURE WAS DESIGNED IN ACCORDANCE WITH THE REQUIREMENTS OF SECTION 903.0 OF THE FLORIDA BUILDING CODE 2004, RESIDENTIAL AND 2005, NATIONAL RESIDENTIAL CODE 2006, FOR GUST, HIDE EXPOSURE B, ENCLOSED BUILDING. ALL CONNECTORS HAVE BEEN CHECKED TO WITHSTAND ALL APPLICABLE LOADS.

4005 MARONDA WAY SANFORD, FL 32771 (407) 321-0064

AMERICANA FRAMING PLAN

SUNBURY

2nd FLOOR FRAMING PLAN

DRAWN BY: J. PITCOCK GARAGE: RIGHT

RELEASE DATE: 02/15/07 125 MPH

Maronda Systems
4005 Maronda Way
Sanford, FL 32771
(407) 321-0064

Tomas Ponce P.E.
License No. 0050068

OCT 10 2007

SHEET:

FDO

38 SHEETS - 4x8 SHEATHING

SECOND FLOOR SHEATHING LAYOUT


SEE SHEET * WL FOR
SCHEDULES AND DET.

ALL BEDROOM WINDOWS ARE CONSIDERED
EGRESS UNLESS OTHERWISE NOTED

SEE SHEET * WL FOR WINDOW AND LINTEL
SCHEDULES AND DETAILS

REVISED 02-09-05

REVISED 05-23-07

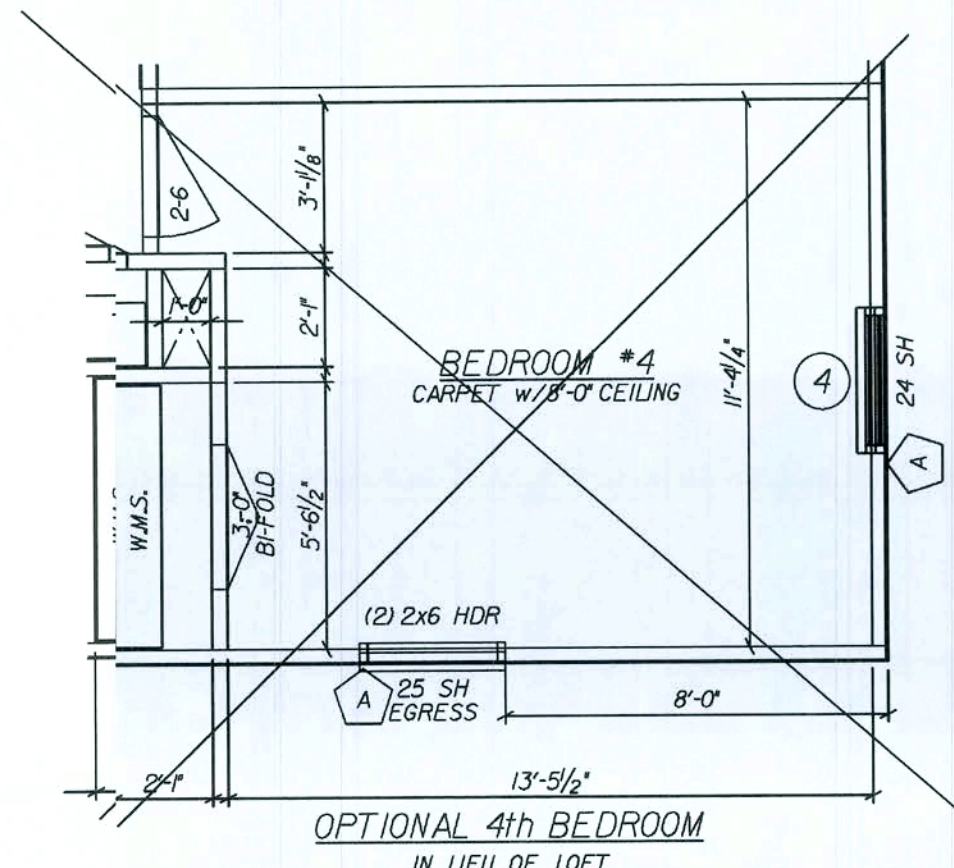

OPTIONAL 4th BEDROOM
IN LIEU OF LOFT

08-14-07 REV. CODE INFORMATION

10 WITH HSI AND ALL AFFEABLE LOADS;
 m:\V\Novises 05\supbun\25\supv-125.004




10.27.53

OCT 10 2007

4V

FLORIDA BUILDING CODE 2004 : RESIDENTIAL

PLOT DATE: 27 AUG 2007

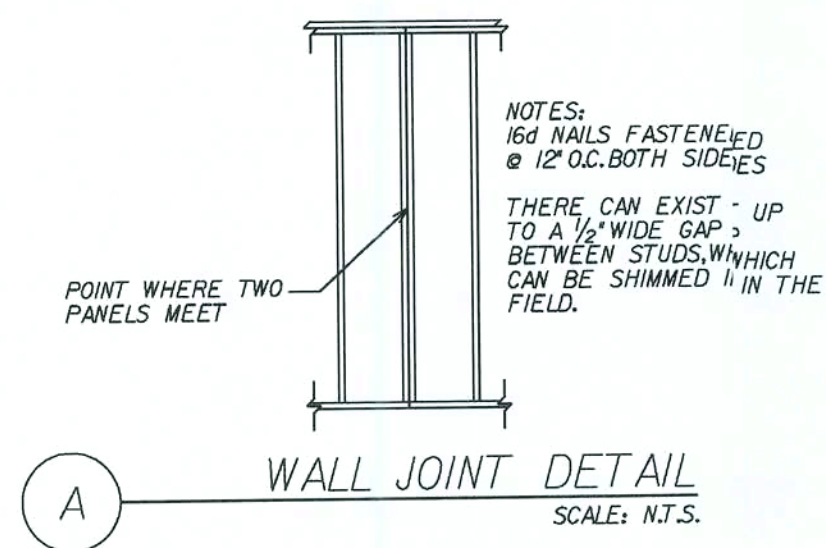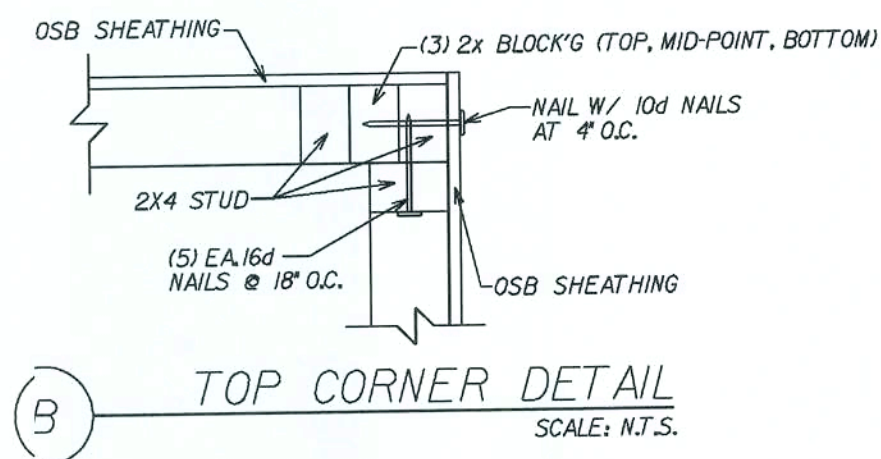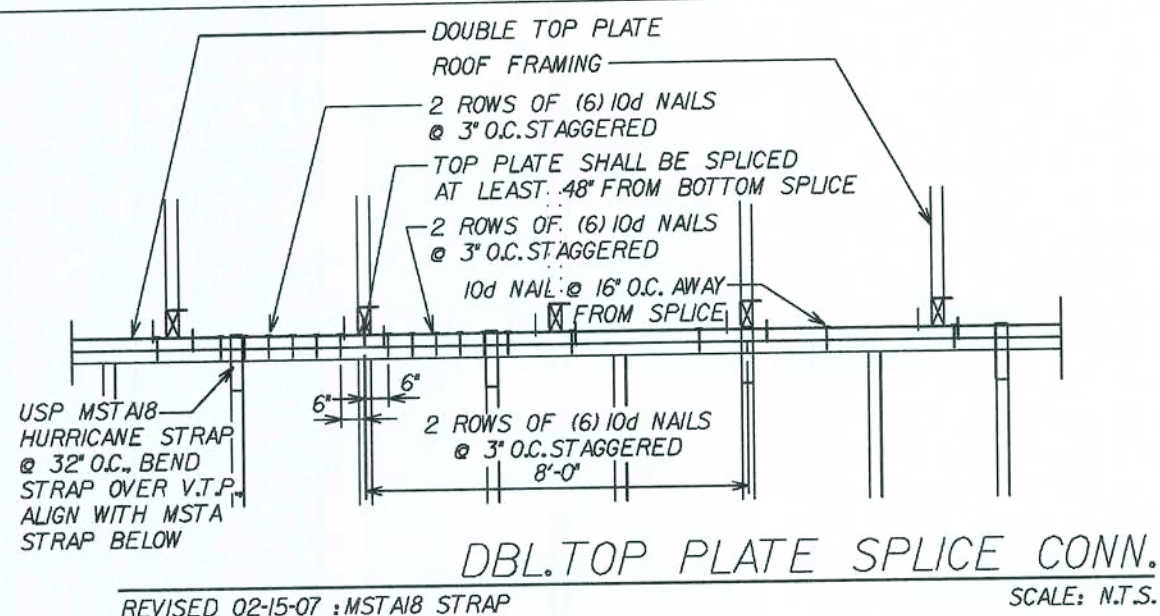

WALL STRAP KEY (UNDER SHEATHING)

S1 - RSPT4

(ON TOP OF SHEATHING)








S2 - MSTA12 (BENT)

S3 - MSTA18

S4 - MP6F

S5 - MSTA30

S6 - MSTA24

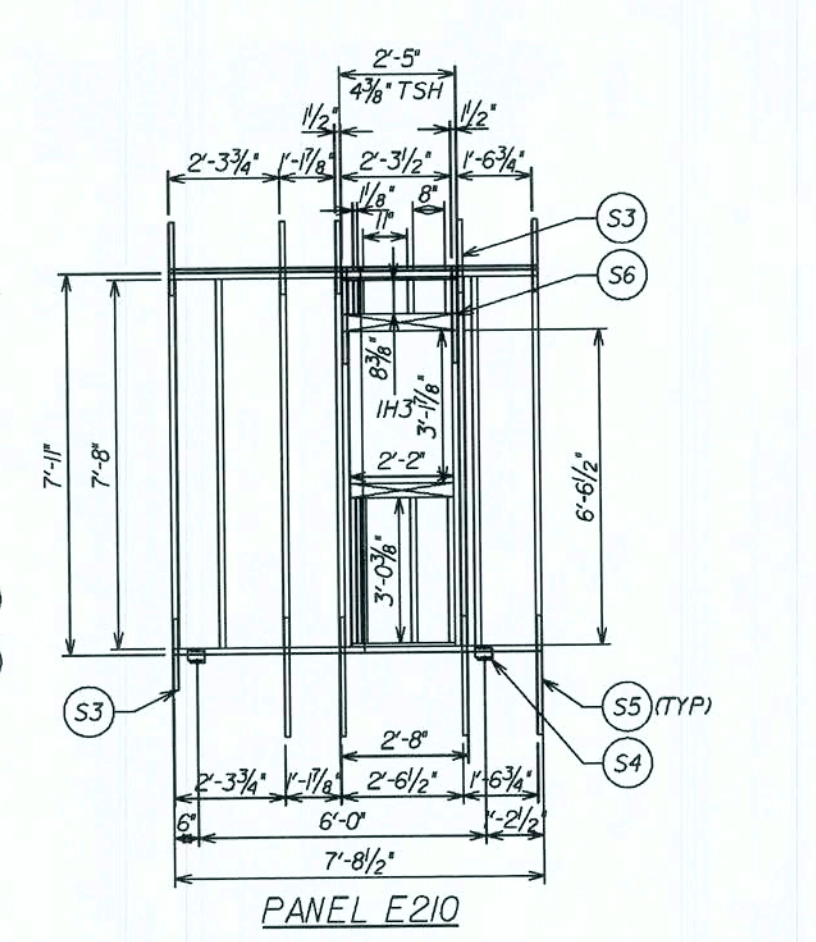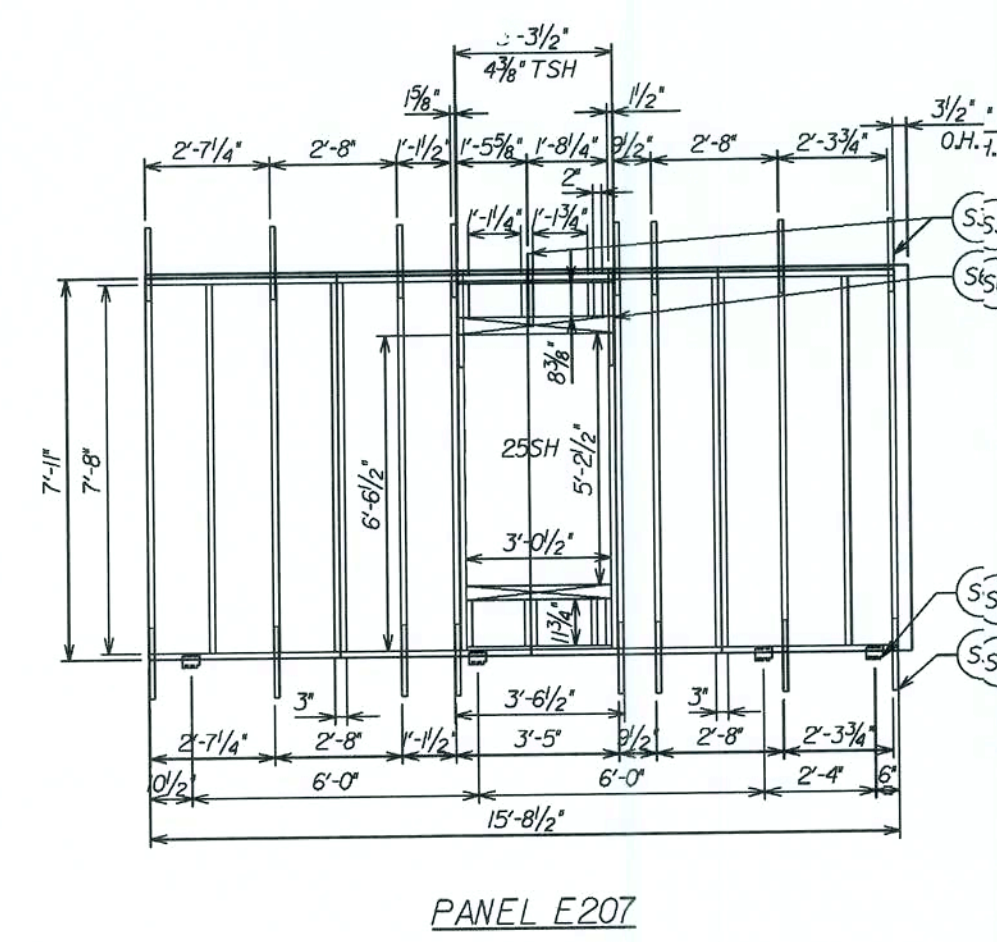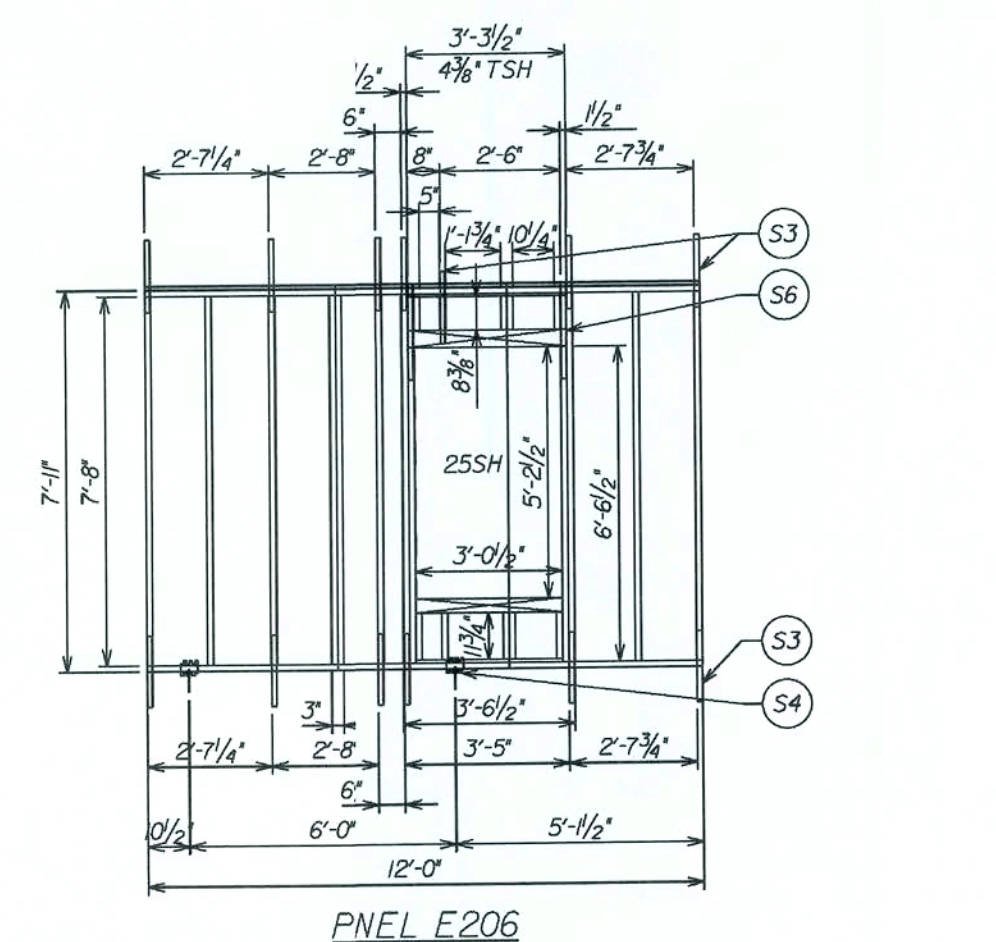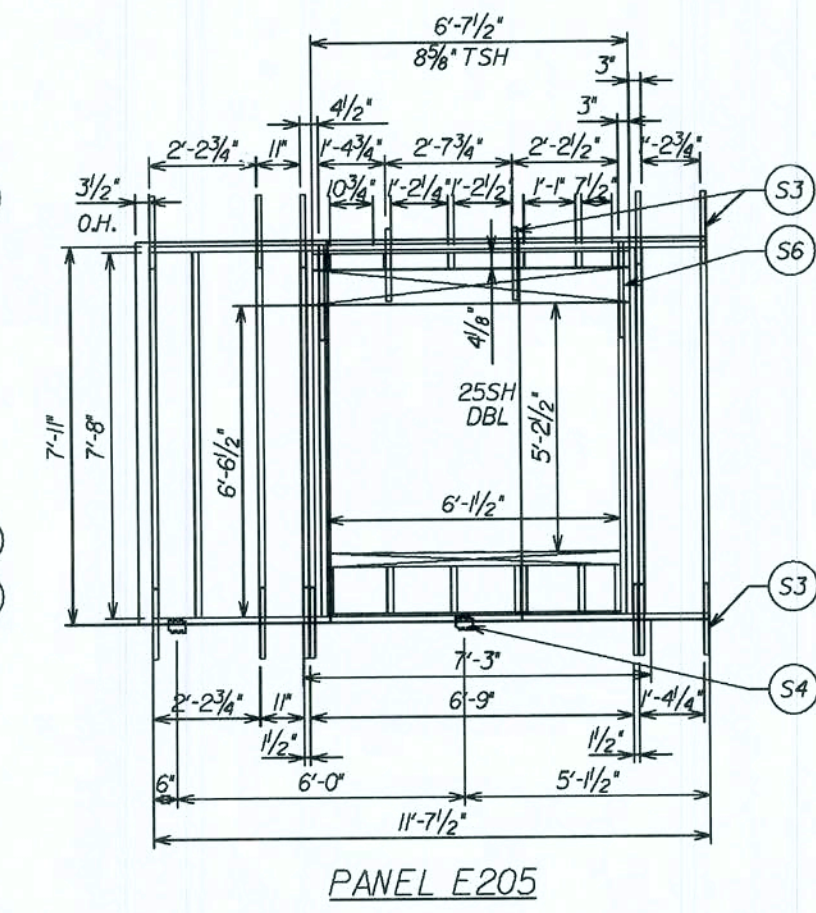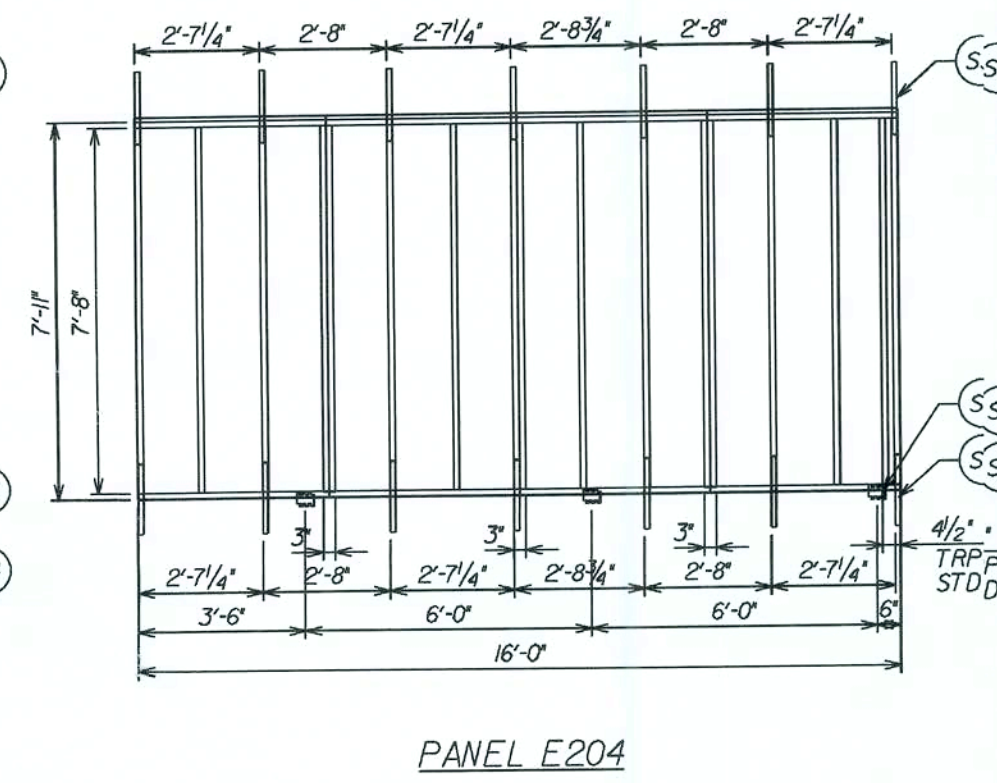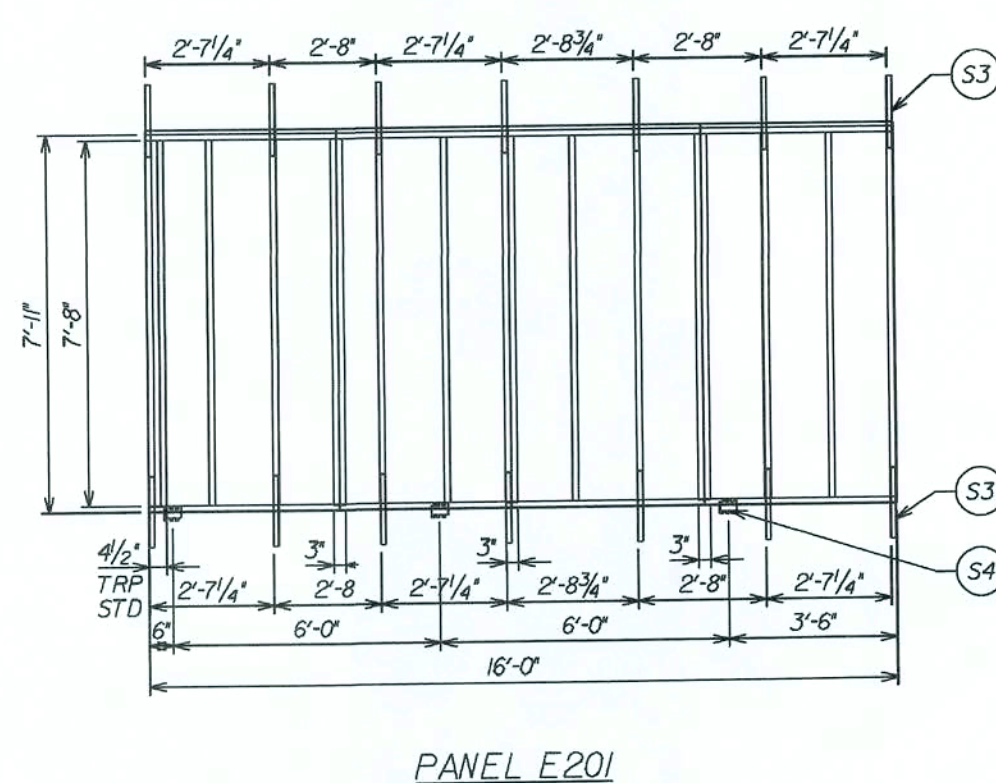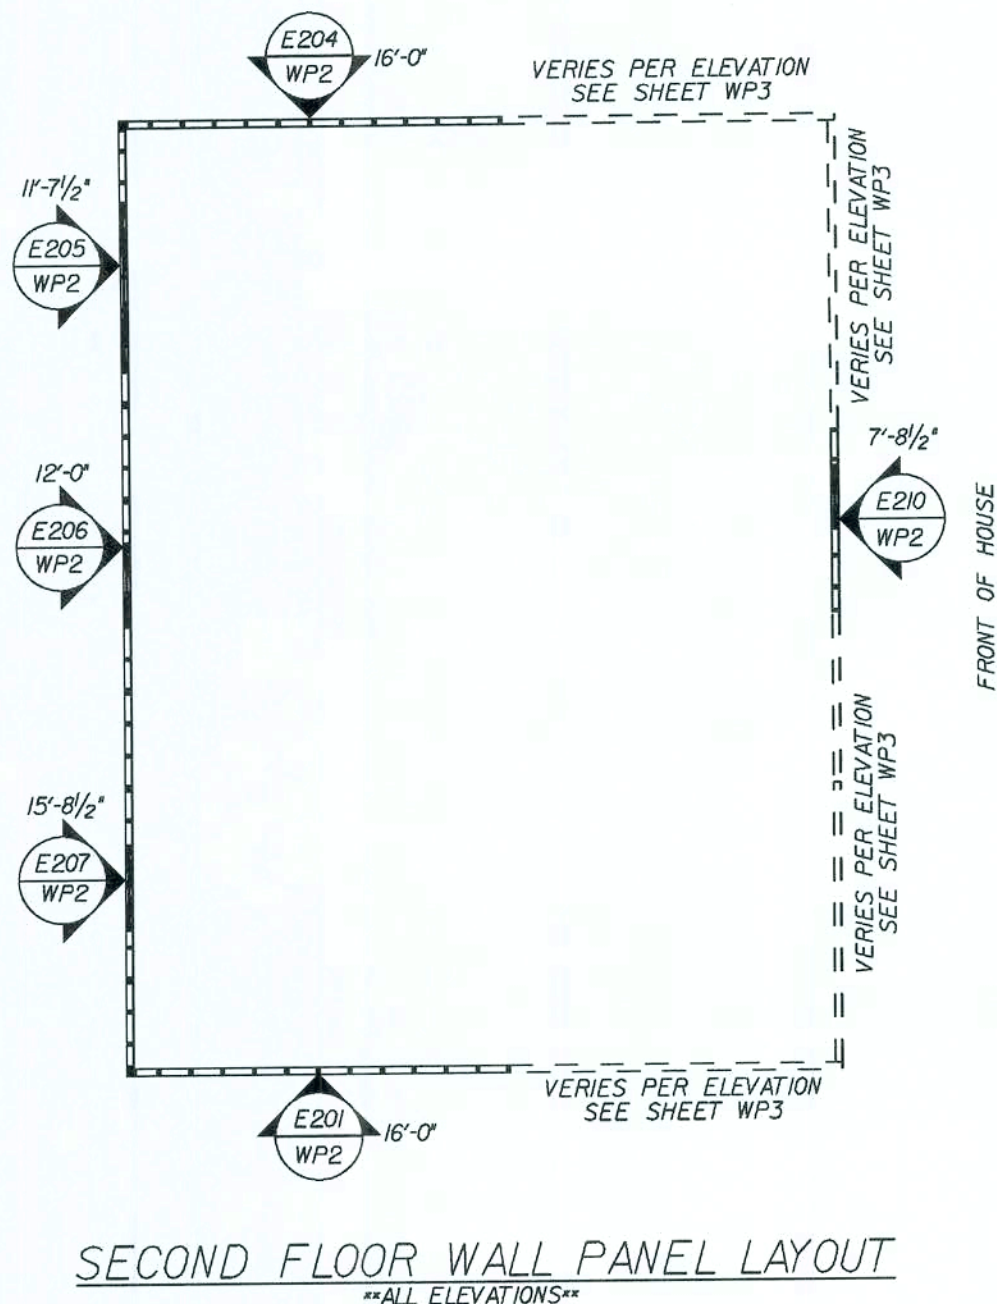

REVISIONS :

Maronda Homes
4005 MARONDA WAY
SANFORD, FL 32711
(407) 321-0064

AMERICANA WALL PANEL LAYOUT

SUNBURY

ALL ELEVATIONS

DRAWN BY: J. LEHNER GARAGE: RIGHT
RELEASE DATE: 6/28/2007


Maronda Systems
4005 Maronda Way
Sanford, FL 32711
(407) 321-0064

Tomas Ponce P.E.
License No. 0050068


OCT 10 2007

SHEET:


WP2

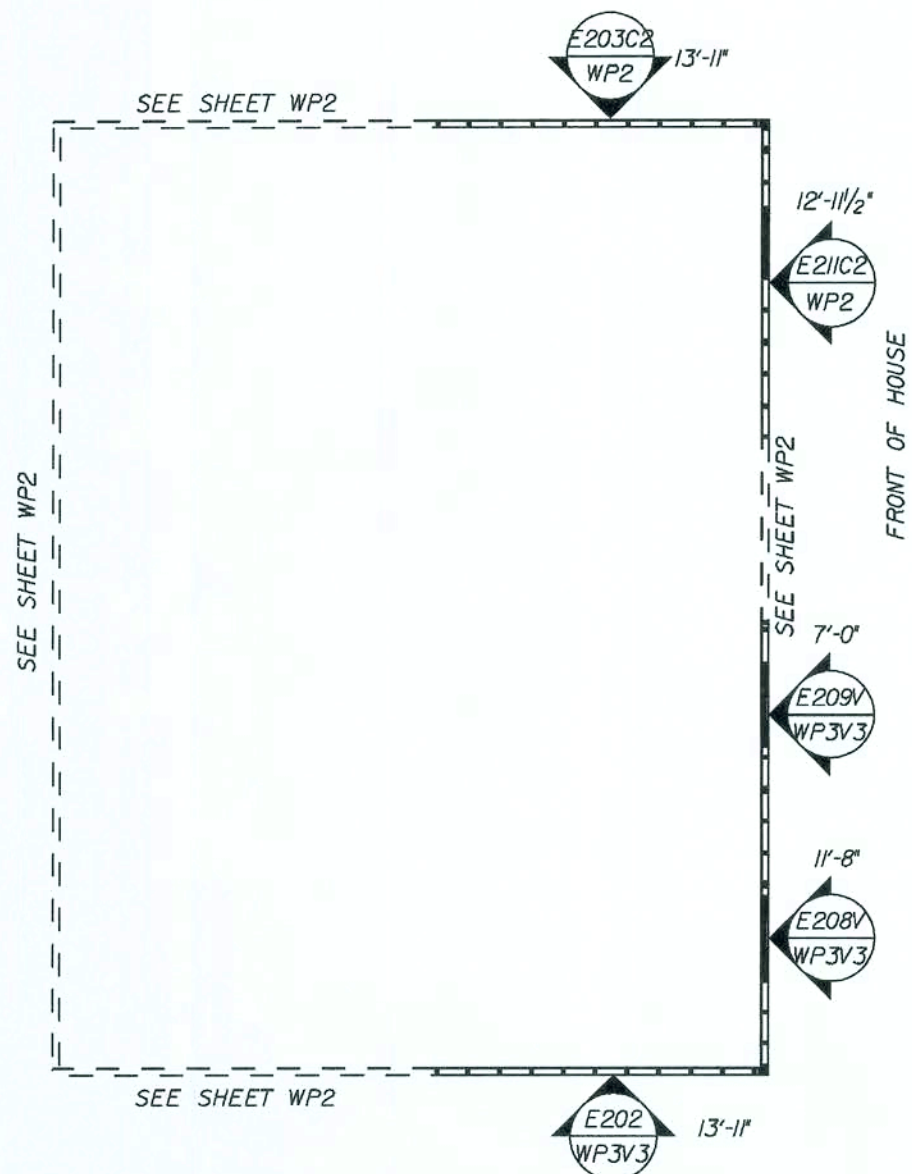


SECOND FLOOR WALL PANEL LAYOUT
ELEVATION "V" 3 BEDROOM

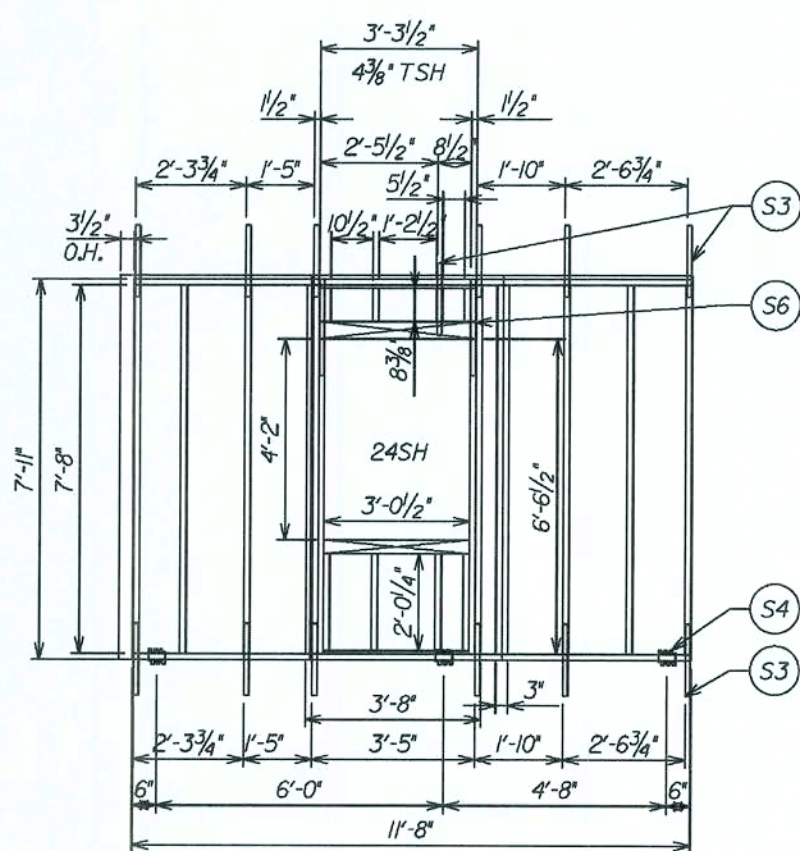


PANEL E208V

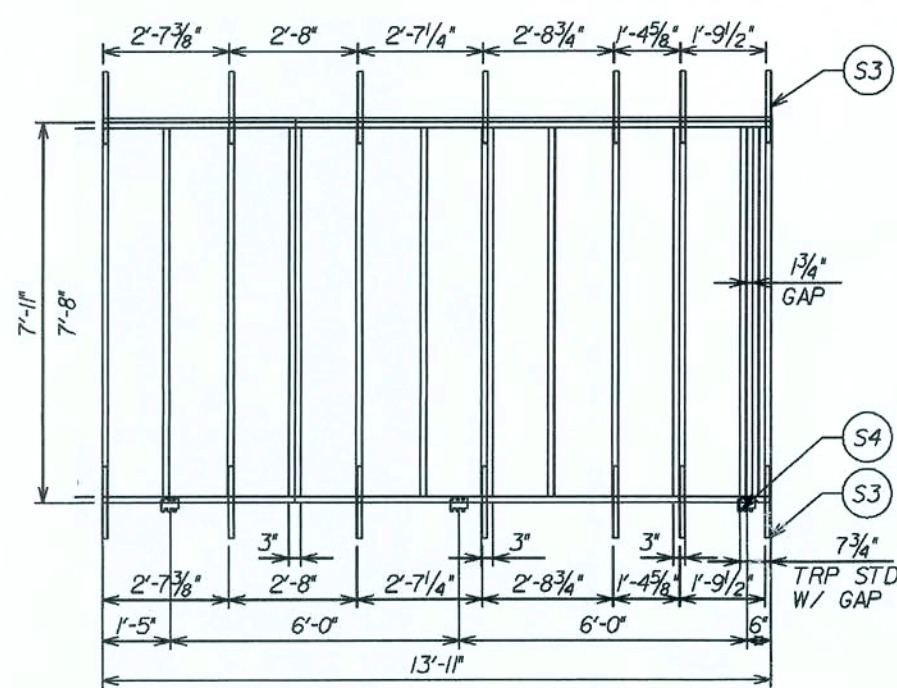


PANEL E202

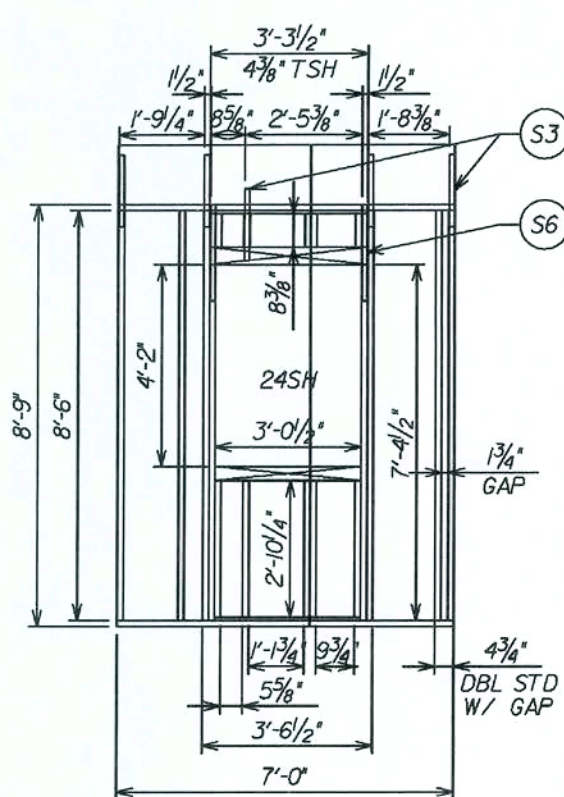

PANEL E209V

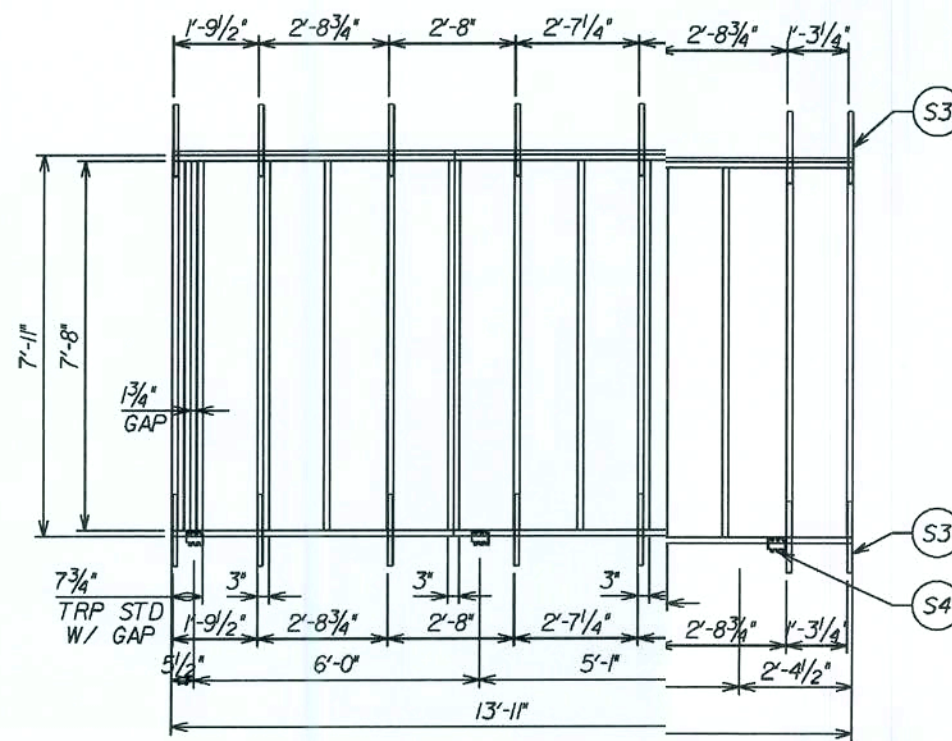

PANEL E203C2

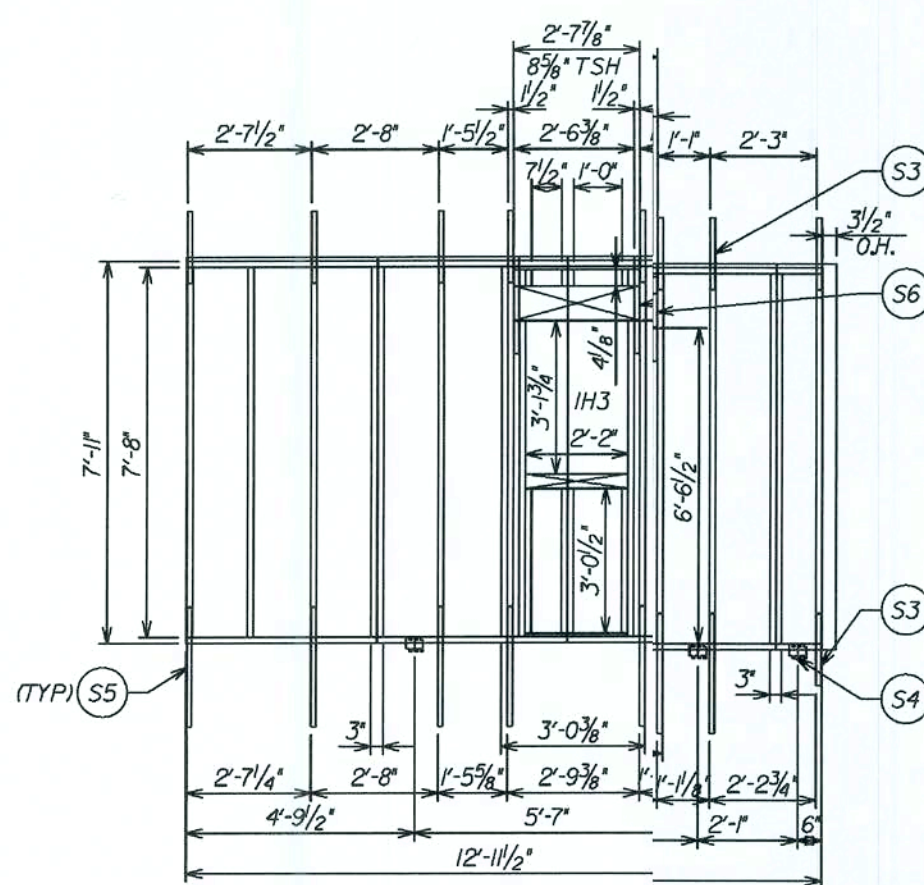

PANEL E211C2

WALL STRAP KEY (UNDER SHEATHING)

(S1) - RSPT4

(ON TOP OF SHEATHING)

(S2) - MSTA12 (BENT)

(S3) - MSTA18

(S4) - MP6F

(S5) - MSTA30

(S6) - MSTA24

REVISIONS :

COPYRIGHT © 2005 MARONDA HOMES

Maronda Homes

(407) 321-0064 4005 MARONDA WAY SANFORD, FLORIDA

AMERICANA WALL PANEL LAYOUT

SUNBURY

ELEVATION "V" 3 BEDROOM

DRAWN BY: E.JONES GARAGE: RIGHT

RELEASE DATE: 01/23/07

10/27/04


Maronda Systems
4005 Maronda Way
Sanford, FL 32771
(407)321-0064

Tomas Ponce P.E.
License No. 0050068


OCT 10 2007

SHEET:


WP3

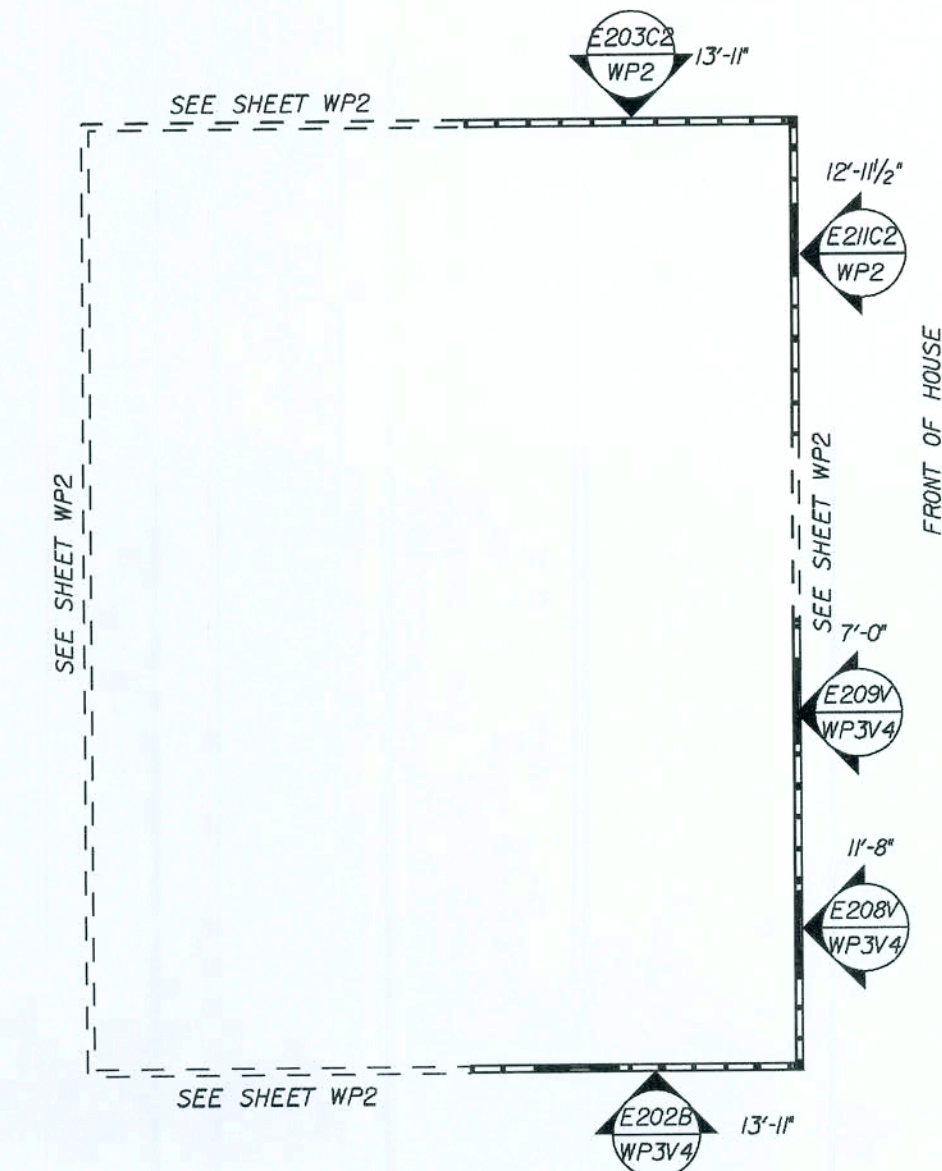


SECOND FLOOR WALL PANEL LAYOUT
ELEVATION "V" 4 BEDROOM

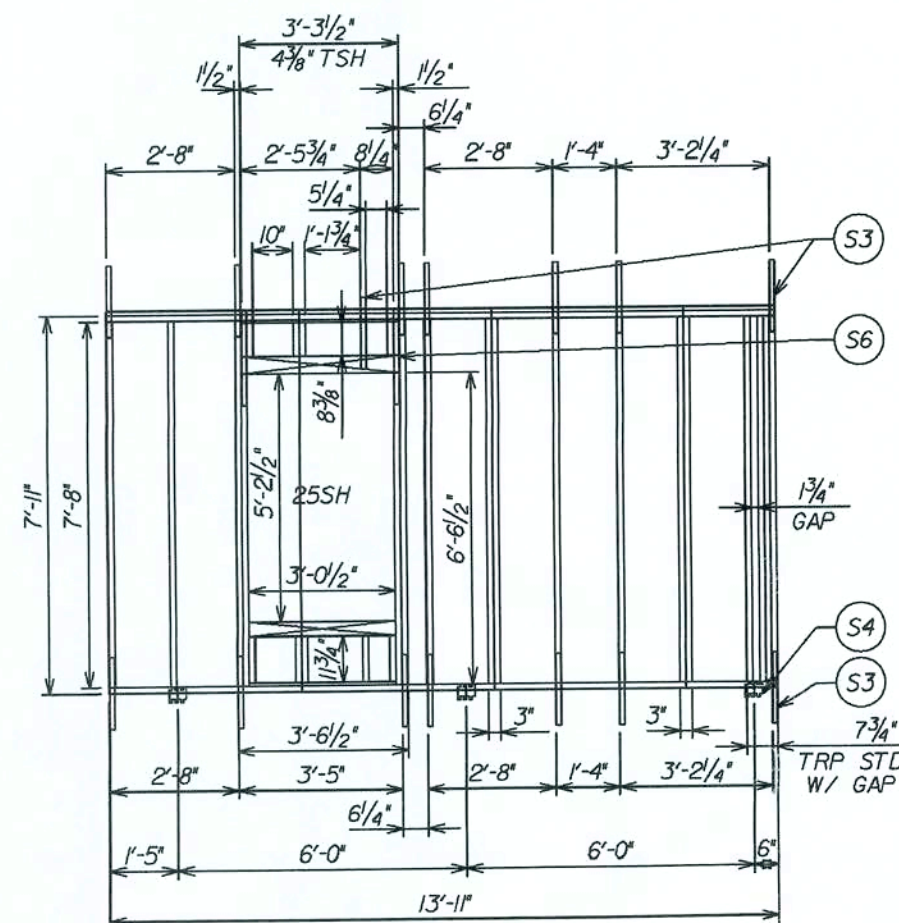


PANEL E202B

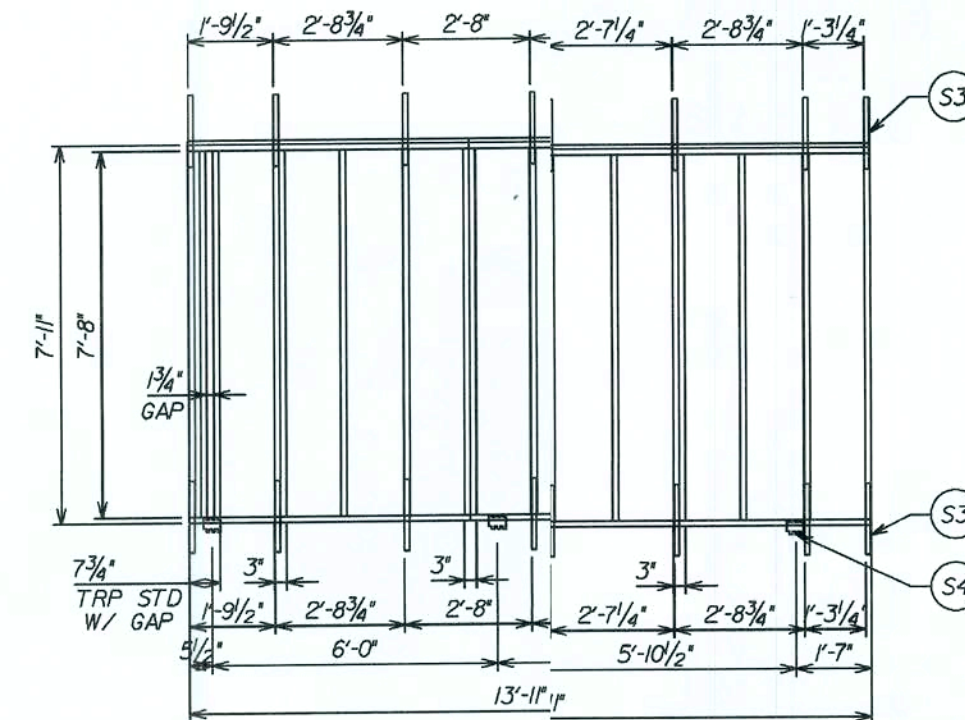


PANEL E203C2

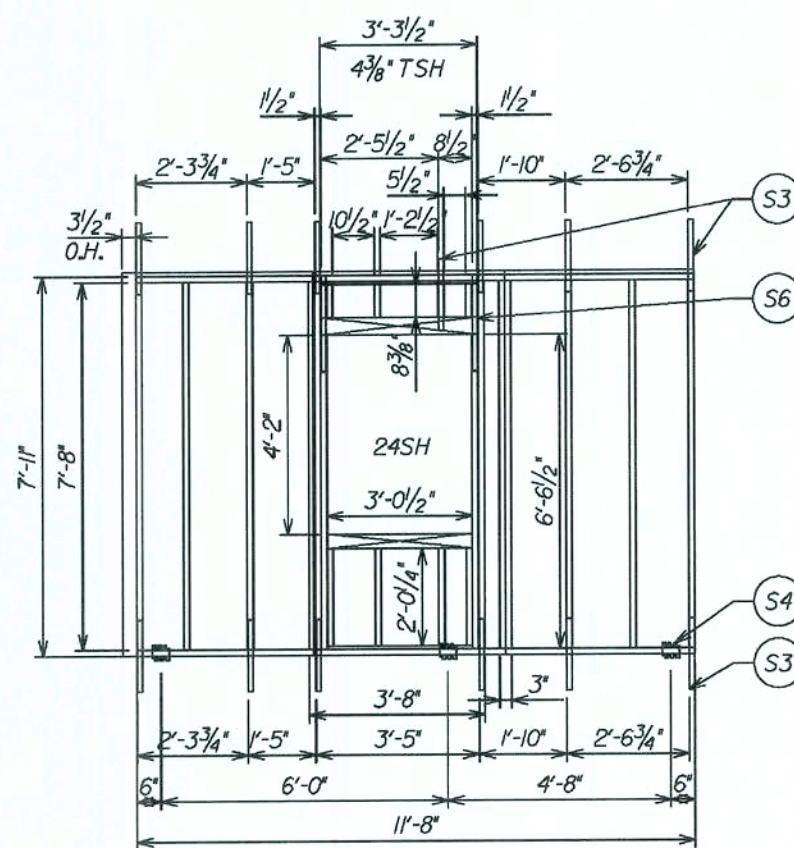

PANEL E208V

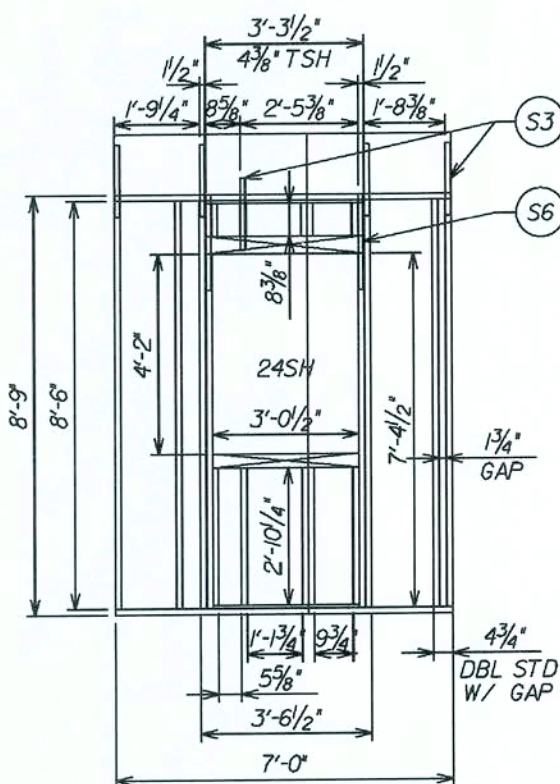

PANEL E209V

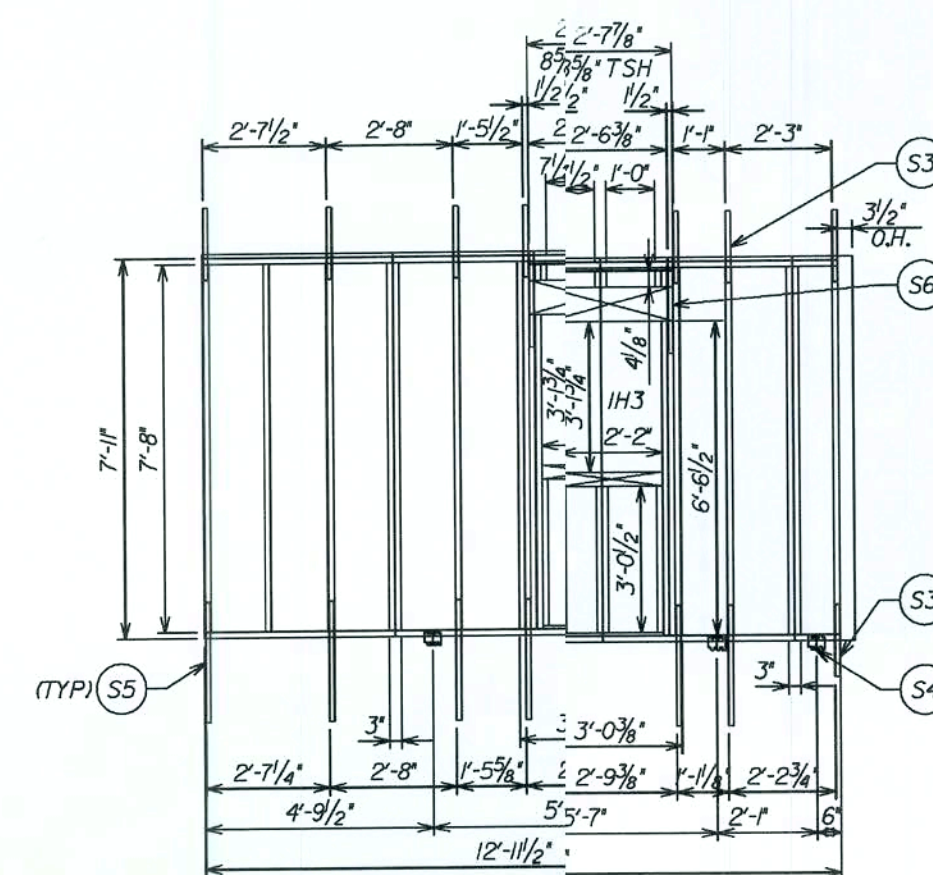

PANEL E211C2

WALL STRAP KEY (UNDER SHEATHING)

S1 - RSPT4

(ON TOP OF SHEATHING)

S2 - MSTA2 (BENT)

S3 - MSTA8

S4 - MP6F

S5 - MSTA30

S6 - MSTA24

Maronda Homes

COPYRIGHT © 2005 MARONDA HOMES

4005 MARONDA WAY SANFORD, FLORIDA (407) 321-0064

AMERICANA WALL PANEL LAYOUT

SUNBURY

ELEVATION "V" 4 BEDROOM

DRAWN BY: E.JONES GARAGE: RIGHT

RELEASE DATE: 01/23/07

Maronda Systems
4005 Maronda Way
Sanford, FL 32771
(407)321-0064


Tomas Ponce P.E.
License No. 0050068

OCT 10 2007

SHEET:

WP3

THIS DRAWING WAS PREPARED BY USING THE AMERICAN VISION SOFTWARE AND HAS BEEN REVIEWED BY S.E. US, S.I., MT, JS, JT, EB, UP, IT, AND 11.

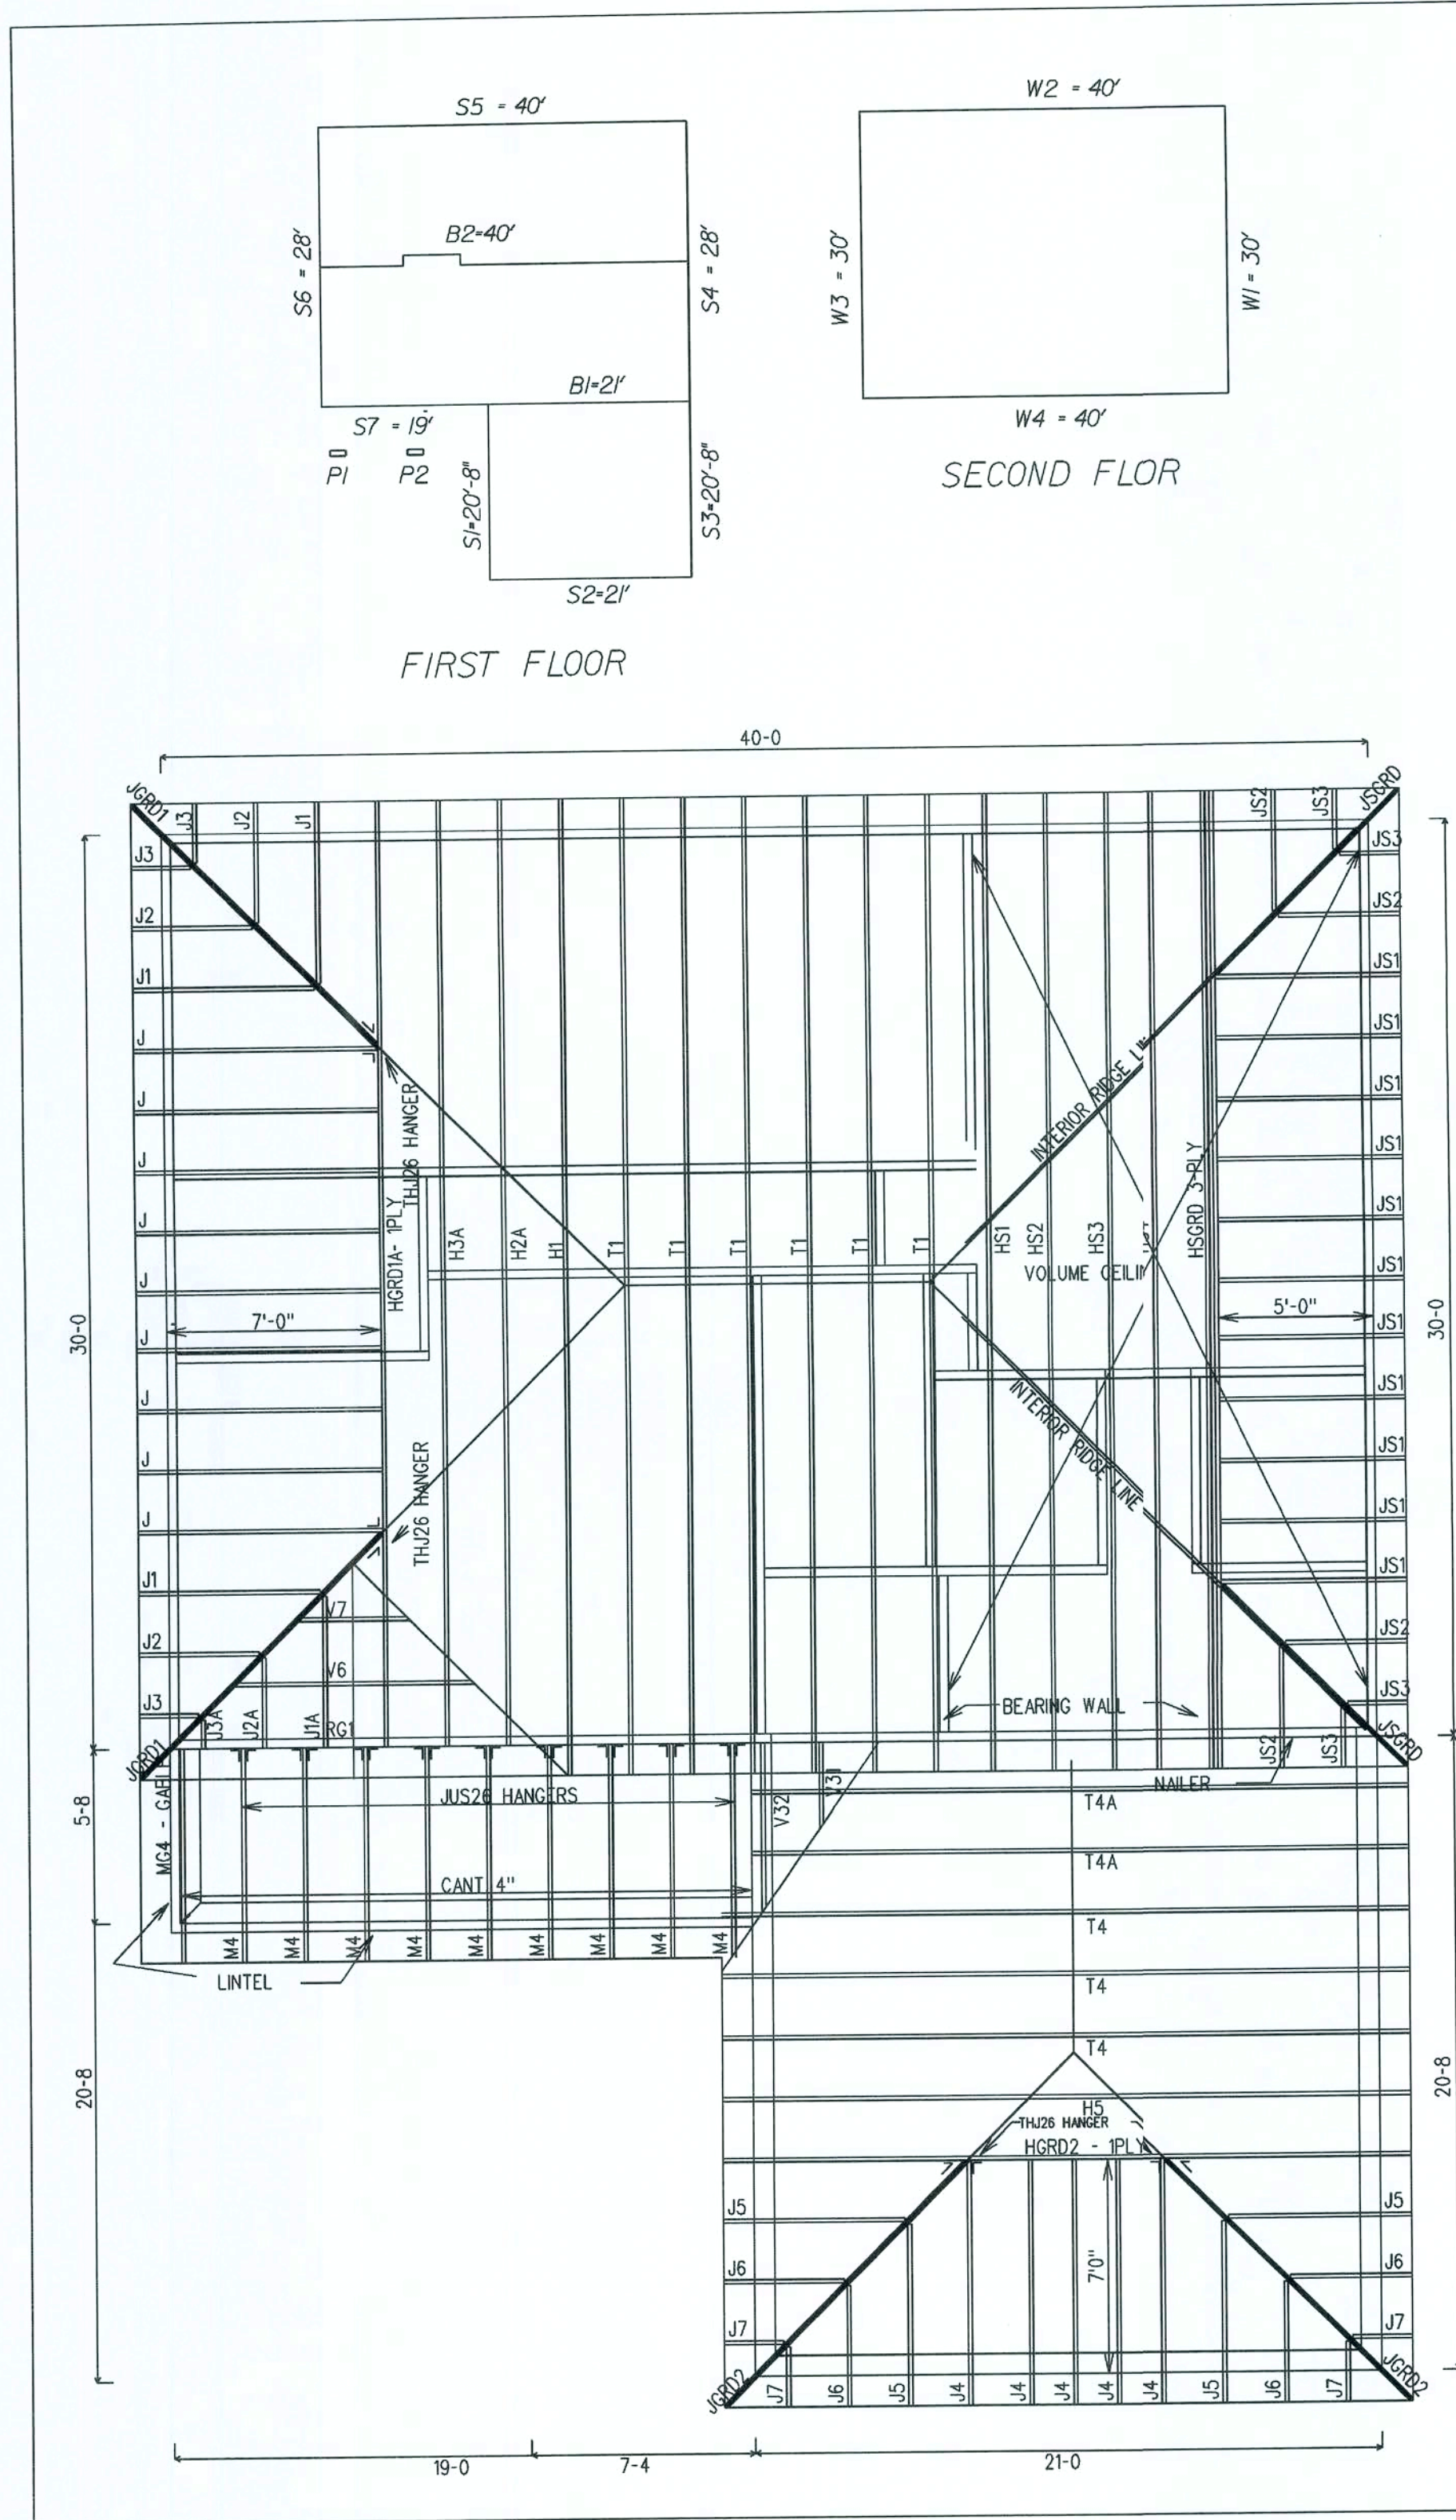

STRUCTURAL WALL SCHEDULE

WALL ID	STUD		OVERTURN ANCHOR - APPLIED AT CORNERS & BOTH SIDES OF OPENINGS			WALL TO SLAB		TOP & BOTTOM OF STUD TO PLATE		SHEARWALL SHEATHING	
	SIZE & GRADE	SPACING	PRODUCT CODE	BOLT TO SLAB SIZE	SPECIAL NOTES	PRODUCT CODE	SPACING	PRODUCT CODE	SPACING	TYPE	NAIL SIZE & SPACING
S1 - S7	8" CMU	-	-	-		-	-	-	-	-	-
P1, P2	8" CMU	-	-	-		-	-	-	-	-	-
B1	2 x 4 #2 SYP	16" O.C.	-	-	MID-WALL BLOCKING REQUIRED	MTS278 w/w/ANCHOR BOLT	SEE FLR. PLAN NOTE	RT3	BOT. OF EA. STUD	1/2" GYP. WALL BRD.	*6 x 1/4" SCREWS 4" O.C. EDGE, 12" O.C. INTERM.
B2	2 x 4 #2 SYP	16" O.C.	-	-	NO BLOCKING REQUIRED	1/2" x 1/4" SUP-R-STUD w/ WEST P. PALM	48" O.C.	-	-	-	-
W1 - W4	2 x 4 #2 SYP	16" O.C.	MSTA8	-	SEE DETAILS SHEET	-	-	RT5	TOP OF EA. STUD	7/16" O.S.B. EXT. SIDE	8d NAILS 4" O.C. EDGE, 6" O.C. FIELD

TPI-02

TRUSS HARDWARE SCHEDULE

160%

TRUSS ID	TRUSS TYPE	QUN.	UPLIFT LEFT	UPLIFT MID	UPLIFT RIGHT	LEFT STRAP		FASTENERS	MID STRAP		FASTENERS	RIGHT STRAP		FASTENERS
						TYPE	MAX. UPLIFT		TYPE	MAX. UPLIFT		TYPE	MAX. UPLIFT	
H1	HIP	1	674	---	674	RT16	1030	TOP PLATES (8) 8d TRUSS (8) 8d x 1 1/2"	---	---	---	RT16	1030	TOP PLATES (8) 8d TRUSS (8) 8d x 1 1/2"
H2A	HIP	1	617	---	691	RT16	1030	TOP PLATES (8) 8d TRUSS (8) 8d x 1 1/2"	---	---	---	RT16	1030	TOP PLATES (8) 8d TRUSS (8) 8d x 1 1/2"
H3A	HIP	1	627	---	701	RT16	1030	TOP PLATES (8) 8d TRUSS (8) 8d x 1 1/2"	---	---	---	RT16	1030	TOP PLATES (8) 8d TRUSS (8) 8d x 1 1/2"
H5	HIP	1	537	---	537	TA 18	1205	(8) 10d x 1 1/2"	---	---	---	TA 18	1205	(8) 10d x 1 1/2"
HGRD1A	HIP GIRDER	1	787	---	921	RT16	1030	TOP PLATES (8) 8d TRUSS (8) 8d x 1 1/2"	---	---	---	RT16	1030	TOP PLATES (8) 8d TRUSS (8) 8d x 1 1/2"
HGRD2	HIP GIRDER	1	675	---	675	TA 18	1205	(8) 10d x 1 1/2"	---	---	---	TA 18	1205	(8) 10d x 1 1/2"
HS1	HIP SCISSOR	1	671	---	671	RT16	1030	TOP PLATES (8) 8d TRUSS (8) 8d x 1 1/2"	---	---	---	RT16	1030	TOP PLATES (8) 8d TRUSS (8) 8d x 1 1/2"
HS2	HIP SCISSOR	1	692	---	692	RT16	1030	TOP PLATES (8) 8d TRUSS (8) 8d x 1 1/2"	---	---	---	RT16	1030	TOP PLATES (8) 8d TRUSS (8) 8d x 1 1/2"
HS3	HIP SCISSOR	1	702	---	702	RT16	1030	TOP PLATES (8) 8d TRUSS (8) 8d x 1 1/2"	---	---	---	RT16	1030	TOP PLATES (8) 8d TRUSS (8) 8d x 1 1/2"
HS4	HIP SCISSOR	1	711	---	711	RT16	1030	TOP PLATES (8) 8d TRUSS (8) 8d x 1 1/2"	---	---	---	RT16	1030	TOP PLATES (8) 8d TRUSS (8) 8d x 1 1/2"
HSGRD	3-PLY HIP GIRDER	1	681	---	680	(2)LTW12	1340	(12) 10d _{gd}	---	---	---	(2)LTW12	1340	(12) 10d
J	END JACK	9	501	129	197	RT5	540	(4) 8d TRUSS (4) 8d PLATE	---	---	---	16d NAILS	3	2
J1	CORNER JACK	3	393	274	45	RT5	540	(4) 8d TRUSS (4) 8d PLATE	---	---	---	16d NAILS	3	2
J1A	CORNER JACK	1	305	281	46	RT5	540	(4) 8d TRUSS (4) 8d PLATE	---	---	---	16d NAILS	3	2
J2	CORNER JACK	3	279	169	27	RT5	540	(4) 8d TRUSS (4) 8d PLATE	---	---	---	16d NAILS	2	2
J2A	CORNER JACK	1	142	132	20	RT5	540	(4) 8d TRUSS (4) 8d PLATE	---	---	---	16d NAILS	2	2
J3	CORNER JACK	3	70	---	13	RT5	540	(4) 8d TRUSS (4) 8d PLATE	---	---	---	16d NAILS	2	2
J3A	CORNER JACK	1	47	45	5	RT5	540	(4) 8d TRUSS (4) 8d PLATE	---	---	---	16d NAILS	2	2
J4	END JACK	5	501	129	197	TA 18	1205	(8) 10d x 1 1/2"	---	---	---	16d NAILS	3	3
J5	CORNER JACK	4	393	274	45	TA 18	1205	(8) 10d x 1 1/2"	---	---	---	16d NAILS	3	2
J6	CORNER JACK	4	279	169	27	TA 18	1205	(8) 10d x 1 1/2"	---	---	---	16d NAILS	2	2
J7	CORNER JACK	4	158	58	7	TA 18	1205	(8) 10d x 1 1/2"	---	---	---	16d NAILS	2	2
JGRD1	KING JACK	2	592	---	325	HHCP2	800	(10) 10d x 1 1/2" TRUSS (10) 10d x 1 1/2" PLATE	---	---	---	THJ26	2	1010
JGRD2	HIP JACK	2	592	---	325	TA 18	1205	(8) 10d x 1 1/2"	---	---	---	THJ26	2	1010
JS1	END JACK	11	389	274	46	RT5	540	(4) 8d TRUSS (4) 8d PLATE	---	---	---	16d NAILS	3	2
JS2	CORNER JACK	4	233	131	20	RT5	540	(4) 8d TRUSS (4) 8d PLATE	---	---	---	16d NAILS	2	2
JS3	CORNER JACK	4	174	63	13	RT5	540	(4) 8d TRUSS (4) 8d PLATE	---	---	---	16d NAILS	2	2
JSGRD	KING JACK	2	528	---	246	HHCP2	800	(10) 10d x 1 1/2" TRUSS (10) 10d x 1 1/2" PLATE	---	---	---	16d NAILS	3	2
M4	END JACK	9	494	---	413	TA 18	1205	(8) 10d x 1 1/2"	---	---	---	16d NAILS	2	2
MG4	GABLE	1	315	---	19	LPTA @ 4'-0" O.C.	1205	(8) 10d x 1 1/2"	---	---	---	JUS26	1115	(4) 10d HEADER (4) 10d TRUSS
T1	COMMON	6	645	---	645	RT16	1030	TOP PLATES (8) 8d TRUSS (8) 8d x 1 1/2"	---	---	---	RT16	1030	TOP PLATES (8) 8d TRUSS (8) 8d x 1 1/2"
T4	COMMON	3	516	---	516	TA 18	1205	(8) 10d x 1 1/2"	---	---	---	TA 18	1205	(8) 10d x 1 1/2"
T4A	COMMON	2	419	---	516	TA 18	1205	(8) 10d x 1 1/2"	---	---	---	TA 18	1205	(8) 10d x 1 1/2"
V	VALLEY TRUSS SET					LTW12 @ 48" O.C.	670	(12) 10d _{gd}						*TOP NAILS *BOTTOM NAILS

ALL HARDWARE MANUFACTURED BY USP XXXX
ALL HARDWARE MANUFACTURED BY SIMPSON XXXX¹
ALL HARDWARE MANUFACTURED BY CLEVELAND XXXX²

GENERAL TRUSS NOTES:

1. INFORMATION BASED ON 125 mph WINDLOAD. ALL PRESSURES WERE CALCULATED USING COMPONENTS AND CLADDING
2. ROOF TRUSS LOADING:
16 psf TOP CHORD LL
7 psf TOP CHORD DL
10 psf BOTTOM CHORD LL
43 psf TOTAL LOAD
3. PROVIDE TRUSS BRACING PER TRUSS ENGINEERING & TPI HIG-91

Maronda Homes

AMERICANA INFO SHEET

SUNBURY

ELEVATION "V"

GARAGE: RIGHT

125 MPH

Maronda Systems
4005 Maronda Way
Sanford, FL 32771
(407)321-0064

Tomás Ponce P.E.
License No. 0050068

OCT 10 2007



SHEET:

TRI
VAULT

FLORIDA BUILDING CODE 2004 : RESIDENTIAL

DATE: 27 AUG 2007


08-14-07 REV. CODE INFORMATION

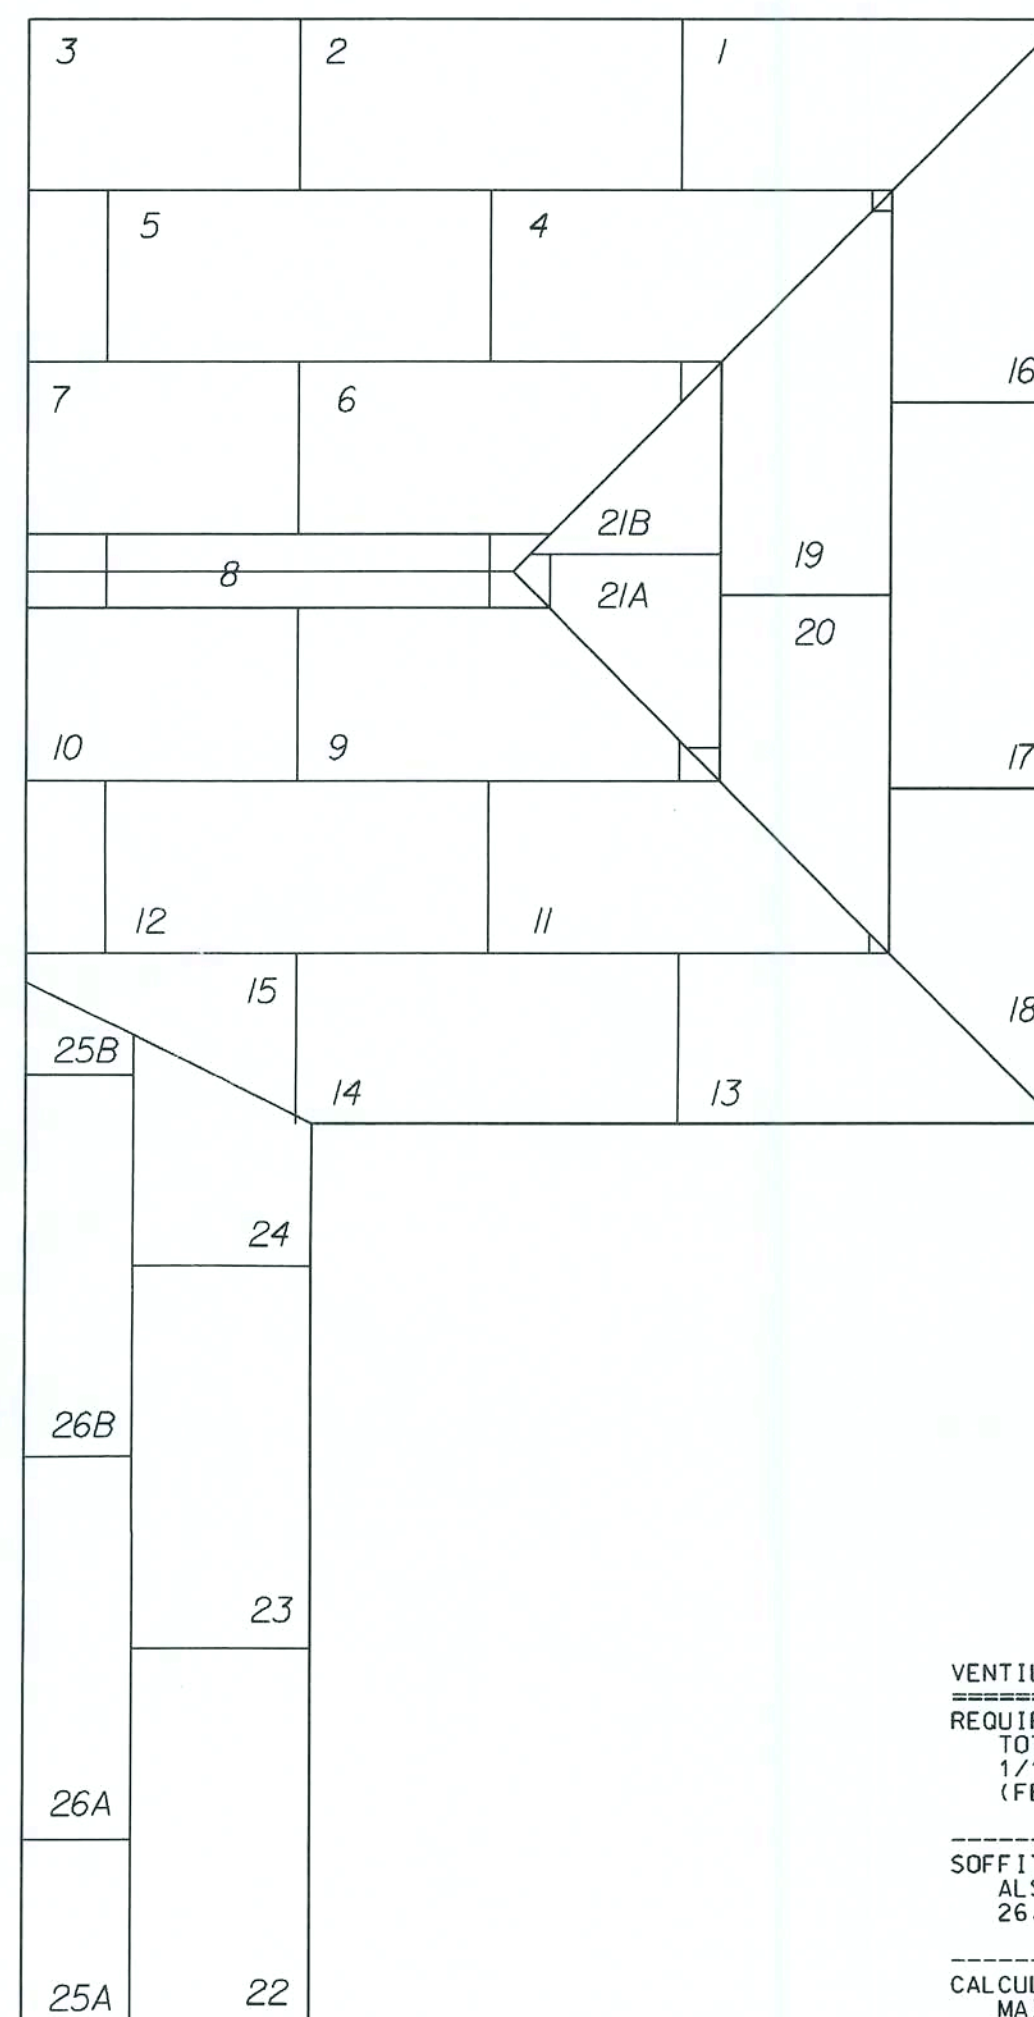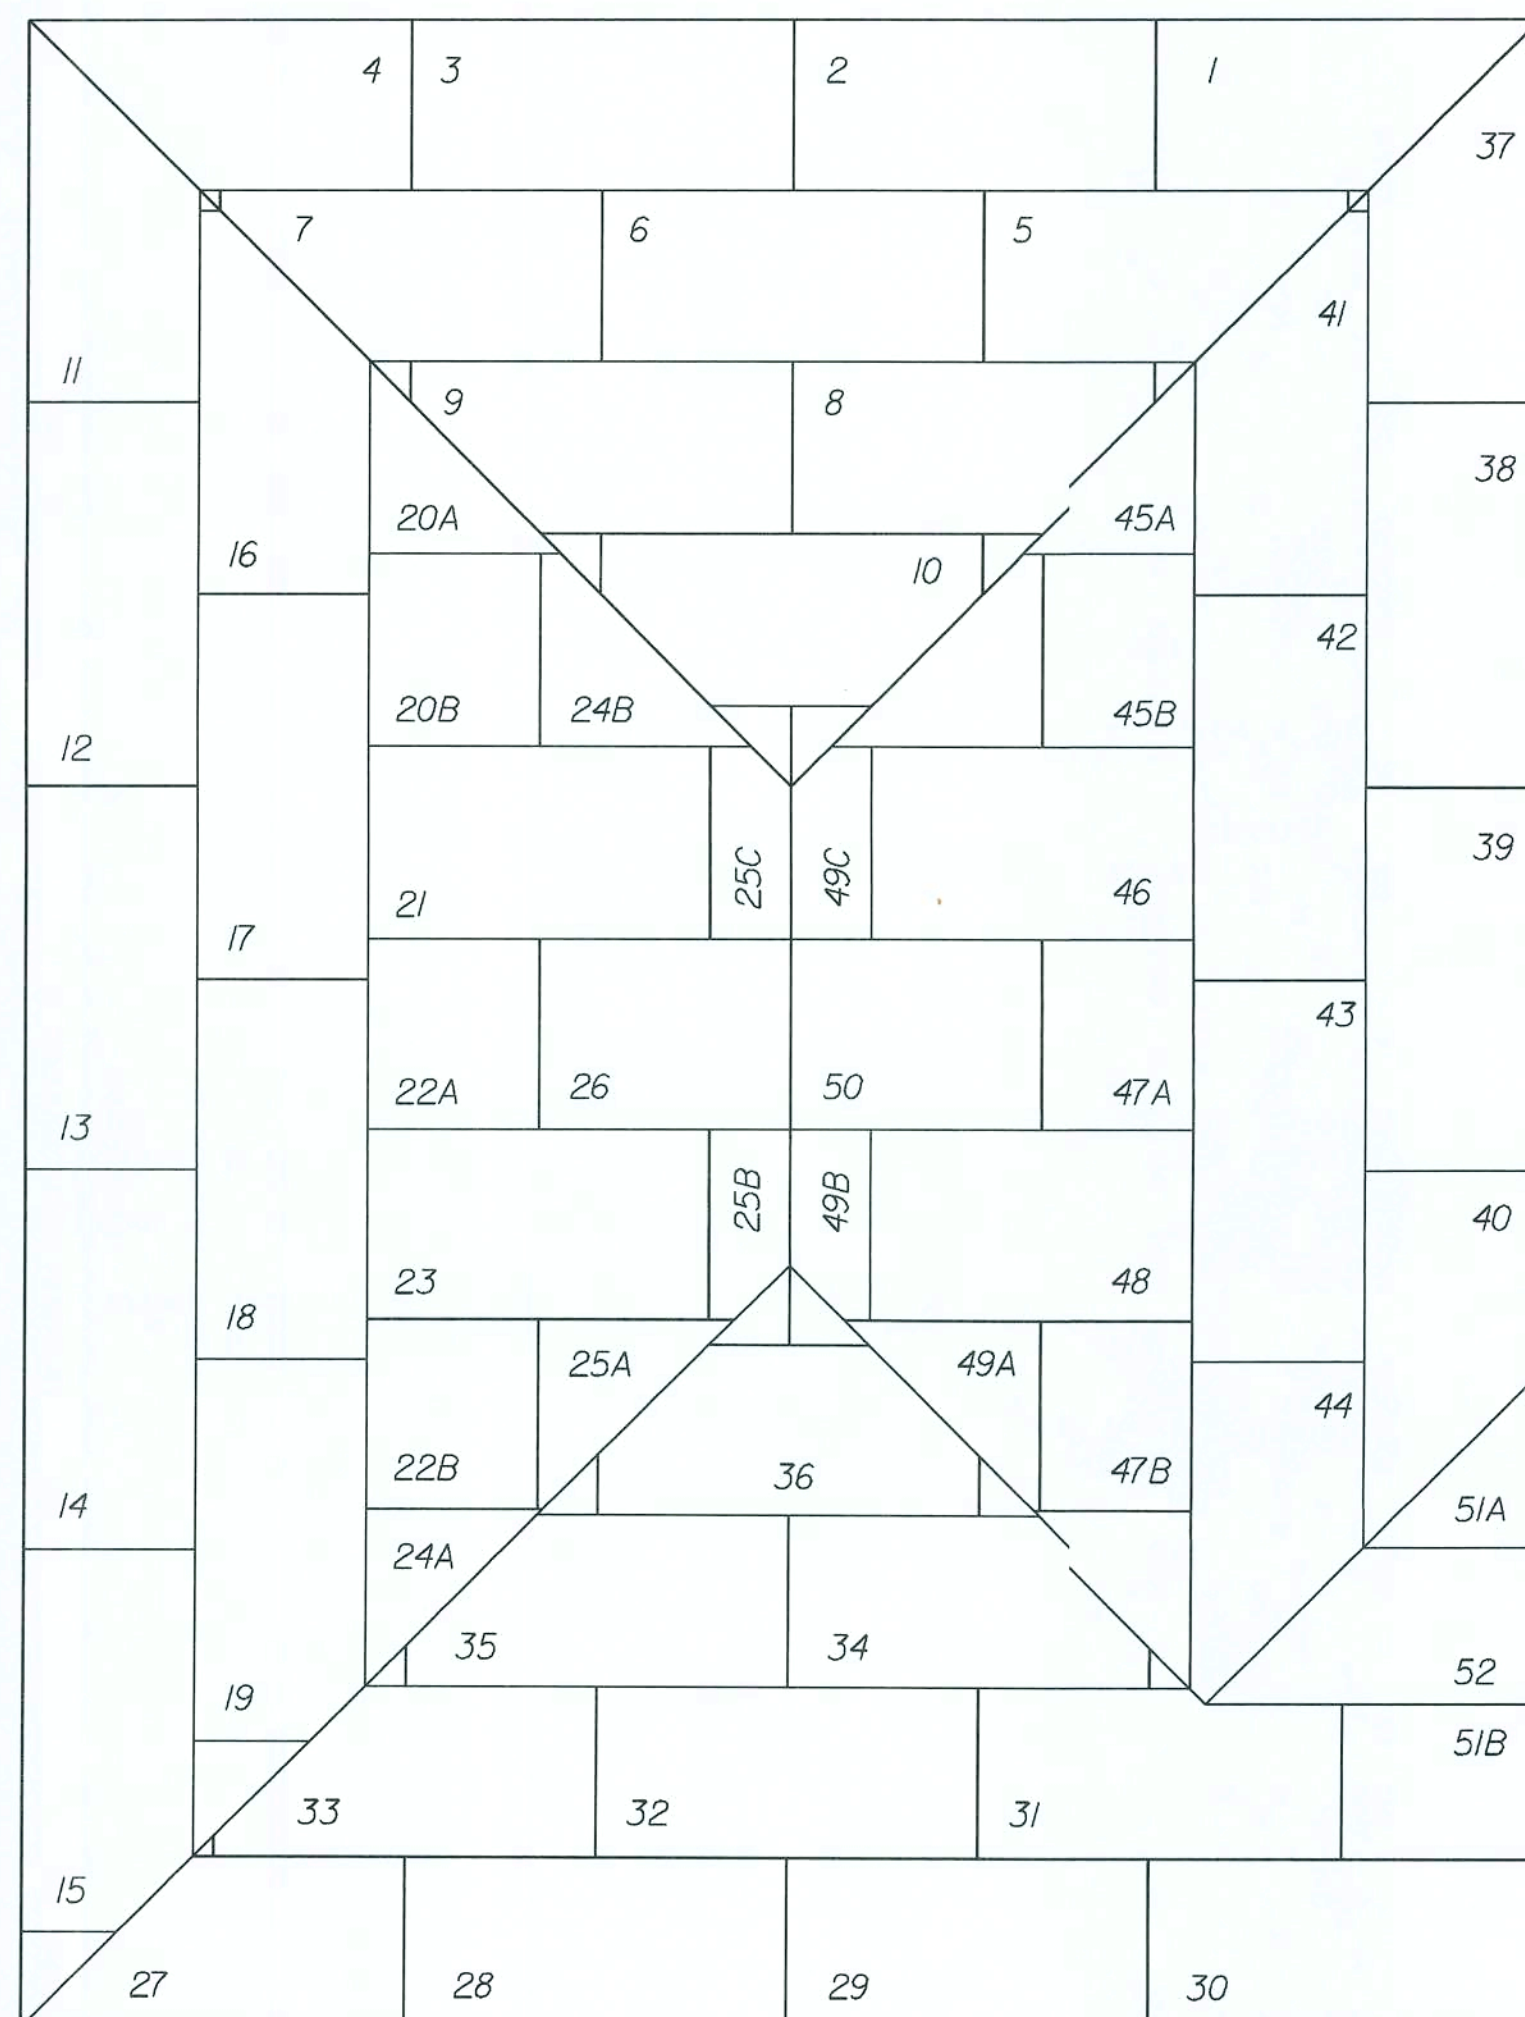

GENERAL ROOF NOTES:
7/16" OSB SHT'G w/ 8d RING/SCREW SHANK
NAIL (AS PER R803.2.3.1) 4" O.C. EDGE &
6" O.C. FIELD, (3" O.C. @ GABLE END TRUSS)
w/ CLIPS ON PRE-ENGINEERED TRUSSES
@ 24" O.C.

TOTAL ROOF SHEATHING:
52 [MAIN] + 26 [GARAGE] = 78

[illegible]

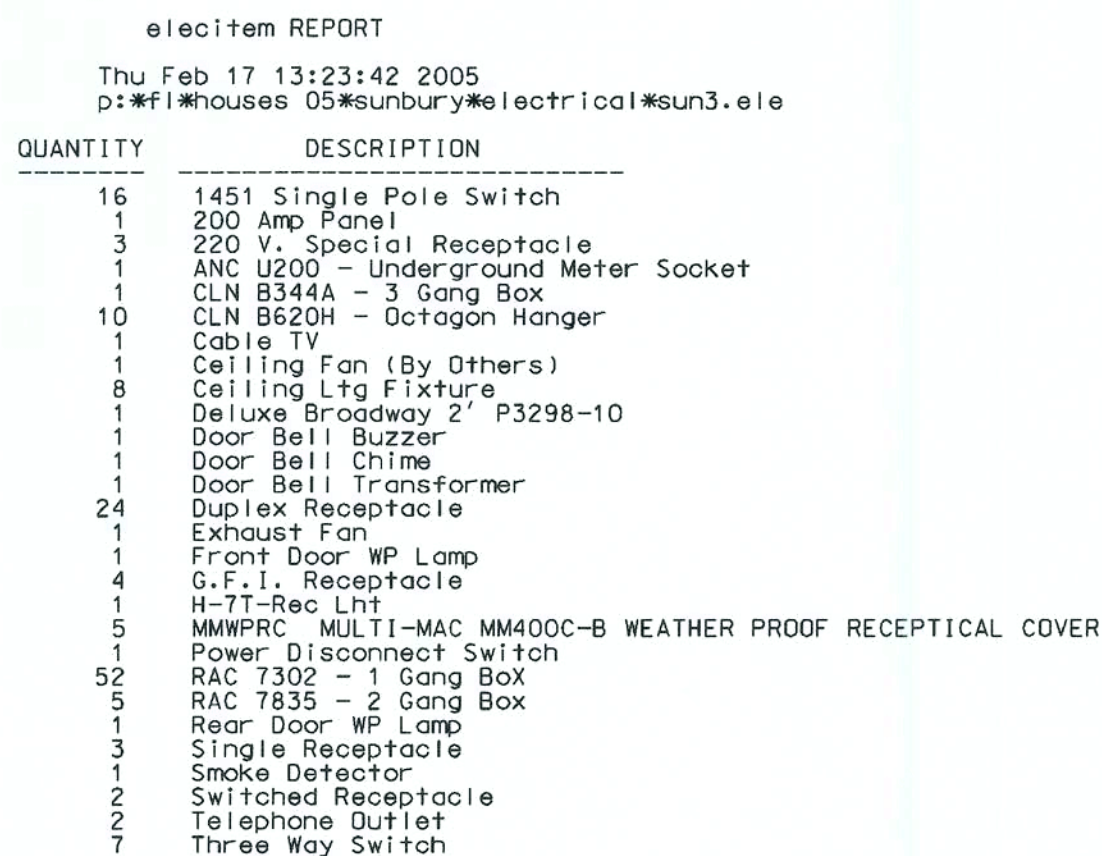

REGULAR TEXT	REVERSE TEXT	DESCRIPTION
		Power Disconnect Switch
		Door Bell Chime
		Door Bell Buzzer
		Ceiling Fan (By Others)
		Smoke Detector
		Light Fixture Bath
		Exterior WP Lamp
		Single Pole Switch
		Three Way Switch
		Single Receptacle
		Duplex Receptacle
		GFI Receptacle
		Switched Receptacle
		220 V. Special Receptacle
		Ceiling Ltg Fixture
		Recessed Ltg. Fixture
		Exhaust Fan
		Cable TV
		Telephone Outlet
		Flood Lights
		Exhaust Fan / Light Combo


ELI

NOTE: HEAT PUMPS ARE CALCULATED AT 100% WITH SUPPLEMENTAL HEAT AT 100%

VOLT/AMPS
10270




SCALE: 1" = 1'-0"

 

FLORIDA BUILDING CODE 2004 : RESIDENTIAL

PLOT DATE: 22 MAR 2007

05\sunbury\electrical\sun.ela

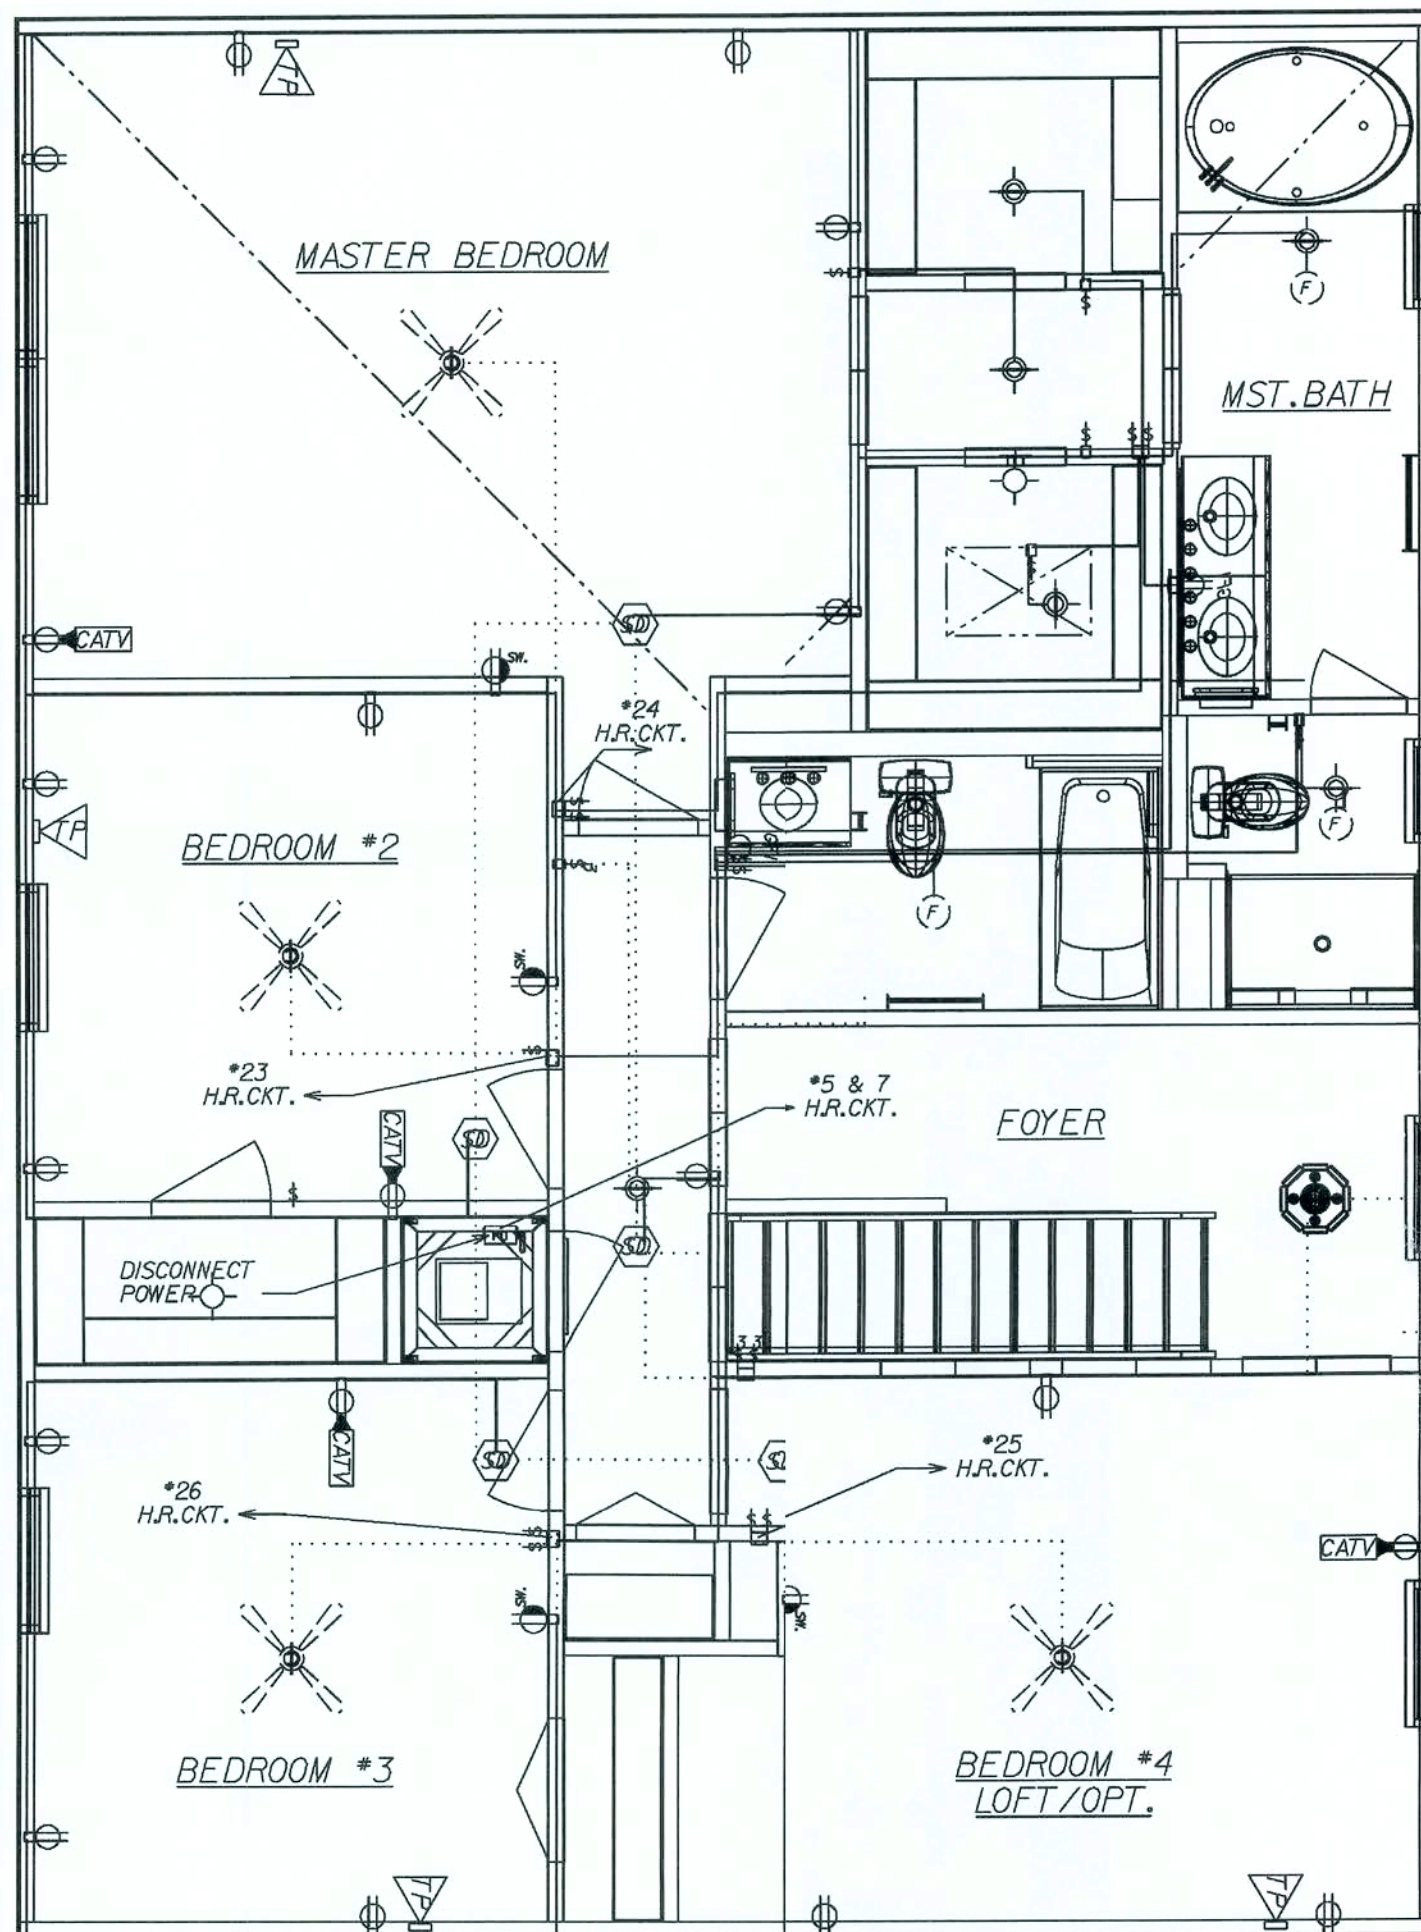

elecitem REPORT

Mon Jan 10 11:41:18 2005
p:*f*houses 05*sunbury*electrical*sun3-r.12

QUANTITY	DESCRIPTION
17	1451 Single Pole Switch
1	CLN B344A - 3 Gang Box
9	CLN B620H - Octagon Hanger
4	Cable TV
4	Ceiling Fan (By Others)
6	Ceiling Ltg Fixture
1	Deluxe Broadway 2' P3298-10
1	Deluxe Broadway 3' P3299-11
21	Duplex Receptacle
3	Exhaust Fan
1	Foyer Chandelier
1	H-7T-Rec Lht
1	Power Disconnect Switch
30	RAC 7302 - 1 Gang Box
6	RAC 7835 - 2 Gang Box
5	Smoke Detector
4	Switched Receptacle
4	Telephone Outlet
3	Three Way Switch

elecInth REPORT

Mon Jan 10 11:41:18 2005
p:*f*houses 05*sunbury*electrical*sun3-r.e12

QUANTITY	DESCRIPTION
71'	10 Gauge/3 Cond. Copper
40'	12 Gauge/2 Cond. Copper
1075'	14 Gauge/2 Cond. Copper
306'	14 Gauge/3 Cond. Copper

GENERAL ELECTRICAL NOTES:
CIRCUITRY IS DIAGRAMATIC ONLY. FIELD CONDITIONS MAY CHANGE ACTUAL INSTALLATION.
PROVIDE AFCIs (arc-fault circuit Interrupters) IN ALL DWELLING UNIT BEDROOMS PER NEC, SECTION 210.12
SMOKE DETECTORS ARE INSTALLED PER MFG. INSTRUCTIONS AND NFPA 72. ALL DEVICES SHALL BE INTERCONNECTED WITH BATTERY BACK-UP.
FOR INSTALLATION OF GROUND ROD, SEE TYP. CONC. ENCASED ELECTRODE DETAIL SHEET * FTG

LIST OF OPTIONS:

CFA	OPTIONAL COACH LIGHTS, (2) FLOOD LIGHTS AT REAR AND GARAGE OUTLET REVISED 11-18-05
GSD	OPTIONAL DOOR LIGHT REVISED 11-18-05

ELECTRICAL SYMBOL LEGEND:

REGULAR TEXT	REVERSE TEXT	DESCRIPTION
		Power Disconnect Switch
		Door Bell Chime
		Door Bell Buzzer
		Ceiling Fan (By Others)
		Smoke Detector
		Light Fixture Bath
		Exterior WP Lamp
		Single Pole Switch
		Three Way Switch
		Single Receptacle
		Duplex Receptacle
		GFI Receptacle
		Switched Receptacle
		220 V. Special Receptacle
		Ceiling Ltg Fixture
		Recessed Ltg. Fixture
		Exhaust Fan
		Cable TV
		Telephone Outlet
		Flood Lights
		Exhaust Fan / Light Combo

AMERICANA 2nd. FLR. ELECTRICAL

SUNBURY-NEWBERRY

3 BEDROOM

DRAWN BY: GARAGE: RIGHT

RELEASE DATE: / /

SHEET:


EL2

* USE WITH 13 SEER
 * EQUIPMENT


MECHANICAL EQUIPMENT :

3.5 TON
 TEMPSTAR FEM2X4200 13 SEER
 TEMPSTAR N2H342AKA 13 SEER
 7.5 KW
 BRAEBURN 5200 2 STAGE HEAT PUMP PROGRAMABLE
 BROAN 671-70 CFM (2)
 SIZES OF REDUCTION BOXES (DB6-16x14x16x12x15)
 SIZE OF TRIANGLES (15x15x15)
 EXT.STATIC .60 - 1240 CFM M

ALL TAPES, CONNECTORS AND MASTIC
 USED WILL BE UL-181

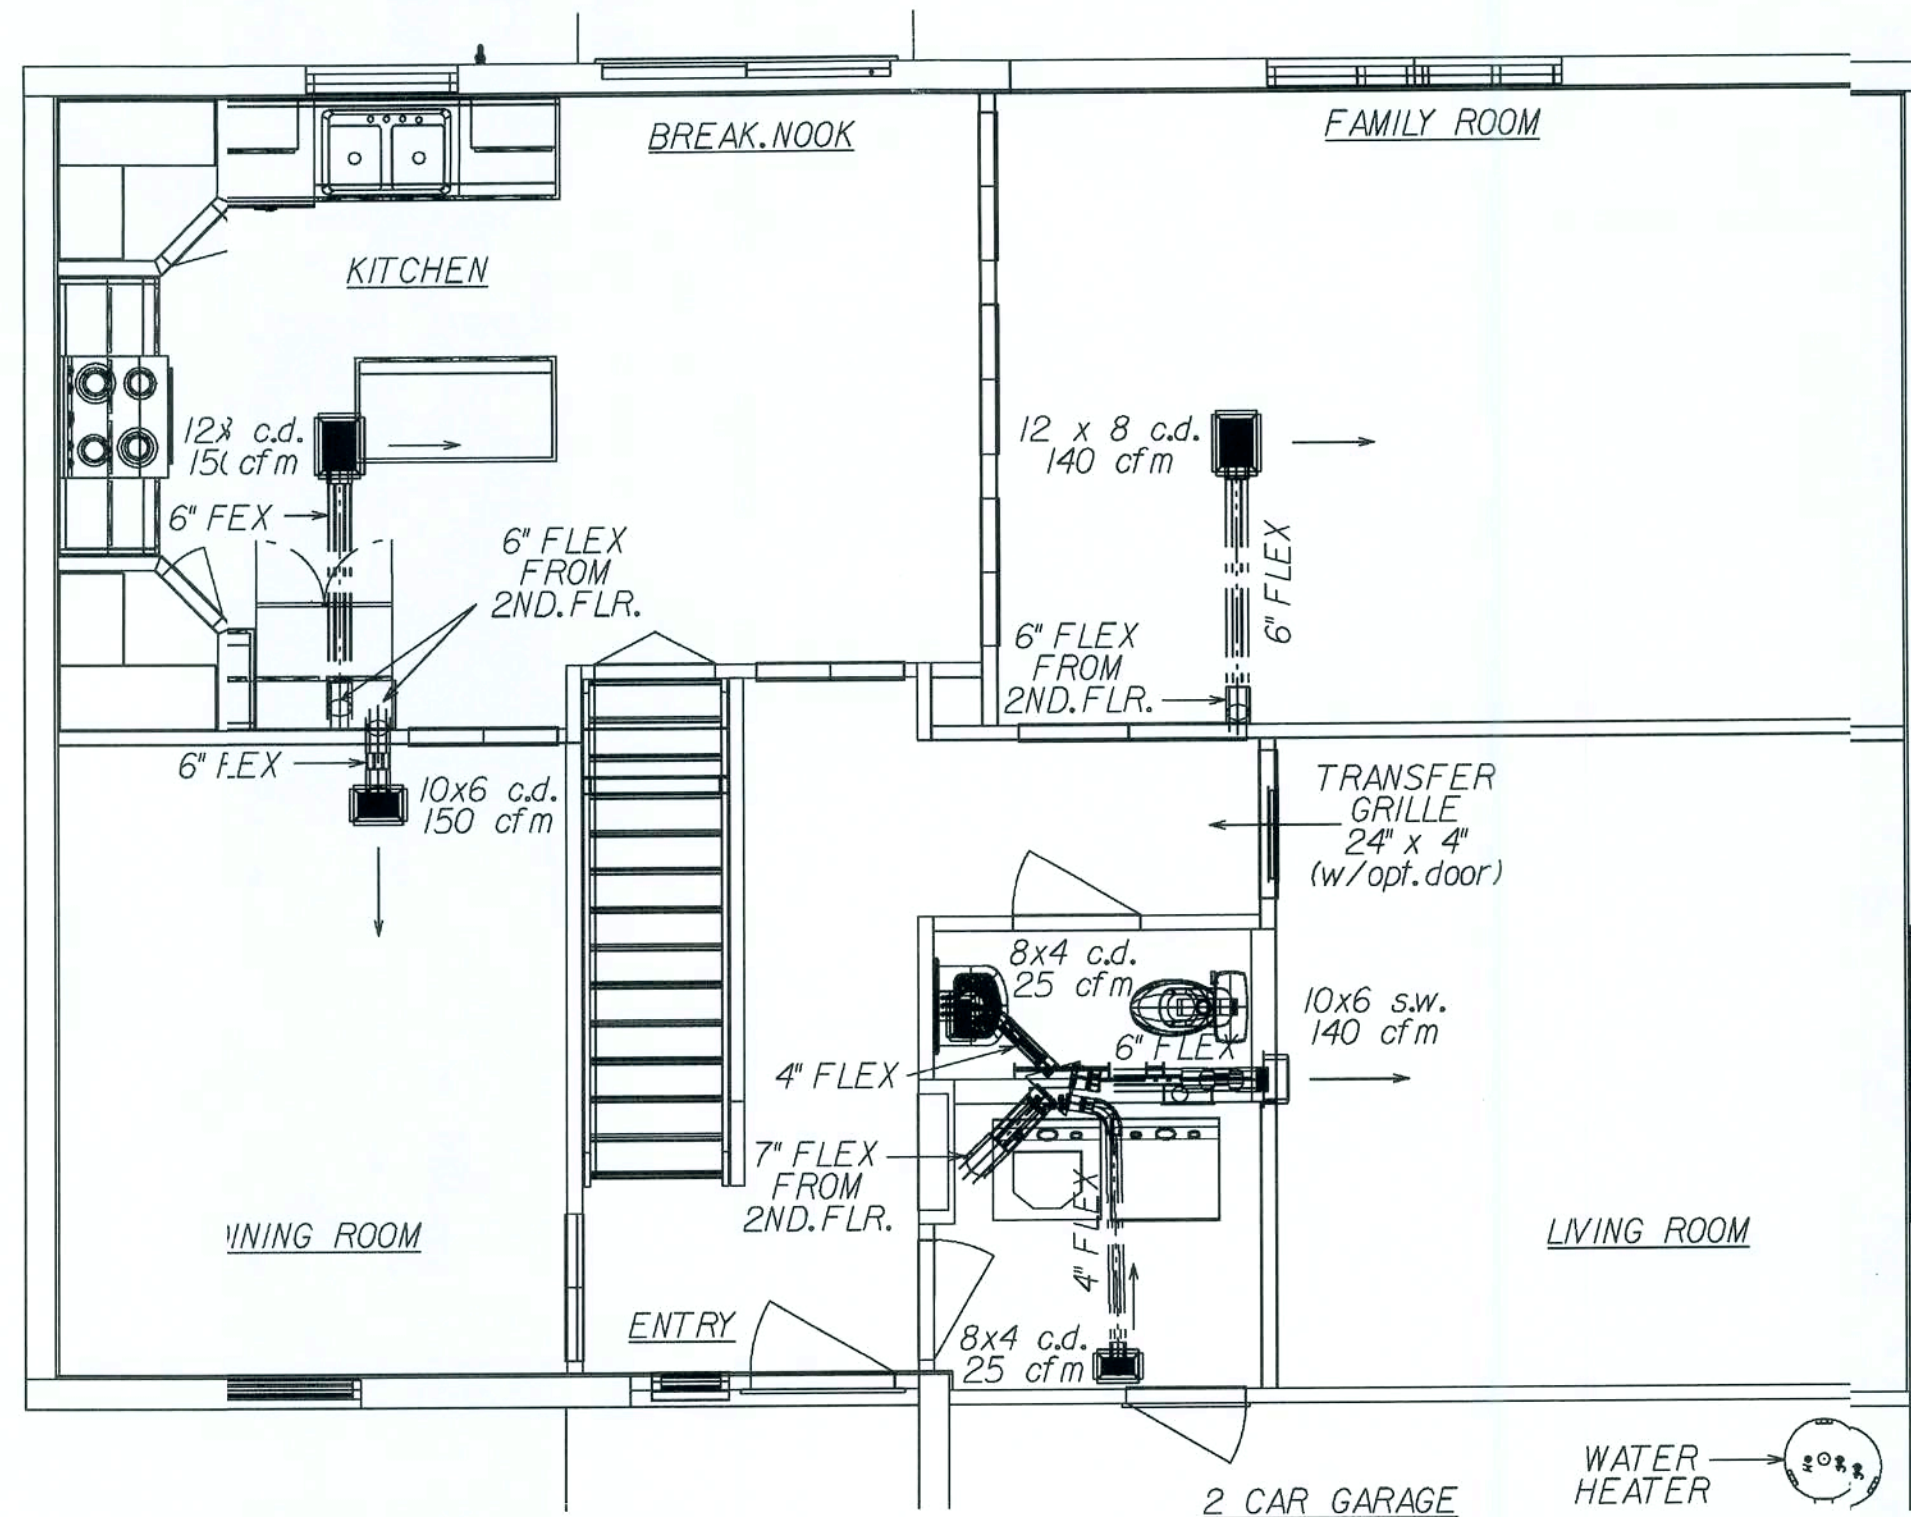

FIRST FLOOR PLAN
 SCALE 1/4" = 1' - 0"

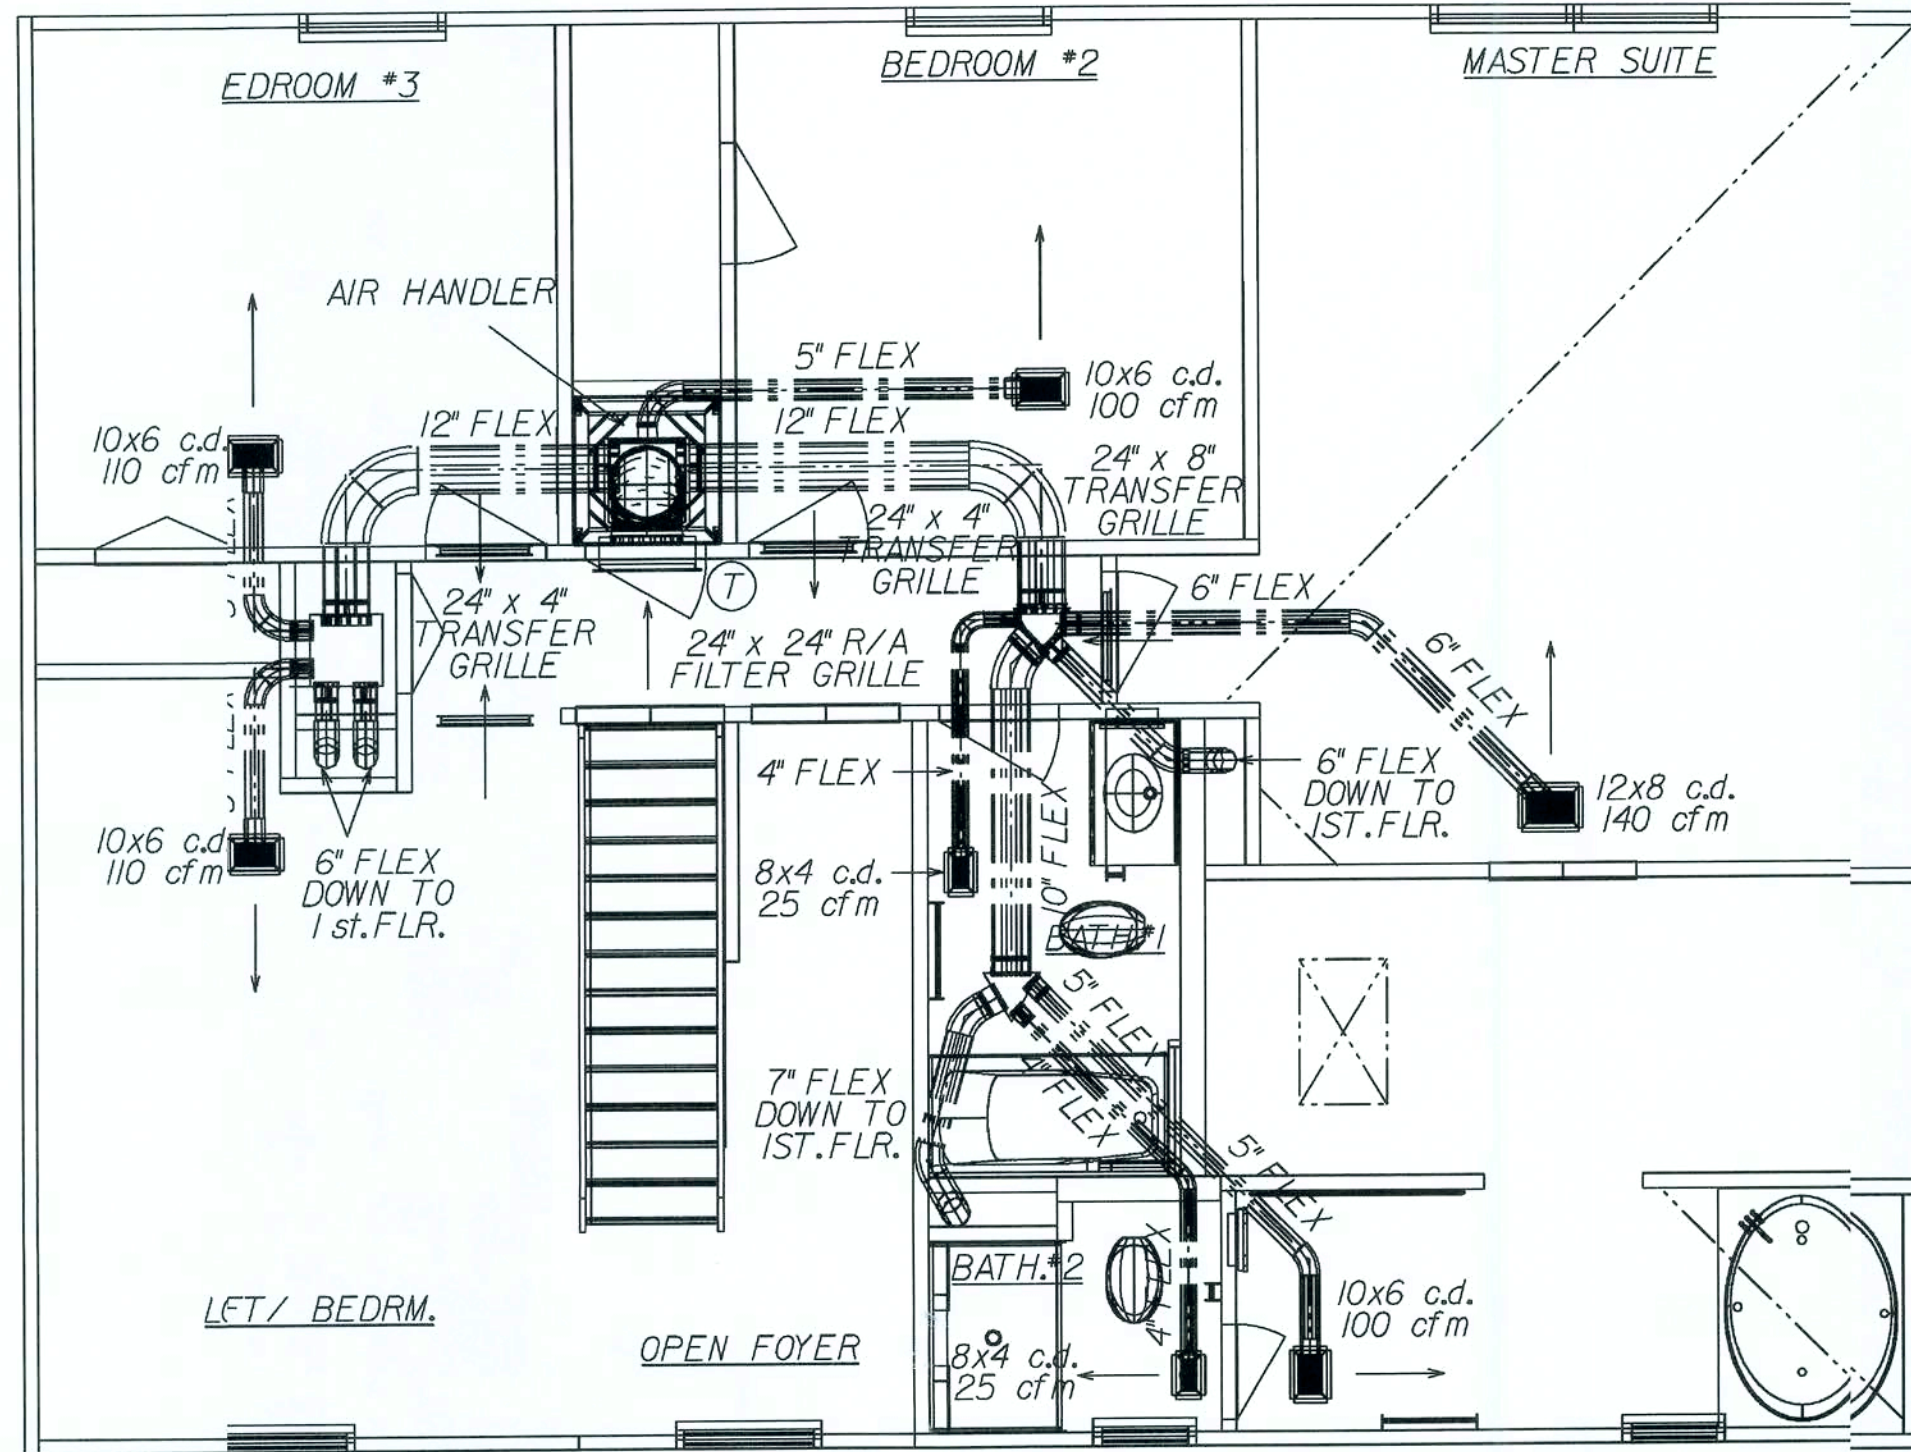


SECOND FLOOR PLAN
 SCALE 1/4" = 1' - 0"

GENERAL MECHANICAL NOTES:
 ALL TAPES, CONNECTORS AND MASTIC USED
 WILL BE UL-181 APPROVED.
 SEE ELECTRIC PLANS FOR EXHAUST FAN
 LOCATIONS IN BATH AREAS.
 SEE FLOOR PLAN FOR CLOTHES DRYER
 VENT LOCATION.
 M1602.4 BALANCED RETURN AIR:
 TRANSFER GRILLES • HABITABLE ROOMS
 SEE DETAIL BELOW:
 PASS THRU GRILLE,
 CENTERED ABOVE
 DOOR, VENTS ON BOTH
 SIDES OF DOOR,
 BACK TO BACK
 24" x 4" STD. GRILLE
 (EXCEPT IN MBR
 24" x 8" GRILLE)
 INTERIOR DOOR ELEVATION

AMERICANA REGISTER LAYOUT SUNBURY-NEWBERRY 3 BEDROOM / LOFT GARAGE: RIGHT DRAWN BY: T.J. TOOMEY RELEASE DATE: 9/26/01 152420		REVISIONS: REV. TRANSFER GRILLE • MBR. 08/05/05 11-01-05 REMOVED ENG'S NOTE 11/28/05 REVISED HEATING SYSTEM T.J.T. 1/2/07 UPDATED TO 13 SEER EQUIP. T.J.M.
SHEET: HVA		PLOT DATE: 22 MAR 2007 FLORIDA BUILDING CODE 2004 - RESIDENTIAL

p:\N\houses_05\Sunbury\hvac\sm13rva

* USE WITH 13 SEER EQUIPMENT *

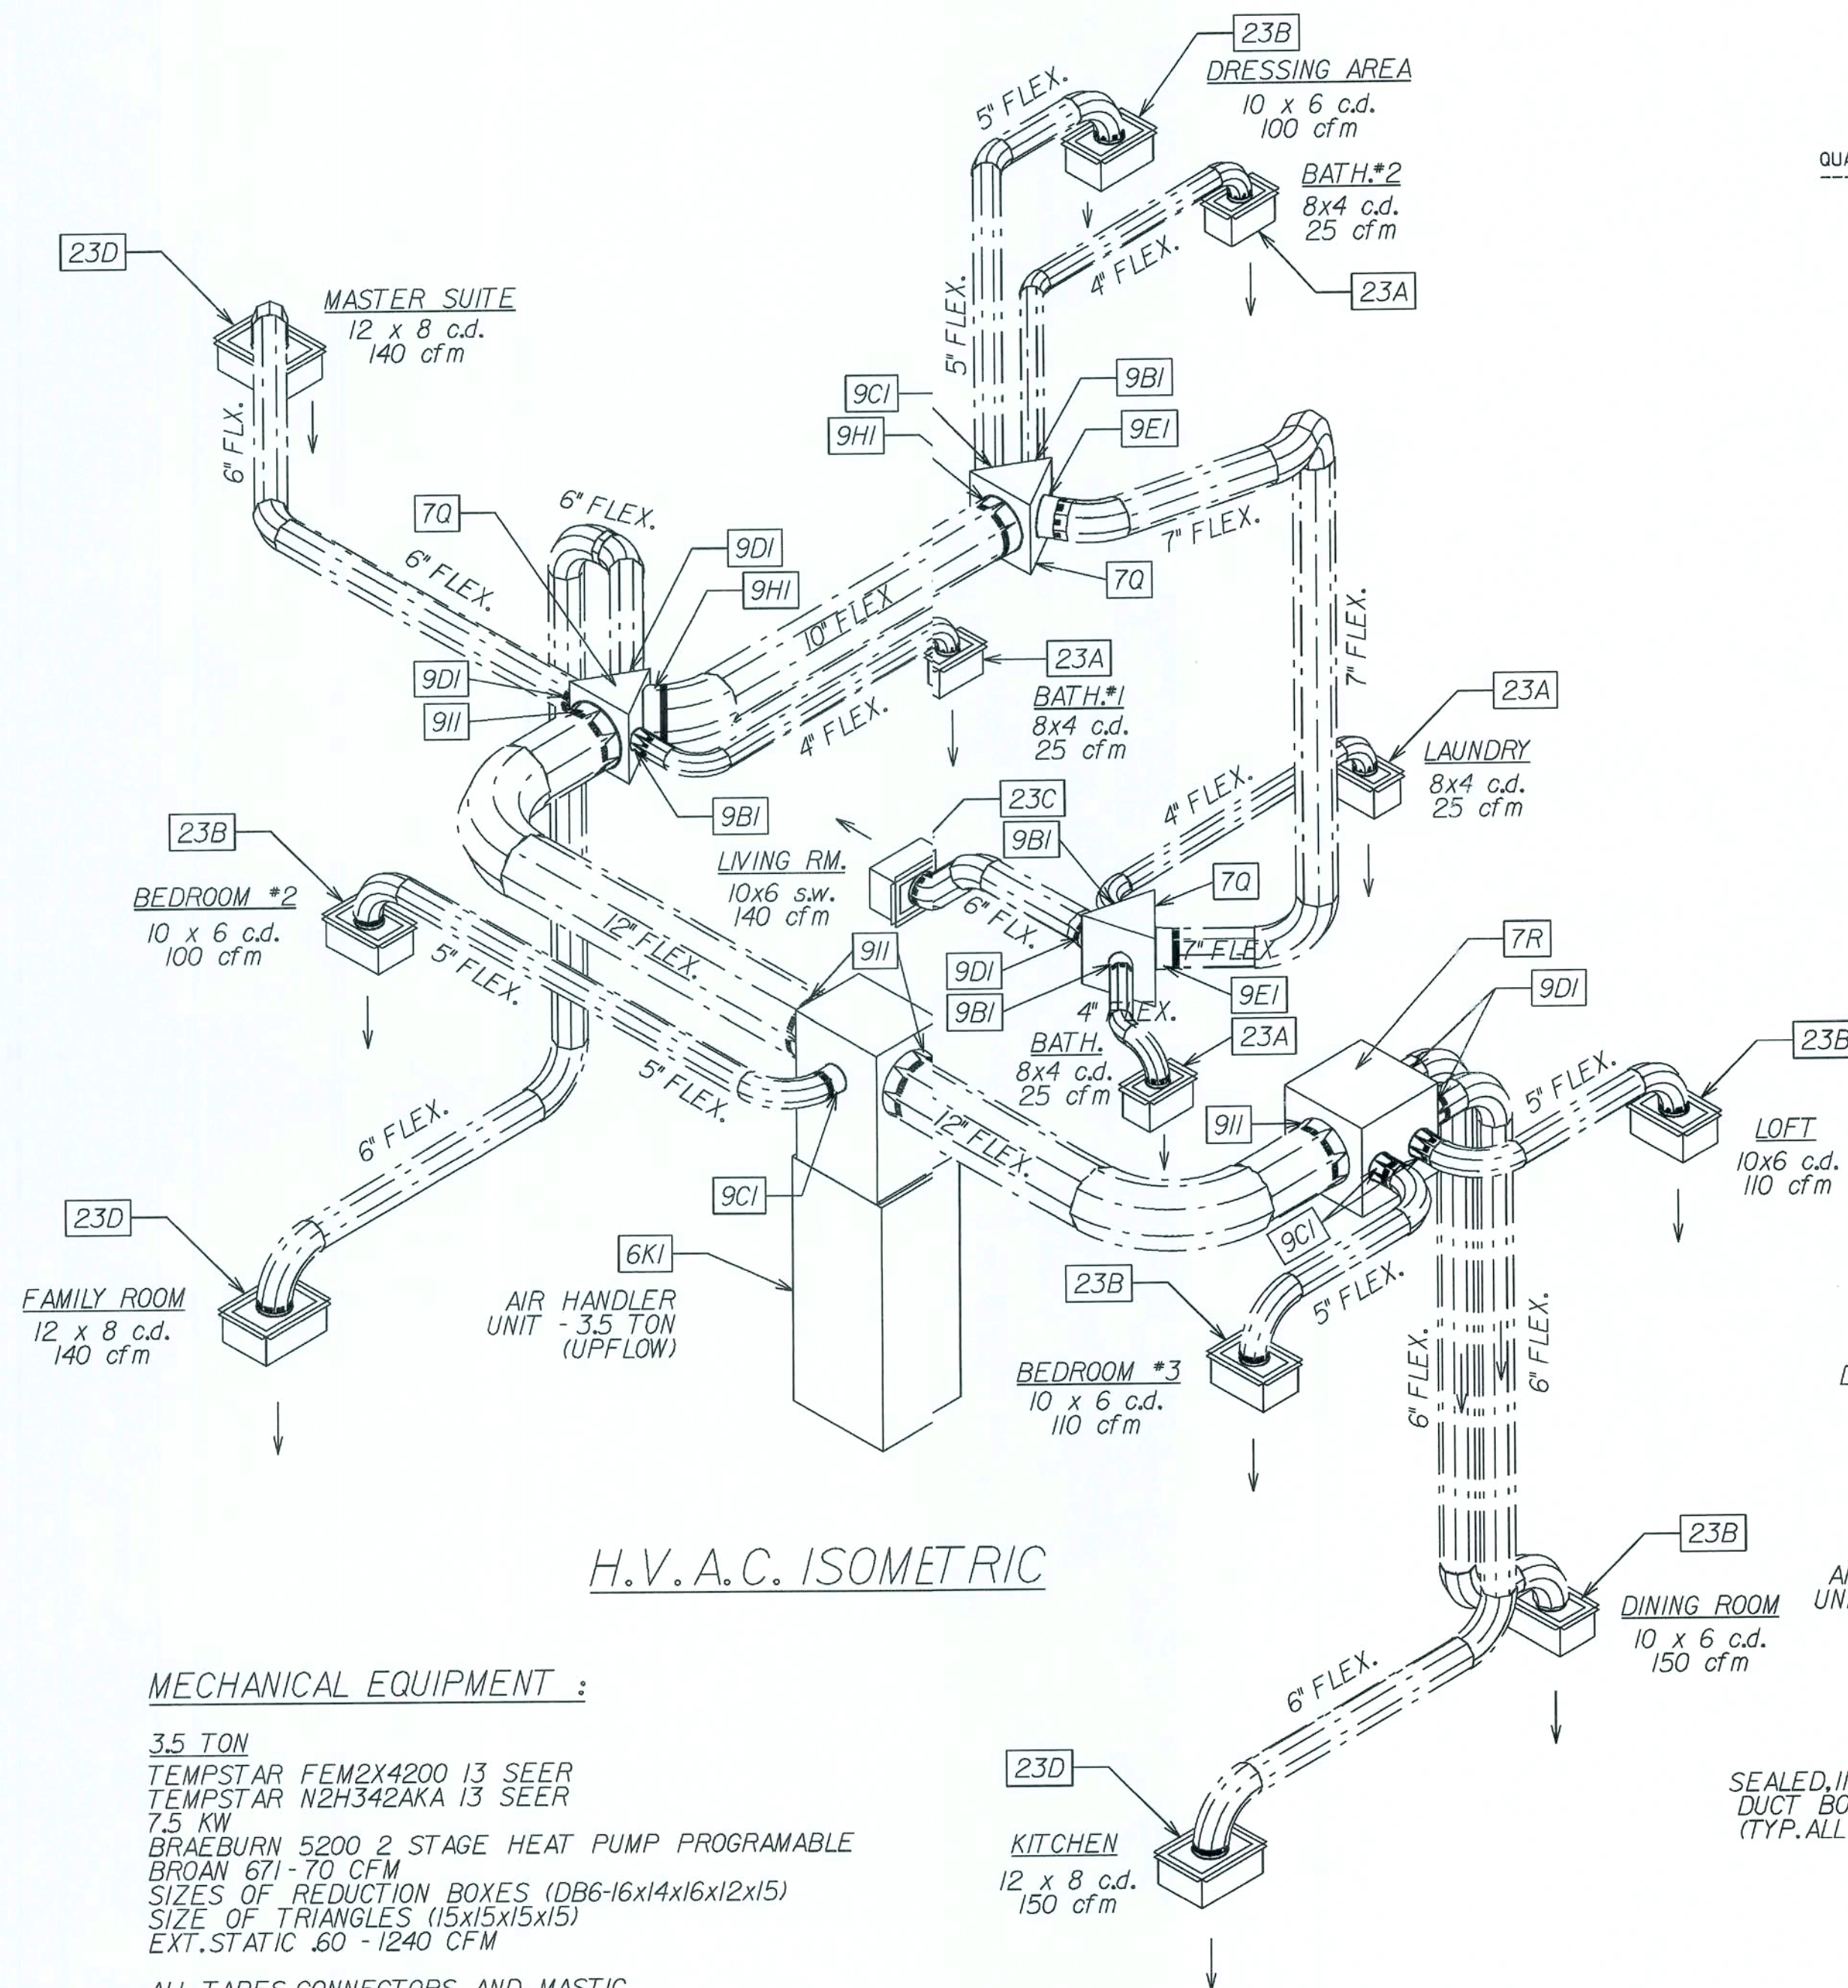

H.V.A.C. ISOMETRIC

MECHANICAL EQUIPMENT :


3.5 TON
TEMPSTAR FEM2X4200 13 SEER
TEMPSTAR N2H342AKA 13 SEER
7.5 KW
BRAEBURN 5200 2 STAGE HEAT PUMP PROGRAMABLE
BROAN 671-70 CFM
SIZES OF REDUCTION BOXES (DB6-16x14x16x12x15)
SIZE OF TRIANGLES (15x15x15x15)
EXT.STATIC .60 - 1240 CFM

ALL TAPES, CONNECTORS AND MASTIC
USED WILL BE UL-181

hvacitem REPORT

Tue Dec 26 16:45:47 2006
p:\fl\houses 05\sunbury\hvac\sunh.htg

QUANTITY	DESCRIPTION
4	23A 150045.0035 8x4 CEILING BOOT W/4" DIA. COLLAR
5	23B 150045.0036 10x6 CEILING BOOT W/5" DIA. COLLAR
1	23C 150045.0036 10x6 CEILING BOOT W/6" DIA. COLLAR
3	23D 150045.0038 12x8 CEILING BOOT W/6" DIA. COLLAR
1	23Z 150045.0046 24x24 R/A TRANSITION BOOT W/18" COLLAR
7	3F10 150040.0097 10" FOIL FLEX R6
15	3F12 150040.0098 12" FOIL FLEX R6
3	3F18 150040.0138 18" FOIL FLEX R6
25	3F4 150040.0091 4" FOIL FLEX R6
25	3F5 150040.0092 5" FOIL FLEX R6
65	3F6 150040.0093 6" FOIL FLEX R6
16	3F7 150040.0094 7" FOIL FLEX R6
1	6K1 150005.0044 FEM2X4200A 13 SEER 3.5 TON AIR HANDLER UNIT
1	601 150010.0104 N2H342AKA 13 SEER 3.5 TON CONDENSER
1	7C 150005.0110 19x13x30" BOX PLENUM
3	7Q 150040.0118 DUCT PLENUM TRIANGLE
1	7R 150040.0111 18" SQUARE DUCT PLENUM
4	81A 150055.0041 24x4 TRANSFER GRILLE
4	81B 150045.0052 24x4 TRANSFER GRILLE FRAME
1	81C 150055.0078 24x8 TRANSFER GRILLE
1	81D 150045.0078 24x8 TRANSFER GRILLE FRAME
1	84A 150055.0032 24x24 RETURN AIR FILTER GRILLE
4	9B1 150040.0075 4" K-COLLAR/ROTH (4KC/413)
4	9C1 150040.0076 5" K-COLLAR/ROTH (5KC/413)
9	9D1 150040.0077 6" K-COLLAR/ROTH (6KC/413)
2	9E1 150040.0078 7" K-COLLAR/ROTH (7KC/413)
4	9H1 150040.0081 10" K-COLLAR/ROTH (10KC/413)
1	9I1 150040.0082 12" K-COLLAR/ROTH (12KC/413)
1	9M1 150040.0137 18" K-COLLAR/ROTH (18KC/413)

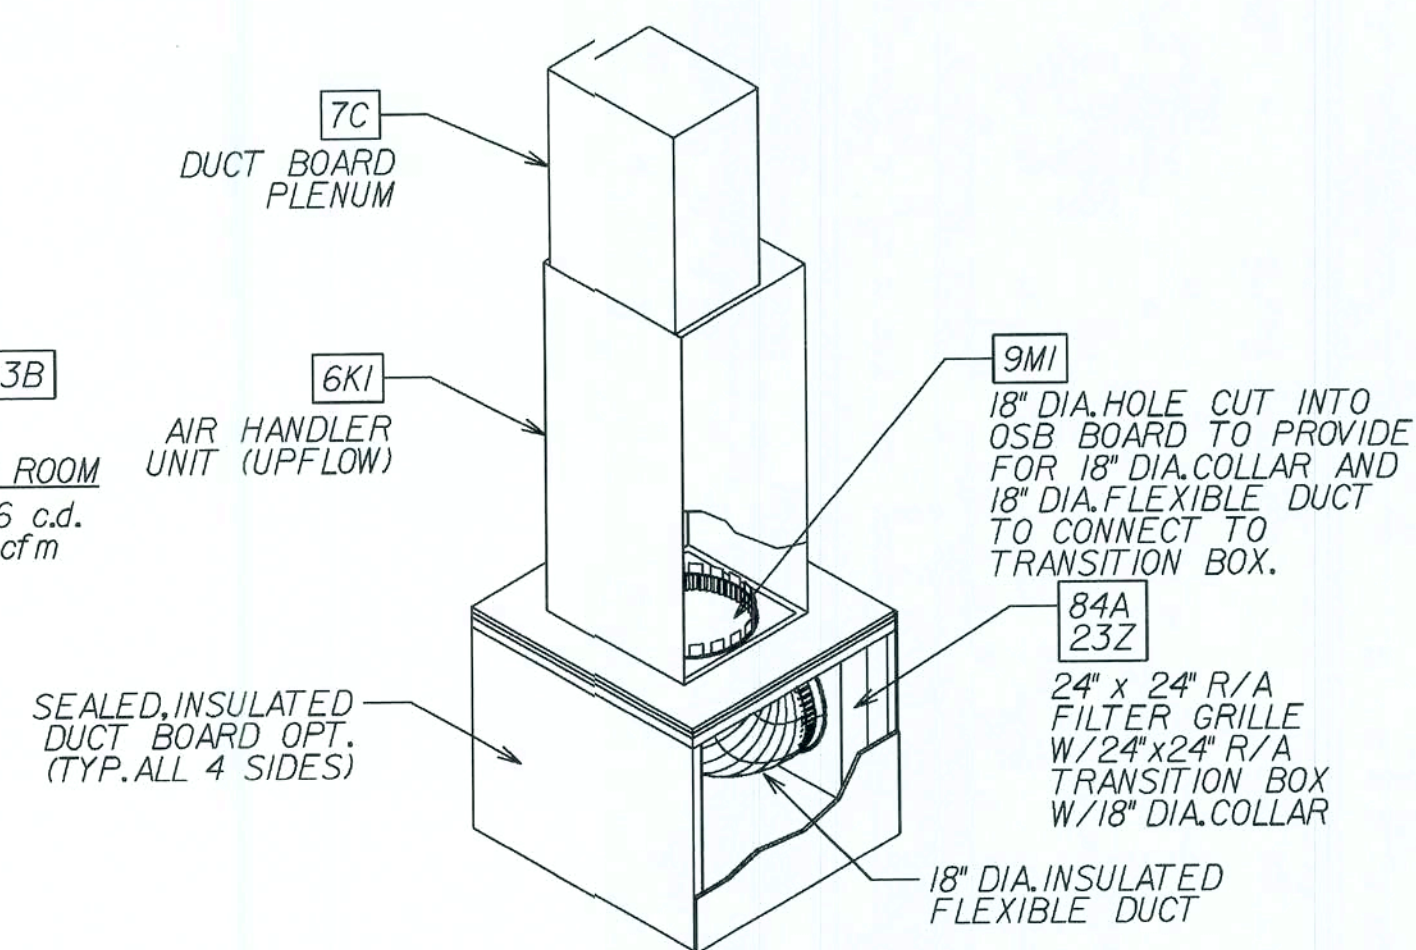

RETURN-AIR ISOMETRIC

REVISIONS :	11/28/05 REVISED HEATING SYSTEM T.J.T.
	12/29/06 UPDATED TO 13 SEER T.J.M

Copyright © 2005 MARONDA HOMES


Maronda Homes

FLORIDA
4005 MARONDA WAY
SANFORD, FL 32781
(407) 321-0064

HVAC ISO	AMERICANA
SUNBURY-NEWBERRY	
3 BEDROOM/LOFT	
DRAWN BY:	GARAGE: RIGHT
RELEASE DATE:	9/9/99
T.J.T.	

18" DIA. HOLE CUT INTO OSB BOARD TO PROVIDE FOR 18" DIA. COLLAR AND 18" DIA. FLEXIBLE DUCT TO CONNECT TO TRANSITION BOX.
24" x 24" R/A FILTER GRILLE W/24" x 24" R/A TRANSITION BOX W/18" DIA. COLLAR
18" DIA. INSULATED FLEXIBLE DUCT

SHEET:	ISO-H
--------	-------

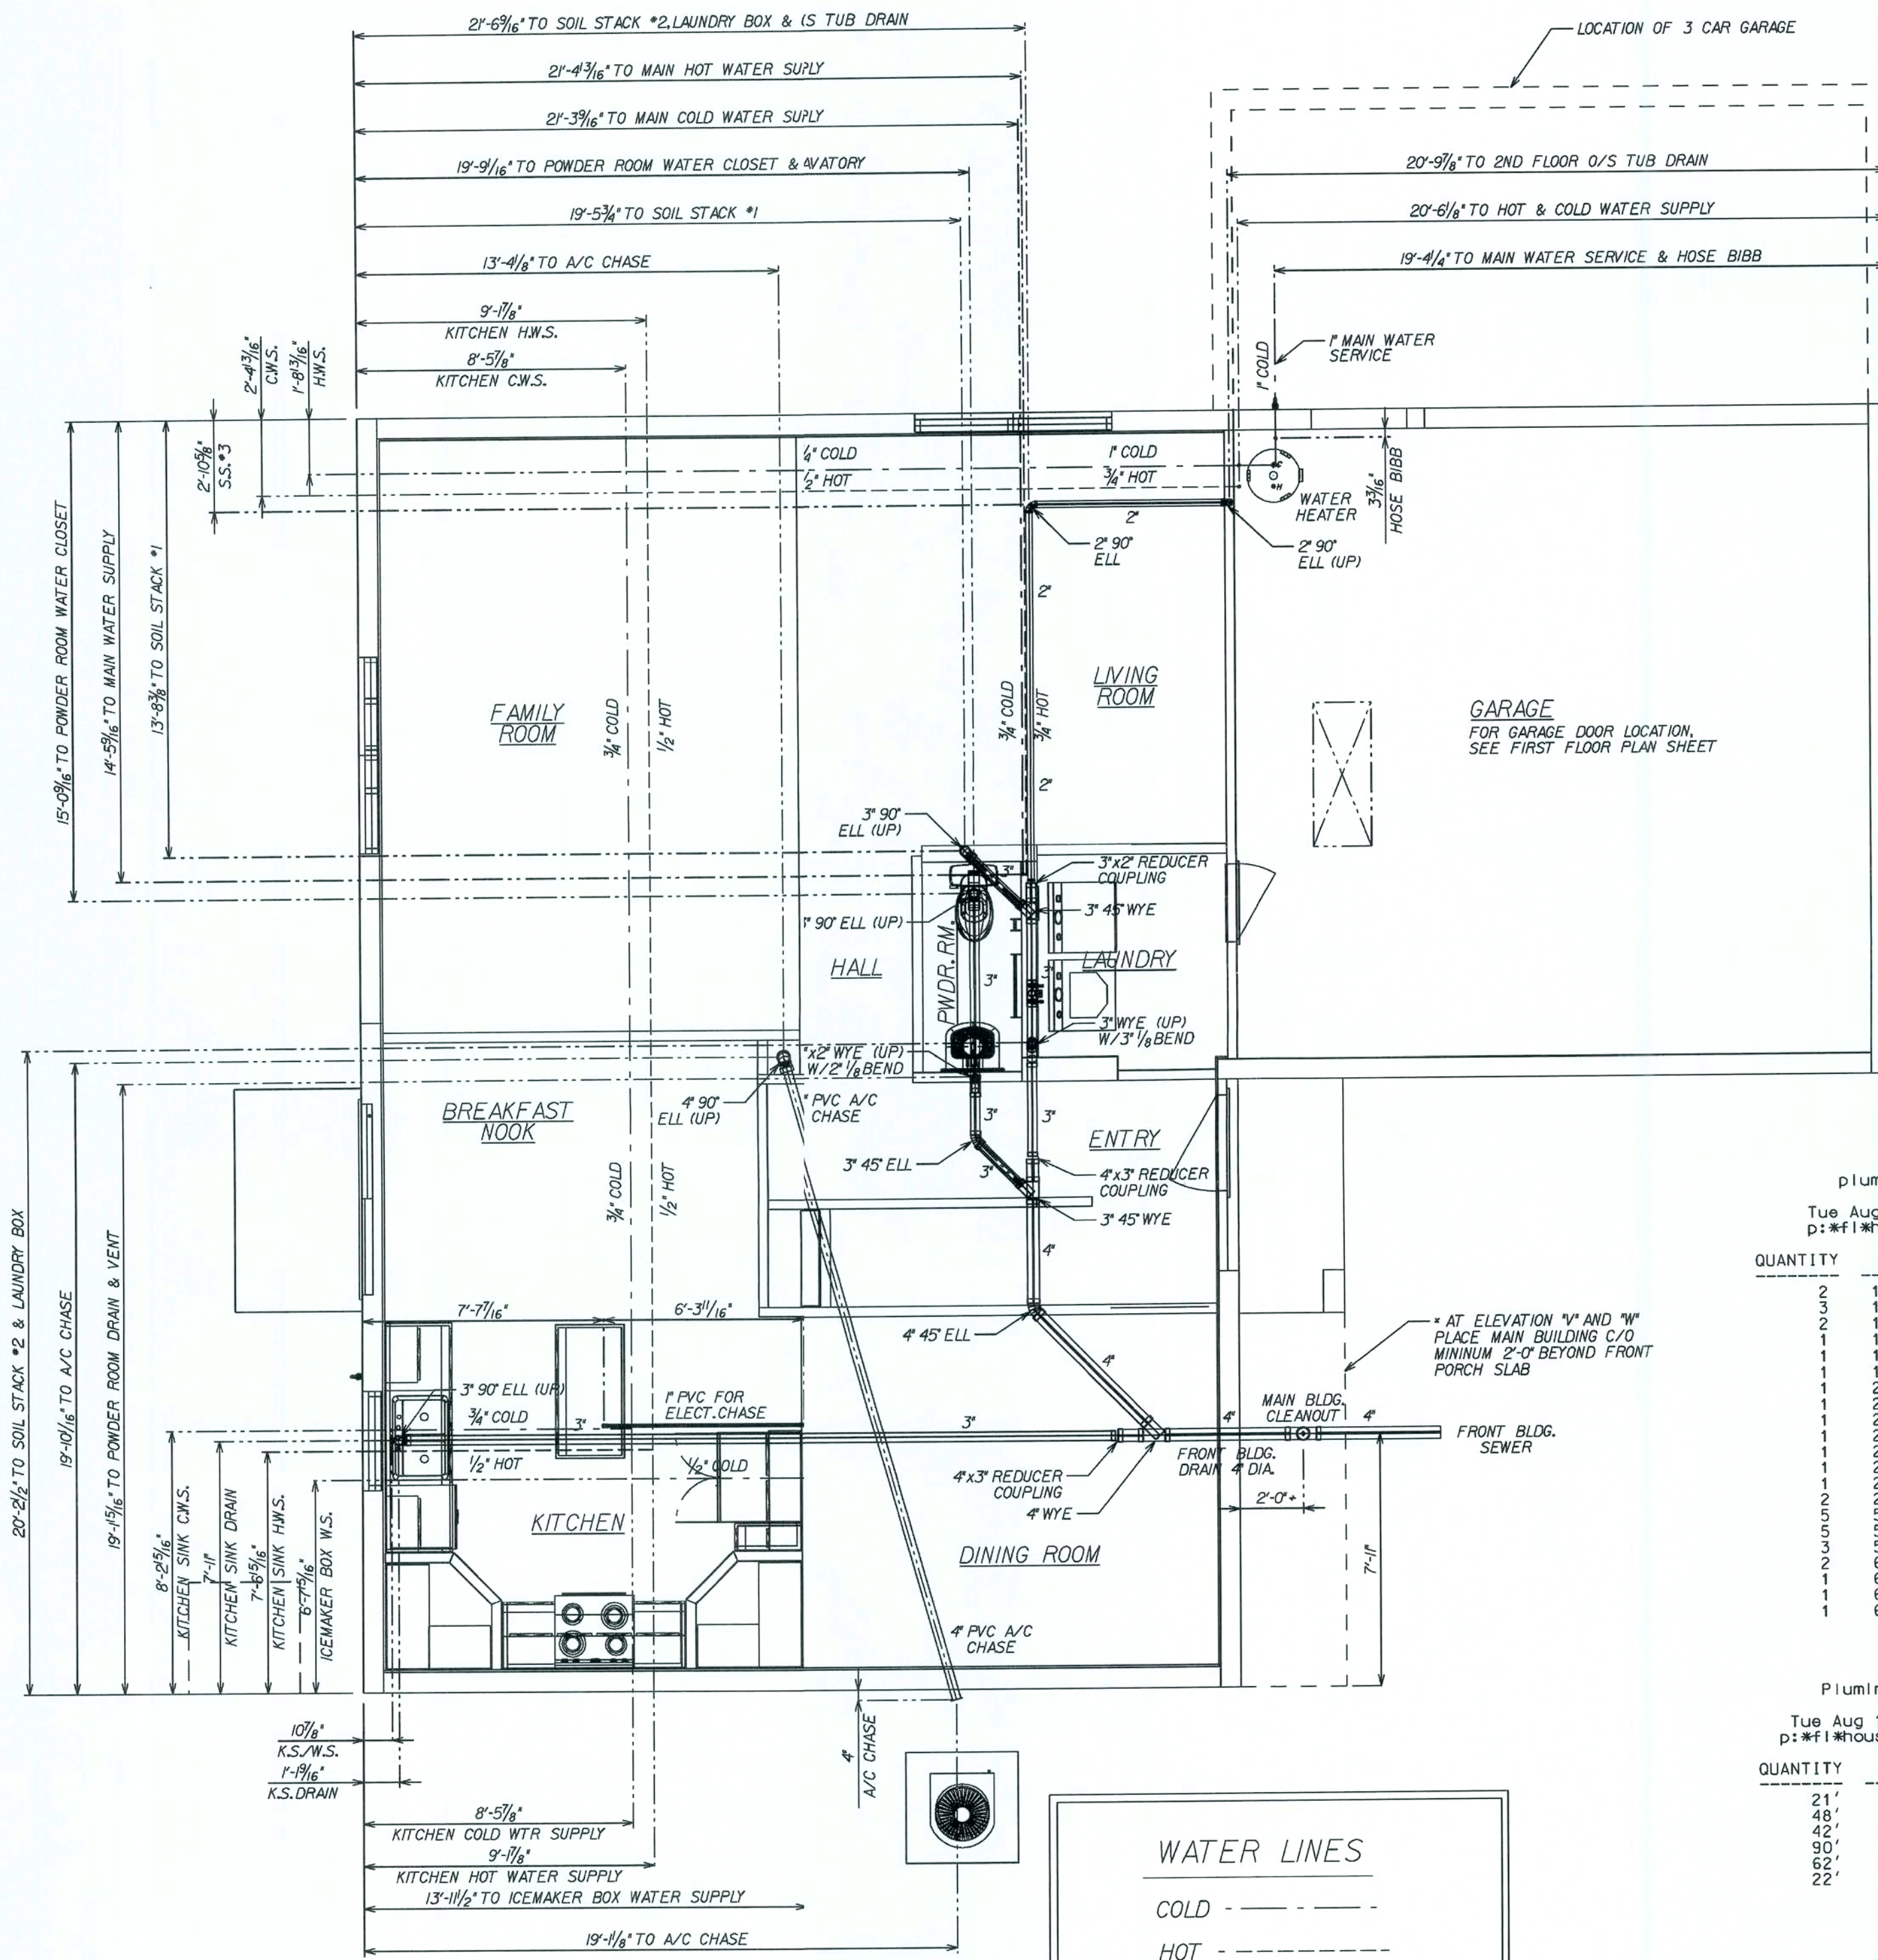


plumitem REPORT
Tue Aug 15 15:17:27 2006
p:\fl*\houses 05*\sunbury*plumbing*\sunbury.fpl

QUANTITY	DESCRIPTION
2	114C 130005.0041 2" PVC 90 ELBOW
3	114D 130005.0066 2" PVC 90 ELBOW
2	118E 130005.0076 2" PVC 45 WYE
1	118G 130005.0063 2"x3"x2" PVC 45 WYE
1	118H 130005.0097 4" PVC 45 WYE
1	118L 130005.0081 4"x4"x3" PVC 45 WYE
1	221D 130005.0064 3" PVC 45 ELBOW
1	221E 130005.0083 4" PVC 45 ELBOW
1	222C 130005.0040 2" PVC 45 ST. ELBOW
1	222D 130005.0065 3" PVC 45 ST. ELBOW
1	224B 130005.0150 4" 2-WAY CLEANOUT TEE
1	229H 130005.0289 4x4 FEM ADPTR W/ C/D PLG.
1	22C 130005.0061 3x2 PVC REDUCER COUPLING
2	556A 130005.0082 4x3 REDUCER COUPLING
5	556B 150060.0199 1/2" CPVC 90 ELBOW
3	556C 130010.0007 3/4" CPVC 90 ELBOW
2	556D 130010.0057 1" CPVC 90 ELBOW
1	644F 130010.0037 3/4"x1/2"x3/4" CPVC TEE
1	644M 130010.0099 1x3/4x3/4 CPVC TEE
1	640 130010.0061 1x1x1/2" CPVC TEE
1	64P 130010.0060 1x1x3/4" CPVC TEE

PlumInth REPORT
Tue Aug 15 15:17:27 2006
p:\fl*\houses 05*\sunbury*plumbing*\sunbury.fpl

QUANTITY	DESCRIPTION
21'	130005.0047 2" PVC PIPE
48'	130005.0072 3" PVC PIPE
42'	130005.0091 4" PIPE
90'	130010.0012 3/4" CPVC PIPE
62'	130010.0025 1/2" CPVC PIPE
22'	130010.0056 1" CPVC PIPE

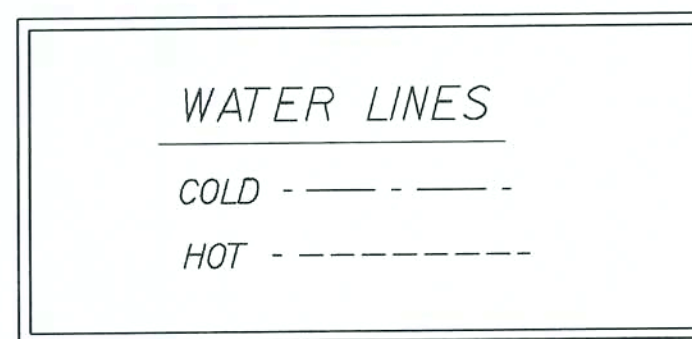

PER FLORIDA PLUMBING CODE: ALL WATER INTO HOUSE WILL RUN ON 1" CPVC TO FIRST FIXTURE GROUP.
REVISED 10-03-06

PER FLORIDA PLUMBING CODE: ALL DWV THROUGH FOOTERS WILL BE SLEEVED
REVISED 08-15-05

REVISIONS :

06-07-06 ADDED 3CAR GARAGE LOCATION

06-26-06 REVISED AS PER DRAWINGS T.J.M

08-15-06 REV.CLEANOUT & BOM LIST T.J.M

09-25-06 ADDED GARAGE DOOR NOTE

COPYRIGHT © 2005 MARONDA HOMES

Maronda Homes

FLORIDA

14071 321-0064 4005 MARONDA WAY SANFORD.

AMERICANA

UNDRGRND.PLMB.

SUNBURY-NEWBERRY

ALL ELEVATIONS

DRAWN BY: T.J.T.

GARAGE: RIGHT

RELEASE DATE: 09/09/99

SHEET:

FPI

153207

22 MAR 2007

153207



plumitem REPORT




Thu Jun 29 13:31:11 2006
p:*fl*houses 05*sunbury*plumbing*sunbury.plm

QUANTITY	DESCRIPTION
1	140A 130025.0017 1/2" COPPER 90 ELBOW
2	140M 130025.0051 1/2" COPPER 90 ELBOW DROP
1	151A 130025.0020 1/2" COPPER MALE ADAPTER
1	200A 130035.0061 Tub Diverter
1	200B 130035.0061 Shower Diverter
2	300B 130010.0049 Straight Valve 1/2" x 3/8"
13	300C 130010.0046 1/2" x 3/8" Angle Valve
4	54A 130010.0022 1/2" CPVC COUPLING
4	54B 130010.0009 3/4" CPVC COUPLING
27	56A 150060.0199 1/2" CPVC 90 ELBOW
8	56B 130010.0007 3/4" CPVC 90 ELBOW
5	58A 130010.0027 1/2" CPVC 90 ST. ELBOW
2	605A 130055.0047 Corr Gas App Conn
2	60A 130010.0028 1/2" CPVC 45 ELBOW
1	620C 130035.0027 Laundry Box Center
1	630A 130035.0057 Ice Maker Box
5	64B 130010.0013 3/4" CPVC TEE
8	64E 130010.0035 3/4" x 1/2" x 1/2" CPVC TEE
4	64F 130010.0037 3/4" x 1/2" x 3/4" CPVC TEE
2	650A 130050.0109 1/2" Hose Bib
2	66B 130010.0010 3/4" CPVC MALE ADAPTER BRASS THREADS
2	90A 130035.0080 Shut-Off Valve
1	90B 130050.0090 3/4" SHUT-OFF GATE VALVE


Pluminth REPORT

Thu Jun 29 13:31:11 2006
p:*fl*houses 05*sunbury*plumbing*sunbury.plm


QUANTITY	DESCRIPTION
64'	130005.0023 1.5" PIPE
32'	130005.0047 2" PVC PIPE
52'	130005.0072 3" PVC PIPE
66'	130010.0012 3/4" CPVC PIPE
78'	130010.0025 .5" CPVC PIPE
7'	130025.0006 1/2" COPPER Pipe

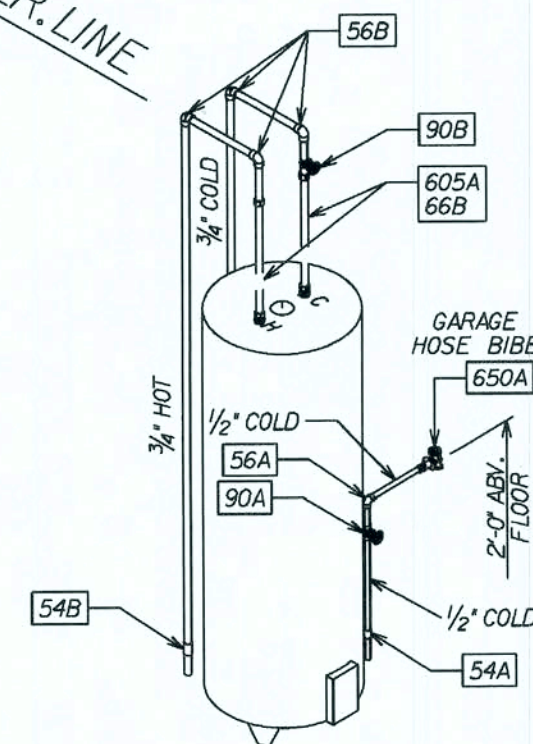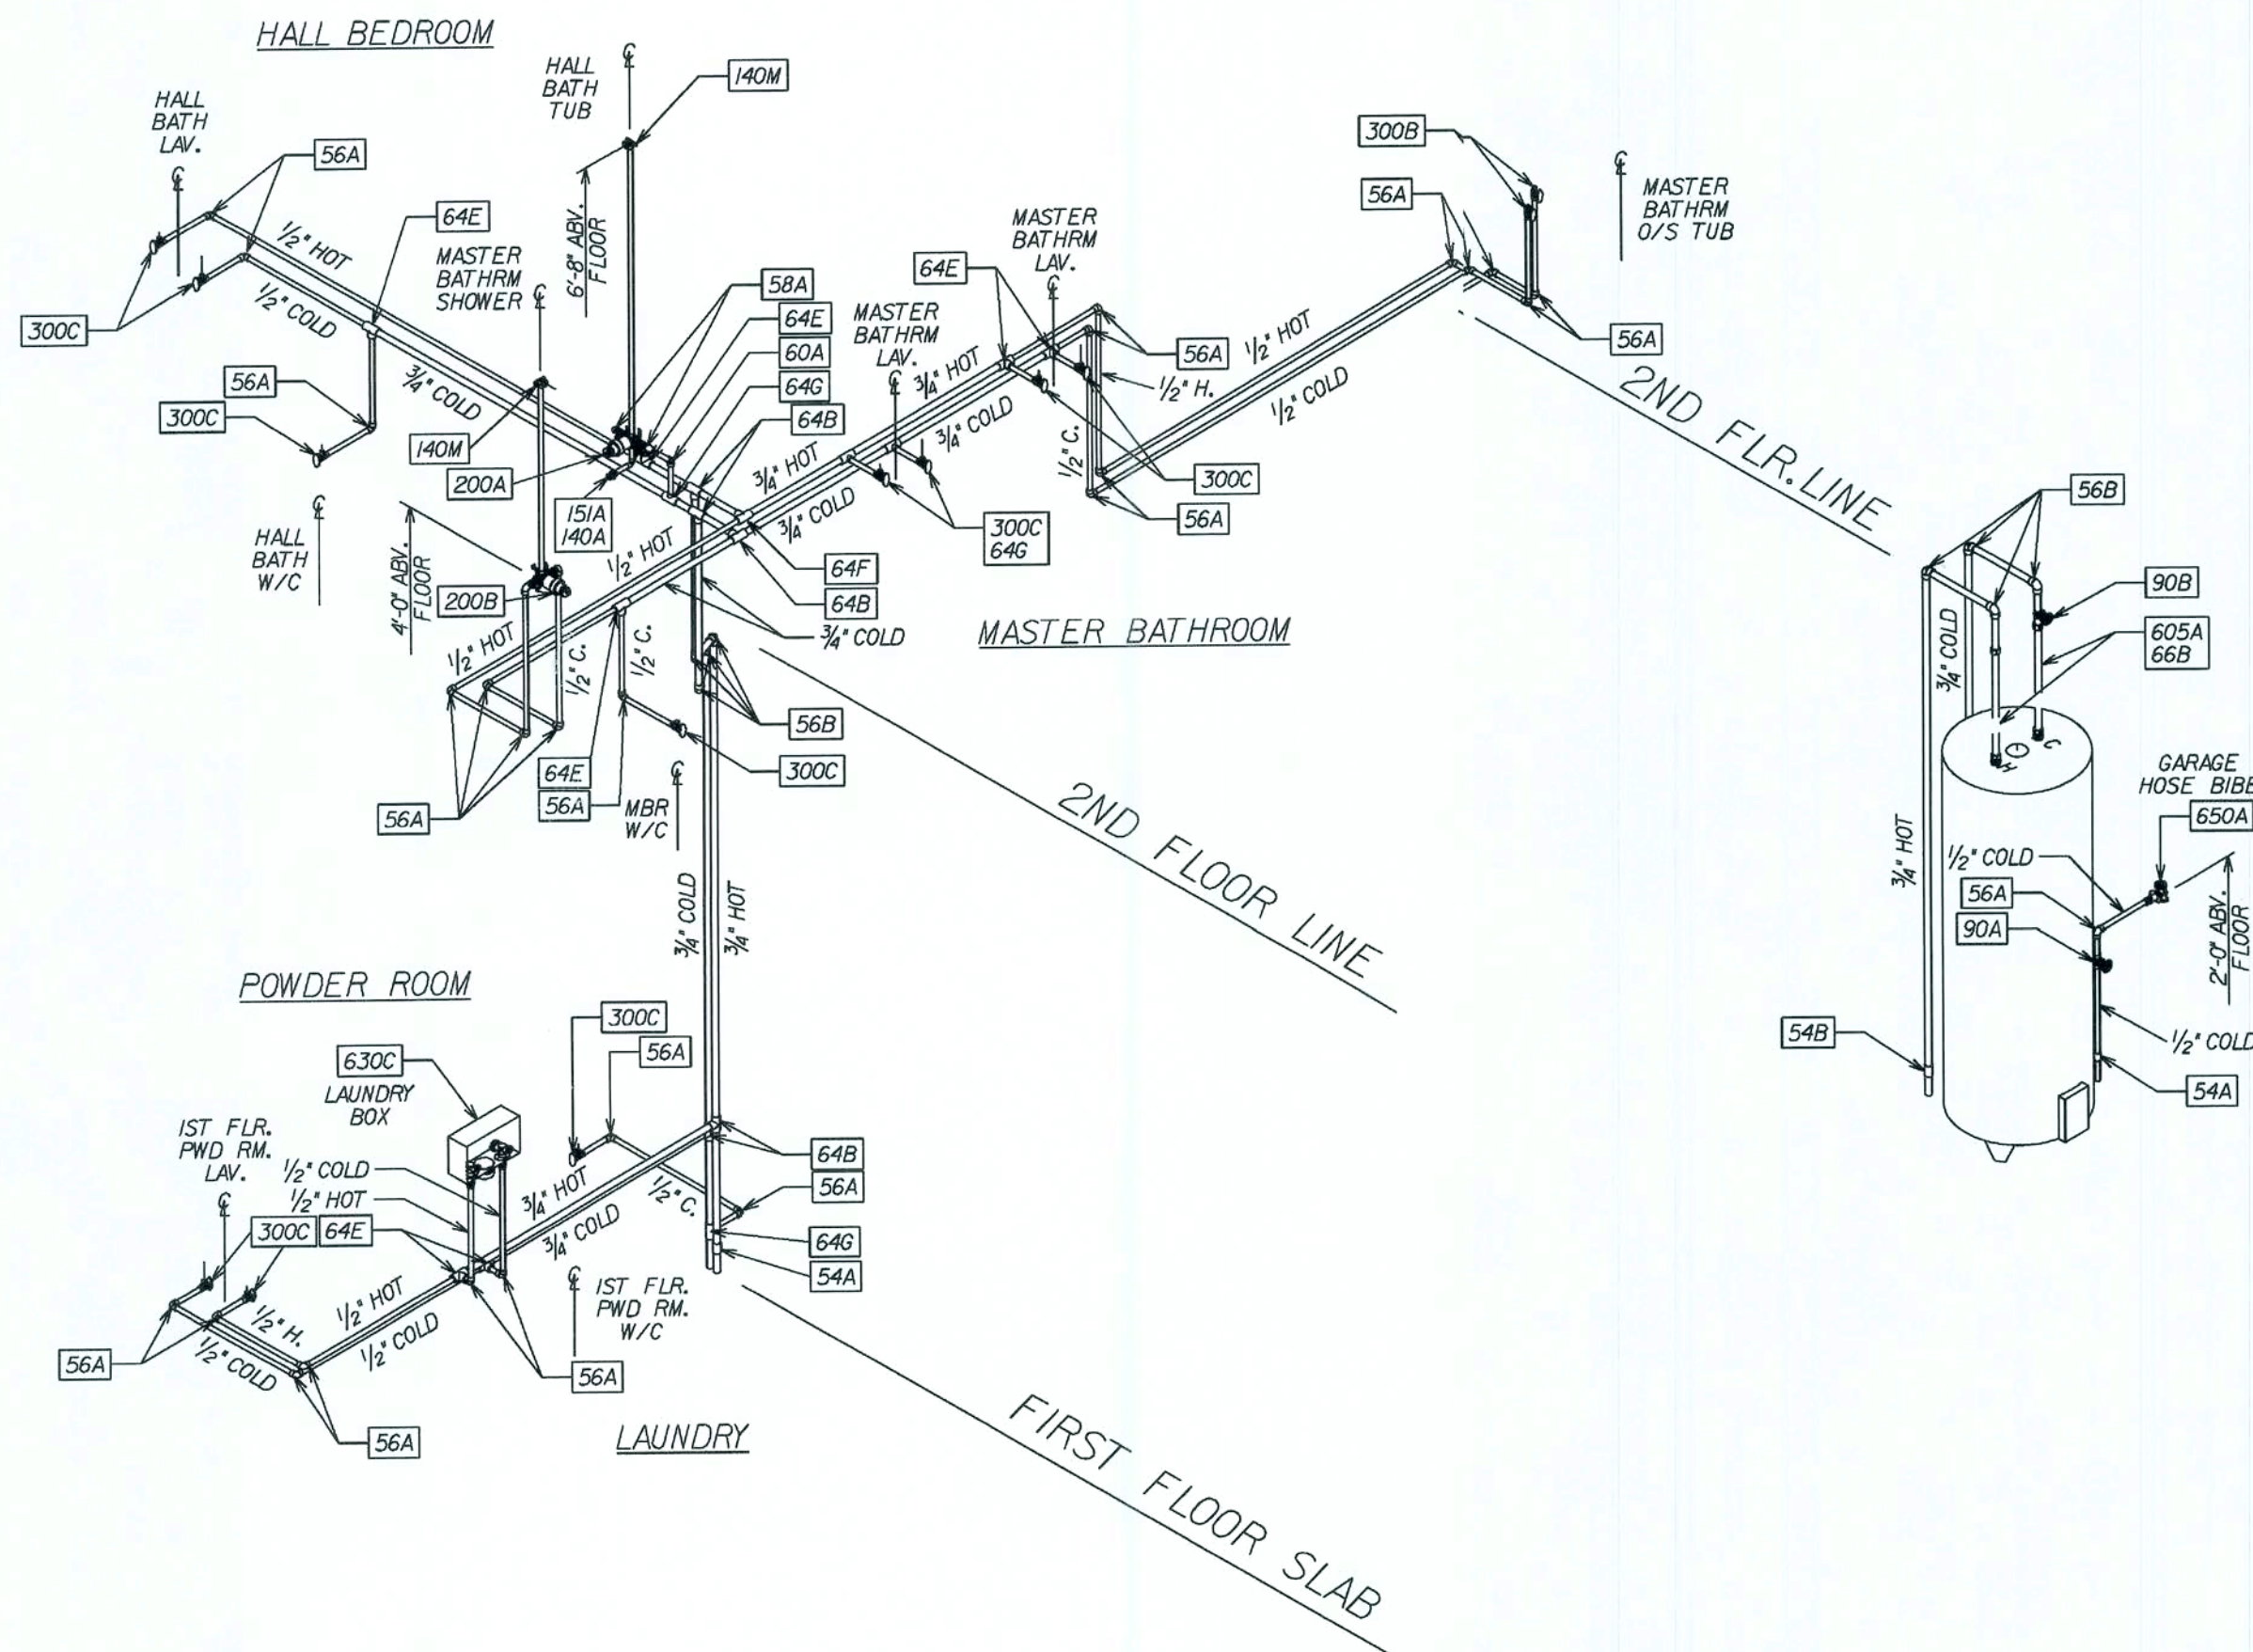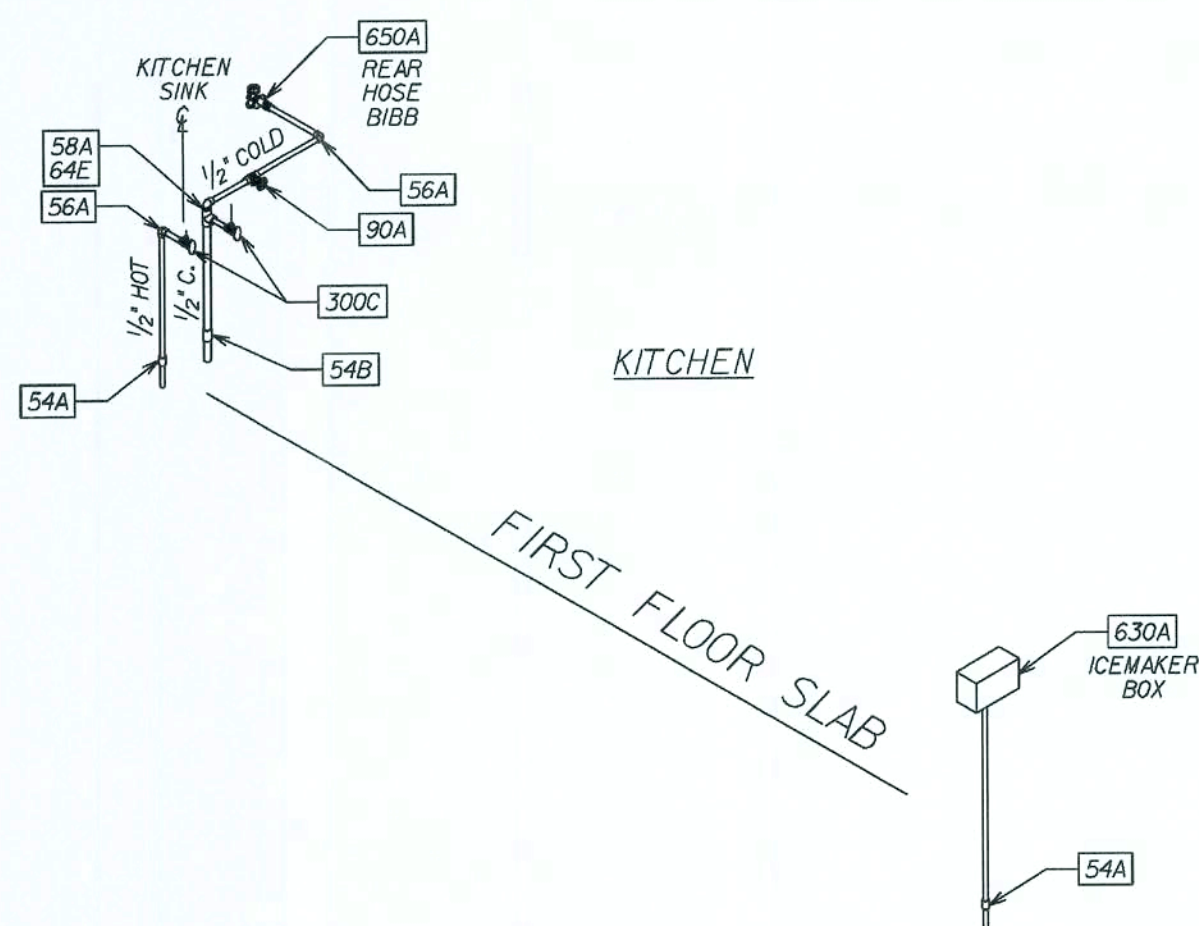


REVISIONS :		06/26/06 REVISED AS PER DRAWINGS T.JM
COPYRIGHT © 2005 MARONDA HOMES		FLORIDA
Maronda Homes		4005 MARONDA WAY SANFORD, FLORIDA 321-0064
AMERICANA	CPVC WATER ISO	05
SUNBURY-NEWBERRY		
3 BEDROOM/LOFT		
DRAWN BY:	GARAGE: RIGHT	T.J. TOOMEY
RELEASE DATE:	03/03/05	153208
SHEET:		ISO-W
PER FLORIDA PLUMBING CODE: ALL WATER INTO HOUSE WILL RUN ON 1" CPVC TO FIRST FIXTURE GROUP.		REVISED 10-03-06
FLORIDA BUILDING CODE 2004 : RESIDENTIAL		PLOT DATE: 22 MAR 2007

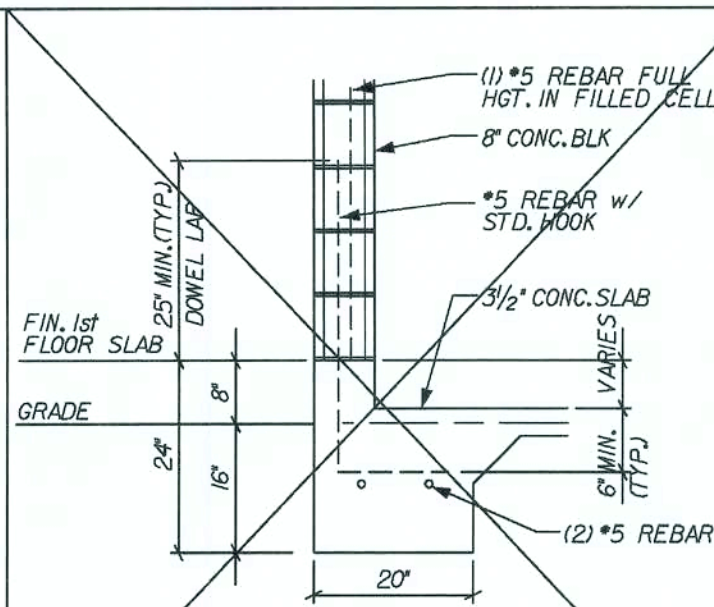


G2 GARAGE 2-STORY
REVISED 11-07-06
DELETED STONE LEDGE
SCALE: 1/2" = 1'-0"

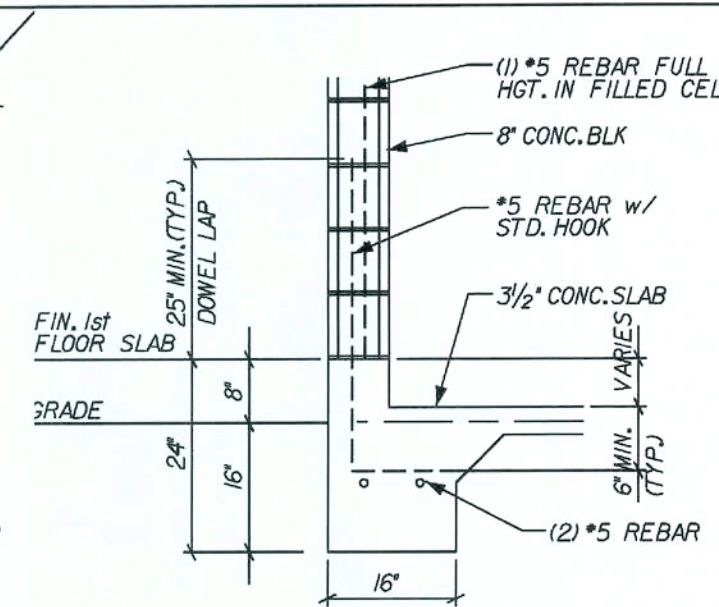


G GARAGE 1-STORY
REVISED 11-07-06
DELETED STONE LEDGE
SCALE: 1/2" = 1'-0"

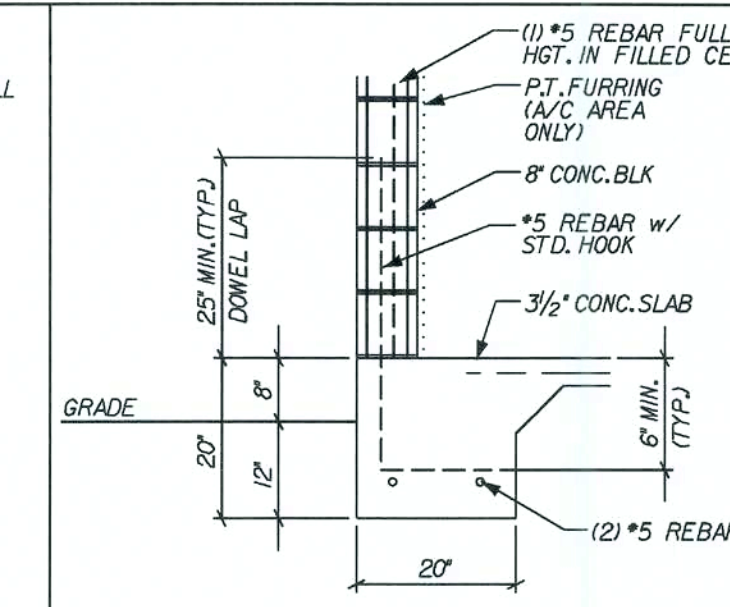


A2 TYPICAL 2-STORY
REVISED 11-07-06
DELETED STONE LEDGE
SCALE: 1/2" = 1'-0"

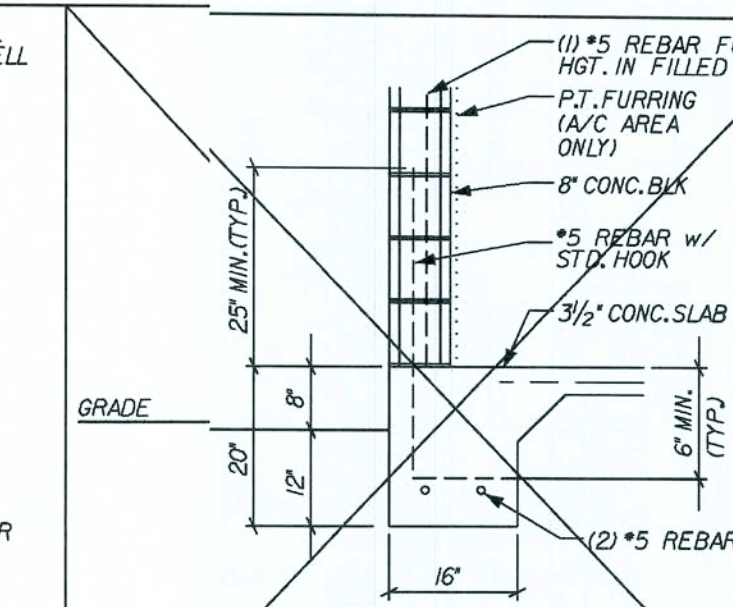


A TYPICAL 1-STORY
REVISED 11-07-06
DELETED STONE LEDGE
SCALE: 1/2" = 1'-0"

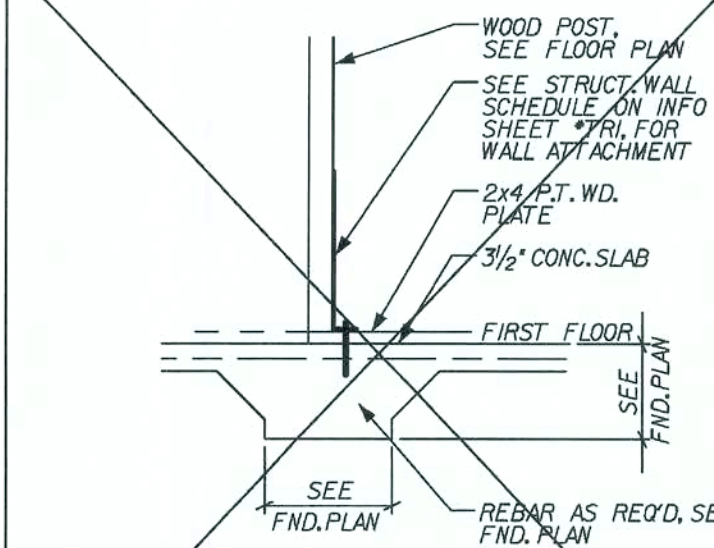


J INTERIOR BEARING POST
NOT USED
SCALE: 1/2" = 1'-0"

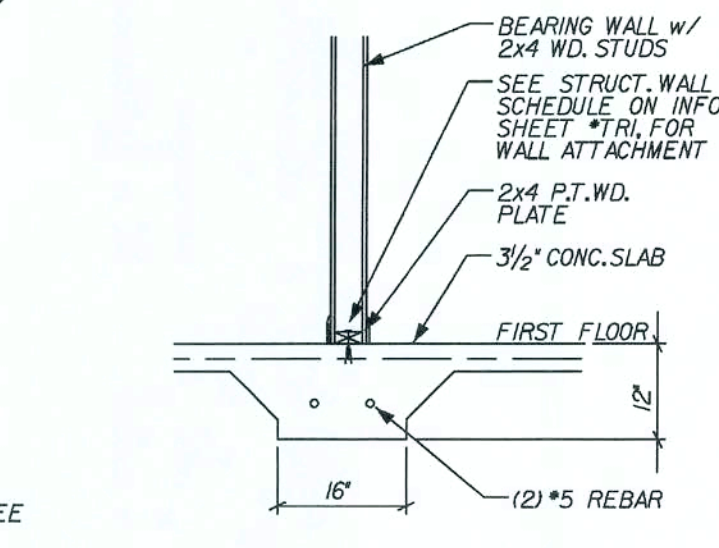


I INTERIOR BEARING
SCALE: 1/2" = 1'-0"

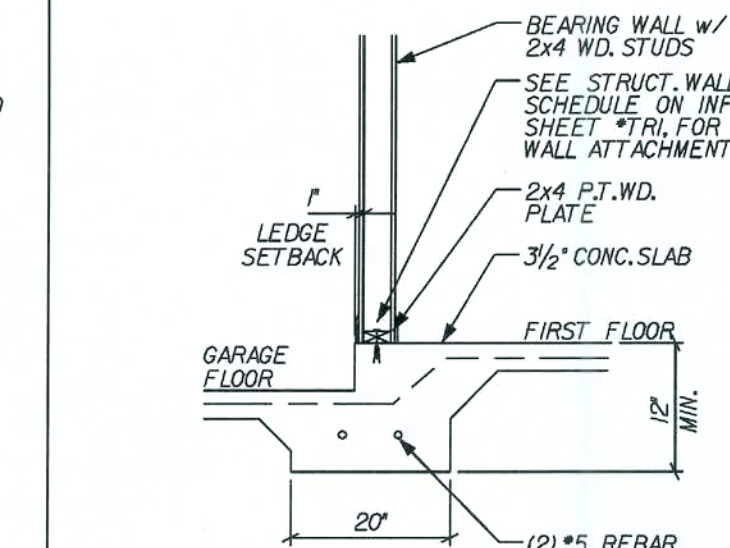


H STEP/BEARING
REVISED 01-31-05
SCALE: 1/2" = 1'-0"

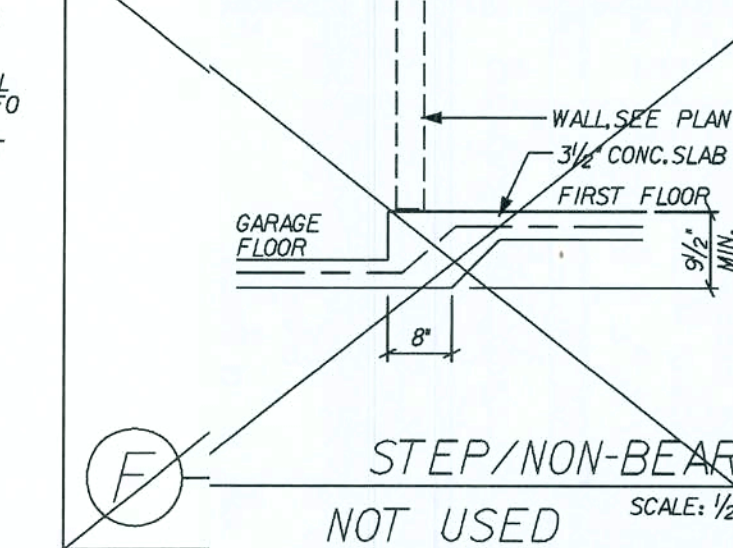


F STEP/NON-BEARING
NOT USED
SCALE: 1/2" = 1'-0"

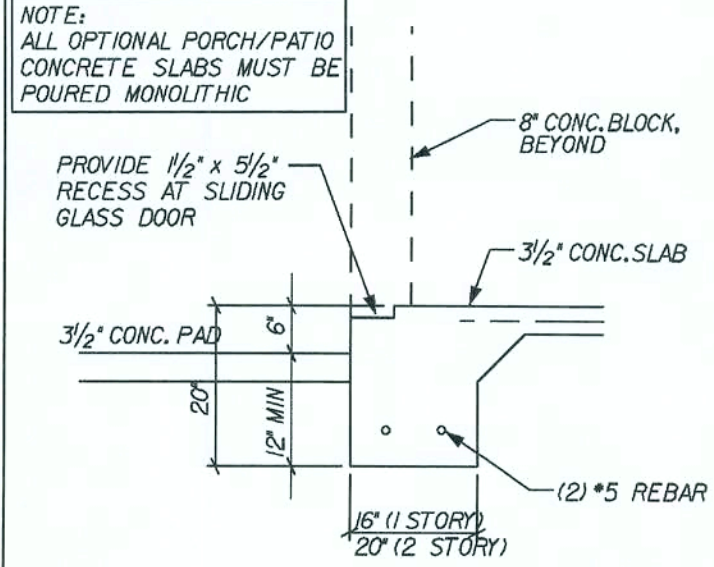


S RECESS @ SLIDER
REVISED 05-06-05
SCALE: 1/2" = 1'-0"

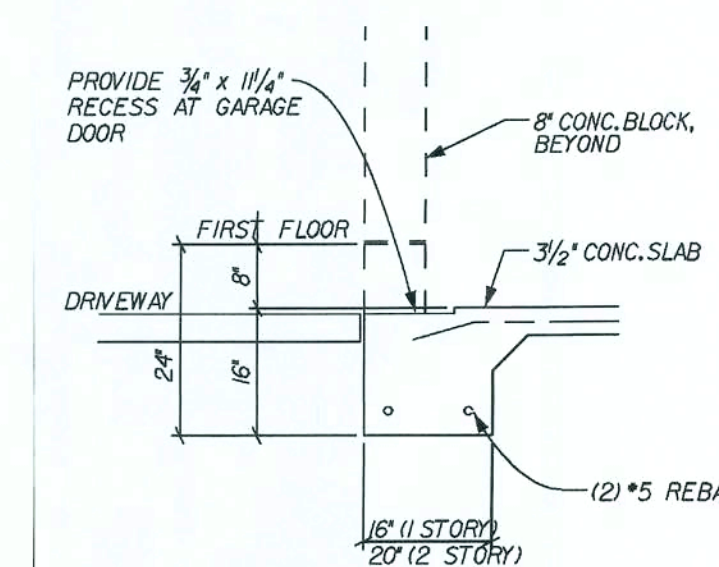


R THICK'N EDGE/GARAGE
REVISED 04-23-06
SCALE: 1/2" = 1'-0"

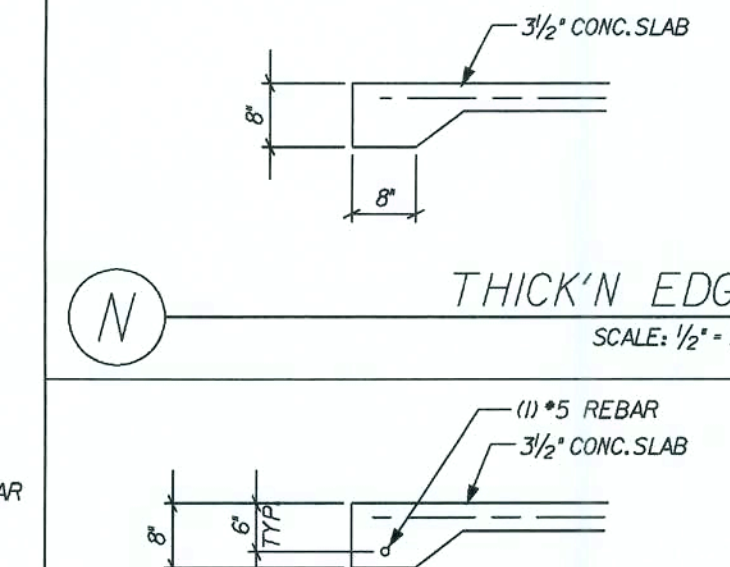


N THICK'N EDGE
SCALE: 1/2" = 1'-0"

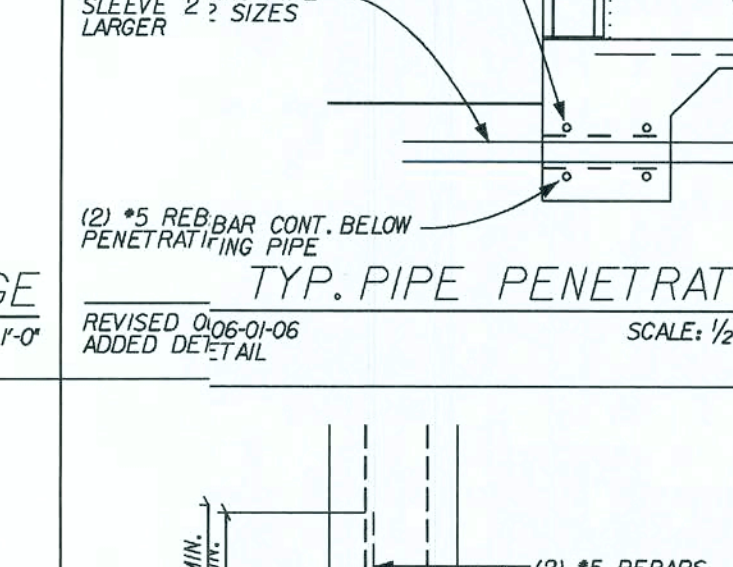


P THICK'N EDGE/BEARING
SCALE: 1/2" = 1'-0"

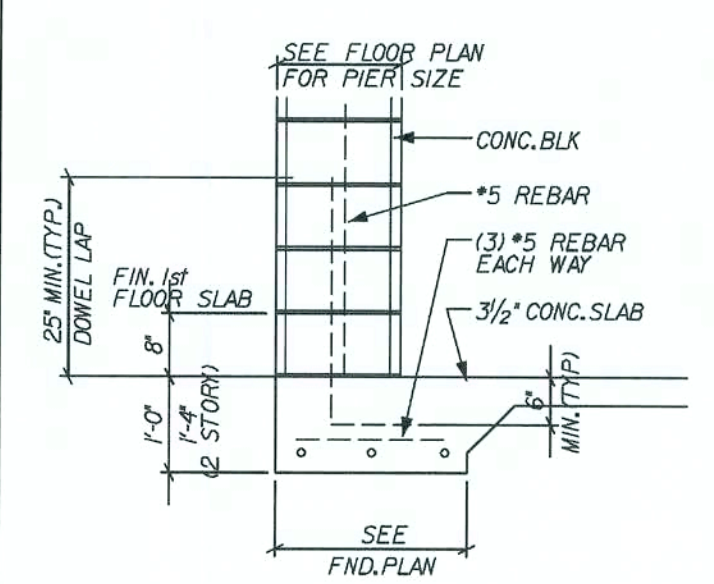


U PIER DETAIL #2
REVISED 02-20-07
16" DEEP @ 2 STORY
SCALE: 1/2" = 1'-0"

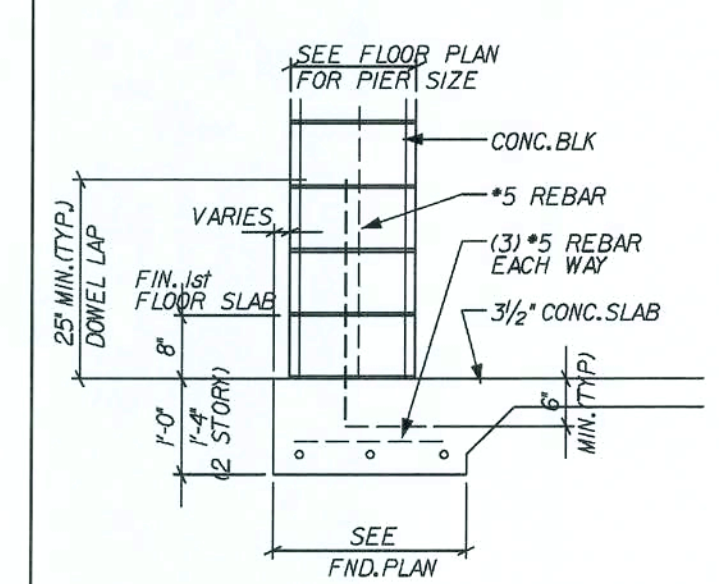


T SUNBURY - 'V' PIER DETAIL #1
REVISED 02-20-07
16" DEEP @ 2 STORY
SCALE: 1/2" = 1'-0"

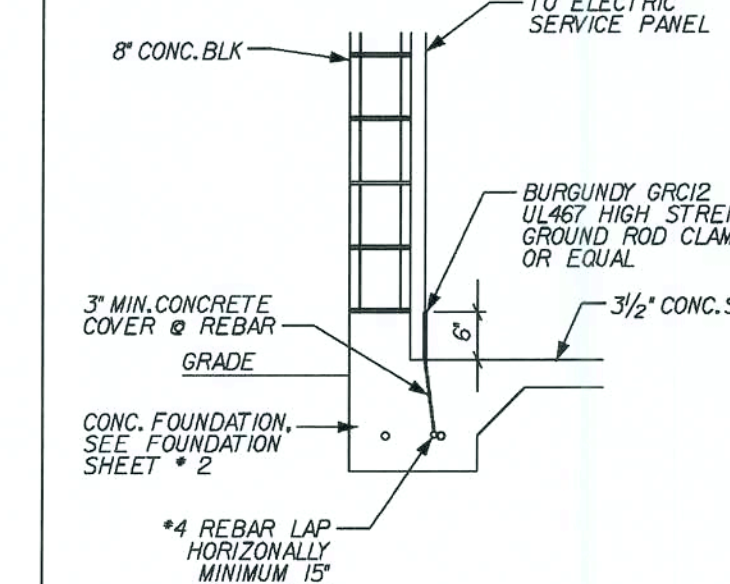

TYP.CONC.ENCASED ELECTRODE
SCALE: 1/2" = 1'-0"





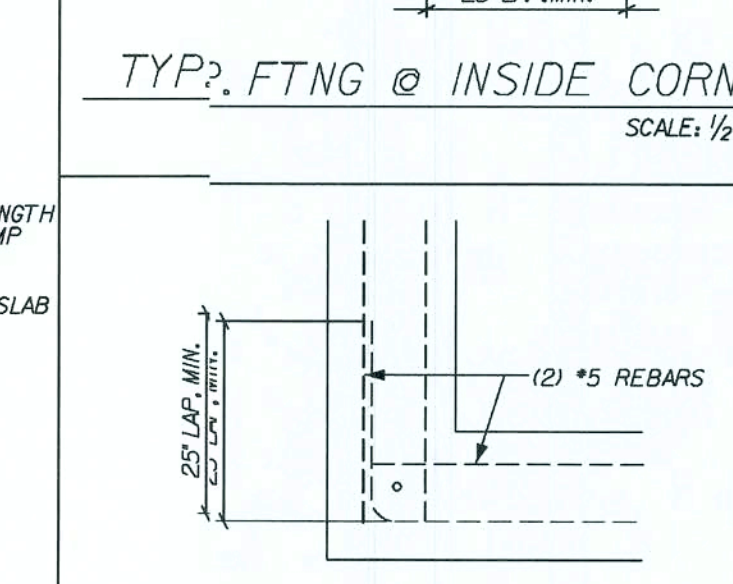


TYP.F.TNG @ INSIDE CORNER
SCALE: 1/2" = 1'-0"

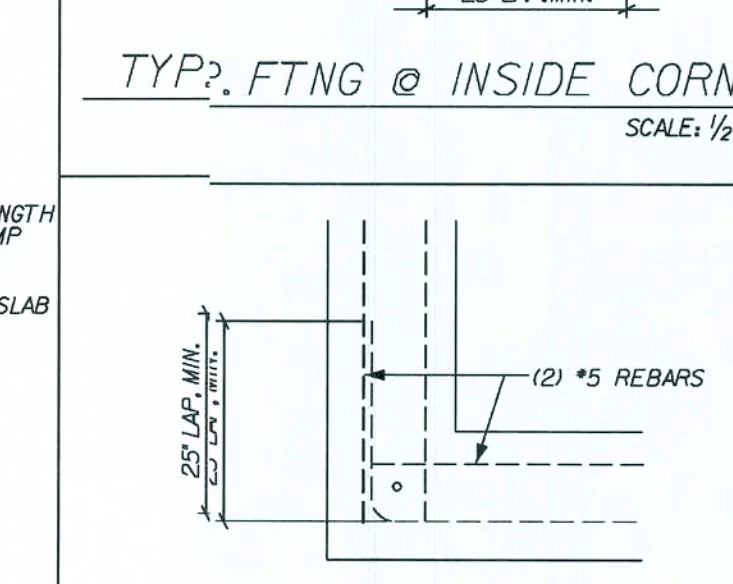

TYP.F.TNG @ OUTSIDE CORNER
SCALE: 1/2" = 1'-0"

REVISIONS :	
Maronda Homes 4005 MARONDA WAY SANFORD, FLORIDA (407) 321-0064 105 14-4141	
FOOTINGS	STANDARD DETAILS
SUNBURY-NEWBERRY	
DRAWN BY:	GARAGE:
RELEASE DATE:	10-08-04
Maronda Systems 4005 Maronda Way Sanford, FL 32771 (407)321-0064	
Tomas Ponce P.E. License No. 0050068	
OCT 10 2007	
SHEET: FTG	
FLORIDA BUILDING CODE 2004 : RESIDENTIAL	

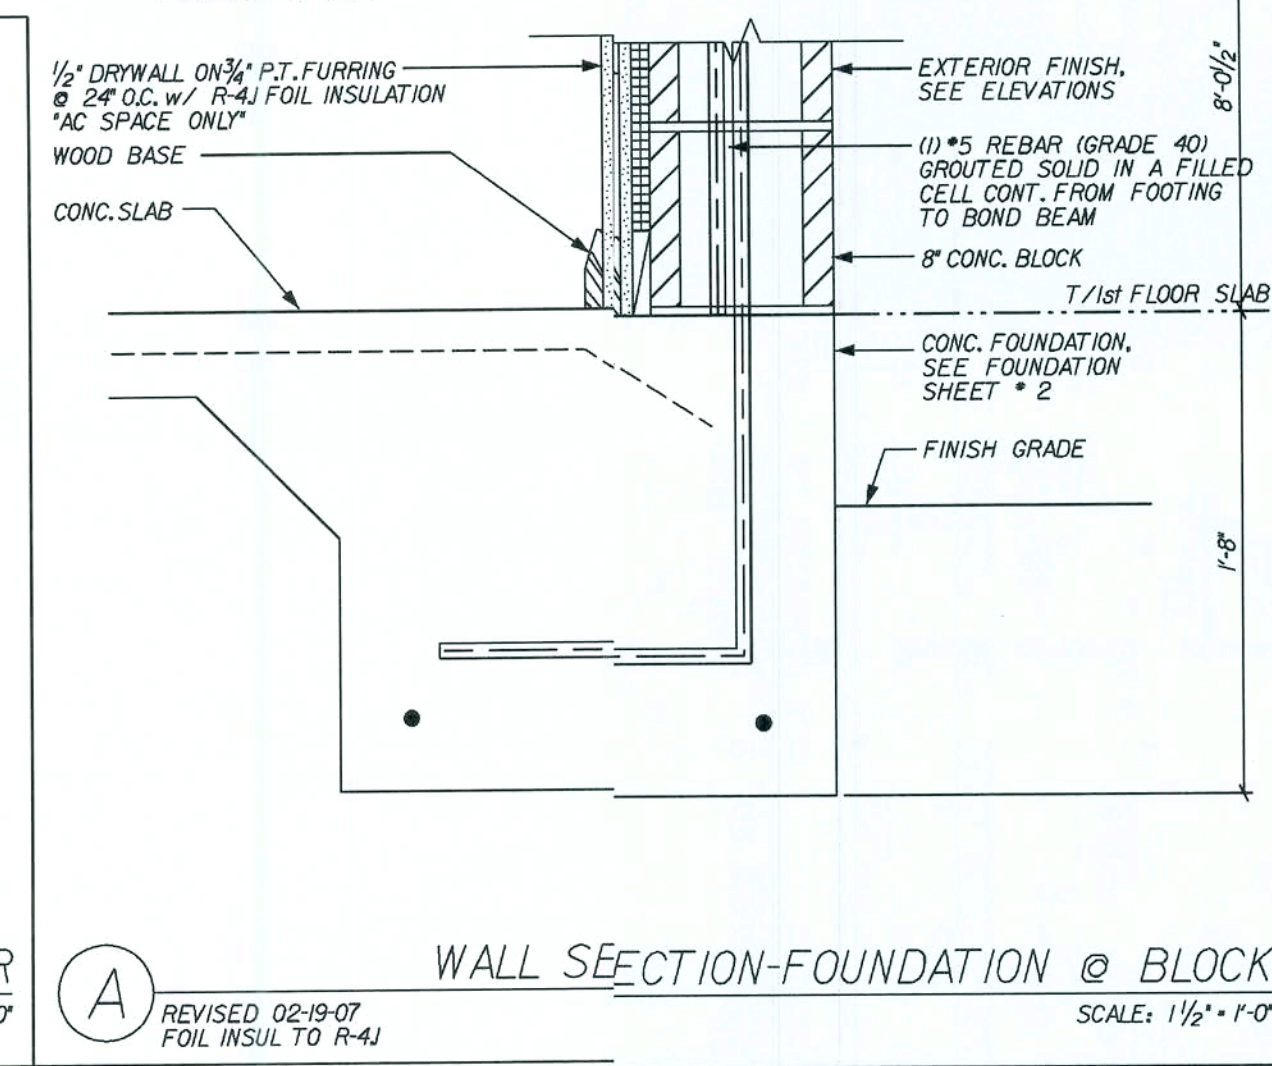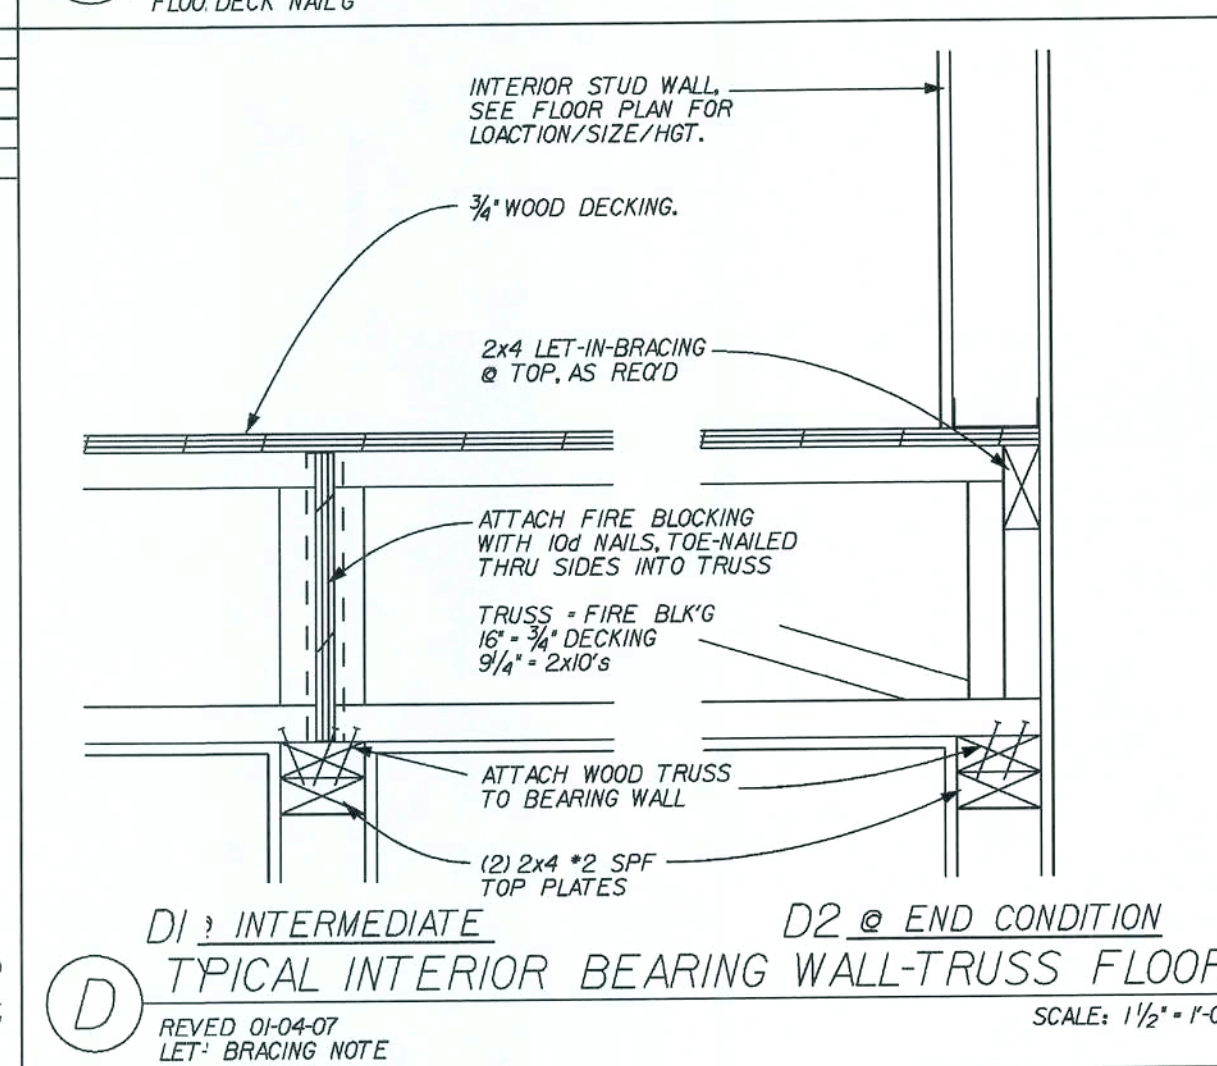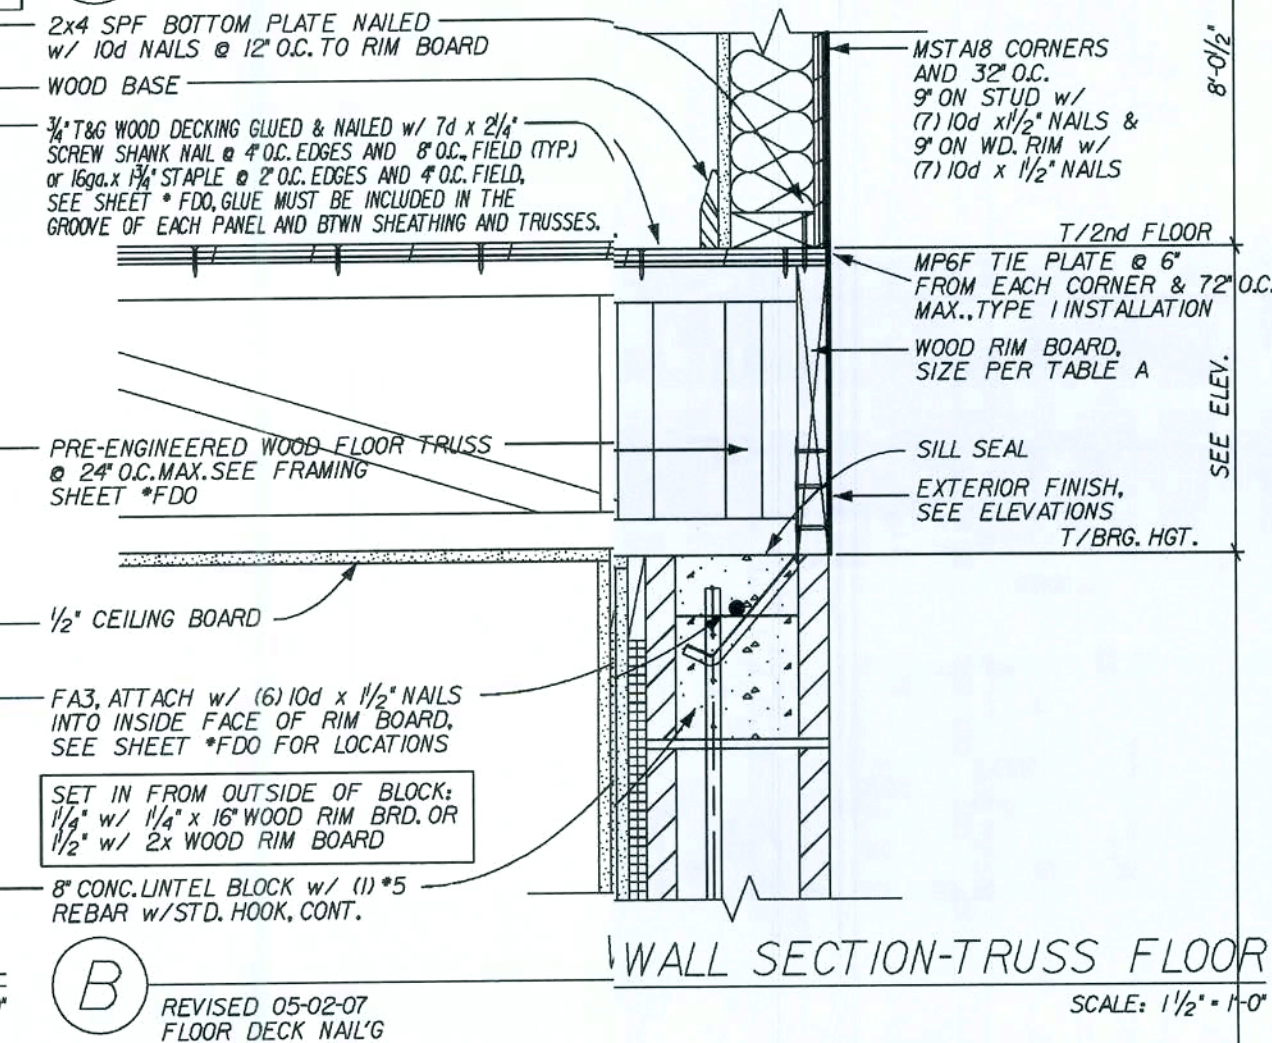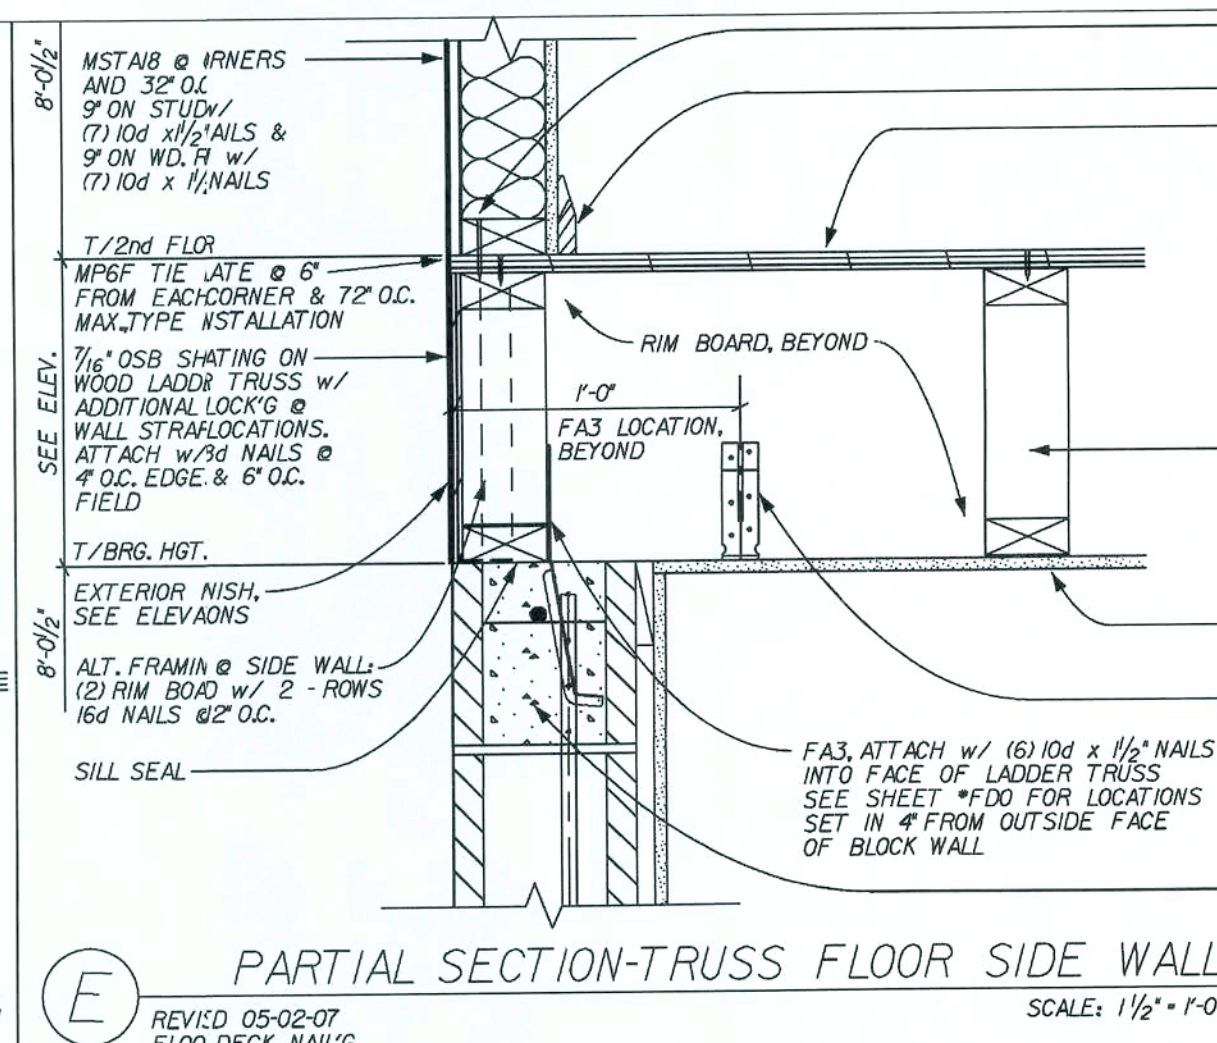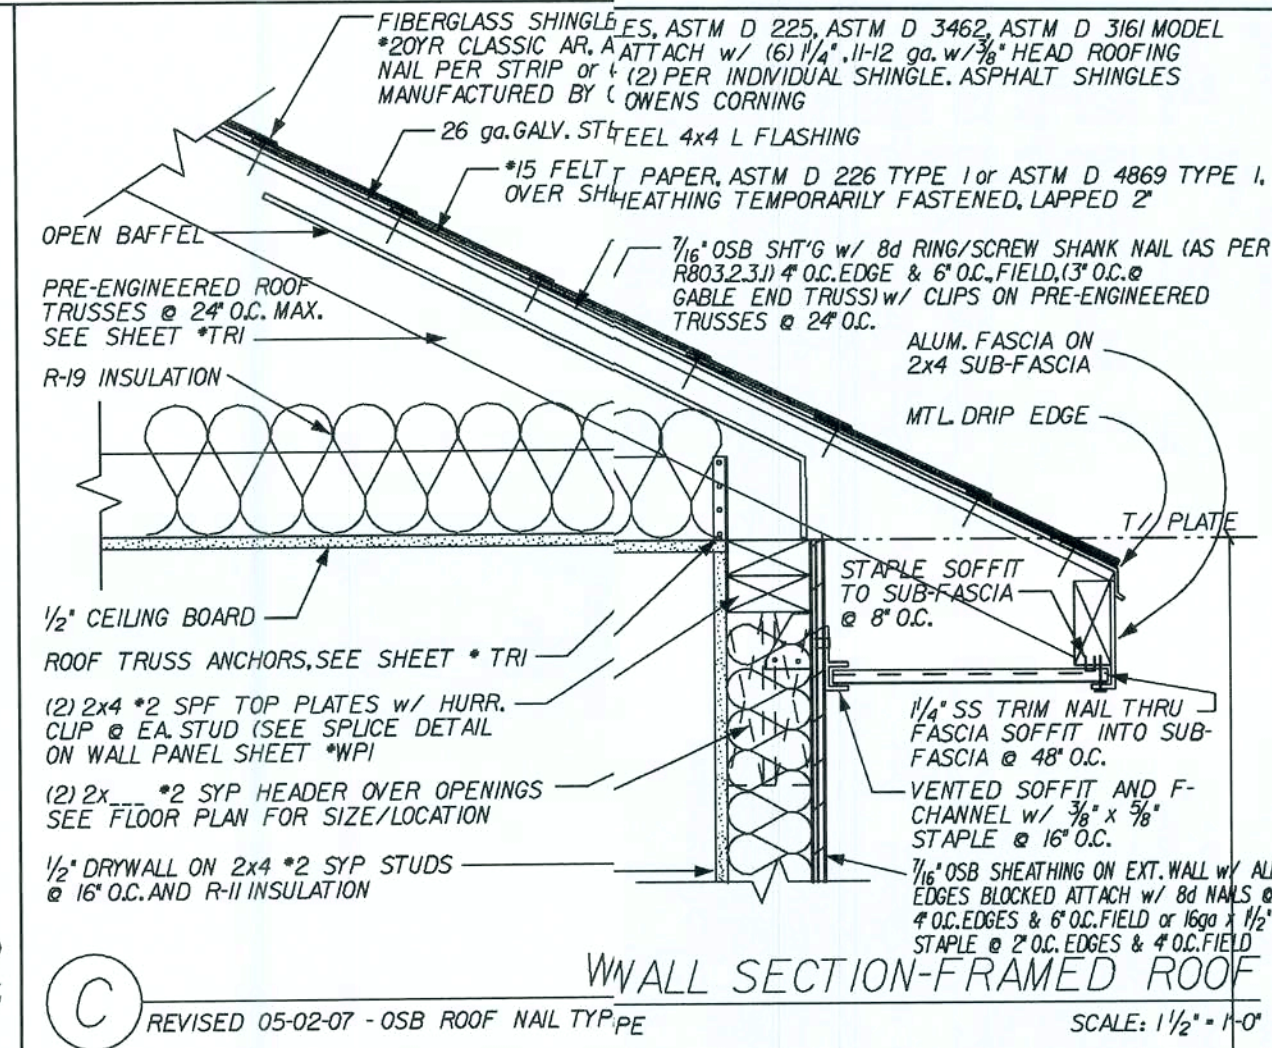

REVISIONS : 	Maronda Homes (407) 321-0064 4005 MARONDA WAY SANFORD, FLORIDA		
			05
COPYRIGHT © 2005 MARONDA HOMES			

TWO STORY	WALL SECTIONS	SUNBURY-NEWBERRY
		DRAWN BY: _____ GARAGE: _____
		RELEASE DATE: 10-08-04







Maronda Systems
4005 Maronda Way
Sanford, FL 32771
(407)321-0064

Tomas Ponce P.E.
License No. 0050068

OCT 10 2007

SHEET: WS-SI

PRINT DATE: 26 JUN 2007
14A142

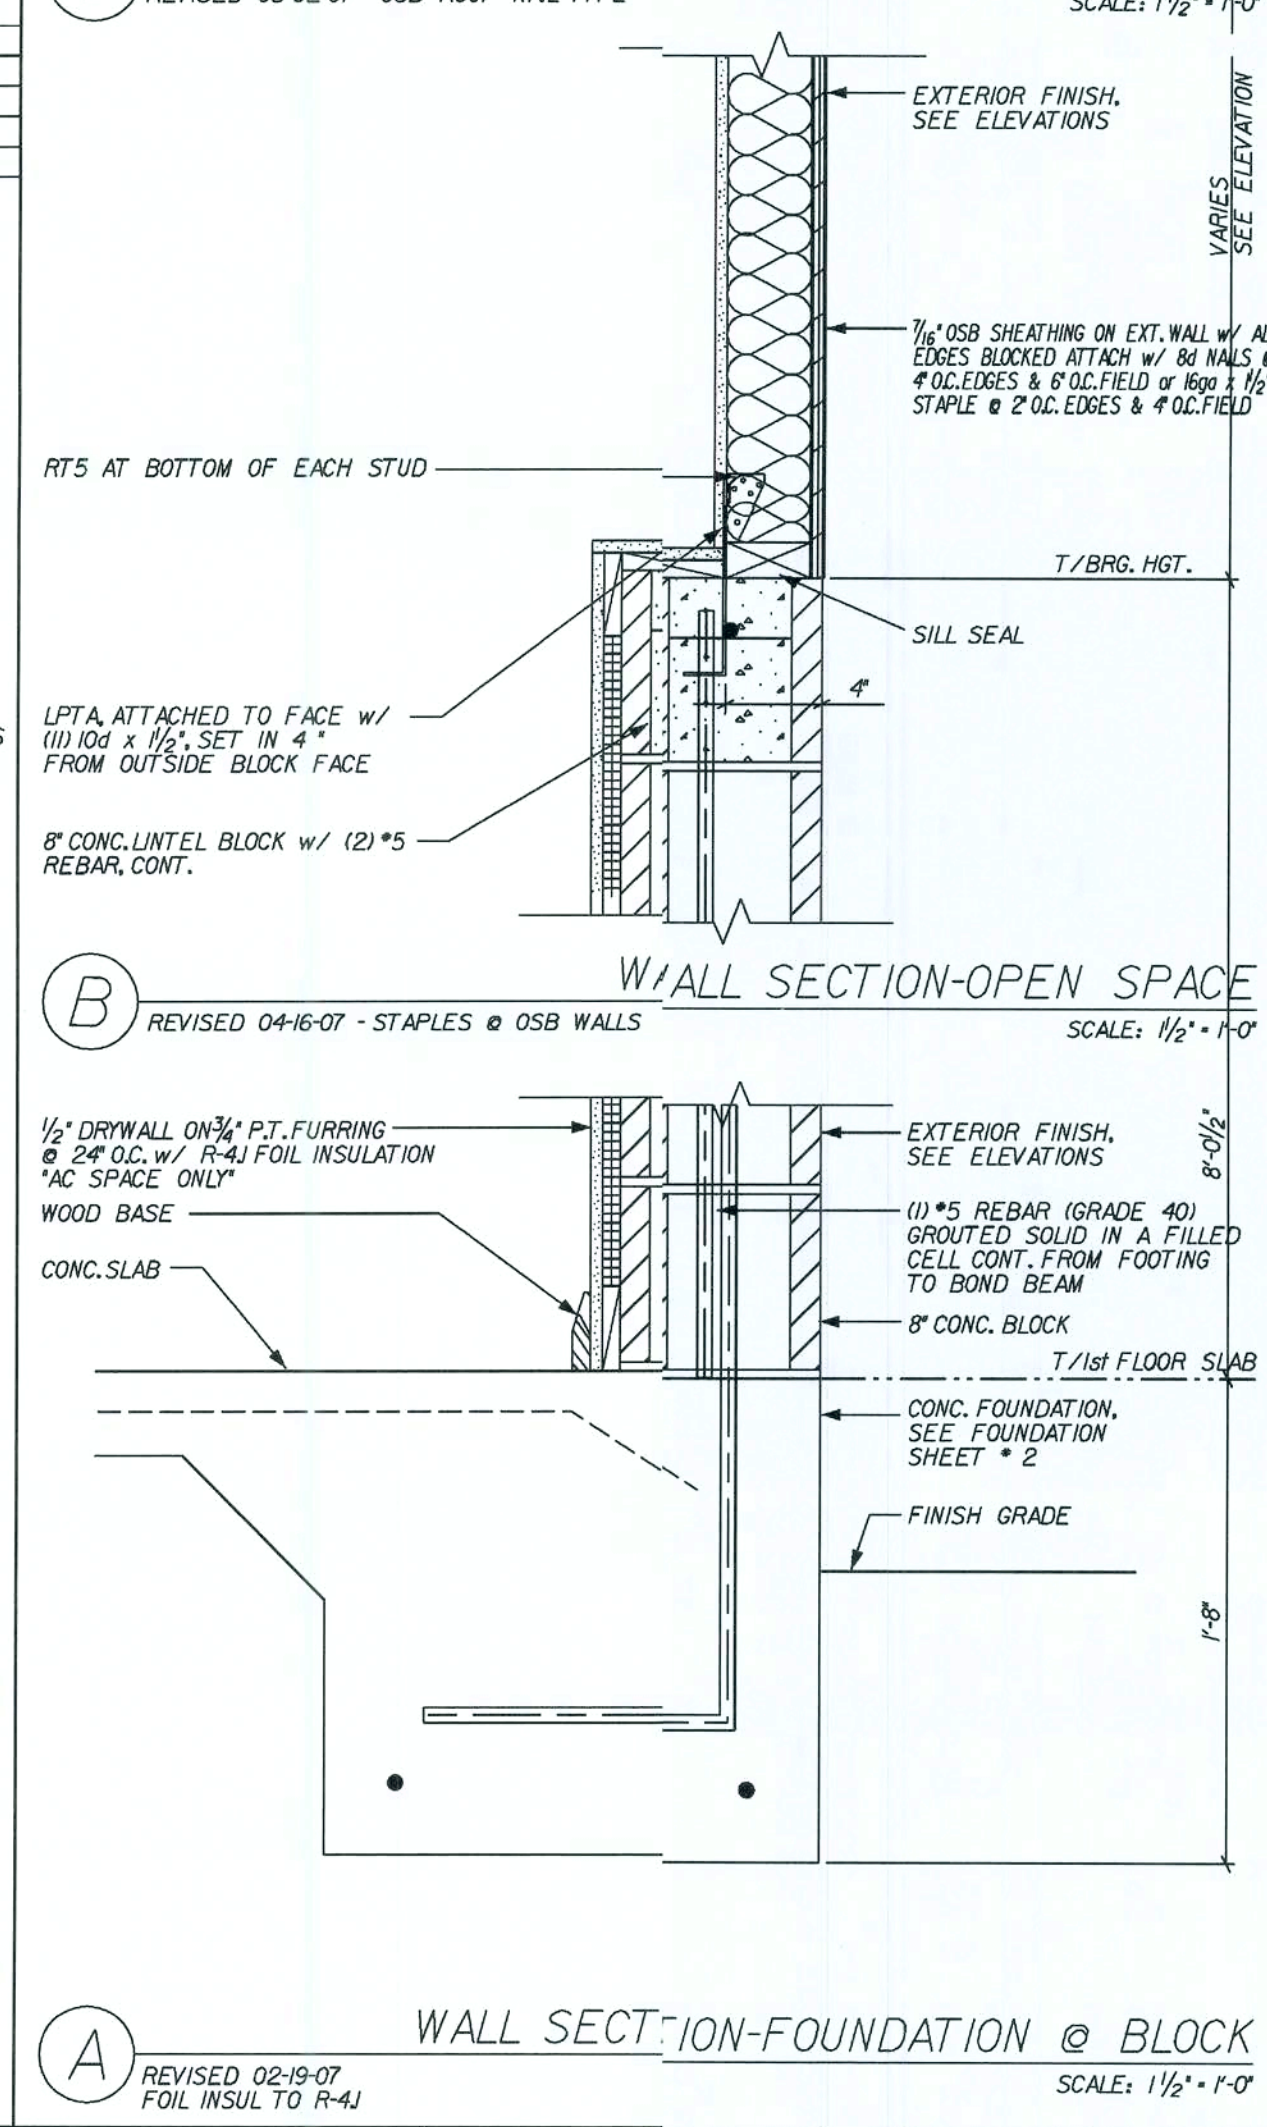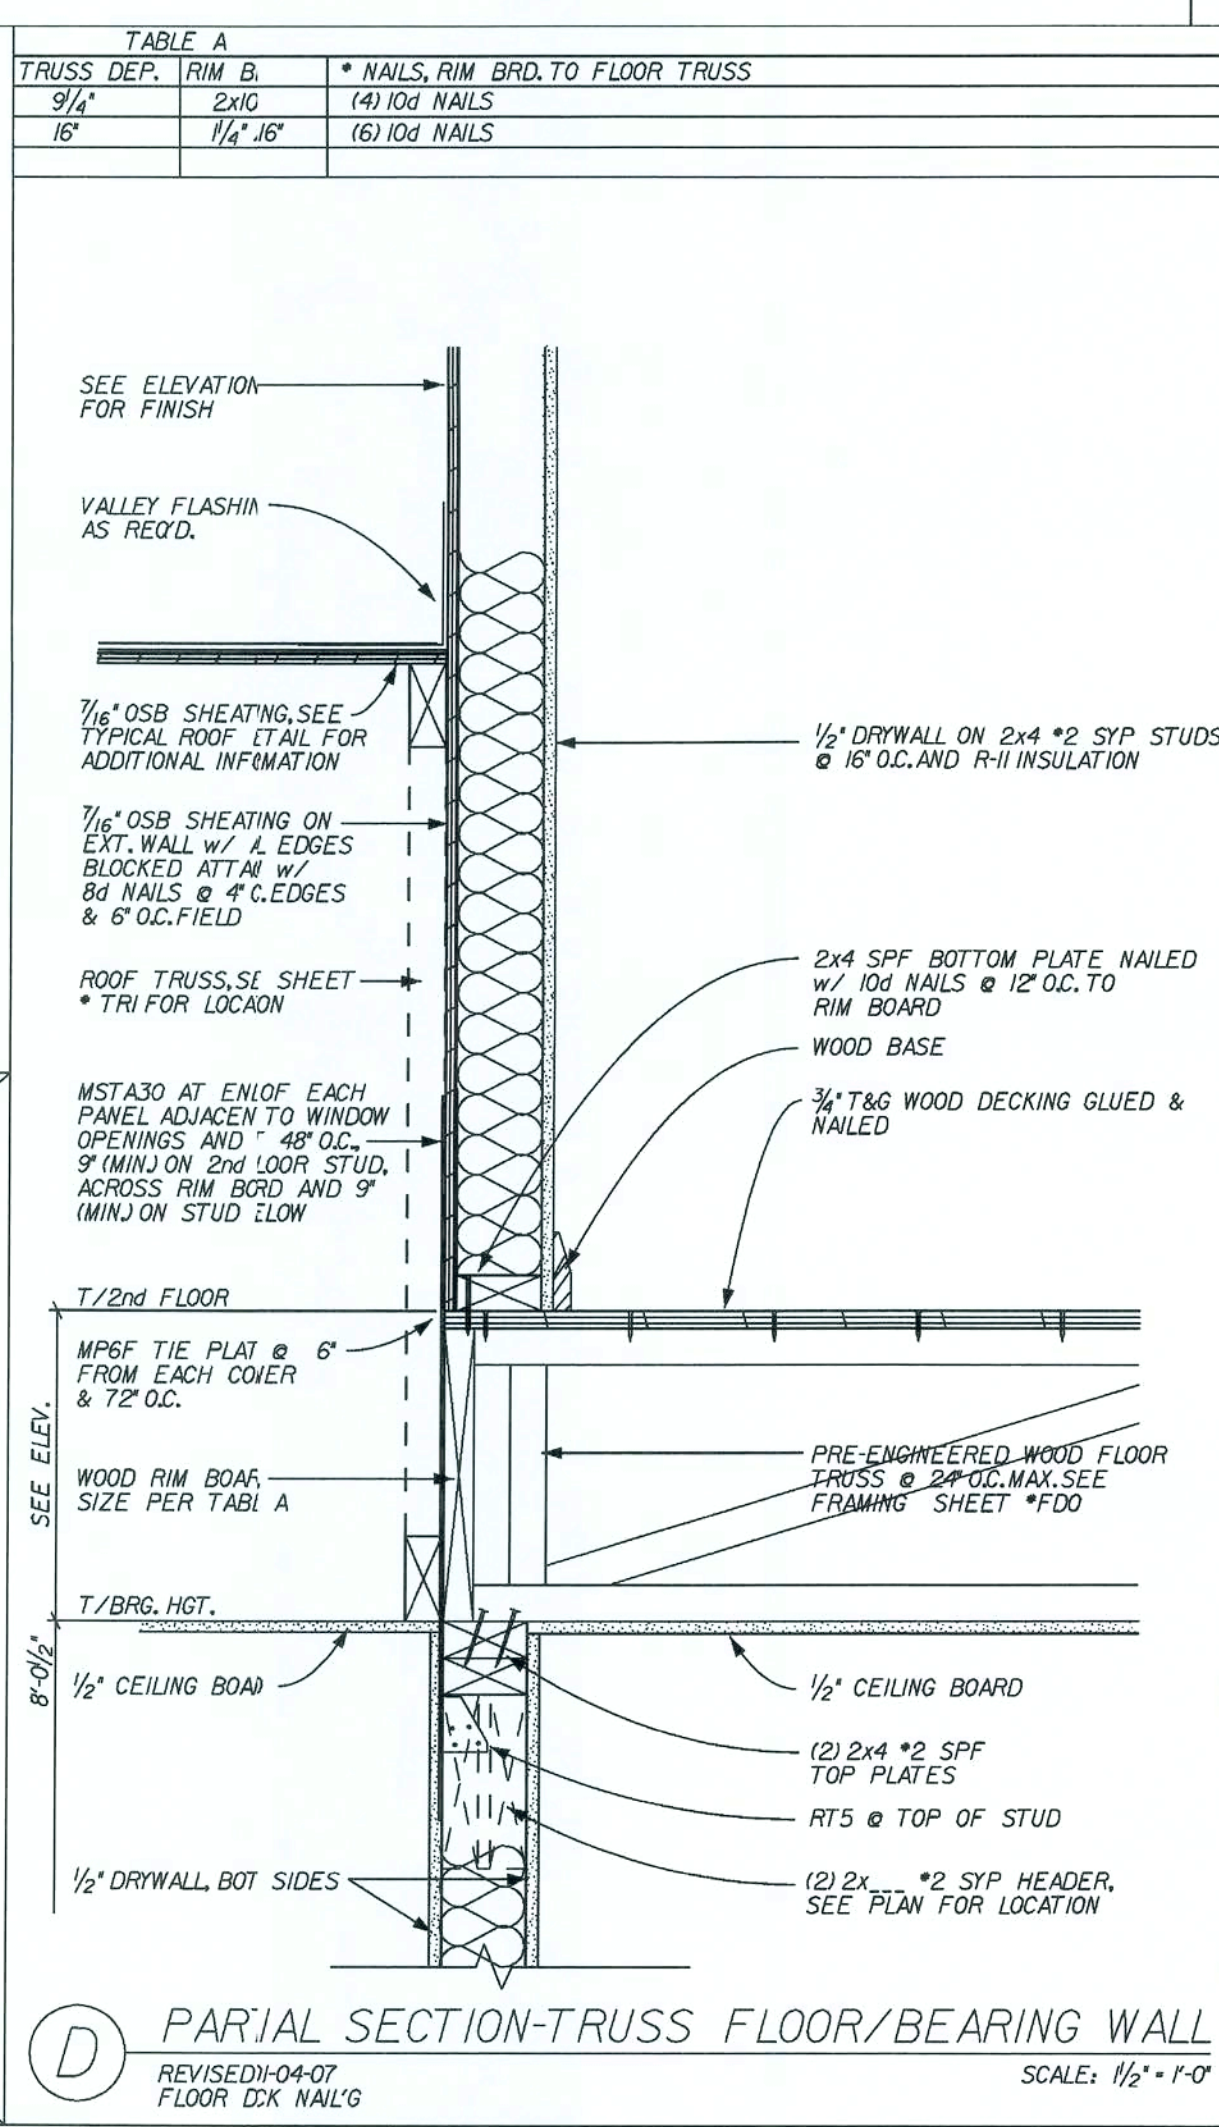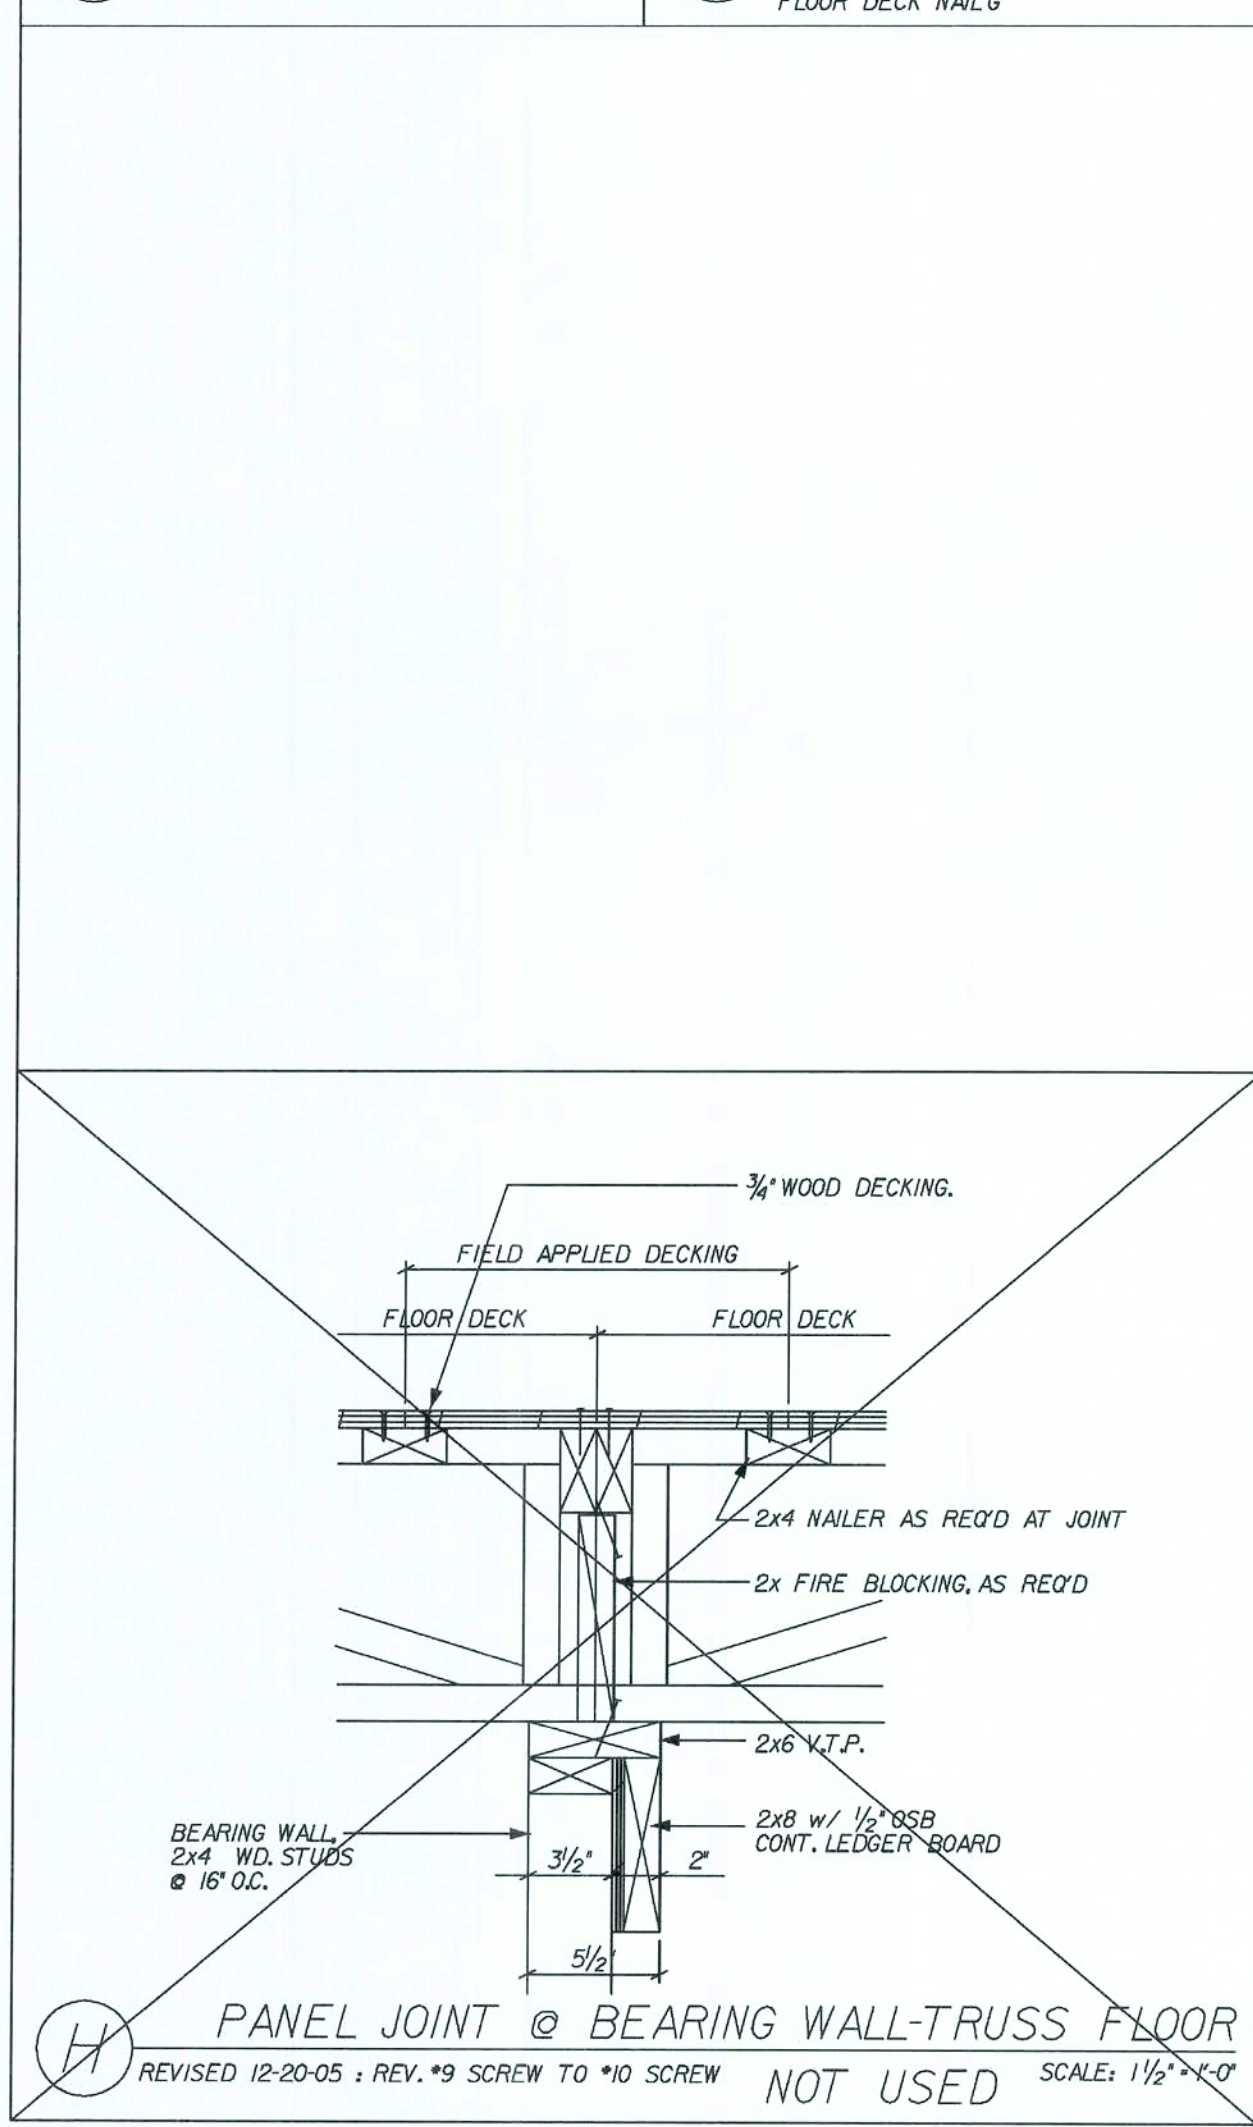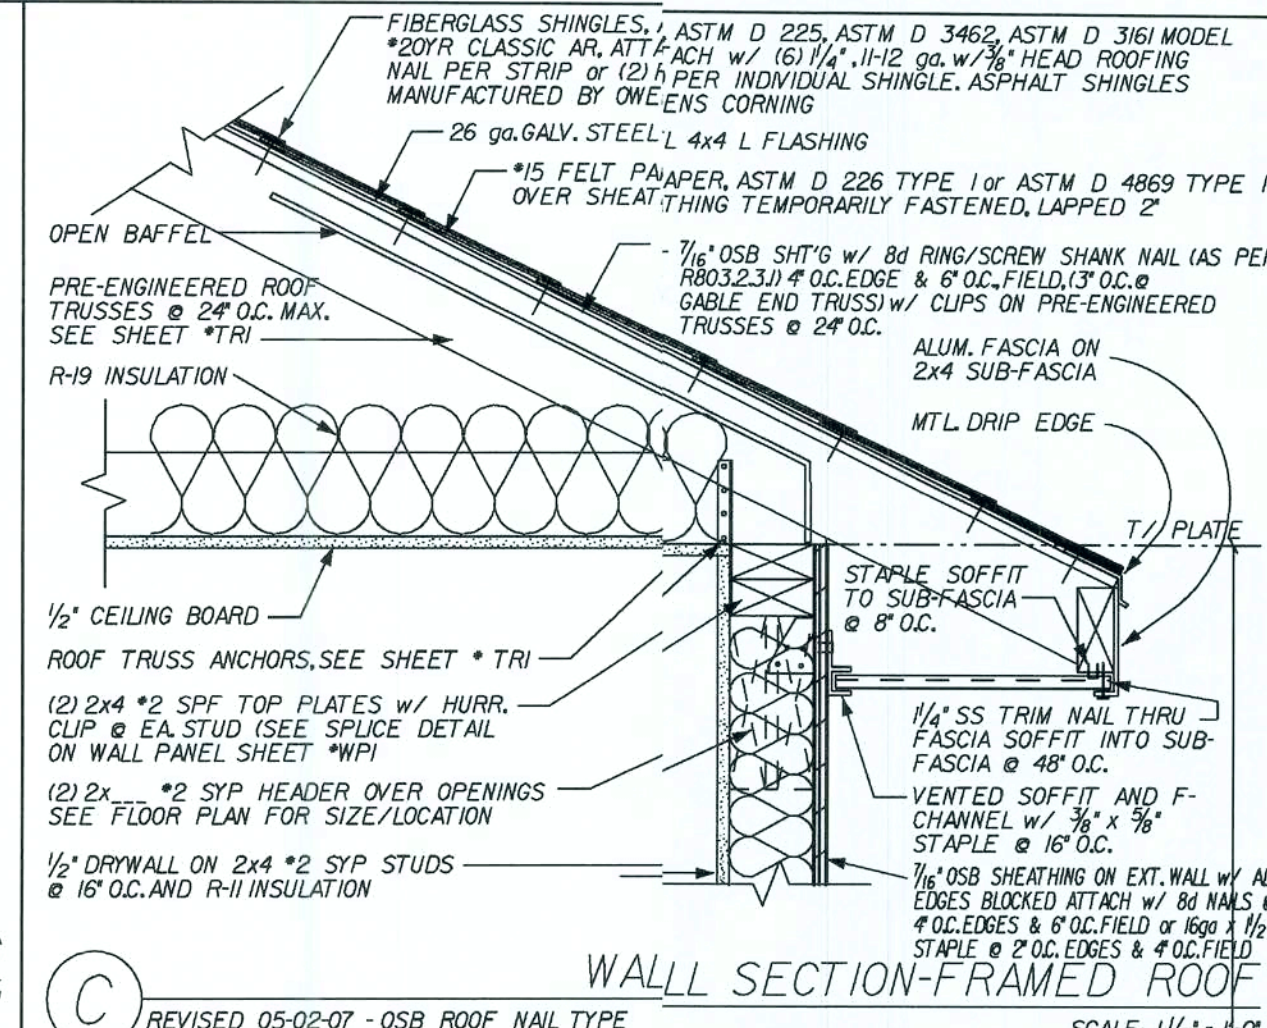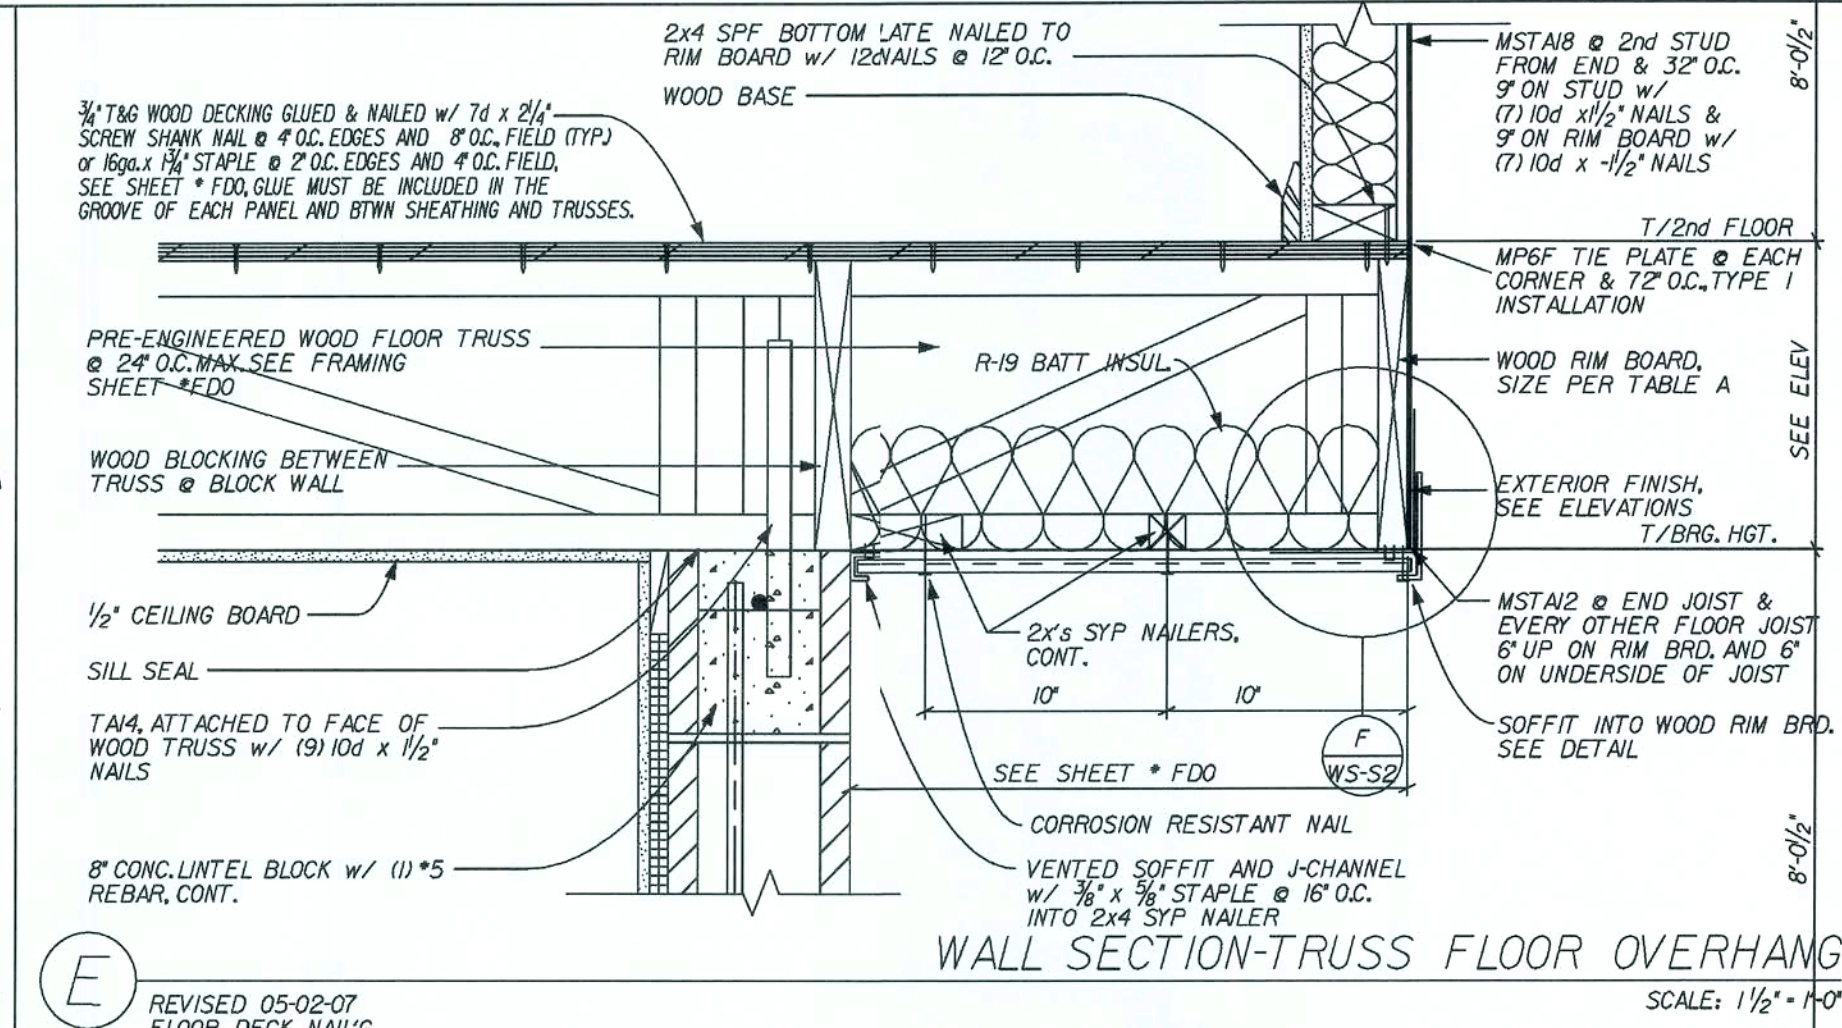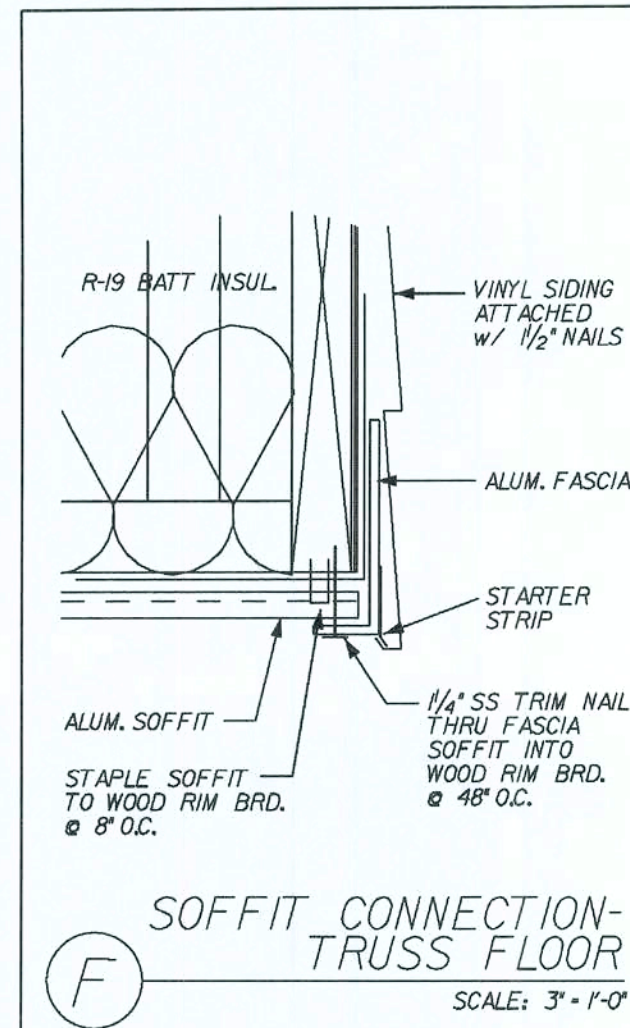

REVISIONS:

1	2	
---	---	---	---	---	---	---	---	---	----	----	

Maronda Homes
 4005 MARONDA WAY SANFORD, FLORIDA
 (407) 321-0064

SUNBURY-NEWBERRY

TWO STORY WALL SECTIONS

DRAWN BY: GARAGE:
 RELEASE DATE: 10-08-04
 14-143










Maronda Systems
 4005 Maronda Way
 Sanford, FL 32771
 (407) 321-0064

Tomas Ponce P.E.
 License No. 0050068
 OCT 10 2007

SHEET:
 WS-S2

PLOT DATE: 26 JUN 2007

FLORIDA BUILDING CODE 2004 : RESIDENTIAL

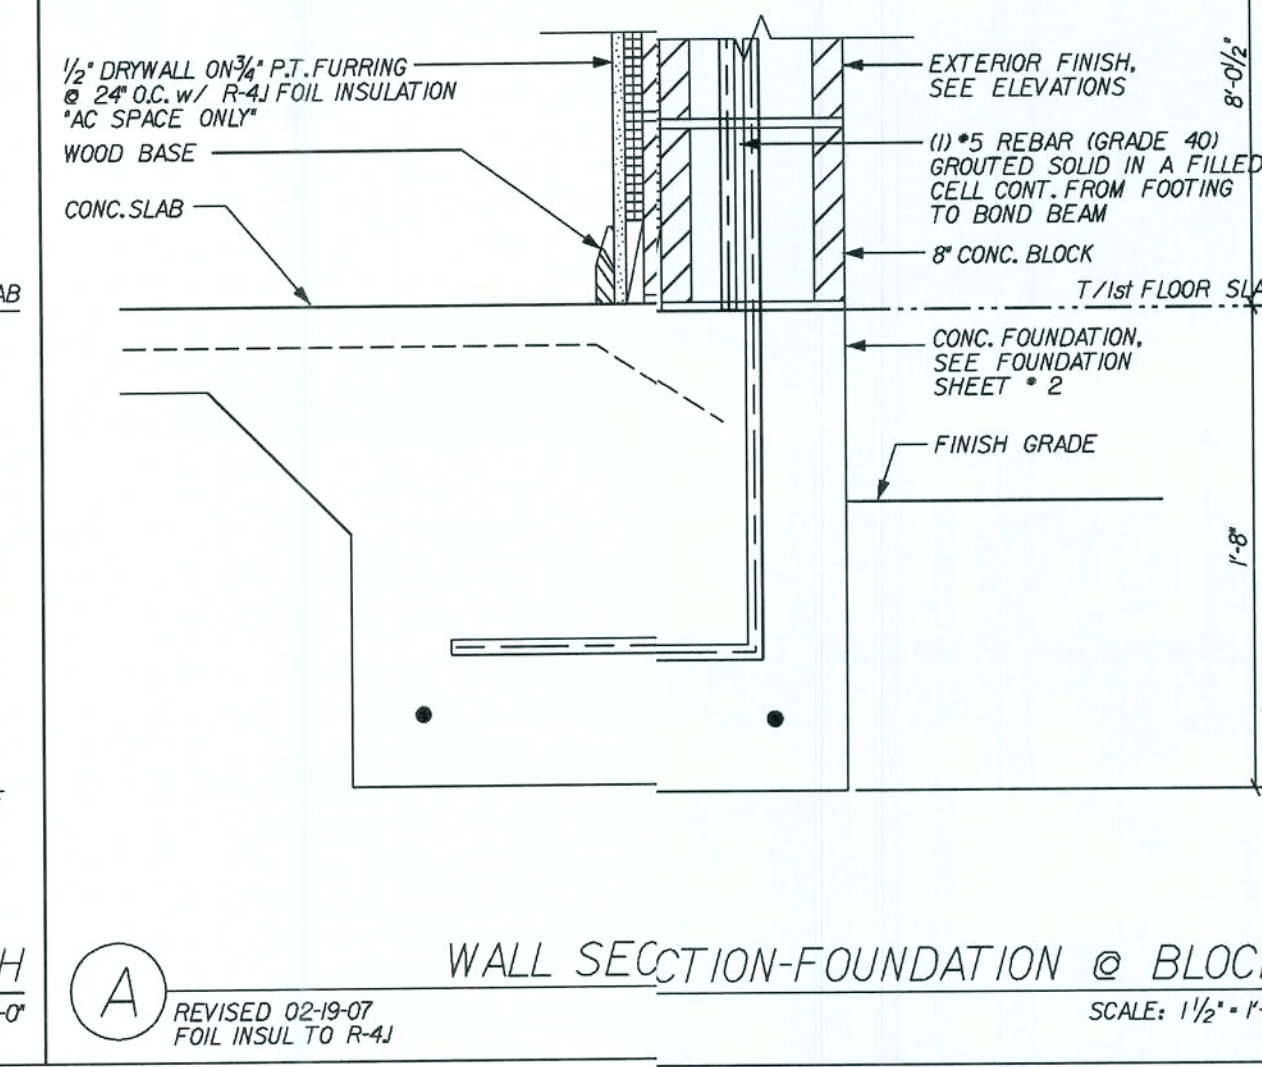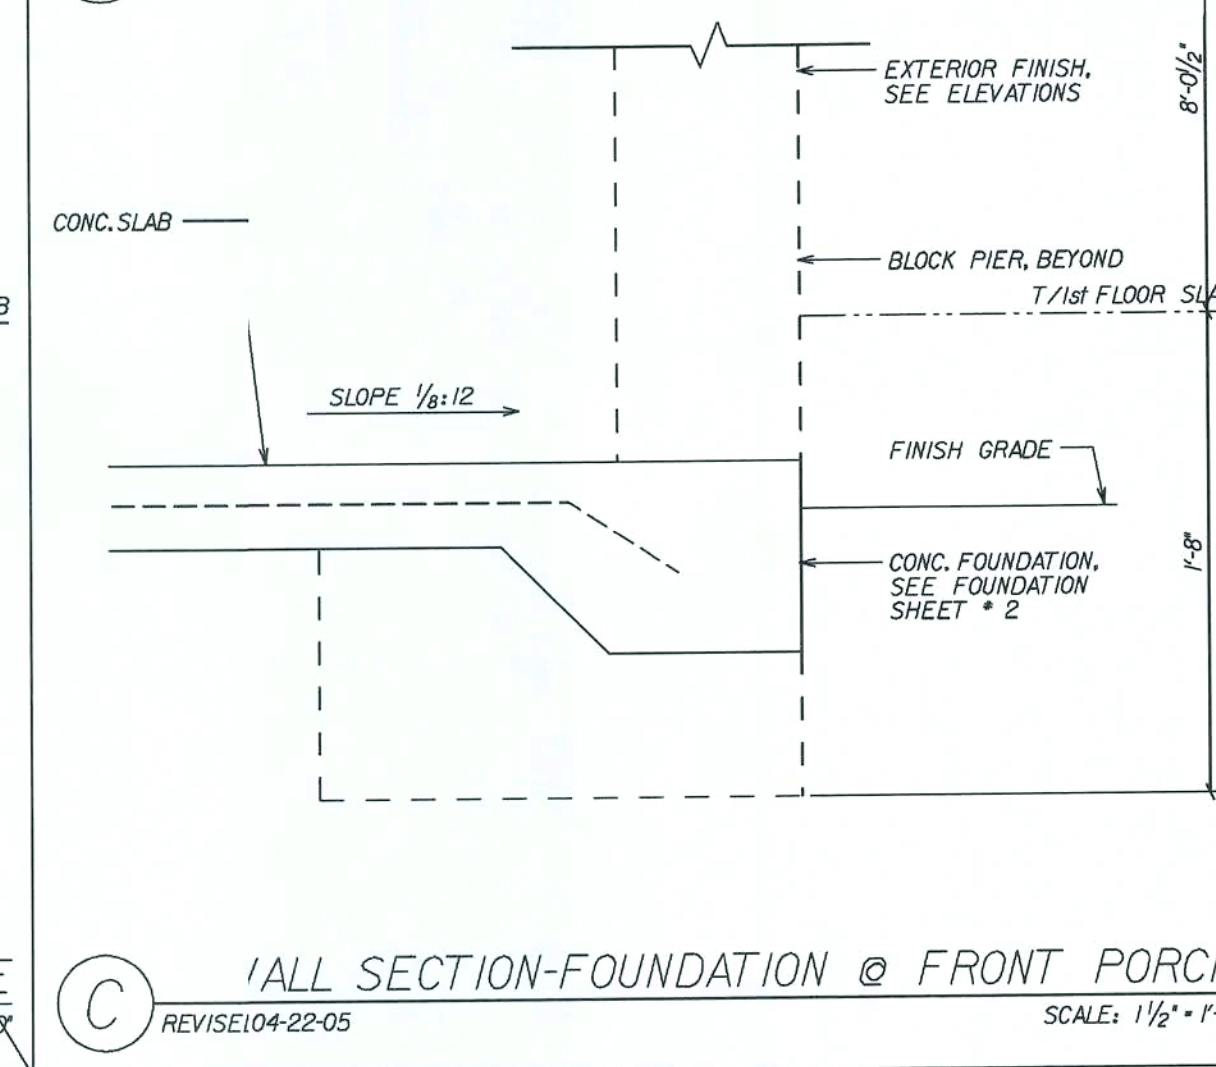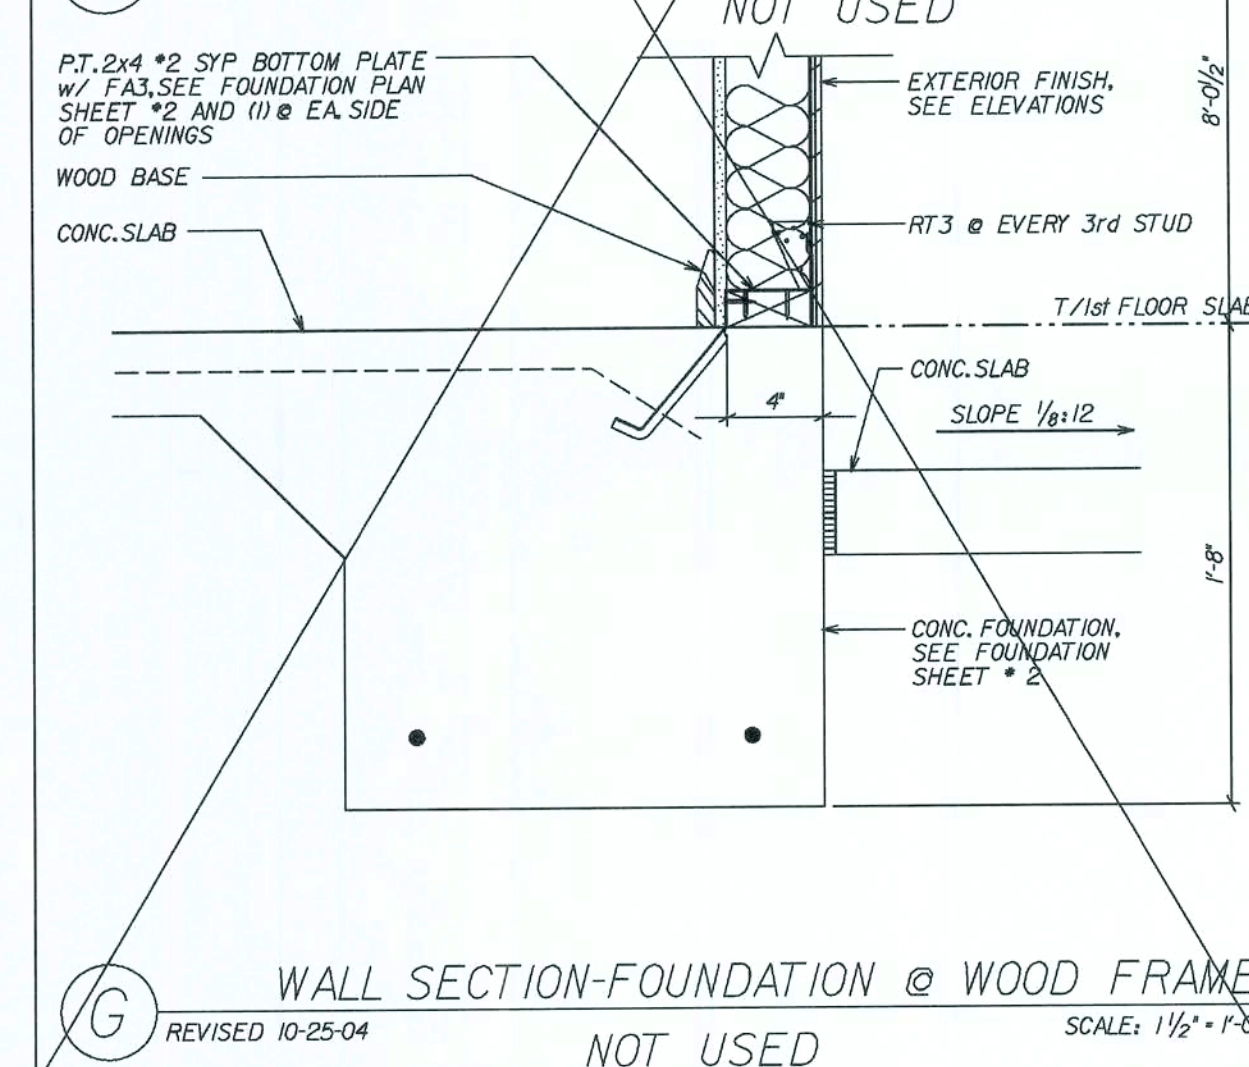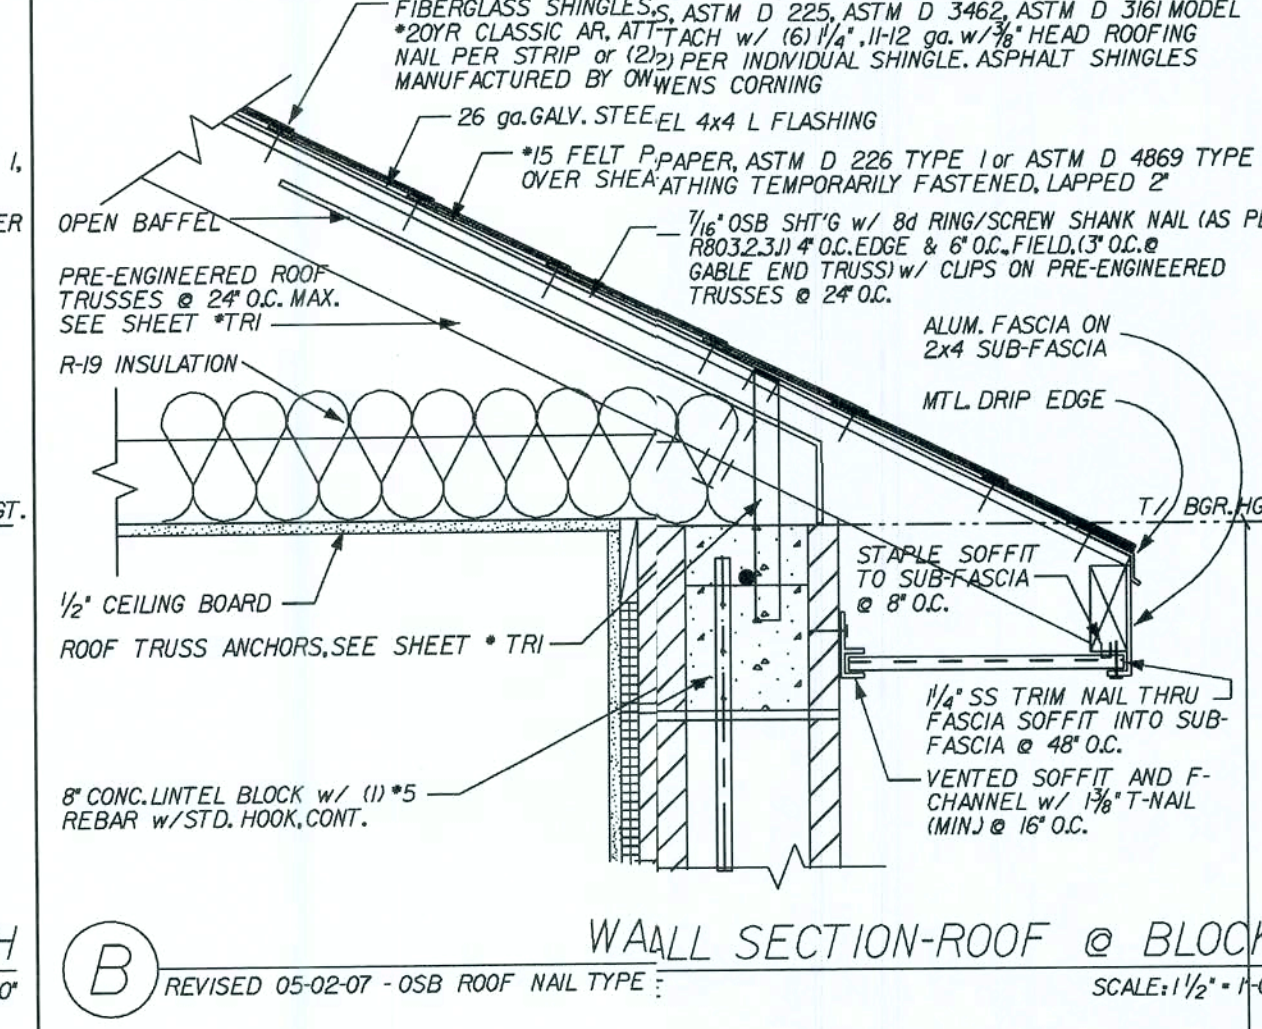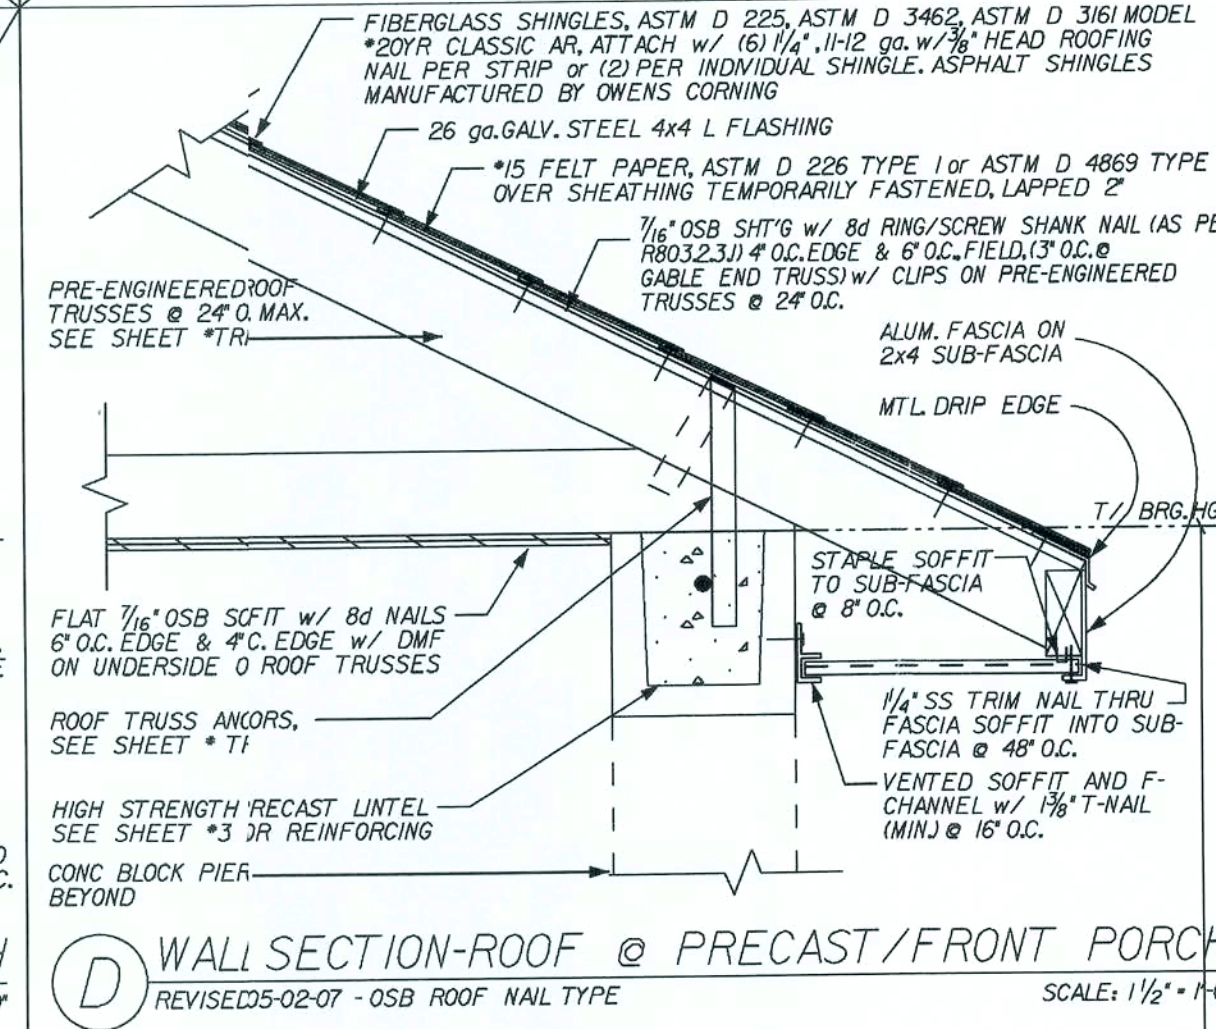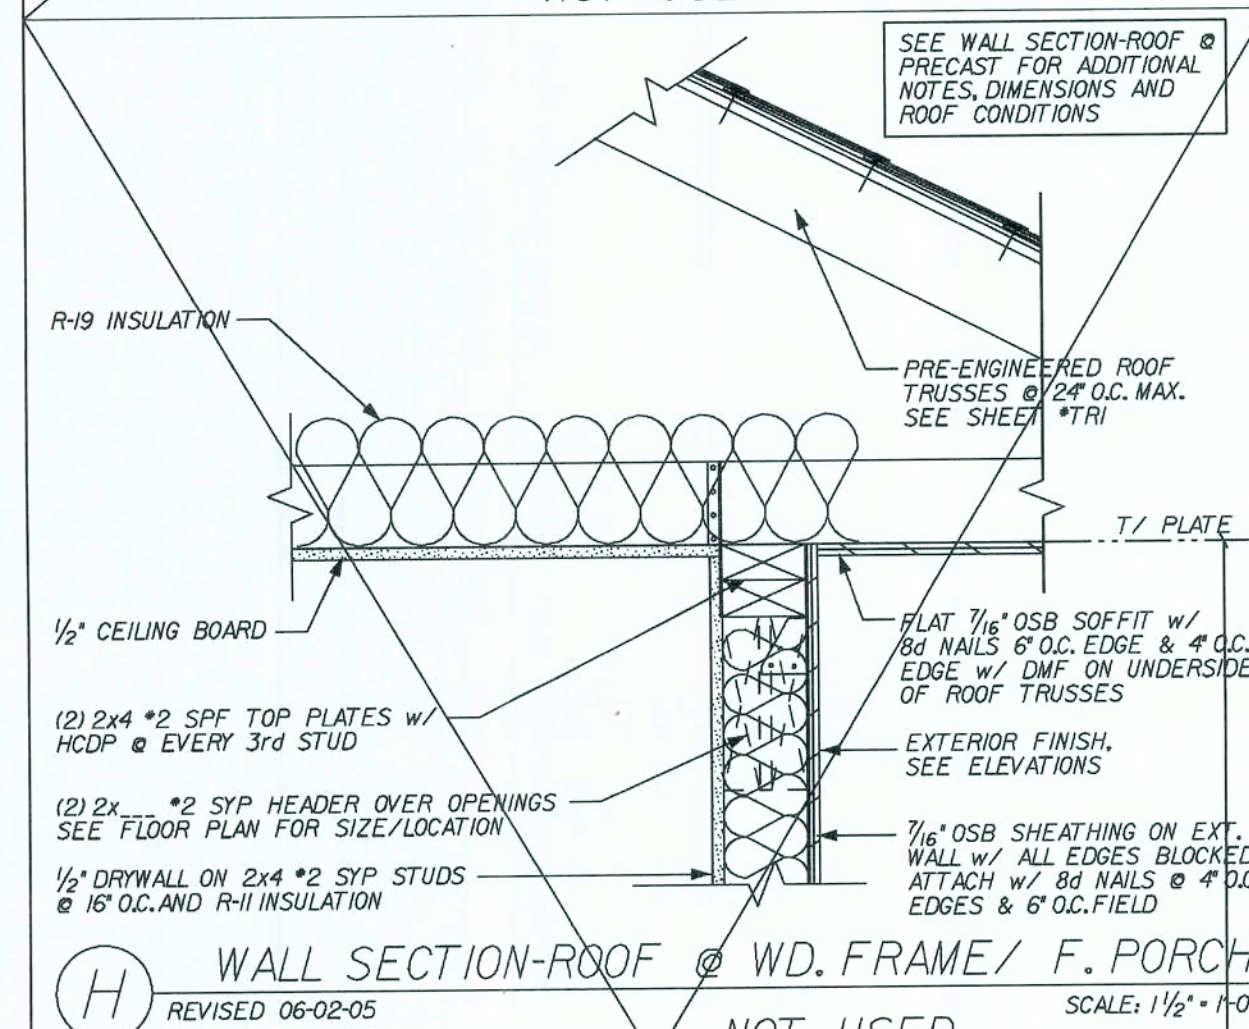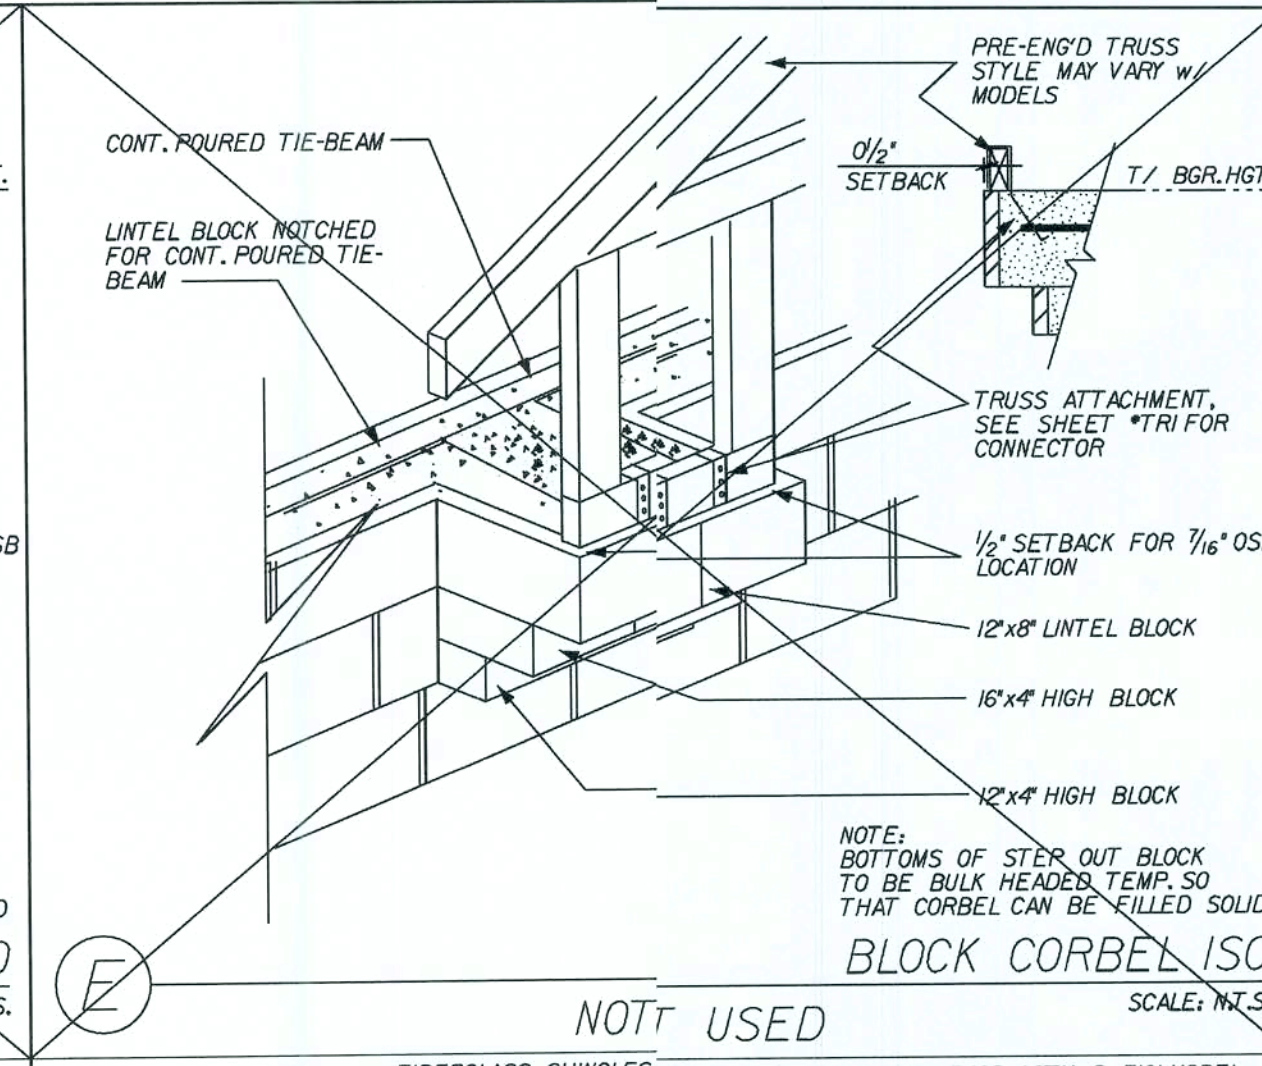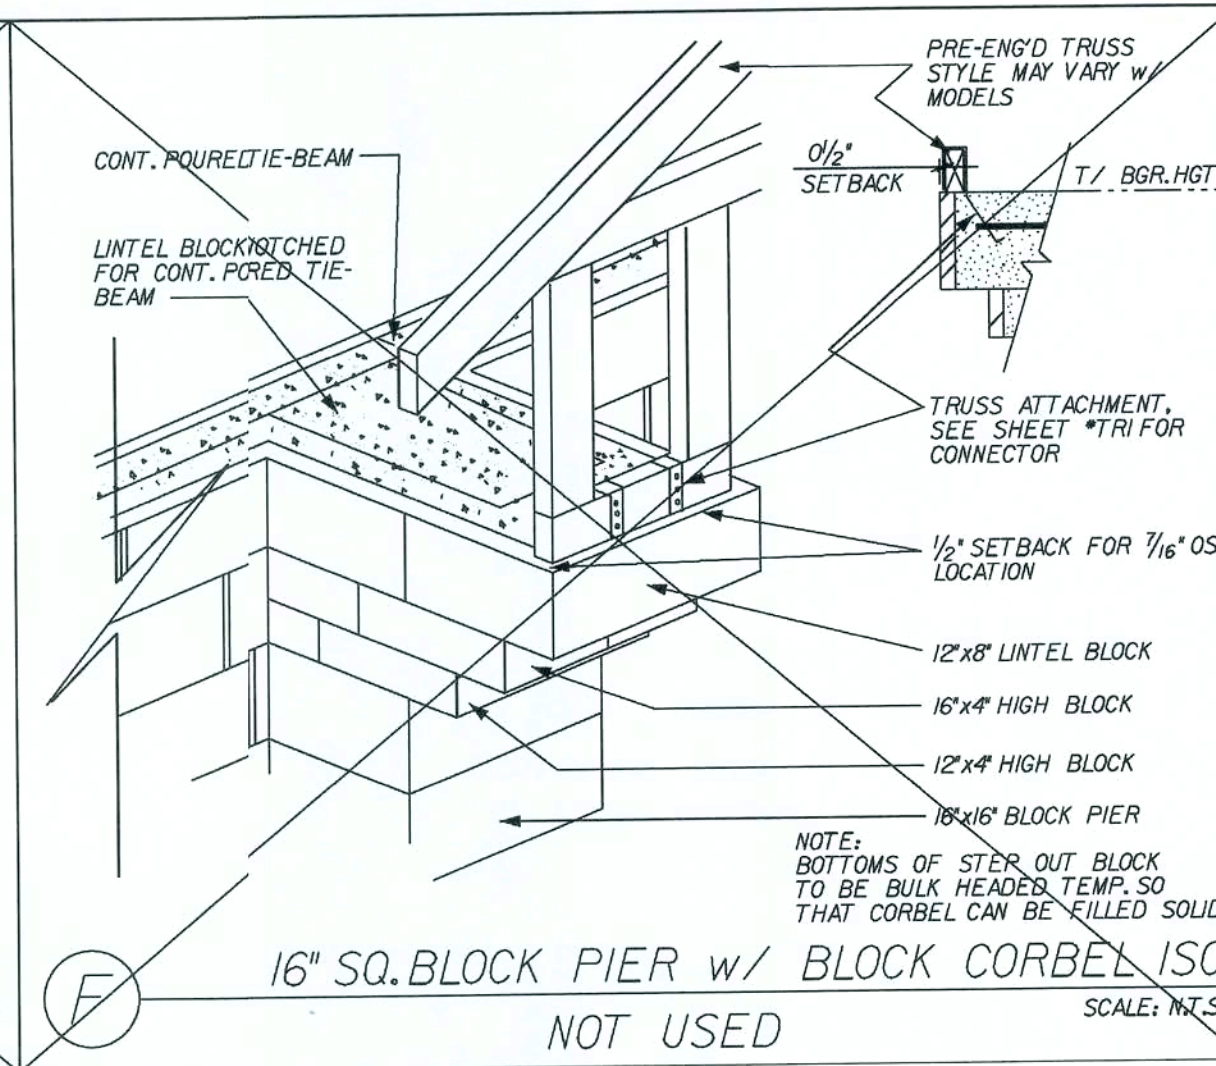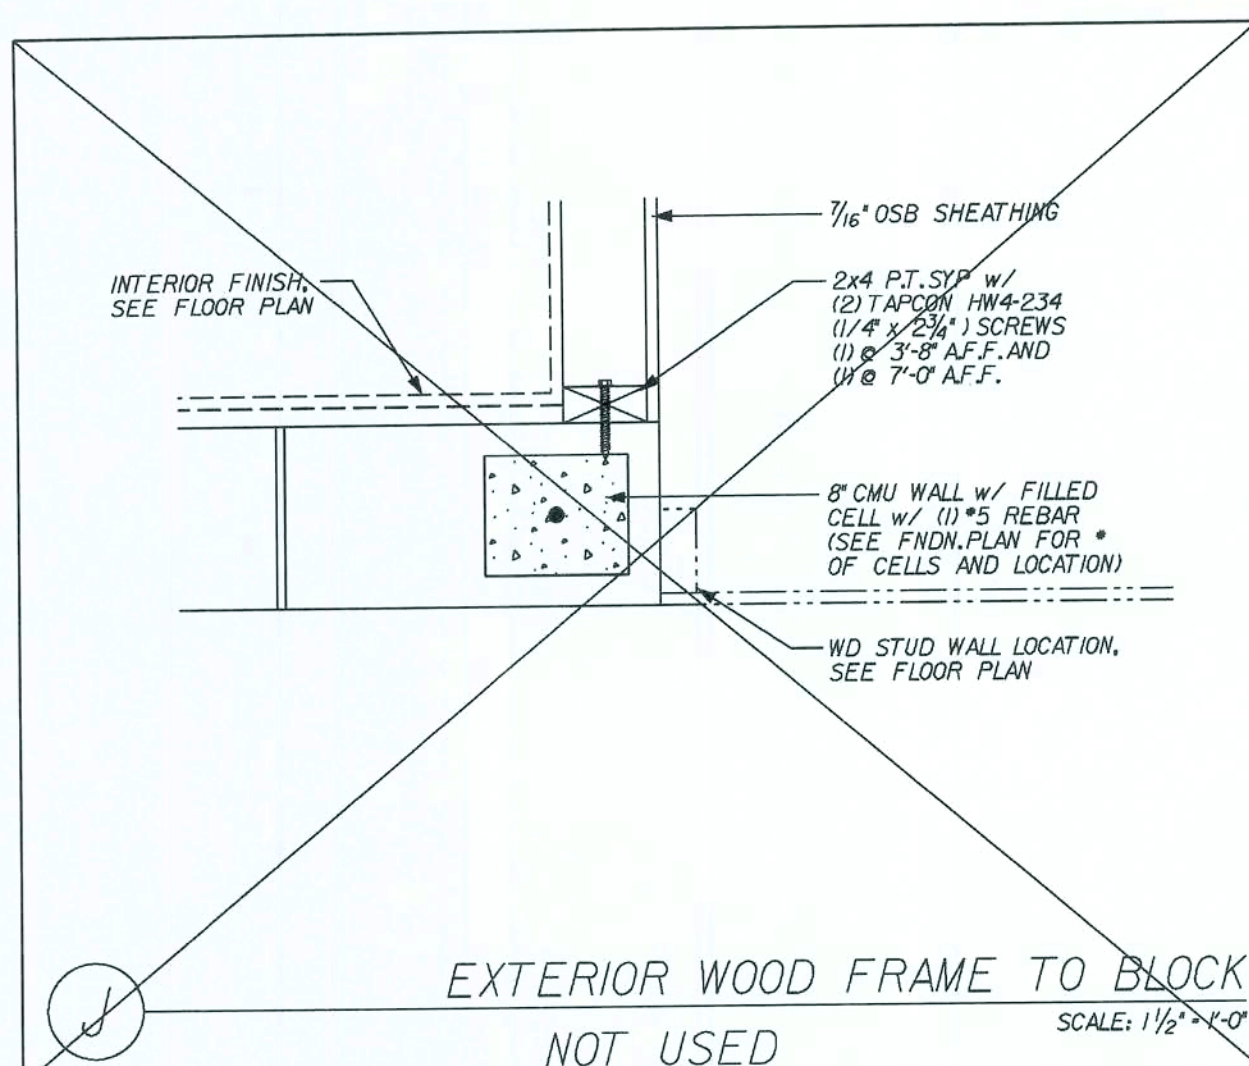

REVISIONS:

COPYRIGHT © 2005 MARONDA HOMES

Maronda Homes

FLORIDA

4005 MARONDA WAY

SANFORD, FL 32771

(407) 321-0064

ONE STORY WALL SECTIONS

SUNBURY-NEWBERRY

DRAWN BY: GADAGE:

RELEASE DATE: 10-08-04

14-4144

Maronda Systems

4005 Maronda Way

Sanford, FL 32771

(407) 321-0064

Tomas Ponce P.E.

License No. 0050068



OCT 10 2007

SHEET:



WS-B1

FLORIDA BUILDING CODE 2004: RESIDENTIAL

USP HARDWARE - 160% REVISED 05-10-06			UPLIFT
PRODUCT CODE #	MAN.	FASTENERS	
C44	USP	POST (6) 16d BEAM (6) 10d x 1 1/2"	1000
FA3	USP	TOP (4) 10d x 1 1/2" SIDE (2) 10d x 1 1/2"	1155
HC520 CLIP	USP	PLATES (11) 8d STUD (6) 8d	445
HHCP2 CRNR CLIP	USP	TRUSS (10) 10d x 1 1/2" PLATE (10) 10d x 1 1/2"	800
HTA 20 ANCHOR	USP	(14) 10d x 1 1/2"	1615
HTA 20(2) ANCHOR	USP	(13) 10d x 1 1/2"	3230
HTW24	USP	(20) 10d	1325
HUGT2	USP	CONC. ANCH. BOLT (2) 3/4" - (2) 3/4" WASH 3 1/2" EMBED. - ALL GRD. - (8) 10d	9790
HUGT3	USP	CONC. ANCH. BOLT (2) 3/4" - (2) 3/4" WASH 3 1/2" EMBED. - ALL GRD. - (8) 10d	9860
JUS 26	USP	(4) 10d HEADER (4) 10d TRUSS	1115
KST227 STRP ANC.	USP	(34) 16d	4750
LPTA	USP	FACE OF GABLE W/ 2x4 (11) 10d x 1 1/2"	1250
LSTA36	USP	(22) 10d x 1 1/2"	1640
LTW12	USP	(12) 10d	670
LTS20 STRAP ANC	USP	ANCHOR - 1/2" WEDGE BOLT 3/4" EMBED. (10) 10d x 1 1/2" STRAP	1890
LBPI2 BEARING PLT	USP	1/2" J-BOLT	2515
LFTA6	USP	PLATE (8) 8d STUD (8) 8d	1035
MP6F	USP	HEADER/STUD (6) 8d TYPE 1 JOIST/PLATE (6) 8d	605
MPA1 & MPA1F	USP	HEADER/STUD (6) 8d JOIST/PLATE (6) 8d	660
MSTA12	USP	(10) 10d	1015
MSTA18	USP	(14) 10d	1420
MSTA24	USP	(18) 10d	1640
MSTA30	USP	(22) 10d	2065
MTW12	USP	(14) 10d	1030
MTW18	USP	(14) 10d	1030
MTS27B STRP ANC	USP	(24) 16d (1) 3/4" ANCHOR BOLT 3 1/4" EMBEDDED	4635
MUGT15	USP	(22) 10d (1) 3/4" ANCHOR BOLT 3 3/4" EMBEDDED	4165
NP37 3/8 X 7	USP	HEADER (6) 16d TOP OF BOT. SEC. (6) 10d x 1 1/2"	
PA 28	USP	(15) 16d	3360
RT-16	USP	TOP PLATES (8) 8d TRUSS (8) 8d x 1 1/2"	1030
RT-16A	USP	TRUSS (9) 10d x 1 1/2" PLATE (8) 10d	1380
RT16-2	USP	TOP PLATES (8) 8d TRUSS (8) 8d x 1 1/2"	1160
RT5 CLIPS L/R	USP	TRUSS (4) 8d PLATE (4) 8d	540
RT3 CLIPS L/R	USP	(4) 8d TOP (4) 8d BOTTOM	530
SKH 26 L/R	USP	HEADER (6) 16d JACK (6) 10d x 1 1/2"	1085
SKHH26 L/R	USP	HEADER (18) 16d JACK (12) 10d x 1 1/2"	2190
SUH 26	USP	HEADER (6) 10d JACK (4) 10d x 1 1/2"	725
SUH 28	USP	HEADER (8) 10d JACK (6) 10d x 1 1/2"	800
TA12/METAL	USP	(5) #10 SCREWS (9) #10 SCREWS	825 910
TA 14	USP	(7) 10d x 1 1/2"	920
TA 18	USP	(8) 10d x 1 1/2"	1205
(2)TA 18	USP	(8) 10d x 1 1/2" 1-PLY (8) 10d x 1 1/2" 2-PLY	2410 2410
TA 24	USP	(8) 10d x 1 1/2"	1205
(2)TA 24	USP	(8) 10d x 1 1/2" 1-PLY (8) 10d x 1 1/2" 2-PLY	2410 2410
THD26	USP	HEADER (18) 16d TRUSS (12) 10d x 1 1/2"	2170
THD28	USP	HEADER (28) 16d TRUSS (16) 10d x 1 1/2"	2330
THD28-2	USP	HEADER (28) 16d TRUSS (16) 10d x 1 1/2"	2485
THDH28-3	USP	HEADER (36) 16d TRUSS (16) 10d x 1 1/2"	2665
THD48	USP	HEADER (28) 16d TRUSS (16) 10d x 1 1/2"	2485
THJ 26 ²	CLEVELAND	HIP (7) 10d - HEADER (16) 16d JACK (5) 10d x 1 1/2"	1010
USC63	USP	TRUSS (8) 10d (4) 3/4" EXP. BOLTS #6170 2 3/4" EMBEDDED	11150
USC3F	USP	TRUSS (8) 10d (4) 3/4" EXP. BOLTS #6170 2 3/4" EMBEDDED	11150
USC73	USP	TRUSS (8) 16d (4) 3/4" EXP. BOLTS #6170 2 3/4" EMBEDDED	11150
UGTS63	USP	TRUSS (8) 16d (2) 3/4" ANCH. BOLTS 2 3/4" EMBEDDED	6170

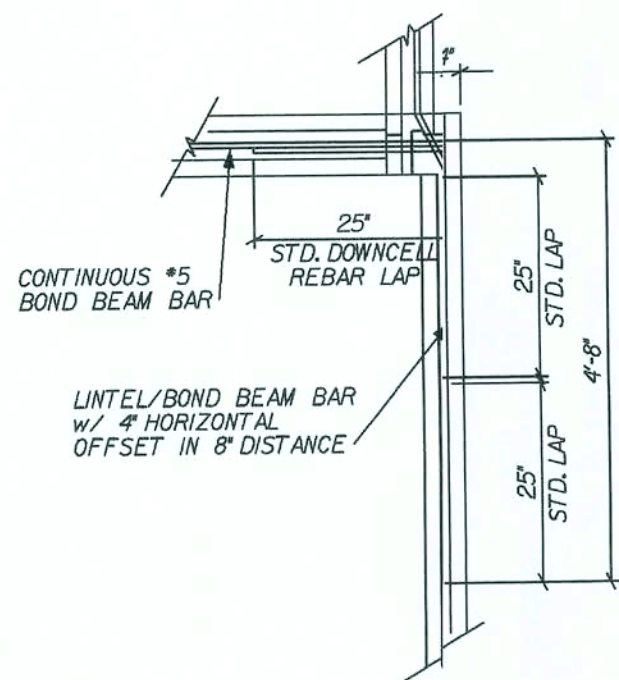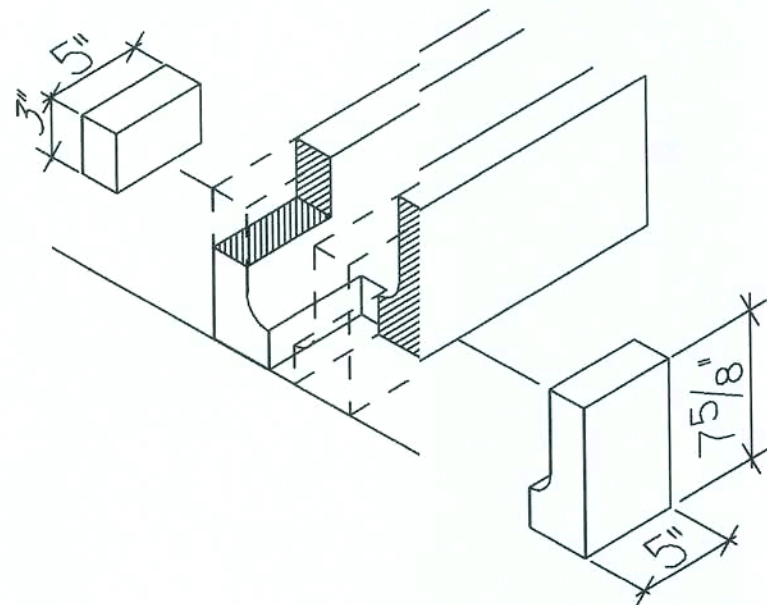


MODIFIED LINTEL @ FRONT PORCH
SCALE: N.T.S.

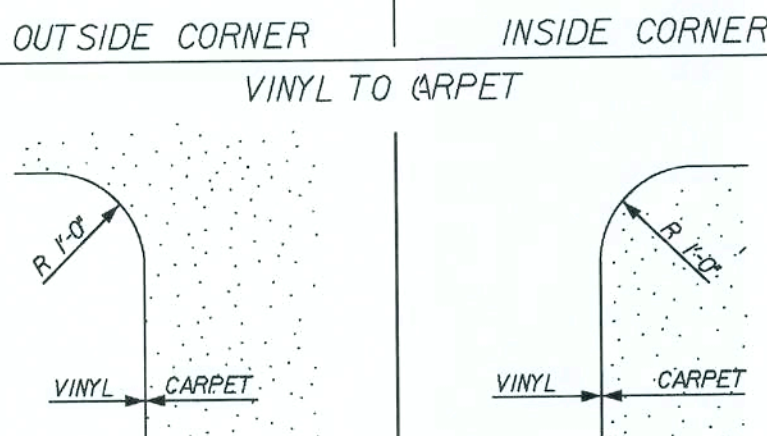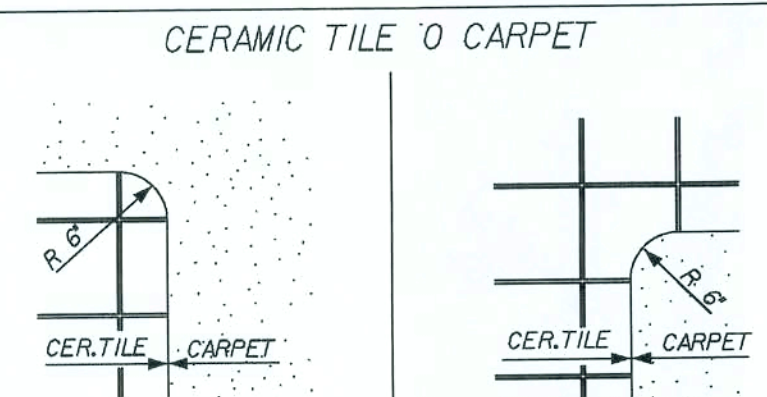

OUTSIDE CORNER INSIDE CORNER
VINYL TO CARPET
FLOOR EDGE CORNER DETAIL
SCALE: 1/2" = 1'-0"


CONNECTOR	MAX. UPLIFT
LTW12	775 LBS
LFTA6	990 LBS
RT16	700 LBS

ANCHOR FASTENING SCHEDULE
MISSED ROOF TIE DOWN REPAIR
SCALE: N.T.S.

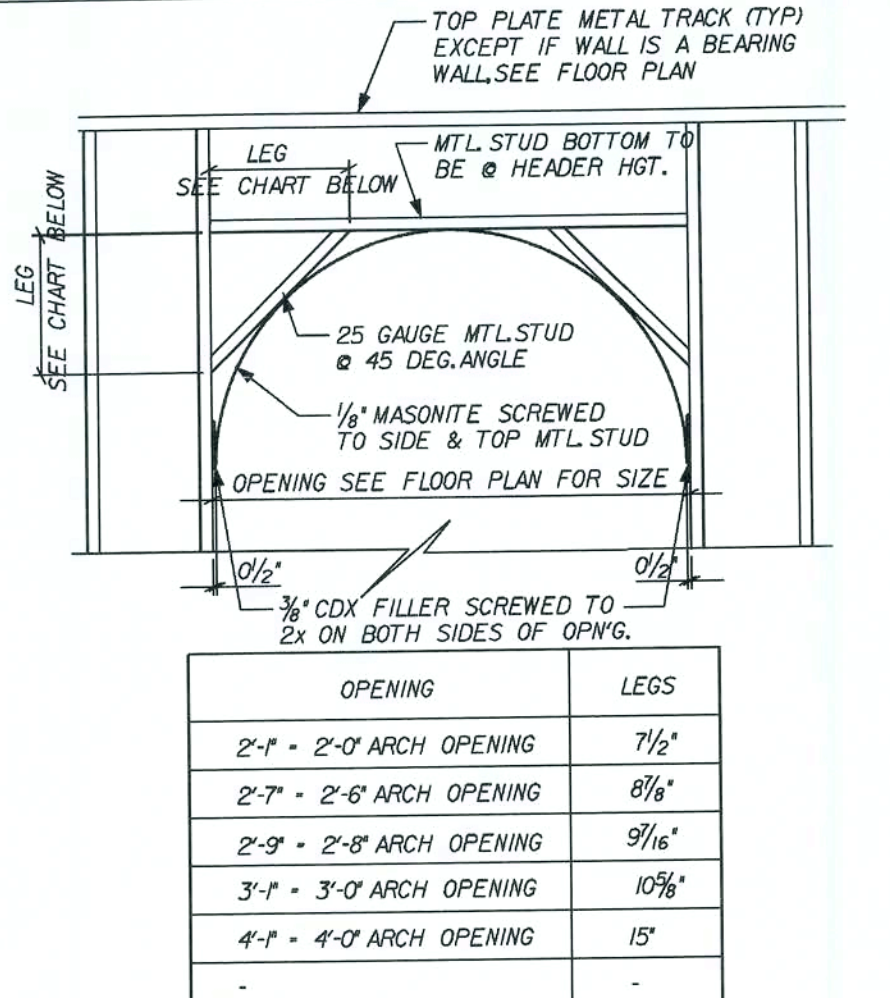


OPENING	LEGS
2'-0" - 2'-0" ARCH OPENING	7 1/2"
2'-7" - 2'-6" ARCH OPENING	8 1/8"
2'-9" - 2'-8" ARCH OPENING	9 1/16"
3'-1" - 3'-0" ARCH OPENING	10 3/8"
4'-1" - 4'-0" ARCH OPENING	15"


INTERIOR CURVED ARCH
SCALE: 1/2" = 1'-0"

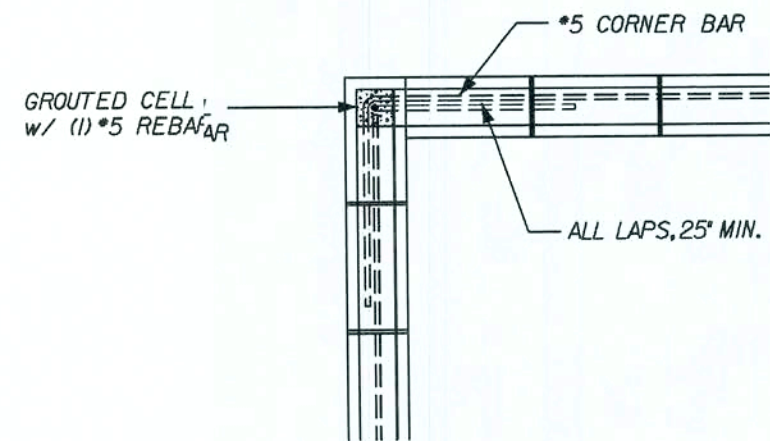

TYPICAL BOND BEAM @ CORNER
REVISED 04-22-05 SCALE: 1/2" = 1'-0"

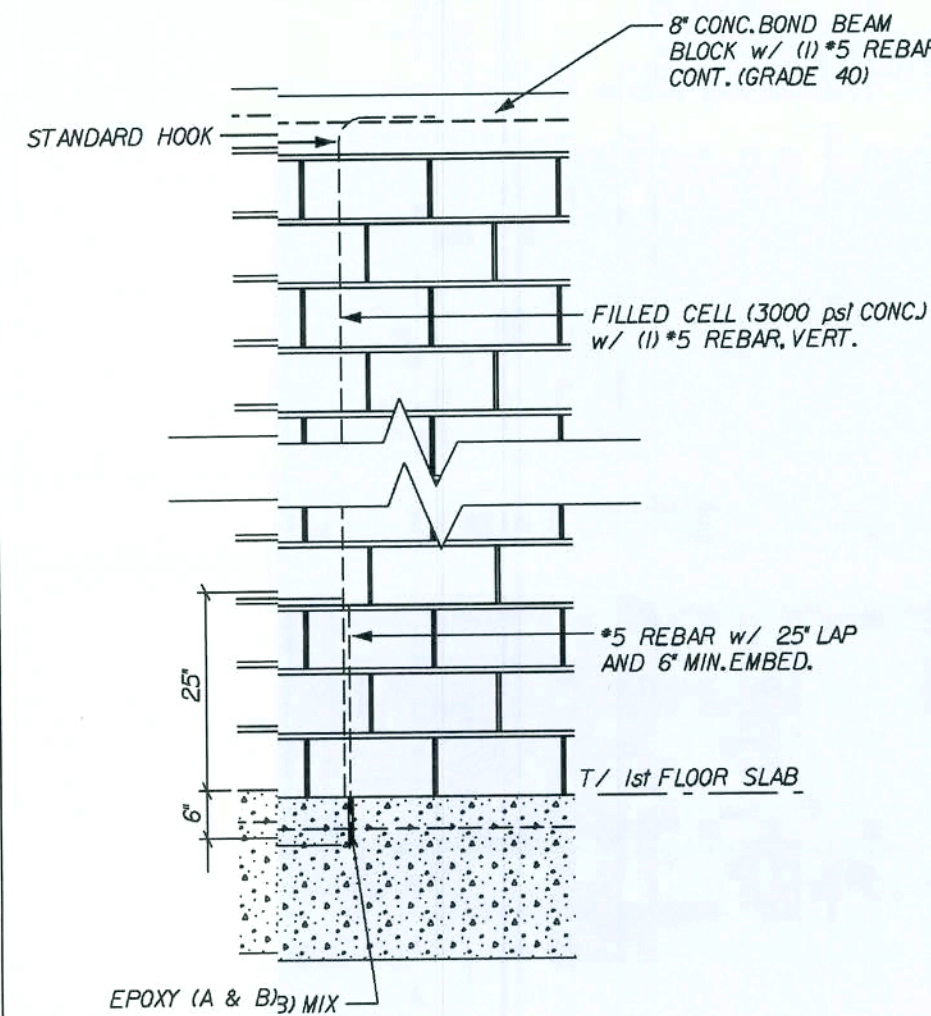

MISSED DOWN ROD REPAIR
SCALE: 1/2" = 1'-0"

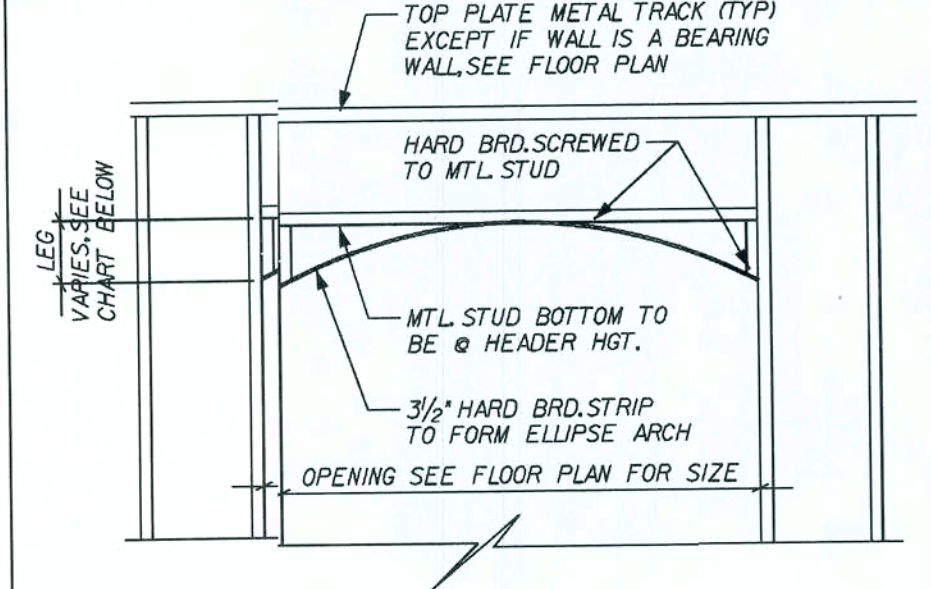

OPENING	LEGS
2'-0" - 3'-1"	4"
3'-2" - 4'-0"	5 1/2"
4'-1" - 5'-0"	6 1/2"
5'-1" - 7'-0"	8"
7'-1" - 9'-0"	9 1/2"
9'-1" - 12'-0"	12"

INTERIOR ELLIPSE ARCH
SCALE: 1/2" = 1'-0"

REVISIONS :

Maronda Homes
4005 MARONDA WAY
SANFORD, FLORIDA
(407) 321-0064

AMERICANA STANDARD DETAILS
SUNBURY-NEWBERRY

Maronda Systems
4005 Maronda Way
Sanford, FL 32771
(407)321-0064

Tomas Ponce P.E.
License No. 0050068

OCT 10 2007

SHEET:

SDI


REVISED 02-15-07
83 3/4" -> 82 3/8"

DOOR SCHEDULE

DOOR TYPE	ACTUAL SIZE	ROUGH FRAME OPENING	ROUGH BLOCK OPENING 2" BUCK
2-0 STANDARD I.S.	25 1/2" x 80 3/8"	26" x 80 3/8"	29" x 82 3/8"
2-8 STANDARD I.S.	33 1/2" x 80 3/8"	34" x 80 3/8"	37" x 82 3/8"
2-10 STANDARD I.S.	35 1/2" x 80 3/8"	36" x 80 3/8"	39" x 82 3/8"
3-0 STANDARD I.S.	37 1/2" x 82"	38" x 82 1/4"	41" x 82 3/8"
3-0 w/SIDELIGHT I.S.	51 1/8" x 82"	51 3/8" x 82 1/4"	54 3/8" x 82 3/8"
3-0 w/12 SIDELIGHT I.S.	64 1/2" x 82"	65" x 82 1/4"	68" x 82 3/8"
5-8 (2)2-10 FRENCH I.S.	70 1/2" x 80 3/8"	71" x 80 3/8"	74" x 82 3/8"


** FINISH OPENING IS DETERMINED BY ACTUAL SIZE 1/4" FOR HEIGHT
** FINISH OPENING IS DETERMINED BY ACTUAL SIZE 1/2" FOR WIDTH
** O.S. = OUTSWING
** I.S. = INSWING

MAX. OPNG SIZE	JACKS @ EA. END	HEADER SIZE	STUDS @ EA. END 8'-0" MAX. HGT.	STUDS @ EA. END 10'-0" MAX. HGT.	
2'-3"	(1)	2x HEADER, SEE FLOOR PLAN FOR PROPER SIZE FRAMING	1	2	
3'-3"	(1)		2	2	
6'-3"	(1)		2	3	

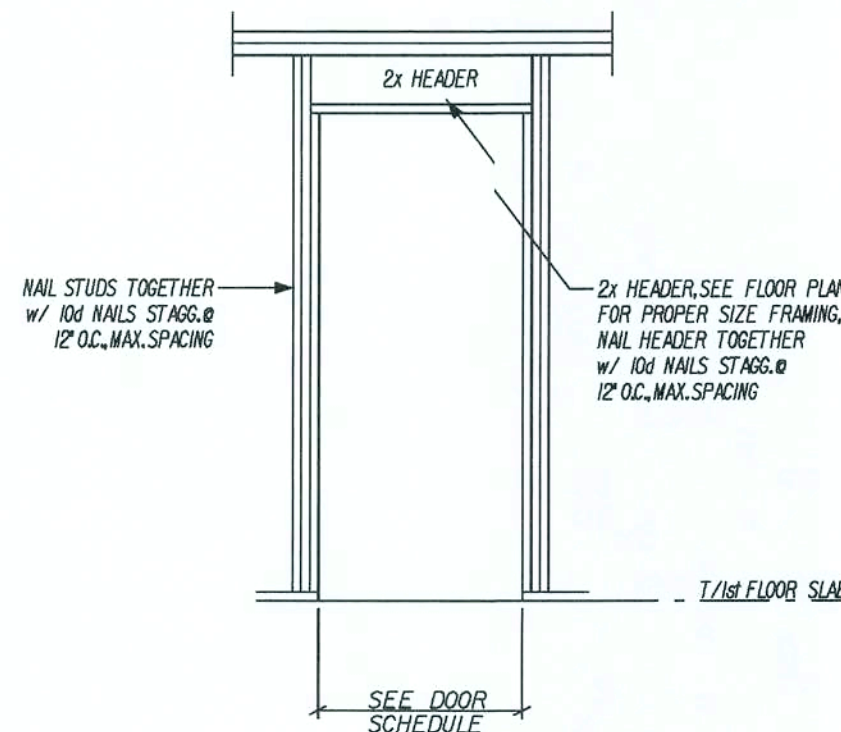


(K) STD. DOOR - WD FRAME, NO-ULIFT
SCALE: N.T.S.

MAX. OPNG SIZE	JACKS @ EA. END	HEADER SIZE	STUDS @ EA. END 8'-0" MAX. HGT.	STUDS @ EA. END 10'-0" MAX. HGT.	MSTA 12
2'-3"	(1)	2x HEADER, SEE FLOOR PLAN FOR PROPER SIZE FRAMING	1	2	N/A
3'-3"	(1)		2	2	(1) @ CEN. OF HDR.
6'-3"	(1)		2	3	(1) @ 2'-0" OFF EA. END OF HDR.

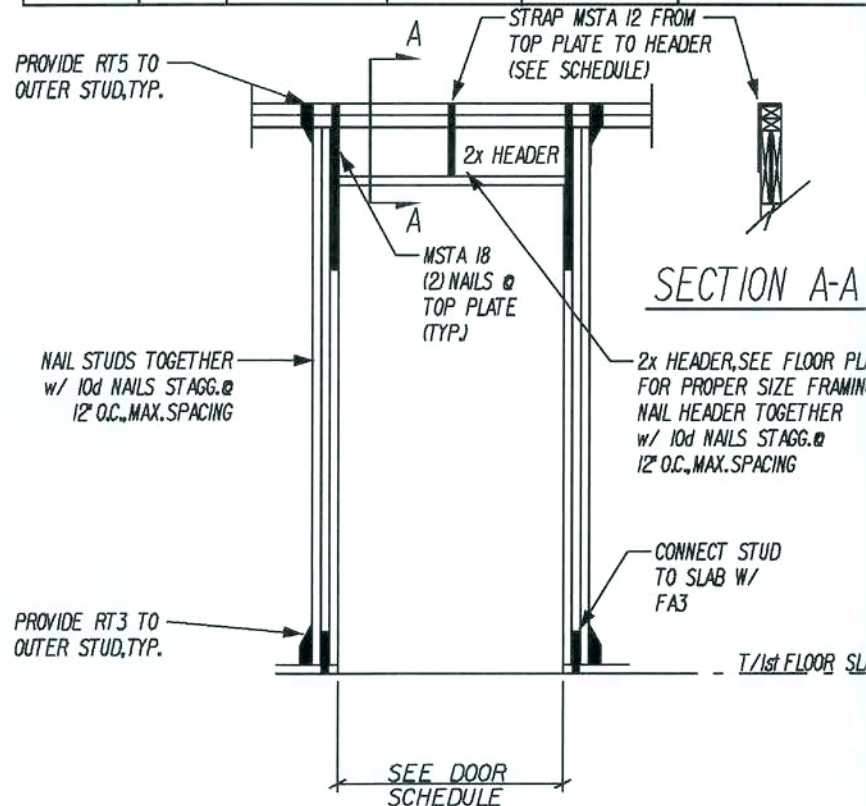


(J) STD. DOOR - WD FRAME, UPLIFT
SCALE: N.T.S.

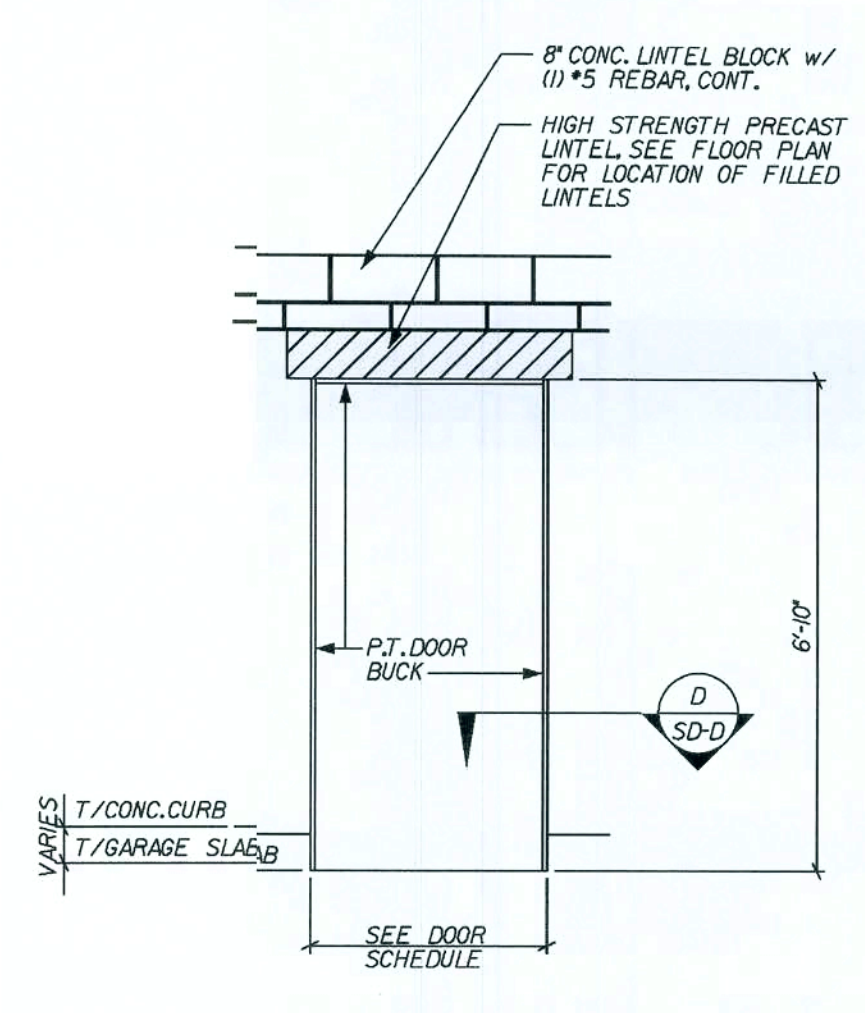


(H) OPTIONAL SERVICE DOOR
REVISED 08-12-04
SCALE: 3/8" = 1'-0"


CONTRACTOR NOTE:
INSTALLATION FOR GARAGE DOOR
TYPES (AS PER TEST *960507-A)

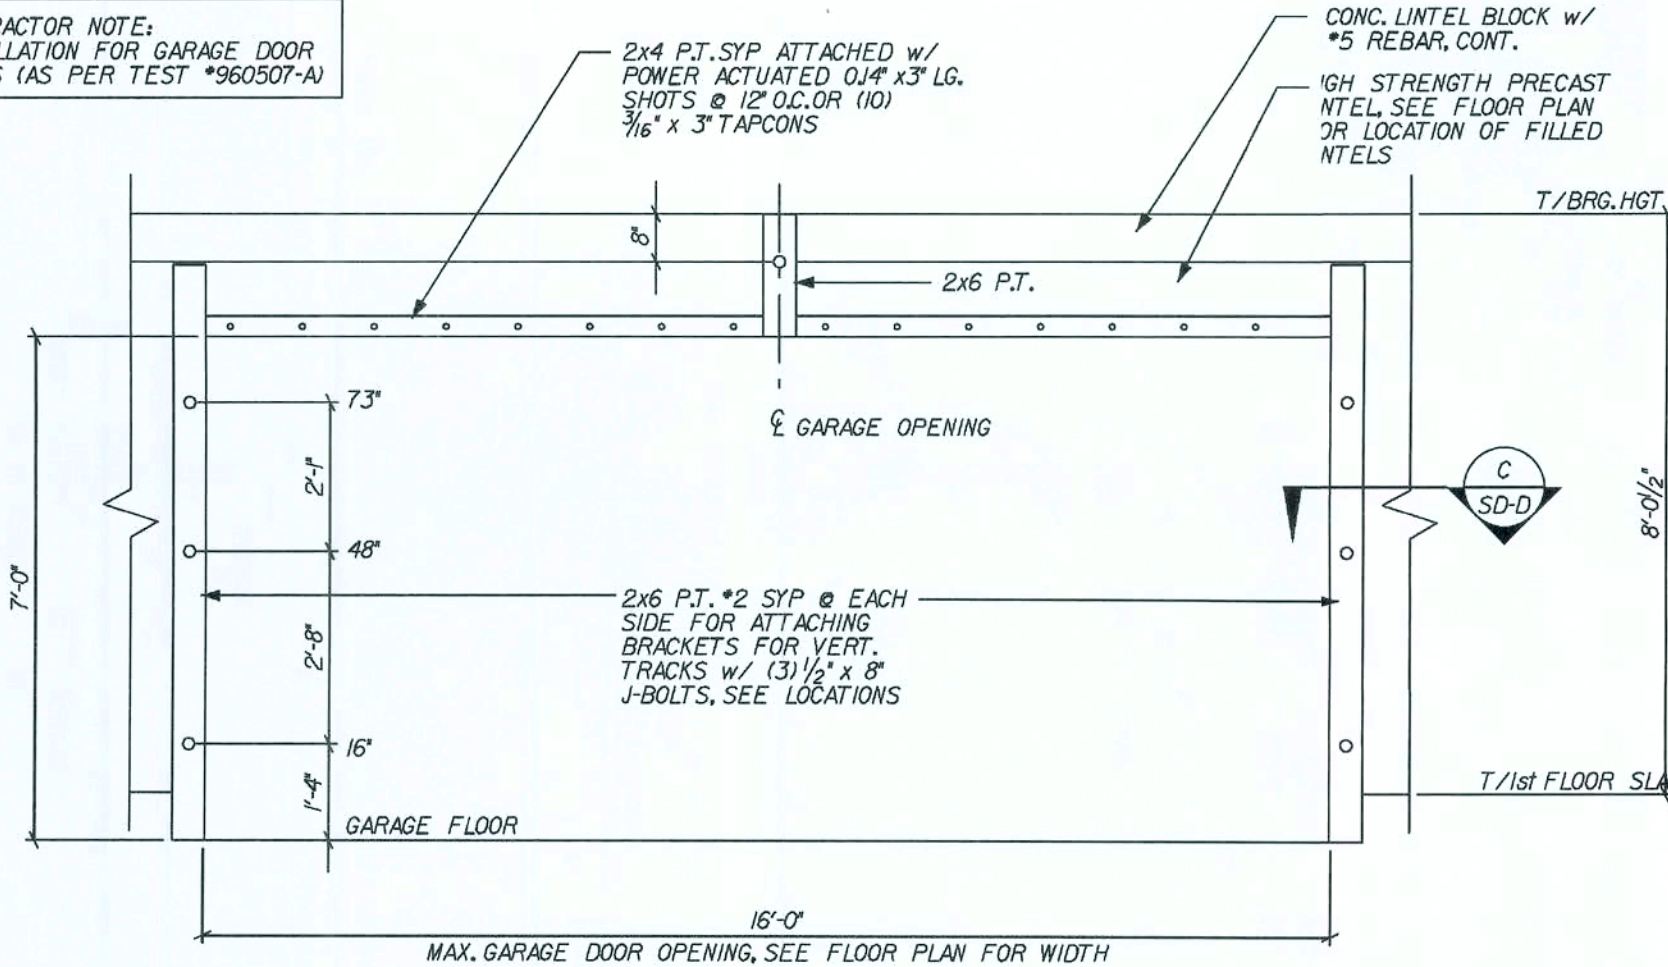


(G) GARAGE DOOR ELEVATION
SCALE: 3/8" = 1'-0"

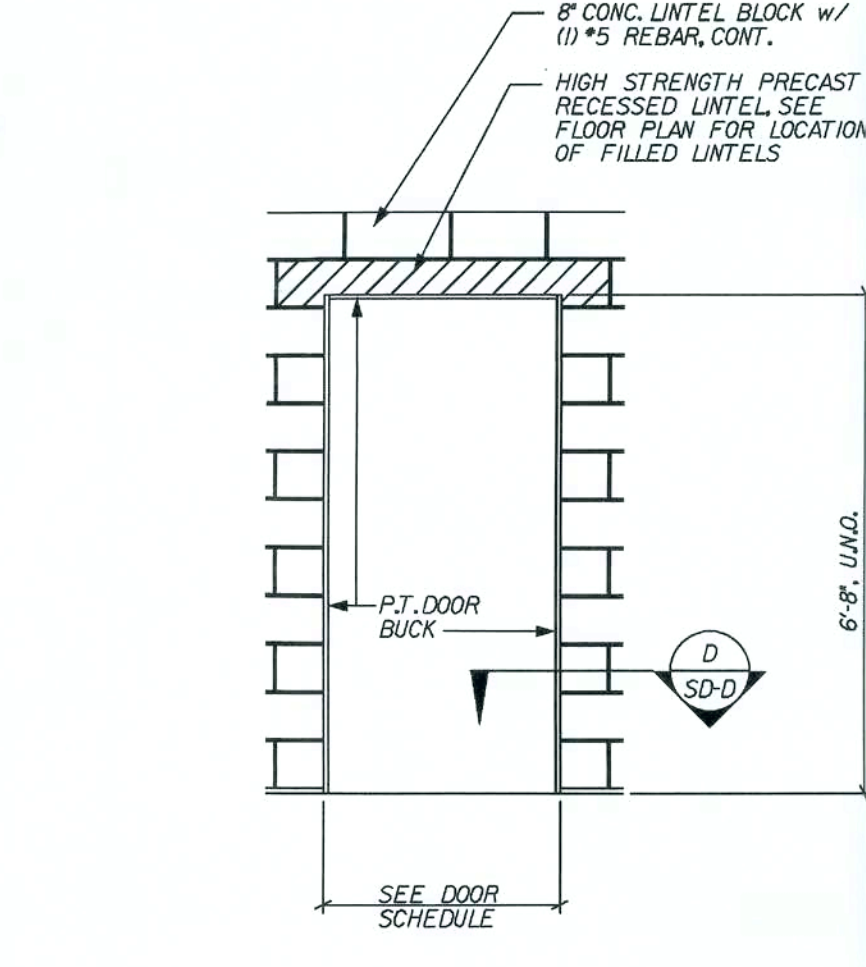


(F) STANDARD DOOR ELEVATION
SCALE: 3/8" = 1'-0"

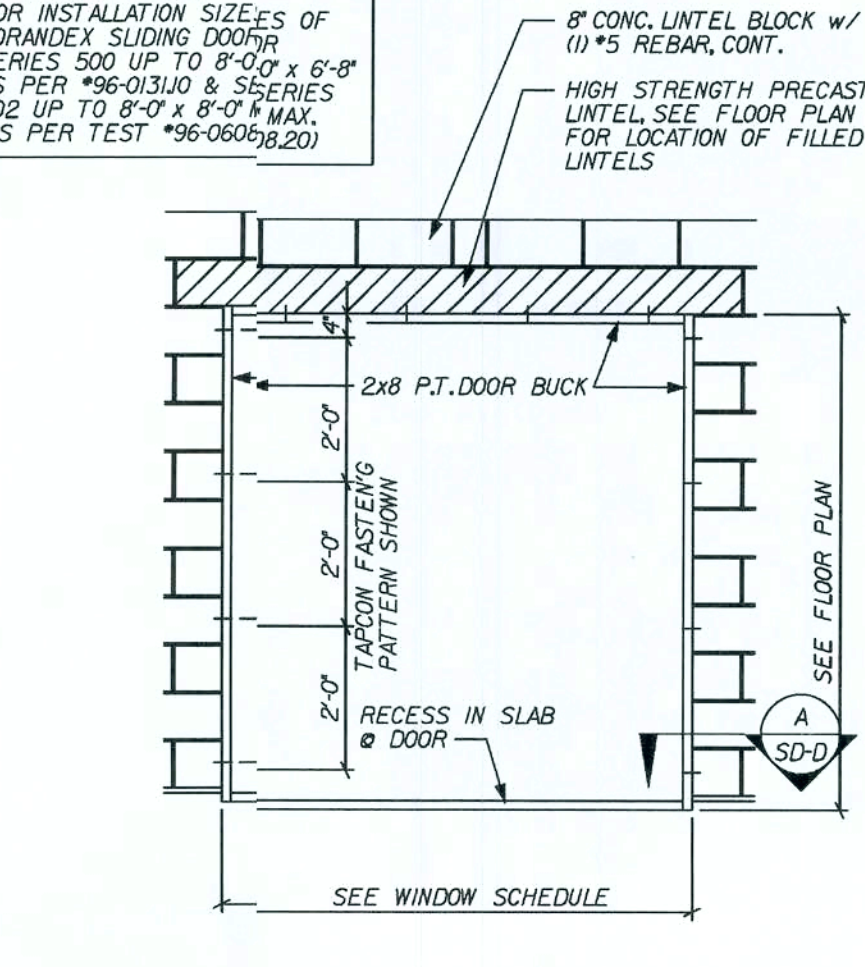


(E) SLIDING GLASS DOOR ELEVATION
SCALE: 3/8" = 1'-0"

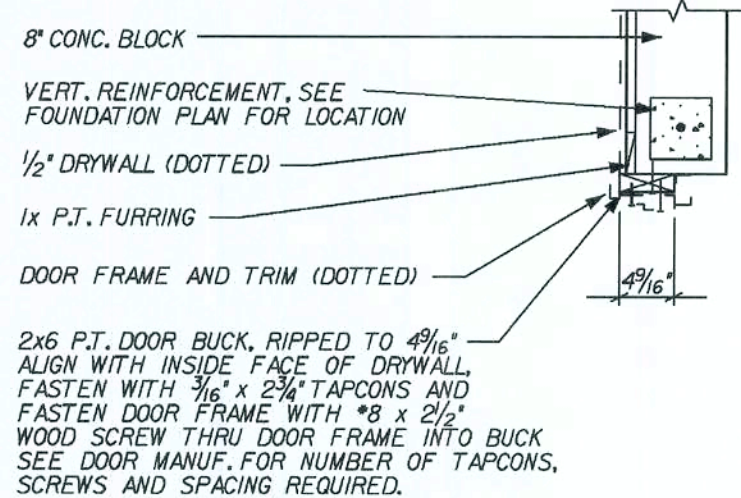


(D) 2x DOOR BUCK DETAIL
SCALE: 3/4" = 1'-0"

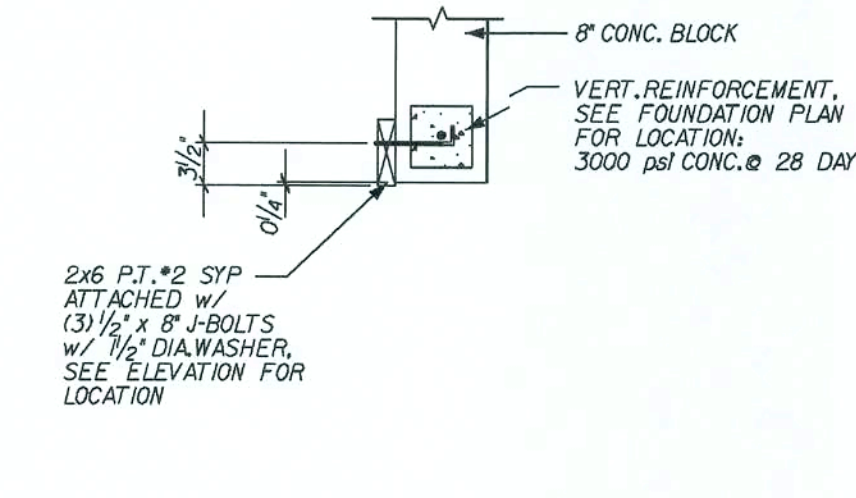

(C) GARAGE DOOR BUCK DETAIL
SCALE: 3/4" = 1'-0"

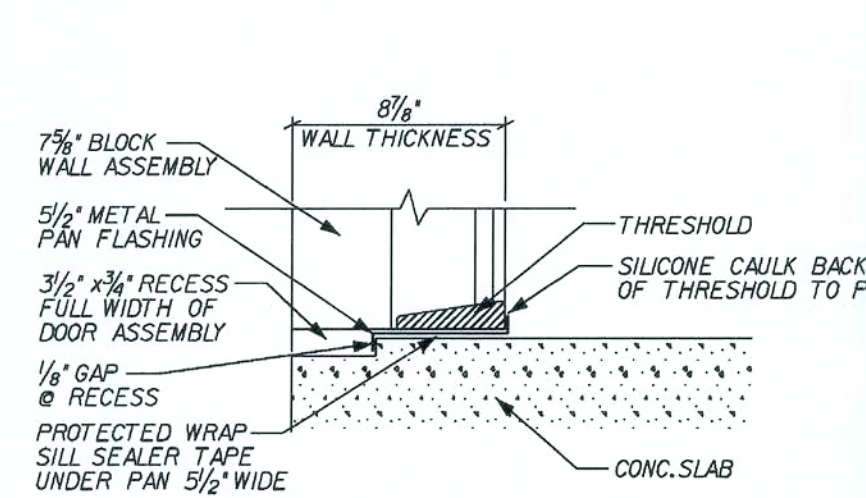

(B) DOOR PAN FLASHING
REVISED 06-08-06
NEW DETAIL
SCALE: 3/4" = 1'-0"

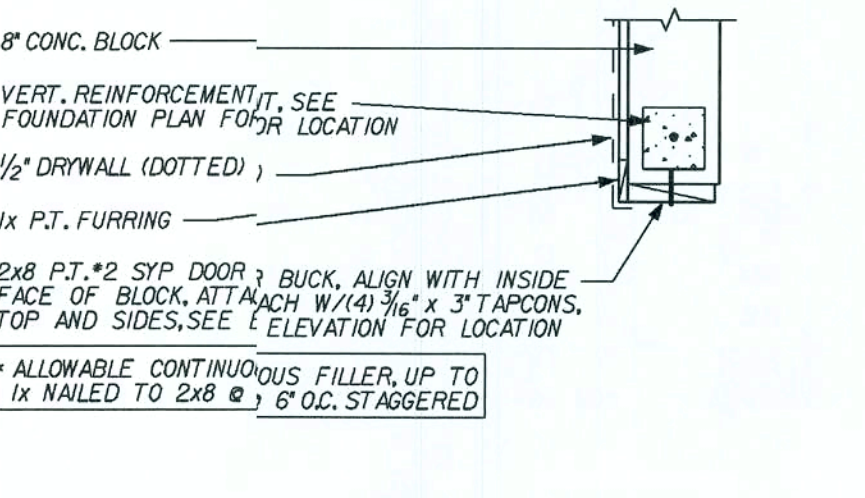

(A) SLIDING GLASS DOOR BUCK DETAIL
REVISED 10-21-04
SCALE: 3/4" = 1'-0"

REVISIONS:

06-12-06 ADDED DOOR PAN DETAIL

COPYRIGHT © 2005 MARONDA HOMES

Maronda Homes

FLORIDA
4005 MARONDA WAY
SANFORD, FL 32771
(407) 321-0064

PAT. NUMBERS: 05 SUNBURY DETAILS STD. DOOR SCHED

DOORS STANDARD DETAILS
SUNBURY-NEWBERRY

DRAWN BY: GARAGE:
RELEASE DATE: 10-08-04













Maronda Systems
4005 Maronda Way
Sanford, FL 32771
(407) 321-0064











Tomas Ponce P.E.
License No. 0050068

OCT 10 2007

SHEET:

SD-D

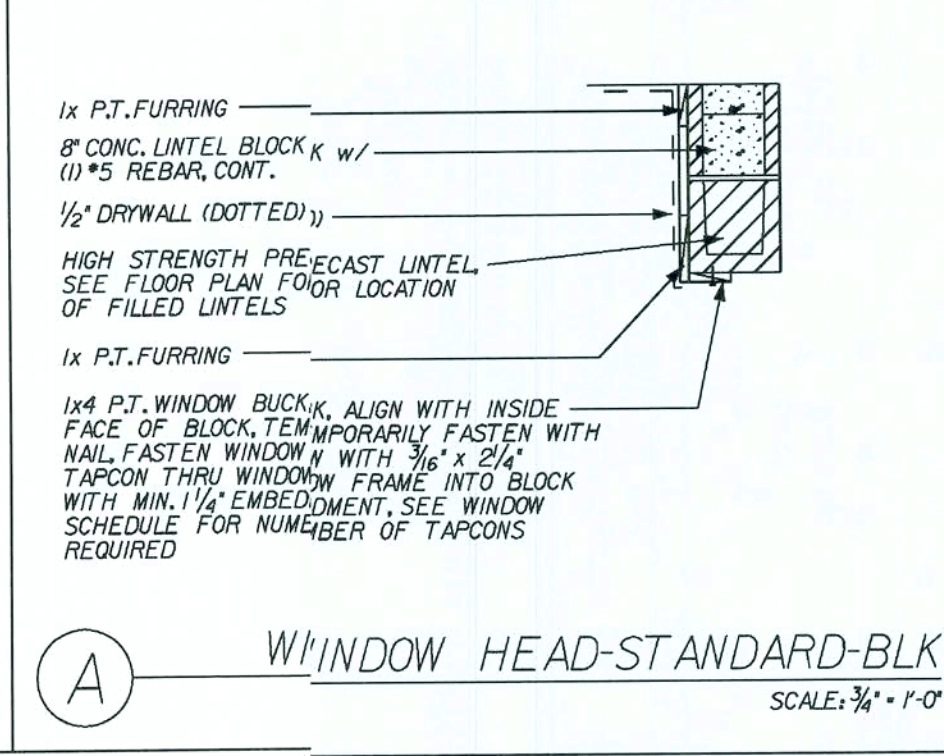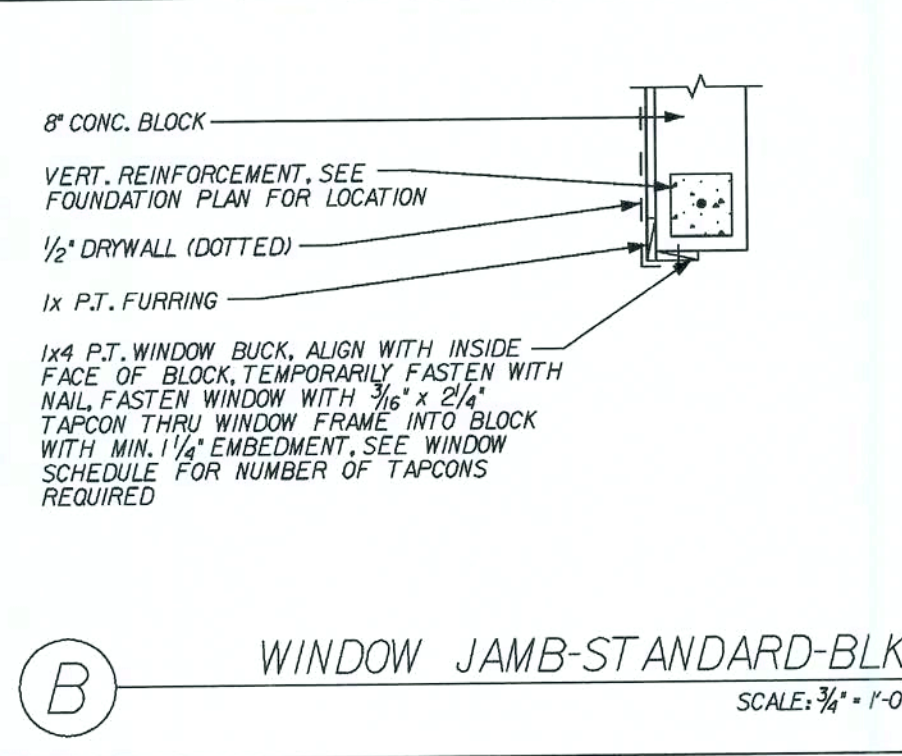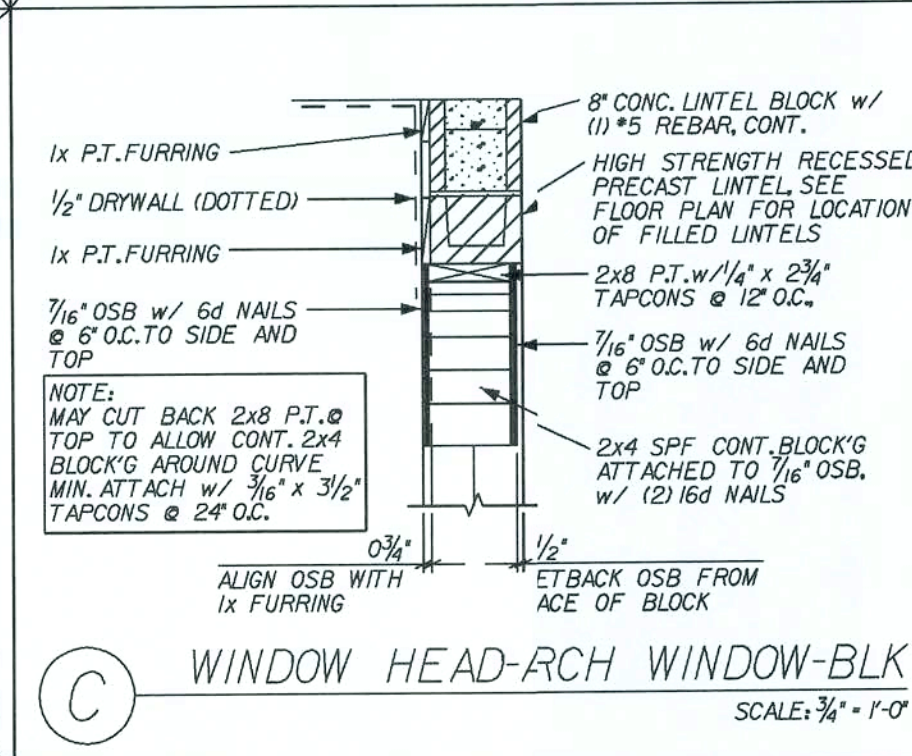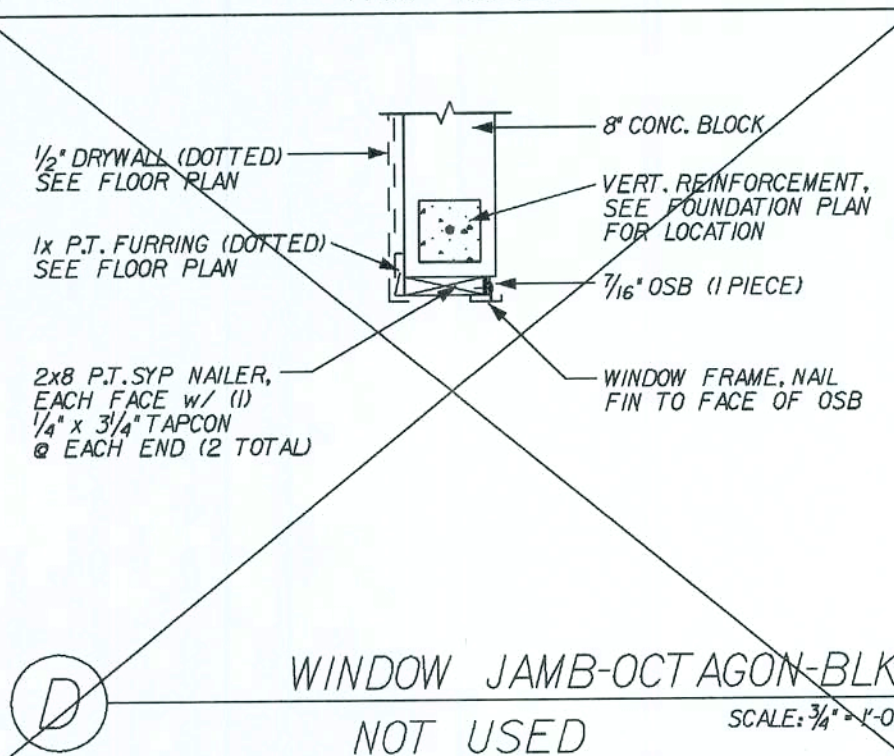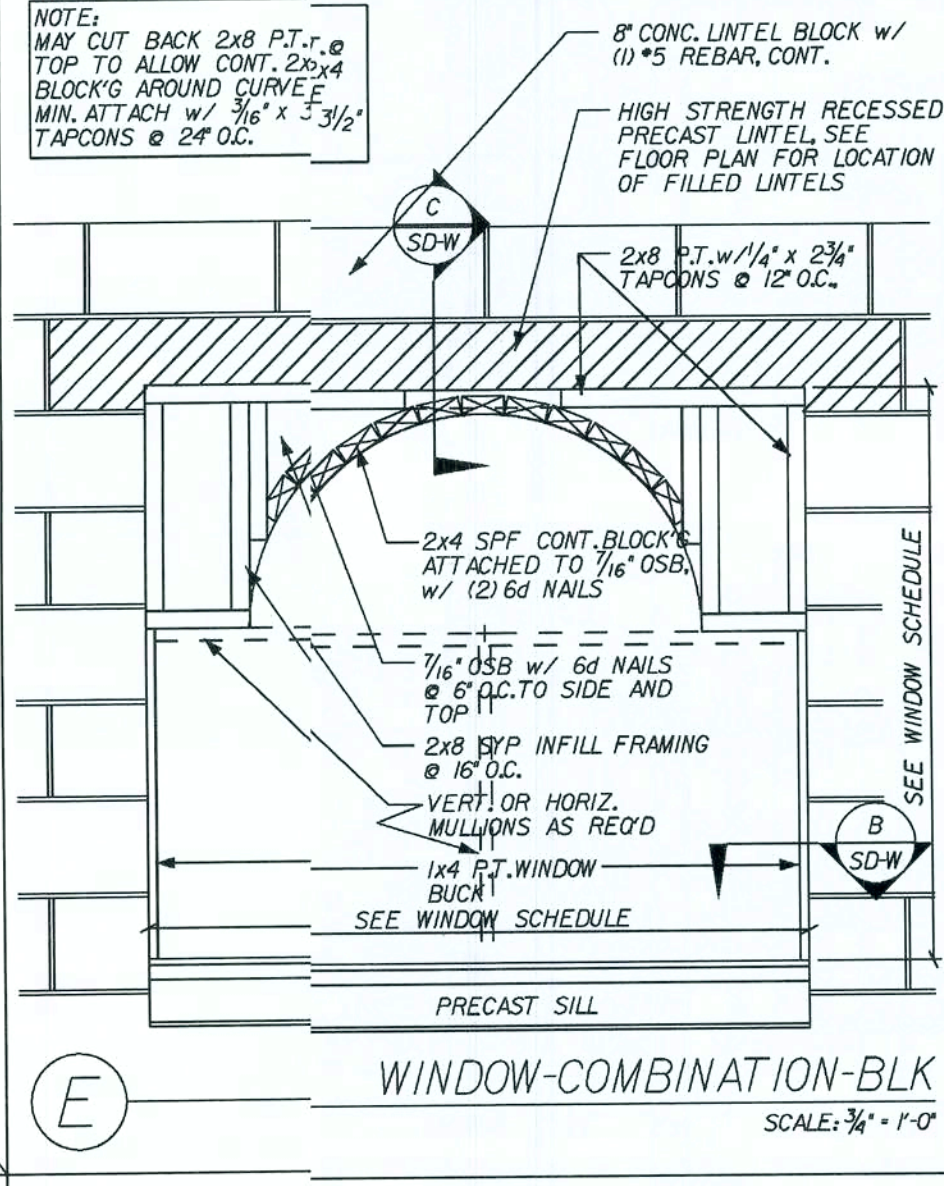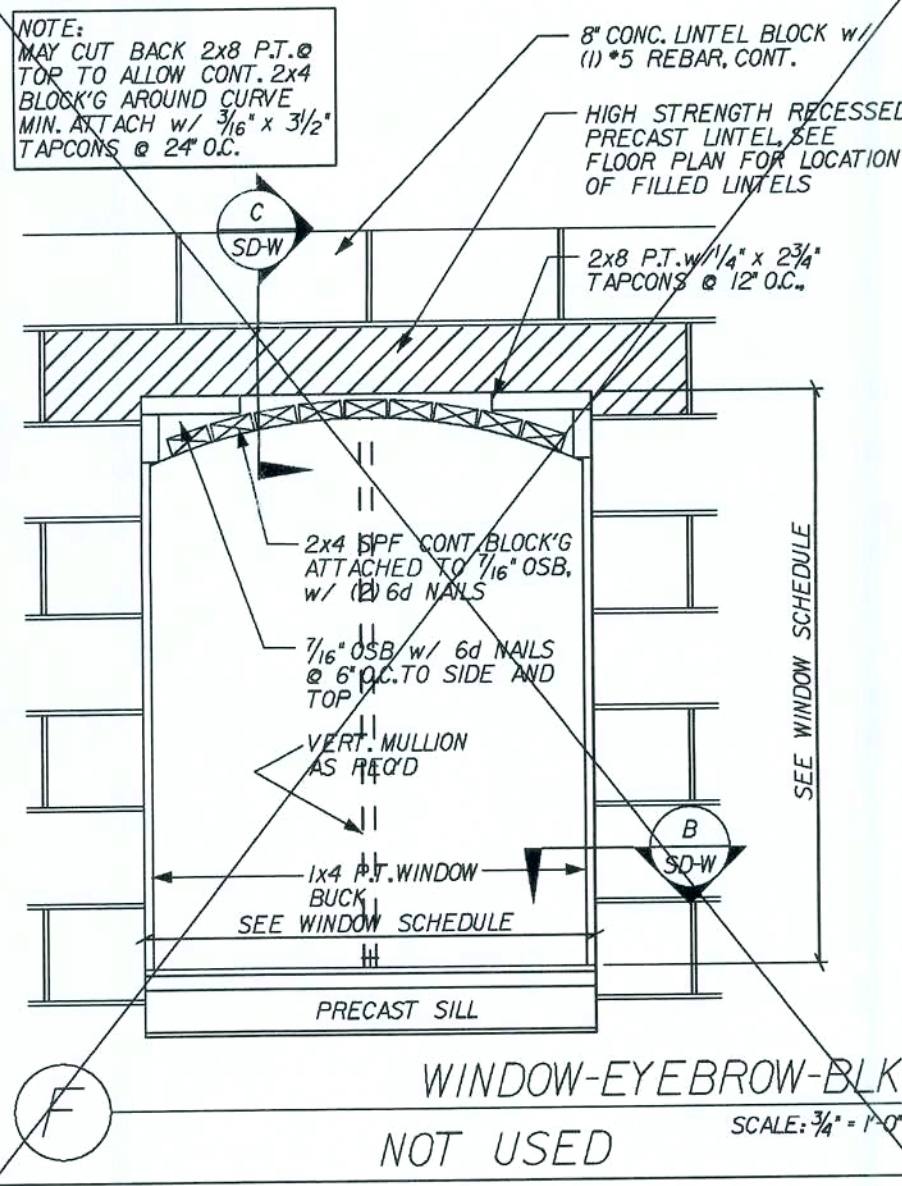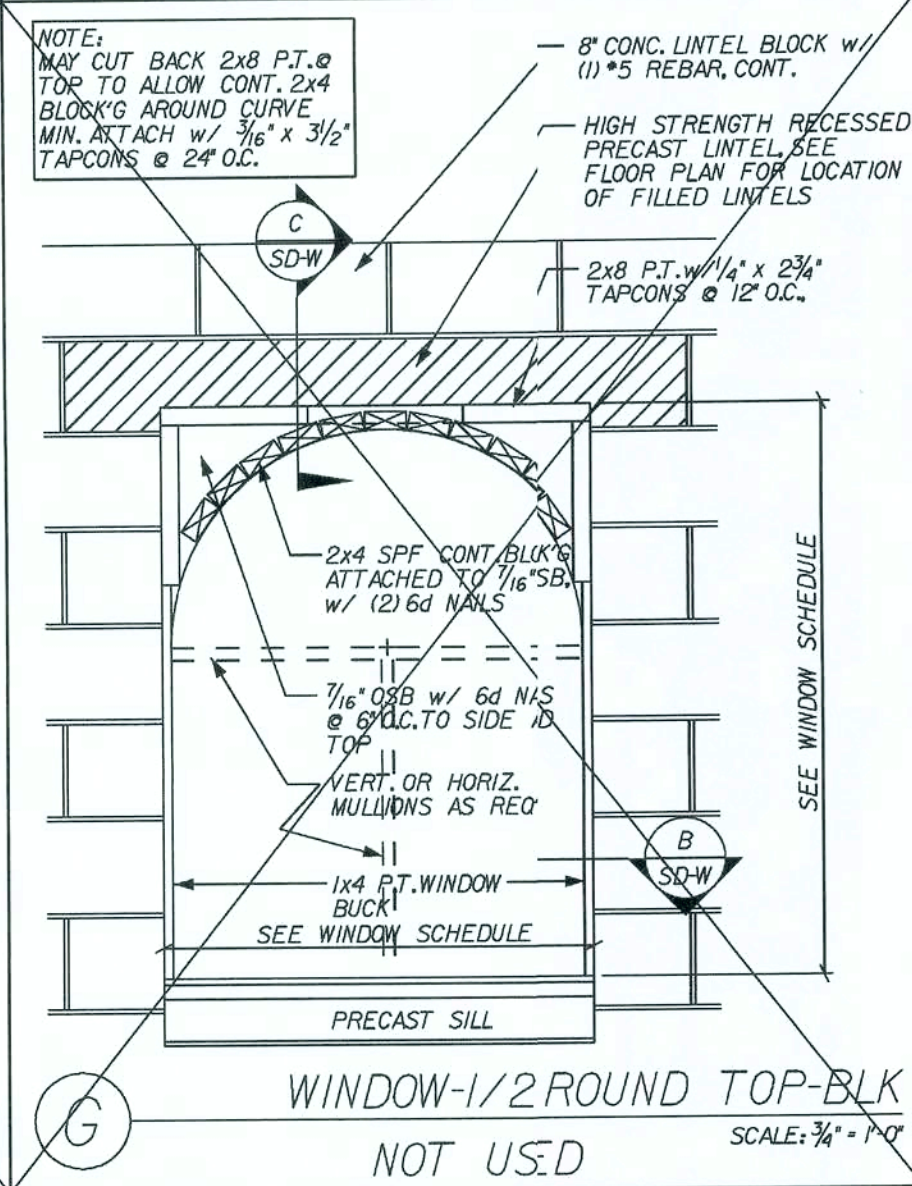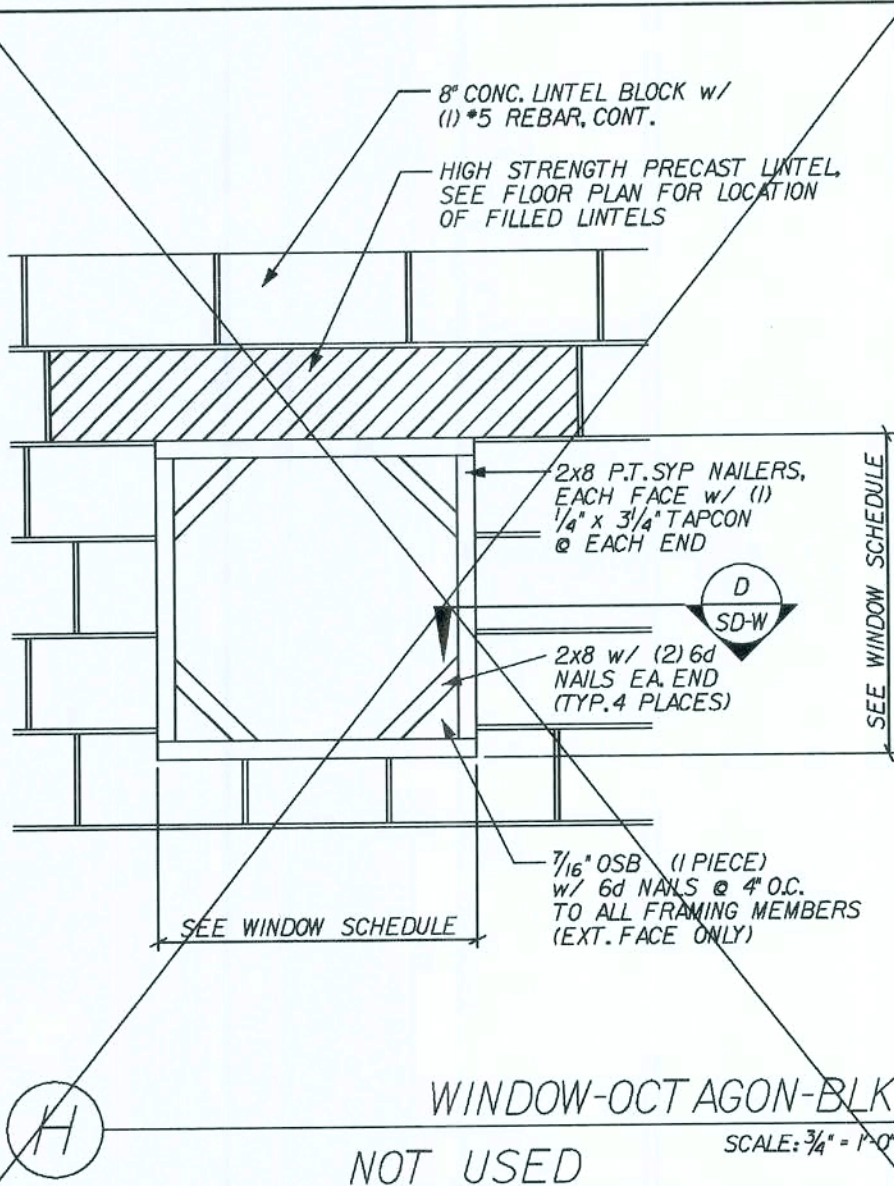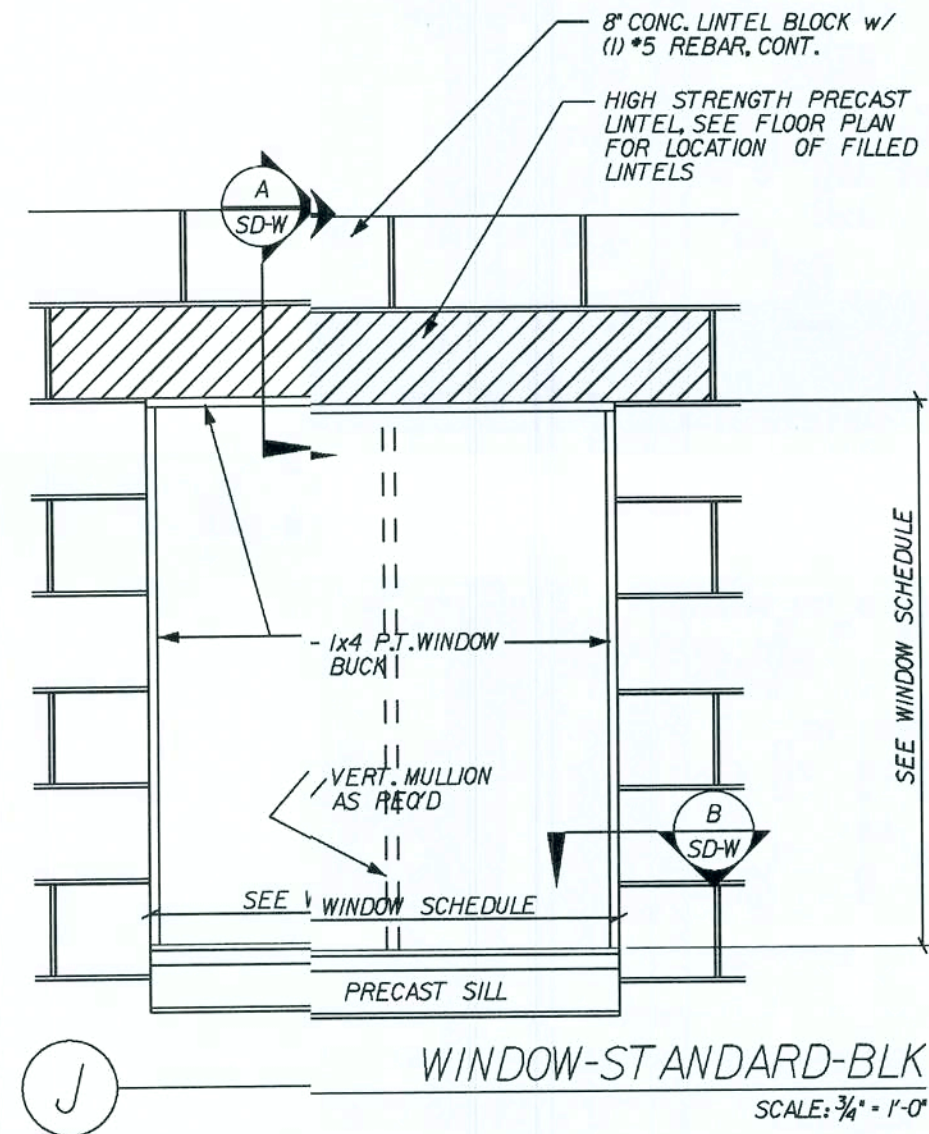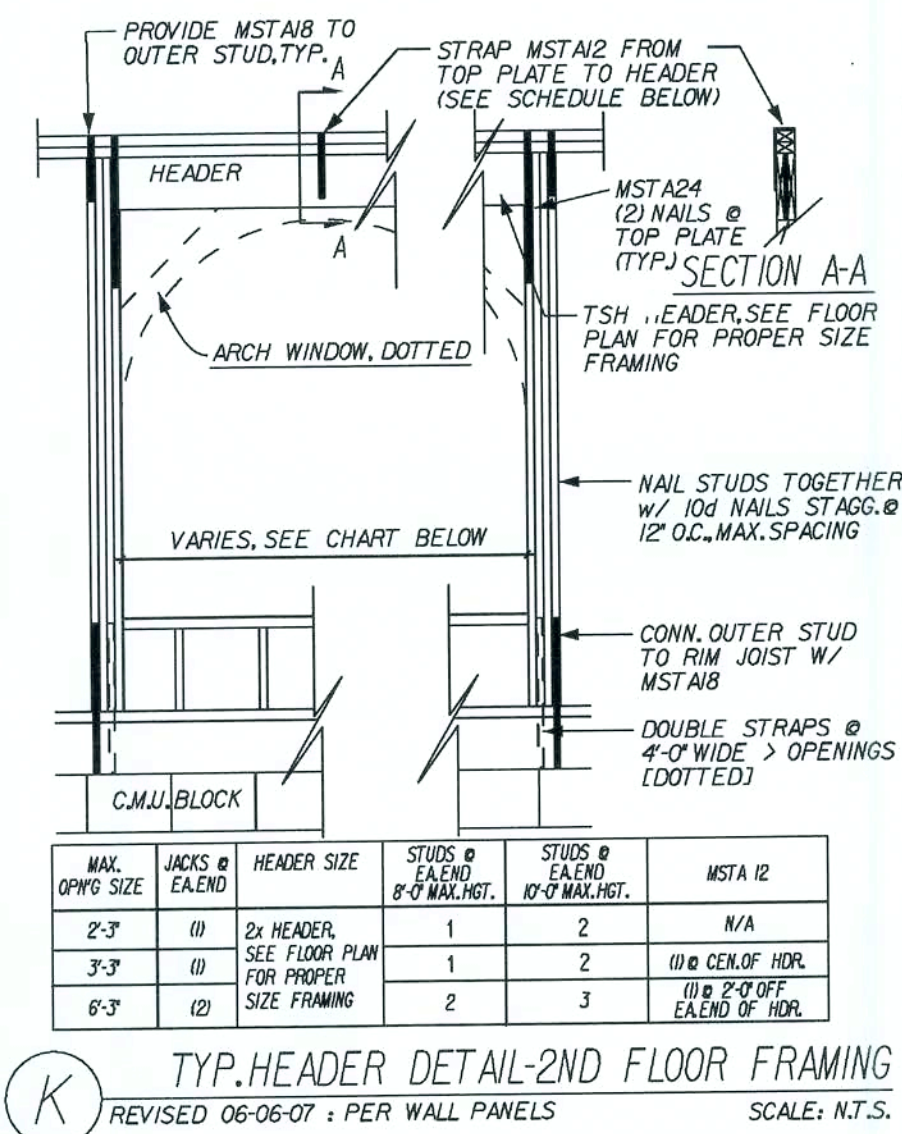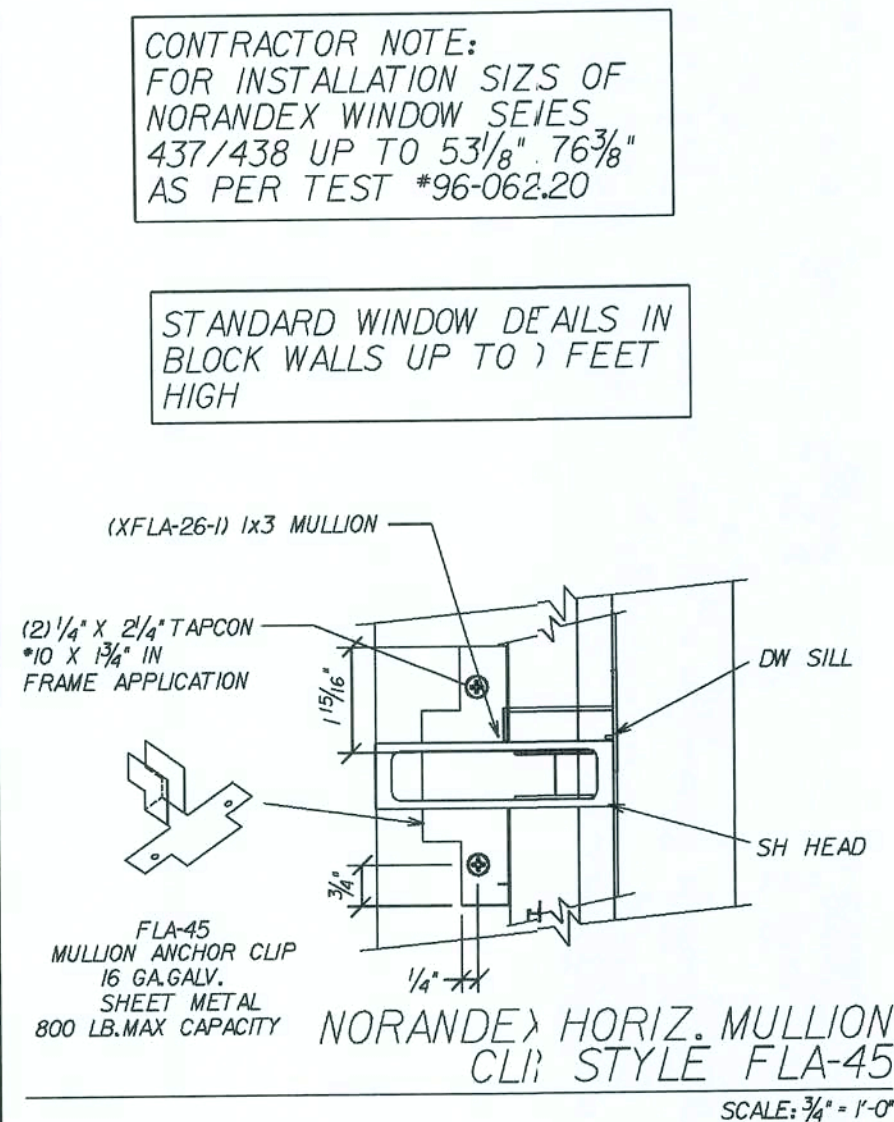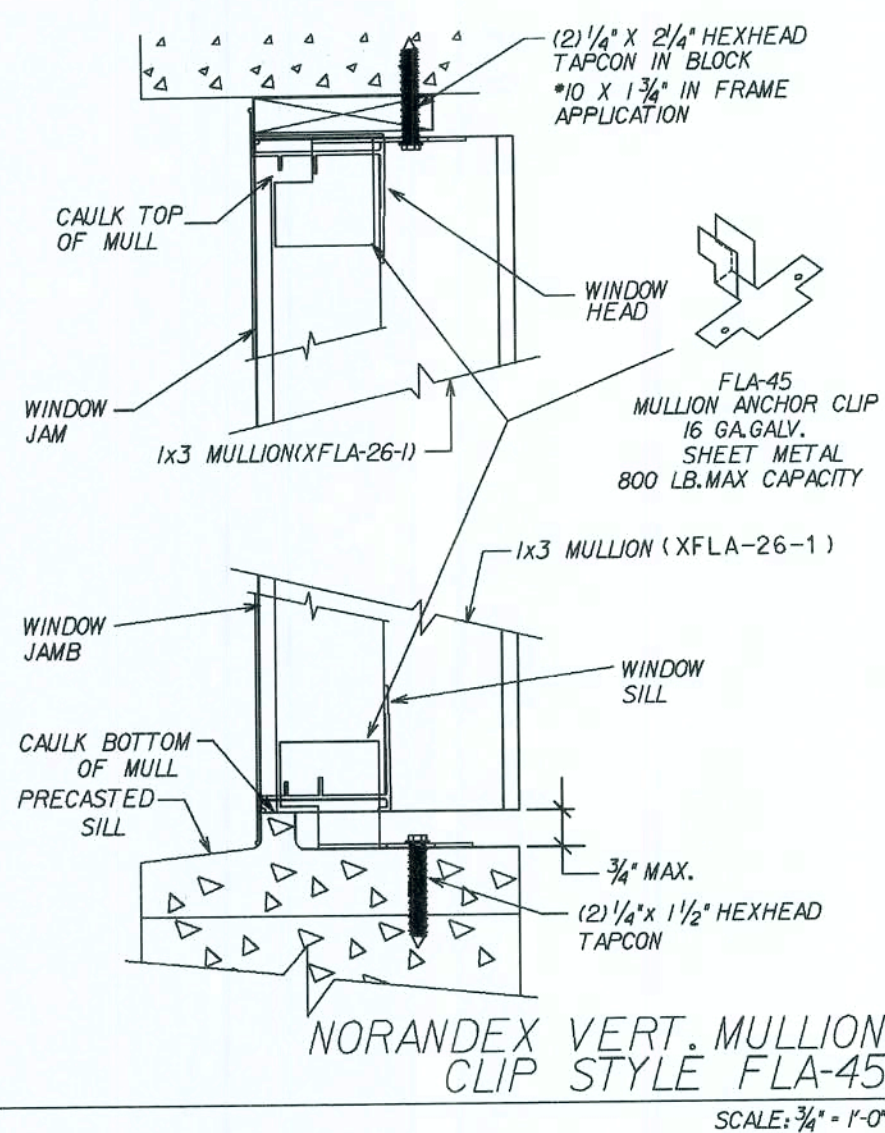

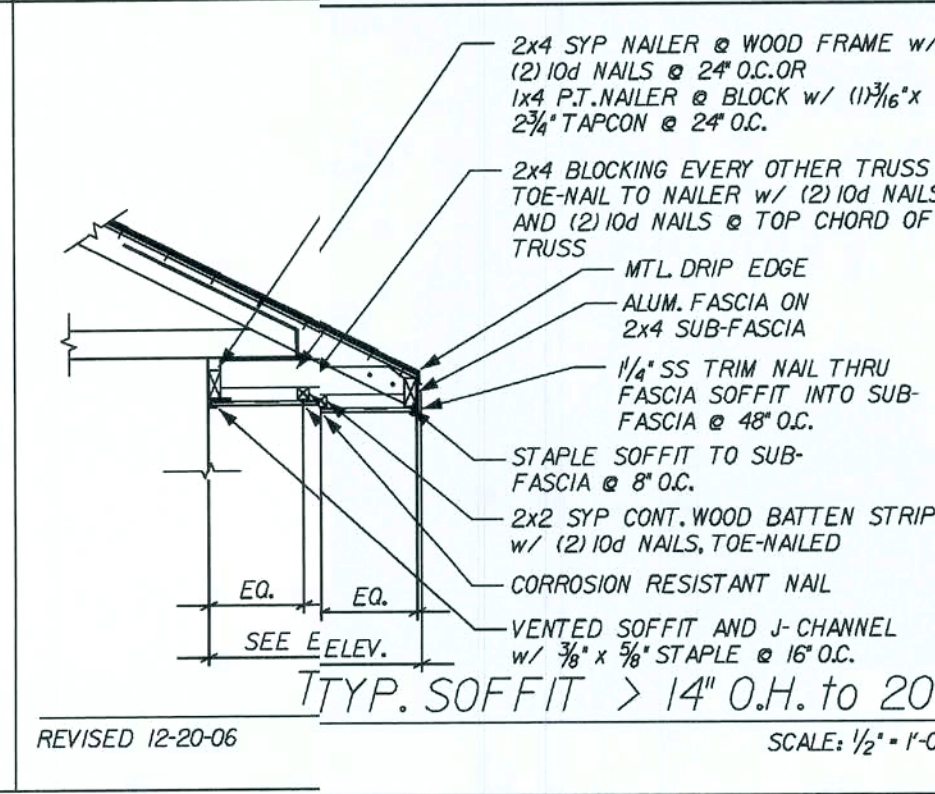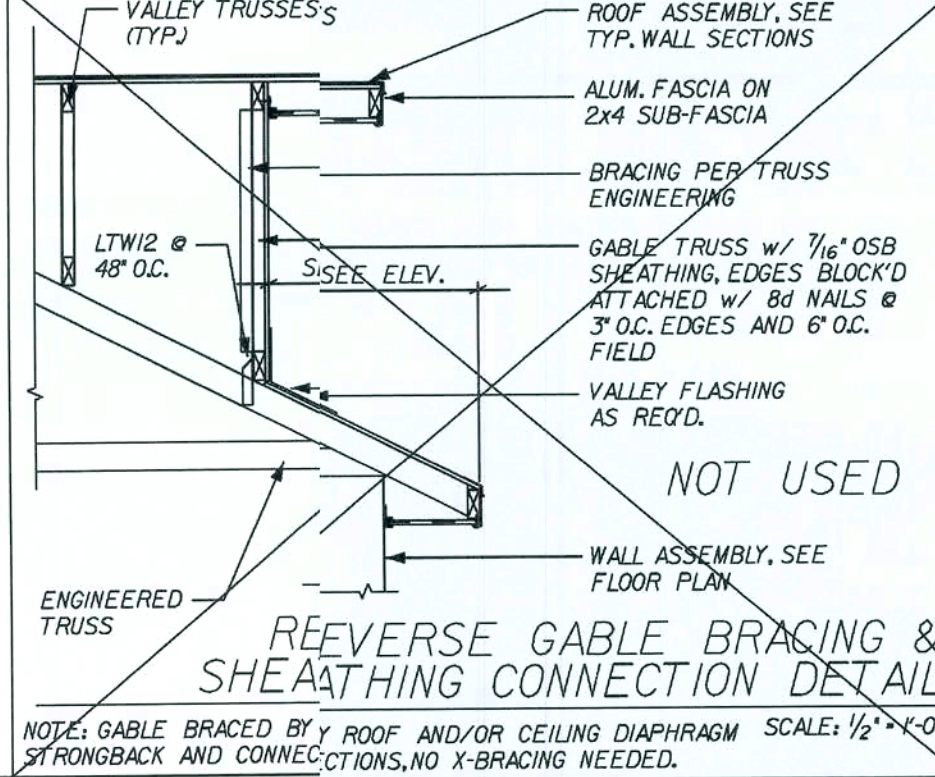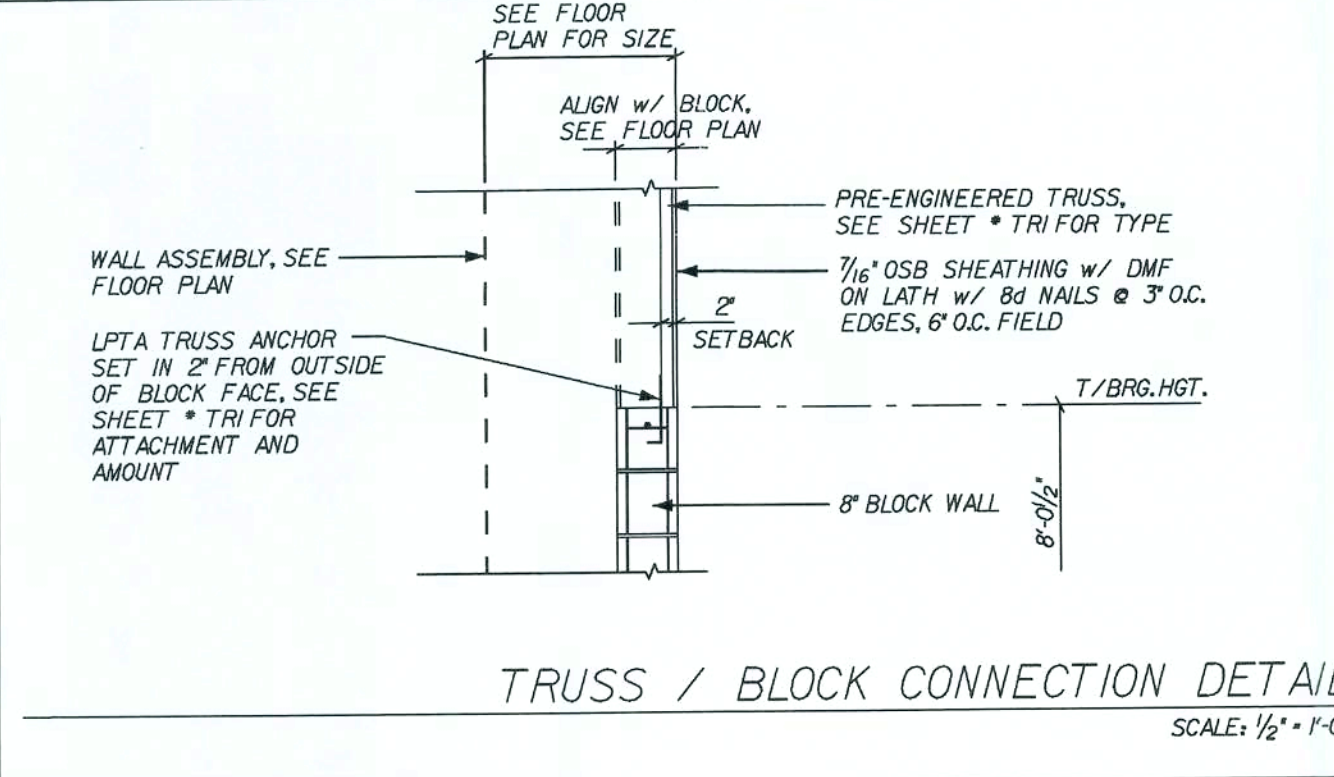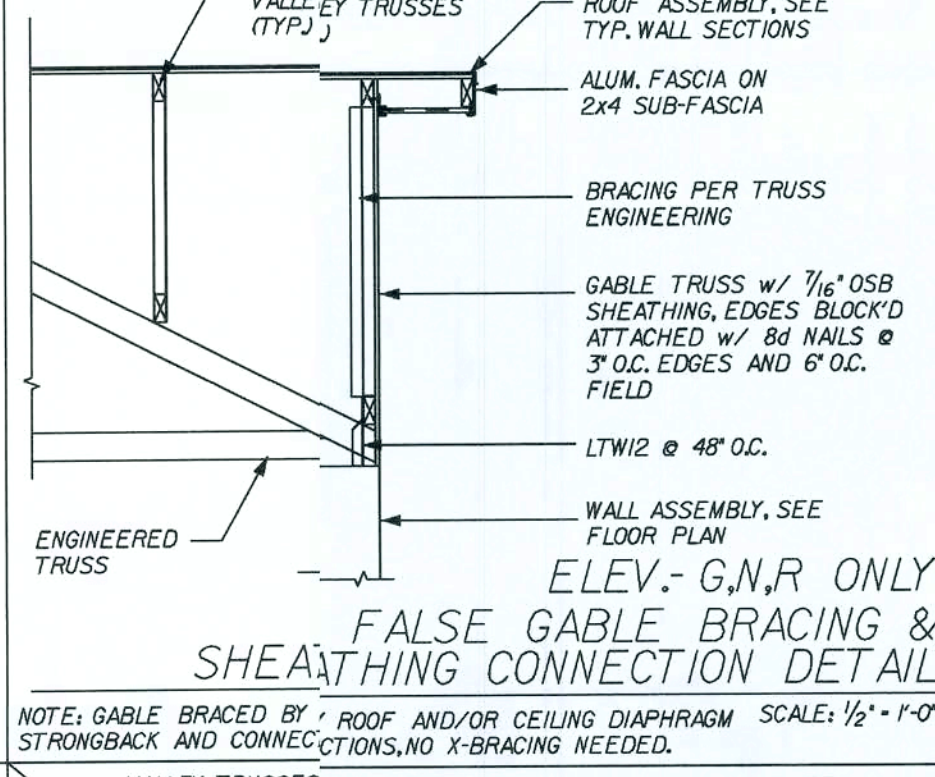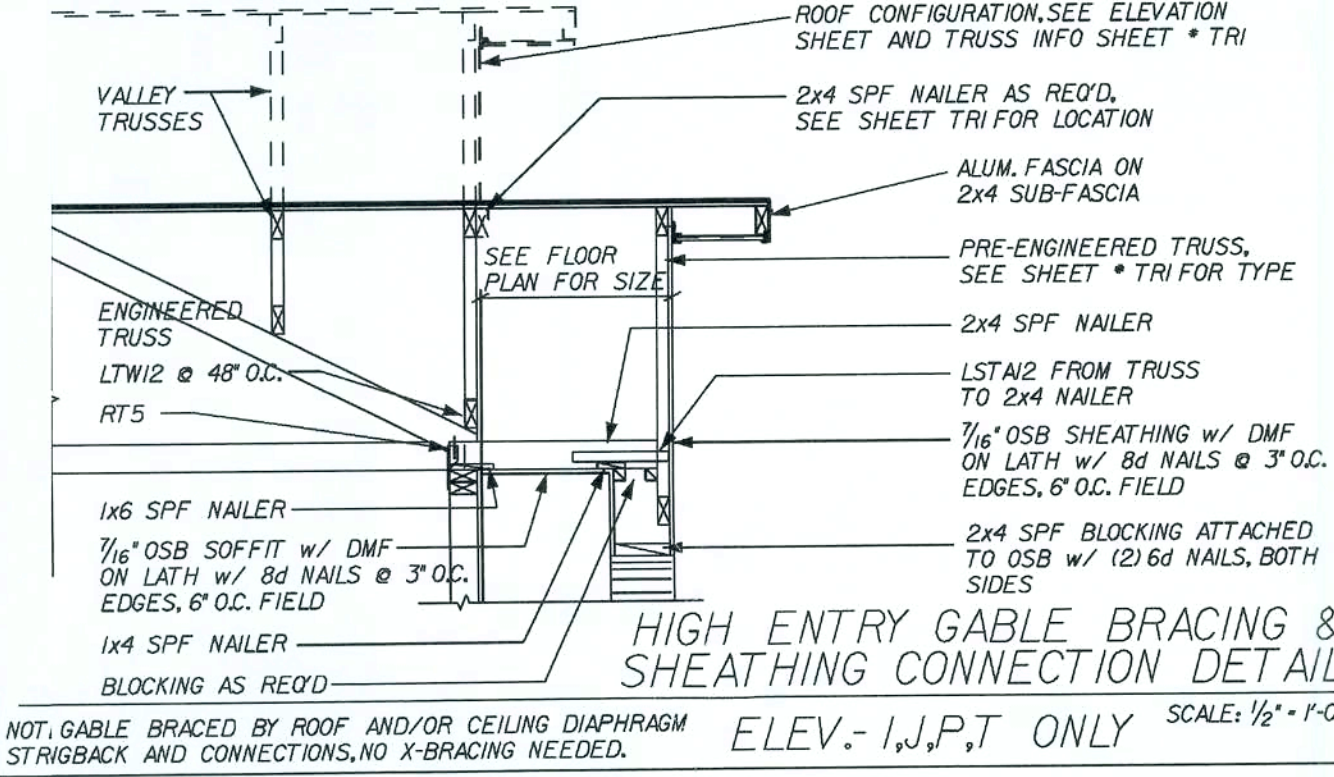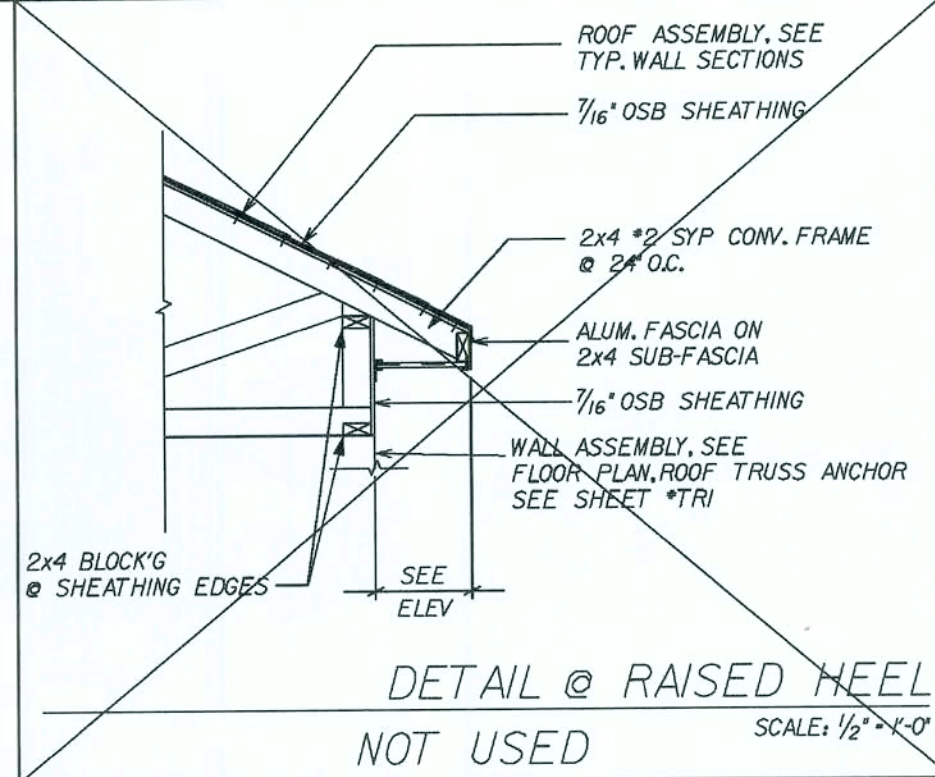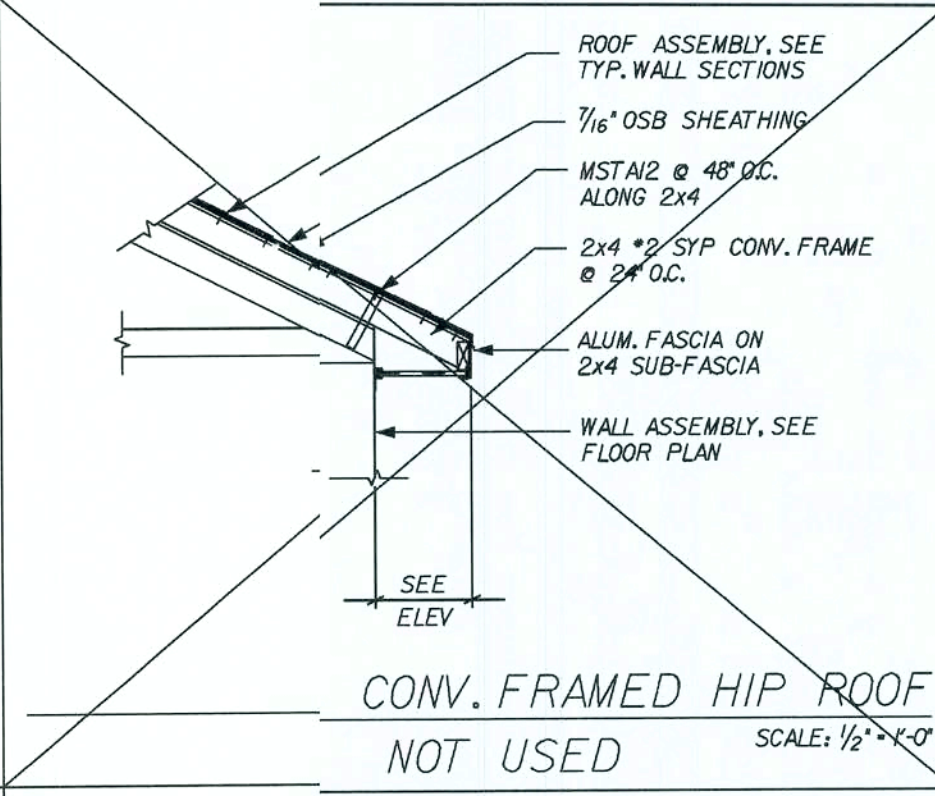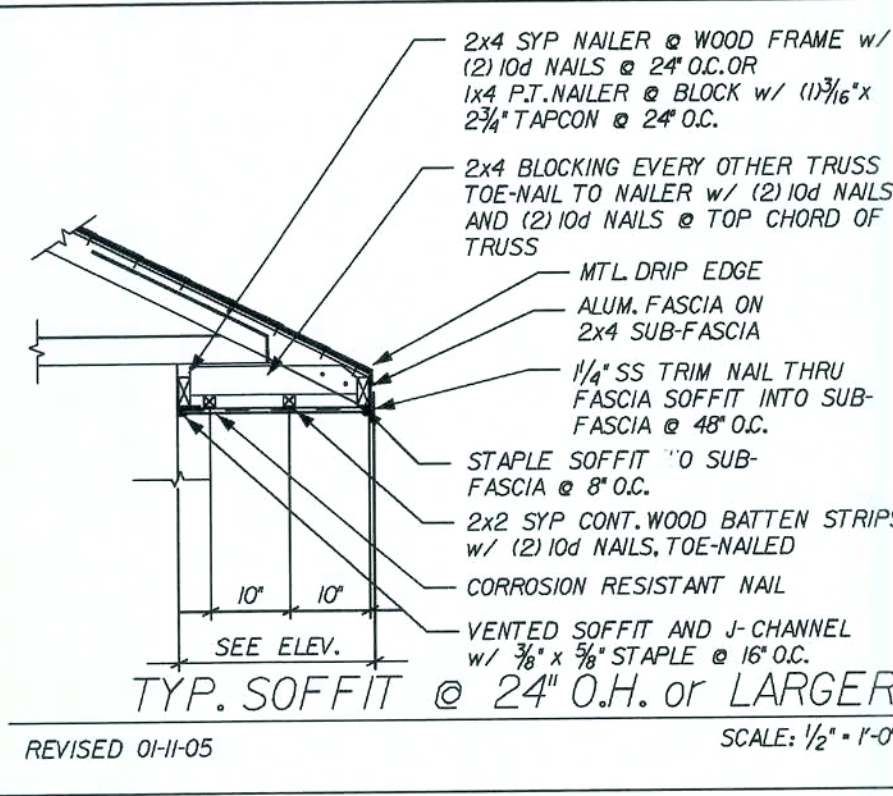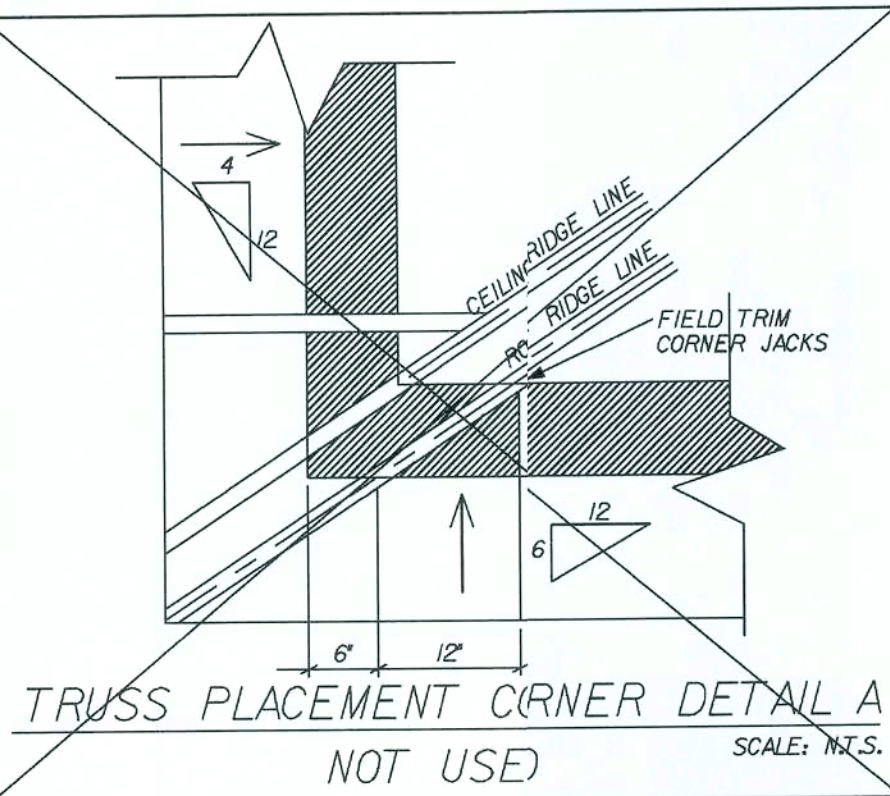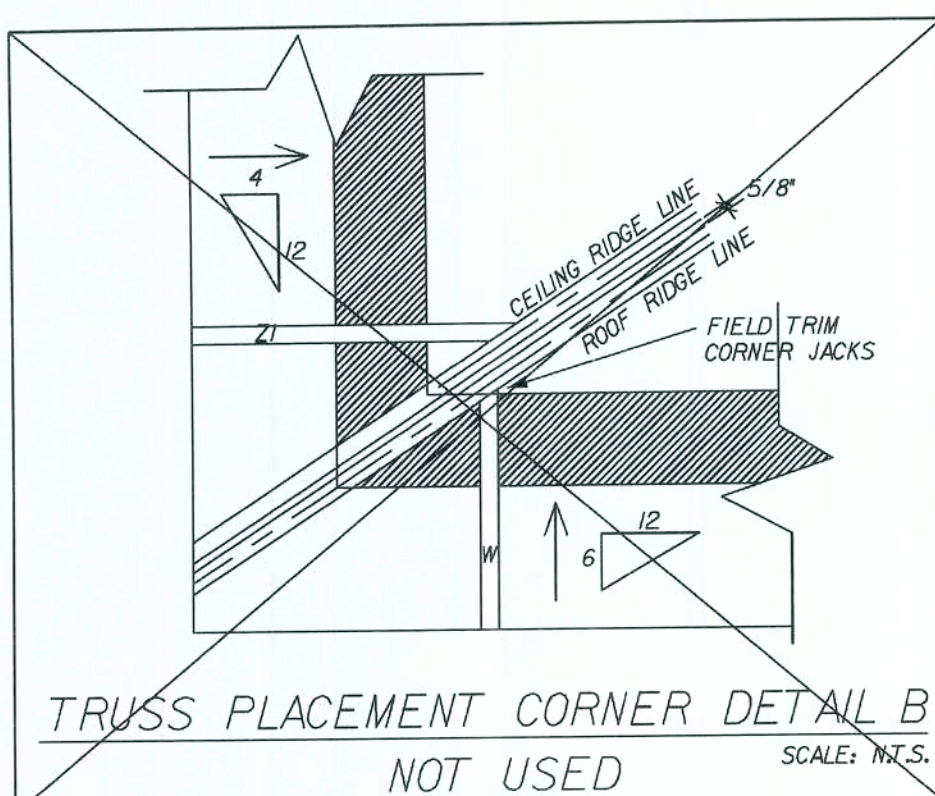

REVISIONS:

Maronda Homes
FLORIDA
4005 MARONDA WAY
SANFORD, FL 32771
(407) 321-0064

SUNBURY-NEWBERRY

ROOF STANDARD DETAILS

DRAWN BY: GAFAGE:
RELEASE DATE: 10-08-04
14-41-AT






Maronda Systems
4005 Maronda Way
Sanford, FL 32771
(407) 321-0064

Tomas Ponce P.E.
License No. 0050066
OCT 10 2007

SHEET:
SD-R

PLOT DATE: 26 JUN 2007

FLORIDA BUILDING CODE 2004 : RESIDENTIAL

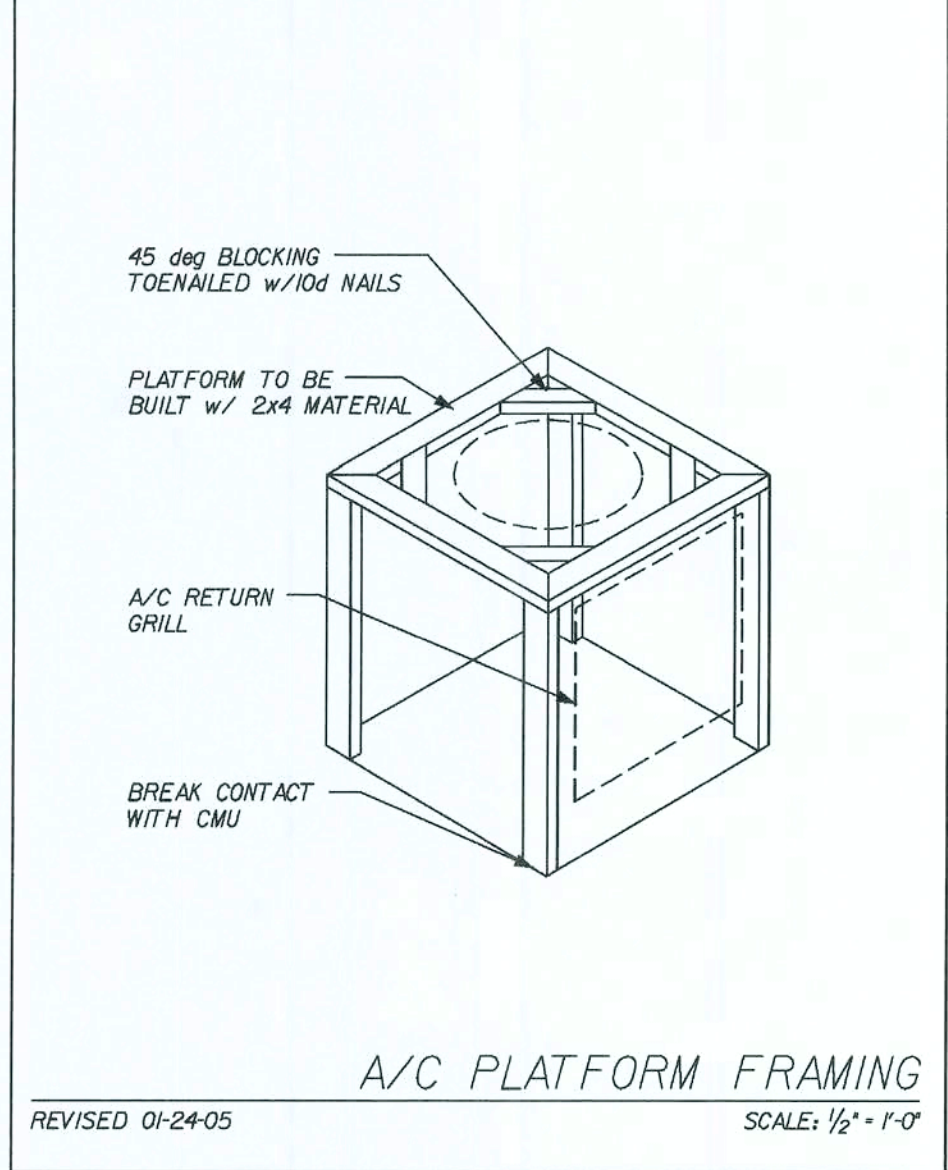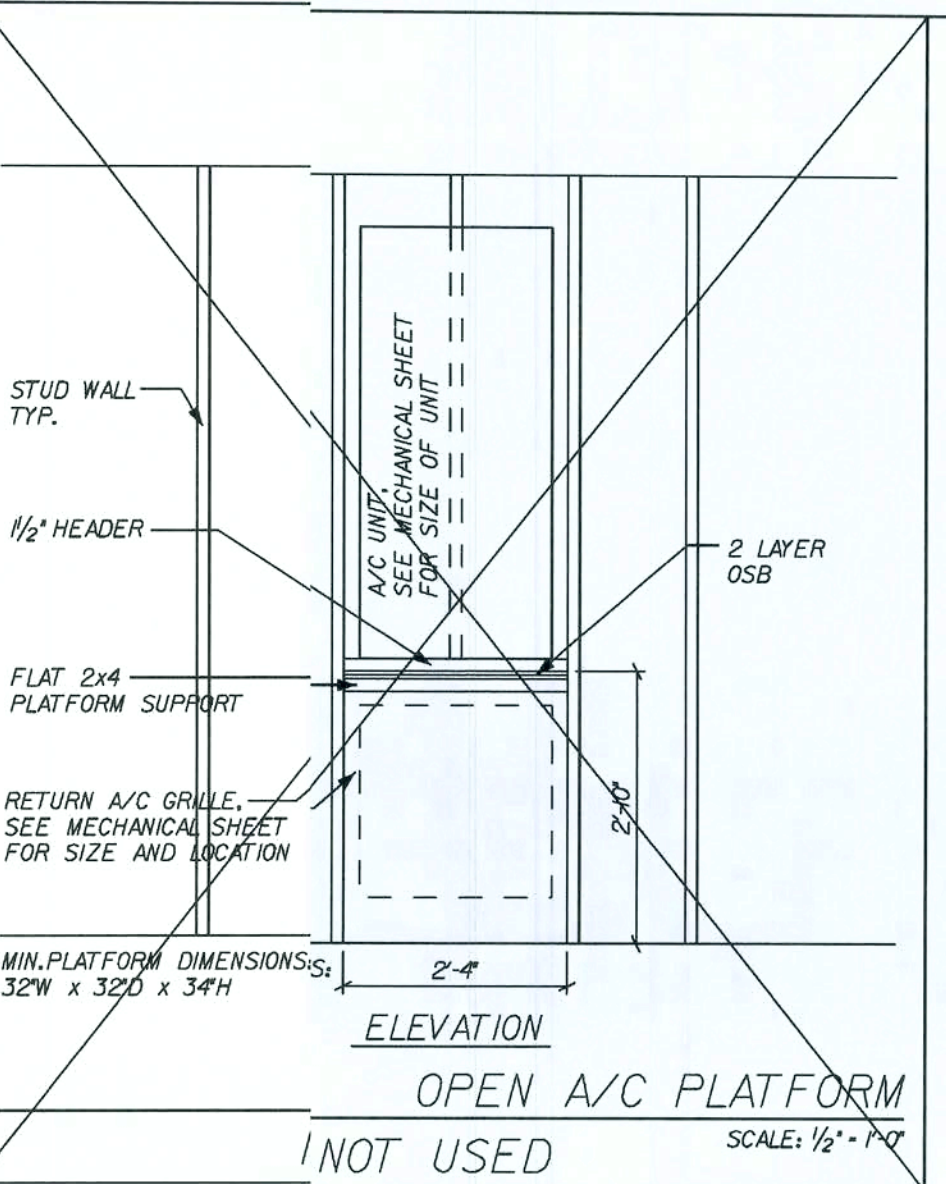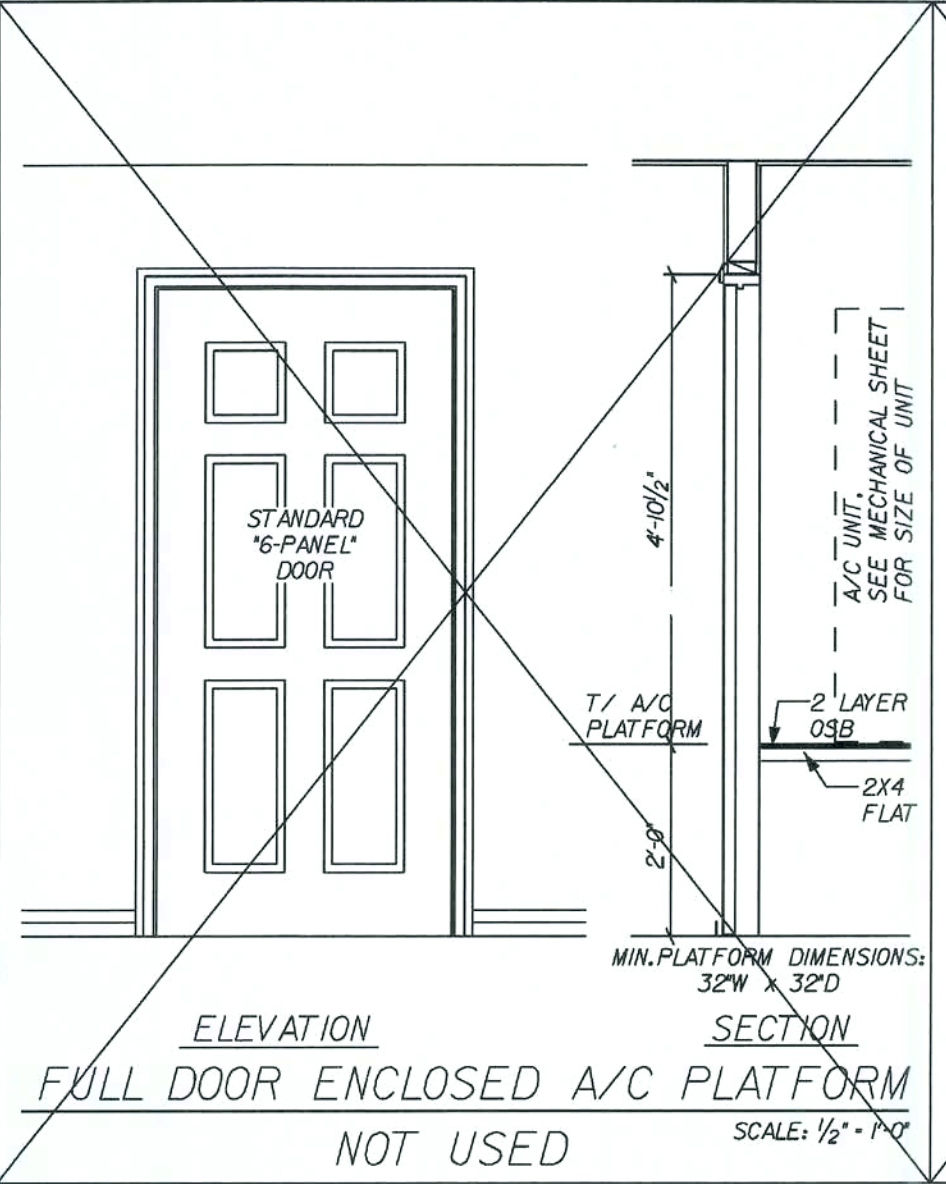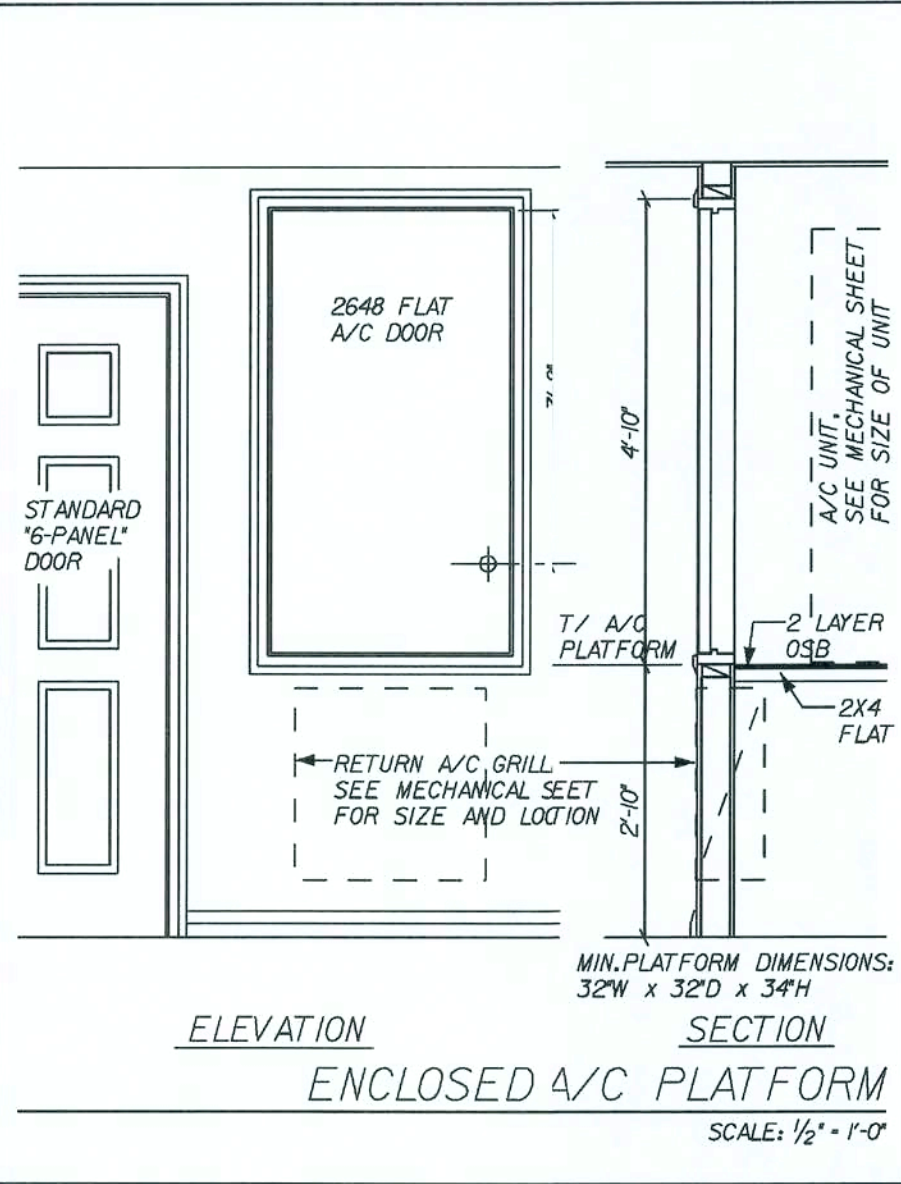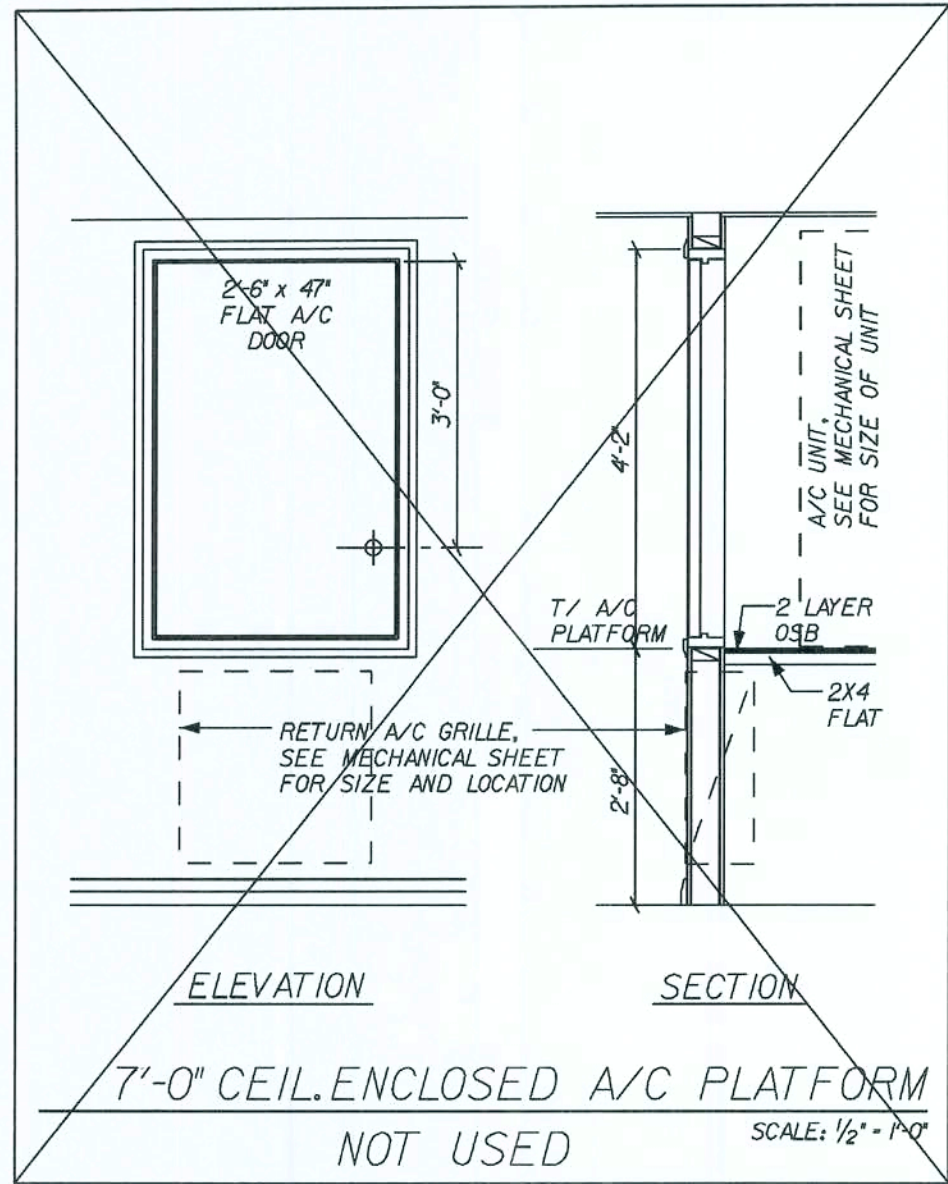

REVISIONS :


Maronda Homes
 4005 MARONDA WAY SANFORD, FLORIDA
 (407) 321-0064
 COPYRIGHT © 2005 MARONDA HOMES
 P:\7\houses.05\sunbury\details\sd_details.sch 105

STANDARD PLATFORM DETAILS
SUNBURY-NEWBERRY
 AIR-HEAT DETAILS
 DRAWN BY: GARAGE:
 RELEASE DATE: 10-08-04
 14-41-48


Maronda Systems
 4005 Maronda Way
 Sanford, FL 32771
 (407)321-0064
 Tomas Ponce P.E.
 License No. 0050068
 OCT 10 2007

SHEET:
SD-H
 PLOT DATE: 26 JUN 2007

RG OPTIONAL WOOD RAILING AND SPINDELS IN LIEU OF 42" DRYWALL SLOPED WALL

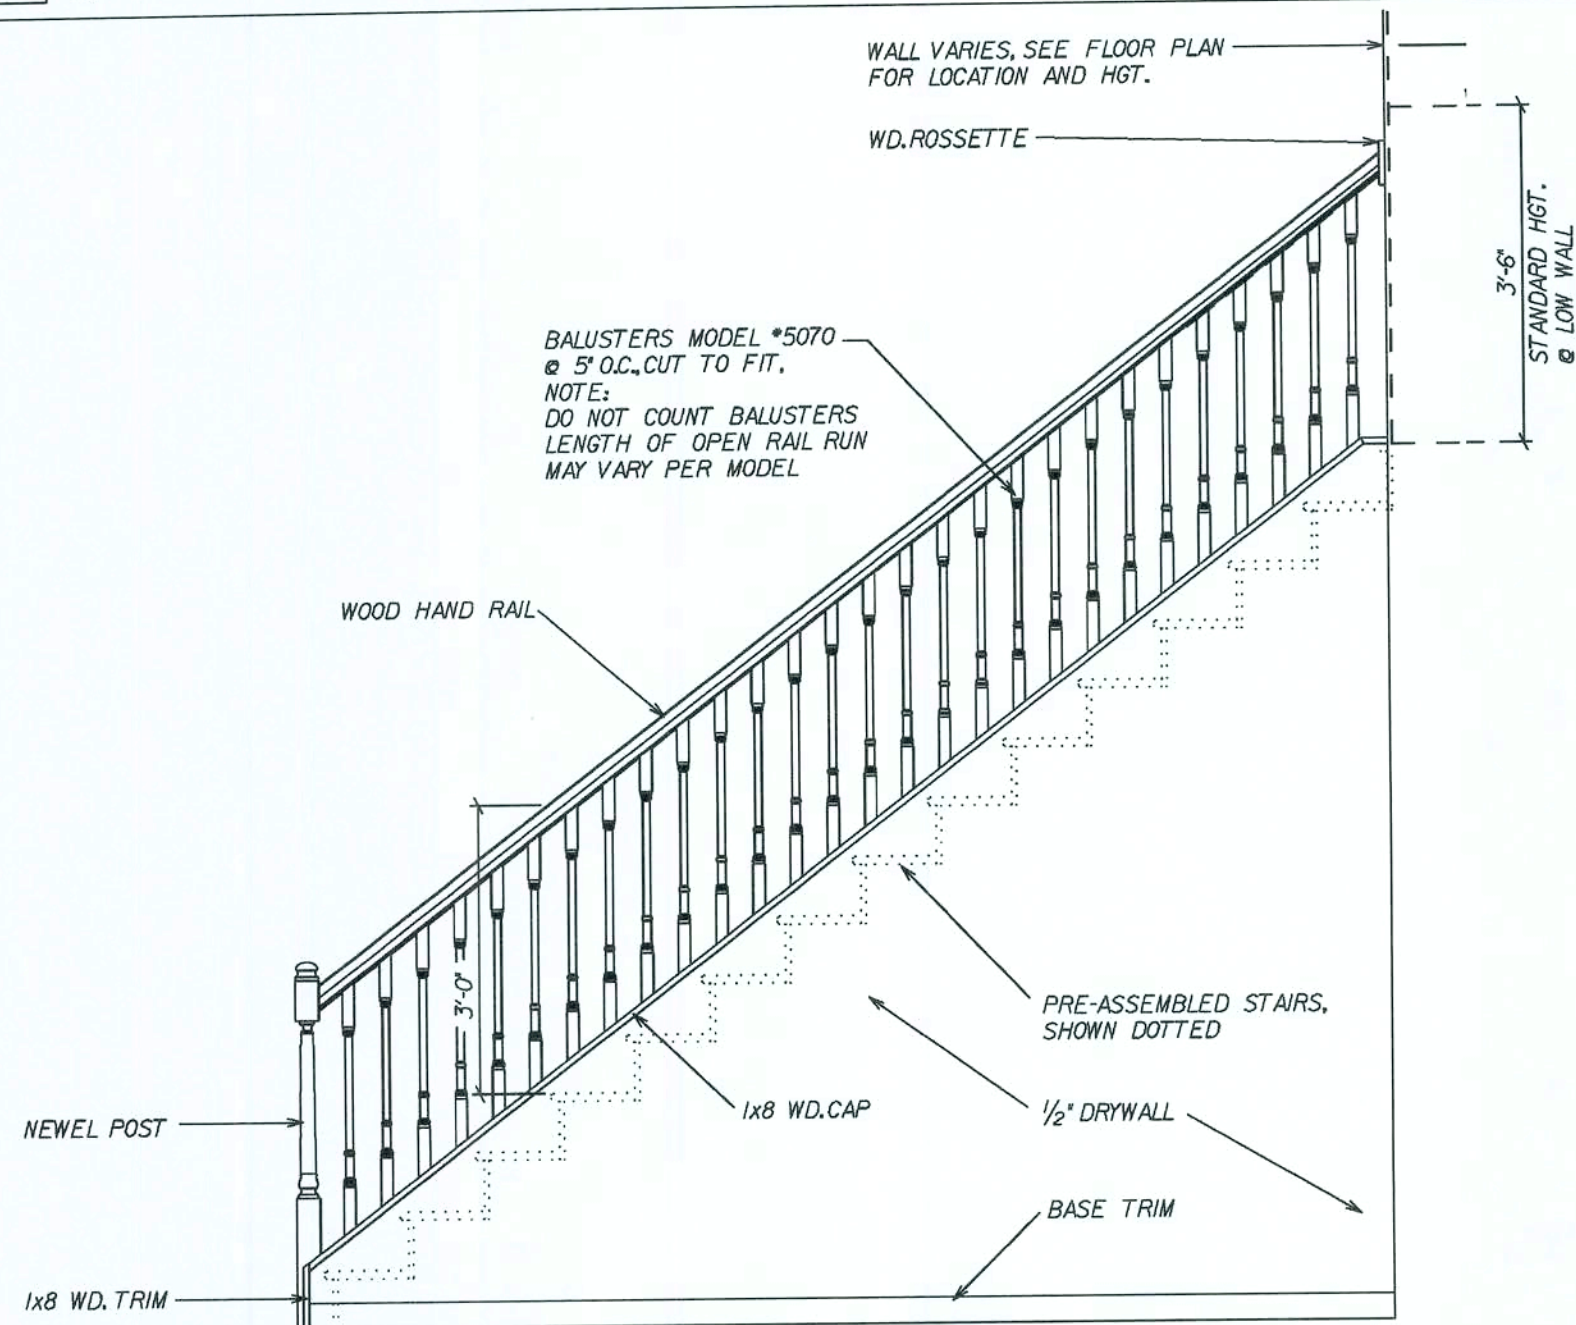


OPEN RAIL STAIR ELEVATION
SCALE: 1/2" = 1'-0"

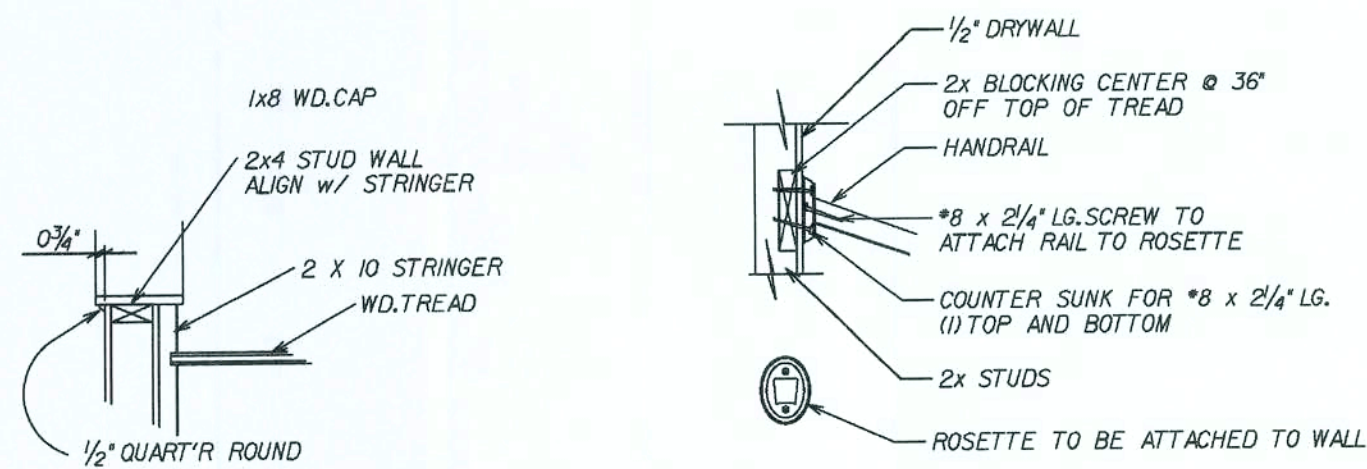


SECTION B

RAIL ATTACHMENT TO WALL

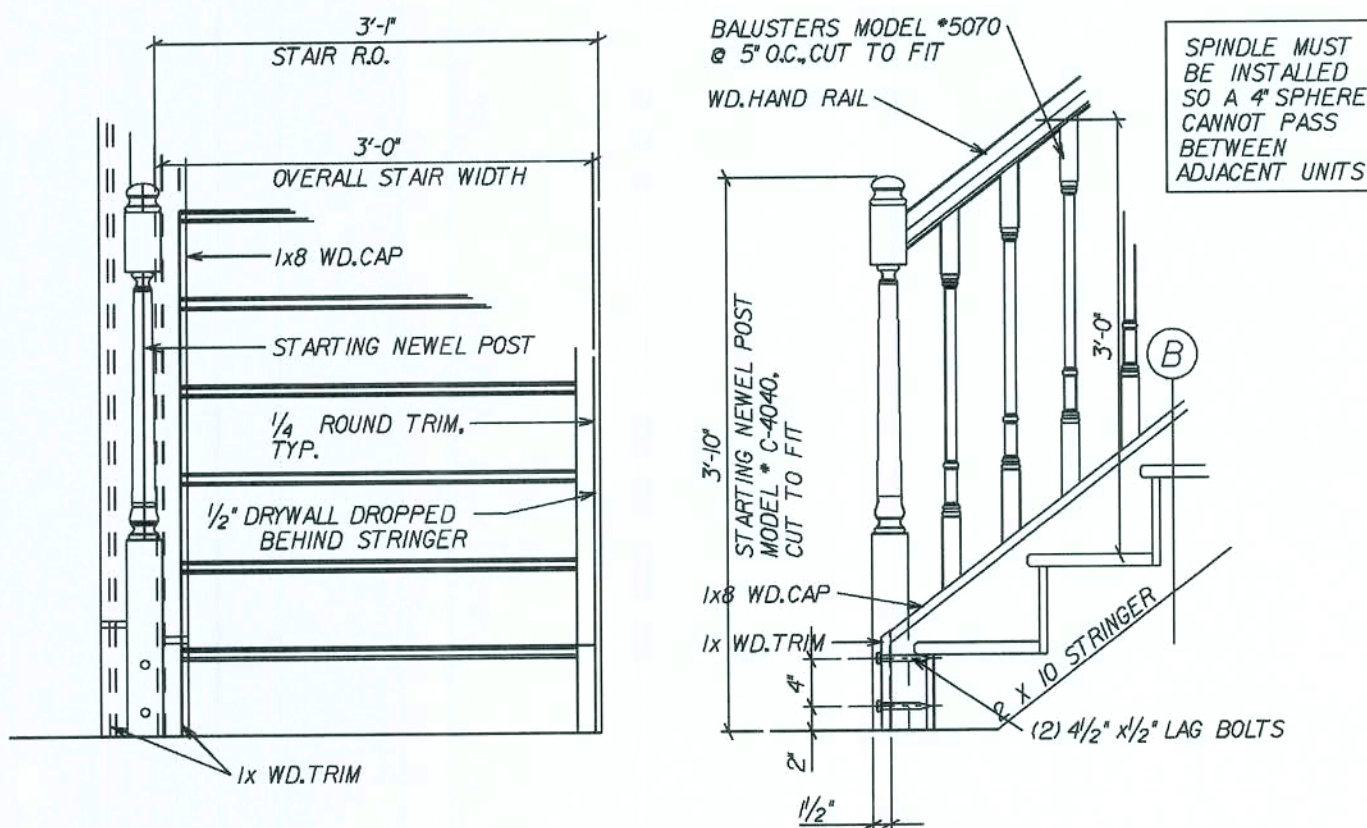


OPTIONAL OPEN RAIL STAIR DETAILS
SCALE: 3/4" = 1'-0"

REVISED 01-25-05

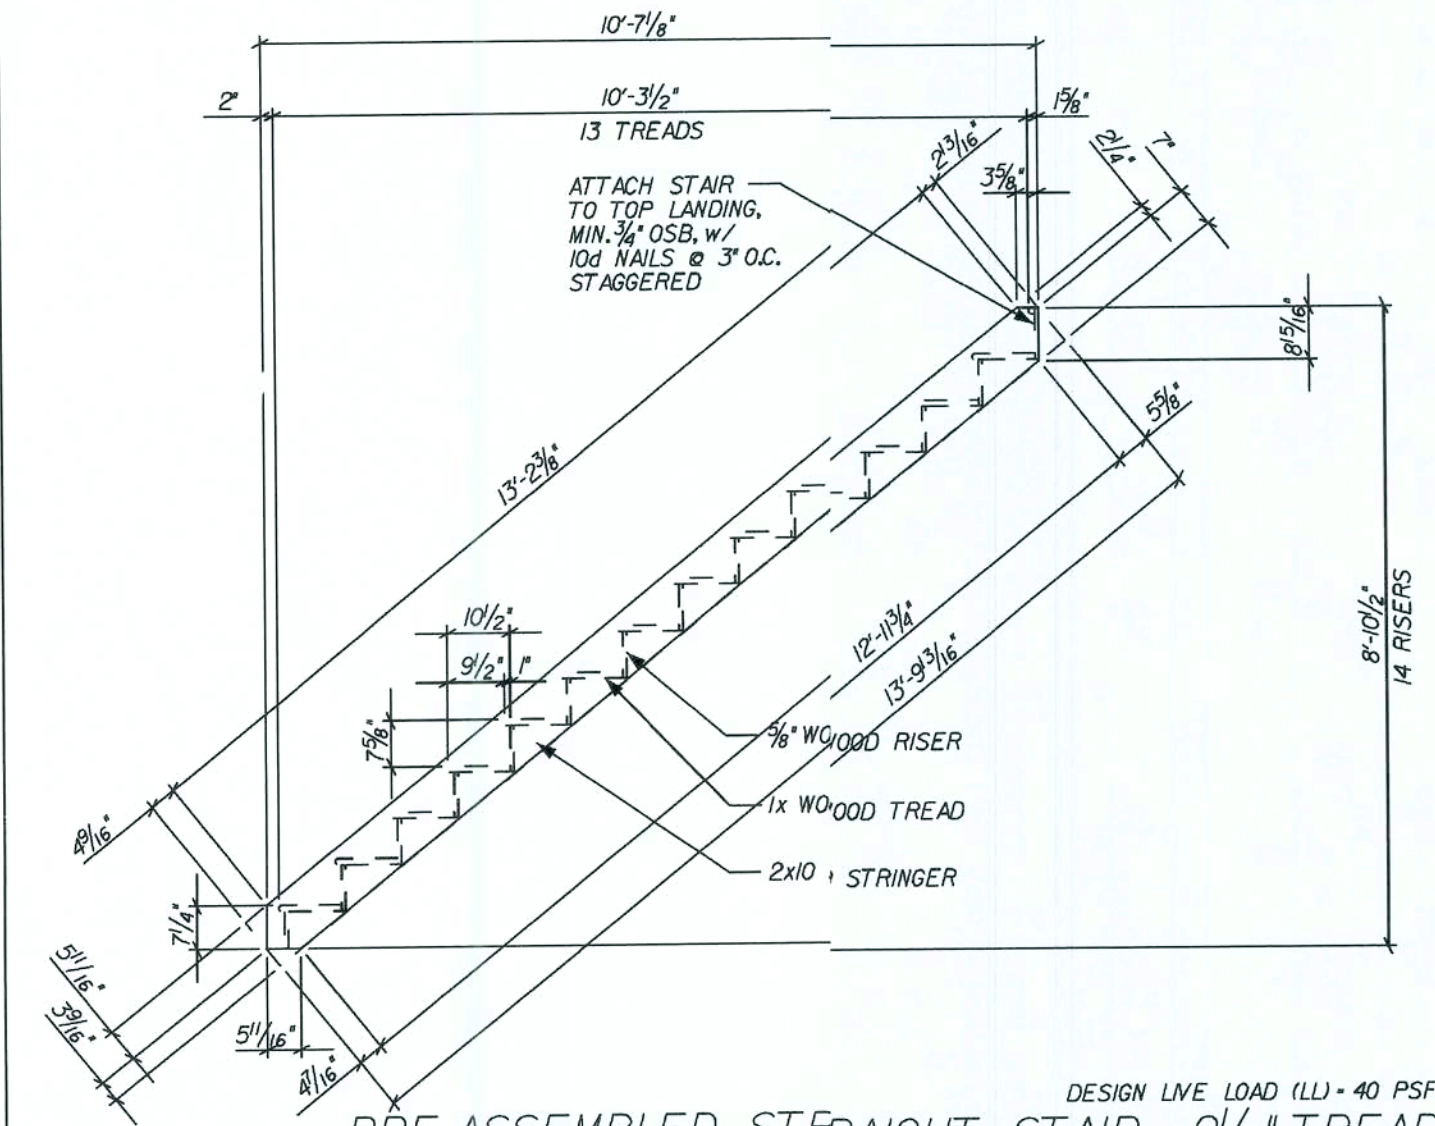

REVISED 08-24-06 NAILING ATTACHMENT

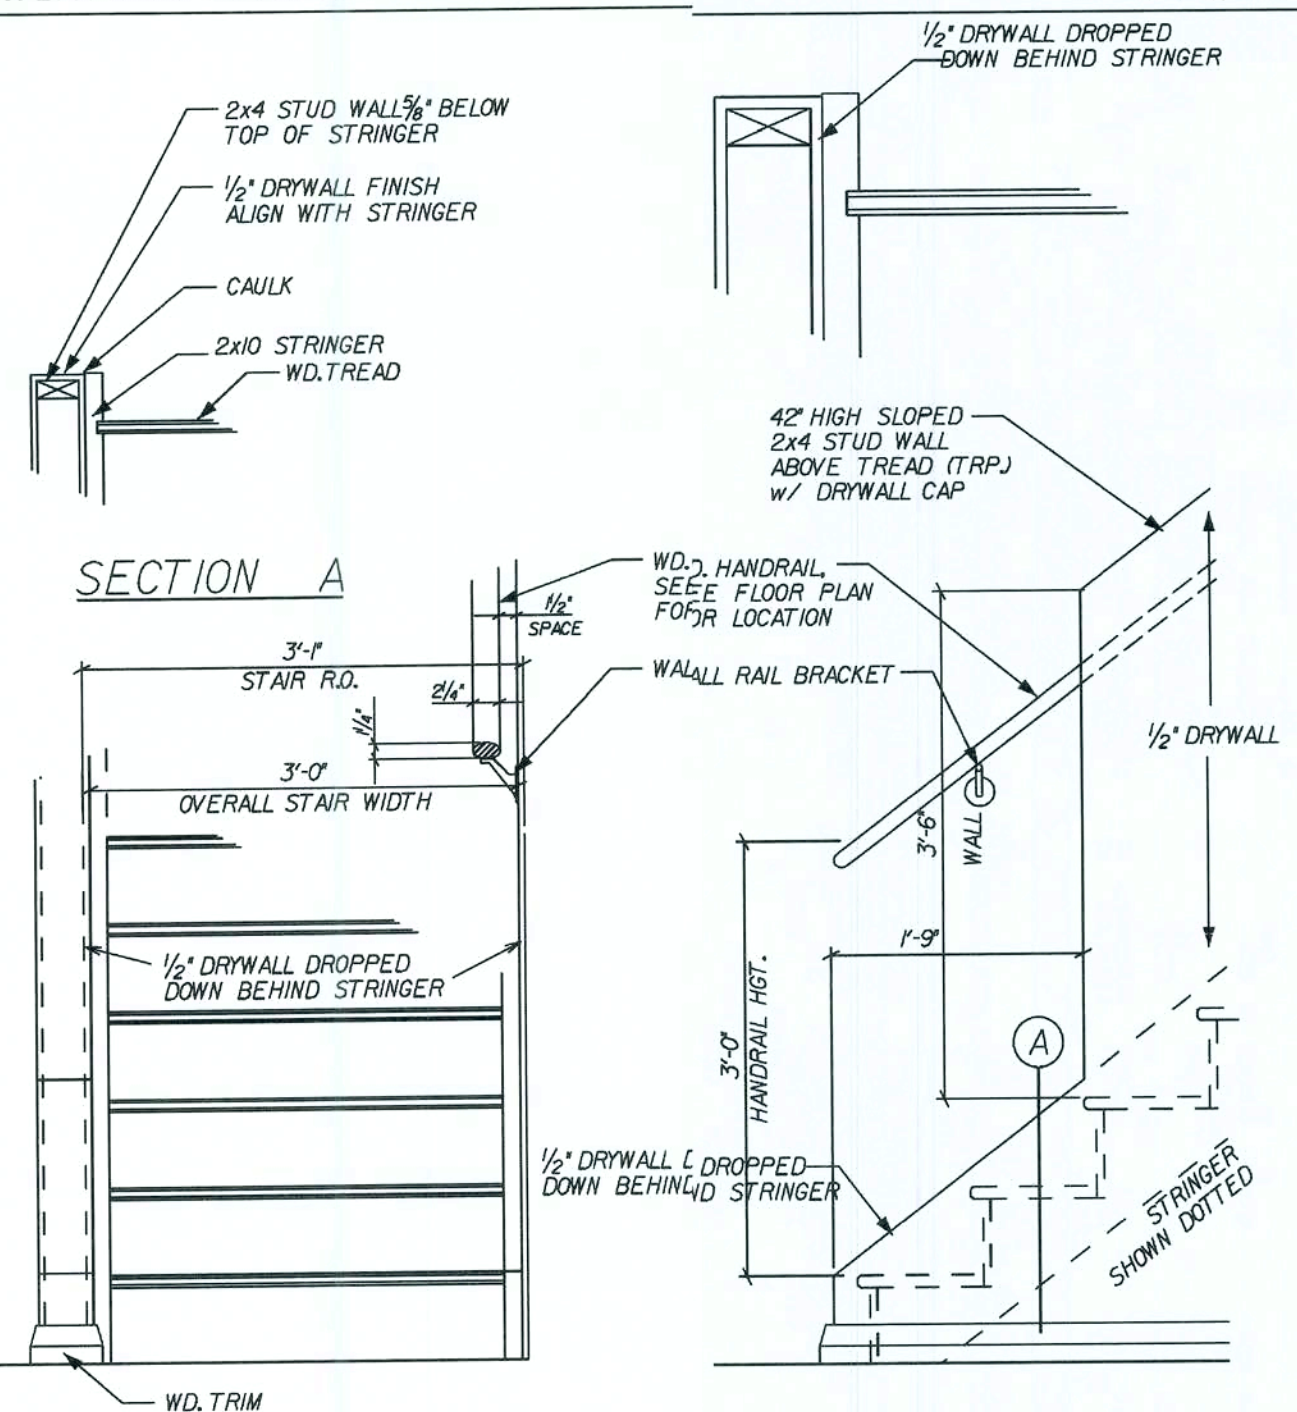

NOTE: SECTION R311.5.6.2 HANDRAIL ENDS SHALL BE RETURNED TO WALL
REVISED 04-23-06 HANDRAIL NOTE

STANDARD STAIR w/ 42" HIGH WALL
SCALE: 3/4" = 1'-0"

REVISIONS:	01-16-06	STD. STAIR DETAIL w/ 21" STEP

COPYRIGHT © 2005 MARONDA HOMES
Maronda Homes
FLORIDA
4005 MARONDA WAY SANFORD, FL 32771
(407) 321-0064

9 1/4" FRM'G 14 RISER : STRAIGHT
STAIR DETAILS
DRAWN BY: GARAGE:
RELEASE DATE: 03 - 28 - 05
14-41-49

Maronda Systems
4005 Maronda Way
Sanford, FL 32771
(407) 321-0064
Tomas Ponce P.E.
License No. 0050068
OCT 10 2007

SHEET:
STR
PLOT DATE: 26 JUN 2007

DISTINCTION SERIES

SMC INSWING RESIDENTIAL INSULATED FIBERGLASS DOOR IN WOOD FRAME

GENERAL NOTES


1. THE FOLLOWING PRODUCT HAS BEEN EVALUATED FOR COMPLIANCE WITH THE WIND LOADS SPECIFIED IN SECTION 120 OF THE TEXAS DEPARTMENT OF INSURANCE WINDSTORM RESISTANT CONSTRUCTION GUIDE AND SECTION 103 OF THE TEXAS WINDSTORM INSURANCE ASSOCIATION BUILDING CODE FOR WINDSTORM RESISTANT CONSTRUCTION.
2. WOOD BUCKS BY OTHERS, MUST BE ANCHORED PROPERLY TO TRANSFER LOADS TO THE STRUCTURE.
3. PRODUCT ANCHORS SHALL BE AS LISTED AND SPACED AS SHOWN ON DETAILS. ANCHOR EMBEDMENT TO BASE MATERIAL SHALL BE BEYOND WALL DRESSING OR STUCCO.
4. PRODUCT DOES NOT MEET IMPACT RESISTANCE
5. DESIGN PRESSURE RATING SHALL BE AS FOLLOWS:
 - FOR 6' 8" HIGH DOORS: SEE TABLE 1.
 - FOR FRAMES OVER 6' 8" UP TO 8' 0": SEE TABLE 2.

DISTINCTION SMC FIBERGLASS DOOR

DOOR LEAF CONSTRUCTION:
FACE SHEETS: EACH SLAB IS CONSTRUCTED FROM 0.080" THICK FIBERGLASS SKIN.
CORE DESIGN: THE INTERIOR CAVITY OF EACH DOOR IS FILLED WITH RIGID POLYURETHANE.
CONSTRUCTION:
THE VERTICAL EDGES OF THE SLAB CONSIST OF GLUED INTERLOCKING FIBERGLASS JOINTS. THE HORIZONTAL EDGES CONSIST OF THE FIBERGLASS SKIN GLUED TO THE WOOD BLOCK AT TOP AND TO THE RIGID PVC FOAM INSERT AT BOTTOM.

TABLE OF CONTENTS

SHEET #	DESCRIPTION
1	GENERAL NOTES, TYPICAL ELEVATIONS
2	CROSS SECTIONS (VERTICAL AND HORIZONTAL)
3	ANCHORING LAYOUT
4	PART LIST

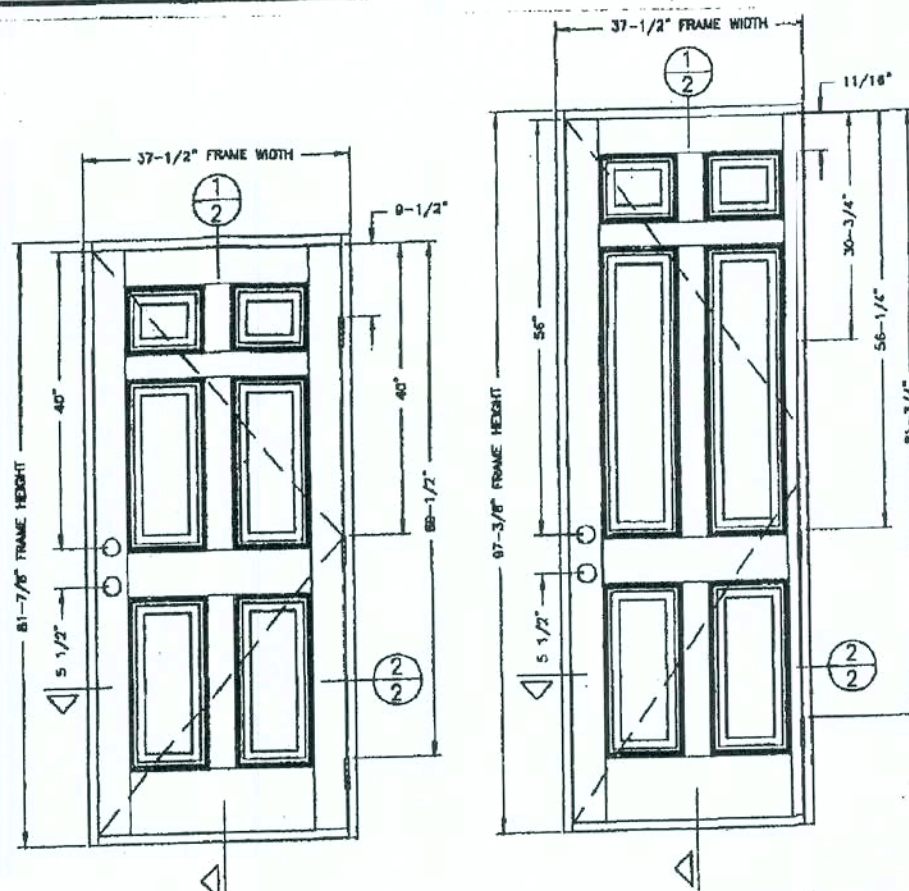

TYPICAL ELEVATION A-A' DOOR


DESIGN PRESSURE RATING (TABLE #1)		
WIND WATER INFILTRATION REQUIREMENT IS NEEDED	WIND WATER INFILTRATION REQUIREMENT IS NOT NEEDED	
POSITIVE	NOT APPROVED	+80 PSF
NEGATIVE	NOT APPROVED	-80 PSF

TYPICAL ELEVATION B-B' DOOR


DESIGN PRESSURE RATING (TABLE #2)		
WIND WATER INFILTRATION REQUIREMENT IS NEEDED	WIND WATER INFILTRATION REQUIREMENT IS NOT NEEDED	
POSITIVE	NOT APPROVED	5 PSF
NEGATIVE	NOT APPROVED	5 PSF

RW CONSULTING
(613) 884-3831

DATE: 01/06/99
SCALE: N.T.S.
DRAWN BY: R.P.P.
CHK. BY:
DATE: 01/06/99
SHEET: 1 OF 4

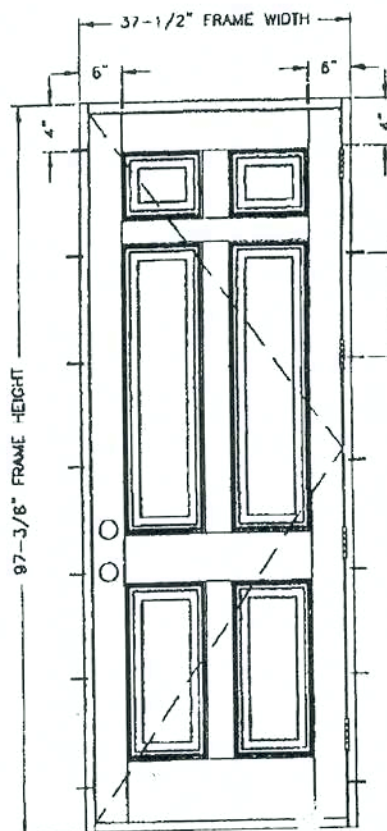

ANCHOR LAYOUT FOR 6'-0" DOOR

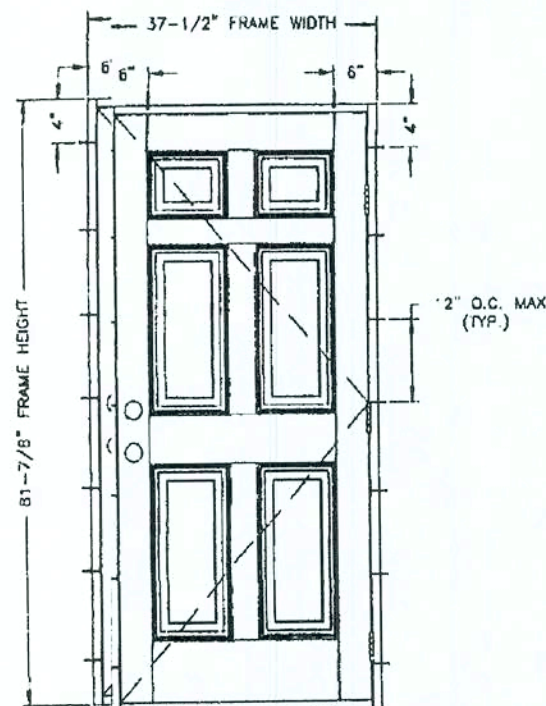


ANCHOR LAYOUT FOR 6'-8" DOOR

TYPICAL ANCHORS

- 1) INTO 2BY WOOD BUCKS OR WOOD STRUCTURE #8 PH Wd. Screw, 1" MIN. EMBEDMENT
- 2) INTO 1BY WOOD BUCKS OR INTO MASONRY 3/16" DIA. TAPCONS WITH 1-1/4" MIN. EMBEDMENT

PRODUCT: DISTINCTION SERIES SMC INSWING RESIDENTIAL INSULATED FIBERGLASS DOOR IN WOOD FRAME	DATE: 01/06/99
SCALE: N.T.S.	DRAWN BY: R.P.P.
CHK. BY:	DATE: 01/06/99
SHEET: 1 OF 4	

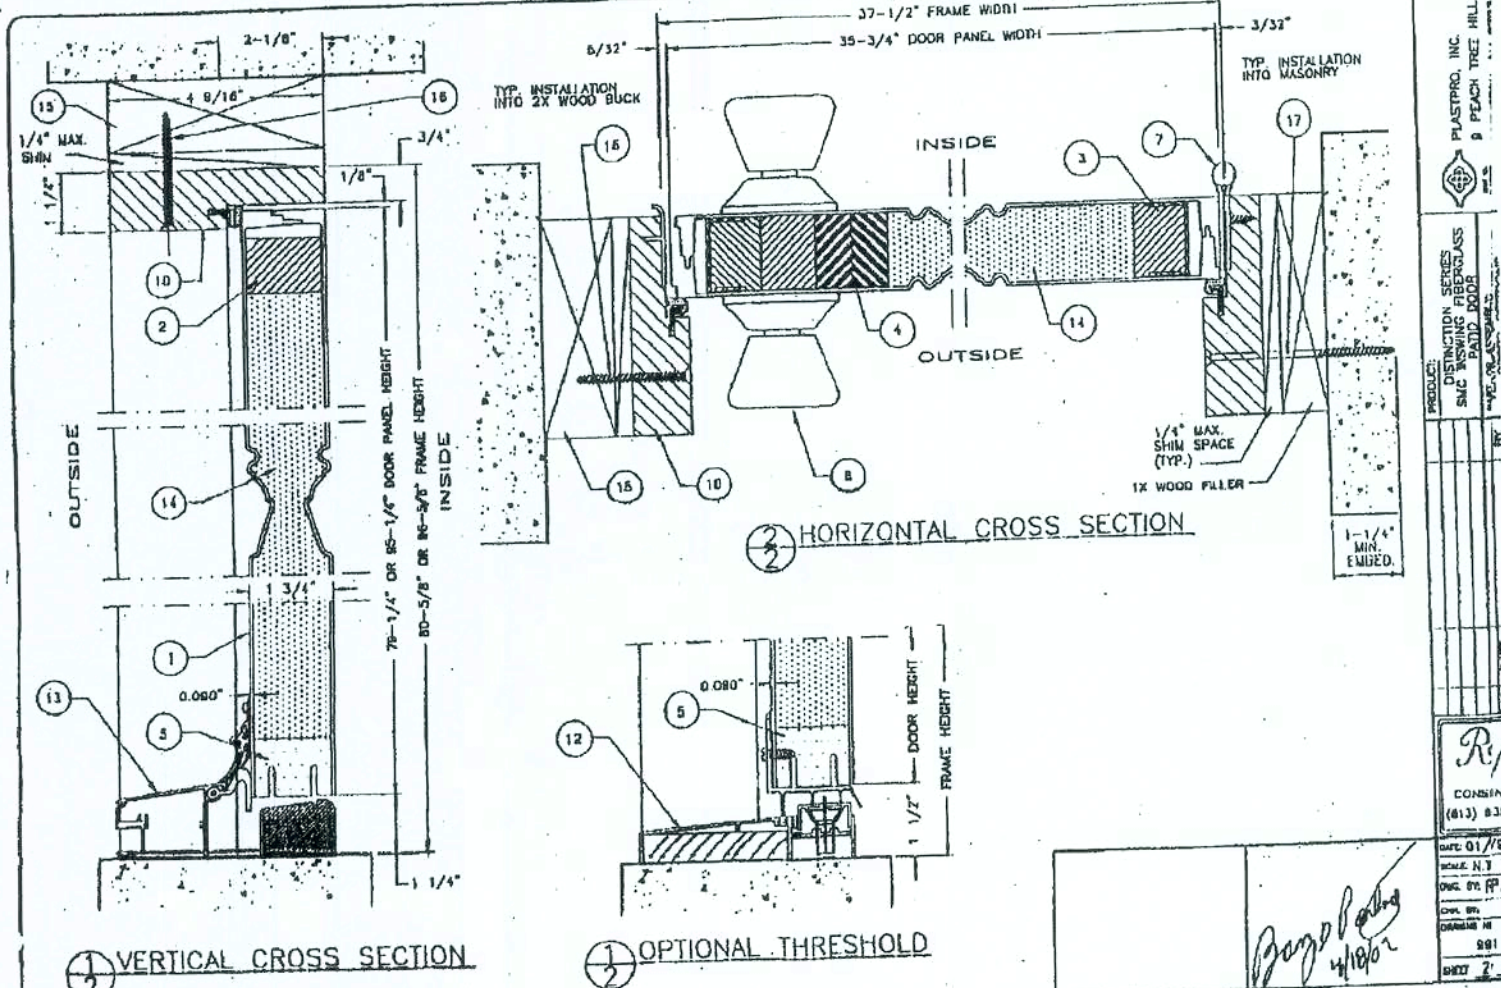

HORIZONTAL CROSS SECTION


VERTICAL CROSS SECTION

OPTIONAL THRESHOLD

NOTE:
WHEN REQ. THE USE OF 2X SHALL BE ALLOWED USING (4) EVENLY SPACED 1/4" X 3" TAPCONS IN THE SIDES, AND (2) EVENLY SPACED 1/4" X 3" TAPCONS IN THE HEADER ALL W/ 1/4" IMBEDMENT. IF NEEDED A 1X CAN BE NAILED 6" O.C. STAGGERED TO 2X. DOOR IS THEN ATTACHED PER DETAILS ON THIS PAGE.

FINAL ANCHORING OF A WOOD FRAME UP TO 5'4" X 6'8"
SINGLE INSWING UNIT W/NO SIDELITES
PRODUCT ACCEPTANCE No.: DSI-222

SCREW SCHEDULE	
Ø 10 X 5/8"	PHILLIPS FLAT HEAD
Ø 10 X 3/4"	PHILLIPS FLAT HEAD
Ø 10 X 2"	PHILLIPS FLAT HEAD
Ø 10 X 3"	PHILLIPS FLAT HEAD

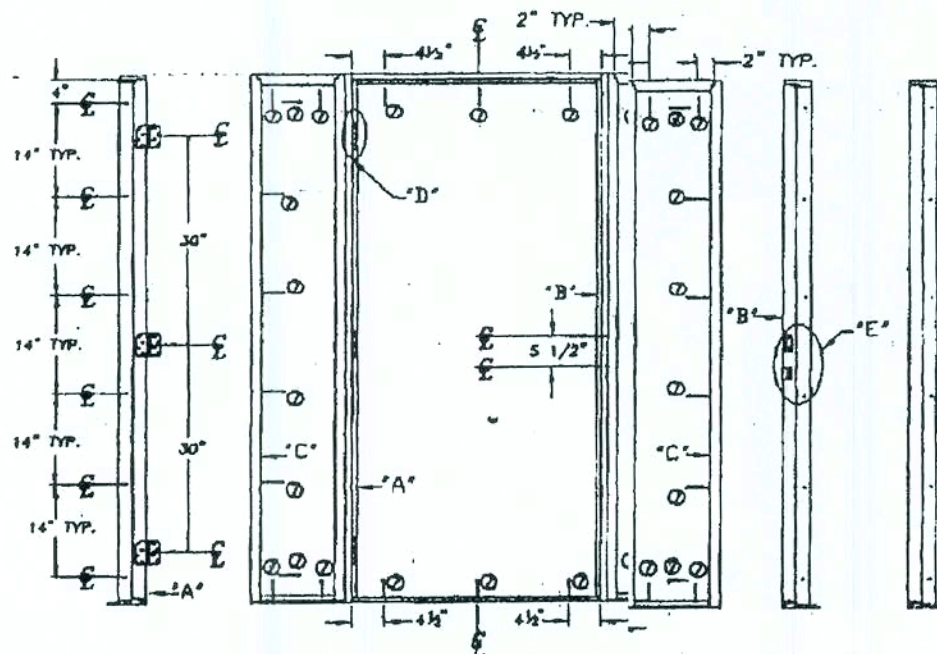

Product Acceptance No: DSI-222

Size: up to 5'4" x 6'8"	Inswing (wood jamb)	Configuration: X, OXO, XO, OX
	2'0" 2'4" 2'6" 2'8" 3'0"	
Single Opaque	+80 -80 +80 -80 +80 -80 +80 -80 +80 -80	
W/Sidelites	+80 -80 +80 -80 +80 -80 +80 -80 +80 -80	
Single Glazed	+75 -80 +64 -77 +60 -71 +56 -67 +50 -60	
W/Sidelites	+75 -80 +64 -77 +60 -71 +56 -67 +50 -60	
(Door does not meet Missile Impact)		
Test # 210-1987, 210-2024		

Mfg. by: Nan Ya Plastics / Plastpro Livingston, NJ 07039

ITEM	DESCRIPTION	PART No.	MATERIAL
1	DOOR SKIN (6 PANEL 6'-0" X 6'-8")	SKIN 01	SMC INSULATED FIBERGLASS
2	DOOR BUCK (6 PANEL 6'-0" X 6'-8")	BUCK 01	WOOD (HARDWOOD)
3	DOOR BUCK (6 PANEL 6'-0" X 6'-8")	BUCK 02	WOOD (HARDWOOD)
4	DOOR BUCK (6 PANEL 6'-0" X 6'-8")	BUCK 03	WOOD (HARDWOOD)
224	DOOR BUCK (6 PANEL 6'-0" X 6'-8")	BUCK 223	WOOD (HARDWOOD)
225			

DISTINCTION SERIES

SMC OUTSWING RESIDENTIAL INSULATED FIBERGLASS DOOR IN WOOD FRAME


GENERAL NOTES

1. THIS PRODUCT IS DESIGNED TO MEET THE SOUTH FLORIDA BUILDING CODE 1994 EDITION FOR MIAMI-DADE COUNTY.
2. WOOD BUCKS BY OTHERS, MUST BE ANCHORED PROPERLY TO TRANSFER LOADS TO THE STRUCTURE.
3. PRODUCT ANCHORS SHALL BE AS LISTED AND SPACED AS SHOWN ON DETAILS. ANCHOR EMBEDMENT TO BASE MATERIAL SHALL BE BEYOND WALL DRESSING OR STUCCO.
4. IMPACT RESISTANT SHUTTERS NOT REQUIRED.
5. DESIGN PRESSURE RATING SHALL BE AS FOLLOWS:
- FOR 6" 8" HIGH DOORS: SEE TABLE 1.
- FOR FRAMES OVER 6" 8" UP TO 8' 0": SEE TABLE 2.

DISTINCTION SMC FIBERGLASS DOOR

DOOR LEAF CONSTRUCTION:
FACE SHEETS: EACH SLAB IS CONSTRUCTED FROM 0.090" THICK FIBERGLASS SKIN. CORE DESIGN: THE INTERIOR CAVITY OF EACH DOOR IS FILLED WITH RIGID POLYURETHANE. CONSTRUCTION: THE VERTICAL EDGES OF THE SLAB CONSIST OF GLUED INTERLOCKING FIBERGLASS JOINTS. THE HORIZONTAL EDGES CONSIST OF THE FIBERGLASS SKIN GLUED TO THE WOOD BLOCK AT TOP AND TO THE RIGID PVC FOAM INSERT AT BOTTOM.

SHEET #	DESCRIPTION
1	GENERAL NOTES, TYPICAL ELEVATIONS
2	CROSS SECTIONS (VERTICAL AND HORIZONTAL)
3	ANCHORING LAYOUT
4	PART LIST

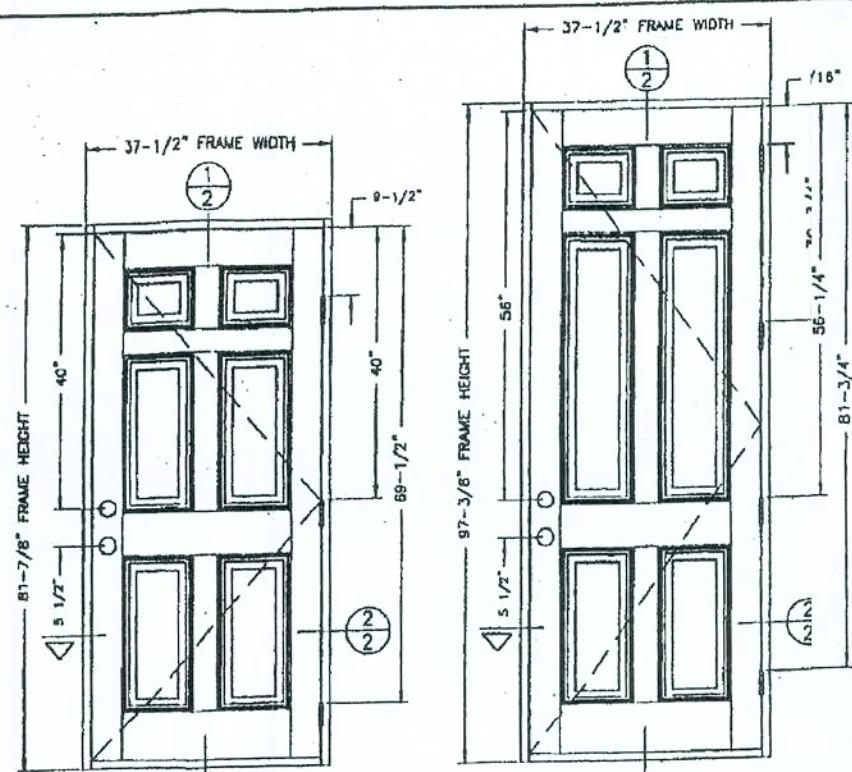

TYPICAL ELEVATION 6'-0" DOOR

DESIGN PRESSURE RATING (TABLE #1)	
WIND SPEED (MPH)	WIND LOAD (PSF)
70	+50 PSF
80	+60 PSF
90	+70 PSF
100	+80 PSF

TYPICAL ELEVATION 8'-0" DOOR

DESIGN PRESSURE RATING (TABLE #2)	
WIND SPEED (MPH)	WIND LOAD (PSF)
70	+50 PSF
80	+60 PSF
90	+70 PSF
100	+80 PSF

PLASTING, INC.
8 PEARCE STREET, 3RD FL.
LANSTON, NJ 07039
DISTINCTION SERIES
SMC OUTSWING RESIDENTIAL INSULATED FIBERGLASS DOOR IN WOOD FRAME
PART OF ANCHORING LAYOUT
REVISED
DATE: 02/09/98
BY: R.P.P.
CHECKED BY: R.P.P.
DATE: 02/09/98
SHEET 1 OF 4

DISTINCTION SERIES

SMC OUTSWING RESIDENTIAL INSULATED FIBERGLASS DOOR IN WOOD FRAME (STEEL REINFORCED WITH FULL GLASS LITE)


GENERAL NOTES

1. THIS PRODUCT IS DESIGNED TO MEET THE SOUTH FLORIDA BUILDING CODE 1994 EDITION FOR MIAMI-DADE COUNTY.
2. WOOD BUCKS BY OTHERS, MUST BE ANCHORED PROPERLY TO TRANSFER LOADS TO THE STRUCTURE.
3. PRODUCT ANCHORS SHALL BE AS LISTED AND SPACED AS SHOWN ON DETAILS. ANCHOR EMBEDMENT TO BASE MATERIAL SHALL BE BEYOND WALL DRESSING OR STUCCO.
4. IMPACT RESISTANT SHUTTERS ARE REQUIRED.
5. DESIGN PRESSURE RATING SHALL BE AS FOLLOWS:
- FOR 6" 8" HIGH DOORS: SEE TABLE 1.
- FOR FRAMES OVER 6" 8" UP TO 8' 0": SEE TABLE 2.

DOOR LEAF CONSTRUCTION:

1. FACE SHEETS: EACH SLAB IS CONSTRUCTED FROM 0.075 THK. FIBERGLASS SKIN.
2. CORE DESIGN: THE INTERIOR CAVITY OF EACH DOOR IS FILLED WITH RIGID POLYURETHANE.
3. CONSTRUCTION: THE VERTICAL EDGES OF THE SLAB CONSIST OF GLUED INTERLOCKING FIBERGLASS JOINTS. THE HORIZONTAL EDGES CONSIST OF THE FIBERGLASS SKIN, GLUED TO THE WOOD BUCK AT TOP AND TO THE RIGID PVC FOAM INSERT AT BOTTOM.
4. GLAZING: 5/8" OVERALL THICKNESS INSULATED GLASS PANEL CONSISTING OF TWO 1/4" TEMPERED LITES AND ONE AIR SPACE.
5. REINFORCING: ONE (1) "U" SHAPED STEEL REINFORCING CHANNEL, MEASURING 1.581" x 0.748" x 0.075" THK. WAS LOCATED AT EACH PANEL STILE (6'-0" DOOR ONLY).

SHEET #	DESCRIPTION
1	GENERAL NOTES, TYPICAL ELEVATIONS
2	CROSS SECTIONS (VERTICAL AND HORIZONTAL)
3	ANCHORING LAYOUT
4	PART LIST

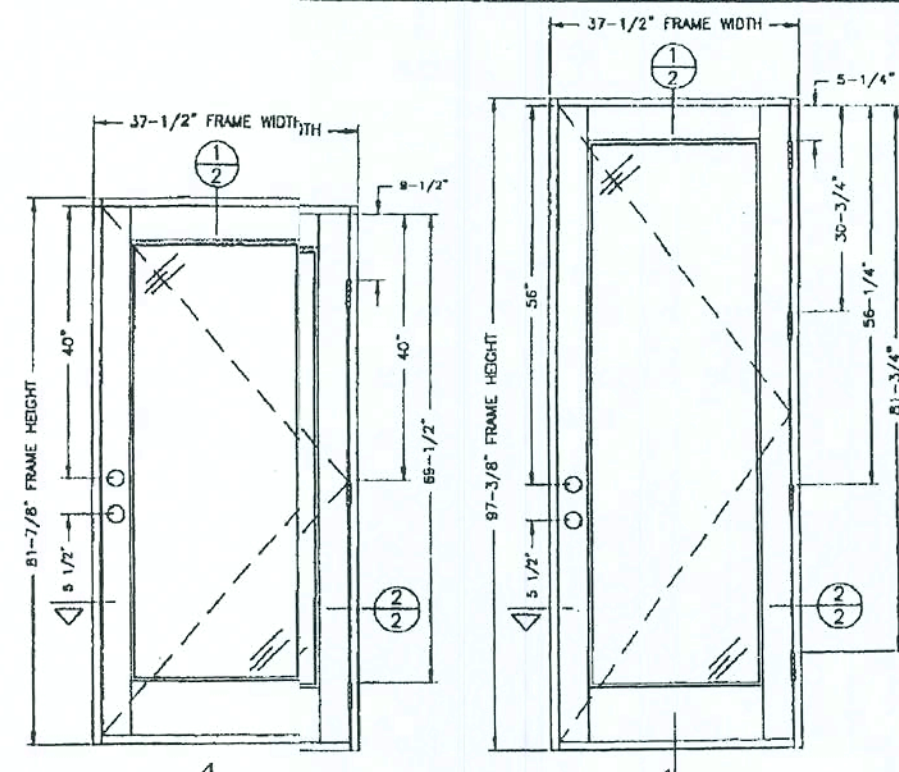


TYPICAL ELEVATION 6'-0" DOOR

DESIGN PRESSURE RATING (TABLE #1)	
WIND SPEED (MPH)	WIND LOAD (PSF)
70	+50 PSF
80	+60 PSF
90	+70 PSF
100	+80 PSF


TYPICAL ELEVATION 8'-0" DOOR

DESIGN PRESSURE RATING (TABLE #2)	
WIND SPEED (MPH)	WIND LOAD (PSF)
70	+50 PSF
80	+60 PSF
90	+70 PSF
100	+80 PSF

PLASTING, INC.
8 PEARCE STREET, 3RD FL.
LANSTON, NJ 07039
DISTINCTION SERIES
SMC OUTSWING RESIDENTIAL INSULATED FIBERGLASS DOOR IN WOOD FRAME (STEEL REINFORCED WITH FULL GLASS LITE)
PART OF ANCHORING LAYOUT
REVISED
DATE: 02/09/98
BY: R.P.P.
CHECKED BY: R.P.P.
DATE: 02/09/98
SHEET 2 OF 4

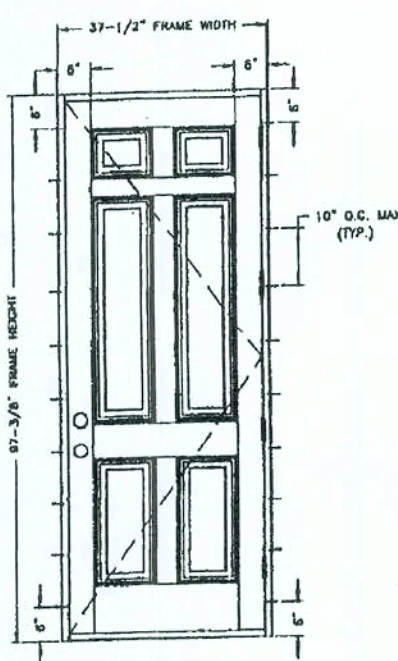


ANCHOR LAYOUT FOR 6'-0" DOOR

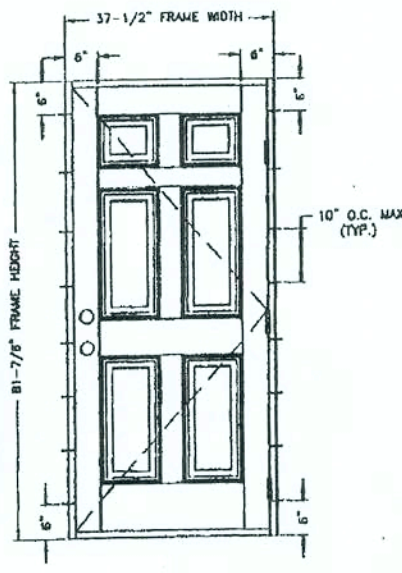


ANCHOR LAYOUT FOR 8'-0" DOOR

- TYPICAL ANCHORS**
- 1) INTO 2BY WOOD BUCKS OR WOOD STRUCTURE (6" SWS, 1-1/2" MIN. EMBEDMENT)
 - 2) INTO 1BY WOOD BUCKS OR INTO MASONRY 3/16" DIA. TAPCONS WITH 1-1/4" MIN. EMBEDMENT

PLASTING, INC.
8 PEARCE STREET, 3RD FL.
LANSTON, NJ 07039
DISTINCTION SERIES
SMC OUTSWING RESIDENTIAL INSULATED FIBERGLASS DOOR IN WOOD FRAME
PART OF ANCHORING LAYOUT
REVISED
DATE: 02/09/98
BY: R.P.P.
CHECKED BY: R.P.P.
DATE: 02/09/98
SHEET 3 OF 4

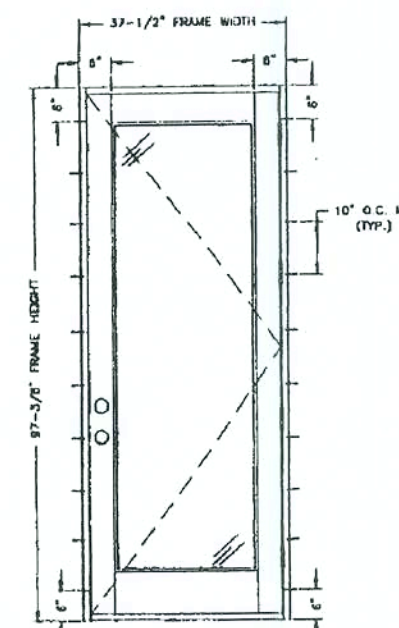


ANCHOR LAYOUT FOR 6'-0" DOOR

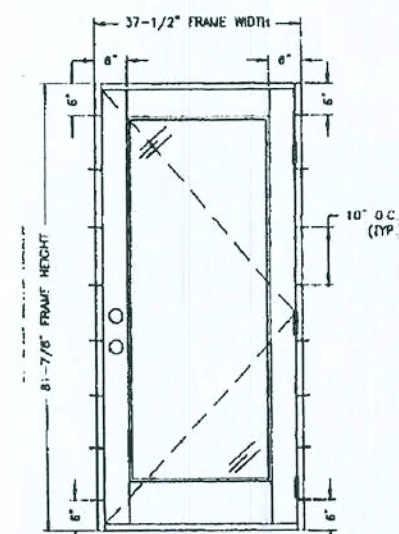

ANCHOR LAYOUT FOR 8'-0" DOOR

- TYPICAL ANCHORS**
- 1) INTO 2BY WOOD BUCKS OR WOOD STRUCTURE (6" SWS, 1-1/2" MIN. EMBEDMENT)
 - 2) INTO 1BY WOOD BUCKS OR INTO MASONRY 3/16" DIA. TAPCONS WITH 1-1/4" MIN. EMBEDMENT

PLASTING, INC.
8 PEARCE STREET, 3RD FL.
LANSTON, NJ 07039
DISTINCTION SERIES
SMC OUTSWING RESIDENTIAL INSULATED FIBERGLASS DOOR IN WOOD FRAME
PART OF ANCHORING LAYOUT
REVISED
DATE: 02/09/98
BY: R.P.P.
CHECKED BY: R.P.P.
DATE: 02/09/98
SHEET 4 OF 4

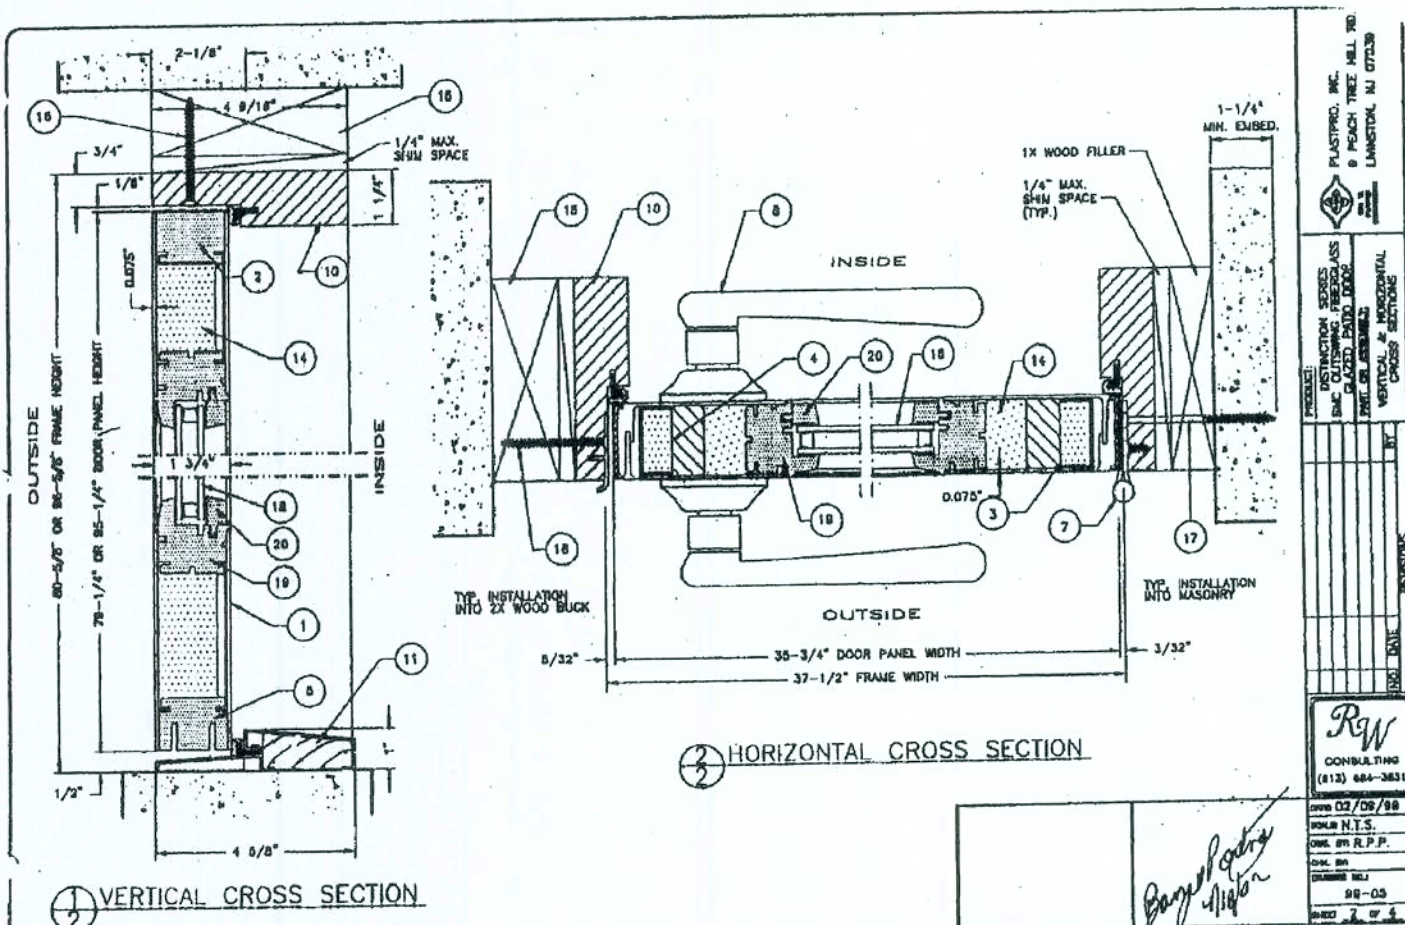

HORIZONTAL CROSS SECTION

VERTICAL CROSS SECTION

ITEM	DESCRIPTION	PART No.	MATERIAL
1	DOOR LEAF (6' 0" PANEL 6-1)	SLD 82	SMC OUTSWING RESIDENTIAL INSULATED FIBERGLASS DOOR IN WOOD FRAME
2	TOP RAIL (6' 0" PANEL 6-1)	SLD 83	SMC OUTSWING RESIDENTIAL INSULATED FIBERGLASS DOOR IN WOOD FRAME
3	HINGE STILE (6' 0" PANEL 6-1)	SLD 84	SMC OUTSWING RESIDENTIAL INSULATED FIBERGLASS DOOR IN WOOD FRAME
4	LOCK STILE (6' 0" PANEL 6-1)	SLD 85	SMC OUTSWING RESIDENTIAL INSULATED FIBERGLASS DOOR IN WOOD FRAME
5	BOTTOM RAIL (6' 0" PANEL 6-1)	SLD 86	SMC OUTSWING RESIDENTIAL INSULATED FIBERGLASS DOOR IN WOOD FRAME
6	DOOR BOTTOM (HINGING)	SLD 87	SMC OUTSWING RESIDENTIAL INSULATED FIBERGLASS DOOR IN WOOD FRAME
7	BUTT HINGE	SLD 88	SMC OUTSWING RESIDENTIAL INSULATED FIBERGLASS DOOR IN WOOD FRAME
8	LATCH LOCK	SLD 89	SMC OUTSWING RESIDENTIAL INSULATED FIBERGLASS DOOR IN WOOD FRAME
9	DOOR DOG	SLD 90	SMC OUTSWING RESIDENTIAL INSULATED FIBERGLASS DOOR IN WOOD FRAME
10	DOOR FRAME	SLD 91	SMC OUTSWING RESIDENTIAL INSULATED FIBERGLASS DOOR IN WOOD FRAME
11	THRESHOLD (OUTSWING)	SLD 92	SMC OUTSWING RESIDENTIAL INSULATED FIBERGLASS DOOR IN WOOD FRAME
12	FOAM CORE	SLD 93	SMC OUTSWING RESIDENTIAL INSULATED FIBERGLASS DOOR IN WOOD FRAME
13	ANCHOR	SLD 94	SMC OUTSWING RESIDENTIAL INSULATED FIBERGLASS DOOR IN WOOD FRAME
14	DOOR INSULATOR GLASS (CONSISTING OF 0.075" OF 1/4" THK. GLASS + AIR SPACE)	SLD 95	SMC OUTSWING RESIDENTIAL INSULATED FIBERGLASS DOOR IN WOOD FRAME
15	DOOR INSULATOR GLASS (CONSISTING OF 0.075" OF 1/4" THK. GLASS + AIR SPACE)	SLD 96	SMC OUTSWING RESIDENTIAL INSULATED FIBERGLASS DOOR IN WOOD FRAME
16	DOOR INSULATOR GLASS (CONSISTING OF 0.075" OF 1/4" THK. GLASS + AIR SPACE)	SLD 97	SMC OUTSWING RESIDENTIAL INSULATED FIBERGLASS DOOR IN WOOD FRAME
17	DOOR INSULATOR GLASS (CONSISTING OF 0.075" OF 1/4" THK. GLASS + AIR SPACE)	SLD 98	SMC OUTSWING RESIDENTIAL INSULATED FIBERGLASS DOOR IN WOOD FRAME
18	DOOR INSULATOR GLASS (CONSISTING OF 0.075" OF 1/4" THK. GLASS + AIR SPACE)	SLD 99	SMC OUTSWING RESIDENTIAL INSULATED FIBERGLASS DOOR IN WOOD FRAME
19	DOOR INSULATOR GLASS (CONSISTING OF 0.075" OF 1/4" THK. GLASS + AIR SPACE)	SLD 100	SMC OUTSWING RESIDENTIAL INSULATED FIBERGLASS DOOR IN WOOD FRAME
20	DOOR INSULATOR GLASS (CONSISTING OF 0.075" OF 1/4" THK. GLASS + AIR SPACE)	SLD 101	SMC OUTSWING RESIDENTIAL INSULATED FIBERGLASS DOOR IN WOOD FRAME

ITEM	DESCRIPTION	PART No.	MATERIAL
1	DOOR LEAF (8' 0" PANEL 8-1)	SLD 102	SMC OUTSWING RESIDENTIAL INSULATED FIBERGLASS DOOR IN WOOD FRAME
2	TOP RAIL (8' 0" PANEL 8-1)	SLD 103	SMC OUTSWING RESIDENTIAL INSULATED FIBERGLASS DOOR IN WOOD FRAME
3	HINGE STILE (8' 0" PANEL 8-1)	SLD 104	SMC OUTSWING RESIDENTIAL INSULATED FIBERGLASS DOOR IN WOOD FRAME
4	LOCK STILE (8' 0" PANEL 8-1)	SLD 105	SMC OUTSWING RESIDENTIAL INSULATED FIBERGLASS DOOR IN WOOD FRAME
5	BOTTOM RAIL (8' 0" PANEL 8-1)	SLD 106	SMC OUTSWING RESIDENTIAL INSULATED FIBERGLASS DOOR IN WOOD FRAME
6	DOOR BOTTOM (HINGING)	SLD 107	SMC OUTSWING RESIDENTIAL INSULATED FIBERGLASS DOOR IN WOOD FRAME
7	BUTT HINGE	SLD 108	SMC OUTSWING RESIDENTIAL INSULATED FIBERGLASS DOOR IN WOOD FRAME
8	LATCH LOCK	SLD 109	SMC OUTSWING RESIDENTIAL INSULATED FIBERGLASS DOOR IN WOOD FRAME
9	DOOR DOG	SLD 110	SMC OUTSWING RESIDENTIAL INSULATED FIBERGLASS DOOR IN WOOD FRAME
10	DOOR FRAME	SLD 111	SMC OUTSWING RESIDENTIAL INSULATED FIBERGLASS DOOR IN WOOD FRAME
11	THRESHOLD (OUTSWING)	SLD 112	SMC OUTSWING RESIDENTIAL INSULATED FIBERGLASS DOOR IN WOOD FRAME
12	FOAM CORE	SLD 113	SMC OUTSWING RESIDENTIAL INSULATED FIBERGLASS DOOR IN WOOD FRAME
13	ANCHOR	SLD 114	SMC OUTSWING RESIDENTIAL INSULATED FIBERGLASS DOOR IN WOOD FRAME
14	DOOR INSULATOR GLASS (CONSISTING OF 0.075" OF 1/4" THK. GLASS + AIR SPACE)	SLD 115	SMC OUTSWING RESIDENTIAL INSULATED FIBERGLASS DOOR IN WOOD FRAME
15	DOOR INSULATOR GLASS (CONSISTING OF 0.075" OF 1/4" THK. GLASS + AIR SPACE)	SLD 116	SMC OUTSWING RESIDENTIAL INSULATED FIBERGLASS DOOR IN WOOD FRAME
16	DOOR INSULATOR GLASS (CONSISTING OF 0.075" OF 1/4" THK. GLASS + AIR SPACE)	SLD 117	SMC OUTSWING RESIDENTIAL INSULATED FIBERGLASS DOOR IN WOOD FRAME
17	DOOR INSULATOR GLASS (CONSISTING OF 0.075" OF 1/4" THK. GLASS + AIR SPACE)	SLD 118	SMC OUTSWING RESIDENTIAL INSULATED FIBERGLASS DOOR IN WOOD FRAME
18	DOOR INSULATOR GLASS (CONSISTING OF 0.075" OF 1/4" THK. GLASS + AIR SPACE)	SLD 119	SMC OUTSWING RESIDENTIAL INSULATED FIBERGLASS DOOR IN WOOD FRAME
19	DOOR INSULATOR GLASS (CONSISTING OF 0.075" OF 1/4" THK. GLASS + AIR SPACE)	SLD 120	SMC OUTSWING RESIDENTIAL INSULATED FIBERGLASS DOOR IN WOOD FRAME
20	DOOR INSULATOR GLASS (CONSISTING OF 0.075" OF 1/4" THK. GLASS + AIR SPACE)	SLD 121	SMC OUTSWING RESIDENTIAL INSULATED FIBERGLASS DOOR IN WOOD FRAME

EXT. DOOR DETAILS


OUT SWING-FIBERGLASS


Maronda Homes

COPYRIGHT © 2002 MARONDA HOMES

FLORIDA
SANFORD, FL
4005 MARONDA WAY
321-0064

SHEET: FD 2

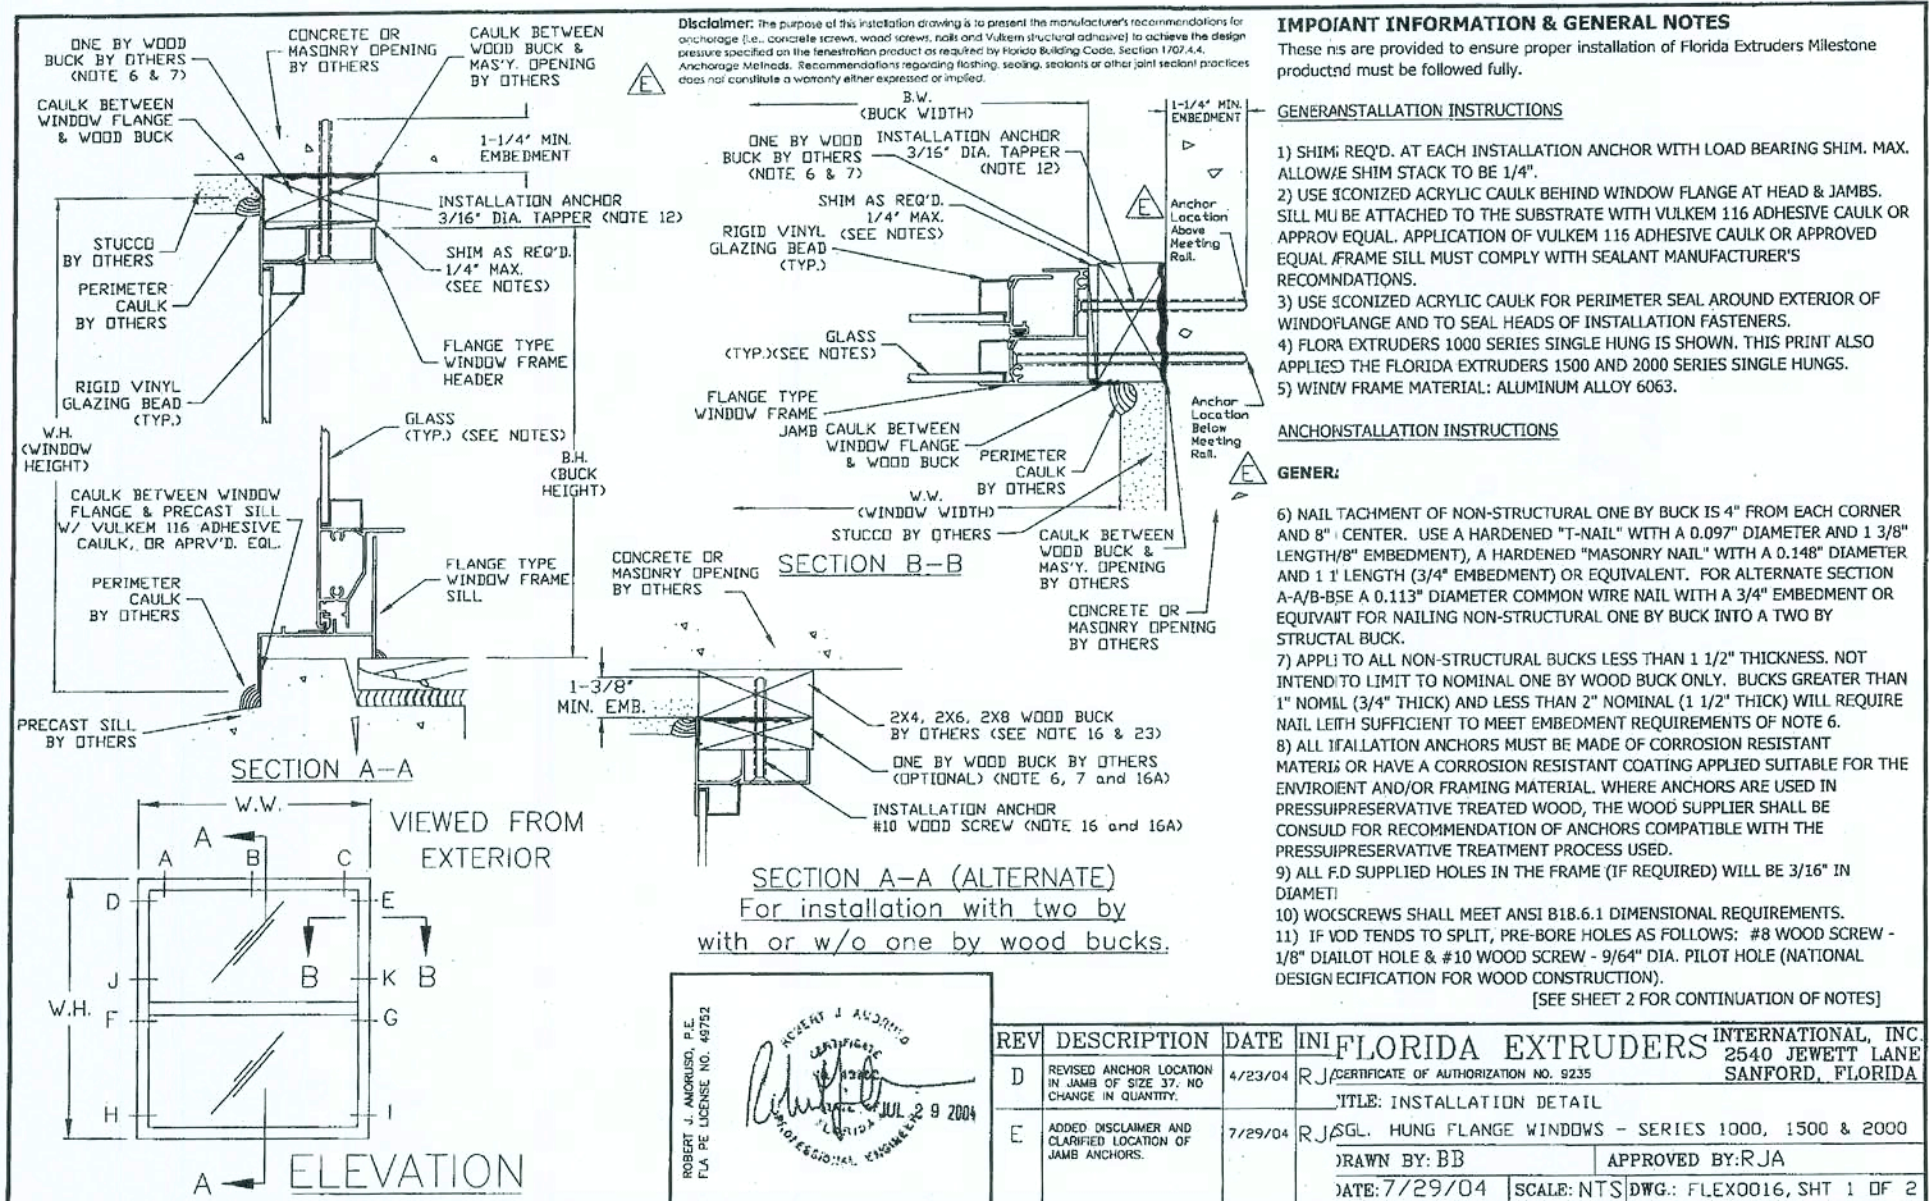

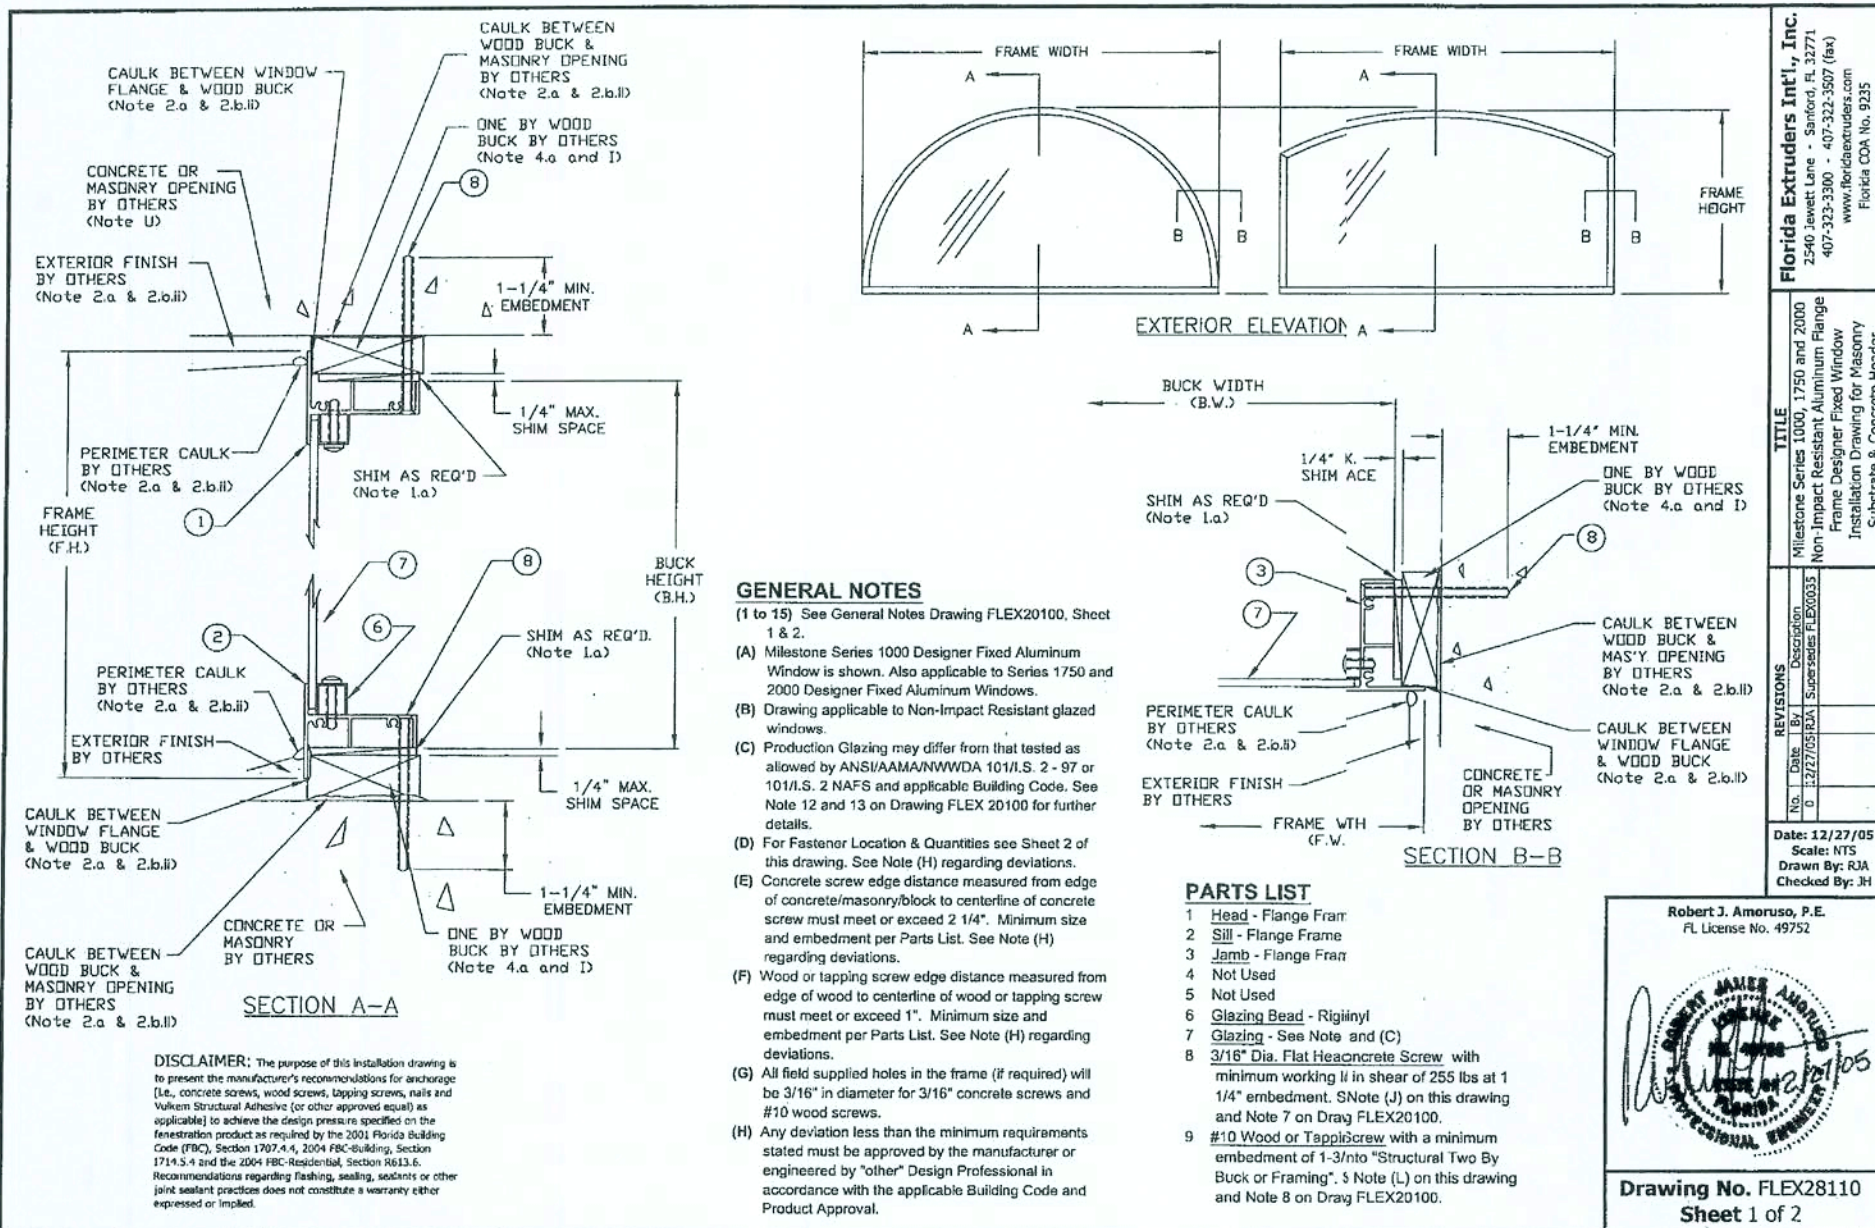


Florida Extruders Int'l., Inc.
 2540 Jewett Lane Sanford, FL 32711
 407-332-3300 • 407-332-3507 (fax)
 www.floridextruders.com
 Florida COA No. 9335

Robert J. Amoroso, P.E.
 FL License No. 49752

DATE: 12/27/05
Scale: NTS
Drawn By: RJA
Checked By: JH

Drawing No. FLEX28110
Sheet 1 of 2

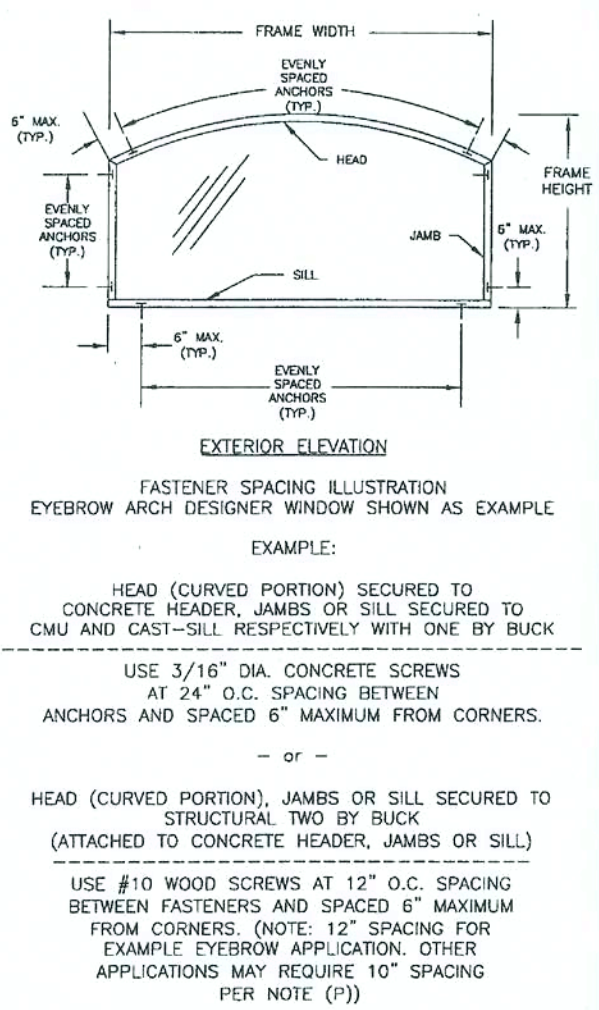

FASTENER INSTALLATION INSTRUCTIONS - FLEX28110

3/16" DIA. CONCRETE "E" SCREW WITH NON-STRUCTURAL ONE BY WOOD BUCK AND CONCRETE BUILD-UP:

(1) Nail attachment of non-structural one by buck per Note 4.a.2 Drawing FLEX20100.

(2) Where window is installed in an opening with a non-structural one by wood buck for the head, sill and jambs, use a 3/16" diameter "E" screw of sufficient length to achieve minimum embedment of 1-1/4" into masonry or concrete. See "Parts List" on Sheet 1 of this drawing for concrete screw size, embedment and load requirements. See FLEX20100, Note 7 for additional concrete screw requirements.

(K) Fastener spacing shall be per Notes (O), (Q) and (R) below.

#10 WOOD SCREW WITH STRUCTURAL TWO BY WOOD BUCK AND CONCRETE BUILD-UP:

WHEN TWO BY BUCK WITH STRUCTURAL TWO BY WOOD BUCK (THIS CONFIGURATION NOT SHOWN):

(L) Where window is installed in an opening with a structural two by wood buck for the head, sill and jambs, use #10 wood screws of sufficient length to achieve 1-3/8" min. embedment into the two by wood buck. See "Parts List" on Sheet 1 of this drawing for wood screw size and embedment. See Note 8 for additional wood screw requirements.

(M) Wood screws shall not be used to fasten assembly into the end grain of wood.

(N) Fastener spacing shall be per Notes (P), (Q) and (R) below.

FASTENER SPACING (S_c) [See Elevation View on this Sheet]:

(O) Concrete screw spacing shall be as follows:

- 6" maximum from between corner anchors but not exceeding 24" o.c. spacing in head, sill or jambs.

(P) #10 wood screw spacing shall be as follows:

- 6" maximum from between corner anchors but not exceeding 12" o.c. spacing in head, sill or jambs for the following configurations:
 - o quarter-circle arch
 - o half-circle arch
 - o half-eye-brow
 - o half-eye-brow w/ catenary
 - o half-eye-brow w/ catenary
 - o half-circle
 - o half-circle
 - o triangle
 - o trapezoid
 - o oval
- evenly spaced between corner anchors but not exceeding 10" o.c. spacing in head, sill or jambs for the following configurations:
 - o quarter-circle arch
 - o half-circle arch
 - o half-eye-brow
 - o half-eye-brow w/ catenary
 - o half-eye-brow w/ catenary
 - o half-circle
 - o half-circle
 - o triangle
 - o trapezoid
 - o oval

(Q) Spacing in Note (O) and (P) above based on the use of either a concrete screw or #10 wood screw as required for securing the window frame into the substrate as follows (see illustration this sheet):

- Concrete screw into concrete or masonry using a non-structural One By Wood Buck.
- #10 wood screw into a Two By Wood Buck structurally attached to concrete or masonry substrate.

(R) If configuration requires combination of concrete screw and #10 wood screw in either a head, sill or jamb, the lower of the maximum spacings above shall be used.

DESIGN PRESSURE RATINGS & FBC CODE COMPLIANCE

(S) Installations depicted in these instructions acceptable for design pressures to 70 PSF. Design Pressures (D.P.) are positive and negative. Overall window assembly design pressure may be less than that shown in the fastener quantity table and shall be determined in accordance with Note 13 of FLEX20100.

(T) Production Glazing may differ from that tested as allowed by ANSI/AAMA/NWMA 101/S. 2 - 97 or 101/S. 2 NAFS and applicable Building Code. See Note 12 and 13 on Drawing FLEX 20100 for further details.

(U) Concrete Header at head and/or two by wood buck and/or framing at the head, sill and jambs to be securely fastened to the masonry, concrete or other structural substrate per the FBC and the engineer of record's details as applicable.


(V) See FLEX20100, Notes 10 to 15 for additional FBC Code Compliance.

Florida Extruders Int'l., Inc.
 2540 Jewett Lane Sanford, FL 32711
 407-332-3300 • 407-332-3507 (fax)
 www.floridextruders.com
 Florida COA No. 9335

Robert J. Amoroso, P.E.
 FL License No. 49752

DATE: 12/27/05
Scale: NTS
Drawn By: RJA
Checked By: JH

Drawing No. FLEX28110
Sheet 2 of 2

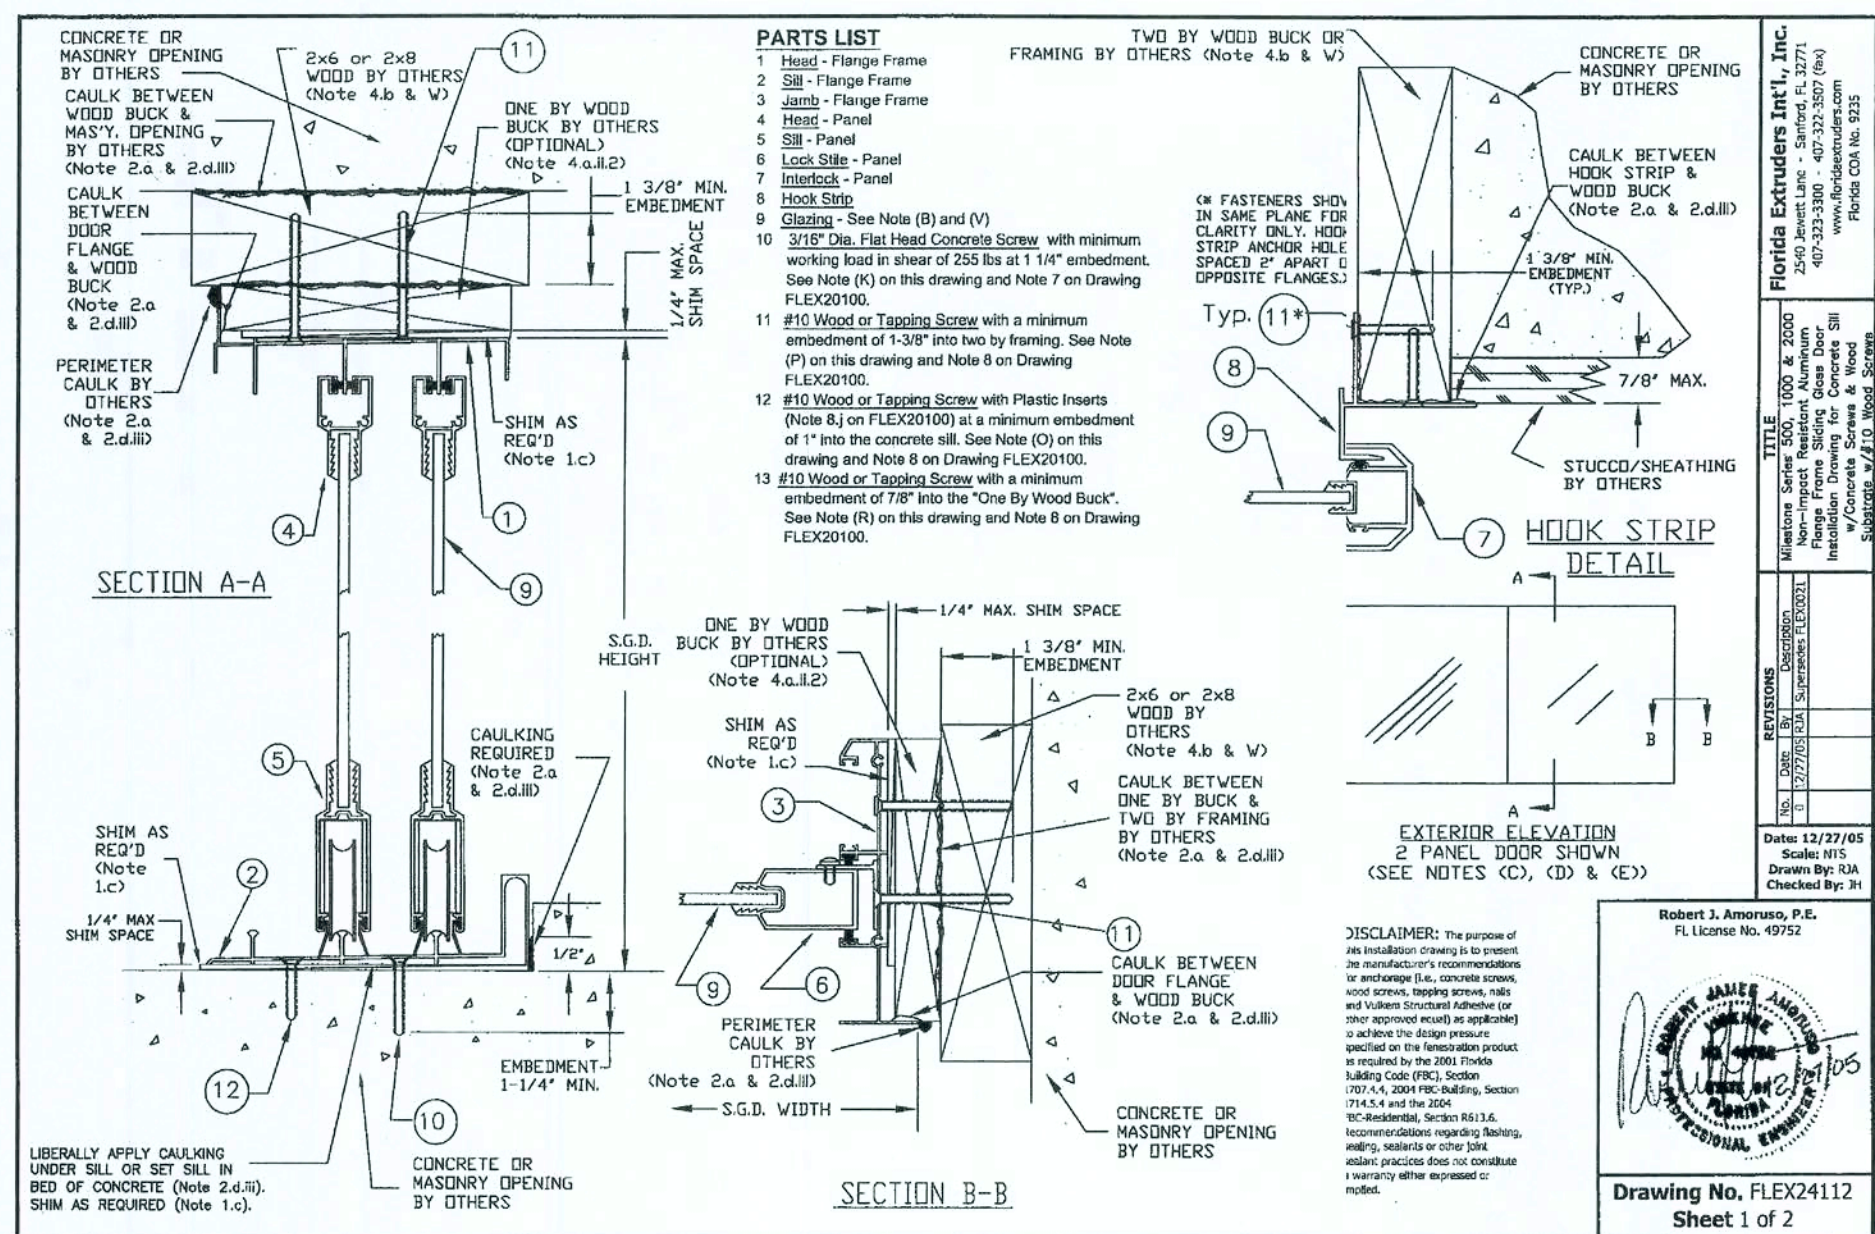


Florida Extruders Int'l., Inc.
 2540 Jewett Lane Sanford, FL 32711
 407-332-3300 • 407-332-3507 (fax)
 www.floridextruders.com
 Florida COA No. 9335

Robert J. Amoroso, P.E.
 FL License No. 49752

DATE: 12/27/05
Scale: NTS
Drawn By: RJA
Checked By: JH

Drawing No. FLEX24112
Sheet 1 of 2

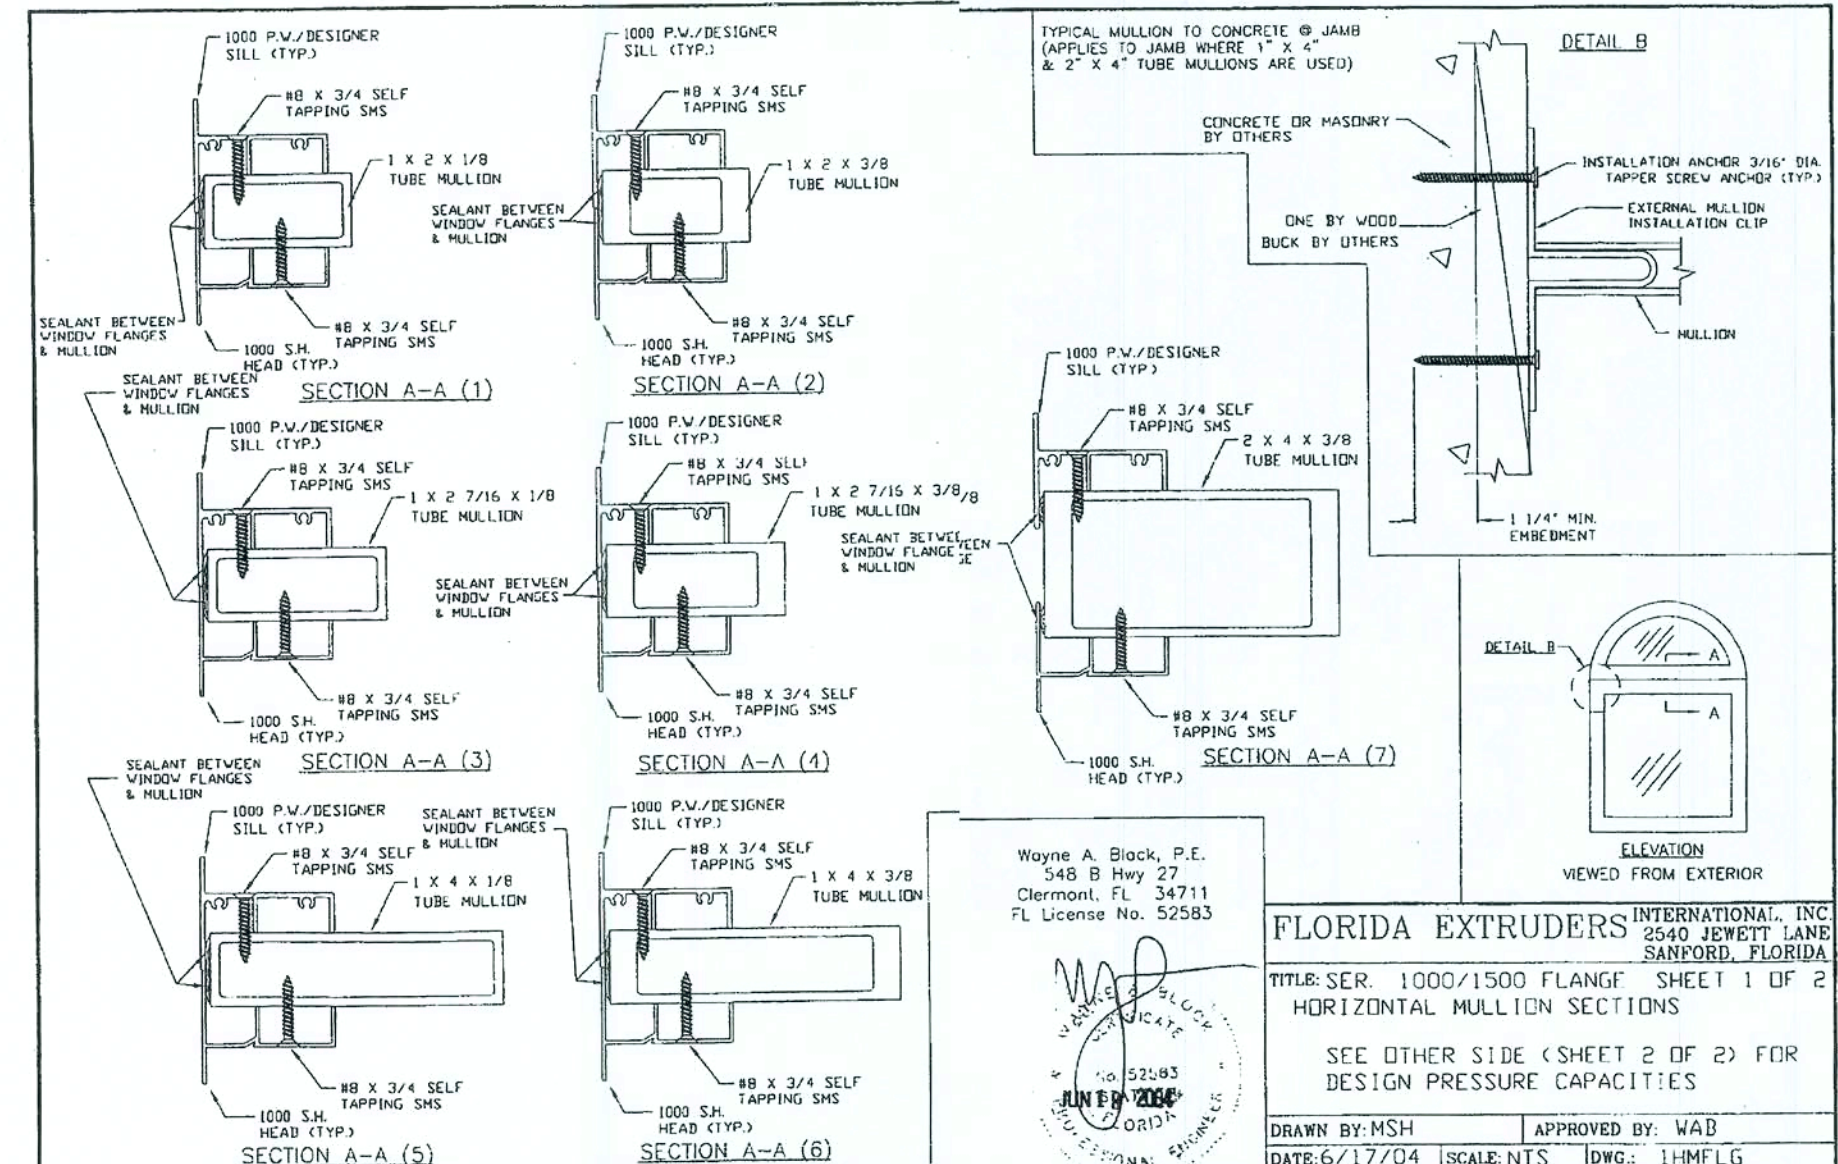

Wayne A. Block, P.E.
 548 B Hwy 27
 Clermont, FL 34711
 FL License No. 52583

FLORIDA EXTRUDERS INTERNATIONAL, INC.
 2540 JEWETT LANE
 SANFORD, FLORIDA

TITLE: SER. 1000/1500 FLANGE SHEET 1 OF 2
HORIZONTAL MULLION SECTIONS

SEE OTHER SIDE (SHEET 2 OF 2) FOR
 DESIGN PRESSURE CAPACITIES


DRAWN BY: MSH **APPROVED BY:** WAB
DATE: 6/17/04 **SCALE:** NTS **DWG.:** 1HMLFG

REVISIONS:

Maronda Homes
 4005 MARONDA WAY SANFORD, FLORIDA
 (407) 321-0064

FLORIDA EXTRUDERS
 WINDOWS IN BLOCK

2 of 3

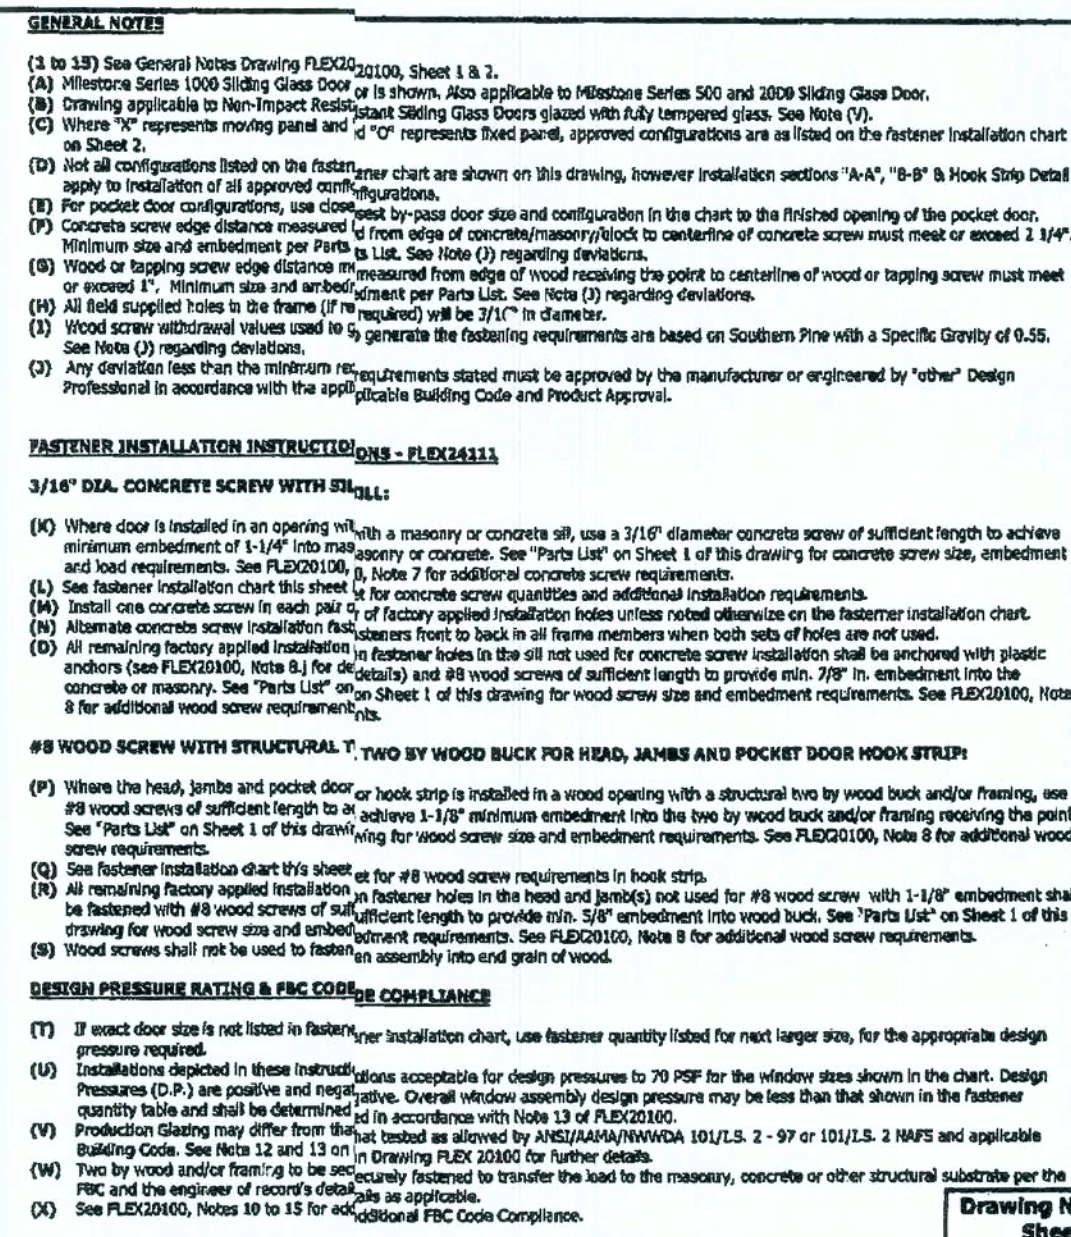

(407) 321-0064 4005 MARONDA WAY SANFORD, FLORIDA

[illegible]

3 of 3

Drawing No. FLEX20100
Sheet 2 of 2

SECTION A-A and SECTION B-B diagrams showing window installation details with various callouts for materials and dimensions. Includes a table with revision history and a title block for Florida Extruders International, Inc.

SECTION A-A and SECTION B-B diagrams showing window installation details with various callouts for materials and dimensions. Includes a table with revision history and a title block for Florida Extruders International, Inc.



#8 WOOD SCREW INSTALLATION ANCHOR CHART. Table with columns for CALL SIZE, WINDOW SIZE, QUANTITY IN HEAD & SILL, and QUANTITY IN EACH JAMB. Includes a table with revision history and a title block for Florida Extruders International, Inc.

#8 WOOD SCREW INSTALLATION ANCHOR CHART. Table with columns for CALL SIZE, WINDOW SIZE, QUANTITY IN HEAD & SILL, and QUANTITY IN EACH JAMB. Includes a table with revision history and a title block for Florida Extruders International, Inc.

IMPORTANT INFORMATION & GENERAL NOTES (cont.). ANCHOR INSTALLATION INSTRUCTIONS (cont.). #8 WOOD SCREWS: 14) SEE THIS SHEET FOR #8 WOOD SCREW INSTALLATION ANCHOR CHART. 15) #8 WOOD SCREW MUST BE OF SUFFICIENT LENGTH TO ACHIEVE MINIMUM EMBEDMENT OF 1" INTO THE TWO BY FOUR WOOD FRAMING. 16) SPACING OF WOOD SCREWS SHALL BE: a) 6" FROM EACH CORNER OF THE HEAD, SILL AND JAMBS, AND b) EVENLY SPACED BETWEEN CORNER ANCHORS BUT NOT EXCEEDING 24" O.C. SPACING IN HEAD, SILL AND JAMBS. NAILS: 17) NAILS SHALL MEET THE FOLLOWING REQUIREMENTS: a) 0.113" DIAMETER OR GREATER, b) SUFFICIENT LENGTH TO ACHIEVE MINIMUM EMBEDMENT OF 1 7/8" INTO THE TWO BY FOUR WOOD FRAMING (GENERALLY, NAIL 2 3/8" LENGTH OR GREATER SHALL MEET THIS REQUIREMENT), c) HELICAL (SCREW) OR ANNULAR (RING) SHANK STYLE ONLY, AND d) MANUFACTURER SHALL BE LISTED IN NATIONAL EVALUATION SERVICES, INC.'S NATIONAL EVALUATION REPORT, NER-272. 18) MANUFACTURER'S NAILS MEETING THESE REQUIREMENTS ARE (BUT NOT LIMITED TO) THE FOLLOWING: a) PASLODE DEFORMED SHANK NAIL, NO. 404947, 404537, 650111 AND 650148. b) DURO-FAST DEFORMED SHANK NAIL NO. 325. 19) SPACING OF NAILS SHALL BE: a) 6" FROM EACH CORNER OF THE HEAD, SILL AND JAMBS, AND b) EVENLY SPACED BETWEEN CORNER ANCHORS AND NOT EXCEEDING 7" O.C. SPACING FOR THE JAMBS AND 10" O.C. SPACING FOR THE HEAD AND SILL. DESIGN PRESSURE RATING & FBC REQUIREMENTS: 20) IF EXACT WINDOW SIZE IS NOT LISTED IN WOOD SCREW ANCHOR CHART, USE ANCHOR QUANTITY LISTED FOR NEXT LARGER SIZE. 21) INSTALLATIONS DEPICTED IN THESE INSTRUCTIONS ACCEPTABLE FOR DESIGN PRESSURES TO 70 PSF FOR WINDOW SIZES SHOWN IN CHART WITH SPACINGS SHOWN. DESIGN PRESSURES (D.P.) SHOWN ARE POSITIVE AND NEGATIVE. 22) GLASS THICKNESS MAY VARY PER THE REQUIREMENTS OF ASTM E1300 GLASS CHARTS. 23) COMPLIES WITH CHAPTER 17 SECTIONS 1707.4.4.1 FOR ANCHORING REQUIREMENTS AND 1707.4.4.3 FOR WOOD OR APPROVED FRAMING MEMBERS, MARCH 1, 2002.

IMPORTANT INFORMATION & GENERAL NOTES (cont.). ANCHOR INSTALLATION INSTRUCTIONS (cont.). #8 WOOD SCREWS: 16) SEE THIS SHEET FOR #8 WOOD SCREW INSTALLATION ANCHOR CHART. 17) #8 WOOD SCREW MUST BE OF SUFFICIENT LENGTH TO ACHIEVE MINIMUM EMBEDMENT OF 1" INTO THE TWO BY FOUR BUCK OR BUILD-DOWN STRUCTURAL FRAMING COMPONENT. 18) SPACING OF WOOD SCREWS SHALL BE: a) 6" FROM EACH CORNER OF THE HEAD, SILL AND JAMBS, AND b) EVENLY SPACED BETWEEN CORNER ANCHORS BUT NOT EXCEEDING 24" O.C. SPACING IN HEAD, SILL AND JAMBS. NAILS: 19) NAILS SHALL MEET THE FOLLOWING REQUIREMENTS: a) 0.113" DIAMETER OR GREATER, b) SUFFICIENT LENGTH TO ACHIEVE MINIMUM EMBEDMENT OF 1 7/8" INTO THE TWO BY FOUR BUCK OR BUILD-DOWN STRUCTURAL FRAMING COMPONENT (GENERALLY, NAIL 2 3/8" LENGTH OR GREATER SHALL MEET THIS REQUIREMENT), c) HELICAL (SCREW) OR ANNULAR (RING) SHANK STYLE ONLY, AND d) MANUFACTURER SHALL BE LISTED IN NATIONAL EVALUATION SERVICES, INC.'S NATIONAL EVALUATION REPORT, NER-272. 20) MANUFACTURER'S NAILS MEETING THESE REQUIREMENTS ARE (BUT NOT LIMITED TO) THE FOLLOWING: a) PASLODE DEFORMED SHANK NAIL, NO. 404947, 404537, 650111 AND 650148. b) DURO-FAST DEFORMED SHANK NAIL NO. 325. 21) SPACING OF NAILS SHALL BE: a) 6" FROM EACH CORNER OF THE HEAD, SILL AND JAMBS, AND b) EVENLY SPACED BETWEEN CORNER ANCHORS AND NOT EXCEEDING 7" O.C. SPACING FOR THE JAMBS AND 10" O.C. SPACING FOR THE HEAD AND SILL. DESIGN PRESSURE RATING & FBC REQUIREMENTS: 22) IF EXACT WINDOW SIZE IS NOT LISTED IN WOOD SCREW ANCHOR CHART, USE ANCHOR QUANTITY LISTED FOR NEXT LARGER SIZE. 23) INSTALLATIONS DEPICTED IN THESE INSTRUCTIONS ACCEPTABLE FOR DESIGN PRESSURES TO 70 PSF FOR WINDOW SIZES SHOWN IN CHART WITH SPACINGS SHOWN. DESIGN PRESSURES (D.P.) SHOWN ARE POSITIVE AND NEGATIVE. 24) GLASS THICKNESS MAY VARY PER THE REQUIREMENTS OF ASTM E1300 GLASS CHARTS. 25) COMPLIES WITH CHAPTER 17 SECTIONS 1707.4.4.1 FOR ANCHORING REQUIREMENTS AND 1707.4.4.3 FOR WOOD OR APPROVED FRAMING MEMBERS, MARCH 1, 2002.

REVISIONS: SHEET: 1 of 3. Maronda Homes logo and address: 4005 MARONDA WAY, SANFORD, FLORIDA 321-0064. RELEASE DATE: 7/29/04. DWG: FLEX0026 SHT 2 OF 2.

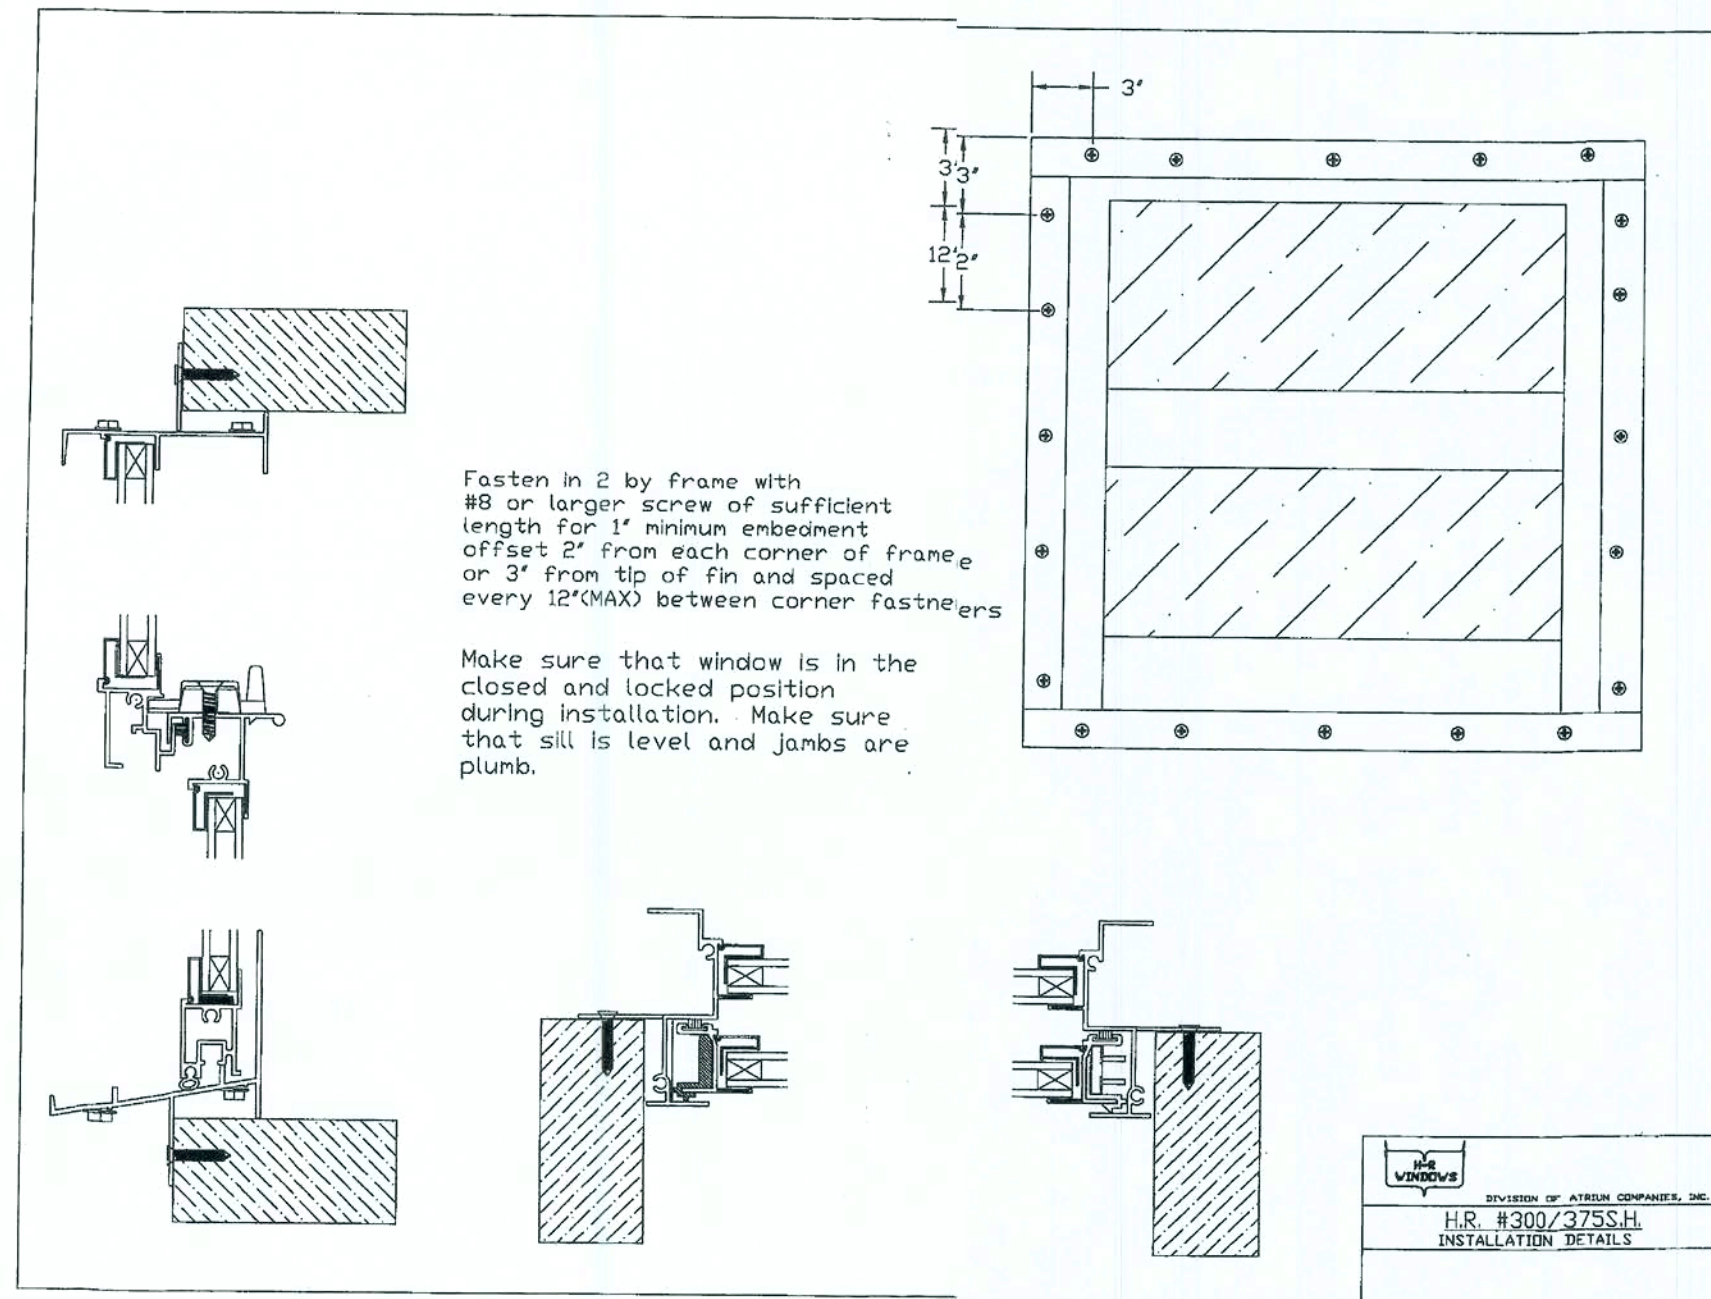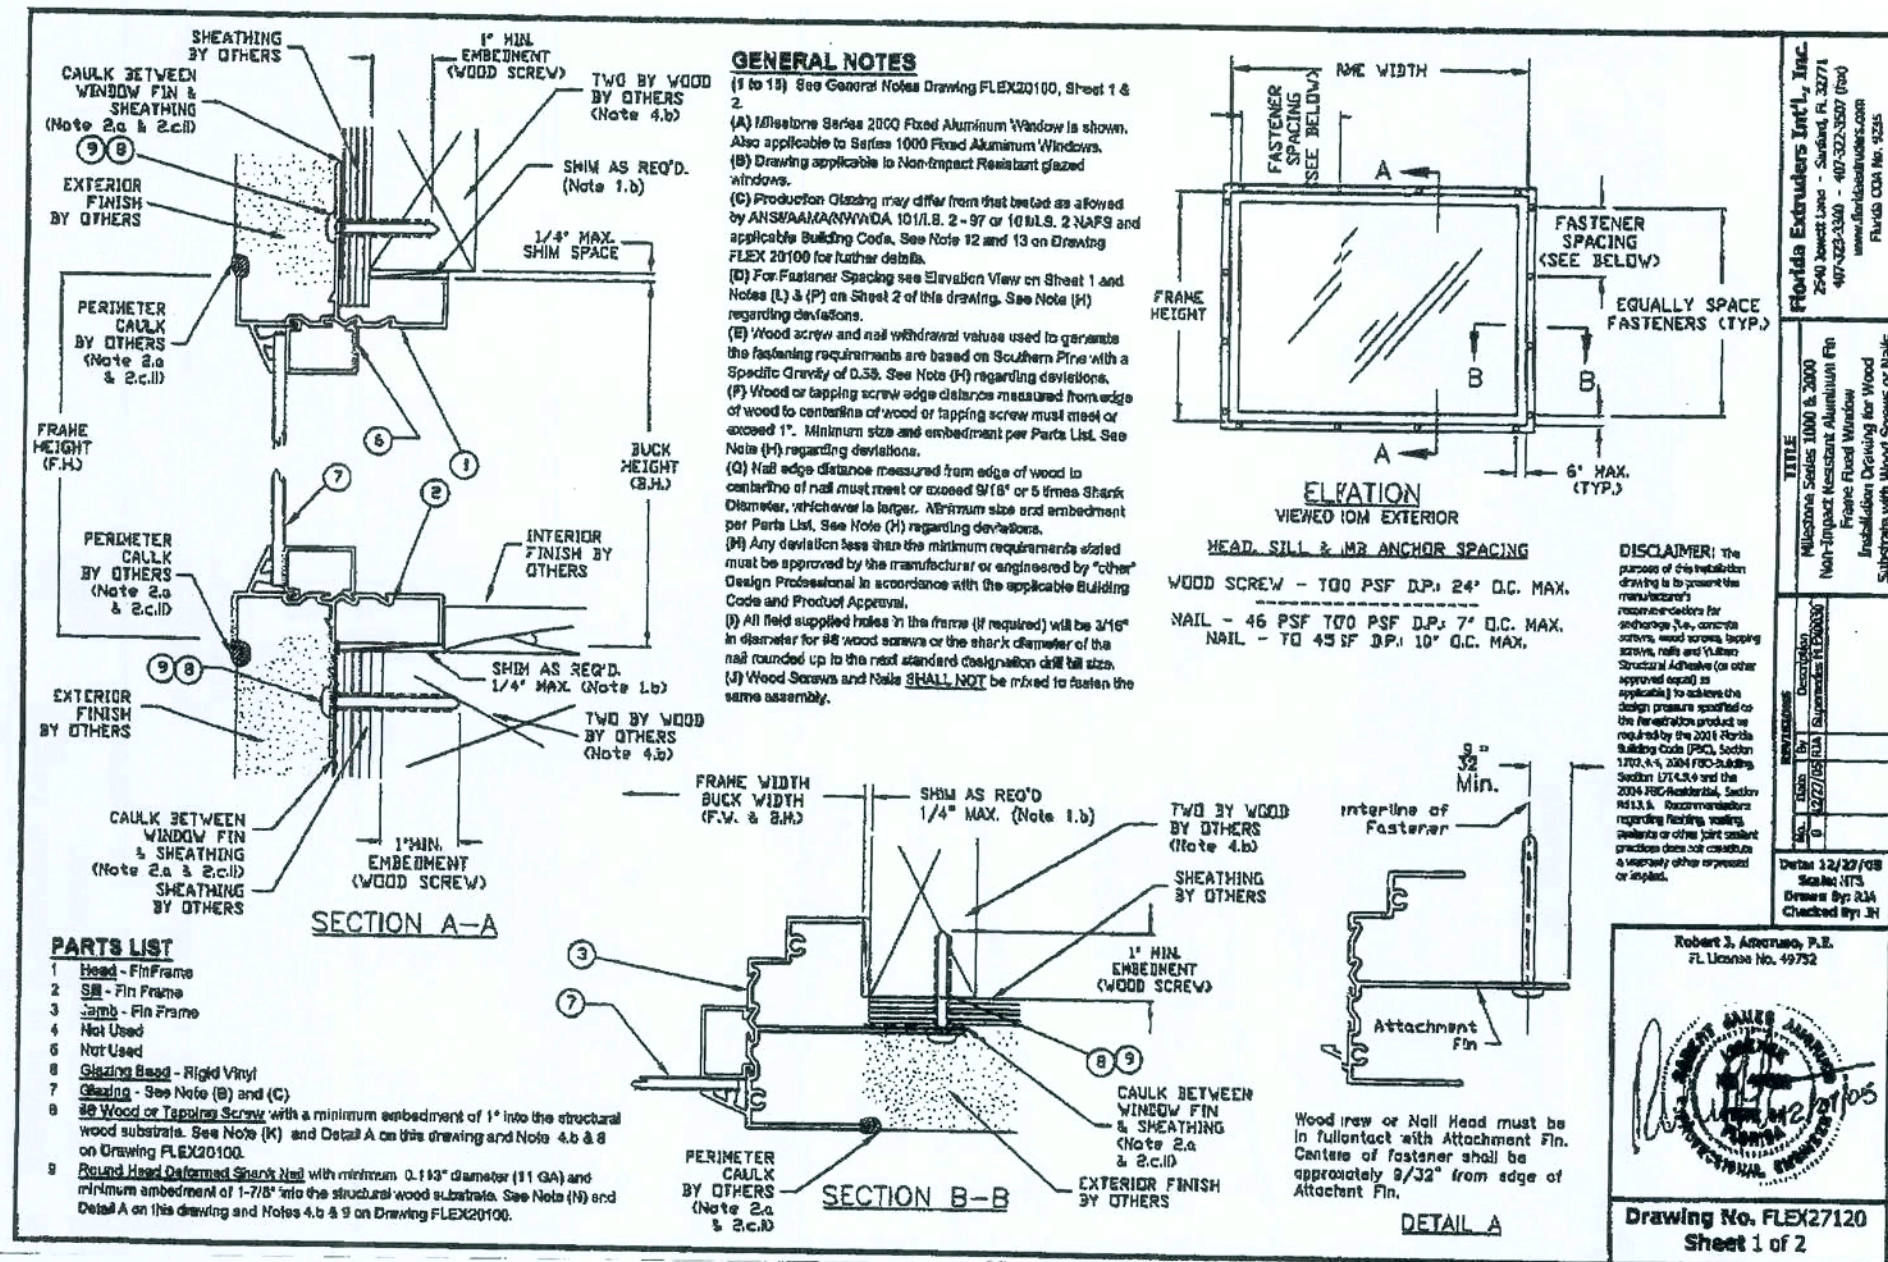

PRODUCT APPROVAL INFORMATION SHEET FOR FLORIDA

Project Name: _____ Permit # _____

Project Address: _____

As required by Florida Statute 553.842 and Florida Administrative Code 9B-72, please provide the information and product approval number(s) for the building components listed below as applicable to the building construction project for the permit number listed above. You should contact your product supplier if you do not know the product approval number for any of the applicable listed products. Information regarding statewide product approval may be obtained at: www.floridabuilding.org.

Category/Subcategory	Manufacturer	Product Description	Limitation of Use	State #	Design Pressures
A. EXTERIOR DOORS					
1. Swinging	Plastpro Inc.	Fiberglass Doors	Evaluated for use in location adhering to the Florida Building Code and where pressure requirements as determined by ACSE 7 Minimum Design Loads for Building and Other Structures.	FL 6729.1 FL 6729.5	+50 / -50 +50 / -50
2. Sliding	Simonton / Norandex Florida Extruders	Sliding Glass Doors	500 72x80 SGD-R45 Milestone 1000 SGD	FL 5350.1 FL 45.1	+45 / -45 +45 / -45
3. Sectional					
4. Roll up	Wayne Dalton	Garage Doors 130 8'000 & 8100 Garage Doors 140 8'000 & 8100	As indicated in evaluation report and installation drawings. It to be used in HVHZ.	FL 22.4 FL 22.2 FL 4965.47 FL 22.5	+27.0 / -29.0 +29.3 / -29.3 +34.4 / -38.3 +37.0 / -37.0
B. WINDOWS					
1. Single hung	H-R Windows Danvid Window Co Florida Extruders	300 Fin Single Hung 341 Flange Frame S.H. Milestone 1000 S.H.	40-17 72x74 H-R45	FL 5089.1 FL 2751.1 FL 42.1	+45 / -45 +55 / -55 +45 / -45
2. Horizontal slider					
3. Casement					
4. Double hung					
5. Fixed	H-R Windows Danvid Window Co Florida Extruders	301 Fin Frame Fixed 341 Flange Frame Fixed Milestone 1000 Fixed	437-438 111 x 63 F-C64/16 Tempered Glass Flange & Fin	FL 1291.2 FL 2349.1 FL 44.1	+55 / -55 +70 / -70 +45 / -45

Category/Subcategory	Manufacturer	Product Description	Limitation of Use	State #	Design Pressures
7. Pass-through					
8. Projected					
9. Mullion	H-R Windows Florida Extruders	Mullions Milestone Tube Mull Fin Or Flange	Evaluated for use in location adhering to the Florida Building Code and where pressure requirements as determined by ACSE 7 Minimum Design Loads for Building and Other Structures.	FL 5782 FL 3136-R2	+45 / -45
10. Wind breaker					
11. Dual action					
12. Other					

C. PANEL WALL					
1. Siding	Owens Corning	Easy Street Dbl 4.5 Dutch Lap	This Evaluation is not for use within the FBC HVHZ or Educational Facilities with the State of Florida. Vinyl siding is limited to Type V construction, as defined below. Section 607- TYPE V CONSTRUCTION: Type V construction is that type of construction in which the structural elements, exterior walls and interior walls are of a material permitted by this code. Compliance is valid only if the subject profile trade name current on the VSI Vinyl Siding Certification Program.	FL 920.13	+53 / -53
2. Soffit	Alasco Metal Corp	16" Vented Soffit Quad 4 Aluminum Soffit	For use as soffit only. Not to use in HVHZ. Installations must meet the minimum ventilation requirements of FBC Section 1203.2 and AAMA 1402-1 Section 3.1.1.4.	FL 4459-R1	46.71 PSF

Category/Subcategory	Manufacturer	Product Description	Limitation of Use	State #	Design Pressures
D. ROOFING PRODUCTS					
1. Asphalt shingles	Owens Corning	Asphalt Shingle Ridge Vents Galvanized metal roof vents.	This Approval not for use the HVHZ. All FBC sections at apply to counties except Brevard and Miami-Dade must be followed.	FL 3663 FL 234 FL 5289	
2. Underlayments					
3. Roofing fasteners					
4. Nonstructural metal roof					
5. Built-up roofing					
6. Modified bitumen					
7. Single ply roofing					
8. Roofing tiles					
9. Roofing insulation					
10. Waterproofing					
11. Wood shingles/shakes					
12. Roofing slate					
13. Liquid applied roofing					
14. Cement-adhesive coats					
15. Roof tile adhesive					
16. Spray applied polyurethane roof					
17. Other					

Category/Subcategory	Manufacturer	Product Description	Limitation of Use	State #	Design Pressures
E. SHUTTERS					
1. Storm Panels	Atrium Shutters, Inc.	SL Panel Galv. Sl Storm	This product may only be installed on concrete, hollow concrete block or wood substrates. This product is NOT suitable for installation in the High Velocity Hurricane Zone.	FL 5547	50 PSF
F. STRUCTURAL COMPONENTS					
1. Wood connector/anchor	United Steel Products	Anchors, Hangers Etc. Structural Components Wood Connectors	Subject to limitation and if installation instructions specified in NOA 05-0105.05.	FL-R1, 565, 569, 572, 576, 815, 816, 817, 818, 819, 820, 821, 822, 859, 1247, 1777, 2033, 2620, 3923, 4928, 5631, 6223	
2. Truss plates	Mitek Industries Inc.	Truss Connectors	No Limitation of Use.	FL 2197 R1	
3. Engineered lumber					
4. Railing					
5. Coolers-freezers					
6. Concrete admixtures					
7. Material					
8. Insulation forms					
9. Plastics					
10. Deck-roof					
11. Wall					
12. Sheds					
13. Other					

Category/Subcategory	Manufacturer	Product Description	Limitation of Use	State #	Design Pressures
G. SKYLIGHTS					
1. Skylight					
2. Other					
H. NEW EXTERIOR ENVELOPE PRODUCTS					
1.					
2.					

In addition to completing the above list of manufacturers, product description and State approval number for the products used on this project, it is the Contractor's or Authorized Agent's responsibility to have a legible copy of each manufacturer's printed instructions, along with the list above, on the job site available to the inspector.

The products listed below did not demonstrate product approval at time of plan review. I understand that before these products can be inspected, they must be submitted for review for code compliance and approved by a Plans Examiner. This form will be revised to include each new product in the categories listed above and will be highlighted to indicate the new products and required information.

Authorized Project Agent: _____
(Contractor or Design Professional) (Print Name) (Signature)

Company Name: _____

Mailing Address: _____

City: _____ State: _____ Zip Code: _____

Telephone Number: () _____ Fax Number: () _____

Cell Phone Number: () _____ E-mail Address: _____

REVISIONS :

Maronda Homes

COPYRIGHT © 2002 MARONDA HOMES

PRODUCT APPROVAL

RELEASE DATE: _____

24 MAR 2005 14:55:09

SHEET: _____