

1 - "CHEER" 2/1/52



CAMPUS USA
1678 W. US Highway 90
LAKE CITY, Florida

BUILDING INFORMATION

BUILDING INFORMATION

BRANCH BANK WITH ATTACHED (3) LANE DRIVE-THRU
22'-8" TALL TO ROOF RIDGE, ONE (1) STORY
TYPE III B
BUSINESS (B), NON-SEPARATED
NO
19,000 S.F.
4 STORIES (55')

BUILDING AREA (S.F.)
GROSS UNDER-ROOF AREA:
GROSS ENCLOSED AREA:
GROSS USEABLE AREA:
OCCUPANT LOAD:

8,001 S.F. (INCLUDES DRIVE-THRU CANOPY)
4,720 S.F.
4,359 S.F.
47 (1 OCC. / 100 ENCLOSED GSF)

MEANS OF EGRESS

OCCUPANT LOAD:	47
MAX. TRAVEL DISTANCE:	200'
MIN. NUMBER OF EXITS:	2
MIN. EXIT SEPARATION:	48'-6.5" REQUIRED - 49'-1" PROVIDED
MIN. EGRESS CORRIDOR WIDTH:	44" CLEAR
MIN. EGRESS DOOR WIDTH:	32" CLEAR - 34" PROVIDED
MAX. DEAD END CORRIDOR:	20'

FIRE SEPARATION:

NOT REQUIRED

EMERGENCY ILLUMINATION:

REQUIRED - PROVIDED

FIRE ALARM:

REQUIRED - PROVIDED

FIRE PROTECTION SYSTEM:

NOT REQUIRED

PORTABLE FIRE EXTINGUISHERS (F.E.)

MAX. TRAVEL DISTANCE TO F.E.:	75'
MIN. NUMBER OF F.E.:	1 REQUIRED / 11,250 S.F. 3 PROVIDED (LOCATED NEAR EGRESS DOORS)

PLUMBING FIXTURES





WATER CLOSETS:	2 REQUIRED - 3 PROVIDED
LAVATORIES:	2 REQUIRED - 3 PROVIDED
DRINKING FOUNTAINS:	1 REQUIRED - 2 PROVIDED
SERVICE SINKS:	1 REQUIRED - 1 PROVIDED



ROBERT S. TAYLOR, SR., ARCHITECT
FLORIDA REGISTRATION AR-0007526
2504 NW 71st Place, Gainesville, FL 32652
Phone 352-371-1417

CONSTRUCTION OF NORTH FLORIDA, LLC.
GAINESVILLE, FL 352-371-1417
ADDITIONAL OFFICES IN:
ST. PETERSBURG / ORLANDO / JACKSONVILLE
800-741-3188

 SCHÄRER	OBJ. NO.	13.821A
	DRAWN	rt
	DATE	5.02.2013
	SCALE	3/16"=1'-0"
	SHT.	A.001 (N EX ELW.)

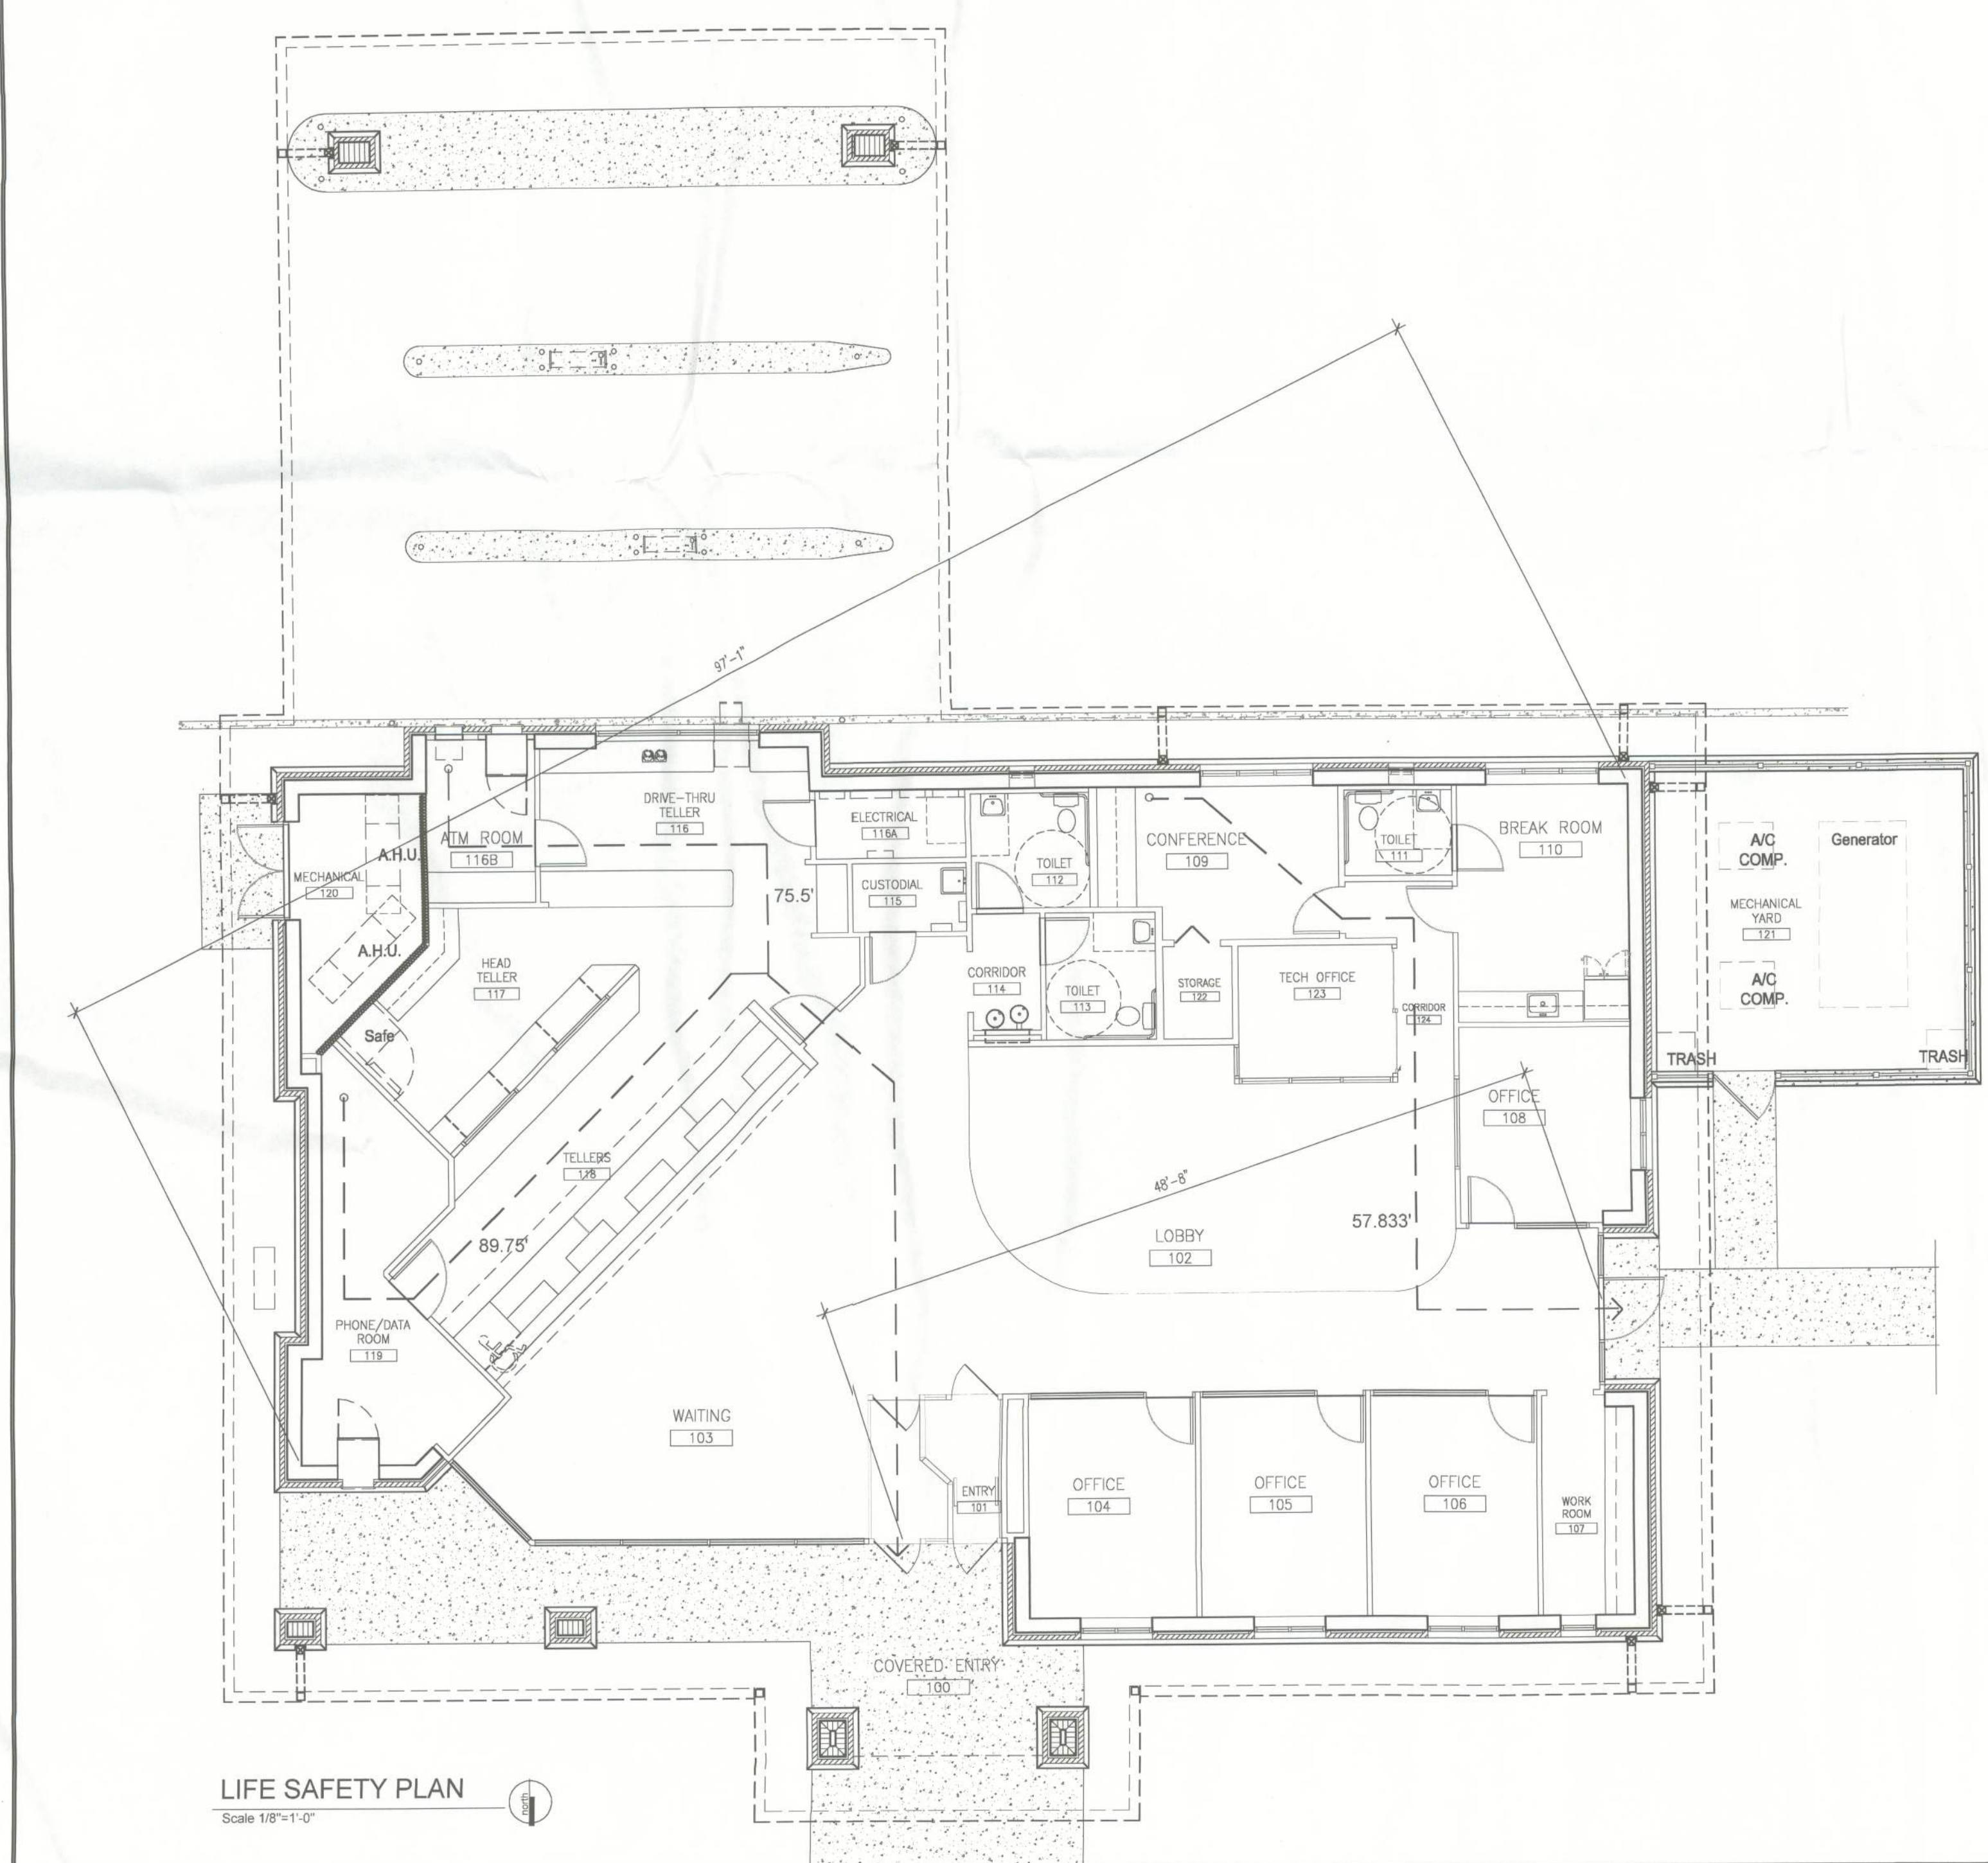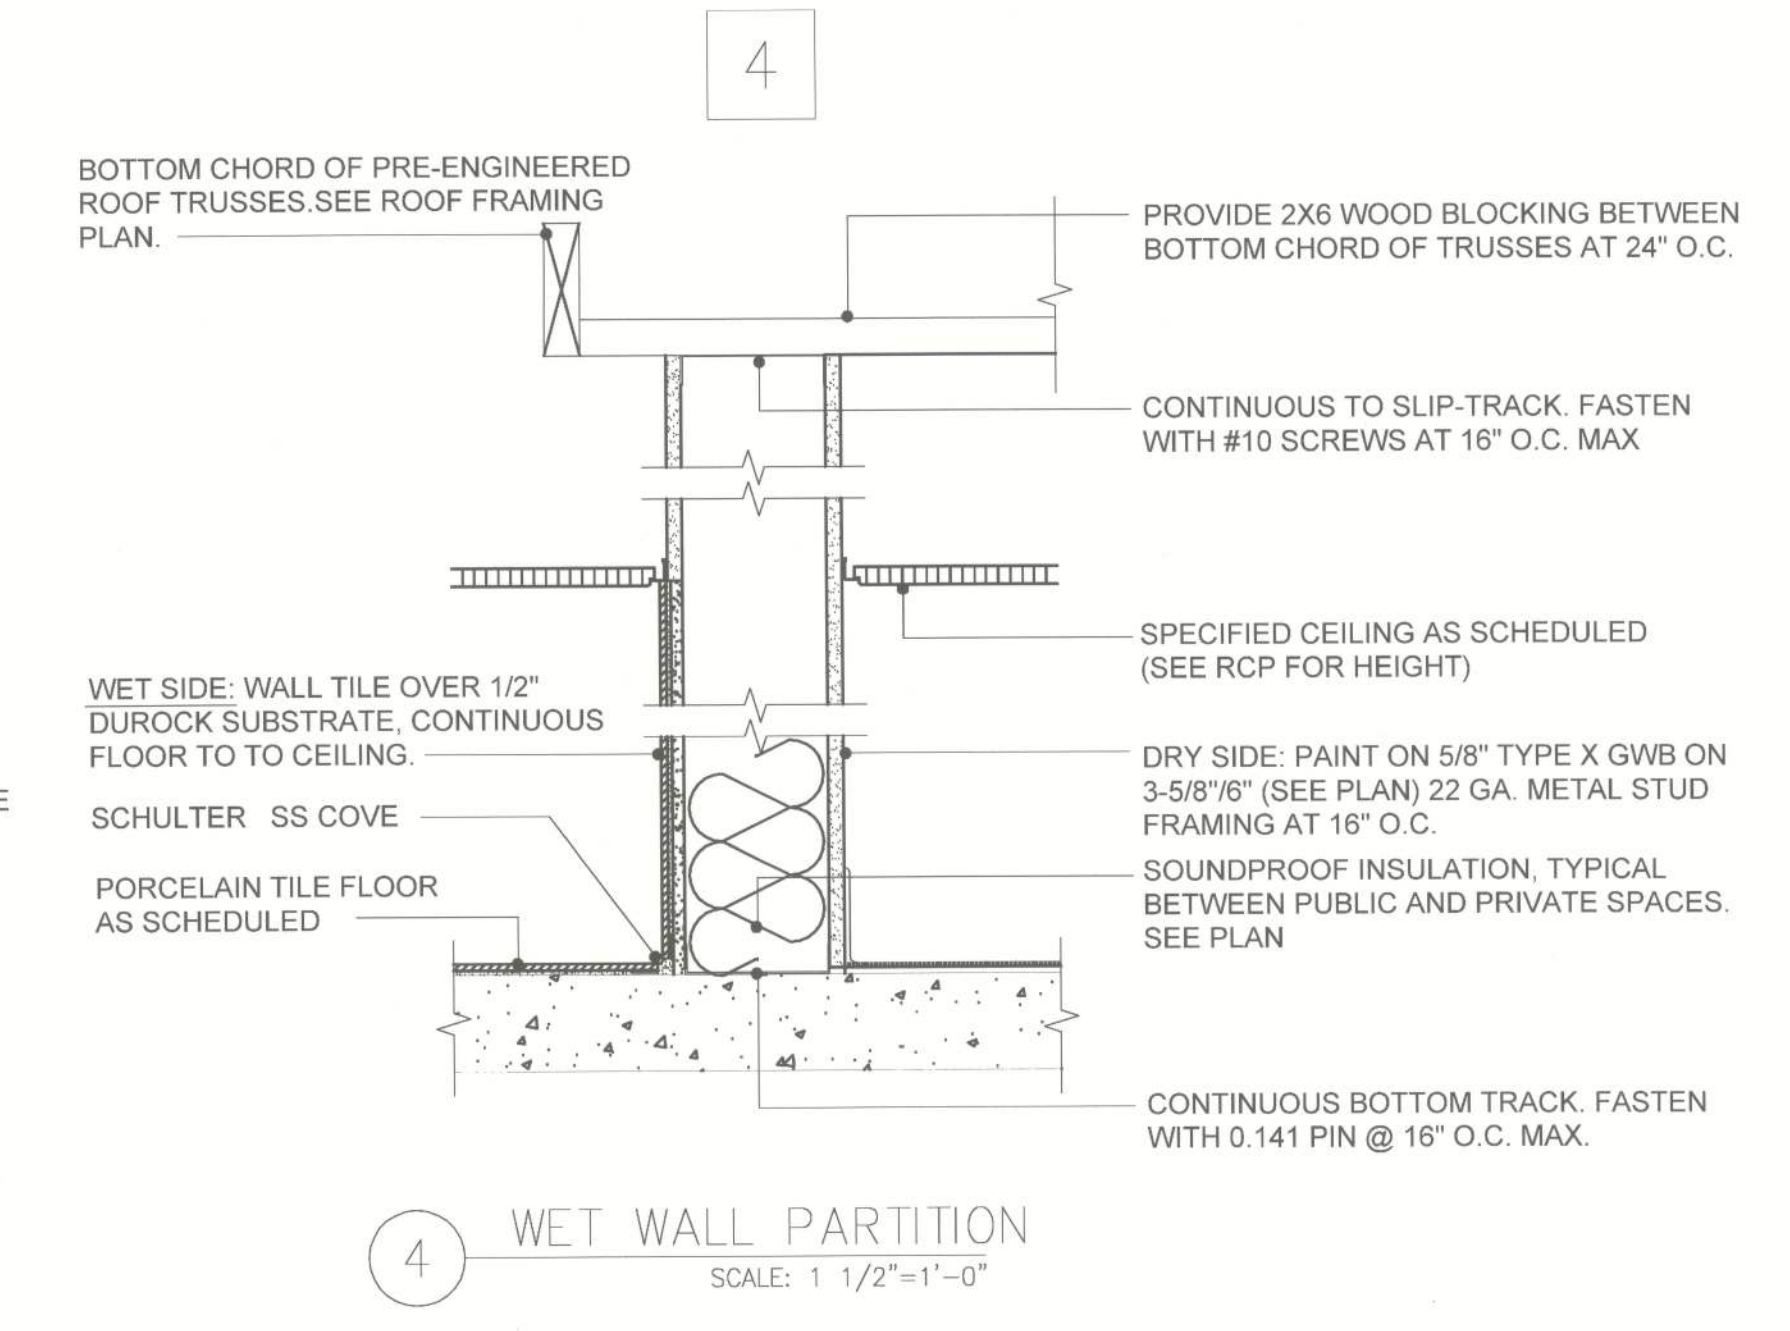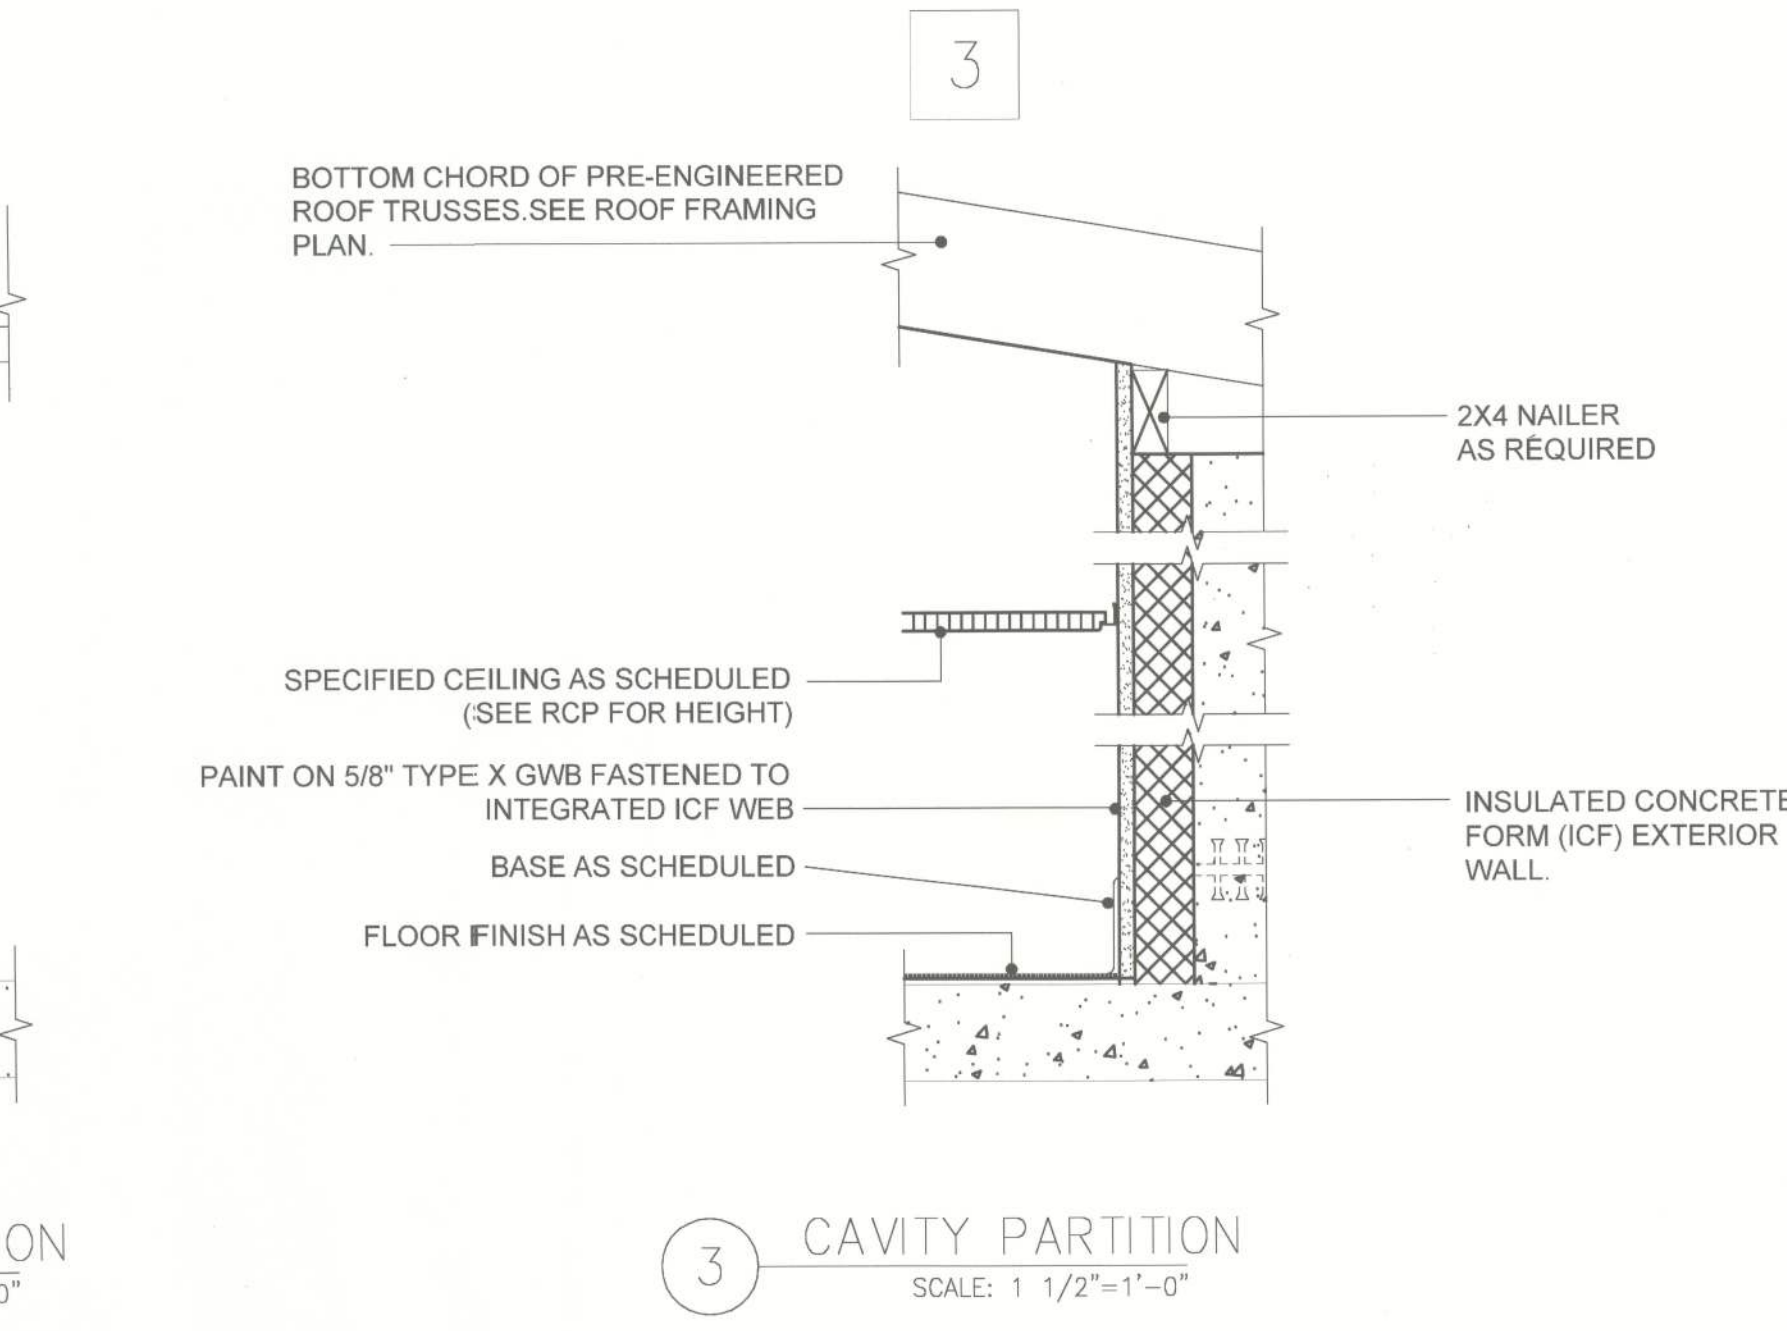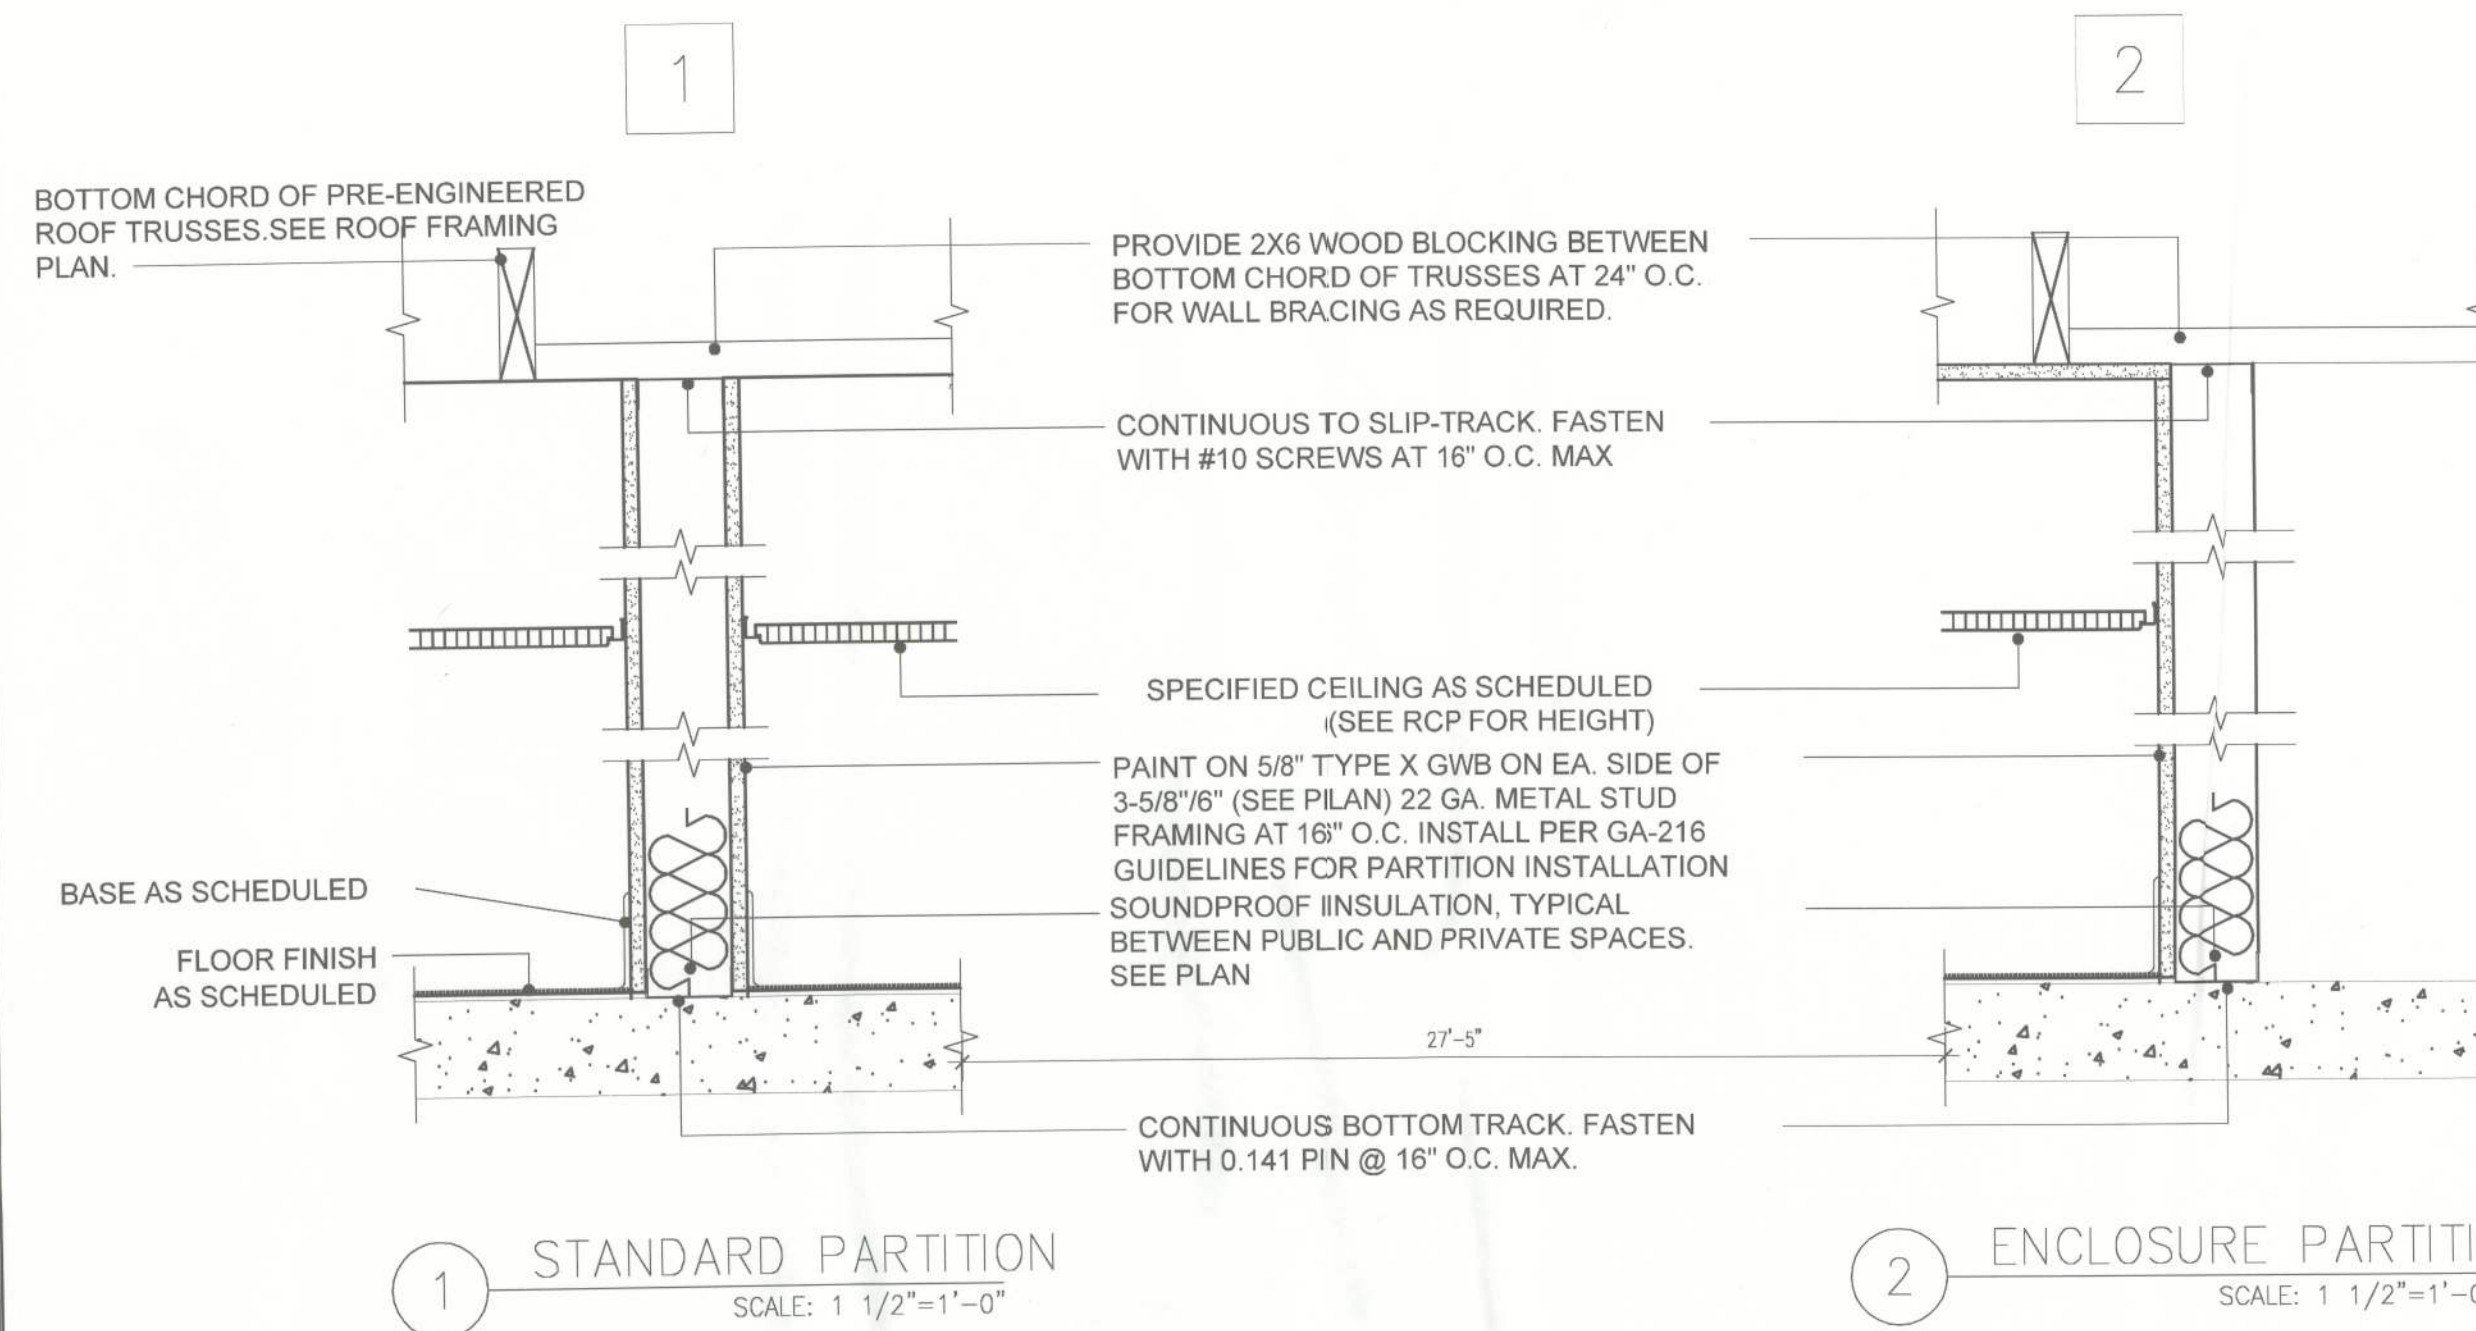

LIFESAFETY LEGEND

- SMOKE RATED WALL
- ONE (1) HOUR RATED ASSEMBLY
- TWO (2) HOUR RATED ASSEMBLY
- EXIT PATH
- FEC FIRE EXTINGUISHER CABINET
- ILLUMINATED EXIT SIGN

NOTES:

- ALL PENETRATIONS THROUGH RATED ASSEMBLIES SHALL BE IN ACCORDANCE WITH APPROVED UL RATED DETAIL FOR PENETRATION TYPE.
- ALL NEW FIRE EXTINGUISHERS SHALL BE APPROVED FOR INSTALLATION BY THE AUTHORITY HAVING JURISDICTION.

APPLICABLE CODES AND STANDARDS

CODE RESOURCES

PROJECT HAS BEEN DESIGNED IN ACCORDANCE WITH 2010 F.B.C. SECTION 1603.1.4 FOR DESIGN PRESSURES GENERATED BY A DESIGN WIND VELOCITY OF 130 MPH.

FLORIDA BUILDING CODE, 2010 - BUILDING (with amendments)
 FLORIDA BUILDING CODE, 2010 - MECHANICAL (with amendments)
 FLORIDA BUILDING CODE, 2010 - PLUMBING (with amendments)
 FLORIDA BUILDING CODE, 2010 - FUEL GAS (with amendments)
 FLORIDA ACCESSIBILITY CODE FOR BUILDING CONSTRUCTION (CHAPTER 11, FBC-2010) (with amendments)
 LIFE SAFETY CODE, NFPA 101, Latest Edition
 NATIONAL FIRE ALARM CODE, NFPA 72, Latest Edition
 FLORIDA FIRE PREVENTION CODE, Latest Edition
 NATIONAL ELECTRICAL CODE, Latest Edition
 STANDARD FOR THE INSTALLATION OF AIR CONDITIONING AND VENTILATING SYSTEMS, NFPA 90A, Latest Edition
 SMACNA, FIRE, SMOKE AND RADIATION DAMPER INSTALLATION GUIDE FOR HVAC SYSTEMS, Latest Edition

BUILDING INFORMATION

BUILDING INFORMATION	
DESCRIPTION:	BRANCH BANK WITH ATTACHED (3) LANE DRIVE-THRU
EXISTING HEIGHT & FLOORS:	22'-8" TALL TO ROOF RIDGE, ONE (1) STORY
CONSTRUCTION TYPE:	TYPE III B
OCCUPANCY CLASS:	BUSINESS (B), NON-SEPARATED
SPRINKLERED:	NO
MAX. BUILDING AREA:	19,000 S.F.
MAX. BUILDING HEIGHT:	4 STORIES (55')
BUILDING AREA (S.F.)	
GROSS UNDER-ROOF AREA:	8,001 S.F. (INCLUDES DRIVE-THRU CANOPY)
GROSS ENCLOSED AREA:	4,720 S.F.
GROSS USEABLE AREA:	4,359 S.F.
OCCUPANT LOAD:	47 (1 OCC. / 100 ENCLOSED GSF)
MEANS OF EGRESS	
OCCUPANT LOAD:	47
MAX. TRAVEL DISTANCE:	200'
MIN. NUMBER OF EXITS:	2
MIN. EXIT SEPARATION:	48'-6" REQUIRED - 48'-8" PROVIDED
MIN. EGRESS CORRIDOR WIDTH:	44" CLEAR
MIN. EGRESS DOOR WIDTH:	32" CLEAR - 34" PROVIDED
MAX. DEAD END CORRIDOR:	20'
FIRE SEPARATION:	NOT REQUIRED
EMERGENCY ILLUMINATION:	REQUIRED - PROVIDED
FIRE ALARM:	REQUIRED - PROVIDED
FIRE PROTECTION SYSTEM:	NOT REQUIRED
PORTABLE FIRE EXTINGUISHERS (F.E.)	
MAX. TRAVEL DISTANCE TO F.E.:	75'
MIN. NUMBER OF F.E.:	1 REQUIRED / 11,250 S.F. 3 PROVIDED (LOCATED NEAR EGRESS DOORS)
PLUMBING FIXTURES	
WATER CLOSETS:	2 REQUIRED - 3 PROVIDED
LAVATORIES:	2 REQUIRED - 3 PROVIDED
DRINKING FOUNTAINS:	1 REQUIRED - 2 PROVIDED
SERVICE SINKS:	1 REQUIRED - 1 PROVIDED

SCHERER

CONSTRUCTION OF NORTH FLORIDA, LLC.
 GAINESVILLE, FL 352-371-1417

ADDITIONAL OFFICES IN:
 ST. PETERSBURG / ORLANDO / JACKSONVILLE
 800-741-3188

CAMPUS USA

1678 W. US Highway 90


LAKE CITY, Florida

JOB NO. 13-521A


DATE: 5.14.2013

SCALE: VARIES

SHEET: LS 1.11 (Life Safety Plan)


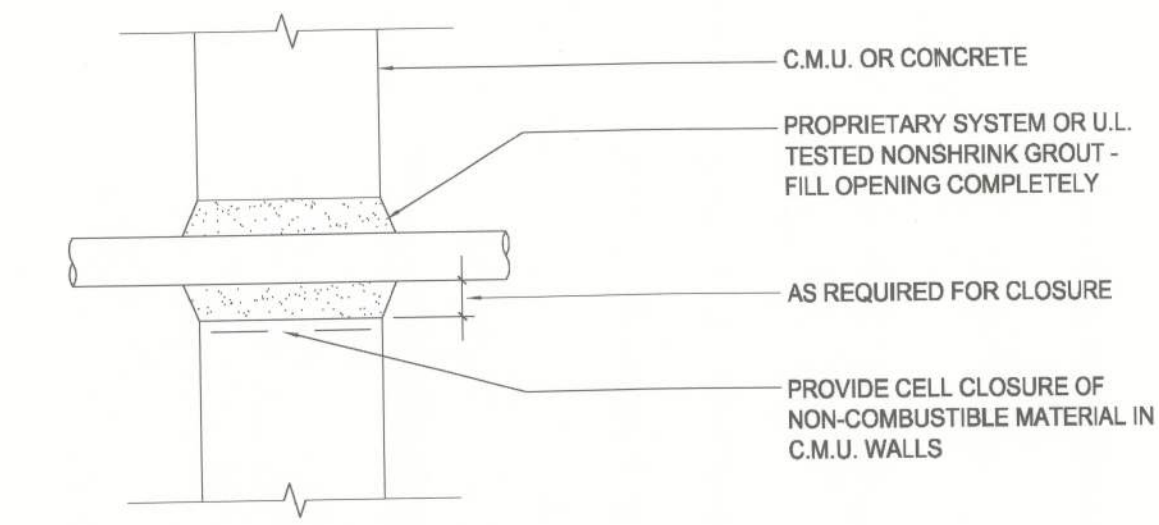


CONCRETE MASONRY UNITS OR SOLID CONCRETE WALLS

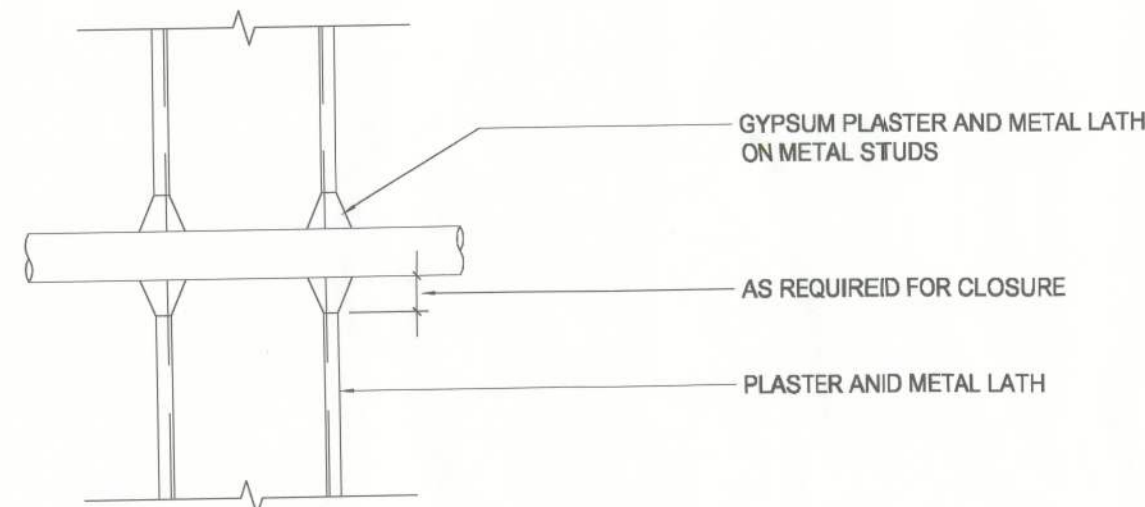


GYPSUM PLASTER, METAL LATH AND METAL STUD PARTITIONS


1 WALL PENETRATIONS SCALE: 1 1/2"=1'-0"

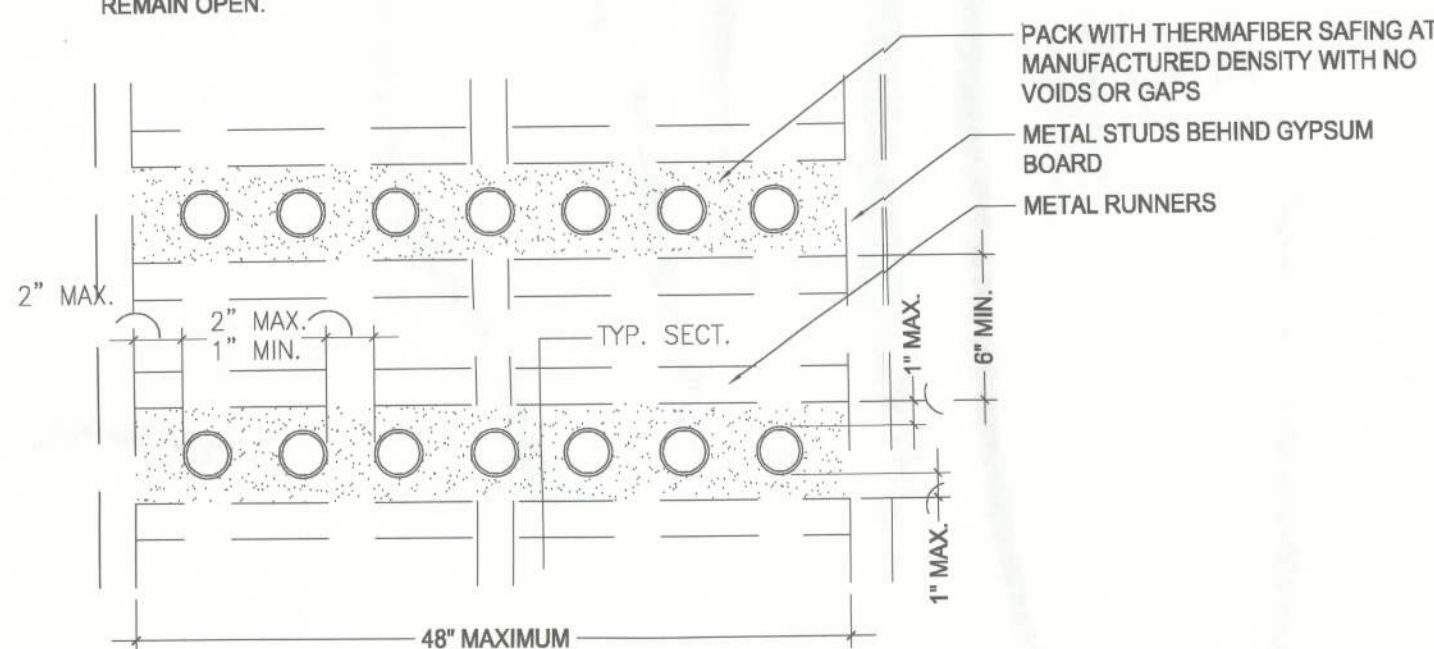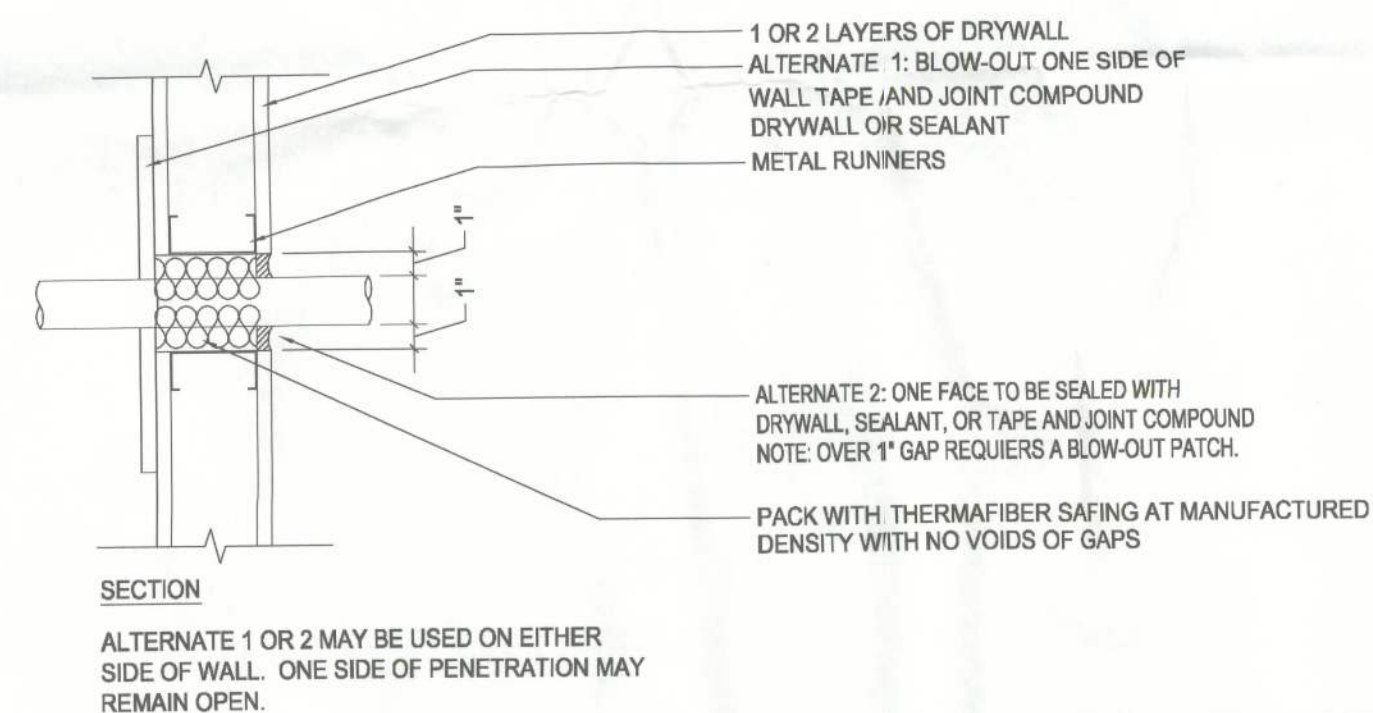

2 MULTIPLE CONDUIT/PIPE PENETRATIONS SCALE: 1 1/2"=1'-0"

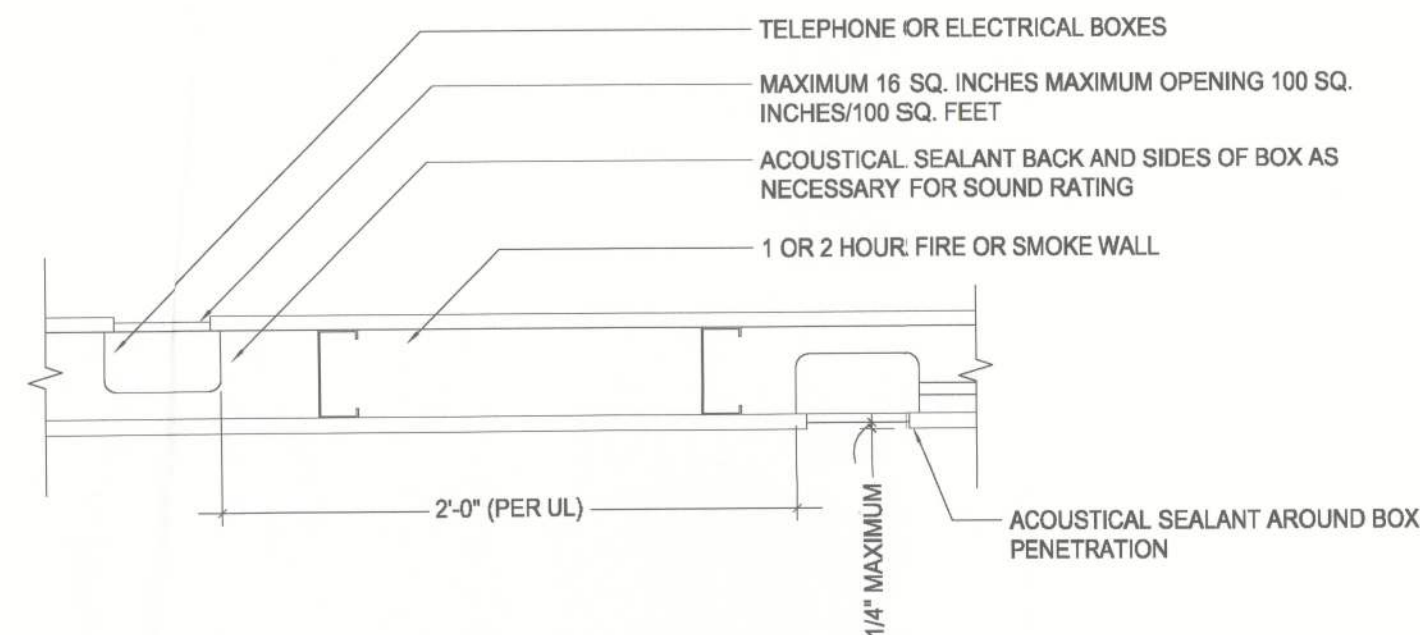

ADJACENT ELECTRICAL BOXES

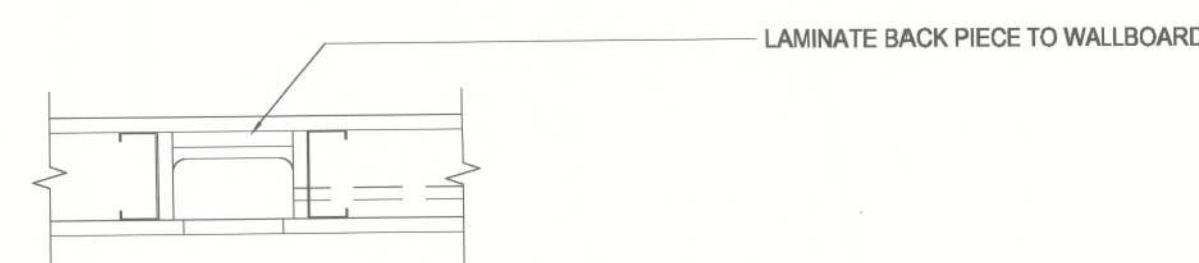

SHALLOW FIVE SIDED BOX

REQUIRED WHERE BOX EXCEEDS 16 SQ. INCHES OR AGGREGATE OF BOXES EXCEEDS 100 SQ. INCHES/100 SQ. FEET OF WALL AREA

ELECTRICAL JUNCTION BOXES


WHEN A METALLIC JUNCTION BOX FOR ELECTRICAL RECEPTACLES OR SWITCHES IS CONTAINED WITHIN A RATED WALL OF GYPSUM DRYWALL CONSTRUCTION AND AN OPENING IS PROVIDED FOR THE BOX IN THE SURFACE OF THAT WALL, THE AREA OF THE OPENING MAY NOT EXCEED 16 SQUARE INCHES, UNLESS THE JUNCTION BOX IS ENCLOSED BY A "FIVE SIDED BOX" (SEE APPROVED DETAILS).

THE AGGREGATE AREA OF ALL SUCH JUNCTION BOXES IN A RATED WALL NOT ENCLOSED BY "FIVE SIDED BOXES" DESCRIBED ABOVE SHALL NOT EXCEED 100 SQUARE INCHES IN 100 SQUARE FEET OF WALL AREA AS MEASURED FROM FLOOR TO STRUCTURAL DECK OR RATED MEMBRANE.

JUNCTION BOXES WITH OPENINGS ON OPPOSITE FACES OF RATED WALLS SHALL HAVE A HORIZONTAL SEPARATION OF 24 INCHES AS A MINIMUM, REGARDLESS OF BOX SIZE, UNLESS ENCLOSED BY "FIVE SIDED BOXES."


LOCATIONS OF STUDS DO NOT HAVE ANY BEARING ON THE ABOVE REQUIREMENTS, NOR DOES THE USE OF MINERAL WOOL FIRE SAFING ALTER THESE REQUIREMENTS.

3 JUNCTION BOX STUD WALL DETAIL SCALE: 1 1/2"=1'-0"

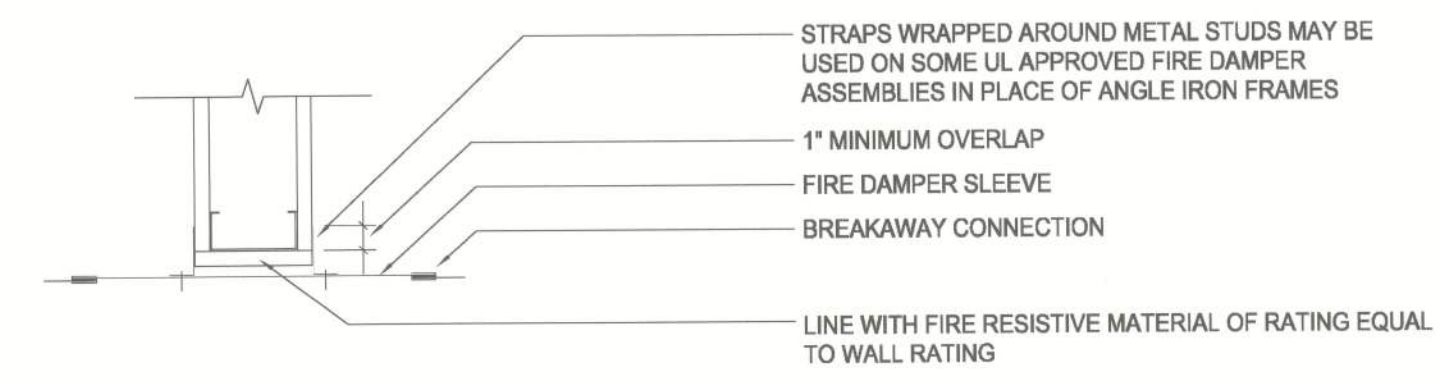

METAL STUD

4 DAMPER SLEEVE INSTALLATION SCALE: 1 1/2"=1'-0"

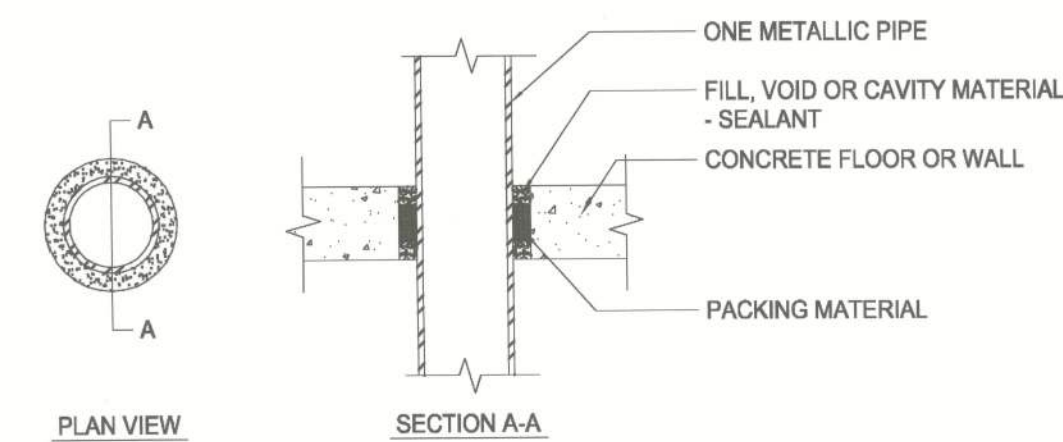

5 SANITARY PIPE PENETRATION SCALE: 1 1/2"=1'-0"

UL SYSTEM NO. CAJ1135

COPYRIGHT (C) 2002 by Scherer Construction & Engineering, Inc. All rights reserved. No part of these drawings or specifications may be reproduced or distributed in any form or by any means, or stored in a database or retrieval system, without the prior written permission of Scherer Construction & Engineering, Inc. for the sole purpose of examination or reproduction for use in a project. Any other use, including reproduction, without the prior written permission of Scherer Construction & Engineering, Inc. is prohibited. The drawings and specifications are the property of Scherer Construction & Engineering, Inc. and shall not be used, shown, or reproduced for the purpose of preparing specifications or any other function relating to another construction project, without the prior written permission of Scherer Construction & Engineering, Inc.


CAMPUS USA
1678 W. US Highway 90
LAKE CITY, Florida

NO.	DATE	REVISION


CONSTRUCTION OF NORTH FLORIDA, LLC.
GAINESVILLE, FL 352-371-1417
ADDITIONAL OFFICES IN:
ST. PETERSBURG / ORLANDO / JACKSONVILLE
800-741-3188

JOB NO.	13-621A
DRAWN	rt
DATE	5.14.2013
SCALE	1 1/2" = 1'-0"
SHT.	LS 2.20
	(Per Details)

ROBERT S. TAYLOR, SR., ARCHITECT
FLORIDA REGISTRATION AR-0007526
2504 NW 71st Place, Gainesville, FL 32652
Phone 352-371-1417

 

LARGE OPENINGS REQUIRE A BLOW OUT PATCH OR WALL REPAIR.

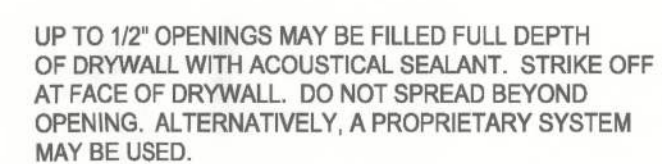

UP TO 1/4" OPENINGS MAY BE FILLED WITH JOINT COMPOUND.


UP TO 1/8" OPENINGS DO NOT REQUIRE ANY TREATMENT.

LARGER THAN 1/2" OPENINGS REQUIRE A BLOW-OUT PATCH. SOME LOCAL JURISDICTIONS DO NOT ALLOW THE BLOW-OUT PATCH.


30 MINUTE, 1 HOUR AND 2 HOUR RATED
WALLS (FIRE, FIRE AND SMOKE)

④ BLOW-OUT PATCH - SMALL HOLES

SCALE: 1 1/2"=1'-0"

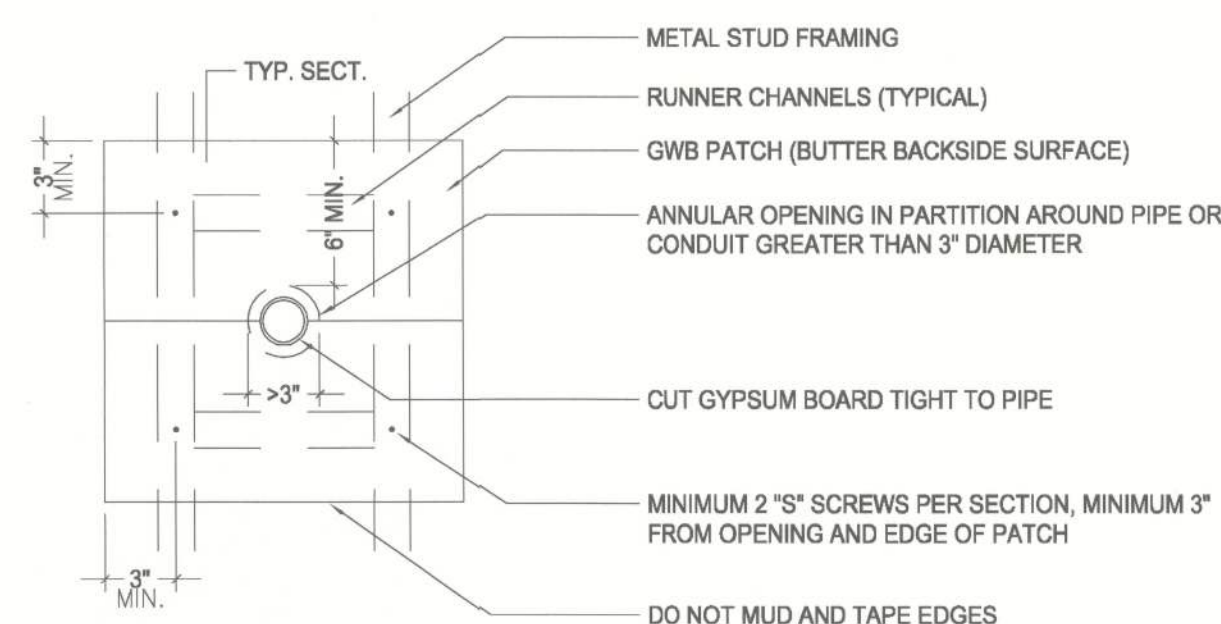

HOLES OVER 3" DIAMETER

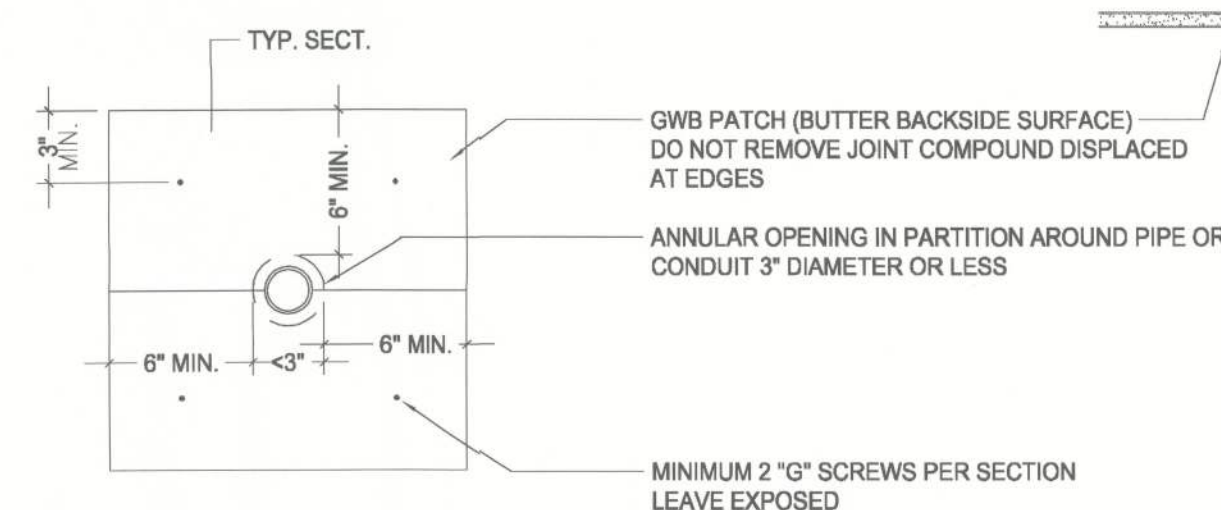

HOLES UP TO 3" DIAMETER

BLOW-OUT PATCH


ONLY 1 LAYER ON EACH SIDE OF WALL REQUIRED FOR
1 OR 2 HOUR WALLS.
BLOW-OUT PATCH IS NOT ACCEPTABLE ON WALLS RATED
AT 3 OR 4 HOURS.

NOTES:

1. BUTTER ENTIRE BACK SIDE OF PATCH WITH JOINT COMPOUND.
2. LEAVE ALL SCREWS EXPOSED.


② BLOW-OUT PATCH - LARGE HOLES

SCALE: 1 1/2"=1'-0"

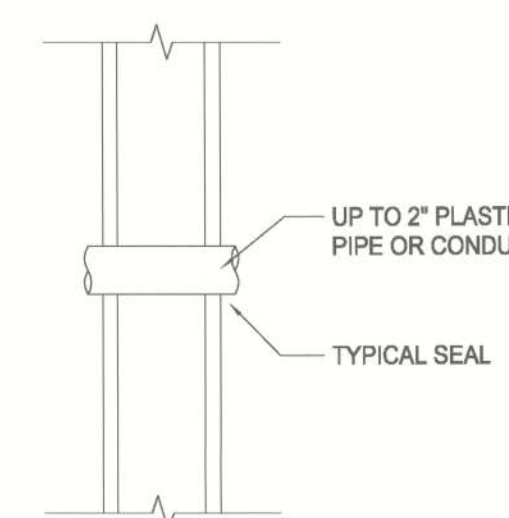

UNSLEEVED

FOR PIPES AND CONDUIT NOT SUBJECT
TO MOVEMENT OR CONDENSATION

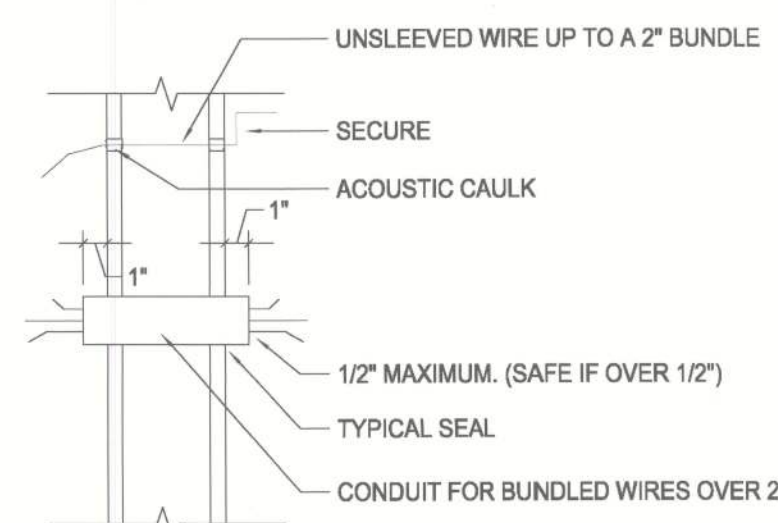

WIRE PENETRATIONS


SLEEVES SHALL BE SECURED IN THE WALL
TO PREVENT MOVEMENT

TYPICAL SEAL AS FOLLOWS:

<1/2"	=	ACOUSTIC CAULK OR DRYWALL JOINT COMPOUND (NO TAPE)
>1/2"	=	BLOW-OUT PATCH OR PROPRIETARY SYSTEM

7 FIRE OR SMOKE WALL PENETRATIONS

SCALE: 1 1/2"=1'-0"

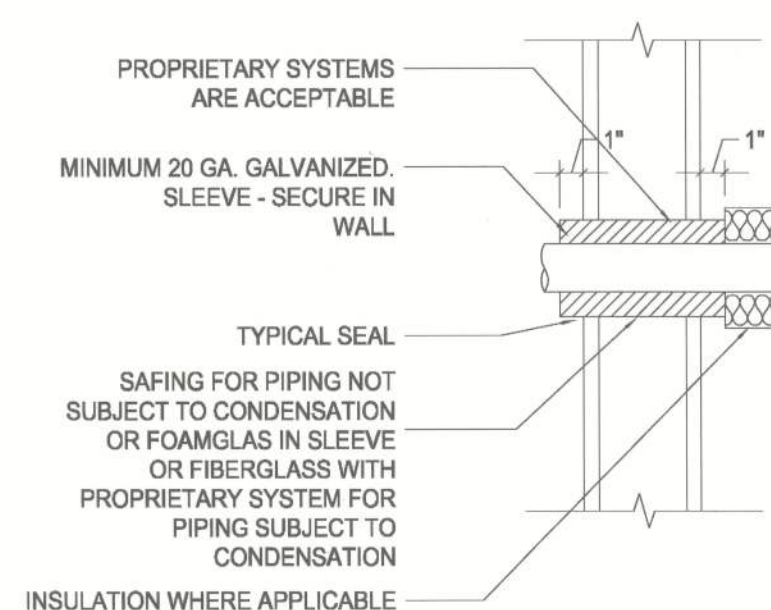

PROPRIETARY SYSTEMS
ARE ACCEPTABLE

MINIMUM 20 GA. GALVANIZED.
SLEEVE - SECURE IN
WALL

TYPICAL SEAL
SAFING FOR PIPING NOT
SUBJECT TO CONDENSATION
OR FOAMGLAS IN SLEEVE
OR FIBERGLASS WITH
PROPRIETARY SYSTEM FOR
PIPING SUBJECT TO
CONDENSATION

SLEEVED

FOR PIPES AND CONDUIT SUBJECT TO VIBRATION,
EXPANSION, CONTRACTION, AND/OR CONDENSATION

CAMPUS USA
1678 W. US Highway 90
LAKE CITY, Florida

[illegible]


CONSTRUCTION OF NORTH FLORIDA, LLC.
GAINESVILLE, FL 352-371-1417

ADDITIONAL OFFICES IN:
ST. PETERSBURG / ORLANDO / JACKSONVILLE
800-741-3188


SCHERER

OB NO.	13-621A
DRAWN	rt
DATE	5.14.2013
SCALE	1 1/2" = 1'-0"
SHT.	LS 2.21 (Pent.Details)

ROBERT S. TAYLOR, SR., ARCHITECT
FLORIDA REGISTRATION AR-0007526
2504 NW 71st Place, Gainesville, FL 32652
Phone 352-371-1417

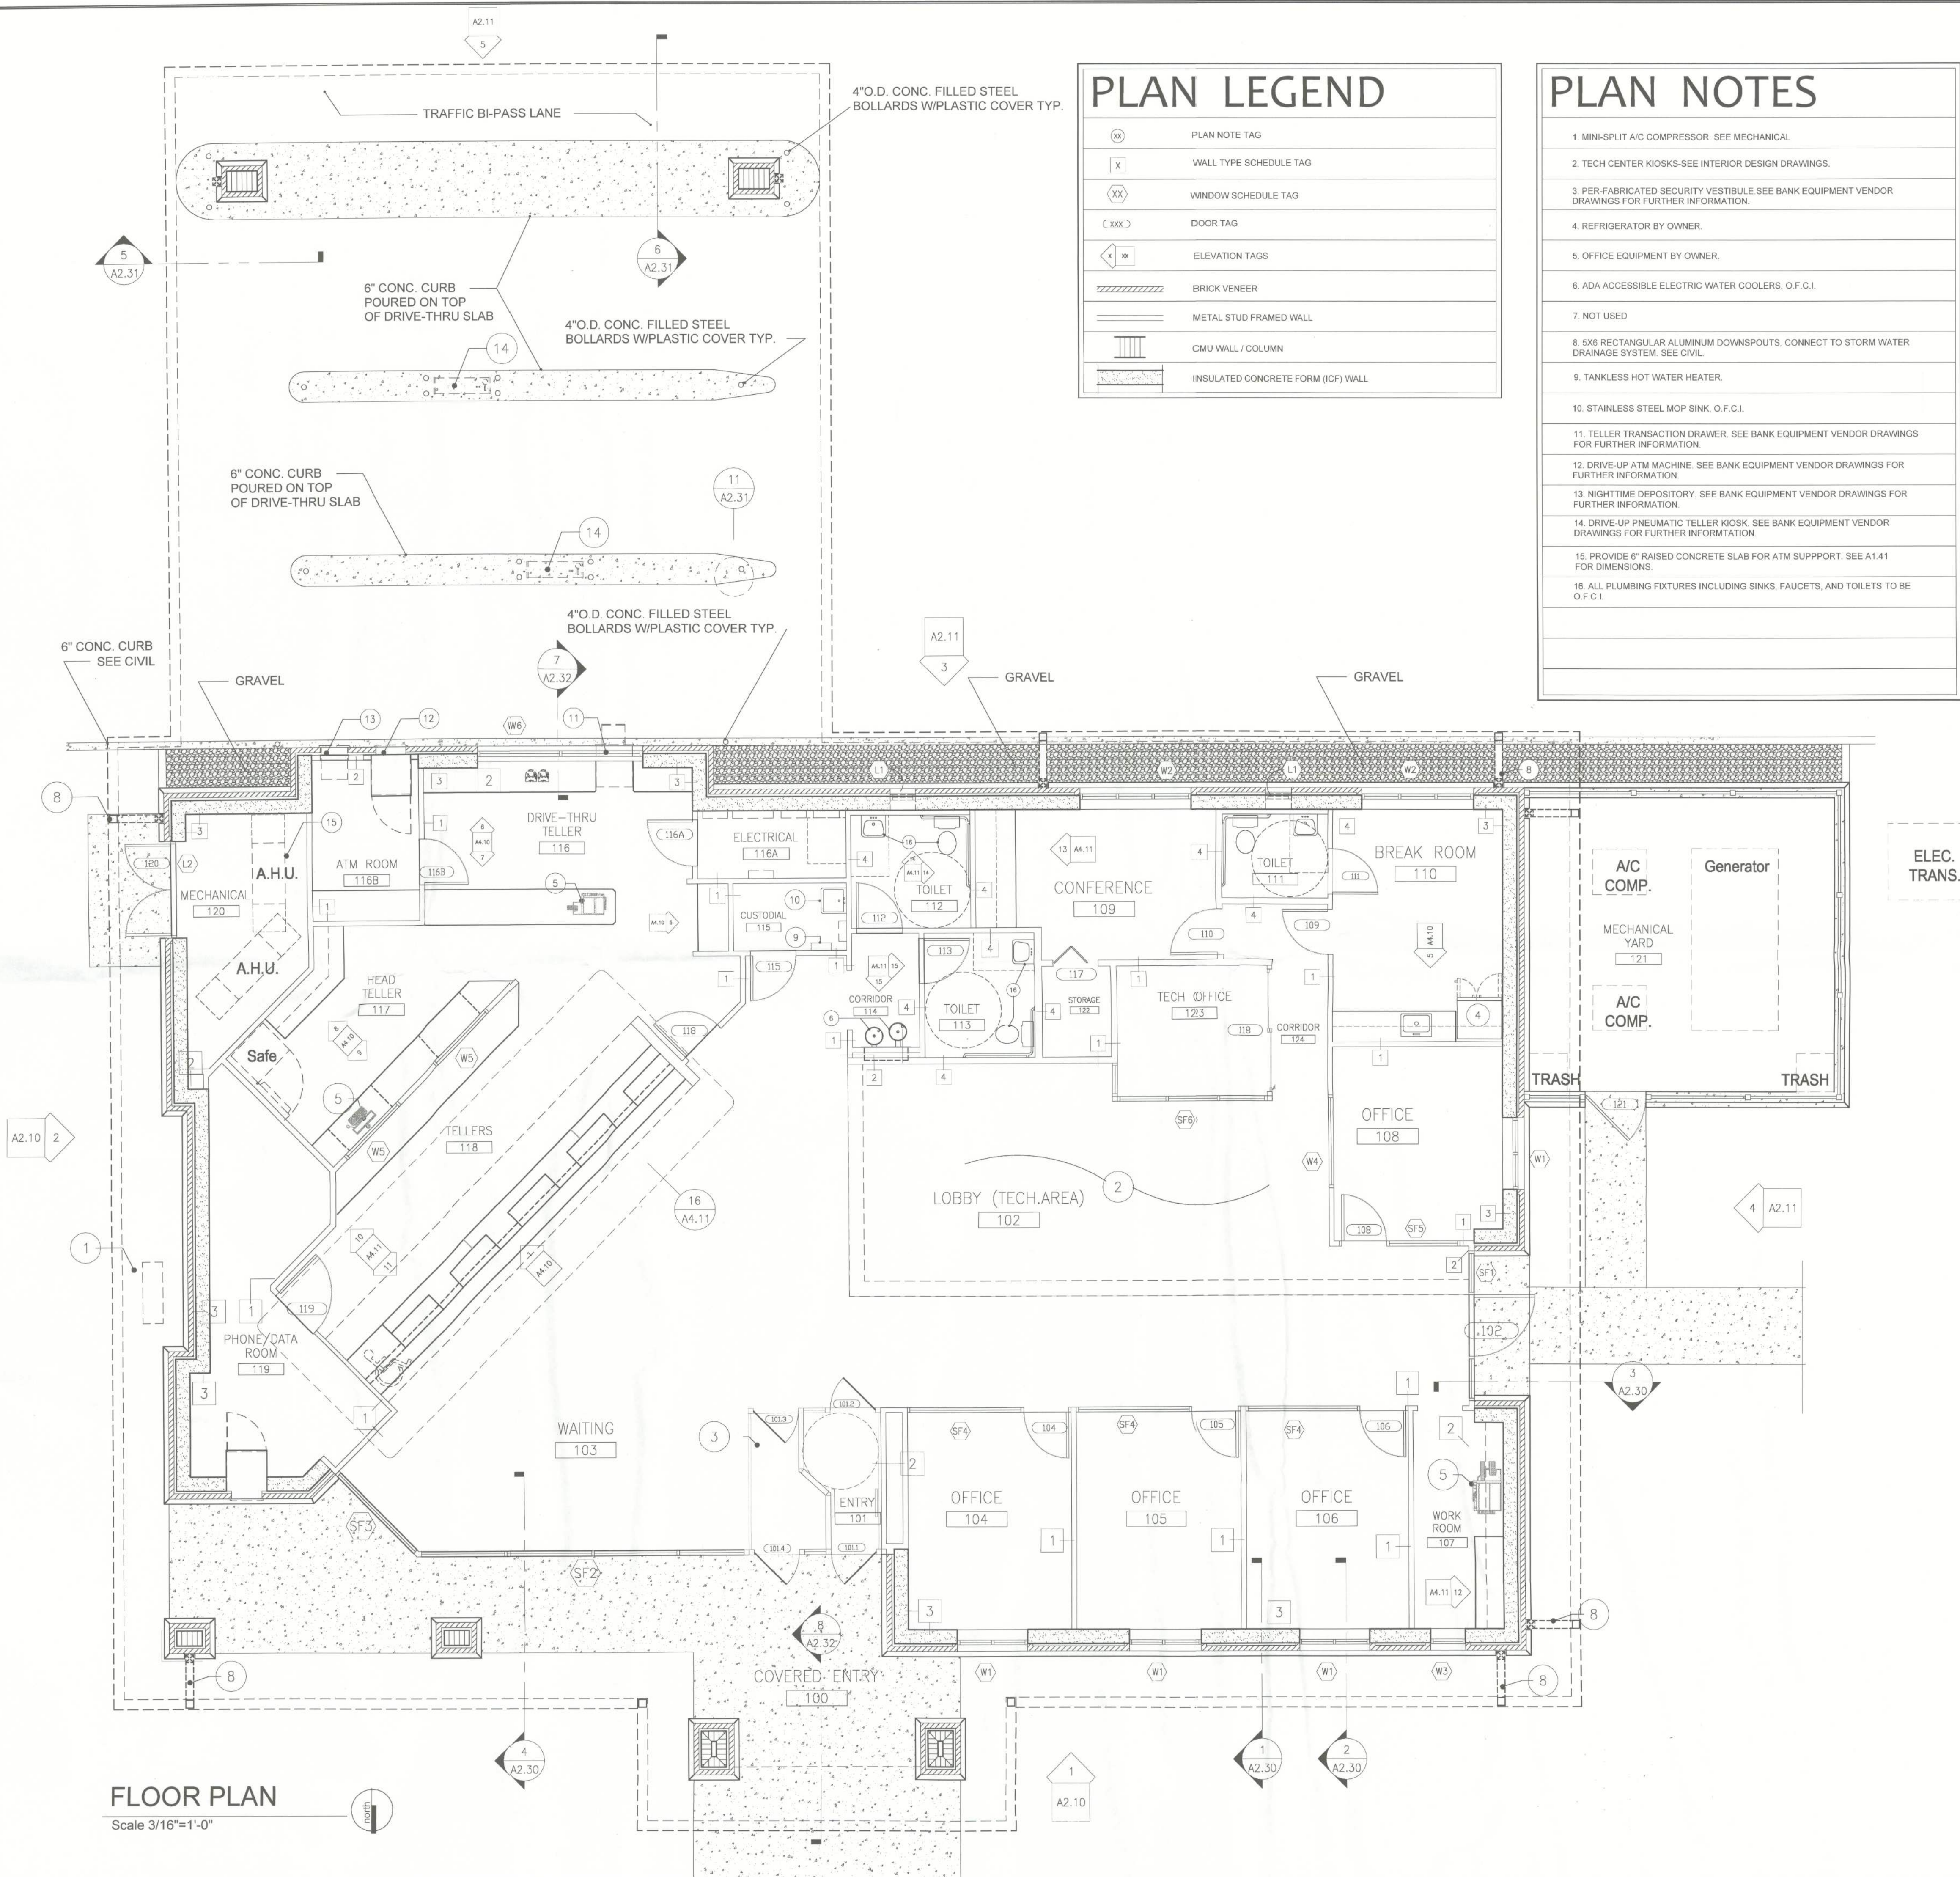


Copyright (c) 2002 by Scherer Construction & Engineering, Inc. All rights reserved. This drawing is the property of Scherer Construction & Engineering, Inc. and is not to be reproduced or distributed in any form or by any means, or stored in a database or retrieval system without the prior written consent of Scherer Construction & Engineering, Inc. The drawings are prepared for the use of the client and are not to be used for any other purpose without the prior written consent of Scherer Construction & Engineering, Inc. The drawings are prepared for the use of the client and are not to be used for any other purpose without the prior written consent of Scherer Construction & Engineering, Inc.

CAMPUS USA
1678 W. US Highway 90
LAKE CITY, Florida


NO.	DATE	REVISION

SCHERER CONSTRUCTION OF NORTH FLORIDA, LLC.
GAINESVILLE, FL 352-371-1417
ADDITIONAL OFFICES IN:
ST. PETERSBURG / ORLANDO / JACKSONVILLE
800-741-3188

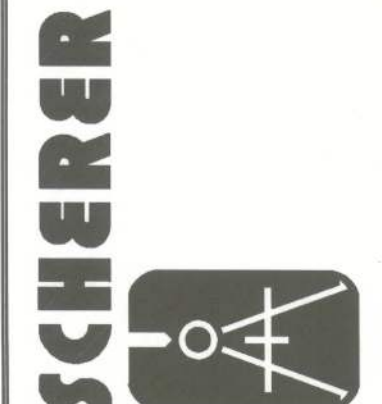


ROBERT S. TAYLOR, SR., ARCHITECT
FLORIDA REGISTRATION AR-0007526
2504 NW 71st Place, Gainesville, FL 32652
Phone 352-371-1417

JOB NO.	13-021A
DRAWN	rt
DATE	5/14/2013
SCALE	3/16"=1'-0"
SHT.	A 1.11 (Floor Plan)

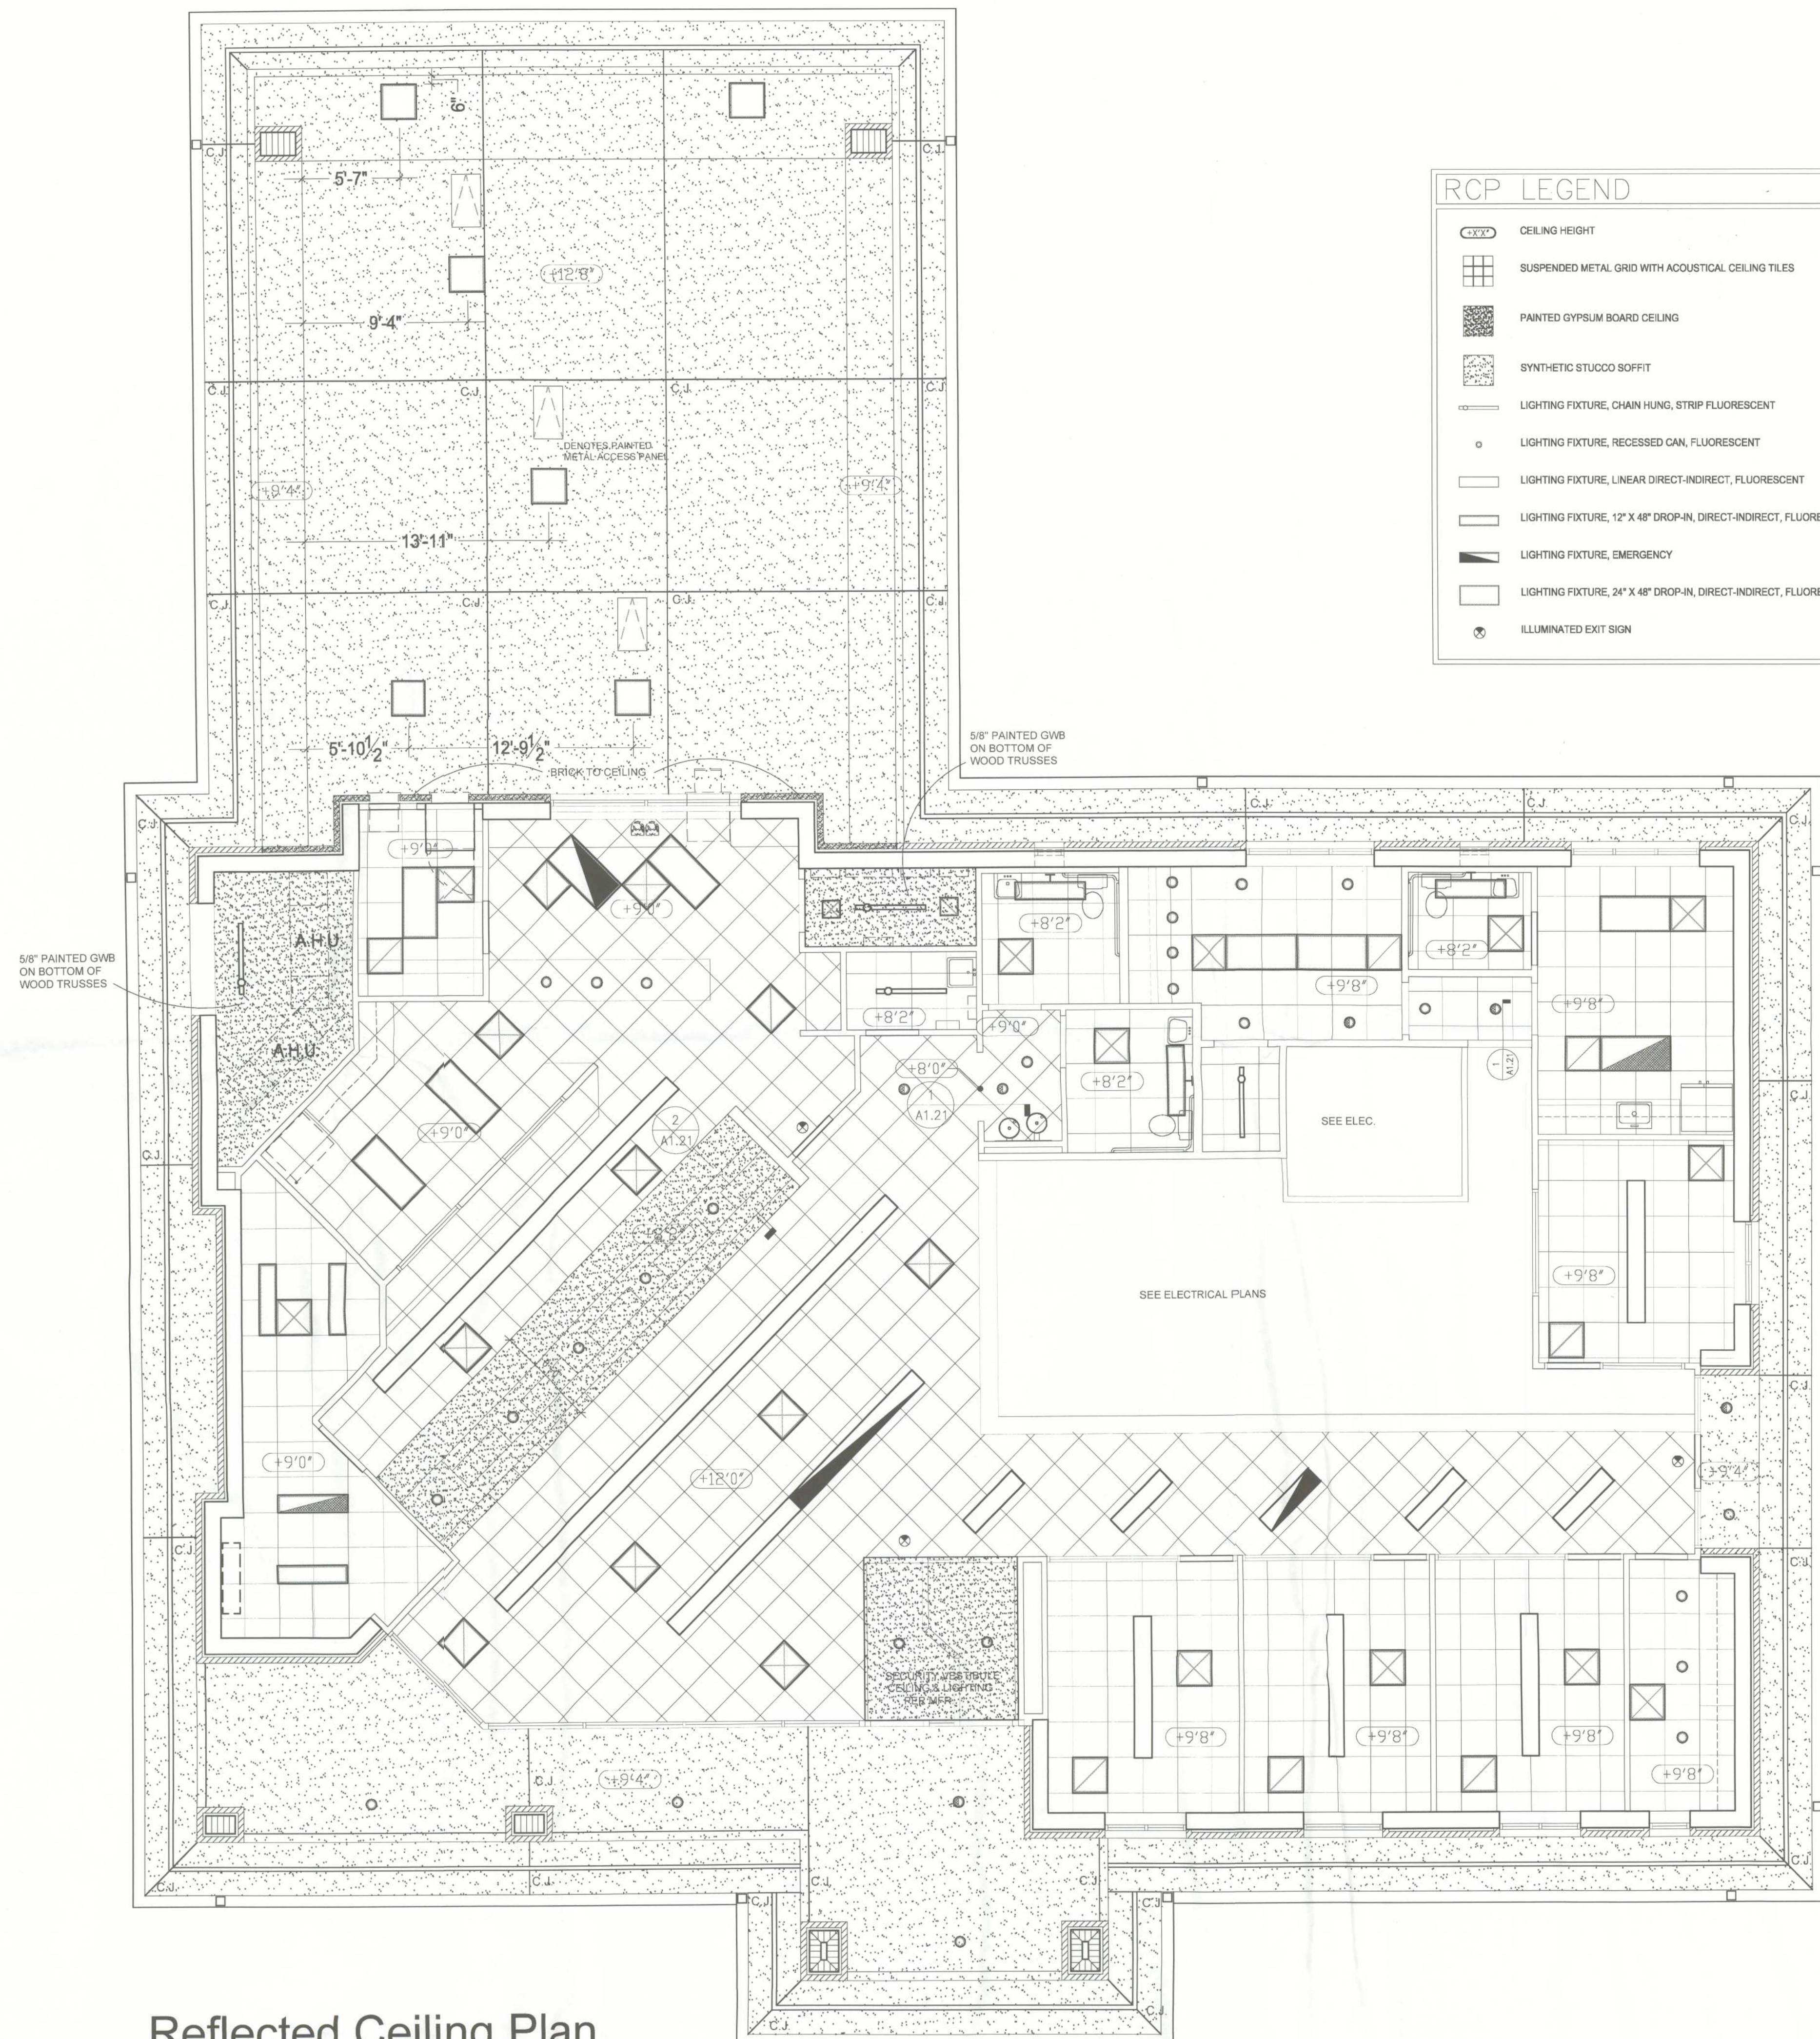


RCP LEGEND

- CEILING HEIGHT
- SUSPENDED METAL GRID WITH ACOUSTICAL CEILING TILES
- PAINTED GYPSUM BOARD CEILING
- SYNTHETIC STUCCO SOFFIT
- LIGHTING FIXTURE, CHAIN HUNG, STRIP FLUORESCENT
- LIGHTING FIXTURE, RECESSED CAN, FLUORESCENT
- LIGHTING FIXTURE, LINEAR DIRECT-INDIRECT, FLUORESCENT
- LIGHTING FIXTURE, 12" X 48" DROP-IN, DIRECT-INDIRECT, FLUORESCENT
- LIGHTING FIXTURE, EMERGENCY
- LIGHTING FIXTURE, 24" X 48" DROP-IN, DIRECT-INDIRECT, FLUORESCENT
- ILLUMINATED EXIT SIGN

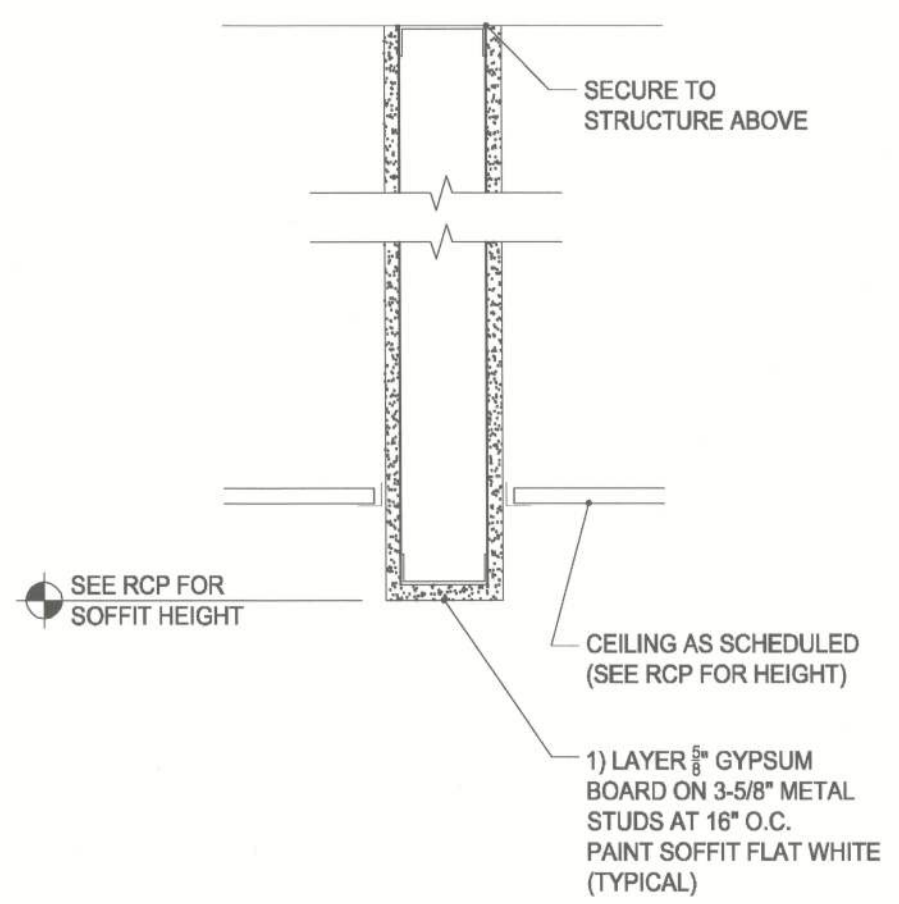

1 TYP. SOFFIT DETAIL
SCALE: 1 1/2"=1'-0"

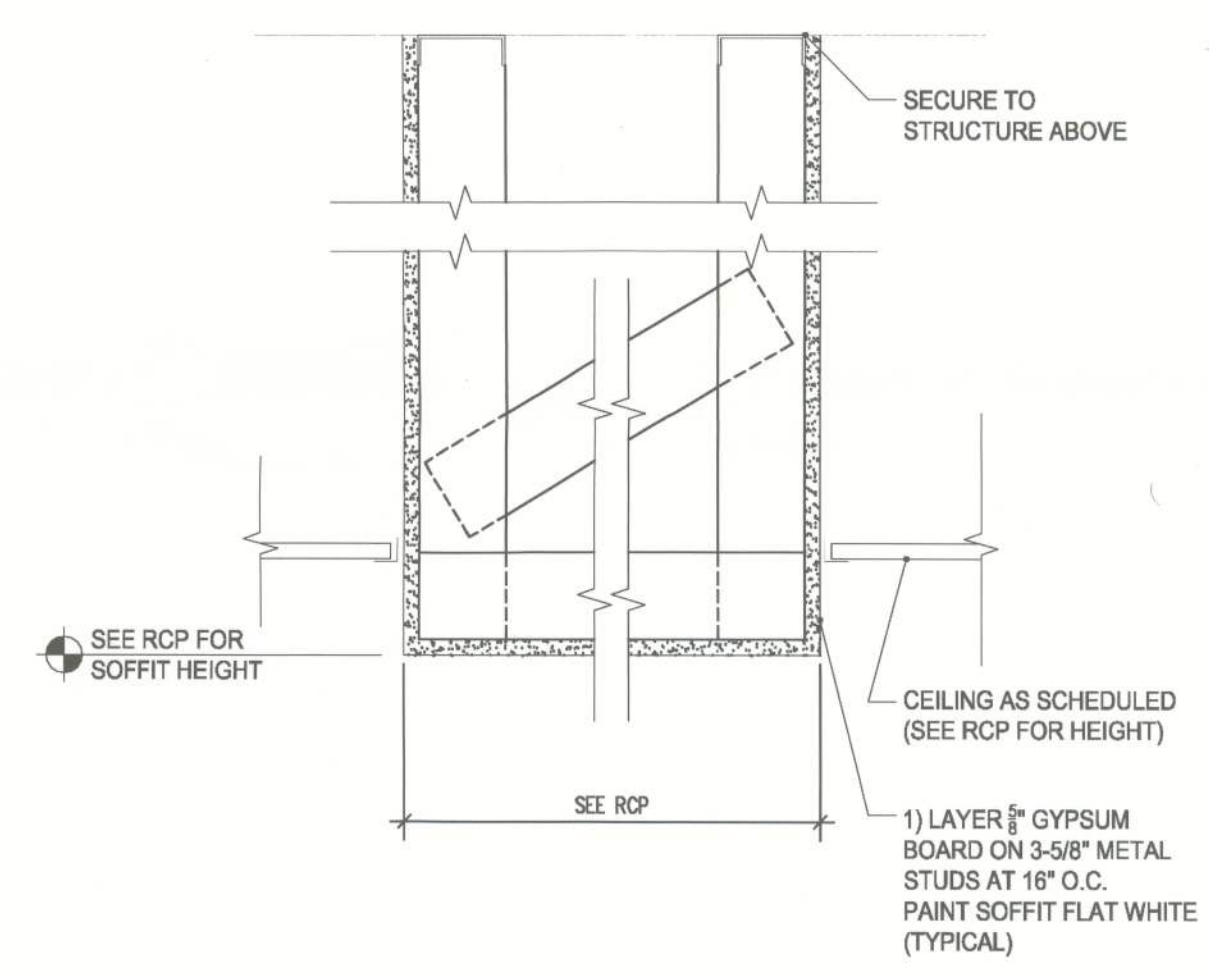

2 TYP. SOFFIT DETAIL
SCALE: 1 1/2"=1'-0"

Reflected Ceiling Plan
Scale 3/16"=1'-0"

ROBERT S. TAYLOR, SR., ARCHITECT
FLORIDA REGISTRATION AR-0007526
2504 NW 71st Place, Gainesville, FL 32652
Phone 352-371-1417

SCHERER

CONSTRUCTION OF NORTH FLORIDA, LLC.
GAINESVILLE, FL 352-371-1417

ADDITIONAL OFFICES IN:
ST. PETERSBURG / ORLANDO / JACKSONVILLE
800-741-3188

CAMPUS USA

1678 W. US Highway 90
LAKE CITY, Florida

NO.	DATE	REVISION

13-521A

DRAWN **rt**

DATE 5/02/2013

SCALE 3/16"=1'-0"

SHEET A 1.21 (RCP)

ROOM NO.	ROOM NAME	FLOOR	BASE	WALLS				CEILING	REMARKS
				NORTH	EAST	SOUTH	WEST		
100	COVERED ENTRY	-	-	-	-	-	-	-	SEE ARCHITECTURAL SPECS FOR EXTERIOR FINISHES
101	ENTRY (SECURITY VESTIBULE)	T-1	-	-	-	-	-	-	
102	LOBBY	T-1 / T-2	TB-1	PT-1 / PT-2	PT-1	PT-1	PT-1	ACT-1	SEE BANK EQUIPMENT VENDOR DOCUMENTS
103	WAITING	T-1 / T-2	TB-1	PT-1	PT-1	PT-1	PT-1	ACT-1	
104	OFFICE	CPT-1	RB-1	PT-1	PT-1	PT-2	PT-1	ACT-1	-
105	OFFICE	CPT-1	RB-1	PT-1	PT-1	PT-2	PT-1	ACT-1	-
106	OFFICE	CPT-1	RB-1	PT-1	PT-1	PT-2	PT-1	ACT-1	-
107	WORK ROOM	T-1 / T-2	TB-1	PT-1	PT-1	PT-2	PT-1	ACT-1	-
108	OFFICE	CPT-1	RB-1	PT-1	PT-2	PT-1	PT-1	ACT-1	-
109	CONFERENCE ROOM	CPT-1	RB-1	PT-2	PT-1	PT-1	PT-1 / PT-2	ACT-1	-
110	BREAK ROOM	T-1 / T-2	TB-1	PT-2	PT-1	PT-1	PT-1 (EPXY)	ACT-1	EPOXY LATEX ABOVE SINK
111	TOILET	VCT-1	SEE REMARK	T-2	T-2	T-2	T-2	ACT-1	T-2 TO CEILING, SCHLUTER SS COVE STRIP AT FLOOR
112	TOILET	T-1	SEE REMARK	T-2	T-2	T-2	T-2	ACT-1	T-2 TO CEILING, SCHLUTER SS COVE STRIP AT FLOOR
113	TOILET	T-1	SEE REMARK	T-2	T-2	T-2	T-2	ACT-1	T-2 TO CEILING, SCHLUTER SS COVE STRIP AT FLOOR
114	CORRIDOR	T-1 / T-2	TB-1	PT-2	PT-2	PT-2	PT-2	ACT-1	-
115	CUSTODIAL	VCT-1	RB-1	PT-1	PT-1 (EPXY)	PT-1	PT-1	ACT-1	-
116	DRIVE-THRU TELLER	CPT-1	RB-1	PT-2	PT-1	PT-1	PT-1	ACT-1	-
116A	ELECTRICAL	VCT-1	RB-1	PT-1	PT-1	PT-1	PT-1	ACT-1	-
116B	ATM ROOM	VCT-1	RB-1	PT-1	PT-1	PT-1	PT-1	ACT-1	-
117	HEAD TELLER	CPT-1	RB-1	PT-1	PT-1	PT-2 / WC-1	PT-1	ACT-1	-
118	TELLERS	CPT-1	RB-1	PT-2 / WC-1	PT-1	PT-1	PT-1	ACT-1	-
119	PHONE / DATA ROOM	VCT-2	RB-1	PT-1	PT-1	PT-1	PT-1	ACT-1	-
120	MECHANICAL ROOM	-	RB-1	PT-1	PT-1	PT-1	PT-1	PT-3 (EPXY)	SEALED CONCRETE FLOOR
121	MECHANICAL YARD	-	-	-	-	-	-	-	SEE ARCHITECTURAL SPECS FOR EXTERIOR FINISHES


	SCHEDULED CARPET WITH RUBBER BASE (CPT-1)
	SCHEDULED VCT WITH RUBBER BASE (VCT-1,2)
	SCHEDULED FLOOR TILE - SEE FINISH SCHEDULE FOR BASE (T-2)
	SCHEDULED SLIP-RESISTANT FLOOR TILE - SEE FINISH SCHEDULE FOR BASE (T-1)

SYMBOL	MANUFACTURER	DESCRIPTION & SIZE	REMARKS
CARPET:			
CPT-1	SHAW CONTRACT	STYLE: TEXT 5A123 / COLOR: BUTTERCUP 23103 / CLASSIC BACKING, 12" BROADLOOM, SOLUTION AND YARN DYED, 26 OZ. WT.	
RUBBER BASE:			
RB-1	JOHNSONITE	COLOR: 150 WETLANDS, 4" RUBBER STRAIGHT BASE	ROLL GOODS ONLY
PORCELAIN TILE:			
T-1	CROSSVILLE	EMPIRE SERIES, COLOR: PALAIS TAUPE VS81, UNPOLISHED, 14"x14" NOMINAL SIZE	USE W/ GR-1, 1/8" GROUT JOINT SEE FINISH PLAN FOR INSTALL
T-2	CROSSVILLE	EMPIRE SERIES, COLOR: PALAIS TAUPE VS81, POLISHED, 14"x14" NOMINAL SIZE	USE W/ GR-1, 1/8" GROUT JOINT SEE FINISH PLAN FOR INSTALL
TILE BASE:			
TB-1	CROSSVILLE	EMPIRE SERIES, COLOR: PALAIS TAUPE VS81, POLISHED BULLNOSE, 3"x14" NOMINAL SIZE	USE W/ GR-1, 1/8" GROUT JOINT
GROUT:			
GR-1	TEC	ACCU COLOR XT, COLOR: 915 LIGHT SMOKE	
VINYL COMPOSITION TILE:			
VCT-1	MANNINGTON	SOLID POINT SERIES, COLOR: SUEDE 319, 12"x12", 1/8" GAUGE	
VCT-2	ARMSTRONG	STATIC DISSIPATIVE TILE, COLOR: MARBLE BEIGE 51950, 12"x12", 1/8" GAUGE	
PLASTIC LAMINATE:			
PL-1	WILSONART	PATTERN: SHAKER CHERRY 7935-07, FINISH: TEXTURED GLOSS	WOOD GRAIN TO BE INSTALLED PARALLEL TO LONG SIDE OF SUBSTRATE, VERT. ON PANELS
PL-2	WILSONART	PATTERN: DESERT ZEPHYR 4841-60, FINISH: MATTE	
PL-3	WILSONART	PATTERN: VANILLA BEAN VS2002T, FINISH: TEXTURED	
ELEC. TRANS. SOLID TRANS.			
SS-1	SILESTONE	TROPICAL FOREST SERIES, COLOR: BAMBOO, FINISH: POLISHED, 3CM THICK	
PAINT:			
PT-1	SHERWIN WILLIAMS	NANTUCKET DUNE SW7527, LRV 53%, EGGSHELL FINISH	
PT-2	SHERWIN WILLIAMS	OUTERBANKS SW7534, LRV 39%, EGGSHELL FINISH	
PT-3	SHERWIN WILLIAMS	SNOWBOUND SW7004, LRV 83%, FLAT FINISH	
PT-4	SHERWIN WILLIAMS	OUTERBANKS SW7534, LRV 39%, SEMI-GLOSS FINISH	
PT-5	STOCOAT	LOTUSAN SERIES, COLOR: MATCH EF-1 PER EXTERIOR ELEVATION FINISH SCHEDULE	
WALLCOVERING:			
WC-1	MDC WALLCOVERING / LEN-TEX CONTRACT	PATTERN: KENSHO, COLOR: EARTH 2081-KO, 53"/54" TYPE II, 21 OZ. PLY	INSTALL: REVERSIBLE STRAIGHT ACROSS MATCH AT 52"
ACOUSTICAL CEILING TILE:			
ACT-1	ARMSTRONG	DUNE BEVELED TEGULAR, FINE TEXTURE, 2'X2'X5/8" WITH SUPRAFINE 9/16" EXPOSED T-GRID	INSTALL: REVERSIBLE STRAIGHT ACROSS MATCH AT 52"
WOOD STAIN:			
WD-1	TBD	STAIN TO MATCH ARCHITECT/DESIGNER FURNISHED SAMPLE	

1. THE INTENT OF THE FINISH SCHEDULE IS TO IDENTIFY FINISH LOCATIONS. IT IS THE RESPONSIBILITY OF THE CONTRACTOR TO NOTIFY THE ARCHITECT (IN WRITING) OF ANY DISCREPANCIES BETWEEN ANY AND ALL DRAWINGS AND CONTRACT DOCUMENTS.
2. CONTRACTOR SHALL SUBMIT TO THE ARCHITECT ACTUAL SAMPLES OF ALL MATERIALS AND COLORS SELECTED BY THE DESIGNER AND OWNER FOR VERIFICATION AND APPROVAL. SUBMITTALS MUST BE APPROVED BY ARCHITECT PRIOR TO CONTRACTOR ORDERING MATERIAL.
3. REFER TO FINISH PLANS AND INTERIOR ELEVATIONS FOR ADDITIONAL FLOOR AND WALL MATERIAL IDENTIFICATIONS.
4. UNLESS INDICATED OTHERWISE, ALL FLOOR MATERIAL CHANGES SHALL OCCUR AT THE CENTERLINE OF DOORWAYS.
5. INSTALLER TO PROVIDE CARPET SEAMING DIAGRAMS AND DIRECT PLANS TO OFFICE OF THE ARCHITECT FOR APPROVAL PRIOR TO ORDERING AND INSTALLATION.
6. PROVIDE AND INSTALL SCHLUTER TRANSITION STRIPS (STAINLESS STEEL) BETWEEN ALL CARPET AND TILE TRANSITIONS AS REQUIRED.
7. PROVIDE AND INSTALL ADA COMPLIANT RUBBER TRANSITION STRIP TO MATCH SPECIFIED BASE AT VCT FLOORING CHANGE TRANSITIONS.
8. GYPSUM BOARD SOFFITS AND FURR DOWNS SHALL RECEIVE SAME WALL TREATMENT AS ADJACENT WALLS UNLESS OTHERWISE NOTED ON FINISH PLANS AND INTERIOR ELEVATIONS. HORIZONTAL SOFFIT SURFACES SHALL RECEIVE FLAT PAINT (PT-3) AS SPECIFIED.
9. ALL WOOD DOORS TO BE STAINED WD-1.
10. ALL HOLLOW METAL DOOR FRAME FACES TO BE PAINTED PT-4 UNLESS OTHERWISE NOTED. ANODIZED ALUMINUM STOREFRONT SHALL NOT BE PAINTED.
11. ALL HVAC REGISTERS AND GRILLES, ELECTRICAL PANELS, ACCESS PANELS, ELECTRICAL OUTLET STRIPS AND FIRE EXTINGUISHER CABINETS SHALL BE FIELD PAINTED TO MATCH OR COORDINATE WITH ADJACENT WALL OR CEILING FINISH. THIS NOTE APPLIES TO OCCUPIED AREAS ONLY.
12. ALL AREAS IN FINISH SCHEDULE DESIGNATED AS "EPOXY" SHALL BE EPOXY LATEX TO MATCH PAINT COLOR NUMBERS AS INDICATED BY THE CODES ABOVE.
13. USE SANDED GROUT FOR FLOORS, USE UNSANDED GROUT FOR WALLS.
14. FINISH FOR ALL COVER PLATES TO BE IVORY.
15. PROVIDE SCHLUTER STAINLESS STEEL COVE TRANSITION BETWEEN FLOOR AND WALL TILE APPLICATIONS, TYPICAL IN BATHROOMS.

PROVISIONS OF CHAPTER 8 INTERIOR FINISHES SHALL GOVERN THE USE OF MATERIALS AS INTERIOR FINISHES BY LIMITING THE ALLOWABLE FLAME SPREAD AND SMOKE DEVELOPMENT BASED ON THE LOCATION AND OCCUPANCY.

REFER TO SPECIFICATION SECTION 01 81 13 FOR ALL SUSTAINABLE DESIGN REQUIREMENTS.

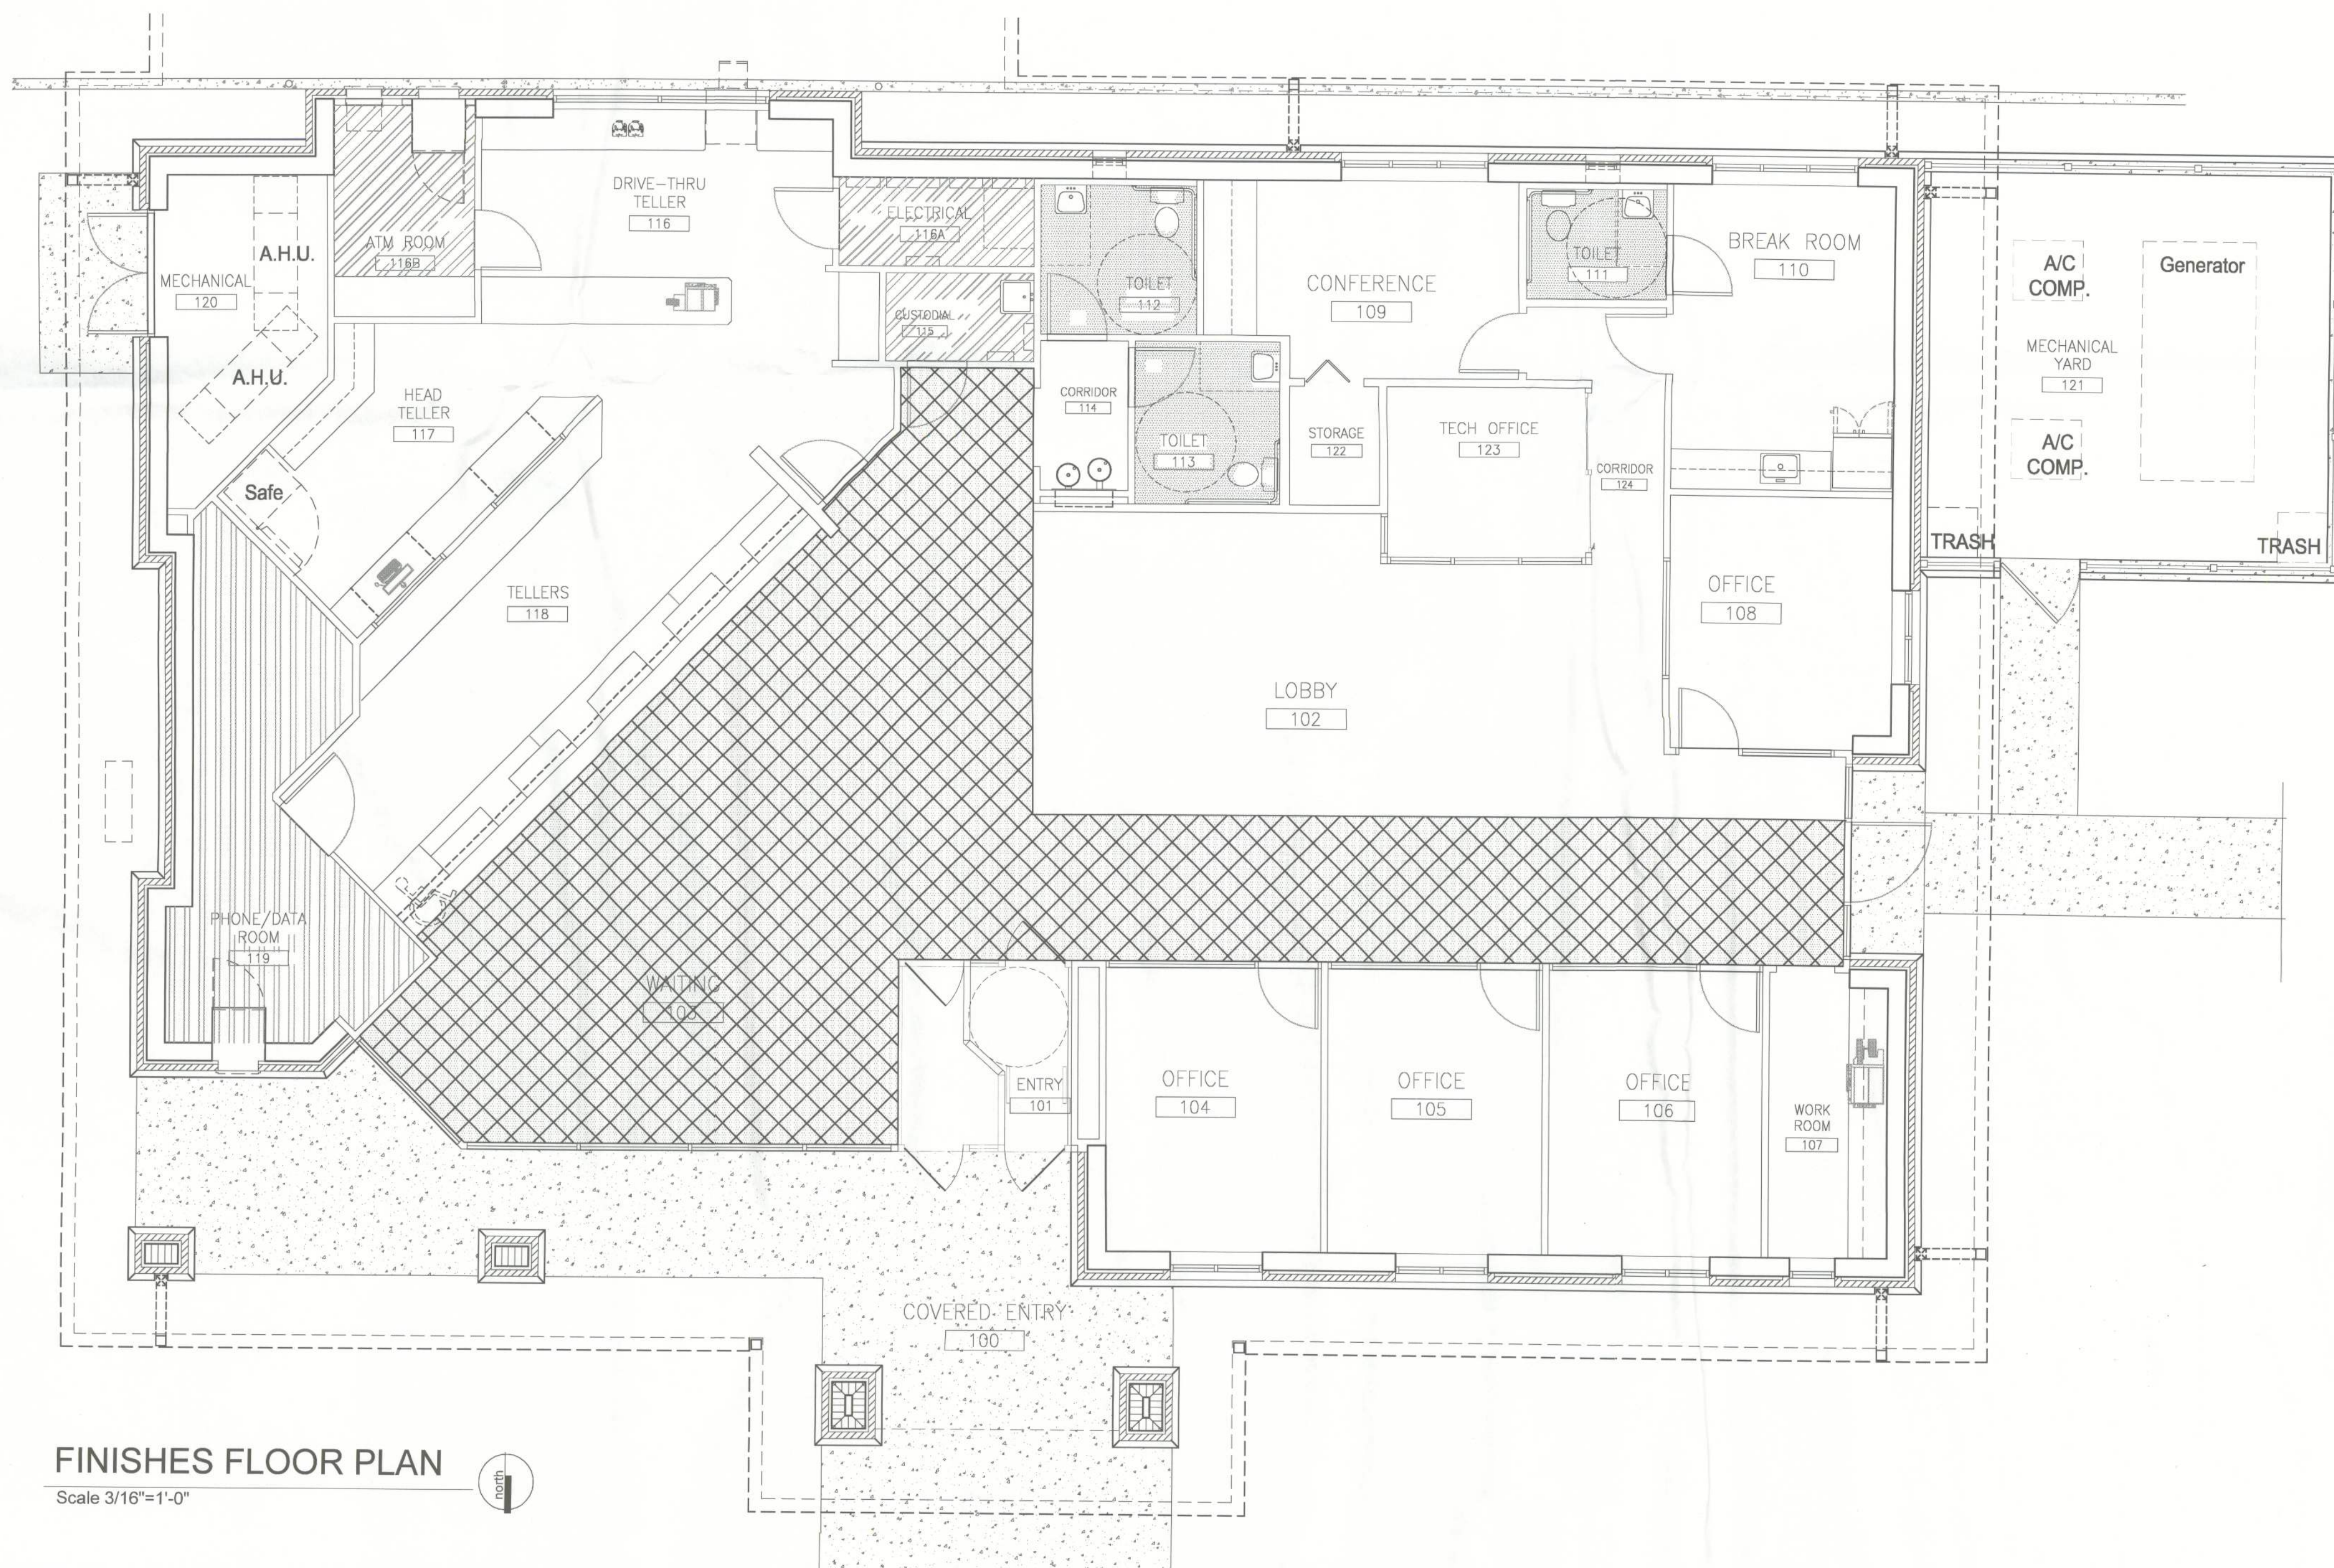

Scale 3/16"=1'-0"

COPYRIGHT (c) 2002 by Scherer Construction & Engineering, Inc. All rights reserved. Except as permitted under the Copyright Act of 1976, no part of these drawings or specifications may be reproduced or distributed in any form or by any means, or stored in a database or retrieval system, without written permission of the writer, with the exception of those drawings and specifications owned by Scherer Construction & Engineering, Inc. for the sole purpose of being used by others that are affiliated with said client such as a Board of Directors, Attorney, Partner or others that may give guidance (except other contractors) or otherwise will be contributing funds to Scherer Construction & Engineering, Inc. Specifically, these specifications may be reproduced for the purpose of guidelines, specifications or any other use that may be required by a client, firm, these drawings and specifications may be purchased for personal use. These drawings and specifications may be purchased for personal use.

CAMPUS USA
1678 W. US Highway 90
LAKE CITY, Florida

CONSTRUCTION OF NORTH FLORIDA, LLC.
GAINESVILLE, FL 352-371-1417



ADDITIONAL OFFICES IN:
ST. PETERSBURG / ORLANDO / JACKSONVILLE
800-741-3188



SCHERER

13-621A
DRAWN
rt
DATE
5.02.2013
SCALE
3/16"=1'-0"
SHT.
A 1.61
(Floor Finishes)

ROBERT S. TAYLOR, SR., ARCHITECT
FLORIDA REGISTRATION AR-0007526
2504 NW 71st Place, Gainesville, FL 32652
Phone 352-371-1417

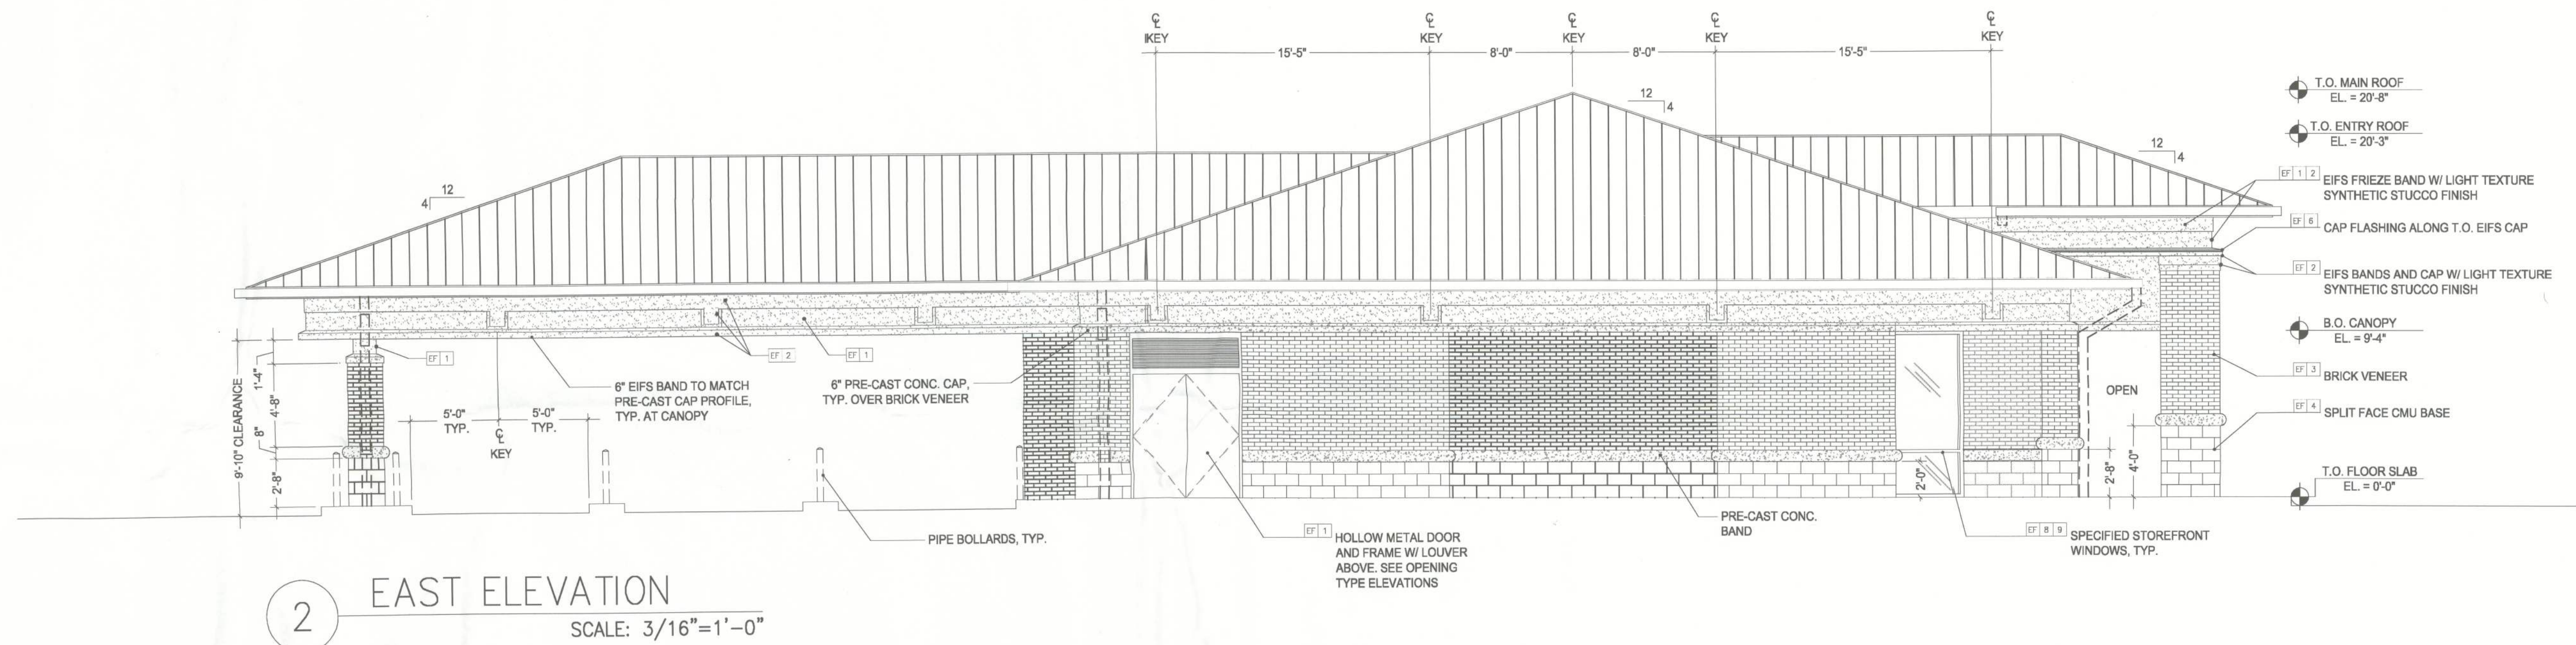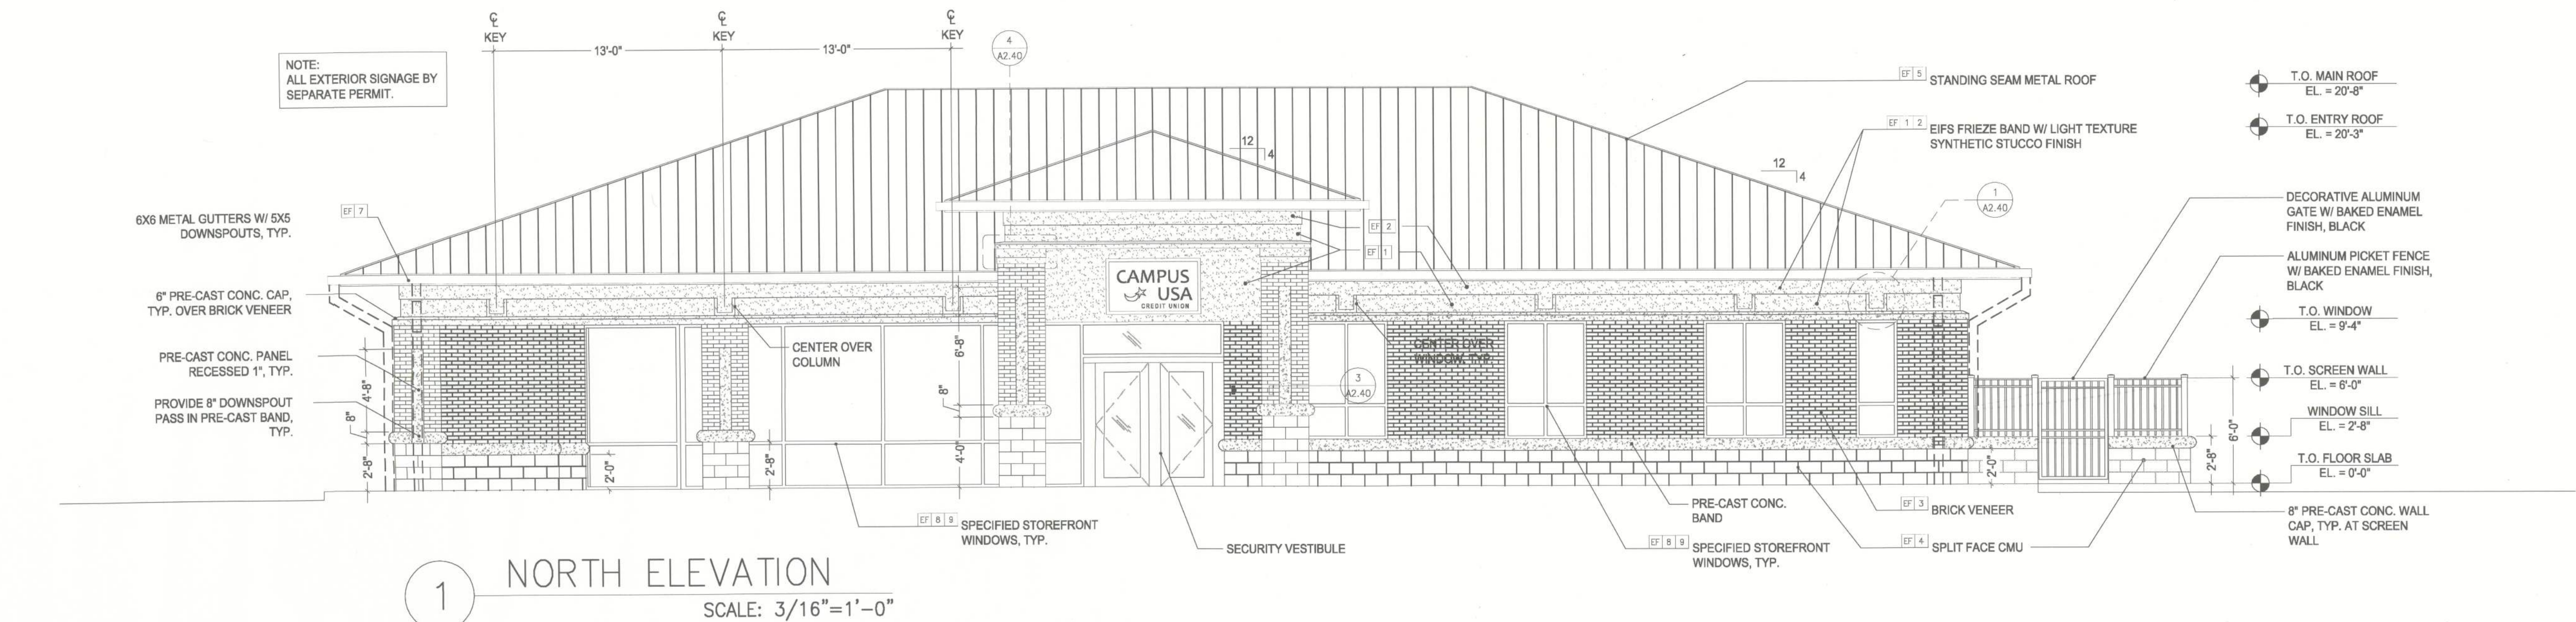

EXTERIOR FINISH SCHEDULE						
NOTE	MATERIAL	MANUFACTURER	SERIES	COLOR	LOCATION	NOTES
EF-1	EXTERIOR PAINT	SHERWIN WILLIAMS	ACCENT NO. 1	TBD	FIELDS, SOFFITS, FRIEZE	REFER TO SPECIFICATIONS
EF-2	EXTERIOR PAINT	SHERWIN WILLIAMS	ACCENT NO. 2	TBD	FASCIA, TRIM, FRIEZE	REFER TO SPECIFICATIONS
EF-3	BRICK VENEER	-	-	-	-	REFER TO SPECIFICATIONS
EF-4	SPLIT FACE MASONRY	DEMCO BY TARMAC	DESERT	S6006	BUILDING & COLUMN BASES	-
EF-5	ROOF SYSTEM	UNA-CLAD	UC-9	CHARCOAL GRAY	ROOF	REFER TO SPECIFICATIONS
EF-6	ALUMINUM FLASHING	-	-	WHITE	-	-
EF-7	GUTTERS & DOWNSPOUTS	LUNA-CLAD	-	SIERRA TAN	-	-
EF-8	ALUMINUM STOREFRONTS	YKK AP AMERICA	YHS-50	DARK BRONZE	-	-
EF-9	EXTERIOR GLAZING	VIRACON	VE 2-85	BLUE-GREEN TINTED GLASS	EXTERIOR GLAZING	REFER TO SPECIFICATIONS

CAMPUS USA
1678 W. US Highway 90
LAKE CITY, Florida


CONSTRUCTION OF NORTH FLORIDA, LLC.
GAINESVILLE, FL 352-371-1417

ADDITIONAL OFFICES IN:
ST. PETERSBURG / ORLANDO / JACKSONVILLE
800-741-3188


SCHERER
CONSTRUCTION OF NORTH FLORIDA, LLC.

ROBERT S. TAYLOR, SR., ARCHITECT
FLORIDA REGISTRATION AR-0007526
2504 NW 71st Place, Gainesville, FL 32652
Phone 352-371-1417


JOB NO. 13-621A
DRAWN rt
DATE 5.02.2013
SCALE 3/16"=1'-0"
SHT. A 2 10
(N.E. EXT. ELEV.)

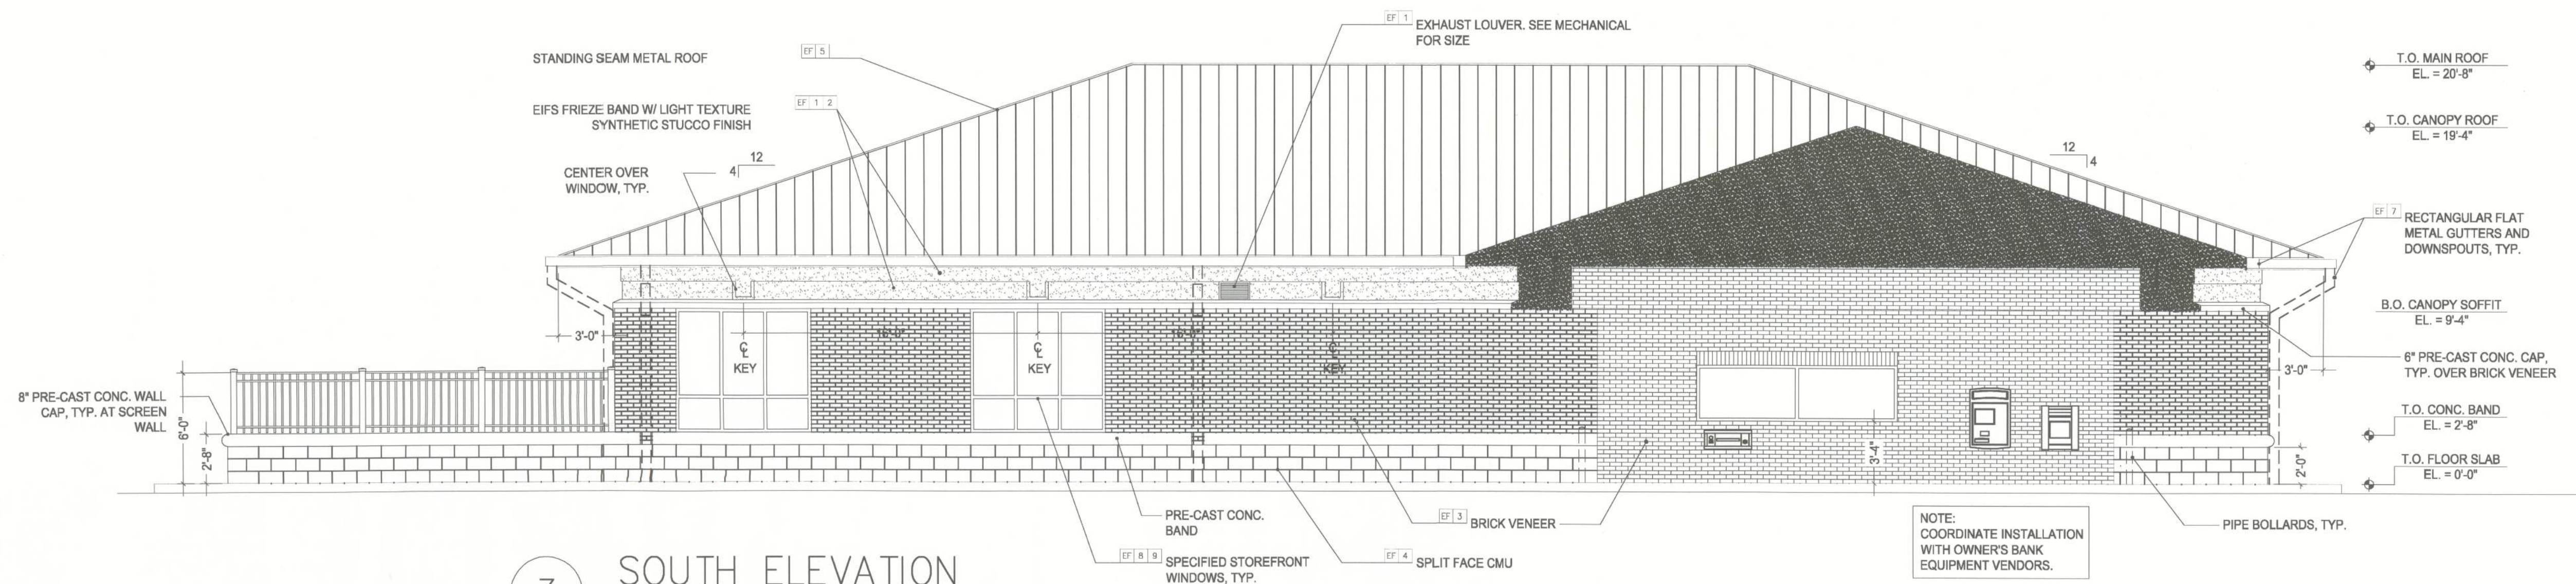

3 SOUTH ELEVATION
SCALE: 3/16"=1'-0"

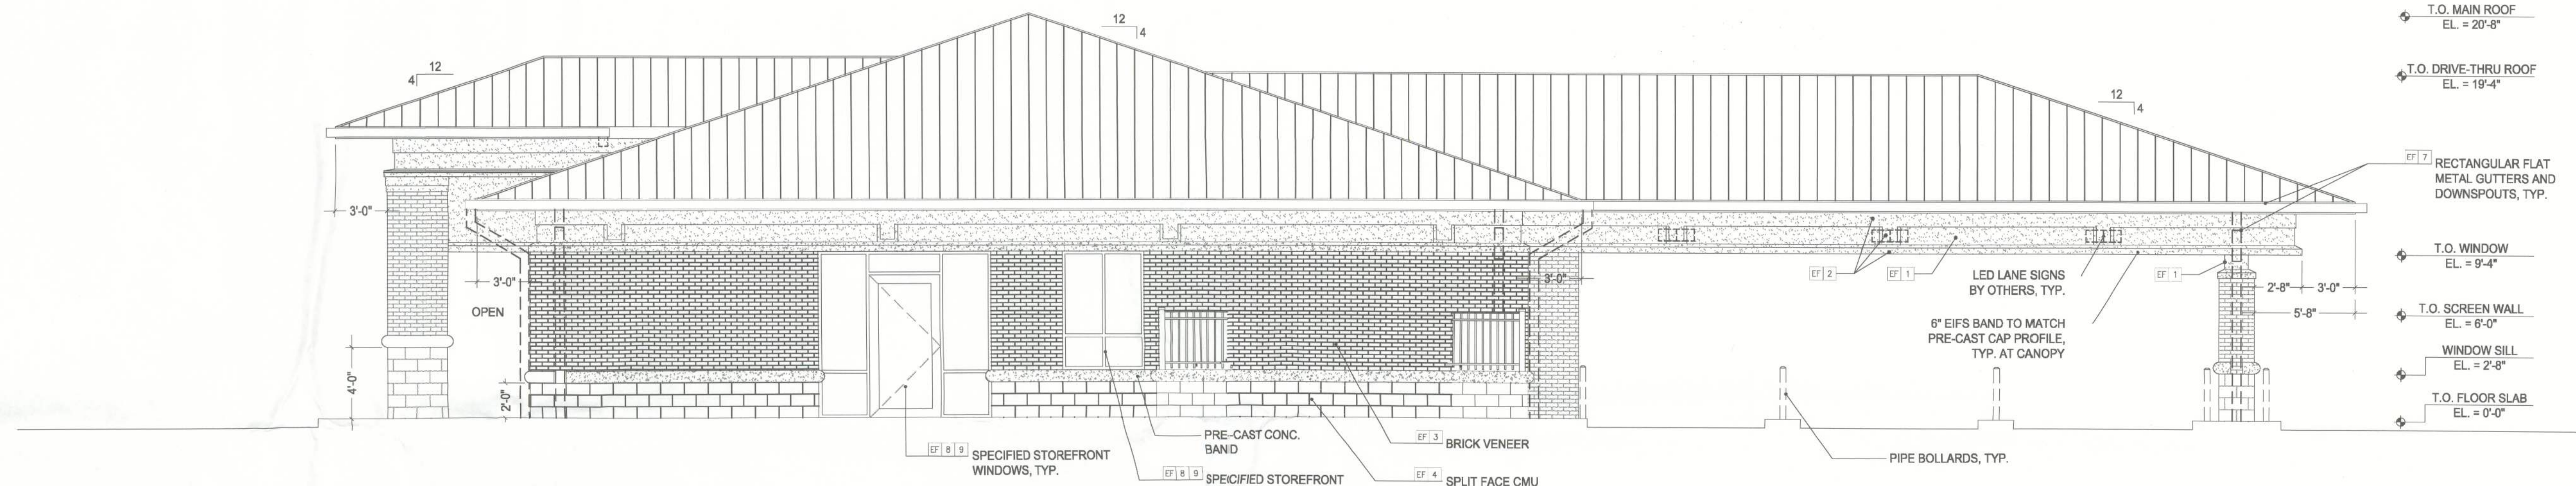

4 WEST ELEVATION
SCALE: 3/16"=1'-0"

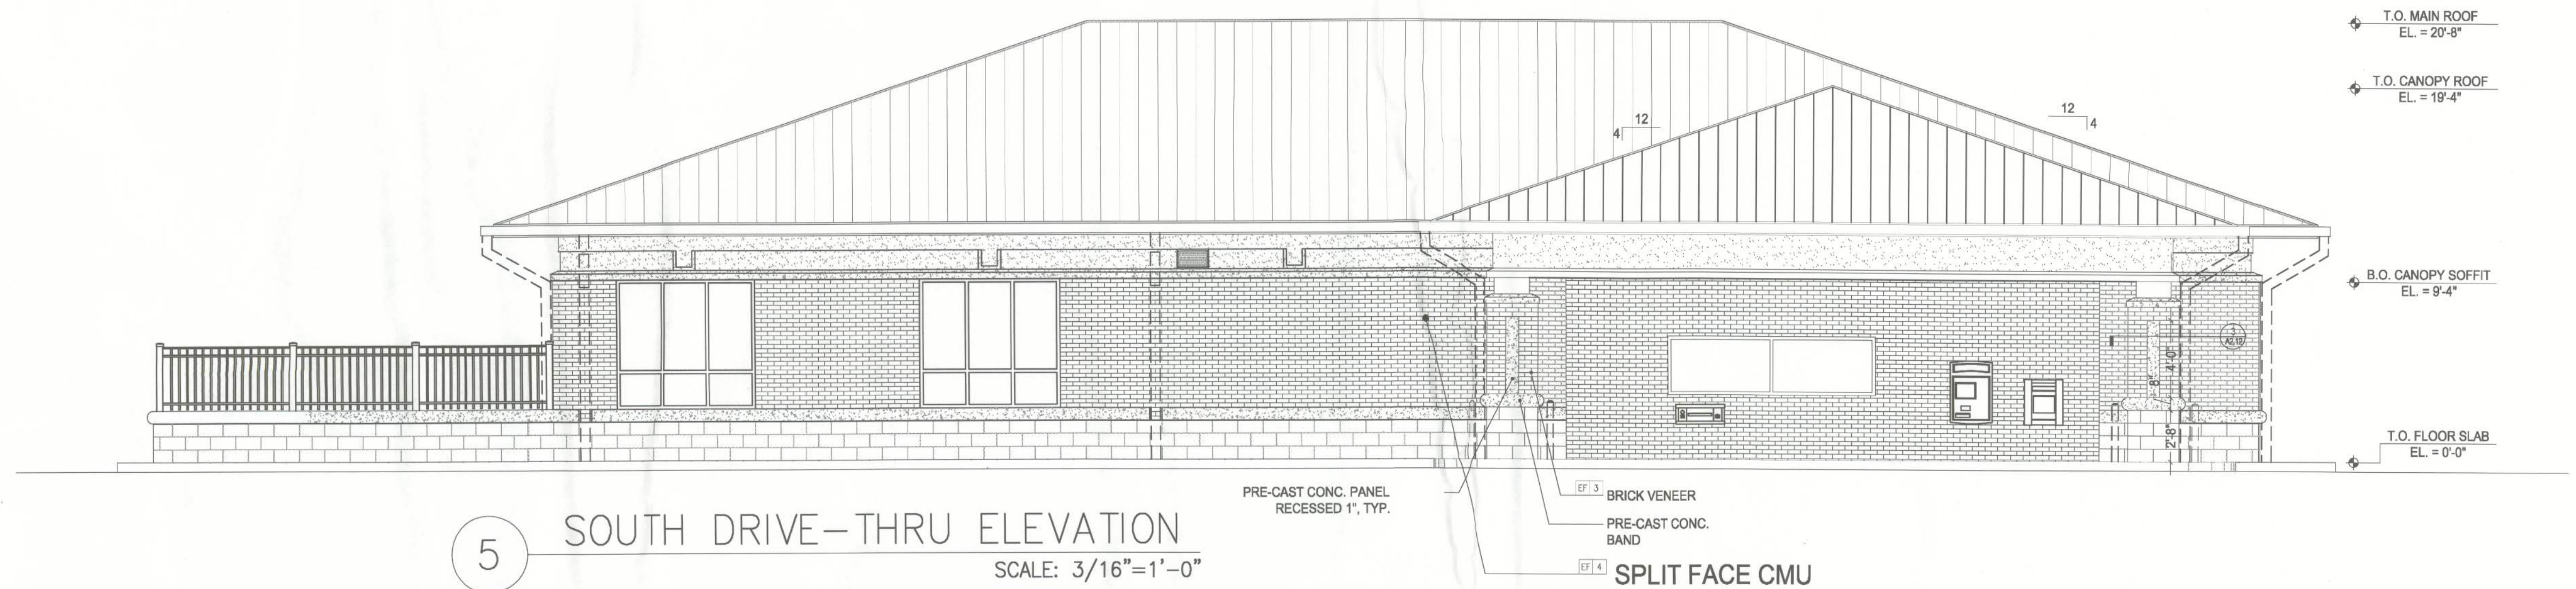

5 SOUTH DRIVE-THRU ELEVATION
SCALE: 3/16"=1'-0"

EXTERIOR FINISH SCHEDULE						
NOTE	MATERIAL	MANUFACTURER	SERIES	COLOR	LOCATION	NOTES
EF-1	EXTERIOR PAINT	SHERWIN WILLIAMS	ACCENT NO. 1	TBD	FIELDS, SOFFITS, FRIEZE	REFER TO SPECIFICATIONS
EF-2	EXTERIOR PAINT	SHERWIN WILLIAMS	ACCENT NO. 2	TBD	FASCIA, TRIM, FRIEZE	REFER TO SPECIFICATIONS
EF-3	BRICK VENEER	-	-	-	-	REFER TO SPECIFICATIONS
EF-4	SPLIT FACE MASONRY	DEMCO BY TARMAC	DESERT	S806	BUILDING & COLUMN BASES	-
EF-5	ROOF SYSTEM	UNA-CLAD	UC-9	CHARCOAL GRAY	ROOF	REFER TO SPECIFICATIONS
EF-6	ALUMINUM FLASHING	-	-	WHITE	-	-
EF-7	GUTTERS & DOWNSPOUTS	UNA-CLAD	-	SILVER TAN	-	-
EF-8	ALUMINUM STOREFRONTS	YKK AP AMERICA	YHS-50	DAK BROWN	-	-
EF-9	EXTERIOR GLAZING	VIRACON	VE 2-85	BLUE-GREEN TINTED GLASS	EXTERIOR GLAZING	REFER TO SPECIFICATIONS

ROBERT S. TAYLOR, SR., ARCHITECT
FLORIDA REGISTRATION AR-0007526
2504 NW 71st Place, Gainesville, FL 32652
Phone 352-371-1417

CONSTRUCTION OF NORTH FLORIDA, LLC.
GAINESVILLE, FL 352-371-1417
ADDITIONAL OFFICES IN:
ST. PETERSBURG / ORLANDO / JACKSONVILLE
800-741-3188


CAMPUS USA
1678 W. US Highway 90
LAKE CITY, Florida

NO.	DATE	REVISION


CONSTRUCTION OF NORTH FLORIDA, LLC.
GAINESVILLE, FL 352-371-1417
ADDITIONAL OFFICES IN:
ST. PETERSBURG / ORLANDO / JACKSONVILLE
800-741-3188




JOB NO.	13-621A
DRAWN	rt
DATE	5.02.2013
SCALE	3/16"=1'-0"
SHEET	4 OF 11
(S/W/EXT/INT)	(S/W/EXT/INT)

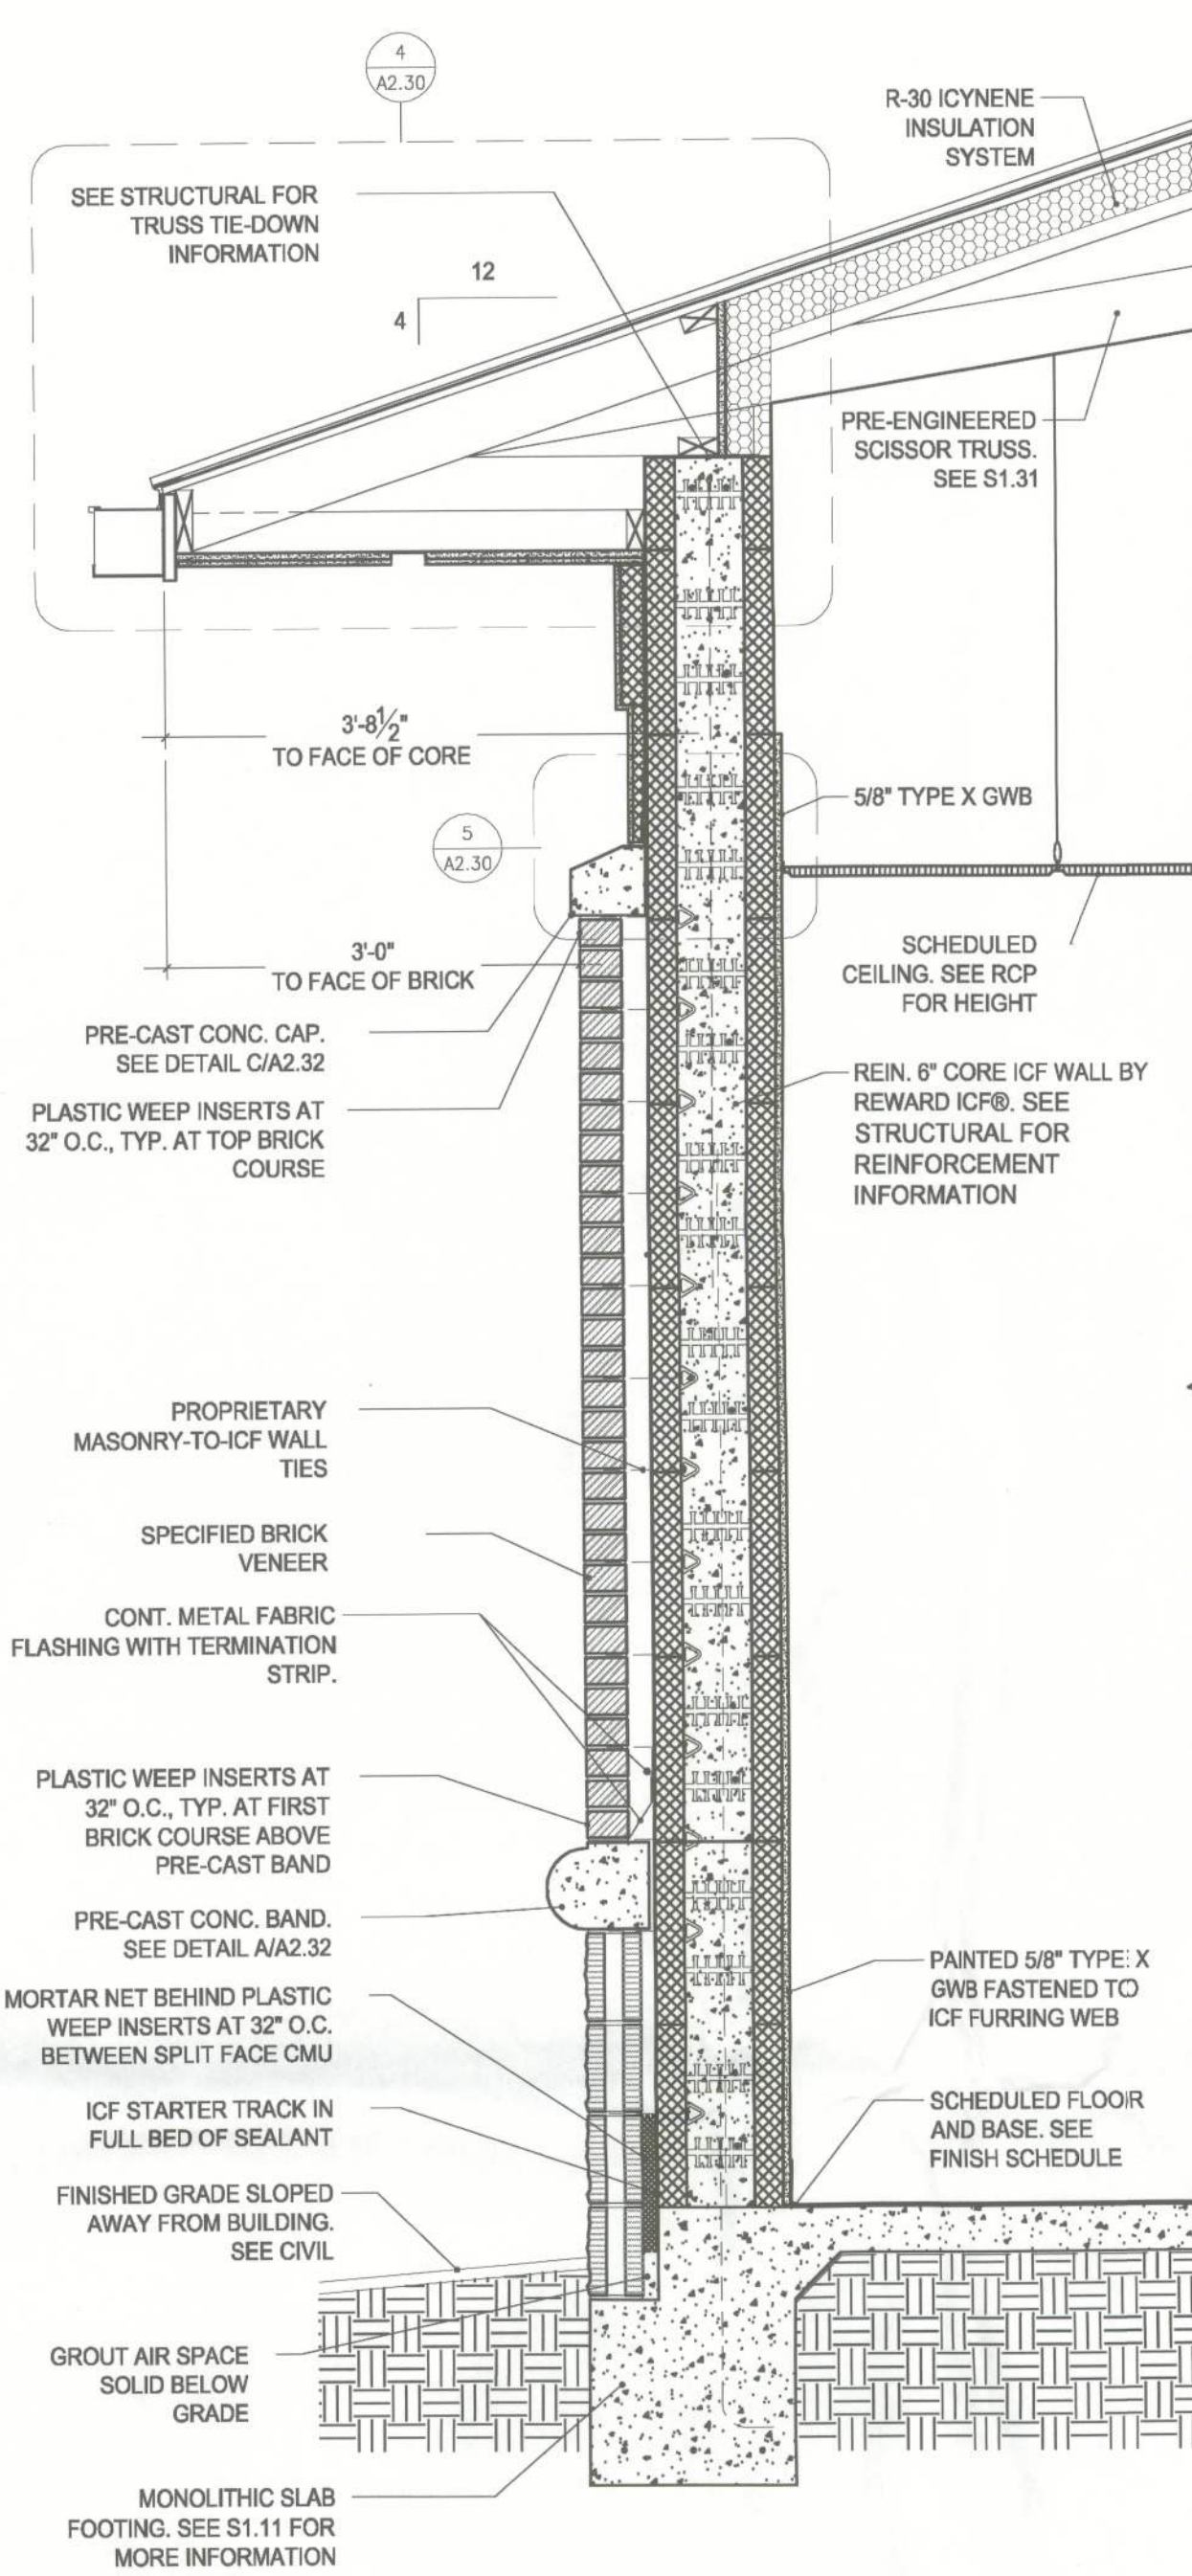


1 WALL SECTION SCALE: 3/4\"=1'-0"

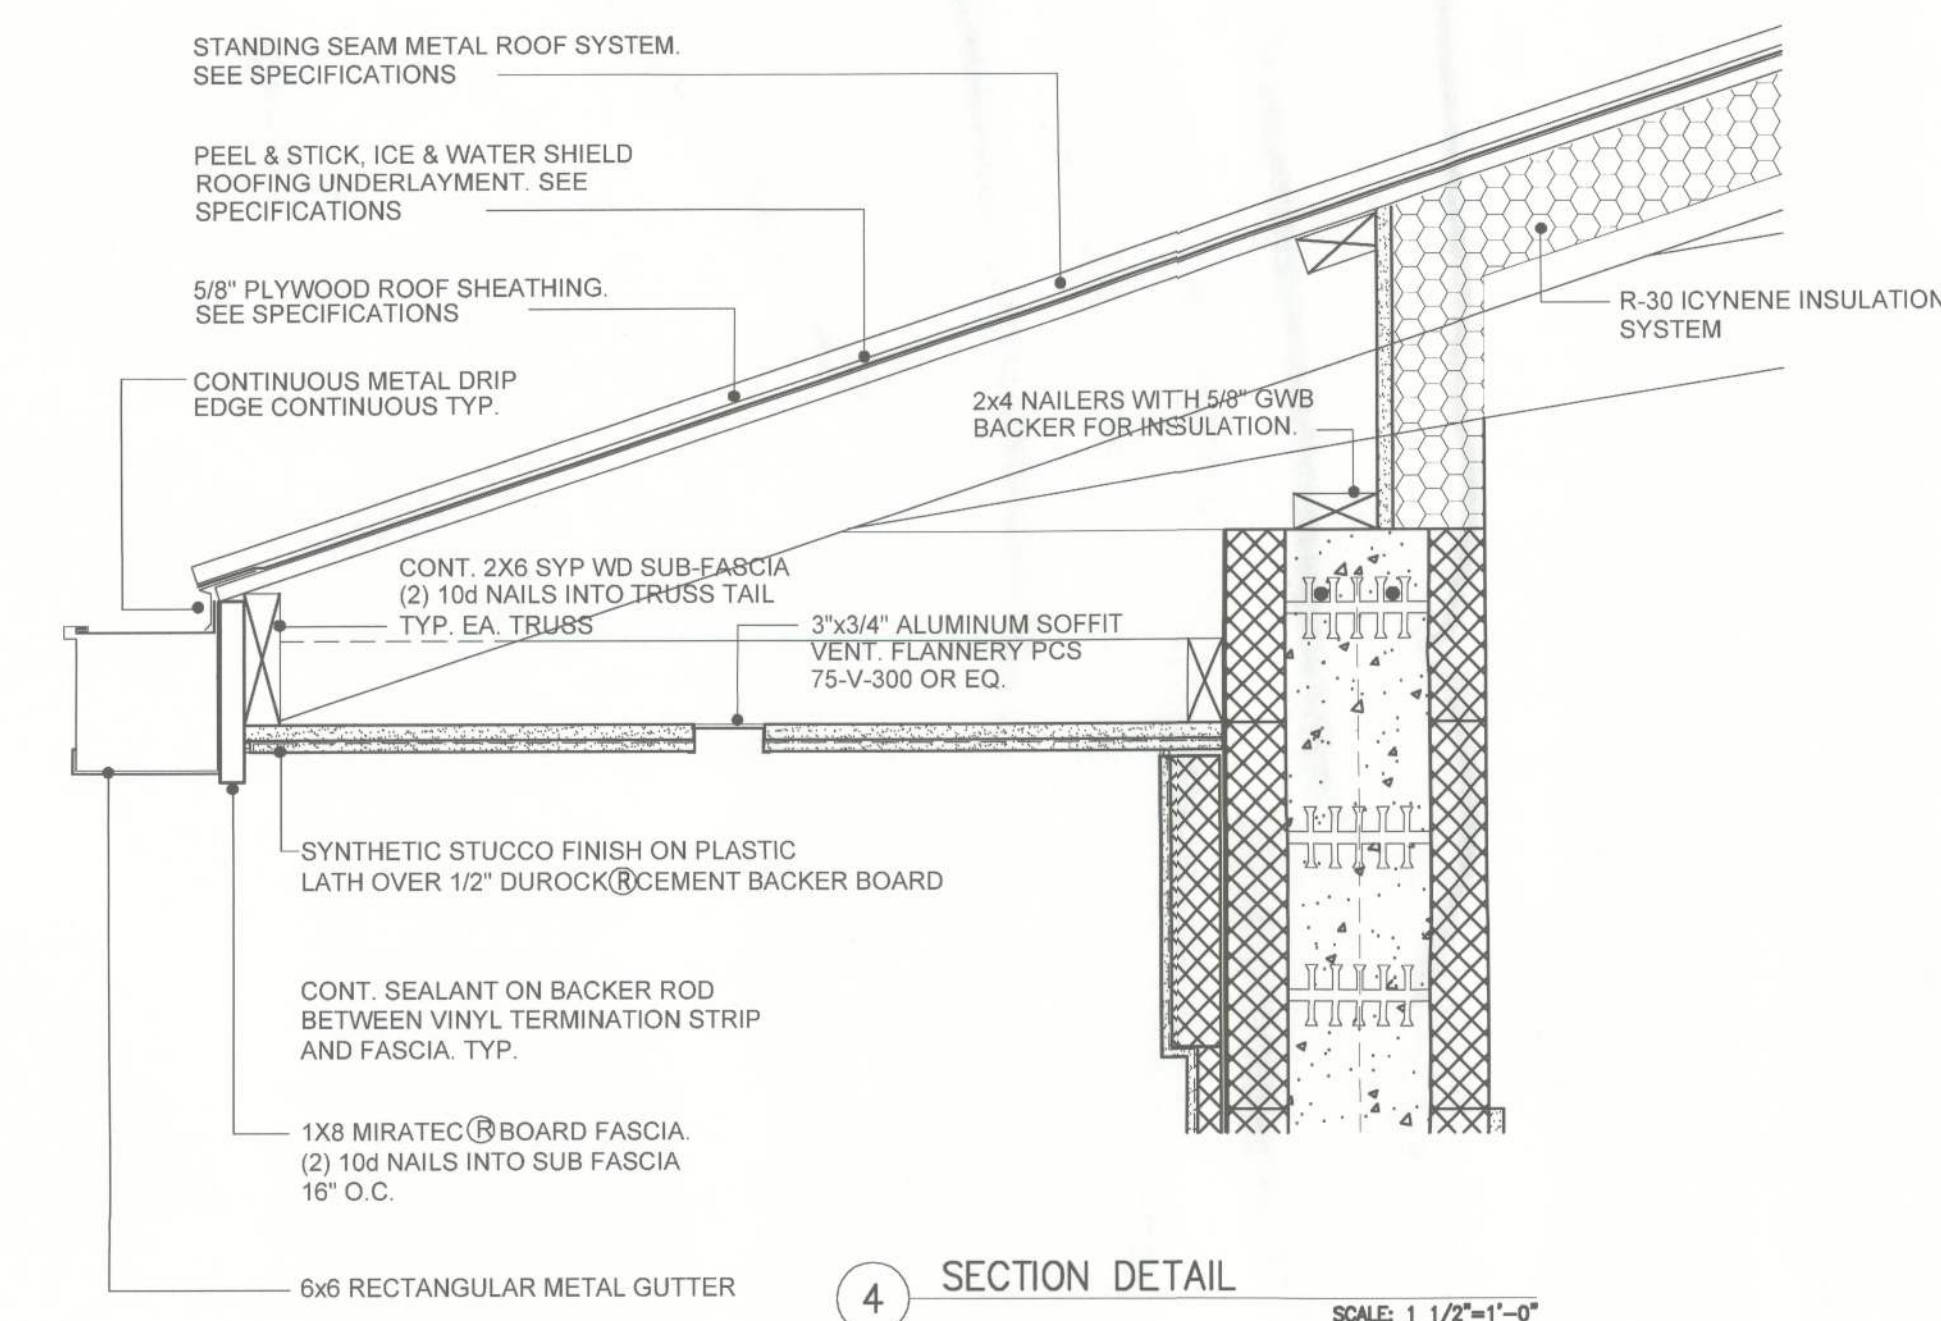


4 SECTION DETAIL SCALE: 1 1/2\"=1'-0"

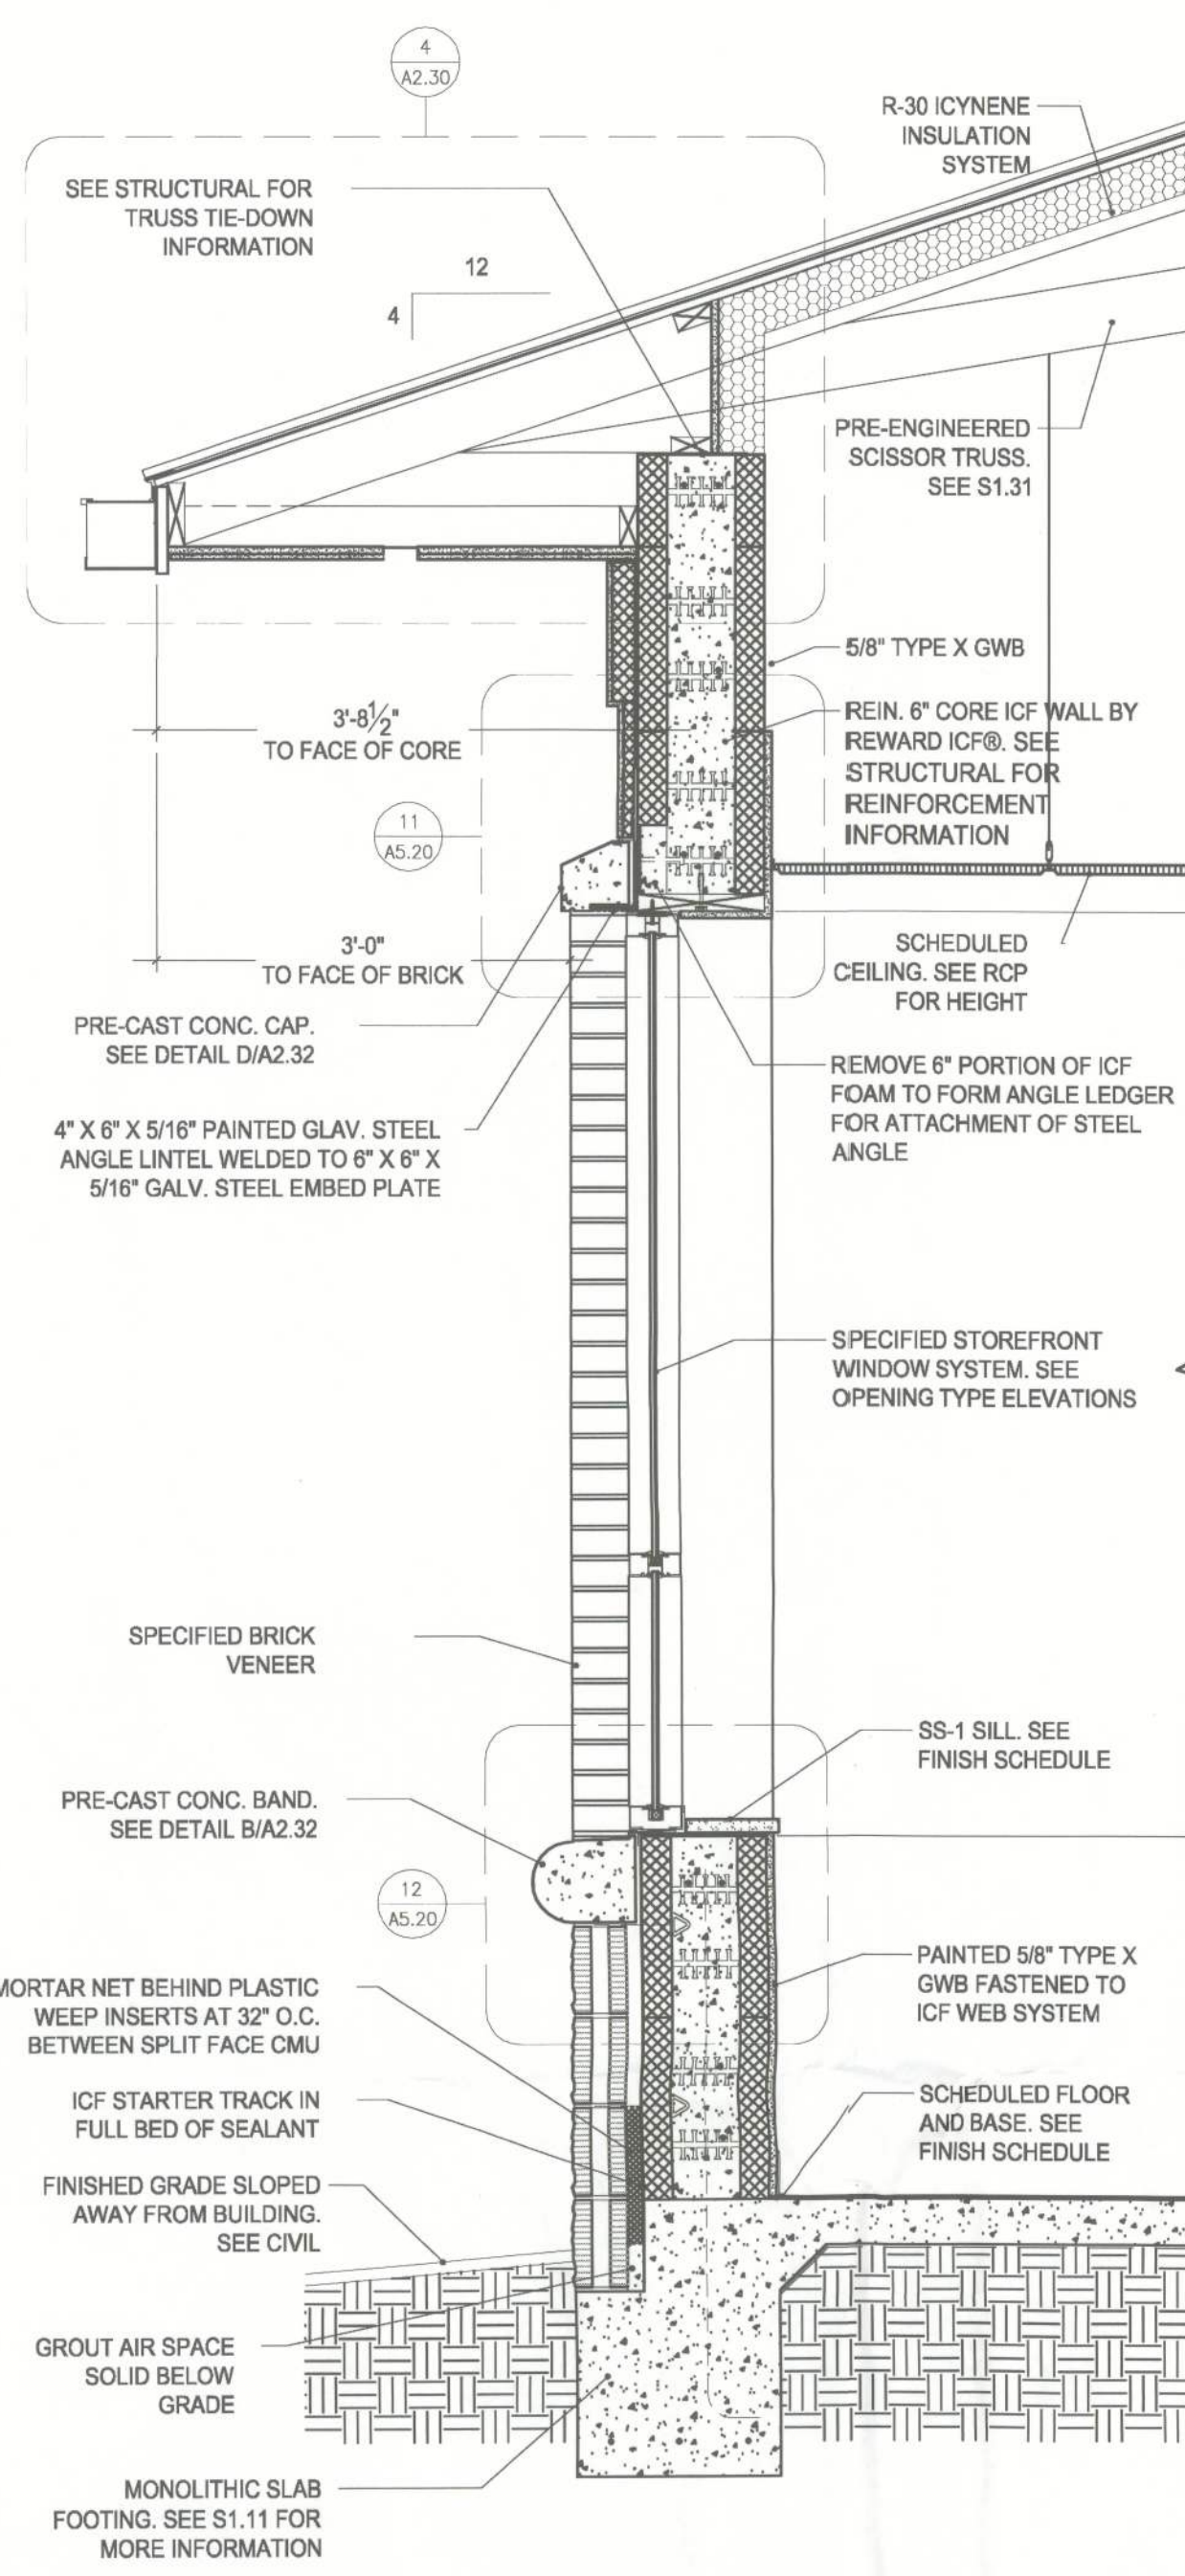


2 WALL SECTION SCALE: 3/4\"=1'-0"

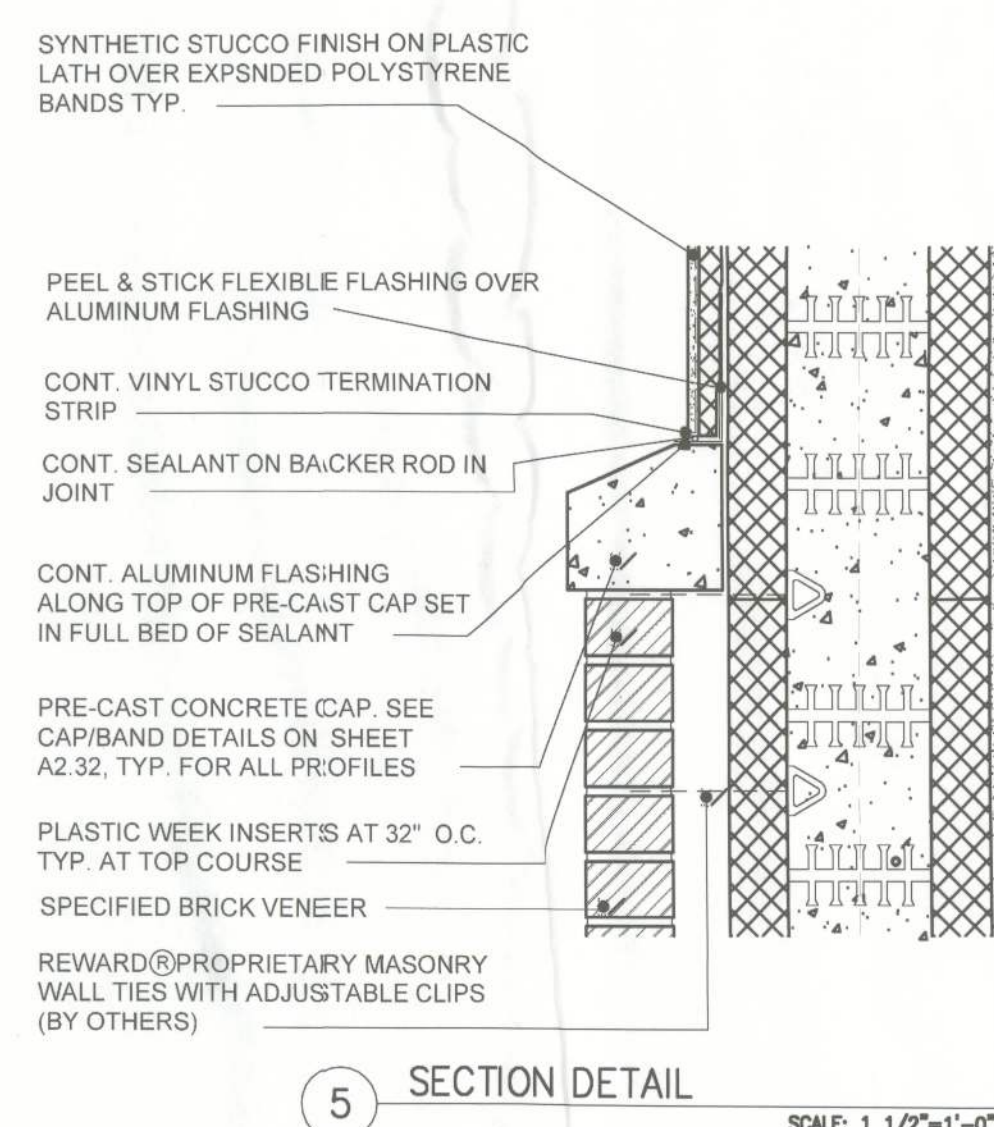

5 SECTION DETAIL SCALE: 1 1/2\"=1'-0"

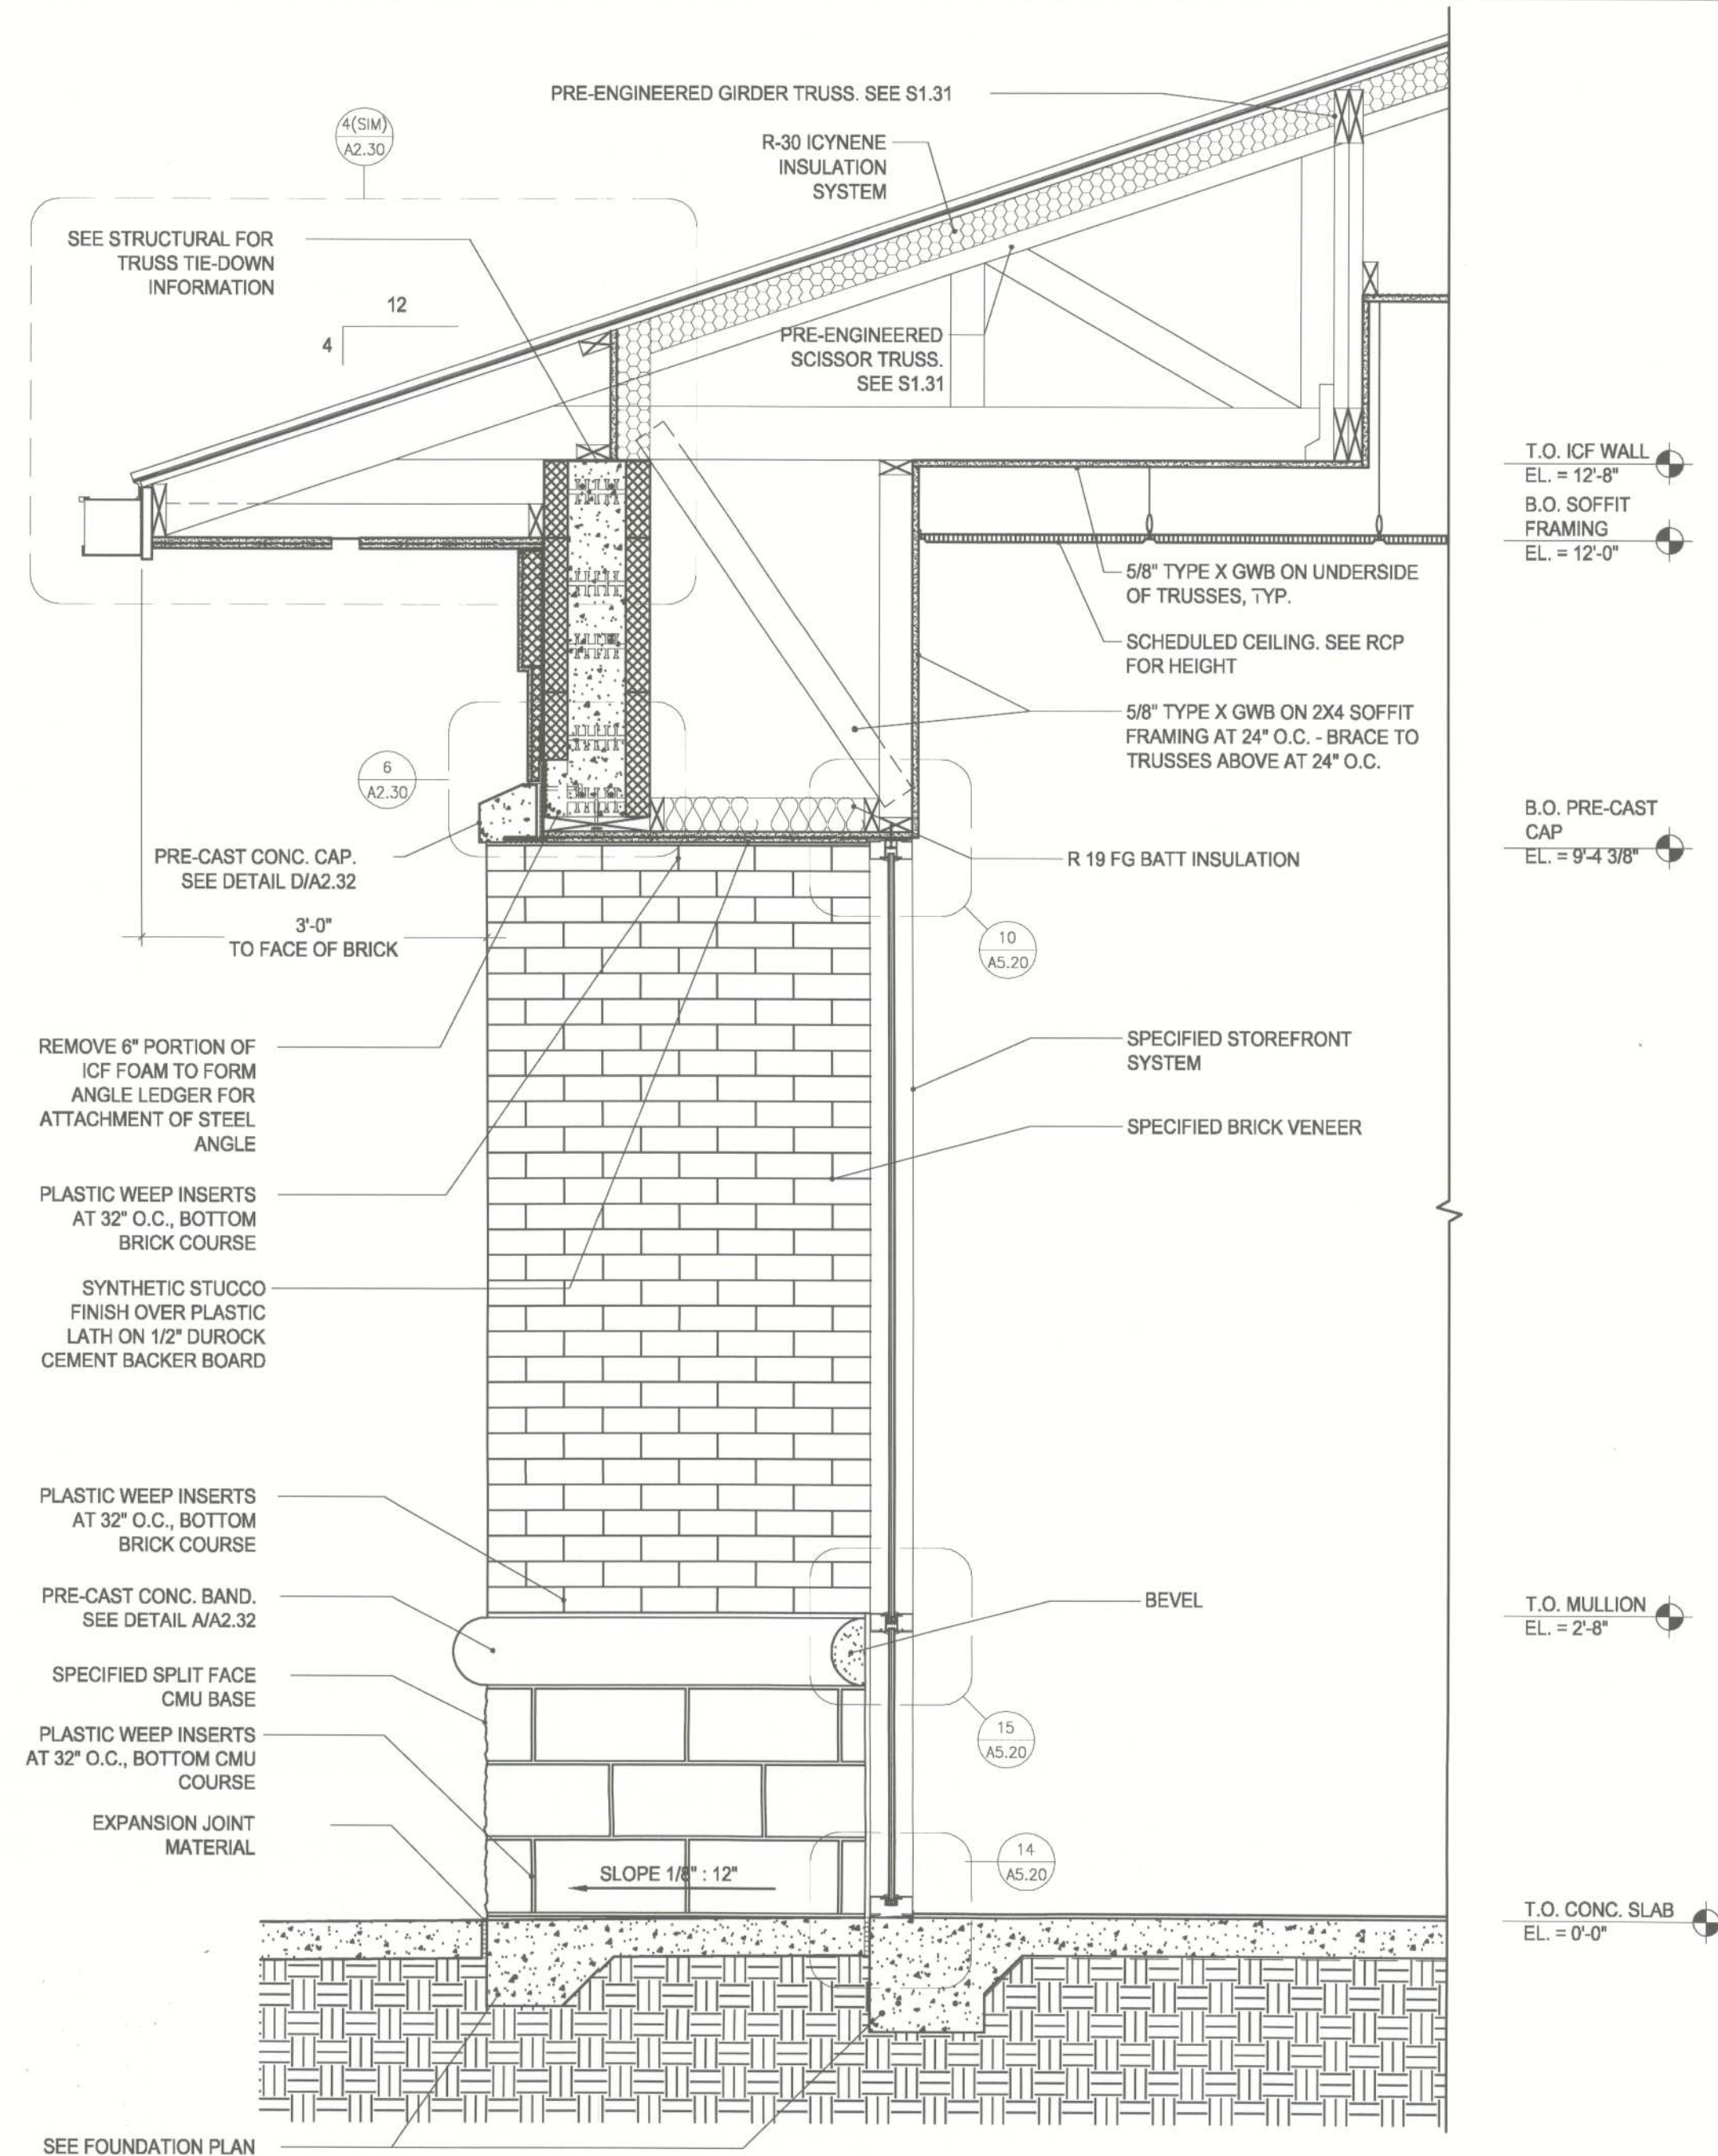

3 WALL SECTION SCALE: 3/4\"=1'-0"

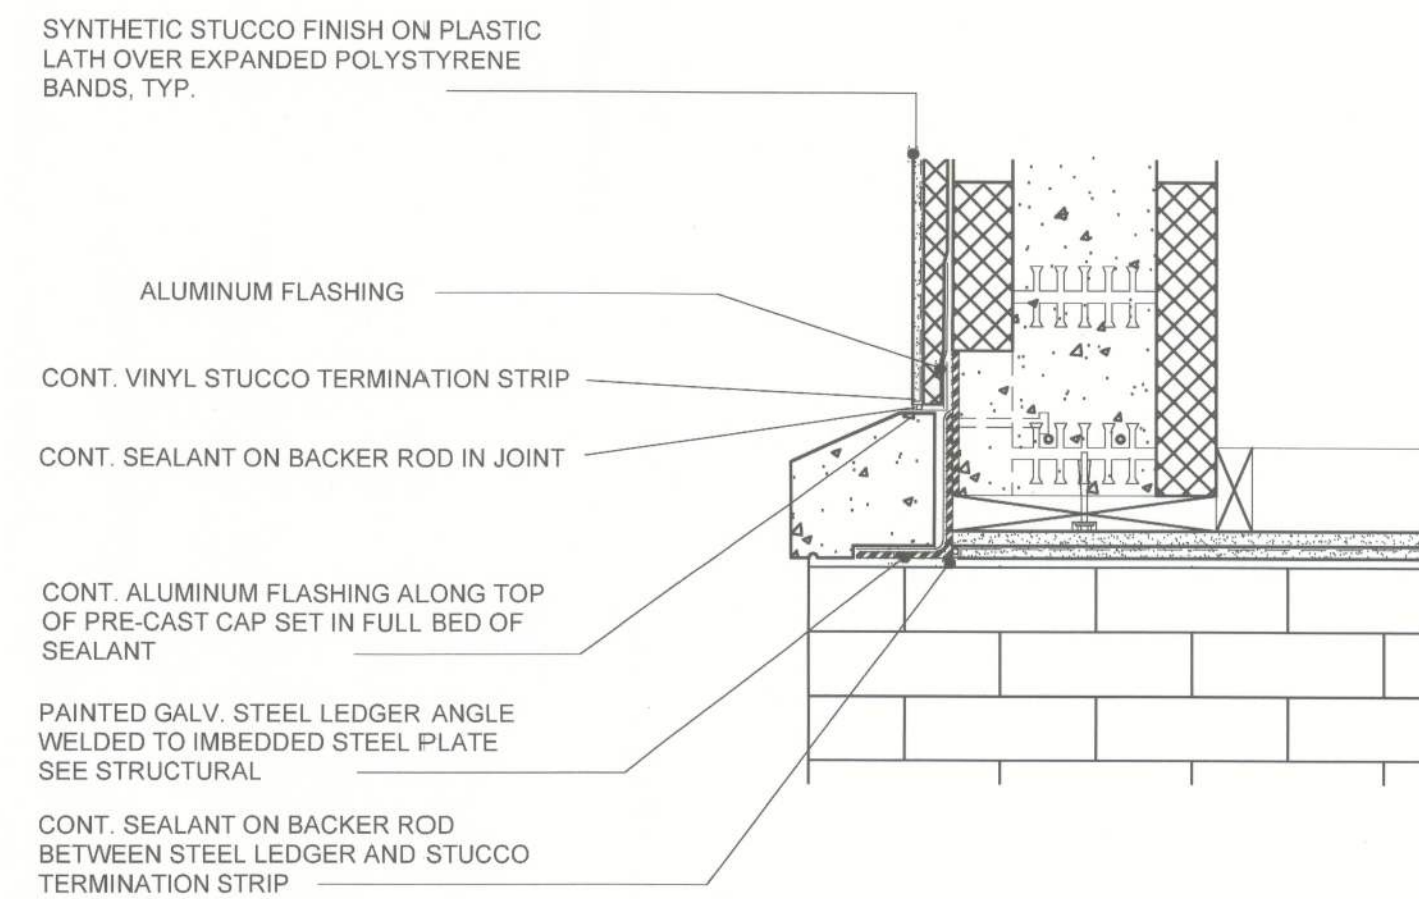

6 SECTION DETAIL SCALE: 1 1/2\"=1'-0"

ROBERT S. TAYLOR, SR., ARCHITECT
FLORIDA REGISTRATION AR-0007526
2504 NW 71st Place, Gainesville, FL 32652
Phone 352-371-1417


CAMPUS USA
1678 W. US Highway 90
LAKE CITY,
Florida

CONSTRUCTION OF NORTH FLORIDA, LLC.
GAINESVILLE, FL 352-371-1417
ADDITIONAL OFFICES IN:
ST. PETERSBURG / ORLANDO / JACKSONVILLE
800-741-3188




NO.	DATE	REVISION
1	5.02.2013	1
2		
3		
4		
5		
6		


COPYRIGHT (c) 2013 by Scherer Construction & Engineering, Inc. All rights reserved. No part of these drawings or specifications may be reproduced or distributed in any form or by any means, or stored in a database or retrieval system, without the prior written permission of Scherer Construction & Engineering, Inc. The drawings and specifications are the property of Scherer Construction & Engineering, Inc. and are to be used only for the project and location specified. Any other use, reproduction, or distribution of these drawings or specifications without the prior written permission of Scherer Construction & Engineering, Inc. is strictly prohibited. The drawings and specifications are to be used in conjunction with the contract documents. The drawings and specifications are not to be used for any other project or location without the prior written permission of Scherer Construction & Engineering, Inc.

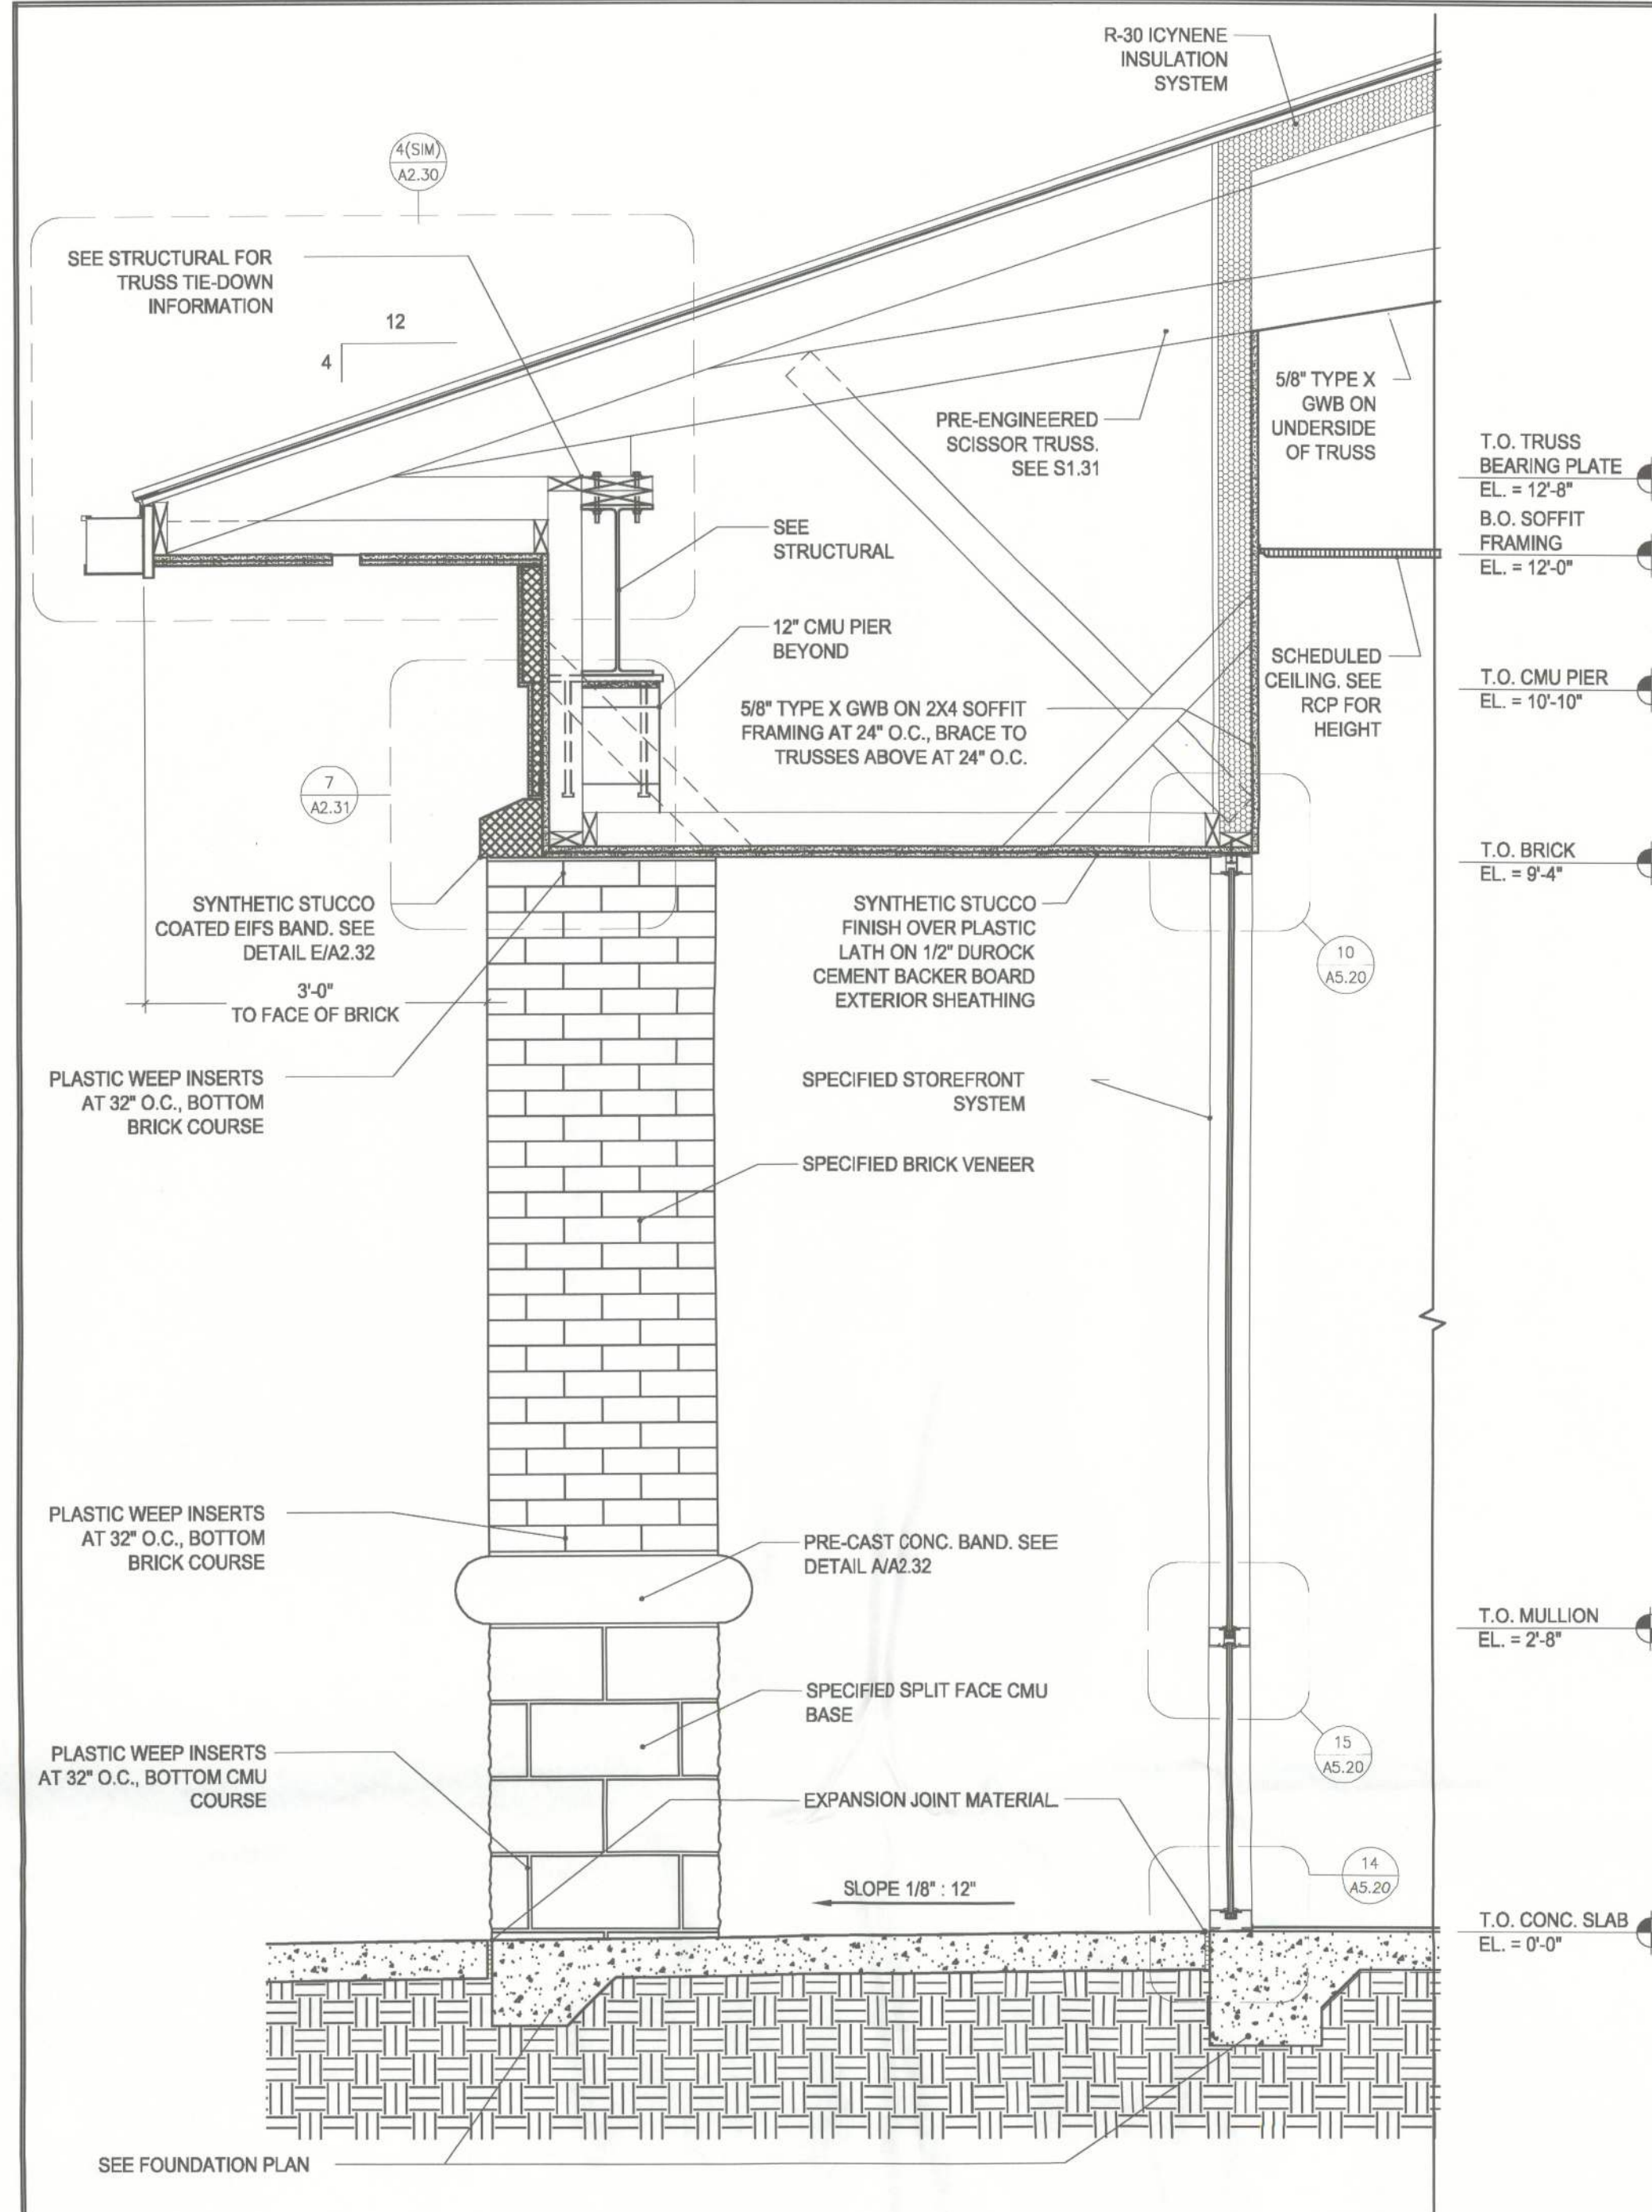


4 WALL SECTION
SCALE: 3/4\"/>

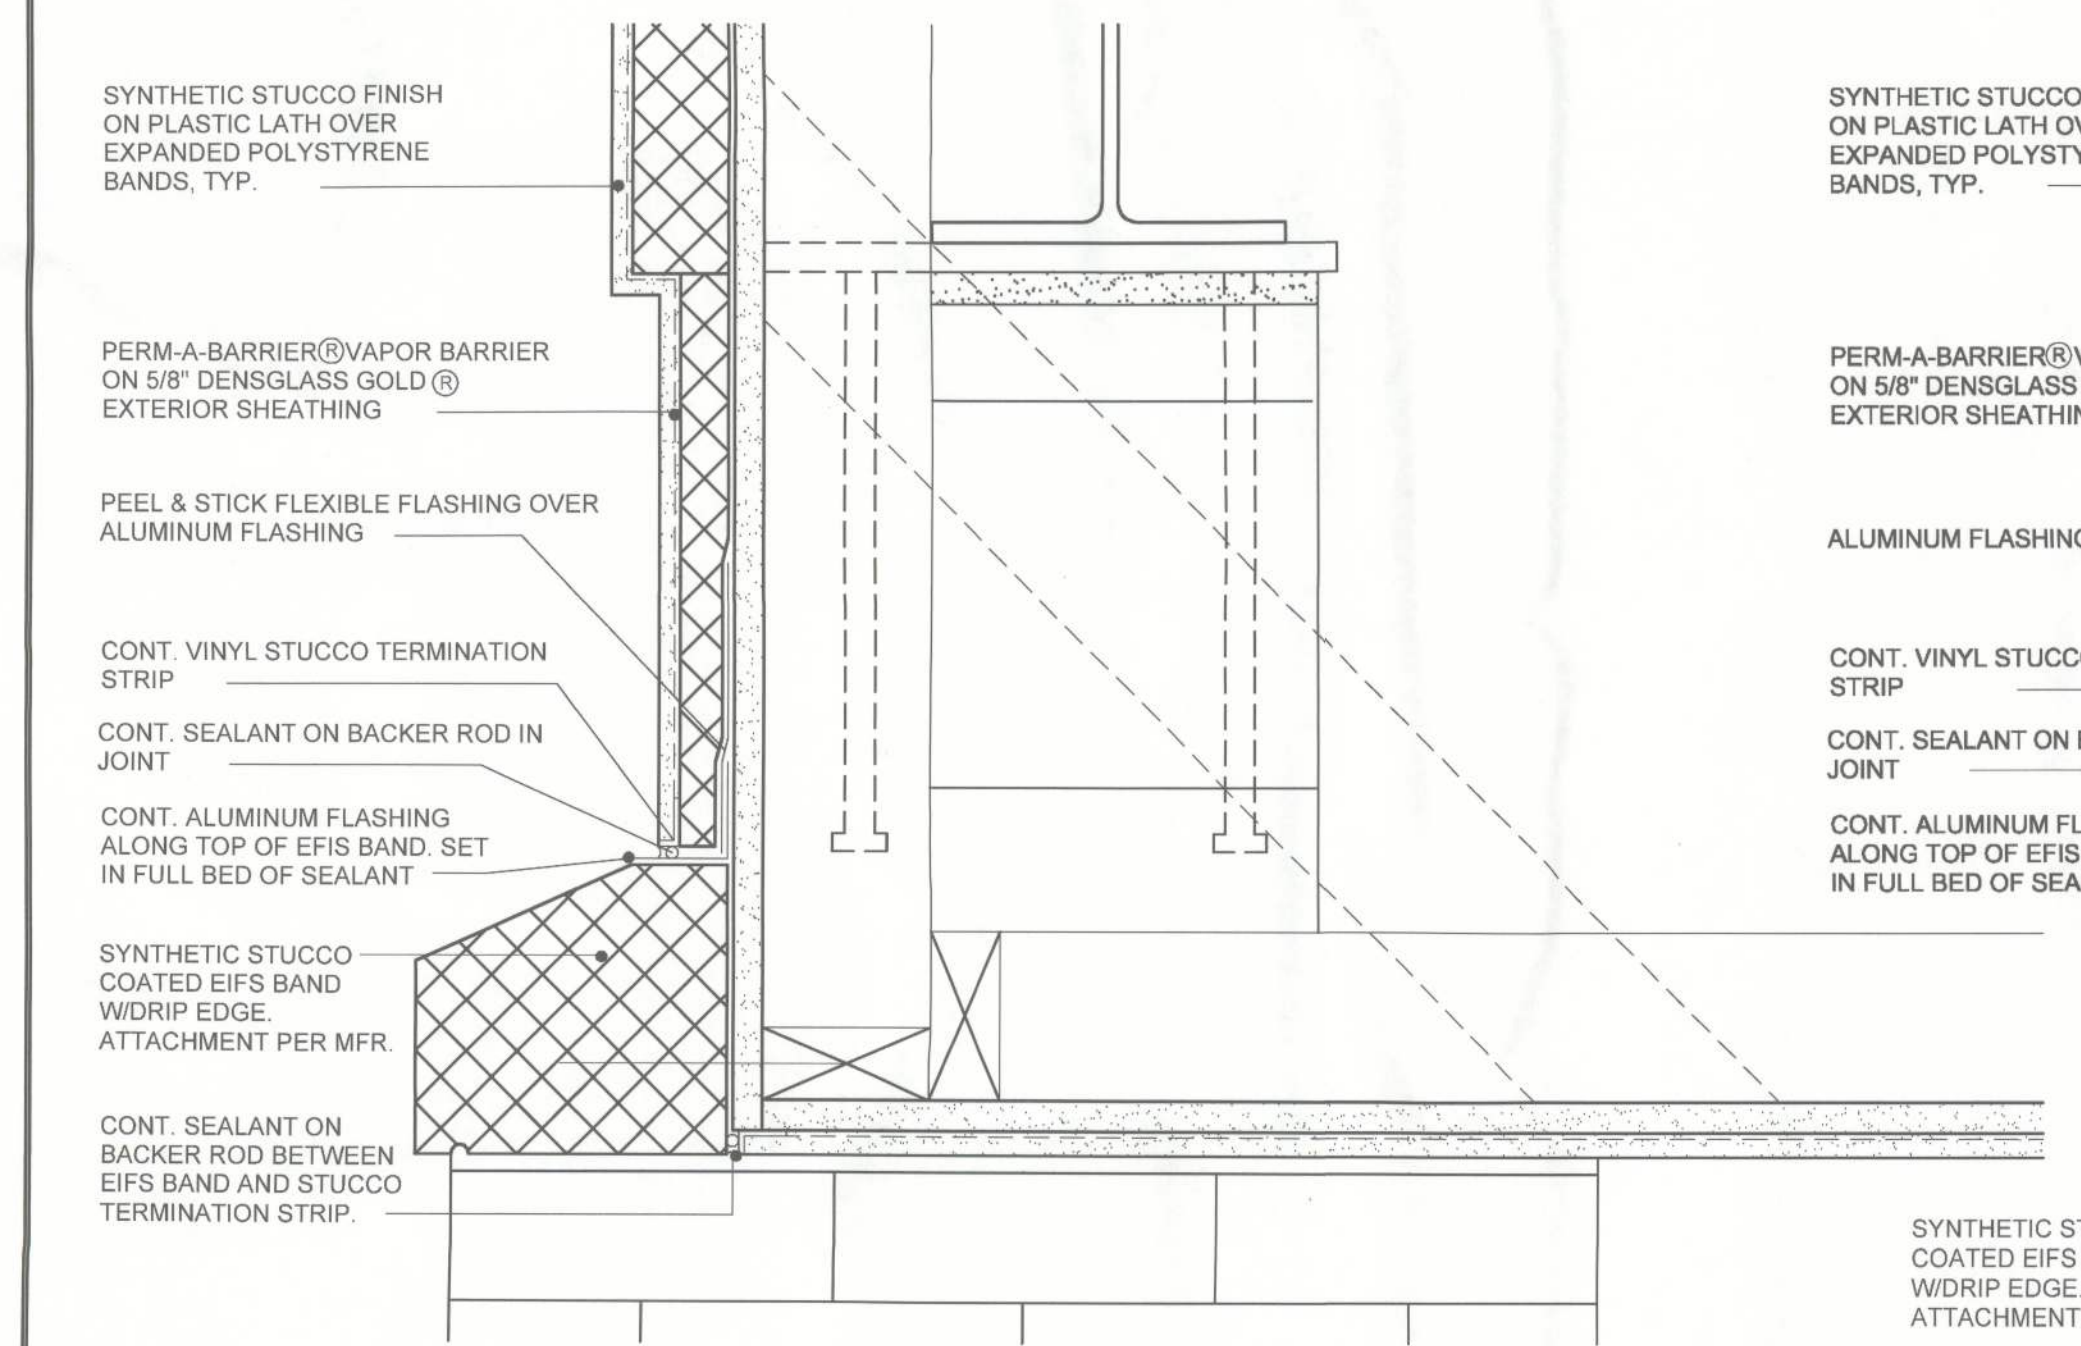


7 SECTION DETAIL
SCALE: 3\"/>

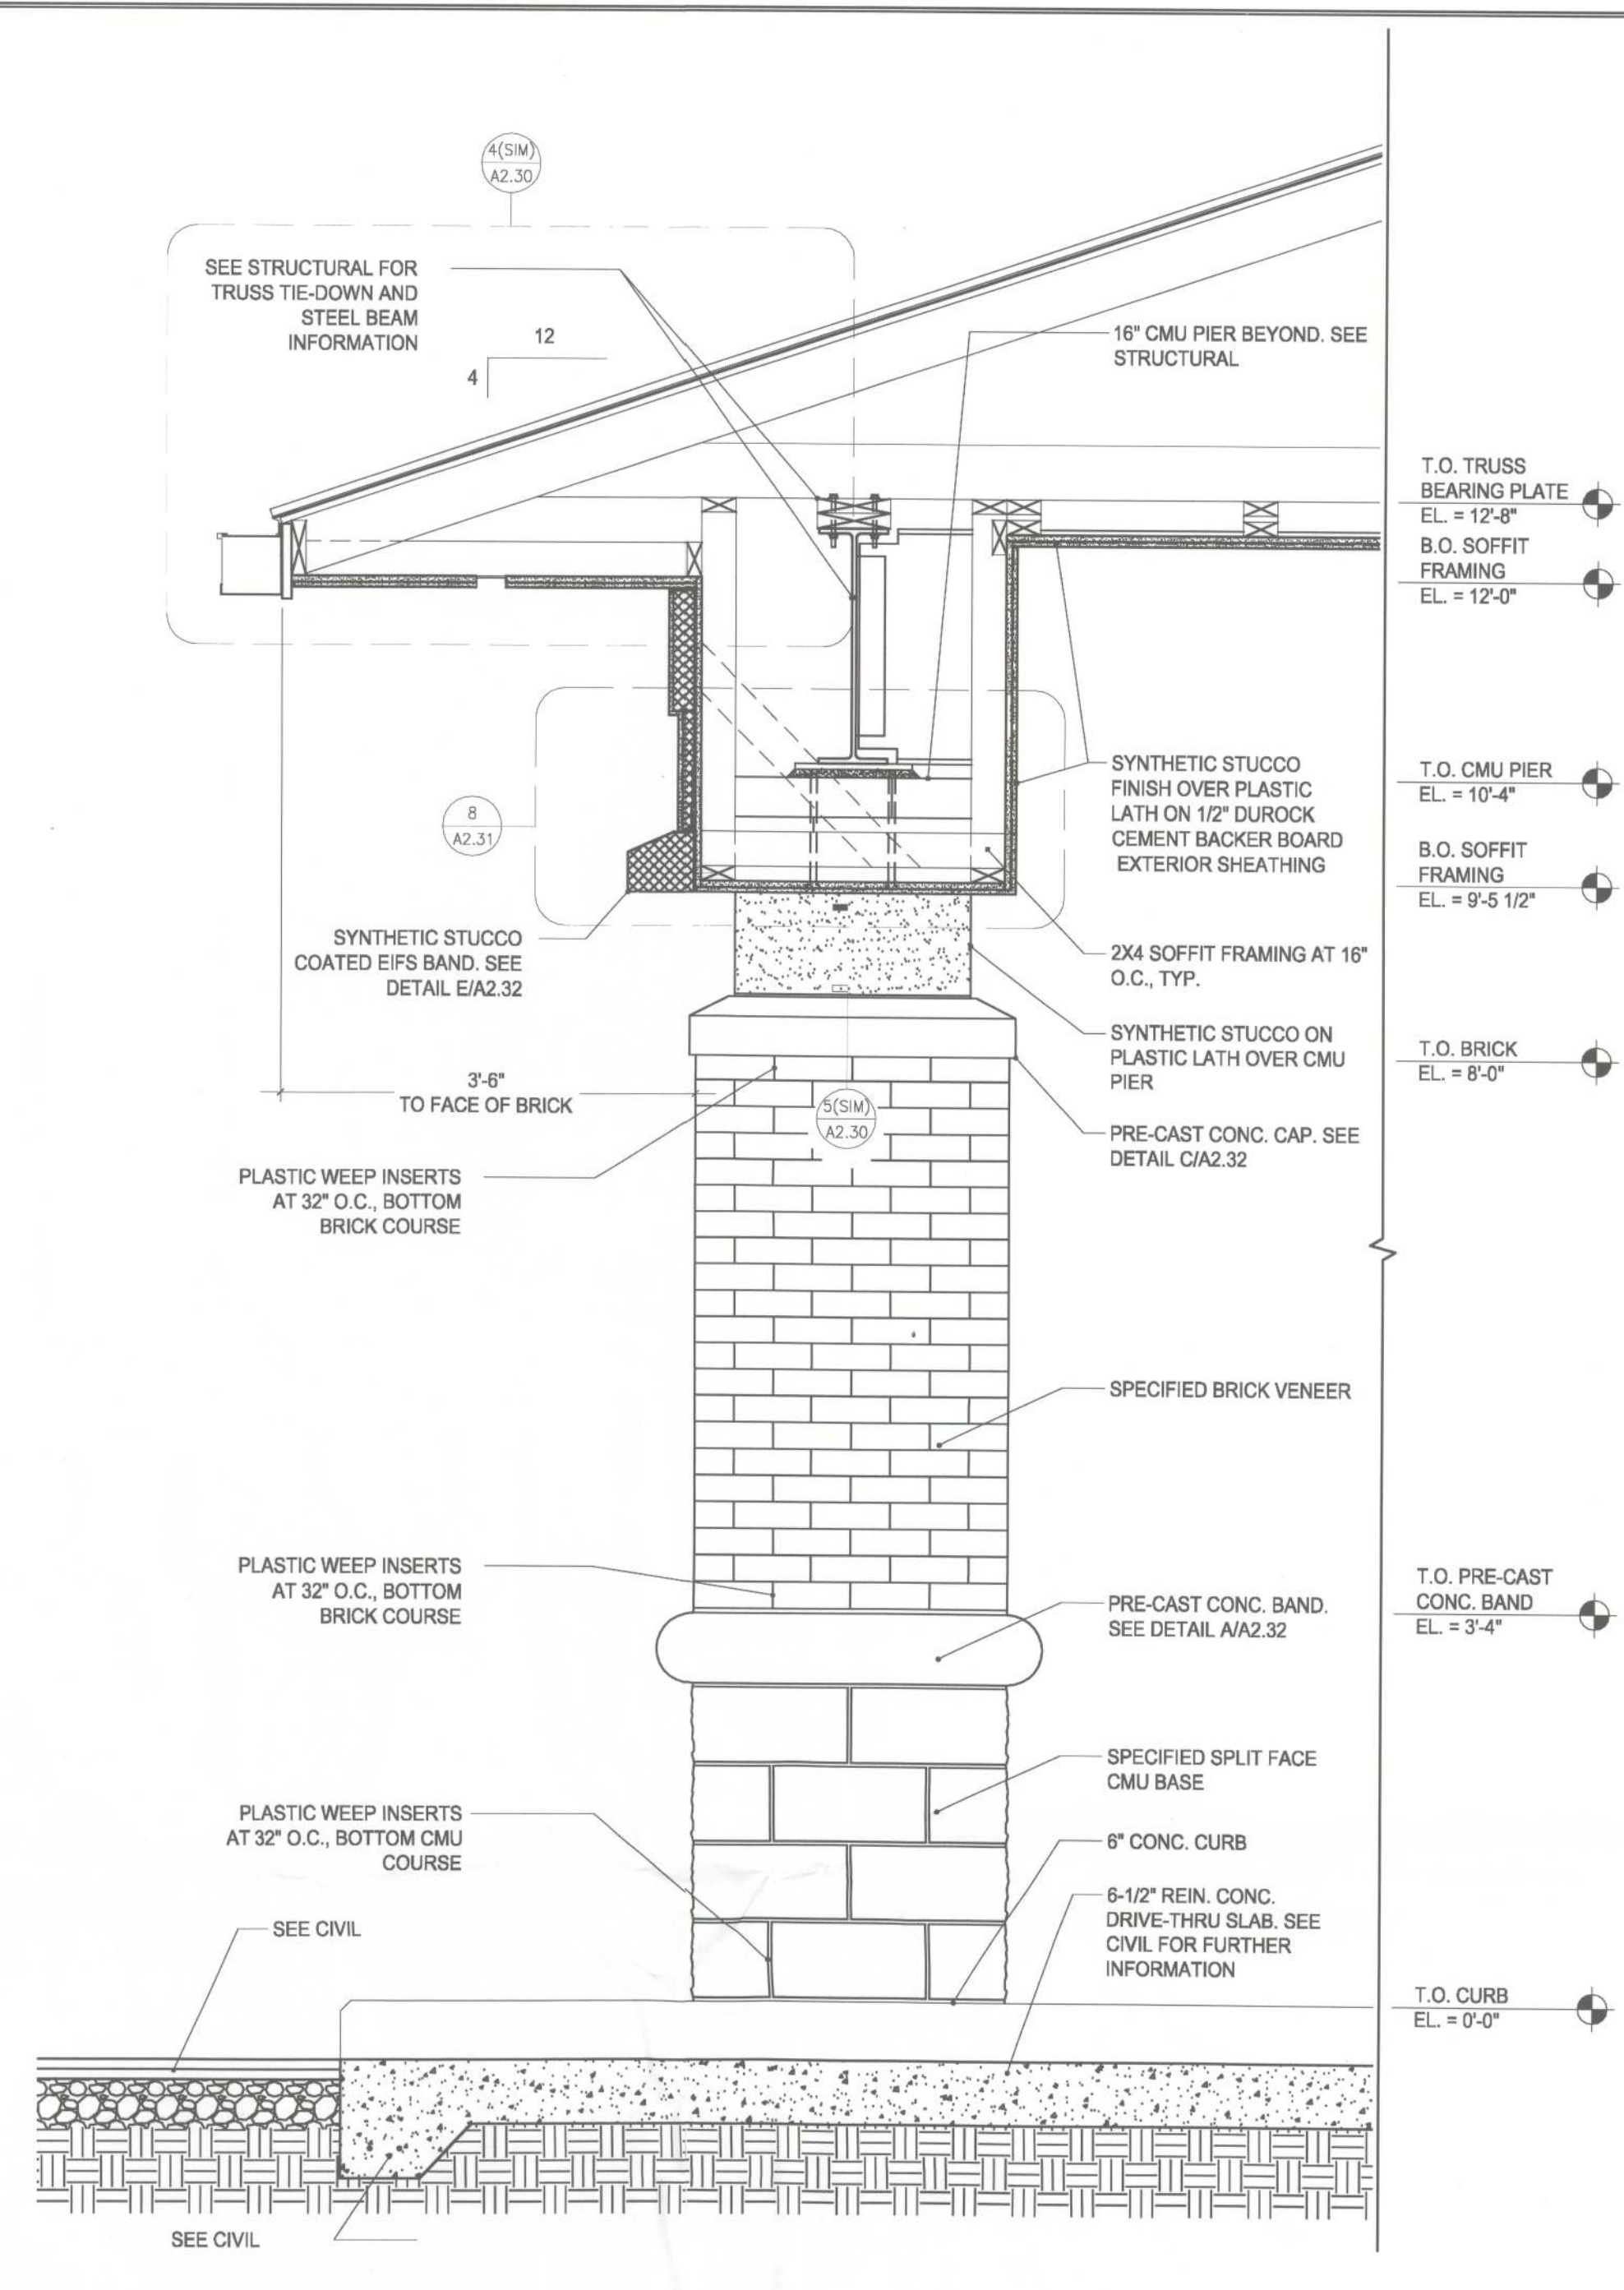


5 CANOPY SOFFIT SECTION
SCALE: 3/4\"/>

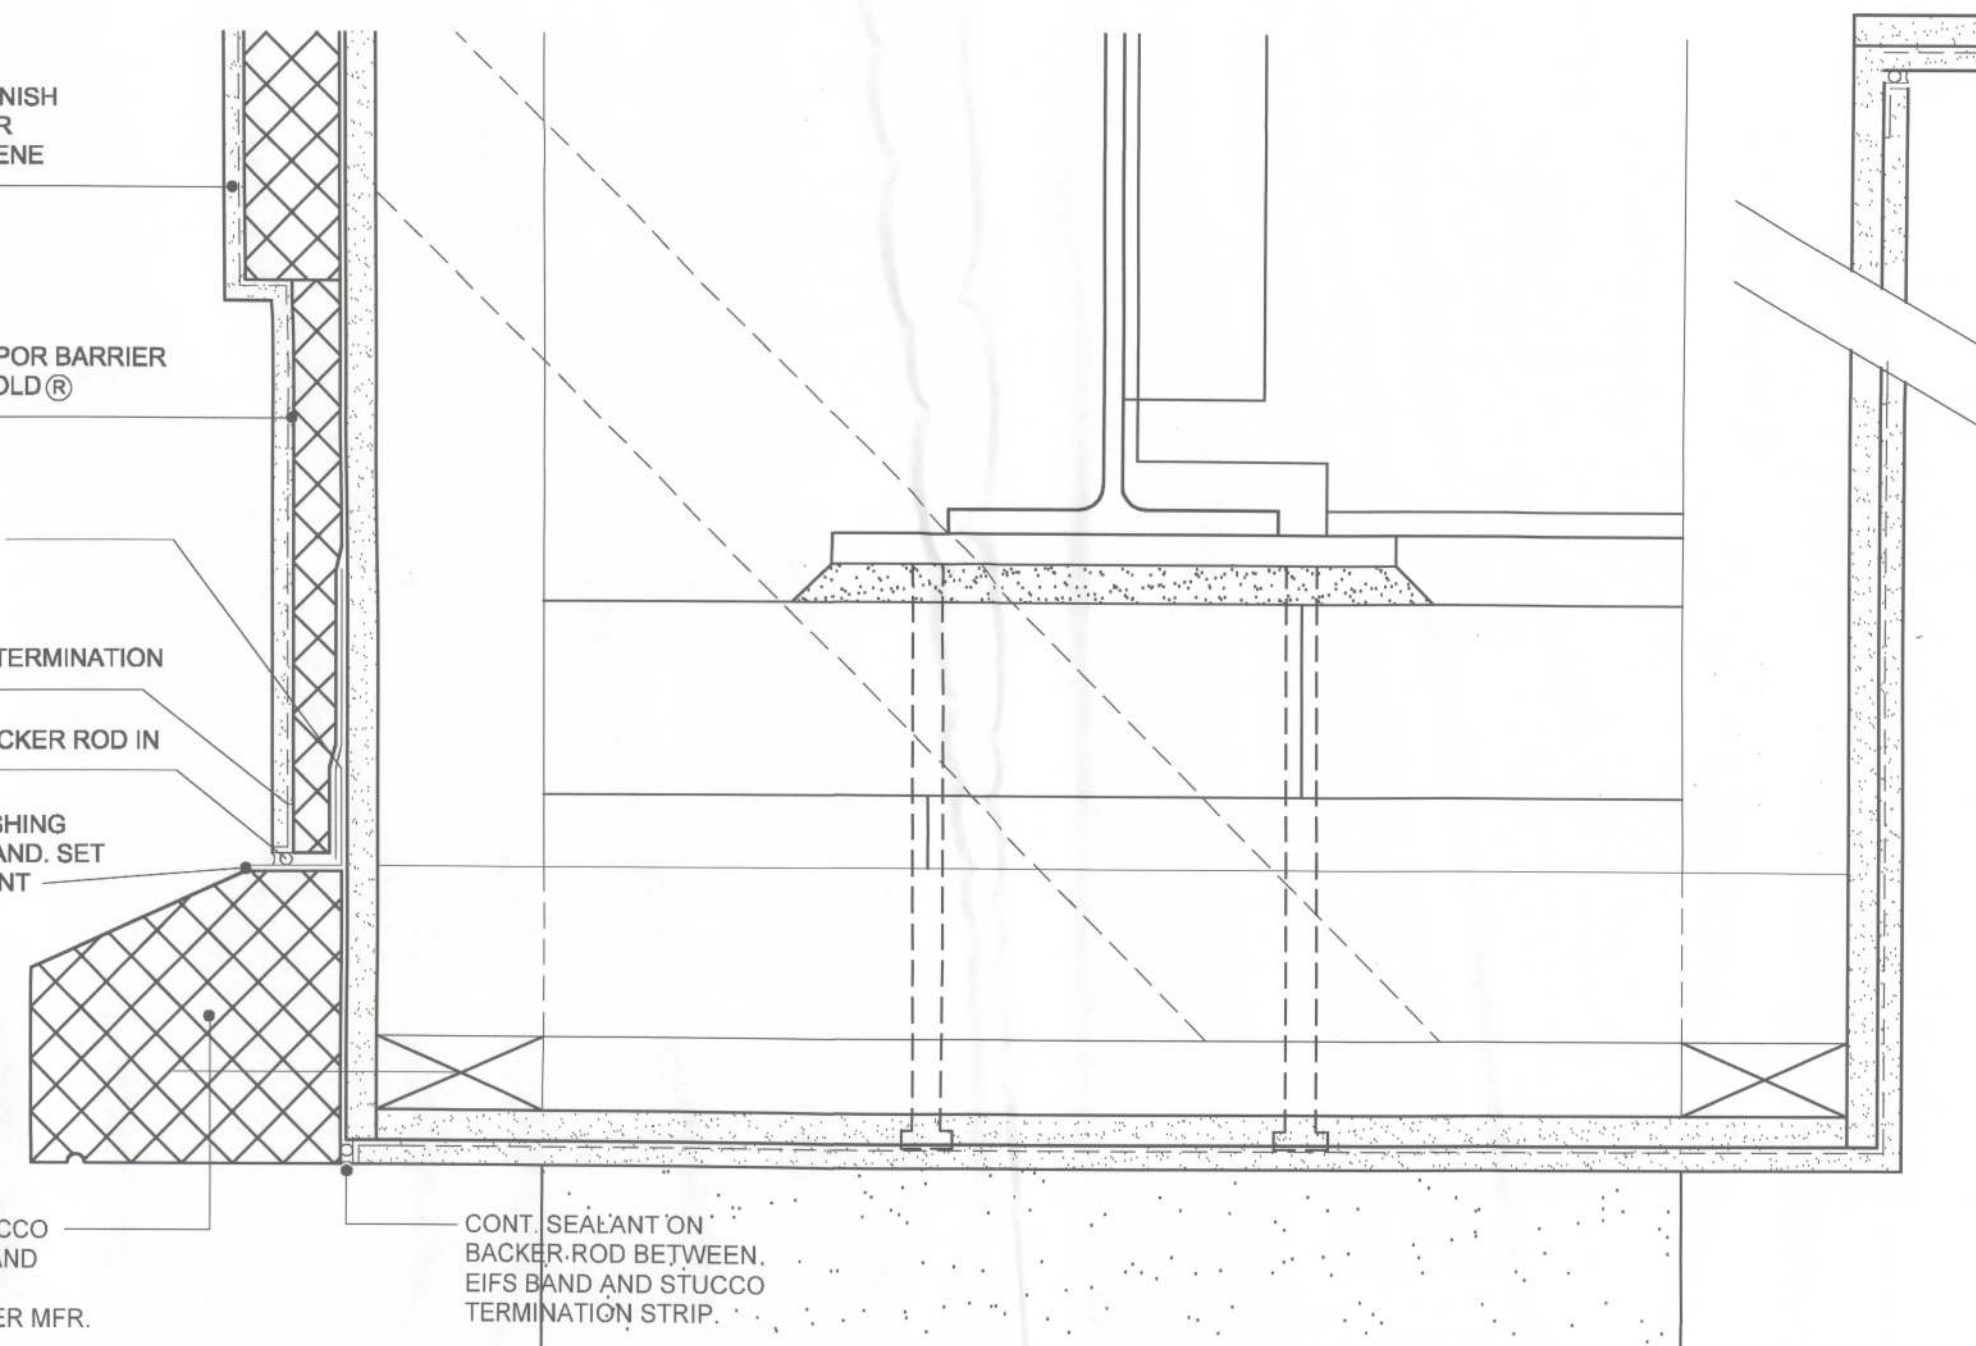

8 SECTION DETAIL
SCALE: 3\"/>

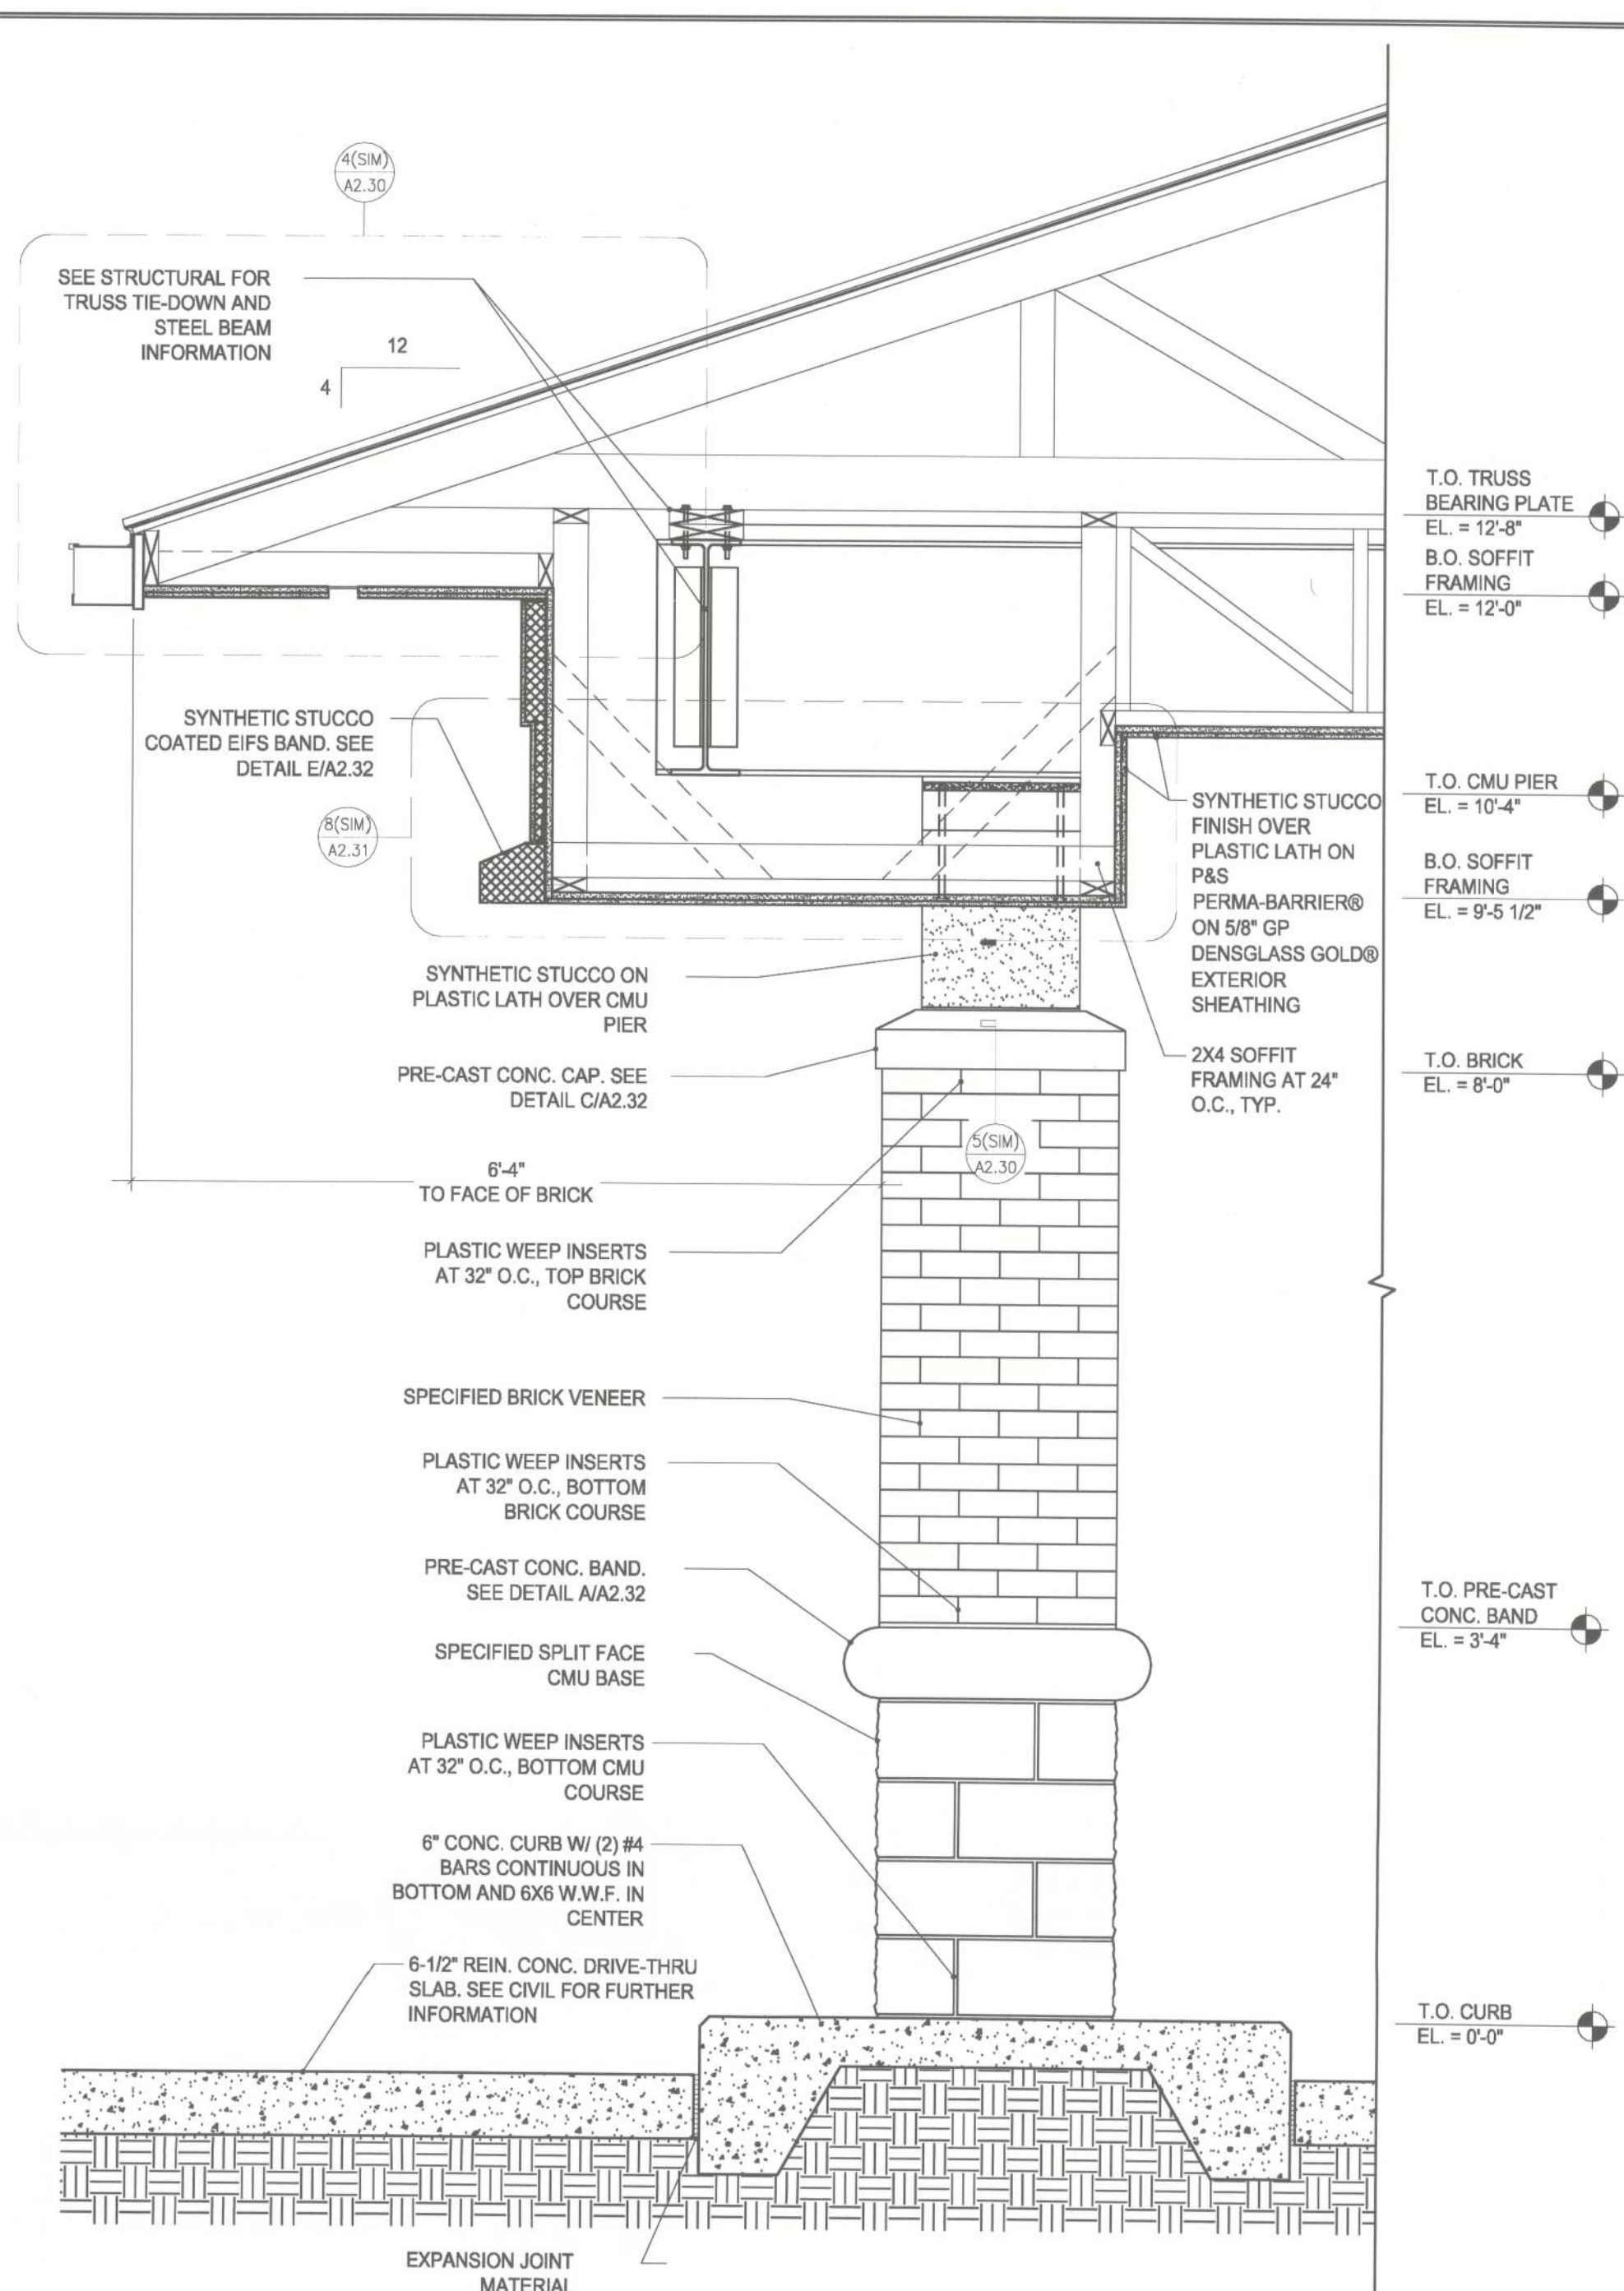

6 CANOPY SOFFIT SECTION
SCALE: 3/4\"/>

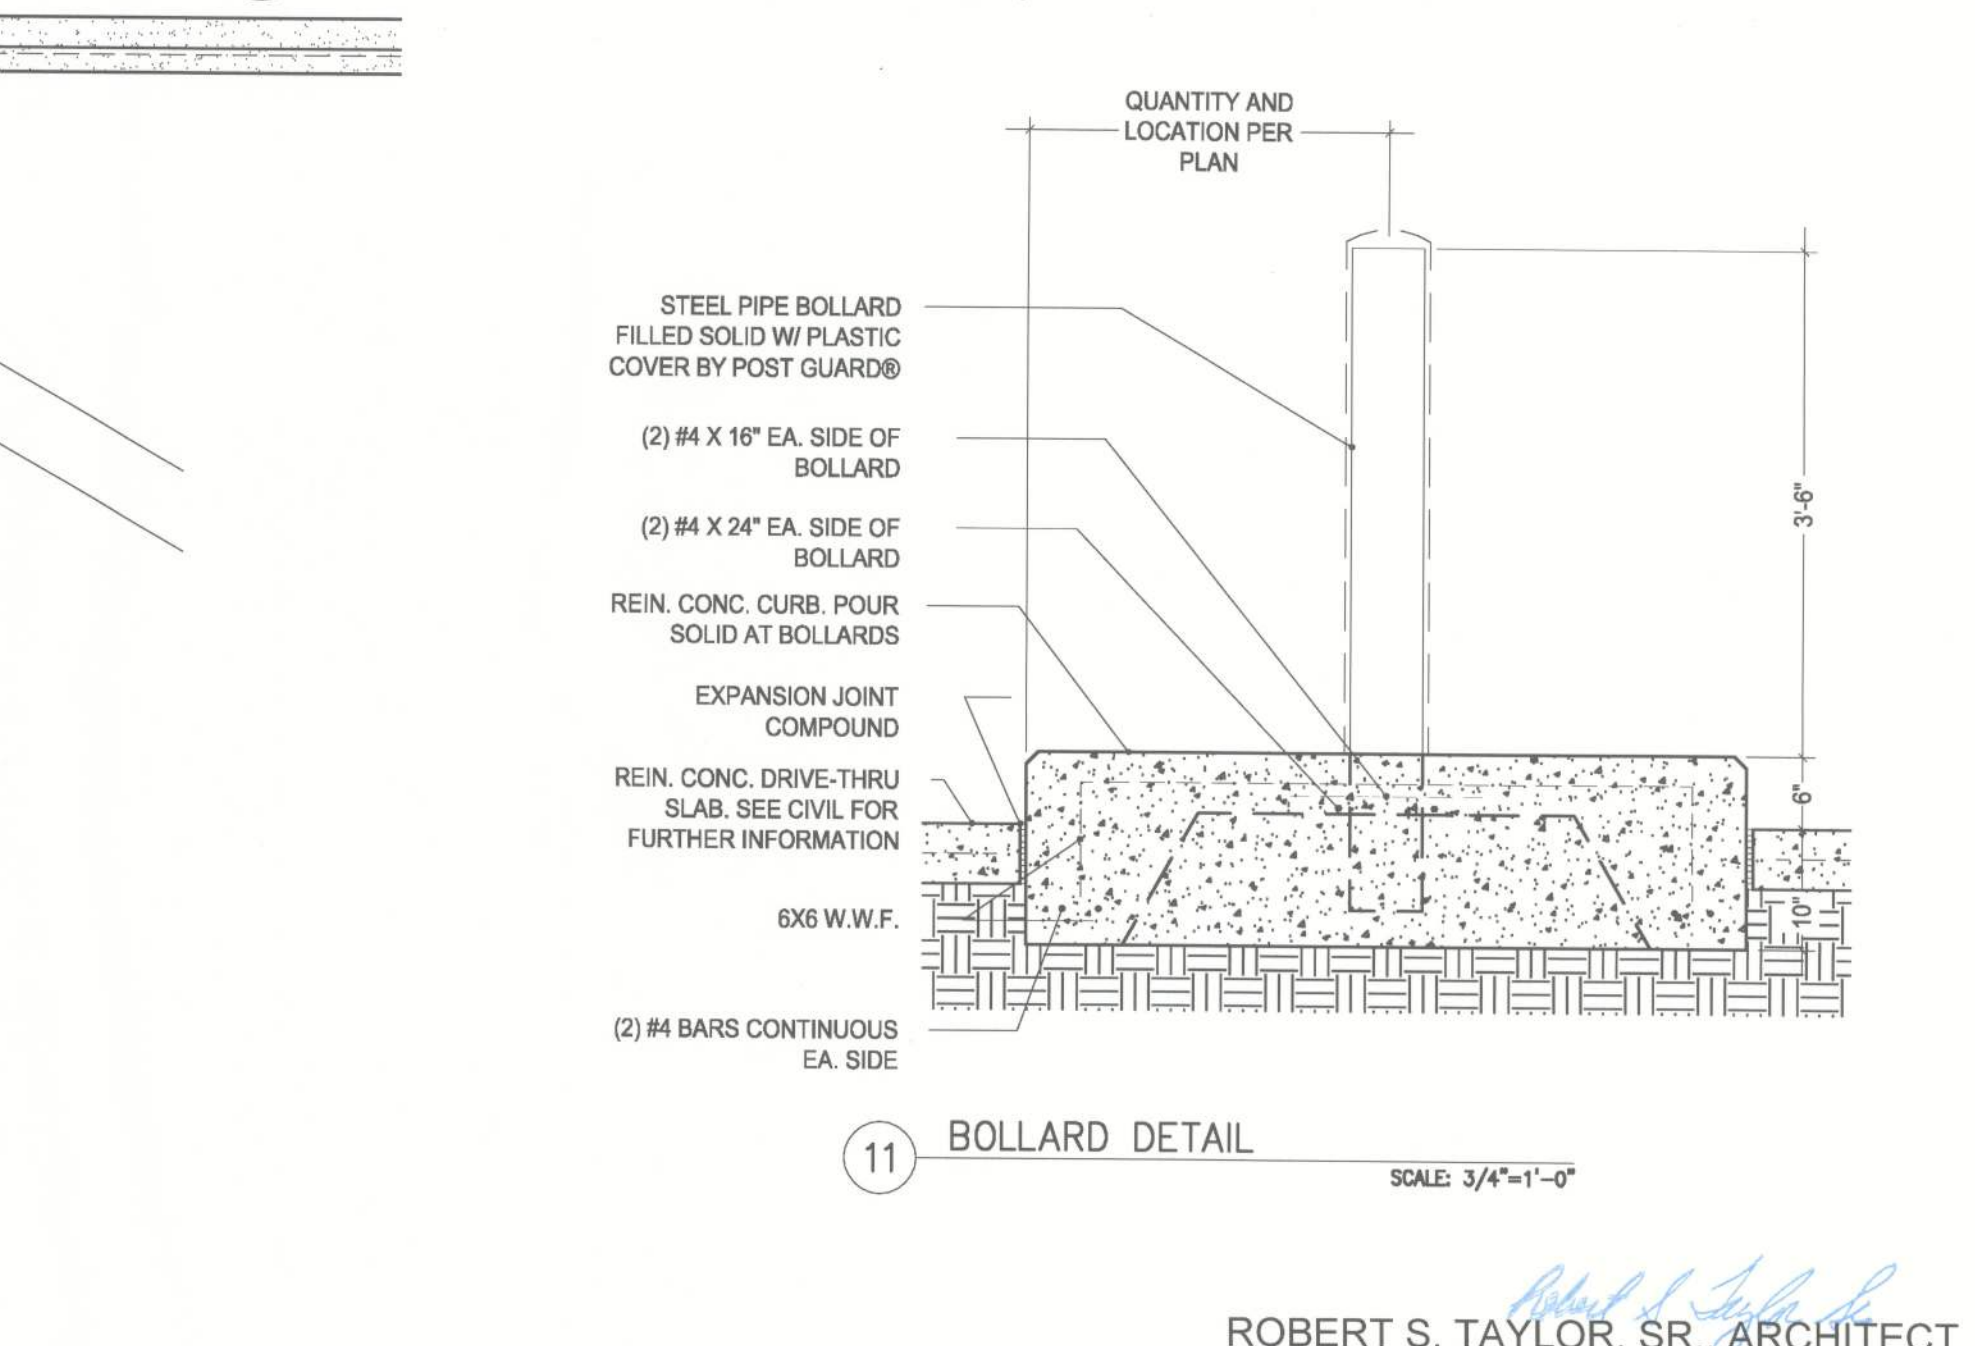

11 BOLLARD DETAIL
SCALE: 3/4\"/>

ROBERT S. TAYLOR, SR., ARCHITECT
FLORIDA REGISTRATION AR-0007526
2504 NW 71st Place, Gainesville, FL 32652
Phone 352-371-1417

SCHERER

CONSTRUCTION OF NORTH FLORIDA, LLC.
GAINESVILLE, FL 352-371-1417

ADDITIONAL OFFICES IN:
ST. PETERSBURG / ORLANDO / JACKSONVILLE
800-741-3188

CAMPUS USA

1678 W. US Highway 90

LAKE CITY, Florida

NO.	DATE	REVISION

JOB NO. 13-621A

DRAWN rt


DATE 5.02.2013

SCALE 3/4\"/>

SHEET A2.31

(WALL SECTIONS)

COPYRIGHT (C) 2002 by Scherer Construction & Engineering, Inc. All rights reserved. No part of these drawings or specifications may be reproduced or distributed in any form or by any means, or stored in a database or retrieval system, without the prior written permission of Scherer Construction & Engineering, Inc. The drawings and specifications are prepared with the exception that it may be replaced by a "Scherer" stamp. Scherer Construction & Engineering, Inc. is not responsible for the accuracy of the drawings and specifications or for any errors or omissions. The drawings and specifications are prepared for the purpose of construction and are not to be used for any other purpose. 

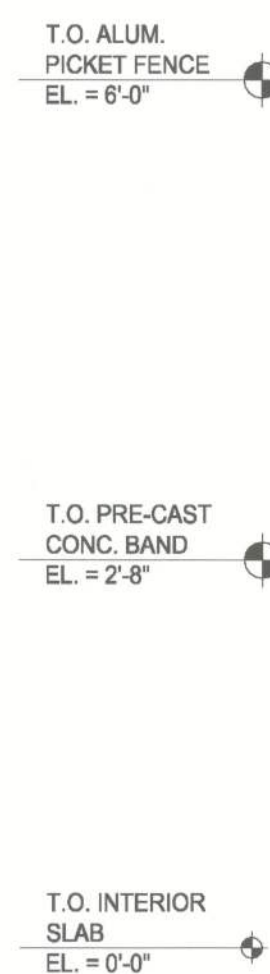

© Copyright 1997 by Sauer Construction & Engineering, Inc. All rights reserved. Except as permitted under the Copyright Act of 1976, no part of these drawings or specifications may be reproduced or distributed in any form or by any means, or stored in a database or retrieval system, without the prior written permission of Sauer Construction & Engineering, Inc. This set may be reproduced by a client of Sauer Construction & Engineering, Inc. for the sole purpose of examination by others that are affiliated with said client such as a Board of Directors, Attorney, Partner or others that may give such a client the right to use the drawings or specifications. Except as otherwise noted, the drawings and specifications are the property of Sauer Construction & Engineering, Inc. Specifically, these specifications may not be used, shown or reproduced for the purpose of guidelines, or specifications or any other function relating to another contracting firm. These specifications are for your use under a separate contract.

CAMPUS USA
1678 W. US Highway 90
LAKE CITY, Florida


[illegible]

CONSTRUCTION OF NORTH FLORIDA, LLC.
GAINESVILLE, FL 352-371-1417


ADDITIONAL OFFICES IN:
ST. PETERSBURG / ORLANDO / JACKSONVILLE
800-741-3188

JOB NO.	13-621A
DRAWN	rt
DATE	5.02.2013
SCALE	3/4" = 1'-0"
SHEET	A2.32
(SMALL SECTIONS)	


ROBERT S. TAYLOR, SR., ARCHITECT
FLORIDA REGISTRATION AR-0007526
2504 NW 71st Place, Gainesville, FL 32652
Phone 352-371-1417

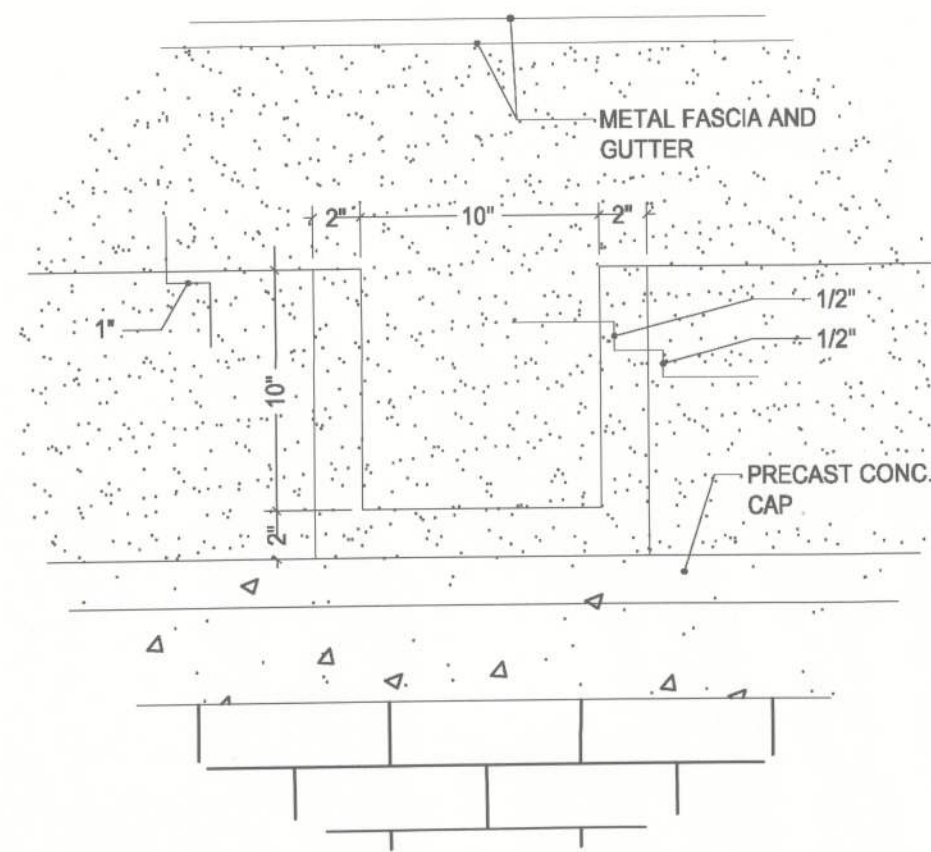


1 EIFS BAND DETAIL
SCALE: 1 1/2"=1'-0"

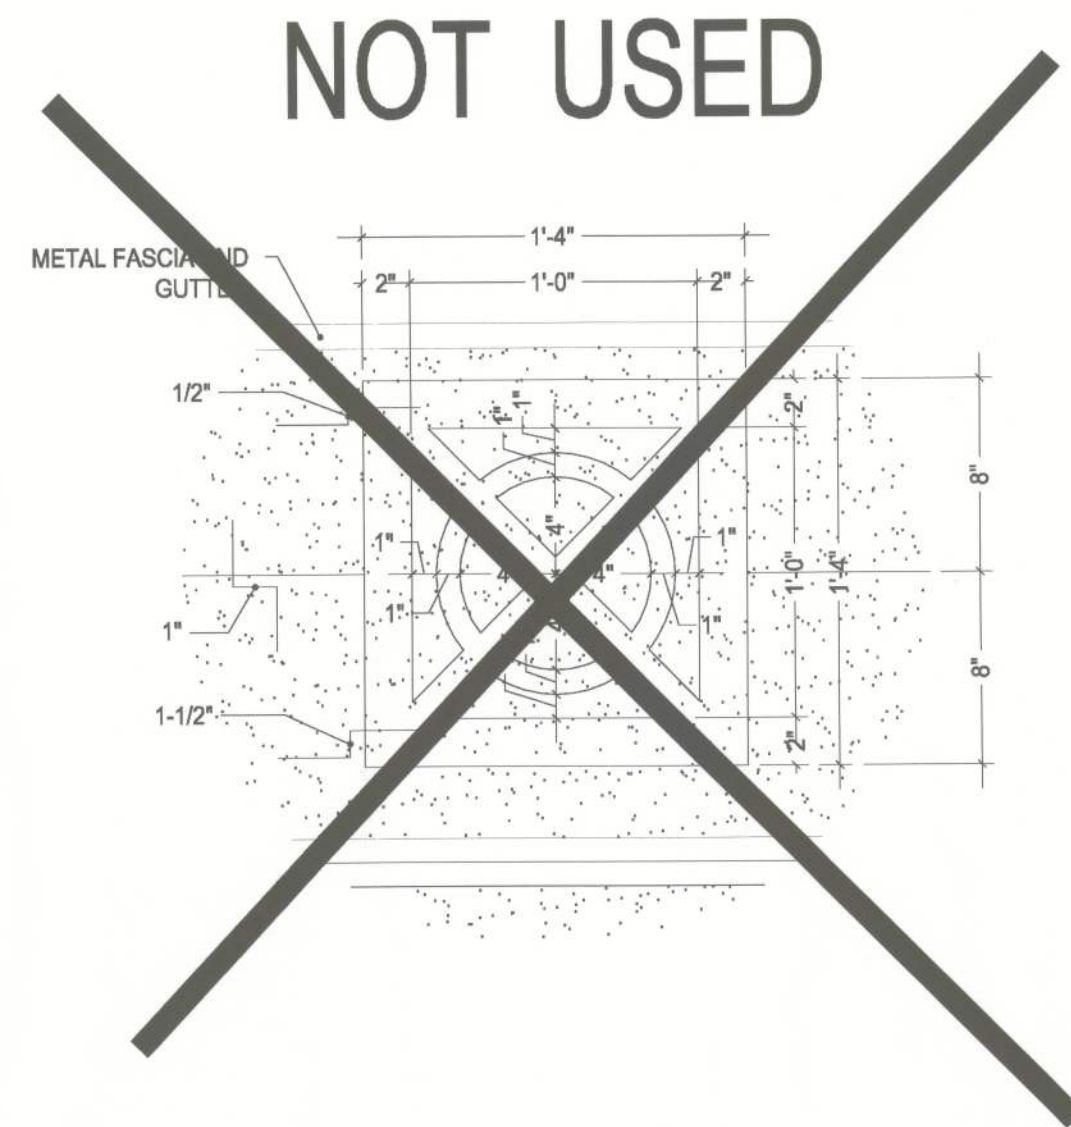


2 EIFS ORNAMENT DETAIL
SCALE: 1 1/2"=1'-0"

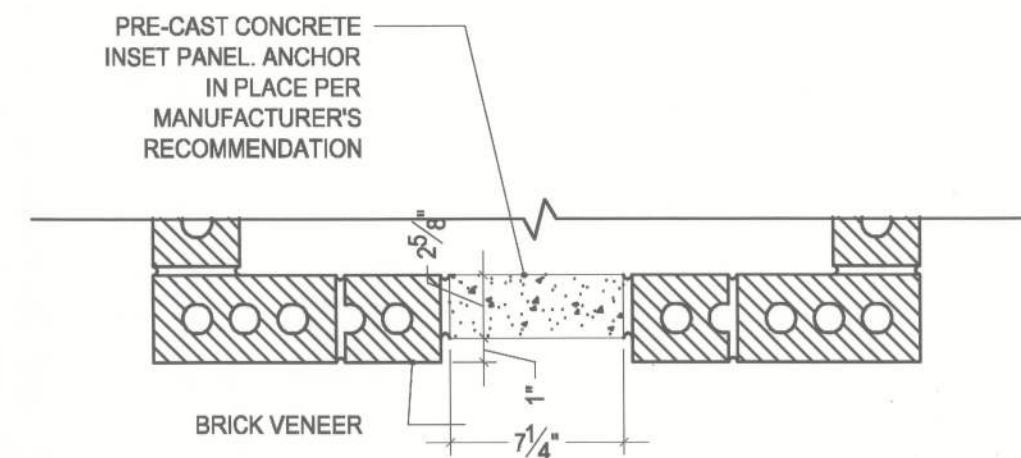


3 PRE-CAST CONC. PANEL DETAIL
SCALE: 1 1/2"=1'-0"

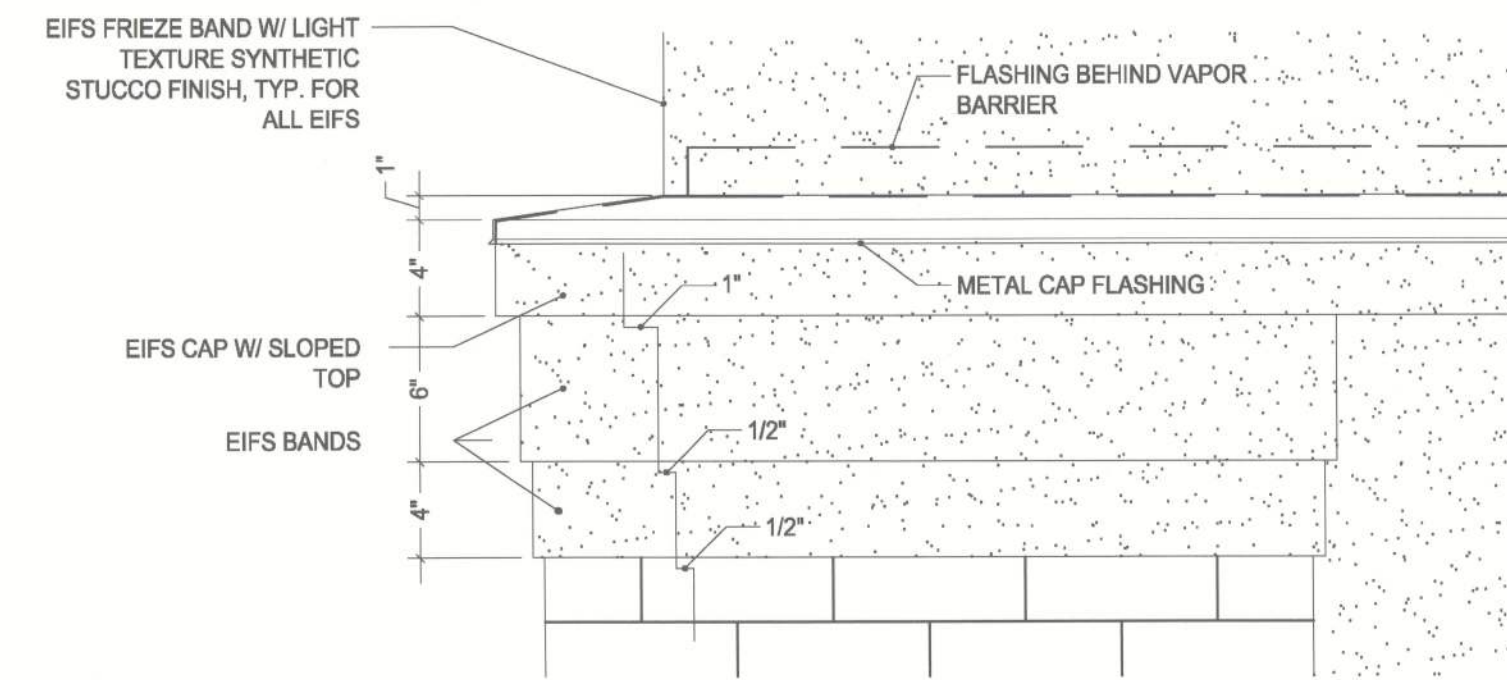


4 EIFS BAND AND CAP DETAIL
SCALE: 1 1/2"=1'-0"

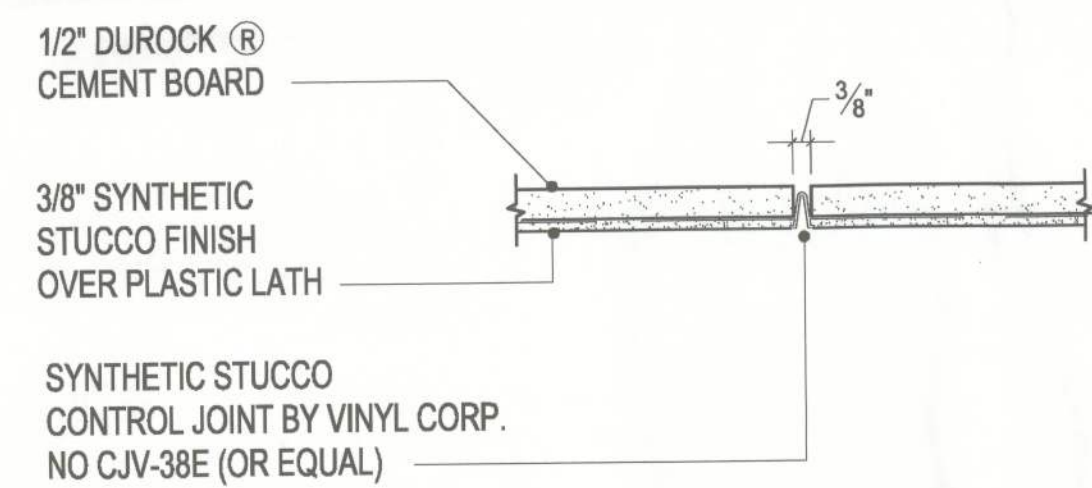


5 SYNTHETIC STUCCO CONTROL JOINT DETAIL
SCALE: 3"=1'-0"

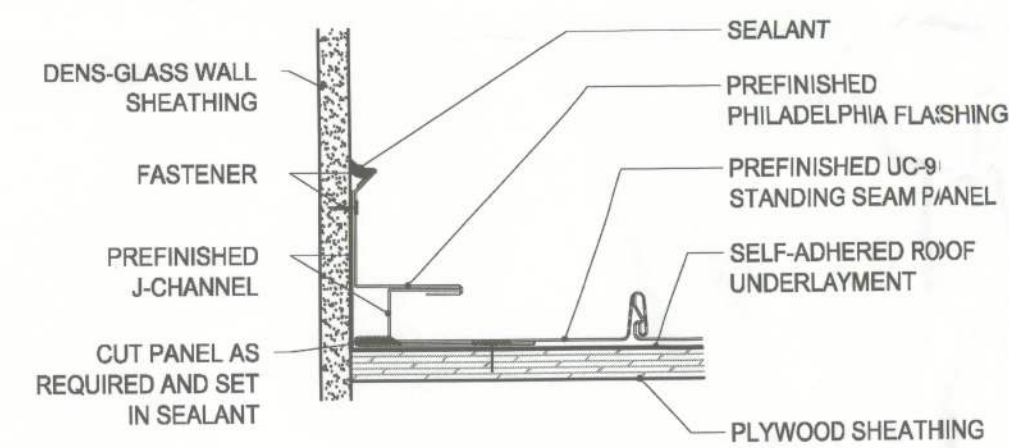


6 ROOF AT WALL INTERSECTION DETAIL
SCALE: 3"=1'-0"

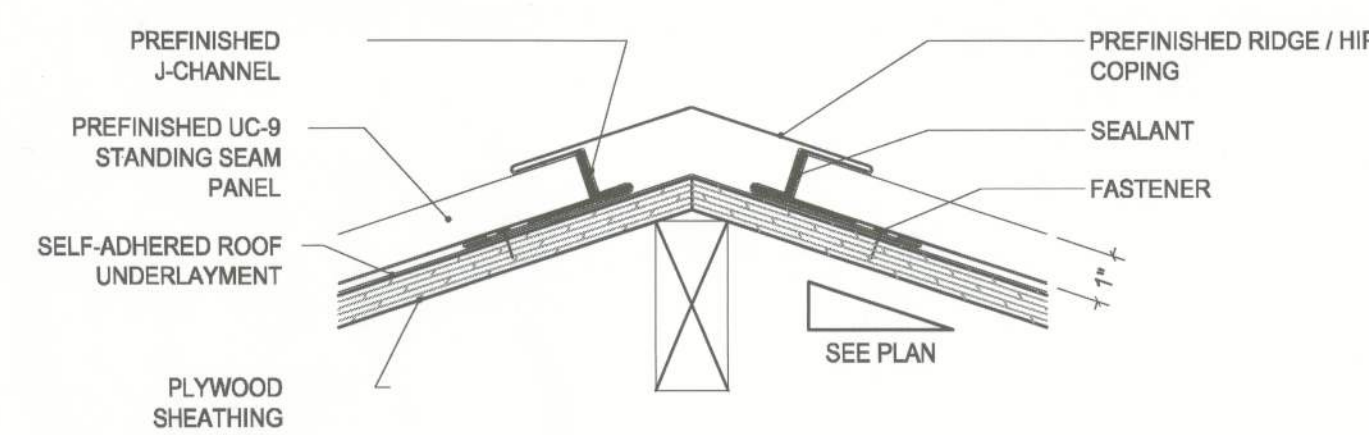


7 HIP / RIDGE ROOF DETAIL
SCALE: 3"=1'-0"

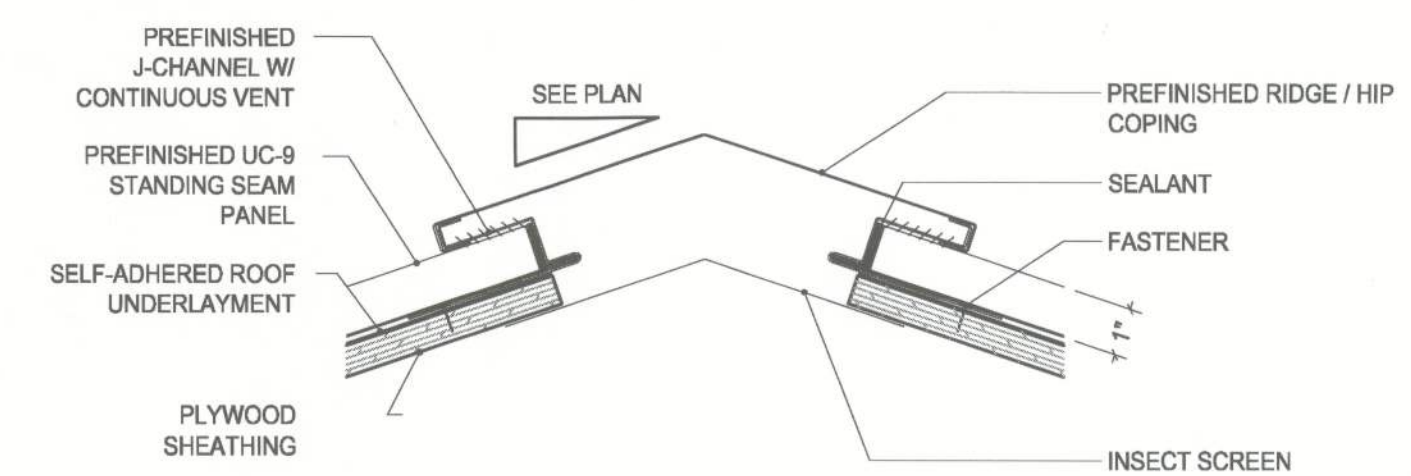


8 VENTED RIDGE ROOF DETAIL
SCALE: 3"=1'-0"

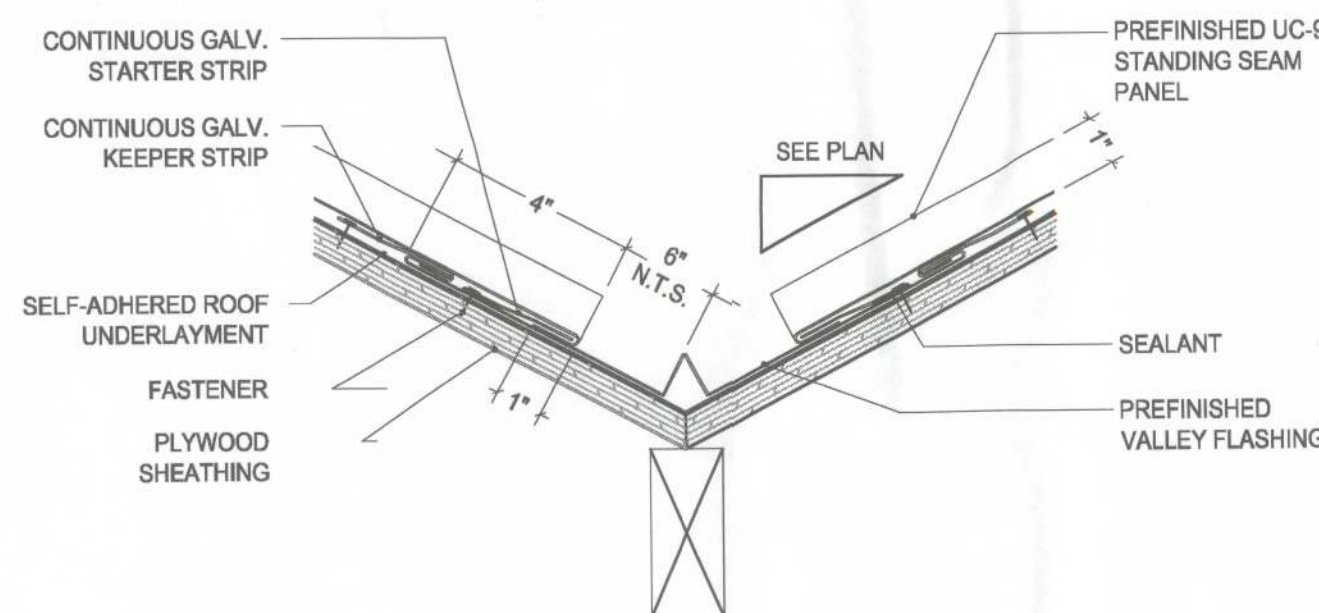

9 VALLEY FLASHING ROOF DETAIL
SCALE: 3"=1'-0"

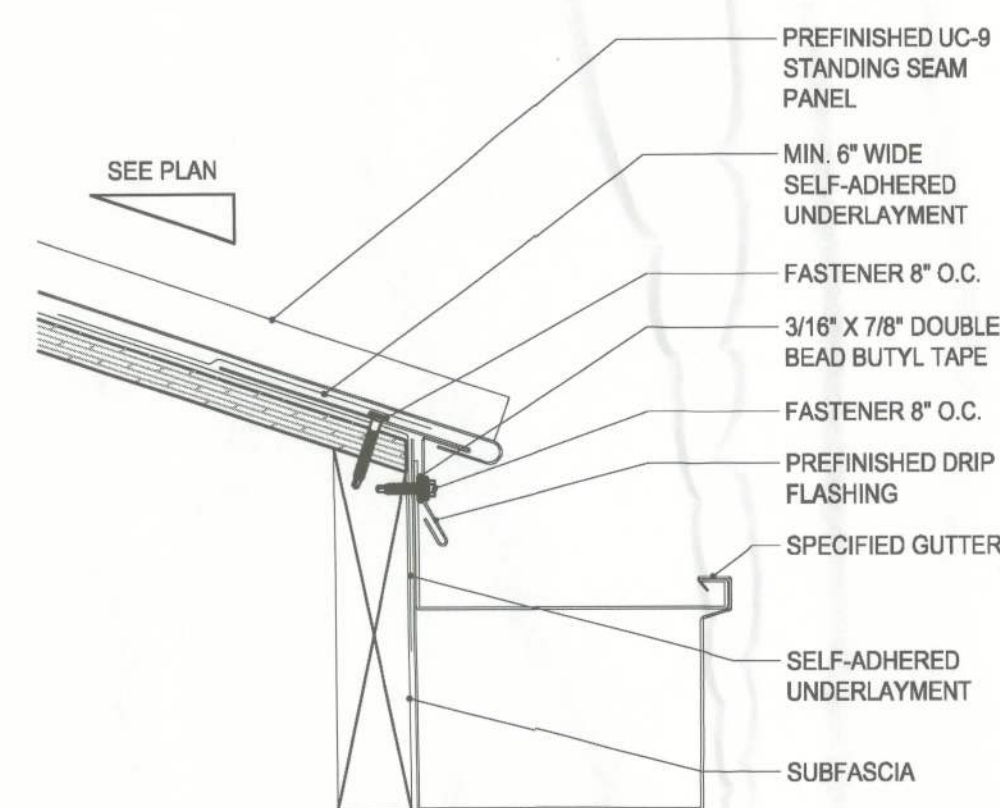

10 VALLEY FLASHING ROOF DETAIL
SCALE: 3"=1'-0"

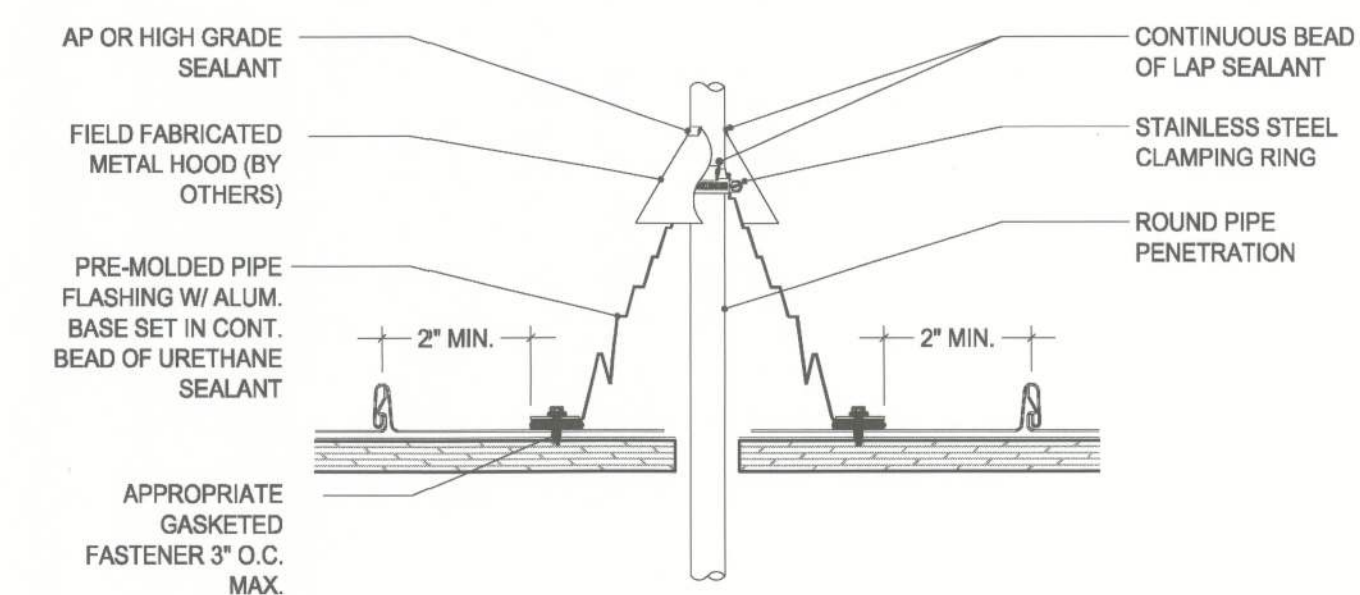

11 ROUND PENETRATION DETAIL
SCALE: 3"=1'-0"

Robert S. Taylor, Sr.

ROBERT S. TAYLOR, SR., ARCHITECT
FLORIDA REGISTRATION AR-0007526
2504 NW 71st Place, Gainesville, FL 32652
Phone 352-371-1417


COPYRIGHT (C) 2002 by Scherer Construction & Engineering, Inc. All rights reserved. Except as permitted under the Copyright Act of 1976, no part of this publication may be reproduced, stored in a retrieval system, or transmitted in any form or by any means, or stored in a database or retrieval system, without written permission of the writer. Scherer Construction & Engineering, Inc. for the sole purpose of examination by others that are affiliated with said client such as a board of directors, a committee, or otherwise will be contributing funds to Scherer Construction & Engineering, Inc. Specifically, these specifications may be used for any other function relating to another contracting firm. These drawings and specifications may be purchased for monetary consideration for each time used & approved contract.

CAMPUS USA
1678 W. US Highway 90
LAKE CITY, Florida


CONSTRUCTION OF NORTH FLORIDA, LLC.
GAINESVILLE, FL 352-371-1417
ADDITIONAL OFFICES IN:
ST. PETERSBURG / ORLANDO / JACKSONVILLE
800-741-3188




13-521A
DRAWN
DATE 5.14.2013
SCALE 3/16"=1'-0"
SHEET 42.40
(EXT. ROOF DET.)

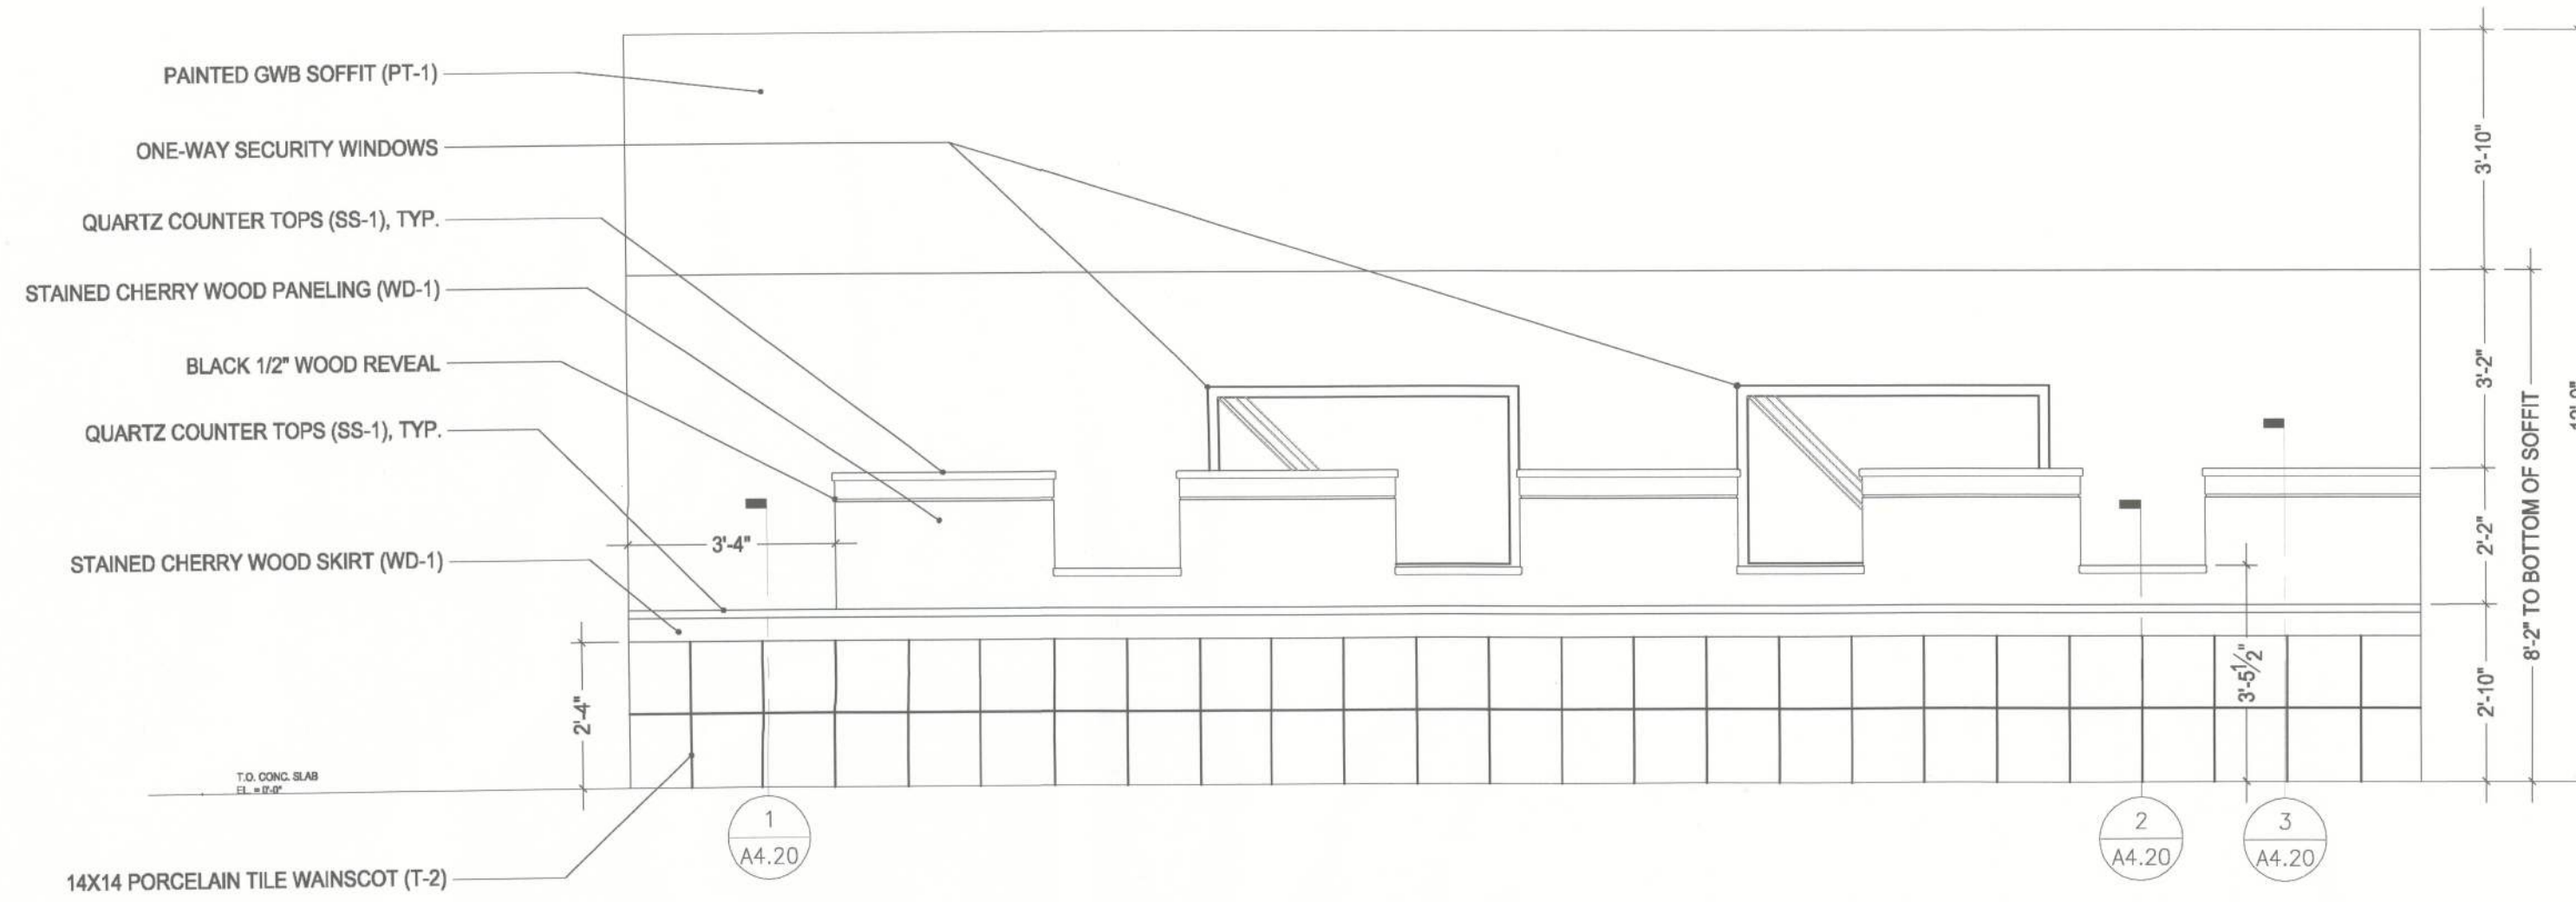


1 TELLER COUNTER ELEVATION
SCALE: 3/8"=1'-0"

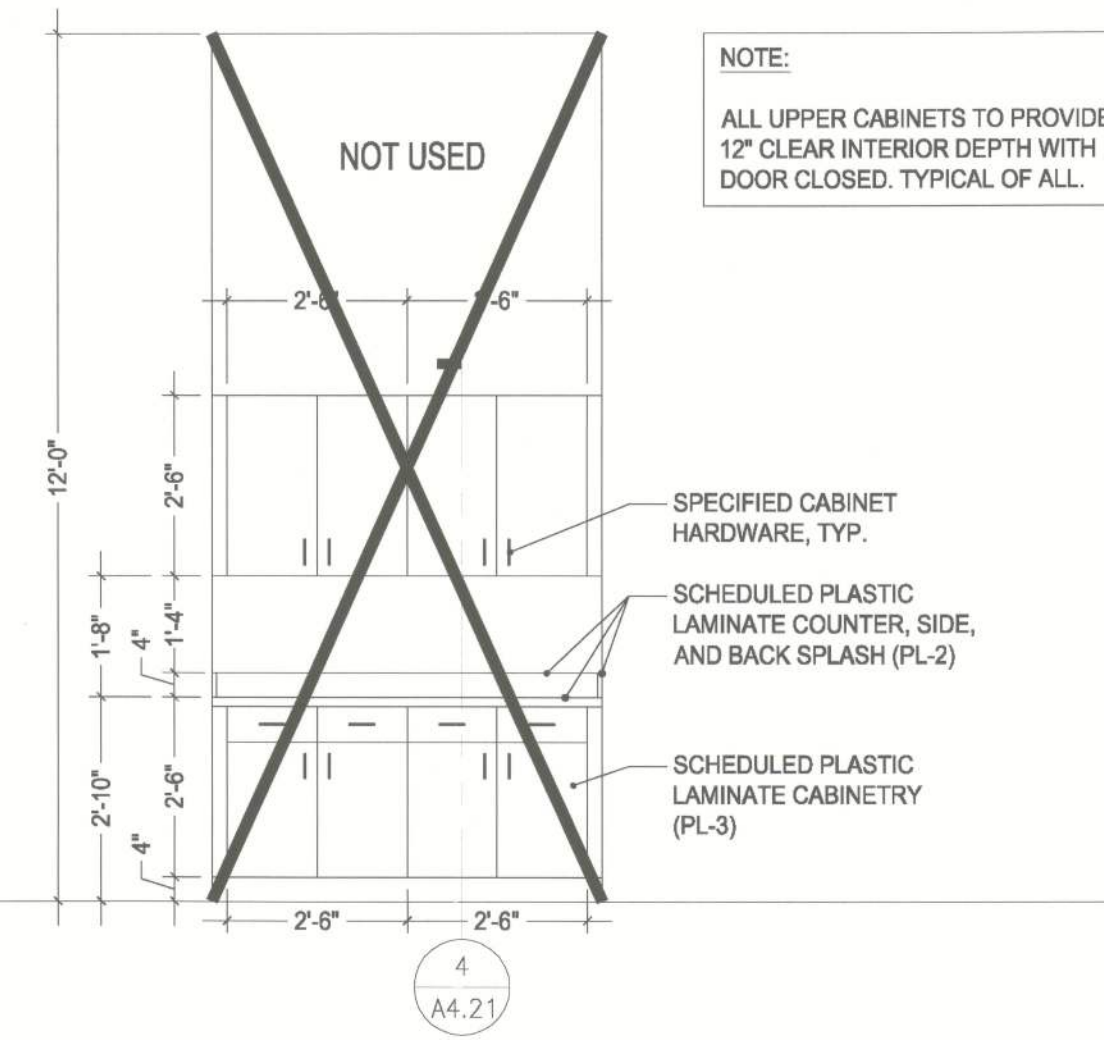


2 INTERIOR ELEVATION
SCALE: 3/8"=1'-0"

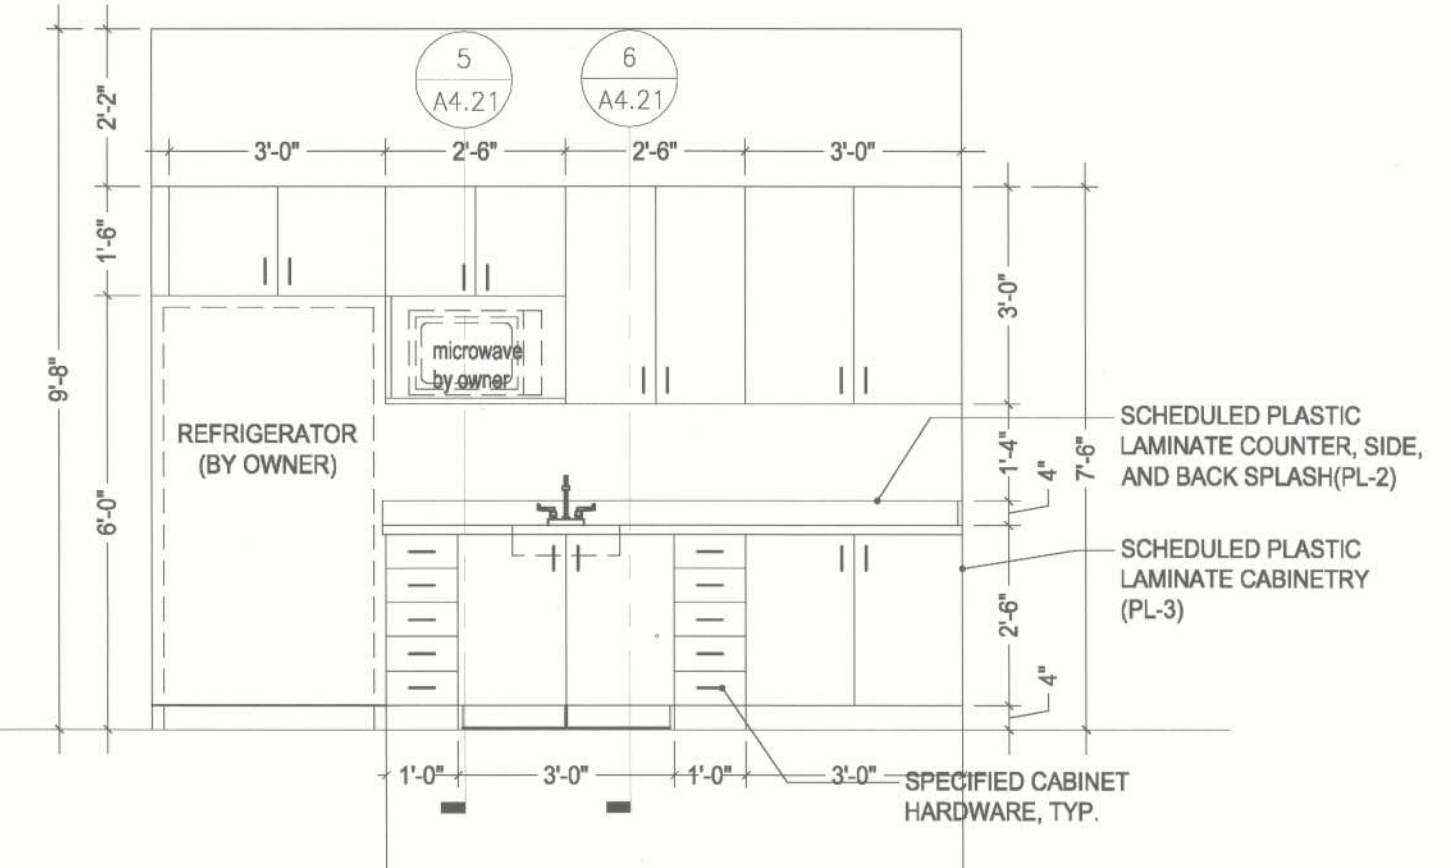


3 INTERIOR ELEVATION
SCALE: 3/8"=1'-0"

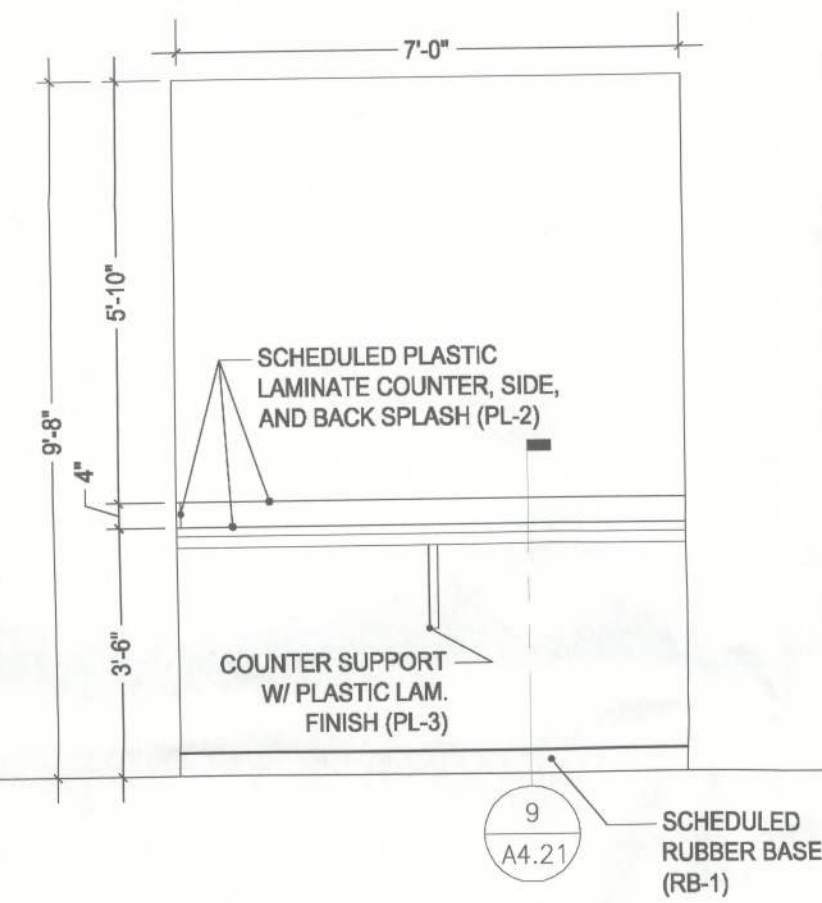


4 INTERIOR ELEVATION
SCALE: 3/8"=1'-0"

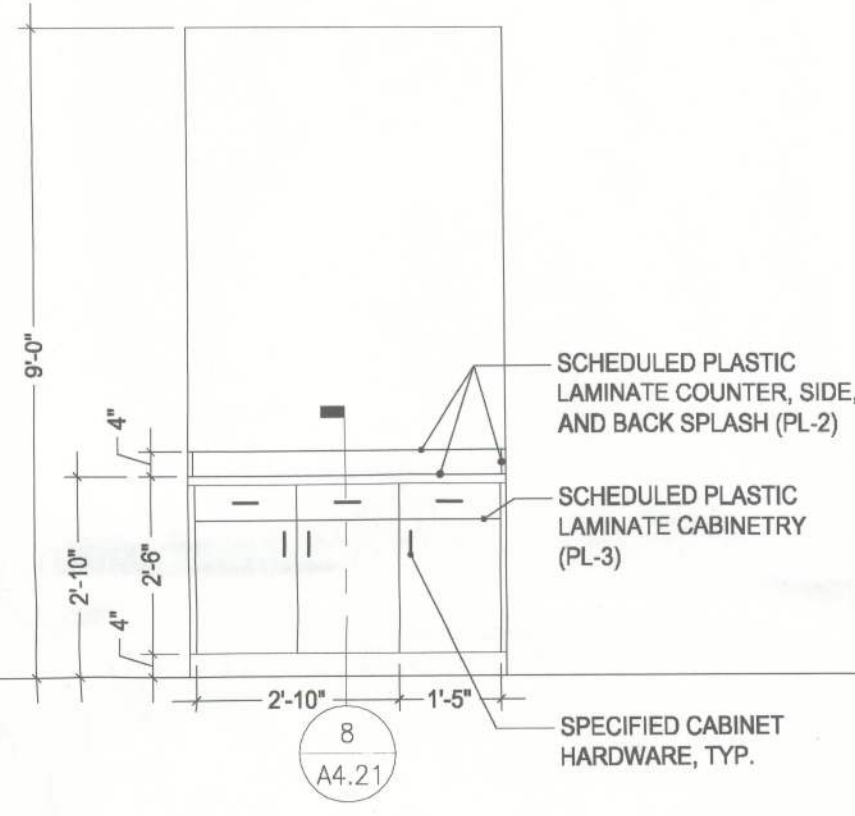


5 INTERIOR ELEVATION
SCALE: 3/8"=1'-0"

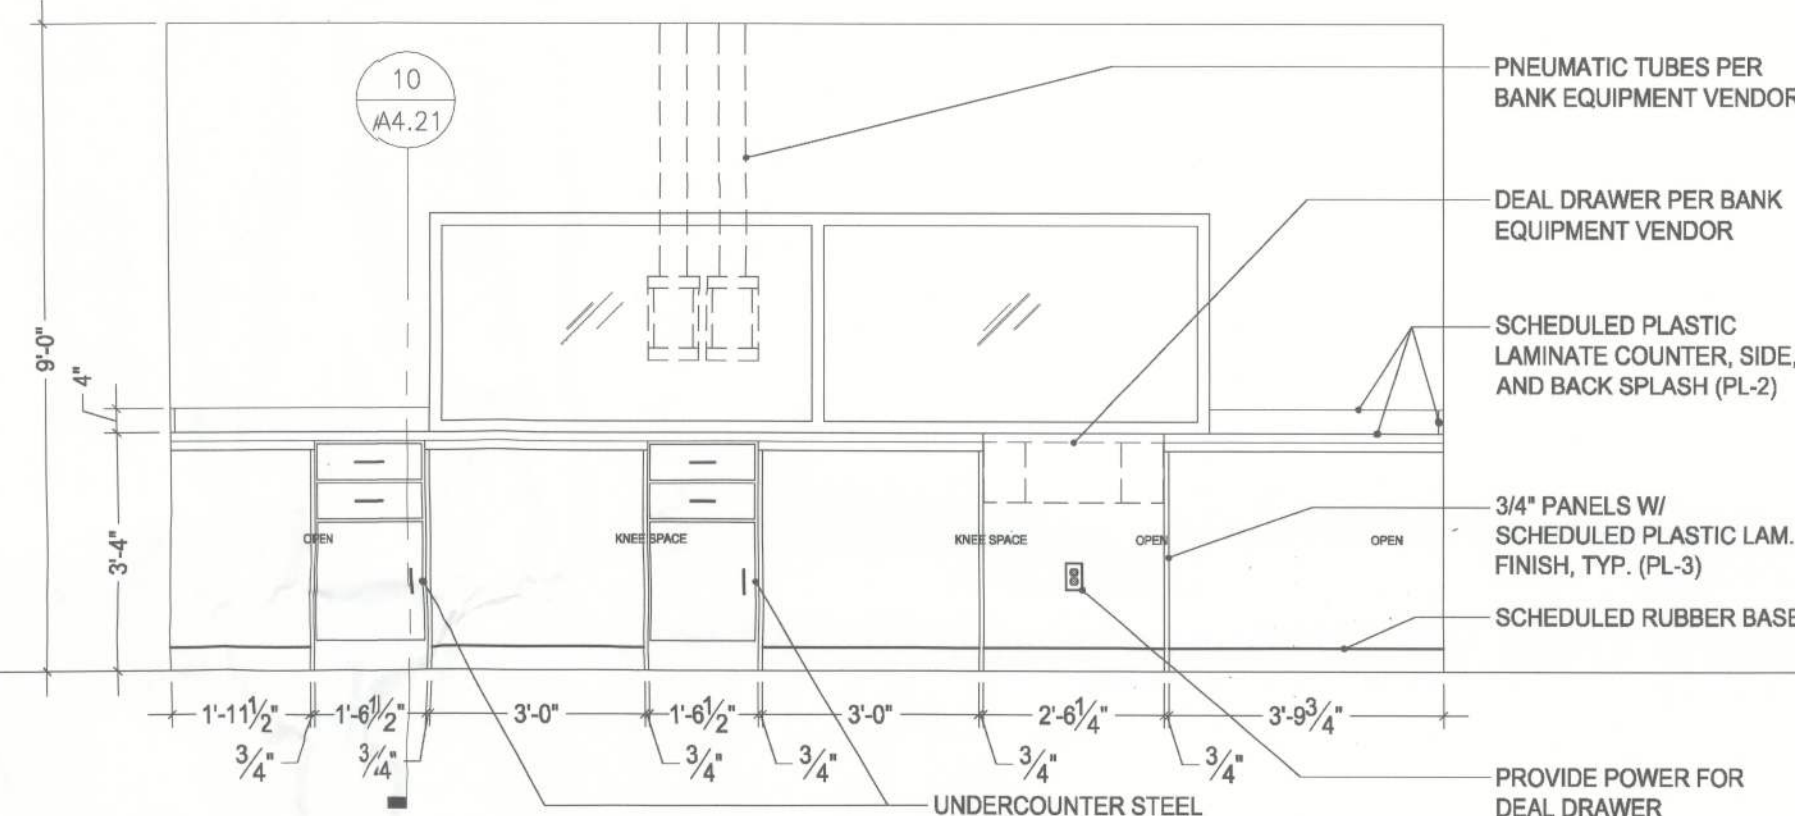


6 INTERIOR ELEVATION
SCALE: 3/8"=1'-0"

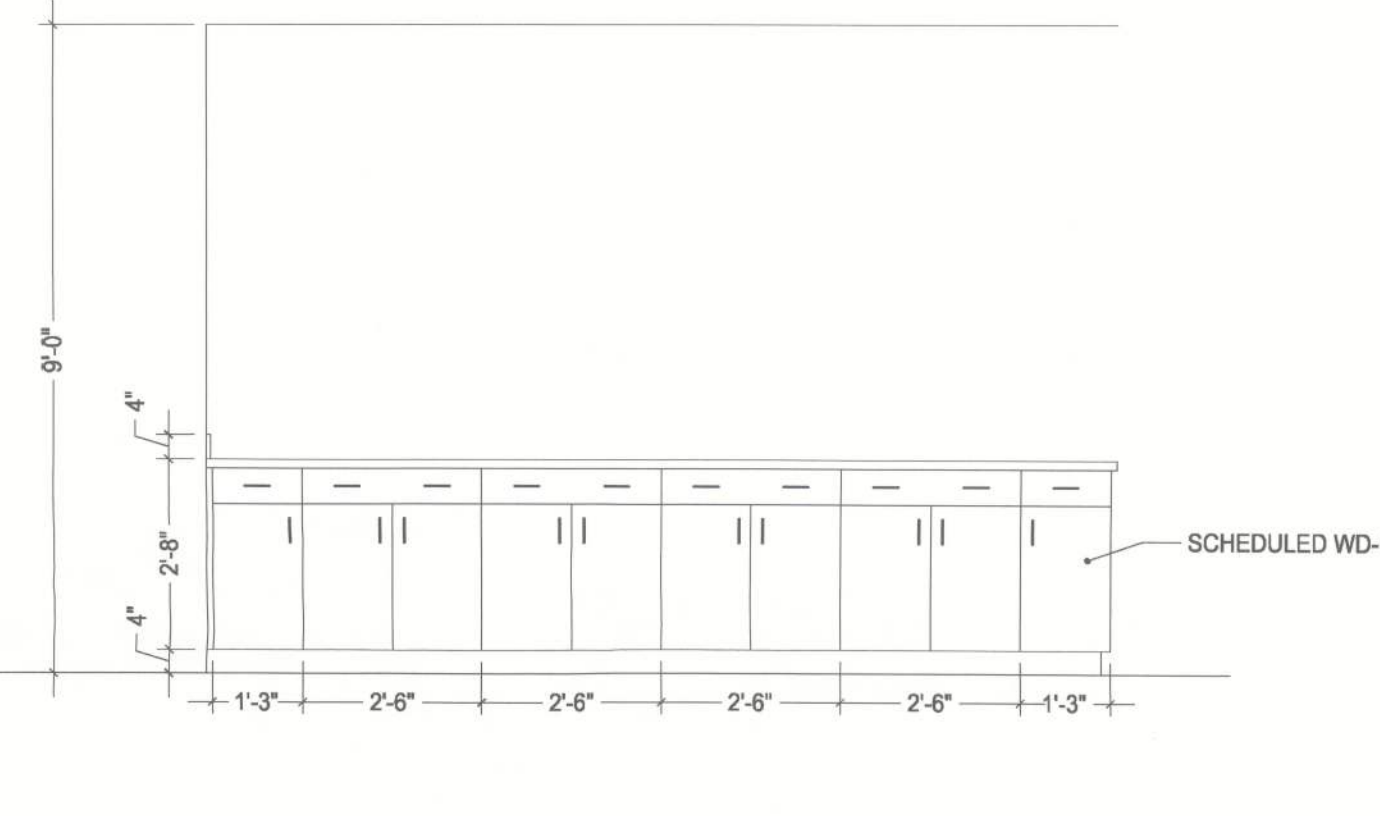

7 INTERIOR ELEVATION
SCALE: 3/8"=1'-0"

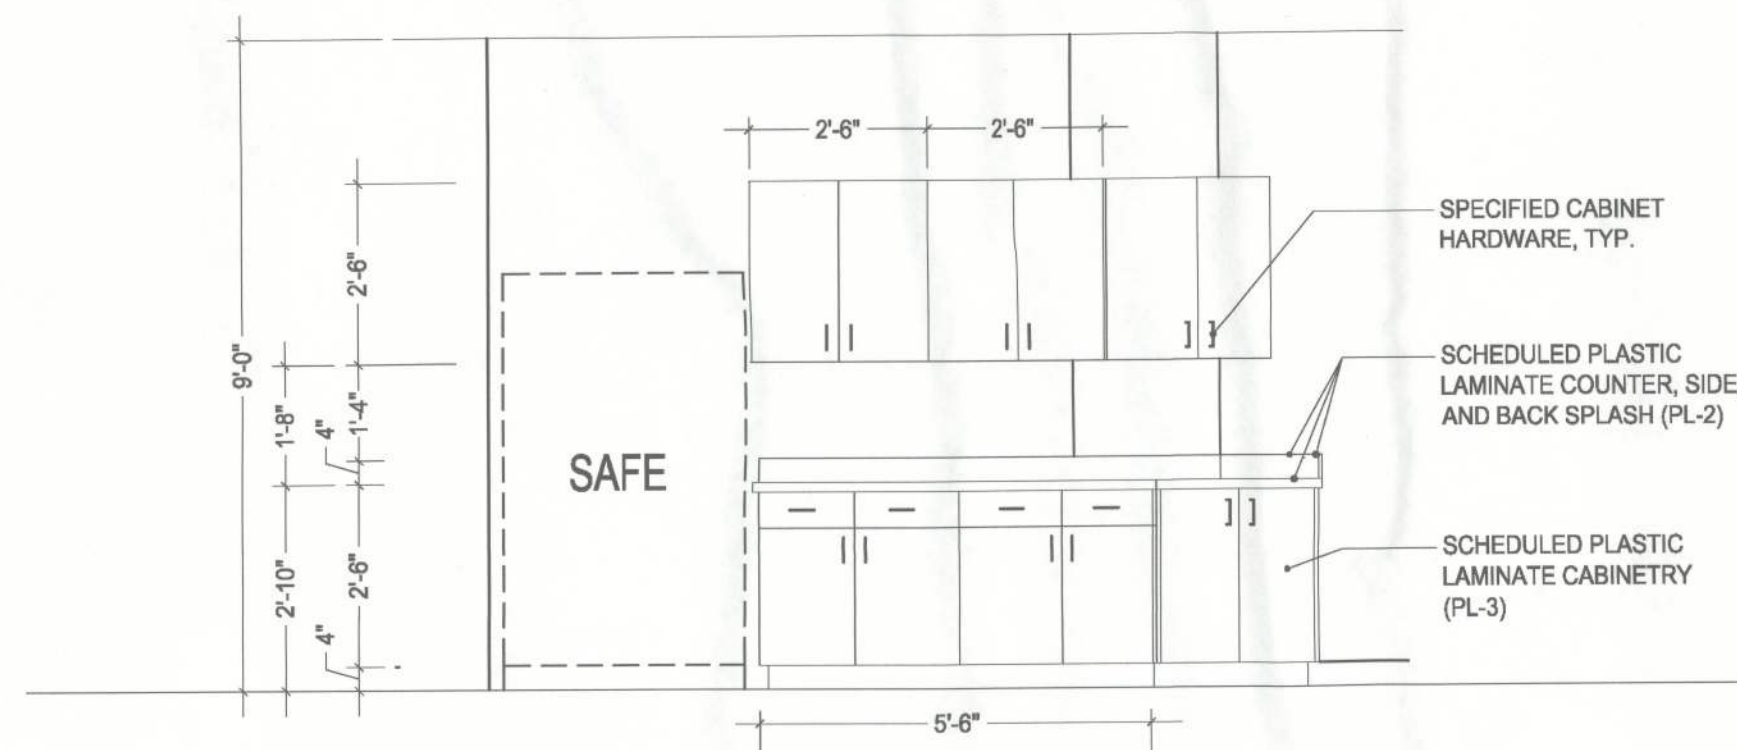

8 INTERIOR ELEVATION
SCALE: 3/8"=1'-0"

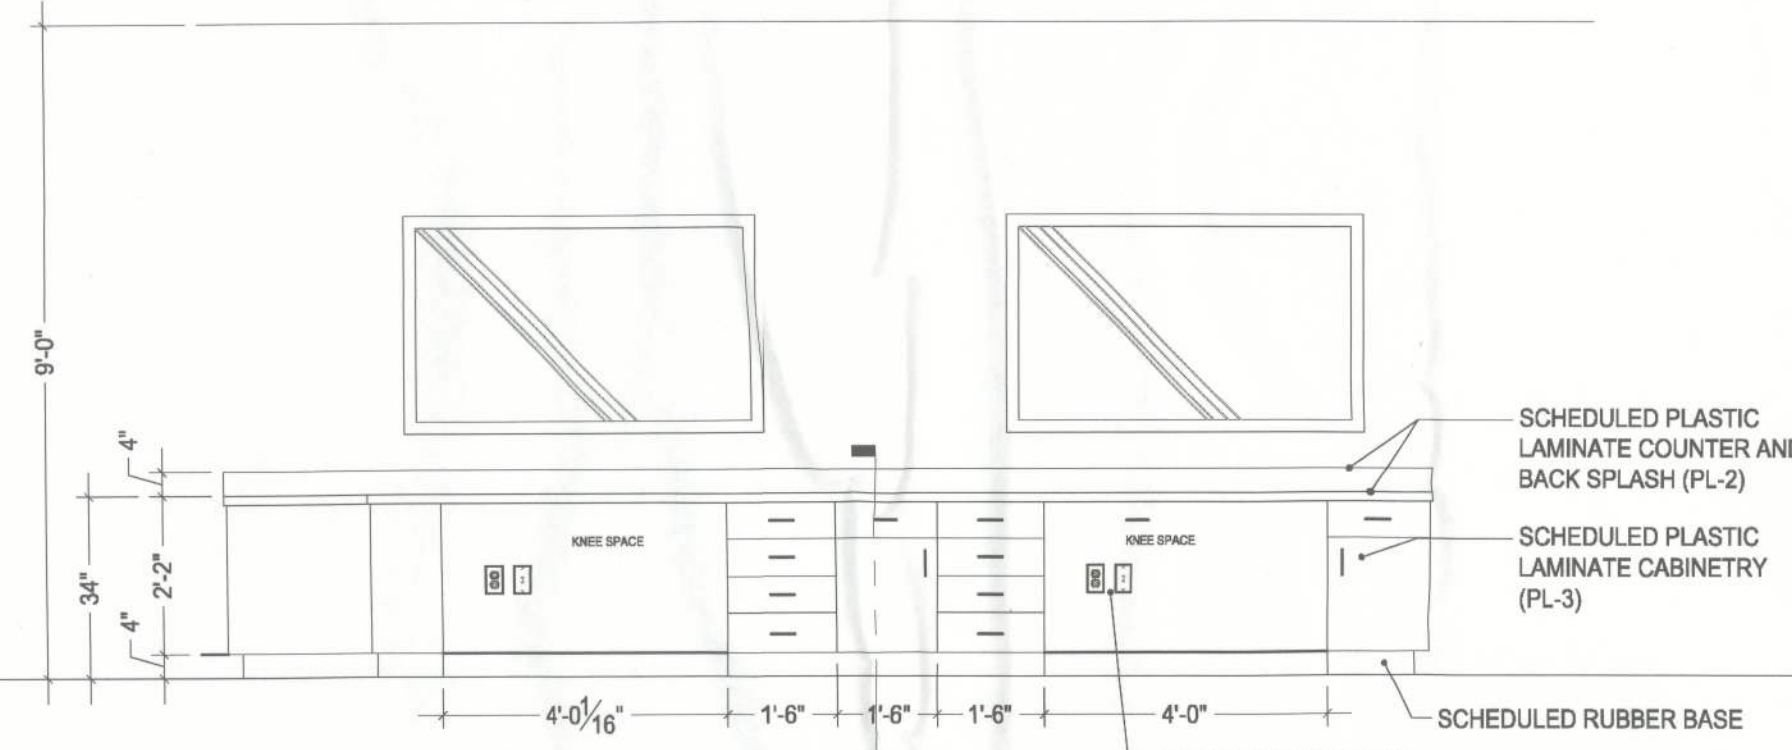

9 INTERIOR ELEVATION
SCALE: 3/8"=1'-0"








CAMPUS USA
1678 W. US Highway 90
LAKE CITY, Florida

CONSTRUCTION OF NORTH FLORIDA, LLC.
GAINESVILLE, FL 352-371-1417
ADDITIONAL OFFICES IN:
ST. PETERSBURG / ORLANDO / JACKSONVILLE
800-741-3188



ROBERT S. TAYLOR, SR., ARCHITECT
FLORIDA REGISTRATION AR-0007526
2504 NW 71st Place, Gainesville, FL 32652
Phone 352-371-1417

JOB NO.	13-621A
DRAWN	rt
DATE	5.14.2013
SCALE	3/8"=1'-0"
SHT.	A 4.10 (INT. ELEV.)

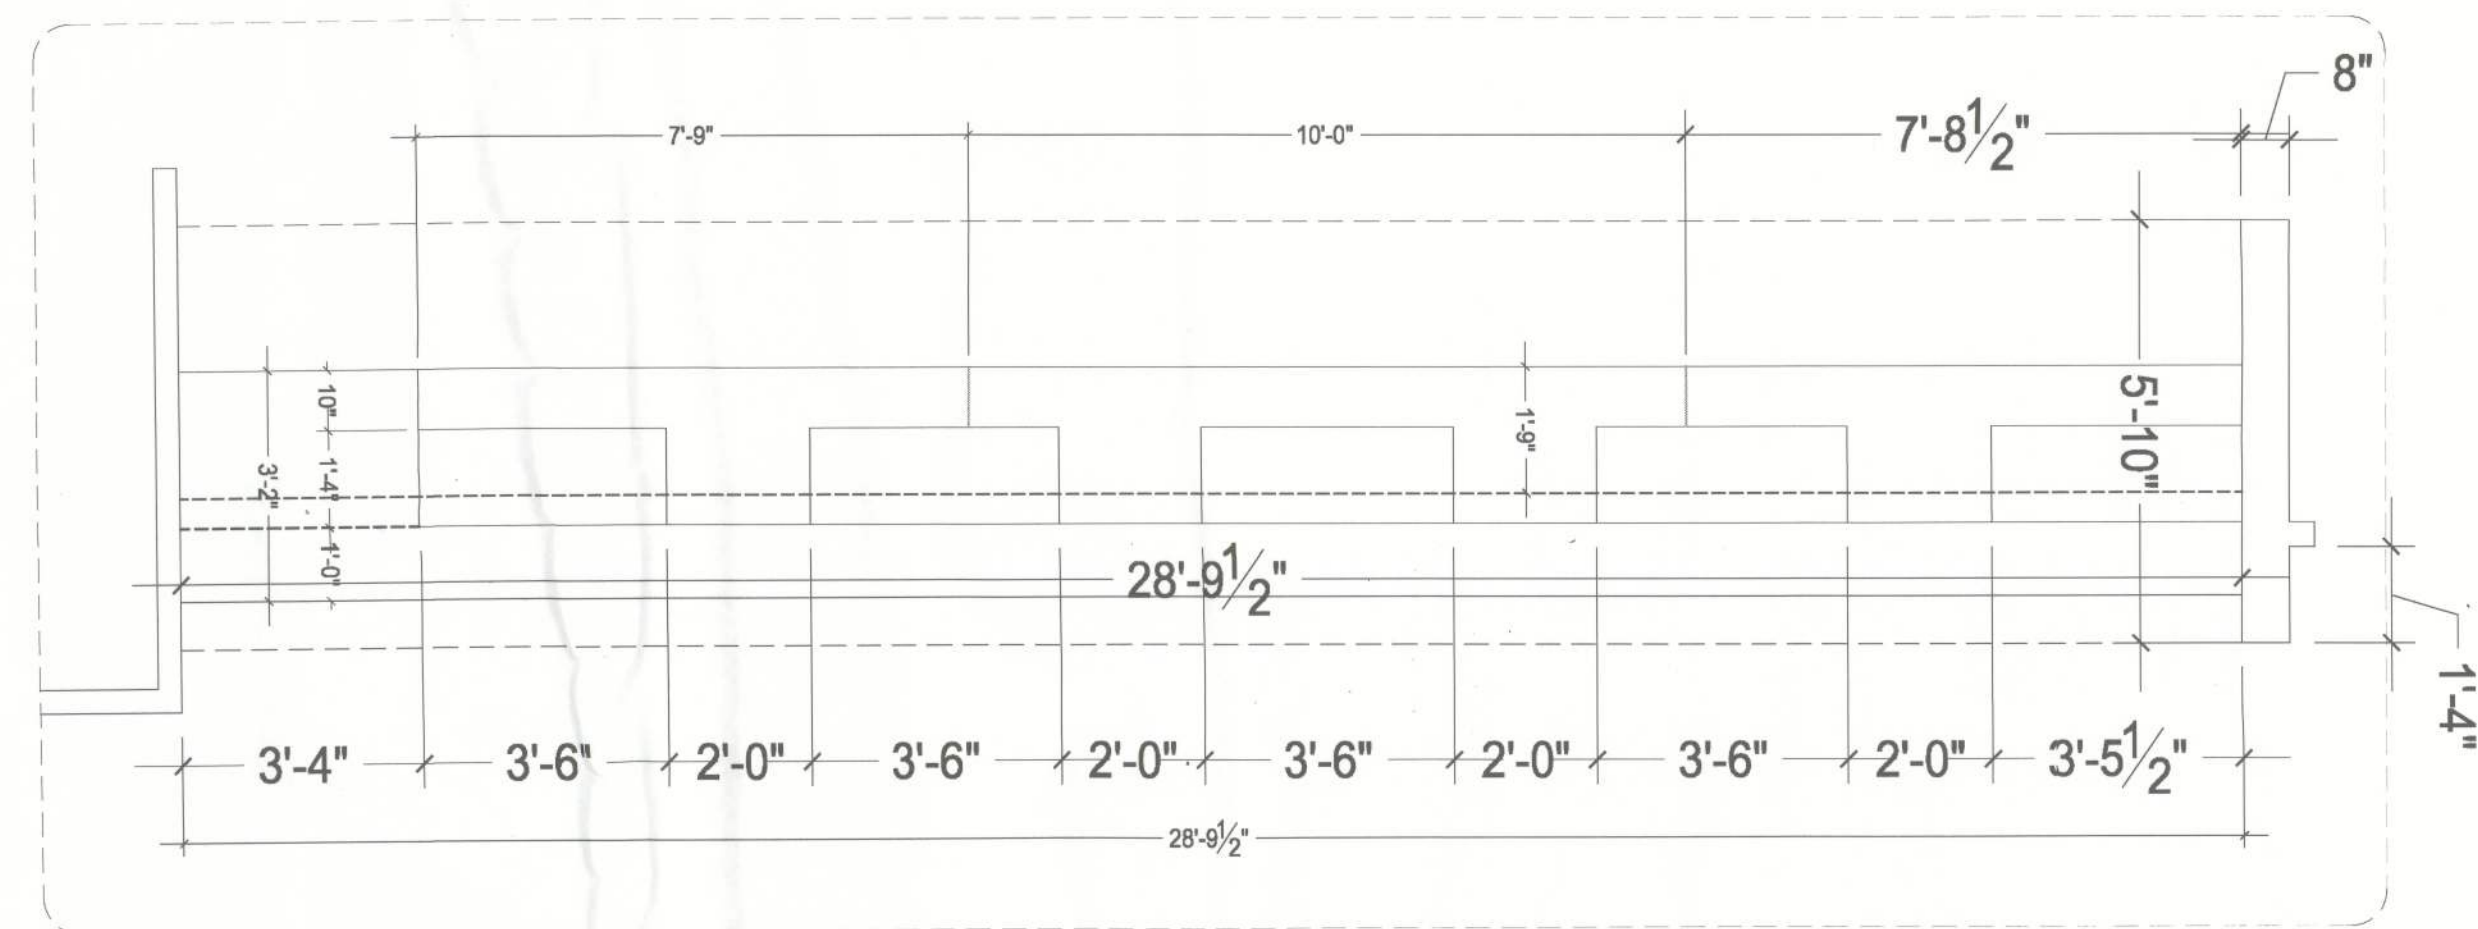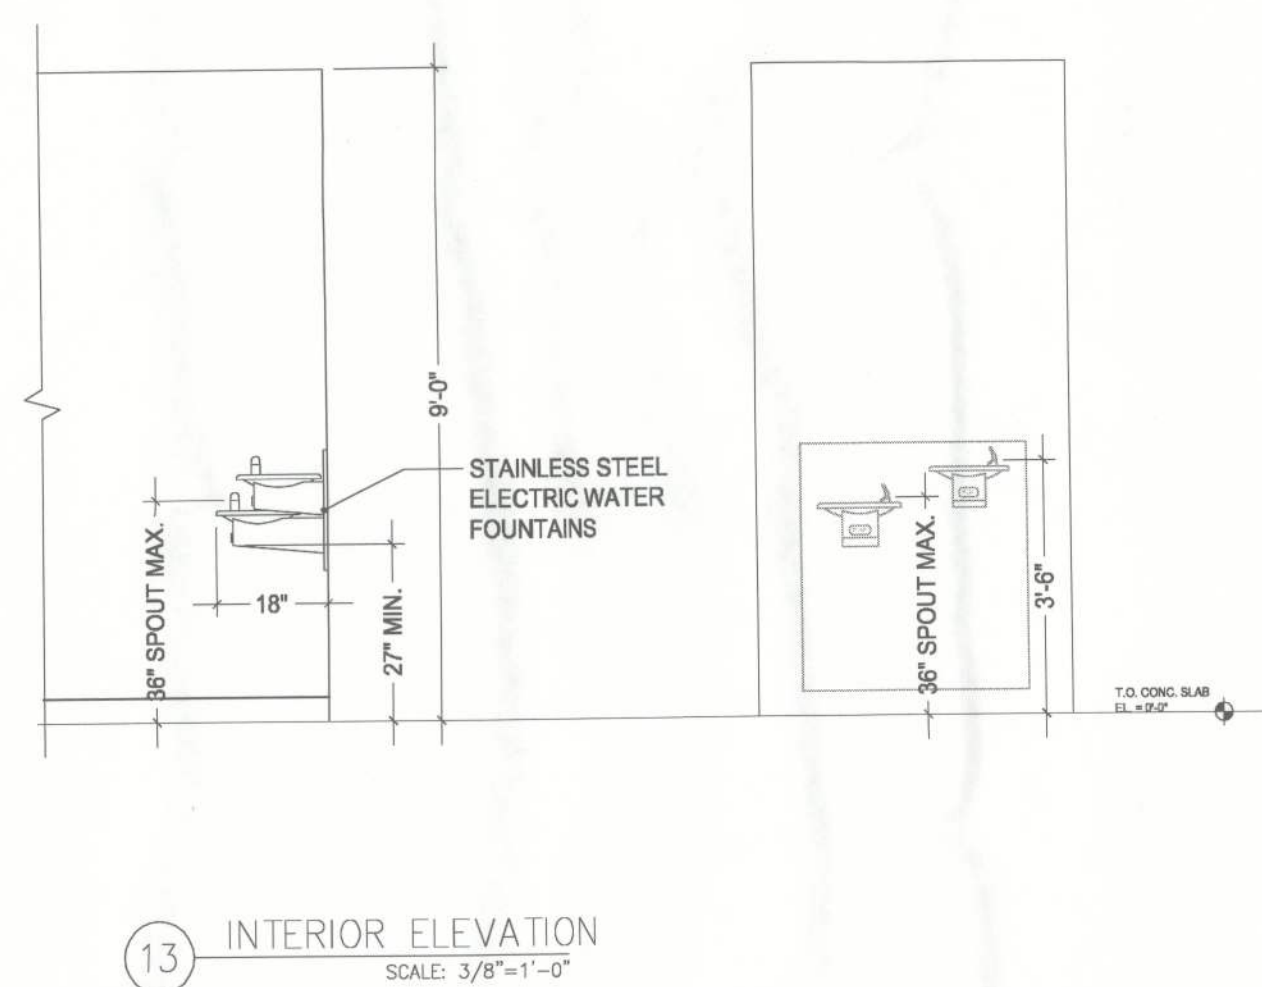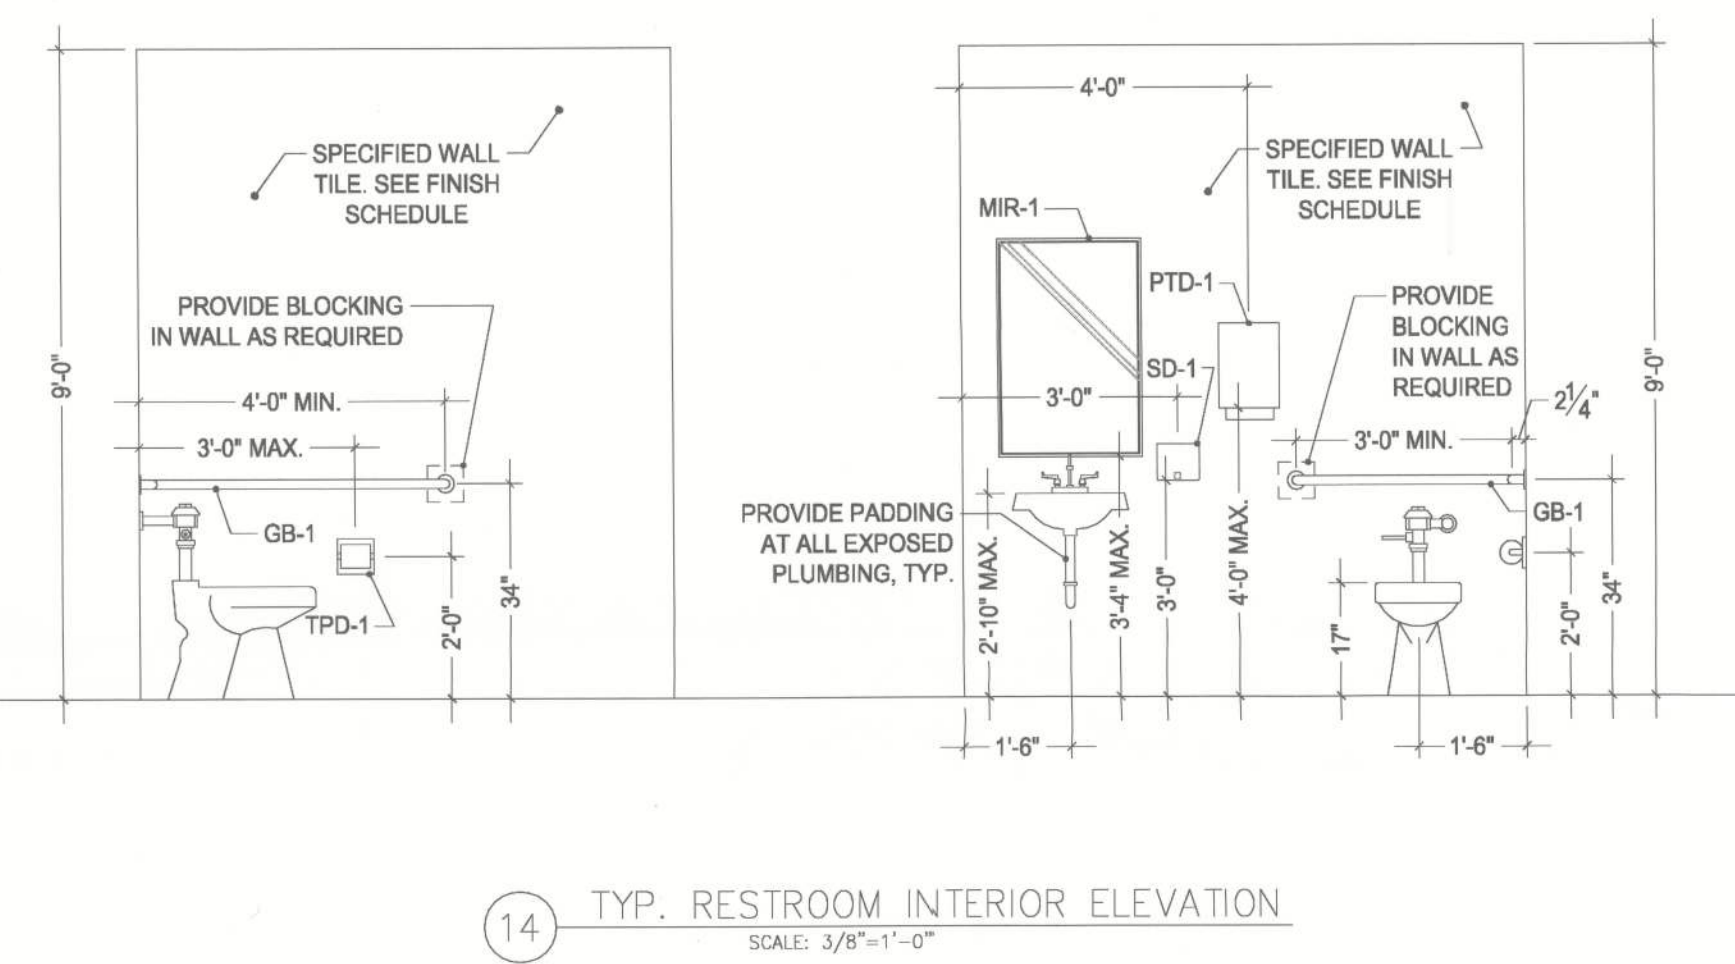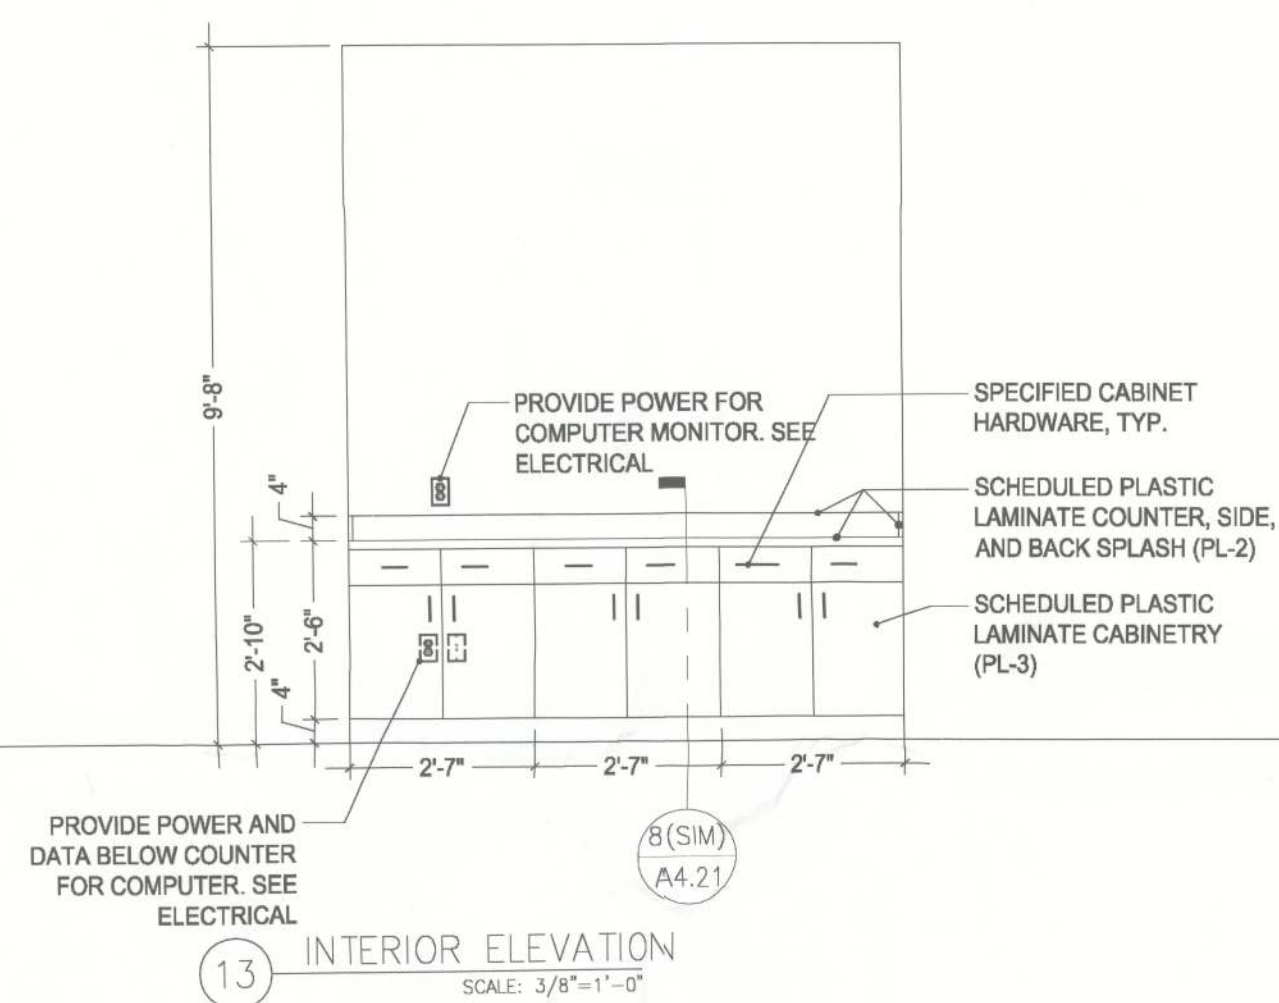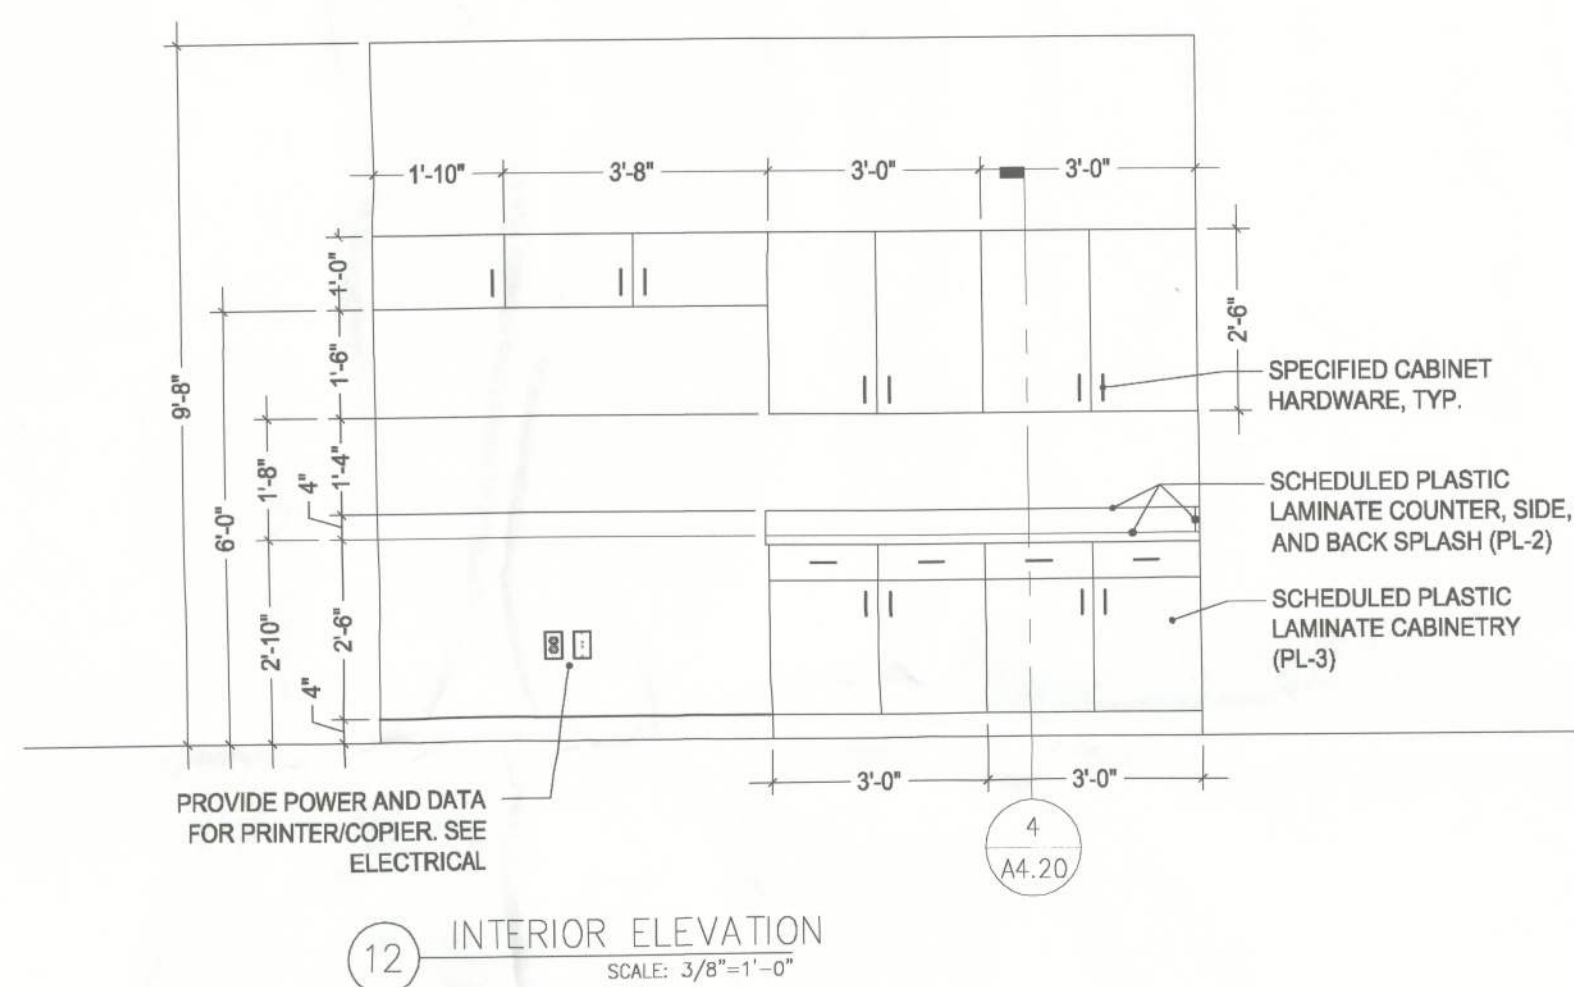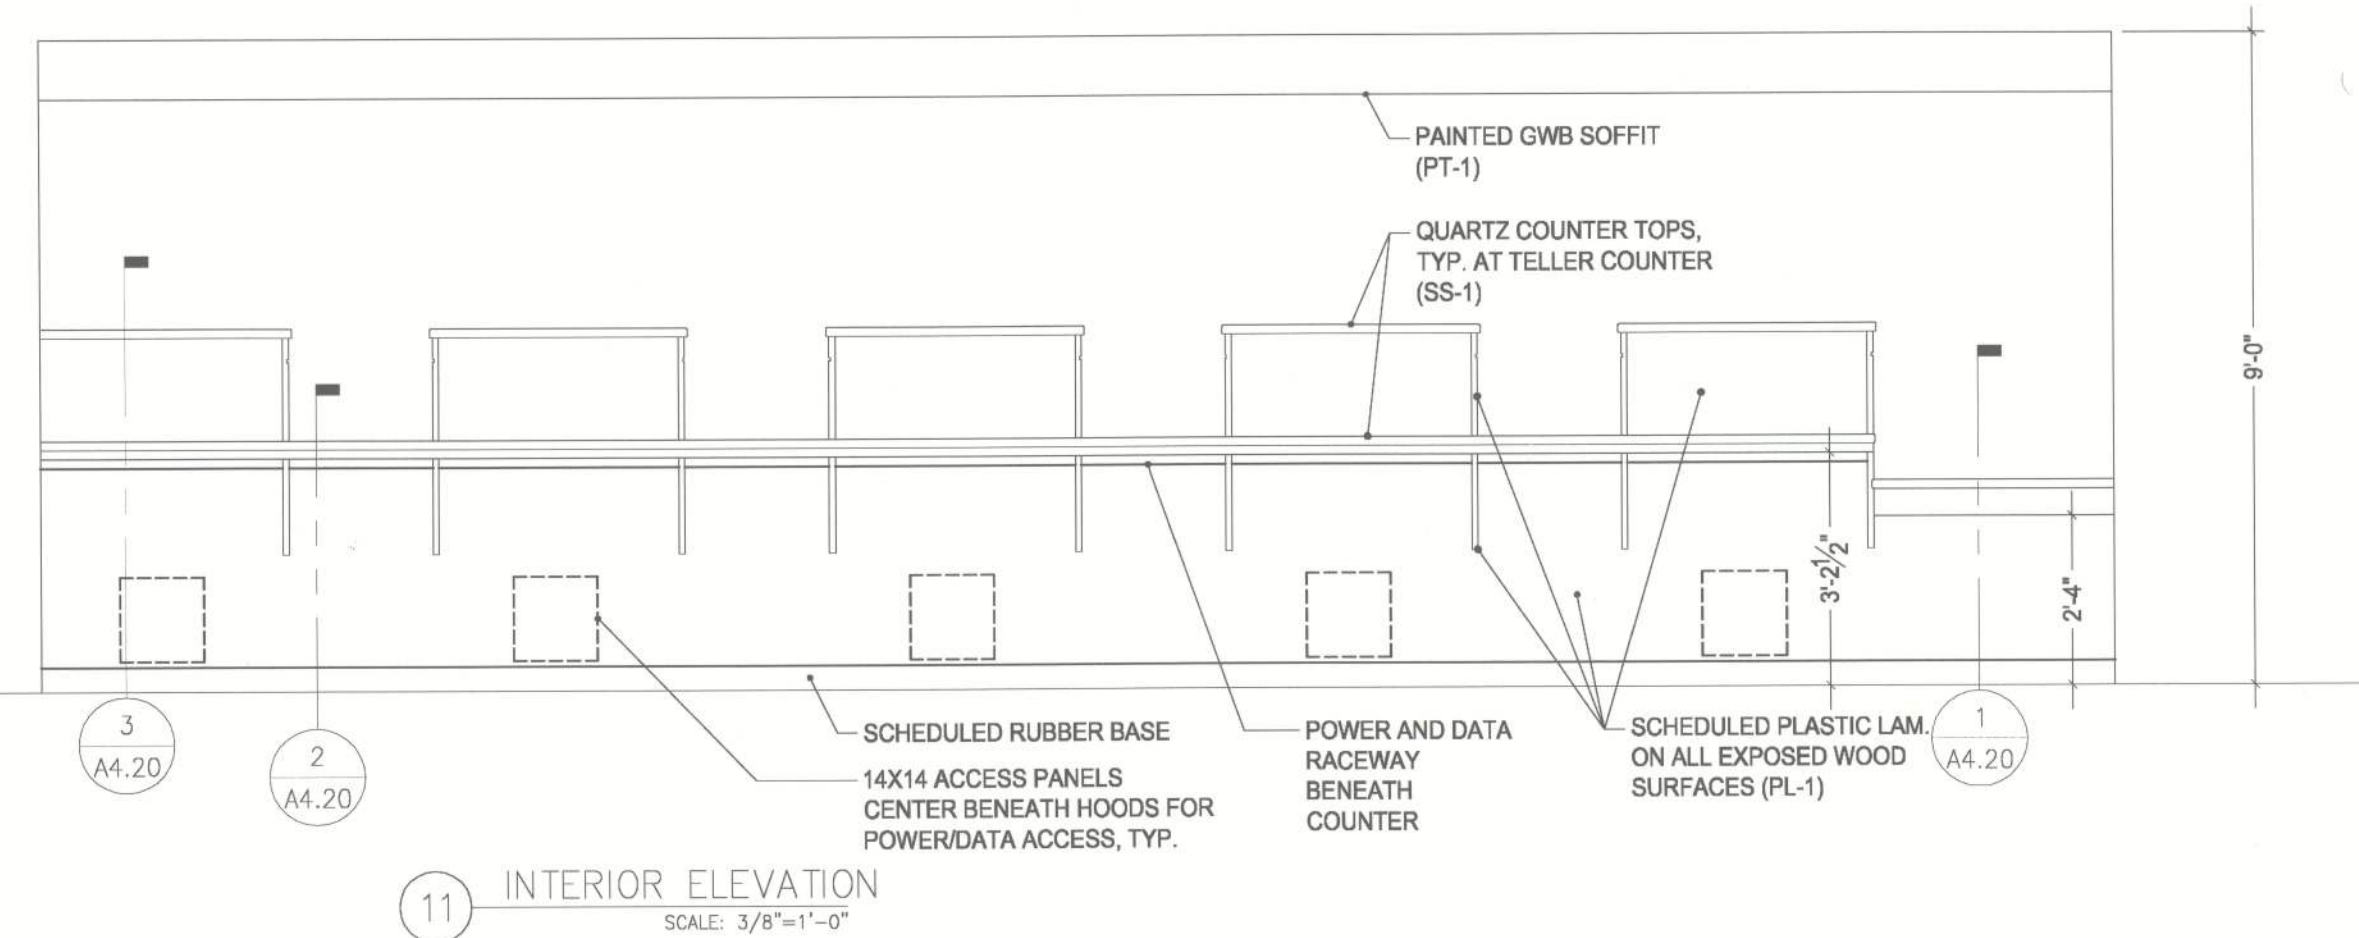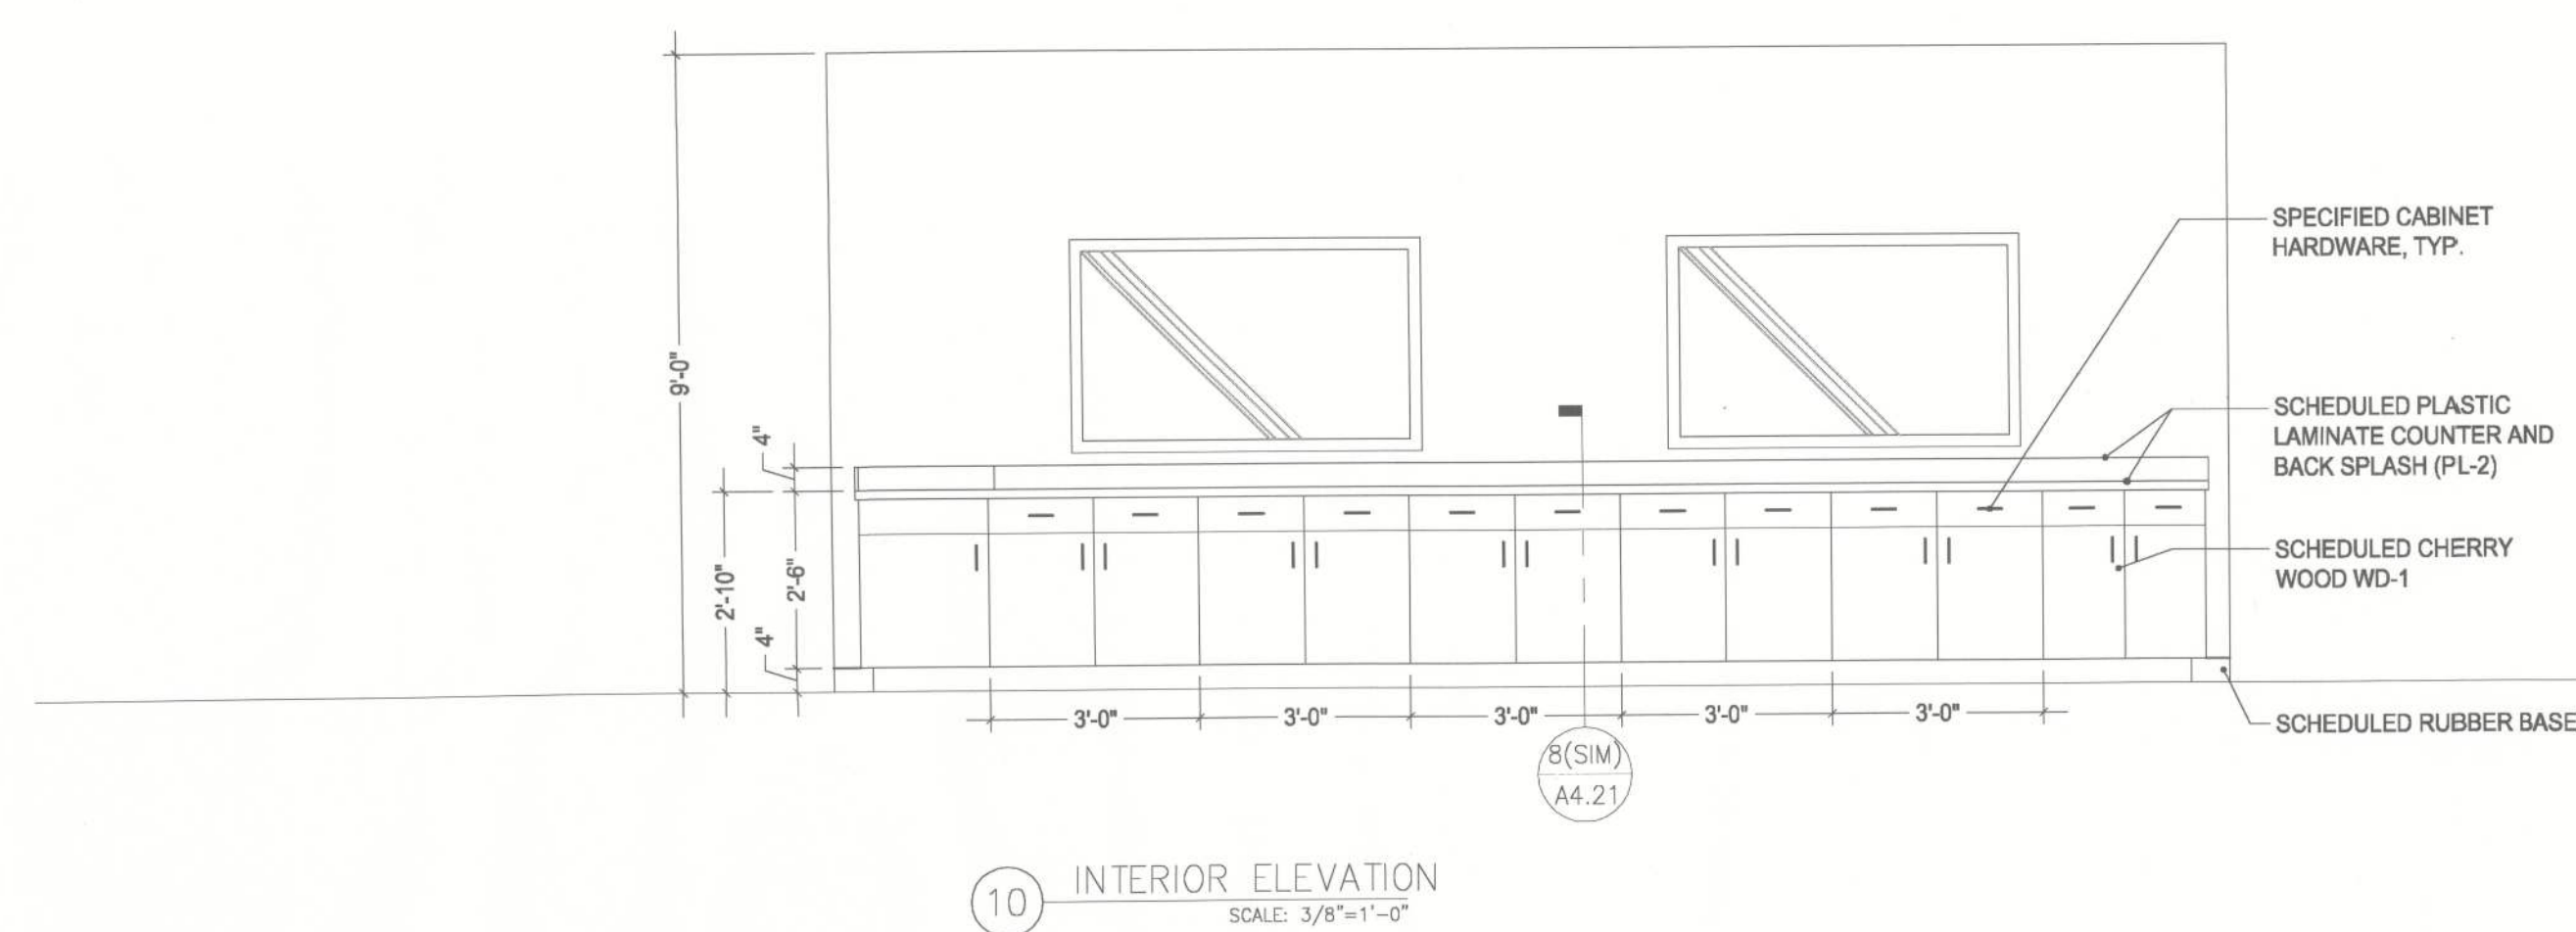

ACCESSORY SCHEDULE					
NOTE	DESCRIPTION	MANUF'R.	MODEL #	NOTES	
CH-1	COAT HANGAR	BOBBICK	B2811	TYP. BACK OF RESTROOM AND OFFICE DOORS, 66" AFF	
GB-1	CONTINUOUS SSI WALL MOUNTED GRAB BAR	BOBBICK	B68137	PROVIDE BLOCKING IN WALL AS REQUIRED	
MR-1	WALL MOUNTED MIRROR W/ SS FRAME	BOBBICK	B165	-	
TPD-1	TOILET PAPER DISPENSER	BOBBICK	B2740	-	
TPD-1	PAPER TOWEL DISPENSER	BOBBICK	B358	-	

- NOTES:
1. SEE SPECIFICATION SECTION 110 28 00 FOR FURTHER INFORMATION.
 2. PRE-COORDINATE STUD FRAMING IN WALLS TO ACCOMMODATE RECESSED UNITS AS REQUIRED.
 3. SEE PLAN AND INTERIOR ELEVATIONS FOR LOCATIONS.

ROBERT S. TAYLOR, SR., ARCHITECT
FLORIDA REGISTRATION AR-0007526
2504 NW 71st Place, Gainesville, FL 32652
Phone 352-371-1417

SCHERER

CONSTRUCTION OF NORTH FLORIDA, LLC.
GAINESVILLE, FL 352-371-1417

ADDITIONAL OFFICES IN:
ST. PETERSBURG / ORLANDO / JACKSONVILLE
800-741-3188

CAMPUS USA
1678 W. US Highway 90
LAKE CITY, Florida

Copyright (c) 2002 by Scherer Construction & Engineering, Inc. All rights reserved. No part of this publication may be reproduced, stored in a retrieval system, or transmitted in any form or by any means, electronic, mechanical, photocopying, recording, or by any information storage and retrieval system, without written permission of the writer. With the exception that it may be reproduced by a client of Scherer Construction & Engineering, Inc. for internal use only, no part of this publication may be distributed, stored, or transmitted in any form or by any means, electronic, mechanical, photocopying, recording, or by any information storage and retrieval system, without written permission of a Board of Directors, Attorney, Partner or others that may give guidance (except their attorney) or otherwise will be contributing funds to Scherer Construction & Engineering Inc. Specifically, these specifications may be used for any other function relating to another contracting firm. These drawings and specifications may be purchased for monetary considerations for such use under a separate contract.

© Copyright (c) 2002 by Scherer Construction & Engineering, Inc. All rights reserved. No part of this publication may be reproduced, stored in a retrieval system, or transmitted, in any form or by any means, or stored in a database or retrieval system, without the prior written permission of the publisher. This publication is the property of Scherer Construction & Engineering, Inc. and is loaned to your organization only. It is not to be used, shown or reproduced for the purpose of guidelines, specifications or any other form relating to another contracting firm. These drawings and specifications may be purchased for monetary considerations for such use under a separate contract.

CAMPUS USA
1678 W. US Highway 90
LAKE CITY, Florida




[illegible]

CONSTRUCTION OF NORTH FLORIDA, LLC.
GAINESVILLE, FL 352-371-1417


ADDITIONAL OFFICES IN:
ST. PETERSBURG / ORLANDO / JACKSONVILLE
800-741-3188




JOBB NO.	13-621A
DRAWN	rt
DATE	5.14.2013
SCALE	1 1/2" = 1'-0"
SHEET	A 4.20 (Casework Details)

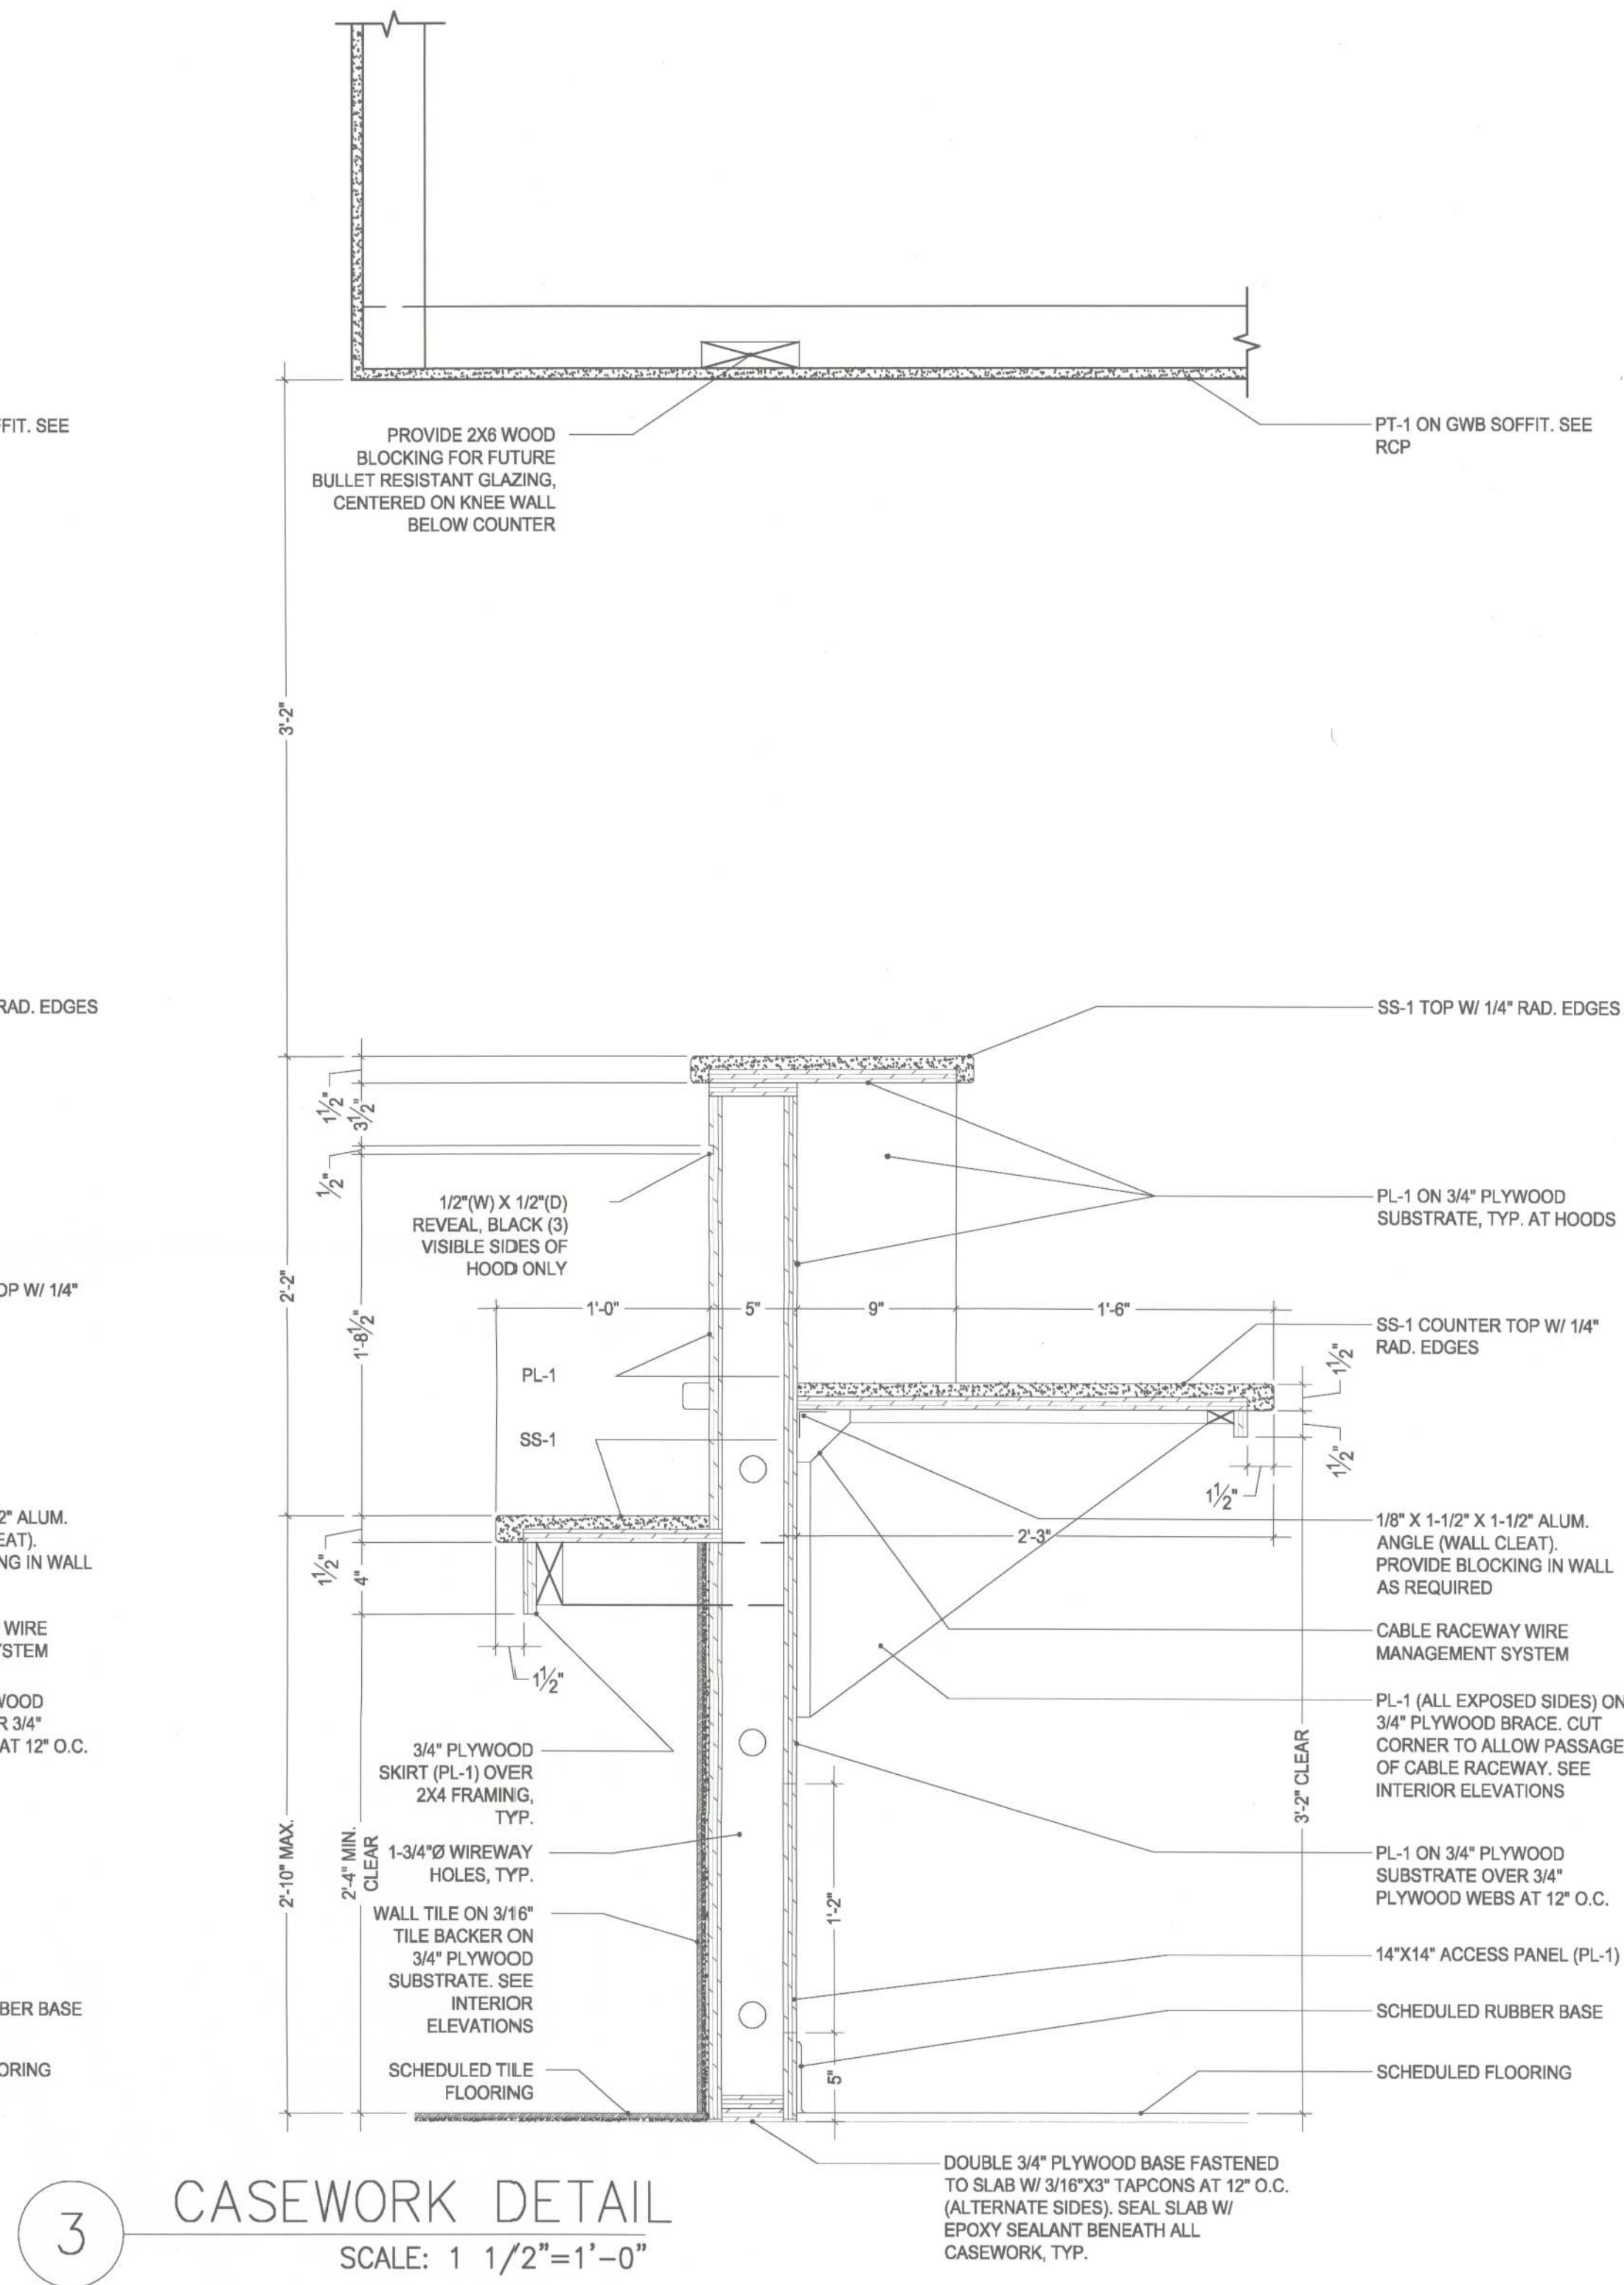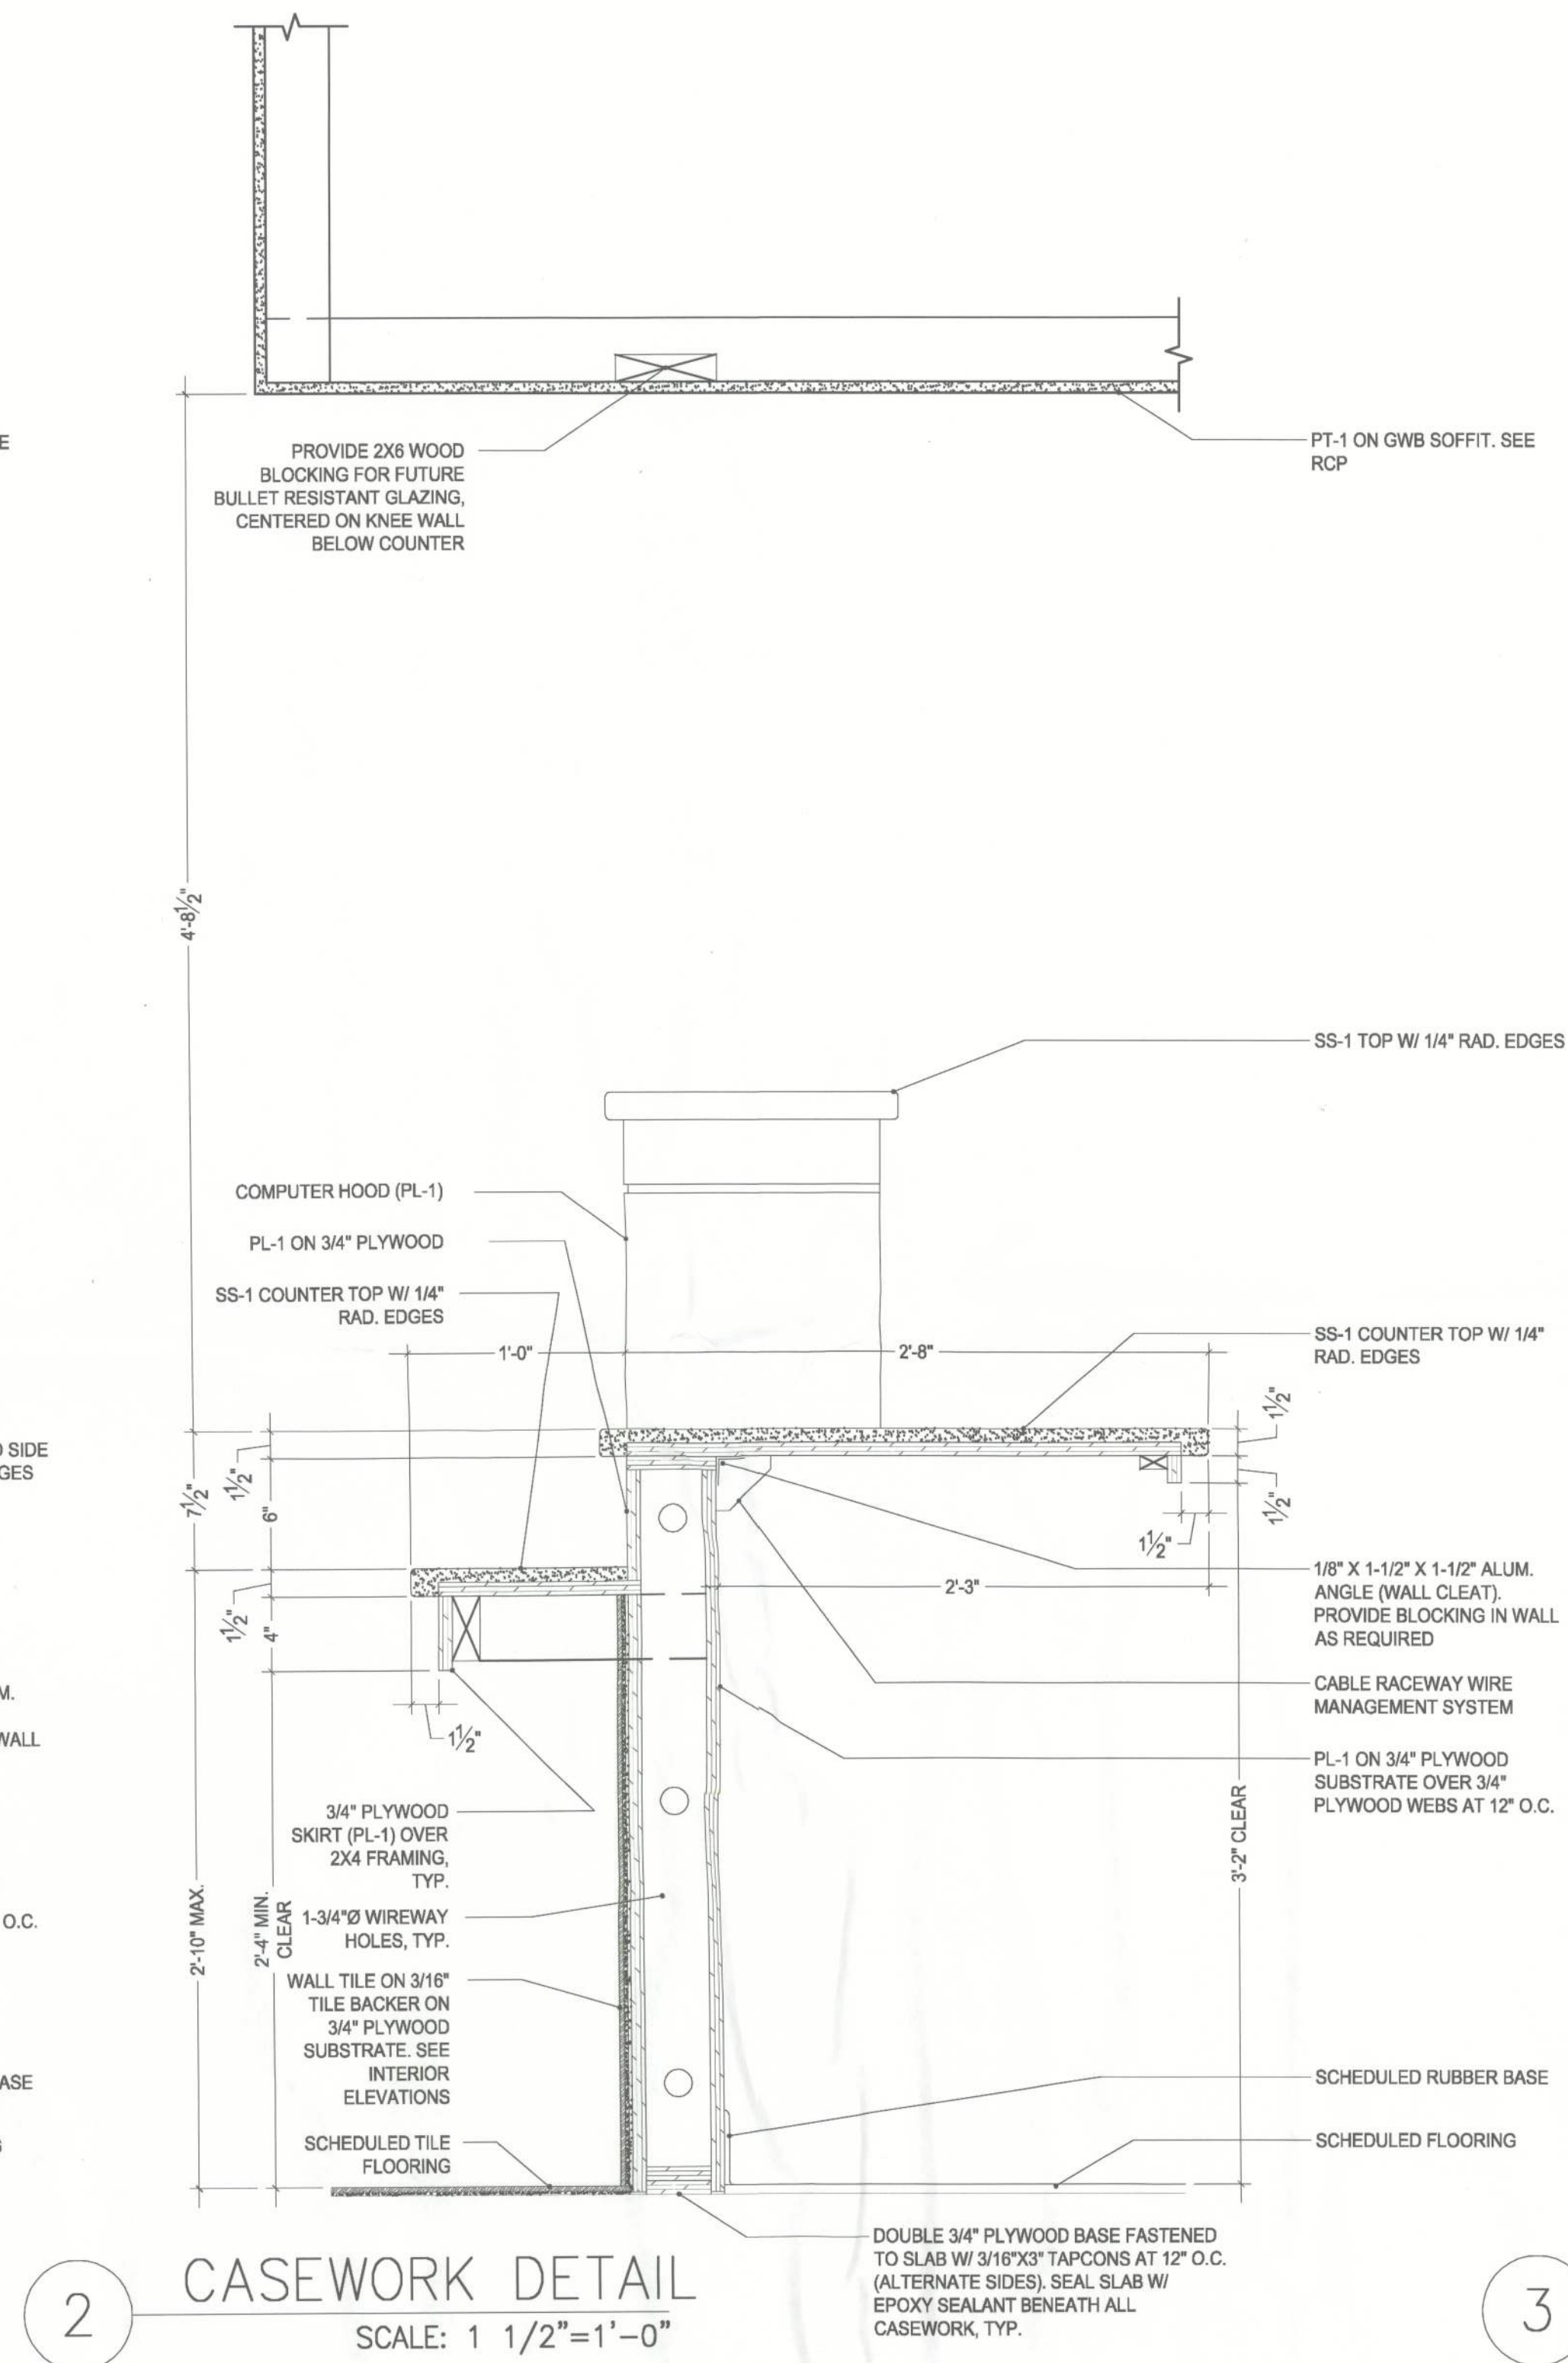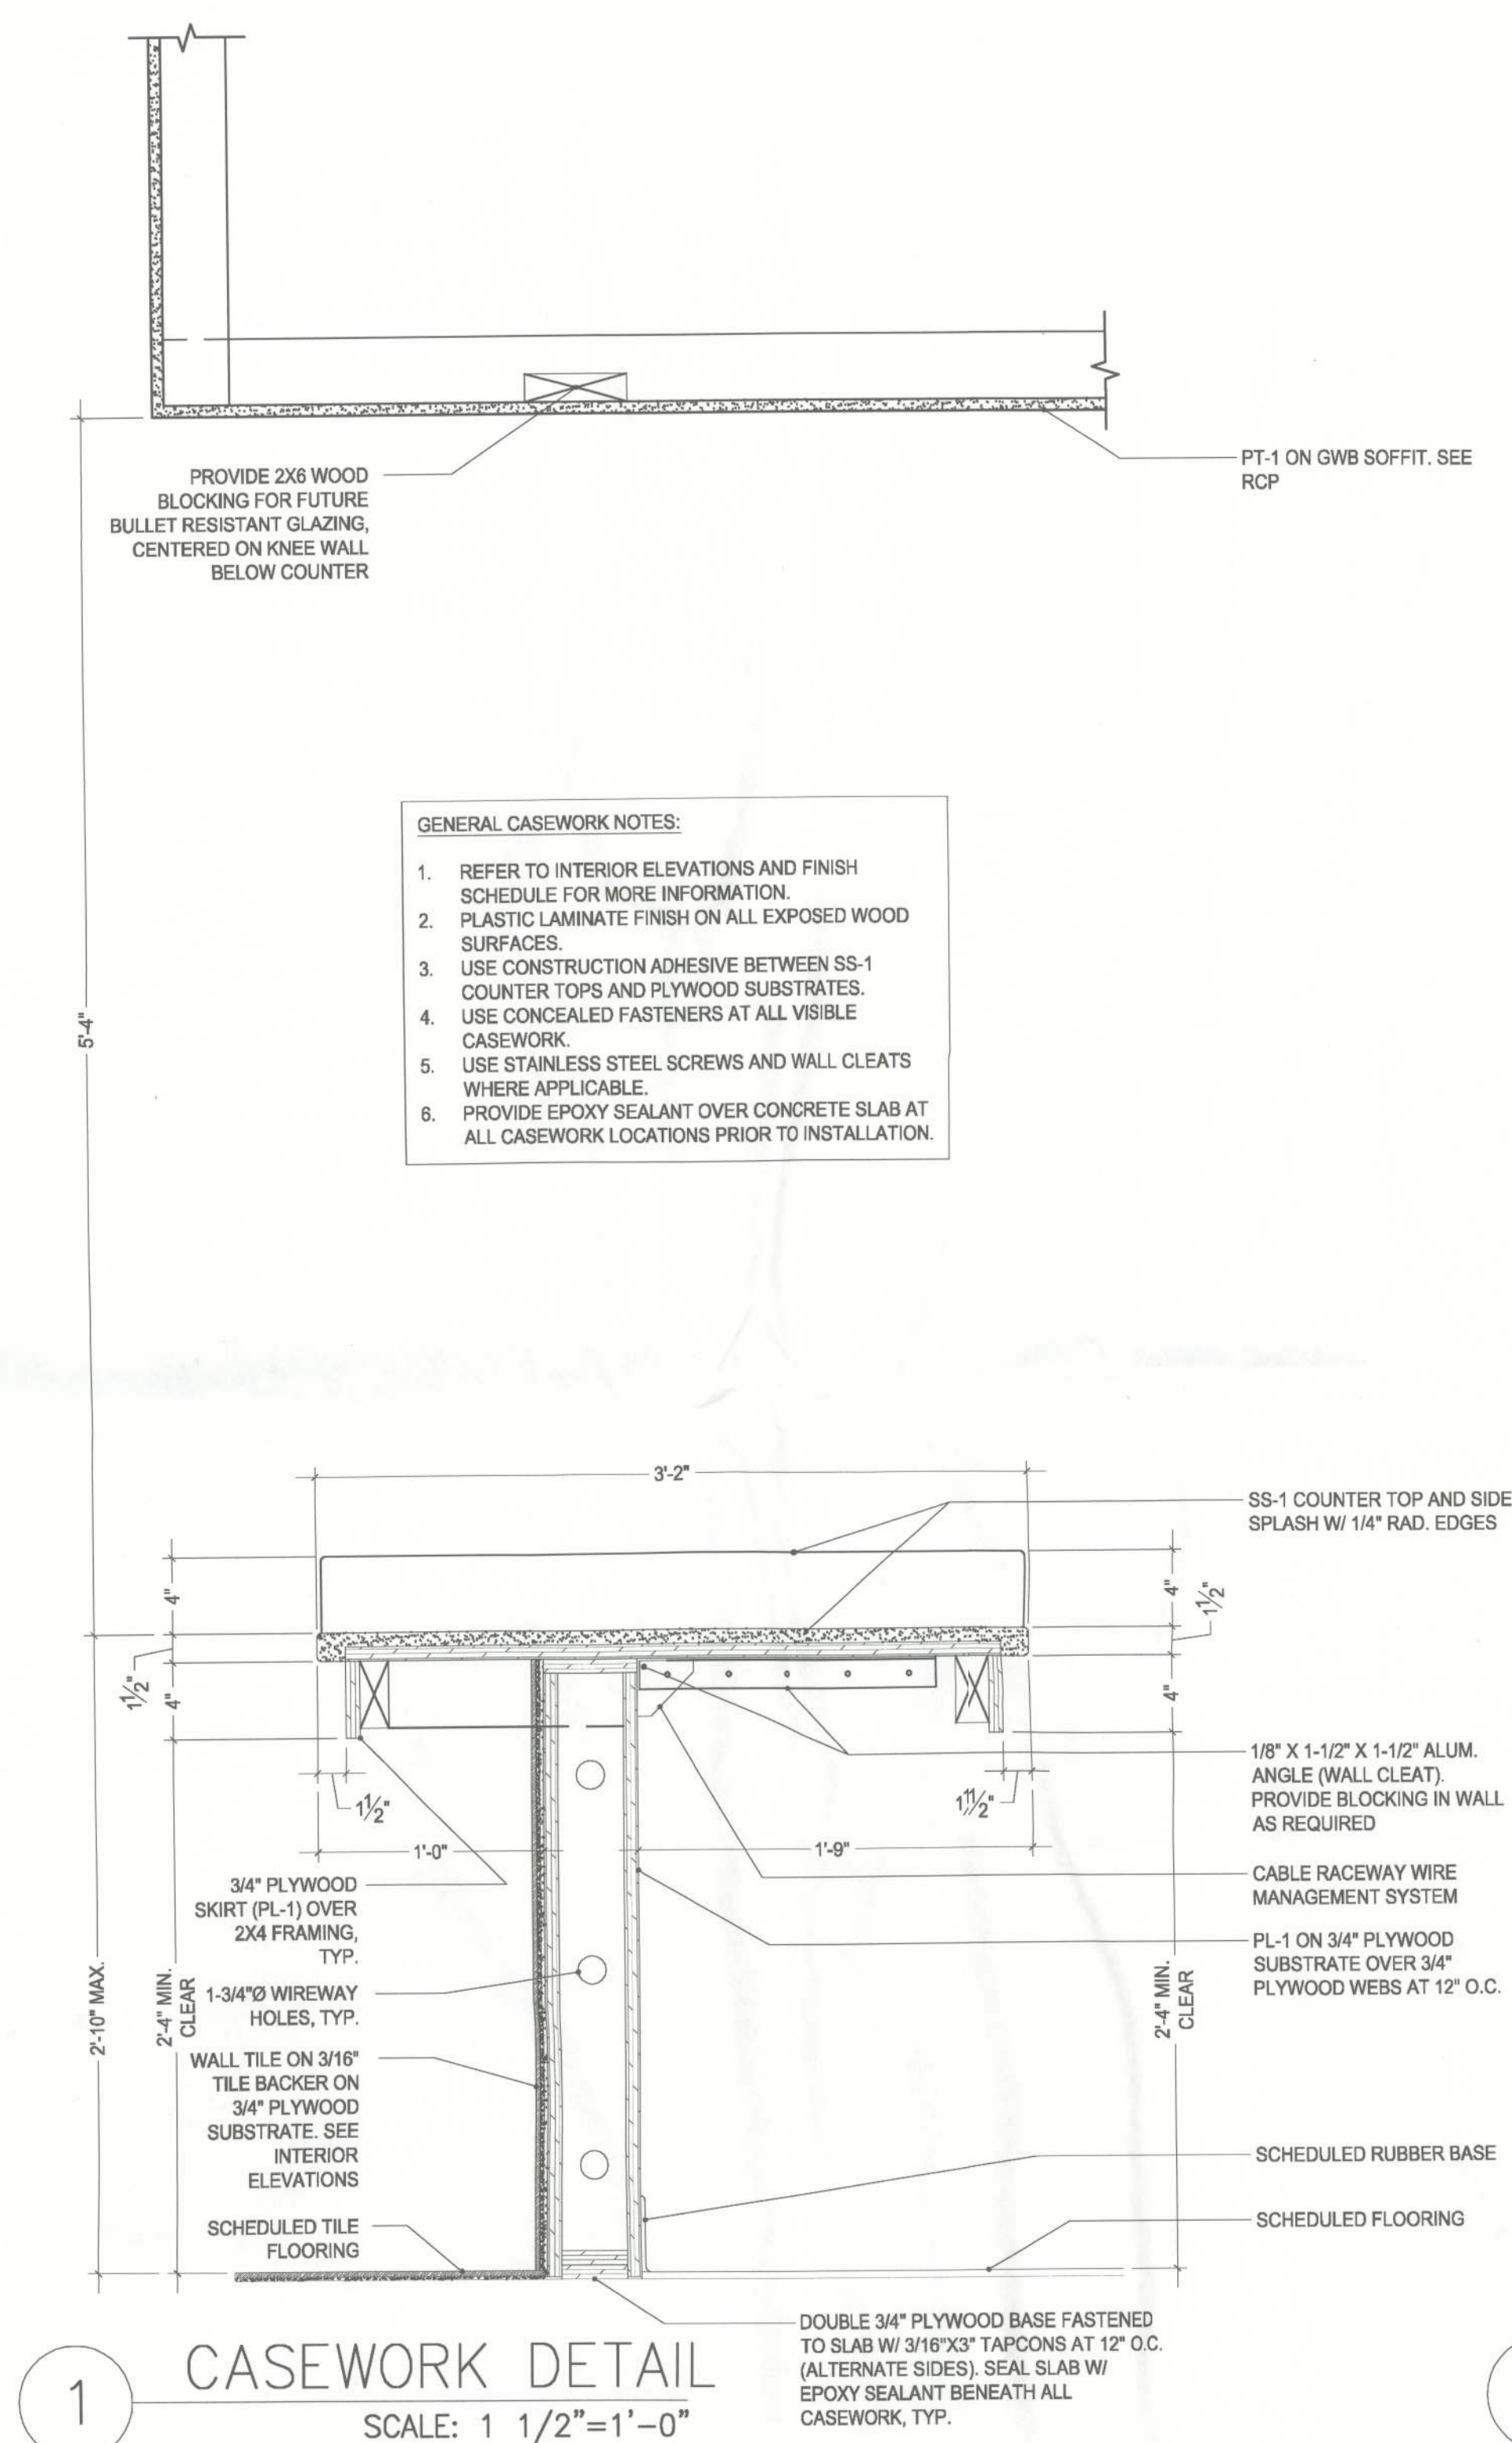


ROBERT S. TAYLOR, SR., ARCHITECT
FLORIDA REGISTRATION AR-0007526
2504 NW 71st Place, Gainesville, FL 3265
Phone 352-371-1417

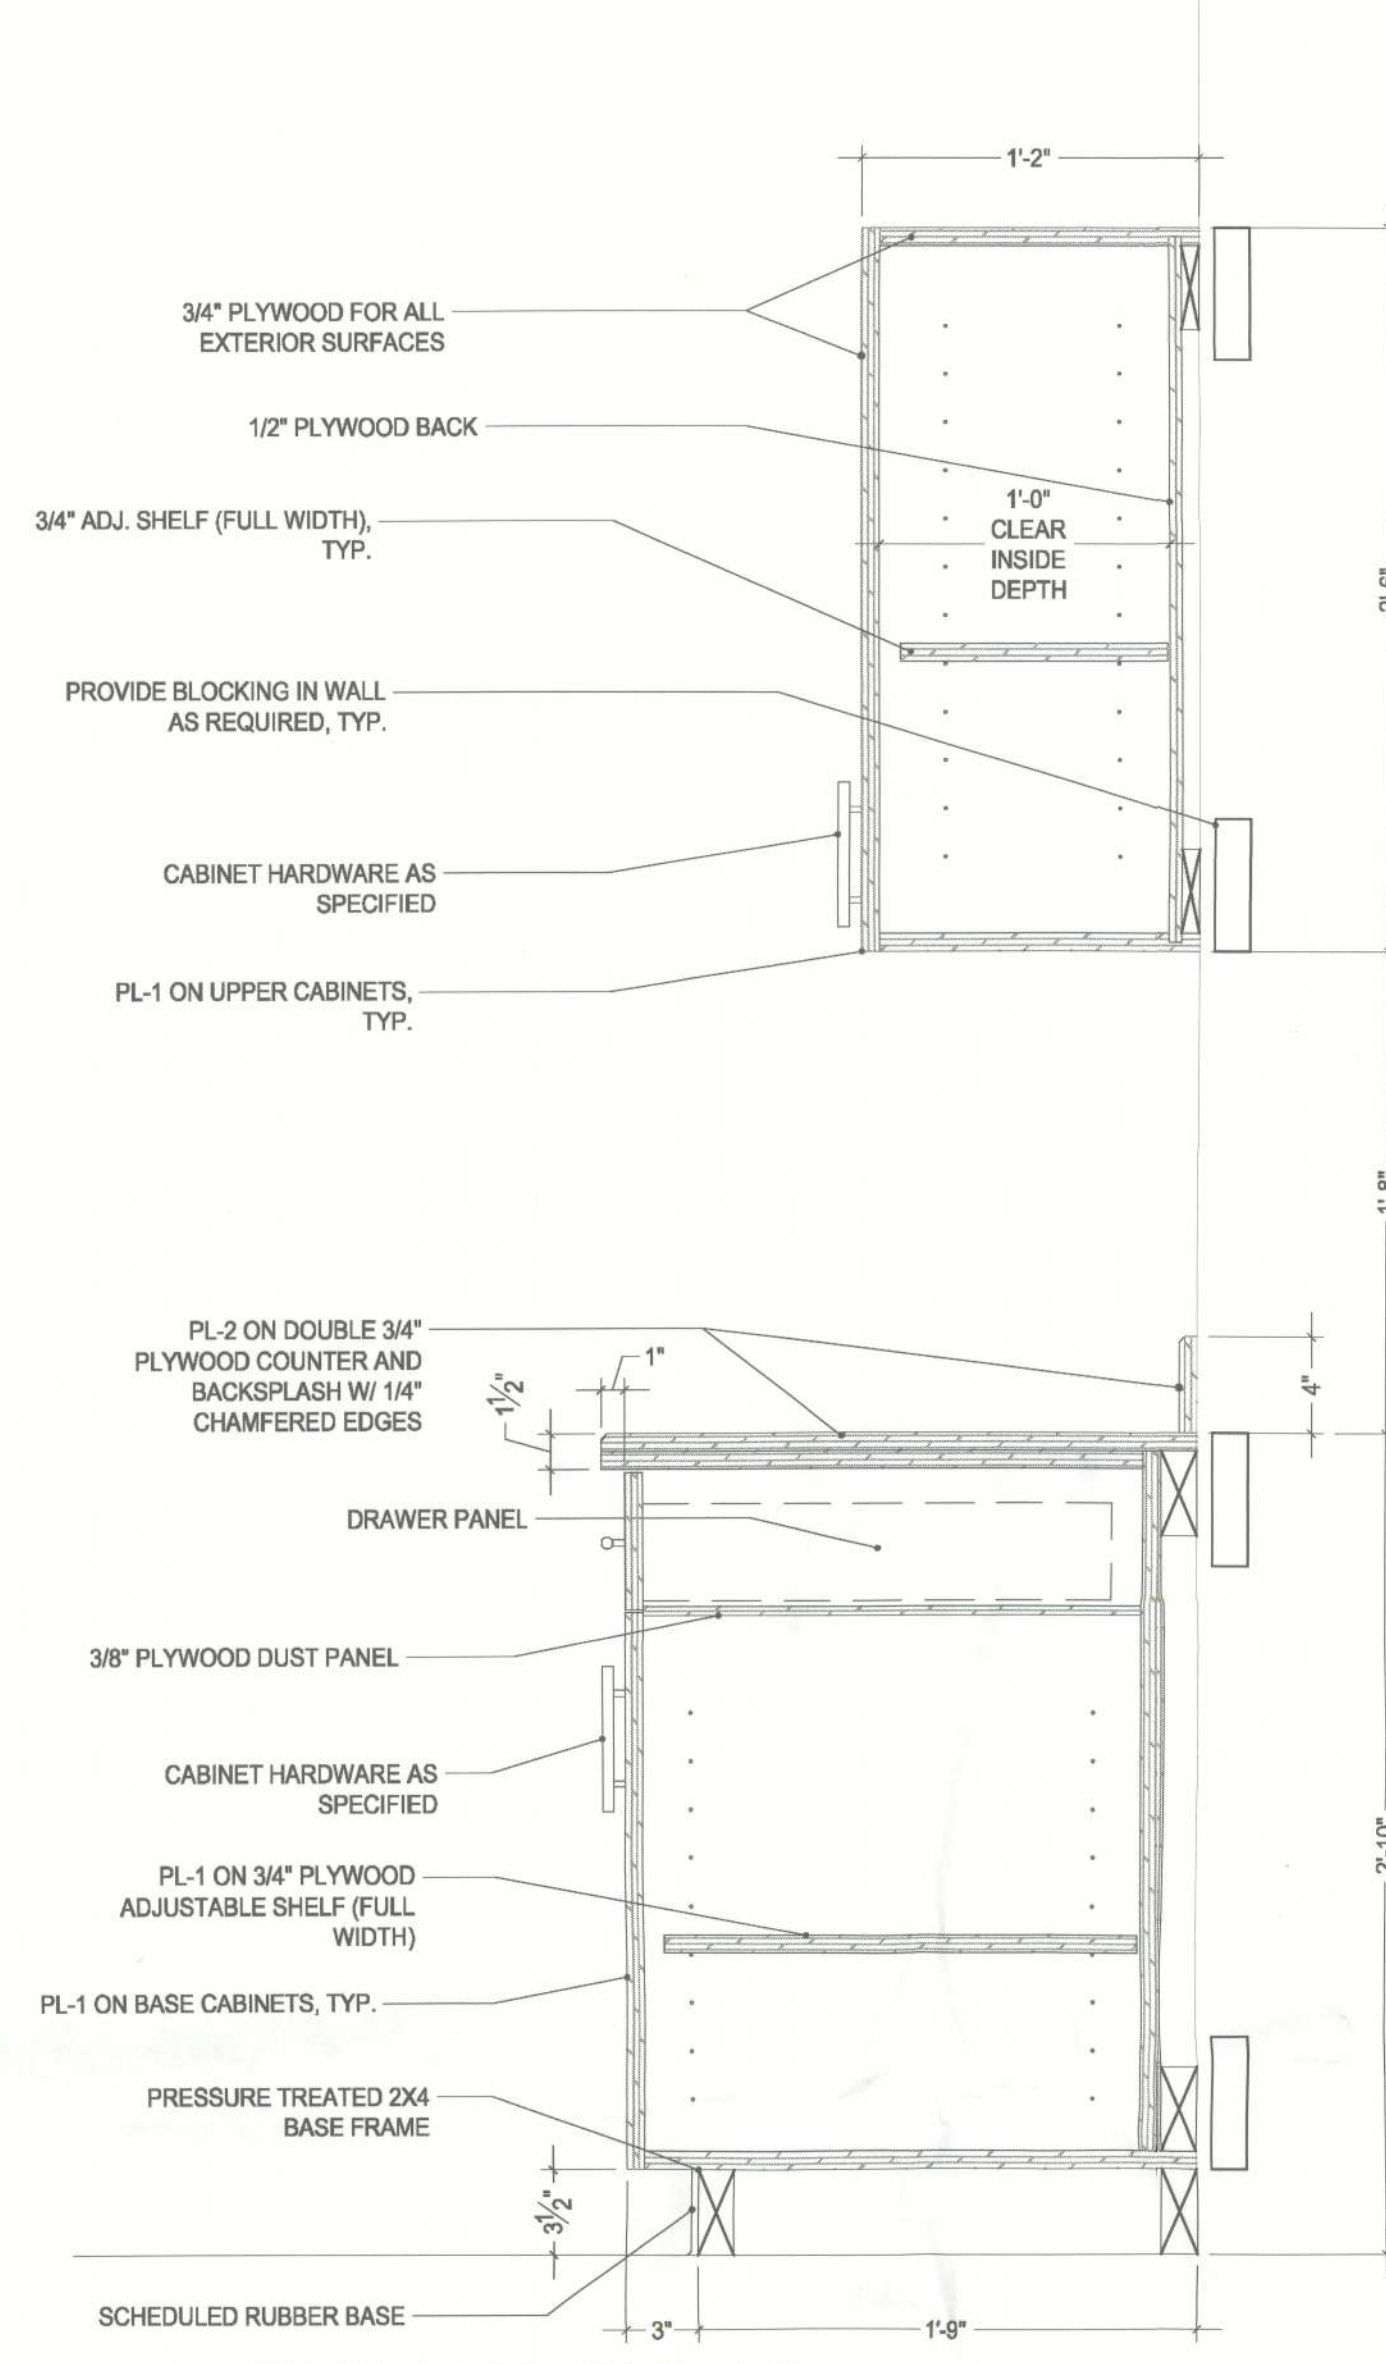


4 CASEWORK DETAIL
SCALE: 1 1/2"=1'-0"

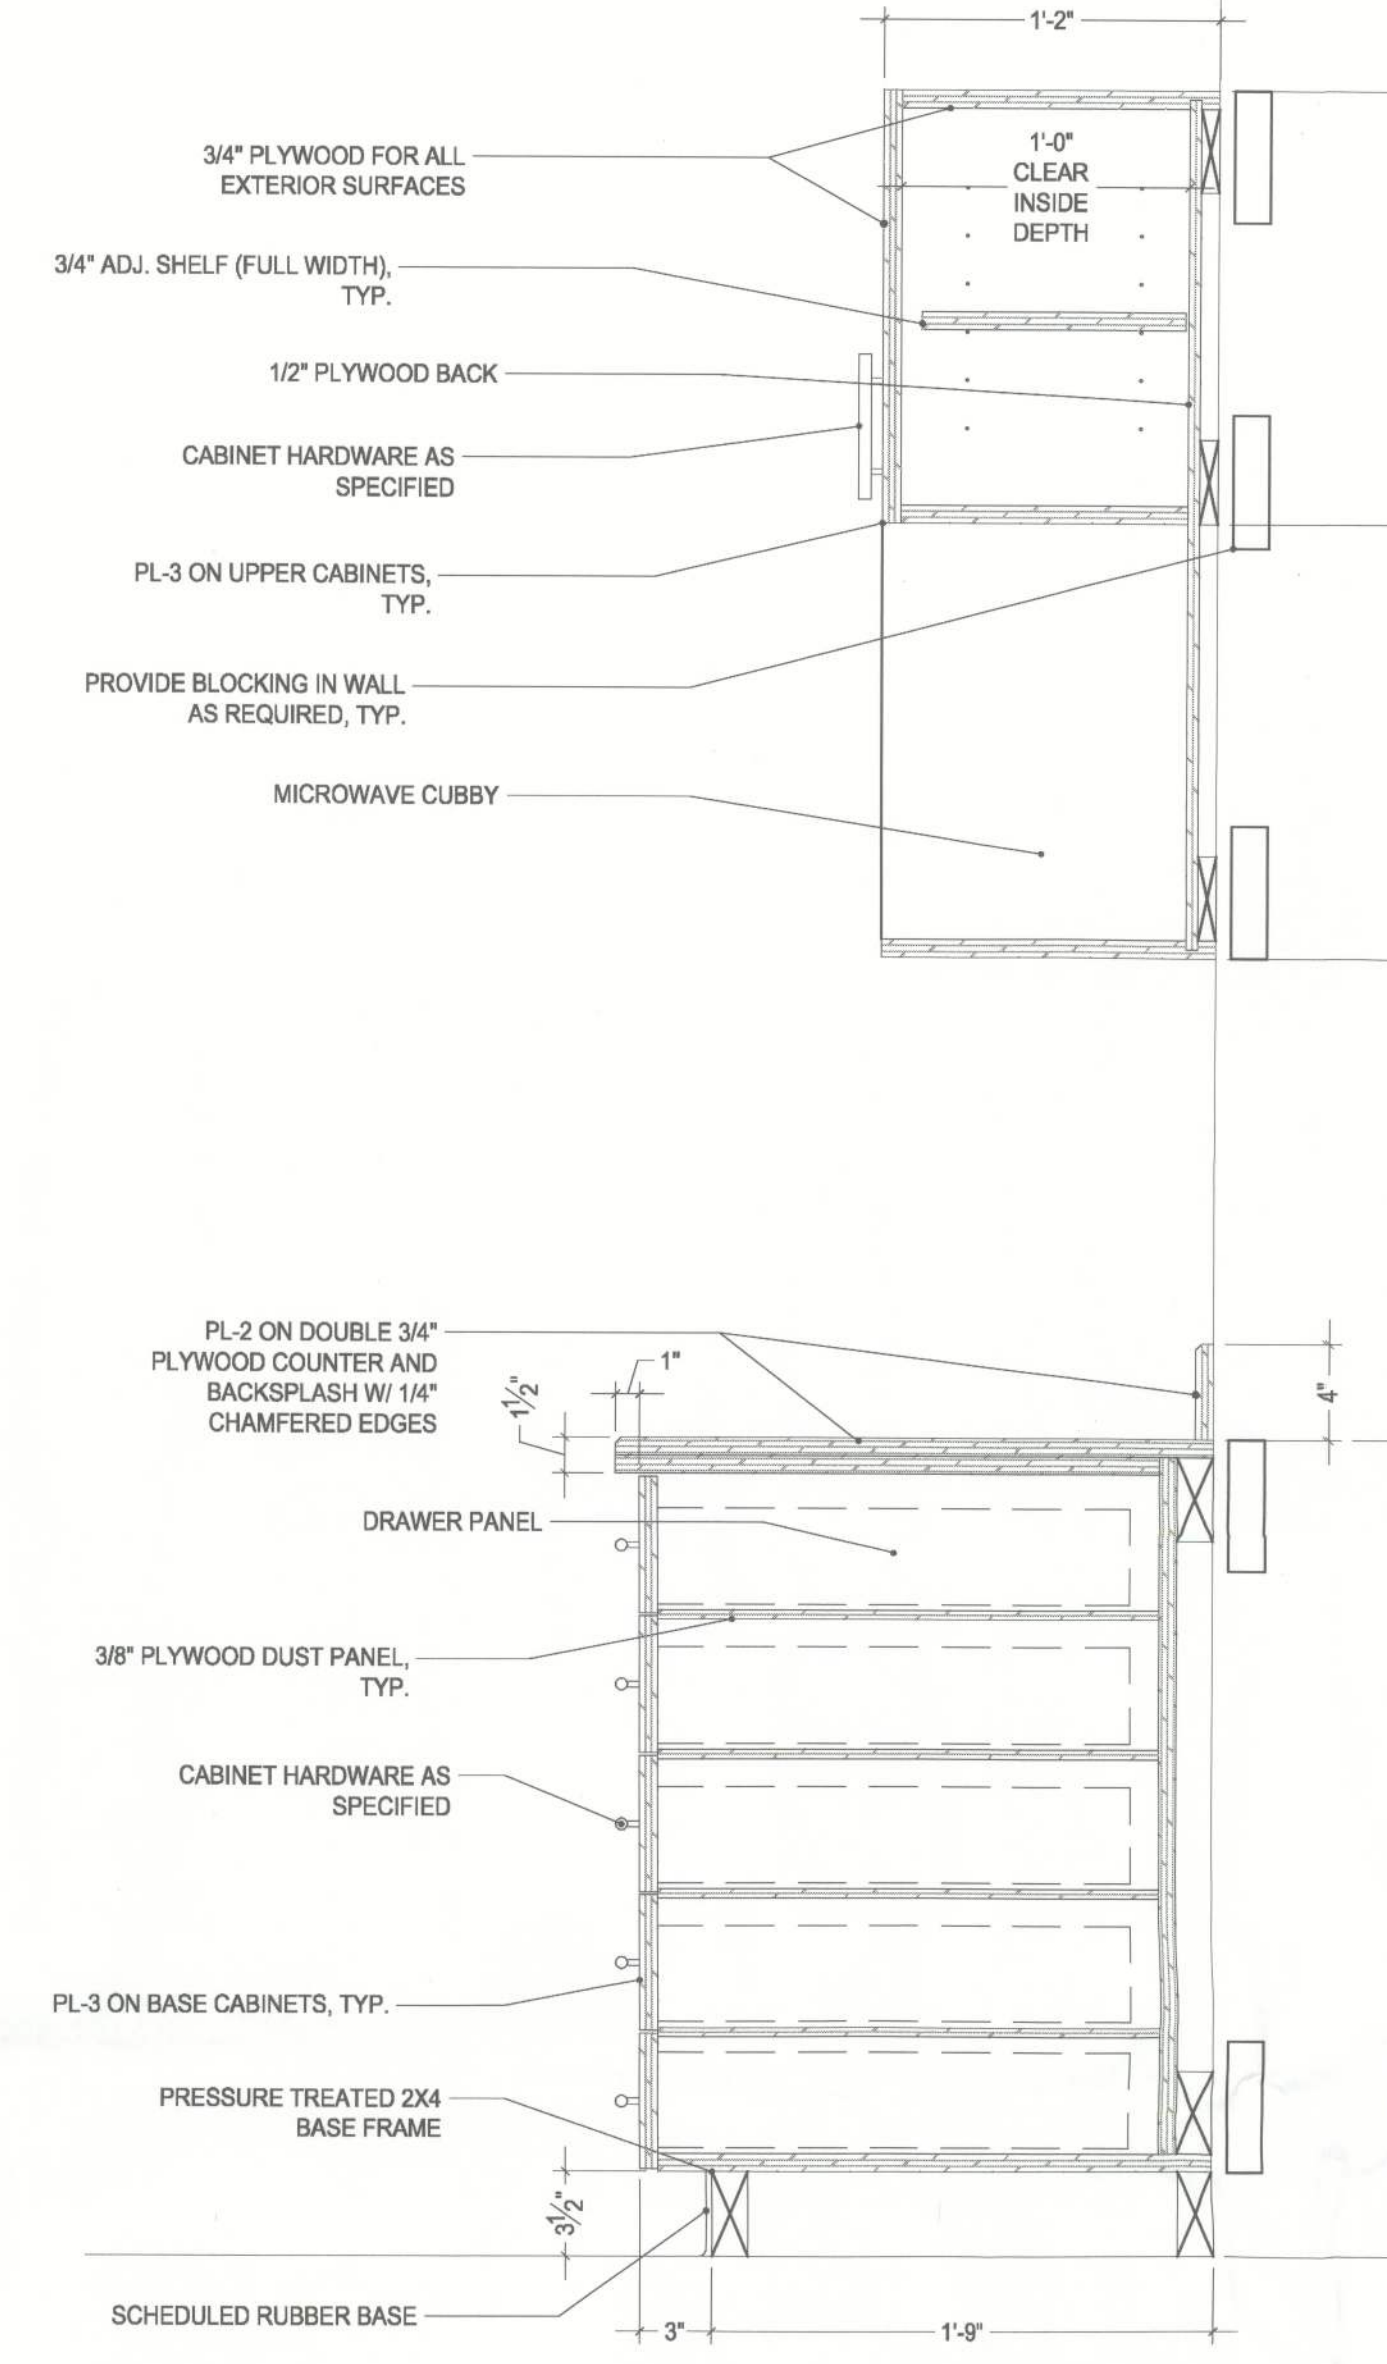


5 CASEWORK DETAIL
SCALE: 1 1/2"=1'-0"

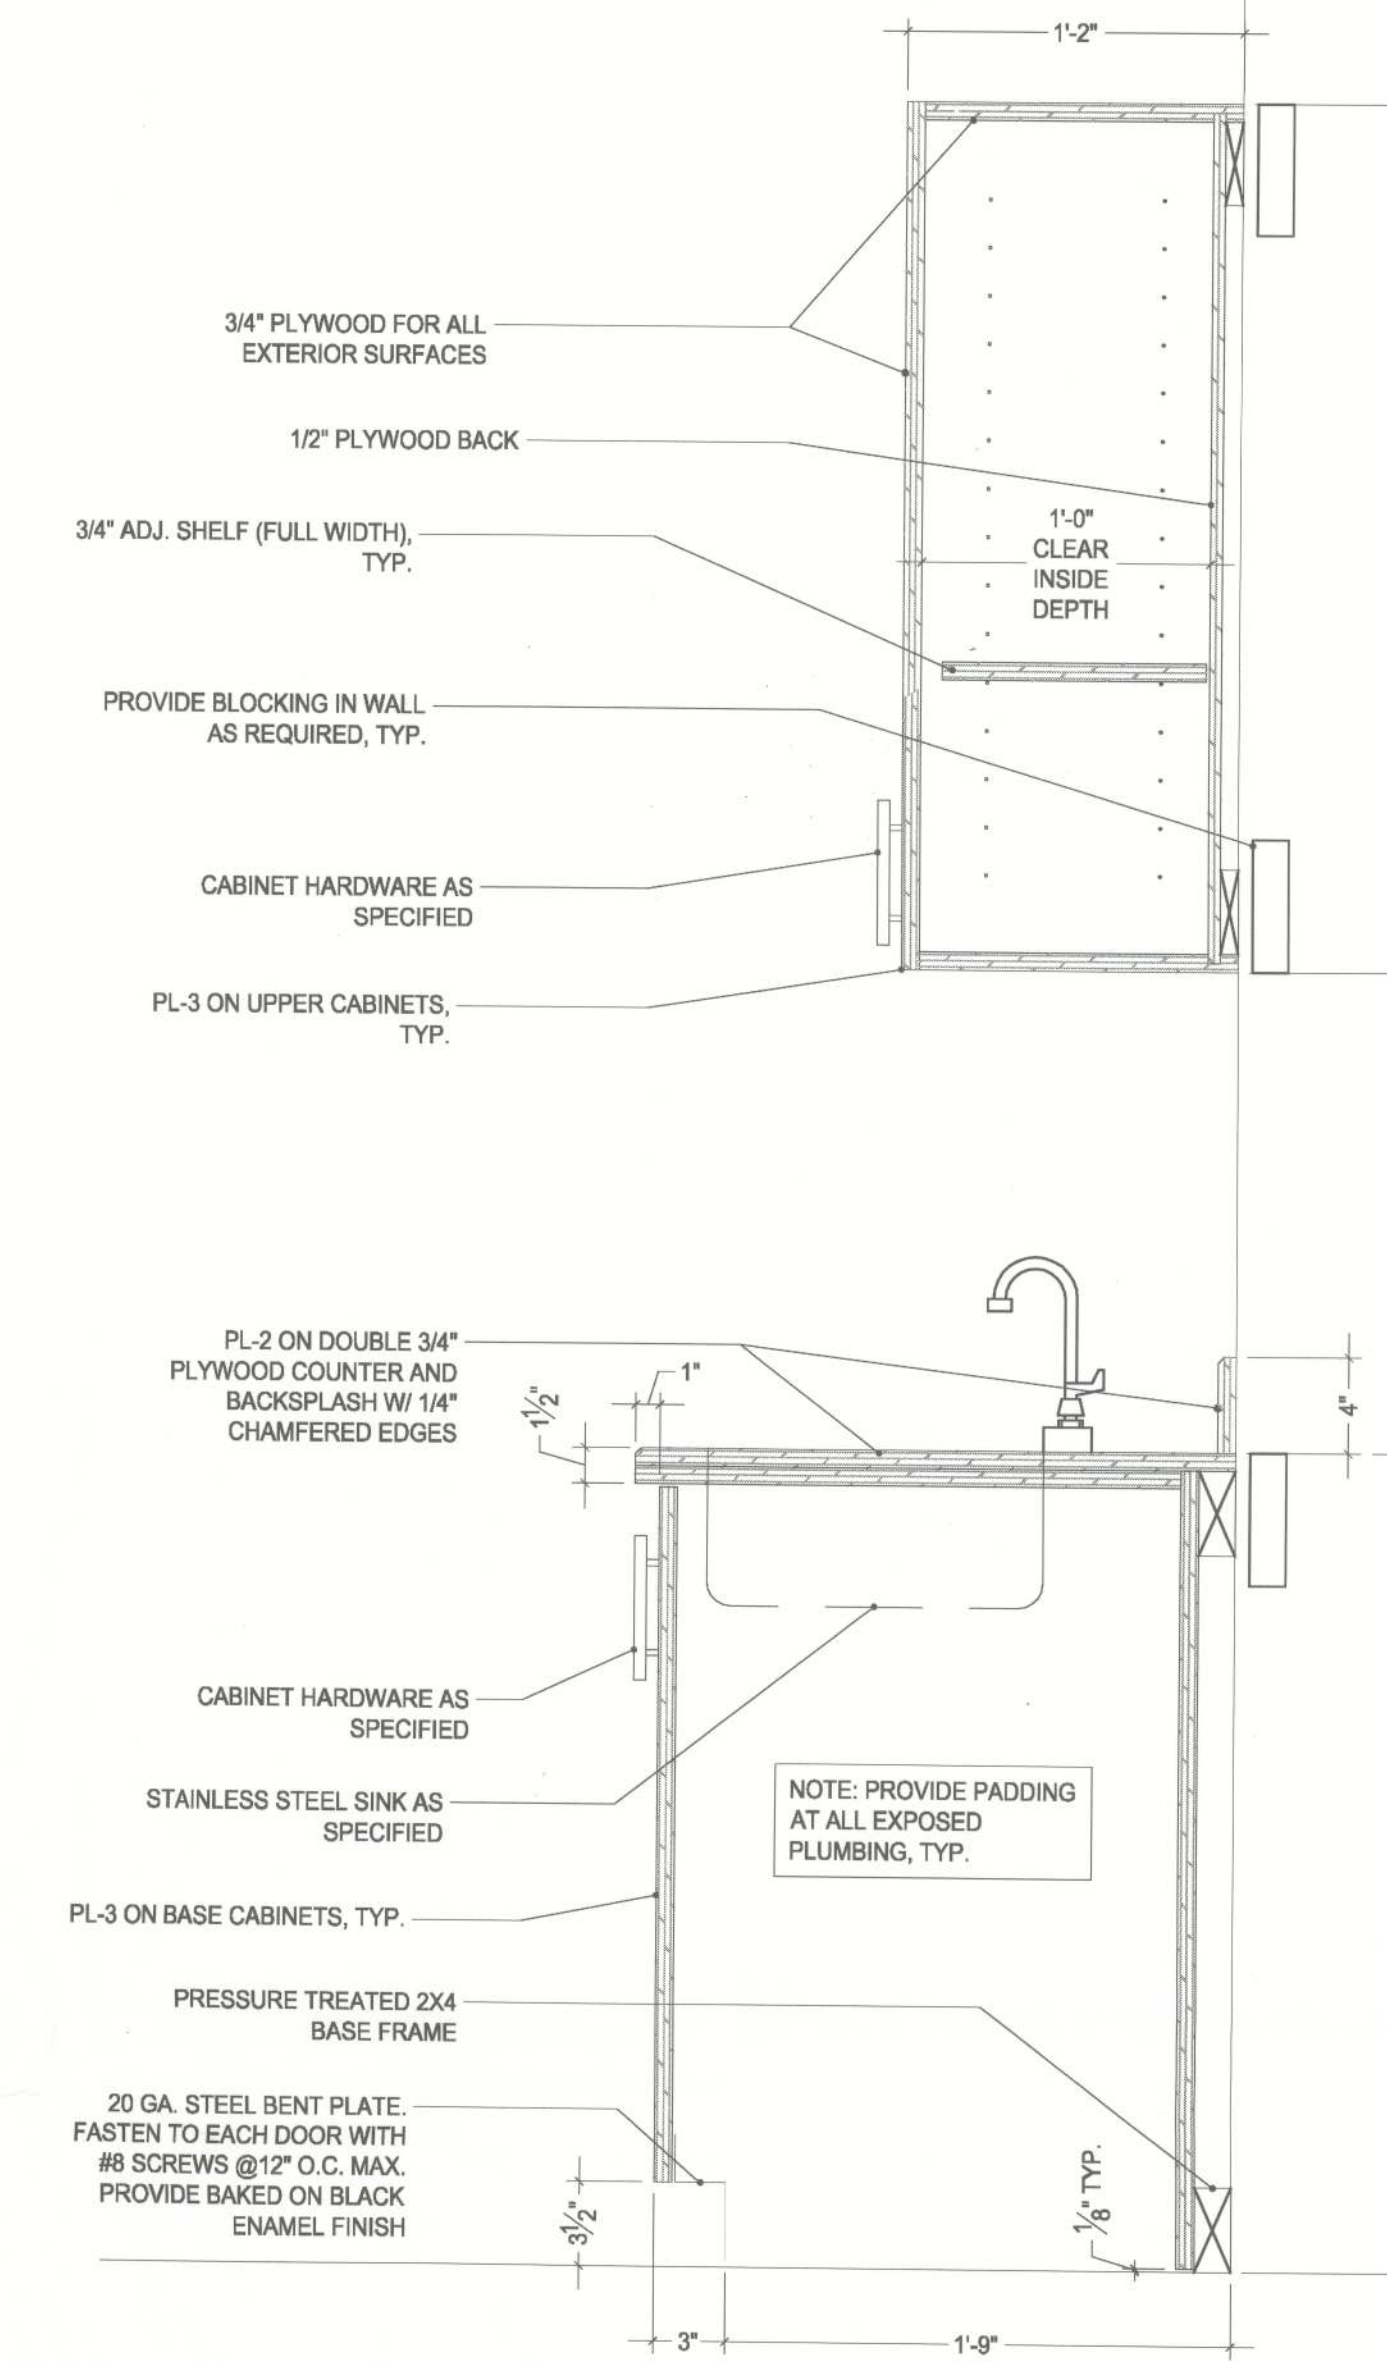


6 CASEWORK DETAIL
SCALE: 1 1/2"=1'-0"

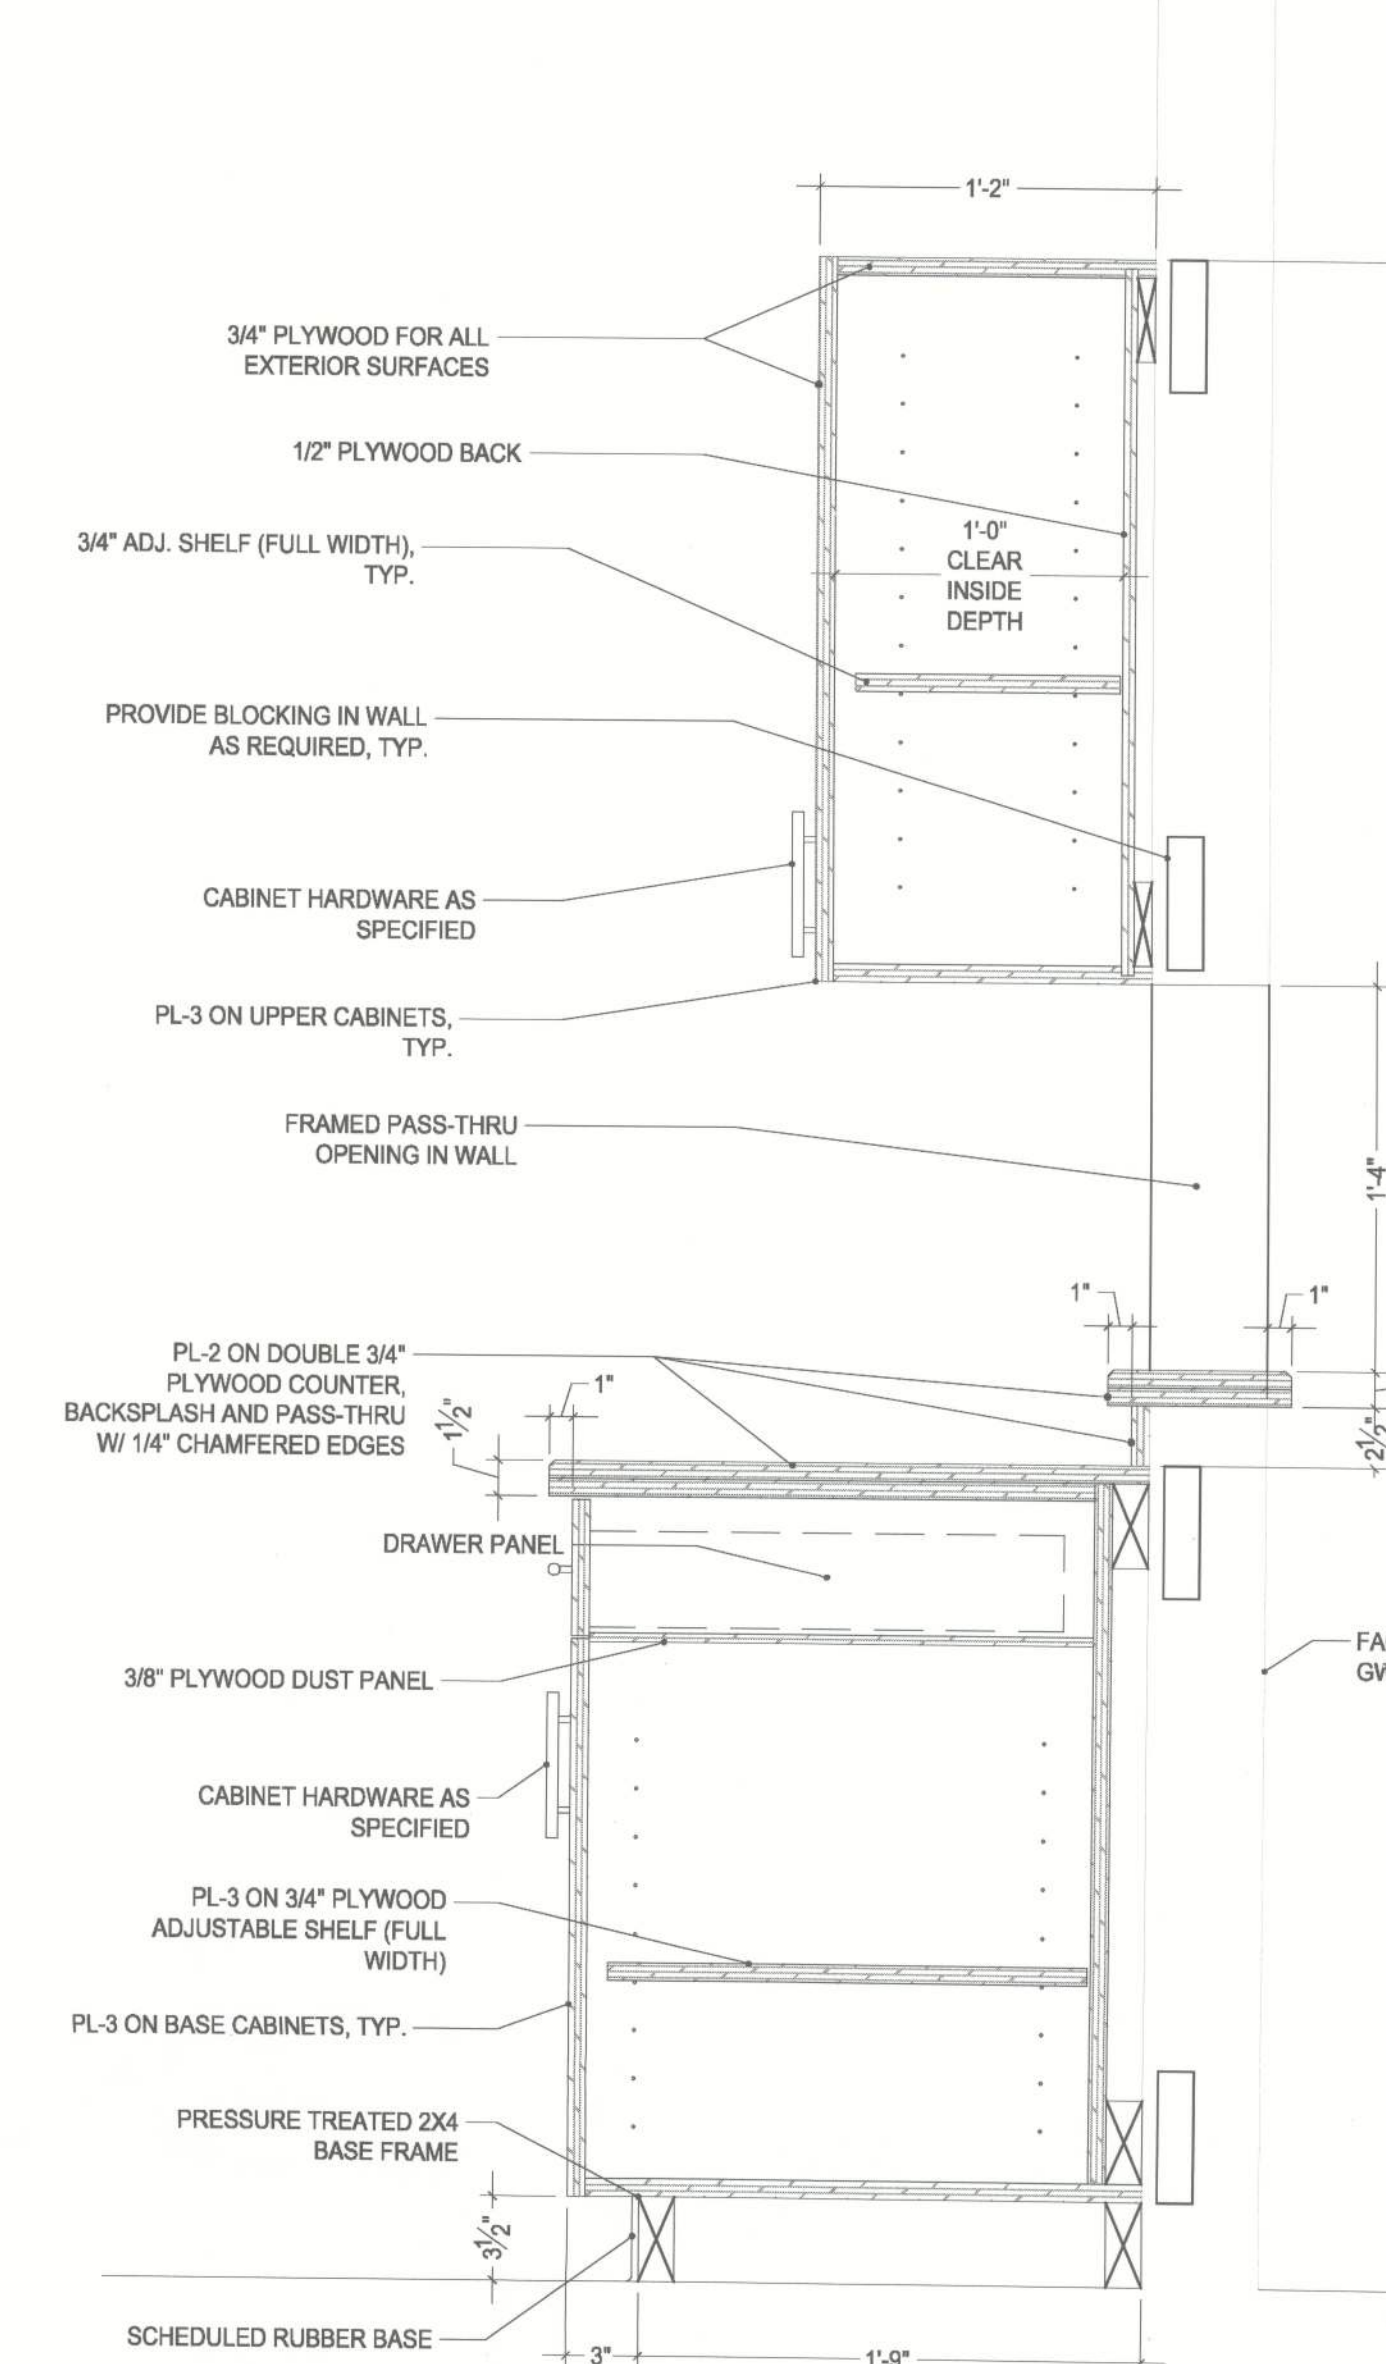


7 CASEWORK DETAIL
SCALE: 1 1/2"=1'-0"

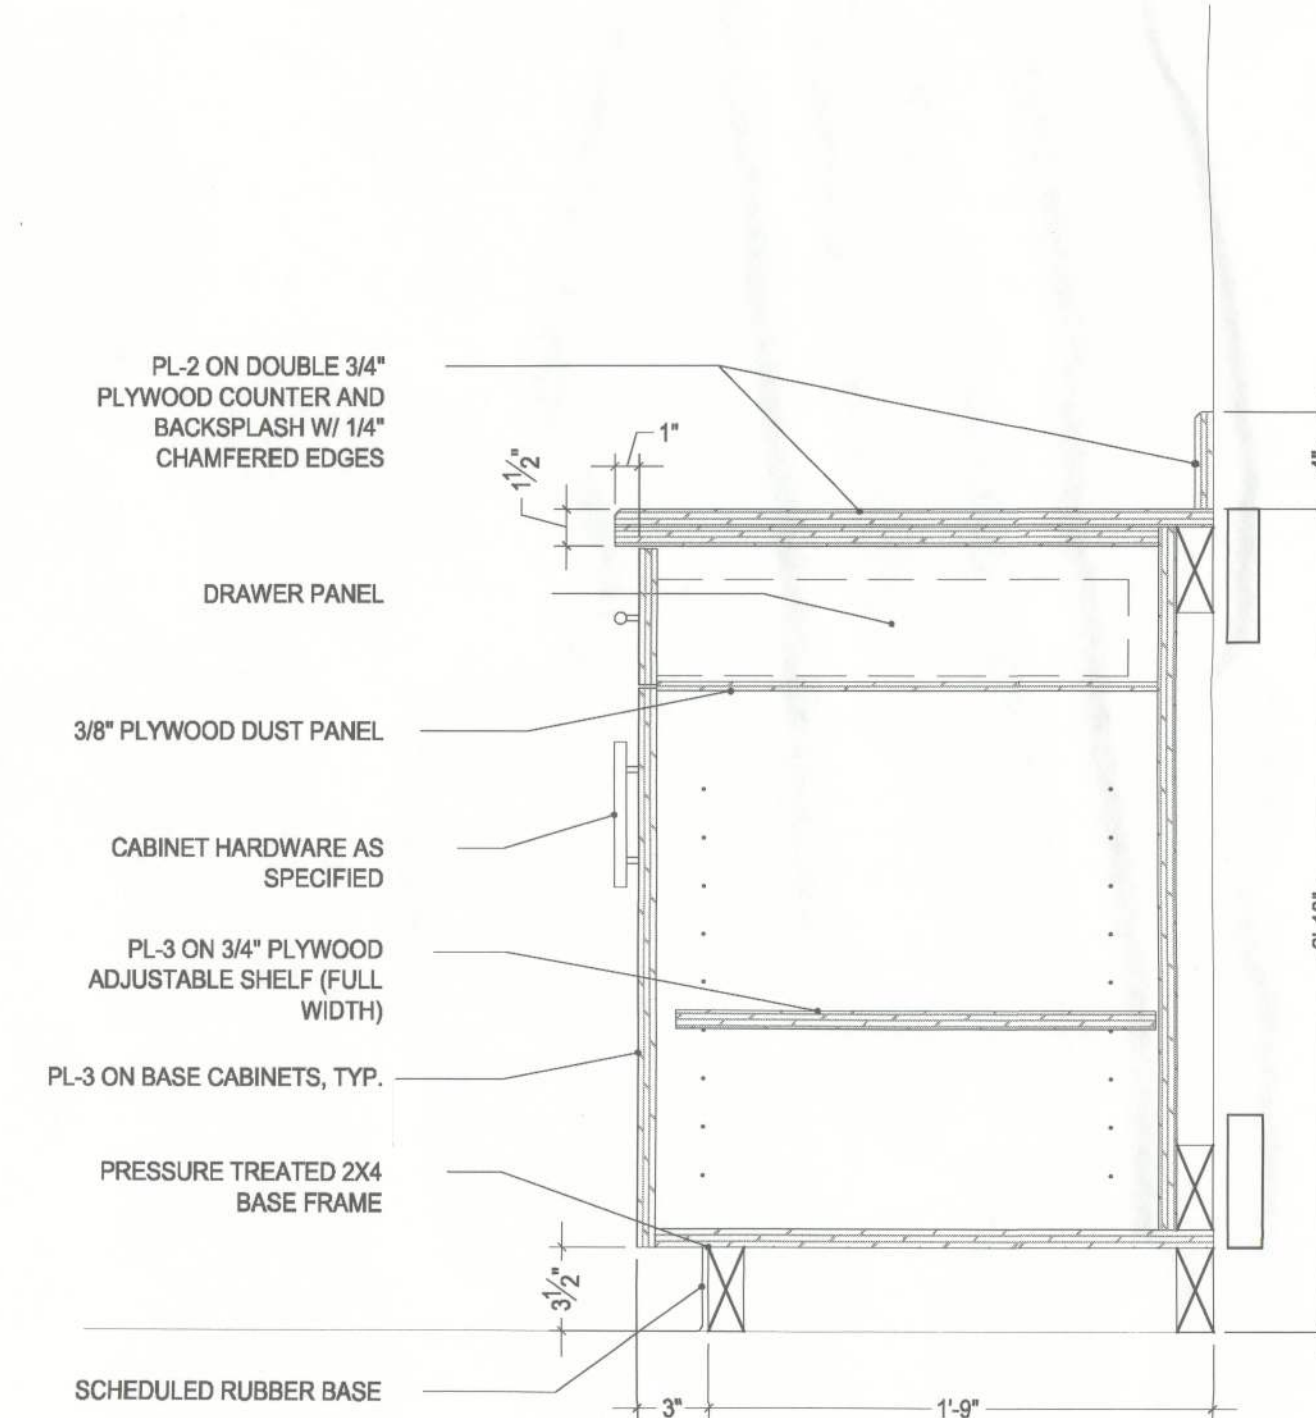

8 CASEWORK DETAIL
SCALE: 1 1/2"=1'-0"

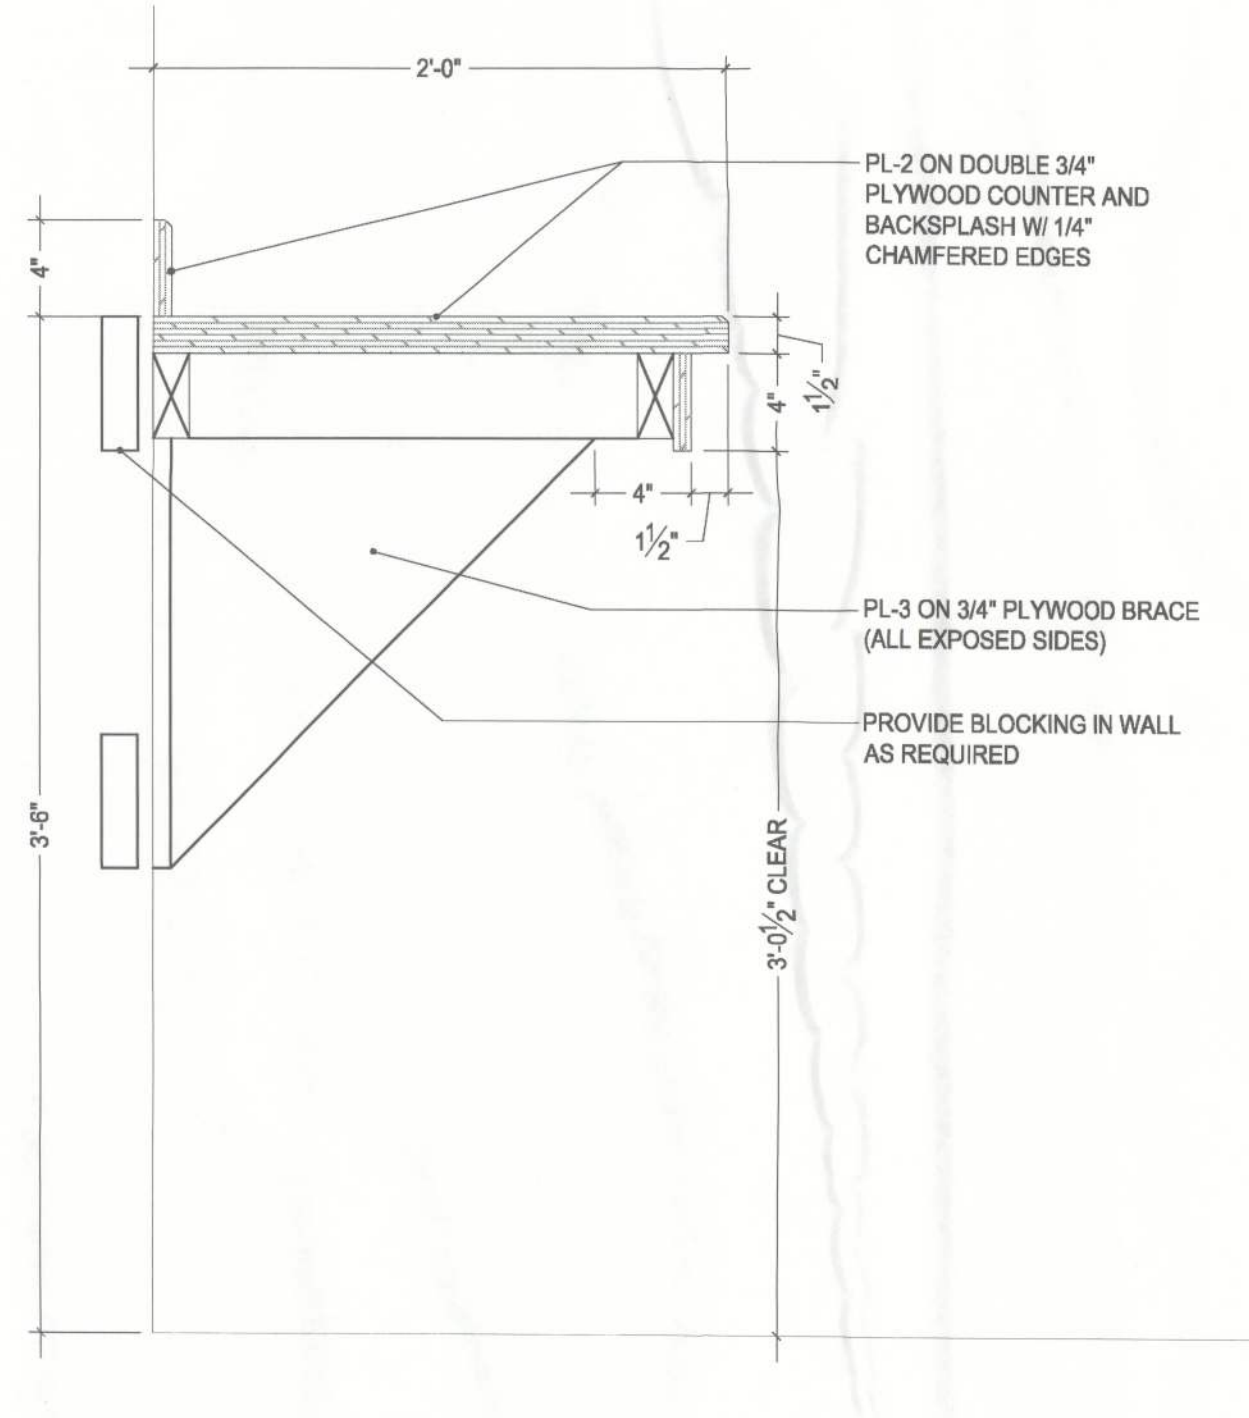

9 CASEWORK DETAIL
SCALE: 1 1/2"=1'-0"

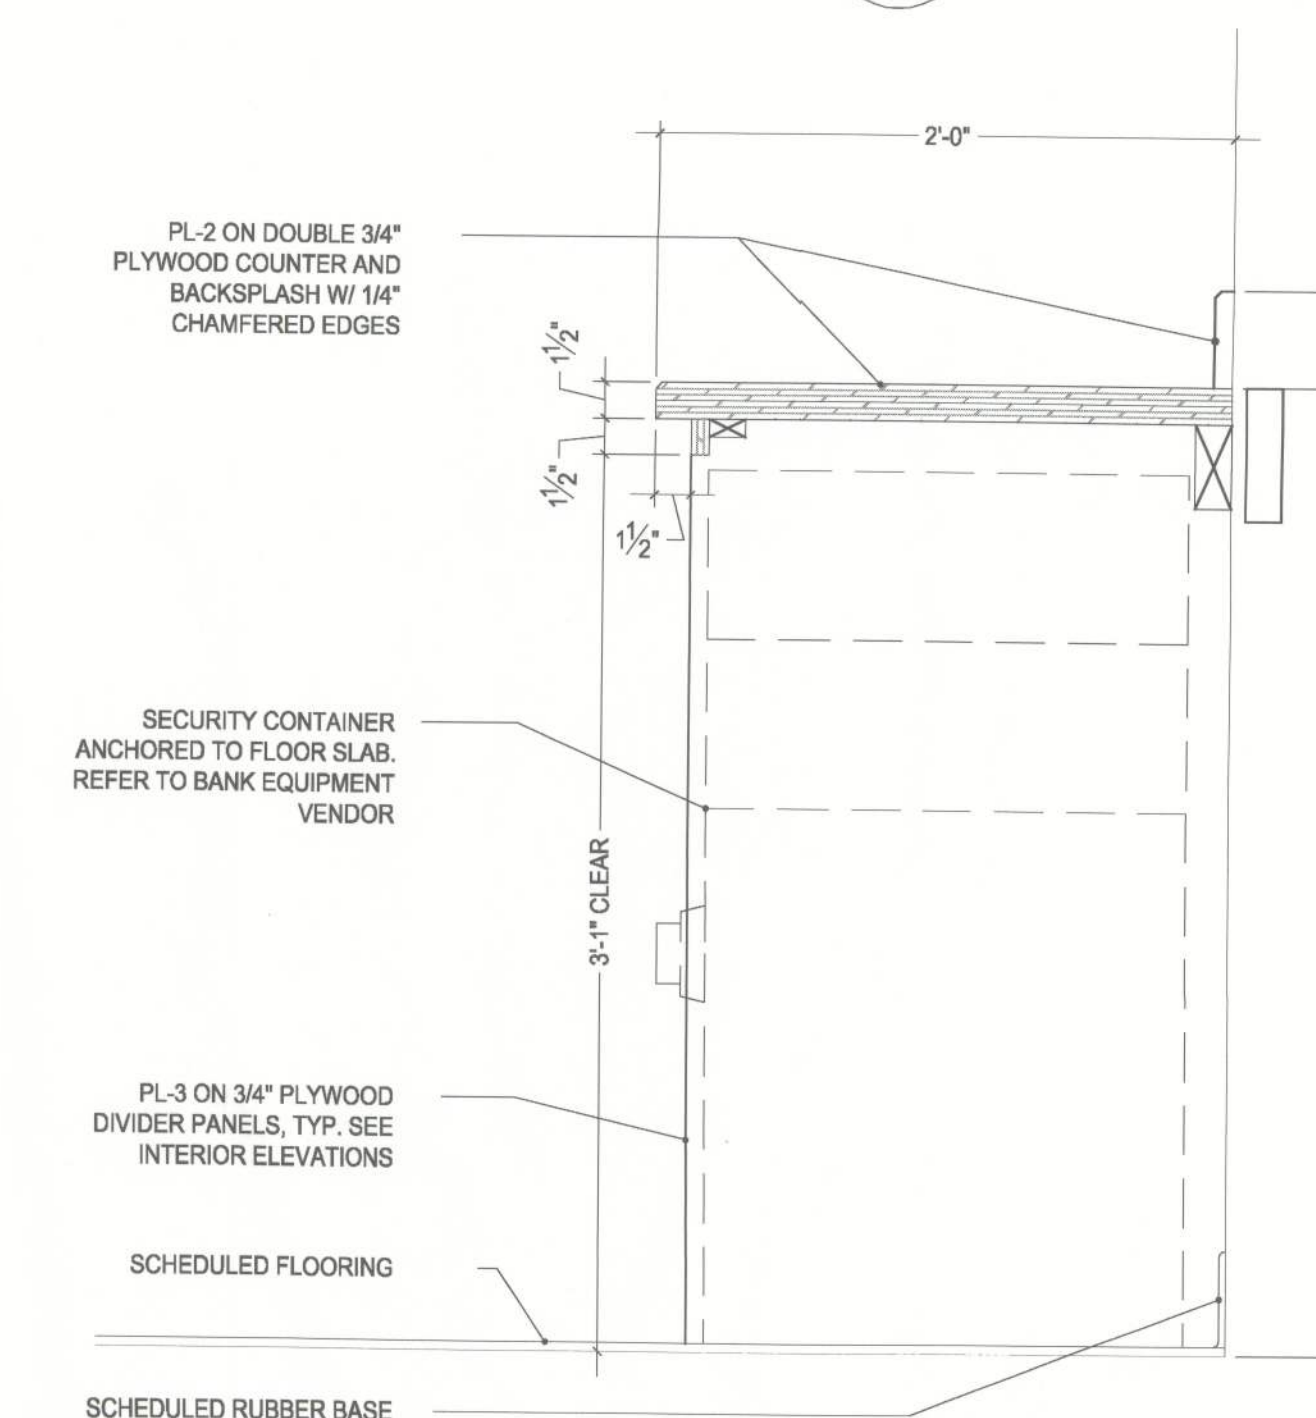

10 CASEWORK DETAIL
SCALE: 1 1/2"=1'-0"

Robert S. Taylor, Sr.

ROBERT S. TAYLOR, SR., ARCHITECT
FLORIDA REGISTRATION AR-0007526
2504 NW 71st Place, Gainesville, FL 32652
Phone 352-371-1417

SCHERER

CONSTRUCTION OF NORTH FLORIDA, LLC.
GAINESVILLE, FL 352-371-1417

ADDITIONAL OFFICES IN:
ST. PETERSBURG / ORLANDO / JACKSONVILLE
800-741-3188

CAMPUS USA

1678 W. US Highway 90

LAKE CITY, Florida

JOB NO.	DRAWN	DATE	SCALE	SHEET	REVISION	DATE
13-621A	rt	5.14.2013	SCALE 1 1/2" = 1'-0"	A 4.21		
(Casework Details)						

COPYRIGHT (c) 2002 by Scherer Construction & Engineering, Inc. All rights reserved. No part of this drawing or any part thereof may be reproduced or distributed in any form or by any means, or stored in a database or retrieval system, without the prior written permission of Scherer Construction & Engineering, Inc. This drawing is the property of Scherer Construction & Engineering, Inc. and is loaned to the client for the sole purpose of construction. It is not to be used for any other purpose, and it is not to be used as a basis for any other construction. The client agrees to indemnify and hold Scherer Construction & Engineering, Inc. harmless from and against all claims, damages, losses, and expenses, including reasonable attorneys' fees, which may be incurred by Scherer Construction & Engineering, Inc. as a result of the client's use of this drawing for any purpose other than that for which it was intended. The client's use of this drawing for any purpose other than that for which it was intended shall be at the client's sole risk. This drawing is not to be used, shown, or reproduced for the purpose of guidelines, specifications or any other function relating to another construction firm, project, or location without the prior written consent of Scherer Construction & Engineering, Inc. for such use under a separate contract.