


THIS DRAWING WAS PRINTED BY USING THE LAMINATION PROCESS AND HAS BEEN REVIEWED BY S.E., D.S., S.I., M.F., J.G., I.T., E.D., D.M., I.T. AND J.I.

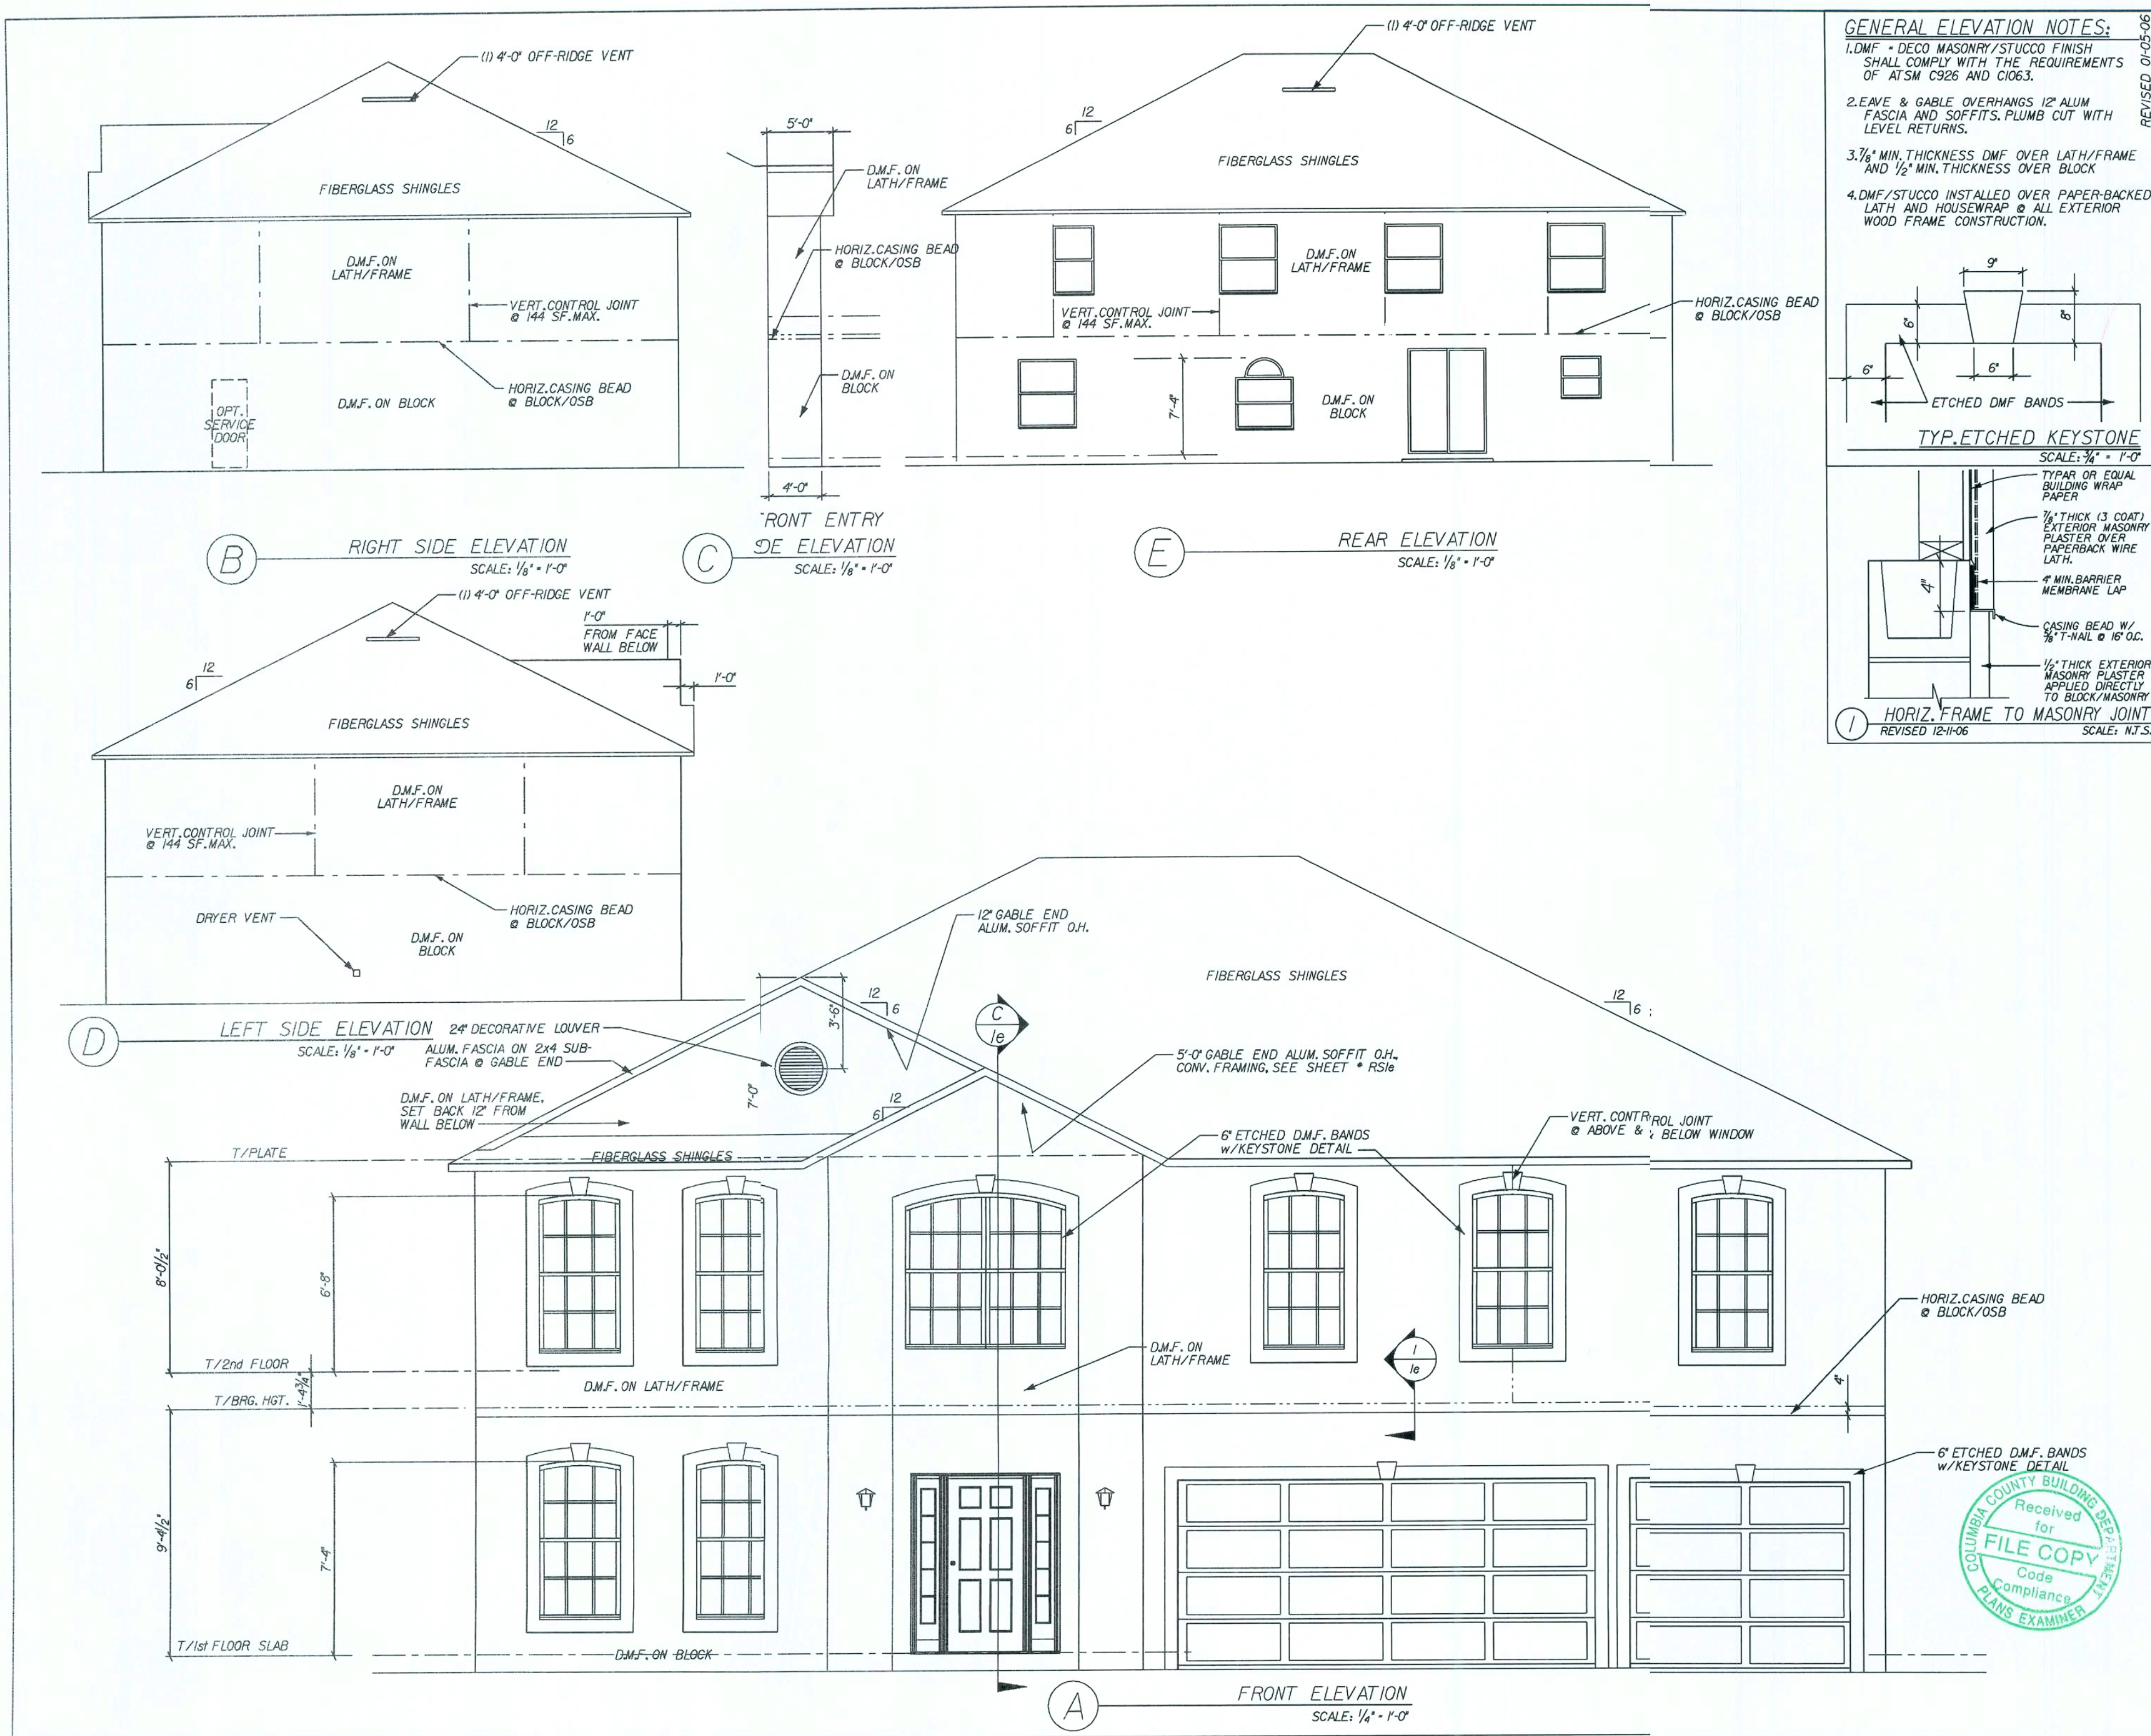

GENERAL ELEVATION NOTES:

- DMF = DECO MASONRY/STUCCO FINISH SHALL COMPLY WITH THE REQUIREMENTS OF ATSM C926 AND C1063.
- EAVE & GABLE OVERHANGS 12" ALUM. FASCIA AND SOFFITS. PLUMB CUT WITH LEVEL RETURNS.
- 3/8" MIN. THICKNESS DMF OVER LATH/FRAME AND 1/2" MIN. THICKNESS OVER BLOCK.
- DMF/STUCCO INSTALLED OVER PAPER-BACKED LATH AND HOUSEWRAP @ ALL EXTERIOR WOOD FRAME CONSTRUCTION.

TYP. ETCHED KEYSTONE
SCALE: 1/4" = 1'-0"

HORIZ. FRAME TO MASONRY JOINT
REVISED 12-11-06
SCALE: N.T.S.

REVISIONS:		08-01-06 REV. STUCCO DETAIL		09-21-07 DEL. VINYL SIDING	
AMERICANA		EXT. ELEVATIONS		WESTCOTT	
DRAWN BY:		GARAGE:		RIGHT	
RELEASE DATE:		09/01/04		ELEVATION "E"	
Maronda Systems 4005 Maronda Way Sanford, FL 32771 (407)321-0064		Elmer Bergman, P.E. License No. 50158 MAR 26 2008		SHEET: 1e	

FLORIDA BUILDING CODE 2004 : RESIDENTIAL

FASTENERS SCHEDULE USING 3/8" X 2 1/4" TAPCONS THROUGH BUCK INTO BLOCK

- NOTE 1) 1/2" WIDE: 2 FASTENERS IN HEADER-JAMB
NOTE 2) 2" WIDE: 2 FASTENERS IN HEADER-JAMB
NOTE 3) 3" WIDE: 3 FASTENERS IN HEADER-JAMB
NOTE 4) 2" HIGH: 2 FASTENERS IN EA. SIDE JAMB
NOTE 5) 3/4" OR 5" HIGH: 3 FAST. EA. SIDE JAMB
- NOTE 6) 6" HIGH 26 3/4" x 4 FASTENERS IN EACH SIDE JAMB
NOTE 7) 438 WINDOW INTO FRAME OPENING: *10 X 1 3/4" SCREWS
NOTE 8) SGD FASTENED WITH *10 1 3/4" PANHEAD ALL HOLES SILLS 3/8" X 1 3/4" ANCHORS EVERYHOLE

WINDOW NOTES

F.O. WIDTH IS FROM JACK TO SILL.
F.O. HEIGHT IS FROM SILL TO BEAM.
M.O. WIDTH IS FROM BLOCK TO BLOCK.
M.O. HEIGHT IS FROM UP OF SILL TO PRECAST.
1st DIMENTION IS ALWAYS WIDTH.
UNIT OF MEASURE IS INCH.

ATTENTION

SCHEDULES FOR NORANDEX WINDOW FASTENERS AND CAST-CRETE LINTELS AS SHOWN ARE TAKEN DIRECTLY FROM TABLES SUPPLIED BY THE RESPECTIVE MANUFACTURERS AND ARE PROVIDED FOR CONVENIENCE ONLY.

NORANDEX SERIES (M0)437-(F0)438 WINDOW SIZE CHART

SERIES 500/502 SGD DOOR OPENINGS

SIZE	M.O.	FAST.	SIZE	M.O.	FAST.
6068	75 1/2" X 81 3/4"	8	6080	75 1/2" X 97 3/4"	8

SERIES (M0)437 - (F0)438 OPENINGS

SIZE	SINGLE M.O.	FAST.	DOUBLE M.O.	FAST.	SIZE	SINGLE F.O.	FAST.	DOUBLE F.O.	FAST.
23	37 3/4" X 38 3/8"	2,5			25	36 1/2" X 62 1/2"	7		
35	53 7/8" X 63"	2,5			35	52 5/8" X 62 1/2"	7		

HALF ROUND MULLED TO UNIT - SERIES (M0)437 - (F0)438 OPENINGS

SIZE	SINGLE M.O.	FAST.	SIZE	SINGLE F.O.	FAST.
34 w/ 3'-0" CT	53 7/8" X 71 5/8"	2,5,7			
			6448 w/ 64 CT	63 1/2" X 80"	7


SINGLE HUNG ROUNDTOP - SERIES (M0)437 - (F0)438 OPENINGS

SIZE	SINGLE M.O.	FAST.	SIZE	SINGLE F.O.	FAST.	DOUBLE F.O.	FAST.
C2M6	37 3/4" X 74"	1,5	C2M6	36 1/2" X 71 1/2"	7	73 1/2" X 71 1/2"	7


MATERIALS

- f'c precast lintels = 3500 psi.
- f'c prestressed lintels = 6000 psi.
- f'c grt = 3000 psi w/ maximum 1/8" aggregate.
- Concrete masonry units (CMU) per ASTM C90 w/ minimum net area compressive strength = 1900 psi.
- Rebar provided in precast lintel per ASTM A615 GR60. Field rebar per ASTM A615 GR40 or GR60.
- Prestressing strand per ASTM A416 grade 270 low relaxation.
- 7/32" wire per ASTM A510.
- Mortar per ASTM C270 type M or S.

TYPICAL GARAGE DESIGNATION

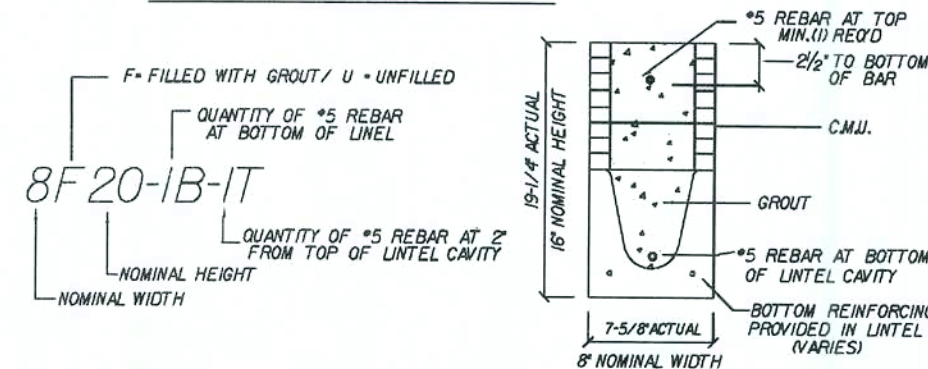


TYPICAL DESIGNATION

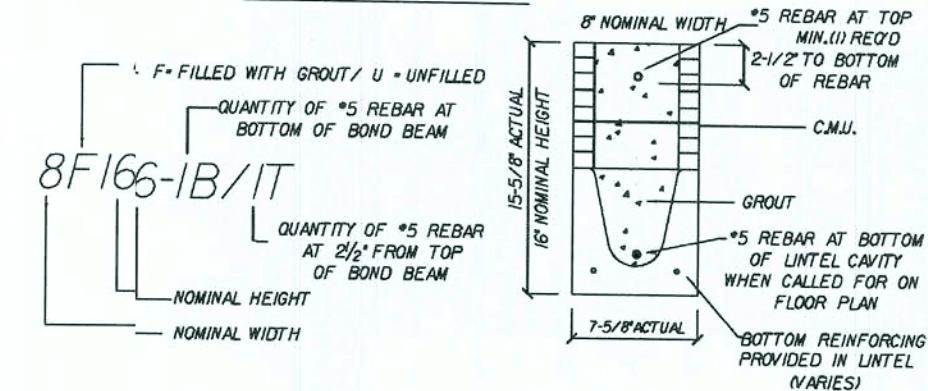

CAST-CRETE LINTEL SCHEDULE

LINTEL NO.	LENGTH	TYPE	APPLIED LOADS (PLF)		SAFE LOADS		COMMENT
			GRAVITY	UPLIFT	GRAVITY	UPLIFT	
1	7'-0"	8RF3-30-0B/IT	939	462	5743	2442	RECESSED
2	4'-6"	8RU2-22-0B/IT	1800	455	4946	4224	RECESSED
3	4'-6"	8RU2-22-0B/IT	1800	455	4946	4224	RECESSED
4	4'-6"	8U2-4-0B/IT	1597	622	4576	4292	-
5	7'-6"	8F16-6-0B/IT	1682	447	2635	1634	-
6	5'-10"	8RF2-22-0B/IT	1548	622	2649	3176	RECESSED
7	5'-10"	8F2-4-0B/IT	1548	622	6034	3295	-
8	9'-4"	8F36-1B/IT	1800	455	6390	2842	GARAGE DOOR
9	17'-4"	8F36-1B/IT	1800	455	2047	1470	GARAGE DOOR
S1	4'-6"	8U2-4-0B/IT	138	177	4576	4292	OPT. GARAGE SERVICE DR.
P1	10'-6"	8F8-4-0B/IT	107	44	643	530	OPT. PORCH
P2	14'-8"	8F8-4-0B/IT	190	210	458	239	OPT. PORCH
P3	14'-8"	8F8-4-0B/IT	190	210	458	239	OPT. PORCH
P4	10'-6"	8F8-4-0B/IT	107	44	643	530	OPT. PORCH

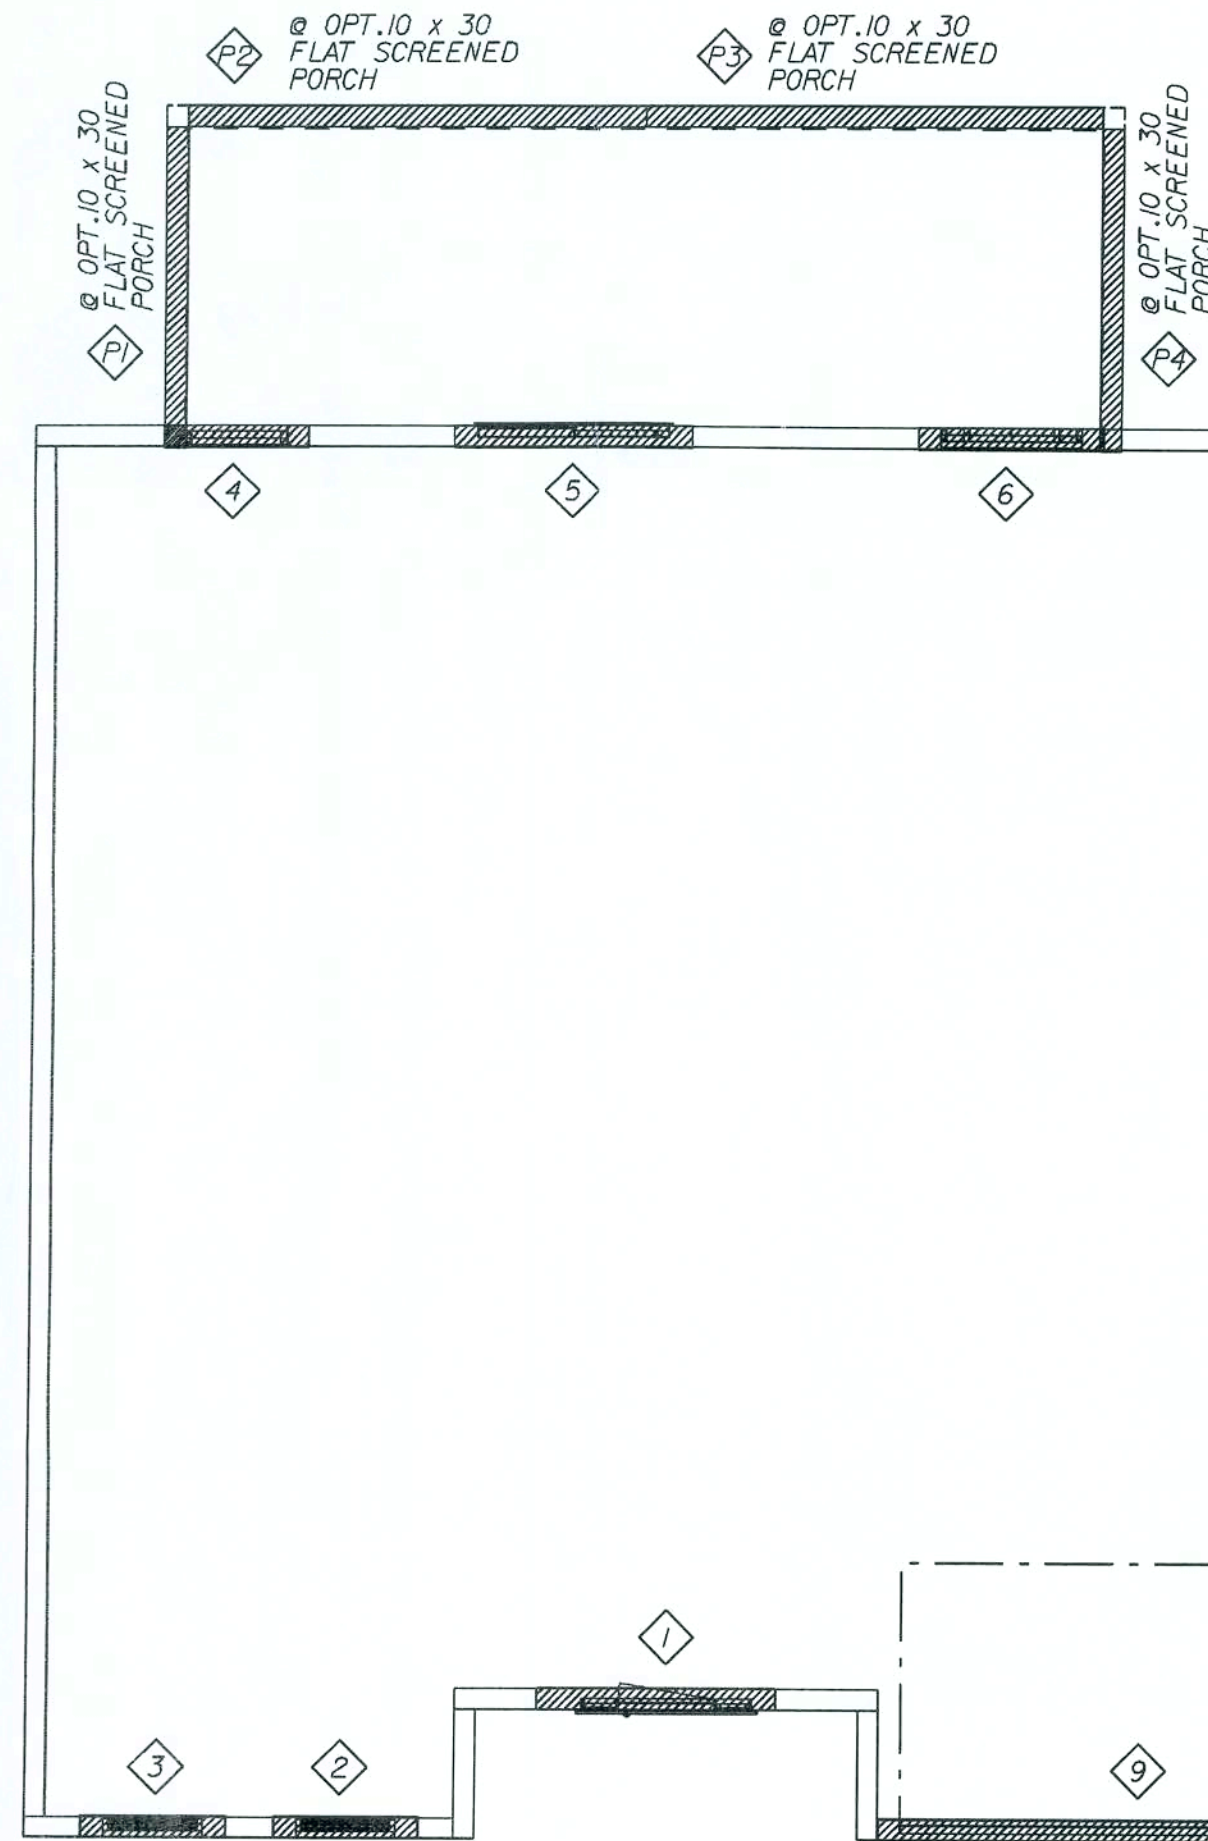

THE SPECIFIED LINTELS ON SHEET WLI ARE MANUFACTURED BY CAST-CRETE CORP. ALTERNATE MANUFACTURED LINTELS ARE AVAILABLE "BY OTHERS". SOLE AND FULL RESPONSIBILITY IS RETAINED BY THE SUB-CONTRACTOR IN THE SELECTION OF THE ALTERNATE LINTELS AS HAVING EQUAL TO OR GREATER THAN THE ACTUAL GRAVITY AND UPLIFT LOADS, THAT ARE LISTED ON THIS HOUSE SPECIFIC WLI LINTEL SCHEDULE.

REVISED 04-02-07

Maronda Homes
FLORIDA
4005 MARONDA WAY
SANFORD, FL 32771
(407) 321-0064

AMERICAN WINDOW/LINTEL
WESTCOTT
ELEVATION "E"
GARAGE: RIGHT

Maronda Systems
4005 Maronda Way
Sanford, FL 32771
(407) 321-0064

Elmer Bergman, P.E.
License No. 50158
MAR 26 2008

SHEET:

WLIe

REVISED 12/29/04

COPYRIGHT © 2005 MARONDA HOMES

THIS STRUCTURE WAS DESIGNED IN ACCORDANCE WITH THE REQUIREMENTS OF SECTION 901 OF THE FLORIDA BUILDING CODE, AS AMENDED BY THE 2006 SUPPLEMENT FOR 25 MPH, 3 SEC. GUST, 140 EXPOSURE B, ENCLOSED BUILDING. ALL CONNECTORS HAVE BEEN CHECKED TO WITHSTAND ALL APPLICABLE LOADS.


P:\TV\050605_05\westcott\25wli\25wli

DRAWN BY: RELEASE DATE: 09/01/04

125 MPH


13-4604

PLOT DATE: 12 DEC 2007

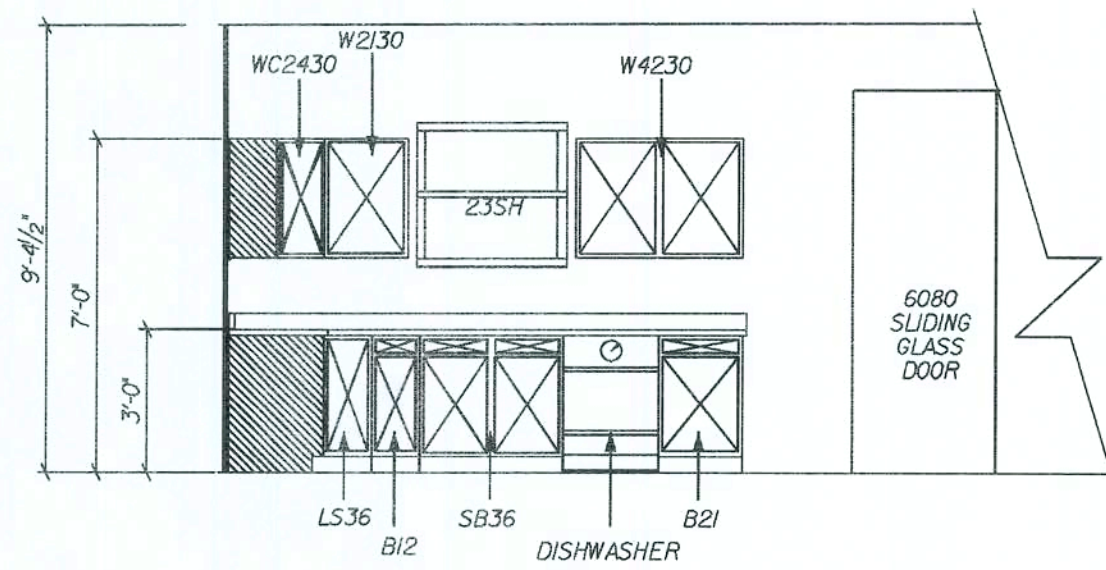


(A) KITCHEN ELEVATION


ON REAR FACE IF ISLAND CABINETS
INSTALL 1/4" VENEER PANEL OVER
1/4" PLYWOOD BANNER W/ (2) OUTSIDE
CORNER PEICES
ISLAND > 48" AD (1) BATTON MOLDING
AT PANEL JOINT

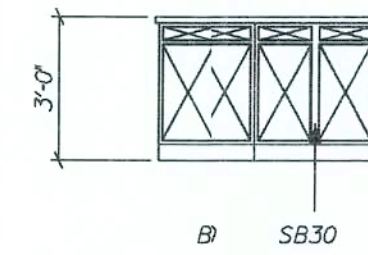


(B) KITCHEN ELEVATION

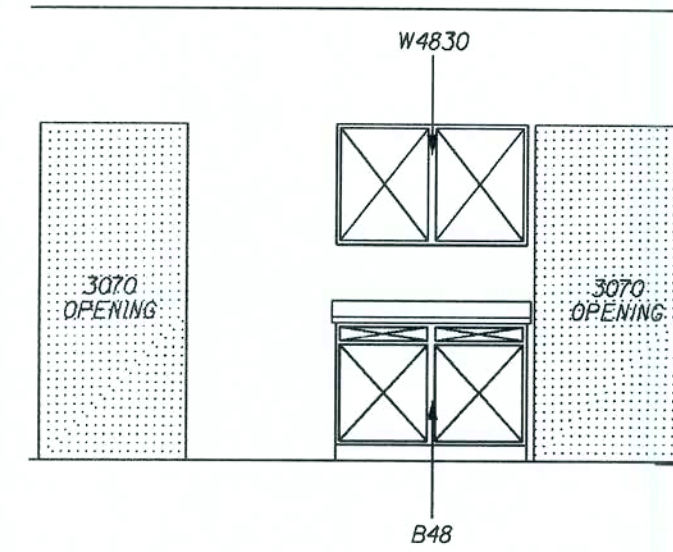

(C) KITCHEN ELEVATION

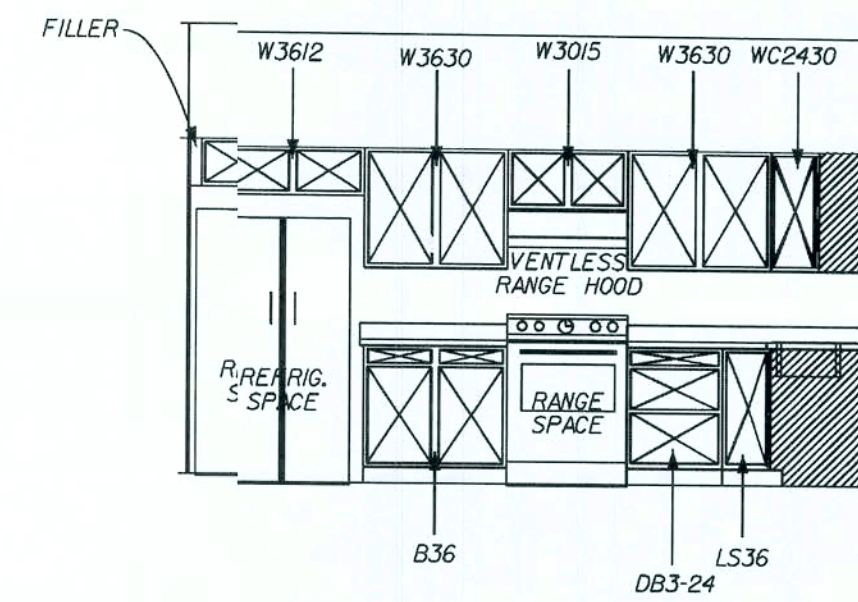


(D) KITCHEN ELEVATION

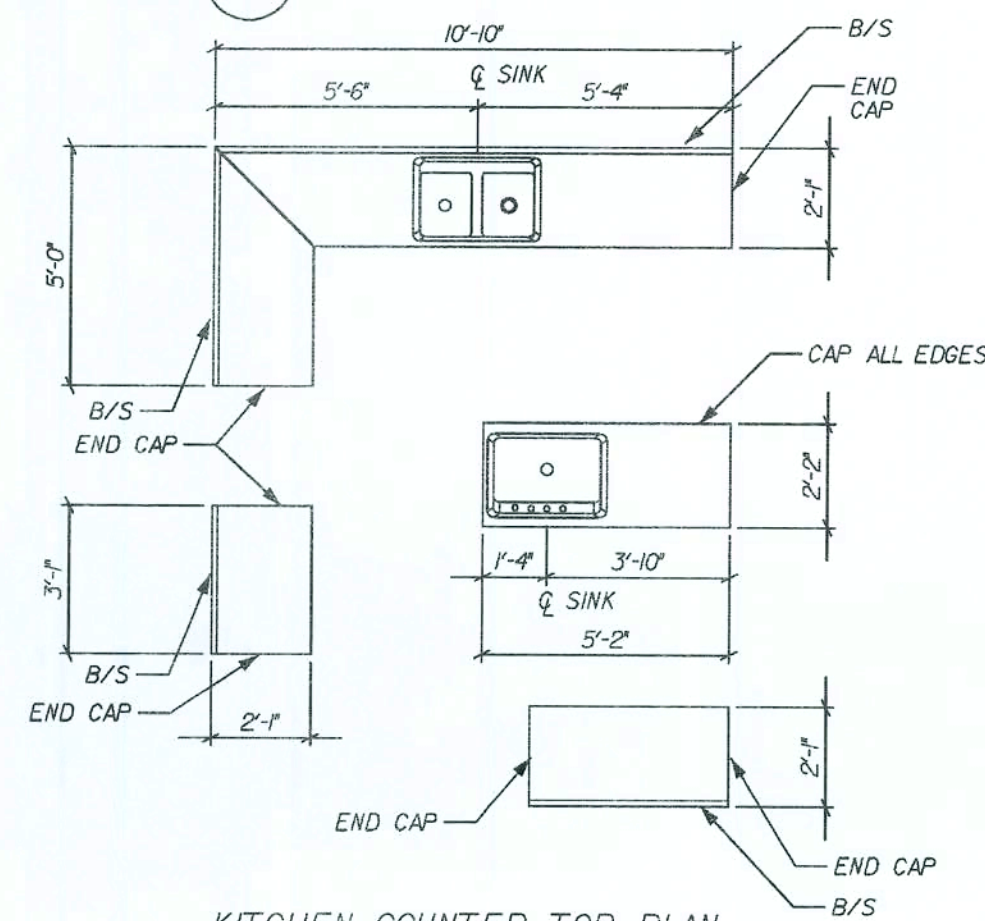


KITCHEN COUNTER TOP PLAN


FOR COUNTER TOP CONSTRUCTION
ONLY, NOT FOR FIELD USE

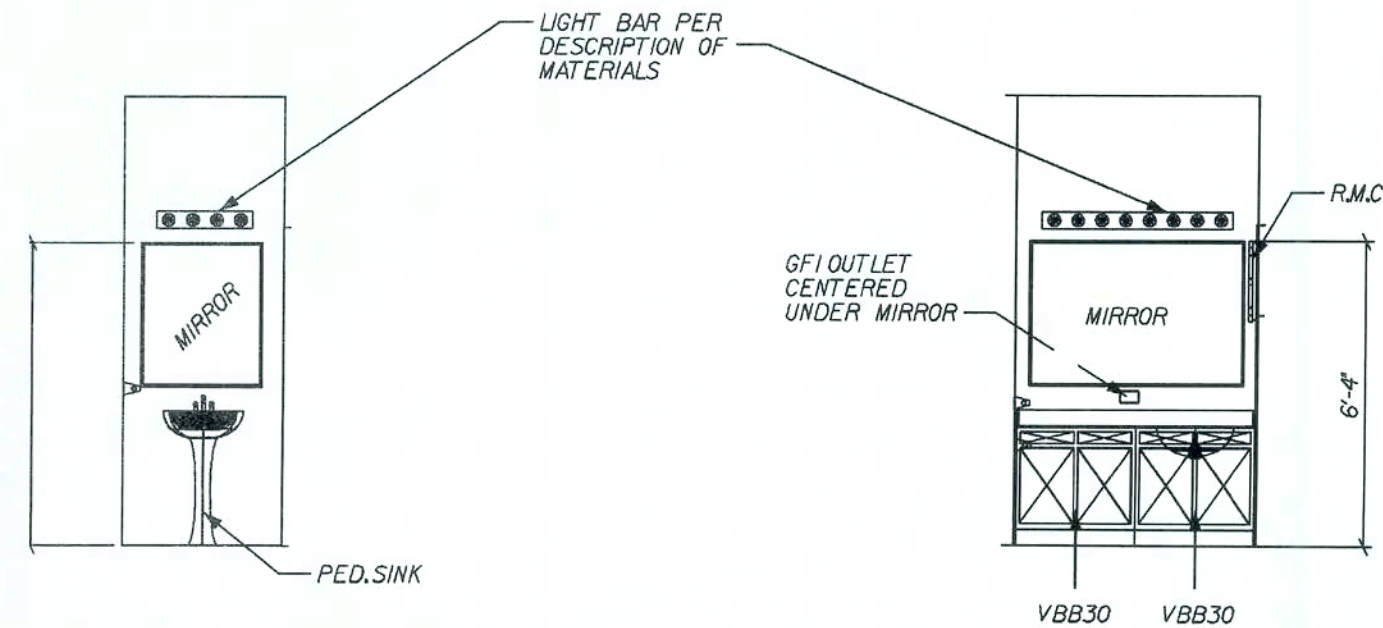


(E) ACCESS POWDER ROOM ELEVATION

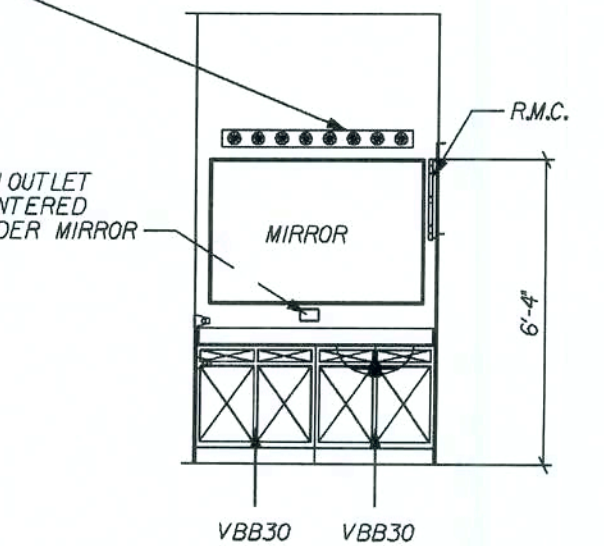


(F) DEN/ACCESS BATH ELEVATION

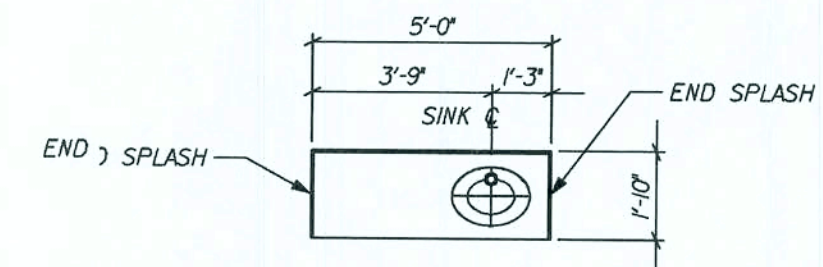

DEN/ACCESS BATH LAV TOP PLAN

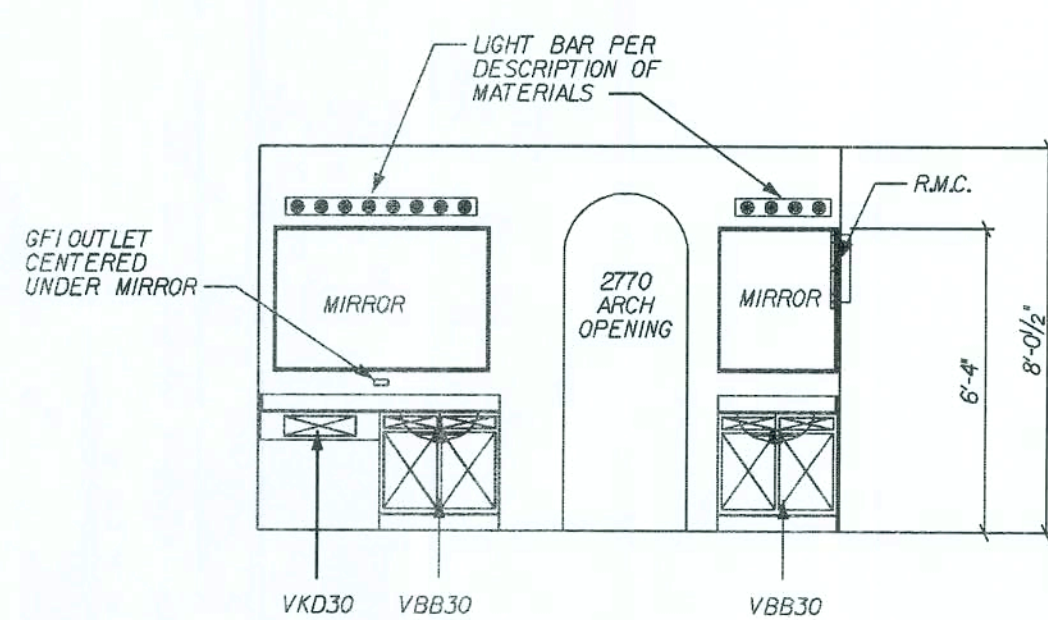


(G) MASTER BATH ELEVATION

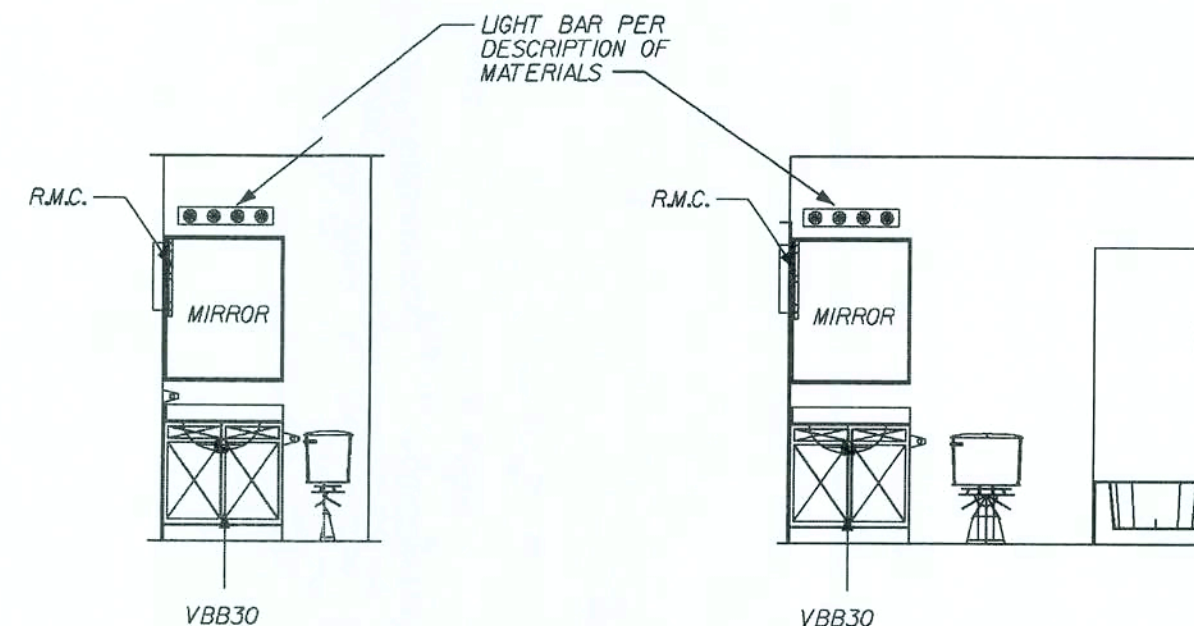


(H) BATH #2 ELEVATION


(J) BATH #1 ELEVATION

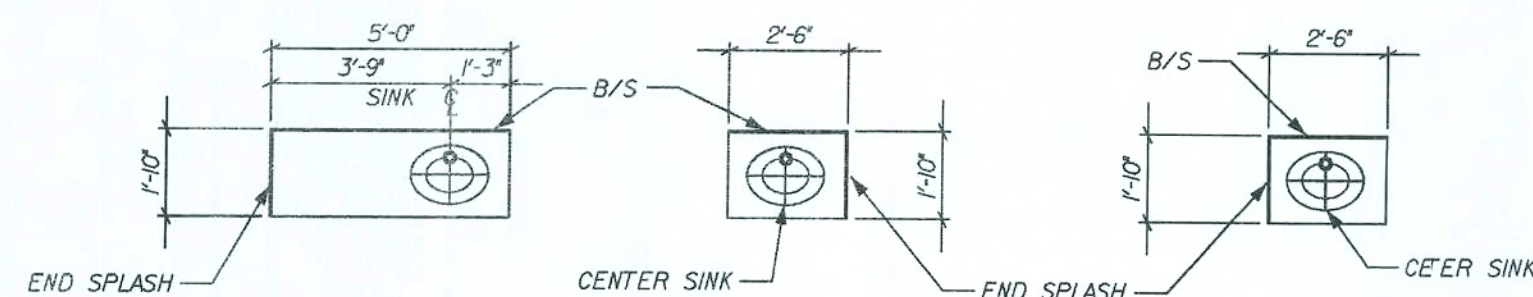

MASTER BATH LAV TOP PLAN

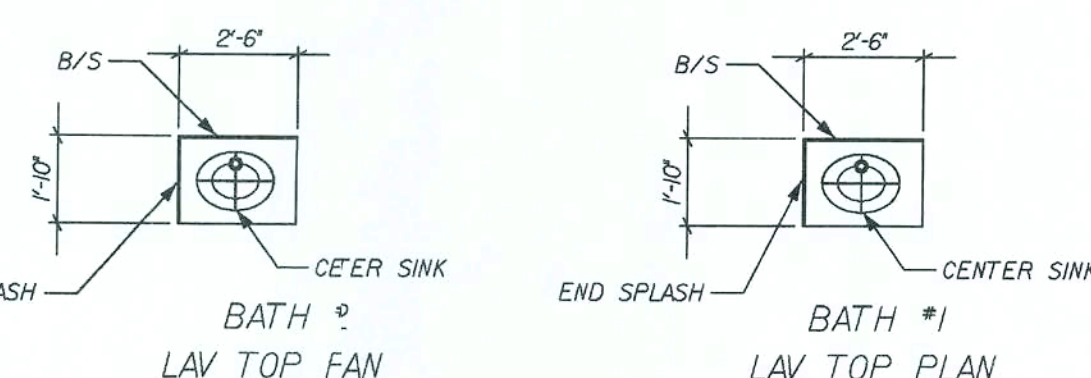

BATH #1 LAV TOP PLAN

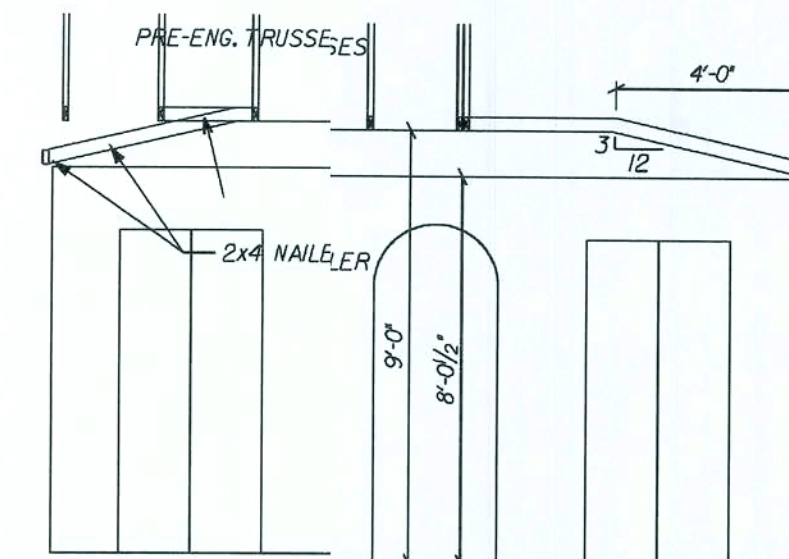

(K) MASTER BEDRM ELEV.

REVISIONS :

09-15-06 REV. KITCHEN CABINETS/FILLERS

COPYRIGHT © 2005 MARONDA HOMES

Maronda Homes

FLORIDA (407) 321-0064 4005 MARONDA WAY SANFORD, FLORIDA

THIS STRUCTURE WAS DESIGNED IN ACCORDANCE WITH THE REQUIREMENTS OF THE FLORIDA BUILDING CODE (FBC) 2004, RESIDENTIAL CODE SUPPLEMENT

AMERICANA INTERIOR ELEVATIONS

WESTCOTT

DRAWN BY: GARAGE: RIGHT


RELEASE DATE: 09/01/04

PLOT DATE: 12 DEC 2007


SHEET: 3A

FLORIDA BUILDING CODE 2004 : RESIDENTIAL

ALT. ELEVATIONS DOTTED
SEE EXTERIOR ELEVATIONS

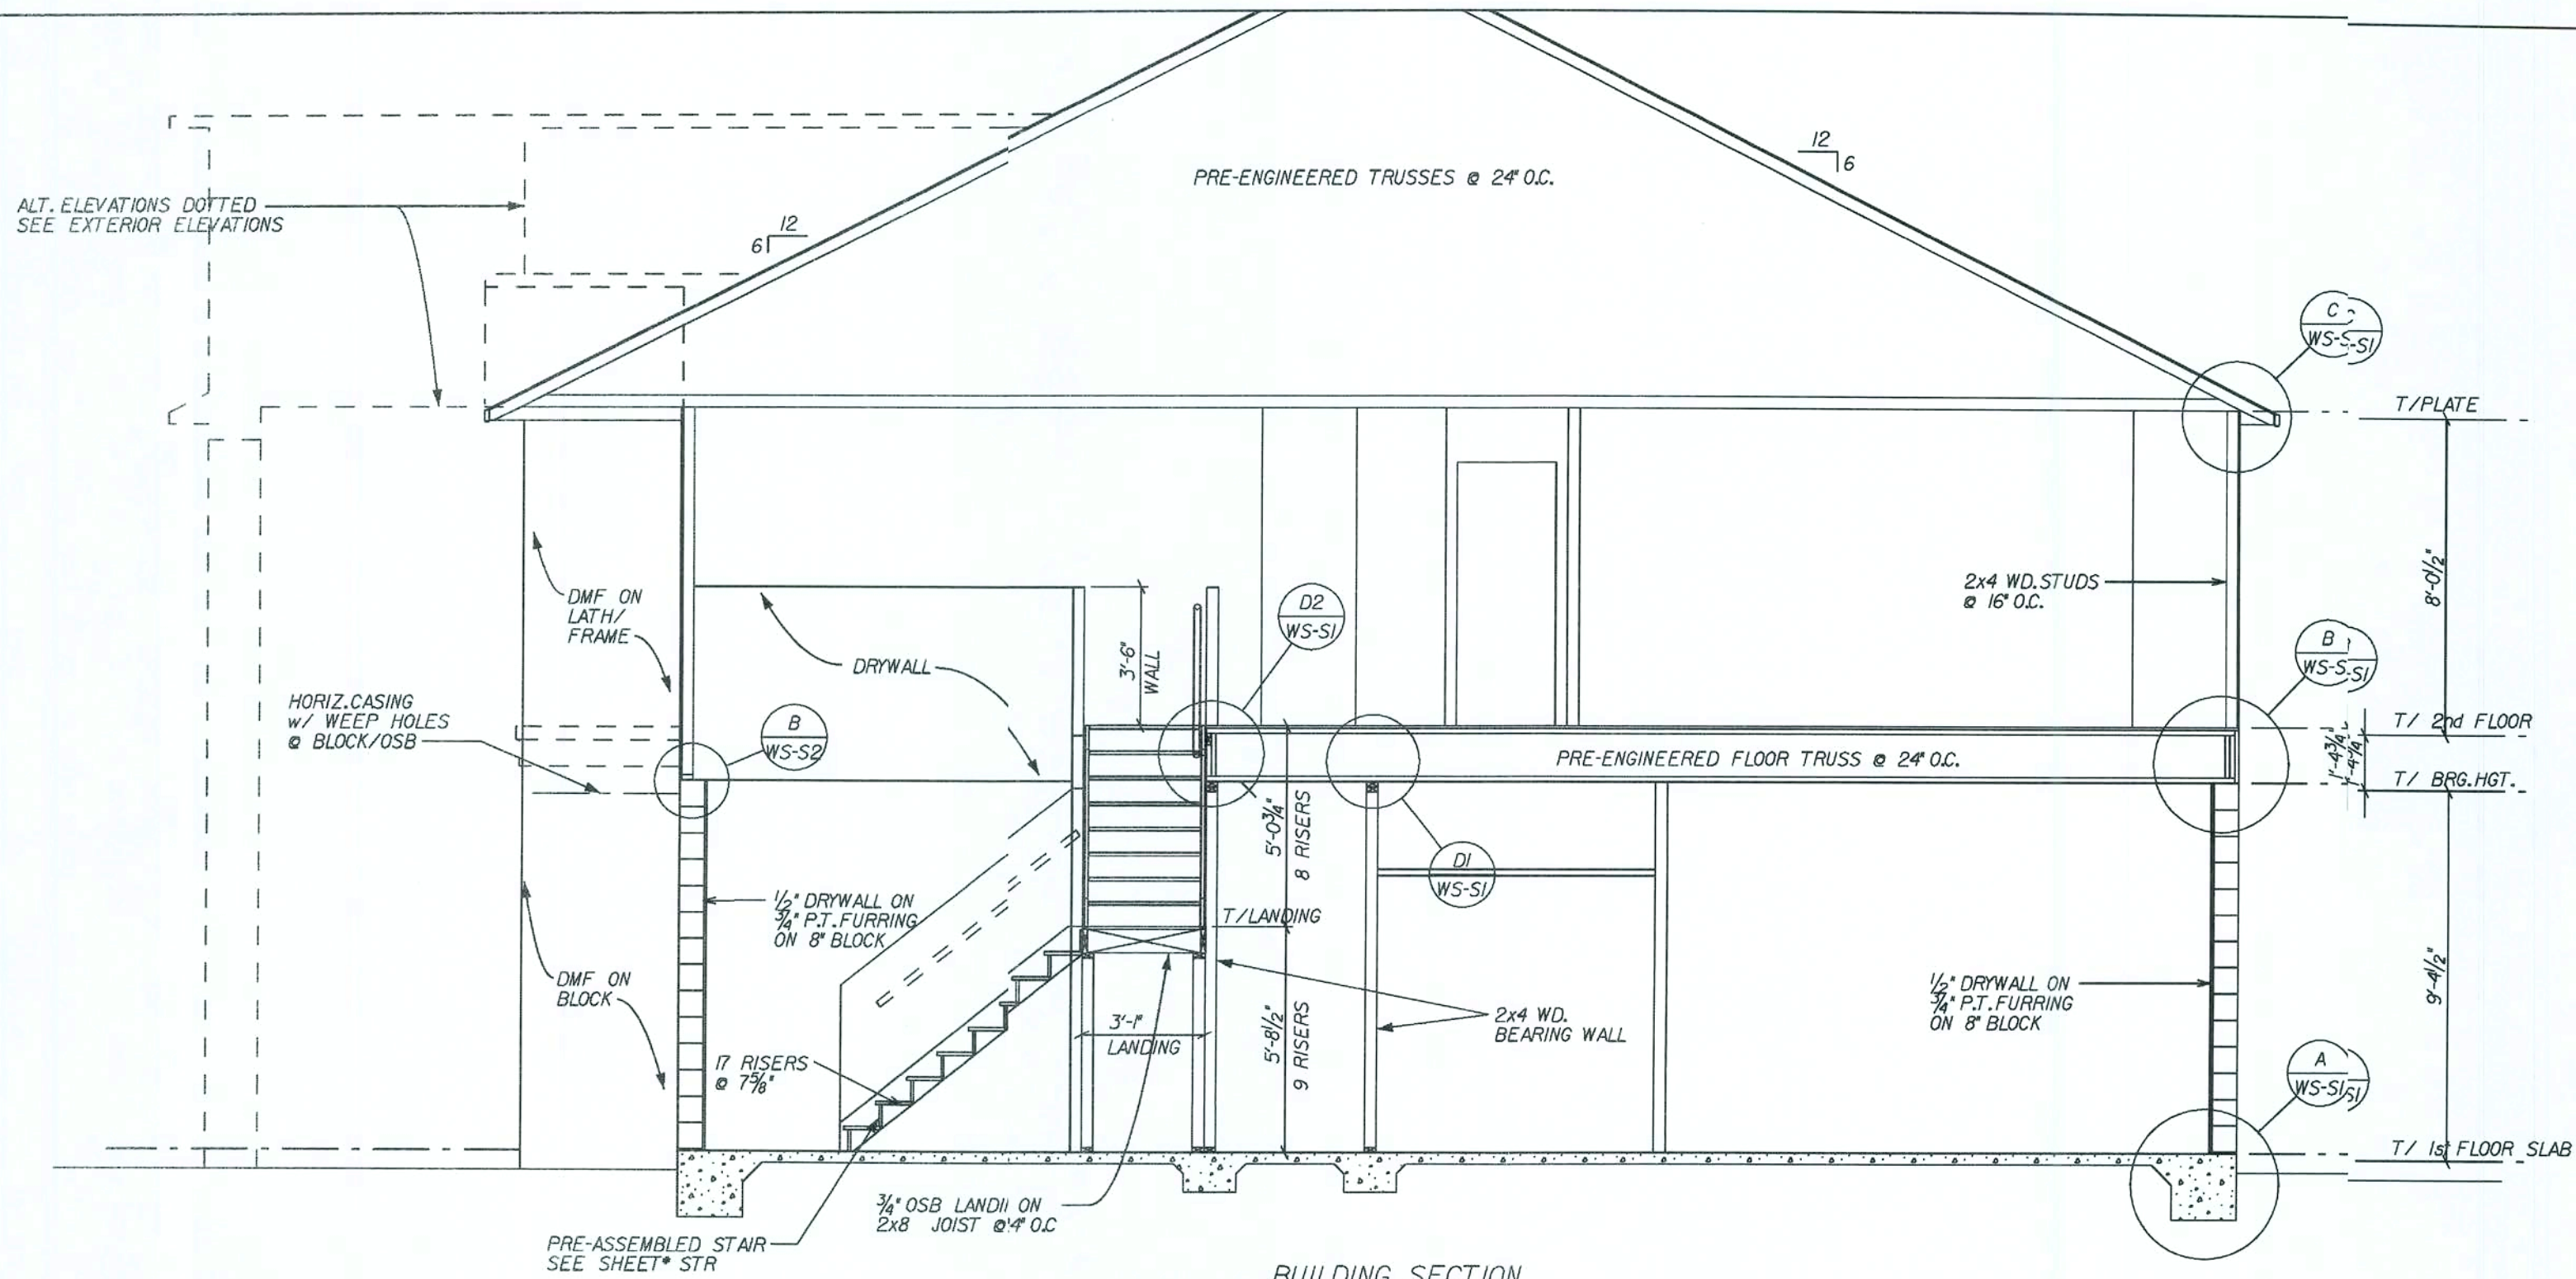

BUILDING SECTION

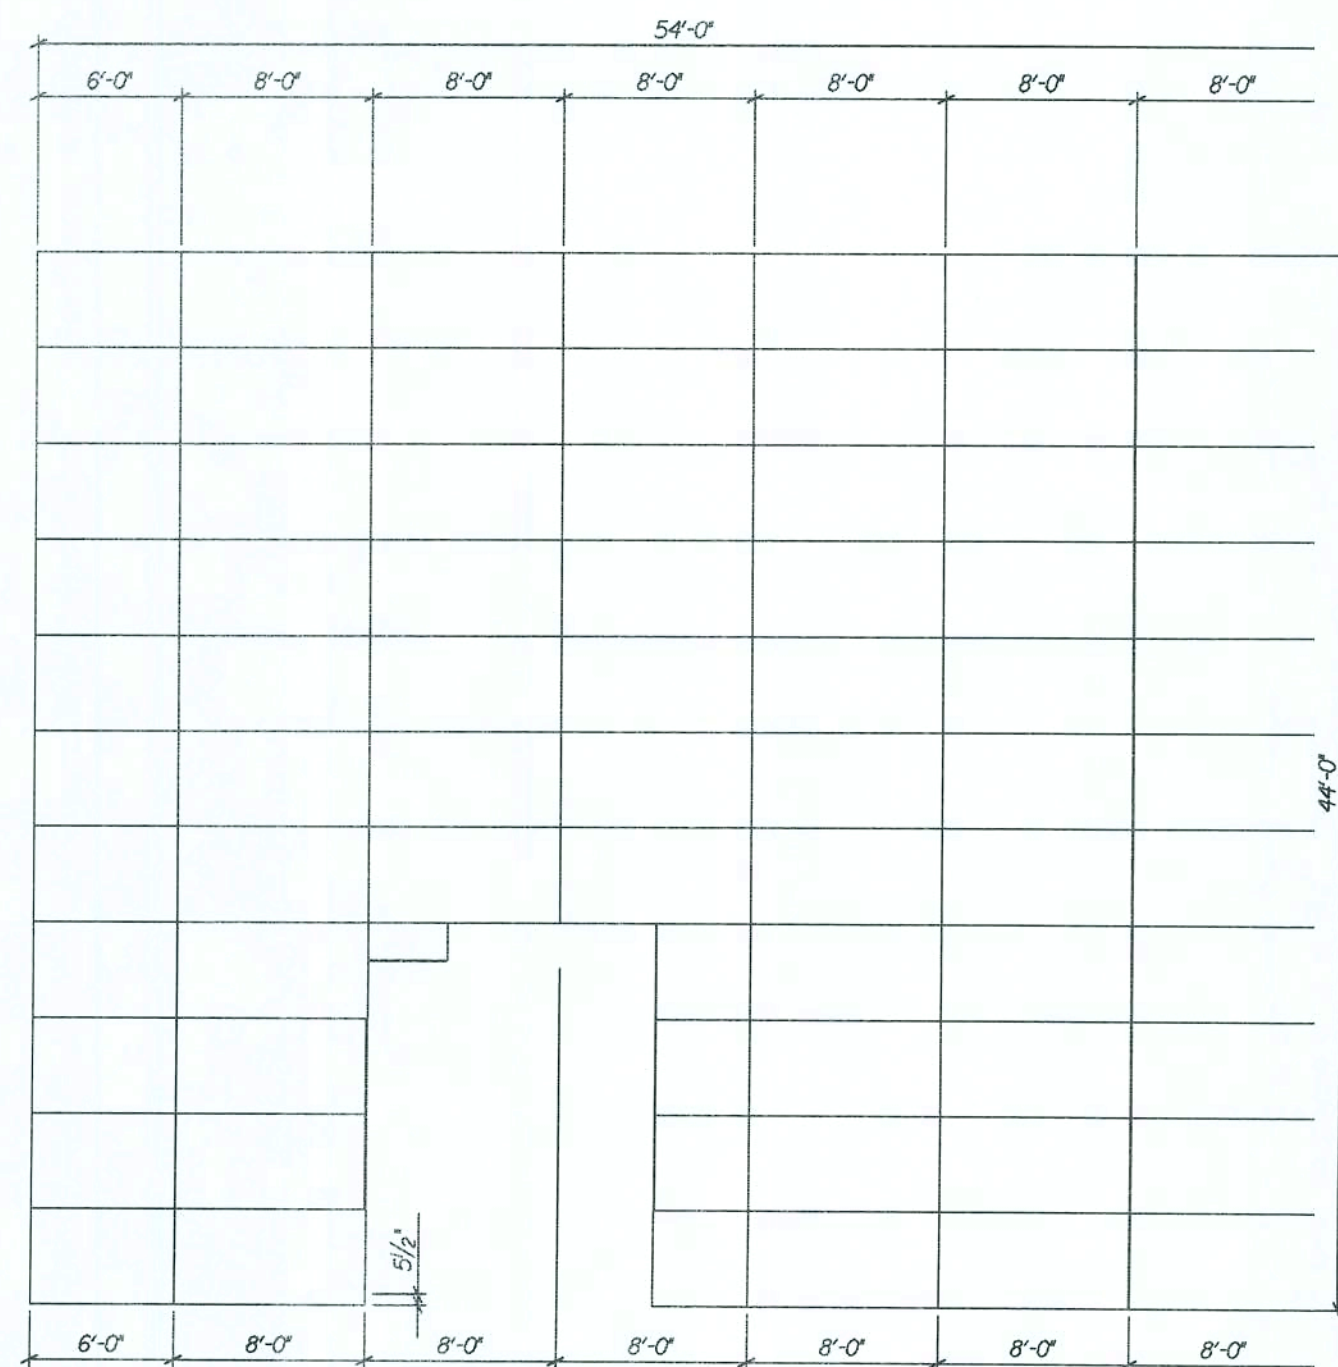

72 - 4x8 SHEETS OF SHEATHING
SECOND FLOOR SHEATHING LAYOUT



PART. FRONT ELEVATION - W

REVISIONS :
10-23-07 ADDED PART. ELEV. - W

Maronda Homes
COPYRIGHT © 2005 MARONDA HOMES
4005 MARONDA WAY SANFORD, FLORIDA
(407) 321-0064

FLORIDA: THIS STRUCTURE WAS DESIGNED IN ACCORDANCE AND MEETS THE REQUIREMENTS OF THE FLORIDA BUILDING CODE FOR RESIDENTIAL AND COMMERCIAL PLACEMENT

AMERICAN BLDG. CROSS SEC
WESTCOTT


ELEVATION "ALL"
DRAWN BY: GARAGE: RIGHT
RELEASE DATE: 09/01/04

Maronda Systems
4005 Maronda Way
Sanford, FL 32771
(407)321-0064

Elmer Bergman, P.E.
Elmer Bergman, P.E.
License No. 50158
MAR 26 2008

SHEET:

CSU

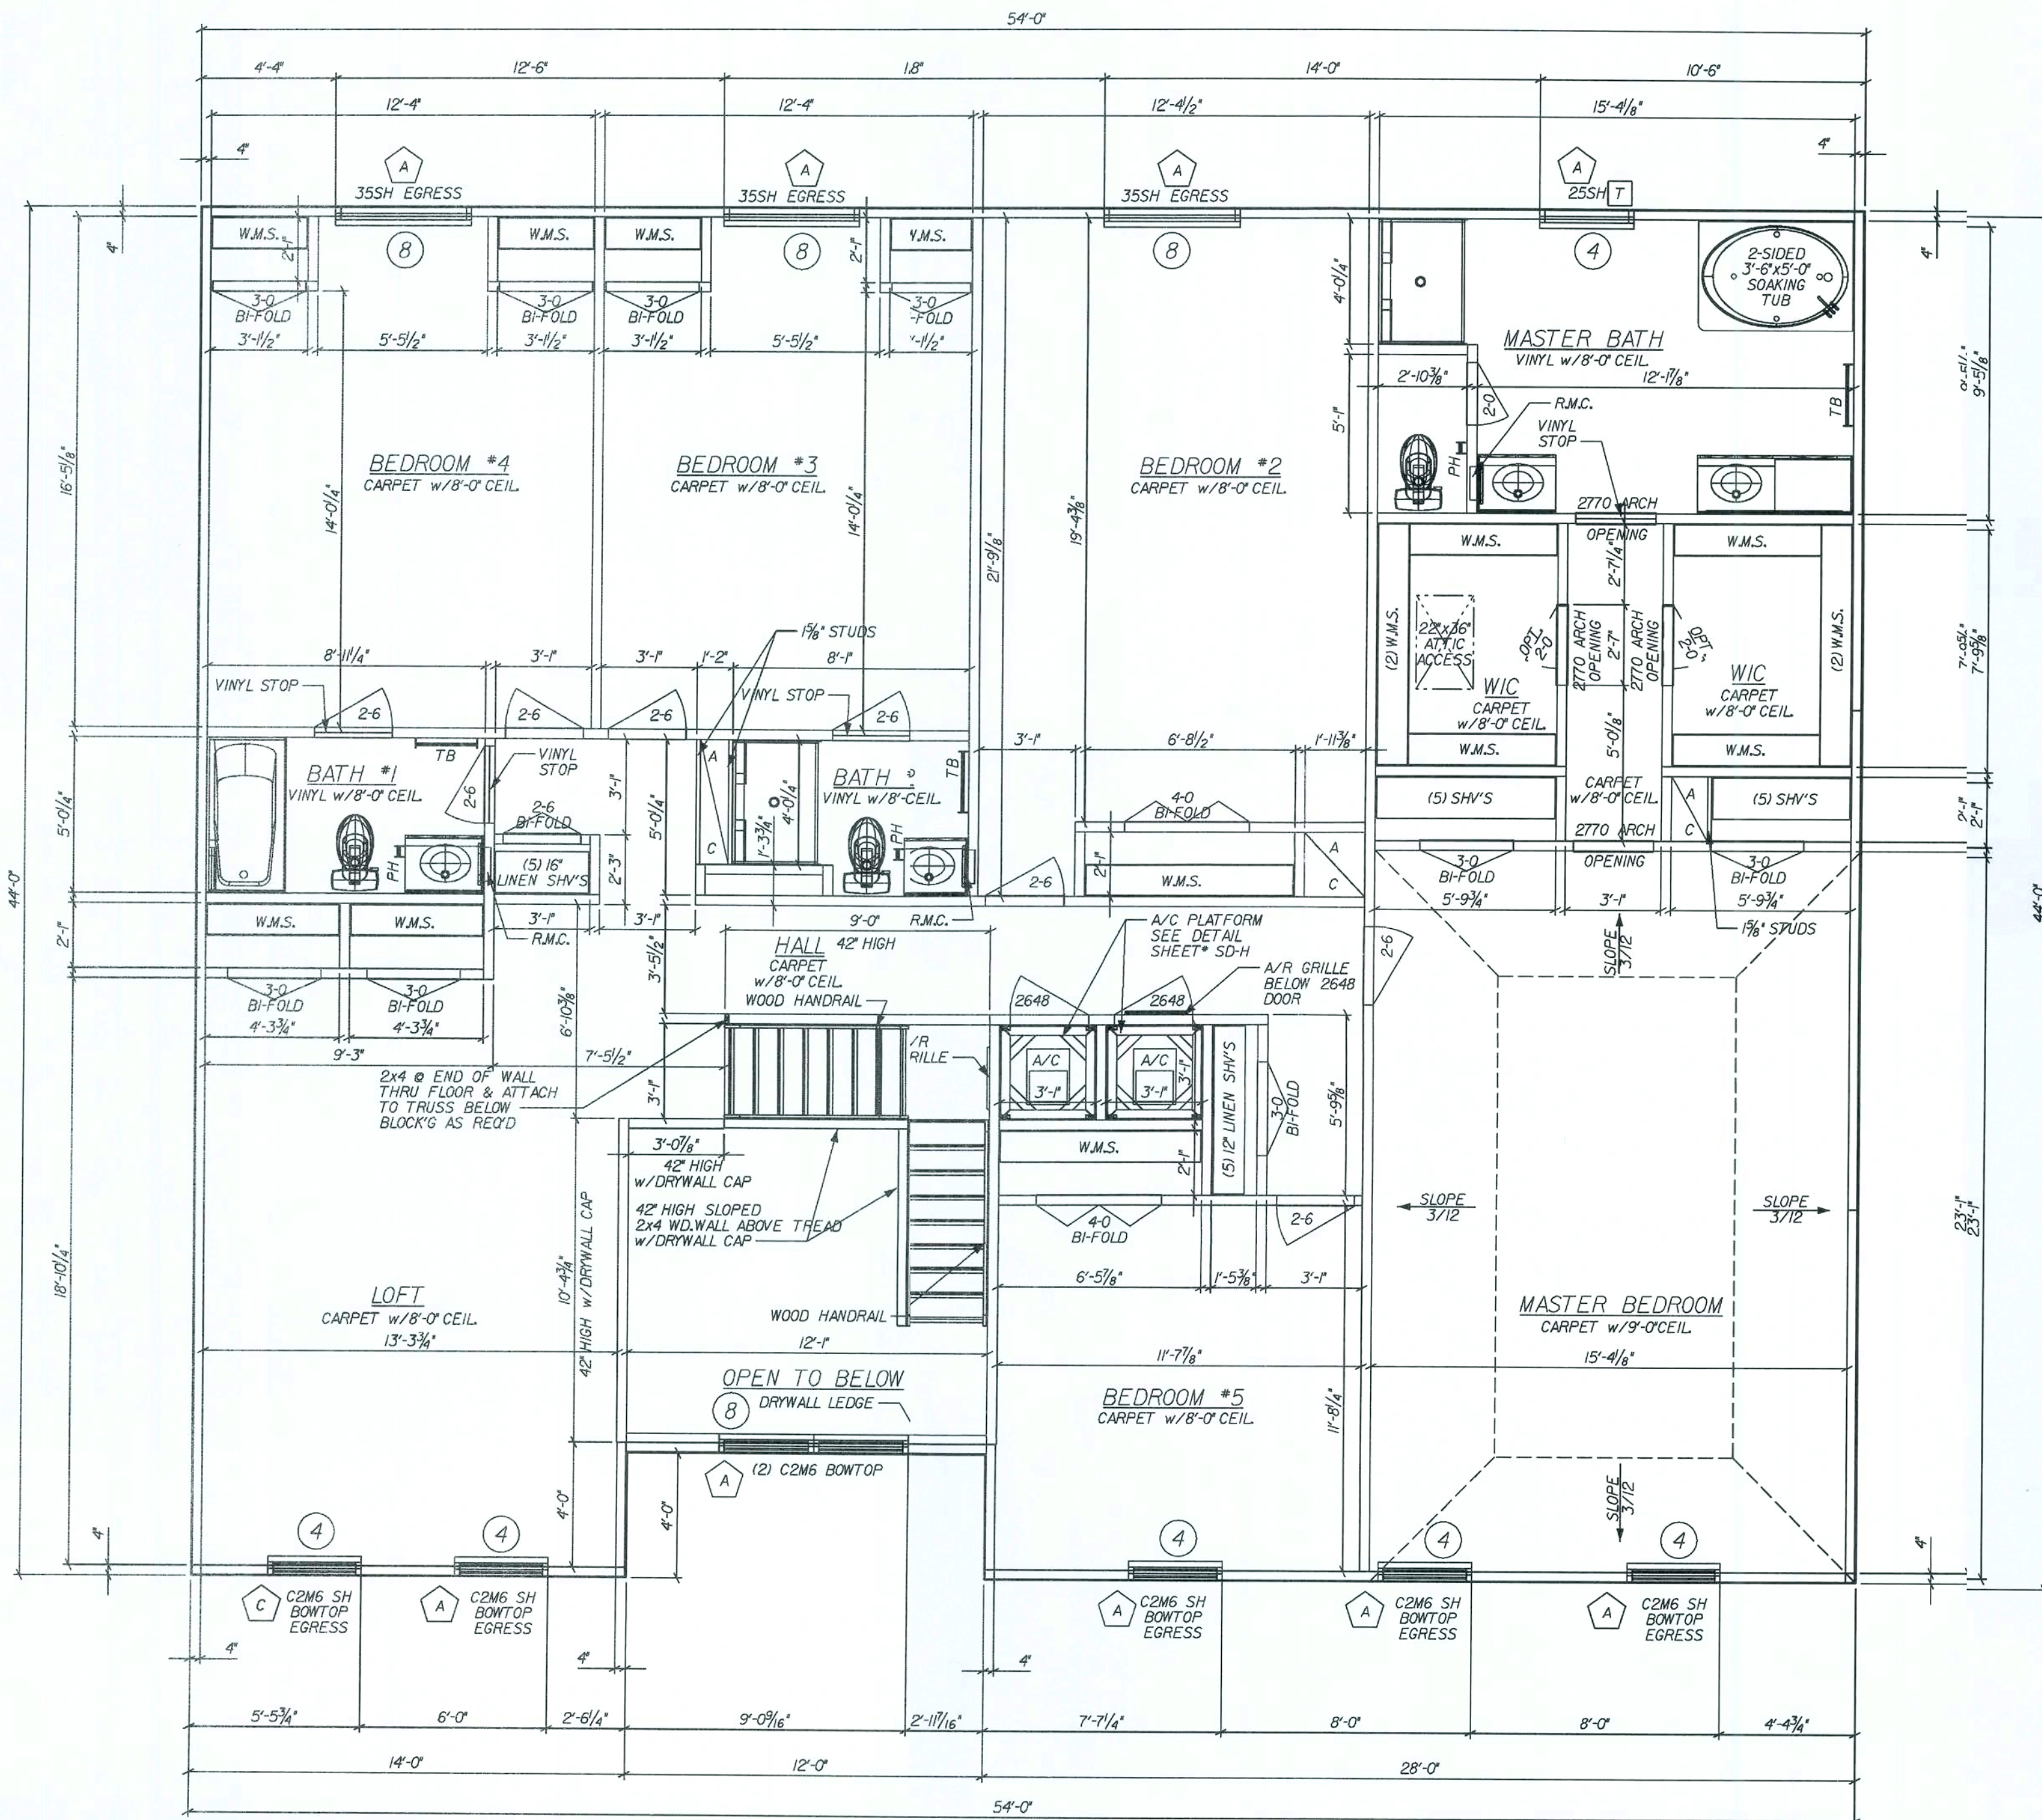

GENERAL SECOND FLOOR NOTES:

ALL EXTERIOR WALLS SHALL BE CONSIDERED SHEAR WALLS MINUS ALL WINDOW AND DOOR OPENINGS.

EXTERIOR WALLS TO BE #4 THICK, CONSISTING OF 2x4 #2 SYP STUDS w/ 7/16" OSB SHEATHING, TYPICAL, U.N.D.

EXTERIOR OPENING DIMENSIONS ARE TO FACE OF ROUGH OPENING

INTERIOR NON-LOAD BEARING WALLS TO BE NOMINAL 3/8" MTL STUD, 25 ga. U.N.D.

PROVIDE SAFETY GLAZING AT: T = TEMPERED ALL WINDOWS OVER BATH TUBS. ALL WINDOWS WITHIN 24" OF A DOOR SWING. ALL SLIDING GLASS DOORS. ALL FIXED GLASS LITES OVER 30 SQ.FT. ALL LITES WITHIN 18" OF THE FLOOR AND IF LARGER THAN 9 SQ.FT. ALL SHOWER ENCLOSURES.

PROVIDE AFCIs (arc-fault circuit interrupters) IN ALL DWELLING UNIT BEDROOMS PER NEC, SECTION 210-12

ALL BEDROOM WINDOWS ARE CONSIDERED EGRESS UNLESS OTHERWISE NOTED
SEE SHEET * WL FOR WINDOW AND LINTEL SCHEDULES AND DETAILS

OPENING PRESSURES 125mph:

A	B	E
+28J / -30.5	+23.7 / -27.6	+24.2 / -27.1
C	D	
+28J / -37.6	+24.9 / -29.7	

TSH WINDOW HEADERS

4	3 1/2" x 4 7/8" TSH
8	3 1/2" x 8 7/8" TSH

REVISIONS	REV. NO.	REV. DESCRIPTION
05-23-07	1	REV. HEADER

Maronda Homes
FLORIDA
4005 MARONDA WAY SANFORD, FL 32771
(407) 321-0064


THIS STRUCTURE WAS DESIGNED IN ACCORDANCE WITH THE REQUIREMENTS OF THE FLORIDA BUILDING CODE 2004, RESIDENTIAL AND 2005, SUPPLEMENT FOR 125 MPH - 3 SEC. GUST, HOLE EXPOSURE, B. ENCLOSED BUILDING. TO WITHSTAND ALL APPLICABLE LOADS.

AMERICANA SECOND FLOOR PLAN
WESTCOTT
ELEVATION "E"
DRAWN BY: RIGHT
RELEASE DATE: 09/01/04
125 MPH

Maronda Systems
4005 Maronda Way
Sanford, FL 32771
(407) 321-0064

Elmer Bergman, P.E.
License No. 50158
MAR 26 2008

SHEET:
4e

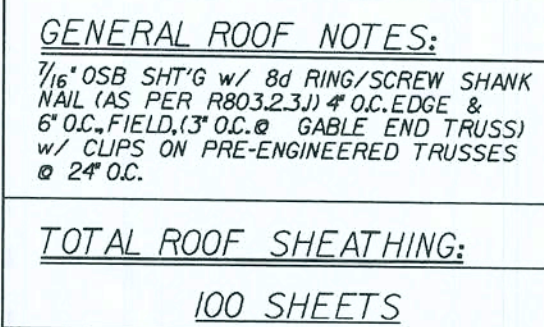

VENTILATION (OF ATTIC SPACE: WESTCOTT-E
=====

REQUIREMENTS:

TOTAL NET FREE VENTILATION AREA SHALL NOT BE LESS THAN
1/150 OF THE AREA OF SPACE VENTILATED.
(FBCR 2004, SECTION R806.2)

SOFFIT VENTILATION:
ALSCO - QUAD 4 VENTED SOFFIT (16" WIDE) = 26.1 si/LF
 $26.1 \text{ si} // 1.34' = 19.5 \text{ si/LF PER } 12" \text{ wide soffit}$

CALCULATIONS:
MAIN ROOF
2328 SF / 150 = 15.52 SF VENTILATION REQUIRED

SOFFIT:
=====

NOTE:
SOFFIT ALL ONE SATISFIES FBCR 2004. RIDGE AND OFF-RIDGE
VENTS SHOWN ON THE ELEVATION SHEET ARE TO BE INSTALLED
AND ACT AS INCREASED VENTILATION ABOVE AND BEYOND THE
CODE REQUIREMENTS.

II	I	REVISED 05-07-07
----	---	------------------

06-26-06 REVISED VENT CAUSE

Copyright © 2005 Harmonia Muses

WORTHINGTON 2003 MARIONDA THOMES

THE

FLORIDA:
THIS STRUCTURE WAS DESIGNED IN
ACCORDANCE AND MEETS THE REQUIRE-
MENTS OF THE FLORIDA BUILDING CODE
2004 : RESIDENTIAL AND 2005, 2006 SUP-

n:\f\bauses 05\westcott\at winter cl

AMERICANA	ROOF LAYOUT
-----------	-------------

WESTCOTT

--	--

GARAGE: RIGHT

REF/FASE DATE. 09/01/04

13:46:07

Maronda Systems
4005 Maronda Way
Sanford, FL 32771
(407)321-0064


Elmer Bergman, P.E.
License No. 50158


MAR 26 2008

SHEET:

 RS/e

PLOT DATE: 12 DEC 2007

FLORIDA BUILDING CODE 2004 : RESIDENTIAL

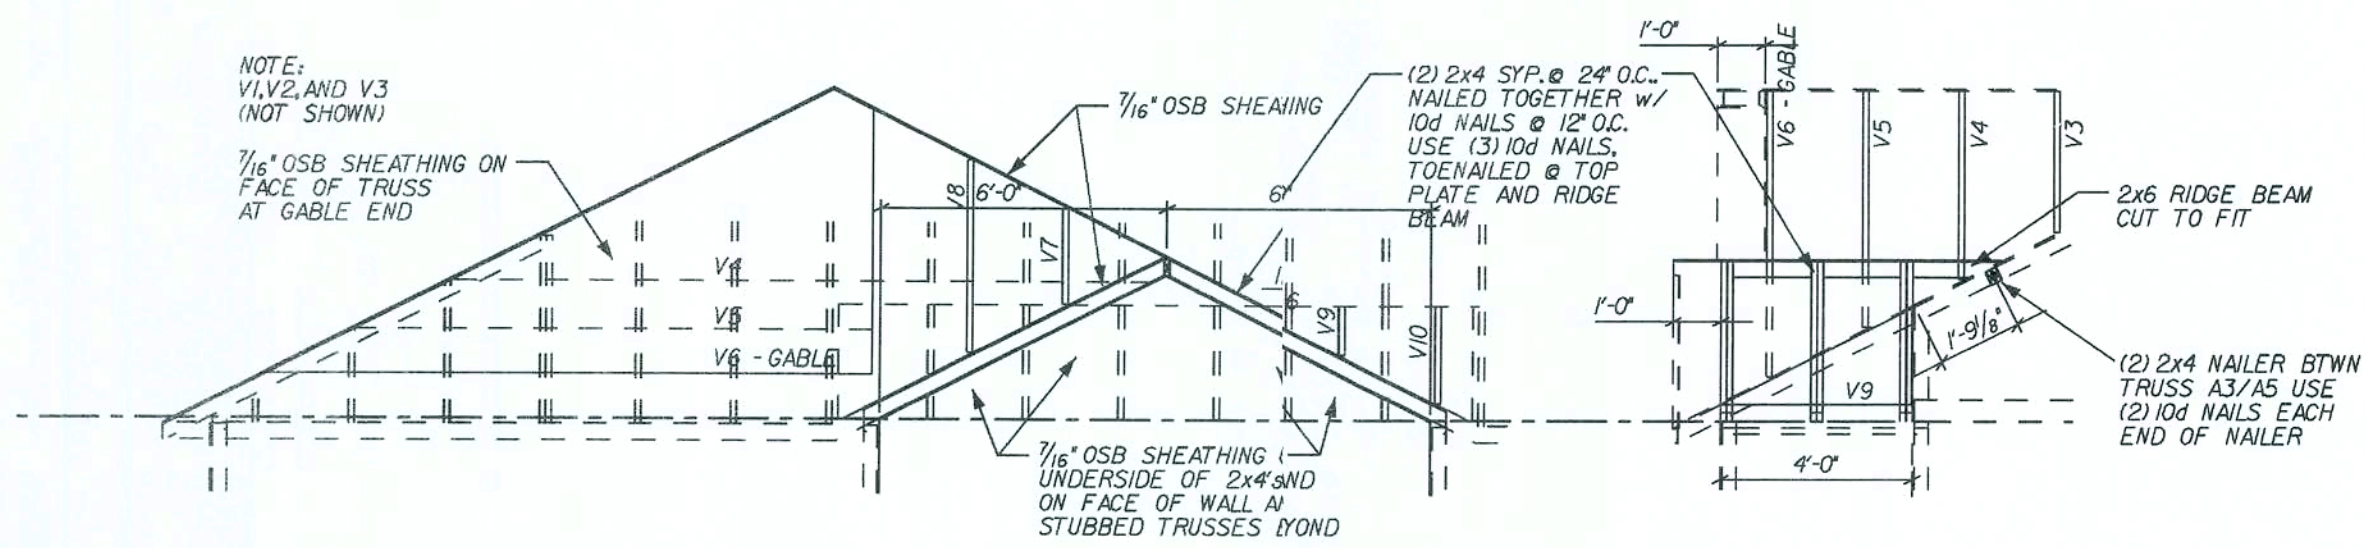

FRONT ELEVATION

SIDE ELEVATION

GABLE TRUSS RAMING DETAIL

2x4 STUD WALLS AND MAIN ROOF TRUSSES (DOTTEL

FLOOR FRAMING:

ITEM	DESCRIPTION
RIM BRD.	1/4" RIM BOARD
FA - FF	16" WOOD TRUSS

NOTE:
FOR SHEATHING LAYOUT
SEE SHEET * CSU

ERECTION/INSTALLATION NOTES



WARNING:

THE ERECTION/INSTALLATION CONTRACTOR SHOULD PROVIDE ADEQUATE RIGGING (CRANE, TAGLINES, SPREADER BARS) FOR SUFFICIENT CONTROL DURING LIFTING AND PLACEMENT TO ASSURE SAFETY TO PERSONNEL AND TO PREVENT DAMAGE TO FLOOR DECK PANELS AND PROPERTY.

NOTE:

ALL FLOOR DECK PANELS UP TO 30':
KEEP LINE ANGLE AT CRANING POINTS
AT 60° OR LESS.

ALL FLOOR DECK PANELS 30' TO 60':
ATTACH FLOOR DECK PANEL TO SPREADER
BAR WITH LINES THAT SLOPE INWARD OR
'TOE-IN' LINES THAT 'TOE-OUT' COULD CAUSE
FLOOR DECK PANEL TO BUCKLE.

FLOOR FRAMING NOTES:

16" DEEP WOOD FLOOR TRUSSES @ 24" O.C., U.N.D.
1/4" x 16" HIGH WOOD RIM BOARD

DESIGN LOADS:
TC LIVE LOAD = 40 psf
TC DEAD LOAD = 10 psf
BC DEAD LOAD = 5 psf
TOTAL LOAD = 55 psf


DEFLECTION:
LL = L/360
TL = L/240

ROOF LOADS ASSUMED TO BE BEARING ON
PERIMETER WALLS ONLY.

FLOOR SHEATHING:
3/4" T&G WOOD DECKING GLUED & NAILED w/ 7d x 2 1/4"
SCREW SHANK NAIL @ 4" O.C. EDGES AND 8" O.C. FIELD (TYP.)
OR 16ga x 1 1/2" STAPLE @ 2" O.C. EDGES AND 4" O.C. FIELD.
SEE SHEET * FDO, GLUE MUST BE INCLUDED IN THE
GROOVE OF EACH PANEL AND BTWN SHEATHING AND TRUSSES.

FLOOR CONNECTORS:

- FA3, RIM BOARD CONNECTION DETAIL * B/WS-SI
& LADDER TRUSS CONNECTION DETAIL * E/WS-SI
- TYPICAL ATTACHMENT TO BEARING WALL
w/ (2) 10d NAILS, TOE-NAILED, SEE DETAIL D/WS-SI
- SOLID WOOD FIRE BLOCKING SEE DETAIL F/WS-SI
- LPTA, SEE DETAIL SHEET B/WS-S2
- TAI4, SEE DETAIL SHEET E/WS-S2

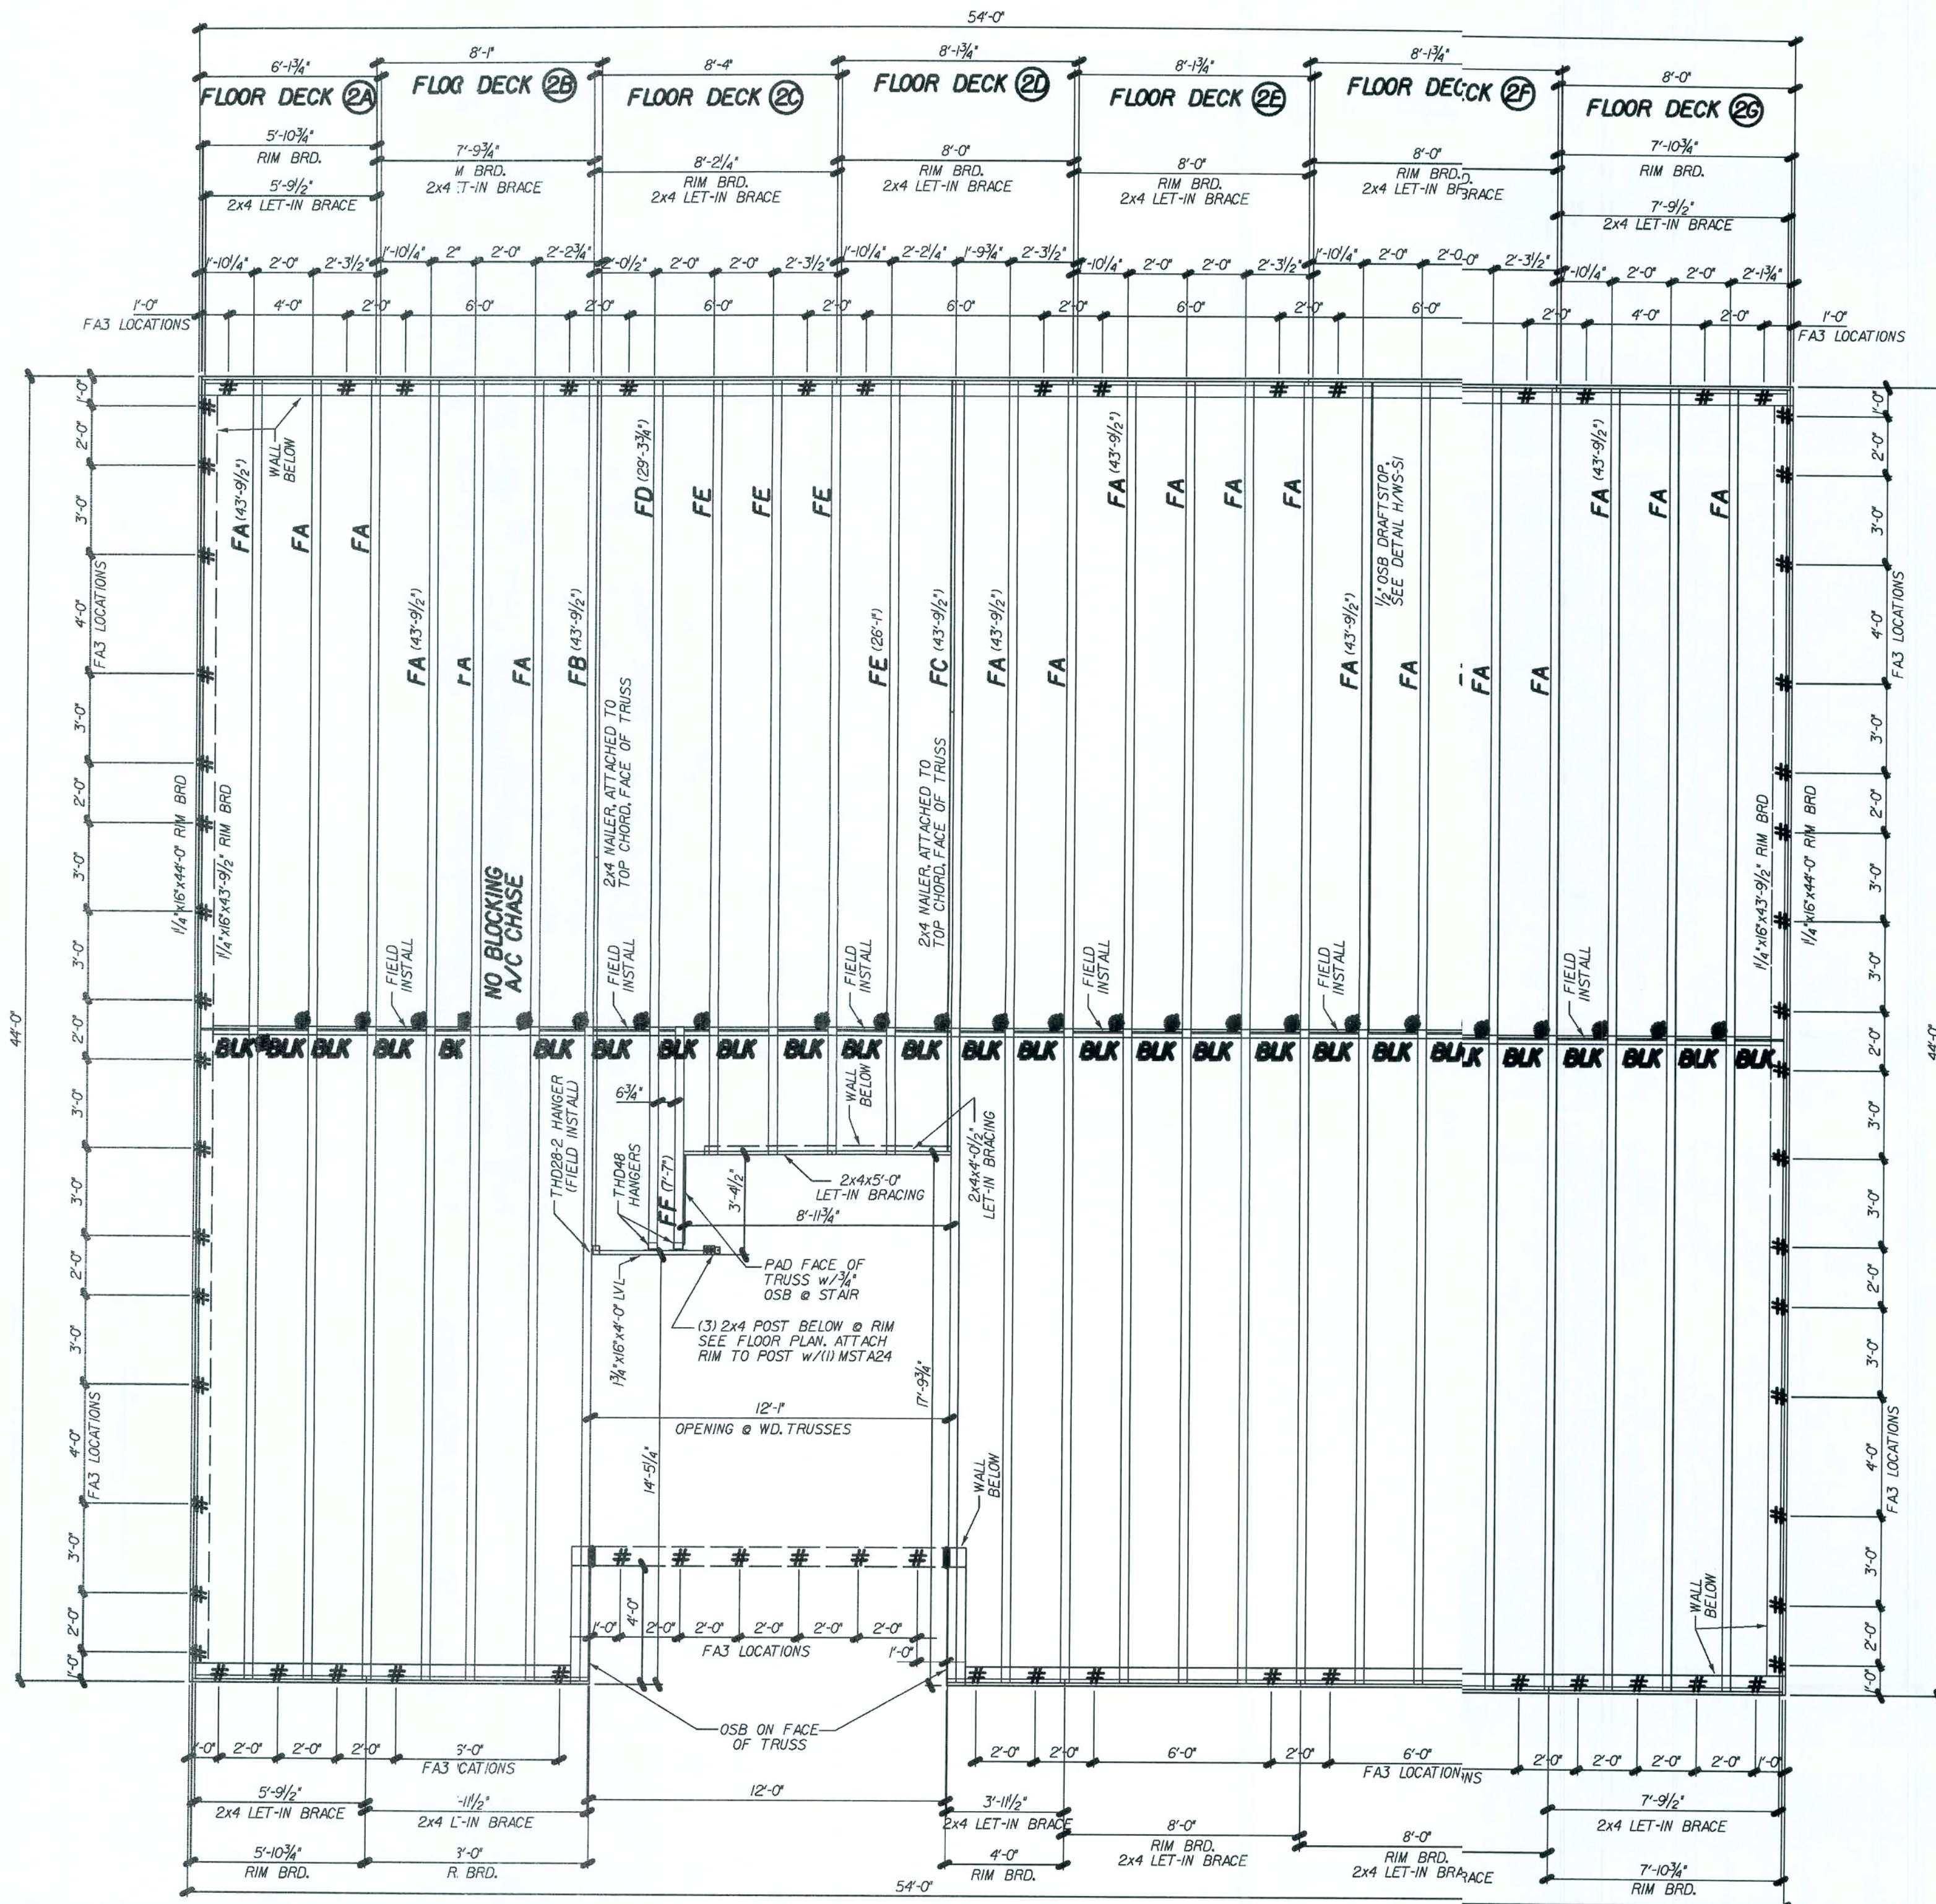

REVISIONS:
06-9-07 REVISED PANEL IDS
08-22-07 ADDED LET-IN BRACE
10-31-07 CHANGED STRAPS AT TALL WALLS
03-13-08 REMOVED CRANING BLOCKS
08-14-07 REV. CODE INFORMATION

Maronda Homes

FLORIDA
THIS STRUCTURE WAS DESIGNED IN
ACCORDANCE WITH THE FLORIDA
BUILDING CODE 2004, RESIDENTIAL AND 2005,
2006 SUPPLEMENT FOR 125 MPH, 3 SEC.
ALL CONNECTORS HAVE BEEN CHECKED
TO WITHSTAND ALL APPLICABLE LOADS.

FLORIDA
4071 321-0064 4005 MARONDA WAY SANFORD, FLORIDA

AMERICANA 2nd FLR FRAMING

WESTCOTT

ELEVATION "ALL"

DRAWN BY: GARAGE: RIGHT

RELEASE DATE: 09/01/04 125 MPH

Maronda Systems
4005 Maronda Way
Sanford, FL 32771
(407)321-0064

Elmer Bergman, P.E.
License No. 50158
MAR 26 2008

SHEET:

FT2

THIS DRAWING WAS PRINTED BY USING THE TAMERAN Wood SOFTWARE AND HAS BEEN REVIEWED BY SE, DS, ST, MF, JG, TP, EB, DR, TY AND TT.

GENERAL TRUSS NOTES:
PROVIDE TRUSS BRACING PER TRUSS
ENGINEERING AND TPI/HIB-91
ROOF TRUSS LOADING:
16 psf TOP CHORD LL
7 psf TOP CHORD DL
10 psf BOTTOM CHORD LL
10 psf BOTTOM CHORD DL
43 psf TOTAL LOAD

USP HARDWARE - 160%

MARK	PRODUCT CODE #	MAN.	FASTENERS	UPLIFT
N	16d NAILS - (2) TOP CHORD NAILS / (2) BOTTOM CHORD NAILS			
1	HUS 26	USP	(141) 16d HEADER (61) 16d TRUSS	1925
2	HUS 28	USP	(221) 16d HEADER (81) 16d TRUSS	2570
3	JUS 26	USP	(41) 10d HEADER (41) 10d TRUSS	1115
4	MP6F	USP	HEADER/STUD (61) 8d JOIST/PLATE (61) 8d	605
5	MPA1 & MPA1F	USP	HEADER/STUD (61) 8d JOIST/PLATE (61) 8d	660
6	SKH 26 L/R	USP	HEADER (181) 16d JACK (61) 10d x 1 1/2"	1085
7	SKH26 L/R	USP	HEADER (181) 16d JACK (41) 10d x 1 1/2"	2190
8	SUH 26	USP	HEADER (81) 10d JACK (41) 10d x 1 1/2"	725
9	SUH 28	USP	HEADER (81) 10d JACK (61) 10d x 1 1/2"	800
10	THD26	USP	HEADER (181) 16d TRUSS (121) 10d x 1 1/2"	2170
11	THD28	USP	HEADER (281) 16d TRUSS (161) 10d x 1 1/2"	2330
12	THD28-2	USP	HEADER (281) 16d TRUSS (161) 10d x 1 1/2"	2485
13	THD28-3	USP	HEADER (361) 16d TRUSS (161) 10d x 1 1/2"	2665
14	THD48	USP	HEADER (281) 16d TRUSS (161) 10d x 1 1/2"	2485
15	THJ 26	CLEVELAND	HIP/7110d-HEADER/16d JACK (51) 10d x 1 1/2"	1010
16	(2) MTW 12	USP	(141) 10d (141) 10d x 1-1/2"	2060
17	(2) MUGT15	USP	THREADED ROD (11) 5/8" GIRDER (221) 10d x 1 1/2"	8330
18	(2) RT16-2	USP	TOP PLATES (81) 8d TRUSS (81) 8d x 1 1/2"	2320
19	(2) MST A24	USP	(181) 10d (181) 10d	3280
20	(2) RT16	USP	TOP PLATES (81) 8d TRUSS (81) 8d x 1 1/2"	2060
21	C44	USP	POST (81) 16d BEAM (61) 10d x 1 1/2"	1000
22	FA3	USP	TOP (81) 10d x 1 1/2" SIDE (21) 10d x 1 1/2"	1155
23	HC520 CLIP	USP	PLATES (111) 8d STUD (41) 8d	445
24	HHCP2 CRNR CLIP	USP	TRUSS (101) 10d x 1 1/2" PLATE (101) 10d x 1 1/2"	800
25	HTA 20 ANCHOR	USP	(141) 10d x 1 1/2"	1615
26	HTA 20(2) ANCHOR	USP	(141) 10d x 1 1/2"	3230
27	HTW24	USP	(201) 10d	1325
28	HUGT2	USP	CONC. ANCHOR BOLT (213/4"-121/2" WASH 3/4" EMBD. - ALL GRUB - (181) 10d	9790
29	HUGT3	USP	CONC. ANCHOR BOLT (213/4"-121/2" WASH 3/4" EMBD. - ALL GRUB - (181) 10d	9860
30	KST227 STRP ANC.	USP	(131) 16d	4750
31	LPTA	USP	FACE OF GABLE W/ 2x4 (111) 10d x 1 1/2"	1250
32	LST A36	USP	(221) 10d x 1 1/2"	1640
33	LTW12	USP	(121) 10d	670
34	LTS20 STRAP ANC.	USP	ANCHOR-1/2" WEDGE BOLT 3/4" EMBD. (101) 10d x 1 1/2" STRAP	1890
35	LBPI2 BEARING PLT	USP	1/2" J-BOLT	2515
36	LFTA6	USP	PLATE (81) 8d STUD (81) 8d	1035
37	MSTA12	USP	(101) 10d	1015
38	MSTA18	USP	(141) 10d	1420
39	MSTA24	USP	(181) 10d	1640
40	MSTA30	USP	(221) 10d	2065
41	MTW12	USP	(141) 10d	1030
42	MTW18	USP	(141) 10d	1030
43	MTS27B STRP ANC	USP	(241) 16d (111/2" ANCHOR BOLT 3/4" EMBD)	4635
44	MUGT15	USP	(221) 10d (111/2" ANCHOR BOLT 3/4" EMBD)	4165
45	NP37 3/8 x 7	USP	HEADER (61) 16d TOP OF BOT. SEC. (61) 10d x 1 1/2"	
46	PA 28	USP	(151) 16d	3360
47	RT16	USP	TOP PLATES (81) 8d TRUSS (81) 8d x 1 1/2"	1030
48	RT16A	USP	TRUSS (81) 10d x 1 1/2" PLATE (81) 10d	1380
49	RT16-2	USP	TOP PLATES (81) 8d TRUSS (81) 8d x 1 1/2"	1160
50	RT5 CLIPS L/R	USP	TRUSS (81) 8d PLATE (41) 8d	540
51	RT3 CLIPS 1/4	USP	(41) 8d TOP (41) 8d BOTTOM	530
52	TA 12	USP	(51) 10d x 1 1/2"	790
53	TA 14	USP	(71) 10d x 1 1/2"	1110
54	TA 18	USP	(81) 10d x 1 1/2"	1205
55	(2) TA 18	USP	(81) 10d x 1 1/2" 1-PLY (81) 10d x 1 1/2" 2-PLY	2410
56	TA 24	USP	(81) 10d x 1 1/2"	1205
57	(2) TA 24	USP	(81) 10d x 1 1/2" 1-PLY (81) 10d x 1 1/2" 2-PLY	2410
58	USC63	USP	TRUSS (81) 10d (41/2" EXP. BOLTS #6170 2 1/4" EMBDED	11150
59	USC3F	USP	TRUSS (81) 10d (41/2" EXP. BOLTS #6170 2 1/4" EMBDED	11150
60	USC73	USP	TRUSS (81) 16d (41/2" EXP. BOLTS #6170 2 1/4" EMBDED	11150
61	UGTS63	USP	TRUSS (81) 16d (21/4" ANCH. BOLTS 2 1/4" EMBDED	6170
62	(2) HTW24	USP	(201) 10d (201) 10d	2650

TRUSS HARDWARE SCHEDULE

TRUSS ID	TRUSS TYPE	QUAN.	LT	UPLIFT	RIGHT	LEFT	MID	RIGHT
T1	COMMON	3	4	425	47			47
TIS	COMMON	2	3	402	47			47
H1	HIP	1		434	47			47
HIS	HIP	1	2	397	47			47
H2	HIP	1	4	406	47			47
H2S	HIP	1	2	386	47			47
H3	HIP	1	3	392	47			47
H3S	HIP	1	2	372	47			47
H4	HIP PAN	1	3	375	47			47
H4S	HIP	1	2	357	47			47
H5S	HIP PAN	1	3	357	47			47
H5	HIP	1	3	356	47			47
H56	HIP PAN	1	3	336	47			47
H6	HIP	1	3	336	47			47
H57	HIP PAN	1	3	354	47			47
H7	HIP	1	3	354	47			47
H5GRDI	3-PLY HIP PAN	1	28	2052	62			62
HGRDI	2-PLY HIP GIRDER	1	28	2054	18			18
JGRDI	HIP JACK	3	2	332	24			15
JSGRDI	HIP JACK	1	2	296	24			15
J1	END JACK	24	1	47	55	50	50	N
JS1	END JACK	8	1	29	72	50	50	N
J2	CORNER JACK	6	1	96	50			N
JS2	CORNER JACK	2	1	70	50			N
J3	CORNER JACK	6	5	45	50			N
JS3	CORNER JACK	2	5	46	50			N
J4	CORNER JACK	6	1	7	50			N
JS4	CORNER JACK	2	1	7	50			N
RGIS	GABLE	1	1	115	31			31
V	VALLEY TRUSS			53				

GENERAL TRUSS NOTES:

1. INFORMATION BASED ON 12MPH WINDLOAD.
ALL PRESSURES WERE CALCULATED USING
COMPONENTS AND CLADDING
2. ROOF TRUSS LOADING:
16 psf TOP CHORD LL
7 psf TOP CHORD DL
10 psf BOTTOM CHORD LL
10 psf BOTTOM CHORD DL
43 psf TOTAL LOAD
3. PROVIDE TRUSS BRACING R TRUSS
ENGINEERING & TPI/HIB-91


REVISED 2-25-05

* DENOTES A GRAVITY LOAD
OF 5000 LBS OR HIGHER

ALL HARDWARE MANUFACTURE BY USP XXXX

ALL HARDWARE MANUFACTURE BY SIMPSON XXXX¹

ALL HARDWARE MANUFACTURE BY CLEVELAND XXXX²

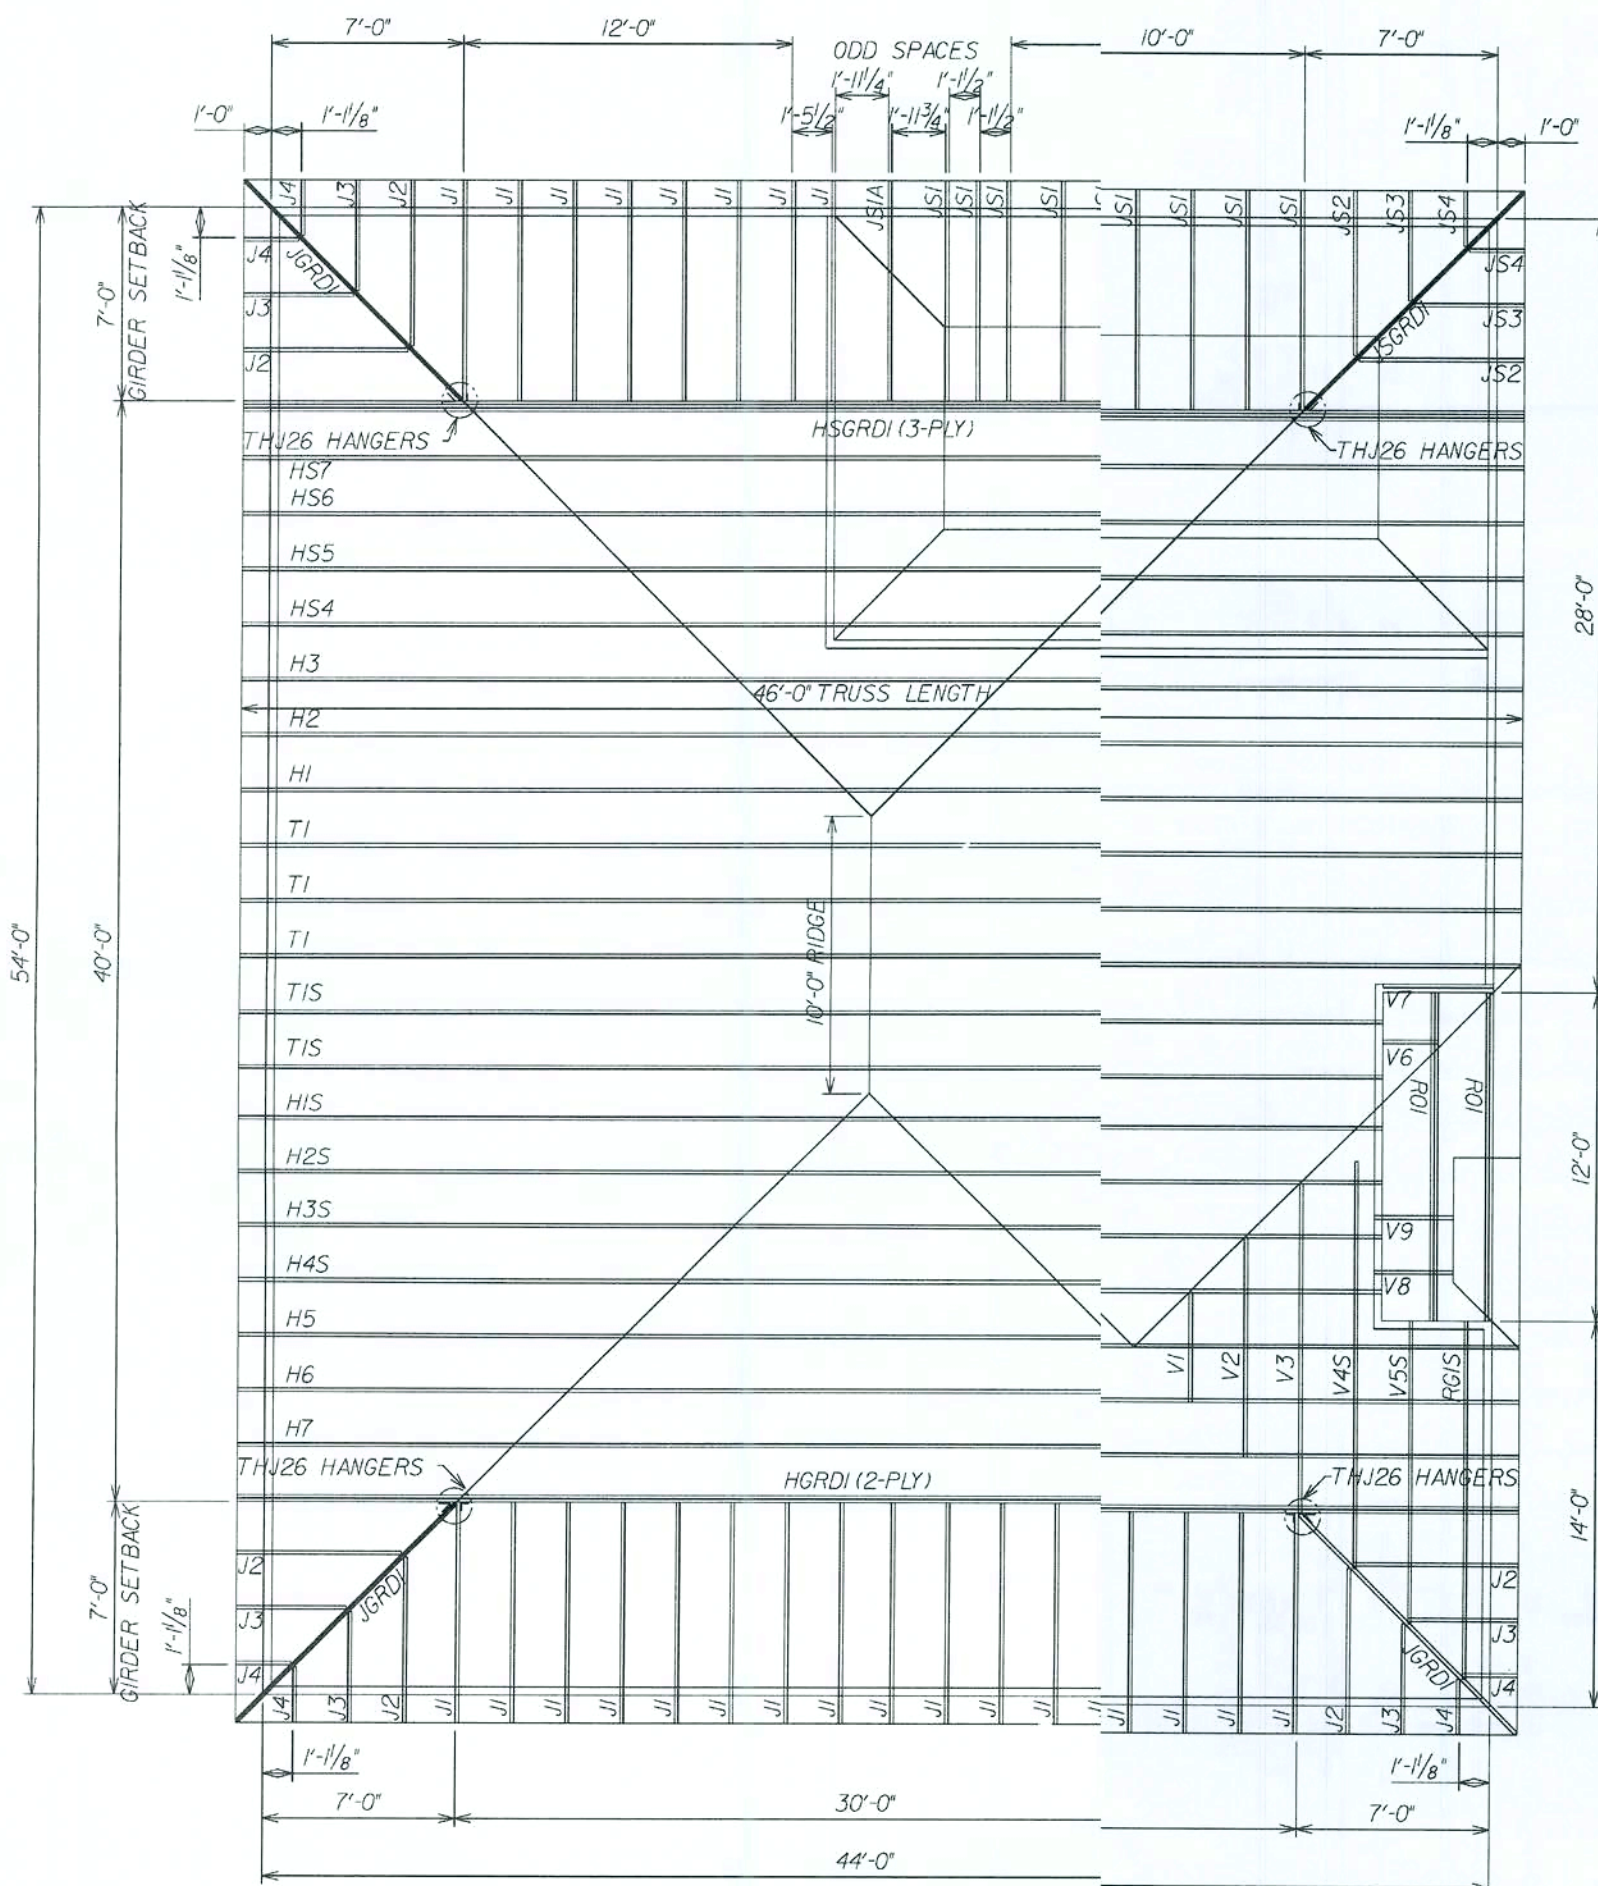

REVISIONS :

Maronda Homes

14071 321-0064 4005 MARONDA WAY SANFORD, FLORIDA

THIS STRUCTURE WAS DESIGNED IN ACCORDANCE WITH THE REQUIREMENTS OF THE FLORIDA BUILDING CODE 2004: RESIDENTIAL AND 2003: BOSS SUPPLEMENT FOR 25 MPH, 3 SEC. GUST SPEED. ALL CONNECTORS HAVE BEEN CHECKED TO WITHSTAND ALL APPLICABLE LOADS.

12-07-06 REV. CODE INFORMATION

HERITAGE TRUSS INFO

WESTCOTT

ELEVATION "E"

DRAWN BY: K WARD GARAGE, RIGHT

RELEASE DATE: 11-5-07

1326-30

Maronda Systems

4005 Maronda Way

Sanford, FL 32771

(407)321-0064

Elmer Bergman, P.E.

License No. 50158

MAR 26 2008

SHEET:

TRIE

PLOT DATE: 31 DEC 2007

FLORIDA BUILDING CODE 2004: RESIDENTIAL

elecitem REPORT

Thu Feb 17 08:08:13 2005

p:\fl\houses 05\westcott\electric\el1.ele

eleclnth REPORT

Thu Feb 17 08:08:13 2005

p:\fl\houses 05\westcott\electric\el1.ele

QUANTITY	DESCRIPTION
21	1451 Single Pole Switch
1	200 Amp Panel
3	220 V. Special Receptacle
1	ANC U200 - Underground Meter Socket
2	CLN B344A - 3 Gang Box
9	CLN B620H - Octagon Hanger
2	Cable TV
2	Ceiling Fan (By Others)
1	Deluxe Broadway 2' P3298-10
1	Deluxe Broadway 4' P3300-15
1	Door Bell Buzzer
1	Door Bell Chime
1	Door Bell Transformer
32	Duplex Receptacle
2	Exhaust Fan
1	Exterior WP Lamp
1	Fluor Ltg 4' L (4B)
2	Front Door WP Lamp
4	G.F.I. Receptacle
6	H-7T Overhead Light
5	H-7T-Rec Lnt
10	Power Disconnect Switch
1	RAC 7302 - 1 Gang Box
1	RAC 7835 - 2 Gang Box
1	Rear Door WP Lamp
3	Single Receptacle
3	Smoke Detector
3	Switched Receptacle
3	Telephone Outlet
9	Three Way Switch

GENERAL ELECTRICAL NOTES:

CIRCUITRY IS DIAGRAMATIC ONLY. FIELD CONDITIONS MAY CHANGE ACTUAL INSTALLATION.

PROVIDE AFCIs (arc-fault circuit interrupters) IN ALL DWELLING UNIT BEDROOMS PER NEC, SECTION 210.12

SMOKE DETECTORS ARE INSTALLED PER MFG. INSTRUCTIONS AND NFPA 72. ALL DEVICES SHALL BE INTERCONNECTED WITH BATTERY BACK-UP.


FOR INSTALLATION OF GROUND ROD, SEE TYP. CONC. ENCASED ELECTRODE DETAIL SHEET * FTG

LIST OF OPTIONS:

CFA	OPTIONAL COACH LIGHTS, (2) FLOOD LIGHTS AT REAR AND GARAGE OUTLET
GSD	OPTIONAL DOOR LIGHT

ELECTRICAL SYMBOL LEGEND:

REGULAR TEXT	REVERSE TEXT	DESCRIPTION
		Power Disconnect Switch
		Door Bell Chime
		Door Bell Buzzer
		Ceiling Fan (By Others)
		Smoke Detector
		Light Fixture Bath
		Exterior WP Lamp
		Single Pole Switch
		Three Way Switch
		Single Receptacle
		Duplex Receptacle
		GFI Receptacle
		Switched Receptacle
		220 V. Special Receptacle
		Ceiling Ltg Fixture
		Recessed Ltg. Fixture
		Exhaust Fan
		Cable TV
		Telephone Outlet
		Flood Lights
		Exhaust Fan / Light Combo

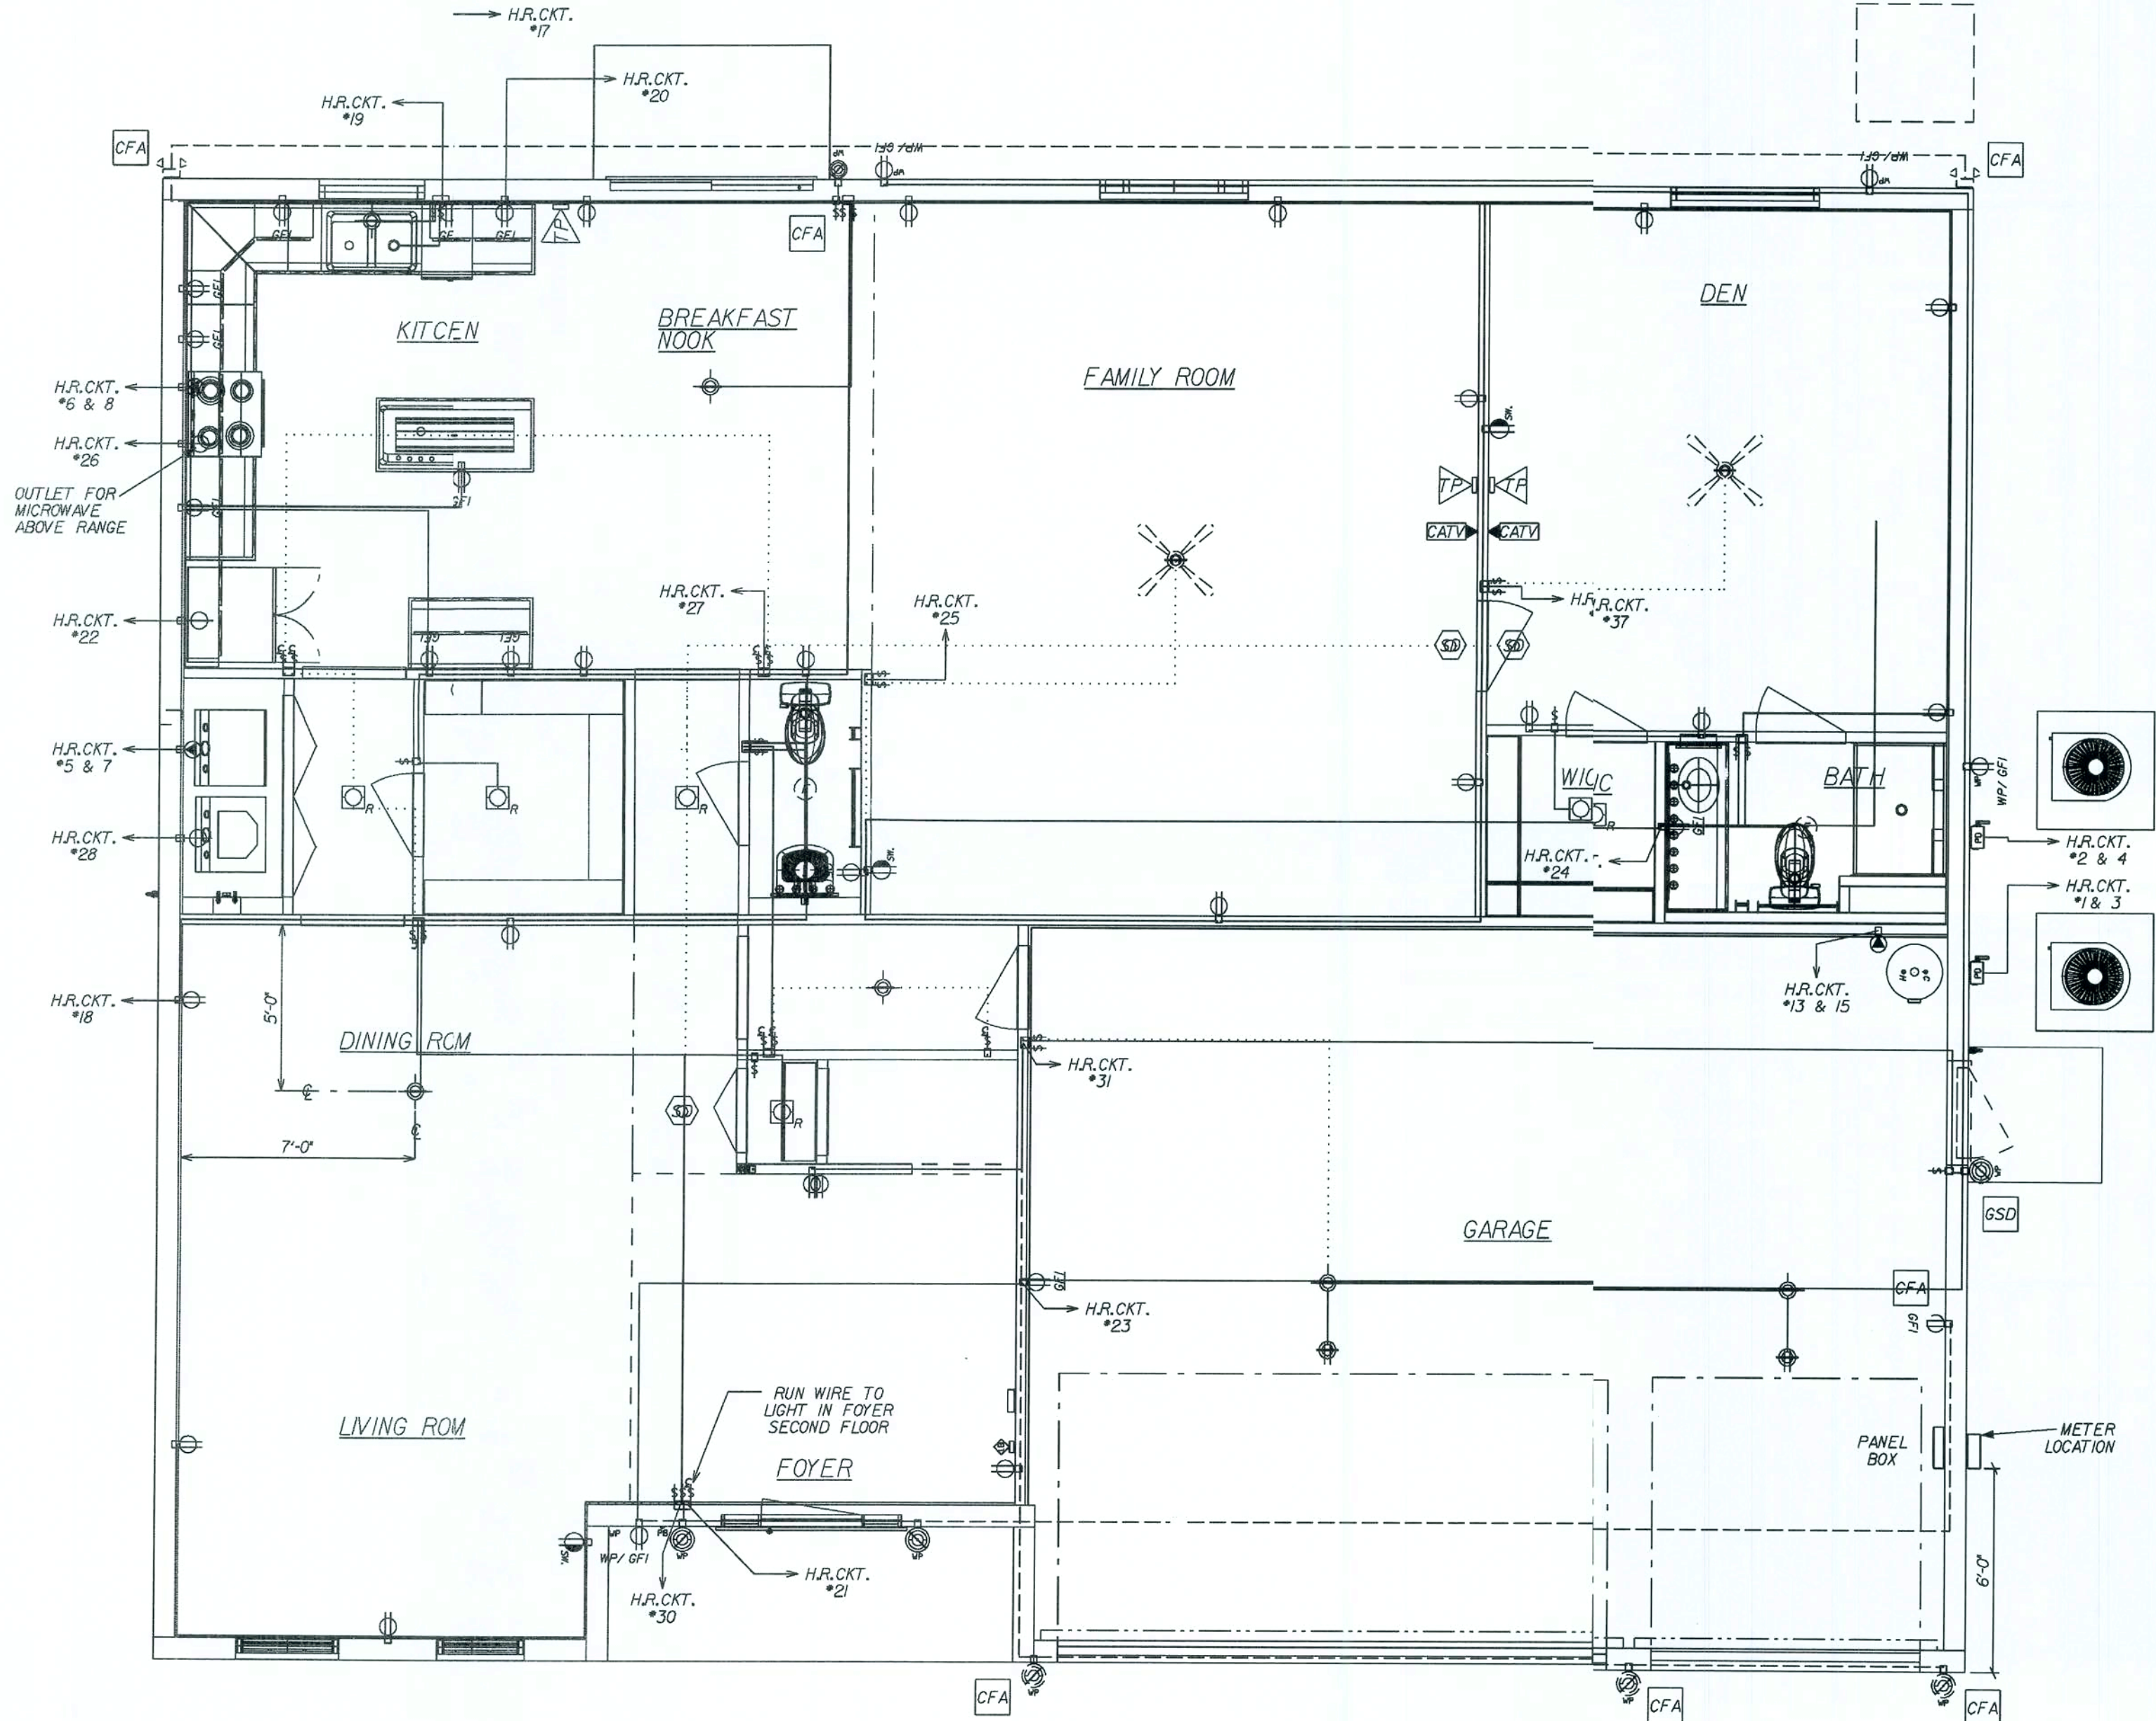

REVISIONS :
02-19-07 ADD SMOKE DETECTOR TO MASTER BEDROOM


Maronda Homes
FLORIDA
4005 MARONDA WAY SANFORD, FLORIDA 321-0064
FLORIDA STRUCTURE WAS DESIGNED IN ACCORDANCE WITH THE FLORIDA BUILDING CODE 2004 : RESIDENTIAL AND 2005 SUPPLEMENT

AMERICANA 1st FLR ELECTRIC
WESTCOTT
ELEVATION "ALL"
DRAWN BY: GARAGE: RIGHT
RELEASE DATE: 01-24-05

SHEET:
ELI

PLOT DATE: 12 DEC 2007

FLORIDA BUILDING CODE 2004 : RESIDENTIAL

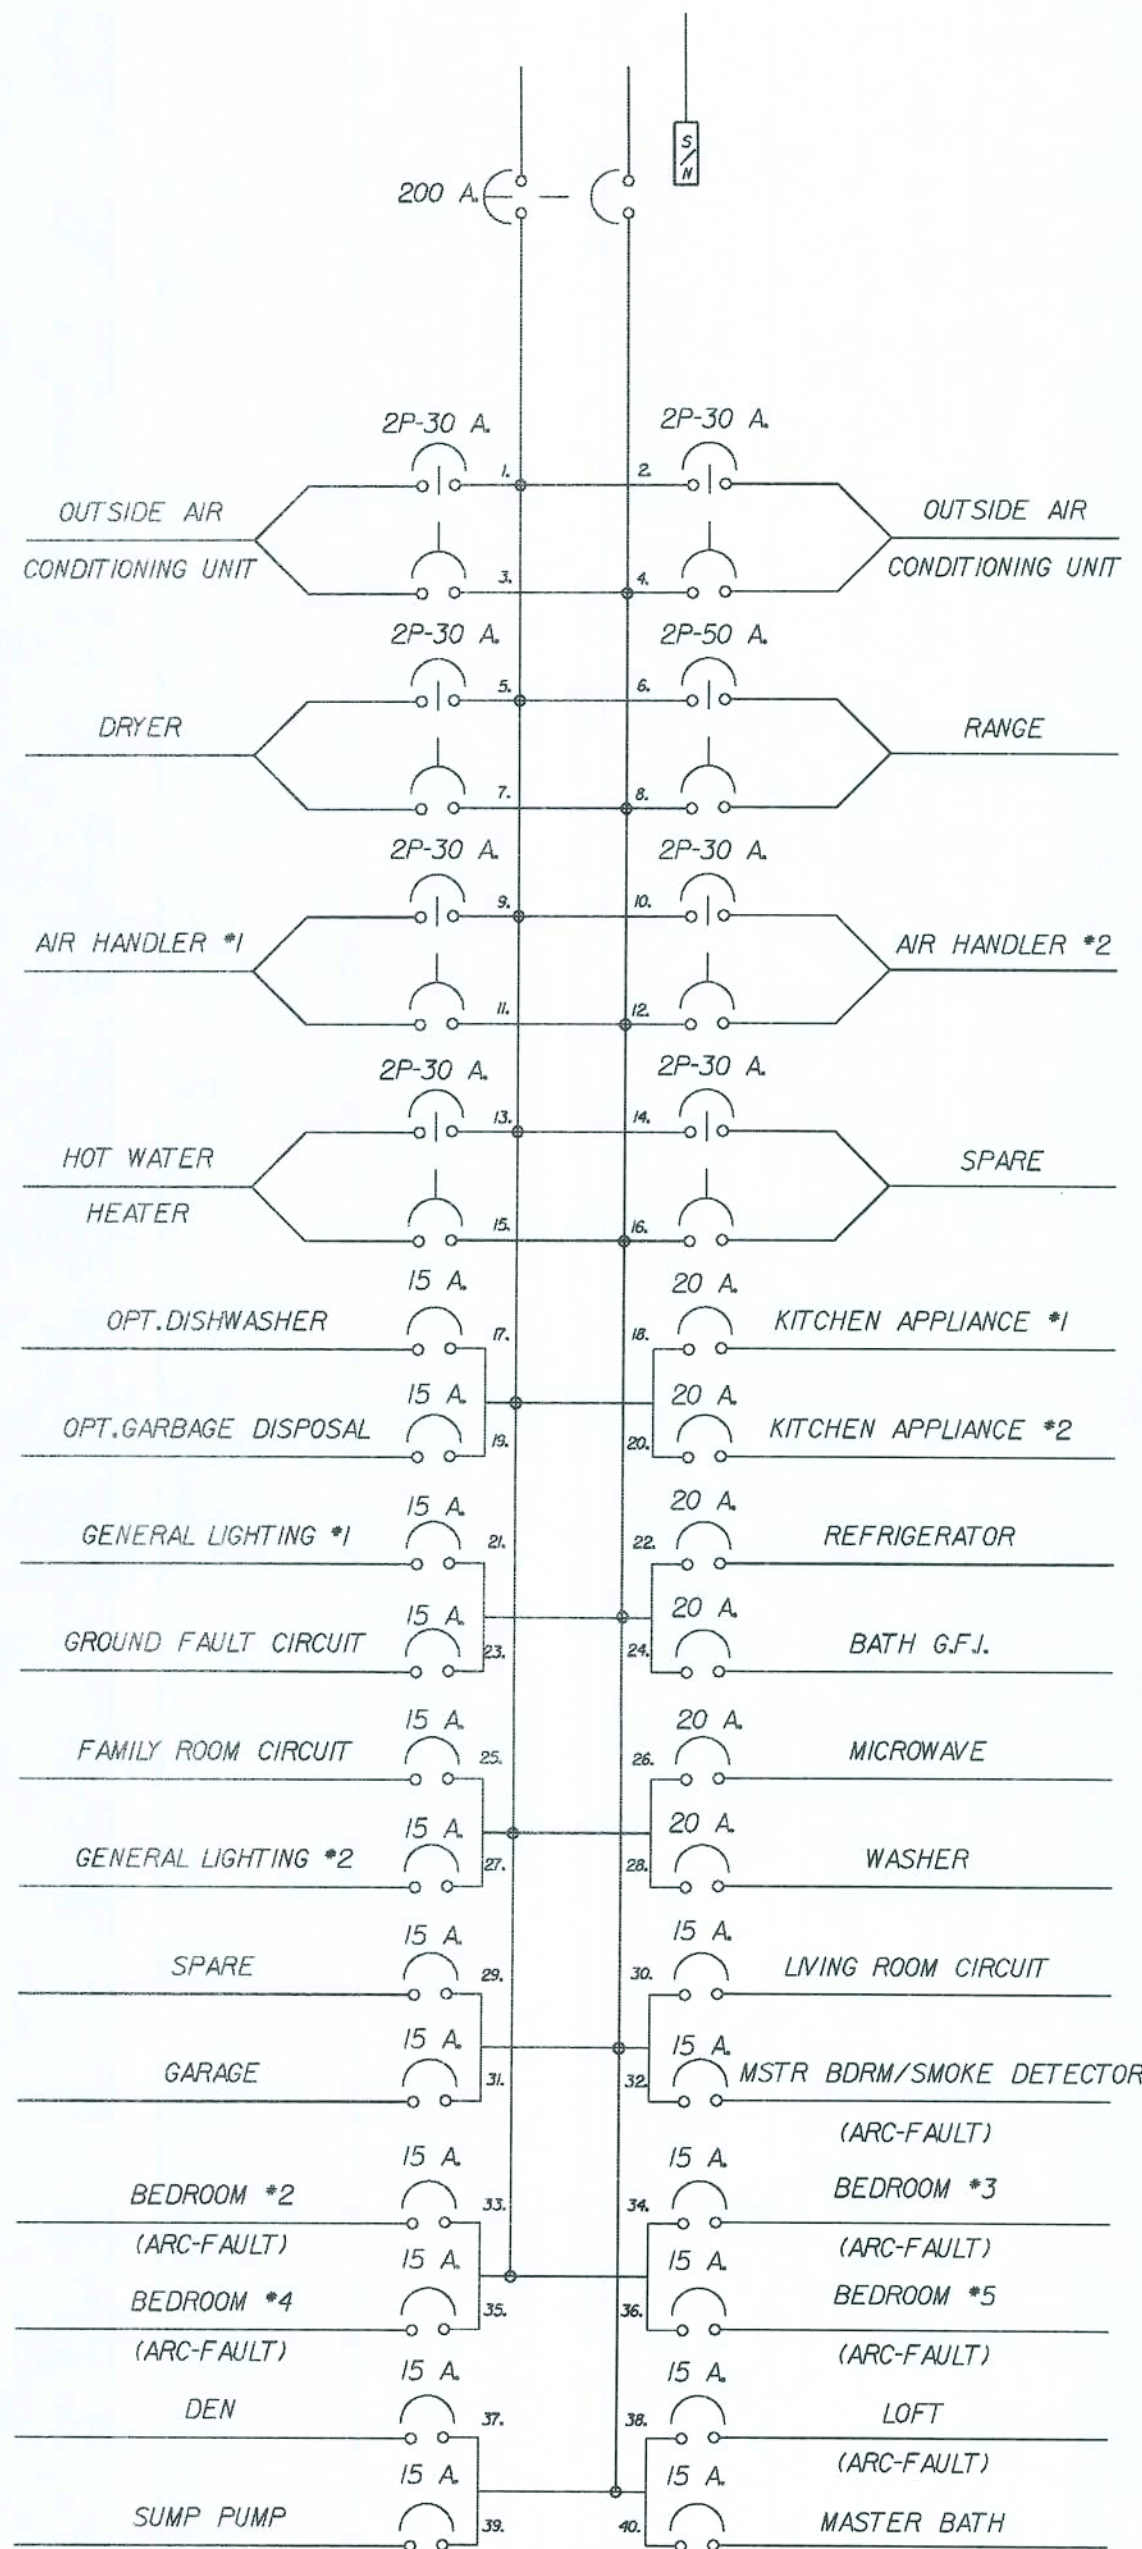

MAIN BREAKER LOAD CENTER

ELECTRICAL LOAD CALCULATIONS

MODEL: WESTCOTT 5

11/28/06

LARGEST LOAD: HEAT PUMPW/SUPPLEMENTAL HEAT

VOLT/AMPS
22028


SQUARE FEET LIVING AREA	3901 @ 3 VOLT/AMPS	11703
SMALL APPLIANCE CIRCUITS		3000
LAUNDRY CIRCUIT		1500
OVEN		11700
WATER HEATER		4500
DISHWASHER		1500
DRYER		5000
DISPOSAL		500
TOTAL LOAD		39403

FIRST 10KVA @100%	10000
REMAINDER @40%	11761.2
LARGEST LOAD	22028

TOTAL LOAD 43789 V.A./240 VOLTS= 182 AMPS

SERVICE SIZE: 200 AMPS


NOTE: HEAT PUMPS ARE CALCULATED AT 100% WITH SUPPLEMENTAL HEAT AT 100%

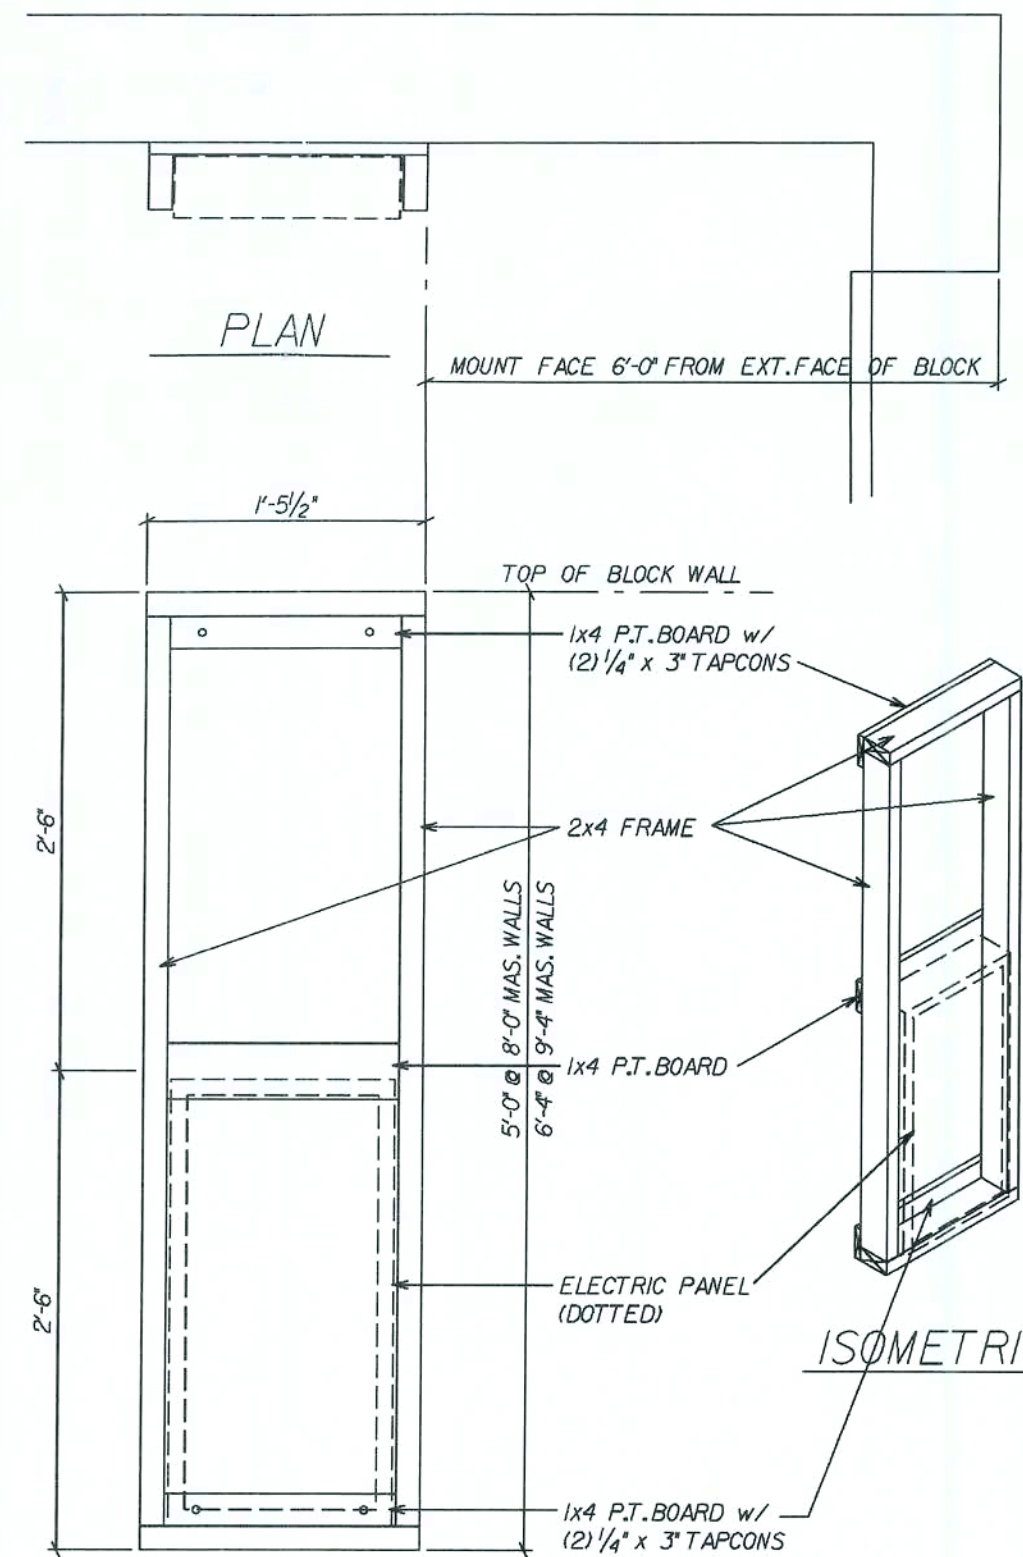


ELECTRIC PANEL FRAME

REVISED 09-07-07
ADDED HGT. @ 9'-4" MAS. WALL


SCALE: 1" = 1'-0"

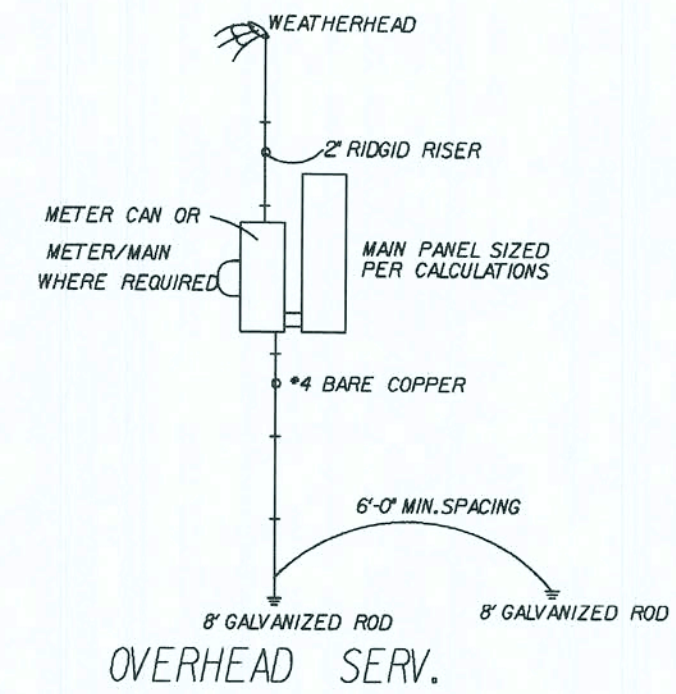


OVERHEAD SERV.

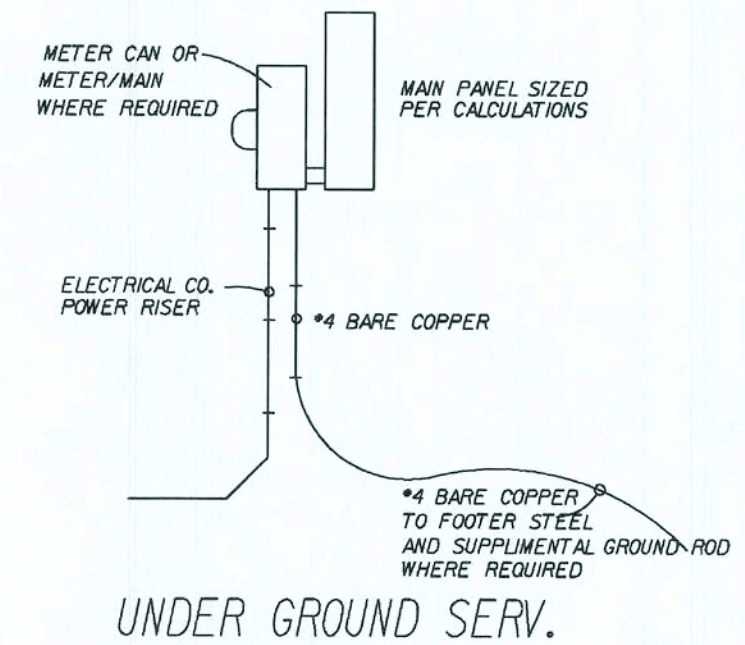

UNDER GROUND SERV.

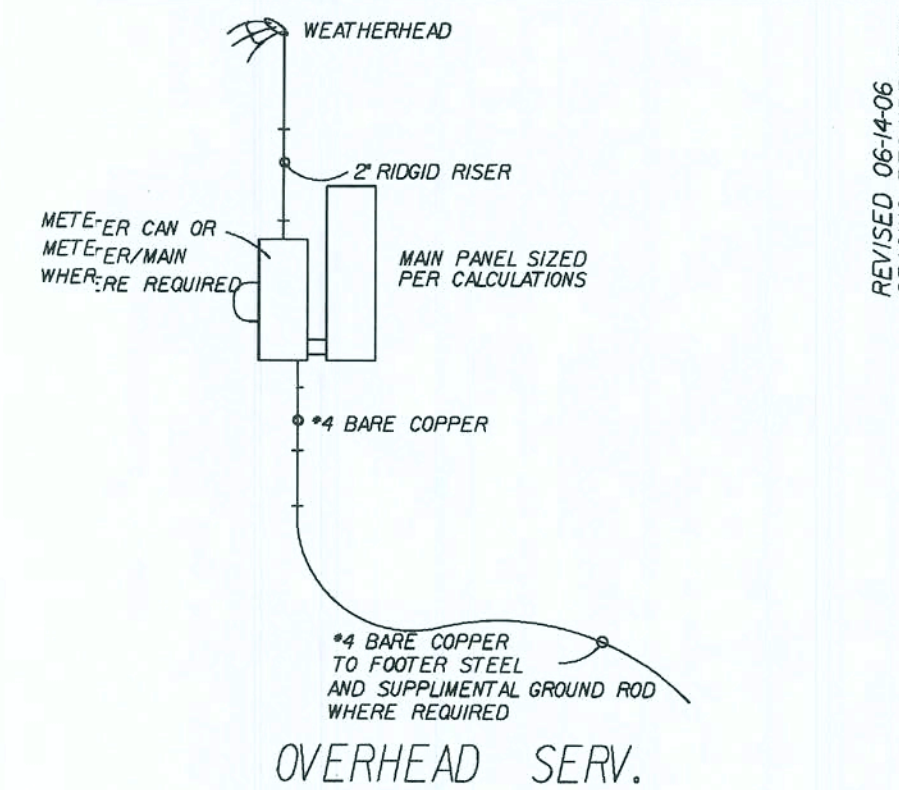

OVERHEAD SERV.

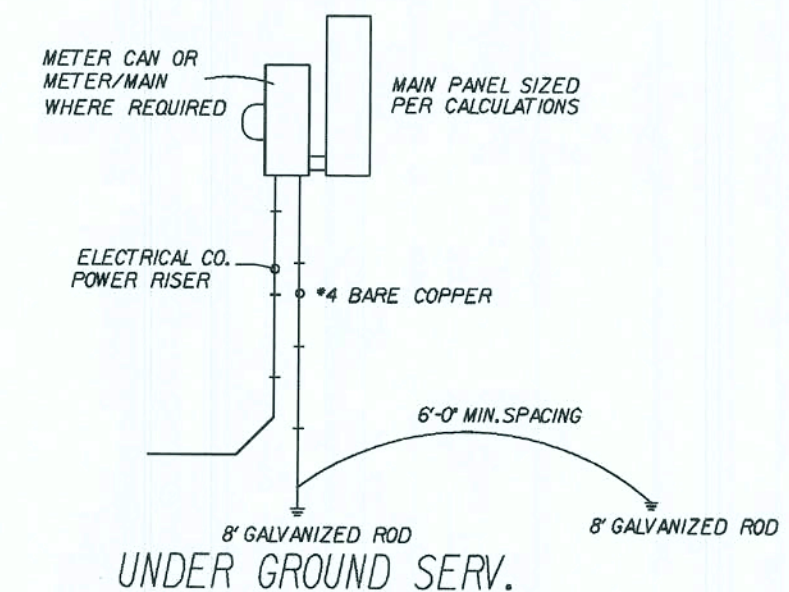

UNDER GROUND SERV.

* GROUNDING ELECTRODE SYSTEM TO BE INSTALLED
PER ARTICLE 250 NAT. ELECT. CODE *

REVISED 06-14-06
SPACING REQUIREMENT

REVISIONS:

11-28-06 REV. ELECT. LOAD CALC.
02-19-07 ADD SMOKE DETECTOR TO
MASTER BEDROOM

COPYRIGHT © 2005 MARONDA HOMES

Maronda Homes

FLORIDA
THIS STRUCTURE WAS DESIGNED IN
ACCORDANCE WITH THE REQUIRE-
MENTS OF THE FLORIDA BUILDING
CODE 2004 : RESIDENTIAL AND 2005 SUP-
PLEMENT

PATYOUSSES.DS@westcott.com

REVISED 06-14-06
SPACING REQUIREMENT

AMERICANA MISC. ELECTRICAL

WESTCOTT

ELEVATION "ALL"

DRAWN BY: GARAGE:


RELEASE DATE: 09-10-04

13-50-48

SHEET:

ELIA

PLOT DATE: 12 DEC 2007

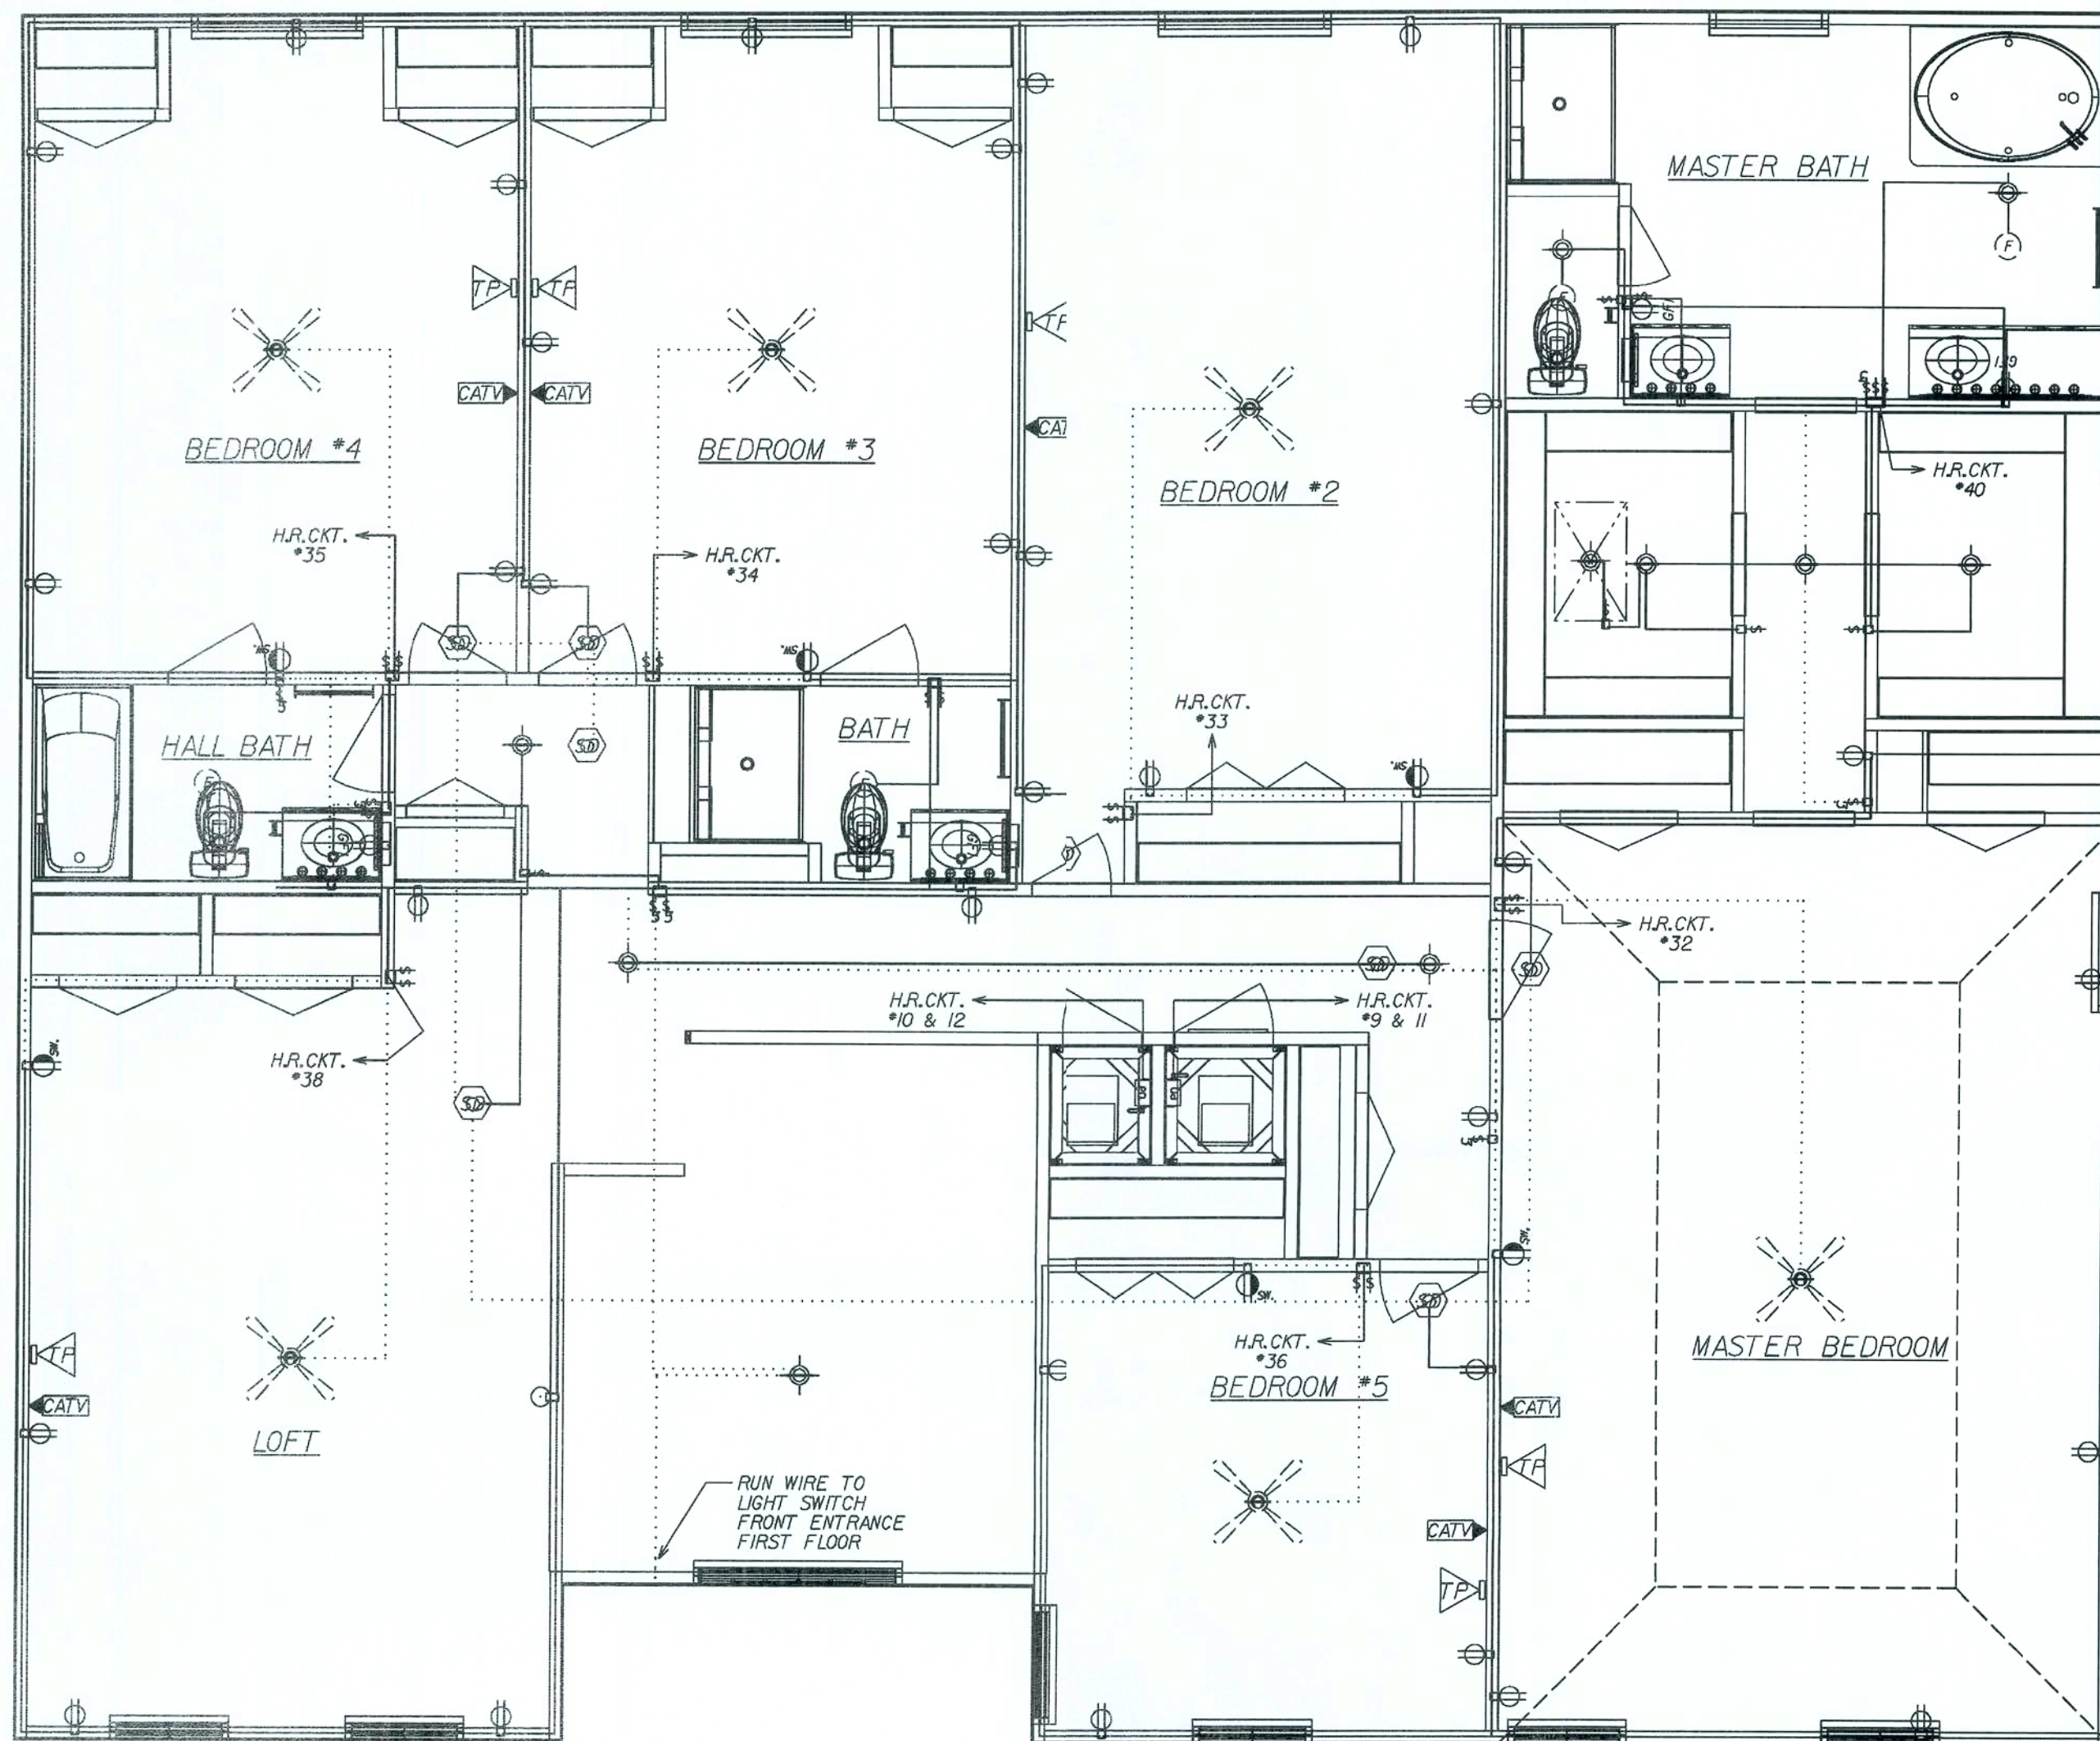

elecitem REPORT

Wed Dec 15 15:07:06 2004
p:\fl\houses 05\westcott\electric\el2.ele

QUANTITY	DESCRIPTION
23	1451 Single Pole Switch
1	CLN B344A - 3 Gang Box
9	CLN B620H - Octagon Hanger
6	Ceiling Fan (By Others)
3	Deluxe Broadway 2' P3298-10
34	Deluxe Broadway 4' P3300-15
4	Duplex Receptacle
1	Exhaust Fan
1	Floor Rec
9	H-7T Overhead Light
1	H-7T-Rec Lht
2	Power Disconnect Switch
52	RAC 7302 - 1 Gang Box
10	RAC 7835 - 2 Gang Box
8	Smoke Detector
6	Switched Receptacle
6	Telephone Outlet
7	Three Way Switch

eleclnth REPORT

Wed Dec 15 15:07:06 2004
p:\fl\houses 05\westcott\electric\el2.ele

QUANTITY	DESCRIPTION
112'	10 Gauge/3 Cond. Copper
69'	12 Gauge/2 Cond. Copper
1276'	14 Gauge/2 Cond. Copper
484'	14 Gauge/3 Cond. Copper

GENERAL ELECTRICAL NOTES:
CIRCUITRY IS DIAGRAMATIC ONLY, FIELD CONDITIONS MAY CHANGE ACTUAL INSTALLATION
PROVIDE AFCIs (arc-fault circuit interrupters) IN ALL DWELLING UNIT BEDROOMS PER NEC, SECTION 210.12
SMOKE DETECTORS ARE INSTALLED PER MFG. INSTRUCTIONS AND NFPA 72. ALL DEVICES SHALL BE INTERCONNECTED WITH BATTERY BACK-UP.
FOR INSTALLATION OF GROUND ROD, SEE TYP. CONC. ENCASED ELECTRODE DETAIL SHEET * FTG

LIST OF OPTIONS:

CFA	OPTIONAL COACH LIGHTS, (2) FLOOD LIGHTS AT REAR AND GARAGE OUTLET REVISED 11-18-05
GSD	OPTIONAL DOOR LIGHT REVISED 11-18-05

ELECTRICAL SYMBOL LEGEND:

REGULAR TEXT	REVERSE TEXT	DESCRIPTION
		Power Disconnect Switch
		Door Bell Chime
		Door Bell Buzzer
		Ceiling Fan (By Others)
		Smoke Detector
		Light Fixture Bath
		Exterior WP Lamp
		Single Pole Switch
		Three Way Switch
		Single Receptacle
		Duplex Receptacle
		GFI Receptacle
		Switched Receptacle
		220 V. Special Receptacle
		Ceiling Ltg Fixture
		Recessed Ltg. Fixture
		Exhaust Fan
		Cable TV
		Telephone Outlet
		Flood Lights
		Exhaust Fan / Light Combo

SHEET:

EL2

FLORIDA BUILDING CODE 2004 : RESIDENTIAL

AMERICANA 2nd FLR ELECTRIC

WESTCOTT

ELEVATION "ALL"

DRAWN BY: GARAGE: RIGHT

RELEASE DATE: 01-24-05

13-50-49

PLOT DATE: 12 DEC 2007

REVISIONS :

REVISION 10-05-06


COPYRIGHT © 2005 MARONDA HOMES

Maronda Homes

FLORIDA 4005 MARONDA WAY SANFORD, FLORIDA

THIS STRUCTURE WAS DESIGNED IN ACCORDANCE WITH THE FLORIDA BUILDING CODE 2004 RESIDENTIAL AUGUST 2000 SUPPLEMENT

DAY\N\0485_05\westcott\electric\el2.ele

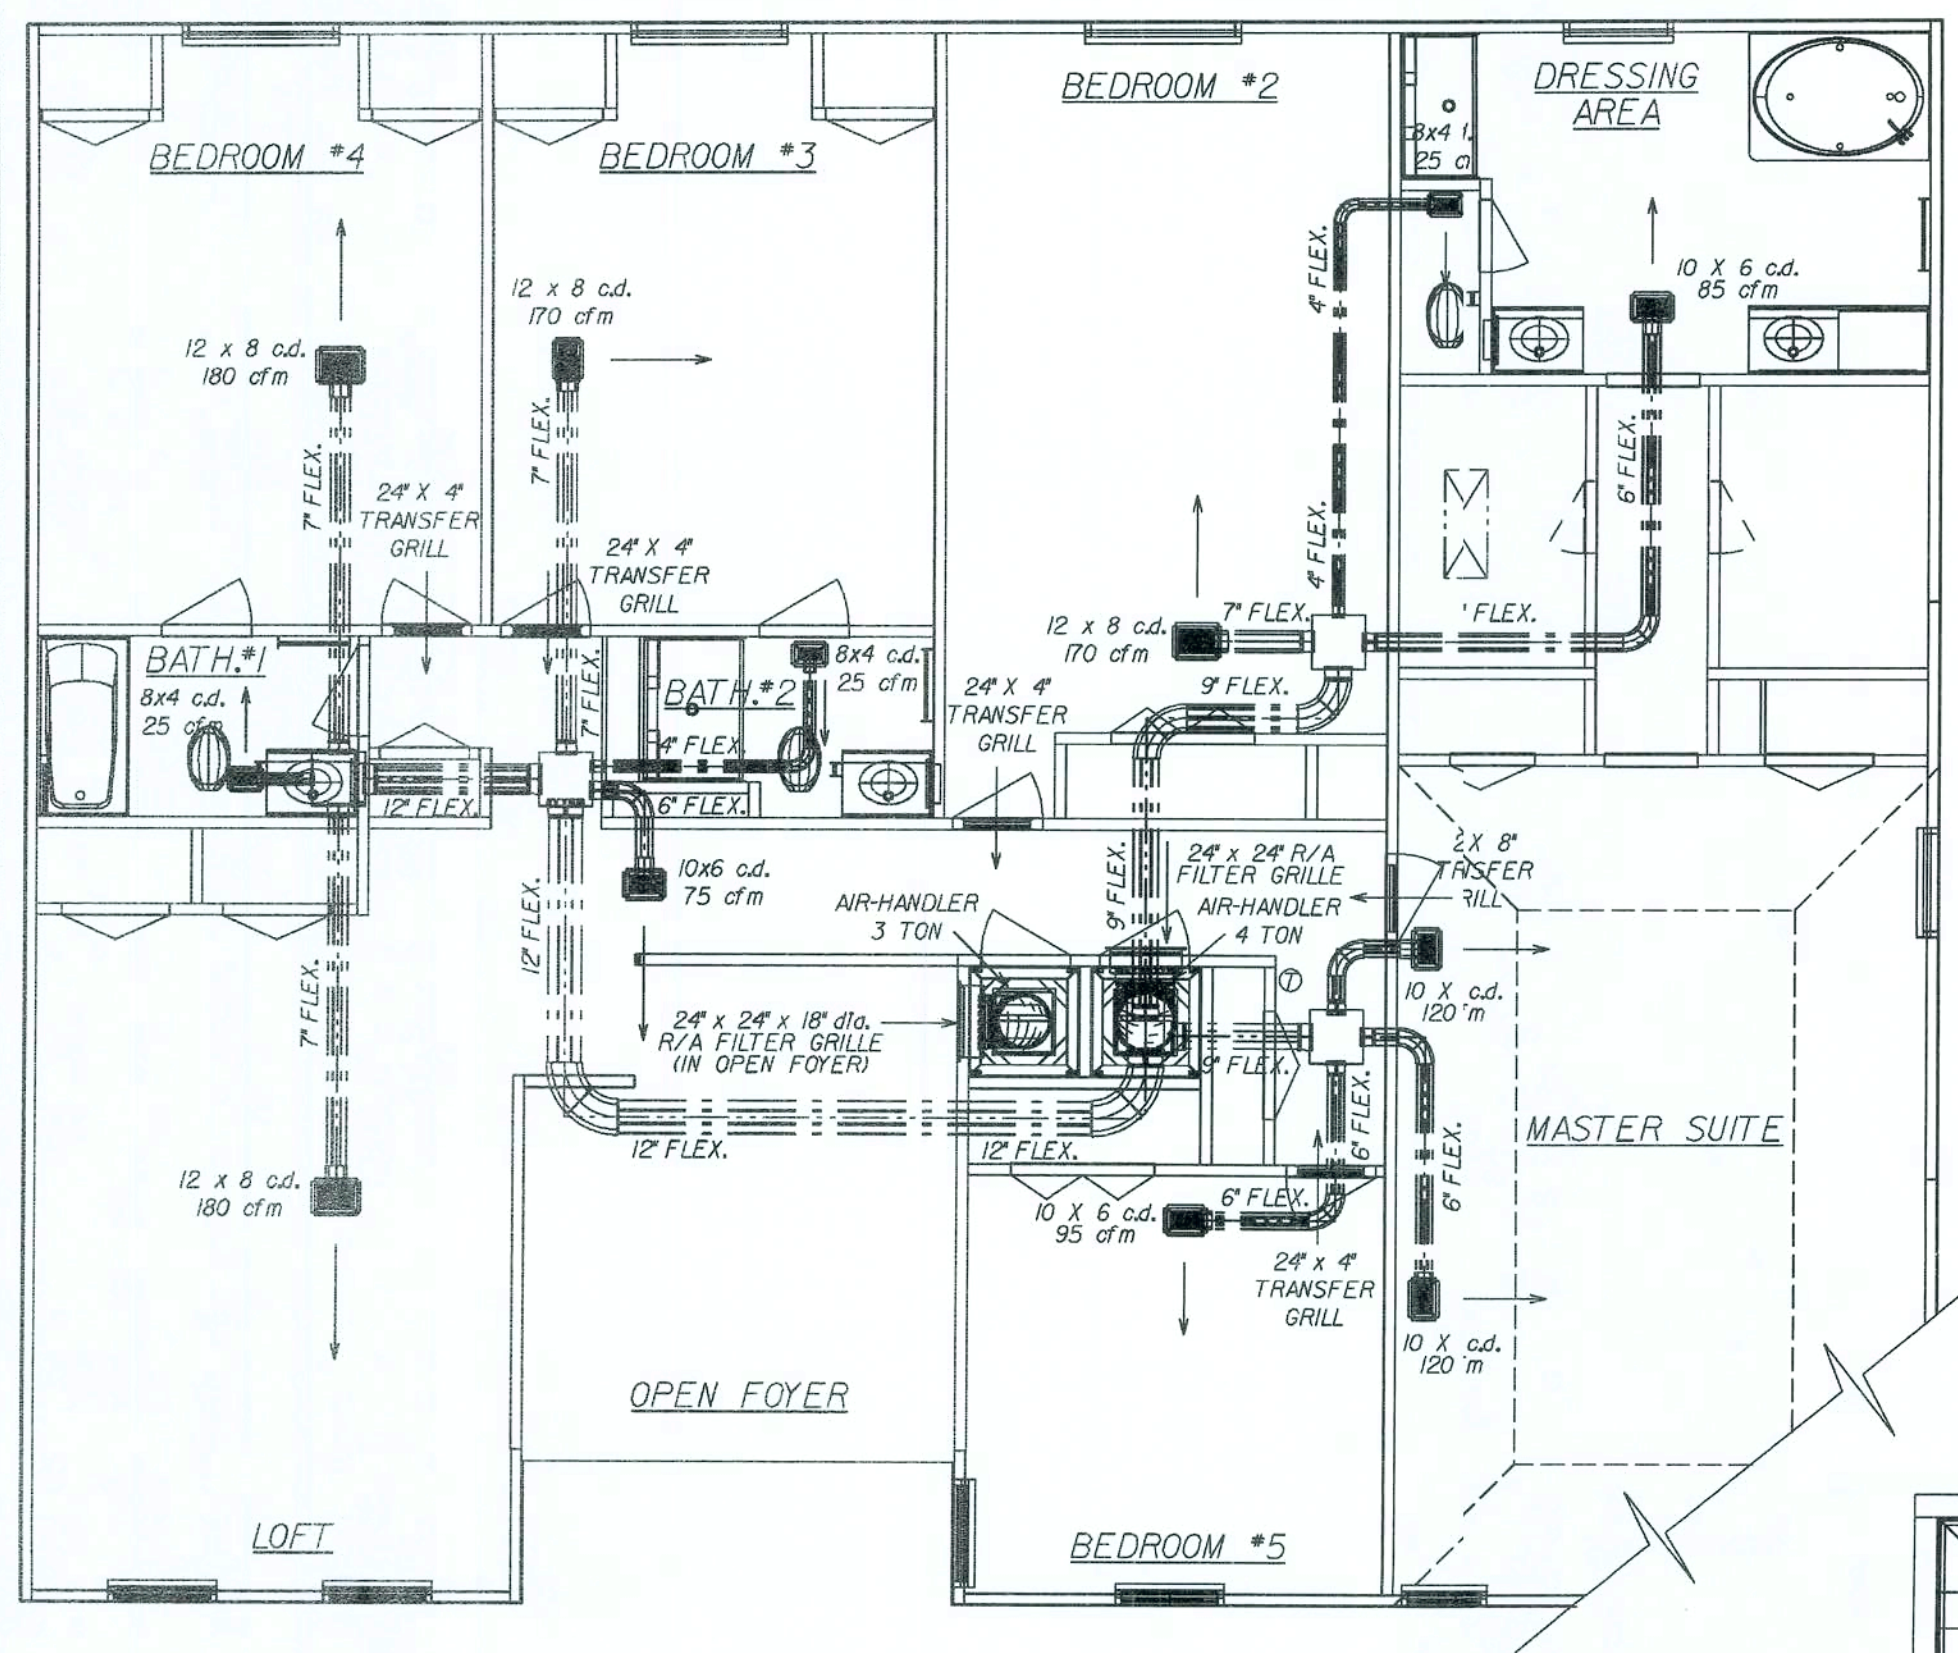

MECHANICAL EQUIPMENT :

3 TON
TEMPSTAR FEM2X3600 13 SEER
TEMPSTAR N2H336AKA 13 SEER
5 KW
BRAEBURN 5200 PROGRAMABLE
BROAN 671-70 CFM (2)
SIZE OF REDUCTION BOXES (DB6-16x14x16x12x16)
SIZE OF TRIANGLES (15x15x15x15)

ALL TAPES, CONNECTORS & MASTIC
USED WILL UL-181 APPROVED

EXT STATIC .60 - 935 CFM L

1st.FLOOR HEATING LAYOUT


GENERAL MECHANICAL NOTES:

ALL TAPES, CONNECTORS AND MASTIC USED
WILL BE UL-181 APPROVED.

SEE ELECTRIC PLANS FOR EXHAUST FAN
LOCATIONS IN BATH AREAS.

SEE FLOOR PLAN FOR CLOTHES DRYER
VENT LOCATION.

M16024 BALANCED RETURN AIR:
TRANSFER GRILLES & HABITABLE ROOMS
SEE DETAIL BELOW:

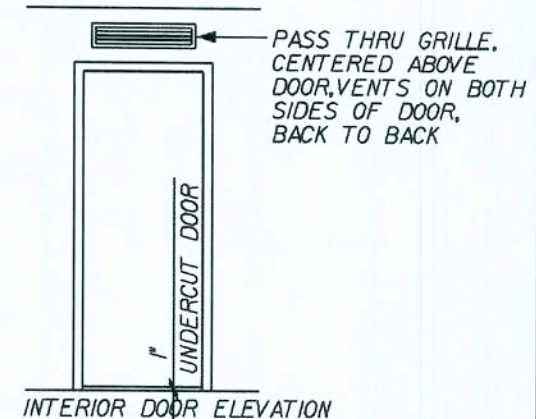


2nd.FLOOR HEATING LAYOUT

MECHANICAL EQUIPMENT :

4 TON
TEMPSTAR FEM2X4800 13 SEER
TEMPSTAR N2H348AKA 13 SEER
7.5 KW
BRAEBURN 5200 2 STAGE HEAT PUMP PROGRAMABLE
BROAN 671-70 CFM
SIZE OF REDUCTION BOXES (DB6-16x14x16x12x15)
SIZE OF TRIANGLES (15x15x15x15)
EXT STATIC .60 - 1460 CFM L

ALL TAPES, CONNECTORS AND MASTIC
USED WILL BE UL-181 APPROVED

* USE WITH 13
SEER EQUIP. *

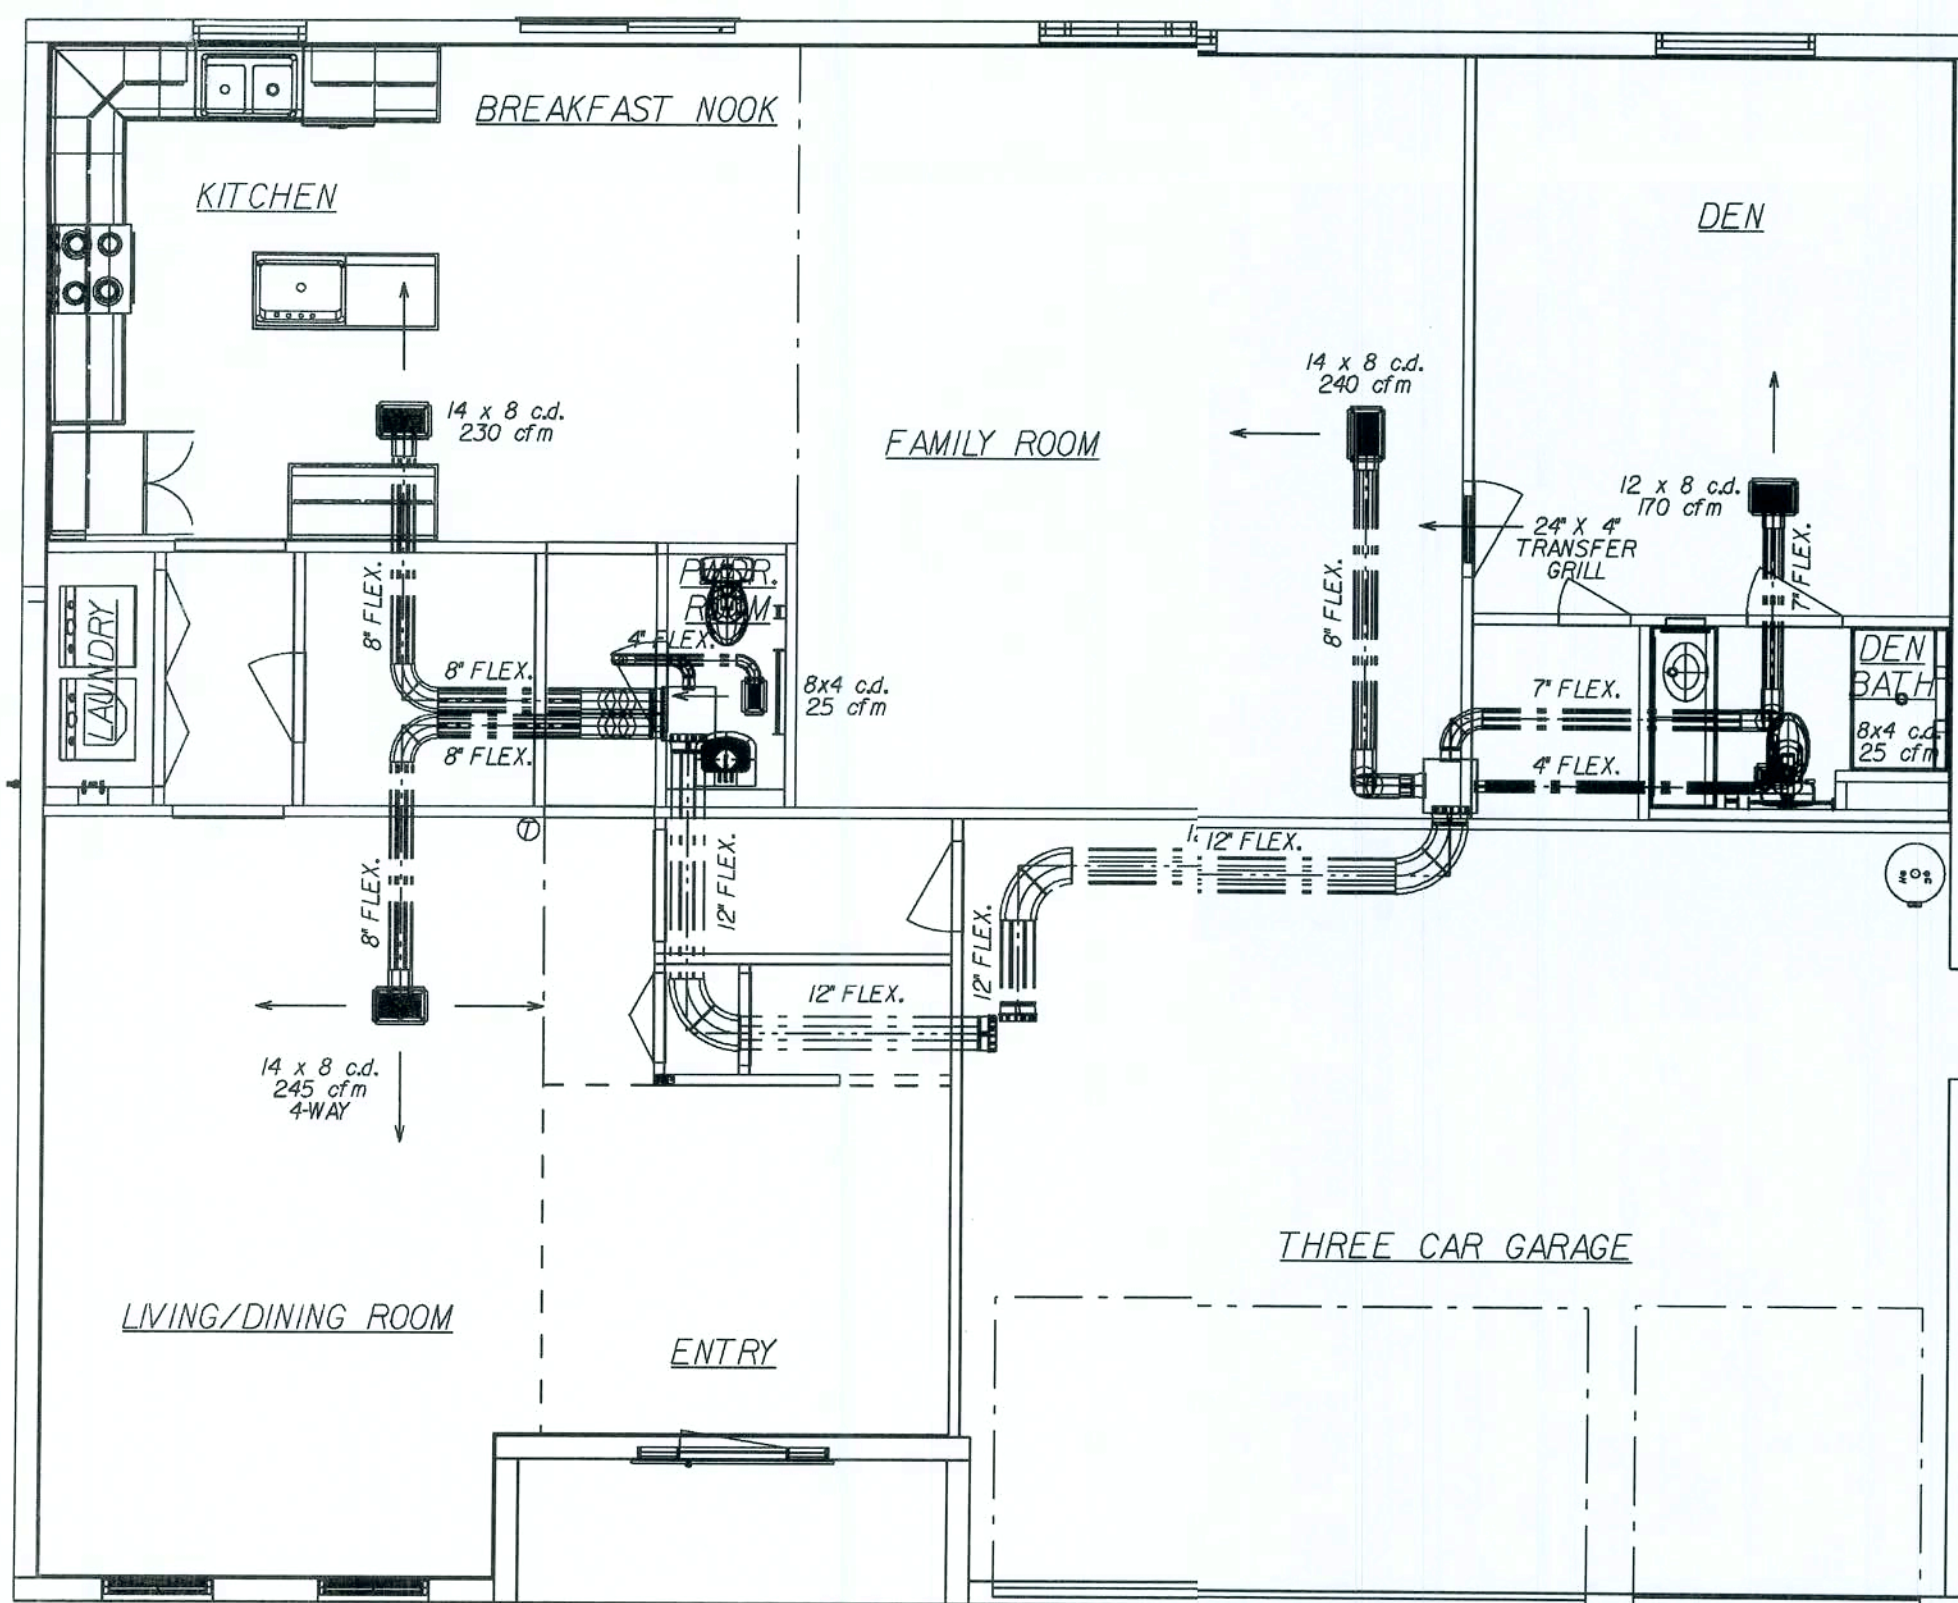

AMERICANA REGISTER LAYOUT
WESTCOTT
ELEVATION "ALL"
DRAWN BY: GARAGE: RIGHT
RELEASE DATE: 09-10-04

SHEET:
HVA

REVISIONS :
01/03/07 COMPLETE 13 SEER UPDATE T.J.M

Maronda Homes
FLORIDA
4005 MARONDA WAY
SANFORD, FLORIDA 32711
321-0064

FLORIDA
STRUCTURE WAS DESIGNED IN
ACCORDANCE WITH THE
REQUIREMENTS OF THE FLORIDA
BUILDING CODE
2004 : RESIDENTIAL AND 2005, 2006 SUP-
PLEMENT

P:\V\Uses_05\westcott\mechanical\1\awc01131.nwg

13:55:59

PLOT DATE: 12 DEC 2007

* USE WITH 13 SEER EQUIP.*

hvac item REPORT

Thu Jan 04 10:18:47 2007
p:*fl*houses 05*westcott*mechanical*flawcth.htm

QUANTITY		DESCRIPTION
5	23A	150045.0035 8x4 CEILING BOOT W/4" DIA. COLLAR
5	23C	150045.0036 10x6 CEILING BOOT W/6" DIA. COLLAR
4	23E	150045.0038 12x8 CEILING BOOT W/7" DIA. COLLAR
3	23H	150045.0039 14x8 CEILING BOOT W/8" DIA. COLLAR
1	23N	150045.0036 10x6 CEILING BOOT
1	23Z	150045.0046 24x24 R/A TRANSITION BOOT W/18" COLLAR
1	23T1	150045.0046 24x24 R/A TRANSITION BOOT
1	3F10	150040.0097 10" FOIL FLEX R6
50'	3F12	150040.0098 12" FOIL FLEX R6
3	3F18	150040.0138 18" FOIL FLEX R6
3	3F20	150040.0140 20" FOIL FLEX R6
67'	3F4	150040.0091 4" FOIL FLEX R6
44'	3F6	150040.0093 6" FOIL FLEX R6
61'	3F7	150040.0094 7" FOIL FLEX R6
62'	3F8	150040.0095 8" FOIL FLEX R6
16'	3F9	150040.0096 9" FOIL FLEX R6
1	6J1	150005.0043 FEM2X3600A 13 SEER 3.0 TON AIR HANDLER UNIT
1	6E1	150005.0055 FEM2X4800A 13 SEER 4.0 TON AIR HANDLER UNIT
1	6P1	150010.0103 N2H336AA 13 SEER 3.0 TON CONDENSER
1	6R1	150010.0105 N2H348AA 13 SEER 4.0 TON CONDENSER
2	7C	150005.0110 19x13x30"H BOX PLENUM
6	7R	150040.0111 18" SQUARE DUCT PLENUM
5	81A	150055.0041 24x4 TRANSFER GRILLE
5	81B	150045.0052 24x4 TRANSFER GRILLE FRAME
1	81C	150055.0078 24x8 TRANSFER GRILLE
1	81D	150045.0078 24x8 TRANSFER GRILLE FRAME
2	84A	150055.0032 24x24 RETURN AIR FILTER GRILLE
5	9B1	150040.0075 4" K-COLLAR/ROTH (4KC/413)
5	9D1	150040.0077 6" K-COLLAR/ROTH (6KC/413)
1	9E	150035.0003 7" COLLAR
5	9E1	150040.0078 8" K-COLLAR/ROTH (7KC/413)
3	9F1	150040.0079 8" K-COLLAR/ROTH (8KC/413)
2	9H1	150040.0081 10" K-COLLAR/ROTH (10KC/413)
6	9I1	150040.0082 12" K-COLLAR/ROTH (12KC/413)
4	9L1	150040.0080 9" K-COLLAR/ROTH (9KC/413)
1	9M1	150040.0137 18" K-COLLAR/ROTH (18KC/413)
2	9O1	150040.0139 20" K-COLLAR/ROTH (413)


MECHANICAL EQUIPMENT :

3 TON
TEMPSTAR FEM2X3600 13 SEER
TEMPSTAR N2H336AKA 13 SEER
5 KW
BRAEBURN 5200 PROGRAMABLE
BROAN 671-70 CFM (2)
SIZE OF REDUCTION BOXES
(DB6-16x14x16x12x16)
SIZE OF TRIANGLES (15x15x15x15)

ALL TAPES, CONNECTORS & MASTIC
USED WILL UL-181 APPROVED

EXT STATIC .60 - 935 CFM L

H.V.A.C. ISOMETRIC
(FOR FIRST FLOOR ONLY)

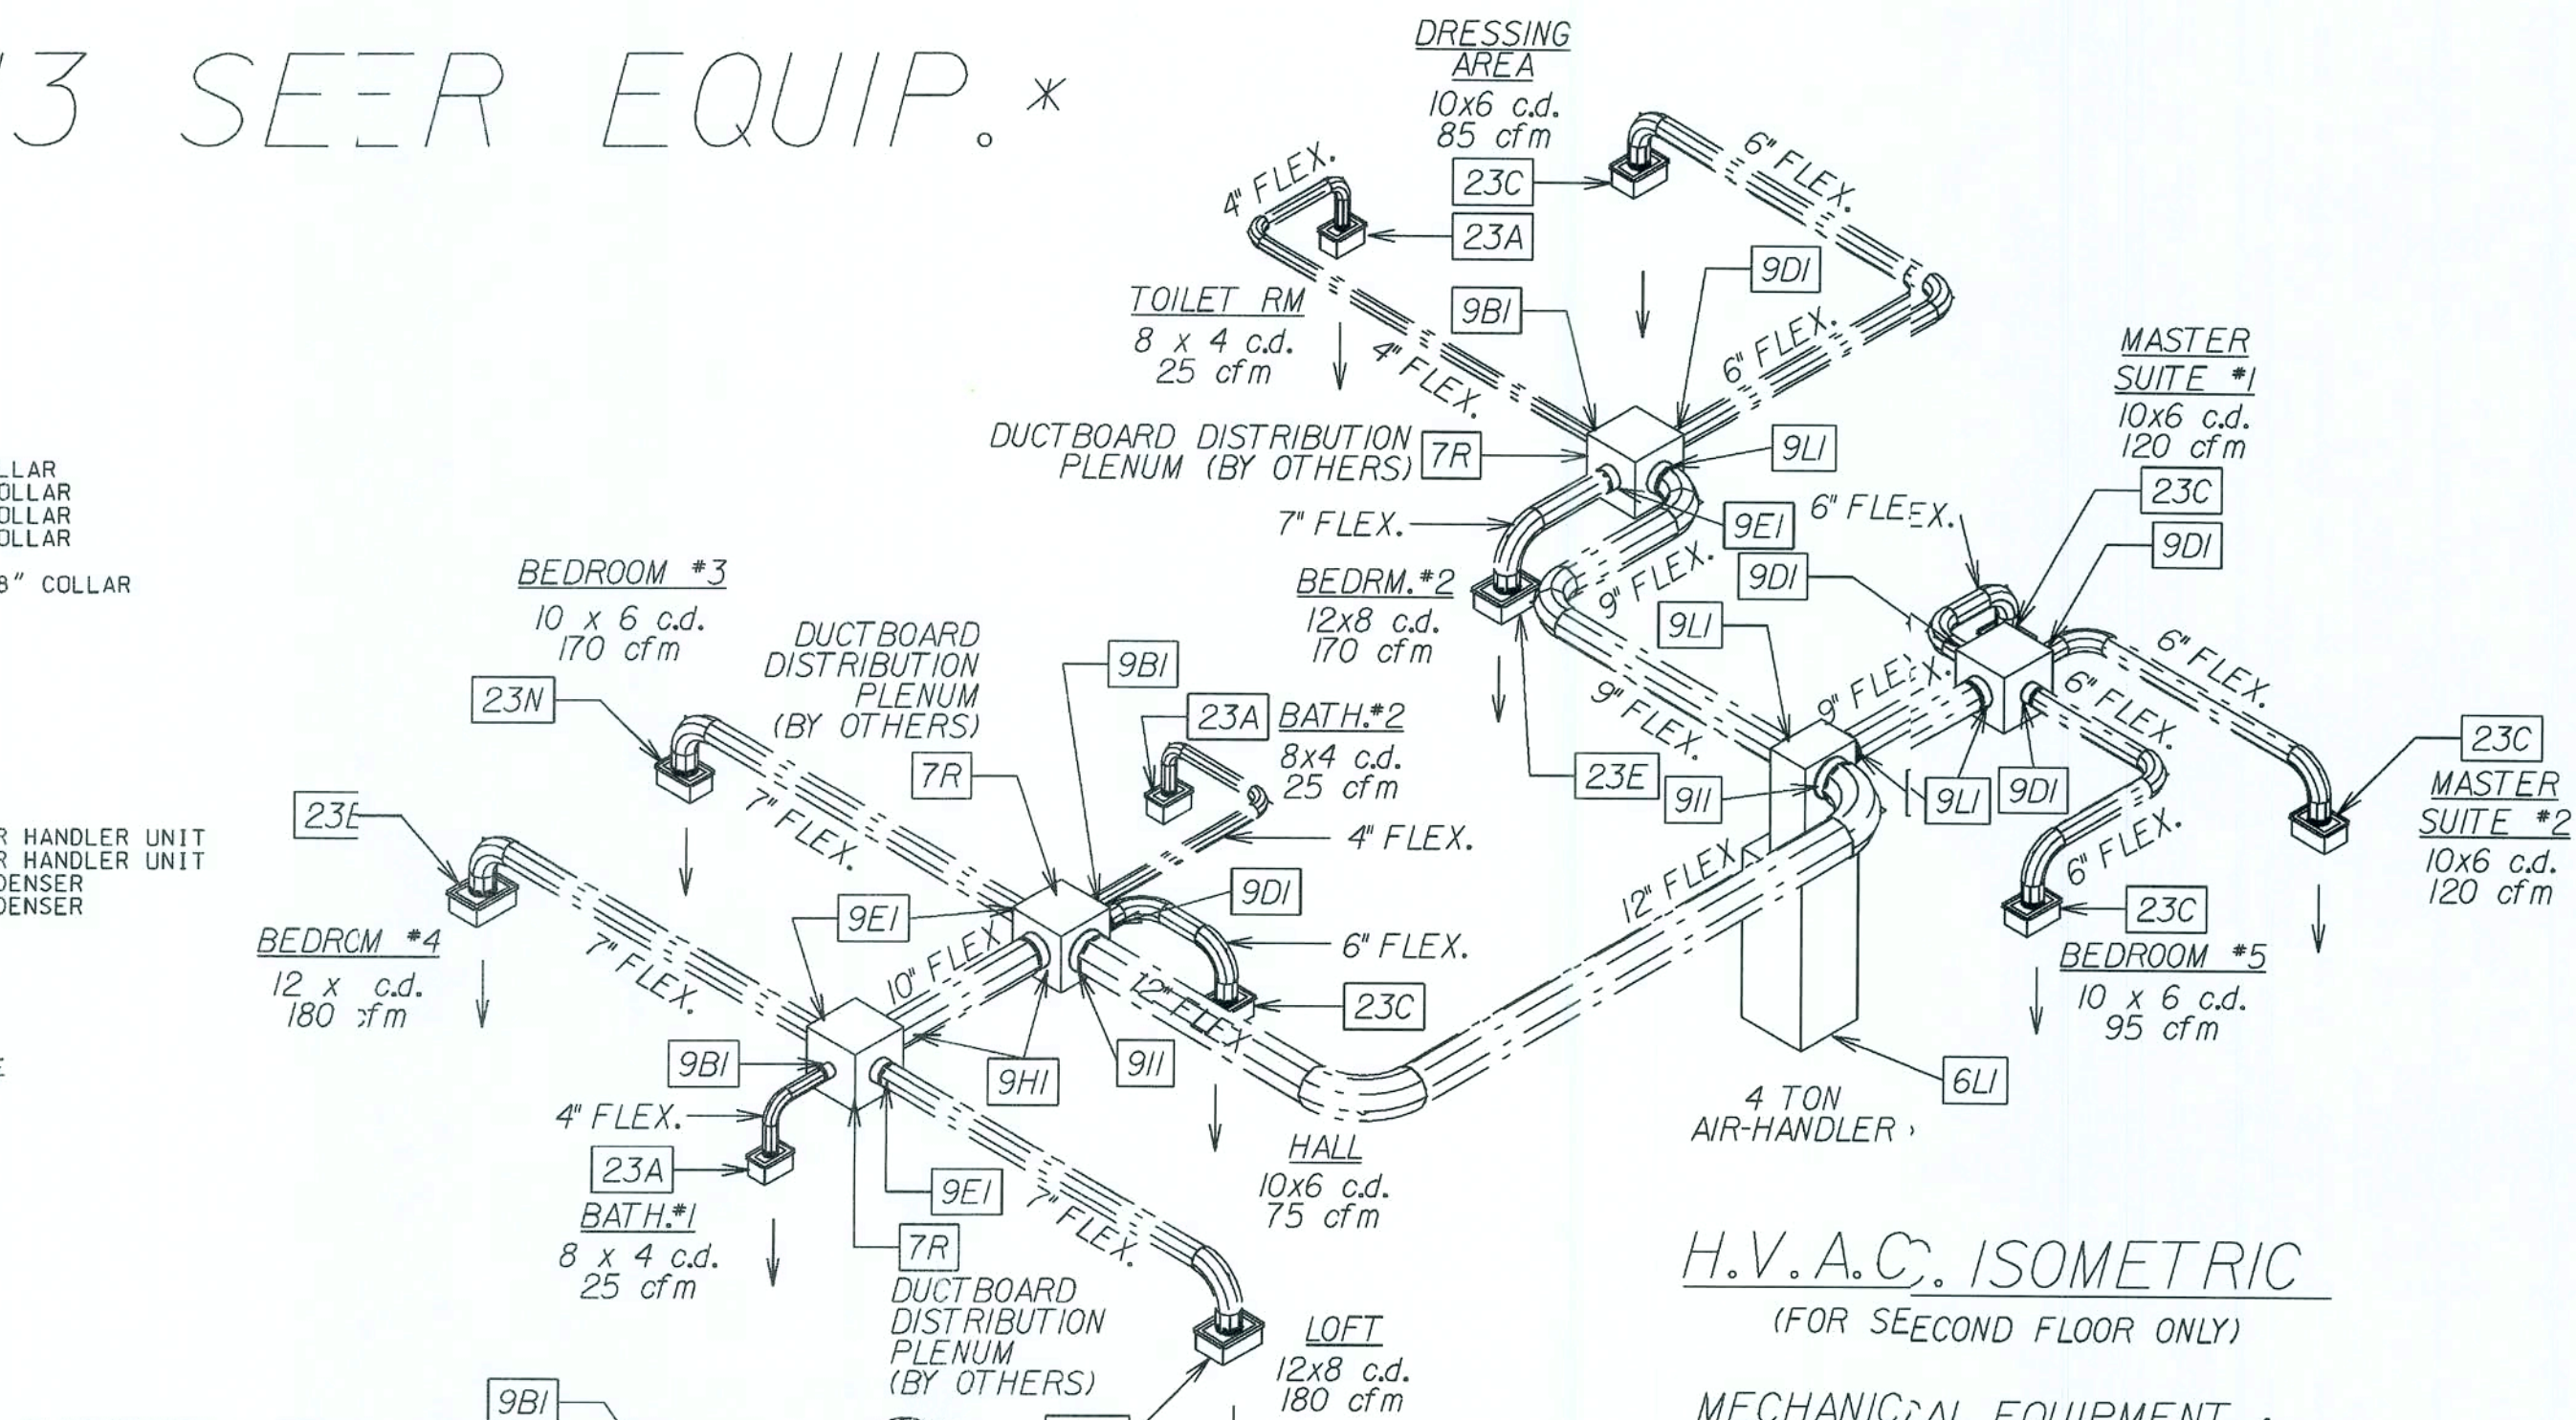


H.V.A.C. ISOMETRIC
(FOR SECOND FLOOR ONLY)

MECHANICAL EQUIPMENT :

4 TON
TEMPSTAR 1 FEM2X4800 13 SEER
TEMPSTAR 1 N2H348AKA 13 SEER
7.5 KW
BRAEBURN 2 STAGE HEAT PUMP PROGRAMABLE
BROAN 671 (770 CFM)
SIZE OF REEDUCTION BOXES (DB6-16x14x16x12x15)
SIZE OF TRIANGLES (15x15x15x15)
EXT STATIC : .60 1460 CFM L


ALL TAPES, CONNECTORS AND MASTIC
USED WILL BE UL-181 APPROVED

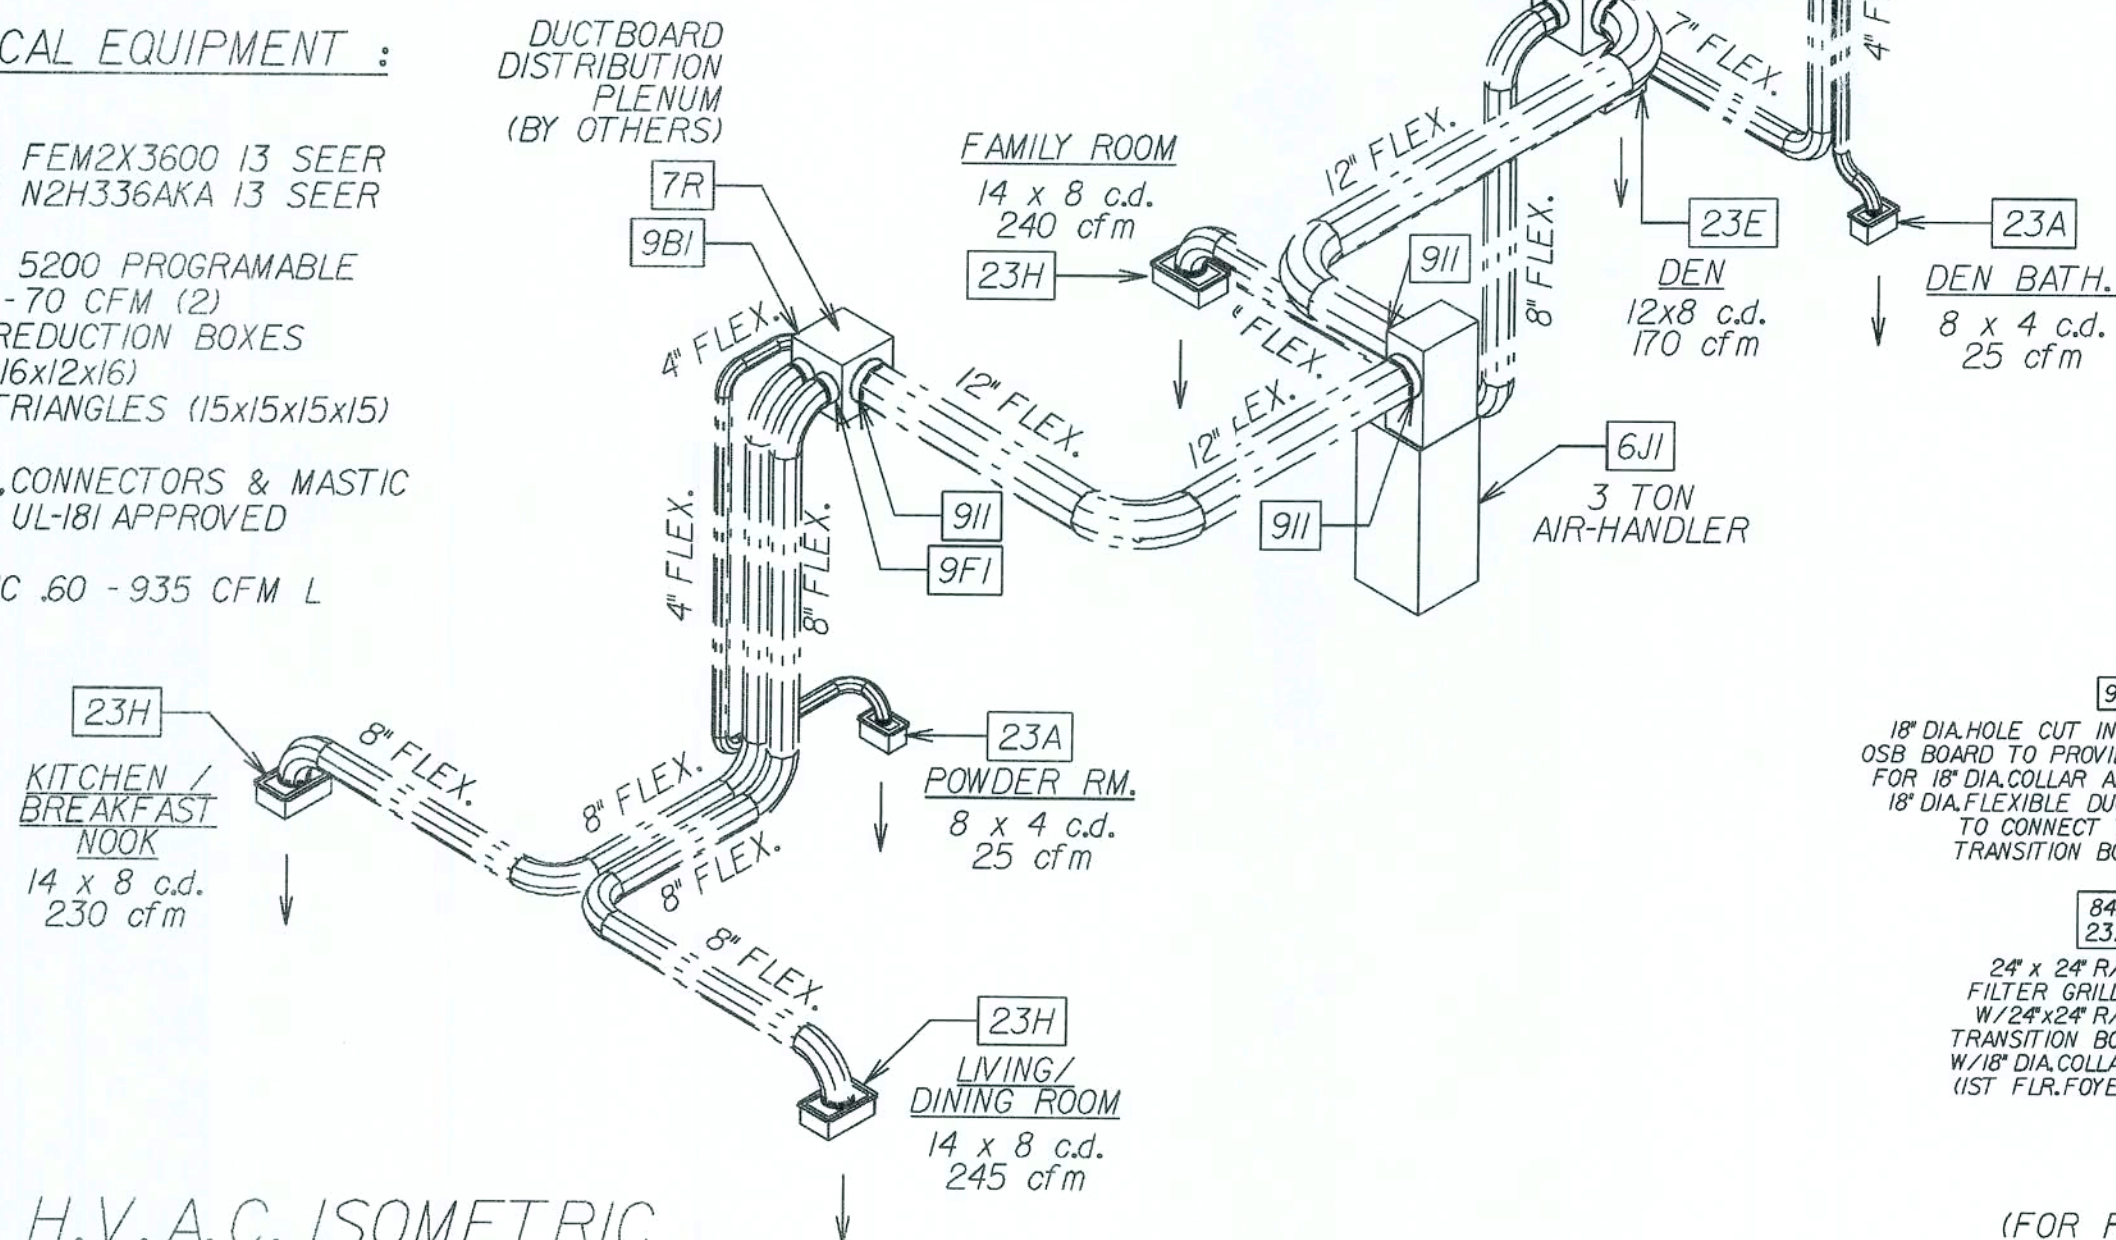

(FOR FIRST FLOOR ONLY)

RETURN-AIR ISOMETRIC

(BOTH UNITS LOCATED ON 2ND FLOOR)

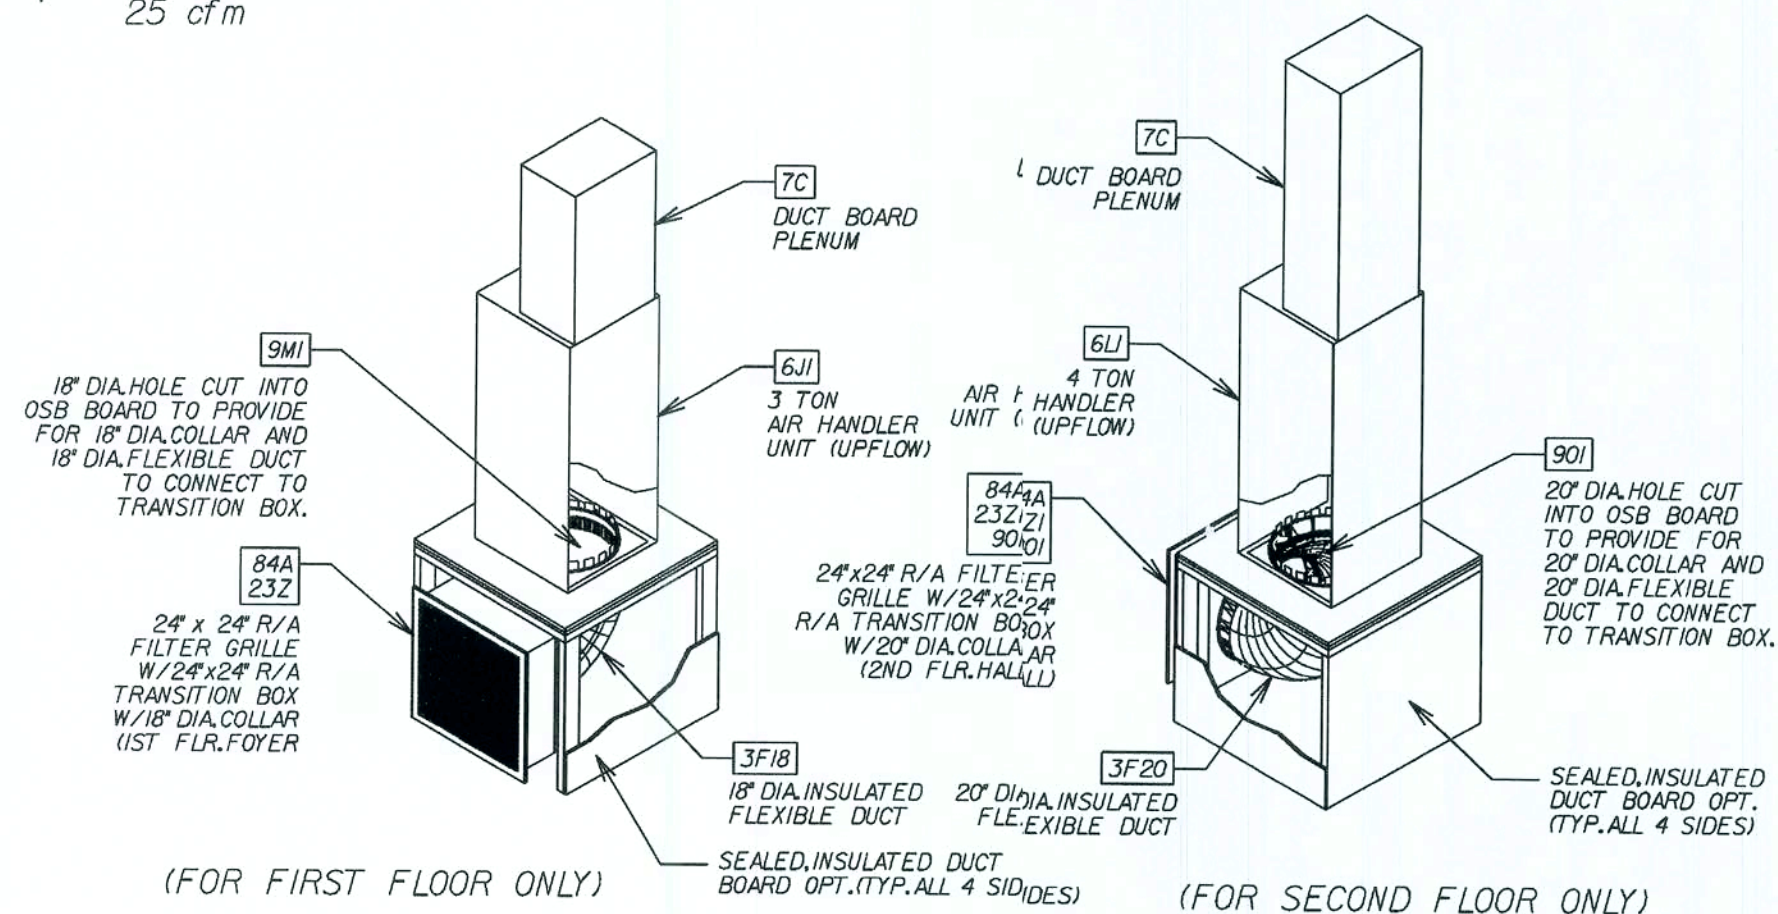

(FOR SECOND FLOOR ONLY)

REVISIONS :
01/03/07 COMPLETE 13 SEER UPDATE TIM

COPYRIGHT © 2005 MARONDA HOMES

Maronda Homes

(407) 321-0064 4005 MARONDA WAY SANFORD, FLORIDA

FLORIDA: THIS STRUCTURE WAS DESIGNED IN ACCORDANCE AND MEETS THE REQUIREMENTS OF THE FLORIDA BUILDING CODE 2004 : RESIDENTIAL AND 2005, 2006 SUPPLEMENT

p:\f\houses_05\westcott\mechanical\lowc\hl3jso

AMERICANA	HVAC ISOMETRIC
-----------	----------------

WESTCOTT

ELEVATION "ALL"

RIGHT

RAWN BY:


TOM MARTINEZ

ELFA

SHEET:

ISO-H

PLOT DATE: 12 DEC 2007

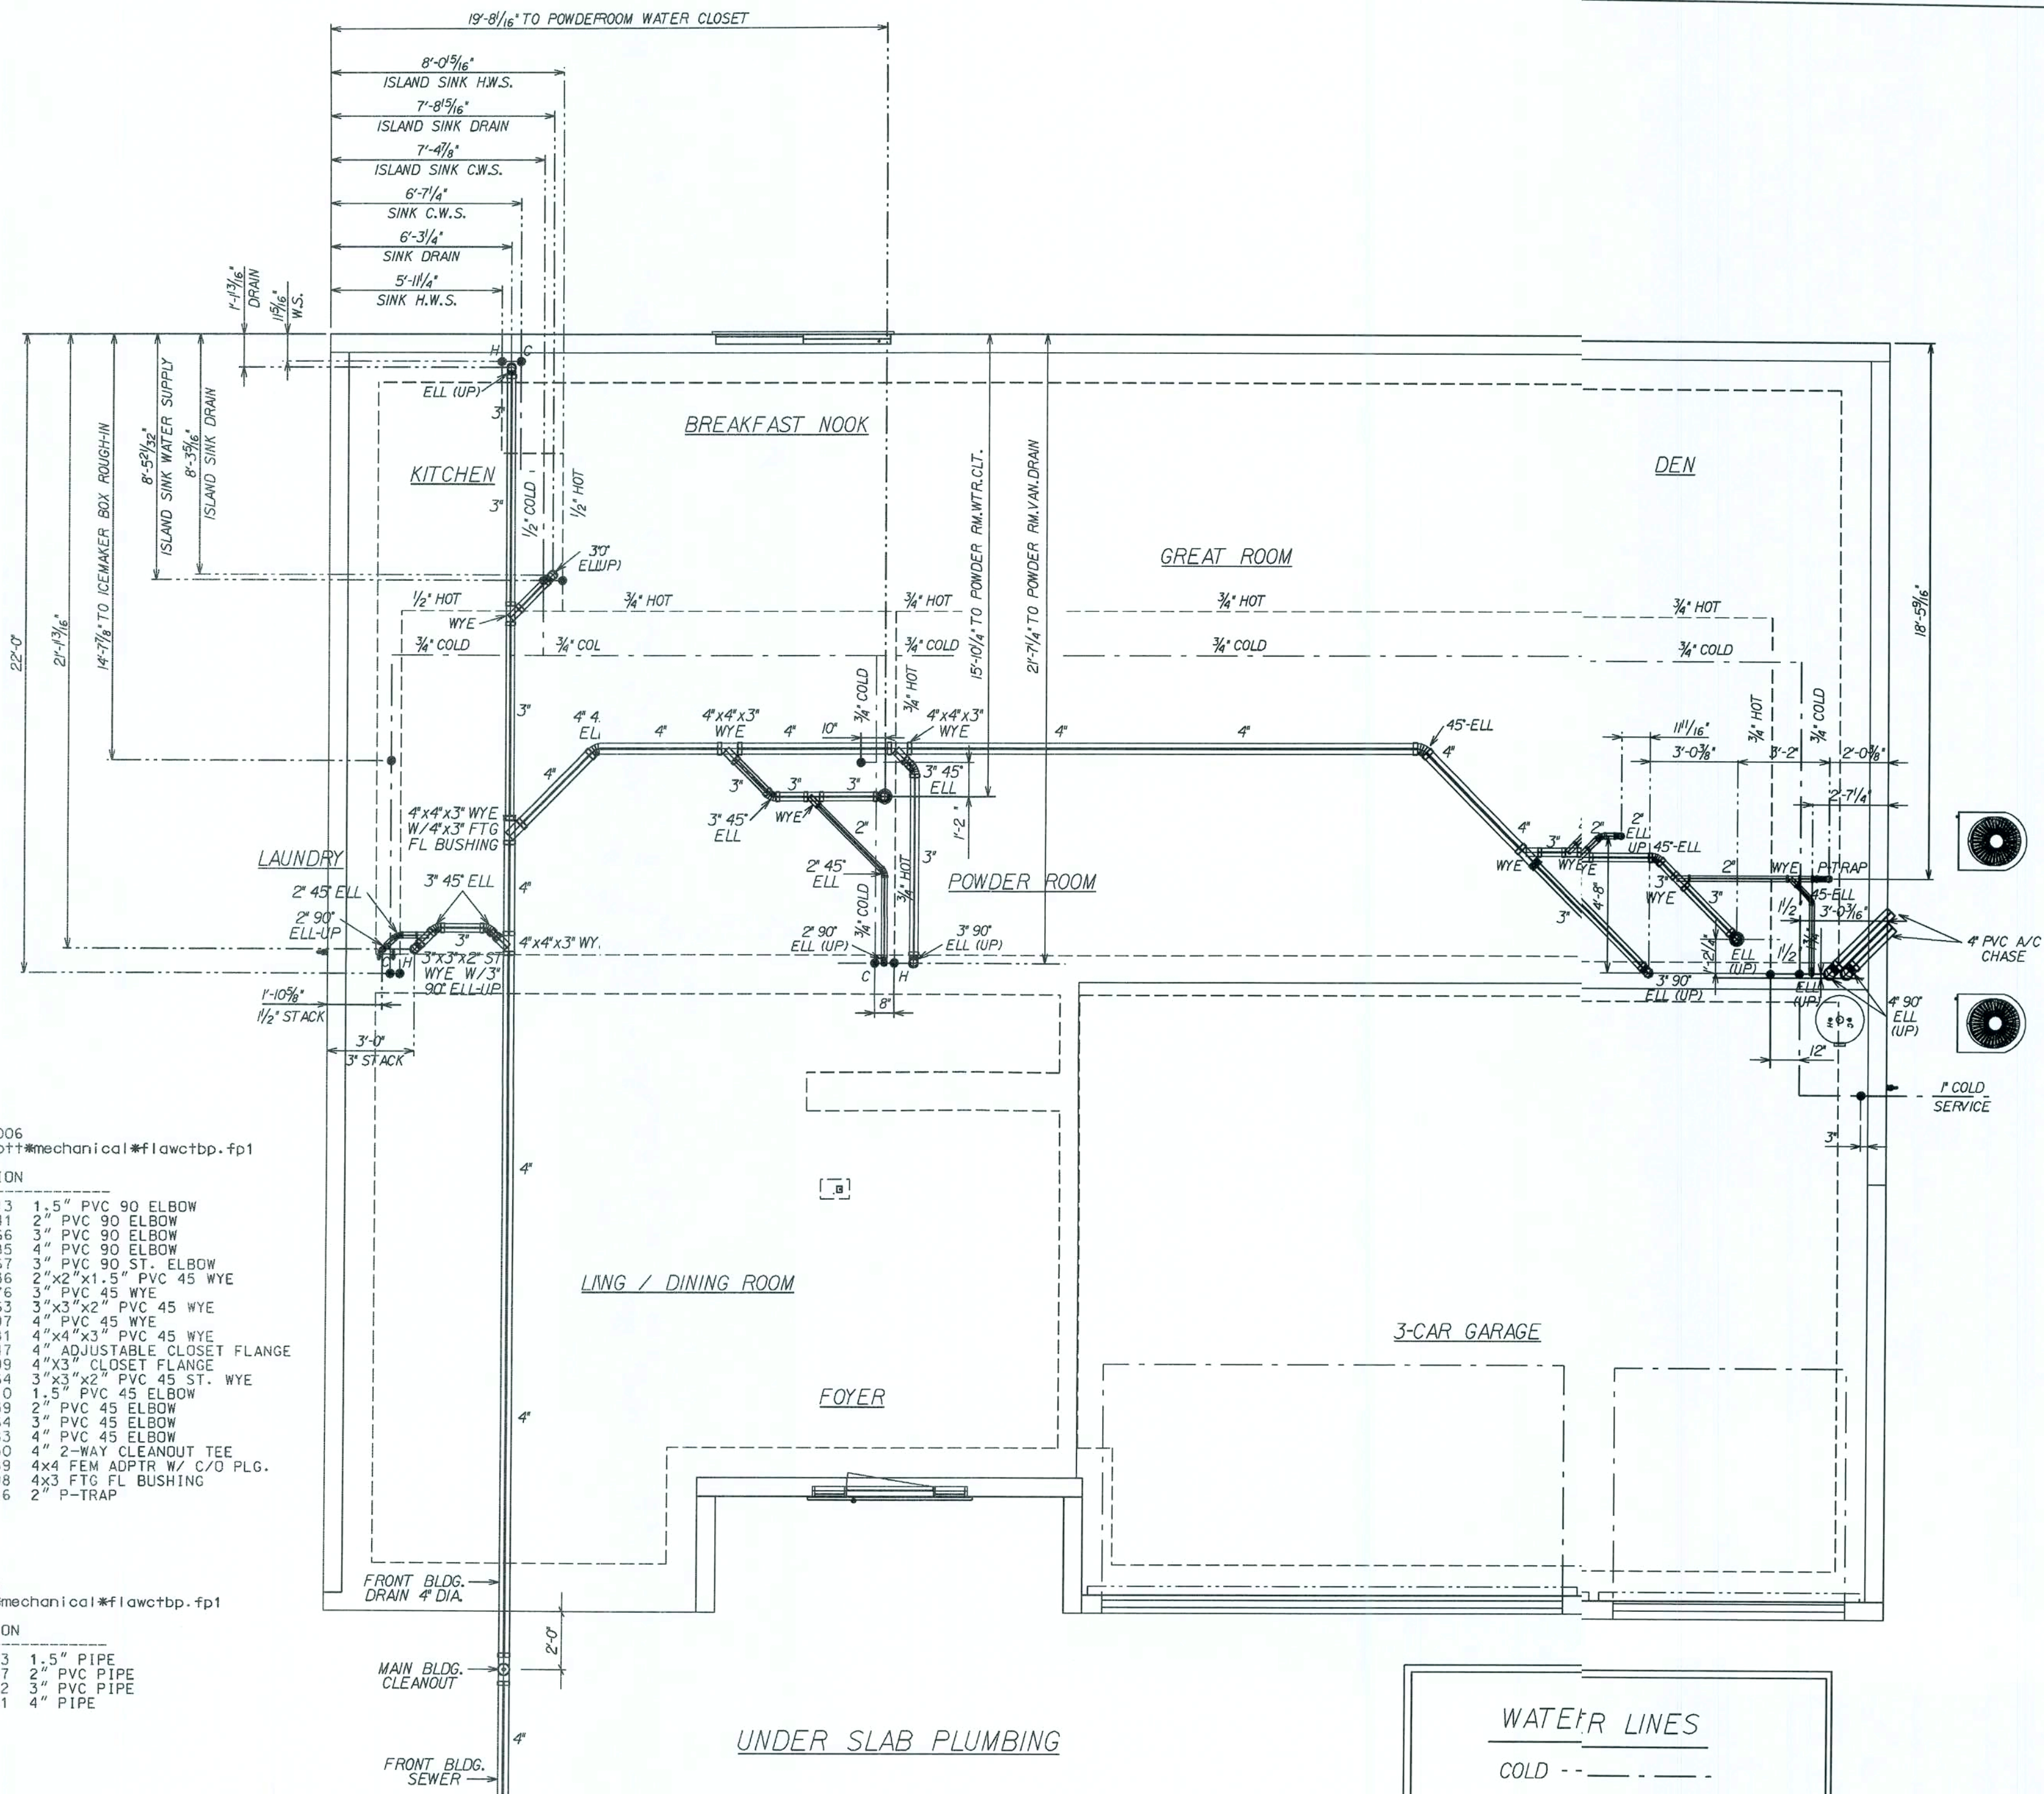

plumitem REPORT

Mon Oct 02 15:31:53 2006
p:\fl\houses 05\westcott\mechanical\flawctbp.fp1

QUANTITY	DESCRIPTION
1	14B 130005.0013 1 5" PVC 90 ELBOW
3	14C 130005.0041 2 2" PVC 90 ELBOW
6	14D 130005.0066 4 4" PVC 90 ELBOW
2	14E 130005.0085 2 2" PVC 90 ELBOW
1	15D 130005.0067 3 3" PVC 90 ST. ELBOW
1	18D 130005.0036 2 2"x2"x1.5" PVC 45 WYE
1	18E 130005.0076 3 3" PVC 45 WYE
3	18G 130005.0063 3 3"x3"x2" PVC 45 WYE
1	18H 130005.0097 4 4" PVC 45 WYE
4	18L 130005.0081 4 4"x4"x3" PVC 45 WYE
1	1A 130035.0147 4 4" ADJUSTABLE CLOSET FLANGE
1	1B 130005.0099 4 4"x3" CLOSET FLANGE
1	20C 130005.0264 3 3"x3"x2" PVC 45 ST. WYE
1	21B 130005.0010 1 5" PVC 45 ELBOW
3	21C 130005.0039 2 2" PVC 45 ELBOW
5	21D 130005.0064 3 3" PVC 45 ELBOW
2	21E 130005.0083 4 4" PVC 45 ELBOW
1	24B 130005.0150 4 4" 2-WAY CLEANOUT TEE
1	29H 130005.0289 4x4 FEM ADPTR W/ C/D PLG.
2	4F 130005.0098 4x3 FTG FL BUSHING
1	6B 130005.0046 2 2" P-TRAP

PlumInth REPORT

Mon Oct 02 15:31:53 2006
p:\fl\houses 05\westcott\mechanical\flawctbp.fp1

QUANTITY	DESCRIPTION
5'	130005.0023 1.5" PIPE
17'	130005.0047 2" PVC PIPE
48'	130005.0072 3" PVC PIPE
76'	130005.0091 4" PIPE

PER FLORIDA PLUMBING CODE: ALL WATER INTO HOUSE WILL RUN ON 1" CPVC TO FIRST FIXTURE GROUP.

REVISED 10-03-06

PER FLORIDA PLUMBING CODE: ALL DWV THROUGH FOOTERS WILL BE SLEEVED

REVISED 08-15-05

REVISIONS :

08/16/06 REV.CLEANOUT & BOM LIST T.J.M

COPYRIGHT © 2005 MARONDA HOMES

Maronda Homes

FLORIDA

SANFORD,

4005 MARONDA WAY

(407) 321-0064

THIS STRUCTURE WAS DESIGNED IN ACCORDANCE WITH THE REQUIREMENTS OF THE FLORIDA BUILDING CODE FOR RESIDENTIAL AND 2005 SUPPLEMENT

p:\fl\houses 05\westcott\mechanical\flawctbp.fp1

AMERICANA UNGRD. PLBG.

WESTCOTT

ELEVATION "ALL"

DRAWN BY: GARAGE: RIGHT

RELEASE DATE: / /

13/5142

SHEET:


FPI

PLOT DATE: 12 DEC 2007


FLORIDA BUILDING CODE 2004 : RESIDENTIAL

COMPLETE SANITARY PLUMBING DIAGRAM:

ABOVE SLAB DRAINLINES SHOWN SOLID, SEE SHEET *ISO-P FOR LOCATION, SIZE AND CONNECTIONS.

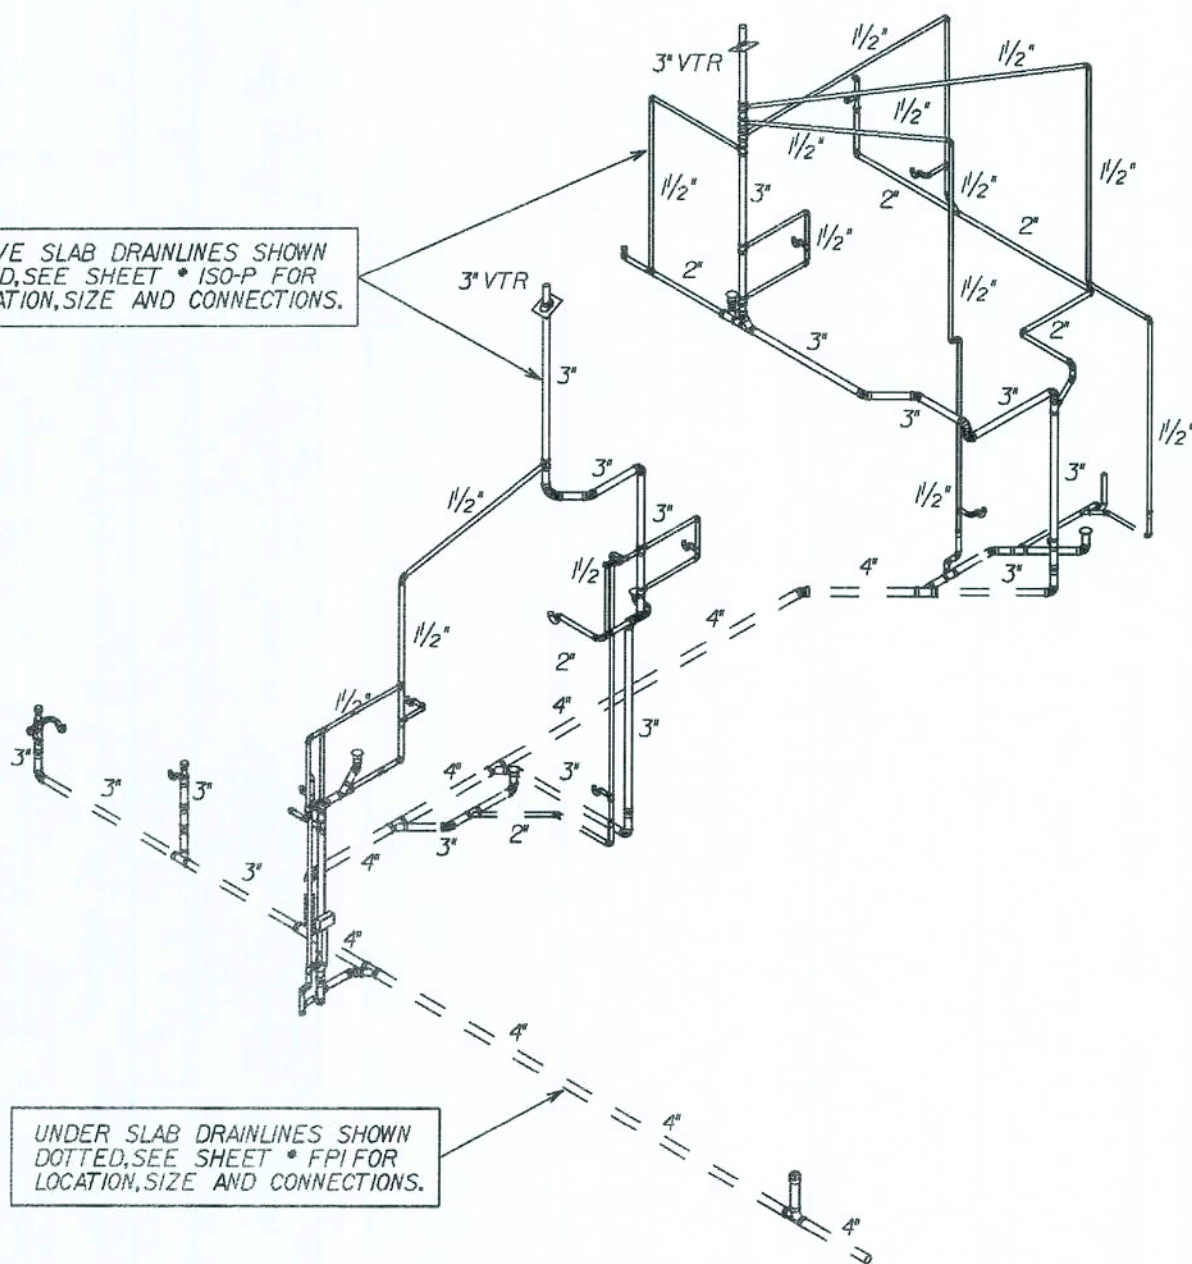

UNDER SLAB DRAINLINES SHOWN DOTTED, SEE SHEET *ISO-P FOR LOCATION, SIZE AND CONNECTIONS.

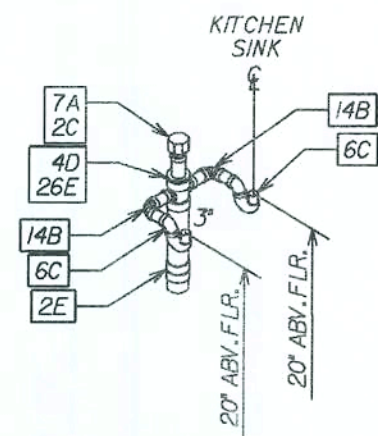


NOTE :

- 1) ALL PIPE SIZES ARE BASED ON NIBCO FITTINGS.
- 2) DO NOT GLUE *P-TRAPS ABOVE FLOOR LINE UNTIL DRYWALL IS INSTALLED.

PER FLORIDA PLUMBING CODE; ALL DWV THROUGH FOOTERS WILL BE SLEEVED

REVISED 08-15-05

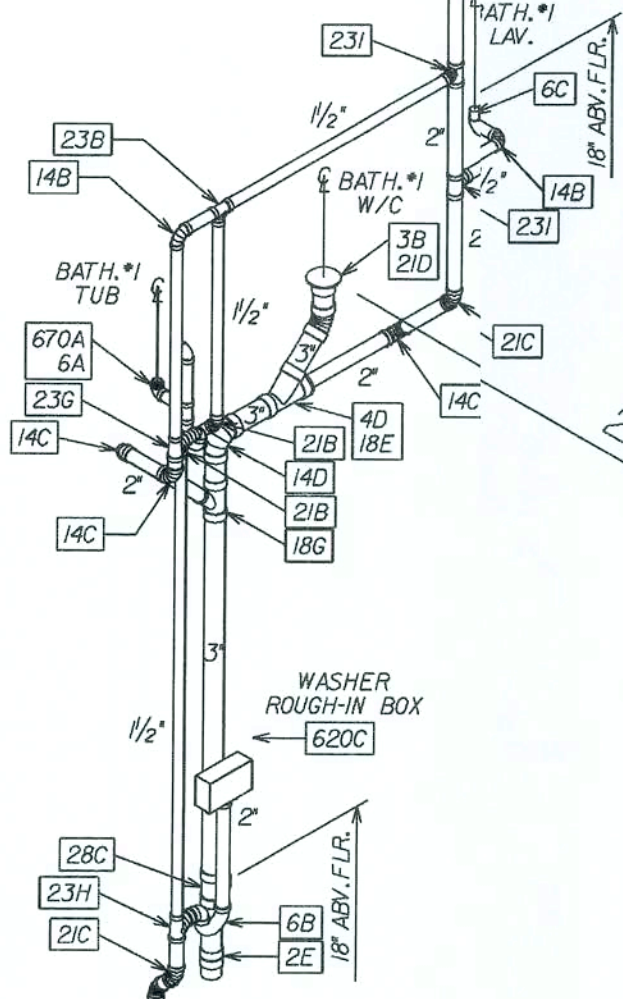

2ND FLOOR LINE

2ND FLOOR LINE

1st. FLOOR FINISHED SLAB

plumitem REPORT

Mon Oct 02 15:49:59 2006
p:\fl\houses 05\westcott\mechanical\flawctbp.plm

QUANTITY	DESCRIPTION
19	14B 130005.0013 1.5" PVC 90 ELBOW
8	14C 130005.0041 2.5" PVC 90 ELBOW
7	14D 130005.0066 3.5" PVC 90 ELBOW
1	15B 130005.0015 1.5" PVC 90 ST. ELBOW
2	15D 130005.0067 3.5" PVC 90 ST. ELBOW
18D	130005.0036 2.5"x2"x1.5" PVC 45 WYE
18E	130005.0076 3.5" PVC 45 WYE
18G	130005.0063 3.5"x3"x2" PVC 45 WYE
1B	130005.0099 1.5" PVC 45 ELBOW
21B	130005.0010 1.5"x3" CLOSET FLANGE
4	21C 130005.0039 1.5" PVC 45 ELBOW
5	21D 130005.0064 3.5" PVC 45 ELBOW
3	22D 130005.0065 3.5" PVC 45 ST. ELBOW
7	23B 130005.0024 1.5" PVC TEE
1	23G 130005.0029 2.5"x1.5"x1.5" PVC TEE
1	23H 130005.0265 2.5"x1.5"x2" PVC TEE
4	23I 130005.0034 2.5"x2"x1.5" PVC TEE
8	23K 130005.0056 3.5"x3"x1.5" PVC TEE
1	23L 130005.0062 3.5"x3"x2" PVC TEE
1	26D 130005.0273 3.5" DOUBLE TEE
26E	130005.0132 3.5"x3"x1.5"x1

plumitem REPORT



Thu Oct 05 10:45:39 2006
p:\fl\houses 05\westcott\mechanical\flawetbp.plm

QUANTITY	DESCRIPTION
1	140A 130025.0017 1/2" COPPER 90 ELBOW
4	140M 130025.0051 1/2" COPPER 90 ELBOW DROP
1	151A 130025.0020 1/2" COPPER MALE ADAPTER
1	200A 130035.0061 Tub Diverter
2	200B 130035.0061 Shower Diverter
21	300C 130010.0049 Straight Valve 1/2" x 3/8"
7	54A 130010.0022 1/2" CPVC COUPLING
4	54B 130010.0009 3/4" CPVC COUPLING
1	54C 130010.0062 1" CPVC COUPLING
43	56A 150060.0199 1/2" CPVC 90 ELBOW
29	56B 130010.0007 3/4" CPVC 90 ELBOW
8	58A 130010.0027 1/2" CPVC 90 ST. ELBOW
1	620C 130035.0027 Laundry Box Center
1	630A 130035.0057 Ice Maker Box
4	64B 130010.0013 3/4" CPVC TEE
2	64D 130010.0096 1/2x1/2x3/4 CPVC TEE
6	64E 130010.0035 3/4"x1/2"x1/2" CPVC TEE
6	64F 130010.0037 3/4"x1/2"x3/4" CPVC TEE
1	64G 130010.0005 3/4"x3/4"x1/2" CPVC TEE
1	64M 130010.0099 1x3/4x3/4 CPVC TEE
2	650A 130050.0109 1/2" Hose Bib
2	670A 130005.0105 1 1/2" WATCO TUB OVERFLOW ASSEMBLY
1	90A 130035.0080 Shut-Off Valve
1	90B 130050.0090 3/4" SHUT-OFF GATE VALVE

PlumInth REPORT

Thu Oct 05 10:45:39 2006
p:\fl\houses 05\westcott\mechanical\flawetbp.plm

QUANTITY	DESCRIPTION
149'	130010.0012 3/4" CPVC PIPE
141'	130010.0025 .5" CPVC PIPE
4'	130010.0056 1" CPVC PIPE
13'	130025.0006 1/2" COPPER Pipe

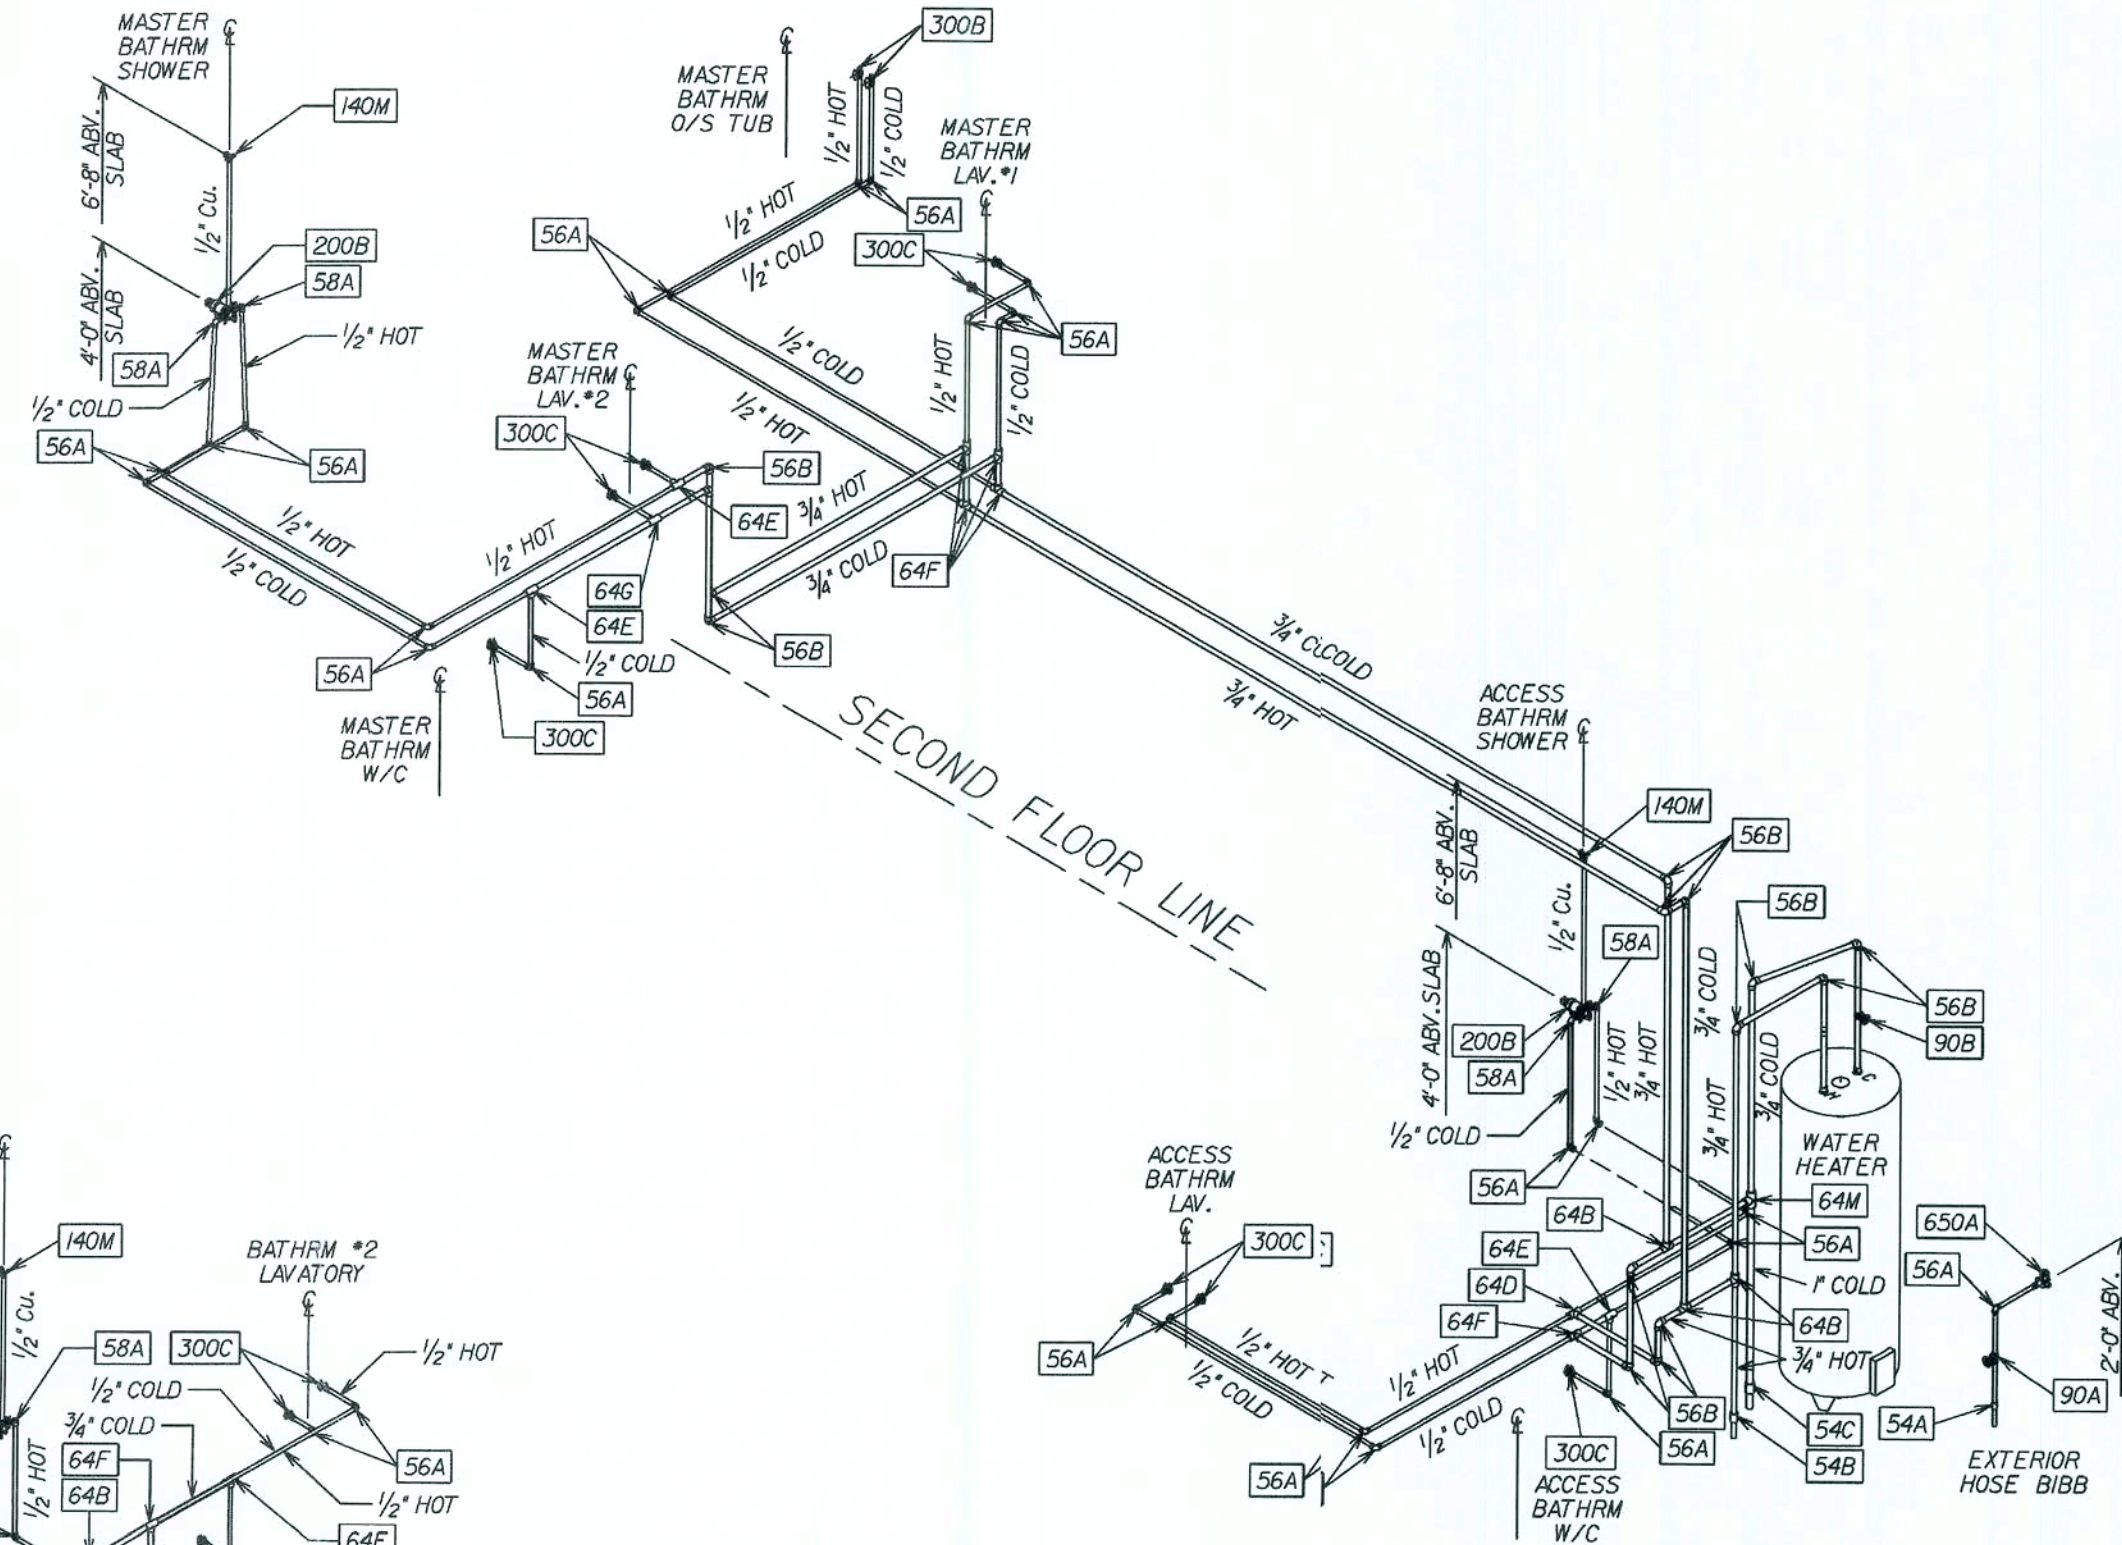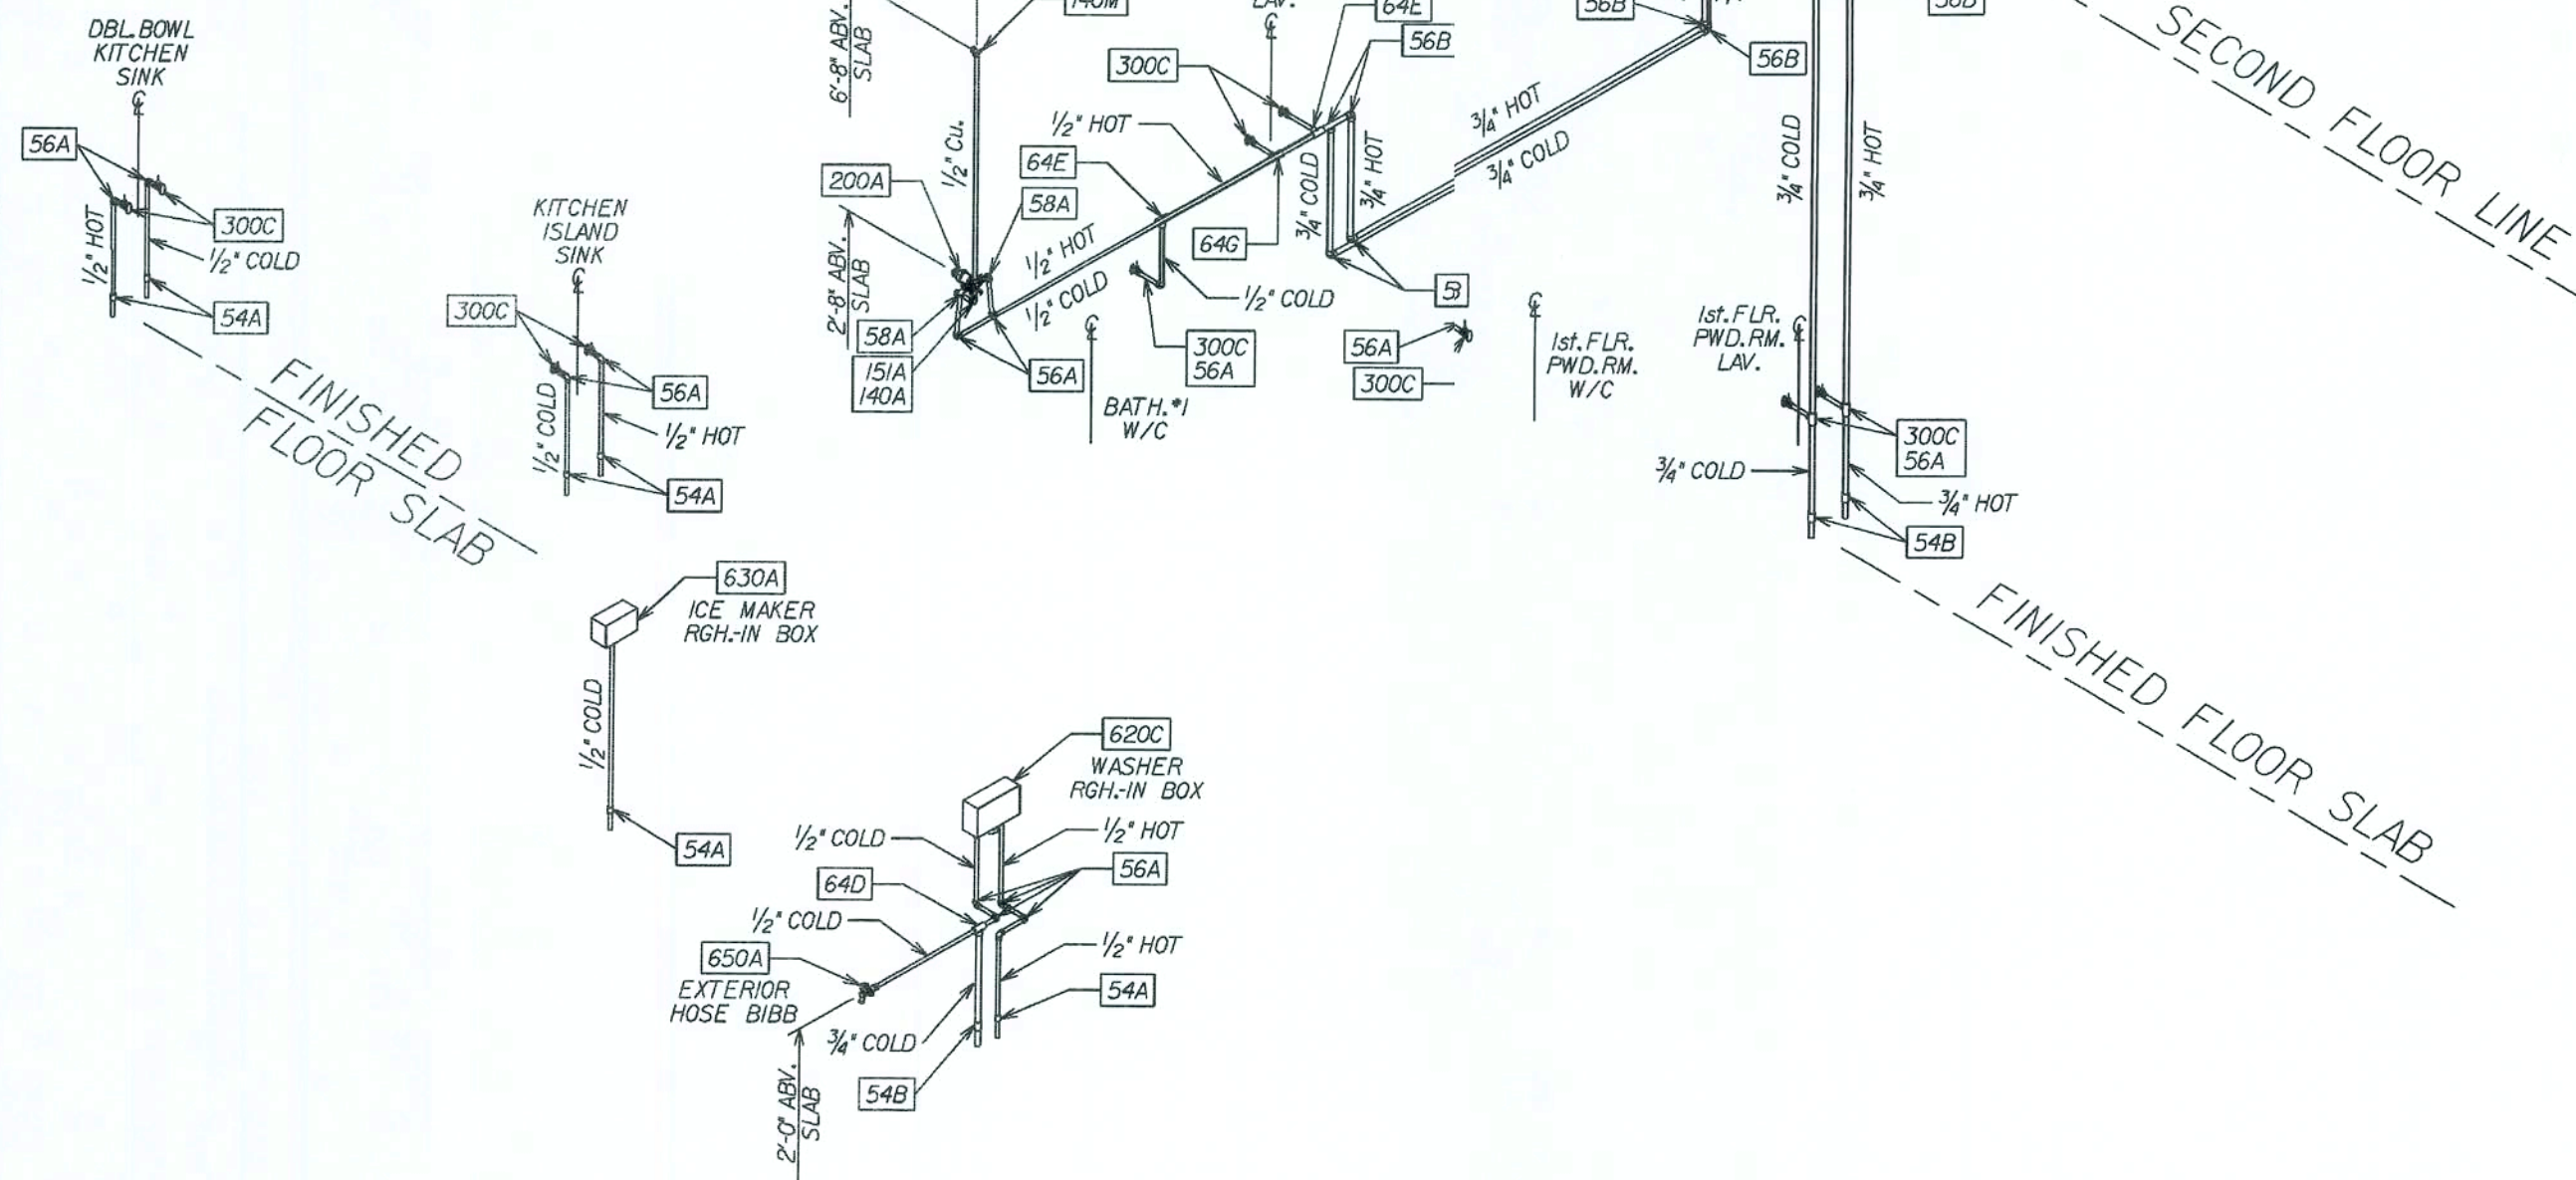

Maronda Homes

FLORIDA
14071 321-0064 4005 MARONDA WAY SANFORD, FLORIDA

AMERICANA CPVC WATER ISO
WESTCOTT
ELEVATION "ALL"

DRAWN BY: GARAGE:
RELEASE DATE: 09-10-04
T.J. TOOMEY

SHEET:


150-W

PER FLORIDA PLUMBING CODE: ALL WATER INTO HOUSE WILL RUN ON 1" CPVC TO FIRST FIXTURE GROUP.


REVISED 10-03-06

FLORIDA BUILDING CODE 2004 : RESIDENTIAL


p:\fl\houses 05\westcott\mechanical\flawetbp.plm

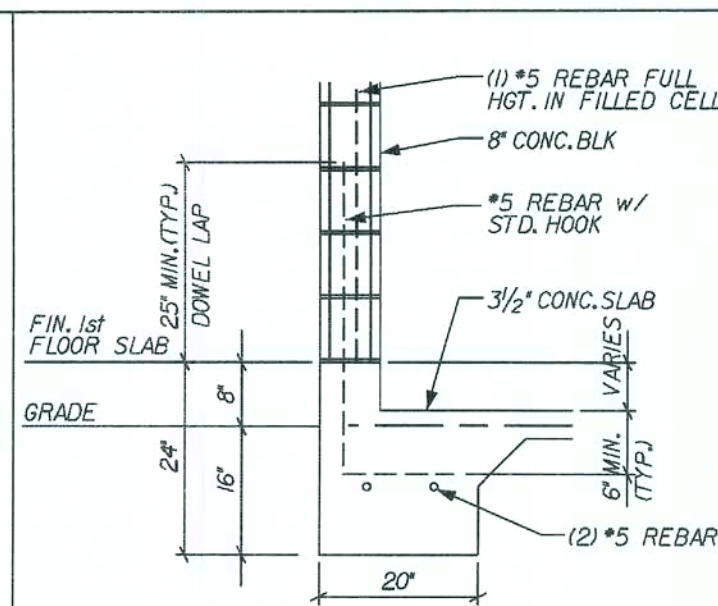


G2 GARAGE 2-STORY
REVISED 11-07-06
DELETED STONE LEDGE
SCALE: 1/2" = 1'-0"

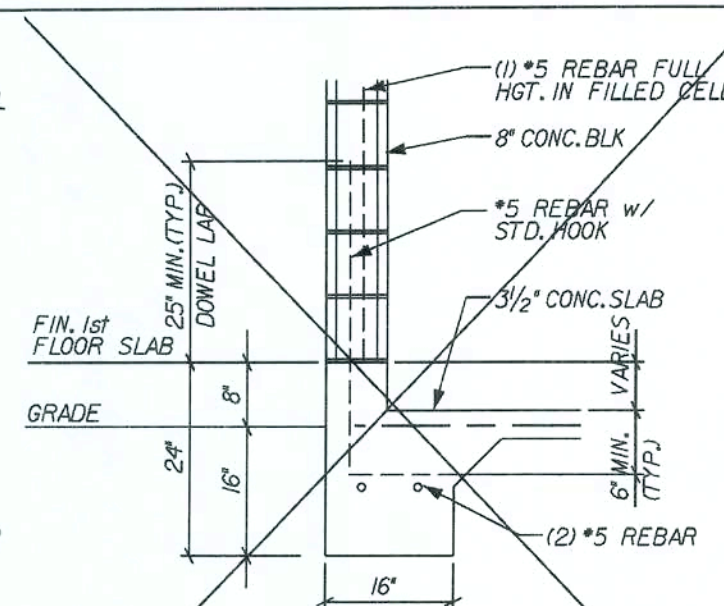


G GARAGE 1-STORY
REVISED 11-07-06
DELETED STONE LEDGE
SCALE: 1/2" = 1'-0"

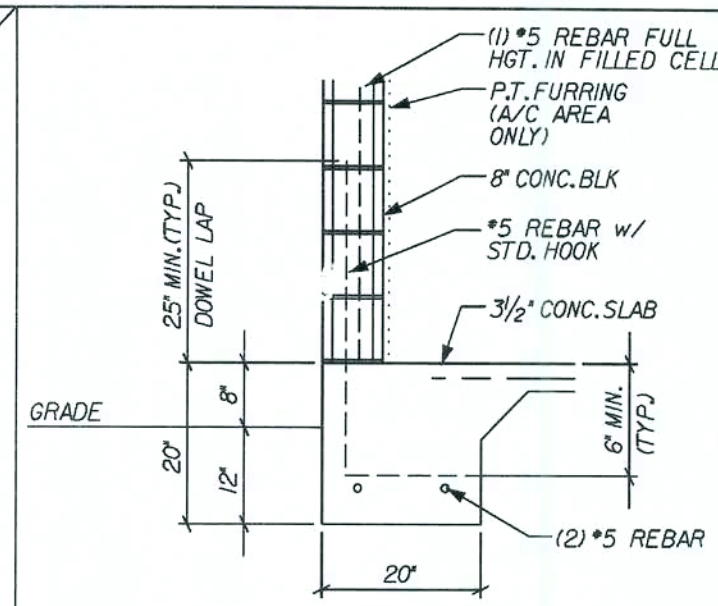


A2 TYPICAL 2-STORY
REVISED 11-07-06
DELETED STONE LEDGE
SCALE: 1/2" = 1'-0"

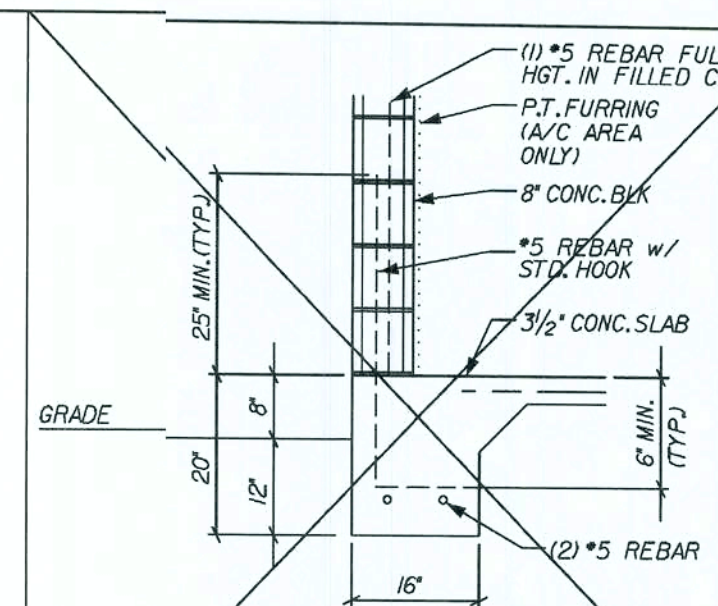


A TYPICAL 1-STORY
REVISED 11-07-06
DELETED STONE LEDGE
SCALE: 1/2" = 1'-0"

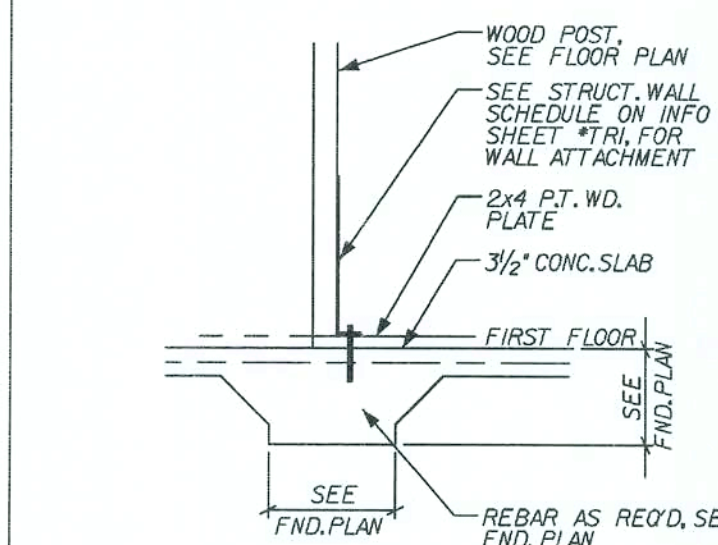


J INTERIOR BEARING POST
SCALE: 1/2" = 1'-0"

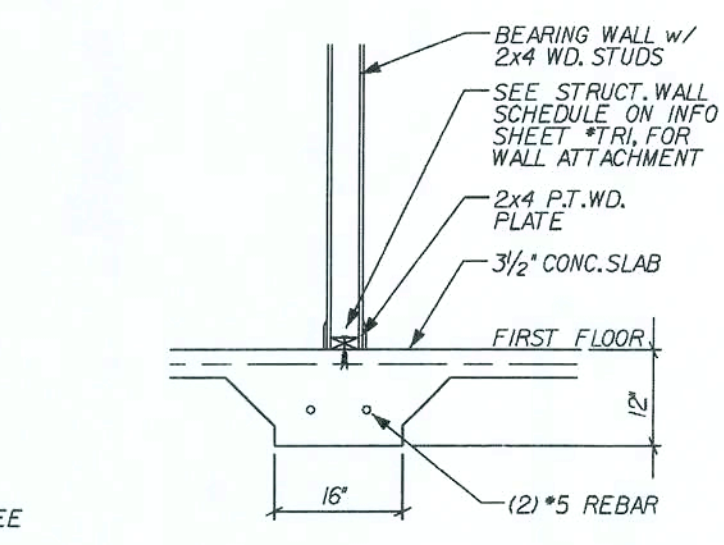


I INTERIOR BEARING
SCALE: 1/2" = 1'-0"

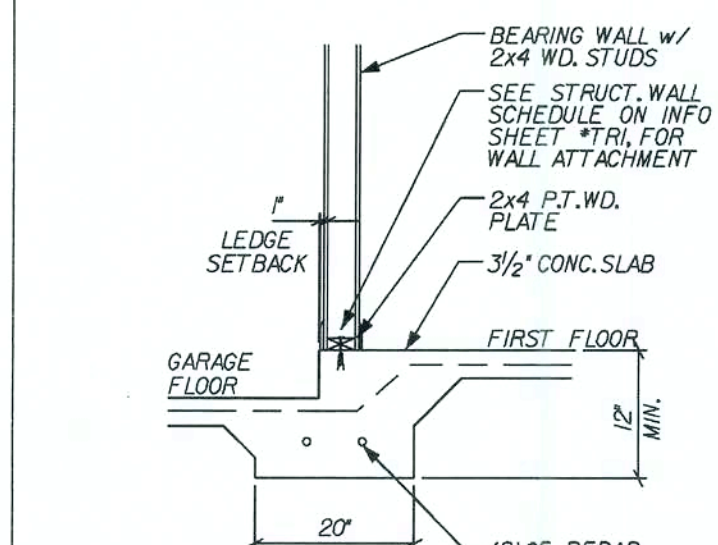


H STEP/BEARING
REVISED 01-31-05
SCALE: 1/2" = 1'-0"

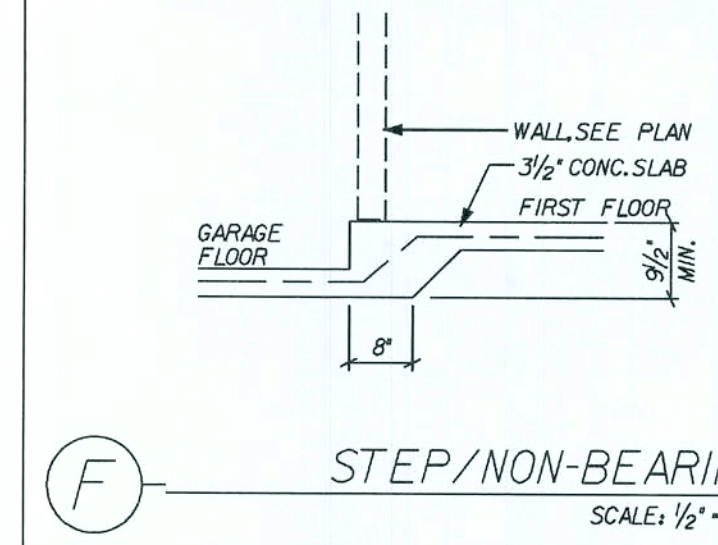


F STEP/NON-BEARING
SCALE: 1/2" = 1'-0"

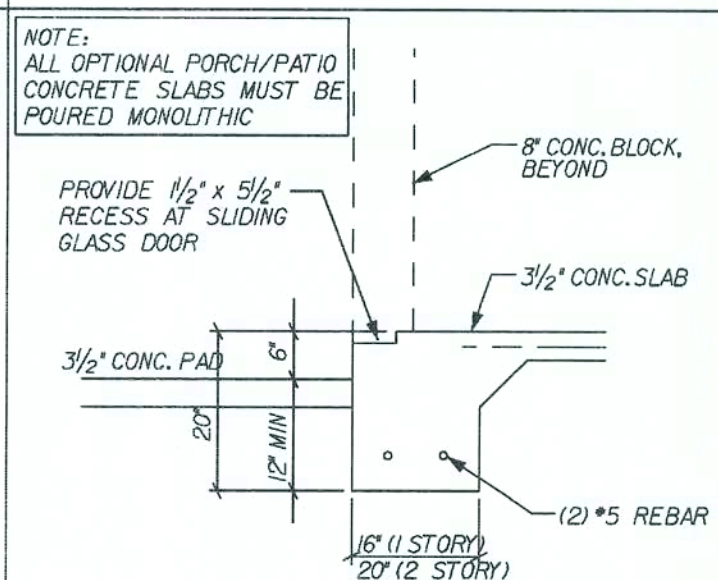


S RECESS @ SLIDER
REVISED 05-06-05
SCALE: 1/2" = 1'-0"

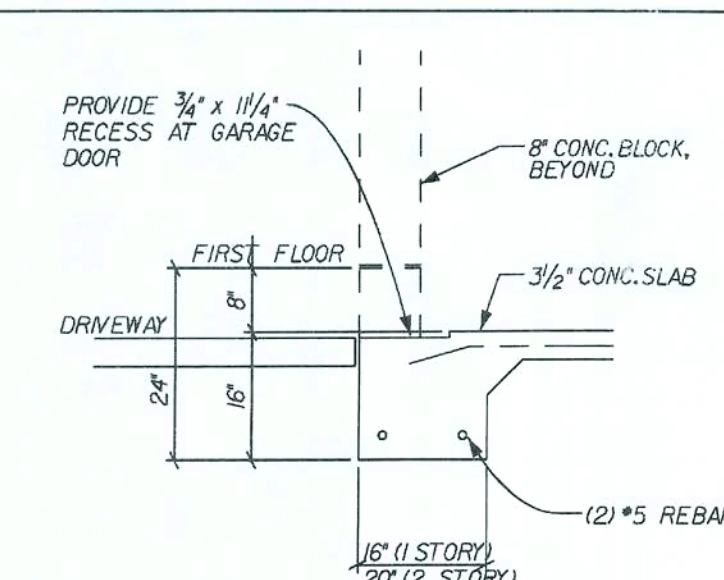


R THICK'N EDGE/GARAGE
REVISED 04-23-06
SCALE: 1/2" = 1'-0"

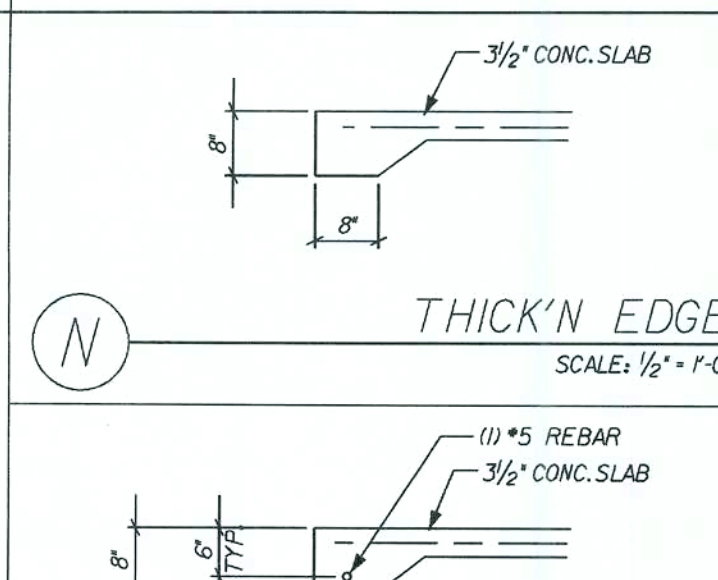


N THICK'N EDGE
SCALE: 1/2" = 1'-0"

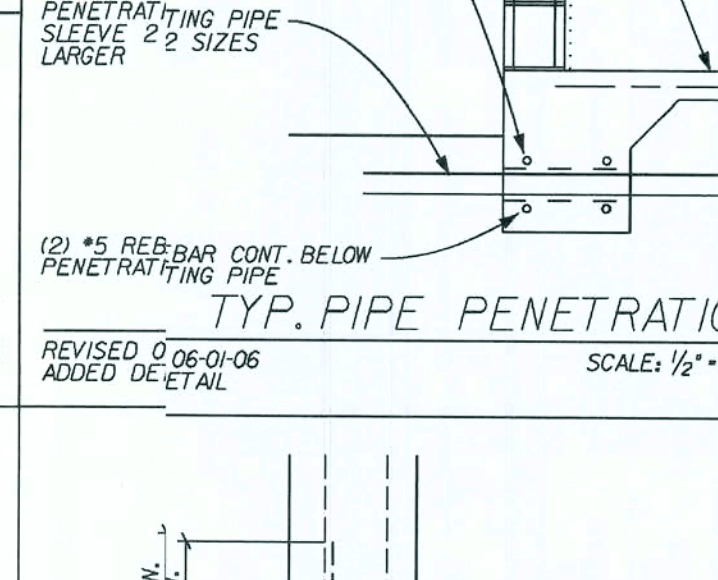


P THICK'N EDGE/BEARING
SCALE: 1/2" = 1'-0"

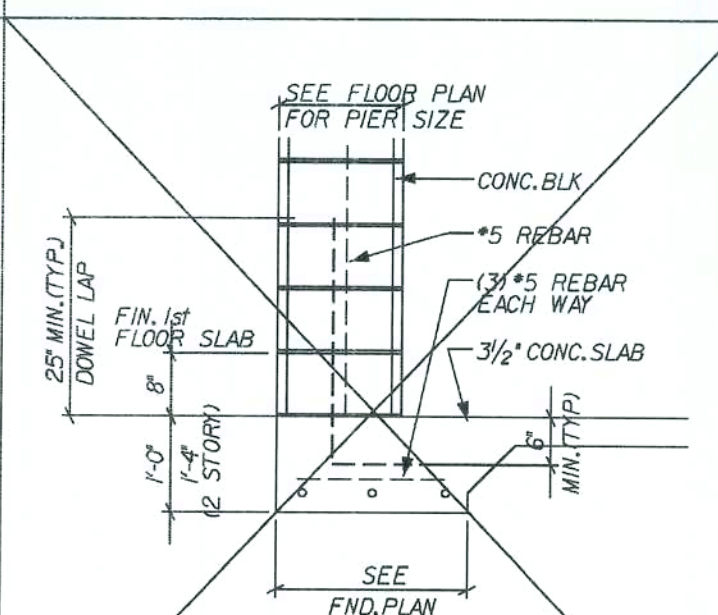


U PIER DETAIL #2
REVISED 02-20-07
16" DEEP @ 1 STORY
SCALE: 1/2" = 1'-0"

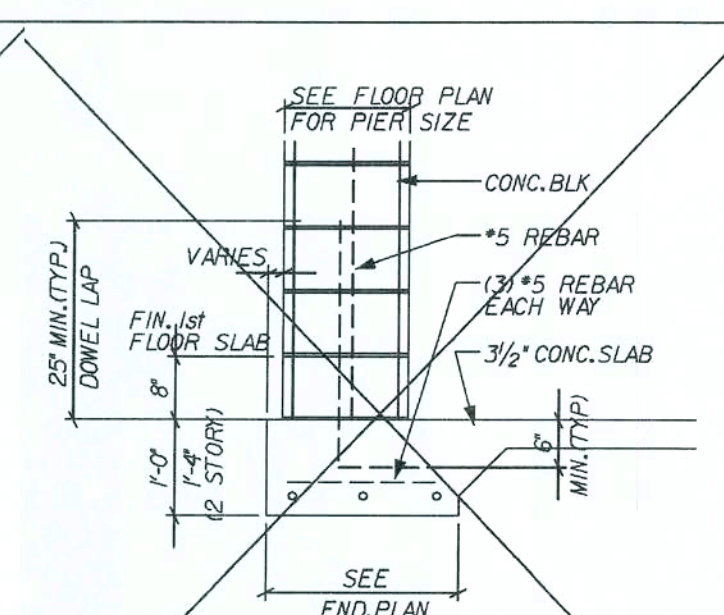


T PIER DETAIL #1
REVISED 02-20-07
16" DEEP @ 2 STORY
SCALE: 1/2" = 1'-0"

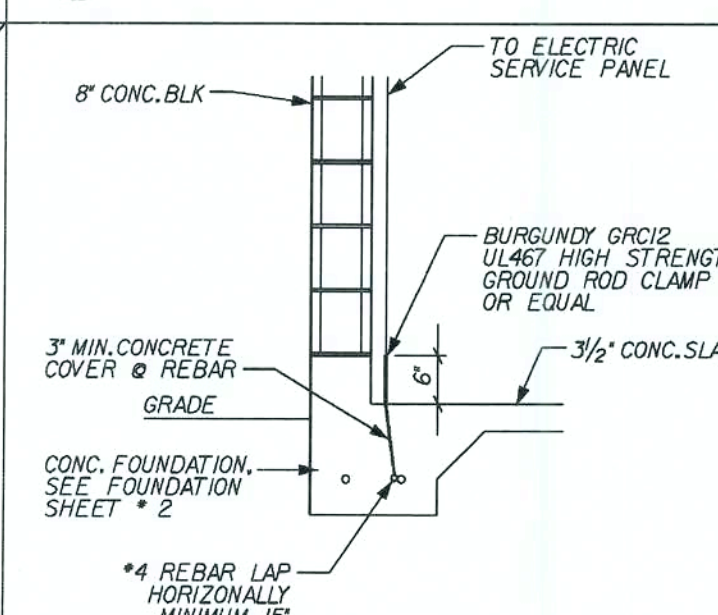

TYP.CONC.ENCASED ELECTRODE
SCALE: 1/2" = 1'-0"

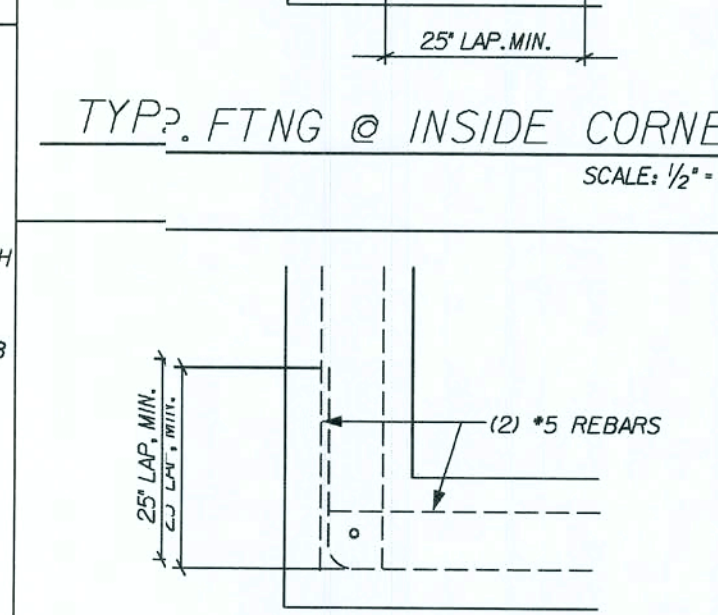

TYP.FTNG @ INSIDE CORNER
SCALE: 1/2" = 1'-0"

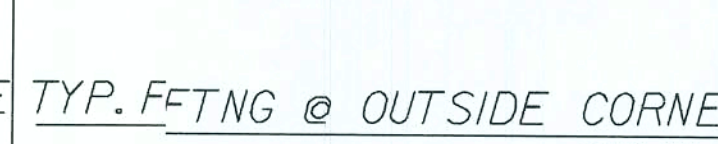

TYP.FTNG @ OUTSIDE CORNER
SCALE: 1/2" = 1'-0"


REVISIONS:

Maronda Homes
 4005 MARONDA WAY SANFORD, FLORIDA
 (407) 321-0064
 THIS STRUCTURE WAS DESIGNED IN ACCORDANCE WITH THE FLORIDA BUILDING CODE 2004: RESIDENTIAL AND 2005 SUPPLEMENT
 p:\Vnauses_05\westcott\dwg\std.ftg

WESTCOTT
 FOOTINGS & STANDARD DETAILS
 DRAWN BY: GARAGE:
 RELEASE DATE: 09/01/04
 1349.30


Maronda Systems
 4005 Maronda Way
 Sanford, FL 32771
 (407) 321-0064
 Elmer Bergman, P.E.
 License No. 50158
 MAR 26 2008

SHEET:
FTG
 PLOT DATE: 12 DEC 2007

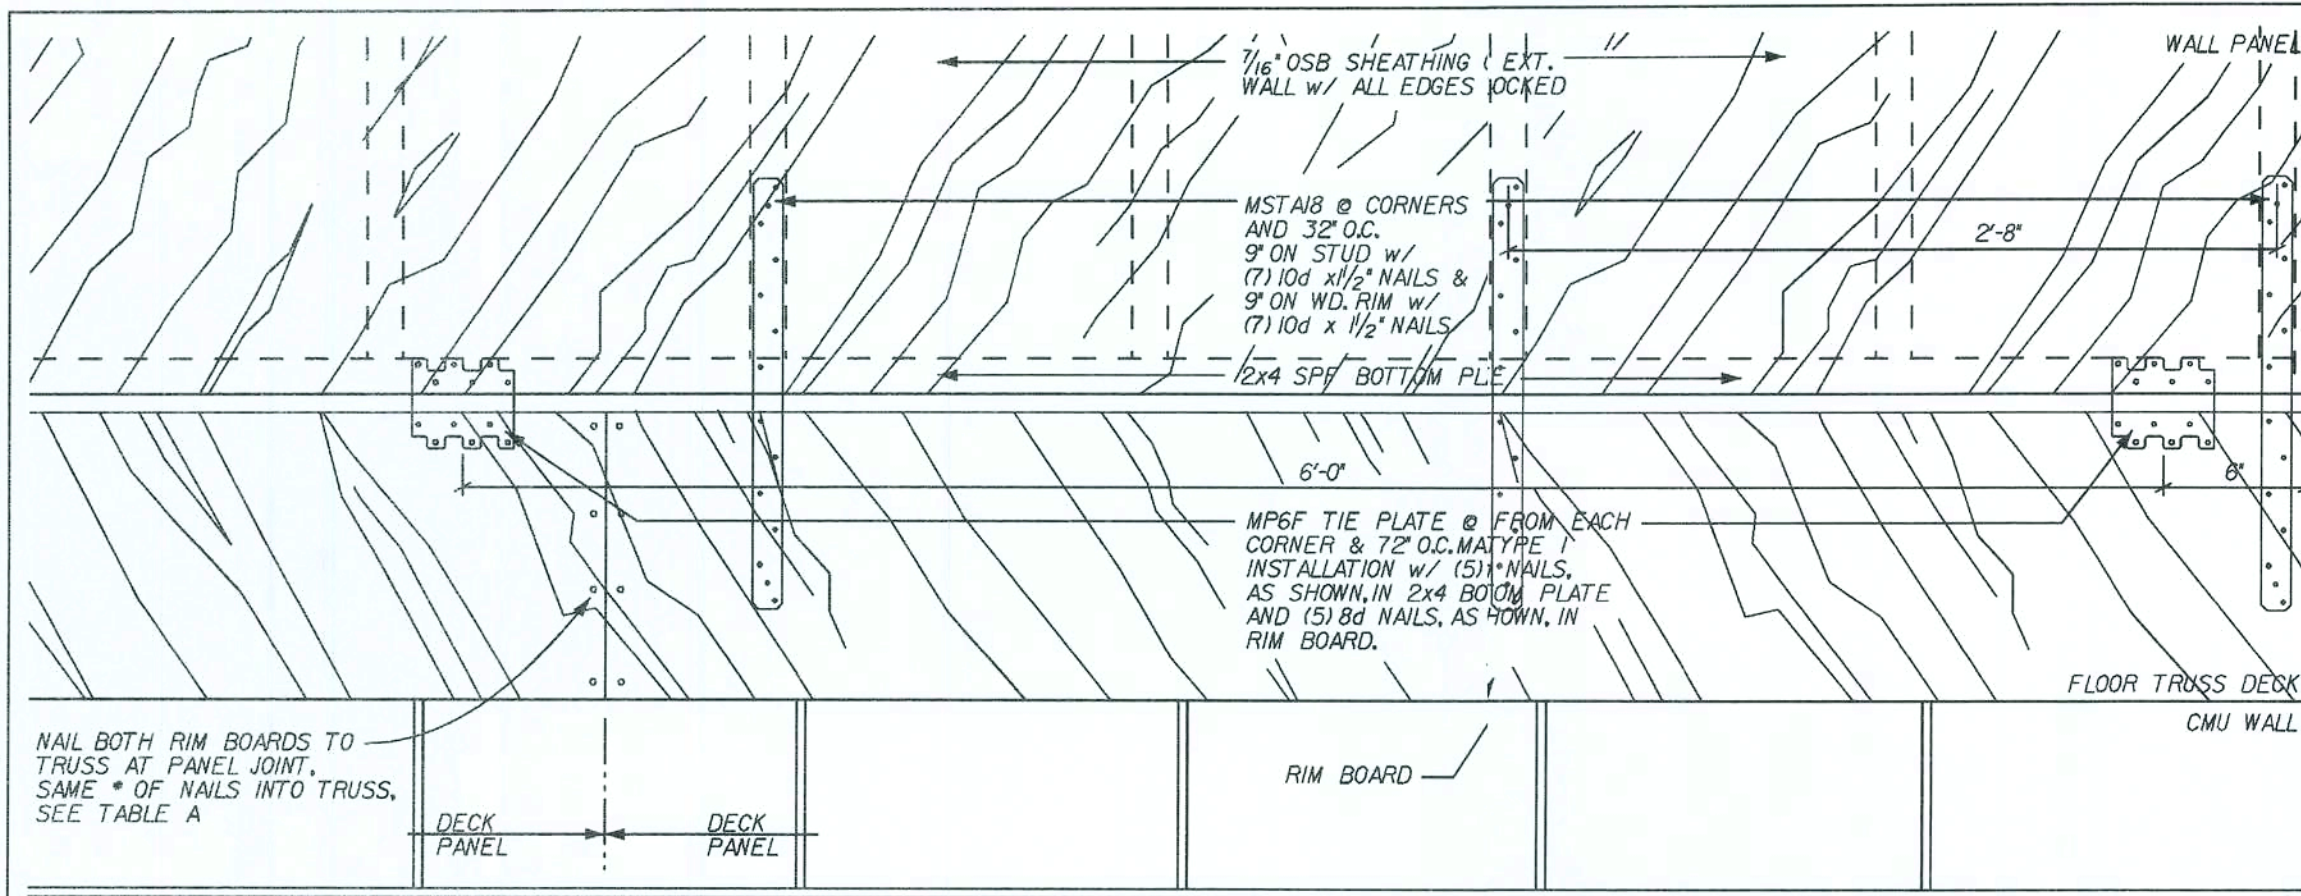

TYPICAL WALL CONNECTION-TRUSS FLOOR


SCALE: 1 1/2" = 1'-0"

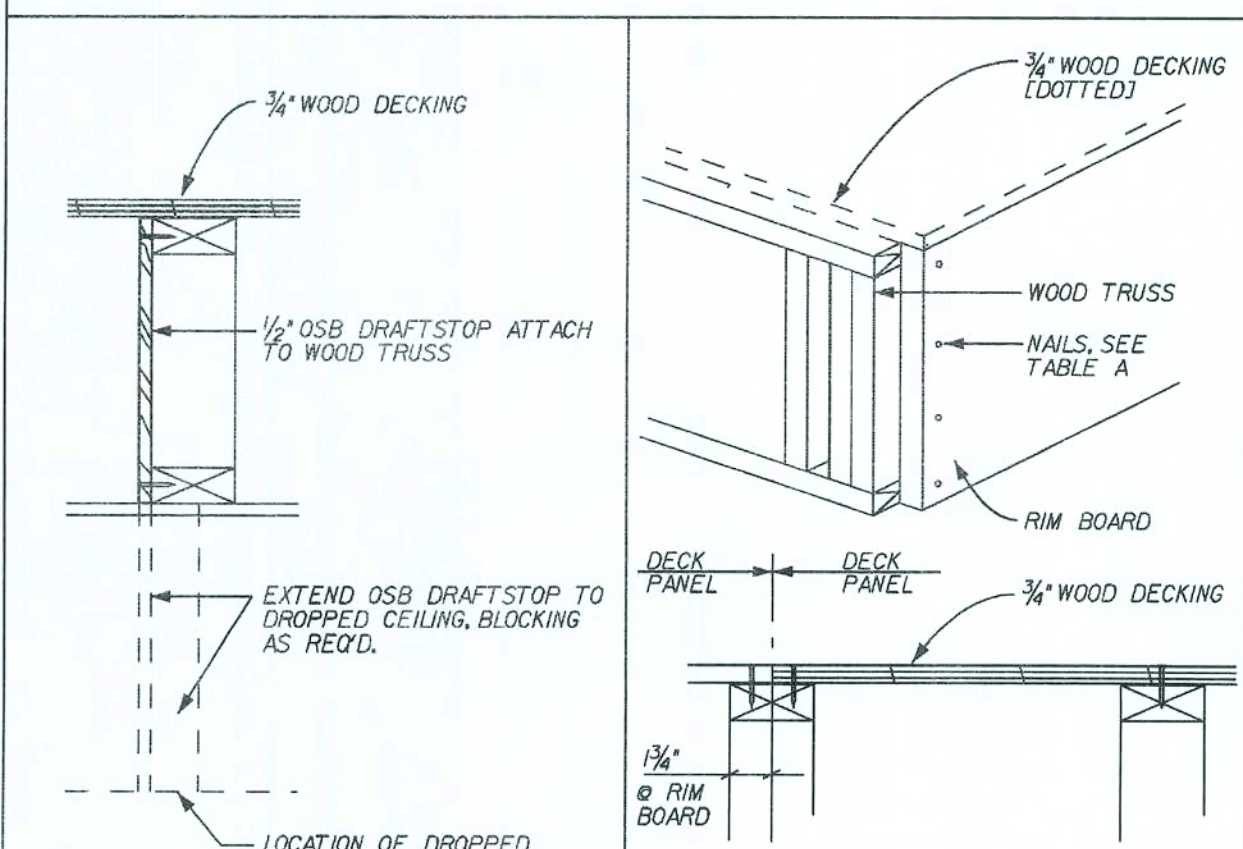

DRAFT STOPPING-TRUSS FLOOR

SCALE: 1 1/2" = 1'-0"


TRUSS DEP.	RIM BD.	* NAILS, RIM BRD. TO FLOOR TRUSS
9/4"	2x10	(4) 10d NAILS
11/4"	2x12	(6) 10d NAILS
16"	1/4" x 16"	(6) 10d NAILS

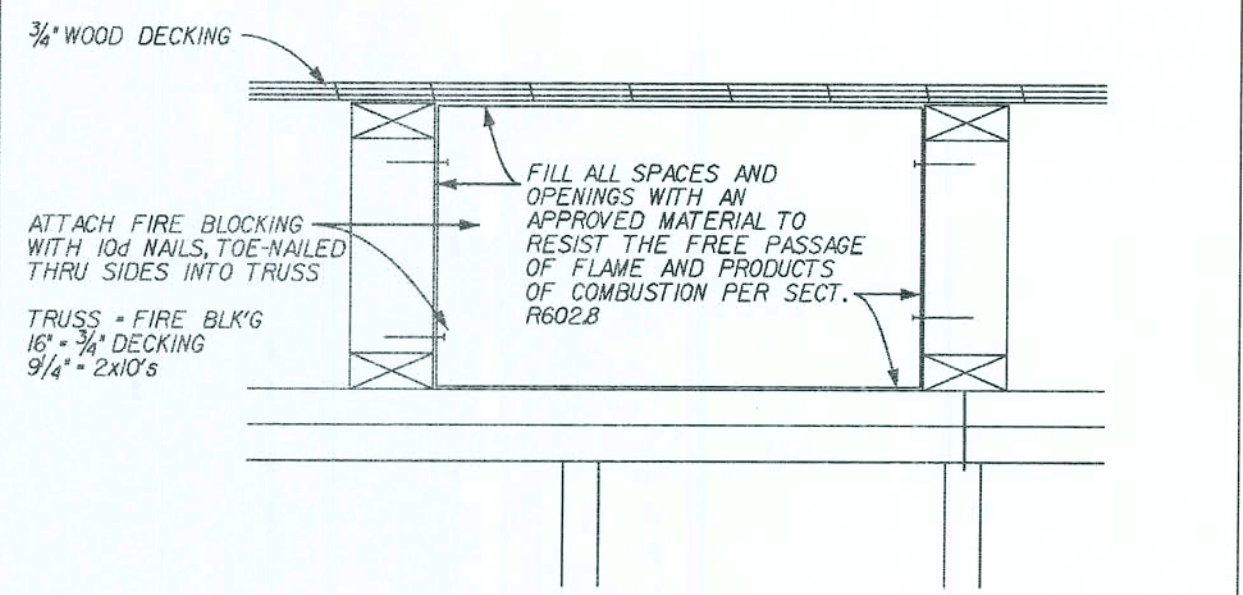

FIRE BLOCKING-TRUSS FLOOR


REVISED 05-05-06
REV. NOTE @ OPENINGS

SCALE: 1 1/2" = 1'-0"

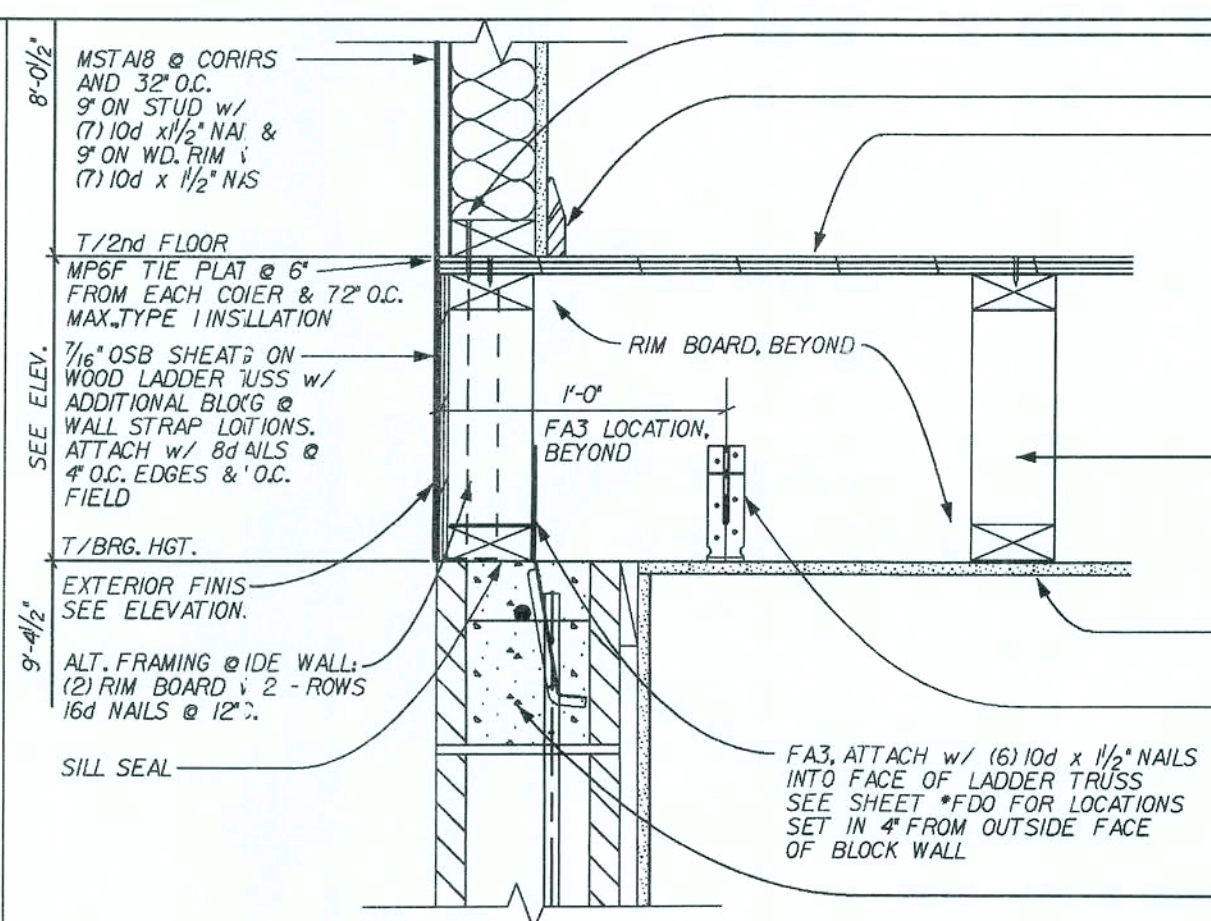

PARTIAL SECTION-TRUSS FLOOR SIDE WALL


SCALE: 1 1/2" = 1'-0"

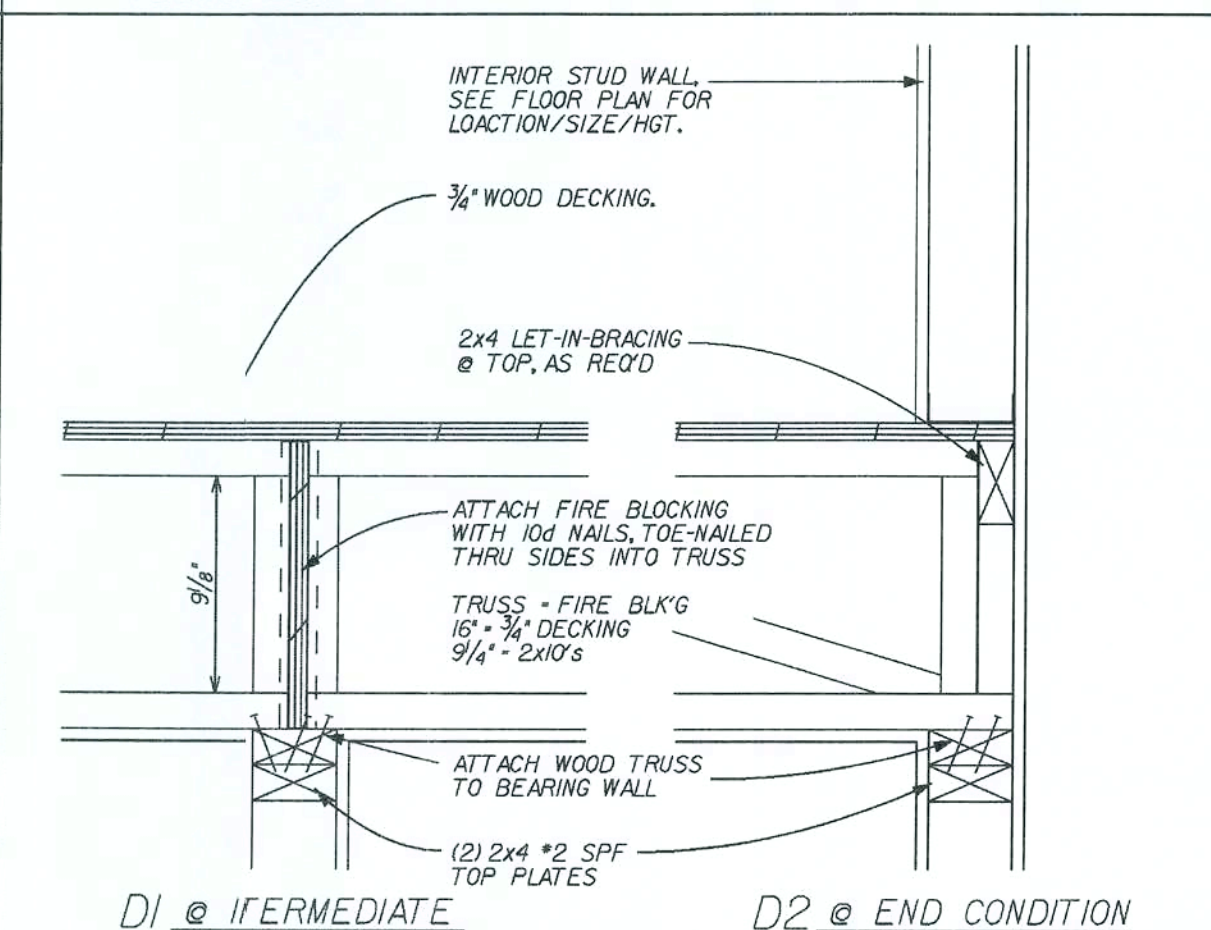

TYPICAL INTERIOR BEARING WALL-TRUSS FLOOR


REVISED 04-07
LET-IN BRING NOTE

SCALE: 1 1/2" = 1'-0"

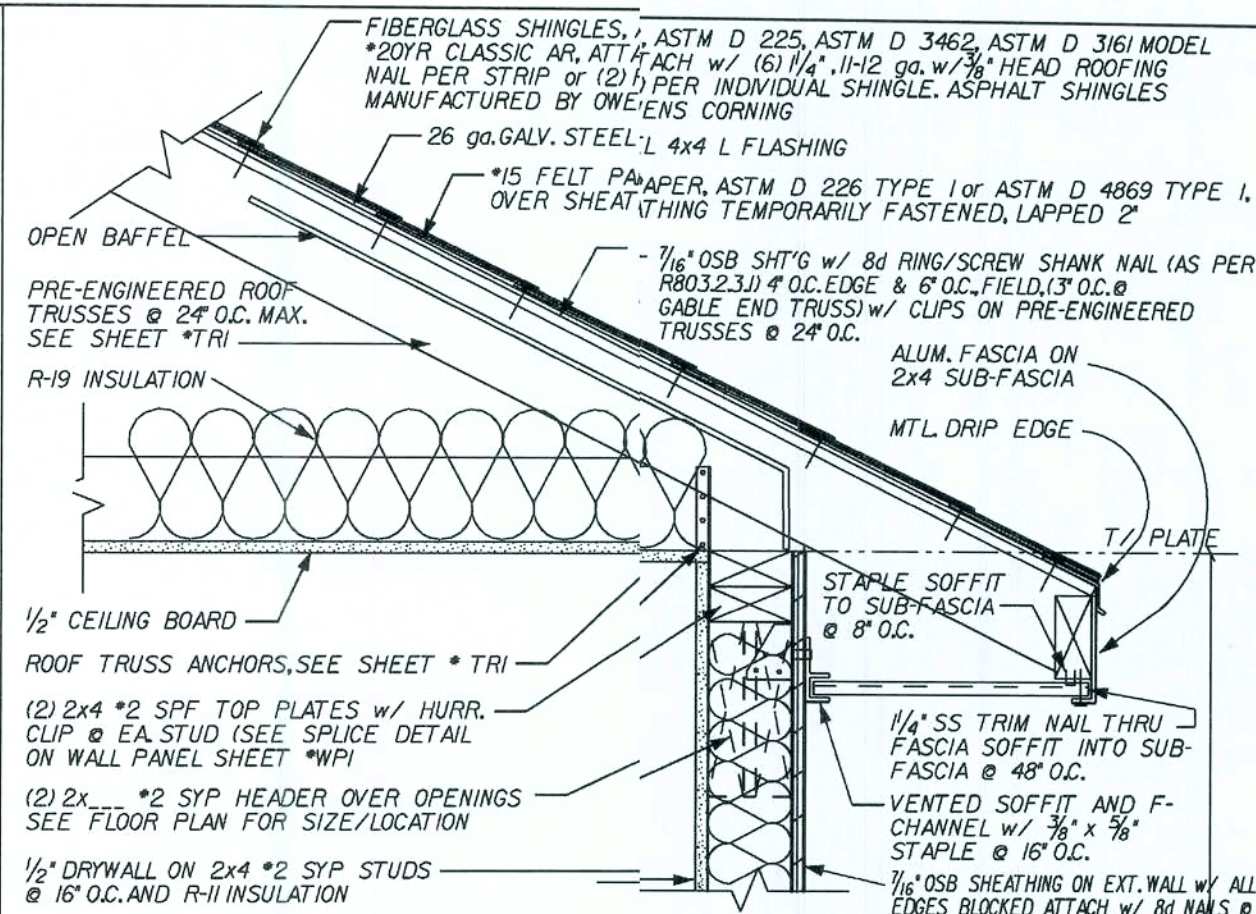


WALL SECTION-FRAMED ROOF

SCALE: 1 1/2" = 1'-0"

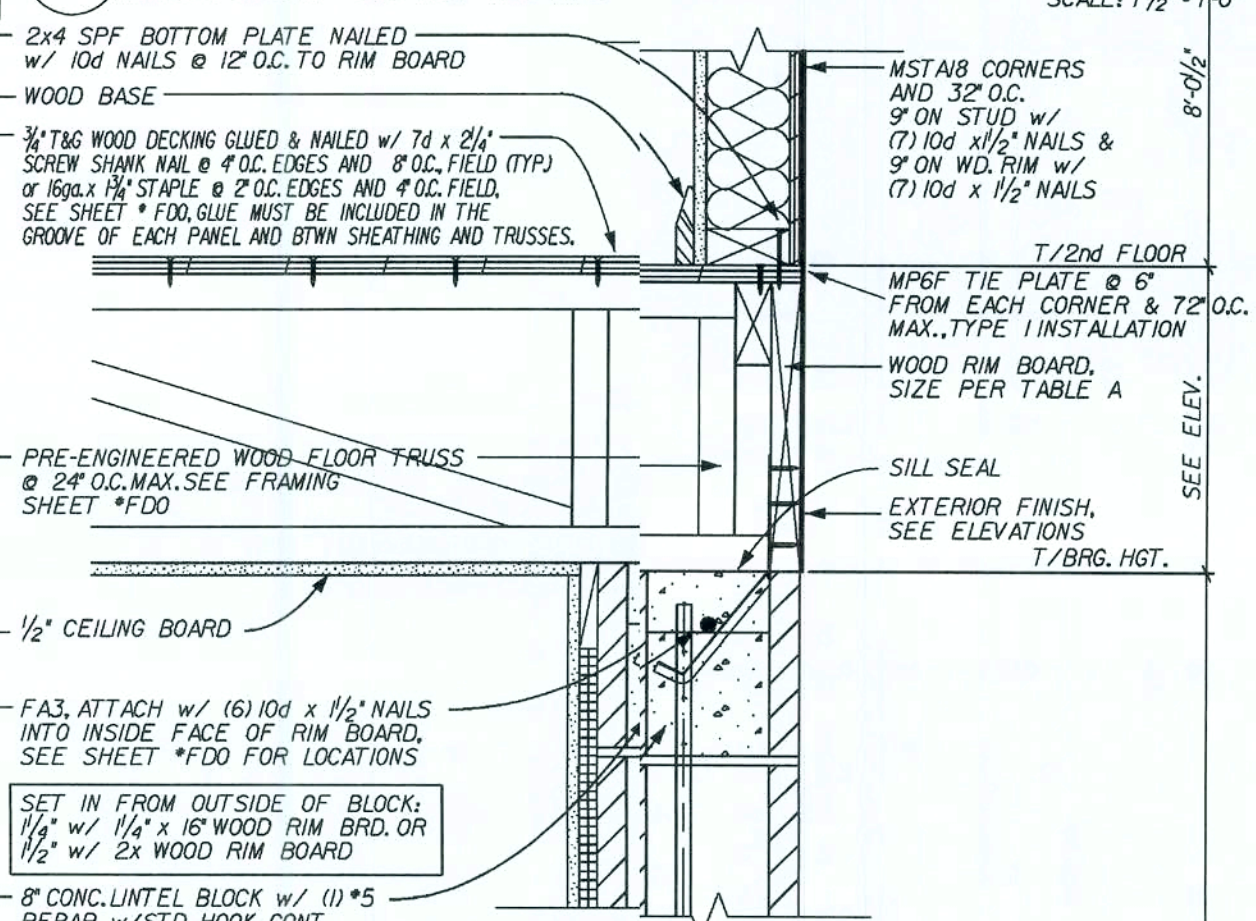

WALL SECTION-TRUSS FLOOR

SCALE: 1 1/2" = 1'-0"

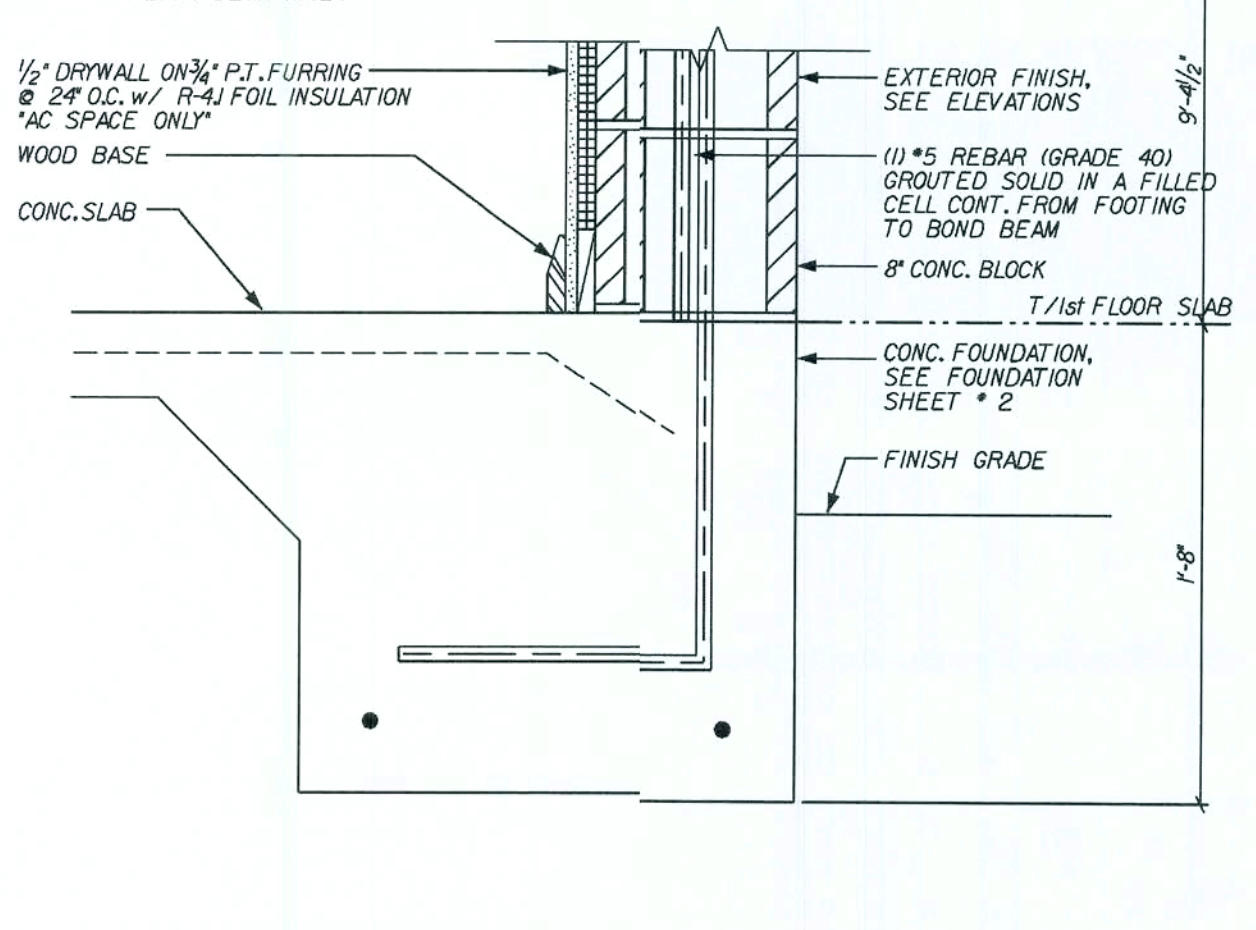

WALL SECTION-FOUNDATION @ BLOCK

SCALE: 1 1/2" = 1'-0"

REVISED 02-19-07
FOIL INSUL TO R-41

REVISIONS:

Maronda Homes

FLORIDA
4005 MARONDA WAY
SANFORD, FL 32711
(407) 321-0064

FLORIDA
THIS DOCUMENT IS DESIGNED IN
ACCORDANCE WITH THE REQUIRE-
MENTS OF THE FLORIDA BUILDING CODE
2004 : RESIDENTIAL AND 2005 SUP-
PLEMENT

1349330
1349330

TWO STORY
WESTCOTT

DRAWN BY: GARAGE:
RELEASE DATE: 09/01/04
1349330

Maronda Systems
4005 Maronda Way
Sanford, FL 32711
(407) 321-0064










Elmer Bergman, P.E.
License No. 50158
MAR 26 2008

SHEET:

WS-S1

PLOT DATE: 12 DEC 2007

FLORIDA BUILDING CODE 2004 : RESIDENTIAL

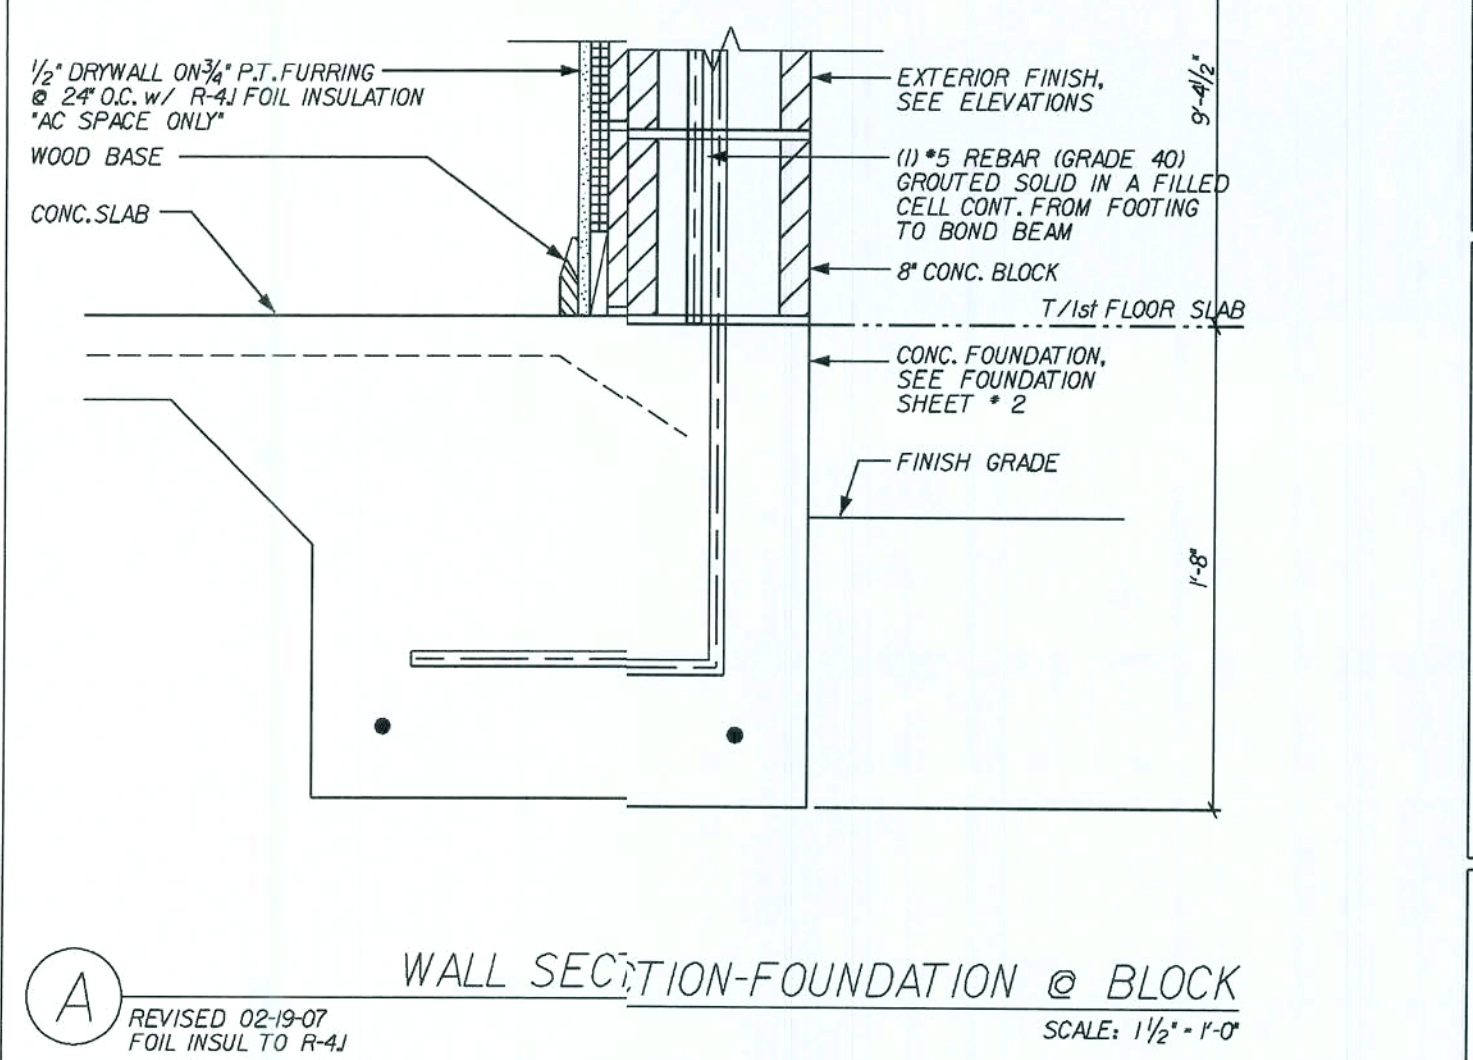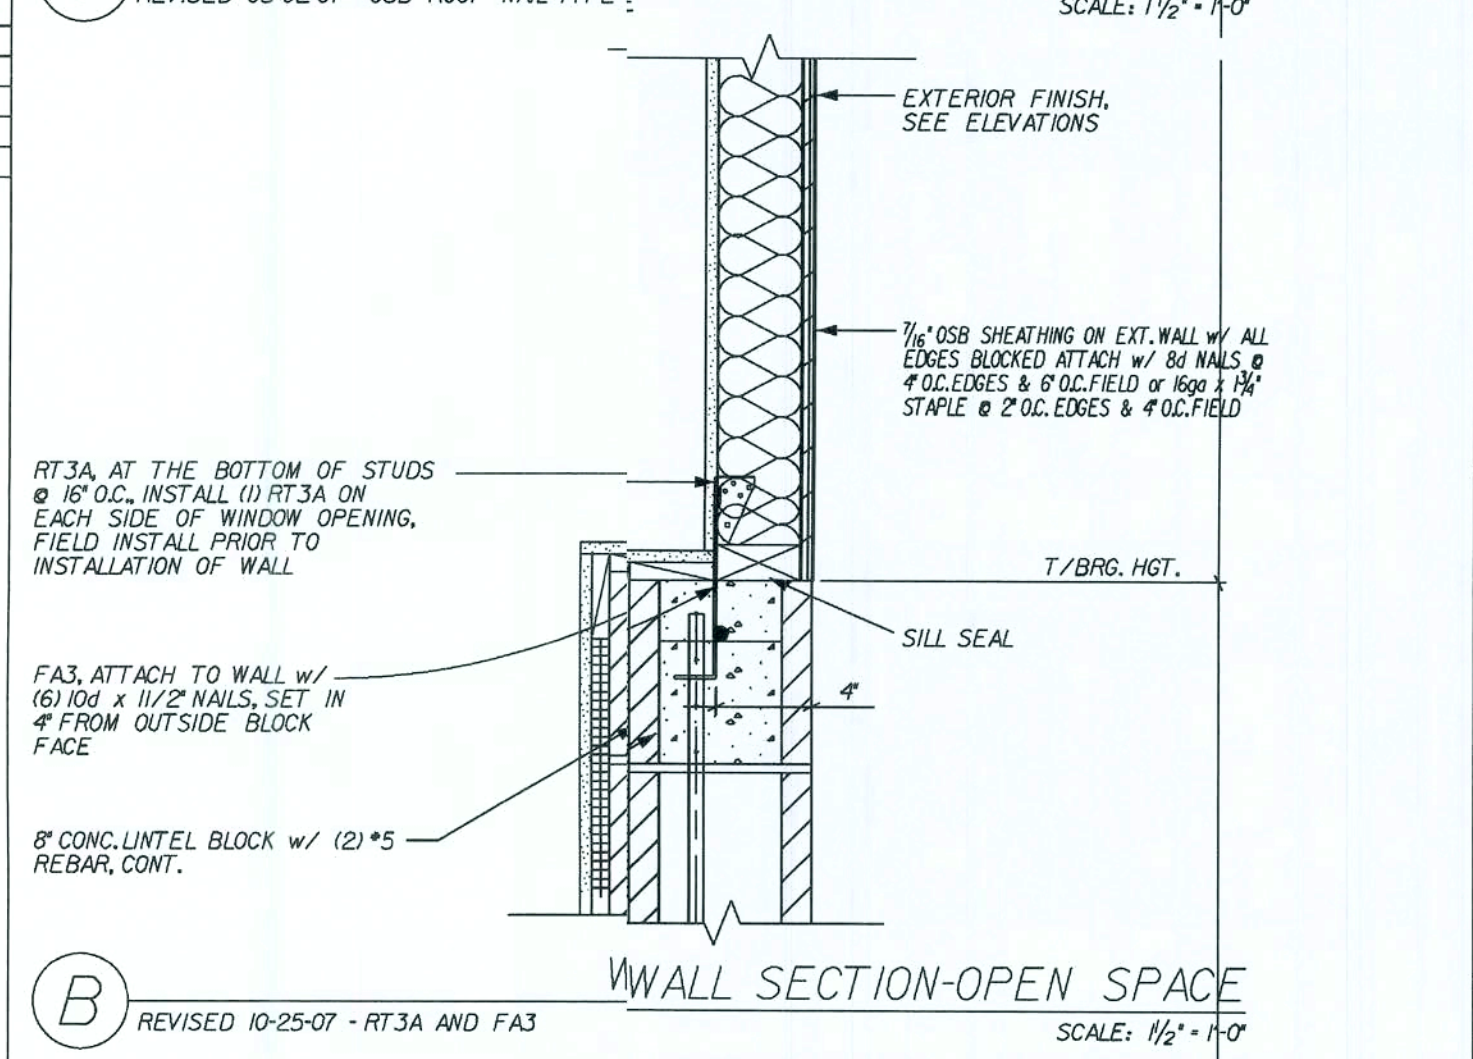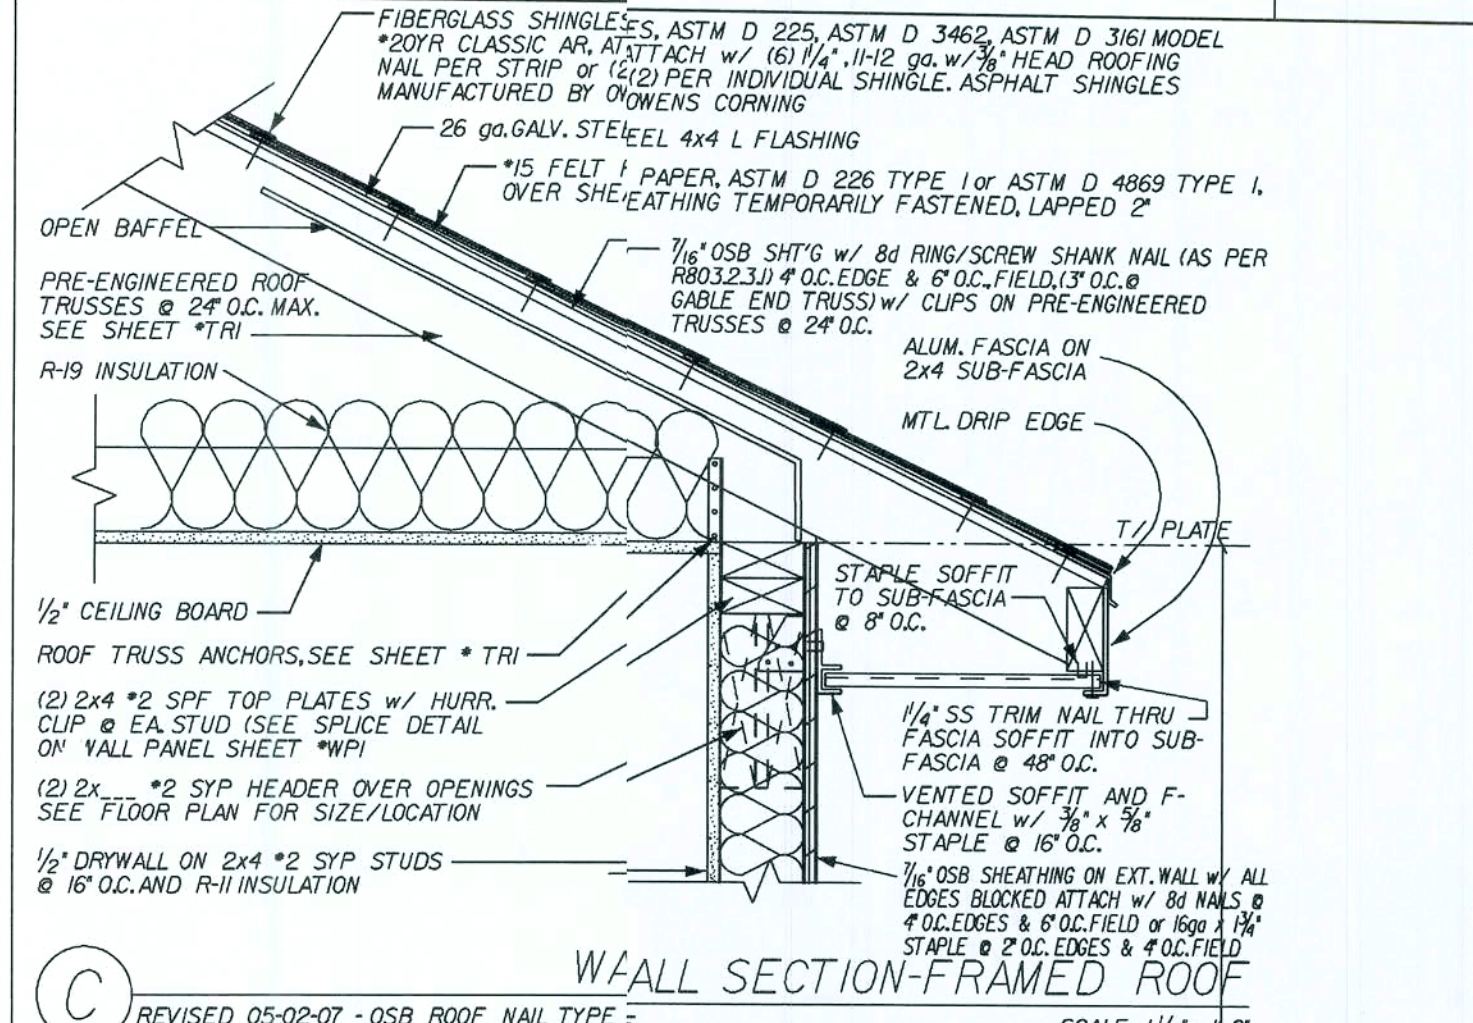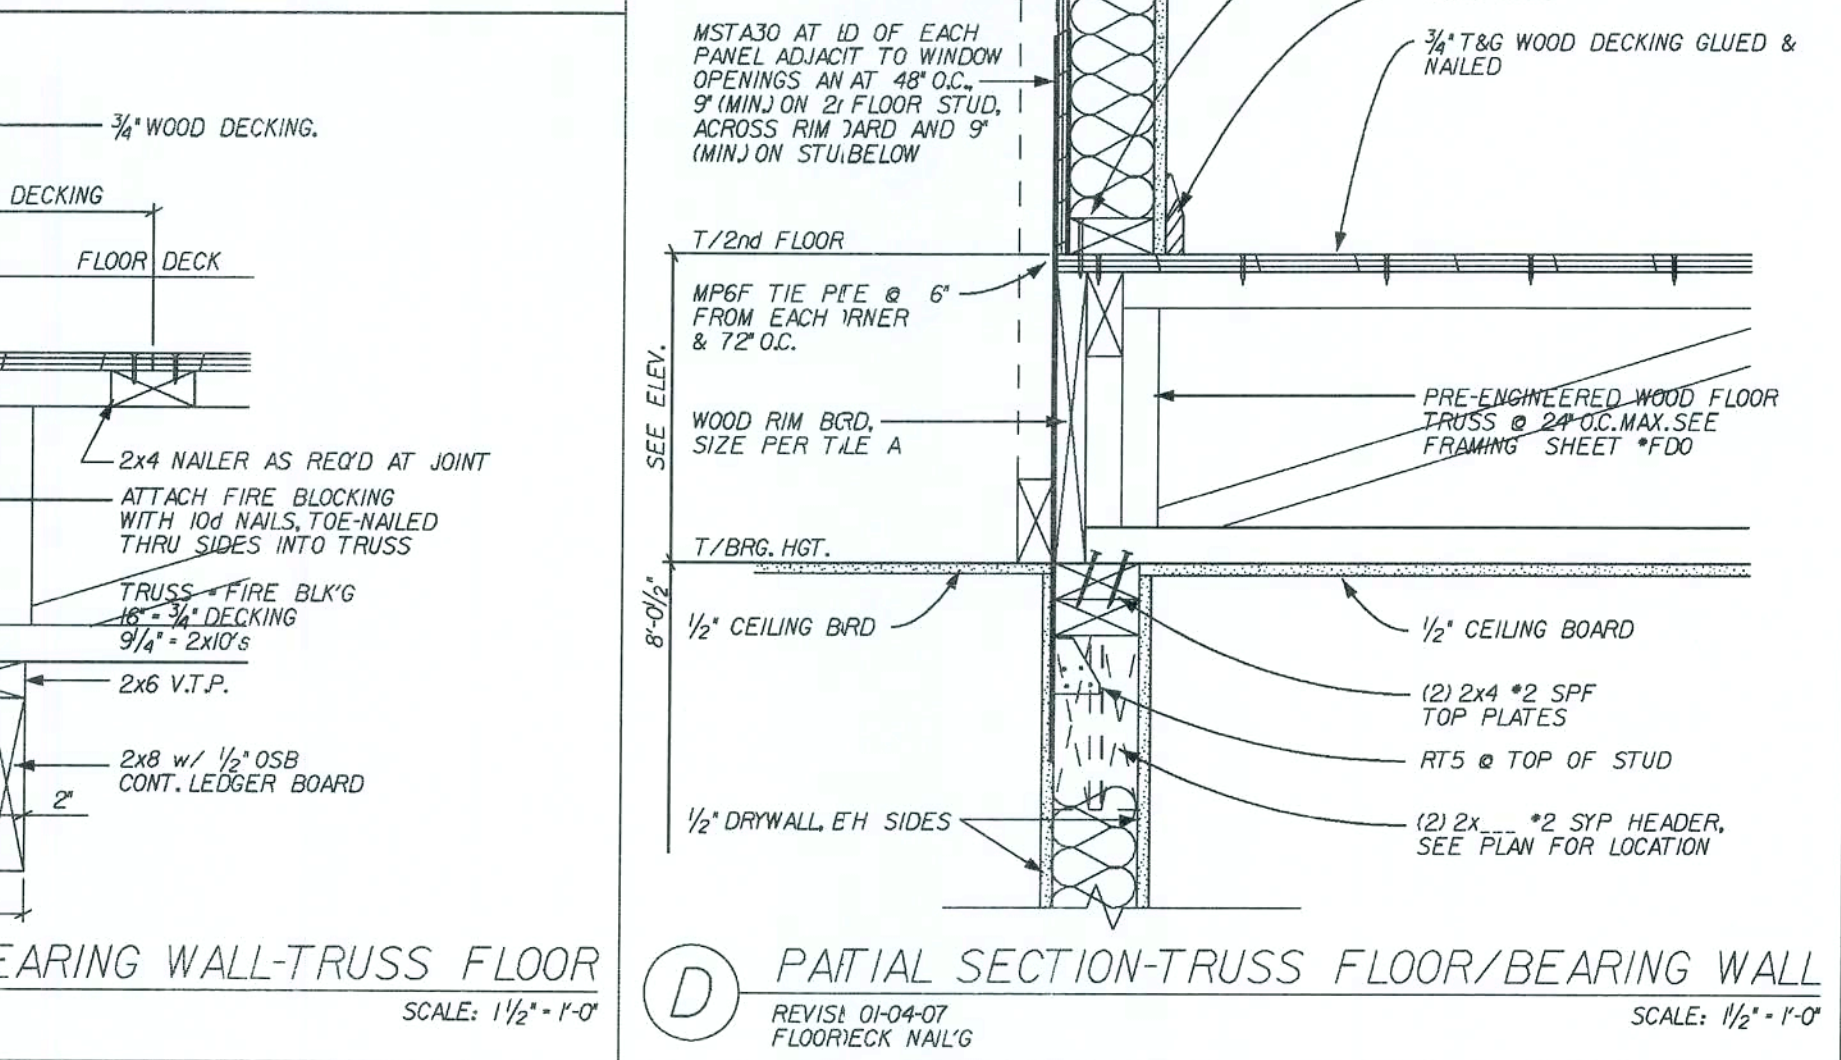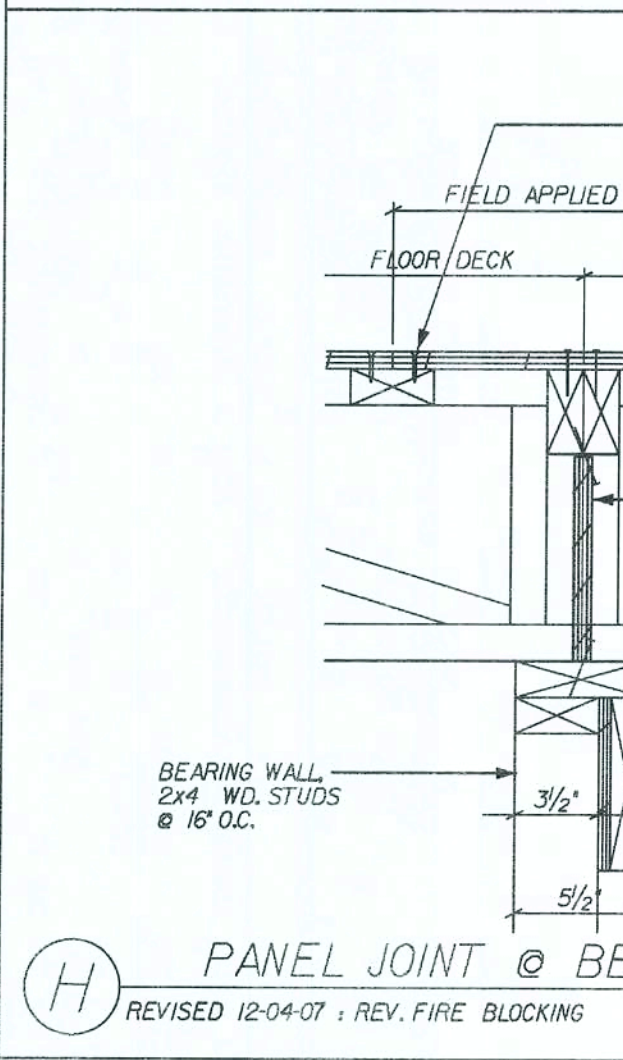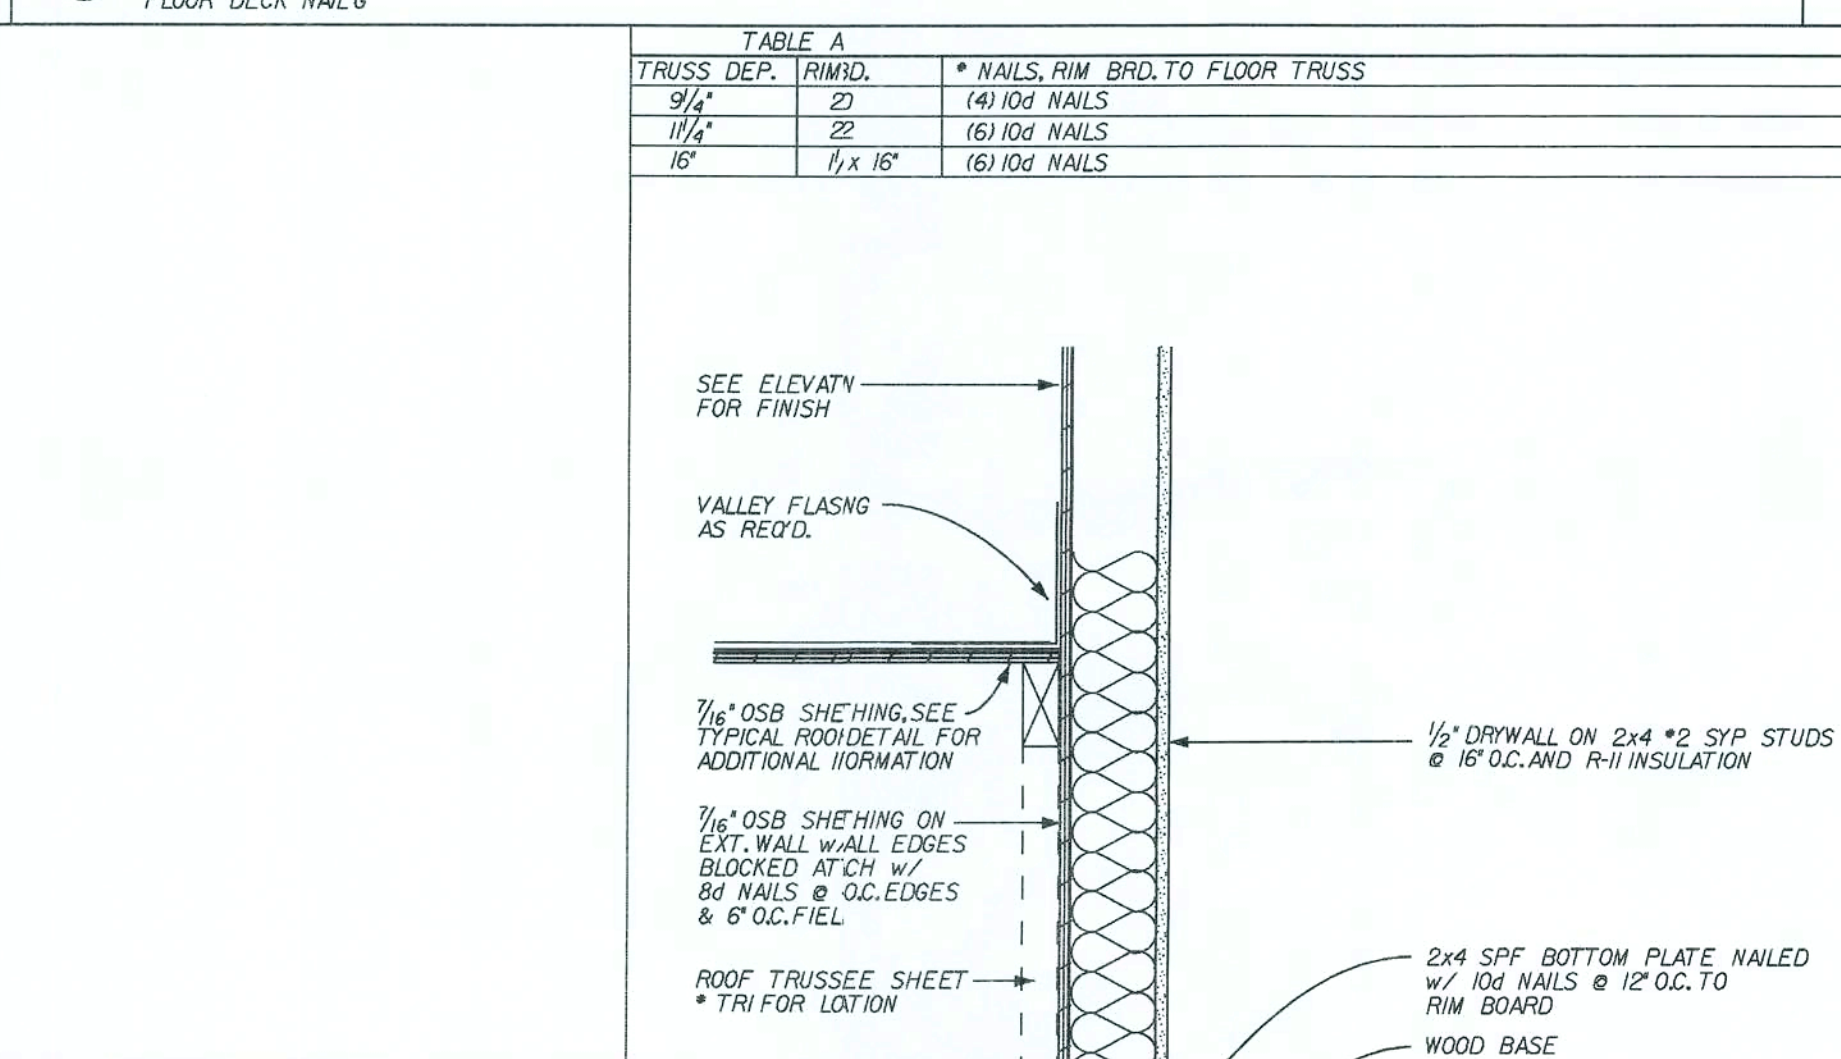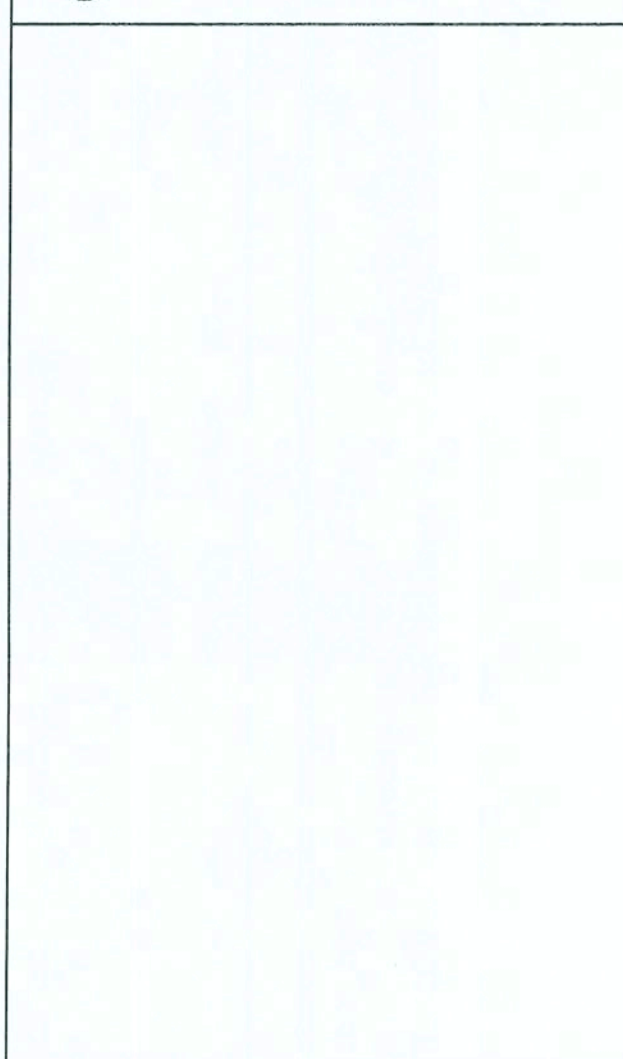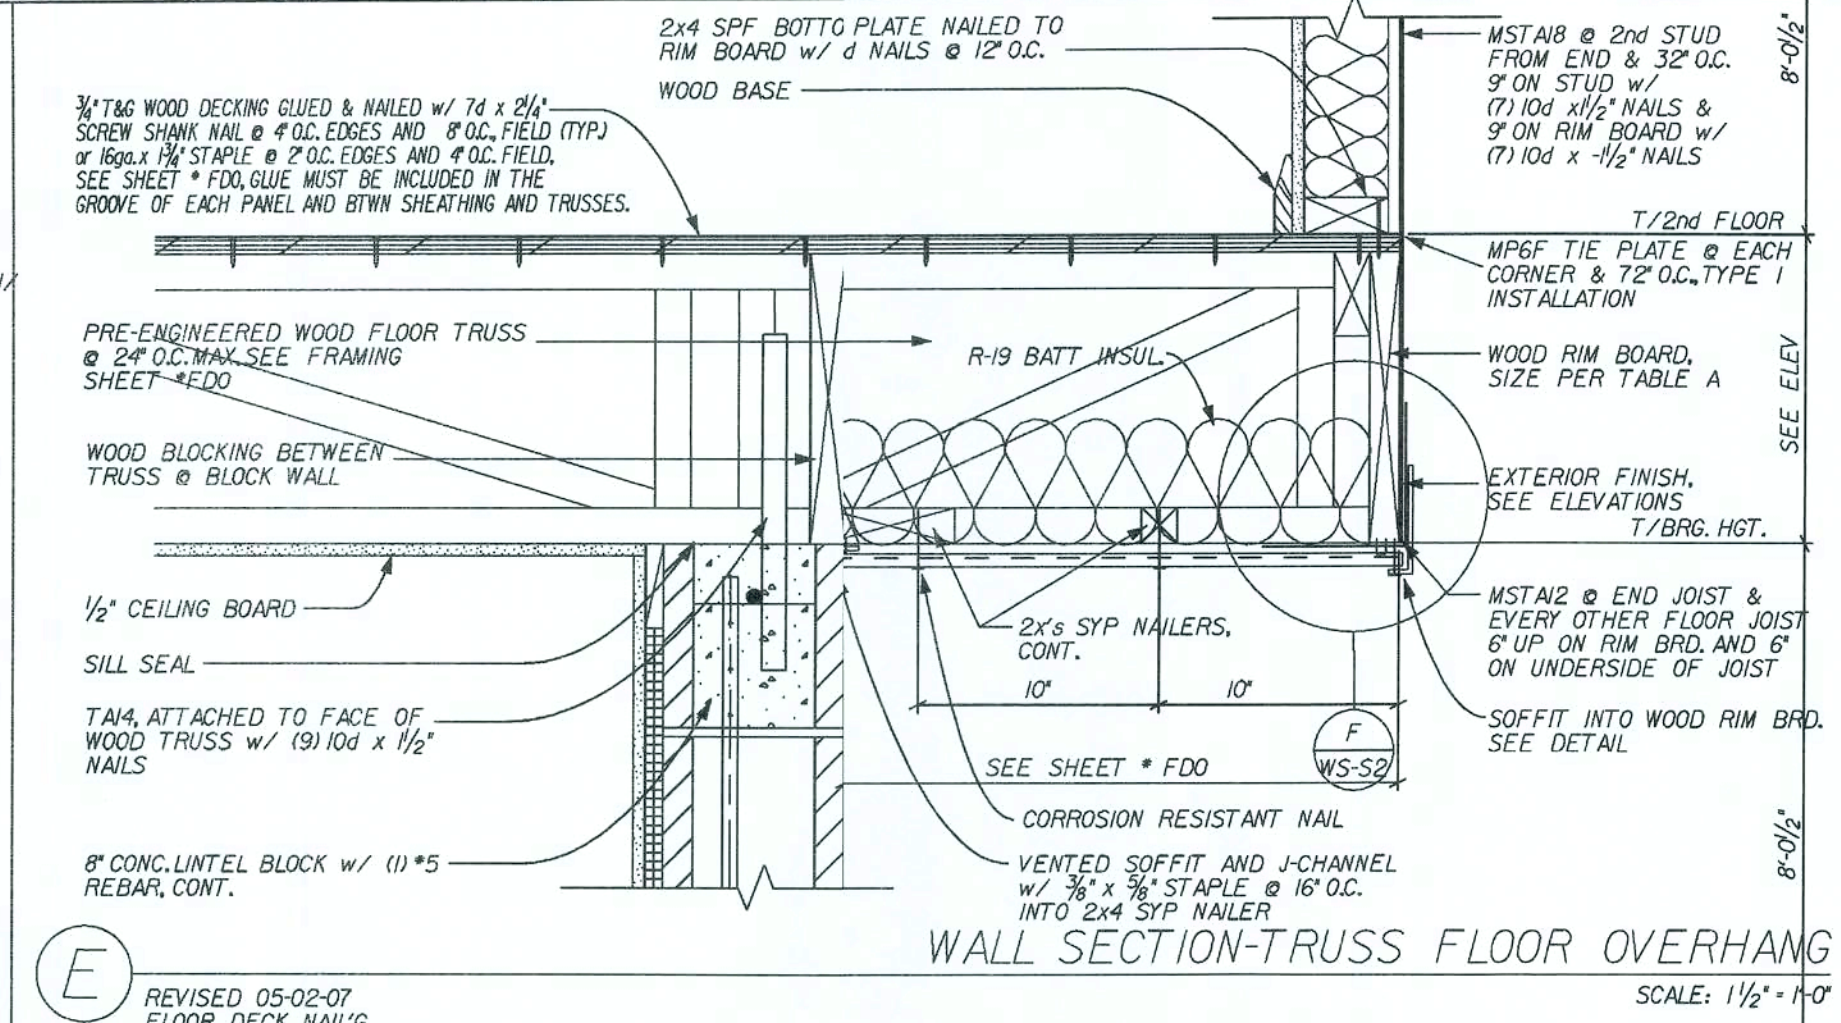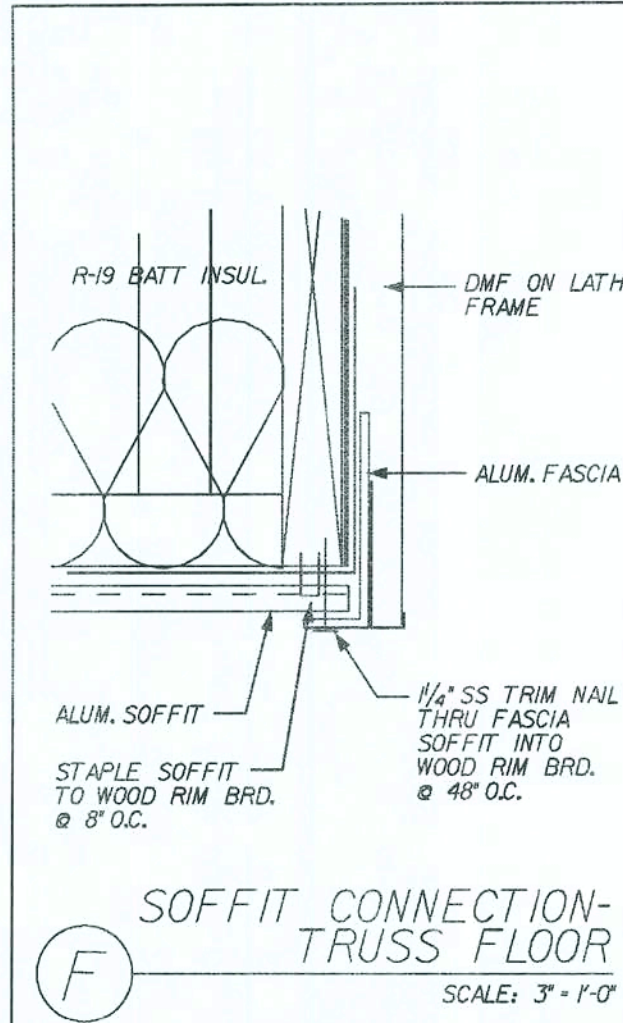

SCALE: 3\"/>

REVIS: 05-02-07 FLOOR DECK NAIL'S

REVIS: 12-04-07 : REV. FIRE BLOCKING

REVIS: 01-04-07 FLOOR/CEILING NAIL'S

REVIS: 02-19-07 FOIL INSUL TO R-41

TABLE A

TRUSS DEP.	RIMBD.	* NAILS, RIM BRD. TO FLOOR TRUSS
9/4"	21	(4) 10d NAILS
11/4"	22	(6) 10d NAILS
16"	1/2 x 16"	(6) 10d NAILS

COPYRIGHT © 2005 MARONDA HOMES
 FLORIDA BUILDING CODE 2004 : RESIDENTIAL

REVISIONS :

NO.	DATE	DESCRIPTION

PLOT DATE: 12 DEC 2007

Maronda Homes

4005 MARONDA WAY
SANFORD, FLORIDA 32771
(407) 321-0064

WESTCOTT

DRAWN BY: GARAGE:
RELEASE DATE: 09/01/04






Maronda Systems
4005 Maronda Way
Sanford, FL 32771
(407)321-0064

Elmer Bergman, P.E.
 License No. 50158
 MAR 26 2008

WS-S2

FLORIDA BUILDING CODE 2004 : RESIDENTIAL

USP HARDWARE - 160%		REVISED 05-10-06	
PRODUCT CODE #	MAN.	FASTENERS	UPLIFT
C44	USP	POST (6) 16d BEAM (6) 10d X 1 1/2"	1000
FA3	USP	TOP (4) 10d X 1 1/2" SIDE (2) 10d X 1 1/2"	1155
HC520 CLIP	USP	PLATES (11) 8d STUD (6) 8d	445
HHCP2 CRNR CLIP	USP	TRUSS (10) 10d X 1 1/2" PLATE (10) 10d X 1 1/2"	800
HTA 20 ANCHOR	USP	(14) 10d X 1 1/2"	1615
HTA 20(2) ANCHOR	USP	(13) 10d X 1 1/2"	3230
HTW24	USP	(20) 10d	1325
HUGT2	USP	CONC. ANCH. BOLT (213/4"-(213/4"WASH 3/4" EMBED. -ALL GRDR.-(8) 10d	9790
HUGT3	USP	CONC. ANCH. BOLT (213/4"-(213/4"WASH 3/4" EMBED. -ALL GRDR.-(8) 10d	9860
JUS 26	USP	(4) 10d HEADER (4) 10d TRUSS	1115
KST227 STRP ANC.	USP	(34) 16d	4750
LPTA	USP	FACE OF GABLE W/ 2x4 (11) 10d X 1 1/2"	1250
LSTA36	USP	(22) 10d X 1 1/2"	1640
LTW12	USP	(12) 10d	670
LTS20 STRAP ANC	USP	ANCHOR-1/2" WEDGE BOLT 3/4" EMBED. (10) 10d X 1 1/2" STRAP	1890
LBPI2 BEARING PLT	USP	1/2" J-BOLT	2515
LFTA6	USP	PLATE (8) 8d STUD (8) 8d	1035
MP6F	USP	HEADER/STUD (6) 8d TYPE 1 JOIST/PLATE (6) 8d	605
MPAI & MPAIF	USP	HEADER/STUD (6) 8d JOIST/PLATE (6) 8d	660
MSTA12	USP	(10) 10d	1015
MSTA18	USP	(14) 10d	1420
MSTA24	USP	(18) 10d	1640
MSTA30	USP	(22) 10d	2065
MTW12	USP	(14) 10d	1030
MTW18	USP	(14) 10d	1030
MTS27B STRP ANC	USP	(24) 16d (1) 3/4" ANCHOR BOLT 3/4" EMBEDDED	4635
MUGT15	USP	(22) 10d (1) 3/8" ANCHOR BOLT 3/4" EMBEDDED	4165
NP37 3/8 X 7	USP	HEADER (6) 16d TOP OF BOT. SEC. (6) 10d X 1 1/2"	
PA 28	USP	(15) 16d	3360
RT-16	USP	TOP PLATES (8) 8d TRUSS (8) 8d X 1 1/2"	1030
RT-16A	USP	TRUSS (9) 10d X 1 1/2" PLATE (8) 10d	1380
RT16-2	USP	TOP PLATES (8) 8d TRUSS (8) 8d X 1 1/2"	1160
RT5 CLIPS L/R	USP	TRUSS (4) 8d PLATE (4) 8d	540
RT3 CLIPS L/R	USP	(4) 8d TOP (4) 8d BOTTOM	530
SKH 26 L/R	USP	HEADER (6) 16d JACK (6) 10d X 1 1/2"	1085
SKHH26 L/R	USP	HEADER (18) 16d JACK (12) 10d X 1 1/2"	2190
SUH 26	USP	HEADER (6) 10d JACK (4) 10d X 1 1/2"	725
SUH 28	USP	HEADER (8) 10d JACK (6) 10d X 1 1/2"	800
TA12 TA12/METAL	USP	(5) #10 SCREWS (9) #10 SCREWS	825 910
TA 14	USP	(7) 10d X 1 1/2"	920
TA 18	USP	(8) 10d X 1 1/2"	1205
(2)TA 18	USP	(8) 10d X 1 1/2" 1-PLY (8) 10d X 1 1/2" 2-PLY	2410 2410
TA 24	USP	(8) 10d X 1 1/2"	1205
(2)TA 24	USP	(8) 10d X 1 1/2" 1-PLY (8) 10d X 1 1/2" 2-PLY	2410 2410
THD26	USP	HEADER (18) 16d TRUSS (12) 10d X 1 1/2"	2170
THD28	USP	HEADER (28) 16d TRUSS (16) 10d X 1 1/2"	2330
THD28-2	USP	HEADER (28) 16d TRUSS (16) 10d X 1 1/2"	2485
THDH28-3	USP	HEADER (36) 16d TRUSS (16) 10d X 1 1/2"	2665
THD48	USP	HEADER (28) 16d TRUSS (16) 10d X 1 1/2"	2485
THJ 26 ²	CLEVELAND	HIP(7)10d-HEADER(16)16d JACK (5) 10d X 1 1/2"	1010
USC63	USP	TRUSS (8) 10d (4) 3/4" EXP. BOLTS #6170 2 3/4" EMBEDDED	11150
USC3F	USP	TRUSS (8) 10d (4) 3/4" EXP. BOLTS #6170 2 3/4" EMBEDDED	11150
USC73	USP	TRUSS (8) 16d (4) 3/4" EXP. BOLTS #6170 2 3/4" EMBEDDED	11150
UGTS63	USP	TRUSS (8) 16d (2) 3/4" ANCH. BOLTS 2 3/4" EMBEDDED	6170

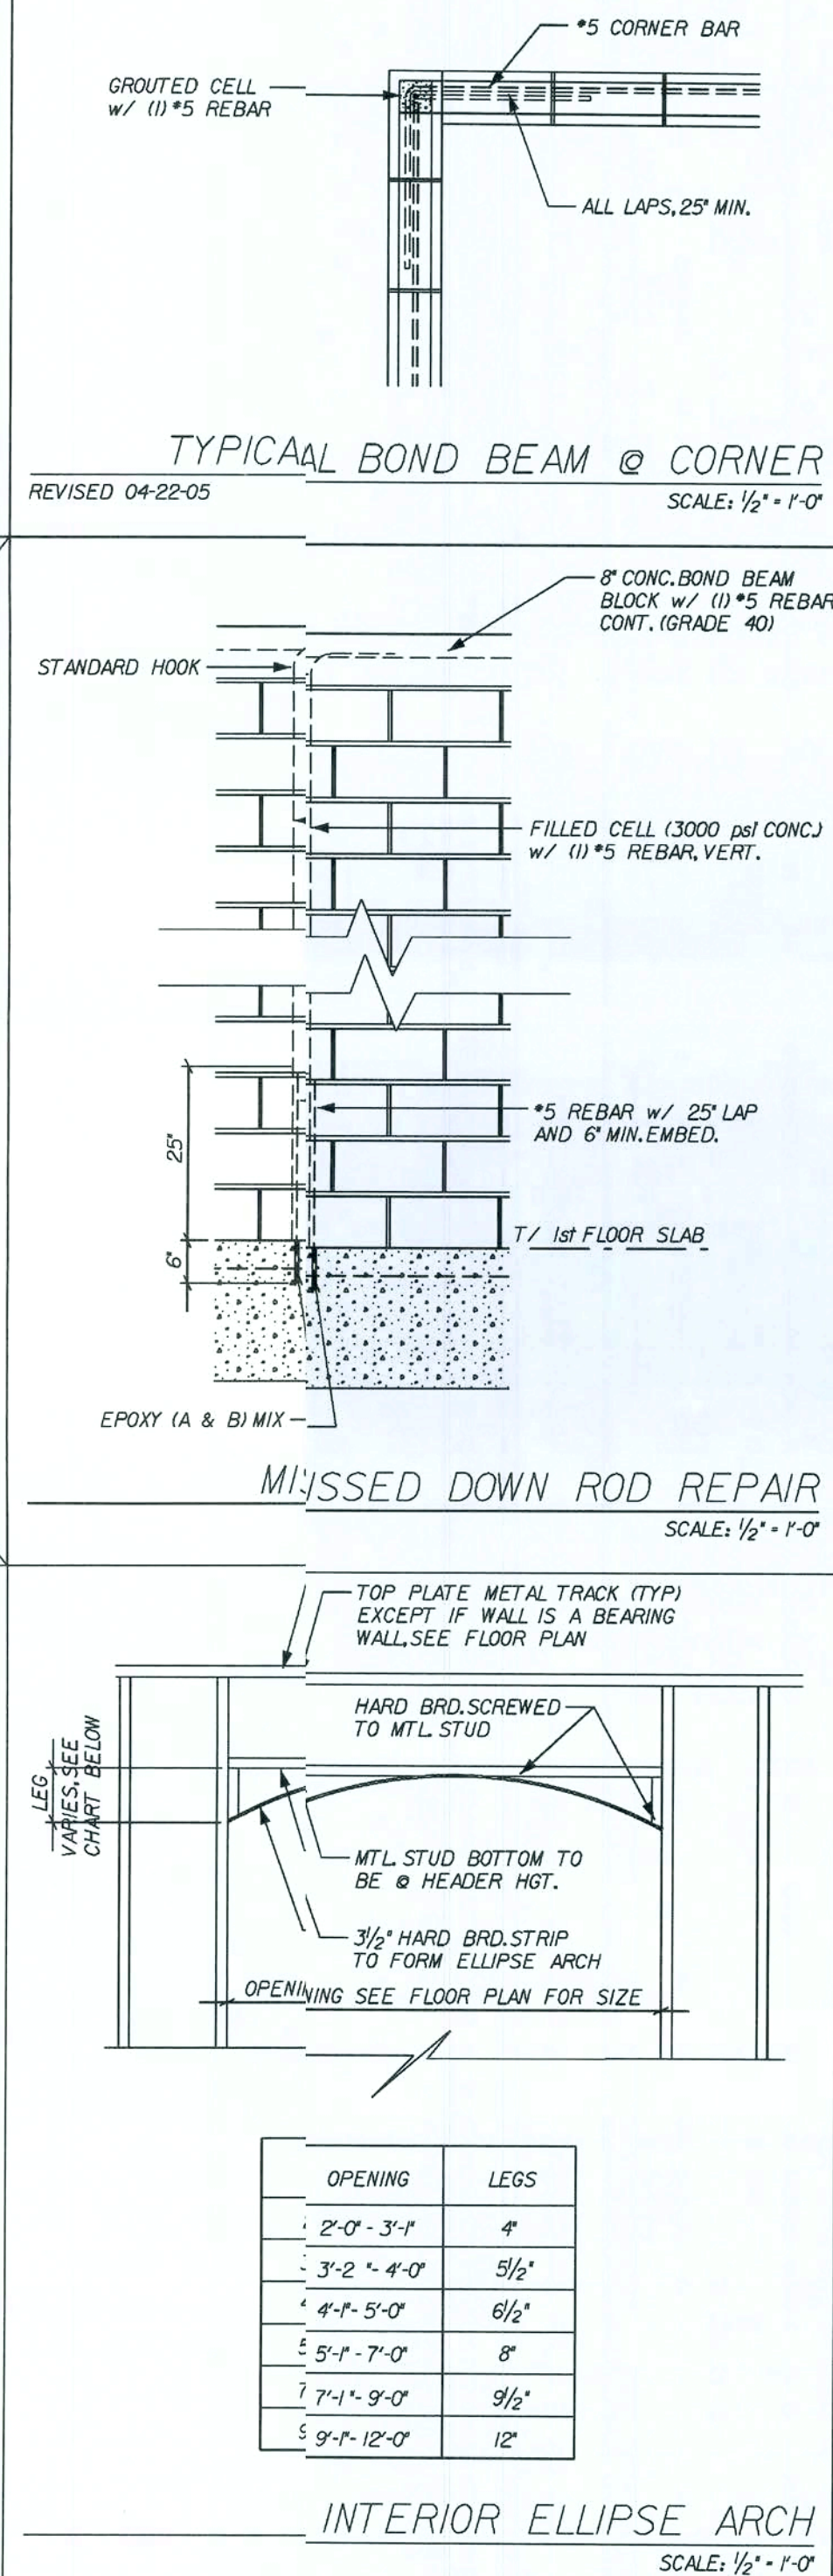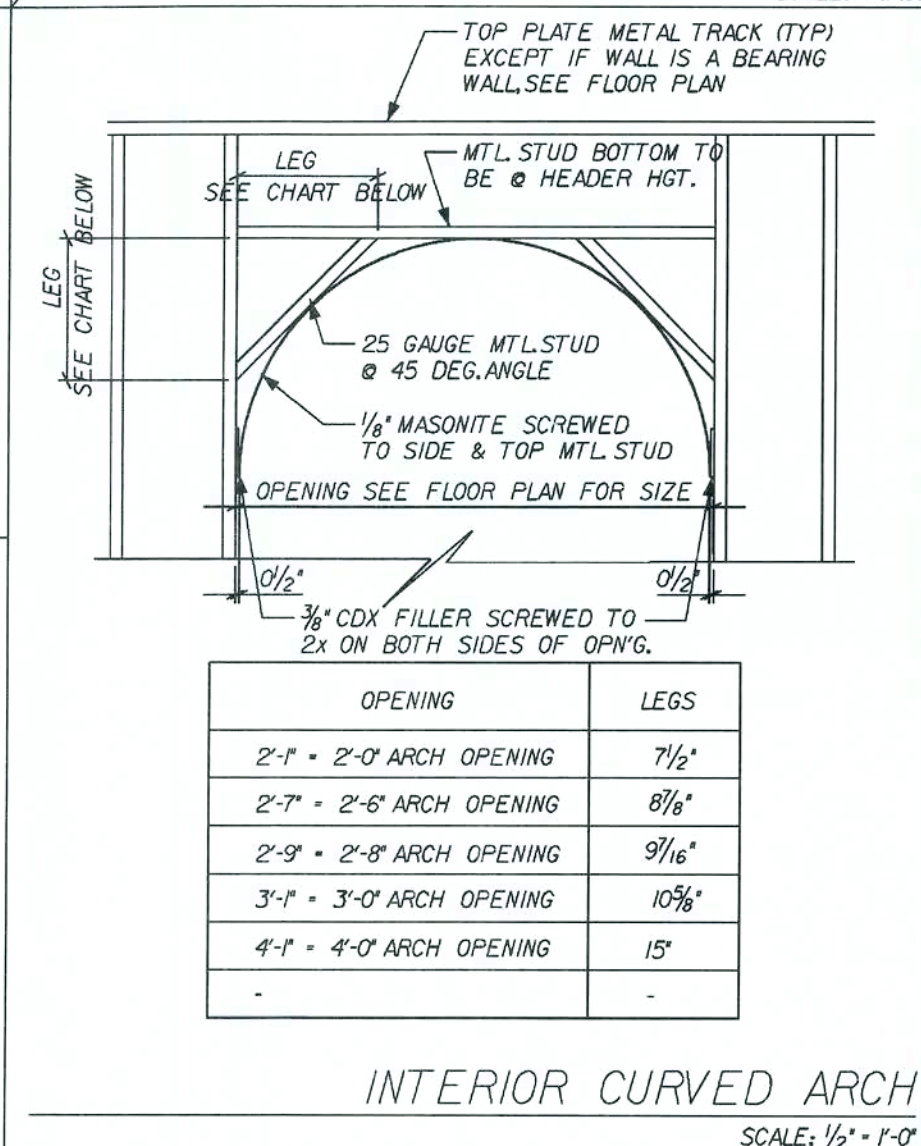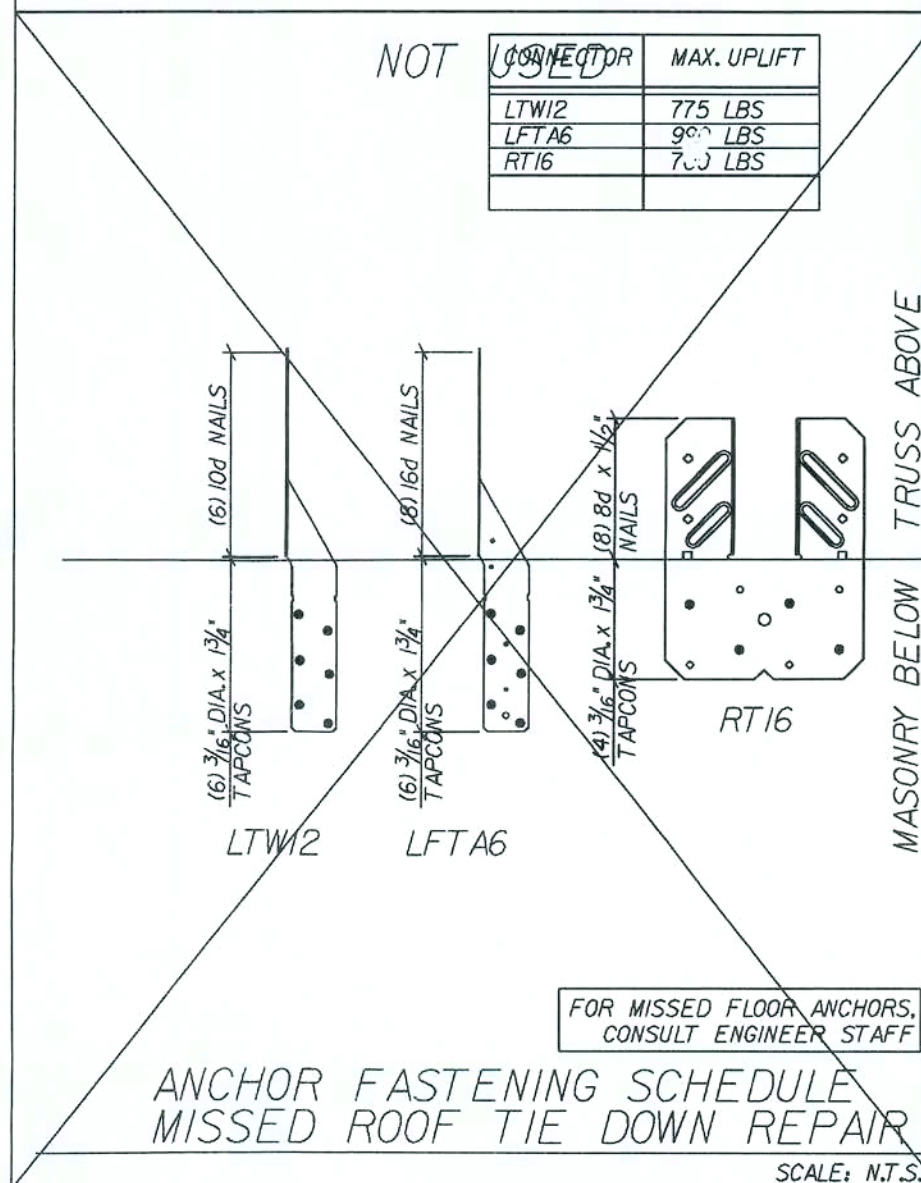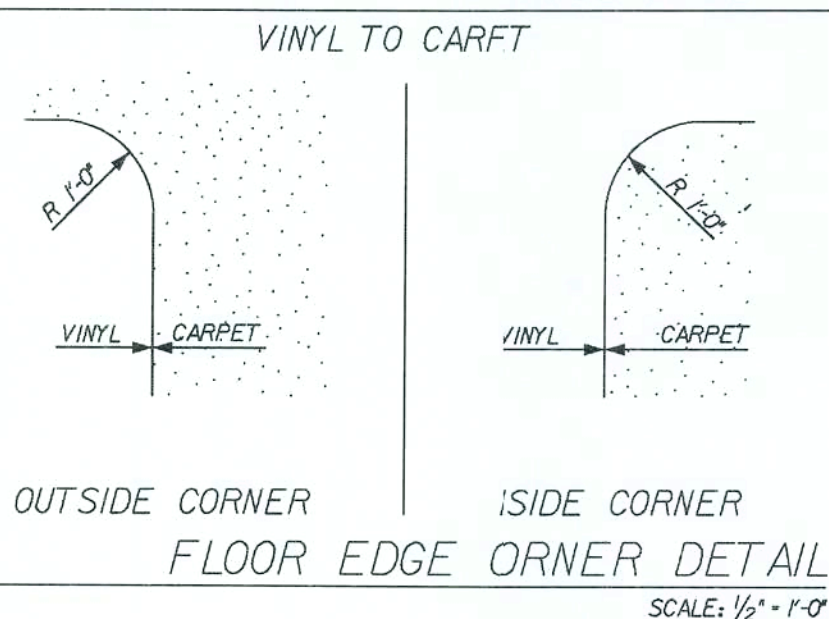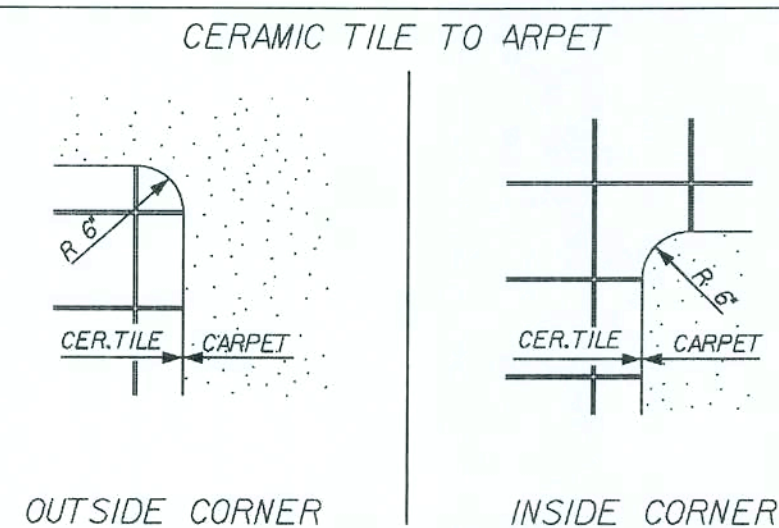

REVISIONS:

COPYRIGHT © 2005 MARONDA HOMES

Maronda Homes

FLORIDA
4005 MARONDA WAY
SANFORD, FL 32771
(407) 321-0064

THIS STRUCTURE WAS DESIGNED IN
ACCORDANCE AND MEETS THE REQUIRE-
MENTS OF THE FLORIDA BUILDING CODE
FOR RESIDENTIAL AND COMMERCIAL
ELEMENTS

AMERICANA STANDARD DETAILS

WESTCOTT

DRAWN BY: GARAGE: RELEASE DATE: 09/01/04

1349332

Maronda Systems
4005 Maronda Way
Sanford, FL 32771
(407) 321-0064

Elmer Bergman, P.E.
License No. 50158
MAR 26 2008

SHEET: SDI

FLORIDA BUILDING CODE 2004 : RESIDENTIAL

REVISED 02-15-07
83 $\frac{3}{4}$ " $\rightarrow$ 82 $\frac{3}{8}$ "

** FINISH OPENING IS DETERMINED BY ACTUAL SIZE $\frac{1}{4}$ " FOR HEIGHT
 ** FINISH OPENING IS DETERMINED BY ACTUAL SIZE $\frac{1}{2}$ " FOR WIDTH
 ** O.S. = OUTSWING
 ** I.S. = INSWING

2x HEADER

NAIL STUDS TOGETHER
w/ 10d NAILS STAG. @
12" OC., MAX. SPACING

2x HEADER, SEE FLOOR PLAN
FOR PROPER SIZE FRAMING,
NAIL HEADER TOGETHER
w/ 10d NAILS STAG. @
12" OC., MAX. SPACING

SEE DOOR
SCHEDULE

T/1st FLOOR SLAB

SCALE: N.T.S.

SECTION A-A

PROVIDE RT5 TO OUTER STUD, TYP.

STRAP MSTA 12 FROM TOP PLATE TO HEADER (SEE SCHEDULE)

2x HEADER

MSTA 18 (2) NAILS @ TOP PLATE (TYP)

NAIL STUDS TOGETHER w/ 10d NAILS STAGG. @ 12" O.C. MAX. SPACING

2x HEADER, SEE FLOOR PLAN FOR PROPER SIZE FRAMING, NAIL HEADS TOGETHER w/ 10d NAILS STAGG. @ 12" O.C. MAX. SPACING

CONNECT STUD TO SLAB w/ FA3

T/1st FLOOR SLAB

SEE DOOR SCHEDULE

SCALE: N.T.S.



TRACTOR NOTE:
 ALLOWANCE FOR GARAGE DOOR
 S (AS PER TEST *960507-A)

2x4 P.T. SYP ATTACHED W/
 POWER ACTUATED 0.4" x 3" LG.
 SHOTS @ 12" O.C. OR (10)
 3/16" x 3" TAPCONS

8" O.C. LINTEL BLOCK W/
 (11) " REBAR, CONT.

HIG STRENGTH PRECAST
 LIN'L, SEE FLOOR PLAN
 FOR LOCATION OF FILLED
 LIN'LS

T/BRG. HGT.

2x6 P.T.

7'-0"

73"

2'-1"

48"

2'-5"

16"

1'-8"

GARAGE FLOOR

15'-0"

MAX. GARAGE DOOR OPENING, SEE FLOOR PLAN FOR WIDTH

CL GARAGE OPENING

2x6 P.T. *2 SYP @ EACH
 SIDE FOR ATTACHING
 BRACKETS FOR VERT.
 TRACKS W/ (3) 1/2" x 8"
 J-BOLTS, SEE LOCATIONS

C
 SD-D

8'-0 1/2"

T/1st FLOOR SLAB

SCALE: $\frac{3}{8}" = 1'-0"$



WINDOW SIZES 0 OF
ADJUDICATING DOOR

UP TO 8'-0" x 6'-8"
(3) 1/2 & SERIES
-0" x 8'-0" MAX.
T *96-0608.20(0)

8" CONC. LINTEL BLOCK w/
(1) #5 REBAR, CONT.

HIGH STRENGTH PRECAST
LINTEL SEE FLOOR PLAN
FOR LOCATION OF FILLED
LINTELS

2x8 P.T. DOOR BUCK

TARCON FASTENING
PATTERN SHOWN

2'-0"

2'-0"

2'-0"

2'-0"





RECESS IN SLAB
@ DOOR

SEE FLOOR PLAN











A
SD-D

SEE WINDOW SCHEDULE

SCALE: $\frac{3}{8}" = 1'-0"$

    

p:\V\houses_05\westcott\dt\std_doors.sdd

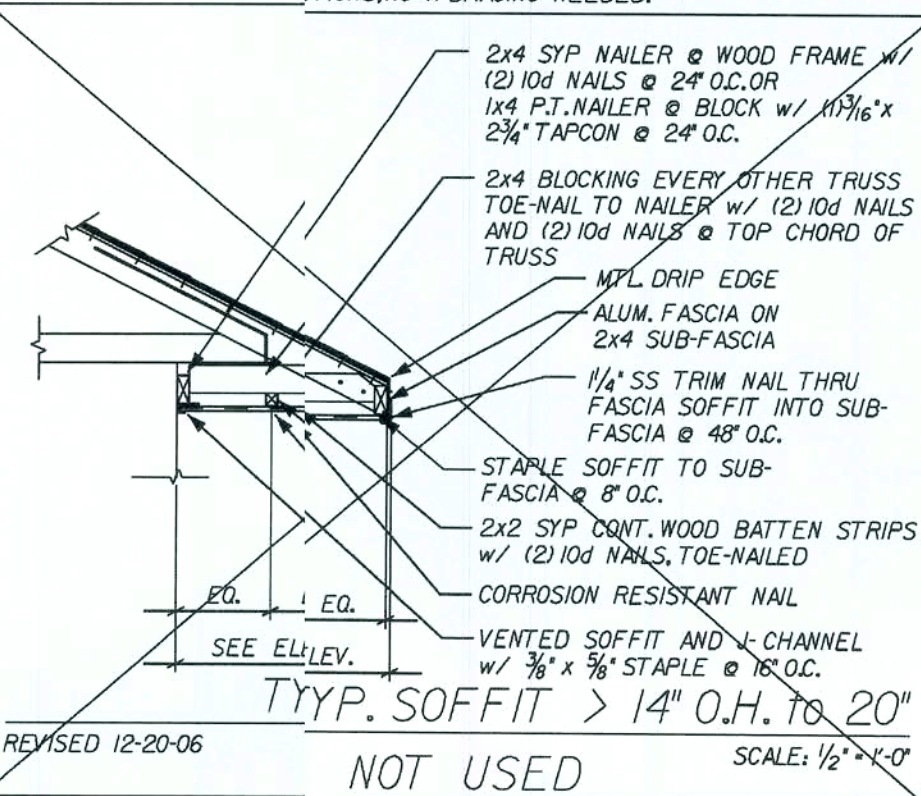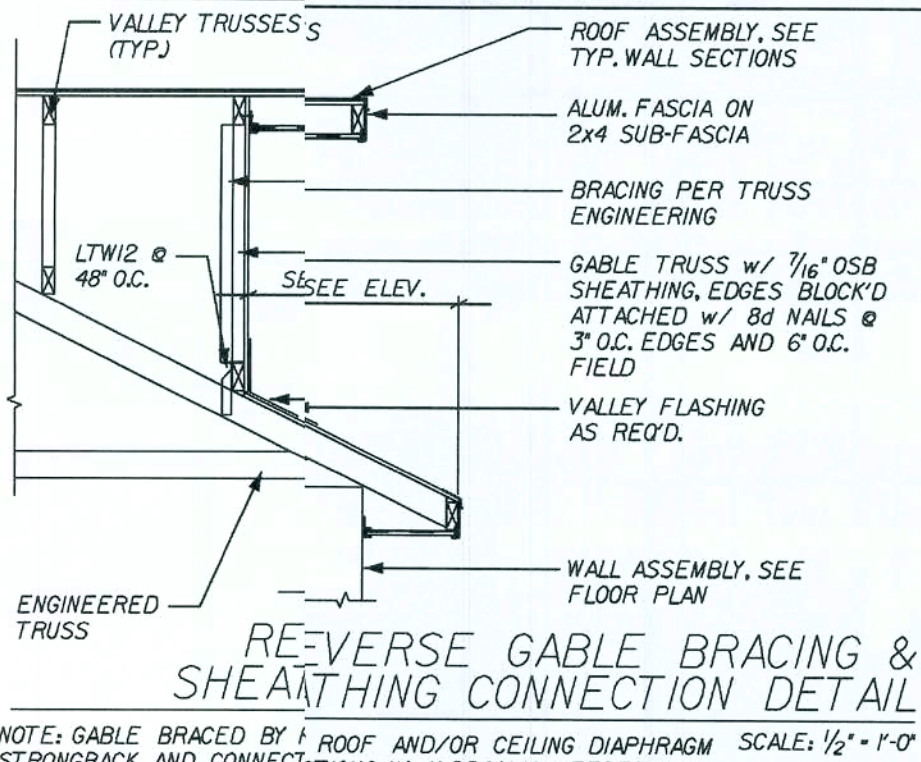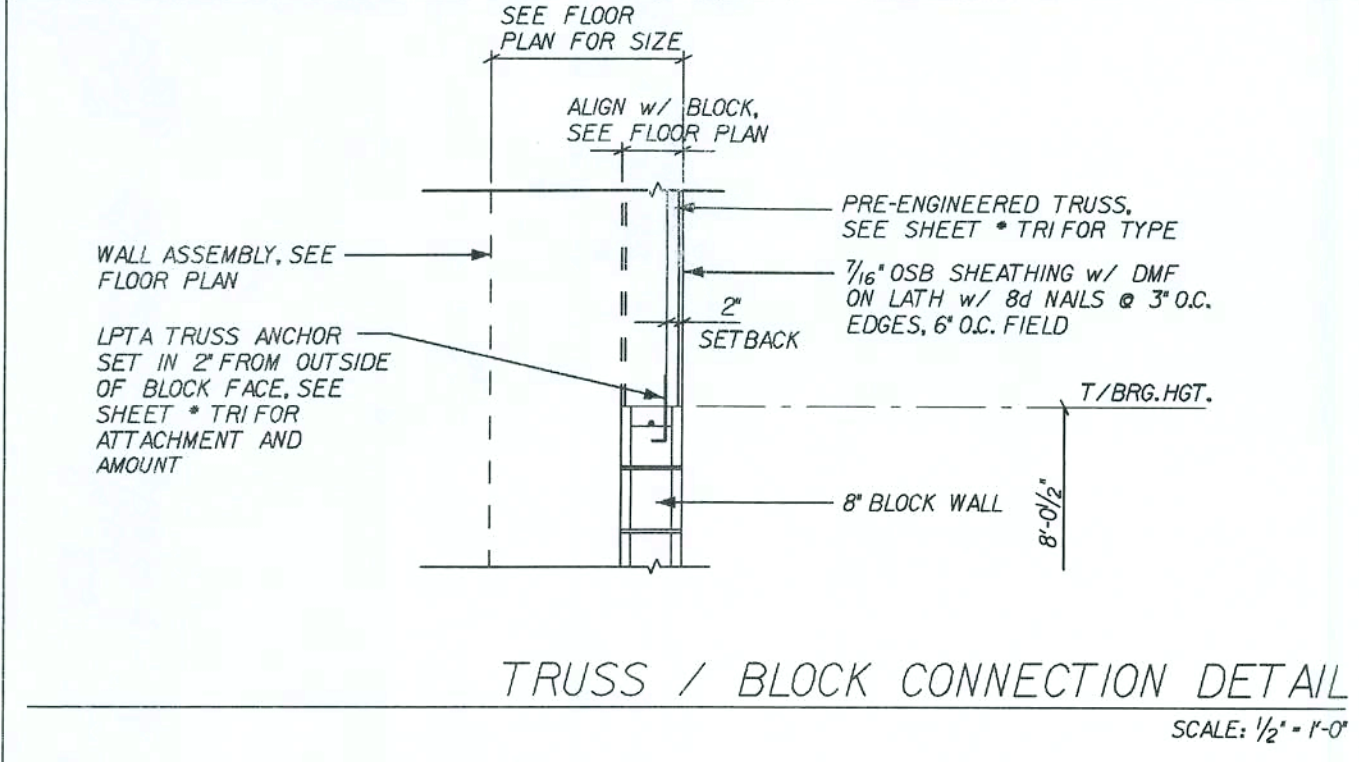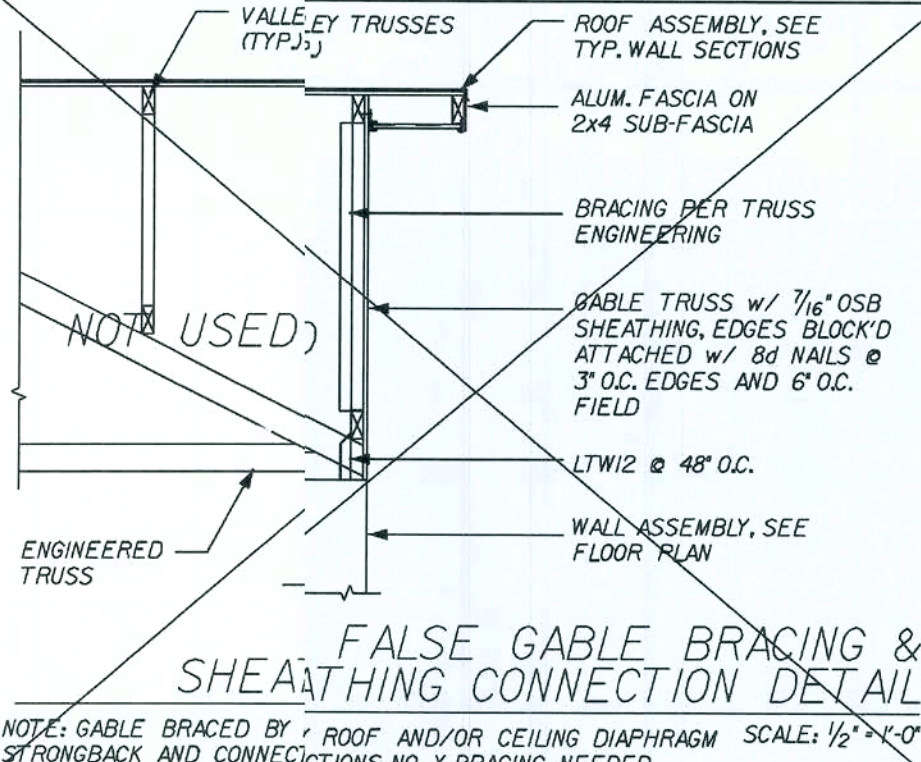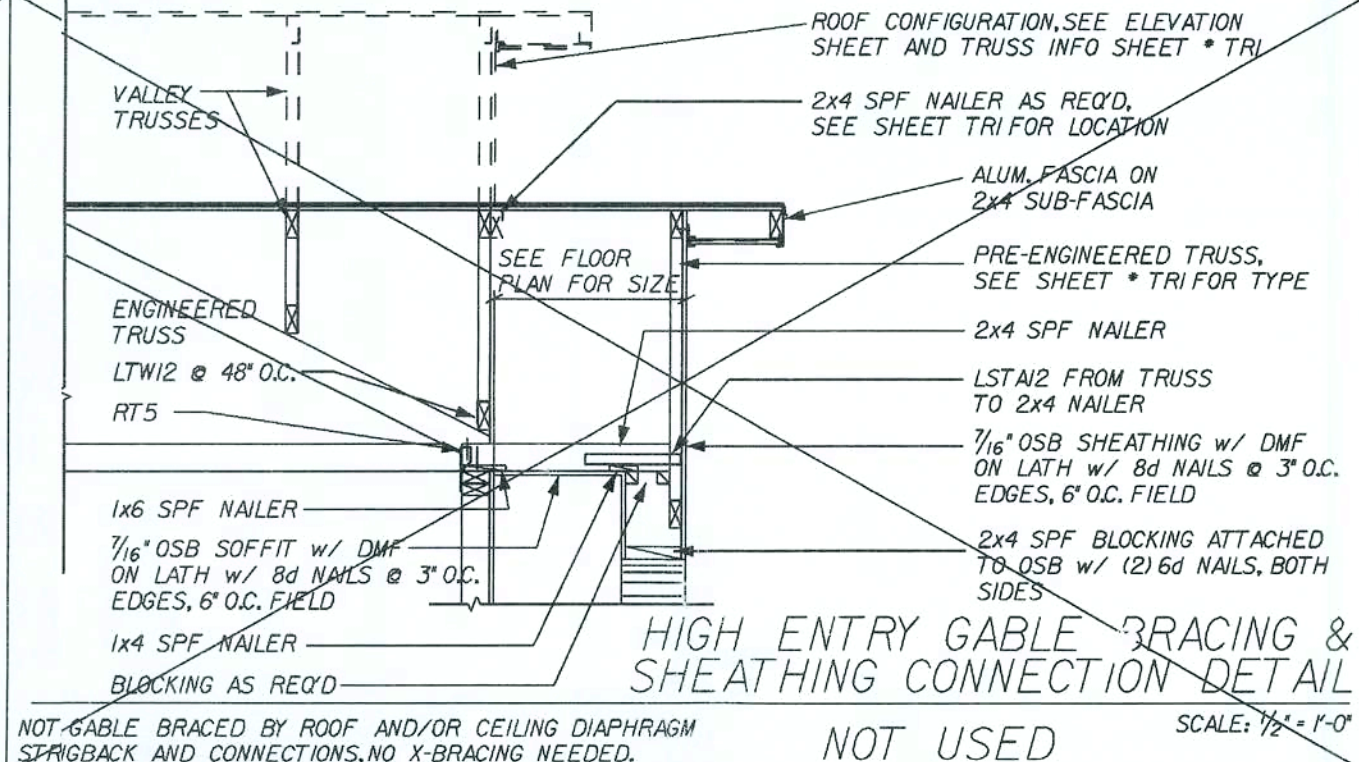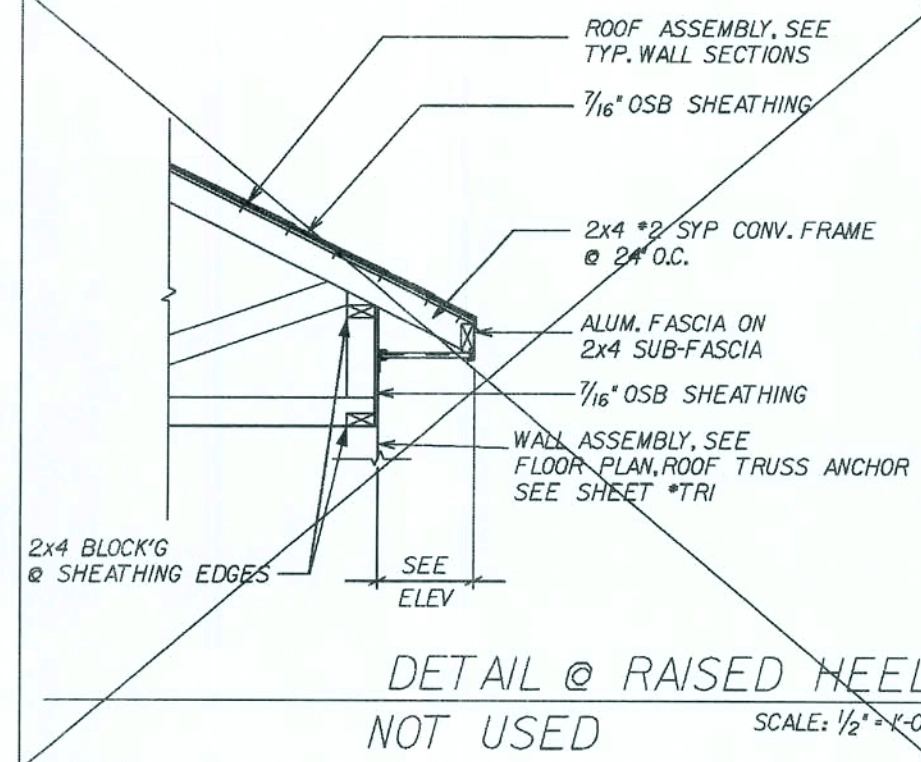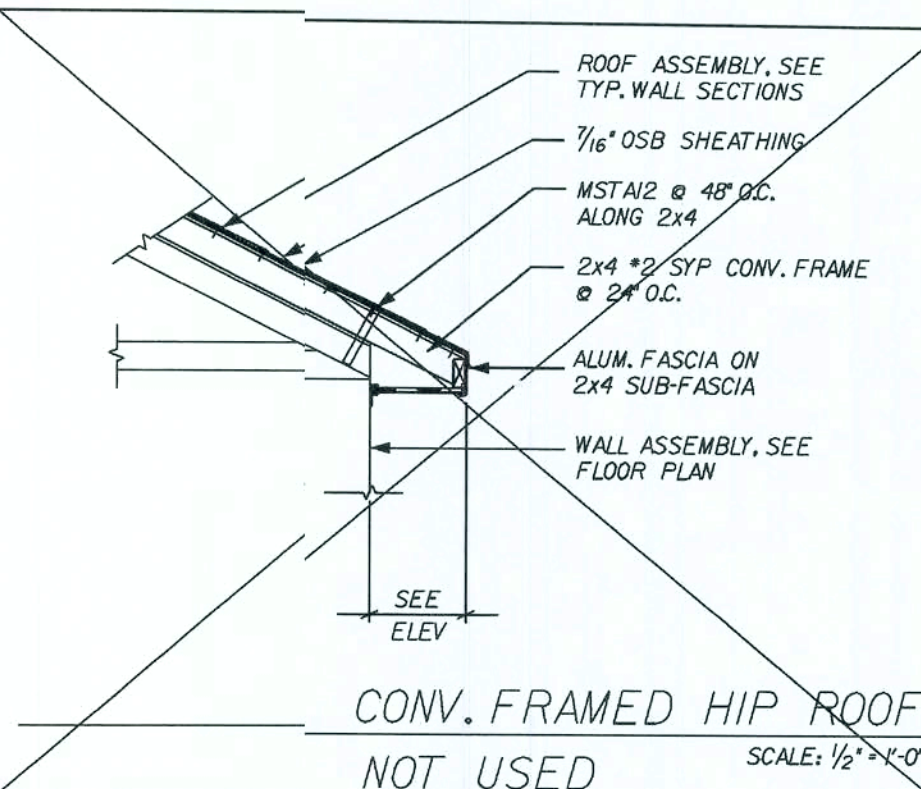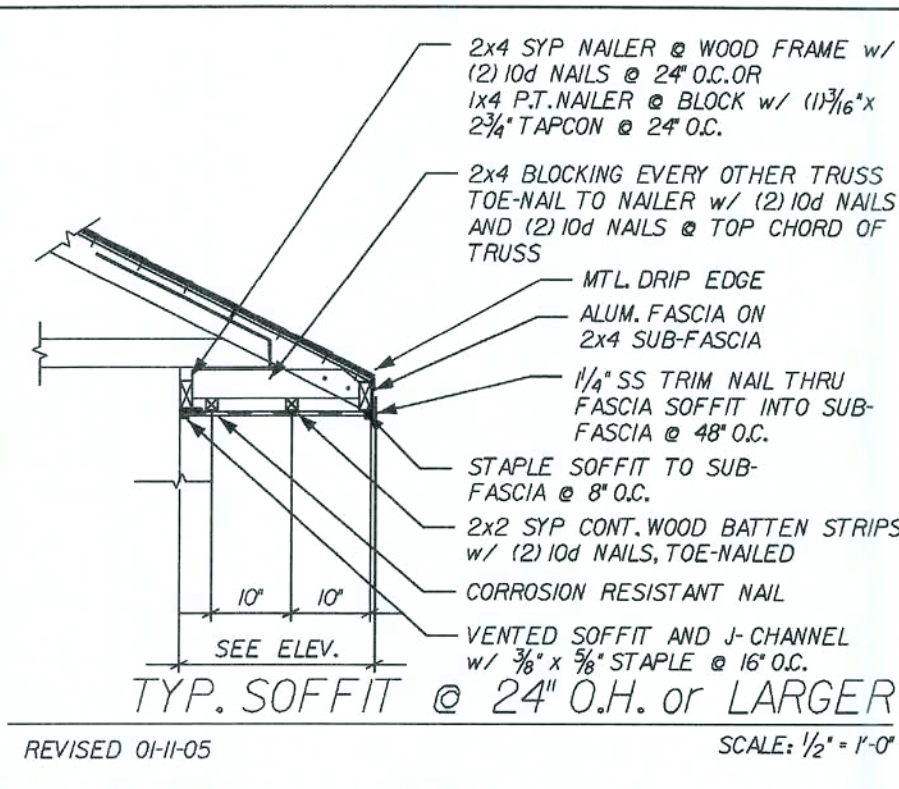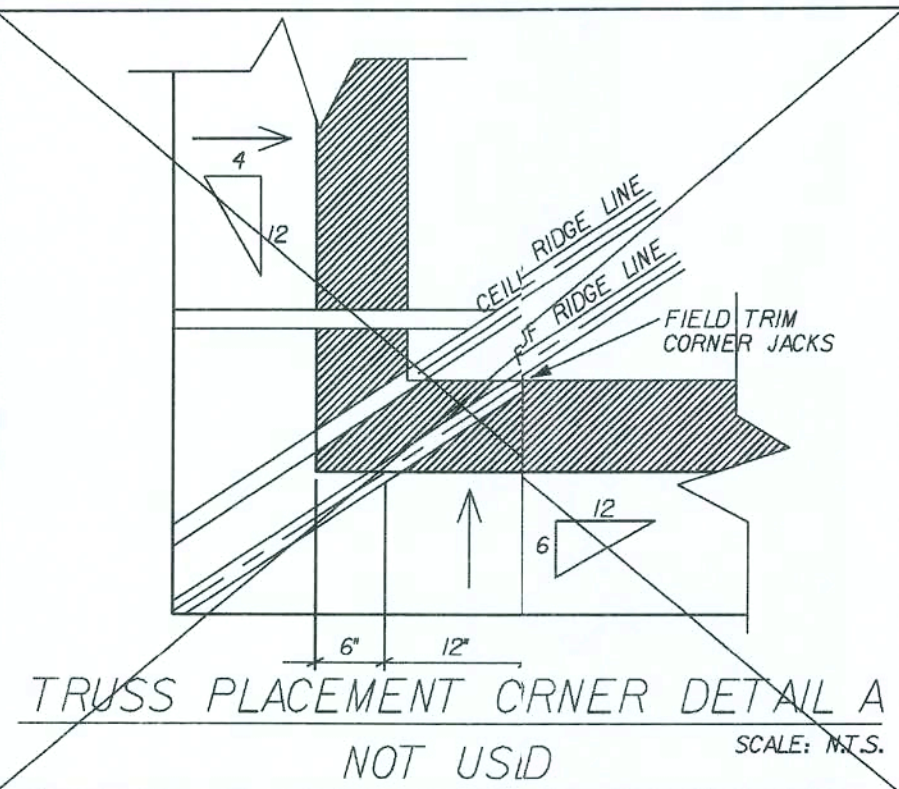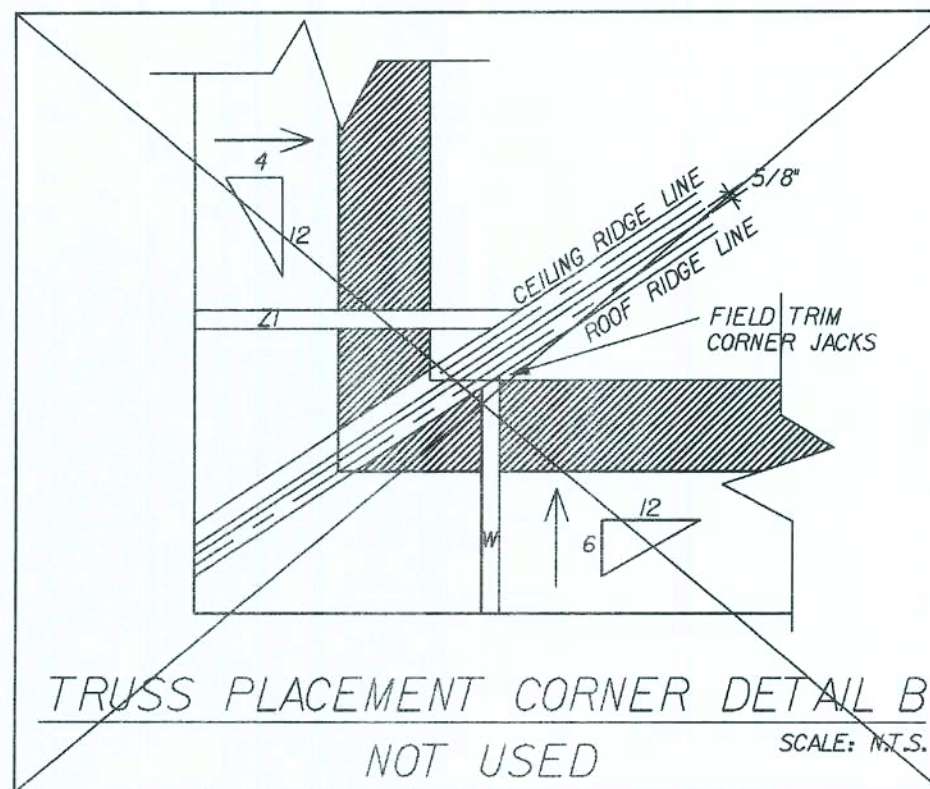

REVISIONS:

Maronda Homes
FLORIDA
4005 MARONDA WAY SANFORD, FL 32771
(407) 321-0064

AMERICAN STANDARD DETAILS
WESTCOTT













DRAWN BY: GARAGE:
RELEASE DATE: 09/01/04
134933

Maronda Systems
4005 Maronda Way
Sanford, FL 32771
(407) 321-0064

Elmer Bergman, P.E.
License No. 50158
MAR 26 2008

SHEET:
SD-R

FLORIDA BUILDING CODE 2004 : RESIDENTIAL

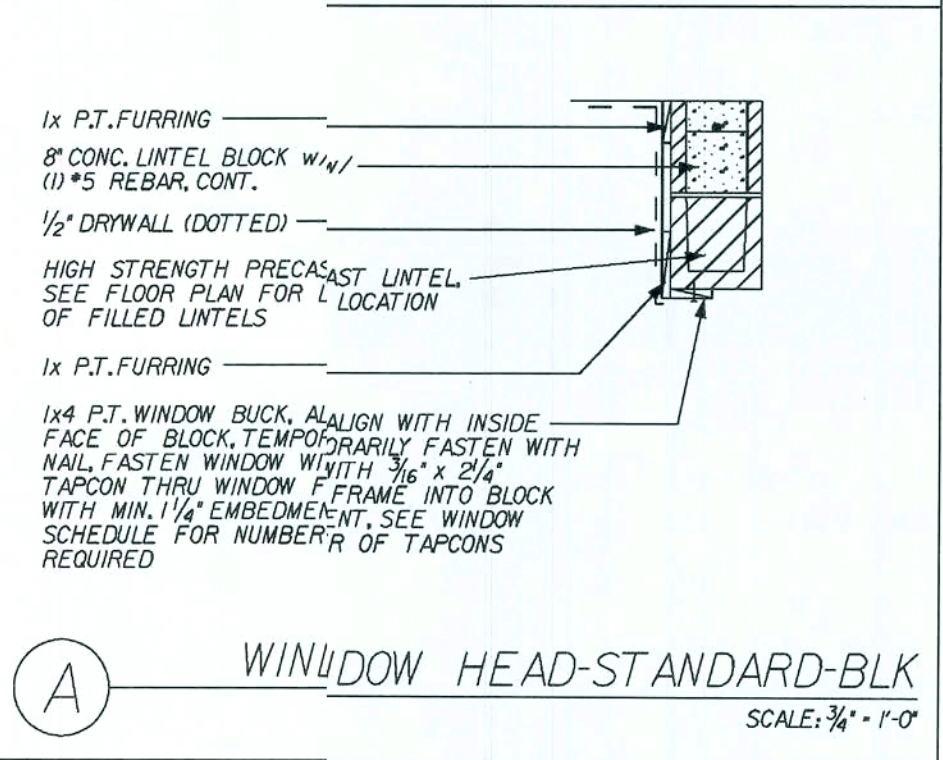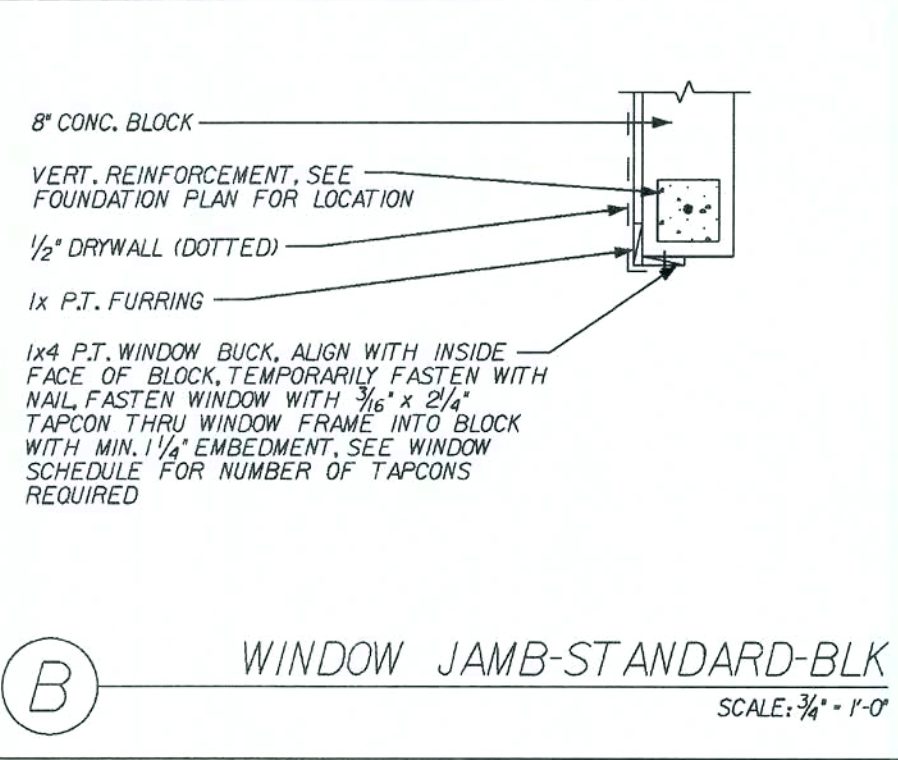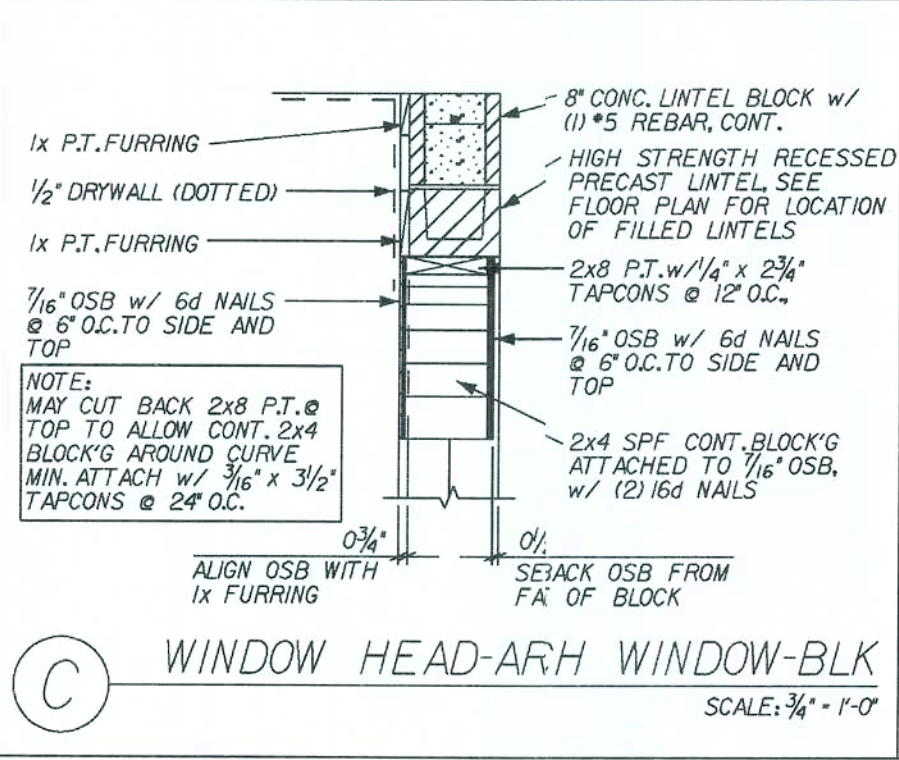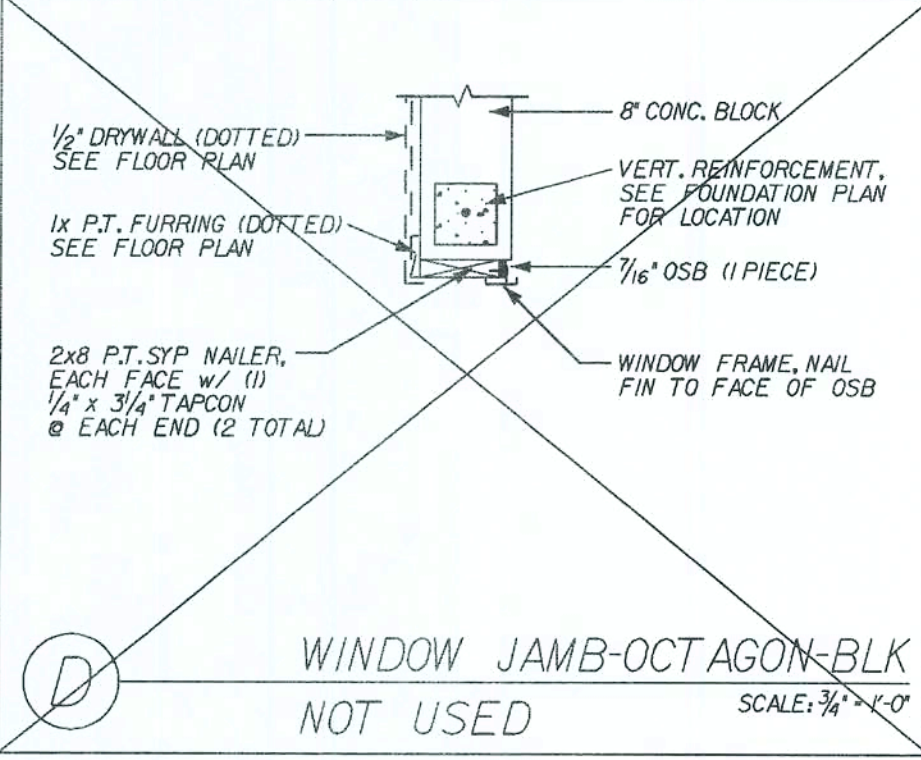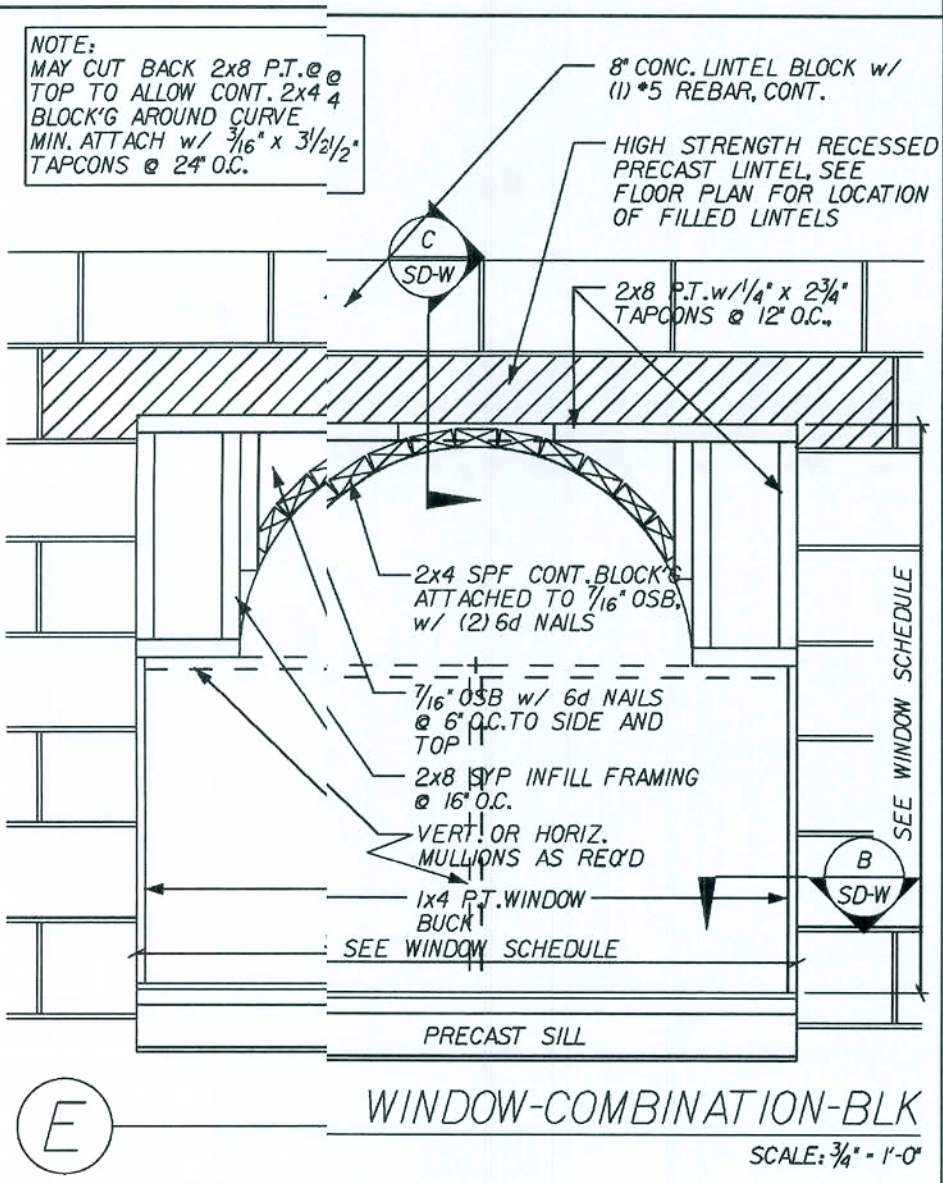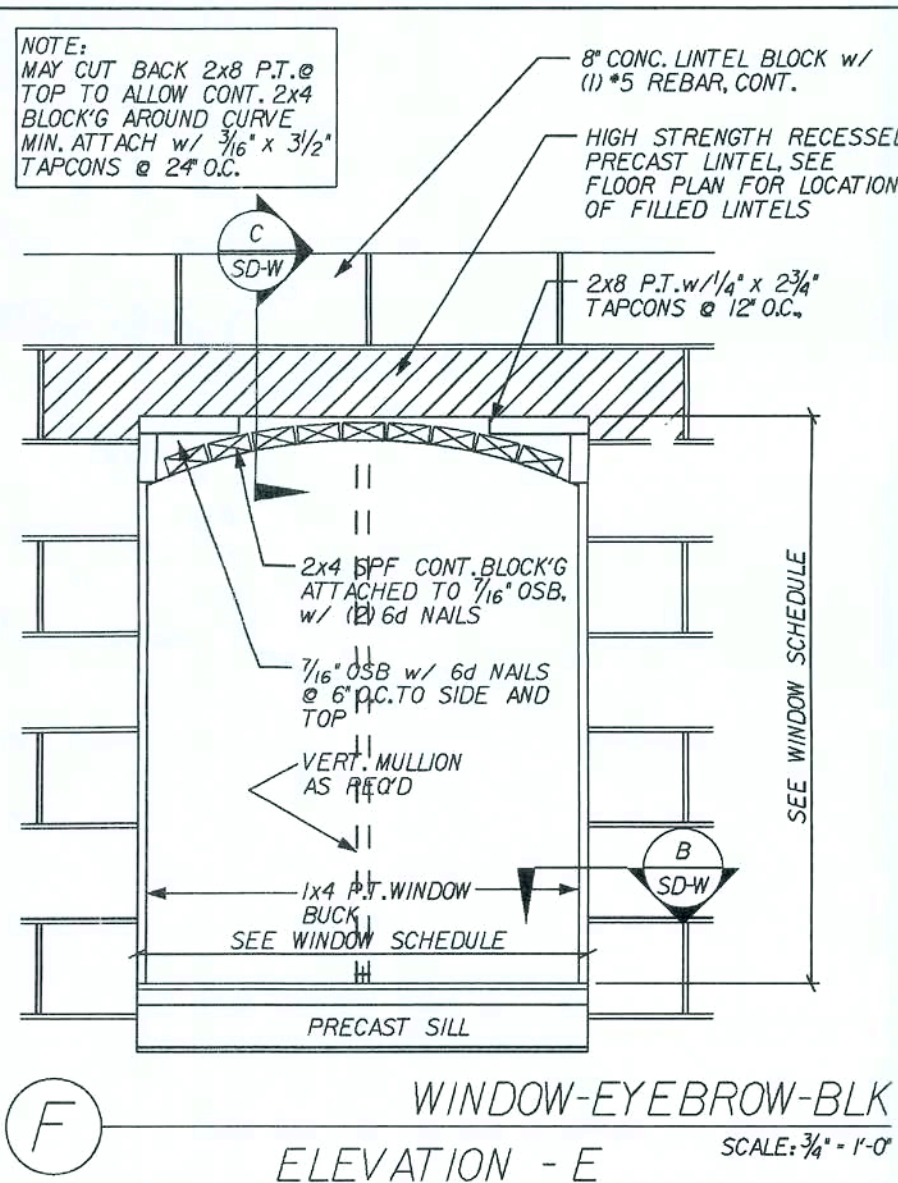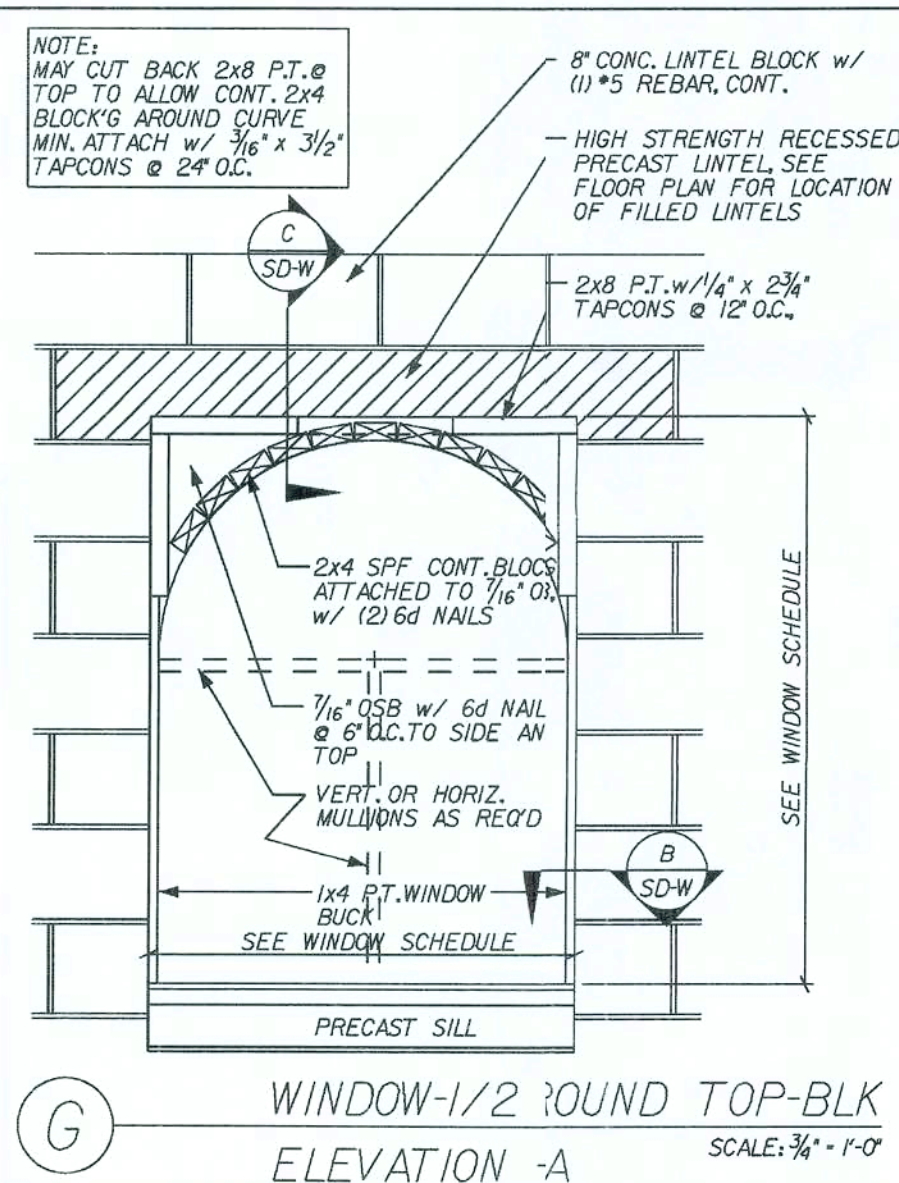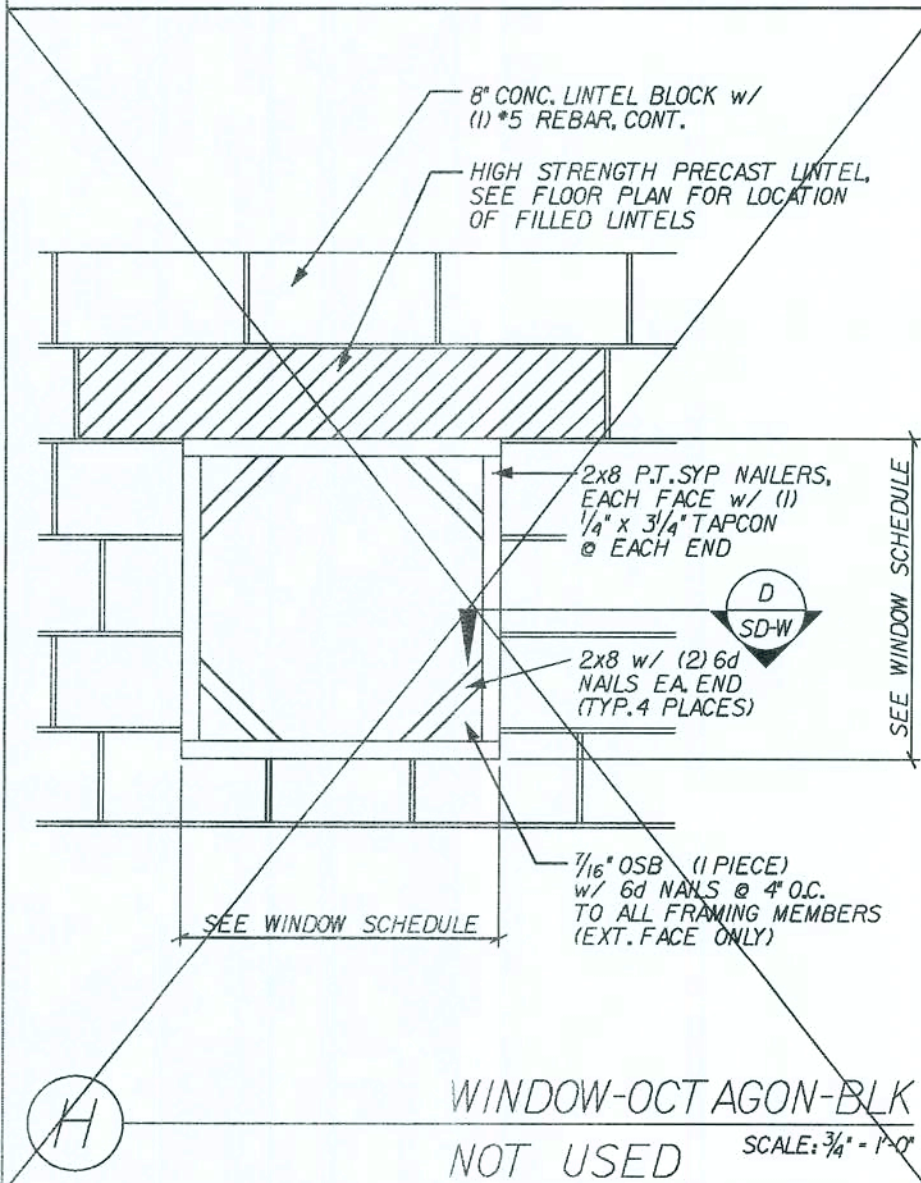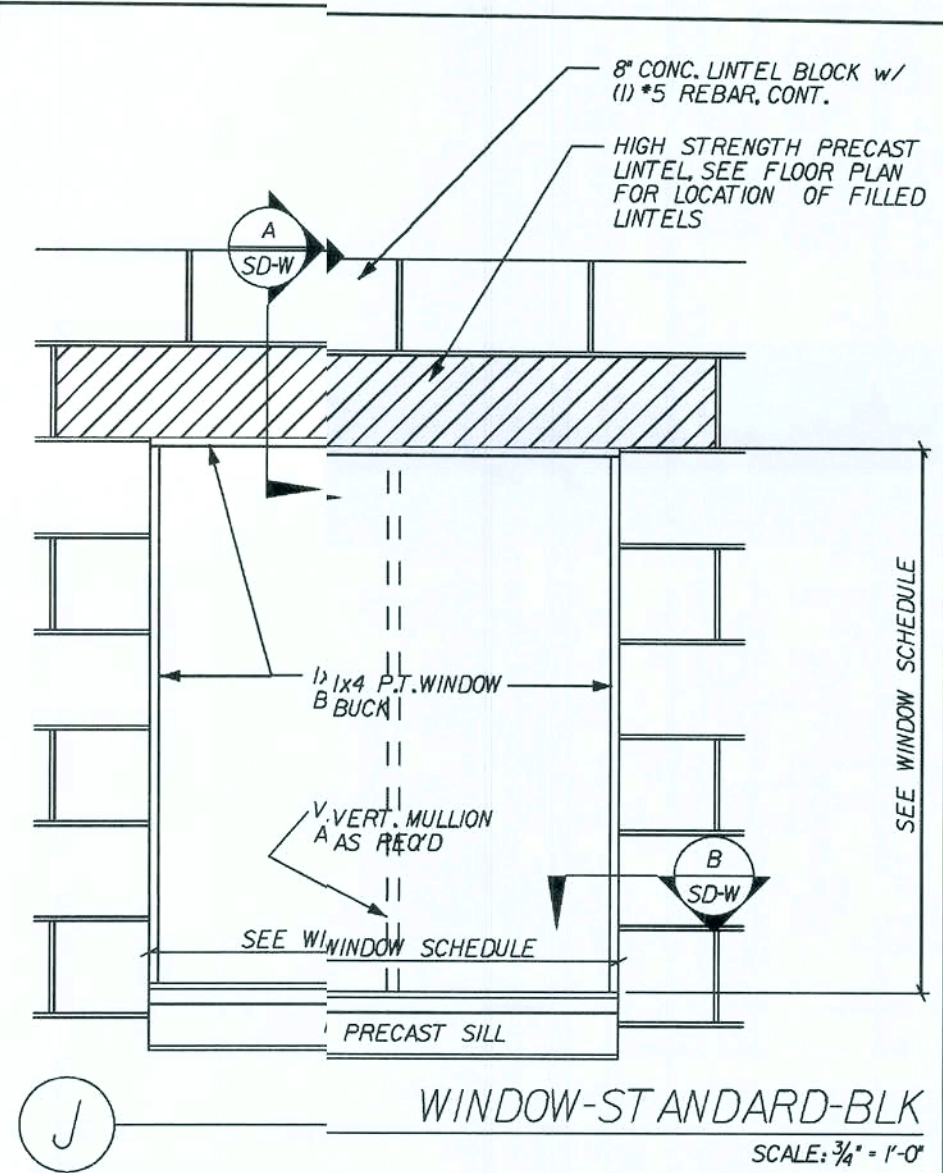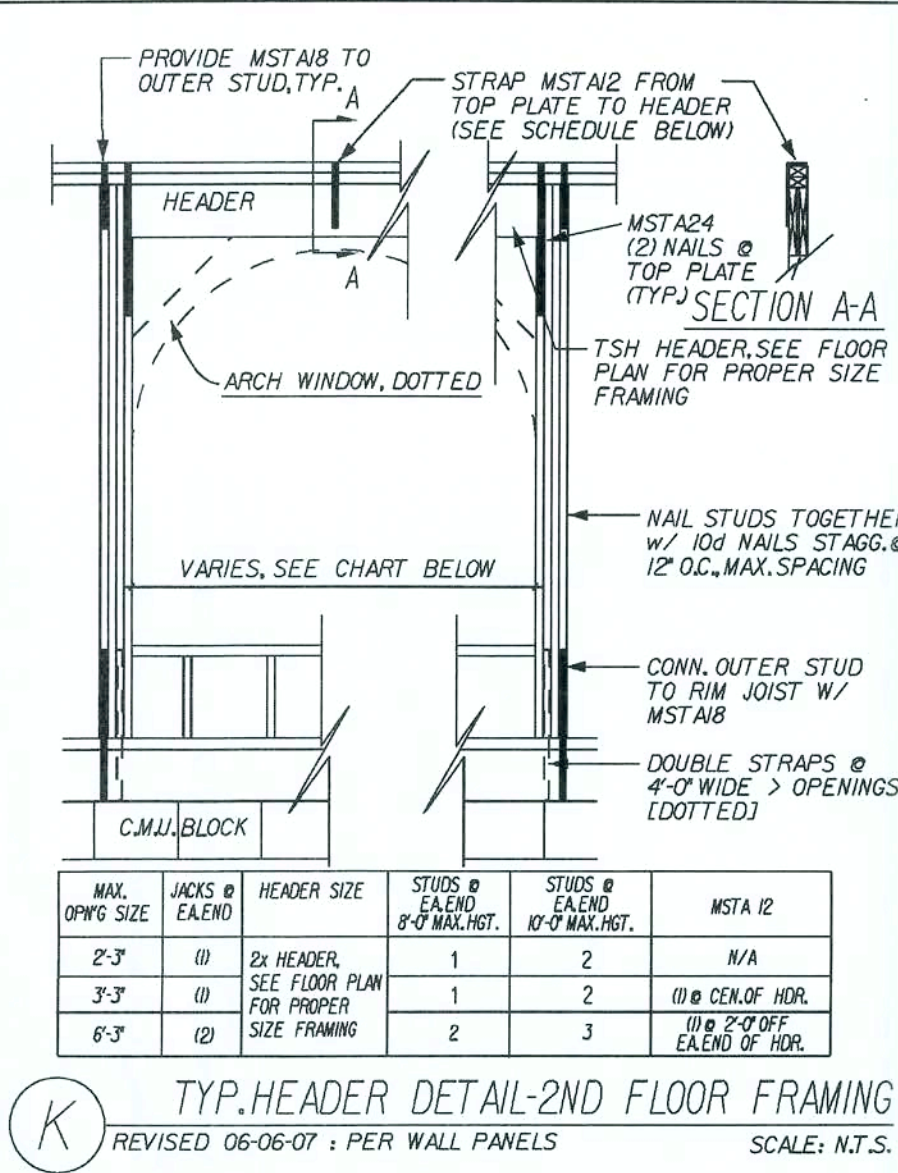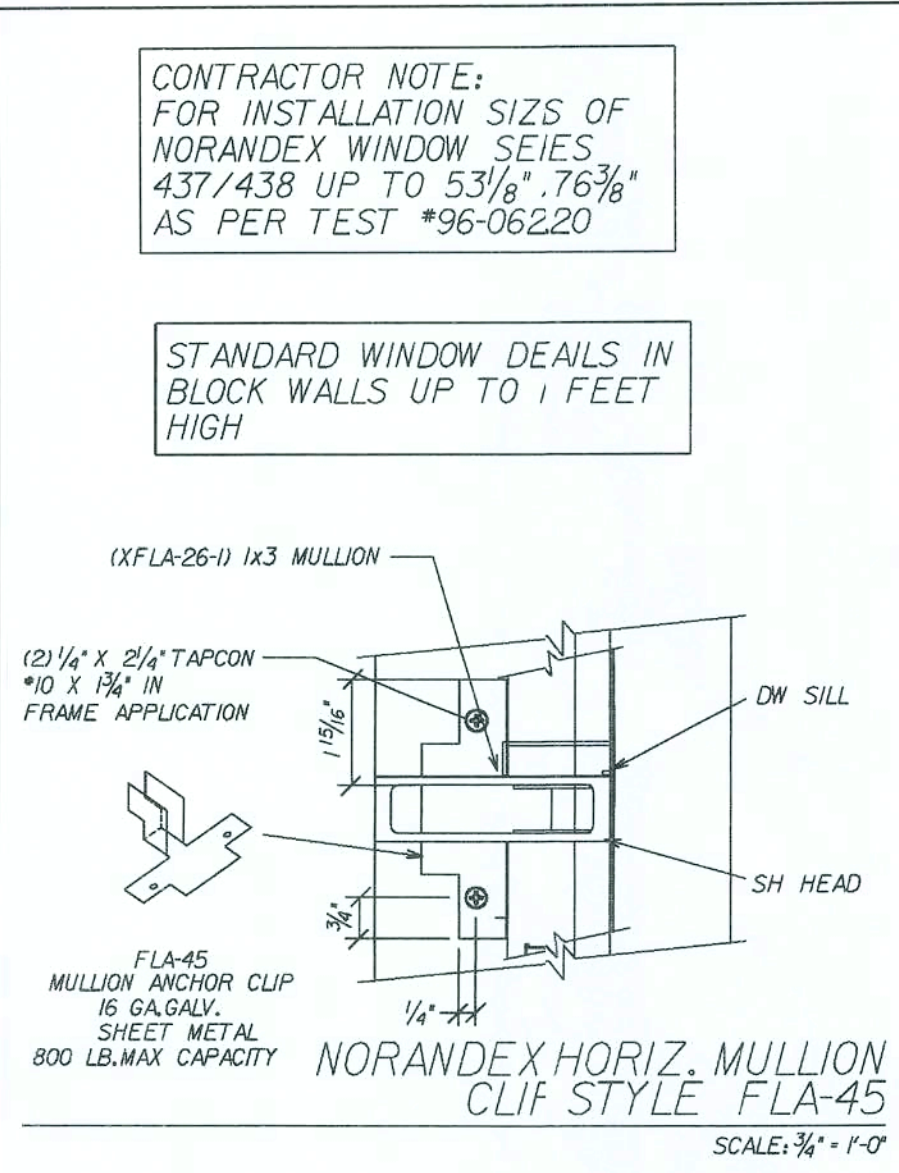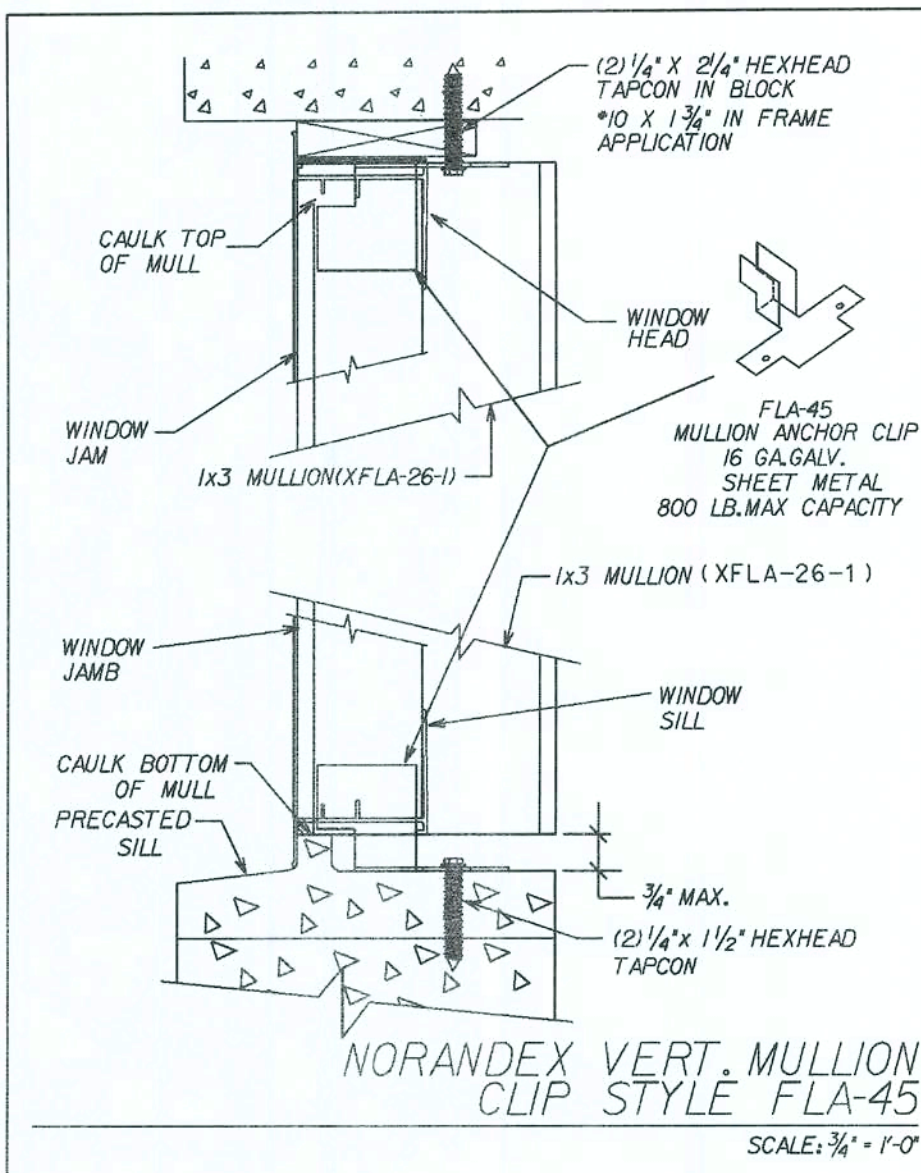

REVISIONS :

Maronda Homes

FLORIDA

4005 MARONDA WAY SANFORD, FL 32717

FLORIDA RESIDENTIAL WAS DESIGNED IN ACCORDANCE WITH THE BUILDING CODE 2004 : RESIDENTIAL AND 2005, 2006 SUPPLEMENT

WESTCOTT

WINDOWS STANDARD DETAILS

DRAWN BY: GARAGE:

RELEASE DATE: 09/01/04

134934






Maronda Systems
4005 Maronda Way
Sanford, FL 32717
(407)321-0064

Elmer Bergman, P.E.
License No. 50158

MAR 26 2008


SHEET: SD-W

FLORIDA BUILDING CODE 2004 : RESIDENTIAL

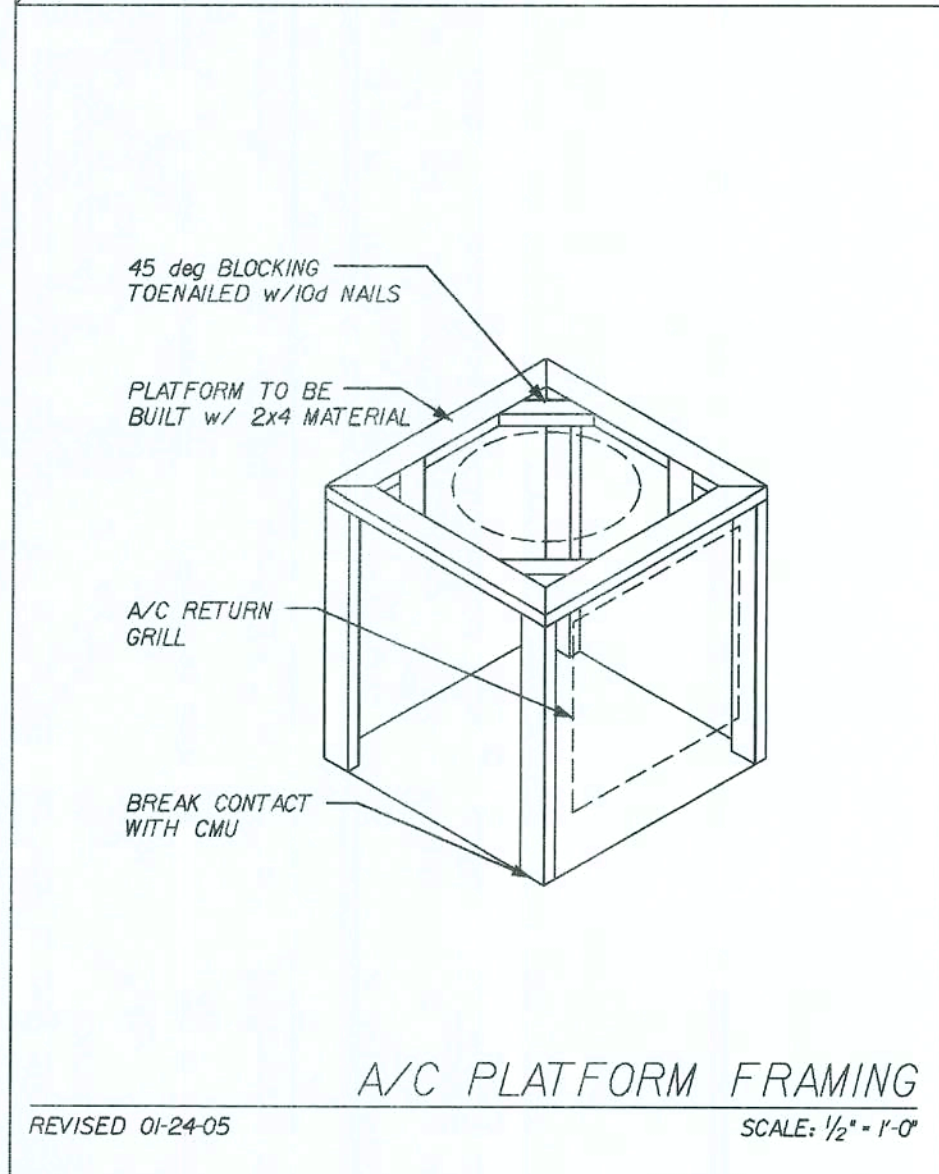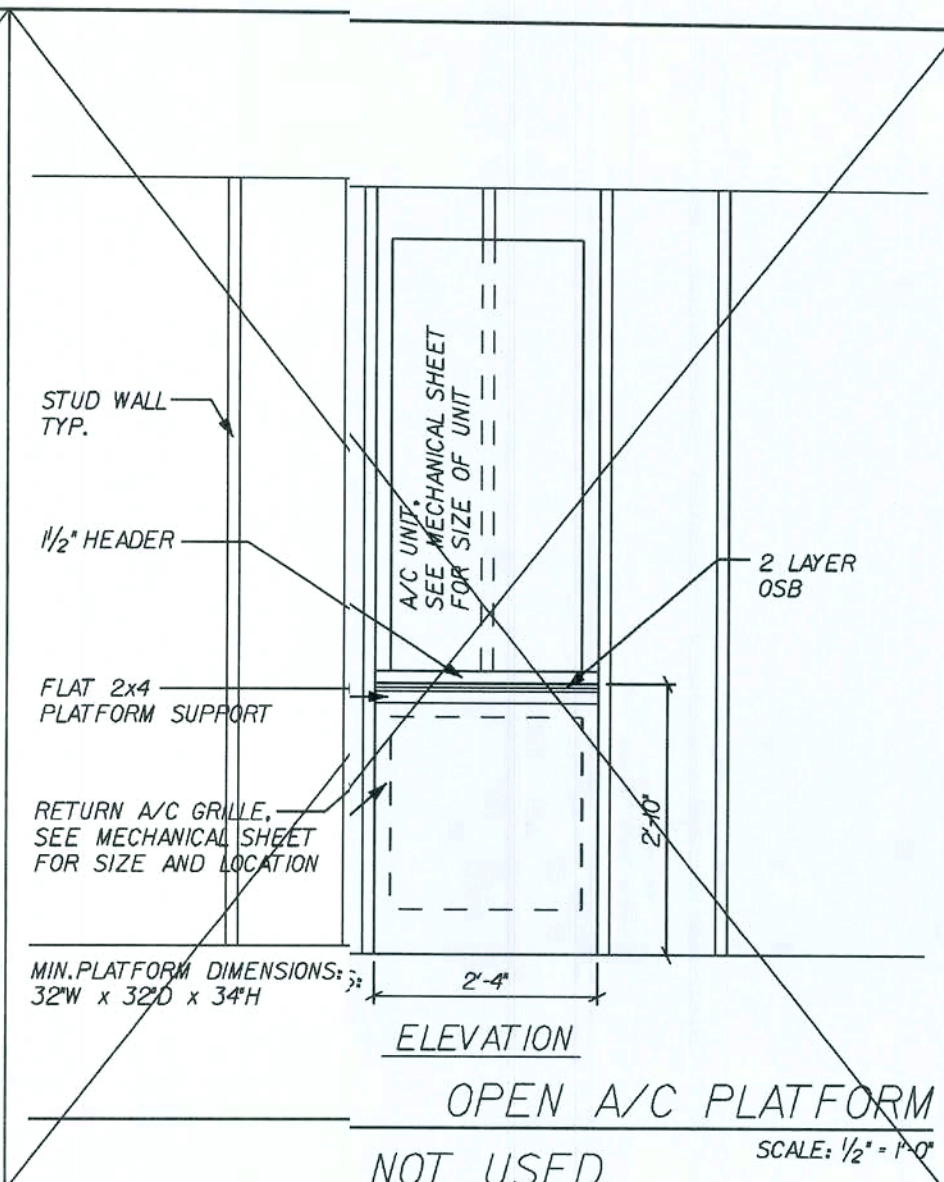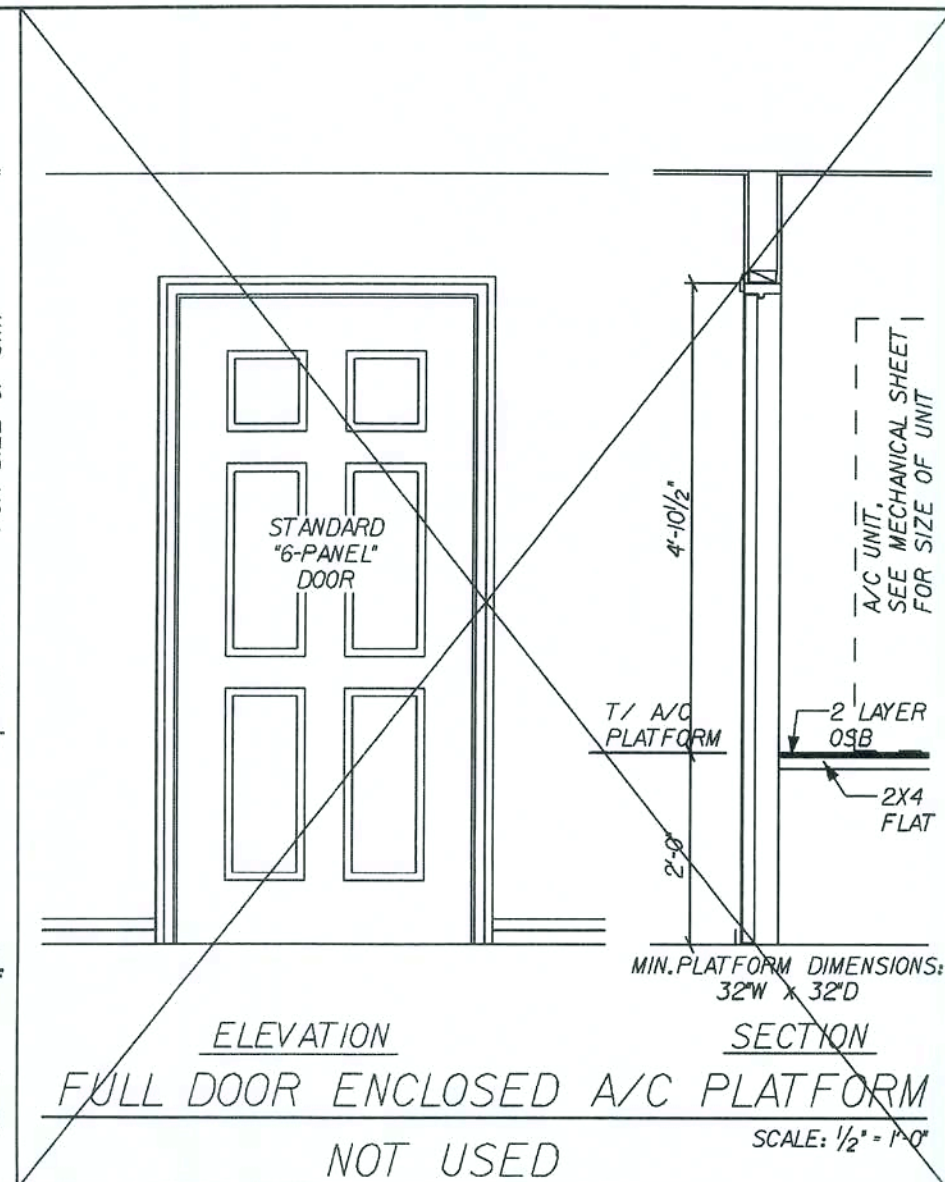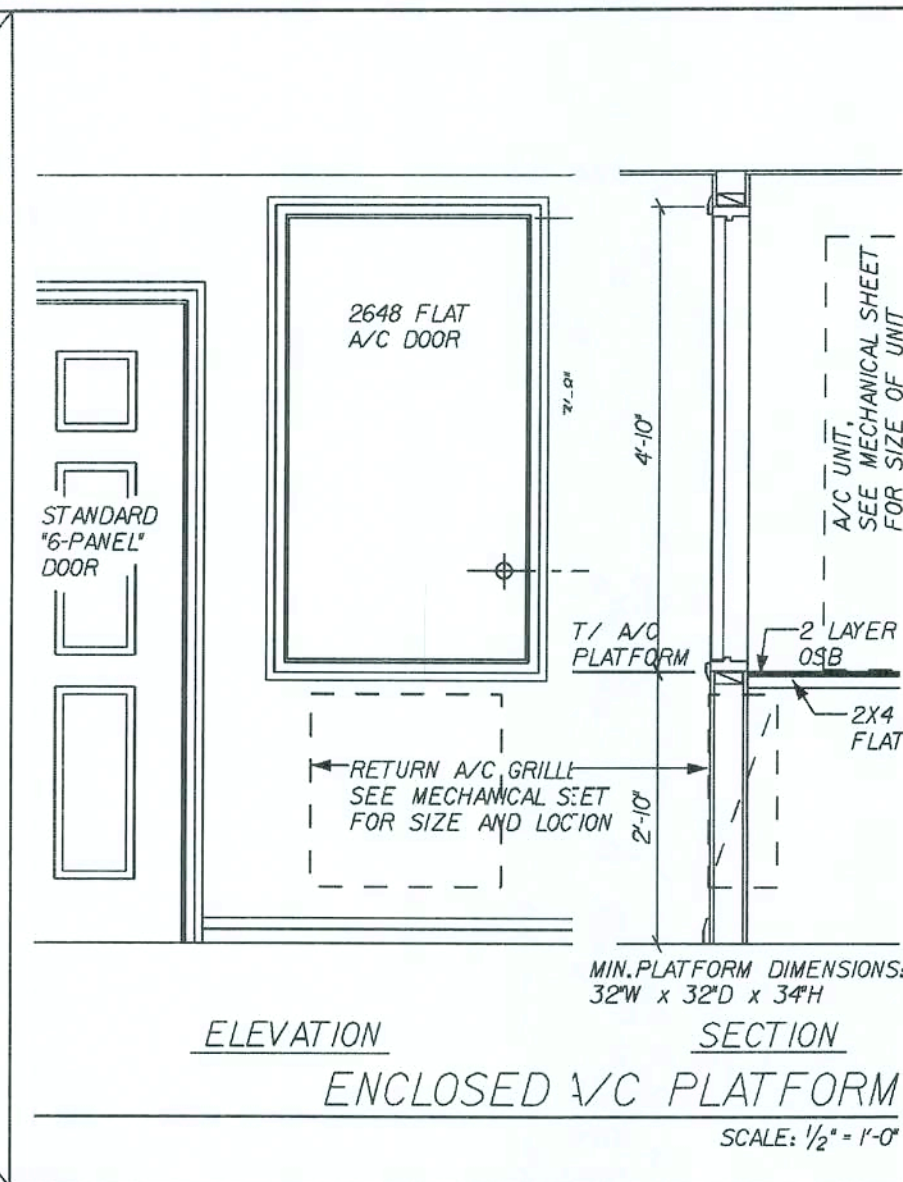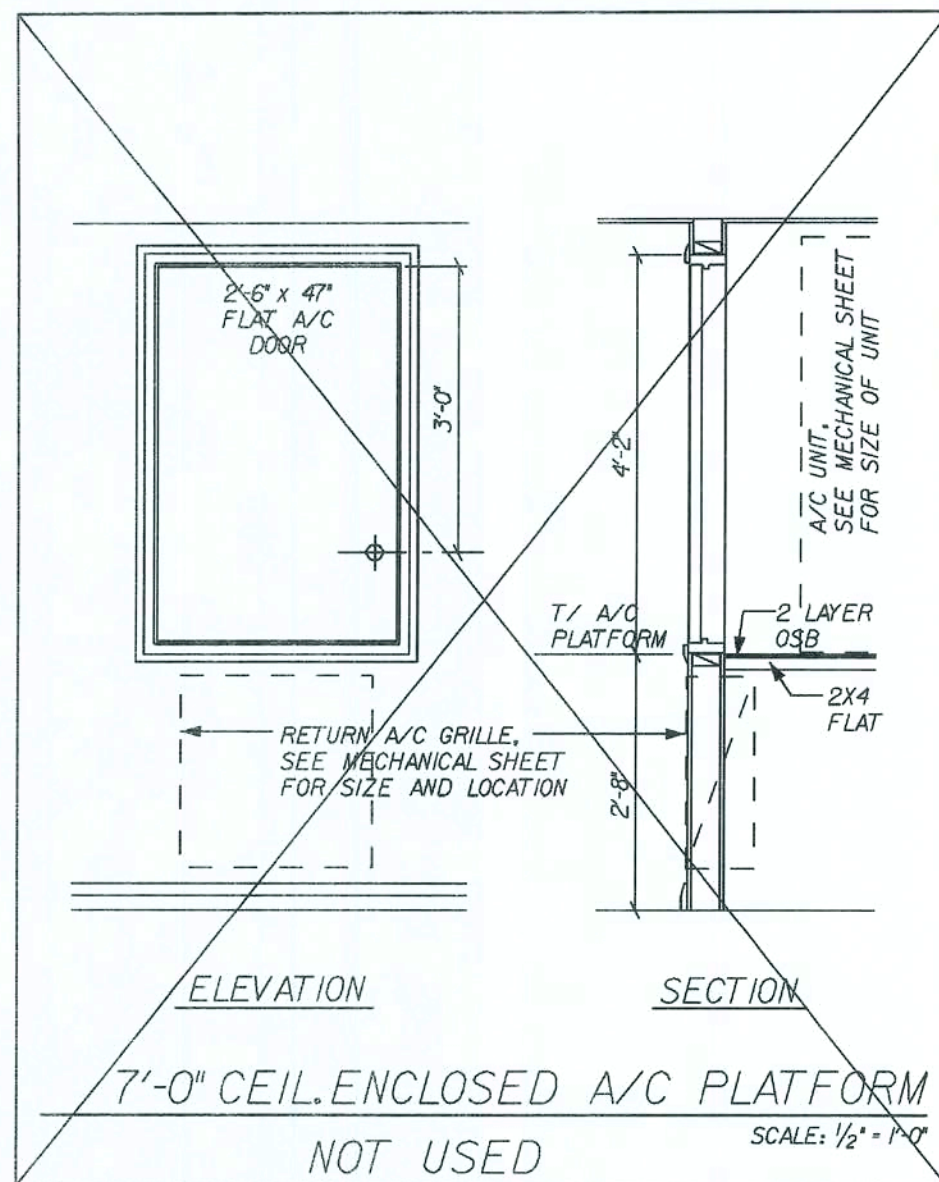


REVISIONS:	
Maronda Homes 4005 MARONDA WAY SANFORD, FLORIDA (407) 321-0064 THIS STRUCTURE WAS DESIGNED IN ACCORDANCE WITH THE REQUIREMENTS OF THE FLORIDA BUILDING CODE 2004 RESIDENTIAL AMENDMENTS, 2006 SUPPLEMENT	
STANDARD	PLATFORM DETAILS
AIR-HEAT DTLs	
DRAWN BY:	GARAGE:
RELEASE DATE:	
Maronda Systems 4005 Maronda Way Sanford, FL 32771 (407)321-0064	
<i>Elmer Bergman</i> Elmer Bergman, P.E. License No. 50158 MAR 26 2008	
SHEET: SD-H	
PLOT DATE: 12 DEC 2007	


RG OPTIONAL WOOD RAILING AND SPINDELS IN LIEU OF 42" DRWALL SLOPED WALL

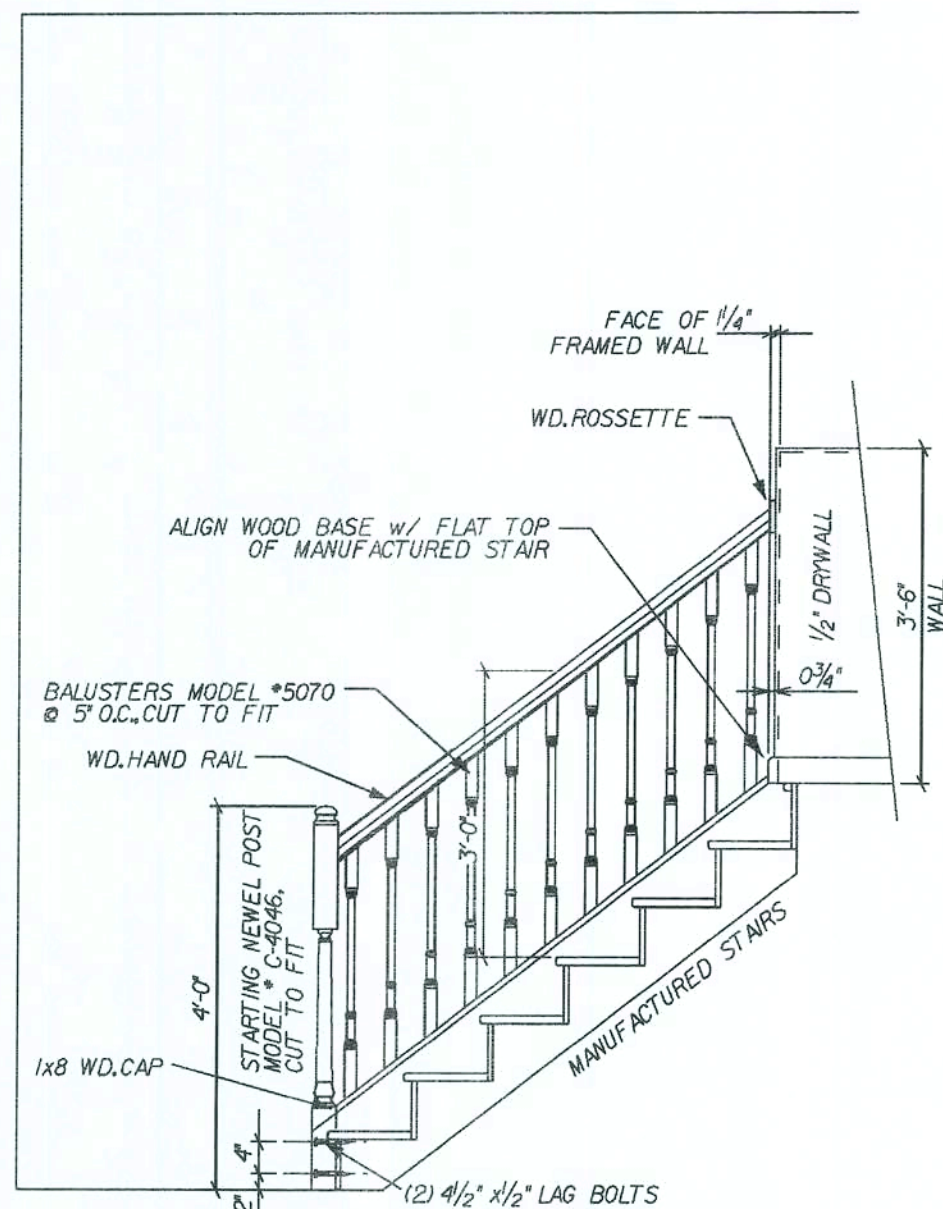

STAIR @ TOP OF LANDING [LEFT]

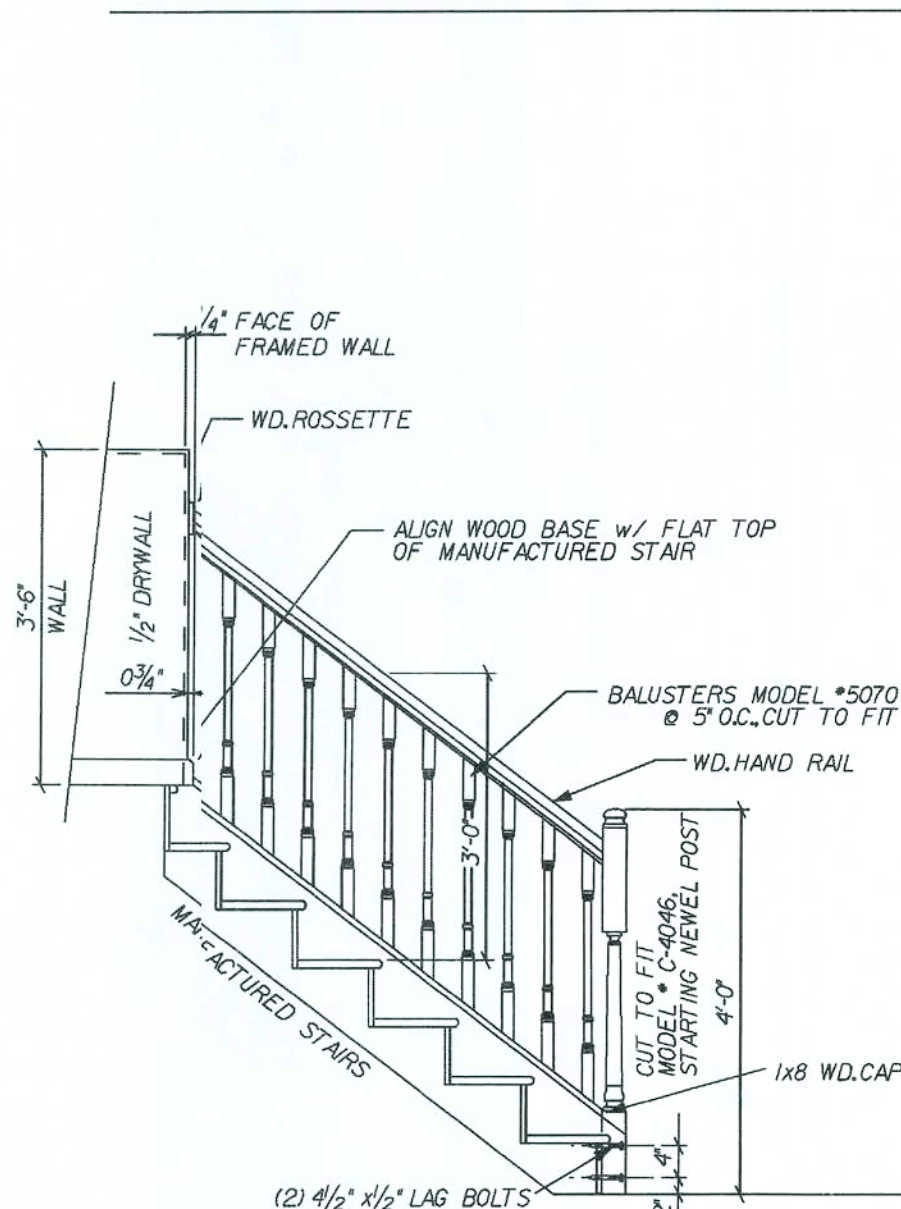


STAIR @ TOP OF LANDING [RIGHT]

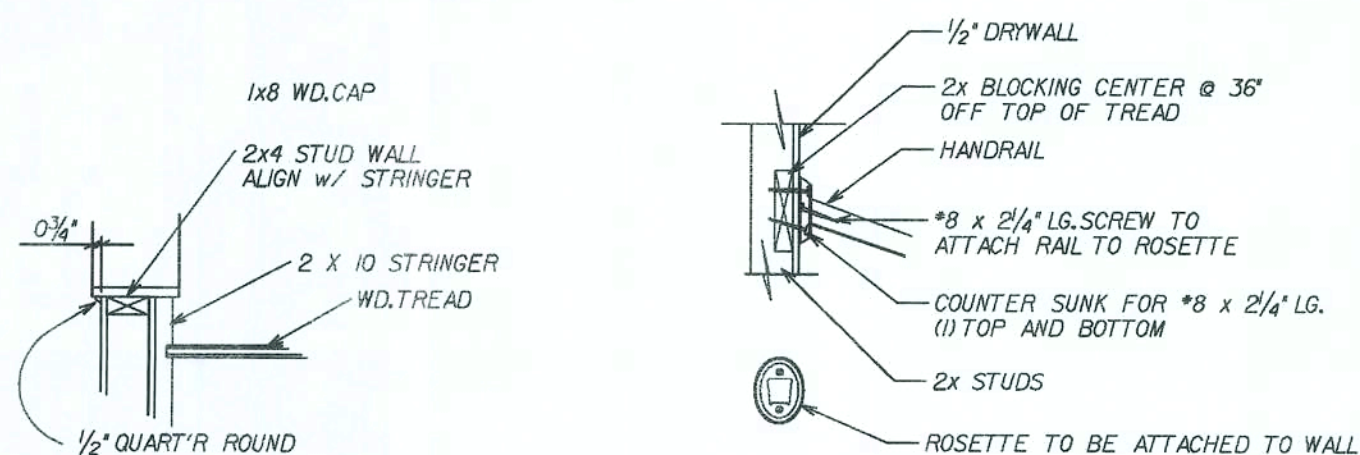

SECTION B


RAIL ATTACHMENT TO WALL

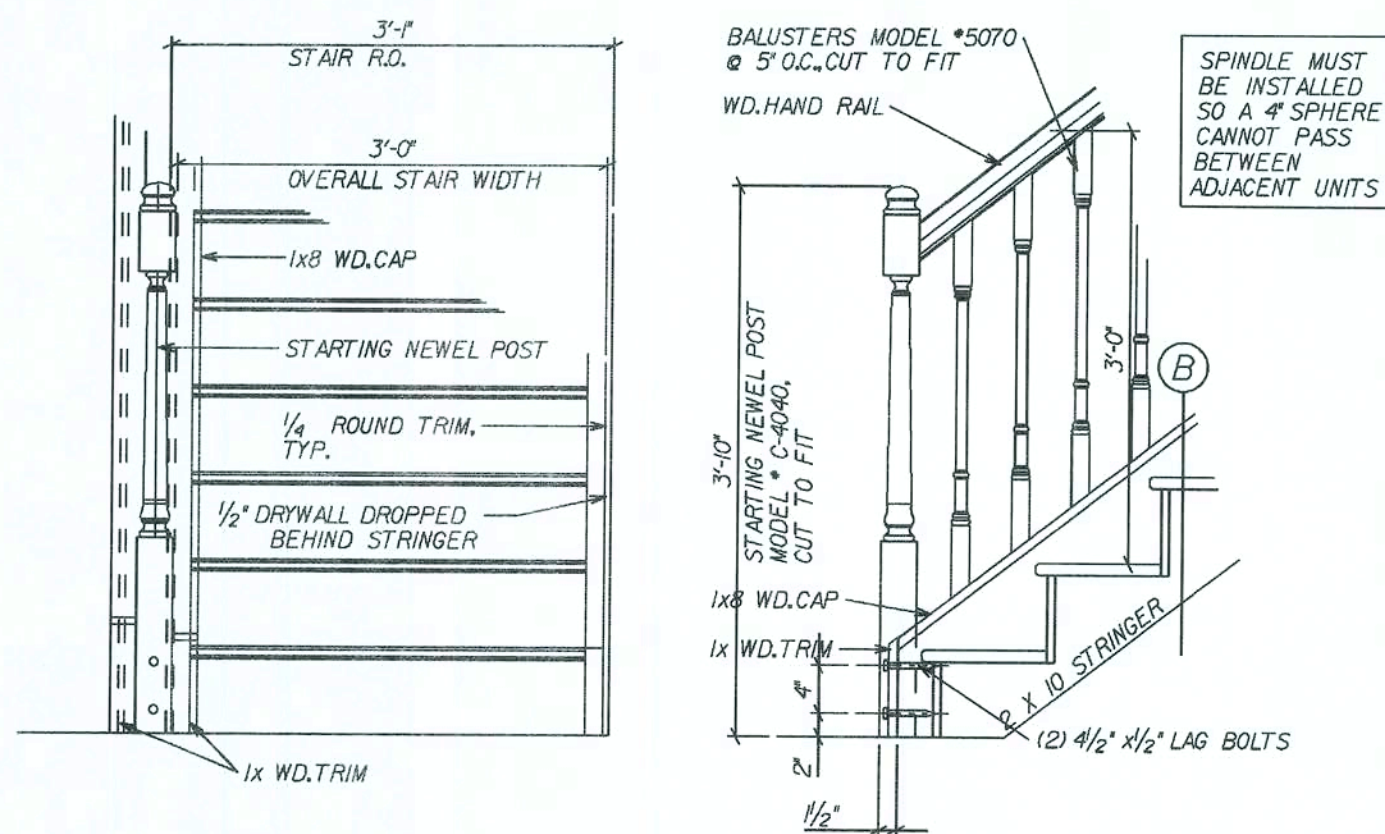


OPTIONAL OPEN RAIL STAIR DETAILS

SCALE: 3/4" = 1'-0"

REVISED 01-25-05

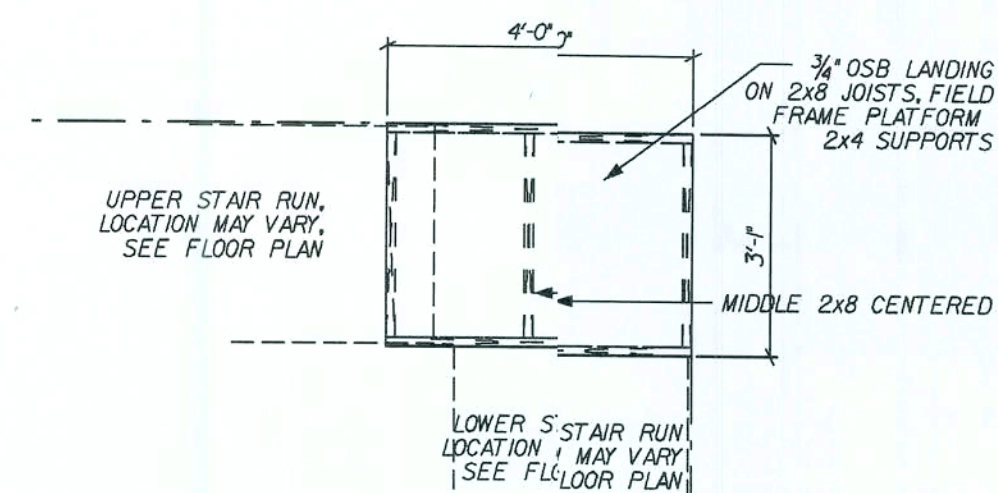


STAIR LANDING

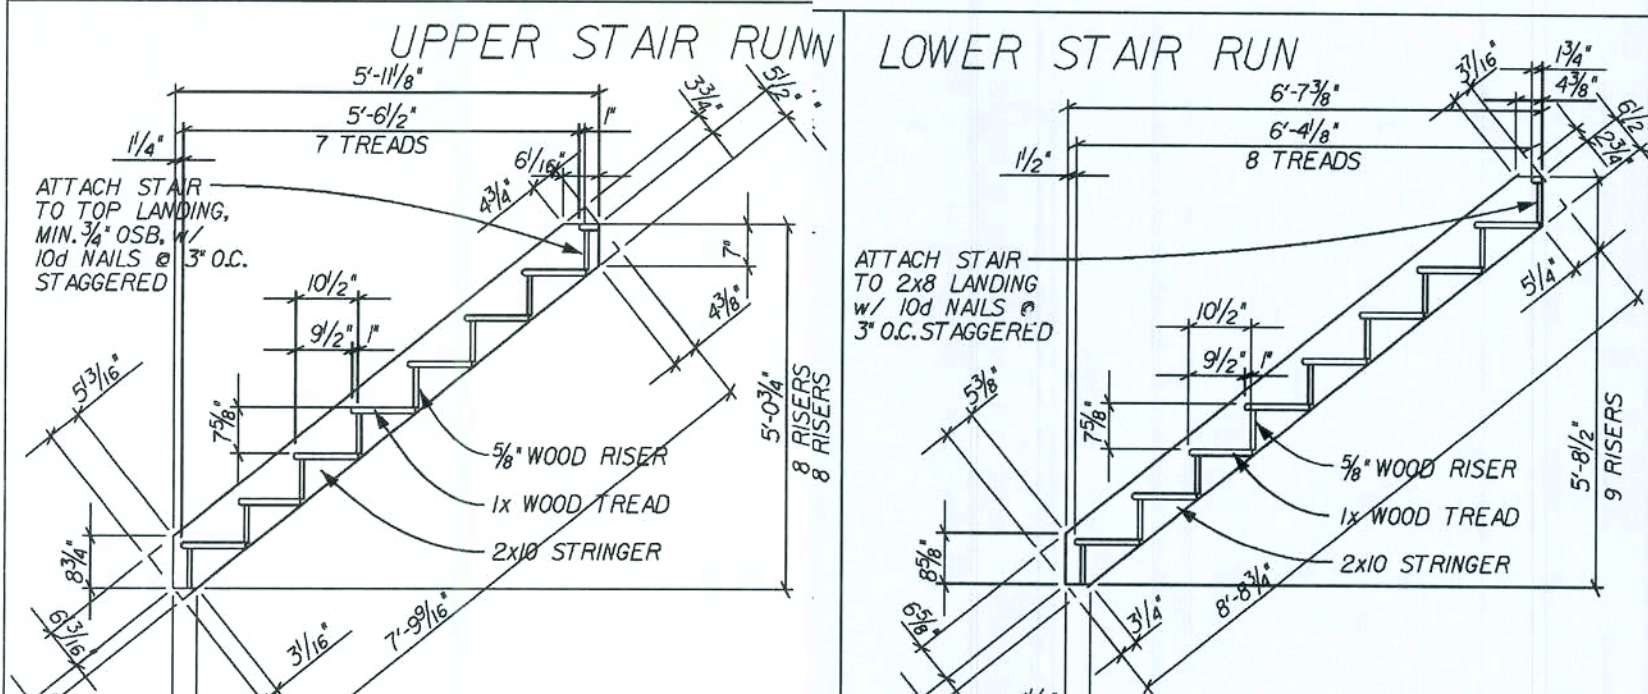

PRE-ASSEMBLED "L" or "U" STAIR : 9 1/2" TREAD [16" FRM'G]

REVISED 08-24-06 NAILING ATTACHMENT

SCALE: 3/8" = 1'-0"

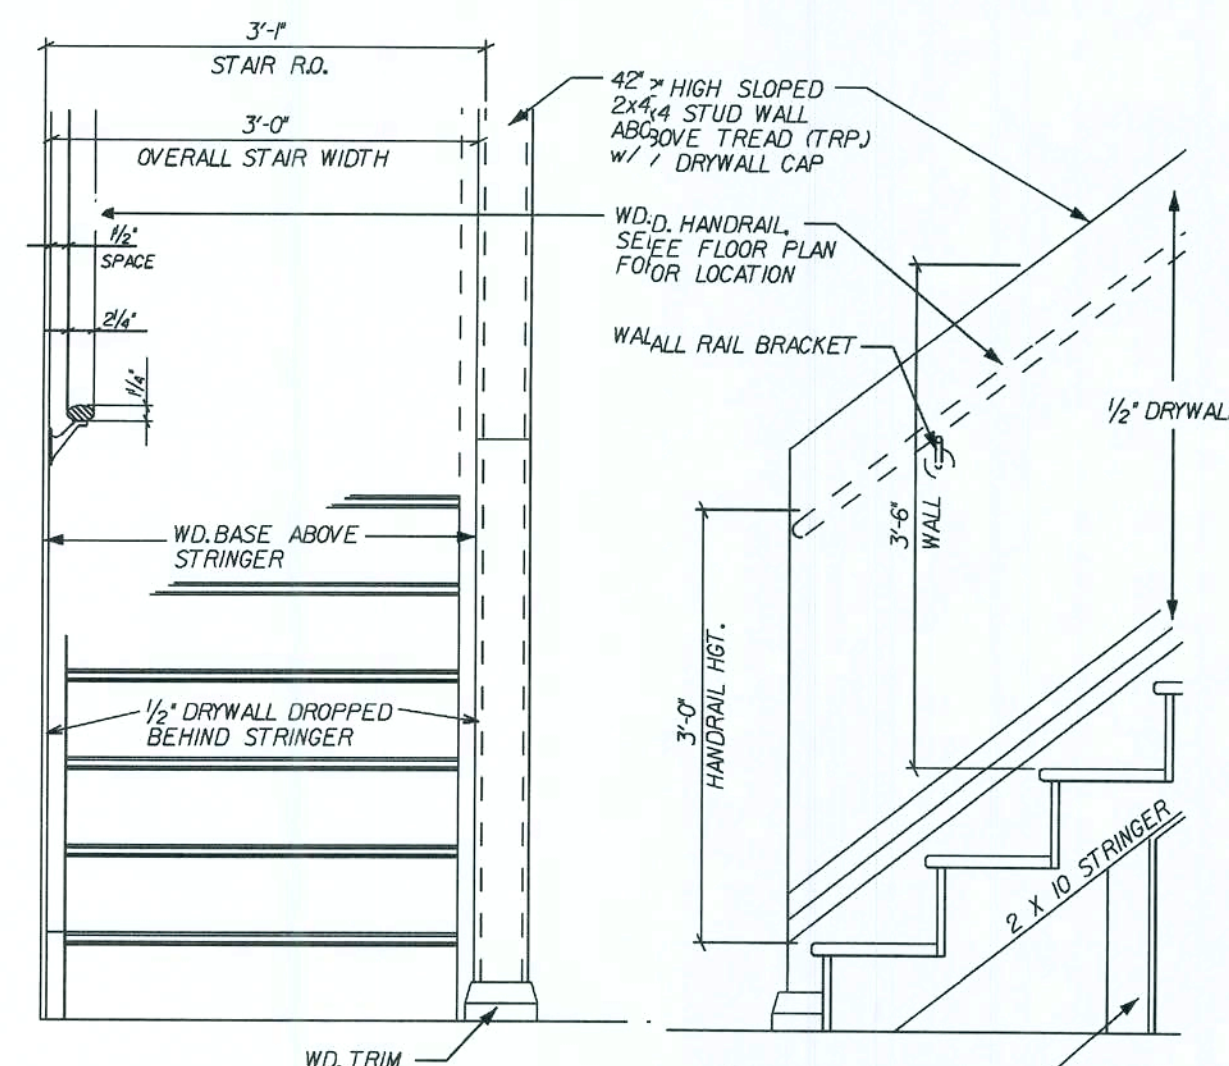

STANDARD STAIR w/ 42" HIGH WALL

SCALE: 3/4" = 1'-0"

NOTE:
SECTION R311.5.6.2 HANDRAIL ENDS
SHALL BE RETURNED TO WALL
REVISED 11-12-07
ADDED WOOD BASE ABOVE STRINGER

REVISIONS :

Maronda Homes
FLORIDA
4005 MARONDA WAY
SANFORD, FL 32771
(407) 321-0064

16" FRM'G 15 RISER : "L" STAIR
STAIR DETAILS

Maronda Systems
4005 Maronda Way
Sanford, FL 32771
(407) 321-0064

Elmer Bergman, P.E.
License No. 50158
MAR 26 2008

SHEET:
STR

PRODUCT APPROVAL INFORMATION SHEET FOR FLORIDA

PROJECT NAME: _____ PERMIT # _____

PROJECT ADDRESS: _____

As required by Florida Statute 553.842 and Florida Administrative Code 9B-72, Please provide the information and product approval number(s) for the building components listed below, as applicable to the building construction project for the permit number listed above. You should contact your product supplier if you do not know the product approval number for any of the applicable listed products. Information regarding statewide product approval may be obtained at: www.floridabuilding.org.

Category/Subcategory	Manufacturer	Product Description	Limitation of Use	State #	Design Pressures
A. EXTERIOR DOORS					
1. Swinging	Plastpro Inc.	Fiberglass Doors	Evaluated for use in locations adhering to the Florida Building Code and where pressure requirements as determined by ACSE 7 Minimum Design Loads For Building and Other Structures.	FL 6729J FL 6729.5	+50 / -50 +50 / -50
2. Sliding	Simonton/Norandex Florida Extruders	Sliding Glass Doors	500 72X80 SGD45 Milestone 1000 SG.	FL 5979J FL 45J	+50 / -50 +45 / -45
3. Sectional 4. Roll up	Wayne Dalton	Garage Doors 130 16' 9100 / 5120 8' Garage Doors 140 16' 9100 / 5120 8'	As indicated in elevation report and installation drawings. Not to be used in HVHZ.	FL 5287J FL 5287.3 FL 9174.4 FL 9174.5	+26.9 / -30.8 +25.9 / -28.8 +43.2 / -49.6 +39.2 / -43.7
B. WINDOWS					
1. Single Hung	H-R Windows Danwid Window Co. Florida Extruders	300 Fin Single Hung 341 Flange Frame Fixed Milestone 1000 SH.	40-17 72x74 H-5	FL 5089J FL 2752J FL 42J	+45 / -45 +55 / -55 +45 / -45
2. Horizontal Slider					
3. Casement					
4. Double hung					
5. Fixed	H-R Windows Danwid Window Co. Florida Extruders	300 Fin Frame Fixed 341 Flange Frame Fixed Milestone 1000 Fixed	437.438 111X63 F-C 3/16 Tempered glass Flange & Fin	FL 1291J FL 2349J FL 44J	+55 / -55 +70 / -70 +45 / -45
6. Awning					
7. Pass-through					
8. Projected					
9. Mullion	H-R Windows Florida Extruders	Mullions Milestone Tube Mull Fin Or Flange	Evaluated for use in locations adhering to the Florida Building Code and where pressure requirements as determined by ACSE 7 Minimum Design Loads For Building and Other Structures.	FL 5782 FL 3136-R2	+45 / -45
10. Wind breaker					
11. Dual action					
12. Other					
C. PANEL WALL					
1. Sliding	Owens Corning	Norandex - Summit Manor Dbl 4.5 Butch Lap Reynolds - Easy Street Dbl 4.5 Dutch Lap	This Evaluation is not for use within the FBC HZ or on Education Facilities within the State of Florida. VSL Sliding is limited to the V construction as defined below. Section 602.5- TYPE CONSTRUCTION Type V construction is the type of construction in which the structural elements, exterior walls and interior walls are of one material permitted by this code. Compliance is valid only if the subject profile frame is subject to the VSL VSL Sliding Certification Program.	FL 920.3 FL 920.7	+NA / -152 +NA / -152
2. Soffit	Alsco Metal Corp	16" Vented Soffit Quad 4 Aluminum Soffit	For use as soffit on Not for use in HVHZ	FL 4459J	46.71 PSF

Category/Subcategory	Manufacturer	Product Description	Limitation of Use	State #	Design Pressures
D. ROOFING PRODUCTS					
1. Asphalt shingles	Owens Corning	Asphalt Shingle Ridge Vents	This Approval is not for use in the HVHZ. All FBC sections that apply to counties except Broward and Miami-Dade must be followed.	FL 3663 FL 234	
2. Underlayments					
3. Roofing fasteners					
4. Nonstructural metal roof					
5. Built-up roofing					
6. Modified bitumen	Polyglass	Two layer torch down	The max design pressure for the selected assembly shall meet or exceed the Zone I design pressure determined in accordance with FBC chapter 16.	FL 1654.8 FL 1654.9	
7. Single ply roofing					
8. Roofing tiles					
9. Roofing insulation					
10. Waterproofing					
11. Wood shingles/shakes					
12. Roofing slate					
13. Liquid applied roofing					
14. Cement-adhesive coats					
15. roof tile adhesive					
16. Spray applied polyurethane roof					
17. roof vents	Owens Corning Stanco Inc. Lamanco	Galvanized metal roof vents	This Approval is not for use in the HVHZ. All FBC sections that apply to counties except Broward and Miami-Dade must be followed.	FL 5289J FL 8103J FL 3792.5	
E. SHUTTERS					
1. Storm Panels	Atrium Shutters, Inc. K&D Manufacturing All American Shutters, Inc.	5L Panel Galv. Slt Storm Storm	This product may only be installed on concrete, hollow concrete block or wood substrates. This product is NOT suitable for installation in the High Velocity Hurricane Zone.	FL 5547J FL 2773J FL 393J	50 PSF +47 / -50
F. STRUCTURAL COMPONENTS					
1. Wood connector/anchor	United Steel Products	Anchors, Hangers Etc. Structural Components Wood Connectors	Subject to limitation and installation instructions specified in NINOA 05-0105.05	FL RL 565, 569, 572, 576, 815, 816, 817, 818, 819, 820, 821, 822, 859, 1247, 1777, 2033, 2620, 3923, 4928, 5631, 6223	
2. Truss plates	Mitek Industries Inc.	Truss Connectors	No Limitation of Use.	FL 2197 RI	
3. Engineered lumber					
4. Railing					
5. Coolers-freezers					
6. Concrete admixtures					
7. Material					
8. Insulation forms					
9. Plastics					
10. Deck-roof					
11. Wall					
12. Sheds					
G. SKYLIGHTS					
1. Skylight					
2. Other					
H. NEW EXTERIOR ENVELOPE PRODUCTS					
1.					
2.					

In addition to completing the above list of manufacturers, product description and State approval number for the products used on this project, it is the Contractor's or Authorized Agent's responsibility to have a legible copy of each manufacturer's printed instructions, along with the list above, on the job site available to the Inspector.

The products listed below did not demonstrate product approval at time of plan review. I understand, and that before these products can be inspected, they must be submitted for review for code compliance and approved by the Plans Examiner. This form will be revised to include each new product in the categories listed above and will be highlighted to indicate the new products and required information.

Authorized Project Agent: _____
(Contractor or Design Professional) (Print Name) (Signature)

Company Name: _____


Mailing Address: _____

City: _____ State: _____ Zip Code: _____

Telephone Number: () _____ Fax Number: () _____

Cell Phone Number: () _____ E-mail Address: _____

REVISIONS:
10-29-07 UPDATE LISTS
01-21-08 UPDATE ROLL UP DOORS

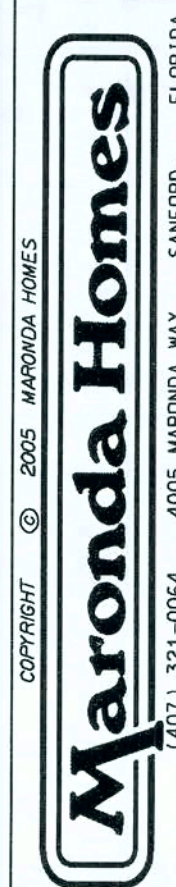

PRODUCT APPROVAL

DRAWN BY: _____ GARAGE: _____

RELEASE DATE: _____

06/13/13

Plot DATE: 21 JAN 2008

SHEET:


SMC INSWING RESIDENTIAL INSULATED
FIBERGLASS DOOR IN WOOD FRAME

1. THE FOLLOWING PRODUCT HAS BEEN EVALUATED FOR COMPLIANCE WITH THE WIND LOADS SPECIFIED IN SECTION 120 OF THE TEXAS DEPARTMENT OF INSURANCE WINDSTORM RESISTANT CONSTRUCTION GUIDE AND SECTION 10.12 OF THE TEXAS BUILDING CODE. ASSOCIATION BUILDING CODE FOR WINDSTORM RESISTANT CONSTRUCTION.
2. WOOD BLOCKS BY OTHERS, MUST BE ANCHORED PROPERLY TO TRANSFER LOADS TO THE STRUCTURE.
3. PRODUCT ANCHORS SHALL BE AS LISTED AND SPACED AS SHOWN ON DETAILS. ANCHOR EMBEDMENT TO BASE MATERIAL SHALL BE BEYOND NAIL DRESSING OR STUCCO.
4. PRODUCT DOES NOT MEET IMPACT RESISTANCE
5. DESIGN PRESSURE RATING SHALL BE AS FOLLOWS:
 - FOR 8' 0" HIGH DOORS: SEE TABLE 1.
 - FOR FRAMES OVER 6' 0" UP TO 8' 0": SEE TABLE 2.

DOOR LEAF CONSTRUCTION:

FACE SHEETS: EACH SLAB IS CONSTRUCTED FROM
0.080" THICK FIBERGLASS SKIN.
CORE DESIGN: THE INTERIOR CAVITY OF EACH DOOR
IS FILLED WITH RIGID POLYURETHANE.
CONSTRUCTION: THE VERTICAL EDGES OF THE SLAB
CONSIST OF GLUED INTERLOCKING
FIBERGLASS JOINTS.THE HORIZONTAL
EDGES CONSIST OF THE FIBERGLASS
SKIN GLUED TO THE WOOD BLOCK AT
TOP AND TO THE RIGID PVC FOAM
INSERT AT BOTTOM.

TABLE OF CONTENTS	
SHEET #	DESCRIPTION
1	GENERAL NOTES, TYPICAL ELEVATIONS
2	CROSS SECTIONS (VERTICAL AND HORIZONTAL)
3	ANCHORING LAYOUT
4	PART LIST

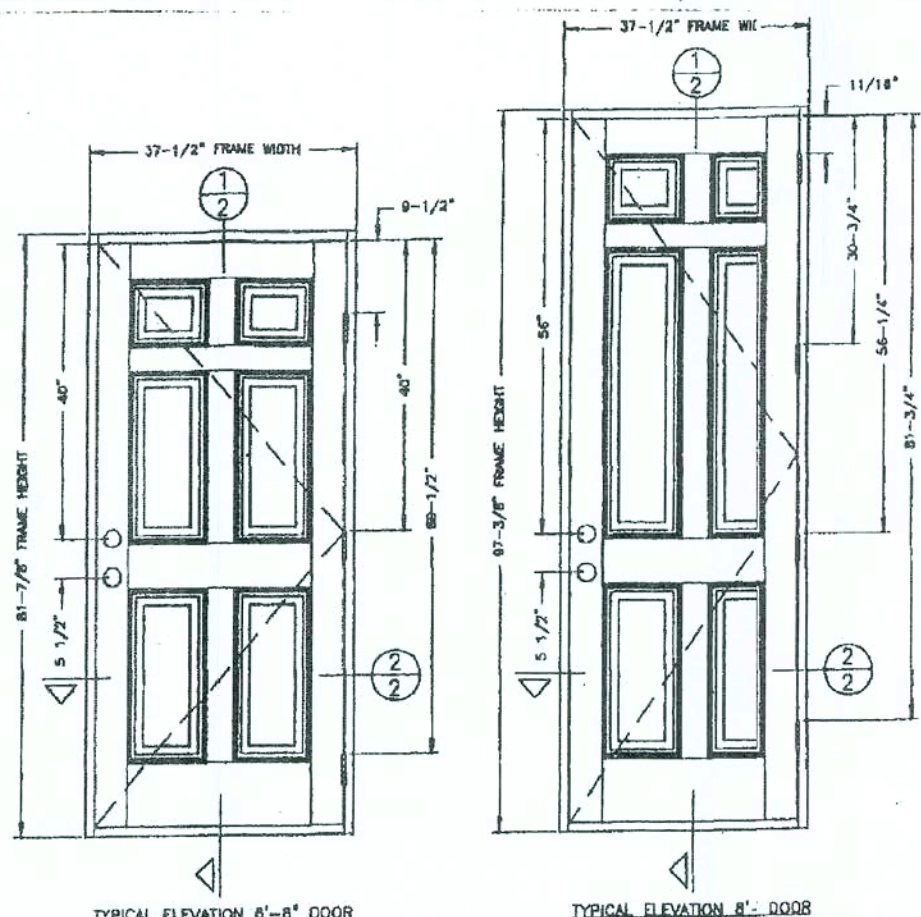


TYPICAL ELEVATION 8'-8" DOOR


	WHERE WATER INFILTRATION REQUIREMENT IS NEEDED	WHERE WATER INFILTRATION REQUIREMENT IS NOT NEEDED
POSITIVE	NOT APPROVED	+80 PSF
NEGATIVE	NOT APPROVED	-80 PSF

TYPICAL ELEVATION 8'- DOOR

DESIGN PRESSURE RATING (316 #2)		
	WHERE WATER INFILTRATION REQUIREMENT IS NEEDED	IF WATER INFILTRATION REQUIREMENT IS NOT NEEDED
POSITIVE	NOT APPROVED	+30 PSF
NEGATIVE	NOT APPROVED	-35 PSF

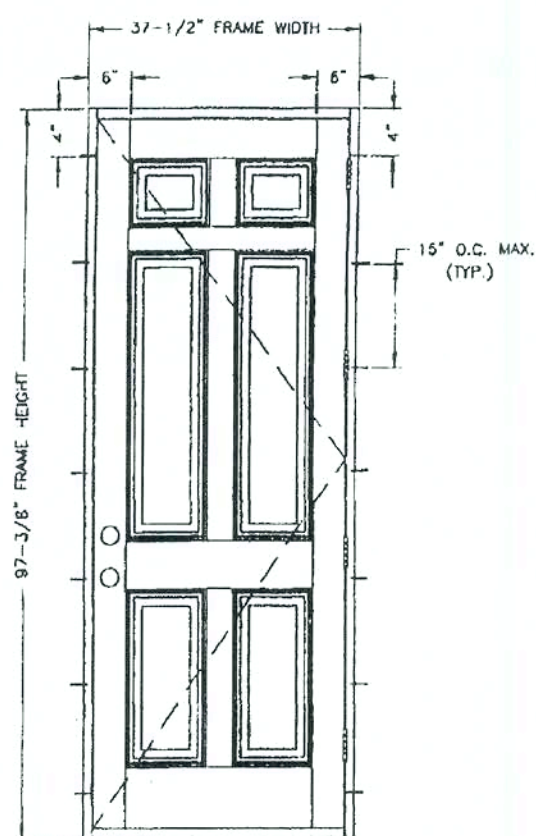[illegible]

ANCHOR LAYOUT FOR 8'-0" DOOR

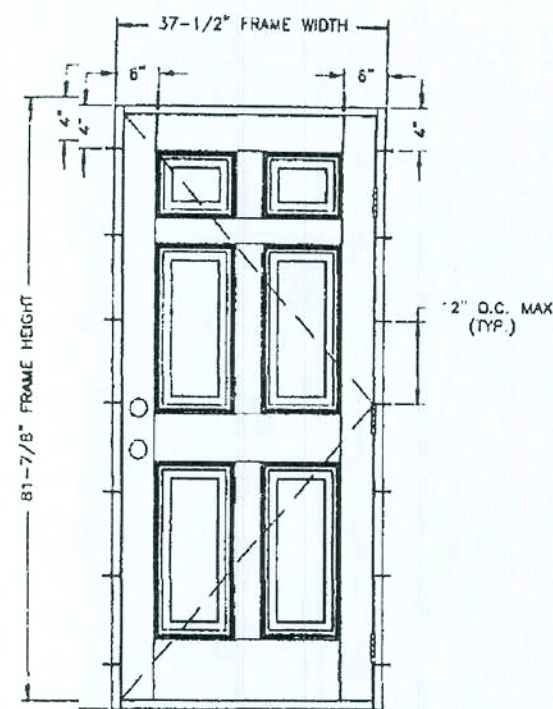

ANCHOR LAYOUT FOR 6' 8" DOOR

TYPICAL ANCHORS

- 1.) INTO 2BY WOOD BUCKS OR WOOD STRUCTURE
#8 PFH Wd. Screw, 1" MIN. EMBEDMENT
- 2.) INTO 1BY WOOD BUCKS OR INTO MASONRY
3/16" DIA. TAPCONS WITH 1-1/4" MIN. EMBEDMEN


 LUSTRACO, INC. 9 PEACH TREE HILL, RD. LAMINGTON, NJ 07039	
PRODUCT: DISTINCTION SERIES SMC FINISH, PLYWOOD FLOOR PART 506	DESCRIPTION: ANCHORING LAYOUT
NO.	DATE
PREPARED BY	CHECKED BY

RW

CONSULTING
(212) 684-3831

DATE: 01/06/89
 BY: BCL/MS N.T.S.
 DRAWN BY: R.P.P.
 L.S.M. BY:
 CHECKED BY:



98-01

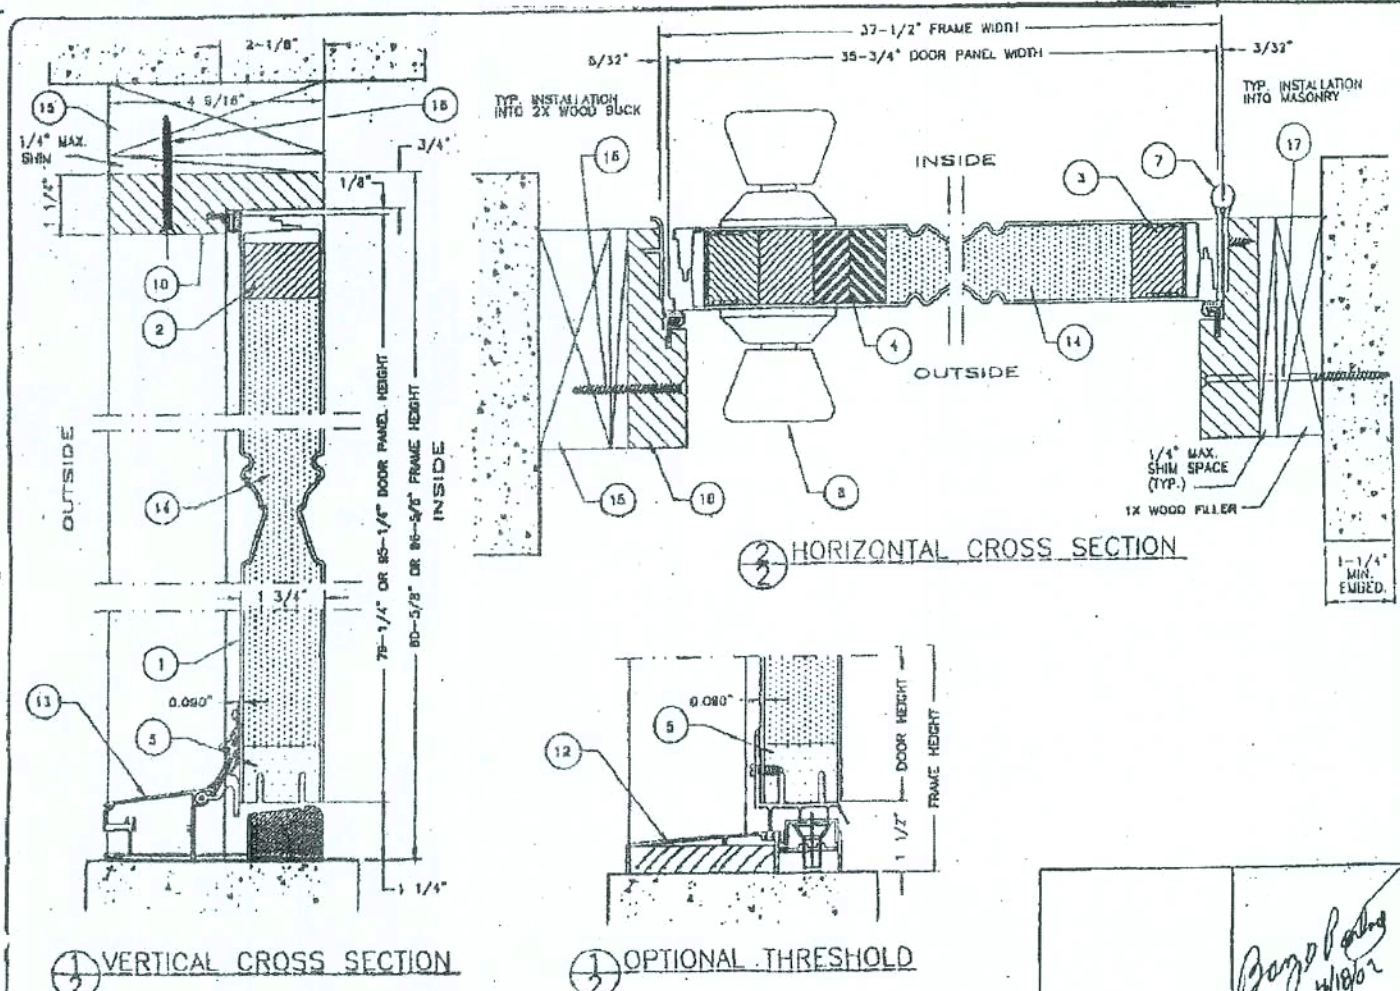

NOTE:
WHEN REQ. THE USE OF 2X SHALL BE
ALLOWED USING (1) EVENLY SPACED
 $\frac{1}{4}$ " X 3" TAPCONS IN THE SIDES, AND
(2) EVENLY SPACED $\frac{1}{4}$ " X 3" TAPCONS
IN THE HEADER ALL W/ $\frac{1}{4}$ " IMBEDMENT
IF NEEDED A 1X CAN BE NAILED 6" O.C.
STAGGERED TO 2X. DOOR IS THEN
ATTACHED PER DETAILS ON THIS PAGE.

FINAL ANCHORING OF A WOOD FRAME UP TO: 5'4" X 6'8"
SINGLE INSWING UNIT W/NO SIDELITES
PRODUCT ACCEPTANCE No.: DSJ222

SCREW SCHEDULE				
⑤	#10 X	5/8"	PHILLIPS FL	FLAT HEAD
④	#10 X	3/4"	PHILLIPS FL	FLAT HEAD
③	#10 X	2"	PHILLIPS FL	FLAT HEAD
②	#10 X	3"	PHILLIPS FL	FLAT HEAD

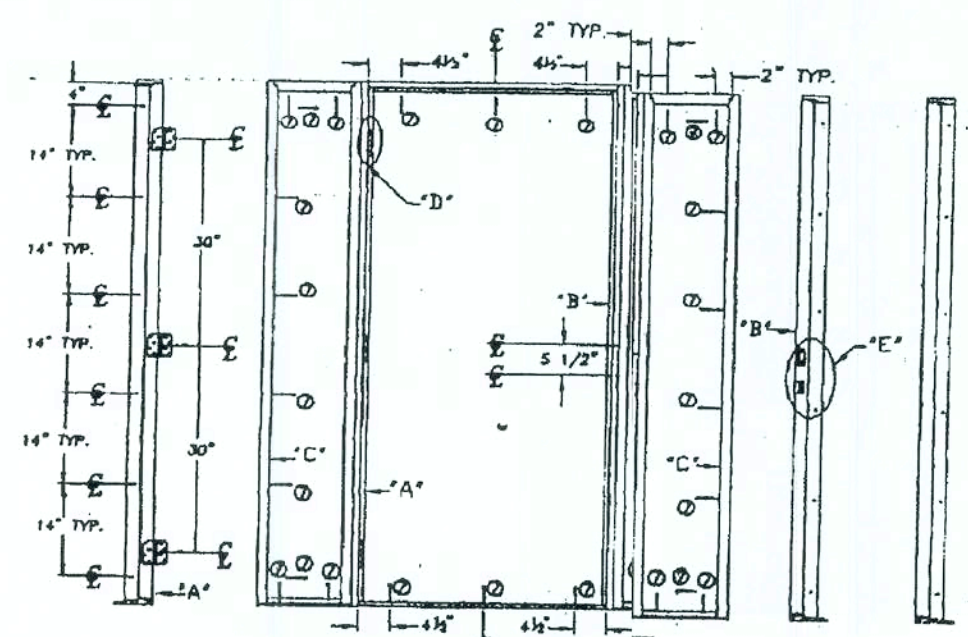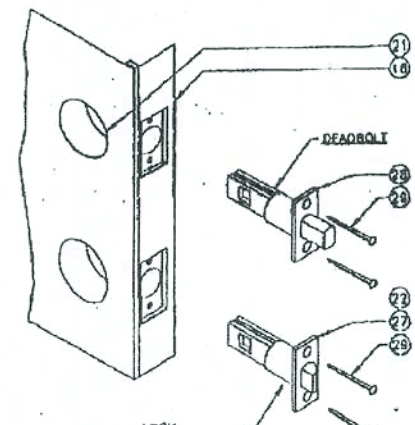[illegible]

 PLASTPRO, INC. LIVERMORE, IN. 44649	
PRODUCT DISTINCTION SERIES SAC BLOWING FIBERGLASS PARTS LIST PARTS LIST	
NO. DATE	
COMING (012) 1303	

Product Acceptance No: DSI-222				
Size: up to 5'4" x 6'8"	Inswing (wood jamb)		Configuration: X, OXO, XO, OX	
	2'0"	2'4"	2'6"	3'0"
Single Opaque				
W/Sidelites	+80 -80	+80 -80	+83 -80	+80 -80
Single Glazed				
W/Sidelites	+75 -80	+64 -77	+60 -71	+56 -61
(Door does not meet Missile Impact)				
Test # 210-1987, 210-2024				
			Mfg. by: Nan Ya Plastics / / Plastro	Livingston, NJ 07039

EXT. DOOR DETAILS
IN SWING-FIBERGLASS

Maronda Homes

RELEASE DATE: 06-24-2008

SANFORD, FLORIDA

4005 MARONDA WAY SANFORD.

{407} 521-0064


RELEASE DATE	11/20/2001
--------------	------------

09:03:53

03 JUN 2003

SHEET:

FDI

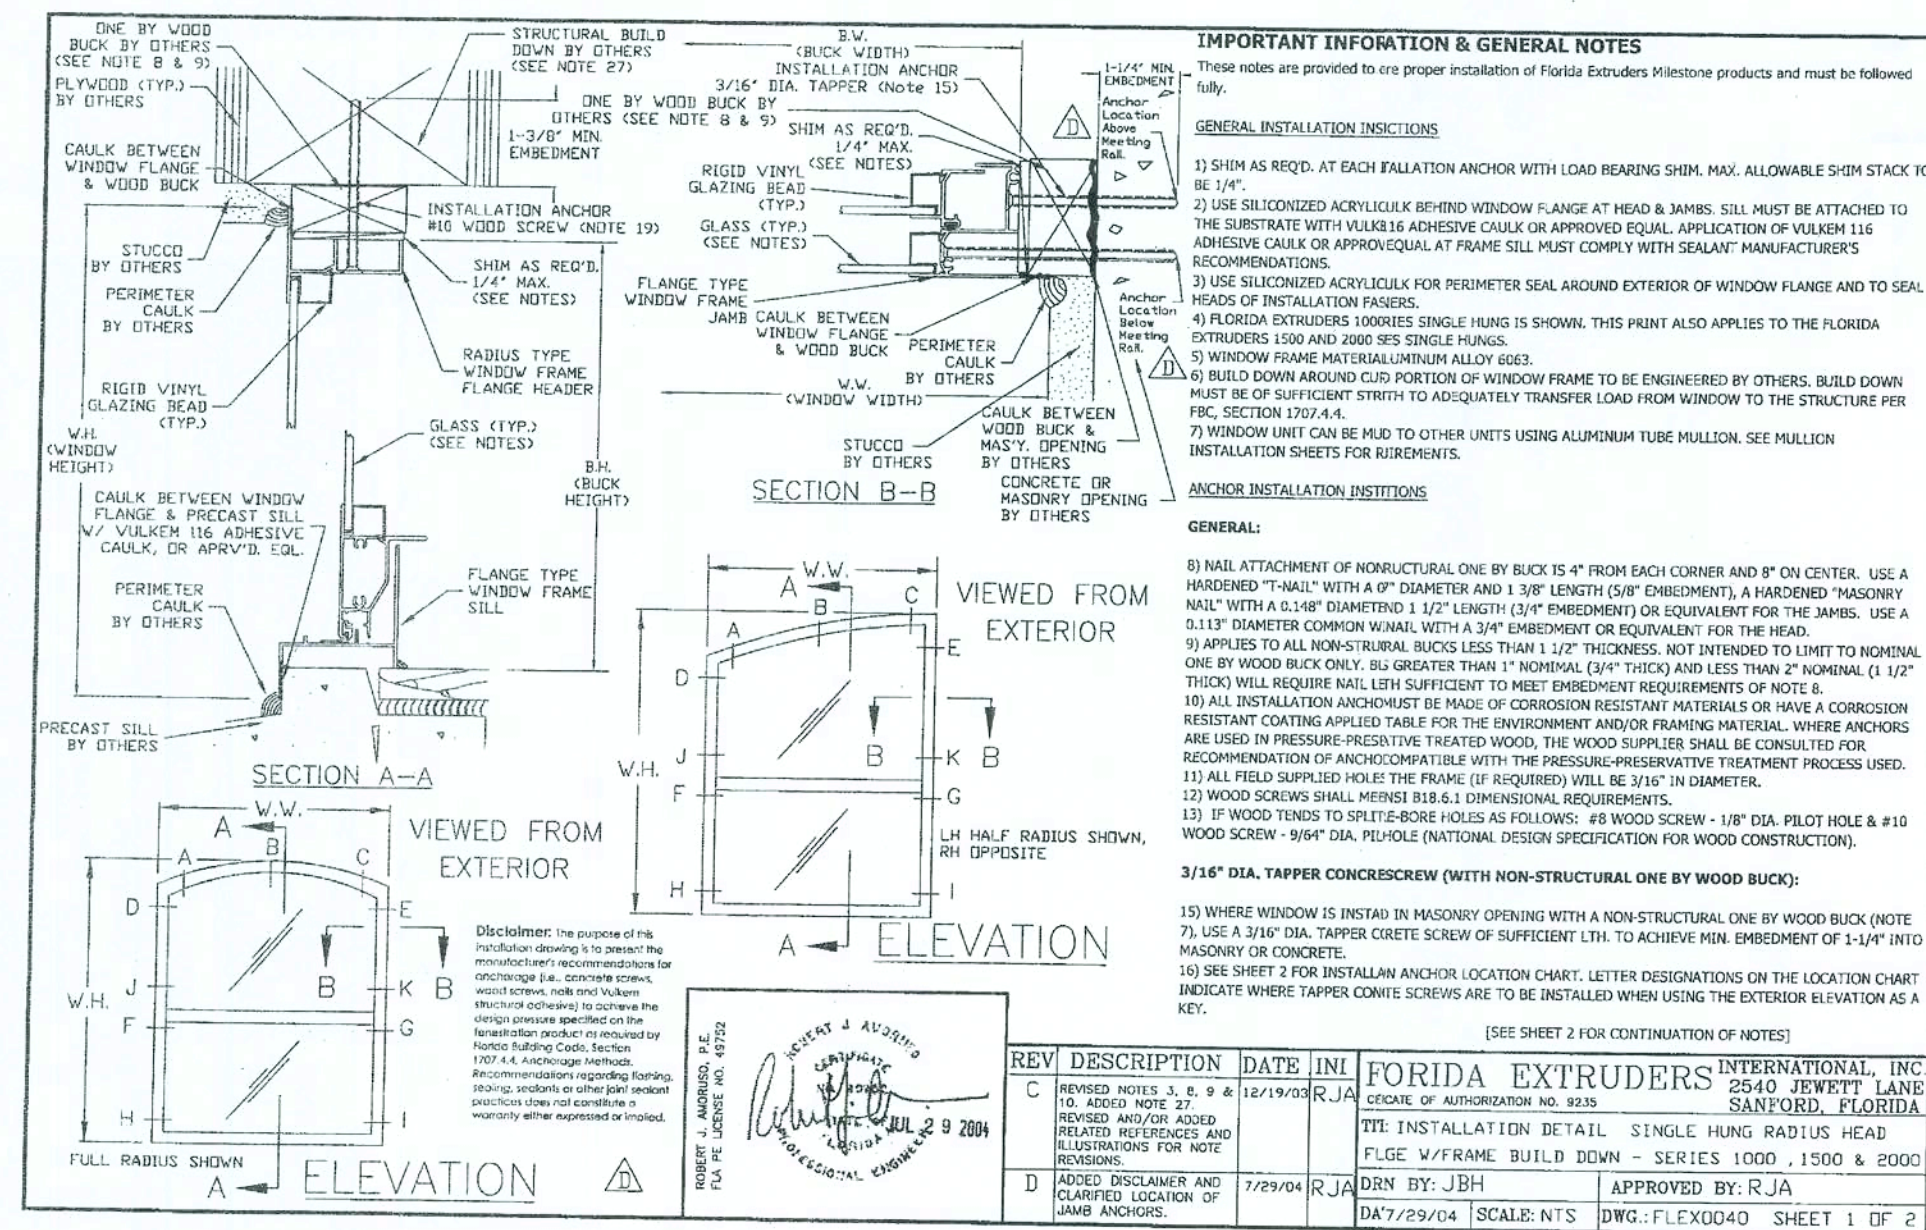

ANCHOR LOCATION CHART (SEE NOTES BELOW)									
CALL SIZE	BUCK SIZE	LOCATIONS IN RED (see notes 1, 2, 3 below)					LOCATIONS IN JAMB (see notes 2, 3 below)		
		30msr	to 40msr	41msr to 70msr	70msr to 30msr	40msr	41msr to 70msr		
12	10 1/8 x 27 5/16	A.C	A.C	A.C	F.G	F.G	F.G		
13	10 1/8 x 30 11/16	A.C	A.C	A.C	F.G	F.G	F.G		
14	10 1/8 x 31 15/16	A.C	A.C	A.C	F.G	F.G	F.G		
145	10 1/8 x 57 19/32	A.C	A.C	A.C	F.G	F.G	F.G (a)		
15	10 1/8 x 64 5/8	A.C	A.C	A.C	F.G	F.G	F.G (a)		
16	10 1/8 x 73 5/16	A.C	A.C	A.C	F.G (a)	F.G	F.G, H		
1H2	25 1/2 x 28 9/16	A.C	A.C	A.C	F.G	F.G	F.G		
1H3	25 1/2 x 31 15/16	A.C	A.C	A.C	F.G	F.G	F.G		
1H4	25 1/2 x 33 13/16	A.C	A.C	A.C	F.G	F.G	F.G		
1H45	25 1/2 x 58 3/16	A.C	A.C	A.C	F.G	F.G	F.G, H		
1H5	25 1/2 x 65 9/16	A.C	A.C	A.C	F.G	F.G	F.G, H		
1H6	25 1/2 x 74 9/16	A.C	A.C	A.C	F.G	F.G	F.G, H		
1/2 x 30 7/32	29 1/2 x 29 7/32	A.C	A.C	A.C	F.G	F.G	F.G		
1/2 x 42 19/32	29 1/2 x 41 19/32	A.C	A.C	A.C	F.G	F.G	F.G		
1/2 x 54 27/32	29 1/2 x 53 27/32	A.C	A.C	A.C	F.G	F.G	F.G, H		
1/2 x 60 15/32	29 1/2 x 59 15/32	A.C	A.C	A.C	F.G	F.G	F.G, H		
1/2 x 67 7/32	29 1/2 x 66 7/32	A.C	A.C	A.C	F.G (a)	F.G	F.G, H		
1/2 x 76 7/32	29 1/2 x 75 7/32	A.C	A.C	A.C	F.G, H	F.G, H	F.G, H (b)		
22	36 x 30 5/16	A.B.C	A.B.C	A.B.C	F.G	F.G	F.G		
23	36 x 42 11/16	A.B.C	A.B.C	A.B.C	F.G	F.G	F.G		
24	36 x 54 15/16	A.B.C	A.B.C	A.B.C	F.G	F.G	F.G		
245	36 x 60 9/16	A.B.C	A.B.C	A.B.C	F.G	F.G	F.G, H		
25	36 x 57 5/16	A.B.C	A.B.C	A.B.C	F.G, H	F.G, H	F.G, H (b)		
26	36 x 76 5/16	A.B.C	A.B.C	A.B.C	F.G, H	F.G, H	D.E.F.G, H		
42 x 32 5/32	41 x 31 5/32	A.B.C	A.B.C	A.B.C	F.G	F.G	F.G		
42 x 44 17/32	41 x 43 17/32	A.B.C	A.B.C	A.B.C	F.G	F.G	F.G, H		
42 x 56 25/32	41 x 55 25/32	A.B.C	A.B.C	A.B.C	F.G	F.G	F.G, H		
42 x 62 3/8	41 x 61 3/8	A.B.C	A.B.C	A.B.C	F.G	F.G	F.G, H		
42 x 69 5/32	41 x 68 5/32	A.B.C	A.B.C	A.B.C	F.G, H	F.G, H	D.E.F.G, H		
42 x 78 5/32	41 x 77 5/32	A.B.C	A.B.C	A.B.C	F.G, H	F.G, H	D.E.F.G, H		
48 x 33 5/32	47 x 32 5/32	A.B.C	A.B.C	A.B.C	F.G	F.G	F.G		
48 x 45 17/32	47 x 44 17/32	A.B.C	A.B.C	A.B.C	F.G	F.G	F.G, H		
48 x 57 25/32	47 x 56 25/32	A.B.C	A.B.C	A.B.C	F.G (a)	F.G	F.G, H		
48 x 63 3/8	47 x 62 3/8	A.B.C	A.B.C	A.B.C	F.G, H	F.G, H	F.G, H (b)		
48 x 70 5/32	47 x 69 5/32	A.B.C	A.B.C	A.B.C	F.G, H	F.G, H	D.E.F.G, H		
48 x 78 5/32	47 x 78 5/32	A.B.C	A.B.C	A.B.C	F.G, H	F.G, H	D.E.F.G, H (c)		
52	52 1/8 x 33	A.B.C	A.B.C	A.B.C	F.G	F.G	F.G		
53	52 1/8 x 45 3/8	A.B.C	A.B.C	A.B.C	F.G	F.G	F.G		
54	52 1/8 x 57 5/8	A.B.C	A.B.C	A.B.C	F.G, H	F.G, H	F.G, H		
33	52 1/8 x 1/4	A.B.C	A.B.C	A.B.C	F.G, H	F.G, H	D.E.F.G, H		
36	52 1/8 x 7/8	A.B.C	A.B.C	A.B.C	F.G, H	F.G, H	D.E.F.G, H		
38	52 1/8 x 7/8	A.B.C	A.B.C	A.B.C	F.G, H	F.G, H	D.E.F.G, H (c)		

ANCHOR INSTALLATION INSTRUCTIONS (cont.)

3/16" DIA. TAPPER CONCRETE SCREW (WITH NON-STRUCTURAL ONE BY WOOD BUCK) (cont.):

- 17) TAPPER (RAWL) CONCRETE SCREW MANUFACTURED BY POWERS FASTENING, INC. WILL BE USED. TAPCON (by ELCO TEXTRON INC.) OR TITEN (by SIMPSON STRONG-TIE) CAN BE SUBSTITUTED WITH THE FOLLOWING LIMITATIONS FOR THE SINGLE HUNG WINDOW CALL SIZE 15:
 - a) LIMIT TO 65 PSF. OR
 - b) INSTALL ONE ADDITIONAL FASTENER IN EACH JAMB OVER CHART REQUIREMENTS AT LOCATIONS H AND I.
- 18) ALL REMAINING FACTORY APPLIED INSTALLATION FASTENER HOLES NOT USED FOR TAPPER CONCRETE SCREW INSTALLATION SHOULD BE FILLED WITH #8 WOOD SCREWS OF SUFFICIENT LTH. TO PROVIDE MIN. 5/8 IN. EMBEDMENT INTO WOOD BUCK.





#10 WOOD SCREW (WITH STRUCTURAL TWO BY WOOD BUCK OR ONE BY WOOD BUCK/STRUCTURAL BUILD-DOWN):



- 19) WHERE WINDOW IS INSTALLED IN MASONRY OPENING WITH A STRUCTURAL TWO BY WOOD BUCK OR ONE BY WOOD BUCK/STRUCTURAL BUILD-DOWN, USE #10 WOOD SCREWS (ANSI B18.5.1) OF SUFFICIENT LENGTH TO ACHIEVE 1-3/8" MIN. EMBEDMENT INTO THE TWO BY WOOD BUCK OR THE STRUCTURAL BUILD-DOWN FRAMING COMPONENT.
- 20) SEE SHEET 2 FOR INSTALLATION ANCHOR LOCATION CHART. LETTER DESIGNATIONS ON THE LOCATION CHART INDICATE WHERE #10 WOOD SCREWS ARE TO BE INSTALLED WHEN USING THE EXTERIOR ELEVATION AS A KEY. ALSO SEE "ANCHOR LOCATION CHART NOTES", NOTE 3, FOR WINDOW SIZES REQUIRING ADDITIONAL ANCHORS AND LOCATIONS.
- 21) #10 WOOD SCREWS SHALL NOT BE USED TO FASTEN ASSEMBLY INTO THE END GRAIN OF WOOD.
- 22) ALL REMAINING FACTORY APPLIED INSTALLATION FASTENER HOLES NOT USED FOR #10 WOOD SCREW INSTALLATION SHOULD BE FILLED WITH #8 WOOD SCREWS OF SUFFICIENT LTH. TO PROVIDE MIN. 5/8 IN. EMBEDMENT INTO WOOD BUCK.

DESIGN PRESSURE RATINGS & FBC REQUIREMENTS

- 23) IF EXACT WINDOW SIZE IS NOT LISTED IN ANCHOR LOCATION CHART, USE ANCHOR QUANTITY LISTED FOR NEXT LARGER SIZE, FOR THE APPROPRIATE DESIGN PRESSURE REQ'D.
- 24) INSTALLATIONS DEPICTED IN THESE INSTRUCTIONS ACCEPTABLE FOR DESIGN PRESSURES TO 70 PSF FOR THE WINDOW SIZES SHOWN IN THE CHART. DESIGN PRESSURES (D.P.) SHOWN ARE POSITIVE AND NEGATIVE.
- 25) GLASS THICKNESS MAY VARY PER THE REQUIREMENTS OF ASTM E1300 GLASS CHARTS.
- 26) COMPLIES WITH CHAPTER 17 SECTIONS 1707.4.1.1 FOR ANCHORING REQUIREMENTS, 1707.4.2.4 FOR MASONRY, CONCRETE OR OTHER STRUCTURAL SUBSTRATES AND 1707.4.4.3 FOR WOOD OR APPROVED FRAMING MEMBERS, MARCH 1, 2002.
- 27) STRUCTURAL BUILD-DOWN AT THE HEAD TO BE DESIGN TO TRANSFER THE LOAD TO THE MASONRY, CONCRETE OR OTHER STRUCTURAL SUBSTRATE PER FBC, SECTION 1707.4.2.4.2 OR TO THE WOOD OR APPROVED FRAMING MEMBERS PER FBC, SECTION 1707.4.4.3 AND THE ENGINEER OF RECORD'S DETAILS.

REV B	FLORIDA EXTRUDERS		INTERNATIONAL, INC.
C	CERTIFICATE OF AUTHORIZATION NO. 9235		2540 JEWETT LANE
D	TITLE: INSTALLATION DETAIL SINGLE HUNG RADIUS HEAD		SANFORD, FLORIDA
	FLANGE W/FRAME BUILD DOWN - SERIES 1000 , 1500 & 2000		
	DRAWN BY: RJA		APPROVED BY: RJA
	DATE: 7/29/04	SCALE: NTS	DWG.: FLEX0040 SHEET 2 OF 2

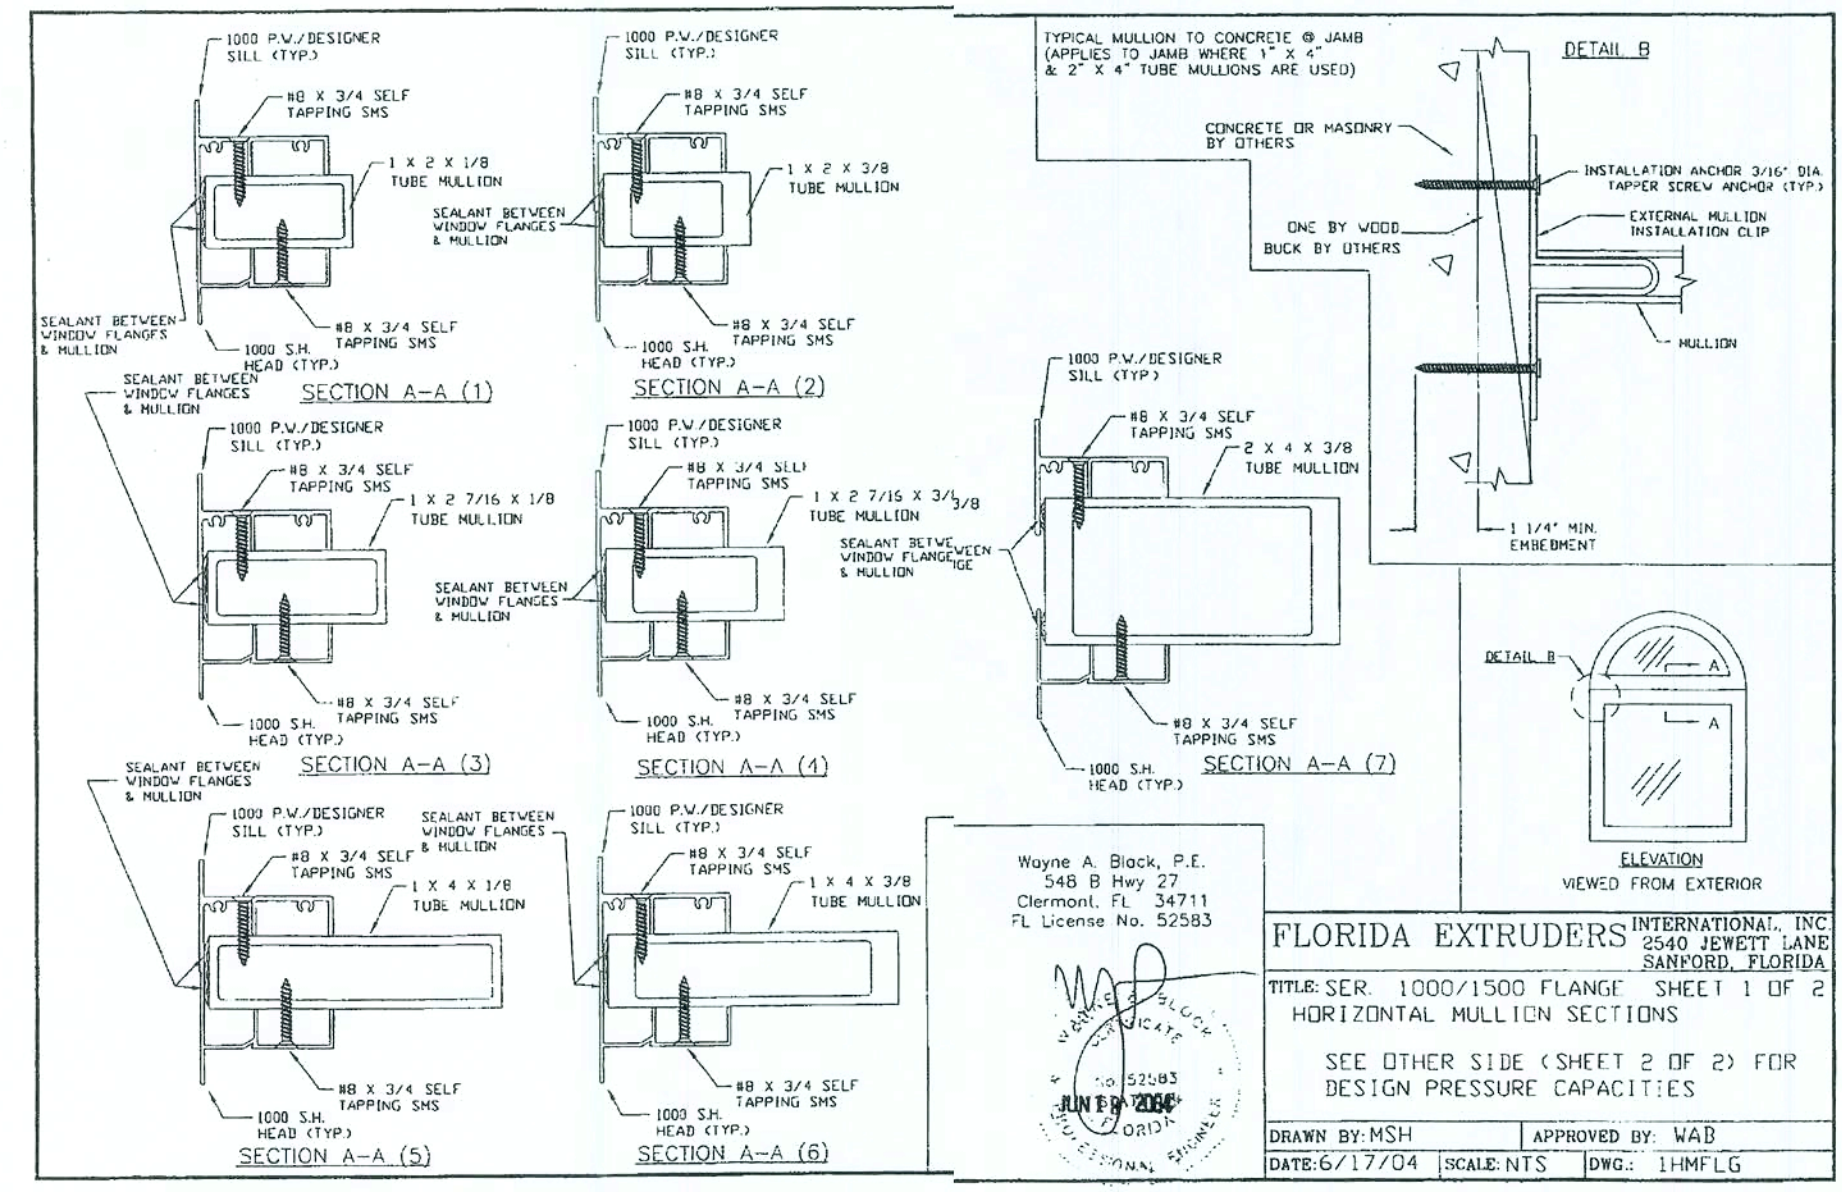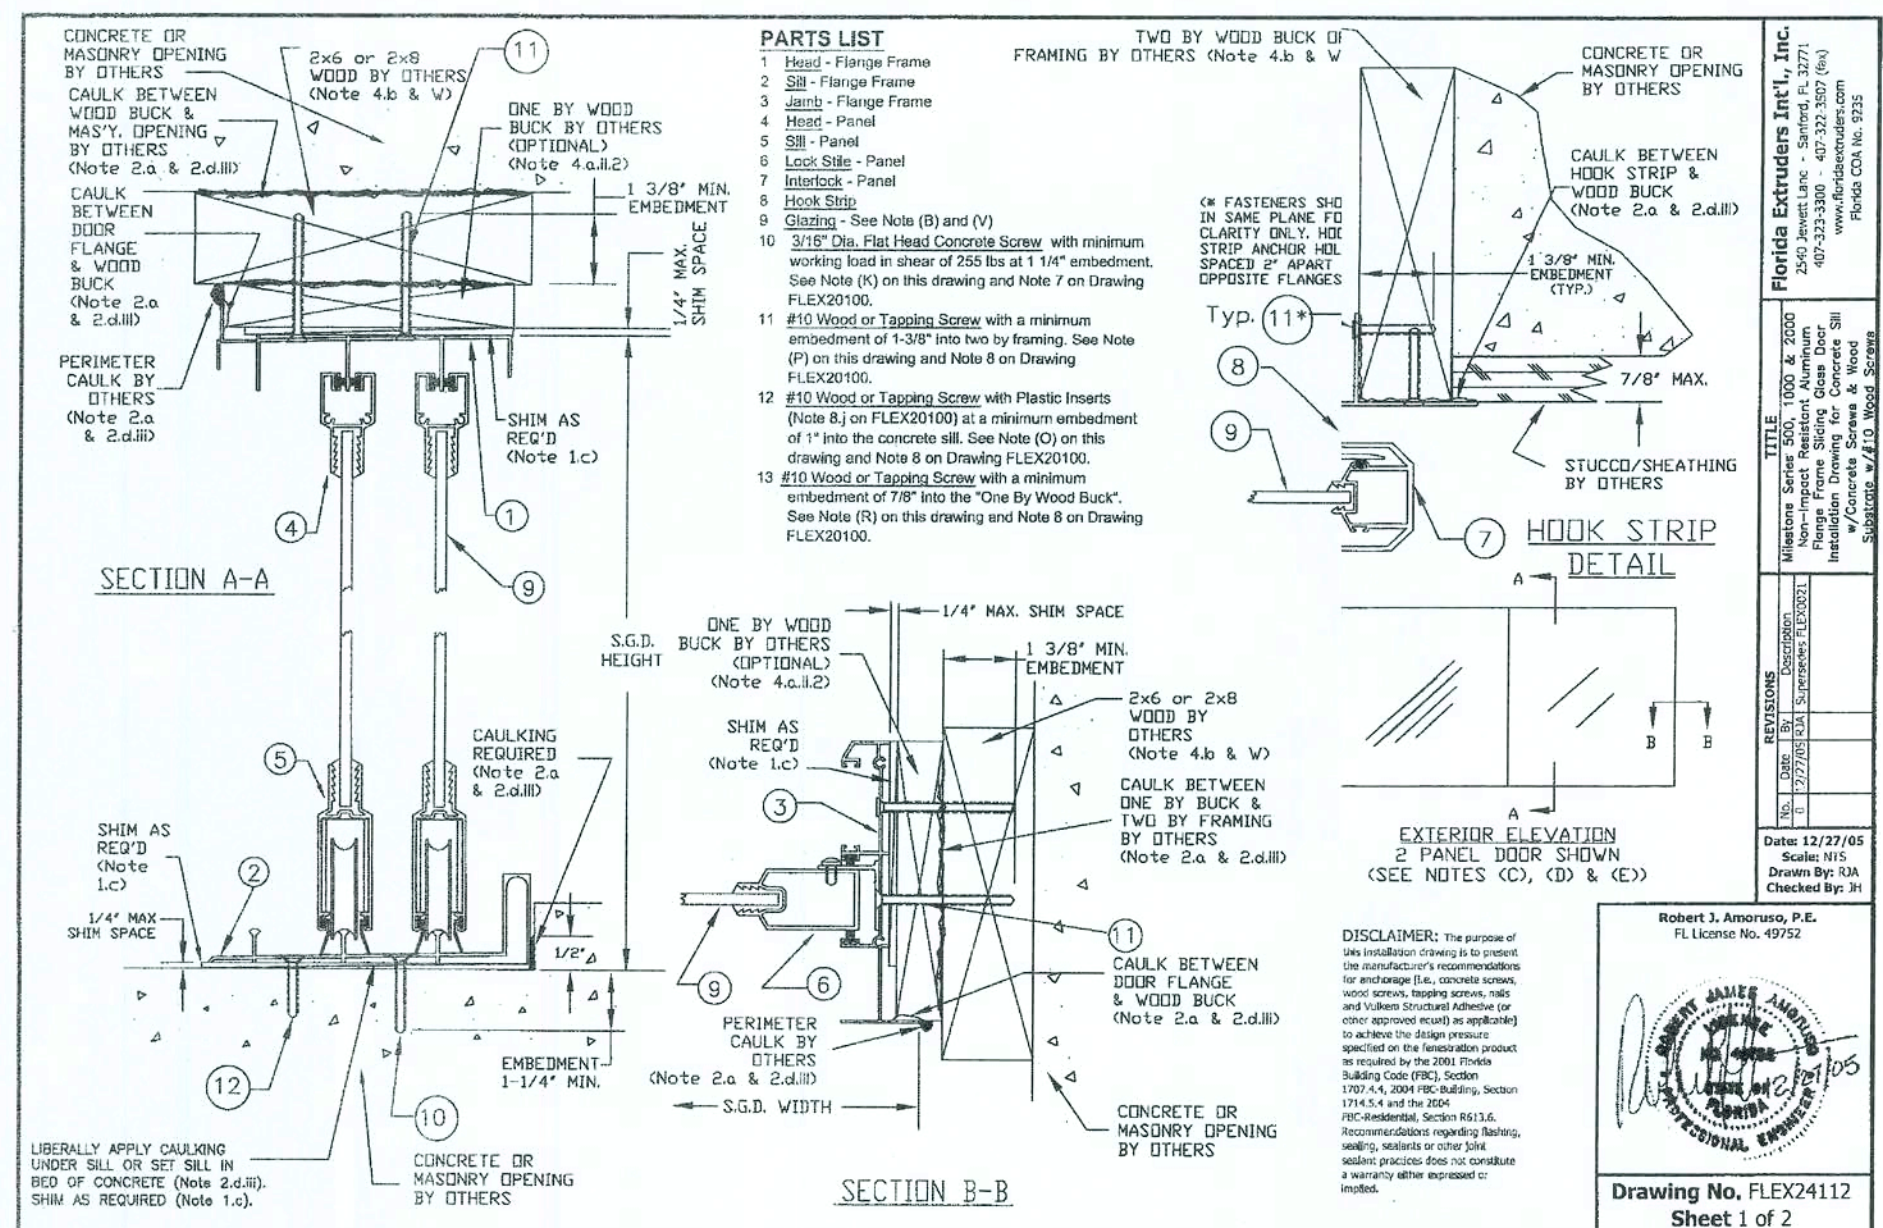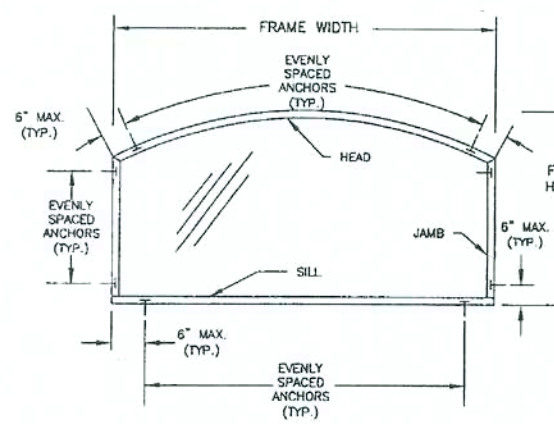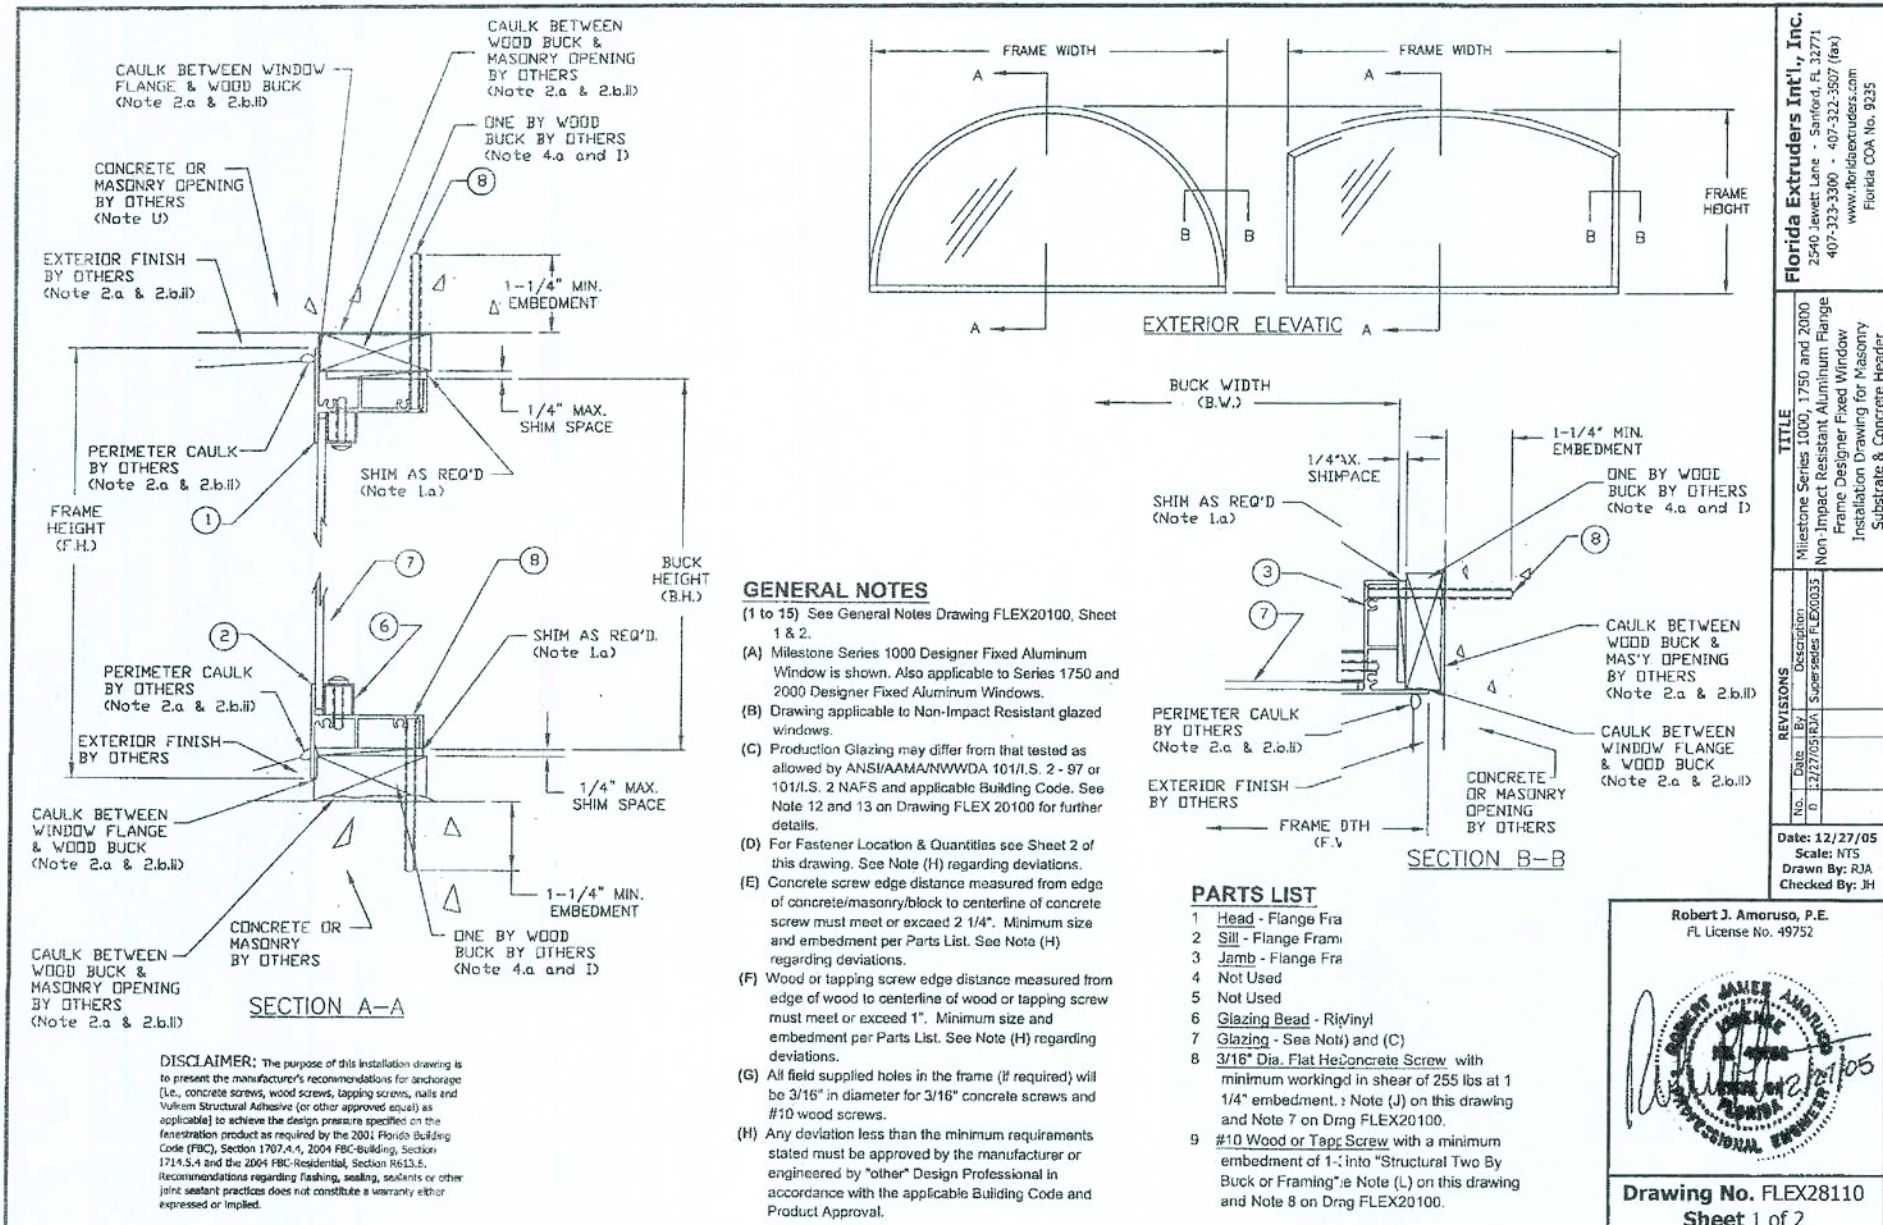

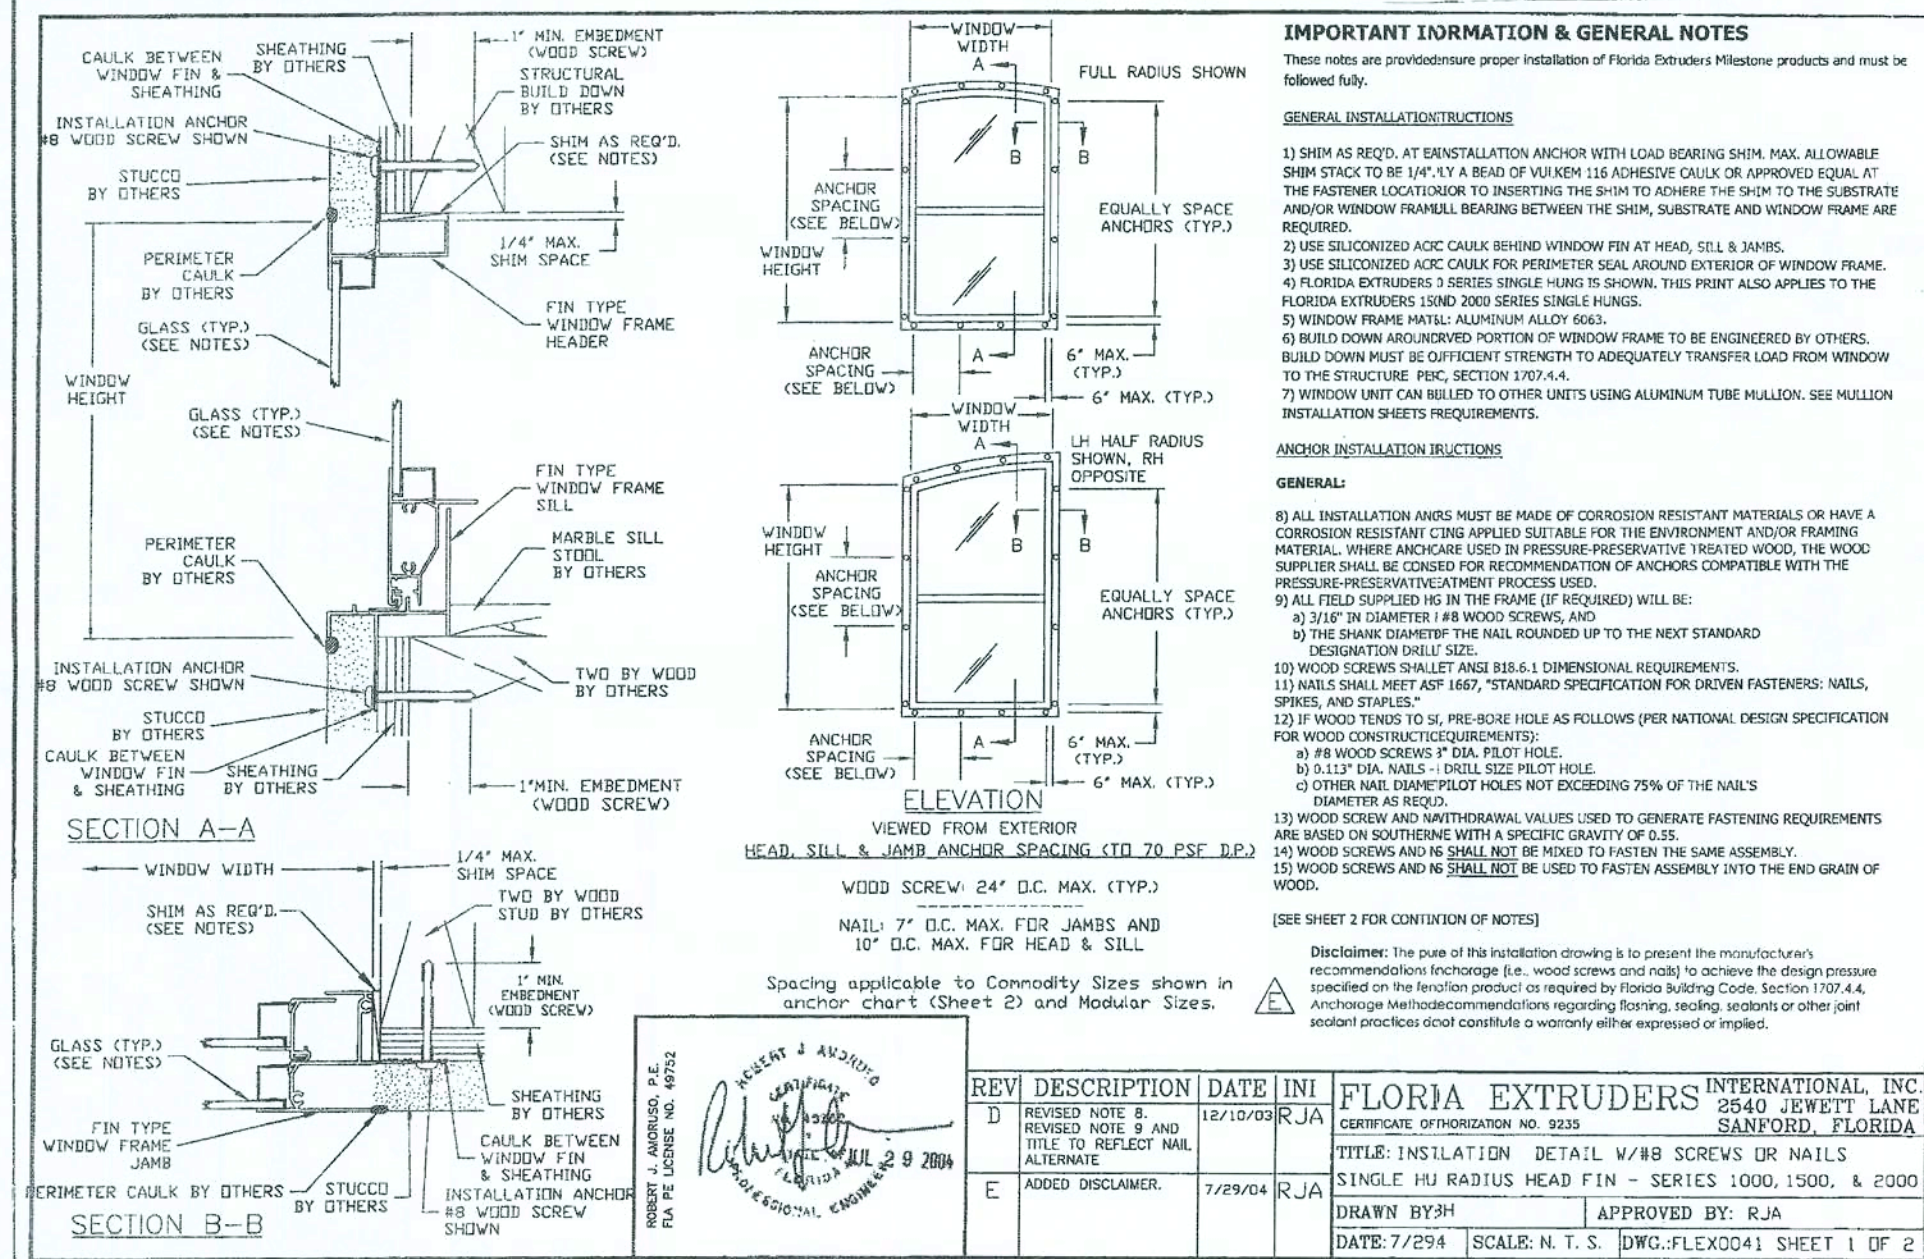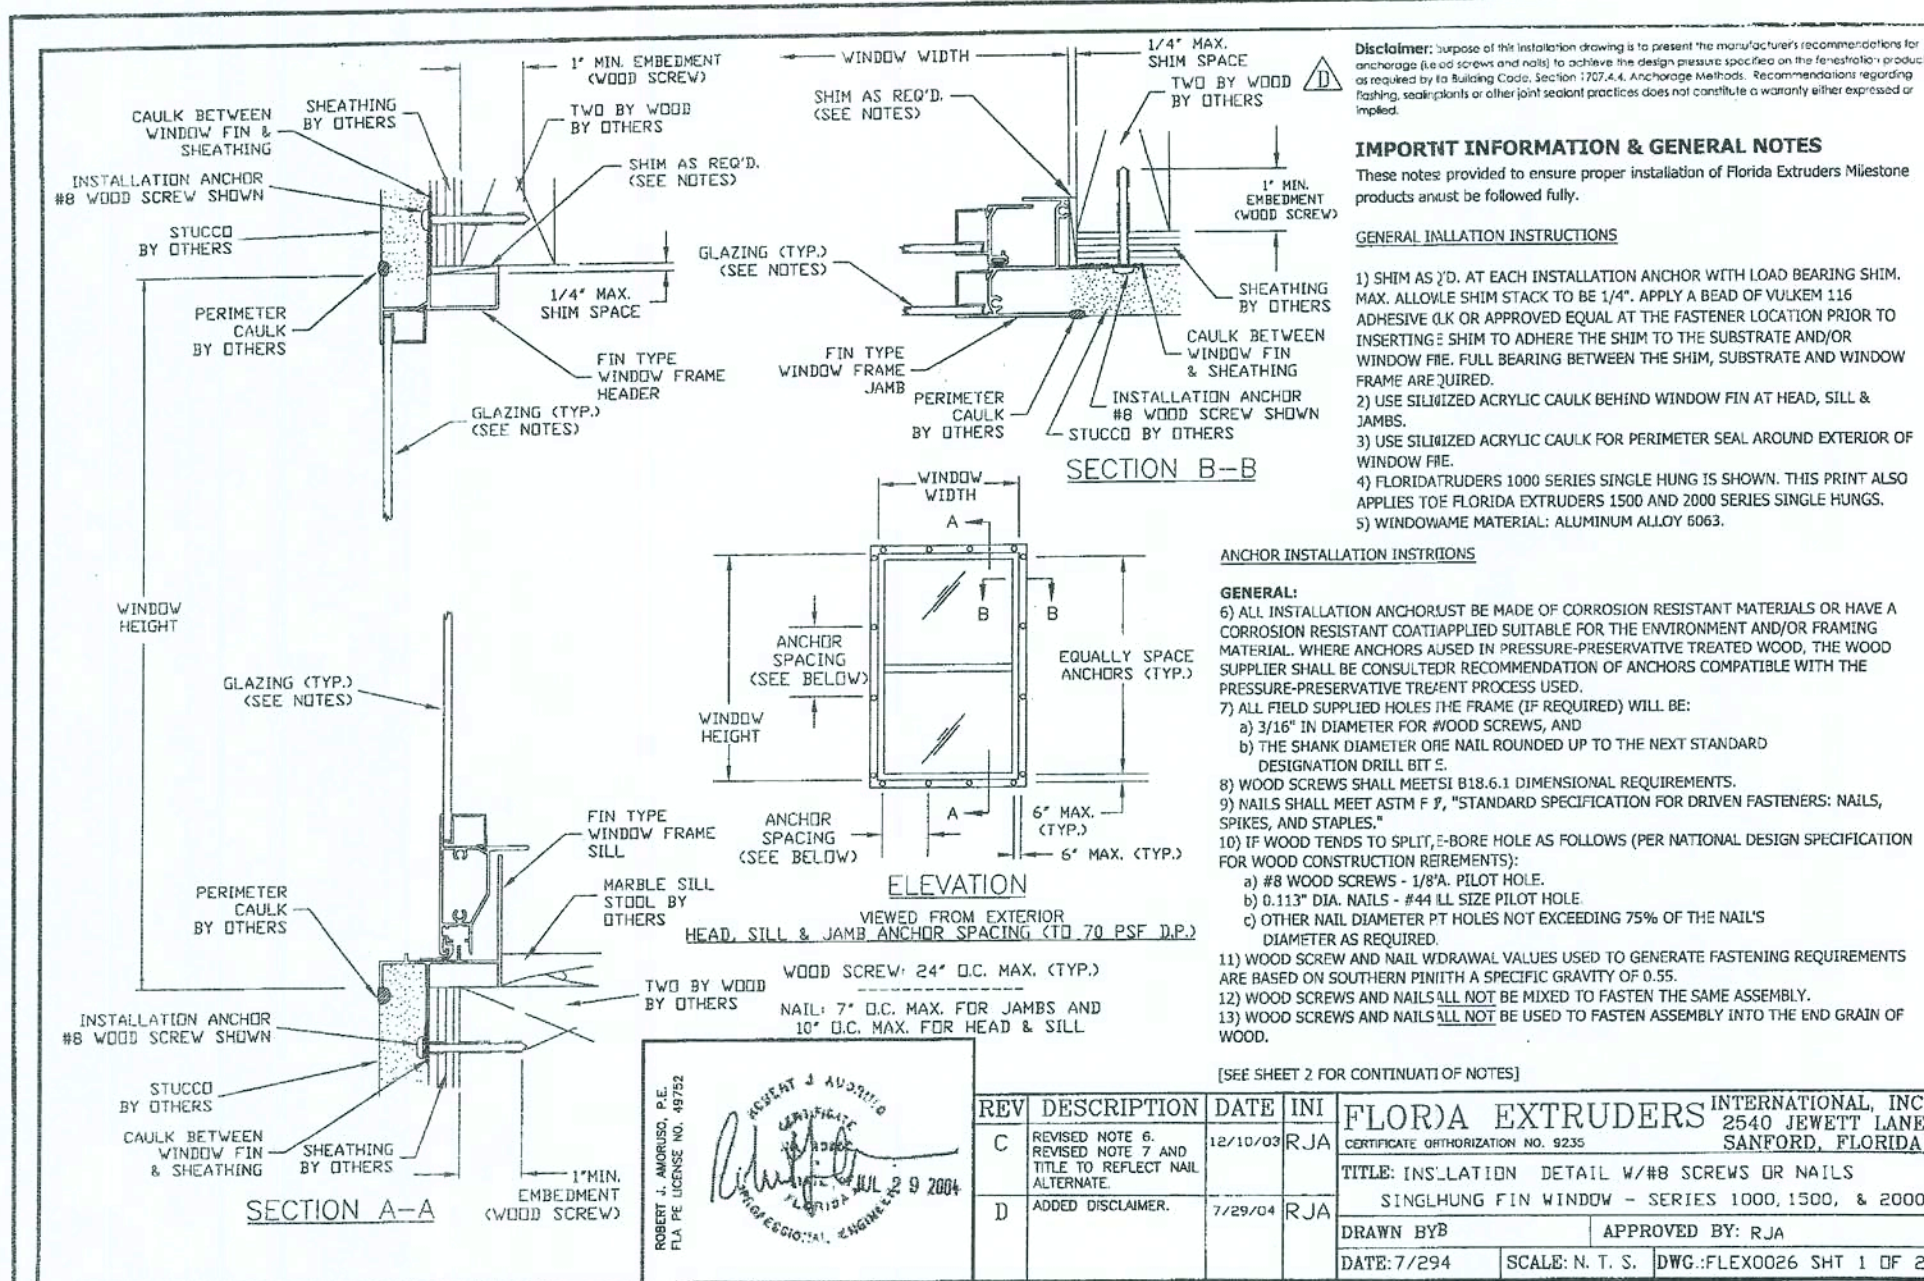

#8 WOOD SCREW INSTALLATION ANCHOR CHART			
CALL SIZE	WINDOW SIZE	QUANTITY IN HEAD & SILL	QUANTITY IN EACH JAMB
		UP TO 70 PSF	UP TO 70 PSF
2024	23 1/2 x 27 1/2	2	2
2030	23 1/2 x 35 1/2	2	2
2038	23 1/2 x 43 1/2	2	2
2040	23 1/2 x 47 1/2	2	2
2044	23 1/2 x 51 1/2	2	2
2050	23 1/2 x 59 1/2	2	2
2060	23 1/2 x 71 1/2	2	2
2070	23 1/2 x 83 1/2	2	2
2424	27 1/2 x 27 1/2	2	2
2430	27 1/2 x 35 1/2	2	2
2438	27 1/2 x 43 1/2	2	2
2440	27 1/2 x 47 1/2	2	2
2444	27 1/2 x 51 1/2	2	2
2450	27 1/2 x 59 1/2	2	2
2460	27 1/2 x 71 1/2	2	2
2470	27 1/2 x 83 1/2	2	2
2824	31 1/2 x 27 1/2	2	2
2830	31 1/2 x 35 1/2	2	2
2838	31 1/2 x 43 1/2	2	2
2840	31 1/2 x 47 1/2	2	2
2844	31 1/2 x 51 1/2	2	2
2850	31 1/2 x 59 1/2	2	2
2860	31 1/2 x 71 1/2	2	2
2870	31 1/2 x 83 1/2	2	2
3024	35 1/2 x 27 1/2	2	2
3030	35 1/2 x 35 1/2	2	2
3038	35 1/2 x 43 1/2	2	2
3040	35 1/2 x 47 1/2	2	2
3044	35 1/2 x 51 1/2	2	2
3050	35 1/2 x 59 1/2	2	2
3060	35 1/2 x 71 1/2	2	2
3070	35 1/2 x 83 1/2	2	2
3424	39 1/2 x 27 1/2	2	2
3430	39 1/2 x 35 1/2	2	2
3438	39 1/2 x 43 1/2	2	2
3440	39 1/2 x 47 1/2	2	2
3444	39 1/2 x 51 1/2	2	2
3450	39 1/2 x 59 1/2	2	2
3460	39 1/2 x 71 1/2	2	2
3470	39 1/2 x 83 1/2	2	2
3824	43 1/2 x 27 1/2	2	2
3830	43 1/2 x 35 1/2	2	2
3838	43 1/2 x 43 1/2	2	2
3840	43 1/2 x 47 1/2	2	2
3844	43 1/2 x 51 1/2	2	2
3850	43 1/2 x 59 1/2	2	2
3860	43 1/2 x 71 1/2	2	2
3870	43 1/2 x 83 1/2	2	2
4024	47 1/2 x 27 1/2	2	2
4030	47 1/2 x 35 1/2	2	2
4038	47 1/2 x 43 1/2	2	2
4040	47 1/2 x 47 1/2	2	2
4044	47 1/2 x 51 1/2	2	2
4050	47 1/2 x 59 1/2	2	2
4060	47 1/2 x 71 1/2	2	2
4070	47 1/2 x 83 1/2	2	2

#8 WOOD SCREW INSTALLATION ANCHOR CHART			
CALL SIZE	WINDOW SIZE	QUANTITY IN HEAD & SILL	QUANTITY IN EACH JAMB
		UP TO 70 PSF	UP TO 70 PSF
12	18 1/8 x 25	2	2
13	18 1/8 x 37 3/8	2	2
14	18 1/8 x 49 5/8	2	2
15	18 1/8 x 55 1/4	2	2
16	18 1/8 x 62	2	2
17	18 1/8 x 71	2	2
18	18 1/8 x 83	2	2
19	25 1/2 x 25	2	2
20	25 1/2 x 37 3/8	2	2
21	25 1/2 x 49 5/8	2	2
22	25 1/2 x 55 1/4	2	2
23	25 1/2 x 62	2	2
24	25 1/2 x 71	2	2
25	25 1/2 x 83	2	2
26	29 1/2 x 25	2	2
27	29 1/2 x 37 3/8	2	2
28	29 1/2 x 49 5/8	2	2
29	29 1/2 x 55 1/4	2	2
30	29 1/2 x 62	2	2
31	29 1/2 x 71	2	2
32	29 1/2 x 83	2	2
33	36 x 25	2	2
34	36 x 37 3/8	2	2
35	36 x 49 5/8	2	2
36	36 x 55 1/4	2	2
37	36 x 62	2	2
38	36 x 71	2	2
39	36 x 83	2	2
40	41 x 25	2	2
41	41 x 37 3/8	2	2
42	41 x 49 5/8	2	2
43	41 x 55 1/4	2	2
44	41 x 62	2	2
45	41 x 71	2	2
46	41 x 83	2	2
47	47 x 25	2	2
48	47 x 37 3/8	2	2
49	47 x 49 5/8	2	2
50	47 x 55 1/4	2	2
51	47 x 62	2	2
52	47 x 71	2	2
53	47 x 83	2	2
54	52 1/8 x 25	2	2
55	52 1/8 x 37 3/8	2	2
56	52 1/8 x 49 5/8	2	2
57	52 1/8 x 55 1/4	2	2
58	52 1/8 x 62	2	2
59	52 1/8 x 71	2	2
60	52 1/8 x 83	2	2

* 37 SIZE NOT AVAILABLE IN 1000 OR 1500 SERIES

IMPORTANT INFORMATION & GENERAL NOTES (cont.)

ANCHOR INSTALLATION INSTRUCTIONS (cont.)

#8 WOOD SCREWS:

- SEE THIS SHEET FOR #8 WOOD SCREW INSTALLATION ANCHOR CHART.
- #8 WOOD SCREW MUST BE OF SUFFICIENT LENGTH TO ACHIEVE MINIMUM EMBEDMENT OF 1" INTO THE TWO BY WOOD FRAMING.
- SPACING OF WOOD SCREWS SHALL BE:
 - 6" FROM EACH CORNER OF THE HEAD, SILL AND JAMBS, AND
 - EVENLY SPACED BETWEEN CORNER ANCHORS BUT NOT EXCEEDING 24" O.C. SPACING IN HEAD, SILL AND JAMBS.

NAILS:

- NAILS SHALL MEET THE FOLLOWING REQUIREMENTS:
 - 0.113" DIAMETER OR GREATER,
 - SUFFICIENT LENGTH TO ACHIEVE MINIMUM EMBEDMENT OF 1 7/8" INTO THE TWO BY WOOD FRAMING (GENERALLY, NAIL 3/8" LENGTH OR GREATER SHALL MEET THIS REQUIREMENT),
 - HELICAL (SCREW) OR ANNUAL (RING) SHANK STYLE ONLY, AND
 - MANUFACTURER SHALL BE LISTED IN NATIONAL EVALUATION SERVICES, INC.'S NATIONAL EVALUATION REPORT, NER-272.
- MANUFACTURER'S NAILS MEETING THESE REQUIREMENTS ARE (BUT NOT LIMITED TO) THE FOLLOWING:
 - PASLODE DEFORMED SHANK NAIL NO. 404947, 404537, 650111 AND 650148.
 - DURO-FAST DEFORMED SHANK NAIL NO. 325.
- SPACING OF NAILS SHALL BE:
 - 6" FROM EACH CORNER OF THE HEAD, SILL AND JAMBS, AND
 - EVENLY SPACED BETWEEN CORNER ANCHORS AND NOT EXCEEDING 24" O.C. SPACING FOR THE JAMBS AND 10" O.C. SPACING FOR THE HEAD AND SILL.

DESIGN PRESSURE RATING & FBC REQUIREMENTS

- IF EXACT WINDOW SIZE IS NOT LISTED IN WOOD SCREW ANCHOR CHART, USE ANCHOR QUANTITY LISTED FOR NEXT LARGER SIZE.
- INSTALLATIONS DEPICTED IN THESE INSTRUCTIONS ACCEPTABLE FOR DESIGN PRESSURES TO 70 PSF FOR WINDOW SIZES SHOWN IN CHART WITH SPACINGS SHOWN. DESIGN PRESSURES (D.P.) SHOWN ARE POSITIVE AND NEGATIVE.
- GLASS THICKNESS MAY VARY PER THE REQUIREMENTS OF ASTM E1300 GLASS CHARTS.
- COMPLIES WITH CHAPTER 17 SECTIONS 1707.4.4.1 FOR ANCHORING REQUIREMENTS AND 1707.4.4.3 FOR WOOD OR APPROVED FRAMING MEMBERS, MARCH 1, 2002.

REVISIONS

REV	DESCRIPTION	DATE	INITIALS
1	REVISED NOTE 8, REVISED NOTE 9 AND TITLE TO REFLECT NAIL ALTERNATE	12/10/03	RJA
2	ADDED DISCLAIMER.	7/29/04	RJA

FLORIDA EXTRUDERS INTERNATIONAL, INC.
2540 JEWETT LANE
SANFORD, FLORIDA
34707
CERTIFICATE OF AUTHORIZATION NO. 9235
TITLE: INSTALLATION DETAIL W/8 SCREWS OR NAILS
SINGLE HUNG FIN WINDOW - SERIES 1000, 1500, & 2000
DRAWN BY: BB
APPROVED BY: RJA
DATE: 7/29/04
SCALE: NTS
DWG: FLEX0026 SHT 2 OF 2

#8 WOOD SCREW INSTALLATION ANCHOR CHART			
CALL SIZE	WINDOW SIZE	QUANTITY IN HEAD & SILL	QUANTITY IN EACH JAMB
		UP TO 70 PSF	UP TO 70 PSF
12	18 1/8 x 27 5/16	2	2
13	18 1/8 x 39 11/16	2	2
14	18 1/8 x 51 15/16	2	2
15	18 1/8 x 57 19/32	2	2
16	18 1/8 x 64 5/16	2	2
17	18 1/8 x 73 5/16	2	2
18	25 1/2 x 28 9/16	2	2
19	25 1/2 x 40 15/16	2	2
20	25 1/2 x 53 3/16	2	2
21	25 1/2 x 58 13/16	2	2
22	25 1/2 x 65 9/16	2	2
23	25 1/2 x 74 9/16	2	2
24	29 1/2 x 29 7/32	2	2
25	29 1/2 x 41 19/32	2	2
26	29 1/2 x 53 27/32	2	2
27	29 1/2 x 59 15/32	2	2
28	29 1/2 x 66 7/32	2	2
29	29 1/2 x 75 7/32	2	2
30	36 x 30 5/16	2	2
31	36 x 42 11/16	2	2
32	36 x 54 15/16	2	2
33	36 x 60 9/16	2	2
34	36 x 67 5/16	2	2
35	36 x 76 5/16	2	2
36	41 x 31 5/32	2	2
37	41 x 43 17/32	2	2
38	41 x 55 25/32	2	2
39	41 x 61 3/8	2	2
40	41 x 68 5/32	2	2
41	41 x 77 5/32	2	2
42	47 x 32 5/32	2	2
43	47 x 44 17/32	2	2
44	47 x 56 25/32	2	2
45	47 x 62 3/8	2	2
46	47 x 69 5/32	2	2
47	47 x 78 5/32	2	2
48	52 1/8 x 33	2	2
49	52 1/8 x 45 3/8	2	2
50	52 1/8 x 57 5/8	2	2
51	52 1/8 x 63 1/4	2	2
52	52 1/8 x 70	2	2
53	52 1/8 x 79	2	2

INSTALLATION ANCHOR CHART NOTES:

- Window sizes shown are for Common Size Windows.
- Modular Size Windows will use the anchor quantities shown for the next larger sized Common Size Window.
- Anchor spacing requirements for Common Size and Modular Size Windows shown on this sheet.
- Dimensions given are for half radius head units, full radius will be shorter.

IMPORTANT INFORMATION & GENERAL NOTES (cont.)

ANCHOR INSTALLATION INSTRUCTIONS (cont.)

#8 WOOD SCREWS:

- SEE THIS SHEET FOR #8 WOOD SCREW INSTALLATION ANCHOR CHART.
- #8 WOOD SCREW MUST BE OF SUFFICIENT LENGTH TO ACHIEVE MINIMUM EMBEDMENT OF 1" INTO THE TWO BY WOOD BUCK OR BUILD-DOWN STRUCTURAL FRAMING COMPONENT.
- SPACING OF WOOD SCREWS SHALL BE:
 - 6" FROM EACH CORNER OF THE HEAD, SILL AND JAMBS, AND
 - EVENLY SPACED BETWEEN CORNER ANCHORS BUT NOT EXCEEDING 24" O.C. SPACING IN HEAD, SILL AND JAMBS.

NAILS:

- NAILS SHALL MEET THE FOLLOWING REQUIREMENTS:
 - 0.113" DIAMETER OR GREATER,
 - SUFFICIENT LENGTH TO ACHIEVE MINIMUM EMBEDMENT OF 1 7/8" INTO THE TWO BY WOOD BUCK OR BUILD-DOWN STRUCTURAL FRAMING COMPONENT (GENERALLY, NAIL 3/8" LENGTH OR GREATER SHALL MEET THIS REQUIREMENT),
 - HELICAL (SCREW) OR ANNUAL (RING) SHANK STYLE ONLY, AND
 - MANUFACTURER SHALL BE LISTED IN NATIONAL EVALUATION SERVICES, INC.'S NATIONAL EVALUATION REPORT, NER-272.
- MANUFACTURER'S NAILS MEETING THESE REQUIREMENTS ARE (BUT NOT LIMITED TO) THE FOLLOWING:
 - PASLODE DEFORMED SHANK NAIL NO. 404947, 404537, 650111 AND 650148.
 - DURO-FAST DEFORMED SHANK NAIL NO. 325.
- SPACING OF NAILS SHALL BE:
 - 6" FROM EACH CORNER OF THE HEAD, SILL AND JAMBS, AND
 - EVENLY SPACED BETWEEN CORNER ANCHORS AND NOT EXCEEDING 24" O.C. SPACING FOR THE JAMBS AND 10" O.C. SPACING FOR THE HEAD AND SILL.





DESIGN PRESSURE RATING & FBC REQUIREMENTS

- IF EXACT WINDOW SIZE IS NOT LISTED IN WOOD SCREW ANCHOR CHART, USE ANCHOR QUANTITY LISTED FOR NEXT LARGER SIZE.
- INSTALLATIONS DEPICTED IN THESE INSTRUCTIONS ACCEPTABLE FOR DESIGN PRESSURES TO 70 PSF FOR WINDOW SIZES SHOWN IN CHART WITH SPACINGS SHOWN. DESIGN PRESSURES (D.P.) SHOWN ARE POSITIVE AND NEGATIVE.
- GLASS THICKNESS MAY VARY PER THE REQUIREMENTS OF ASTM E1300 GLASS CHARTS.
- COMPLIES WITH CHAPTER 17 SECTIONS 1707.4.4.1 FOR ANCHORING REQUIREMENTS AND 1707.4.4.3 FOR WOOD OR APPROVED FRAMING MEMBERS, MARCH 1, 2002.

REVISIONS

REV	DESCRIPTION	DATE	INITIALS
1	REVISED NOTE 8, REVISED NOTE 9 AND TITLE TO REFLECT NAIL ALTERNATE	12/10/03	RJA
2	ADDED DISCLAIMER.	7/29/04	RJA

FLORIDA EXTRUDERS INTERNATIONAL, INC.
2540 JEWETT LANE
SANFORD, FLORIDA
34707
CERTIFICATE OF AUTHORIZATION NO. 9235
TITLE: INSTALLATION DETAIL W/8 SCREWS OR NAILS
SINGLE HUNG RADIUS HEAD FIN - SERIES 1000, 1500, & 2000
DRAWN BY: RJA
APPROVED BY: RJA
DATE: 7/29/04
SCALE: N.T.S.
DWG: FLEX0041 SHEET 2 OF 2

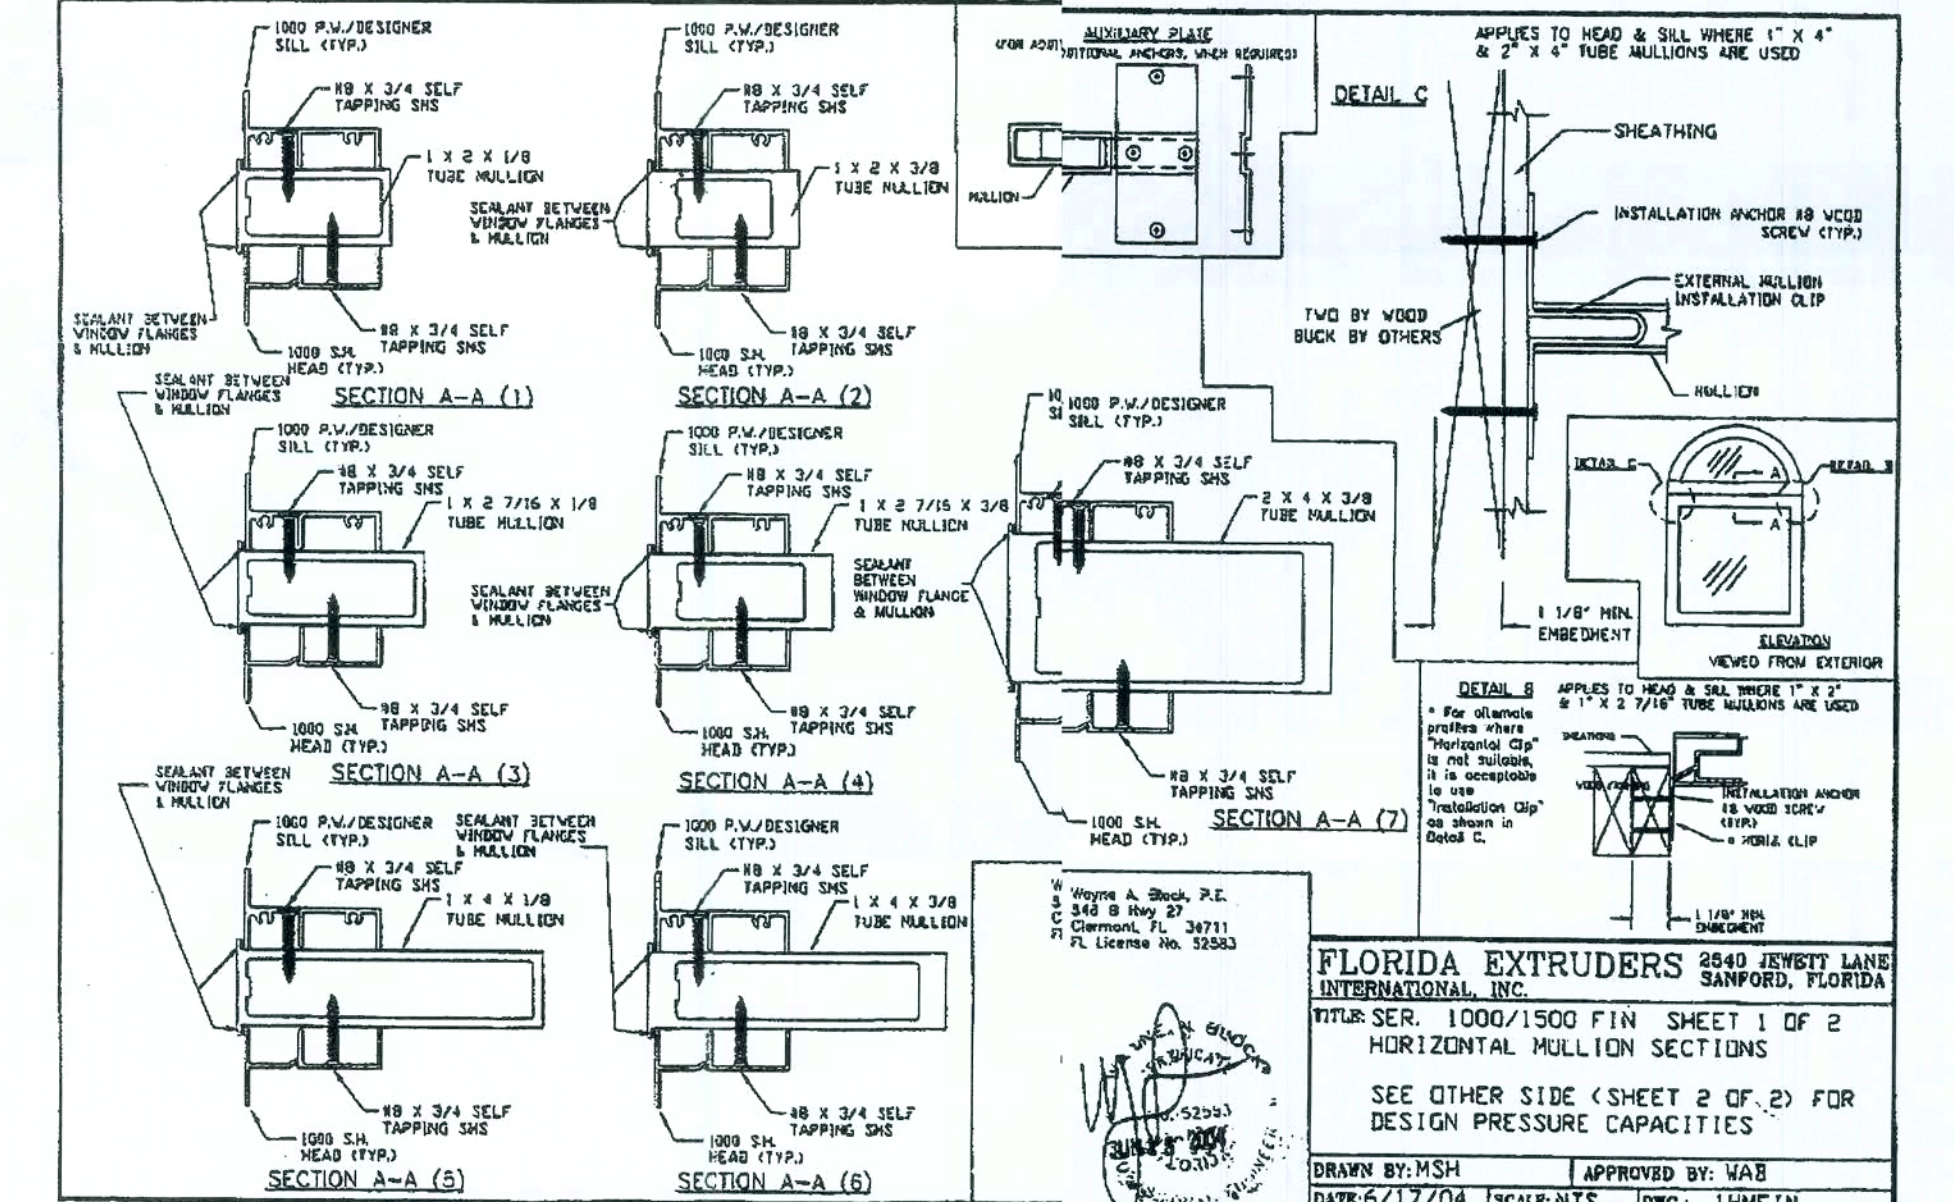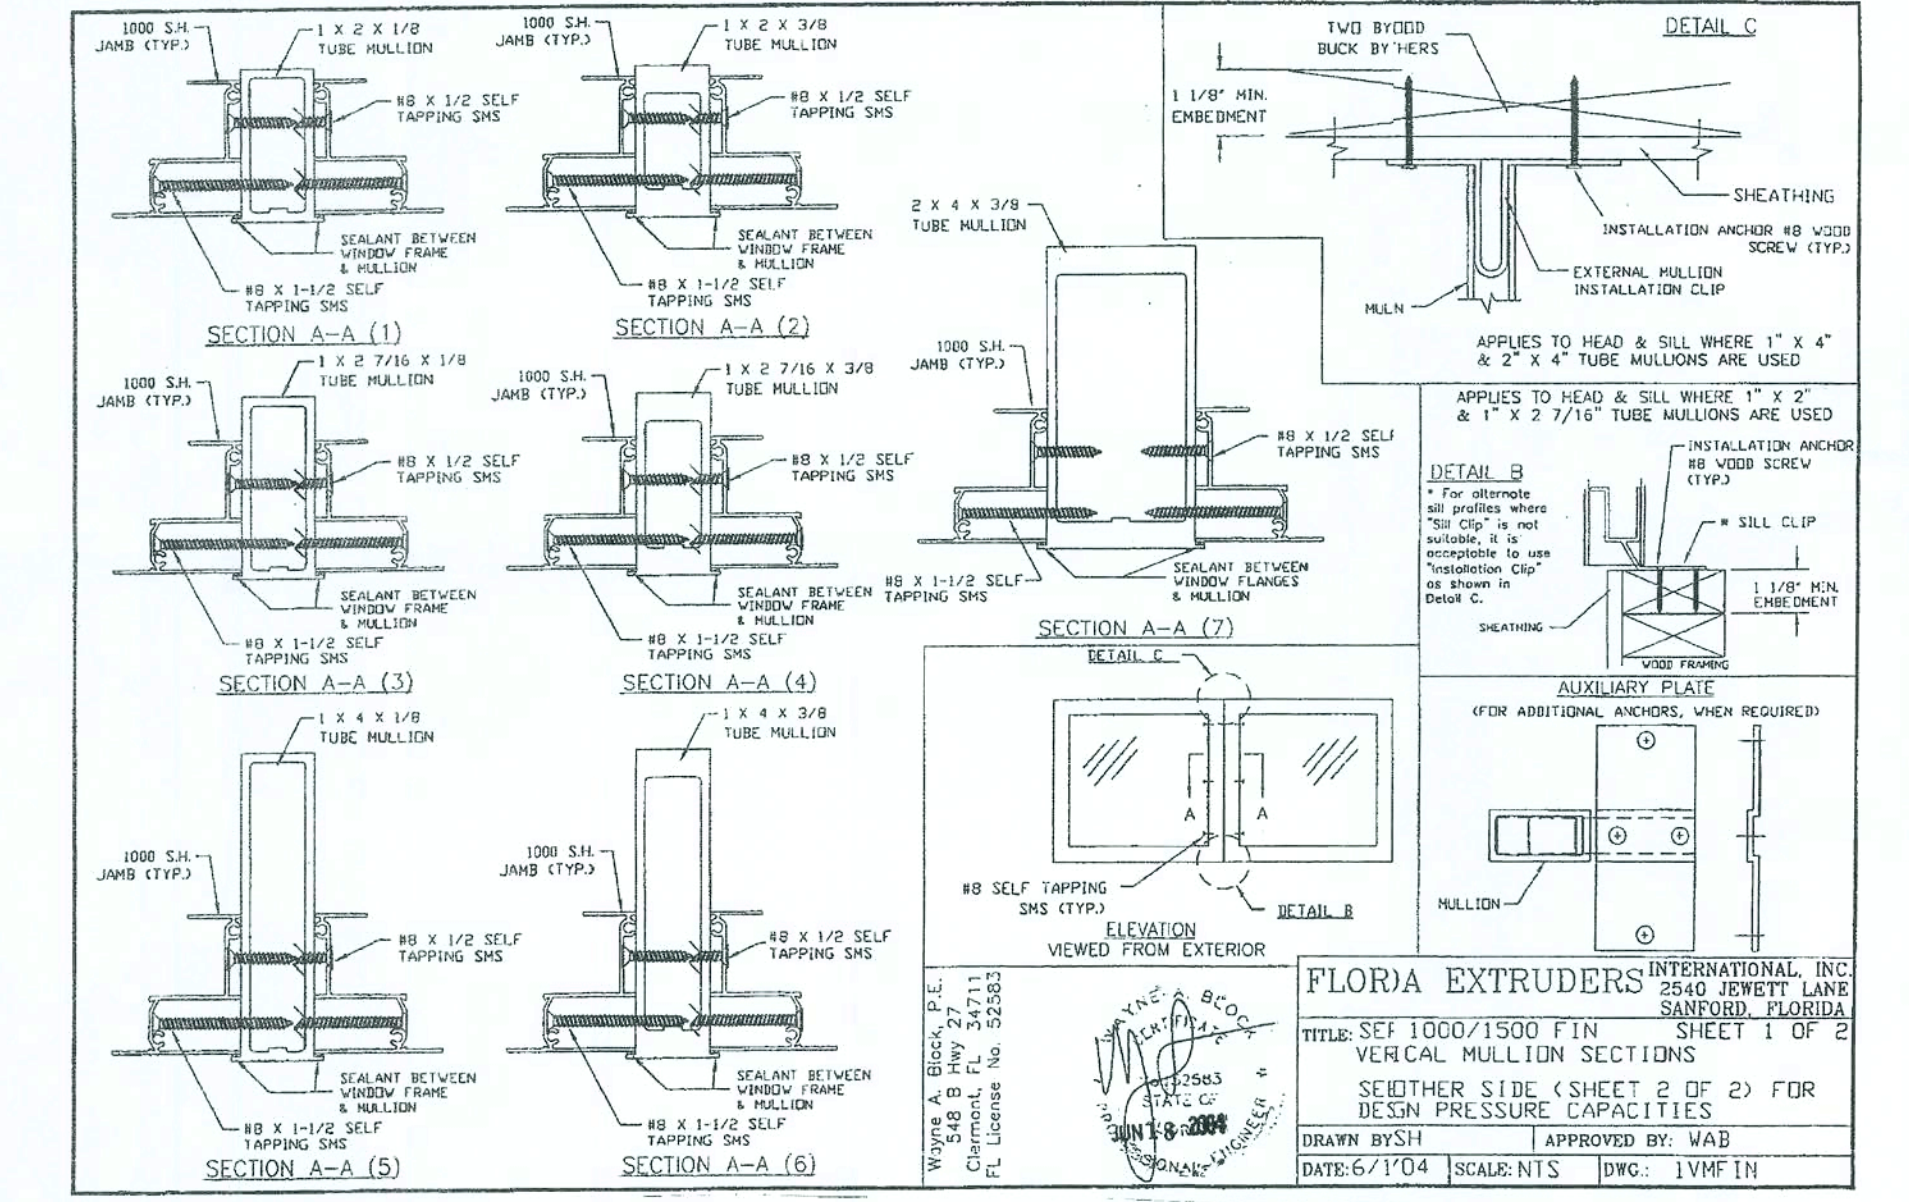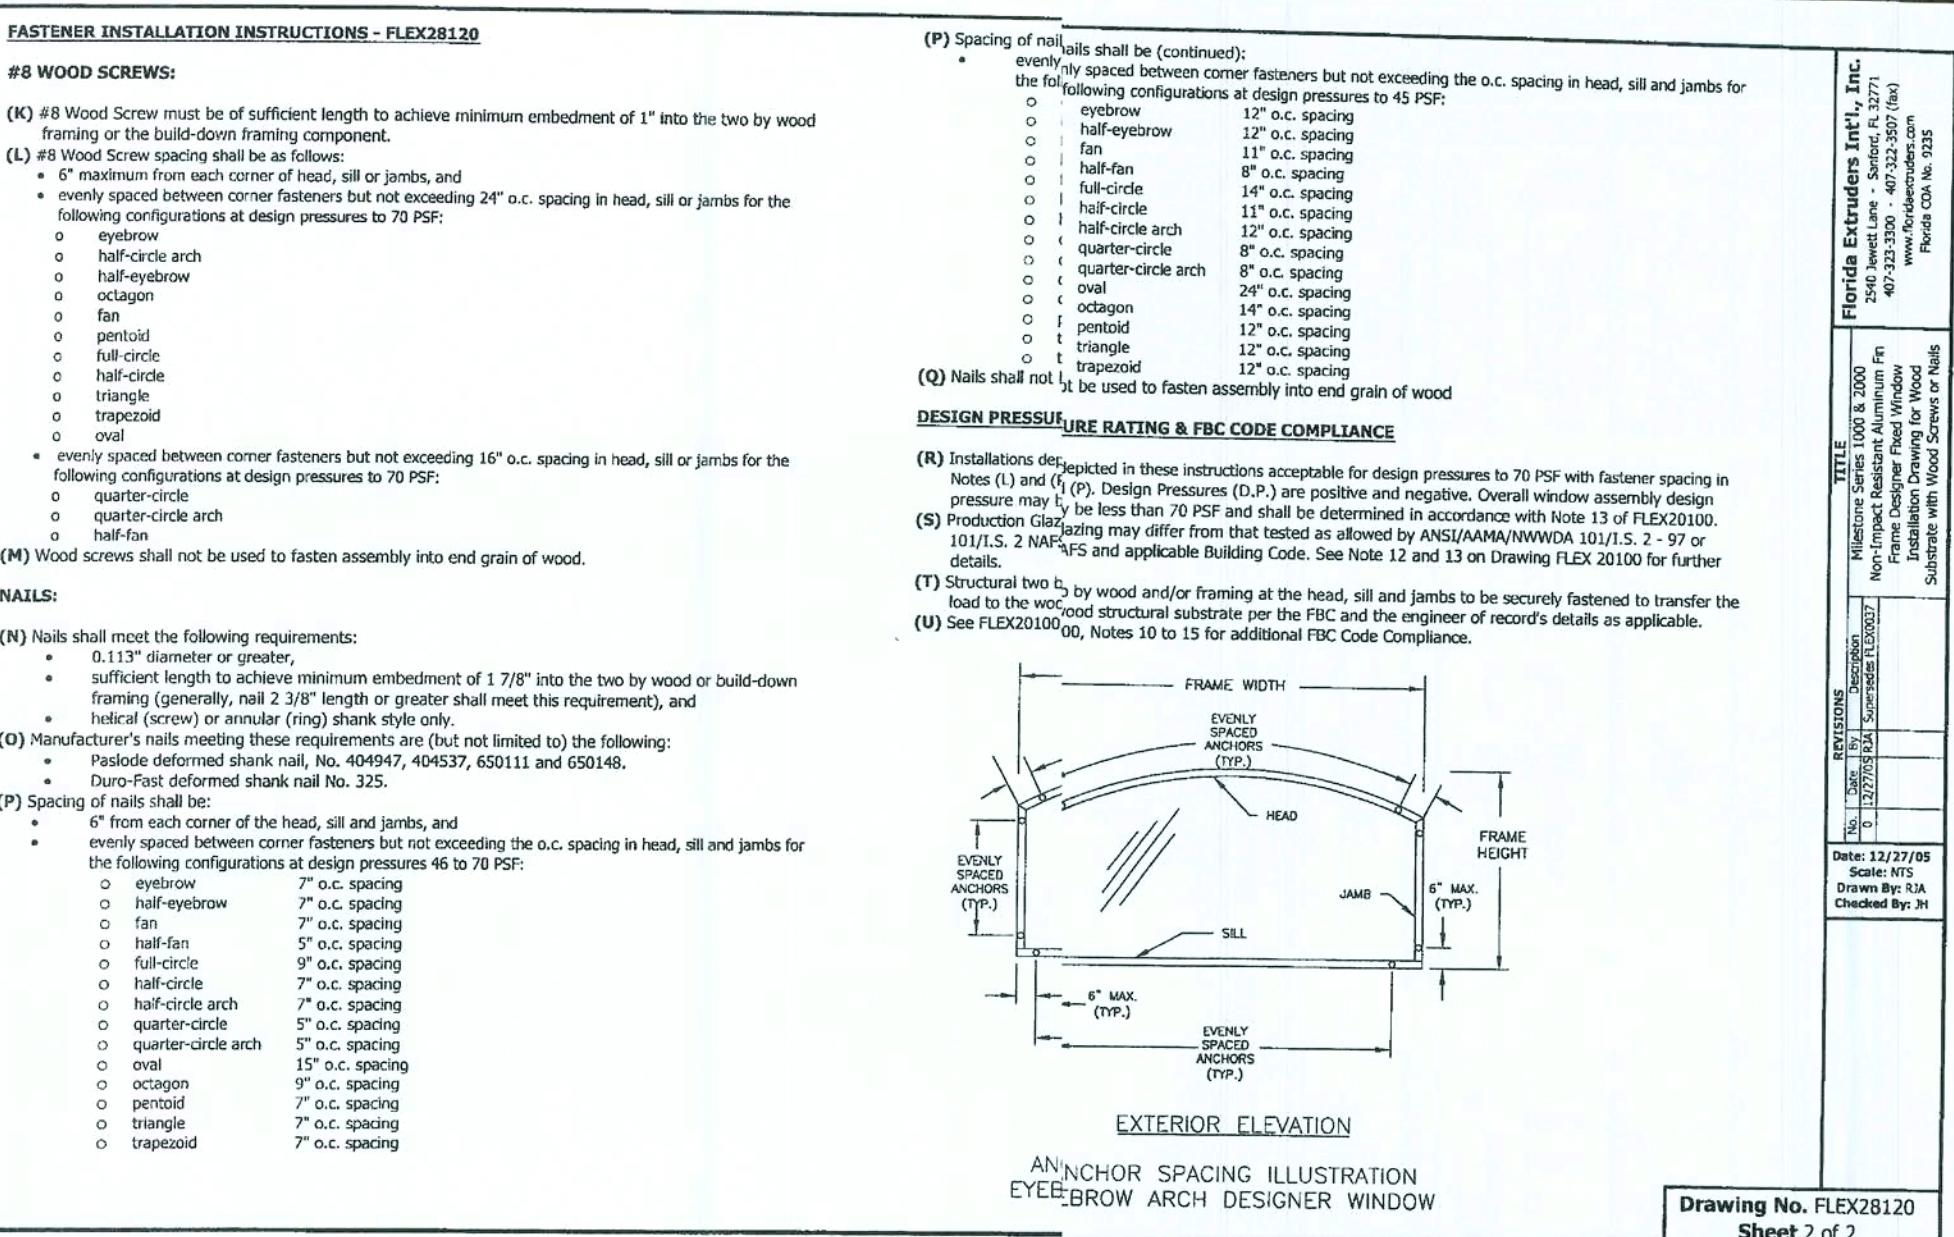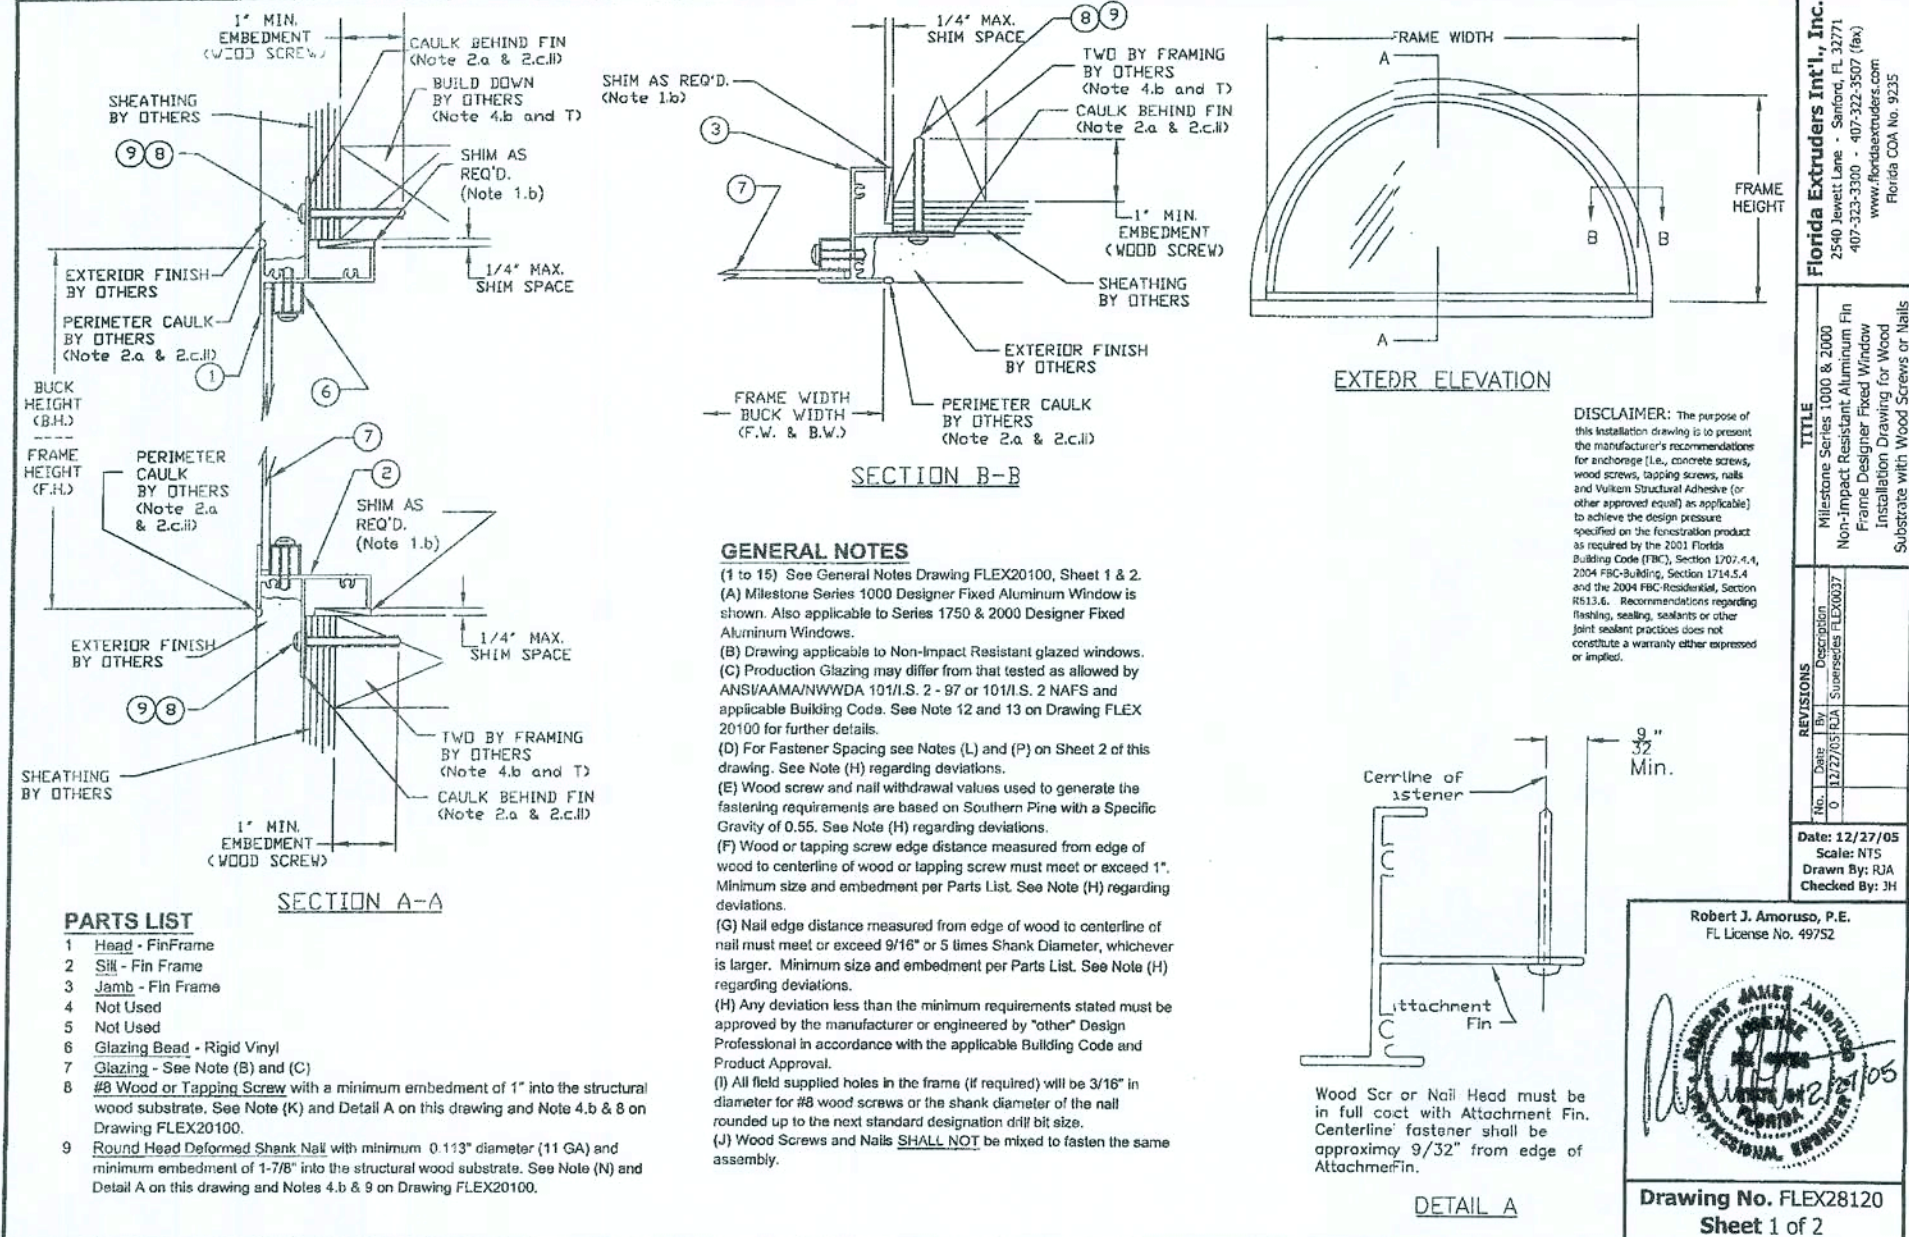

REVISIONS:

FLORIDA EXTRUDERS
WINDOWS IN FRAME

MARONDA HOMES

© 2002 MARONDA HOMES


FLORIDA

4005 MARONDA WAY SANFORD, FLORIDA 32707

RELEASE DATE:

05 APR 2006

SHEET:
2 of 3

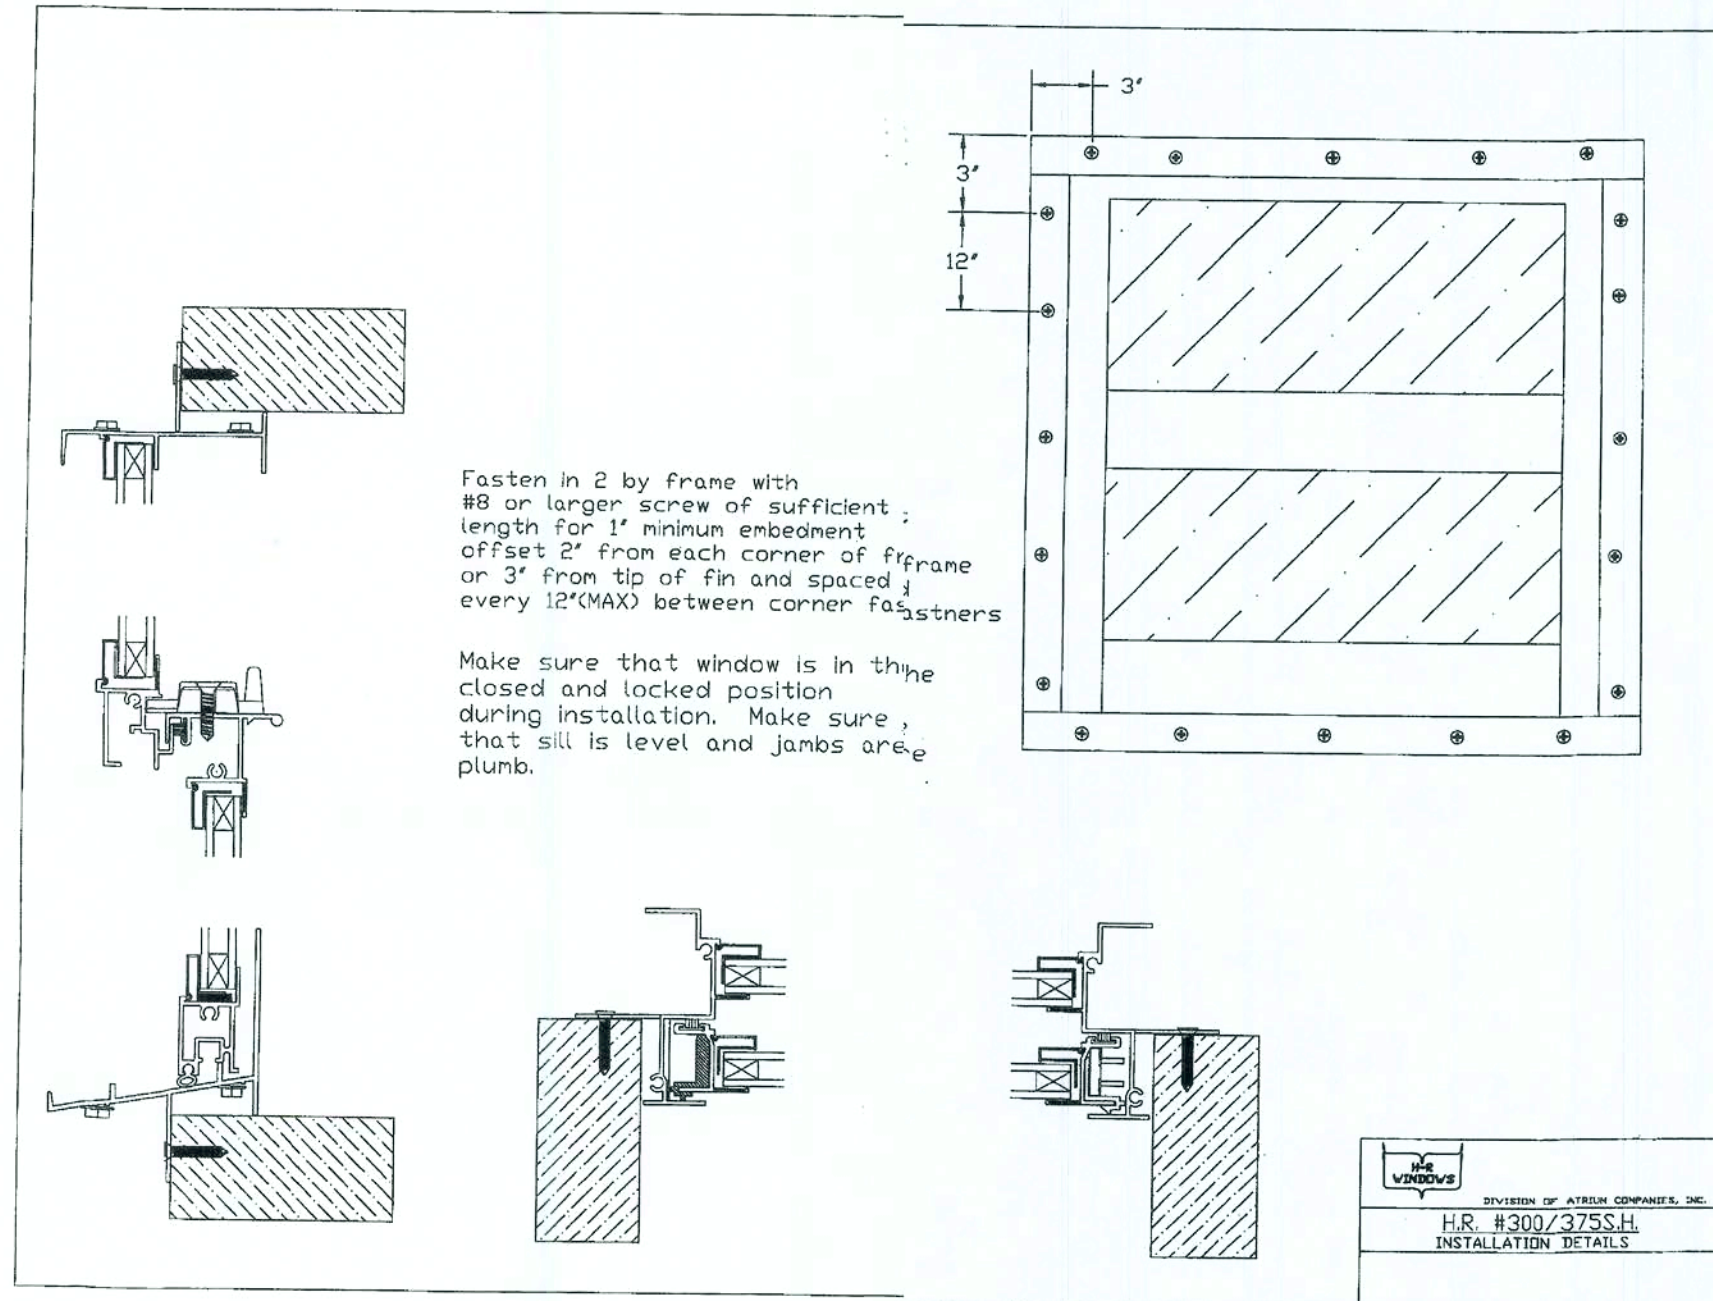

REVISIONS :

COPYRIGHT © 2002 MARONDA HOMES

Maronda Homes

(407) 321-0064 4005 MARONDA WAY SANFORD, FLORIDA

FLORIDA EXTRUDERS
WINDOWS IN FRAME

RELEASE DATE:

	\$DATE\$	\$TIME\$	\$FILES\$
1	11/11/2011	11:11	11
2	11/11/2011	11:11	11
