

AUSTIN - 4M

FLORIDA DESIGN CRITERIA

REVISED 05-03-07

BUILDING DATA

FLORIDA BUILDING CODE 2004 : RESIDENTIAL, 2005 and 2006 SUPPLEMENT
FLORIDA BUILDING CODE 2004 : PLUMBING, 2005 and 2006 SUPPLEMENT
FLORIDA BUILDING CODE 2004 : MECHANICAL, 2005 and 2006 SUPPLEMENT
FLORIDA BUILDING CODE 2004 : FUEL GAS, 2005 and 2006 SUPPLEMENT

NATIONAL ELECTRICAL CODE 2005

STRUCTURAL DESIGN PARAMETERS: ASCE 7-2002 (PER FRC 2004 : SECTION R301.2.1.1)

CLASSIFICATION : 2

OCCUPANCY: RESIDENTIAL

BUILDING DESIGN: ENCLOSED

WIND SPEED: 125 MPH - 3 SECOND GUST (FRC 2004 : SECTION R301.2.1.3)

EXPOSURE: B

INTERNAL PRESSURE COEFFICIENT: GCpf = +/- 0.18

IMPORTANCE FACTOR: 1.0

NUMBER OF STORIES: ONE STORY

BUILDING MEAN ROOF HEIGHT: 15 FEET, MAX.

WOOD FRAMING INSPECTION

ALL PLUMBING, ELECTRICAL AND MECHANICAL ROUGH-INS MUST BE COMPLETE, INSPECTED AND APPROVED BEFORE REQUESTING THE FRAMING INSPECTION. (FRC 2004, SECTION R109.3)

TERMITE TREATMENT

THE BUILDING AND PATIO SLAB HAVE RECIEVED A COMPLETE TREATMENT FOR THE PREVENTION OF SUBTERRANEAN TERMITES. THE TREATMENT IS IN ACCORDANCE WITH THE RULES AND LAWS OF THE FLORIDA DEPARTMENT OF AGRICULTURE AND CONSUMER SERVICES. (FRC 2004, SECTION R320)

BORA CARE : TERMITE TREATMENT

THE BUILDING HAS RECIEVED A COMPLETE TREATMENT FOR THE PREVENTION OF SUBTERRANEAN TERMITES. THE TREATMENT IS IN ACCORDANCE WITH THE RULES AND LAWS OF THE FLORIDA DEPARTMENT OF AGRICULTURE AND CONSUMER SERVICES. (FRC 2004, SECTION R320.1.8)

EXTERIOR WINDOWS AND GLASS DOORS

EXTERIOR WINDOWS AND GLASS DOORS SHALL BE TESTED BY AN APPROVED INDEPENDENT TESTING LABORATORY, AND SHALL BE LABELED WITH AN APPROVED LABEL (FRC 2004, SECTION R613)

SEE MANUFACTURER'S DETAIL SHEETS FOR DESIGN CRITERIA AND INSTALLATION METHODS.

WINDBOURNE DEBRIS REGIONS

WINDOWS IN BUILDINGS LOCATED IN WIND-BOURNE DEBRIS REGIONS SHALL HAVE GLAZED OPENINGS PROTECTED FROM WIND-BOURNE DEBRIS. GLAZED OPENING PROTECTION FOR WIND-BORNE DEBRIS SHALL MEET THE REQUIREMENTS OF THE LARGE MISSILE TEST OF ASTM E 1996 AND OF ASTM E 1886, SSTD 12, ANSI/DASMA 115 (FOR GARAGE DOORS) OR TAS201, 202 AND 203. (FRC 2004, SECTION R301.2.1.2)

INDEX OF DRAWINGS

SHEET NO.	TITLE
ARCH - A	ARCHITECTURALS
0	COVER SHEET
1	EXTERIOR ELEVATIONS
2	FOUNDATION PLAN
3	FLOOR PLAN
WLJ	WINDOW & LINTEL SCHEDULE
3A	INTERIOR ELEVATIONS AND DETAILS
CSU	BUILDING SECTION [AS REQ'D]
RSI	ROOF SHEATHING
MIPS - R	ROOF TRUSS ENGINEERING
TRI	ROOF TRUSS INFO
MECH - E	ELECTRICAL
ELI	ELECTRICAL FIRST FLOOR
ELA	ELECTRICAL DETAILS / LOAD CALCS
MECH - h	HVAC
HVA	HVAC REGISTER LAYOUT
ISO-H	HVAC ISOMETRIC
MECH - F	PLUMBING
FPI	PLUMBING UNDERGROUND PLAN
ISO-P	DWV PLUMBING ISOMETRIC
ISO-W	CPVC WATER ISOMETRIC
ARCH - S	STANDARD DETAILS
FTG	STANDARD DETAILS - FOOTINGS
WS-BI	STANDARD DETAILS - WALL SECTION
SDI	STANDARD DETAILS
SDD	STANDARD DETAILS - DOORS
SDW	STANDARD DETAILS - WINDOWS
SDH	STANDARD DETAILS - HEATING









Maronda Systems
4005 Maronda Way
Sanford, FL 32771
(407)321-0064

Elmer Bergman, P.E.
License No. 50158
AUG 04 2008

SHEET:

Om

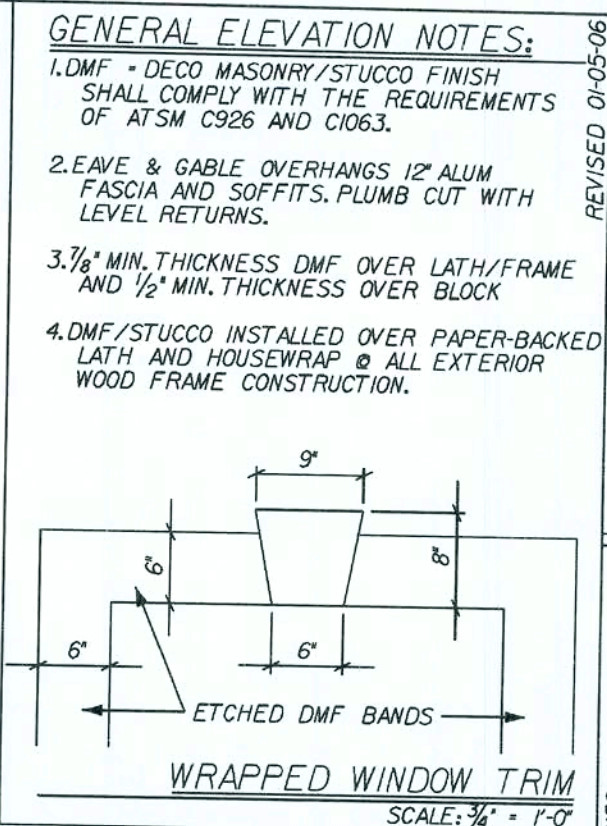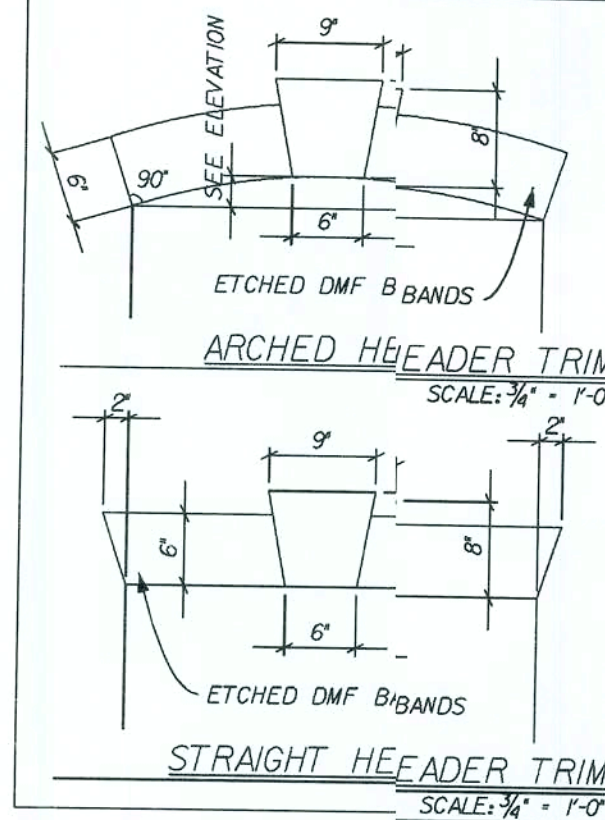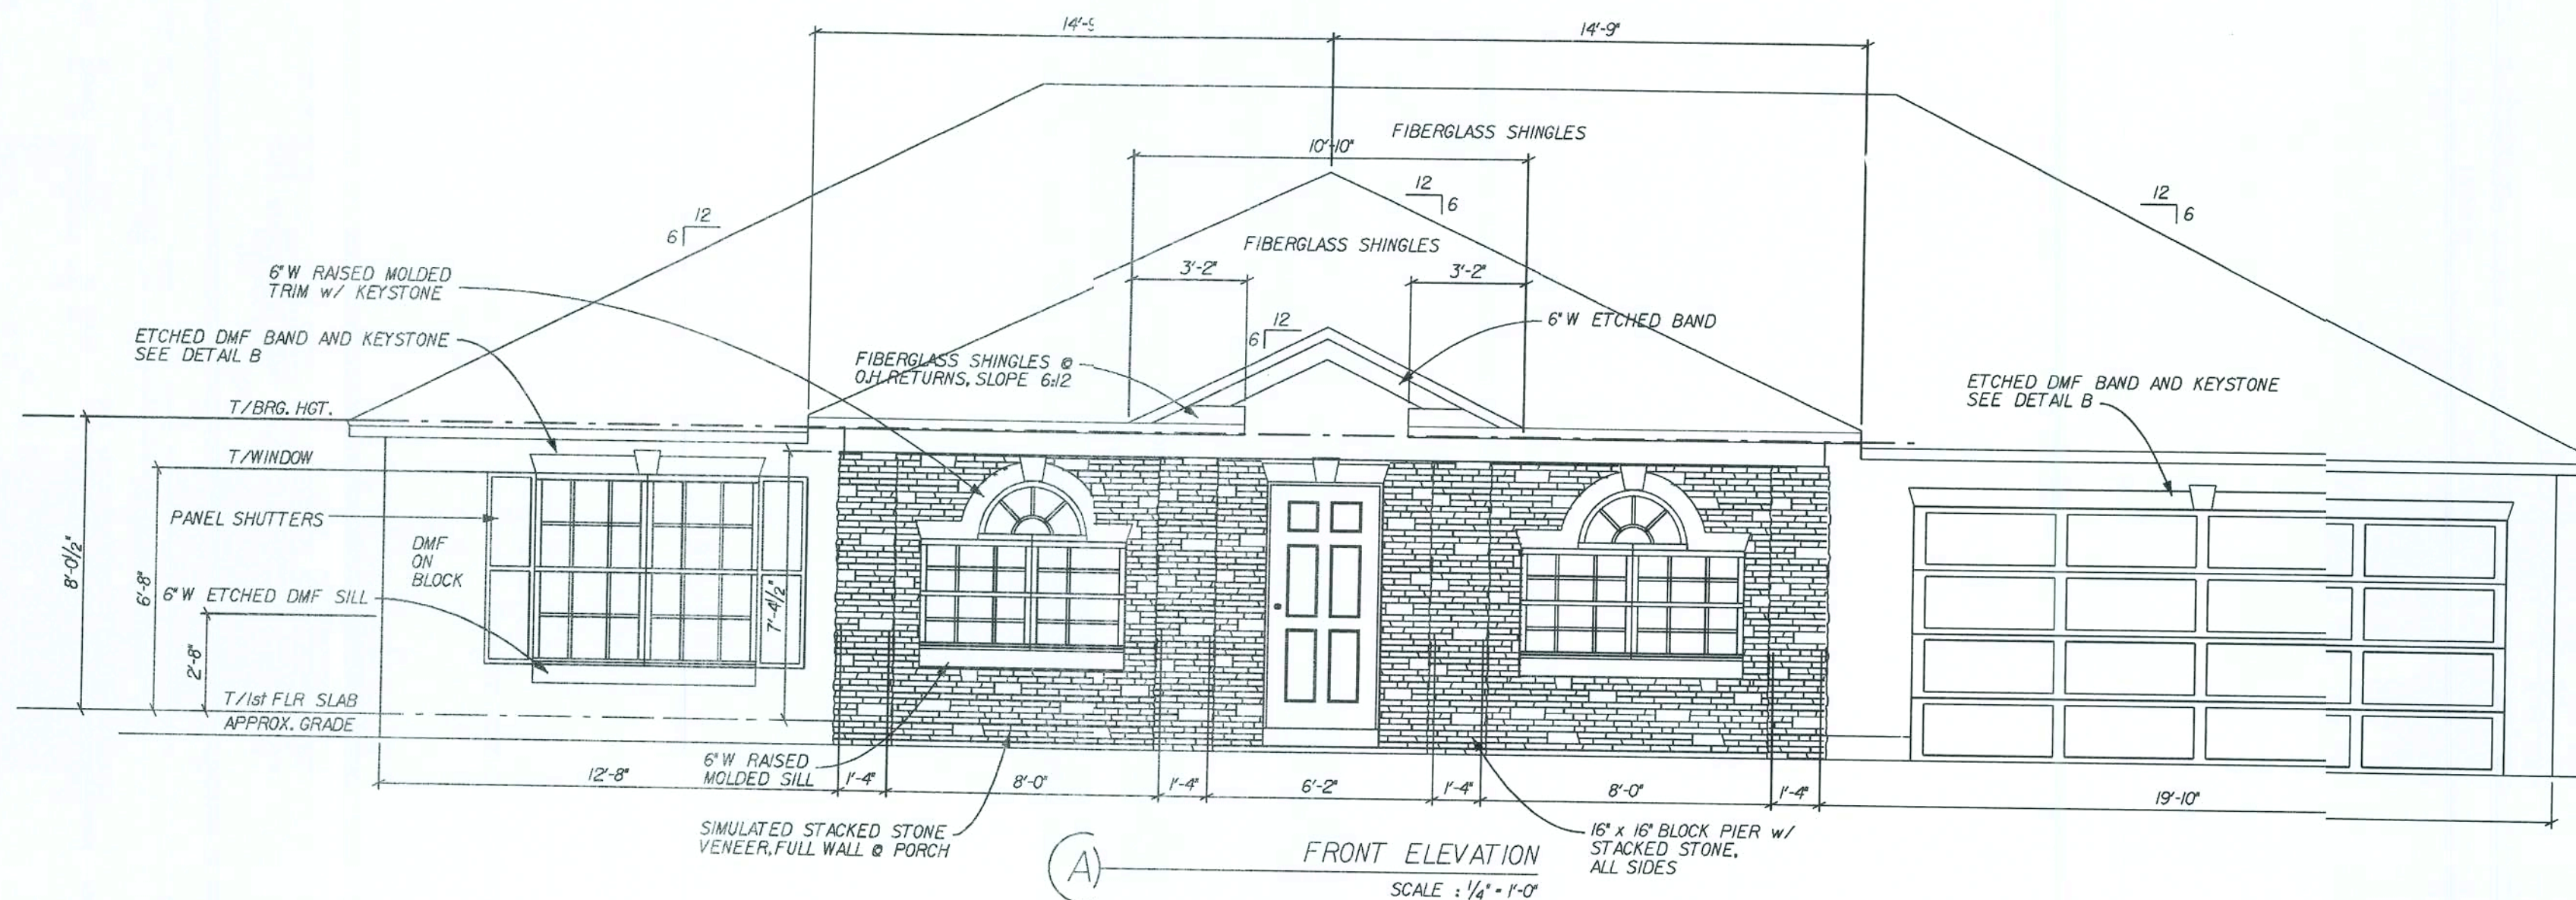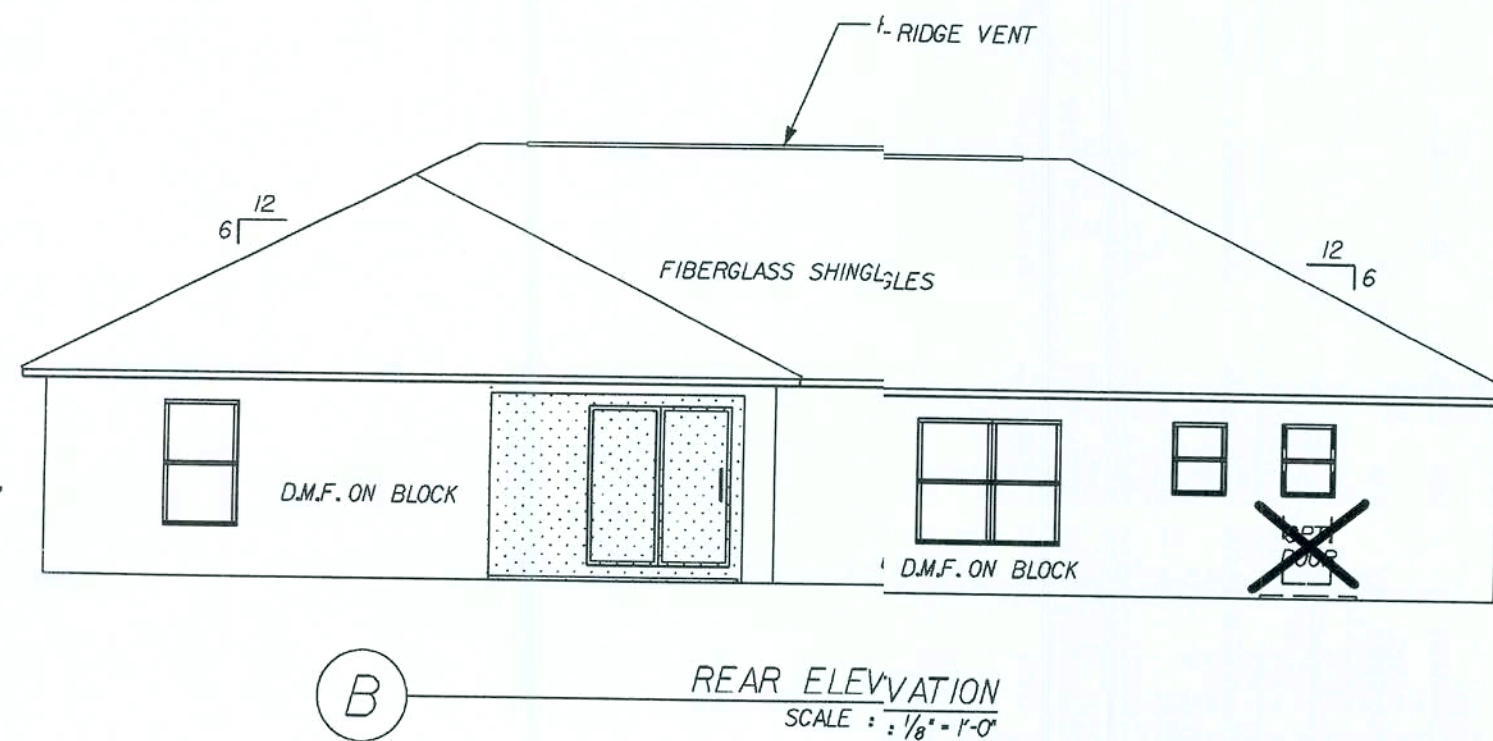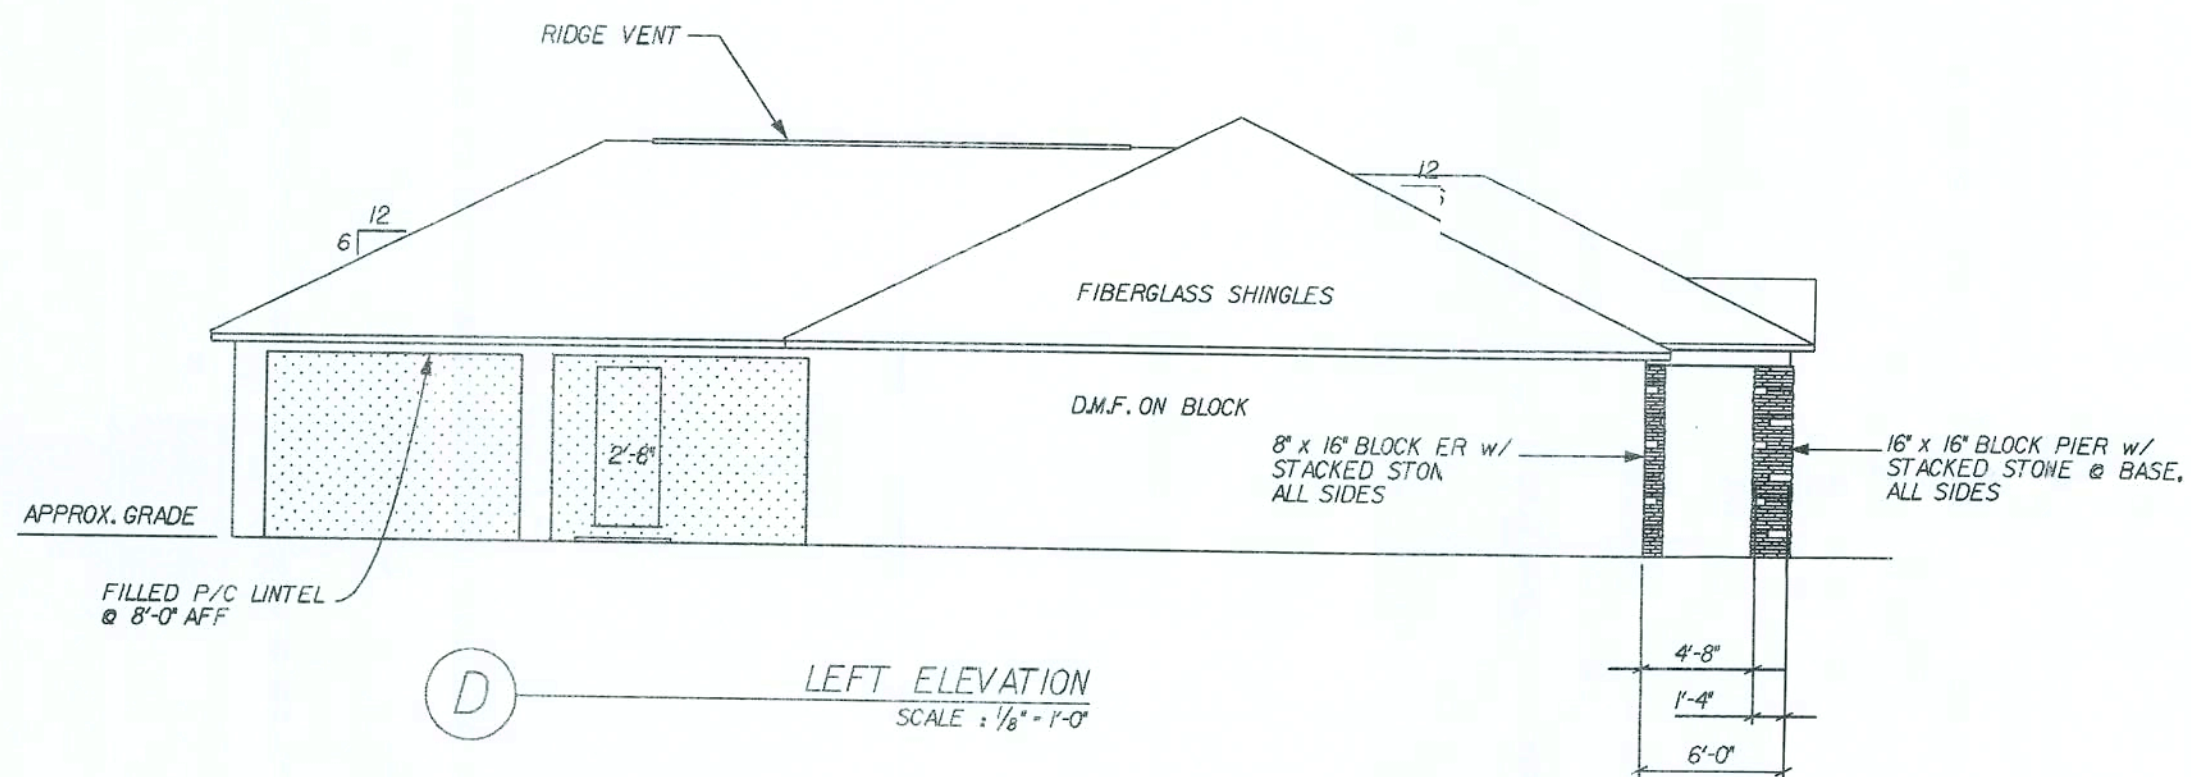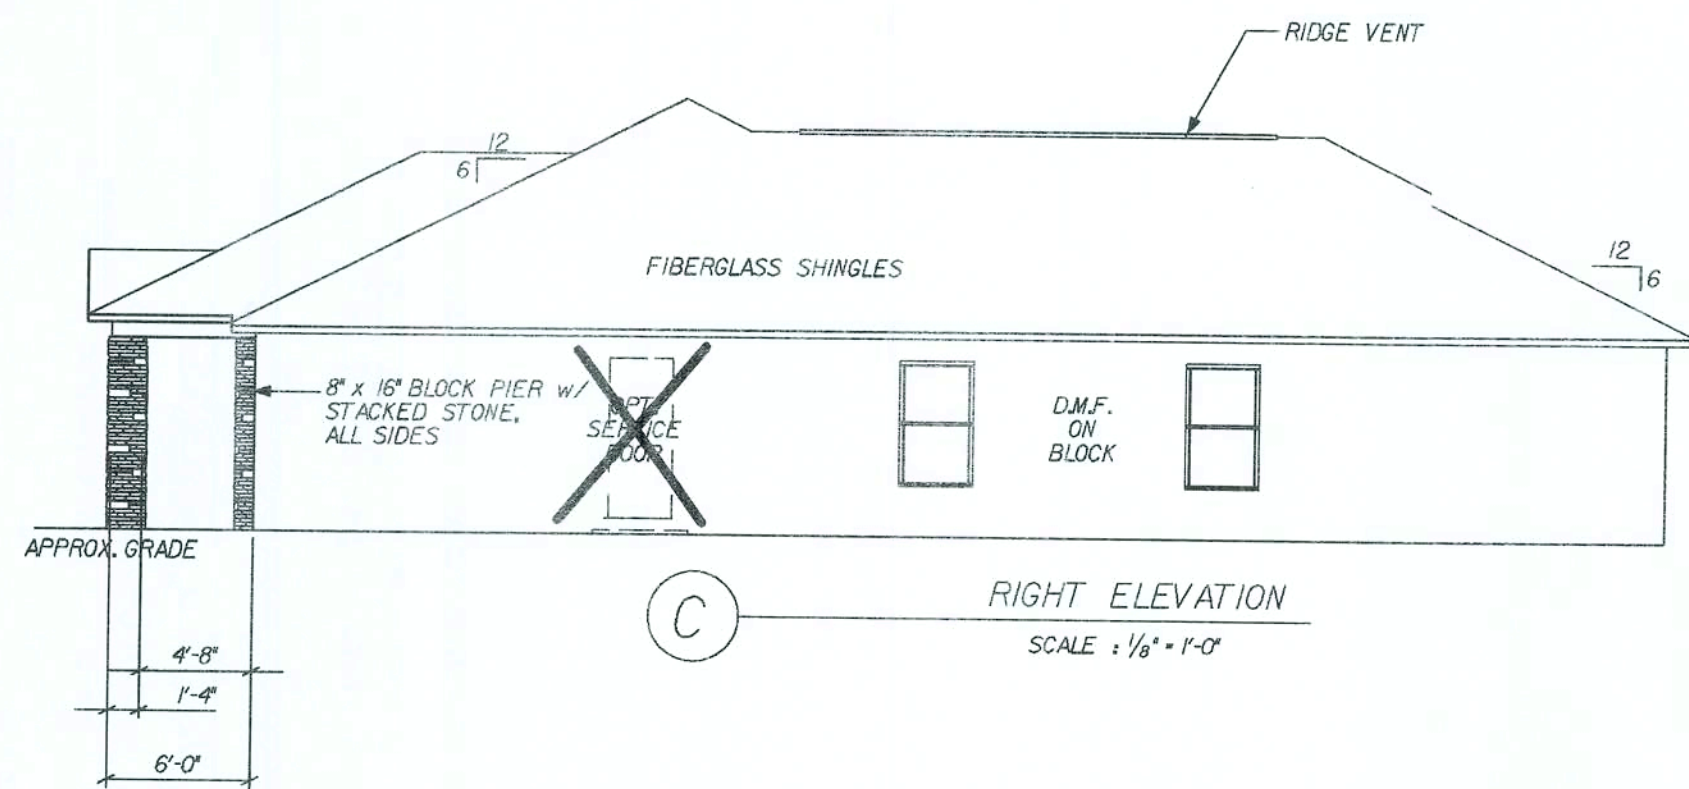

GENERAL ELEVATION NOTES:

1. DMF = DECO MASONRY/STUCCO FINISH SHALL COMPLY WITH THE REQUIREMENTS OF ATSM C926 AND C1063.
2. EAVE & GABLE OVERHANGS 12\"/>

REVISIONS:		12-14-06	ADD GLASS TO PORCH DOOR
		11-01-07	REV. RAISED MOULDED TRIM NOTE
COPYRIGHT © 2005 MARONDA HOMES		FLORIDA	
Maronda Homes		SANFORD, FLORIDA	
THIS STRUCTURE WAS DESIGNED IN ACCORDANCE WITH THE REQUIREMENTS OF THE FLORIDA BUILDING CODE 2004'S RESIDENTIAL AND 2006 SUPPLEMENT		4005 MARONDA WAY	
AMERICANA		EXT. ELEVATIONS	
AUSTIN 4		ELEVATION "M"	
DRAWN BY:	GARAGE:	RIGHT	
RELEASE DATE:	04-04-06		
Maronda Systems 4005 Maronda Way Sanford, FL 32771 (407)321-0064		Elmer Bergman, P.E. License No. 50158 AUG 04 2008	
SHEET:		1m	
PLOT DATE: 07 APR 2008		1056-43	

GENERAL FOUNDATION NOTES:

ALL FOOTING REBAR SHALL BE CONTINUOUS (2) #5 BARS GRADE 40 STEEL W/ 3" MIN. COVERAGE, U.N.D.

ALL VERTICAL REBAR, DOWN REBAR, DOWEL REBAR AND BOND BEAM REINFORCEMENT SHALL BE #5 BARS GRADE 40 STEEL

PLUMBING PASSING UNDER OR THROUGH A FOOTING SHALL BE ENCASED IN A PIPE TWO (2) SIZES LARGER THAN THE PLUMBING PIPE.

■ INDICATES FILLED CELL WITH REBAR
□ INDICATES FILLED CELL WITHOUT REBAR

ALL CONCRETE GROUTED CELLS FILLED W/ 3000 PSI CONCRETE SHALL BE CLEAR UNOBSTRUCTED CONTINUOUS 3" x 3" MIN. CELLS W/ (1) #5 BAR GRADE 40 STEEL TIED AT FOOTING UNTEL STEEL. PROVIDE INSPECTION HOLE AT BOTTOM OF GROUTED CELL STACK.

TYPICAL CONCRETE SLAB: 3 1/2" DEEP POURED 2500 PSI CONCRETE SLAB W/ 6x6 10' WIRE OR FIBER MESH ON VISQUEEN VAPOR BARRIER W/ ALL JOINTS TAPED OVER CLEAN COMPACTED (2000 PSI, MIN.) TERMITE TREATED FILL.

FOR INSTALLATION OF GROUND ROD, SEE TYP. CONC. ENCASED ELECTRODE DETAIL SHEET * FTG

SEE DRAWING * FPI FOR UNDERGROUND PLUMBING AND MECH. CHASES FOR LOCATIONS

GENERAL FIRST FLOOR NOTES:

ALL EXTERIOR WALLS SHALL BE CONSIDERED SHEAR WALLS MINUS ALL WINDOW AND DOOR OPENINGS.

EXTERIOR WALLS TO BE 7 1/2" CONCRETE BLOCK W/ P.T. FURRING STRIPS IN A/C AREA, TOTAL WIDTH - 8 3/4"

EXTERIOR OPENING DIMENSIONS ARE TO FACE OF MASONRY OPENING.

INTERIOR LOAD BEARING WALLS TO BE 2x4 WOOD FRAME WALLS W/ STUDS @ 16" O.C., SEE STRUCTURAL WALL SCHEDULE SHEET * TRI

INTERIOR NON-LOAD BEARING WALLS TO BE NOMINAL 3 1/2" MTL STUD, 25 ga., U.N.D.

ALL WOOD NOT SEPERATED FROM AND/OR IN DIRECT CONTACT WITH CONCRETE OR MASONRY SHALL BE "PRESSURE TREATED WOOD"

SEE UNTEL SHEET FOR UNTEL SIZES OVER WINDOWS AND DOORS. PRECAST UNTELS BY CAST-CRETE.

ALL COMPOSITE BEAMS OVER WINDOW AND DOOR OPENINGS ARE TO BE 8" NOMINAL WIDTH AND 16" NOMINAL HEIGHT, U.N.D. THE 16" NOMINAL HEIGHT SHALL CONSIST OF AN 8" TOP COURSE (BOND BEAM BLOCK) FILLED W/ 3000 PSI CONCRETE W/ (1) GRADE 40 CONTINUOUS HORZ. #5 REBAR AND AN 8" HIGH STRENGTH PRECAST UNTEL LOWER COURSE WHICH SHALL BE UNFILLED, U.N.D. FOR FILLED PRECAST UNTELS, USE 3000 PSI CONCRETE W/ 3/4" AGGREGATE. FOR REINFORCED PRECAST UNTELS, USE GRADE 40 REINFORCING STEEL.

PROVIDE SAFETY GLAZING AT: [T] - TEMPERED ALL WINDOWS OVER BATH TUBS. ALL SLIDING GLASS DOORS. ALL FIXED GLASS LITES OVER 30 SQ. FT. ALL LITES WITHIN 18" OF THE FLOOR AND INDIVIDUAL PANE GREATER THAN 9 SQ. FT. ALL SHOWER ENCLOSURES.

PROVIDE AFCs (arc-fault circuit interrupters) IN ALL DWELLING UNIT BEDROOMS PER NEC, SECTION 210-12.


THE A/C DISCONNECT WILL BE LOCATED WITHIN 3 FEET OF THE COMPRESSOR.

SEE SHEET * WU FOR WINDOW AND UNTEL SCHEDULES AND DETAILS

PROVIDE HEADER W/ (1) 2x4 JACK AND (1) 2x4 STUD, EACH SIDE OF OPENING (NO STRAPPING REQUIRED, U.N.D.) HDR TO BE NO. 2 SYP SEE PLAN FOR SIZE


ALL DRYWALL TO BE 1/2" THICK, U.N.D.

SC DOOR - MIN. 1 3/8" THICK SOLID CORE DOOR

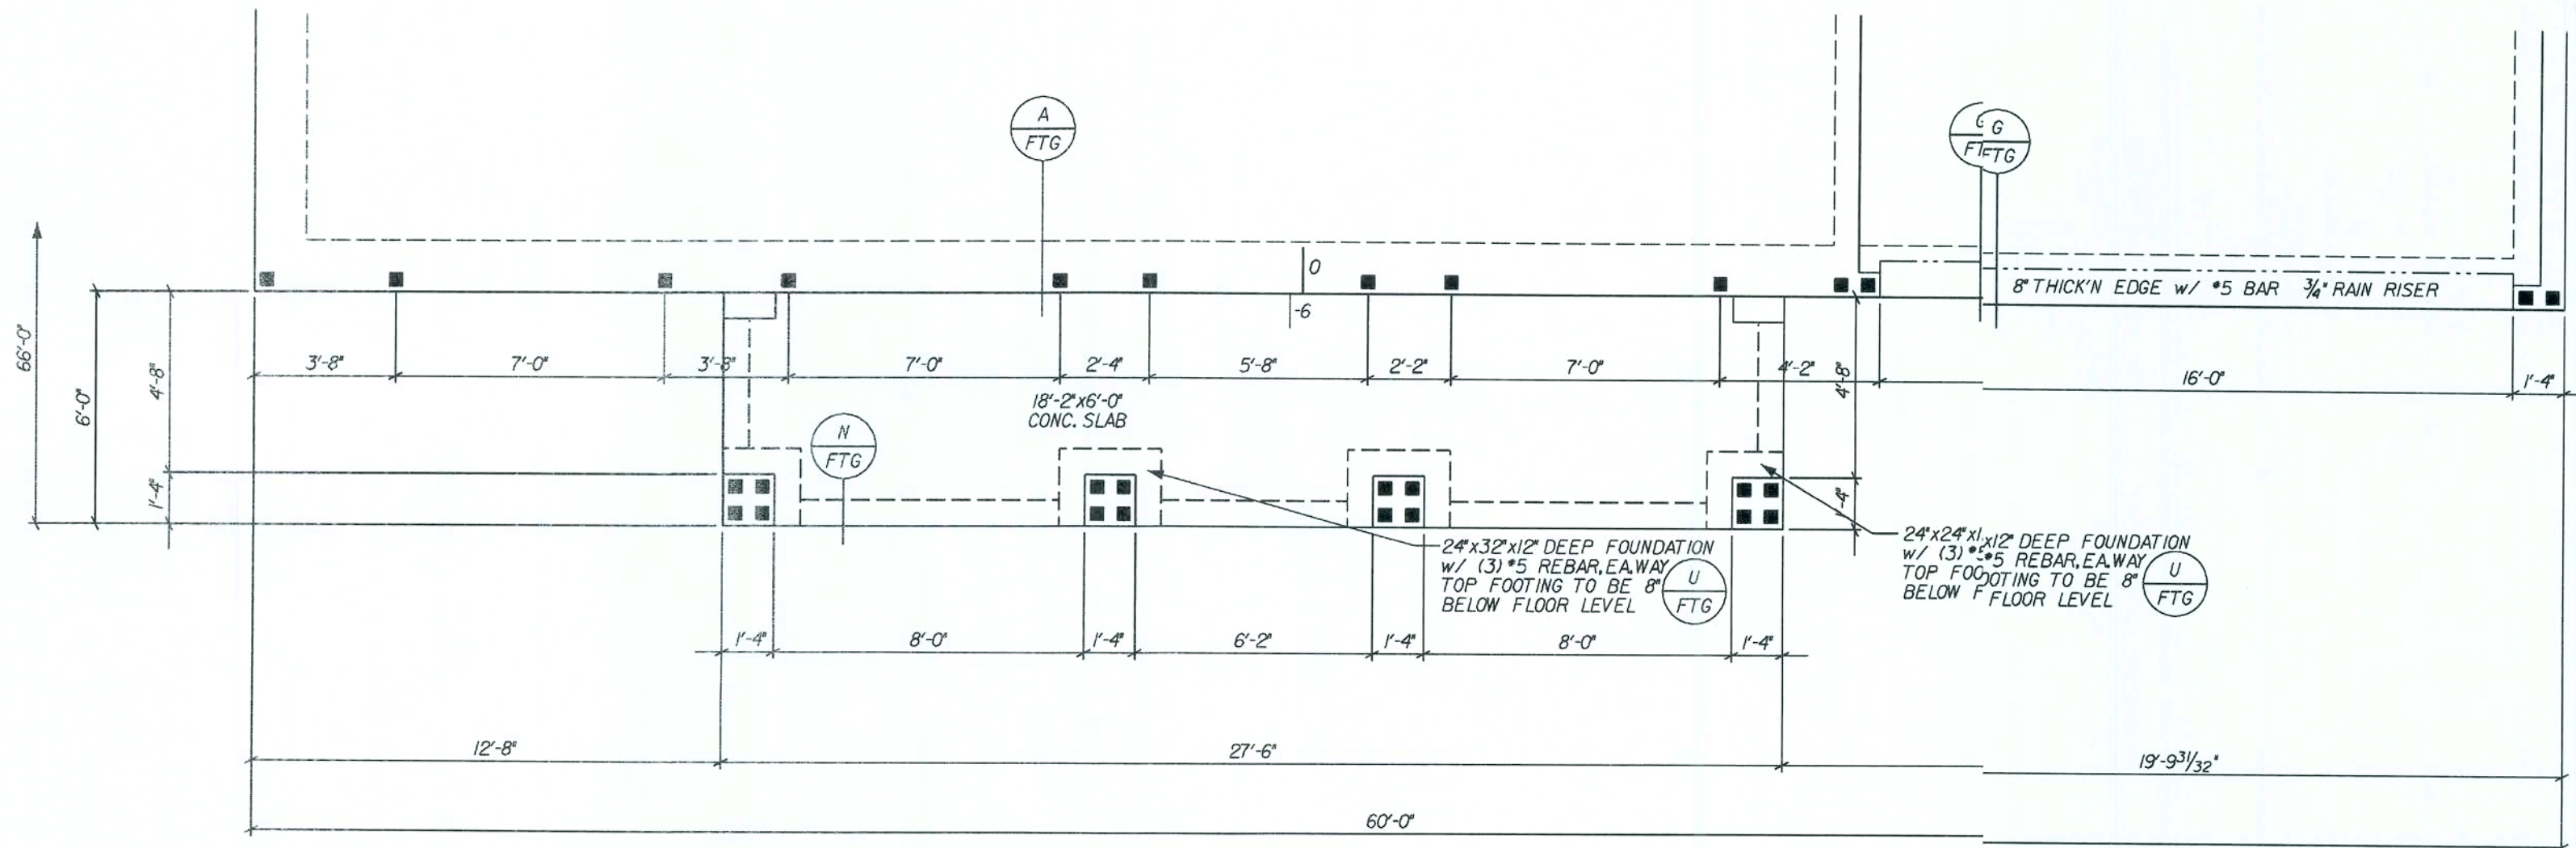

FOUNDATION PLAN

SCALE: 1/4" = 1'-0"

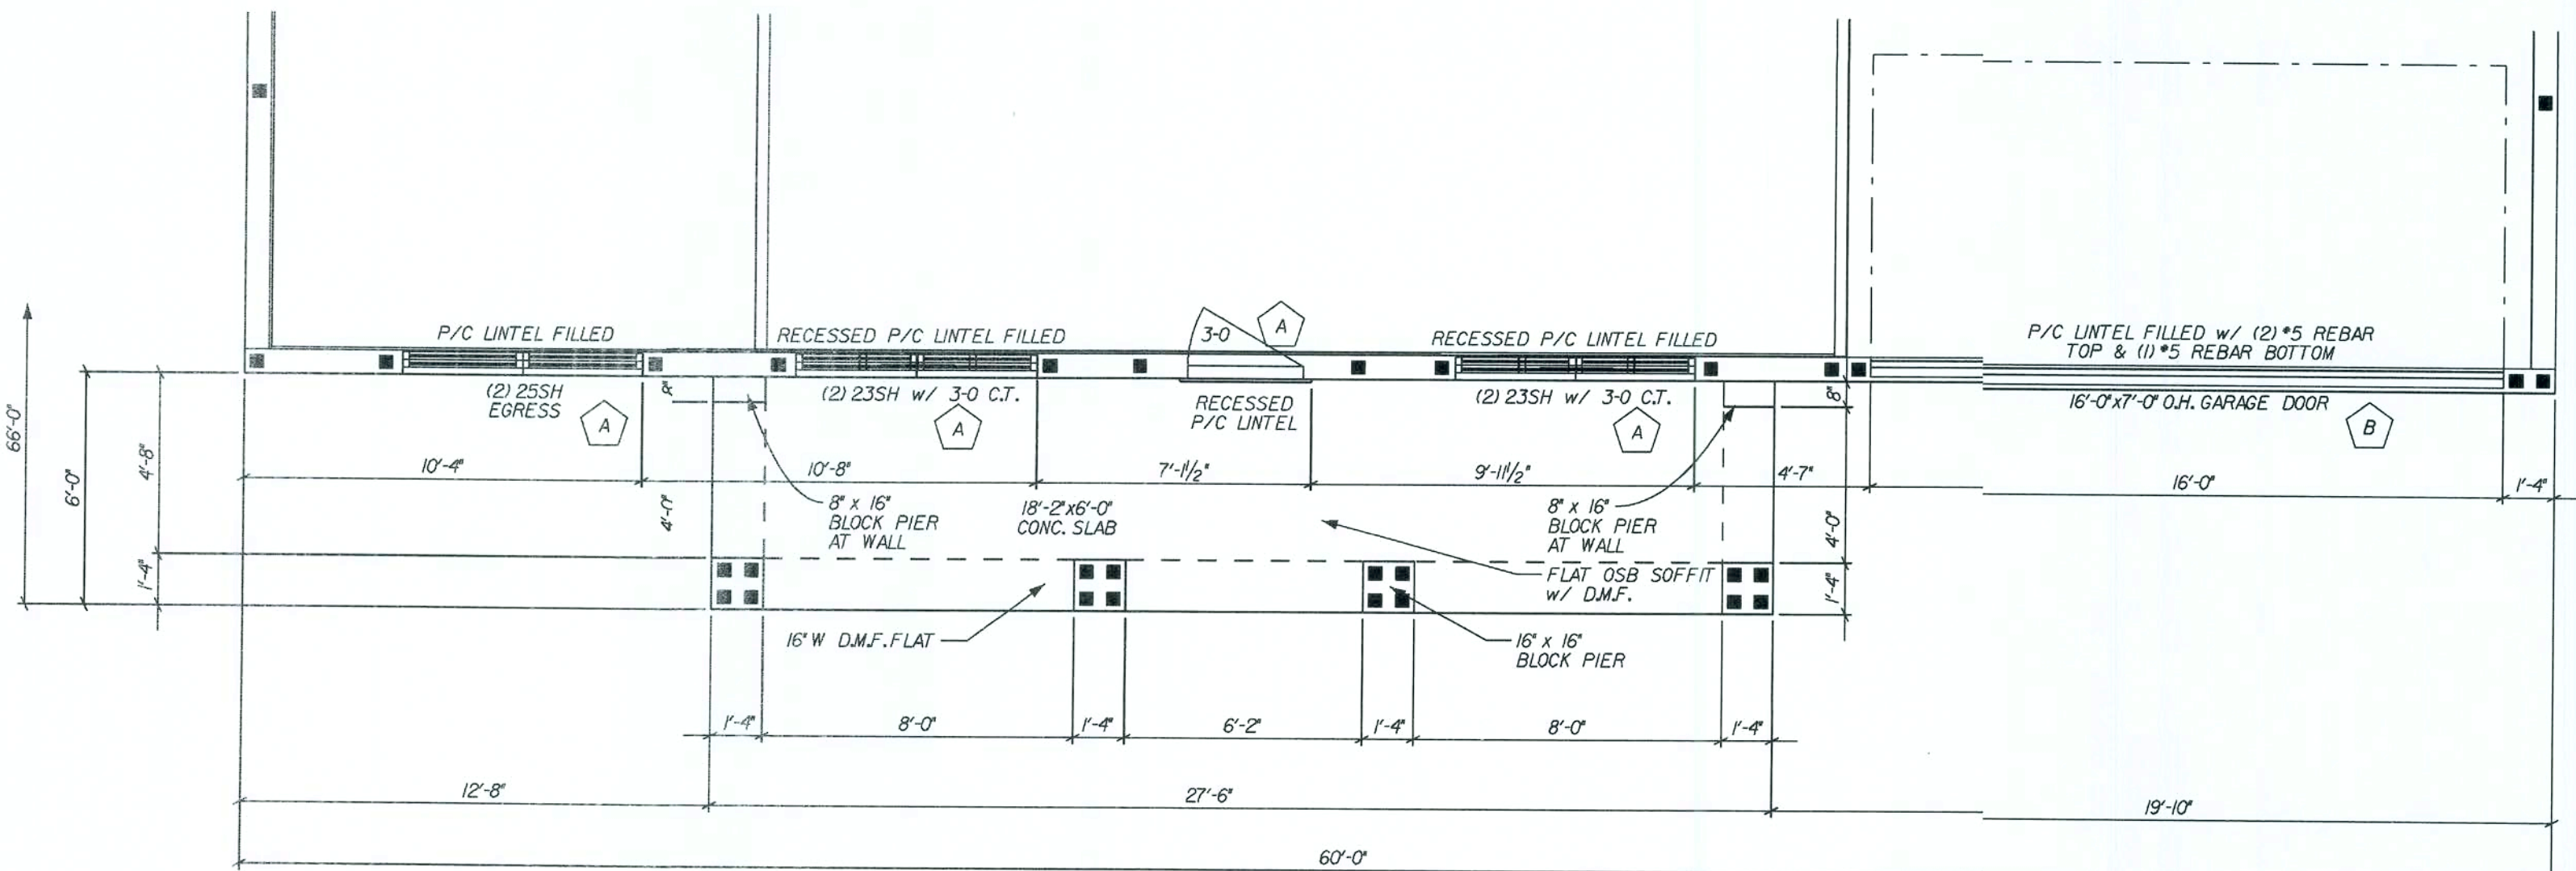

FLOOR PLAN

SCALE: 1/4" = 1'-0"

REVISIONS:

Maronda Homes
FLORIDA
4005 MARONDA WAY
SANFORD, FL 32771
(407) 321-0064

AMERICANA FRNT. PORCH DETAILS
AUSTIN 4
ELEVATION "M"
GARAGE: RIGHT
DRAWN BY:
RELEASE DATE: 04-04-06
125 MPH

Maronda Systems
4005 Maronda Way
Sanford, FL 32771
(407) 321-0064

Elmer Bergman, P.E.
License No. 50158
AUG 04 2008

SHEET:
PORM

FASTENERS SCHEDULE USING 3/8" X 2 1/4" TAPCONS THROUGH BUCK INTO BLOCK

- NOTE 1) 1/2" WIDE: 2 FASTENERS IN HEADER-JAMB
 NOTE 2) 2" WIDE: 2 FASTENERS IN HEADER-JAMB
 NOTE 3) 3" WIDE: 3 FASTENERS IN HEADER-JAMB
 NOTE 4) 2" HIGH: 2 FASTENERS IN EA. SIDE JAMB
 NOTE 5) 3, 4 OR 5 HIGH: 3 FAST. EA. SIDE JAMB
 NOTE 6) 6 HIGH 26 3/4": 4 FASTENERS IN EACH SIDE JAMB
 NOTE 7) 438 WINDOW INTO FRAME OPENING: *10 X 1 3/4" SCREWS
 NOTE 8) SGD FASTENED WITH: *10 1 3/4" PANHEAD ALL HOLES SILLS 3/8" X 1 3/4" ANCHORS EVERYHOLE

WINDOW NOTES

F.O. WIDTH IS FROM JACK TO SILL.
 F.O. HEIGHT IS FROM SILL TO BEAM.
 M.O. WIDTH IS FROM BLOCK TO BLOCK.
 M.O. HEIGHT IS FROM TOP OF SILL TO PRECAST.
 1st DIMENTION IS ALWAYS WIDTH.
 UNIT OF MEASURE IS INCH.

ATTENTION

SCHEDULES FOR NORANDEX WINDOW FASTENERS AND CAST-CRETE LINTELS AS SHOWN ARE TAKEN DIRECTLY FROM TABLES SUPPLIED BY THE RESPECTIVE MANUFACTURERS, AND ARE PROVIDED FOR CONVENIENCE ONLY.

NORANDEX SERIES (MO)437-(FO)438 WINDOW SIZE CHART

SERIES 500/502 SGD DOOR OPENINGS

SIZE	M.O.	FAST.	SIZE	M.O.	FAST.
6068	75 1/2 X 81 3/4	8	6080	75 1/2 X 97 3/4	8

SERIES (MO)437 - (FO)438 OPENINGS

SIZE	SINGLE M.O.	FAST.	DOUBLE M.O.	FAST.	SIZE	SINGLE F.O.	FAST.	DOUBLE F.O.	FAST.
25	37 3/4 X 63	2,5	74 3/4 X 63	2,5					
1H2	27 1/4 X 26	1,4							

HALF ROUND MULLED TO UNIT - SERIES (MO)437 - (FO)438 OPENINGS

SIZE	SINGLE M.O.	FAST.
(2) 23 w/ 3'-0" CT	74 3/4 X 59 3/8	2,5,7

CAST-CRETE LINTEL SCHEDULE

LINTEL NO.	LENGTH	TYPE	APPLIED LOADS (PLF)		SAFE LOADS		COMMENT
			GRAVITY	UPLIFT	GRAVITY	UPLIFT	
1	4'-6"	8RU14-OB/IT	617	566	1494	2525	RECESSED
2	7'-6"	8RF14-OB/IT	617	566	2459	1462	RECESSED
3	7'-6"	8FI16-OB/IT	1005	577	2632	1634	
4	4'-6"	8FI16-OB/IT	617	566	2931	2724	-
5	4'-6"	8UI16-OB/IT	617	566	1559	2724	-
6	7'-6"	8FI16-OB/IT	617	566	2632	1634	-
7	7'-6"	8FI16-OB/IT	617	566	2632	1634	-
8	4'-6"	8RU14-OB/IT	685	167	1494	2525	RECESSED
9	4'-6"	8UI16-OB/IT	209	283	1559	2724	-
10	4'-6"	8UI16-OB/IT	288	378	1559	2724	-
11	4'-6"	8UI16-OB/IT	209	283	1559	2724	-
12	17'-4"	8F20-1B/2T	620	580	1326	732	GARAGE DOOR
13	7'-6"	8RF14-OB/IT	617	566	2459	1462	RECESSED
14	4'-6"	8UI16-OB/IT	209	283	1559	2724	OPT. GARAGE SERVICE DR.
15	4'-6"	8RU14-OB/IT	617	566	1494	2525	OPT. BATH DOOR
16	12'-0"	8F8-OB/IT	168	261	540	470	OPT. PORCH
17	12'-0"	8F8-OB/IT	168	261	540	470	OPT. PORCH
18	12'-0"	8F8-OB/IT	105	283	540	470	OPT. PORCH
19	6'-0"	8F8-OB/IT			540	470	FRT. PORCH
20	10'-0"	8F8-OB/IT			540	470	FRT. PORCH
21	7'-6"	8F8-OB/IT			540	470	FRT. PORCH
22	10'-0"	8F8-OB/IT			540	470	FRT. PORCH
23	6'-0"	8F8-OB/IT			540	470	FRT. PORCH


THE SPECIFIED LINTELS ON SHEET WLI ARE MANUFACTURED BY CAST-CRETE CORP. ALTERNATE MANUFACTURED LINTELS ARE AVAILABLE "BY OTHERS". SOLE AND FULL RESPONSIBILITY IS RETAINED BY THE SUB-CONTRACTOR IN THE SELECTION OF THE ALTERNATE LINTELS AS HAVING EQUAL TO OR GREATER THAN THE ACTUAL GRAVITY AND UPLIFT LOADS, THAT ARE LISTED ON THIS HOUSE SPECIFIC WLI LINTEL SCHEDULE.

REVISED 04-02-07


MATERIALS

- f'c prest lntels = 3500 psi.
- f'c prestressed lntels = 6000 psi.
- f'c grt = 3000 psi w/ maximum 3/8" aggregate.
- Concrete masonry units (CMU) per ASTM C90 w/ minimum net area compressive strength = 1900 psi.
- Rebar provided in precast lntel per ASTM A615 GR60. Field rebar per ASTM A615 GR40 or GR60.
- Prestressing strand per ASTM A416 grade 70 low relaxation.
- 7/32" rebar per ASTM A510.
- Mortar per ASTM C270 type M or S.


TYPICAL GARAGE DESIGNATION

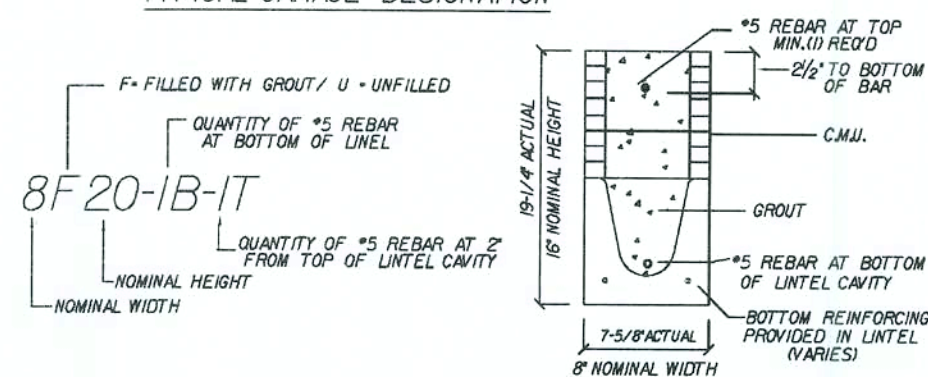

TYPICAL DESIGNATION

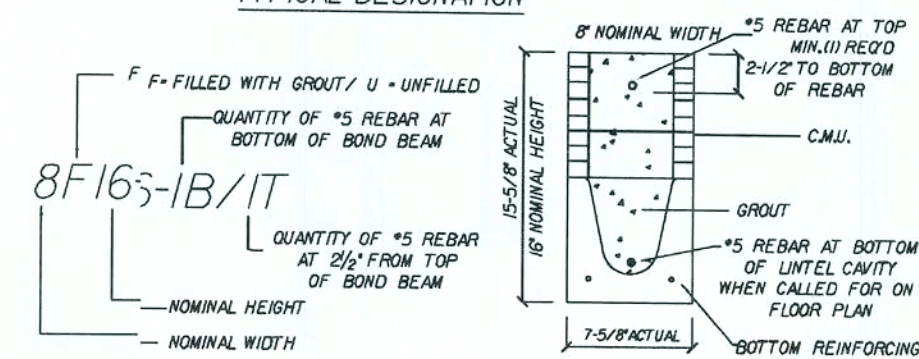

REVISED 12/29/04

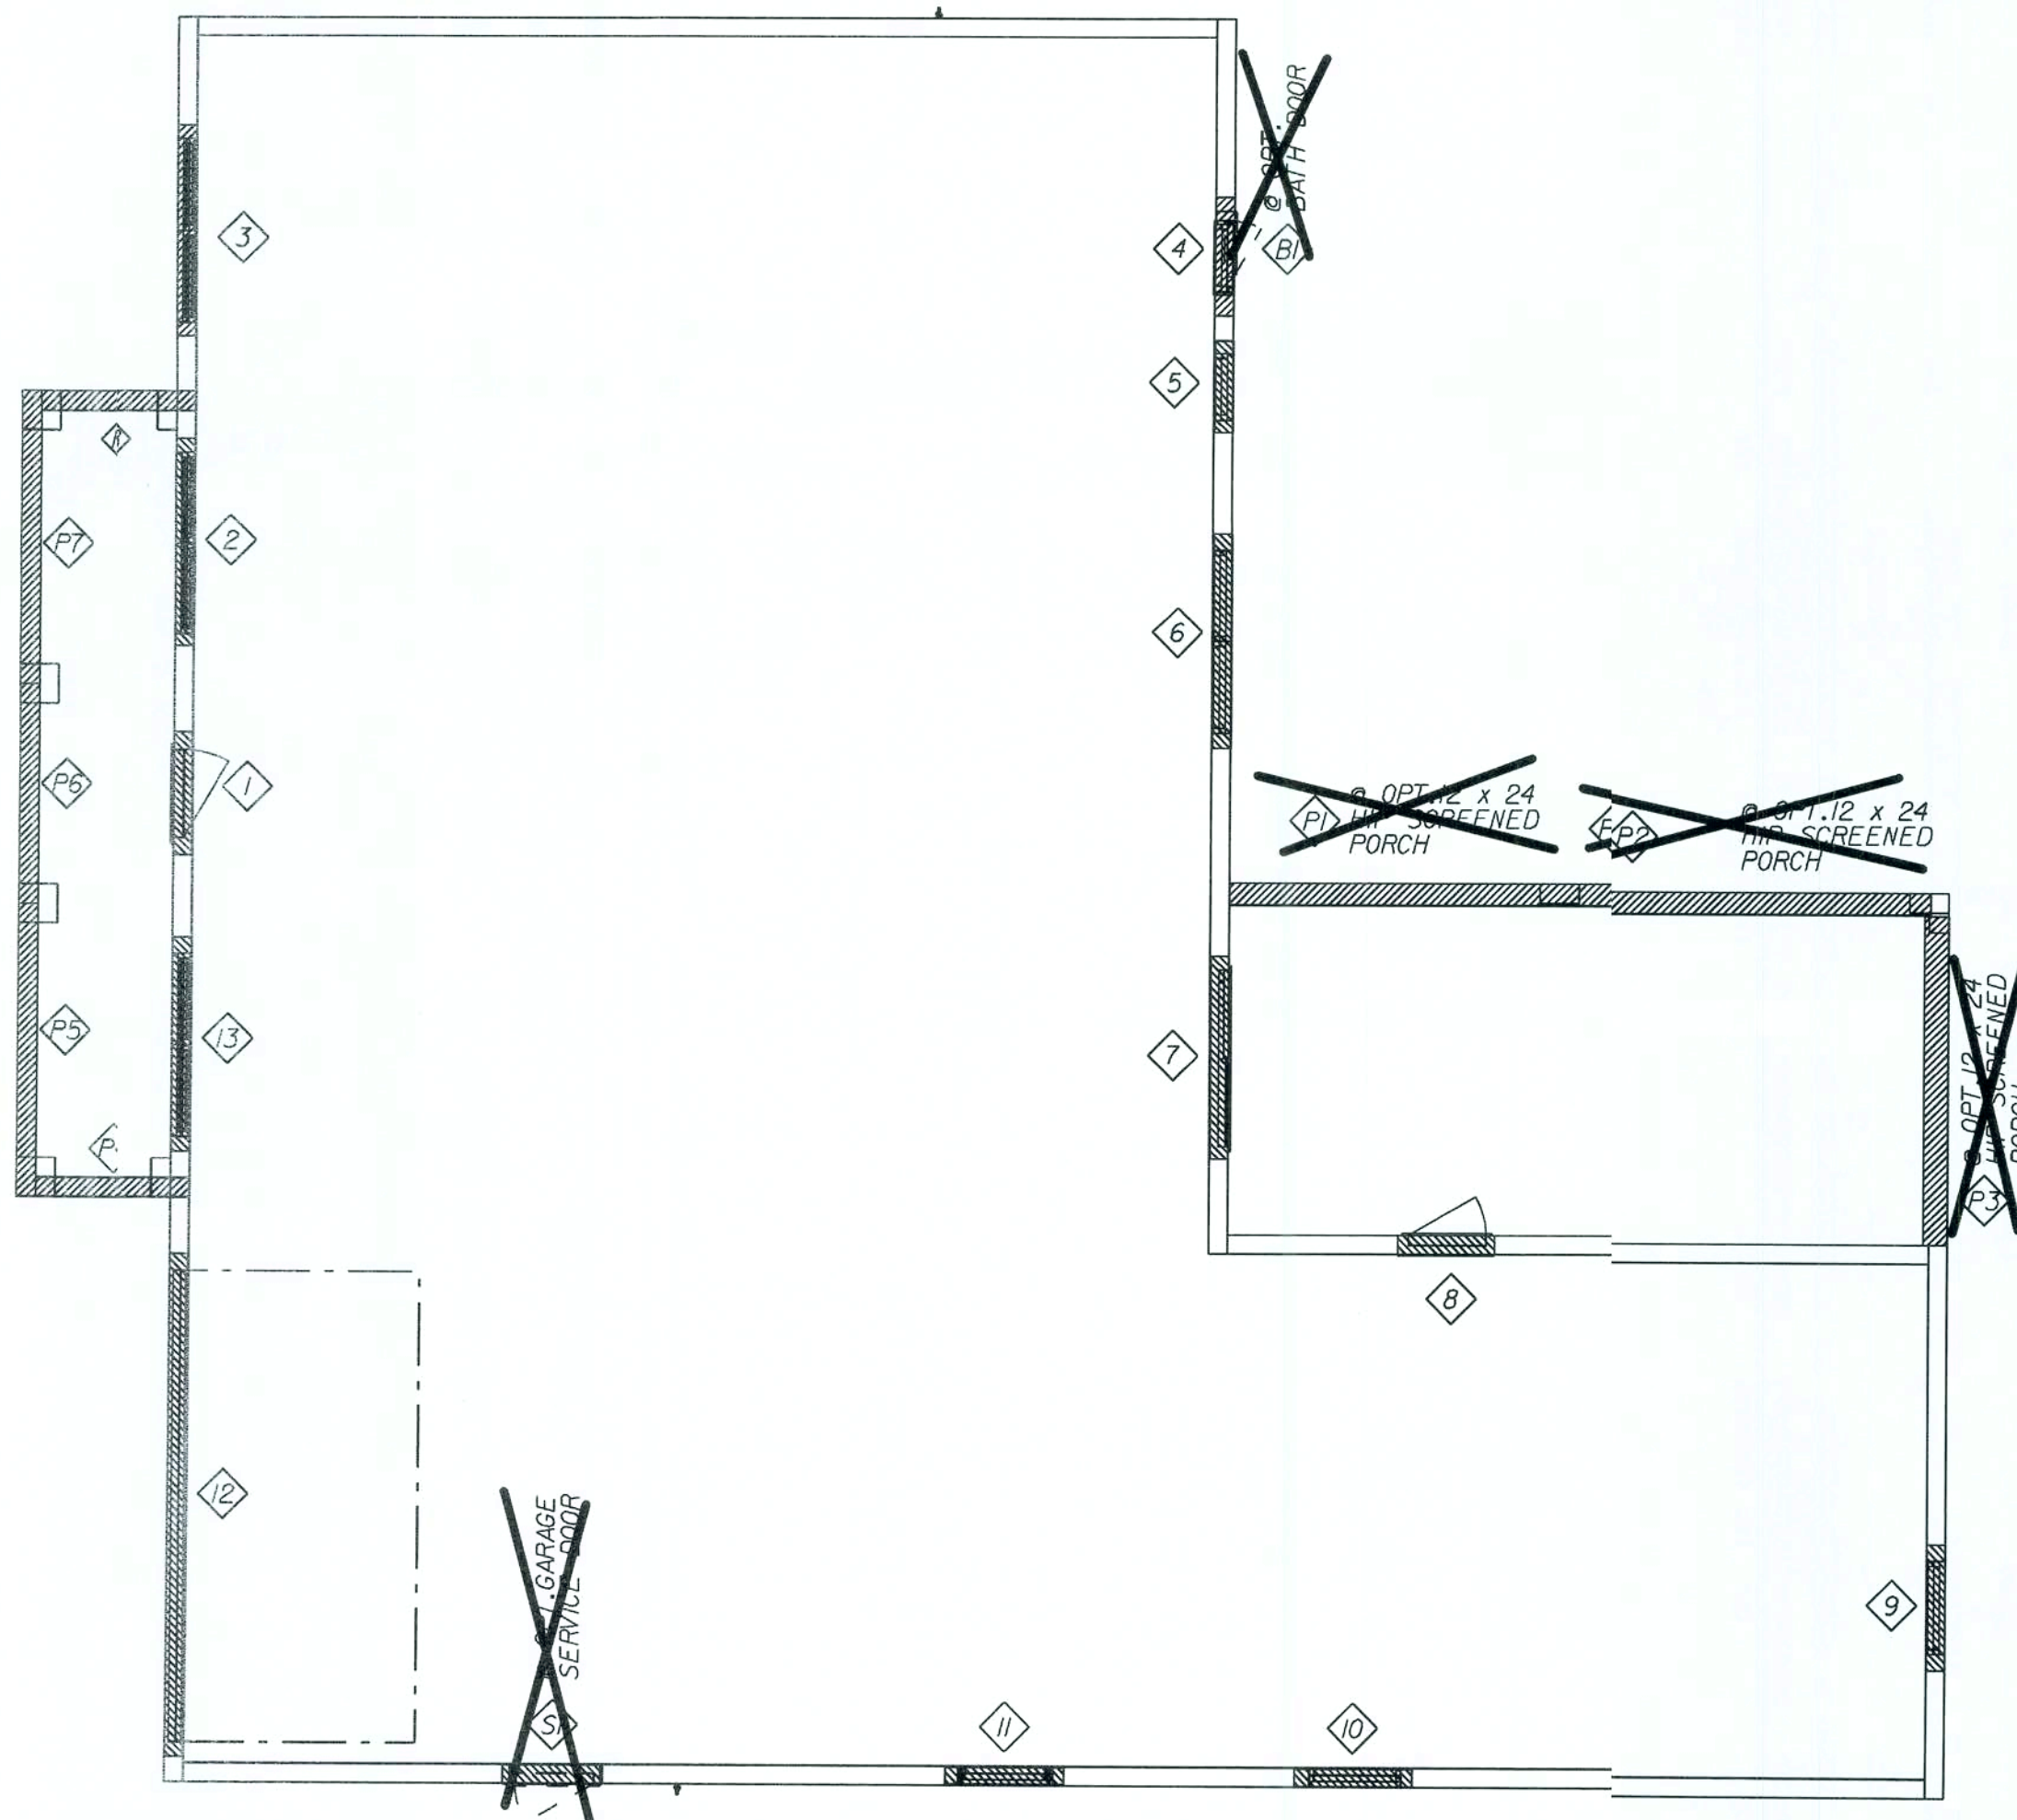

SHEET:

WLI/m

AMERICANA WINDOW/LINTEL

AUSTIN 4

ELEVATION "M"

GARAGE: RIGHT

125 MPH

RELEASE DATE: 09-01-04

10-57-43

Maronda Systems
 4005 Maronda Way
 Sanford, FL 32771
 (407) 321-0064

Elmer Bergman, P.E.
 License No. 50158
 AUG 04 2008

SHEET:

WLI/m

COPYRIGHT © 2005 MARONDA HOMES

Maronda Homes

FLORIDA

(407) 321-0064 4005 MARONDA WAY SANFORD, FLORIDA

THIS STRUCTURE WAS DESIGNED IN ACCORDANCE WITH THE FLORIDA BUILDING CODE 2004, RESIDENTIAL AND 2005 SUPPLEMENT FOR 125 MPH, 3 SEC. WIND SPEEDS. ALL CONNECTORS HAVE BEEN CHECKED TO WITHSTAND ALL APPLICABLE LOADS.

DATE: 05/08/04 BY: WLI/m

REVISIONS:
 04-07-08 REV. LINTEL # 3

08-14-07 REV. CODE INFORMATION

POWER LINTEL - PSbox8 (5-5/8") 6" DEPTH FILLED AND UNFILLED

MARK NO.	NOMINAL CLEAR SPAN	TOTAL UNFILL LENGTH	NO. REBAR DETAIL "A"	FILLED W/ #5 TOP DETAIL "B"	FILLED W/ #5 T&B DETAIL "C"
M-1	1'-6"	2'-10"	960	7775	7775
M-2	2'-2"	3'-6"	665	5356	5356
M-3	2'-8"	4'-0"	617	4982	4982
M-4	2'-8"	4'-0"	540	4385	4385
M-5	3'-0"	4'-4"	506	4096	4096
M-6	3'-0"	4'-4"	480	3782	3782
M-7	3'-2"	4'-6"	455	3378	3378
M-8	3'-4"	4'-8"	432	3044	3044
M-9	3'-4"	4'-8"	360	2190	2190
M-10	3'-6"	5'-0"	333	1935	1935
M-11	3'-6"	5'-0"	220	1650	1650
M-12	3'-8"	5'-2"	216	1240	1240
M-13	3'-8"	5'-2"	271	1161	1161
M-14	3'-8"	5'-2"	213	857	857
M-15	3'-8"	5'-2"	228	810	810
M-16	3'-8"	5'-2"	208	655	655
M-17	3'-8"	5'-2"	240	491	491
M-18	3'-8"	5'-2"	231	449	449
M-19	3'-8"	5'-2"	257	317	317
M-20	3'-8"	5'-2"	128	258	258
M-21	3'-8"	5'-2"	128	230	230
M-22	3'-8"	5'-2"	103	193	193
M-23	3'-8"	5'-2"	103	168	168

* DENOTES TYPICAL DOOR SIZE OPENINGS (INCLUDING DOOR JAMBS).

POWER LINTEL - PSbox8 (7-5/8") 8" DEPTH FILLED AND UNFILLED

MARK NO.	NOMINAL CLEAR SPAN	TOTAL UNFILL LENGTH	NO. REBAR DETAIL "A"	FILLED W/ #5 TOP DETAIL "B"	FILLED W/ #5 T&B DETAIL "C"
L-1	1'-6"	2'-10"	933	7229	7229
L-2	2'-2"	3'-6"	646	4986	4986
L-3	2'-8"	4'-0"	524	4040	4040
L-4	2'-8"	4'-0"	442	3582	3582
L-5	3'-0"	4'-4"	350	2873	2873
L-6	3'-0"	4'-4"	311	2369	2369
L-7	3'-2"	4'-6"	271	2056	2056
L-8	3'-2"	4'-6"	227	1574	1574
L-9	3'-2"	4'-6"	209	1376	1376
L-10	3'-4"	4'-8"	240	1708	1708
L-11	3'-4"	4'-8"	209	1504	1504
L-12	3'-4"	4'-8"	192	1428	1428
L-13	3'-4"	4'-8"	177	1290	1290
L-14	3'-4"	4'-8"	160	1258	1258
L-15	3'-4"	4'-8"	152	1128	1128
L-16	3'-4"	4'-8"	144	1076	1076
L-17	3'-4"	4'-8"	137	1026	1026
L-18	3'-4"	4'-8"	127	954	954
L-19	3'-4"	4'-8"	117	890	890
L-20	3'-4"	4'-8"	104	812	812
L-21	3'-4"	4'-8"	104	740	740
L-22	3'-4"	4'-8"	76	610	610

NOTE: ALL LINTELS GREATER THAN 22'-8" IN LENGTH WILL REQUIRE (2) #5 BARS TOP OR (2) #5 BARS TOP & BOTTOM

POWER LINTEL - PSbox8 (7-5/8") 12" COMPOSITE

MARK NO.	NOMINAL CLEAR SPAN	TOTAL UNFILL LENGTH	NO. REBAR DETAIL "A"	FILLED W/ #5 TOP DETAIL "B"	FILLED W/ #5 T&B DETAIL "C"
L-1	1'-6"	2'-10"	9030	9030	9030
L-2	2'-2"	3'-6"	6224	6224	6224
L-3	2'-8"	4'-0"	5041	5041	5041
L-4	2'-8"	4'-0"	4231	4231	4231
L-5	3'-0"	4'-4"	3331	3331	3331
L-6	3'-0"	4'-4"	2831	2831	2831
L-7	3'-2"	4'-6"	2559	2559	2559
L-8	3'-2"	4'-6"	2130	2130	2130
L-9	3'-2"	4'-6"	1886	1886	1886
L-10	3'-4"	4'-8"	1575	1575	1575
L-11	3'-4"	4'-8"	1378	1378	1378
L-12	3'-4"	4'-8"	1279	1279	1279
L-13	3'-4"	4'-8"	1014	1014	1014
L-14	3'-4"	4'-8"	851	851	851
L-15	3'-4"	4'-8"	792	792	792
L-16	3'-4"	4'-8"	511	511	511
L-17	3'-4"	4'-8"	455	455	455
L-18	3'-4"	4'-8"	328	328	328
L-19	3'-4"	4'-8"	266	266	266
L-20	3'-4"	4'-8"	255	255	255
L-21	3'-4"	4'-8"	281	281	281
L-22	3'-4"	4'-8"	147	147	147

POWER LINTEL - PSbox8 (5-5/8") 14" COMPOSITE

MARK NO.	NOMINAL CLEAR SPAN	TOTAL UNFILL LENGTH	NO. REBAR DETAIL "A"	FILLED W/ #5 TOP DETAIL "B"	FILLED W/ #5 T&B DETAIL "C"
M-1	1'-6"	2'-10"	11377	11377	11377
M-2	2'-2"	3'-6"	7845	7845	7845
M-3	2'-8"	4'-0"	7278	7278	7278
M-4	2'-8"	4'-0"	6355	6355	6355
M-5	3'-0"	4'-4"	5975	5975	5975
M-6	3'-0"	4'-4"	5638	5638	5638
M-7	3'-2"	4'-6"	5336	5336	5336
M-8	3'-4"	4'-8"	5064	5064	5064
M-9	3'-4"	4'-8"	4263	4263	4263
M-10	3'-4"	4'-8"	4031	4031	4031
M-11	3'-4"	4'-8"	3725	3725	3725
M-12	3'-4"	4'-8"	3231	3231	3231
M-13	3'-4"	4'-8"	3127	3127	3127
M-14	3'-4"	4'-8"	2691	2691	2691
M-15	3'-4"	4'-8"	2617	2617	2617
M-16	3'-4"	4'-8"	2358	2358	2358
M-17	3'-4"	4'-8"	2051	2051	2051
M-18	3'-4"	4'-8"	1965	1965	1965
M-19	3'-4"	4'-8"	1777	1777	1777
M-20	3'-4"	4'-8"	1571	1571	1571
M-21	3'-4"	4'-8"	1240	1240	1240
M-22	3'-4"	4'-8"	1060	1060	1060
M-23	3'-4"	4'-8"	941	941	941

* DENOTES TYPICAL DOOR SIZE OPENINGS (INCLUDING DOOR JAMBS).

POWER LINTEL - PSbox8 (7-5/8") 16" COMPOSITE

MARK NO.	NOMINAL CLEAR SPAN	TOTAL UNFILL LENGTH	NO. REBAR DETAIL "A"	FILLED W/ #5 TOP DETAIL "B"	FILLED W/ #5 T&B DETAIL "C"
L-1	1'-6"	2'-10"	10831	10831	10831
L-2	2'-2"	3'-6"	7483	7483	7483
L-3	2'-8"	4'-0"	6041	6041	6041
L-4	2'-8"	4'-0"	5099	5099	5099
L-5	3'-0"	4'-4"	3989	3989	3989
L-6	3'-0"	4'-4"	3533	3533	3533
L-7	3'-2"	4'-6"	3082	3082	3082
L-8	3'-2"	4'-6"	2547	2547	2547
L-9	3'-2"	4'-6"	2230	2230	2230
L-10	3'-4"	4'-8"	1936	1936	1936
L-11	3'-4"	4'-8"	1675	1675	1675
L-12	3'-4"	4'-8"	1526	1526	1526
L-13	3'-4"	4'-8"	1354	1354	1354
L-14	3'-4"	4'-8"	1252	1252	1252
L-15	3'-4"	4'-8"	1168	1168	1168
L-16	3'-4"	4'-8"	1044	1044	1044
L-17	3'-4"	4'-8"	936	936	936
L-18	3'-4"	4'-8"	885	885	885
L-19	3'-4"	4'-8"	819	819	819
L-20	3'-4"	4'-8"	771	771	771
L-21	3'-4"	4'-8"	365	365	365
L-22	3'-4"	4'-8"	284	284	284
L-23	3'-4"	4'-8"	267	267	267
L-24	3'-4"	4'-8"	309	309	309
L-25	3'-4"	4'-8"	214	214	214
L-26	3'-4"	4'-8"	203	203	203

NOTE: ALL LINTELS GREATER THAN 22'-8" IN LENGTH WILL REQUIRE (2) #5 BARS TOP OR (2) #5 BARS TOP & BOTTOM

POWER LINTEL PSbox8 (7-5/8") 20" COMPOSITE

MARK NO.	NOMINAL CLEAR SPAN	TOTAL UNFILL LENGTH	NO. REBAR DETAIL "A"	FILLED W/ #5 TOP DETAIL "B"	FILLED W/ #5 T&B DETAIL "C"
L-1	1'-6"	2'-10"	12639	12639	12639
L-2	2'-2"	3'-6"	8701	8701	8701
L-3	2'-8"	4'-0"	7042	7042	7042
L-4	2'-8"	4'-0"	5908	5908	5908
L-5	3'-0"	4'-4"	4647	4647	4647
L-6	3'-0"	4'-4"	4114	4114	4114
L-7	3'-2"	4'-6"	3565	3565	3565
L-8	3'-2"	4'-6"	2963	2963	2963
L-9	3'-2"	4'-6"	2593	2593	2593
L-10	3'-4"	4'-8"	2251	2251	2251
L-11	3'-4"	4'-8"	1946	1946	1946
L-12	3'-4"	4'-8"	1772	1772	1772
L-13	3'-4"	4'-8"	1572	1572	1572
L-14	3'-4"	4'-8"	1453	1453	1453
L-15	3'-4"	4'-8"	1369	1369	1369
L-16	3'-4"	4'-8"	1293	1293	1293
L-17	3'-4"	4'-8"	1225	1225	1225
L-18	3'-4"	4'-8"	1051	1051	1051
L-19	3'-4"	4'-8"	861	861	861
L-20	3'-4"	4'-8"	819	819	819
L-21	3'-4"	4'-8"	641	641	641
L-22	3'-4"	4'-8"	543	543	543
L-23	3'-4"	4'-8"	484	484	484
L-24	3'-4"	4'-8"	361	361	361
L-25	3'-4"	4'-8"	317	317	317
L-26	3'-4"	4'-8"	258	258	258

NOTE: ALL LINTELS GREATER THAN 22'-8" IN LENGTH WILL REQUIRE (2) #5 BARS TOP OR (2) #5 BARS TOP & BOTTOM

POWER LINTEL PSbox8 (7-5/8") 24" COMPOSITE

MARK NO.	NOMINAL CLEAR SPAN	TOTAL UNFILL LENGTH	NO. REBAR DETAIL "A"	FILLED W/ #5 TOP DETAIL "B"	FILLED W/ #5 T&B DETAIL "C"
L-1	1'-6"	2'-10"	15746	15746	15746
L-2	2'-2"	3'-6"	10511	10511	10511
L-3	2'-8"	4'-0"	8746	8746	8746
L-4	2'-8"	4'-0"	7305	7305	7305
L-5	3'-0"	4'-4"	5835	5835	5835
L-6	3'-0"	4'-4"	5095	5095	5095
L-7	3'-2"	4'-6"	4068	4068	4068
L-8	3'-2"	4'-6"	3380	3380	3380
L-9	3'-2"	4'-6"	2957	2957	2957
L-10	3'-4"	4'-8"	2566	2566	2566
L-11	3'-4"	4'-8"	2218	2218	2218
L-12	3'-4"	4'-8"	2018	2018	2018
L-13	3'-4"	4'-8"	1790	1790	1790
L-14	3'-4"	4'-8"	1653	1653	1653
L-15	3'-4"	4'-8"	1527	1527	1527
L-16	3'-4"	4'-8"	1471	1471	1471
L-17	3'-4"	4'-8"	1393	1393	1393
L-18	3'-4"	4'-8"	1201	1201	1201
L-19	3'-4"	4'-8"	1157	1157	1157
L-20	3'-4"	4'-8"	1044	1044	1044
L-21	3'-4"	4'-8"	889	889	889
L-22	3'-4"	4'-8"	693	693	693
L-23	3'-4"	4'-8"	625	625	625
L-24	3'-4"	4'-8"	607	607	607
L-25	3'-4"	4'-8"	413	413	413
L-26	3'-4"	4'-8"	337	337	337

NOTE: ALL LINTELS GREATER THAN 22'-8" IN LENGTH WILL REQUIRE (2) #5 BARS TOP OR (2) #5 BARS TOP & BOTTOM


GRAVITY LOADS

MARK NO.	NOMINAL CLEAR SPAN	TOTAL UNFILL LENGTH	NO. REBAR DETAIL "A"	FILLED W/ #5 TOP DETAIL "B"	FILLED W/ #5 T&B DETAIL "C"
L-1	1'-6"	2'-10"	15746	15746	15746
L-2	2'-2"	3'-6"	10511	10511	10511
L-3	2'-8"	4'-0"	8746	8746	8746
L-4	2'-8"	4'-0"	7305	7305	7305
L-5	3'-0"	4'-4"	5835	5835	5835
L-6	3'-0"	4'-4"	5095	5095	5095
L-7	3'-2"	4'-6"	4068	4068	4068
L-8	3'-2"	4'-6"	3380	3380	3380
L-9	3'-2"	4'-6"	2957	2957	2957
L-10	3'-4"	4'-8"	2566	2566	2566
L-11	3'-4"	4'-8"	2218	2218	2218
L-12	3'-4"	4'-8"	2018	2018	2018
L-13	3'-4"	4'-8"	1790	1790	1790
L-14	3'-4"	4'-8"	1653	1653	1653
L-15	3'-4"	4'-8"	1527	1527	1527
L-16	3'-4"	4'-8"	1471	1471	1471
L-17	3'-4"	4'-8"	1393	1393	1393
L-18	3'-4"	4'-8"	1201	1201	1201
L-19	3'-4"	4'-8"	1157	1157	1157
L-20	3'-4"	4'-8"	1044	1044	1044
L-21	3'-4"	4'-8"	889	889	889
L-22	3'-4"	4'-8"	693	693	693
L-23	3'-4"	4'-8"	625	625	625
L-24	3'-4"	4'-8"	607	607	607
L-25	3'-4"	4'-8"	413	413	413
L-26	3'-4"	4'-8"	337	337	337


NOTE: ALL LINTELS GREATER THAN 22'-8" IN LENGTH WILL REQUIRE (2) #5 BARS TOP OR (2) #5 BARS TOP & BOTTOM

POWER LINTEL PSbox8 (7-5/8") 32" COMPOSITE

SUPERIMPOSED GRAVITY LOAD			POUNDS PER LINEAR FOOT (LBS./FT.)	
MARK NO.	NOMINAL CLEAR SPAN	TOTAL UNFILL LENGTH	#1 PER #3 TOP DETAIL "A"	FILLED W/ #5 T&B DETAIL "B"
L-1	1'-6"	2'-10"	---	---
L-2	2'-2"	4'-8"	---	---
L-3	2'-8"	4'-0"	---	---
L-4	3'-2"	4'-8"	---	---
L-5	4'-0"	8'-4"	---	---
L-6	4'-6"	5'-10"	---	---
L-7	5'-0"	---	5074	5074
L-8	6'-2"	7'-8"	4214	4214
L-9	7'-0"	8'-4"	3685	3685
L-10	8'-0"	8'-4"	3196	3196
L-11	9'-2"	10'-6"	2761	2760
L-12	11'-0"	---	2131	2131
L-13	11'-2"	12'-6"	2225	2225
L-14	12'-0"	13'-4"	2055	2053
L-15	12'-8"	14'-0"	1934	1934
L-16	13'-4"	14'-8"	1828	1826
L-17	14'-0"	15'-4"	1729	1729
L-18	16'-0"	17'-4"	1484	1484
L-19	18'-0"	18'-4"	1285	1285
L-20	18'-8"	20'-0"	920	1520
L-21	20'-8"	20'-0"	1362	1362
L-22	22'-8"	24'-0"	1014	1211
L-23	24'-0"	25'-4"	805	1131

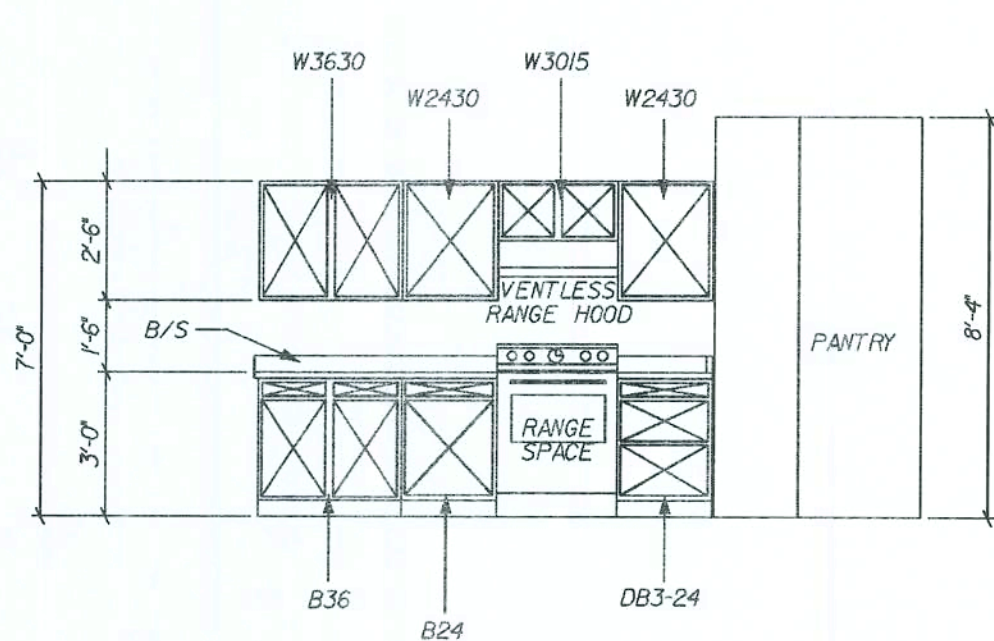


(A) KITCHEN ELEVATION

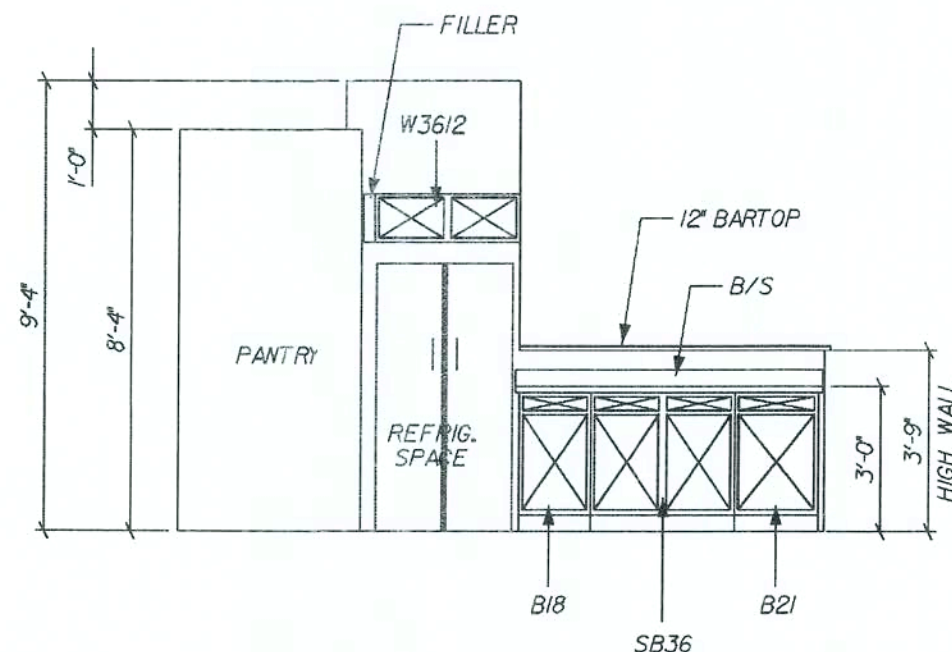


(B) KITCHEN ELEVATION

ON REAR FACE OF ISLAND CABINETS
INSTALL 1/4" VENEER PANEL OVER
1/4" PLYWOOD BACKER w/ (2) OUTSIDE
CORNER PEICES.

ISLAND > 48" ADD (1) BATTON MOLDING
AT PANEL JOINT

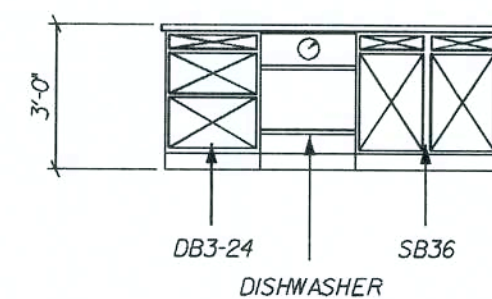


(C) KITCHEN ELEVATION

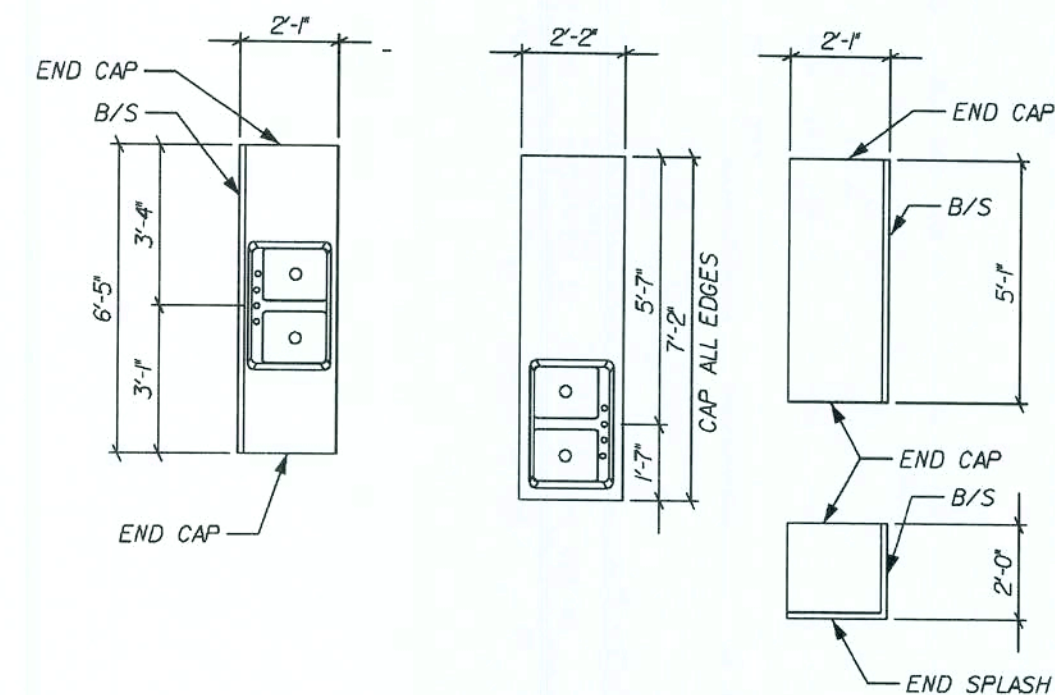


KITCHEN COUNTER TOP PLAN


FOR COUNTER TOP CONSTRUCTION
ONLY, NOT FOR FIELD USE

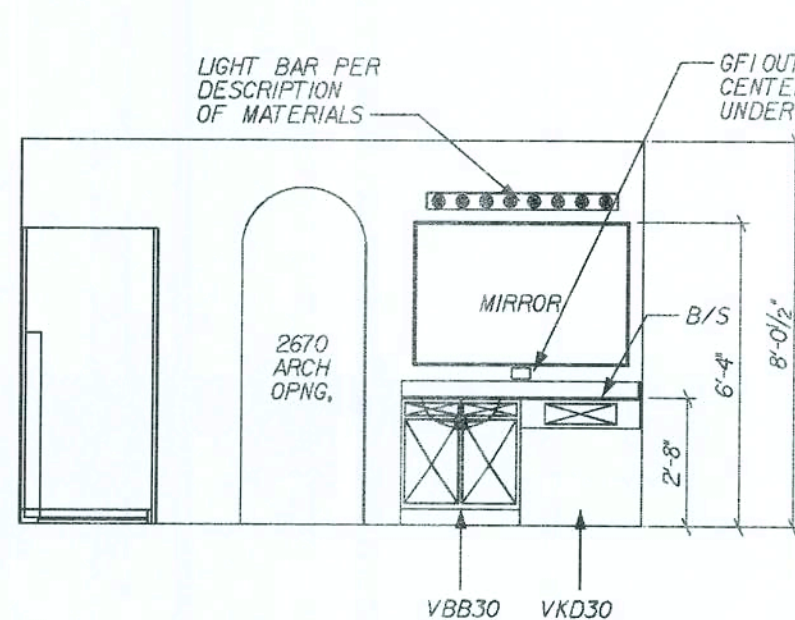


(D) STANDARD MASTER BATH VANITY

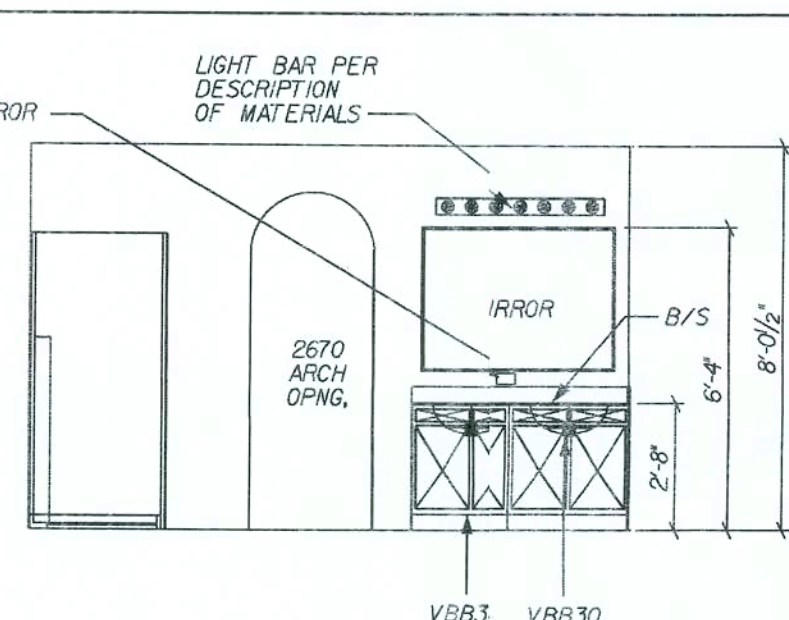

(D) OPTIONAL DBL. SIK - MASTER BATH VANITY

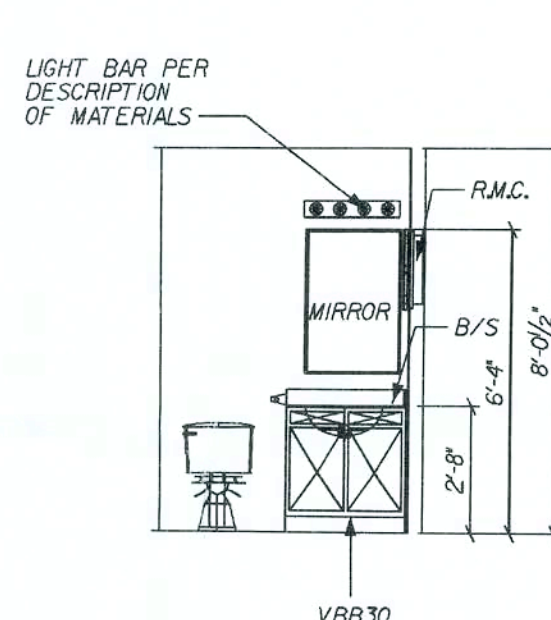


(E) HALL BATH VANITY

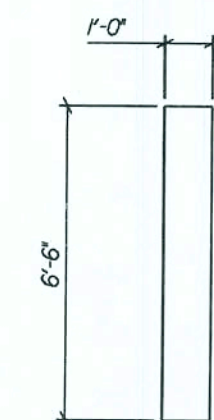

KITCHEN BAR TOP PLAN

FOR COUNTER TOP CONSTRUCTION
ONLY, NOT FOR FIELD USE

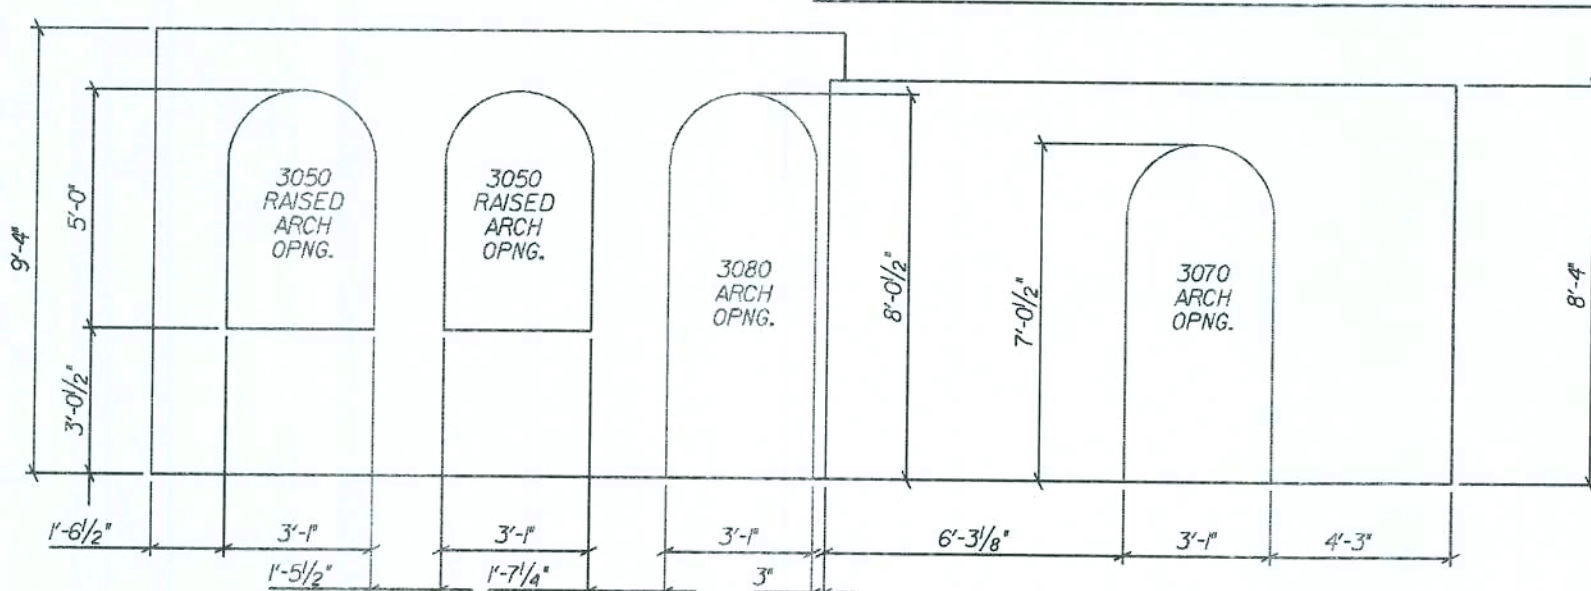

(F) LIVING/DINING ROOM ARCH ELEVATION

REVISIONS :
01-08-07 REV. BASE CABINET & RANGE

COPYRIGHT © 2005 MARONDA HOMES

Maronda Homes

FLORIDA
4005 MARONDA WAY SANFORD, FLORIDA
(407) 321-0064

THIS STRUCTURE WAS DESIGNED IN
ACCORDANCE WITH THE FLORIDA
BUILDING CODE
2004 : RESIDENTIAL AND 2005, 2006 SUPP.
PLEMENT

PA7V000866_05\autinst\hshd\val640.3a


AMERICANA INT. ELEVATIONS

AUSTIN 4

DRAWN BY: GARAGE: RIGHT

RELEASE DATE: 10-18-04

1058401

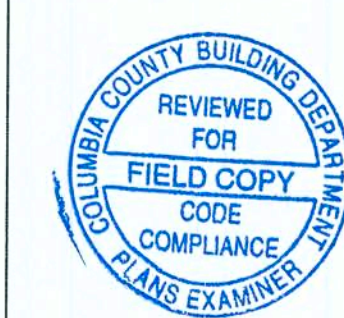


SHEET:

3A

FLORIDA BUILDING CODE 2004 : RESIDENTIAL

PLOT DATE: 07 APR 2008

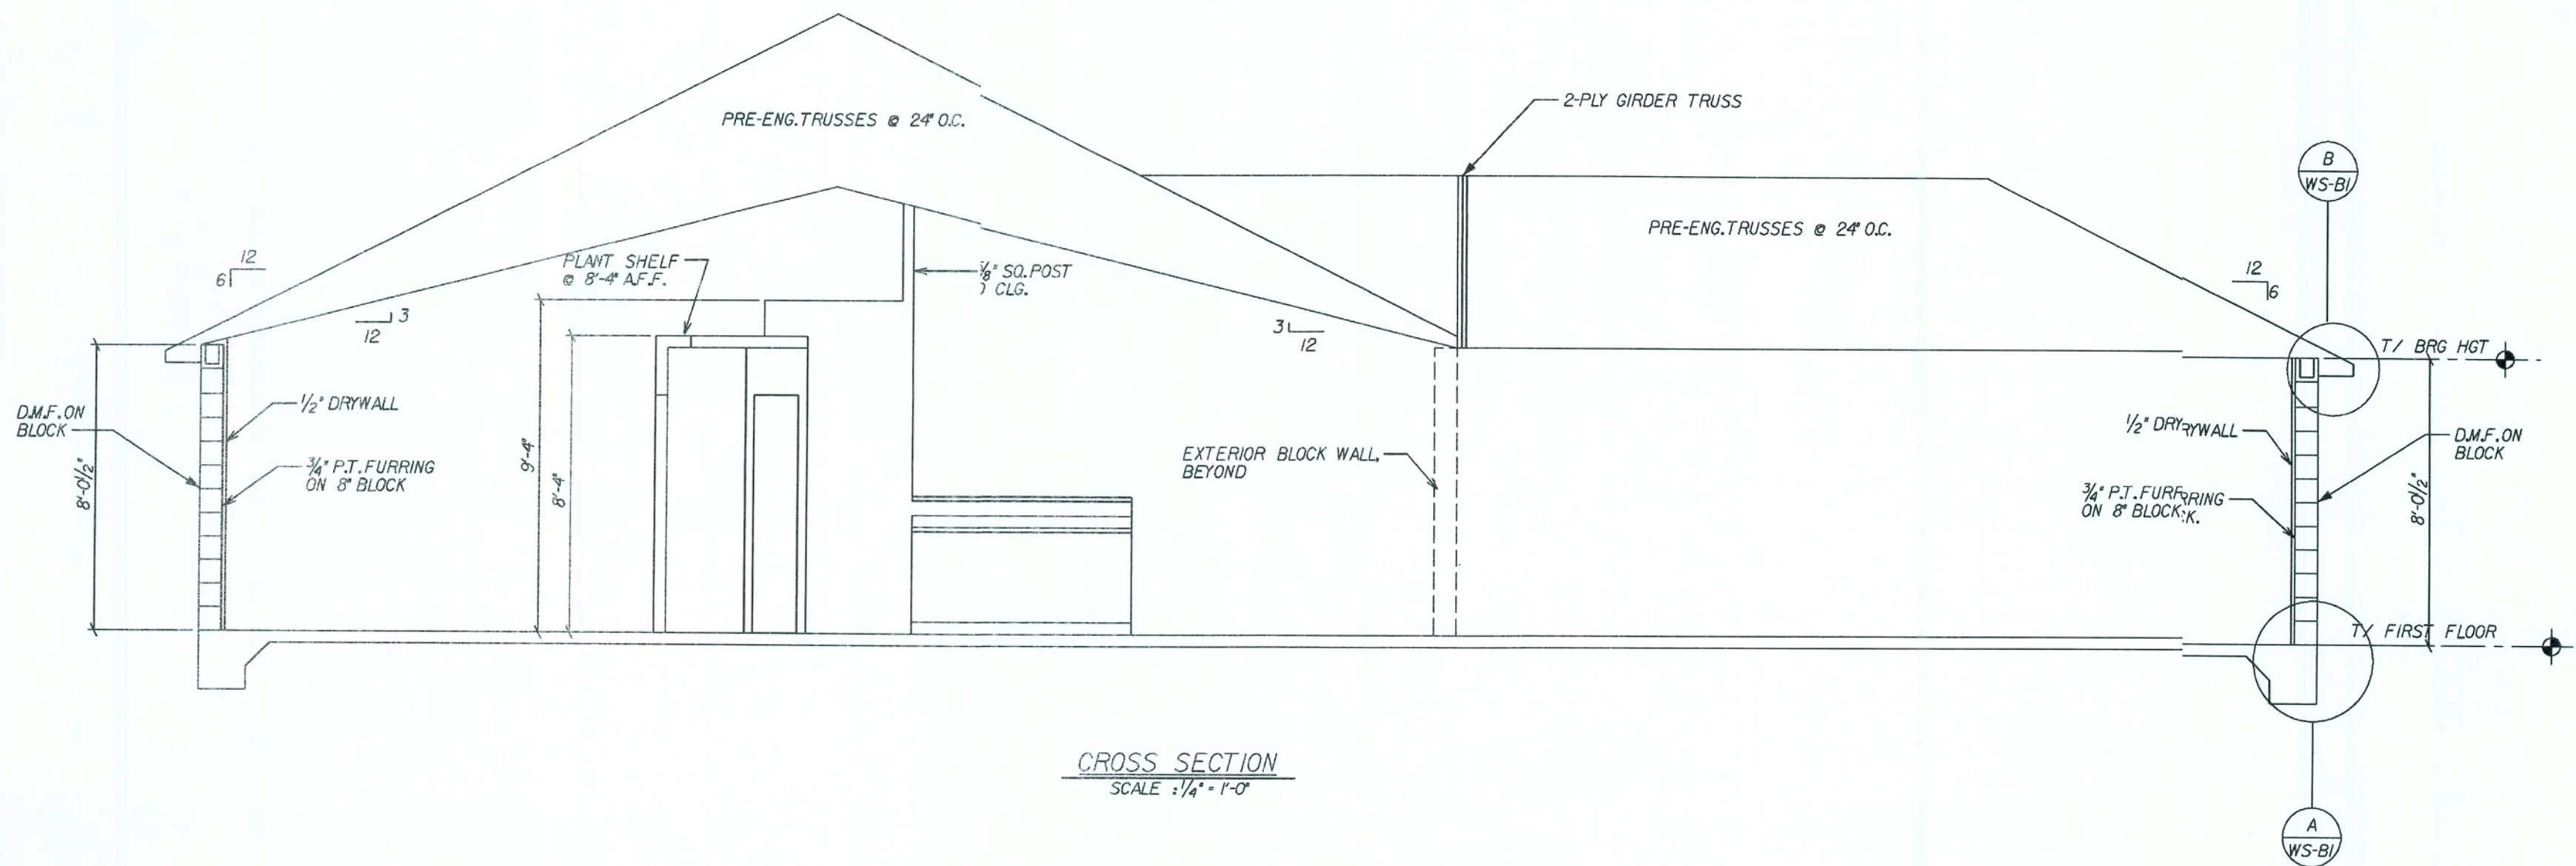

CROSS SECTION
SCALE: 1/4" = 1'-0"



REVISIONS:	

Maronda Homes
 4005 MARONDA WAY SANFORD, FLORIDA
 (407) 321-0064
 FLORIDA STRUCTURE WAS DESIGNED IN ACCORDANCE AND MEETS THE REQUIREMENTS OF THE FLORIDA BUILDING CODE 2004: RESIDENTIAL AND 2005, 2006 SUPPLEMENT

AMERICANA	BLD. CROSS SECTION
AUSTIN 4	
ALL ELEVATIONS	
DRAWN BY:	GARAGE: RIGHT
RELEASE DATE: 10-18-04	

Maronda Systems
 4005 Maronda Way
 Sanford, FL 32771
 (407) 321-0064

Elmer Bergman
Elmer Bergman, P.E.
 License No. 50158
 AUG 04 2008

SHEET:
CSU

VENTILATION OF ATTIC SPACE: AUSTIN 4M


REQUIREMENTS:
TOTAL NET FREE VENTILATION AREA SHALL NOT BE LESS THAN
1/150 OF THE AREA OF SPACE VENTILATED.
(FBCR 2004, SECTION R806.2)

SOFFIT VENTILATION:
ALSCO - QUAD 4 VENTED SOFFIT (16" WIDE) = 26.1 si/LF
26.1 si / 1.34' = 19.5 si/LF PER 12" wide soffit

CALCULATIONS:
MAIN ROOF
2608 SF / 150 = 17.39 SF VENTILATION REQUIRED

SOFFIT:
193 LF SOFFIT VENT @ 19.5 si/LF = 3363.5 si
3363.5 si / 144 si PER SF = 26.14 SF ACTUAL

NOTE:
SOFFIT ALONE SATISFIES FBCR 2004. RIDGE AND OFF-RIDGE
VENTS SHOWN ON THE ELEVATION SHEET ARE TO BE INSTALLED
AND ACT AS INCREASED VENTILATION ABOVE AND BEYOND THE
CODE REQUIREMENTS.

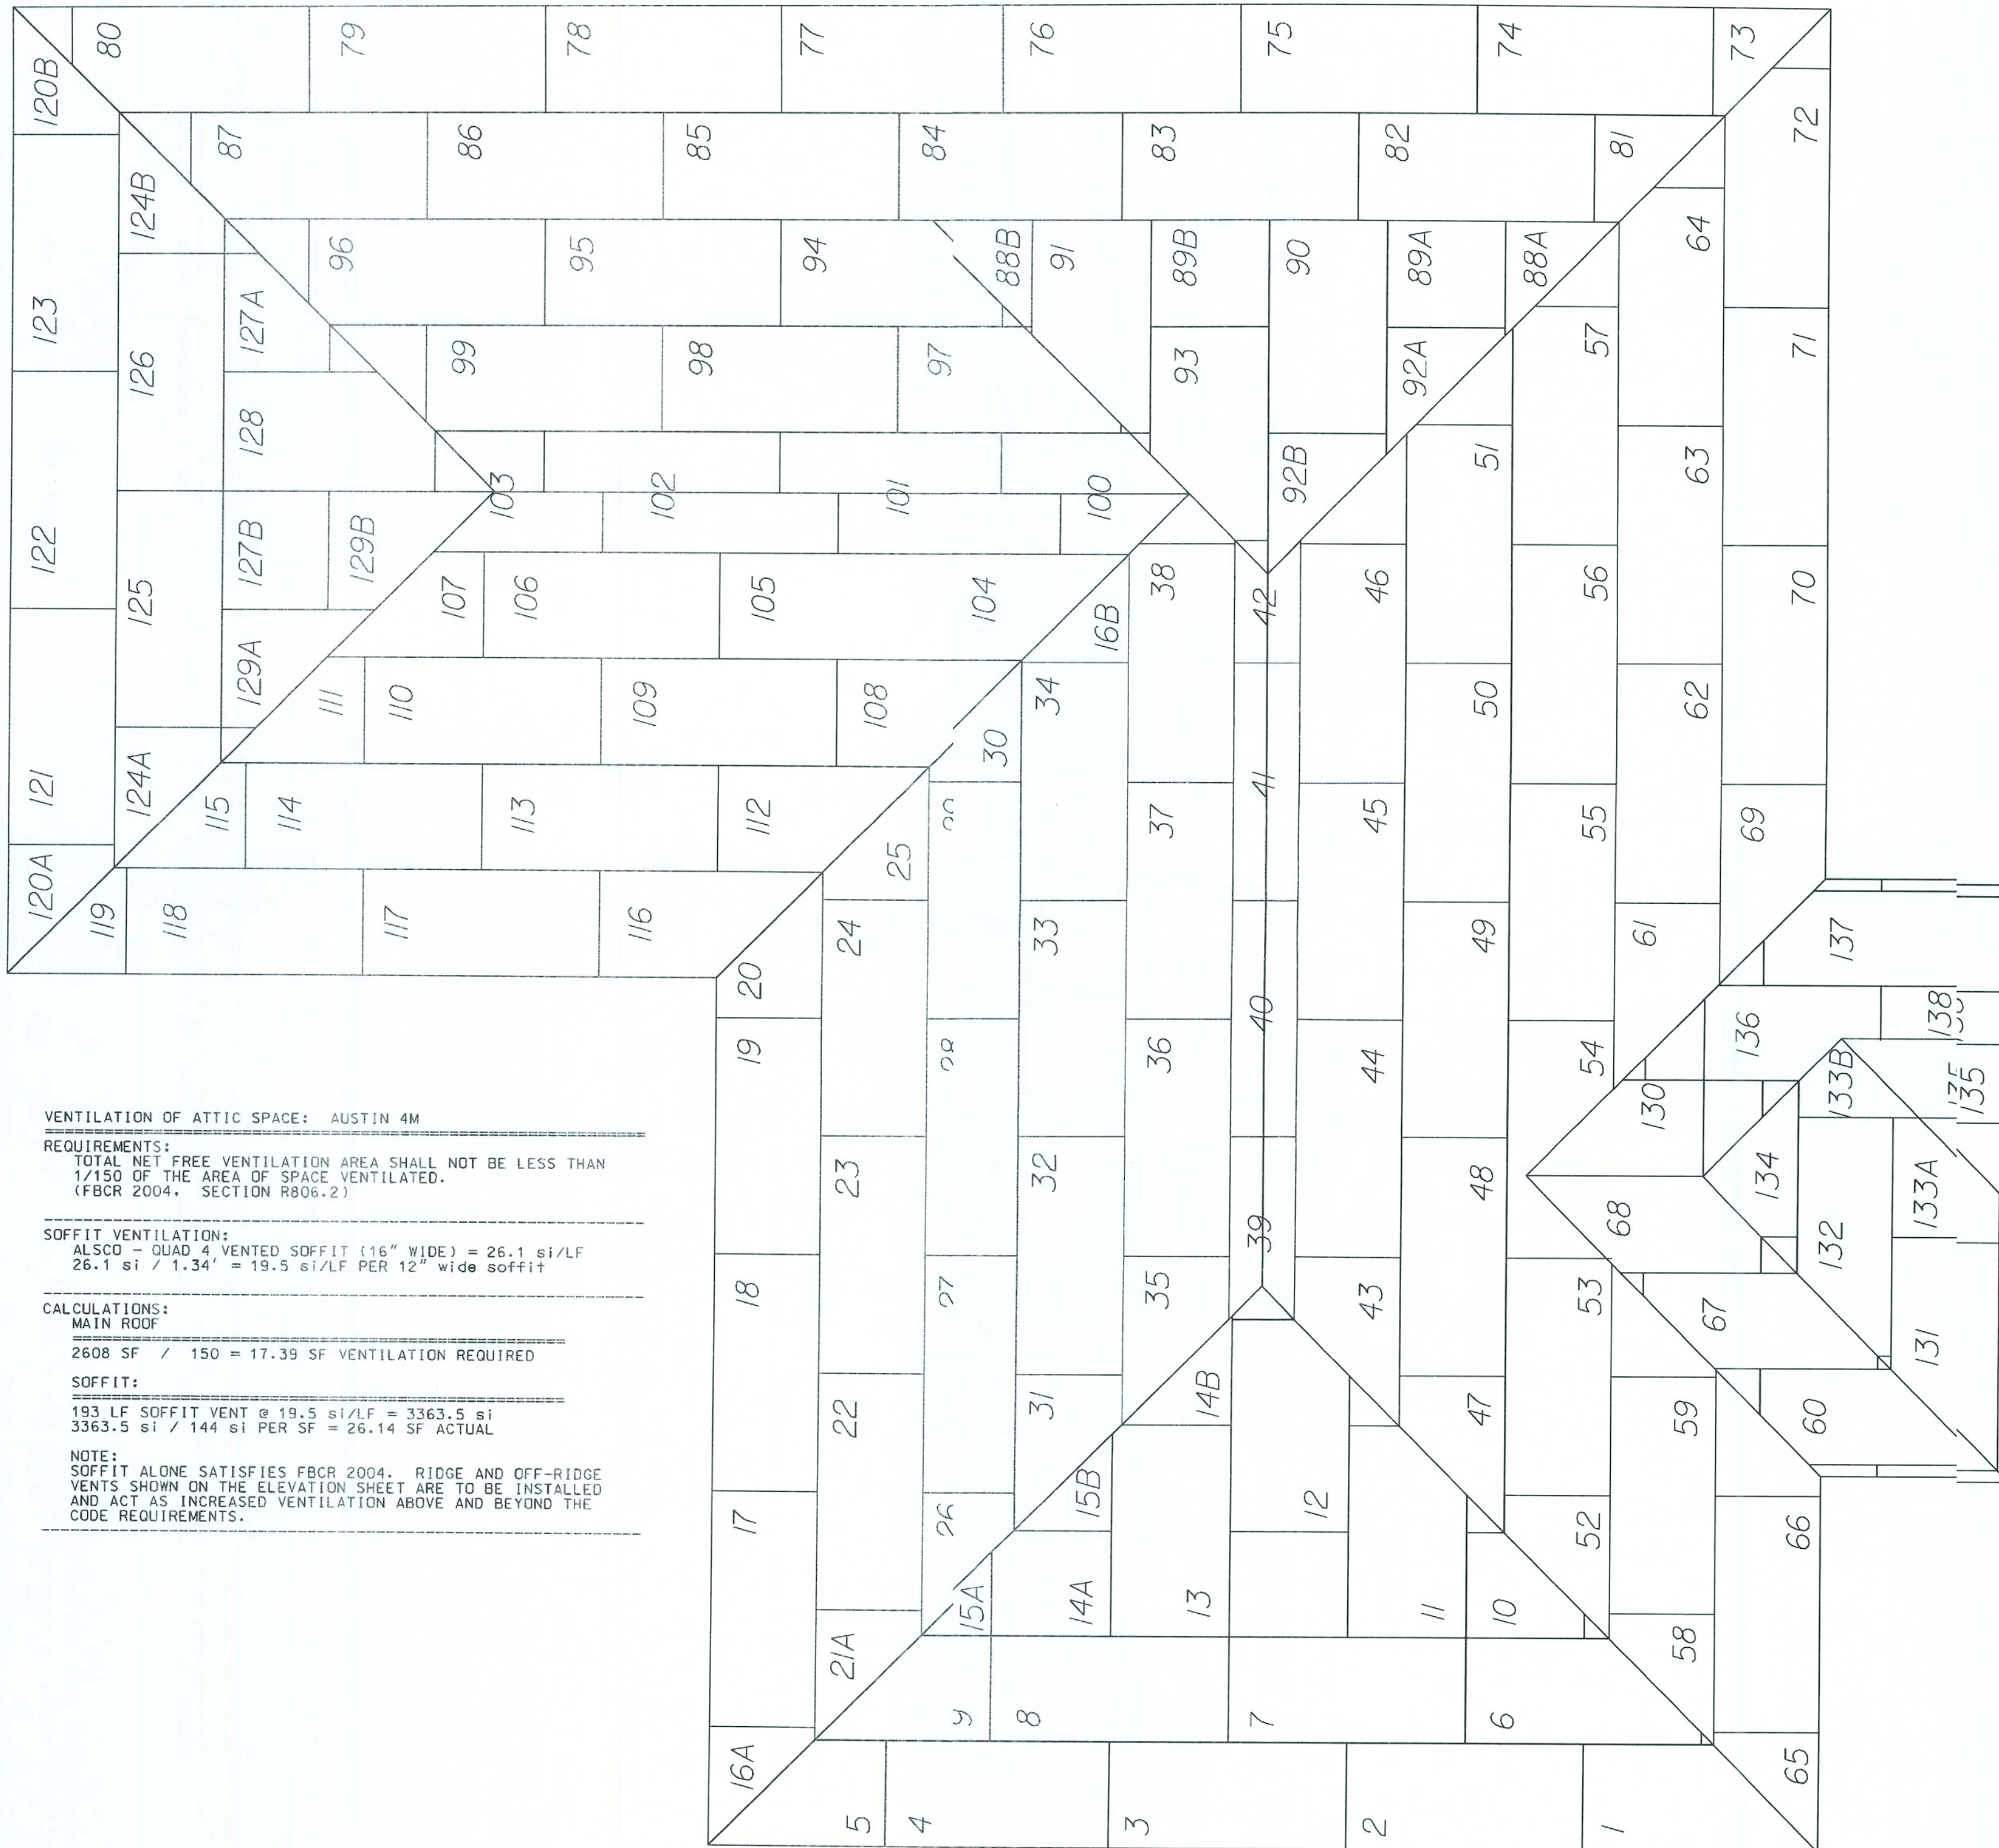

GENERAL ROOF NOTES:
7/16" OSB SHT'G w/ 8d RING/SCREW SHANK
NAIL (AS PER R803.2.3.1) 4" O.C. EDGE &
6" O.C. FIELD, (3" O.C. @ GABLE END TRUSSES)
w/ CLIPS ON PRE-ENGINEERED TRUSSES
@ 24" O.C.

TOTAL ROOF SHEATHING:
138 SHEETS

REVISED 05-07-07

REVISIONS:

06-16-06 REVISED VENT.CALCS.

Maronda Homes
FLORIDA
THIS STRUCTURE WAS DESIGNED IN
ACCORDANCE AND MEETS THE REQUIRE-
MENTS OF THE FLORIDA BUILDING CODE
FOR RESIDENTIAL AND 2006 SUP-
PLEMENT

AMERICANA OSB LAYOUT

AUSTIN-4

ELEVATION "M"

DRAWN BY: GARAGE: RIGHT


RELEASE DATE: 10-18-04

10-58-26

SHEET:

RSIm



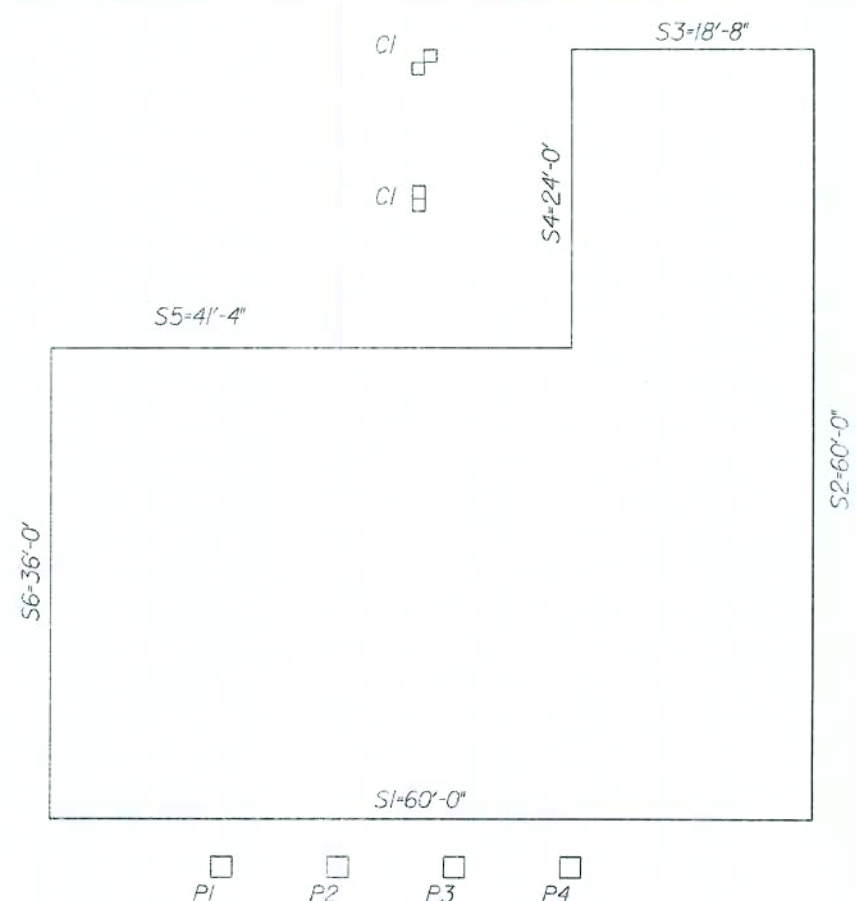

TPI-02 TRUSS HARDWARE SCHEDULE															160%	
TRUSS ID	TRUSS TYPE	QUAN.	UPLIFT LEFT	UPLIFT MID	UPLIFT RIGHT	LEFT	STRAP	FASTENERS	MID	STRAP	FASTENERS	RIGHT	STRAP	FASTENERS		
						TYPE	MAX. UPLIFT		TYPE	MAX. UPLIFT		TYPE	MAX. UPLIFT			
SIA	SCISSOR	7	368		286	TA 18	1205	(8)10d x 1 1/2				TA 18	1205	(8)10d x 1 1/2		
SIB	SCISSOR	5	368		286	TA 18	1205	(8)10d x 1 1/2				TA 18	1205	(8)10d x 1 1/2		
HI	MONO HIP	1	379		284	TA 18	1205	(8)10d x 1 1/2				THD26	2/70	HEADER TRUSS (18) 16d (12) 10d x 1 1/2		
MH1	MONO HIP	1	329		362	TA 18	1205	(8)10d x 1 1/2				THD26	2/70	HEADER TRUSS (18) 16d (12) 10d x 1 1/2		
MH2	MONO HIP	1	318		365	TA 18	1205	(8)10d x 1 1/2				THD26	2/70	HEADER TRUSS (18) 16d (12) 10d x 1 1/2		
MH3	MONO HIP	1	305		368	TA 18	1205	(8)10d x 1 1/2				THD26	2/70	HEADER TRUSS (18) 16d (12) 10d x 1 1/2		
MH4	MONO HIP	1	296		370	TA 18	1205	(8)10d x 1 1/2				THD26	2/70	HEADER TRUSS (18) 16d (12) 10d x 1 1/2		
MHGRD1	MONO HIP 2-PLY GRDR	1	1885		1881	(2)TA18	2410	(8)10d x 1 1/2				THD28-2	2485	HEADER TRUSS (28) 16d (16) 10d x 1 1/2		
HS1A	HIP SCISSOR	1	280		362	TA 18	1205	(8)10d x 1 1/2				TA 18	1205	(8)10d x 1 1/2		
HS2A	HIP SCISSOR	1	267		348	TA 18	1205	(8)10d x 1 1/2				TA 18	1205	(8)10d x 1 1/2		
HS3A	HIP SCISSOR	1	251		333	TA 18	1205	(8)10d x 1 1/2				TA 18	1205	(8)10d x 1 1/2		
HS4	HIP SCISSOR	1	315		315	TA 18	1205	(8)10d x 1 1/2				TA 18	1205	(8)10d x 1 1/2		
HS5	HIP SCISSOR	1	295		295	TA 18	1205	(8)10d x 1 1/2				TA 18	1205	(8)10d x 1 1/2		
HSGRD1	3-PLY GRDR	1	1665		1691	(2)TA18	2410	(8)10d x 1 1/2				(2)TA18	2410	(8)10d x 1 1/2		
GRD2S	3-PLY GRDR	1	2367		3261	(2)TA18	2410	(8)10d x 1 1/2				MUGT15	4165	(24) 16d 1 1/2" ANCHOR BOLT, 3/4" EMBEDDED		
T2	COMMON	4	302	556	212	TA 18	1205	(8)10d x 1 1/2	TA A 18	1205	(8)10d x 1 1/2	TA 18	1205	(8)10d x 1 1/2		
H6	HIP	1	310	535	224	TA 18	1205	(8)10d x 1 1/2	TA A 18	1205	(8)10d x 1 1/2	TA 18	1205	(8)10d x 1 1/2		
H7	HIP	1	323	508	211	TA 18	1205	(8)10d x 1 1/2	TA A 18	1205	(8)10d x 1 1/2	TA 18	1205	(8)10d x 1 1/2		
H8	HIP	1	321	471	209	TA 18	1205	(8)10d x 1 1/2	TA A 18	1205	(8)10d x 1 1/2	TA 18	1205	(8)10d x 1 1/2		
H9	HIP	1	331	499	202	TA 18	1205	(8)10d x 1 1/2	TA A 18	1205	(8)10d x 1 1/2	TA 18	1205	(8)10d x 1 1/2		
HGRD1	1-PLY HIP GIRDER	1	444	2380	672	TA 18	1205	(8)10d x 1 1/2	(2)TA 18	2410	(8)10d x 1 1/2	TA 18	1205	(8)10d x 1 1/2		
HGRD3	1-PLY HIP GIRDER	1	1071		1091	TA 18	1205	(8)10d x 1 1/2				TA 18	1205	(8)10d x 1 1/2		
JGRD1	KING JACK	4	247		307	TA 18	1205	(8)10d x 1 1/2				THJ26	2 1010	HIP(7)10G-HEADER(16)16d JACK (5) 10d x 1 1/2		
JSGRD1	KING JACK	1	260		305	TA 18	1205	(8)10d x 1 1/2				THJ26	2 1010	HIP(7)10G-HEADER(16)16d JACK (5) 10d x 1 1/2		
JGRD3	KING JACK	2	170		164	TA 18	1205	(8)10d x 1 1/2				16d NAILS		2 2		
J	END JACK	29	120		34	TA 18	1205	(8)10d x 1 1/2				16d NAILS		3 2		
JS4	END JACK	8	118		99	TA 18	1205	(8)10d x 1 1/2				THJ26	2 1010	HIP(7)10G-HEADER(16)16d JACK (5) 10d x 1 1/2		
J1	CORNER JACK	8	114		91	TA 18	1205	(8)10d x 1 1/2				16d NAILS		2 2		
JS1	CORNER JACK	2	111		93	TA 18	1205	(8)10d x 1 1/2				16d NAILS		2 2		
J2	CORNER JACK	8	113		37	TA 18	1205	(8)10d x 1 1/2				16d NAILS		2 2		
JS2	CORNER JACK	2	110		40	TA 18	1205	(8)10d x 1 1/2				16d NAILS		2 2		
J3	CORNER JACK	8	116		11	TA 18	1205	(8)10d x 1 1/2				16d NAILS		2 2		
JS3	CORNER JACK	2	108		11	TA 18	1205	(8)10d x 1 1/2				16d NAILS		2 2		
JS5	CORNER JACK	4	113		37	TA 18	1205	(8)10d x 1 1/2				16d NAILS		2 2		
J7S	CORNER JACK	4	116		11	TA 18	1205	(8)10d x 1 1/2				16d NAILS		2 2		
J5S	END JACK	5	114		91	TA 18	1205	(8)10d x 1 1/2				16d NAILS		2 2		
J5SA	END JACK	5	20		104	TA 18	1205	(8)10d x 1 1/2				16d NAILS		4 2		
M1	MONO	1	140	61	117	TA 18	1205	(8)10d x 1 1/2	TA A 18	1205	(8)10d x 1 1/2	16d NAILS		2 2		
RG1	GABLE	1	23	112	21	TA 18	1205	(8)10d x 1 1/2	TA A 18	1205	(8)10d x 1 1/2	16d NAILS		2 2		
V	VALLEY SET						670	(12) 10d						#TOP NAILS BOTTOM NAILS		

A circular blue ink stamp from the Columbia County Building Department. The outer ring contains the text "COLUMBIA COUNTY BUILDING DEPARTMENT" at the top and "PLANS EXAMINER" at the bottom. The center of the stamp is divided into three horizontal sections by two lines. The top section contains the word "REVIEWED", the middle section contains the word "FOR", and the bottom section contains the words "FIELD COPY" and "CODE COMPLIANCE" stacked vertically.

GENERAL TRUSS NOTES:

1. INFORMATION BASED ON 125 mph WINDLOAD,
ALL PRESSURES WERE CALCULATED USING
MMFRS/C-C HYBRID WIND ASCE 7-02
2. ROOF TRUSS LOADING:
16 psf TOP CHORD LL
7 psf TOP CHORD LR
10 psf BOTTOM CHORD LL
10 psf BOTTOM CHORD LR
43 psf TOTAL LOAD
3. PROVIDE TRUSS BRACING PER TRUSS
ENGINEERING & BCS1-03

COPYRIGHT © 2005 MARONDA HOMES	Maronda Homes	(407) 321-0064 4005 MARONDA WAY SAINT PETERS, FLORIDA
THIS STRUCTURE WAS DESIGNED IN ACCORDANCE AND MEETS THE REQUIREMENTS OF SECTION R301 OF THE FLORIDA BUILDING CODE, AS AMENDED BY 2005, 2006 SUPPLEMENT FOR 25 MPH WINDSPEED, AND SECTION R308.1.1, EXPOSURE B, ENCLOSED BUILDING. ALL CONNECTORS HAVE BEEN CHECKED TO WITHSTAND ALL APPLICABLE LOADS.		

INFO SHEET	AMERICANA
<i>AUSTIN 4</i>	
ELEVATION "M"	
DRAWN BY:	GARAGE: RIGHT
RELEASE DATE: 04-04-06	125 MPH

Maronda Systems
4005 Maronda Way
Sanford, FL 32771
(407)321-0064


Elmer Bergman, P.E.
License No. 50158

AUG 04 2008

2008

SHEET: *TRIm*

08-14-07 REV. CODE INFORMATION

p:\Nouses_05\Austin4\25\mtek_tr\Naus4-m-125.rtf

10:04:10

00003 071 07 :7 W6 107

FLORIDA BUILDING CODE 2004 : RESIDENTIAL

elecitem REPORT


Thu Dec 23 15:14:47 2004
p:\fl\houses 05\aus4\electrical-p\aus4p.ele

QUANTITY	DESCRIPTION
33	1451 Single Pole Switch
1	200 Amp Panel
3	220 V. Special Receptacle
1	ANC U200 - Underground Meter Socket
2	CLN B344A - 3 Gang Box
21	CLN B620H - Octagon Hanger
5	Ceiling Fan (By Others)
1	Deluxe Broadway 2' P3298-10
1	Deluxe Broadway 4' P3300-15
1	Door Bell Buzzer
1	Door Bell Chime
1	Door Bell Transformer
44	Duplex Receptacle
3	Exhaust Fan
2	Exterior WP Lamp
1	Front Door WP Lamp
4	G.F.I. Receptacle
18	H-7T Overhead Light
1	H-7T-Rec Lht
2	Power Disconnect Switch
73	RAC 7302 - 1 Gang Box
12	RAC 7835 - 2 Gang Box
3	Single Receptacle
6	Smoke Detector
6	Switched Receptacle
6	Telephone Outlet
6	Three Way Switch

elec1nth REPORT

Thu Dec 23 15:14:47 2004
p:\fl\houses 05\aus4\electrical-p\aus4p.ele

QUANTITY	DESCRIPTION
112'	10 Gauge/3 Cond. Copper
489'	12 Gauge/2 Cond. Copper
2075'	14 Gauge/2 Cond. Copper
388'	14 Gauge/3 Cond. Copper
93'	6 Gauge/3 Cond. Copper

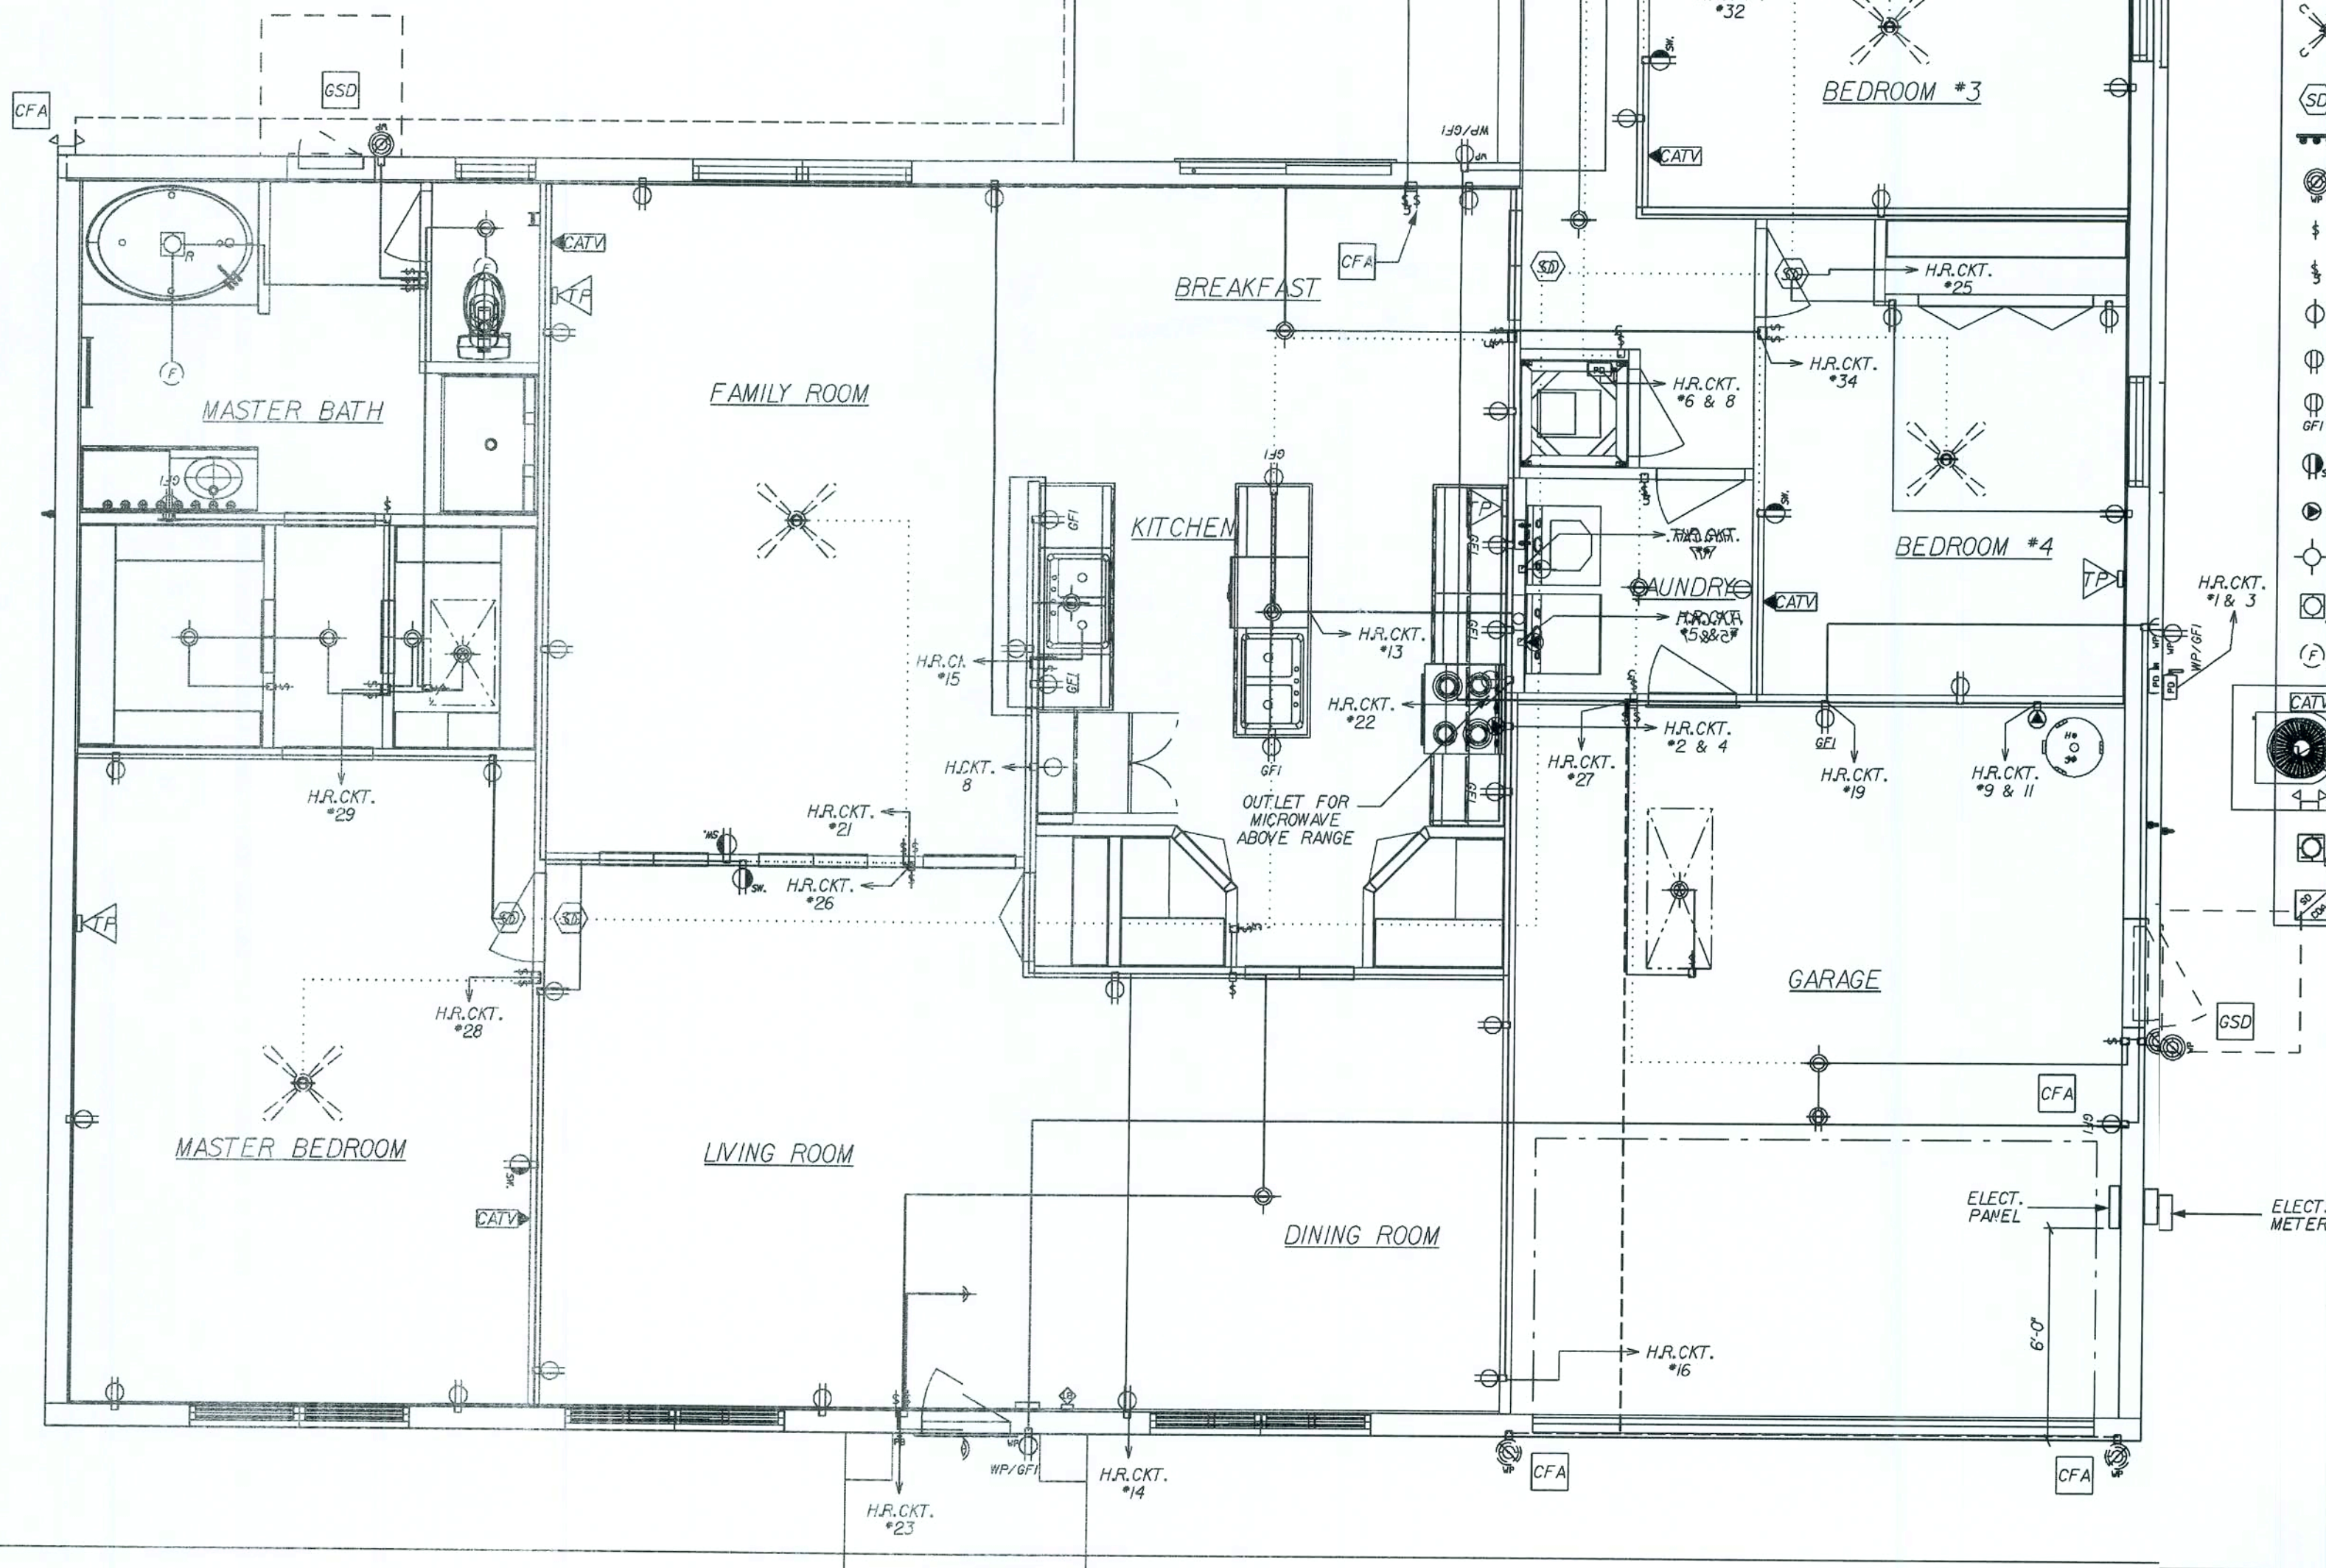

GENERAL ELECTRICAL NOTES:

CIRCUITRY IS DIAGRAMATIC ONLY. FIELD CONDITIONS MAY CHANGE ACTUAL INSTALLATION.

PROVIDE AFCIs (arc-fault circuit interrupters) IN ALL DWELLING UNIT BEDROOMS PER NEC, SECTION 210.12

SMOKE DETECTORS ARE INSTALLED PER MFG. INSTRUCTIONS AND NFPA 72. ALL DEVICES SHALL BE INTERCONNECTED WITH BATTERY BACK-UP.

FOR INSTALLATION OF GROUND ROD, SEE TYP. CONC. ENCASED ELECTRODE DETAIL SHEET * FTG

LIST OF OPTIONS:

CFA OPTIONAL COACH LIGHTS, (2) FLOOD LIGHTS AT REAR AND GARAGE OUTLET

GSD OPTIONAL DOOR LIGHT

ELECTRICAL SYMBOL LEGEND:

REGULAR TEXT	REVERSE TEXT	DESCRIPTION
		Power Disconnect Switch
		Door Bell Chime
		Door Bell Buzzer
		Ceiling Fan (By Others)
		Smoke Detector
		Light Fixture Bath
		Exterior WP Lamp
		Single Pole Switch
		Three Way Switch
		Single Receptacle
		Duplex Receptacle
		GFI Receptacle
		Switched Receptacle
		220 V. Special Receptacle
		Ceiling Ltg. Fixture
		Recessed Ltg. Fixture
		Exhaust Fan
		Cable TV
		Telephone Outlet
		Flood Lights
		Exhaust Fan / Light Combo
		Smoke / Carbon Monoxide Combo

REVISED 10-05-06

REVISED 11-18-05

REVISED 11-18-05

REVISED 03-19-07

REVISED 03-19-07

REVISED 03-19-07

REVISED 03-19-07

REVISED 03-19-07

REVISED 03-19-07

REVISED 03-19-07

REVISED 03-19-07

REVISED 03-19-07

REVISED 03-19-07

REVISED 03-19-07

REVISED 03-19-07

REVISED 03-19-07

REVISED 03-19-07

REVISED 10-05-06

REVISED 11-18-05

REVISED 11-18-05

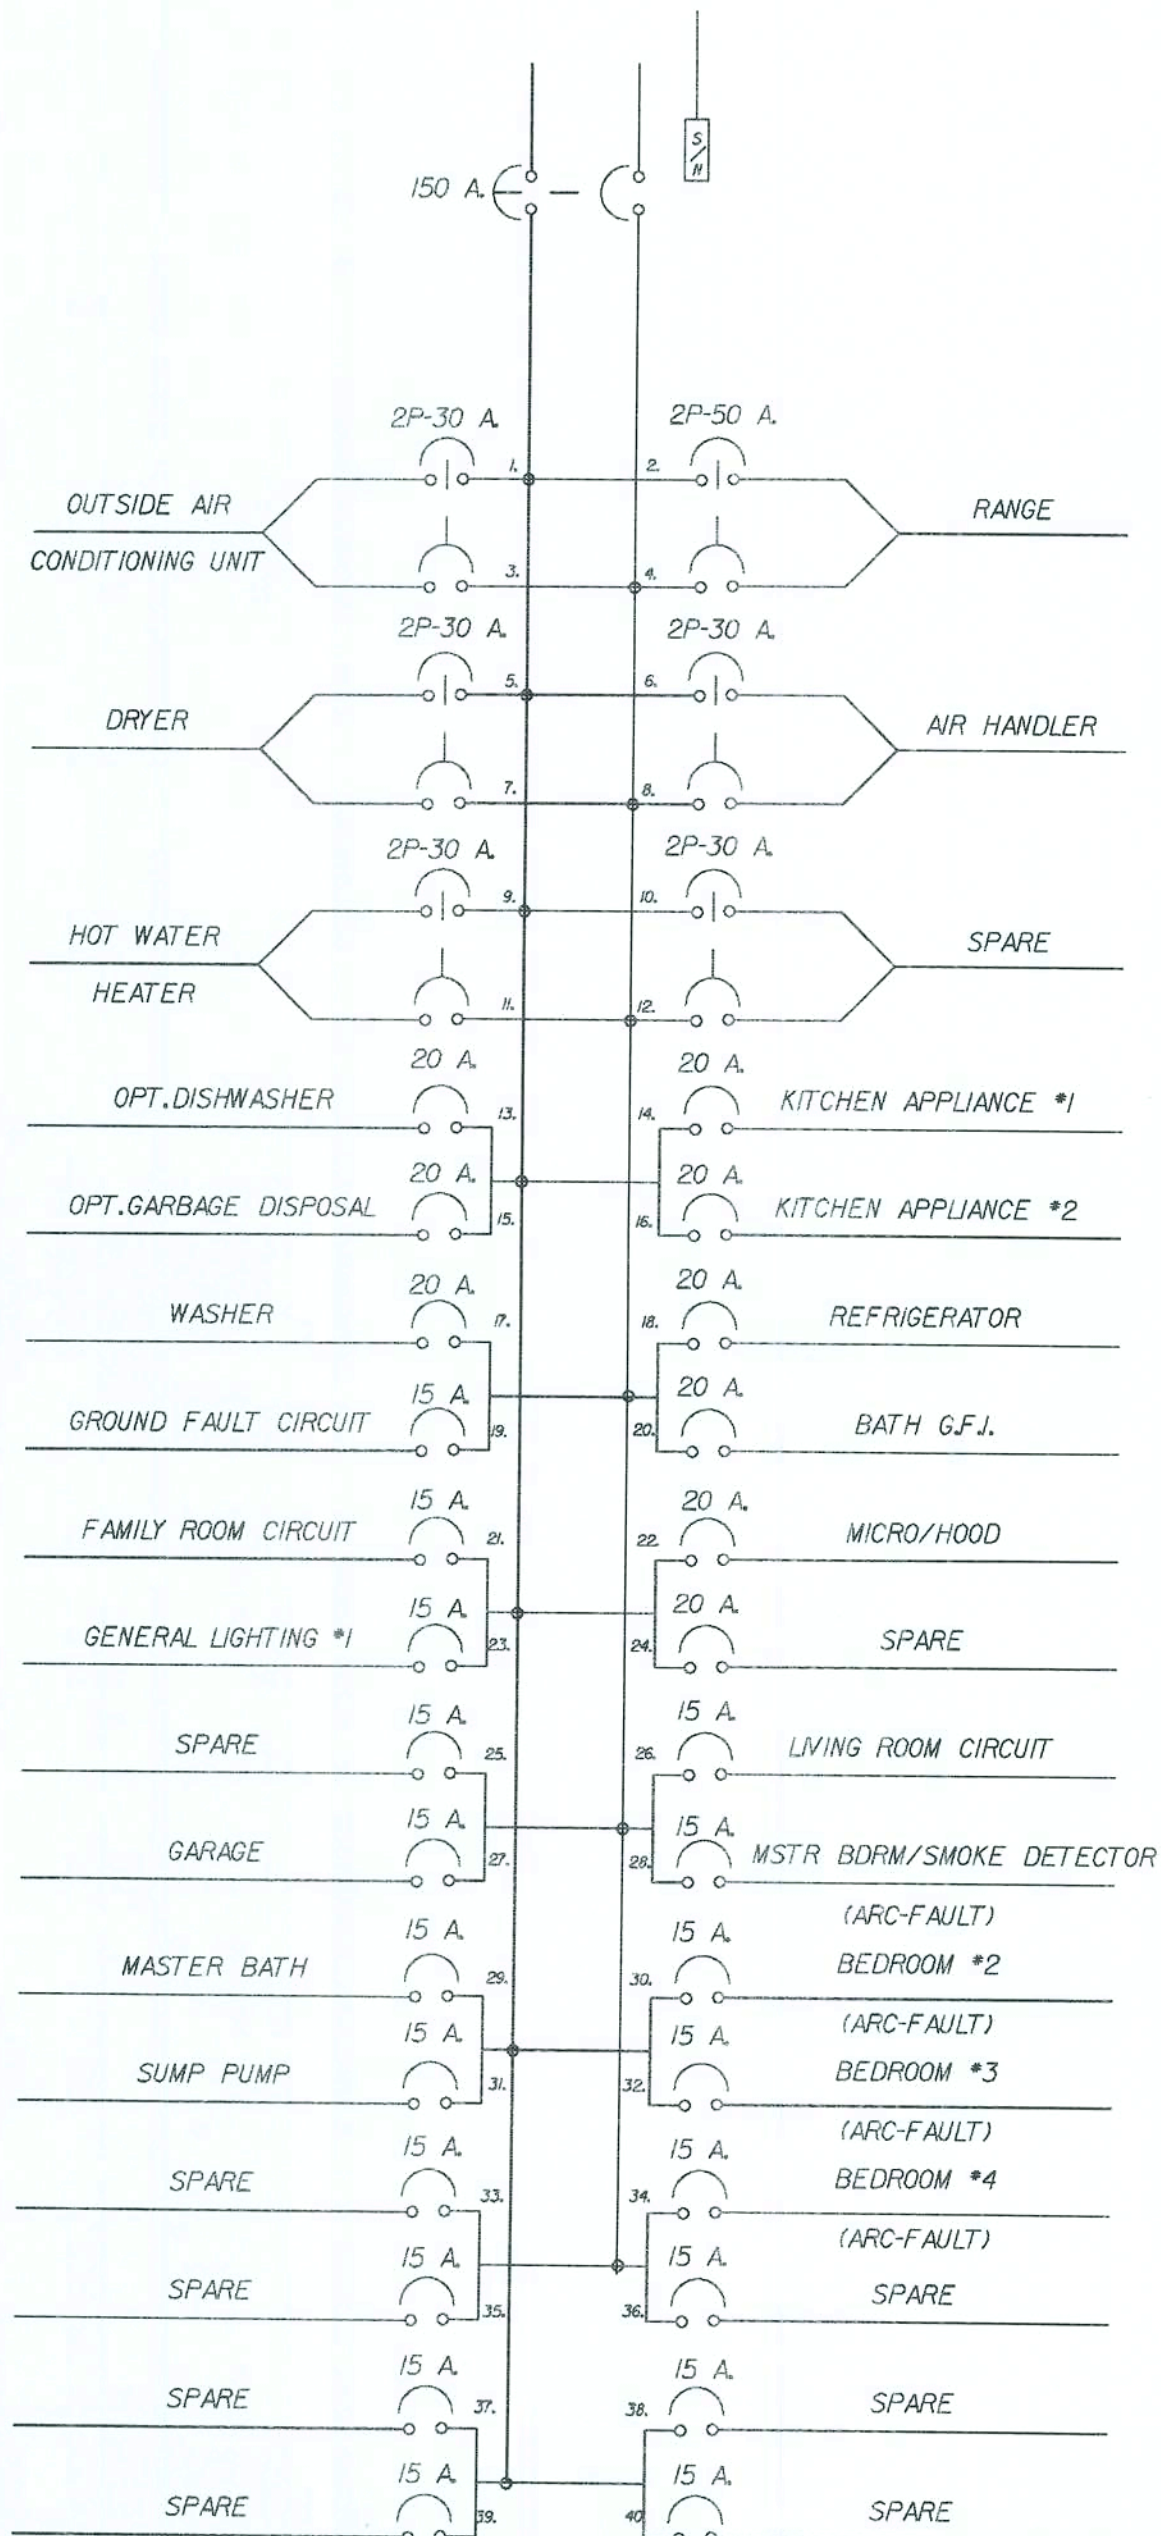

MAIN BREAKER LOAD CENTER

NOTE:
IF LOCAL CODE REQUESTS A LOCK-DOG DEVICE
ON BREAKERS FOR APPLIANCES, FIELD WILL
SUPPLY TO COMPLY

ELECTRICAL LOAD CALCULATIONS

MODEL: AUSTIN 4

09/21/05

LARGEST LOAD: HEAT PUMP W/SUPPLEMENTAL HEAT

VOLT/AMPS

13700


SQUARE FEET LIVING AREA	2236 @ 3 VOLT/AMPS	6708
SMALL APPLIANCE CIRCUITS		3000
LAUNDRY CIRCUIT		1500
OVEN		11700
WATER HEATER		4500
DISHWASHER		1500
DRYER		5000
DISPOSAL		500
TOTAL LOAD		34408

FIRST 10KVA @ 100%
REMAINDER @ 40%
LARGEST LOAD

10000
9763.2
13700

TOTAL LOAD 33463 V.A./240 VOLTS = 139 AMPS





SERVICE SIZE: 150 AMPS

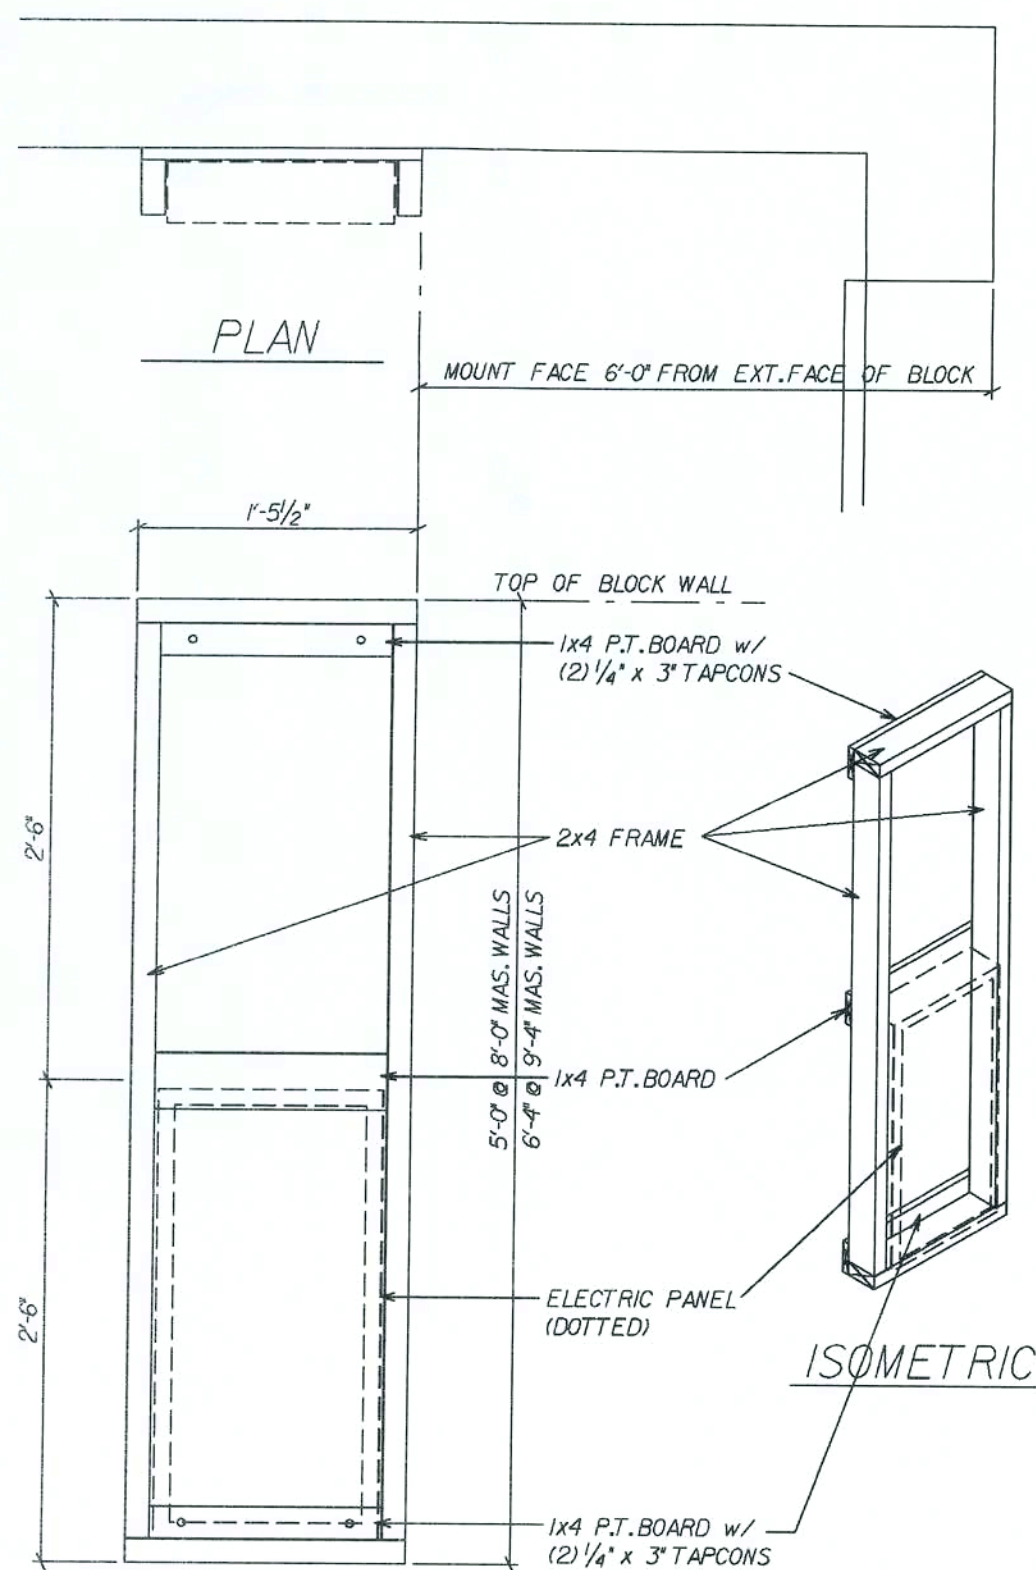

ELECTRIC PANEL FRAME

REVISED 09-07-07
ADDED HGT. @ 9'-4" MAS. WALL

SCALE: 1" = 1'-0"

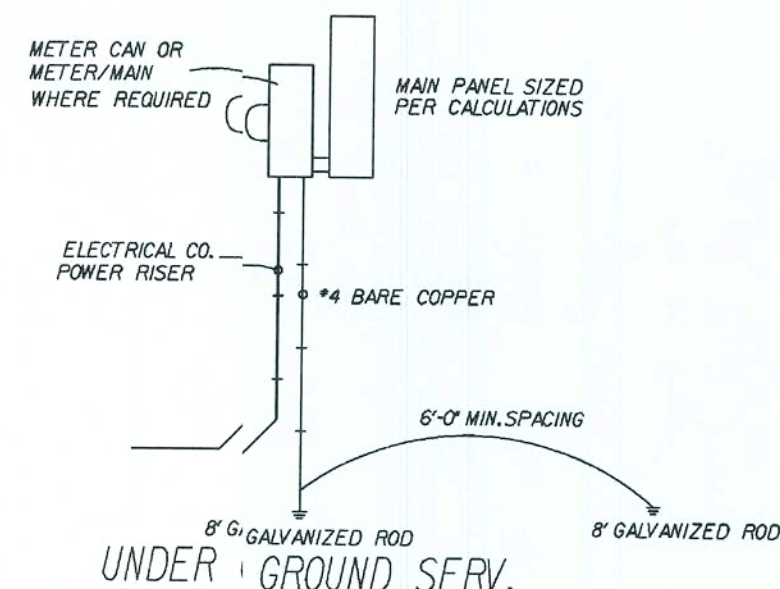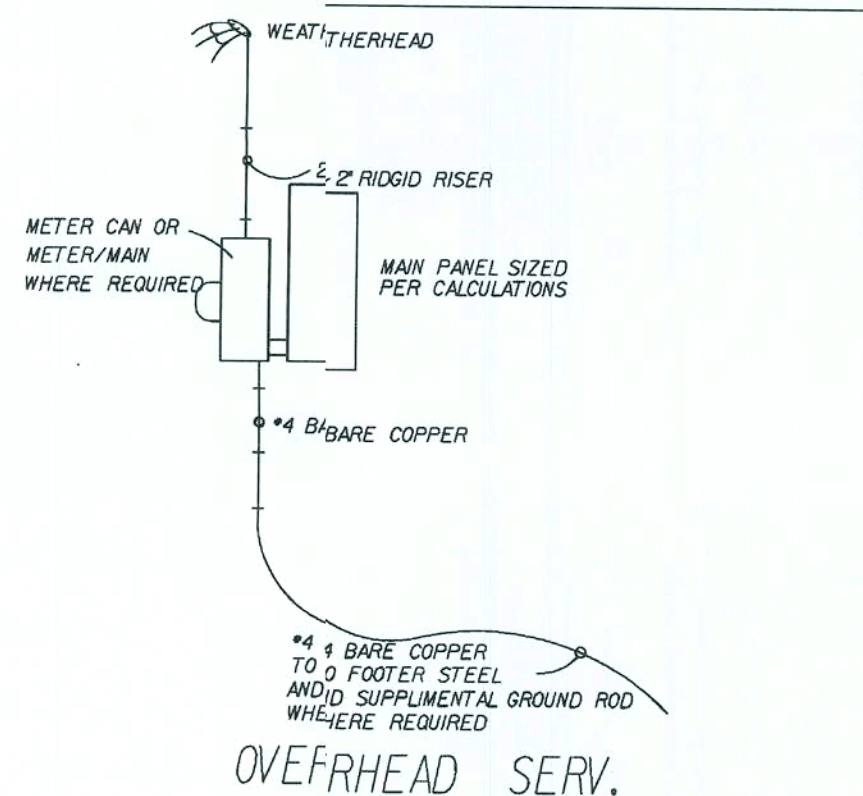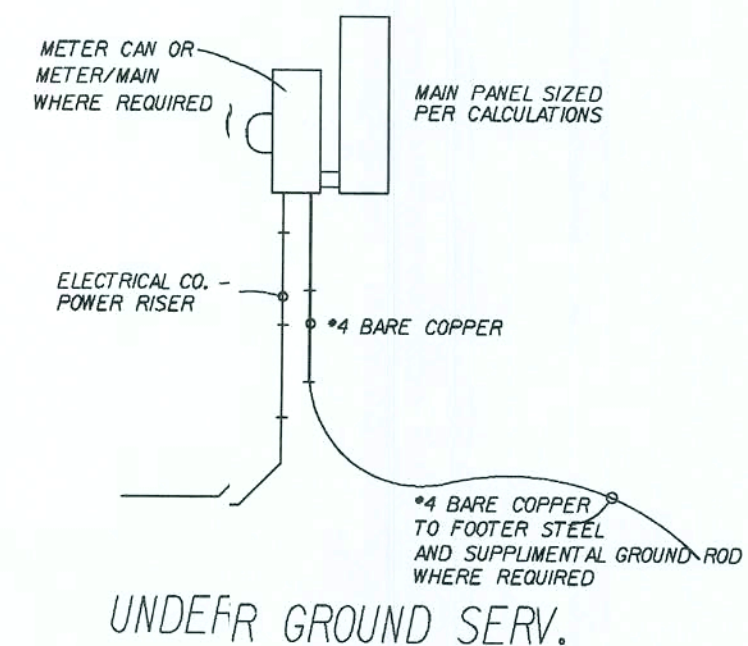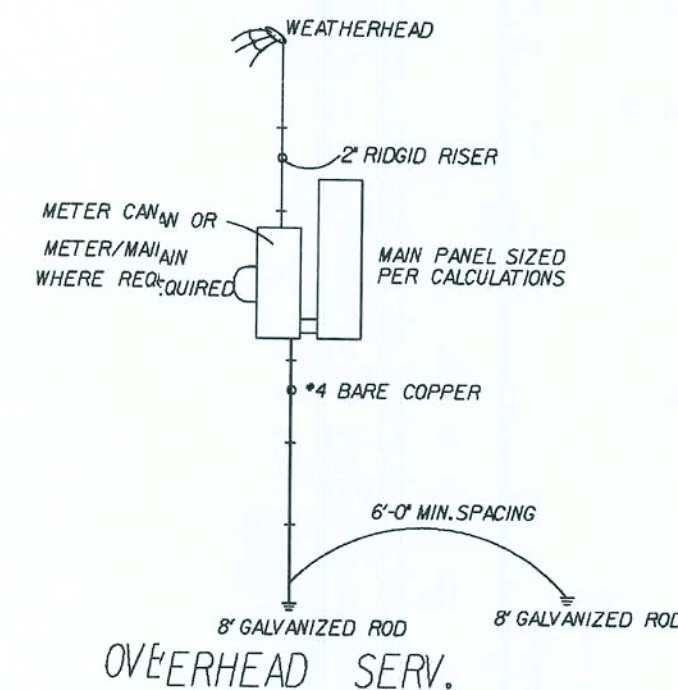

* GROUNDING ELECTRODE SYSTEM TO BE INSTALLED
PER ARTICLE 250 NAT. ELECT. CODE *

REVISIONS:	05-23-06	REV. WASHER FROM 15A TO 20A
	05-24-06	ADD NOTE FOR LOCK-DOG
	12-13-06	ELIM. SMOKE DETECT. HOME RUN.
	02-19-07	ADD SMOKE DETECTOR TO
	MASTER BEDROOM	
	03-10-08	REV. DW & 60 BKR. TO 20 AMP. KW

Maronda Homes
FLORIDA
4005 MARONDA WAY SANFORD, FLORIDA 321-0064
(407) 321-0064
THIS STRUCTURE WAS DESIGNED IN ACCORDANCE WITH THE FLORIDA BUILDING CODE 2004 RESIDENTIAL AMENDMENTS 2006 SUPPLEMENT

AMERICANA ELECTRICAL DETAILS
AUSTIN-4
DRAWN BY: GARAGE:
RELEASE DATE: 09-11-03



SHEET:
ELIA


* USE WITH 13
SEER EQUIP.*

AUSTIN 4 BEDROOM
HVAC LAYOUT

SCALE: 3/16" = 1'-0"

3.5 TON
TEMPSTAR FEM2X4200 13 SEER
TEMPSTAR N2H342AKA 13 SEER
7.5 KW
BRAEBURN 5200 2 STAGE HEAT PUMP PROGRAMABLE
BROAN 67170 CFM
SIZE OF REDUCTION BOXES (DB6-16x14x16x12x15)
SIZE OF TRIANGLES (15x15x15x15)
EXT. STATIC .60 1270 CFM L

ALL TAPES, CONNECTORS AND MASTIC
USED WILL BE UL-181 APPROVED

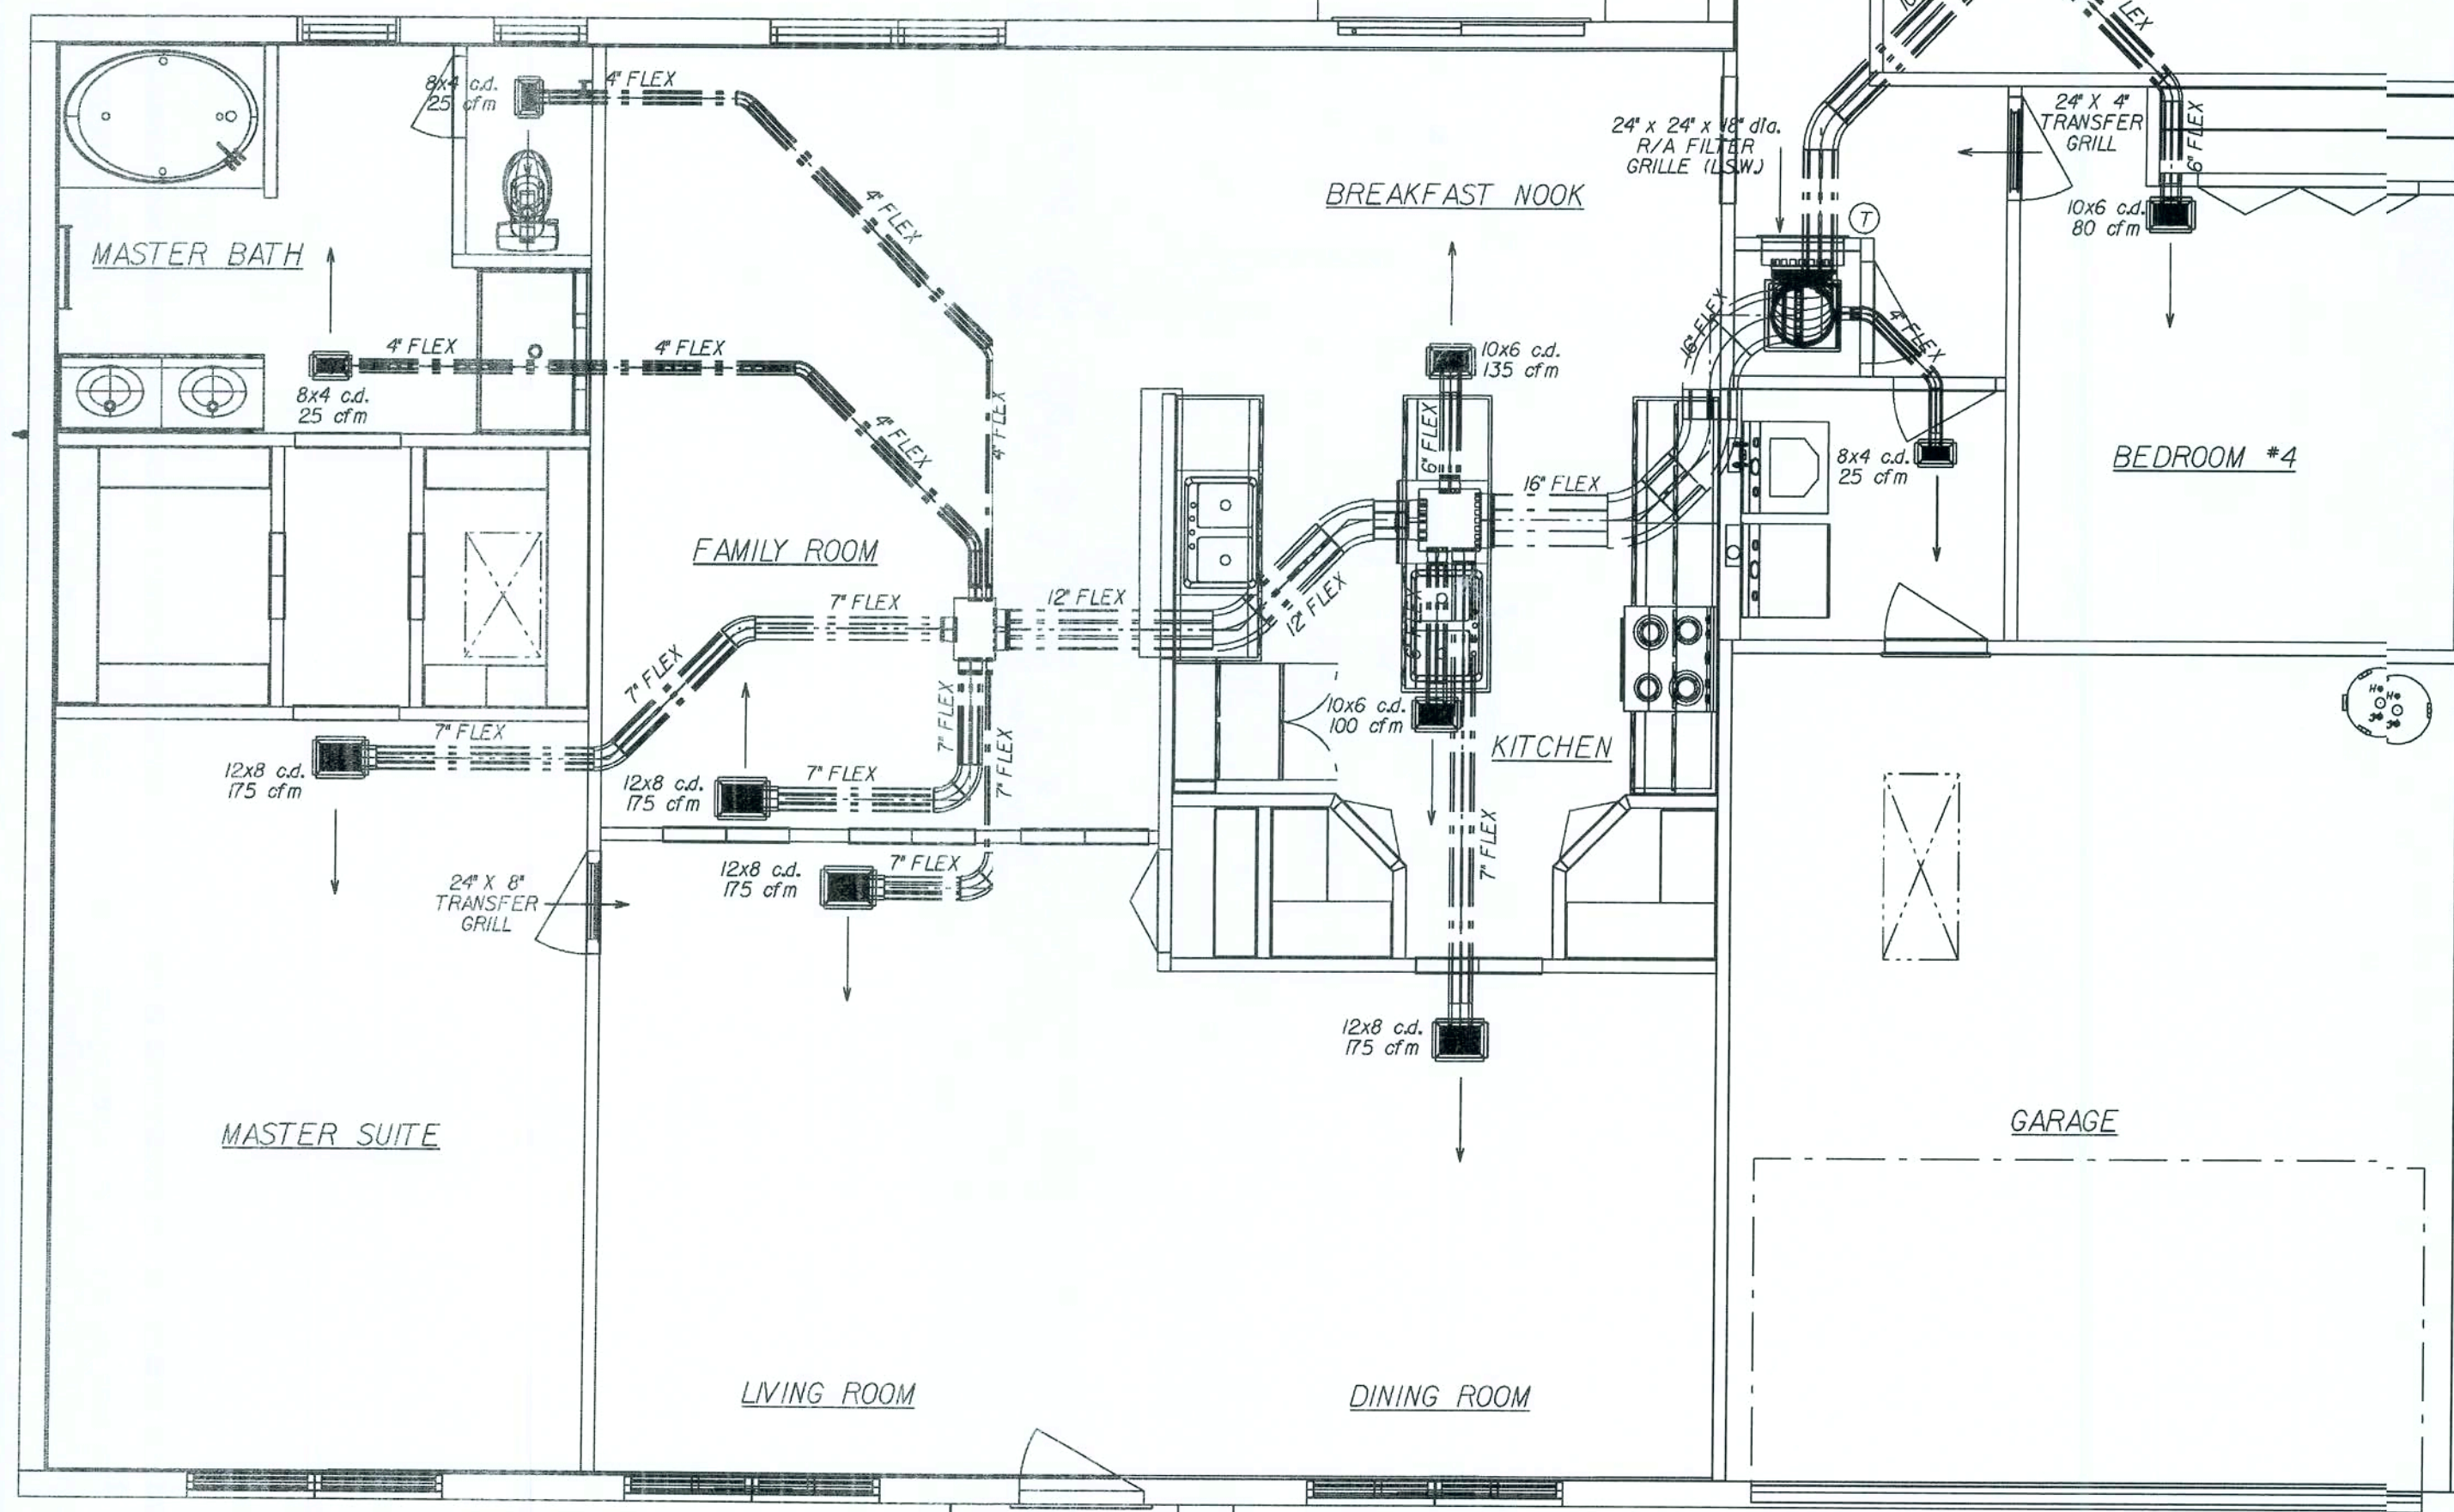

1st. FLOOR DUCT LAYOUT


GENERAL MECHANICAL NOTES:

ALL TAPES, CONNECTORS AND MASTIC USED
WILL BE UL-181 APPROVED.

SEE ELECTRIC PLANS FOR EXHAUST FAN
LOCATIONS IN BATH AREAS.


SEE FLOOR PLAN FOR CLOTHES DRYER
VENT LOCATION.

M1602.4 BALANCED RETURN AIR;
TRANSFER GRILLES @ HABITABLE ROOMS
SEE DETAIL BELOW:


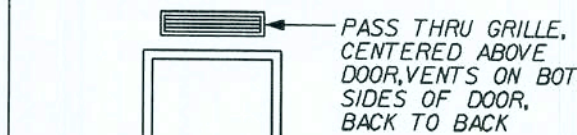


INTERIOR DOOR ELEVATION

APPROXIMATE LOCATION
OF A/C UNIT AND PAD.

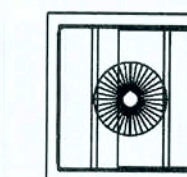

REVISIONS: 1. REV. TRANSF. GRILLE/FLEX DUCT 18/25/05 10/01/05 REMOVED ENG'S NOTE 10/31/06 13 SEER UPDATE PER DWG. 7.1M		FLORIDA THIS STRUCTURE WAS DESIGNED IN ACCORDANCE AND MEETS THE REQUIRE- MENTS OF THE FLORIDA BUILDING CODE 2004 - RESIDENTIAL ADOPTED, 2006 SUP- PLEMENT	
AMERICANA REGISTER LAYOUT		FLORIDA THIS STRUCTURE WAS DESIGNED IN ACCORDANCE AND MEETS THE REQUIRE- MENTS OF THE FLORIDA BUILDING CODE 2004 - RESIDENTIAL ADOPTED, 2006 SUP- PLEMENT	
AUSTIN - 4		4 BEDROOM	
DRAWN BY: GARAGE: RIGHT		RELEASE DATE: 10-18-04 TOM MARTINEZ	
09/14/53		09/14/53	
COLUMBIA COUNTY BUILDING DEPARTMENT REVIEWED FOR FIELD COPY CODE COMPLIANCE PLANS EXAMINER		SHEET: HVA	
FLORIDA BUILDING CODE 2004 - RESIDENTIAL		PLOT DATE: 04 DEC 2007	

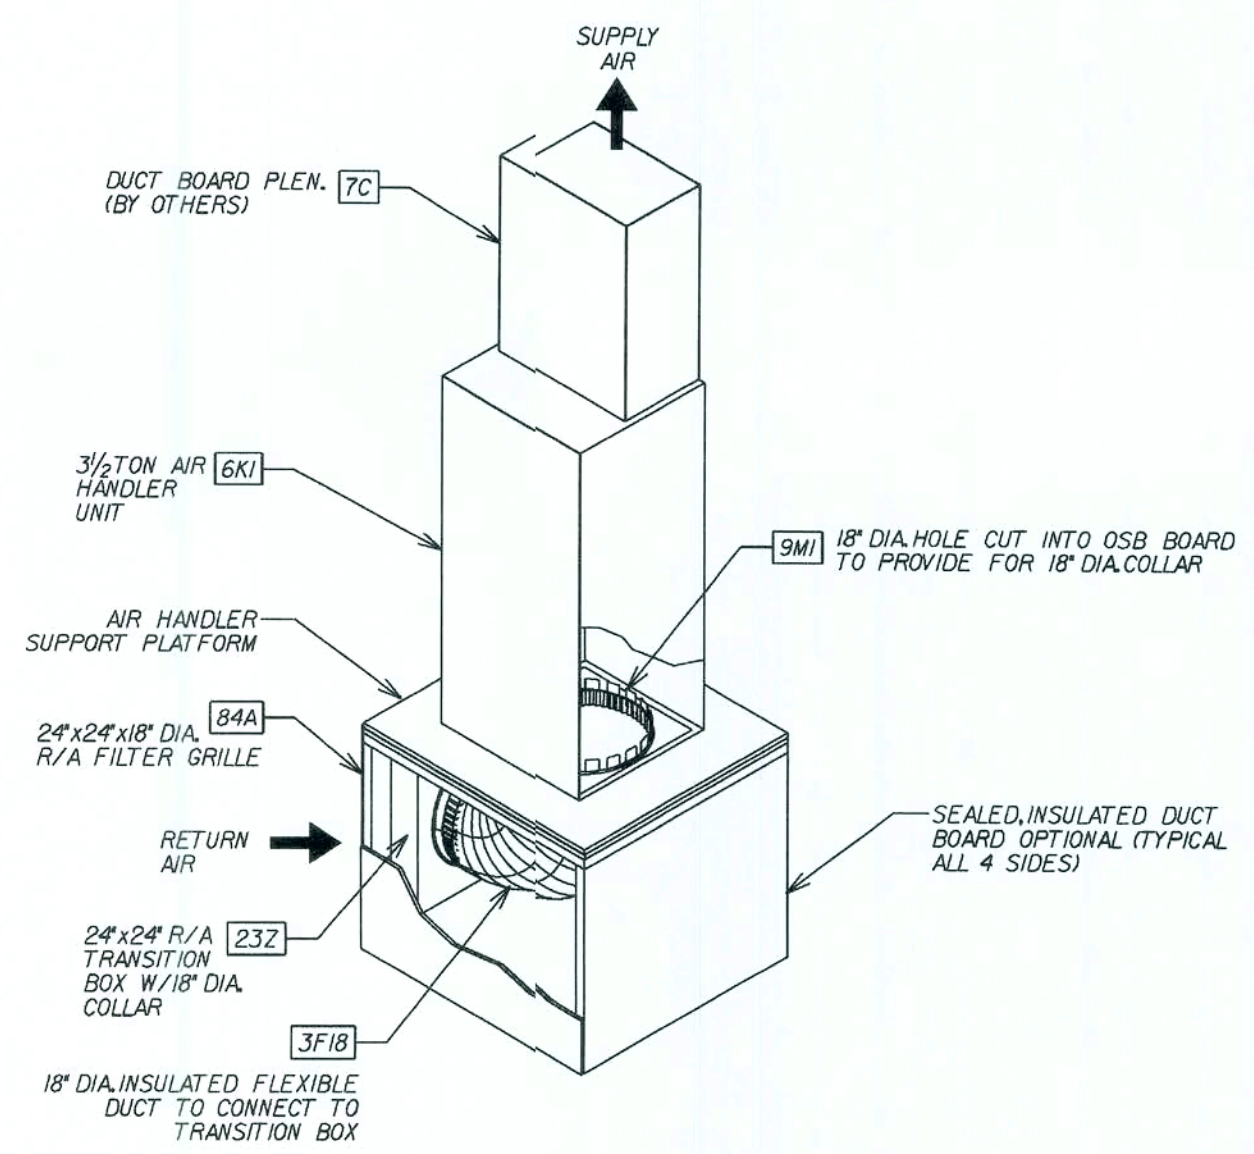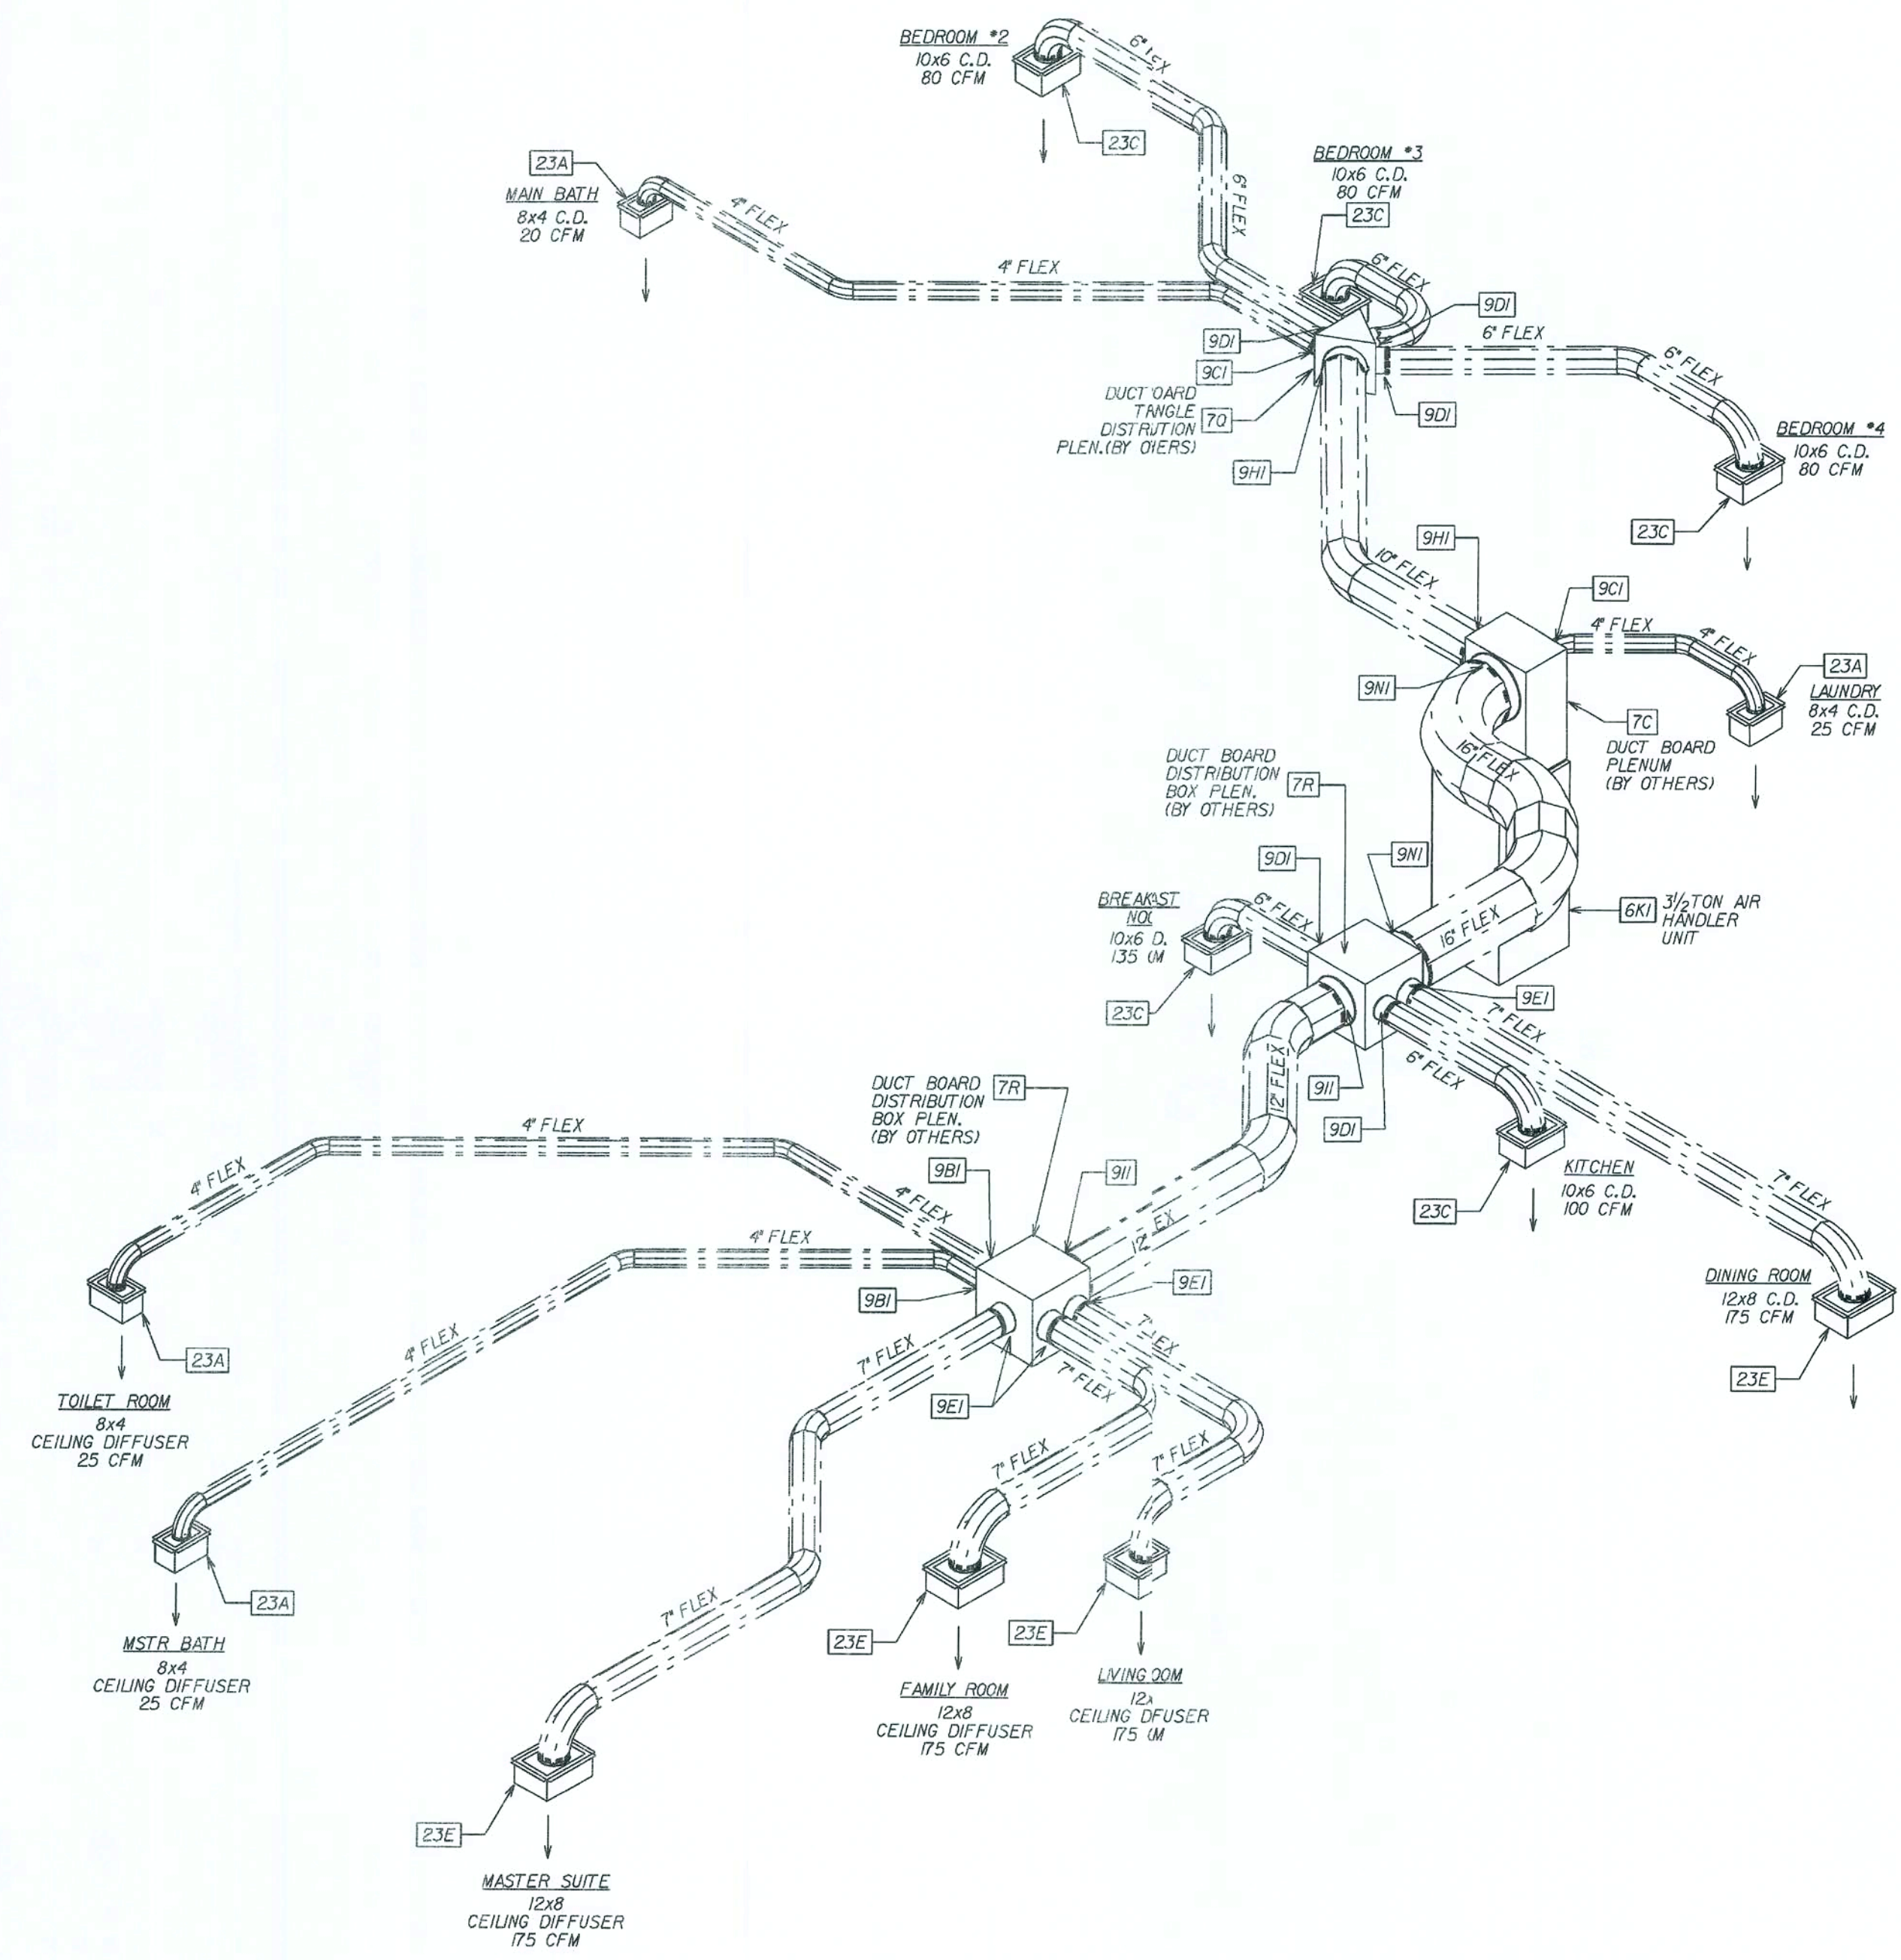

RETURN-AIR ISOMETRIC

hvacitem REPORT

Tue Oct 31 11:41:52 2006

p:\fl\houses 05\Austin4\hvac\Austin4h.hgt

QUANTITY	DESCRIPTION
4	23A 150045.05035 8x4 CEILING BOOT W/4\" DIA. COLLAR
5	23C 150045.05036 10x6 CEILING BOOT W/6\" DIA. COLLAR
4	23Z 150045.05038 12x8 CEILING BOOT W/7\" DIA. COLLAR
10'	3F10 150040.05046 24x24 R/A TRANSITION BOOT W/18\" COLLAR
11'	3F12 150040.05097 10\" FOIL FLEX R6
8'	3F16 150040.05108 12\" FOIL FLEX R6
3'	3F18 150040.05138 16\" FOIL FLEX R6
65'	3F4 150040.05091 4\" FOIL FLEX R6
33'	3F6 150040.05093 6\" FOIL FLEX R6
45'	3F7 150040.05094 7\" FOIL FLEX R6
1	6K1 150005.05044 FEM2X4200A 13 SEER 3.5 TON AHU
1	6Q1 150010.05104 N2H342AKA 13 SEER 3.5 TON CONDENSER
1	7C 150005.05110 19x13x30\"H BOX PLENUM
1	7Q 150040.05118 DUCT PLENUM TRIANGLE
2	7R 150040.05111 18\" SQUARE DUCT PLENUM
3	81A 150055.05041 24x4 TRANSFER GRILLE
3	81B 150045.05052 24x4 TRANSFER GRILLE FRAME
1	81C 150055.05078 24x8 TRANSFER GRILLE
1	81D 150045.05078 24x8 TRANSFER GRILLE FRAME
1	84A 150055.05032 24x24 RETURN AIR FILTER GRILLE
4	9B1 150040.05075 4\" K-COLLAR/ROTH (4KC/413)
5	9D1 150040.05077 6\" K-COLLAR/ROTH (6KC/413)
4	9E1 150040.05078 7\" K-COLLAR/ROTH (7KC/413)
2	9H1 150040.05081 10\" K-COLLAR/ROTH (10KC/413)
2	9I1 150040.05082 12\" K-COLLAR/ROTH (12KC/413)
1	9M1 150040.05137 18\" K-COLLAR/ROTH (18KC/413)
2	9N1 150040.05084 16\" K-COLLAR/ROTH (16KC/413)

AUSTIN 4 BEDROOM
HVAC LAYOUT

3.5 TON
TEMPSTAR FEM2X4200 13 SEER
TEMPSTAR N2H342AKA 13 SEER
7.5 KW
BRAEBURN 5200 2 STAGE HEAT PUMP PROGRAMABLE
BROAN 67170 CFM
SIZE OF REDUCTION BOXES: (DB6-16x14x16x12x15)
SIZE OF TRIANGLES (15x15x15x15)
EXT STATIC .60 1270 CFM @ L

ALL TAPES, CONNECTORS AND MASTIC
USED WILL BE UL-181 APPROVED

* USE WITH 13 SEER EQUIP. *

REVISIONS:

1) REV. FLEX DUCT & B/M (8/26/05) T.T.

10/31/06 13 SEER UPDATE PER DWG. T.M

FLORIDA

4005 MARONDA WAY SANFORD, FL 32784

321-0064

THIS STRUCTURE WAS DESIGNED IN ACCORDANCE WITH THE REQUIREMENTS OF THE FLORIDA BUILDING CODE 2004: RESIDENTIAL AND 2006 SUPPLEMENT

PAV\houses_05\Austin4\hvac\Austin4h.iso

AMERICANA

H.V.A.C. ISO

AUSTIN - 4

4 BEDROOM

RIGHT

RELEASE DATE: 10-18-04

09:453

9/4/453

COLUMBIA COUNTY BUILDING DEPARTMENT

REVIEWED FOR FIELD COPY CODE COMPLIANCE

PLANS EXAMINER

SHEET:

ISO-H


FLORIDA BUILDING CODE 2004: RESIDENTIAL

PLOT DATE: 04 DEC 2007

plumbln REPORT

Mon Aug 2 08:41:13 2006
p:*fl*house 05*austin4*plumbing*austin4p.fp1

QUANTITY	DESCRIPTION
1	14C 130005.0041 2" PVC 90 ELBOW
3	14D 130005.0066 3" PVC 90 ELBOW
1	14E 130005.0085 4" PVC 90 ELBOW
1	16C 130005.0119 2" PVC 90 LR ELBOW
1	16D 130005.0120 3" PVC 90 LR ELBOW
2	18E 130005.0076 3" PVC 45 WYE
2	18G 130005.0063 3"x3"x2" PVC 45 WYE
2	21C 130005.0039 2" PVC 45 ELBOW
2	21D 130005.0064 3" PVC 45 ELBOW
1	23L 130005.0062 3"x3"x2" PVC TEE
1	24B 130005.0150 4" 2-WAY CLEANOUT TEE
1	29H 130005.0289 4x4 FEM ADPTR W/ C/O PLG.
1	30B 130005.0278 2" ST. TEE
2	4B 130005.0032 2x1.5 FTG FL BUSHING
1	4D 130005.0059 3x2 FTG FL BUSHING
1	4F 130005.0098 4x3 FTG FL BUSHING
1	56A 150060.0199 1/2" CPVC 90 ELBOW
1	56B 130010.0007 3/4" CPVC 90 ELBOW
1	56C 130010.0057 1" CPVC 90 ELBOW
1	60A 130010.0028 1/2" CPVC 45 ELBOW
1	64B 130010.0013 3/4" CPVC TEE
1	64E 130010.0035 3/4"x1/2"x1/2" CPVC TEE
1	64F 130010.0037 3/4"x1/2"x3/4" CPVC TEE
1	64G 130010.0005 3/4"x3/4"x1/2" CPVC TEE
1	64M 130010.0099 1x3/4x3/4 CPVC TEE
1	64P 130010.0060 1x1x3/4" CPVC TEE
2	67O 130005.0105 1 1/2" WATCO TUB OVERFLOW ASSEMBLY
1	6B 130005.0046 2" P-TRAP
1	130005.0023 1.5" PIPE
27'	130005.0047 2" PVC PIPE
116'	130005.0072 3" PVC PIPE
25'	130005.0091 4" PIPE
180'	130010.0012 3/4" CPVC PIPE
60'	130010.0025 .5" CPVC PIPE
19'	130010.0056 1" CPVC PIPE

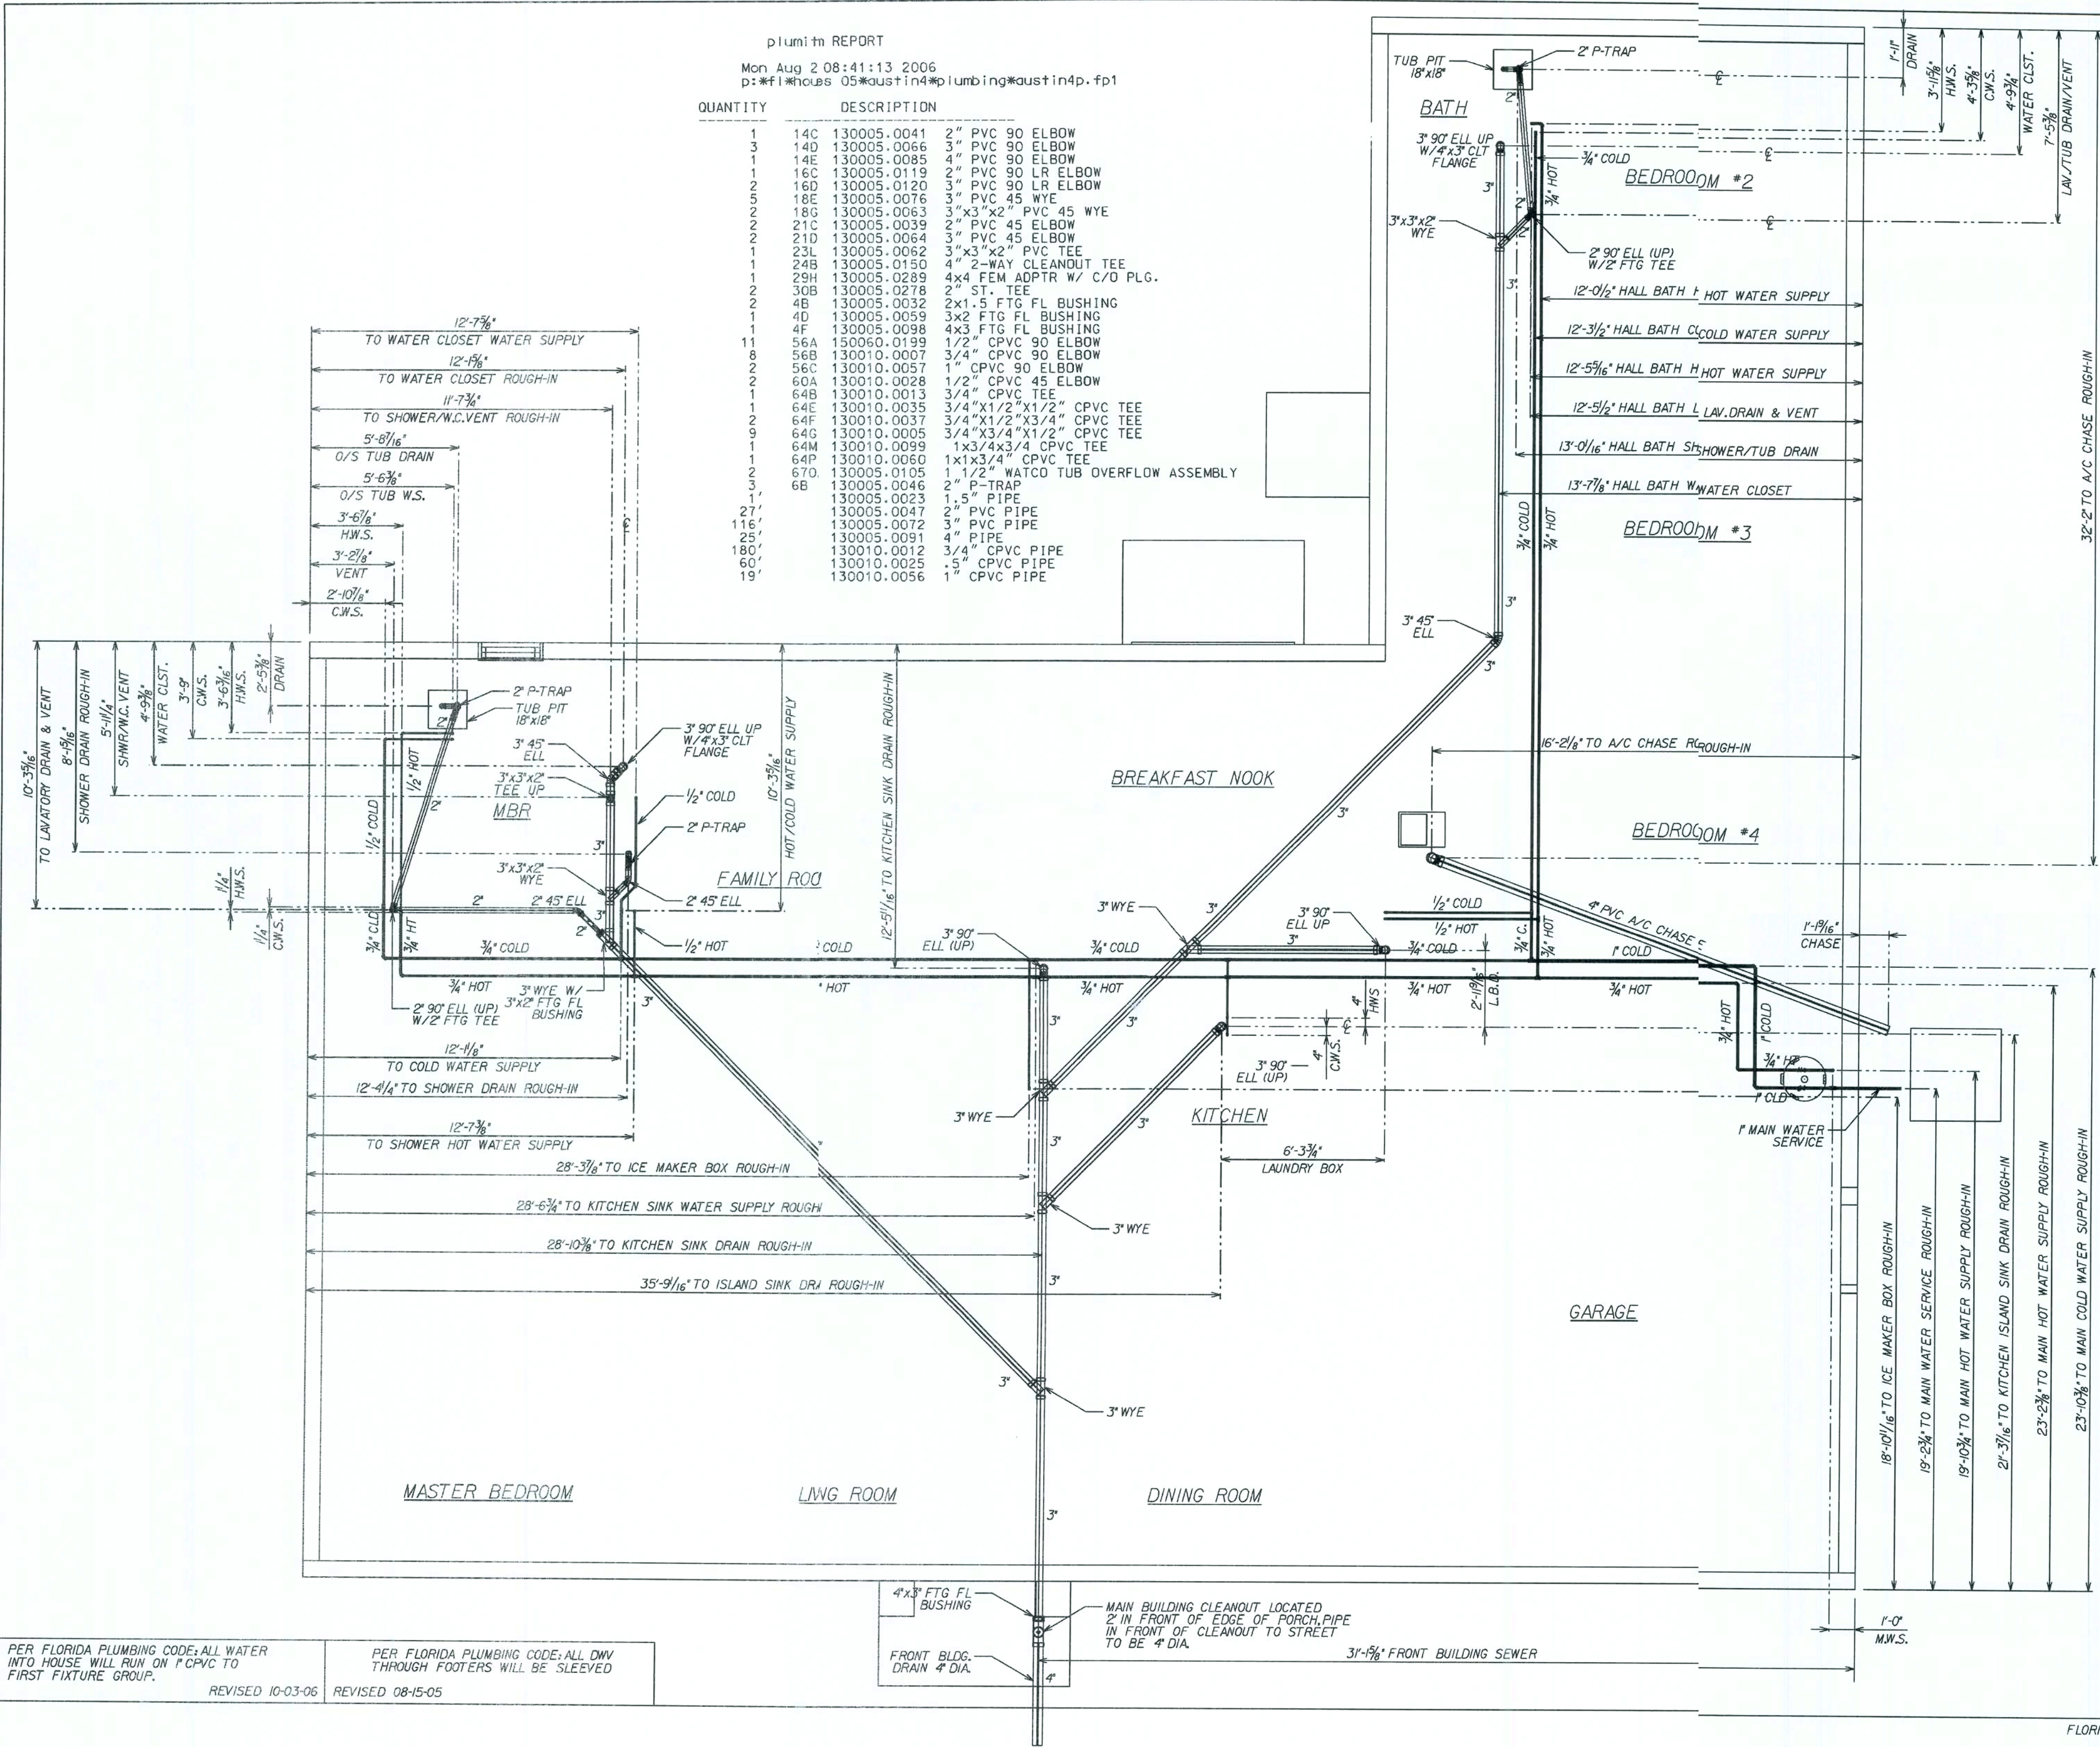

REVISIONS:

5/12/06	REVISED CALL-OUT NOTES T.M.
06/13/06	REVISED I/C PLBG FITTINGS T.M.
08/03/06	REV. CLEANOUT & BOM LIST T.M.

Maronda Homes

FLORIDA

4005 MARONDA WAY SANFORD, FL 321-0064

THIS STRUCTURE WAS DESIGNED IN ACCORDANCE WITH THE REQUIREMENTS OF THE FLORIDA BUILDING CODE PERMITS.

AMERICANA UNDERGROUND PLBG.

AUSTIN - 4

4 BEDROOM

DRAWN BY: GARAGE: RIGHT

RELEASE DATE: 10/18/04

TOM MARTINEZ

REVIEWED FOR FIELD COPY CODE COMPLIANCE PLANS EXAMINER

COLUMBIA COUNTY BUILDING DEPARTMENT

PER FLORIDA PLUMBING CODE: ALL WATER INTO HOUSE WILL RUN ON PCPVC TO FIRST FIXTURE GROUP.

REVISED 10-03-06

PER FLORIDA PLUMBING CODE: ALL DWV THROUGH FOOTERS WILL BE SLEEVED

REVISED 08-15-05

FRONT BLDG. DRAIN 4" DIA.

MAIN BUILDING CLEANOUT LOCATED 2' IN FRONT OF EDGE OF PORCH PIPE IN FRONT OF CLEANOUT TO STREET TO BE 4" DIA.



31'-5 1/8" FRONT BUILDING SEWER

1'-0" M.W.S.

SHEET: **FPI**

FLORIDA BUILDING CODE 2004 : RESIDENTIAL

COMPLETE SANITARY PLUMBING DIAGRAM:

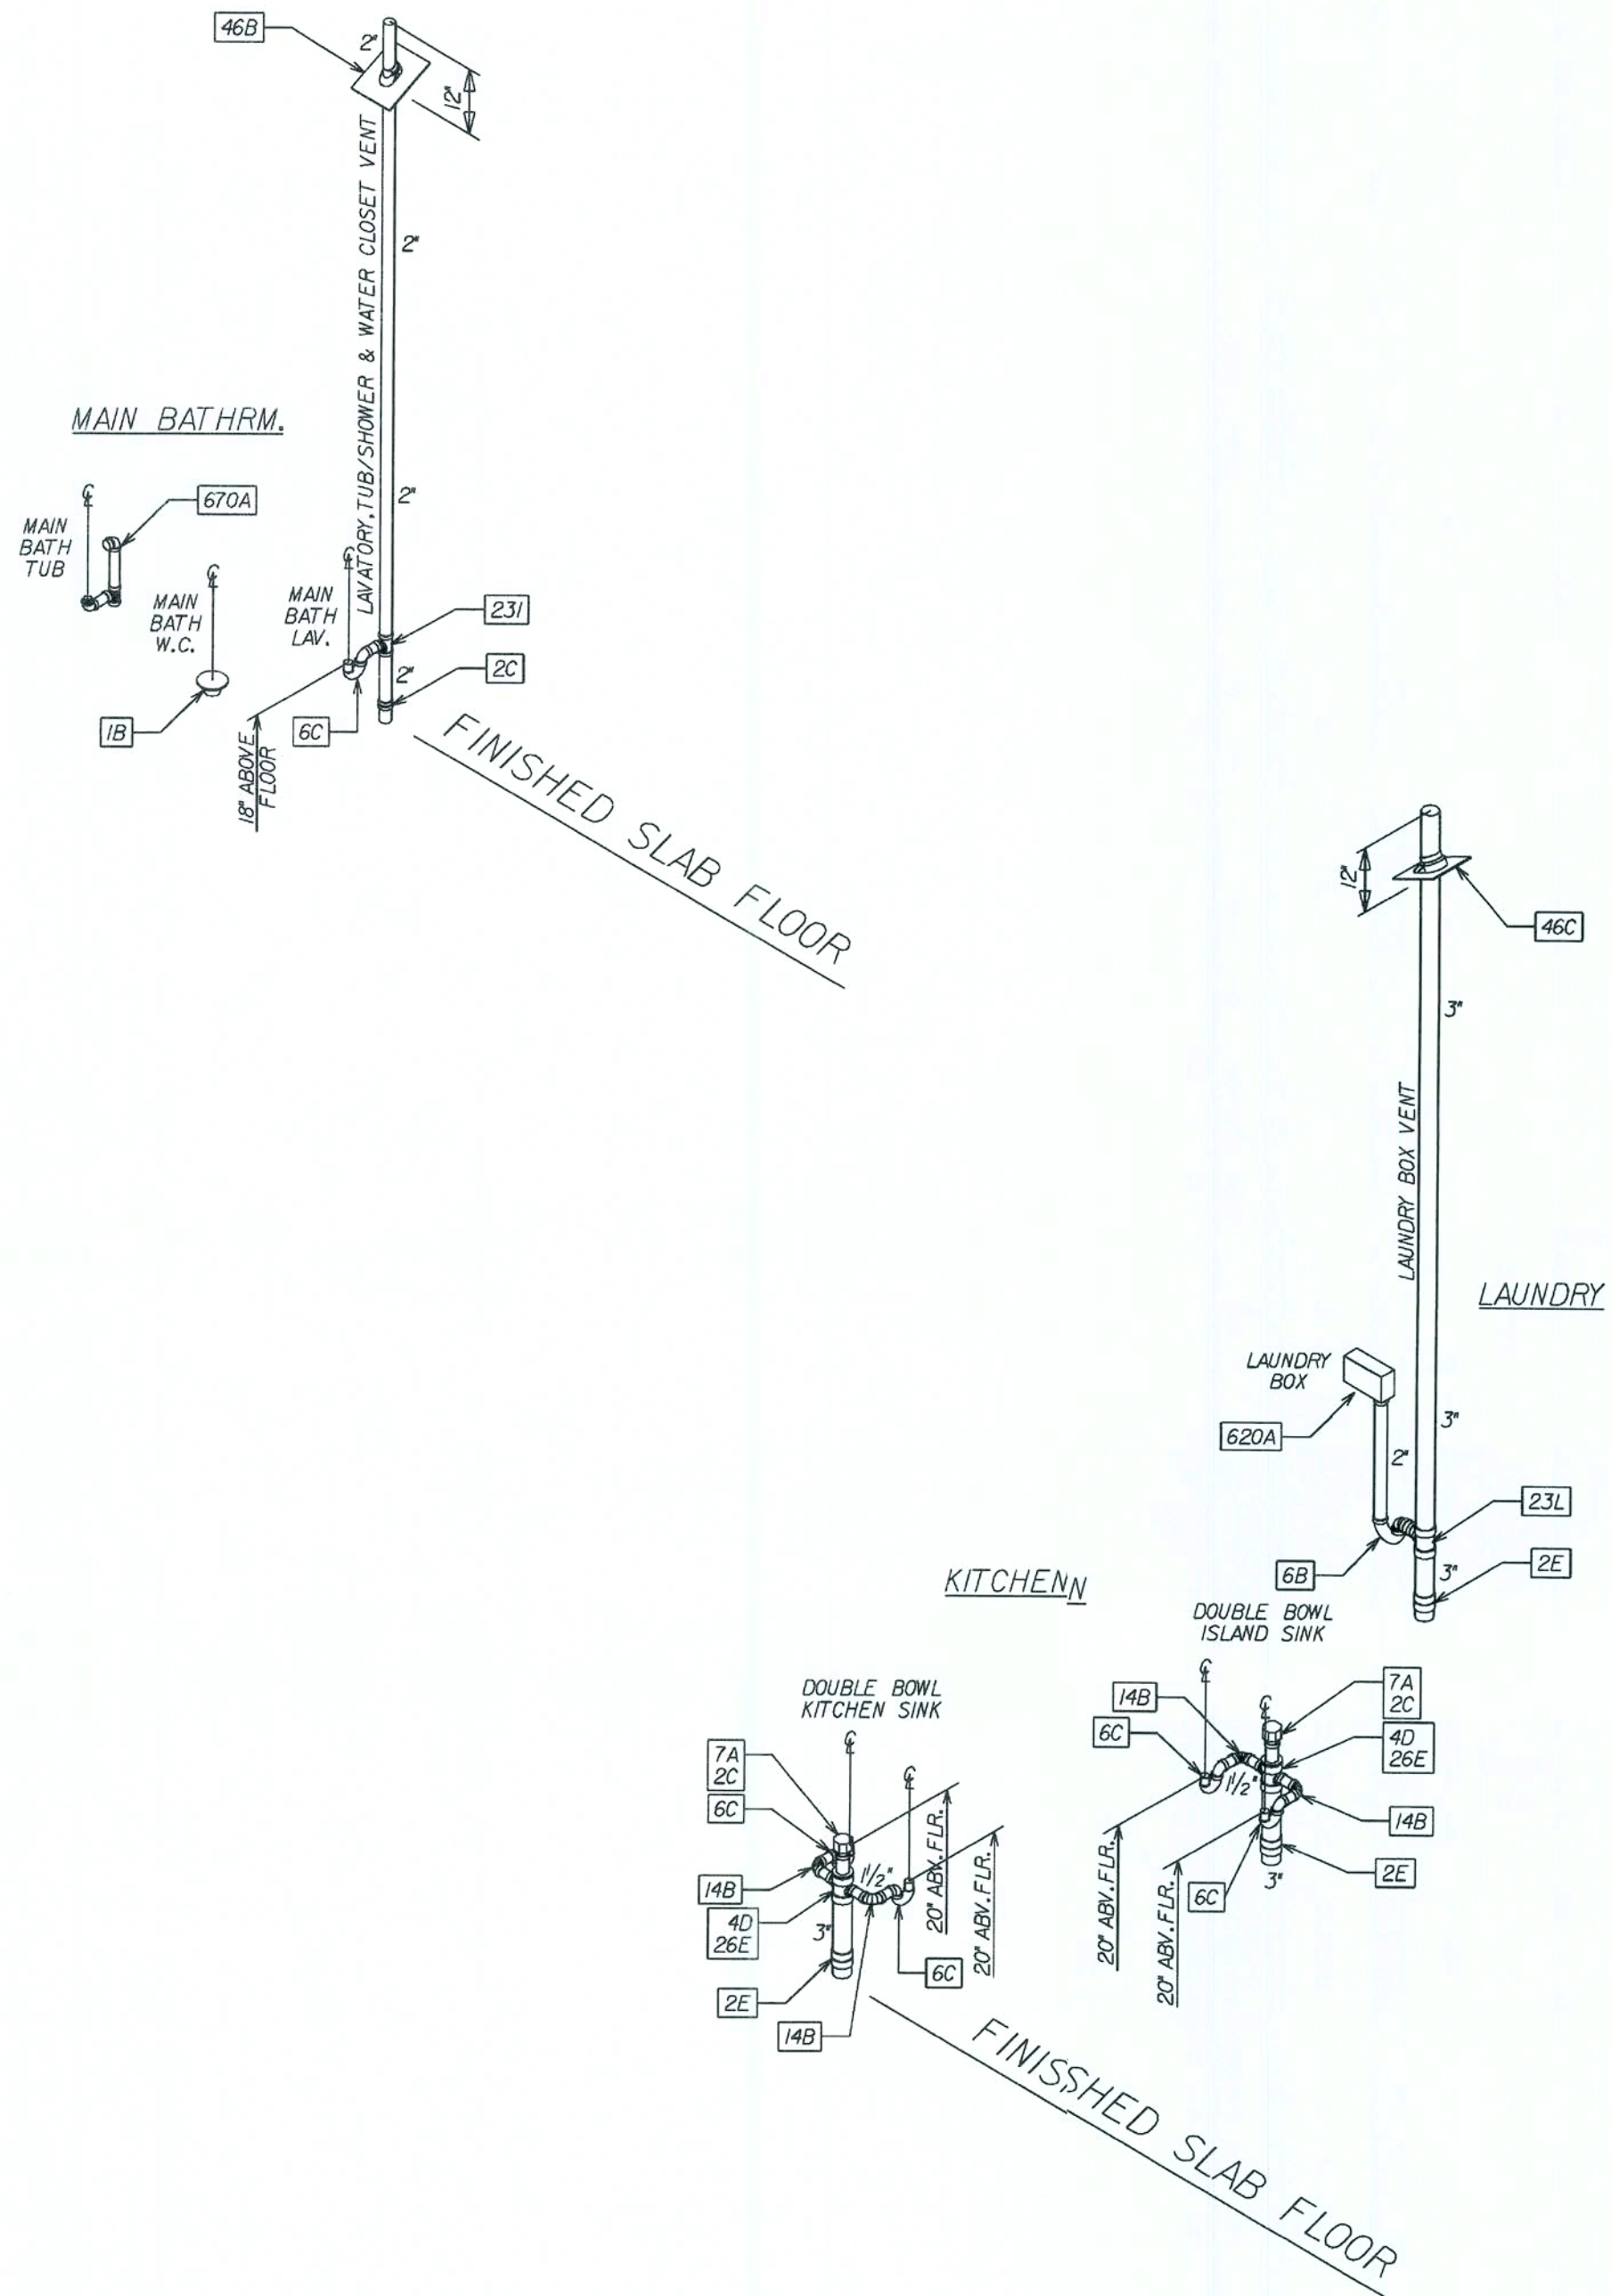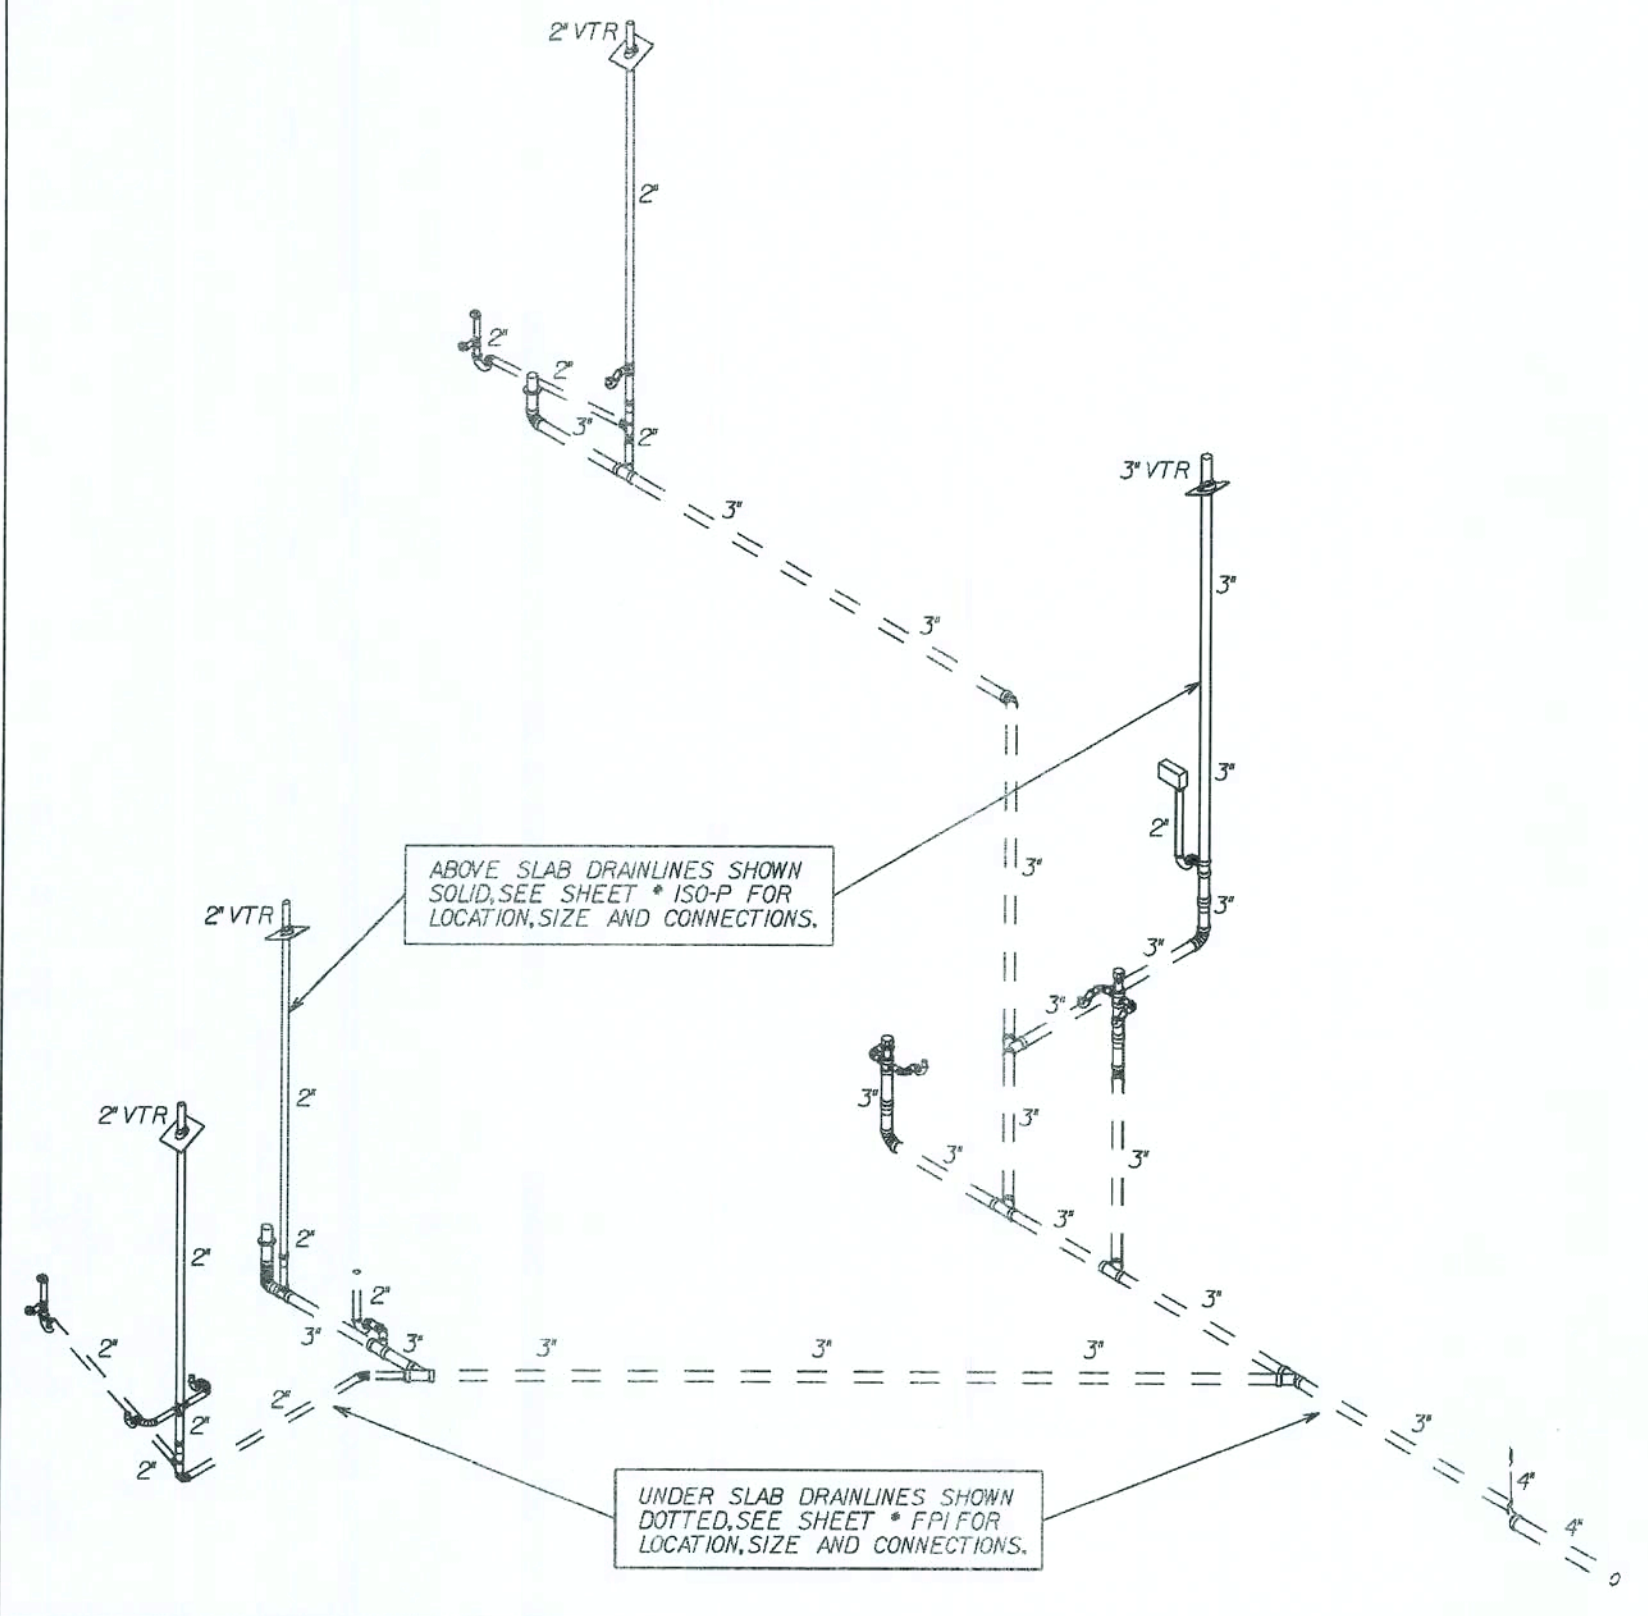


plumitem REPORT
Mon Aug 28 09:50:15 2006
p:*f1*houses 05*austin4*plumbing*austin4p.plm

QUANTITY	DESCRIPTION
4	14B 130005.0013 1.5" PVC 90 ELBOW
2	16B 130005.0187 1.5" PVC 90 LR ELBOW
2	1B 130005.0099 4"x3" CLOSET FLANGE
1	23I 130005.0034 2"x2"x1.5" PVC TEE
1	23L 130005.0062 3"x3"x2" PVC TEE
1	26C 130005.0133 2"x2"x1.5"x1.5" DOUBLE TEE
2	26E 130005.0132 3"x3"x1.5"x1.5" DOUBLE TEE
5	2C 130005.0043 2" PVC COUPLING
3	2E 130005.0068 3" PVC COUPLING
3	46B 130050.0125 2" NEOPRENE ROOF FLASHING
1	46C 130050.0028 3" NEOPRENE ROOF FLASHING
2	4D 130005.0059 3x2 FTG FL BUSHING
1	620A 130035.0027 Laundry Box Left
2	670A 130005.0105 1 1/2" WATCO TUB OVERFLOW ASSEMBLY
1	6B 130005.0046 2" P-TRAP
7	6C 130005.0107 1.5"x1.25" P-TRAP W/UNION JT
2	7A 130005.0160 1.25-2" STUDDOR MINI-VENT

PlumInth REPORT
Mon Aug 28 09:50:15 2006
p:*f1*houses 05*austin4*plumbing*austin4p.plm

QUANTITY	DESCRIPTION
5'	130005.0023 1 1/2" PIPE
41'	130005.0047 2" PVC PIPE
19'	130005.0072 3" PVC PIPE

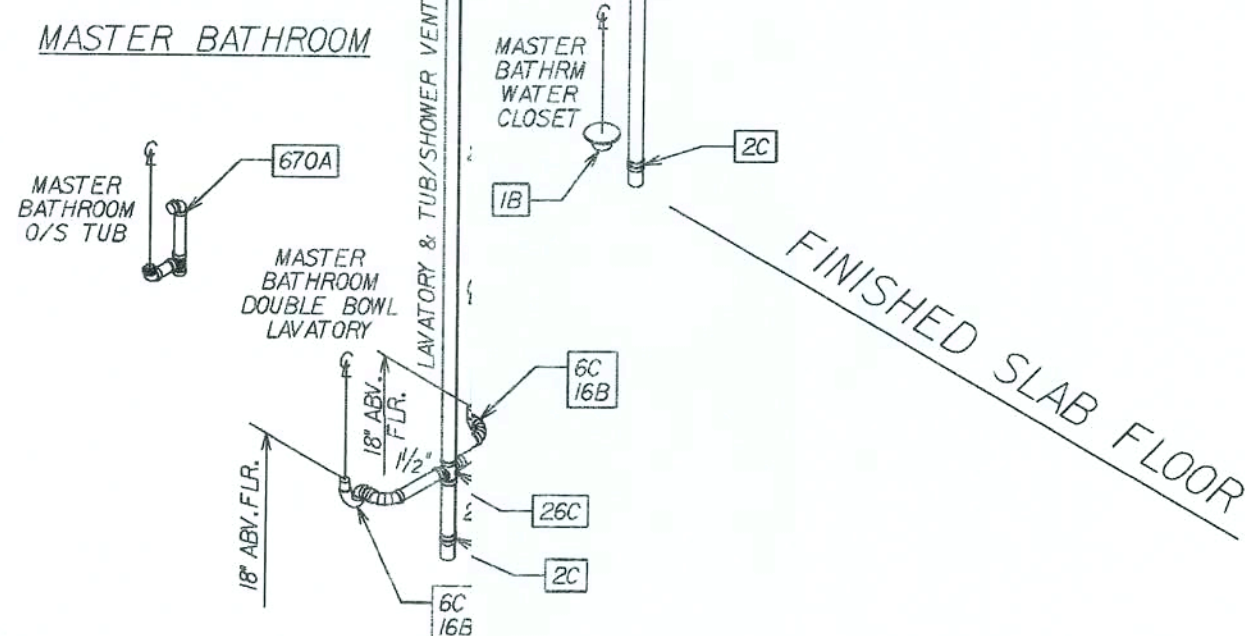




REVISIONS:	08/28/06 REV.D.KITCHEN SINK ASSEM.-TJM

Maronda Homes
FLORIDA
4005 MARONDA WAY SANFORD, FLORIDA 321-0064
THIS STRUCTURE WAS DESIGNED IN ACCORDANCE WITH THE REQUIREMENTS OF THE FLORIDA BUILDING CODE 2004 RESIDENTIAL AND 2005 EGG SUPPLEMENT

AMERICANA D.W.V. PLUMBING ISO
AUSTIN - 4
4 BEDROOM
DRAWN BY: GARAGE:
RELEASE DATE: 10-18-04

COLUMBIA COUNTY BUILDING DEPARTMENT
REVIEWED FOR FIELD COPY CODE COMPLIANCE
PLANS EXAMINER

SHEET:
ISO-P

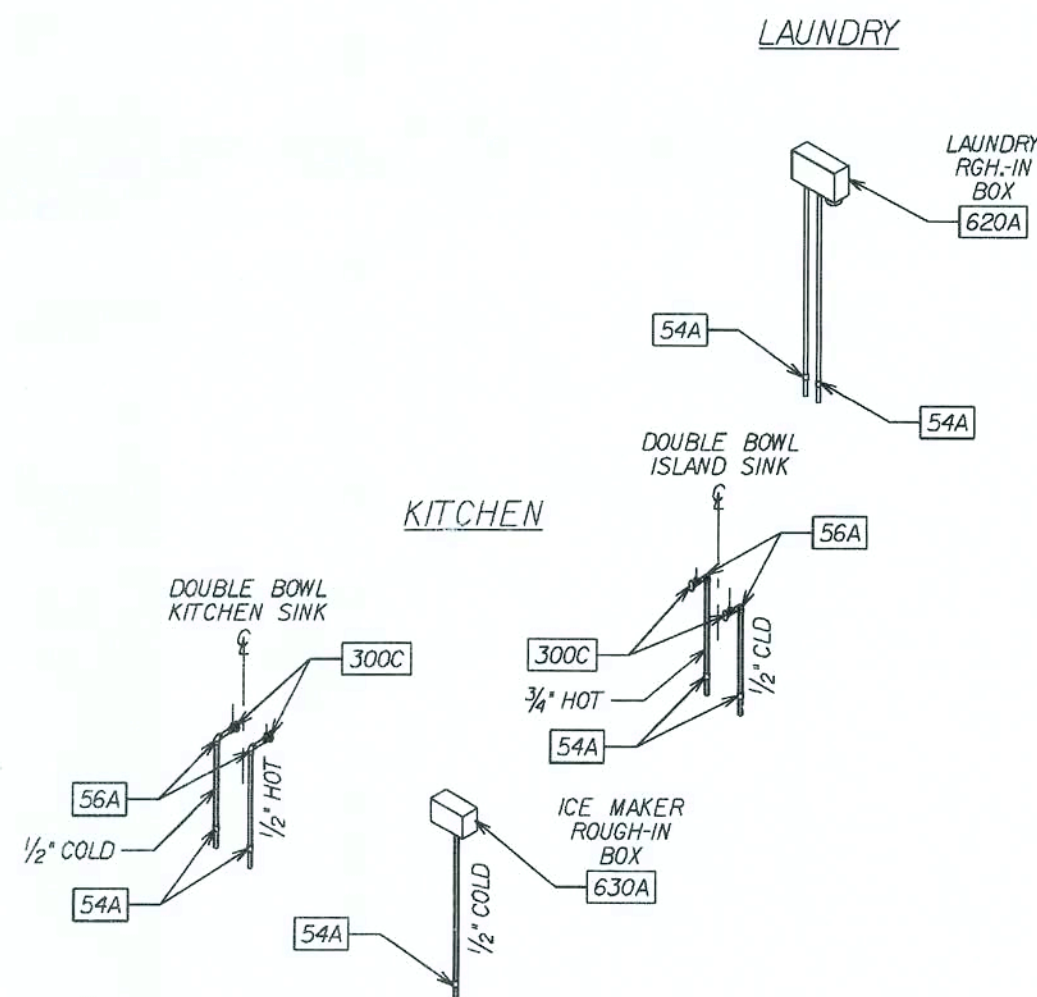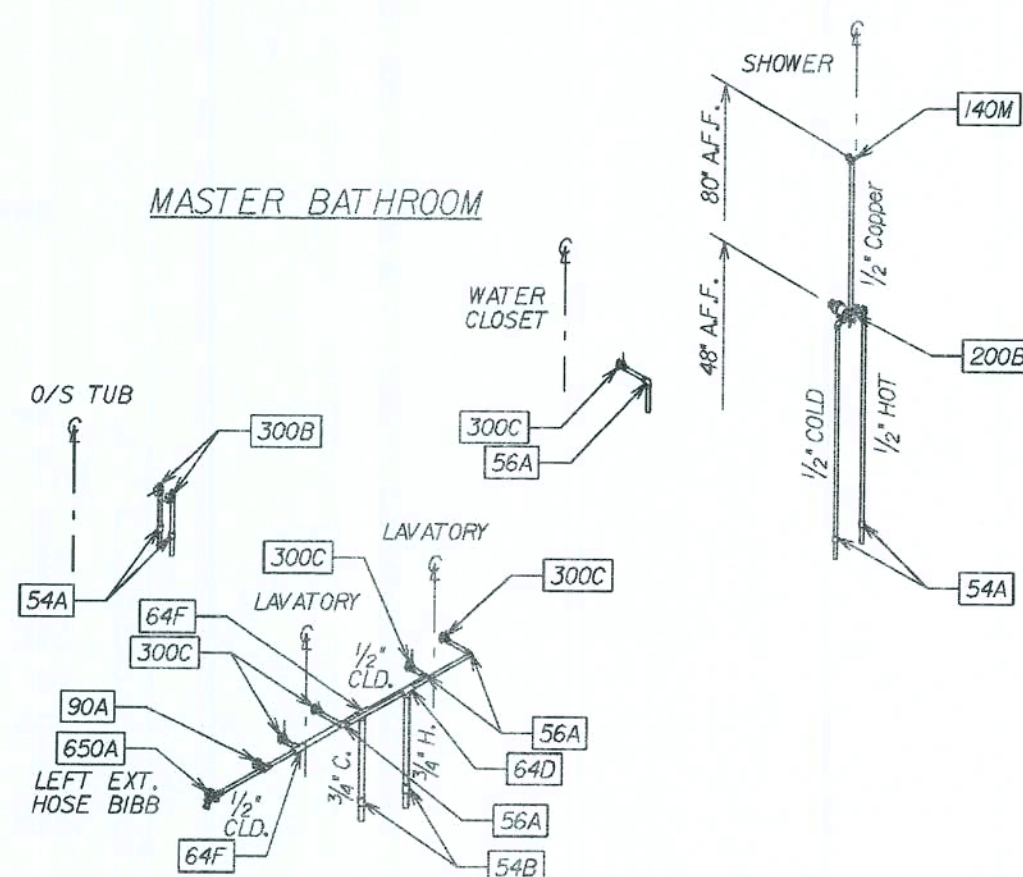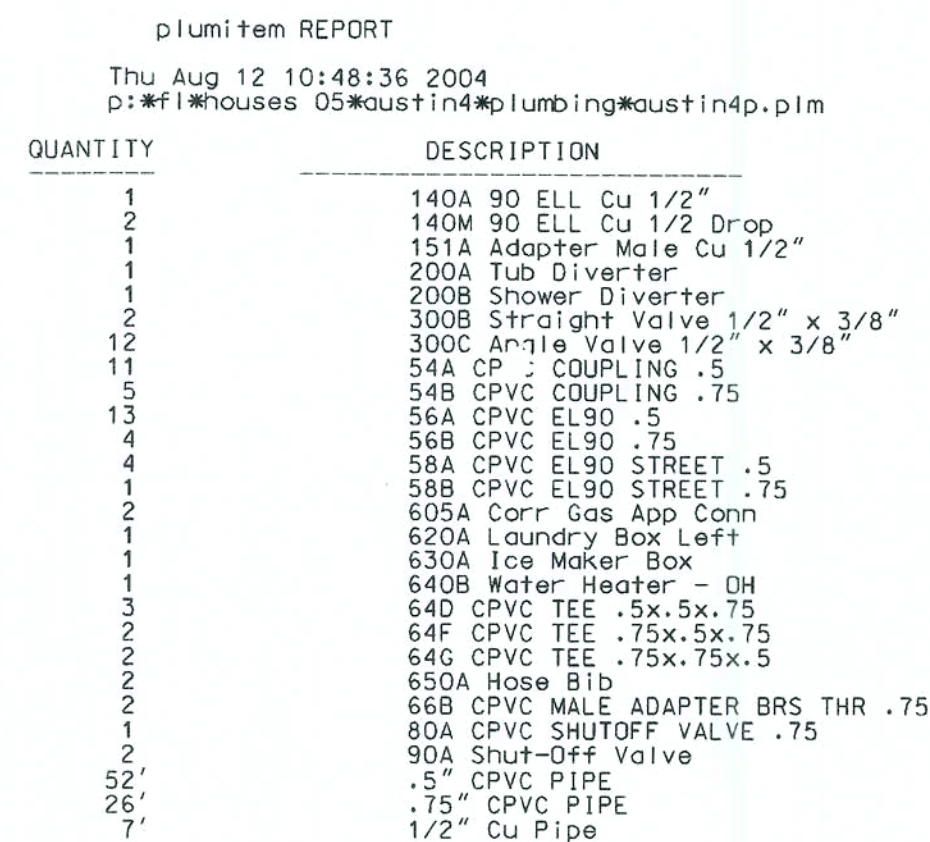

REVISED 10-03-06

FLORIDA BUILDING CODE 2004 : RESIDENTIAL

150-W

PLOT DATE: 04 DEC 2007

AMERICANA	WATER LINES ISO.
-----------	------------------

AUSTIN - 4

4 BEDROOM

DRAWN BY:		GARAGE:	RIGHT
-----------	--	---------	-------

RELEASE DATE: 10-18-04

09:15:41


COPYRIGHT © 2005 MARONDA HOMES

Maronda Homes


FLORIDA

FLORIDA:
THIS STRUCTURE WAS DESIGNED IN
ACCORDANCE AND MEETS THE REQUIRE-
MENTS OF THE FLORIDA BUILDING CODE
(2004 : RESIDENTIAL AND 2005, 2006 SUP-
PLEMENT


\\f\housas\05\cust\04\lumb\m\cust\ndw\so

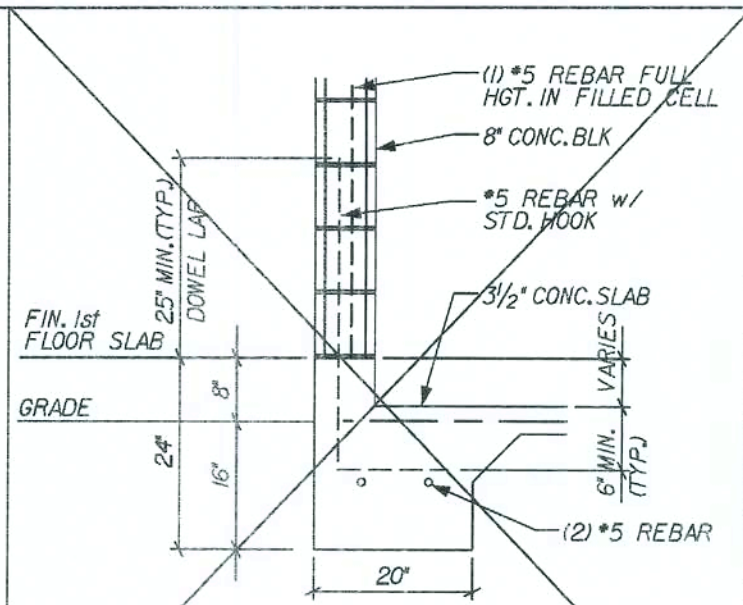


G2 GARAGE 2-STORY
 REVIS 11-07-06
 DELETED STONE LEDGE
 SCALE: 1/2" = 1'-0"

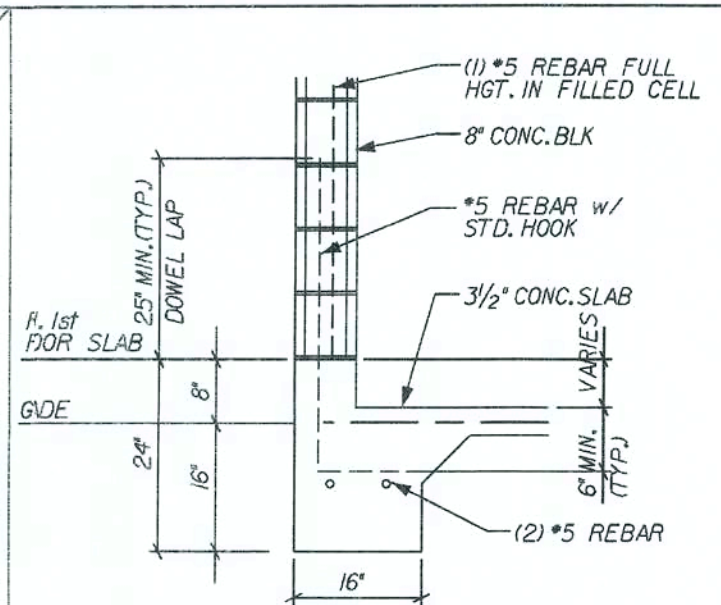


G GARAGE 1-STORY
 REVIS 11-07-06
 DELETED STONE LEDGE
 SCALE: 1/2" = 1'-0"

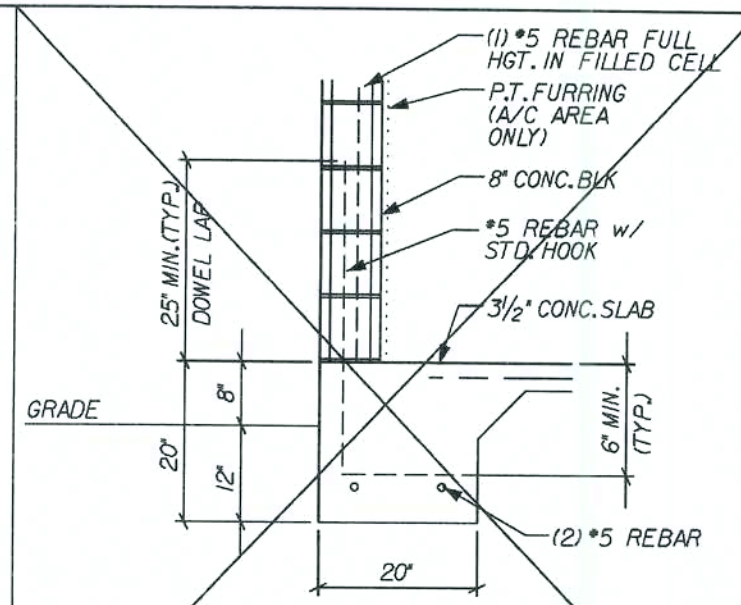


A2 TYPICAL 2-STORY
 REVIS 11-07-06
 DELETED STONE LEDGE
 SCALE: 1/2" = 1'-0"

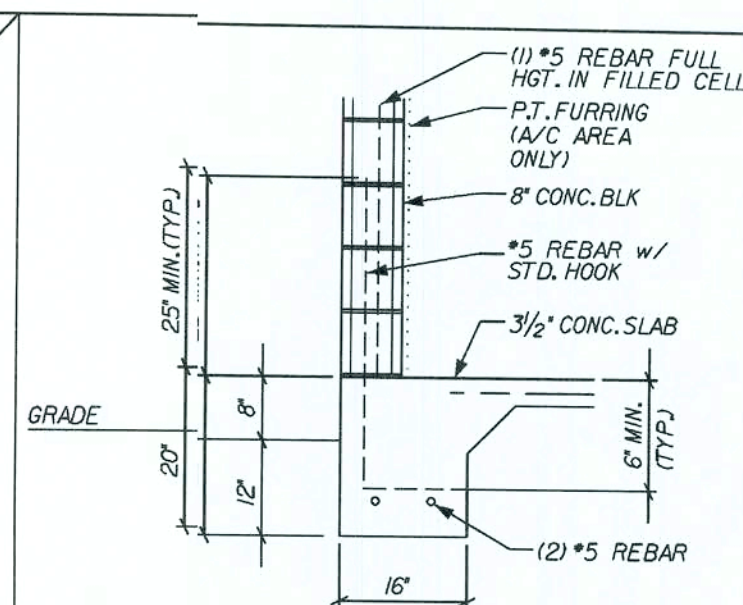


A TYPICAL 1-STORY
 REVIS 11-07-06
 DELETED STONE LEDGE
 SCALE: 1/2" = 1'-0"

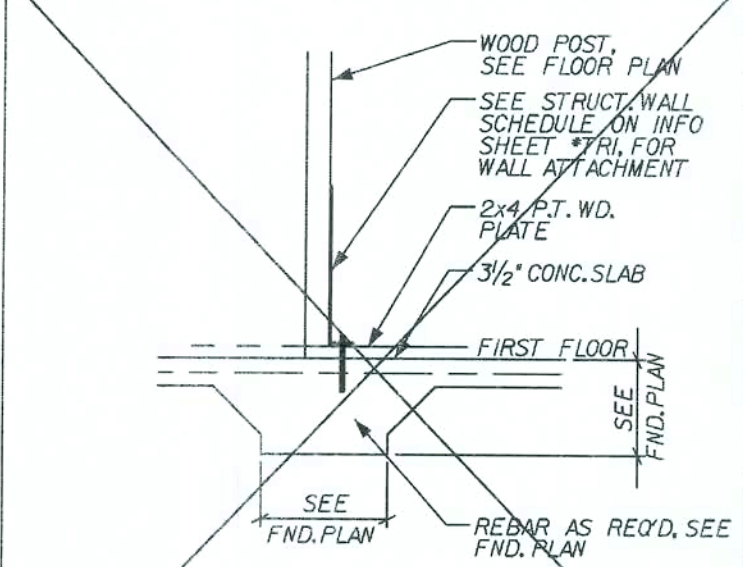


INTERIOR BEARING POST
 NOT USED
 SCALE: 1/2" = 1'-0"

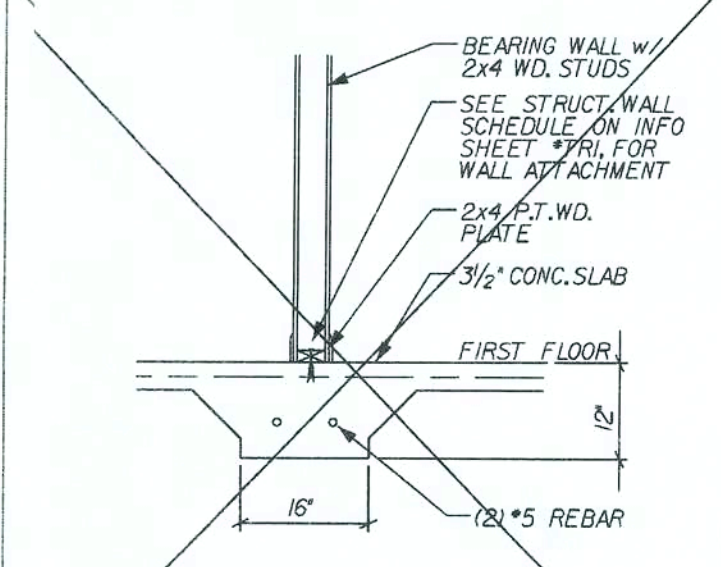


INTERIOR BEARING
 NOT USED
 SCALE: 1/2" = 1'-0"

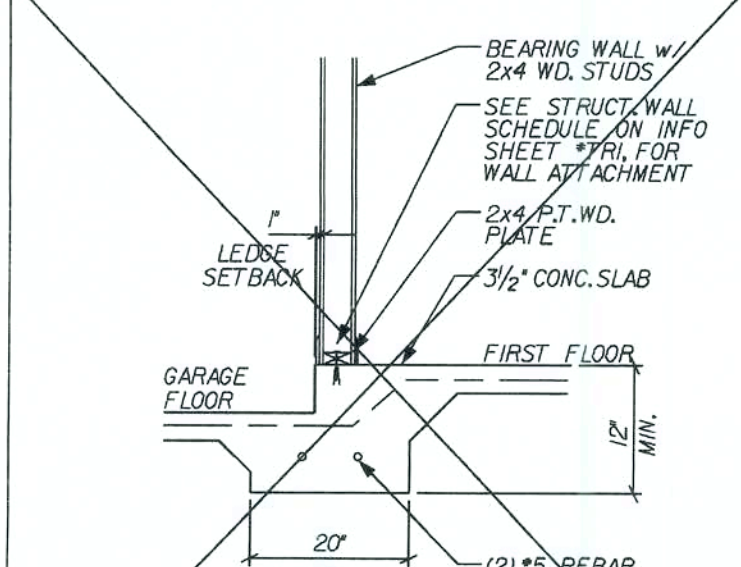


STEP/BEARING
 NOT USED
 REVIS 01-31-05
 SCALE: 1/2" = 1'-0"

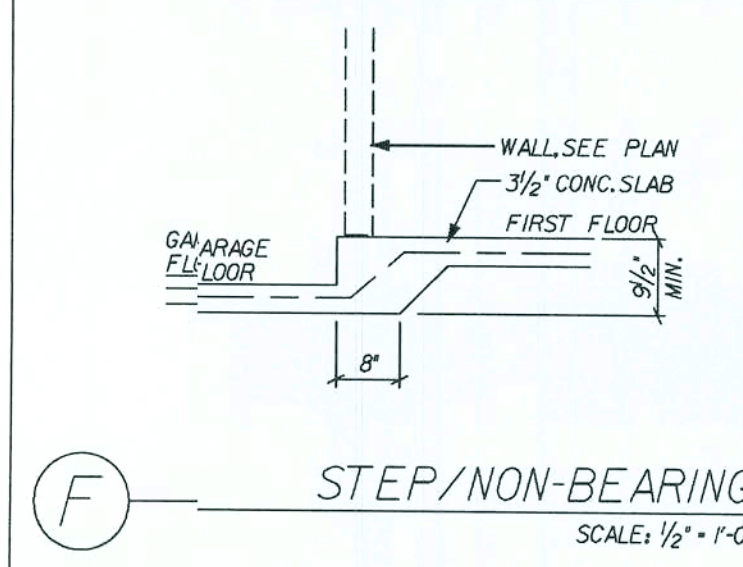


STEP/NON-BEARING
 SCALE: 1/2" = 1'-0"

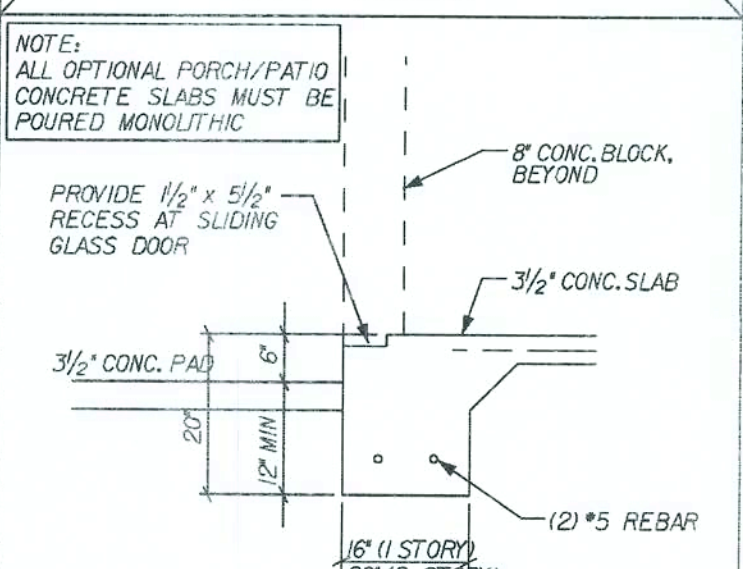


S RECESS @ SLIDER
 REVIS 05-06-05
 SCALE: 1/2" = 1'-0"

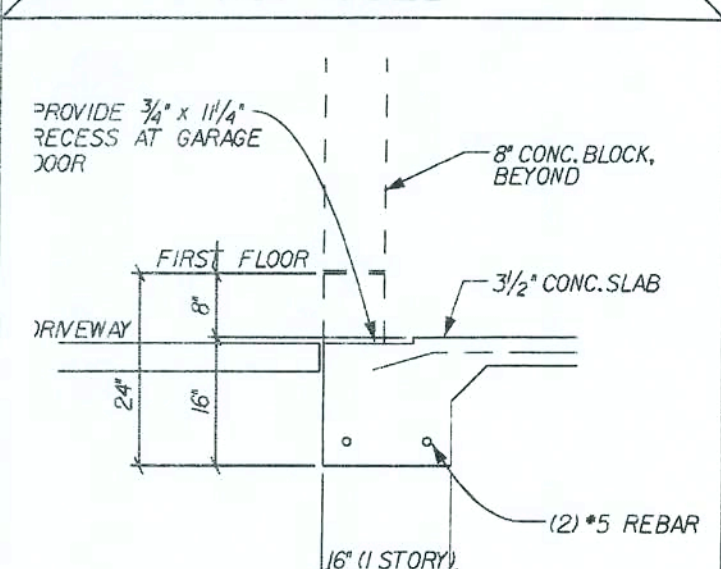


R THICK'N EDGE/GARAGE
 REVIS 04-23-06
 SCALE: 1/2" = 1'-0"

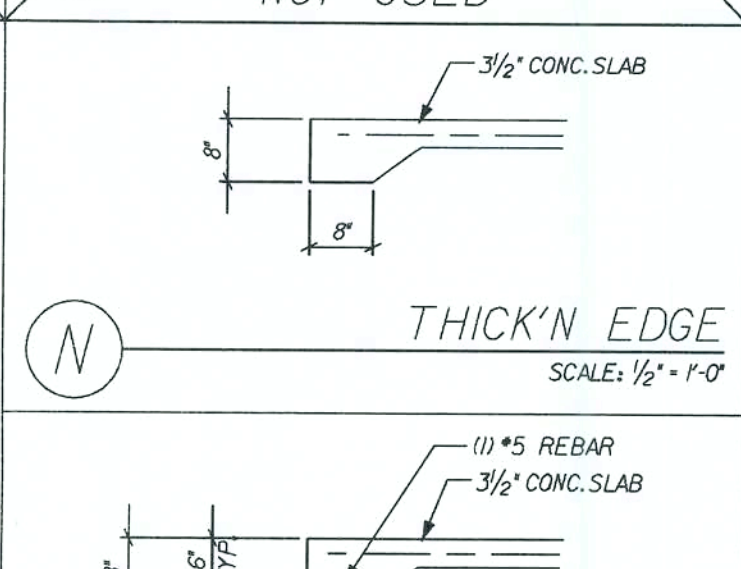


P THICK'N EDGE/BEARING
 SCALE: 1/2" = 1'-0"

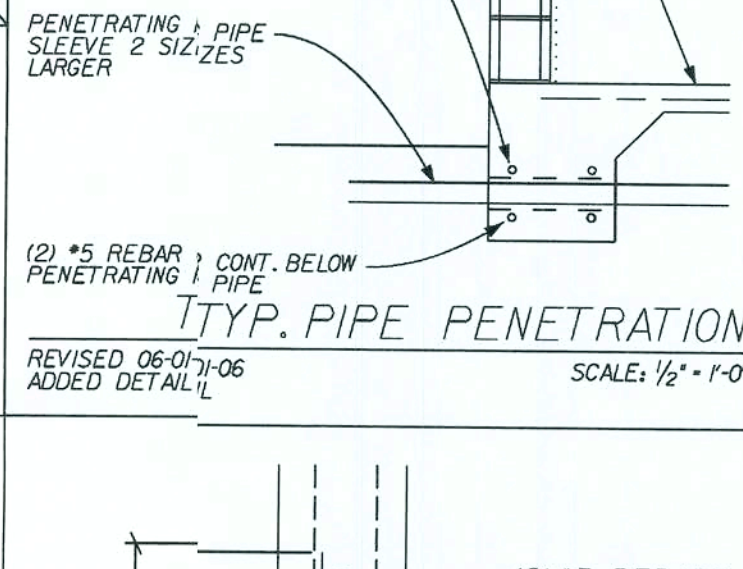


TYP. PIPE PENETRATION
 REVIS 06-01-06
 ADDED DETAIL
 SCALE: 1/2" = 1'-0"

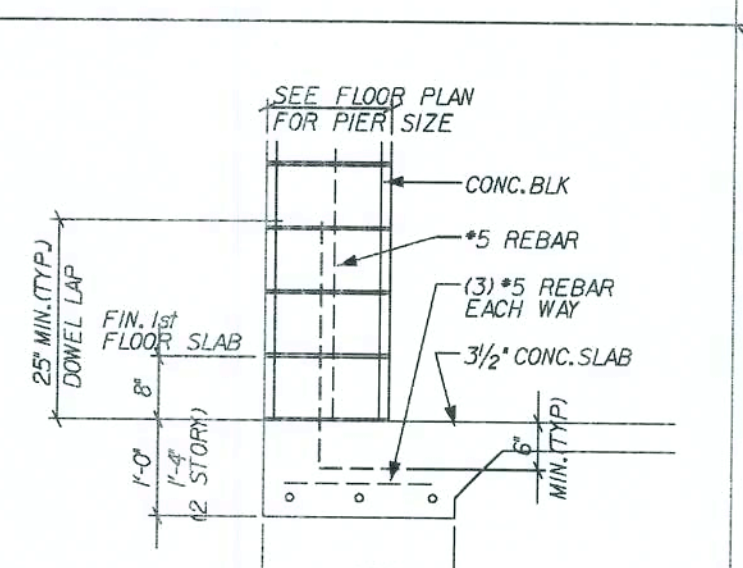


U PIER DETAIL #2
 REVIS 02-20-07
 16\"/>

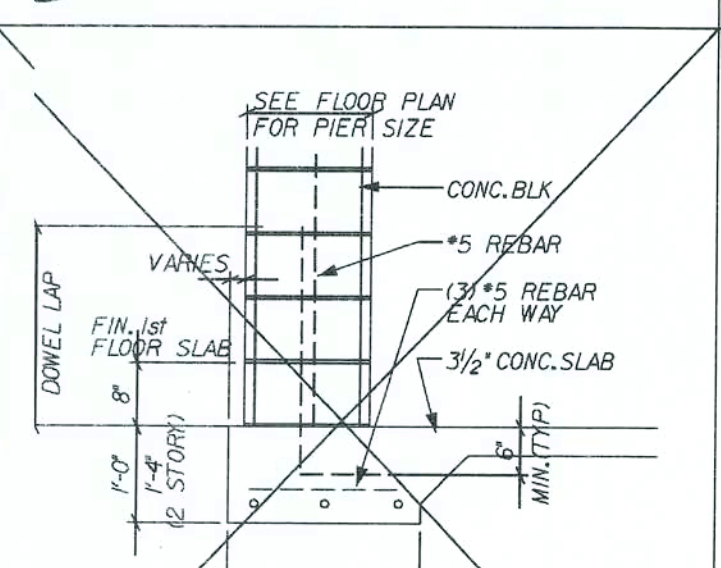

PIER DETAIL #1
 REVIS 02-20-07
 16\"/>

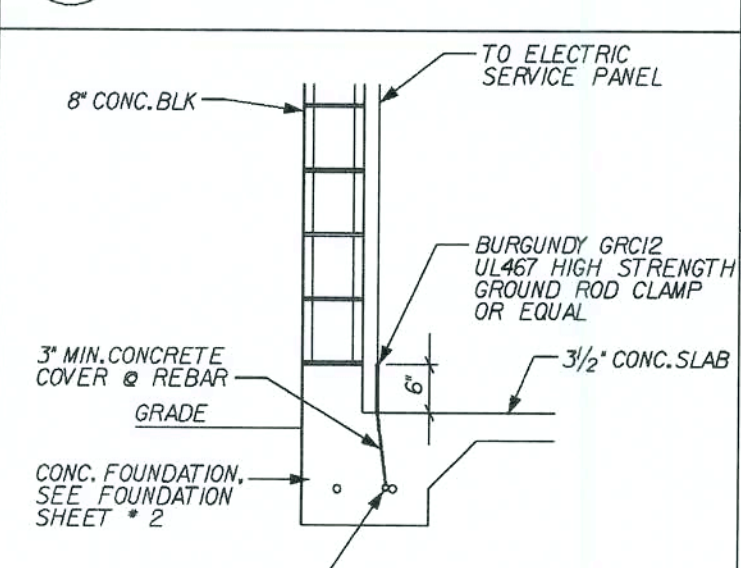

TYP. CONC. ENCASED ELECTRODE
 SCALE: 1/2" = 1'-0"

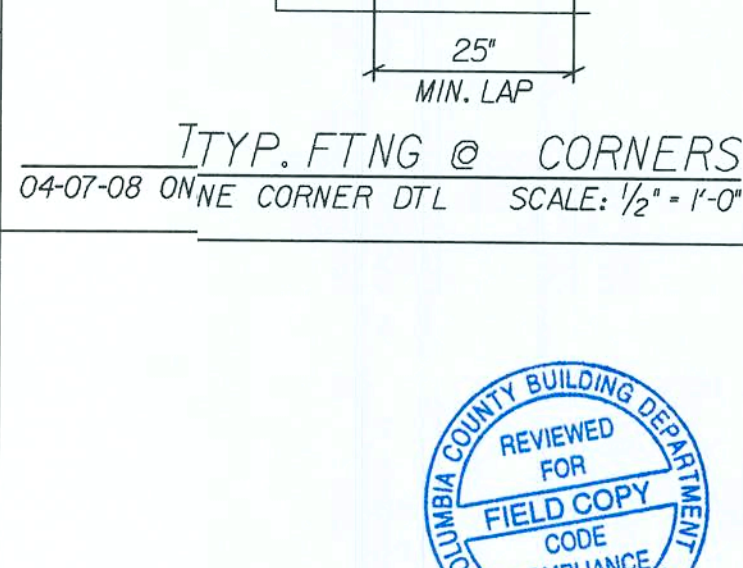

TYP. FTNG @ CORNERS
 04-07-08 ON NE CORNER DTL
 SCALE: 1/2" = 1'-0"



REVISIONS:










Maronda Homes
 (407) 321-0064
 4005 MARONDA WAY
 SANFORD, FLORIDA 32771
 THIS DOCUMENT WAS DESIGNED IN ACCORDANCE WITH THE REQUIREMENTS OF THE FLORIDA BUILDING CODE 2004: RESIDENTIAL AND 2005 SUPPLEMENT

AUSTIN 4
 DRAWN BY: GARAGE:
 RELEASE DATE: 10-18-04

Maronda Systems
 4005 Maronda Way
 Sanford, FL 32771
 (407) 321-0064


Elmer Bergman, P.E.
 License No. 50158
 AUG 04 2008

SHEET:
FTG

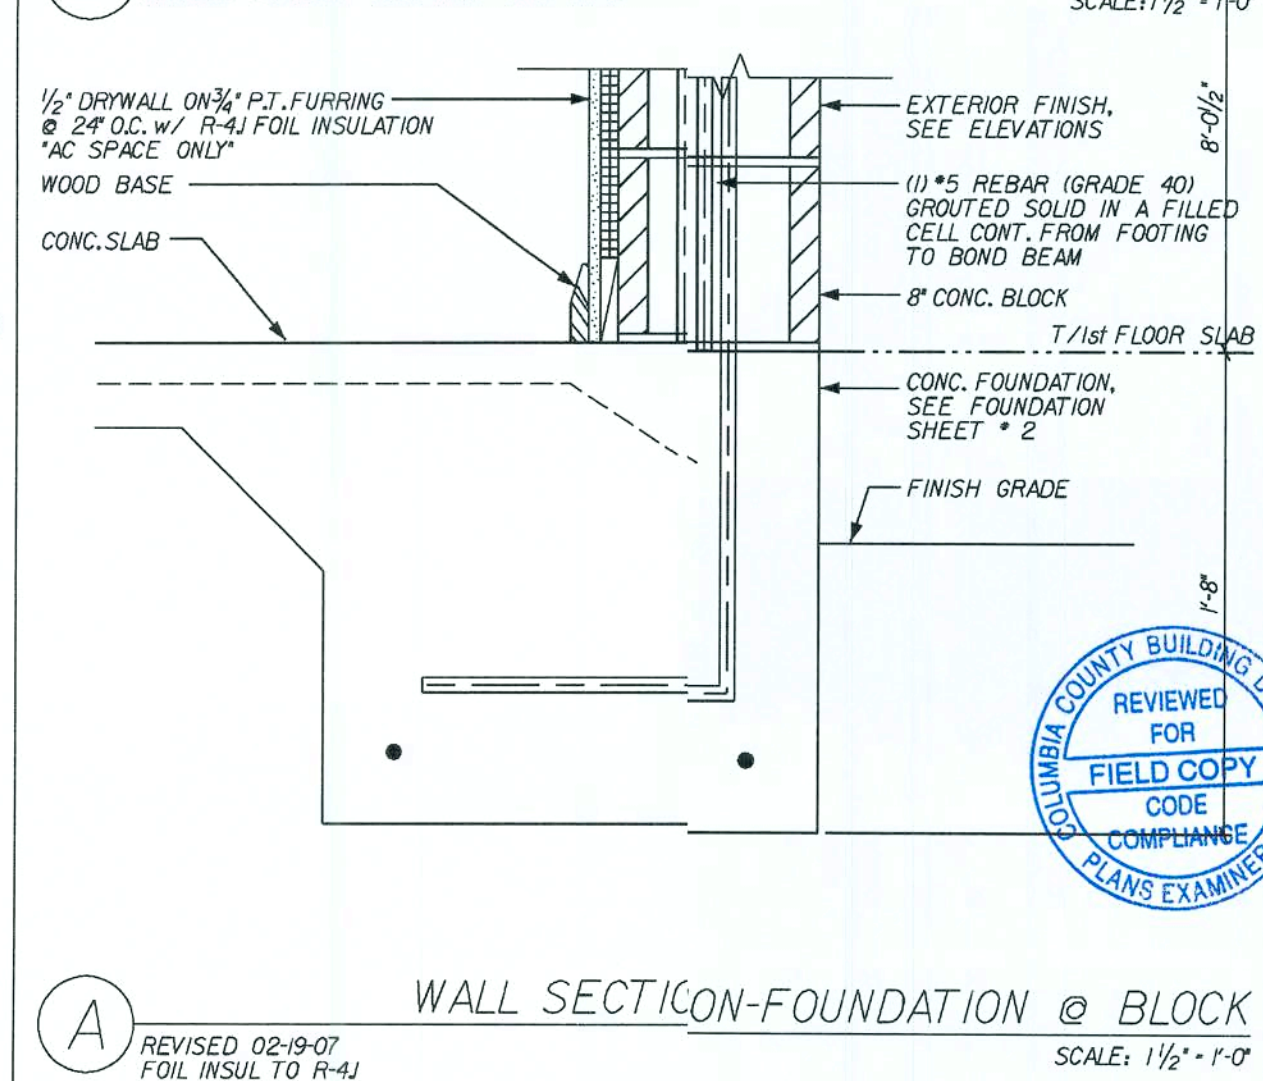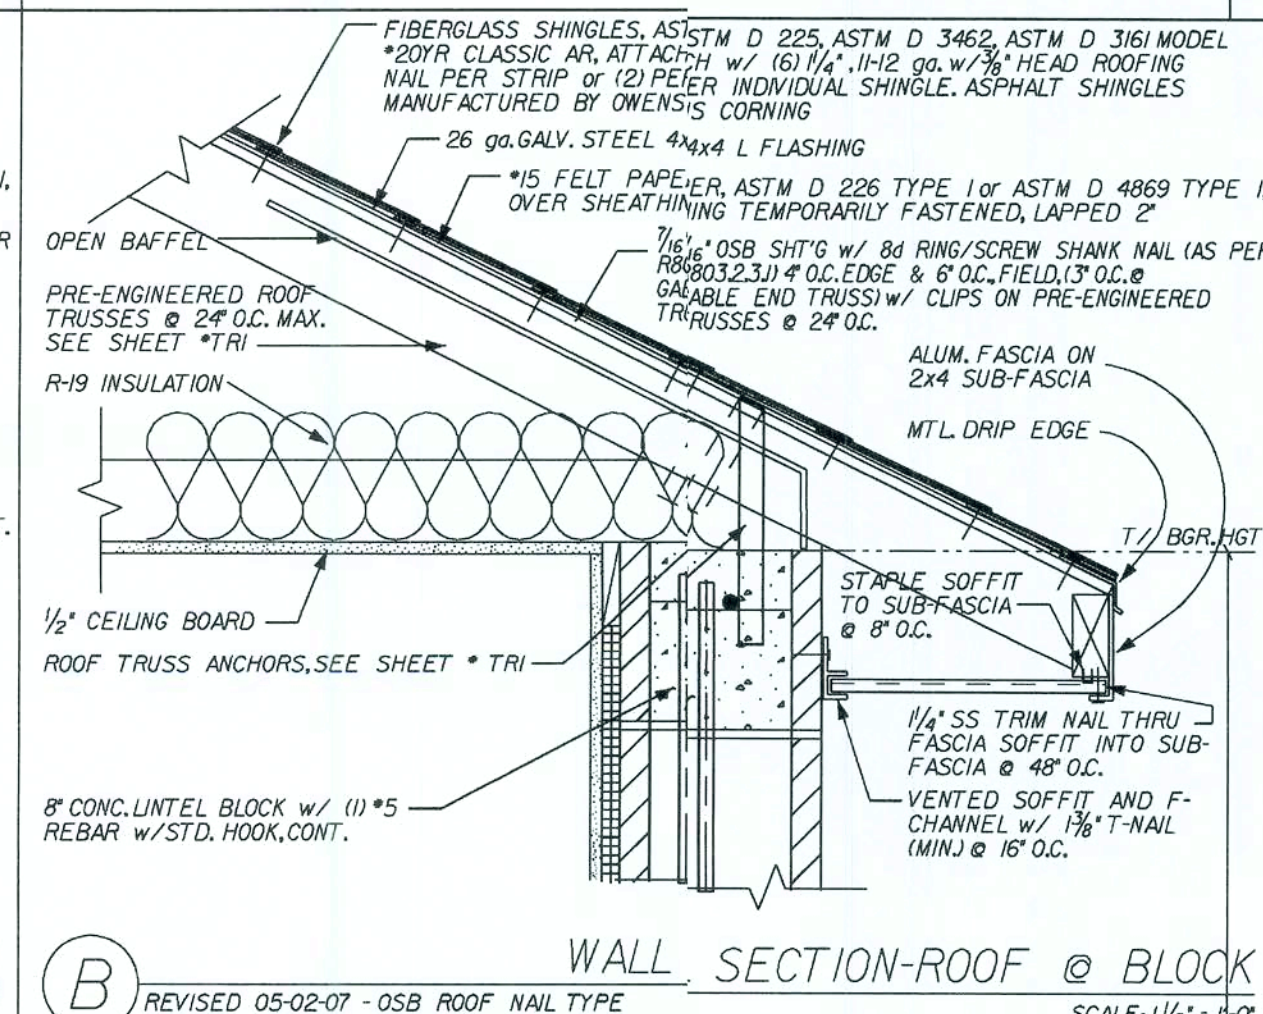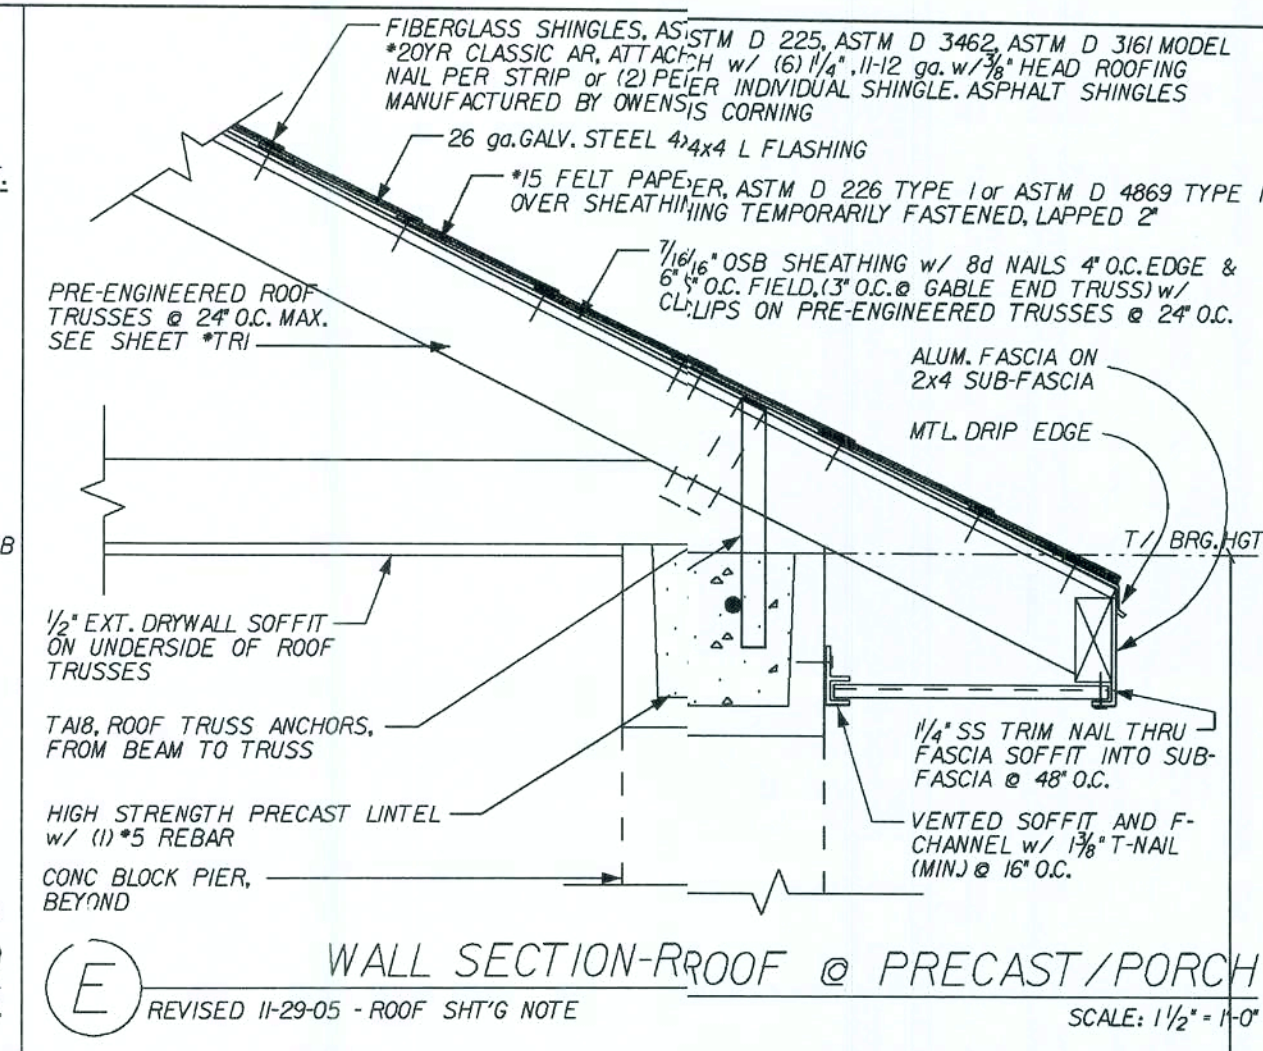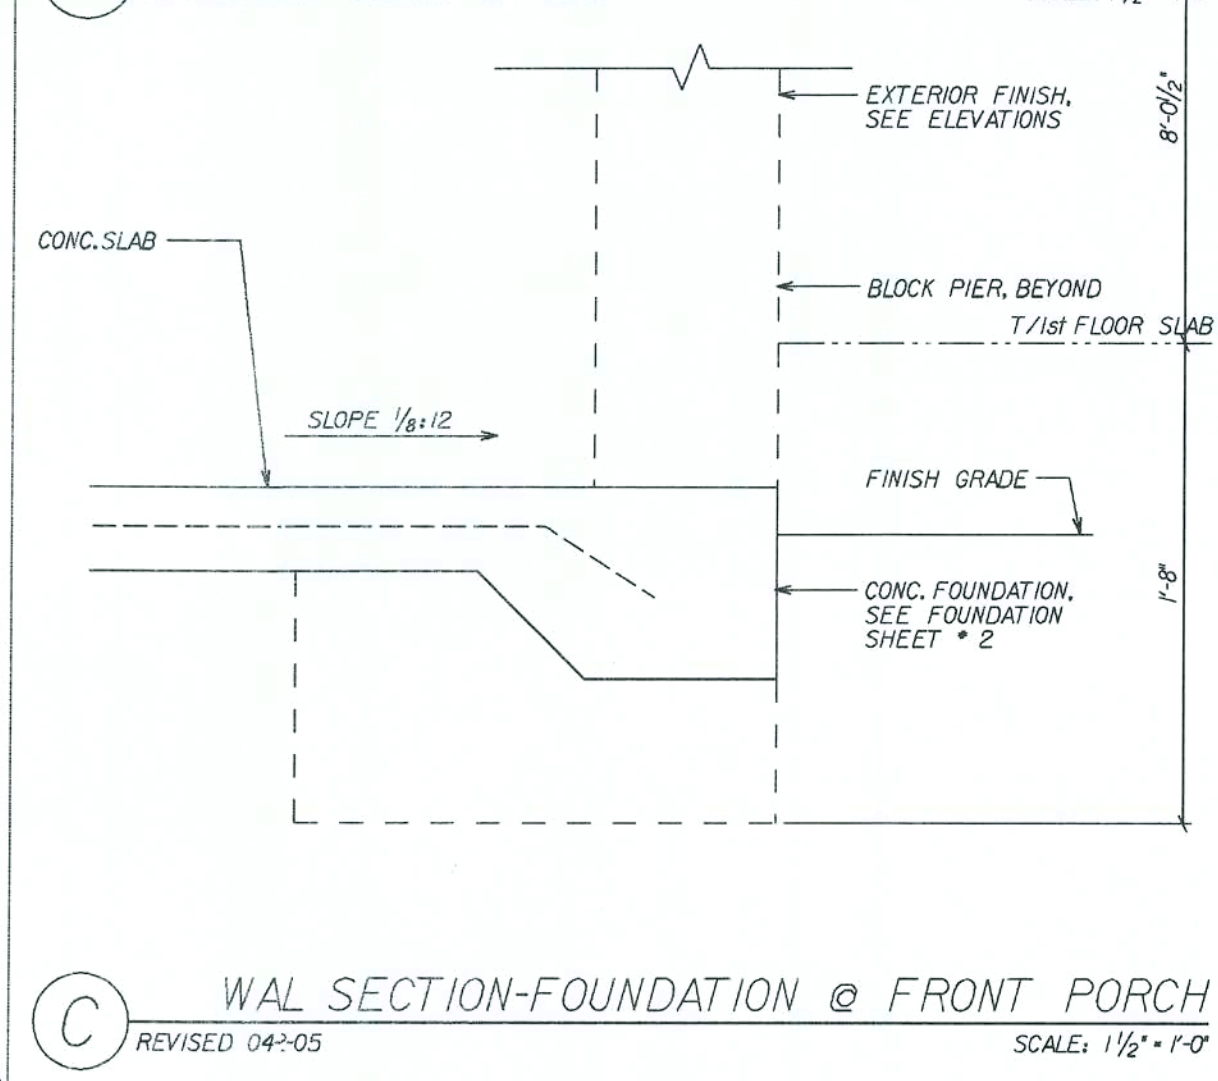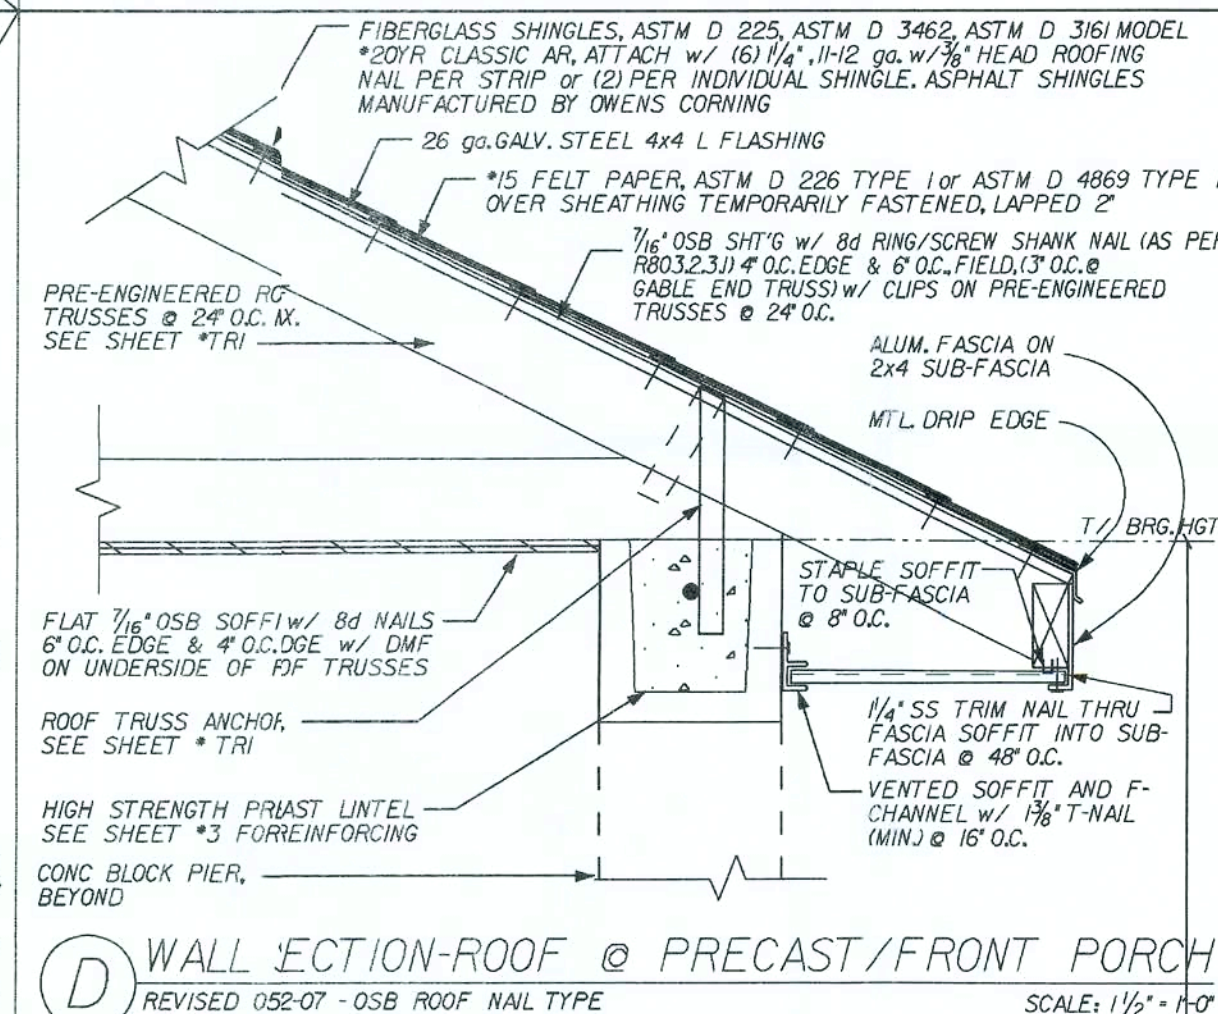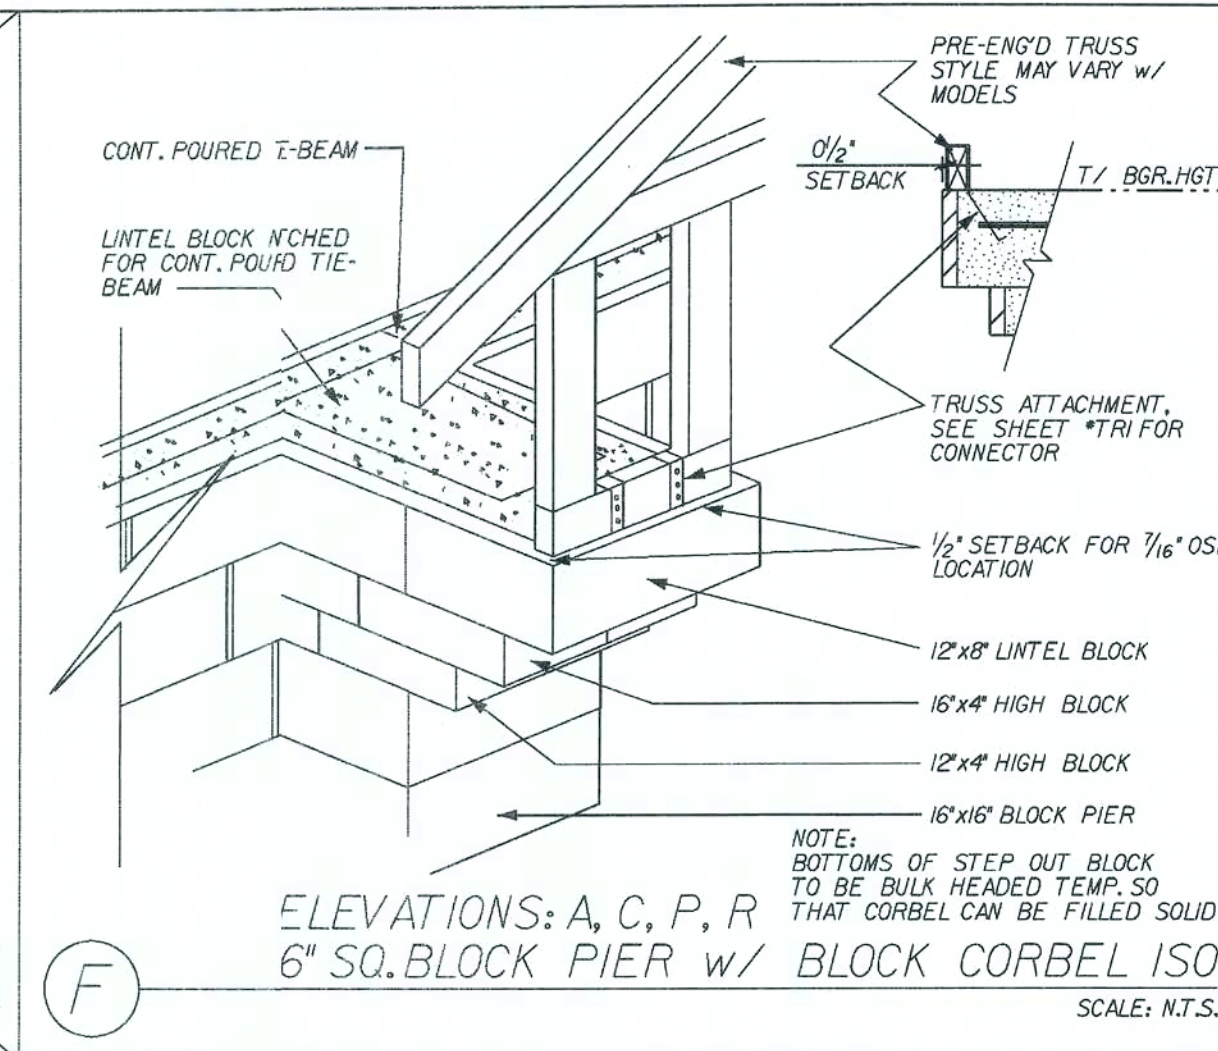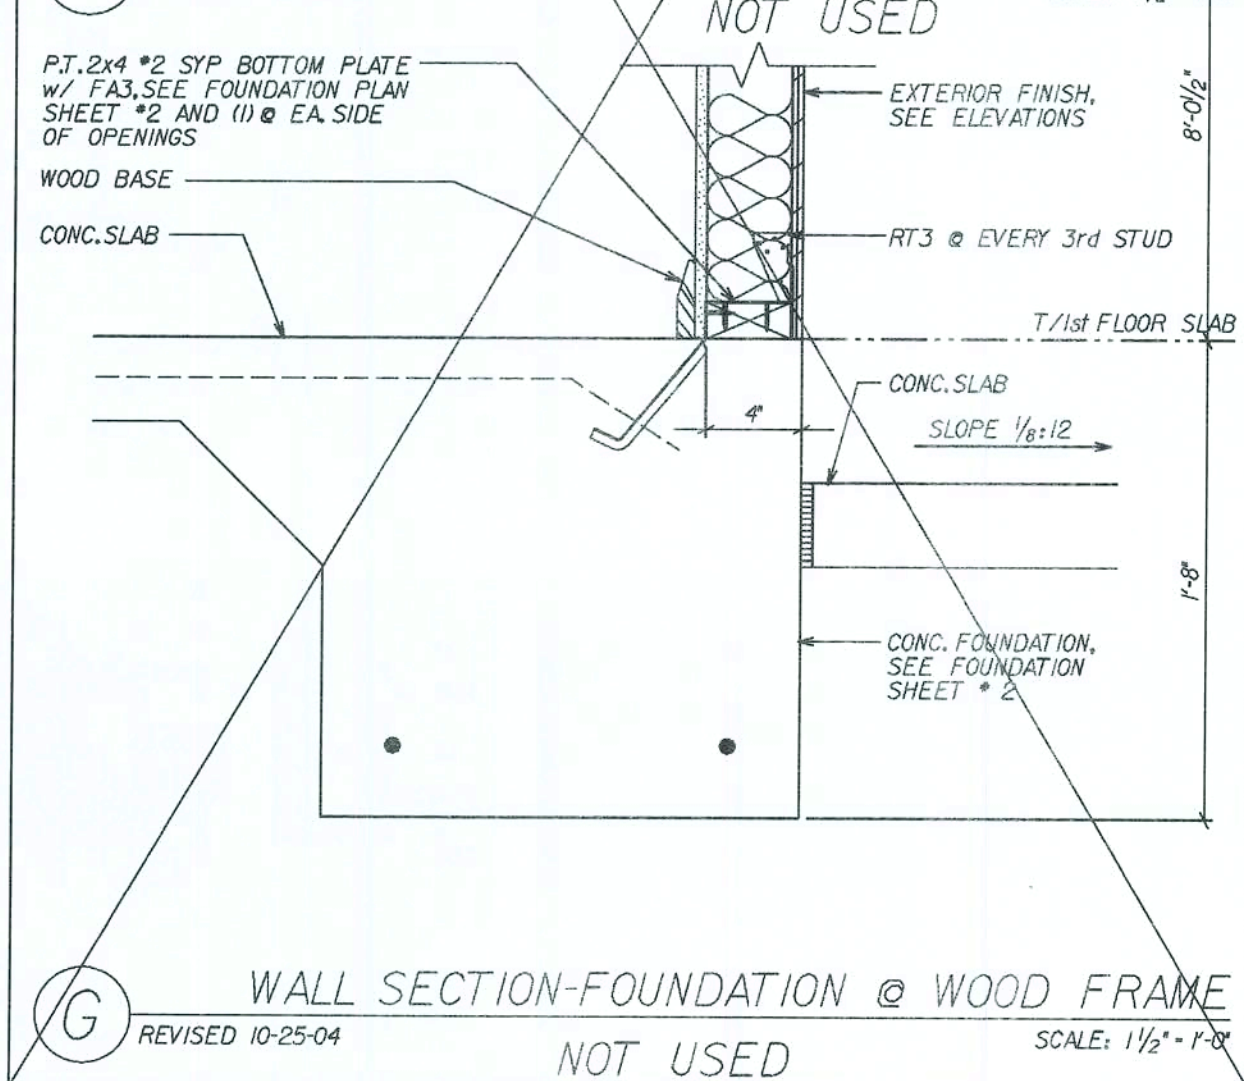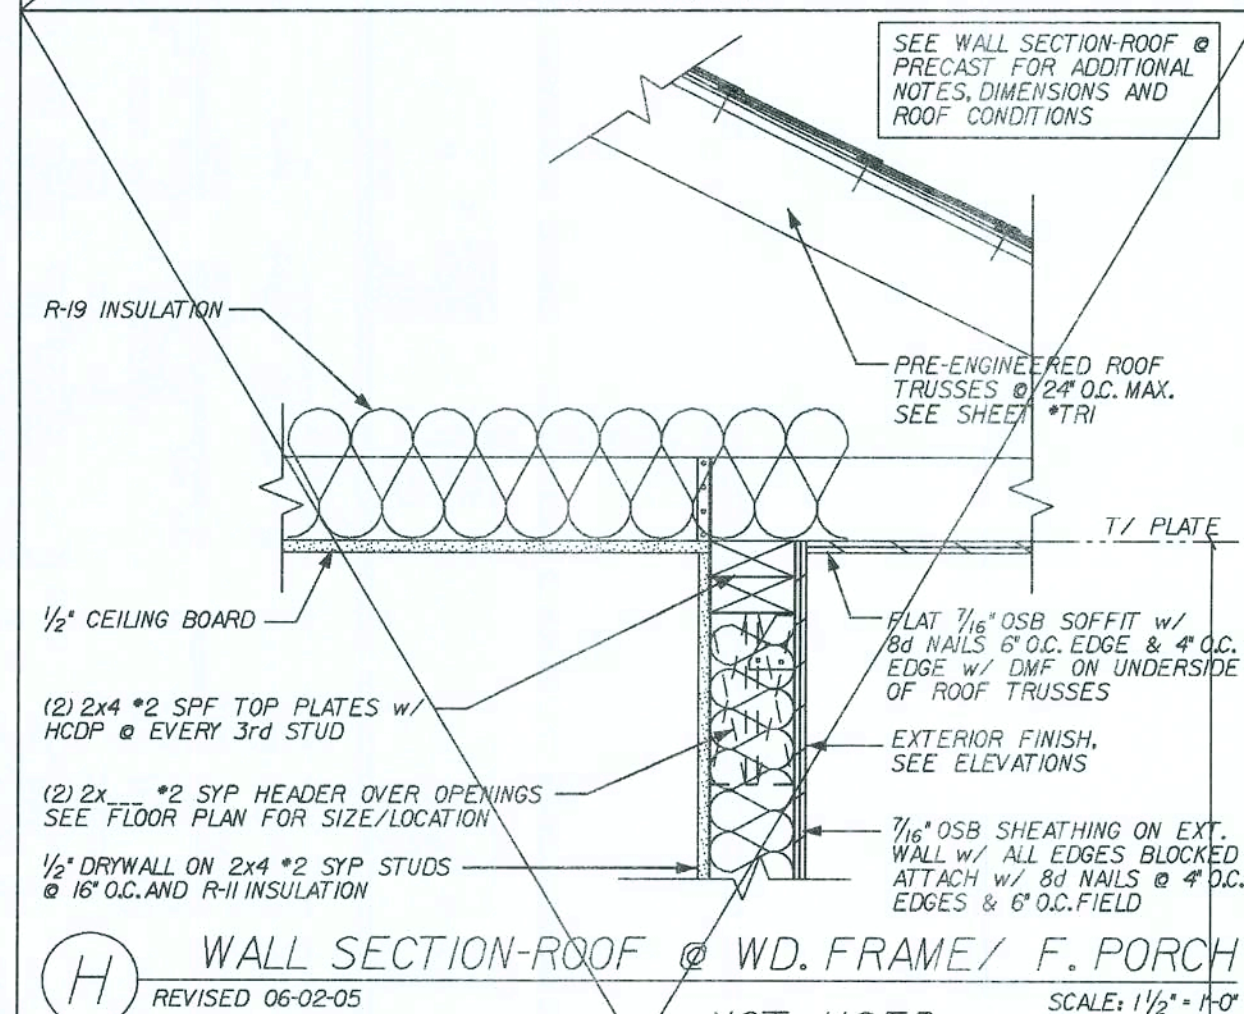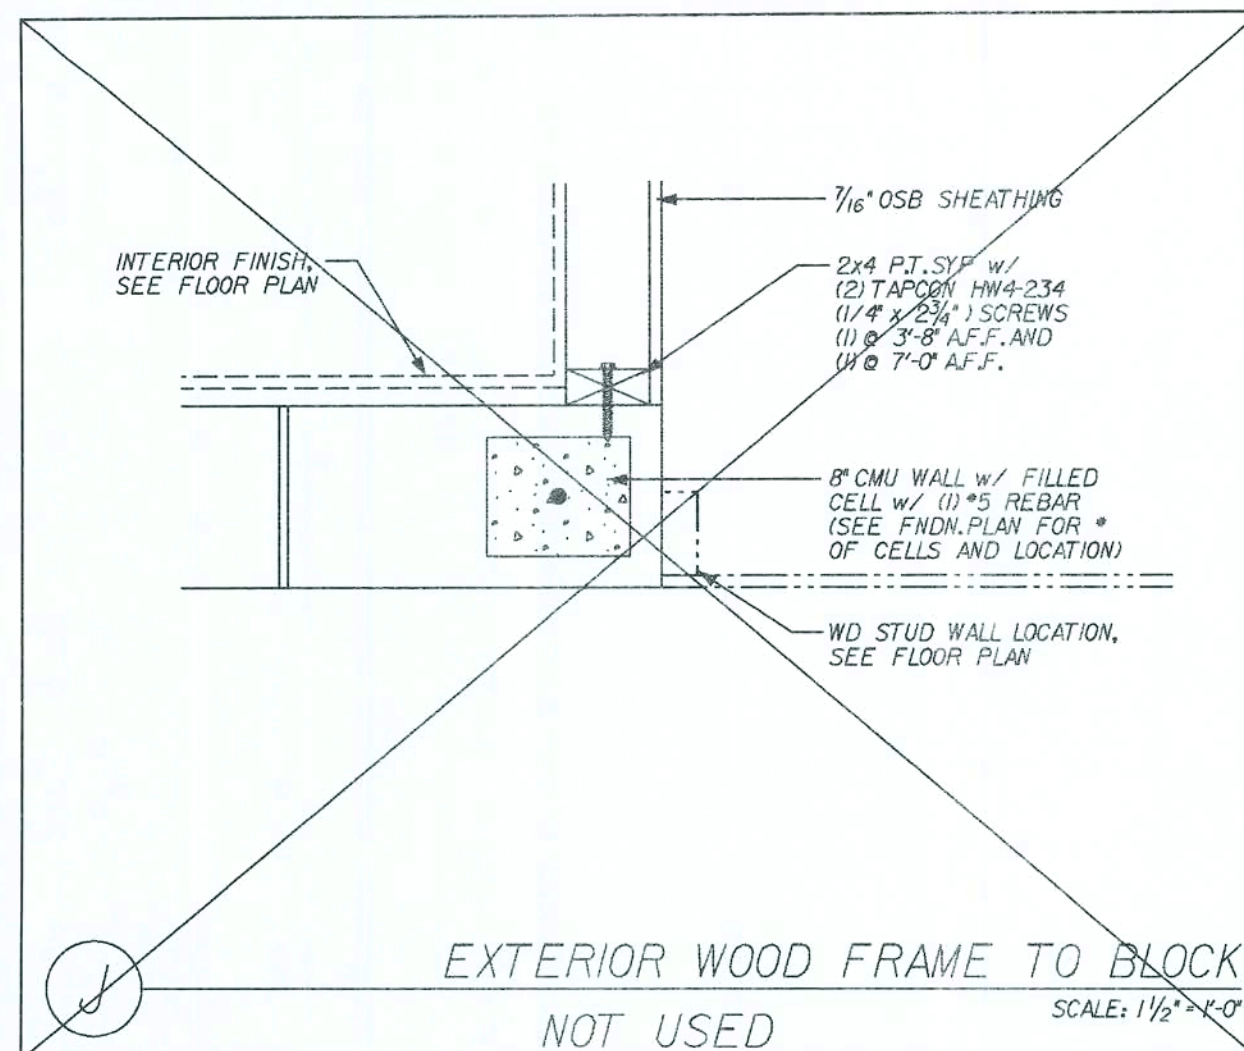


REVISIONS:		09-21-06	DETAIL F: ADDED ELEV. CALL-OUT
COPYRIGHT © 2005 MARONDA HOMES		4005 MARONDA WAY	SANFORD, FLORIDA
Maronda Homes THIS STRUCTURE WAS DESIGNED IN ACCORDANCE WITH THE REQUIREMENTS OF THE FLORIDA BUILDING CODE (FBC) 2004.		(407) 321-0064 4005 MARONDA WAY SANFORD, FLORIDA	
		ONE STORY WALL SECTIONS AUSTIN 4 GARAGE:	
DRAWN BY: RELEASE DATE: 10-18-04 09/12/05		Maronda Systems 4005 Maronda Way Sanford, FL 32771 (407) 321-0064 Elmer Bergman, P.E. License No. 50158 AUG 04 2008	
SHEET: WS-B1		PLOT DATE: 04 DEC 2007	


USP HARDWARE - 160%		REVISED 05-10-06	
PRODUCT CODE #	MAN.	FASTENERS	UPLIFT
C44	USP	POST (6) 16d BEAM (6) 10d x 1 1/2"	1000
FA3	USP	TOP (4) 10d x 1 1/2" SIDE (2) 10d x 1 1/2"	1155
HC520 CLIP	USP	PLATES (11) 8d STUD (6) 8d	445
HHCP2 CRNR CLIP	USP	TRUSS (10) 10d x 1 1/2" PLATE (10) 10d x 1 1/2"	800
HTA 20 ANCHOR	USP	(14) 10d x 1 1/2"	1615
HTA 20(2) ANCHOR	USP	(13) 10d x 1 1/2"	3230
HTW24	USP	(20) 10d	1325
HUGT2	USP	CONC. ANCH. BOLT (2) 3/4" - (2) 3/4" WASH 3 1/2" EMBED. - ALL GRD. - (8) 10d	9790
HUGT3	USP	CONC. ANCH. BOLT (2) 3/4" - (2) 3/4" WASH 3 1/2" EMBED. - ALL GRD. - (8) 10d	9860
JUS 26	USP	(4) 10d HEADER (4) 10d TRUSS	1115
KST227 STRP ANC.	USP	(34) 16d	4750
LPTA	USP	FACE OF GABLE W/ 2x4 (11) 10d x 1 1/2"	1250
LSTA36	USP	(22) 10d x 1 1/2"	1640
LTW12	USP	(12) 10d	670
LTS20 STRAP ANC	USP	ANCHOR-1/2" WEDGE BOLT 3/4" EMBED. (10) 10d x 1 1/2" STRAP	1890
LBP12 BEARING PLT	USP	1/2" J-BOLT	2515
LFTA6	USP	PLATE (8) 8d STUD (8) 8d	1035
MP6F	USP	HEADER/STUD (6) 8d TYPE 1 JOIST/PLATE (6) 8d	605
MPA1 & MPA1F	USP	HEADER/STUD (6) 8d JOIST/PLATE (6) 8d	660
MSTA12	USP	(10) 10d	1015
MSTA18	USP	(14) 10d	1420
MSTA24	USP	(18) 10d	1640
MSTA30	USP	(22) 10d	2065
MTW12	USP	(14) 10d	1030
MTW18	USP	(14) 10d	1030
MTS27B STRP ANC	USP	(24) 16d (1) 3/4" ANCHOR BOLT 3 1/2" EMBEDDED	4635
MUGT15	USP	(22) 10d (1) 3/4" ANCHOR BOLT 3 1/2" EMBEDDED	4165
NP37 3/8 X 7	USP	HEADER (6) 16d TOP OF BOT. SEC. (5) 10d x 1 1/2"	
PA 28	USP	(15) 16d	3360
RT-16	USP	TOP PLATES (8) 8d TRUSS (8) 8d x 1 1/2"	1030
RT-16A	USP	TRUSS (9) 10d x 1 1/2" PLATE (8) 10d	1380
RT16-2	USP	TOP PLATES (8) 8d TRUSS (8) 8d x 1 1/2"	1160
RT5 CLIPS L/R	USP	TRUSS (4) 8d PLATE (4) 8d	540
RT3 CLIPS L/R	USP	(4) 8d TOP (4) 8d BOTTOM	530
SKH 26 LVR	USP	HEADER (6) 16d JACK (6) 10d x 1 1/2"	1085
SKHH26 L/R	USP	HEADER (18) 16d JACK (12) 10d x 1 1/2"	2190
SUH 26	USP	HEADER (6) 10d JACK (4) 10d x 1 1/2"	725
SUH 28	USP	HEADER (8) 10d JACK (6) 10d x 1 1/2"	800
TA12 TA 12/METAL	USP	(5) #10 SCREWS (9) #10 SCREWS	825 910
TA 14	USP	(7) 10d x 1 1/2"	920
TA 18	USP	(8) 10d x 1 1/2"	1205
(2)TA 18	USP	(8) 10d x 1 1/2" 1-PLY (8) 10d x 1 1/2" 2-PLY	2410 2410
TA 24	USP	(8) 10d x 1 1/2"	1205
(2)TA 24	USP	(8) 10d x 1 1/2" 1-PLY (8) 10d x 1 1/2" 2-PLY	2410 2410
THD26	USP	HEADER (18) 16d TRUSS (12) 10d x 1 1/2"	2170
THD28	USP	HEADER (28) 16d TRUSS (16) 10d x 1 1/2"	2330
THD28-2	USP	HEADER (28) 16d TRUSS (16) 10d x 1 1/2"	2485
THDH28-3	USP	HEADER (36) 16d TRUSS (16) 10d x 1 1/2"	2665
THD48	USP	HEADER (28) 16d TRUSS (16) 10d x 1 1/2"	2485
THJ 26 ²	CLEVELAND	HIP(7)10d-HEADER(16)16d JACK (5) 10d x 1 1/2"	1010
USC63	USP	TRUSS (8) 10d (4) 3/4" EXP. BOLTS #6170 2 3/4" EMBEDDED	11150
USC3F	USP	TRUSS (8) 10d (4) 3/4" EXP. BOLTS #6170 2 3/4" EMBEDDED	11150
USC73	USP	TRUSS (8) 16d (4) 3/4" EXP. BOLTS #6170 2 3/4" EMBEDDED	11150
UGTS63	USP	TRUSS (8) 16d (2) 3/4" ANCH. BOLTS 2 3/4" EMBEDDED	6170

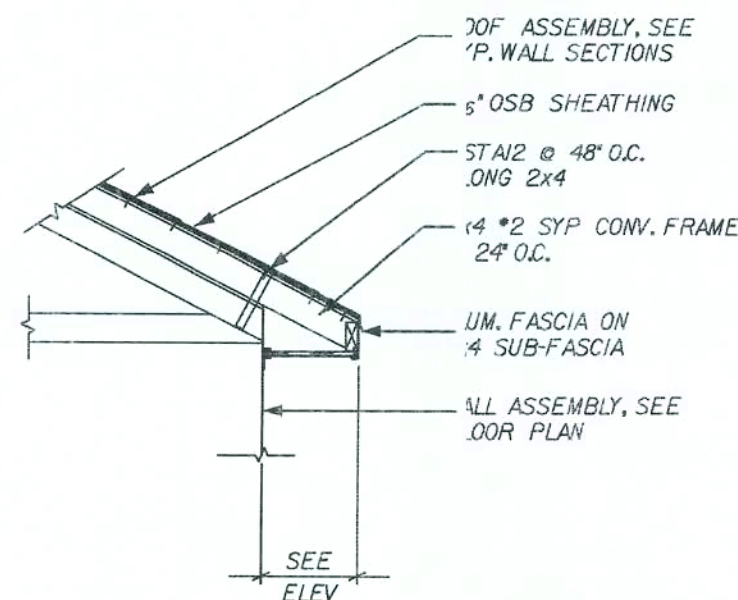


CONV. FRAMED HIP ROOF
SCALE: 1/2" = 1'-0"

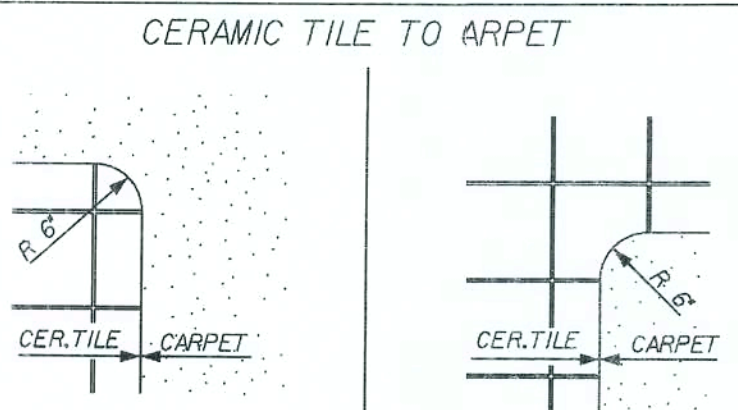

OUTSIDE CORNER INSIDE CORNER

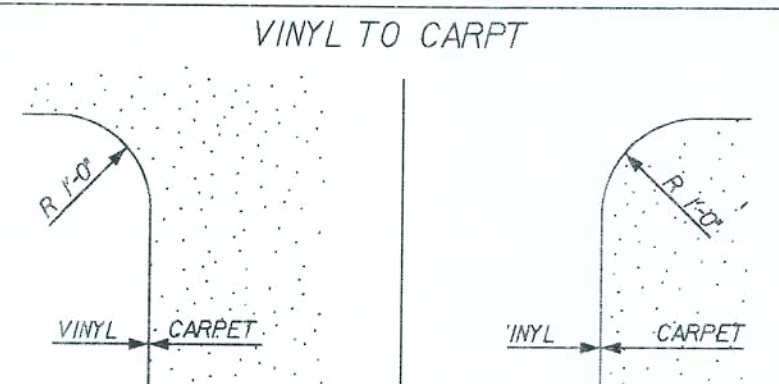


OUTSIDE CORNER INSIDE CORNER
FLOOR EDGE CORNER DETAIL
SCALE: 1/2" = 1'-0"

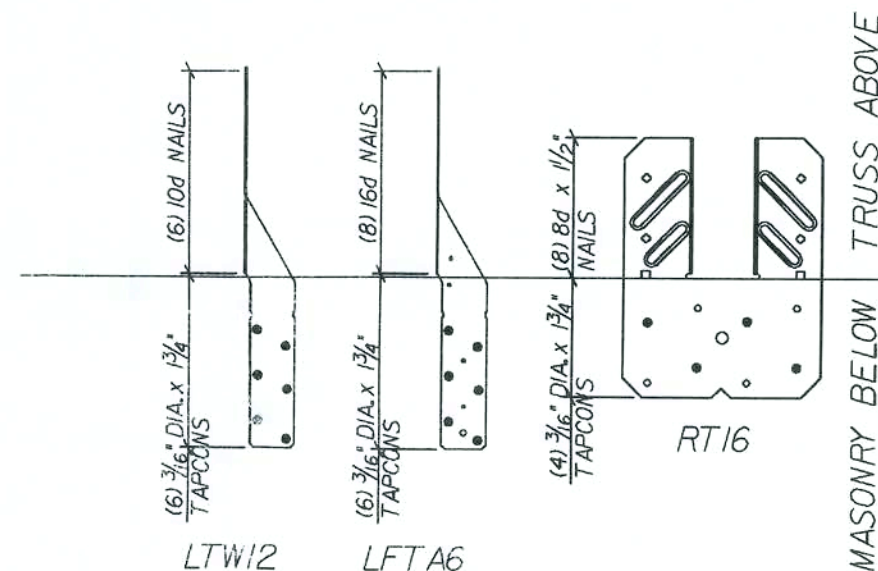


FOR MISSED FLOOR ANCHORS,
CONSULT ENGINEER STAFF

ANCHOR FASTENING SCHEDULE
MISSED ROOF TIE DOWN REPAIR
SCALE: N.T.S.

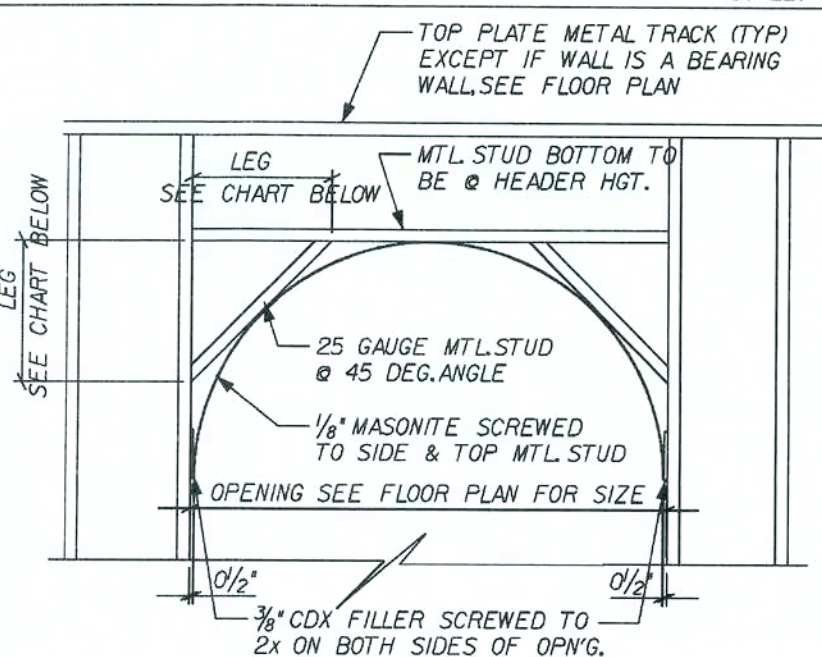


OPENING	LEGS
2'-0" x 2'-0" ARCH OPENING	7 1/2"
2'-7" x 2'-6" ARCH OPENING	8 7/8"
2'-9" x 2'-8" ARCH OPENING	9 1/16"
3'-1" x 3'-0" ARCH OPENING	10 5/8"
4'-1" x 4'-0" ARCH OPENING	15"
-	-


INTERIOR CURVED ARCH
SCALE: 1/2" = 1'-0"

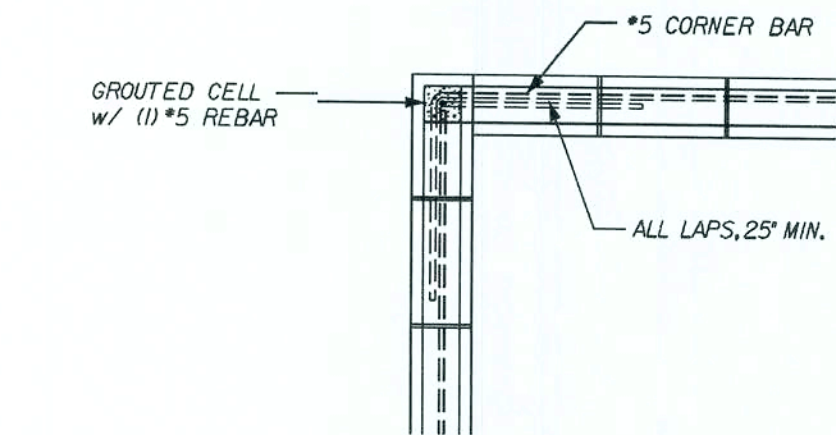

TYPICAL BOND BEAM @ CORNER
REVISED 04-22-05 SCALE: 1/2" = 1'-0"

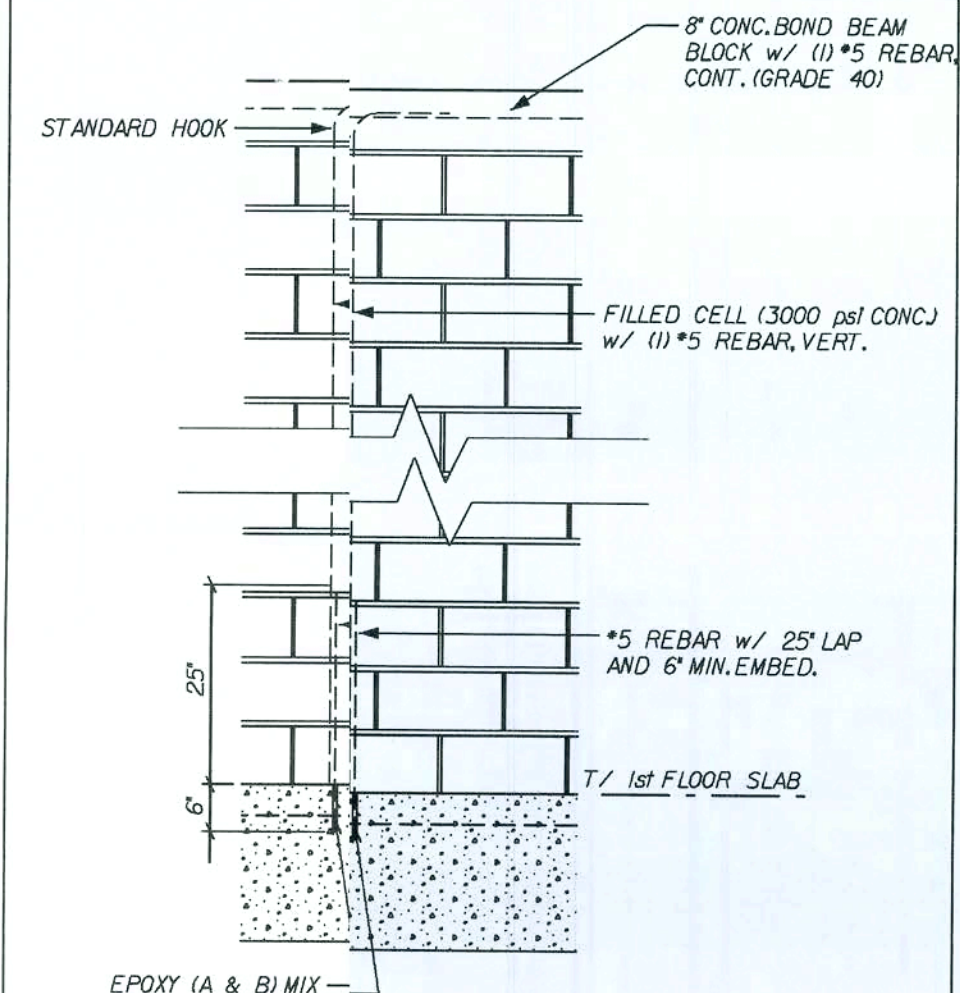


MISSED DOWN ROD REPAIR
SCALE: 1/2" = 1'-0"

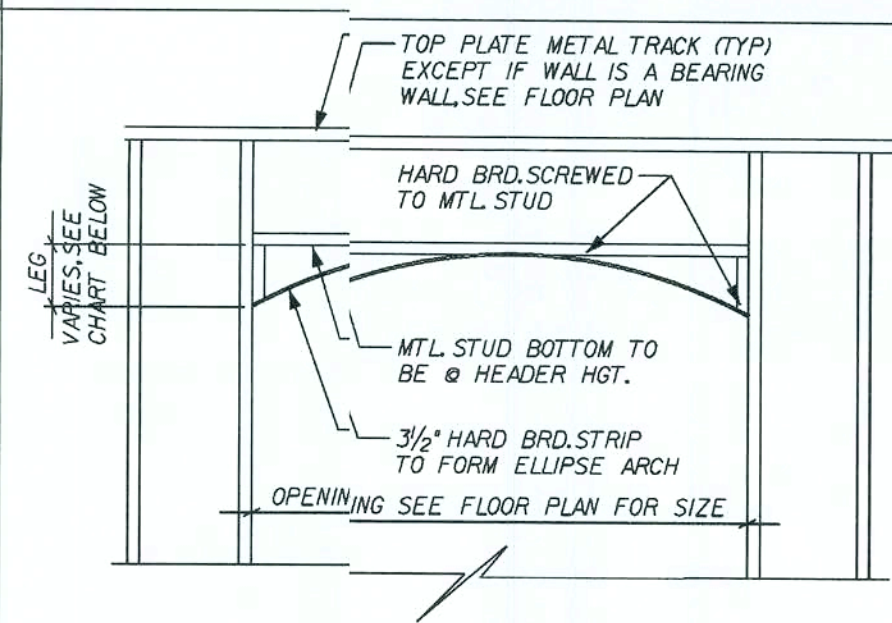

OPENING	LEGS
2'-0" x 3'-1"	4"
3'-2" x 4'-0"	5 1/2"
4'-4" x 5'-0"	6 1/2"
5'-5" x 7'-0"	8"
7'-1" x 9'-0"	9 1/2"
9'-9" x 12'-0"	12"

INTERIOR ELLIPSE ARCH
SCALE: 1/2" = 1'-0"

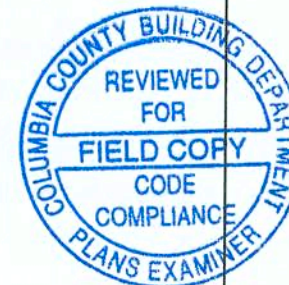

REVISIONS:
03-22-06 ADDED CONV. ROOF DETAIL

COPYRIGHT © 2005 MARONDA HOMES

STANDARD DETAILS

AUSTIN 4

FLORIDA
THIS STRUCTURE WAS DESIGNED IN ACCORDANCE WITH THE FLORIDA BUILDING CODE 2004: RESIDENTIAL AND 2005: 2006 SUPPLEMENT

DRAWN BY: GARAGE:

RELEASE DATE: 10-18-04

PLOT DATE: 04 DEC 2007

PLOT NUMBER: 05vaustmndetail/sd1_detail.sdi

Maronda Homes
(407) 321-0064 4005 MARONDA WAY SANFORD, FLORIDA

Maronda Systems
4005 Maronda Way
Sanford, FL 32771
(407) 321-0064

Elmer Bergman, P.E.
License No. 50158
AUG 04 2008

SHEET: SDI

FLORIDA BUILDING CODE 2004: RESIDENTIAL

REVISED 02-15-07
83 $\frac{3}{4}$ " -> 82 $\frac{3}{8}$ "

** FINISH OPENING IS DETERMINED BY ACTUAL SIZE $\frac{1}{4}$ " FOR HEIGHT
 ** FINISH OPENING IS DETERMINED BY ACTUAL SIZE $\frac{1}{2}$ " FOR WIDTH
 ** O.S. = OUTSWING
 ** I.S. = INSWING

2x HEADER

NAIL STUDS TOGETHER
w/ 10d NAILS STAGG. @
12" O.C., MAX. SPACING

2x HEADER, SEE FLOOR PLAN
FOR PROPER SIZE FRAMING,
NAIL HEADER TOGETHER
w/ 10d NAILS STAGG. @
12" O.C., MAX. SPACING

SEE DOOR
SCHEDULE

T/1st FLOOR SLAB

(K) STD. DOOR - WD FRAME, NO-UPLIFT
SCALE: N.T.S.

SECTION A-A

STRAP MSTA 12 FROM TOP PLATE TO HEADER (SEE SCHEDULE)

2x HEADER

MSTA 18 (2) NAILS @ TOP PLATE (TYP.)

2x HEADER, SEE FLOOR PLAN FOR PROPER SIZE FRAMING, NAIL HEADER TOGETHER w/ 10d NAILS STAGG. @ 12" O.C. MAX. SPACING

CONNECT STUD TO SLAB w/ FA3

T/1st FLOOR SLAB

SEE DOOR SCHEDULE

PROVIDE RT5 TO OUTER STUD, TYP.

NAIL STUDS TOGETHER w/ 10d NAILS STAGG. @ 12" O.C. MAX. SPACING

PROVIDE RT3 TO OUTER STUD, TYP.

STD. DOOR - WD FRAME, UPLIFT



FACTORY NOTE:
INSTALLATION FOR GARAGE DOOR
S (AS PER TEST #960507-A)

2x4 P.T. SYP ATTACHED W/
POWER ACTUATED 0.4" x 3" LG.
SHOTS @ 12" O.C. OR (10)
3/16" x 3" TAPCONS

8" INC. LINTEL BLOCK W/
(1) REBAR, CONT.

H/I STRENGTH PRECAST
LIEL, SEE FLOOR PLAN
FL LOCATION OF FILLED
LIELS

T/BRG. HGT.

2x6 P.T.

7'-0"

7'-3"

2'-1"

4'-8"

2'-8"

16"

1'-4"

GARAGE FLOOR

16'-0"

MAX. GARAGE DOOR OPENING, SEE FLOOR PLAN FOR WIDTH

G GARAGE OPENING

C
SD-D


8'-0 1/2"

T/1st FLOOR SLAB

GARAGE DOOR ELEVATION

[illegible]

SLIDING GLASS DOOR ELEVATION
SCALE: $\frac{3}{8}'' = 1'-0''$

 

Maronda Homes

FLORIDA: THIS STRUCTURE WAS DESIGNED IN ACCORDANCE AND MEETS THE REQUIREMENTS OF THE FLORIDA BUILDING CODE 2004 : RESIDENTIAL AND 2005, 2006 SUP-

0:\v\houses_05\austrln4\details\std_doors.sdd

AUSTIN 4

GARAGE:

OFFICE DATE 10/18/04

RELAS
09:13:00

Maronda Systems
4005 Maronda Way
Sanford, FL 32771
(407)321-0064

Elmer Bergman, P.E.
License No. 50158













AUG 04 2008

SHEET:

 $SD-D$

PRINT DATE: 04 DEC 2007

FLORIDA BUILDING CODE 2004: RESIDENTIAL

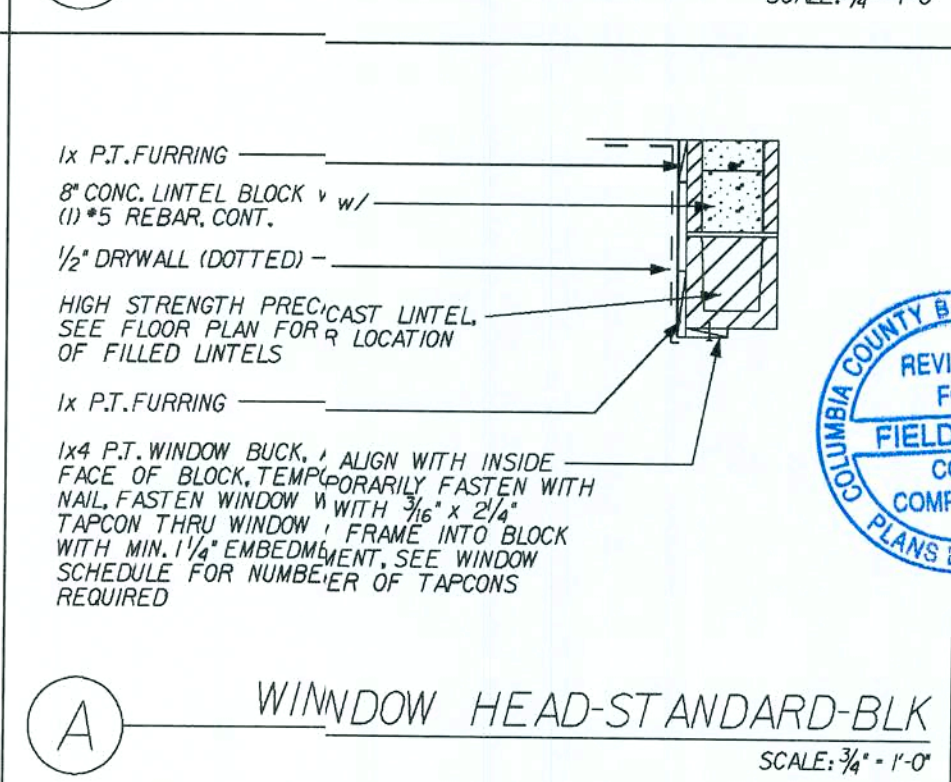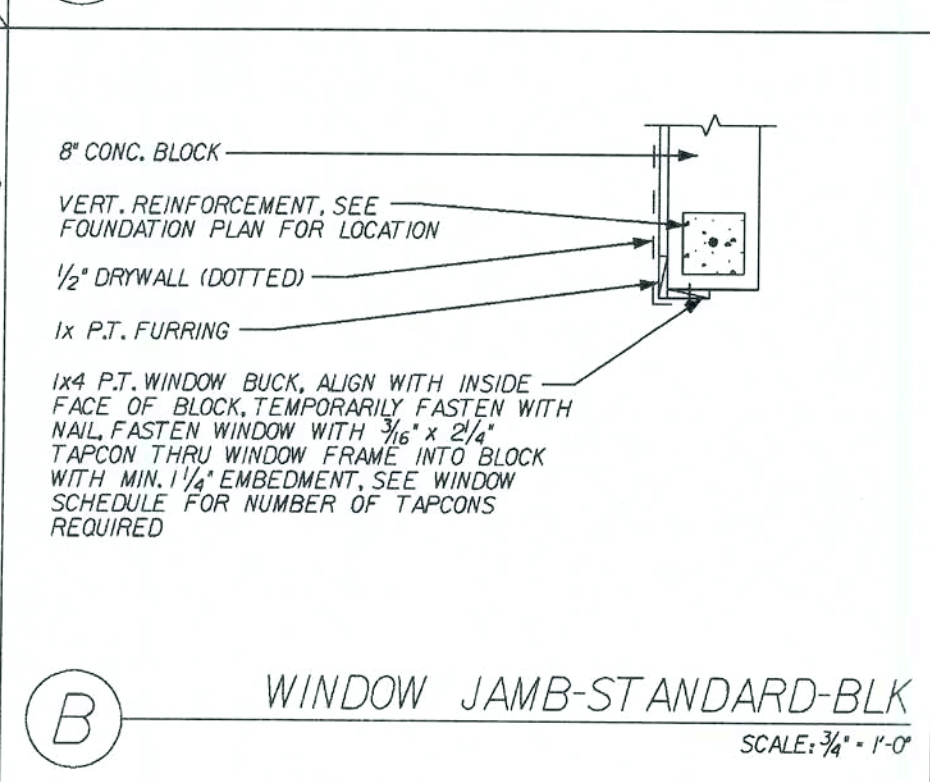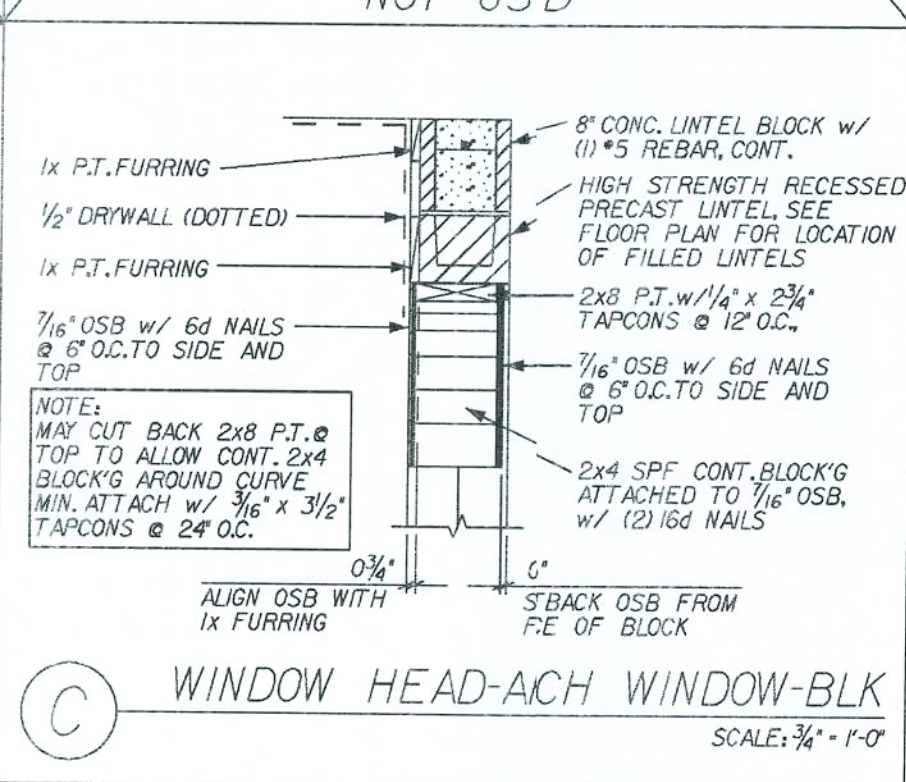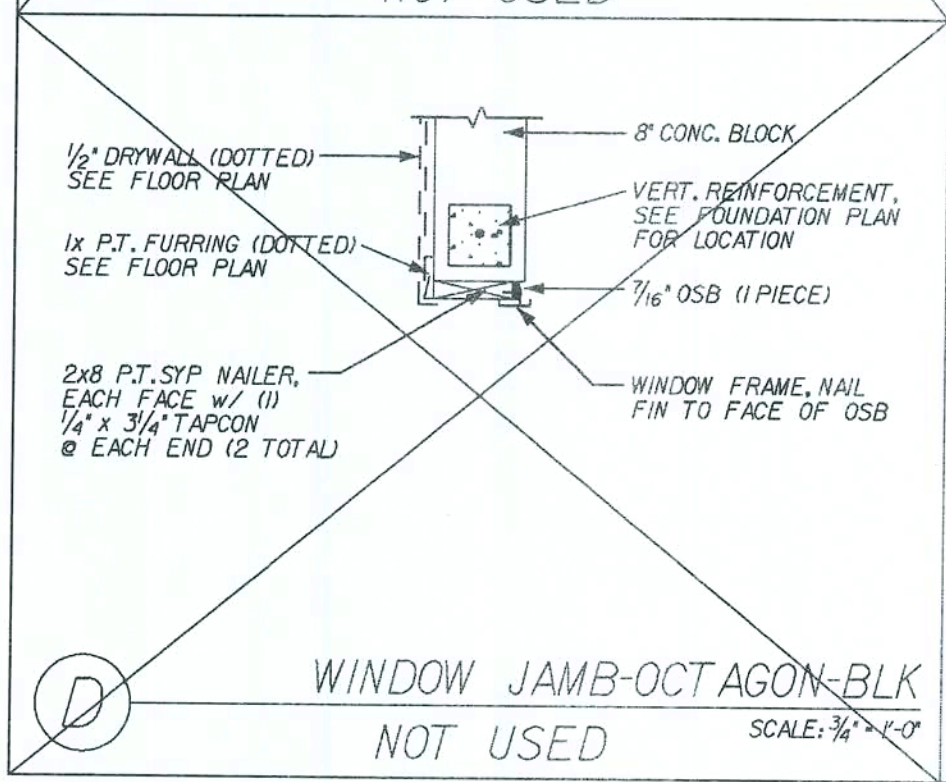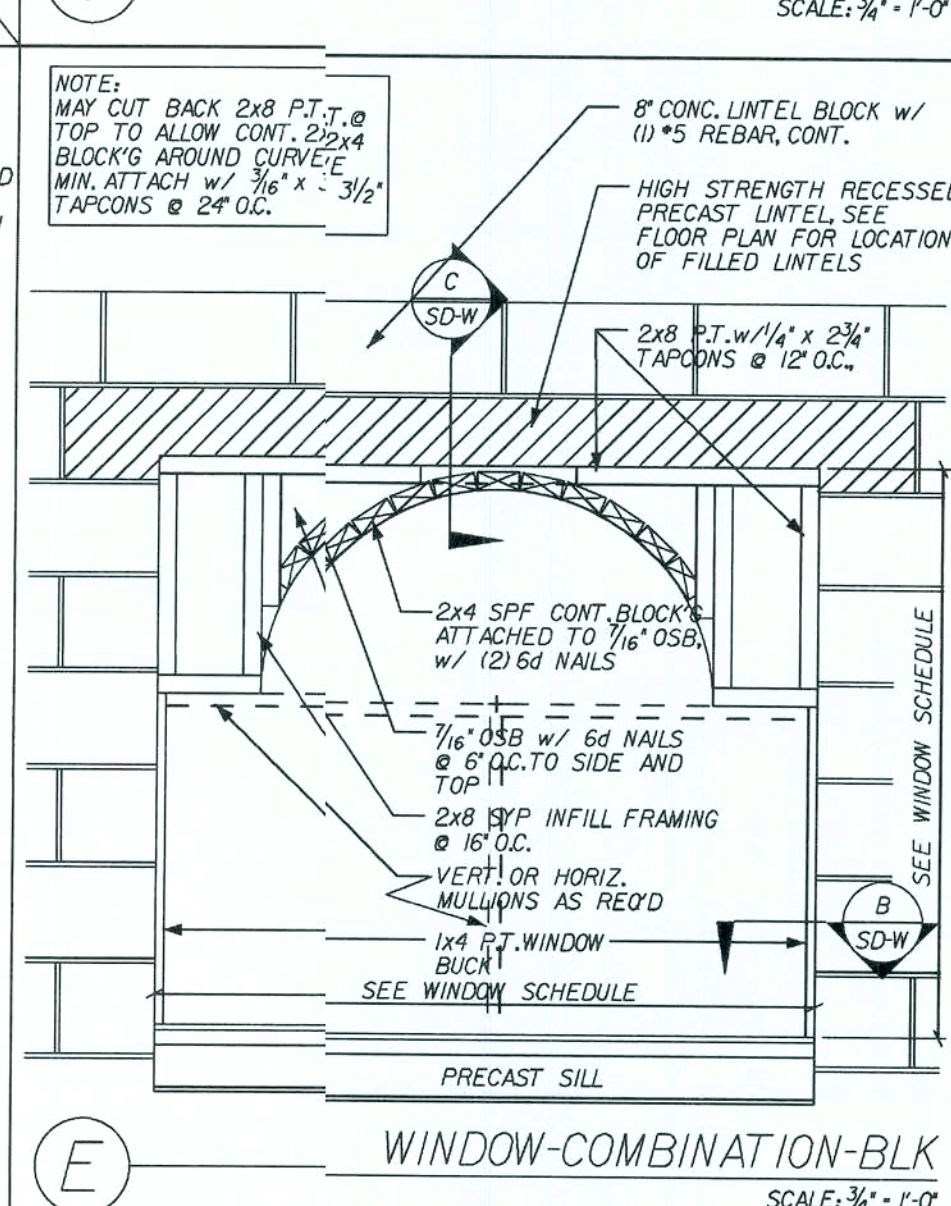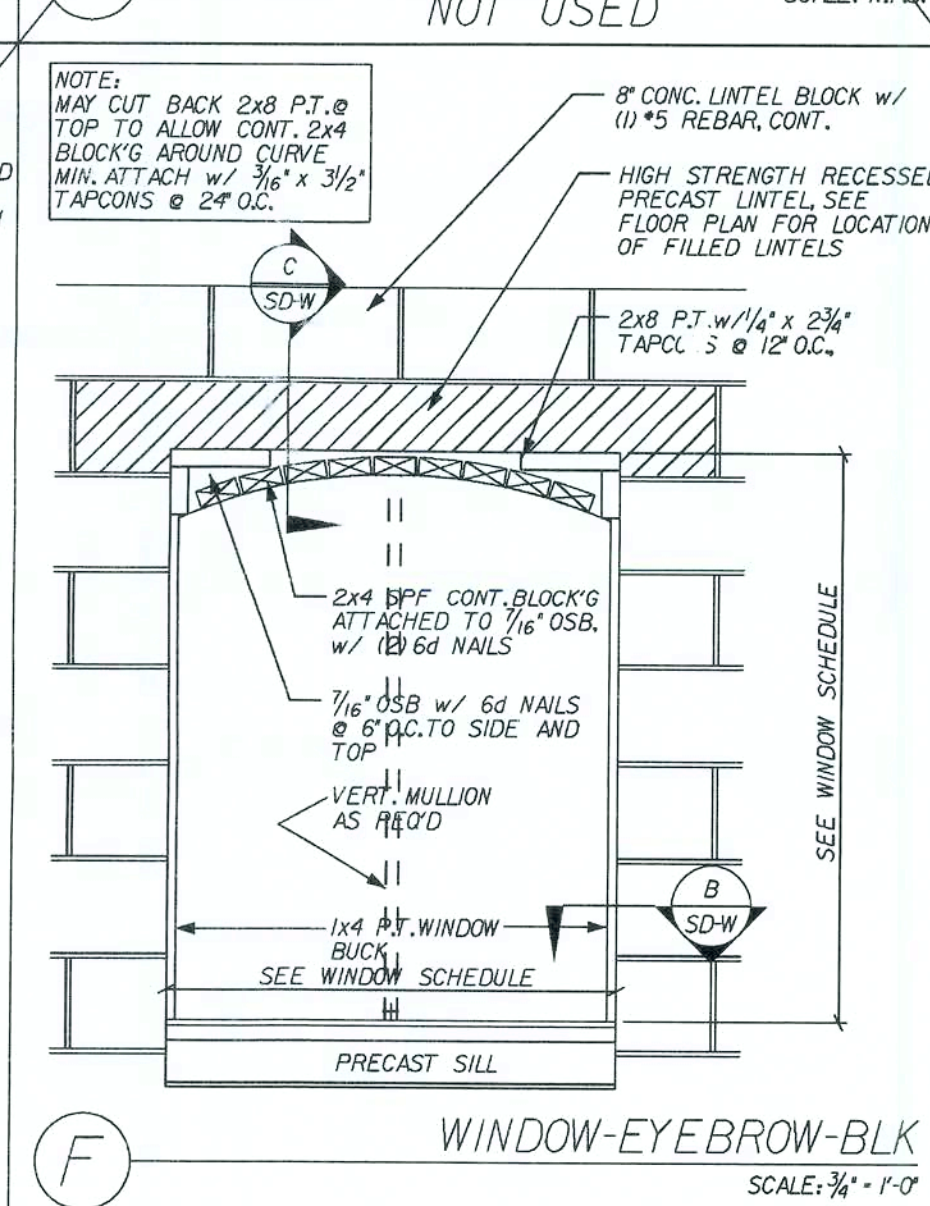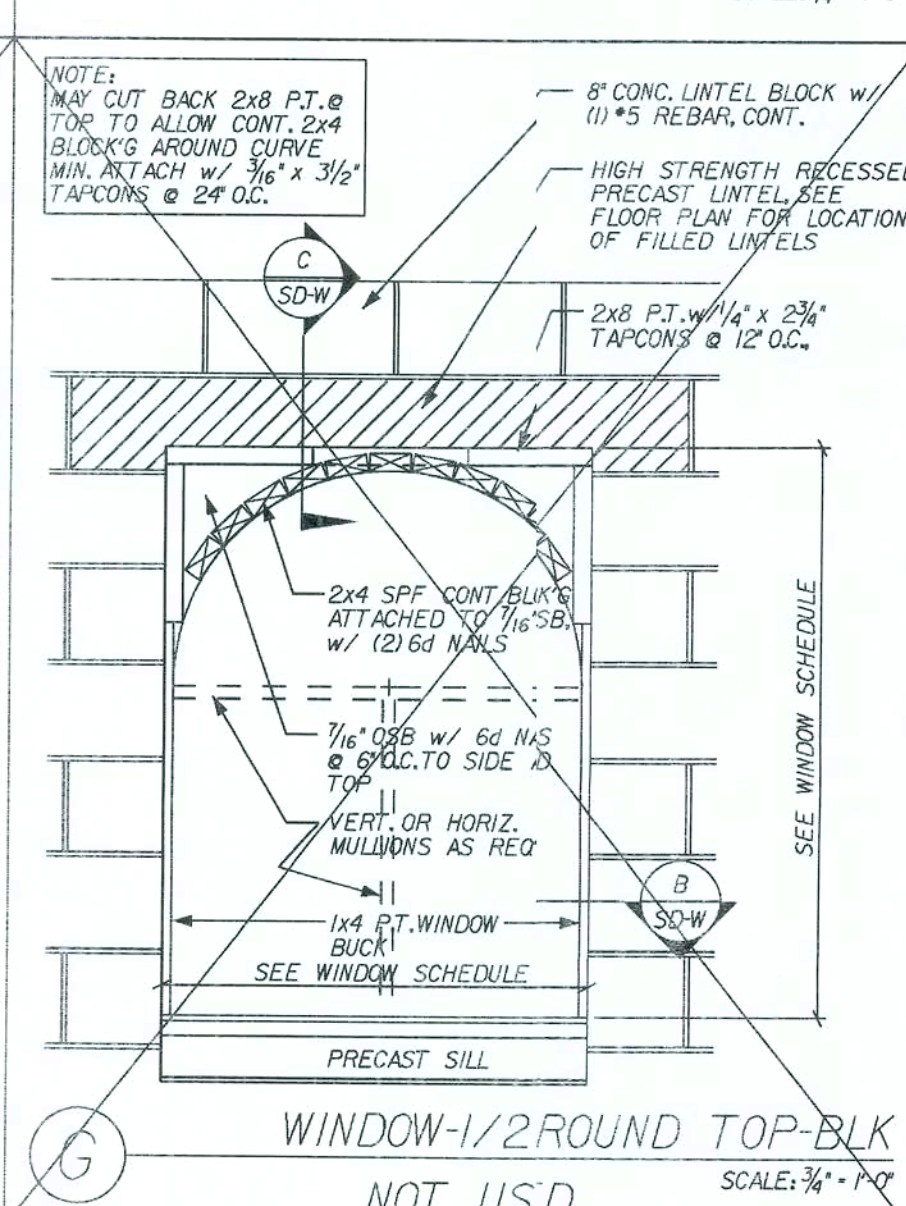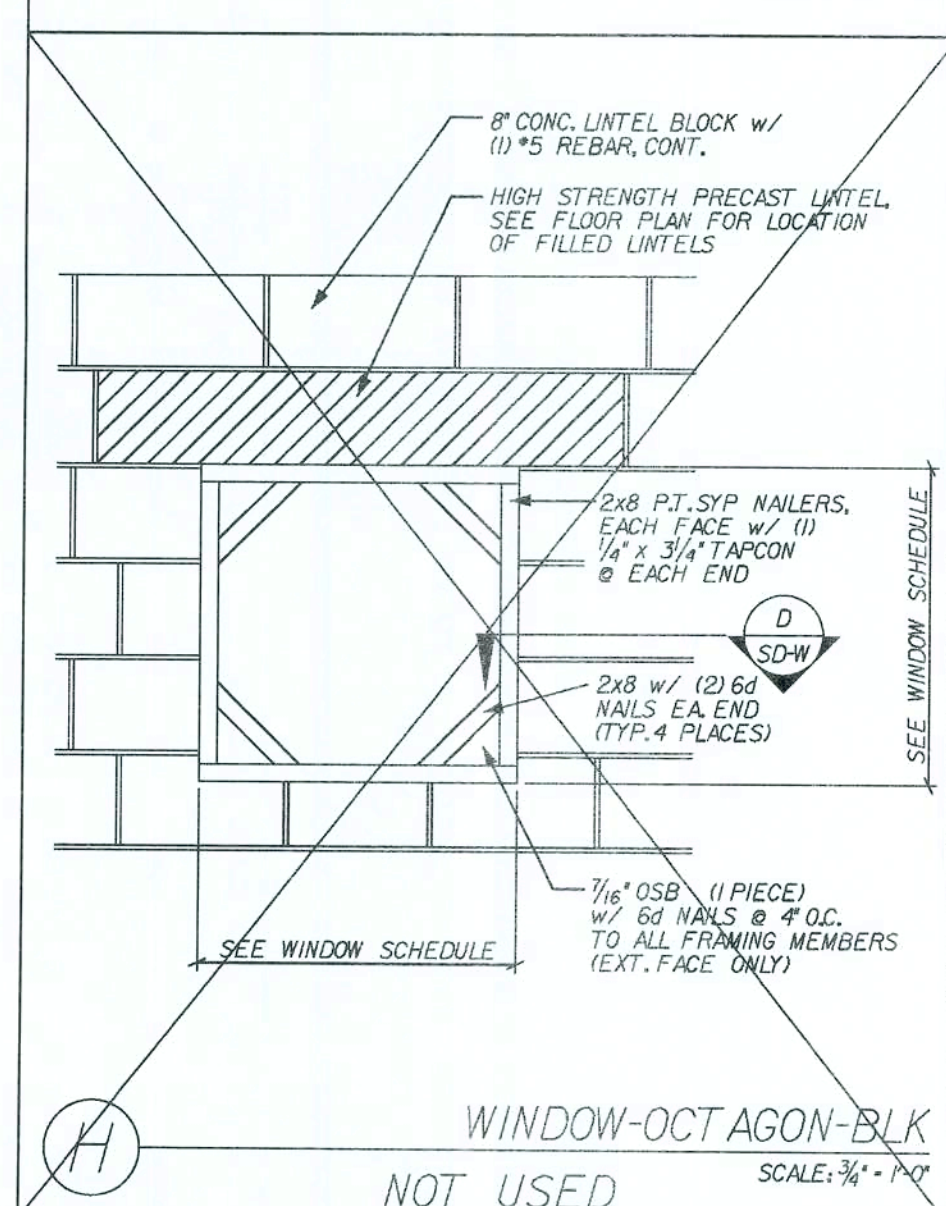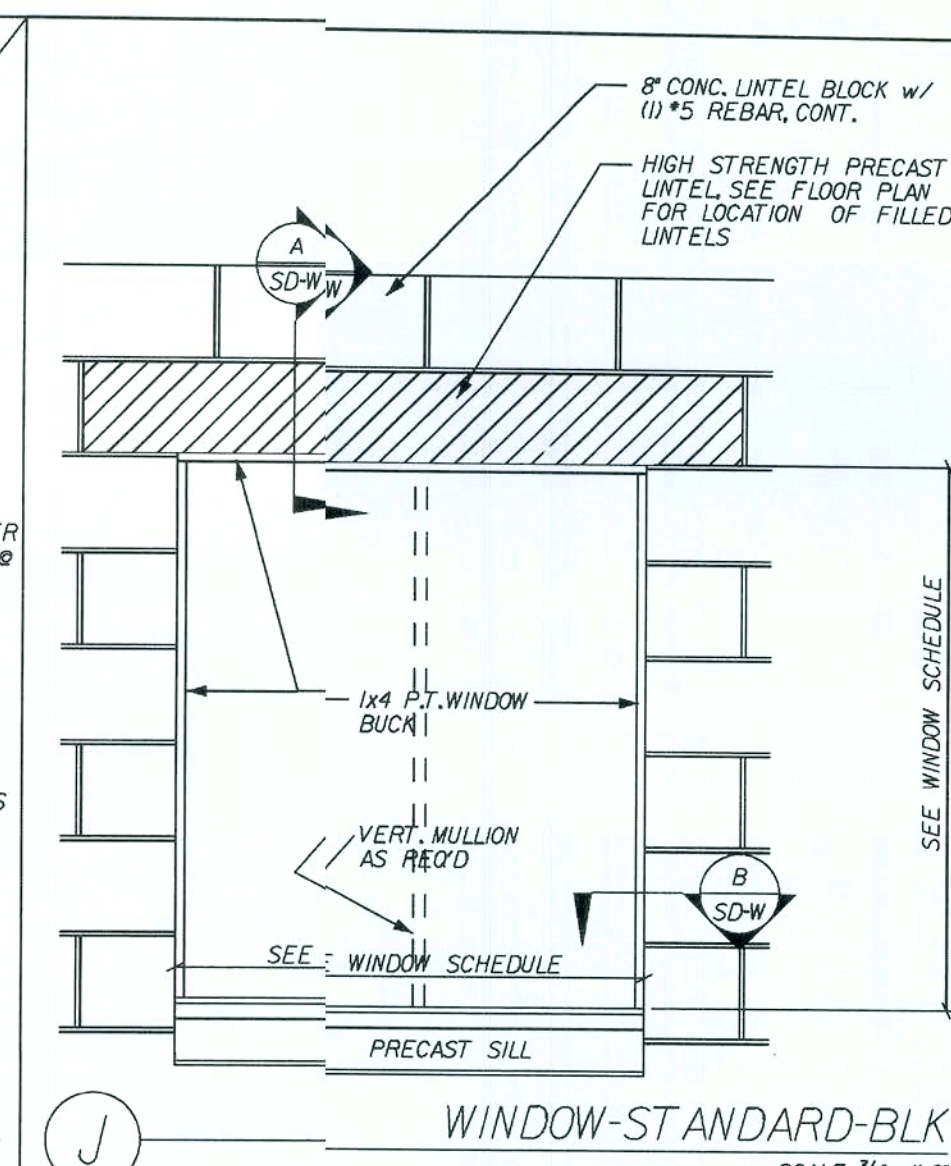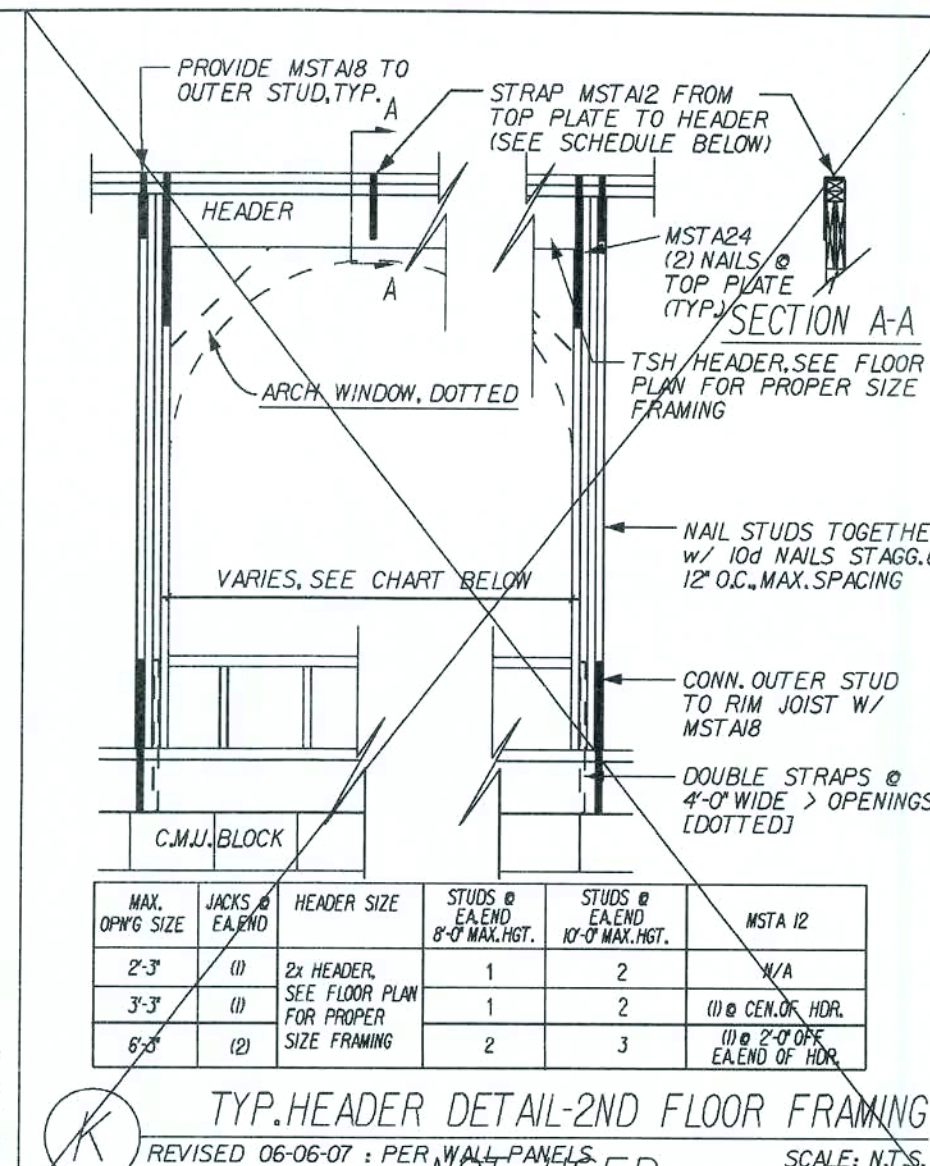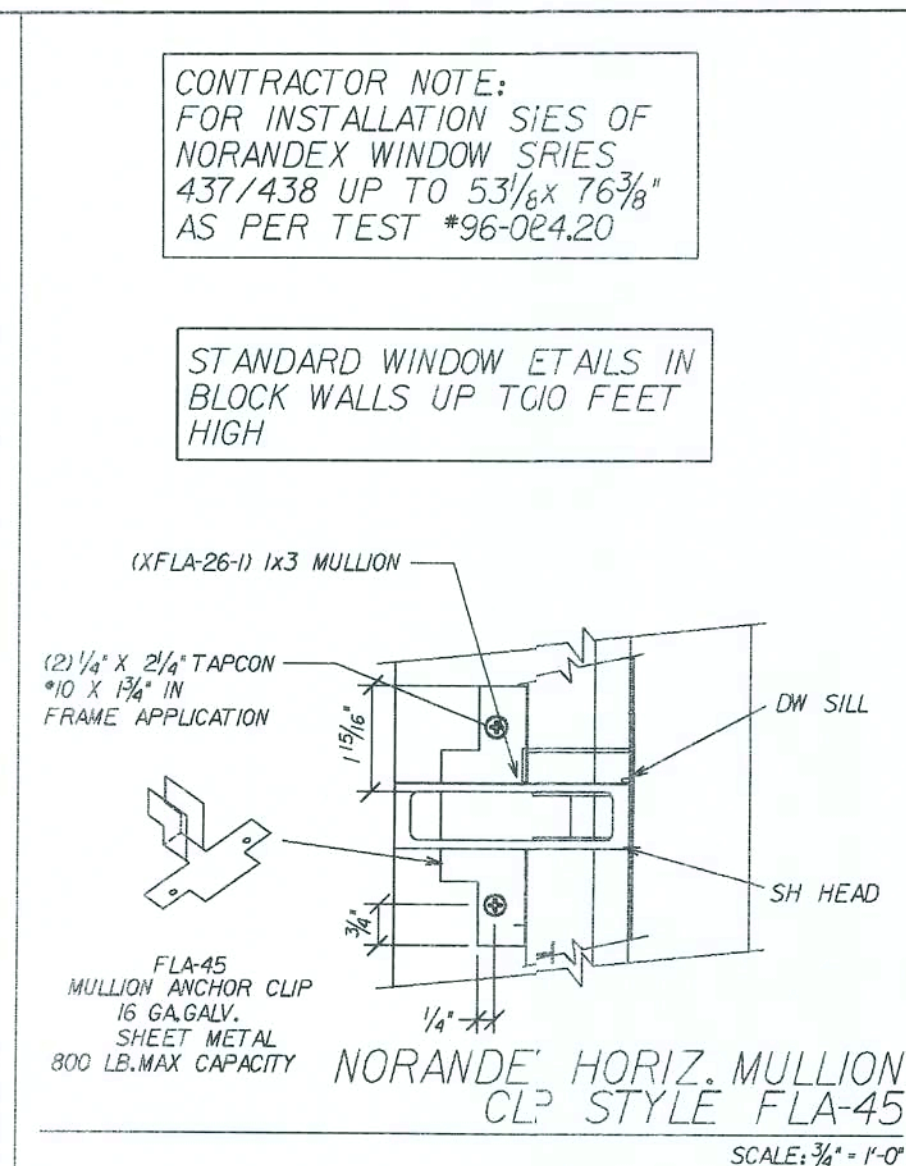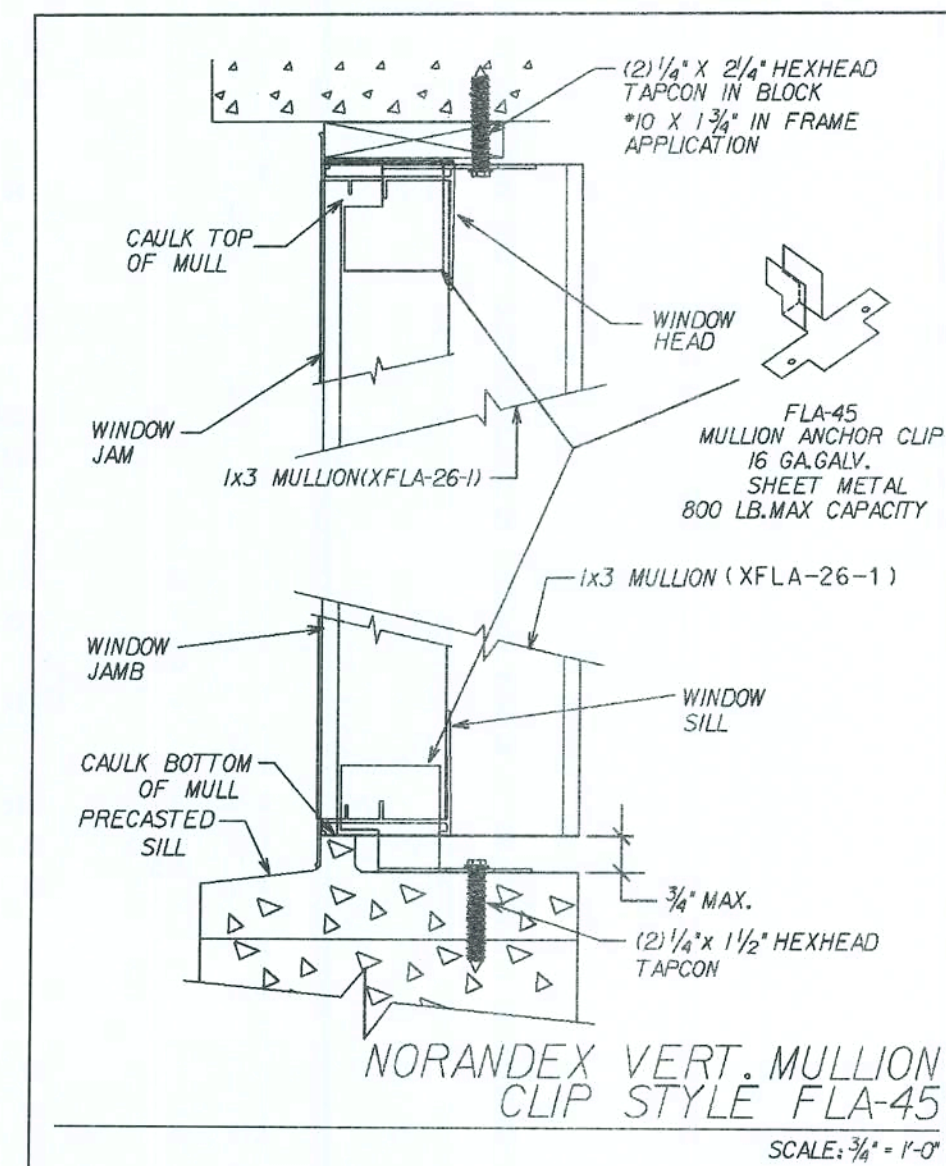

REVISIONS :

COPYRIGHT © 2005 MARONDA HOMES

Maronda Homes

FLORIDA

4005 MARONDA WAY SANFORD, FL 32771 (407) 321-0064

THIS STRUCTURE WAS DESIGNED IN ACCORDANCE AND MEETS THE REQUIREMENTS OF THE FLORIDA BUILDING CODE PERMITS OF RESIDENTIAL ADOPTED SUPPLEMENT

WINDOWS STANDARD DETAILS

AUSTIN 4

DRAWN BY: GARAGE:

RELEASE DATE: 10-18-04

09/13/02






Maronda Systems
4005 Maronda Way
Sanford, FL 32771
(407) 321-0064

Elmer Bergman, P.E.
License No. 50158

AUG 04 2008

SHEET:
SD-W

FLORIDA BUILDING CODE 2004 : RESIDENTIAL

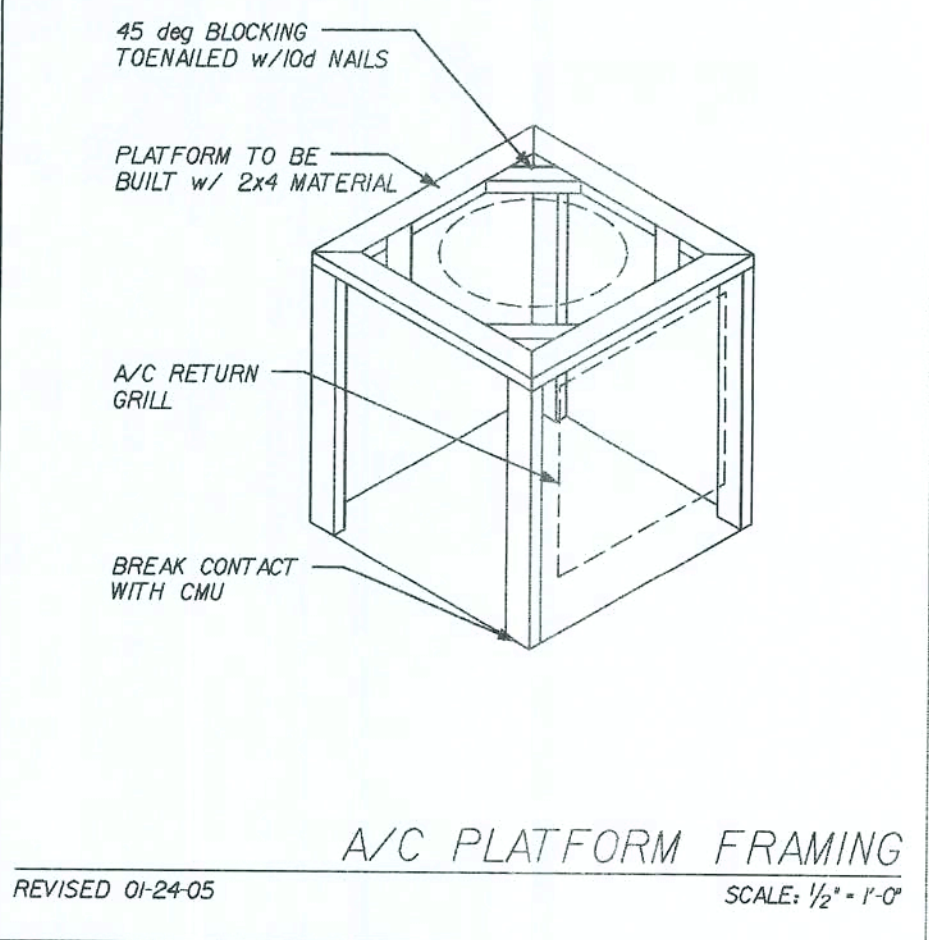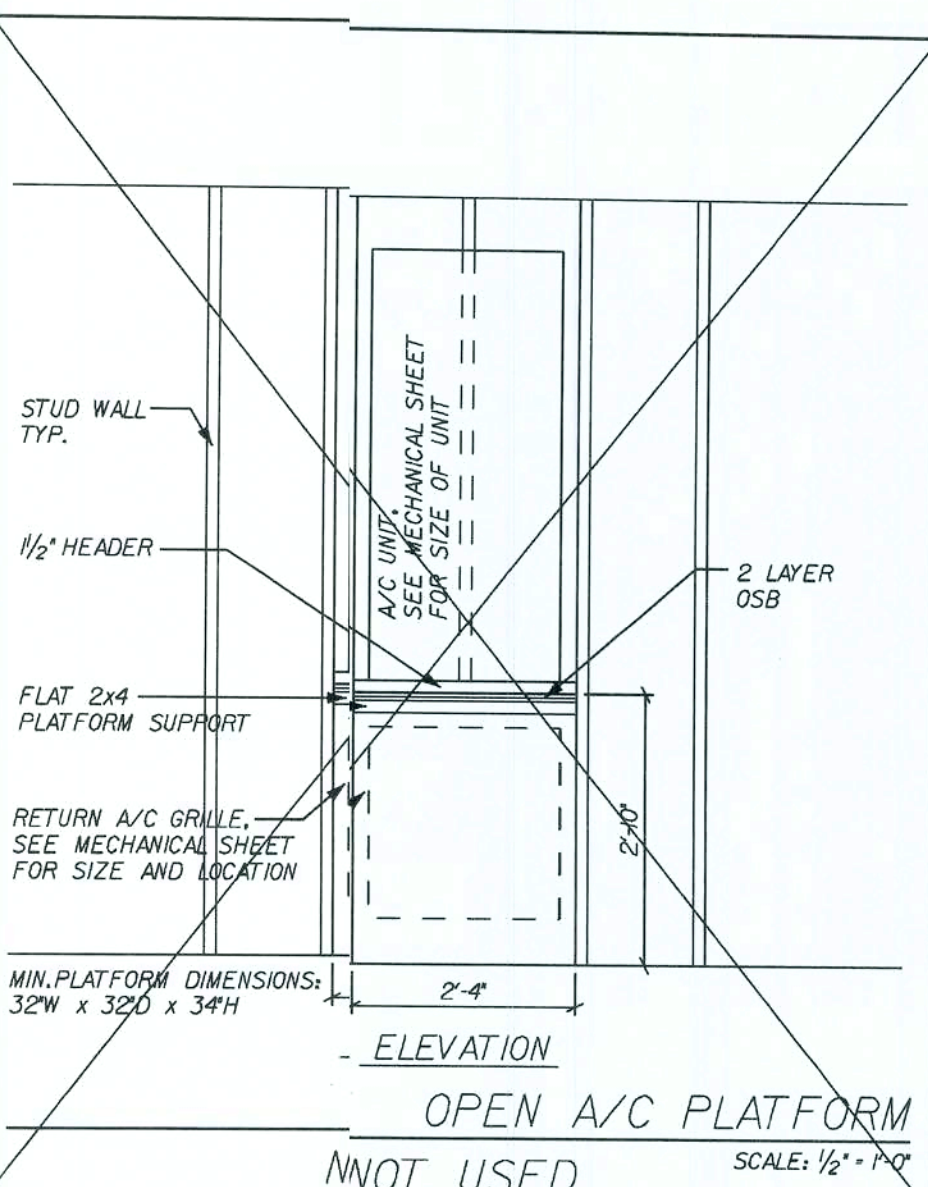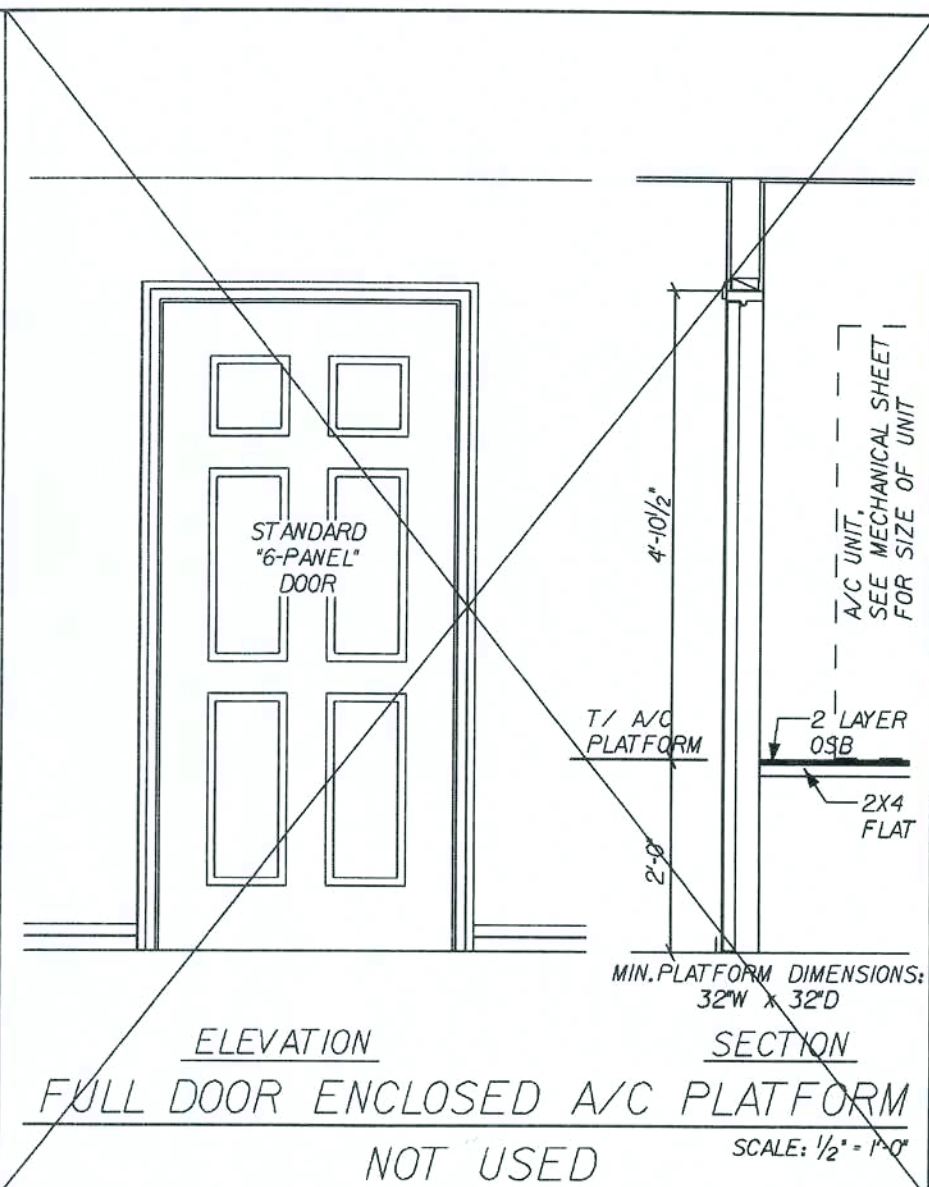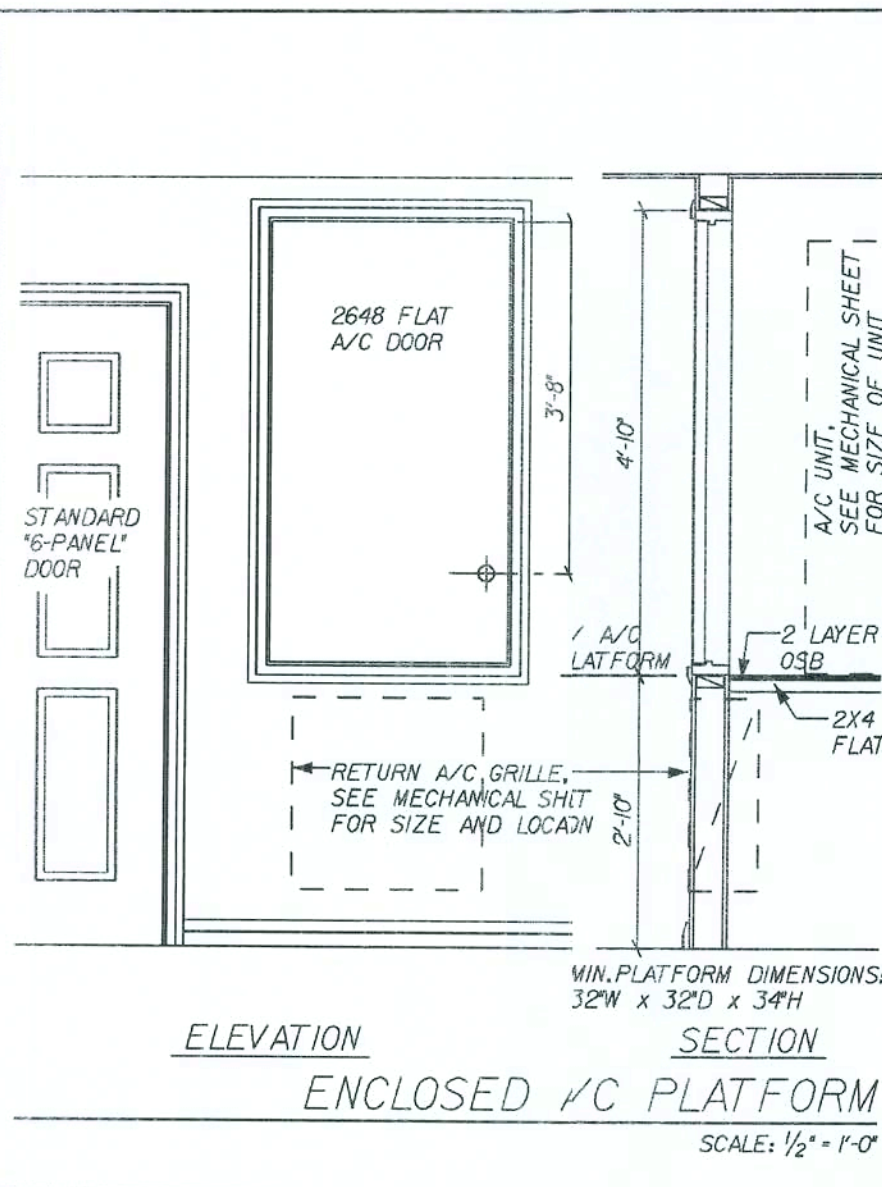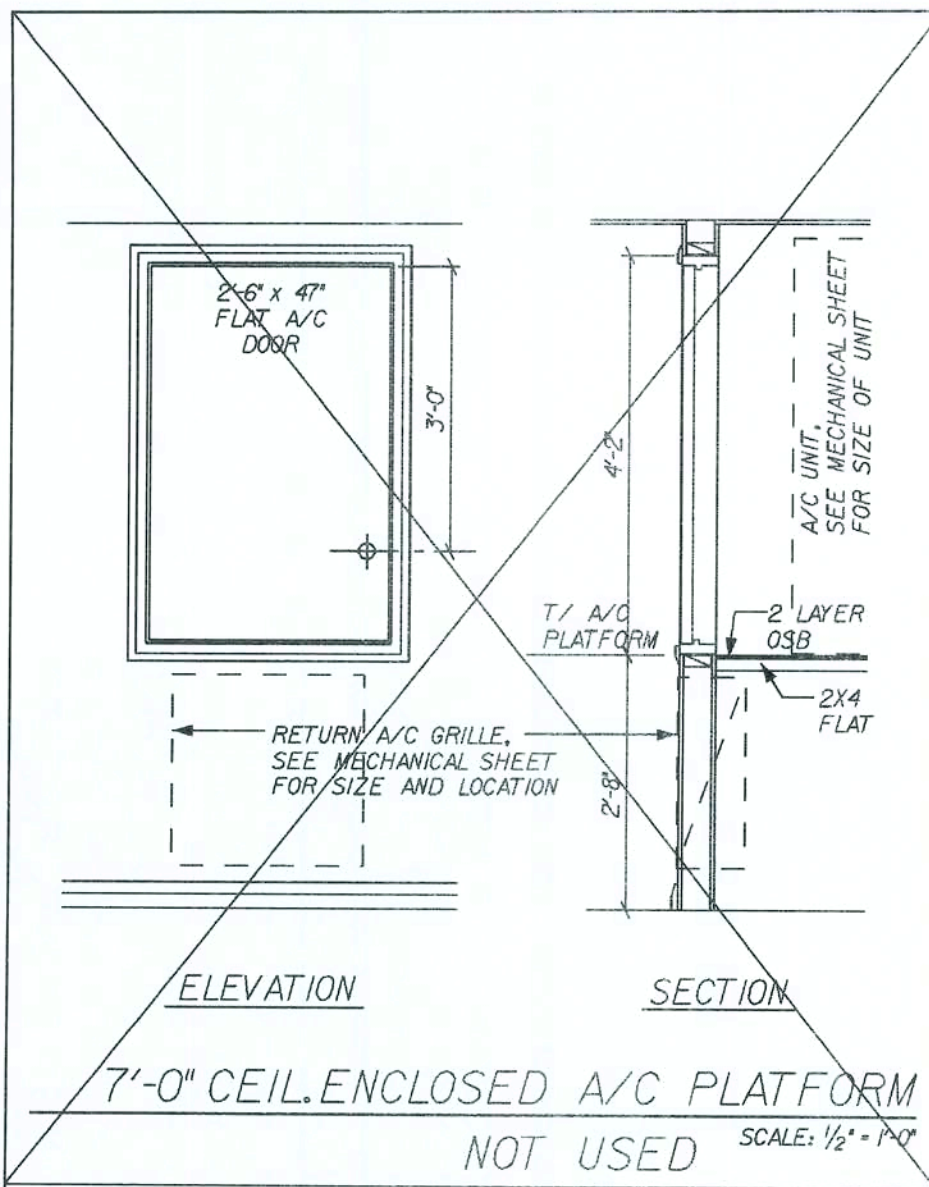

REVISIONS:	
COPYRIGHT © 2005 MARONDA HOMES	
Maronda Homes	
FLORIDA: THIS STRUCTURE WAS DESIGNED IN ACCORDANCE WITH THE FLORIDA BUILDING CODE 2004: RESIDENTIAL AND 2005: 2006 SUPPLEMENT	
(407) 321-0064 4005 MARONDA WAY SANFORD, FLORIDA	
PLATFORM STANDARD DETAILS	AUSTIN 4
DRAWN BY:	GARAGE:
RELEASE DATE: 10-18-04	09/3/02
Maronda Systems 4005 Maronda Way Sanford, FL 32771 (407)321-0064	
Elmer Bergman, P.E. License No. 50158 AUG 04 2008	
SHEET: SD-H	
FLORIDA BUILDING CODE 2004: RESIDENTIAL	



SECTION A-A VIEWED FROM EXTERIOR

SECTION A-A (ALTERNATE) For installation with two by wood bucks.

IMPORTANT INFORMATION & GENERAL NOTES

GENERAL INSTALLATION INSTRUCTIONS

ANCHOR INSTALLATION INSTRUCTIONS

FLORIDA EXTRUDERS INTERNATIONAL, INC. 2540 JEWETT LANE SANFORD, FLORIDA 32757

REV DESCRIPTION DATE INI

FLORIDA EXTRUDERS INTERNATIONAL, INC. 2540 JEWETT LANE SANFORD, FLORIDA 32757

FLORIDA EXTRUDERS INTERNATIONAL, INC. 2540 JEWETT LANE SANFORD, FLORIDA 32757

ANCHOR LOCATION CHART (SEE NOTES BELOW)

CALL SIZE	BUCK SIZE	LOCATIONS IN HEAD	LOCATIONS IN JAMB
12	18 1/8 x 25	B	F, G
13	18 1/8 x 27 3/8	B	F, G
14	18 1/8 x 29 1/8	B	F, G
15	18 1/8 x 31 1/8	B	F, G
16	18 1/8 x 33 1/8	B	F, G
100	18 1/8 x 201 1/8	B	F, G

IMPORTANT INFORMATION & GENERAL NOTES (cont.)

ANCHOR INSTALLATION INSTRUCTIONS (cont.)

3/16" DIA. TAPPER CONCRETE SCREW (WITH NON-STRUCTURAL ONE BY WOOD BUCK):

12) WHERE WINDOW IS INSTALLED IN MASONRY OPENING WITH A NON-STRUCTURAL ONE BY WOOD BUCK (NOTE 7), USE A 3/16" DIA. TAPPER CONCRETE SCREW OF SUFFICIENT LTH. TO ACHIEVE MIN. EMBEDMENT OF 1-1/4" INTO MASONRY OR CONCRETE.

13) SEE THIS SHEET FOR TAPPER CONCRETE SCREW INSTALLATION ANCHOR LOCATION CHART. LETTER DESIGNATIONS ON THE TAPPER LOCATION CHART INDICATE WHERE TAPPER CONCRETE SCREWS ARE TO BE INSTALLED WHEN USING THE EXTERIOR ELEVATION AS A KEY.

14) TAPPER (RAWL) CONCRETE SCREWS MANUFACTURED BY POWERS FASTENING, INC. WILL BE USED. TAPCON (BY ELO TEXTRON INC.) OR TITEN (BY SIMPSON STRONG-TIE) CAN BE SUBSTITUTED WITH THE FOLLOWING LIMITATIONS FOR THE SINGLE HUNG WINDOW SIZES:

(1) 18 1/8 x 62 AND (2) 30 1/2 x 84:

a) LIMIT TO 65 PSF. OR

b) INSTALL ONE ADDITIONAL FASTENER IN EACH JAMB OVER CHART REQUIREMENTS AT LOCATIONS H AND I.

15) ALL REMAINING FACTORY APPLIED INSTALLATION FASTENER HOLES NOT USED FOR TAPPER CONCRETE SCREW INSTALLATION SHOULD BE FILLED WITH #8 WOOD SCREWS OF SUFFICIENT LTH. TO PROVIDE MIN. 5/8 IN. EMBEDMENT INTO WOOD BUCK.

VIEWED FROM EXTERIOR (ANCHOR LOCATIONS)

ELEVATION

16) WHERE WINDOW IS INSTALLED IN MASONRY OPENING WITH A STRUCTURAL TWO BY WOOD BUCK OR ONE BY WOOD BUCK AND ONE BY WOOD BUCK (NOTE 7), USE A 3/16" DIA. TAPPER CONCRETE SCREW OF SUFFICIENT LTH. TO ACHIEVE MIN. EMBEDMENT OF 1-1/4" INTO MASONRY OR CONCRETE.

17) IF A TWO BY ONE BY WOOD BUCK IS USED (SEE SECTION A-A ALTERNATE), SIMILAR TO SECTION B-B, THEN #10 WOOD SCREWS OF SUFFICIENT LENGTH TO ACHIEVE 1-3/8" MIN. EMBEDMENT INTO THE TWO BY WOOD BUCK WILL BE USED AND THE ONE BY WOOD BUCK WILL BE SECURED TO THE TWO BY WOOD BUCK AS REQUIRED IN NOTE 6 & 7.

18) #10 WOOD SCREWS SHALL NOT BE USED TO FASTEN ASSEMBLY INTO THE END GRAIN OF WOOD.

DESIGN PRESSURE RATING & FBC REQUIREMENTS

19) IF EXACT WINDOW SIZE IS NOT LISTED IN TAPPER ANCHOR CHART FOR NON-STRUCTURAL BUCK INSTALLATION, USE ANCHOR QUANTITY LISTED FOR NEXT LARGER SIZE, FOR THE APPROPRIATE DESIGN PRESSURE RATING.

20) INSTALLATIONS DEPICTED IN THESE INSTRUCTIONS ACCEPTABLE FOR DESIGN PRESSURES TO 70 PSF FOR THE WINDOW SIZES SHOWN IN THE CHART. DESIGN PRESSURES (D.P.) SHOWN ARE POSITIVE AND NEGATIVE.

21) GLASS THICKNESS MAY VARY PER THE REQUIREMENTS OF ASTM E1300 GLASS CHARTS.

22) COMPLIES WITH FBC, CHAPTER 17 SECTIONS 1707.4.1 FOR ANCHORING REQUIREMENTS, 1707.4.2 FOR MASONRY, CONCRETE OR OTHER STRUCTURAL SUBSTRATES AND 1707.4.3 FOR WOOD OR APPROVED FRAMING MEMBERS, MARCH 1, 2002.

23) ALL REMAINING FACTORY APPLIED INSTALLATION FASTENER HOLES NOT USED FOR TAPPER CONCRETE SCREW INSTALLATION SHOULD BE FILLED WITH #8 WOOD SCREWS OF SUFFICIENT LTH. TO PROVIDE MIN. 5/8 IN. EMBEDMENT INTO WOOD BUCK.

FLORIDA EXTRUDERS INTERNATIONAL, INC. 2540 JEWETT LANE SANFORD, FLORIDA 32757

REV DESCRIPTION DATE INI

FLORIDA EXTRUDERS INTERNATIONAL, INC. 2540 JEWETT LANE SANFORD, FLORIDA 32757

FLORIDA EXTRUDERS INTERNATIONAL, INC. 2540 JEWETT LANE SANFORD, FLORIDA 32757

SECTION A-A VIEWED FROM EXTERIOR

SECTION A-A (ALTERNATE) For installation with two by wood bucks.

IMPORTANT INFORMATION & GENERAL NOTES

GENERAL INSTALLATION INSTRUCTIONS

ANCHOR INSTALLATION INSTRUCTIONS

FLORIDA EXTRUDERS INTERNATIONAL, INC. 2540 JEWETT LANE SANFORD, FLORIDA 32757

REV DESCRIPTION DATE INI

FLORIDA EXTRUDERS INTERNATIONAL, INC. 2540 JEWETT LANE SANFORD, FLORIDA 32757

FLORIDA EXTRUDERS INTERNATIONAL, INC. 2540 JEWETT LANE SANFORD, FLORIDA 32757

ANCHOR LOCATION CHART (SEE NOTES BELOW)

CALL SIZE	BUCK SIZE	LOCATIONS IN HEAD	LOCATIONS IN JAMB
12	18 1/8 x 25	A, C	F, G
13	18 1/8 x 27 3/8	A, C	F, G
14	18 1/8 x 29 1/8	A, C	F, G
15	18 1/8 x 31 1/8	A, C	F, G
16	18 1/8 x 33 1/8	A, C	F, G
100	18 1/8 x 201 1/8	A, C	F, G

IMPORTANT INFORMATION & GENERAL NOTES (cont.)

ANCHOR INSTALLATION INSTRUCTIONS (cont.)

3/16" DIA. TAPPER CONCRETE SCREW (WITH NON-STRUCTURAL ONE BY WOOD BUCK) (cont.):

17) TAPPER (RAWL) CONCRETE SCREW MANUFACTURED BY POWERS FASTENING, INC. WILL BE USED. TAPCON (BY ELO TEXTRON INC.) OR TITEN (BY SIMPSON STRONG-TIE) CAN BE SUBSTITUTED WITH THE FOLLOWING LIMITATIONS FOR THE SINGLE HUNG WINDOW CALL SIZE IS:

a) LIMIT TO 65 PSF. OR

b) INSTALL ONE ADDITIONAL FASTENER IN EACH JAMB OVER CHART REQUIREMENTS AT LOCATIONS H AND I.

18) ALL REMAINING FACTORY APPLIED INSTALLATION FASTENER HOLES NOT USED FOR TAPPER CONCRETE SCREW INSTALLATION SHOULD BE FILLED WITH #8 WOOD SCREWS OF SUFFICIENT LTH. TO PROVIDE MIN. 5/8 IN. EMBEDMENT INTO WOOD BUCK.

#10 WOOD SCREW (WITH STRUCTURAL TWO BY WOOD BUCK OR ONE BY WOOD BUCK/STRUCTURAL BUILD-DOWN):

19) WHERE WINDOW IS INSTALLED IN MASONRY OPENING WITH A STRUCTURAL TWO BY WOOD BUCK OR ONE BY WOOD BUCK AND ONE BY WOOD BUCK (NOTE 7), USE #10 WOOD SCREWS (ASTM B18.5.1) OF SUFFICIENT LENGTH TO ACHIEVE 1-3/8" MIN. EMBEDMENT INTO THE TWO BY WOOD BUCK OR THE STRUCTURAL BUILD-DOWN FRAMING COMPONENT.

20) SEE SHEET 2 FOR INSTALLATION ANCHOR LOCATION CHART. LETTER DESIGNATIONS ON THE EXTERIOR ELEVATION AS A KEY. ALSO SEE "ANCHOR LOCATION CHART NOTES", NOTE 3, FOR WINDOW SIZES REQUIRING ADDITIONAL ANCHORS AND LOCATIONS.

21) #10 WOOD SCREWS SHALL NOT BE USED TO FASTEN ASSEMBLY INTO THE END GRAIN OF WOOD.

22) ALL REMAINING FACTORY APPLIED INSTALLATION FASTENER HOLES NOT USED FOR #10 WOOD SCREW INSTALLATION SHOULD BE FILLED WITH #8 WOOD SCREWS OF SUFFICIENT LTH. TO PROVIDE MIN. 5/8 IN. EMBEDMENT INTO WOOD BUCK.

DESIGN PRESSURE RATING & FBC REQUIREMENTS

23) IF EXACT WINDOW SIZE IS NOT LISTED IN ANCHOR LOCATION CHART, USE ANCHOR QUANTITY LISTED FOR NEXT LARGER SIZE, FOR THE APPROPRIATE DESIGN PRESSURE RATING.

24) INSTALLATIONS DEPICTED IN THESE INSTRUCTIONS ACCEPTABLE FOR DESIGN PRESSURES TO 70 PSF FOR THE WINDOW SIZES SHOWN IN THE CHART. DESIGN PRESSURES (D.P.) SHOWN ARE POSITIVE AND NEGATIVE.

25) GLASS THICKNESS MAY VARY PER THE REQUIREMENTS OF ASTM E1300 GLASS CHARTS.

26) COMPLIES WITH CHAPTER 17 SECTIONS 1707.4.1 FOR ANCHORING REQUIREMENTS, 1707.4.2 FOR MASONRY, CONCRETE OR OTHER STRUCTURAL SUBSTRATES AND 1707.4.3 FOR WOOD OR APPROVED FRAMING MEMBERS, MARCH 1, 2002.

27) STRUCTURAL BUILD-DOWN AT THE HEAD TO BE DESIGN TO TRANSFER THE LOAD TO THE MASONRY, CONCRETE OR OTHER STRUCTURAL SUBSTRATE PER FBC, SECTION 1707.4.4.3 AND THE ENGINEER OF RECORD'S DETAILS.

VIEWED FROM EXTERIOR

ELEVATION

FLORIDA EXTRUDERS INTERNATIONAL, INC. 2540 JEWETT LANE SANFORD, FLORIDA 32757

REV DESCRIPTION DATE INI

FLORIDA EXTRUDERS INTERNATIONAL, INC. 2540 JEWETT LANE SANFORD, FLORIDA 32757

FLORIDA EXTRUDERS INTERNATIONAL, INC. 2540 JEWETT LANE SANFORD, FLORIDA 32757

REVISIONS:

FLORIDA EXTRUDERS INTERNATIONAL, INC. 2540 JEWETT LANE SANFORD, FLORIDA 32757

Maronda Homes

4005 MARONDA WAY SANFORD, FLORIDA 32757

FLORIDA

14071 321-0064

© 2002 MARONDA HOMES

FLORIDA EXTRUDERS INTERNATIONAL, INC. 2540 JEWETT LANE SANFORD, FLORIDA 32757

WINDOWS IN BLOCK



RELEASE DATE:

13-3209

31 MAR 2006

REVIEWED FOR FIELD COPY CODE COMPLIANCE PLANS EXAMINER

SHEET: 1 of 3

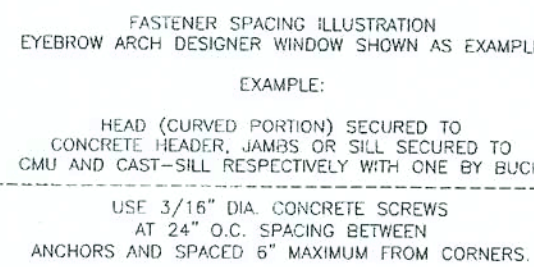 

(I) Nail attachment of non-structural on one by buck per Note 4.a.3.2 Drawing FLEX20100.

(J) Where window is installed in an opening with a non-structural one by wood buck for the head, sill and jambs, use a 3/16" diameter concrete screw, sufficient length to achieve minimum embedment of 1-1/4" into masonry or concrete. See "Parts List" on Sheet 1 of this drawing for concrete screw size, embedment and load requirements. See FLEX20100, Note 7 for additional concrete screw requirements.

(K) Fastener spacing shall be per Notes (Q), (Q) and (R) below.

#10 WOOD SCREW WITH STRUCTURAL TWO BY WOOD BUCK AND CONCRETE BUILD-DOWN. USED WHEN TWO BY BUCK EMPLOYED IN LIEU OF ONE BY BUCK (THIS CONFIGURATION NOT SHOWN):

- (L) Where window is sufficient in an opening with a structural two by wood buck for the head, sill and jamb, use #10 wood screws of installed length to achieve 1 3/8" min. embedment into two by wood buck. See "Fastener Spacing" section for details. Use FLX21010C, Note 8 for additional screw size and embedment. See FLX21010C, Note 8 for additional screw size and embedment.
- (M) Wood screws shall not be used to fasten assembly into the end grain of wood.
- (N) Fastener spacing shall be per Notes (s (P), (Q) and (R) below).

FASTENER SPACING (See Elevation View on this Sheet):

(D) Concrete screw spacing shall be as follows:

- 6" maximum from each corner of head, sill or jamba, and
- evenly spaced between corner anchors but not exceeding 24" o.c. spacing in head, sill or jamba.

(P) 10 wood screw spacing shall be as follows:

- 6" maximum from each corner of head, sill or jamba, and
- evenly spaced between corner anchors but not exceeding 24" o.c. spacing in head, sill or jamba.

- 6" maximum from each corner of head, sill or jambs, and
- evenly spaced between corner anchors but not exceeding 12" o.c. spacing in head, sill or jambs for the following configurations:

- ☐ half-circle arch
- ☐ half-eyebrow
- ☐ octagon
- ☐ fan

- ☐ ;entoid
- ☐ full-circle
- ☐ half-circle
- ☐ triangle

- o trapezoid
- o oval
- evenly spaced between corner anchors but not exceeding 10" o.c. spacing in head, sill or jambs for the following configurations:

- o quarter-circle
- o quarter-circle arch
- o half-fan

(Q) Spacing in Note (O) and (P) above be based on the use of either a groove or flange.

(R) If configuration requires combination

DESIGN PRESSURE RATING & FBC CODE COMPLIANCE

(S) Installations depicted in these instructions are positive and negative. Overall window quantity table and shall be determined in accordance with Note 13 of FLEX2010/00.

(U) Concrete Header at head and/or two b
fastened to transfer the load to the mason
record's details as applicable.

(v) See FLEX-20100, NOTES 10 to 15 for additional FBC Code Compliance.

Drawing No. FLEX28110
Sheet 2 of 2

REVISIONS		TITLE
No.	Date / Description	
1	4/27/05 RJL Superint. R. EX035	Milestone Series 1000, 1750 and 2000 Non Impact Resistant Aluminum / Vinyl Frame Extruded Fixed Window Installation Drawing for Masonry

Florida Extruders Int'l., Inc.
 2540 Jewett Lane - Sanford, FL 32771
 407-321-3300 - 407-322-3511 (fax)
www.floridextruders.com

Date: 12/27/0
Scale: NTS
Drawn By: AJ
Checked By: J


--	--

1

1

	FLEX28110
--	-----------

NO.	DATE	BY	NO.	TITLE
0	12/27/05	RJA	Supervisors LEAD001	Milestone Series 500, 1000 & 2000 Non-Purge Resisting Aluminum Infinite Frame Sliding Glass Door Installation Drawing for Concrete Sill w/Concrete Screws & Wood Substrate w/#10 Wood Screws

 

FLORIDA EXTRUDERS INTERNATIONAL, INC.
2540 JEWETT LANE
SANFORD, FLORIDA

TITLE: SER. 1000/1500 FLANGE SHEET 1 OF 2
HORIZONTAL MULLION SECTIONS

SEE OTHER SIDE (SHEET 2 OF 2) FOR
DESIGN PRESSURE CAPACITIES

DRAWN BY: MSH		APPROVED BY: WAB
DATE: 6/17/04	SCALE: NTS	DWG.: 1HMFLG

COLUMBIA COUNTY BUILDING DEPARTMENT
REVIEWED FOR
FIELD COPY
CODE COMPLIANCE
PLANS EXAMINER

SHEET:
2 of 3

FLORIDA EXTRUDERS
WINDOWS IN BLOCK

RELEASE DATE: 1-12-52 ddn

3:32.09

2006

1

100

...title blocks\18x24-1252d.dgn Mar. 31. 2006 13:32:09

General Notes Drawing for Milestone Series 1000, 1500, 2000 and 3000 Non-Impact Resistant Aluminum Window and Patio Sliding Glass Door Installation Details

These notes are provided to ensure proper installation of Florida Extruders Milestone Non-Impact Resistant Aluminum Fenestration Products and must be followed fully. This General Notes drawing shall be used in tandem with the product specific installation drawing.

A) General Assembly Installation Instructions

1) SHIMMING

- FLANGE FRAME WINDOWS** - Shim as required at each installation fastener with load bearing shim. The maximum allowable shim stock to be 1/4".
- FIN FRAME WINDOWS** - Shim as required at each installation fastener with load bearing shim. The maximum allowable shim stock to be 1/4". Apply a bead of Window 116 adhesive sealant or adhesive equal at the fastener location prior to inserting the shim to adhere the shim to the substrate and/or window frame. Full backing between the shim, substrate and window frame are required.
 - In the case where the railing system is employed with finned windows, shims can be limited to the location spacing where wood screws are required. It is not imperative that the shim be coincident with the nail.
- SLIDING GLASS DOORS** - Shim as required at each installation fastener with load bearing shim. The maximum allowable shim stock to be 1/4". Load bearing shim at all must be pressure treated wood or plastic and must be completely encapsulated in sealant or set in wet concrete.

2) SEALING BETWEEN FENESTRATION PRODUCT AND SUBSTRATE & SILL SEAM SEALANT (See Disclaimer Statement above)

- GENERAL - SEALANT TYPE** (not applicable when a specific brand or type is required) - Sealant type shall be chosen based on the substrate manufacturer's recommendation as it relates to materials to be sealed, environmental conditions and intended use.
- WINDOWS - FLANGE FRAME**
 - Adhesive Seal - REQUIRED
 - Use Vulkem 116 adhesive sealant or approved equal between window's integral framing fin and precast concrete sill (or other sill construction) along full length of sill.
 - Application of Vulkem 116 adhesive sealant or approved equal must comply with sealant manufacturer's recommendations.
 - Sealant - RECOMMENDED (See Disclaimer)
 - Use sealant behind window flange at head and jamb.
 - Use sealant for perimeter seal around exterior of flange window mounting fin and to seal heads of installation fasteners.
- WINDOWS - FIN FRAME**
 - Adhesive Seal - NOT REQUIRED
 - Sealant - RECOMMENDED (See Disclaimer)
 - Use sealant behind window flange at head, sill and jamb.
 - Use sealant for perimeter seal around exterior of flange window mounting fin and to seal heads of installation fasteners.
- SLIDING GLASS DOORS**
 - Adhesive Seal - NOT REQUIRED
 - Mechanically Fastened Connectors - REQUIRED
 - Sliding Glass Doors received in "Knock-Down" condition shall have jamb and sill corners sealed with a unit joint sealant.
 - Sealant - RECOMMENDED (See Disclaimer)
 - Use sealant behind door flange at head & jambs and behind track strip prior to installing fasteners and around head after install.
 - Use sealant for perimeter seal around exterior of track and door seal strip & back for pocket doors and to seal heads of installation fasteners.

3) MATERIALS

- Window and sliding glass door frame material is Aluminum Alloy 6063 T6.
- Concrete Screws shall meet the minimum requirements of Note 7.
- Wood Screws shall meet the requirements of Note 7.
- Tapping (i.e., Sheet Metal) Screws when used in lieu of Wood screws shall meet the requirements of Note 8.
- Nails shall meet the requirements of Note 9.
- Corrosion Resistance Coatings for installation fasteners shall meet the requirements of Note 5.
- Concrete block or concrete masonry units (CMU) shall meet the requirements of ASTM C90.
- Concrete shall meet the minimum requirements of the Florida Building Code (minimum compressive strength of 2500 psi).

4) BUCKING

- One by (1x) wood bucking
 - Applies to all non-structural bucks less than 1 1/2" thickness. Not intended to be used to nominal one by wood buck only.
 - One by wood bucking shall be secured to the substrate (masonry, concrete or structural wood blocking or framing) using fasteners suitable for the application.
 - If this product specific installation drawing does not prescribe fastener requirements for the bucking, they shall be followed.
 - If the product specific installation drawing does not prescribe fastener requirements for the bucking, fastening must only be sufficient to maintain position of the bucking during window installation.
 - Installer, builder or design professional of record may specify method to secure one by wood bucking to substrate to facilitate window installation.
- Two by (2x) wood bucking or framing
 - Applies to all structural wood bucks and/or framing at the head, jamb or sill equal to and greater than 1 1/2" thickness.
 - They shall be securely fastened to transfer the load to the masonry, concrete or other structural substrate per 2001 FBC, Section 1707.4.4, 2004 FBC Building, Section 1717.5.4 and 2004 FBC-Residential, Section 1613.6 and/or the engineer of record's details as applicable.

B) General Fastener Installation Instructions

- All installation fasteners must be made of corrosion resistant materials or have a corrosion resistant coating applied suitable for the environment and/or framing material. Where fasteners are used in pressure preservative treated wood, the wood supplier shall be consulted for recommendation of fasteners compatible with the pressure preservative treatment in process used.
- All field supplied holes in the frame (if required) will be as follows:
 - 5/32" diameter for all #6 wood or tapping screws.
 - 3/16" in diameter for all #10 wood or tapping screws and 3/16" diameter for concrete.
 - No 7/8" size drill bit for C-131" shank diameter nails.
 - No 3/32" size drill bit for C-113" shank diameter nails.
- Concrete Screws (For attachment to masonry or concrete substrate.)
 - Shall be "Flat" head unless otherwise indicated.
 - Shall have a minimum nominal diameter of 3/16" unless otherwise noted.
 - Shall have a minimum embedment of 1 1/4" into the concrete, masonry or concrete block or masonry unit (CMU) (renewing the point unless otherwise noted).
 - Shall have an allowable working load in shear as noted on the "Parts List" on the product specific installation drawing.
 - Working load is defined as the ultimate load determined by test divided by 4 as determined and published by the concrete screw's manufacturer.
 - If the allowable shear load exceeds the above minimum, required by number of fasteners shown on the installation drawing CANOT be decreased.
 - If the allowable shear load is less than the above minimum, add or reduce size engineering analysis meeting the building code and acceptable to the Authority Having Jurisdiction (AHJ) WILL be required.
 - Concrete screws shall be of sufficient length so that the maximum embedment into the existing substrate (renewing the point) is met.
 - Minimum Edge Distance of concrete screw fasteners shall be 2" from the edge of the substrate for a 3/16" diameter concrete screw.

DISCLAIMER

The purpose of this installation drawing is to present the manufacturer's recommendations for anchorage [i.e., concrete screws, wood screws, tapping screws, nails and Vulkem Structural Adhesive (or other approved equal)] to achieve the design pressure specified on the fenestration product as required by the 2001 Florida Building Code (FBC), Section 1707.4.4, 2004 FBC-Building, Section 1717.5.4 and the 2004 FBC-Residential, Section R613.6. Recommendations regarding flashing, sealing, sealants or other joint sealant practices does not constitute a warranty either expressed or implied.

NOTE ON PE SEALING

Original drawings with two sheets (pages) are reproduced on one sheet front and back. When reproduced this way, they are sealed on the first (front) sheet only. In response to Robert Amoroso's inquiry to the Florida Board of Professional Engineers, the FBPE at their meeting on June 20, 2002 responded that in such circumstances, it is acceptable for the sealing PE to only sign, date and seal the front sheet of the drawing when printed on the front and back. This was documented by letter to Robert Amoroso dated July 31, 2002 from the Office of the Attorney General, State of Florida.

Robert J. Amoroso, P.E.
FL License No. 49752



Drawing No. FLEX20100
Sheet 1 of 2

FASTENER LOCATION TABLE (see Elevation View, Sheet 1)

Series	Size Code	Frame Width and Height		Fastener Screw Location	
		Width	Height (Full Radius)	Head (No. 10 WS)	Jambs (No. 10 WS or Concrete Screw)
1000/1500/2000	12	19 1/8"	26 13/16"	28 5/16"	A, B, C, D, E, F, G, H, I
1000/1500/2000	13	19 1/8"	36 3/16"	40 11/16"	A, B, C, D, E, F, G, H, I
1000/1500/2000	14	19 1/8"	51 7/16"	52 15/16"	A, B, C, D, E, F, G, H, I
1000/1500/2000	14S	19 1/8"	57 1/16"	58 9/16"	A, B, C, D, E, F, G, H, I
1000/1500/2000	15	19 1/8"	63 13/16"	65 5/16"	A, B, C, D, E, F, G, H, I, J, K
1000/1500/2000	16	19 1/8"	72 13/16"	74 5/16"	A, B, C, D, E, F, G, H, I, J, K
1000/1500	17	19 1/8"	84	84	A, B, C, D, E, F, G, H, I, J, K
1000/1500	17	19 1/8"	90	86 5/16"	A, B, C, D, E, F, G, H, I, J, K, Y, Z
1000/1500/2000	1H2	26 1/2"	27 7/16"	29 9/16"	A, B, C, D, E, F, G, H, I
1000/1500/2000	1H3	26 1/2"	39 13/16"	41 15/16"	A, B, C, D, E, F, G, H, I
1000/1500/2000	1H4	26 1/2"	52 1/16"	54 3/16"	A, B, C, D, E, F, G, H, I
1000/1500/2000	1H4S	26 1/2"	57 1/16"	59 13/16"	A, B, C, D, E, F, G, H, I
1000/1500/2000	1H5	26 1/2"	64 7/16"	66 9/16"	A, B, C, D, E, F, G, H, I
1000/1500/2000	1H6	26 1/2"	73 7/16"	75 9/16"	A, B, C, D, E, F, G, H, I, J, K
1000/1500	1H7	26 1/2"	84	84	A, B, C, D, E, F, G, H, I, J, K
1000/1500	1H7	26 1/2"	90	87 9/16"	A, B, C, D, E, F, G, H, I, J, K, Y, Z
1000/1500/2000	3H2	30 1/2"	27 7/16"	30 11/16"	A, B, C, D, E, F, G, H, I
1000/1500/2000	3H3	30 1/2"	40 13/16"	42 29/48"	A, B, C, D, E, F, G, H, I
1000/1500/2000	3H4	30 1/2"	52 37/96"	54 41/48"	A, B, C, D, E, F, G, H, I
1000/1500/2000	3H4S	30 1/2"	58 1/8"	60 23/48"	A, B, C, D, E, F, G, H, I
1000/1500/2000	3H5	30 1/2"	64 73/96"	67 11/48"	A, B, C, D, E, F, G, H, I
1000/1500/2000	3H6	30 1/2"	73 73/96"	76 11/48"	A, B, C, D, E, F, G, H, I, J, K
1000/1500	3H7	30 1/2"	84 1/8"	83 47/48"	A, B, C, D, E, F, G, H, I, J, K
1000/1500	3H7	30 1/2"	90 1/8"	89 47/48"	A, B, C, D, E, F, G, H, I, J, K, Y, Z
1000/1500/2000	22	37	28 5/16"	31 5/16"	A, B, C, D, E, F, G, H, I
1000/1500/2000	23	37	40 11/16"	43 11/16"	A, B, C, D, E, F, G, H, I
1000/1500/2000	24	37	52 15/16"	55 15/16"	A, B, C, D, E, F, G, H, I
1000/1500/2000	24S	37	58 9/16"	61 9/16"	A, B, C, D, E, F, G, H, I
1000/1500/2000	25	37	65 5/16"	68 5/16"	A, B, C, D, E, F, G, H, I
1000/1500/2000	26	37	74 5/16"	77 5/16"	A, B, C, D, E, F, G, H, I, J, K
1000/1500	27	37	84	84	A, B, C, D, E, F, G, H, I, J, K
1000/1500	27	37	90	86 5/16"	A, B, C, D, E, F, G, H, I, J, K, Y, Z
1000/1500/2000	482	48	29 7/32"	33 7/48"	A, B, C, D, E, F, G, H, I
1000/1500/2000	483	48	41 19/32"	45 25/48"	A, B, C, D, E, F, G, H, I
1000/1500/2000	484	48	53 27/32"	57 37/48"	A, B, C, D, E, F, G, H, I
1000/1500/2000	484S	48	59 15/32"	63 19/48"	A, B, C, D, E, F, G, H, I
1000/1500/2000	485	48	65 7/32"	70 7/48"	A, B, C, D, E, F, G, H, I
1000/1500/2000	486	48	75 7/32"	79 7/48"	A, B, C, D, E, F, G, H, I, J, K
1000/1500	487	48	84 1/12"	84 1/12"	A, B, C, D, E, F, G, H, I, J, K
1000/1500	487	48	90	90 1/12"	A, B, C, D, E, F, G, H, I, J, K, Y, Z
1000/1500/2000	32	53 1/8"	29 21/32"	34	A, B, C, D, E, F, G, H, I
1000/1500/2000	33	53 1/8"	42 1/32"	46 3/8"	A, B, C, D, E, F, G, H, I
1000/1500/2000	34	53 1/8"	54 9/32"	58 5/8"	A, B, C, D, E, F, G, H, I
1000/1500/2000	34S	53 1/8"	59 29/32"	64 1/4"	A, B, C, D, E, F, G, H, I
1000/1500/2000	35	53 1/8"	66 21/32"	71	A, B, C, D, E, F, G, H, I
1000/1500/2000	36	53 1/8"	75 21/32"	80	A, B, C, D, E, F, G, H, I, J, K
1000/1500	n/a	n/a	n/a	n/a	n/a
2000	37	53 1/8"	90	90	A, B, C, D, E, F, G, H, I, J, K, Y, Z

FASTENER LOCATION TABLE NOTES:

- This chart and Notes 1, J, K, L, M and N for use when Radius Head Flange Window is installed in opening with the following attributes:
 - Wood Structural Build-Down at Head, and
 - Masonry/Concrete Substrate and One-By Wood Buck at Jamb.
- Install Radius Head Flange Window using #10 Wood Screws with a 1-3/8" minimum embedment into the structural wood substrate in accordance with Notes K to N in an opening with the following attributes:
 - Wood Structural Build-Down at Head,
 - Optional Structural Two By Buck is installed at the head or jambs, and
 - Optional One By Wood Buck is installed at the head or jambs.
- See Note R regarding structural framing requirements.
- See Sheet 1 for Fastener Location Diagrams.
- Fasteners Y & Z applicable to Series 2000 Size 37 Only. 3/16" Hole must be drilled in field.

Drawing No. FLEX22110
Sheet 2 of 2

SHEET:

3 of 3



Florida Extruders Int'l, Inc.
2540 Jewett Lane Sanford, FL 32711
407-332-3300
407-332-5807 (fax)
www.floridextruders.com
Florida COA No. 9235

Florida Extruders Int'l, Inc.
Milestone Series 1000, 1500 & 2000
Non-Impact Resistant Aluminum Fenestration
Installation Drawing for Masonry/Wood
Substrate with Concrete/Wood Screws

Florida Extruders Int'l, Inc.
2540 Jewett Lane Sanford, FL 32711
407-332-3300
407-332-5807 (fax)
www.floridextruders.com
Florida COA No. 9235

Florida Extruders Int'l, Inc.
Milestone Series 1000, 1500 & 2000
Non-Impact Resistant Aluminum Fenestration
Installation Drawing for Masonry/Wood
Substrate with Concrete/Wood Screws

Florida Extruders Int'l, Inc.
Milestone Series 1000, 1500 & 2000
Non-Impact Resistant Aluminum Fenestration
Installation Drawing for Masonry/Wood
Substrate with Concrete/Wood Screws

REVISIONS:

Maronda Homes
4005 MARONDA WAY SANFORD, FLORIDA
(407) 321-0064
© 2002 MARONDA HOMES
COPYRIGHT

FLORIDA EXTRUDERS
WINDOWS IN BLOCK
RELEASE DATE:

COLUMBIA COUNTY BUILDING DEPARTMENT
REVIEWED FOR FIELD COPY CODE COMPLIANCE
PLANS EXAMINER

PRODUCT APPROVAL INFORMATION SHEET FOR FLORIDA

PROJECT NAME: _____ PERMIT # _____

PROJECT ADDRESS: _____

As required by Florida Statute 553.842 and Florida Administrative Code 9B-72, Please provide the information and product approval number(s) for the building components listed below as applicable to the building construction project for the permit number listed above. You should contact your product supplier if you do not know the product approval number for any of the applicable listed products. Information regarding statewide product approval may be obtained at: www.floridabuilding.org.

Category/Subcategory	Manufacturer	Product Description	Limitation of Use	State #	Design Pressures
A. EXTERIOR DOORS					
1. Swingling	Plastpro Inc.	Fiberglass Doors	Evaluated for use in localities adhering to the Florida Building Code and where pressure requirements as determined by ACSE 7 Minimum Design Loads For Building and Other Structures.	FL 6729J FL 6729.5	+ 50 / - 50 + 50 / - 50
2. Sliding	Simonton/Norandex Florida Extruders	Sliding Glass Doors	500 72X80 SGD-R1 Milestone 1000 SGD	FL 5979J FL 45J	+ 50 / - 50 +45 / - 45
3. Sectional	Wayne Dalton	Garage Doors 130 16' 9/100 / 5120 8'	As Indicated in evaluation report and Installation drawings. Not to be used in HVHZ.	FL 5287J	+26.9 / -30.8
4. Roll up		Garage Doors 140 16' 9/100 / 5120 8'		FL 5287.3 FL 9174.4 FL 9174.5	+25.9 / -28.8 +43.2 / -49.6 +39.2 / -43.7
B. WINDOWS					
1. Single Hung	H-R Windows Danvid Window Co Florida Extruders	300 Fin Single Hung 341 Flange Frame S.H. Milestone 1000 S.H.	40-17 72x74 H-R4.	FL5089J FL 2752J FL 42J	+45 / - 45 +55 / - 55 +45 / - 45
2. Horizontal Slider					
3. Casement					
4. Double hung					
5. Fixed	H-R Windows Danvid Window Co Florida Extruders	300Fin Frame Fixed341 Flange Frame Fixed Milestone 1000 Fixed	437.438 111X63 F-C63/16 Tempered Glis Flange & Fin	FL 1291.2 FL 2349J FL 44J	+55 / - 55 +70 / - 70 +45 / - 45
6. Awning					
7. Pass-through					
8. Projected					
9. Mullion	H-R Windows Florida Extruders	Mullions Milestone Tube Mull Fin Or Flange	Evaluated for use in localities adhering to the Florida Building Code and where pressure requirements as determined by ACSE 7 Minimum Design Loads for Building and Other Structures.	FL 5782 FL 3136-R2	+45 / - 45 +45 / - 45
10. Wind breaker					
11. Dual action					
12. Other					
C. PANEL WALL					
1. Siding	Owen Corning	Norandex - Summit Manor Dbl 4.5 Dutch Lap Reynolds - Easy Street Dbl 4.5 Dutch Lap	This Evaluation is not for use within the FBC HVZ or on Education Facilities within the State of Florida. Vn Siding is limited to Type V construction, as defined below. Section 602.5 TYPE V CONSTRUCTION Type V construction is the type of construction in which the structural elements, exterior walls and interior walls are of one material permitted by this code. Compliance valid only if the subject profile trade name is current on the VSI Vinyl Siding Certification Program.	FL 920.3 FL 920.7	+NA / -152 +NA / -152
2. Soffit	Alcoa Metal Corp	16" Vented Soffit Quad 4 Aluminum Soffit	For use as soffit only. Not for use in HVHZ	FL 4459J	46.71 PSF

Category/Subcategory	Manufacturer	Product Description	Limitation of Use	State #	Design Pressures
D. ROOFING PRODUCTS					
1. Asphalt shingles	Owens Corning	Asphalt Shingle Ridge Vents	This Approval not for use in the HVHZ. All FBC sections that apply to counties except Broward and Miami-Dade must be followed.	FL 3663 FL 234	
2. Underlayments					
3. Roofing fasteners					
4. Nonstructural metal roof					
5. Built-up roofing					
6. Modified bitumen	Polyglass	Two layer torch down	The max design pressure for the selected assembly shall meet or exceed the Zone I design pressure as determined in accordance with FBC chapter 16.	FL 1654.8 FL 1654.9	
7. Single ply roofing					
8. Roofing tiles					
9. Roofing insulation					
10. Waterproofing					
11. Wood shingles/shakes					
12. Roofing slate					
13. Liquid applied roofing					
14. Cement-adhesive coats					
15. Roof tile adhesive					
16. Spray applied polyurethane roof					
17. Roof vents	Owens Corning Stanco Inc. Lamanco	Galvanized metal roof vents	This Approval not for use in the HVHZ. All FBC sections that apply to counties except Broward and Miami-Dade must be followed.	FL 5289J FL 8103J FL 3792.5	
E. SHUTTERS					
1. Storm Panels	Atrium Shutters, Inc. K&D Manufacturing All American Shutters, Inc.	5L Panel Galv. Stl Storm	This product may only be installed on concrete, hollow concrete block or wood substrates. This product is NOT suitable for installation in the High Velocity Hurricane Zone.	FL 5547J FL 2773J FL 393J	50 PSF +47 / -50
F. STRUCTURAL COMPONENTS					
1. Wood connector/anchor	United Steel Products	Anchors, Hangers Etc. Structural Components Wood Connectors	Subject to limitation and installation instructions specified in NOAA 05-0105.05	FL R1, 565, 569, 572, 576, 815, 816, 817, 818, 819, 820, 821, 822, 859, 1247, 1777, 2033, 2620, 3923, 4928, 5631, 6223	
2. Truss plates	Mitek Industries Inc.	Truss Connectors	No Limitation of Use.	FL 2197 RI	
3. Engineered lumber					
4. Railing					
5. Coolers-freezers					
6. Concrete admixtures					
7. Material					
8. Insulation forms					
9. Plastics					
10. Deck-roof					
11. Wall					
12. Sheds					
G. SKYLIGHTS					
1. Skylight					
2. Other					
H. NEW EXTERIOR ENVELOPE PRODUCTS					
1.					
2.					

In addition to completing the above list of manufacturers, product description and State approval number for the products used on this project, it is the Contractor's or Authorized Agent's responsibility to have a legible copy of each manufacturer's printed instructions, along with the list above, on the job site available to the Inspector.

The products listed below did not demonstrate product approval at time of plan review. I understand that before these products can be inspected, they must be submitted for review for code compliance and approved by the Plans Examiner. This form will be revised to include each new product in the categories listed above and will be highlighted to indicate the new products and required information.

Authorized Project Agent: _____ (Contractor or Design Professional) (Print Name) _____ (Signature)

Company Name: _____

Mailing Address: _____

City: _____ State: _____ Zip Code: _____

Telephone Number: () _____ Fax Number: () _____

Cell Phone Number: () _____ E-mail Address: _____

REVISIONS:

10-29-07 UPDATE LISTS

01-21-08 UPDATE ROLL UP DOORS

COPYRIGHT © 2005 MARONDA HOMES

Maronda Homes

FLORIDA

4005 MARONDA WAY SANFORD, FL 321-0064

THIS STRUCTURE WAS DESIGNED IN ACCORDANCE AND MEETS THE REQUIREMENTS OF THE FLORIDA BUILDING CODE (FBC) 2004 RESIDENTIAL AND 2006 SUPPLEMENT

PRODUCT APPROVAL

DRAWN BY: _____ GARAGE: _____

RELEASE DATE: _____

08/31/3

PLOT DATE: 21 JAN 2008

SHEET:

DISTINCTION SERIES

SMC INSWING RESIDENTIAL INSULATED FIBERGLASS DOOR IN WOOD FRAME

GENERAL NOTES


1. THE FOLLOWING PRODUCT HAS BEEN EVALUATED FOR COMPLIANCE WITH THE WIND LOADS SPECIFIED IN SECTION 120 OF THE TEXAS DEPARTMENT OF INSURANCE WINDSTORM RESISTANT CONSTRUCTION GUIDE AND SECTION 103 OF THE TEXAS WINDSTORM INSURANCE ASSOCIATION BUILDING CODE FOR WINDSTORM RESISTANT CONSTRUCTION.
2. WOOD BUCKS BY OTHERS, MUST BE ANCHORED PROPERLY TO TRANSFER LOADS TO THE STRUCTURE.
3. PRODUCT ANCHORS SHALL BE AS LISTED AND SPACED AS SHOWN ON DETAILS, ANCHOR EMBEDMENT TO BASE MATERIAL SHALL BE BEYOND WALL DRESSING OR STUCCO.
4. PRODUCT DOES NOT MEET IMPACT RESISTANCE.
5. DESIGN PRESSURE RATING SHALL BE AS FOLLOWS:
 - FOR 6' 8" HIGH DOORS: SEE TABLE 1.
 - FOR FRAMES OVER 6' 8" UP TO 8' 0": SEE TABLE 2.

DISTINCTION SMC FIBERGLASS DOOR

DOOR LEAF CONSTRUCTION:
FACE SHEETS: EACH SLAB IS CONSTRUCTED FROM 0.080" THICK FIBERGLASS SKIN.
CORE DESIGN: THE INTERIOR CAVITY OF EACH DOOR IS FILLED WITH RIGID POLYURETHANE.
CONSTRUCTION: THE VERTICAL EDGES OF THE SLAB CONSIST OF GLUED INTERLOCKING FIBERGLASS JOINTS. THE HORIZONTAL EDGES CONSIST OF THE FIBERGLASS SKIN GLUED TO THE WOOD BLOCK AT TOP AND TO THE RIGID PVC FOAM INSERT AT BOTTOM.

TABLE OF CONTENTS

SHEET #	DESCRIPTION
1	GENERAL NOTES, TYPICAL ELEVATIONS
2	CROSS SECTIONS (VERTICAL AND HORIZONTAL)
3	ANCHORING LAYOUT
4	PART LIST

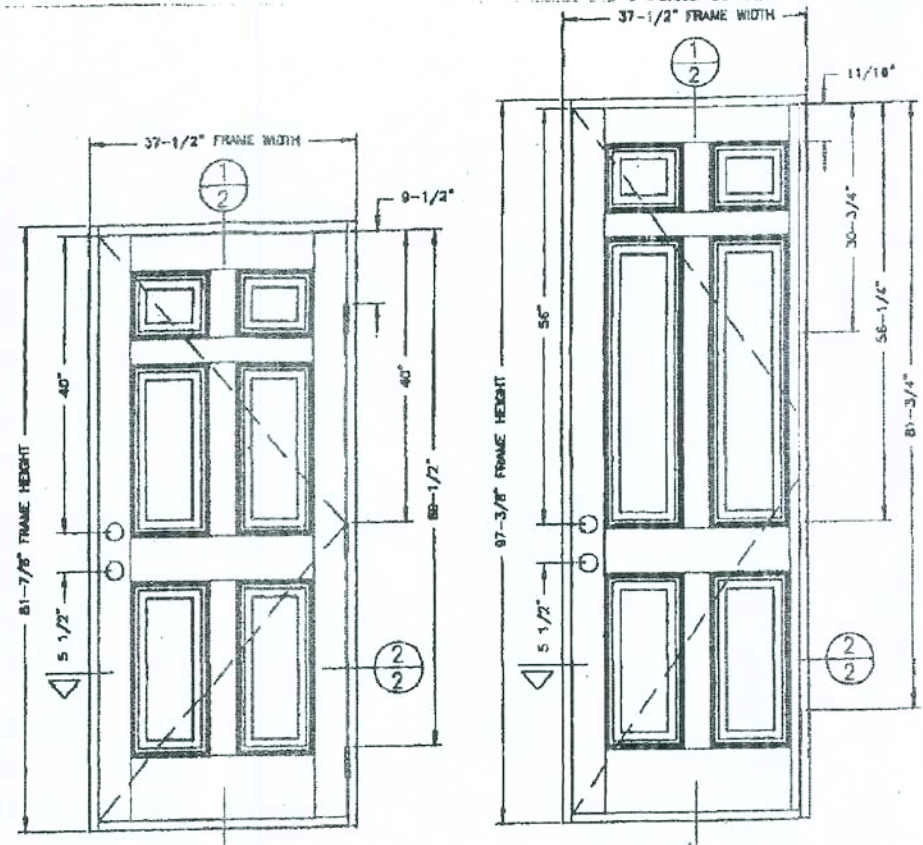

TYPICAL ELEVATION 6'-8" DOOR

DESIGN PRESSURE RATING (TABLE #1)	
WIND WATER INFLUCTION REQUIREMENT IS NEEDED	WIND WATER INFLUCTION REQUIREMENT IS NOT NEEDED
POSITIVE	NOT APPROVED
NEGATIVE	NOT APPROVED


TYPICAL ELEVATION 8'-0" DOOR

DESIGN PRESSURE RATING (TABLE #2)	
WIND WATER INFLUCTION REQUIREMENT IS NEEDED	WIND WATER INFLUCTION REQUIREMENT IS NOT NEEDED
POSITIVE	NOT APPROVED
NEGATIVE	NOT APPROVED


PLASTPRO, INC.
8 PEACH TREE HILL RD.
LIVESTON, NJ 07039

PROJECT: DISTINCTION SERIES SMC INSWING FIBERGLASS DOOR
DATE: 01/06/99
BY: [Signature]
CHECKED BY: [Signature]
DATE: 01/06/99
SHEET 1 OF 4

REVISIONS:

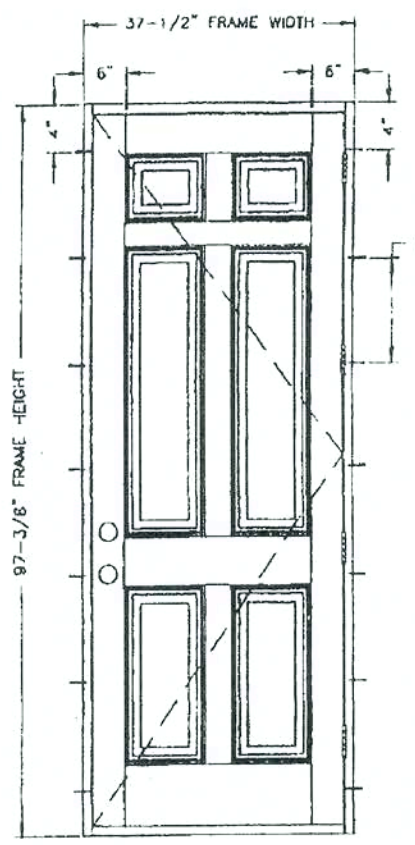

ANCHOR LAYOUT FOR 6'-8" DOOR

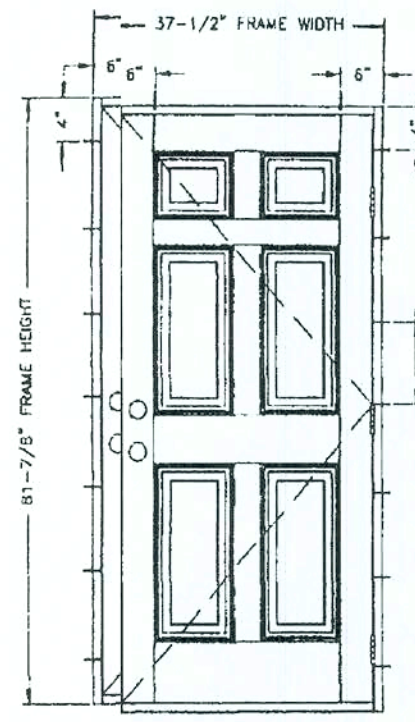


ANCHOR LAYOUT FOR 8'-0" DOOR

- TYPICAL ANCHORS
- 1) INTO 2BY WOOD BUCKS ON WOOD STRUCTURE
#8 PHH Wd. Screw, 1" MIN. EMBEDMENT
 - 2) INTO 1BY WOOD BUCKS OR INTO MASONRY
3/16" DIA. TAPCONS WITH 1-1/4" MIN. EMBEDMENT

PLASTPRO, INC.
8 PEACH TREE HILL RD.
LIVESTON, NJ 07039

PROJECT: DISTINCTION SERIES SMC INSWING FIBERGLASS DOOR
DATE: 01/06/99
BY: [Signature]
CHECKED BY: [Signature]
DATE: 01/06/99
SHEET 2 OF 4

REVISIONS:

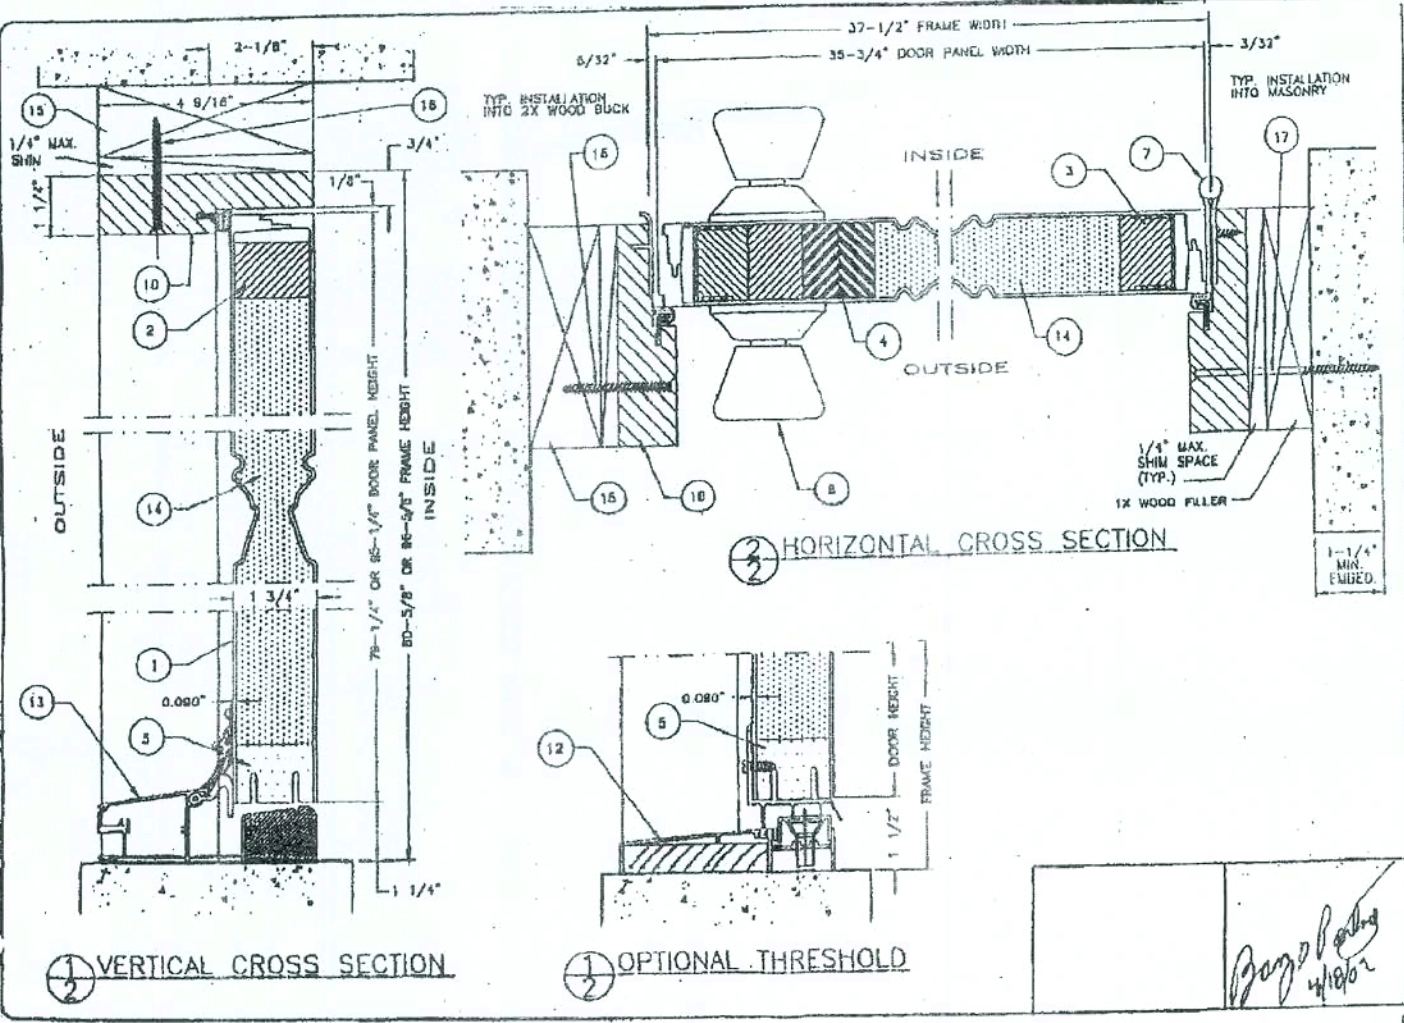


VERTICAL CROSS SECTION

OPTIONAL THRESHOLD

NOTE:
WHEN REQ. THE USE OF 2X SHALL BE ALLOWED USING (4) EVENLY SPACED 1/4" X 3" TAPCONS IN THE SIDES, AND (2) EVENLY SPACED 1/4" X 3" TAPCONS IN THE HEADER ALL W/ 1/4" IMBEDMENT. IF NEEDED A 1X CAN BE NAILED 6" O.C. STAGGERED TO 2X. DOOR IS THEN ATTACHED PER DETAILS ON THIS PAGE.



FINAL ANCHORING OF A WOOD FRAME UP TO 5'4" X 6'8"
SINGLE INSWING UNIT W/NO SIDELITES
PRODUCT ACCEPTANCE No.: DSI222

SCREW SCHEDULE	
Ø 10 X 5/8"	PHILLIPS FLAT HEAD
Ø 10 X 3/4"	PHILLIPS FLAT HEAD
Ø 10 X 2"	PHILLIPS FLAT HEAD
Ø 10 X 3"	PHILLIPS FLAT HEAD

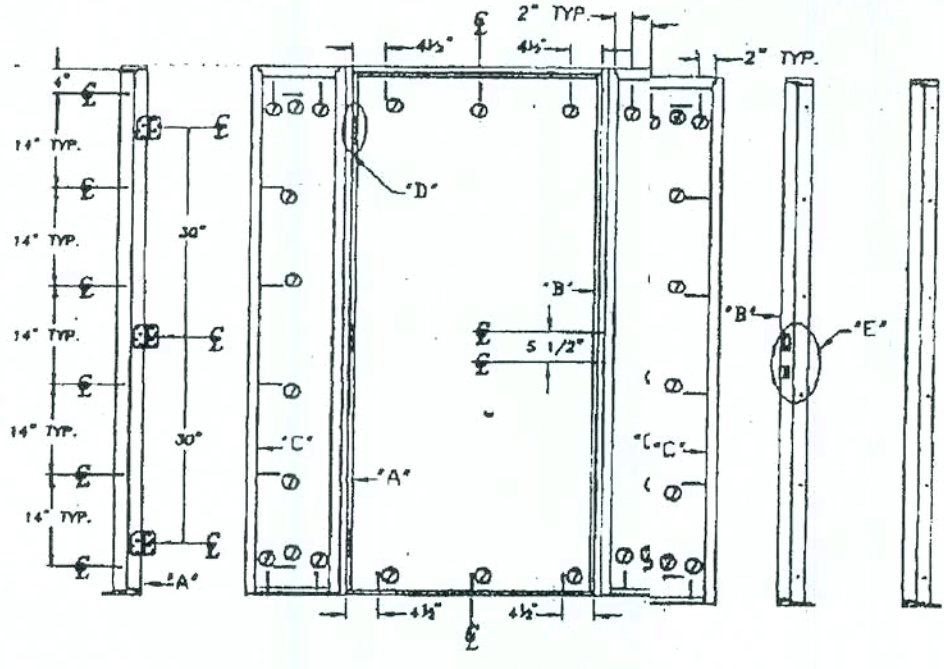

Product Acceptance No: DSI-222	
Size: up to 5'4" x 6'8"	Inswing (wood jamb)
Single Opaque W/Sidelites	+80 -80
Single Glazed W/Sidelites	+75 -80
(Door does not meet Missile Impact)	
Test # 210-1987, 210-2024	
Mfg. by: Nan Ya Plastics / Plastpro	
Livingston, NJ 07039	

ITEM	DESCRIPTION	PART NO.	MATERIAL
1	DOOR LEAF (6'8" X 8'0")	WGL-01	SMC INSWING FIBERGLASS
2	TOP RAIL (6'8" X 8'0")	WGL-02	WOOD (HARDWOOD)
3	TOP RAIL (6'8" X 8'0")	WGL-03	WOOD (HARDWOOD)
4	HINGE STILE	WGL-04	WOOD (HARDWOOD)
5	LOCK STILE	WGL-05	WOOD (HARDWOOD)
6	BOTTOM RAIL	WGL-06	WOOD (HARDWOOD)
7	DOOR BOTTOM (INSWING)	WGL-07	WOOD (HARDWOOD)
8	DOOR BOTTOM (INSWING)	WGL-08	WOOD (HARDWOOD)
9	DOOR BOTTOM (INSWING)	WGL-09	WOOD (HARDWOOD)
10	DOOR BOTTOM (INSWING)	WGL-10	WOOD (HARDWOOD)
11	DOOR BOTTOM (INSWING)	WGL-11	WOOD (HARDWOOD)
12	DOOR BOTTOM (INSWING)	WGL-12	WOOD (HARDWOOD)
13	DOOR BOTTOM (INSWING)	WGL-13	WOOD (HARDWOOD)
14	DOOR BOTTOM (INSWING)	WGL-14	WOOD (HARDWOOD)
15	DOOR BOTTOM (INSWING)	WGL-15	WOOD (HARDWOOD)
16	DOOR BOTTOM (INSWING)	WGL-16	WOOD (HARDWOOD)
17	DOOR BOTTOM (INSWING)	WGL-17	WOOD (HARDWOOD)
18	DOOR BOTTOM (INSWING)	WGL-18	WOOD (HARDWOOD)
19	DOOR BOTTOM (INSWING)	WGL-19	WOOD (HARDWOOD)
20	DOOR BOTTOM (INSWING)	WGL-20	WOOD (HARDWOOD)

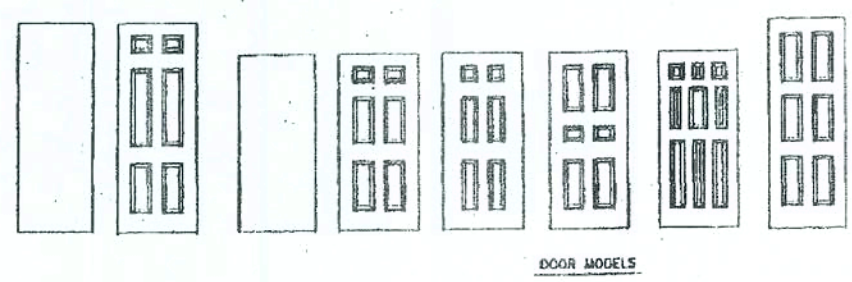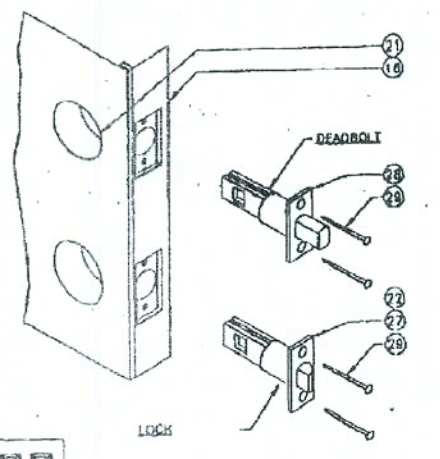

DOOR MODELS

EXT. DOOR DETAILS

IN SWING-FIBERGLASS



SHEET:

FD 1

Maronda Homes

© 2002 MARONDA HOMES

FLORIDA
SANFORD, FLORIDA
4005 MARONDA WAY
321-0064
(407)

RELEASE DATE:
01 JUN 2003
090333
01 JUN 2003

DISTINCTION SERIES
SMC OUTSWING RESIDENTIAL INSULATED FIBERGLASS DOOR IN WOOD FRAME

GENERAL NOTES

- THIS PRODUCT IS DESIGNED TO MEET THE SOUTH FLORIDA BUILDING CODE 1984 EDITION FOR MIAMI-DADE COUNTY.
- WOOD BUCKS BY OTHERS, MUST BE ANCHORED PROPERLY TO TRANSFER LOADS TO THE STRUCTURE.
- PRODUCT ANCHORS SHALL BE AS LISTED AND SPACED AS SHOWN ON DETAILS. ANCHOR EMBEDMENT TO BASE MATERIAL SHALL BE BEYOND WALL DRESSING OR STUCCO.
- IMPACT RESISTANT SHUTTERS NOT REQUIRED.
- DESIGN PRESSURE RATING SHALL BE AS FOLLOWS:
- FOR 6' 8" HIGH DOORS: SEE TABLE 1.
- FOR FRAMES OVER 6' 8" UP TO 8' 0": SEE TABLE 2.

DOOR LEAF CONSTRUCTION:
FACE SHEETS: EACH SLAB IS CONSTRUCTED FROM 0.095" THICK FIBERGLASS SKIN.
CORE DESIGN: THE INTERIOR CAVITY OF EACH DOOR IS FILLED WITH RIGID POLYURETHANE.
CONSTRUCTION: THE VERTICAL EDGES OF THE SLAB CONSIST OF GLUED INTERLOCKING FIBERGLASS JOINTS. THE HORIZONTAL EDGES CONSIST OF THE FIBERGLASS SKIN GLUED TO THE WOOD BLOCK AT TOP AND TO THE RIGID PVC FOAM INSERT AT BOTTOM.

TABLE OF CONTENTS

SHEET #	DESCRIPTION
1	GENERAL NOTES, TYPICAL ELEVATIONS
2	CROSS SECTIONS (VERTICAL AND HORIZONTAL)
3	ANCHORING LAYOUT
4	PART LIST

TYPICAL ELEVATION 6'-0" DOOR

TYPICAL ELEVATION 8'-0" DOOR

DESIGN PRESSURE RATING (TABLE #1)

WIND SPEED (MPH)	WIND LOAD (PSF)	WIND LOAD (PSF)
POSITIVE	+80 PSF	+80 PSF
NEGATIVE	-80 PSF	-80 PSF

DESIGN PRESSURE RATING (TABLE #2)

WIND SPEED (MPH)	WIND LOAD (PSF)	WIND LOAD (PSF)
POSITIVE	+80 PSF	+80 PSF
NEGATIVE	-80 PSF	-80 PSF

PLASTPRO, INC.
8 PEACH TREE HILL RD.
LANSTON, NJ 07039

CONSULTING
(813) 884-3831

DATE: 02/08/99
SCALE: N.T.S.
DWG. BY: R.P.P.
CHK. BY: R.P.P.
REV. NO. 00-05
SHEET 1 OF 4

DISTINCTION SERIES
SMC OUTSWING RESIDENTIAL INSULATED FIBERGLASS DOOR IN WOOD FRAME (STEEL REINFORCED WITH FULL GLASS LITE)

GENERAL NOTES

- THIS PRODUCT IS DESIGNED TO MEET THE SOUTH FLORIDA BUILDING CODE 1984 EDITION FOR MIAMI-DADE COUNTY.
- WOOD BUCKS BY OTHERS, MUST BE ANCHORED PROPERLY TO TRANSFER LOADS TO THE STRUCTURE.
- PRODUCT ANCHORS SHALL BE AS LISTED AND SPACED AS SHOWN ON DETAILS. ANCHOR EMBEDMENT TO BASE MATERIAL SHALL BE BEYOND WALL DRESSING OR STUCCO.
- IMPACT RESISTANT SHUTTERS ARE REQUIRED.
- DESIGN PRESSURE RATING SHALL BE AS FOLLOWS:
- FOR 6' 8" HIGH DOORS: SEE TABLE 1.
- FOR FRAMES OVER 6' 8" UP TO 8' 0": SEE TABLE 2.

DOOR LEAF CONSTRUCTION:

- FACE SHEETS: EACH SLAB IS CONSTRUCTED FROM 0.075 THK FIBERGLASS SKIN.
- CORE DESIGN: THE INTERIOR CAVITY OF EACH DOOR IS FILLED WITH RIGID POLYURETHANE.
- CONSTRUCTION: THE VERTICAL EDGES OF THE SLAB CONSIST OF GLUED INTERLOCKING FIBERGLASS JOINTS. THE HORIZONTAL EDGES CONSIST OF THE FIBERGLASS SKIN, GLUED TO THE WOOD BUCK AT TOP AND TO THE RIGID PVC FOAM INSERT AT BOTTOM.
- GLAZING: 5/8" OVERALL THICKNESS INSULATED GLASS PANEL CONSISTING OF TWO 1/8" TEMPERED LITES AND ONE AIR SPACE.
- REINFORCING: ONE (1) "U" SHAPED STEEL REINFORCING CHANNEL, MEASURING 1.591" X 0.718" X 0.078" THK WAS LOCATED AT EACH PANEL STILE (6'-0" DOOR ONLY).

TABLE OF CONTENTS

SHEET #	DESCRIPTION
1	GENERAL NOTES, TYPICAL ELEVATIONS
2	CROSS SECTIONS (VERTICAL AND HORIZONTAL)
3	ANCHORING LAYOUT
4	PART LIST

TYPICAL ELEVATION 6'-0" DOOR

TYPICAL ELEVATION 8'-0" DOOR

DESIGN PRESSURE RATING (TABLE #1)

WIND SPEED (MPH)	WIND LOAD (PSF)	WIND LOAD (PSF)
POSITIVE	+80 PSF	+80 PSF
NEGATIVE	-80 PSF	-80 PSF

DESIGN PRESSURE RATING (TABLE #2)

WIND SPEED (MPH)	WIND LOAD (PSF)	WIND LOAD (PSF)
POSITIVE	+80 PSF	+80 PSF
NEGATIVE	-80 PSF	-80 PSF

PLASTPRO, INC.
8 PEACH TREE HILL RD.
LANSTON, NJ 07039

CONSULTING
(813) 884-3831

DATE: 02/08/99
SCALE: N.T.S.
DWG. BY: R.P.P.
CHK. BY: R.P.P.
REV. NO. 00-05
SHEET 1 OF 4

ANCHOR LAYOUT FOR 6'-0" DOOR

ANCHOR LAYOUT FOR 8'-0" DOOR

PLASTPRO, INC.
8 PEACH TREE HILL RD.
LANSTON, NJ 07039

CONSULTING
(813) 884-3831

DATE: 02/08/99
SCALE: N.T.S.
DWG. BY: R.P.P.
CHK. BY: R.P.P.
REV. NO. 00-05
SHEET 2 OF 4

ANCHOR LAYOUT FOR 6'-0" DOOR

ANCHOR LAYOUT FOR 8'-0" DOOR

PLASTPRO, INC.
8 PEACH TREE HILL RD.
LANSTON, NJ 07039

CONSULTING
(813) 884-3831

DATE: 02/08/99
SCALE: N.T.S.
DWG. BY: R.P.P.
CHK. BY: R.P.P.
REV. NO. 00-05
SHEET 2 OF 4

VERTICAL CROSS SECTION

HORIZONTAL CROSS SECTION

PLASTPRO, INC.
8 PEACH TREE HILL RD.
LANSTON, NJ 07039

CONSULTING
(813) 884-3831

DATE: 02/08/99
SCALE: N.T.S.
DWG. BY: R.P.P.
CHK. BY: R.P.P.
REV. NO. 00-05
SHEET 2 OF 4

ITEM	DESCRIPTION	PART NO.	MATERIAL
1	DOOR LEAF (6' 0" DOOR)	6' 0" DOOR	SMC OUTSWING RESIDENTIAL INSULATED FIBERGLASS DOOR IN WOOD FRAME
2	TOP RAIL	75227	WOOD
3	HINGE STILE	75228	WOOD
4	LOCK STILE	75229	WOOD
5	BOTTOM RAIL	75230	WOOD
6	DOOR BOTTOM (INSWING)	75231	WOOD
7	BLIND HINGE	75232	WOOD
8	DOOR LOCK	75233	WOOD
9	DOOR FRAME	75234	WOOD
10	DOOR THRESHOLD	75235	WOOD
11	THRESHOLD (OUTSWING)	75236	WOOD
12	DOOR CORE	75237	WOOD
13	DOOR CORE	75238	WOOD
14	DOOR CORE	75239	WOOD
15	DOOR CORE	75240	WOOD
16	DOOR CORE	75241	WOOD
17	DOOR CORE	75242	WOOD

PART LIST

PLASTPRO, INC.
8 PEACH TREE HILL RD.
LANSTON, NJ 07039

CONSULTING
(813) 884-3831

DATE: 02/08/99
SCALE: N.T.S.
DWG. BY: R.P.P.
CHK. BY: R.P.P.
REV. NO. 00-05
SHEET 3 OF 4

REVISIONS:

NO.	DATE	DESCRIPTION
1	02/08/99	ISSUED FOR PERMIT

Maronda Homes

1401 321-0064 4005 MARONDA WAY SANFORD, FLORIDA

EXT. DOOR DETAILS
OUT SWING-FIBERGLASS

RELEASE DATE:

SHEET: FD 2