

PEOPLES STATE BANK

WEST OFFICE (NEW BRANCH BANK)

LAKE CITY, FLORIDA



DESIGN SERVICES INCORPORATED

ARCHITECTURE
INTERIOR DESIGN
SPACE PLANNING

1778 N. PARK AVE. SUITE 100, MAITLAND, FLORIDA 32751. (407) 629-5755
LIC. NO. F000061

DSI CONSULTANTS

MECHANICAL, ELECTRICAL ENGINEER
OCI ASSOCIATES, INC.
427 CENTERPONTE CIRCLE, SUITE 1825, ALTAMONTE SPRINGS, FLORIDA 32701
407/332-5110

STRUCTURAL ENGINEER
MITZO ENGINEERING, LLC
670 N. ORLANDO AVE., SUITE 103A, MAITLAND, FL 32751
407/644-1500



DESIGN SERVICES INCORPORATED
1778 N. PARK AVENUE, SUITE 100, MAITLAND, FL 32751,
TELEPHONE (407) 629-5755

ARCHITECTURE
INTERIOR DESIGN
SPACE PLANNING



LICENSE NO. F00061

PEOPLES
STATE BANK

WEST OFFICE
(NEW BRANCH BANK)
LAKE CITY, FLORIDA

GENERAL NOTES

THIS DESIGN IS UNLESS OTHERWISE SPECIFIED, THE PROPERTY OF DESIGN SERVICES INCORPORATED. IT IS NOT TO BE USED FOR ANY OTHER PROJECT WITHOUT THE WRITTEN PERMISSION OF DESIGN SERVICES INCORPORATED. ALL RIGHTS RESERVED.

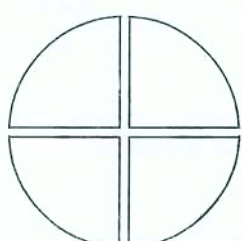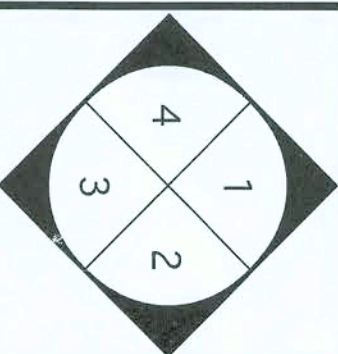

INTERIOR
ELEVATION
KEY

NORTH
ARROW
PLAN

MARK DATE REVISIONS

CONTRACT NO. 06003.00 DRAWN: KLP

DATE: 02/15/06 CHECKED: ELM

SCALE: AS NOTED

FILE: 06003.00-COVER SHEET

COVER SHEET

SEAL ARCHITECT/CONSULTANT

EDDIE E. MOSE

JUN 07 2006

LICENSE NO. AR-2112


SHEET NUMBER

0.01

APPROVED
(Substitution Department)
Inspection Department
State Fire Inspector
License # 485544
By: *Edie E. Mose* Date: 7-11-06

FIRE EXTINGUISHER REQUIREMENTS		
OCCUPANCY HAZARD CLASSIFICATION	CLASS 1A1	
TYPE OF HAZZARD	LOW	
EXTINGUISHER PROVIDED	4-A, 60-BC	
	REQUIRED	PROVIDED
MIN. RATED SINGLE EXTINGUISHER (A)	2-A	4-A
MAX. FLOOR AREA PER UNIT OF A	3,000 SQ. FT.	395 SQ. FT.
MAX. FLOOR AREA FOR EXTINGUISHER (A)	11,250 SQ. FT.	1,982 SQ. FT.
MAX. TRAVEL DISTANCE TO EXTINGUISHER (A)	75 FT.	59 FT.
MIN. EXTINGUISHER RATING (B)	5-B OR 10-B	NA
MAX. TRAVEL DISTANCE (B)	30 FT. OR 50 FT.	NA
MIN. EXTINGUISHER RATING (C)	2-A	4-A
MAX. TRAVEL DISTANCE (C)	75 FT.	59 FT.

3'-0" WIDE DOOR - OPERABLE DURING BUSINESS HOURS - SECURED VIA MAGNETIC LOCK AFTER HOURS - ENTRY AFTER HOURS BY CARD READER - EXITING AFTER HOURS BY MOTION DETECTOR ON EGRESS SIDE AND BY WALL MOUNTED PUSH BUTTON

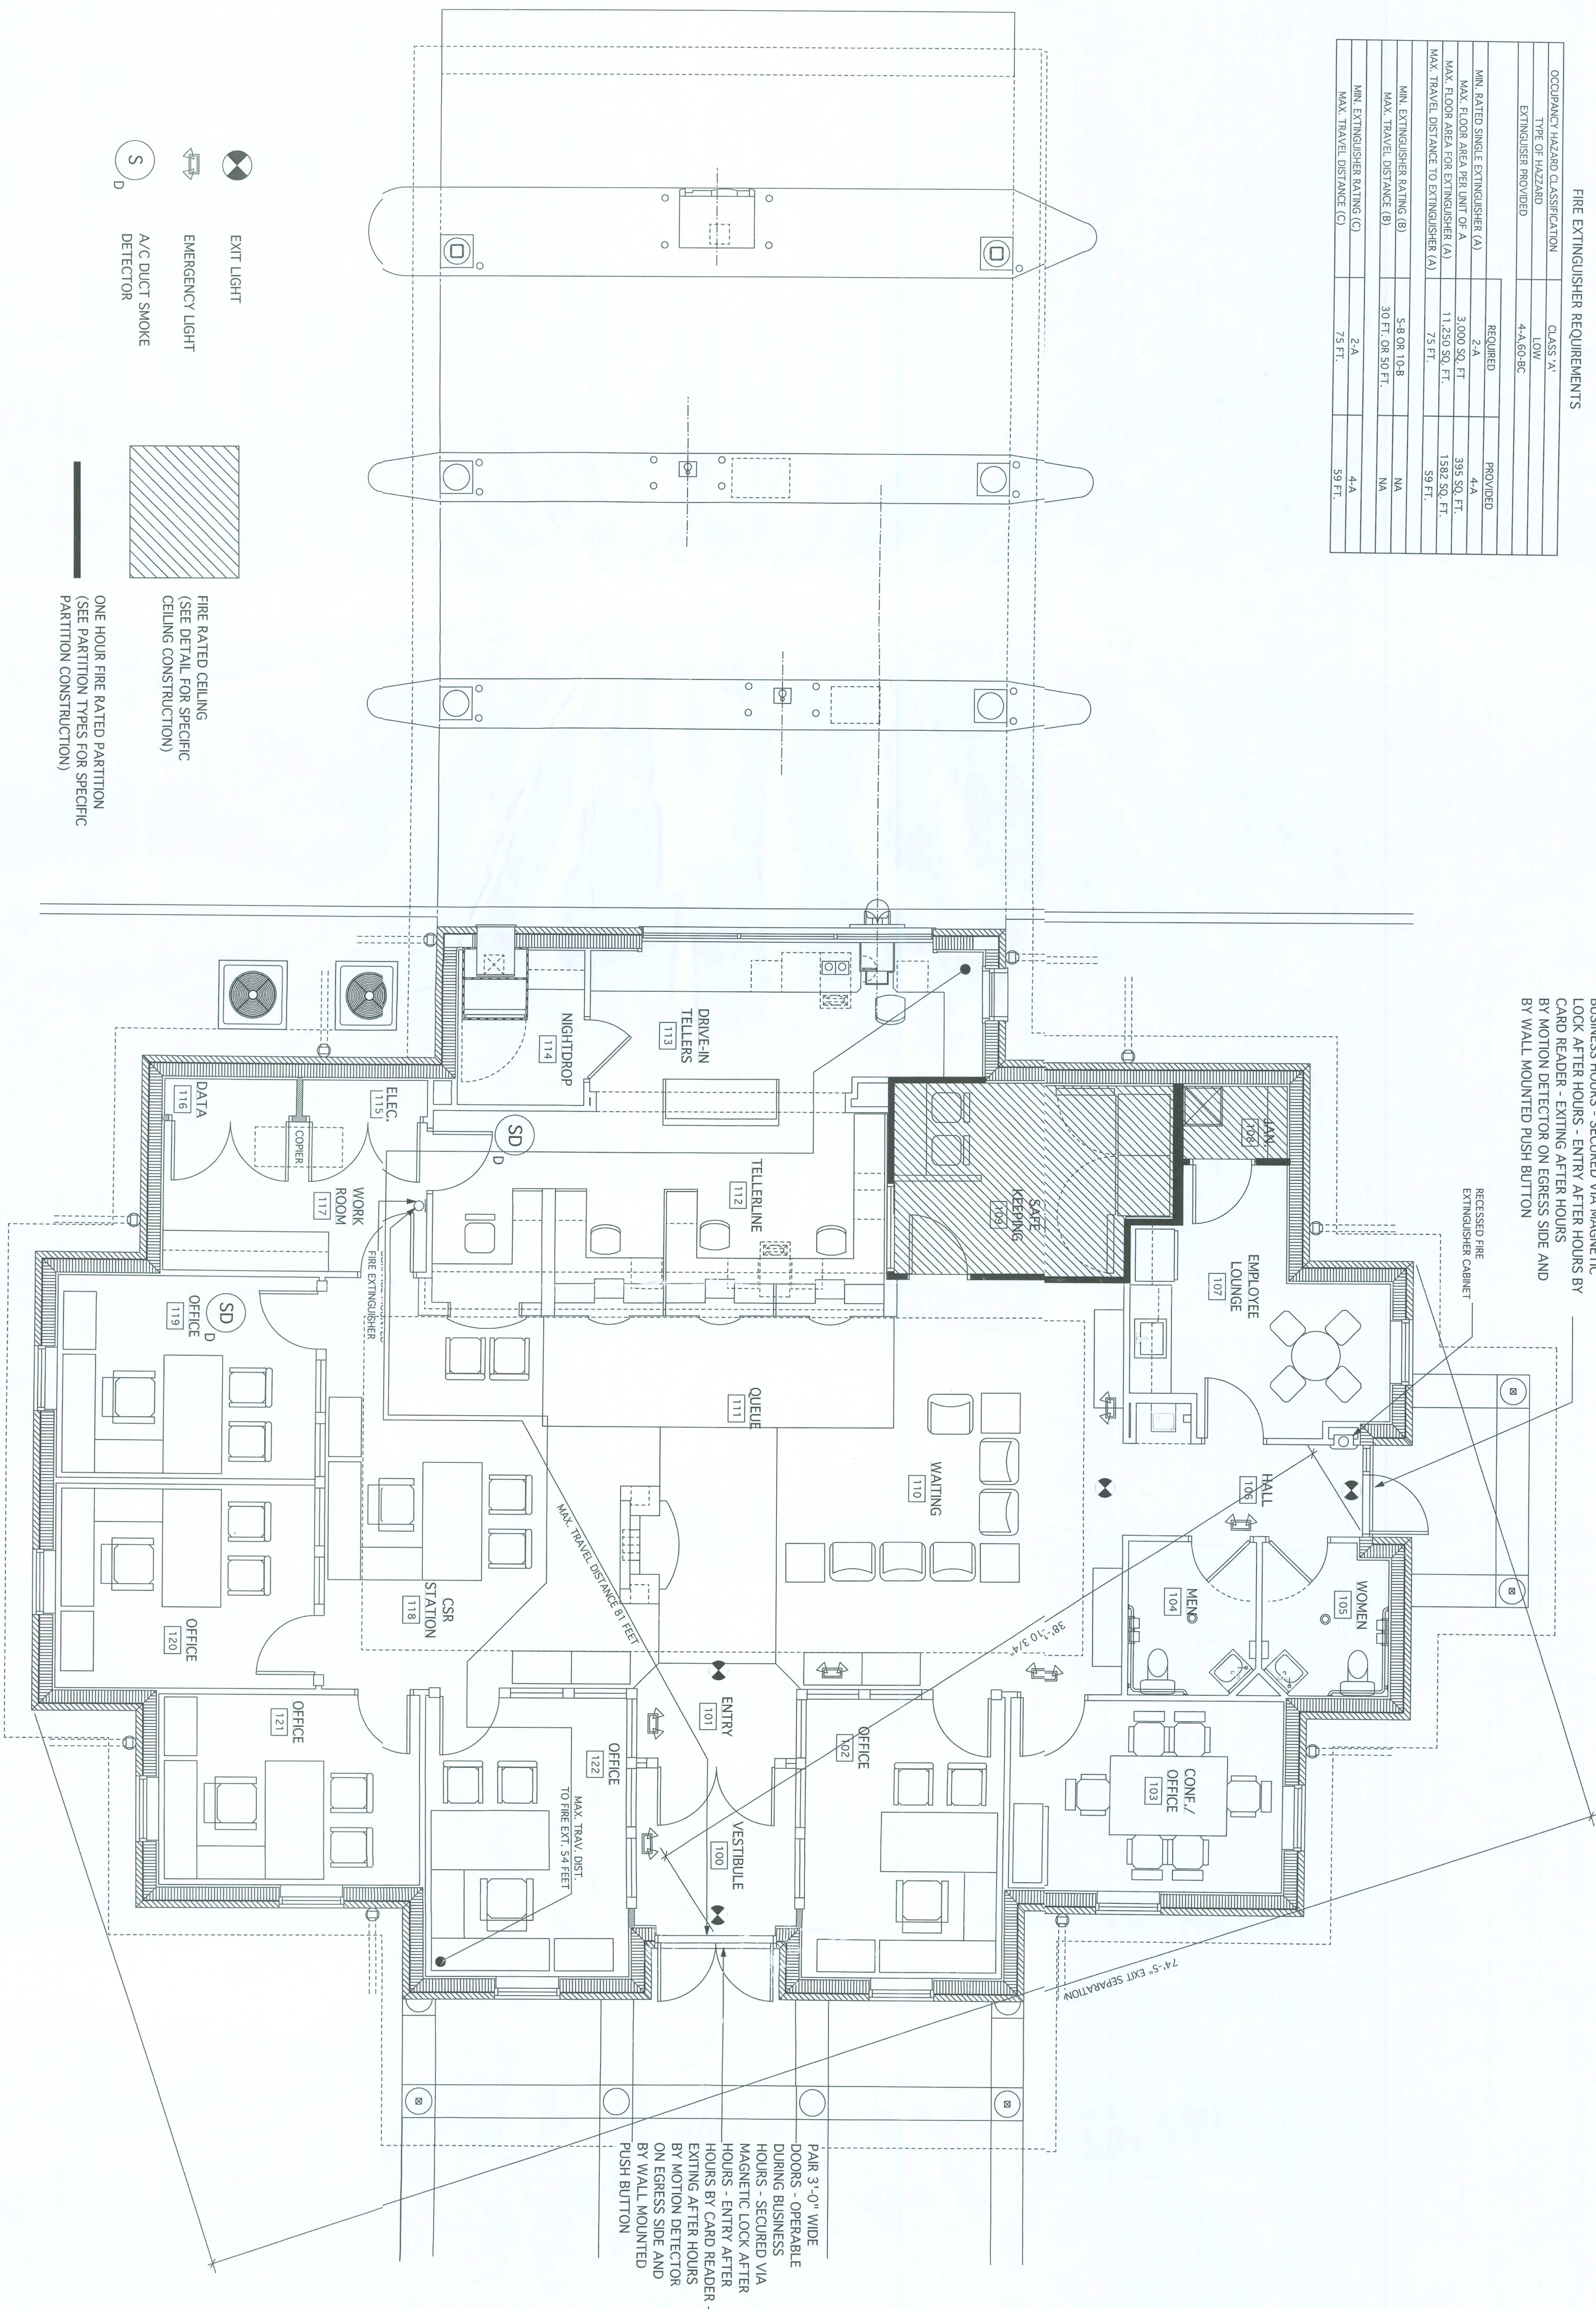

- PAIR 3-0" WIDE
- DOORS - OPEABLE DURING BUSINESS HOURS - SECURED VIA MAGNETIC LOCK AFTER HOURS - ENTRY AFTER HOURS BY CARD READER
- EXITING AFTER HOURS BY MOTION DETECTOR ON EGRESS SIDE AND BY WALL MOUNTED PUSH BUTTON

DSI DESIGN SERVICES INCORPORATED
 1778 N. PARK AVENUE, SUITE 100, MAITLAND, FL 32751,
 TELEPHONE (407) 629-5755

ARCHITECTURE
 INTERIOR DESIGN
 SPACE PLANNING

LICENSE NO. F00061



PEOPLES
STATE BANK

WEST OFFICE
(NEW BRANCH BANK)
LAKE CITY, FLORIDA


GENERAL NOTES

MARK	DATE	INTERIOR ELEVATION KEY	
	REVISIONS	NORTH ACTUAL PLAN	

COMA NO:	06003.00	DRAWN:	KLP
DATE:	02/15/06	CHECKED:	ELM
SCALE:	AS NOTED		
FILE:	06003.00-LIFE SAFETY PLAN		

LIFE SAFETY PLAN

SEAL	ARCHITECT/CONSULTANT
	EDDIE L. MUSE
	JUN 07 2006
	LICENSE NO. AR-12112
SHEET NUMBER	
LS-1.00	

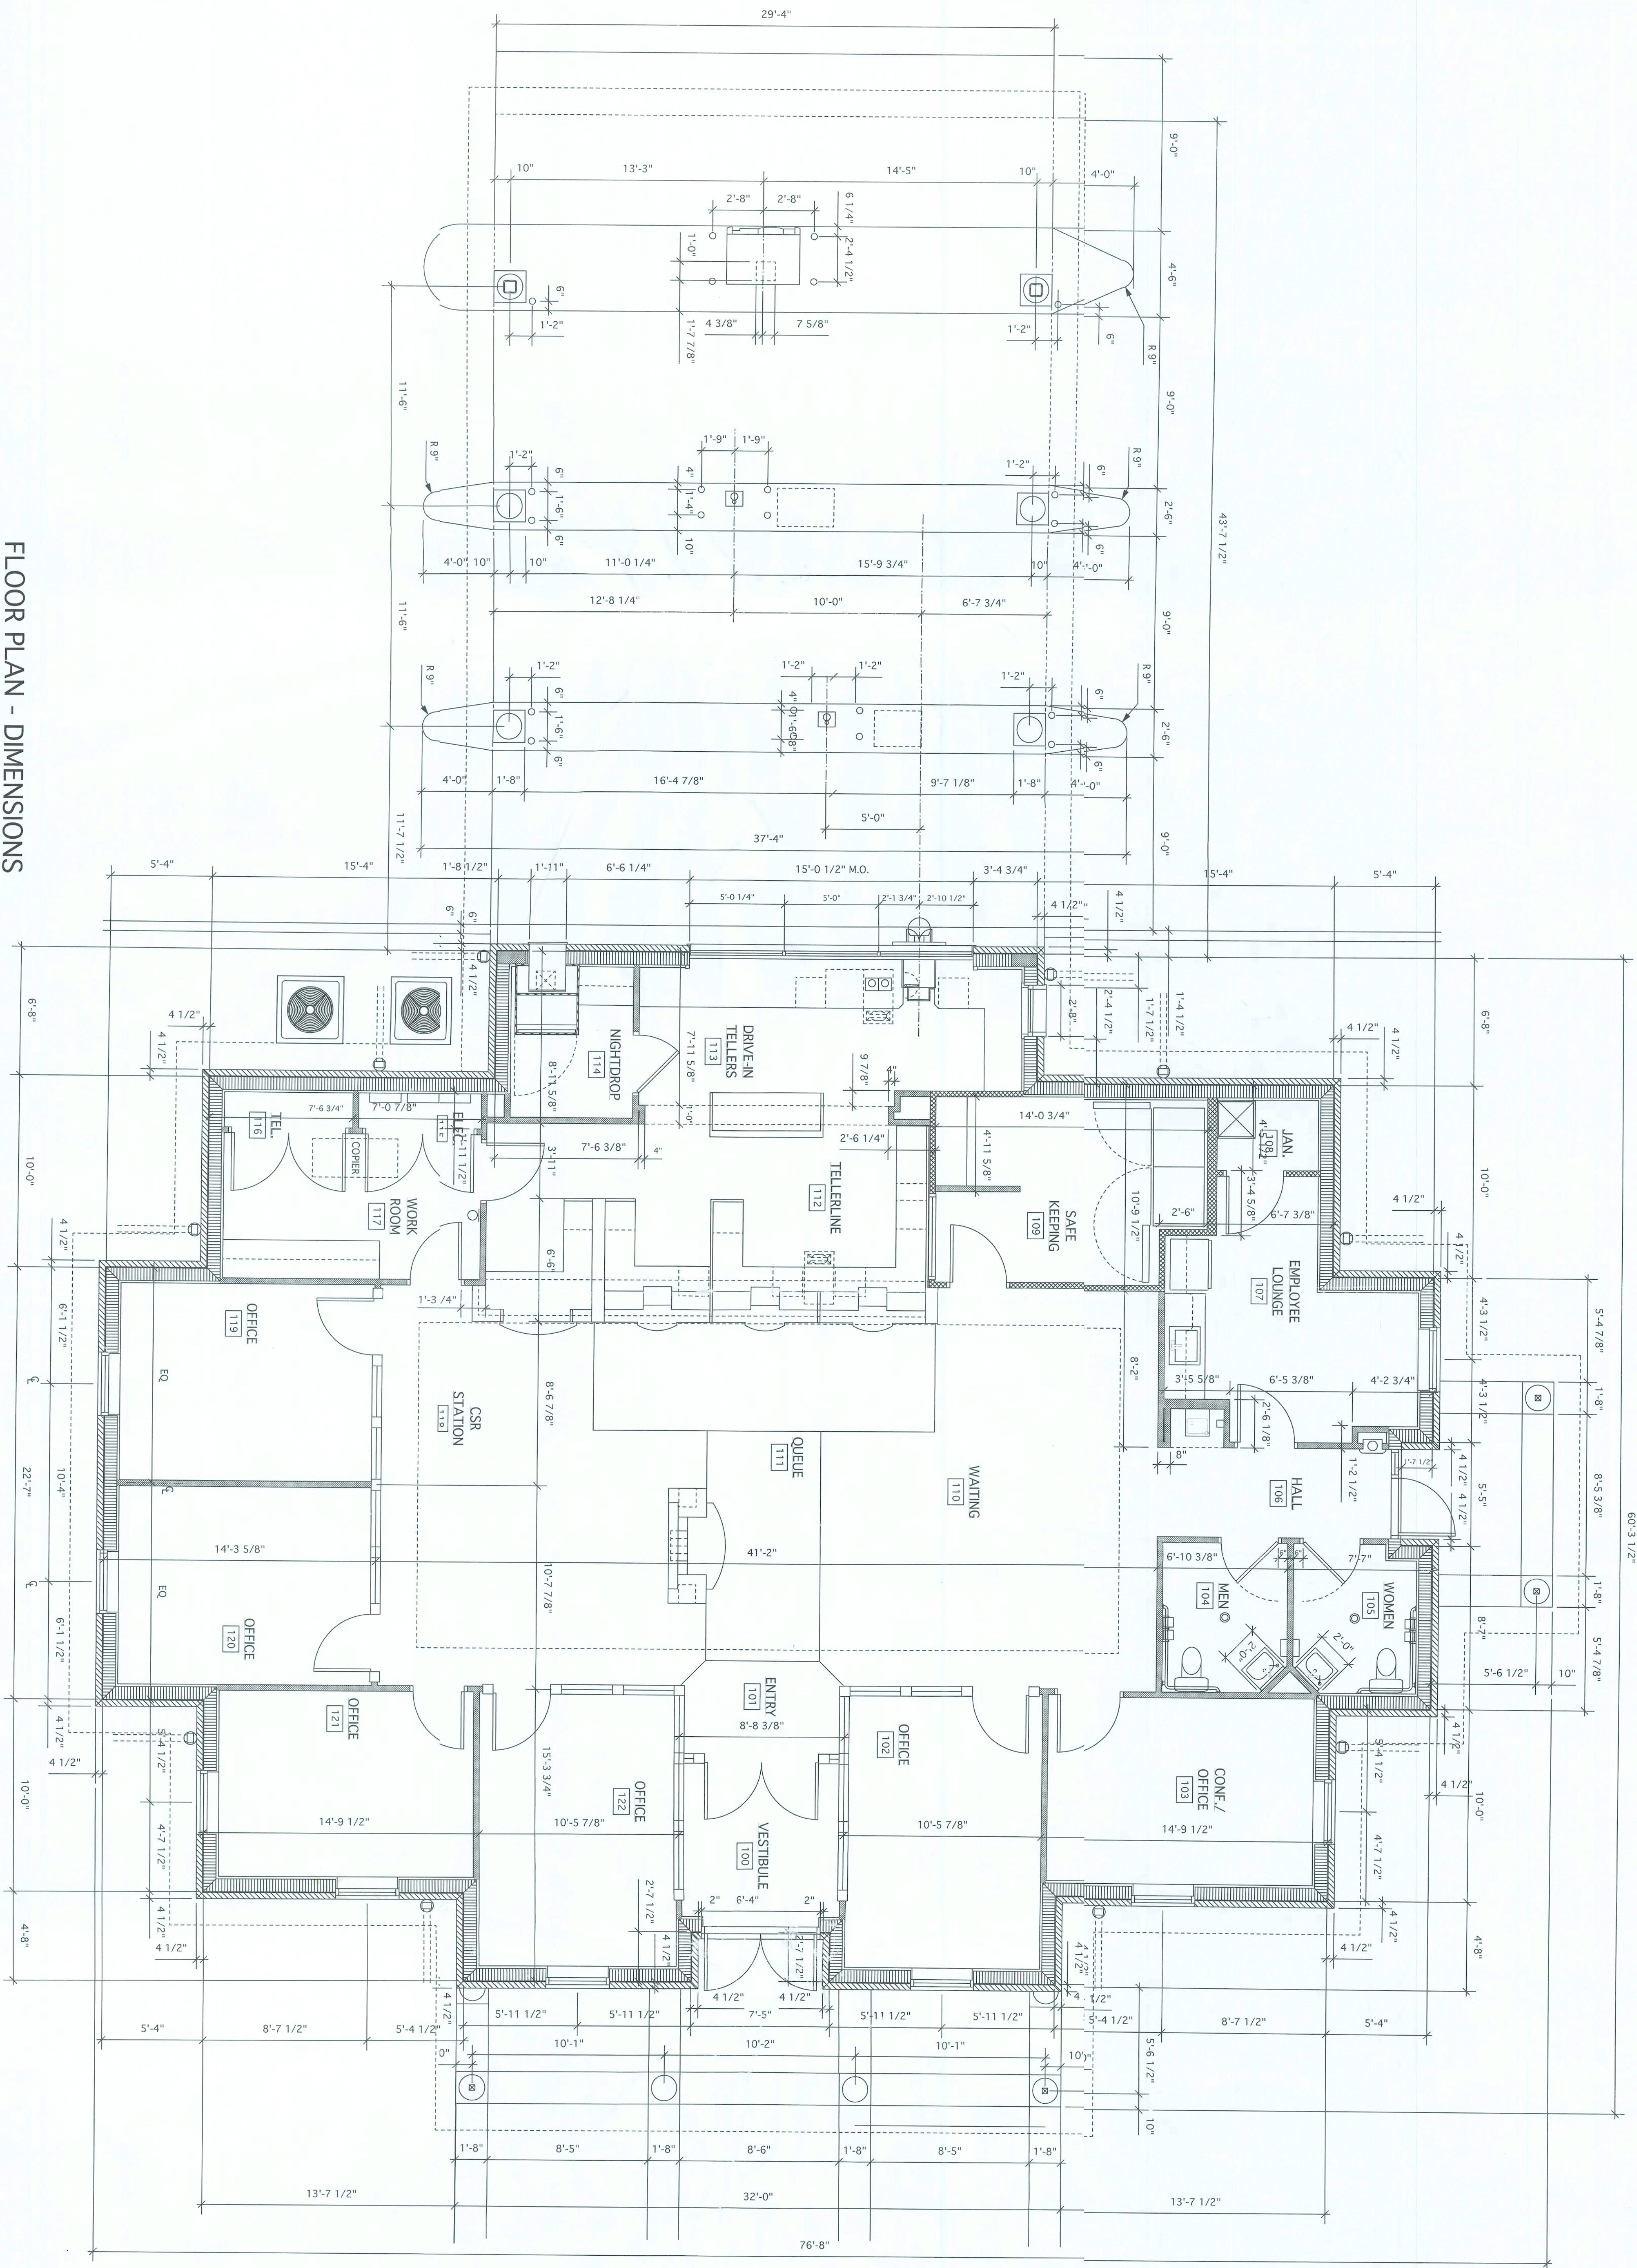


WEST OFFICE
(NEW BRANCH BANK)
LAKE CITY, FLORIDA

GENERAL NOISE

1. ALL DIMENSIONING TO FACE OF MASSORY OR FACE OF STUD UNLESS NOTED OTHERWISE.
2. FIELD VERIFY ALL DIMENSIONS.
3. PROVIDE DEAD WOOD BLOCKING AT ALL CONDITIONS REQUIRING PARTION MOUNTING OF EQUIPMENT, MILLWORK, ACCESSORIES, ETC. (FIRE RETARDANT BLOCKING AT FIRE RATED PARTITIONS). SEE MILLWORK DETAILS FOR MOUNTING HEIGHTS, DETAILS, ETC. FOR BLOCKING LOCATIONS.
4. PROVIDE DIAGONAL BRACING (3 5/8" METAL STUDS) AT 48" O.C. ABOVE RITEROOR STOREROOM*.

THE DESIGN, DRAWINGS, AND SPECIFICATIONS INCORPORATED HEREIN AS AN INSTRUMENT OF PROFESSIONAL SERVICES ARE, AND SHALL BE, THE SOLE PROPERTY OF DS DESIGN SERVICES, INC.. THEY ARE NOT TO BE USED ON ANY OTHER PROJECT OR FOR ANY OTHER PURPOSE WITHOUT SPECIFIC WRITTEN PERMISSION. ALL RIGHTS RESERVED.

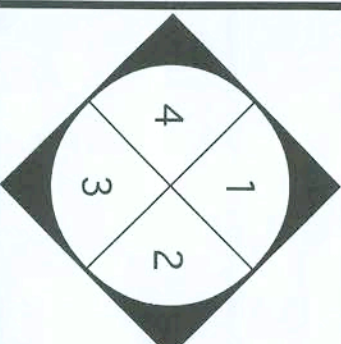

INTERIOR ELEVATION KEY

NORTH

ACTUAL
PLAN

MARK	DATE	REVISIONS
------	------	-----------

COMM. NO:	06003.00	DRAWN:	KLP
DATE:	02/15/06	CHECKED:	ELM
SCALE:	1/4" = 1'-0"	© 2006	
FILE:	06003.00-FLOOR PLANS 5-1-06.mcd		

FLOOR PLAN


DIMENSIONS

L	ARCHITECT/CONSULTANT
---	----------------------

EDDIE L. MUSE

LICENSE NO. AR-12112

三、

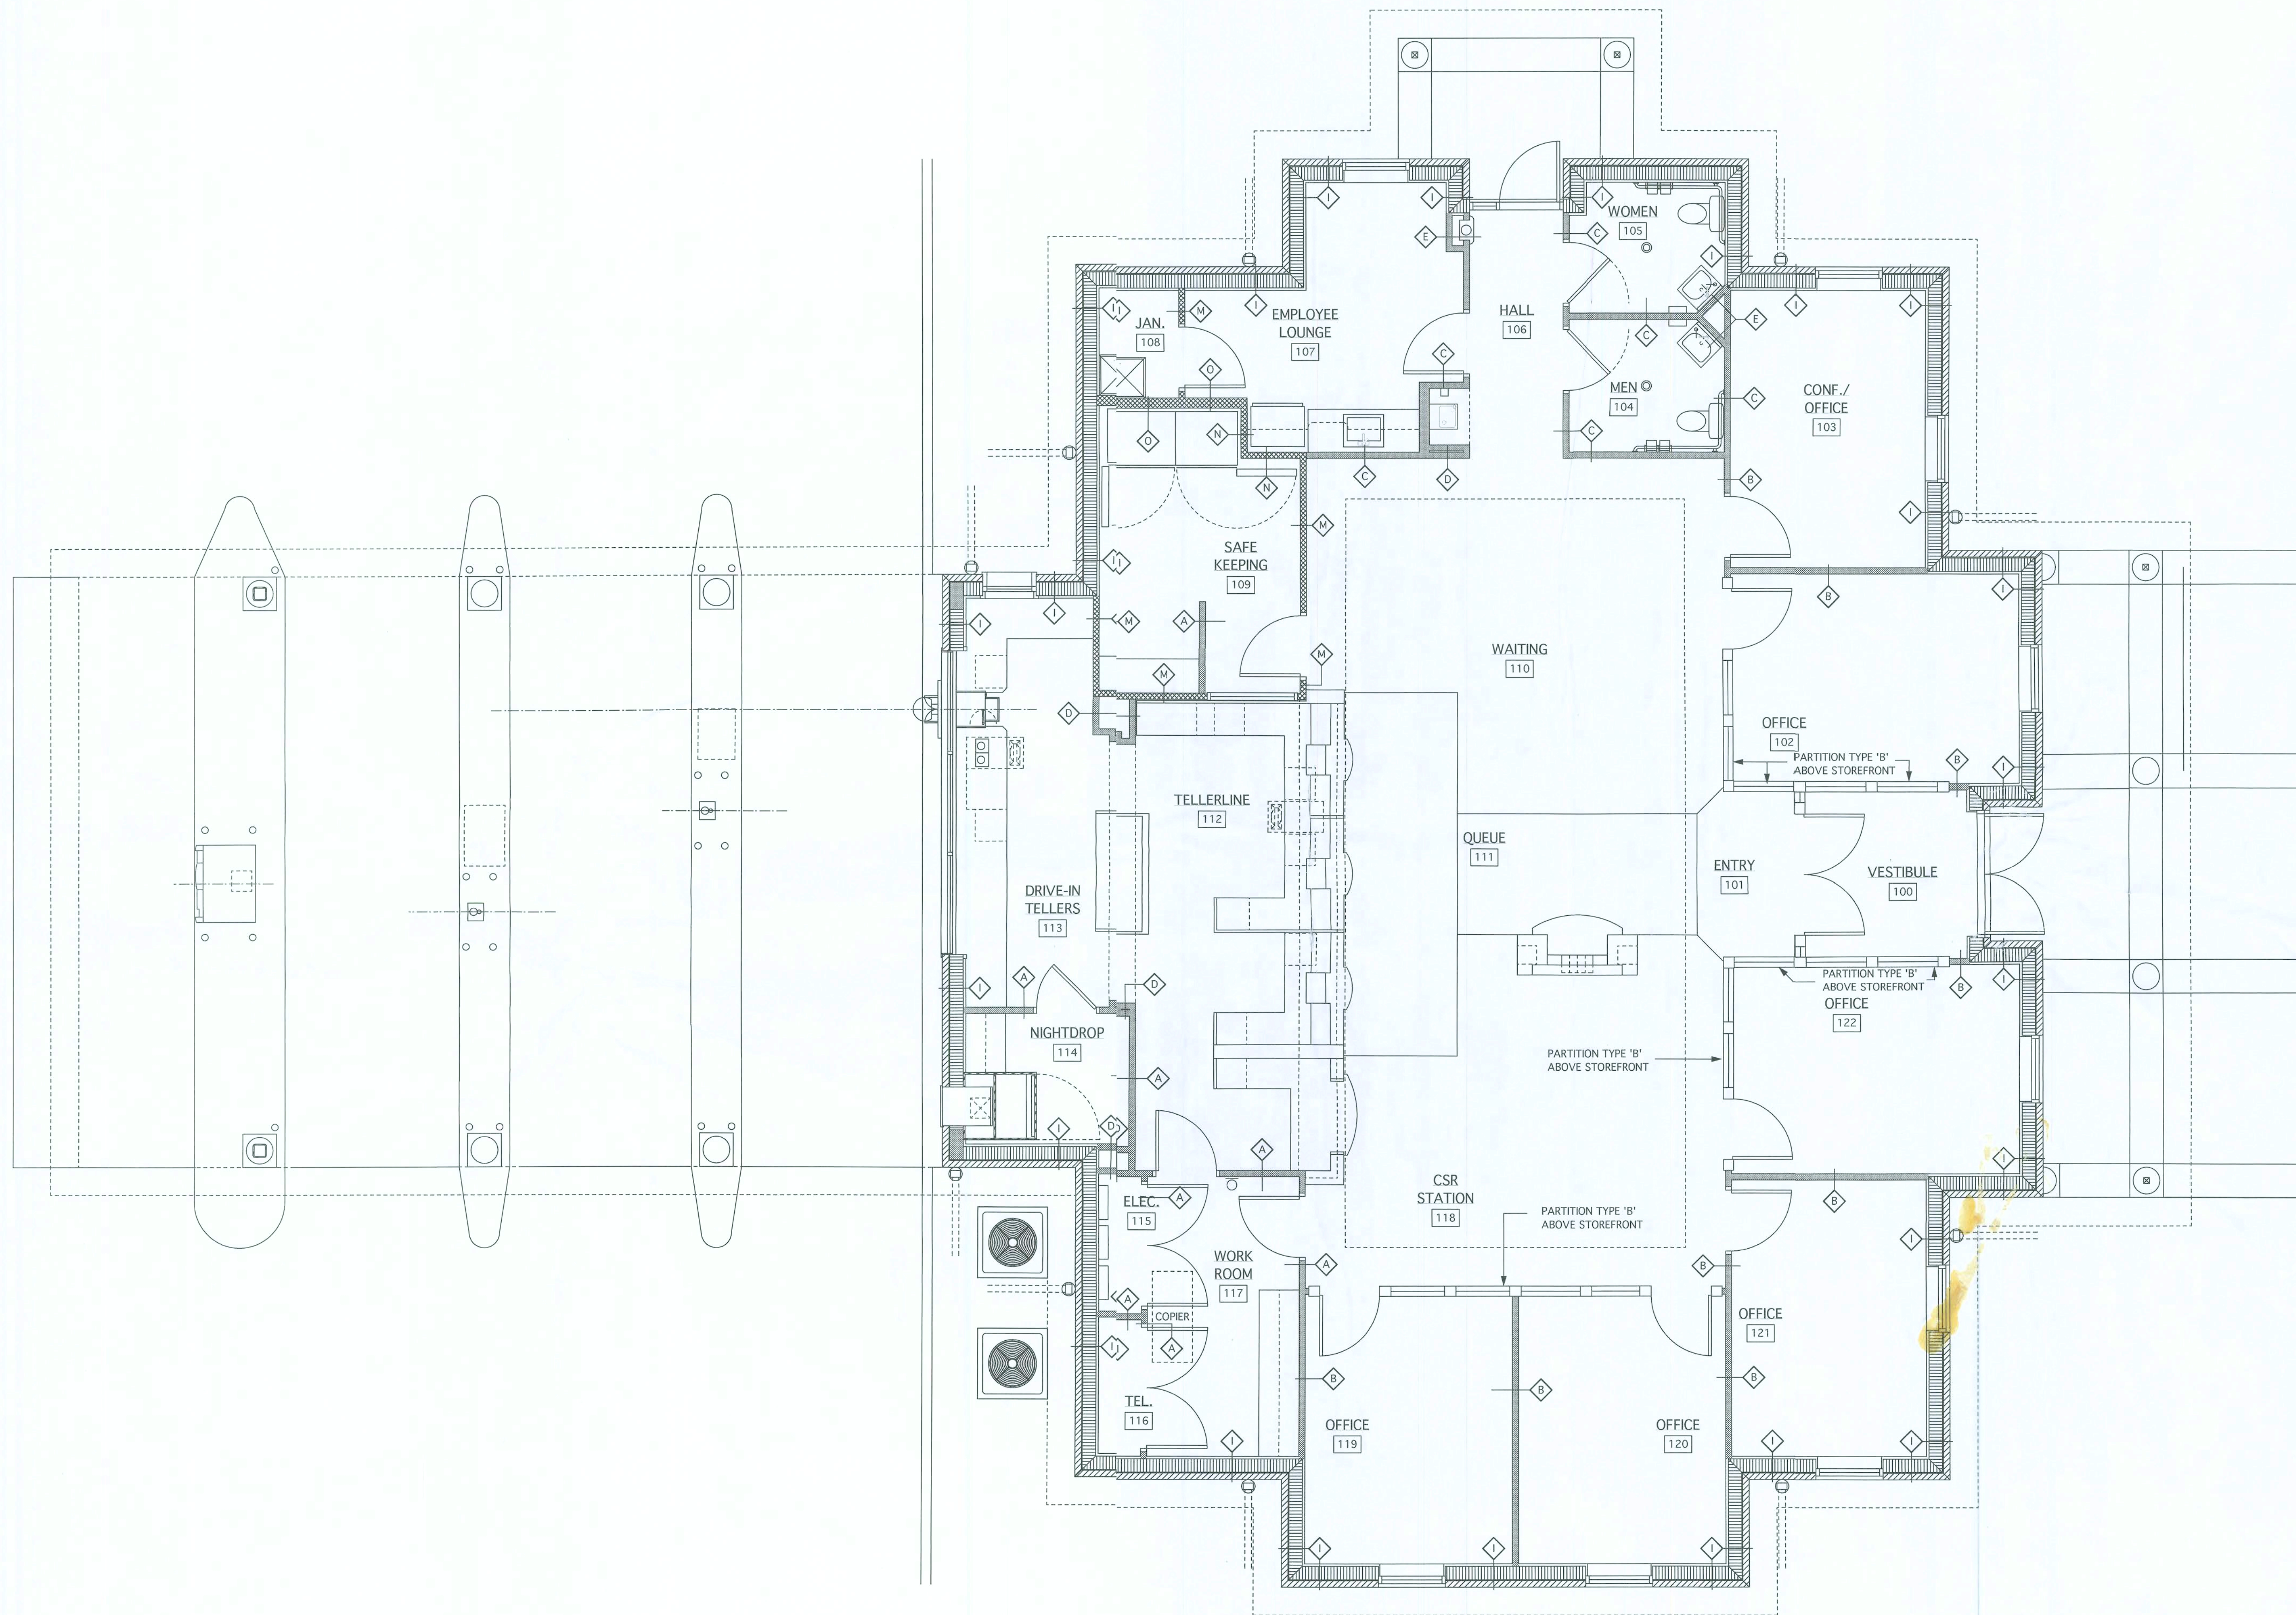

FLOOR PLAN - PARTITION TYPES

SCALE: 1/4" = 1'-0"

DSI DESIGN SERVICES INCORPORATED
1778 N. PARK AVE., SUITE 100, WATLAND, FL 32751,
TELEPHONE (407) 626-5755

ARCHITECTURE
INTERIOR DESIGN
SPACE PLANNING


LICENSE NO. F00061

WEST OFFICE
(NEW BRANCH BANK)
LAKE CITY, FLORIDA


PEOPLES
STATE BANK

GENERAL NOTES

THE DESIGN DRAWINGS, AND SPECIFICATIONS INCORPORATED HEREIN AS AN INSTRUMENT OF PROFESSIONAL SERVICES ARE, AND SHALL BE THE SOLE PROPERTY OF DSI DESIGN SERVICES INC. THEY ARE NOT TO BE USED ON ANY OTHER PROJECT OR FOR ANY OTHER PURPOSE WITHOUT SPECIFIC WRITTEN PERMISSION. ALL RIGHTS RESERVED.

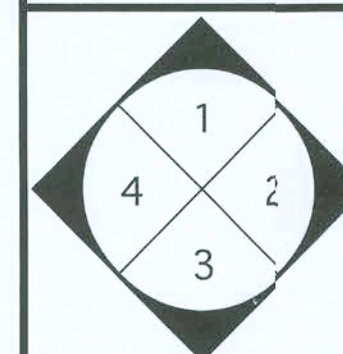

INTERIOR
ELEVATION
KEY

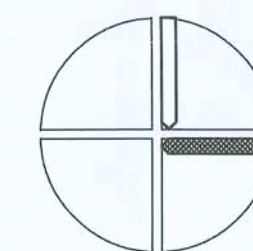

NORTH
— ACTUAL
— PLAN

MARK DATE REVISIONS

MARK	DATE	REVISIONS



COMM. NO:	06003.00	DRAWN:	KLP
DATE:	02/13/06	CHECKED:	ELM
SCALE:	1/4" = 1'-0"	©	2006
FILE:	06003.00-FLOOR PLANS 5-1-06.mcd		

FLOOR PLAN

PARTITION TYPES

SEAL	ARCHITECT/CONSULTANT
	EDDIE L. MUSE
	JUN 07 2006
	LICENSE NO. AR-12112
	SHEET NUMBER

A-1.12

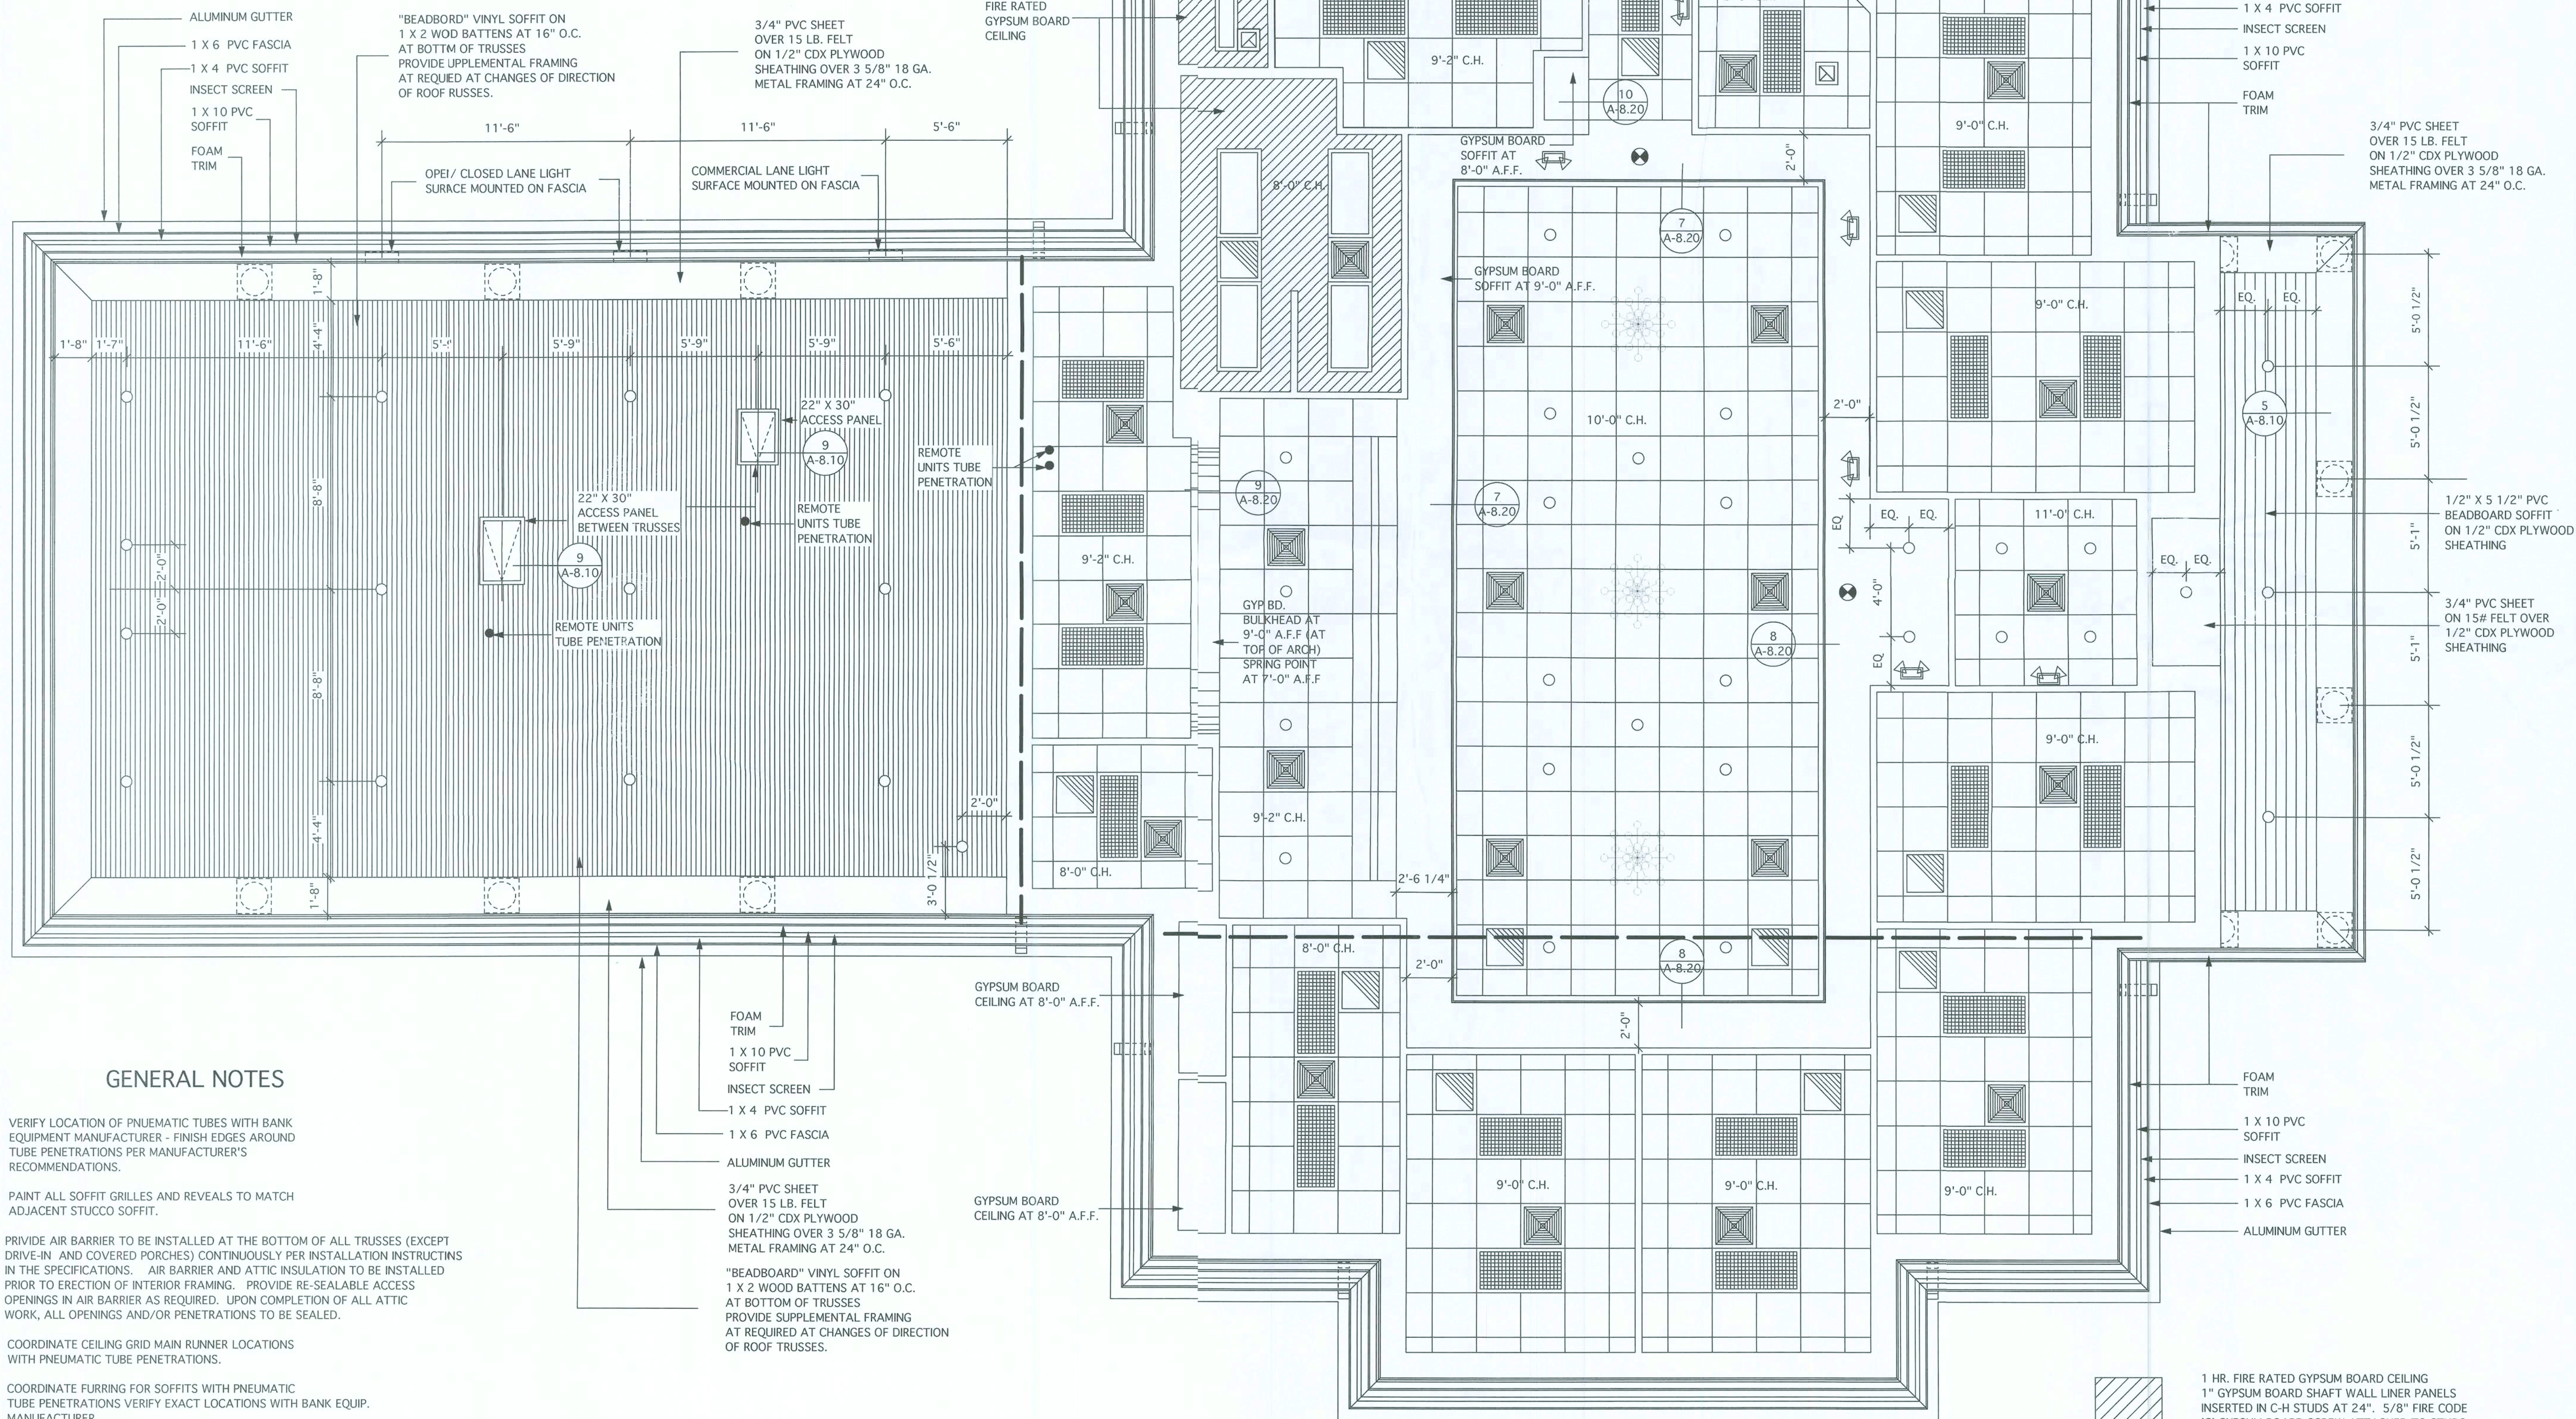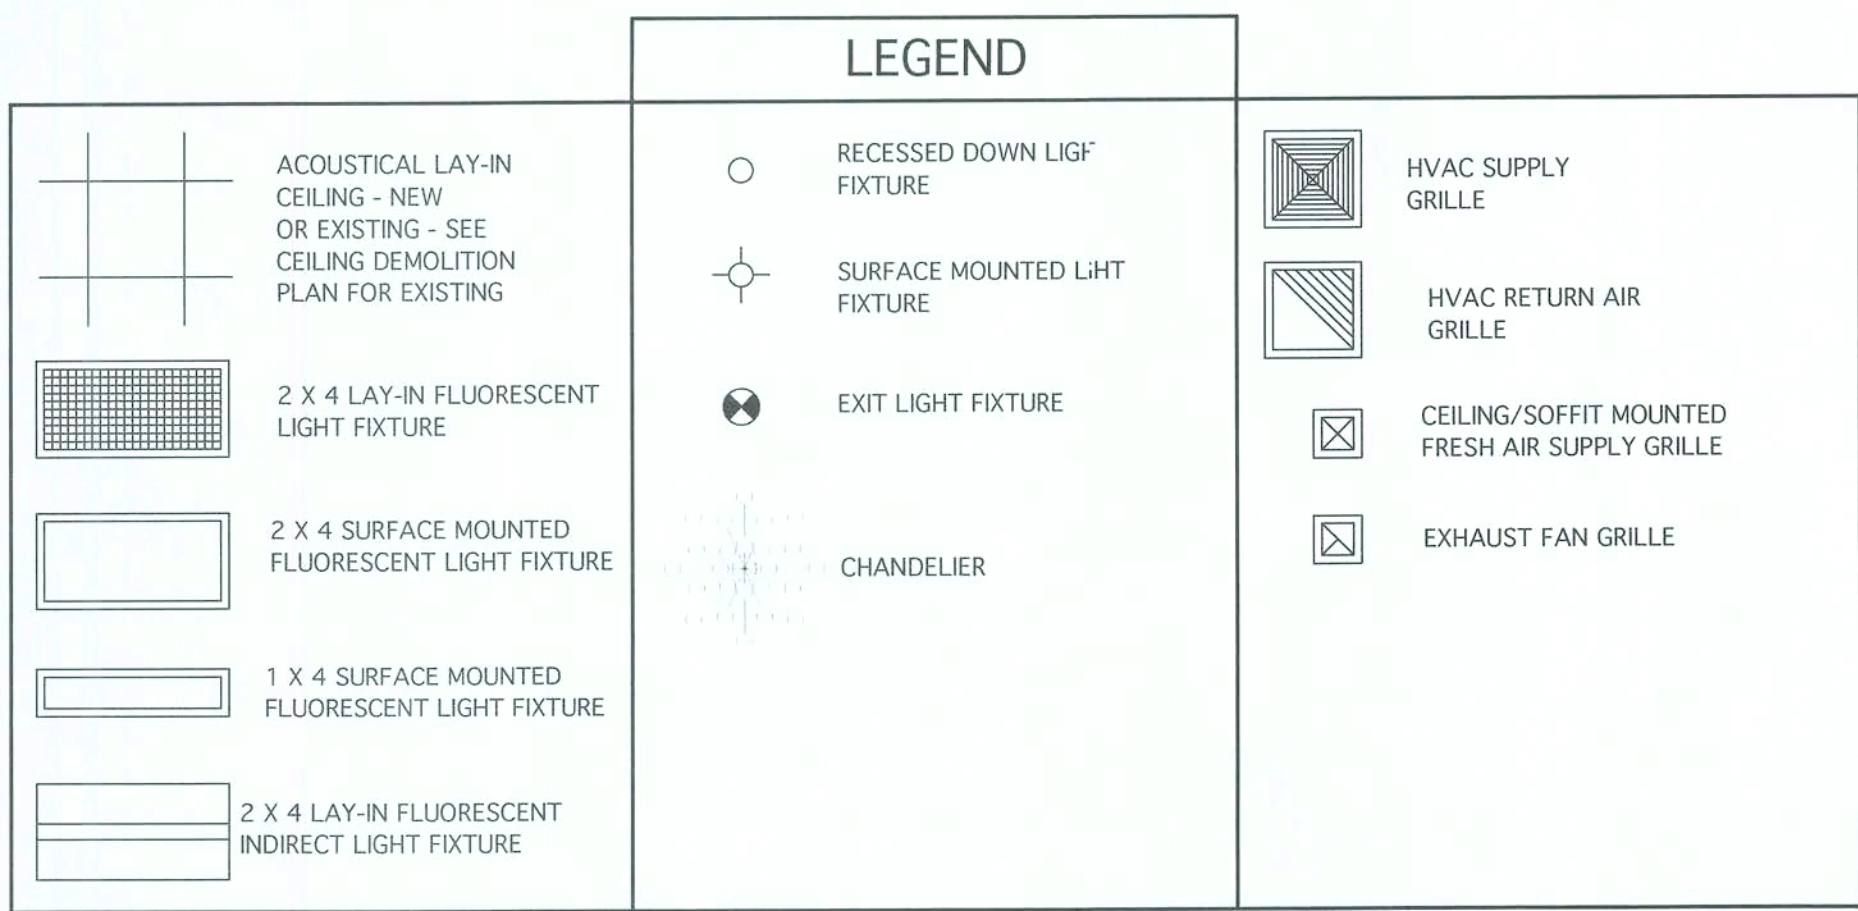

DSI
ARCHITECTURE
INTERIOR DESIGN
SPACE PLANNING

DESIGN SERVICES INCORPORATED
1778 N. PARK AVE., SUITE 100, MAITLAND, FL 32751,
TELEPHONE (407) 626-5755
LICENSE NO. FO0061

WEST OFFICE
(NEW BRANCH BANK)
LAKE CITY, FLORIDA

PEOPLES
STATE BANK

GENERAL NOTES

THE DESIGN, DRAWINGS, AND SPECIFICATIONS INCORPORATED HEREIN AS AN INSTRUMENT OF PROFESSIONAL SERVICES ARE, AND SHALL BE THE SOLE PROPERTY OF DSI DESIGN SERVICES INC.. THEY ARE NOT TO BE USED ON ANY OTHER PROJECT OR FOR ANY OTHER PURPOSE WITHOUT SPECIFIC WRITTEN PERMISSION. ALL RIGHTS RESERVED.

NORTH
ACTUAL
PLAN

INTERIOR ELEVATION KEY

MARK	DATE	REVISIONS


COMM. NO:	0603.00	DRAWN:	KLP
DATE:	02/15/06	CHECKED:	ELM
SCALE:	1/4" = 1'-0"	© 2006	
FILE:	0603.00-FLOOR PLANS 5-1-06.mcd		

REFLECTED CEILING PLAN

SEAL	ARCHITECT/CONSULTANT
	EDDIE L. MUSE
	JUN 07 2006
	LICENSE NO. AR-12112
	SHEET NUMBER
A-2.10	

1 HR. FIRE RATED GYPSUM BOARD CEILING
1" GYPSUM BOARD SHAFT WALL LINER PANELS
INSERTED IN C-H STUDS AT 24". 5/8" FIRE CODE
'C' GYPSUM BOARD SCREW ATTACHED TO STUDS.
SEE DETAIL 5/ A-8.50

DRAFTSTOPPING - ONE LAYER 1/2" GYPSUM BOARD FROM BOTTOM OF ROOF SHEATHING TO BOTTOM OF TRUSSES

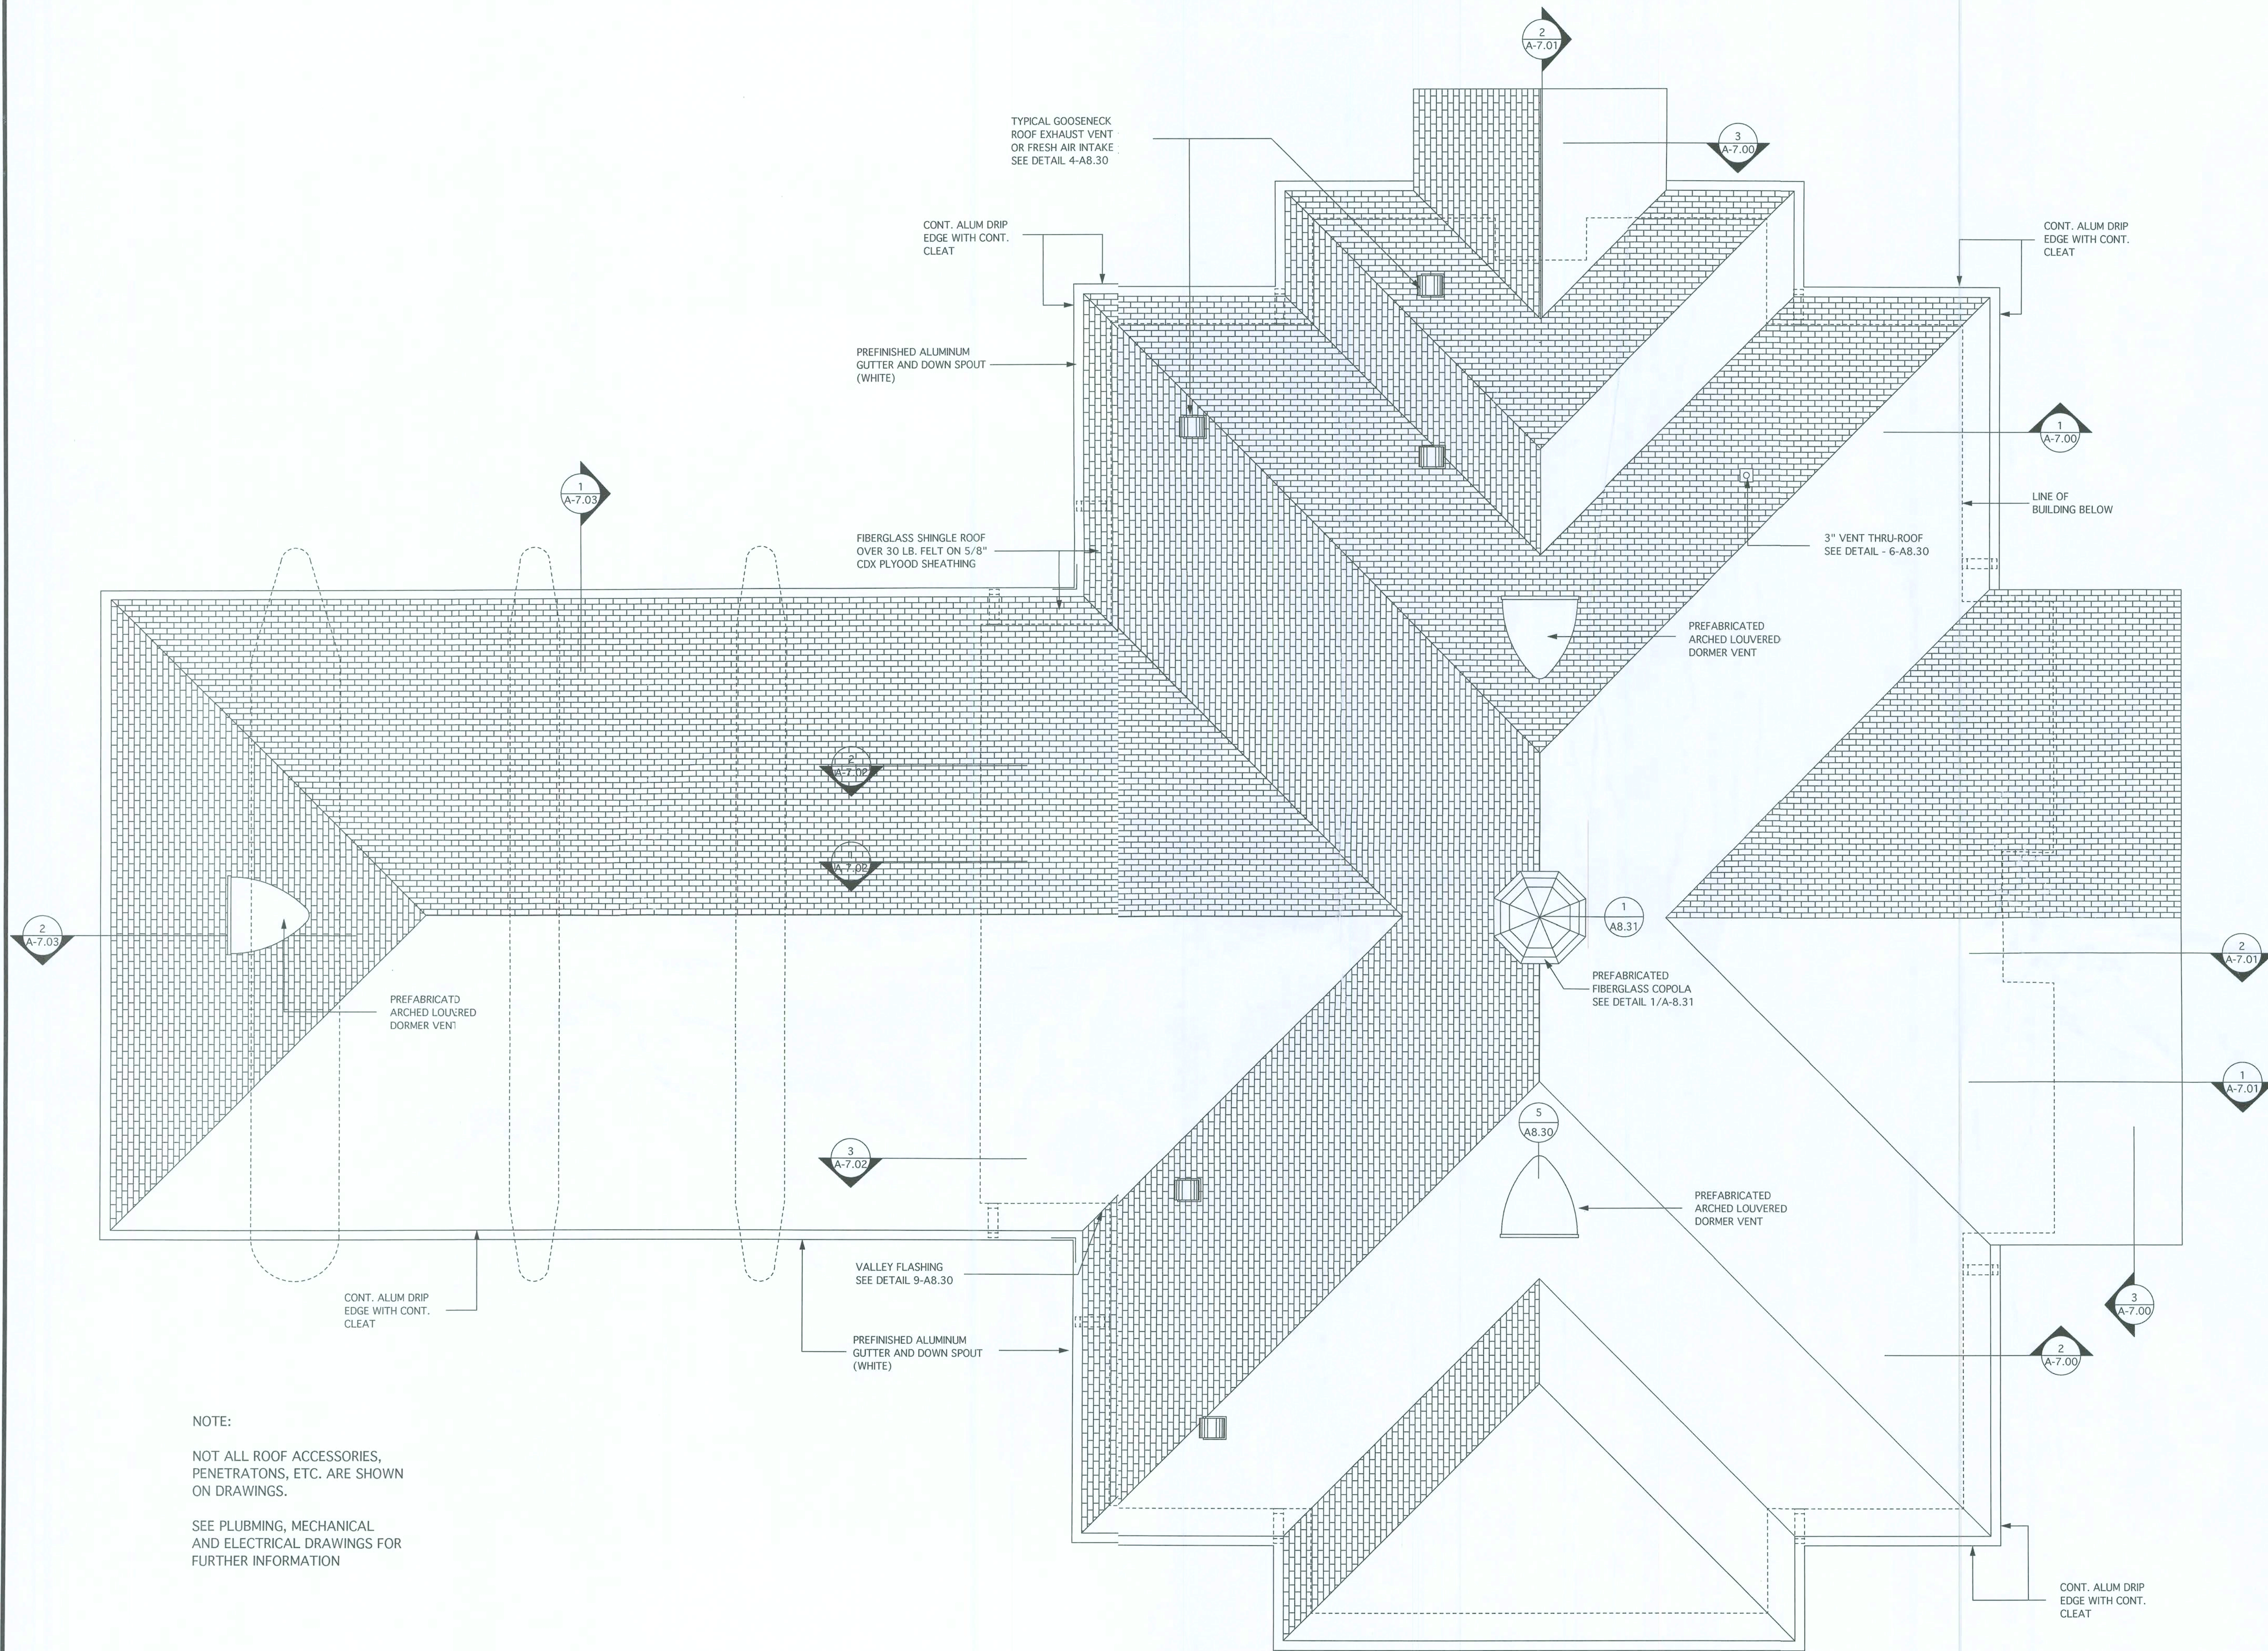

06003.00-SCHEDULES
Wed, May 24, 2006 12:38:26 PM

MATERIAL FINISH SCHEDULE																								
NO.	SPACE	FLOOR			BASE			NORTH WALL			EAST WALL			SOUTH WALL			WEST WALL			CEILING				NOTES
		BASE MAT.	FINISH MAT.	FINISH CODE	BASE MAT.	BASE MAT.	FINISH CODE	BASE MAT.	FINISH MAT.	FINISH CODE	BASE MAT.	FINISH MAT.	FINISH CODE	BASE MAT.	FINISH MAT.	FINISH CODE	BASE MAT.	FINISH MAT.	FINISH CODE	BASE MAT.	FINISH MAT.	FINISH CODE	HEIGHT	
100	VESTIBULE	CONC.	TILE	T-1	GPDW	TILE	B-2	GPDW	PINT	P-1	GPDW	PAINT	P-1	----	----	----	GPDW	PAINT	P-1	ACT	F.F.	ACT-1	11'0"	
101	ENTRY	CONC.	TILE	T-1	GPDW	TILE	B-2	----	----	----	----	----	----	----	----	----	----	----	----	GYP BD	PAINT	P-3	9'0"	3
102	OFFICE	CONC.	CPT	CPT-1 CPT-2	GPDW	VINYL	B-1	GPDW	PINT	P-1	GPDW	PAINT	P-1	GPDW	PAINT	P-1	GPDW	PAINT	P-1	ACT	F.F.	ACT-1	9'0"	5
103	CONF./OFFICE	CONC.	CPT	CPT-1 CPT-2	GPDW	VINYL	B-1	GPDW	PINT	P-1	GPDW	PAINT	P-1	GPDW	VWC	VWC-1	GPDW	PAINT	P-1	ACT	F.F.	ACT-1	9'0"	5
104	MEN	CONC.	VCT	VCT-1	GPDW	VINYL	B-1	GPDW	WC	VWC-2	GPDW	VWC	VWC-2	GPDW	VWC	VWC-2	GPDW	VWC	VWC-2	ACT	F.F.	ACT-2	8'0"	
105	WOMEN	CONC.	VCT	VCT-1	GPDW	VINYL	B-1	GPDW	PINT	P-1	GPDW	VWC	VWC-3	GPDW	PAINT	P-1	GPDW	PAINT	P-1	ACT	F.F.	ACT-2	8'0"	
106	HALL	CONC.	CPT	CPT-1 CPT-2	GPDW	VINYL	B-1	GPDW	WC	VWC-1	----	----	----	GPDW	VWC	VWC-1	----	----	----	ACT	F.F.	ACT-2	9'2"	3,5
																				GYP BD	VWC	VWC-1	8'0"	
107	EMPLOYEE LOUNGE	CONC.	VCT	VCT-1	GPDW	VINYL	B-1	GPDW	RINT	P-1	GPDW	PAINT	P-1	GPDW	PAINT	P-1	GPDW	PAINT	P-1	ACT	F.F.	ACT-2	9'2"	
108	JANITOR'S CLOSET	CONC.	VCT	VCT-1	GPDW	VINYL	B-1	GPDW	RINT	P-1	GPDW	PAINT	P-1	GPDW	PAINT	P-1	GPDW	PAINT	P-1	GYP BD	PAINT	P-3	8'0"	
109	SAFE KEEPING	CONC.	CPT	CPT-1 CPT-2	GPDW	VINYL	B-1	GPDW	RINT	P-1	GPDW	PAINT	P-1	GPDW	PAINT	P-1	GPDW	PAINT	P-1	ACT	F.F.	ACT-1	8'0"	3,5
																				GYP BD	PAINT	P-3	9'0"	
110	WAITING	CONC.	CPT	CPT-1 CPT-2	GPDW	VINYL	B-1	GPDW	WC	VWC-1	----	----	----	GPDW	VWC	VWC-1	GPDW	VWC	VWC-1	ACT	F.F.	ACT-1	10'0"	3,5
																				GYP BD	PAINT	P-3	9'0"	
111	QUEUE	CONC.	TILE	T-1	GPDW	TILE	B-2	----	----	----	----	----	----	----	----	----	----	----	----	ACT	F.F.	ACT-1	10'0"	3
112	TELLERLINE	CONC.	CPT	CPT-1 CPT-2	GPDW	VINYL	B-1	----	----	----	GPDW	VWC	VWC-1	----	----	----	GPDW	VWC	VWC-1	ACT	F.F.	ACT-1	9'2"	3,5
113	DRIVE-IN TELLERS	CONC.	CPT	CPT-1 CPT-2	GPDW	VINYL	B-1	GPDW	WC	VWC-1	GPDW	PAINT	P-1	GPDW	PAINT	P-1	GPDW	VWC	VWC-1	ACT	F.F.	ACT-1	9'2"	3,5
																				GYP BD	PAINT	P-3	8'0"	
114	NIGHTDROP	CONC.	VCT	VCT-1	GPDW	VINYL	B-1	GPDW	RINT	P-1	GPDW	PAINT	P-1	GPDW	PAINT	P-1	GPDW	PAINT	P-1	ACT	F.F.	ACT-2	8'0"	
115	ELECTRICAL CLOSET	CONC.	VCT	VCT-1	GPDW	VINYL	B-1	GPDW	RINT	P-1	GPDW	PAINT	P-1	GPDW	PAINT	P-1	GPDW	PAINT	P-1	GYP BD	PAINT	P-3	8'0"	
116	DATA CLOSET	CONC.	VCT	VCT-1	GPDW	VINYL	B-1	GPDW	RINT	P-1	GPDW	PAINT	P-1	GPDW	PAINT	P-1	GPDW	PAINT	P-1	GYP BD	PAINT	P-3	8'0"	
117	WORK ROOM	CONC.	VCT	VCT-1	GPDW	VINYL	B-1	GPDW	RINT	P-1	GPDW	PAINT	P-1	GPDW	PAINT	P-1	GPDW	PAINT	P-1	ACT	F.F.	ACT-2	8'0"	
118	CSR STATION	CONC.	CPT	CPT-1 CPT-2	GPDW	VINYL	B-1	GPDW	WC	VWC-1	GPDW	VWC	VWC-1	GPDW	VWC	VWC-1	----	----	----	ACT	F.F.	ACT-1	10'0"	3,5
																				GYP BD	PAINT	P-3	9'0"	
119	OFFICE	CONC.	CPT	CPT-1 CPT-2	GPDW	VINYL	B-1	GPDW	WC	VWC-1	GPDW	PAINT	P-1	GPDW	PAINT	P-1	GPDW	PAINT	P-1	ACT	F.F.	ACT-1	9'0"	5
120	OFFICE	CONC.	CPT	CPT-1 CPT-2	GPDW	VINYL	B-1	GPDW	RINT	P-1	GPDW	PAINT	P-1	GPDW	VWC	VWC-1	GPDW	PAINT	P-1	ACT	F.F.	ACT-1	9'0"	5
121	OFFICE	CONC.	CPT	CPT-1 CPT-2	GPDW	VINYL	B-1	GPDW	RINT	P-1	GPDW	PAINT	P-1	GPDW	VWC	VWC-1	GPDW	PAINT	P-1	ACT	F.F.	ACT-1	9'0"	5
122	OFFICE	CONC.	CPT	CPT-1 CPT-2	GPDW	VINYL	B-1	GPDW	RINT	P-1	GPDW	PAINT	P-1	GPDW	PAINT	P-1	GPDW	PAINT	P-1	ACT	F.F.	ACT-1	9'0"	5

- NOTES:
3. ALL VERTICAL SURFACES ON SOFFITS 9'-0" AFF OR ABOVE TO RECEIVE VINYL WALL COVERING.
ALL HORIZONTAL SURFACES ON SOFFITS 9'-0" AFF OR ABOVE TO BE PAINTED P-
SOFFITS BELOW 9'-0" AFF. TO RECEIVE VINYL WALL COVERING ON BOTH
HORIZONTAL AND VERTICAL SURFACES.
5. INSET CARPET BORDER WHERE NOTED ON FINISH PLAN.

PRODUCT DATA					PRODUCT CHARACTERISTICS				INSTALLATION METHODS					NOTES
CODE	MANUFACTURER	PRODUCT/MODEL	DESIGN/PATTERN	MFR. NO.	COLOR	SIZE/WEIGHT	TYPE	FINISH	MANUFACTURER	TYPE	COLOR	SIZE	METHOD	
WT-1	GRABER	WOOD BLINDS	---	1009	BRIGHT WHITE	2"	---	FACTORY	---	---	---	---	INSIDE MT.	1

- NOTES:
1. BLINDS TO BE INSTALLED "INSIDE MOUNTED".

PRODUCT DATA				PRODUCT CHARACTERISTICS				INSTALLATION INFORMATION					NOTES	
CODE	MANUFACTURER	PROD./MODEL	DES./PATTERN	MFR. NO.	COLOR	SIZE/WEIGHT	TYPE	FINISH	GRID MFR.	TYPE	COLOR	SIZE		METHOD
ACT-1	USG	SANDRIFT	----	808	WHITE	¾" x 24" x 3/4"	TEGULAR	FACTORY	DONN-DX	----	WHITE	15/16	STANDARD	-----
ACT-2	USG	RADAR	----	2120	WHITE	¾" x 24" x 5/8"	TEGULAR	FACTORY	DONN-DX	----	WHITE	15/16	STANDARD	-----

PLASTIC LAMINATE CODE SCHEDULE														
CODE	PRODUCT DATA			PRODUCT CHARACTERISTICS				INSTALLATION INFORMATION					NOTES	
	MANUFACTURER	PROD./MODEL	DES./PATTERN	MFR. NO.	COLOR	SIZE/WT	TYPE	FINISH	MFR.	TYPE	COLOR	SIZE		MTHD
PL-1	NEVAMAR	---	---	WC-4865N	INDIAN CERRY	---	HOR./VERT.	HI-LUSTER	---	---	---	---	---	TELLERLINE, CHECK CNTR
PL-2	WILSONART	#376	---	1812-35	DEEPTAROSSIL	---	HORIZONTAL	#35	---	---	---	---	---	COUNTERTOPS
PL-3	NEVAMAR	---	---	WC-4865N	INDIAN CERRY	---	HOR./VERT.	HI-LUSTER	---	---	---	---	---	TELLERLINE, CHECK CNTR
PL-4	NEVAMAR	---	---	FS-2-1T	CANYON SSURE TEXTUED	---	HORIZONTAL	MATTE	---	---	---	---	---	COUNTERTOPS

- NOTES:
1. CUT TO SIZE FROM 12' X 12' TILES. SEE ACCENT TILE DIAGRAM
2. PROVIDE LATEX ADDITIVE GROUT
3. INSTALL FLOOR TILE ACCORDING WITH THE TILE PATTERN LAYOUT DRAWING
4. RANDOMLY PLACE TILES FOR A NON-DIRECTLY FACE PATTERN

PAINT CODE SCHEDULE

PRODUCT DATA					PRODUCT CHARACTERISTICS				APPLICATION INFORMATION							NOTES
CODE	MANUFACTURER	PROD./MODEL	DES./PATTERN	MFR. NO.	COLOR	SIZE/WT	TYPE	FINISH	LOCATION	MATERIAL	MAT TYPE	SIZE	METHOD			
P-1	SHERWIN WILLIAMS	PAINT	----	SW 6105	DIVINE WHITE	----	LATEX	SATIN	WALLS	GYPBD.	----	----	----	----		
P-2	SHERWIN WILLIAMS	PAINT	----	SW 7101	FUTON	----	LATEX	SEMI-GLOSS	DOORS, WD TRIM	WOOD	----	----	----	----		
P-3	SHERWIN WILLIAMS	PAINT	----	SW 6105	DIVINE WHITE	----	LATEX	FLAT	SOFFITS	GYPBD.	----	----	----	----		
									GYP BD CLG							
P-4	SHERWIN WILLIAMS	PAINT	----	SW 6105	DIVINE WHITE	----	EPOXY	SEMI-GLOSS	JANITOR CLOSET	GYPBD.	----	----	----	----		
P-5	SHERWIN WILLIAMS	PAINT	----	SW 7101	FUTON	----	ALYKD ENAMEL	SEMI-GLOSS	WD TRIM	WOOD	----	----	----	----		
P-8	SHERWIN WILLIAMS	PAINT	----	SW 7005	PURE WHITE	----	ELASTOMERIC	FLAT	EXTERIOR TRIM	FOAM	----	----	----	----		
P-9	SHERWIN WILLIAMS	PAINT	----	SW 7005	PURE WHITE	----	ELASTOMERIC	SEMI-GLOSS	GALV MTL BOLLARDS	METAL	----	----	----	----		
P-11	MINWAX	STAIN	----	TBD	MATCH PL-1	----	STAIN	SATIN	INT. WD. TRIM	WOOD	----	----	----	1		
P-13	SHERWIN WILLIAMS	PAINT	----	SW 7101	FUTON	----	LATEX ENAMEL	SEMI-GLOSS	H.M. DR FRAMES	METAL	----	----	----	----		
P-14	SHERWIN WILLIAMS	PAINT	----	SW 6105	DIVINE WHITE	----	EPOXY	SATIN	WOMEN'S ROOM	GYPBD.	----	----	----	----		
P-15	SHERWIN WILLIAMS	PAINT	----	SW 7005	PURE WHITE	----	ACRYLIC LATEX	SEMI-GLOSS	COLUMNS	CEMENTITIOUS	----	----	----	----		

- NOTES:
1. PROVIDE SATIN FINISH POLYURETHANE FINISH COAT (S)
2. ALUMINUM DRIP EDGE AND ROOF TILE CLOSURE TO BE PAINTED TO MATCH ROOF TILE

VINYL WALL COVERING CODE SCHEDULE

CODE	PRODUCT DATA				PRODUCT CHARACTERISTICS				INSTALLATION INFORMATION					NOTES
	MANUFACTURER	PROD./MODEL	DES./PATTERN	MFR. NO.	COLOR	SIZE/WT	TYPE	FINISH	MANUFACTURER	TYPE	COLOR	SIZE	METHOD	
VWC-1	VICRTEX	----	MILANO	ML21-06	MONDOVI WHITE	54"/21 OZ.	II	----	----	----	----	----	ADHESIVE	----
VWC-2	KOROSEAL	----	EMPRES STRIPE	E221-22	BONE	54"/21 OZ.	II	----	----	----	----	----	ADHESIVE	----
VWC-3	VICRTEX	----	CARLISLE	CL21-17	HARVEST	54"/21 OZ.	II	----	----	----	----	----	ADHESIVE	----

BASE CODE SCHEDULE

	PRODUCT DATA				PRODUCT CHARACTERISTICS				INSTALLATION METHODS					NOTES
CODE	MANUFACTURER	PROD./MODEL	DES./PTRN	MFR NO	COLOR	SIZE/WEIGHT	TYPE	FINISH	MFR.	TYPE	COLOR	SIZE	METHOD	
B-1	JOHNSONITE	MILLWORK	INFLECTION	MW-XX-G	68 WHITE SAND	5 1/4"	STRAIGHT	MATTE	----	----	----	----	ADHESIVE	8 FT. LENGTHS
B-2	TRAVERTINI GROUP	TILE BASE	II CLASSICO PERFEZIONATO	----	MAGNOLIA	30 X 30 3/8" THICK	PORCELAIN BULL NOVE	----	MAPEI	----	39 IVORY	1/4"	THIN SET	----
B-3	JOHNSONITE	VINYL BASE	----	----	11 CANVAS	4", 1/8" GAUGE	COVE	MATTE	----	----	----	----	ADHESIVE	CONTINUOUS ROLL

CARPET CODE SCHEDULE

CODE	PRODUCT DATA				PRODUCT CHARACTERISTICS				INSTALLATION INFORMATION					NOTES
	MFR.	PROD./MODEL	DES./PATTERN	MFR. NO.	COLOR	SIZE/WEIGHT	TYPE	FINISH	MFR.	TYPE	COLOR	SIZE	METHOD	
CPT-1	SHAW CONTRACT GROUP	---	INSPIRATION	402TB	HEAVEN H187D	38 OZ.	CUT/LOOP	---	---	---	---	---	GLUE DOWN	FIELD
CPT-2	MOHAWK COMMERCIAL	---	CEDAR BAY	---	LIDO BAY BLUE 07256	33 OZ	CUT/LOOP	---	---	---	---	---	GLUE DOWN	BORDER

VINYL COMPOSITE TILE CODE SCHEDULE

PRODUCT DATA					PRODUCT CHARACTERISTICS				INSTALLATION METHODS						
CODE	MFR.	PROD./MODEL	DES./PTRN.	MFR. NO.	COLOR	SIZE/WEIGHT	TYPE	FINISH	MFR.	TYPE	COLOR	SIZE	METHOD	NOTES	
VCT-1	MANNINGTON COMMERCIAL	----	ESSENTIALS	----	107 BISQUE	12" x 12" x 1/8	----	----	----	----	----	----	ADHESIVE	----	

FLOOR TILE CODE SCHEDULE

CODE

EXTERIOR STOREFRONT ELEVATIONS

WINDOW ELEVATIONS

INTERIOR WOOD STOREFRONT ELEVATIONS

DOOR SCHEDULE																					
		DOOR				FRAME								DETAILS					FIRE RATING HOURS	FIRE RATING LTR	NOTES
MARK	SPACE	WIDTH	HEIGHT	THK.	TYPE	BASE MAT.	FINISH MAT.	FINISH CODE	GLASS TYPE	FRAME TYPE	BASE MAT.	FINISH MAT.	FINISH CODE	GLASS TYPE	HEAD	JAMB	SILL				
100A	VESTIBULE	PR 3'0"	7'0"	----	A	ALUM	F.F.	----	GL-1	A	ALUM	F.F.	----	----	18/A-8.00	17/A-8.00	----	----	1,2		
101A	ENTRY	PR 3'0"	7'0"	1 3/4"	F	WD	PAINT	P-2	GL-3	B	WOOD	PAINT	P-2	GL-3	11/A-8.00	4/A-8.00	----	----	1		
102A	OFFICE	3'0"	7'0"	1 3/4"	B	WD	PAINT	P-2	----	D	WOOD	PAINT	P-2	GL-3	11/A-8.00	4,9/A-8.00	----	----	1		
103A	CONF./OFFICE	3'0"	7'0"	1 3/4"	B	WD	PAINT	P-2	----	BB	WOOD	PAINT	P-2	----	21/A-8.01	21/A-8.01	----	----	5		
104A	MEN	3'0"	7'0"	1 3/4"	B	WD	PAINT	P-2	----	BB	WOOD	PAINT	P-2	----	21/A-8.01	21/A-8.01	----	----	3,4		
105A	WOMEN	3'0"	7'0"	1 3/4"	B	WD	PAINT	P-2	----	BB	WOOD	PAINT	P-2	----	21/A-8.01	21/A-8.01	----	----	3,4		
106A	HALL	3'0"	7'0"	----	A	ALUM	F.F.	----	GL-1	E	ALUM	F.F.	----	GL-1	18/A-8.00	17/A-8.00	----	----	1,2		
107A	EMPLOYEE LOUNGE	3'0"	7'0"	1 3/4"	B	WD	PAINT	P-2	----	BB	WOOD	PAINT	P-2	----	21/A-8.01	21/A-8.01	----	----	4		
108A	JANITOR'S CLOSET	3'0"	7'0"	1 3/4"	D	WD	PAINT	P-2	----	AA	HM	PAINT	P-13	----	2/A-8.00	2/A-8.00	----	3/4 HR	3		
109A	SAFE KEEPING	3'0"	7'0"	1 3/4"	C	WD	PAINT	P-2	----	CC	WOOD	PAINT	P-2	----	23/A-8.01	22/A-8.01	----	3/4 HR	5		
114A	NIGHTDROP	3'0"	7'0"	1 3/4"	B	WD	PAINT	P-2	----	BB	WOOD	PAINT	P-2	----	21/A-8.01	21/A-8.01	----	----	6		
115A	ELECTRICAL CLOSET	PR 3'0"	7'0"	1 3/4"	E	WD	PAINT	P-2	----	AA	HM	PAINT	P-13	----	1/A-8.00	1/A-8.00	----	----	----		
116A	DATA CLOSET	PR 3'0"	7'0"	1 3/4"	E	WD	PAINT	P-2	----	AA	HM	PAINT	P-13	----	1/A-8.00	1/A-8.00	----	----	----		
117A	WORK ROOM	3'0"	7'0"	1 3/4"	B	WD	PAINT	P-2	----	BB	WOOD	PAINT	P-2	----	21/A-8.01	21/A-8.01	----	----	5		
117B	WORK ROOM	3'0"	7'0"	1 3/4"	B	WD	PAINT	P-2	----	BB	WOOD	PAINT	P-2	----	21/A-8.01	21/A-8.01	----	----	6		
119A	OFFICE	3'0"	7'0"	1 3/4"	B	WD	PAINT	P-2	----	F	WOOD	PAINT	P-2	GL-3	11/A-8.00	4,9/A-8.00	----	----	1		
120A	OFFICE	3'0"	7'0"	1 3/4"	B	WD	PAINT	P-2	----	F	WOOD	PAINT	P-2	GL-3	11/A-8.00	4,9/A-8.00	----	----	1		
121A	OFFICE	3'0"	7'0"	1 3/4"	B	WD	PAINT	P-2	----	BB	WOOD	PAINT	P-2	----	21/A-8.01	21/A-8.01	----	----	5		
122A	OFFICE	3'0"	7'0"	1 3/4"	B	WD	PAINT	P-2	----	G	WOOD	PAINT	P-2	GL-3	11/A-8.00	4,9/A-8.00	----	----	1		
NOTES:																					
1. WITH STOREFRONT TRANSOM PANEL ABOVE																					
2. GL-1 TO BE "PPG" MONOLITHIC GLASS, (TEMPERED WHERE NOTED), 1/4" THICK, CLEAR, POLISHED BOTH SIDES																					
3. UNDERCUT 3/4" MAX																					
4. PLINTH, ROSETTE AND FLUTED TRIM TO BE ON HALL SIDE																					
5. PLINTH, ROSETTE AND FLUTED TRIM TO BE ON WAITING / CSR STATION SIDE																					
6. PLINTH, ROSETTE AND FLUTED TRIM TO BE ON TELLERLINE / DRIVE-IN TELLER SIDE																					

HOLLOW METAL FRAME ELEVATIONS

DOOR ELEVATIONS

DESIGN PRESSURES

WIND VELOCITY (MPH)	110	MEAN ROOF HEIGHT h (FT)	25.00
EXPOSURE CATEGORY	B	BUILDING WIDTH (FT)	60.50
IMPORTANCE FACTOR	1	BUILDING LENGTH (FT)	76.67
INTERNAL PRESSURE COEFFICIENT	0.18	ROOF SLOPE @ (X:12)	6

OPENING MARK	OPENING DESCRIPTION	LOCATION ZONE	OPENING ELEVATION (FT)	OPENING DIMENSIONS WIDTH (INCHES)	OPENING DIMENSIONS HEIGHT (INCHES)	MAXIMUM POSITIVE PRESSURE (PSF)	MAXIMUM NEGATIVE PRESSURE (PSF)
A	STOREFRONT	4	4.33	76.00	104.00	19.3	-21.2
100A	STOREFRONT DOORS (PR)	4	3.50	36.00	84.00	20.7	-22.5
1,2,4,5,6,8,9	WINDOWS	4	5.33	40.00	64.80	20.9	-22.8
3,7	WINDOWS	5	5.33	40.00	64.80	20.9	-27.5

WIDTH OF END ZONE (a) IN FEET = 6.05'

DESIGN SERVICES INCORPORATED
1778 N. PARK AVE., SUITE 100, MAITLAND, FL 32751,
TELEPHONE (407) 629-5755
LICENSE NO. F00061

WEST OFFICE
(NEW BRANCH BANK)
LAKE CITY, FLORIDA

PEOPLES STATE BANK

GENERAL NOTES
ALUMINUM STOREFRONT'S AND WINDOWS - WHITE FINISH
THE DESIGN, DRAWINGS, AND SPECIFICATIONS INCORPORATED HEREIN AS AN INSTRUMENT OF PROFESSIONAL SERVICES ARE, AND SHALL BE THE SOLE PROPERTY OF DSI DESIGN SERVICES INC.. THEY ARE NOT TO BE USED ON ANY OTHER PROJECT OR FOR ANY OTHER PURPOSE WITHOUT SPECIFIC WRITTEN PERMISSION. ALL RIGHTS RESERVED.

INTERIOR ELEVATION KEY
1 2 3 4
NORTH
ACTUAL PLAN


MARK DATE REVISIONS

COMM. NO.: 06003.00 DRAWN: KLP
DATE: 02/15/06 CHECKED: ELM
SCALE: NO SCALE
FILE: 06003.00-SCHEDULES

DOOR SCHEDULE


DOOR, FRAME, STOREFRONT & WINDOW ELEVATIONS

SEAL ARCHITECT/CONSULTANT
EDDIE L. MUSE
JUN 07 2006
LICENSE NO. AR-12112
SHEET NUMBER
A-5.00

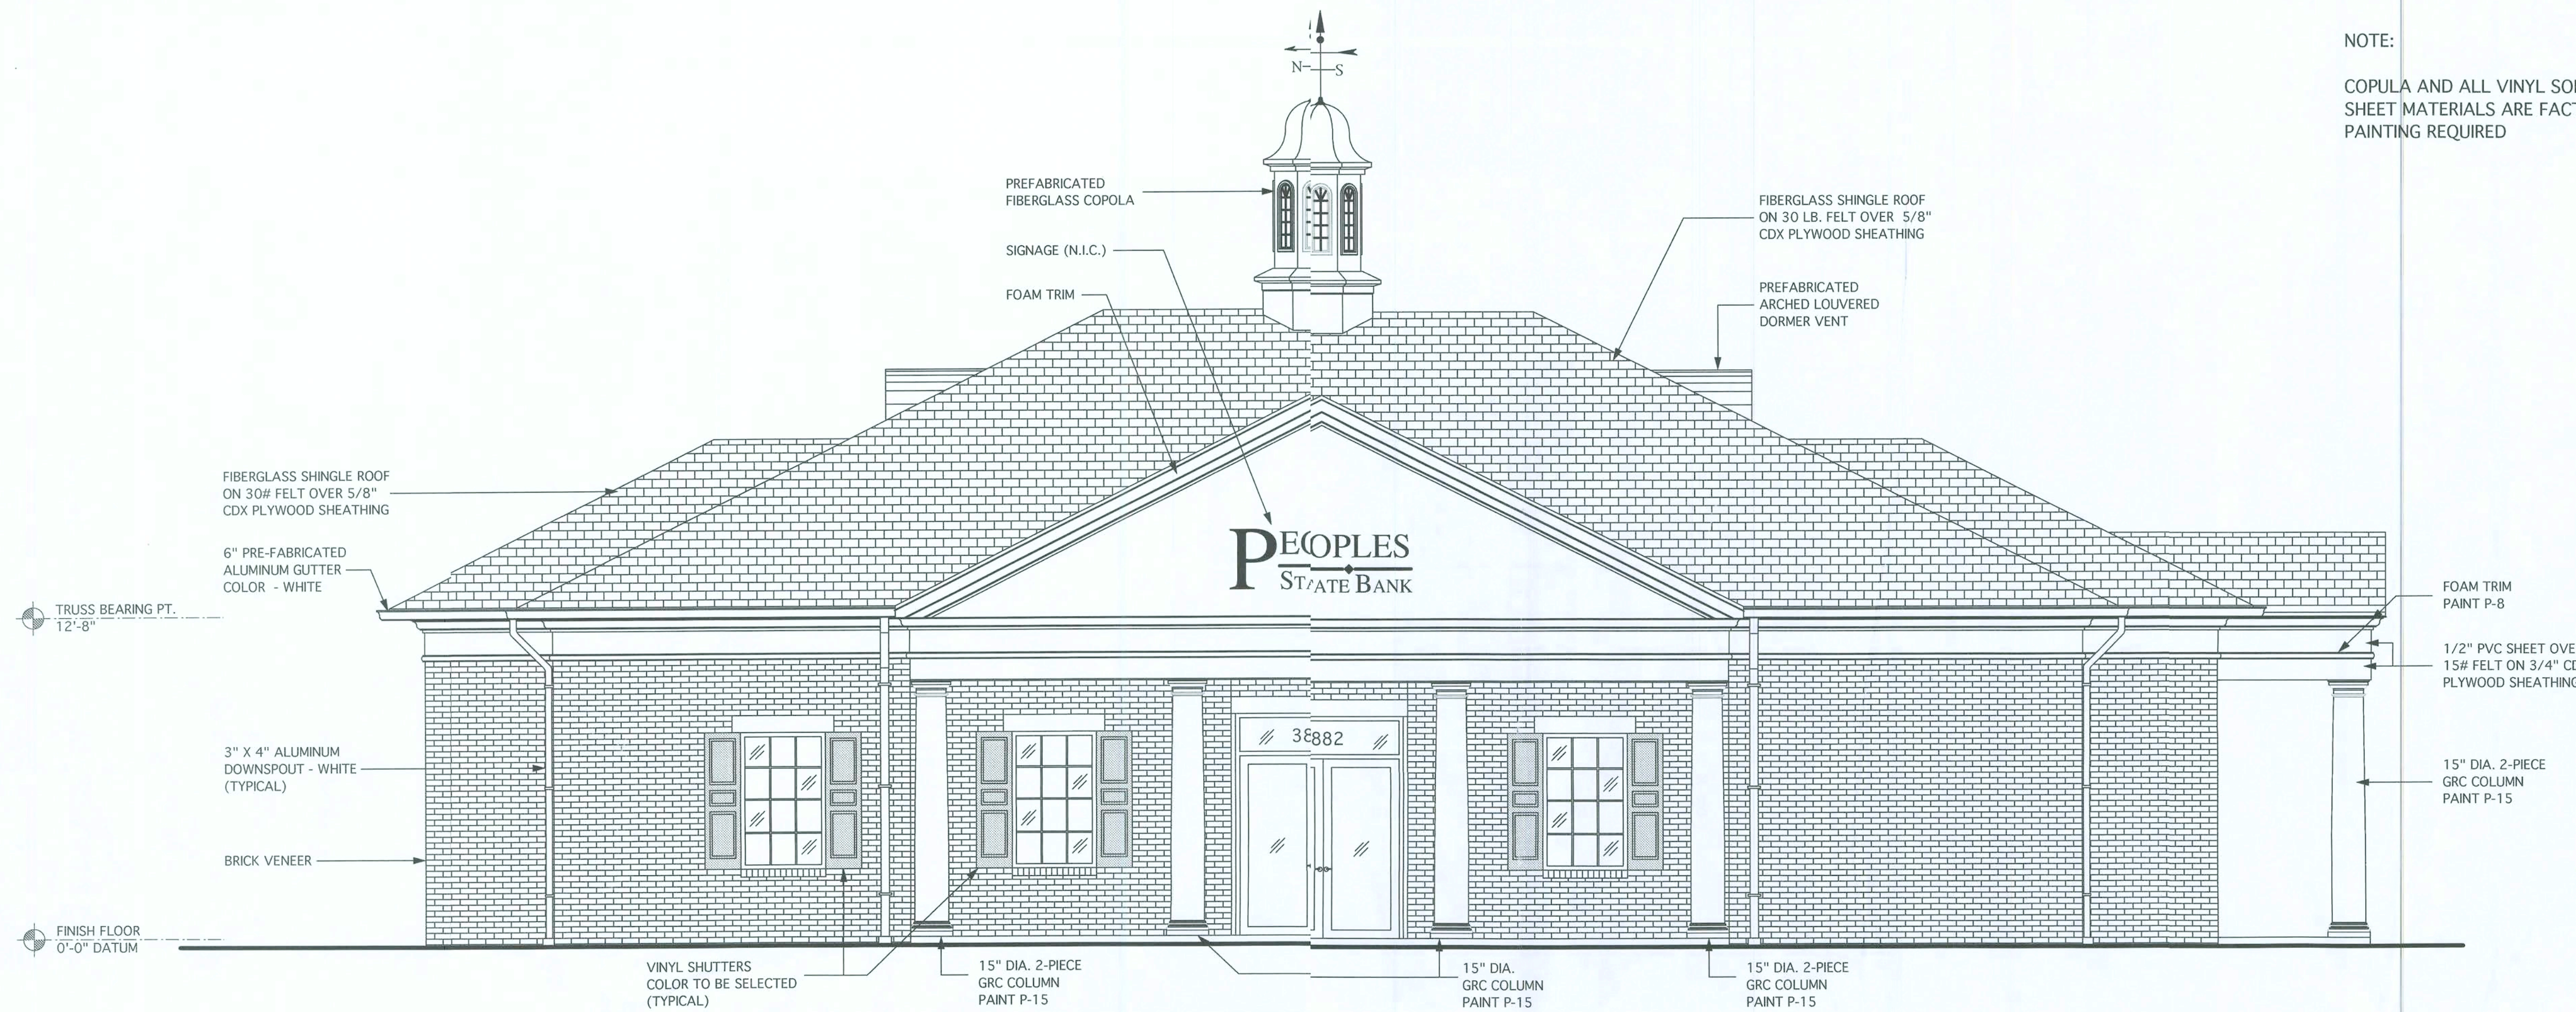

NORTH ELEVATION

SCALE: 1/4" = 1'-0"

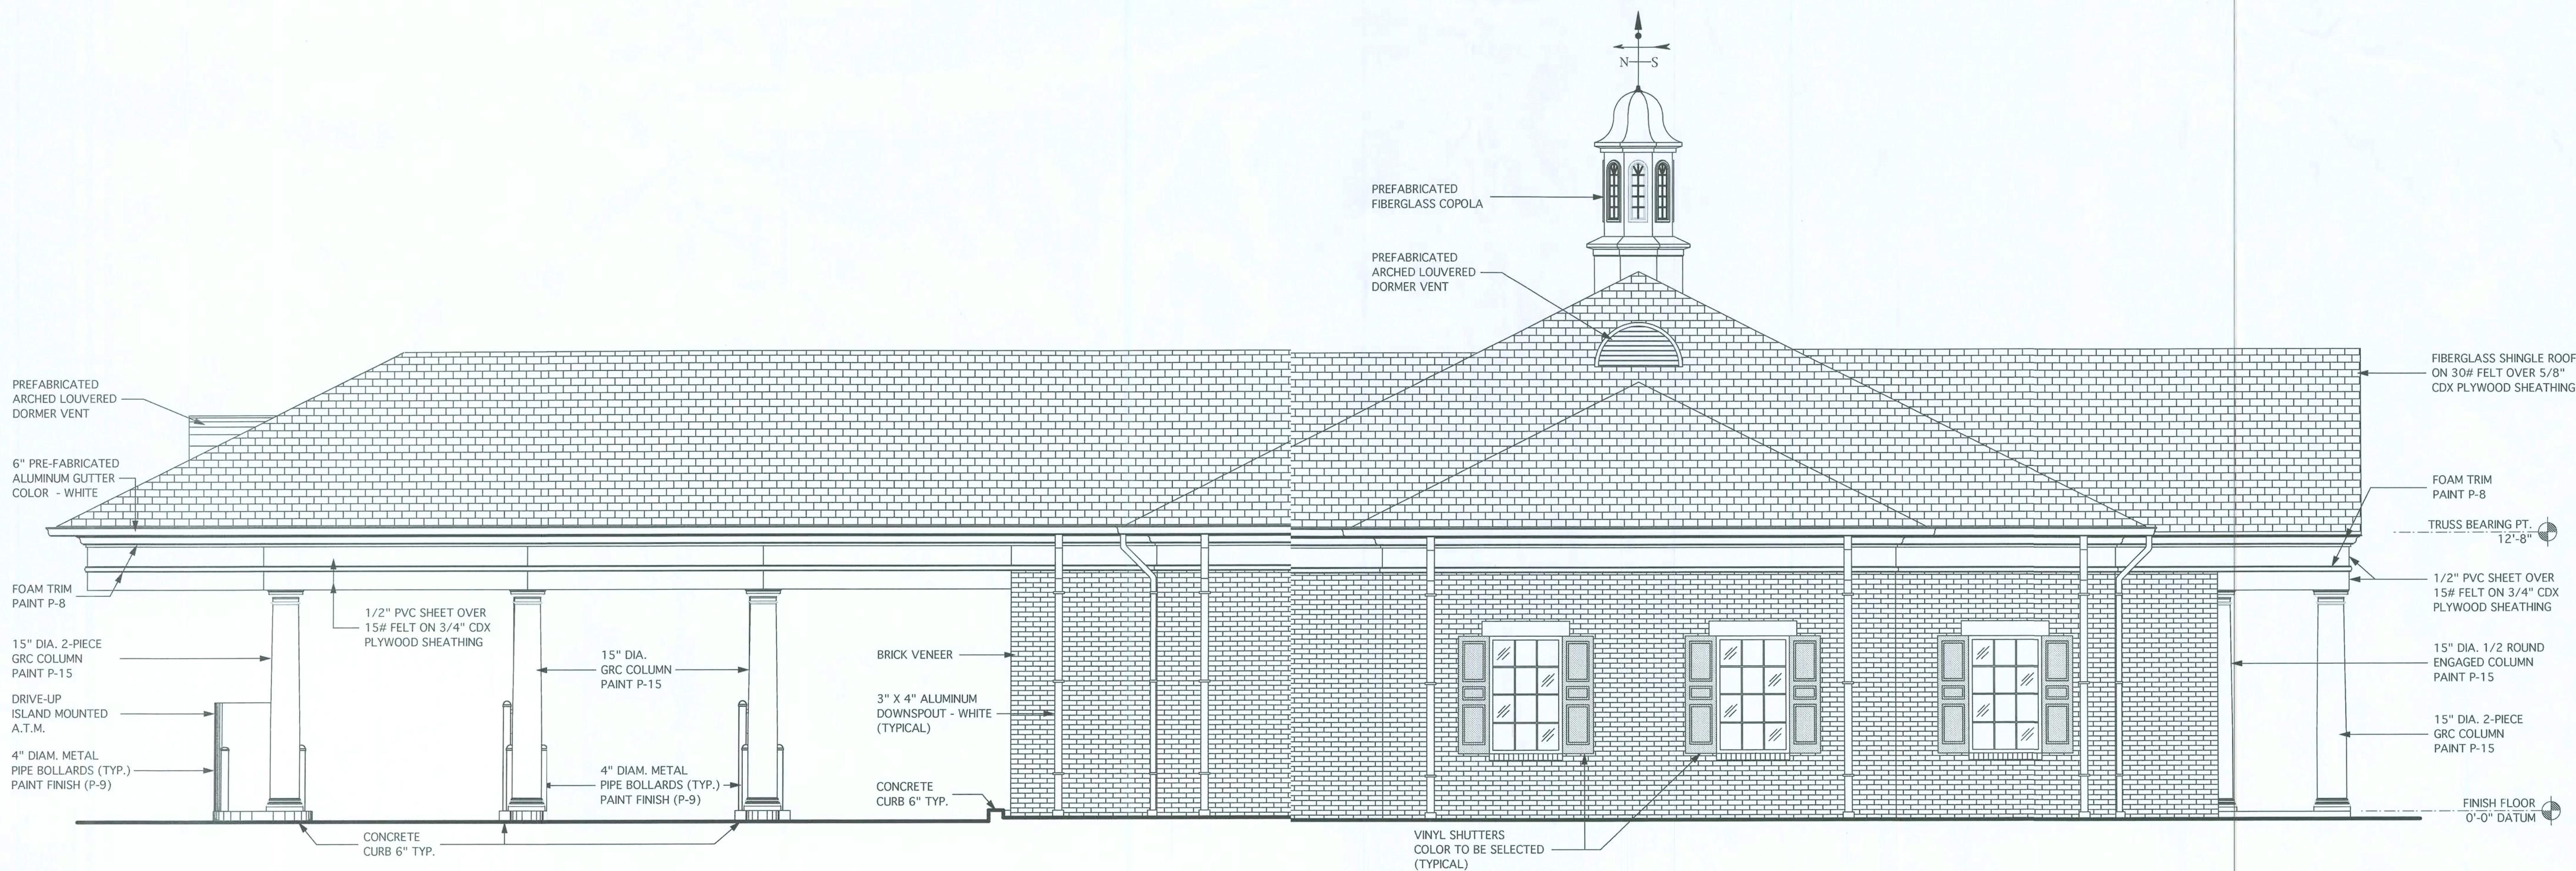

EAST ELEVATION

SCALE: 1/4" = 1'-0"

NOTE:

COPULA AND ALL VINYL SOFFIT, PVC TRIMS AND SHEET MATERIALS ARE FACTORY FINISHED - NO PAINTING REQUIRED

DSI DESIGN SERVICES INCORPORATED
1778 N. PARK AVENUE, SUITE 100, MAITLAND, FL 32751,
TELEPHONE (407) 629-5755
ARCHITECTURE
INTERIOR DESIGN
SPACE PLANNING



LICENSE NO. F00061

WEST OFFICE
(NEW BRANCH BANK)
LAKE CITY, FLORIDA

PEOPLES
STATE BANK

GENERAL NOTES

THE DESIGN, DRAWINGS, AND SPECIFICATIONS INCORPORATED HEREIN AS AN INSTRUMENT OF PROFESSIONAL SERVICES ARE, AND SHALL BE THE SOLE PROPERTY OF DSI DESIGN SERVICES INC.. THEY ARE NOT TO BE USED ON ANY OTHER PROJECT, OR FOR ANY OTHER PURPOSE, WITHOUT SPECIFIC WRITTEN PERMISSION. ALL RIGHTS RESERVED.

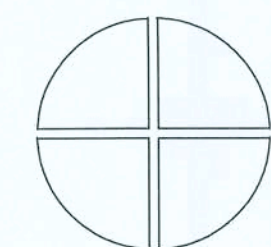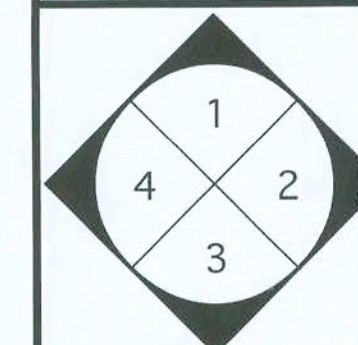

INTERIOR
ELEVATION
KEY

NORTH
— ACTUAL
— PLAN

MARK DATE REVISIONS

MARK	DATE	REVISIONS

COMM. NO.: 06003.00 DRAWN: KLP

DATE: 02/15/06 CHECKED: ELM


SCALE: 1/4" = 1'-0"

FILE: 06003.00-ELEVATIONS 5-1-06.mcd

BUILDING ELEVATIONS

SEAL

ARCHITECT/CONSULTANT
EDDIE L. MUSE
JUN 07 2006
LICENSE NO. AR-12112
SHEET NUMBER
A-6.00

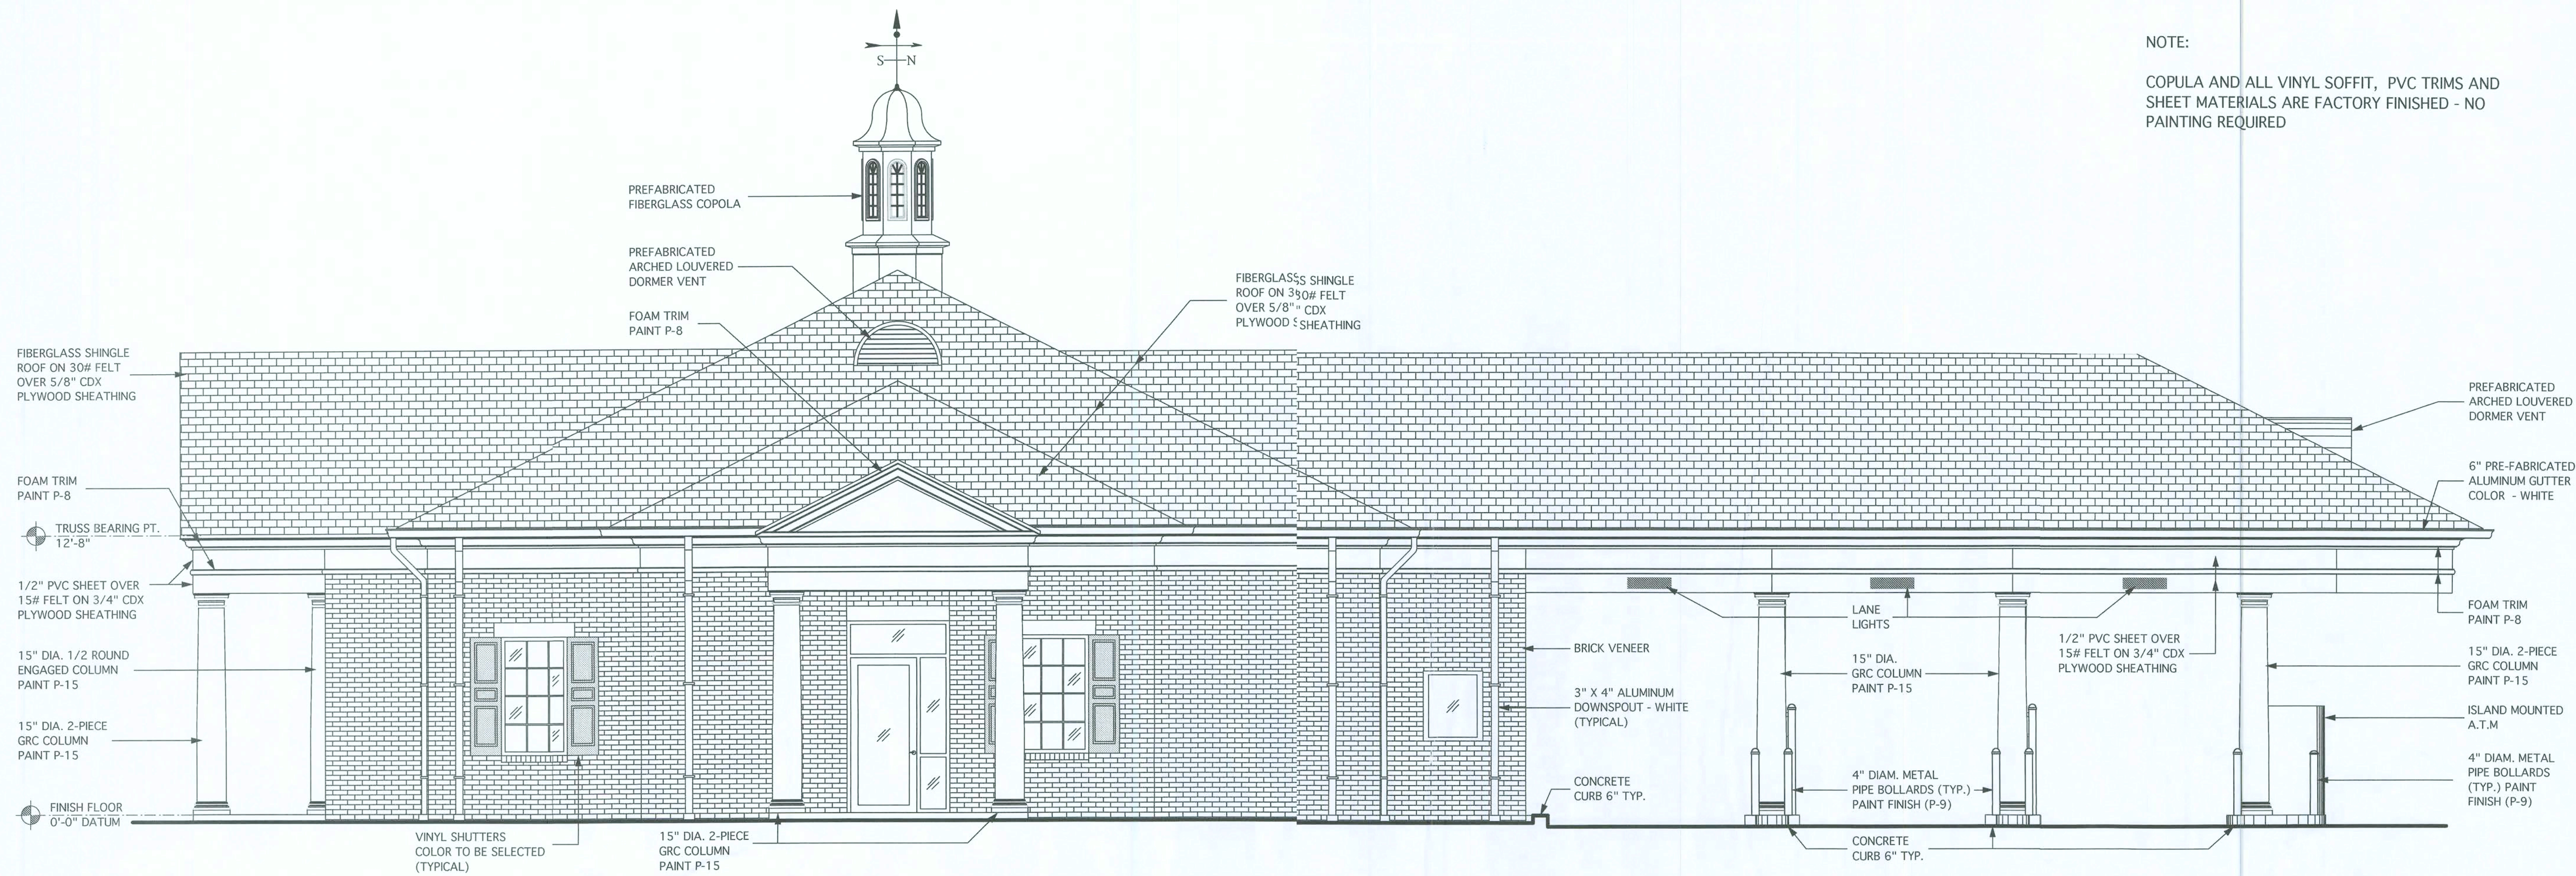


WEST ELEVATION

SCALE: 1/4" = 1'-0"

NOTE:

COPULA AND ALL VINYL SOFFIT, PVC TRIMS AND SHEET MATERIALS ARE FACTORY FINISHED - NO PAINTING REQUIRED

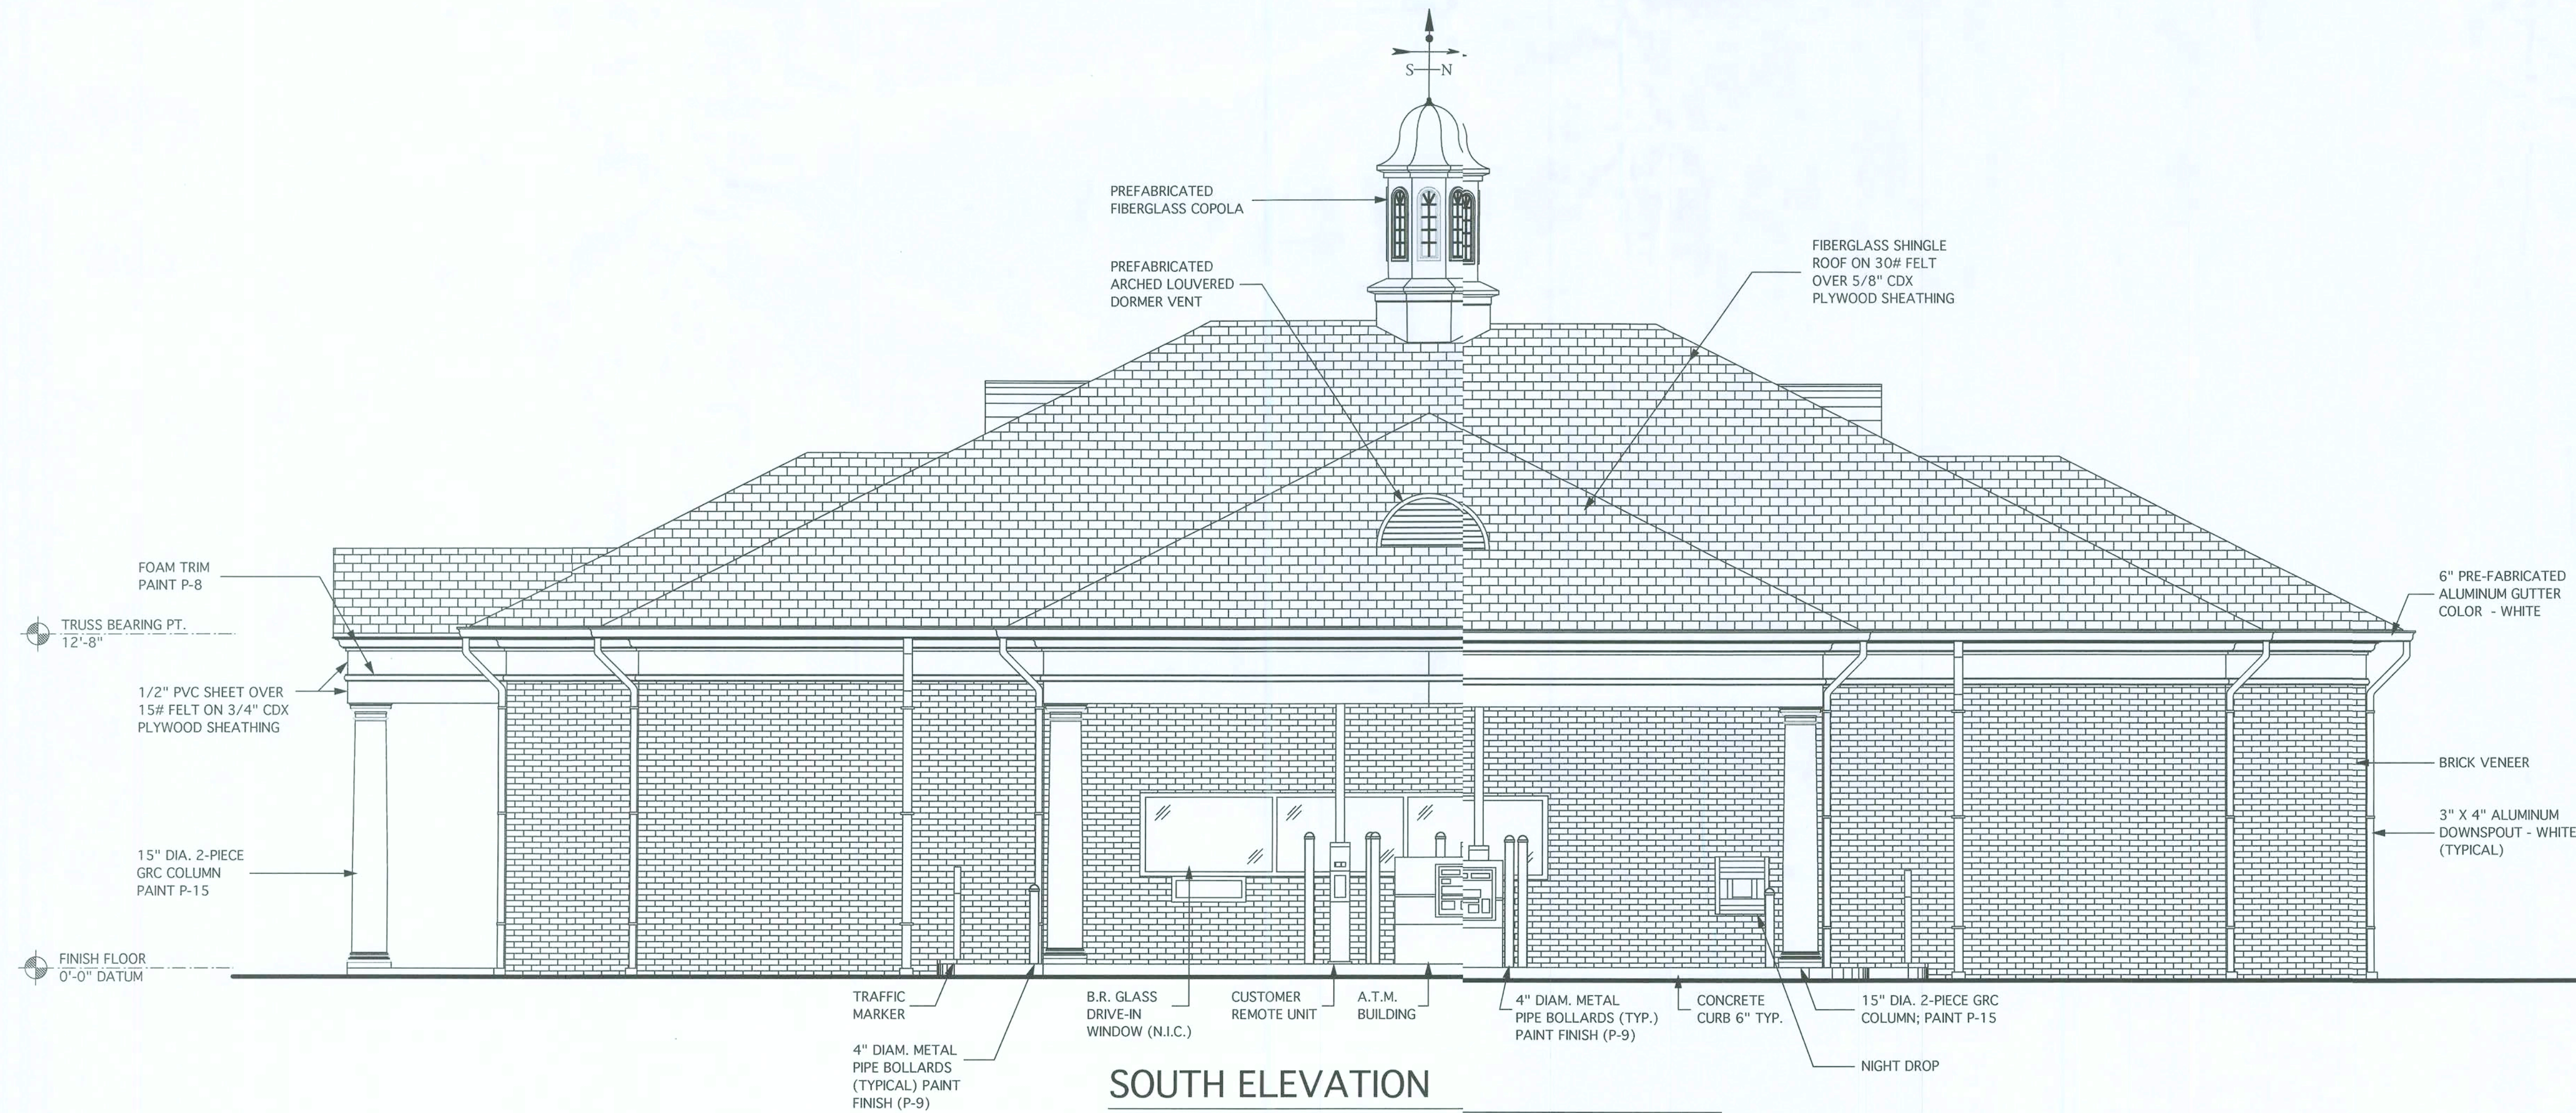

SOUTH ELEVATION

SCALE: 1/4" = 1'-0"

DSI DESIGN SERVICES INCORPORATED
1778 N. PARK AVENUE, SUITE 100, MAITLAND, FL 32751,
TELEPHONE (407) 629-5755


ARCHITECTURE
INTERIOR DESIGN
SPACE PLANNING
LICENSE NO. F00061

WEST OFFICE
(NEW BRANCH BANK)
LAKE CITY, FLORIDA


PEOPLES
STATE BANK

GENERAL NOTE:

THE DESIGN, DRAWINGS, AND SPECIFICATIONS INCORPORATED HEREIN AS AN INSTRUMENT OF PROFESSIONAL SERVICES ARE: AID SHALL BE THE SOLE PROPERTY OF DSI DESIGN SERVICES INC. THEY ARE NOT TO BE USED ON ANY OTHER PROJECT OR FOR ANY OTHER PURPOSE WITHOUT SPECIFIC WRITTEN PERMISSION. ALL RIGHTS RESERVED.

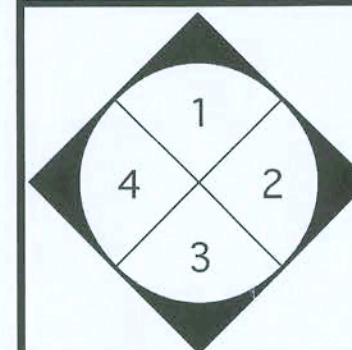

INTERIOR
ELEVATION
KEY

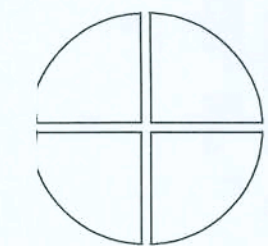

NORTH

ACTUAL
PLAN

MARK DATE REVISIONS

MARK	DATE	REVISIONS


COMM. NO:	06003.00	DRAWN:	KLP
DATE:	02/15/06	CHECKED:	ELM
SCALE:	1/4" = 1'-0"		

FILE: 06003.00-ELEVATIONS 5-1-06.mcd


BUILDING ELEVATIONS

SEAL	ARCHITECT/CONSULTANT
	EDDIE L. MUSE
	JUN 07 2006
	LICENSE NO. AR-12112
	SHEET NUMBER
	A-6.01


06003.00-WALL SECT. 00-5/1/06.mcd Wed May 24, 2006 9:39:41 AM

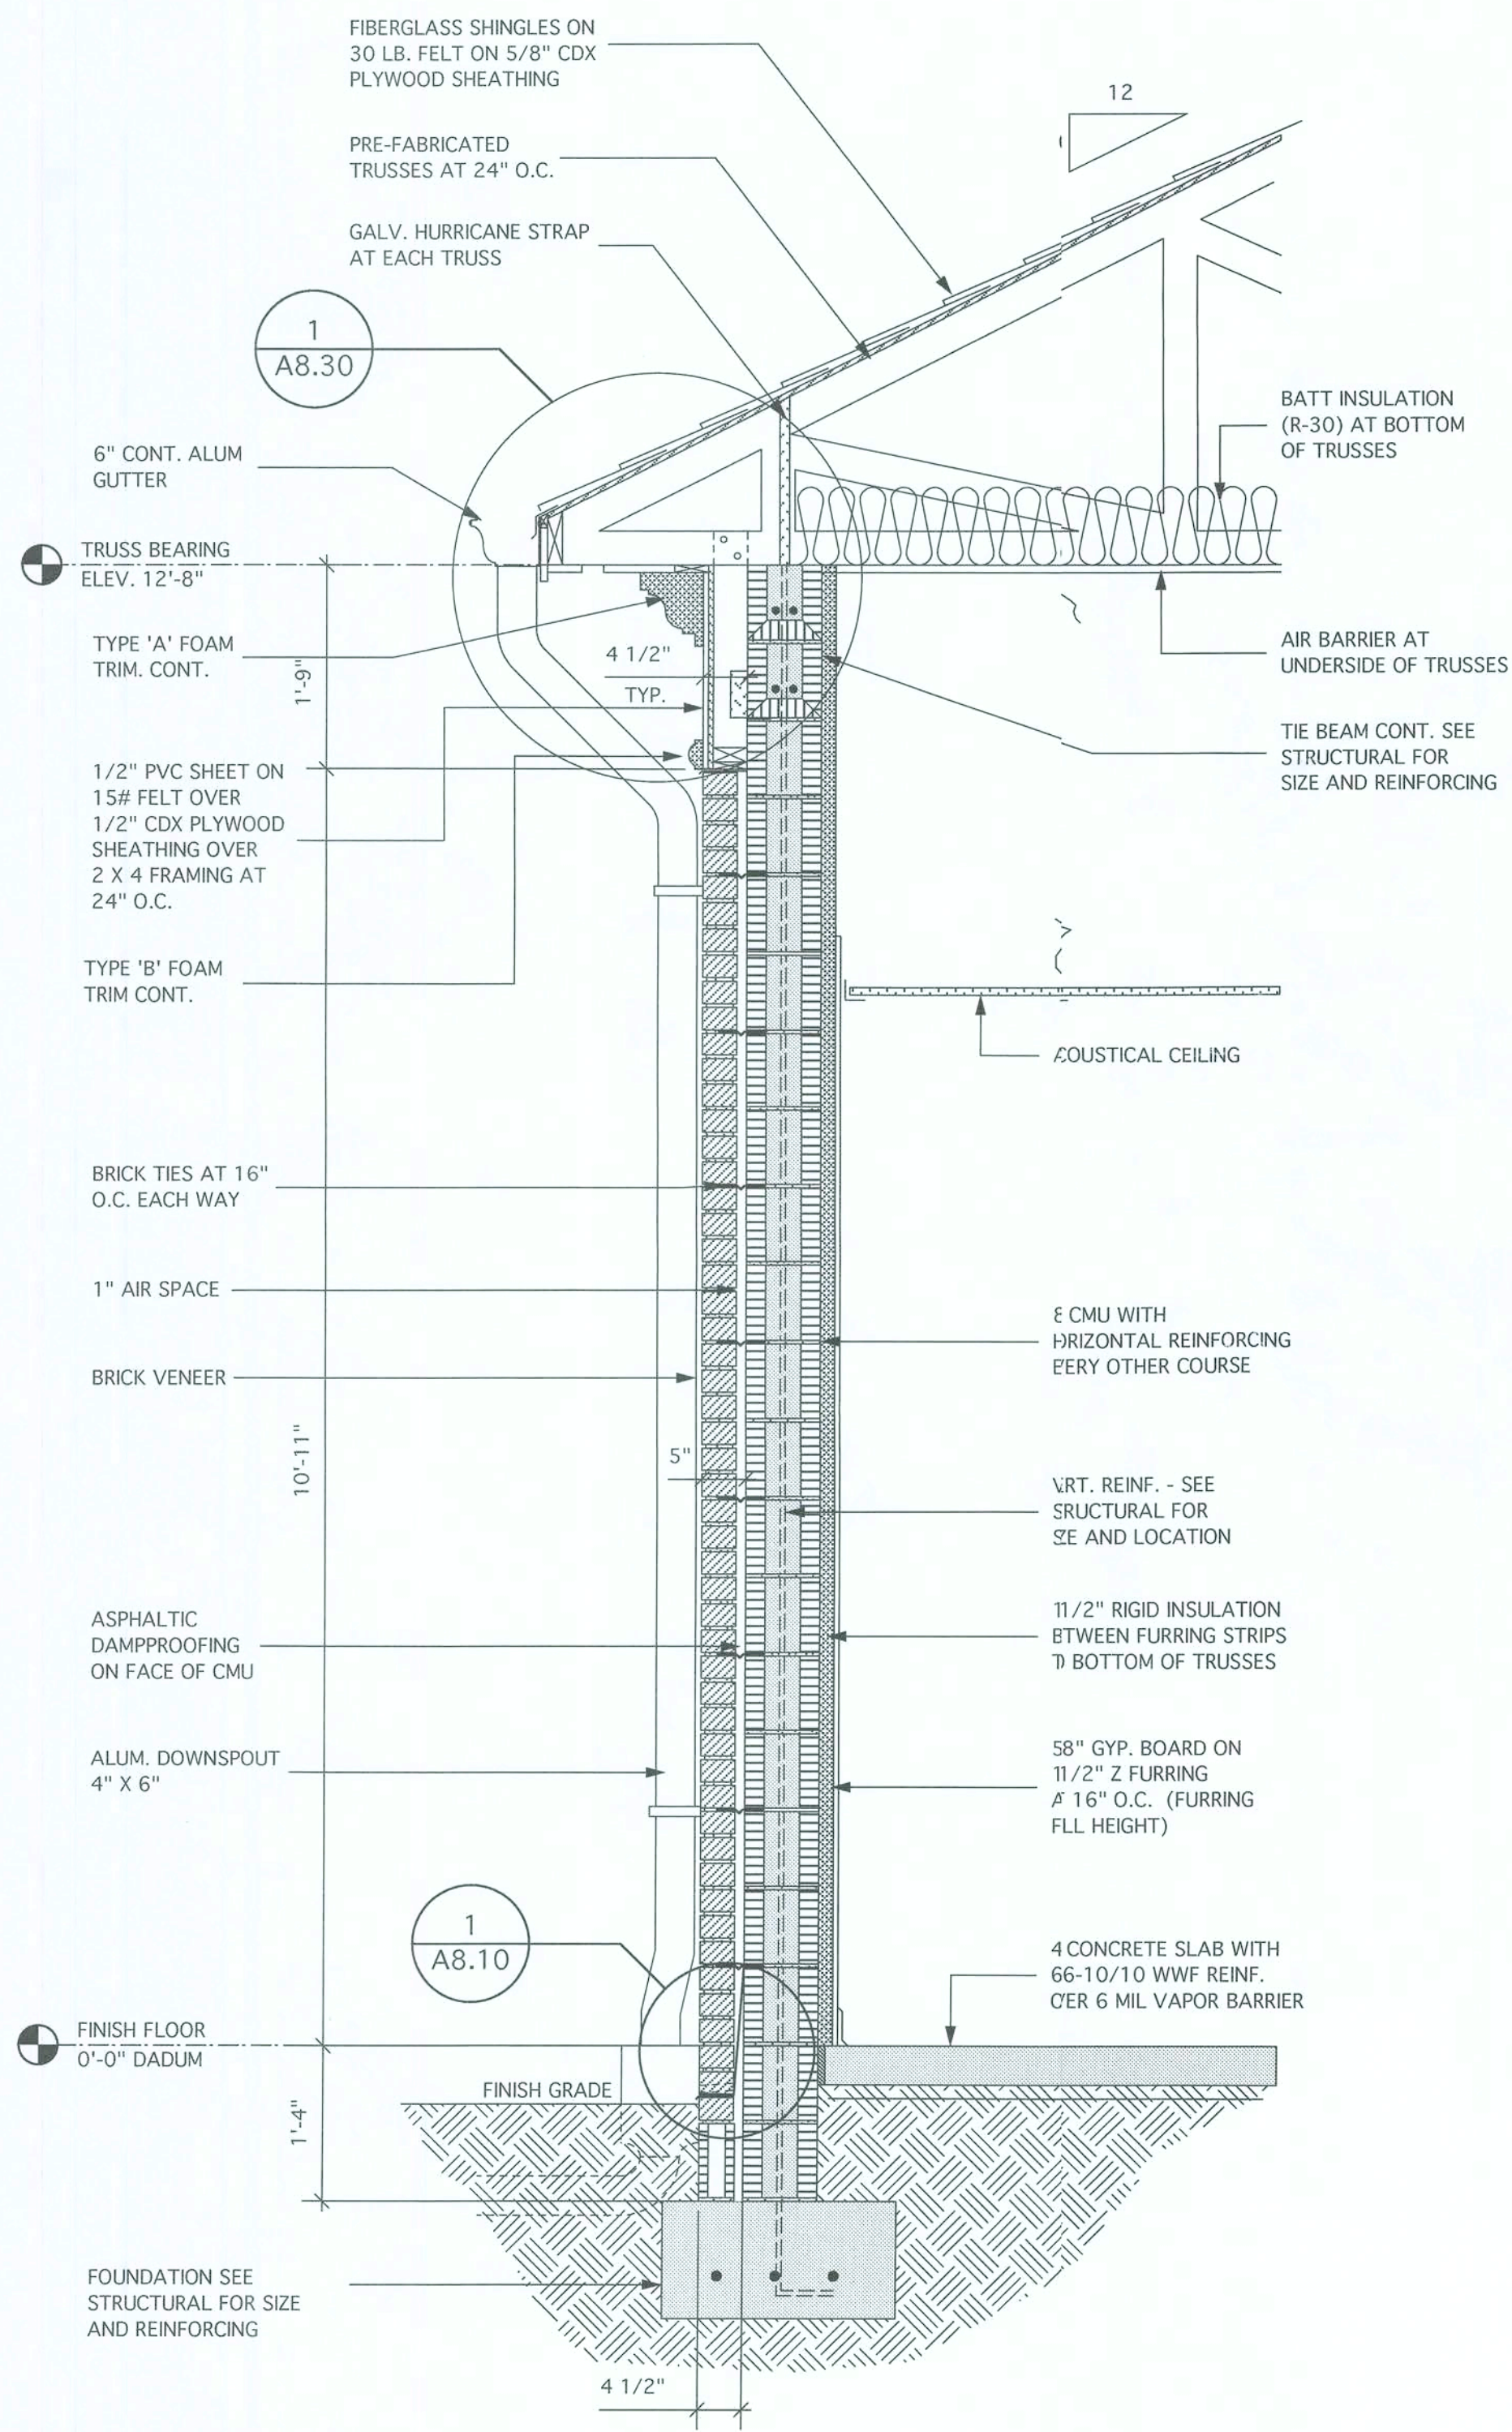

1 WALL SECTIONS
3/4" = 1'-0"

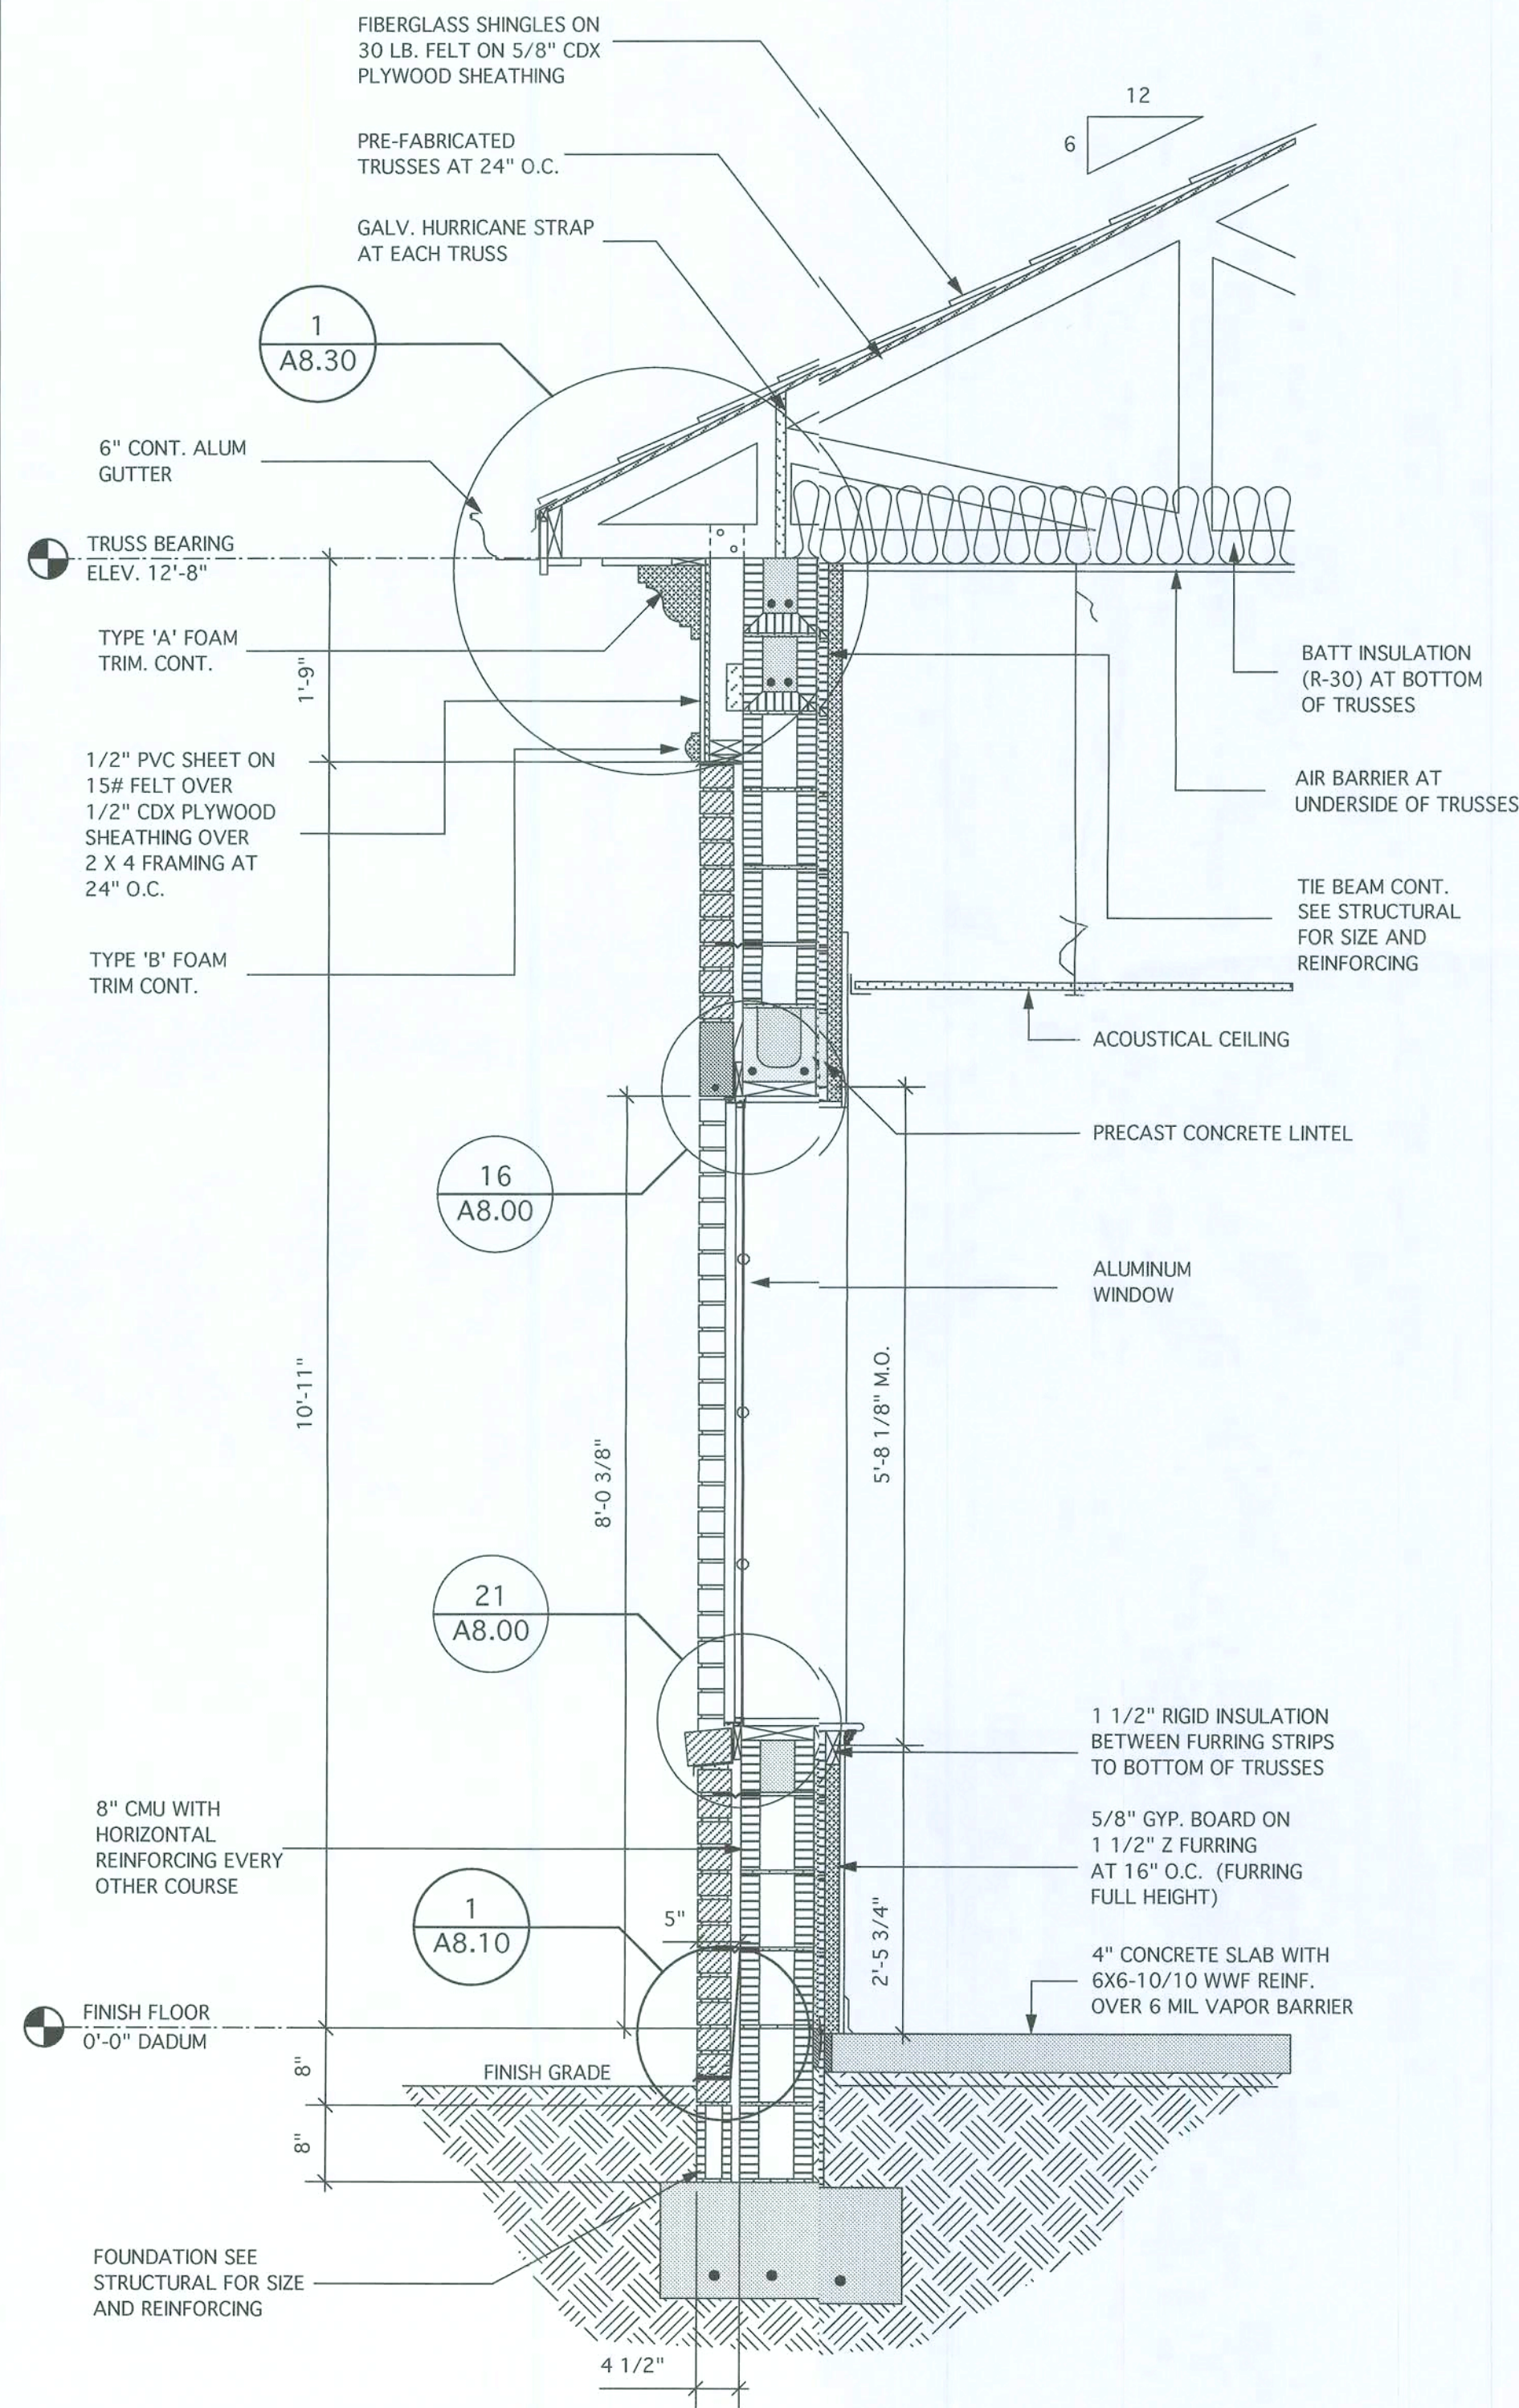

2 WALL SECTIONS
3/4" = 1'-0"

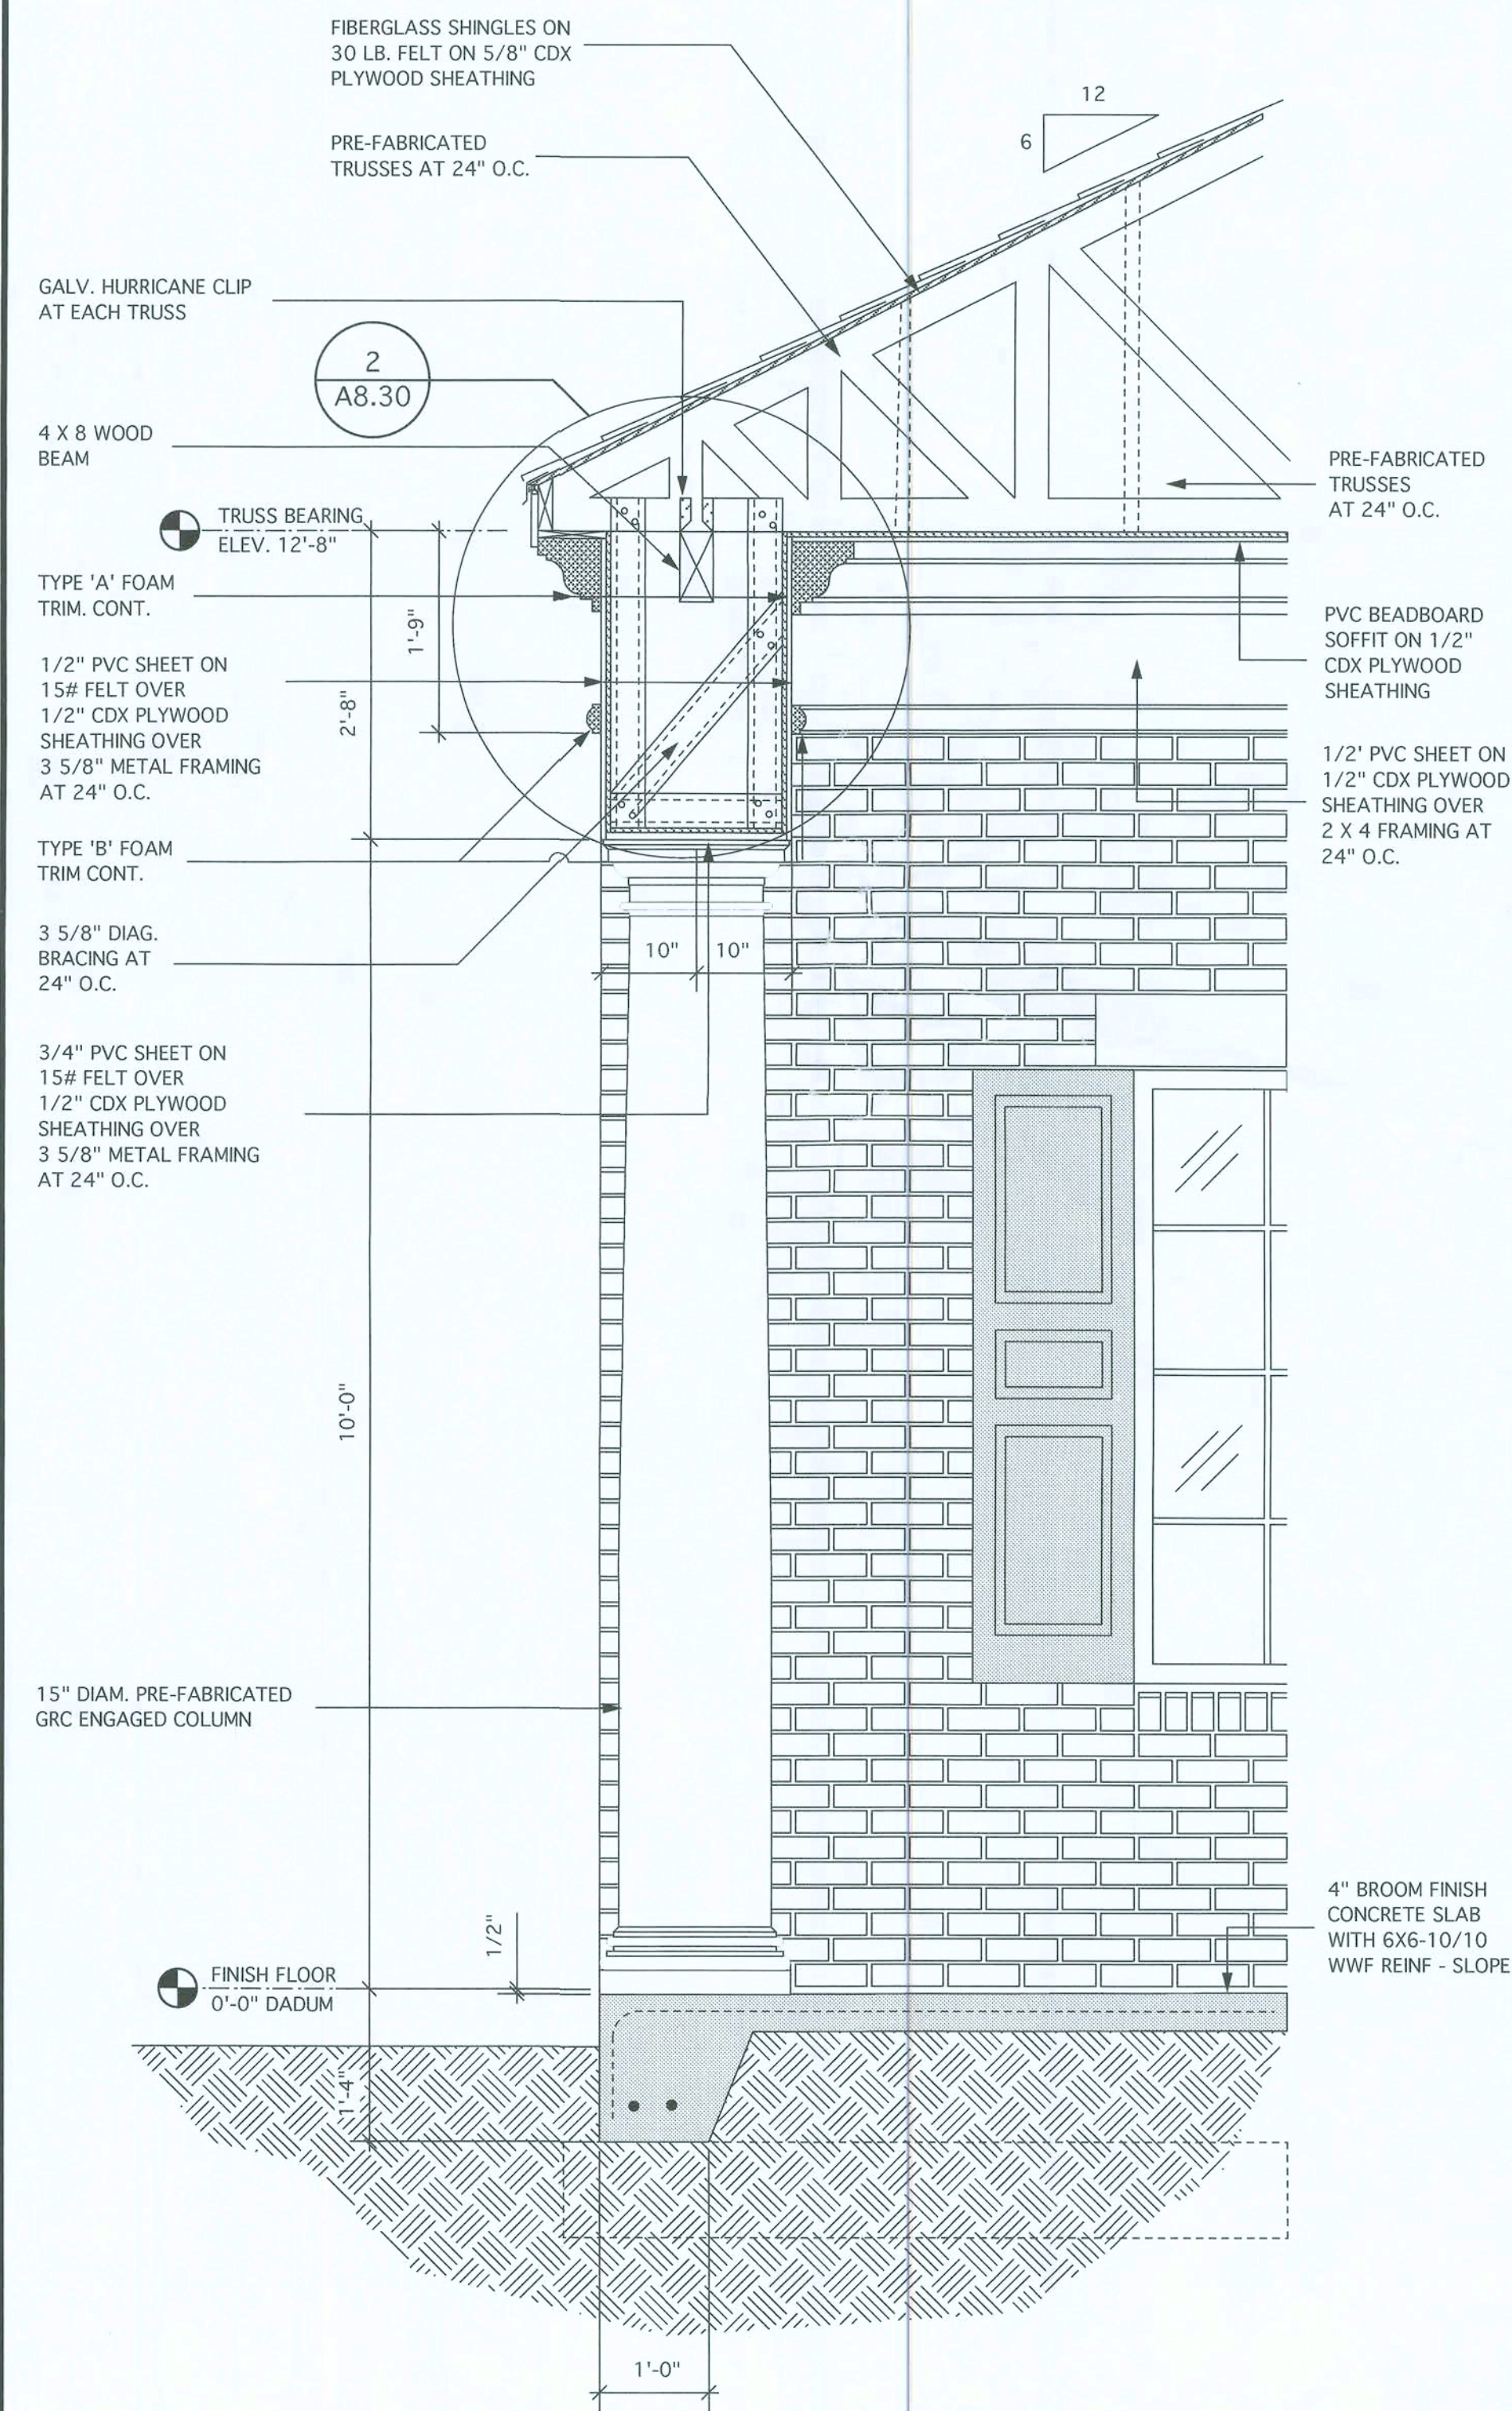

3 WALL SECTIONS
3/4" = 1'-0"

DESIGN SERVICES INCORPORATED
1778 N. PARK AVENUE, SUITE 100, MAITLAND, FL 32751,
TELEPHONE (407) 629-5755

ARCHITECTURE
INTERIOR DESIGN
SPACE PLANNING

LICENSE NO. F00061

WEST OFFICE
(NEW BRANCH BANK)
LAKE CITY, FLORIDA


PEOPLES
STATE BANK

GENERAL NOTES

FASTENERS NOTES:

METAL STUD TO METAL STUD - MIN. 2 - NO. 10 RN HEAD SELF TAPPING SCREWS AT EACH JOINT
METAL STUD TO CONCRETE - HILTI - DNI 22PH POWER ACTUATED FASTENERS AT 12" O.C. AT CONTINUOUS TRACKS OR MIN. 2 AT EACH JOINT - PROVIDE 1 1/4" PENETRATION
METAL STUD TO WOOD - NO. 10 FLAT HEAD COUNTERSINK SELF TAPPING SCREWS AT 12" O.C. AT CONTINUOUS TRACKS OR MIN. 2 AT EACH JOINT - PROVIDE 1 1/4" PENETRATION
PLYWOOD TO METAL STUD - NO. 10 FLAT HEAD COUNTERSINK SELF TAPPING SCREWS AT 6" O.C. AT EDGES 12" O.C. INTERMEDIATE
2 X WOOD TO 2 X WOOD - STUD TO PLATE - TO NAIL - 4-8d COMMON STUD TO PLATE - FACE - 2 - 16d - COMMON STUD TO STUD - FACE - 2 - 16d COMMON
2 X WOOD TO CONCRETE - 1/4" TAPCONS AT 12" O.C. AT CONTINUOUS TRACKS OR MIN. 2 AT EACH JOINT - PROVIDE 1" PENETRATION
PLYWOOD TO 2 X WOOD - 8d COMMON 6" O.C. AT EDGES, 12" O.C. INTERMEDIATE

THE DESIGN, DRAWINGS, AND SPECIFICATIONS INCORPORATED HEREIN AS AN INSTRUMENT OF PROFESSIONAL SERVICES ARE, AND SHALL BE THE SOLE PROPERTY OF DSD DESIGN SERVICES INC. THEY ARE NOT TO BE USED ON ANY OTHER PROJECT OR FOR ANY OTHER PURPOSES WITHOUT SPECIFIC WRITTEN PERMISSION. ALL RIGHTS RESERVED.

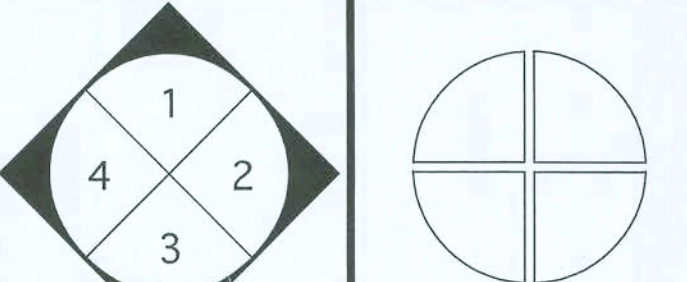

INTERIOR
ELEVATION
KEY

MARK DATE REVISIONS

MARK	DATE	REVISIONS

COMM. NO.	06003.00	DRAWN:	KLP
DATE:	02/15/06	CHECKED:	ELM
SCALE:	3/4" = 1'-0"	© 2006	
FILE:	06003.00-WALL SECT. 00-5/1/06.mcd		

WALL SECTIONS

SEAL	ARCHITECT/CONSULTANT
	EDDIE L. MOSE
	JUN 07 2006
	LICENSE NO. AR-12112
	SHEET NUMBER
	A-7.00



$3/4'' = 1'-0''$




$3/4" = 1'-0"$

SHEET NUMBER
A-7.01



PEOPLES
STATE BANK


06003.00-WALL SECT. 02 5-1-06.mcd Wed May 24, 2006 9:49:19 AM

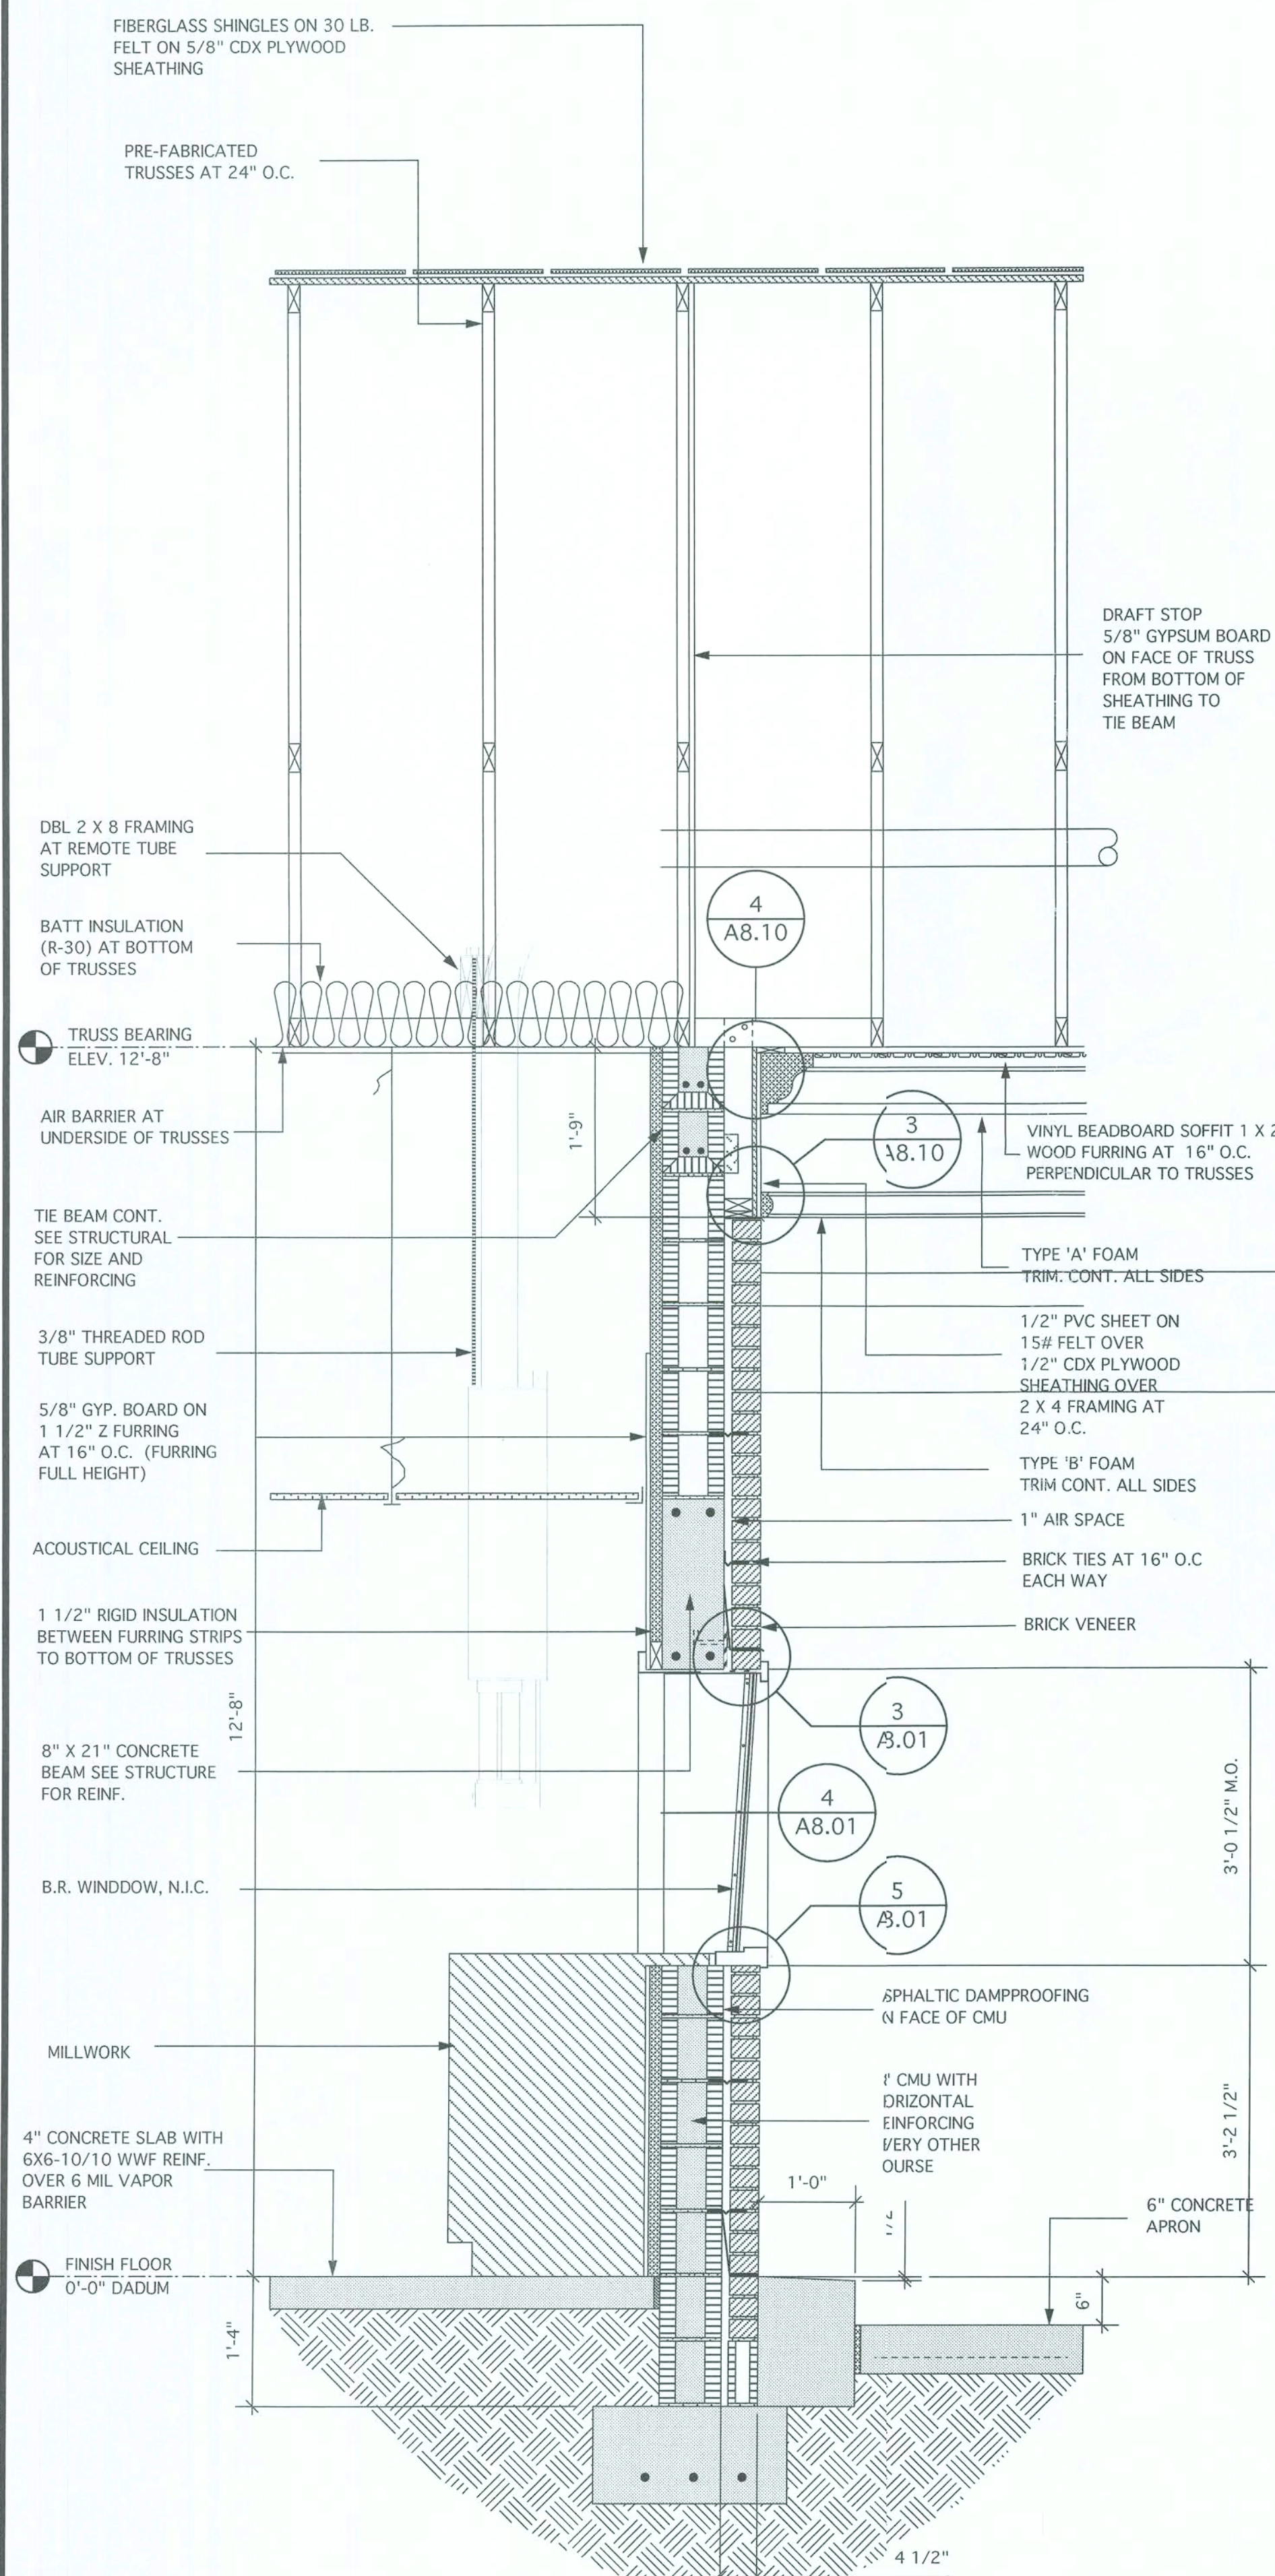

1

WALL SECTIONS


3/4" = 1'-0"

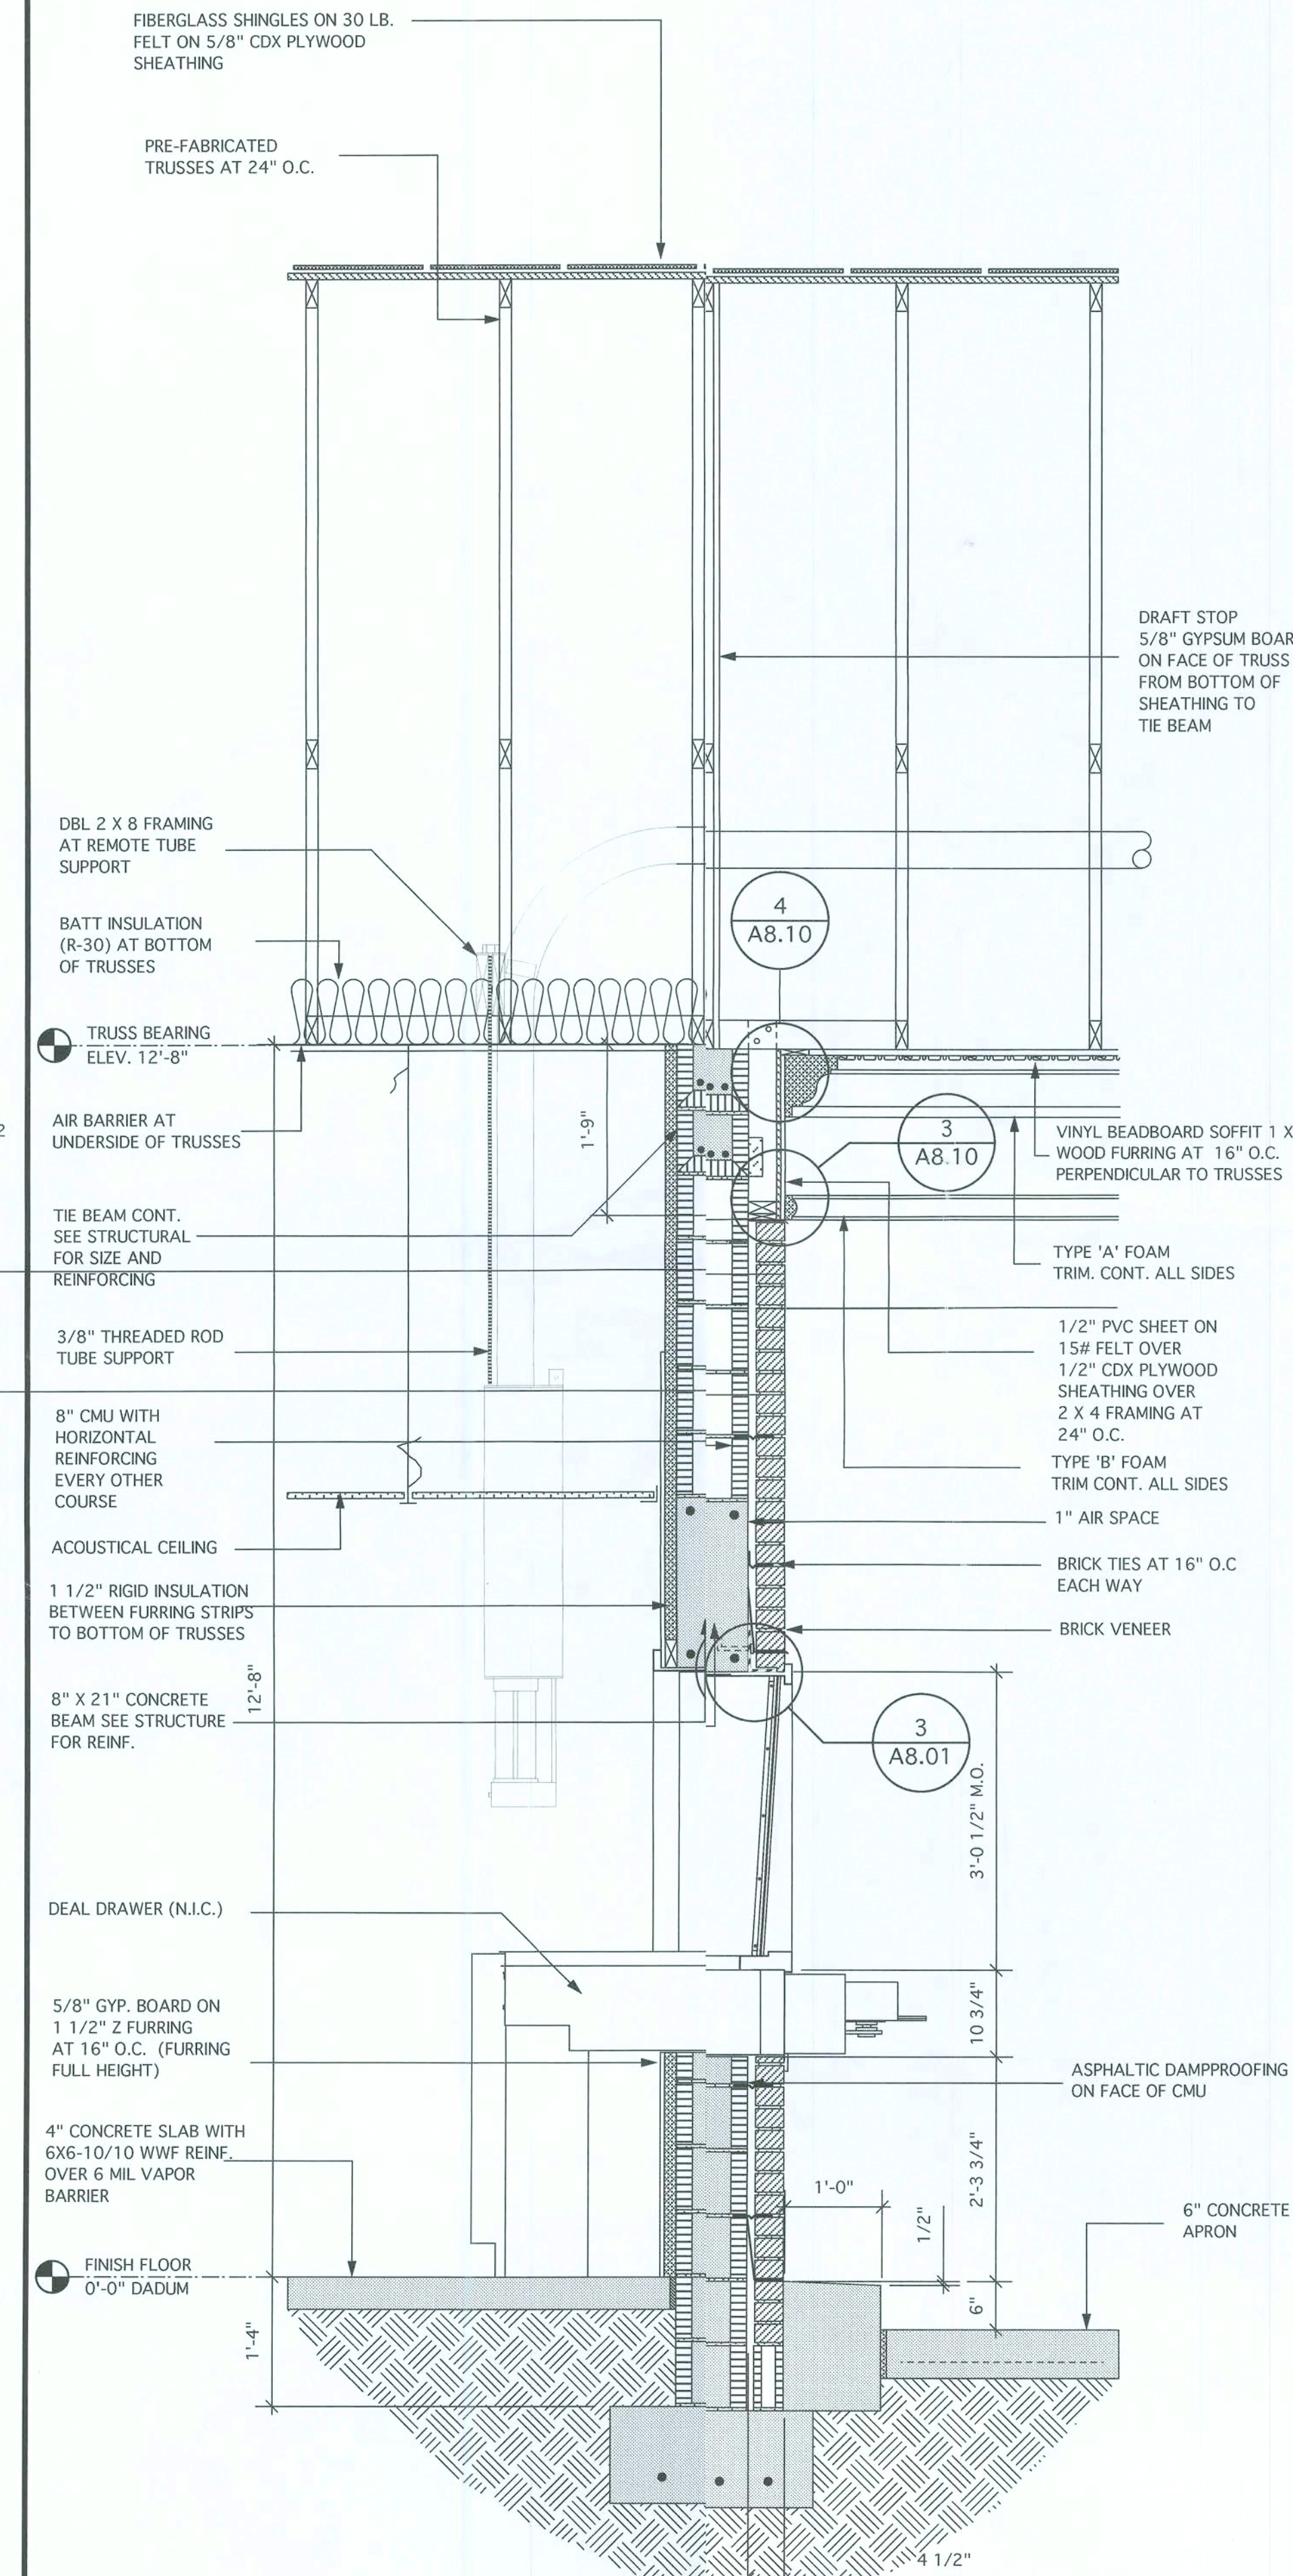

2

WALL SECTIONS

3/4" = 1'-0"

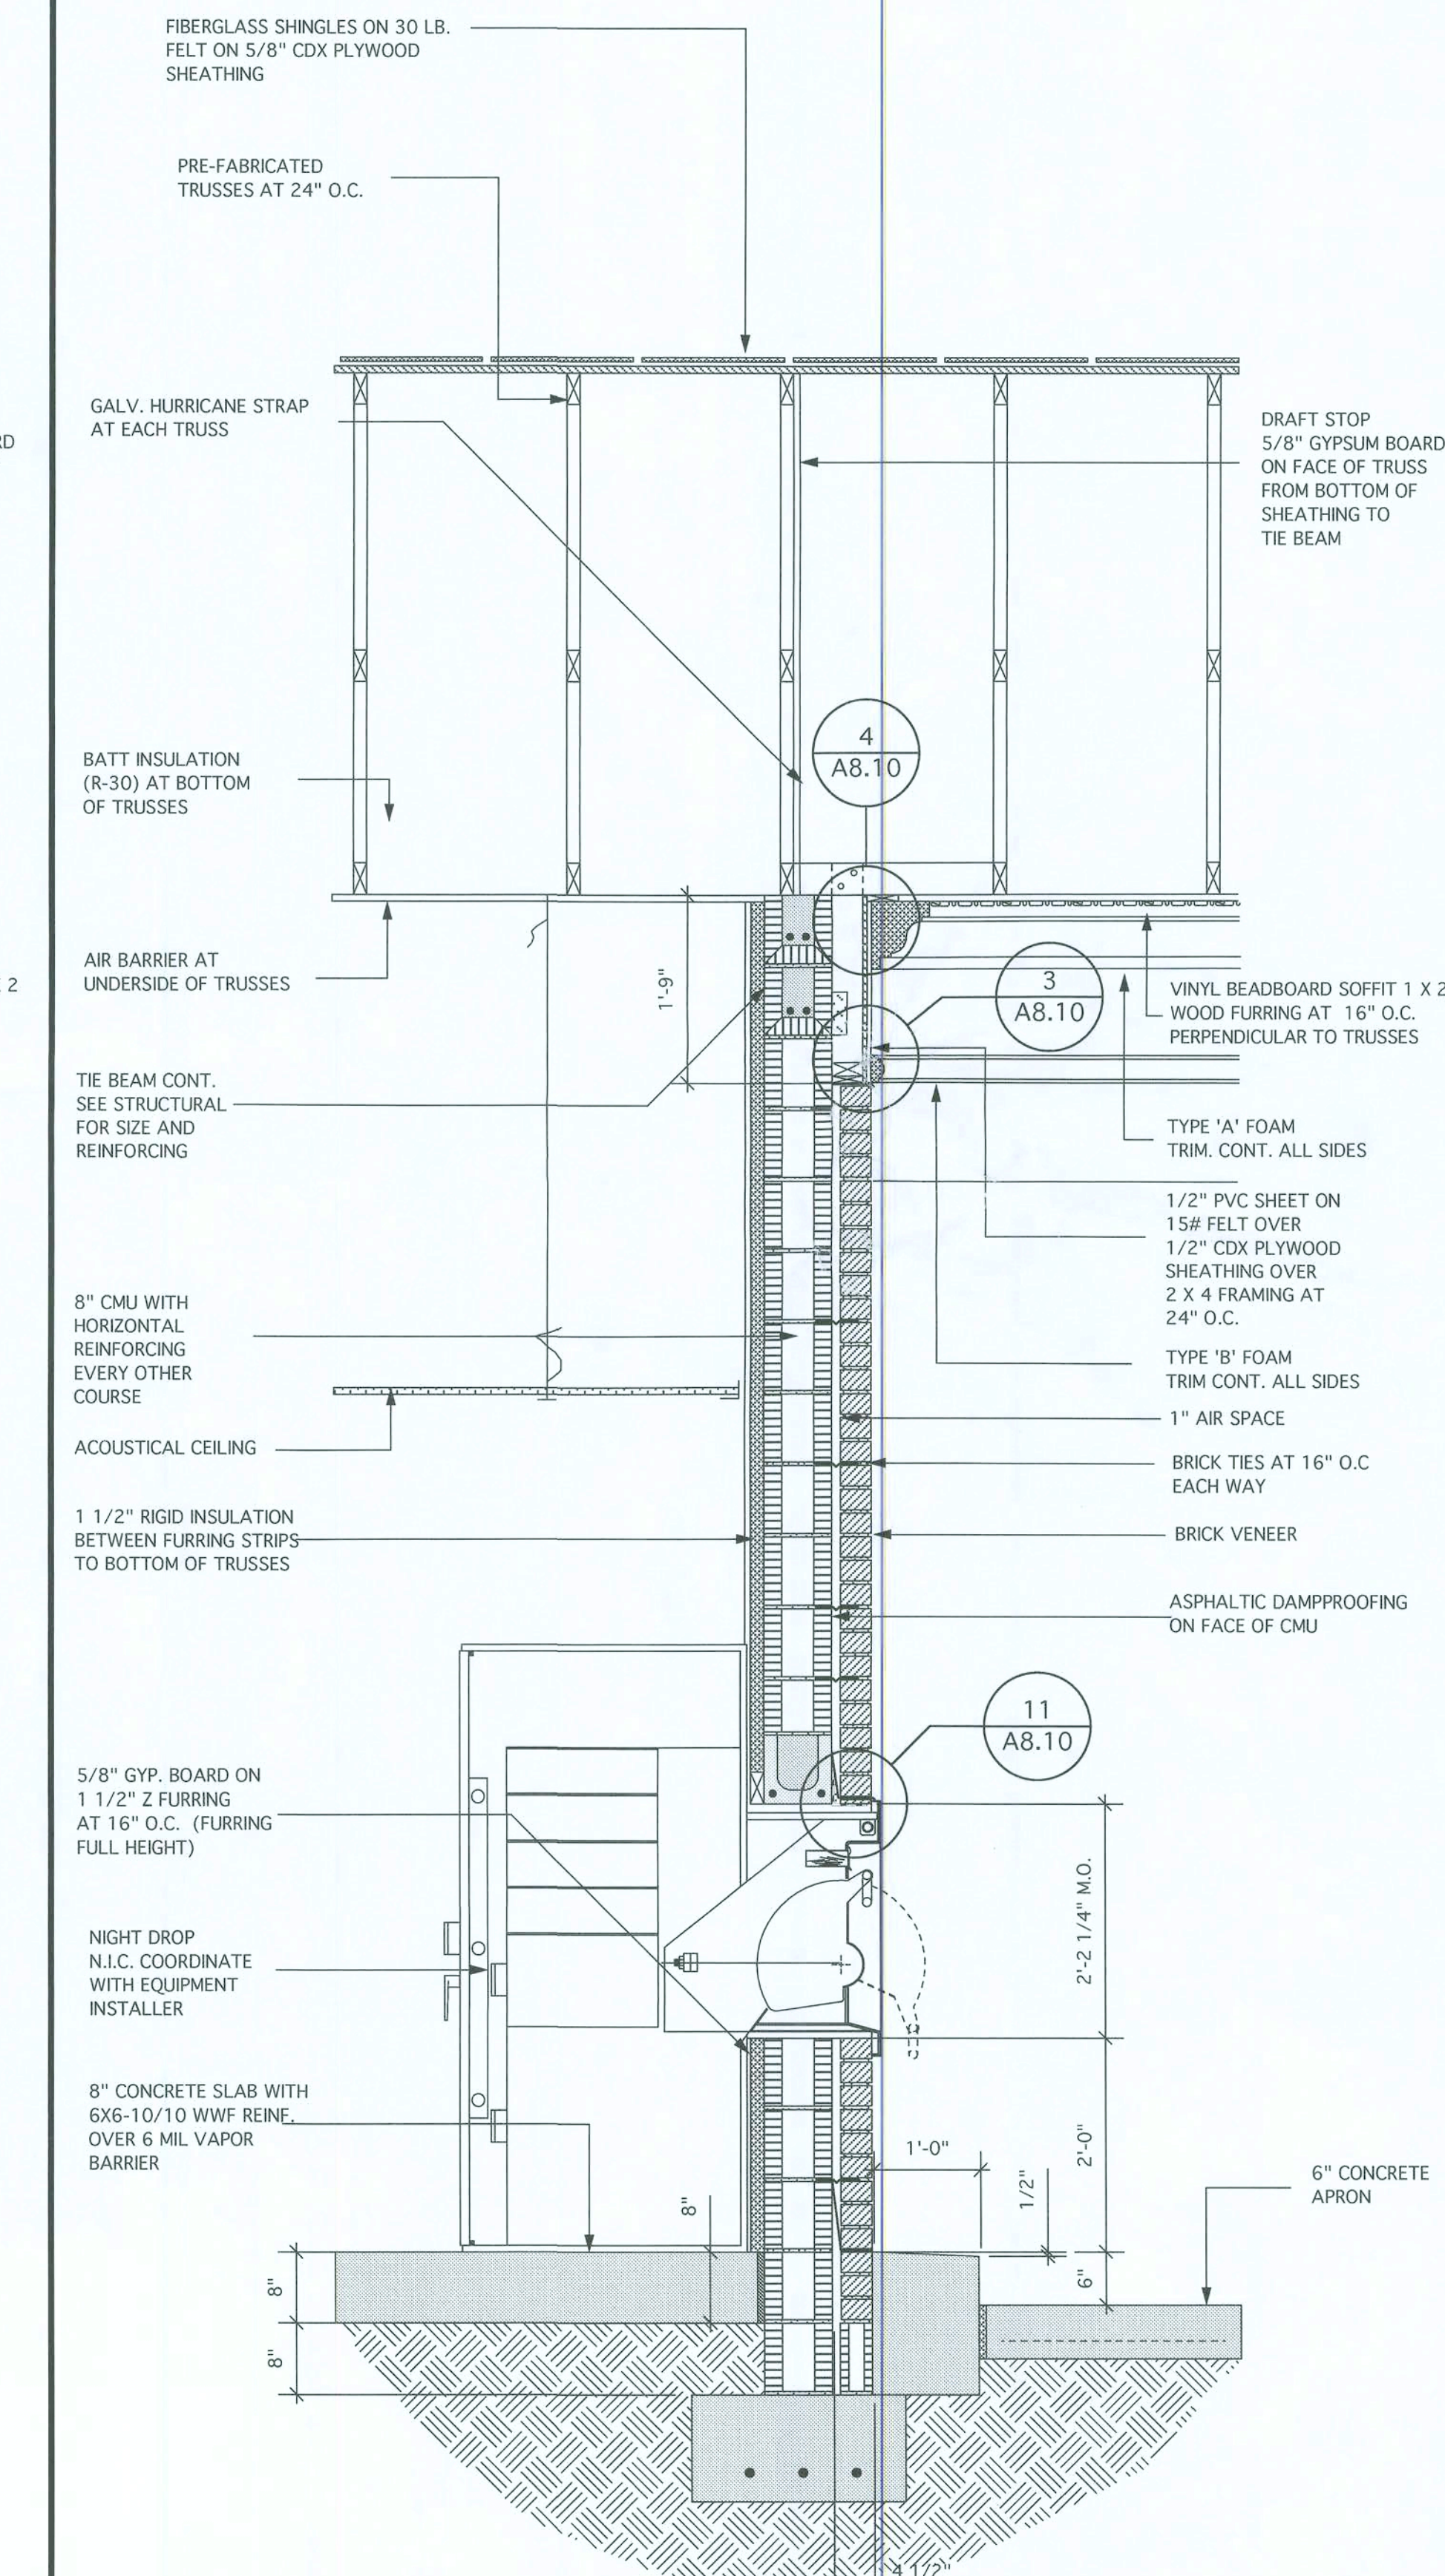

3

WALL SECTIONS

3/4" = 1'-0"



DESIGN SERVICES INCORPORATED
1778 N. PARK AVENUE, SUITE 100, MAITLAND, FL 32751,
TELEPHONE (407) 629-5755

LICENSE NO. F00061

ARCHITECTURE
INTERIOR DESIGN
SPACE PLANNING



WEST OFFICE
(NEW BRANCH BANK)
LAKE CITY, FLORIDA

PEOPLES
STATE BANK

GENERAL NOTES

- FASTENERS NOTES
- METAL STUD TO METAL STUD - MIN. 2" NO. 6 PAN HEAD SELF TAPPING SCREWS AT EACH JOINT
- METAL STUD TO CONCRETE - HULTI - ON 229 POWER ACTUATED FASTENERS AT 12" O.C. AT CONTINUOUS TRACKS OR MIN. 2" AT EACH JOINT - PROVIDE 1 1/4" PENETRATION
- METAL STUD TO WOOD - NO. 10 FLAT HEAD COUNTERSUNK SELF TAPPING SCREWS AT 12" O.C. AT CONTINUOUS TRACKS OR MIN. 2" AT EACH JOINT - PROVIDE 1 1/4" PENETRATION
- PLYWOOD TO METAL STUD - NO. 10 FLAT HEAD COUNTERSUNK SELF TAPPING SCREWS AT 6" O.C. AT EDGES 12" O.C. INTERMEDIATE
- 2 X WOOD TO 2 X WOOD - STUD TO PLATE - 10E NAIL - 4 - 8d COMMON STUD TO PLATE - FACE - 2 - 16d COMMON STUD TO STUD - FACE - 2 - 16d COMMON
- 2 X WOOD TO CONCRETE - 1/4" TAPCONES AT 12" O.C. AT CONTINUOUS TRACKS OR MIN. 2" AT EACH JOINT - PROVIDE 1" PENETRATION
- PLYWOOD TO 2 X WOOD - 8d COMMON 6" O.C. AT EDGES 12" O.C. INTERMEDIATE

THE DESIGN, DRAWINGS, AND SPECIFICATIONS INCORPORATED HEREIN AS AN INSTRUMENT OF PROFESSIONAL SERVICES ARE, AND SHALL BE, THE SOLE PROPERTY OF DSI DESIGN SERVICES INC. THEY ARE NOT TO BE USED ON ANY OTHER PROJECT OR FOR ANY OTHER PURPOSE WITHOUT SPECIFIC WRITTEN PERMISSION. ALL RIGHTS RESERVED.

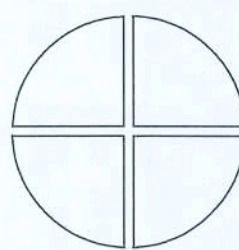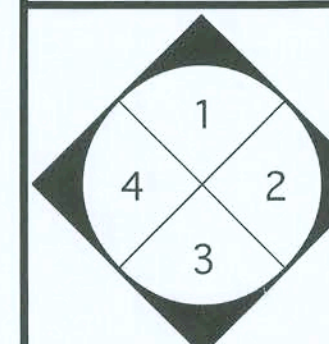

INTERIOR ELEVATION KEY


NORTH
— ACTUAL
— PLAN

MARK	DATE	REVISIONS


COMM. NO:	06003.00	DRAWN:	KLP
DATE:	02/15/06	CHECKED:	ELM
SCALE:	3/4" = 1'-0"	©	2006
FILE:	06003.00-WALL SECT. 02 5-1-06.mcd		

WALL SECTIONS

SEAL	ARCHITECT/CONSULTANT
	EDDIE L. MUSE
	JUN 07 2006
	LICENSE NO. AR-12112
	SHEET NUMBER
	A-7.02

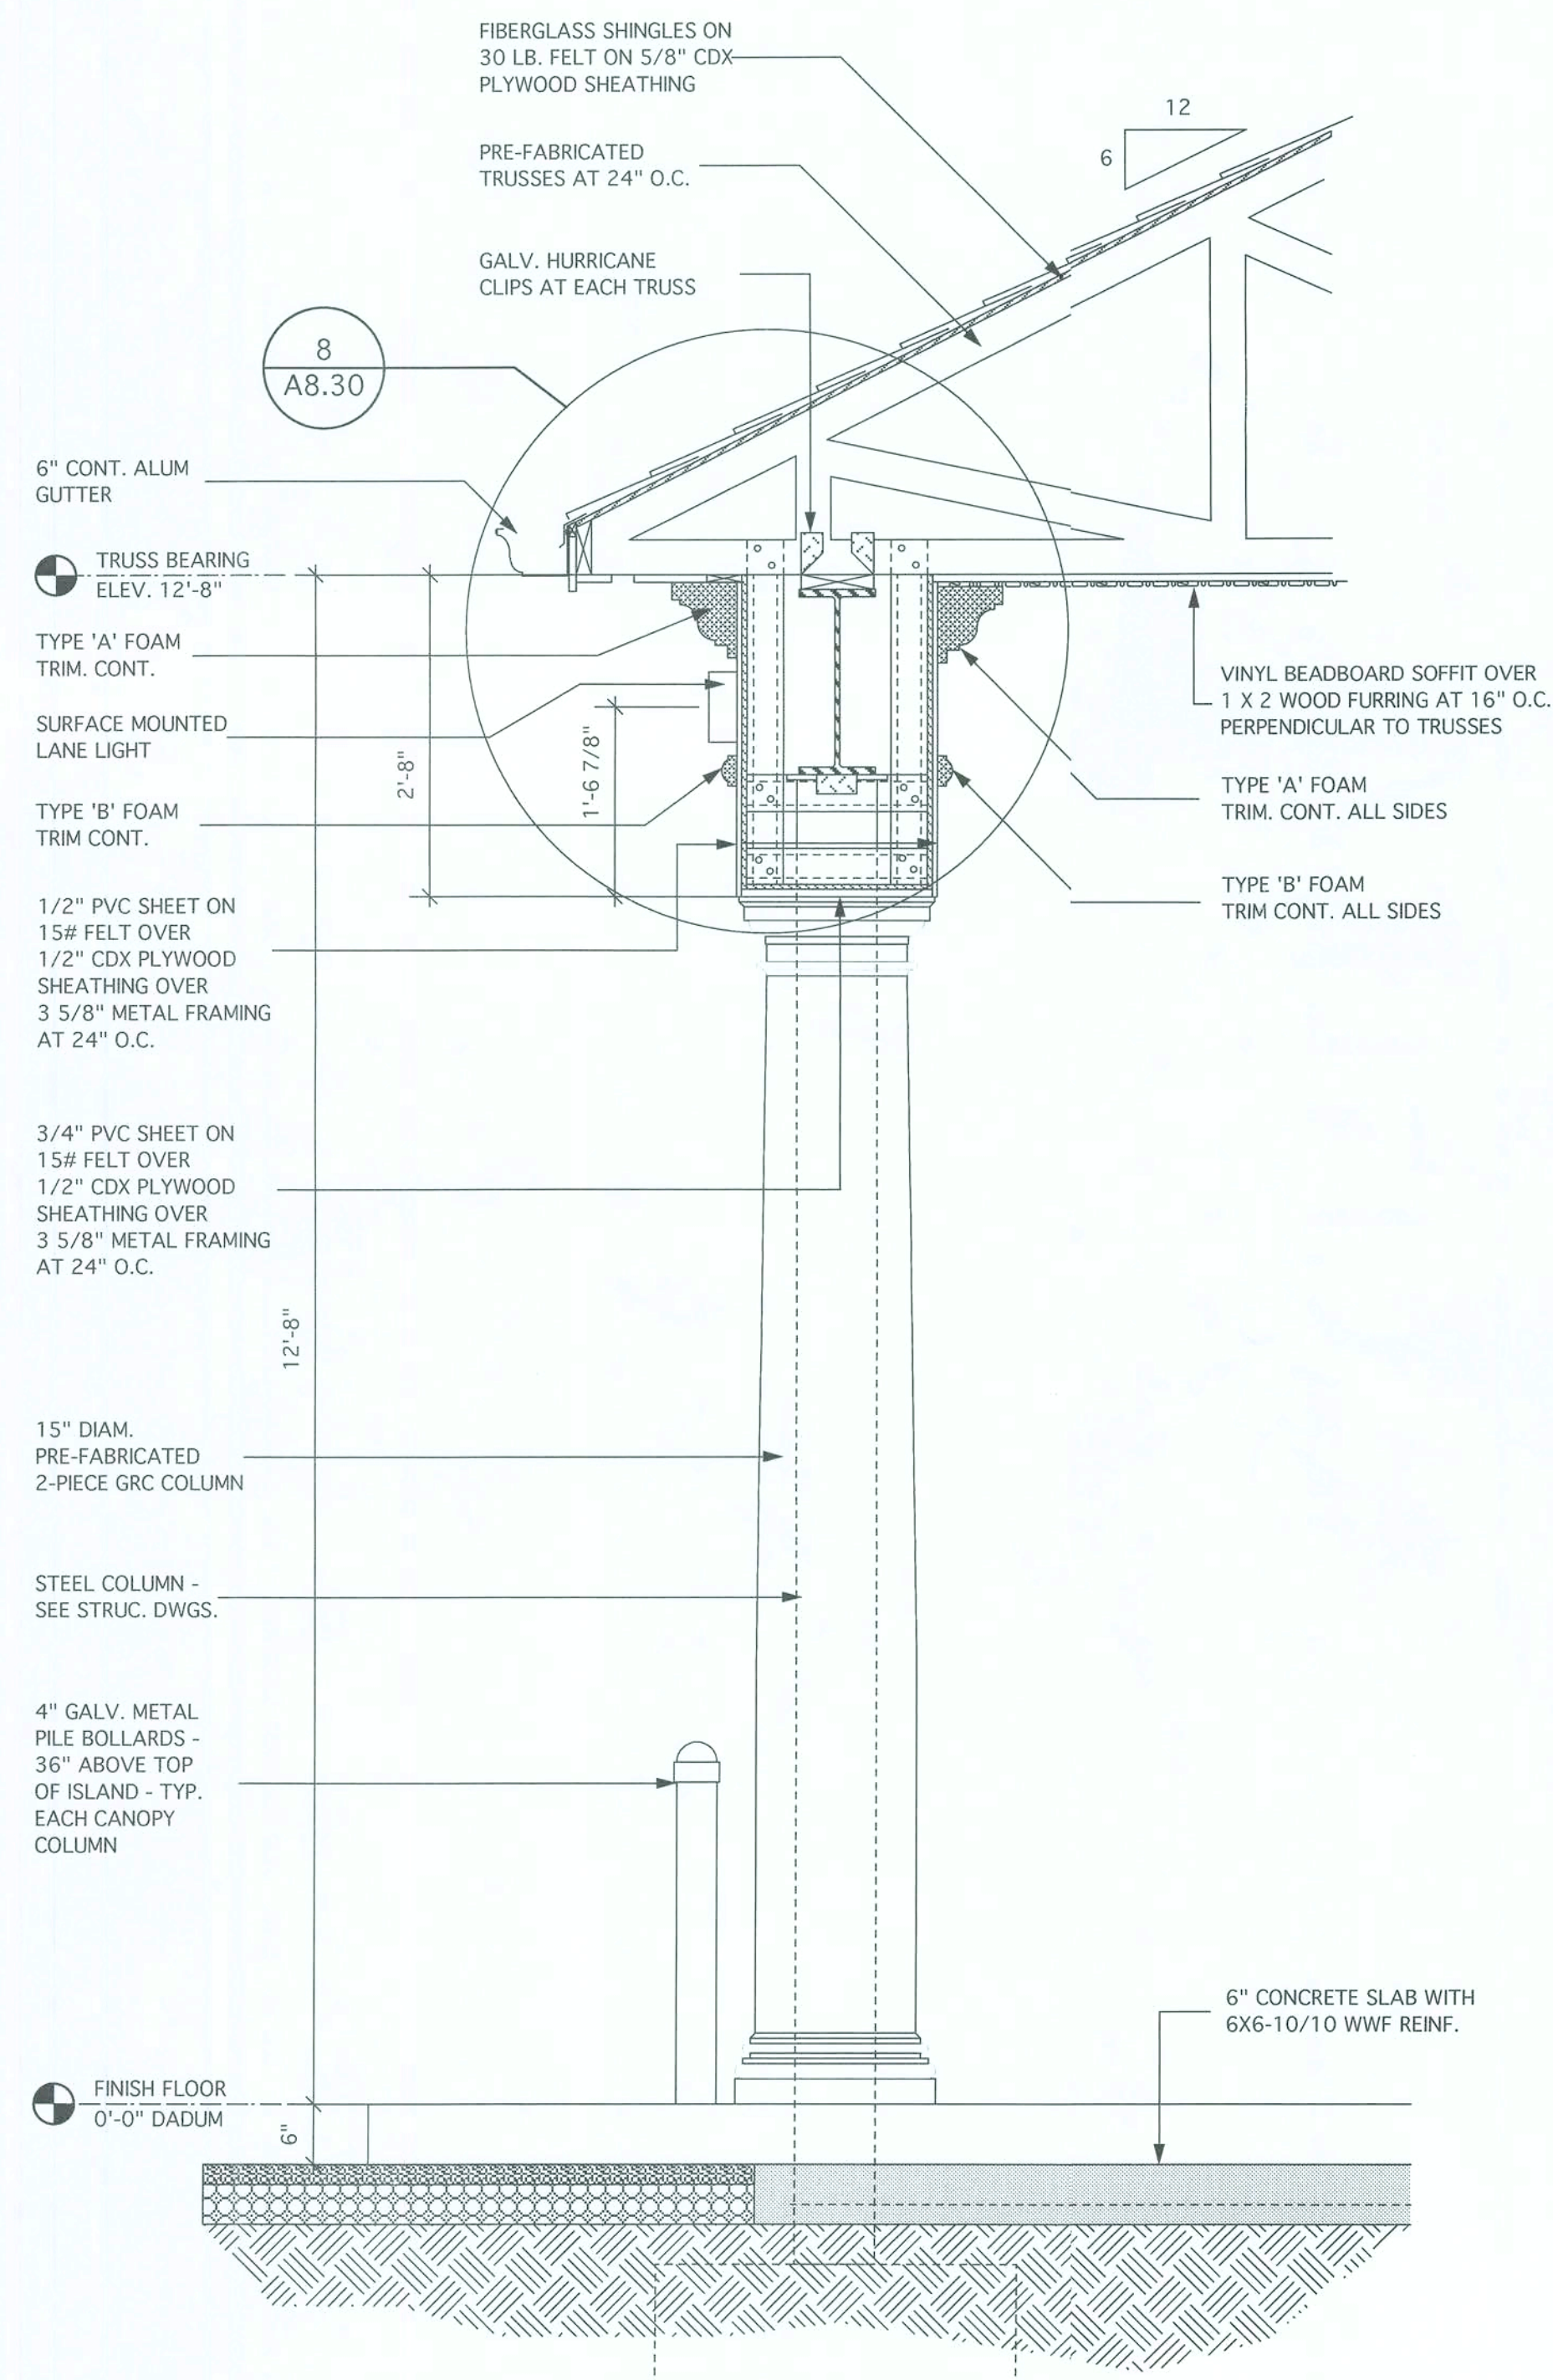

1 WALL SECTIONS

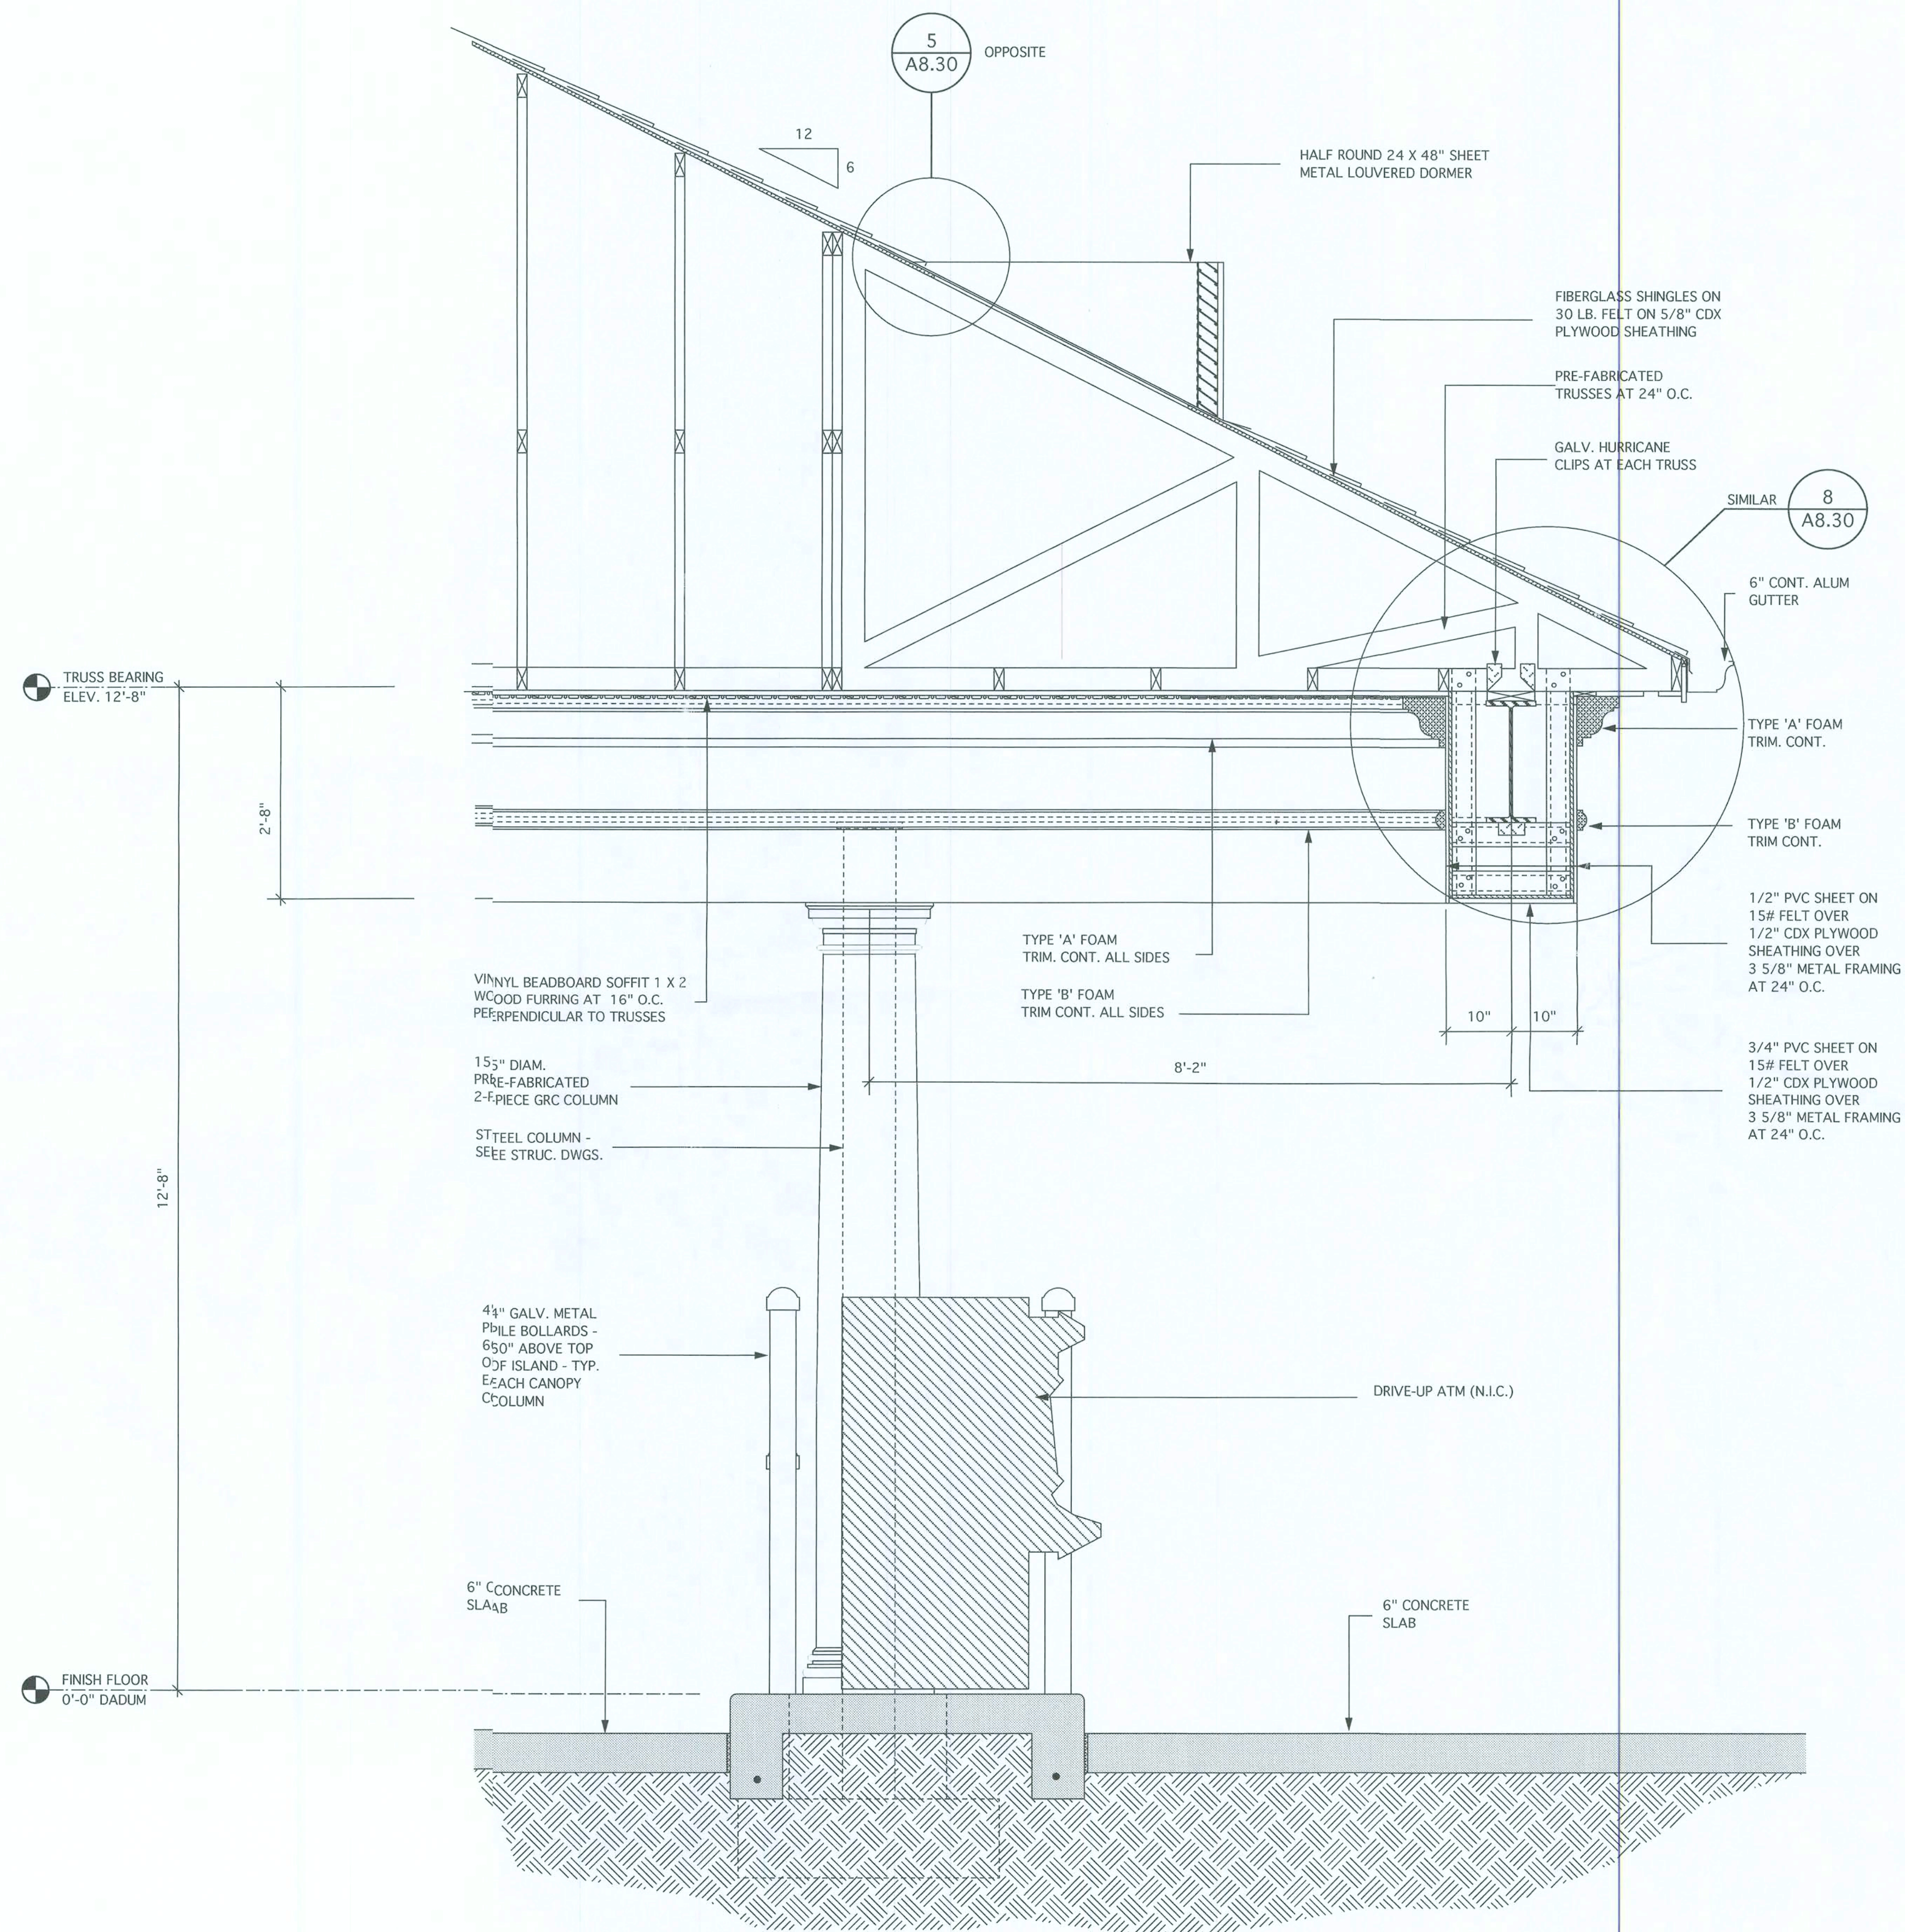

2	WALL SECTIONS
	3/4" = 1'-0"

DSI DESIGN SERVICES INCORPORATED
1778 N. PARK AVENUE, SUITE 100, MAITLAND, FL 32751,
TELEPHONE (407) 629-5755

WEST OFFICE
(NEW BRANCH BANK)
LAKE CITY, FLORIDA

PEOPLES
STATE BANK

LICENSE NO. F00061

GENERAL NOTES

FASTENERS NOTES

METAL STUD TO METAL STUD - MIN. 2 NO. 10DAN HEAD SELF TAPPING SCREWS AT EACH JOINT

METAL STUD TO CONCRETE - HLTI- DN 22PB COWER ACTUATED FASTENERS AT 6" C/C AT CONTINUOUS TRACKS OR MIN. 2 AT EACH JOINT - PROVIDE 1 1/4" PENETRATION

METAL STUD TO WOOD - NO. 10 FLAT HEAD COUNTERSUNK SELF TAPPING SCREWS AT 6" C/C AT CONTINUOUS TRACKS OR MIN. 2 AT EACH JOINT - PROVIDE 1 1/4" PENETRATION



PLYWOOD TO METAL STUD - NO. 10 FLAT HEAD COUNTERSUNK SELF TAPPING SCREWS AT 6" C/C AT CONTINUOUS TRACKS OR MIN. 2 AT EACH JOINT - PROVIDE 1 1/4" PENETRATION

2.2 WOOD TO 2 WOOD -
STUD TO PLATE - FOC-2N 4- 8d COMMON
STUD TO PLATE - FOC-2N 2- 16g- COMMON
STUD TO STUD - FOC-2N 2- 16g- COMMON

2.2 WOOD TO CONCRETE - 1"4" TAPCONS AT 1" C/C AT CONTINUOUS TRACKS OR MIN. 2 AT EACH JOINT - PROVIDE 1" PENETRATION

PLYWOOD TO 2 WOOD - 8d COMMON C/C AT 6" C/C EDGES, 12" C/C INTERMEDIATE

THE DESIGN, DRAWINGS, AND SPECIFICATIONS INCORPORATED HEREIN AS AN INSTRUMENT OF PROFESSIONAL SERVICES ARE, AND SHALL BE THE SOLE PROPERTY OF DSI DESIGN SERVICES INC.. THEY ARE NOT TO BE USED ON ANY OTHER PROJECT OR FOR ANY OTHER PURPOSE WITHOUT SPECIFIC WRITTEN PERMISSION. ALL RIGHTS RESERVED.

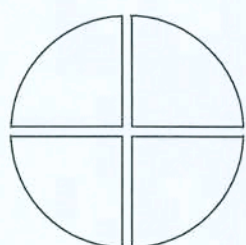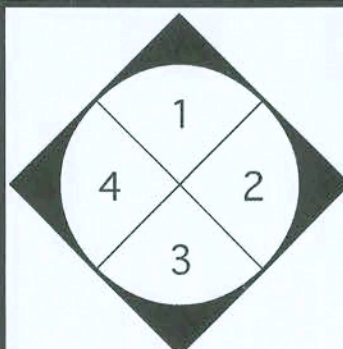

INTERIOR
ELEVATION
KEY


NORTH

ACTUAL


PLAN

MARK	DATE	REVISIONS		
COMM. NO:		06003.00	DRAWN:	KLP
DATE:		02/15/06	CHECKED:	ELM
SCALE:		3/4" = 1'-0"	© 2006	
FILE:		06003.00-WALLSECT. 03 5-1-06.mcd		

WALL SECTIONS

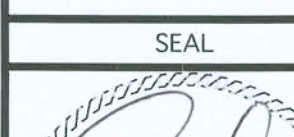SEAL	ARCHITECT/CONSULTANT
	EDDIE L. MOSELEY
	JUN 07 2008
	LICENSE NO. AR-1214
	SHEET NUMBER

A-7.03

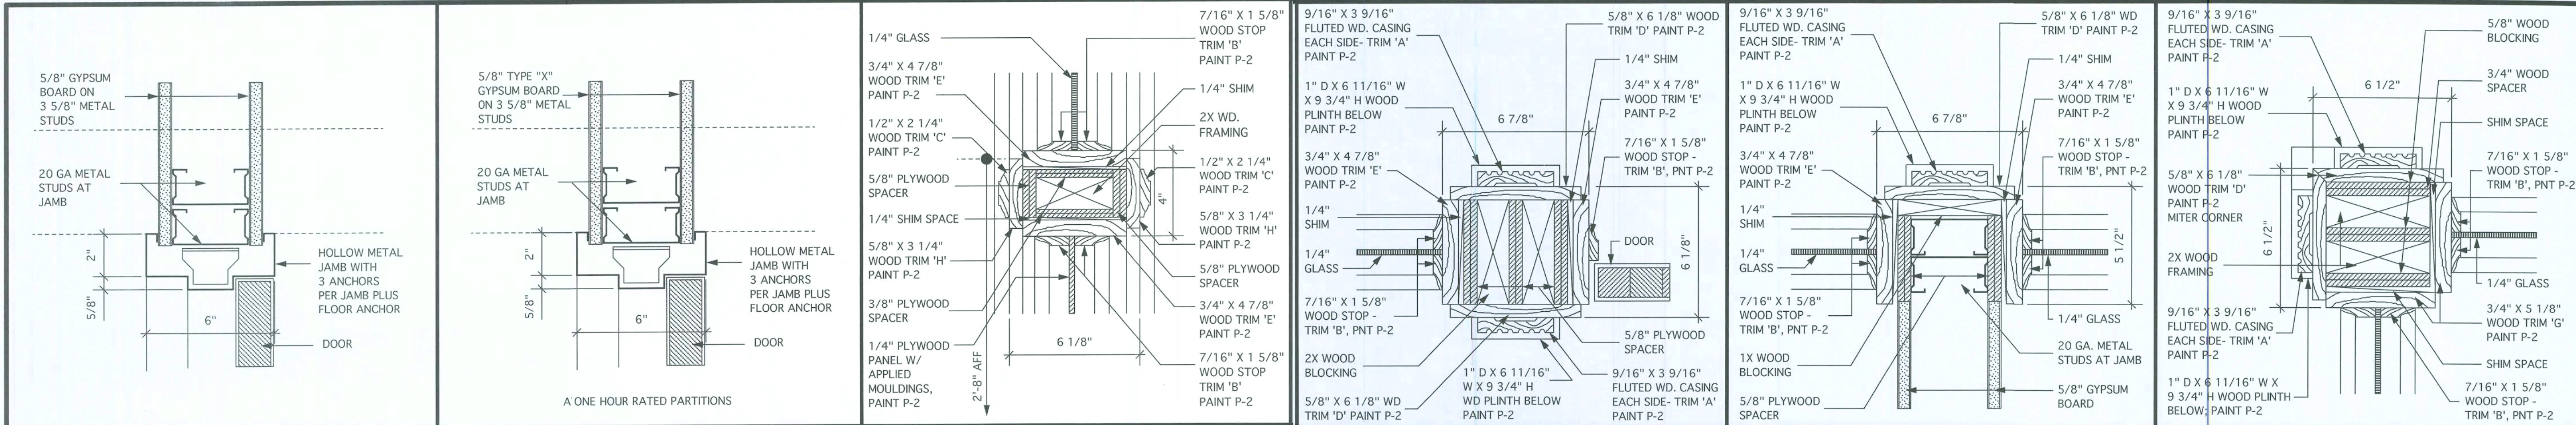

1 DETAIL - HOLLOW METAL JAMB
SCALE: 3" = 1'-0"


2 DETAL - HOLLOW METAL JAMB
SCALE: 3" = 1'-0"

3 DETAIL - STOREFRONT MULLION
SCALE: 3" = 1'-0"

4 DETAIL - STOREFRONT DR. JAMB
SCALE: 3" = 1'-0"

5 DETAIL - STOREFRONT JAMB
SCALE: 3" = 1'-0"

6 DETAIL-STOREFRONT JAMB
SCALE: 3" = 1'-0"

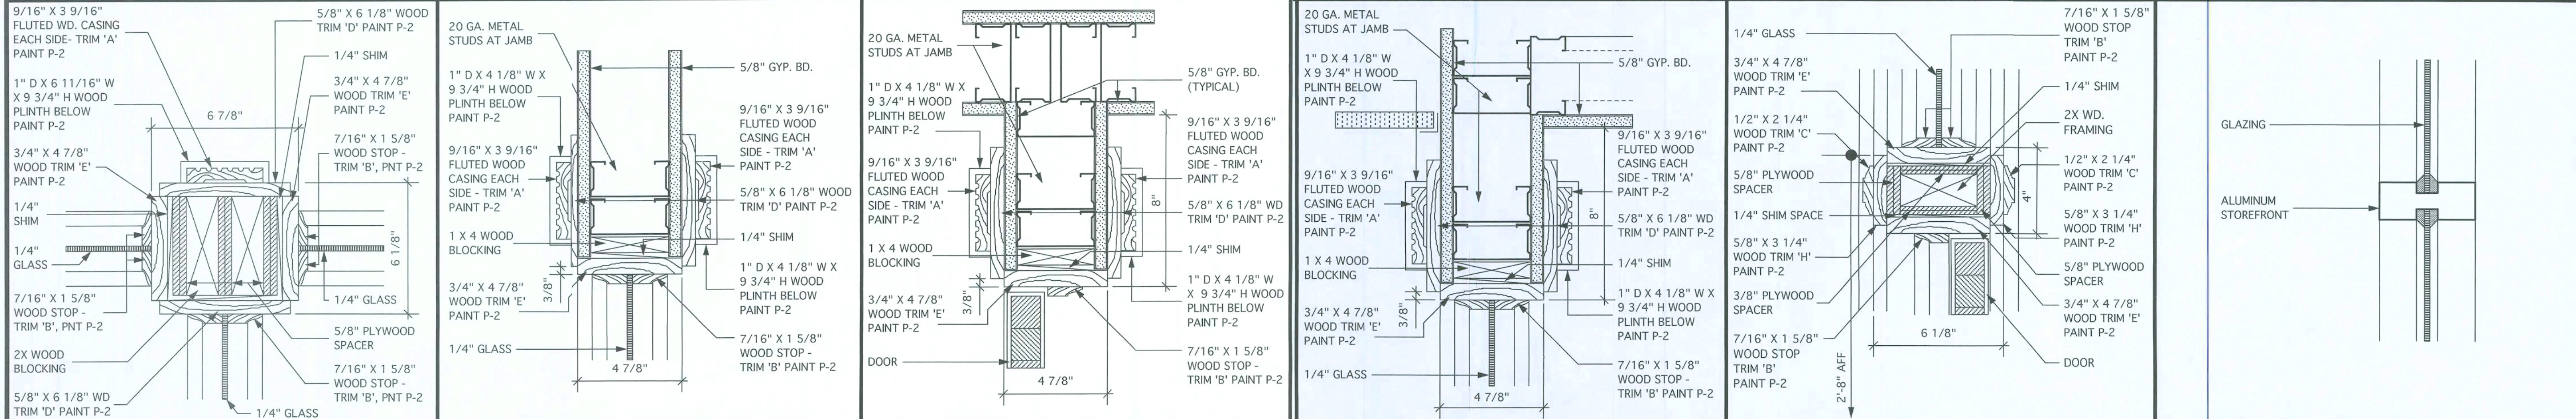

7 DETAIL - STOREFRONT JAMB
SCALE: 3" = 1'-0"


8 DETAL - STOREFRONT JAMB
SCALE: 3" = 1'-0"

9 DETAIL-STOREFRONT DR. JAMB
SCALE: 3" = 1'-0"

10 DETAIL - STOREFRONT HEAD
SCALE: 3" = 1'-0"

11 DETAIL-STOREFRONT DR. HEAD
SCALE: 3" = 1'-0"


12 DETAIL - STOREFRONT MULLION
SCALE: 3" = 1'-0"

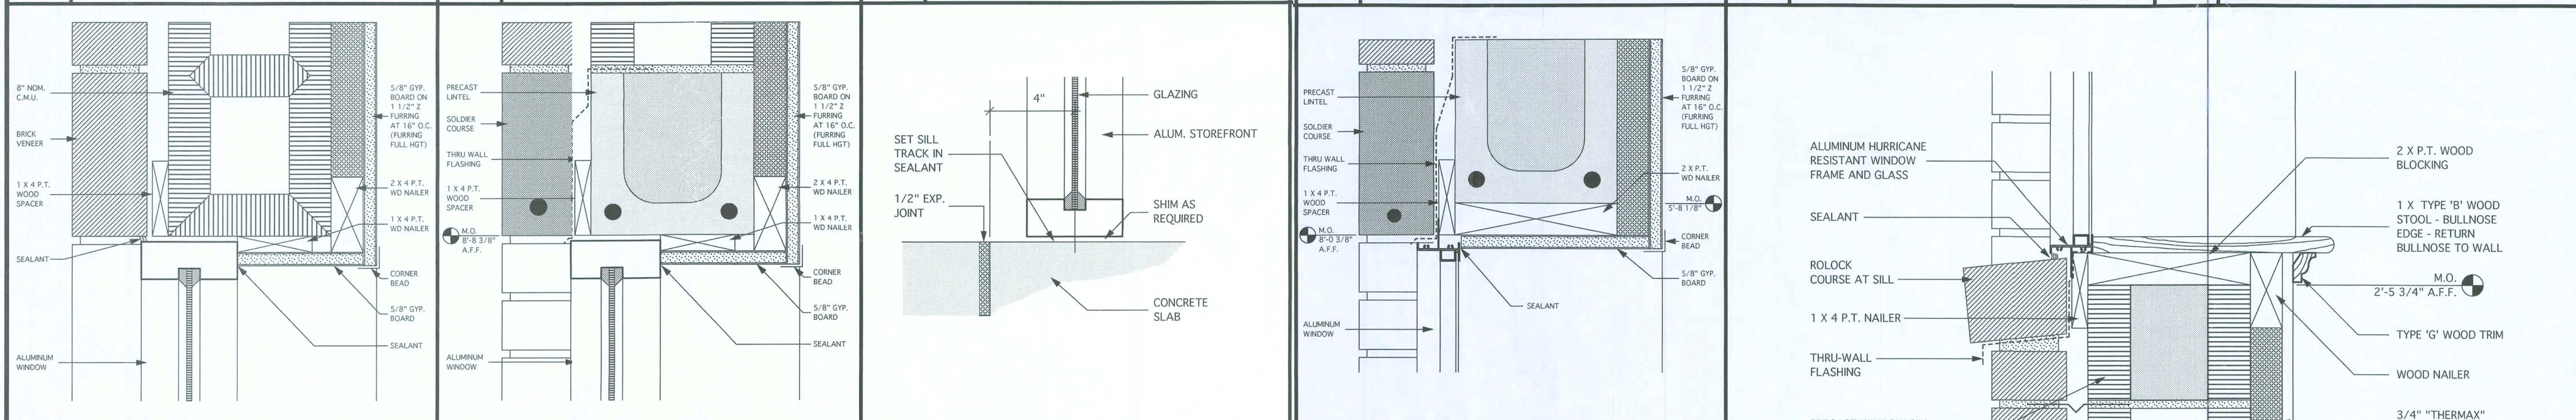

13 DETAIL - STOREFRONT JAMB
SCALE: 3" = 1'-0"

14 DETAL - STOREFRONT HEAD
SCALE: 3" = 1'-0"

15 DETAIL - STOREFRONT SILL
SCALE: 3" = 1'-0"

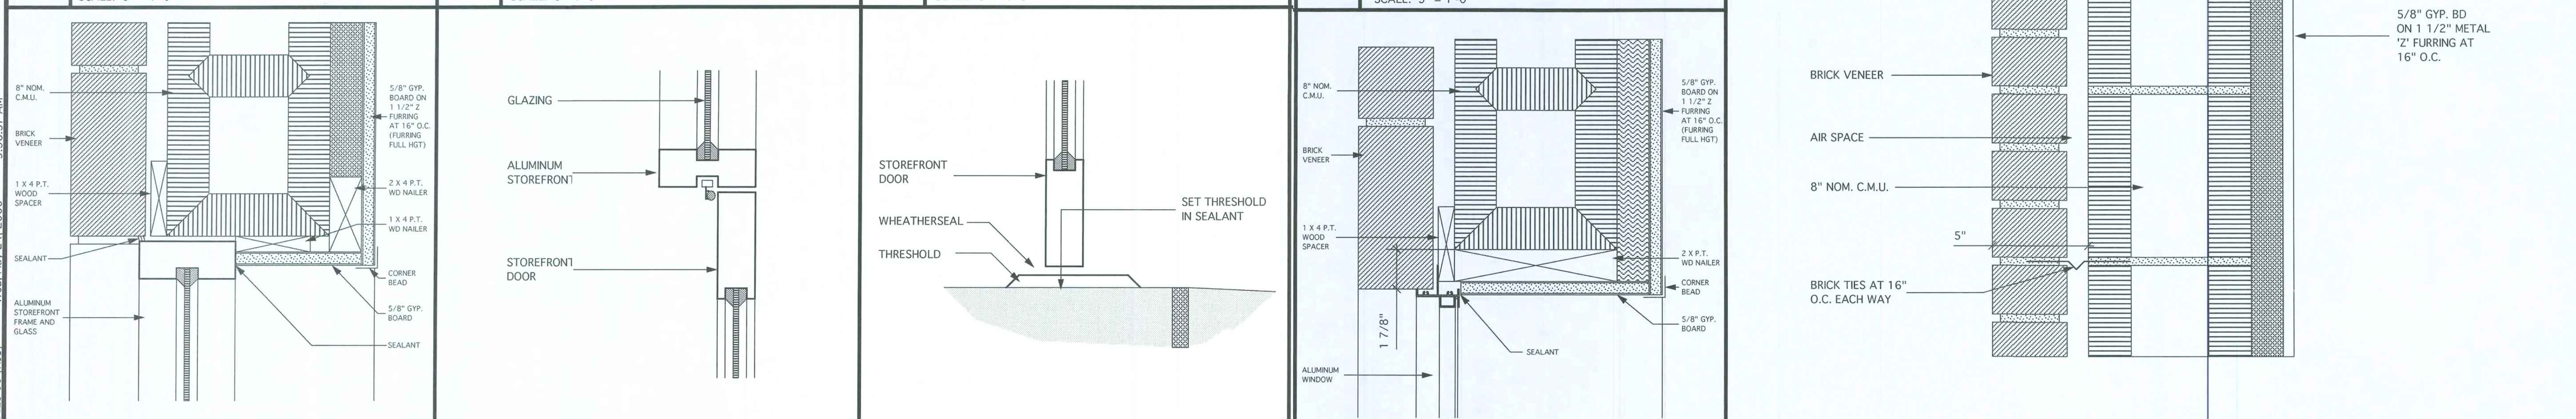

16 DETAIL - WINDOW HEAD
SCALE: 3" = 1'-0"

17 DETAIL - STOREFRONT DR. JAMB
SCALE: 3" = 1'-0"

18 DETAIL - STOREFRONT DR. HEAD
SCALE: 3" = 1'-0"

19 DETAIL - DOOR THRESHOLD
SCALE: 3" = 1'-0"

20 DETAIL - WINDOW JAMB
SCALE: 3" = 1'-0"

21 DETAIL - WINDOW SILL
SCALE: 3" = 1'-0"

DESIGN SERVICES INCORPORATED
1778 N. PARK AVENUE, SUITE 100, MAITLAND, FL 32751,
TELEPHONE (407) 629-5755

ARCHITECTURE
INTERIOR DESIGN
SPACE PLANNING

WEST OFFICE
(NEW BRANCH BANK)
LAKE CITY, FLORIDA

PEOPLES
STATE BANK

GENERAL NOTES

FASTENERS NOTES:

METAL STUD TO METAL STUD - MIN. 2 - 10 PAN HEAD SELF TAPPING SCREWS AT EACH JOINT

METAL STUD TO CONCRETE - HILTI - DNI 298 POWER ACTUATED FASTENERS AT 12" O.C. AT CONTINUOUS TRACKS OR MIN. 2 AT EACH JOINT - PROVIDE 1 1/4" PENETRATION

METAL STUD TO WOOD - NO. 10 FLAT HEAD COUNTERSUNK SELF TAPPING SCREWS AT 12" O.C. AT CONTINUOUS TRACKS OR MIN. 2 AT EACH JOINT - PROVIDE 1 1/4" PENETRATION

PLYWOOD TO METAL STUD - NO. 10 FLAT HEAD COUNTERSUNK SELF TAPPING SCREWS AT 6" O.C. AT EDGES 12" O.C. INTERMEDIATE

2 X WOOD TO 2 X WOOD - STUD TO PLAT - TOE NAIL - 4 - 8d COMMON STUD TO PLATE - FACE - 2 - 16d - COMMON STUD TO STUD - FACE - 2 - 16d COMMON

2 X WOOD TO CONCRETE - 1/4" TAPCON AT 12" O.C. AT CONTINUOUS TRACKS OR MIN. 2 AT EACH JOINT - PROVIDE 1" PENETRATION

PLYWOOD TO 2 X WOOD - 8d COMMON 6" O.C. AT EDGES, 12" O.C. INTERMEDIATE

THE DESIGN DRAWINGS AND SPECIFICATIONS INCORPORATED HEREIN AS AN INSTRUMENT OF PROFESSIONAL SERVICES ARE, AND SHALL BE THE SOLE PROPERTY OF DSI DESIGN SERVICES INC. THEY ARE NOT TO BE USED ON ANY OTHER PROJECT OR FOR ANY OTHER PURPOSE WITHOUT SPECIFIC WRITTEN PERMISSION. ALL RIGHTS RESERVED.

INTERIOR ELEVATION KEY

MARK **DATE** **REVISIONS**

1 **2** **3** **4**

NORTH

ACTUAL PLAN

DETAILS

HEAD, JAMB, SILLS

SEAL **ARCHITECT/CONSULTANT**

EDDIE L. MOSE


JUN 07 2006




LICENSE NO. AR-12112


SHEET NUMBER

A-8.00

06003.00-DETAILS.00 (LWS)
Tue, Mar 7, 2006 8:32:47 AM

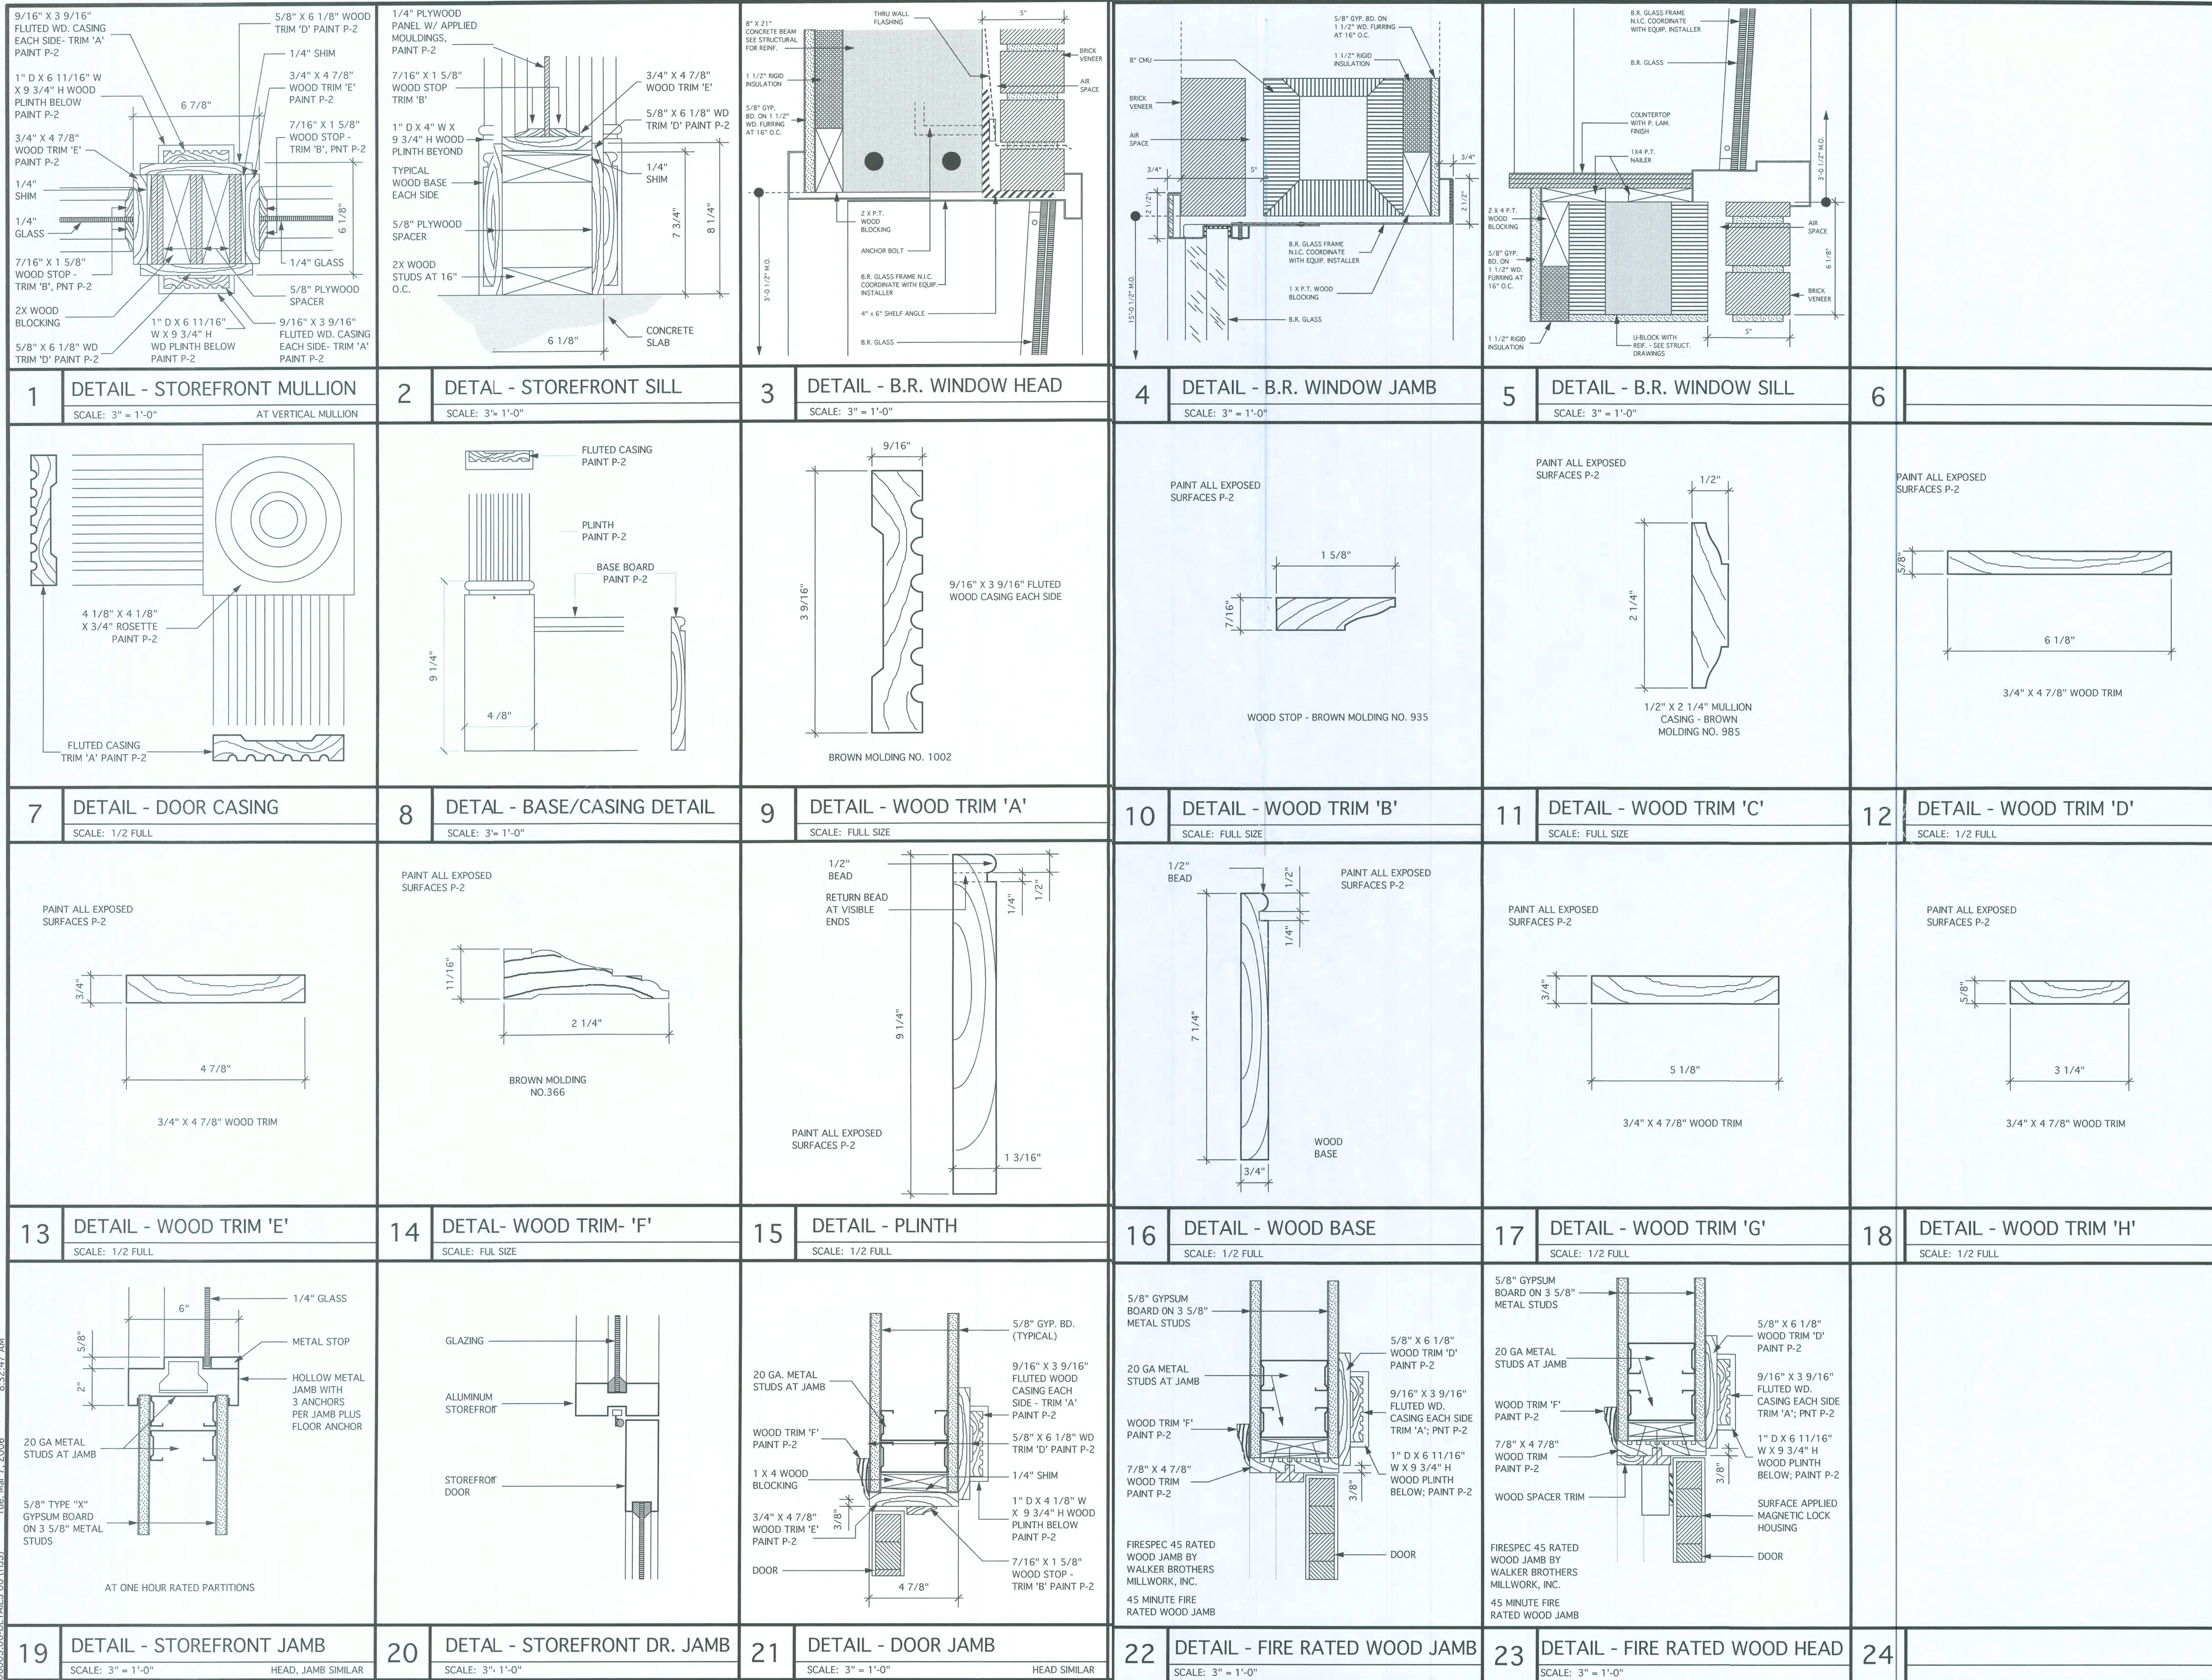

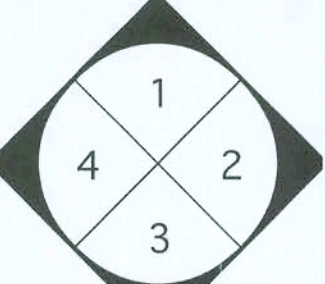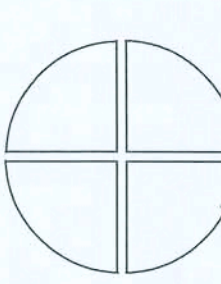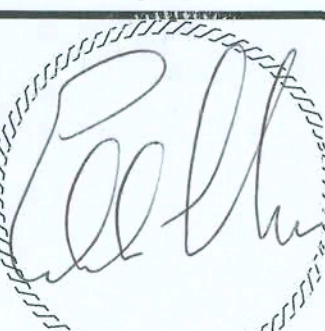 DESIGN SERVICES INCORPORATED 1778 N. PARK AVENUE, SUITE 100, MAITLAND, FL 32751, TELEPHONE (407) 629-5755 ARCHITECTURE INTERIOR DESIGN SPACE PLANNING		WEST OFFICE (NEW BRANCH BANK) LAKE CITY, FLORIDA	
LICENSE NO. F00061		 PEOPLES STATE BANK	
GENERAL NOTES			
FASTENERS NOTES: METAL STUD TO METAL STUD - MIN. 2 - N. 10 PAN HEAD SELF TAPPING SCREWS AT EACH JOINT METAL STUD TO CONCRETE - HLT-1 - ONE 2PH POWER ACTUATED FASTENERS AT 12" O.C. AT CONTINUOUS TRACKS OR MIN. 2 AT EACH JOINT - PROVIDE 1 1/4" PENETRATION METAL STUD TO WOOD - NO. 10 FLAT HEAD COUNTERSINK SELF TAPPING SCREWS AT 12" O.C. AT CONTINUOUS TRACKS OR MIN. 2 AT EACH JOINT - PROVIDE 1 1/4" PENETRATION PLYWOOD TO METAL STUD - NO. 10 FLATHEAD COUNTERSINK SELF TAPPING SCREWS AT 8" O.C. AT EDGES 12" O.C. INTERMEDIATE 2 X WOOD TO 2 X WOOD - STUD TO PLAT - TOE NAIL - 4 - B6 COMMON STUD TO PLATE - FACE - 2 - 16d - COMMON STUD TO STUD - FACE - 2 - 16d COMMON 2 X WOOD TO CONCRETE - 1/4" TAPCON AT 12" O.C. AT CONTINUOUS TRACKS OR MIN. 2 AT EACH JOINT - PROVIDE 1" PENETRATION PLYWOOD TO 2 X WOOD - B6 COMMON 6" O.C. AT EDGES, 12" O.C. INTERMEDIATE			
THE DESIGN, DRAWINGS, AND SPECIFICATIONS INCORPORATED HEREIN AS AN INSTRUMENT OF PROFESSIONAL SERVICES ARE, AND SHALL BE THE SOLE PROPERTY OF DSI DESIGN SERVICES INC. THEY ARE NOT TO BE USED ON ANY OTHER PROJECT OR FOR ANY OTHER PURPOSE WITHOUT SPECIFIC WRITTEN PERMISSION. ALL RIGHTS RESERVED.			
 1 4 3 2		 NORTH — ACTUAL — PLAN	
INTERIOR ELEVATION KEY		REVISIONS	
MARK	DATE		
COMM. NO.: 06003.00		DRAWN: KLP	
DATE: 02/15/06		CHECKED: ELM	
SCALE: AS NOTED			
FILE: 06003.00-DETAILS 01 (HJS).mcd			
DETAILS			
HEAD, JAMB, SILLS			
SEAL	ARCHITECT/CONSULTANT		
	EDDIE L. MUSE JUN 07 2006 LICENSE NO. AR-12112 SHEET NUMBER A-8.01		

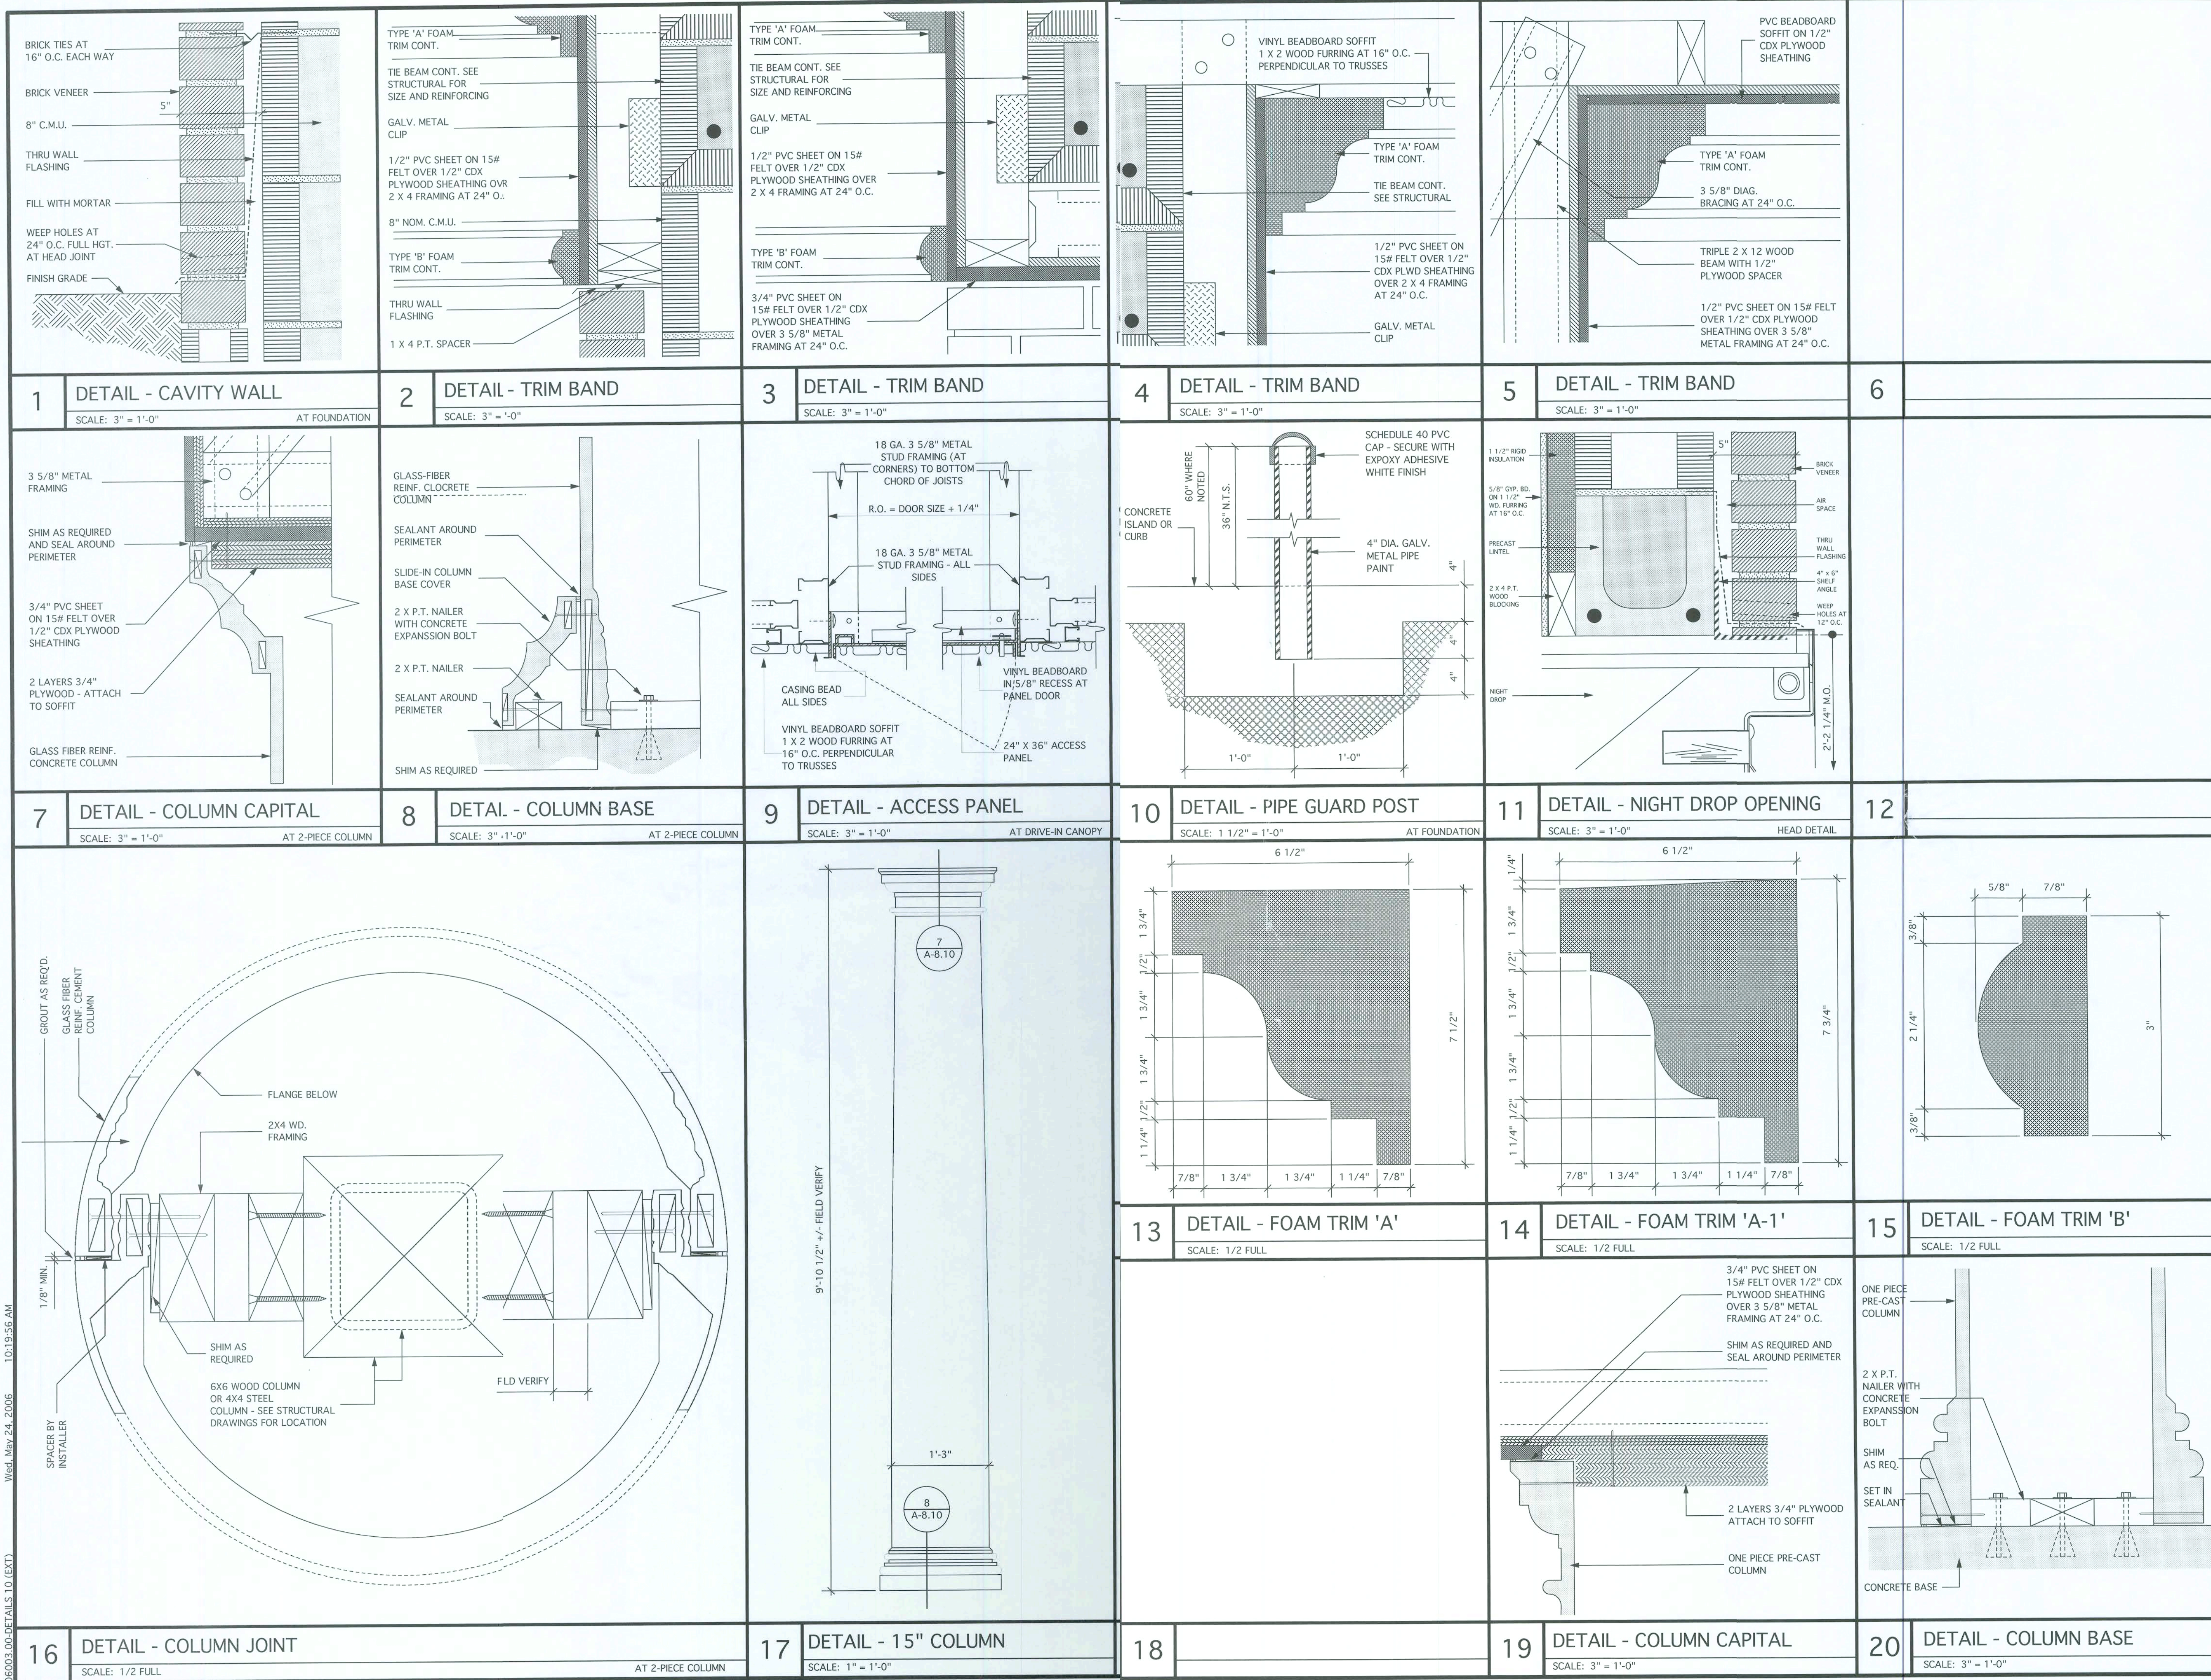

DESIGN SERVICES INCORPORATED
1778 N. PARK AVENUE, SUITE 100, MAITLAND, FL 32751,
TELEPHONE (407) 629-5755
LICENSE NO. F00061

WEST OFFICE
(NEW BRANCH BANK)
LAKE CITY, FLORIDA

PEOPLES
STATE BANK

GENERAL NOTES

FASTENERS NOTES:
METAL STUD TO METAL STUD - MIN. 2 - NO.10 PAN HEAD SELF TAPPING SCREWS AT EACH JOINT
METAL STUD TO CONCRETE - HULTI - DNI 22B POWER ACTUATED FASTENERS AT 12" O.C. AT CONTINUOUS TRACKS OR MIN. 2 AT EACH JOINT - PROVIDE 1 1/4" PENETRATION
METAL STUD TO WOOD - NO. 10 FLAT HEAD COUNTERSINK SELF TAPPING SCREWS AT 12" O.C. AT CONTINUOUS TRACKS OR MIN. 2 AT EACH JOINT - PROVIDE 1 1/4" PENETRATION
PLYWOOD TO METAL STUD - NO. 10 FLAT HEAD COUNTERSINK SELF TAPPING SCREWS AT 6" O.C. AT EDGES 12" O.C. INTERMEDIATE
2 X WOOD TO 2 X WOOD - STUD TO PLATE: TOE NAIL - 4 - 8d COMMON STUD TO PLATE - FACE - 2 - 16d - COMMON STUD TO STUD - FACE - 2 - 16d COMMON
2 X WOOD TO CONCRETE - 1/4" TAPCONS AT 12" O.C. AT CONTINUOUS TRACKS OR MIN. 2 AT EACH JOINT - PROVIDE 1" PENETRATION
PLYWOOD TO 2 X WOOD - 8d COMMON 6" CC. AT EDGES, 12" O.C. INTERMEDIATE

THE DESIGN, DRAWINGS, AND SPECIFICATIONS INCORPORATED HEREIN AS AN INSTRUMENT OF PROFESSIONAL SERVICES ARE, AND SHALL BE THE SOLE PROPERTY OF DSI DESIGN SERVICES INC. THEY ARE NOT TO BE USED ON ANY OTHER PROJECT OR FOR ANY OTHER PURPOSE WITHOUT SPECIFIC WRITTEN PERMISSION. ALL RIGHTS RESERVED.

1
4
2
3

INTERIOR ELEVATION KEY

MARK DATE REVISIONS

COMM. NO.: 06003.00
DATE: 02/15/06
SCALE: AS NOTED
FILE: 06003.00-DETAILS 10 (EXT)

DRAWN: KLP
CHECKED: ELM

DETAILS









HEAD, JAMB, SILLS

SEAL

ARCHITECT/CONSULTANT
EDDIE L. MUSE
JUN 07 2006
LICENSE NO. AR-12112
SHEET NUMBER
A-8.10

06003.00-DETAILS 10 (EXT)
Wed, May 24, 2006 10:19:56 AM

0603.00-DETAILS 20 (INT) Wed, May 24, 2006 10:27:04 AM

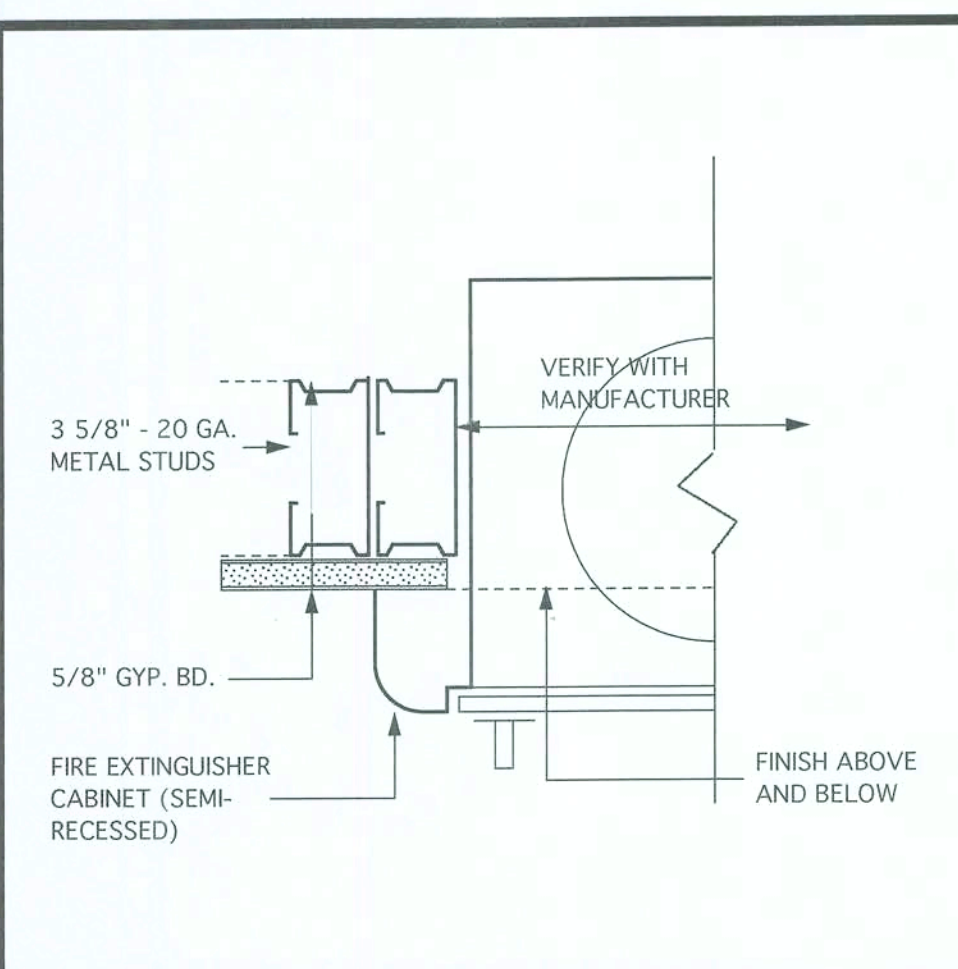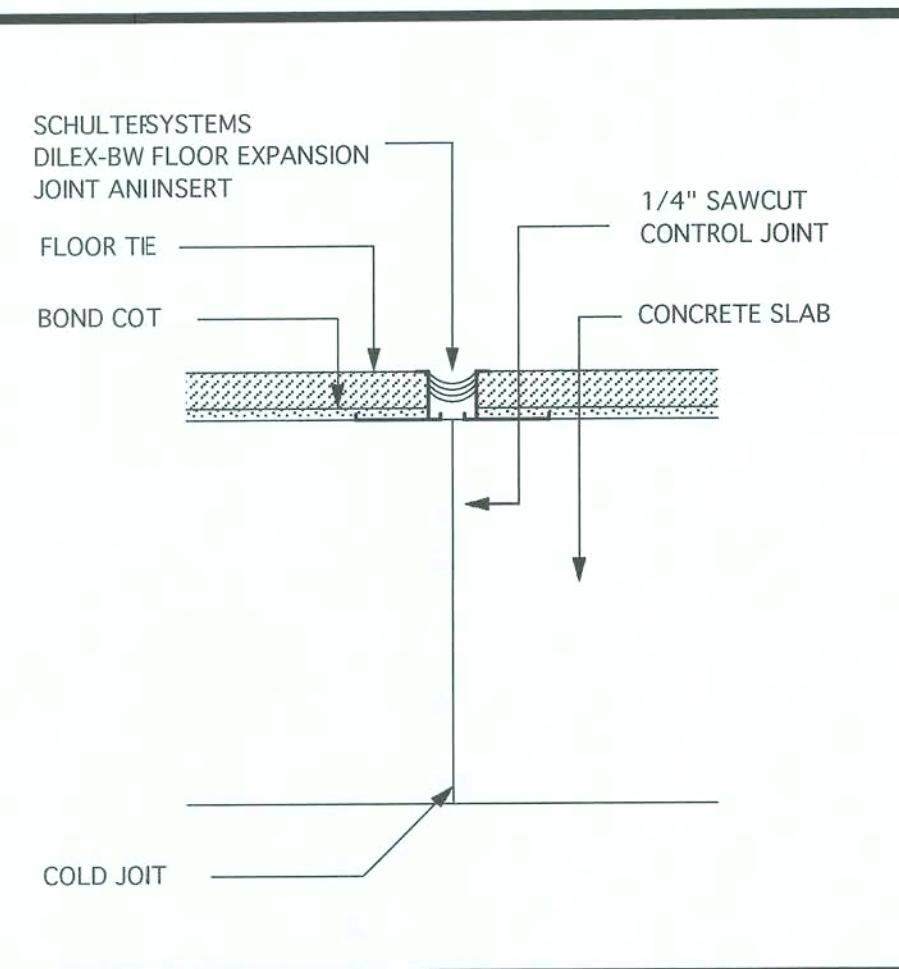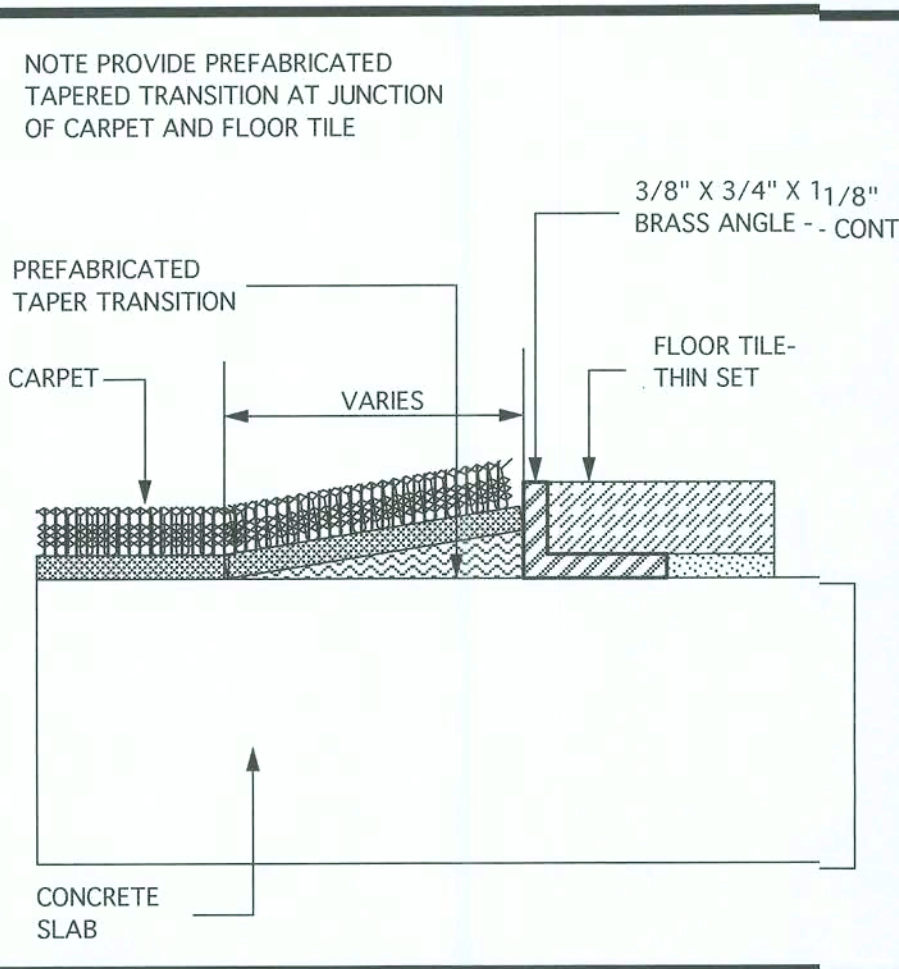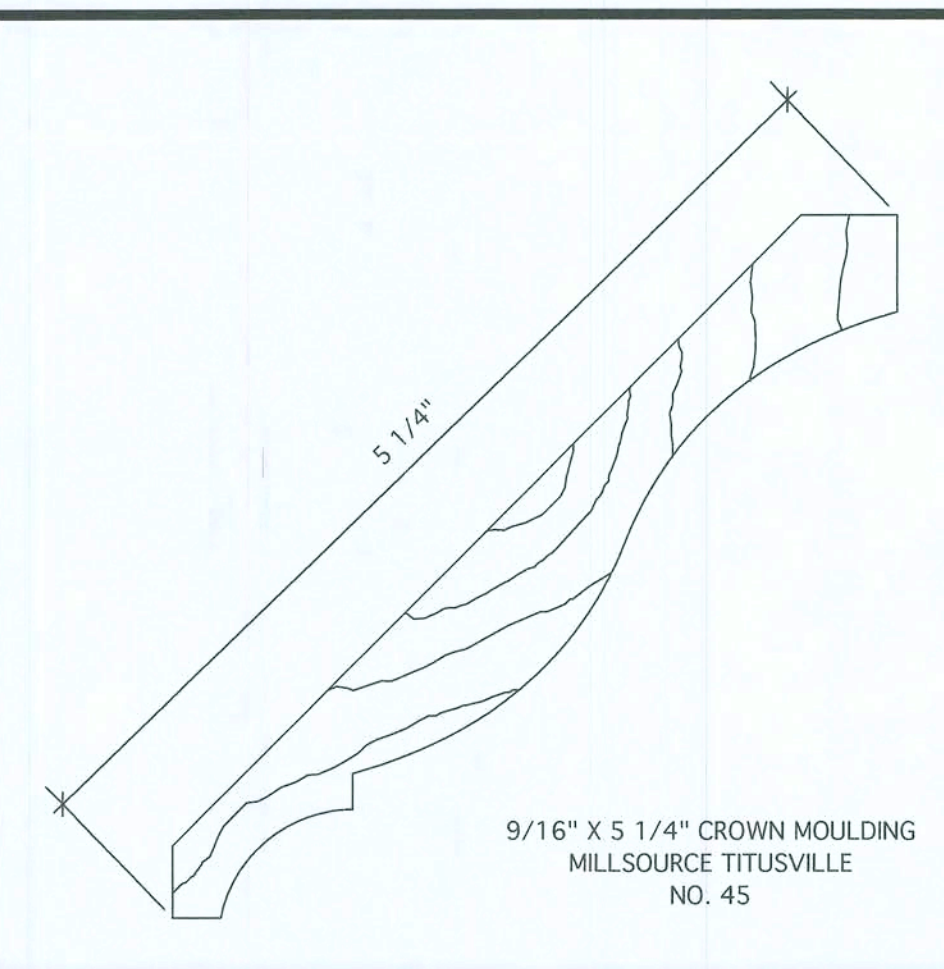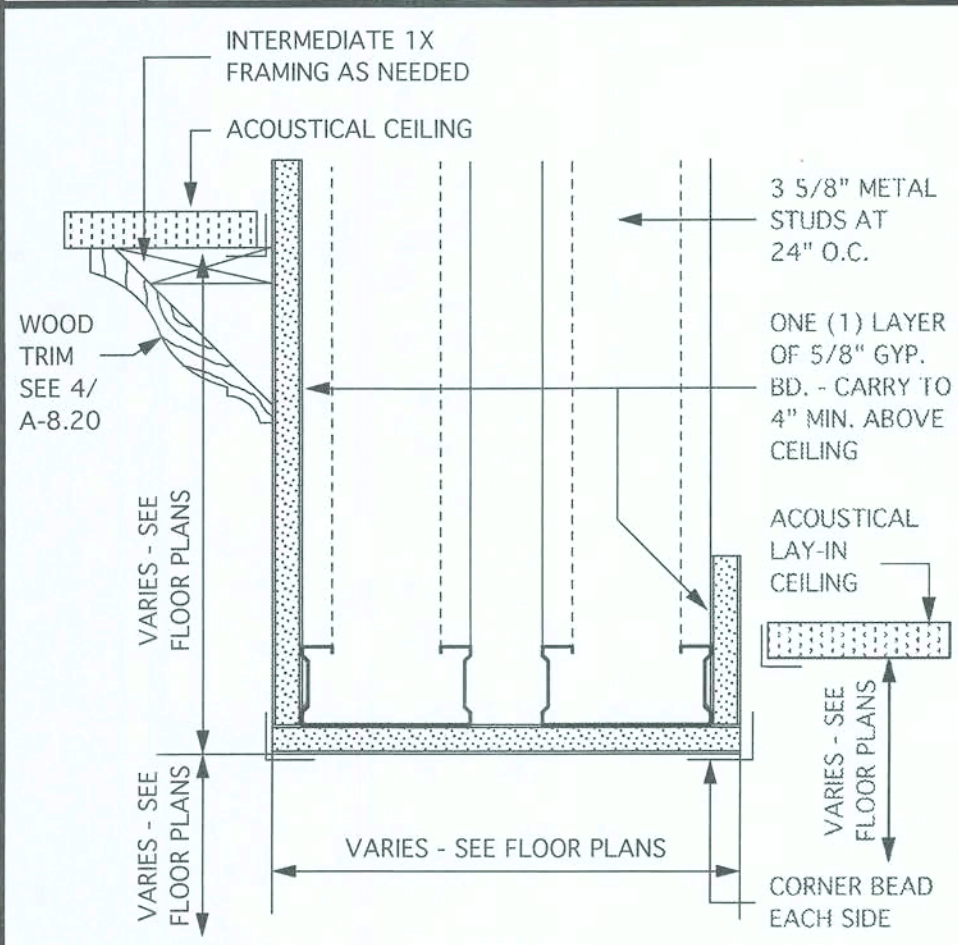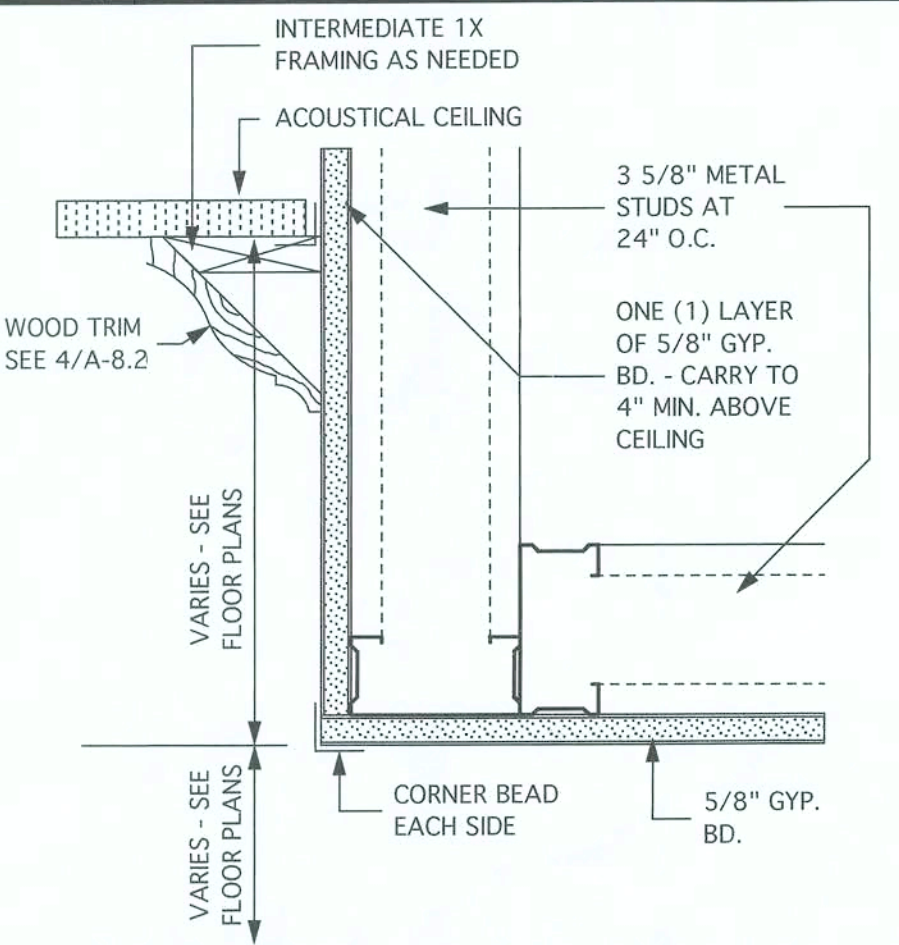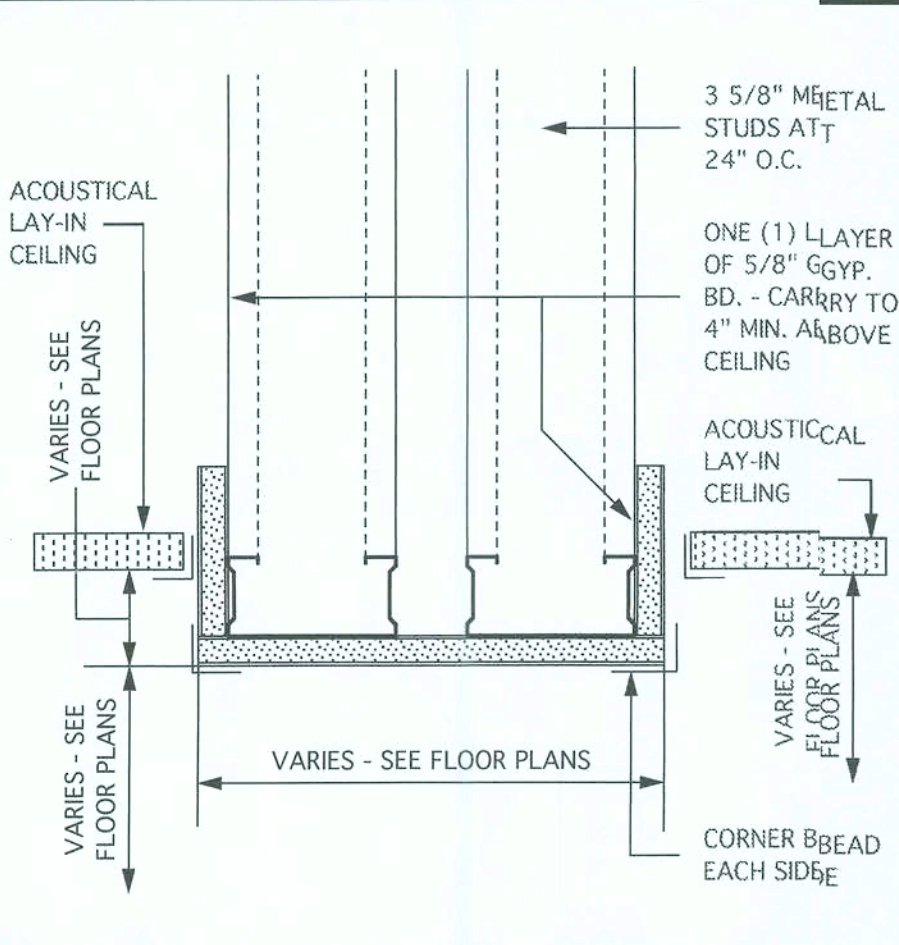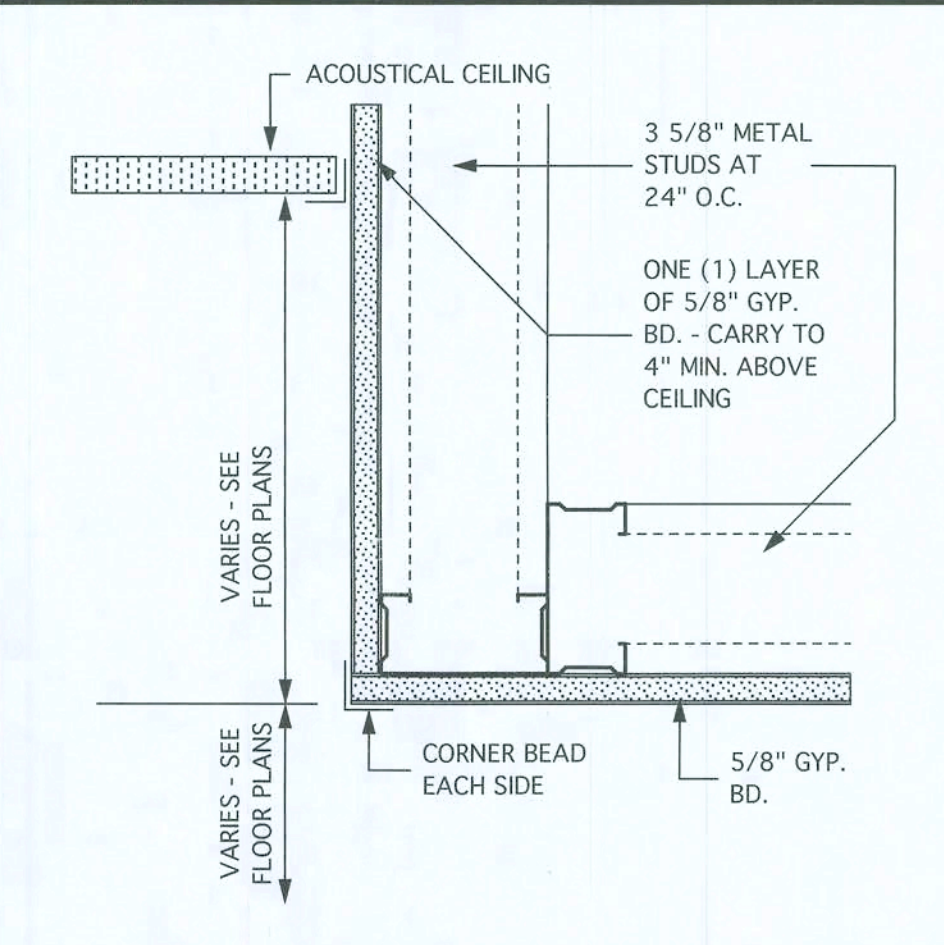											
1	DETAIL - FIRE EXTINGUISHER CAB. SCALE: 3" = 1'-0"	2	DETAIL - TILE JOINT SCALE: 1/2 FULL	3	DETAIL - BRASS STRIP EDGE SCALE: FULL SIZE	4	DETAIL - WOOD TRIM SCALE: FULL SCALE	5		6	
											
7	DETAIL - GYPSUM BOARD SOFFIT SCALE: 3" = 1'-0"	8	DETAIL - GYPSUM BOARD SOFFIT SCALE: 3" = 1'-0"	9	DETAIL - GYPSUM BD. BULKHEAD SCALE: 3" = 1'-0"	10	DETAIL - GYPSUM BOARD SOFFIT SCALE: 3" = 1'-0"	11		12	
13		14		15		16		17		18	
19		20		21		22		23		24	

DSI
ARCHITECTURE
INTERIOR DESIGN
SPACE PLANNING

DESIGN SERVICES INCORPORATED
1778 N. PARK AVENUE, SUITE 100, MAITLAND, FL 32751,
TELEPHONE (407) 629-5755
LICENSE NO. F00061

WEST OFFICE
(NEW BRANCH BANK)
LAKE CITY, FLORIDA

PEOPLES
STATE BANK

GENERAL NOTES

FASTENERS NOTES:

METAL STUD TO METAL STUD - MIN. 2" - NO. 10 PAN HEAD SELF TAPPING SCREWS AT EACH JOINT

METAL STUD TO CONCRETE - MIN. 2" - NO. 10 POWER ACTUATED FASTENERS AT 12" O.C. AT CONTINUOUS TRACKS OR MIN. 2" AT EACH JOINT - PROVIDE 1 1/4" PENETRATION

METAL STUD TO WOOD - NO. 10 FLAT HEAD COUNTERSUNK SELF TAPPING SCREWS AT 12" O.C. AT CONTINUOUS TRACKS OR MIN. 2" AT EACH JOINT - PROVIDE 1 1/4" PENETRATION

PLYWOOD TO METAL STUD - NO. 10 FLAT HEAD COUNTERSUNK SELF TAPPING SCREWS AT 6" O.C. AT EDGES 12" O.C. INTERMEDIATE

2 X WOOD TO 2 X WOOD - STUD TO PLATE - 4-8d COMMON STUD TO PLATE - FACE - 2 - 16d - COMMON STUD TO STUD - FACE - 2 - 16d COMMON

2 X WOOD TO CONCRETE - 1/4" TAPCONS AT 12" O.C. AT CONTINUOUS TRACKS OR MIN. 2" AT EACH JOINT - PROVIDE 1" PENETRATION

PLYWOOD TO 2 X WOOD - 4d COMMON 6" O.C. AT EDGES, 12" O.C. INTERMEDIATE

THE DESIGN, DRAWINGS AND SPECIFICATIONS INCORPORATED HEREIN AS AN INSTRUMENT OF PROFESSIONAL SERVICES ARE, AND SHALL BE THE SOLE PROPERTY OF DSI DESIGN SERVICES INC. THEY ARE NOT TO BE USED ON ANY OTHER PROJECT OR FOR ANY OTHER PURPOSE WITHOUT SPECIFIC WRITTEN PERMISSION. ALL RIGHTS RESERVED.

1
4
2
3

INTERIOR
ELEVATION
KEY

ACTUAL
PLAN

NORTH

ACTUAL
PLAN

MARK	DATE	REVISIONS

COMM. NO.	0603.00	DRAWN:	KLP
DATE:	02/15/06	CHECKED:	ELM
SCALE:	AS NOTED		
FILE:	0603.00-DETAILS 20 (INT)		

DETAILS

SEAL

ARCHITECT/CONSULTANT

EDDIE L. MUSE

JUN 07 2006

LICENSE NO. AR-12112

SHEET NUMBER

A-8.20