

FASTENERS SCHEDULE USING 3/16" X 2 1/4" TAPCONS THROUGH BUCK INTO BLOCK

NOTE 1) 1/2" WIDE: 2 FASTENERS IN HEADER-JAMB

NOTE 2) 2" WIDE: 2 FASTENERS IN HEADER-JAMB

NOTE 3) 3" WIDE: 3 FASTENERS IN HEADER-JAMB

NOTE 4) 2 HIGH: 2 FASTENERS IN EA. SIDE JAMB

NOTE 5) 3, 4 OR 5 HIGH: 3 FAST. EA. SIDE JAMB

NOTE 6) 6 HIGH 2 3/4": 4 FASTENERS IN EACH SIDE JAMB

NOTE 7) 438 WINDOW INTO FRAME OPENING: *10 X 1 3/4" SCREWS

NOTE 8) SGD FASTENED WITH: *10 1 3/4" PANHEAD ALL HOLES SILLS 3/16" X 1 3/4" ANCHORS EVERYHOLE

WINDOW NOTES

F.O. WIDTH IS FROM JACK TO SILL

F.O. HEIGHT IS FROM SILL TO BEAM

M.O. WIDTH IS FROM BLOCK TO BLOCK

M.O. HEIGHT IS FROM TOP OF SILL TO PRECAST

1st DIMENSION IS ALWAYS WIDTH

UNIT OF MEASURE IS INCH.

ATTENTION

SCHEDULES FOR NORANDEX WINDOW FASTENERS AND CAST-CRETE LINTELS AS SHOWN ARE TAKEN DIRECTLY FROM TABLES SUPPLIED BY THE RESPECTIVE MANUFACTURERS, AND ARE PROVIDED FOR CONVENIENCE ONLY.

NORANDEX SERIES (MO) 437 - (FO) 438 WINDOW SIZE CHART

SERIES 500/502 SGD DOOR OPENINGS

SIZE	M.O.	FAST.	SIZE	M.O.	FAST.
6068	75 1/2 X 81 3/4	8	6080	75 1/2 X 97 3/4	8

SERIES (MO) 437 - (FO) 438 OPENINGS							
SIZE	SINGLE M.O.	FAST.	DOUBLE M.O.	FAST.	SIZE	SINGLE F.O.	FAST.
25	37 3/4 X 63	2.5			25	36 1/2 X 62 1/2	7
35	53 1/8 X 63	3.5			35	52 5/8 X 62 1/2	7
23	37 3/4 X 38 3/8	2.5					

HALF ROUND MULLED TO UNIT - SERIES (MO) 437 - (FO) 438 OPENINGS			
SIZE	SINGLE M.O.	FAST.	
(2) 24 W/ 3'-0" CT	74 3/4 X 71 5/8	2.5, 7	

SPECIALTY WINDOWS		
SIZE	SINGLE F.O.	FAST.
(2) 30 X 36	60 1/2 X 36	7
30 CT	36 1/2 X 18 1/2	7


THE SPECIFIED LINTELS ON SHEET WLI ARE MANUFACTURED BY CAST-CRETE CORP. ALTERNATE MANUFACTURED LINTELS ARE AVAILABLE "BY OTHERS". SOLE AND FULL RESPONSIBILITY IS RETAINED BY THE SUB-CONTRACTOR IN THE SELECTION OF THE ALTERNATE LINTELS AS HAVING EQUAL TO OR GREATER THAN THE ACTUAL GRAVITY AND UPLIFT LOADS THAT ARE LISTED ON THIS HOUSE SPECIFIC WLI LINTEL SCHEDULE.

REVISED 04-02-07


MATERIALS

- f/c precast linteels = 3500 psi
- f/c precast linteels = 3500 psi
- f/c grout = 3000 psi w/ maximum 1% aggregate
- Concrete masonry units (CMU) per ASTM C90 w/ minimum net area compressive strength = 1900 psi.
- Rebar provided in precast lintel per ASTM A615 GR60. Field rebar per ASTM A615 GR40 or GR60.
- Prestressing strand per ASTM A416 grade 270 low relaxation.
- 7/32 wire per ASTM A510.
- Mortar per ASTM C270 type M or S.


TYPICAL GARAGE DESIGNATION

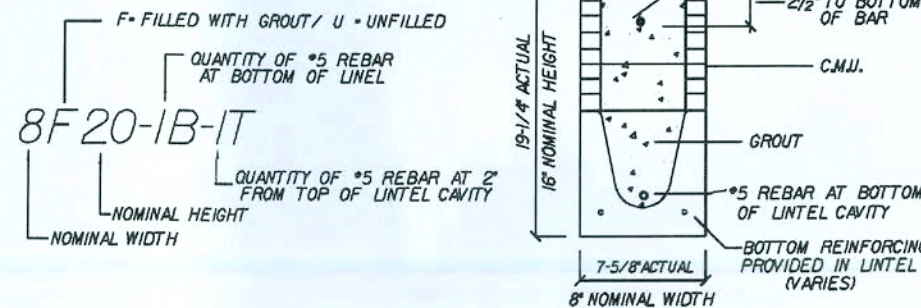

TYPICAL DESIGNATION

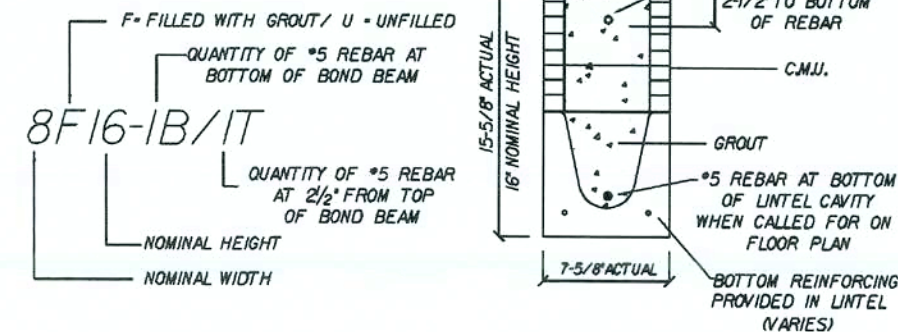

CAST-CRETE LINTEL SCHEDULE								CAST-CRETE LINTEL SCHEDULE							
LINTEL NO.	LENGTH	TYPE	APPLIED LOADS (PLF)		SAFE LOADS		COMMENT	LINTEL NO.	LENGTH	TYPE	APPLIED LOADS (PLF)		SAFE LOADS		COMMENT
			GRAVITY	UPLIFT	GRAVITY	UPLIFT					GRAVITY	UPLIFT	GRAVITY	UPLIFT	
1	7'-0"	8RF14-0B/IT	165	151	2459	1462	RECESSED	P1	10'-6"	8F8-0B/IT	534	480	535	530	OPT. PORCH
2	4'-6"	8UI6-0B/IT	138	99	1599	2724	-	P2	15'-4"	8F8-0B/IT	108	219	412	224	OPT. PORCH
3	4'-6"	8UI6-0B/IT	106	99	1599	2724	-	P3	15'-4"	8F8-0B/IT	108	219	412	224	OPT. PORCH
4	7'-6"	8FI6-0B/IT	106	99	2632	1634	-	P4	10'-6"	8F8-0B/IT	534	480	535	530	OPT. PORCH
5	7'-6"	8RF14-0B/IT	106	99	2459	1462	RECESSED	P5	10'-6"	8F8-0B/IT	499	465	535	530	OPT. PORCH
6	4'-6"	8UI4-0B/IT	683	449	1599	2724	-	P6	14'-0"	8F8-0B/IT	103	99	424	384	OPT. PORCH
7	6'-2"	8FI6-0B/IT	683	449	1631	2093	-	P7	14'-0"	8F8-0B/IT	103	99	424	384	OPT. PORCH
8	4'-6"	8UI6-0B/IT	106	99	1599	2724	GARAGE SERVICE DOOR								
9	9'-4"	8F20-0B/IT	1343	298	2514	1471	GARAGE DOOR								
10	17'-4"	8F20-0B/IT	886	99	1326	520	GARAGE DOOR								

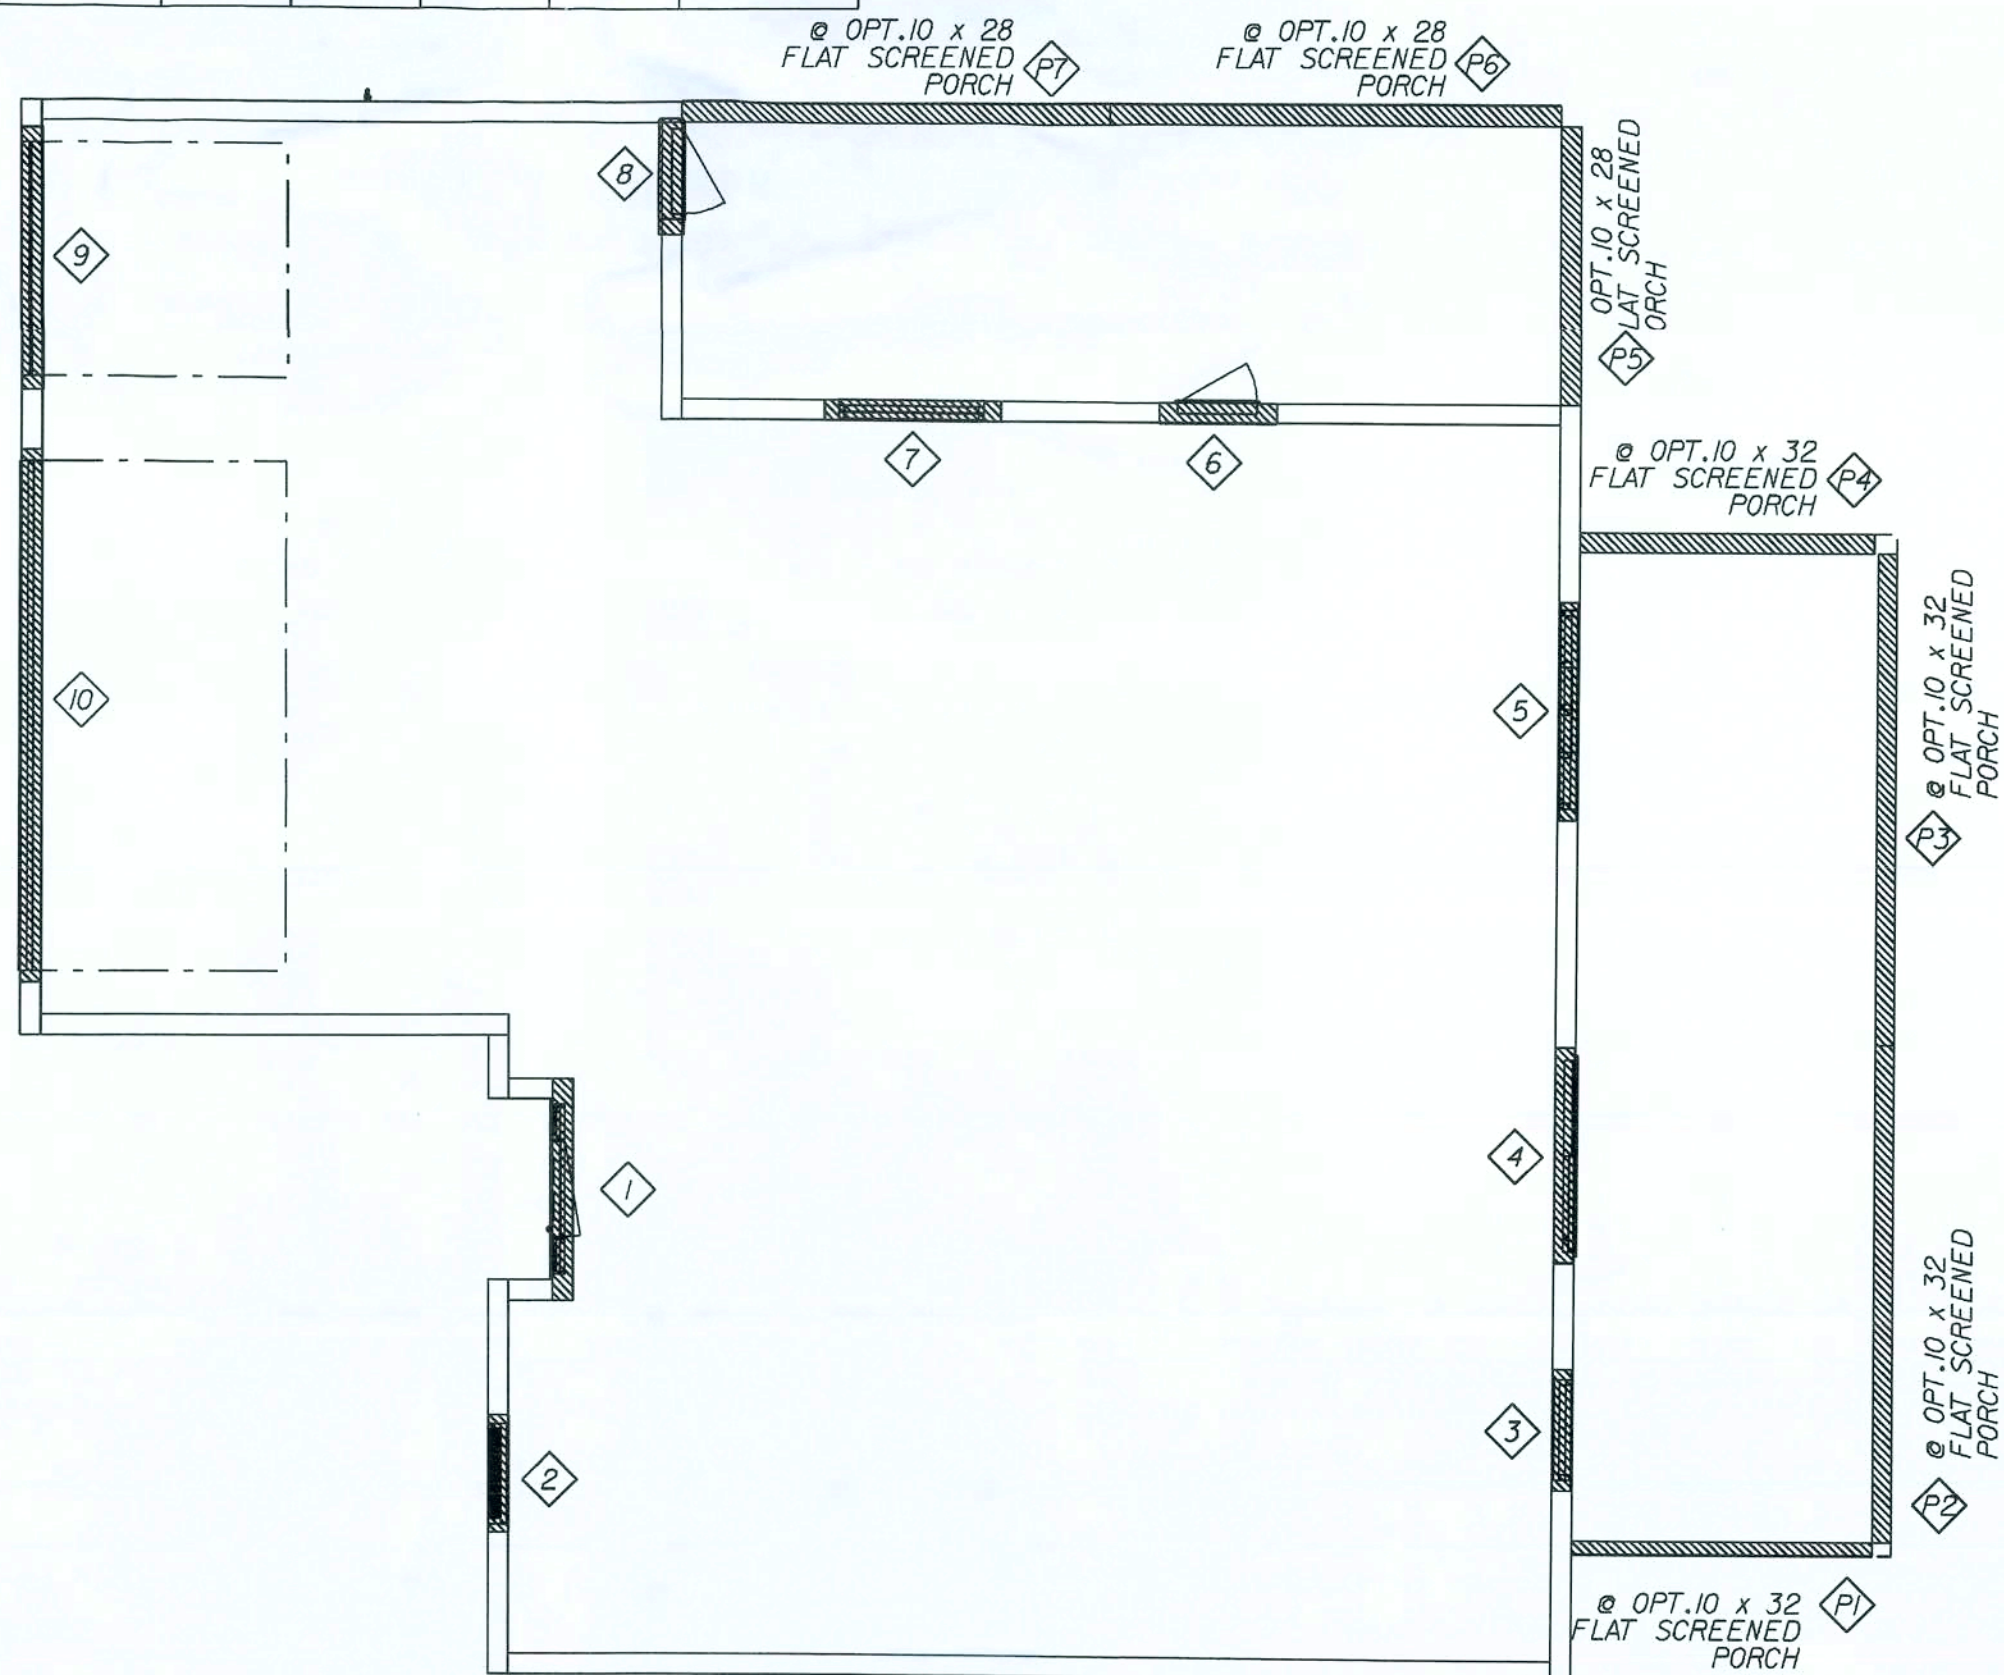

REVISED 12/29/04

Maronda Homes

FLORIDA

THIS STRUCTURE WAS DESIGNED IN ACCORDANCE WITH THE REQUIREMENTS OF SECTION 903.0 OF THE FLORIDA BUILDING CODE 2006 AND 2008 SUPPLEMENT. FOR 2006 SUPPLEMENT, 10.1.1 CONNECTORS HAVE BEEN CHECKED TO WITHSTAND ALL APPLICABLE LOADS.

14071 321-0064

4005 MARONDA WAY SANFORD, FLORIDA

AMERICANA WINDOW / INTEL

BAYBURY

ELEVATION "L", "R", "S" & "T"

DRAWN BY: GARAGE: LEFT

RELEASE DATE: 03-22-05

125 MPH

Maronda Systems

4005 Maronda Way
Sanford, FL 32771
(407) 321-0064

Tomas Ponce P.E.
License No. 0050068



OCT 10 2007

SHEET:

WLI

FLOOR FRAMING NOTES:
16" DEEP WOOD FLOOR TRUSSES @ 24" O.C. UNLS.
1/4" x 16" HIGH WOOD RIM BOARD
DESIGN LOADS: 40 psf
TO DEAD LOAD: 10 psf
TO LIVE LOAD: 30 psf
TO DEAD LOAD: 5 psf
DEFLECTION:
L/1600
ROOF LOADS ASSUMED TO BE BEARING ON
FLOOR SHEATHING.
FLOOR TRUSSES TO BE 16" x 16" x 16"
SCHED. W/ 2" x 4" x 4" JOISTS AND 4" x 4" x 4" x 4"
BEAM W/ 2" x 4" x 4" JOISTS AND 4" x 4" x 4" x 4"
FLOOR CONNECTORS:
FAS RIM BOARD CONNECTION DETAIL: FAS-551
@ TYPICAL ATTACHMENT TO BEARING WALL
W/ 12" O.C. NAILS, TOP-NAILING SEE DETAIL D/W-551
X LPTA SEE DETAIL SHEET F/W-552
& T/W-552 SEE DETAIL SHEET F/W-552

ERECTOR/INSTALLATION NOTES
WARNING:
THE ERECTOR/INSTALLATION CONTRACTOR
SHOULD BE AWARE OF THE FOLLOWING
CONSIDERATIONS DURING LIFTING AND PLACEMENT
TO PREVENT DAMAGE TO FLOOR DECK PANELS
AND JOISTS:
NOTES:
ALL ERECTOR/INSTALLATION CONTRACTORS
SHOULD BE AWARE OF THE FOLLOWING
CONSIDERATIONS DURING LIFTING AND PLACEMENT
TO PREVENT DAMAGE TO FLOOR DECK PANELS
AND JOISTS:
1. ALL ERECTOR/INSTALLATION CONTRACTORS
SHOULD BE AWARE OF THE FOLLOWING
CONSIDERATIONS DURING LIFTING AND PLACEMENT
TO PREVENT DAMAGE TO FLOOR DECK PANELS
AND JOISTS:
2. ALL ERECTOR/INSTALLATION CONTRACTORS
SHOULD BE AWARE OF THE FOLLOWING
CONSIDERATIONS DURING LIFTING AND PLACEMENT
TO PREVENT DAMAGE TO FLOOR DECK PANELS
AND JOISTS:
3. ALL ERECTOR/INSTALLATION CONTRACTORS
SHOULD BE AWARE OF THE FOLLOWING
CONSIDERATIONS DURING LIFTING AND PLACEMENT
TO PREVENT DAMAGE TO FLOOR DECK PANELS
AND JOISTS:

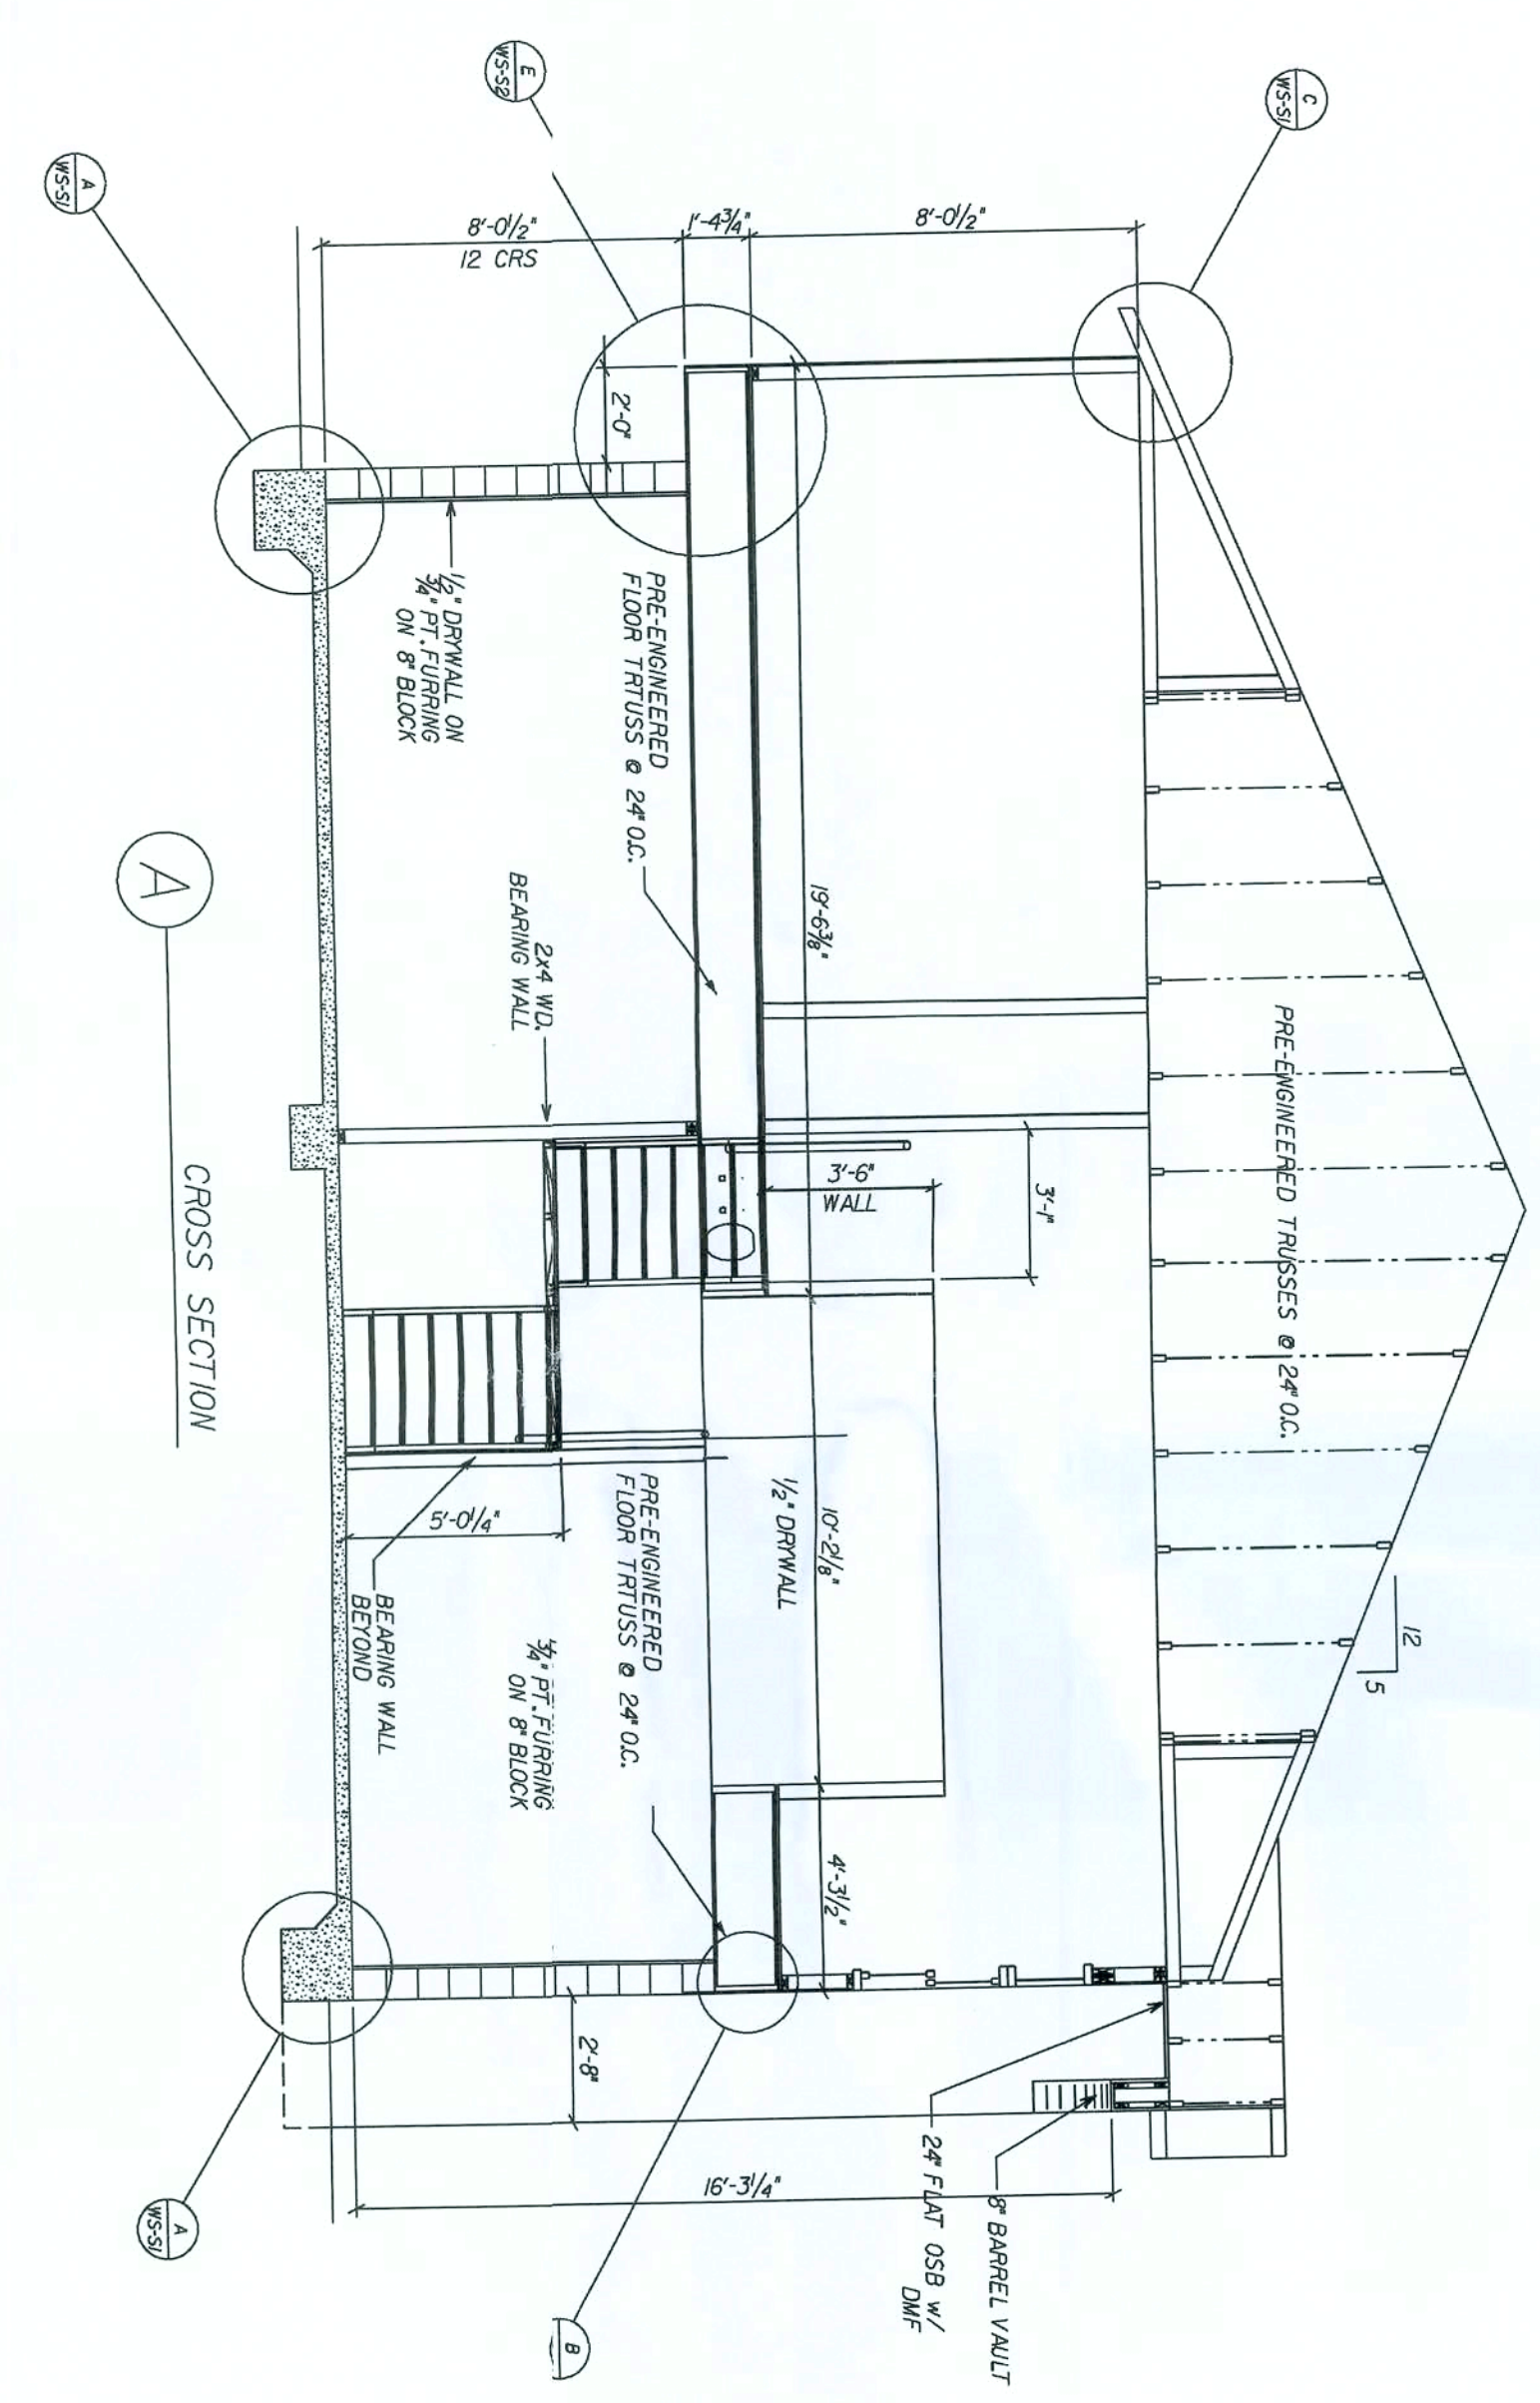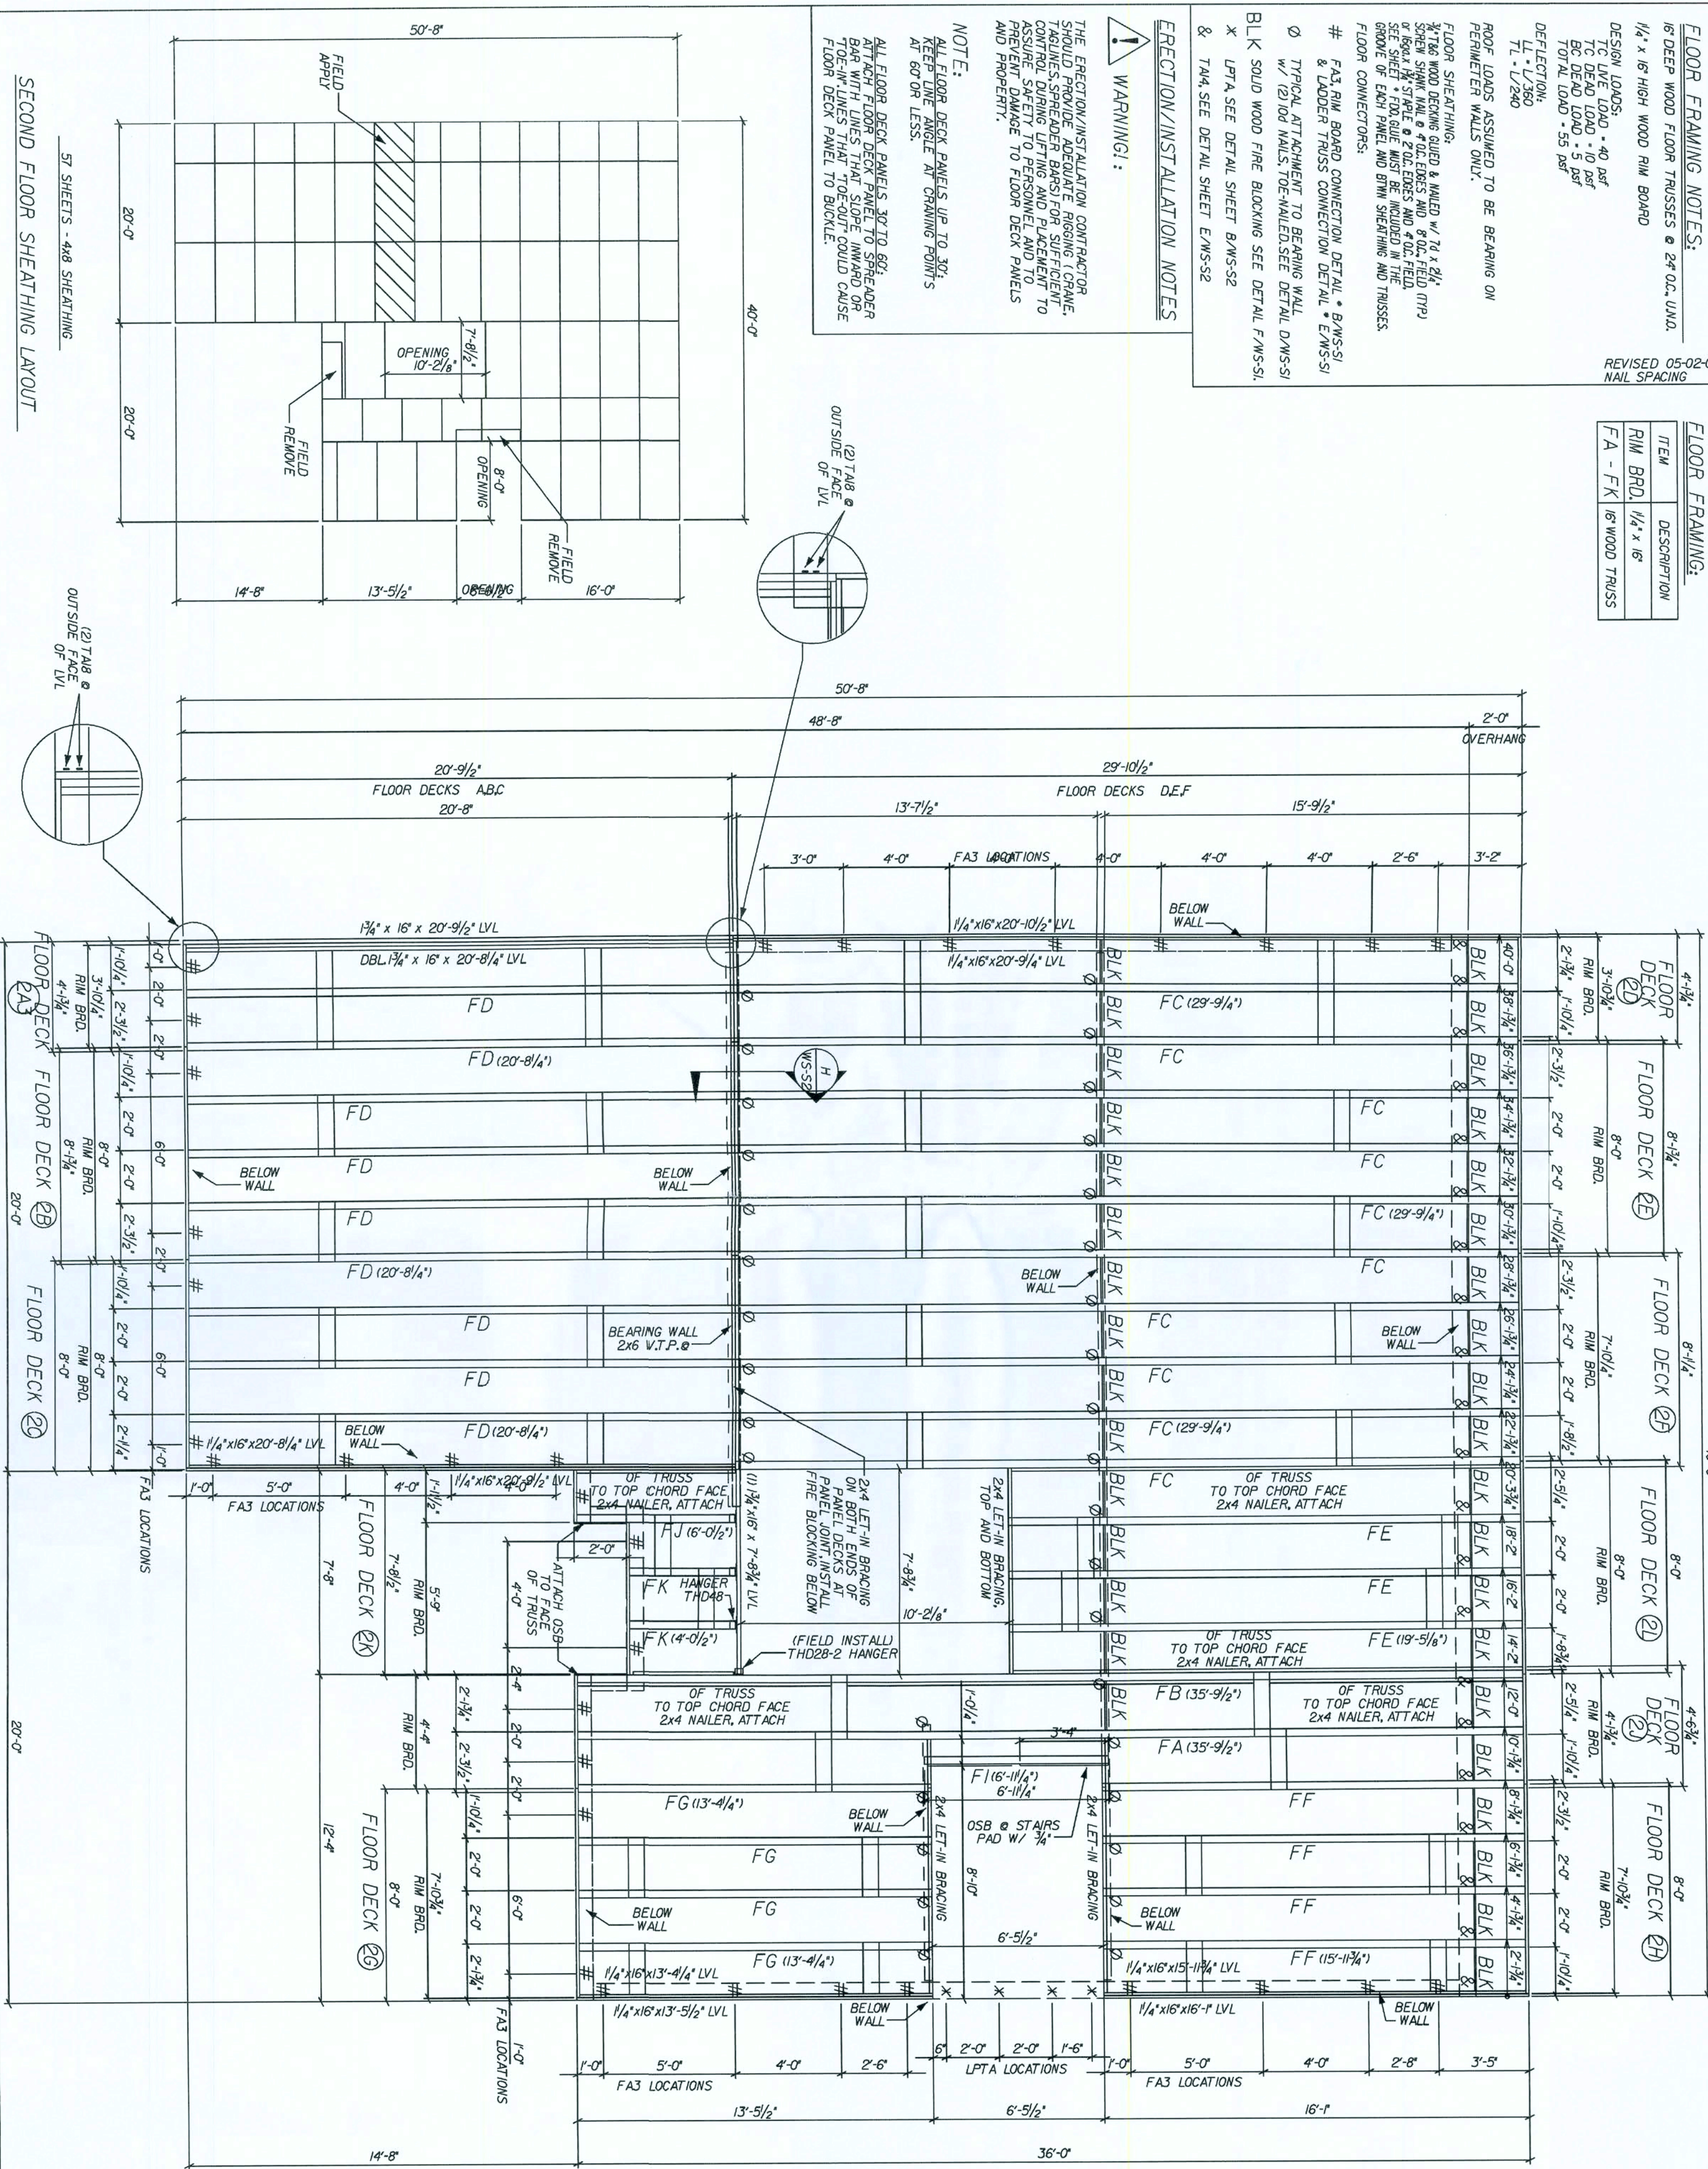

REVISIONS:

02-28-06	REV. WOOD TRUSS FLOOR FRAMG
06-20-06	REV. STAIR WALLS DIM'S
09-18-06	REV. II DETAIL TO H
09-28-06	ADD RUNNING DIM'S FOR T/W
05-21-07	PANE. 1D'S & GABLE TRUSSES

12-07-06 REV. CODE INFORMATION

AMERICANA FRAMING PLAN

BAYBURY

3 CAR GARAGE

DRAWN BY: GARAGE: LEFT

RELEASE DATE: 03-22-05 125 MPH

AMERICANA

BAYBURY

3 CAR GARAGE

DRAWN BY: GARAGE: LEFT

RELEASE DATE: 03-22-05 125 MPH

REVISIONS:

02-28-06	REV. WOOD TRUSS FLOOR FRAMG
06-20-06	REV. STAIR WALLS DIM'S
09-18-06	REV. II DETAIL TO H
09-28-06	ADD RUNNING DIM'S FOR T/W
05-21-07	PANE. 1D'S & GABLE TRUSSES

12-07-06 REV. CODE INFORMATION

AMERICANA

BAYBURY

3 CAR GARAGE

DRAWN BY: GARAGE: LEFT

RELEASE DATE: 03-22-05 125 MPH

AMERICANA

BAYBURY

3 CAR GARAGE


DRAWN BY: GARAGE: LEFT

RELEASE DATE: 03-22-05 125 MPH


SECOND FLOOR

MECHANICAL EQUIPMENT

25 TON-
TEMPSTAR FEM2X3000 13 SEER
TEMPSTAR NH2H30AKA 13 SEER
5.0 KW
BRAEUNIG 5200 PROGRAMMABLE
BROAN 671 (70 CFM 1/2)
EXT. STAT. 60 935 CFM L
SIZE OF REDUCTION BOXES
(IDB6-16X14X16X12X15)
SIZE OF TRIANGLES (15X15X15)
ALL TAPES, CONNECTORS & MASTIC
USED WILL BE UL-181 APPROVED

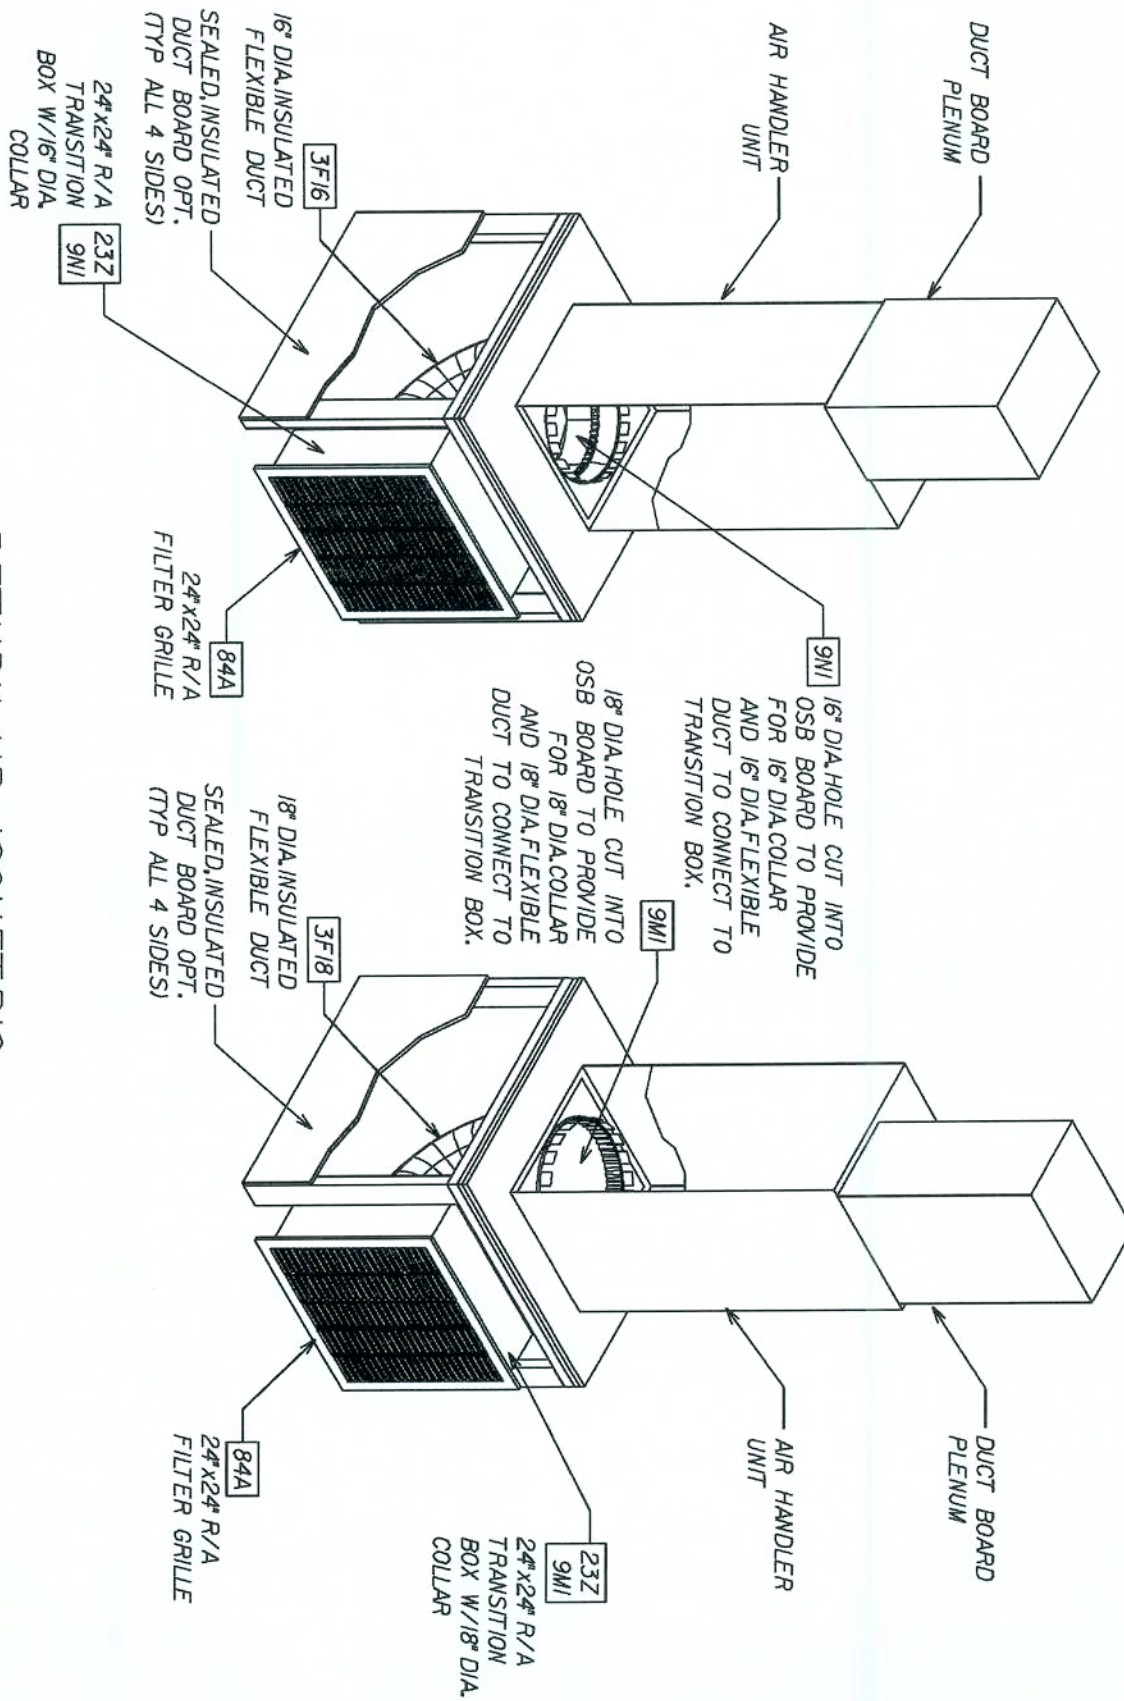


FIRST FLOOR HVAC ISOMETRIC

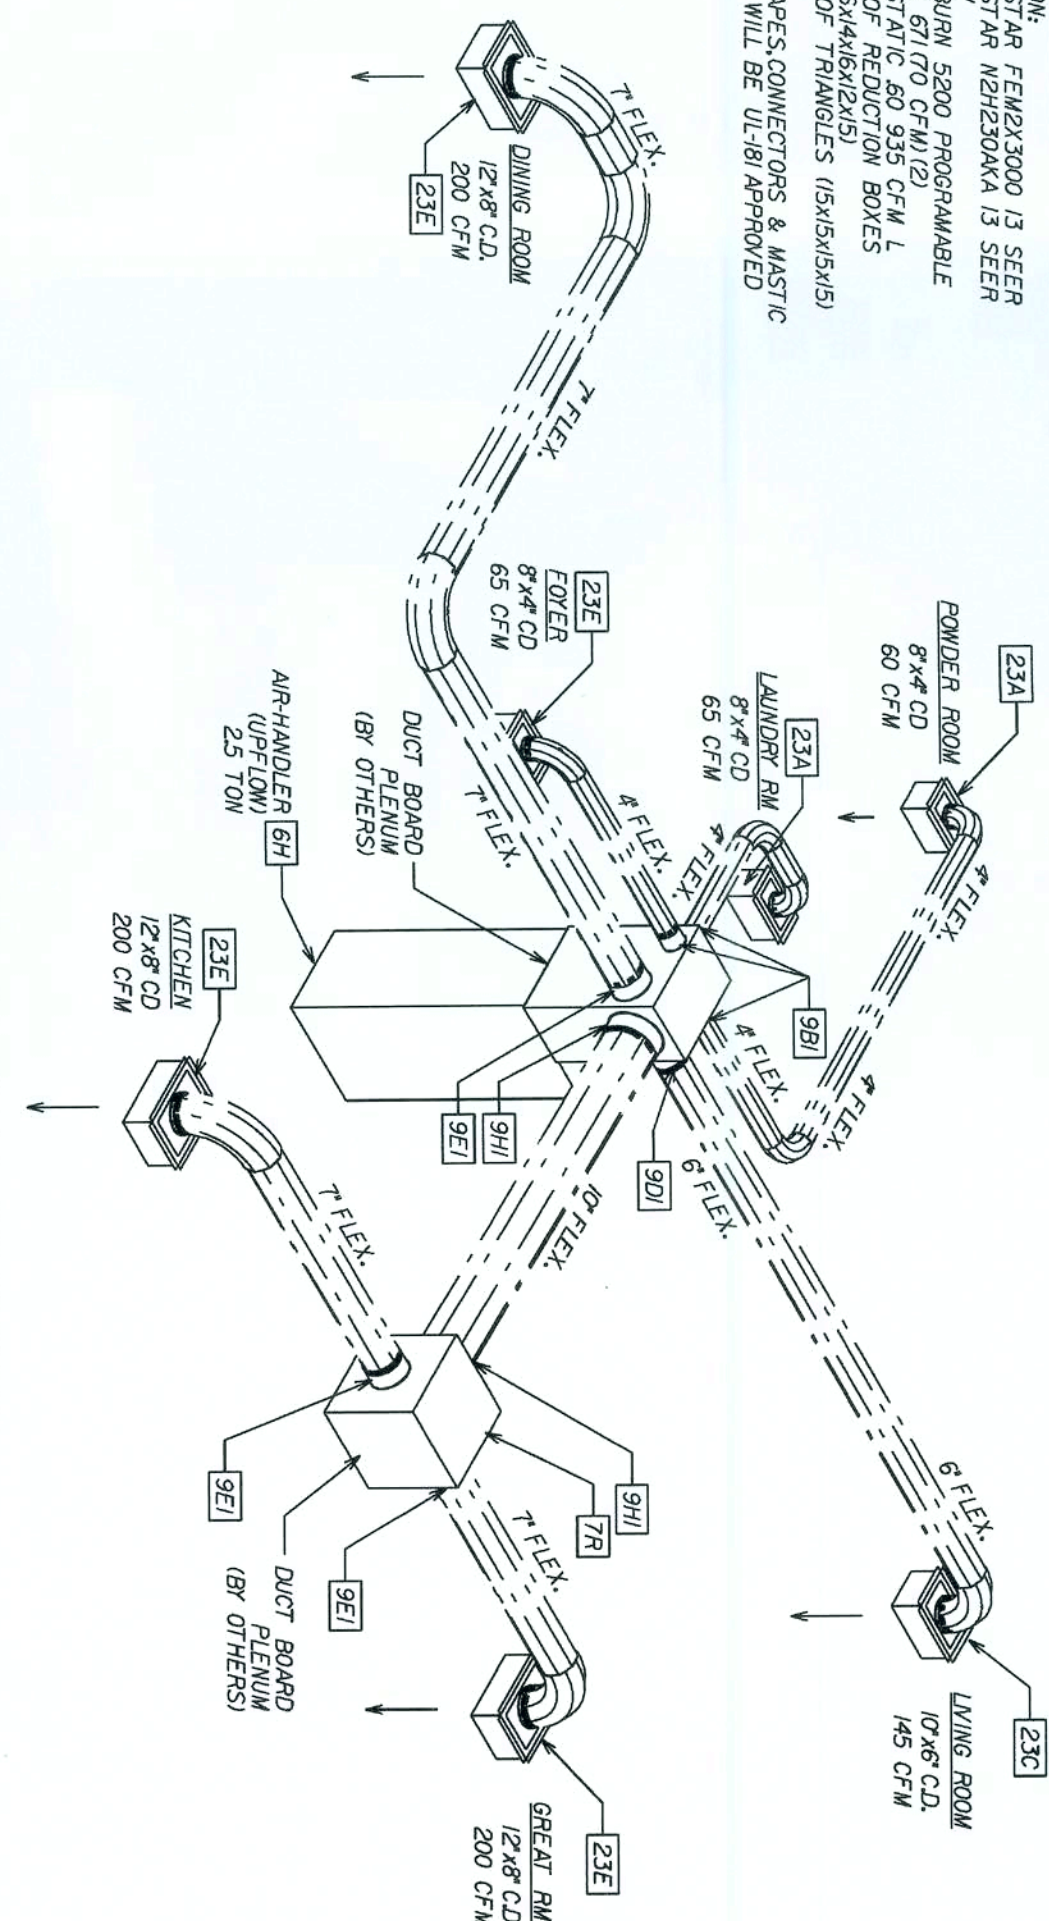

HVAC ITEM REPORT	
Wed Nov 22 13:38:05 2006	
P:***Houses_05bayunurymvacf1abdrh.htg	
QUANTITY	DESCRIPTION
5	23A 15004.0035 8x4 CEILING BOOT W/4" DIA. COLLAR
2	23B 15004.0036 12x8 CEILING BOOT W/5" DIA. COLLAR
1	15004.0037 12x8 CEILING BOOT W/6" DIA. COLLAR
1	237 15004.0038 24x24 R/A TRANSITION BOOT W/7" DIA. COLLAR
1	237 15004.0046 24x24 R/A TRANSITION BOOT W/18" COLLAR
25'	3F10 15004.0097 12" FOIL FLEX R6
8'	3F12 15004.0098 12" FOIL FLEX R6
3'	3F16 15004.0108 16" FOIL FLEX R6
3'	3F18 15004.0138 18" FOIL FLEX R6
46'	3F4 15004.0091 4" FOIL FLEX R6
12'	3F5 15004.0092 5" FOIL FLEX R6
12'	3F6 15004.0093 7" FOIL FLEX R6
75'	3F7 15004.0094 9" FOIL FLEX R6
1	6H1 15002.0043 FEMK3300A 13 SEER 2.5 TON AIR HANDLER UNIT
1	6H1 15002.0043 FEMK3300A 13 SEER 2.5 TON AIR HANDLER UNIT
1	6D1 150010.0102 N2H330AKA 13 SEER 3.0 TON CONDENSER
1	6P1 150010.0103 N2H336AKA 13 SEER 3.0 TON CONDENSER
2	150005.0110 19x13x30" BOX PLENUM
2	150005.0110 19x13x30" BOX PLENUM
2	7C 150040.0111 DUCT PLENUM TRIANGLE
2	150040.0111 18" SQUARE DUCT PLENUM
7R	150040.0111 18" SQUARE DUCT PLENUM
6	7R 150040.0111 18" SQUARE DUCT PLENUM
1	81A 150055.0041 24x4 TRANSFER GRILLE
1	81C 150055.0041 24x4 TRANSFER GRILLE
1	81E 150055.0041 24x4 TRANSFER GRILLE
1	81F 150055.0041 24x4 TRANSFER GRILLE
1	83F 150055.0078 10x6 REGISTER GRILLE
1	84A 150055.0078 10x6 REGISTER GRILLE
1	84B 150055.0078 10x6 REGISTER GRILLE
1	84C 150055.0078 10x6 REGISTER GRILLE
2	9D1 150040.0076 24x24 CEILING AIR FILTER GRILLE
2	9D1 150040.0076 24x24 CEILING AIR FILTER GRILLE
2	9D1 150040.0076 24x24 CEILING AIR FILTER GRILLE
2	9E1 150040.0076 24x24 CEILING AIR FILTER GRILLE
2	9H1 150040.0081 10" K-COLLAR/ROTH (10K/413)
2	9I1 150040.0081 12" K-COLLAR/ROTH (12K/413)
2	9M1 150040.0137 16" K-COLLAR/ROTH (16K/413)
2	9N1 150040.0084 18" K-COLLAR/ROTH (18K/413)

FIRST FLOOR HVAC ISOMETRIC

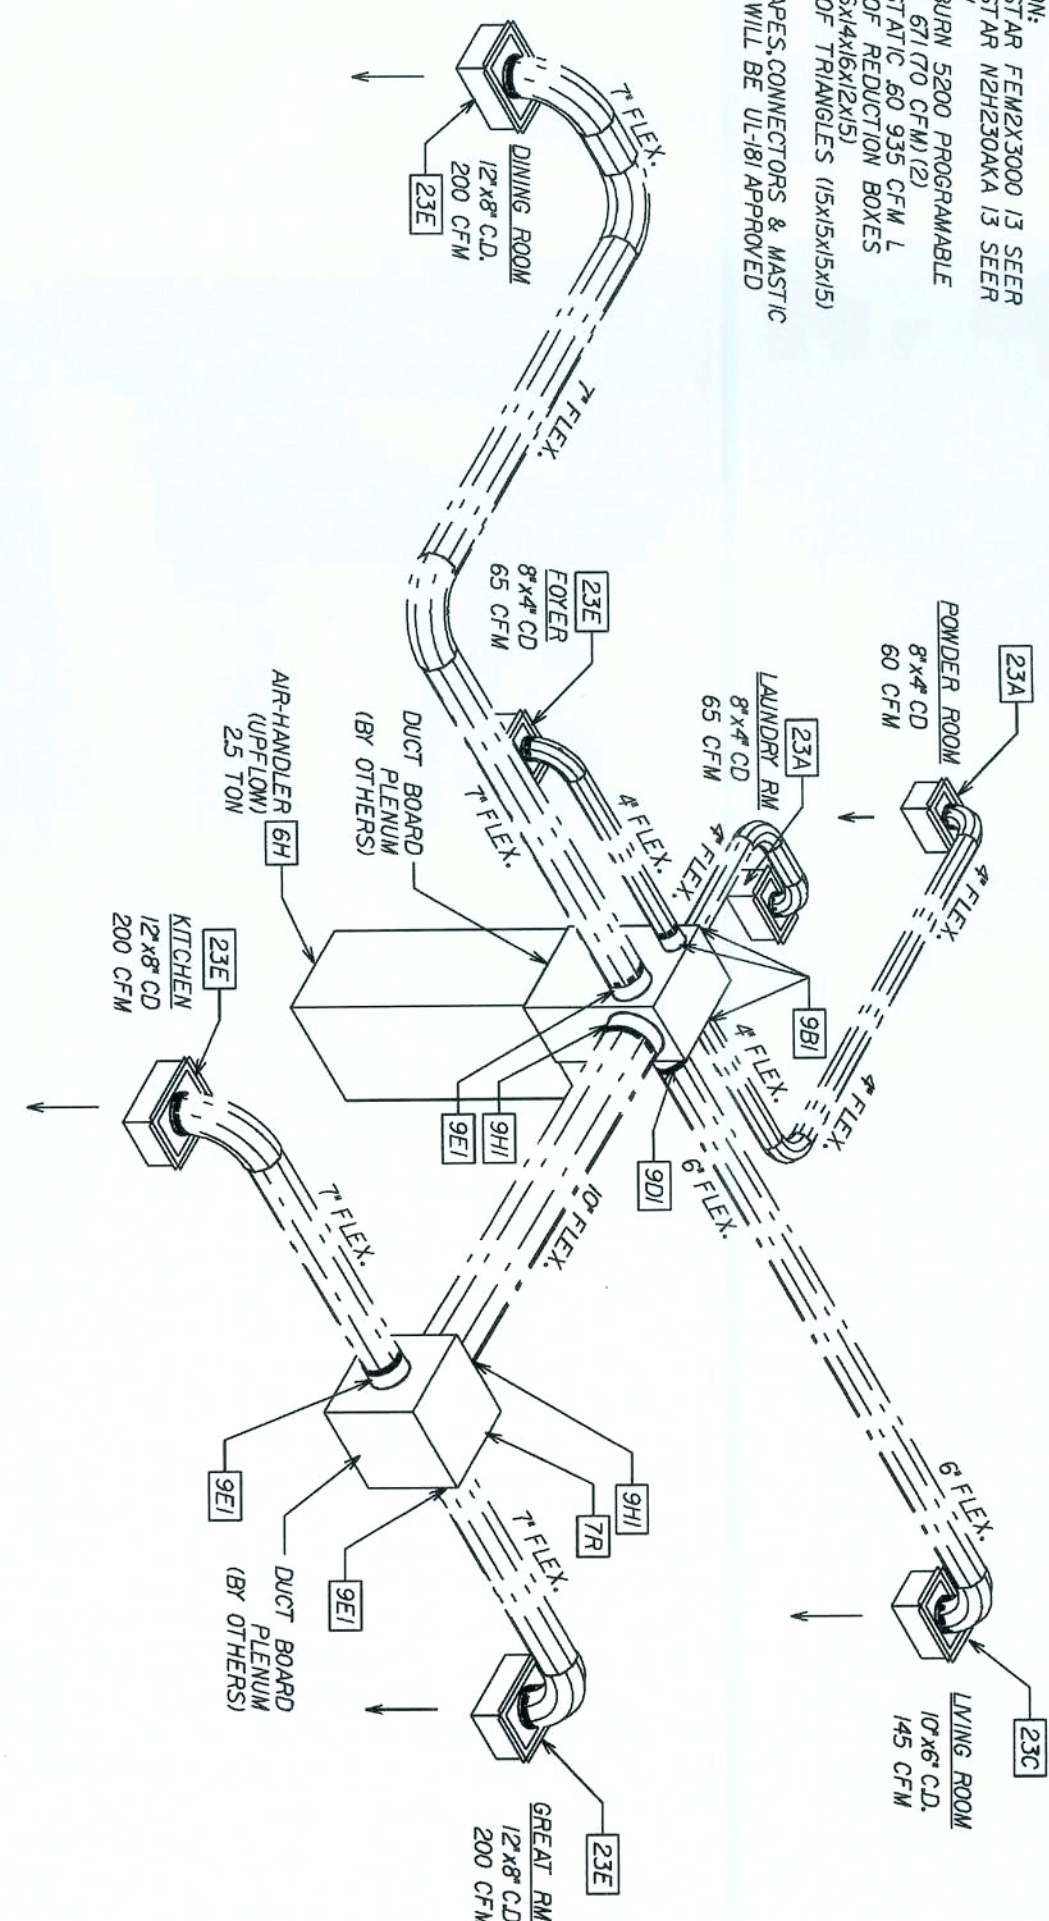

MECHANICAL EQUIPMENT :

3.0 TON;
TEMPSTAR FEM2X3600 13 SEER
TEMPSTAR N2H336AKA 13 SEER
5.0 KW
BRAEKNOW 5200 PROGRAMMABLE
BROWN 67170 CFM(1/2)
EXT STATIC .60 935 CFM L
SIZE OF REDUCTION BOXES
(DB6-16X14)(6X12X15)
SIZE OF TRIANGLES (15X15X15)
ALL TAPES, CONNECTORS & MASTIC
USED WILL BE UL-181 APPROVED

HVAC MECHANICALS

BAYBURY

4 BEDROOM

DRAWN BY:	GARAGE: LEFT
-----------	--------------

RELEASE DATE: 01/26/05

COPYRIGHT © 2005 MARONDA HOMES

Maronda Homes

(407) 321-0064 4005 MARONDA WAY SANFORD, FLORIDA

REVISIONS :

A) REV.HTG @ FURN.RM.(11/30/05)	T.J.T.
B) REV.HTG LISTS (05/30/06)	T.J.T.
11/17/06 COMPLETE 13 SEER UPDA	ATE T

05

p:\fhouses_05\baybury\hwac\flabbrh-r\3\sc

14-03-46



PLOT DATE: 22 MAR 2007


FLORIDA BUILDING CODE 2004 - RESIDENTIAL


ISO-H

SECOND FLOOR HVAC ISOMETRIC


USE WITH 13
SEER EQUIP.*

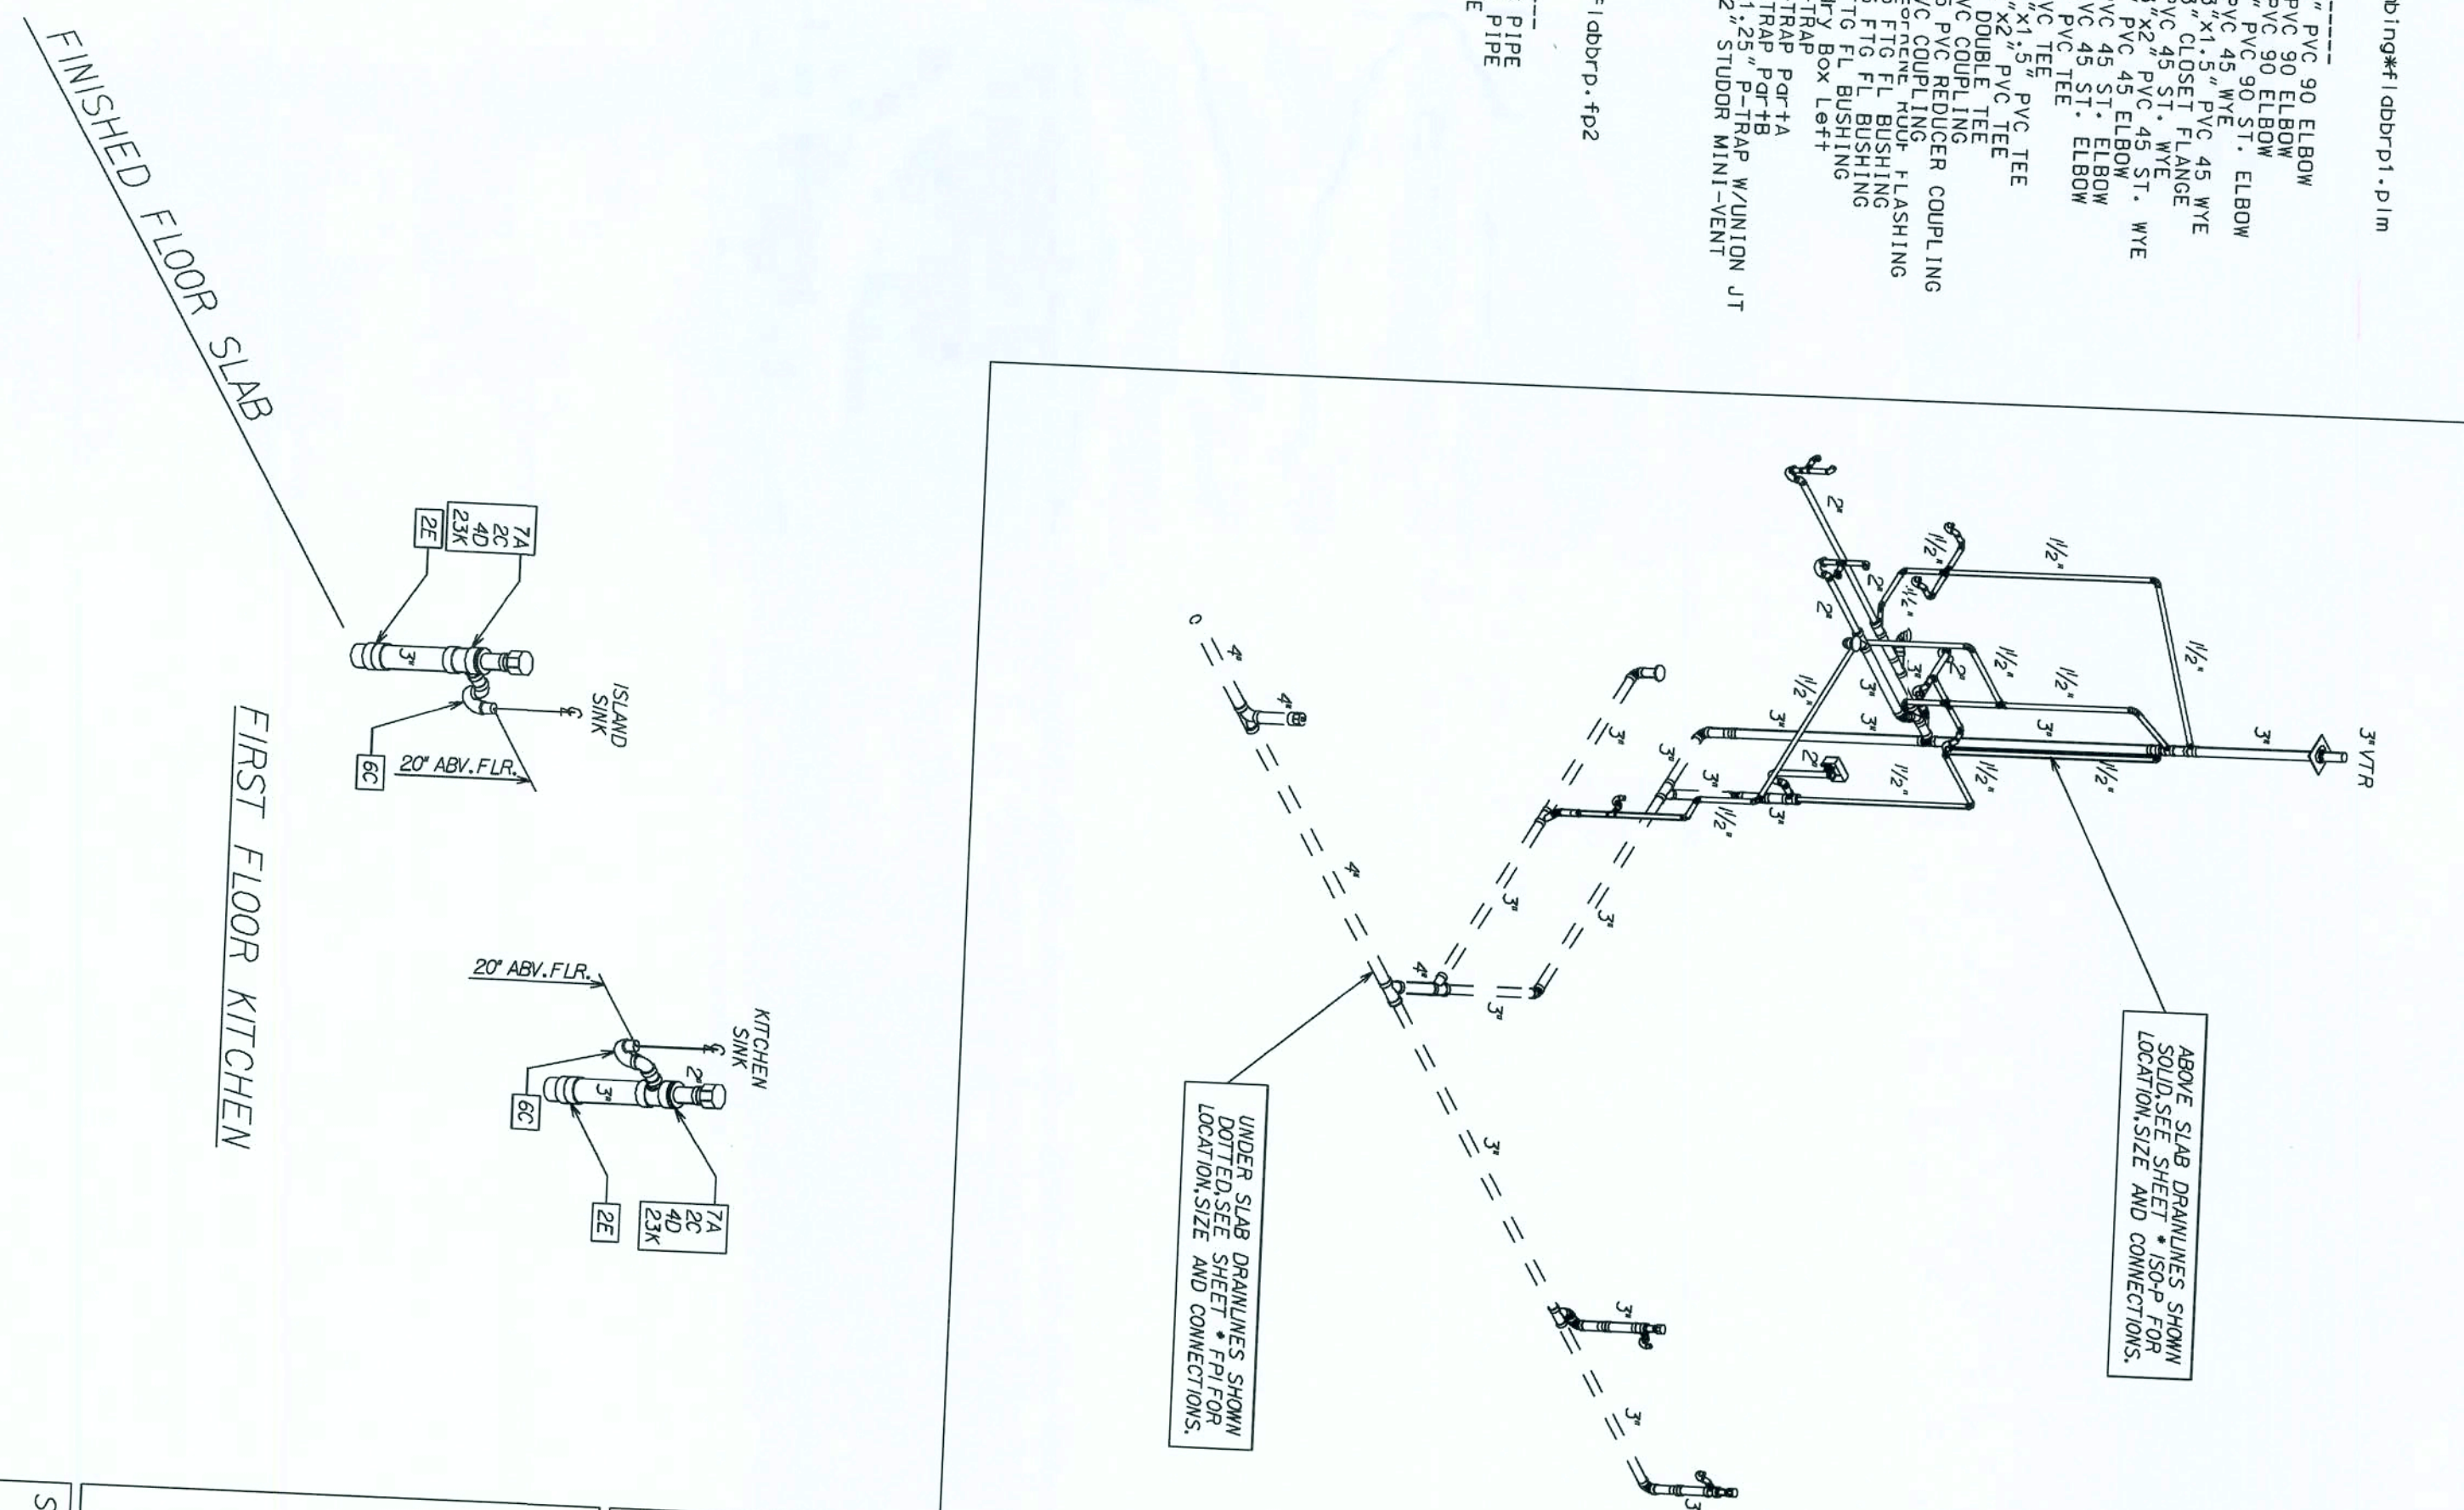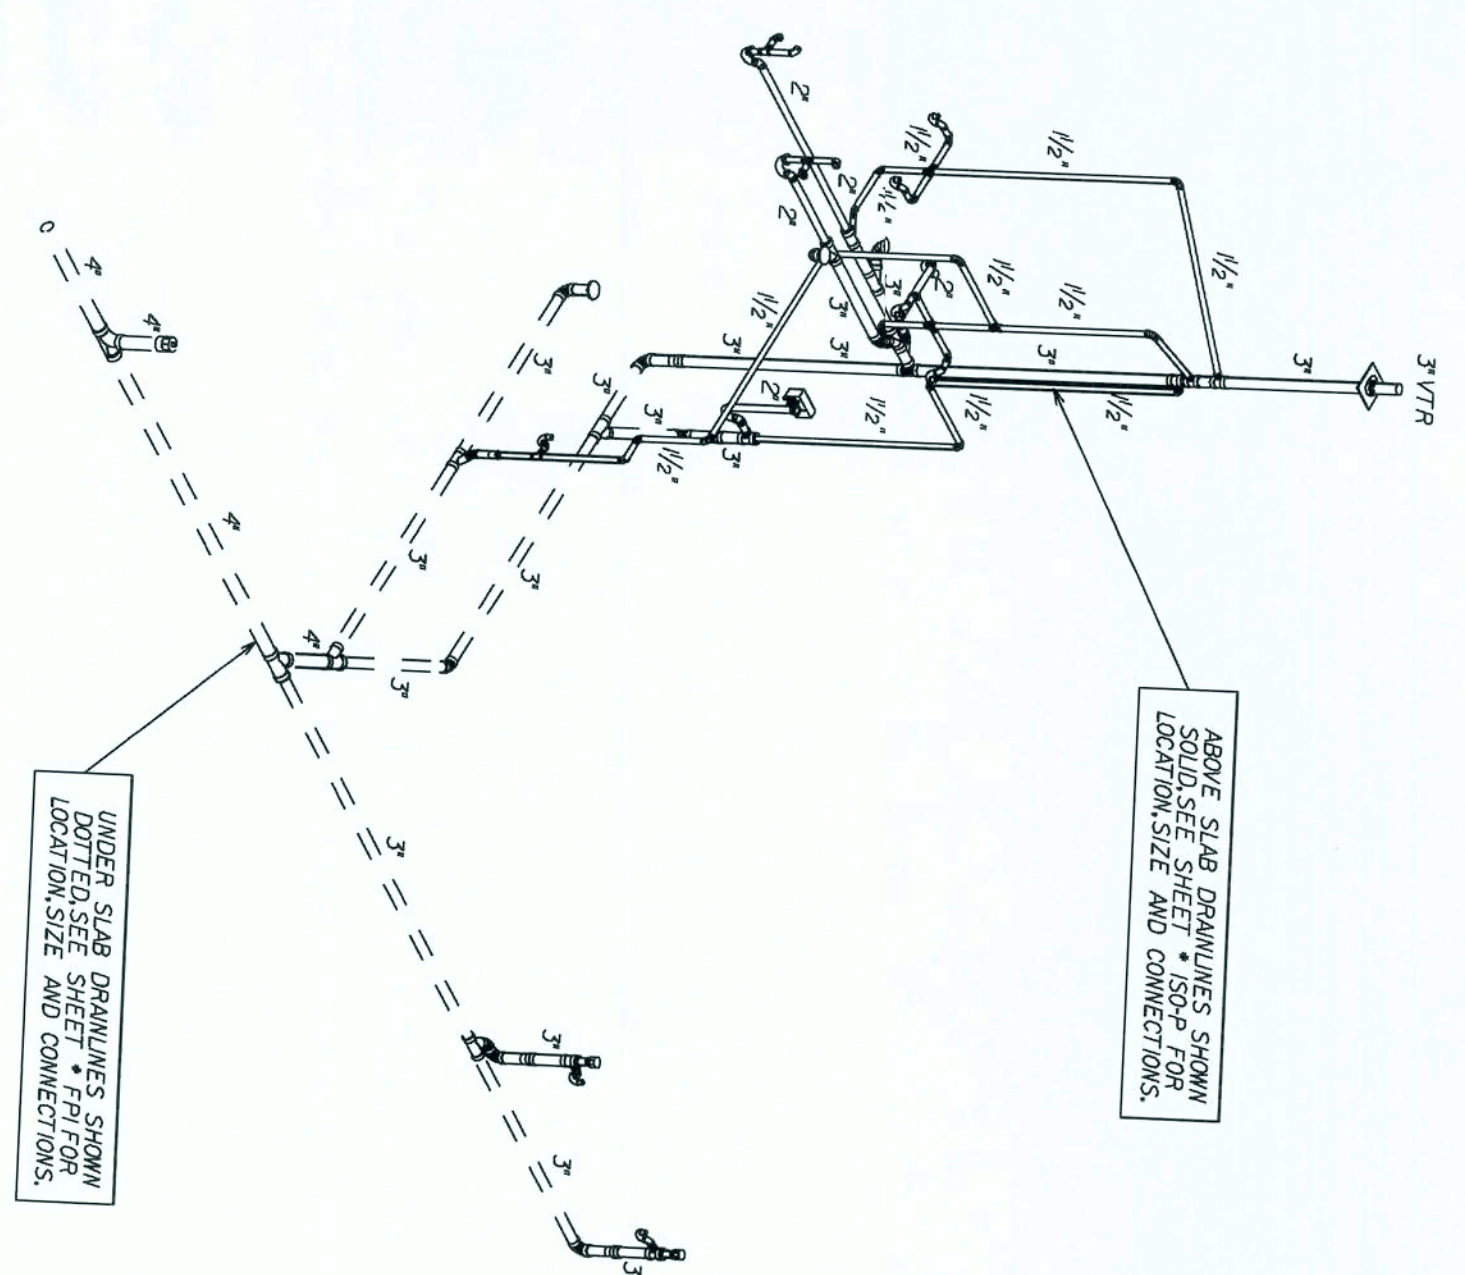[illegible]

 
COPYRIGHT © 2005 MARONDA HOMES		REVISIONS :	
		08/28/06 REVD.KITCHEN SINK ASSEM.-TJM	
(407) 321-0064 4005 MARONDA WAY SANFID, FLORIDA			
pnY\Houses_05\daybury\plumbing\labor\pi-150			

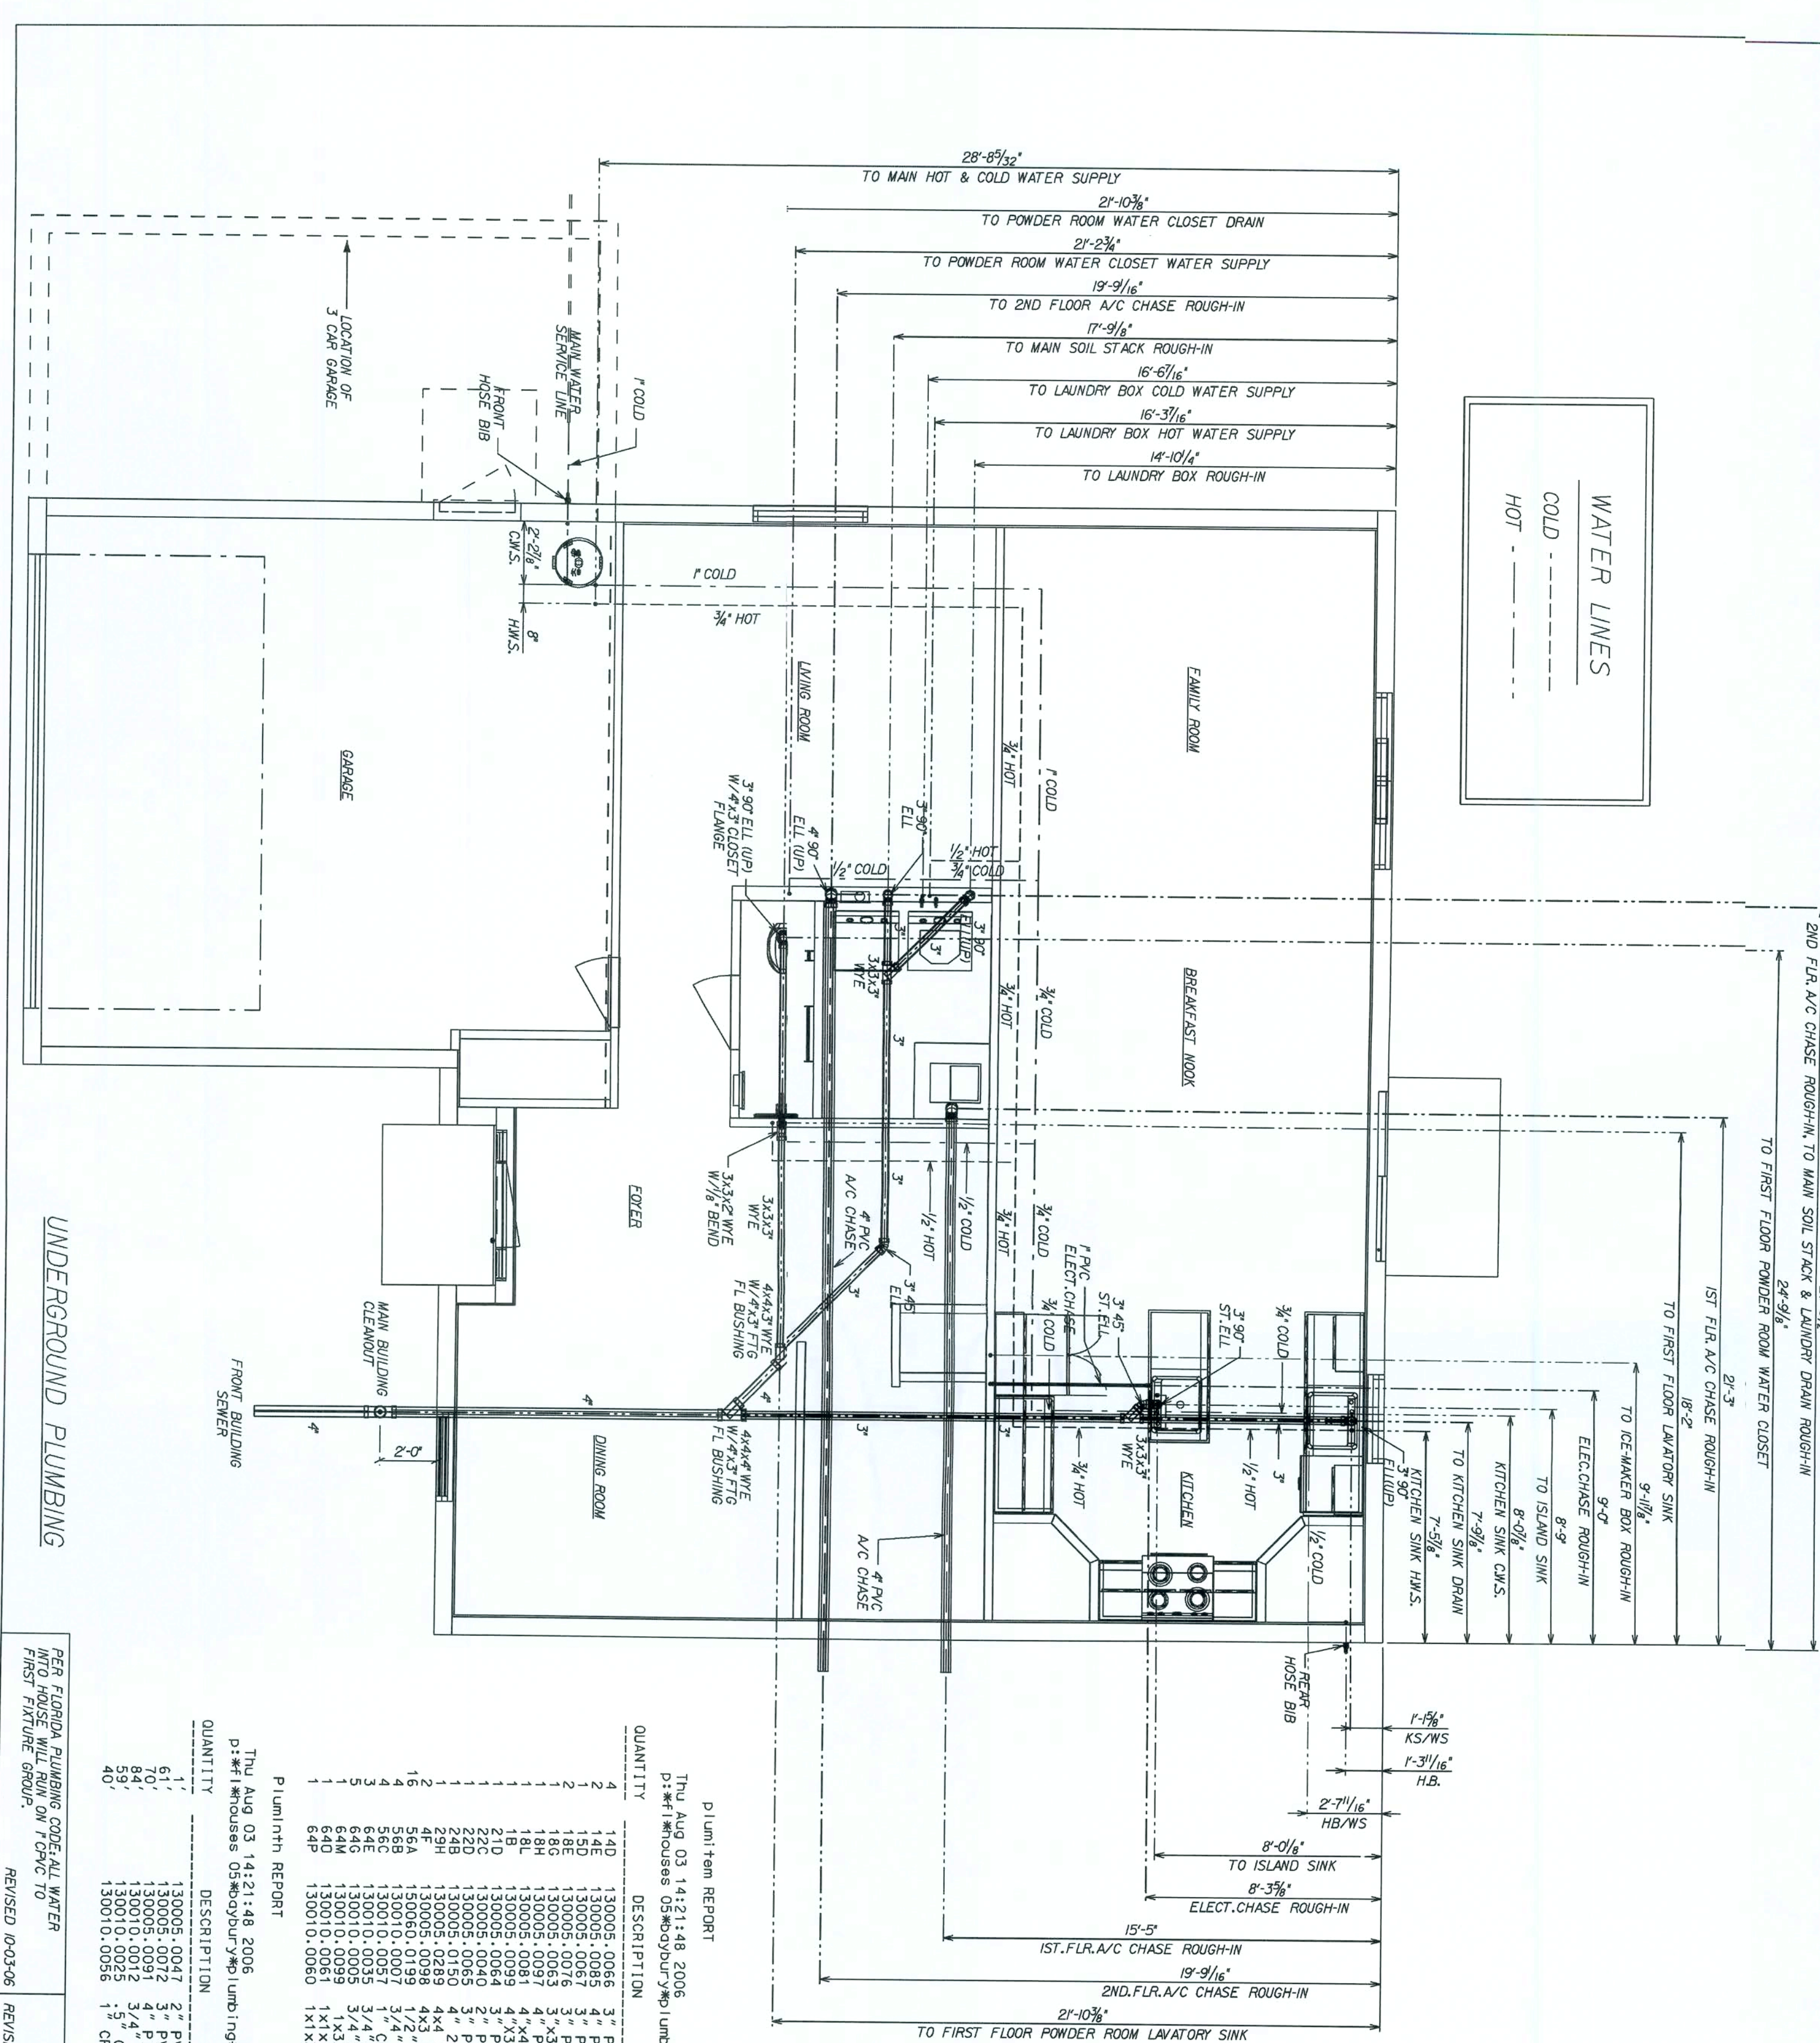[illegible]


SHEET: F.P.2	UNGRD PLBG	COPYRIGHT © 2005 MARONDA HOMES  (407) 321-0064 4005 MARONDA WAY SANFORD, FLORIDA	REVISIONS :
	<i>BAYBURY</i>		A.J. REV. 2nd FLR. A/C CHASE (11/23/05) T.J.
	4 BEDROOM		08/03/06 REV. CLEANOUT & BATH LUST T.J.
	DRAWN BY: GARAGE LEFT RELEASE DATE: 03-22-05		REV. SOIL STACK, UPRD. RM. DRAIN, & A/C CHASE. (09/21/06) A.H.
LOT DATE: 22 MAR 2007 1460419	05	05	05

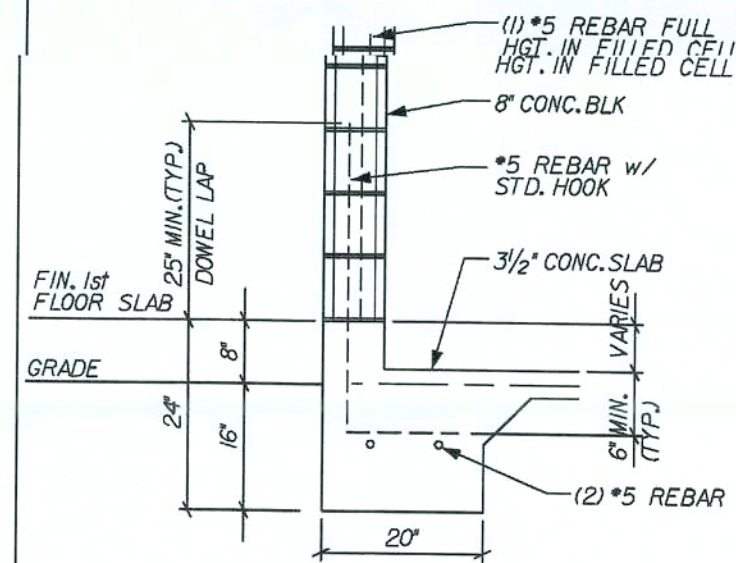


G2 GARAGE 2-STORY
REVISED 11-07-06
DELETED STONE LEDGE
SCALE: 1/2" = 1'-0"

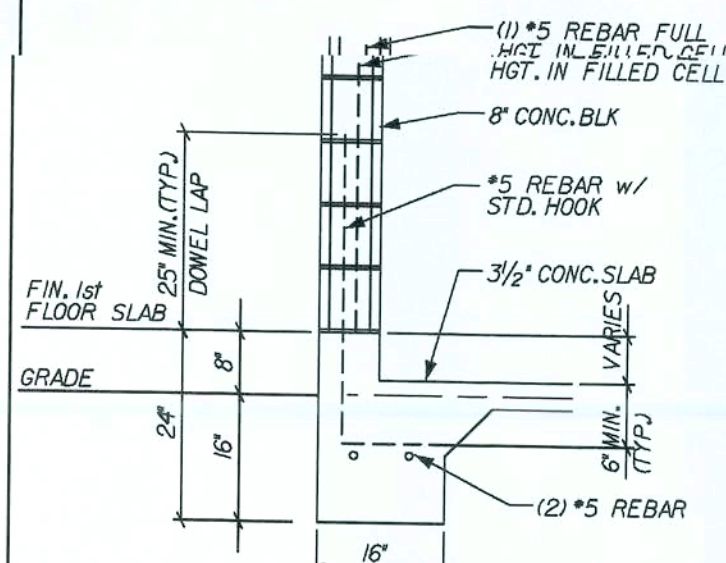


G GARAGE 1-STORY
REVISED 11-07-06
DELETED STONE LEDGE
SCALE: 1/2" = 1'-0"

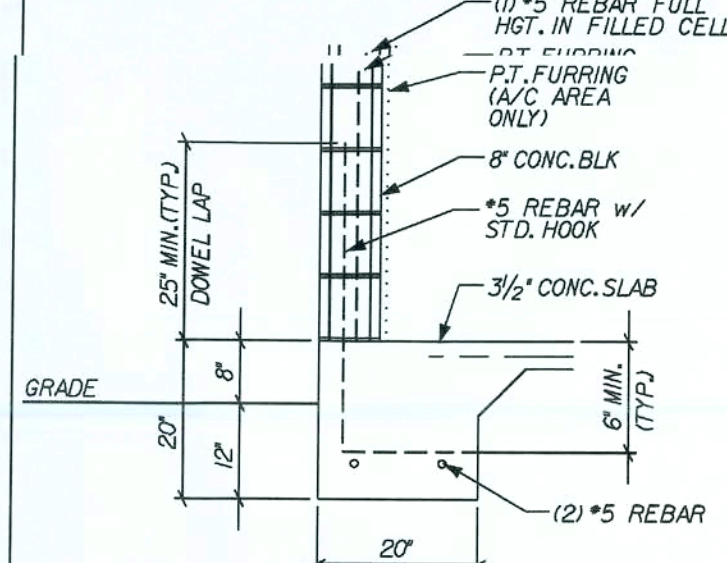


A2 TYPICAL 2-STORY
REVISED 11-07-06
DELETED STONE LEDGE
SCALE: 1/2" = 1'-0"

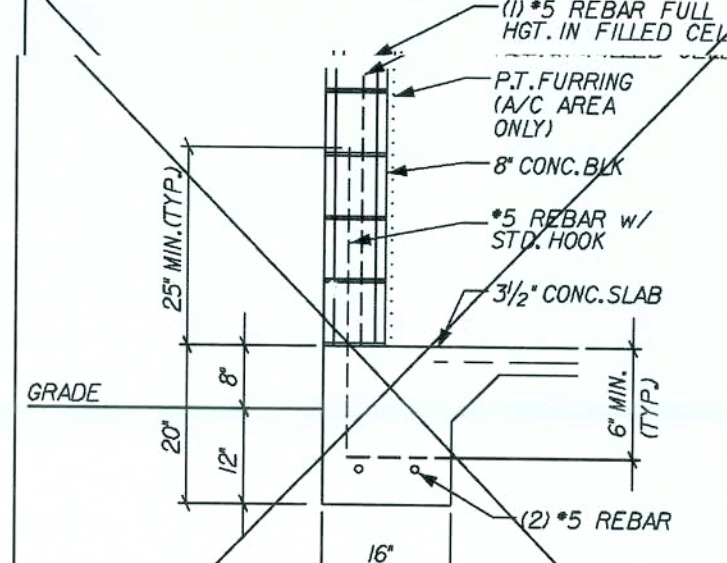


A TYPICAL 1-STORY
REVISED 11-07-06
DELETED STONE LEDGE
SCALE: 1/2" = 1'-0"

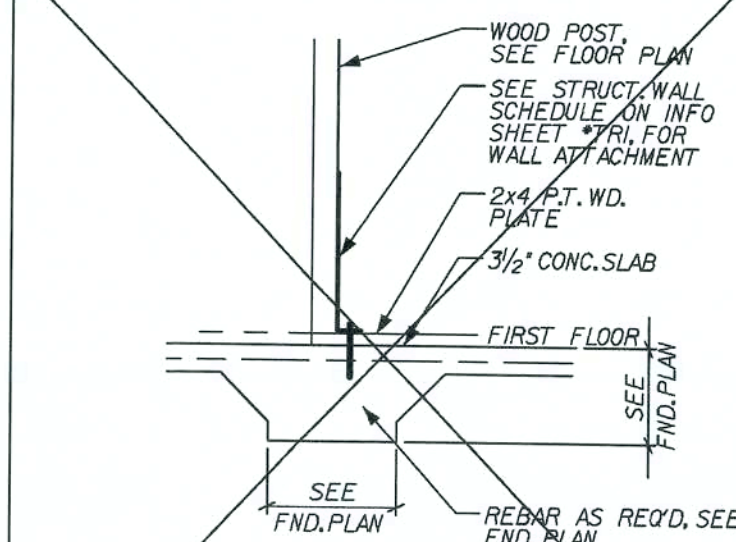


J INTERIOR BEARING POST
NOT USED
SCALE: 1/2" = 1'-0"

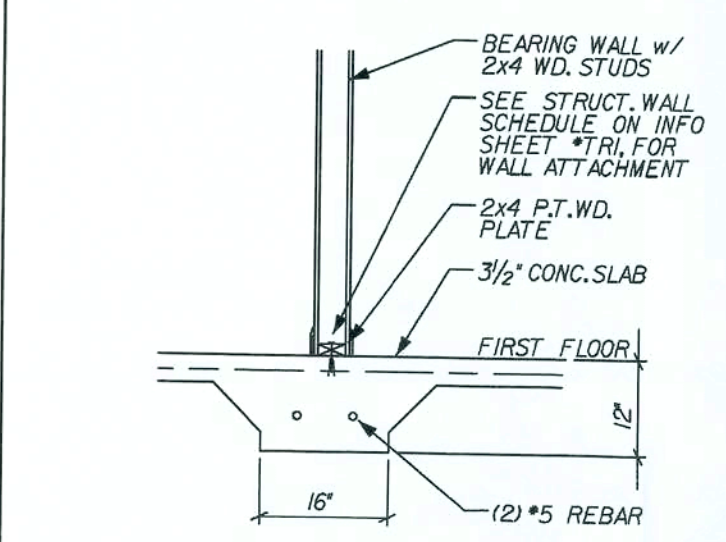


I INTERIOR BEARING
SCALE: 1/2" = 1'-0"

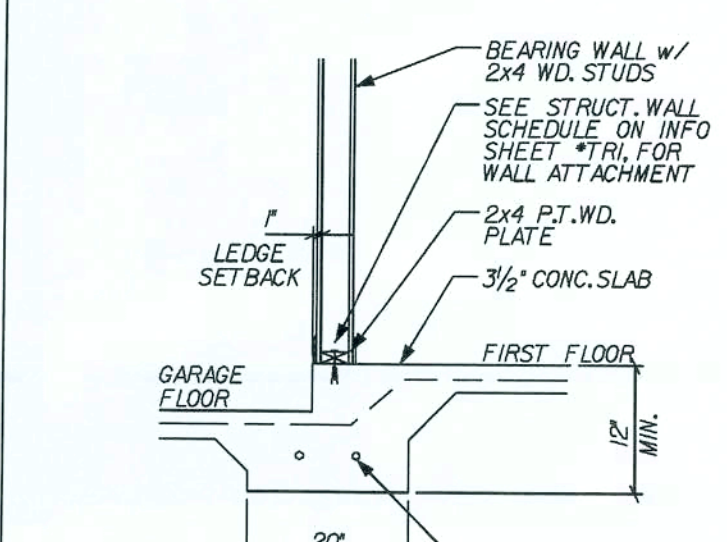


H STEP/BEARING
REVISED 01-31-05
SCALE: 1/2" = 1'-0"

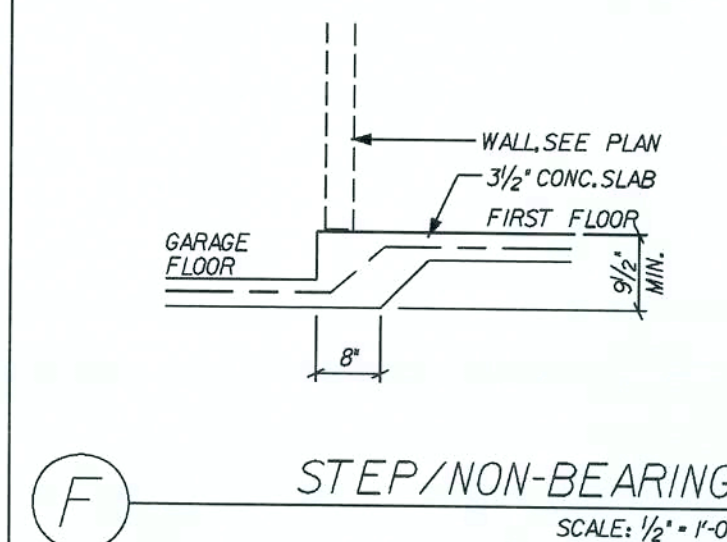


F STEP/NON-BEARING
SCALE: 1/2" = 1'-0"

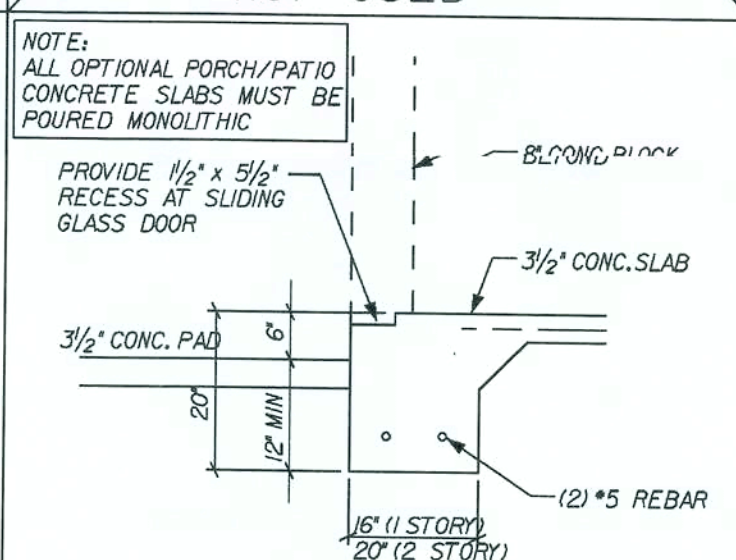


S RECESS @ SLIDER
REVISED 05-06-05
SCALE: 1/2" = 1'-0"

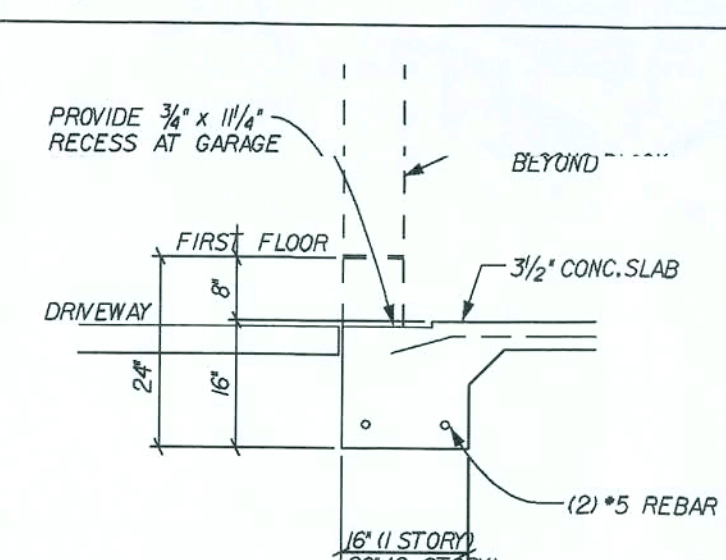


R THICK'N EDGE/GARAGE
REVISED 04-23-06
SCALE: 1/2" = 1'-0"

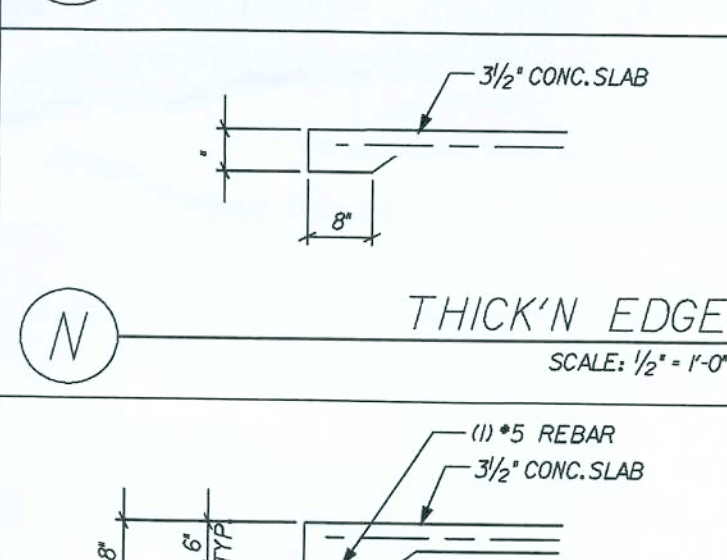


N THICK'N EDGE
SCALE: 1/2" = 1'-0"

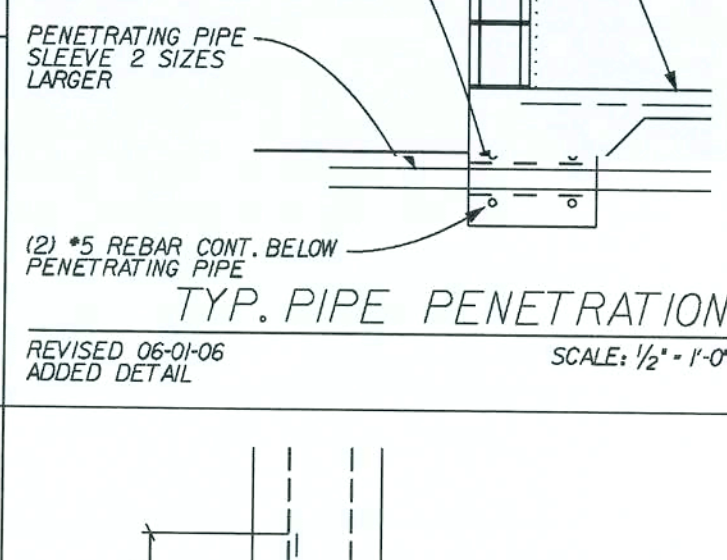


P THICK'N EDGE/BEARING
SCALE: 1/2" = 1'-0"

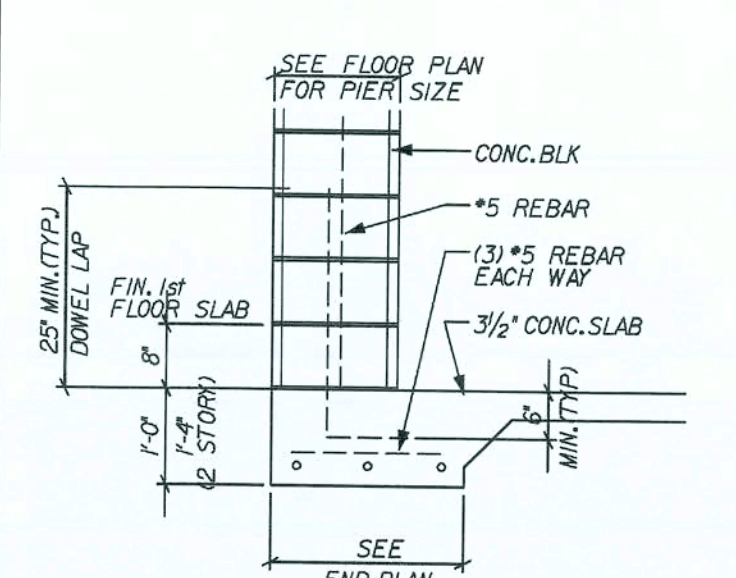


U PIER DETAIL #2
REVISED 02-20-07
16\"/>

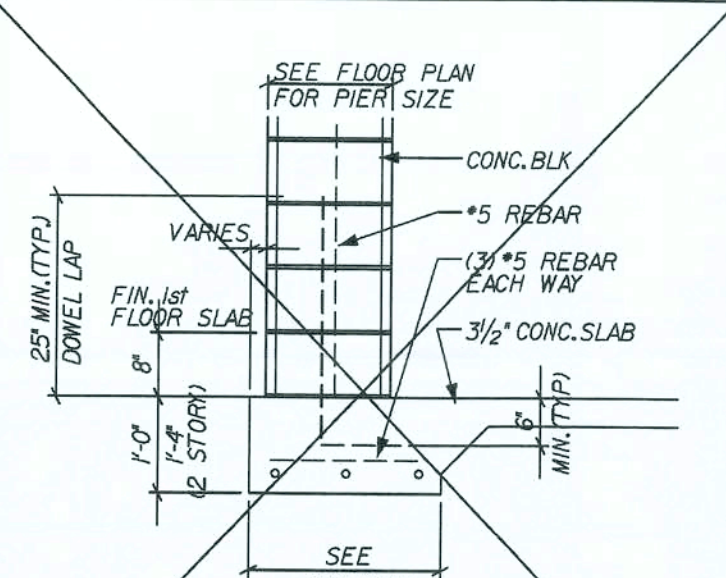

T PIER DETAIL #1
REVISED 02-20-07
16\"/>

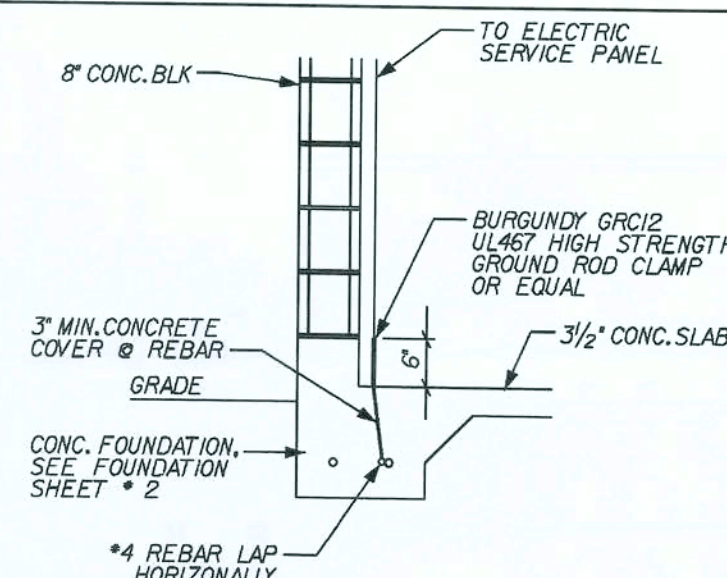

P TYP. CONC. ENCASED ELECTRODE
SCALE: 1/2" = 1'-0"

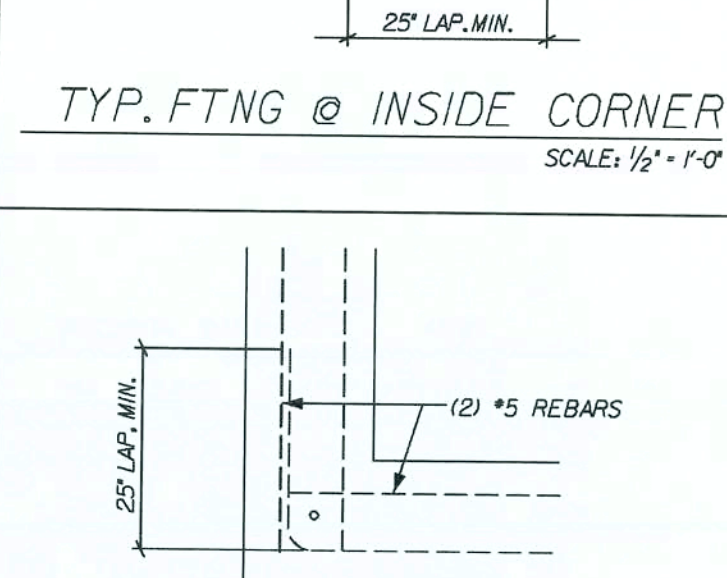

F TYP. FTNG @ INSIDE CORNER
SCALE: 1/2" = 1'-0"

REVISIONS :

Maronda Homes
FLORIDA
4005 MARONDA WAY
SANFORD, FL 32771
(407) 321-0064

BAYBURY

FOOTINGS

Maronda Systems
4005 Maronda Way
Sanford, FL 32771
(407) 321-0064


Tomas Ponce P.E.
License No. 0050068

OCT 10 2007


SHEET:

FTG


USP HARDWARE - 160%		REVISED 05-10-06	
PRODUCT CODE #	MAN.	FASTENERS	UPLIFT
C44	USP	POST (6) 16d BEAM (6) 10d x 1 1/2"	1000
FA3	USP	TOP (4) 10d x 1 1/2" SIDE (2) 10d x 1 1/2"	1155
HC520 CLIP	USP	PLATES (11) 8d STUD (6) 8d	445
HHCP2 CRNR CLIP	USP	TRUSS (10) 10d x 1 1/2" PLATE (10) 10d x 1 1/2"	800
HTA 20 ANCHOR	USP	(14) 10d x 1 1/2"	1615
HTA 20(2) ANCHOR	USP	(13) 10d x 1 1/2"	3230
HTW24	USP	(20) 10d	1325
HUGT2	USP	CONC. ANCH. BOLT (2) 3/4" - (2) 3/4" WASH 3/4" EMBED. - ALL GRD. - (8) 10d	9790
HUGT3	USP	CONC. ANCH. BOLT (2) 3/4" - (2) 3/4" WASH 3/4" EMBED. - ALL GRD. - (8) 10d	9860
JUS 26	USP	(4) 10d HEADER (4) 10d TRUSS	1115
KST227 STRP ANC.	USP	(34) 16d	4750
LPTA	USP	FACE OF GABLE W/ 2x4 (11) 10d x 1 1/2"	1250
LSTA36	USP	(22) 10d x 1 1/2"	1640
LTW12	USP	(12) 10d	670
LTS20 STRAP ANC	USP	ANCHOR - 1/2" WEDGE BOLT 3/4" EMBED. (10) 10d x 1 1/2" STRAP	1890
LBPI2 BEARING PLT	USP	1/2" J-BOLT	2515
LFTA6	USP	PLATE (8) 8d STUD (8) 8d	1035
MP6F	USP	HEADER/STUD (6) 8d TYPE 1 JOIST/PLATE (6) 8d	605
MPAJ & MPAIF	USP	HEADER/STUD (6) 8d JOIST/PLATE (6) 8d	660
MSTA12	USP	(10) 10d	1015
MSTA18	USP	(14) 10d	1420
MSTA24	USP	(18) 10d	1640
MSTA30	USP	(22) 10d	2065
MTW12	USP	(14) 10d	1030
MTW18	USP	(14) 10d	1030
MTS27B STRP ANC	USP	(24) 16d (1) 3/4" ANCHOR BOLT 3/4" EMBEDDED	4635
MUGT15	USP	(22) 10d (1) 3/4" ANCHOR BOLT 3/4" EMBEDDED	4165
NP37 3/8 X 7	USP	HEADER (6) 16d TOP OF BOT. SEC. (6) 10d x 1 1/2"	
PA 28	USP	(15) 16d	3360
RT-16A	USP	TRUSS (9) 10d x 1 1/2" PLATE (8) 10d	1380
RT16-2	USP	TOP PLATES (8) 8d TRUSS (8) 8d x 1 1/2"	1160
RT5 CLIPS L/R	USP	TRUSS (4) 8d PLATE (4) 8d	540
RT3 CLIPS L/R	USP	(4) 8d TOP (4) 8d BOTTOM	530
SKH 26 L/R	USP	HEADER (6) 16d JACK (6) 10d x 1 1/2"	1085
SKHH26 L/R	USP	HEADER (18) 16d JACK (12) 10d x 1 1/2"	2190
SUH 26	USP	HEADER (6) 10d JACK (4) 10d x 1 1/2"	725
SUH 28	USP	HEADER (8) 10d JACK (6) 10d x 1 1/2"	800
TA12/METAL	USP	(5) #10 SCREWS (9) #10 SCREWS	825 910
TA 14	USP	(7) 10d x 1 1/2"	920
TA 18	USP	(8) 10d x 1 1/2"	1205
(2)TA 18	USP	(8) 10d x 1 1/2" 1-PLY (8) 10d x 1 1/2" 2-PLY	2410 2410
TA 24	USP	(8) 10d x 1 1/2"	1205
(2)TA 24	USP	(8) 10d x 1 1/2" 1-PLY (8) 10d x 1 1/2" 2-PLY	2410 2410
THD26	USP	HEADER (18) 16d TRUSS (12) 10d x 1 1/2"	2170
THD28	USP	HEADER (28) 16d TRUSS (16) 10d x 1 1/2"	2330
THD28-2	USP	HEADER (28) 16d TRUSS (16) 10d x 1 1/2"	2485
THDH28-3	USP	HEADER (36) 16d TRUSS (16) 10d x 1 1/2"	2665
THD48	USP	HEADER (28) 16d TRUSS (16) 10d x 1 1/2"	2485
THJ 26 ²	CLEVELAND	HIP (7) 10d - HEADER (16) 16d JACK (5) 10d x 1 1/2"	1010
USC63	USP	TRUSS (8) 10d (4) 3/4" EXP. BOLTS #6170 2 3/4" EMBEDDED	11150
USC3F	USP	TRUSS (8) 10d (4) 3/4" EXP. BOLTS #6170 2 3/4" EMBEDDED	11150
USC73	USP	TRUSS (8) 16d (4) 3/4" EXP. BOLTS #6170 2 3/4" EMBEDDED	11150
UGTS63	USP	TRUSS (8) 16d (2) 3/4" ANCH. BOLTS 2 3/4" EMBEDDED	6170

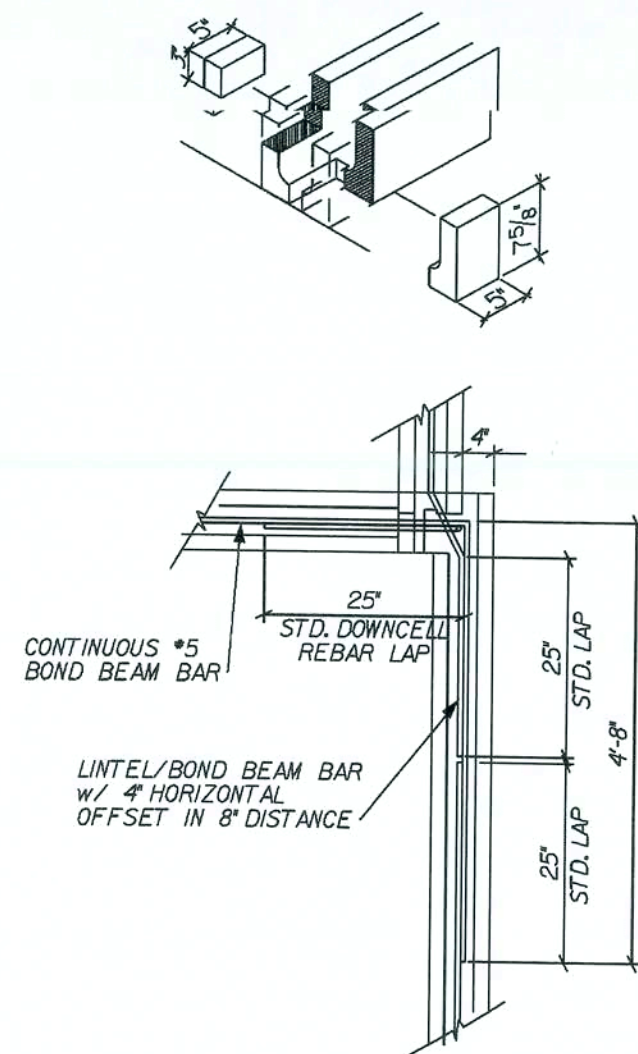


MODIFIED LINTEL @ FRONT PORCH
SCALE: N.T.S.

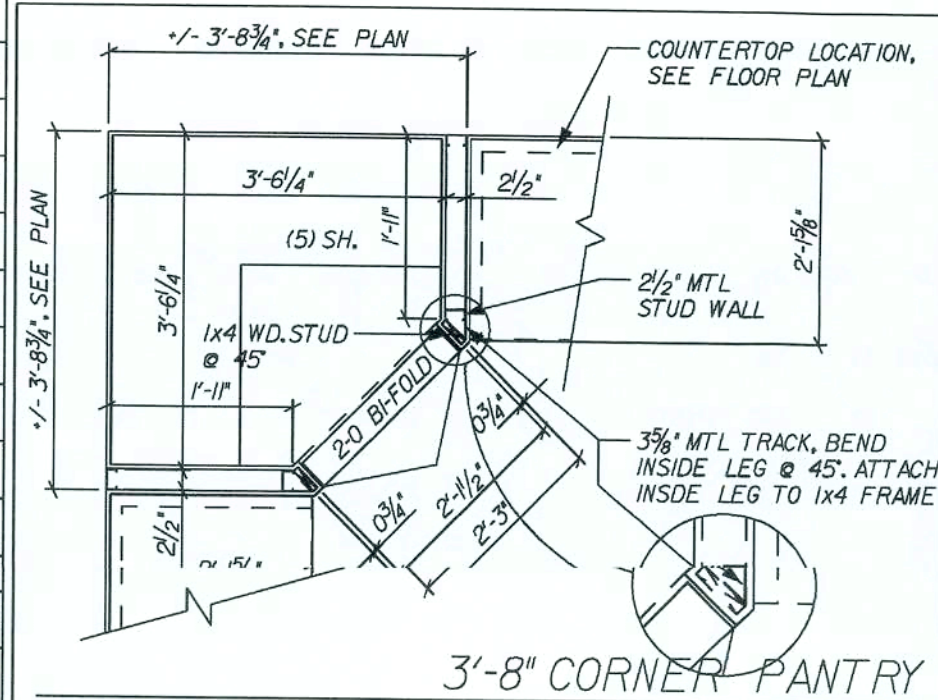


3'-8" CORNER PANTRY
SCALE: 1/2" = 1'-0"

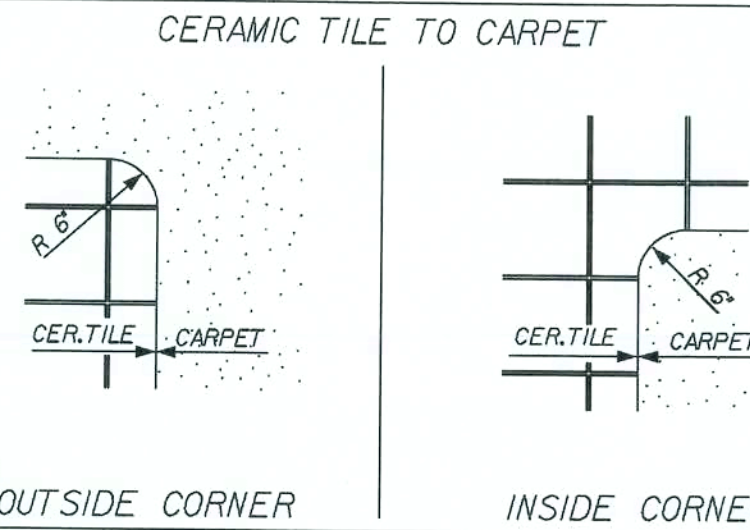

CERAMIC TILE TO CARPET

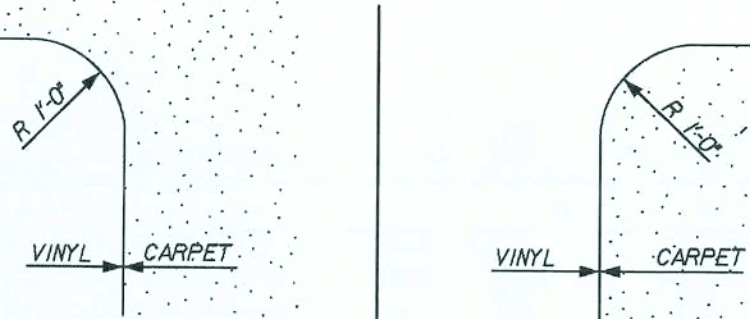


VINYL TO CARPET

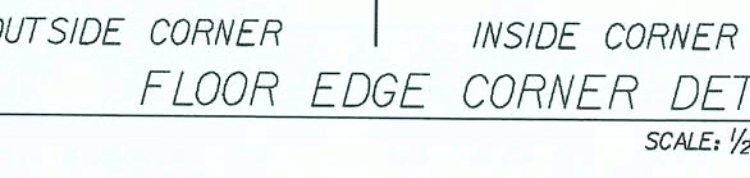

FLOOR EDGE CORNER DETAIL
SCALE: 1/2" = 1'-0"


CONNECTOR	MAX. UPLIFT
LTW12	775 LBS
LFTA6	990 LBS
RT16	700 LBS

ANCHOR FASTENING SCHEDULE
MISSED ROOF TIE DOWN REPAIR
SCALE: N.T.S.

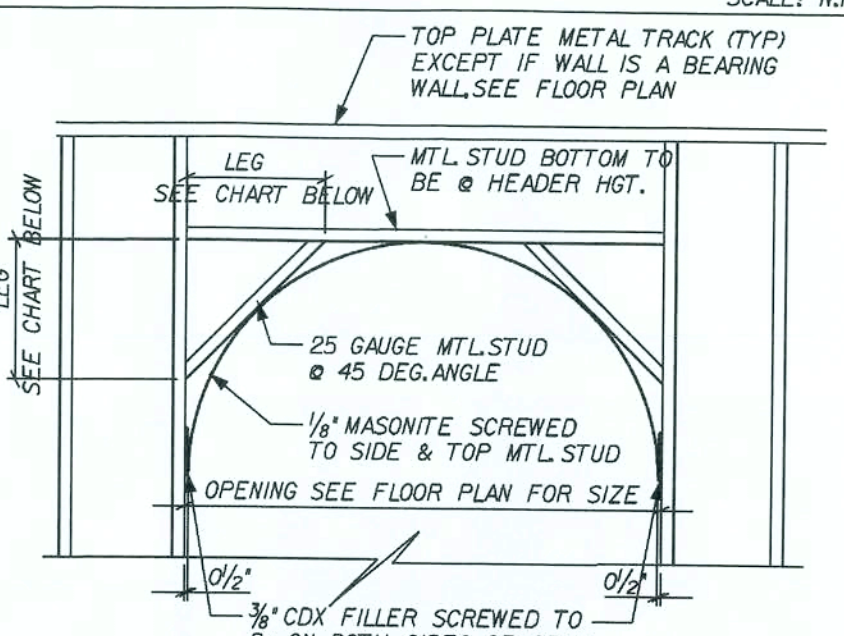


OPENING	LEGS
2'-0" x 2'-0" ARCH OPENING	7 1/2"
2'-0" x 2'-6" ARCH OPENING	8 1/8"
2'-0" x 2'-8" ARCH OPENING	9 1/16"
3'-0" x 3'-0" ARCH OPENING	10 1/16"
4'-0" x 4'-0" ARCH OPENING	15"


INTERIOR CURVED ARCH
SCALE: 1/2" = 1'-0"

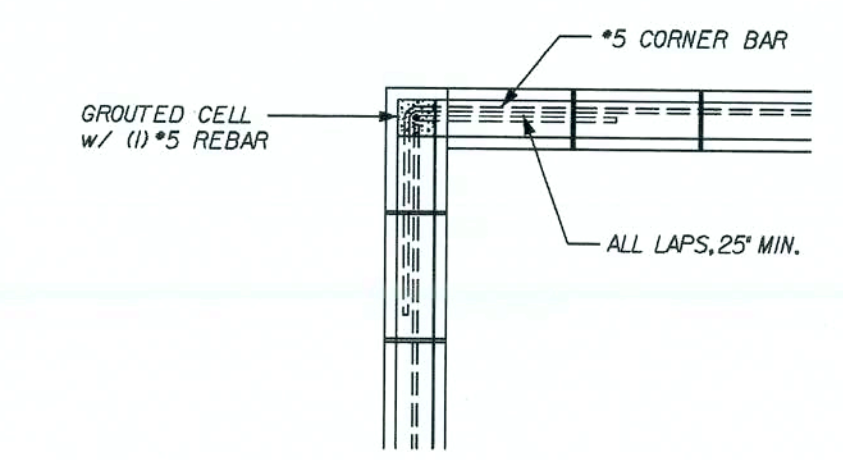

TYPICAL BOND BEAM @ CORNER
REVISED 04-22-05
SCALE: 1/2" = 1'-0"

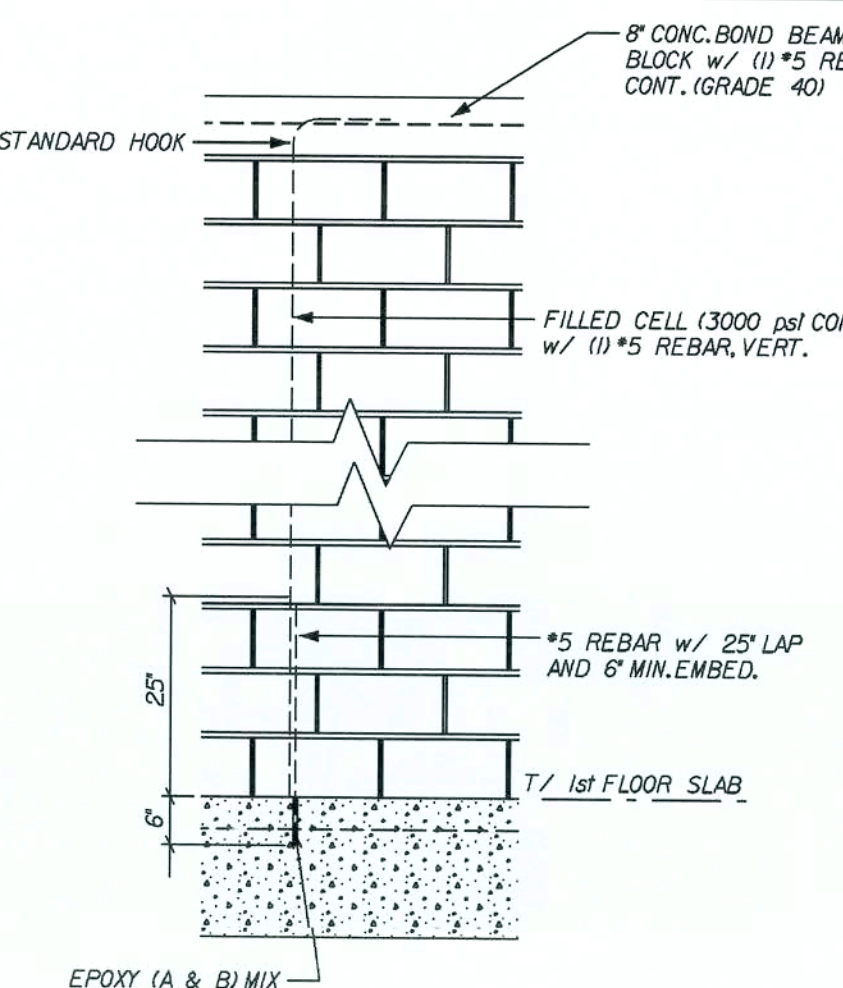

MISSED DOWN ROD REPAIR
SCALE: 1/2" = 1'-0"

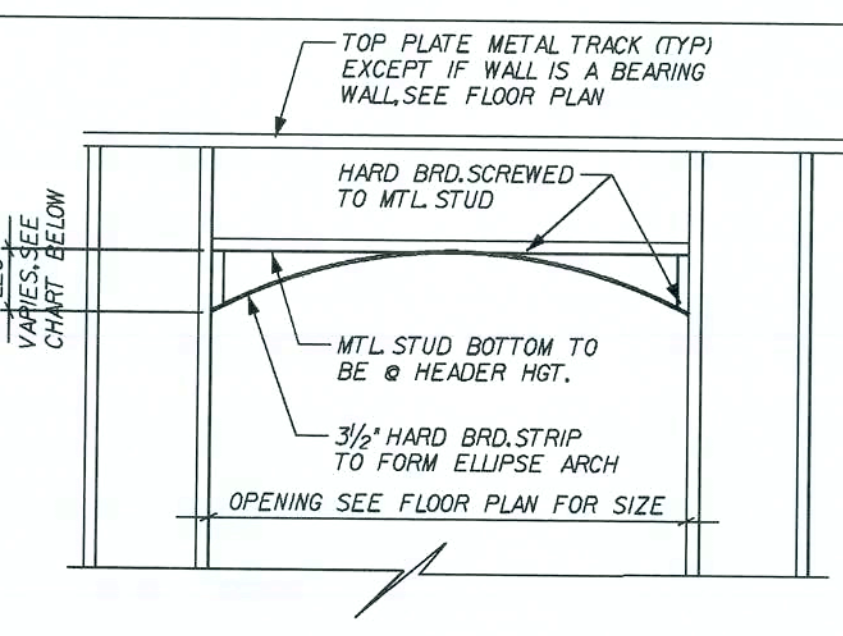

OPENING	LEGS
2'-0" x 3'-0"	4"
3'-2" x 4'-0"	5 1/2"
4'-0" x 5'-0"	6 1/2"
5'-0" x 7'-0"	8"
7'-0" x 9'-0"	9 1/2"
9'-0" x 12'-0"	12"

INTERIOR ELLIPSE ARCH
SCALE: 1/2" = 1'-0"

REVISIONS:	12/13/06 ADDED LINTEL DETAIL @ PORCH
------------	--------------------------------------

Maronda Homes
FLORIDA
4005 MARONDA WAY
SANFORD, FL 32711
(407) 321-0064


BAYBURY
STANDARD DETAILS
DRAWN BY: GARAGE:
RELEASE DATE: 03-22-05
055550

Maronda Systems
4005 Maronda Way
Sanford, FL 32771
(407) 321-0064



Tomas Ponce P.E.
License No. 0050068
OCT 10 2007

SHEET:
SDI


THIS DRAWING WAS PROVIDED BY USING THE AMERICAN VIDEOS SOFTWARE AND HAS BEEN REVIEWED BY SELOS, S.I., M.F., J.G., J.F., C.B., L.P., J.I. AND J.I.

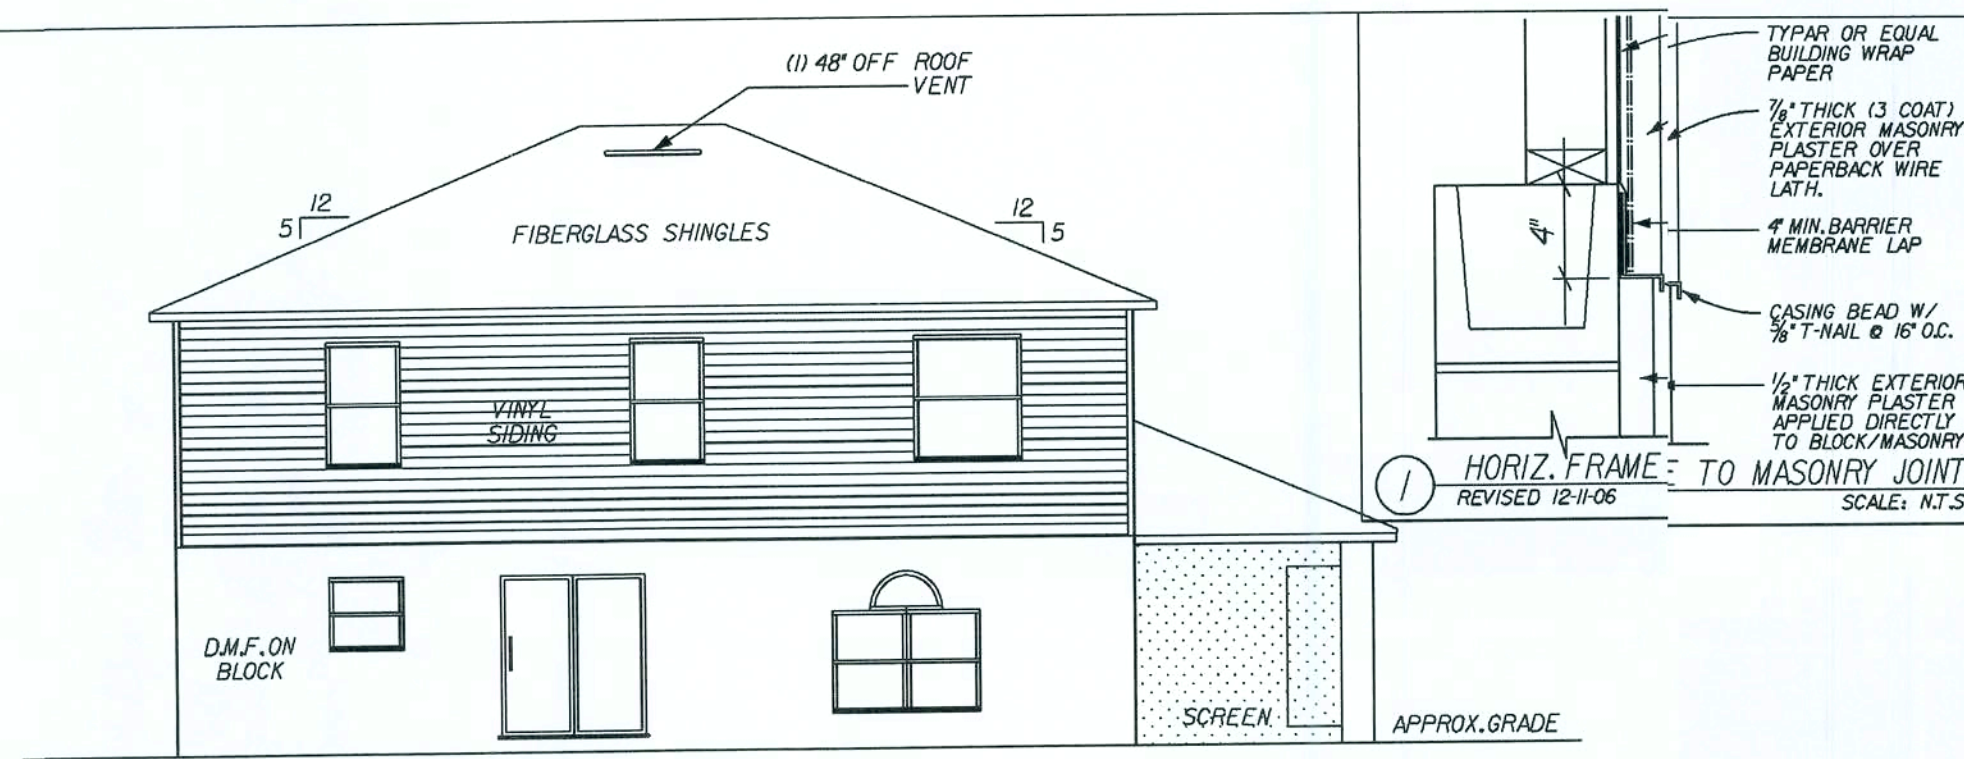


REAR ELEVATION
1/8" = 1'-0"

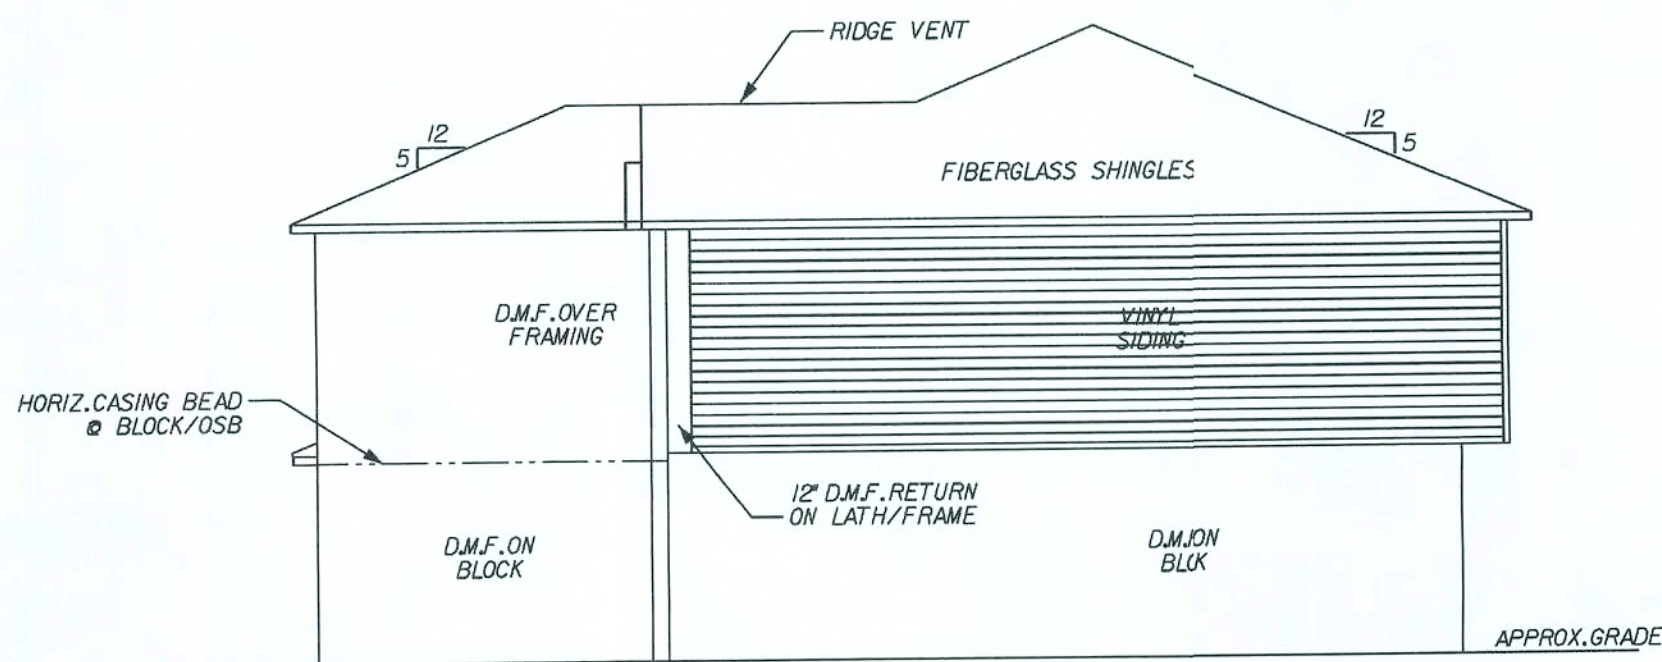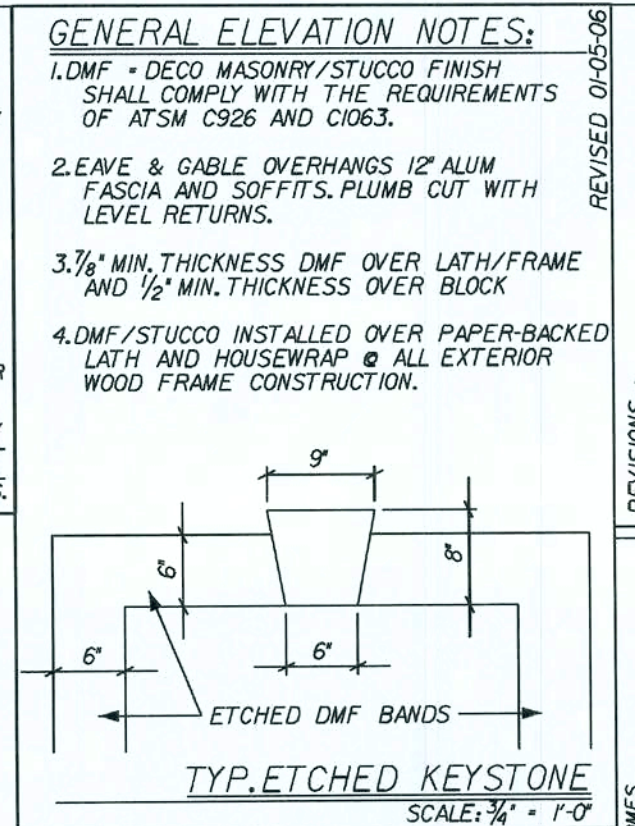

RIGHT SIDE ELEVATION
1/8" = 1'-0"

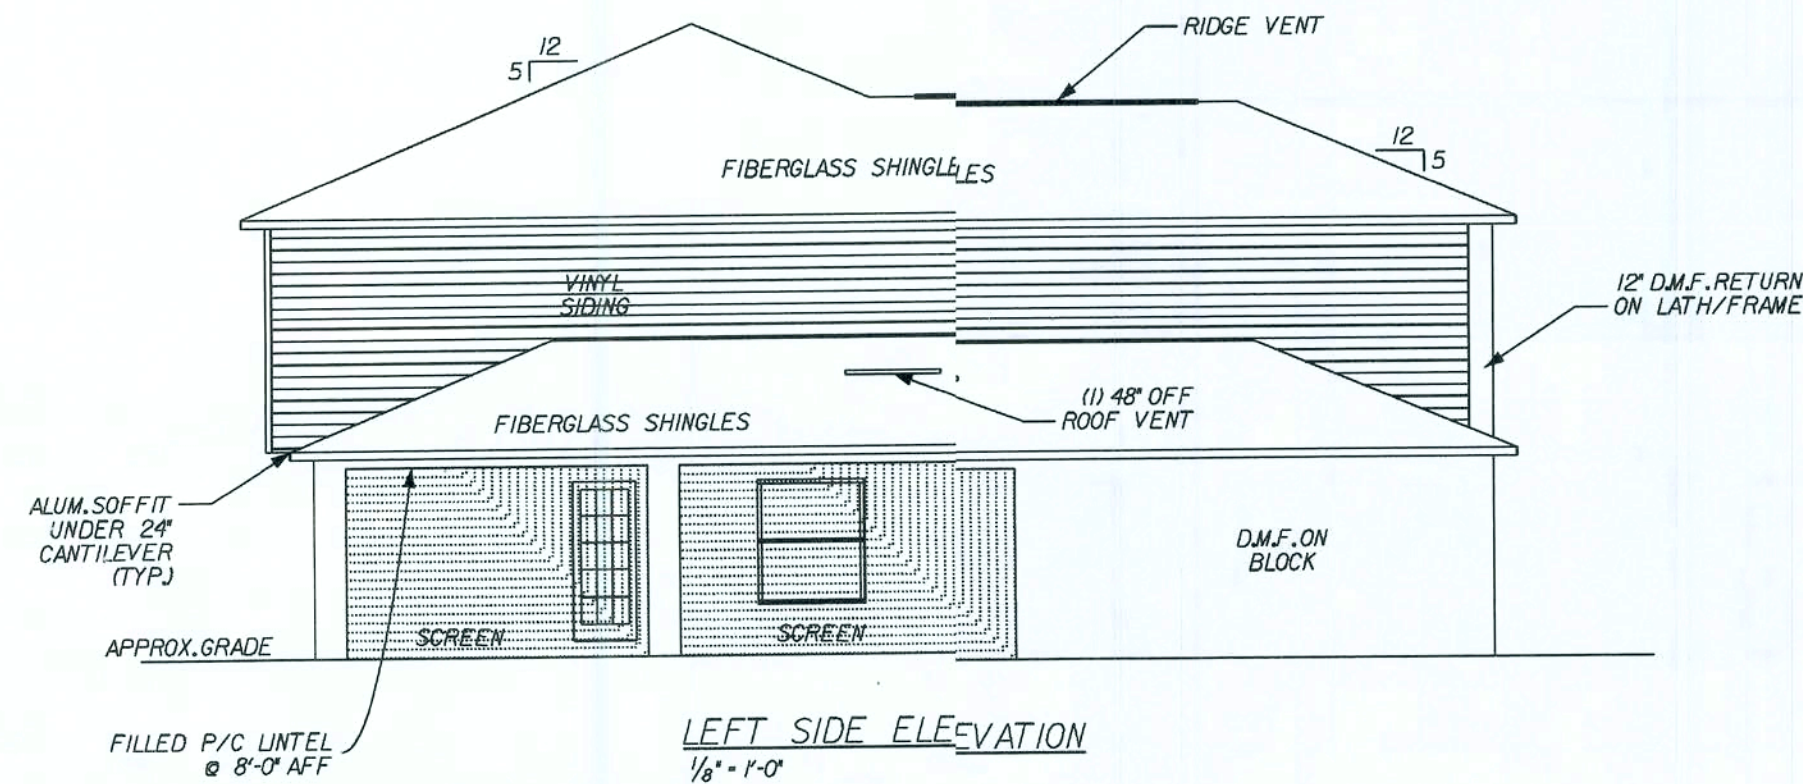

LEFT SIDE ELEVATION
1/8" = 1'-0"

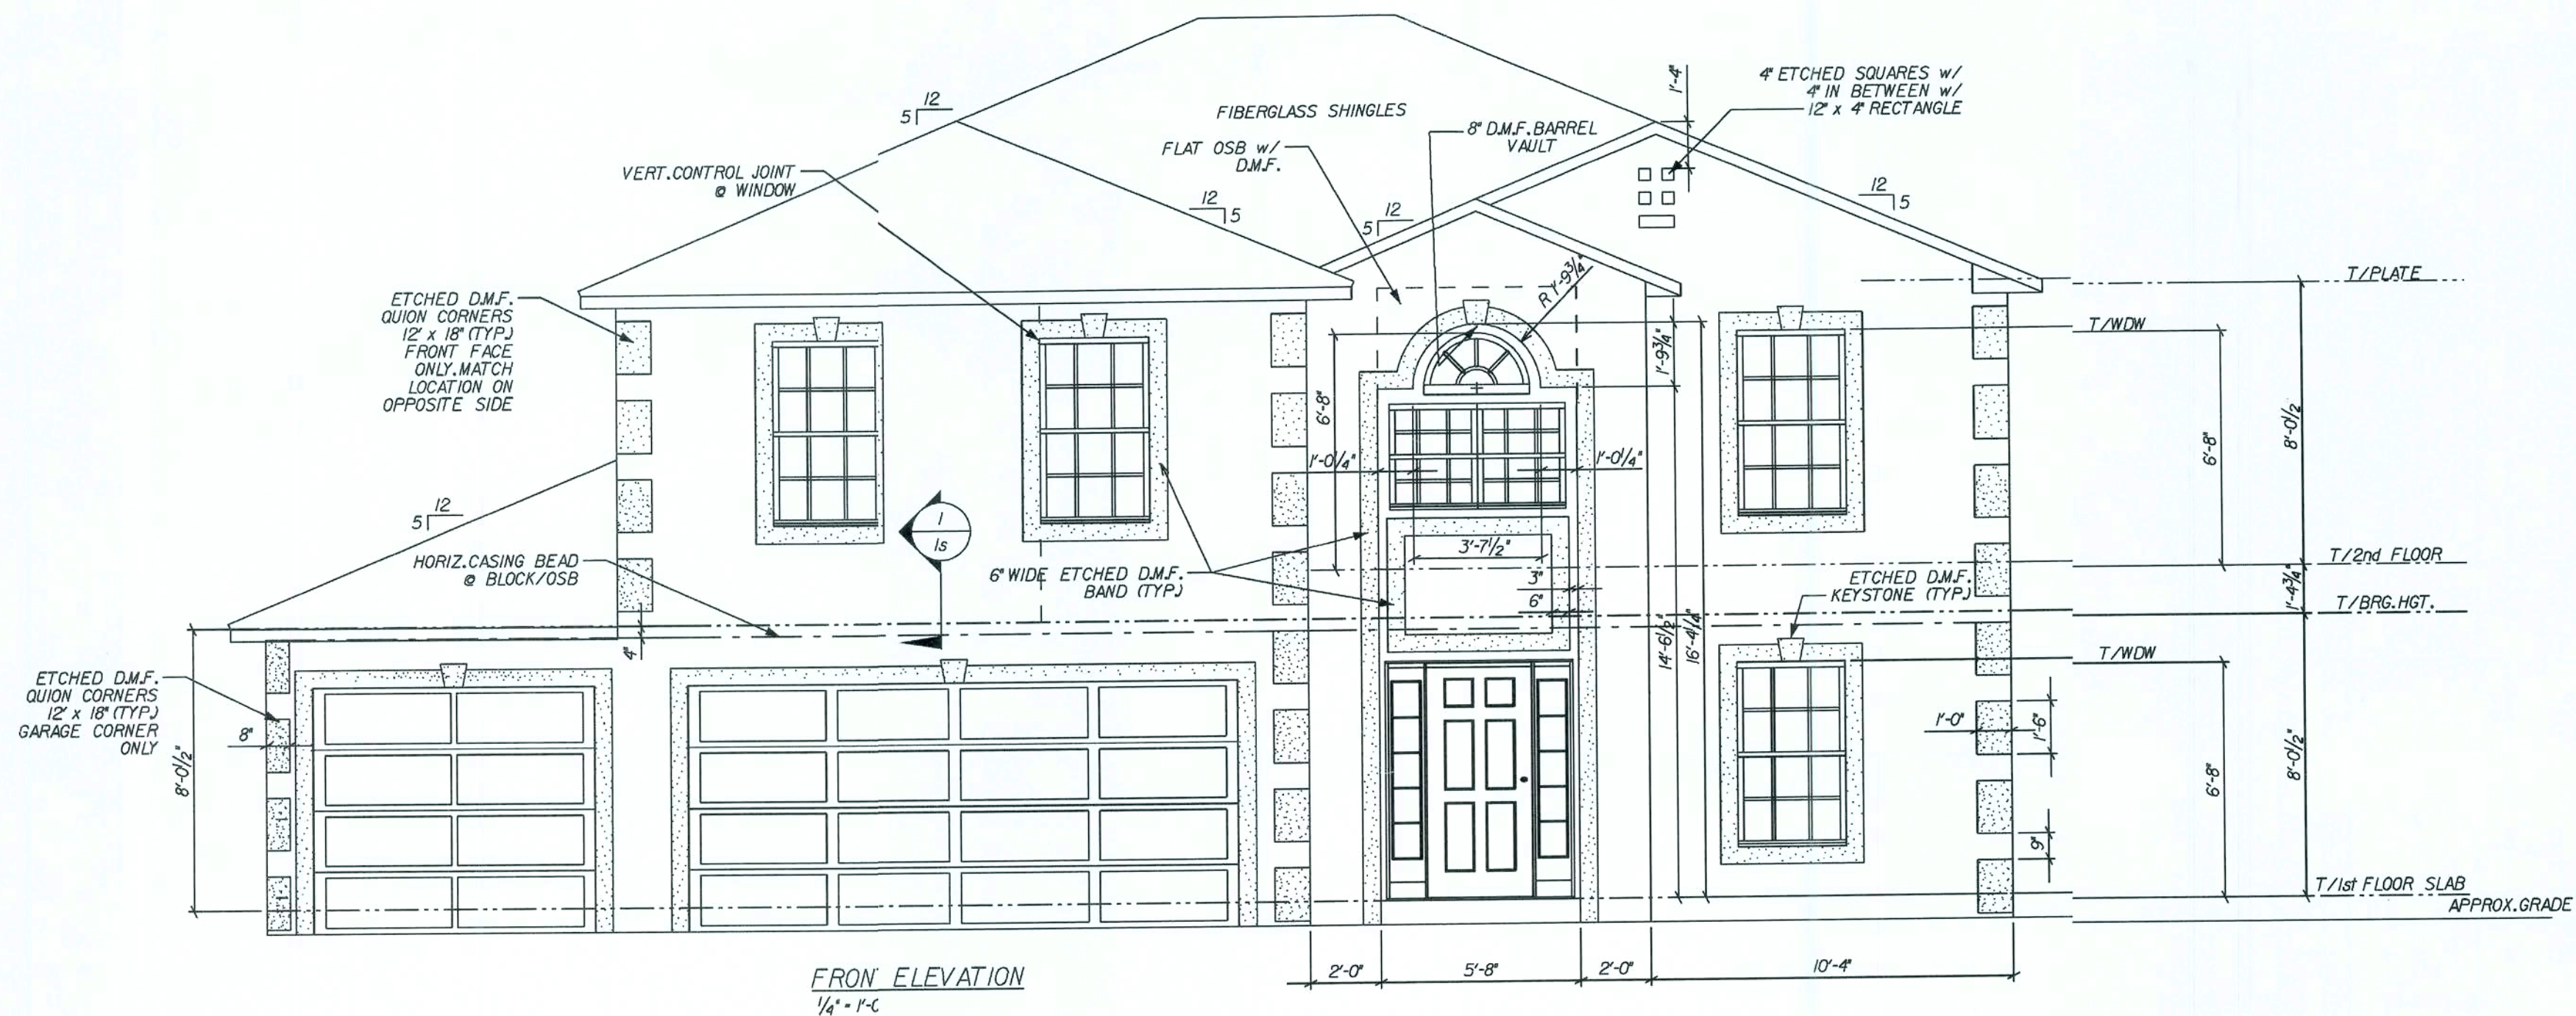


FRONT ELEVATION
1/4" = 1'-0"


REVISIONS:		01-04-07 REV. FRONT ENTRY ARCH
COPYRIGHT © 2005 MARONDA HOMES		FLORIDA
Maronda Homes		4005 MARONDA WAY SANFORD, FL 32771
AMERICAN ELEVATIONS		ELEVATION "S"
BAYBURY		GARAGE: LEFT
DRAWN BY:		RELEASE DATE: 03-22-05
Maronda Systems 4005 Maronda Way Sanford, FL 32771 (407)321-0064		
Tomas Ponce P.E. License No. 0050068		
OCT 10 2007		
SHEET:		15
PLOT DATE: 03 AUG 2007		

ON REAR FACE OF ISLAND CABINETS
INSTALL 1/4" VENEER PANEL OVER
1/4" PLYWOOD BACKER W/ (2) OUTSIDE
CORNER PEICES.


ISLAND > 48" ADD (1) BATTON MOLDING
AT PANEL JOINT

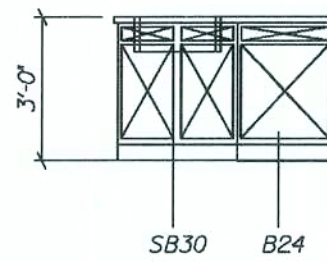


KIT.ELEV."D"

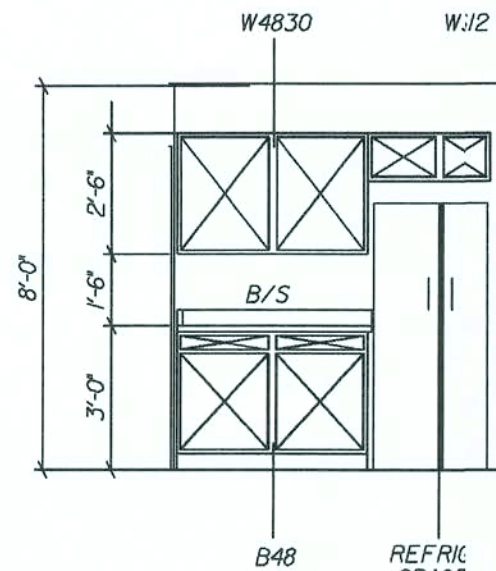


KIT.ELEV."C"

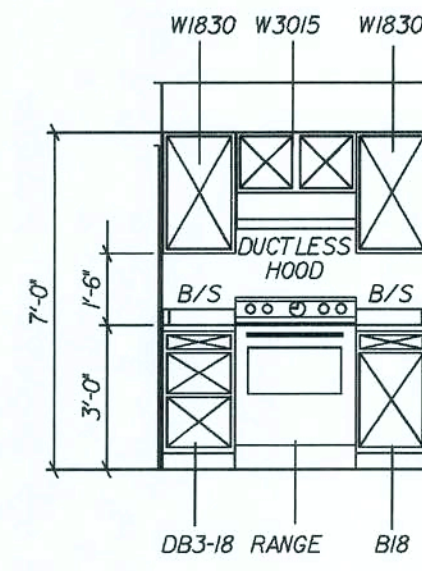

KIT.ELEV."B"

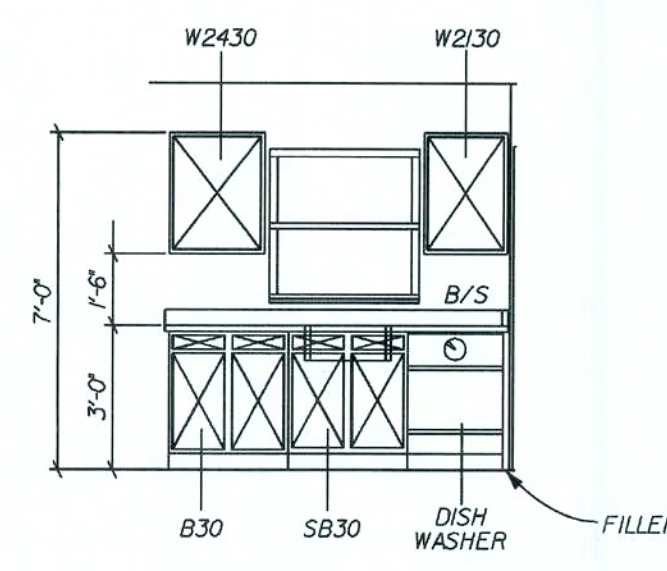


KIT.ELEV."A"

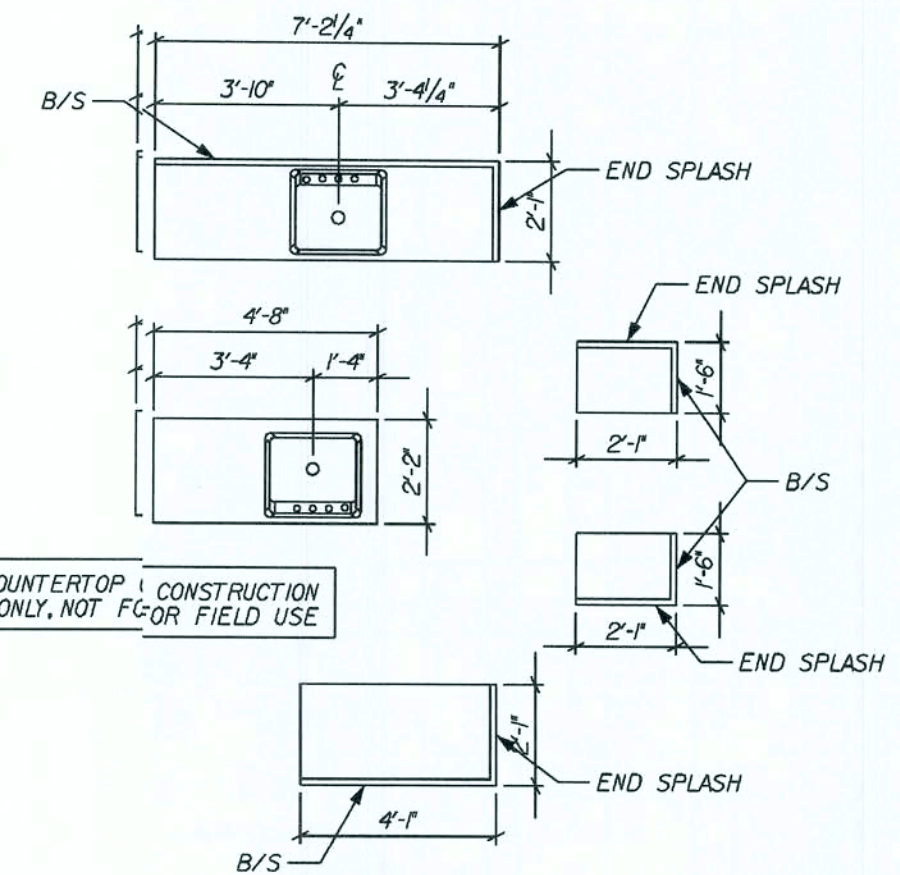

FOR COUNTERTOP CONSTRUCTION
ONLY, NOT FOR FIELD USE


KITCHEN COUNTER TOPS

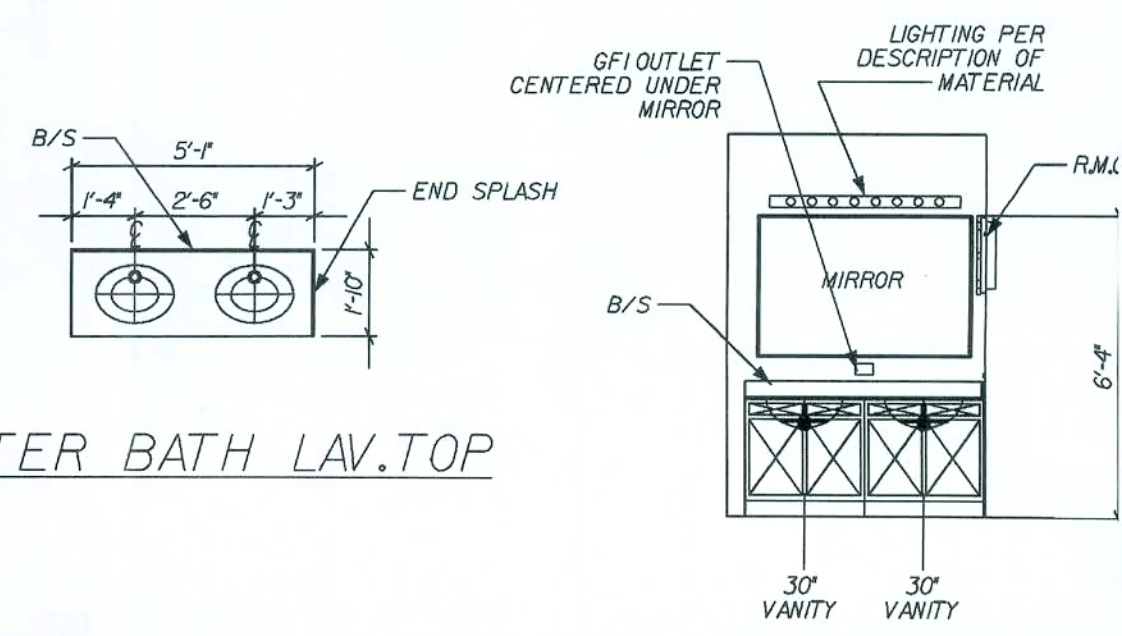


MASTER BATH LAV.TOP

ELEV.MASTER BATH


OPT.2ND BOWL LAV.

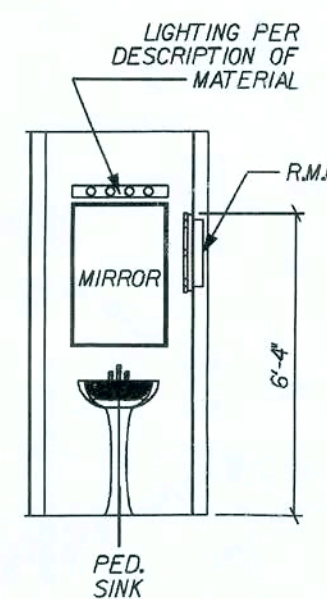


ELEV.ACCESS
POWDER ROOM

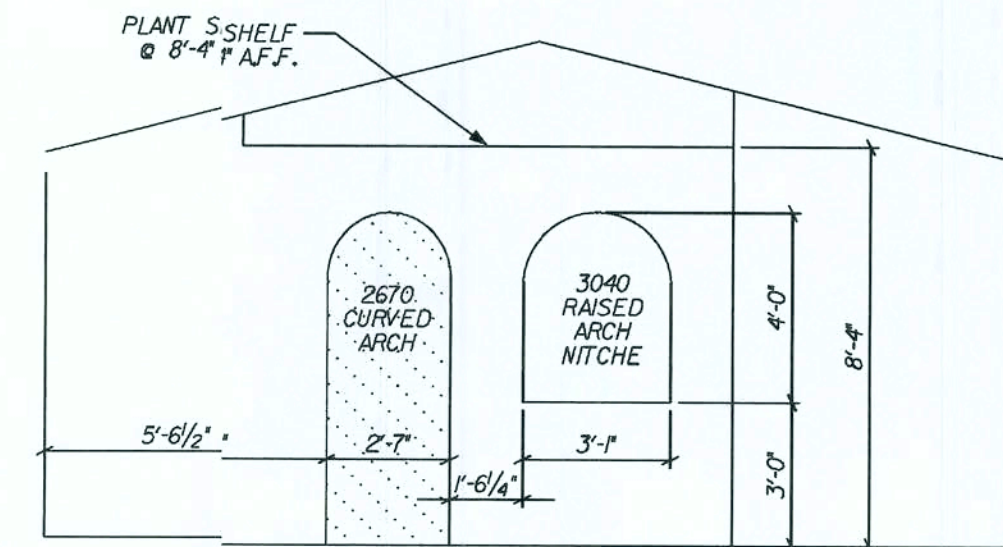

MASTER BEDROOM ELEVATION

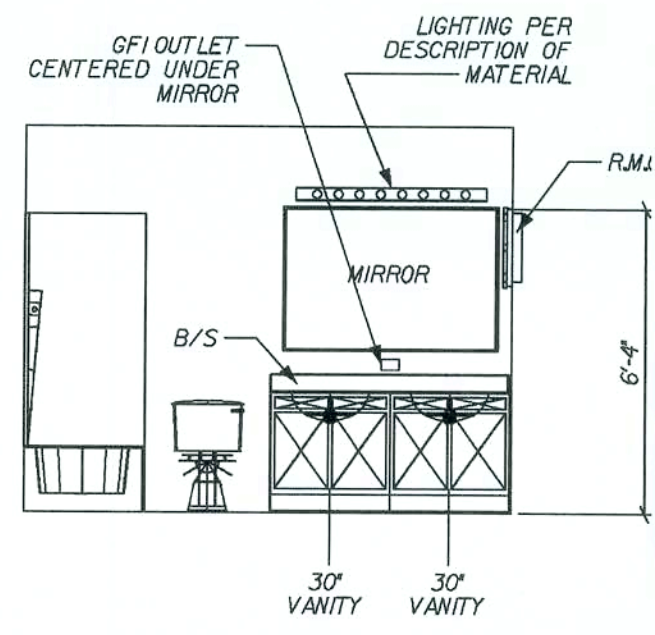


ELEV.HALL BATH

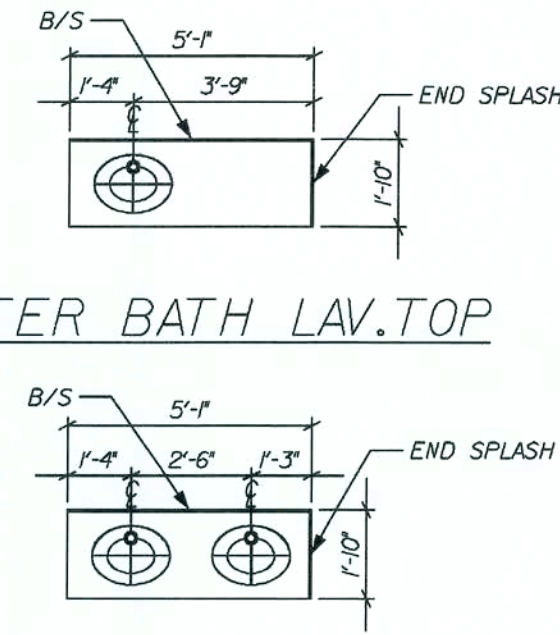

MASTER BATH LAV.TOP

HALL BATH LAV.TOP

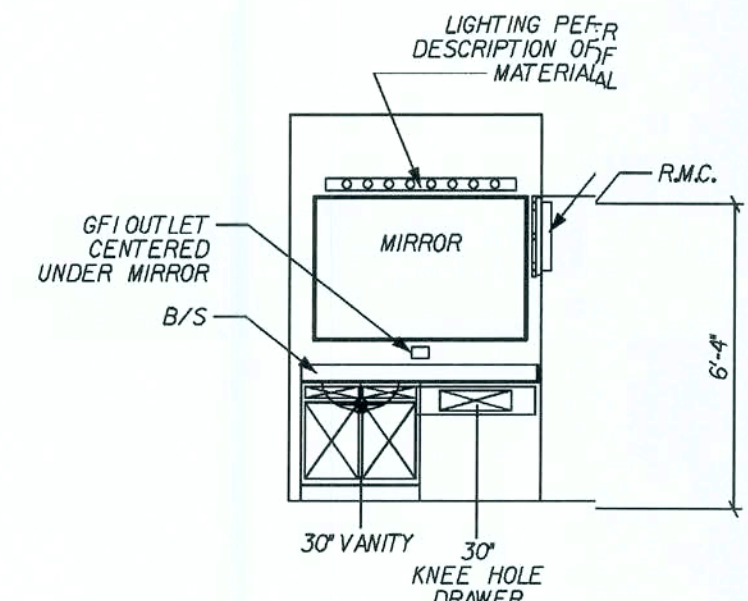

ELEV.MASTER BATH



REVISIONS :

Maronda Homes
FLORIDA
4005 MARONDA WAY
SANFORD, FL 321-0064
(407) 321-0064

AMERICAN INT.ELEVATIONS
BAYBURY
DRAWN BY: GARAGE: LEFT
RELEASE DATE: 10-10-03

SHEET:

3A

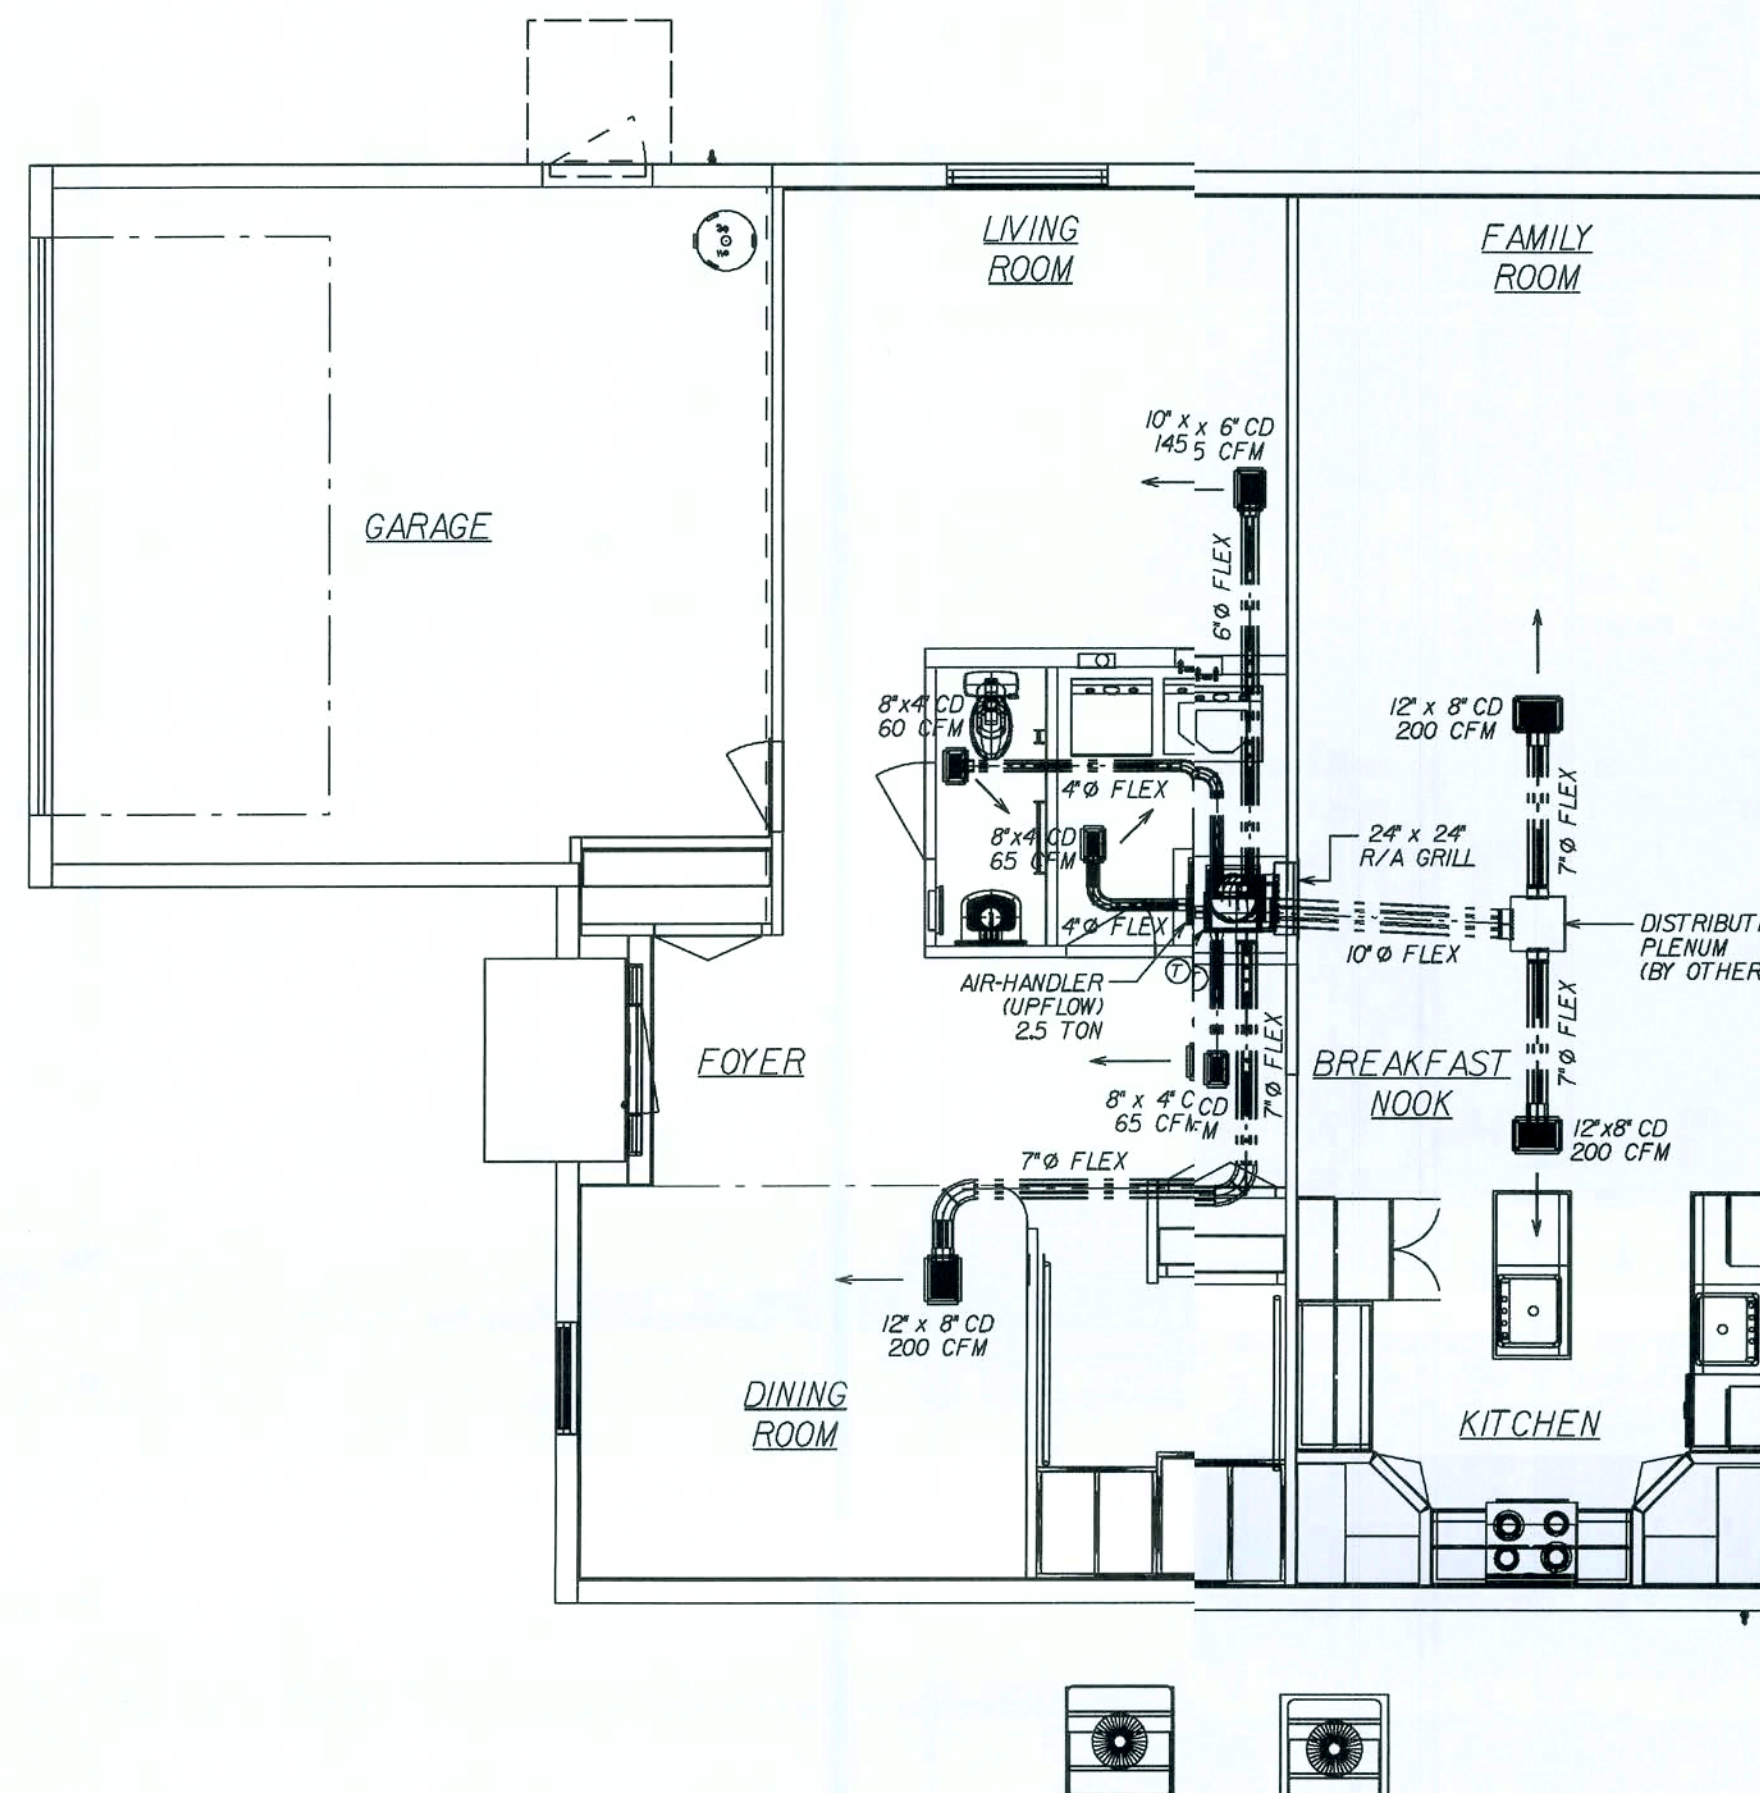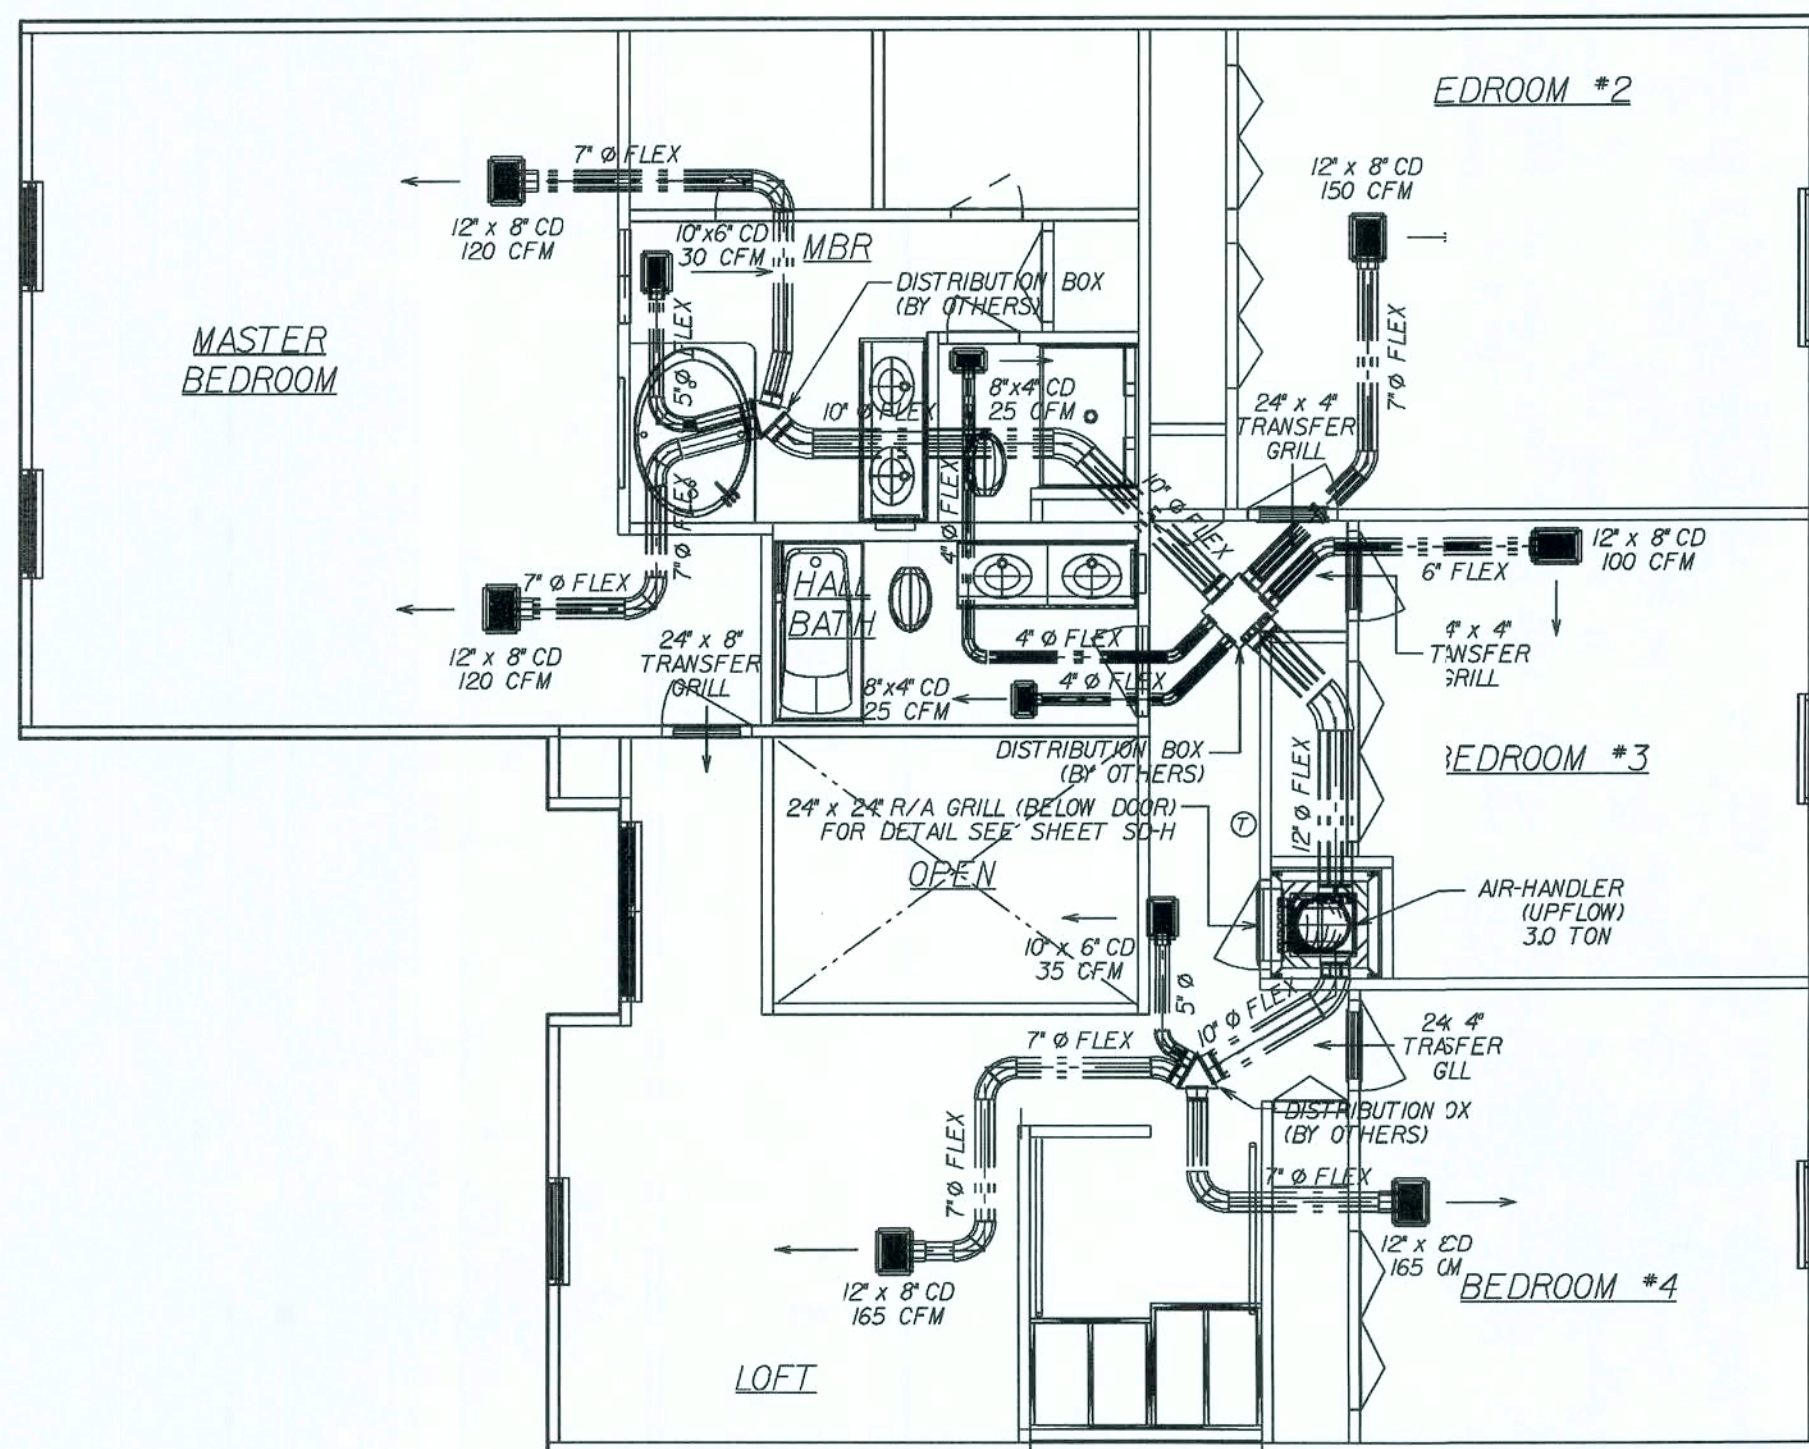

GENERAL MECHANICAL NOTES:
 ALL TAPES, CONNECTORS AND MASTIC USED
 WILL BE UL-181 APPROVED.
 SEE ELECTRIC PLANS FOR EXHAUST FAN
 LOCATIONS IN BATH AREAS.
 SEE FLOOR PLAN FOR CLOTHES DRYER
 VENT LOCATION.
 M1602.4 BALANCED RETURN AIR;
 TRANSFER GRILLES @ HABITABLE ROOMS
 SEE DETAIL BELOW:

PASS THRU GRILLE,
 CENTERED ABOVE
 DOOR, VENTS ON BOTH
 SIDES OF DOOR,
 BACK TO BACK

INTERIOR DOOR ELEVATION


* USE WITH 13 SEER EQUIP. *

Maronda Homes BAYBURY 4 BEDROOM GARAGE: LEFT DRAWN BY: [blank] RELEASE DATE: 1403145		REVISIONS : 07-27-05 REV. TRANS. GRILL TO 24" X 8" MBR 11-01-05 REMOVED ENG'S NOTE 05-31-06 REV. HTG. LISTS T.J.T. 11/17/06 COMPLETE 13 SEER UPDATE T.J.M.
HVAC MECHANICALS 1403145		COPYRIGHT © 2005 MARONDA HOMES FLORIDA SANFORD, FLORIDA 4005 MARONDA WAY (407) 321-0064

FLORIDA BUILDING CODE 2004 : RESIDENTIAL

plumitem REPORT
Fri Apr 29 10:37:52 2005
p:*f1*houses 05*baybury*plumbing*flabbrp1m

QUANTITY	DESCRIPTION
1	140A 90 ELL Cu 1/2"
2	140M 90 ELL Cu 1/2 Drop
1	151A Adapter Male Cu 1/2"
1	200A Tub Diverter
1	200B Shower Diverter
6	300B Straight Valve 1/2" x 3/8"
13	300C Angle Valve 1/2" x 3/8"
11	54A CPVC COUPLING .75
2	54B CPVC COUPLING .75
14	56A 150060.0199 1/2" CPVC 90 ELEW
8	56B CPVC EL90 .75
4	58A CPVC EL90 STREET .5
2	605A Corr Gas App Conn
1	620A Laundry Box Left
1	630A Ice Maker Box
1	640C Water Heater - Elec - OH
5	64B CPVC TEE .75
1	64E CPVC TEE .75x.5x.5
5	64F CPVC TEE .75x.5x.75
2	64G CPVC TEE .75x.75x.5
2	650A Hose Bib
2	66B CPVC MALE ADAPTER BRS THR .75
1	90A Shut-Off Valve
55'	.5" CPVC PIPE
75'	.75" CPVC PIPE
8	1/2" Cu Pipe

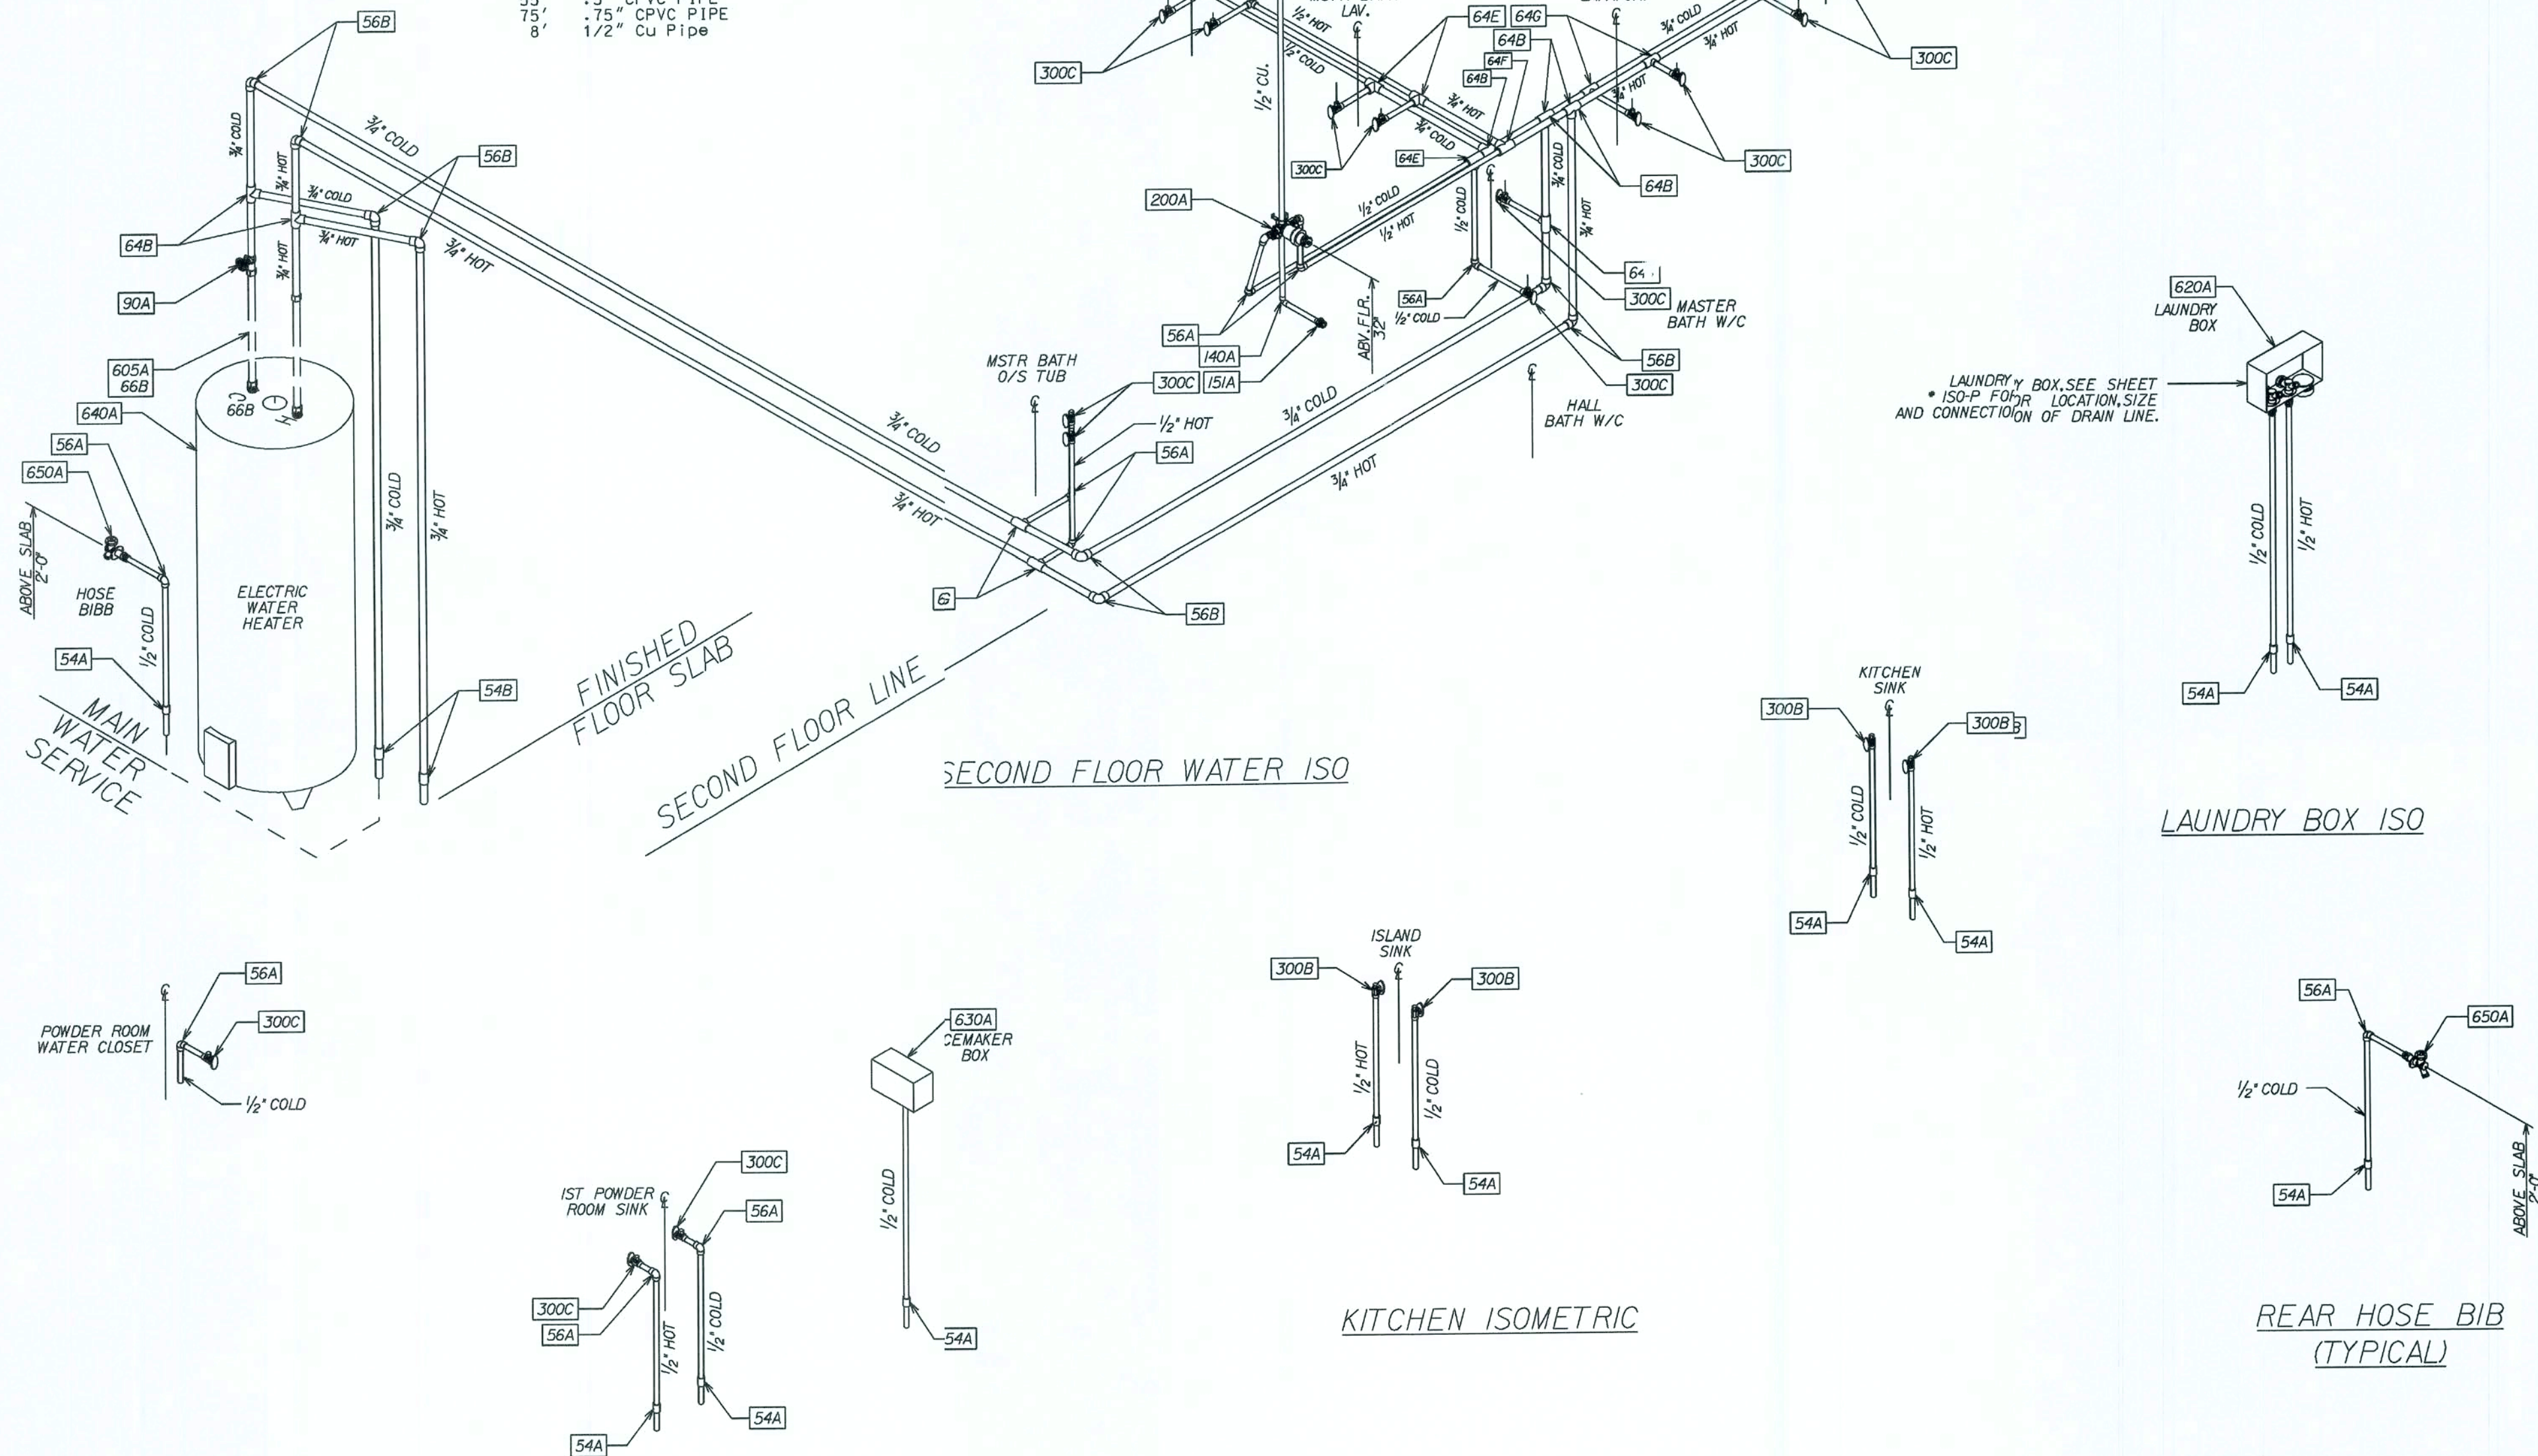

REVISIONS :

COPYRIGHT © 2005 MARONDA HOMES

Maronda Homes
FLORIDA
4005 MARONDA WAY SANFORD, FL 321-0064

CPVC WATER ISO

BAYBURY

4 BEDROOM

GARAGE: LEFT

DRAWN BY: RELEASE DATE:

SHEET:

ISO-W

PER FLORIDA PLUMBING CODE: ALL WATER INTO HOUSE WILL RUN ON 1" CPVC TO FIRST FIXTURE GROUP.

REVISED 10-03-06

PLOT DATE: 22 MAR 2007

14071houses_05bayburyplumbingflabbrp1r1iso


REVISED 02-15-07
83 3/4" -> 82 3/8"

DOOR SCHEDULE

DOOR TYPE	ACTUAL SIZE	ROUGH FRAME OPENING	ROUGH BLOCK OPENING 2" BUCK
2-0 STANDARD I.S.	25 1/2" x 80 3/8"	26" x 80 3/8"	29" x 82 3/8"
2-8 STANDARD I.S.	33 1/2" x 80 3/8"	34" x 80 3/8"	37" x 82 3/8"
2-10 STANDARD I.S.	35 1/2" x 80 3/8"	36" x 80 3/8"	39" x 82 3/8"
3-0 STANDARD I.S.	37 1/2" x 82"	38" x 82 1/4"	41" x 82 3/8"
3-0 w/SIDE LIGHT I.S.	51 1/8" x 82"	55 5/8" x 82 1/4"	54 5/8" x 82 3/8"
3-0 w/(2) SIDE LIGHT I.S.	64 1/2" x 82"	65" x 82 1/4"	68" x 82 3/8"
5-8 (2) 2-10 FRENCH I.S.	70 1/2" x 80 3/8"	71" x 80 3/8"	74" x 82 3/8"


** FINISH OPENING IS DETERMINED BY ACTUAL SIZE 1/4" FOR HEIGHT
** FINISH OPENING IS DETERMINED BY ACTUAL SIZE 1/2" FOR WIDTH
** O.S. = OUTSWING
** I.S. = INSWING

MAX. OPNG. SIZE	JACKS @ EA. END	HEADER SIZE	STUDS @ EA. END 8'-0" MAX. HGT.	STUDS @ EA. END 10'-0" MAX. HGT.	MSTA 1/2
2'-3"	(1)	2x HEADER, SEE FLOOR PLAN FOR PROPER SIZE FRAMING	1	2	N/A
3'-3"	(1)		2	2	(1) @ CEN. OF HDR.
6'-3"	(1)		2	3	(1) @ 2'-0" OFF EA. END OF HDR.

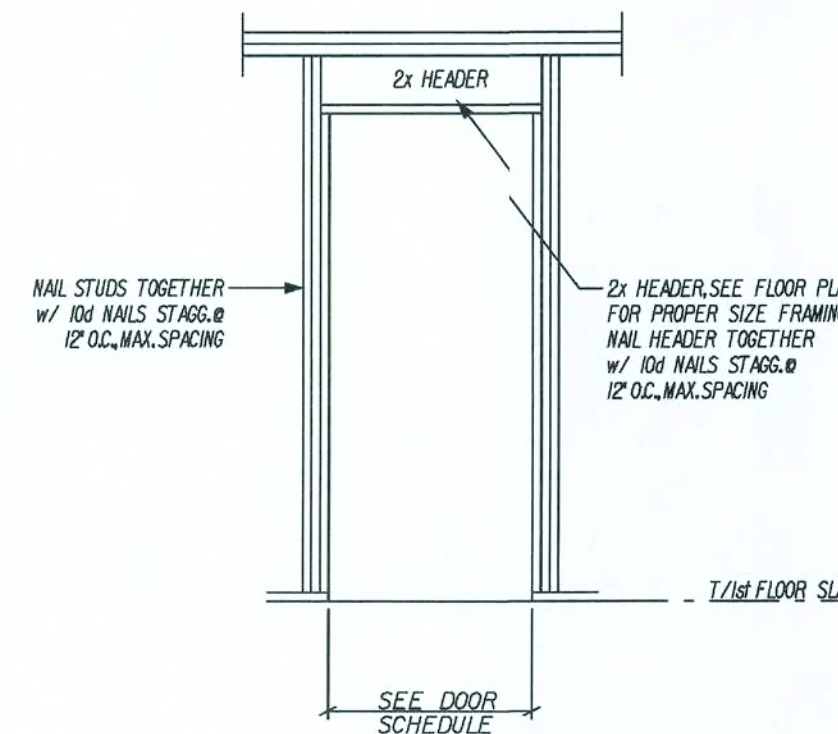


(K) STD. DOOR - WD FRAME, NO-UPLIFT
SCALE: N.T.S.

MAX. OPNG. SIZE	JACKS @ EA. END	HEADER SIZE	STUDS @ EA. END 8'-0" MAX. HGT.	STUDS @ EA. END 10'-0" MAX. HGT.	MSTA 1/2
2'-3"	(1)	2x HEADER, SEE FLOOR PLAN FOR PROPER SIZE FRAMING	1	2	N/A
3'-3"	(1)		2	2	(1) @ CEN. OF HDR.
6'-3"	(1)		2	3	(1) @ 2'-0" OFF EA. END OF HDR.

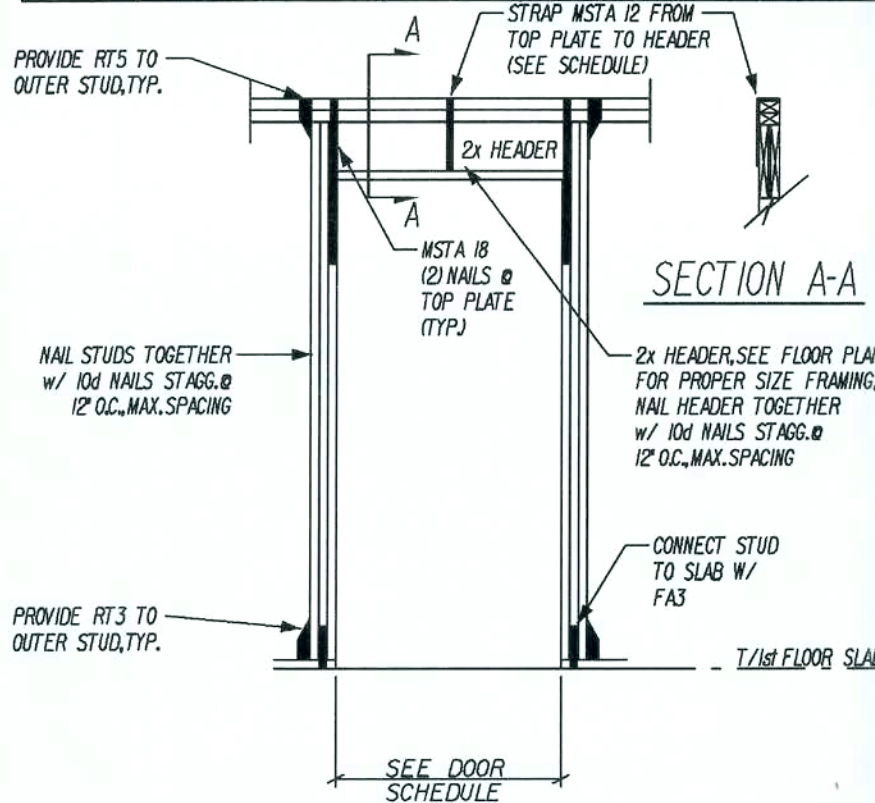


(J) STD. DOOR - WD FRAME, UPLIFT
SCALE: N.T.S.

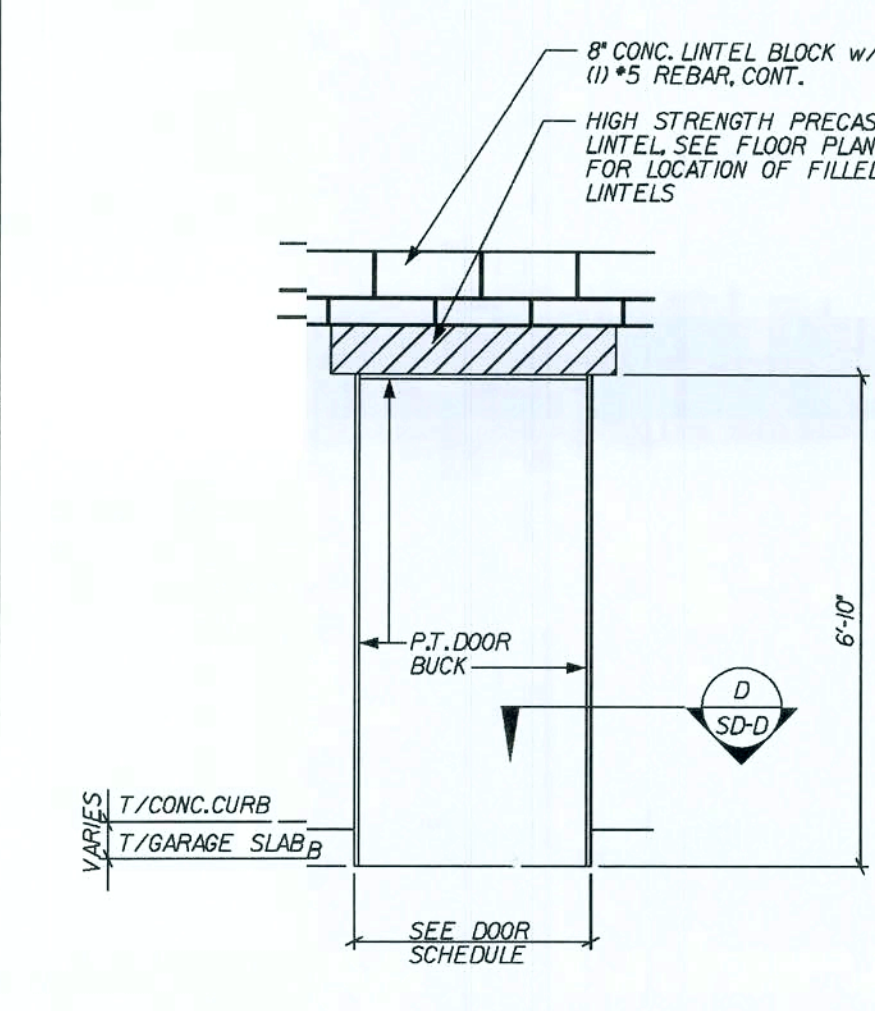


(H) OPTIONAL SERVICE DOOR
REVISED 08-12-04
SCALE: 3/8" = 1'-0"


CONTRACTOR NOTE:
INSTALLATION FOR GARAGE DOOR
TYPES (AS PER TEST #960507-A)

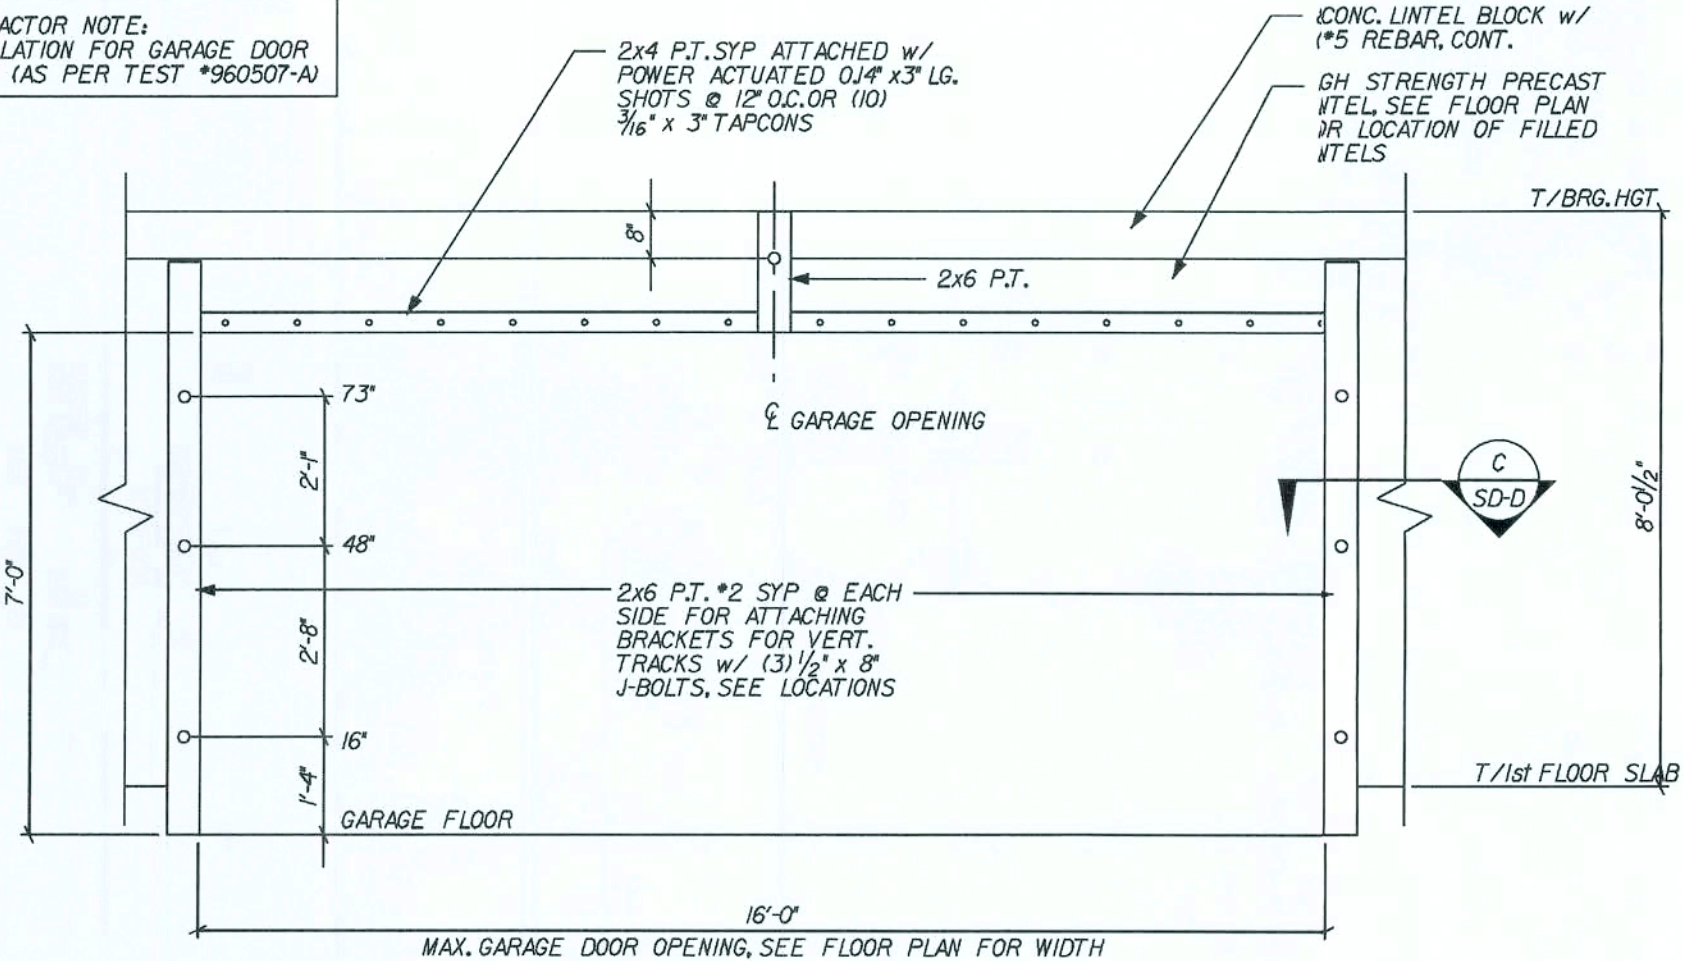


(G) GARAGE DOOR ELEVATION
SCALE: 3/8" = 1'-0"

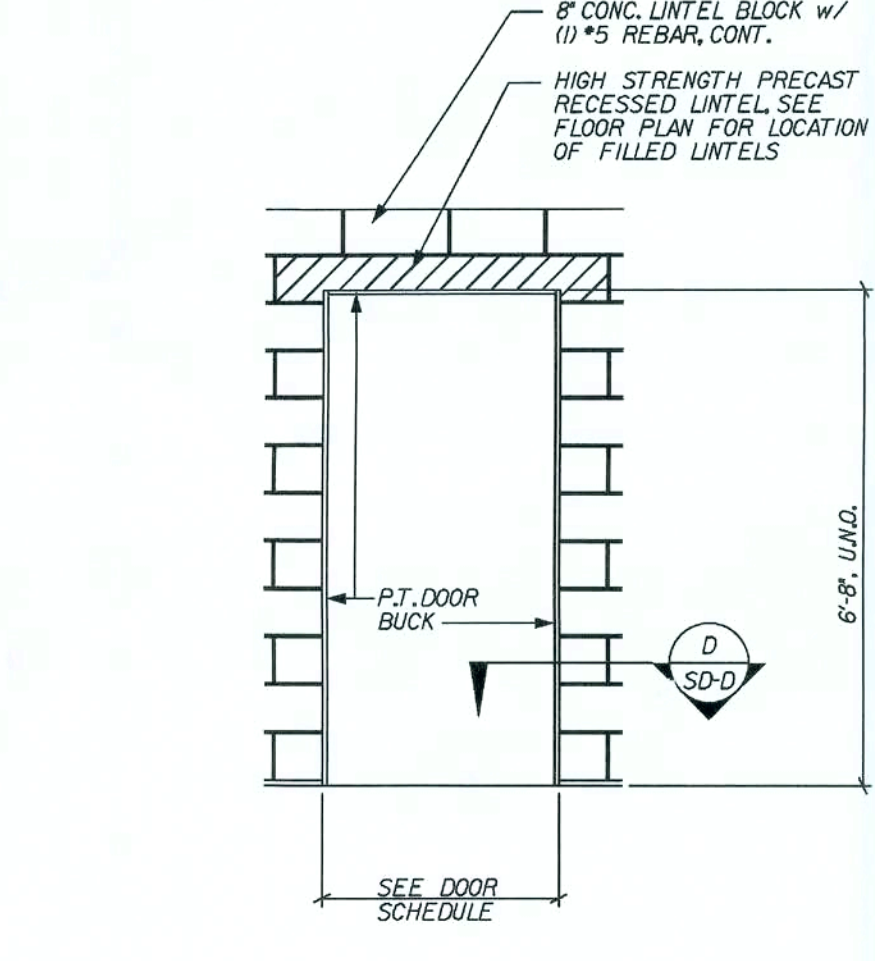


(F) STANDARD DOOR ELEVATION
SCALE: 3/8" = 1'-0"

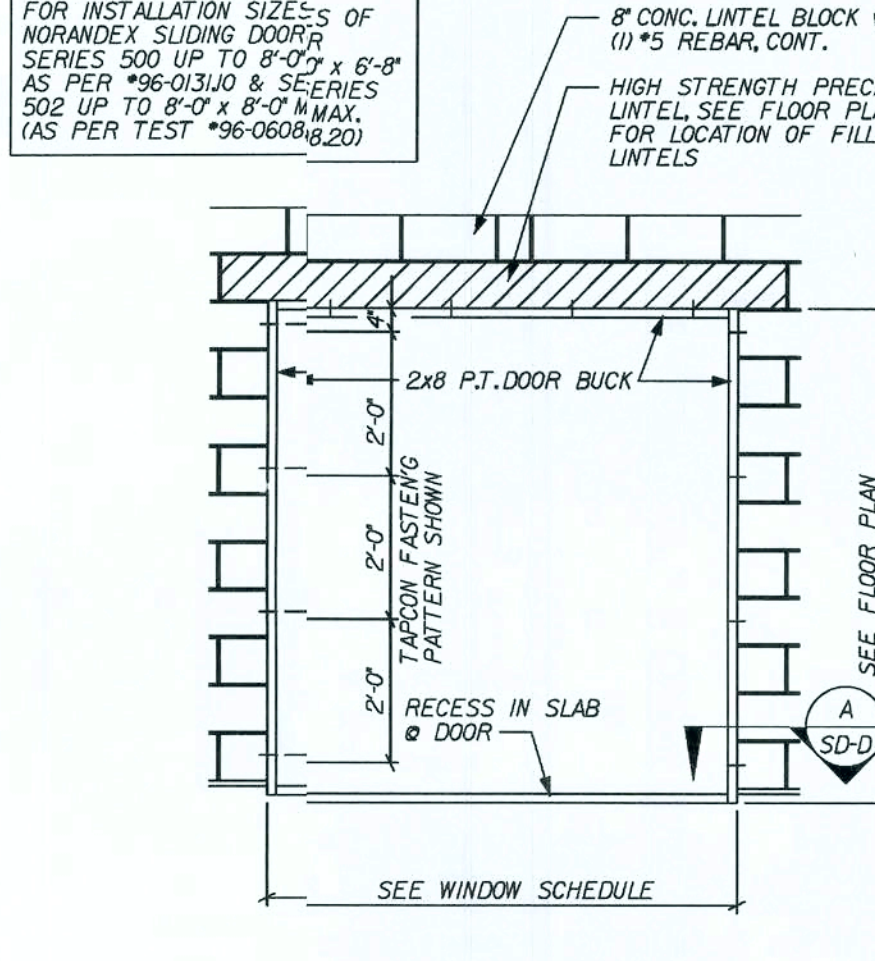


(E) SLIDING GLASS DOOR ELEVATION
SCALE: 3/8" = 1'-0"

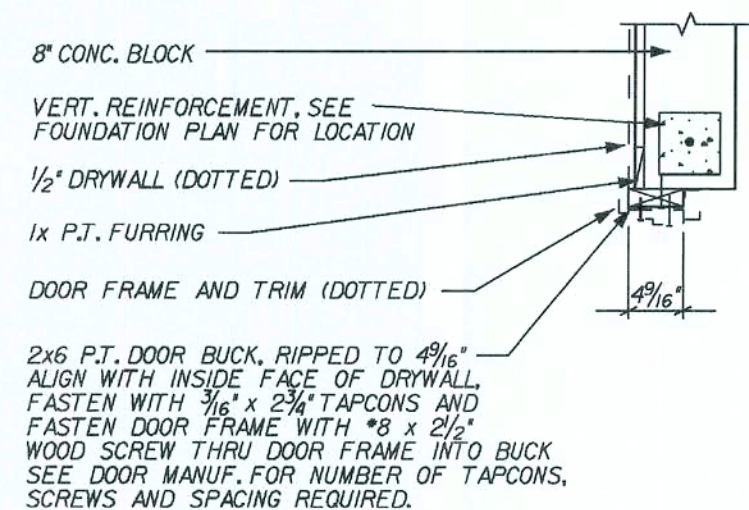


(D) 2x DOOR BUCK DETAIL
SCALE: 3/4" = 1'-0"

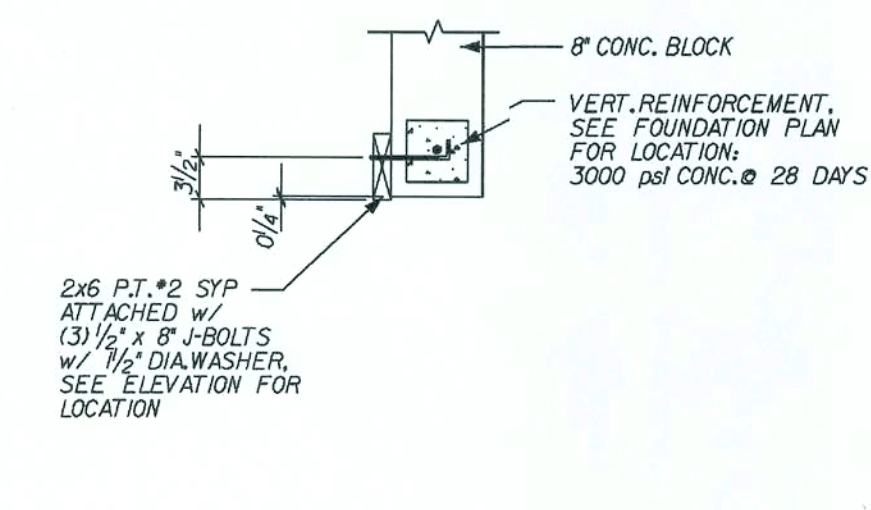

(C) GARAGE DOOR BUCK DETAIL
SCALE: 3/4" = 1'-0"

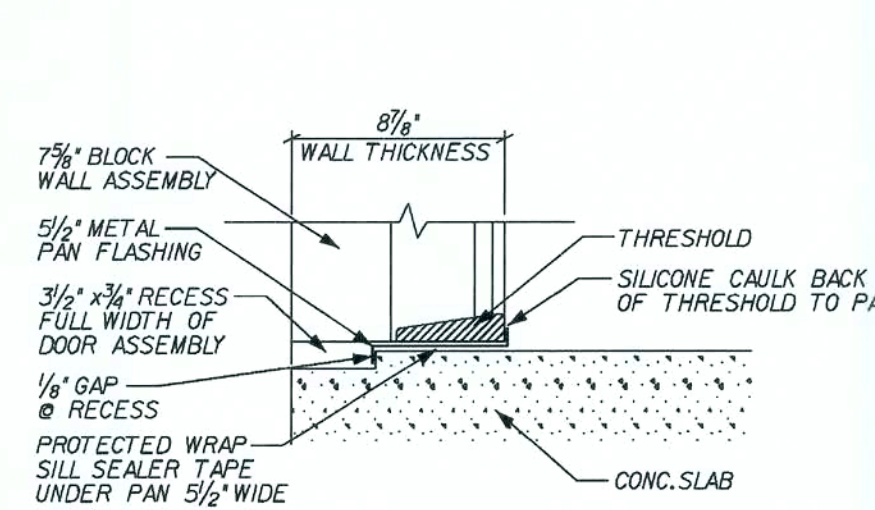

(B) DOOR PAN FLASHING
REVISED 06-08-06
NEW DETAIL
SCALE: 3/4" = 1'-0"

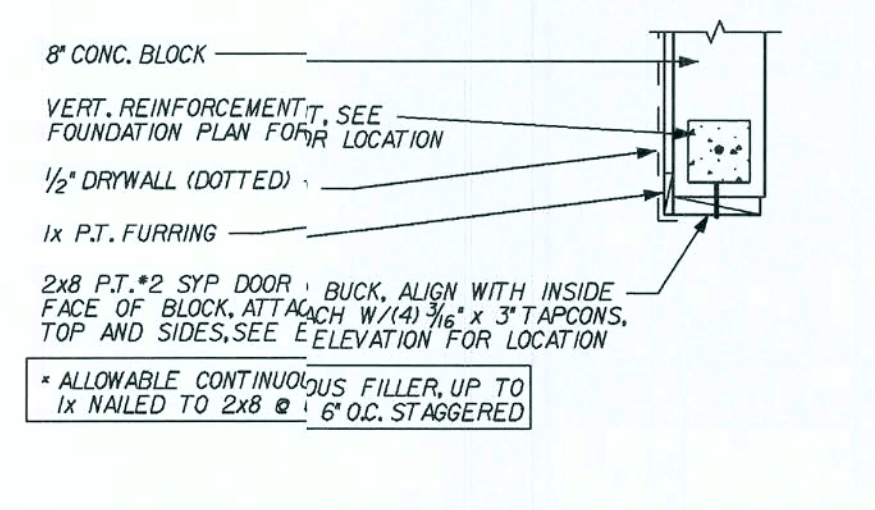

(A) SLIDING GLASS DOOR BUCK DETAIL
REVISED 10-21-04
SCALE: 3/4" = 1'-0"

REVISIONS :

07-07-06 ADDED DOOR PAN DETAIL

Maronda Homes
FLORIDA
4005 MARONDA WAY
SANFORD, FL 32711
(407) 321-0064

BAYBURY
STANDARD DETAILS
DOORS

Maronda Systems
4005 Maronda Way
Sanford, FL 32711
(407) 321-0064
Tomas Ponce P.E.
License No. 0050068
OCT 10 2007

SHEET:
SD-D

1

7/17/04/99 CONSULTING 313) 664-3431 N.J.S.		PRODUCT: DISTINCTION SERIES SMC OUTDOOR GLASS PATIO DOOR		 PLASTICPRO, INC. 8 PEACH TREE HILL LYNSTON, NJ 07939
		NO. DATE	REVISIONS	

88/60/22/20 CONSULTING (813) 441-2831 	DISTINCTION SERIES SMC OUTSILING FIBERGLASS GRADED PATIO DOOR		 PLASTPRO, INC. 8 PEACH TREE HILL RD. LYNSTON, NJ 07039
	NO. DATE 10/27/88	BY J. J. J.	

[illegible]

FD-2

SHEET:

07 JUN 2003 09:03:55

EX


0

RELEASE

07 JUN 2003 09:03:55

Technical drawing of a rectangular plate. The overall width is 81-3/4" and the overall height is 13-1/8". A circular feature with a diameter of 2" is located on the left side. The distance from the left edge to the center of the circle is 56-1/4". The distance from the center of the circle to the right edge is 30-3/4".





 R&W CONSULTING ENGINEERS (617) 664-28			PRODUCT: DISTINCTION SERIES SMC INSULING FIBERGLASS PLATE, 1000 PART OR ASSEMBLY: MANUFACTURED BY:	 PLASTPRO, INC. 9 PEACH TREE HILL RD WINSTON, N.H. 03090

 


13

T. DOOR DETAILS		 COPYRIGHT © 1988 Marcor Inc. (407) 521-7000
SWING-FIBERGLASS		

FDI	SHEET:			EX
				RELEASE
		05 JUN 2003	090333	01FIC2000V010600000240

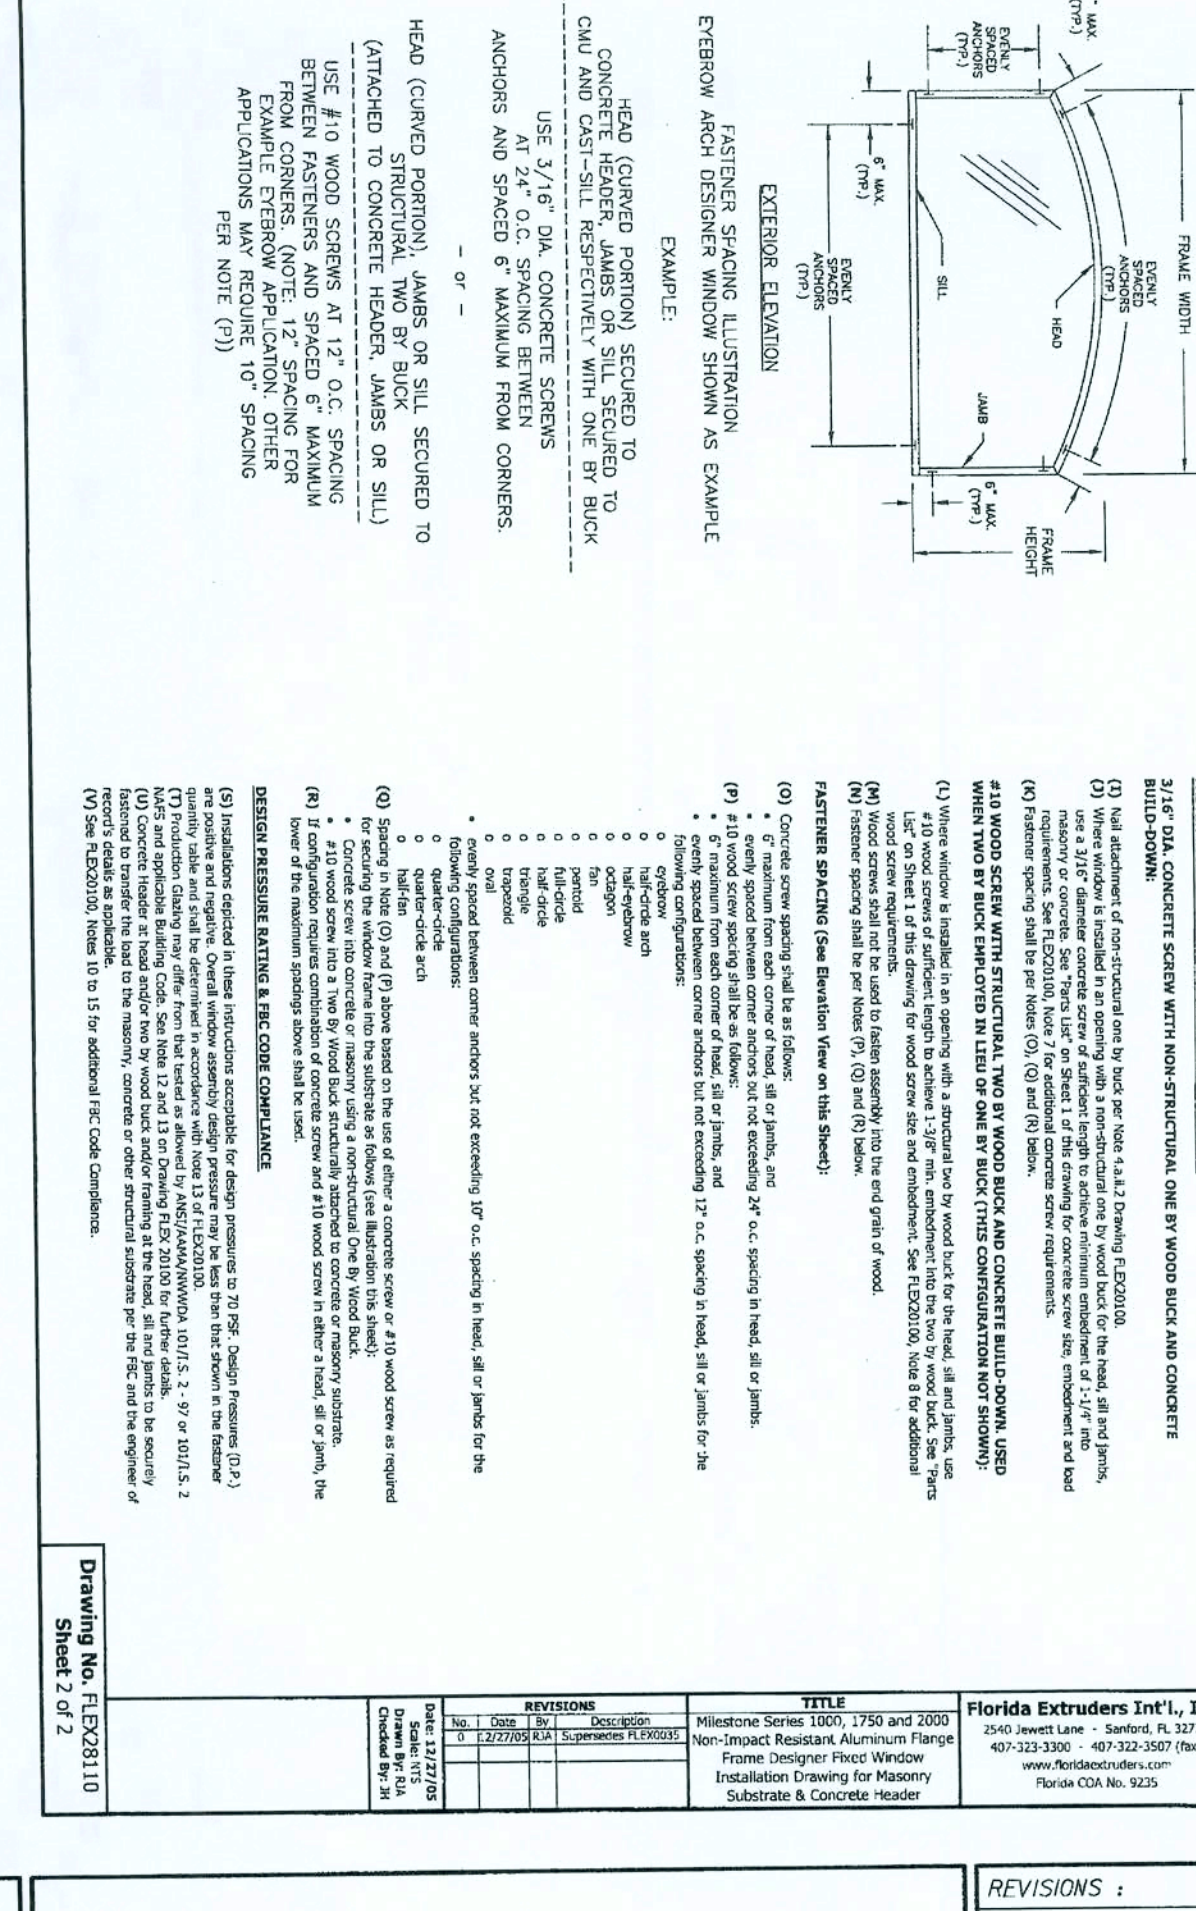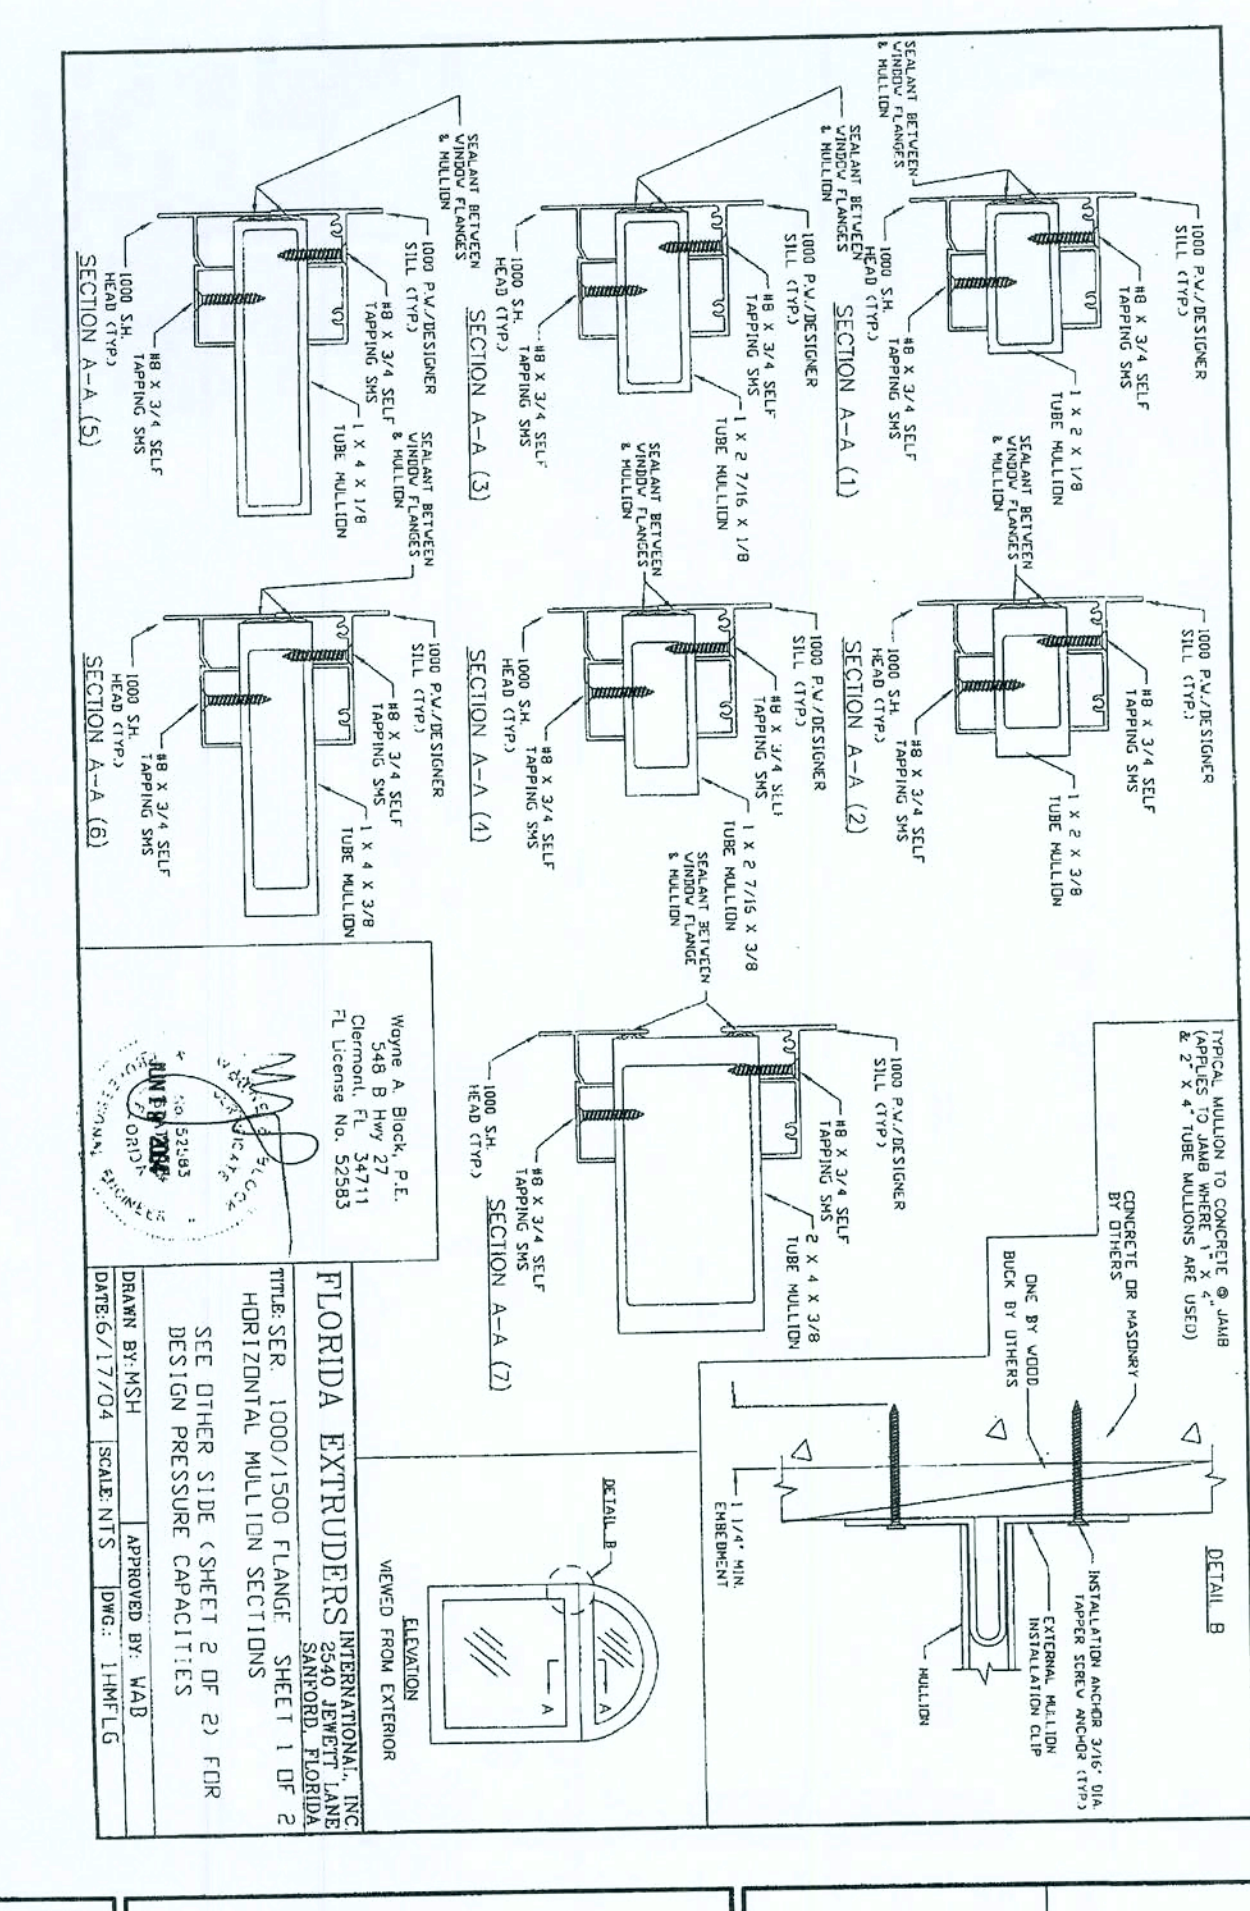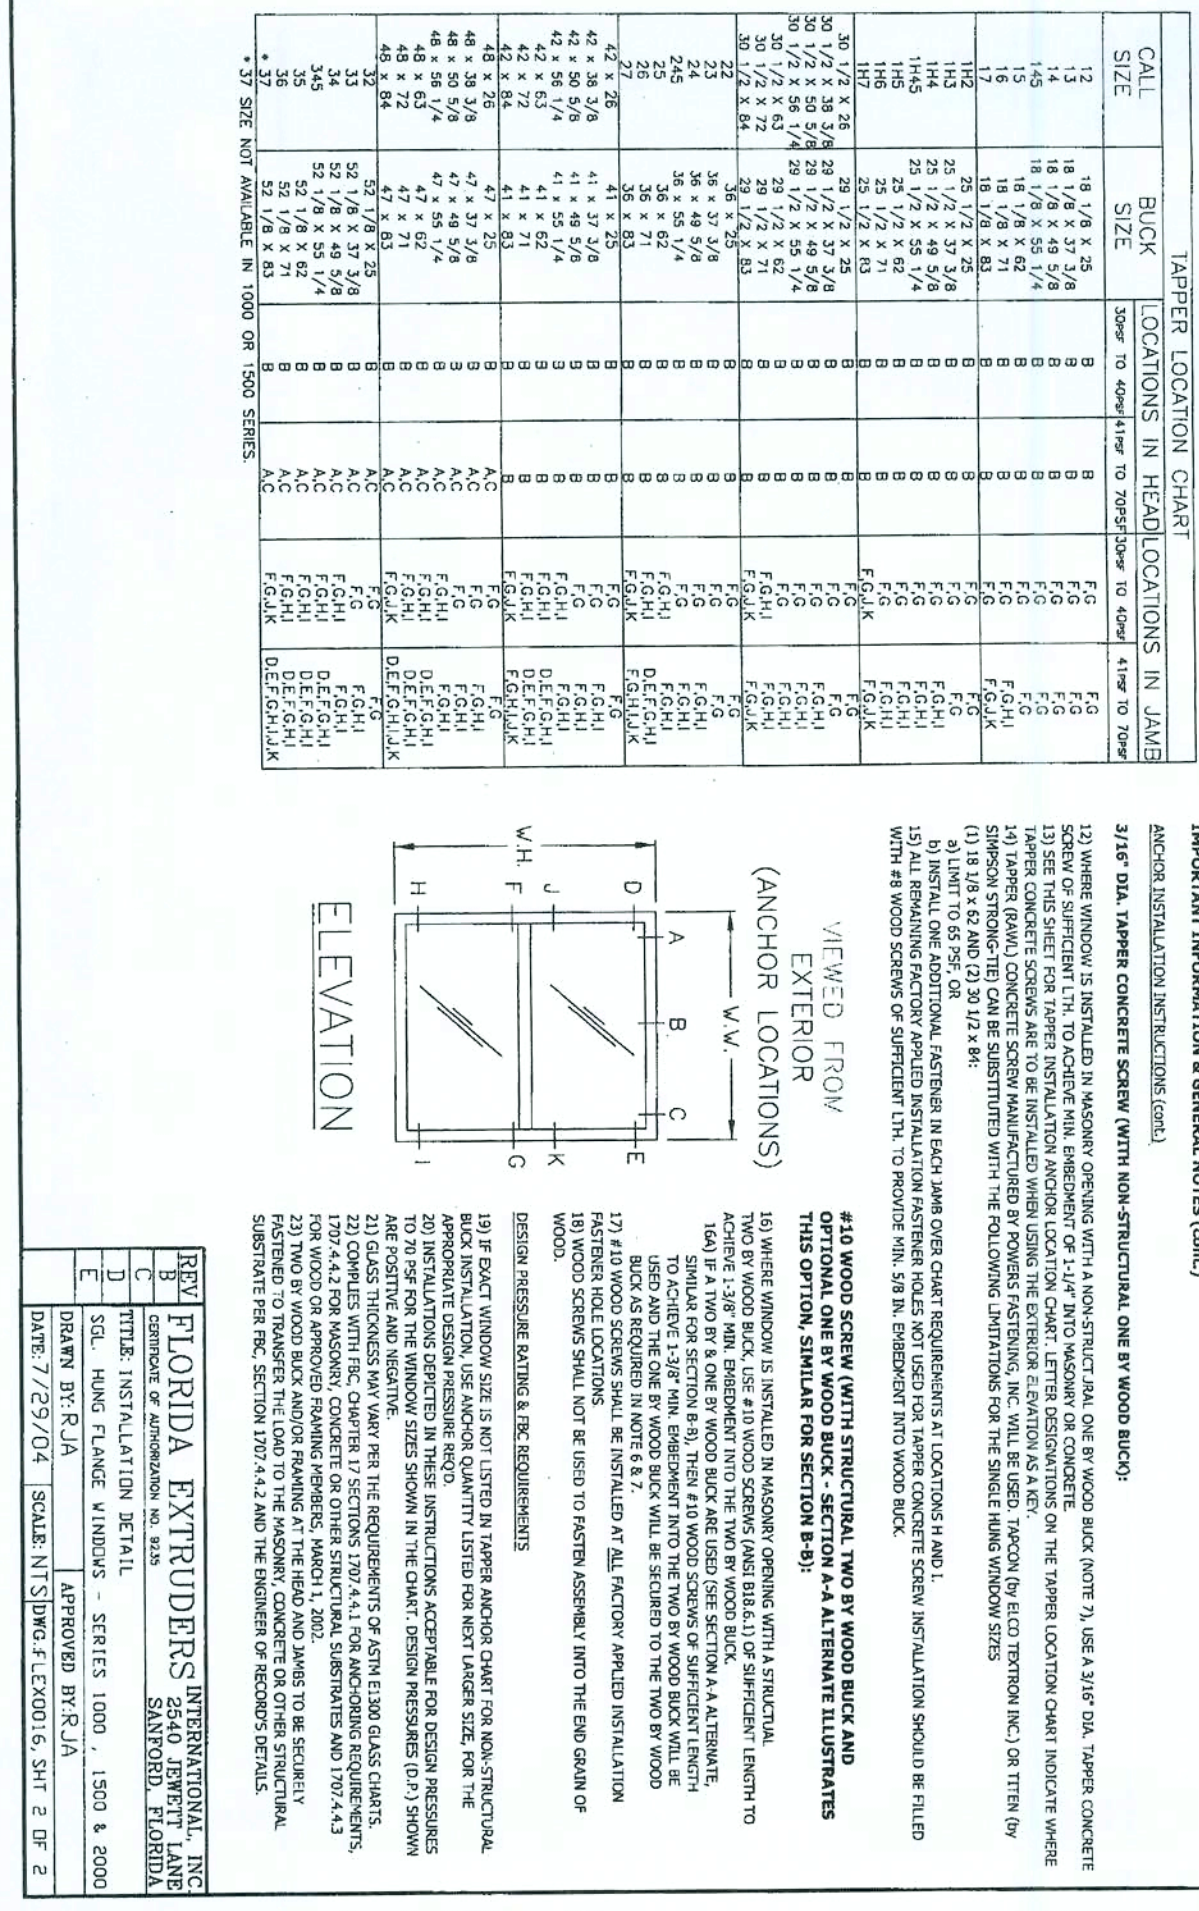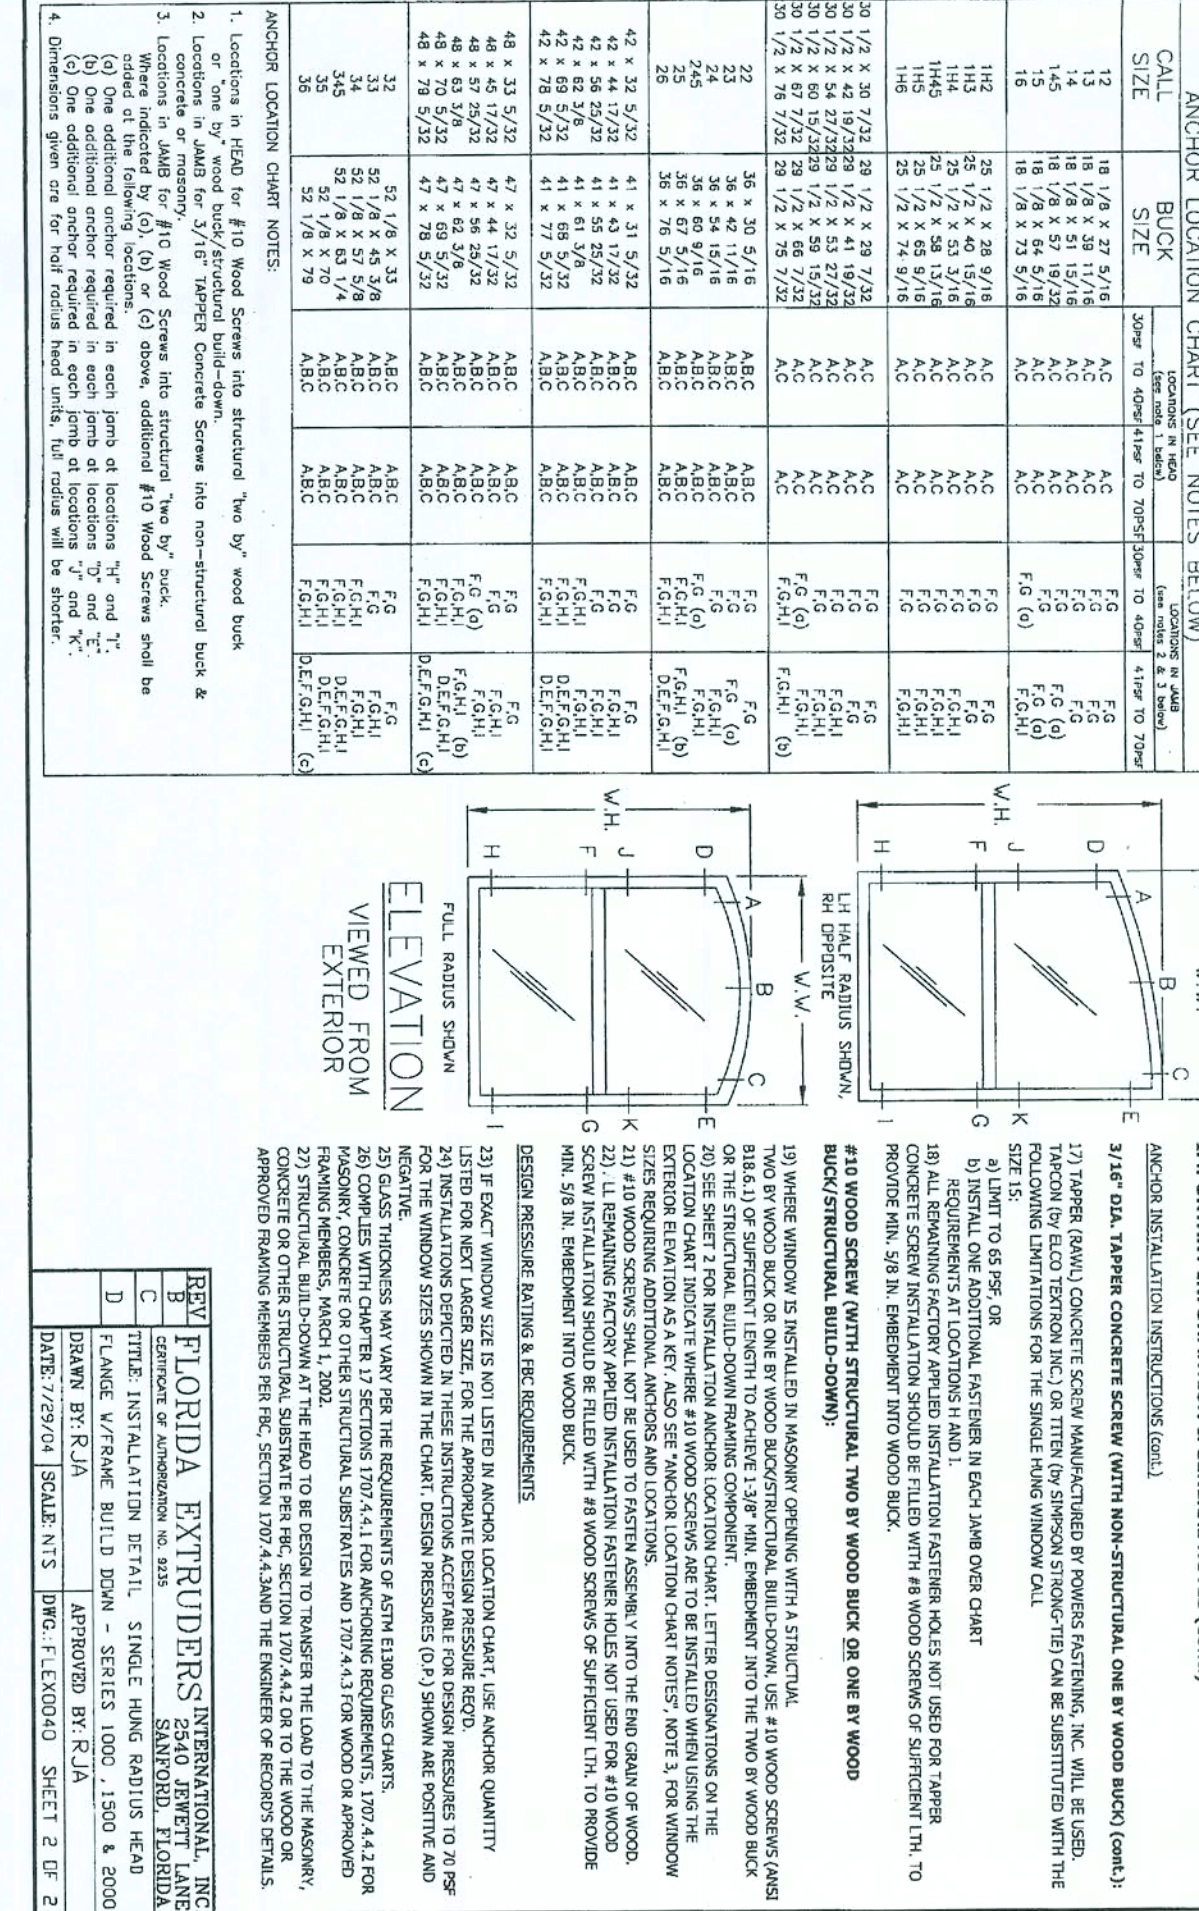

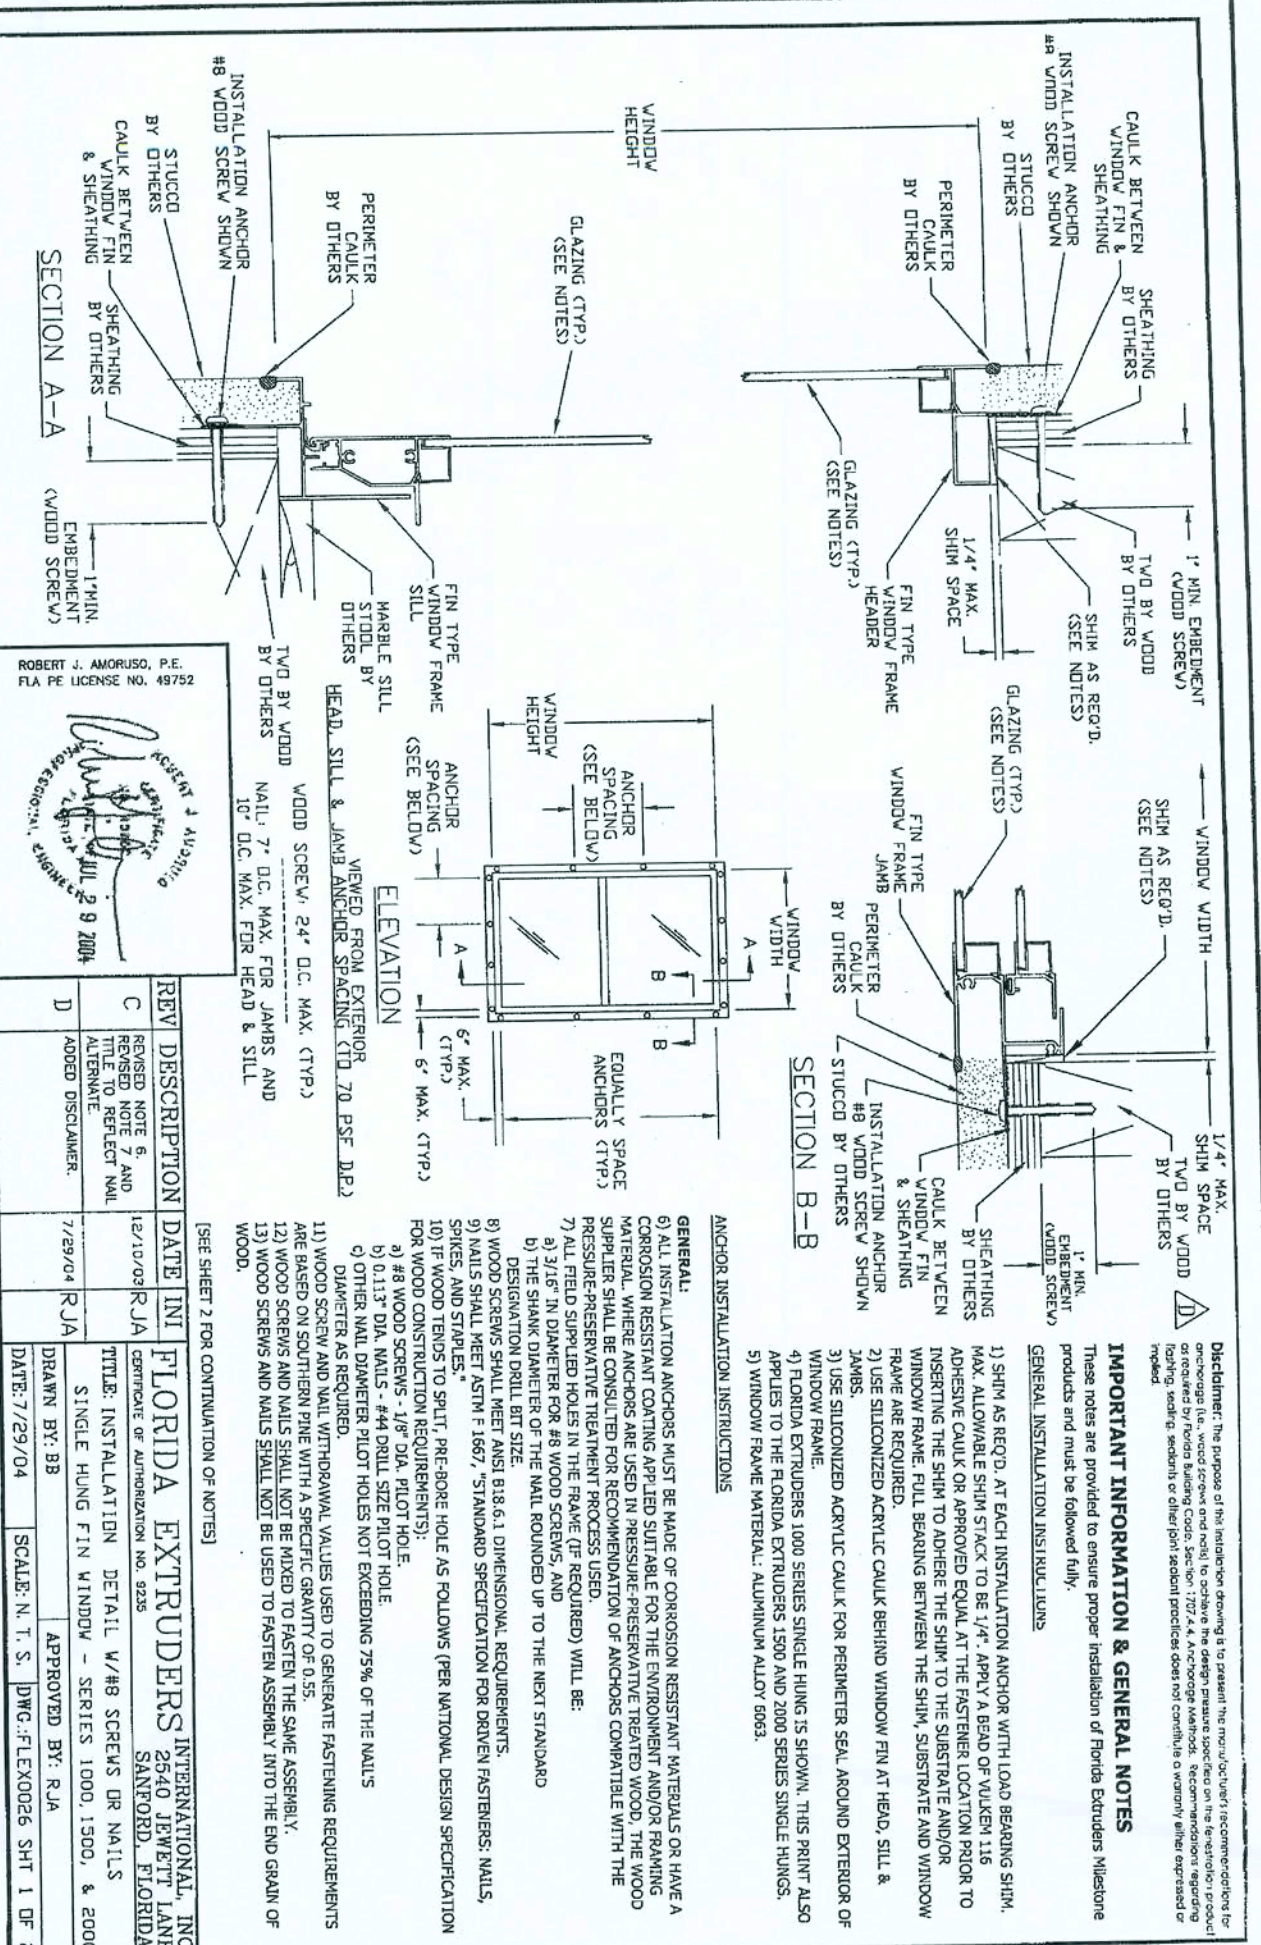

#8 WOOD SCREW INSTALLATION ANCHOR CHART			
CALL SIZE	QUANTITY IN EACH JAMB	CALL SIZE	QUANTITY IN EACH JAMB
1/2"	12	1/2"	12
3/8"	12	3/8"	12
1/4"	12	1/4"	12
1/8"	12	1/8"	12
1/16"	12	1/16"	12
1/32"	12	1/32"	12
1/64"	12	1/64"	12
1/128"	12	1/128"	12
1/17592186444416"	12	1/17592186444416"	12
1/35184372888832"	12	1/35184372888832"	12
1/70368745777664"	12	1/70368745777664"	12
1/140737491555328"	12	1/140737491555328"	12
1/281474983110656"	12	1/281474983110656"	12
1/562949966221312"	12	1/562949966221312"	12
1/1125899932422624"	12	1/1125899932422624"	12
1/2251799864845248"	12	1/2251799864845248"	12
1/4503599729690496"	12	1/4503599729690496"	12
1/9007199459380992"	12	1/9007199459380992"	12
1/14757395984249812928"	12	1/14757395984249812928"	12
1/29514791968499625856"	12	1/29514791968499625856"	12
1/59029583936999251712"	12	1/59029583936999251712"	12
1/118059167873998503424"	12	1/118059167873998503424"	12
1/618970050063229273631622112"	12	1/618970050063229273631622112"	12
1/1237940100126457547263244224"	12	1/1237940100126457547263244224"	12
1/2475880200252915094526488448"	12	1/2475880200252915094526488448"	12
1/49517604005058301890529768896"	12	1/49517604005058301890529768896"	12
1/99035208010116603781059537793"	12	1/99035208010116603781059537793"	12
1/198070416020233207562119075586"	12	1/198070416020233207562119075586"	12
1/396140832040466415124238151172"	12	1/396140832040466415124238151172"	12
1/792281664080932830248476302344"	12	1/792281664080932830248476302344"	12
1/1584563328161865660496952604688"	12	1/1584563328161865660496952604688"	12
1/31691266563237313209939052093776"	12	1/31691266563237313209939052093776"	12
1/63382533126474626419878104187552"	12	1/63382533126474626419878104187552"	12
1/126765066252949252839756207375104"	12	1/126765066252949252839756207375104"	12
1/253530132505898505679512414750208"	12	1/253530132505898505679512414750208"	12
1/507060265011797011359024829500416"	12	1/507060265011797011359024829500416"	12
1/101412053002357402271804957000832"	12	1/101412053002357402271804957000832"	12
1/20282410600471480454360914001664"	12	1/20282410600471480454360914001664"	12
1/40564821200942960908721828003328"	12	1/40564821200942960908721828003328"	12
1/81129642401885921817443656006656"	12	1/81129642401885921817443656006656"	12
1/16225924880377184334488712013312"	12	1/16225924880377184334488712013312"	12
1/32451849760754368668977424026624"	12	1/32451849760754368668977424026624"	12
1/64903699521508737337954848053248"	12	1/64903699521508737337954848053248"	12
1/129807399043017474759108976106496"	12	1/129807399043017474759108976106496"	12
1/259614798086034949518217952212992"	12	1/259614798086034949518217952212992"	12
1/51922959617206989903643584245884"	12	1/51922959617206989903643584245884"	12
1/103845913244139179807287165689776"	12	1/103845913244139179807287165689776"	12
1/207691826488278359614574331379552"	12	1/207691826488278359614574331379552"	12
1/415383652976556719229148662759104"	12	1/415383652976556719229148662759104"	12
1/830767305953113438582373325518208"	12	1/830767305953113438582373325518208"	12
1/166153461186622687716466665106416"	12	1/166153461186622687716466665106416"	12
1/332306922373245375432933330212832"	12	1/332306922373245375432933330212832"	12
1/664613844746490750865866660425664"	12	1/664613844746490750865866660425664"	12
1/1329227689492981501731173332451328"	12	1/1329227689492981501731173332451328"	12
1/2658455378985963003462366664902656"	12	1/2658455378985963003462366664902656"	12
1/5316910757971926006924733329805312"	12	1/5316910757971926006924733329805312"	12
1/10633821515943852013849466669610624"	12	1/10633821515943852013849466669610624"	12
1/21267643031887704027698933339221248"	12	1/21267643031887704027698933339221248"	12
1/4253528606377540805539786667844256"	12	1/4253528606377540805539786667844256"	12
1/8507057212755081611079573335688512"	12	1/8507057212755081611079573335688512"	12
1/17014114425510163223591466671377024"	12	1/17014114425510163223591466671377024"	12
1/34028228851020326447182933342744448"	12	1/34028228851020326447182933342744448"	12
1/68056457702040652894365866685488896"	12	1/68056457702040652894365866685488896"	12
1/136112915440811315788731173370977792"	12	1/136112915440811315788731173370977792"	12
1/272225830881622631777462346719555584"	12	1/272225830881622631777462346719555584"	12
1/544451661763245263554924693391111168"	12	1/544451661763245263554924693391111168"	12
1/108890332352649052710998488678222336"	12	1/108890332352649052710998488678222336"	12
1/217780664705298105421997977356444672"	12	1/217780664705298105421997977356444672"	12
1/435561329410596210843995954712889344"	12	1/435561329410596210843995954712889344"	12
1/871122658821192421687991909425778688"	12	1/871122658821192421687991909425778688"	12
1/1742245177643848433759838181855573776"	12	1/1742245177643848433759838181855573776"	12
1/3484490355287696867519776363711147552"	12	1/3484490355287696867519776363711147552"	12
1/69689807105753937350395537274223008"	12	1/69689807105753937350395537274223008"	12
1/13937961421151875460779106544846016"	12	1/13937961421151875460779106544846016"	12
1/27875922842303750915558210889692032"	12	1/27875922842303750915558210889692032"	12
1/55751845684607501831116421779384064"	12	1/55751845684607501831116421779384064"	12
1/11150369137211500362223284355776128"	12	1/11150369137211500362223284355776128"	12
1/22300738274423000724446568711544256"	12	1/22300738274423000724446568711544256"	12
1/4460147654884600144889313742288512"	12	1/4460147654884600144889313742288512"	12
1/8920295309769200289778268684577024"	12	1/8920295309769200289778268684577024"	12
1/17840590619538400579556537697144448"	12	1/17840590619538400579556537697144448"	12
1/35681181239076801159113075394288896"	12	1/35681181239076801159113075394288896"	12
1/71362362478153602382261507788577792"	12	1/71362362478153602382261507788577792"	12
1/142724724956307204764432307577555584"	12	1/142724724956307204764432307577555584"	12
1/285449449912614409528864615155111168"	12	1/285449449912614409528864615155111168"	12
1/570898899825228819057773230310222336"	12	1/570898899825228819057773230310222336"	12
1/114179779965045763811554460620444672"	12	1/114179779965045763811554460620444672"	12
1/228359559930091527623110889240889344"	12	1/228359559930091527623110889240889344"	12
1/456719119860183055246221778481778688"	12	1/456719119860183055246221778481778688"	12
1/9134382397203661104929243569635573776"	12	1/9134382397203661104929243569635573776"	12
1/18268764794407322208584887139187111552"	12	1/18268764794407322208584887139187111552"	12
1/36537529588814644417169776778374223008"	12	1/365375295	

COPYRIGHT © 2002 MARONDA HOMES



(407) 321-0064 4005 MARONDA WAY SANFORD, FLORIDA



FLORIDA EXTRUDERS
WINDOWS IN FRAME

RELEASE DATE:

TIME FILE


3 of 3

c:\la-extrud.dgn Sep. 01, 2006 09:32:39

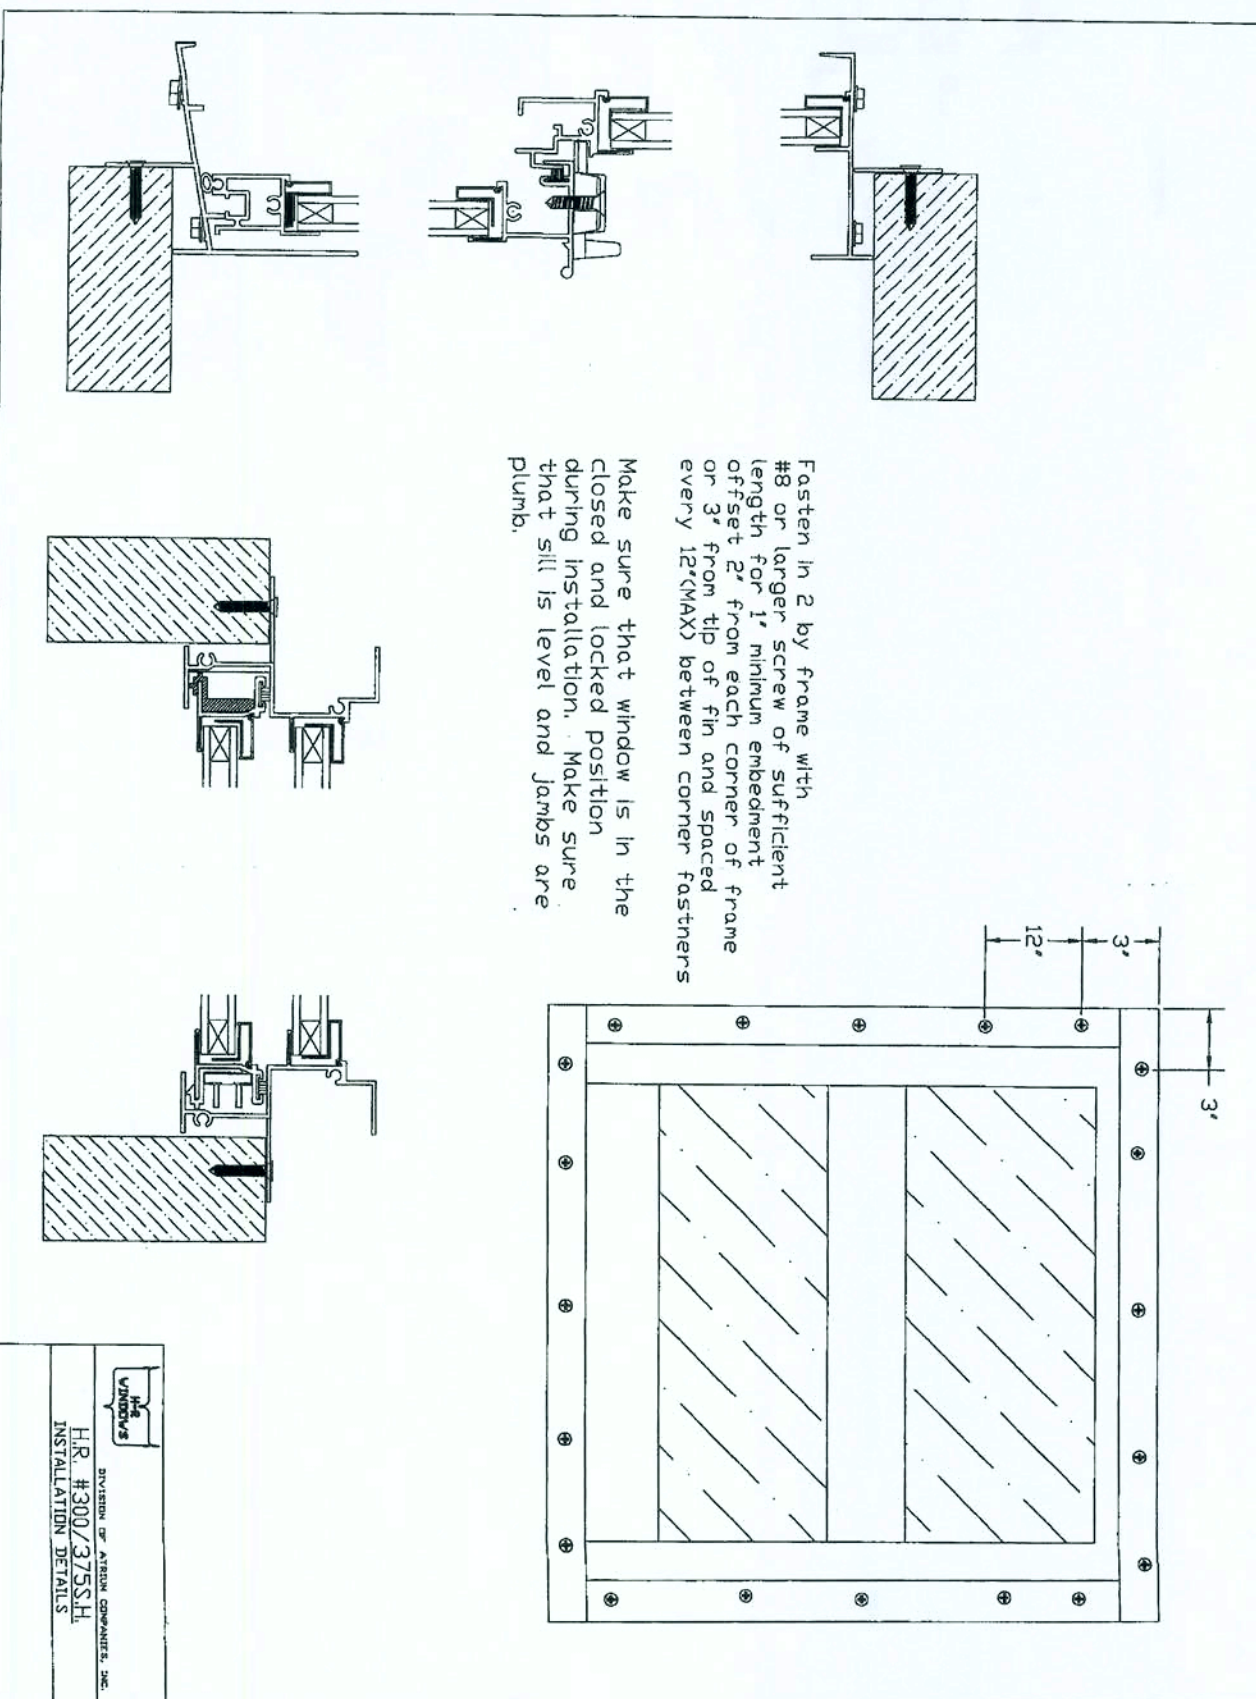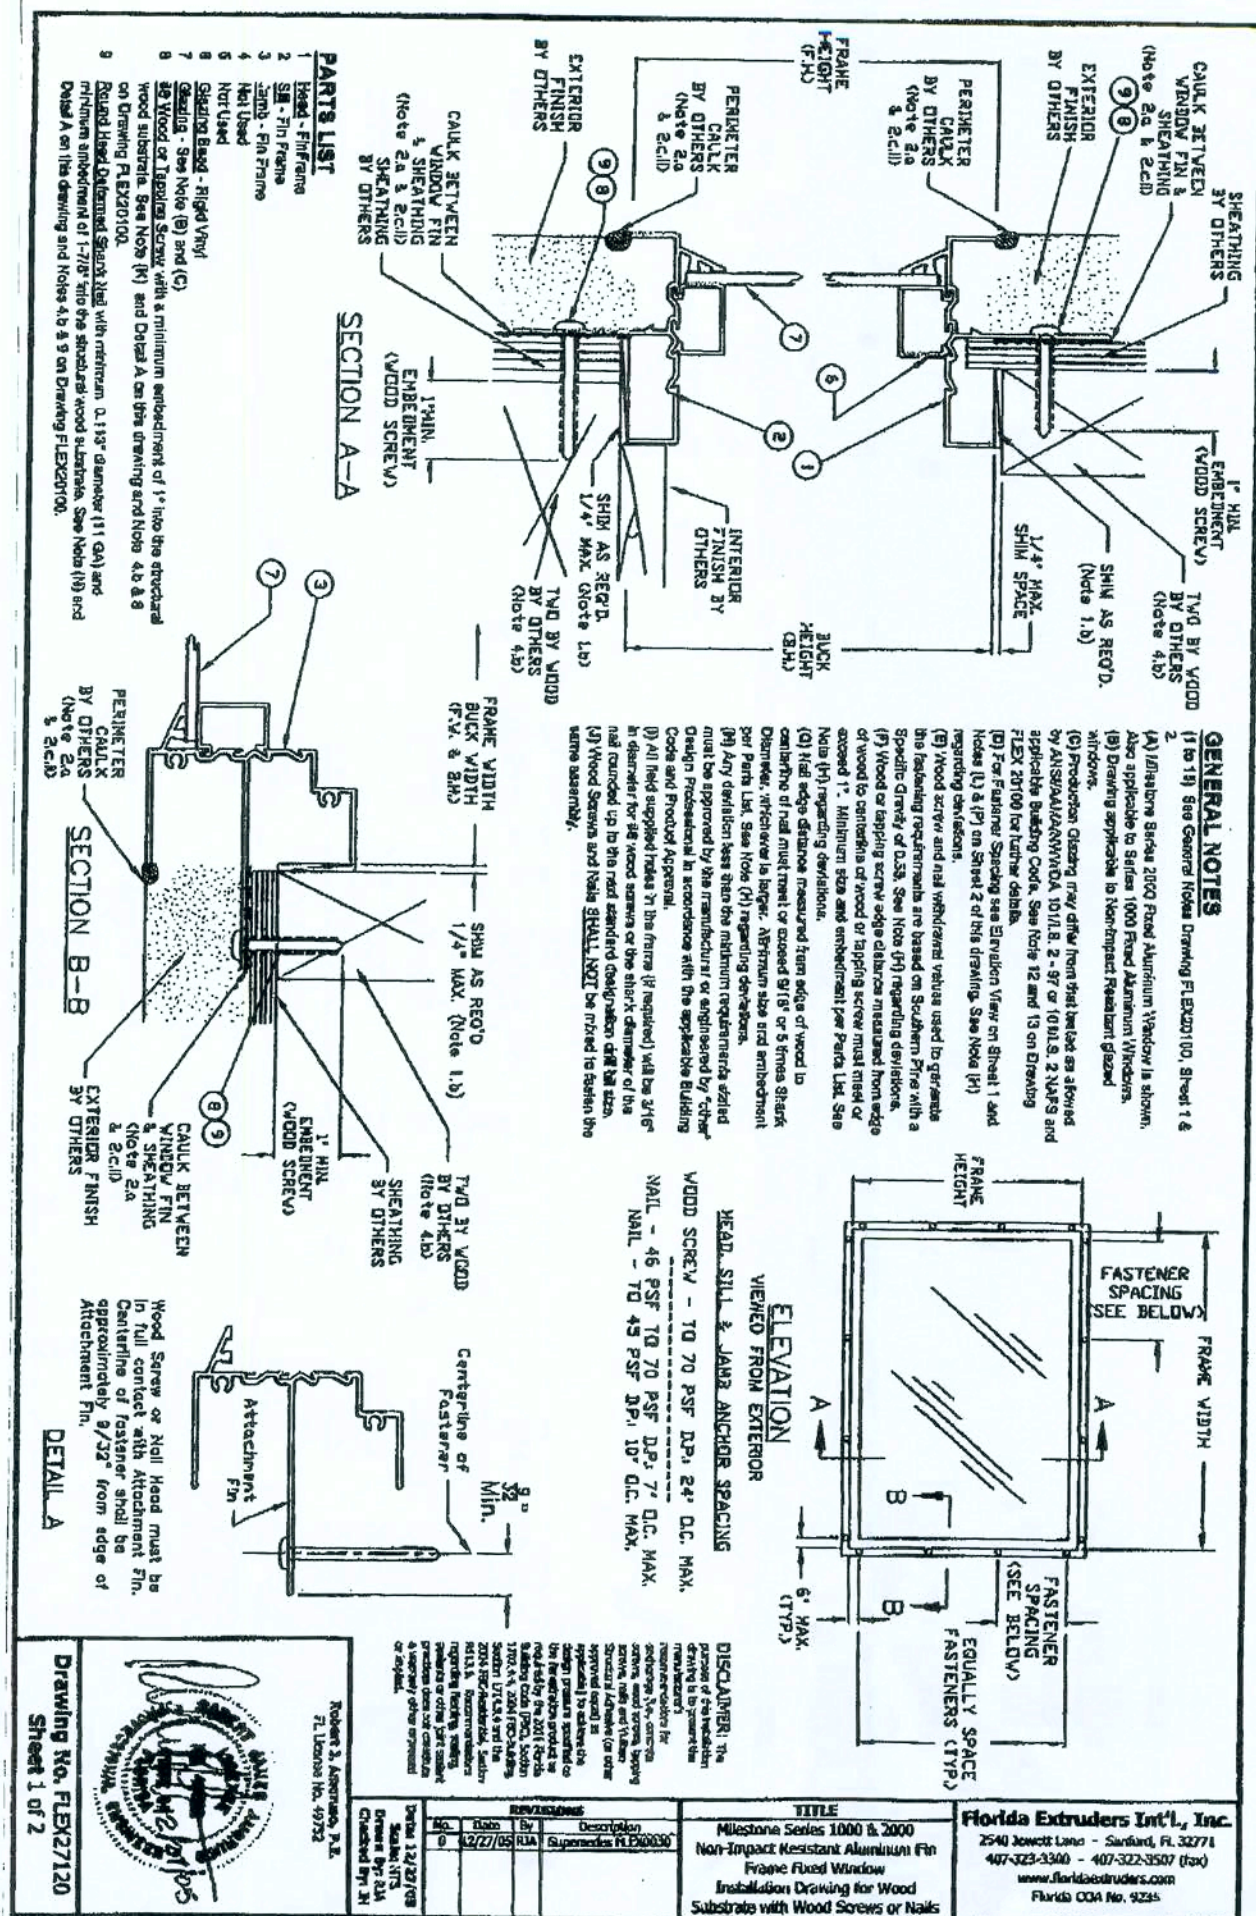

REVISIONS :

COPYRIGHT © 2002 MARGONDA HOMES

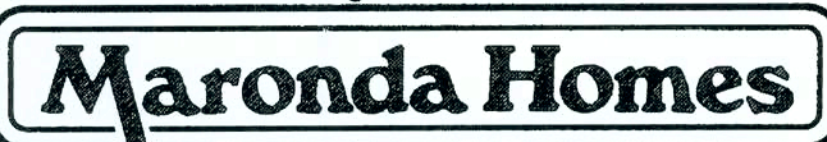

(407) 321-0064 4005 MARONDA WAY SANFORD, FLORIDA





FLORIDA EXTRUDES
WINDOWS IN FRAME

RELEASE DATE:

SHEET:

2 of 3

03 APR 2006 09:11:03 c:\msn\title.doc

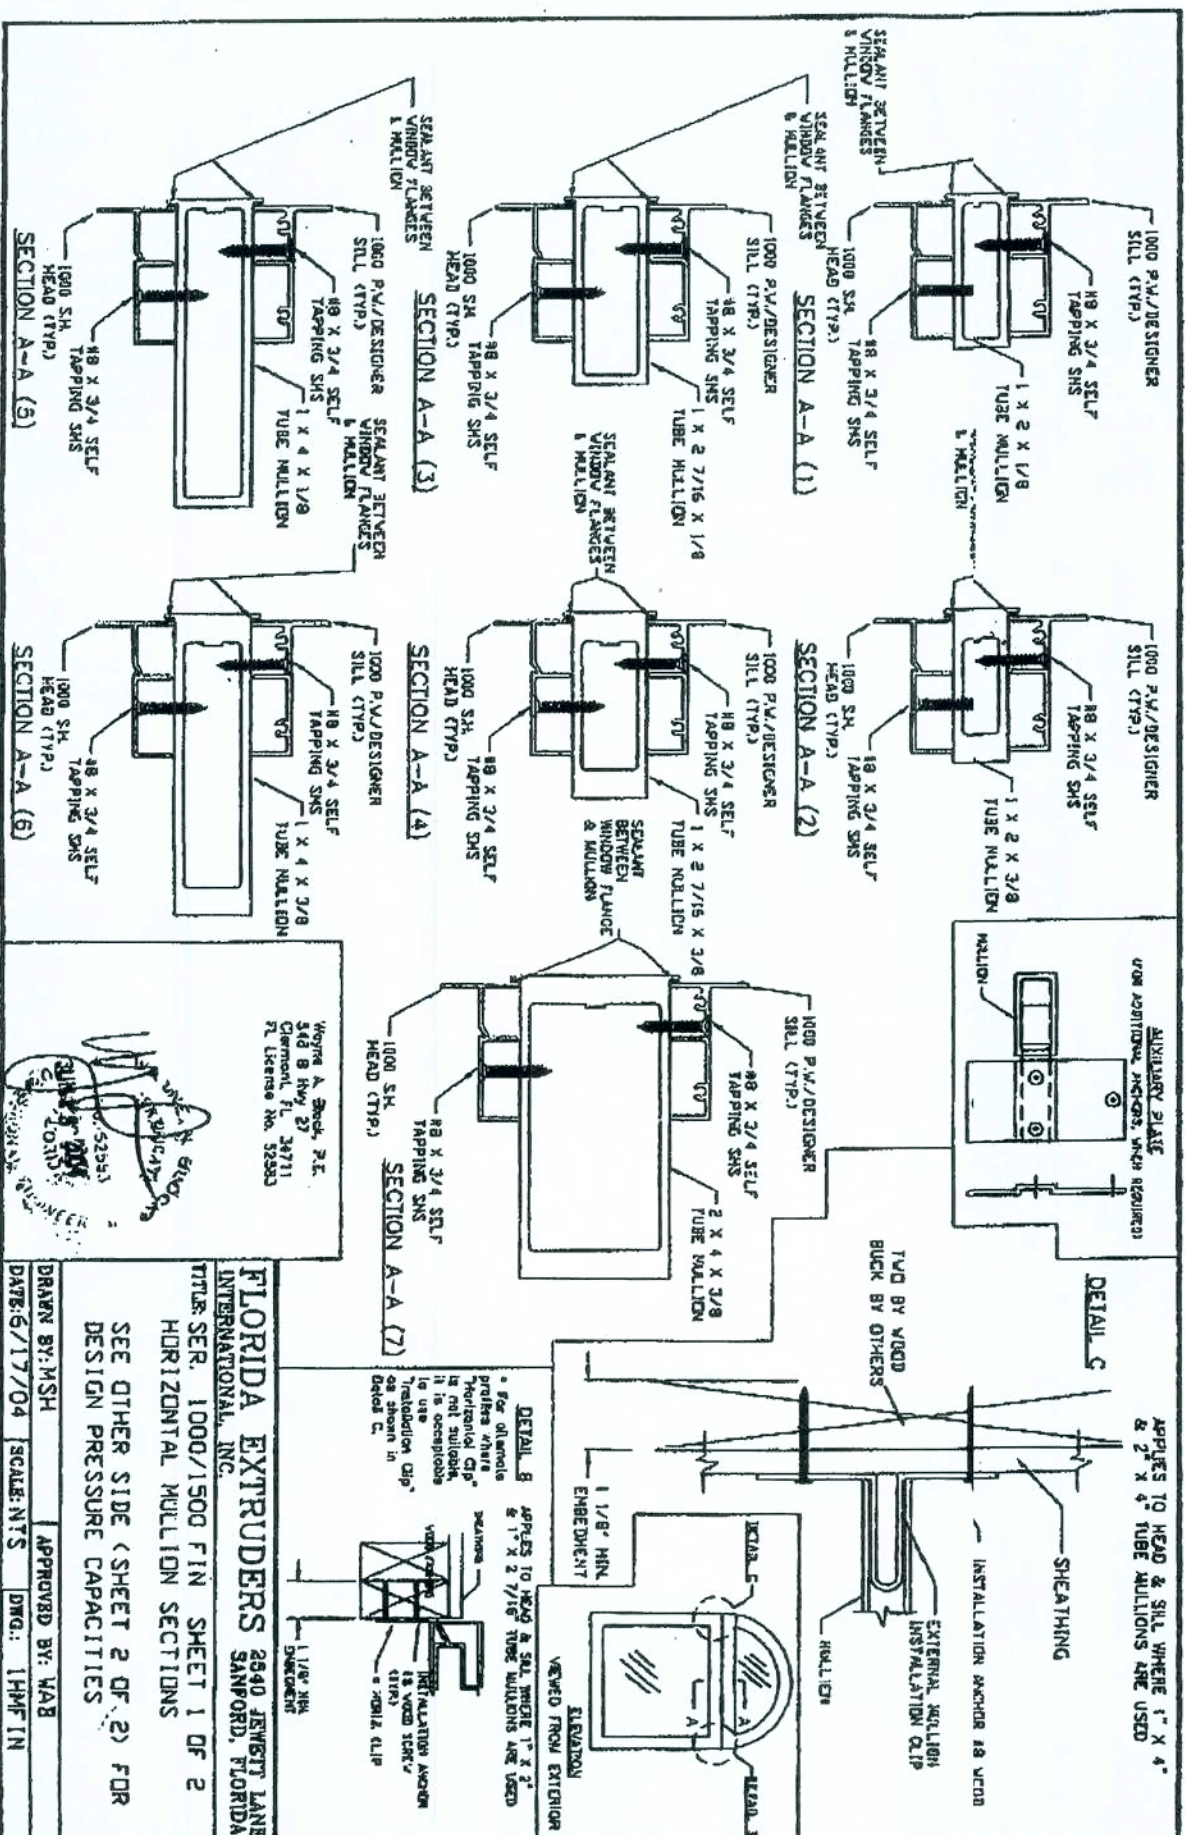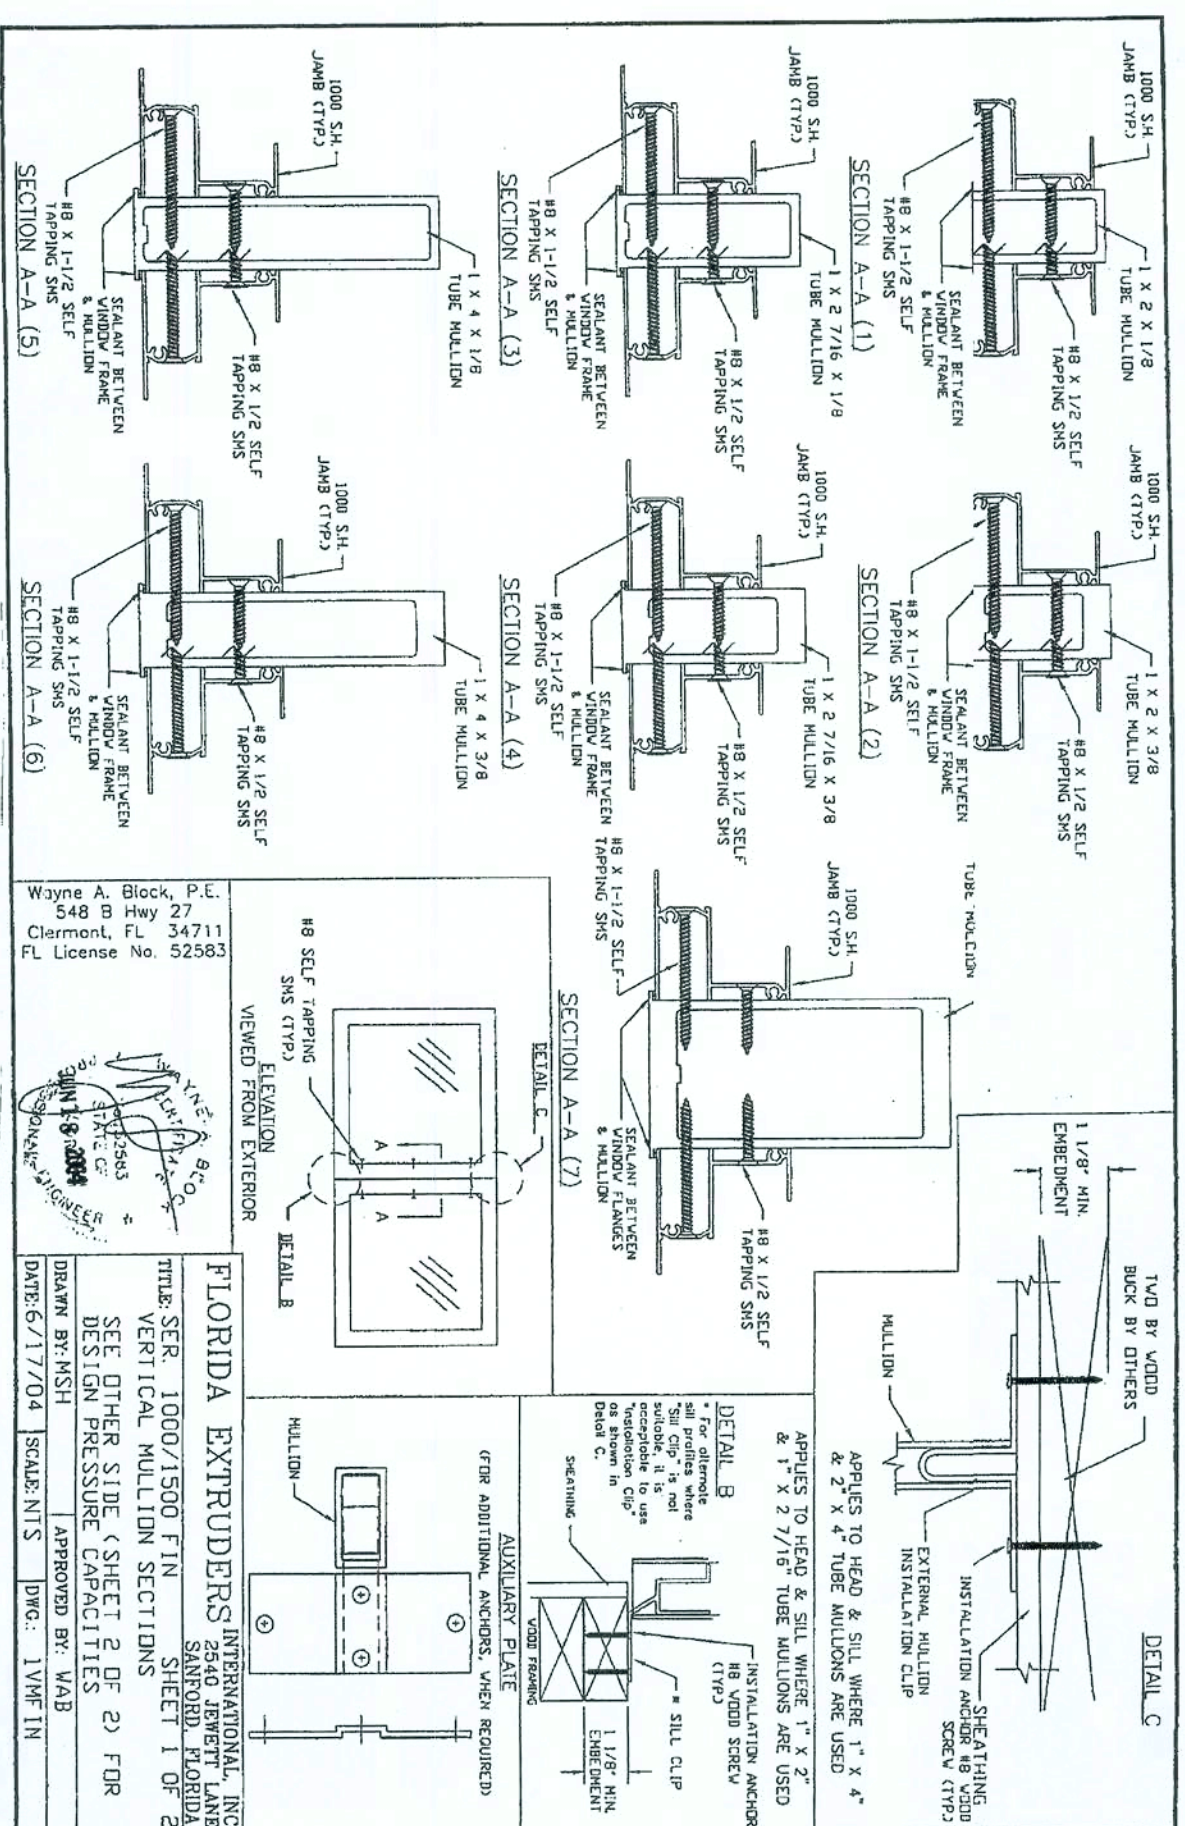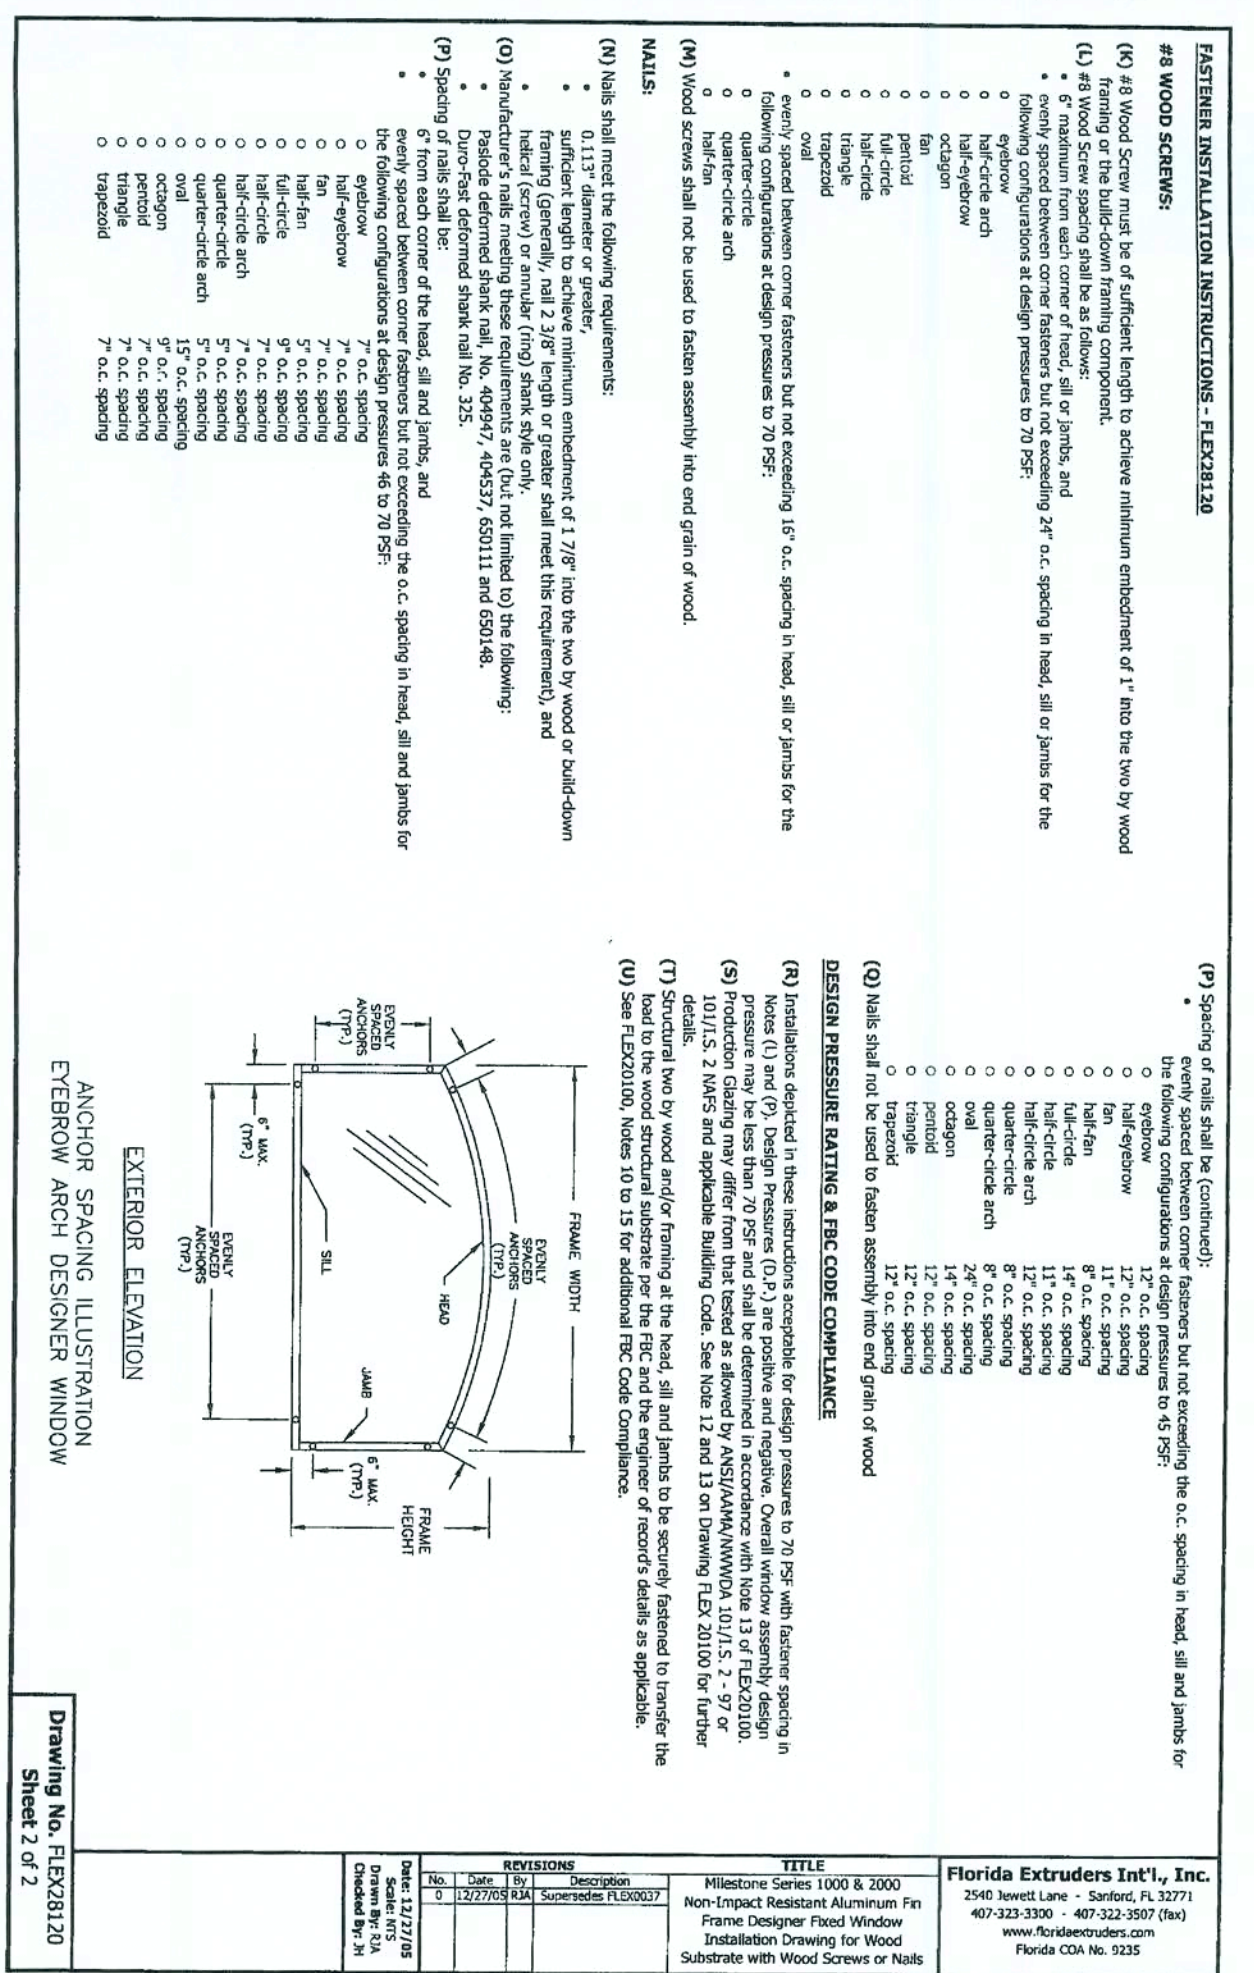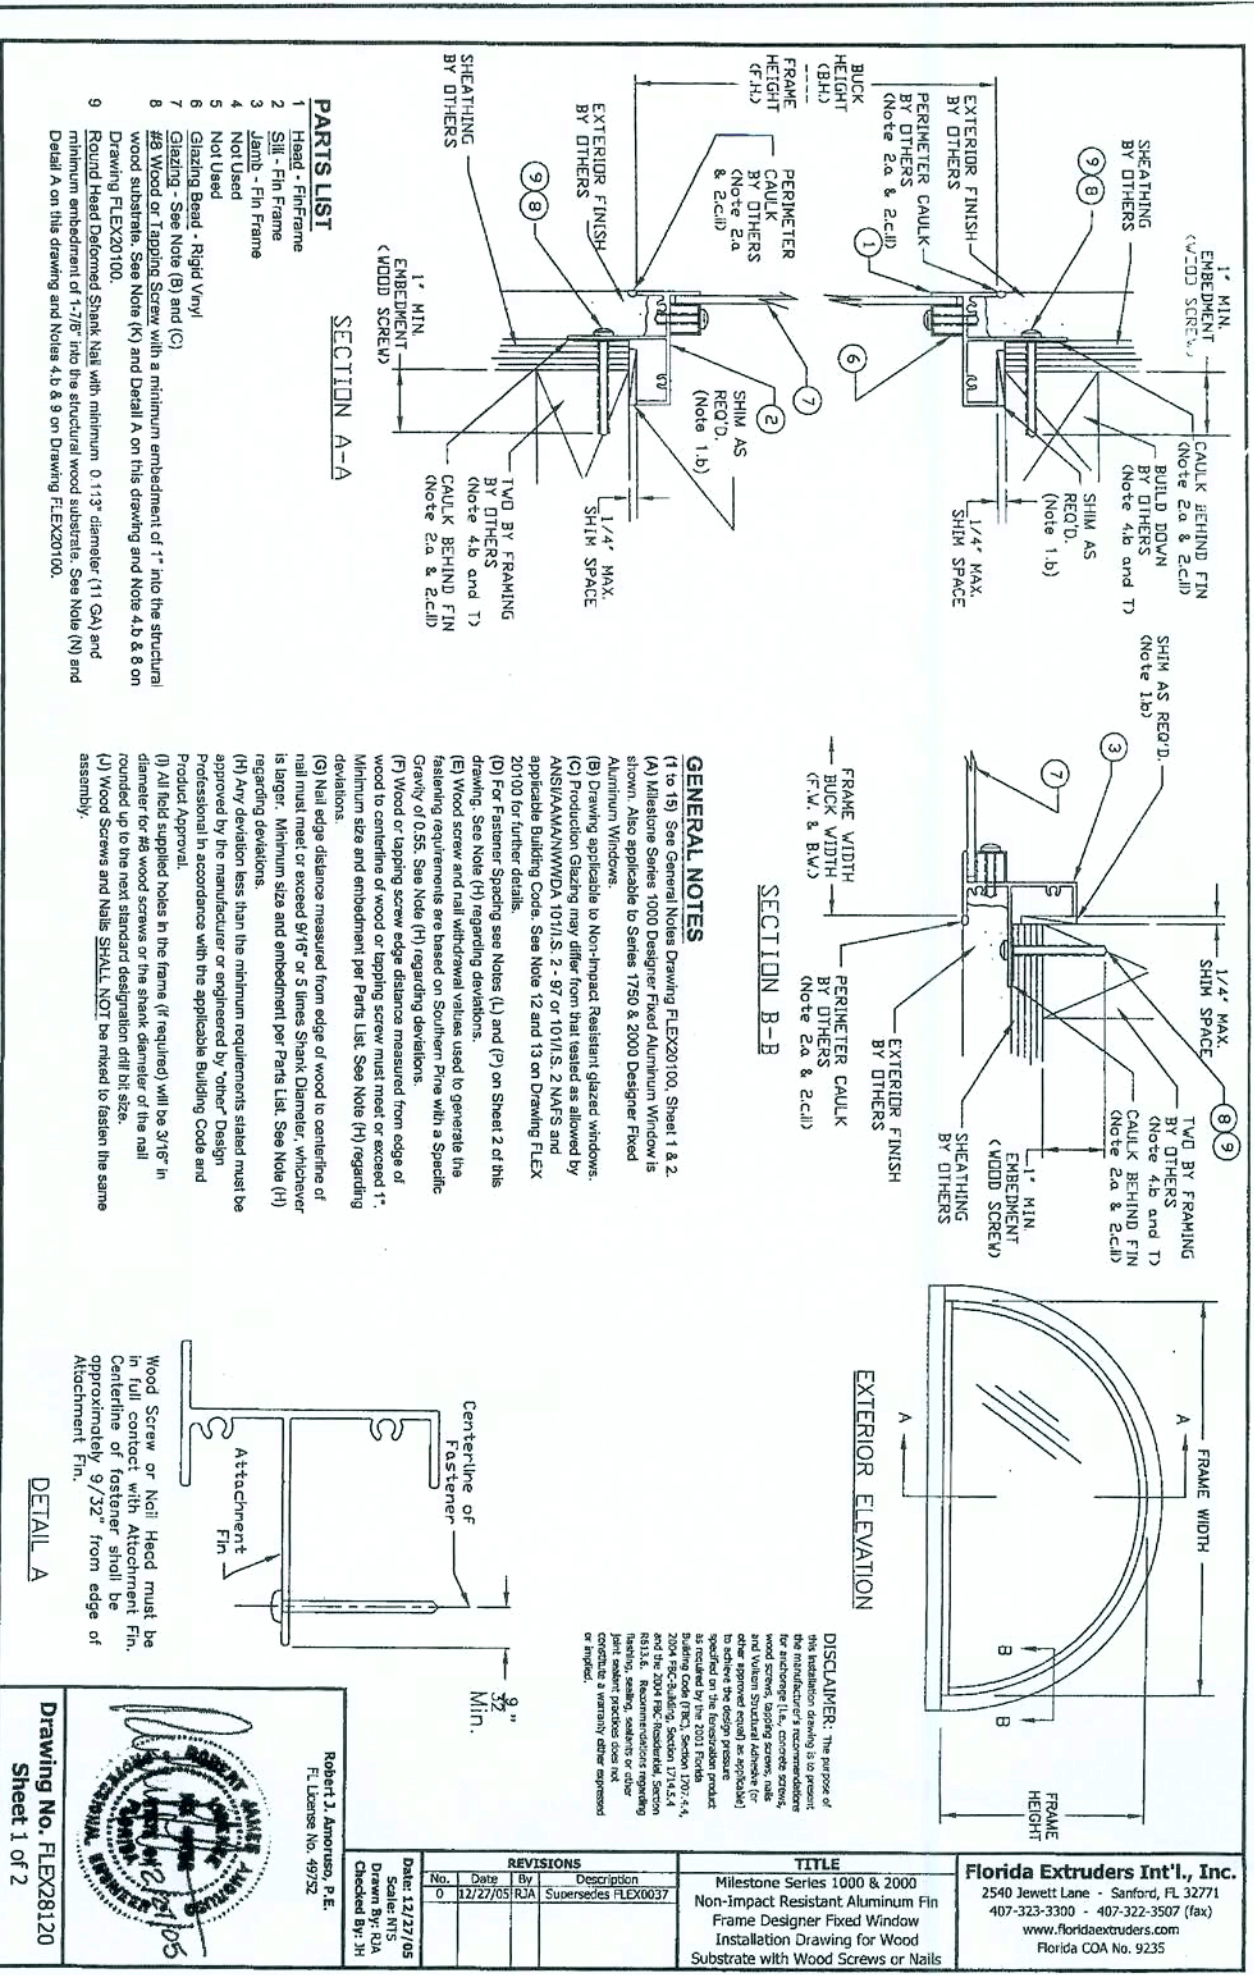

PRODUCT APPROVAL INFORMATION SHEET FOR FLORIDA

Project Name: _____ Permit # _____

Project Address: _____

As required by Florida Statute 553.842 and Florida Administrative Code 9B-72, please provide the information and product approval number(s) for the building components listed below as applicable to the building construction project for the permit number listed above. You should contact your product supplier if you do not know the product approval number for any of the applicable listed products. Information regarding statewide product approval may be obtained at: www.floridabuilding.org.

Category/Subcategory	Manufacturer	Product Description	Limitation of Use	State #	Design Pressures
A. EXTERIOR DOORS					
1. Swinging	Plastpro Inc.	Fiberglass Doors	Evaluated for use in locations adhering to the Florida Building Code and where pressure requirements as determined by ACSE 7 Minimum Design Loads for Building and Other Structures.	FL 6729.1 FL 6729.5	+50 / -50 +50 / -50
2. Sliding	Simonton / Norandex Florida Extruders	Sliding Glass Doors	500 72X80 SGD-15 Milestone 1000 SG	FL 5350.1 FL 45.1	+45 / -45 +45 / -45
3. Sectional					
4. Roll up	Wayne Dalton	Garage Doors 130 8000 & 8100 16' 8" Garage Doors 140 8000 & 8100 16' 8"	As indicated in evaluation report and installation drawings. Not to be used in HVHZ.	FL 22.4 FL 22.2 FL 4965.47 FL 22.5	+27.0 / -29.0 +29.3 / -29.3 +34.4 / -38.3 +37.0 / -37.0
B. WINDOWS					
1. Single hung	H-R Windows Danvid Window Co Florida Extruders	300 Fin Single Hung 341 Flange Frame S.H. Milestone 1000 S.H.	40-17 72x74 H-15	FL5089.1 FL 2751.1 FL 42.1	+45 / -45 +55 / -55 +45 / -45
2. Horizontal slider					
3. Casement					
4. Double hung					
5. Fixed	H-R Windows Danvid Window Co Florida Extruders	301 Fin Frame Fixed 341 Flange Frame Fixed Milestone 1000 Fixed	437-438 111 x (F-C60 3/16 Tempered Glass Flange & Fin	FL 1291.2 FL 2349.1 FL 44.1	+55 / -55 +70 / -70 +45 / -45
Category/Subcategory	Manufacturer	Product Description	Limitation of Use	State #	Design Pressures
7. Pass-through					
8. Projected					
9. Mullion	H-R Windows Florida Extruders	Mullions Milestone Tube Mull Fin Or Flange	Evaluated for use in locations adhering to the Florida Building Code and where pressure requirements as determined by ACSE 7 Minimum Design Loads for Building and Other Structures.	FL 5782 FL 3136-R2	+45 / -45
10. Wind breaker					
11. Dual action					
12. Other					
C. PANEL WALL					
1. Siding	Owens Corning	Easy Street Dbl 4.5 Dutch Lap	This Evaluation is for use within the FBC HMZ or on Educational Facilities within the State of Florida. Vinyl siding is limited to Type V construction, as defined below. Section 602.5 - TYPE V CONSTRUCTION Type V construction is that type of construction in which the structural element exterior walls and interior walls are of material permitted by this code. Compliance is valid only if the subject profile name is current on the VS/inyl Siding Certification Program.	FL 920.13	+53 / -53
2. Soffit	Alisco Metal Corp	16" Vented Soffit Quad 4 Aluminum Soffit	For use as soffit only. Not for use in HVHZ. Installations shall meet the minimum ventilation requirements of FBC Section 1203.2 and AAMI 402-86, Section 3.1.1.4.	FL 4459-R1	46.71 PSF

Category/Subcategory	Manufacturer	Product Description	Limitation of Use	State #	Design Pressures
D. ROOFING PRODUCTS					
1. Asphalt shingles	Owens Corning	Asphalt Shingle Ridge Vents Galvanized metal roof vents.	This Approval is for use in the HVHZ. All FBC citations that apply to counties except Broward and Miami-Dade must be followed.	FL 3663 FL 234 FL 5289	
2. Underlayments					
3. Roofing fasteners					
4. Nonstructural metal roof					
5. Built-up roofing					
6. Modified bitumen					
7. Single ply roofing					
8. Roofing tiles					
9. Roofing insulation					
10. Waterproofing					
11. Wood shingles/shakes					
12. Roofing slate					
13. Liquid applied roofing					
14. Cement-adhesive coats					
15. Roof tile adhesive					
16. Spray applied polyurethane roof					
17. Other					

Category/Subcategory	Manufacturer	Product Description	Limitation of Use	State #	Design Pressures
E. SHUTTERS					
1. Storm Panels	Atrium Shutters, Inc.	SL Panel Galv. Stl Storm Panels	This product may only be installed on concrete, hollow concrete block or wood substrates. This product is NOT suitable for installation in the High Velocity Hurricane Zone.	FL 5547	50 PSF
F. STRUCTURAL COMPONENTS					
1. Wood connector/anchor	United Steel Products	Anchors, Hangers, Etc. Structural Components Wood Connectors	Subject to limitation and installation instructions specified in NOA 05-0105.05.	FL-R1, 565, 569, 572, 576, 815, 816, 817, 818, 819, 820, 821, 822, 859, 1247, 1777, 2033, 2620, 3923, 4928, 5631, 6223	
2. Truss plates	Mitek Industries Inc.	Truss Connectors	No Limitation of Use.	FL 2197 R1	
3. Engineered lumber					
4. Railing					
5. Coolers-freezers					
6. Concrete admixtures					
7. Material					
8. Insulation forms					
9. Plastics					
10. Deck-roof					
11. Wall					
12. Sheds					
13. Other					

Category/Subcategory	Manufacturer	Product Description	Limitation of Use	State #	Design Pressures
G. SKYLIGHTS					
1. Skylight					
2. Other					
H. NEW EXTERIOR ENVELOPE PRODUCTS					
1.					
2.					

In addition to completing the above list of manufacturers, product description and State approval number for the products used on this project, it is the Contractor's or Authorized Agent's responsibility to have a legible copy of each manufacturer's printed instructions, along with the list above, on the job site available to the inspector.

The products listed below did not demonstrate product approval at time of plan review. I understand that before these products can be inspected, they must be submitted for review for code compliance and approved by a Plans Examiner. This form will be revised to include each new product in the categories listed above and will be highlighted to indicate the new products and required information.

Authorized Project Agent: _____
(Contractor or Design Professional) (Print Name) (Signature)

Company Name: _____

Mailing Address: _____

City: _____ State: _____ Zip Code: _____

Telephone Number: () _____ Fax Number: () _____

Cell Phone Number: () _____ E-mail Address: _____

REVISIONS:

Maronda Homes

COPYRIGHT © 2002 MARONDA HOMES

FLORIDA
SANFORD, FL 321-0064
4005 MARONDA WAY

PRODUCT APPROVAL

RELEASE DATE:

SHEET: