


TERMITE SPECIFICATIONS:		STRUCTURAL NOTES:		STRUCTURAL DESIGN CRITERIA		INDEX OF DRAWINGS	
R318.1 TERMITE PROTECTION SHALL BE PROVIDED BY REGISTERED TERMITICIDES, INCLUDING SOIL APPLIED PESTICIDES, BAITING SYSTEMS, AND PESTICIDES APPLIED TO WOOD, OR OTHER APPROVED METHODS OF TERMITE PROTECTION LABELED FOR USE AS A PREVENTATIVE TREATMENT TO NEW CONSTRUCTION (SEE SECTION 202 - REGISTERED TERMITICIDES). UPON COMPLETION OF THE APPLICATION OF THE TERMITE PROTECTIVE TREATMENT, A CERTIFICATE OF COMPLIANCE SHALL BE ISSUED TO THE BUILDING DEPARTMENT BY THE LICENSED PEST CONTROL COMPANY THAT CONTAINS THE FOLLOWING STATEMENT: "THE BUILDING HAS RECEIVED A COMPLETE TREATMENT FOR THE PREVENTION OF SUBTERRANEAN TERMITES. TREATMENT IS IN ACCORDANCE WITH RULES AND LAWS ESTABLISHED BY THE FLORIDA DEPARTMENT OF AGRICULTURE AND CONSUMER SERVICES." NOTES: - METHOD OF TREATMENT SHALL BE APPROVED BY THE GOVERNING JURISDICTION "LIQUID BORATE OR BORA-COR" PRODUCT METHODS MUST BE DETERMINED AT PERMIT STAGE AND PRODUCT APPROVAL DATA MUST BE ON FILE WITH THE BUILDING DEPARTMENT - PRESSURE TREATED LUMBER THAT HAS BEEN CUT OR DRILLED THAT EXPOSES UNTREATED PORTIONS OF WOOD ARE REQUIRED TO BE FIELD TREATED TO PREVENT INSECT INFESTATION - OPTIONAL BORATE APPLIED TO ALL FRAME MEMBERS WITHIN 24" A.F.F.		CAST IN PLACE CONCRETE - ALL CONCRETE SHALL HAVE A MINIMUM COMPRESSIVE STRENGTH AT 28 DAYS OF 2500 PSI (SLABS) 3000 PSI (COLUMNS AND BEAMS), A SLUMP OF 5" PLUS OR MINUS 1", AND HAVE 2 TO 3% AIR ENTRAINMENT, AND A MAXIMUM WATER/CEMENT RATIO OF 0.63. - HOOKS SHALL BE PROVIDED AT DISCONTINUOUS ENDS OF ALL TOP BARS OF BEAMS. - HORIZONTAL FOOTING BARS SHALL BE BENT 25° AROUND CORNERS OR CORNER BARS WITH A 25° LAP PROVIDED EACH WAY. - CONCRETE COVER MIN. 3" WHEN EXPOSED TO EARTH OR 1 1/2" TO FORM U.N.O. - WELDED WIRE FABRIC SHALL CONFORM TO ASTM A1064M/A1064M. WWF SHALL BE LAPPED AT LEAST 6" AND CONTAIN AT LEAST ONE CROSS WIRE WITHIN THE 6". OR POLYPROPYLENE FIBERS FOR SLABS ON GRADE TO BE MIN. 75 LBS OF FIBER PER CUBIC YARD. - ALL REINFORCING STEEL / STIRRUPS AND TIES SHALL BE NEW DOMESTIC DEFORMED BARS FREE FROM RUST, SCALE & OIL & SHALL MEET ASTM 615, ASTM A706, OR ASTM 996 GRADE 40 U.N.O. REINFORCING FOR FOOTING SHALL BE SUPPORTED ON PRE-CAST CONCRETE PADS. STEEL WIRE OR PLASTIC SUPPORTS. TOP REINFORCING SHALL BE POSITIVELY SUPPORTED BY TEMPORARY STRINGERS, DOWELS FOR COLUMNS & FILLED CELLS SHALL BE SECURED IN PLACE BY USING ADDITIONAL CROSS-REINFORCING TIED TO FOOTING REINFORCING. SPLICES IN REINFORCING WHERE PERMITTED SHALL BE AS PER DETAIL MS05/S-1. SEE PLAN SET. - HIGH STRENGTH SIMPSON SET EPOXY-TIE ANCHORING ADHESIVE WAS USED IN THE DESIGN OF THIS PRODUCT. IF CONTRACTORS WISH TO USE A DIFFERENT EPOXY, THEY MUST FIRST CONTACT THE ENGINEER OF RECORD FOR WRITTEN APPROVAL. - WHERE PROJECT IS TO BE LOCATED IN KNOWN RADON GAS PREVALENT AREAS, APPENDIX 7" OF THE FLORIDA BUILDING CODE 8th EDITION (2023) IS TO BE IMPLEMENTED. F303.4.1 CONCRETE STRENGTH IN THESE AREAS ARE TO BE A MINIMUM OF 3000 P.S.I. THEREFORE, ANY AND ALL NOTES ON THESE PLANS THAT INDICATE 2500 P.S.I. SHALL BE REPLACED WITH 3000 P.S.I. FOR THE CONCRETE STRENGTH.		CODE CRITERIA - FLORIDA BUILDING CODE 8TH EDITION (2023) RESIDENTIAL - FLORIDA FIRE PREVENTION CODE 8TH EDITION (2023) - FLORIDA BUILDING CODE ACCESSIBILITY 8TH EDITION (2023) RESIDENTIAL - NFPA 70-20, NATIONAL ELECTRICAL CODES (NEC 2020) - BUILDING CODE REQUIREMENTS FOR STRUCTURAL CONCRETE — (ACI 318-19) - SPECIFICATIONS FOR STRUCTURAL CONCRETE — (ACI 301-20) - BUILDING CODE REQUIREMENTS FOR MASONRY STRUCTURES — (ACI 530-13) - NATIONAL DESIGN SPECIFICATION FOR WOOD CONSTRUCTION — 2018 EDITION - WOOD FRAMED CONSTRUCTION MANUAL 2019 EDITION - APA PLYWOOD DESIGN SPECIFICATION E30-19 - AMERICAN SOCIETY OF CIVIL ENGINEERS: ASCE/SEI 7-22 - ALUMINUM DESIGN MANUAL — AAF-20 (AA ADM-2020) 1. CODE REQUIREMENTS: IT IS THE INTENT THAT ALL WORK SHALL CONFORM TO THE ADOPTED CODES, STANDARDS AND RULES OF THE ADMINISTRATIVE AUTHORITY HAVING JURISDICTION. 2. ALL WORK SHALL CONFORM WITH DRAWINGS AND SPECIFICATIONS IN ACCORDANCE WITH THE REQUIREMENTS OF ALL THE FOLLOWING WHERE APPLICABLE: (A) GOVERNING MUNICIPAL AND REGULATORY AGENCIES (B) LOCAL STATE AND FEDERAL BODIES		SHT # TITLE 1 COVER SHEET 2 FLOOR PLAN 3 FOUNDATION PLAN 4 ELECTRICAL PLAN 5 ELEVATIONS S-1 TRUSS LAYOUT S-2 DETAILS S-2.1 DETAILS S-3 DETAILS S-4 DETAILS S-4.1 DETAILS WP WATERPROOFING DETAILS	
EXTERIOR COVERING R703.7 EXTERIOR PLASTER. INSTALLATION OF THESE MATERIALS SHALL BE IN COMPLIANCE WITH ASTM C926 AND ASTM C1063, OR ASTM C1787 AND THE PROVISIONS OF THIS CODE. R703.7.1 LATH. LATH AND LATH ATTACHMENTS SHALL BE OF CORROSION-RESISTANT MATERIALS. EXPANDED METAL OR WOVEN WIRE LATH SHALL BE ATTACHED WITH 1-1/2" LONG, 13 GAGE NAILS HAVING A 7/16" HEAD, OR 1-1/2" LONG, 16 GAGE STAPLES, SPACED IN ACCORDANCE WITH ASTM C1063 OR C1787, OR AS OTHERWISE APPROVED. (REFER TO PLAN SET FOR THE ENGINEERED METHOD FOR LATH ATTACHMENT) LATHING ACCESSORIES: ATTACHMENTS SHALL BE OF CORROSION-RESISTANT MATERIALS. WOOD APPLICATION: 16 GA X 1 1/4" LONG/3/4" -1" CROWN STAPLES @ 6" O.C. VERT./HORIZ INTO THE FRAMING MEMBERS. MASONRY APPLICATION: CONCRETE STUD NAIL, 3/8" (10 mm) HEAD DIA. MIN. @ 6" O.C. VERT./HORIZ. OR COMPATIBLE ADHESIVES. EXTERIOR GUN GRADE. CONSTRUCTION ADHESIVE WITH 1" DABS @ 6" O.C. OR IN A SEAM/CONTINUOUS SEAM BETWEEN THE SOLID PLASTER BASE AND THE SOLID PORTION OF THE KEY ATTACHMENT FLANGE. CONTROLS JOINTS; INSTANT CONTROL JOINT LATHING ACCESSORIES IN CONFORMANCE WITH C1063. LATH SHALL NOT BE CONTINUOUS THROUGH CONTROL JOINTS, BUT SHALL BE STOPPED AND TIED AT EACH SIDE. ALL ACCESSORIES SHALL BE IN ACCORDANCE WITH THE LATEST ASTM C1063 & ASTM C1861. R703.7.2 PLASTER. PLASTERING WITH CEMENT PLASTER SHALL BE NOT LESS THAN THREE COATS WHERE APPLIED OVER ANY TYPE OF CODE-APPROVED LATH AND SHALL BE NOT LESS THAN TWO COATS WHEN DIRECTLY APPLIED OVER MASONRY, CONCRETE, CLAY BRICK, STONE, OR TILE. IF THE PLASTER SURFACE IS COMPLETELY COVERED BY VENEER OR OTHER FACING MATERIAL, OR IS COMPLETELY CONCEALED, PLASTER APPLICATION NEED BE ONLY TWO COATS, PROVIDED TOTAL THICKNESS IS AS SET IN TABLE R702.1(1). CEMENT PLASTER SHALL BE IN ACCORDANCE WITH ASTM C926 AND MATERIAL SHALL BE IN ACCORDANCE WITH ONE OF THE TYPES LISTED IN R703.7.2. R703.7.3 WATER-RESISTIVE BARRIERS. WATER-RESISTIVE BARRIERS SHALL BE INSTALLED AS REQUIRED IN SECTION R703.2 AND, WHERE APPLIED OVER WOOD-BASED SHEATHING, SHALL INCLUDE A WATER-RESISTIVE VAPOR-PERMEABLE BARRIER WITH A PERFORMANCE AT LEAST EQUIVALENT TO TWO LAYERS OF GRADE D PAPER. THE INDIVIDUAL LAYERS SHALL BE INSTALLED INDEPENDENTLY SUCH THAT EACH LAYER PROVIDES A SEPARATE CONTINUOUS PLANE AND ANY FLASHING INSTALLED IN ACCORDANCE WITH SECTION R703.4) INTENDED TO DRAIN TO THE WATER-RESISTIVE BARRIER IS DIRECTED BETWEEN THE LAYERS. R703.2 WATER-RESISTIVE BARRIER. NOT FEWER THAN ONE LAYER OF WATER-RESISTIVE BARRIER SHALL BE APPLIED OVER STUDS OR SHEATHING OF ALL EXTERIOR WALLS WITH FLASHING AS INDICATED IN SECTION R703.4. IN SUCH A MANNER AS TO PROVIDE A CONTINUOUS WATER-RESISTIVE BARRIER BEHIND THE EXTERIOR WALL VENEER. THE WATER-RESISTIVE BARRIER MATERIAL SHALL BE CONTINUOUS TO THE TOP OF WALLS AND TERMINATED AT PENETRATIONS AND BUILDING APPENDAGES IN A MANNER TO MEET THE REQUIREMENTS OF THE EXTERIOR WALL ENVELOPE AS DESCRIBED IN SECTION R703.1. WATER-RESISTIVE BARRIER MATERIALS SHALL COMPLY WITH ONE OF THE FOLLOWING: - NO. 15 FELT COMPLYING WITH ASTM D226, TYPE 1. - ASTM C2269, TYPE 1 OR 2. - ASTM E331 IN ACCORDANCE WITH SECTION R703.11. 4. OTHER APPROVED MATERIALS IN ACCORDANCE WITH THE MANUFACTURER'S INSTALLATION INSTRUCTIONS. NO. 15 ASPHALT FELT AND WATER-RESISTIVE BARRIERS COMPLYING WITH ASTM C2269 SHALL BE APPLIED HORIZONTALLY, WITH THE UPPER LAYER LAPPED OVER THE LOWER LAYER NOT LESS THAN 2 INCHES (51MM), AND WHERE JOINTS OCCUR, SHALL BE LAPPED NOT LESS THAN 6 INCHES (152 mm). R703.4 FLASHING. APPROVED METAL FLASHING, VINYL FLASHING, SELF-ADHERED MEMBRANES AND MECHANICALLY ATTACHED FLEXIBLE FLASHING SHALL BE APPLIED SHINGLE-FASHION OR IN ACCORDANCE WITH THE MANUFACTURER'S INSTRUCTIONS. METAL FLASHING SHALL BE CORROSION RESISTANT. FLUID-APPLIED MEMBRANES USED AS FLASHING SHALL BE APPLIED IN ACCORDANCE WITH THE MANUFACTURER'S INSTRUCTIONS. ALL FLASHING SHALL BE APPLIED IN A MANNER TO PREVENT THE ENTRY OF WATER INTO THE LATH CAVITY OR PENETRATION OF WATER TO THE BUILDING STRUCTURAL FRAMING COMPONENTS. SELF-ADHERED MEMBRANES USED AS FLASHING SHALL COMPLY WITH ANMA 711. ALL EXTERIOR FENESTRATION PRODUCTS SHALL BE SEALED AT THE JUNCTURE WITH THE BUILDING WALL WITH A SEALANT COMPLYING WITH ANMA 920 OR ASTM D390 CLASS 25 GRADE NS OR GREATER FOR PROPER JOINT EXPANSION AND CONTRACTION. ASTM C1281, ANMA 812, OR OTHER APPROVED STANDARD AS APPROPRIATE FOR THE TYPE OF SEALANT. FLUID-APPLIED MEMBRANES USED AS FLASHING IN EXTERIOR WALLS SHALL COMPLY WITH ANMA 714. THE FLASHING SHALL EXTEND TO THE SURFACE OF THE EXTERIOR WALL FINISH. APPROVED FLASHINGS SHALL BE INSTALLED AT THE FOLLOWING LOCATIONS. - EXTERIOR WINDOW/DOOR OPENINGS. - INTERSECTION OF CHIMNEYS OR OTHER MASONRY CONSTRUCTION WITH FRAME WALLS. - UNDER AND AT THE ENDS OF MASONRY, WOOD OR METAL COPINGS AND SILLS. - CONTINUOUSLY ABOVE ALL PROJECTING WOOD TRIM. - WHERE EXTERIOR PORCHES, DECKING OR STAIRS ATTACH TO A WALL OR FLOOR ASSEMBLY OF WOOD-FRAME CONSTRUCTION. - AT WALL AND ROOF INTERSECTION. - AT BUILT-IN GUTTERS. R703.12 ADHERED MASONRY VENEER INSTALLATION ADHERED MASONRY VENEER (OR STONE VENEER) - INSTALLATION SHALL COMPLY WITH THE REQUIREMENTS OF SECTION R703.7.3 AND THE REQUIREMENTS IN SECTIONS 12.1 AND 12.3 OF TMS 402/ACI 530/ASCE 5. ADHERED MASONRY VENEER SHALL BE INSTALLED IN ACCORDANCE WITH SECTION R703.7.1, ARTICLE 3.3C OF TMS 602/ACI 530.1/ASCE 6 OR THE MANUFACTURER'S INSTRUCTIONS. EXTERIOR CEILING LATH ATTACHMENT PER THE ASTM C 1063 7.10.2.2 DIAMOND MESH EXPANDED METAL LATH, FLAT RIB EXPANDED METAL LATH, AND WIRE LATH SHALL BE ATTACHED TO HORIZONTAL WOOD FRAMING MEMBERS WITH 1/2-IN. (38.1-MM) ROOFING NAILS DRIVEN FLUSH WITH THE PLASTER BASE AND ATTACHED TO VERTICAL WOOD FRAMING MEMBERS WITH 6D COMMON NAILS, OR 1-IN. (25.4-MM) ROOFING NAILS DRIVEN TO A PENETRATION OF NOT LESS THAN 3/4 IN. (19.3 MM), OR 1-IN. (25.4-MM) WIRE STAPLES DRIVEN FLUSH WITH THE PLASTER BASE. STAPLES SHALL HAVE CROWNS NOT LESS THAN 3/4 IN. (19.05 MM) AND SHALL ENGAGE NOT LESS THAN THREE STRANDS OF LATH AND PENETRATE THE WOOD FRAMING MEMBERS NOT LESS THAN 3/4 IN. (19.05 MM), WHEN METAL LATH IS APPLIED OVER SHEATHING, USE FASTENERS THAT WILL PENETRATE THE STRUCTURAL MEMBERS NOT LESS THAN 3/4 IN. (19 MM). 7.10.2.3 EXPANDED 3/8 IN. (9.5 MM) RIB LATH SHALL BE ATTACHED TO HORIZONTAL AND VERTICAL WOOD FRAMING MEMBERS WITH NAILS OR STAPLES TO PROVIDE NOT LESS THAN 13/4-IN. (44.5-MM) PENETRATION INTO HORIZONTAL WOOD FRAMING MEMBERS, AND 3/4-IN. (19.3-MM) PENETRATION INTO VERTICAL WOOD FRAMING MEMBERS. 7.10.2.4. COMMON NAILS SHALL BE BENT OVER TO ENGAGE NOT LESS THAN THREE STRANDS OF LATH OR BE BENT OVER A RIB WHEN RIB LATH IS INSTALLED. 7.10.2.5. SCREWS USED TO ATTACH METAL PLASTER BASE TO HORIZONTAL AND VERTICAL WOOD FRAMING MEMBERS SHALL PENETRATE NOT LESS THAN 6 IN. (152.4 MM) INTO THE MEMBERS WHEN THE LATH IS INSTALLED AND SHALL ENGAGE NOT LESS THAN THREE STRANDS OF LATH. WHEN INSTALLING RIB LATH, THE SCREW SHALL PASS THROUGH, BUT NOT DEFORM, THE RIB. COASTAL FLASHINGS: ALL FLASHING MATERIAL FOR COASTAL LOCATIONS (EX: WITHIN 3,000 FEET OF THE OCEAN) SHALL BE CORROSION RESISTANT MATERIAL (EX: ZINC AND/OR STAINLESS STEEL) AND SHALL BE SELECTED FOR COMPATIBILITY WITH ADJACENT WOOD PRESERVATIVES PER THE MANUFACTURER'S RECOMMENDATIONS.		MASONRY WALL CONST. - HOLLOW LOAD BEARING UNITS SHALL BE NORMAL WEIGHT, GRADE N, TYPE 2, CONFORMING TO ASTM C90-2016A, WITH A MINIMUM NET COMPRESSIVE STRENGTH OF 2000 PSI (1 m = 2000 PSI) - MORTAR SHALL BE TYPE "S", CONFORMING TO ASTM C270-14A. - COARSE GROUT SHALL CONFORM TO ASTM C476-19 WITH A MAXIMUM AGGREGATE SIZE OF 3/8" AND A MINIMUM COMPRESSIVE STRENGTH AT 28 DAYS OF 3000 PSI SLUMP 8" TO 11". CONTINUOUS MASONRY INSPECTIONS ARE REQUIRED DURING CONSTRUCTION. - ALL LUMBER SPECIFIED ON DRAWINGS ARE INTENDED FOR DRY USE ONLY (MOISTURE CONTENT 19% OR LESS), U.N.O. ALL WATERPROOFING AND FIRE SAFETY SYSTEMS ARE THE RESPONSIBILITY OF THE CONTRACTOR AND ARE TO BE DESIGNED AND DETAILED BY OTHERS - REINFORCING STEEL SHALL BE LAPPED PER DETAIL MS05/S-1, UNLESS OTHERWISE NOTED ON THE DRAWINGS. - GROUT STOPS SHALL BE PROVIDED BELOW BOND BEAM, PLASTIC SCREEN, METAL LATH STRIP OR CAVITY CAPS MAY BE USED TO PREVENT THE FLOW OF GROUT INTO CELLS BELOW. THE USE OF FELT PAPER AS A STOP IS PROHIBITED. - TEMPORARY BRACING AND SHORING OF WALL TO PROVIDE STABILITY DURING CONSTRUCTION SHALL BE THE RESPONSIBILITY OF THE CONTRACTOR - TYPICAL FILLED CELL REINFORCING SIZE AND SPACING SHALL BE ABOVE AND BELOW ALL WALL OPENINGS. - DO NOT APPLY UNIFORM LOADS TO MASONRY WALLS FOR (3) DAYS AND NO CONCENTRATED LOADS FOR (7) DAYS. PER CODE ACI 318-19. - CONSOLIDATE AND RECONSOLIDATE GROUT POURS PER CODE. GROUT SHALL BE FLUSH WITH TOP OF WALL.		DEFLECTION CRITERIA <table><tr><td>ROOF TRUSSES*</td><td>LL/360</td><td>TL/240</td><td>COMMENTS:</td></tr><tr><td>ROOF RAFTERS</td><td>LL/180</td><td>TL/120</td><td></td></tr><tr><td>ROOF RAFTERS (W/O C/L)</td><td>LL/360</td><td>TL/240</td><td></td></tr><tr><td>FLOOR TRUSSES/ BEAMS **</td><td>LL/360</td><td>TL/240</td><td></td></tr><tr><td>FLOOR JOISTS***</td><td>LL/480</td><td>TL/240</td><td></td></tr></table> *TL MAX 2" UP TO 40FT SPAN **TL MAX 3/4" ***TL MAX 1/2" **** TL MAX 1/4" DIFFERENTIAL BETWEEN ADJACENT TRUSSES GENERAL ROOF LOADING <table><tr><th></th><th>(SHINGLE/METAL ROOF) (PSF)</th><th>FLAT ROOF (PSF)</th><th>TILE ROOF (PSF)</th><th>HEAVY ROOF (PSF)</th></tr><tr><td>TOP CHORD LL</td><td>20</td><td>30</td><td>20</td><td>20</td></tr><tr><td>TOP CHORD DL</td><td>10</td><td>10</td><td>15</td><td>25</td></tr><tr><td>BOTTOM CHORD LL*</td><td>0</td><td>0</td><td>0</td><td>0</td></tr><tr><td>BOTTOM CHORD DL</td><td>10</td><td>10</td><td>10</td><td>10</td></tr><tr><td>TOTAL (PSF)</td><td>40</td><td>50</td><td>45</td><td>55</td></tr><tr><td>BOTTOM CHORD LL (OPT)</td><td></td><td></td><td></td><td></td></tr><tr><td>ATTICS W/ LIMITED STORAGE</td><td>20</td><td></td><td></td><td></td></tr><tr><td>ATTICS W/ HEAVY STORAGE</td><td>50</td><td></td><td></td><td></td></tr><tr><td>** ATTICS W/ NO STORAGE (NON-CONCURRENT)</td><td>10</td><td></td><td></td><td></td></tr></table> NOTE: LL REDUCTIONS ARE ALLOWED PER CODE BUT ONLY WITH WRITTEN APPROVAL FROM EOR OR INDICATED ON PLAN GENERAL FLOOR LOADING <table><tr><td>TOP CHORD LL</td><td>40 (PSF)</td><td>COMMENTS:</td></tr><tr><td>TOP CHORD DL</td><td>10 (PSF)</td><td></td></tr><tr><td>BOTTOM CHORD LL</td><td>0 (PSF)</td><td></td></tr><tr><td>BOTTOM CHORD DL</td><td>5 (PSF)</td><td></td></tr></table> SPECIAL FLOOR LOADING <table><tr><td>COMMENTS: (PSF) = UNIFORM LOADS (LBS) = CONCENTRATED LOADS</td><td>GAME ROOM BALCONIES/ DECKS BALCONIES OVER 100 SQ.FT. LIGHT STORAGE LIBRARIES READING ROOMS LIBRARIES STACK ROOMS GUARDS HANDRAILS (H) GUARD RAILS IN FILL COMP. (H) STAIRS NON SLEEPING ROOMS SLEEPING ROOMS HABITABLE ATTICS SERVED W/ PASSENGER VEHICLE GARAGES</td><td>60 (PSF) 40 (PSF) 100 (PSF) 125 (PSF) 60 (PSF) 150 (PSF) 200 (LBS) (H) 200 (PSF) (H) 50 (PSF) 300 (LBS) 40 (PSF) 30 (PSF) 30 (PSF) 30 (PSF) 50 (PSF) 2000 (LBS)</td></tr><tr><td>C. INDIVIDUAL STAIR TREADS SHALL BE CAPABLE OF SUPPORTING THE UNIFORMLY DISTRIBUTED LIVE LOAD OR A 300-POUND CONCENTRATED LOAD APPLIED ON AN AREA OF 2 INCHES BY 2 INCHES, WHICHEVER PRODUCES THE GREATER STRESSES</td><td></td><td></td></tr><tr><td>4. A SINGLE CONCENTRATED LOAD APPLIED IN ANY DIRECTION AT ANY POINT ALONG THE TOP FOR A GUARD NOT REQUIRED TO SERVE AS A HANDRAIL, THE LOAD NEED NOT BE APPLIED TO THE TOP ELEMENT OF THE GUARD IN A DIRECTION PARALLEL TO SUCH ELEMENT.</td><td></td><td></td></tr><tr><td>1. BALUSTRADE AND PANELS FILLERS SHALL BE DESIGNED TO WITHSTAND A HORIZONTALLY APPLIED NORMAL LOAD OF 50 POUNDS ON AN AREA EQUAL TO 1 SQ. FT.</td><td></td><td></td></tr><tr><td>2. HANDRAILS USED IN HORIZONTAL POSITIONS SHALL BE DESIGNED WITH A LOAD ADJUSTMENT FACTOR OF 4. THE LOAD ADJUSTMENT FACTOR SHALL BE APPLIED TO EACH OF THE CONCENTRATED LOADS APPLIED TO THE TOP OF THE RAIL, AND TO THE LOAD ON THE IN-RILL COMPONENTS. THESE LOADS SHALL BE DETERMINED INDEPENDENT OF ONE ANOTHER, AND LOADS ARE ASSUMED NOT TO OCCUR WITH ANY OTHER LIVE LOAD.</td><td></td><td></td></tr><tr><td>1. WHERE THE TOP OF A GUARD SYSTEM IS NOT REQUIRED TO SERVE AS A HANDRAIL, THE SINGLE CONCENTRATED LOAD SHALL BE APPLIED AT ANY POINT ALONG THE TOP, IN THE VERTICAL DOWNSWARD DIRECTION AND IN THE HORIZONTAL DIRECTION AWAY FROM THE WALKING SURFACE. WHERE THE TOP OF A GUARD IS ALSO SERVING AS THE HANDRAIL, A SINGLE CONCENTRATED LOAD SHALL BE APPLIED IN ANY DIRECTION AT ANY POINT ALONG THE TOP. CONCENTRATED LOAD SHALL NOT BE APPLIED CONCURRENTLY ANOTHER, AND LOADS ARE ASSUMED NOT TO OCCUR WITH ANY OTHER LIVE LOAD.</td><td></td><td></td></tr></table>		ROOF TRUSSES*	LL/360	TL/240	COMMENTS:	ROOF RAFTERS	LL/180	TL/120		ROOF RAFTERS (W/O C/L)	LL/360	TL/240		FLOOR TRUSSES/ BEAMS **	LL/360	TL/240		FLOOR JOISTS***	LL/480	TL/240			(SHINGLE/METAL ROOF) (PSF)	FLAT ROOF (PSF)	TILE ROOF (PSF)	HEAVY ROOF (PSF)	TOP CHORD LL	20	30	20	20	TOP CHORD DL	10	10	15	25	BOTTOM CHORD LL*	0	0	0	0	BOTTOM CHORD DL	10	10	10	10	TOTAL (PSF)	40	50	45	55	BOTTOM CHORD LL (OPT)					ATTICS W/ LIMITED STORAGE	20				ATTICS W/ HEAVY STORAGE	50				** ATTICS W/ NO STORAGE (NON-CONCURRENT)	10				TOP CHORD LL	40 (PSF)	COMMENTS:	TOP CHORD DL	10 (PSF)		BOTTOM CHORD LL	0 (PSF)		BOTTOM CHORD DL	5 (PSF)		COMMENTS: (PSF) = UNIFORM LOADS (LBS) = CONCENTRATED LOADS	GAME ROOM BALCONIES/ DECKS BALCONIES OVER 100 SQ.FT. LIGHT STORAGE LIBRARIES READING ROOMS LIBRARIES STACK ROOMS GUARDS HANDRAILS (H) GUARD RAILS IN FILL COMP. (H) STAIRS NON SLEEPING ROOMS SLEEPING ROOMS HABITABLE ATTICS SERVED W/ PASSENGER VEHICLE GARAGES	60 (PSF) 40 (PSF) 100 (PSF) 125 (PSF) 60 (PSF) 150 (PSF) 200 (LBS) (H) 200 (PSF) (H) 50 (PSF) 300 (LBS) 40 (PSF) 30 (PSF) 30 (PSF) 30 (PSF) 50 (PSF) 2000 (LBS)	C. INDIVIDUAL STAIR TREADS SHALL BE CAPABLE OF SUPPORTING THE UNIFORMLY DISTRIBUTED LIVE LOAD OR A 300-POUND CONCENTRATED LOAD APPLIED ON AN AREA OF 2 INCHES BY 2 INCHES, WHICHEVER PRODUCES THE GREATER STRESSES			4. A SINGLE CONCENTRATED LOAD APPLIED IN ANY DIRECTION AT ANY POINT ALONG THE TOP FOR A GUARD NOT REQUIRED TO SERVE AS A HANDRAIL, THE LOAD NEED NOT BE APPLIED TO THE TOP ELEMENT OF THE GUARD IN A DIRECTION PARALLEL TO SUCH ELEMENT.			1. BALUSTRADE AND PANELS FILLERS SHALL BE DESIGNED TO WITHSTAND A HORIZONTALLY APPLIED NORMAL LOAD OF 50 POUNDS ON AN AREA EQUAL TO 1 SQ. FT.			2. HANDRAILS USED IN HORIZONTAL POSITIONS SHALL BE DESIGNED WITH A LOAD ADJUSTMENT FACTOR OF 4. THE LOAD ADJUSTMENT FACTOR SHALL BE APPLIED TO EACH OF THE CONCENTRATED LOADS APPLIED TO THE TOP OF THE RAIL, AND TO THE LOAD ON THE IN-RILL COMPONENTS. THESE LOADS SHALL BE DETERMINED INDEPENDENT OF ONE ANOTHER, AND LOADS ARE ASSUMED NOT TO OCCUR WITH ANY OTHER LIVE LOAD.			1. WHERE THE TOP OF A GUARD SYSTEM IS NOT REQUIRED TO SERVE AS A HANDRAIL, THE SINGLE CONCENTRATED LOAD SHALL BE APPLIED AT ANY POINT ALONG THE TOP, IN THE VERTICAL DOWNSWARD DIRECTION AND IN THE HORIZONTAL DIRECTION AWAY FROM THE WALKING SURFACE. WHERE THE TOP OF A GUARD IS ALSO SERVING AS THE HANDRAIL, A SINGLE CONCENTRATED LOAD SHALL BE APPLIED IN ANY DIRECTION AT ANY POINT ALONG THE TOP. CONCENTRATED LOAD SHALL NOT BE APPLIED CONCURRENTLY ANOTHER, AND LOADS ARE ASSUMED NOT TO OCCUR WITH ANY OTHER LIVE LOAD.	
ROOF TRUSSES*	LL/360	TL/240	COMMENTS:	
ROOF RAFTERS	LL/180	TL/120	
ROOF RAFTERS (W/O C/L)	LL/360	TL/240	
FLOOR TRUSSES/ BEAMS **	LL/360	TL/240	
FLOOR JOISTS***	LL/480	TL/240	
	(SHINGLE/METAL ROOF) (PSF)	FLAT ROOF (PSF)	TILE ROOF (PSF)	HEAVY ROOF (PSF)	
TOP CHORD LL	20	30	20	20	
TOP CHORD DL	10	10	15	25	
BOTTOM CHORD LL*	0	0	0	0	
BOTTOM CHORD DL	10	10	10	10	
TOTAL (PSF)	40	50	45	55	
BOTTOM CHORD LL (OPT)	
ATTICS W/ LIMITED STORAGE	20	
ATTICS W/ HEAVY STORAGE	50	
** ATTICS W/ NO STORAGE (NON-CONCURRENT)	10	
TOP CHORD LL	40 (PSF)	COMMENTS:	
TOP CHORD DL	10 (PSF)	
BOTTOM CHORD LL	0 (PSF)	
BOTTOM CHORD DL	5 (PSF)	
COMMENTS: (PSF) = UNIFORM LOADS (LBS) = CONCENTRATED LOADS	GAME ROOM BALCONIES/ DECKS BALCONIES OVER 100 SQ.FT. LIGHT STORAGE LIBRARIES READING ROOMS LIBRARIES STACK ROOMS GUARDS HANDRAILS (H) GUARD RAILS IN FILL COMP. (H) STAIRS NON SLEEPING ROOMS SLEEPING ROOMS HABITABLE ATTICS SERVED W/ PASSENGER VEHICLE GARAGES	60 (PSF) 40 (PSF) 100 (PSF) 125 (PSF) 60 (PSF) 150 (PSF) 200 (LBS) (H) 200 (PSF) (H) 50 (PSF) 300 (LBS) 40 (PSF) 30 (PSF) 30 (PSF) 30 (PSF) 50 (PSF) 2000 (LBS)	
C. INDIVIDUAL STAIR TREADS SHALL BE CAPABLE OF SUPPORTING THE UNIFORMLY DISTRIBUTED LIVE LOAD OR A 300-POUND CONCENTRATED LOAD APPLIED ON AN AREA OF 2 INCHES BY 2 INCHES, WHICHEVER PRODUCES THE GREATER STRESSES	
4. A SINGLE CONCENTRATED LOAD APPLIED IN ANY DIRECTION AT ANY POINT ALONG THE TOP FOR A GUARD NOT REQUIRED TO SERVE AS A HANDRAIL, THE LOAD NEED NOT BE APPLIED TO THE TOP ELEMENT OF THE GUARD IN A DIRECTION PARALLEL TO SUCH ELEMENT.	
1. BALUSTRADE AND PANELS FILLERS SHALL BE DESIGNED TO WITHSTAND A HORIZONTALLY APPLIED NORMAL LOAD OF 50 POUNDS ON AN AREA EQUAL TO 1 SQ. FT.	
2. HANDRAILS USED IN HORIZONTAL POSITIONS SHALL BE DESIGNED WITH A LOAD ADJUSTMENT FACTOR OF 4. THE LOAD ADJUSTMENT FACTOR SHALL BE APPLIED TO EACH OF THE CONCENTRATED LOADS APPLIED TO THE TOP OF THE RAIL, AND TO THE LOAD ON THE IN-RILL COMPONENTS. THESE LOADS SHALL BE DETERMINED INDEPENDENT OF ONE ANOTHER, AND LOADS ARE ASSUMED NOT TO OCCUR WITH ANY OTHER LIVE LOAD.	
1. WHERE THE TOP OF A GUARD SYSTEM IS NOT REQUIRED TO SERVE AS A HANDRAIL, THE SINGLE CONCENTRATED LOAD SHALL BE APPLIED AT ANY POINT ALONG THE TOP, IN THE VERTICAL DOWNSWARD DIRECTION AND IN THE HORIZONTAL DIRECTION AWAY FROM THE WALKING SURFACE. WHERE THE TOP OF A GUARD IS ALSO SERVING AS THE HANDRAIL, A SINGLE CONCENTRATED LOAD SHALL BE APPLIED IN ANY DIRECTION AT ANY POINT ALONG THE TOP. CONCENTRATED LOAD SHALL NOT BE APPLIED CONCURRENTLY ANOTHER, AND LOADS ARE ASSUMED NOT TO OCCUR WITH ANY OTHER LIVE LOAD.	
MASTER REVISIONS <table><tr><th>DATE</th><th>DESCRIPTION</th></tr><tr><td> </td><td> </td></tr><tr><td> </td><td> </td></tr><tr><td> DATE	DESCRIPTION	

BEARING WOOD INTERIOR WALL SCHEDULE

MARK	STUD SPACING	CONNECTION & FASTENERS		LUMBER SPECIES	UPLIFT CAP. (LB)
		TOP	BOTTOM		
BW1	16"	(2) 16d TOENAILS	(2) 16d TOENAILS	SPF	0
BW2	16"	SP2 W/ (6)-10d NAILS	SP1 W/ (6)-10d NAILS	SPF	402
BW3	16"	SP4 W/ (6) 10d X 1 1/2" NAILS	SP4 W/ (6) 10d X 1 1/2" NAILS	SPF	571
BW4	16"	(2) 16d TOENAILS	(2) 16d TOENAILS	SYP	0
BW5	16"	SP2 W/ (6)-10d NAILS	SP1 W/ (6)-10d NAILS	SYP	439
BW6	16"	SP4 W/ (6) 10d X 1 1/2" NAILS	SP4 W/ (6) 10d X 1 1/2" NAILS	SYP	665
BW7	12"	(2) 16d TOENAILS	(2) 16d TOENAILS	SYP	0
BW8	12"	SP2 W/ (6)-10d NAILS	SP1 W/ (6)-10d NAILS	SPF	535
BW9	12"	SP4 W/ (6) 10d X 1 1/2" NAILS	SP4 W/ (6) 10d X 1 1/2" NAILS	SPF	760
BW10	12"	(2) 16d TOENAILS	(2) 16d TOENAILS	SYP	0
BW11	12"	SP2 W/ (6)-10d NAILS	SP1 W/ (6)-10d NAILS	SYP	585
BW12	12"	SP4 W/ (6) 10d X 1 1/2" NAILS	SP4 W/ (6) 10d X 1 1/2" NAILS	SYP	885

NOTE: 2x4 WALLS ARE ASSUMED U.N.O. ON FLOOR PLANS
 * ALL LUMBER TO BE GRADE #2
 ** CONNECTIONS TO BE INSTALLED TO EACH STUD AS INDICATED
 *** SP2'S & SP3'S CAN BE SUB. FOR SP4'S W/ RESPECT TO STUD SIZE

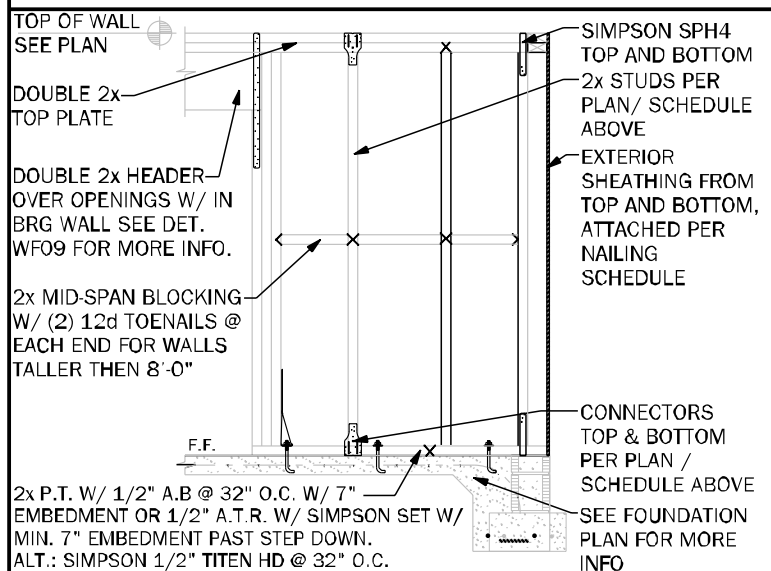

BEARING INTERIOR WALL DETAIL

- SEE FLOOR PLAN FOR WALL SIZE. ASSUME 2x4 STUDS USED U.N.O.
- ALL STRUCTURAL LUMBER TO BE SYP #1 OR SPF #2 U.N.O. ON PLAN.
- CONNECTIONS TO BE INSTALLED TO EACH STUD AS INDICATED.
- CONTACT E.O.R. IF SP4'S OR SP3'S CONNECTIONS ARE SUBSTITUTED, TO VERIFY THEY MEET THE STRUCTURAL REQUIREMENTS.
- IF "BW" IS INDICATED ON SECOND FLOOR BASE CONNECTION TO IGNORE. SEE W/06/S3.1 OR INDICATED DETAIL FOR PROPER CONNECTIONS FOR 2nd FLOOR TO FIRST FLOOR CONNECTIONS. (NOTE: THIS IS FOR 2 STORY PROJECTS ONLY)
- IF "SW" IS INDICATED THE WALL IS CONSIDERED A SHEARWALL AND REQUIRES MIN. 7/16" OSB PLYWOOD W/ 8d NAILS AT 4" O.C. IN FIELD AND EDGE TO (H) SIDE OF WALL.
- ALL 2x EXTERIOR WALLS W/ EXTERIOR SHEATHING ATTACHED PER NAILING SCHEDULE ACT AS SHEARWALLS. SEE PLAN AND WALL SECTIONS FOR STUD SPACING AND GRADE.
- IF THE BEARING WALL IS INDICATED WITH THE BW1, BW4, BW7, BW10 THESE WALLS ARE ONLY SUPPORTING THE FLOOR LOAD AND DO NOT HAVE LIFT. THE STUDS ARE TOE NAILED TO THE PLATE AND THE 2x PLATE CAN BE ATTACHED WITH HARD CASED NAILS (GUN NAIL) AND WILL NOT REQUIRE THE ANCHOR BOLT ATTACHMENT INDICATED IN THE BEARING WALL SCHEDULE.

COLUMN SCHEDULE

MARK	COLUMN SIZE	(BASE) CONN. & FASTENER	UPLIFT (LB)
C1	(3) 2x4 #2 SPF	(4) 16d TOENAILS	0
C2	(3) 2x4 #2 SPF	DTT22 W/ 1/2" WEDGE ANCHOR* & (8) 1/4" X 1 1/2" SDS SCREWS	2145
C3	(3) 2x4 SYP #1 OR	(4) 16d TOENAILS	0
C4	(4) 2x4 SPF #2	DTT22 W/ 1/2" WEDGE ANCHOR* & (8) 1/4" X 1 1/2" SDS SCREWS	2145
C5	4 x 4 P.T. #2 SYP POST	ABU44 W/ 5/8" ATR** & (12) 16d NAILS	G = 6665 U = 2200
C6	6 x 6 P.T. #2 SYP POST	ABU66 W/ 5/8" ATR** & (12) 16d NAILS	G = 12000 U = 2300
C7	8 x 8 P.T. #2 SYP POST	ABU88 W/ (2) 5/8" ATR** & (18) 16d NAILS	G = 24335 U = 2320
C8	3.5 x 3.5 P.L. F=2400 PSI (UNWARRANTED IF EX)	H4U5 SDS3 W/ 5/8" ATR AND (10) 1/4" X 3/4" SDS WOOD SCREWS	5375
C9	3.5 x 3.5 P.L. F=2400 PSI (UNWARRANTED IF EX)	H4U5 SDS3 W/ 5/8" ATR AND (10) 1/4" X 3/4" SDS WOOD SCREWS	5375
C10	3.5 x 7 P.L. F=2400 PSI (UNWARRANTED IF EX)	H4U9 SDS3.5 W/ 7/8" ATR AND (16) 1/4" X 3/4" SDS WOOD SCREWS	9390
C11	5.25 x 5.25 P.L. F=2400 PSI (UNWARRANTED IF EX)	H4U9 SDS3.5 W/ 7/8" ATR AND (16) 1/4" X 3/4" SDS WOOD SCREWS	9390
C12	7 x 7 P.L. F=2400 PSI (UNWARRANTED IF EX)	H4U9 SDS3.5 W/ 7/8" ATR AND (16) 1/4" X 3/4" SDS WOOD SCREWS	9390
C13	5.25 x 7" P.L. 1.8E F=2400 PSI (UNWARRANTED IF EX)	H4U9 SDS3.5 W/ 7/8" ATR AND (16) 1/4" X 3/4" SDS WOOD SCREWS	9390

- SEE FLOOR PLAN FOR WALL WIDTH. STUD PACKS TO MATCH WALL WIDTH U.N.O.
- ALL STRUCTURAL LUMBER TO BE SYP #1 OR SPF #2 U.N.O. ON PLAN.
- NAIL SCHEDULE UP STUDS PER DETAIL W/ST
- MINIMUM BOLT EMBEDMENT:
6" EMBEDMENT FOR 1/2" ATR
6" EMBEDMENT FOR 5/8" ATR
8" EMBEDMENT FOR 7/8" ATR
- IF C COLUMN IS INDICATED ON SECOND FLOOR, THE BASE CONNECTION IS NOT REQUIRED. (SEE INDICATED CALL OUT ON PLAN FOR ATTACHMENT)
- SEE WOOD CONSTRUCTION NOTE #4 ON COVER SHEET FOR CORROSION INFORMATION
- SAME NOMINAL SIZE PARALLEL COLUMNS (L.B.) MAY BE SUBSTITUTED FOR ANY P.T. SYP POST NOTED IN THE PLANS

COMMON NAIL vs. PNEUMATIC GUN NAILS:

COMMON NAIL	DLA / LENGTH	PNEUMATIC GUN NAIL DLA-LENGTH	COMMON vs. GUN NAIL SPACING	APPLICATION
8d	0.131" X 2 1/2"	0.131" X 2 1/2"	SEE PLAN RING SHANK ON ROOF	SHEATHING ROOF & WALLS
10d or 12d	0.148" X 3"	0.131" X 3"	SEE PLAN	BLOCKING & TOE WALLS TO TOP PLATE
12d	0.148" X 3 1/4"	0.131" X 3 1/4"	8" O.C. (COMMON) 6" O.C. (GUN NAIL)	STUD WALL CORNERS
10d	0.148" X 3"	0.131" X 3"	8" O.C. (COMMON) 6" O.C. (GUN NAIL)	STUD PACK COLUMNS
16d	0.162" X 3 1/4"	0.131" X 3 1/4"	(2) 16d (COMMON) (3) 16d (GUN NAIL)	SEE PLAN

HEADER SCHEDULE

MARK	HEADER SIZE	REMARKS
H1	(2) - 2X6 #2 SYP W/ 1/2" FLITCH PLATE	SEE GENERAL HEADER NOTE #5 THIS SHEET
H2	(2) - 2X6 #2 SYP W/ 1/2" FLITCH PLATE	SEE GENERAL HEADER NOTE #5 THIS SHEET
H3	(2) - 2X10 #2 SYP W/ 1/2" FLITCH PLATE	SEE GENERAL HEADER NOTE #5 THIS SHEET
H4	(2) - 2X12 #2 SYP W/ 1/2" FLITCH PLATE	SEE GENERAL HEADER NOTE #5 THIS SHEET
H5	(2) - 1 3/4" X 11 1/4" LVL 2.0E FB=2600 PSI	ATTACH TOGETHER W/ (2) ROWS 14" X 3 1/2" SDS WD SCREWS @ 16" O.C. TYP. EACH SIDE
H6	(2) - 1 3/4" X 9 1/4" LVL 2.0E FB=2600 PSI	ATTACH TOGETHER W/ (2) ROWS 14" X 3 1/2" SDS WD SCREWS @ 16" O.C. TYP. EACH SIDE

HEADER SUPPORT NO. OF JACKS & STUDS REQ. AT OPENINGS

OPENING SIZE	2x4 WALL		2x6 OR 2x8 WALL	
	JACKS EA. END	KINGS EA. END	JACKS EA. END	KINGS EA. END
1'-0" - 3'-11"	(1)	(2)	(1)	(2)
4'-0" - 9'-11"	(2)	(3)	(2)	(2)
10'-0" - 16'-0"	(3)	(4)	(3)	(4)

GENERAL HEADER NOTES


- VERIFY W/ PLAN CORRECT LENGTH OF HEADER REQUIRED
- IF HEADER IS ON THE 1st FLOOR SEE PLAN FOR BEARING WALL TYPE AND FOLLOW INSTRUCTIONS WITHIN BEARING WALL SCHEDULE FOR REQUIRED CORRECTIONS U.N.O. ON PLAN
- IF HEADER IS ON THE 2nd FLOOR SEE PLAN FOR INDICATED HEADER CONNECTION FOR REQUIRED CONNECTIONS.
- ALL HEADER JACK AND KING STUDS SHALL BE FASTENED TO EACH PER DETAIL W/ST
- FASTEN ALL MULTIPLY HEADERS TOGETHER W/ (2) ROWS 12d COMMON NAILS AT 12" O.C. ALONG EACH EDGE OR (3) ROWS IF 2X10 OR LARGER.
- FASTEN ALL HEADERS TO KING STUDS WITH (3) 12d TOENAILS PER SIDE
- IF HEADER IS NOT SPECIFIED CONTACT E.O.R.

BEAM SCHEDULE

MARK	BEAM SIZE	CONNECTIONS
BM1	(2) - 2 x 8 #2 SYP W/ 7/16" OSB FLITCH PLATE, NAIL BEAM TOGETHER USING (2) ROWS OF 12d NAILS @ 12" O.C. TYP. EACH SIDE	CONNECTION: PROVIDE (2) SIMPSON LSTA28 OR (2) SIMPSON HTS20 TO WOOD POST OR (2) SIMPSON HET46 TO CMU COL. U.N.O. ON ROOF PLAN.
BM2	(2) - 2 x 10 #2 SYP W/ 7/16" OSB FLITCH PLATE, NAIL BEAM TOGETHER USING (2) ROWS OF 12d NAILS @ 12" O.C. TYP. EACH SIDE	CONNECTION: PROVIDE (2) SIMPSON LSTA24 OR (2) SIMPSON HTS20 TO WOOD POST OR (2) SIMPSON HET46 TO CMU COL. U.N.O. ON ROOF PLAN.
BM3	(2) - 2 x 12 #2 SYP W/ 7/16" OSB FLITCH PLATE, NAIL BEAM TOGETHER USING (2) ROWS OF 12d NAILS @ 12" O.C. TYP. EACH SIDE	CONNECTION: PROVIDE (2) SIMPSON LSTA24 OR (2) SIMPSON HTS20 TO WOOD POST OR (2) SIMPSON HET46 TO CMU COL. U.N.O. ON ROOF PLAN.
BM4	(2) - 1 3/4" X 11 1/4" LVL 2.0E FB=2600 PSI, NAIL BEAM TOGETHER USING (2) ROWS 14" X 3 1/2" SDS WOOD SCREWS @ 16" O.C. TYP. EACH SIDE	CONNECTION: PROVIDE (2) SIMPSON LSTA24 OR (2) SIMPSON HTS20 TO WOOD POST OR (2) SIMPSON HET46 TO CMU COL. U.N.O. ON ROOF PLAN.
BM5	(2) - 1 3/4" X 11 1/4" LVL 2.0E FB=2600 PSI, NAIL BEAM TOGETHER USING (2) ROWS 14" X 3 1/2" SDS WOOD SCREWS @ 16" O.C. TYP. EACH SIDE	CONNECTION: PROVIDE (2) SIMPSON LSTA24 OR (2) SIMPSON HTS20 TO WOOD POST OR (2) SIMPSON HET46 TO CMU COL. U.N.O. ON ROOF PLAN.
BM6	(2) - 1 3/4" X 16" LVL 2.0E FB=2600 PSI, NAIL BEAM TOGETHER USING (2) ROWS 14" X 3 1/2" SDS WOOD SCREWS @ 16" O.C. TYP. EACH SIDE	CONNECTION: PROVIDE (2) SIMPSON LSTA24 OR (2) SIMPSON HTS20 TO WOOD POST OR (2) SIMPSON HET46 TO CMU COL. U.N.O. ON ROOF PLAN.

GENERAL BEAM NOTES

- VERIFY WITH PLAN CORRECT LENGTH OF BEAMS REQUIRED (MIN. 4" BEARING EACH END)
- SEE PLAN FOR TOP OR BOTTOM OF BEAM INDICATIONS
- BEAMS ARE NOT TO BE DRILLED OR NOTCHED IN ANY WAY WITHOUT WRITTEN APPROVAL FROM THE E.O.R.

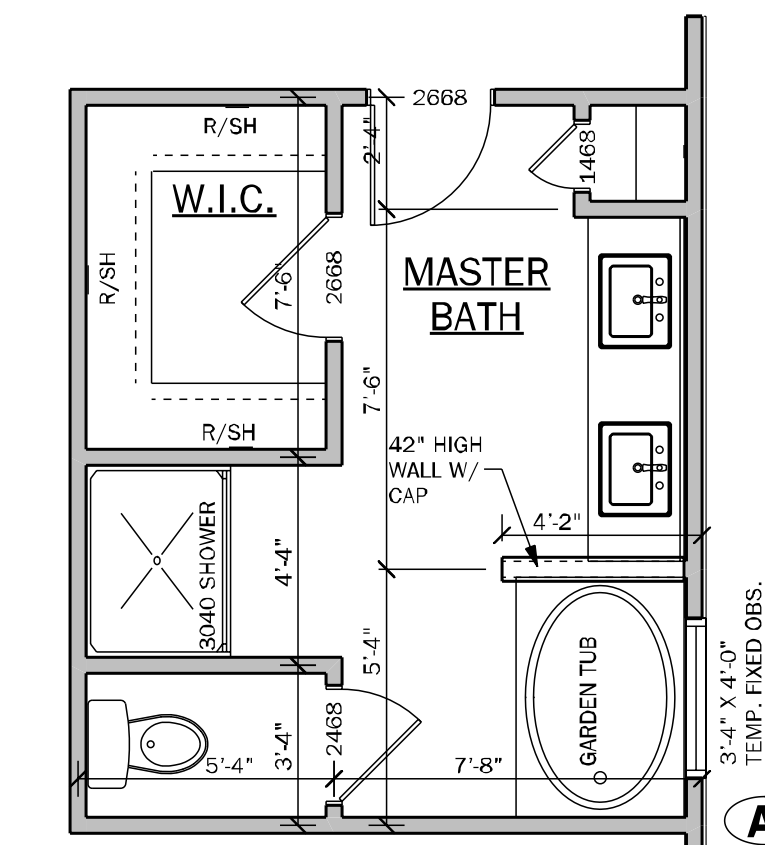


MASTER BATH BA. OPTIONS

Y	N	MASTER BATH BA. OPTIONS
		3'-4" X 4'-0" TEMP. FIXED GLS. WINDOW CNTR. ON TUB
		3040 (2) P.C. FIBERGLASS SHOWER W/ (1) L.E.D. DISC LIT.

MASTER BATH OPTIONS

SCALE: 1/4" = 1'-0"

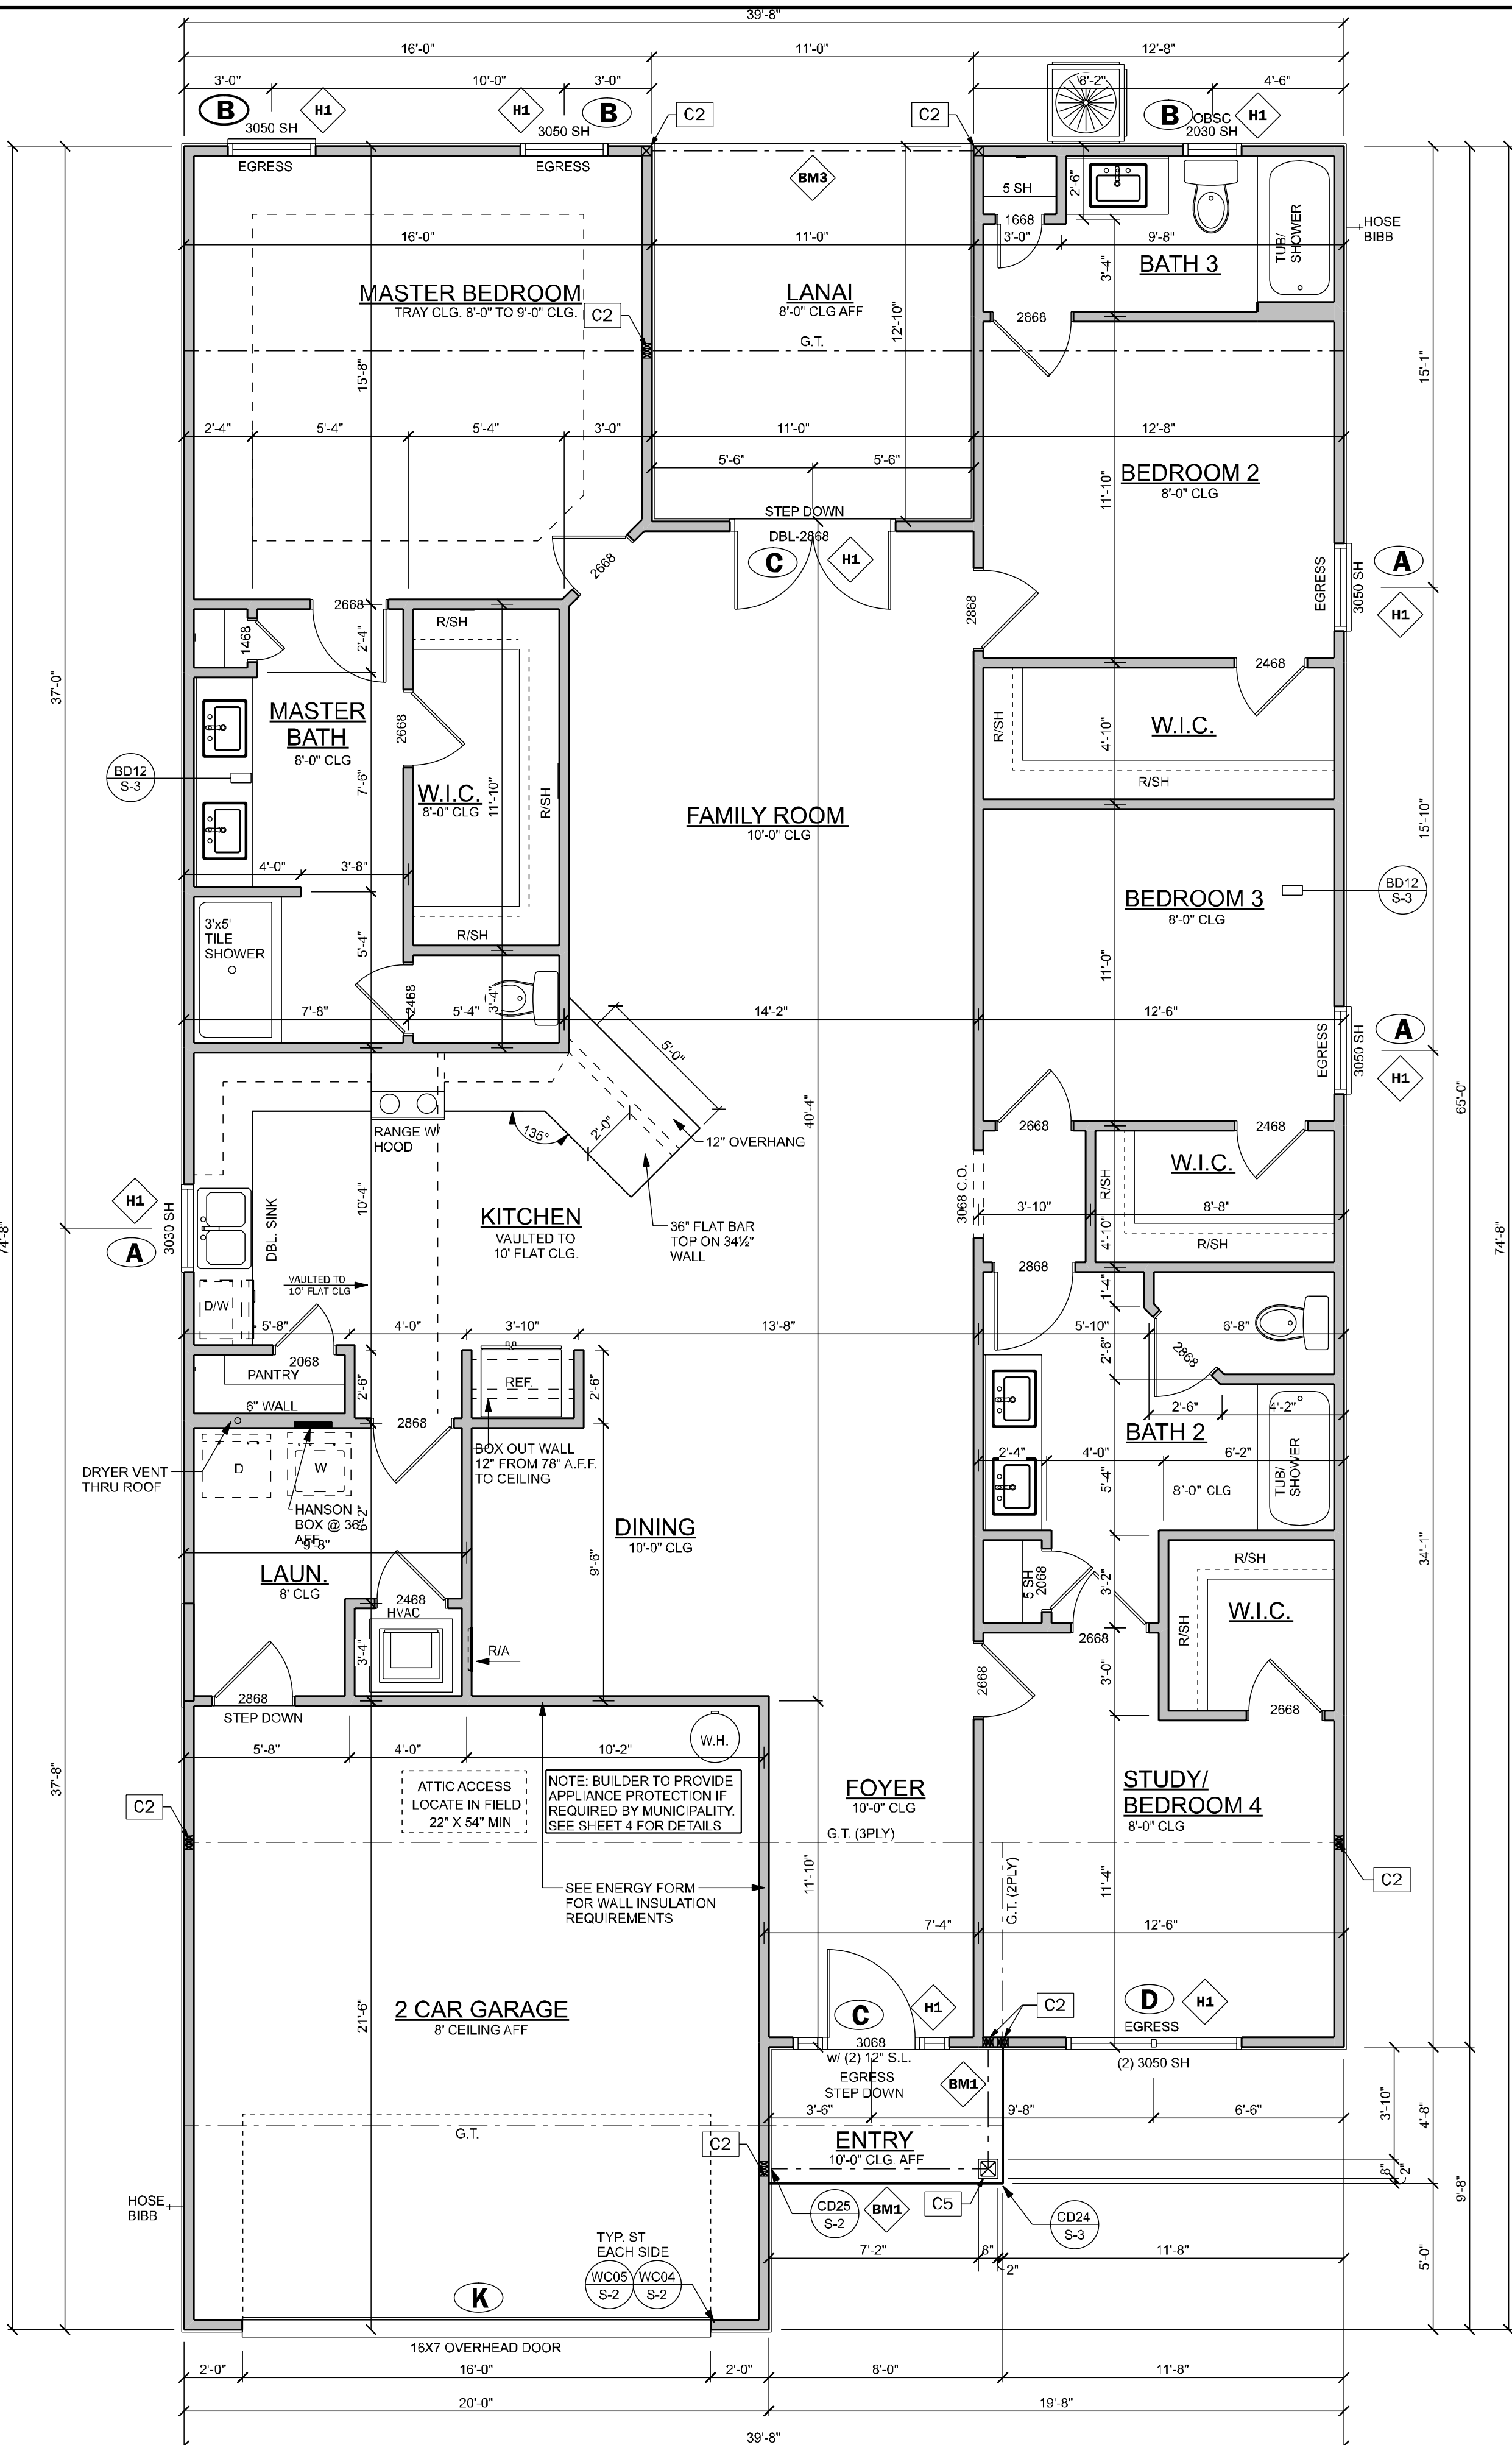

FLOOR PLAN "B"

SCALE: 1/4" = 1'-0"

NOTE:
 INDICATES OPENINGS WIND PRESSURES. SEE WIND LOADING CRITERIA ON COVER SHEET FOR INFORMATION.

WALL LEGEND

- FRAMED WALL
- BEARING FRAME WALL
- ALL 2x EXTERIOR WALLS W/ EXTERIOR SHEATHING ATTACHED PER NAILING SCHEDULE ACT AS SHEARWALLS. SEE PLAN & WALL SECTIONS FOR STUD SPACING & GRADE
- MASONRY WALL

GENERAL NOTES

- R302.6 (table 302.6) If water based ceiling texture material is used, Provide 1/2" gypsum board for 16" O.C. Framing, or 5/8" gypsum board for 24" O.C. Framing. Note: 1/2" sag-resistant gypsum board may be used I.L.O. 5/8" gypsum board. 5/8" type "X" gypsum board must be installed on garage ceiling beneath habitable room(s).
- R302.5.2 Duct Penetration: Ducts in the garage and ducts penetrating the walls or ceilings separating the dwelling from the garage shall be constructed of a minimum No. 26 gage (0.48 mm) sheet steel. 1 inch minimum rigid nonmetallic class 0 or class 1 duct board, or other approved material and shall not have openings into the garage.
- R302.5.1 Door from garage into house must be a minimum 1 3/8" solid wood door, solid or honeycomb core steel door, or 20 Minute fire rated door.
- R302.7 Enclosed space under stairs that is accessed by a door or access panel shall have walls, under stair surface and any soffits protected on the enclosed side with 1/2" gypsum board.
- Outdoor swimming pools shall be provided with a barrier complying with R4501.17.1.1 through R4501.17.1.14.
- Bathroom exhaust fans must vent to the exterior of the building, exhaust to attic space and soffits is not acceptable. Ventilation shall be permitted to exit through the soffit if soffit soffit is installed 5'-0" on each side of the venting.
- R302.6 The garage shall be separated from the residence and it's attic as required by Table R302.6. From the residence and attics by not less than 1/2 inch (12.7mm) gypsum board applied to the garage side. Garage beneath rooms shall be separated from all habitable rooms above by not less than 5/8 inch (15.9mm) type X gypsum board or equivalent. Where the separation is a floor-ceiling assembly, the structure supporting the separation shall also be protected by not less than 1/2 inch (12.7mm) gypsum board or equivalent.
- R312.2.1Window Sills: In dwelling units, where the bottom of the clear opening of an operable window opening is located less than 60 inches (1524 mm) above the finished floor and greater than 72 inches (1829 mm) above the finished grade or other surface below on the exterior of the building, the operable window shall comply with one of the following:
 1. Operable windows with openings that will not allow a 4-inch diameter (102 mm) sphere to pass through the opening where the opening is in its largest opened position.
 2. Operable windows that are provided with window fall prevention devices that comply with ASTM F2059.
 3. Operable windows that are provided with window opening control devices that comply with Section R312.2.2.
- R308.4.2 All windows within 2'-0" of doors and in shower or tub areas will be safety tempered glass.
- EC: R402.2.4 Vertical or horizontal access doors from conditioned spaces to unconditioned spaces such as attics and crawl spaces shall be weatherstripped and insulated to a level equivalent to the insulation on the surrounding surfaces
- M1502.4.5 Duct length
 The maximum allowable exhaust duct length shall be determined by one of the methods specified in sections M1502.4.5.1 through M1502.4.5.3
 M1502.4.5.1 Duct termination.
 Exhaust ducts shall terminate on the outside of the building. Exhaust duct terminations shall be in accordance with the dryer manufacturer's installation instructions. If the manufacturer's instructions do not specify a termination location, the exhaust duct shall terminate not less than 3 feet (914 mm) in any direction from openings into buildings, including openings in ventilated soffits. Exhaust duct terminations shall be equipped with a backdraft damper. Screens shall not be installed at the duct termination.
- Porch Ceilings: (See plan for the following options)
 Option 1. Gypsum:
 1/2" exterior gypsum soffit board shall be attached to all framing members with 2x blocking provided at perimeter and panel edges.
 The gypsum board shall be attached w/ Type "W" 1/4" drywall screws at 8" O.C. in field and edges.
 Option 2. Plaster Base:
 7/16" OSB on underside of roof trusses shall be attached to all framing members with 2x blocking provided at perimeter and panel edges. The OSB shall be attached w/ 8d nails at 6" O.C. field and 4" O.C. at edges or 7d screw shank 3" O.C. field and 4" edges.
- Energy Code Compliance Path is Performance Based Path, Code cycle is FBC 2023 8th Edition.

AREA CALCULATIONS

LIVING	2212 S.F.
GARAGE	421 S.F.
COVERED ENTRY (BASE)	37 S.F.
COVERED PATIO/LANAI	141 S.F.
TOTAL AREA UNDER ROOF	2811 S.F.

TOTAL SOLUTIONS GROUP
 258 Southhall Lane, Suite 200
 Maitland, Florida, 32751
 (407) 800-2333
 CARL A. BROWN, PE-FL #5126
 SCOTT LEWKOWSKI, PE-FL #78750

100% Employee Owned
 myTSGhome.com

ATA **hba** **GO BA**

MUNICIPAL STAMP AREA

SIGNATURE & SEAL
 3/30/2026

To the best of the Engineer's knowledge, information and belief, the structural plans and specifications conform with these drawings and comply with the 2023 Florida Building Code-Residential 8th Edition. Engineer's signature and seal is only for the structural engineering portions of the drawing paper bearing engineer's signature and seal.

The document and/or the design concepts expressed herein are the property of TSG (Total Solutions Group) and all rights of ownership, including copyright of intellectual property are reserved. The reproduction, copying, or use of the documents and/or the design concepts without the written consent of TSG (Total Solutions Group) is strictly prohibited and protected by United States and International law.

DAMS HOMES
 FLORIDA CONTRACTORS LICENSE NO. CRC1330146
100 WEST GARDEN STREET
PENSACOLA FL 32502
 Division location: GANESVILLE

Builder: DADS HOMES

Community: The Preserve at Laurel Lake

Plan Name: 2200

Project Address: 213 SW 3rd Boulevard Dr. Lake City, FL 32746

Client No.:

LOT: 20


UNIT:

BLK:

Project No: 26-03338

Sheet No: 2

FLOOR PLAN

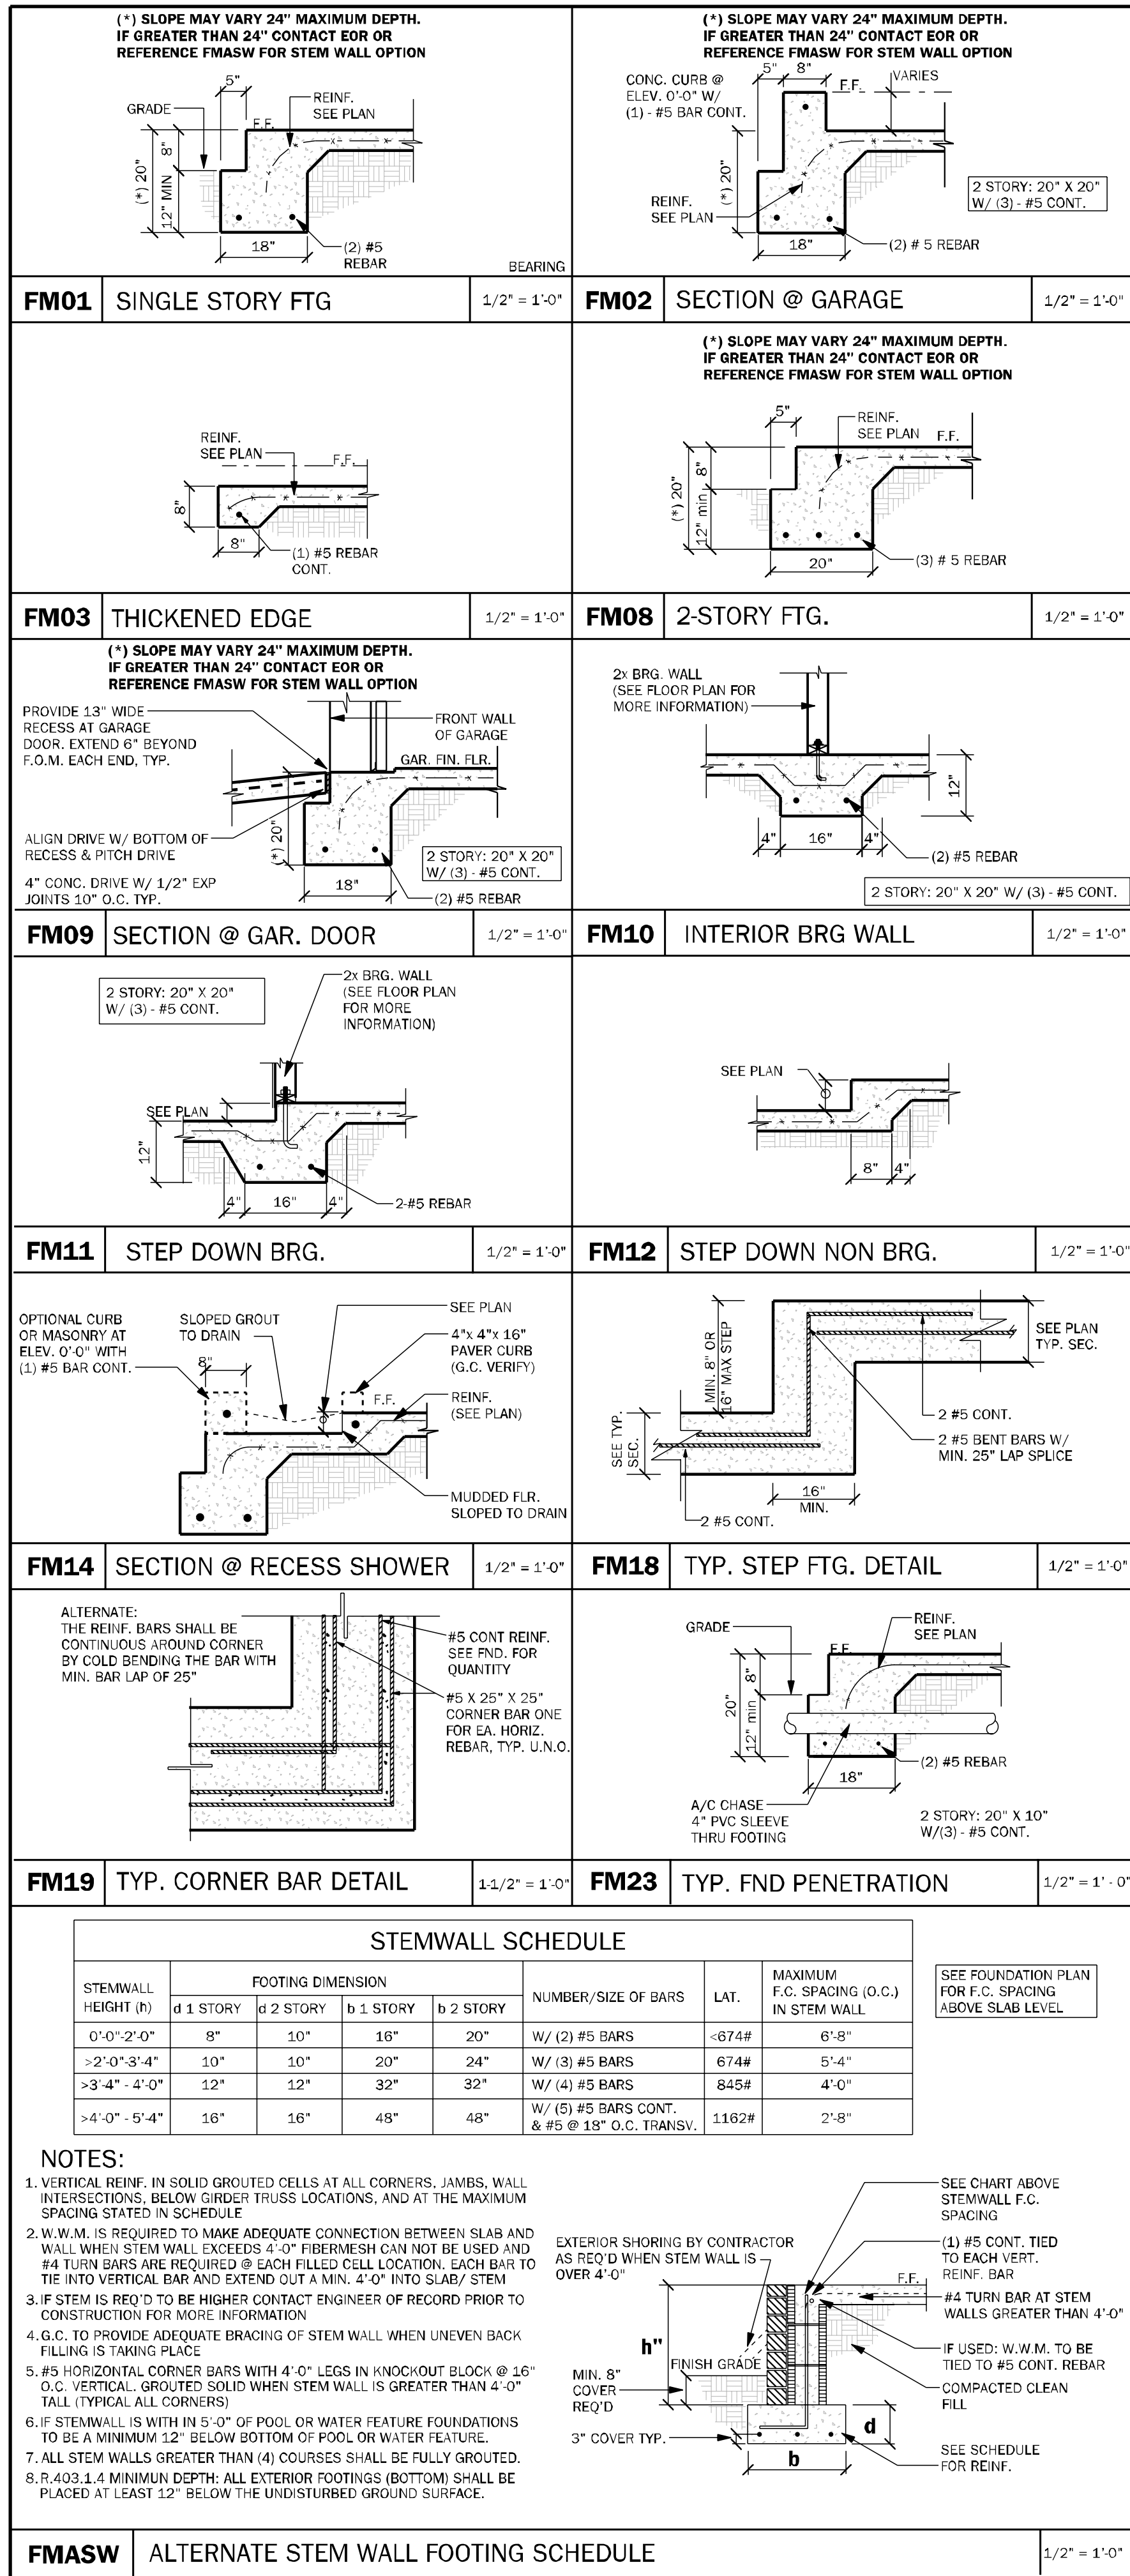

GENERAL FOUNDATION NOTES (U.N.O.)

- 1 PROVIDE MIN. 6" MILL APPROVED VAPOR BARRIER. ALL JOINTS TO BE LAPPED MIN. 6" ON SLAB.
- 4 2500 PSIG CONG. SEAL W/ 6X6 1/4 x 1/4 x 1/4 OR BERMENH /BERMENA ADDED TO THE CONCRETE. IN ACCORDANCE W/ MANUF.'S INSTRUCTIONS AND URB-284 FOR FIBERESH OR FIBER FOR FIBERMA. OVER 6" MIN. VAPOR BARRIER G.G. SHALL PROVIDE APPROVED SOIL OR BORATE TREATMENT.
- █ INDICATES FILLED CELL W/ 3000 PSI CONG. FROM FIT. TO BEAM W/ (1) #5 REBAR TYPICAL ABOVE SLAB. HOOVED FIT. DOWELS 1/2" EMBEDMENT W/ 30° EXT. ABOVE SLAB.
- 6 CONSULT W/ MANUF. SPECIFICATIONS FOR POURING OR RECESSED DOOR SILLS OR GLASSING SLIDOR SILLS.
- 5 EXTERIOR SLABS SHALL SLOPE MIN. 2% OR 1/4" PER FOOT AWAY FROM HOUSE U.N.O. ON/PLAN.
- 6 CONTROL JOINTS (IF SHOWN) ARE NOT REQUIRED BY CODE BUT ARE REQUIRED FOR ESTHETIC PURPOSES. USE FIBERMA CONG. IN EXTERIOR CONDITIONS. CONTROL JOINTS TO BE 1/8" SAW CUT A DEPTH OF 1/4" OF THE THICKNESS OF THE SLAB AND SPACED MAX. 12' ON PLAN. FILL CUT W/ APPROVED JOINT WATER OR USE ALTERNATE APPROVED METHOD.
- NO WOOD STAKES PERMITTED IN FOUNDATION.
- 8 PENDING SITE CONDITIONS, FOUNDATION MAY HAVE TO BE STEPPED DOWN. G.C. TO DETERMINE STEP LOCATIONS IF REQUIRED.
- 9 R403 1/4 MINIMUM DEPTH EXTERIOR FOOTINGS SHALL BE PLACED NOT LESS THAN 12 INCHES BELOW THE FINISHED GRADE OF GROUND SURFACE. WHERE APPLICABLE, THE DEPTH OF FOOTINGS SHALL ALSO CONFORM TO SECTION R403.1.1.
- 10 MASON TO CORNUBATE WITH BULKY ANER ELECTRICAL REQUIREMENT THROUGH SLAB.
- 11 PROVIDE 4" STEPPED DOWN TO SIDEWALK FROM ENTRY.
- 12 ASSUMED ALLOWABLE SOIL BEARING PRESSURE AFTER COMPACTION: 2000 PSF. SOILS PERFORMED TO FOUNDATION FOR COMPTON REQUIREMENTS IF SOIL CONDITIONS IN THE PROJECT DO NOT MEET OR EXCEED THE CAPACITY THE GENERAL CONTRACTOR SHALL CONTACT THE GEOTECHNICAL ENGINEER TO FOUNDATION DESIGN. DESIGN OF FOUNDATION DESIGN. SOIL TO BE COMPACTED TO AT LEAST 95% OF MAX. DRY DENSITY AS DETERMINED BY ASTM - 1557 (MODIFIED PROCTOR) TEST. DESIGN SIZES SHALL BE BASED ON THE FOUNDATION PLAN HAS BEEN DESIGNED FOR A MINIMUM SOIL BEARING CAPACITY OF 2000 PSF.

FOOTING SCHEDULE


MARK	SIZE	DEPTH	REINFORCING	GRAVITY CAP. (lbs)
F1.0	1'-0" X 8" EXT.	1'-0"	2 #5 E.W. BOT.	2000
F2.0	2'-0" X 2'-0"	1'-0"	3 #5 E.W. BOT.	7200
F2.5	2'-0" X 2'-0"	1'-0"	3 #5 E.W. BOT.	11000
F3.0	3'-0" X 3'-0"	1'-0"	4 #5 E.W. BOT.	15600
F3.5	3'-0" X 3'-0"	1'-0"	4 #5 E.W. BOT.	21500
F4.0	4'-0" X 4'-0"	1'-0"	5 #5 E.W. BOT.	28000
F4.5	4'-0" X 4'-0"	1'-4"	5 #5 E.W. BOT.	34500
F5.0	5'-0" X 5'-0"	1'-4"	6 #5 E.W. BOT.	42500
F6.0	6'-0" X 6'-0"	2'-4"	7 #5 E.W. BOT.	61500

LEGEND

INDICATES SINGLE-STORY FOOTING

INDICATES TWO-STORY FOOTING

INDICATES PAD FOOTING

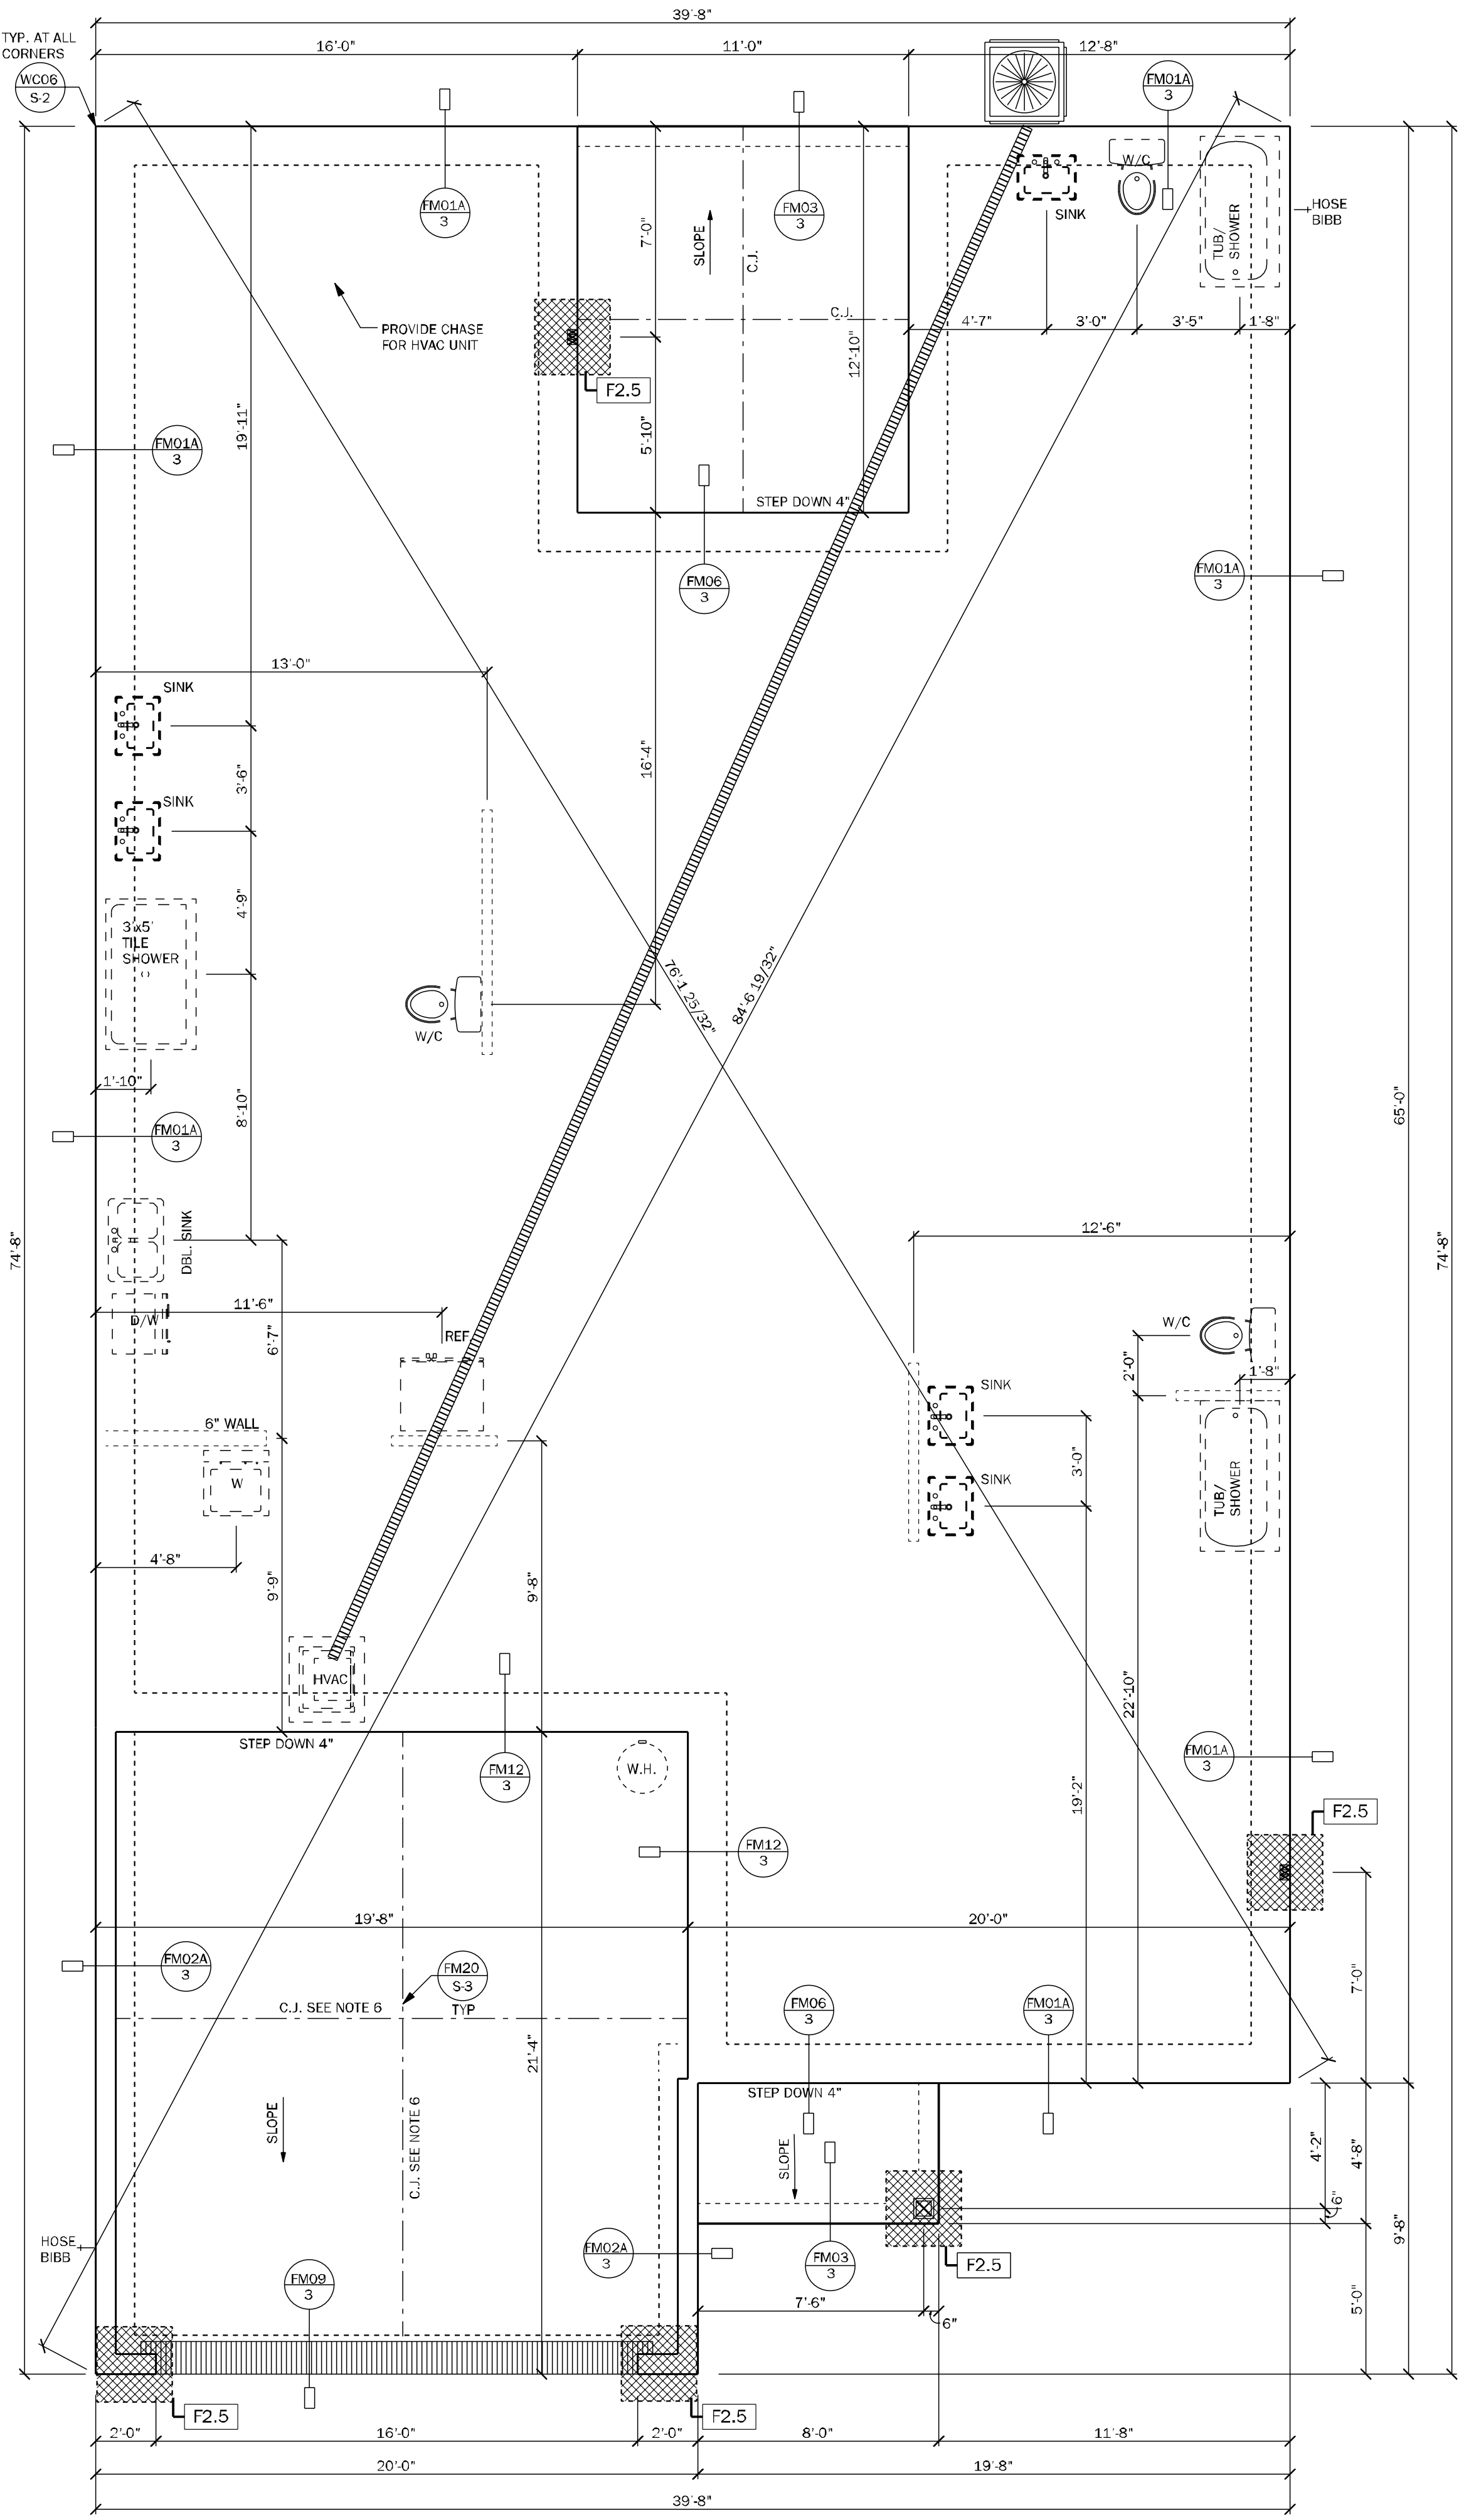

GENERAL LIGHTING & RECEPTACLES

3 WATTS PER SQUARE FOOT OF LIVING
(THIS FORMULA ALLOWS FOR CEILING FAN CIRCUITS)


$$\begin{aligned} \text{S.F. LIVING} &= \frac{2,200 \times 3}{3} \\ &= 6,600 \end{aligned}$$

RANGE	8500
OVEN	NONE
MICRO / HOOD	1000
WATER HEATER	4500
WHIRL POOL	1250
WASHER	1500
DRYER	5000
DISHWASHER	1500
DISPOSAL	600
SMALL APPLIANCE CIRCUITS (3)	4500
BATH FANS (100 WATTS / EACH)	400


GEN LIGHT'G & RECEPT. + APP. CIR.	=	<u>35.150</u>
SUBTRACT 100 % OF FIRST 10,000	-	<u>10,000</u>
	A=	25,150

A/C (AIR HANDLER & COMP.)	10,000
A/C (AUXILIARY HEAT STRIP)	10,000
	<u>20,000</u>
B=	20,000


FIRST 10,000 AMPS @ 100%	= 10,000
+ 40% OF "A" = (.40 x 25,150)	= 10,060
+ 100% OF "B" = (20,000)	= <u>20,000</u>
TOTAL WATTAGE	= 40,060
WATTS DIVIDED BY 240 = AMPS	
CALCULATED SERVICE AMPS	= 167

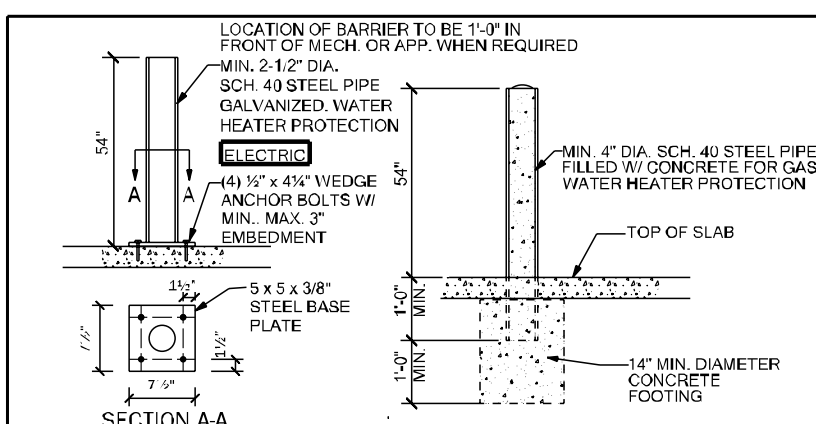


FM24	PROTECTION BARRIER	N.T.S
-------------	--------------------	-------

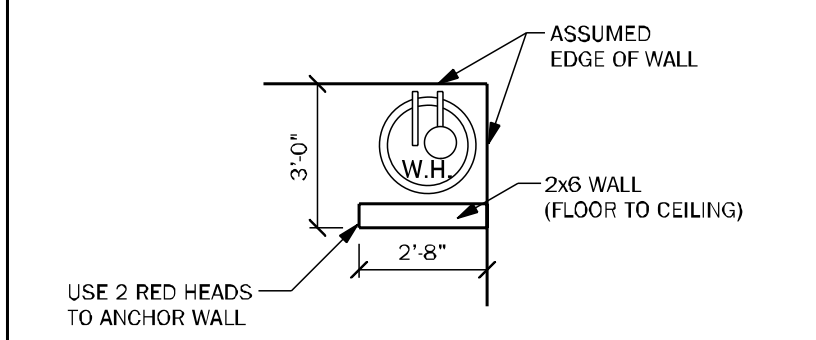

FM24.1	ALTERNATIVE PROTECTION BARRIER N.T.S.
---------------	--

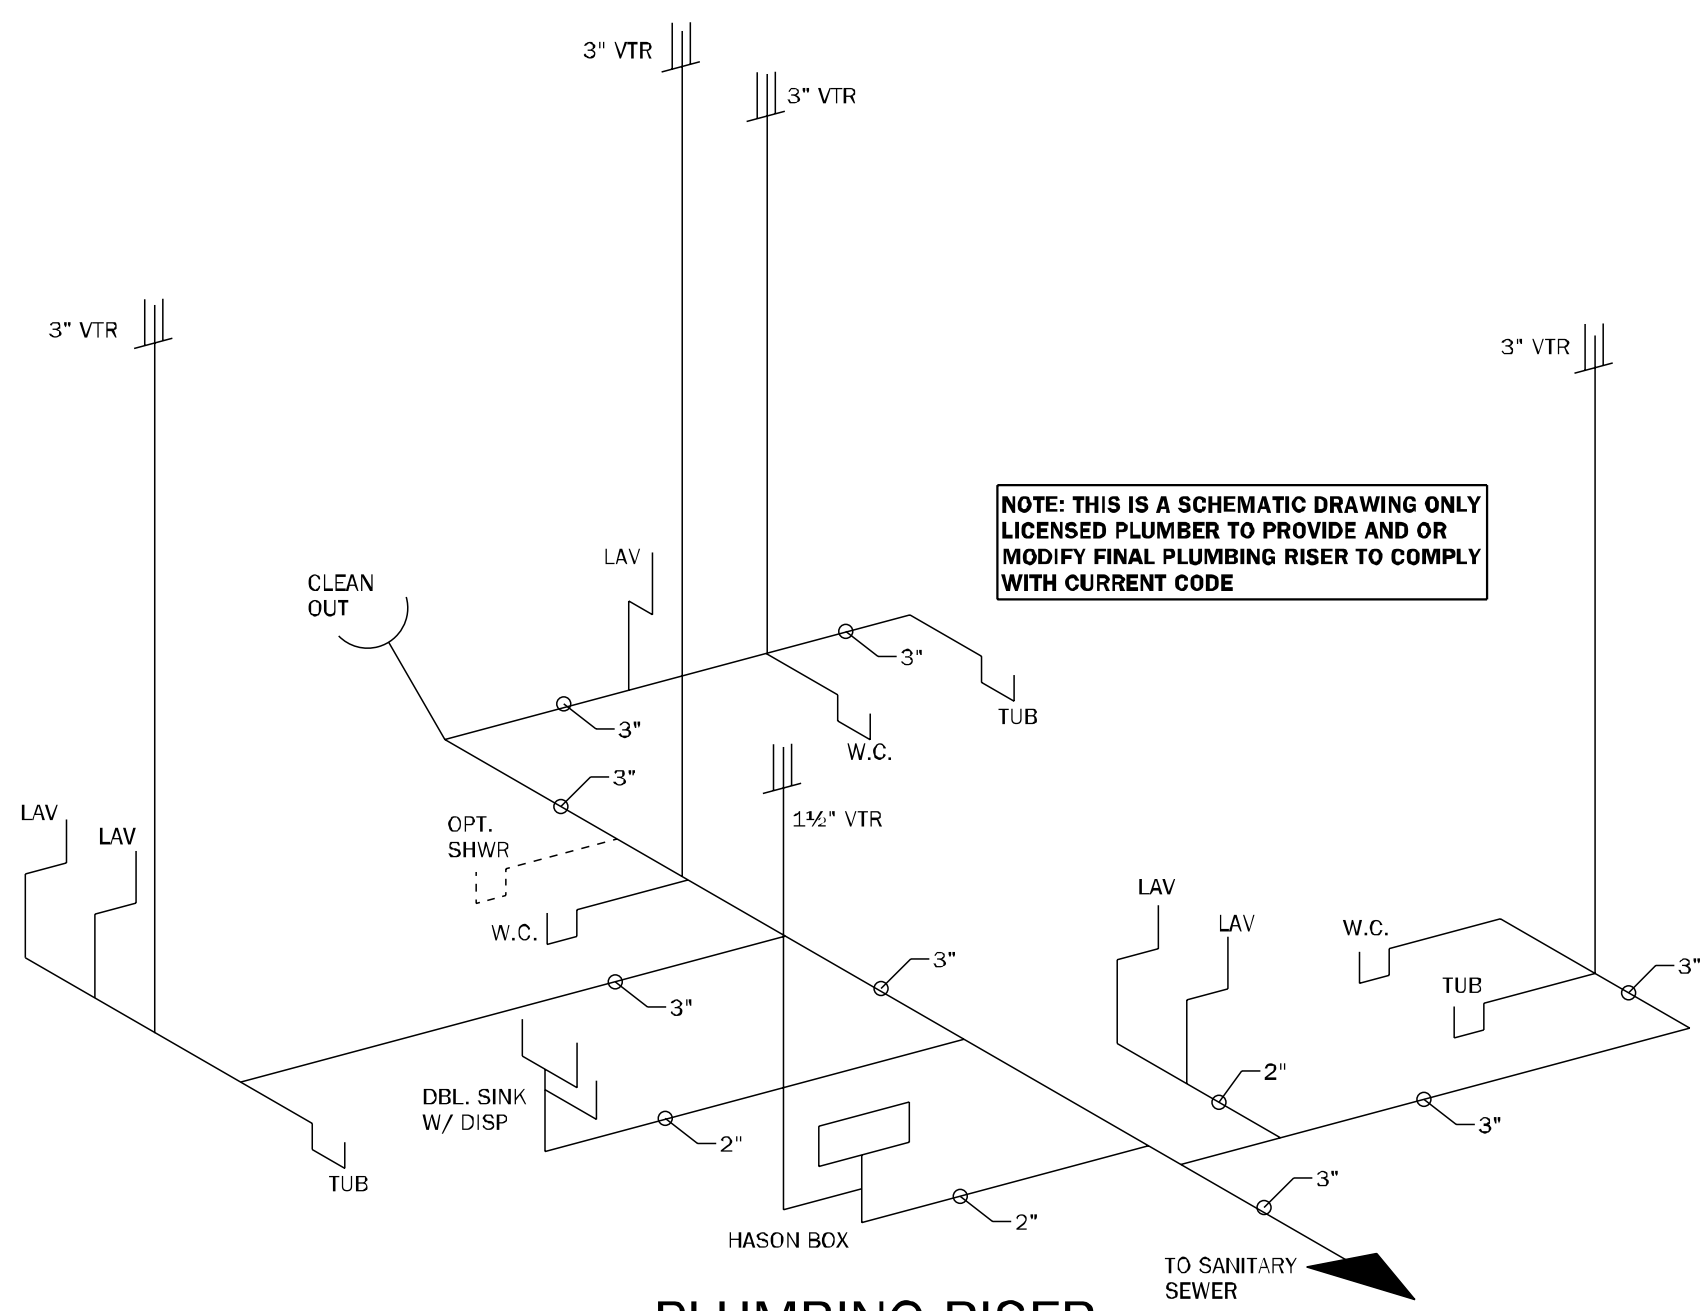

PLUMBING RISER

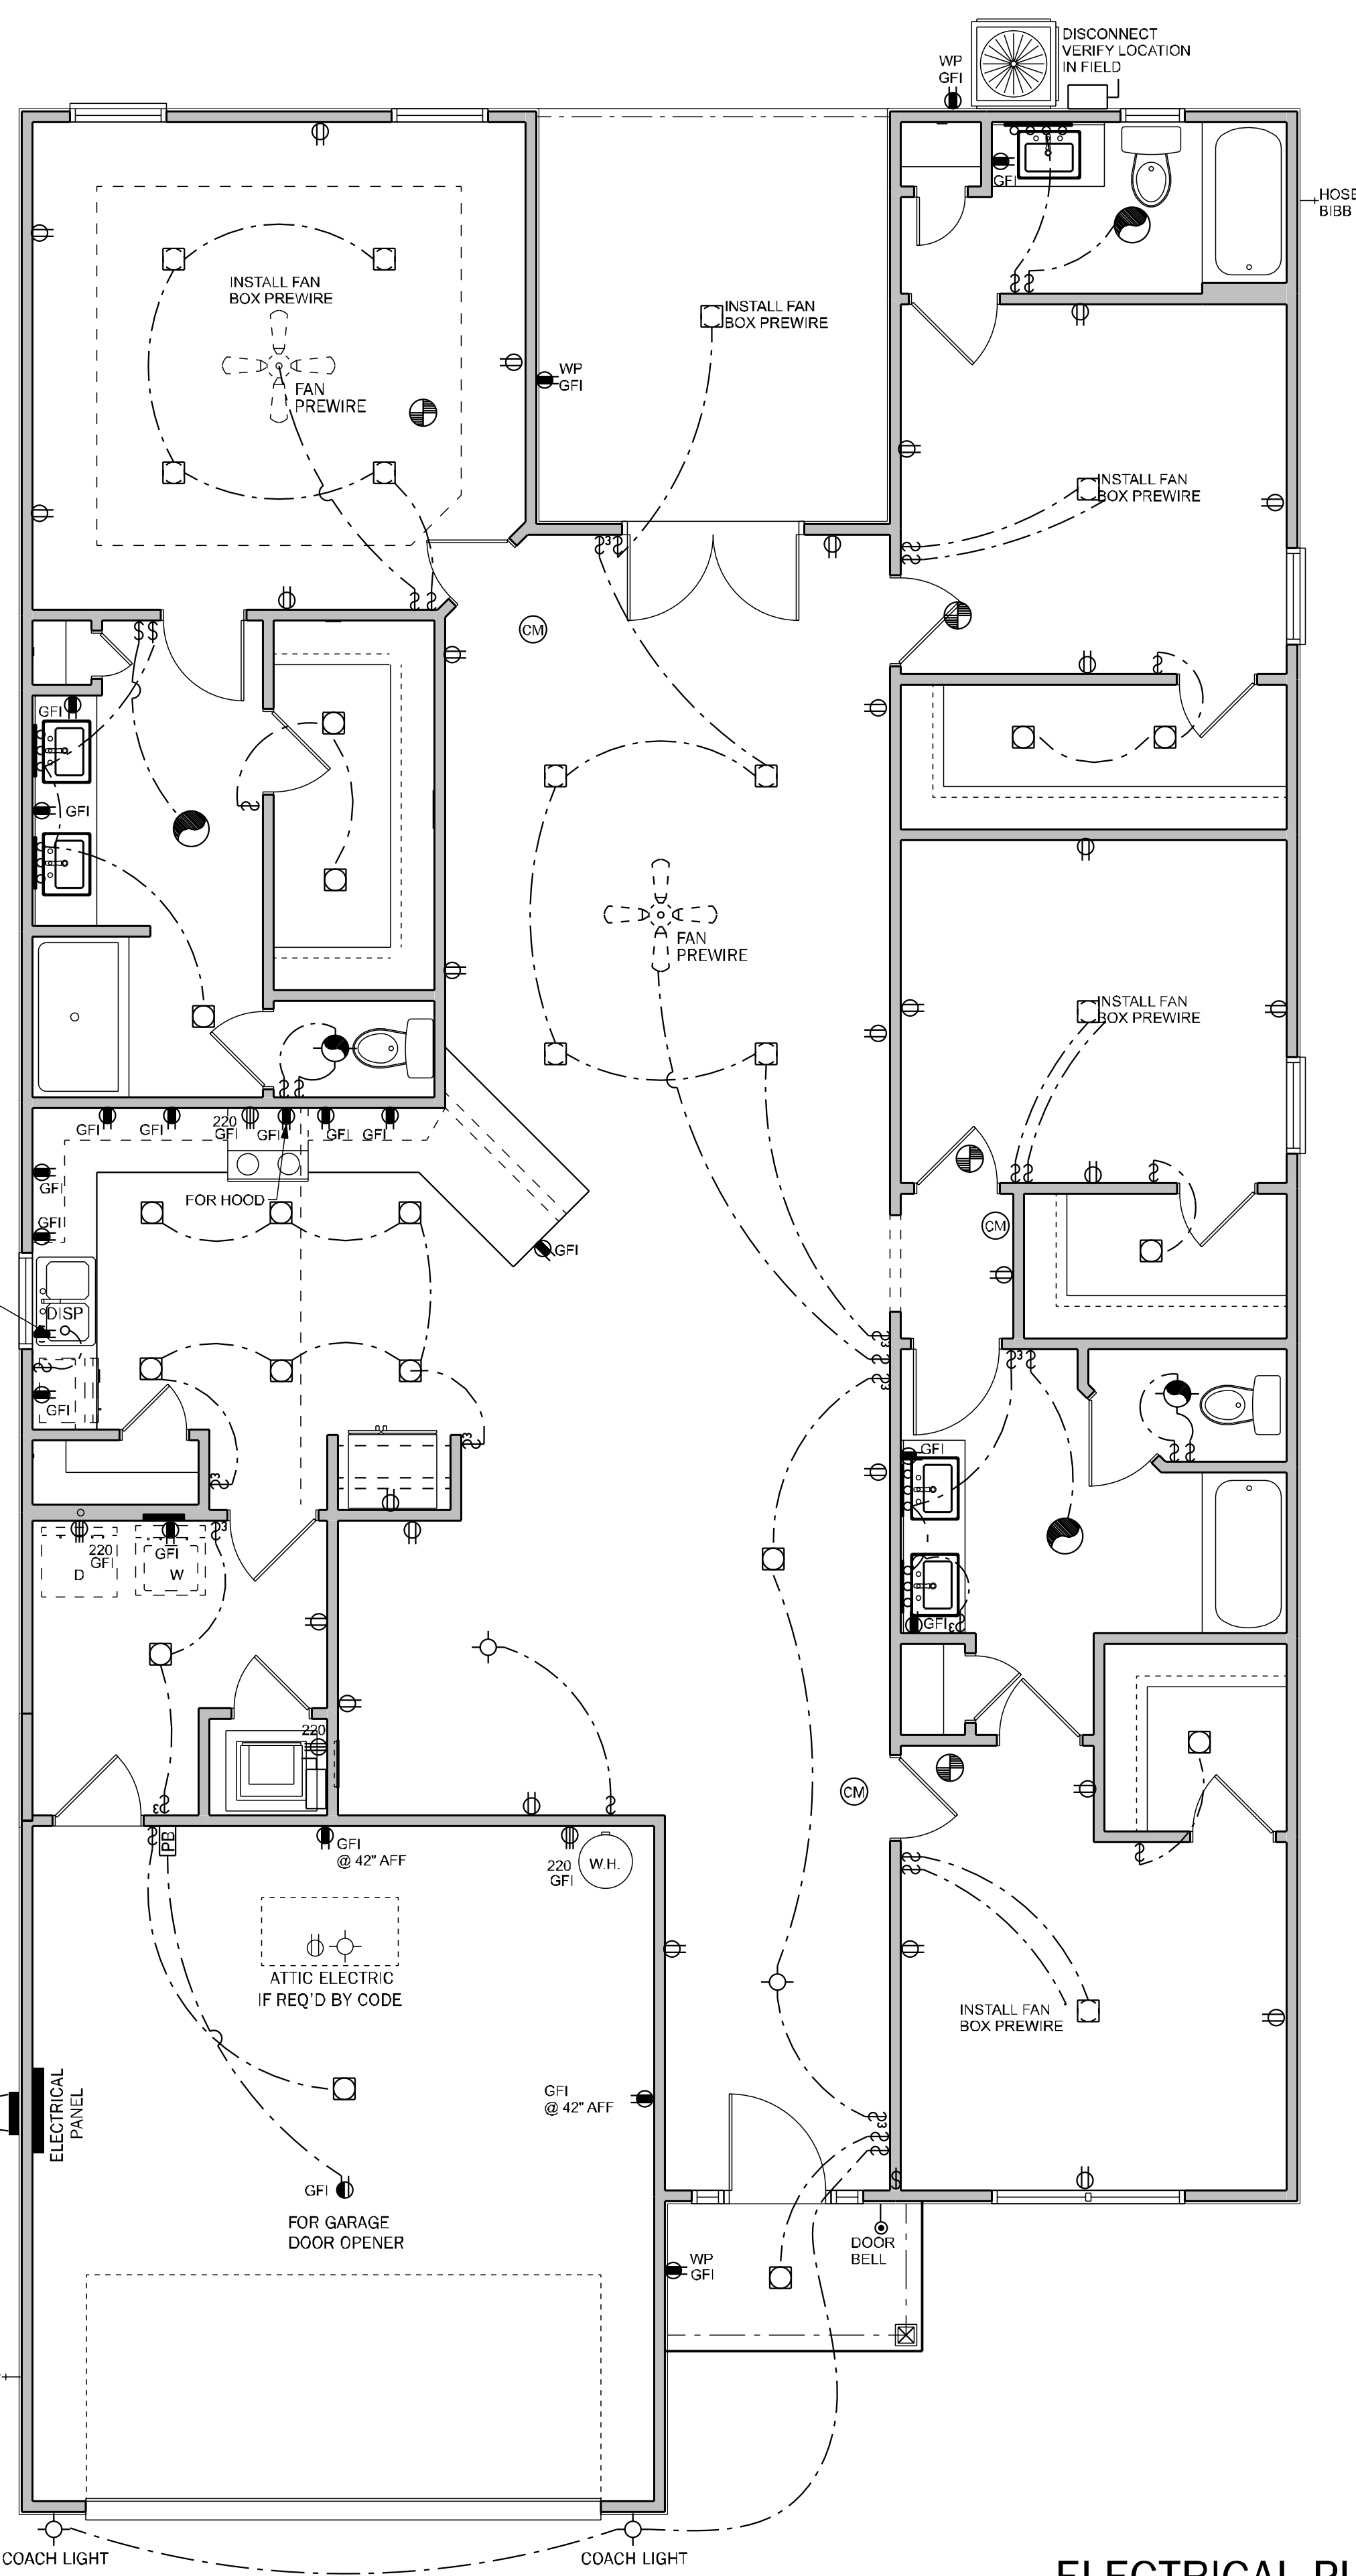


ELECTRICAL NOTES: UNLESS OTHERWISE NOTED.

1. ELECTRICAL OUTLET HEIGHTS AS MEASURED FROM FINISHED FLOOR TO CENTER LINE OF THE BOX TO BE: 16" AFF (GENERAL). IN A FLOOD ZONE, ALL ELECTRICAL EQUIPMENT TO BE AT OR ABOVE DFE.

1. ELECTRICAL OUTLET HEIGHTS AS MEASURED FROM FINISHED FLOOR TO CENTER LINE OF THE BOX TO BE: 16" AFF. GENERAL, IN A FLOOR ZONE, ALL ELECTRICAL EQUIPMENT TO BE AT OR ABOVE OFE.
2. KITCHEN 44" AFF.
3. BATHROOM 37" AFF.
4. LAUNDRY ROOM 36" AFF.
5. EXTERIOR WATERPROOF 12" AFF.
6. GARAGE - GENERAL PURPOSE 42" AFF.
7. RANGE 2" AFF.
8. ALL TRIM PLATES AND DEVICES TO BE GANGED, WHERE POSSIBLE.
9. ELECTRICAL SWITCHES TO BE 42" CENTERLINE ABOVE FINISHED FLOOR.
10. ELECTRICAL PLAN IS INTENDED FOR BID PURPOSES ONLY, ALL WORK SHALL BE DONE IN STRICT ACCORDANCE WITH THE NATIONAL ELECTRIC CODE (NEC), LATEST EDITION, BY A LICENSED ELECTRICAL CONTRACTOR WHO SHALL BE RESPONSIBLE FOR THE INSTALLATION & SIZING OF ALL ELECTRICAL WIRING & ACCESSORIES.
11. SMOKE ALARMS SHALL COMPLY WITH NFPA 72 AND SECTION R314 AND SHALL BE LISTED IN ACCORDANCE WITH NFPA 72, COMBINATION SMOKE AND CARBON MONOXIDE ALARMS SHALL BE LISTED IN ACCORDANCE WITH UL 217 AND UL 293.
12. PROVIDE AFI'S (ARC-FAULT CIRCUIT INTERRUPTERS) COMBINATION TYPE INSTALLED TO PROVIDE PROTECTION OF THE BRANCH CIRCUITS IN ALL DWELLING UNITS PER NFPA 70 (CURRENT EDITION) AND THE NEC AND AS DEFINED IN UL 1699.
13. PROVIDE TAMPER RESISTANT RECEPTACLES AS REQUIRED BY THE NFPA 70 (CURRENT EDITION).
14. CARBON MONOXIDE PROTECTION: CARBON MONOXIDE ALARMS OR DETECTORS SHALL BE INSTALLED IN ALL DWELLINGS WITH AN IN-CEILING OR PULL-OUT SMOKE DETECTOR. SUCH DEVICES SHALL BE LISTED BY THE APPROPRIATE STANDARD, EITHER ANSI/UL 2034, STANDARD FOR SINGLE AND MULTIPLE STATION CO ALARMS OR UL 2075, GAS AND VAPOR DETECTOR SENSOR, ACCORDING TO THE INSTALLATION.
15. RESIDE 1.2 COMBINATION ALARMS: COMBINATION SMOKE, CARBON MONOXIDE ALARMS SHALL BE LISTED AND LABELED BY A NATIONALLY RECOGNIZED TESTING LABORATORY.
16. KEEP ALL SMOKE DETECTORS MINIMUM OF 36" FROM BATHROOM DOORS.
17. IN ALL CONSTRUCTION, SMOKE DETECTORS SHALL BE HARDWIRED INTO AN A/C ELECTRICAL POWER SOURCE AND SHALL BE EQUIPPED WITH A MONITORED BATTERY BACKUP.
18. BATHROOM EXHAUST FANS MUST VENT TO THE EXTERIOR OF THE BUILDING, VENTILATION TO ATTIC SPACE AND VENT TO GARAGE ARE ACCEPTABLE.
19. CHAPTER 45 PRIVATE SWIMMING POOLS - OUTDOOR SWIMMING POOLS SHALL BE PROVIDED WITH A BARRIER COMPLYING WITH RA501.17.1.1 THROUGH RA501.17.1.4.
20. ADD OUTLET POLES IN LAUNDRY ROOMS AND UTILITY ROOMS OF DWELLINGS WHERE INSTALLED WITHIN 6" OF THE OUTSIDE EDGE OF A SINK. THIS OUTLET INCLUDES THE RECEPTACLE INSTALLED FOR A WASHING MACHINE. RECEPTACLE OUTLETS SHALL NOT BE REQUIRED ON A WALL DIRECTLY BEHIND A RANGE OR REFRIGERATOR. THE SINK OR RANGE SHALL BE INSTALLED WITHIN 6" OF THE OUTLET OF THE SINK OR RANGE IS NOT TO BE INCLUDED IN THE SPACING OF THE OUTLETS UNLESS THE DISTANCE FROM THE SINK OR RANGE IS GREATER THAN 12" FOR STRAIGHT COUNTER TOPS AND 18" FOR SINKS AND RANGES INSTALLED IN CORNER COUNTERTOPS.
21. ALL SERVICE DISCONNECTS SHALL BE INSTALLED TO AND BE PROVIDED BY THE DWELLING UNIT IN ACCORDANCE WITH SECTION R314.3, THE ALARM DEVICES SHALL BE INTERCONNECTED IN SUCH A MANNER THAT THE ACTIVATION OF ONE ALARM WILL ACTIVATE ALL OF THE ALARMS IN THE INDIVIDUAL DWELLING UNIT. PHYSICAL SEPARATION OF ONE ALARM FROM ANOTHER SHALL BE MAINTAINED WHERE LISTED WIRELESS ALARMS ARE INSTALLED AND ALL ALARMS SOUND UPON ACTIVATION OF ONE ALARM.
22. FOR ONE- AND TWO-FAMILY DWELLING UNITS, ALL SERVICE CONDUCTORS SHALL TERMINATE IN DISCONNECTING DEVICES THAT SHALL BE INSTALLED IN A REACHABLE LOCATION. EACH DISCONNECT SHALL BE ONE OF THE FOLLOWING:
 - (1) SERVICE DISCONNECTS MARKED AS FOLLOWS:
 - EMERGENCY DISCONNECT,
 - SERVICE DISCONNECT
 - (2) MEETER DISCONNECTS INSTALLED PER 230.82(3) & MARKED AS FOLLOWS:
 - EMERGENCY DISCONNECT,
 - MEETER DISCONNECT,
 - SERVICE DISCONNECT
23. NOT SERVICE EQUIPMENT
24. DISCONNECT SWITCHES OR CIRCUIT BREAKERS ON THE SUPPLY SIDE OF EACH SERVICE DISCONNECT THAT ARE SUITABLE FOR USE AS SERVICE EQUIPMENT AND MARKED AS FOLLOWS:
 - EMERGENCY DISCONNECT,
 - NOT SERVICE EQUIPMENT
25. MARKINGS SHALL COMPLY WITH 110.21(B).
26. ALL PERMANENTLY INSTALLED LUMINAIRES, EXCLUDING THOSE IN KITCHEN APPLIANCES, SHALL HAVE A MINIMUM OF AT LEAST 45 LUMENS-PER-SQUARE FOOT OR SHALL UTILIZE LAMPS WITH AN EFFICACY OF NOT LESS THAN 60 LUMENS-PER-WATT.

	SINGLE POLE SWITCH		SMOKE DETECTOR
	DOUBLE POLE SWITCH		CARBON MONOXIDE/ SMOKE DETECTOR
	THREE-WAY SWITCH		COMBO UNIT
	FOUR-WAY SWITCH		FLOOD LIGHT
	DIMMER SWITCH		FLUORESCENT LIGHTING
	CEILING MOUNTED FIXTURE		TRACK LIGHTING
	SCOUNCE (WALL MOUNTED) FIXTURE		CEILING FAN
	110 VOLT DUPLEX OUTLET		DOOR BELL CHIMES
	110 VOLT SPLIT SWITCHED OUTLET		DOOR BELL
	GROUND FAULT INTERRUPT		DISPOSAL
	WATER PROOF W/ GROUND FAULT		DISCONNECT SWITCH
	220 VOLT OUTLET		REWIRE SPEAKER
	SPECIAL SERVICES OUTLET		JUNCTION BOX
	T.V. CABLE OUTLET		THERMOSTAT
	TELEPHONE CABLE OUTLET		LOW VOLTAGE LIGHTING
	RECESSED LIGHTING		INTERCOM SYSTEM
	WATER PROOF RECESSED LIGHTING		GARAGE DOOR PUSH BUTTON
	BATH FAN		
	BATH FAN W/ LIGHT		
	L.E.D. DISC LIGHT		

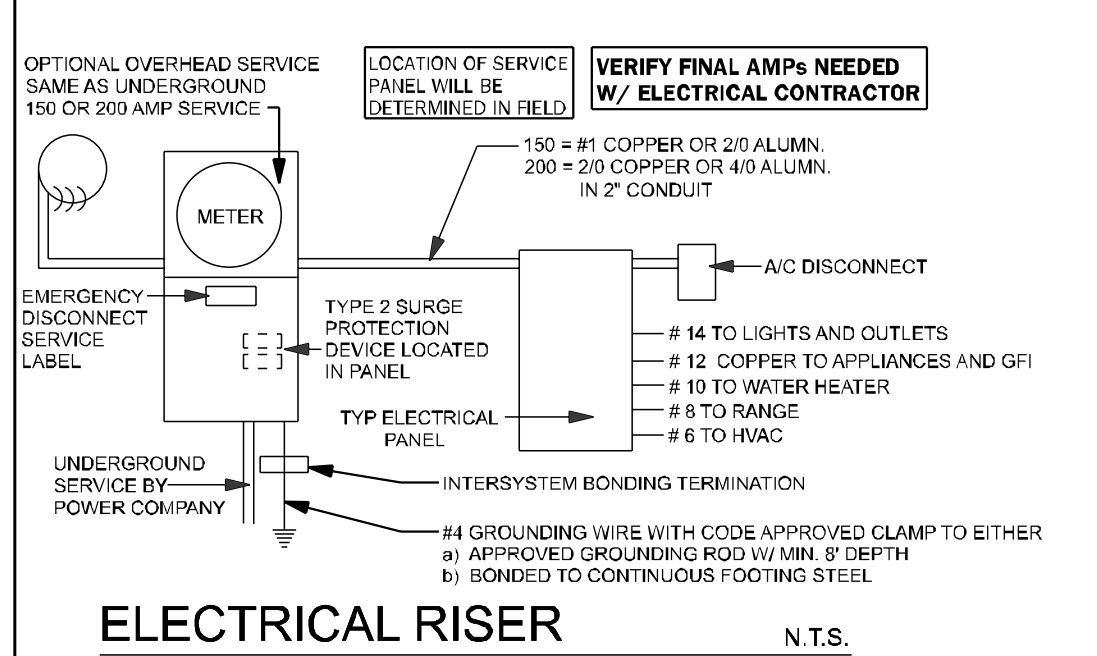

NOTE:
ELECTRICAL MATERIAL AND INSTALLATIONS SHALL COMPLY WITH APPLICABLE PROVISIONS AS
STATED ON STRUCTURAL NOTES SHEET LOCAL CODES AND THE LOCAL POWER CO.

SCALE: 1/4" = 1'-0"

TOTAL SOLUTIONS GROUP
258 Southhall Lane, Suite 200
Maitland, Florida, 32751
(407) 800-2333
CARL A. BROWN, PE - FL # 56126
SCOTT LEWKOWSKI, PE - FL #78750

100% Employee Owned
myTSGhome.com



MUNICIPAL STAMP AREA

SIGNATURE & SEAL
3/20/2024

To the best of the Engineer's knowledge, information and belief, the structural plans and specifications contain within these drawings comply with the 2023 Florida Building Code- Residential 8th Edition. Engineer's signature and seal is only for the structural engineering portions of the drawing pages bearing engineer's signature and seal.


This document and/or the design concepts expressed herein are the property of TSG (Total Solutions Group) and all rights of ownership, including copyright of intellectual property are reserved. The reproductions, copying, or use of this document and/or the design concept without the written consent of TSG (Total Solutions Group) is strictly prohibited and protected by United States and International law.




OF: 20	B/LK:	UNIT:
Community:		
The Preserve at Laurel Lake		
Plan Name:		
2200		
Project Address:		
10000 Middleflower Dr.		
Lake City, FL		
Client No.:		

26-03338


4

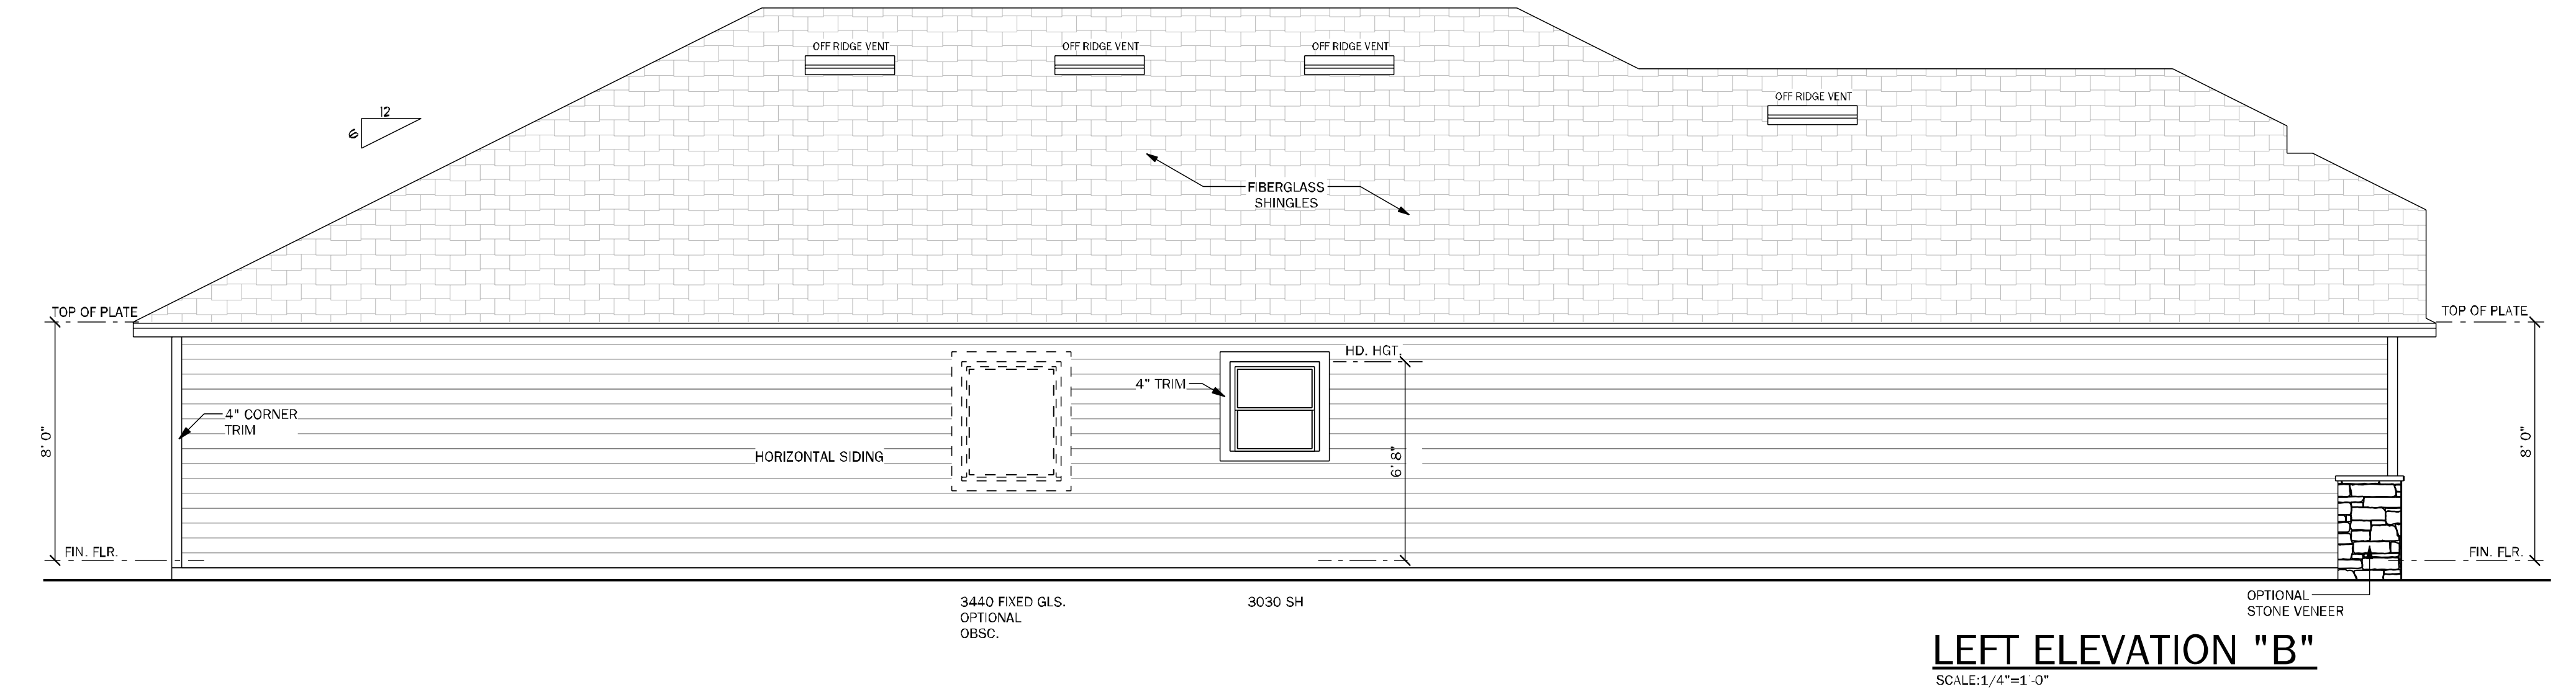


LEFT ELEVATION "B"
SCALE: 1/4"=1'-0"

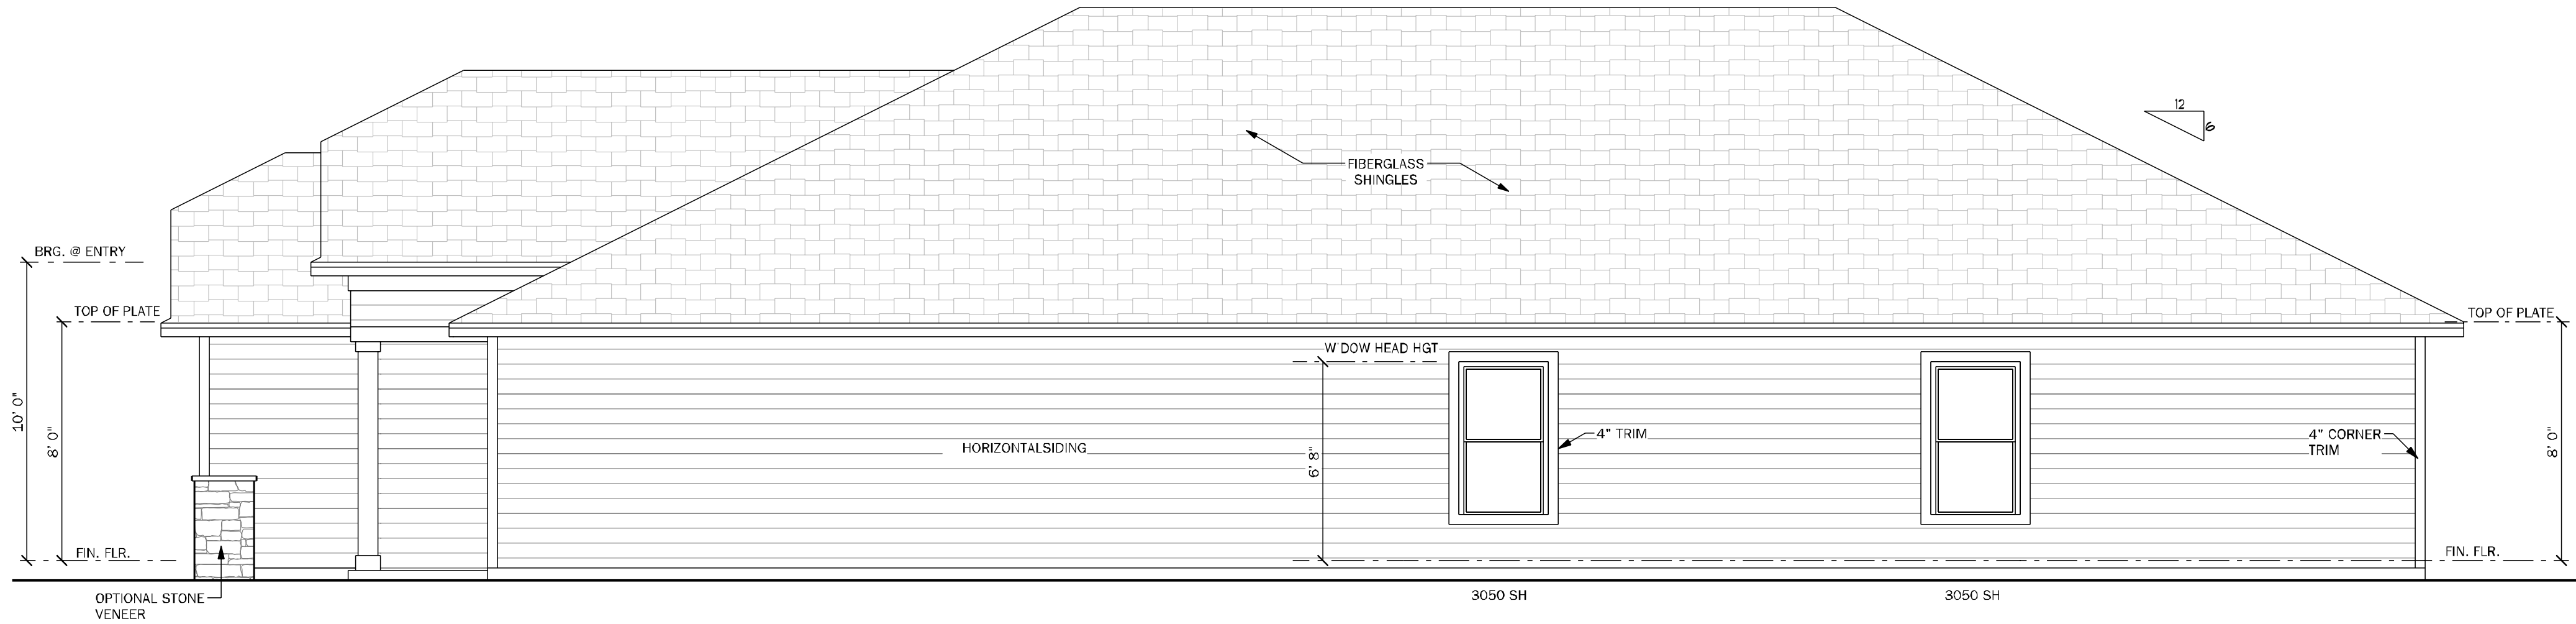

RIGHT ELEVATION "B"
SCALE: 1/4"=1'-0"

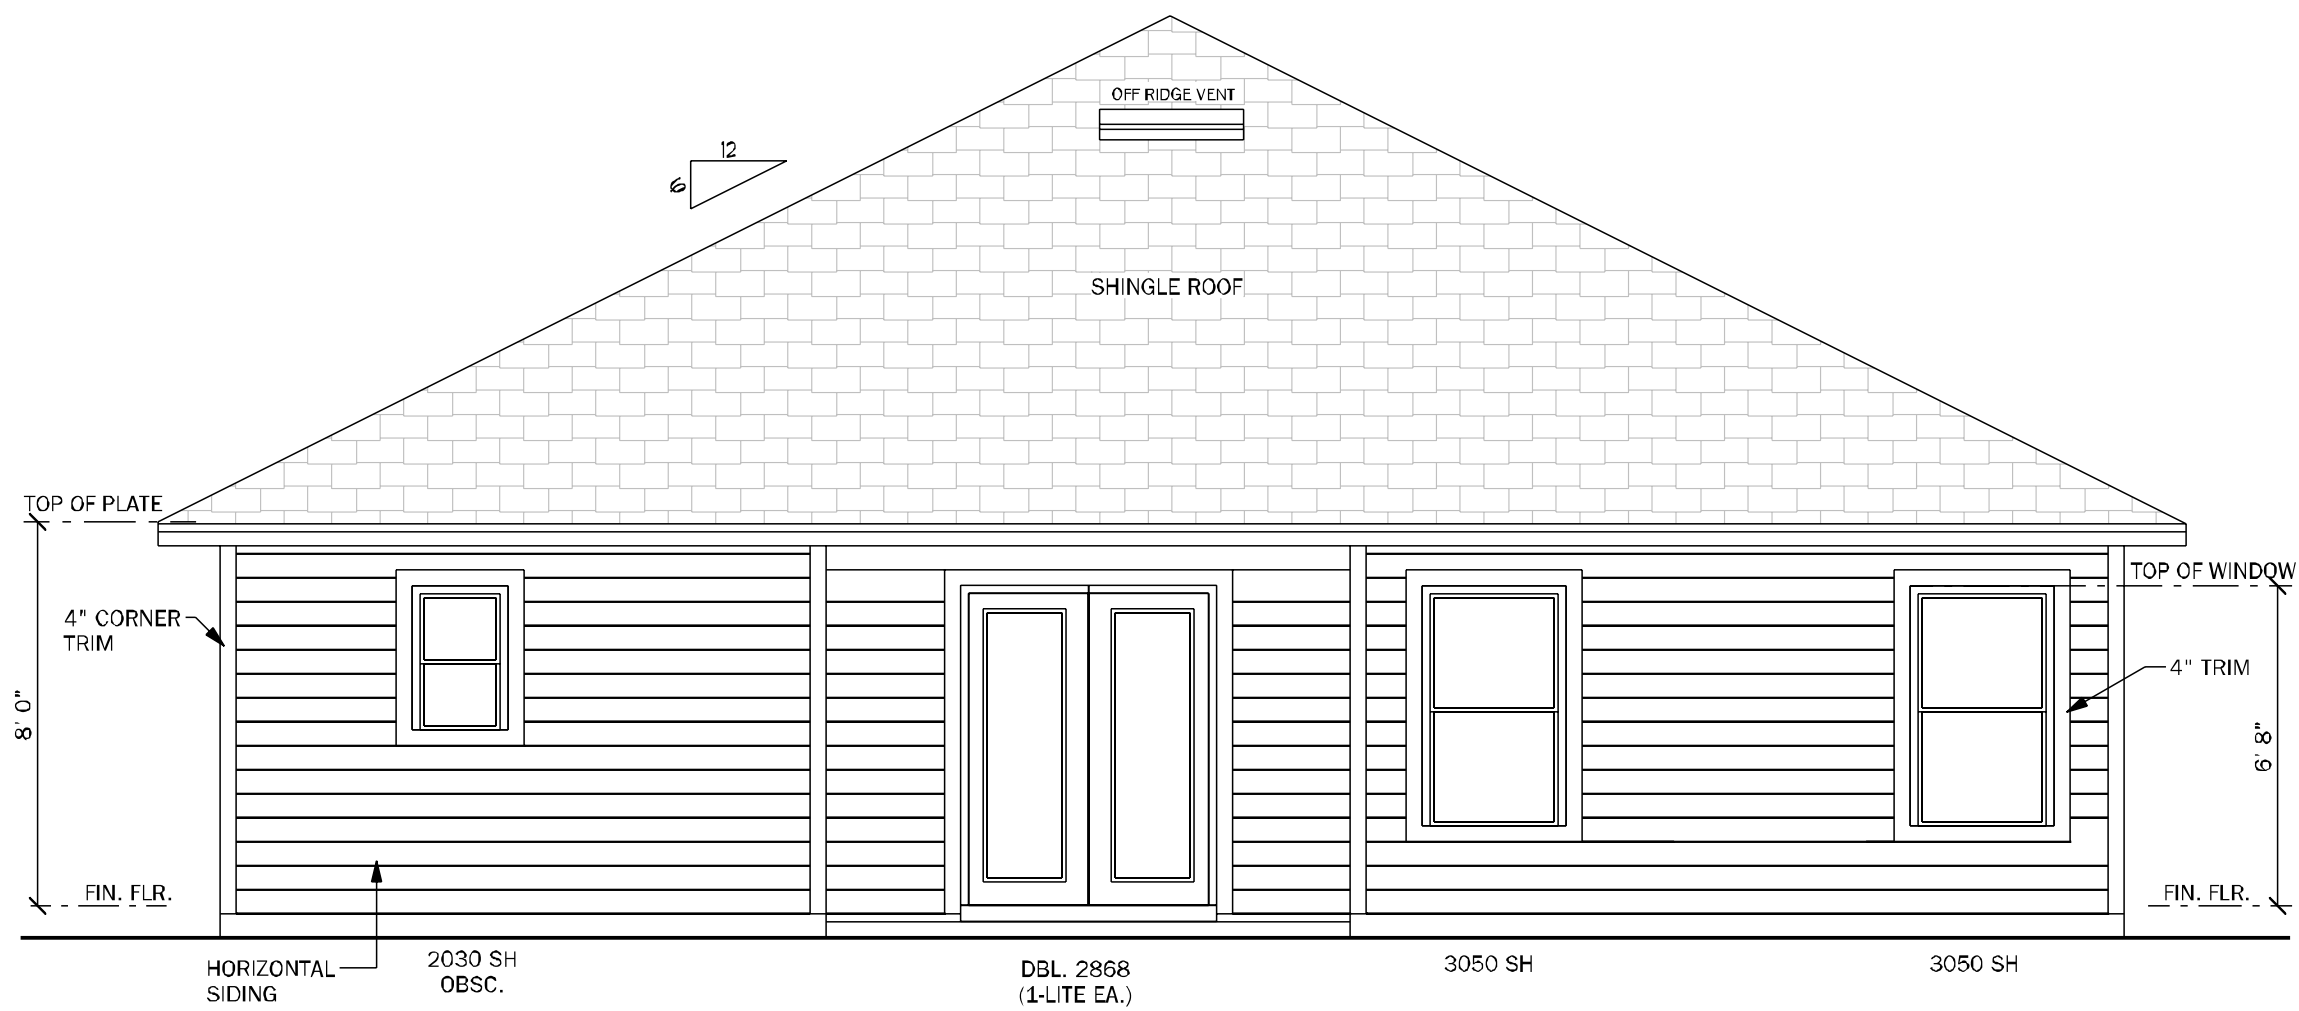

REAR ELEVATION
SCALE: 1/4"=1'-0"

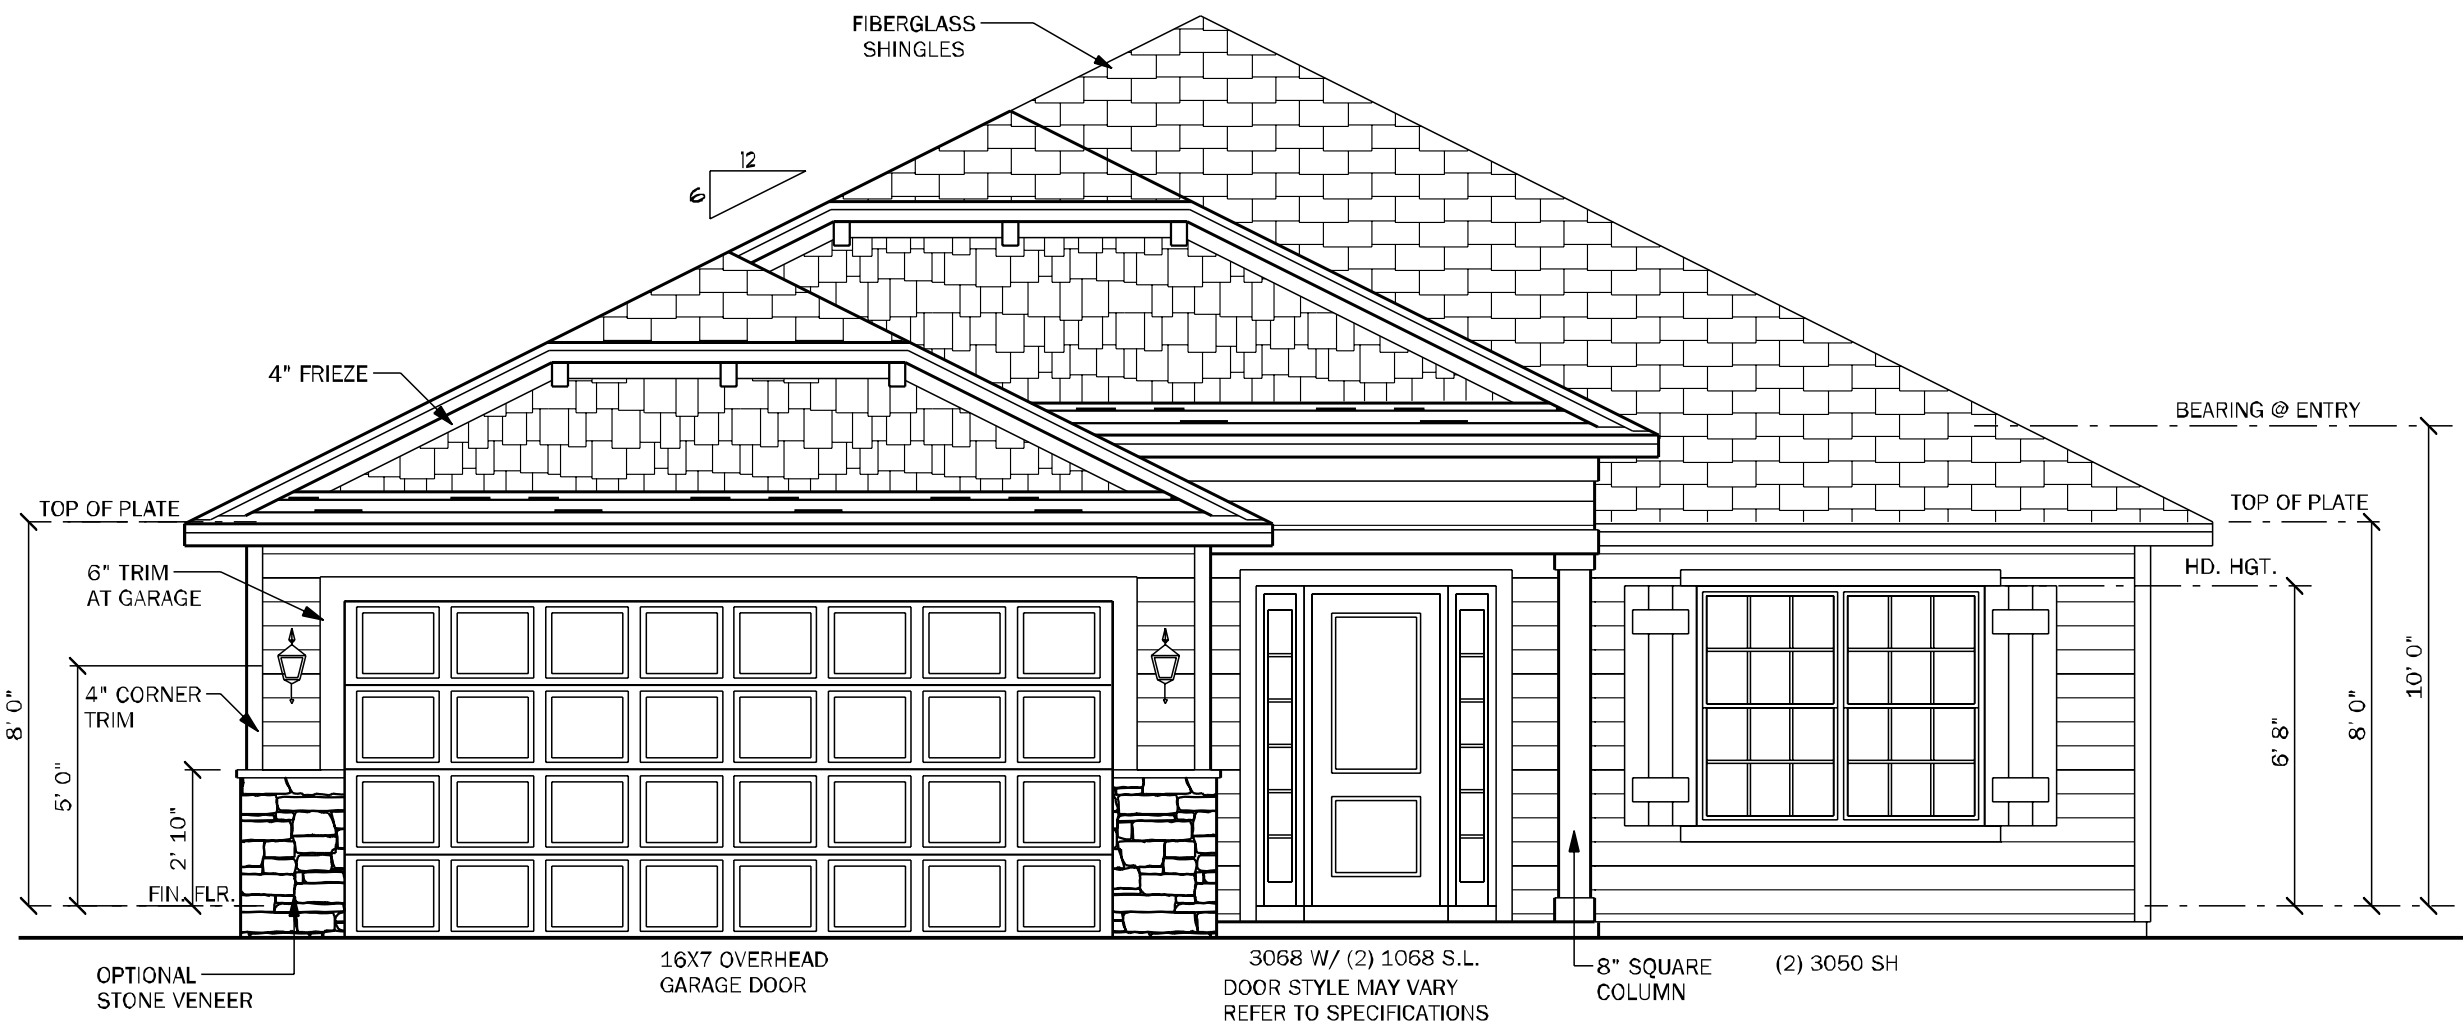

FRONT ELEVATION "B"
SCALE: 1/4"=1'-0"

VENTILATION CALCULATION


Calculations shown below are for both, off ridge and ridge vent systems. Only ONE system is required. See builder's specs for product used.

Formula = $SF / 300 \times 144$ = net sq. inches of venting needed.
(Based on the 1/300 exception for the minimum vent area).

S.F. of Area to be vented (SF)	2811
Total needed for exhaust for upper 1/3 Upper = 45% approx.	607 net sq inches
Total needed for intake (soffit area, lower) Lower = 55% approx.	742 net sq inches
Total needed combined to be no less than 40% and no more than 50%	1349 upper 1/3 - 45%
Soffit product provides	6.57 net sq in / sf
Overhang distance	1.33 ft
Net sq in per linear feet of soffit	8.76 sq in / lf
Linear Feet of Soffit needed to meet required	.85
Linear Feet of Soffit provided by plan	202

Option one (Ridge vents)	
Ridge vent provides	18.00 net sq in / lf
L.F. of Ridge Vent needed	34
Option two (Off ridge vents)	
Off ridge vent provides	138.00 net sq in / sf
Number of Off Ridge Vents for upper 1/3	3

THIS DETAIL ONLY REFERS TO THE DIAMOND-MESH EXPANDED METAL LATH ATTACHMENT.

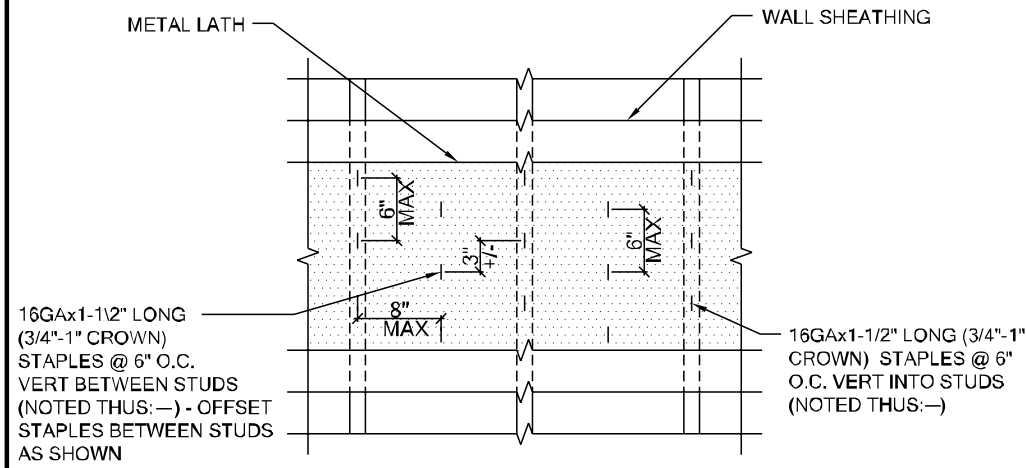

METAL LATH ATTACHMENT DETAIL

REV. 09.24.21 SCALE: 3/4" = 1'-0"
DETAIL EXCEEDS THE REQUIREMENTS FOR FBCR 703.7.1 LATH



TOTAL SOLUTIONS GROUP
258 Southhall Lane, Suite 200
Maitland, Florida, 32751
(407) 800-2333
CARL A. BROWN, PE - FL # 56126
SCOTT LEWKOWSKI, PE - FL #78750

100% Employee Owned
myTSGhome.com



MUNICIPAL STAMP AREA

SIGNATURE & SEAL
3/30/2026

To the best of the Engineer's knowledge, information and belief, the structural plans and specifications contained within these drawings comply with the 2023 Florida Building Code-Residential 8th Edition. Engineer's signature and seal is only for the structural engineering portions of the drawing pages bearing engineer's signature and seal.

This document and/or the design concepts expressed herein are the property of TSG (Total Solutions Group) and all rights of ownership, including copyright of intellectual property are reserved. The reproductions, copying, or use of this document and/or the design concept without the written consent of TSG (Total Solutions Group) is strictly prohibited and protected by United States and International law.



LOT: 20	BLK:	UNIT:
Community: The Preserve at Laurel Lake		
Plan Name: 2200		
Project Address: 213 SW Bellflower Dr. Lake City, FL		
Client No.:		

Project No:


26-03338

Sheet No:


5

ELEVATION - B


S-1

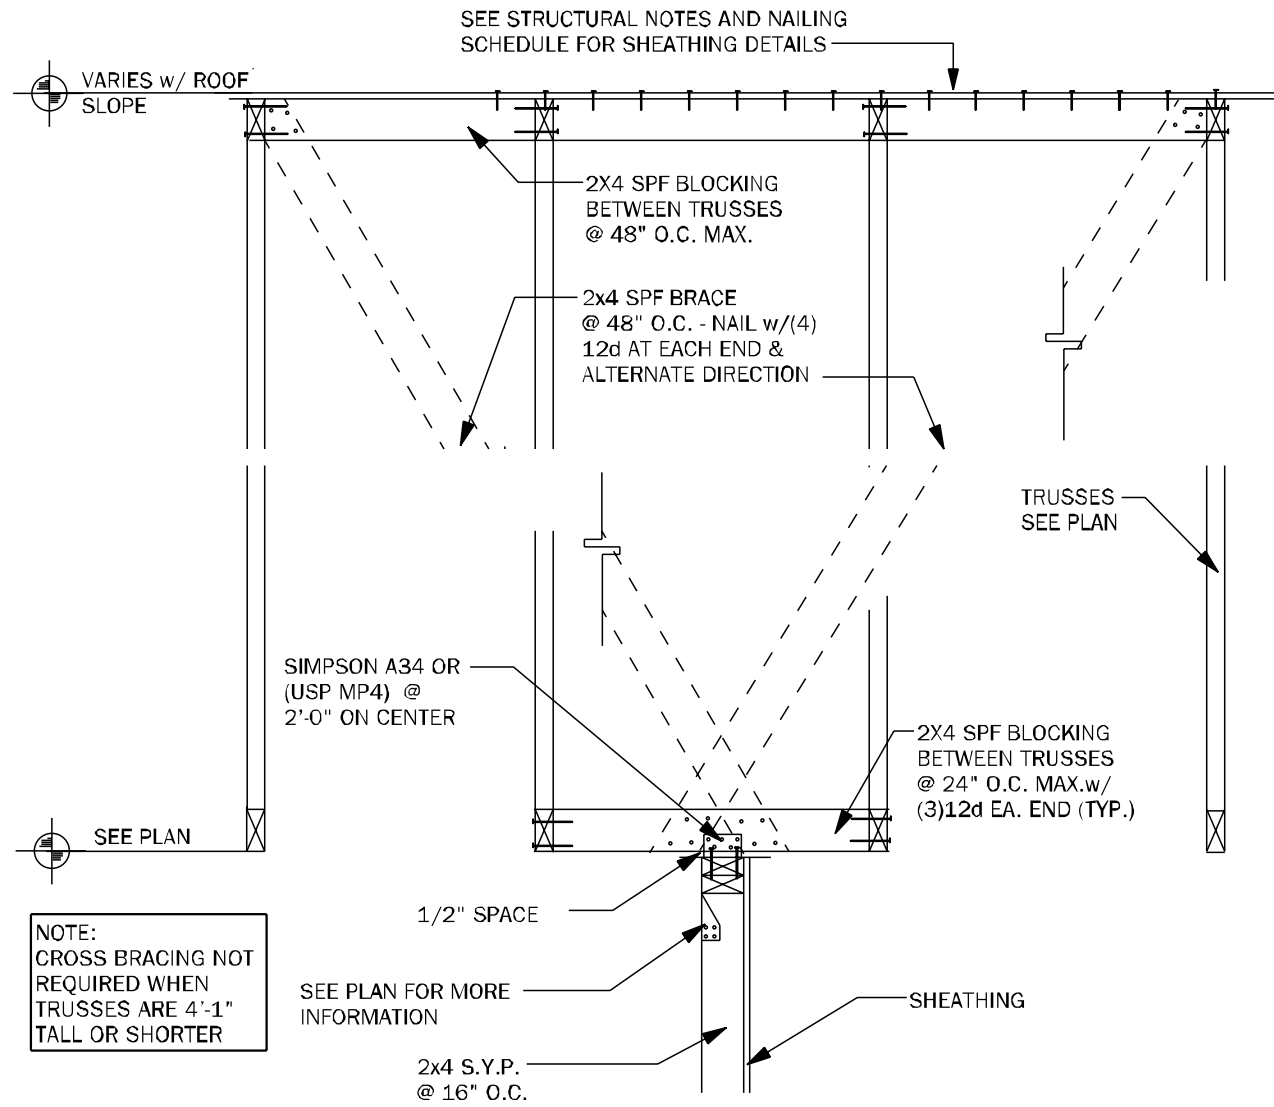


TB15 EXTERIOR NON-BEARING WALL DETAIL N.T.S.

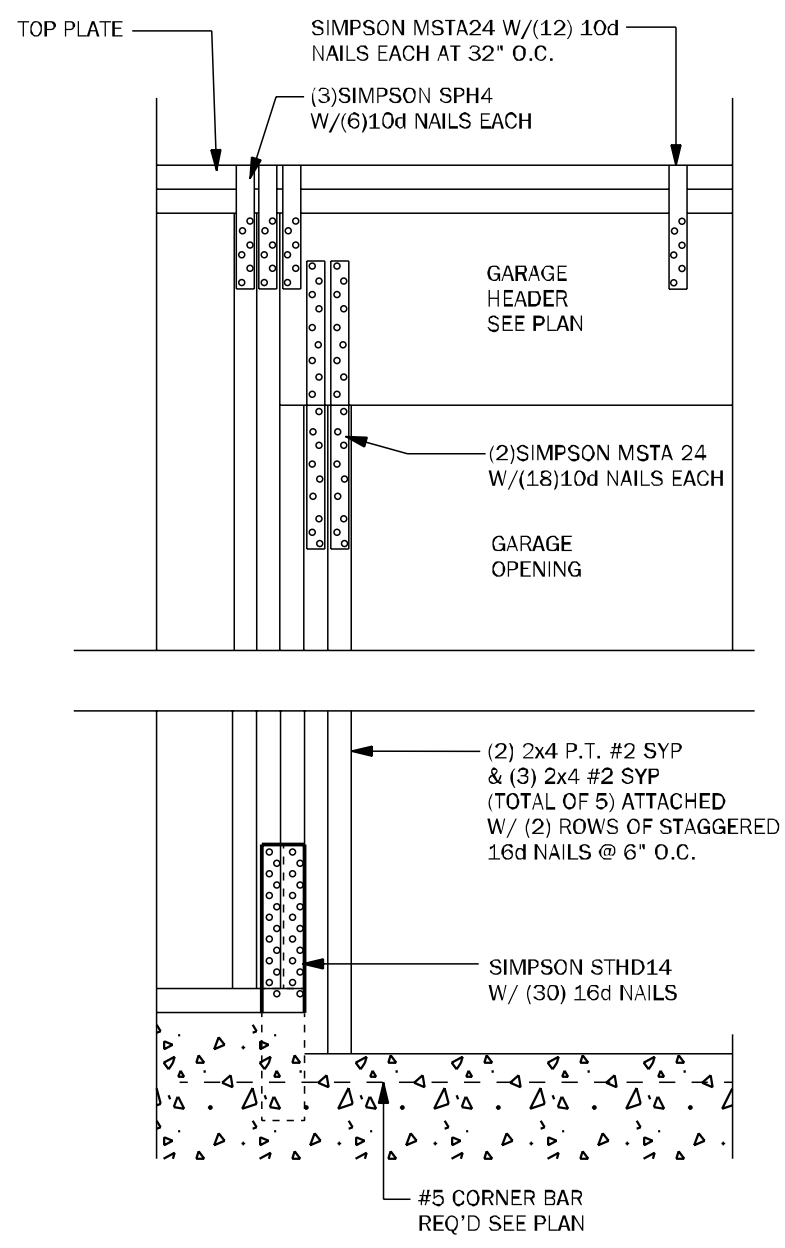


WC04 GARAGE HEADER ANCHOR 3/4" = 1'-0"

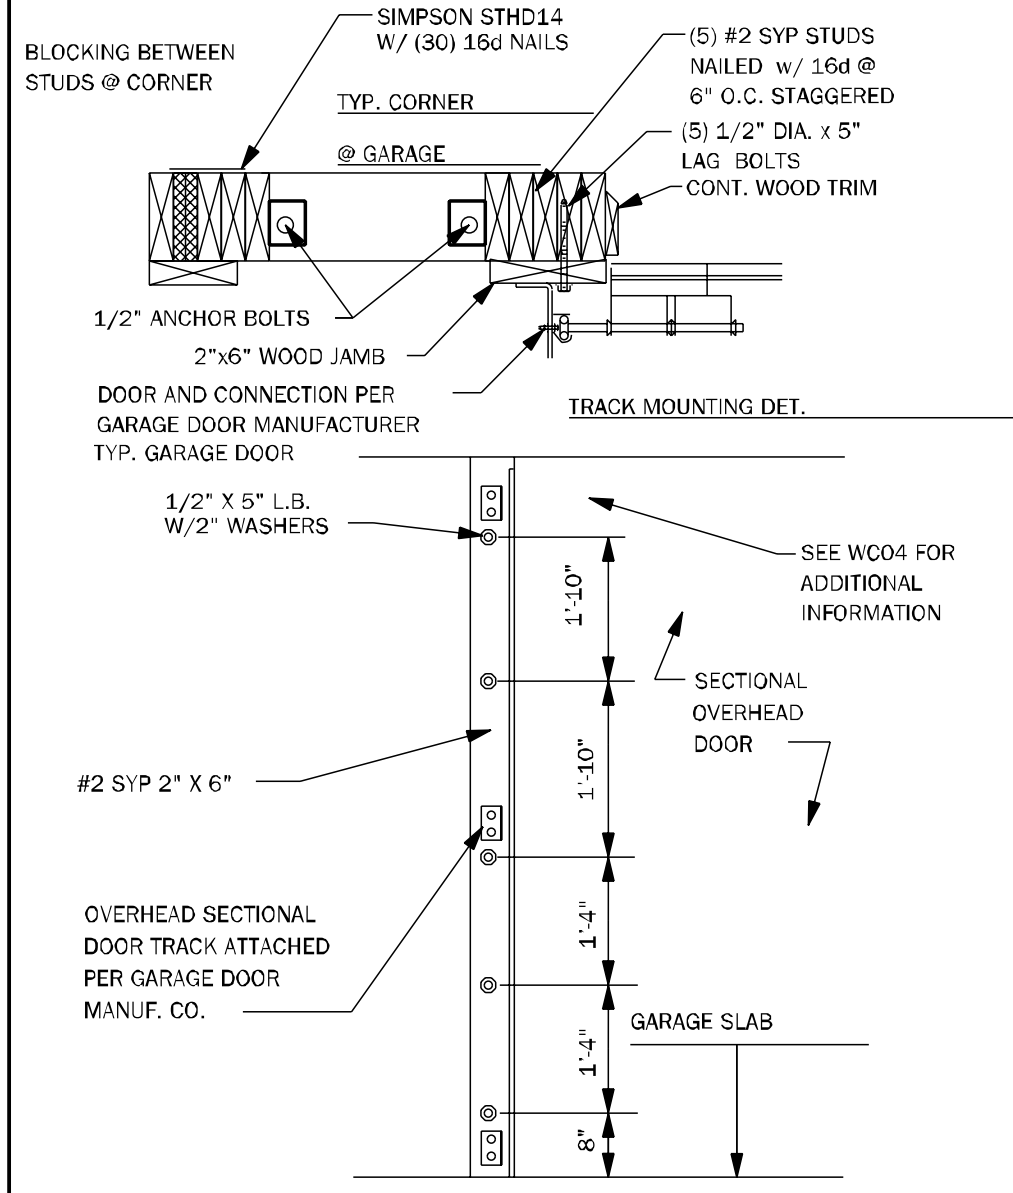


WC05 SECT. OVERHEAD GAR. DOOR INSTALL N.T.S.

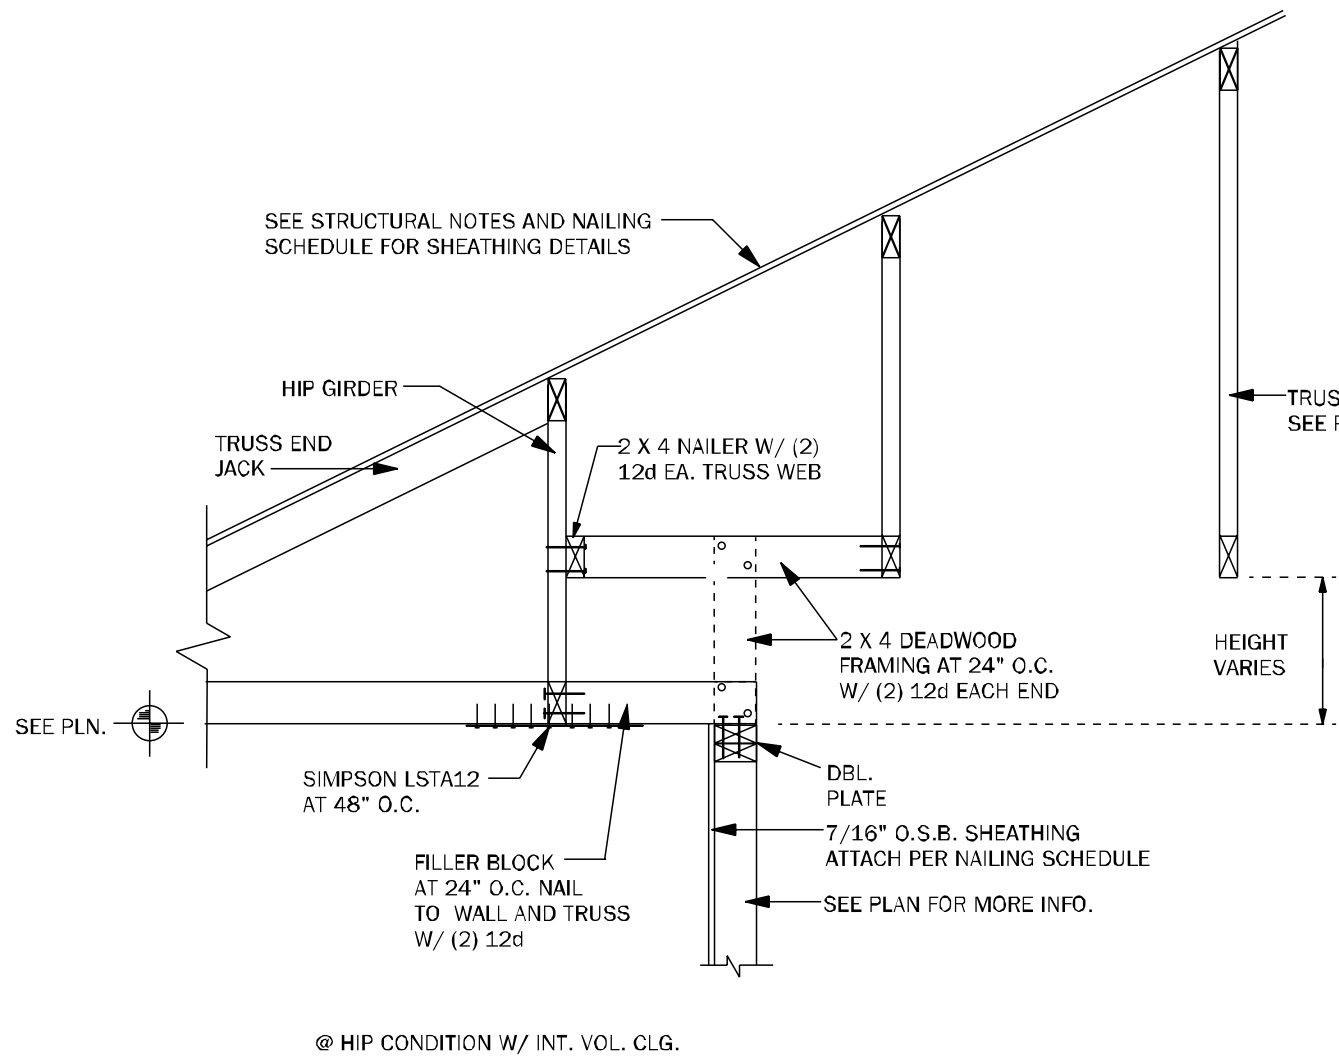


WF64 EXTERIOR NON BRG. WALL DETAIL N.T.S.

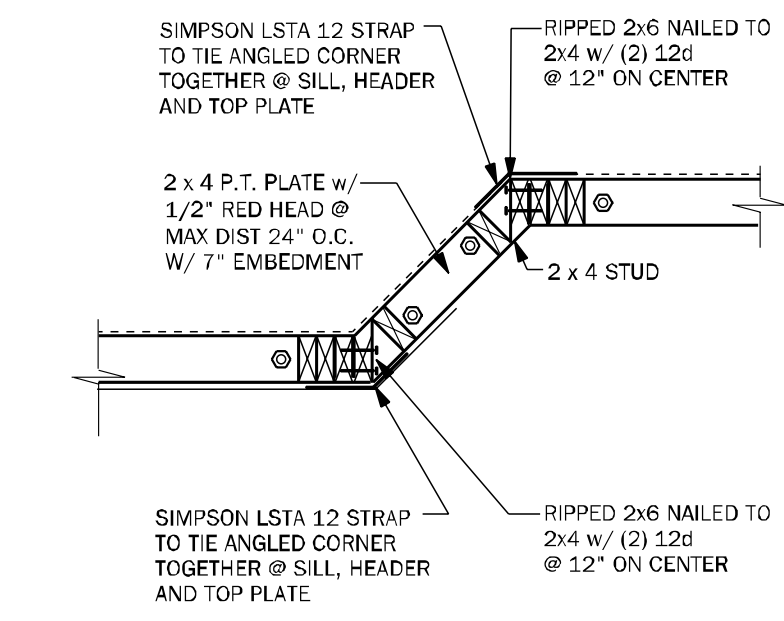


WF43 EXTERIOR ANGLED WALL DETAIL N.T.S.

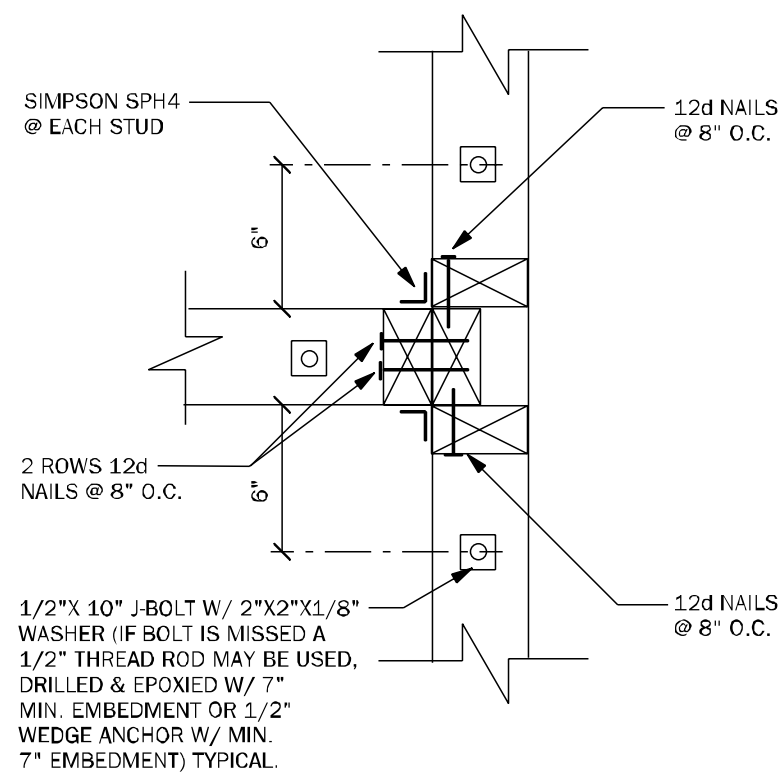


WC03 WALL TO WALL CONN. @ END OF SHEARWALL 1 1/2" = 1'-0"

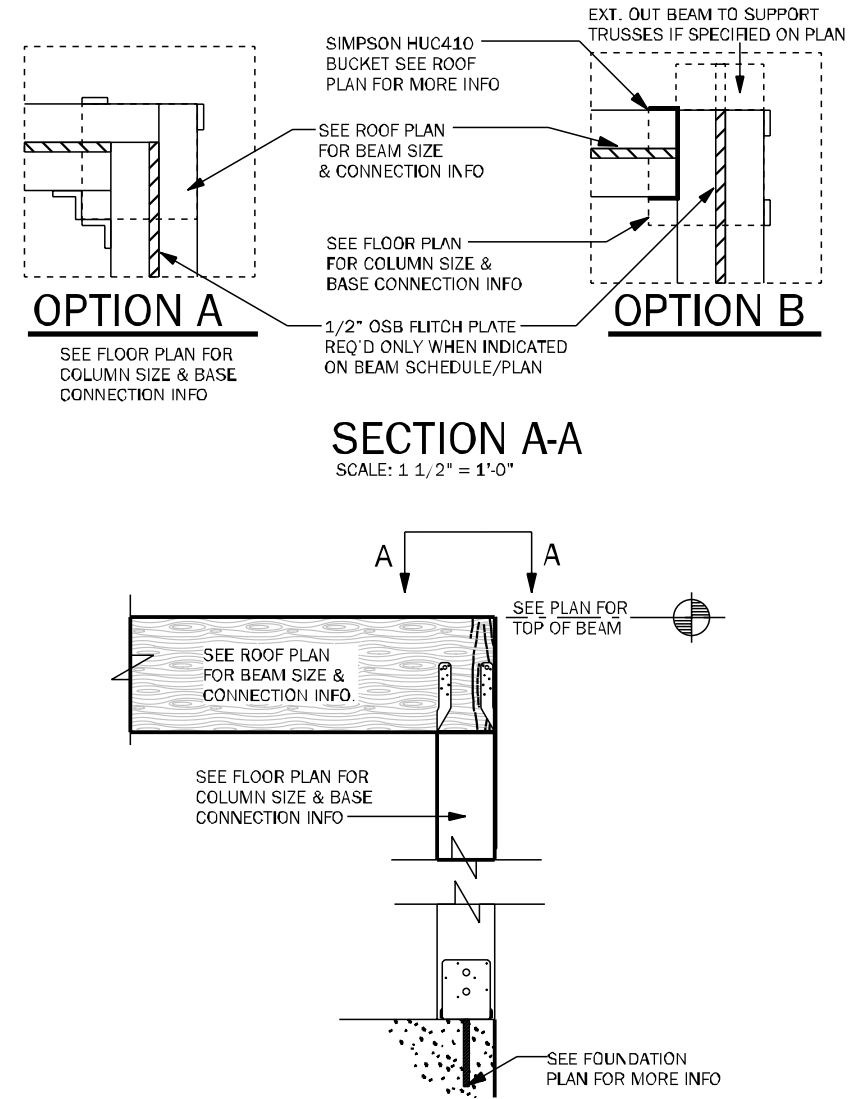


CD11 COMMON BEAM ATTACHMENT N.T.S.

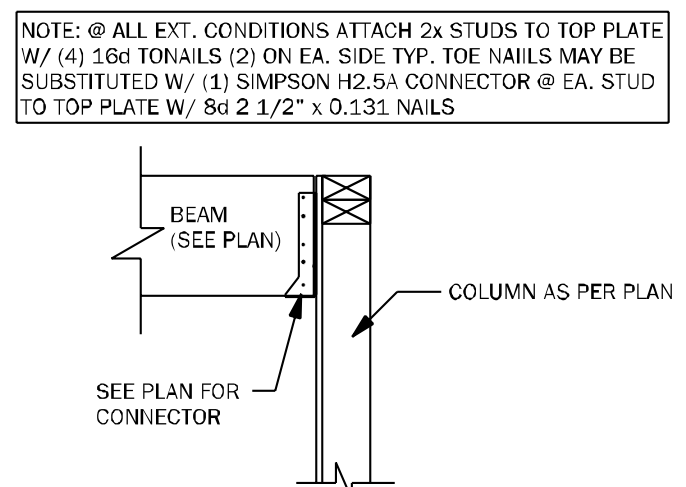


CD25 BEAM TO WALL CONNECTION N.T.S.

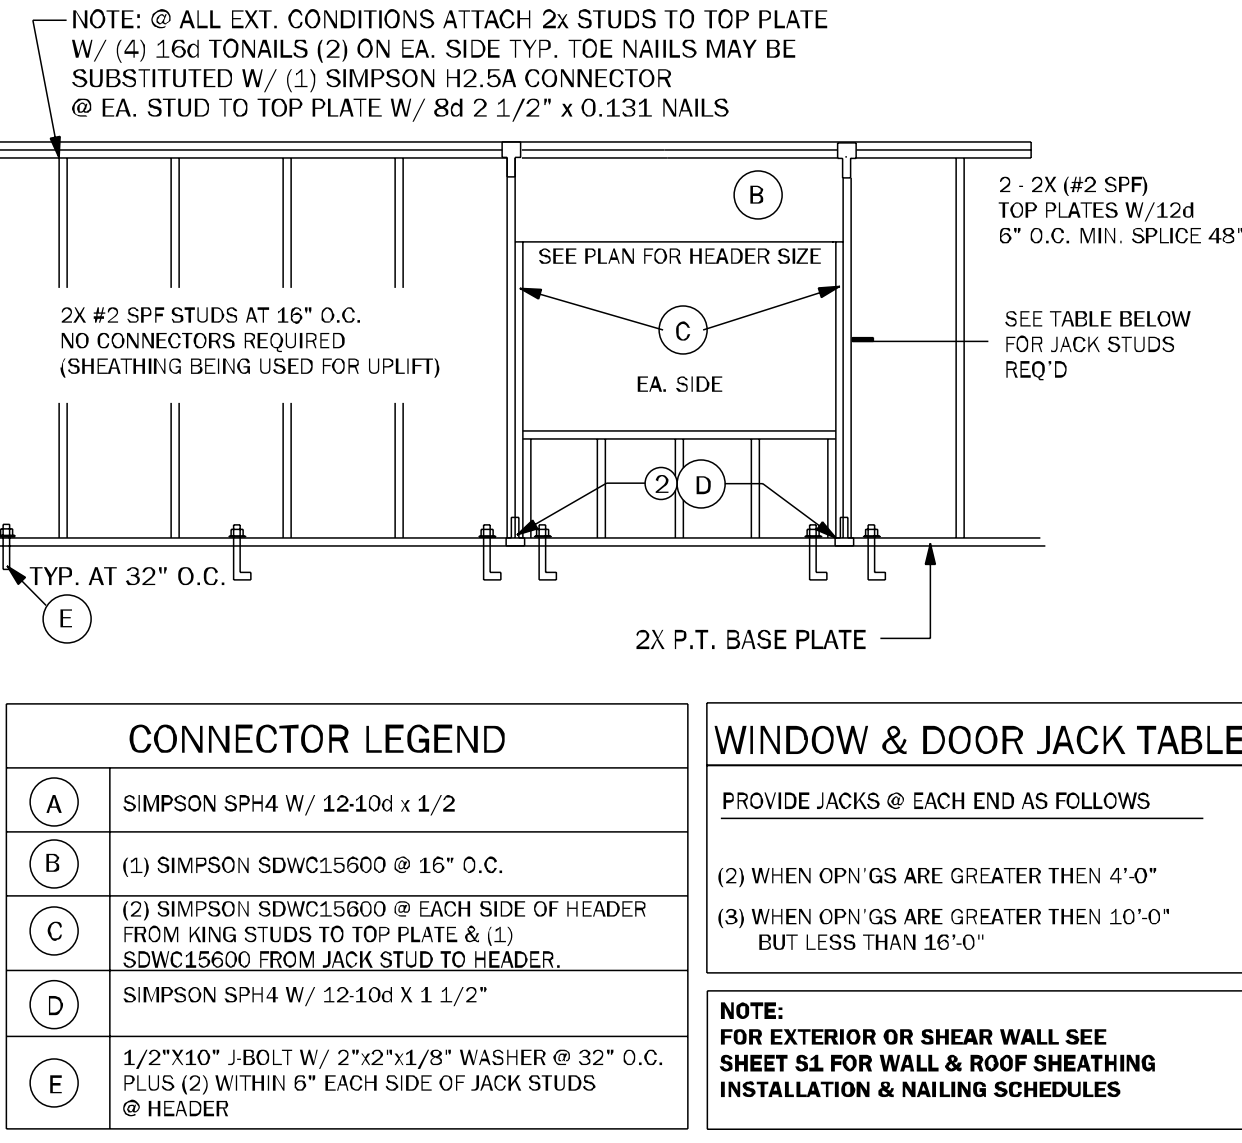


WF66 TYPICAL BEARING WALL N.T.S.

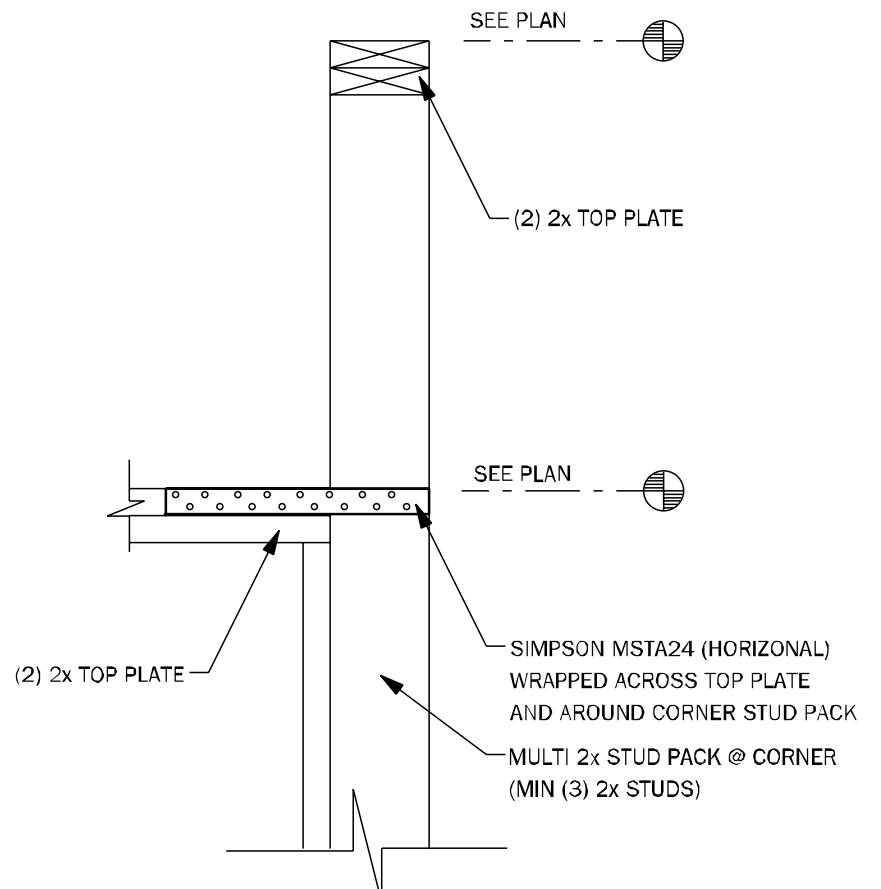


WC09 WALL STEP @ CORNER N.T.S.

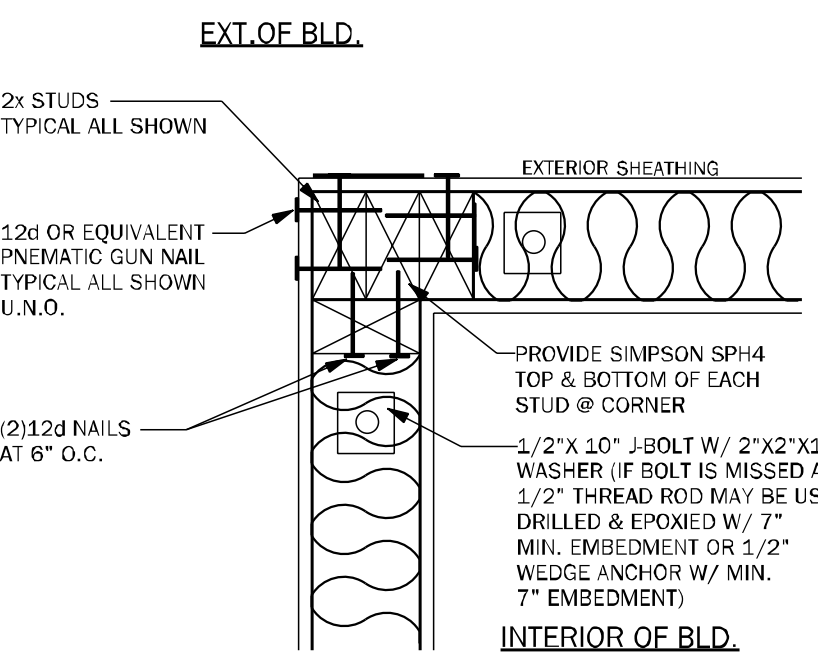


WC06 EXTERIOR FRAME CORNER 3/4" = 1'-0"

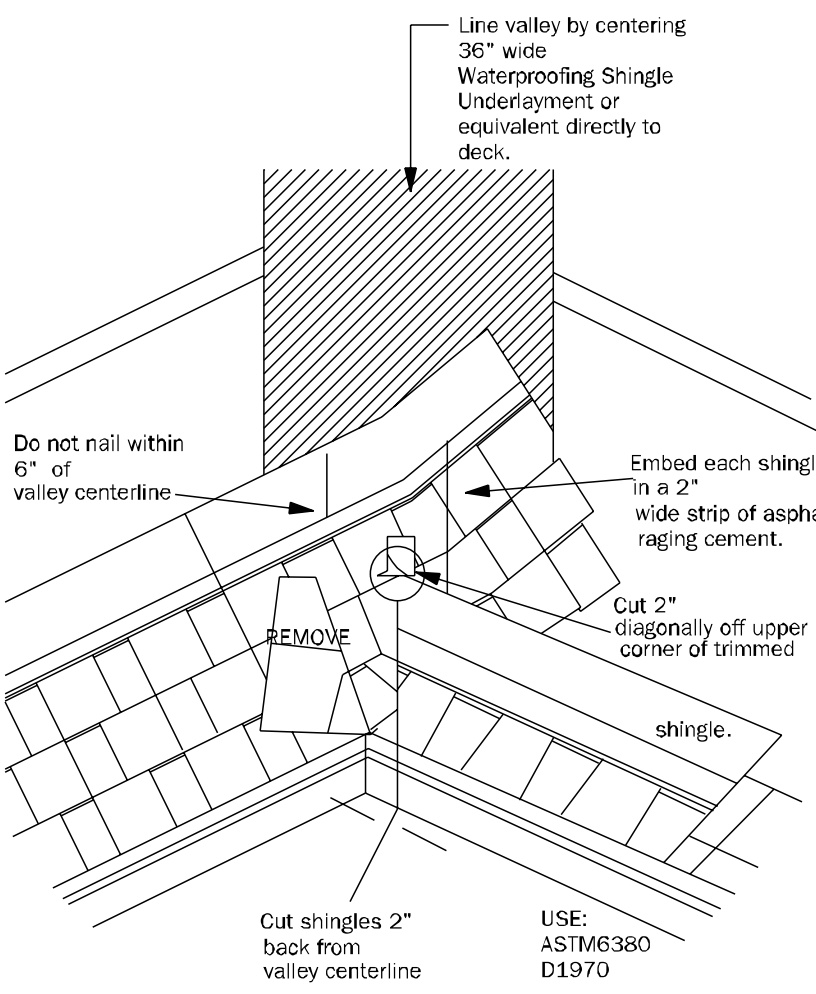

RD01 VALLEY FLASHING DETAIL N.T.S.

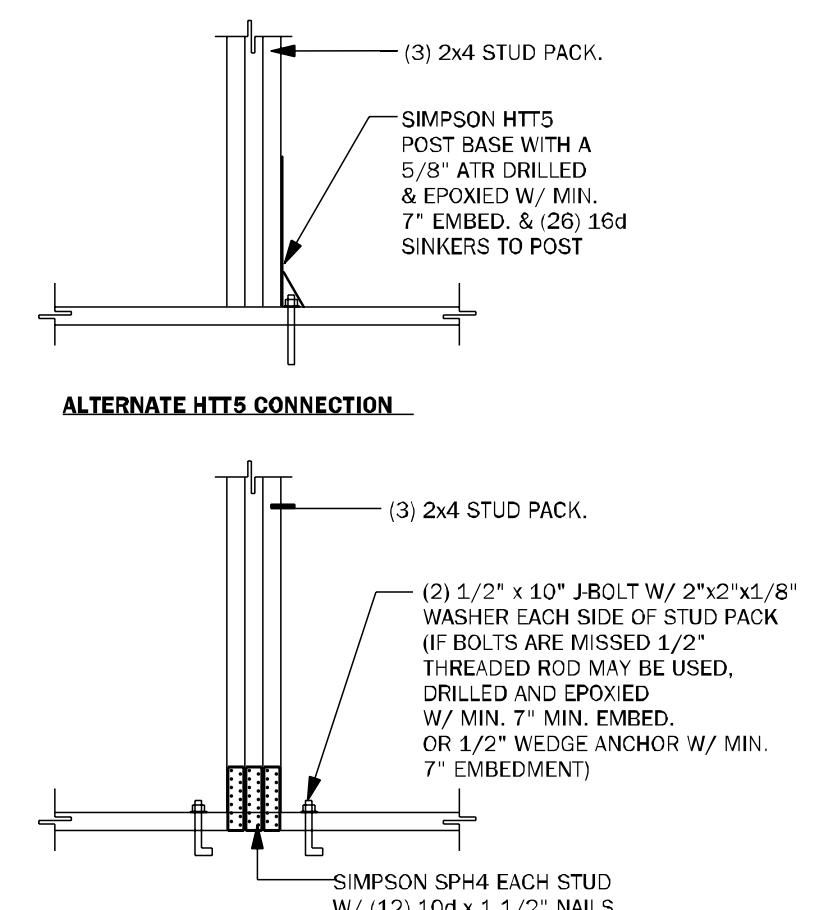

CD26 GIRDER BASE CONNECTION 1/2" = 1'-0"

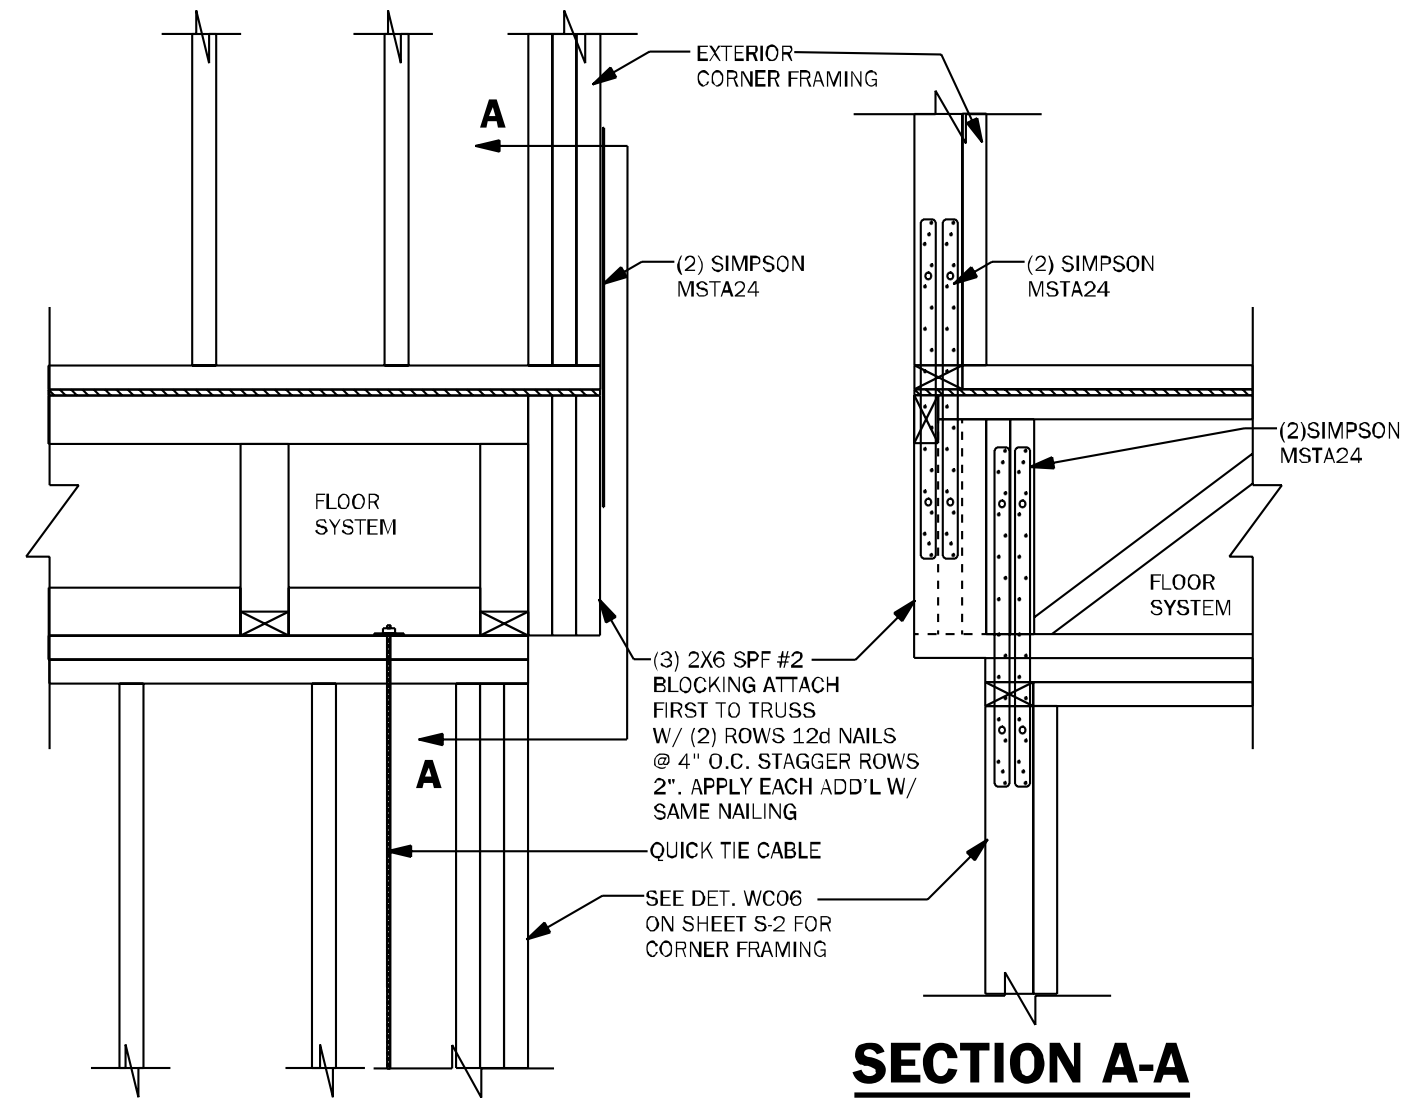

WF68 CORNER CONNECTION N.T.S.

TOTAL SOLUTIONS GROUP
258 Southhall Lane, Suite 200
Maitland, Florida, 32751
(407) 800-2333
CARL A. BROWN, PE - FL # 56126
SCOTT LEWKOWSKI, PE - FL #78750
100% Employee Owned
myTSHome.com

AIA **BD** **ATA** **fhba** **GO** **BA**

MUNICIPAL STAMP AREA





SIGNATURE & SEAL
3/30/2026

To the best of the Engineer's knowledge, information and belief, the structural plans are specific and contain within these drawings comply with the 2023 Florida Building Code, Residential 8th Edition. Engineer's signature and seal is only for the structural engineering portions of the drawing bearing engineer's signature and seal.

DAMS HOMES
FLORIDA CONTRACTORS LICENSE NO. CRC1330146
100 WEST GARDEN STREET
PENSACOLA FL 32502
Division Location: GAINESVILLE

LOT: 20
BLK: 1
Community: The Preserve at Laurel Lake
Plan Name: 2200
Project Address: 214 SW Bellflower Dr.
Line City, FL
Client No.:

Project No: 26-03338
Sheet No: **S-2**
TYPICAL FRAMING DETAILS

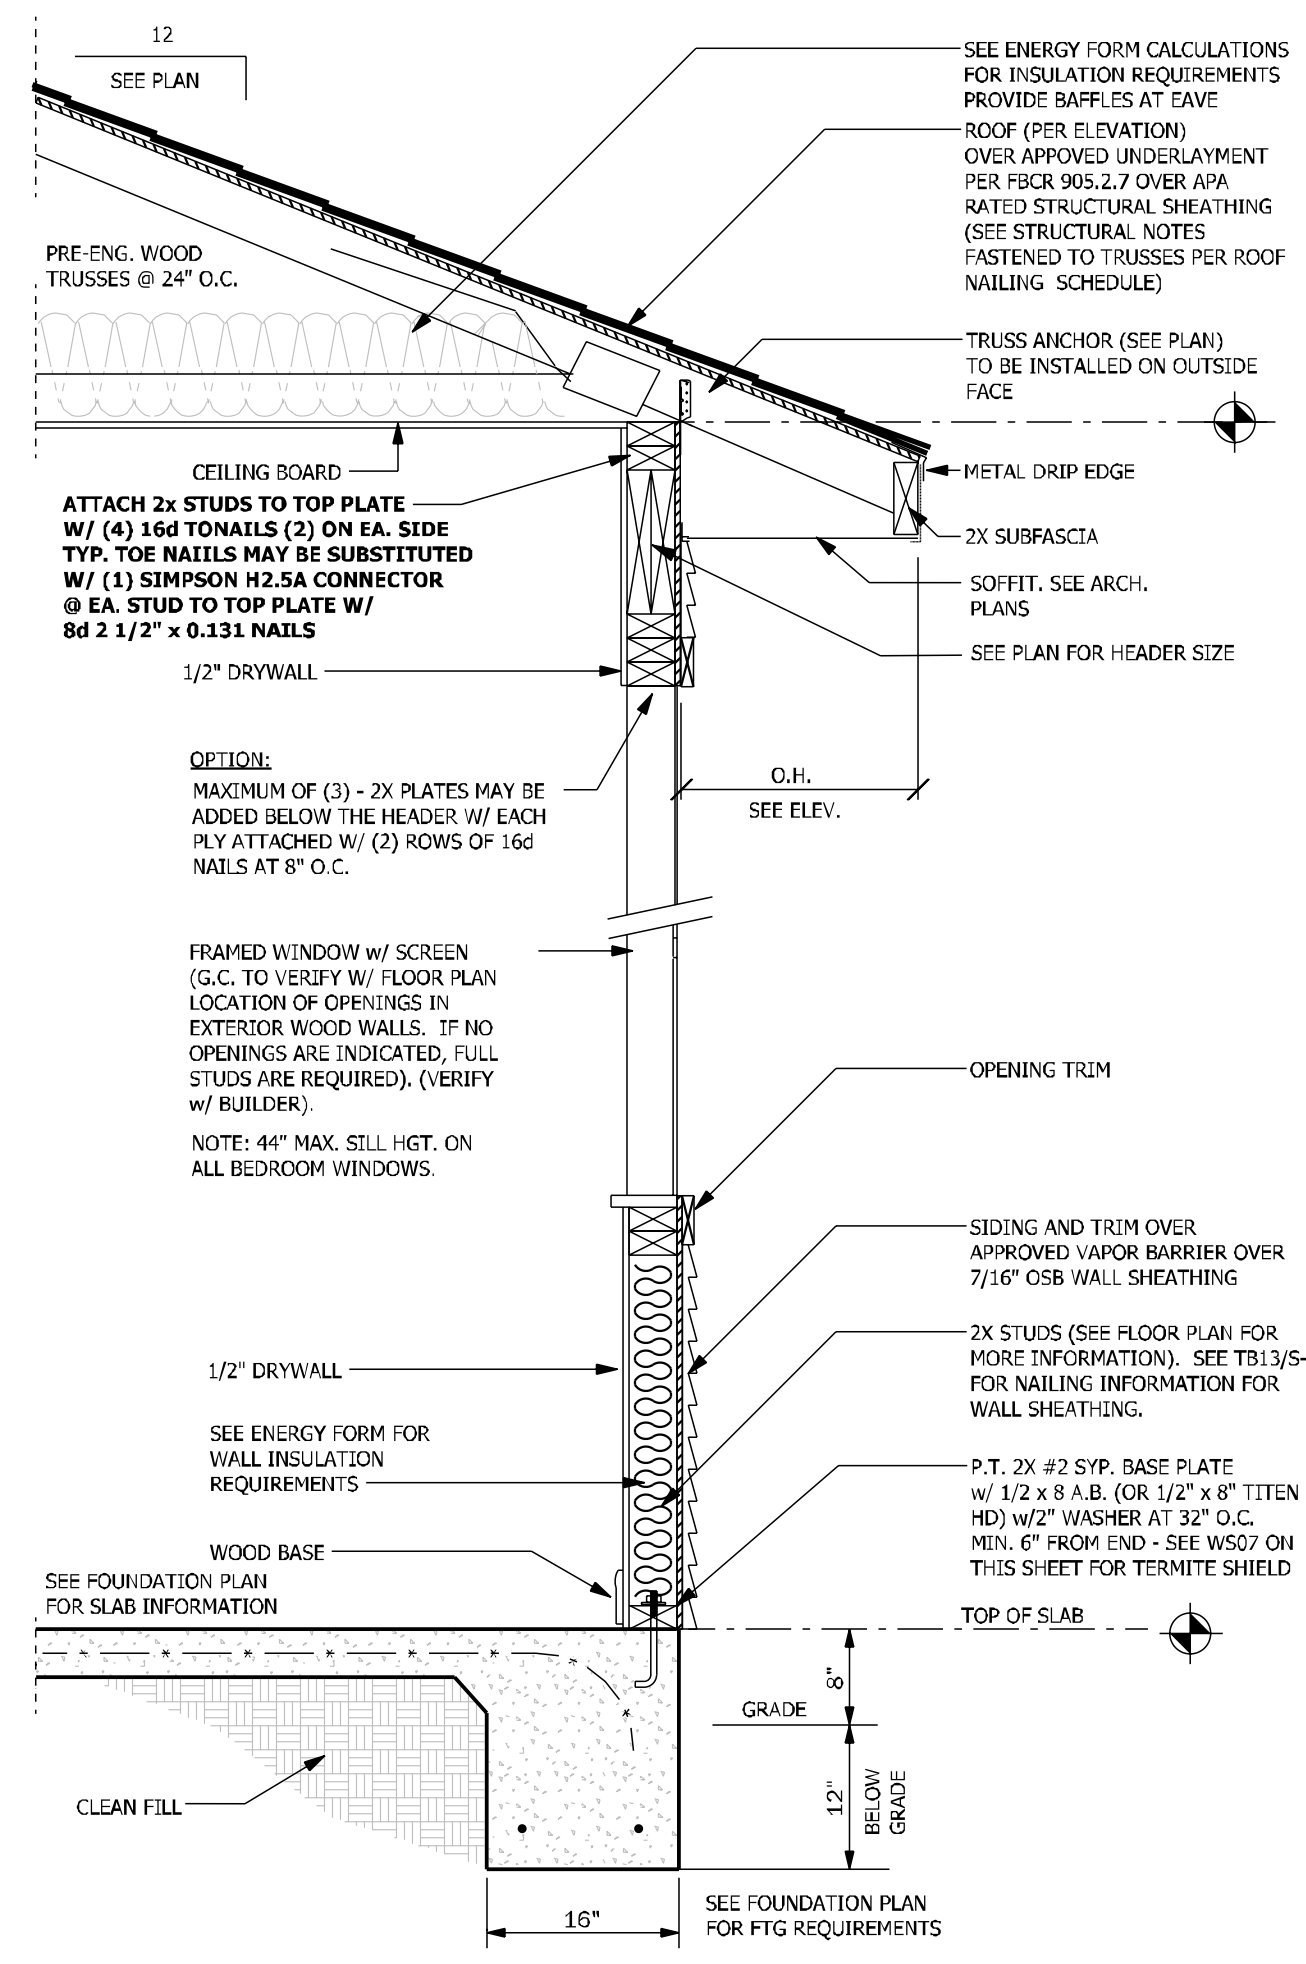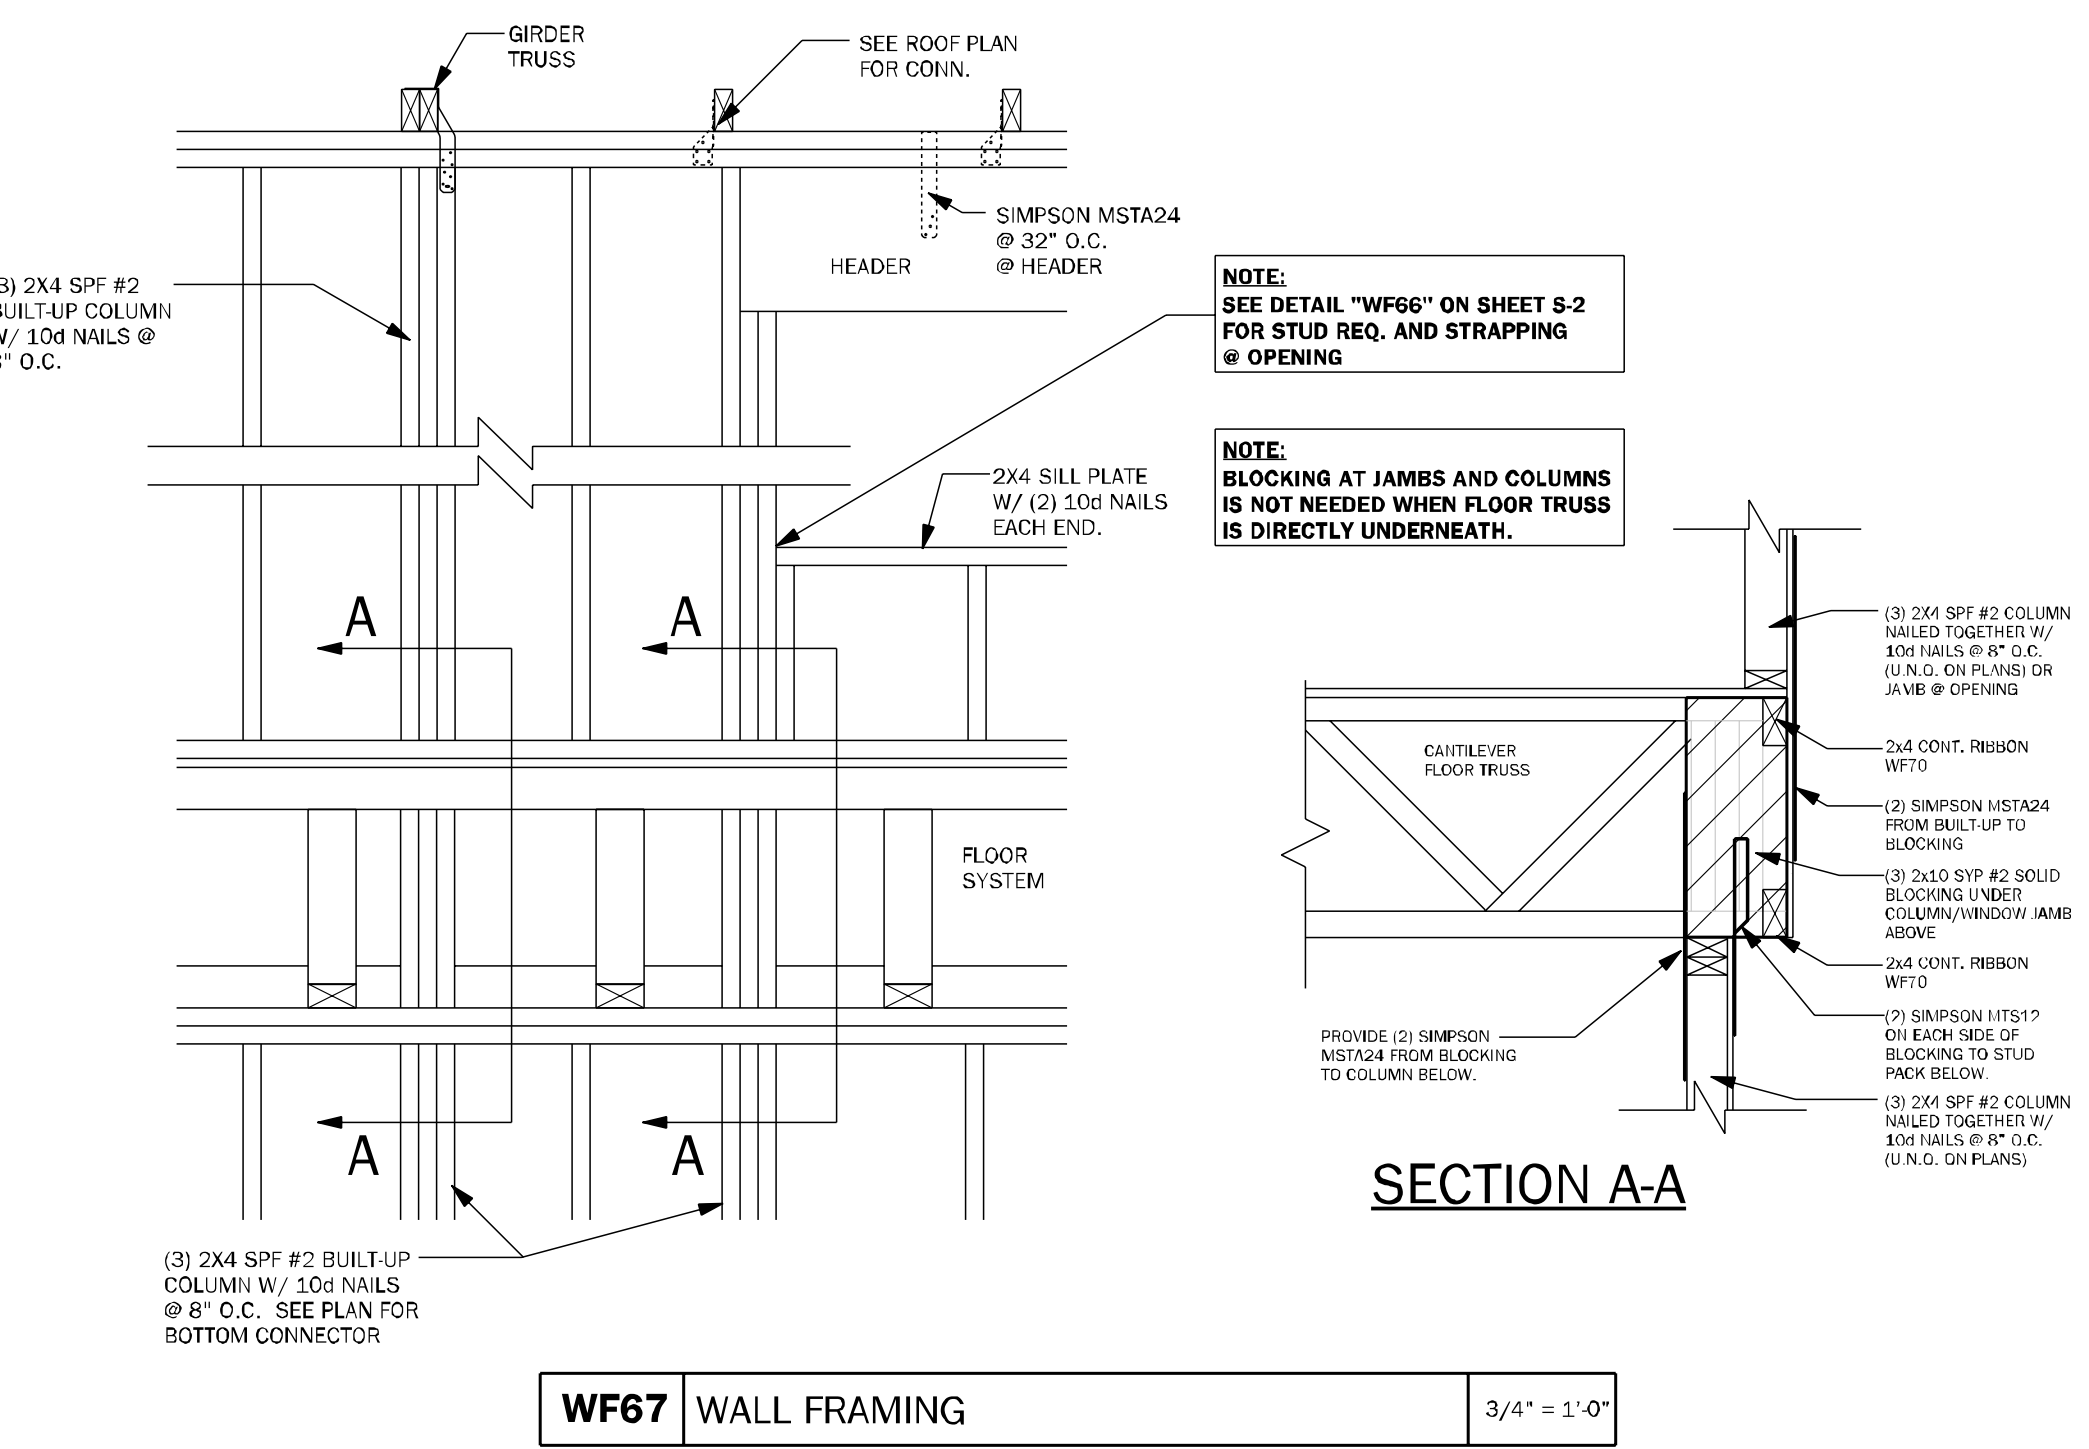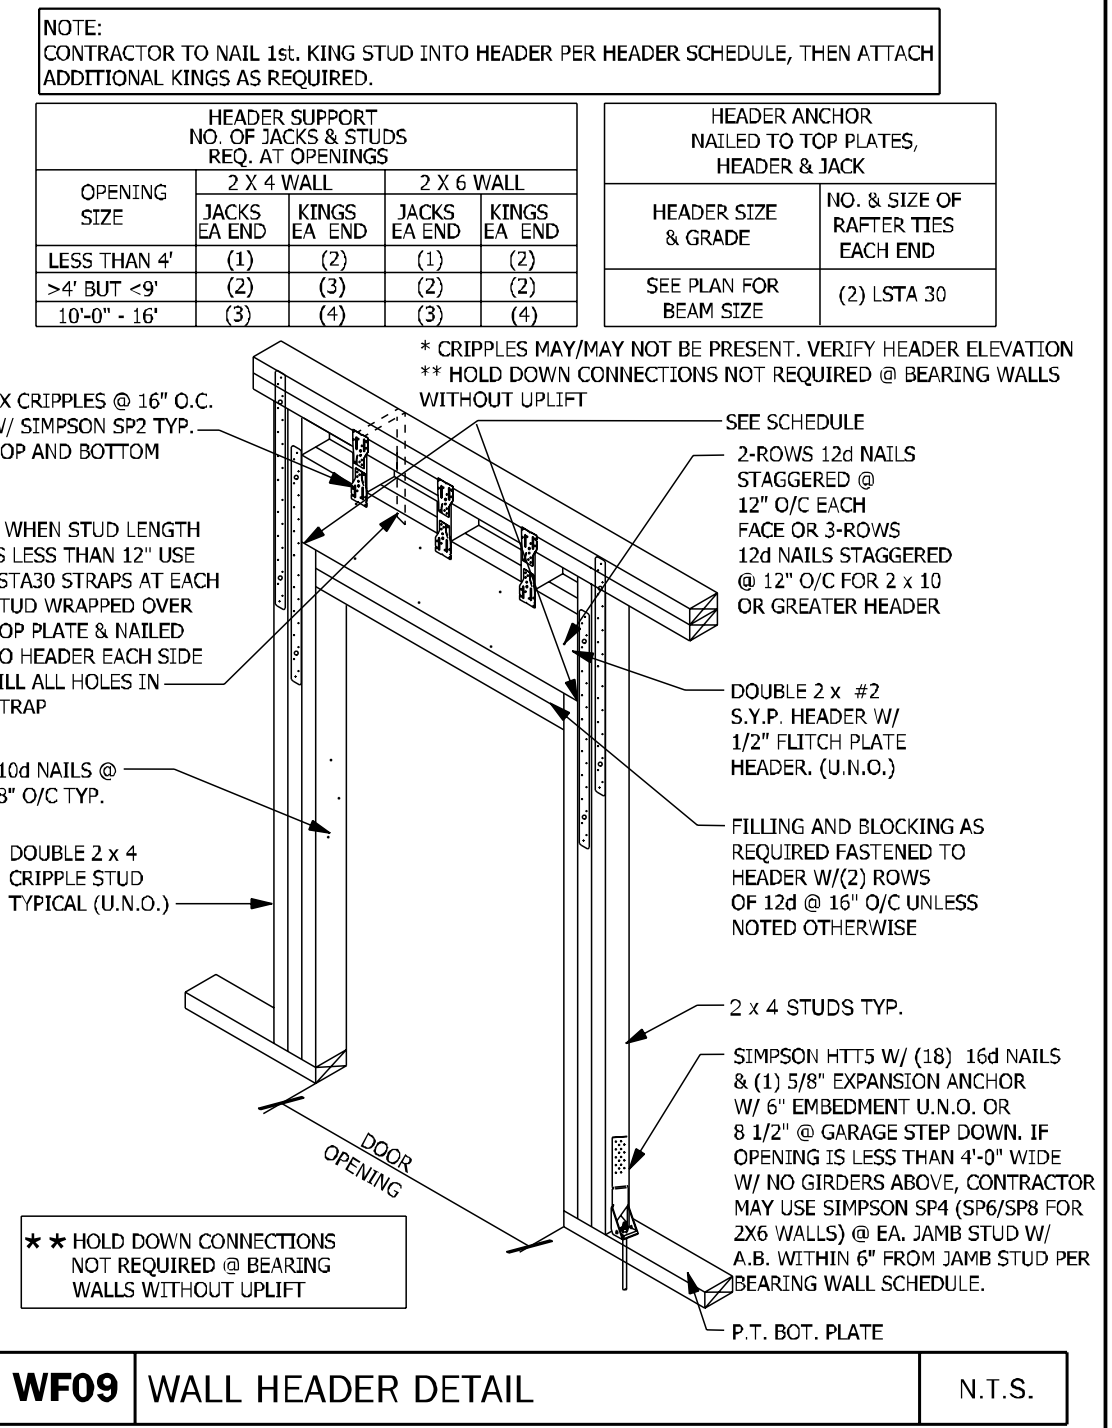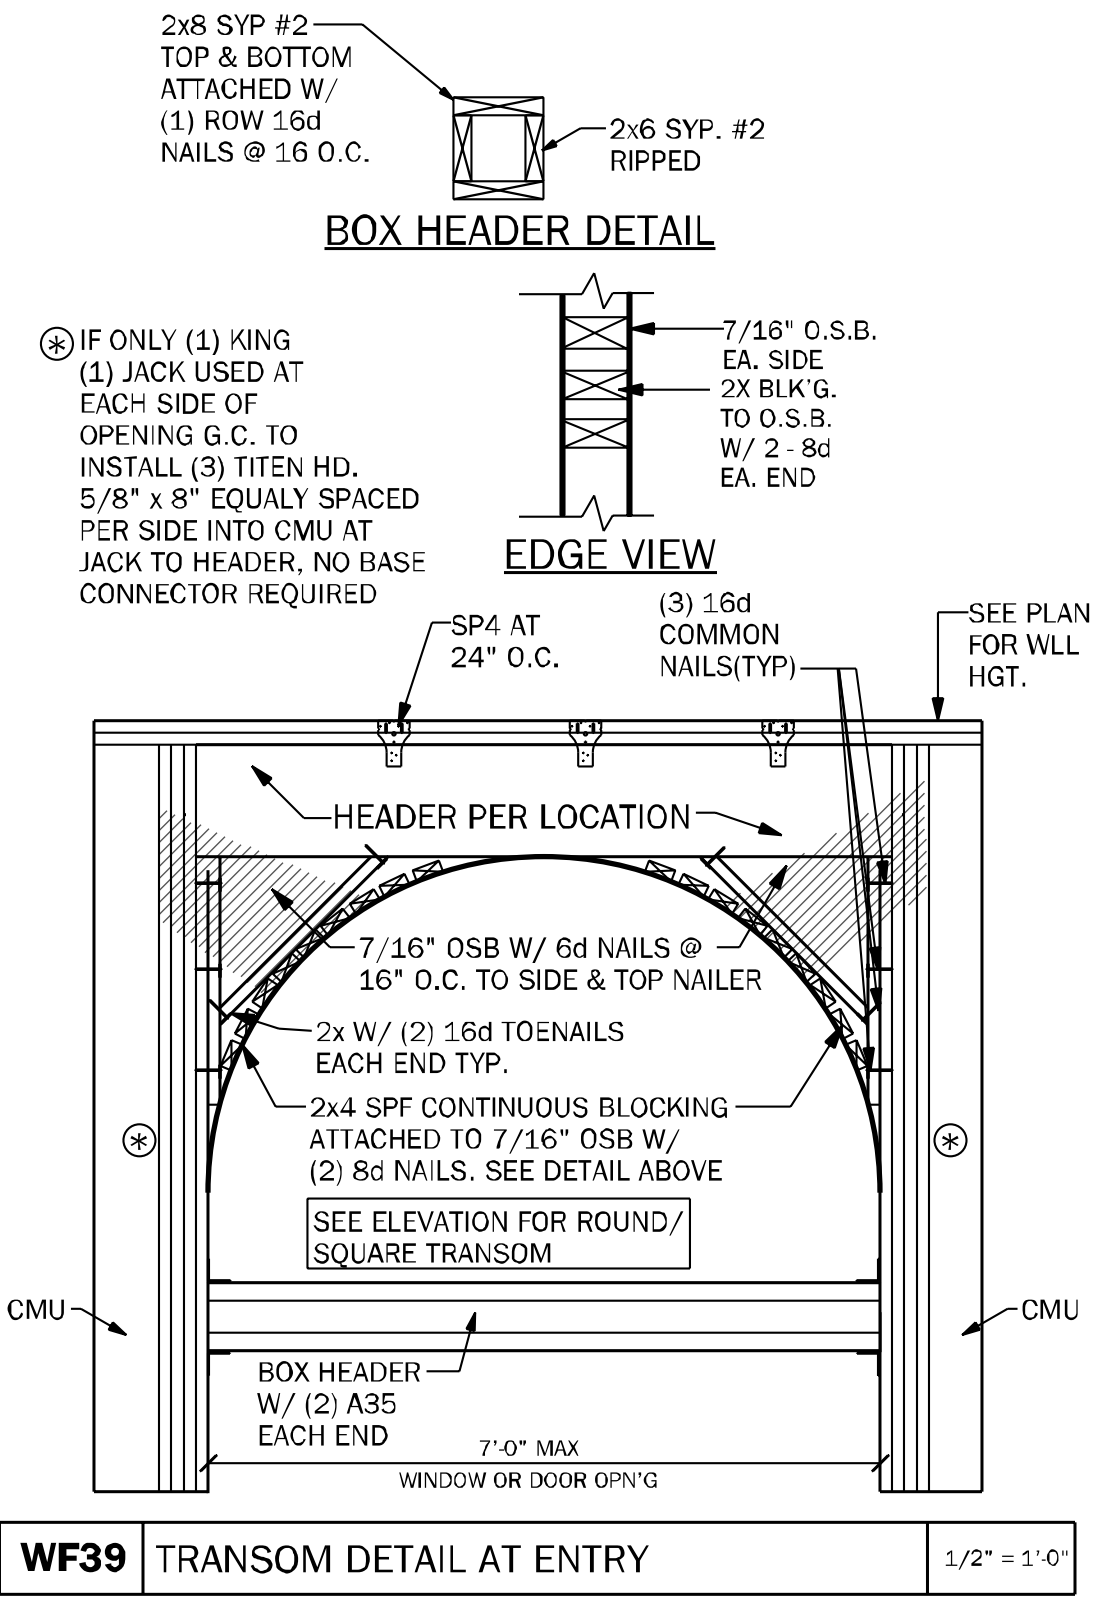

TOTAL SOLUTIONS GROUP

258 Southhall Lane, Suite 200

Maitland, Florida, 32751

(407) 800-2333

CARLA A. BROWN, PE - FL # 56126

SCOTT LEVKOWSKI, PE - FL #78750

100% Employee Owned

myTSGhome.com

AIA

fhba

GO

BA

MUNICIPAL STAMP AREA

SIGNATURE & SEAL

3/30/2026

To the best of the Engineer's knowledge, information and belief, the structure, plans and specifications contain within these drawings comply with the 2023 Florida Building Code- Residential 8th Edition. Engineer's signature and seal is only for the structural engineering portions of the drawing pages bearing engineer's signature and seal.

This document and/or the design concepts expressed herein are the property of TSG (Total Solutions Group) and all rights of ownership, including copyright or intellectual property are reserved. The reproductions, copying, or use of this document and/or the design concept without the written consent of TSG (Total Solutions Group) is strictly prohibited and protected by United States and International law.

Builder:

A

DAMS HOMES

FLORIDA CONTRACTORS LICENSE NO. CRC1330146

100 WEST GARDEN STREET

PENSACOLA FL 32502

Division Location: GAINESVILLE

Community:

The Preserve at Laurel Lake

Plan Name:

2200

Project Address:

210 SW 1st Avenue Dr.

Lake City, FL

Client No.:












Project No:

26-03338

Sheet No:

S-2.1

TYPICAL FRAMING DETAILS

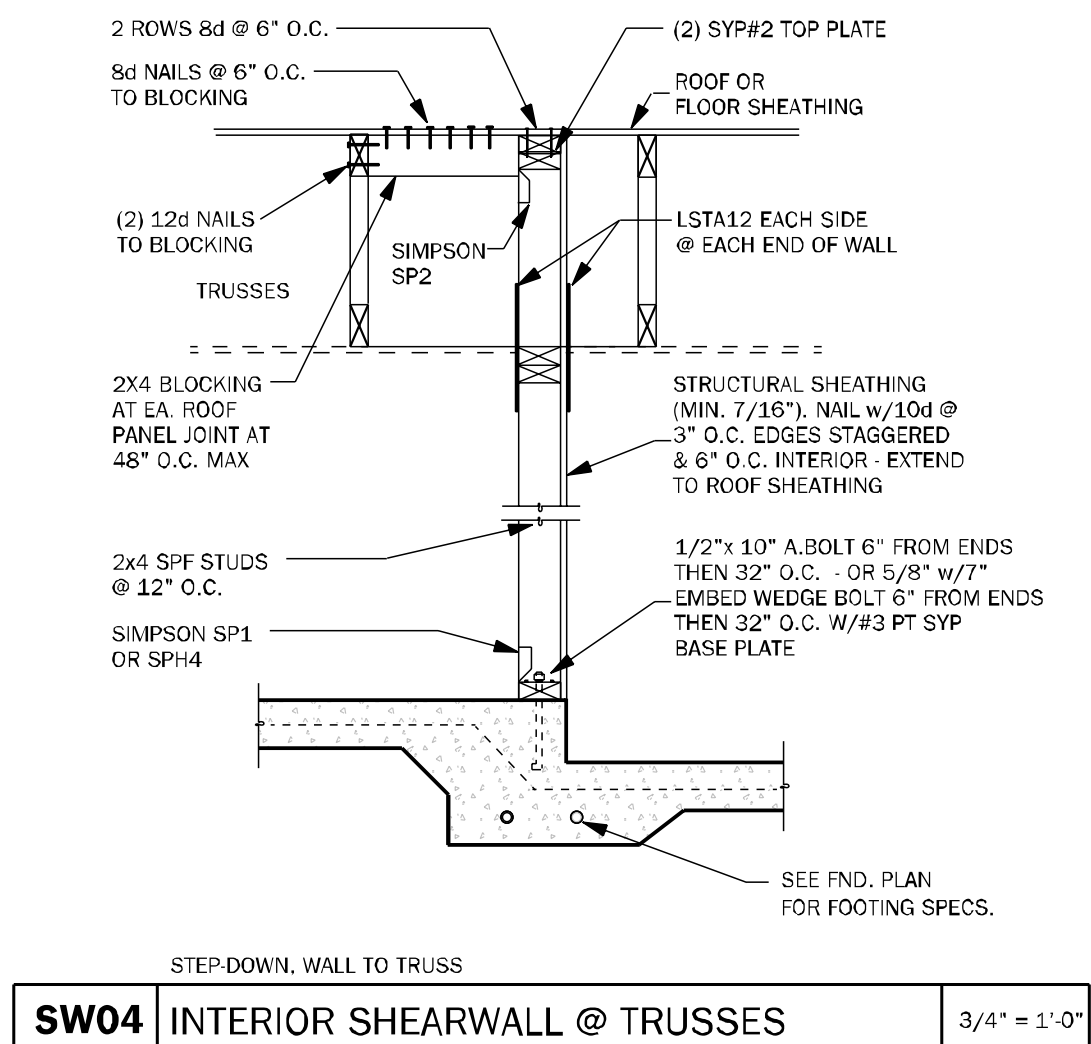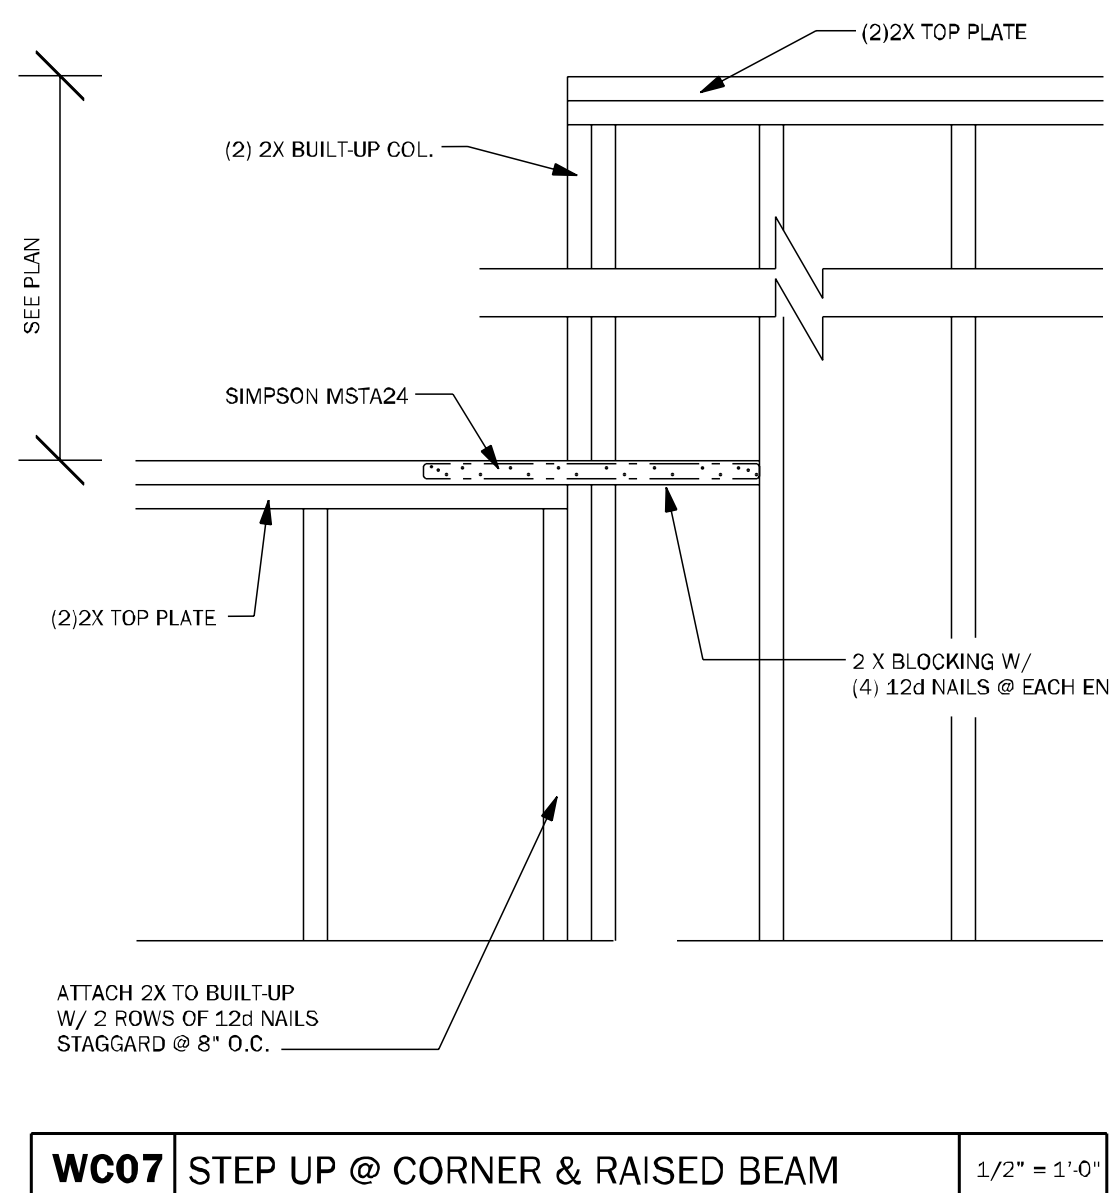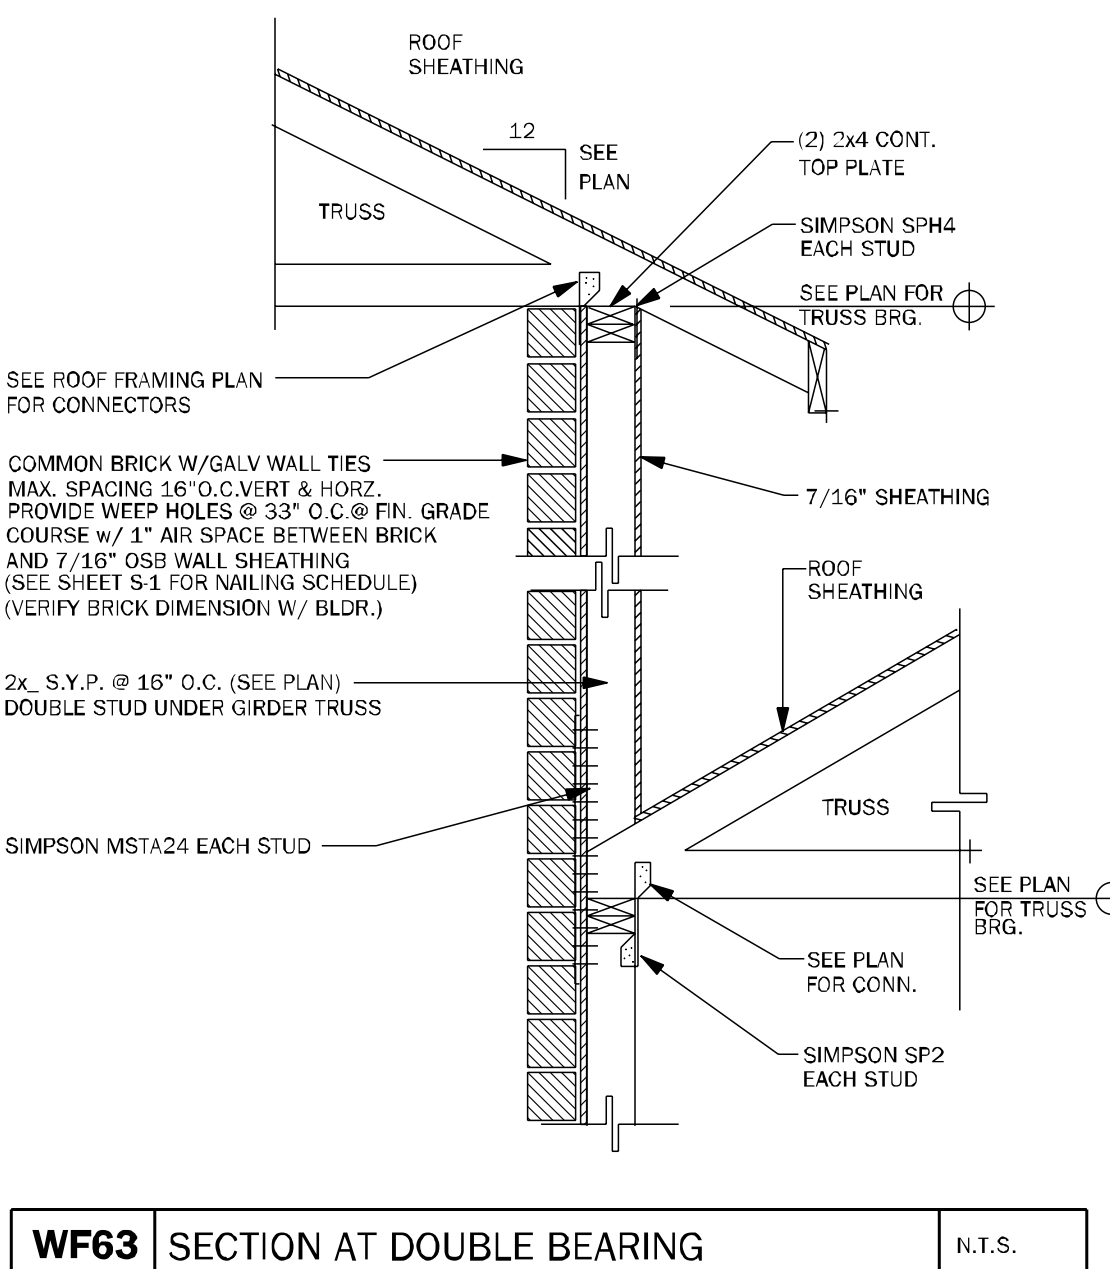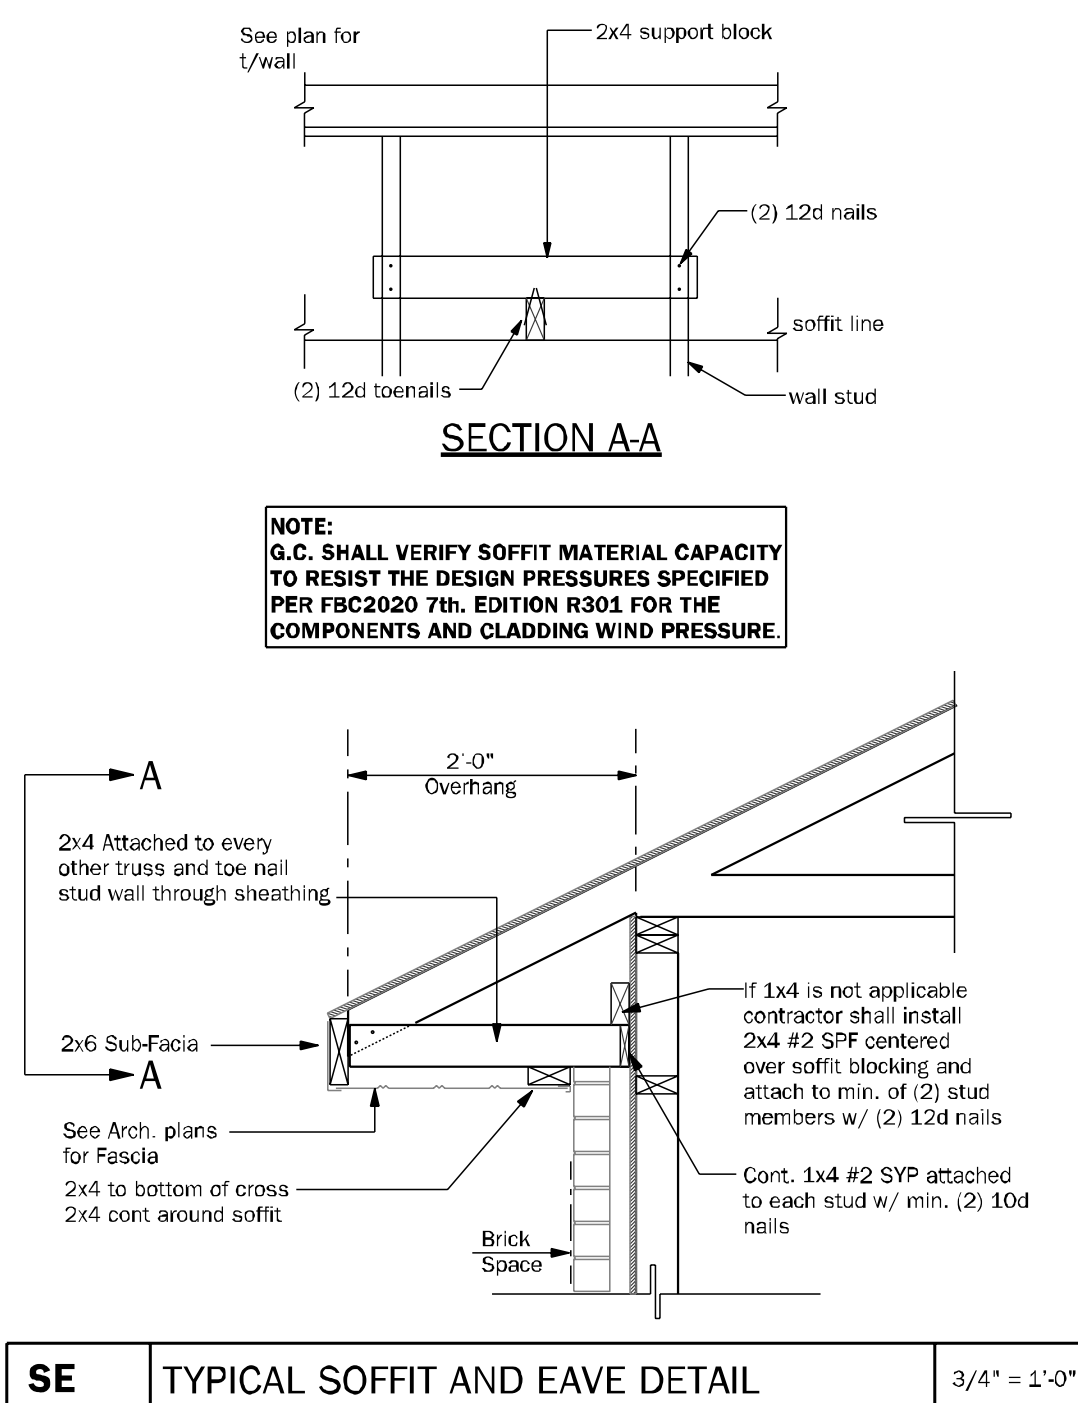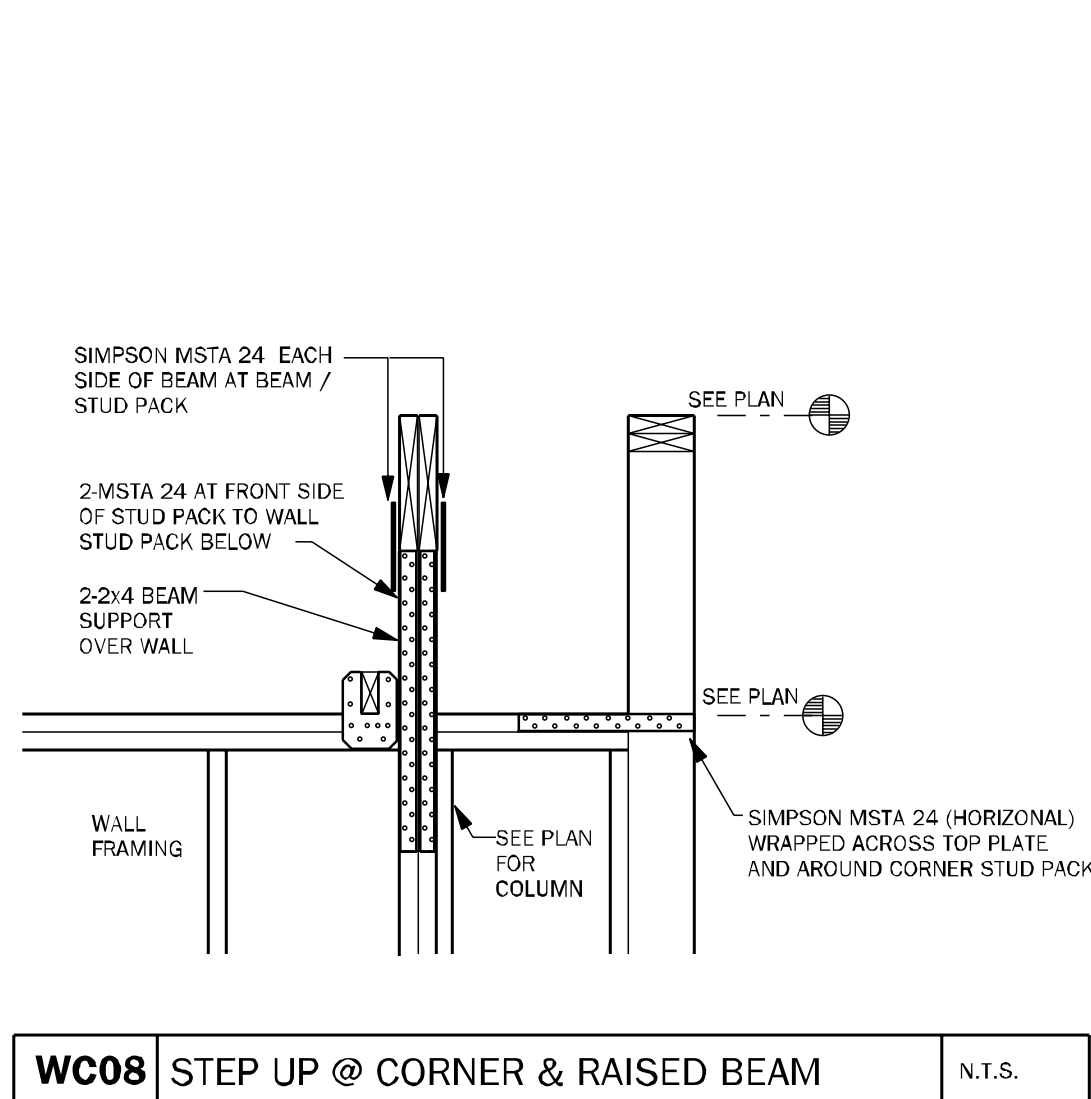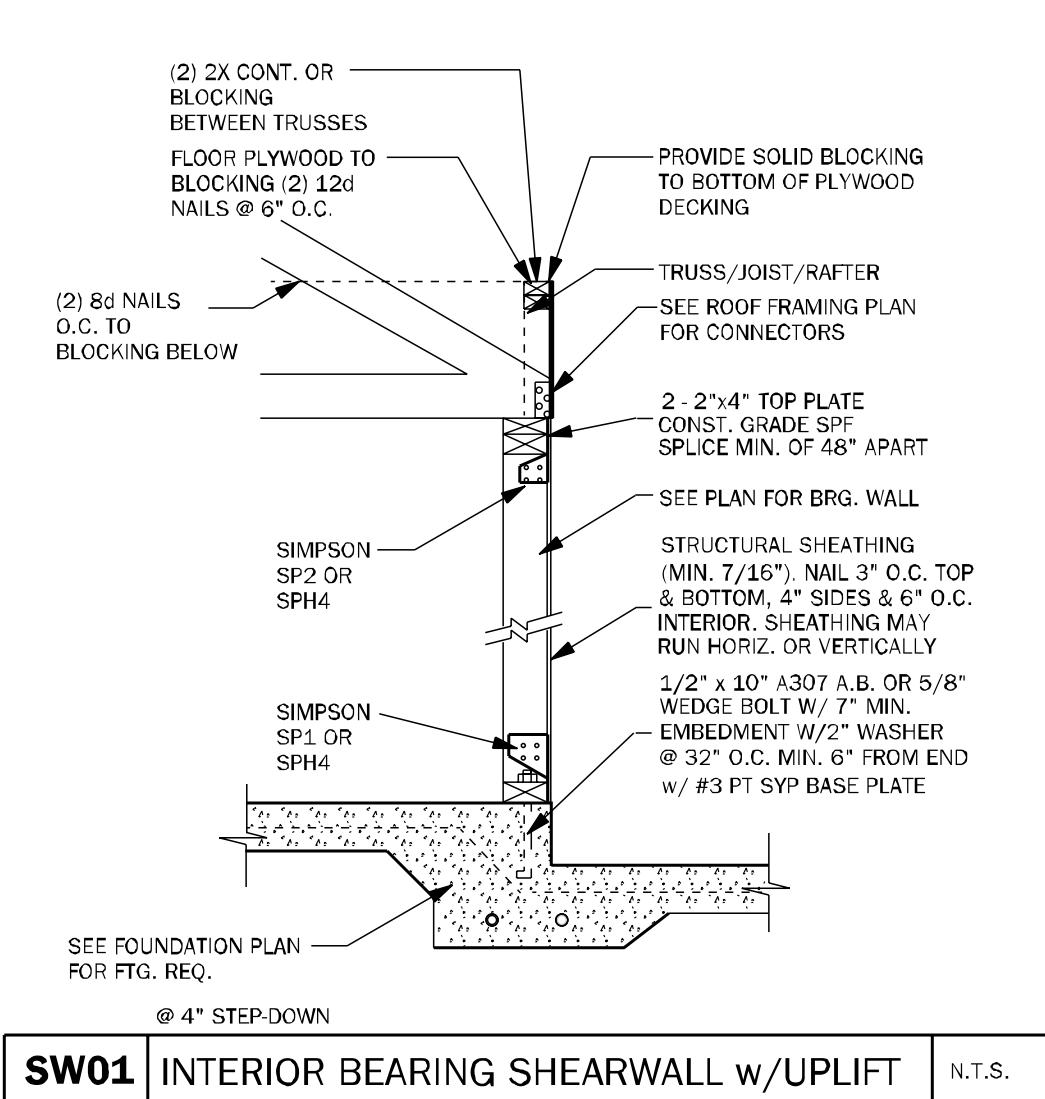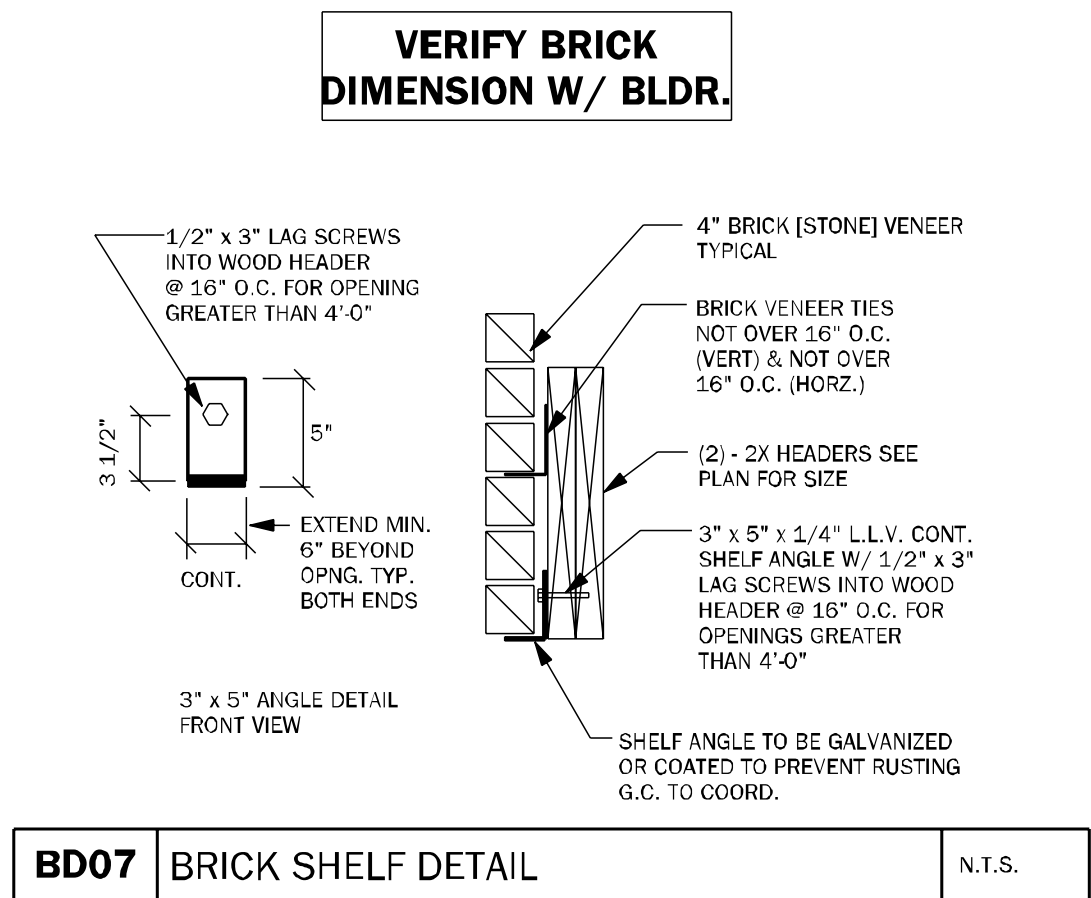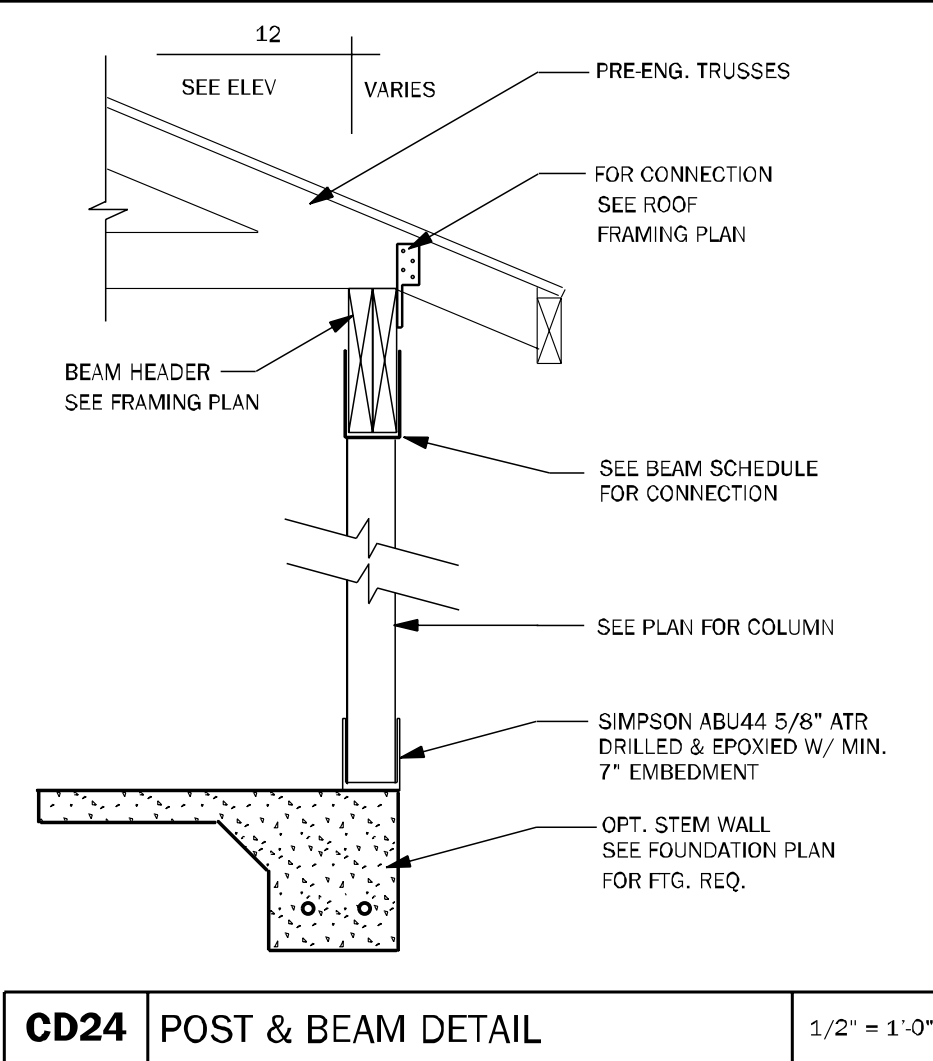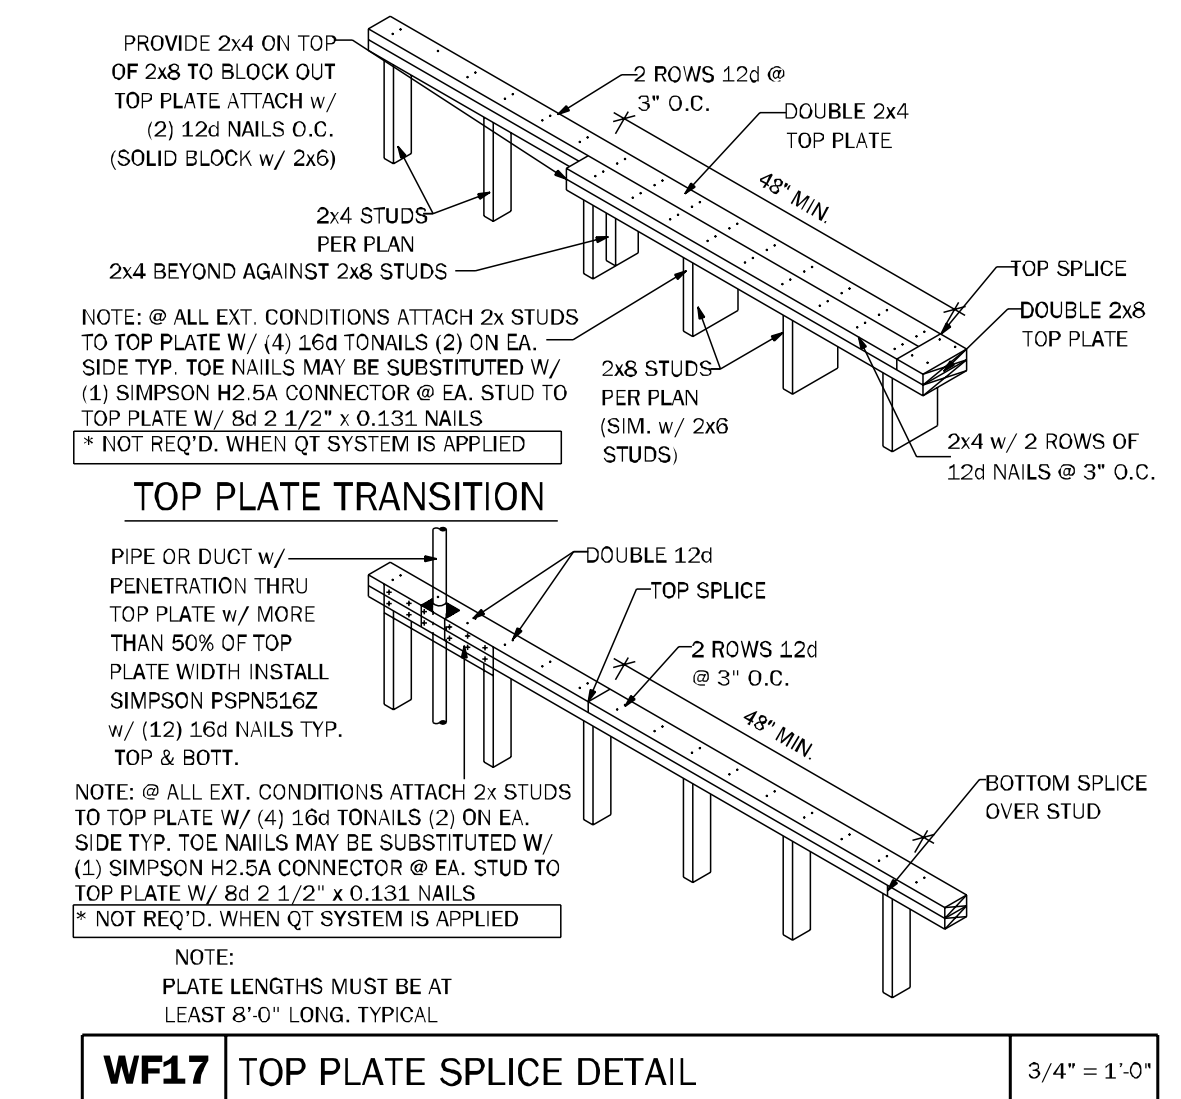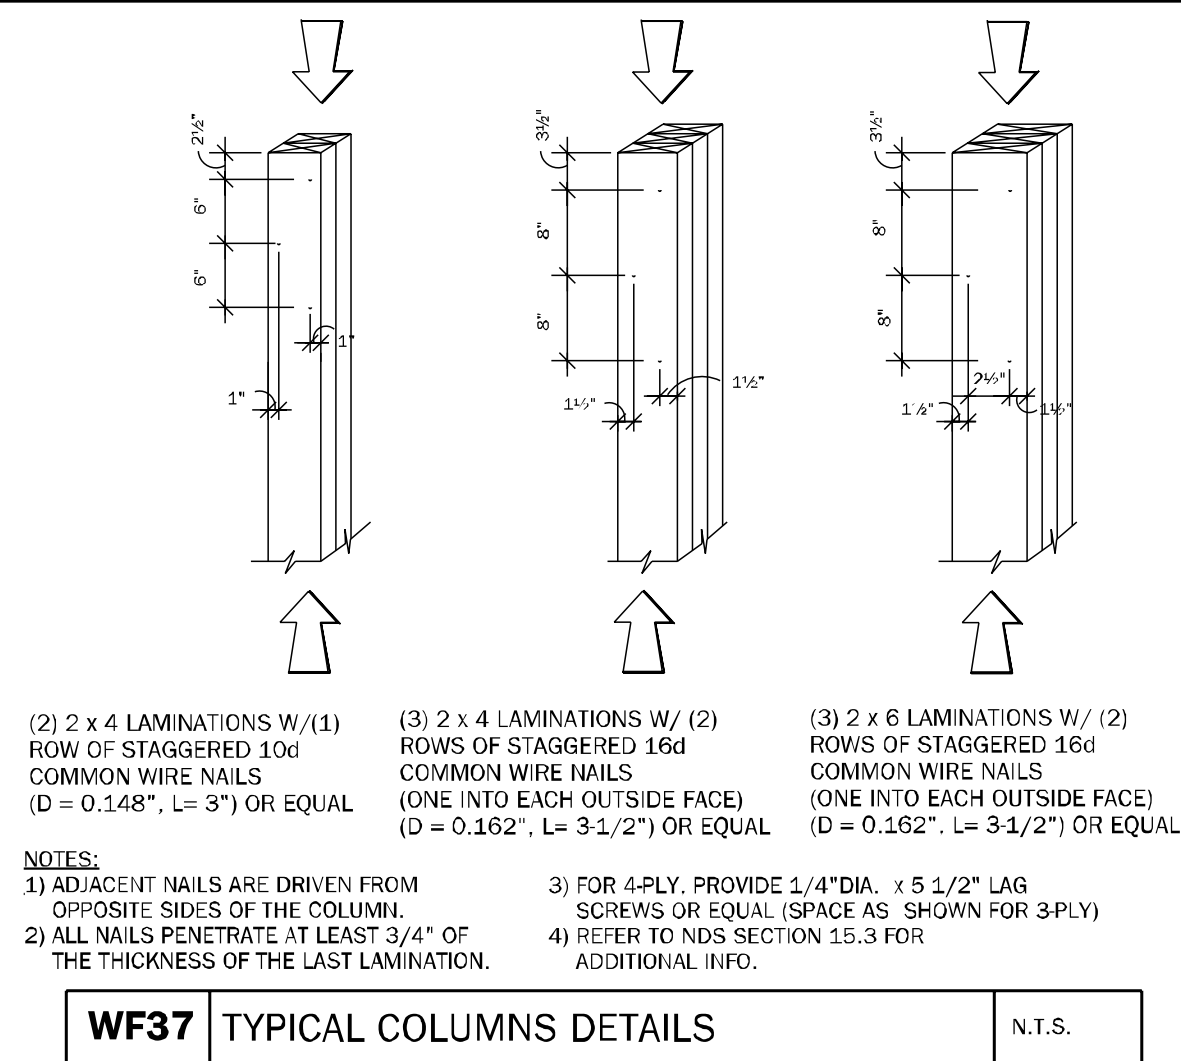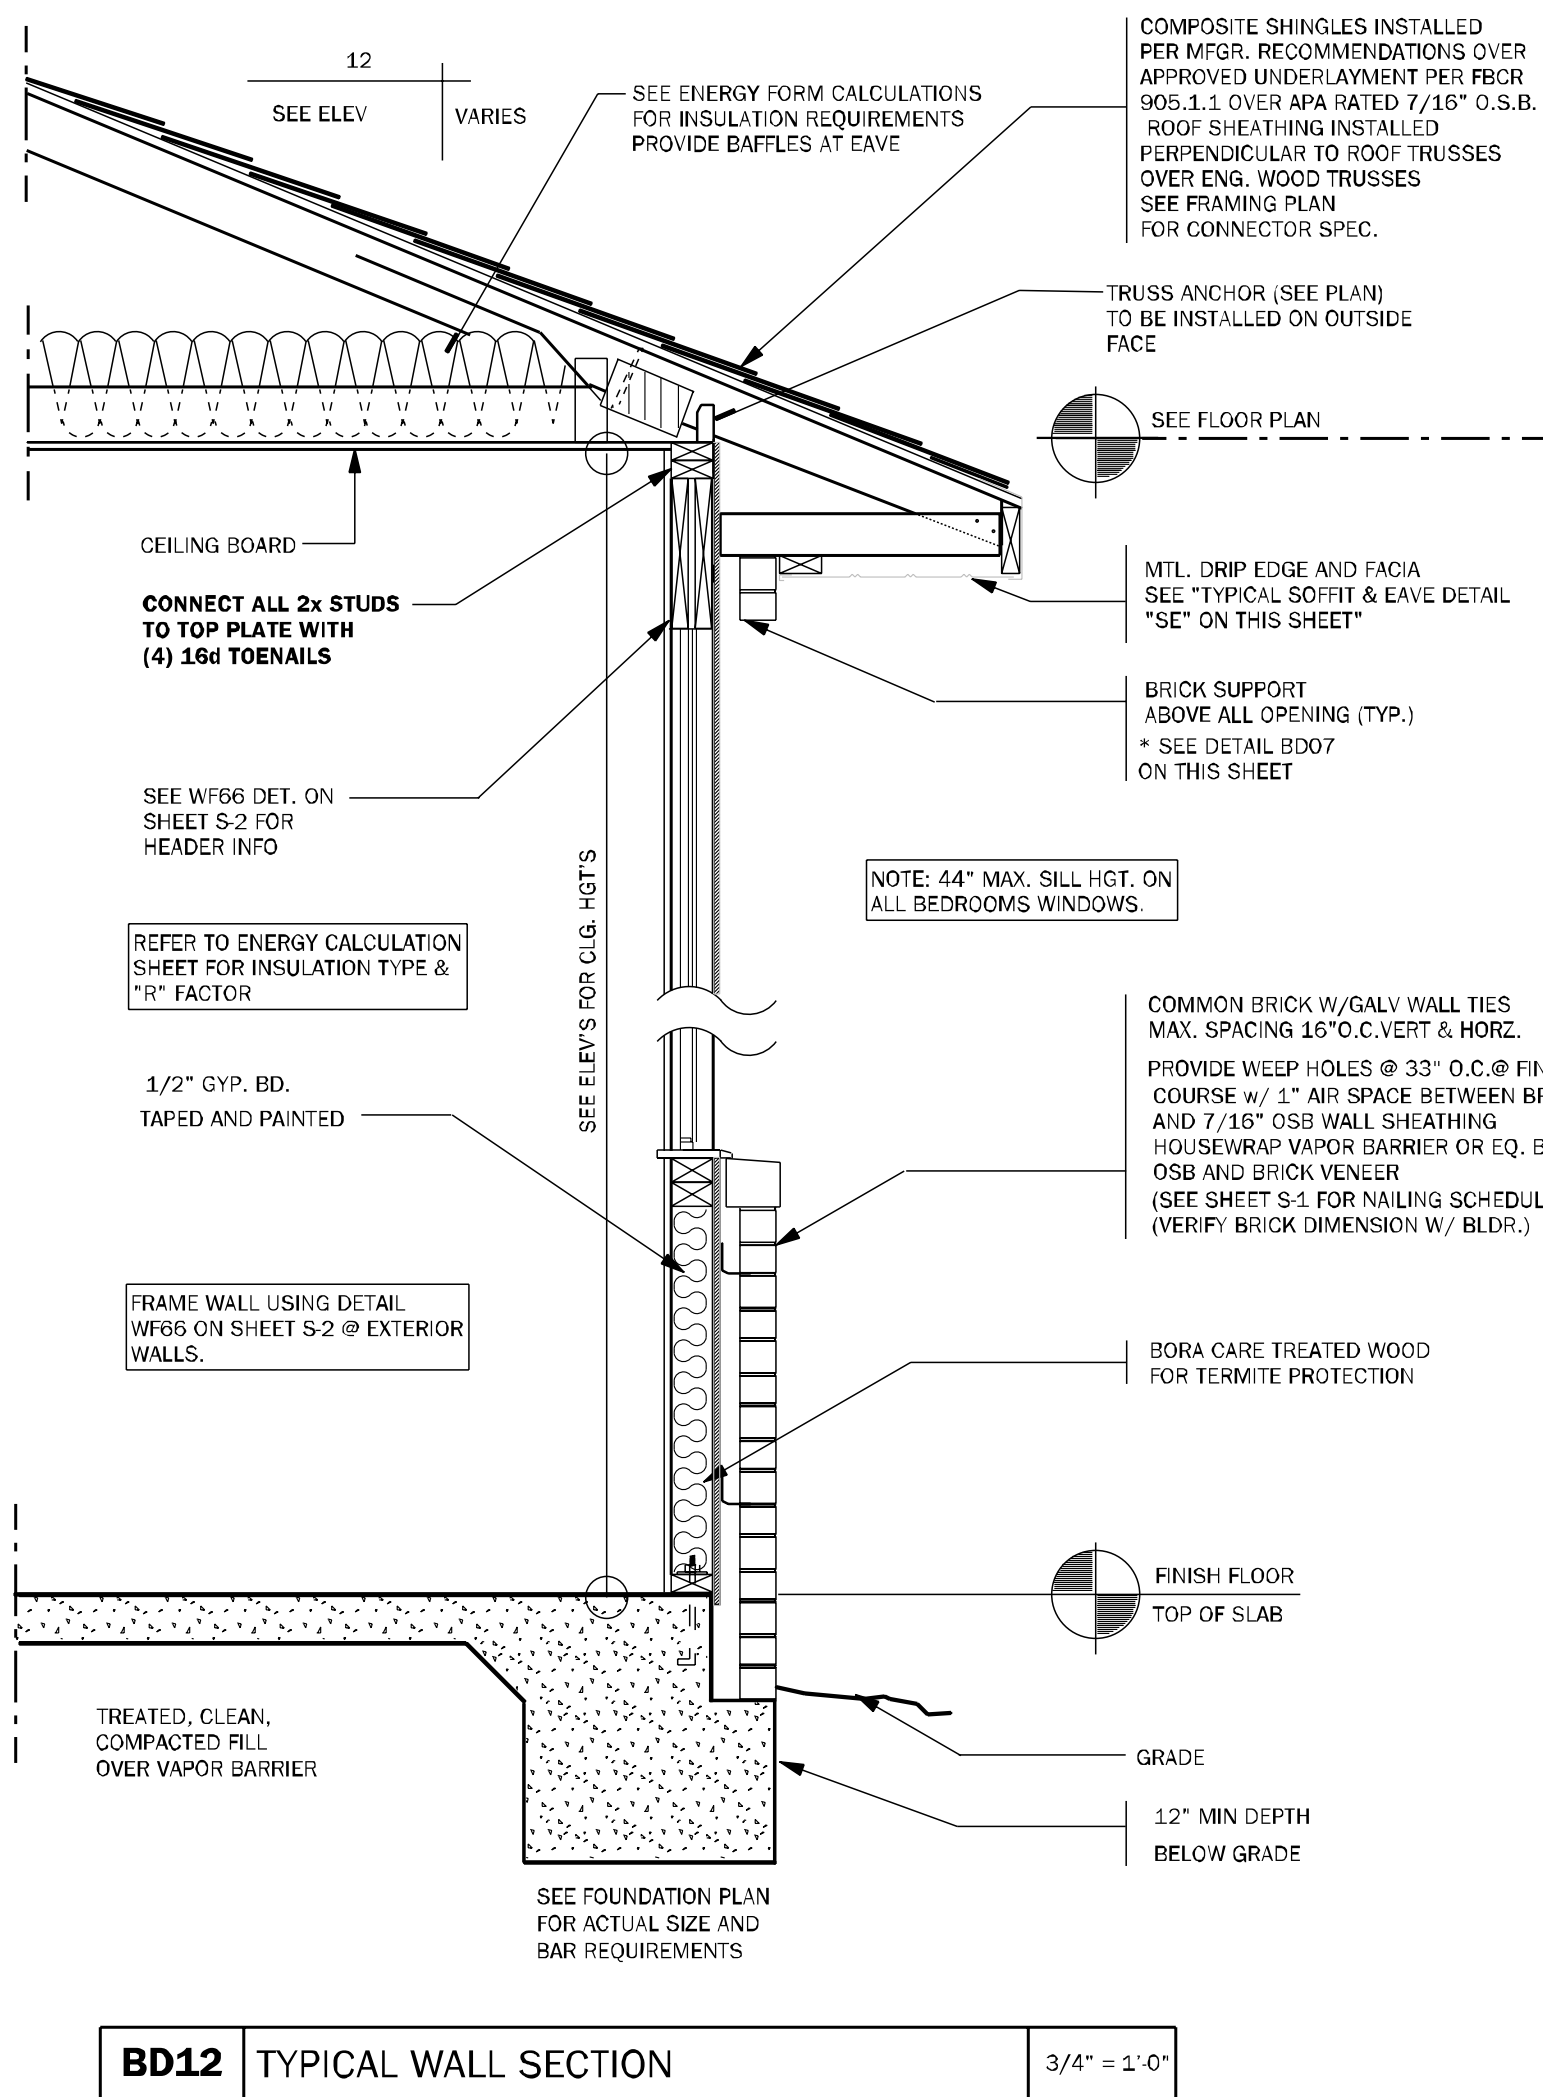

TOTAL SOLUTIONS GROUP
258 Southhall Lane, Suite 200
Maitland, Florida, 32751
(407) 800-2333
CARL A. BROWN, PE - FL #58126
SCOTT LEWIKOWSKI, PE - FL #78750
100% Employee Owned
myTSgHome.com

CA No. 9161
AQ0003113

GO BA

MUNICIPAL STAMP AREA

SIGNATURE & SEAL
3/30/2026

To the best of the Engineer's knowledge, information and belief, the structural plans and specifications contain within these drawings comply with the 2023 Florida Building Code, Residential Part 8th Edition. Engineer's profile and seal is only for the structural engineering portions of the drawing paper bearing engineer's signature and seal.


This document and/or the design concepts depicted herein are the property of TSG (Total Solutions Group) and all rights of ownership, including copyright of intellectual property are reserved. The reproductions, copying or use of this document and/or the design concept without the written consent of TSG (Total Solutions Group) is strictly prohibited and protected by United States and International law.

DAMS HOMES
FLORIDA CONTRACTORS LICENSE NO. CRC1330146
100 WEST GARDEN STREET
PENSACOLA FL 32502
Division Location: GAINESVILLE

Builder: DAMS HOMES
Community: The Preserve at Laurel Lake
Plan Name: 2200
Project Address: 215 SW 11th Avenue Dr.
City, State, Zip: Ft. Lauderdale, FL 33301
Client No.:


LOT: 20
BLK:
UNIT:

Project No: 24-03338
Sheet No: S-3
TYPICAL WALL DETAILS

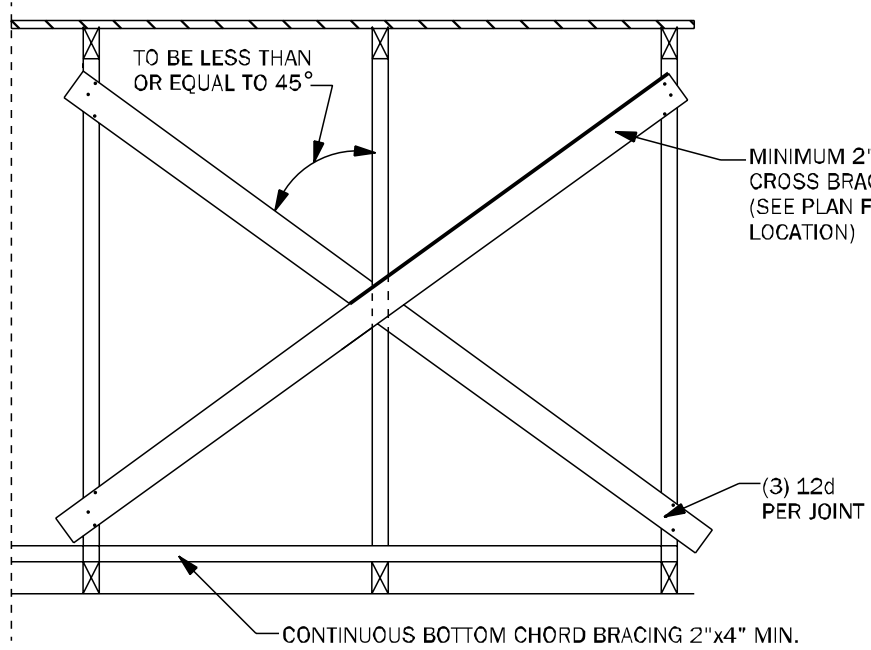


TB01 TYPICAL CROSS BRACING DETAIL N.T.S.


*DIAGONAL SPACED AT 20'-0" O.C. MAX
SAME SPACING AS BOTTOM CHORD LATERAL BRACING

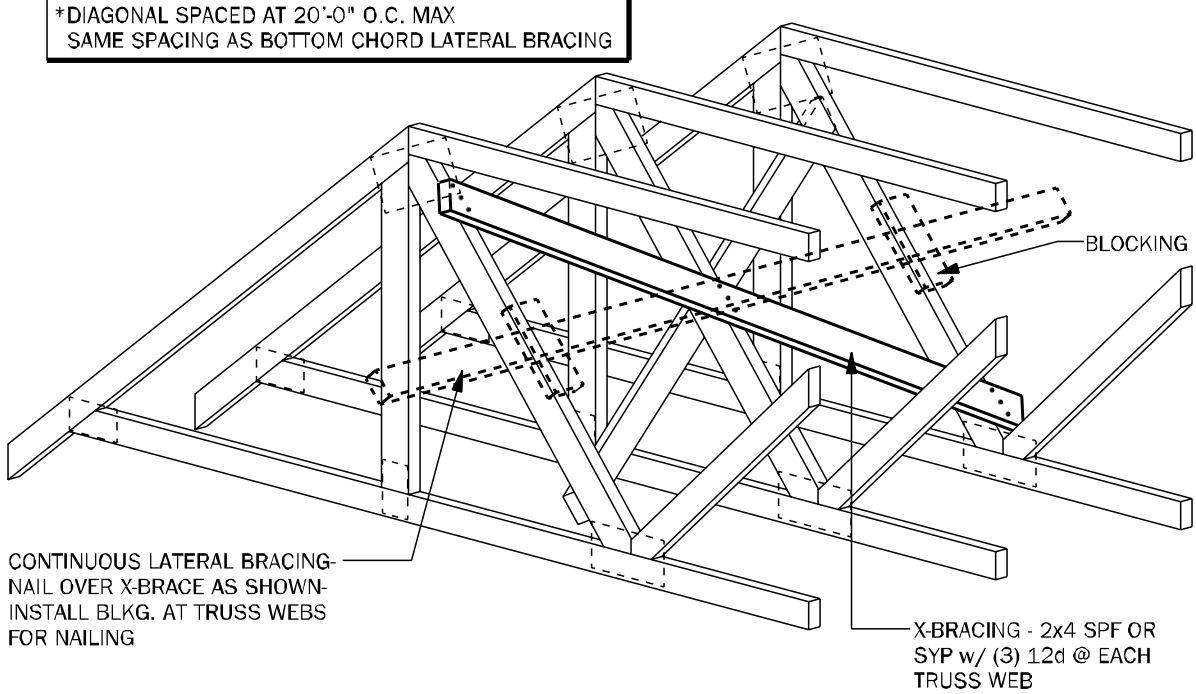

TB02 TYPICAL CROSS BRACING DETAIL N.T.S.

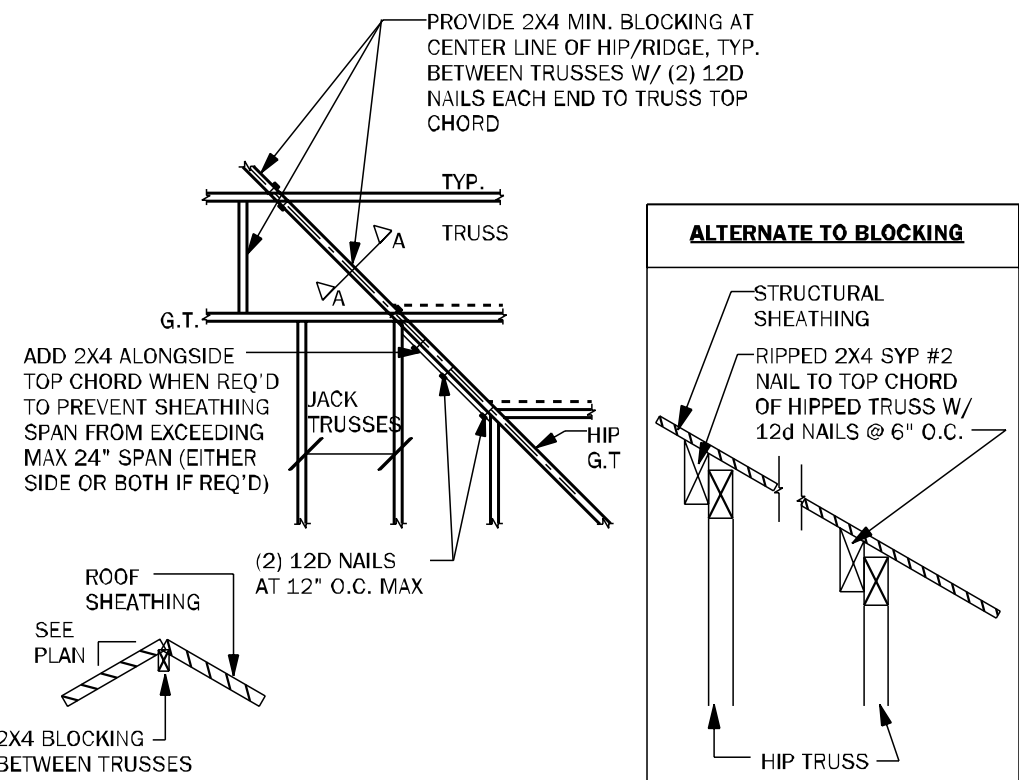




TB03 HIP / RIDGE BLOCKING DETAIL N.T.S.

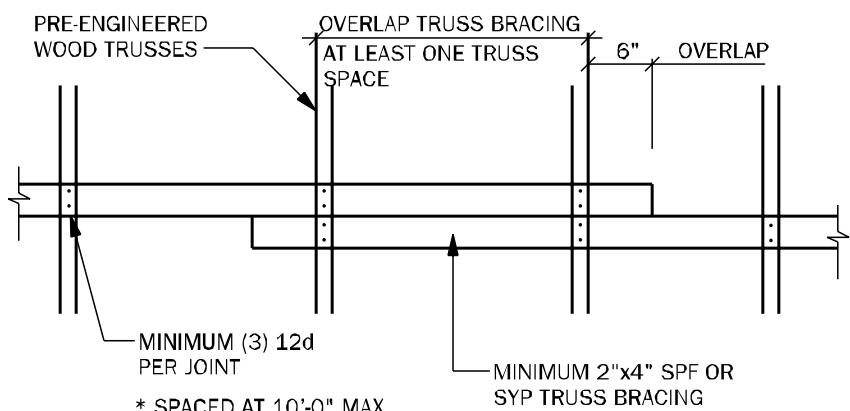


TB04 TRUSS BRACING OVERLAP DETAIL (TYP) N.T.S.

TRUSS NOTES:

- WOOD TRUSS ERECTOR SHALL PROVIDE BRACING ACCORDING TO ANSI/TP1-2014 (TRUSS PLATE INSTITUTE) NOTE THAT THE COMBINED WIND AREA IS GREATER BEFORE THE ROOF SHEATHING IS APPLIED, AND BRACING SHALL THEREFORE BE INSTALLED AS THE TRUSSES ARE ERECTED. INADEQUATE BRACING IS THE MOST COMMON CAUSE OF ACCIDENT IN WOOD TRUSS CONSTRUCTION. FULL BUNDLES OF SHEATHING SHALL NOT BE PLACED ON TRUSSES. THIS CONSTRUCTION LOAD SHOULD BE LIMITED TO 8 SHEETS OF SHEATHING. ON ANY PAIR OF TRUSSES & SHALL BE LOCATED ADJACENT TO THE SUPPORTS. NO EXCESS CONCENTRATION OF ANY CONSTRUCTION MATERIAL, SUCH AS GRAVEL OR SHINGLES, SHALL BE PLACED ON THE TRUSSES IN ANY ONE AREA. THEY SHALL BE SPREAD OUT EVENLY OVER A LARGE AREA SO AS TO AVOID OVERLOADING ANY ONE TRUSS.
- ALL BRACING (DS,CB,BB) SHOWN ABOVE SHALL BE IN ADDITION TO CONTINUOUS LATERAL BRACING SPECIFIED BY THE TRUSS MANUFACTURER. ALL LATERAL BRACING SPECIFIED BY TRUSS MANUF. SHALL HAVE ADDITIONAL DIAGONAL BRACES AT 20'-0" O.C. MAXIMUM.
- ALL BRACES SHALL BE 2x4 NOMINAL DIMENSION LUMBER & SHALL BE ATTACHED W/ (3) 12d NAILS AT EACH TRUSS INTERSECTION.
- ADDITIONAL BOTTOM CHORD BRACING SHALL BE INSTALLED AS REQUIRED BY TRUSS DESIGN WHEREVER ADEQUATE STRUCTURAL CEILING ARE NOT ATTACHED DIRECTLY TO THE BOTTOM CHORD OF THE TRUSS.
- PROVIDE TRUSS BLOCKING AT ALL TRUSS BEARING SUPPORTS WHERE TRUSS DEPTH EXCEEDS STANDARD HEEL HEIGHT. SEE TYP. TRUSS BLOCKING DETAILS.

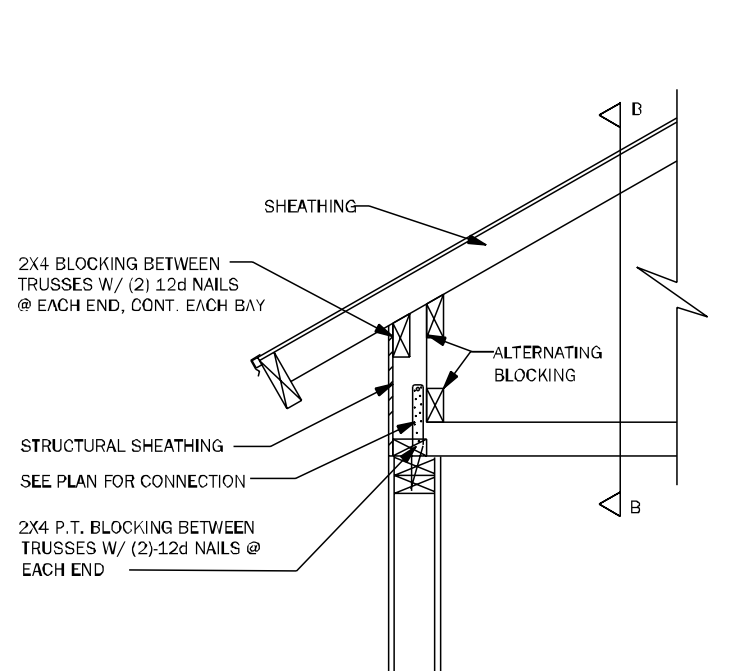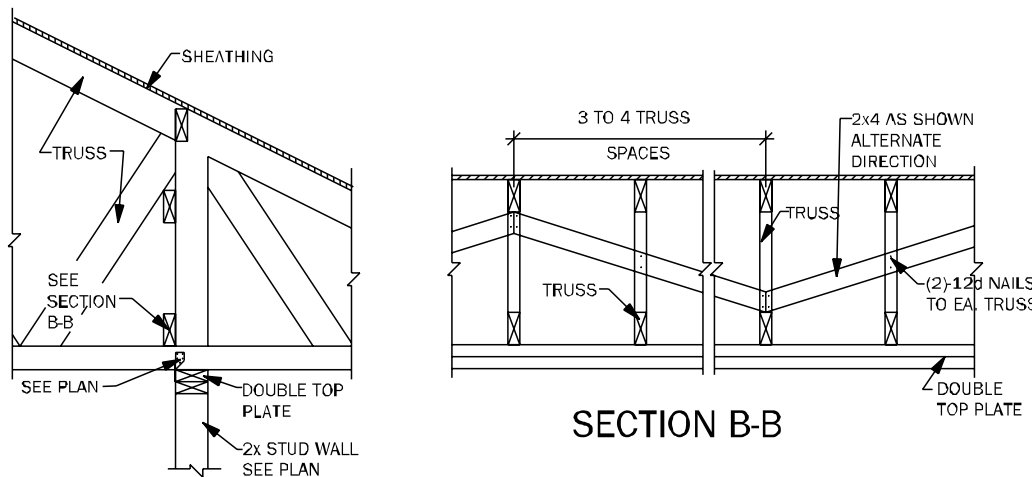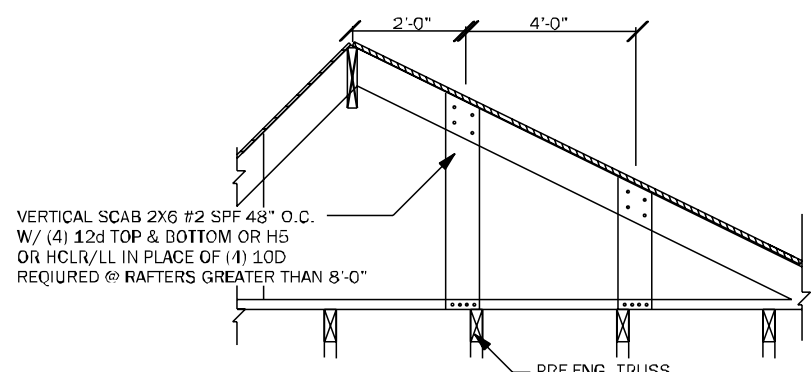


TYP. WOOD TRUSS BLOCKING @ RAISED HEEL DETAIL

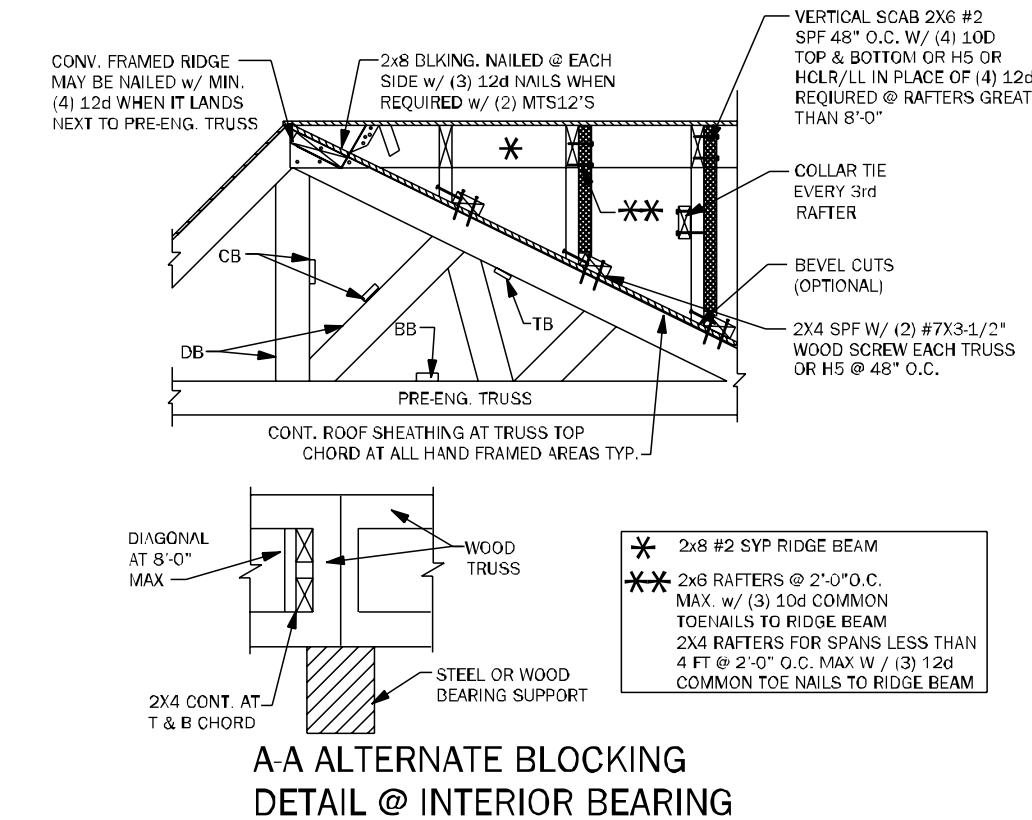


AA ALTERNATE BLOCKING DETAIL @ INTERIOR BEARING

TB06 BLOCKING AND CONVENTIONAL FRAME DETAILS 3/4" = 1'-0"


THE HEIGHT OF THE CHIMNEY SHOULD EXTEND 2' ABOVE THE POINT WHERE THE CHIMNEY IS 10' FROM THE NEAREST BUILDING SURFACE.

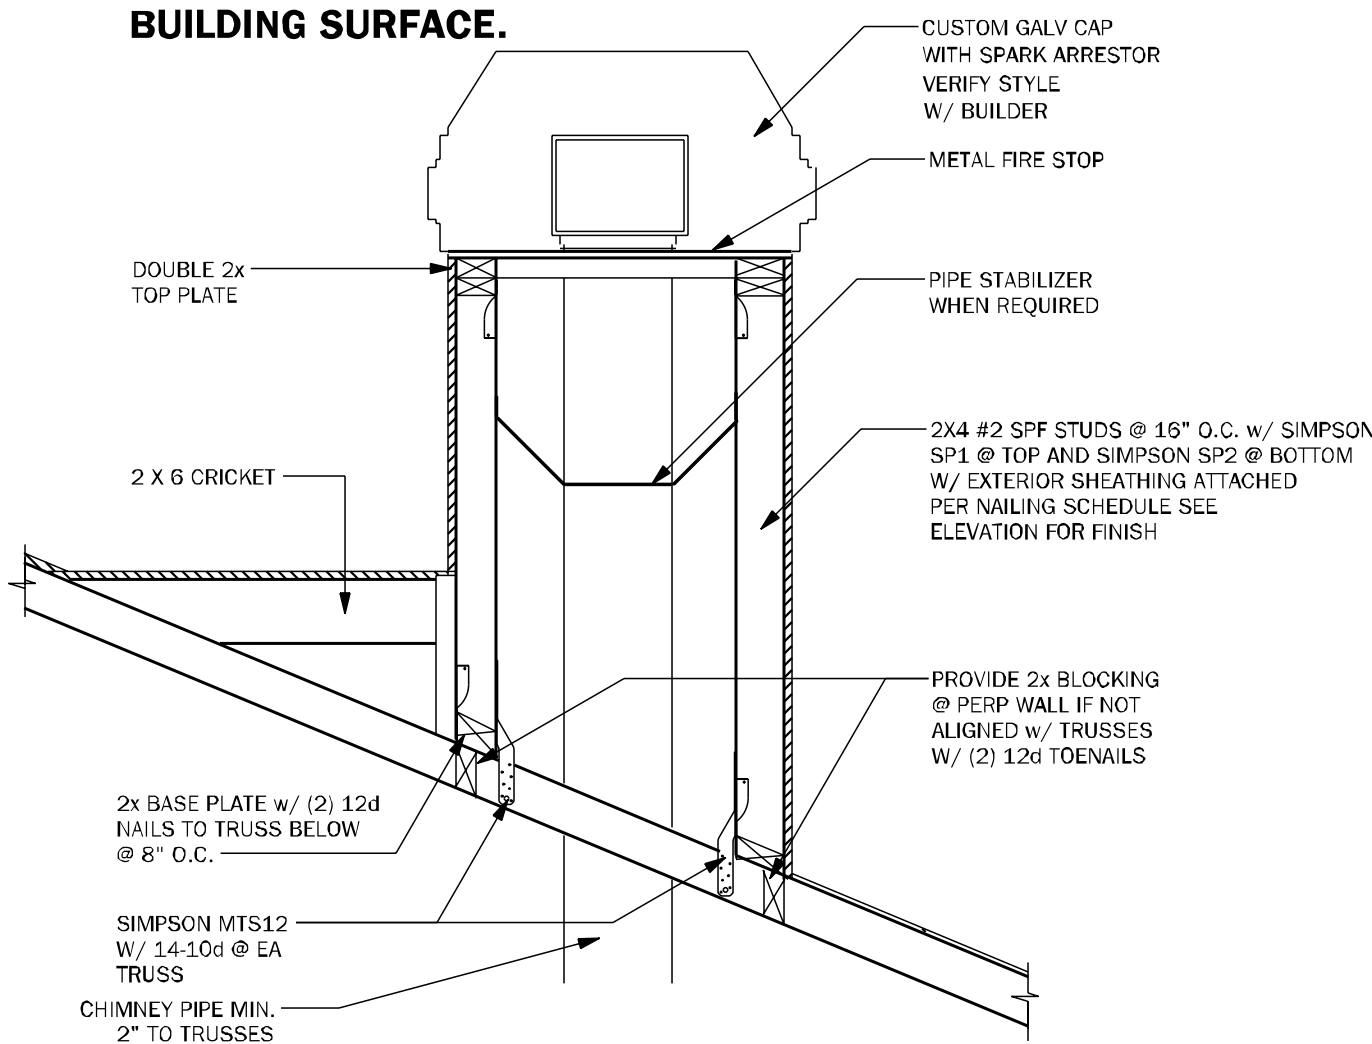

CH01 TYPICAL CHIMNEY FRAME DETAIL 3/4" = 1'-0"

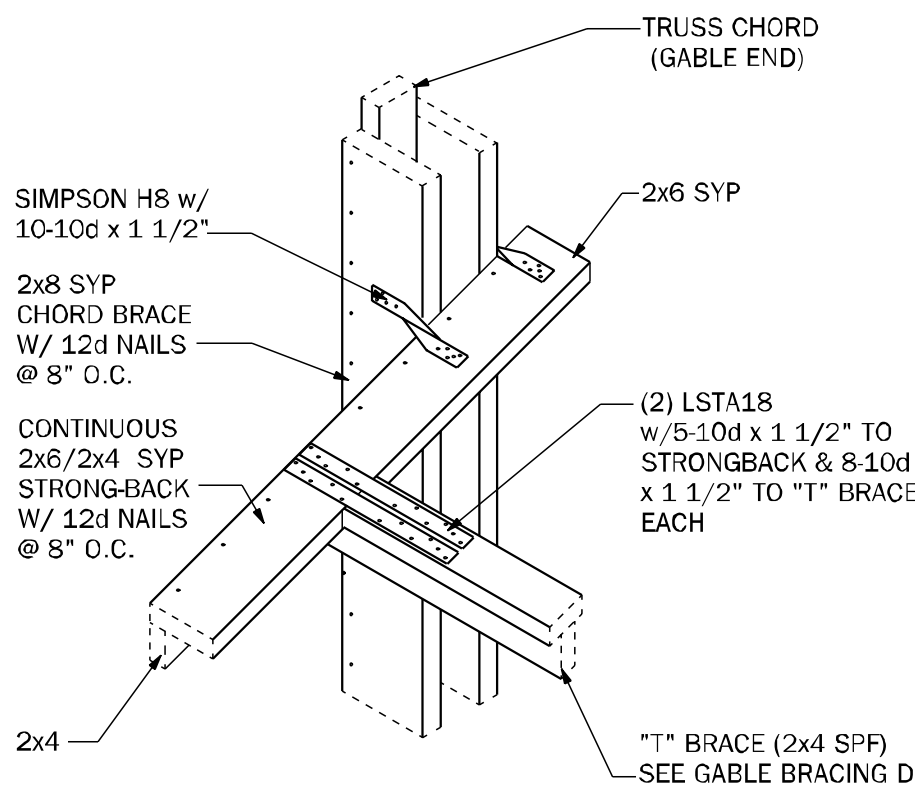


GE04 "T" BRACE CONNECTION @ GABLE END W/ VOLUME CEILING 3/4" = 1'-0"

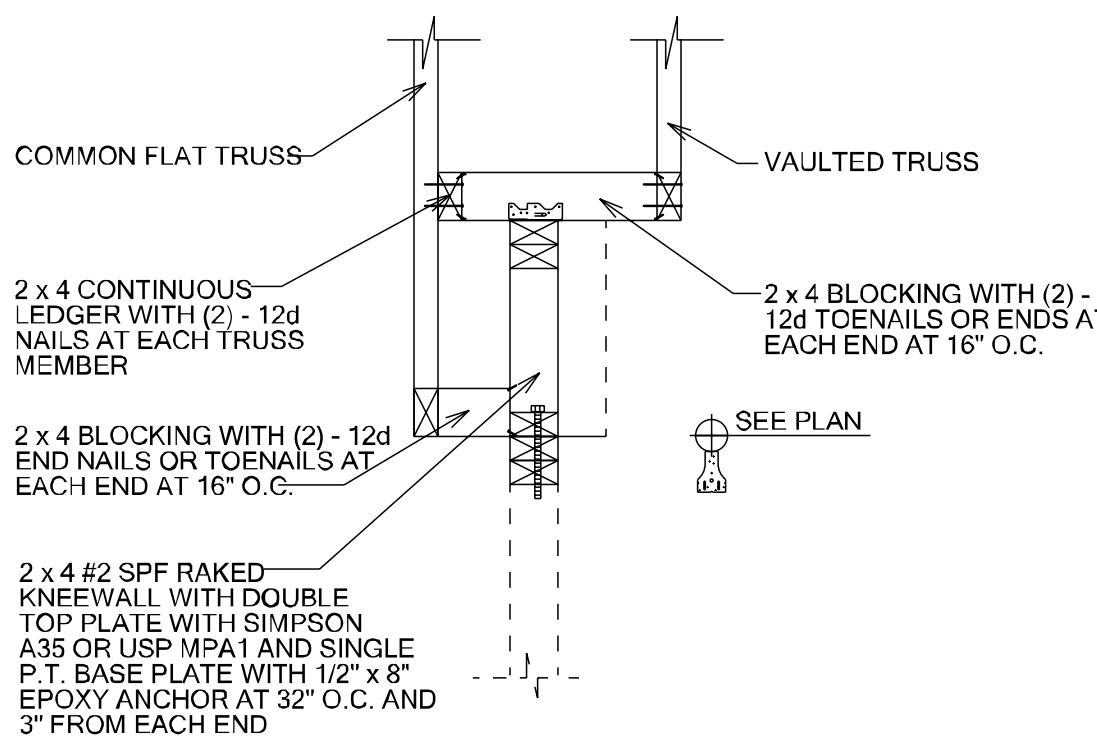


TB19A SECTION @ NON-BEARING EXTERIOR WALL 3/4" = 1'-0"

RAFTER SIZE

0'-8" SPAN -	2"x8" W/4-12d EACH END
8'-12" SPAN -	2"x8" W/4-12d EACH END
12'-15" SPAN -	2"x10" W/ SIMPSON A 34 @ EA. END
15'-18" SPAN -	2"x12" W/ SIMPSON A 34 @ EA. END

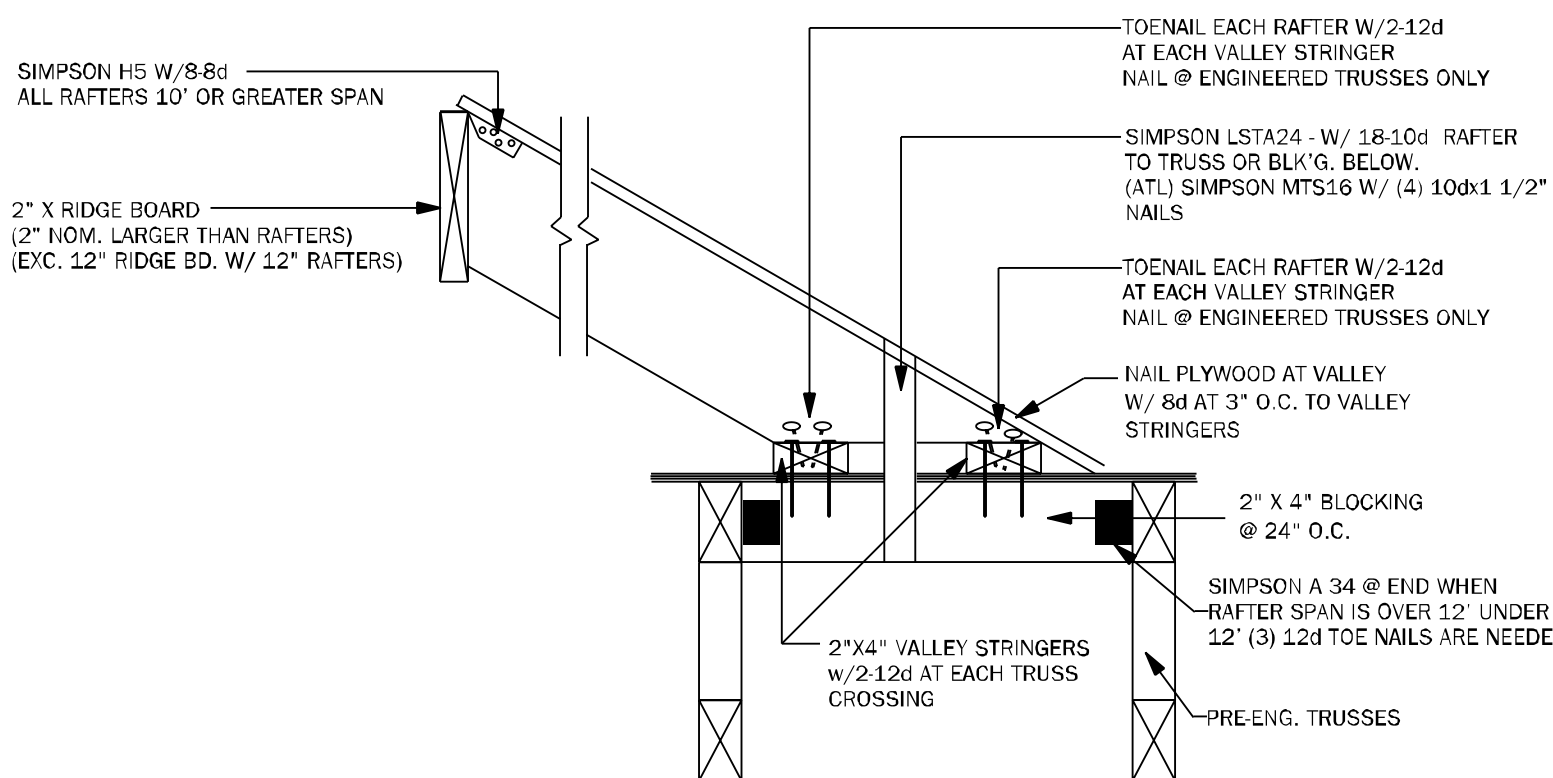

TB17 CONV. FRAMING & VALLEY FRAMING N.T.S.

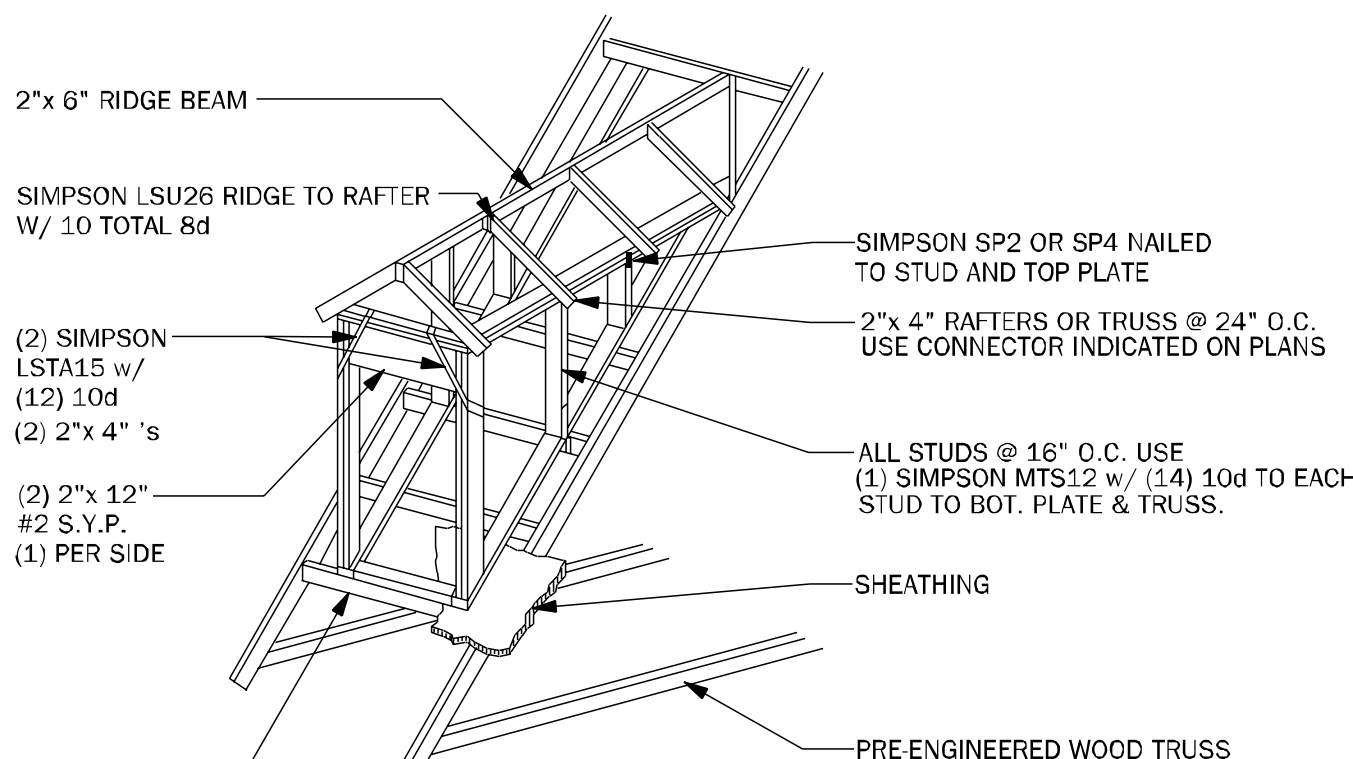

WF05 DORMER FRAMING DETAIL N.T.S.



TOTAL SOLUTIONS GROUP
258 Southhall Lane, Suite 200
Maitland, Florida, 32751
(407) 800-2333
CARL A. BROWN, PE - FL # 56126
SCOTT LENKOWSKI, PE - FL #78750

100% Employee Owned
myTSGhome.com




MUNICIPAL STAMP AREA

SIGNATURE & SEAL
3/30/2026


To the best of the Engineer's knowledge, information and belief, the structural plans and specifications contain within these drawings comply with the 2023 Florida Building Code - Residential (R) Edition. Engineer's signature and seal is only for the structural engineering portions of the drawing pages bearing engineer's signature and seal.

This document and/or the design contained hereon are the property of TSG (Total Solutions Group) and all rights of ownership, including copyright or intellectual property are reserved. The reproduction, copying, or use of its documents and/or the design concept without the written consent of TSG (Total Solutions Group) is strictly prohibited and prohibited by United States and International law.

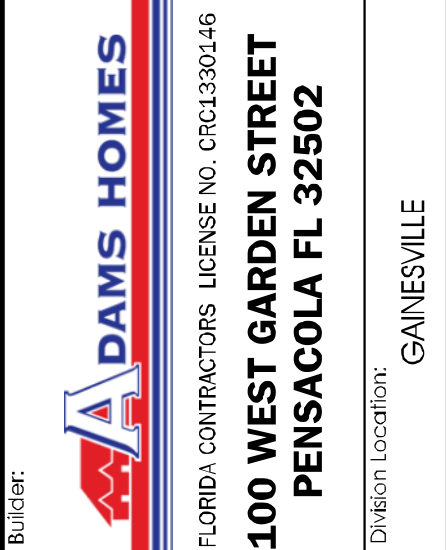


LOT: 20	UNIT:	BLK:	Community: The Preserve at Laurel Lake
FLORIDA CONTRACTORS LICENSE NO. 096133046	100 WEST GARDEN STREET	PENSACOLA FL 32502	Project Name: 2200
Builder: ADAMS HOMES	Division Location: GAINESVILLE	Project Address: 213 S. Bay 7 E.	Client No.:


Project No: 24-03338
Sheet No: **S-4**
ROOF FRAMING AND BRACING DETAILS

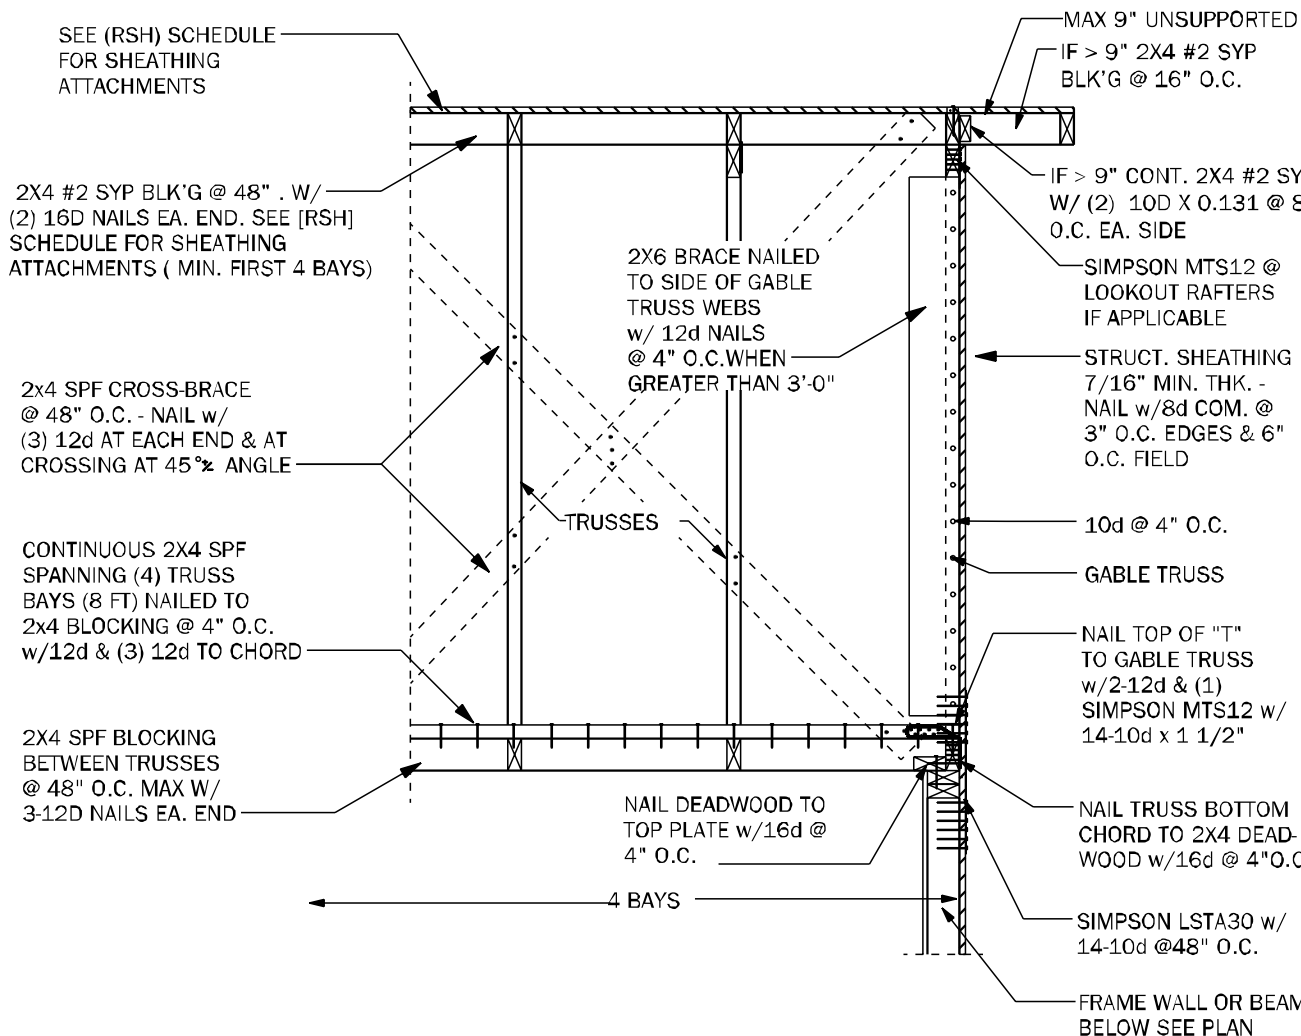


GE05 GABLE END BRACING - FRAME WALL N.T.S.

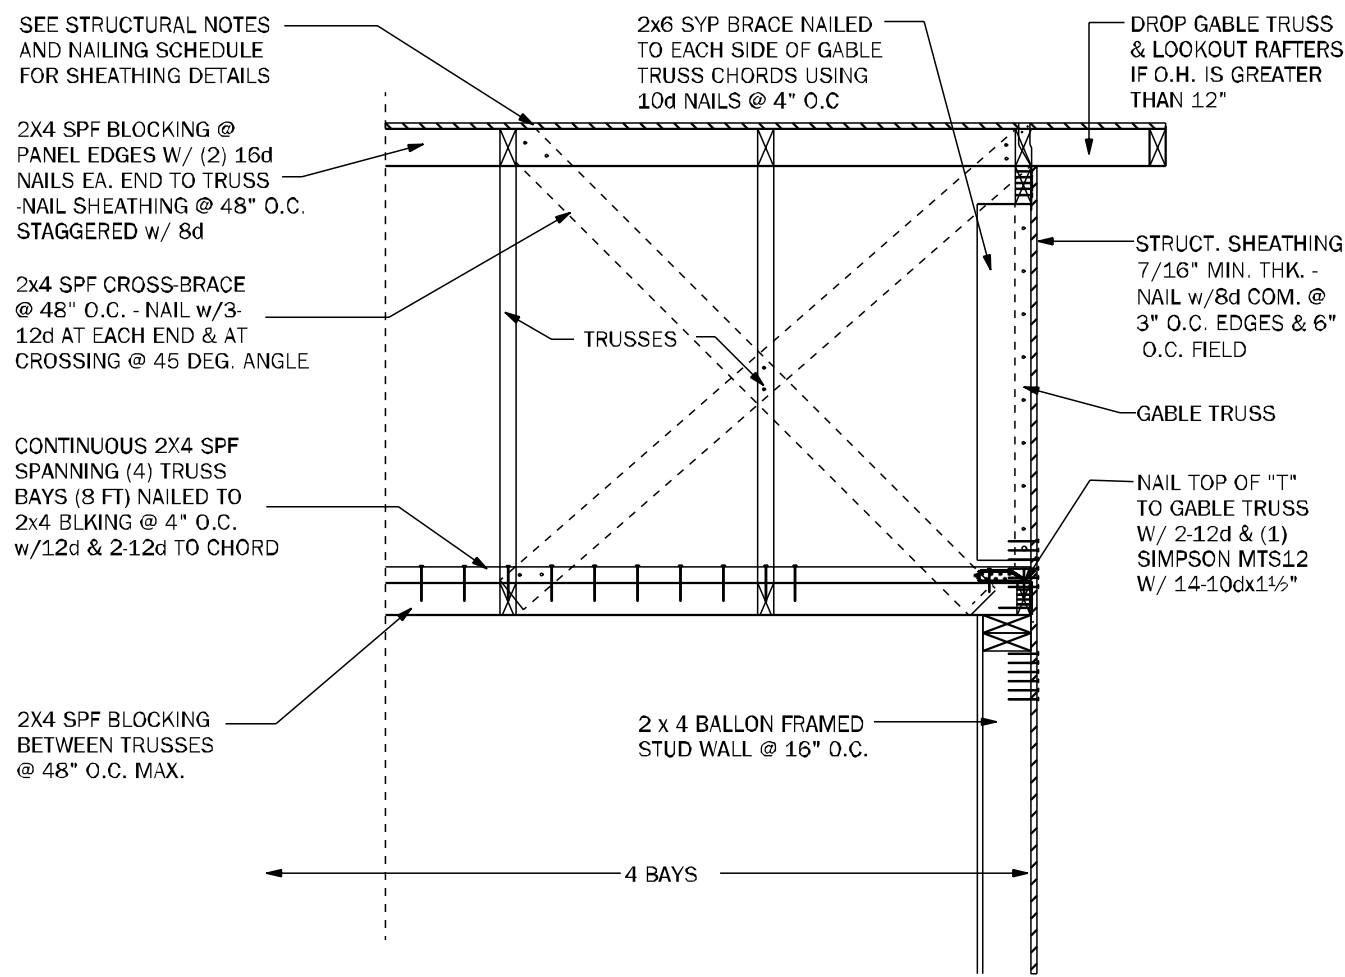


GE22 GABLE END BRACING w/ VOL CEILING 1/2"=1'-0"

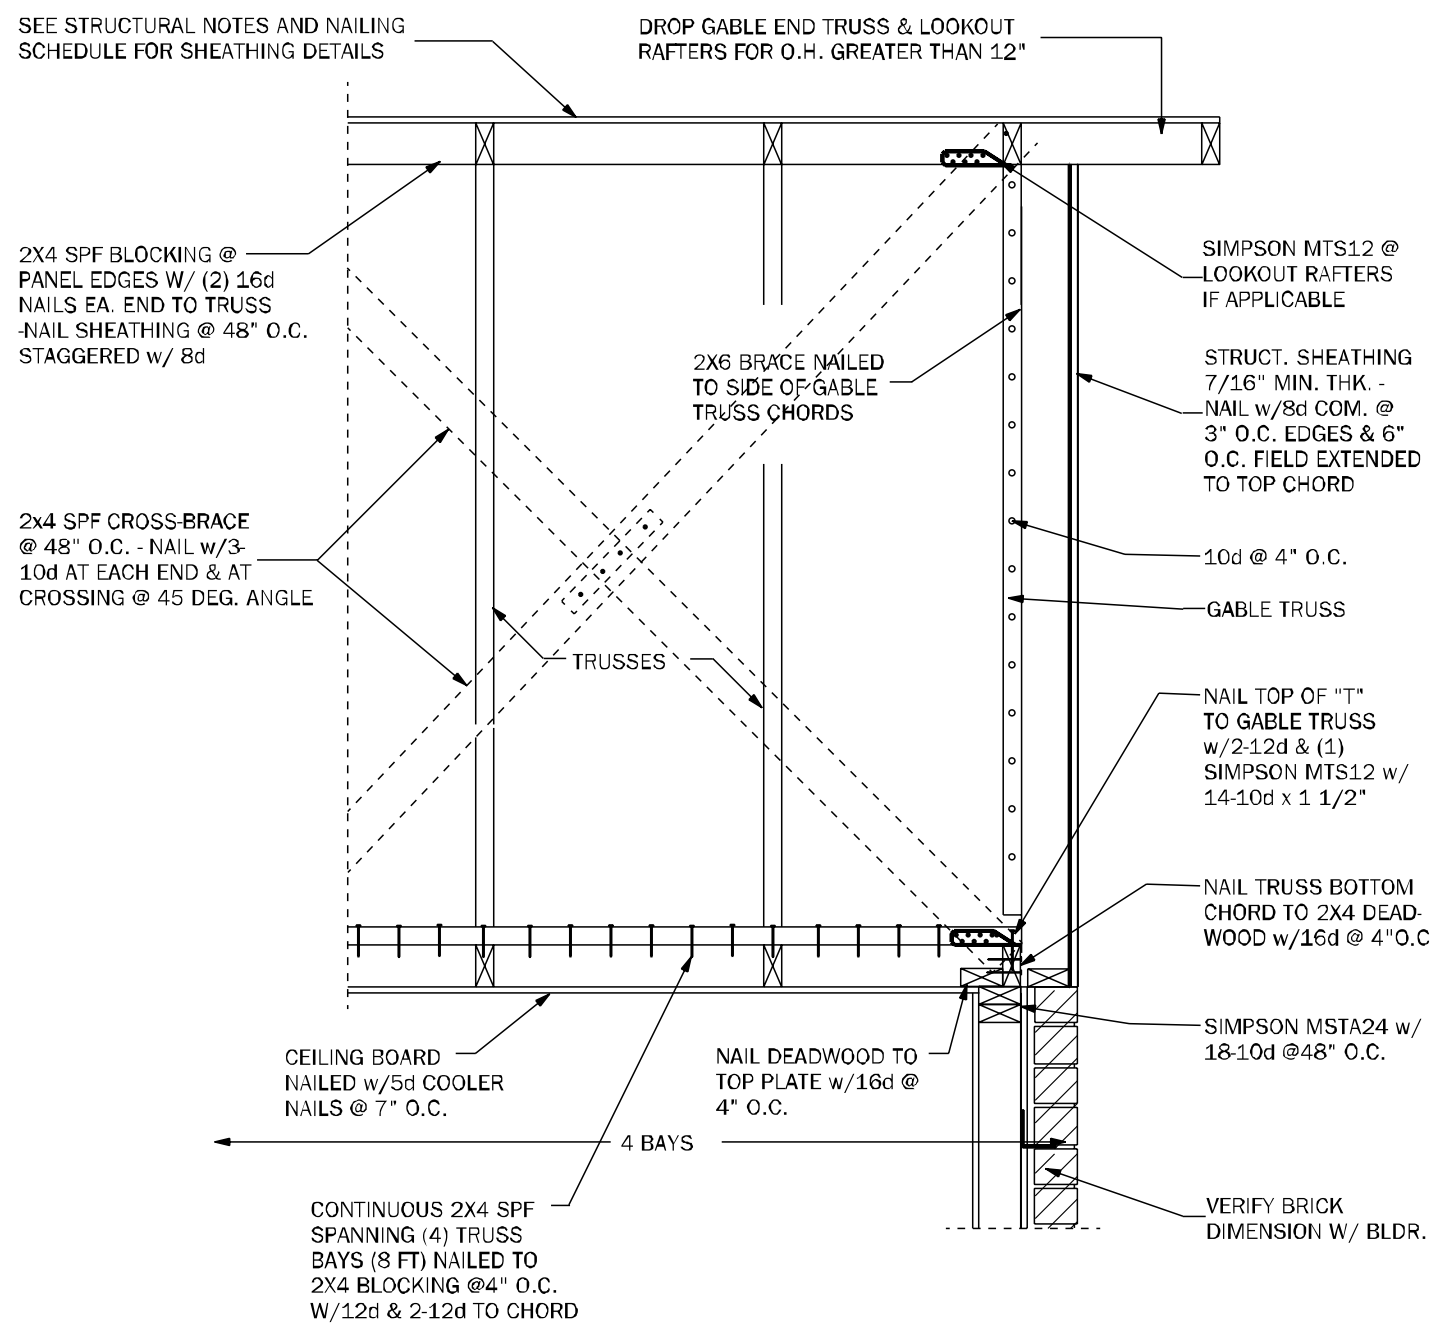


GE23 GABLE END BRACING w/o VOLUME CEILING 1/2"=1'-0"

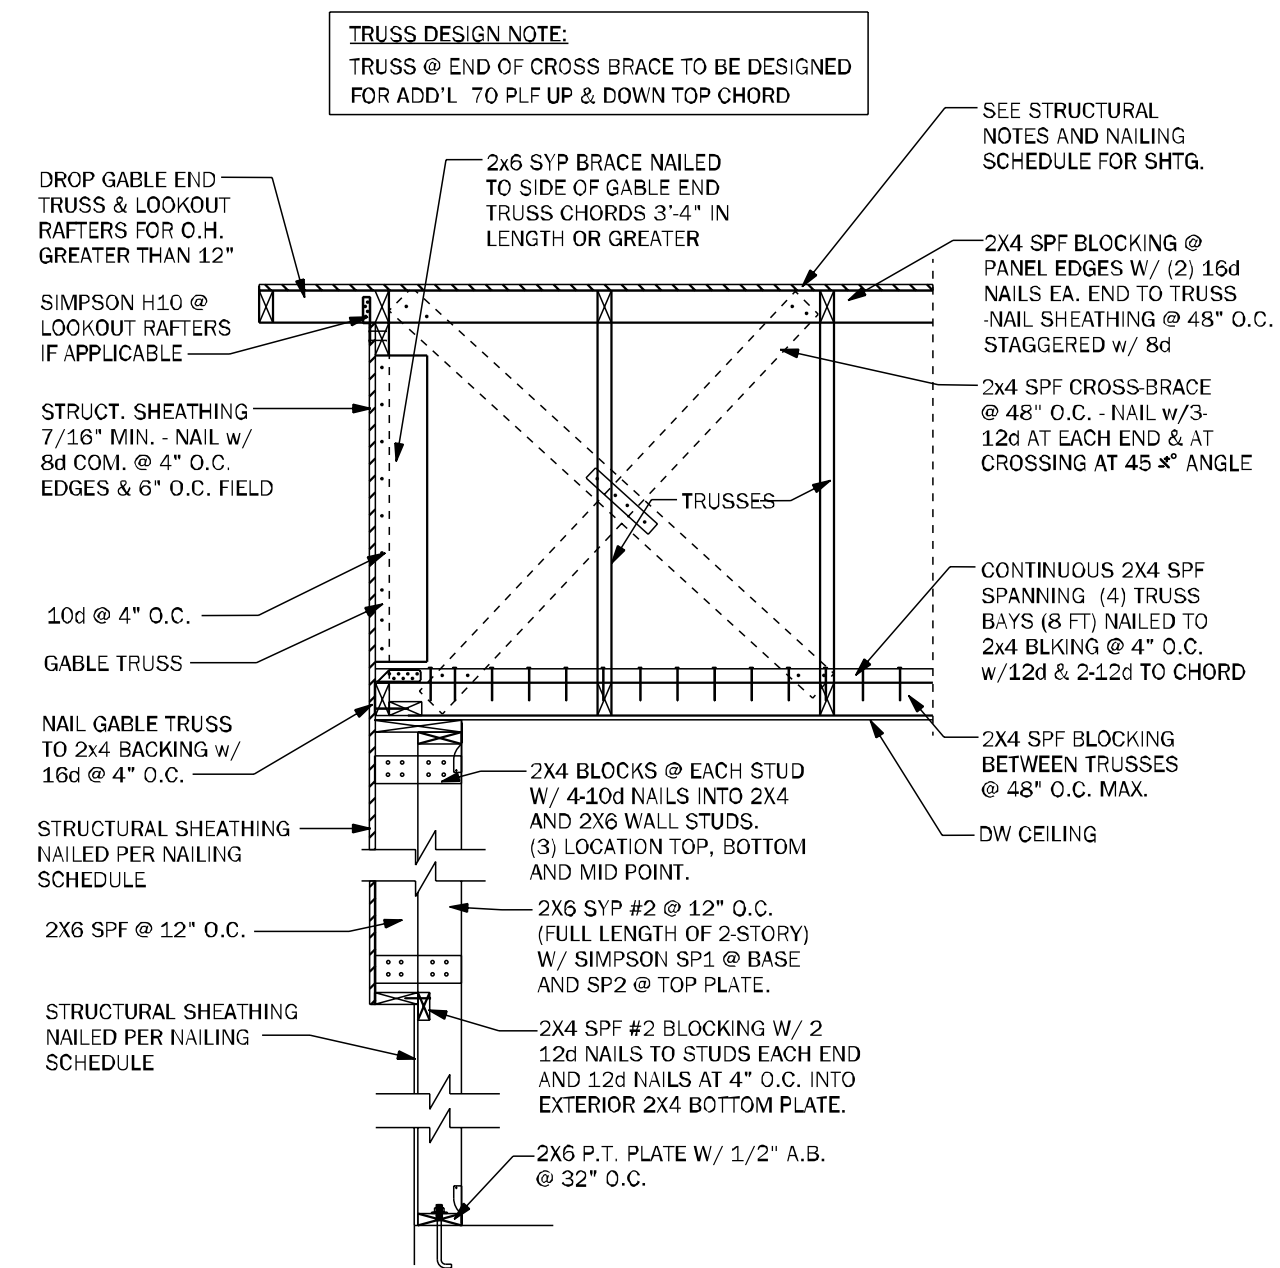


GE24 GABLE @ VAULT N.T.S.

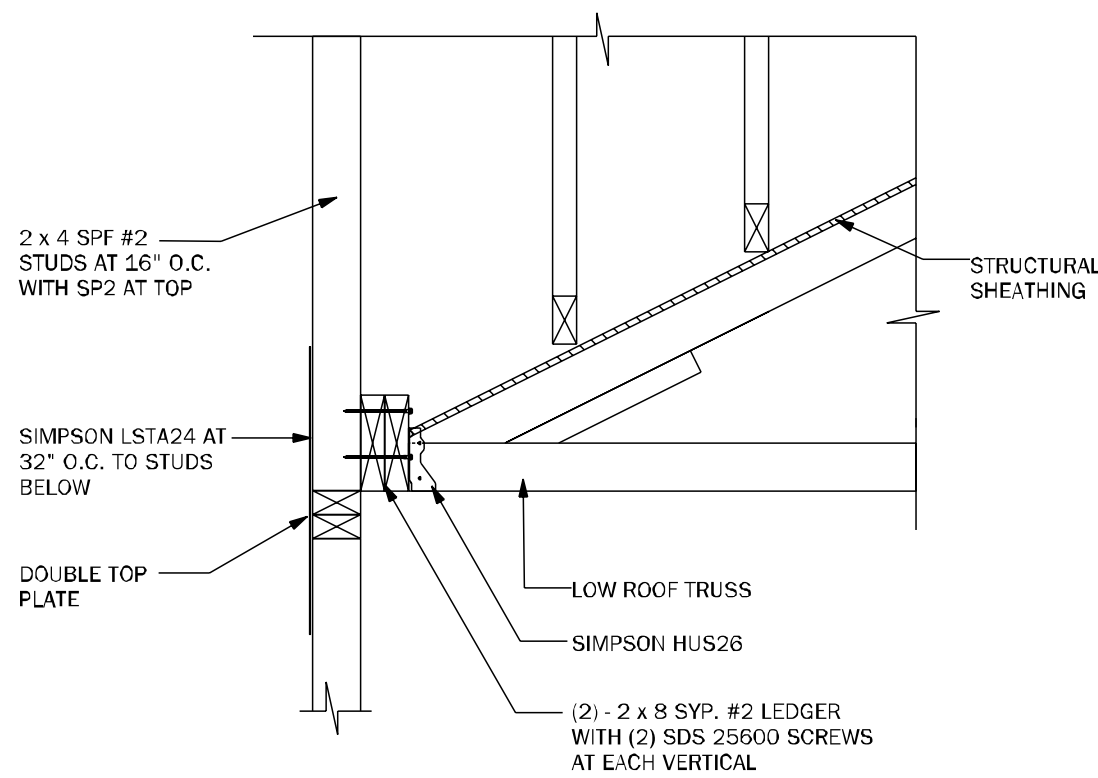


WF72 LEDGER N.T.S.

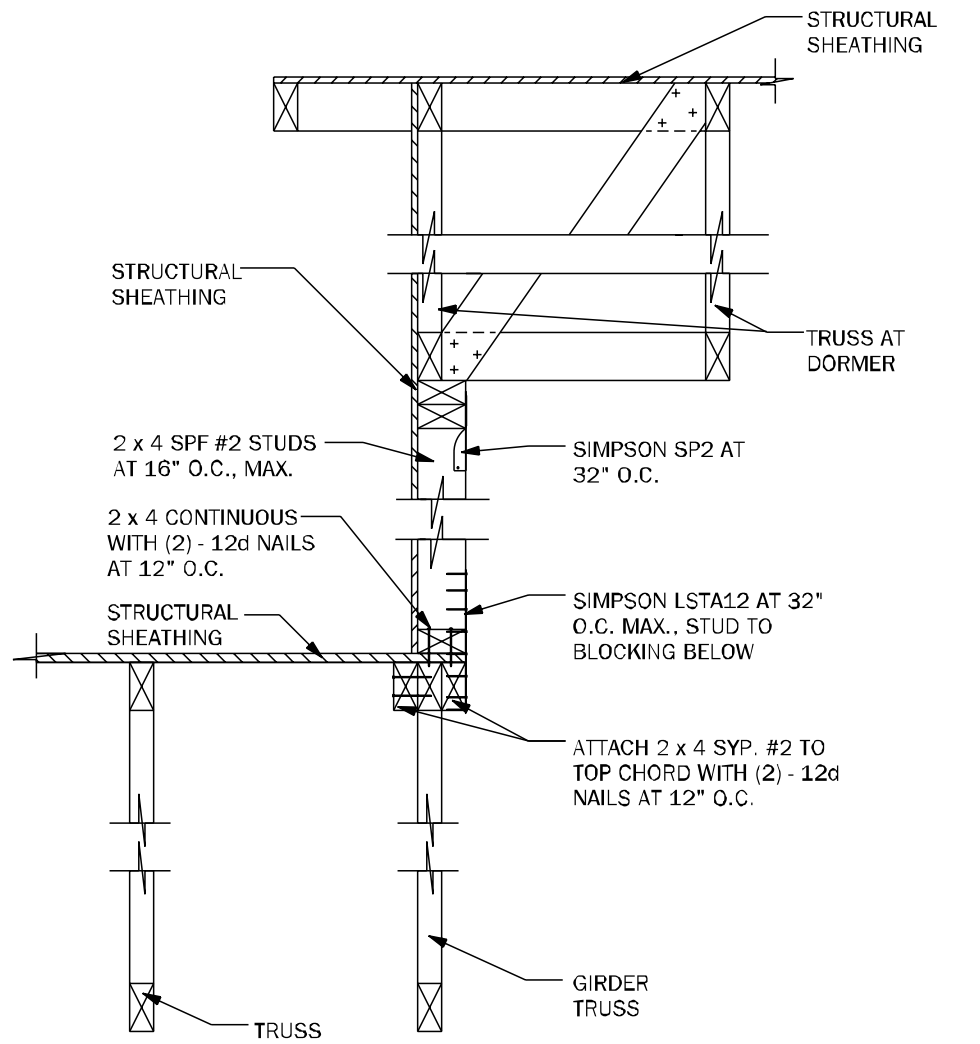


WF73 KNEEWALL @ DORMER N.T.S.

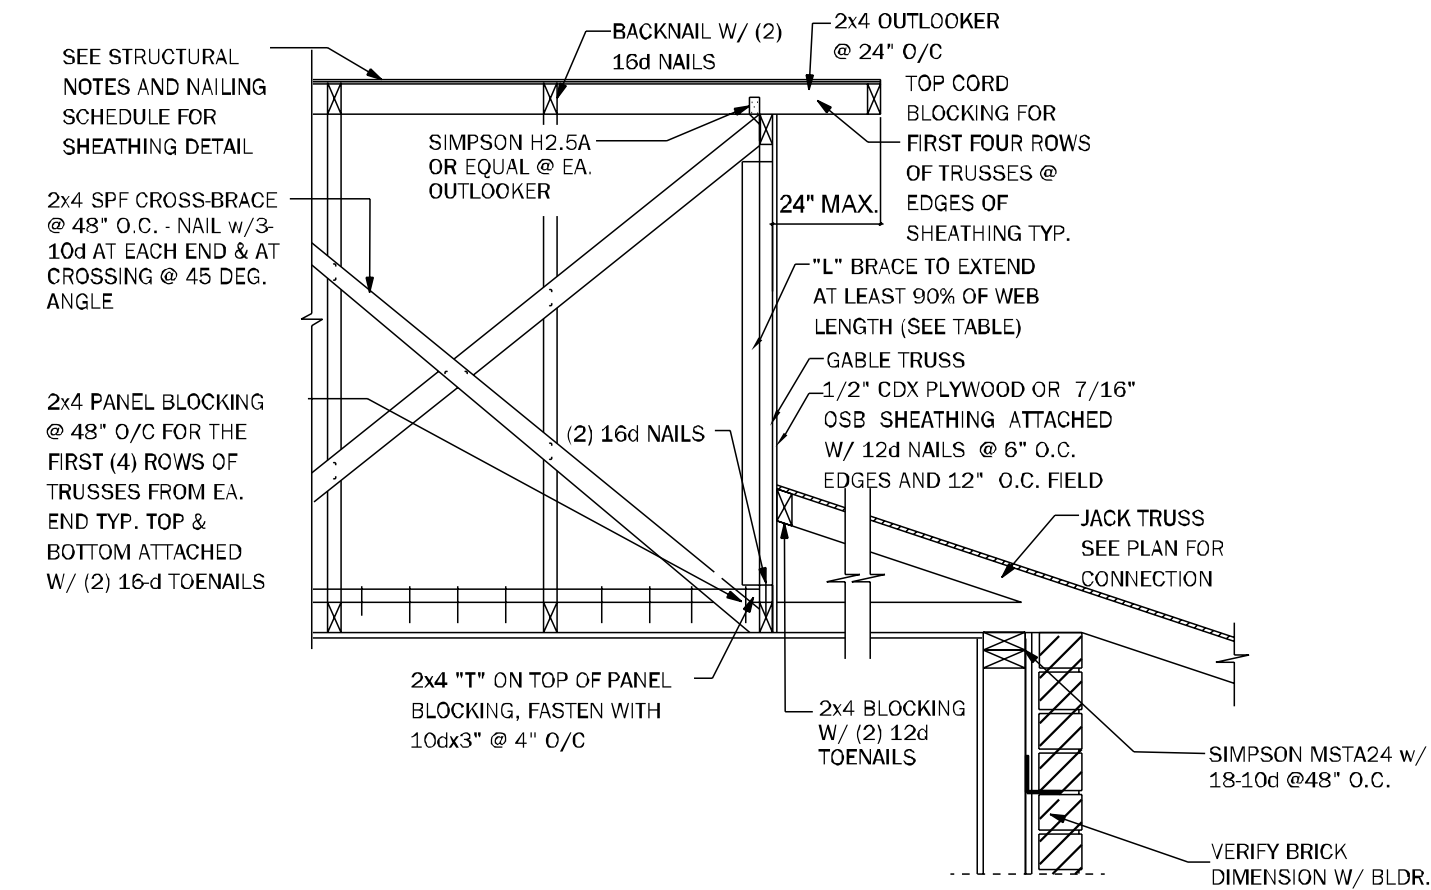


GE21 SECTION @ DUTCH GABLE 3/4"=1'-0"

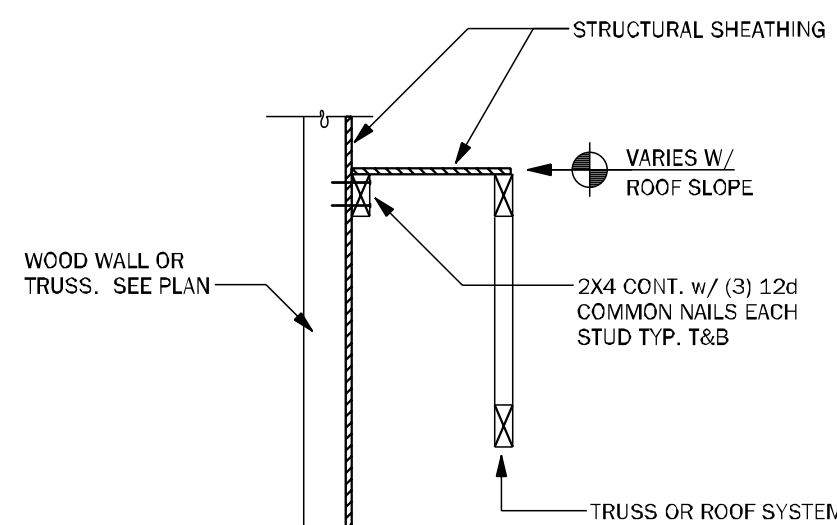

LD02 SHEAR TRANSFER EXTERIOR WALL N.T.S.

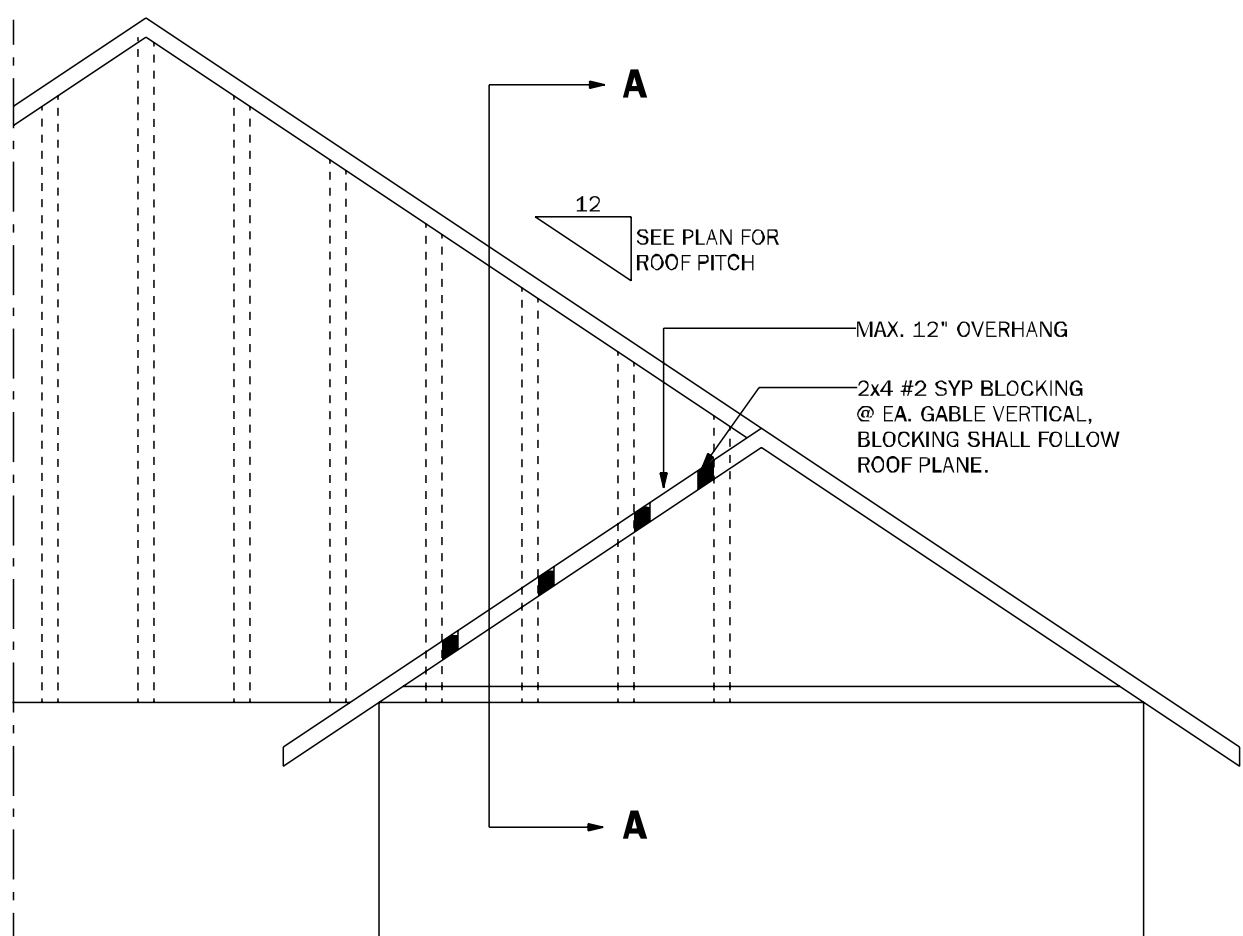

GE23.1 GABLE END OVERHANG 1/2"=1'-0"

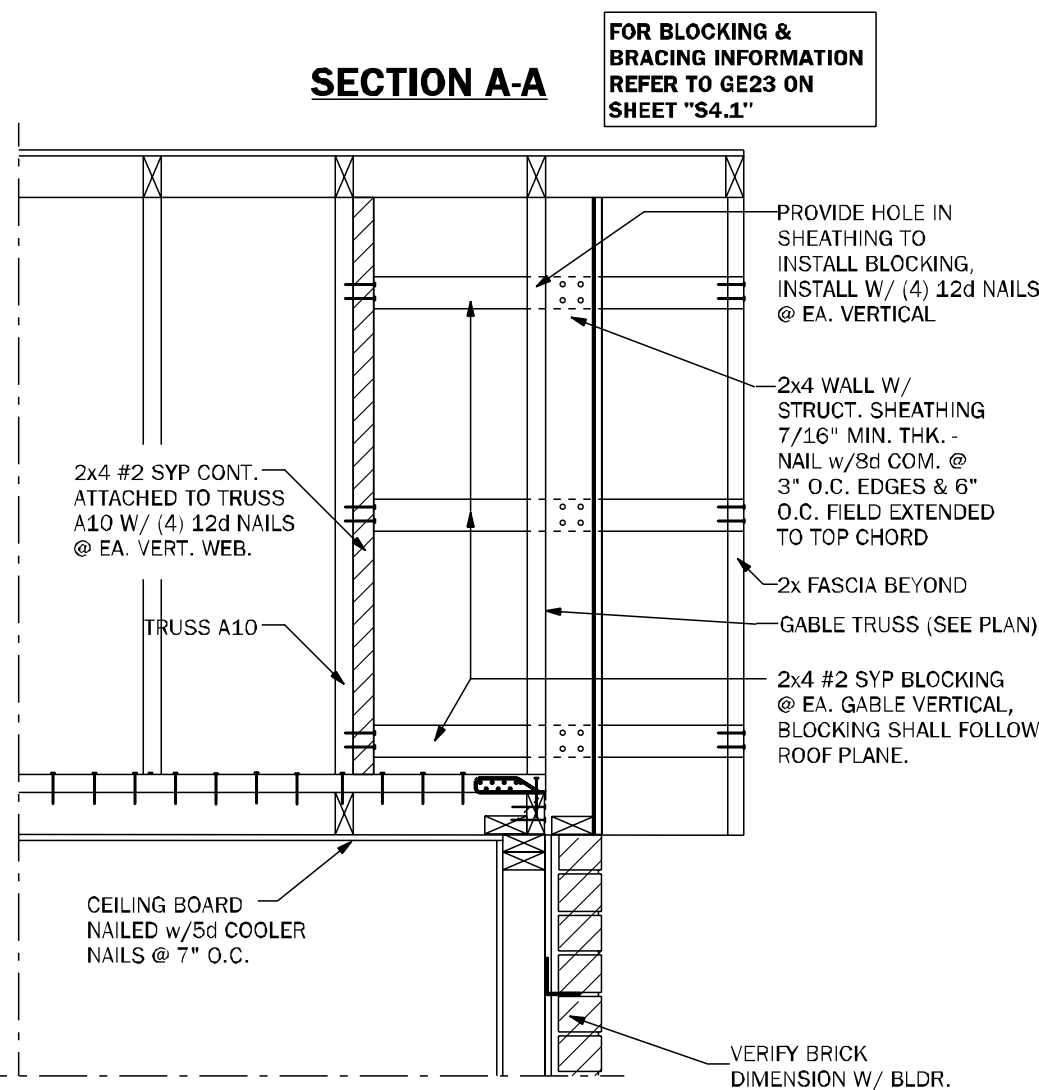

SR01 SECTION AT SHED ROOF 3/4"=1'-0"

CAN. REG. #161 A-26603115

Making Dreams Come True

TOTAL SOLUTIONS GROUP
 258 Southhall Lane, Suite 200
 Maitland, Florida, 32751
 (407) 800-2333
 CARL A. BROWN, PE - FL # 56126
 SCOTT LEWKOWSKI, PE - FL # 87850

100% Employee Owned

myTSGhome.com

MUNICIPAL STAMP AREA

SIGNATURE & SEAL
3/30/2026

To the best of the Engineer's knowledge, information and belief, the structural plans and specifications contain within these drawings comply with the 2023 Florida Building Code, Residential 8th Edition. Engineer's signature and seal is only for the structural engineering portions of the drawing pages bearing engineer's signature and seal.

This document and/or the design concepts expressed herein are the property of TSG (Total Solutions Group) and all rights of ownership, including copyright of intellectual property are reserved. The reproductions, copying, or use of this document and/or the design concepts without the written consent of TSG (Total Solutions Group) is strictly prohibited and protected by United States and International law.

BUILDER:

ADAMS HOMES

FLORIDA CONTRACTORS LICENSE NO. CRC13301-16

100 WEST GARDEN STREET
PENSACOLA FL 32502

Division Location: GAINESVILLE

LOT:

20

BLK:

The Preserve at Laurel Lake

UNIT:

2200

Project Address:

213 SW Bullflower Dr.
Lake City, FL

Client No.:




Project No.:

26-03338

Sheet No.:

S-4.1

ROOF FRAMING
AND BRACING DETAILS

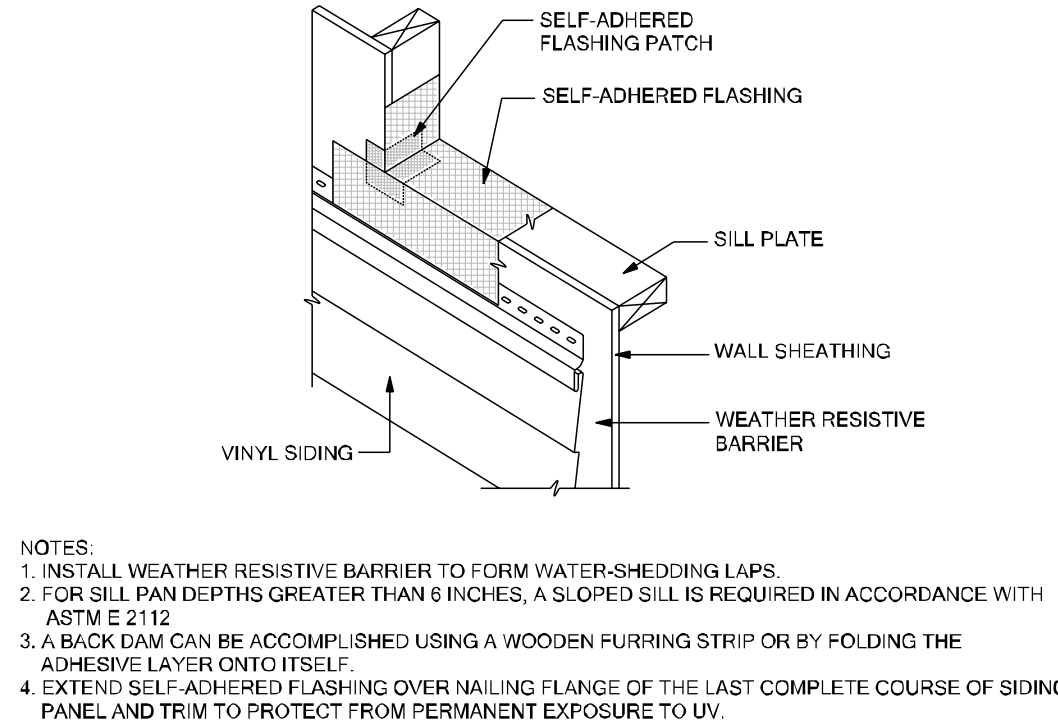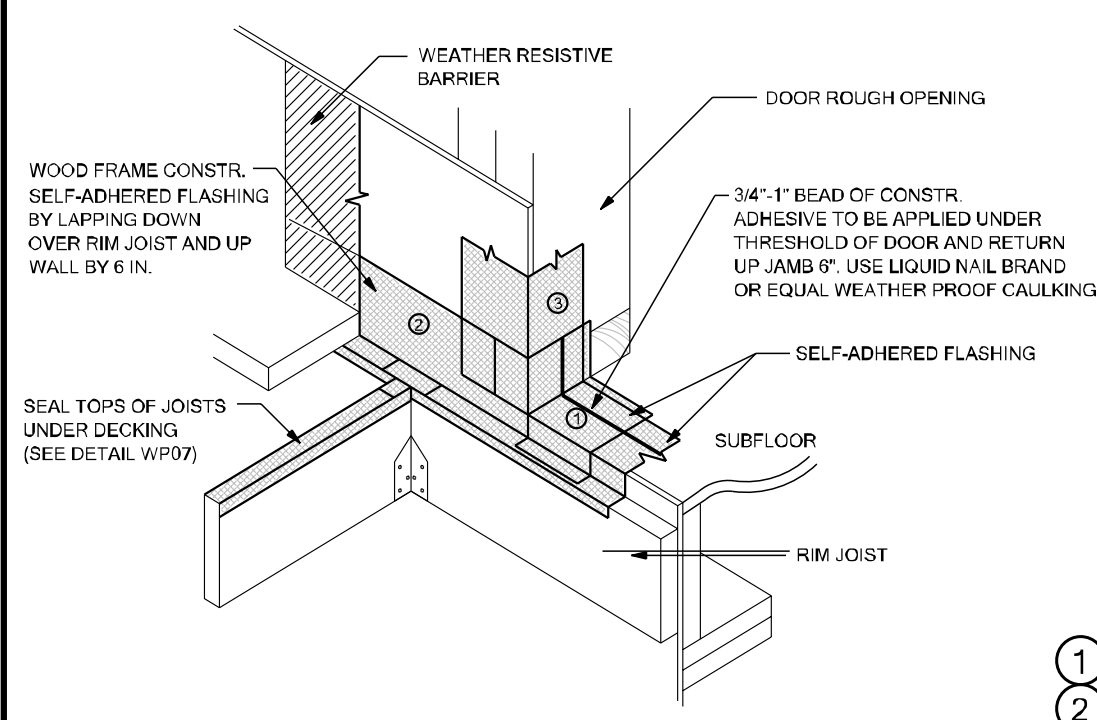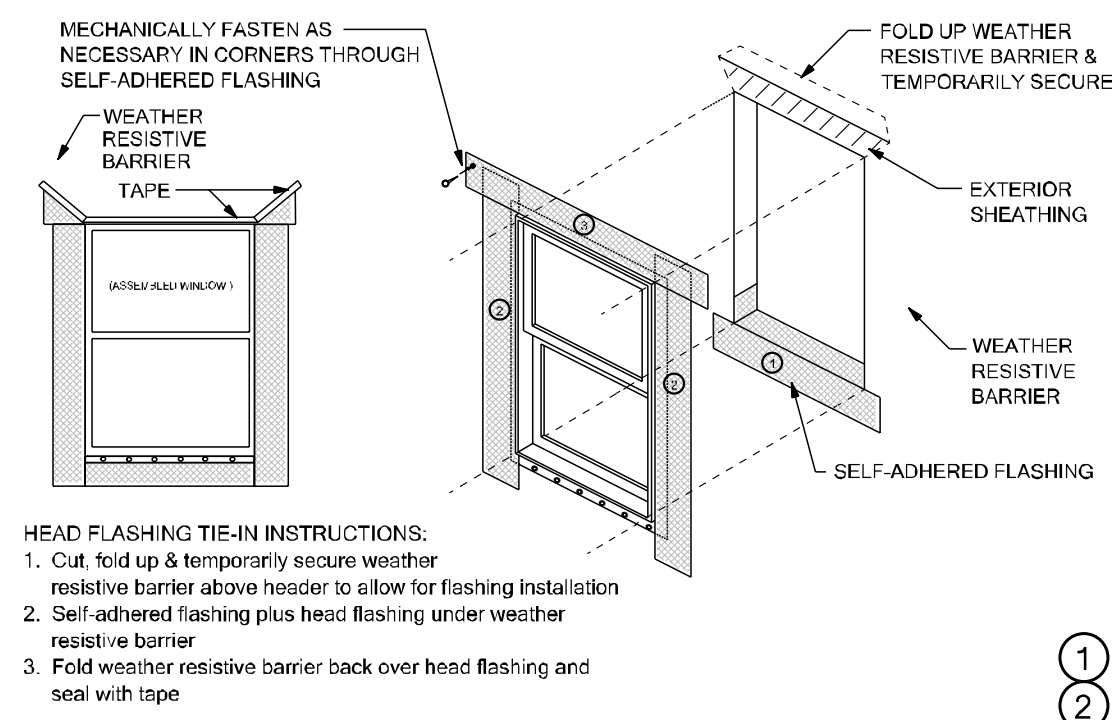

THESE DETAILS ARE GENERIC AND MEANT TO SHOW
GENERAL FLASHING AND WATERPROOFING METHODS
TO BE USED.









SELF-ADHERED FLASHING PRODUCTS DETAILS

WATER RESISTIVE BARRIERS ARE REQUIRED BEHIND STUCCO
PER FBCR (CURRENT EDITION)

DETAIL INSTRUCTIONS

REFER TO THE NUMBER MARKED AS (#) IN EACH DETAIL THAT
CORRESPONDS TO THE NUMBERED ITEMS IN THE LIST OF
INSTRUCTIONS BELOW:

1. INSTALL SELF-ADHERED FLASHING IN ORDER AS SHOWN BY NUMBERS.
2. INSTALL FLASHING AND WEATHER RESISTIVE BARRIER TO FORM WATER SHEDDING LAPS.
3. SELF-ADHERED FLASHING CAN BE SUBSTITUTED FOR BUILDING PAPER.
4. SPLIT THE RELEASE PAPER USING THE RIPCORD (SPLIT RELEASE ON DEMAND, EMBEDDED IN THE ADHESIVE LAYER) - FOR EASE OF INSTALLATION AND TO MINIMIZE SCORING CUTS.
5. REMOVE ALL RELEASE PAPER PER STANDARD INSTALLATION INSTRUCTIONS AND ADHERE TO SUBSTRATE USING A SQUARE PIECE OF FLASHING MATERIAL (6" X 6" MINIMUM).
6. FOLD AS SHOWN BY ARROWS.
7. ANGLE OF CORNER MAY VARY, ADJUST FOLDING OF THE FLASHING ACCORDINGLY TO FIT TIGHT TO CORNER.
8. MECHANICALLY FASTEN AS NECESSARY.

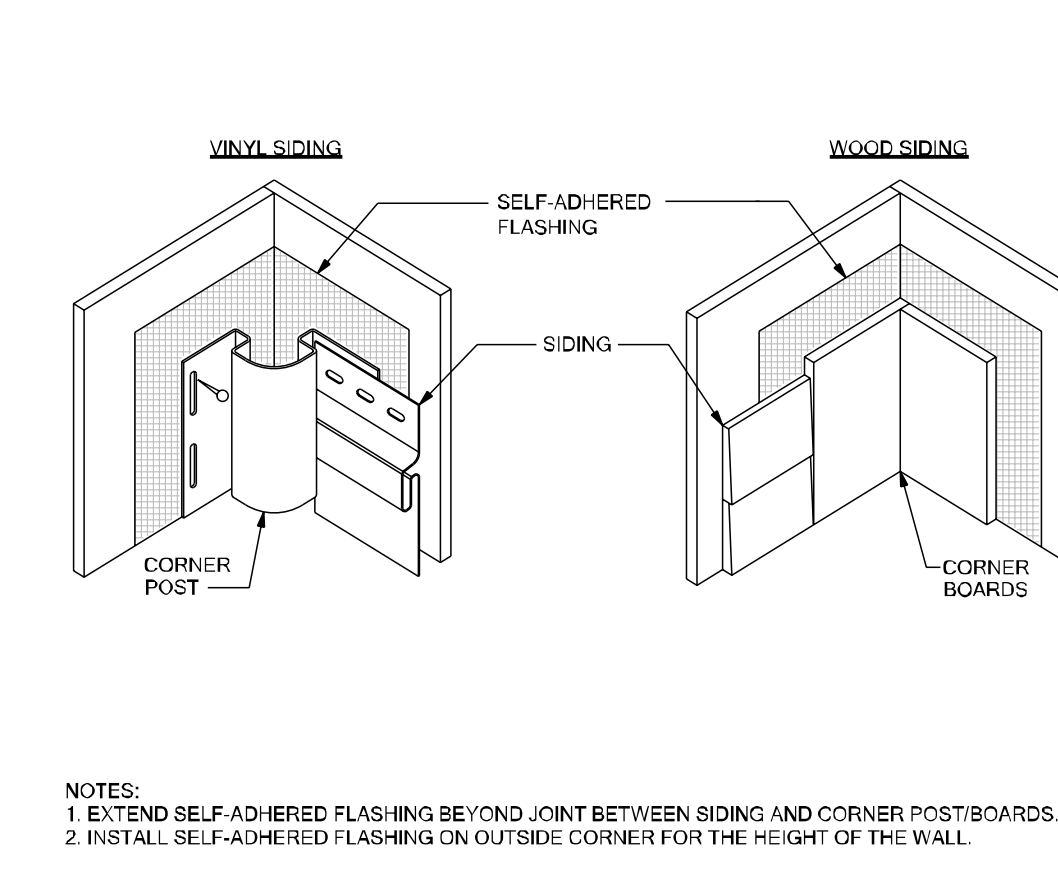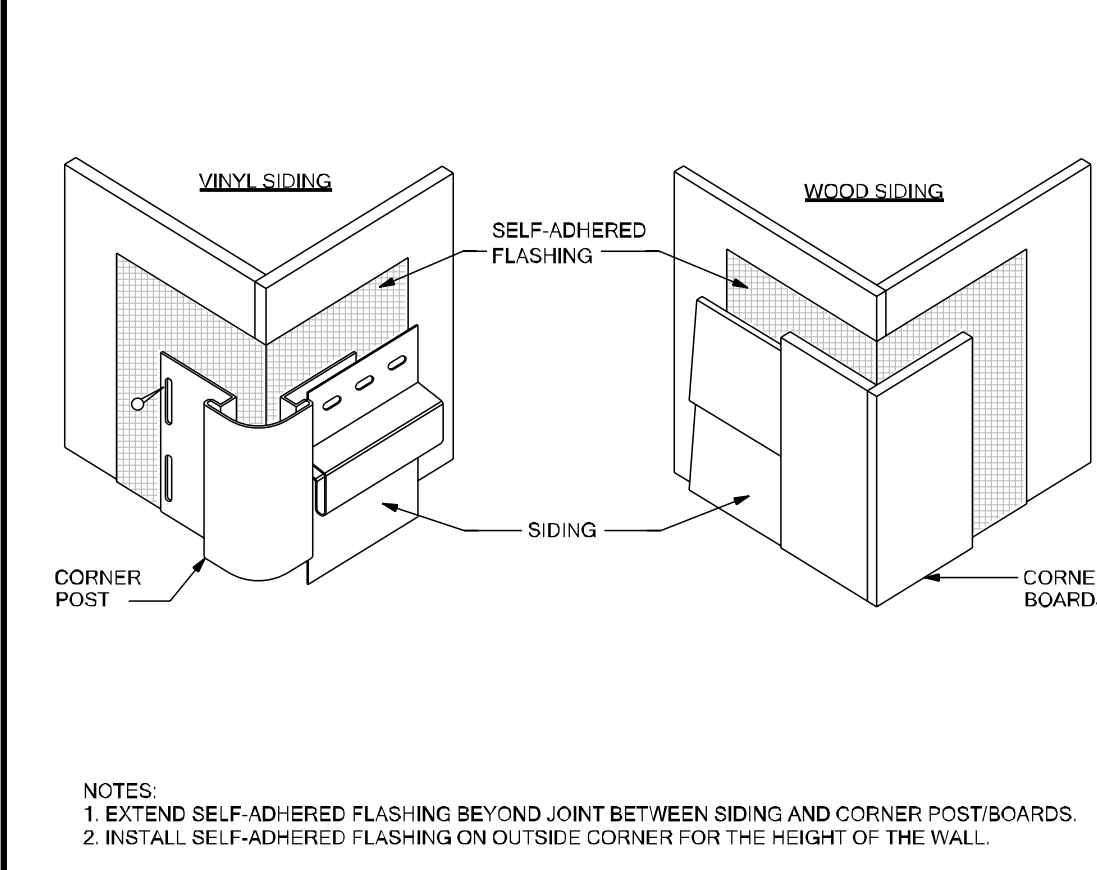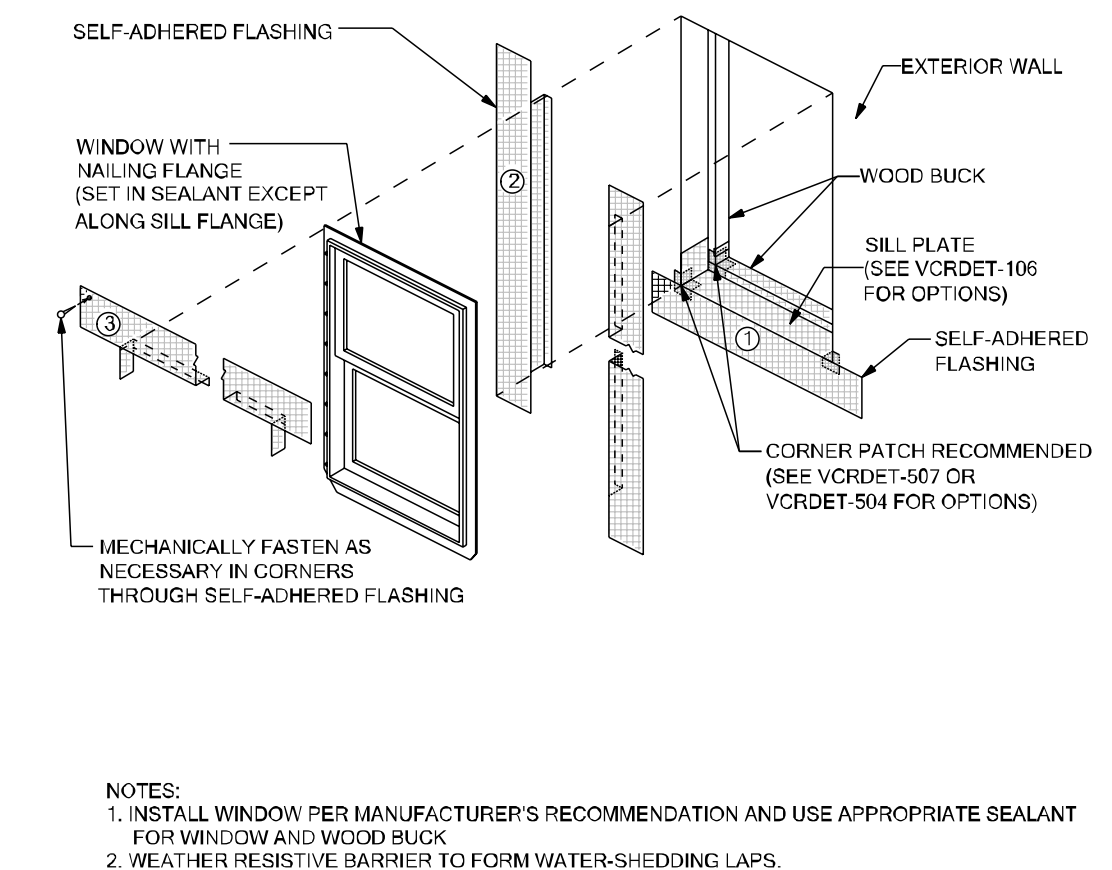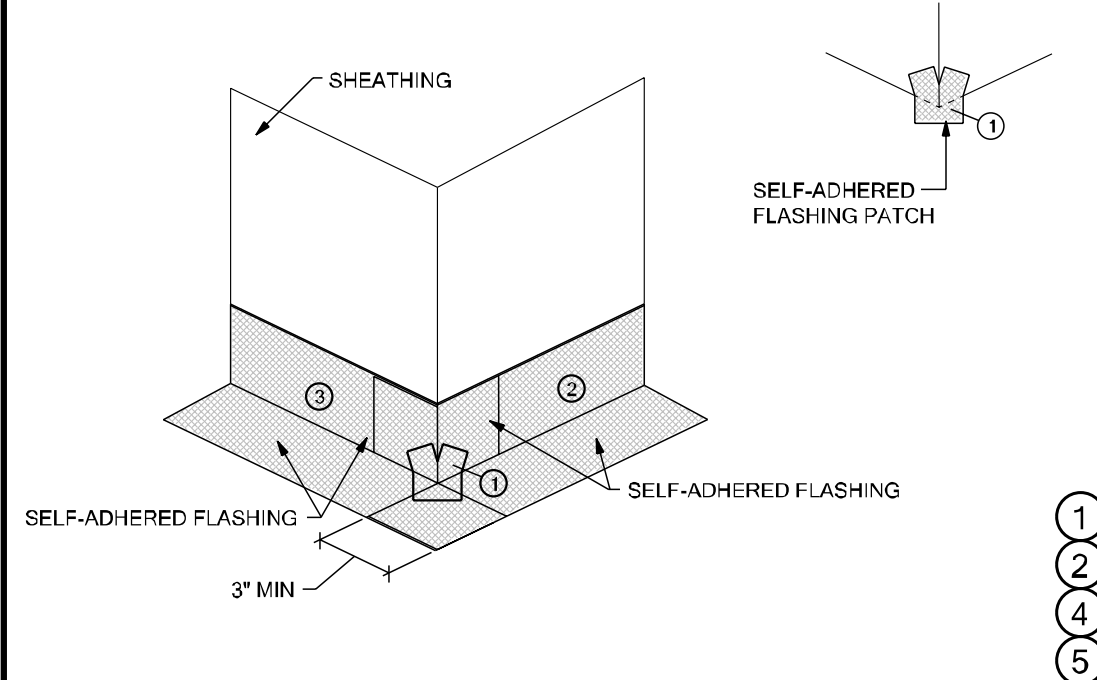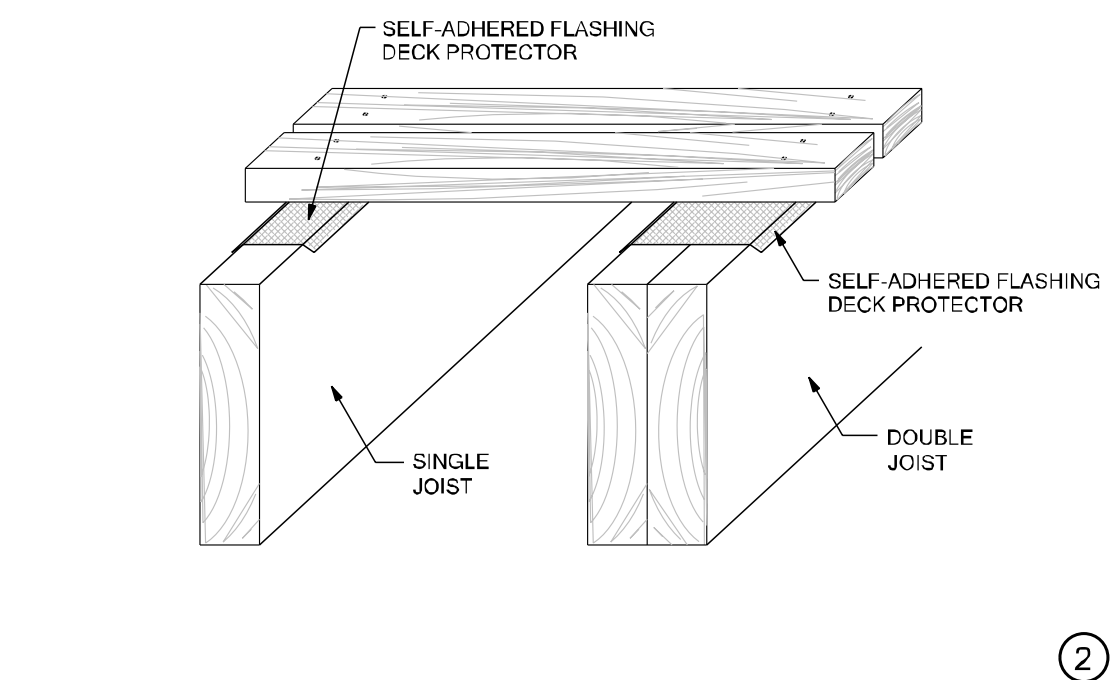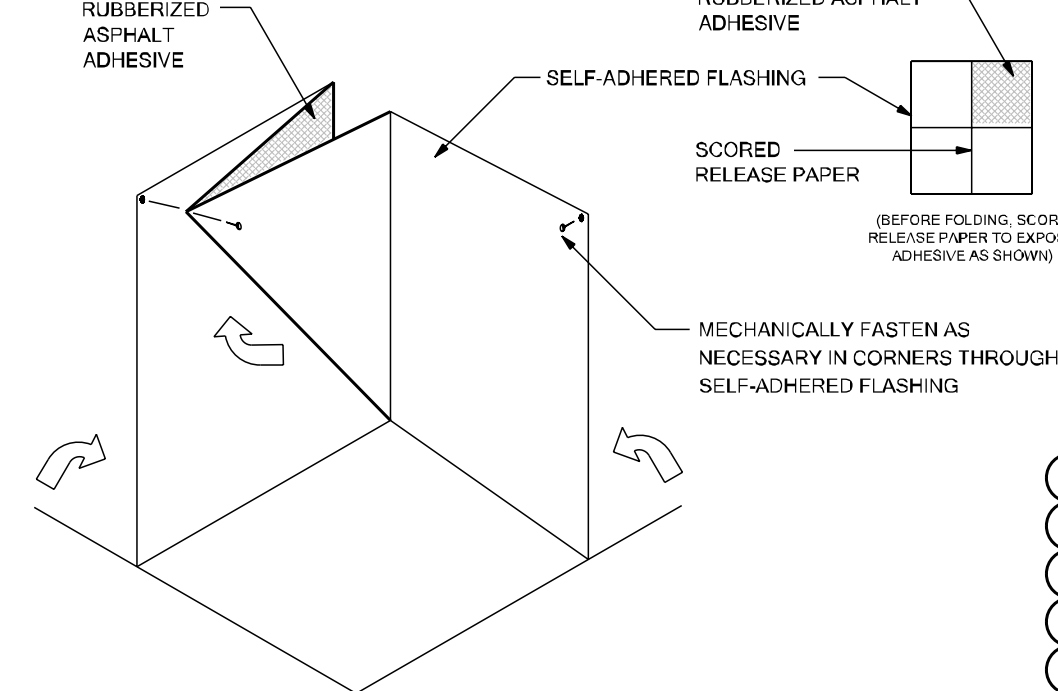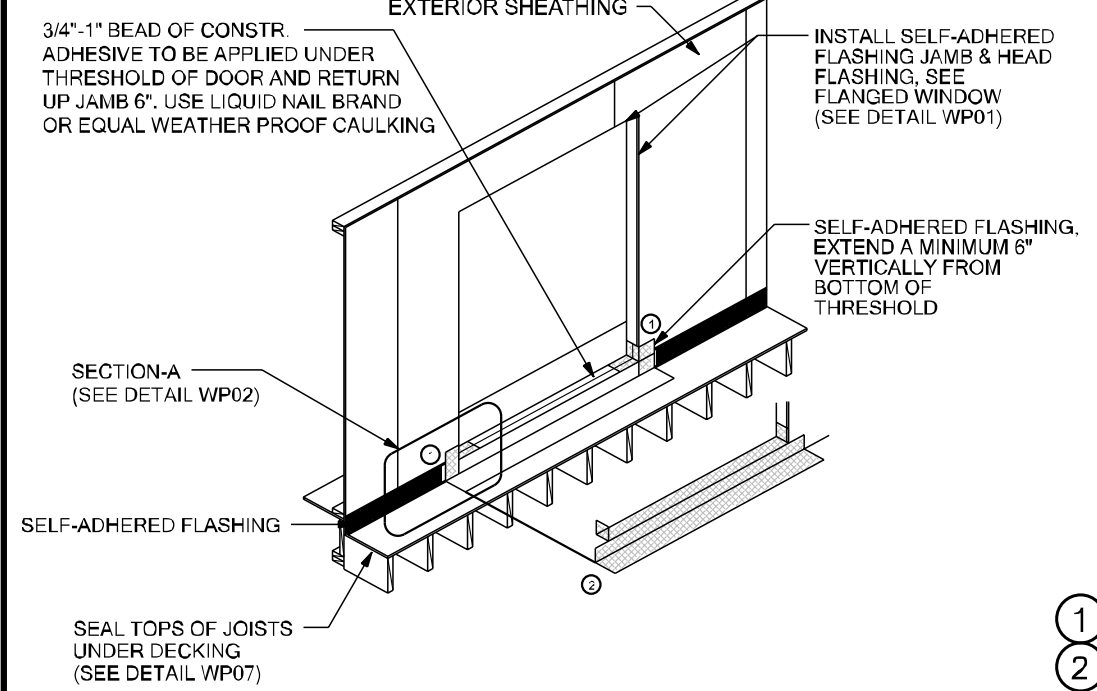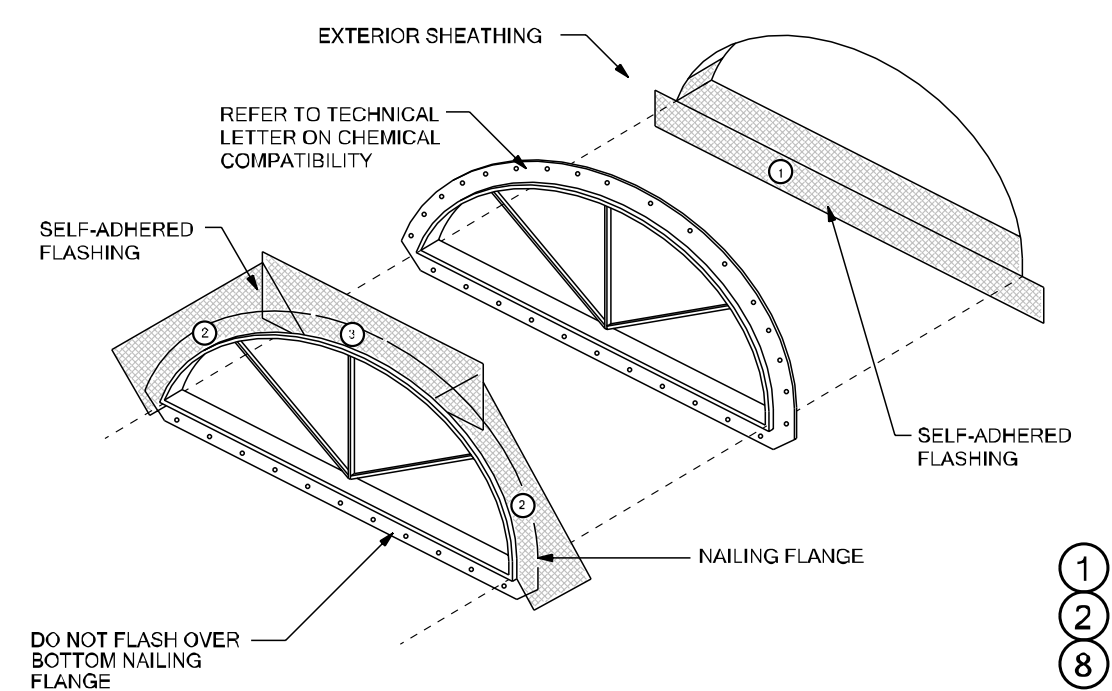

FLASHING INSTALLATION

WHERE ROOF MEETS VERTICAL WALL

FLASHING DETAIL AT CRICKET / KNEEWALL INTERSECTION