

CAROL CHADWICK, P.E.

Civil Engineer

1208 S.W. Fairfax Glen

Lake City, FL 32025

307.680.1772

ccpewyo@gmail.com

www.carolchadwickpe.com

July 29, 2026

Bryan Zecher

Bryan Zecher Construction

386.752.8653

bczecher@gmail.com

re: ELEVATION LETTER – TBD NW BASCOM NORRIS DRIVE, LAKE CITY, FL

As requested, I inspected the building site for the proposed construction at the above referenced site. Per the SRWMD Flood Report, floodplains are present on the site. The home will be constructed in zone X. Refer to the attached site plan by others. The topography of the site drains to the north and west.

The finished floor elevation of the home shall be 10" above the adjacent ground for the entire perimeter of the foundation, except driveways and sidewalks which must be flush with the finished floor elevation. The finished floor of the home will be below required elevation of one foot above the adjacent road.

I certify that the minimum finished floor elevation listed above will protect the structure against water damage from a base flood event, as defined in Article 8 of the Land Development Regulations.

Should you have any questions, please don't hesitate to contact me.

Respectfully,

 Digitally signed by
Carol Chadwick
DN: c=US,
o=Florida,
dnQualifier=A0141
0D0000018D463B4
E7500032FEE,
cn=Carol Chadwick
Date: 2026.07.29
13:37:36 -04'00'


Carol Chadwick, P.E.

attachments: site plan by others & Boundary Survey by others

This item has been digitally signed and sealed by Carol Chadwick, P.E. on the date adjacent to the seal. Printed copies of this document are not considered signed and sealed and the signature must be verified on any electronic copies.

CC Job #FL26404

BOUNDARY SURVEY
IN SECTION 36
TOWNSHIP 3 SOUTH, RANGE 16 EAST
COLUMBIA COUNTY, FLORIDA

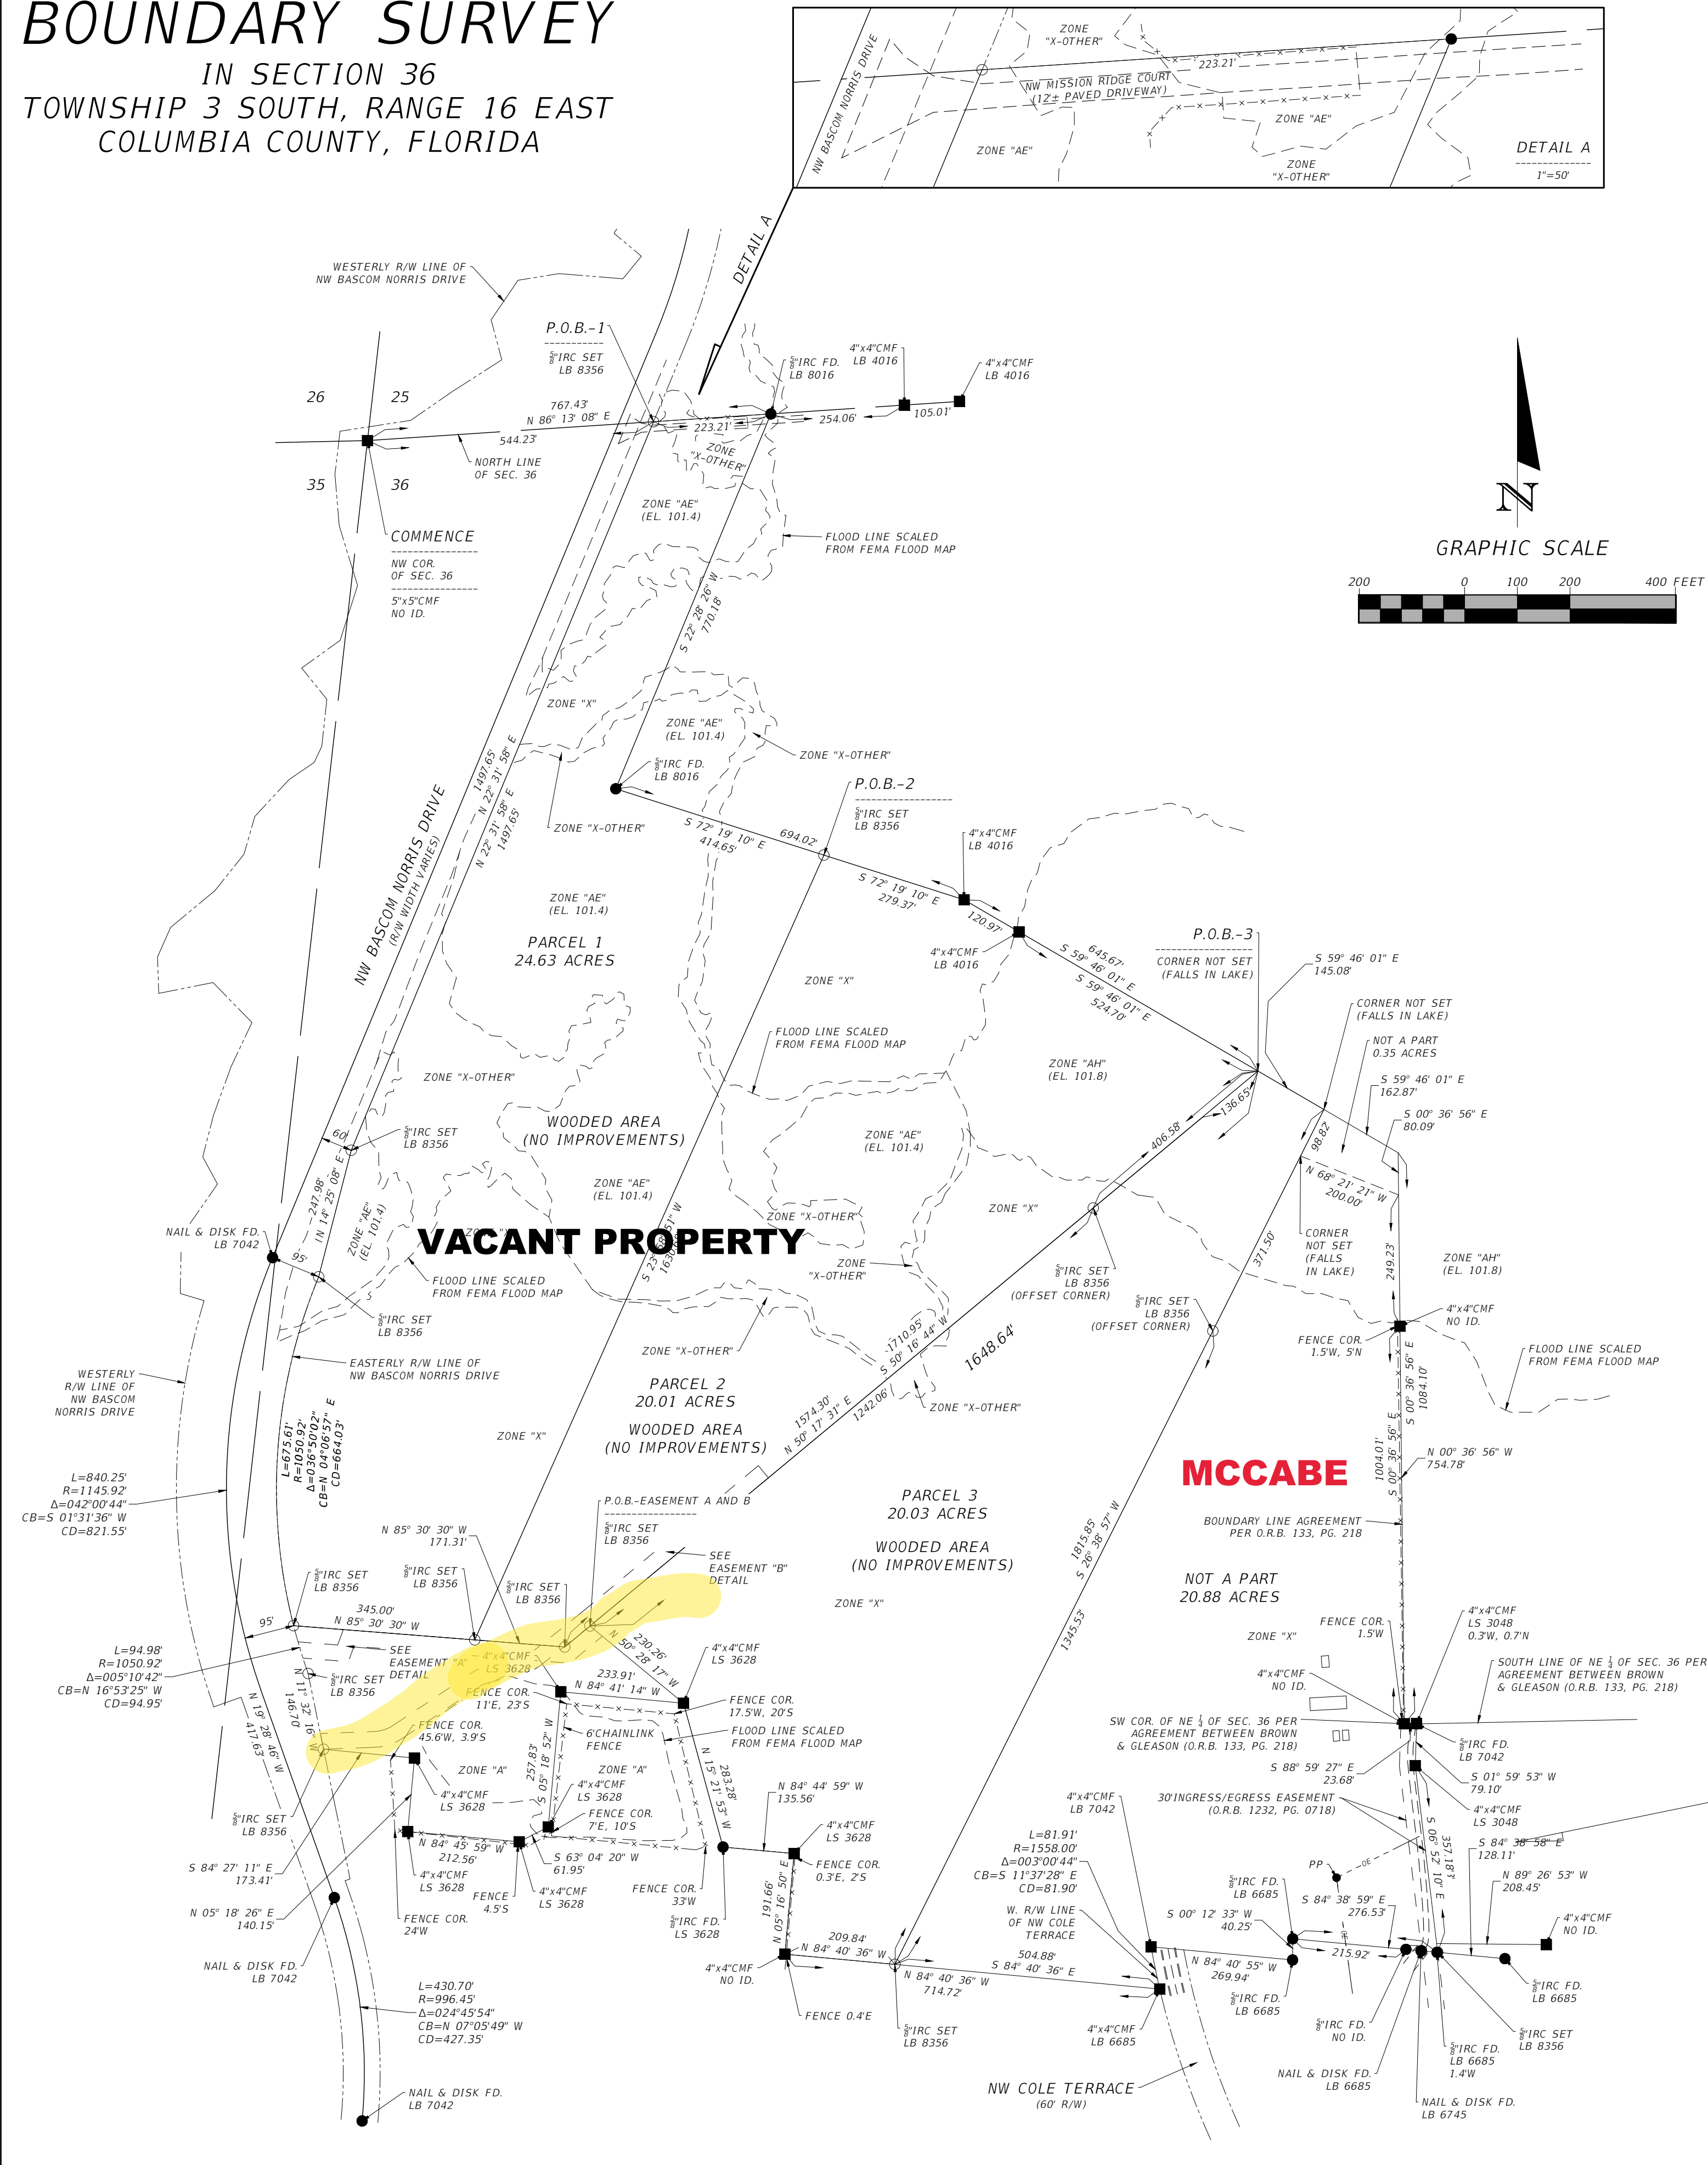

- NOTES:
- Monumentation is as shown and designated on the face of the plat.
 - Boundary based on monumentation found in place, instruction by client, prior survey by Donald F. Lee & Associates, Inc., and right-of-way maps of NW Bascom Norris Drive.
 - Bearings based on State Plane Coordinates.
 - Interior improvements shown were located by field ties.
 - Underground encroachments, if present, were not located with this survey.
 - This survey was made without benefit of a title search. There may be additional easements, restrictions, etc. not shown hereon but found in the Public Records. Issues regarding title, land use & zoning, easements & other encumbrances are not a part of the scope of a Boundary Survey and can only be revealed with a title search.
 - Date of field survey completion: April 2, 2024
 - Examination of the Flood Insurance Rate Maps (FIRM) for Columbia County shows that, per said maps, the described parcel lies within the following flood zones, per FEMA flood maps No. 12023C0291D and 12023C0283D:

Flood Zone "X" which are all areas outside the 1-percent annual chance floodplain are Zone X. This includes areas of 1% annual chance sheet flow flooding where average depths are less than 1 foot, areas of 1% annual chance stream flooding where the contributing drainage area is less than 1 square mile, or areas protected from the 1% annual chance flood by levees. No Base Flood Elevations or depths are shown within this zone. Insurance purchase is not required in these zones.

Flood Zone "X 0.2%" which is same as Zone X; however, detailed studies have been performed, and the area has been determined to be within the 0.2 percent annual chance floodplain (also known as the 500-year flood zone). Insurance purchase is not required in this zone but is available at a reduced rate and is recommended.

Flood Zone "A" which are areas with a 1% annual chance of flooding and a 26% chance of flooding over the life of a 30-year mortgage. Because detailed analyses are not performed for such areas; no depths or base flood elevations are shown within these zones.

Flood Zone "AE" which are areas with a 1% annual chance of flooding and a 26% chance of flooding over the life of a 30-year mortgage. In most instances, base flood elevations derived from detailed analyses are shown at selected intervals within these zones.

Flood Zone "AH" which are Areas with a 1% annual chance of flooding and a 26% chance of flooding over the life of a 30-year mortgage. Usually areas of ponding with flood depths of 1 to 3 feet. Base Flood Elevations are determined.

EASEMENT "B" DESCRIPTION:

An easement, for ingress and egress purposes, being more particularly described as follows:

COMMENCE at the Northwest corner of Section 36, Township 3 South, Range 16 East, Columbia County, Florida and run North 86°13'08" East, along said North line of Section 36, a distance of 544.23 feet to the POINT OF BEGINNING; thence continue North 86°13'08" East, along said North line of Section 36, a distance of 223.21 feet; thence South 22°28'26" West, a distance of 770.18 feet; thence South 72°19'10" East, a distance of 694.02 feet; thence South 59°46'01" East, a distance of 645.67 feet; thence South 50°07'44" West, a distance of 136.65 feet; thence South 50°17'31" West, a distance of 1511.99 feet to the POINT OF BEGINNING; thence South 51°23'28" West, a distance of 116.91 feet to a point on a curve concave to the North West having a radius of 80 feet, a central angle of 23°06'42", a chord bearing of South 62°56'50" West, and a chord distance of 32.05 feet; thence Westerly along the arc of said curve a distance of 32.27 feet to the end of said curve; thence South 74°30'11" West, a distance of 82.32 feet to a point on a curve concave to the South East having a radius of 20 feet, a central angle of 18°14'16", a chord bearing of South 65°23'03" West, and a chord distance of 6.34 feet; thence Westerly along the arc of said curve a distance of 6.37 feet to the end of said curve; thence South 56°15'55" West, a distance of 182.45 feet to a point on a curve concave to the North West having a radius of 100 feet, a central angle of 31°32'46", a chord bearing of South 72°02'18" West, and a chord distance of 54.37 feet; thence Westerly along the arc of said curve a distance of 55.06 feet to the end of said curve; thence South 87°48'40" West, a distance of 97.37 feet to the Easterly right-of-way line of NW Bascom Norris Drive; thence North 11°32'16" West along said Easterly right-of-way line of NW Bascom Norris Drive a distance of 30.40 feet; thence North 87°48'40" East, a distance of 102.31 feet to a point on a curve concave to the North West having a radius of 70 feet, a central angle of 31°32'46", a chord bearing of South 72°02'18" West, and a chord distance of 54.37 feet; thence Easterly along the arc of said curve a distance of 55.06 feet to the end of said curve; thence North 56°15'55" East, a distance of 182.45 feet to a point on a curve concave to the South East having a radius of 50 feet, a central angle of 18°14'16", a chord bearing of South 65°23'03" West, and a chord distance of 15.85 feet; thence Easterly along the arc of said curve a distance of 15.92 feet to the end of said curve; thence North 74°30'11" East, a distance of 82.32 feet to a point on a curve concave to the North West having a radius of 50 feet, a central angle of 23°06'42", a chord bearing of North 62°56'50" East, and a chord distance of 20.03 feet; thence Easterly along the arc of said curve a distance of 20.17 feet to the end of said curve; thence North 51°23'28" East, a distance of 116.62 feet; thence North 50°17'31" East, a distance of 440.06 feet; thence South 39°42'29" East, a distance of 30.00 feet; thence South 50°17'31" West, a distance of 440.35 feet to the POINT OF BEGINNING.

DESCRIPTION:

PARCEL 1
COMMENCE at the Northwest corner of Section 36, Township 3 South, Range 16 East, Columbia County, Florida and run North 86°13'08" East, along said North line of Section 36, a distance of 544.23 feet to the POINT OF BEGINNING; thence continue North 86°13'08" East, along said North line of Section 36, a distance of 223.21 feet; thence South 22°28'26" West, a distance of 770.18 feet; thence South 72°19'10" East, a distance of 694.02 feet; thence South 59°46'01" East, a distance of 645.67 feet; thence South 50°07'44" West, a distance of 136.65 feet; thence South 50°17'31" West, a distance of 1511.99 feet to the POINT OF BEGINNING; thence South 51°23'28" West, a distance of 116.91 feet to a point on a curve concave to the North West having a radius of 80 feet, a central angle of 23°06'42", a chord bearing of South 62°56'50" West, and a chord distance of 32.05 feet; thence Westerly along the arc of said curve a distance of 32.27 feet to the end of said curve; thence South 74°30'11" West, a distance of 82.32 feet to a point on a curve concave to the South East having a radius of 20 feet, a central angle of 18°14'16", a chord bearing of South 65°23'03" West, and a chord distance of 6.34 feet; thence Westerly along the arc of said curve a distance of 6.37 feet to the end of said curve; thence South 56°15'55" West, a distance of 182.45 feet to a point on a curve concave to the North West having a radius of 100 feet, a central angle of 31°32'46", a chord bearing of South 72°02'18" West, and a chord distance of 54.37 feet; thence Westerly along the arc of said curve a distance of 55.06 feet to the end of said curve; thence South 87°48'40" West, a distance of 97.37 feet to the Easterly right-of-way line of NW Bascom Norris Drive; thence North 11°32'16" West along said Easterly right-of-way line of NW Bascom Norris Drive a distance of 30.40 feet; thence North 87°48'40" East, a distance of 102.31 feet to a point on a curve concave to the North West having a radius of 70 feet, a central angle of 31°32'46", a chord bearing of South 72°02'18" West, and a chord distance of 54.37 feet; thence Easterly along the arc of said curve a distance of 55.06 feet to the end of said curve; thence North 56°15'55" East, a distance of 182.45 feet to a point on a curve concave to the South East having a radius of 50 feet, a central angle of 18°14'16", a chord bearing of South 65°23'03" West, and a chord distance of 15.85 feet; thence Easterly along the arc of said curve a distance of 15.92 feet to the end of said curve; thence North 74°30'11" East, a distance of 82.32 feet to a point on a curve concave to the North West having a radius of 50 feet, a central angle of 23°06'42", a chord bearing of North 62°56'50" East, and a chord distance of 20.03 feet; thence Easterly along the arc of said curve a distance of 20.17 feet to the end of said curve; thence North 51°23'28" East, a distance of 116.62 feet; thence North 50°17'31" East, a distance of 440.06 feet; thence South 39°42'29" East, a distance of 30.00 feet; thence South 50°17'31" West, a distance of 440.35 feet to the POINT OF BEGINNING. Containing 24.63 acres, more or less.



PARCEL 2
COMMENCE at the Northwest corner of Section 36, Township 3 South, Range 16 East, Columbia County, Florida and run North 86°13'08" East, along said North line of Section 36, a distance of 544.23 feet; thence South 22°28'26" West, a distance of 770.18 feet; thence South 72°19'10" East, a distance of 694.02 feet; thence South 59°46'01" East, a distance of 645.67 feet; thence South 50°07'44" West, a distance of 136.65 feet; thence South 50°17'31" West, a distance of 1511.99 feet to the POINT OF BEGINNING; thence South 51°23'28" West, a distance of 116.91 feet to a point on a curve concave to the North West having a radius of 80 feet, a central angle of 23°06'42", a chord bearing of South 62°56'50" West, and a chord distance of 32.05 feet; thence Westerly along the arc of said curve a distance of 32.27 feet to the end of said curve; thence South 74°30'11" West, a distance of 82.32 feet to a point on a curve concave to the South East having a radius of 20 feet, a central angle of 18°14'16", a chord bearing of South 65°23'03" West, and a chord distance of 6.34 feet; thence Westerly along the arc of said curve a distance of 6.37 feet to the end of said curve; thence South 56°15'55" West, a distance of 182.45 feet to a point on a curve concave to the North West having a radius of 100 feet, a central angle of 31°32'46", a chord bearing of South 72°02'18" West, and a chord distance of 54.37 feet; thence Westerly along the arc of said curve a distance of 55.06 feet to the end of said curve; thence South 87°48'40" West, a distance of 97.37 feet to the Easterly right-of-way line of NW Bascom Norris Drive; thence North 11°32'16" West along said Easterly right-of-way line of NW Bascom Norris Drive a distance of 30.40 feet; thence North 87°48'40" East, a distance of 102.31 feet to a point on a curve concave to the North West having a radius of 70 feet, a central angle of 31°32'46", a chord bearing of South 72°02'18" West, and a chord distance of 54.37 feet; thence Easterly along the arc of said curve a distance of 55.06 feet to the end of said curve; thence North 56°15'55" East, a distance of 182.45 feet to a point on a curve concave to the South East having a radius of 50 feet, a central angle of 18°14'16", a chord bearing of South 65°23'03" West, and a chord distance of 15.85 feet; thence Easterly along the arc of said curve a distance of 15.92 feet to the end of said curve; thence North 74°30'11" East, a distance of 82.32 feet to a point on a curve concave to the North West having a radius of 50 feet, a central angle of 23°06'42", a chord bearing of North 62°56'50" East, and a chord distance of 20.03 feet; thence Easterly along the arc of said curve a distance of 20.17 feet to the end of said curve; thence North 51°23'28" East, a distance of 116.62 feet; thence North 50°17'31" East, a distance of 440.06 feet; thence South 39°42'29" East, a distance of 30.00 feet; thence South 50°17'31" West, a distance of 440.35 feet to the POINT OF BEGINNING. Containing 20.01 acres, more or less.

PARCEL 3
COMMENCE at the Northwest corner of Section 36, Township 3 South, Range 16 East, Columbia County, Florida and run North 86°13'08" East, along said North line of Section 36, a distance of 544.23 feet; thence South 22°28'26" West, a distance of 770.18 feet; thence South 72°19'10" East, a distance of 694.02 feet; thence South 59°46'01" East, a distance of 645.67 feet; thence South 50°07'44" West, a distance of 136.65 feet; thence South 50°17'31" West, a distance of 1511.99 feet to the POINT OF BEGINNING; thence South 51°23'28" West, a distance of 116.91 feet to a point on a curve concave to the North West having a radius of 80 feet, a central angle of 23°06'42", a chord bearing of South 62°56'50" West, and a chord distance of 32.05 feet; thence Westerly along the arc of said curve a distance of 32.27 feet to the end of said curve; thence South 74°30'11" West, a distance of 82.32 feet to a point on a curve concave to the South East having a radius of 20 feet, a central angle of 18°14'16", a chord bearing of South 65°23'03" West, and a chord distance of 6.34 feet; thence Westerly along the arc of said curve a distance of 6.37 feet to the end of said curve; thence South 56°15'55" West, a distance of 182.45 feet to a point on a curve concave to the North West having a radius of 100 feet, a central angle of 31°32'46", a chord bearing of South 72°02'18" West, and a chord distance of 54.37 feet; thence Westerly along the arc of said curve a distance of 55.06 feet to the end of said curve; thence South 87°48'40" West, a distance of 97.37 feet to the Easterly right-of-way line of NW Bascom Norris Drive; thence North 11°32'16" West along said Easterly right-of-way line of NW Bascom Norris Drive a distance of 30.40 feet; thence North 87°48'40" East, a distance of 102.31 feet to a point on a curve concave to the North West having a radius of 70 feet, a central angle of 31°32'46", a chord bearing of South 72°02'18" West, and a chord distance of 54.37 feet; thence Easterly along the arc of said curve a distance of 55.06 feet to the end of said curve; thence North 56°15'55" East, a distance of 182.45 feet to a point on a curve concave to the South East having a radius of 50 feet, a central angle of 18°14'16", a chord bearing of South 65°23'03" West, and a chord distance of 15.85 feet; thence Easterly along the arc of said curve a distance of 15.92 feet to the end of said curve; thence North 74°30'11" East, a distance of 82.32 feet to a point on a curve concave to the North West having a radius of 50 feet, a central angle of 23°06'42", a chord bearing of North 62°56'50" East, and a chord distance of 20.03 feet; thence Easterly along the arc of said curve a distance of 20.17 feet to the end of said curve; thence North 51°23'28" East, a distance of 116.62 feet; thence North 50°17'31" East, a distance of 440.06 feet; thence South 39°42'29" East, a distance of 30.00 feet; thence South 50°17'31" West, a distance of 440.35 feet to the POINT OF BEGINNING. Containing 20.03 acres, more or less.

EASEMENT "A" DESCRIPTION:

An easement, for ingress and egress purposes, being more particularly described as follows:

COMMENCE at the Northwest corner of Section 36, Township 3 South, Range 16 East, Columbia County, Florida and run North 86°13'08" East, along said North line of Section 36, a distance of 544.23 feet; thence South 22°28'26" West, a distance of 770.18 feet; thence South 72°19'10" East, a distance of 694.02 feet; thence South 59°46'01" East, a distance of 645.67 feet; thence South 50°07'44" West, a distance of 136.65 feet; thence South 50°17'31" West, a distance of 1511.99 feet to the POINT OF BEGINNING; thence South 51°23'28" West, a distance of 116.91 feet to a point on a curve concave to the North West having a radius of 80 feet, a central angle of 23°06'42", a chord bearing of South 62°56'50" West, and a chord distance of 32.05 feet; thence Westerly along the arc of said curve a distance of 32.27 feet to the end of said curve; thence South 74°30'11" West, a distance of 82.32 feet to a point on a curve concave to the South East having a radius of 20 feet, a central angle of 18°14'16", a chord bearing of South 65°23'03" West, and a chord distance of 6.34 feet; thence Westerly along the arc of said curve a distance of 6.37 feet to the end of said curve; thence South 56°15'55" West, a distance of 182.45 feet to a point on a curve concave to the North West having a radius of 100 feet, a central angle of 31°32'46", a chord bearing of South 72°02'18" West, and a chord distance of 54.37 feet; thence Westerly along the arc of said curve a distance of 55.06 feet to the end of said curve; thence South 87°48'40" West, a distance of 97.37 feet to the Easterly right-of-way line of NW Bascom Norris Drive; thence North 11°32'16" West along said Easterly right-of-way line of NW Bascom Norris Drive a distance of 30.40 feet; thence North 87°48'40" East, a distance of 102.31 feet to a point on a curve concave to the North West having a radius of 70 feet, a central angle of 31°32'46", a chord bearing of South 72°02'18" West, and a chord distance of 54.37 feet; thence Easterly along the arc of said curve a distance of 55.06 feet to the end of said curve; thence North 56°15'55" East, a distance of 182.45 feet to a point on a curve concave to the South East having a radius of 50 feet, a central angle of 18°14'16", a chord bearing of South 65°23'03" West, and a chord distance of 15.85 feet; thence Easterly along the arc of said curve a distance of 15.92 feet to the end of said curve; thence North 74°30'11" East, a distance of 82.32 feet to a point on a curve concave to the North West having a radius of 50 feet, a central angle of 23°06'42", a chord bearing of North 62°56'50" East, and a chord distance of 20.03 feet; thence Easterly along the arc of said curve a distance of 20.17 feet to the end of said curve; thence North 51°23'28" East, a distance of 116.62 feet; thence North 50°17'31" East, a distance of 440.06 feet; thence South 39°42'29" East, a distance of 30.00 feet; thence South 50°17'31" West, a distance of 440.35 feet to the POINT OF BEGINNING.

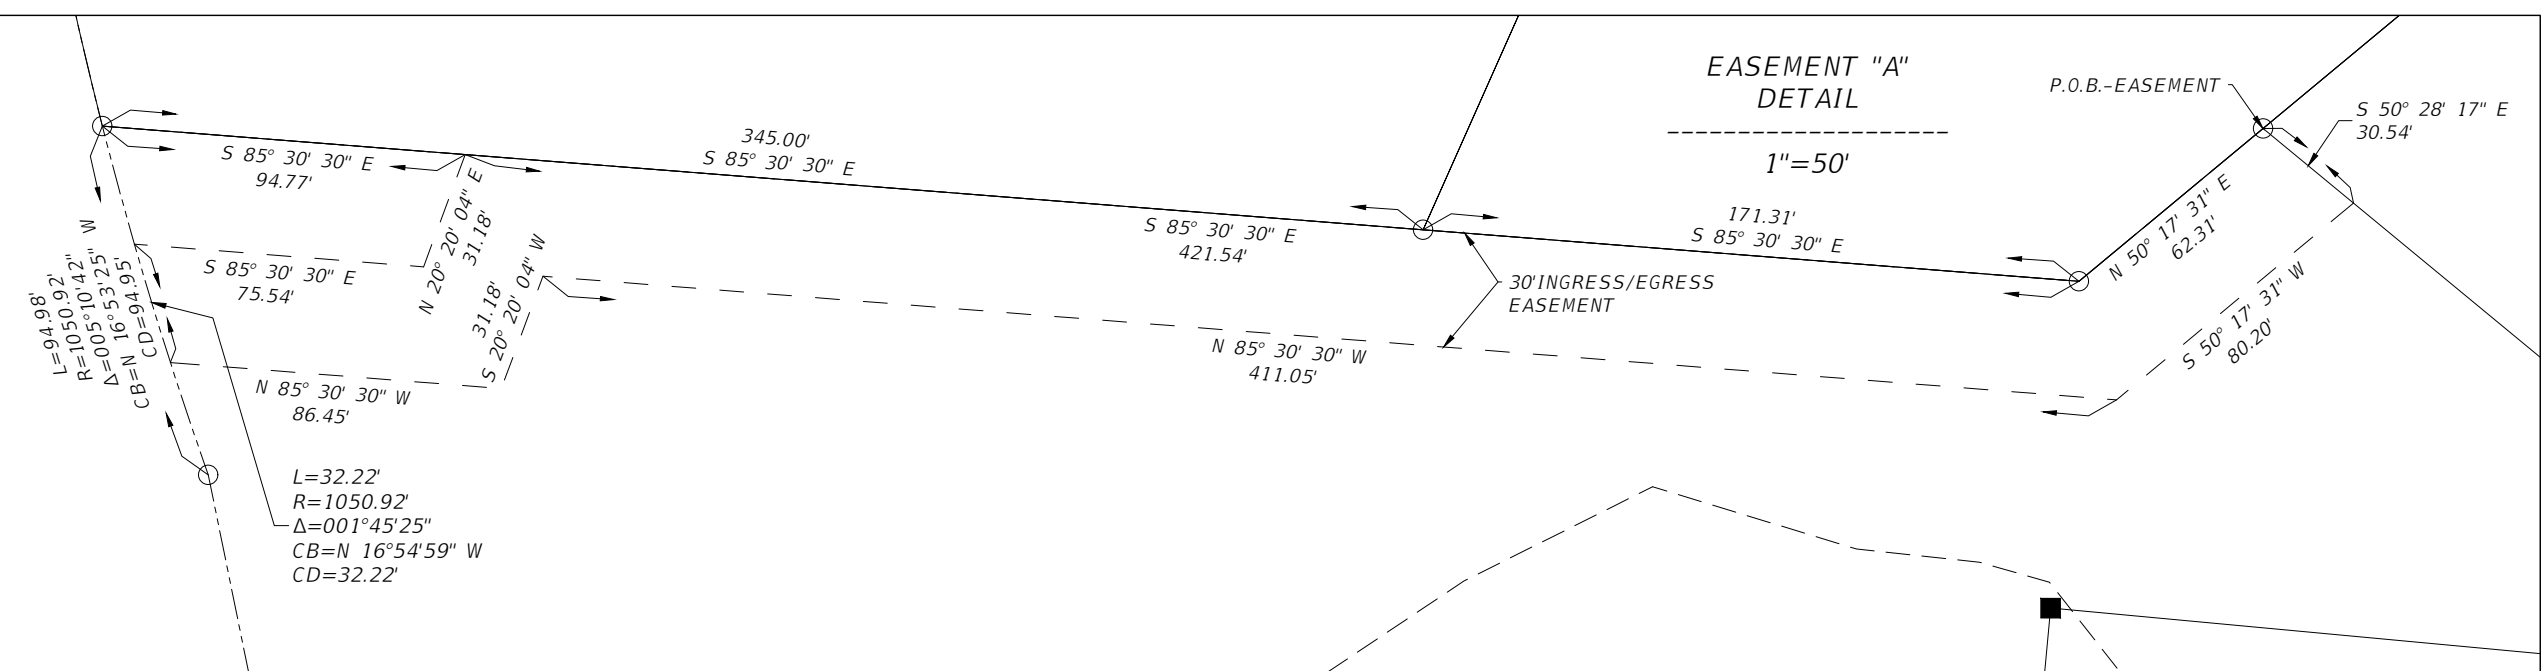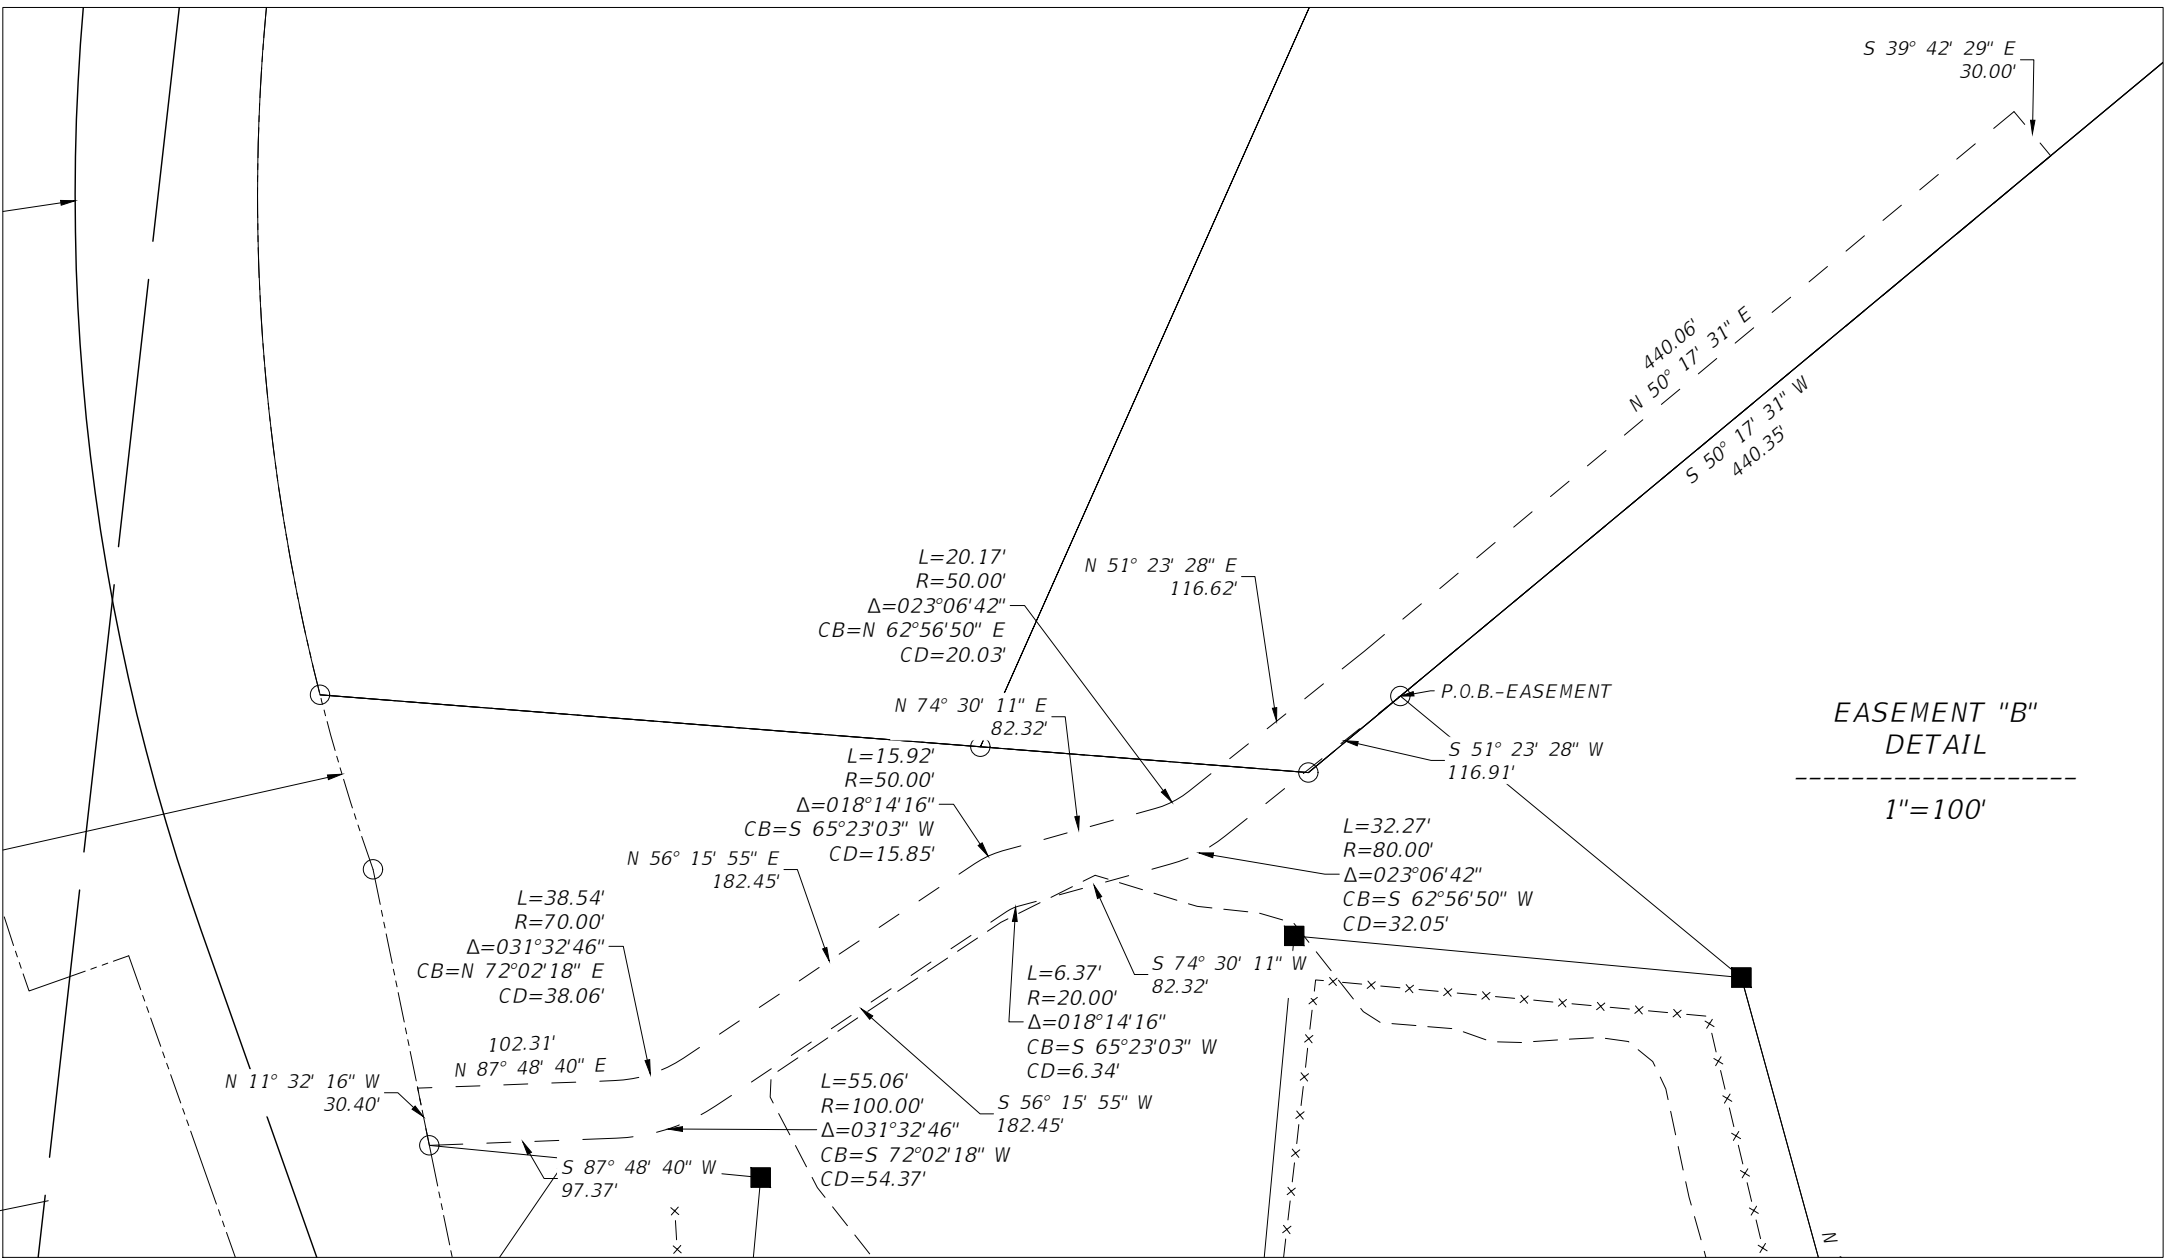

REVISIONS				NORTH FLORIDA PROFESSIONAL SERVICES, INC. P.O. BOX 3823 LAKE CITY, FL 32056 PH. 386-752-4675 LIC NO. LB8356	2551 BLAIRSTONE PINES DR. TALLAHASSEE, FL 32301 WWW.NFPS.NET	JOB NO. L2402060LT CA# 29011	OVERFLOW LAND TRUST	SHEET NO. 1
DATE	DESCRIPTION	DATE	DESCRIPTION					
1/8/25	ADDED EASEMENT "B"							