


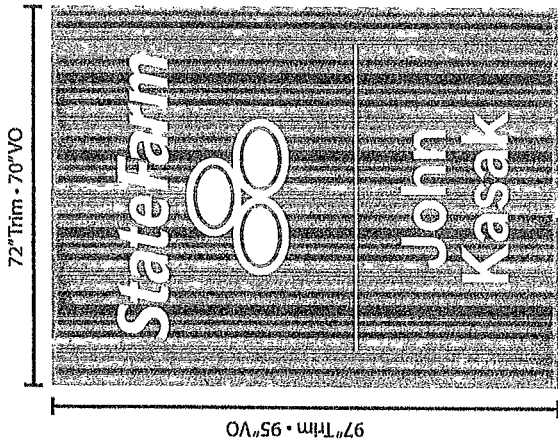
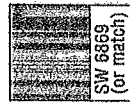


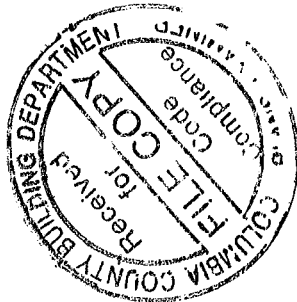

97" x 72"
Double Sided;
LED Illuminated;
Center Pole Box Sign
20' Overall Height
Foundation will be
Direct Burial Caisson

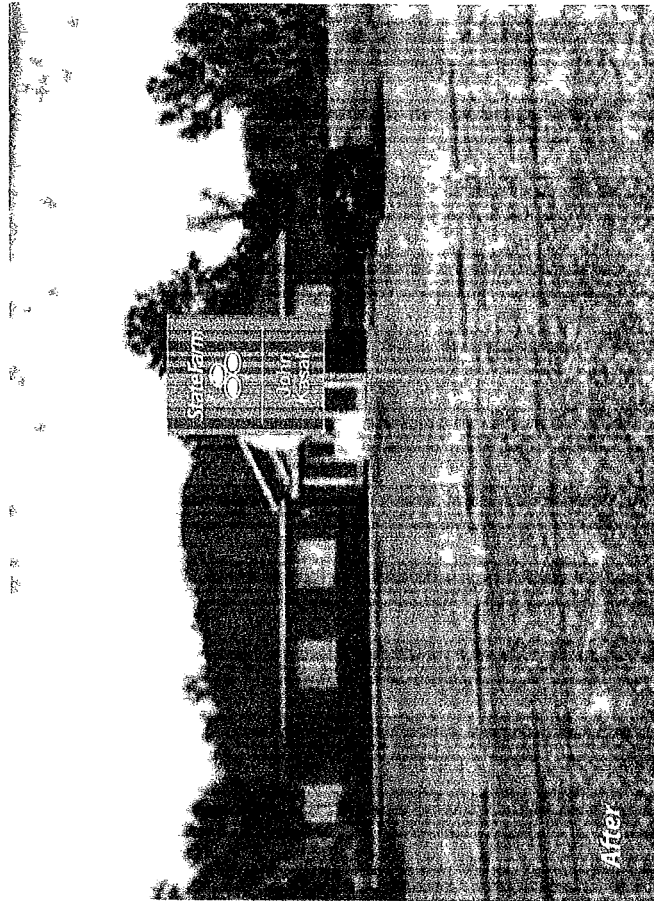

NOTE: Agent is responsible to have a dedicated, adequate run to sign location by a local licensed electrician (120V, 20 amp). Installers to perform final connect within 5' of sign only. Such wiring must have the approval of the National Board of Fire Underwriters or the municipal department having jurisdiction.

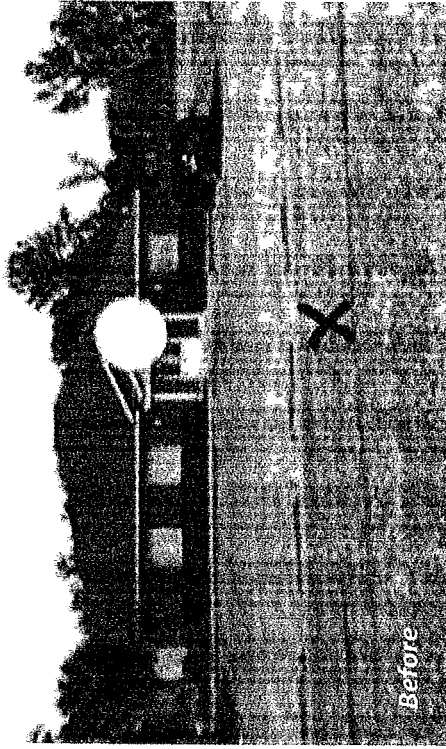

Customer: STATE FARM
Project No: 536304 AB
Date: 02/27/2026
Location & Site No: 876 SW State Road 247 Lake City, FL 32025

Scale:
Drawn By: TAJ

DESCRIPTION: Center Pole Box Sign

Revised:
Revised:

CUSTOMER SIGNATURE
LANDLORD SIGNATURE

DATE
DATE

DISCLAIMER: Renderings are for graphic purposes only and not intended for actual construction dimensions. For windload requirements, actual dimensions and mounting detail, please refer to engineering specifications and install drawings. © 2021 Everbrite, LLC, all rights reserved. This document is confidential and proprietary to Everbrite, LLC. Any disclosure to a third party is expressly prohibited.

GENERAL NOTES
THIS SIGN IS INTENDED TO BE INSTALLED IN ACCORDANCE WITH THE REQUIREMENTS OF ARTICLE 600 OF THE NATIONAL ELECTRIC CODE AND/OR OTHER APPLICABLE LOCAL CODES. THIS INCLUDES PROPER GROUNDING AND BONDING OF THE SIGN AND INSTALLING DISCONNECT SWITCHES IF NOT FACTORY INSTALLED ON THE SIGN

SIGN ASSEMBLY IS INTENDED FOR OUTDOOR WET LOCATION

INSTALLER TO VERIFY SIGNS ARE PROPERLY INSTALLED CONNECTED AND GROUNDED

THIS DRAWING IS FOR INSTALLATION PURPOSES ONLY AND NOT TO BE USED FOR MANUFACTURING

LIFTING HOLE NOTE

ANY LIFTING HOLES CREATED ARE THE RESPONSIBILITY OF THE INSTALLER. LIFTING HOLES ARE TO BE SEALED BY A CAP PLATE, WELDED OVER TO COVER AND THEN PAINTED

WELDING NOTE

ANY REQUIRED WELDING IS TO BE COMPLETED BY AN AWS CERTIFIED WELDER QUALIFIED IN THE APPLICABLE POSITIONS NEEDED PROOF OF WELDER CERTIFICATION REQUIRED (COPY OF WELDER CERTIFICATION, PHOTO OF AWS CERTIFICATION CARD OF PERSON DOING THE WELDING)

PHOTO REQUIREMENTS

- INSTALLER TO PROVIDE COMPLETION PHOTOS OF THE FOLLOWING
- MATCH PLATE/SIGN CONNECTIONS
 - BEFORE AND AFTER PHOTOS OF ALL PLUG WELDS CAP PLATE WELDS AND ANY OTHER WELDED CONNECTIONS DONE IN THE FIELD
 - ELECTRICAL WIRING
 - ALL SIGNS ILLUMINATING (PREFERABLY SHOWING LEDS OR LAMPS ILLUMINATING)
 - OVERALL ELEVATION

INSTALLATION INSTRUCTIONS

- MOUNT SIGNAGE TO POLE(S) (INSTALLER TO PROVIDE WIRE BETWEEN SIGN AND BASE OF POLE)
- MAKE FINAL ELECTRICAL HOOK-UP (ALL ELECTRICAL TO MEET LOCAL CODES)
- TEST SIGNAGE FOR PROPER FUNCTION AND LIGHTING
- REMOVE ANY LIFTING BRACKETS AND REINSTALL BOLTS
- CLEAN UP AREA AND REMOVE ANY PACKING MATERIAL. DO NOT DISCARD ANY MATERIAL OR DEBRIS INTO ON SITE DUMPSTERS

EVERBRITE TO FURNISH

- 1. 8'-2" X 6'-0" SIGN
- 2. MOUNTING POLE
- 3. ALL MOUNTING HARDWARE

INSTALLER TO FURNISH

ALL ELECTRICAL COMPONENTS READ

GENERAL CONTRACTOR TO FURNISH
PRIMARY WIRES FROM BUILDING TO SIGN

ELECTRICAL SPECIFICATIONS.



8'-2" X 6'-0" SIGN
LEDs, (6) LED RTRZP-096-65K-JDS 24V
POWER SUPPLY (1) 1 CHANNEL 100 W 24V POWER SUPPLY @ 1.0 AMPS
(1) 1 CHANNEL 60W 24V POWER SUPPLY @ 0.67 AMPS
ELECTRICAL SERVICE, 1.67 AMPS 120 V 60HZ (1) 20 AMP CIRCUIT NEEDED

AREA 48.5 SQ.FT
ESTIMATED WEIGHT 374 LBS

POLE SPECIFICATIONS.

TOTAL POLE WEIGHT 374 LBS
BURIED POLE LENGTH 7'-6"
EXPOSED POLE LENGTH 11'-4"
TOTAL POLE LENGTH 18'-10"

FRONT ELEVATION
SCALE 1/16

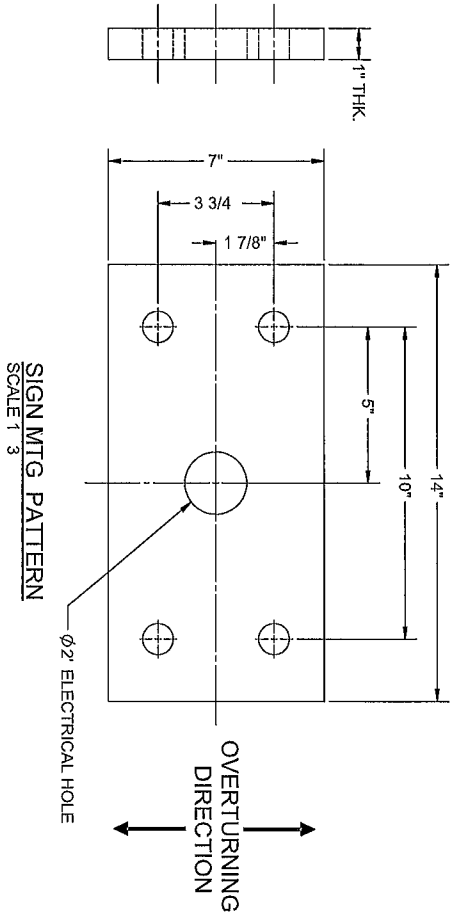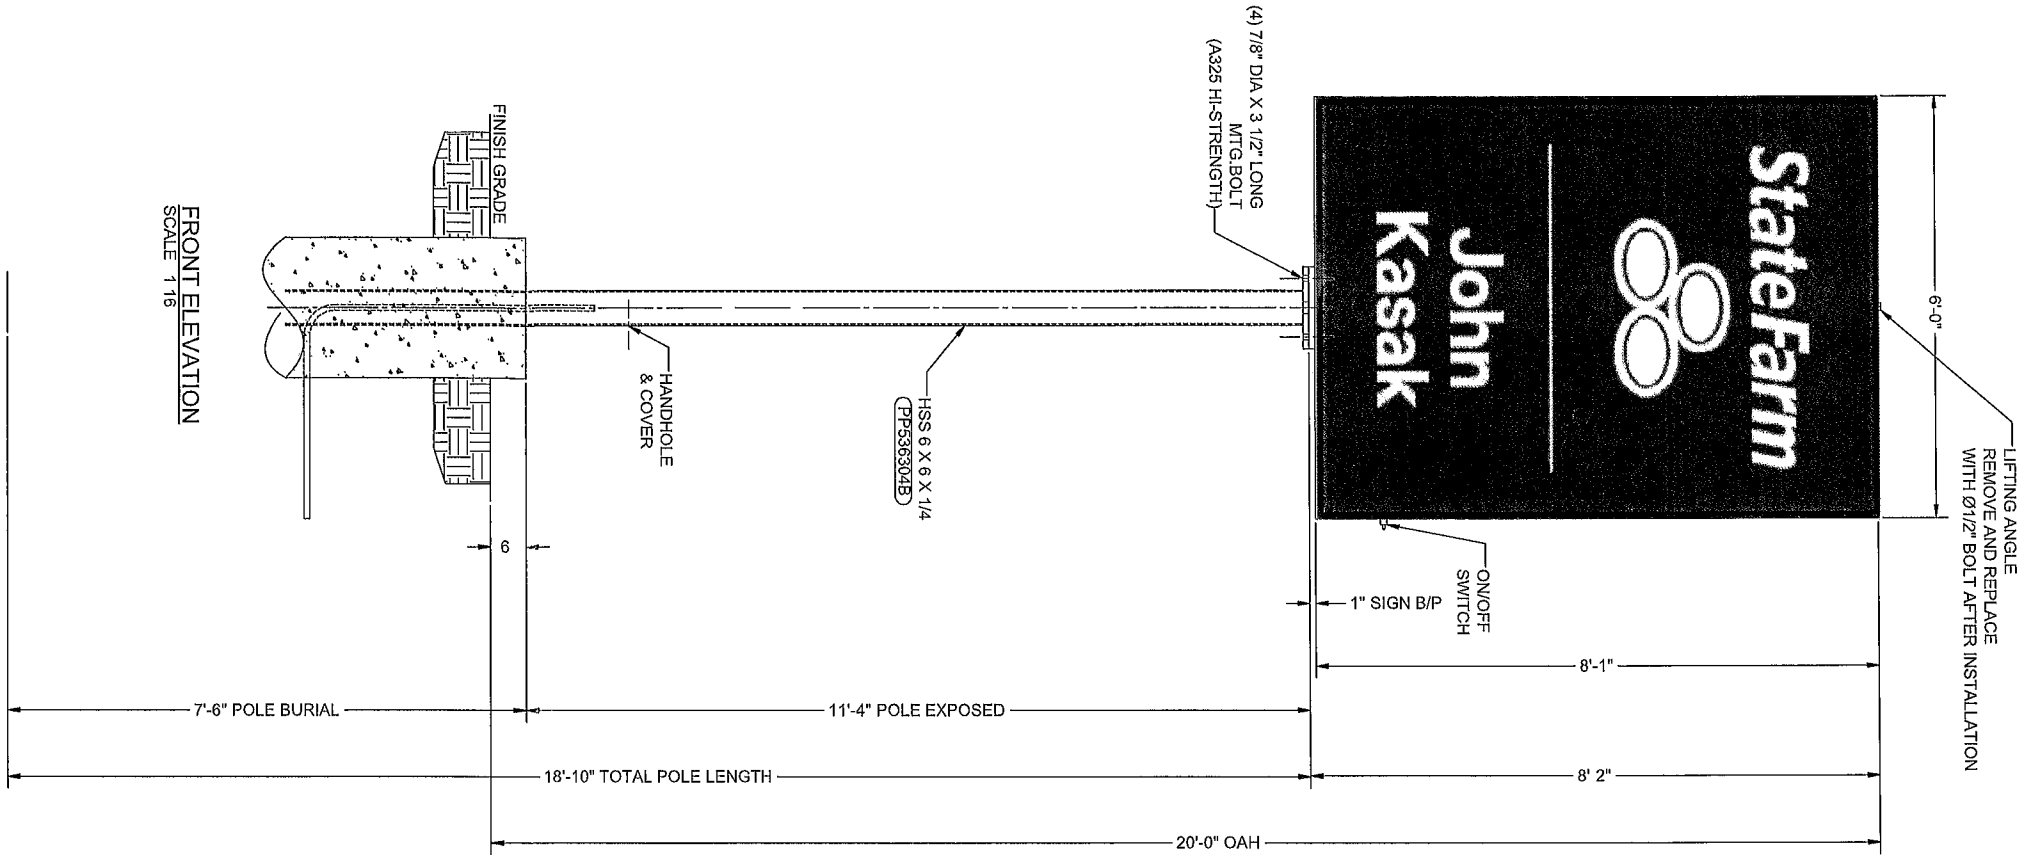


SIGN TO BE CONSTRUCTED TO 2020 NEC 600 STANDARD
SIGN TO BEAR UL LABEL
SIGN TO HAVE ELECTRICAL DISCONNECT ON THE EXTERIOR

FLORIDA BUILDING CODE,
8th EDITION (2023)
SECTION 16 WIND LOAD, ASCE 7-22
120 MPH WIND LOAD, V_{ult}
RISK CATEGORY II
EXPOSURE C

ENCON SERVICES, INC.
1246 ACAPPELLA LN.
APOLLO BEACH, FL 33572
813-655-3373, FLEB #9394

NATHAN P. PRESNELL, PE 77696
DATE SIGNED: 5/7/2026

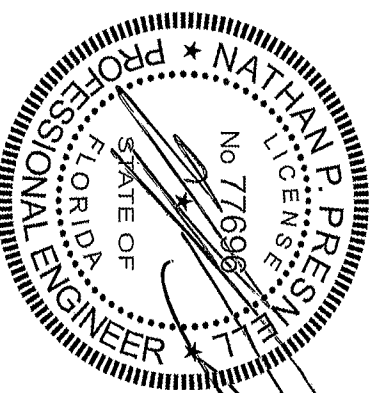

DRAWN BY		TITLE	
TECHNO-MCM		STATE FARM	
DATE		11'-4" EXPOSED POLE FOR,	
4/23/2026		8'-2" X 6'-0" SIGN @ 20'-0" OAH	
CHECKED BY		PROJECT NO	
CJB		536304	
DATE		DRAWING NO	
4/23/2026		IN536304B	
REV		REV	
A		A	

RELEASED FOR INSTALLATION

DATE

BY

CHK

DESCRIPTION

INSTALLATION
DRAWING

SITE

75070
876 SW STATE ROAD 247
LAKE CITY, FL 32025-1592

SCALE

AS SHOWN

SHEET


1 OF 4

DRAWING NO


IN536304B

REV


A

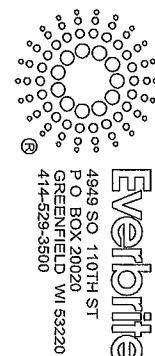

INSTALLER NOTE: POLE & CONDUIT ARE IS CENTERED ON Ø2'-0" CAISSON

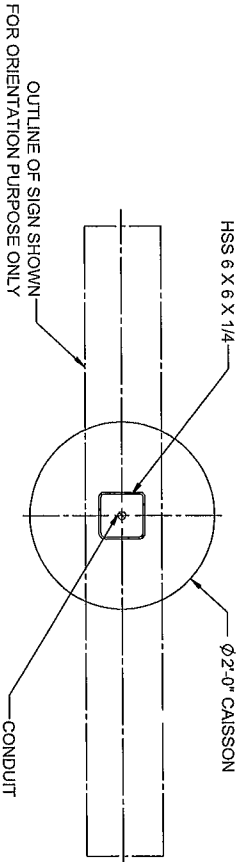

FOUNDATION TOP VIEW
SCALE 1/12

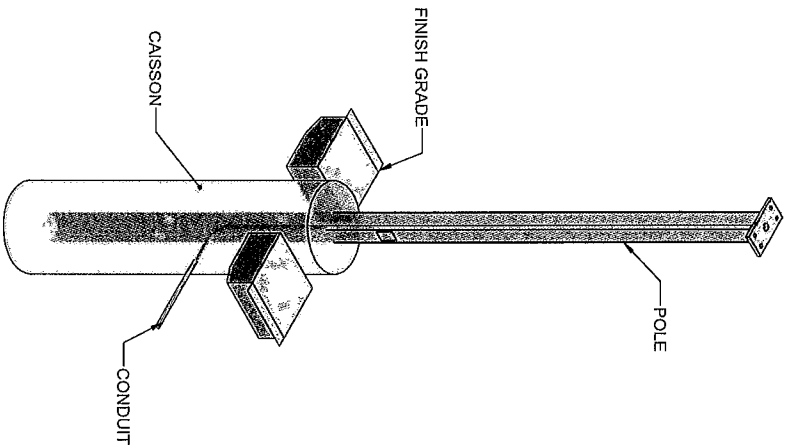

ISOMETRIC VIEW

GENERAL NOTES

THIS SIGN IS INTENDED TO BE INSTALLED IN ACCORDANCE WITH THE REQUIREMENTS OF ARTICLE 800 OF THE NATIONAL ELECTRIC CODE AND/OR OTHER APPLICABLE LOCAL CODES. THIS INCLUDES PROPER GROUNDING AND BONDING OF THE SIGN AND INSTALLING DISCONNECT SWITCHES IF NOT FACTORY INSTALLED ON THE SIGN.

THIS DRAWING IS FOR INSTALLATION PURPOSES ONLY AND NOT TO BE USED FOR MANUFACTURING.

CONCRETE SPECIFICATION

THE REQUIRED 0.93 CU YDS. OF FOUNDATION CONCRETE SHALL HAVE A MIN. COMPRESSIVE STRENGTH OF 3,000 PSI @ 28 DAYS. REINFORCING STEEL SHALL HAVE A MIN. YIELD STRENGTH OF 60,000 PSI. RECOMMENDED MIN. CURE TIME OF 7 DAYS BEFORE PROCEEDING WITH INSTALLATION.

DESIGN NOTE

CONCRETE BASE DESIGNED USING A LATERAL SOIL BEARING CAPACITY OF 150 PSF / FT. OF DEPTH. IF THESE SOIL CONDITIONS DO NOT EXIST AT THE FOUNDATION LOCATION, IT IS THE INSTALLER'S RESPONSIBILITY TO NOTIFY EVERBRITE, LLC PRIOR TO PERFORMING ADDITIONAL EXCAVATION OR ANY CONCRETE PLACEMENT.


INSTALLATION INSTRUCTIONS

1. CONFIRM LOCATION OF THE FOUNDATION WITH ACCOUNT MANAGER AND SITE PLAN.
2. CONTACT THE LOCAL AUTHORITY ON 8-1-1 UTILITY LOCATING SERVICE AT LEAST 3-BUSINESS DAYS BEFORE ANY EXCAVATION BEGINS.
3. MARK THE LOCATION OF THE FOUNDATION AND CONFIRM NO UTILITIES WILL OBSTRUCT THE FOUNDATION OR SIGN STRUCTURE ONCE ERRECTED. IF A CONFLICT IS FOUND, CONTACT EVERBRITE IMMEDIATELY FOR DIRECTION ON HOW TO PROCEED.
4. CONFIRM HEIGHT OF FINAL GRADE ON SITE BASED ON EXISTING CONDITIONS.
5. ONCE FOUNDATION LOCATION IS APPROVED AND NO OBSTRUCTIONS ARE FOUND, EXCAVATE THE FOUNDATION TO THE SIZE INDICATED AND REMOVE SPOILS FROM SITE UNLESS DIRECTED OTHERWISE BY EVERBRITE.
6. TAKE PHOTO SHOWING EXCAVATED HOLE.
7. SET ANY FORMS THAT MAY BE REQUIRED TO ACHIEVE THE REQUIRED FOUNDATION HEIGHT ABOVE FINAL GRADE.
8. SET POLE & ELECTRICAL CONDUIT STUBS AS ILLUSTRATED.
9. ENSURE POLE AND CONDUIT ARE SET TO THE REQUIRED HEIGHT, PLUMB AND CENTERED IN THE FOUNDATION AND ORIENTED IN THE CORRECT POSITION.
10. TAKE PHOTO SHOWING HOLE, CONDUIT, AND ANY FORMS SET PRIOR TO POURING CONCRETE.
11. POUR CONCRETE AND SMOOTH THE TOP SURFACE.
12. TAKE PHOTO SHOWING POURED FOUNDATION.
13. ALLOW RECOMMENDED CURE TIME FOR THE CONCRETE BEFORE SETTING POLES/CABINETS.

EVERBRITE TO FURNISH
MOUNTING POLE


INSTALLER TO FURNISH
1. ALL ELECTRICAL COMPONENTS REQUIRED
2. FOUNDATION

GENERAL CONTRACTOR TO FURNISH
PRIMARY WIRES FROM BUILDING TO SIGN

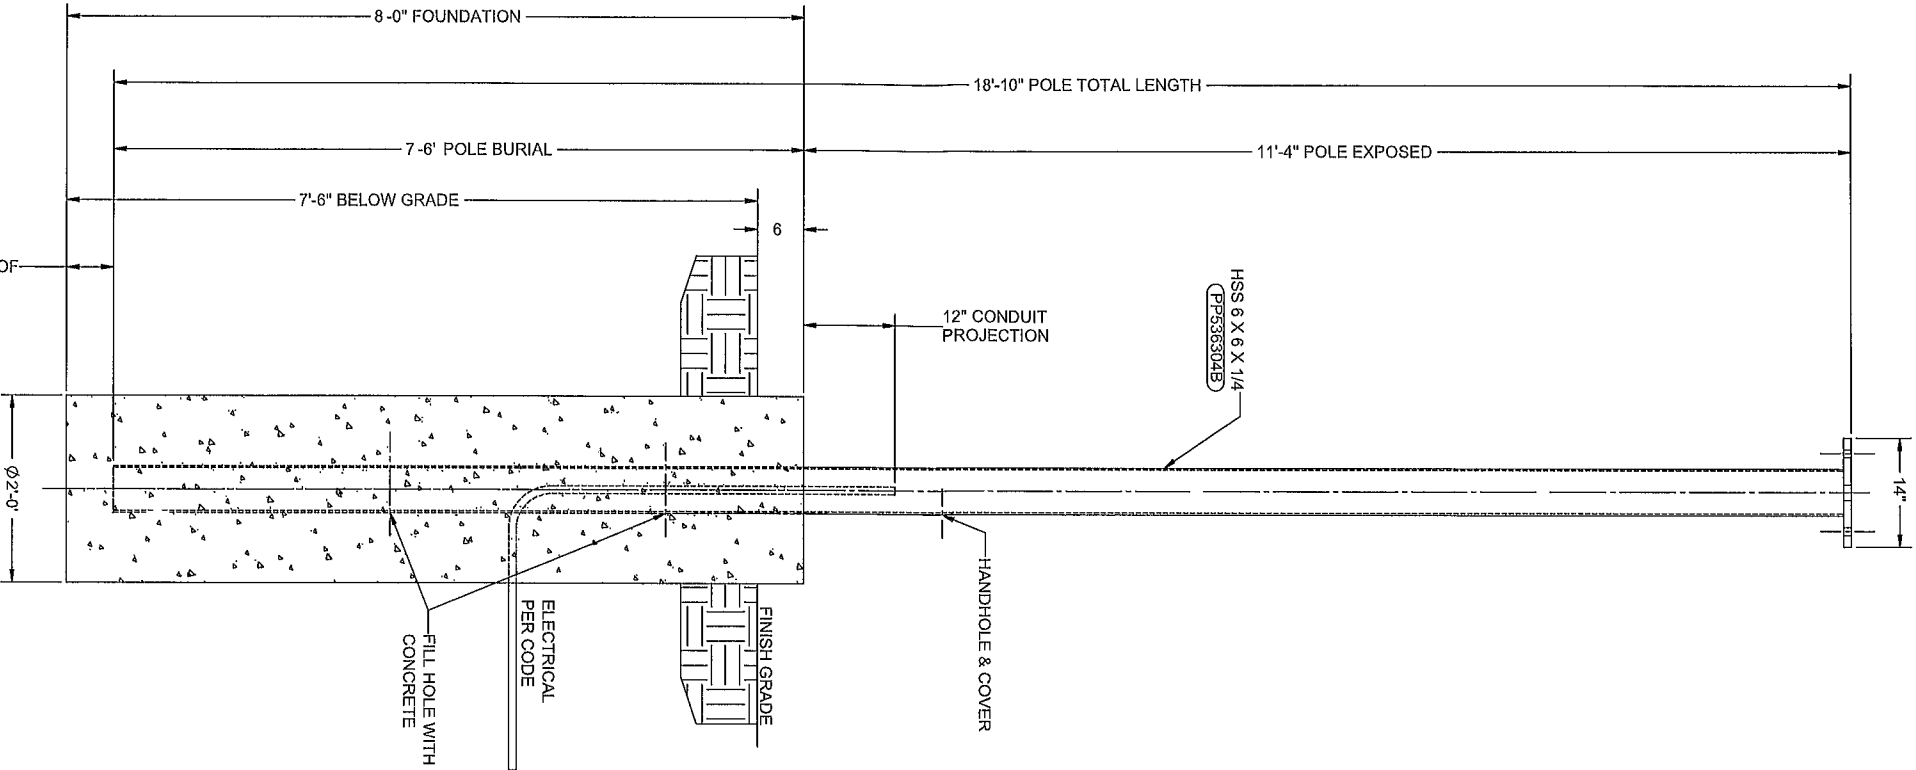


FRONT ELEVATION
SCALE 1/12

ENCON SERVICES, INC.
1246 ACAPPELLA LN.
APOLLO BEACH, FL 33572
813-655-3373, FLEB #9394

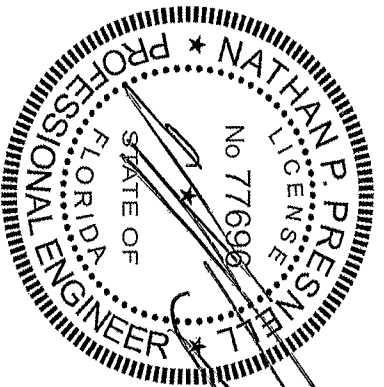

NATHAN P. PRESNELL, PE 77696
DATE SIGNED: 5/7/2026

--	--	

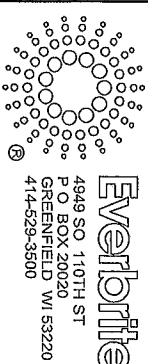

FOUNDATION
DRAWING

THESE DRAWINGS ARE THE EXCLUSIVE
PROPERTY OF EVERBRITE, LLC. USE OF
OR DUPLICATION IN ANY MANNER WITH-
OUT EXPRESS WRITTEN PERMISSION OF
EVERBRITE, LLC IS PROHIBITED.

SITE
75070
876 SW STATE ROAD 247
LAKE CITY, FL 32025-1592

SCALE AS SHOWN

SHEET 2 OF 4


PROJECT NO 536304

DRAWING NO FD536304B


REV A

REVISIONS				
REV	DESCRIPTION	DATE	SHEET(S) REVISED	ECR
1	RELEASED FOR SPEC	04/07/2026	ALL	JA



(1) BLT 1/2 13X1-1/2 HX HD (092-00380)
(1) 1/2 13 HEX NUT (093-00077)
(1) 1/2 FLAT WASHER (095-00065)

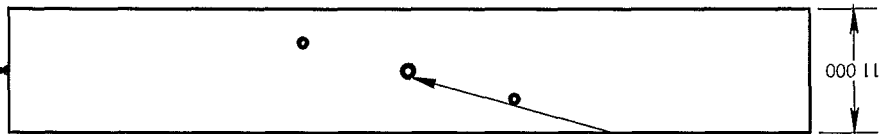

TOP VIEW

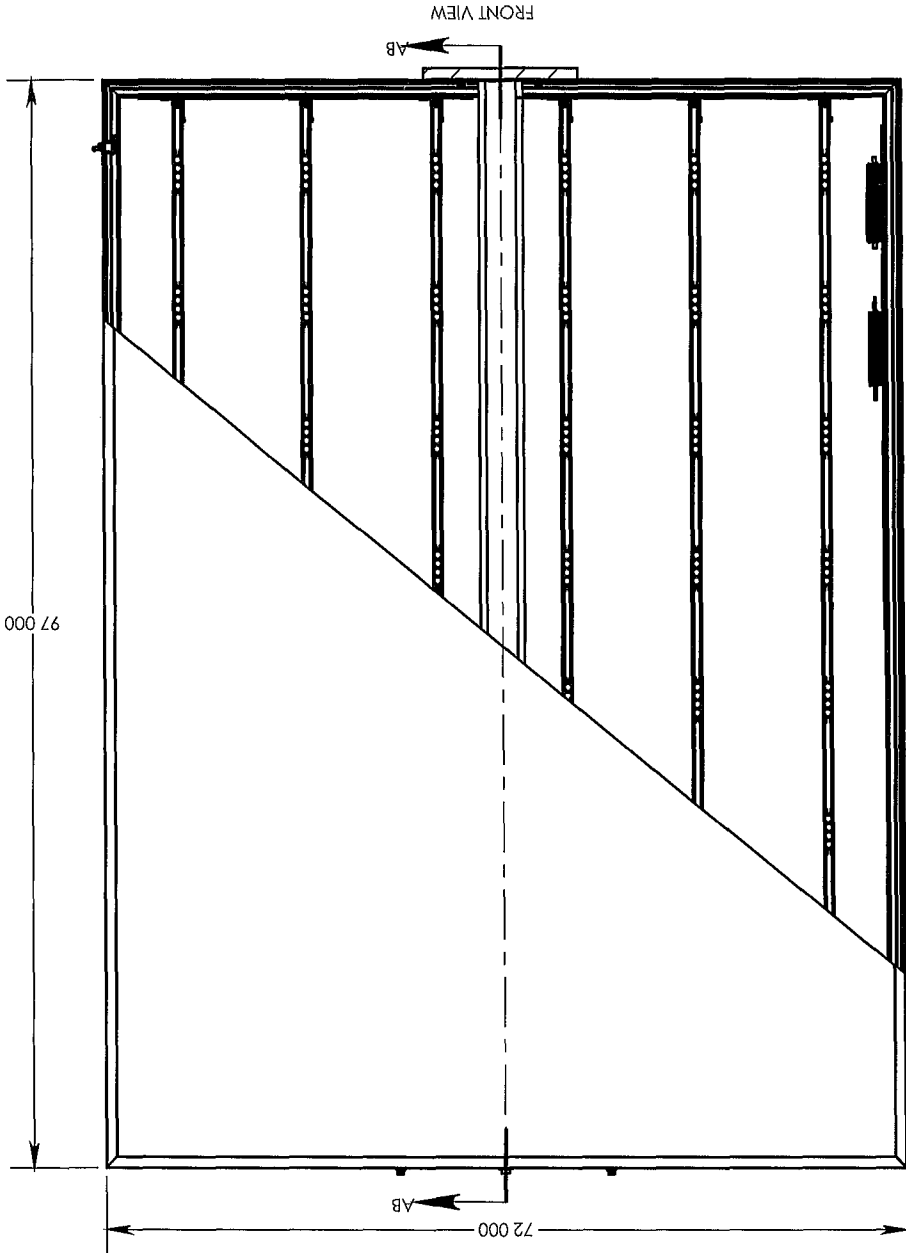


LEFT VIEW

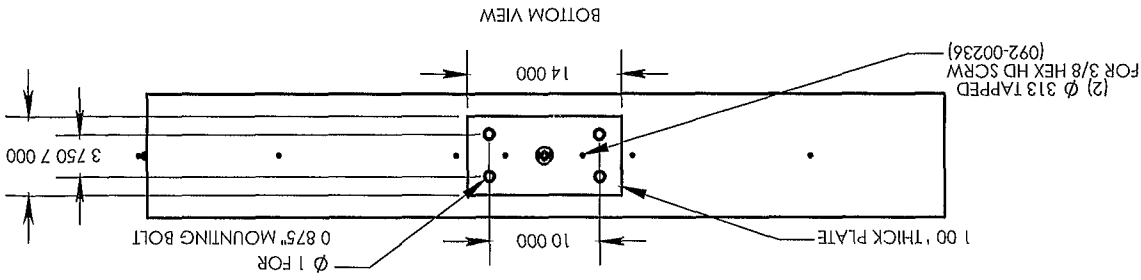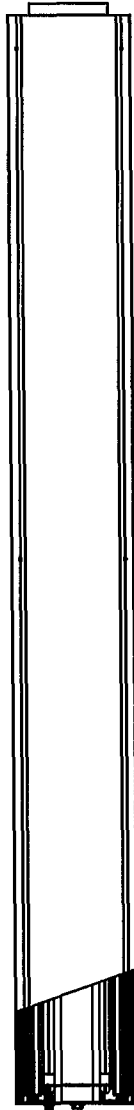

BOTTOM VIEW


FRONT VIEW

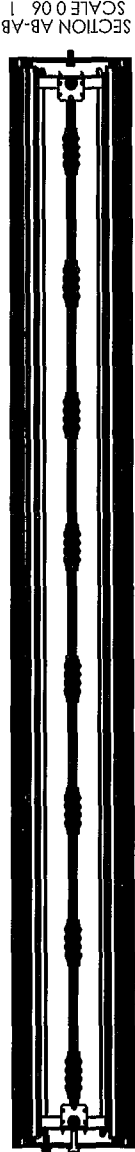

SECTION AB-AB
SCALE 0 06 1

ENCON SERVICES, INC.
1246 ACAPPELLA LN.
APOLLO BEACH, FL 33572
813-655-3373, FLEB #9394

NATHAN P. PRESNELL, PE 77696
DATE SIGNED: 5/7/2026

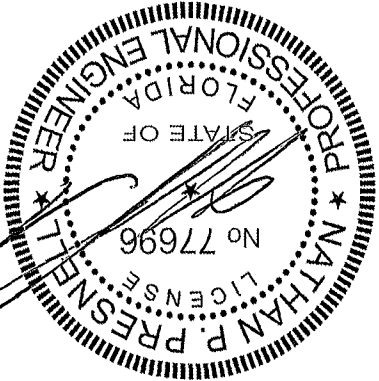

Default

UNLESS OTHERWISE SPECIFIED
DIMENSIONS ARE IN INCHES
TOLERANCES: ±.1/16
ANGULAR:
MACHINE ±.05°
BEND ±1°
© 2021 Everbrite, LLC. All rights reserved. The document is confidential and proprietary to Everbrite, LLC. Any disclosure to a third party is expressly prohibited.

OVERALL ASSEMBLY

876 SW STATE ROAD 247
LAKE CITY, FL 32025-1592

CABINET DESIGN BY ITS MANUFACTURER

ALL ELECTRICAL CONNECTIONS TO BE MADE IN ACCORDANCE WITH LOCAL, STATE AND NATIONAL WIRING CODES

ALL DISPLAYS ARE BUILT IN ACCORDANCE TO U.L. SPECIFICATIONS AND SHALL BEAR THEIR LABEL

FACE PANEL MATERIAL. SOLAR GRADE POLYCARBONATE DECORATED EITHER FIRST OR SECOND SURFACE

CABINET FINISH. ALL EXPOSED SURFACES OF CHASSIS AND MOLDINGS TO BE FINISHED SILVER STATE FARM

MOLDING, REMOVABLE, RETAINED BY A 6063-T6 ALLOY ALUM EXTRUDED

SERVICE. REMOVE MOLDING FASTENERS SLIDE FACE PANEL OUT FOR INTERIOR ACCESS OF RETRO BAYZ BALLAST AND SERVICE WORK

ENCLOSURE, EXTRUDED ALUM 11 WIDE SECTION 6063-T6 ALLOY

LUMENS TOTAL, 23520

REIRO RAYZ. (6) LED RTRZP-096-65K DS 24V

ELECTRICAL SERVICE: 1 67 AMPS 120 V 60HZ - (1) 20 AMP CIRCUIT NEEDED

POWER SUPPLIES.
(1) 1 CHANNEL 100 W 24V POWER SUPPLY @ 1.0 AMPS
(1) 1 CHANNEL 60W AGILIGHT 24V POWER SUPPLY @ 0.67 AMPS

ESTIMATED WEIGHT: 373 805

AREA. 48 5 SQ FT

GENERAL NOTES.

