

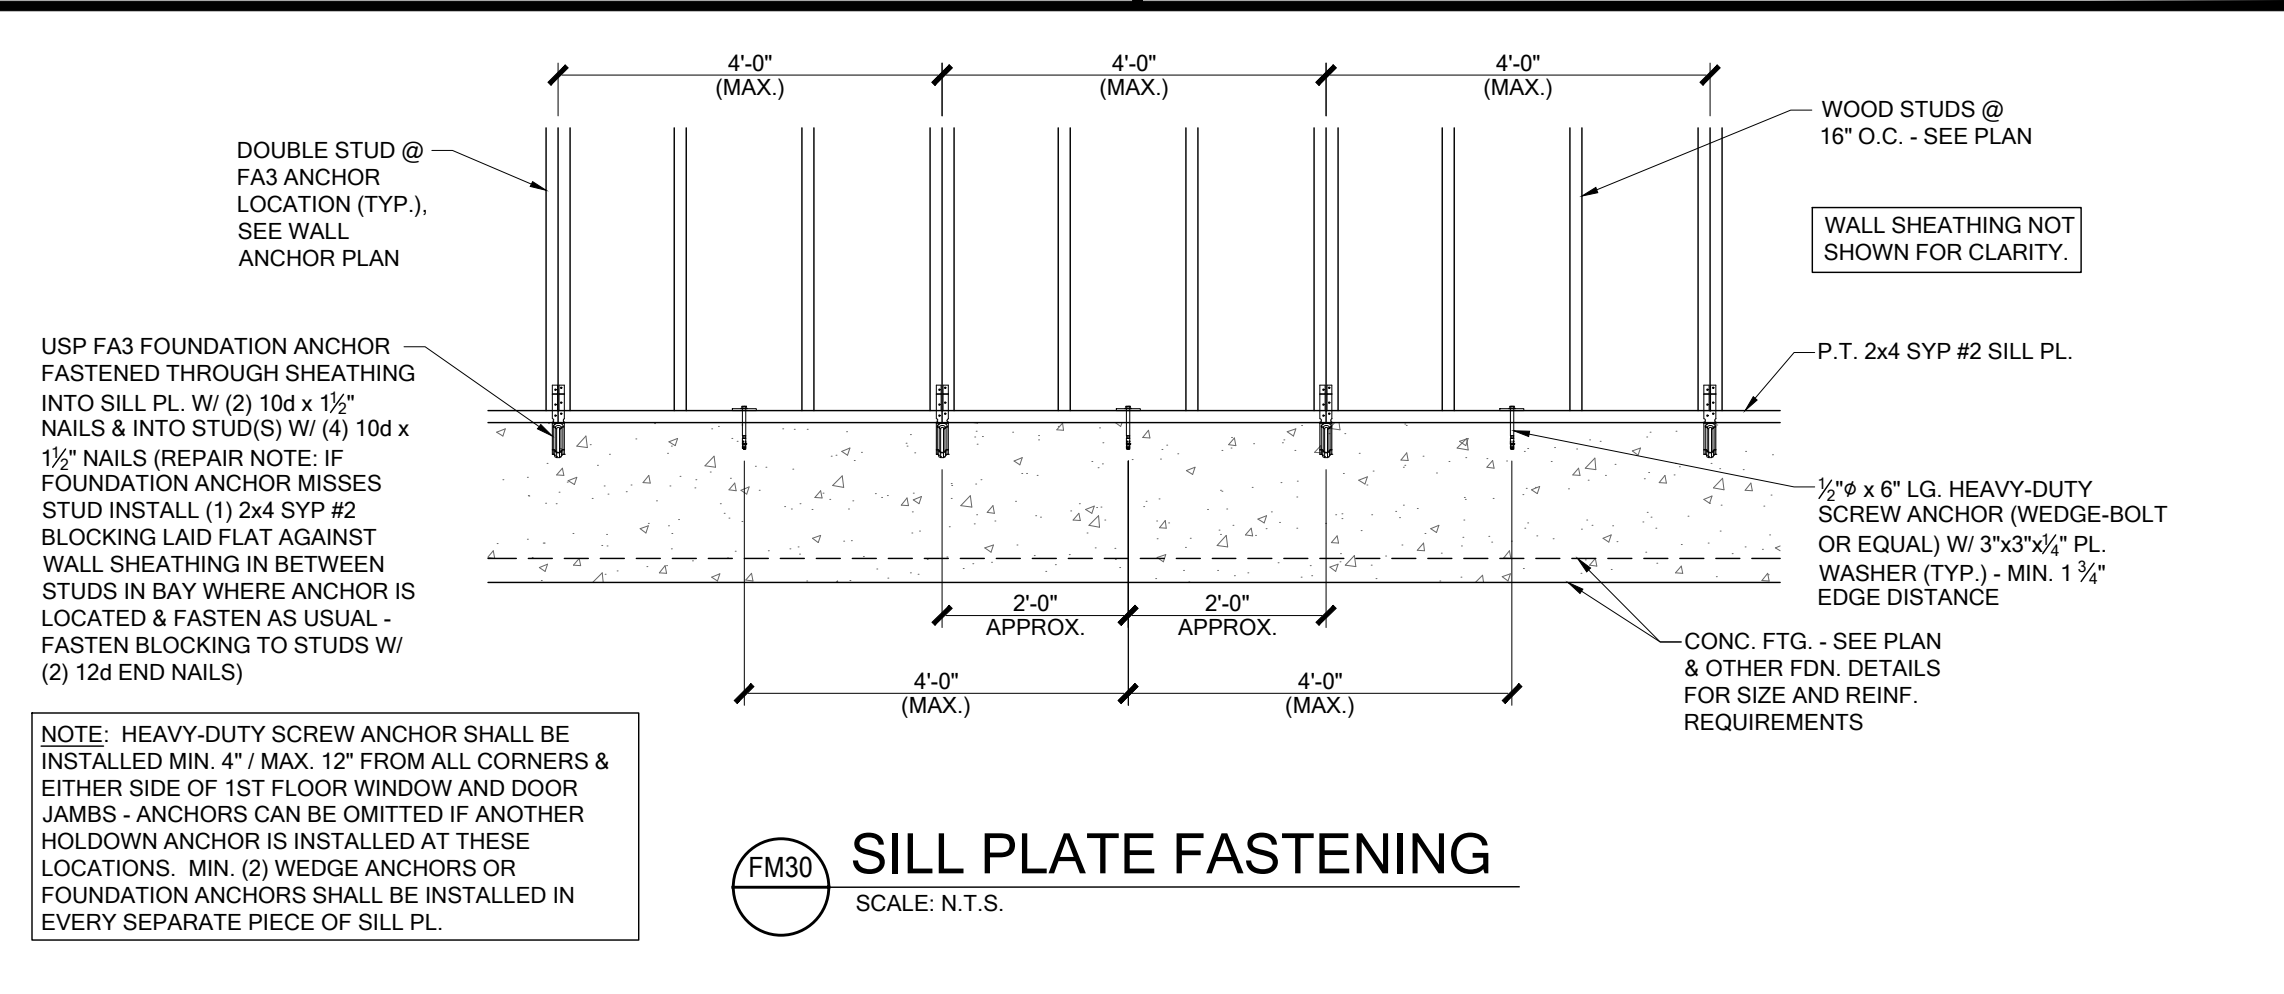
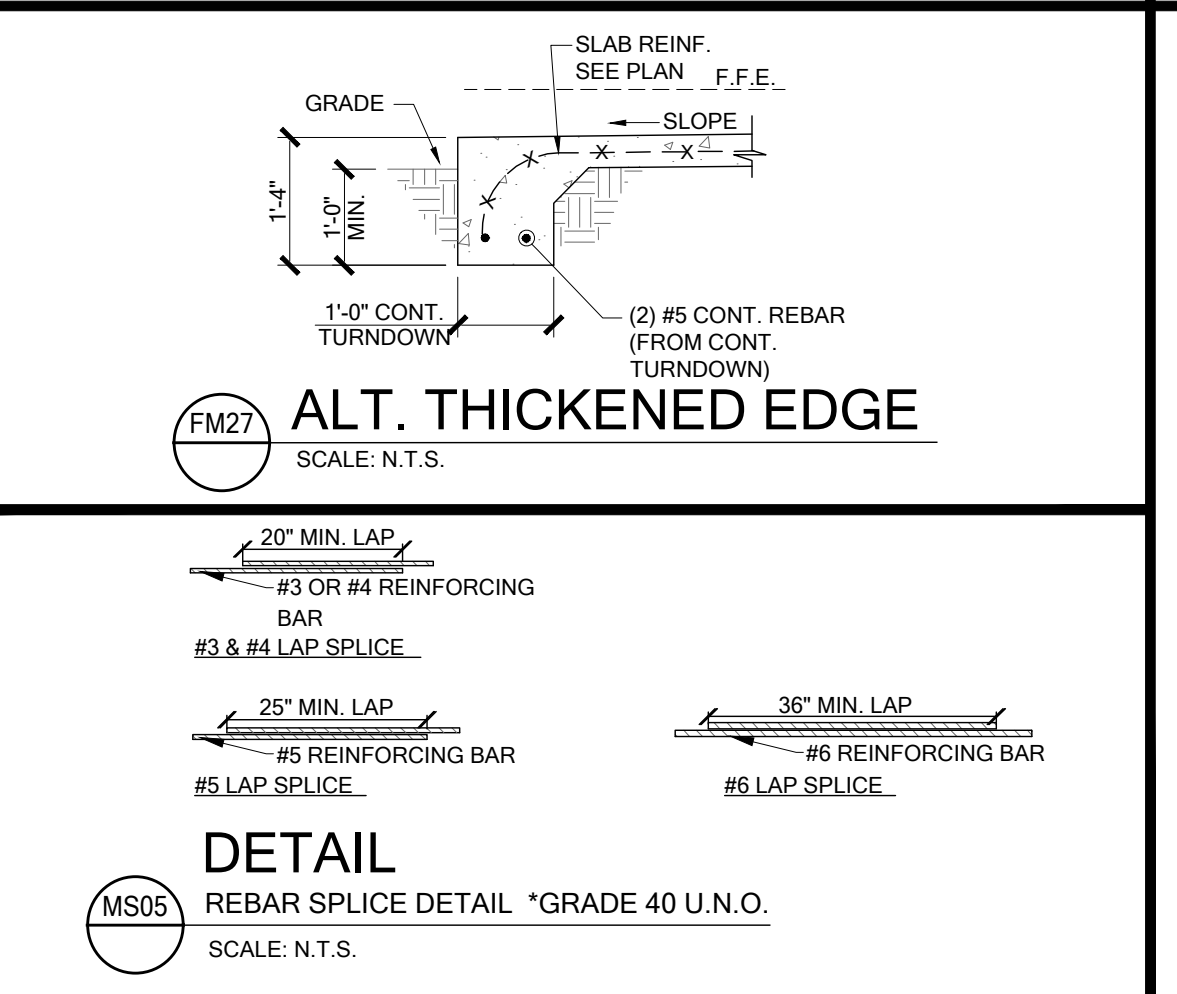
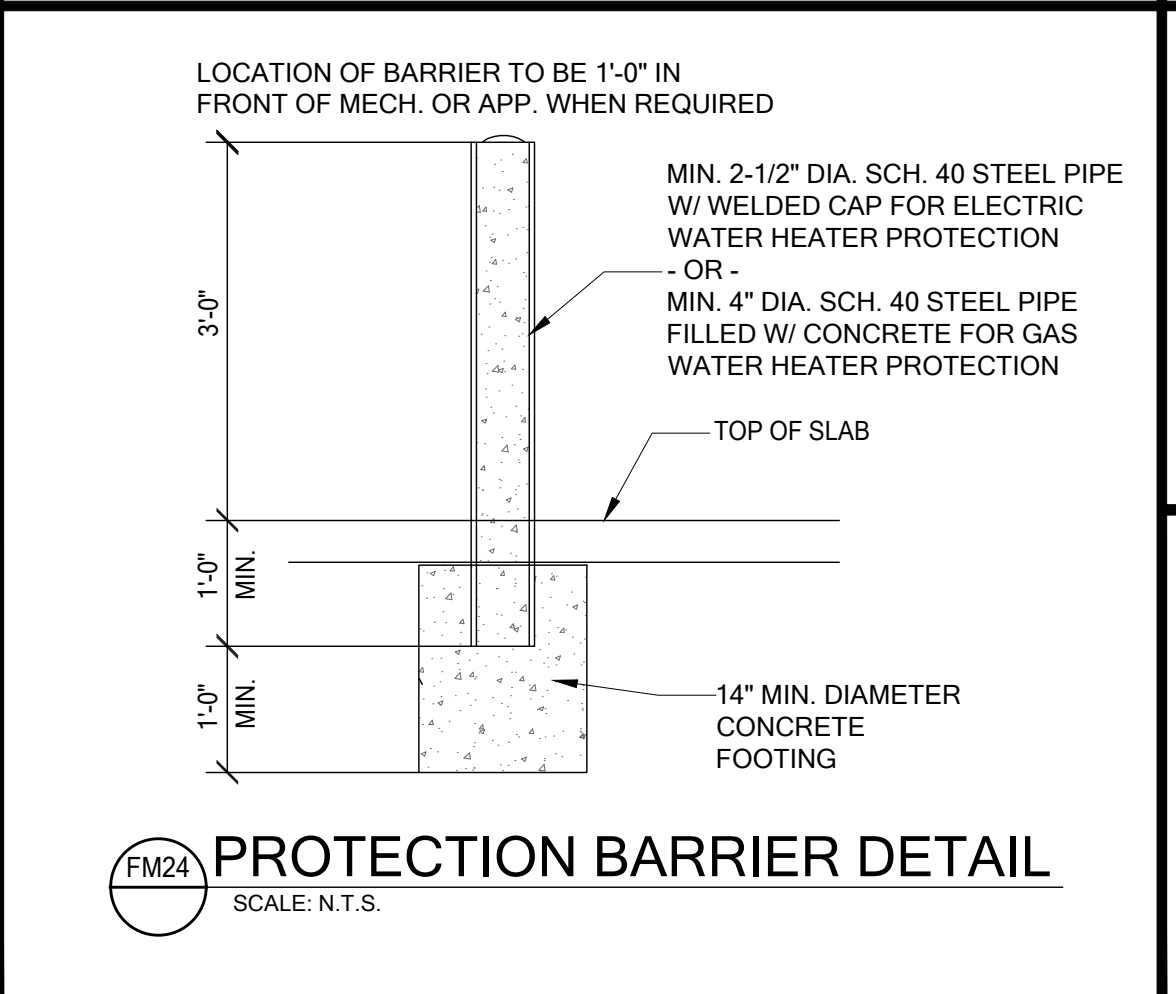
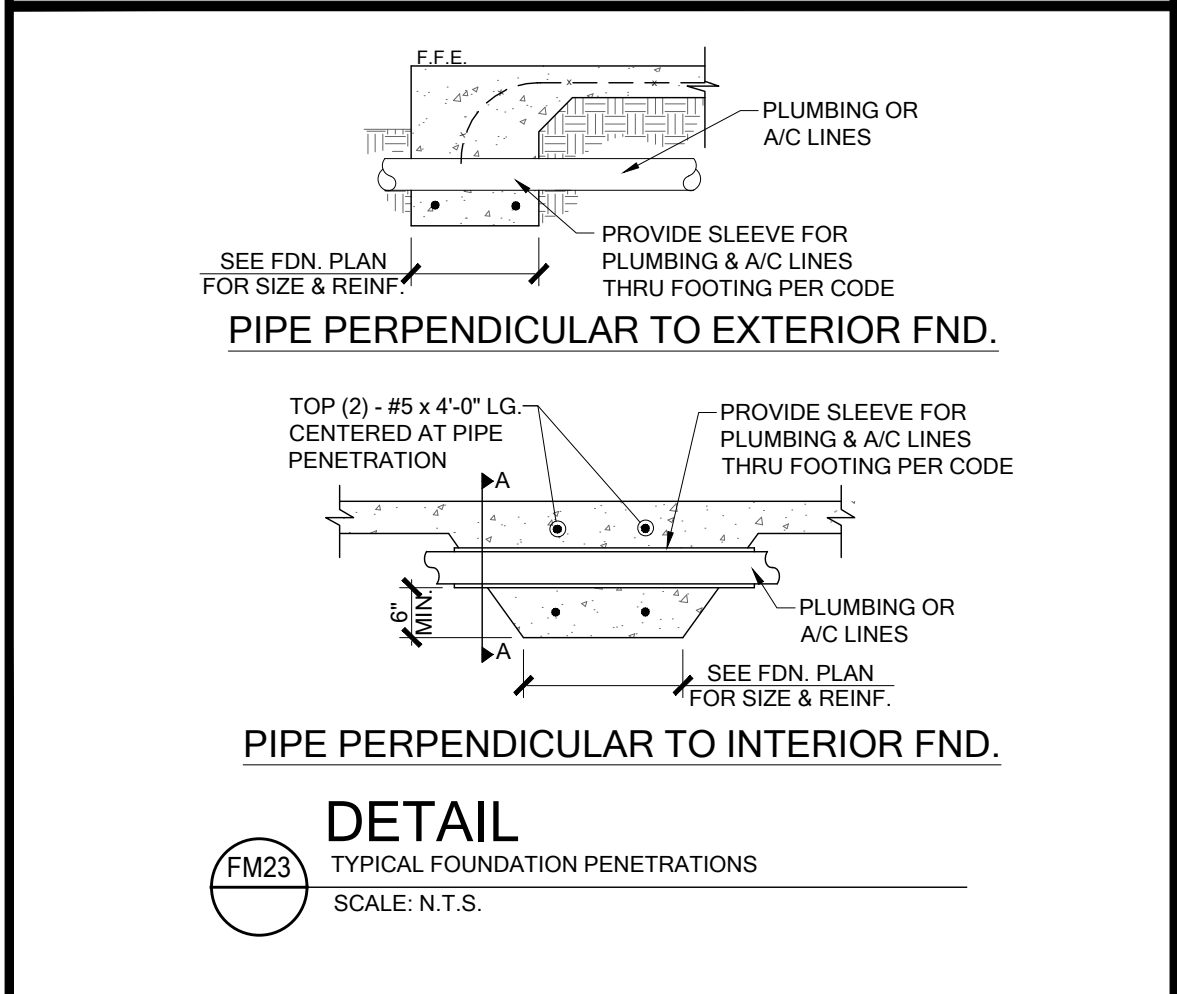
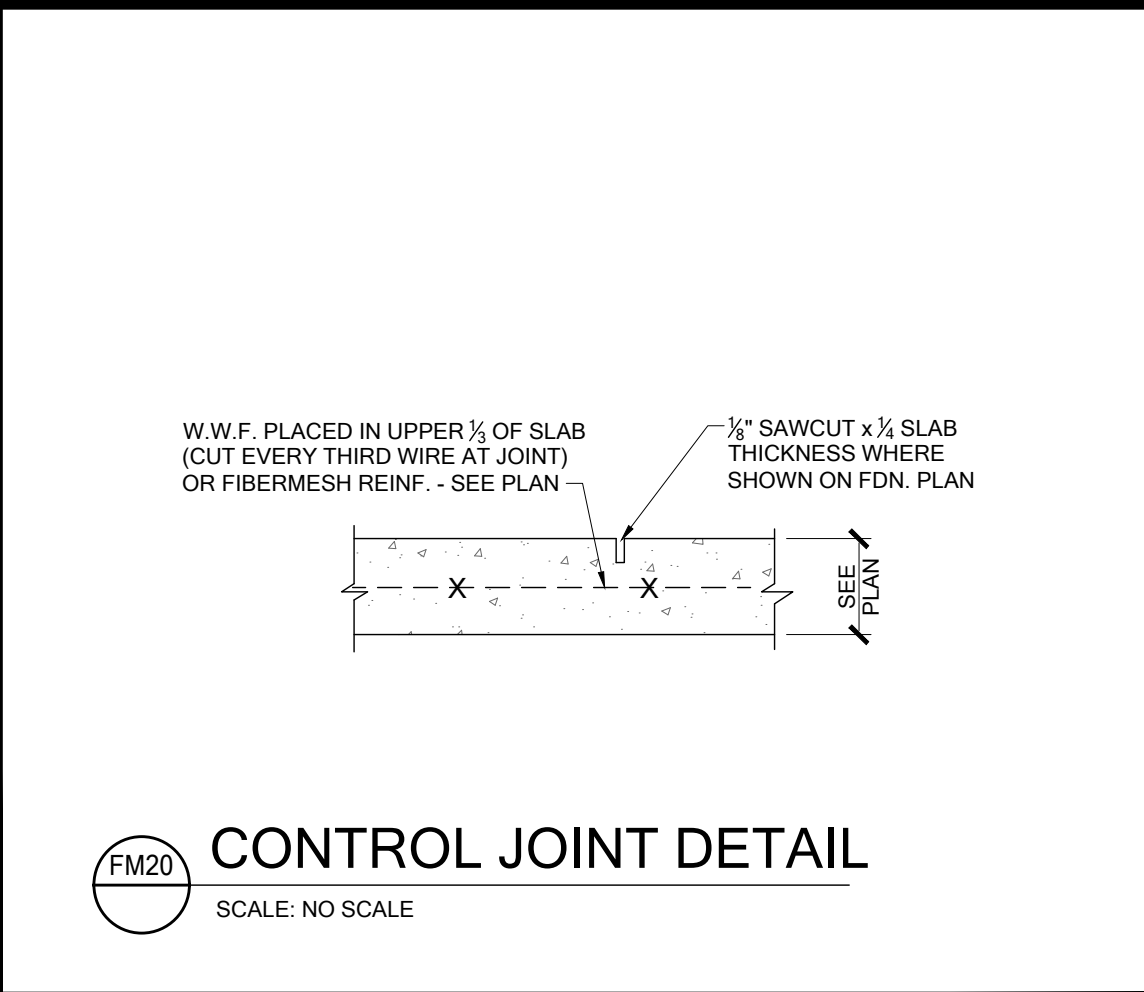
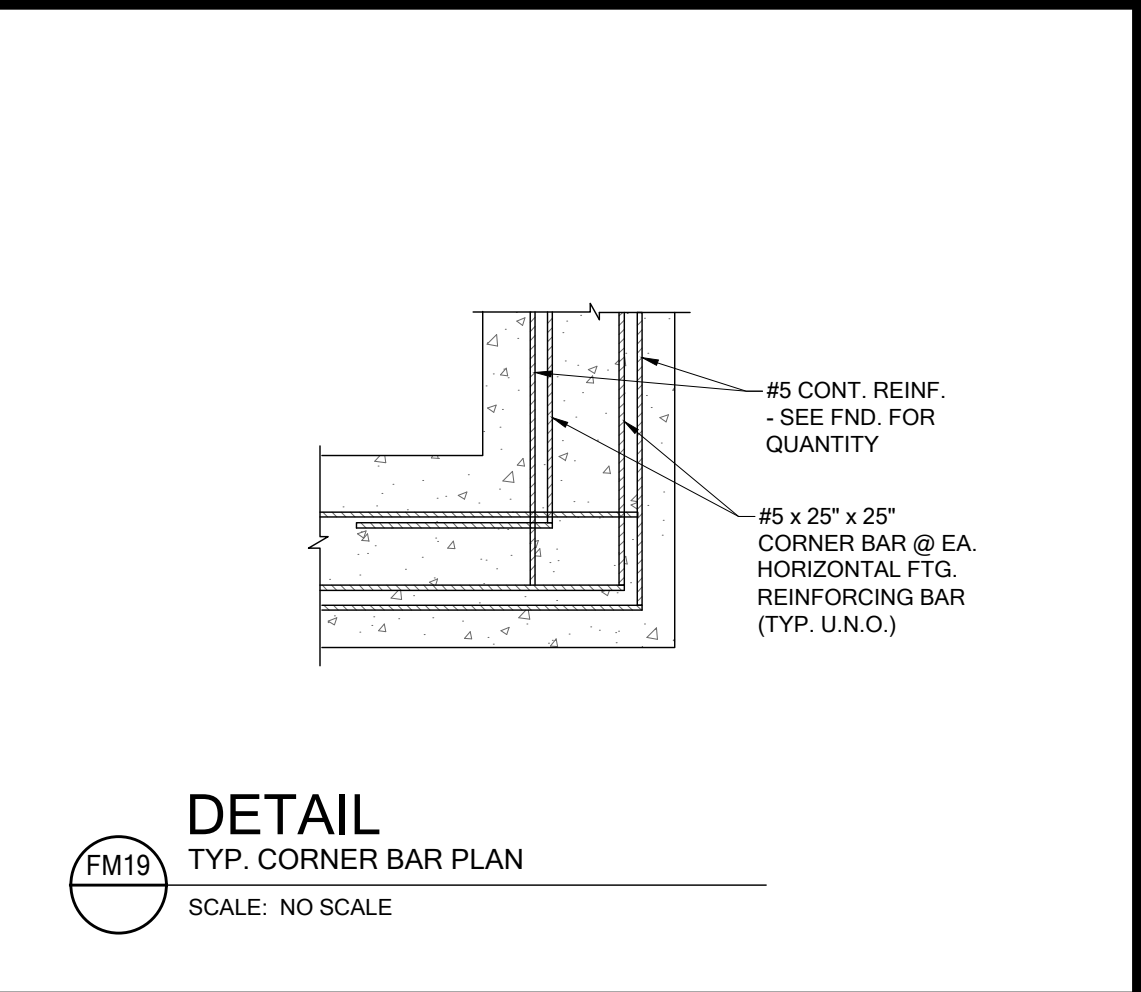
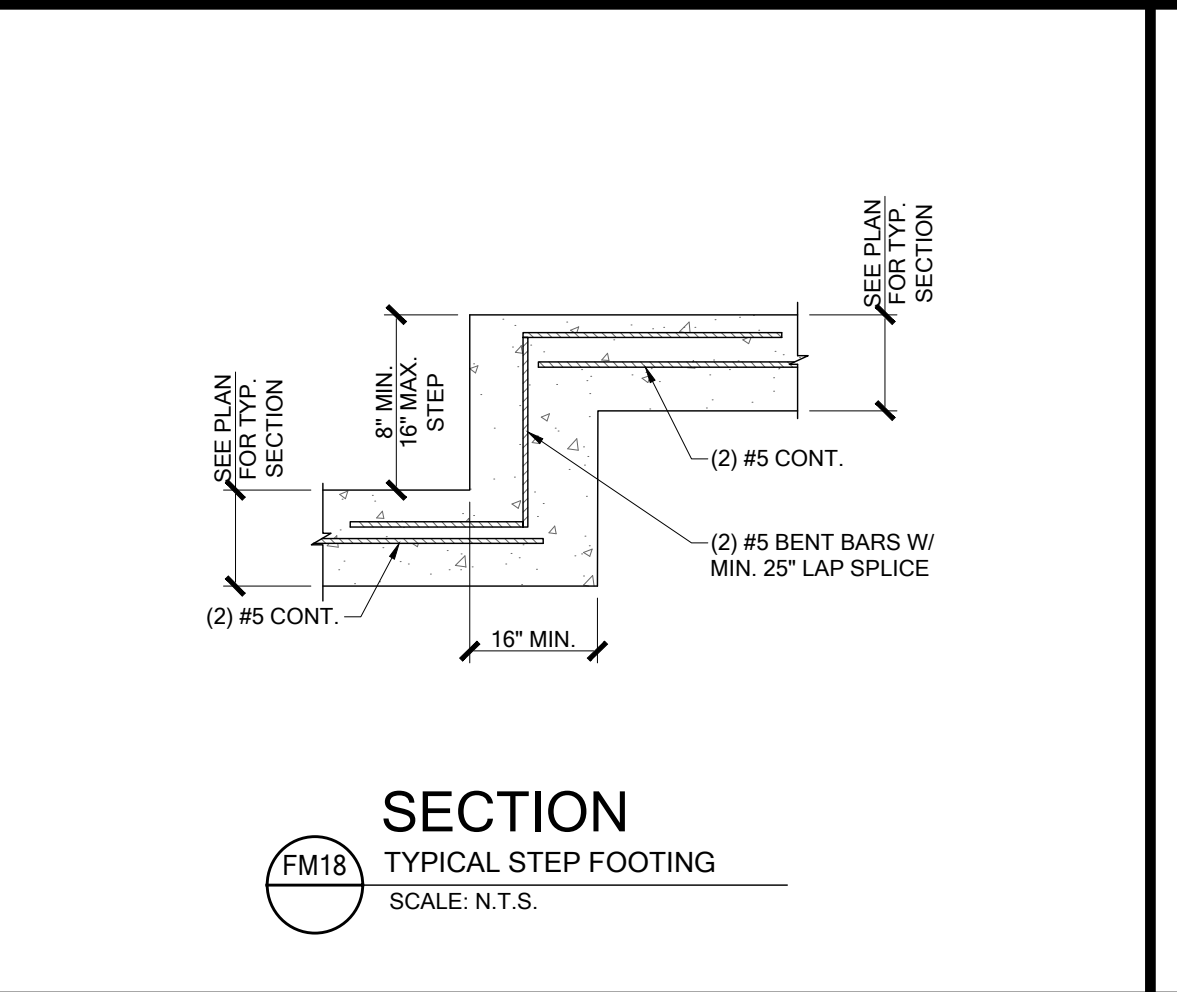
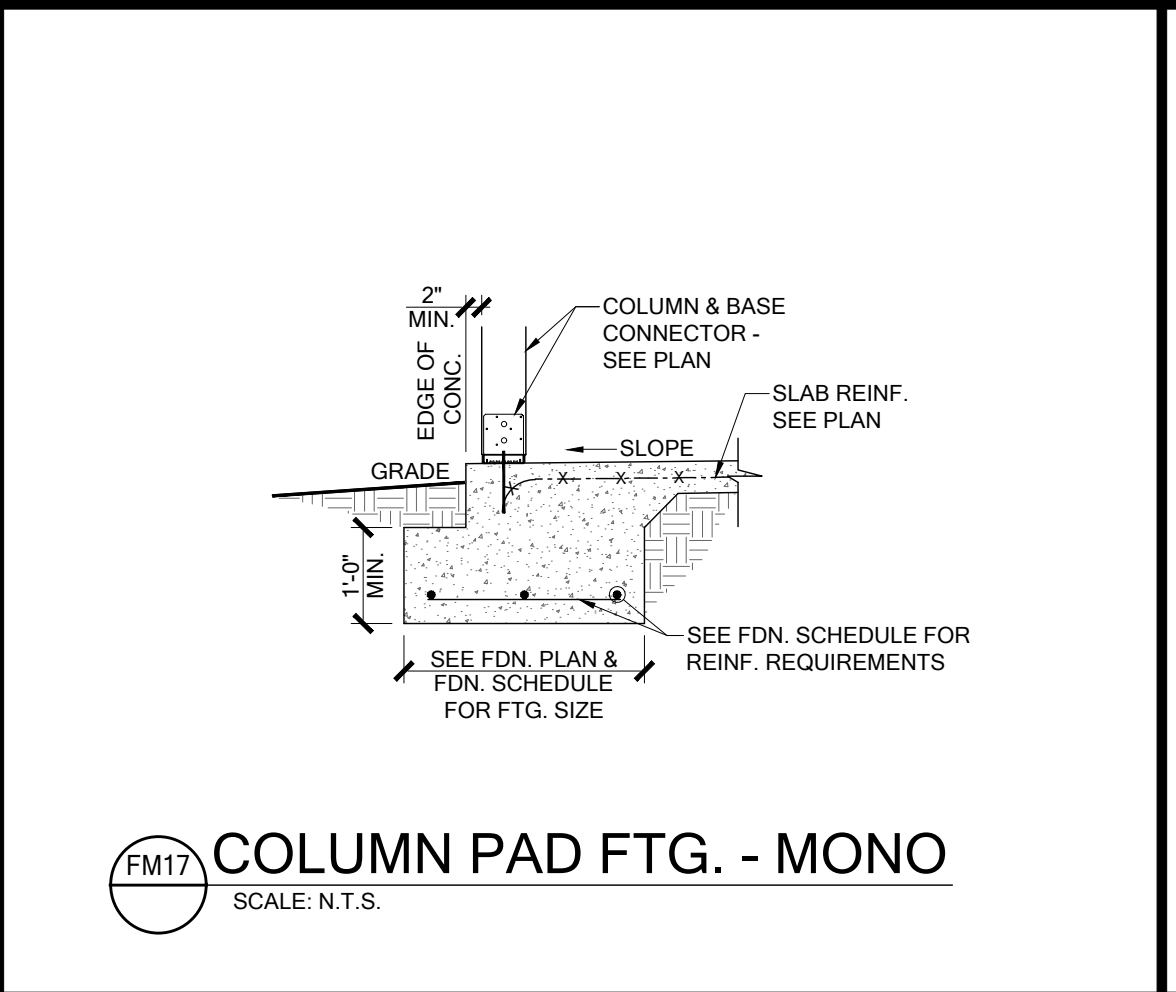
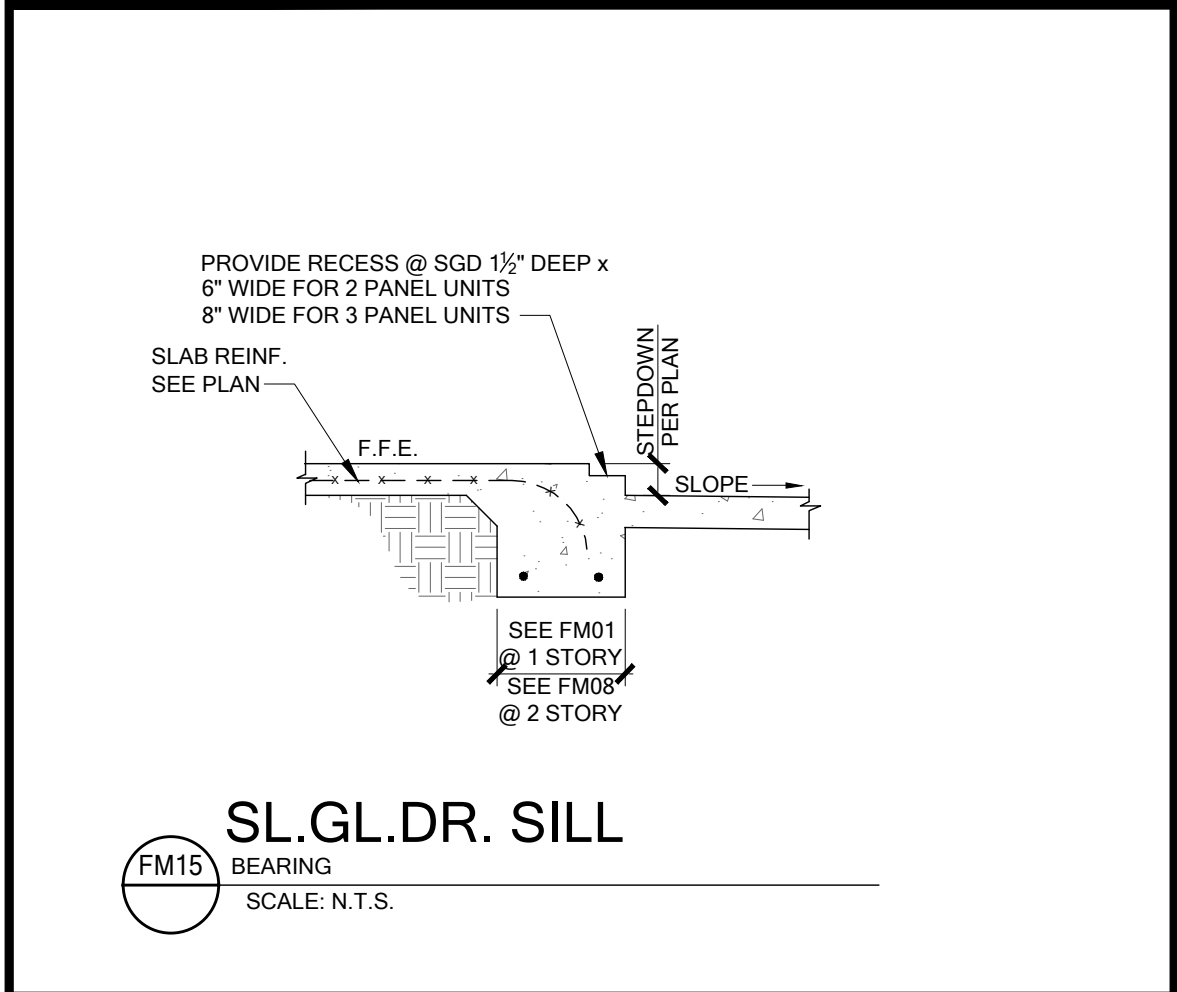
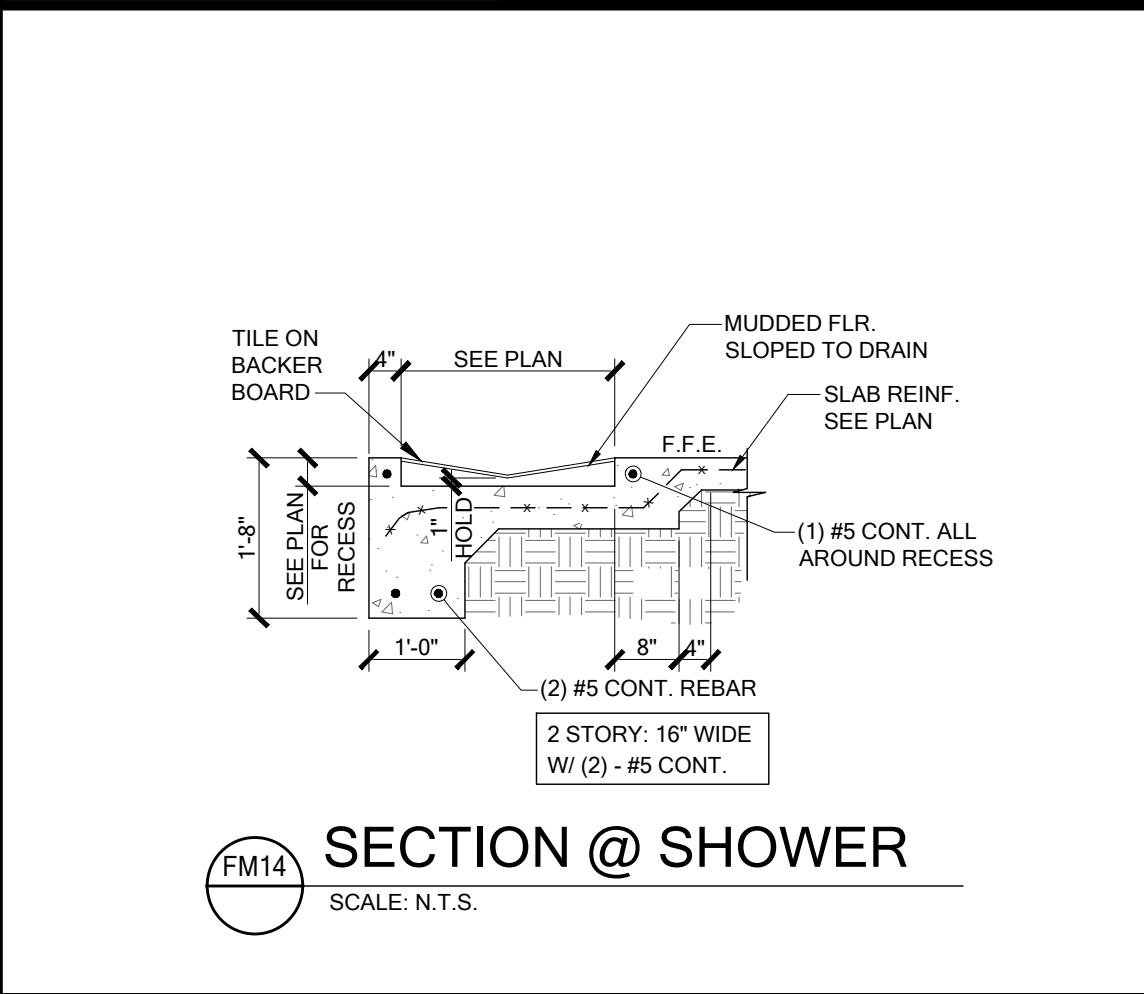
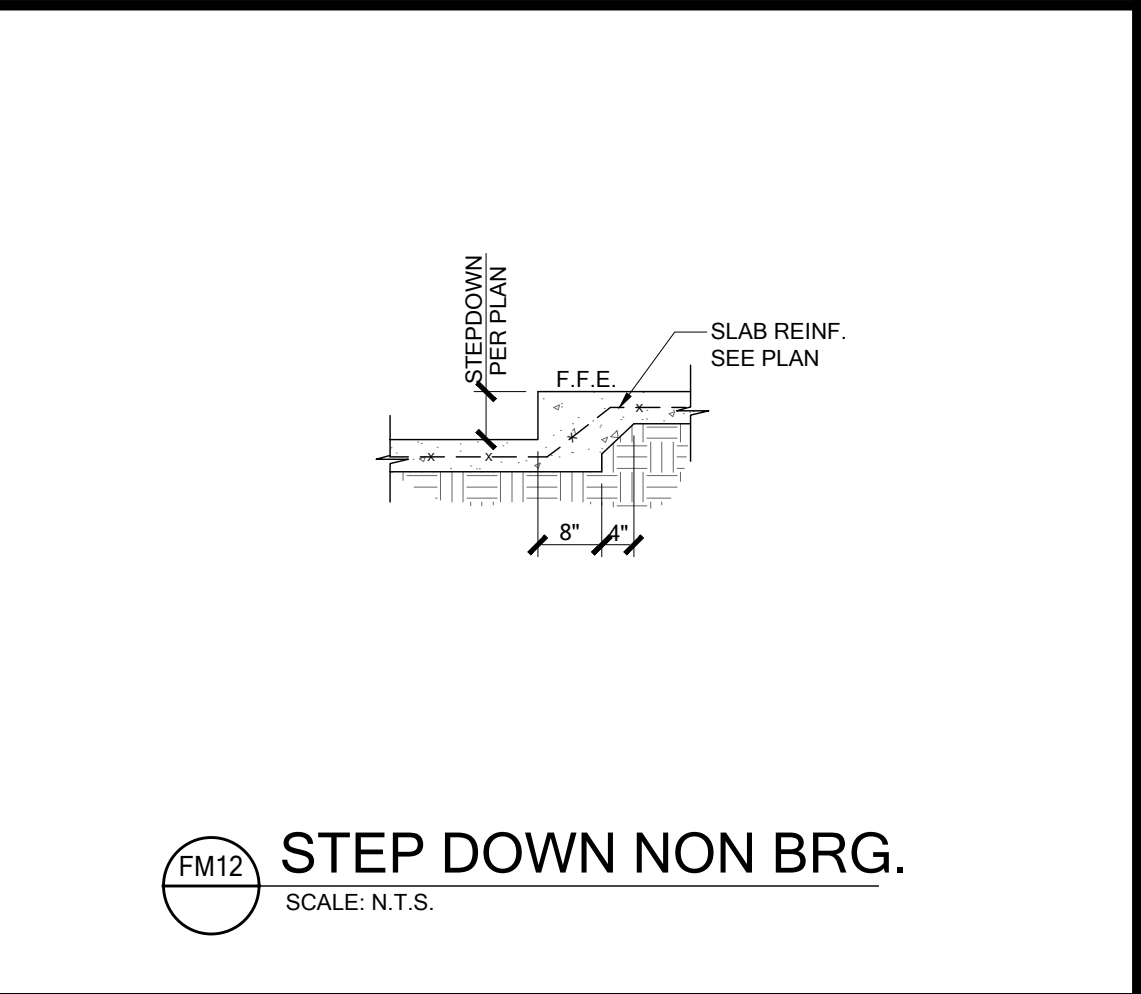
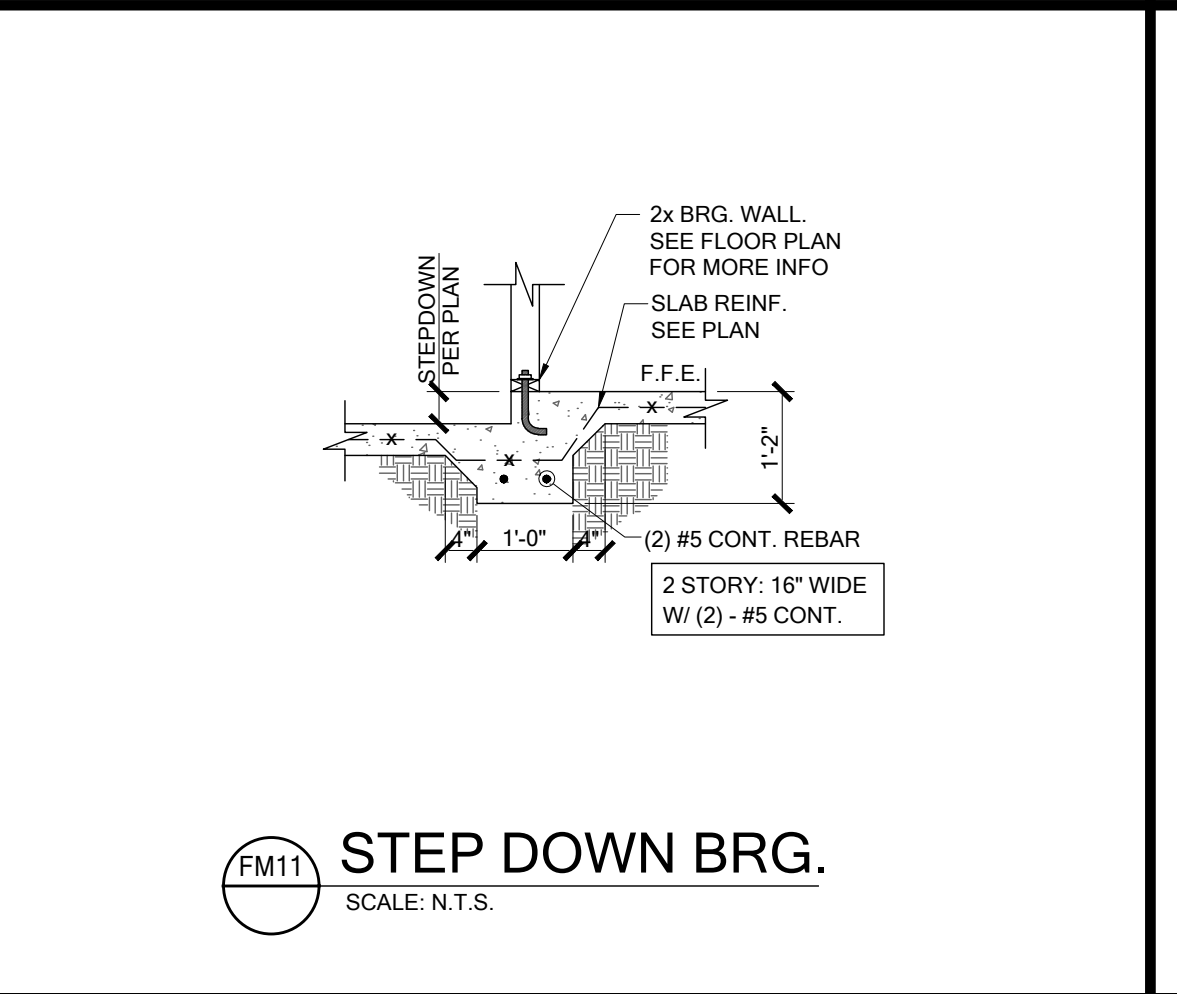
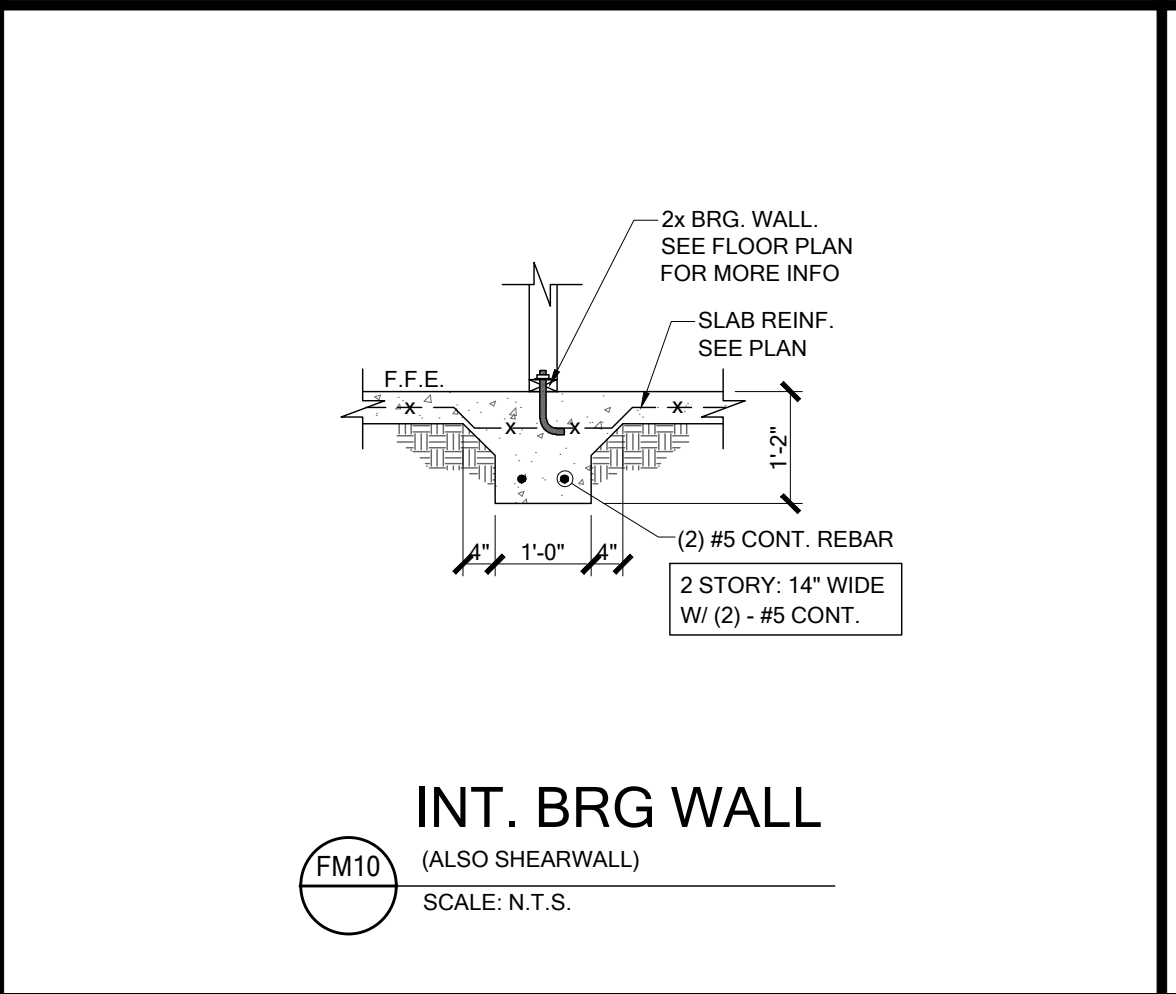
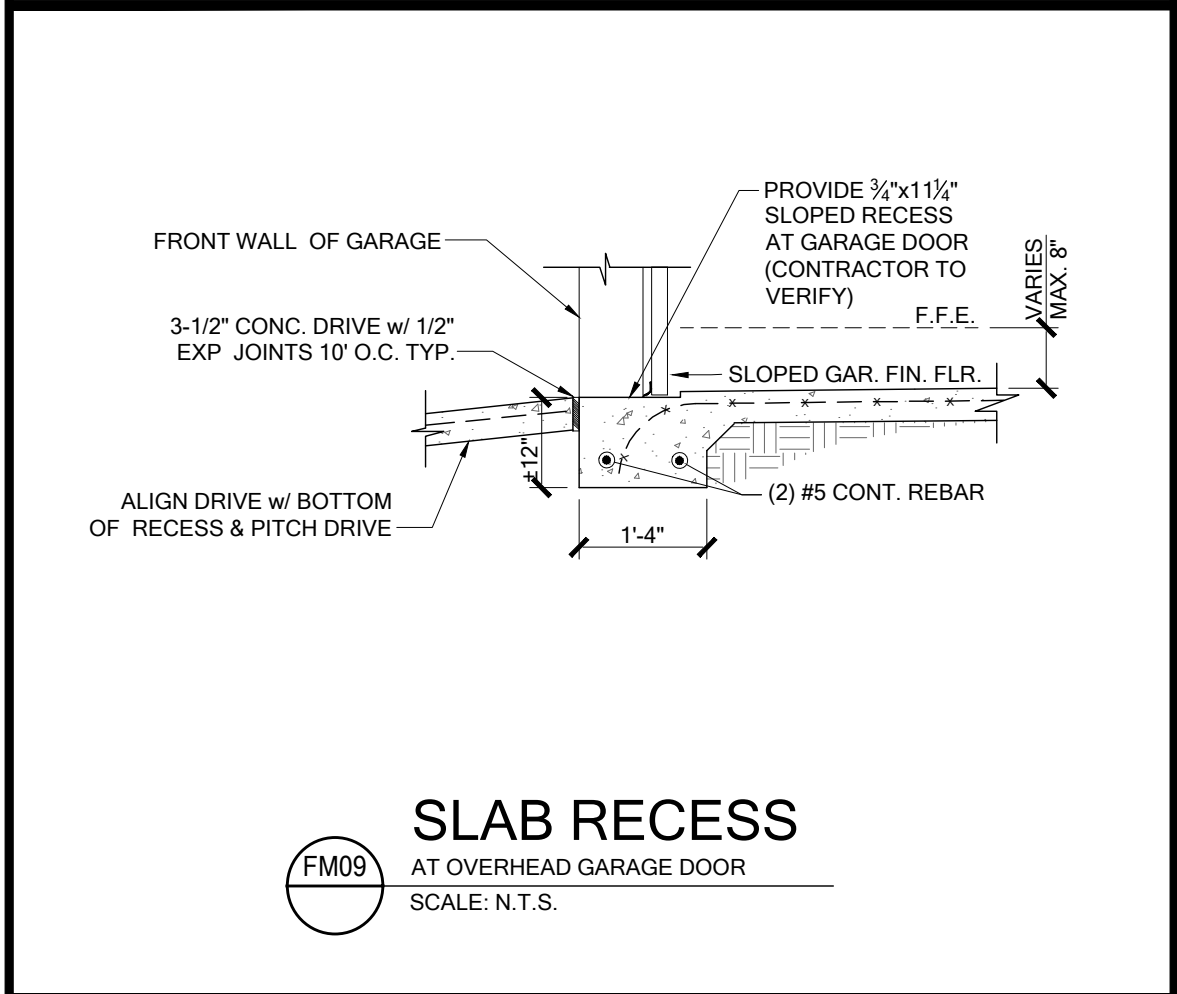
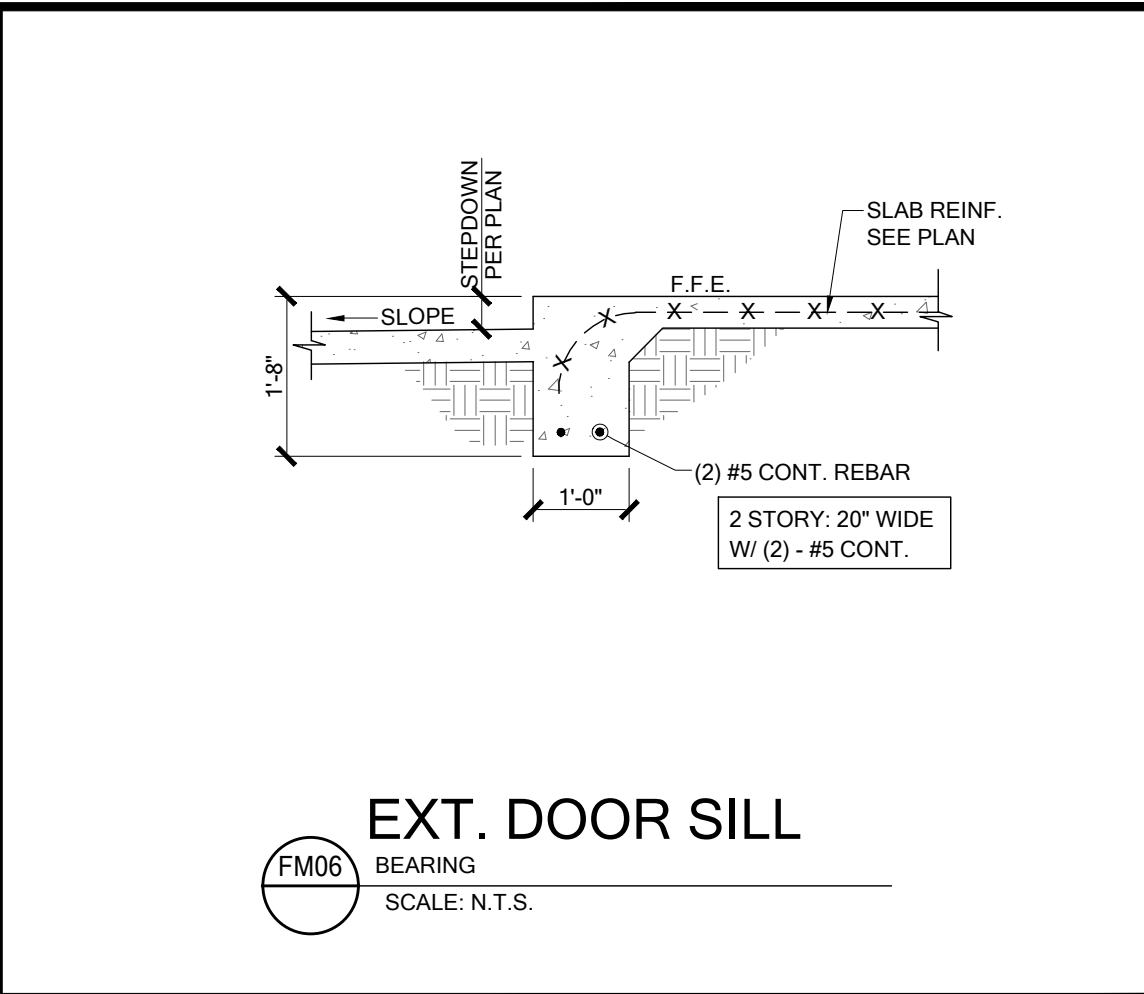
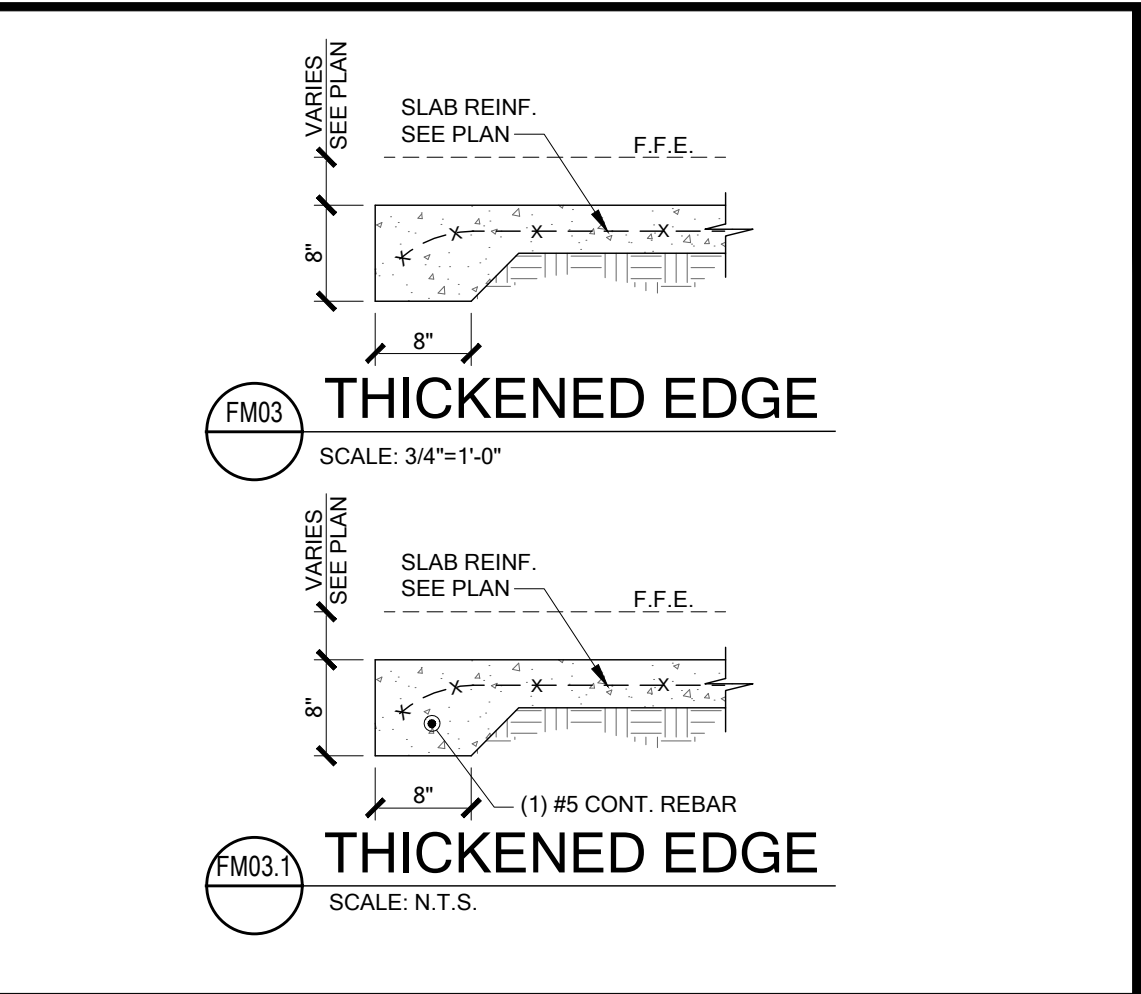
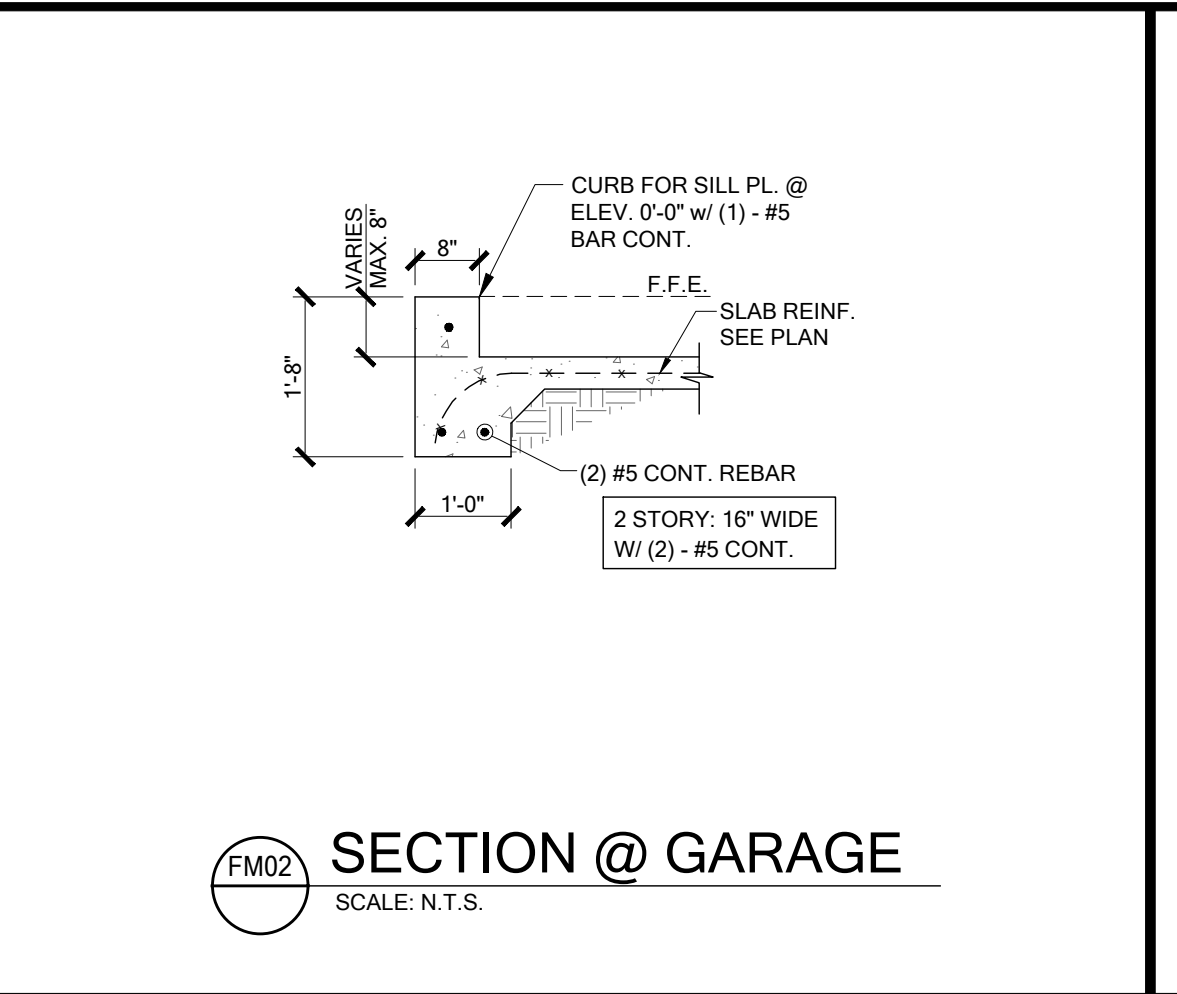


HARMONY-J

		09 / 05 / 2024
Signaling Date: 09/09/2024		
To the best of the Engineer's knowledge, information and belief, the structural plans and specifications contained within these drawings comply with the 2023 Florida Building Code - Residential 8th Edition. Engineer's signature and seal is only for the structural engineering portions of the drawing pages bearing Engineer's signature and seal.		
258 Southhall Lane, Suite 200 Maitland, FL 32751 O: 321-972-0461 F: 407-880-2004 ☐ CARLA A. BROWN, PE - FL #9726 ☒ SCOTT A. LEWKOWSKI, PE - FL #78750 ☐ THIEN BAO DUONG, PE - FL #94552		
ARCHITECTURE DESIGN PLANNING 258 Southhall Lane, Maitland, FL 32751, Suite 200 (407) 880-2333 g@keeseeee.com AA263003115		
3999 West First Street Sanford, FL 32711 (407)302-9871		
Community:	Forest Cove	
Plan Name:	Harmony	Elev - J Right
	Lot: 3 Block:	
	Address: TBDD Sw Cadence Glen Lake City, FL 32024	
JOB NO	9FC000301	Americana Series
Reference No.		24-10678
CS		
COVER SHEET		

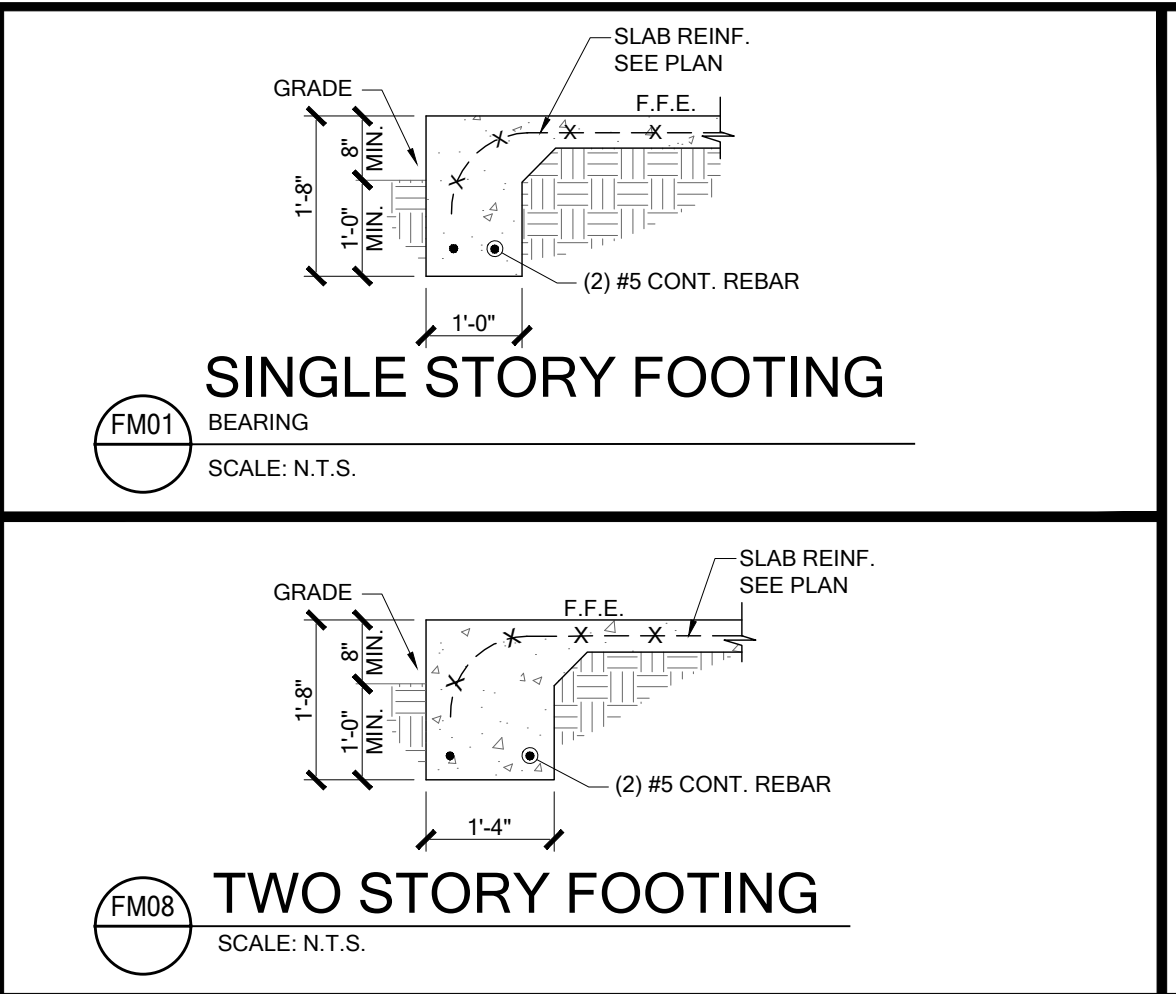

FOUNDATION

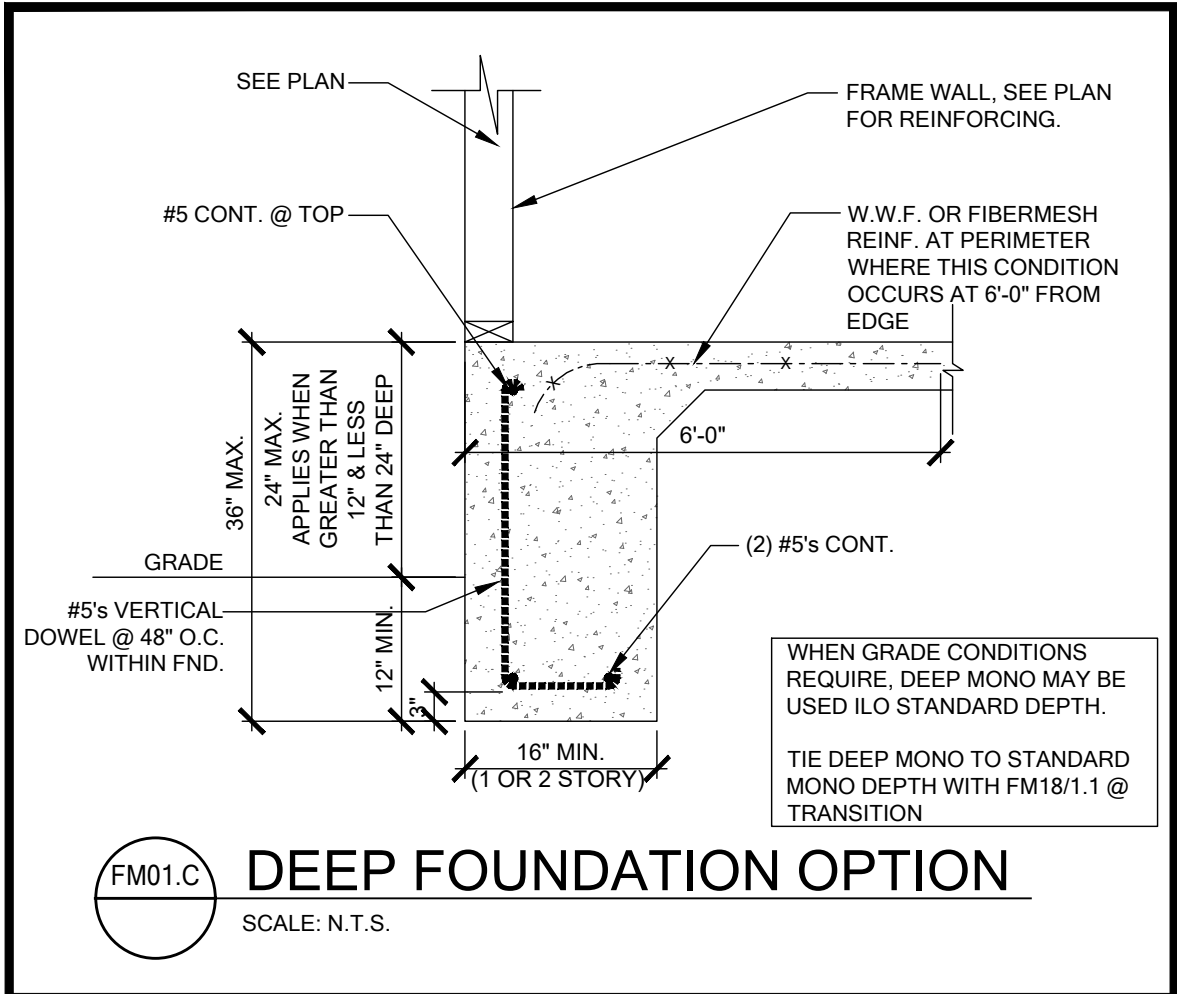

FOR COUNTY USE ONLY

09 / 05 / 2024

To the best of the Engineer's knowledge, information and belief, the structural plans and specifications contained within these drawings comply with the 2023 Florida Building Code - Residential 8th Edition. Engineer's signature and seal is only for the structural engineering portions of the drawing pages bearing Engineer's signature and seal.

FDS
ENGINEERING ASSOCIATES

258 Southhall Lane, Suite 200
Ocala, FL 34476
O: 352-4972-0451 F: 407-380-2304
www.fdseng.com
SCOTT A. LEWIS, P.E., F.F.E.
THIEN BAO DUONG, P.E., F.F.E.

Keese
associates

ARCHITECTURE | DESIGN | PLANNING
258 Southhall Lane, Suite 200
Ocala, FL 34476
O: 352-4972-0451 F: 407-380-2304
www.fdseng.com

MARONDA
Homes

3999 West First Street
Sanford, FL 32711
(407)302-9871

Community: Forest Cove

Garage Side: Right

Plan Name: Harmony

Elev - J

Lot: 3

Block:

Address: TBD Sw Cadence Glen
Lake City, FL 32024

Sheet: 24-10678


9FC00301

Americana Series

1.1

FND. DTLS.

KEVIN ZAPATA 9/5/2024

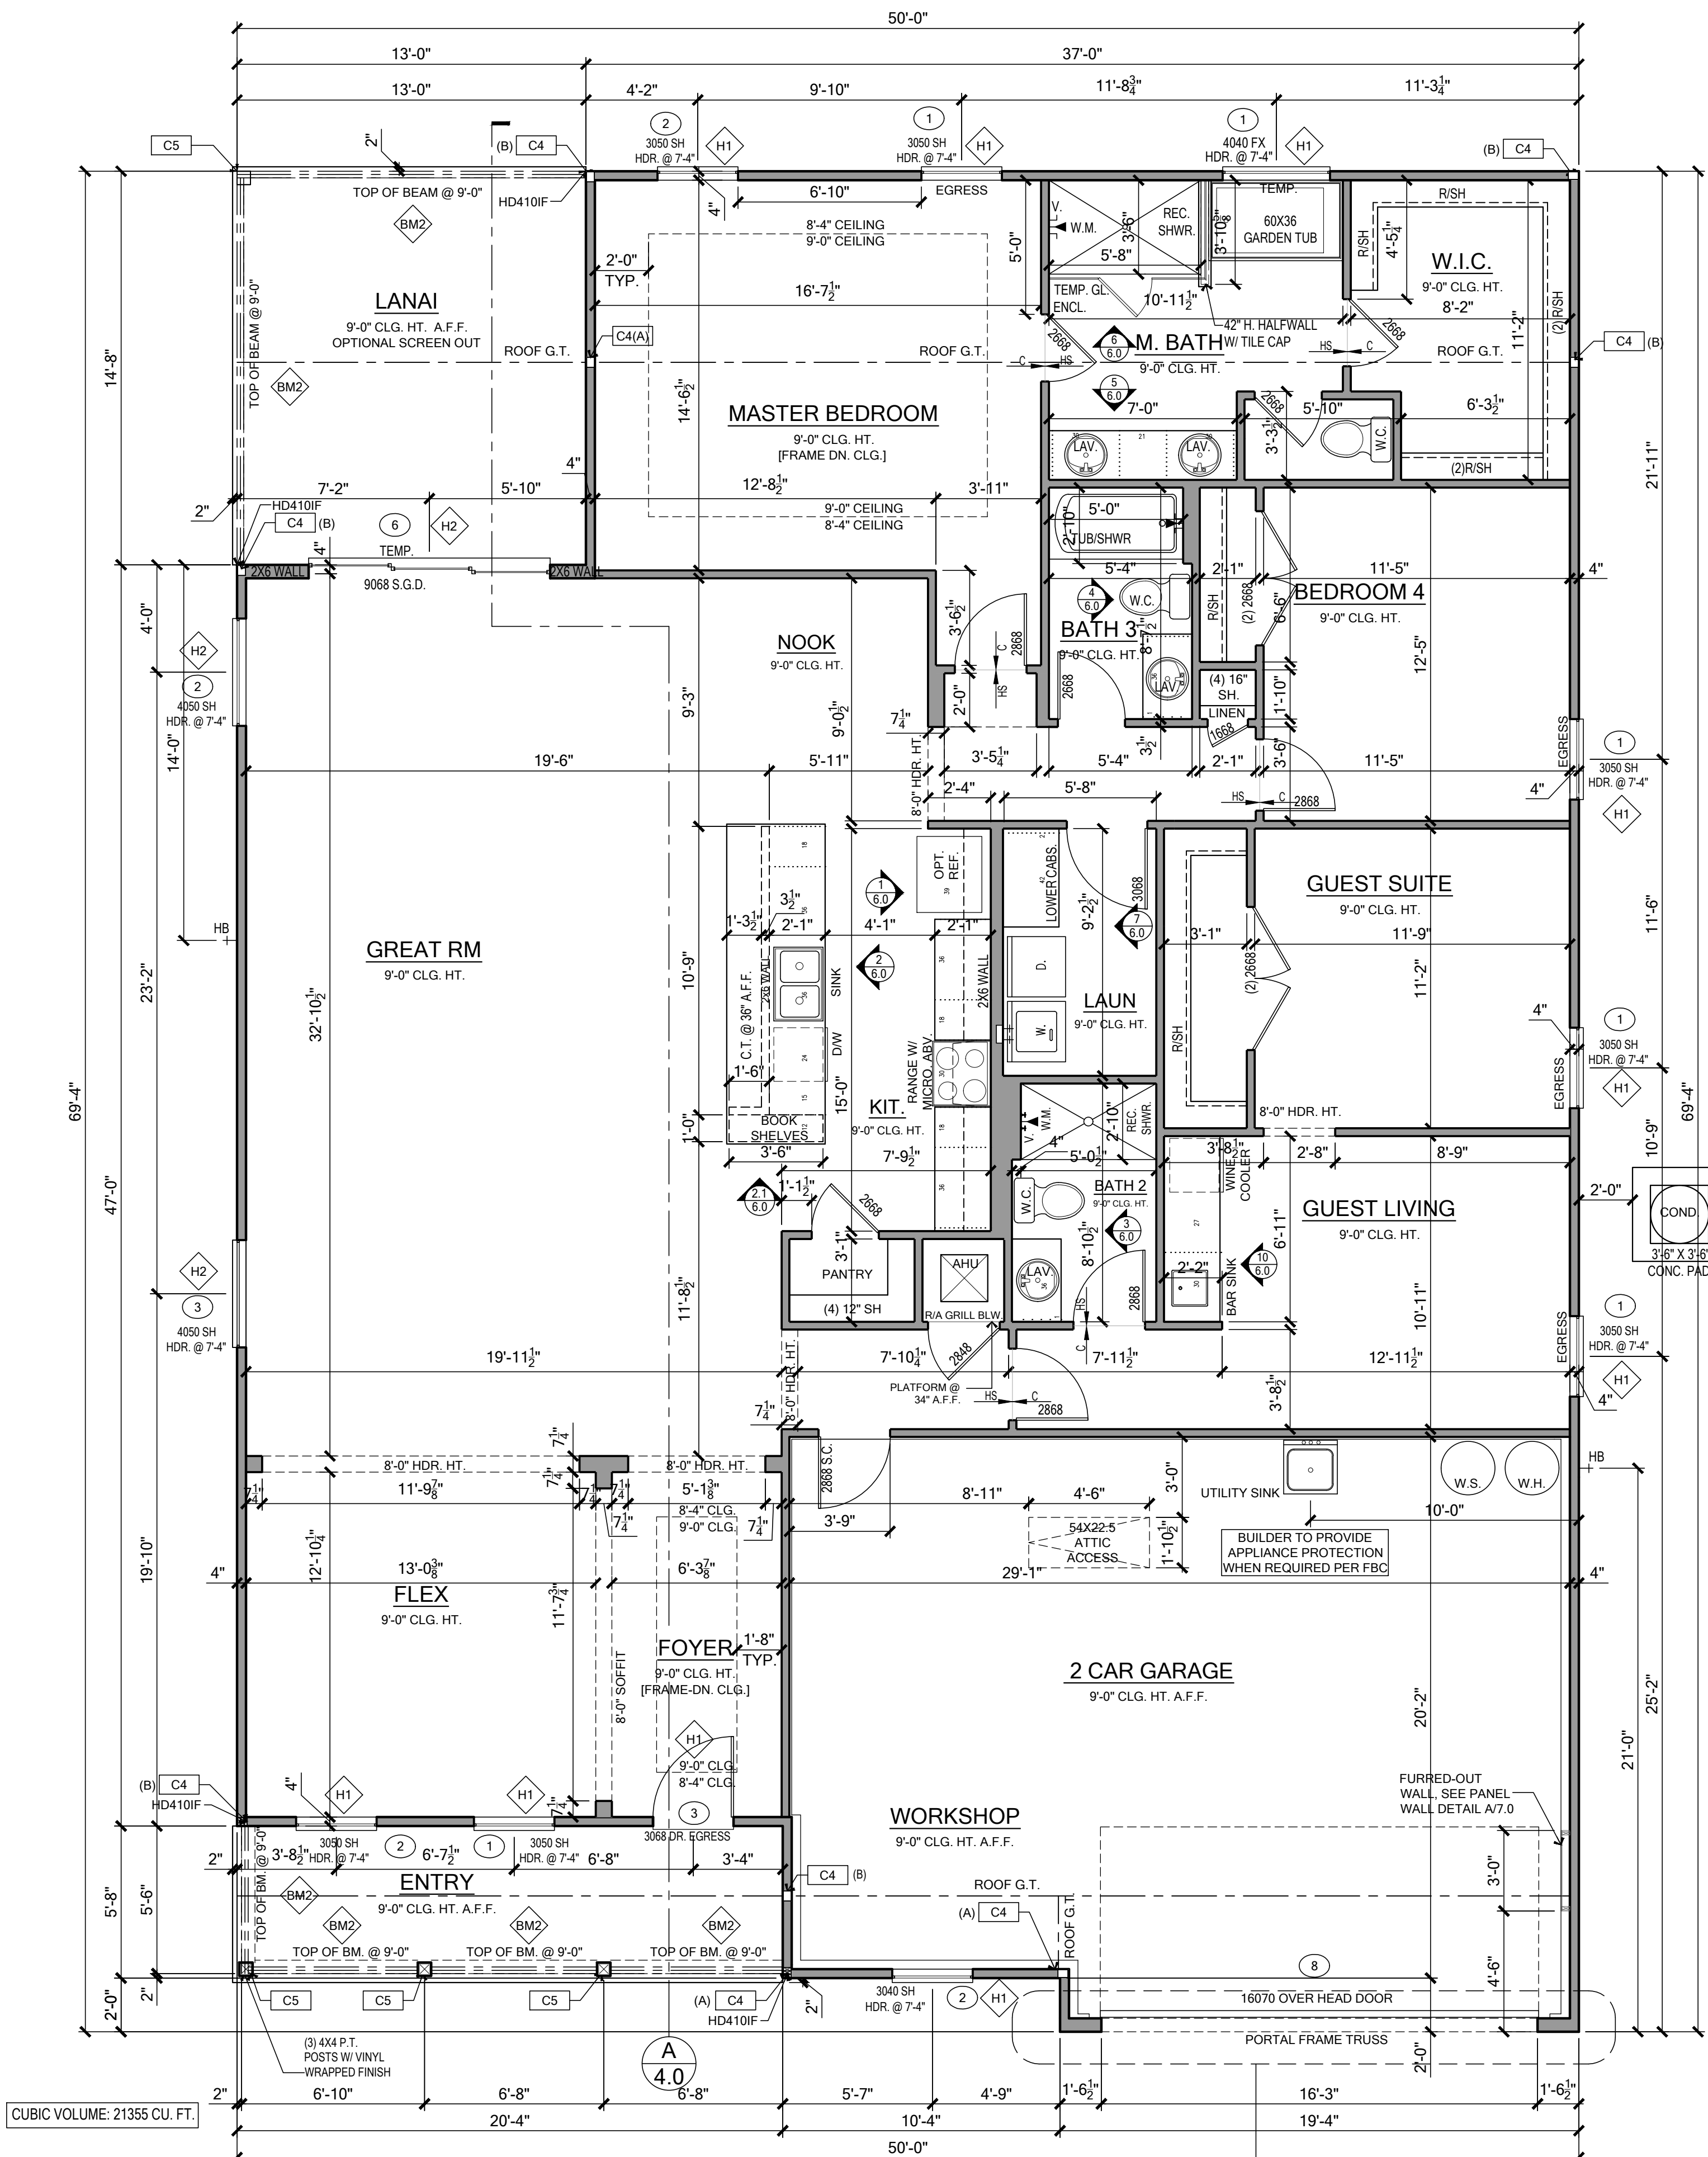


BEAM SCHEDULE		
MARK	BEAM SIZE	CONNECTIONS
BM1	(2) - 2 x 8 #2 SYP W/ 7/16" OSB FLITCH PLATE. NAIL BEAM TOGETHER USING (2) ROWS OF 12d NAILS @ 12" O.C. TYP EACH SIDE	CONNECTION: PROVIDE (2) USP MSTA18 OR (2) USPHTW24 TO WOOD POST OR (2) USPTA18 TO CMU COL. U.N.O. ON ROOF PLAN
BM2	(2) - 2 x 10 #2 SYP W/ 7/16" OSB FLITCH PLATE. NAIL BEAM TOGETHER USING (2) ROWS OF 12d NAILS @ 12" O.C. TYP EACH SIDE	CONNECTION: PROVIDE (2) USP MSTA18 OR (2) USPHTW24 TO WOOD POST OR (2) USPTA18 TO CMU COL. U.N.O. ON ROOF PLAN
BM3	(2) - 2 x 10 #2 SYP W/ 7/16" OSB FLITCH PLATE. NAIL BEAM TOGETHER USING (2) ROWS OF 12d NAILS @ 12" O.C. TYP EACH SIDE	CONNECTION: PROVIDE (2) USP MSTA18 OR (2) USPHTW24 TO WOOD POST OR (2) USPTA18 TO CMU COL. U.N.O. ON ROOF PLAN
BM4	3 1/2" x 9 1/2" GLULAM (1.9E / Fb=2,400 PSI)	CONNECTION: PROVIDE (2) USP MSTA18 OR (2) USPHTW24 TO WOOD POST OR (2) USPTA18 TO CMU COL. U.N.O. ON ROOF PLAN
BM5	3 1/2" x 11 1/2" GLULAM (1.9E / Fb=2,400 PSI)	CONNECTION: PROVIDE (2) USP MSTA18 OR (2) USPHTW24 TO WOOD POST OR (2) USPTA18 TO CMU COL. U.N.O. ON ROOF PLAN
BM6	3 1/2" x 16" GLULAM (1.9E / Fb=2,400 PSI)	CONNECTION: PROVIDE (2) USP MSTA18 OR (2) USPHTW24 TO WOOD POST OR (2) USPTA18 TO CMU COL. U.N.O. ON ROOF PLAN
BM7	5 1/2" x 16" GLULAM (1.9E / Fb=2,400 PSI)	CONNECTION: PROVIDE (2) USP MSTA18 OR (2) USPHTW24 TO WOOD POST OR (2) USPTA18 TO CMU COL. U.N.O. ON ROOF PLAN
BM8	3 1/2" x 14" GLULAM (1.9E / Fb=2,400 PSI)	CONNECTION: PROVIDE (2) USP MSTA18 OR (2) USPHTW24 TO WOOD POST OR (2) USPTA18 TO CMU COL. U.N.O. ON ROOF PLAN
GENERAL BEAM NOTES		
1. VERIFY WITH PLAN CORRECT LENGTH OF BEAMS REQUIRED (MIN 4" BEARING EACH END)		
2. SEE PLAN FOR TOP OR BOTTOM OF BEAM INDICATIONS		
3. BEAMS ARE NOT TO BE DRILLED OR NOTCHED IN ANY WAY WITHOUT WRITTEN APPROVAL FROM THE E.O.R.		

AREA TABULATION - ELEV. J	
MAIN LIVING AREA	2466
LIVING TOTAL	2466
LANAI	191
GARAGE	633
FRONT ENTRY	120
TOTAL AREA	3410

FLOOR PLAN

SCALE: 1/4" = 1'-0"

BEARING WOOD WALL SCHEDULE					
MARK	STUD SPACING	CONNECTION & FASTENERS		LUMBER SPECIES	UPLIFT CAP. [plf]
		TOP	BOTTOM		
BW1	---	---	---	---	---
BW2	---	---	---	---	---
BW3	---	---	---	---	---
BW4	16"	(2) 16d TOENAILS	(2) 16d TOENAILS	SYP	NO UPLIFT
BW5	16"	(1) FRAMEFAST FMF006 SCREW	(1) FRAMEFAST FMF006 SCREW	SYP	498
BW6	16"	(2) FRAMEFAST FMF006 SCREWS	(2) FRAMEFAST FMF006 SCREWS	SYP	998
BW7	---	---	---	---	---
BW8	---	---	---	---	---
BW9	---	---	---	---	---
BW10	12"	(2) 16d TOENAILS	(2) 16d TOENAILS	SYP	NO UPLIFT
BW11	12"	(1) FRAMEFAST FMF006 SCREW	(1) FRAMEFAST FMF006 SCREW	SYP	665
BW12	12"	(2) FRAMEFAST FMF006 SCREWS	(2) FRAMEFAST FMF006 SCREWS	SYP	1338

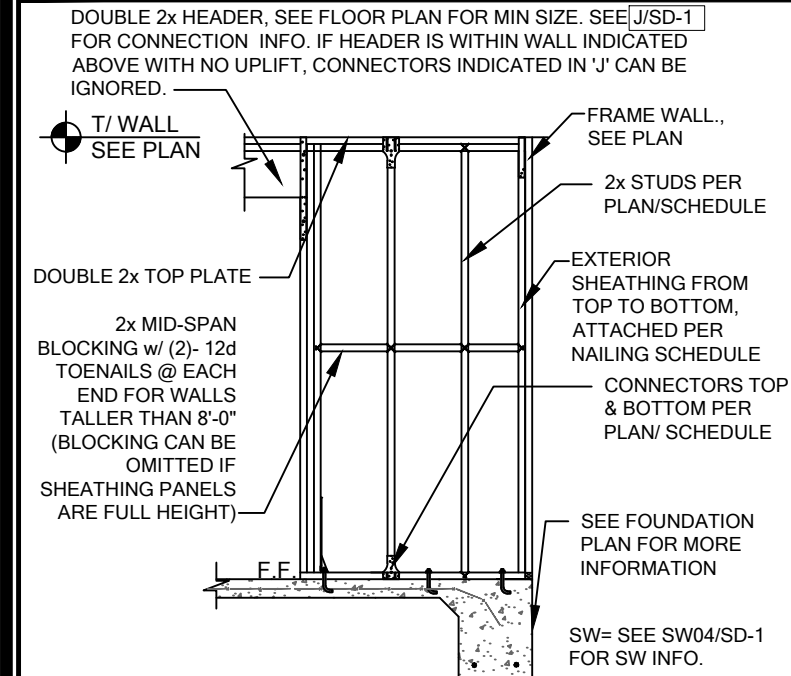


GENERAL BEARING WALL NOTES			
1. SEE FLOOR PLAN FOR WALL SIZE. ASSUME 2x4 STUDS USED UNO.			
2. ALL STRUCTURAL LUMBER TO BE SYP #2 UNO ON PLAN.			
3. CONNECTIONS TO BE INSTALLED TO EACH STUD AS INDICATED.			
4. CONTACT E.O.R. IF SPMS, SPMS OR SPMS CONNECTORS ARE SUBSTITUTED, TO VERIFY THEY MEET THE STRUCTURAL REQUIREMENTS.			
5. IF "BW" IS INDICATED ON SECOND FLOOR BASE CONNECTION TO BE IGNORED. SEE DETAIL INDICATED IN PLAN FOR PROPER CONNECTIONS FOR 2ND FLOOR TO FIRST FLOOR CONNECTIONS. (NOTE: THIS IS FOR 2 STORY PROJECTS ONLY.)			
6. ALL 2x EXTERIOR WALLS W/ EXTERIOR SHEATHING ATTACHED PER NAILING SCHEDULE ACT AS SHEARWALLS. SEE PLAN AND WALL SECTIONS FOR STUD SPACING AND GRADE.			
7. IF THE BEARING WALL IS INDICATED WITH THE BW1, BW4, BW7, BW10, THESE WALLS ARE ONLY SUPPORTING THE FLOOR LOAD AND DO NOT HAVE UPLIFT. THE STUDS ARE TO BE NAILED TO THE PLATE AND THE 2x PLATE CAN BE ATTACHED WITH HARD Cased NAILS (GUN NAILS) AND WILL NOT REQUIRE THE ANCHOR BOLT ATTACHMENT INDICATED IN THE BEARING WALL SCHEDULE.			

COLUMN SCHEDULE			
MARK	COLUMN SIZE	(BASE) CONN. & FASTENER	UPLIFT(Lb)
C3	(3) 2 x #2 SYP	(4) 16d TOENAILS	NO UPLIFT
C4	(3) 2 x #2 SYP	(4) 16d TOENAILS	2470
C5	4 x 4 P.T.#2 SYP	HTT45 W/ 5/8" ATR & (18) 16d NAILS	G = 2950 U = 4160
C6	6 x 6 P.T.#2 SYP	HTT45 W/ 5/8" ATR & (18) 16d NAILS	G = 7400 U = 4160
C9	4 x 6 P.T.#2 SYP	HTT45 W/ 5/8" ATR & (18) 16d NAILS	4160
C11	5.25"x5.25" P.L. 1.8E Fb=2400 (WOLMANIZED IF EXT.)	UPHDB W/ 7/8" ATR & (24) 1/4"x2-1/2" WS3 WOOD SCREWS	8185


NOTE: P.T. LUMBER USE HOT DIP GALVANIZED OR STAINLESS STEEL CONNECTOR & FASTENERS.

GENERAL COLUMN NOTES			
1. SEE FLOOR PLAN FOR WALL WIDTH. STUD PACKS TO MATCH WALL WIDTH UNO.			
2. ALL STRUCTURAL LUMBER TO BE SYP#2 UNO ON PLAN.			
3. NAIL BUILT UP STUDS PER DETAIL KSD-1.			
4. ALL HOLDOWN ANCHORS SHALL BE EPOXY ANCHORS W/ MINIMUM BOLT EMBEDMENT:			
5" EMBEDMENT FOR 1/2" ATR			
7" EMBEDMENT FOR 5/8" ATR			
8" EMBEDMENT FOR 7/8" ATR			
5. SEE WOOD CONSTRUCTION NOTE #4 ON SN SHEET FOR CORROSION INFORMATION			

140 MPH OPENING PRESSURES			
C&C LOADING - ENCLOSED - EXPOSURE "B" - MEAN ROOF Ht. 1-STORY: 15' AND 2-STORY: 25'			
EFFECTIVE WIND AREA (SQ. FT.)	INTERIOR WALL VENTILATION (CORNER) (MORE THAN 1/2" FROM BLDG. CORNER)	(LEFT OR CLOSED TO BLDG. CORNER)	EXTERIOR WALL VENTILATION (CORNER) (LEFT OR CLOSED TO BLDG. CORNER)
0 - 19.99	(1) + 21.2 PSF / - 22.9 PSF	(2) + 21.2 PSF / - 28.3 PSF	(3) + 21.2 PSF / - 28.3 PSF
20 - 49.99	(4) + 20.2 PSF / - 22.0 PSF	(5) + 20.2 PSF / - 26.4 PSF	(6) + 20.2 PSF / - 26.4 PSF
50 - 99.99	(7) + 18.9 PSF / - 20.3 PSF	(8) + 18.9 PSF / - 23.9 PSF	(9) + 18.9 PSF / - 23.9 PSF
SOFFITS (END ZONE)		+ 21.2 PSF / - 22.0 PSF	
GARAGE DOORS: (7) 800' + 18.5 PSF / - 20.9 PSF (8) 1600' + 17.7 PSF / - 19.7 PSF			
DESIGNATED AREAS OTHER THAN THE ULTIMATE WIND SPEED IS 140 MPH OR GREATER. CONTRADICTIONS TO PROVIDE ADDITIONAL PROTECTION FOR PERIMETER AND INTERIOR WALLS TO BE DETERMINED BY THE ARCHITECT. FOR WOOD STRUCTURE PANELS FOR THE ECH FLOOR 1.2 PROTECTION OF OPENINGS			

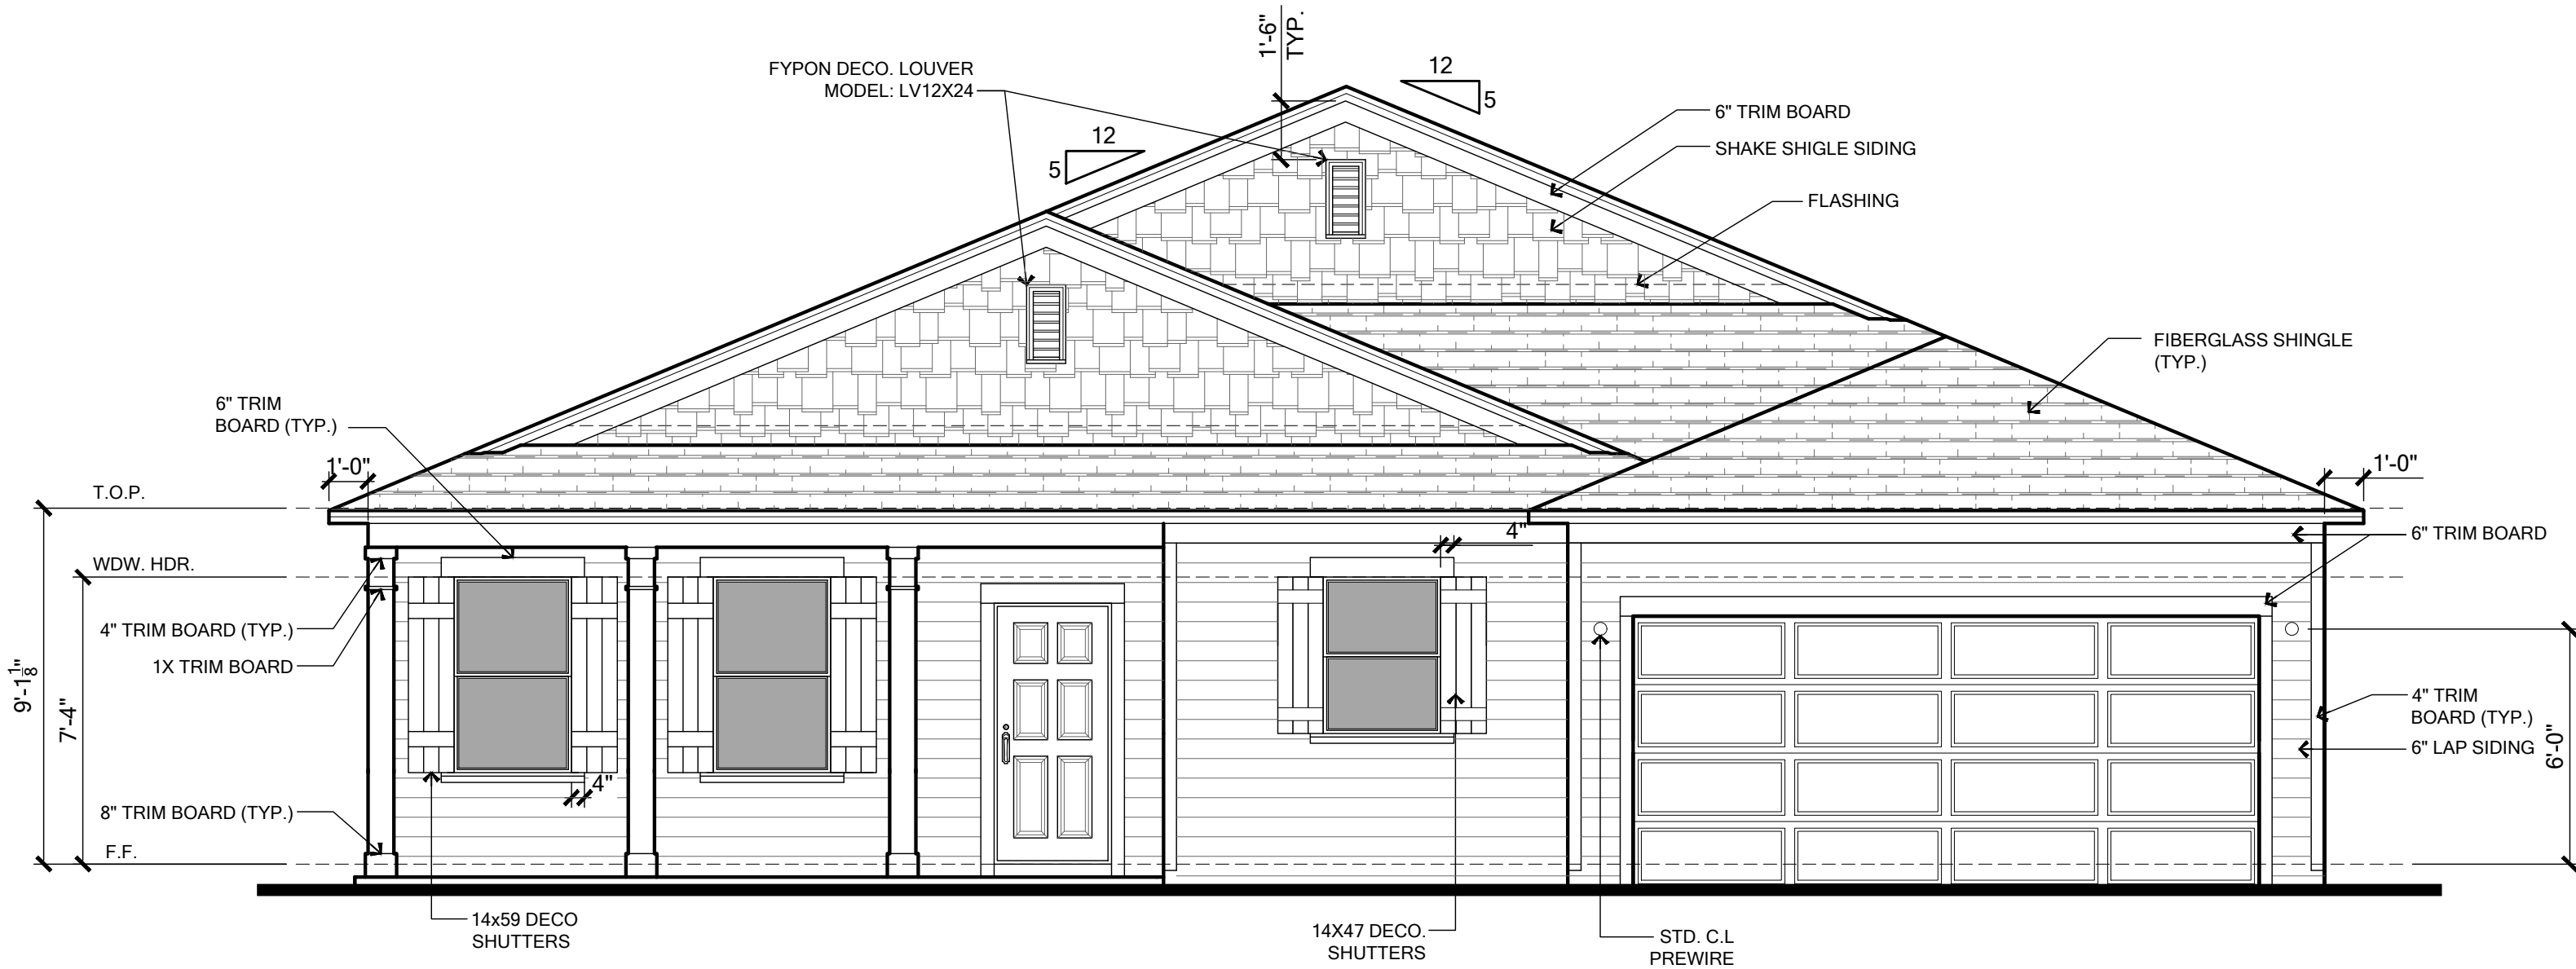

FRONT ELEVATION
SCALE: 1/4" = 1'- 0"

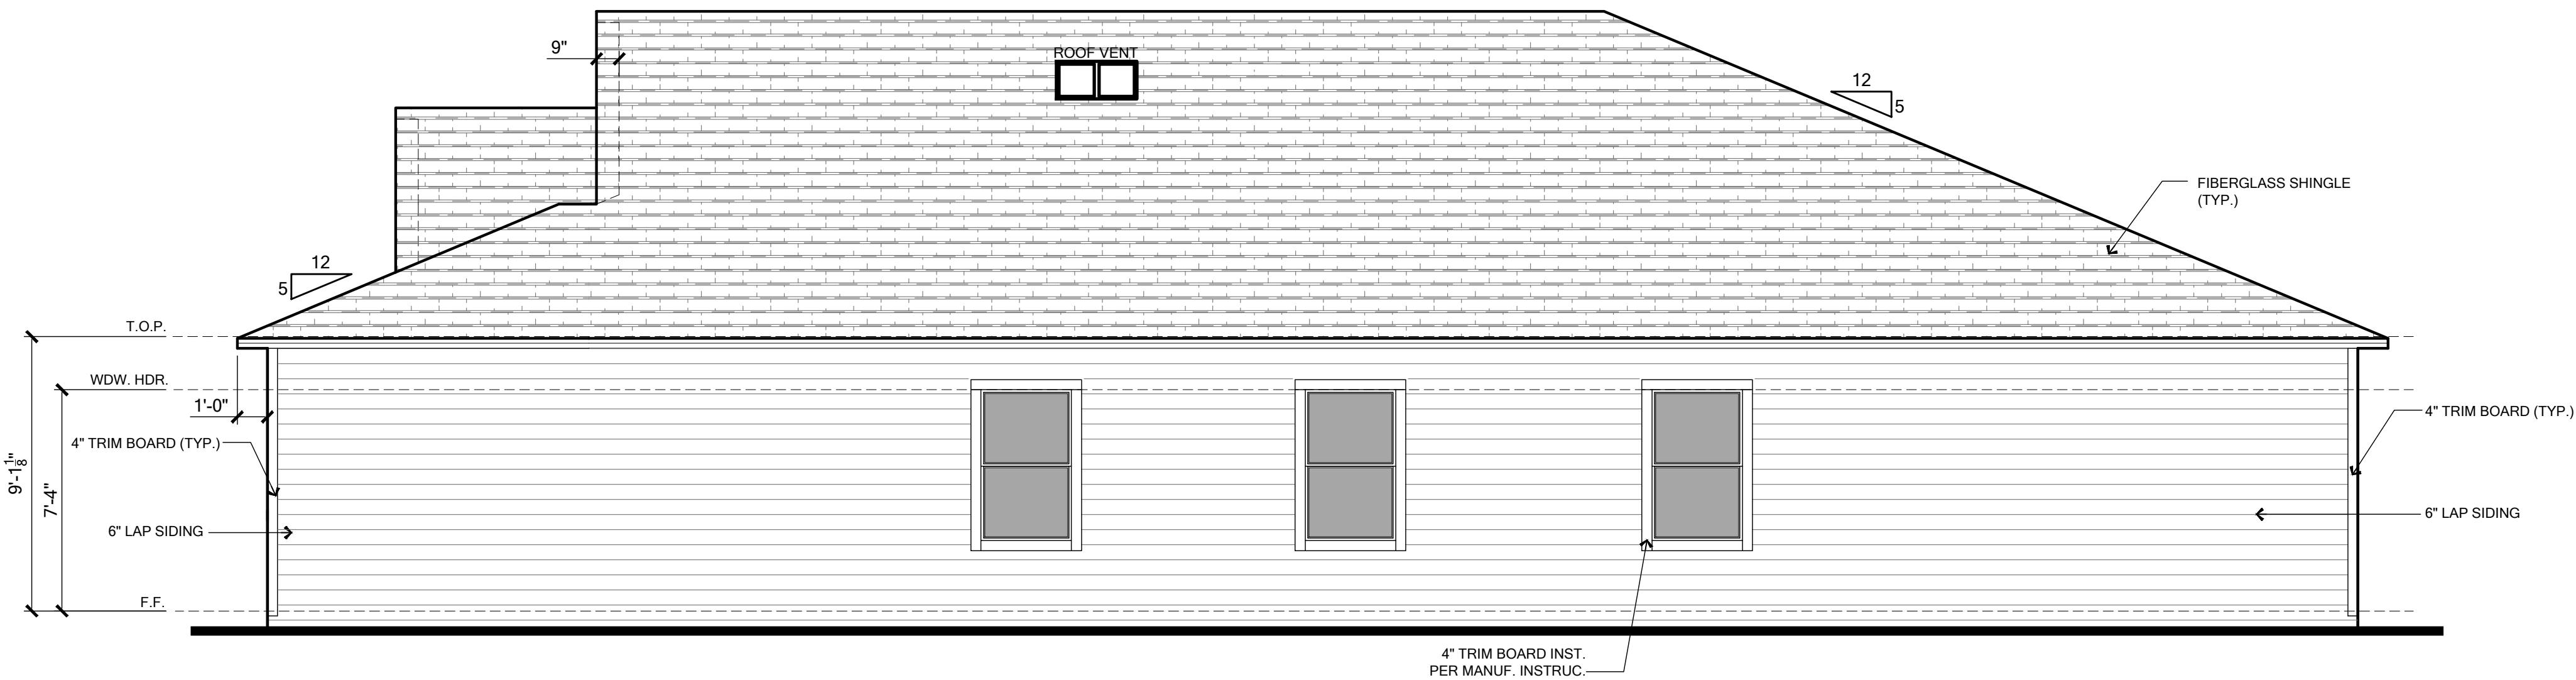

RIGHT ELEVATION
SCALE: 1/4" = 1'- 0"

ELEVATION MATERIALS

EAVE OVERHANG 12" ALUM. FASCIA AND SOFFITS, AND SOFFITS AND GABLE OVERHANG 9" ALUM. FASCIA AND SOFFITS, U.N.O. PLUMB CUT WITH LEVEL RETURNS

Banding/Stucco General Notes
1. Etched Banding typical at Front Elevation.
2. Raised banding to return 1'-0" around corner.
3. Side and Rear elevations to have 4" etched banding unless otherwise noted.
4. When installed with stone/brick veneer increase thickness of banding by 2" typical.

R703.7 Exterior Plaster
Installation of these materials shall be in compliance with ASTM C926, ASTM C1063, or ASTM C1787 and the provisions of this code.

R703.7.1 Lath
Lath and Lath attachments shall be of corrosion-resistant materials. Expanded metal or woven wire lath shall be attached with 1-1/2" long, 11 gage nails having a 7/16" head, or 1-1/2" long, 16 gage staples, spaced in accordance with ASTM C1063 or C1787, or as otherwise approved. (Refer to Sheet 5N for the engineered method for Lath attachment.)

Lathing Accessories
Attachments shall be of corrosion-resistant materials. Wood Application: 16 Ga. 1-1/2" long (3/4" x 1" crown) staples @ 6" O.C. vertically/horizontally into the framing members. Masonry Application: Concrete stub nail, 3/8" (10 mm) head dia. Min. @ 6" O.C. vertically/horizontally or compatible adhesives, exterior gun-grade, construction adhesive with 1" dabs @ 6" O.C. or in a semi-continuous bead between the solid plaster base and the solid portion of the key attachment flange. Control Joints: Install control joint lathing accessories in conformance with C1063. Lath shall not be continuous through control joints, but shall be stopped and tied at each side. All accessories shall be in accordance with the latest ASTM C1063 & ASTM C1861.

R703.7.2 Plaster
Plastering with cement plaster shall be not less than three coats where applied over any type of code-approved lath and shall be not less than two coats where directly applied over masonry, concrete, clay brick, stone, or tile. If the plaster surface is completely covered by veneer or other facing material or is completely concealed, plaster application need be only two coats, provided total thickness is as set in Table R702.1(1).

Cement plaster shall be in accordance with ASTM C926 and material shall be in accordance with one of the types listed in R703.7.2.

R703.7.3 Water-Resistive Barriers
Water-resistive barriers shall be installed as required in Section R703.2 and, where applied over wood-based sheathing, shall include a water-resistive vapor-permeable barrier with a performance at least equivalent to two layers of Grade D paper. The individual layers shall be installed independently such that each layer provides a separate continuous plane and any flashing (installed in accordance with Section R703.4) intended to drain to the water-resistive barrier is directed between the layers.

R703.2 Water-Resistive Barrier
Not fewer than one layer of water-resistive barrier shall be applied over studs or sheathing of all exterior walls with flashing as indicated in Section R703.4, in such a manner as to provide a continuous water-resistive barrier behind the exterior wall veneer. The water-resistive barrier material shall be continuous to the top of walls and terminated at penetrations and building appendages in a manner to meet the requirements of the exterior wall envelope as described in Section R703.1. Water-resistive barrier materials shall comply with one of the following:
1. No. 15 felt complying with ASTM D226, Type 1.
2. ASTM E2568, Type 1 or 2.
3. ASTM E331 in accordance with Section R703.11.
4. Other approved materials in accordance with the manufacturer's installation instructions.

No. 15 asphalt felt and water-resistive barriers complying with ASTM E2556 shall be applied horizontally, with the upper layer lapped over the lower layer not less than 2 inches (51mm), and where joints occur, shall be lapped not less than 6 inches (152 mm).

R703.4 Flashing
Approved metal flashing, vinyl flashing, self-adhered membranes and mechanically attached flexible flashing shall be applied shingle-fashion or in accordance with the manufacturer's instructions. Metal flashing shall be corrosion resistant. Fluid-applied membranes used as flashing shall be applied in accordance with the manufacturer's instructions. All flashing shall be applied in a manner to prevent the entry of water into the wall cavity or penetration of water to the building structural framing components.

Self-adhered membranes used as flashing shall comply with AAMA 711. All exterior fenestration products shall be sealed at the juncture with the building wall with a sealant complying with AAMA 800 or ASTM C920 Class 25 Grade NS or greater for proper joint expansion and contraction, ASTM C1281, AAMA 812, or other approved standard as appropriate for the type of sealant. Fluid-applied membranes used as flashing in exterior walls shall comply with AAMA 714. The flashing shall extend to the surface of the exterior wall finish.

- Approved flashings shall be installed at the following locations.
- Exterior window/door openings.
 - Intersection of chimneys or other masonry construction with frame walls.
 - Under and at the ends of masonry, wood or metal copings and sills.
 - Continuously above all projecting wood trim.
 - Where exterior porches, decks or stairs attach to a wall or floor assembly of wood-frame construction.
 - At wall and roof intersection.
 - At Built-in gutters.

R703.12 Adhered Masonry Veneer
Adhered masonry veneer [or stone veneer] -installation shall comply with the requirements of Section R703.7.3 and the requirements in Sections 12.1 and 12.3 of TMS 402/ACI 530/ASCE 5. Adhered masonry veneer shall be installed in accordance with Sections R703.7.1, Article 3.3C of TMS 602/ACI 530.1/ASCE 6 or the manufacturer's instructions.

Coastal Flashings: all flashing material for coastal locations (ex. within 3,000 feet of the ocean) shall be corrosion resistant material (ex: zinc and/or stainless steel) and shall be selected for compatibility with adjacent wood preservatives per the manufacturer's recommendations.

"CALCULATIONS BASED ON THE FOLLOWING VALUES"
• RIDGE VENTS: 15 SQ. IN. OF NET FREE AREA / LINEAR FT.
• OFF-RIDGE VENTS: 140 SQ. IN. OF NET FREE AREA / UNIT
• SOFFIT VENTS: 14.9 SQ. IN. OF NET FREE AREA / SQ. FT.


	ATTIC SPACE	1/150 Rule			1/300 Rule		
		SQ. IN. of ventilation required	SQ. FT. of vented soffit needed	LF of vented soffit provided	SQ. IN. of ventilation required	SQ. FT. of vented soffit needed	SQ. IN. of ventilation to be provided by upper ventilators
FIRST FLOOR PLAN	3401	3265.0	219.1	200	1632.5	54.8	816.2

VENTILATION PROVIDED		
	Amt.	Total Ventilation Provided (Sq. Inches)
Off-Ridge Vent (1st Floor)	2	280
Total Ventilation Provided by Upper Ventilators		280
1/150 Rule used; Off-Ridge not part of Calculations		


To the best of the Engineer's knowledge, information and belief, the structural plans and specifications contained within these drawings comply with the 2023 Florida Building Code - Residential 8th Edition. Engineer's signature and seal is only for the structural engineering portions of the drawing pages bearing Engineer's signature and seal.



Community: Forest Cove	Garage Side: Right		Plan Name: Harmony	Elev - J	Block: 3	Address: TBD Sw Cadence Glen Lake City, FL. 32024	Job no: 9FC00301	Americana Series
Reference No.			24-10678					
Sheet:								

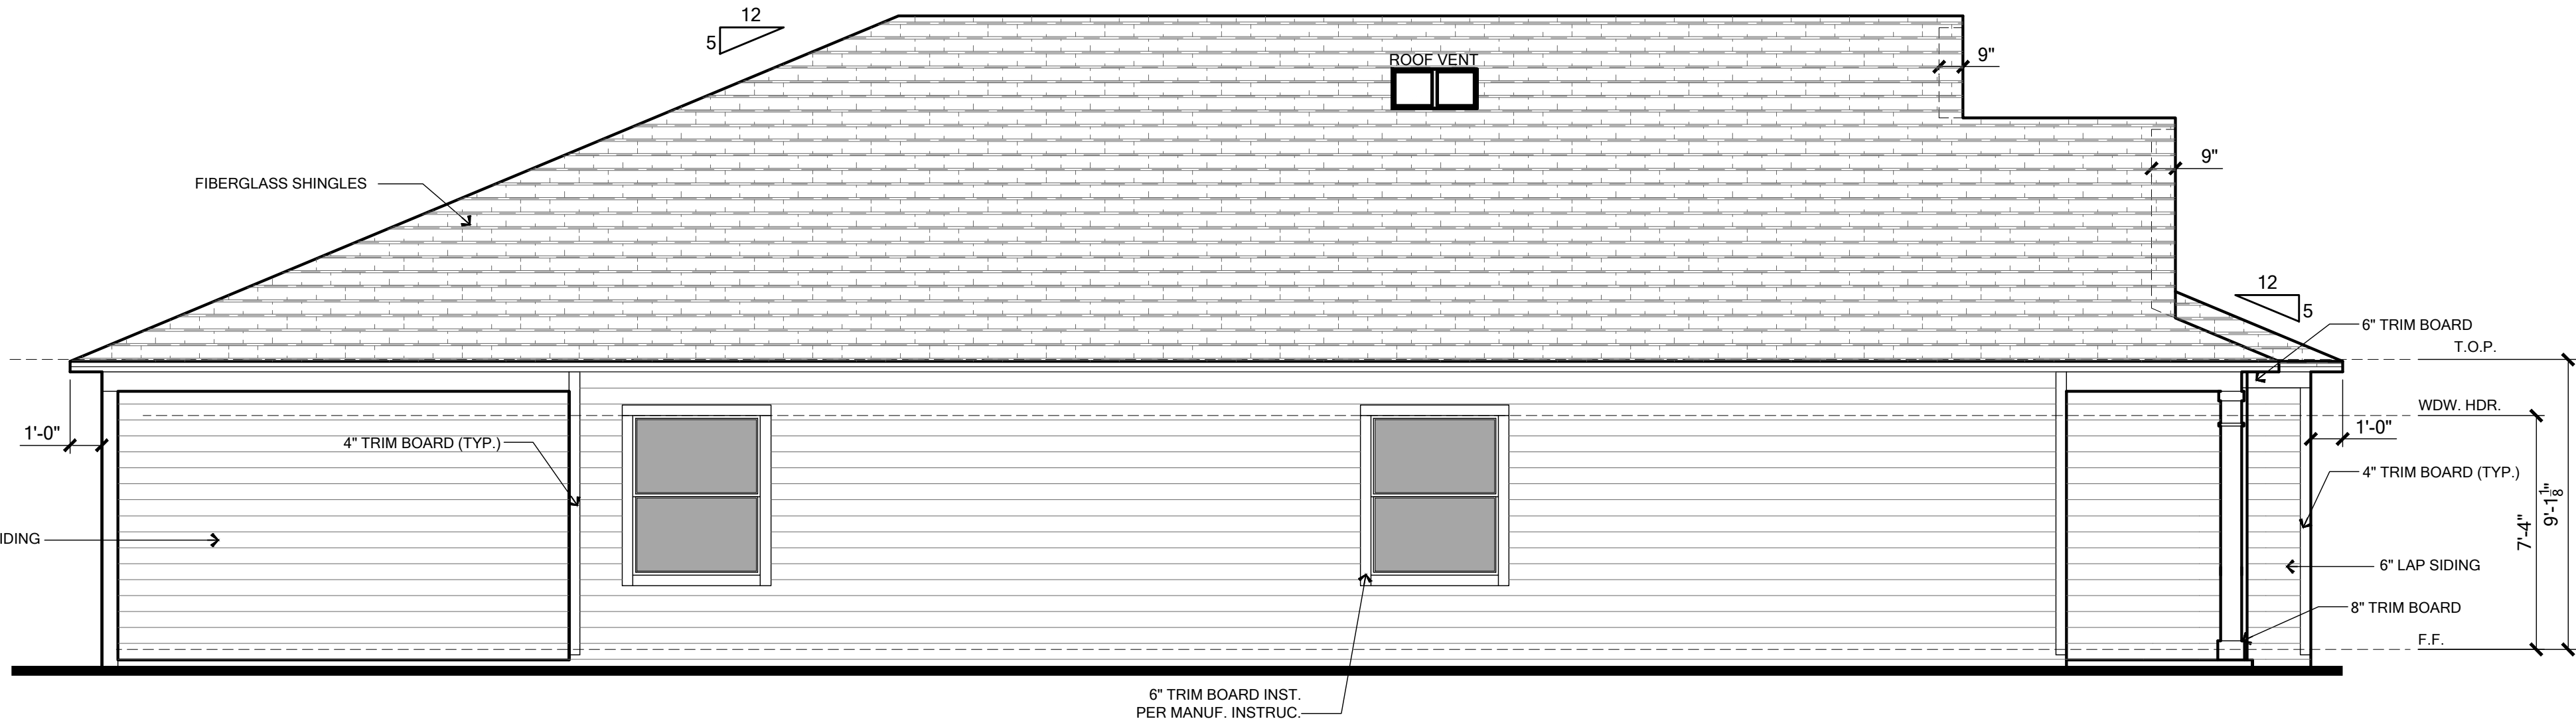

LEFT ELEVATION
SCALE: 1/4" = 1'- 0"

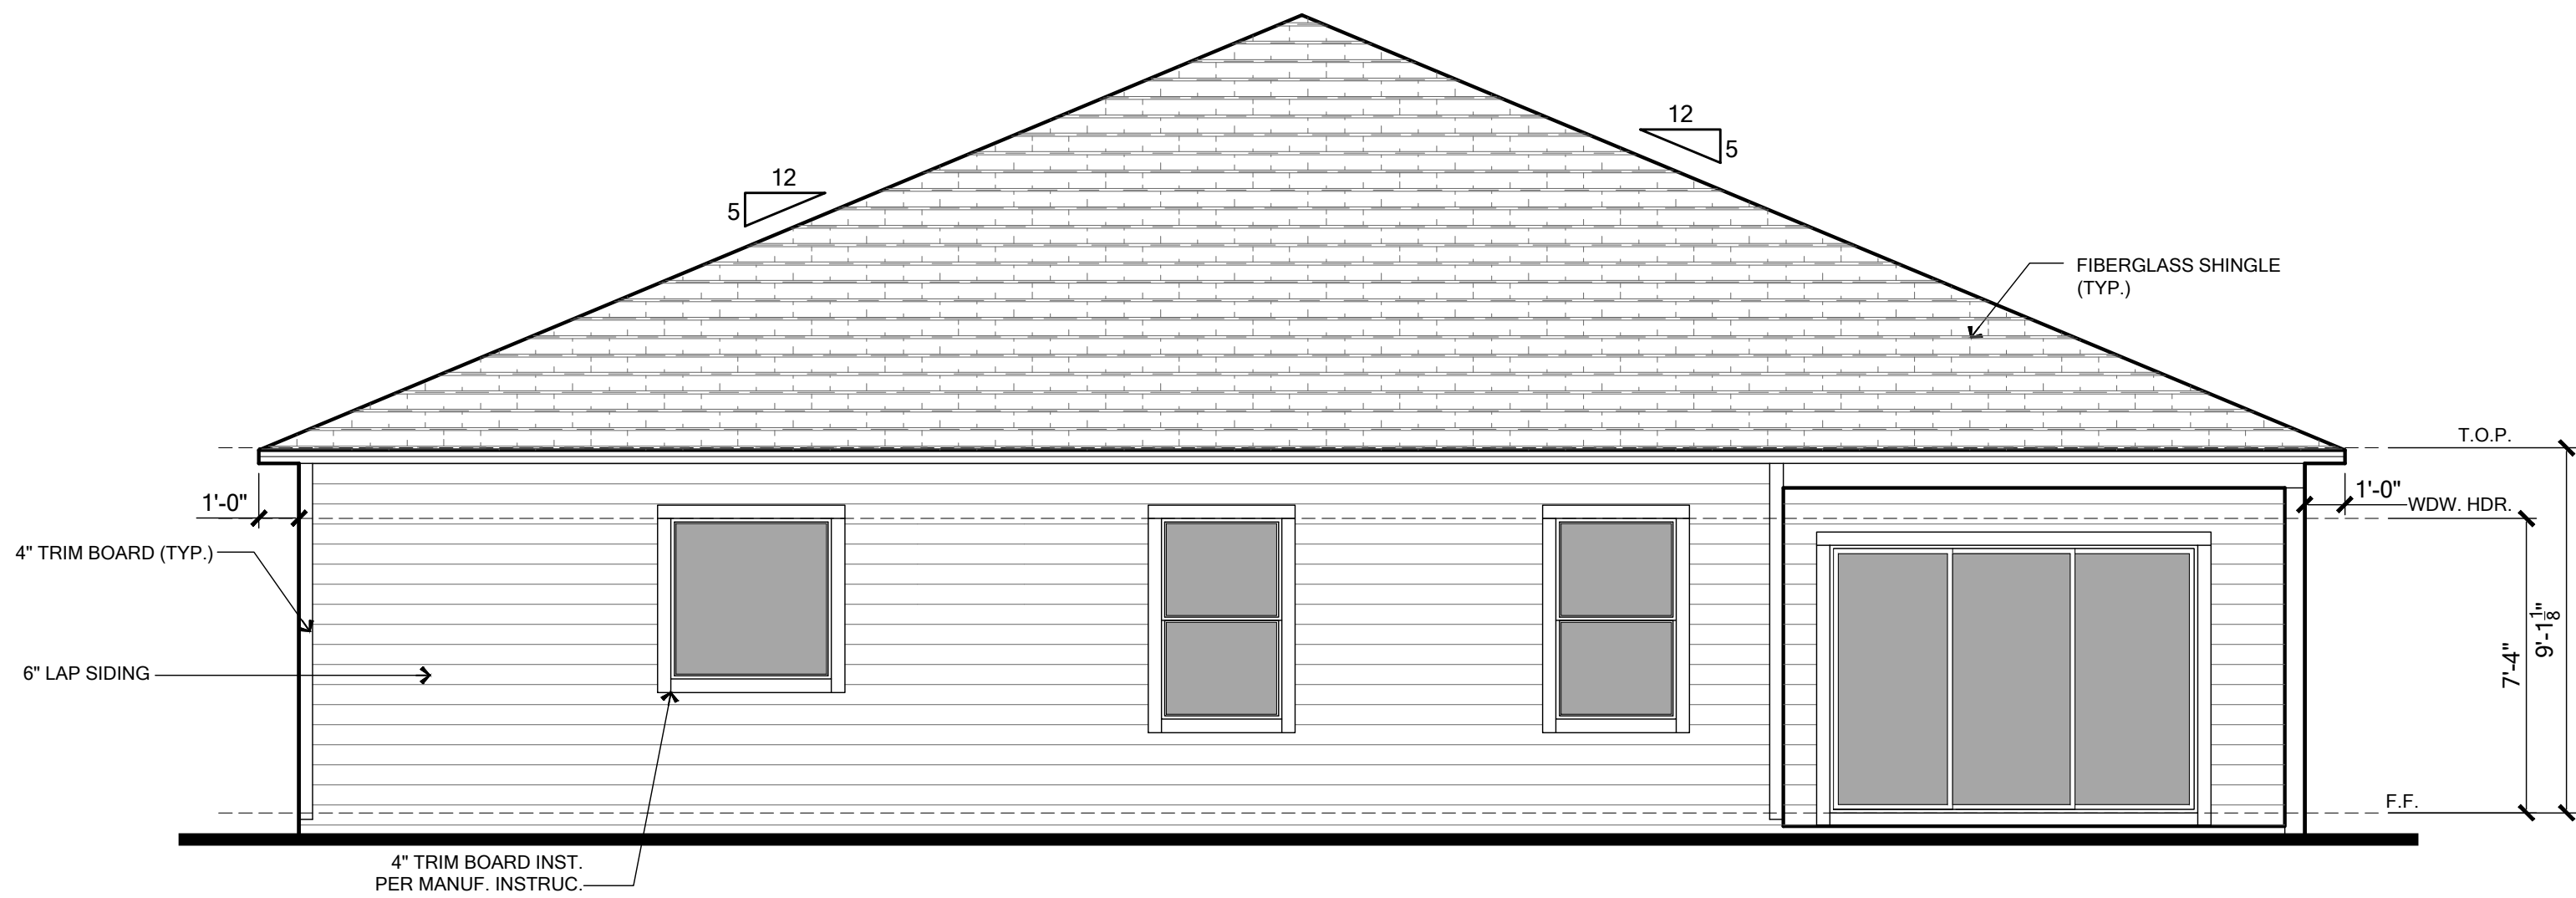

REAR ELEVATION
SCALE: 1/4" = 1'- 0"

ELEVATION NOTES

EAVE OVERHANG 12" ALUM. FASCIA AND SOFFITS, AND SOFFITS AND GABLE OVERHANG 9" ALUM. FASCIA AND SOFFITS, U.N.O. PLUMB CUT WITH LEVEL RETURNS

Banding/Stucco General Notes

- Etched Banding typical at Front Elevation.
- Raised banding to return 1'-0" around corner.
- Side and Rear elevations to have 4" etched banding unless otherwise noted.
- When installed with stone/brick veneer increase thickness of banding by 2" typical.

R703.7 Exterior Plaster

Installation of these materials shall be in compliance with ASTM C926, ASTM C1063, or ASTM C1787 and the provisions of this code.

R703.7.1 Lath

Lath and Lath attachments shall be of corrosion-resistant materials. Expanded metal or woven wire lath shall be attached with 1-1/2" long, 11 gage nails having a 7/16" head, or 1-1/2" long, 16 gage staples, spaced in accordance with ASTM C1063 or C1787, or as otherwise approved. (Refer to Sheet 5N for the engineered method for Lath attachment.)

Lathing Accessories

Attachments shall be of corrosion-resistant materials. Wood Application: 16 Ga. 1-1/2" long (3/4" x 1" crown) staples @ 6" O.C. vertically/horizontally into the framing members. Masonry Application: Concrete stub nail, 3/8" (10 mm) head dia. Min. @ 6" O.C. vertically/horizontally or compatible adhesives, exterior gun-grade, construction adhesive with 1" dabs @ 6" O.C. or in a semi-continuous bead between the solid plaster base and the solid portion of the key attachment flange. Control Joints: Install control joint lathing accessories in conformance with C1063. Lath shall not be continuous through control joints, but shall be stopped and tied at each side. All accessories shall be in accordance with the latest ASTM C1063 & ASTM C1861.

R703.7.2 Plaster

Plastering with cement plaster shall be not less than three coats where applied over any type of code-approved lath and shall be not less than two coats where directly applied over masonry, concrete, clay brick, stone, or tile. If the plaster surface is completely covered by veneer or other facing material or is completely concealed, plaster application need be only two coats, provided total thickness is as set in Table R702.1(1).

Cement plaster shall be in accordance with ASTM C926 and material shall be in accordance with one of the types listed in R703.7.2.

R703.7.3 Water-Resistive Barriers

Water-resistive barriers shall be installed as required in Section R703.2 and, where applied over wood-based sheathing, shall include a water-resistive vapor-permeable barrier with a performance at least equivalent to two layers of Grade D paper. The individual layers shall be installed independently such that each layer provides a separate continuous plane and any flashing (installed in accordance with Section R703.4) intended to drain to the water-resistive barrier is directed between the layers.

R703.2 Water-Resistive Barrier

Not fewer than one layer of water-resistive barrier shall be applied over studs or sheathing of all exterior walls with flashing as indicated in Section R703.4, in such a manner as to provide a continuous water-resistive barrier behind the exterior wall veneer. The water-resistive barrier material shall be continuous to the top of walls and terminated at penetrations and building appendages in a manner to meet the requirements of the exterior wall envelope as described in Section R703.1. Water-resistive barrier materials shall comply with one of the following:

- No. 15 felt complying with ASTM D226, Type 1.
- ASTM E2568, Type 1 or 2.
- ASTM E331 in accordance with Section R703.11.
- Other approved materials in accordance with the manufacturer's installation instructions.

No. 15 asphalt felt and water-resistive barriers complying with ASTM E2568 shall be applied horizontally, with the upper layer lapped over the lower layer not less than 2 inches (51mm), and where joints occur, shall be lapped not less than 6 inches (152 mm).

R703.4 Flashing

Approved metal flashing, vinyl flashing, self-adhered membranes and mechanically attached flexible flashing shall be applied shingle-fashion or in accordance with the manufacturer's instructions. Metal flashing shall be corrosion resistant. Fluid-applied membranes used as flashing shall be applied in accordance with the manufacturer's instructions. All flashing shall be applied in a manner to prevent the entry of water into the wall cavity or penetration of water to the building structural framing components.

Self-adhered membranes used as flashing shall comply with AAMA 711. All exterior fenestration products shall be sealed at the juncture with the building wall with a sealant complying with AAMA 800 or ASTM C920 Class 25 Grade NS or greater for proper joint expansion and contraction, ASTM C1281, AAMA 812, or other approved standard as appropriate for the type of sealant. Fluid-applied membranes used as flashing in exterior walls shall comply with AAMA 714. The flashing shall extend to the surface of the exterior wall finish.

Approved flashings shall be installed at the following locations.

- Exterior window/door openings.
- Intersection of chimneys or other masonry construction with frame walls.
- Under and at the ends of masonry, wood or metal copings and sills.
- Continuously above all projecting wood trim.
- Where exterior porches, decks or stairs attach to a wall or floor assembly of wood-frame construction.
- At wall and roof intersection.
- At Built-in gutters.

R703.12 Adhered Masonry Veneer

Adhered masonry veneer [or stone veneer] -installation shall comply with the requirements of Section R703.7.3 and the requirements in Sections 12.1 and 12.3 of TMS 402/ACI 530/ASCE 5. Adhered masonry veneer shall be installed in accordance with Sections R703.7.1, Article 3.3C of TMS 602/ACI 530.1/ASCE 6 or the manufacturer's instructions.

Coastal Flashings: all flashing material for coastal locations (ex. within 3,000 feet of the ocean) shall be corrosion resistant material (ex: zinc and/or stainless steel) and shall be selected for compatibility with adjacent wood preservatives per the manufacturer's recommendations.

"CALCULATIONS BASED ON THE FOLLOWING VALUES"
• RIDGE VENTS: 15 SQ. IN. OF NET FREE AREA / LINEAR FT.
• OFF-RIDGE VENTS: 140 SQ. IN. OF NET FREE AREA / UNIT
• SOFFIT VENTS: 14.9 SQ. IN. OF NET FREE AREA / SQ. FT.

	ATTIC SPACE	1/150 Rule			1/300 Rule		
		SQ. IN. of ventilation required	SQ. FT. of vented soffit needed	LF of vented soffit needed	SQ. IN. of ventilation required	SQ. FT. of vented soffit needed	SQ. IN. of ventilation to be provided by upper ventilators
FIRST FLOOR PLAN	3401	3265.0	219.1	200	1632.5	54.8	816.2

VENTILATION PROVIDED		
	Amt.	Total Ventilation Provided (Sq. Inches)
Off-Ridge Vent (1st Floor)	2	280
Total Ventilation Provided by Upper Ventilators		280
1/150 Rule used; Off-Ridge not part of Calculations		

FOR COUNTY USE ONLY

09 / 05 / 2024



To the best of the Engineer's knowledge, information and belief, the structural plans and specifications contained within these drawings comply with the 2023 Florida Building Code - Residential 8th Edition. Engineer's signature and seal is only for the structural engineering portions of the drawing pages bearing Engineer's signature and seal.



Community:	Forest Cove	Garage Side:	Right
Plan Name:	Harmony	Elev - J	
Lot:	3	Block:	
Address:	TBD Sw Cadence Glen Lake City, FL 32024		
Reference No.	24-10678		
Sheet:	3.1		

ELEVATIONS

Americana Series

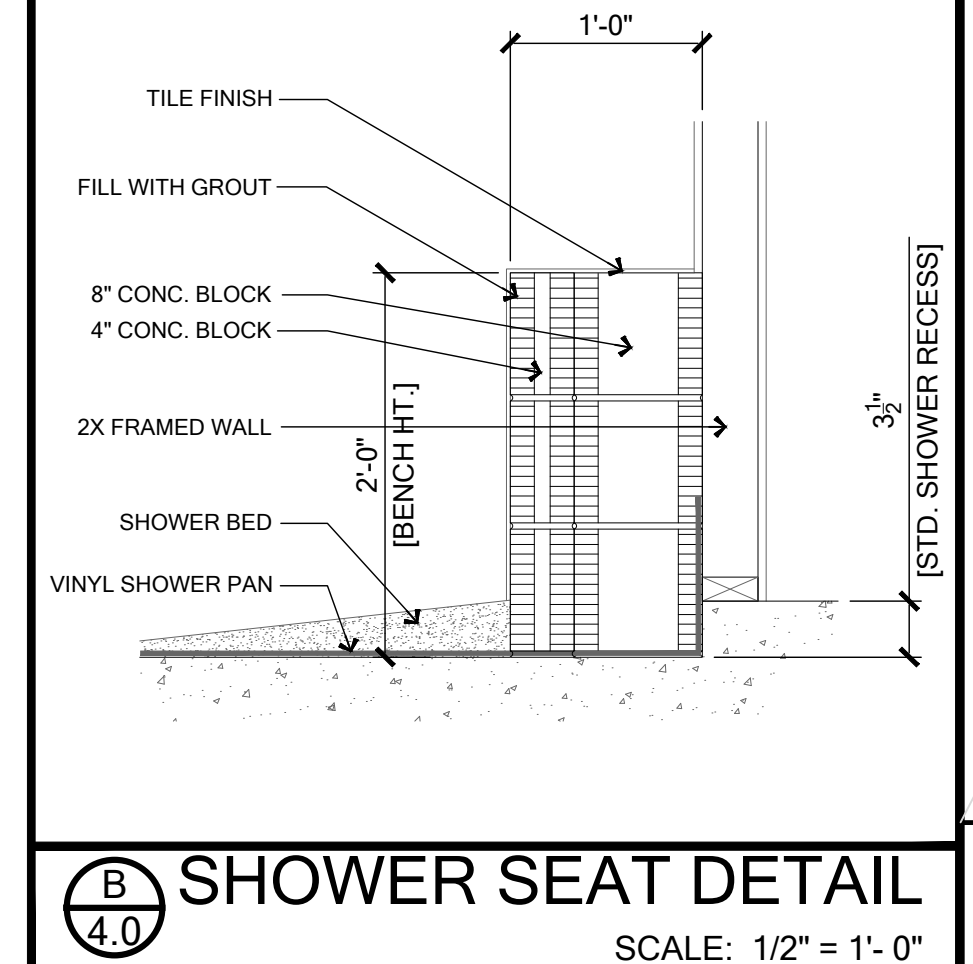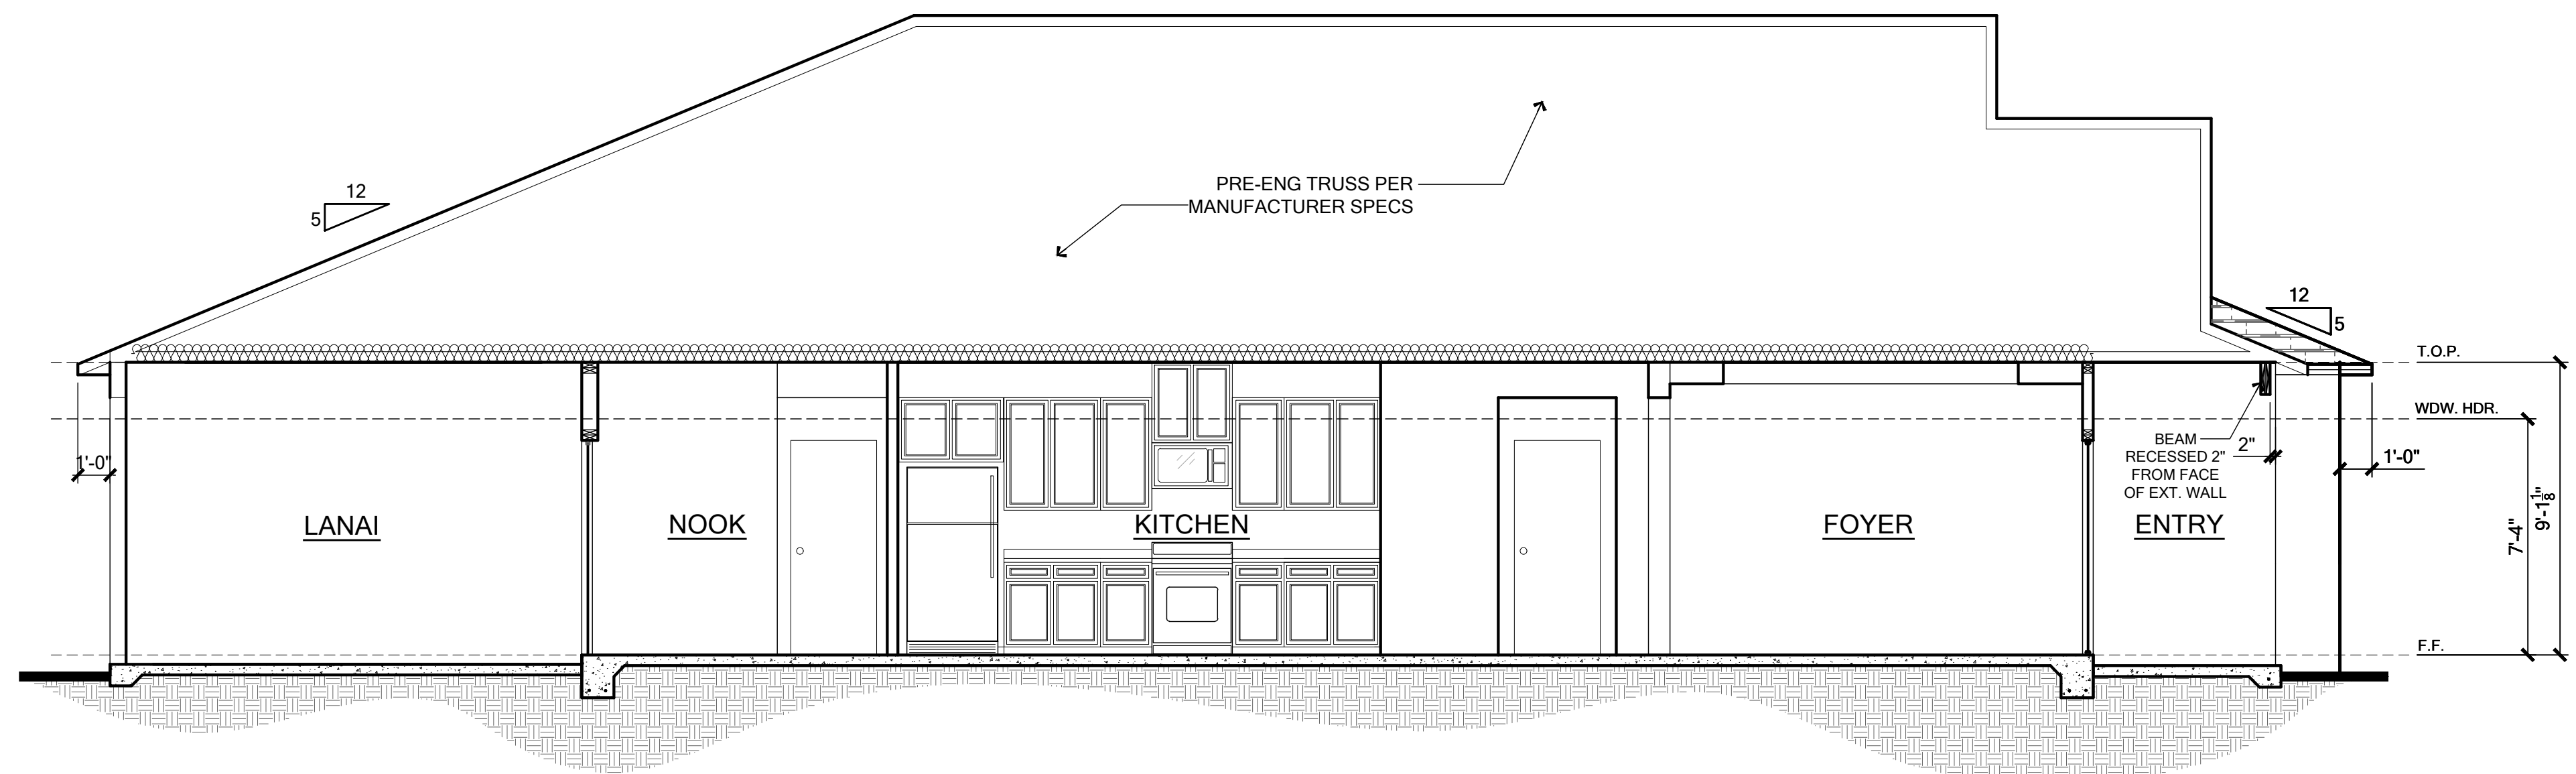

To the best of the Engineer's knowledge, information and belief, the structural plans and specifications contained within these drawings comply with the 2023 Florida Building Code - Residential 8th Edition. Engineer's signature and seal is only for the structural engineering portions of the drawing pages bearing Engineer's signature and seal.



MARONDA
Homes
3999 West First Street
Sanford, FL 32771
(407)302-9871

Community:		Forest Cove	
Reference No.	24-10678	Block:	
Plan Name:	Harmony	Elev - J	Right
Address:	TBD Sw Cadence Glen Lake City, FL 32024		
Job No.	9FC00301	Americana Series	

Sheet: **4.0**

BLDG. SECTION

BUILDING SECTION
SCALE: 1/4" = 1'- 0"

BLDG. SECTION



U.N.O. ON ROOF FRAMING PLAN

JACK TRUSSES TO GIRDER TRUSS SHALL BE NAILED TOP/BOTTOM CHORD. FOR VALLEY SET TRUSSES, SEE ENGINEERING TRUSS PACKAGE FOR CORRECT CONNECTION [VC1]


SHINGLE, METAL OR TILE ROOFING SYSTEM (SEE ARCH.) OVER
APPROVED UNDERLAYMENT, OVER SHEATHING PER ENGINEERED
ROOF SPECIFICATIONS (SEE FRAMING PLAN) ON
PRE-ENGINEERED WOOD TRUSSES AT 2'-0" O.C. MAX OR
CONVENTIONAL FRAME ROOF. (SEE PLAN FOR SIZE, SPACING,
TYPICAL ROOF SLOPE, AND OTHER INFORMATION)

ATTN: BUILDING DEPARTMENT
PLEASE NOTE THAT TRUSS LABELS MAY VARY BUT
IF THE TRUSS LAYOUT SHOWN DOES NOT MATCH
THE TRUSS MANUFACTURERS LAYOUT PLEASE
CONTACT THE ENGINEER OF RECORD PRIOR TO
PLACEMENT OF ANY TRUSSES.

R302.6 THE GARAGE SHALL BE SEPARATED FROM THE RESIDENCE AND ITS ATTIC BY NOT LESS THAN 1/2-INCH (12.7MM) GYPSUM BOARD APPLIED TO THE GARAGE SIDE. GARAGE BENEATH ROOMS SHALL BE SEPARATED FROM ALL HABITABLE ROOMS ABOVE BY NOT LESS THAN 5/8-INCH (15.9MM) TYPE X GYPSUM BOARD OR EQUIVALENT. WHERE THE SEPARATION IS A FLOOR CEILING ASSEMBLY, THE STRUCTURE SUPPORTING THE SEPARATION SHALL ALSO BE PROTECTED BY NOT LESS THAN 1/2-INCH (12.7MM) GYPSUM BOARD OR EQUIVALENT.



To the best of the Engineer's knowledge, information and belief, the structural plans and specifications contained within these drawings comply with the 2023 Florida Building Code - Residential 8th Edition. Engineer's signature and seal is only for the structural engineering portions of the drawing pages bearing Engineer's signature and seal.

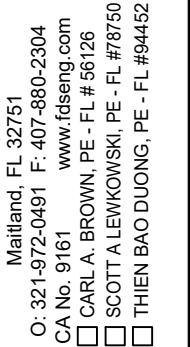


MARONDA
Homes
3999 West First Street
Sanford, FL 32771
(407)302-9871

Forest Cove		Community:	Garage State:	Right
Plan Name:	Harmoney	Elev - J		
Lot:	3	Block:		
Address:	TBD Sw Cadence Glen Lake City, FL 32024			
Reference No.	24-10678			
Sheet:				
		JOB NO:	Americana Series	
		9F-C00301		

5.0

FRAMING PLAN

SCALE: 3/16" = 1'-0"

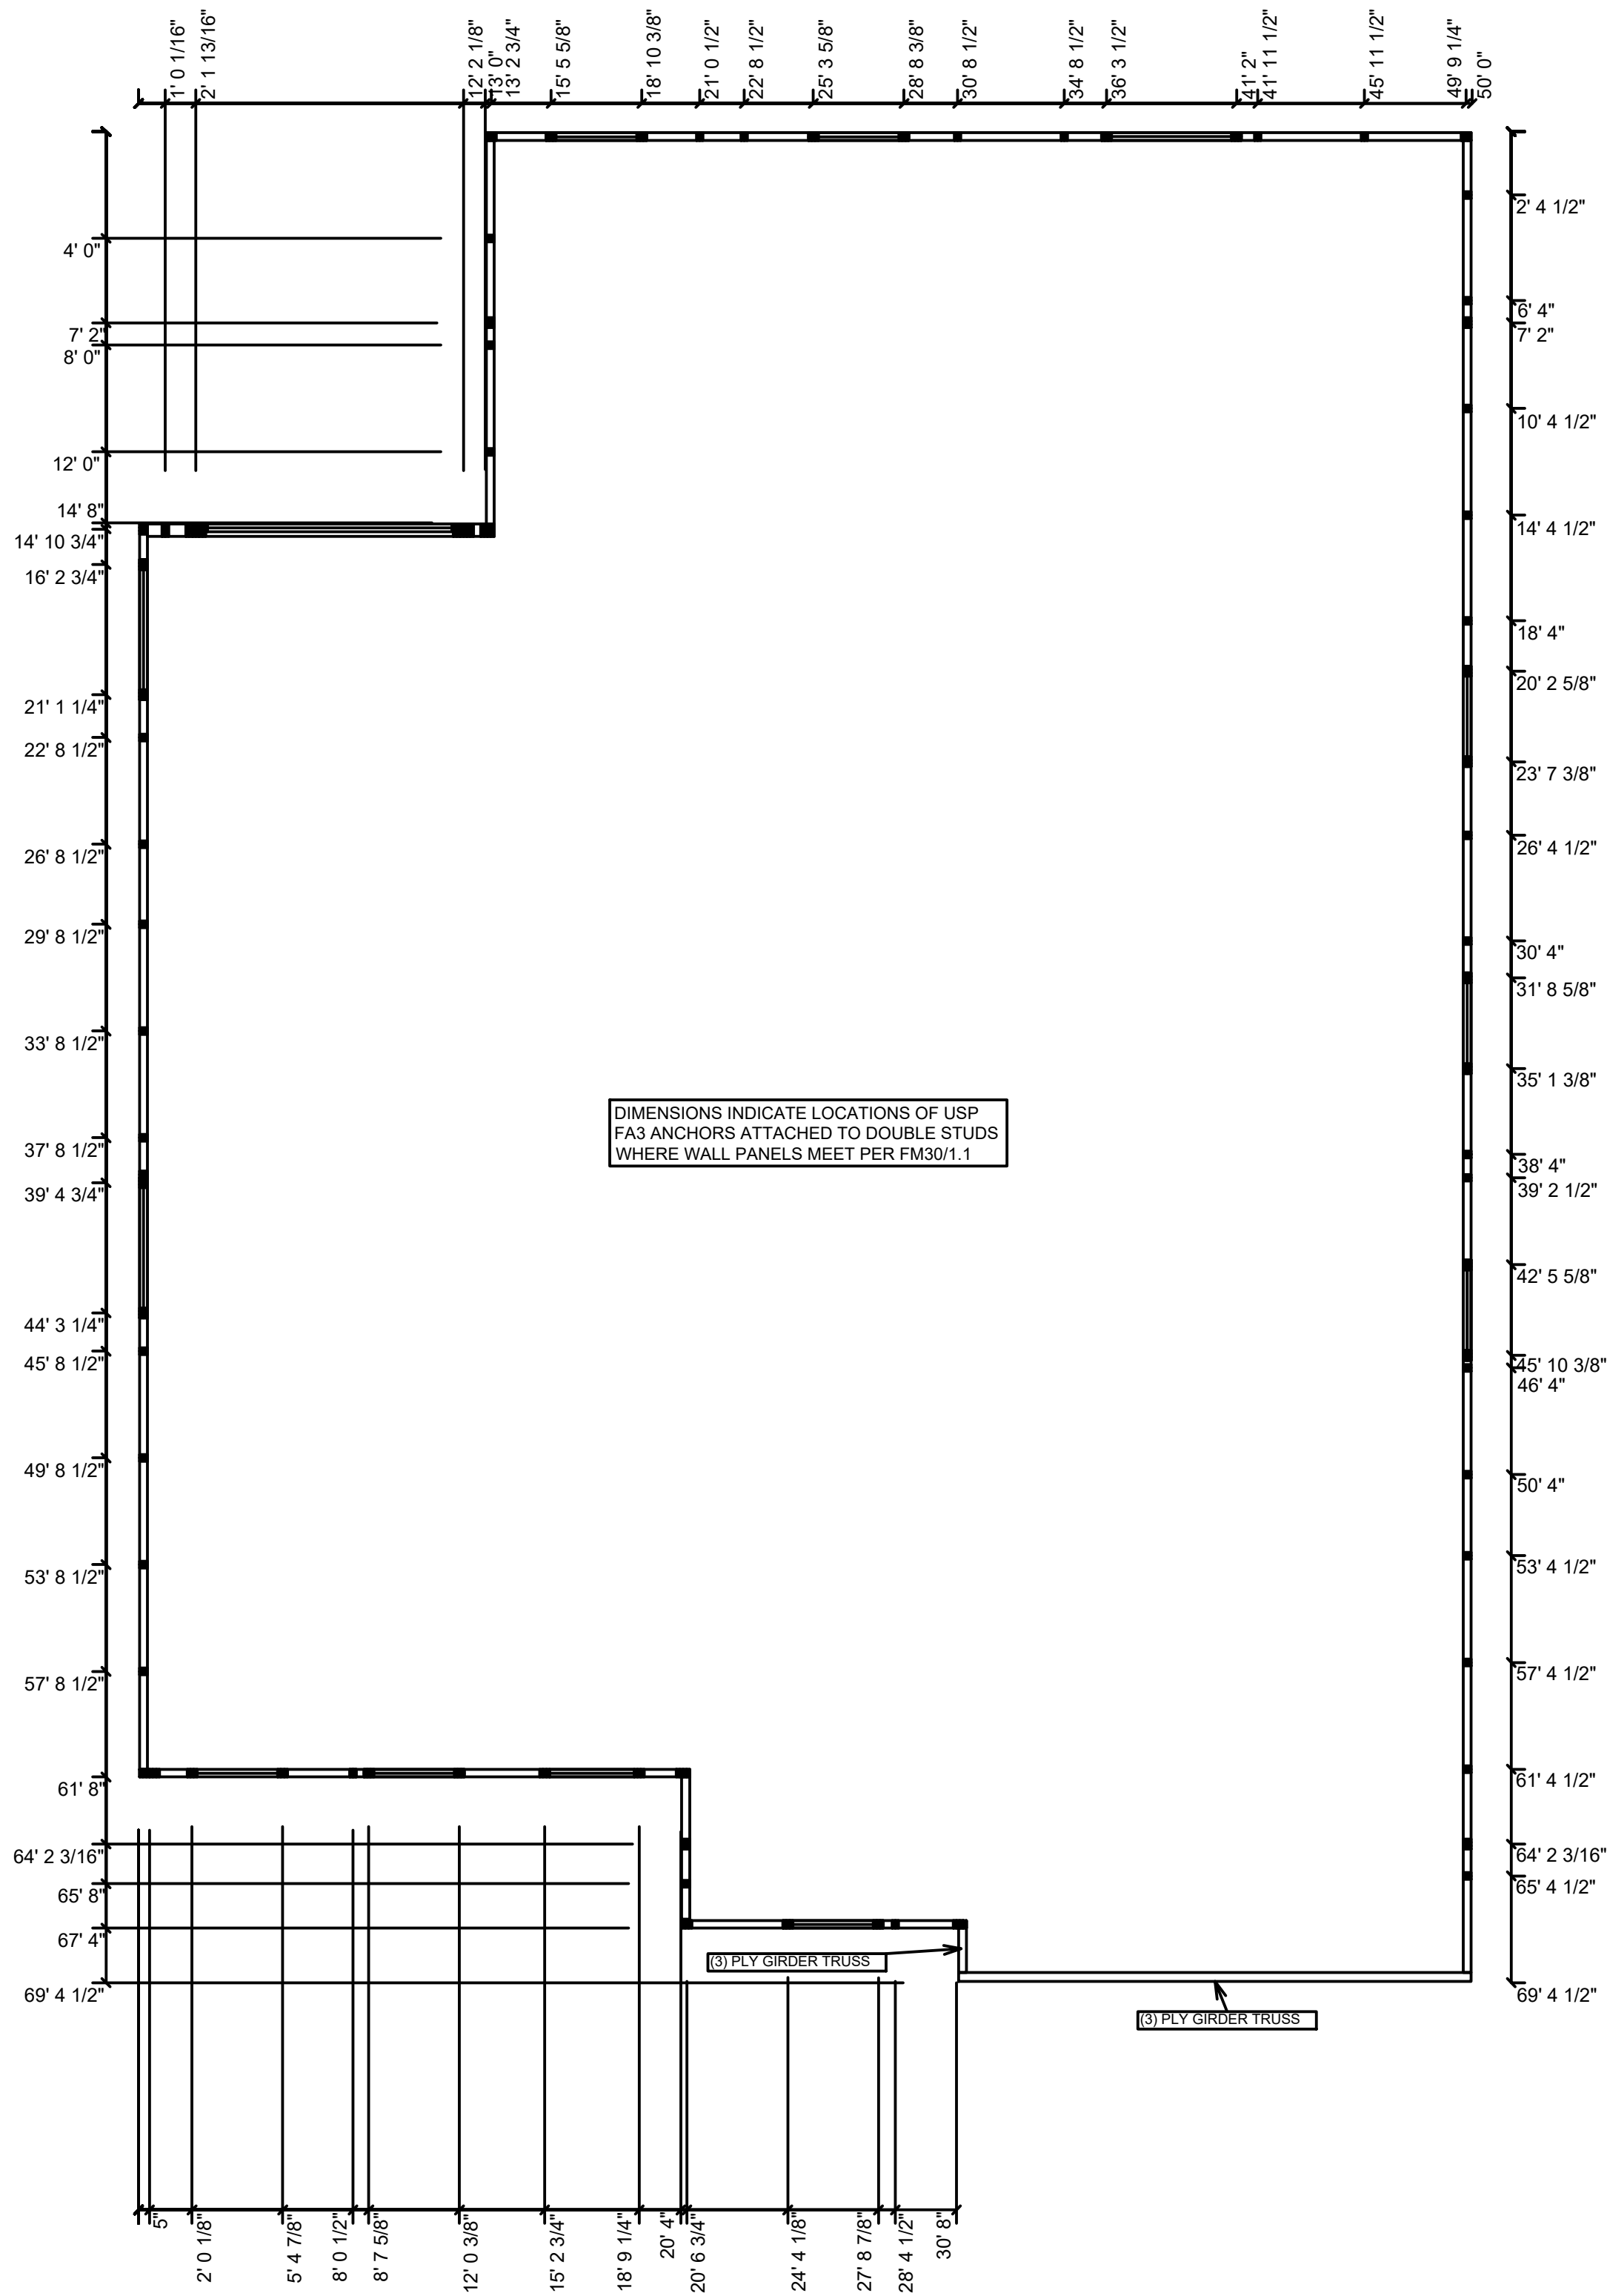

WALL STRAPPING LAYOUT PLAN
SCALE: 3/16" = 1'- 0"

ROOF FRAMING NOTES

SHINGLE, METAL OR TILE ROOFING SYSTEM (SEE ARCH.) OVER APPROVED UNDERLAYMENT, OVER SHEATHING PER ENGINEERED ROOF SPECIFICATIONS (SEE FRAMING PLAN) ON PRE-ENGINEERED WOOD TRUSSES AT 2'-0" O.C. MAX OR CONVENTIONAL FRAME ROOF. (SEE PLAN FOR SIZE, SPACING, TYPICAL ROOF SLOPE, AND OTHER INFORMATION)

ATTN: BUILDING DEPARTMENT
PLEASE NOTE THAT TRUSS LABELS MAY VARY BUT, IF THE TRUSS LAYOUT SHOWN DOES NOT MATCH THE TRUSS MANUFACTURERS LAYOUT PLEASE CONTACT THE ENGINEER OF RECORD PRIOR TO PLACEMENT OF ANY TRUSSES.

TYPICAL TRUSS CONNECTION

U.N.O. ON ROOF FRAMING PLAN

- TRUSS TO WOOD FRAMING: (1) 6" LG. FRAMEFAST FMFF006 TRUSS SCREW w/ (2) 10d TOENAILS

JACK TRUSSES TO GIRDER TRUSS SHALL BE NAILED TOP/BOTTOM CHORD. FOR VALLEY SET TRUSSES, SEE ENGINEERING TRUSS PACKAGE FOR CORRECT CONNECTION [VC1]

USP HARDWARE 160% 61ST EDITION CATALOG				REV FOR 8TH EDITION FLORIDA CODE	
MARK	PRODUCT CODE	REF. NO.	FASTENERS	UPLIFT	ROOF 1159A
HANGERS FOR TRUSS TO TRUSS CONNECTION					
1	HUS 26	HUS26	HEADER: (14) 16d TRUSS: (8) 16d	2045	3140
2	HUS 28	HUS28	HEADER: (22) 16d TRUSS: (8) 16d	2290	4745
3	JUS 26	LUS26	HEADER: (4) 16d TRUSS: (4) 16d	1050	1000
12	THD 26-2	HTU26-2	HEADER: (26) 16d TRUSS: (16) 16d X 1-1/2"	2595	4860
13	THDN 26-3	HOU26-3	HEADER: (26) 16d TRUSS: (12) 16d X 1-1/2"	4345	9175
14	THD 48	HRUS48	HEADER: (26) 16d TRUSS: (16) 16d X 1-1/2"	2595	4860
15	HJC26	THJ26	HP: (5) 16d HEADER: (16) 16d JACK: (7) 10d	2345	3055
28	HJC26-SK60	LTHJ26N, THJ26N, THJ26N	HEADER: (16) 16d JACK: (7) 10d TRUSS: (10) 16d	2345	3055
60	HUS179	HUS181/110	HEADER: (20) 16d TRUSS: (10) 16d	4110	6060
71	HD410	HU410	HEADER: (20) 16d TRUSS: (10) 16d	1930	3475
72	THD216-3	HRUS216-3	HEADER: (26) 16d TRUSS: (20) 16d	4635	7255
73	HD48 IF	HU48	HEADER: (14) 316 X 1-3/4" CMU; (14) 16d FRM JOIST/BEAM: (6) 16d	2430	1170
74	HD410 IF	HU410	HEADER: (20) 316 X 1-3/4" CMU; (20) 16d FRM JOIST/BEAM: (10) 16d	3475	1930
75	LOUM410-SDS	LQUM410-SDS	SOLID POUR CMU: (5) 3/4 X 4" JOIST/BEAM: (8) W3 SCREWS	3350	9905
76	HD28-2 IF	HU28-2	HEADER: (14) 316 X 1-3/4" CMU; (14) 16d FRM JOIST/BEAM: (6) 16d	1170	2430
CONNECTORS FOR TRUSS TO WALL					
16d NAILS - (2) TOP CHORD NAILS / (2) BOTTOM CHORD NAILS					
N					
8" LONG TRUSS SCREW	FMFF006 SOWC 15600	FASTEN MASTER FRAMEFAST SIMPSON STRONG DRIVE		690 / 2-1105 615	NA
(2) 8" LONG TRUSS SCREW	FMFF006 SOWC 15600	FASTEN MASTER FRAMEFAST SIMPSON STRONG DRIVE		1105 615	NA
16	(2) MTW12	MTS12	(26) 16d	2370	
17	(2) MUGT 15	(2) MGT	CMU: (26) 10d (1) 5/8" THREADED ROD 12" EMBED. FRAME: (26) 10d, PHDA W/ (10) W3 SCREWS & (1) 5/8" THREADED ROD	5480	
18	(2) RT16-2	(2) RT16-2	PLATE: (16) 8d TRUSS: (16) 8d	2320	
19	(2) MSTA24	(2) MSTA24	(16) 16d	3380	
20	RT6A	H8	PLATE: (5) 16d X 1-1/2" TRUSS: (5) 16d X 1-1/2"	750	
22	FA3	MAS	TOP: (6) 16d X 1-1/2" SIDE: (2) 16d X 1-1/2"	1350	
25	HTA20	HETA20	(10) 16d X 1-1/2"	1870	
26	(2) HTA20	(2) HETA20	(20) 16d X 1-1/2"	2430	
27	HTW24	HTS24	(20) 16d	1355	
31	LP1A	LTA1	(10) 16d X 1-1/2" FACE OF GABLE W/2X4	1470	
33	LTW12	LT512	(12) 10d	625	
35	KST227	MST77	(34) 16d NAILS (4) 1/2 BOLTS	4215	
36	LSTA24	LSTA24	(16) 16d NAILS	1235	
37	MSTA12	MSTA12	(16) 16d	935	
38	MSTA18	MSTA18	(14) 10d	1310	
39	MSTA24	MSTA24	(16) 16d	1640	
40	MSTA30	MSTA30	(22) 10d	2065	
41	MTW12	MTS12	(14) 10d	1185	
43	MSTAM36	MSTAM36	CONCRETE/CMU: (8) 1/4" X 2-1/4" TAPCON FRAME: (13) 16d	1945	TENSION
44	MUGT 15	MGT	CMU: (26) 10d (1) 5/8" THREADED ROD 12" EMBED. FRAME: (26) 10d, PHDA W/ (10) W3 SCREWS & (1) 5/8" THREADED ROD	4240	
46	MSTC40	MSTC40	(26) 16d NAILS TENSION	2690 2725	
47	MSTCM60	MSTCM60	CONCRETE/CMU: (14) 1/4" X 2-1/4" TAPCON FRAME: (24) 10d OR (26) 16d	3665	TENSION
48	RT16A	H16A, H16	PLATE: (6) 8d TRUSS: (6) 16d X 1-1/2"	1025	
49	UPH08	HDQ8-SDS3	(1) 7/8" THREADED ROD, 8" EPOXY EMBED. (4) W3 SCREWS	9165	
50	DTB-TZ	DTTZ2	(1) 1/2" X 6" HD SCREW (PHD1411680) (6) W3 SCREWS	1635	TENSION
51	PAU66	ABU44	(1) 5/8" X 8" HD SCREW (PHD1411680) (7) 16d NAILS OR (2) 1/2 BOLT	2455- NAILS 2365- BOLTS	
53	PAU44	ABU44	(1) 5/8" X 8" HD SCREW (PHD1411680) (12) 16d NAILS OR (2) 1/2 BOLT	2305- NAILS 2265- BOLTS	
54	PHD8	HU8-SDS2.5	(1) 7/8" THREADED ROD, 8" EPOXY EMBED. (4) W3 WOOD SCREWS	9185	
55	PHDA4	HU44-SDS2.5	STRAP: (10) W3 WOOD SCREWS CMU: 5/8" THREADED ROD, 8" EPOXY EMBED. FND: 5/8" X 8" HD SCREW (PHD1411680)	5215	
56	HGAM 19KT	HGAM19KTA	RAFTER/TRUSS: (4) WS15 CHD BEAM: (6) 1/4 X 1-3/4" TAPCON	560	
57	LUGT4	LGT4-SDS3	FRM: (32) 16d SINKER CMU: (4) 3/8" X 6" TAPCON TOP PLATE: (5) 16d SINKER TRUSS: (16) W3 SCREW	4725	
58	PHD2A	HU22-SDS2.5	STRAP: (6) W3 WOOD SCREWS CMU: 5/8" THREADED ROD, 8" EPOXY EMBED. FND: 5/8" X 8" HD SCREW (PHD1411680)	3215	
59	KST218	ST6215	(26) 16d	2955	
64	HGA 19KT	HGA19KT	RAFTER/TRUSS: (4) WS15 TOP PLATE: (6) W3	790	
65	LUGT2	LGT2	STUDS: (14) 10d TOP PLATE: (2) 16d TRUSS: (16) 10d	2020	
66	(2) LUGT2	(2) LGT2	STUDS: (14) 10d TOP PLATE: (2) 16d TRUSS: (16) 10d	4040	
67	LUGT3	LGT3-SDS2.5	FRM: (24) 16d SINKER CMU: (4) 3/8" X 6" TAPCON TOP PLATE: (4) 16d SINKER TRUSS: (12) W3 SCREW	3500	
69	HTT45	HTT45	STRAP: (26) 16d or (26) 16d CMU: 5/8" THREADED ROD, 12" EPOXY EMBED FND: 5/8" X 8" HD SCREW (PHD1411680)	5795	

To the best of the Engineer's knowledge, information and belief, the structural plans and specifications contained within these drawings comply with the 2023 Florida Building Code - Residential 8th Edition. Engineer's signature and seal is only for the structural engineering portions of the drawing pages bearing Engineer's signature and seal.

FDS ENGINEERING ASSOCIATES

258 Southhall Lane, Suite 200
O: 321-472-0451 F: 407-480-2304
CA No. 9161 www.fdseng.com
SCOTT A. ENKONSKI, PE, FL #8750
☐ THIEN BAO DUONG, PE - FL #94452

Keese Associates

ARCHITECTURE | DESIGN | PLANNING

258 Southhall Lane, Midland, FL 32751, Suite 200 | (407) 480-2304
A2203115

MARONDA Homes

3999 West First Street
Sanford, FL 32771
(407)302-9871

Community: Forest Cove

Plan Name: Harmony

Garage Side: Right

Elev - J

Lot: 3

Block:

Address: TBD Sw Cadence Glen Lake City, FL 32024

Reference No: 24-10678

Sheet:


5.1

WALL STRAPPING

Community Series: Americana Series


Job no: 9F-C00301

POP-UP ROOF TRUSS TRAY CEILING

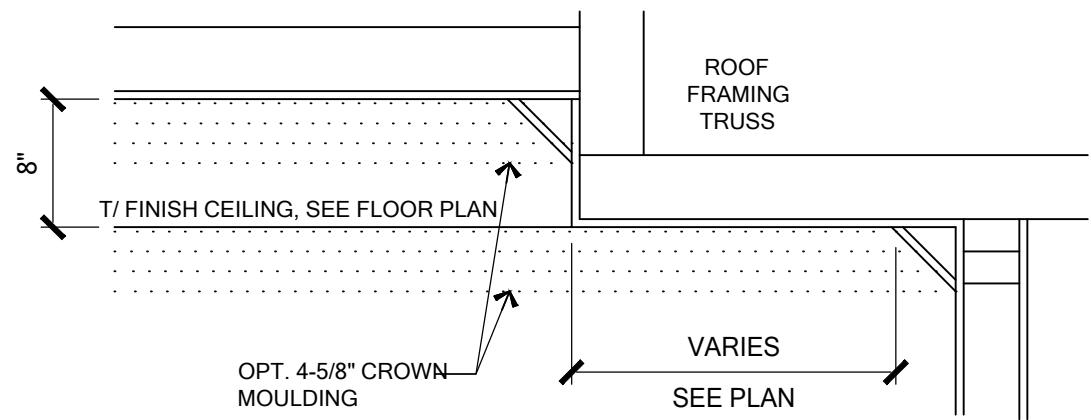


SCALE: 1" = 1'- 0"

DROP DOWN TRAY CEILING

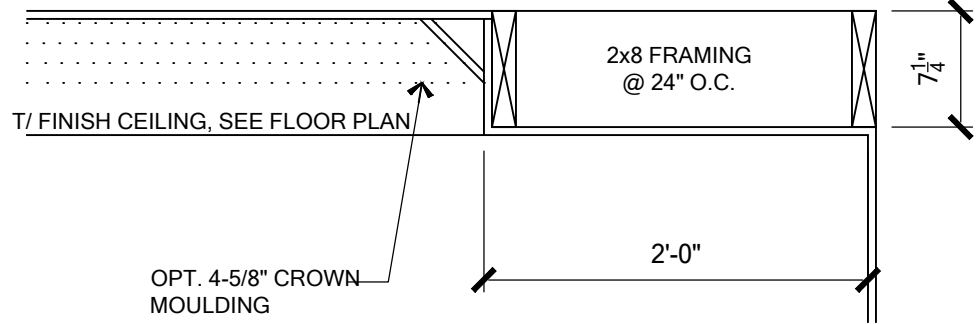


SCALE: 1" = 1'- 0"

FLOW-THRU BAR SECTION
w/ FINISHED BACK

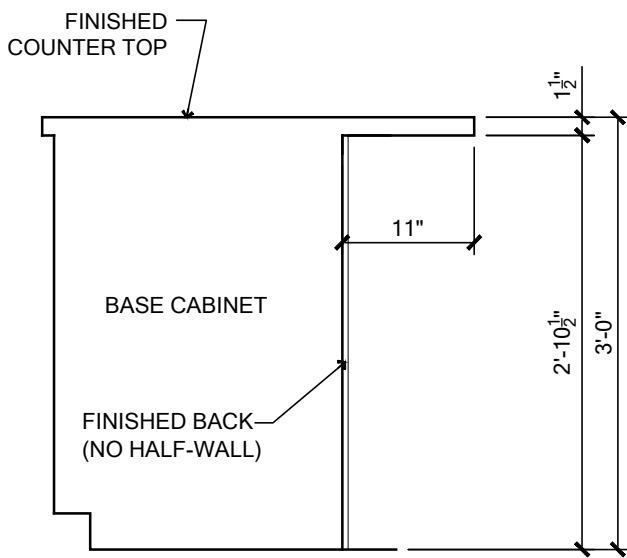


SCALE: 3/4" = 1'- 0"

FLOW-THRU BAR SECTION
w/ HALF WALL

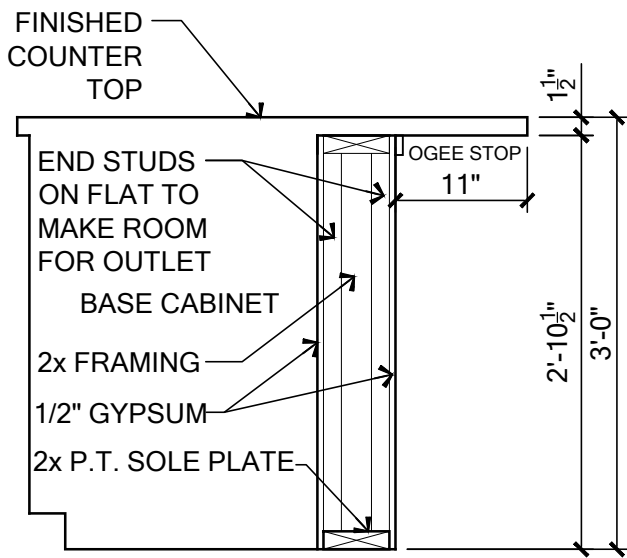


SCALE: 3/4" = 1'- 0"

TYPICAL HALF-WALL

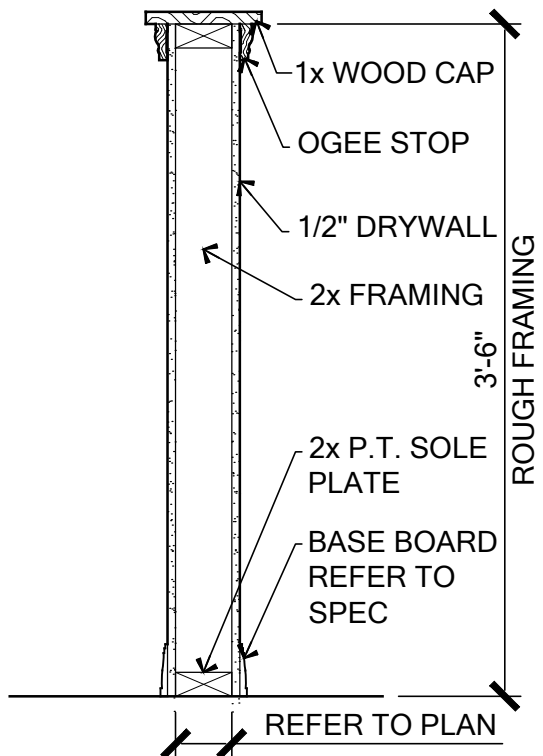

SCALE: 1" = 1'- 0"


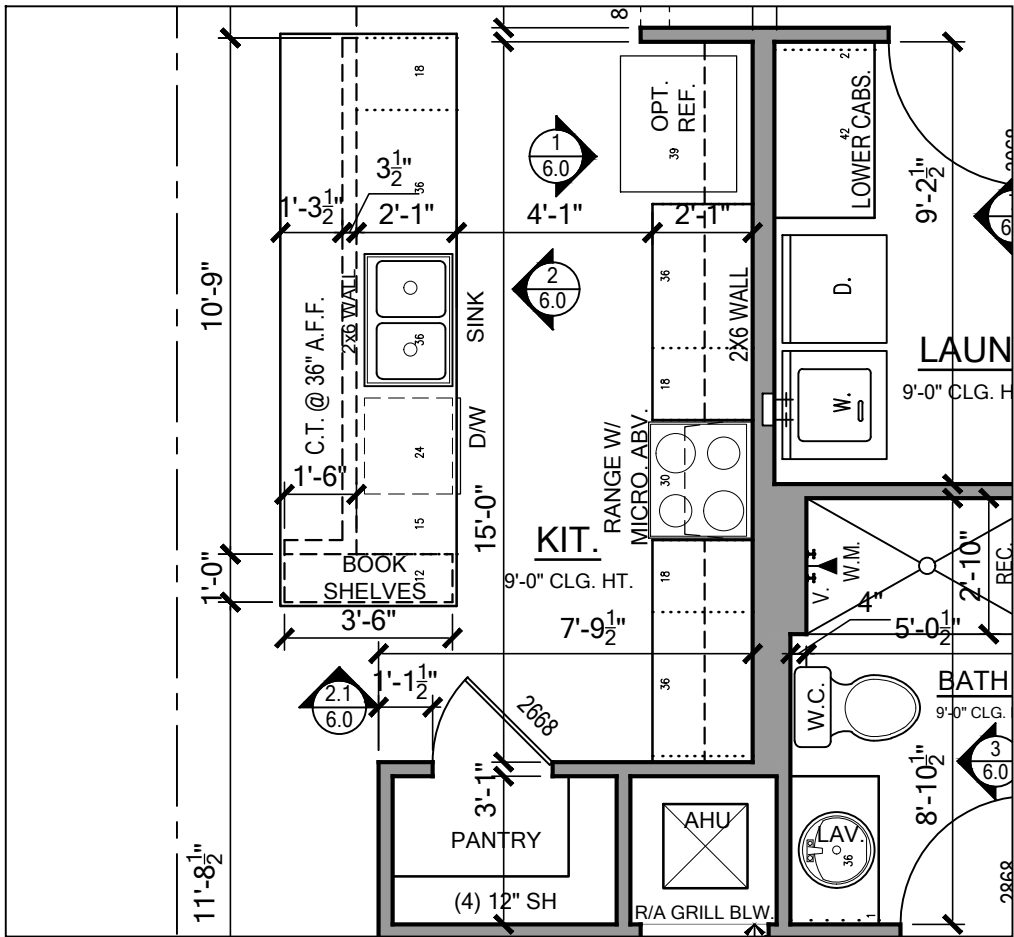


STANDARD KITCHEN PLAN
SCALE: 1/4" = 1'- 0"

To the best of the Engineer's knowledge, information and belief, the structural plans and specifications contained within these drawings comply with the 2023 Florida Building Code - Residential 8th Edition. Engineer's signature and seal is only for the structural engineering portions of the drawing pages bearing Engineer's signature and seal.



Community:	Forest Cove	Garage Side:	Right
Plan Name:	Harmony	Elev - J	
Lot:	3	Block:	
Address:	TBD Sw Cadence Glen		
	Lake City, FL 32024		
Reference No. Sheet:	24-10678		
Job no.	9FC00301		
			Americana Series
			6.0
			INTERIOR ELEV

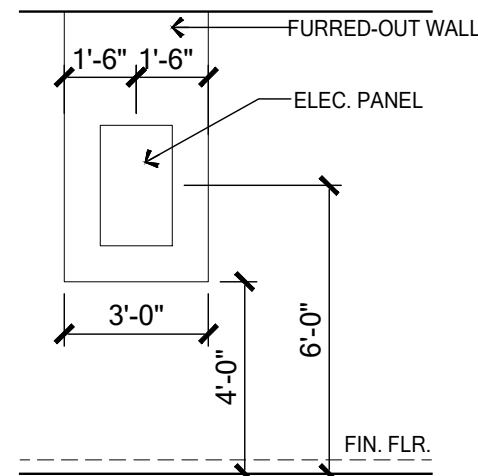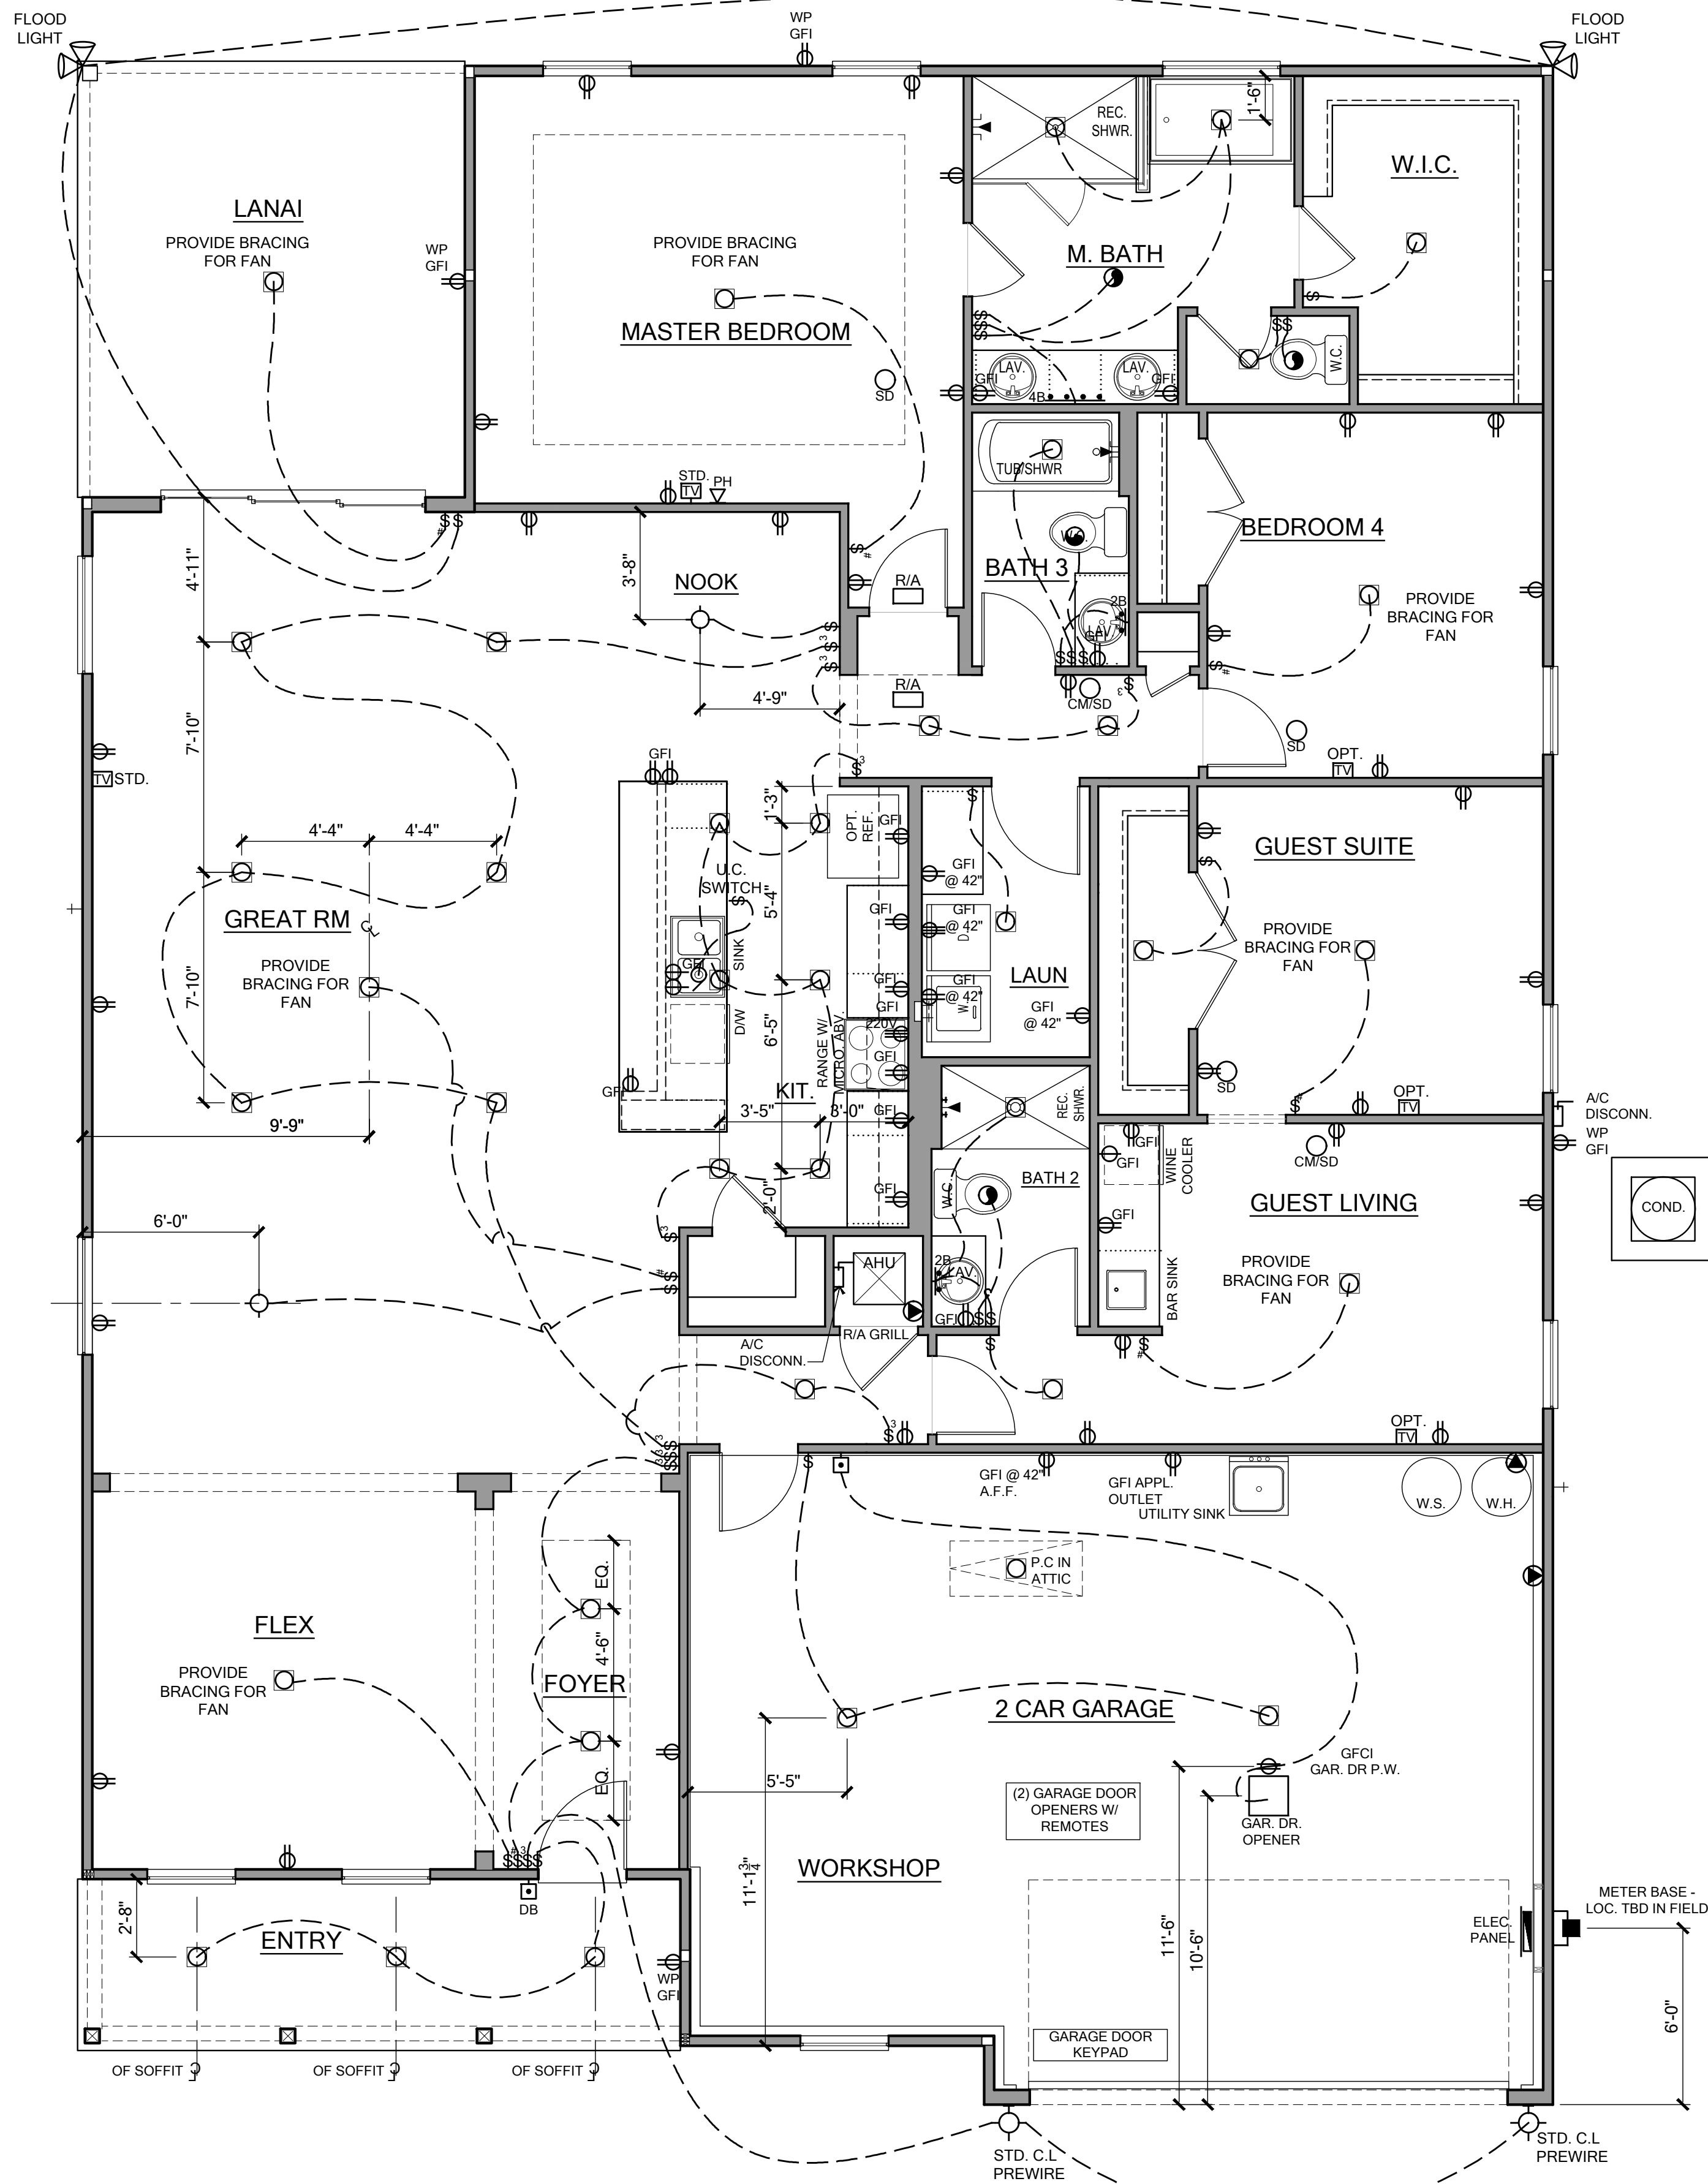

PANEL WALL DETAIL
SCALE: 1/4" = 1'-0"

ELECTRICAL PLAN
SCALE: 1/4" = 1'-0"

ELECTRICAL LEGEND


POWER SYMBOLS

	WP	WEATHER PROOF
	VP	VAPOR PROOF
	GFI	GROUND FAULT INTERRUPT
	A	ARC FAULT INTERRUPT
	48	MOUNTING HEIGHT
	GDO	GARAGE DOOR OPENER
	PS	PULL STRING
		MOTOR
		BATH FAN
		BATH FAN AND LIGHT COMBINATION
		SINGLE POLE SWITCH
		THREE WAY SWITCH
		SPECIAL PURPOSE
		DISCONNECT
		ELECTRIC PANEL
		METER BASE

LIGHTING SYMBOLS

LOW VOLTAGE SYMBOLS

ELECTRICAL RISER DIAGRAM

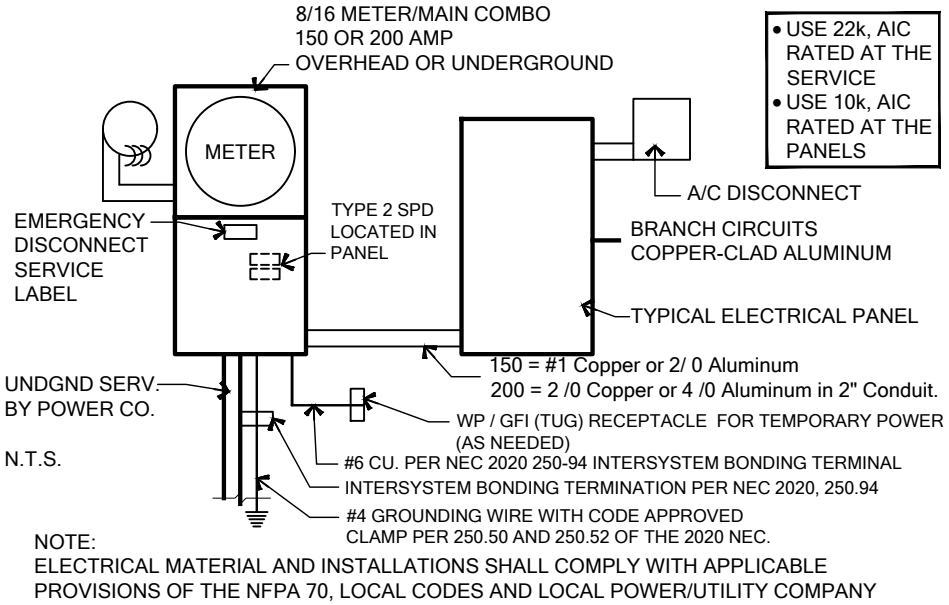

- Notes: unless otherwise noted.
- Electrical outlet heights as measured from finished floor to centered line of the box to be: 16" AFF (general). In a Flood Zone, all electrical equipment to be at or above DFE.
 - All trim plates and devices to be ganged, where possible.
 - Electrical switches to be at 42" centerline above finished floor.
 - Electrical plan is intended for bid purposes only. All work shall be done in strict accordance with the National Electric Code (NEC), latest edition, by a licensed electrical contractor who shall be responsible for the installation & sizing of all electrical, wiring & accessories.
 - Smoke alarms shall comply with NFPA 72 and Section R314 and shall be listed in accordance with UL 217. Combination smoke and carbon monoxide alarms shall be listed in accordance with UL 217 and UL 2034.
 - Provide AFCI's (Arc-Fault Circuit Interrupters) combination type installed to provide protection of the branch circuits in all dwelling units per NFPA 70 (Current Edition) and the NEC and as defined in UL 1699.
 - Provide Tamper Resistant Receptacles as required by the NFPA 70 (Current Edition).
 - Carbon Monoxide Protection: carbon monoxide alarms or detectors shall be installed in all dwelling units in accordance with FBC R315 and NFPA 70. Such devices shall be listed by the appropriate standard, either ANSI/UL 2034, standard for single and multiple station CO alarms or UL 2075, gas and vapor detector sensor, according to the installation.
 - R315.1.2 Combination Alarms: combination smoke/carbon monoxide alarms shall be listed and labeled by a Nationally Recognized Testing Laboratory.
 - Keep all smoke detectors minimum of 36" from bathroom doors.
 - In new construction, smoke detectors shall be hardwired into an A/C electrical power source and shall be equipped with a monitored battery backup.
 - Bathroom exhaust fans must vent to the exterior of the building, ventilation to attic space and soffits is not acceptable.
 - Chapter 45 Private Swimming Pools - Outdoor swimming pools shall be provided with a barrier complying with R4501.17.1.1 through R4501.17.1.14.
 - Add GFCI protection to receptacles in laundry rooms and utility rooms of dwellings where installed within 6' of the outside edge of a sink. This would include the receptacle installed for a washing machine. Receptacle outlets shall not be required on a wall directly behind a range or sink to fulfill the requirement of an outlet every 24". The width of the sink or range is not to be included in the spacing of the outlets unless the distance from the sink or range is greater than 12" for straight counter tops and 18" for sinks and ranges installed in corner counters.
 - Where more than one smoke alarm is required to be installed within an individual dwelling unit in accordance with section R314.3, the alarm devices shall be interconnected in such a manner that the actuation of one alarm will activate all of the alarms in the individual dwelling unit. Physical interconnection of smoke alarms shall not be required where listed wireless alarms are installed and all alarms sound upon activation of one alarm.
 - For one- and two-family dwelling units, all service conductors shall terminate in disconnecting means having a short-circuit current rating equal to or greater than the available fault current, installed in a readily accessible outdoor location. Each disconnect shall be one of the following:
(1) Service disconnects marked as follows:
EMERGENCY DISCONNECT,
SERVICE DISCONNECT
(2) Meter disconnects installed per 230.82(3) and marked as follows:
EMERGENCY DISCONNECT,
METER DISCONNECT,
NOT SERVICE EQUIPMENT
(3) Other listed disconnect switches or circuit breakers on the supply side of each service disconnect that are suitable for use as service equipment and marked as follows:
EMERGENCY DISCONNECT,
NOT SERVICE EQUIPMENT
Markings shall comply with 110.21(B).
 - All permanently installed luminaires, excluding those in kitchen appliances, shall have an efficacy of at least 45 lumens-per-watt or shall utilize lamps with an efficacy of not less than 65 lumens-per-watt.

To the best of the Engineer's knowledge, information and belief, the structural plans and specifications contained within these drawings comply with the 2023 Florida Building Code - Residential 8th Edition. Engineer's signature and seal is only for the structural engineering portions of the drawing pages bearing Engineer's signature and seal.



Community:	Forest Cove	Garage Side:	Right
Plan Name:	Harmony	Elev - J	
Block:			
Lot:	3		
Address:	TBD Sw Cadence Glen Lake City, FL 32024		
Reference No.	24-10678		
Sheet:			

TERMITE SPECIFICATIONS

SECTION R318 PROTECTION AGAINST TERMITES

TERMITE PROTECTION SHALL BE PROVIDED BY REGISTERED TERMITICIDES, INCLUDING SOIL APPLIED PESTICIDES, BAITING SYSTEMS, AND PESTICIDES APPLIED TO WOOD, OR OTHER APPROVED METHODS OF TERMITE PROTECTION LABELED FOR USE A PREVENTIVE TREATMENT TO NEW CONSTRUCTION (SEE SECTION 202, REGISTERED TERMITICIDE). UPON COMPLETION OF THE APPLICATION OF THE TERMITE PROTECTIVE TREATMENT, A CERTIFICATE OF COMPLIANCE SHALL BE ISSUED TO THE BUILDING DEPARTMENT BY THE LICENSED PEST CONTROL COMPANY THAT CONTAINS THE FOLLOWING STATEMENT: "THE BUILDING HAS RECEIVED A COMPLETE TREATMENT FOR THE PREVENTION OF SUBTERRANEAN TERMITES. TREATMENT IS IN ACCORDANCE WITH RULES AND LAWS ESTABLISHED BY THE FLORIDA DEPARTMENT OF AGRICULTURE AND CONSUMER SERVICES."

NOTES:

- METHOD OF TREATMENT SHALL BE APPROVED BY THE GOVERNING JURISDICTION "LIQUID BORATE OR BOR-A-COR" PRODUCT METHODS MUST BE DETERMINED AT PERMIT STAGE AND PRODUCT APPROVAL DATA MUST BE ON FILE WITH THE BUILDING DEPARTMENT.
- PRESSURE TREATED LUMBER THAT HAS BEEN CUT OR DRILLED THAT EXPOSES UNTREATED PORTIONS OF WOOD ARE REQUIRED TO BE FIELD TREATED TO PREVENT INSECT INFESTATION.
- OPTIONAL BORATE APPLIED TO ALL FRAME MEMBERS WITHIN 24" A.F.F.

NOTICE TO BUILDER AND ALL SUBCONTRACTORS

It is the intent of the Engineer listed in the titleblock of these documents that these documents be accurate, providing Licensed Professionals clear information. Every attempt has been made to prevent error. The Builder and all subcontractors are required to review all the information contained in these documents, prior to the commencement of any work. The Engineer are not responsible for any plan errors, omissions, or misinterpretations undetected and not reported to the Engineer prior to construction. All construction MUST be in accordance to the information found in these documents. Any questions regarding the information found in these plans should be directed to our Quality Assurance Manager at 321-972-0491 immediately. No backcharges will be considered for reimbursement by the the Engineer without advanced notification and approval by the Engineer. Payments will be made in accordance to the terms of the agreement.

Care and Maintenance: Yearly maintenance and inspections by the builder/homeowner are necessary for the future life of this home. Care must be taken to check windows and doors for caulking, remove leaves and debris off roofs, make sure that water flow is away from the house and have your home repainted every 3 - 5 years to protect the coatings. The designer and engineer of record are not responsible for instances that may occur over the normal life of the home without proper maintenance.

GENERAL STRUCTURAL NOTES

CAST IN PLACE REINFORCED CONCRETE

- ALL CONCRETE SHALL HAVE A MINIMUM COMPRESSIVE STRENGTH AT 28 DAYS OF 2500 PSI (SLABS) 3000 PSI (COLUMNS AND BEAMS), A SLUMP OF 5" PLUS OR MINUS 1", AND HAVE 2 TO 5% AIR ENTRAINMENT AND A MAXIMUM WATER/CEMENT RATIO OF 0.63.
- HOOKS SHALL BE PROVIDED AT DISCONTINUOUS ENDS OF ALL TOP BARS OF BEAMS.
- HORIZONTAL FOOTING BARS SHALL BE BENT 25° AROUND CORNERS OR CORNER BARS WITH A 25° LAP PROVIDED EA. WAY.
- CONCRETE COVER MIN. 3" WHEN EXPOSED TO EARTH OR 1 1/2" TO FORM U.N.O.
- WELDED WIRE FABRIC SHALL CONFORM TO ASTM A1064/A1064M. WWF SHALL BE LAPPED AT LEAST 6" AND CONTAIN AT LEAST ONE CROSS WIRE WITHIN THE 6". POLYPROPYLENE FIBERS FOR SLABS ON GRADE TO BE MIN 1.5 LBS OF FIBER PER CUBIC YARD.
- ALL REINFORCING STEEL / STIRRUPS AND TIES SHALL BE NEW DOMESTIC DEFORMED BARS FREE FROM RUST, SCALE & OIL & SHALL MEET ASTM A615, ASTM A706, OR ASTM A996 GRADE 40 U.N.O. REINFORCING FOR FOOTING SHALL BE SUPPORTED ON PRE-CAST CONCRETE PADS, STEEL WIRE OR PLASTIC SUPPORTS, TOP REINFORCING SHALL BE POSITIVELY SUPPORTED BY TEMPORARY STRINGERS. DOWELS FOR COLUMNS & FILLED CELLS SHALL BE SECURED IN PLACE BY USING ADDITIONAL CROSS- REINFORCING TIED TO FOOTING REINFORCING. SPLICES IN REINFORCING WHERE PERMITTED SHALL BE AS PER DETAIL MS05/1.1.
- HIGH STRENGTH USP CIA-GEL, 7000-C ANCHORING. EPOXY ADHESIVE BINDER WAS USED IN THE DESIGN OF THIS PRODUCT. IF CONTRACTORS WISH TO USE A DIFFERENT EPOXY, THEY MUST FIRST CONTACT THE ENGINEER OF RECORD FOR WRITTEN APPROVAL.
- WHERE PROJECT IS TO BE LOCATED IN KNOWN RADON GAS PREVALENT AREAS, APPENDIX "F" OF THE FLORIDA BUILDING CODE 8TH EDITION (2023) RESIDENTIAL IS TO BE IMPLEMENTED. F303.4 CONCRETE STRENGTH IN THESE AREAS ARE TO BE A MINIMUM OF 3000 P.S.I. THEREFORE, ANY AND ALL NOTES ON THESE PLANS THAT INDICATE 2500 P.S.I. SHALL BE REPLACED WITH 3000 P.S.I. FOR THE CONCRETE STRENGTH.

WOOD CONSTRUCTION

- ALL EXTERIOR WOOD STUD WALLS, BEARING WALLS, SHEAR WALLS AND MISC. STRUCTURAL WOOD FRAMING OR GABLE END BRACING SHALL BE EITHER AS SPECIFIED IN PLAN OR IN DETAILS. IF CONFLICTS OCCUR BETWEEN PLAN AND DETAILS, THE STRONGEST MATERIAL SHALL BE USED. AT A MINIMUM, ALL STRUCTURAL FRAMING MEMBERS SHALL BE S.P.F. #2.
- ALL LUMBER SPECIFIED ON DRAWINGS ARE INTENDED FOR DRY USE ONLY (MOISTURE CONTENT 19% OR LESS), U.N.O. ALL WATERPROOFING AND FIRE SAFETY SYSTEMS ARE THE RESPONSIBILITY OF THE CONTRACTOR AND ARE TO BE DESIGNED AND DETAILED BY OTHERS.
- ANY WOOD FRAME INTERIOR BEARING WALL STUDS THAT HAVE HOLES IN THE CENTER OF THE STUD UP TO 1" DIA. SHALL HAVE STUD PROTECTION SHIELDS. ALL HOLES OVER 1" IN DIA. FOR PLUMBING LINES, ETC. SHALL BE REPAIRED WITH SIMPSON HSS2 STUD SHOES, TYP., U.N.O.
- MANY OF THE NEW PRESSURE TREATED WOODS USE CHEMICALS THAT ARE CORROSIVE TO STEEL. IT IS THE CONTRACTOR'S RESPONSIBILITY TO VERIFY THE TYPE OF WOOD TREATMENT AND TO SELECT APPROPRIATE CONNECTORS THAT RESIST CORROSION. FOR EXAMPLE, ACQ-C, ACQ-D, CBA-A OR CA-B REQUIRE HOT-DIPPED GALVANIZED OR STAINLESS STEEL FASTENERS. DOT SODIUM BORATE (SBX) DOES NOT.
- ALL EXPOSED WOOD OR WOOD IN CONTACT WITH EARTH OR CONCRETE TO BE PRESSURE TREATED.
- UNTREATED WOOD SHALL NOT BE IN DIRECT CONTACT WITH CONCRETE, OR MASONRY SEAT PLATES SHALL BE PROVIDED AT BEARING LOCATIONS WITHOUT WOODEN TOP PLATES.
- SEE PLAN FOR STUD PACK AND BEAM NAILING PATTERNS.
- ALL ENGINEERING LUMBER TO HAVE THE FOLLOWING MIN VALUES U.N.O.
PARALLAM COLUMNS: 1.8E Fb = 2400 PSI
MICROLAM (LVL) BEAMS: 2.0E Fb = 2600 PSI
GLULAM BEAMS: SP/SF 24F-V5 LAYUP (1.7E Fb = 2400 PSI) MIN.
- SEE PLAN NOTE FOR ADDITIONAL ROOF, WALL, SHEAR WALL AND FLOOR SHEATHING REQUIREMENTS ALONG W/ NAILING INFORMATION OTHERWISE:
ROOF DECK: PLYWOOD C-C/C-D, EXTERIOR OR OSB
FLOOR SHEATHING: 3/4" T&G WOOD DECKING GROUP 1 APA RATED (48/24) SHEATHING SHALL FINISH FLUSH TO EXTERIOR WALL FACE
WALL SHEATHING: 7/16" STRUCTURAL OSB (EXPOSURE 1)-OR-15/32" OSB PLYWOOD (C-C/C-D) (EXPOSURE 1) MINIMUM OF 18" SPACE IS RECOMMENDED BETWEEN PANELS, AT EDGES, AND END JOINTS TO ALLOW FOR EXPANSION. SHEATHING SHALL NOT BE USED AS WEATHER RESISTANCE BARRIER UNLESS SPECIFIED.
- LATH AND LATH ATTACHMENTS SHALL BE OF CORROSION-RESISTANT MATERIALS. EXPANDED METAL OR WOVEN WIRE LATH SHALL BE ATTACHED TO WOOD SHEATHING WITH 1-1/2" LONG, 11 GAUGE NAILS HAVING A 7/16" HEAD, OR 1 1/2" LONG, 16 GAUGE STAPLES SPACED IN ACCORDANCE WITH ASTM C1063 OR C1787, OR AS OTHERWISE APPROVED.

STRUCTURAL STEEL

- MATERIAL SPECIFICATIONS: WIDE FLANGE SECTIONS: ASTM A992, GRADE 50, Fy=50 KSI TUBE STEEL (HSS): ASTM A500, GRADE B, Fy = 46 KSI PIPE STEEL: ASTM A53, TYPE E OR S, Fy = 35 KSI ALL OTHER STRUCTURAL & MISC. STEEL: A36 Fy=36 KSI STRUCTURAL CONNECTIONS: ALL STRUCTURAL BOLTS TO BE ASTM A325M U.N.O.
- STRUCTURAL BOLTS SMALLER THAN 5/8" DIA. TO BE A307 THREADED ROD SHALL CONFORM TO A36 OR A307 ANCHOR BOLTS SHALL CONFORM TO ASTM F1554 ALL BOLTS CAST IN CONCRETE: ASTM A36 OR ASTM A-307 SHOP AND FIELD WELDS: E70XX ELECTRODES STEEL REINFORCEMENT SHOP DRAWINGS TO BE PROVIDED TO ENGINEER OF RECORD BEFORE FABRICATION FOR REVIEW AND APPROVAL

UPLIFT CONNECTORS

- UPLIFT CONNECTORS SUCH AS HURRICANE CLIPS, TRUSS ANCHORS AND ANCHOR BOLTS ARE ONLY REQUIRED ON MEMBERS IN WALLS THAT ARE EXPOSED TO UPLIFT OR LATERAL FORCES. INTERIOR LOAD BEARING WALLS ARE NOT ALWAYS EXPOSED TO UPLIFT FORCES. THE MEMBERS OF THESE WALLS WOULD NOT NEED TO HAVE CONNECTORS APPLIED. PLEASE COORDINATE WITH THE TRUSS ENGINEER FOR THE LOCATION OF THESE WALLS AND STRUCTURAL PLANS FOR MORE INFO.

GYPSUM BOARD

- GYPSUM BOARD MAY BE INSTALLED USING GWB54 NAILS TO SET IN PLACE. FIELD FASTENING SHOULD BE TYPE "W" 1 1/4" DRYWALL SCREWS AT 12" O.C. FOR CEILINGS AND 1 1/8" DRYWALL SCREWS AT 12" O.C. FOR WALLS. ALL ENDS AND EDGES OF WALLBOARD SHALL OCCUR OVER AND BE SCREWED TO SUPPORTS. MAXIMUM SCREW SPACING FOR WALLS SHALL BE 16" O.C. ALONG SUPPORTS. MAXIMUM SCREW SPACING FOR CEILINGS SHALL BE 12" O.C. ALONG SUPPORTS. MINIMUM SCREW / NAIL DISTANCE FROM EDGE SHALL BE 3/8". THIS SHALL APPLY TO BOTH CEILING AND WALL INSTALLATION. DRYWALL SHIMS SHALL BE USED ONLY WHERE NECESSARY. OPENINGS CUT FOR OUTLETS, SWITCHES, ETC., SHALL BE OF A TOLERANCE THAT CAN BE COVERED ADEQUATELY WITH NORMAL SWITCH PLATES AND COVERS WITHOUT ADDITIONAL TAPING OR CAULKING. DRYWALL SHALL NOT BE INSTALLED WITHOUT PROPER BACKING.

PRE ENGINEERED WOOD TRUSSES

- ALL PREFABRICATED WOOD TRUSSES SHALL BE SECURELY FASTENED TO THEIR SUPPORTING WALLS OR BEAMS WITH HURRICANE CLIPS OR ANCHORS PER STRUCTURAL PLAN.
- PREFABRICATED WOOD TRUSSES SHALL BE DESIGNED IN ACCORDANCE WITH THE LATEST EDITION OF THE "NATIONAL DESIGN SPECIFICATION FOR STRESS-GRADE LUMBER AND ITS FASTENERS" AS RECOMMENDED BY THE NATIONAL FOREST PRODUCTS ASSOCIATION.
- TRUSS MEMBERS AND CONNECTIONS SHALL BE PROPORTIONED (WITH A MAXIMUM ALLOWABLE STRESS INCREASE FOR LOAD DURATION OF 25%) TO WITHSTAND THE LIVE LOADS GIVEN IN THE NOTES AND TOTAL DEAD LOAD.
- BRIDGING FOR PRE-ENGINEERED TRUSSES SHALL BE AS REQUIRED BY THE TRUSS MANUFACTURER UNLESS NOTED ON THE PLANS.
- TRUSS ELEVATIONS AND SECTIONS ARE FOR GENERAL CONFIGURATION OF TRUSSES ONLY. WEB MEMBERS ARE NOT SHOWN, BUT SHALL BE DESIGNED BY THE TRUSS MANUFACTURER IN ACCORDANCE WITH THE FRAMING DESIGN LOADS.
- DESIGN SPECIFICATIONS FOR LIGHT WEIGHT METAL PLATE CONNECTED WOOD TRUSSES PER THE TRUSS PLATE INSTITUTE TPI LATEST EDITION.
- PRE-ENGINEERED WOOD TRUSSES SHALL BE DESIGNED BY THE MANUFACTURER IN ACCORDANCE WITH SPECIFIED LOADS AND GOVERNING CODES. SUBMITTALS SHALL INCLUDE TRUSS FRAMING PLANS AND DETAILS SHOWING MEMBER SIZES, BRACING, ANCHORAGE, CONNECTIONS, TRUSS LOCATIONS, AND PERMANENT BRACING AND/OR BRIDGING AS REQUIRED FOR ERECTION AND FOR THE PERMANENT STRUCTURE. EACH SUBMITTAL SHALL BE SIGNED AND SEALED BY A FLORIDA REGISTERED STRUCTURAL ENGINEER. SUBMIT 3 COPIES FOR REVIEW AND APPROVAL PRIOR TO FABRICATION.
- THE TRUSS MANUFACTURER SHALL DETERMINE ALL SPANS WORKING POINTS, BEARING POINTS, AND SIMILAR CONDITIONS. TRUSS SHOP DRAWINGS SHALL SHOW ALL TRUSSES, ALL BRACING MEMBERS, AND ALL TRUSS TO TRUSS HANGERS.

FIELD REPAIR NOTES (WOOD)

- MISSED FA3 FOUNDATION ANCHORS CAN BE REPAIRED WITH 3/8"x6 x 6" LG. HEAVY-DUTY SCREW ANCHORS (WEDGE-BOLT OR EQUAL) W/ 3"x3"x1/2" PL. WASHER W/ MIN. 1 1/2" EDGE DISTANCE. INSTALL HEAVY-DUTY SCREW ANCHOR WITHIN 3" OF WHERE FA3 FOUNDATION ANCHOR WAS TO BE LOCATED.
- SHEATHING FASTENERS SHALL NOT BE OVERDRIVEN BY MORE THAN 1/16" UNDER DRY CONDITIONS (MOISTURE CONTENT LESS THAN 16 PERCENT). IF LESS THAN 20 PERCENT OF FASTENERS ARE OVERDRIVEN BY MORE THAN 1/16" AND 1/8" OR LESS THEN NO REPAIR IS REQUIRED. IF MORE THAN 20 PERCENT OF FASTENERS ARE OVERDRIVEN BY MORE THAN 1/16" AND 1/8" OR LESS -OR- IF ANY ONE FASTENER IS OVERDRIVEN MORE THAN 1/8" THEN REPAIR IS REQUIRED. FOLLOW REPAIR RECOMMENDATIONS BELOW:
 - MULTIPLE ADJACENT FASTENERS OVERDRIVEN BY MORE THAN 1/16" AND 1/8" OR LESS: INSTALL (1) 8d NAIL FOR EVERY (2) OVERDRIVEN FASTENERS - LOCATE NEW 8d NAIL IN BETWEEN THE OVERDRIVEN FASTENERS
 - SINGLE FASTENER OVERDRIVEN BY MORE THAN 1/16" AND 1/8" OR LESS SPACED MORE THAN 6" AWAY FROM NEXT ADJACENT OVERDRIVEN FASTENER: INSTALL (1) 8d NAIL AT EVERY OVERDRIVEN FASTENER - LOCATE APPROXIMATELY 1" AWAY FROM OVERDRIVEN FASTENER
 - SINGLE FASTENER OVERDRIVEN MORE THAN 1/8": INSTALL (1) 8d NAIL AT EVERY OVERDRIVEN FASTENER - LOCATE APPROXIMATELY 1" AWAY FROM OVERDRIVEN FASTENER
 - INSTALLATION OF ADDITIONAL NAILS SHALL NOT CAUSE WOOD FRAMING TO SPLIT. IF INSTALLATION OF REPAIR NAILS WOULD CAUSE THE NAIL SPACING OF A SINGLE ROW OF NAILS TO BE LESS THAN 3" THEN 16 GA. x 1 1/2" STAPLES SHALL BE USED FOR REPAIR FASTENERS AND BE INSTALLED AT A 1:1 RATIO FOR OVERDRIVEN FASTENERS IN ALL CASES. IF SPLITTING OF WOOD FRAMING IS OBSERVED THEN STOP IMMEDIATELY AND CONTACT E.O.R. FOR RECOMMENDATIONS.
- FOR ALL OTHER REPAIRS/MODIFICATIONS CONTACT E.O.R. FOR RECOMMENDATIONS.

STRUCTURAL DESIGN CRITERIA

CODE CRITERIA

- FLORIDA BUILDING CODE 8TH EDITION (2023) RESIDENTIAL
- FLORIDA FIRE PREVENTION CODE 8TH EDITION (2023)
- FLORIDA BUILDING CODE ACCESSIBILITY 8TH EDITION (2023) RESIDENTIAL
- NFPA 70-20, NATIONAL ELECTRICAL CODES (NEC 2020)
- BUILDING CODE REQUIREMENTS FOR STRUCTURAL CONCRETE - (ACI 318-19)
- SPECIFICATIONS FOR STRUCTURAL CONCRETE - (ACI 301-20)
- BUILDING CODE REQUIREMENTS FOR MASONRY STRUCTURES - (ACI 530-13)
- NATIONAL DESIGN SPECIFICATION FOR WOOD CONSTRUCTION - 2018 EDITION
- WOOD FRAMED CONSTRUCTION MANUAL 2018 EDITION
- APA PLYWOOD DESIGN SPECIFICATION E30-19
- AMERICAN SOCIETY OF CIVIL ENGINEERS: ASCE/SEI 7-22
- ALUMINUM DESIGN MANUAL - AAF-20 (AA ADM-2020)

Code references are summaries of code sections. See FBCR (Current Version) for complete information.

Scan QR Code for the complete FBCR



GENERAL ROOF LOADING

	SHINGLE ROOF (PSF)	METAL ROOF (PSF)	TILE ROOF (PSF)	HEAVY ROOF (PSF)
TOP CHORD LL	16	20	20	20
TOP CHORD DL	7	10	15	25
BOTTOM CHORD LL*	0	0	0	0
BOTTOM CHORD DL	10	10	10	10
TOTAL (PSF)	33	40	45	55

BOTTOM CHORD LL (OPT)				
ATTICS W/ LIMITED STORAGE	20			
ATTICS W/ NO STORAGE	50			
* ATTICS W/ HEAVY STORAGE (NON-CONCURRENT)	10			

NOTE: LL REDUCTIONS ARE ALLOWED PER CODE BUT ONLY WITH WRITTEN APPROVAL FROM EOR OR INDICATED ON PLAN

GENERAL FLOOR LOADING

	40 (PSF)	COMMENTS:
TOP CHORD LL	40 (PSF)	
TOP CHORD DL	10 (PSF)	
BOTTOM CHORD LL	0 (PSF)	
BOTTOM CHORD DL	5 (PSF)	

SPECIAL FLOOR LOADING

GAME ROOM	60(PSF)	LIBRARY READING ROOMS	60(PSF)
BALCONIES/DECKS	40(PSF)	LIBRARY STACK ROOMS	150(PSF)
BALCONIES OVER 100 SQ. FT.	100(PSF)	NON-SLEEPING ROOMS	40(PSF)
LIGHT STORAGE:	125(PSF)	SLEEPING ROOMS	30(PSF)
GUARDRAILS	200(LBS)(h/i)	HABITABLE ATTICS SERVED	
HANDRAILS(d)	200(LBS)(h)	w/ FIXED STAIRS	30(PSF)
GUARDRAIL IN-FILL COMP.(i)	50(LBS)(h)	PASSENGER VEH. GAR.	50(PSF) 2000(LBS)
STAIRS(s)	40 (PSF) 300(LBS)		

COMMENTS:
(PSF) = UNIFORM LOADS
(LBS) = CONCENTRATED LOADS
c. INDIVIDUAL STAIR TREADS SHALL BE CAPABLE OF SUPPORTING THE UNIFORMLY DISTRIBUTED LIVE LOAD OR A 300-POUND CONCENTRATED LOAD APPLIED ON AN AREA OF 2 INCHES BY 2 INCHES, WHICHEVER PRODUCES THE GREATER STRESSES.
d. A SINGLE CONCENTRATED LOAD APPLIED IN ANY DIRECTION AT ANY POINT ALONG THE TOP, FOR A GUARD NOT REQUIRED TO SERVE AS A HANDRAIL, THE LOAD NEED NOT BE APPLIED TO THE TOP ELEMENT OF THE GUARD IN A DIRECTION PARALLEL TO SUCH ELEMENT.
f. BALUSTERS AND PANELS FILLERS SHALL BE DESIGNED TO WITHSTAND A HORIZONTALLY APPLIED NORMAL LOAD OF 50 POUNDS ON AN AREA EQUAL TO 1 SQ. FT.
h. GLAZING USED IN HANDRAIL ASSEMBLIES AND GUARDS SHALL BE DESIGNED WITH THE LOAD ADJUSTMENT FACTOR OF 4. THE LOAD ADJUSTMENT FACTOR SHALL BE APPLIED TO EACH OF THE CONCENTRATED LOADS APPLIED TO THE TOP OF THE RAIL, AND TO THE LOAD ON THE IN-FILL COMPONENTS. THESE LOADS SHALL BE DETERMINED INDEPENDENT OF ONE ANOTHER, AND LOADS ARE ASSUMED NOT TO OCCUR WITH ANY OTHER LIVE LOAD.
i. WHERE THE TOP OF A GUARD SYSTEM IS NOT REQUIRED TO SERVE AS A HANDRAIL, THE SINGLE CONCENTRATED LOAD SHALL BE APPLIED AT ANY POINT ALONG THE TOP, IN THE VERTICAL DOWNWARD DIRECTION AND IN THE HORIZONTAL DIRECTION AWAY FROM THE WALKING SURFACE. WHERE THE TOP OF A GUARD IS ALSO SERVING AS THE HANDRAIL, A SINGLE CONCENTRATED LOAD SHALL BE APPLIED IN ANY DIRECTION AT ANY POINT ALONG THE TOP. CONCENTRATED LOAD SHALL NOT BE APPLIED CONCURRENTLY.

DEFLECTION CRITERIA

	LL/240	TL/180	COMMENTS:
ROOF TRUSSES*	LL/240	TL/180	
ROOF RAFTERS	LL/180	TL/120	
ROOF RAFTERS (W/O CLG.)	LL/360	TL/240	
FLOOR TRUSSES/ BEAMS **	LL/360	TL/240	
FLOOR JOISTS***	LL/480	TL/240	

*TL MAX 1 1/4" UP TO 40FT SPAN
**TL MAX 3/4"
*** TL MAX 1/2"

WIND LOADING CRITERIA 140-B

WIND SPEED (ULTIMATE)	140 MPH
WIND SPEED (ALLOWABLE)	108.0 MPH
EXPOSURE CATEGORY	B
BUILDING CATEGORY	II
BUILDING TYPE	V
ENCLOSURE CLASSIFICATION	ENCLOSED
INTERNAL PRESSURE COEFFICIENT	+/- 0.18

NOTE: MEAN ROOF HEIGHT FOR TYPICAL SINGLE STORY HOME IS 15FT, AND FOR 2 STORY HOME IS 25FT

ASCE 7-22 WALL DESIGN ALLOWABLE COMPONENTS AND CLADDING WIND PRESSURES AND SUCTIONS FOR MEAN ROOF HEIGHT ≤ 30 ft

GENERAL PRESSURE NOTES


- NOTES:
- MULTIPLY BY 1.67 TO GET ULTIMATE WIND PRESSURES.
 - "z" = END ZONE IS ONLY WIN 4'-0" OF ALL EXTERIOR BUILDING CORNERS.
* INDICATED PRESSURES CAN BE INTERPOLATED FOR OTHER DOOR SIZES, OTHERWISE USE LOAD ASSOCIATED WITH THE LOWER EFFECTIVE AREA.


DESIGNATED AREAS WHERE THE ULTIMATE WIND SPEED IS 140 MPH OR GREATER, CONTRACTOR TO PROVIDE ADDITIONAL INFORMATION AS REQUIRED FOR PERMITTING TO INCLUDE IMPACT GLAZING, SHUTTERS, OR WOOD STRUCTURE PANELS PER THE FBCR R301.2.1.2 PROTECTION OF OPENINGS.

To the best of the Engineer's knowledge, information and belief, the structural plans and specifications contained within these drawings comply with the 2023 Florida Building Code - Residential 8th Edition. Engineer's signature and seal is only for the structural engineering portions of the drawing pages bearing Engineer's signature and seal.




Community:	Forest Cove	Garage Side:	Right
Plan Name:	Harmony	Elev - J	
Block:			
Lot:	3		
Address:	TBD Sw Cadence Glen Lake City, FL 32024		
Job no:	9F-C00301		
Reference No. Sheet:	24-10678		
SN			
STRUCT NOTES			

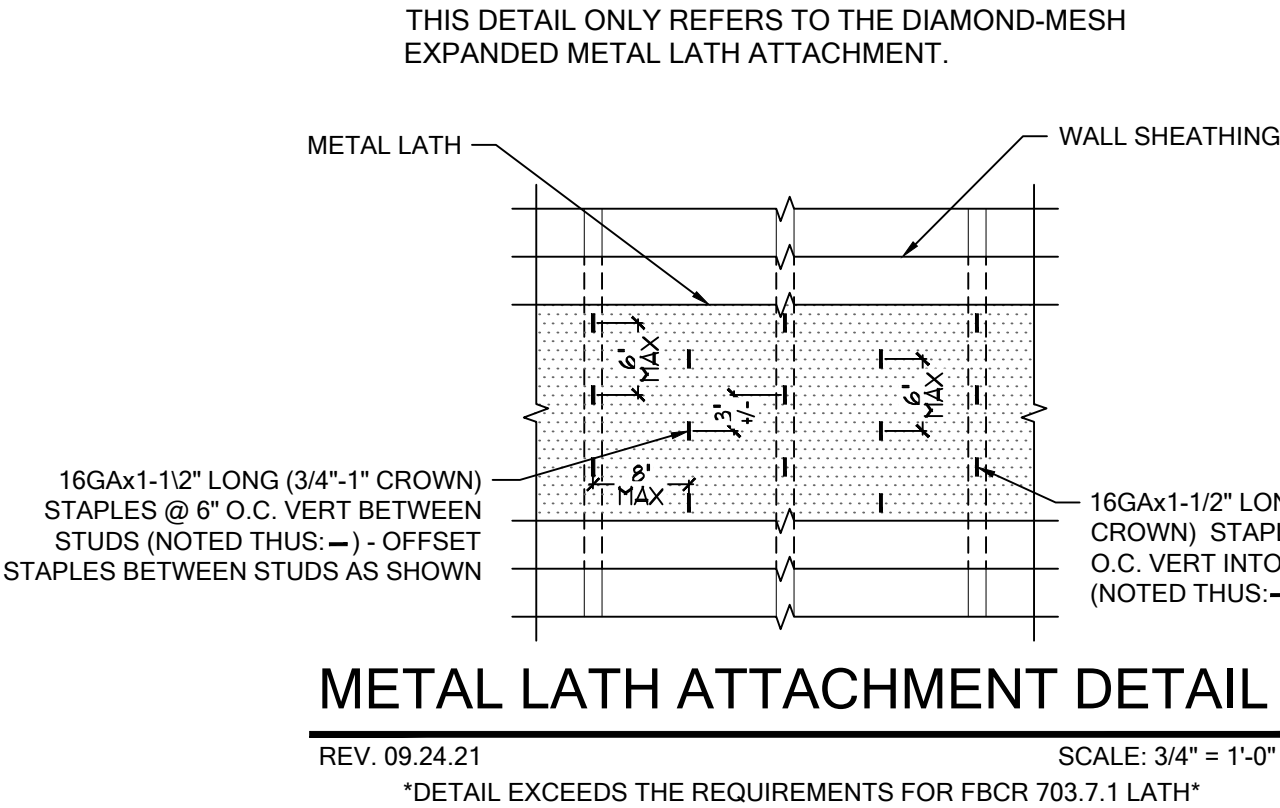


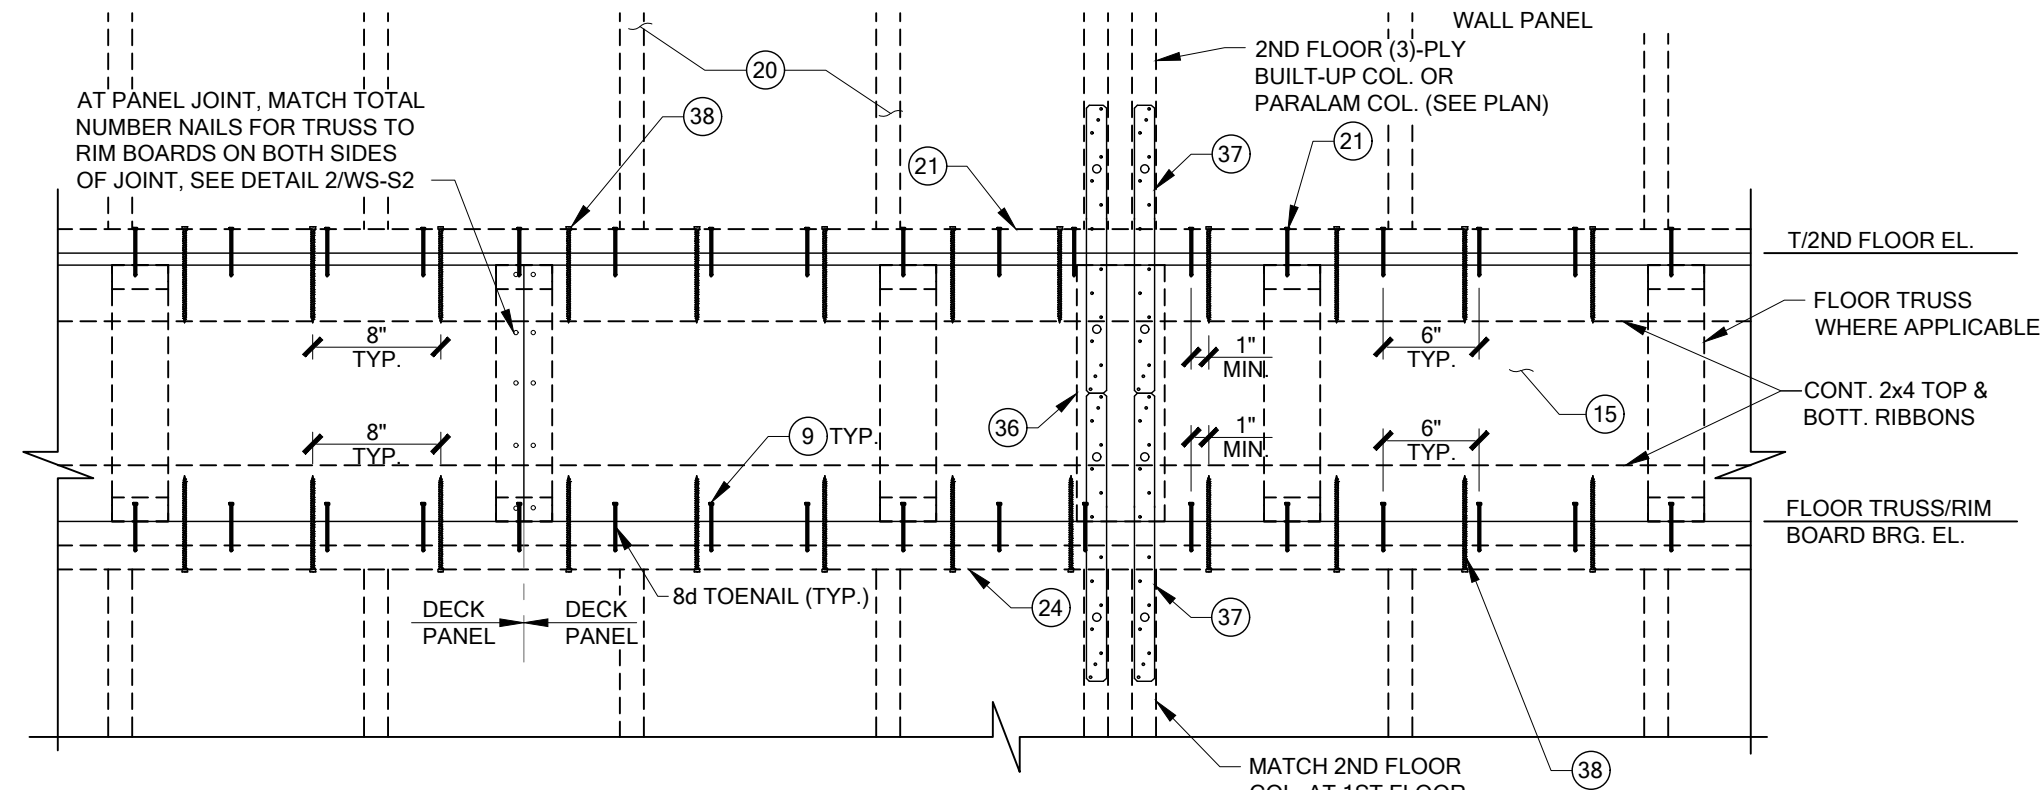


7 PARTIAL FLOOR TRUSS ELEVATION
SCALE: N.T.S.

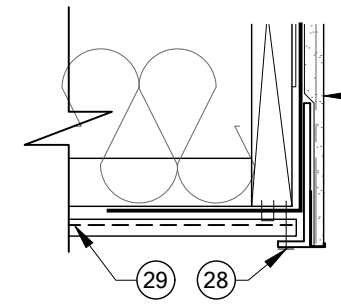


9A SOFFIT CONNECTION
SCALE: N.T.S.

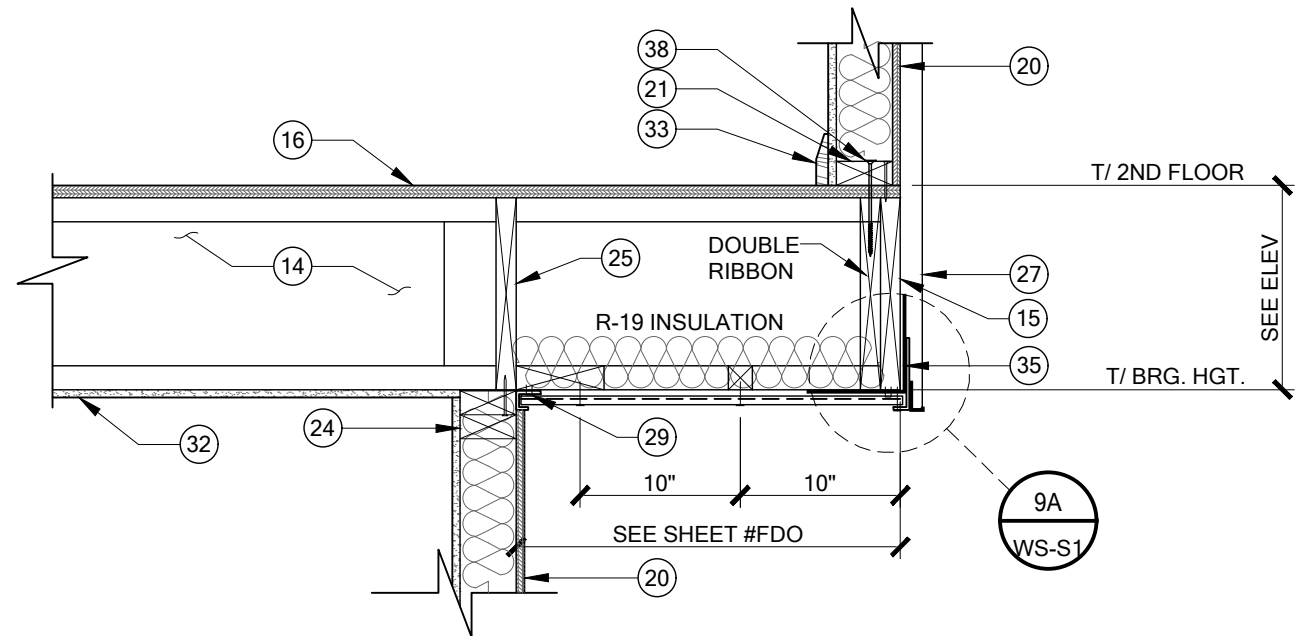


6 PARTIAL SECTION - FLOOR OVERHANG
SCALE: N.T.S.

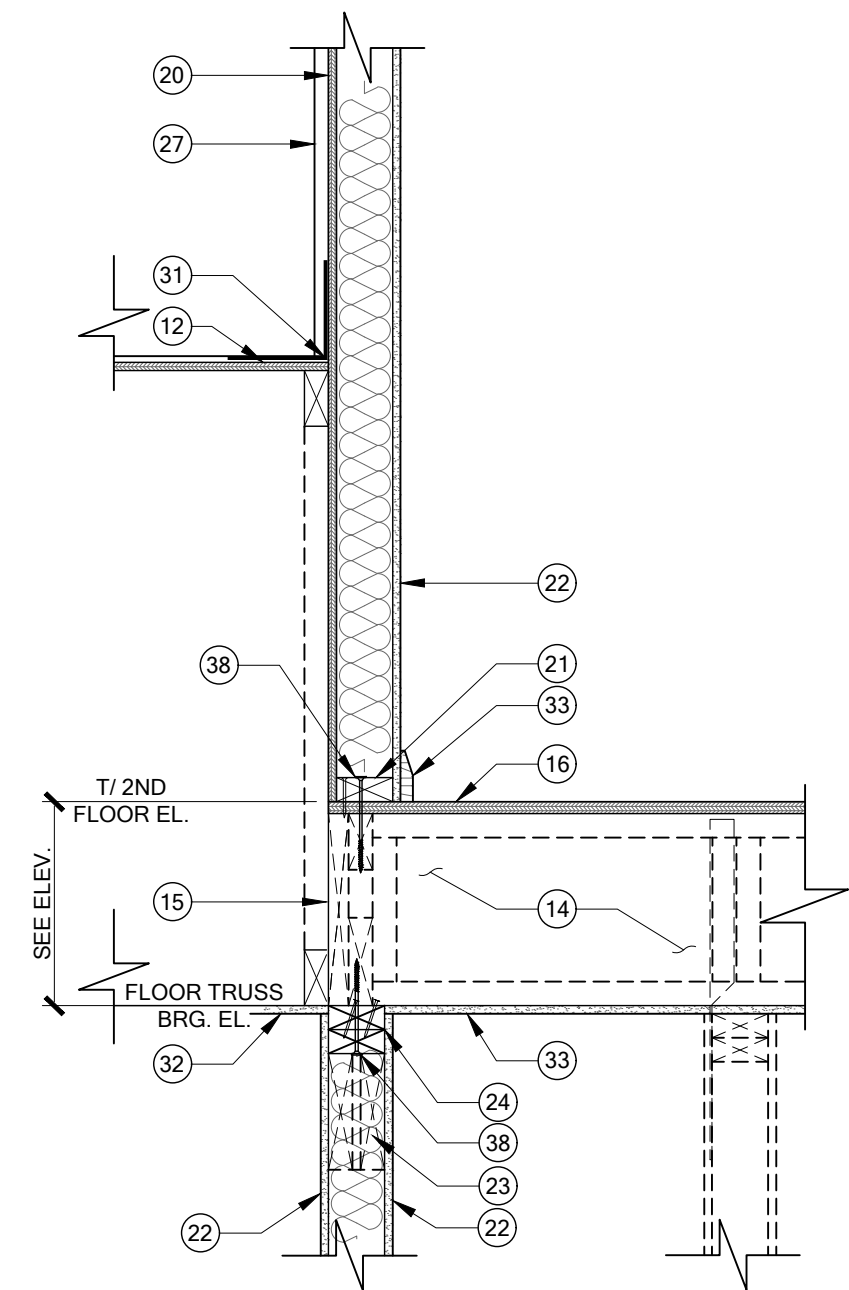


8 PARTIAL SECTION - FLOOR TRUSS TO ROOF
SCALE: N.T.S.

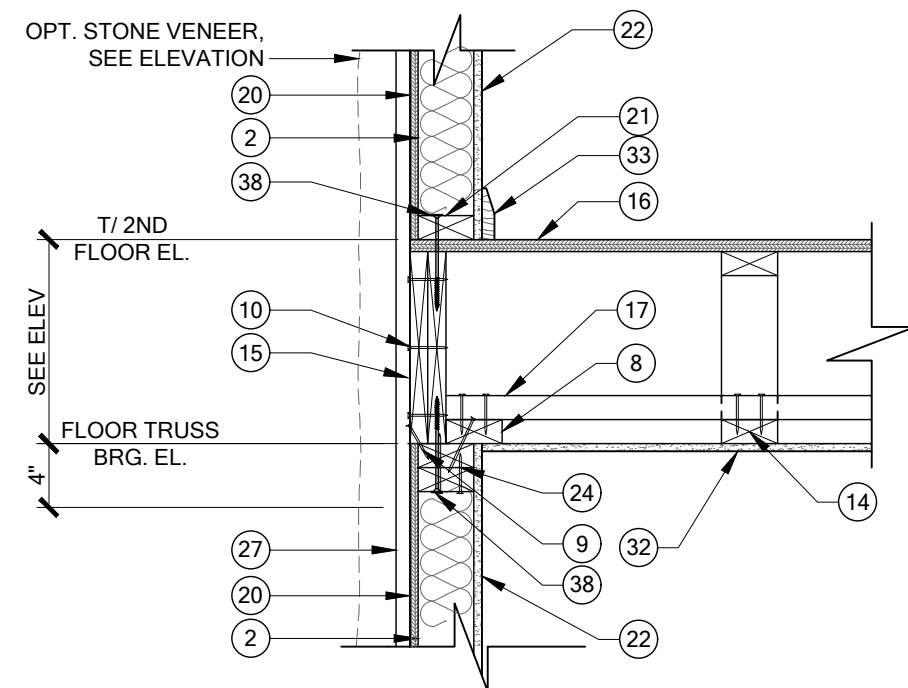


5 PARTIAL SECTION - SIDE WALL
SCALE: N.T.S.

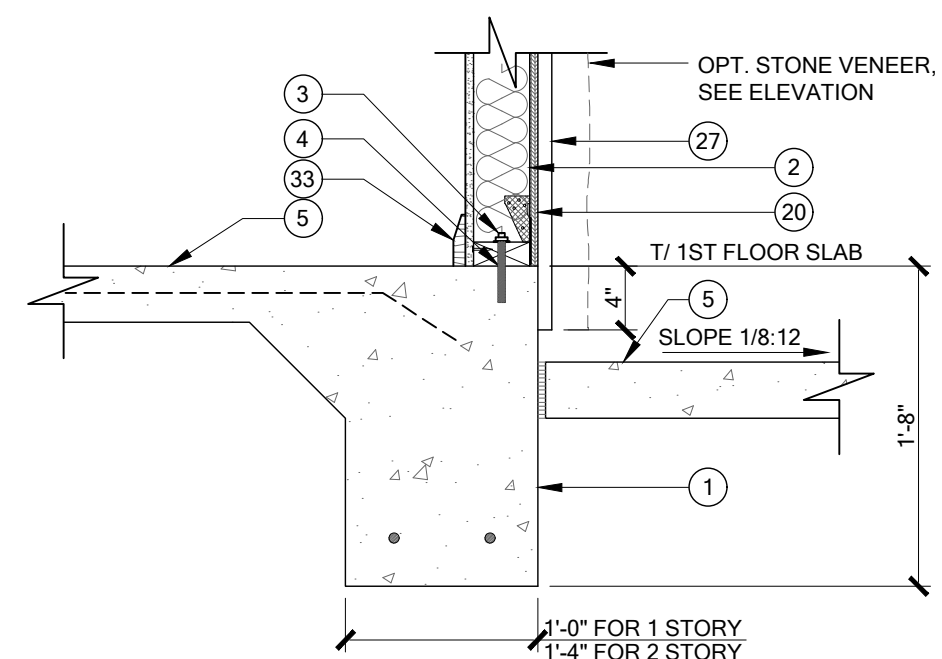


10 PARTIAL SECTION - SIDE WALL
SCALE: N.T.S.

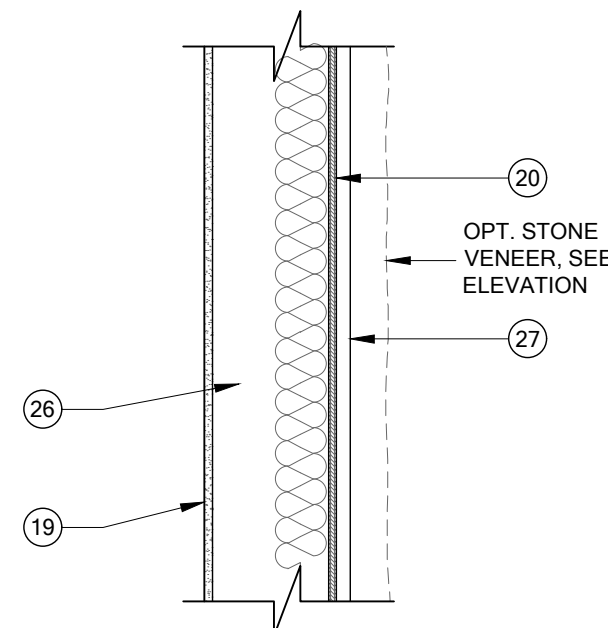


4 PARTIAL SECTION - TWO STORY OPENING
SCALE: N.T.S.

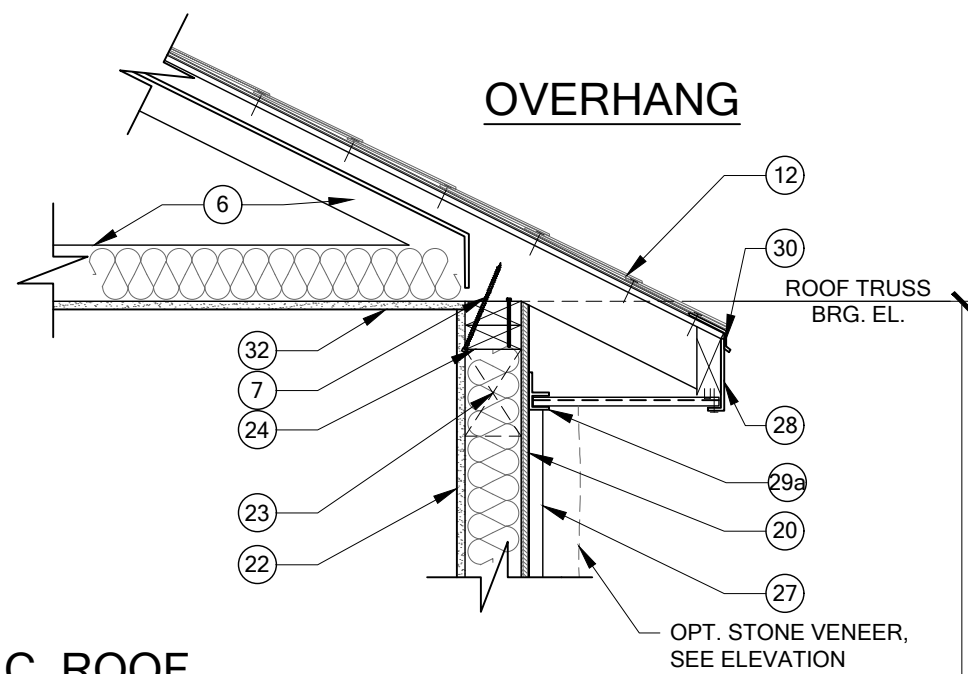

C. ROOF

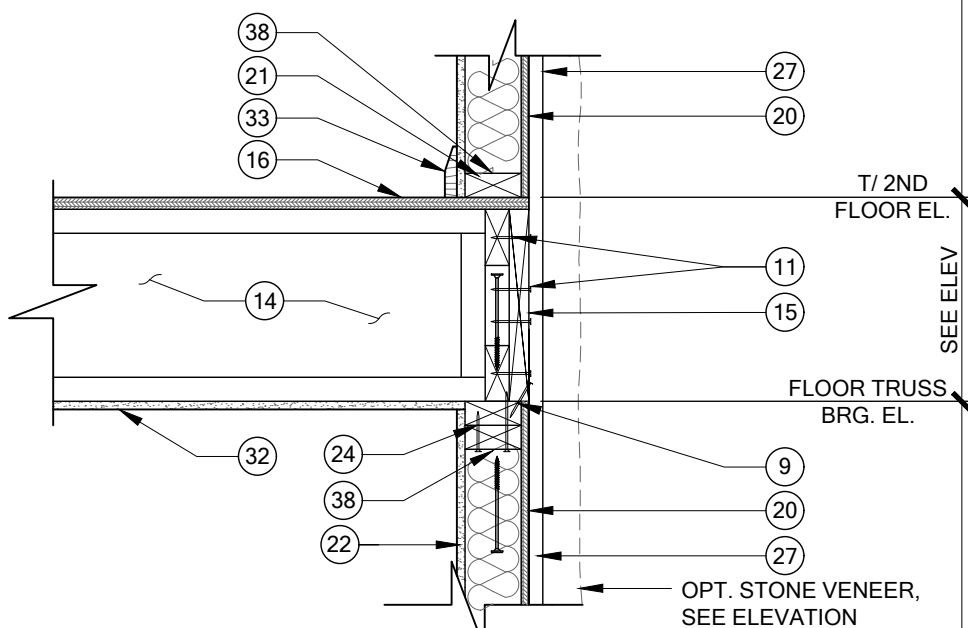


B. 2ND FLOOR DECK

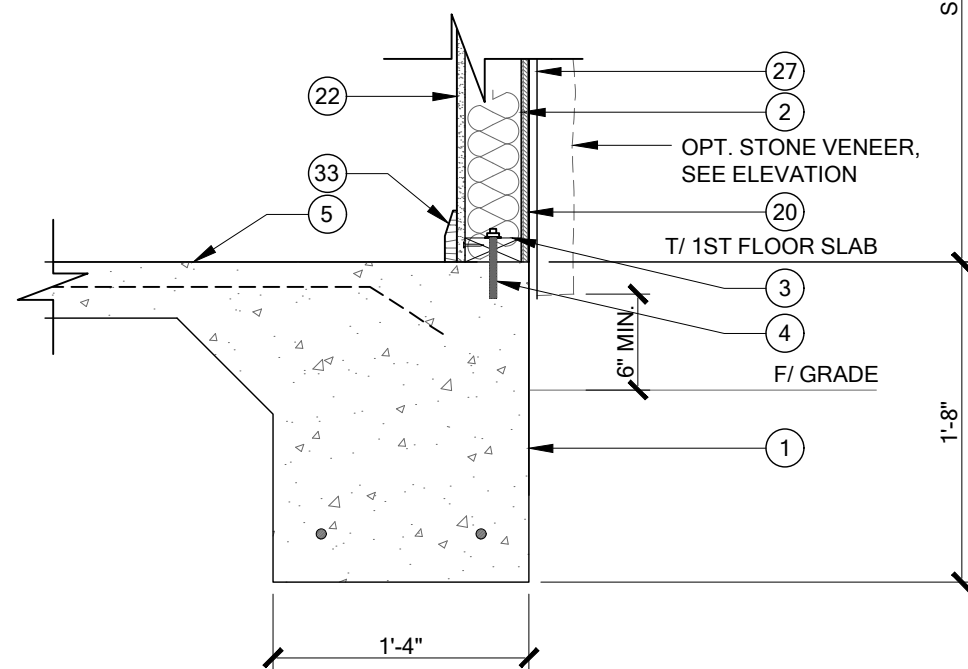

A. FOUNDATION


3 TWO STORY WALL SECTION - STANDARD
SCALE: N.T.S.

B. ROOF

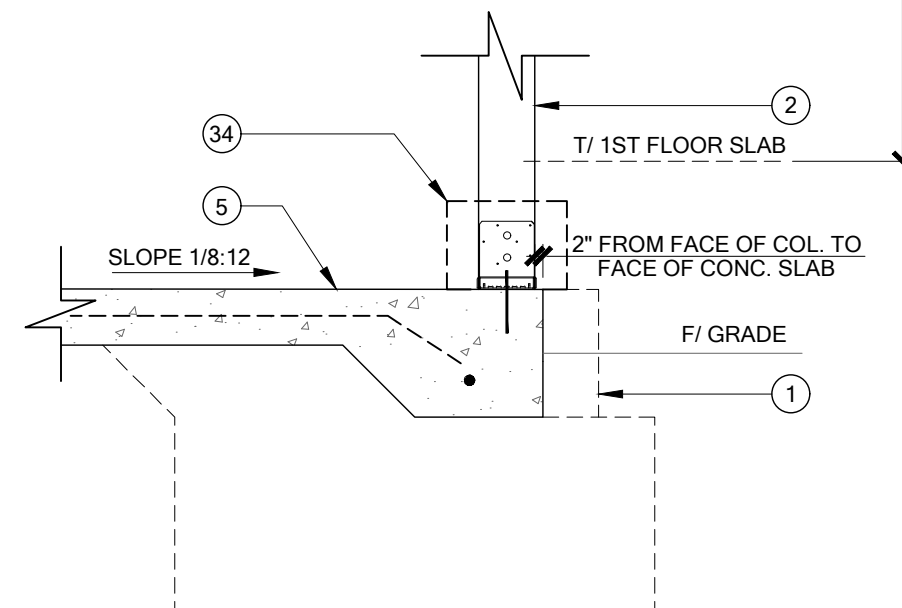


A. FOUNDATION

2 ONE STORY WALL SECTION - PORCH
SCALE: N.T.S.

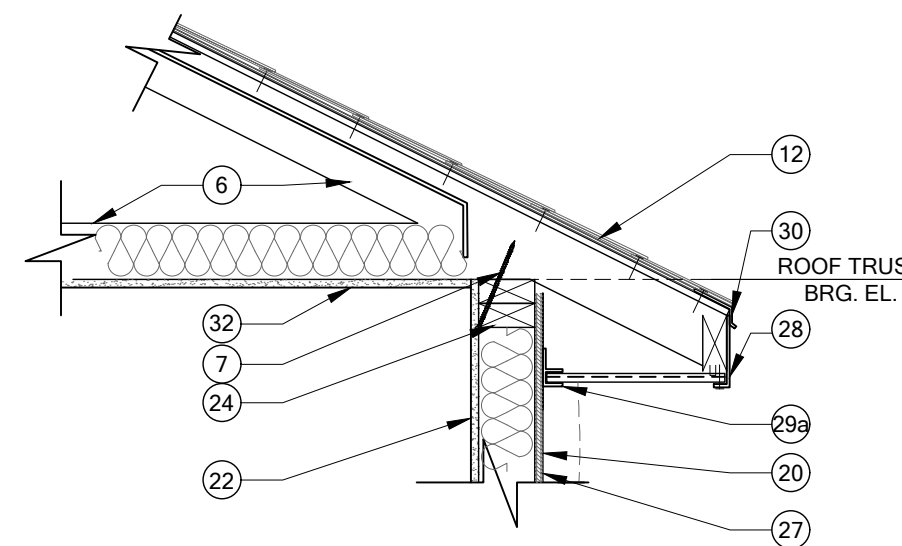

B. ROOF

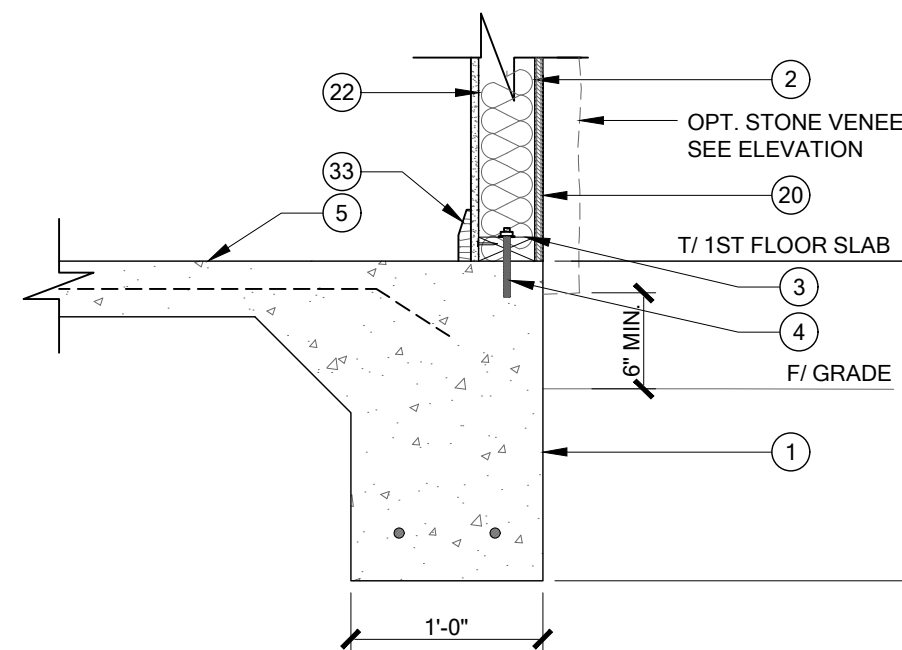

A. FOUNDATION

1 ONE STORY WALL SECTION - STANDARD
SCALE: N.T.S.


WALL SECTION KEY NOTES

- MONOLITHIC CONCRETE FOUNDATION, SEE FOUNDATION PLAN.
- 2x4 SYP #2 WOOD WALL OR COLUMN, SEE PLAN FOR SIZE, SPACING & CONNECTORS.
- (1) P.T. #2 SYP 2x4 SILL PLATE (UNLESS NOTED).
- SEE FM30/1.1 FOR TYPICAL SILL PLATE FASTENING - ANCHORS OR HOLDDOWNS SHALL BE INSTALLED 6"-12" FROM THE END OF ALL SILL PL'S & MIN. (2) ANCHORS OR HOLDDOWNS SHALL BE INSTALLED IN EVERY SEPARATE PIECE OF SILL PL.
- CONCRETE SLAB (SEE PLAN)
- PRE-ENGINEERED ROOF TRUSSES @ 24" O.C., MAX. INSULATION PER FBC AND ENERGY FORM SUBMITTED WITH PERMIT APPLICATION w/ OPEN BAFFLE. @ A/C SPACE LOCATIONS.
- TRUSS CONNECTOR, SEE FRAMING PLAN.
- CONT. 2x4 SYP #2 PLATE FASTENED TO TOP PL. W/ 12d TOENAILS @ 8" O.C.
- TOENAIL RIM BOARD TO DOUBLE TOP PLATE W/ 8d NAILS @ 6" O.C.
- FASTEN MULTIPLE PLY RIM BOARDS TOGETHER W/ (3) ROWS OF 8d NAILS @ 12" O.C.
- FASTEN RIM BOARD TO TOP & BOTTOM RIBBONS W/ 8d NAILS @ 6" O.C. & FASTEN RIM BOARD TO EA. FLOOR TRUSS W/ (2) 8d NAILS
- ROOF ASSEMBLY:
UNDERLAYMENT SHALL CONFORM WITH R905.1.1.1. AND PER TABLE R905.1.1.1.
FIBERGLASS SHINGLES, ASTM D 225, ASTM D 3462, ASTM D 3161
ATTACH w/ (6) 1 1/4" 11-12GA. w/ 3/8" HEAD ROOFING THROUGH NAIL PER STRIP OR (2) PER INDIVIDUAL SHINGLE. ASPHALT SHINGLES OR FOLLOW MANUFACTURER INSTRUCTIONS FOR PRODUCT.
METAL ROOF OPTION: C&C ROOF PRESSURES MRH 30'
160/B HIP ZONE 1 = -34.78, ZONE 2 = -47.94, ZONE 3 = -47.94
GABLE ZONE 2 = -59.03, ZONE 3 = -70.03
160/C HIP ZONE 1 = -49.95, ZONE 2 = -68.85, ZONE 3 = -68.85
GABLE ZONE 1 = -49.95, ZONE 2 = -68.85, ZONE 3 = -68.85
26GA. GALV. STEEL 4x4 L FLASHING
UNDERLAYMENT SHALL BE PER FBC R905.1.1 OVER SHEATHING. SEE MANUFACTURER INSTALLATION INSTRUCTIONS.
ROOF SHEATHING AND NAILING PER SPECIFICATION IN ENGINEERED ROOF SHEATHING & NAILING DETAIL(RSH) ON FRAMING PLAN FOR EACH ROOFING MATERIAL AND ZONE
- PORCH CEILINGS
FRONT PORCHES: 7/16" OSB ON UNDERSIDE OF ROOF TRUSSES. ATTACH OSB TO TRUSSES w/8d NAILS OR 7d SCREW SHANK @ 4" O.C. EDGES & FIELD. w/ EXTERIOR FINISH OF VENTED SOFFIT AND J-CHANNEL, STAPLE SOFFIT TO SUBSTRATE @ 8" O.C. INSTALL TRIM NAIL IN CENTER RIB OF PANEL @ 16" O.C. ATTACH J-CHANNEL W/ 3/8" x 5/8" STAPLE @ 24" O.C. INTO OSB SUBSTRATE.
REAR PORCHES: TEXTURED PAINTED: 1/2" EXTERIOR GYPSUM SOFFIT BOARD SHALL BE ATTACHED TO ALL FRAMING MEMBERS WITH 2X BLOCKING PROVIDED AT PERIMETER. THE GYPSUM BOARD SHALL BE ATTACHED w/ TYPE W/ 1 1/4" DRYWALL SCREWS @ 8" O.C. IN FIELD AND EDGES
- PRE-ENGINEERED WOOD FLOOR TRUSS @ 24" O.C. (MAX.). SEE SECOND FLOOR FRAMING PLAN.
- WOOD RIM BOARD - SEE DETAIL 2/WS-S2 FOR CONNECTION REQUIREMENTS
- 3/4" T&G WOOD DECKING GLUED AND ATTACHED w/ 8d X 2 1/2" SCREW SHANK NAIL @ 6" O.C. EDGES AND 12" O.C. FIELD OR 16GA. X 1 3/4" STAPLE @ 2" O.C. EDGES AND 4" O.C. FIELD. SEE SECOND FLOOR FRAMING SHEET, GLUE BETWEEN SHIT'G AND TRUSSES.
- 2x4 #2 SYP HORIZ. FLAT BRACE @ 48" O.C. (EXTENDED MIN. (4) TRUSS BAYS) - FASTEN TO EA. TRUSS BOTTOM CHORD W/ (4) 10d NAILS
- NOT USED
- 1/2" DRYWALL ON 2x6 #2 SYP WOOD STUDS @ 16" O.C., U.N.O., SEE PLAN FOR SPACING, AND R-13 INSULATION AS REQUIRED
- 7/16" STRUCTURAL I OSB EXPOSURE 1-OR-15/32" OSB SHEATHING ON EXT. WALLS w/ ALL EDGES BLOCKED ATTACH w/ 8d NAILS @ 3" O.C. EDGES AND 6" O.C. FIELD OR 16GA. X 1 3/4" STAPLE @ 2" O.C. EDGES AND 4" O.C. FIELD.
- 2x4 #2 SYP BOTTOM PLATE, NAILED w/ 10d NAIL @ 6" O.C. TO 2x RIBBON OR INSIDE PLY OF DOUBLE PLY RIM BOARD.
- 1/2" DRYWALL ON 2x4 #2 SYP WOOD STUDS @ 16" O.C. AND INSULATION PER FBC AND ENERGY FORM SUBMITTED WITH PERMIT APPLICATION.
- 2X WOOD HEADER OR BEAM @ OPENING, SEE SECOND FLOOR PLAN FOR SIZE & CONNECTORS.
- (2) 2x4 #2 SYP TOP PLATES
- SOLID BLOCKING BETWEEN FLOOR TRUSSES.
- 2x6 #1 SYP STUDS @ 16" O.C. OR 2x6 #2 SYP STUDS @ 12" O.C. @ AREAS OPEN FROM FIRST FLOOR TO 2ND FLOOR CEILING. STUDS SHALL BE CONT. FROM P.T. 2x6 SILL PL. TO (2) 2x6 TOP PL. ATTACHED STUDS TO TOP PL. & SILL PL. W/ (1) USP MP7 FRAMING ANGLE EA. END W/ (10) 10d x 1 1/2" NAILS.
- VINYL SIDING OR HARDI PANEL (STONE VENEER DASHED) - SEE ARCH. DWG'S. FOR REQUIREMENTS & INSTALL ALL COVERINGS PER MANUFACTURER RECOMMENDATIONS.
- R704.3 ALUMINUM FASCIA.
ALUMINUM FASCIA SHALL HAVE A MINIMUM THICKNESS OF 0.0119 INCHES AND BE INSTALLED IN ACCORDANCE WITH THE MANUFACTURER'S INSTRUCTIONS AND THIS CODE. FASTENERS SHALL BE ALUMINUM OR STAINLESS STEEL. ALUMINUM FASCIA SHALL BE ATTACHED IN ACCORDANCE WITH SECTION R704.3.1, R704.3.2 OR R704.3.3. THE DRIP EDGE SHALL COMPLY WITH R905.2.8.5, AND THE THICKNESS OF THE DRIP EDGE SHALL BE IN ACCORDANCE WITH TABLE R903.2.1.
- VENTED SOFFIT AND J-CHANNEL, STAPLE SOFFIT TO SUB-FASCIA w/ 1/4" CROWN X 3/4" LEG STAPLE @ EACH OF THE FOLLOWING LOCATIONS, THE MALE & FEMALE LAP AND CENTER FLUTE. SUBSTRATE ATTACHMENT: J-CHANNEL: WOOD - ATTACH w/ 1/4" X 3/4" LEG STAPLE IN DIAMOND PATTERN @ 12" O.C.
- VENTED SOFFIT AND F-CHANNEL, STAPLE SOFFIT TO SUB-FASCIA w/ 1/4" CROWN X 3/4" LEG STAPLE @ 8" O.C. SUBSTRATE ATTACHMENT: F-CHANNEL: WOOD - ATTACH w/ 1/4" CROWN X 3/4" LEG STAPLE IN DIAMOND PATTERN @ 24" O.C. MASONRY - ATTACH w/ 14ga. 5/8" T-NAIL W/ 3/8" DIAMETER HEAD @ 8" O.C.
- METAL DRIP EDGE.
- VALLEY FLASHING, AS REQUIRED.
- 1/2" CEILING BOARD INSULATION PER FBC AND ENERGY FORM SUBMITTED WITH PERMIT APPLICATION.
- WOOD BASE (SEE ARCH. DWG'S.)
- PIER BASE AND CAP TRIM, SEE EXTERIOR ELEVATIONS.
- MSTA 12 @ END TRUSS AND 24" O.C., INSTALL 6" UP ON RIM BOARD AND 6" ON UNDERSIDE OF TRUSS.
- PROVIDE (1) VERT. 2x6 BLOCK BETWEEN TOP & BOTT. RIBBONS & (1) ADDITIONAL VERT. 2x6 BLOCK TO INSIDE RIBBONS - FASTEN BLOCKS TO TOP & BOTT. RIBBON W/ (4) 10d NAILS IN EACH (ONLY 1) VERT. 2x6 BLOCK REQ'D. @ DOUBLE RIM BOARD W/ SAME FASTENING)
- FASTEN 2ND FLOOR COL. TO RIM BOARD W/ (2) MSTA18'S & FASTEN RIM BOARD TO 1ST FLOOR COL. W/ (2) MSTA18'S
- FRAMEFAST F6.0FL SCREWS @ 8" O.C. MAX.


To the best of the Engineer's knowledge, information and belief, the structural plans and specifications contained within these drawings comply with the 2023 Florida Building Code - Residential life Edition. Engineer's signature and seal is only for the structural engineering portions of the drawing pages bearing Engineer's signature and seal.




Community:	Forest Cove	Garage Side:	Right
Plan Name:	Harmony	Elev.:	J
Lot:	3	Block:	
Address:	TBD Sw Cadence Glen Lake City, FL 32024		
Job No.	9FC00301		
Reference No.	24-10678		
Sheet	WS-S1		
	STANDARD		

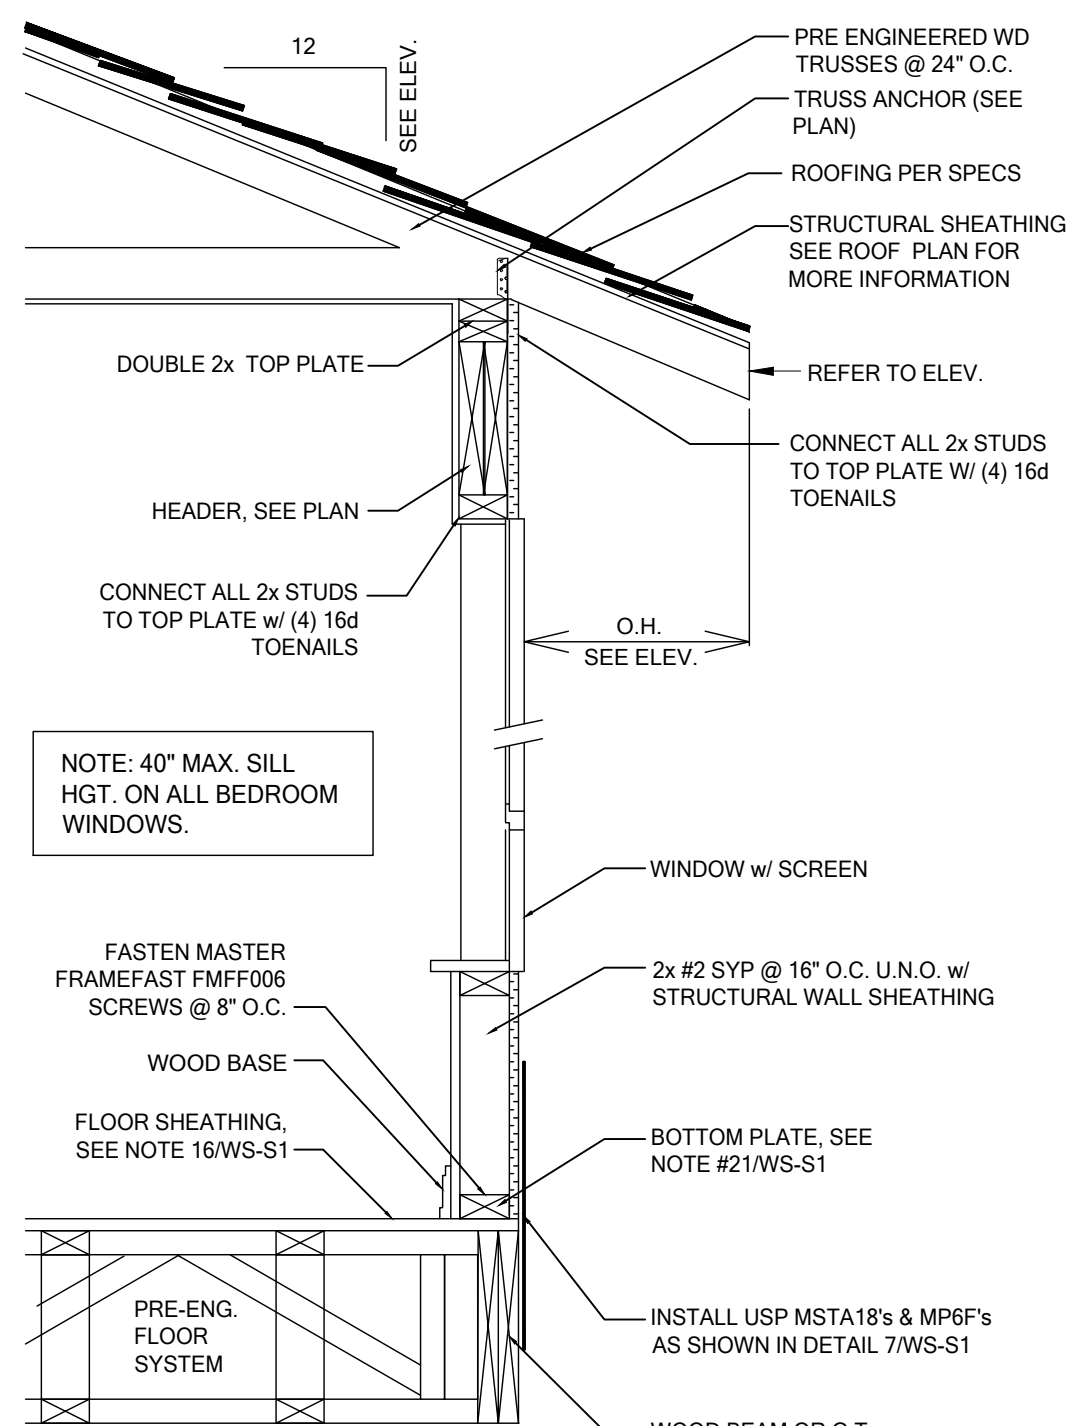


DETAIL
TYPICAL WALL SECTION
SCALE: N.T.S.

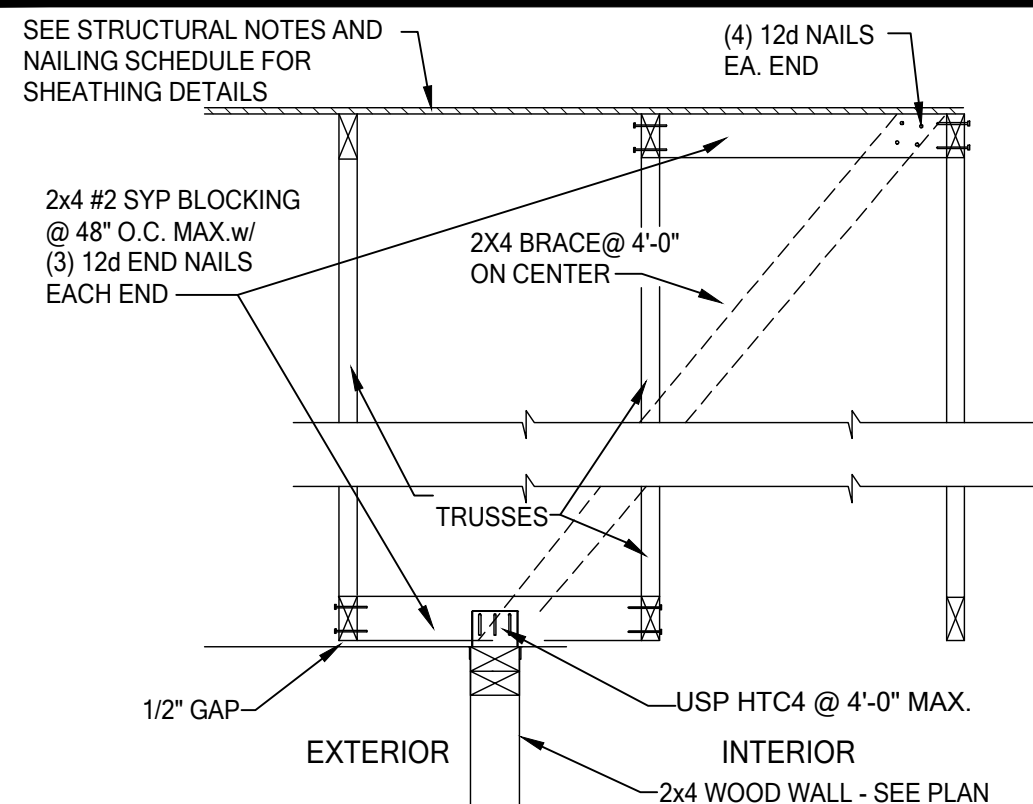


NON-BRG. EXTERIOR WALL
SCALE: N.T.S.

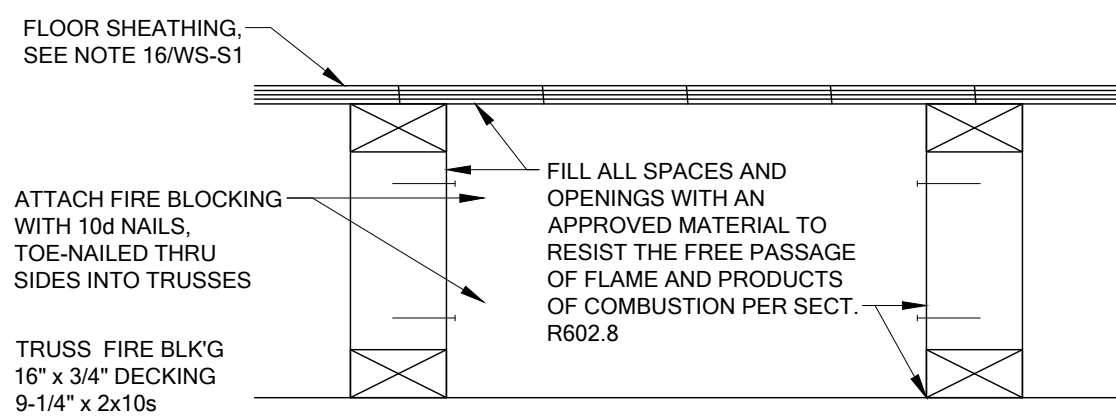


TRUSS FLOOR DETAIL
SCALE: N.T.S.

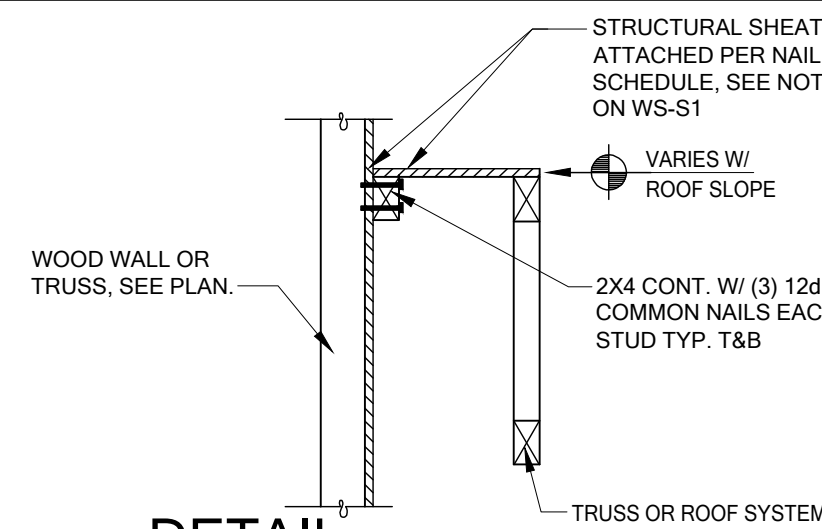


DETAIL
SHEAR TRANSFER EXTERIOR WALL
SCALE: N.T.S.

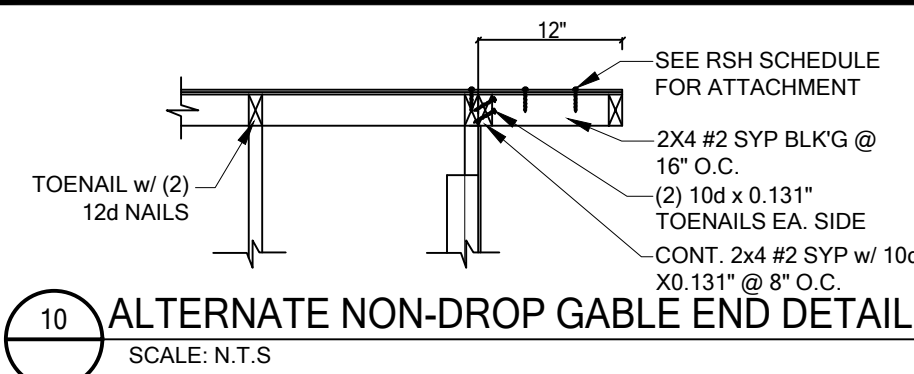


ALTERNATE NON-DROP GABLE END DETAIL
SCALE: N.T.S.

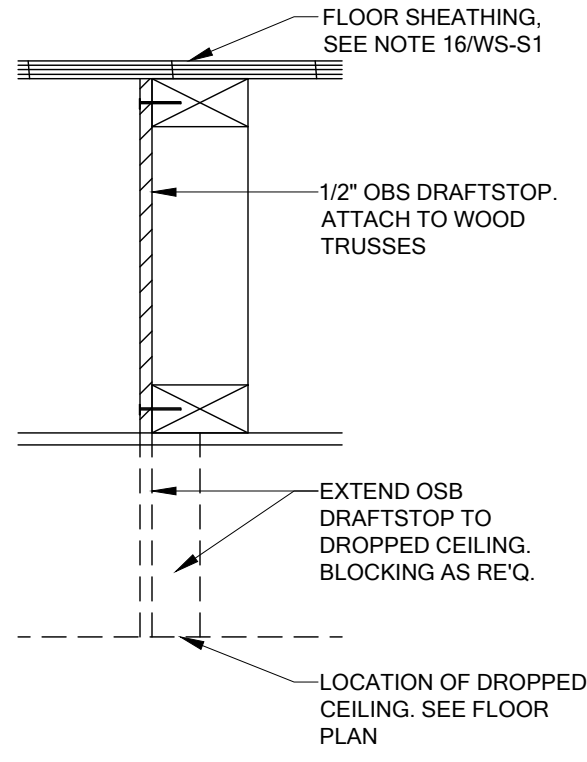

TRUSS FLOOR DETAIL
DRAFT STOPPING
SCALE: N.T.S.

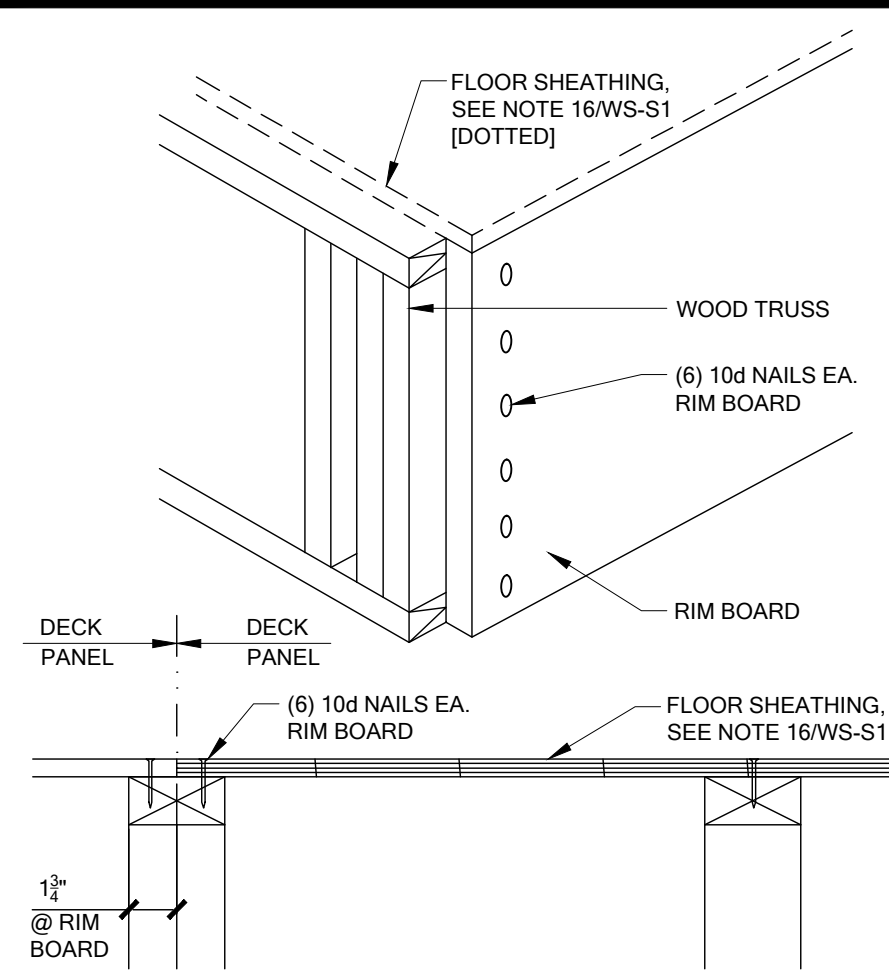


TRUSS FLOOR DETAIL
DECK CONNECTION @ PANEL JOINT
SCALE: N.T.S.

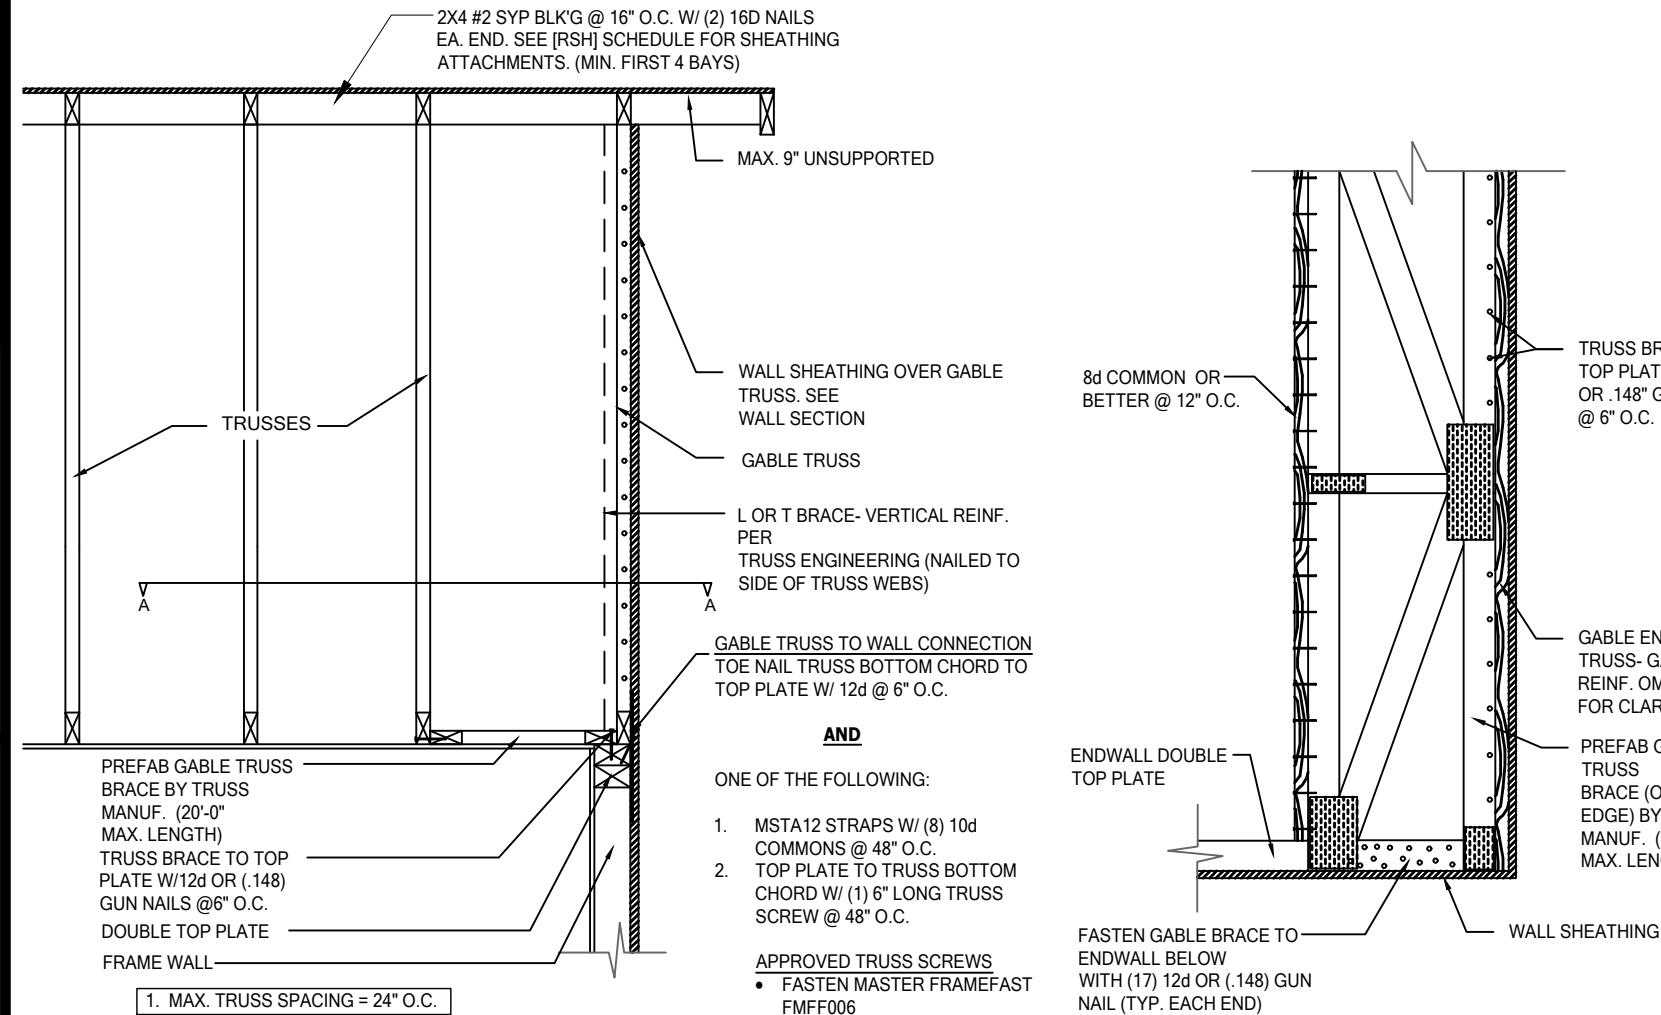


DETAIL
GABLE BRACING W/ WIND TRUSS
SCALE: N.T.S.


SECTION A-A @ TRUSS BRACING
PLAN VIEW

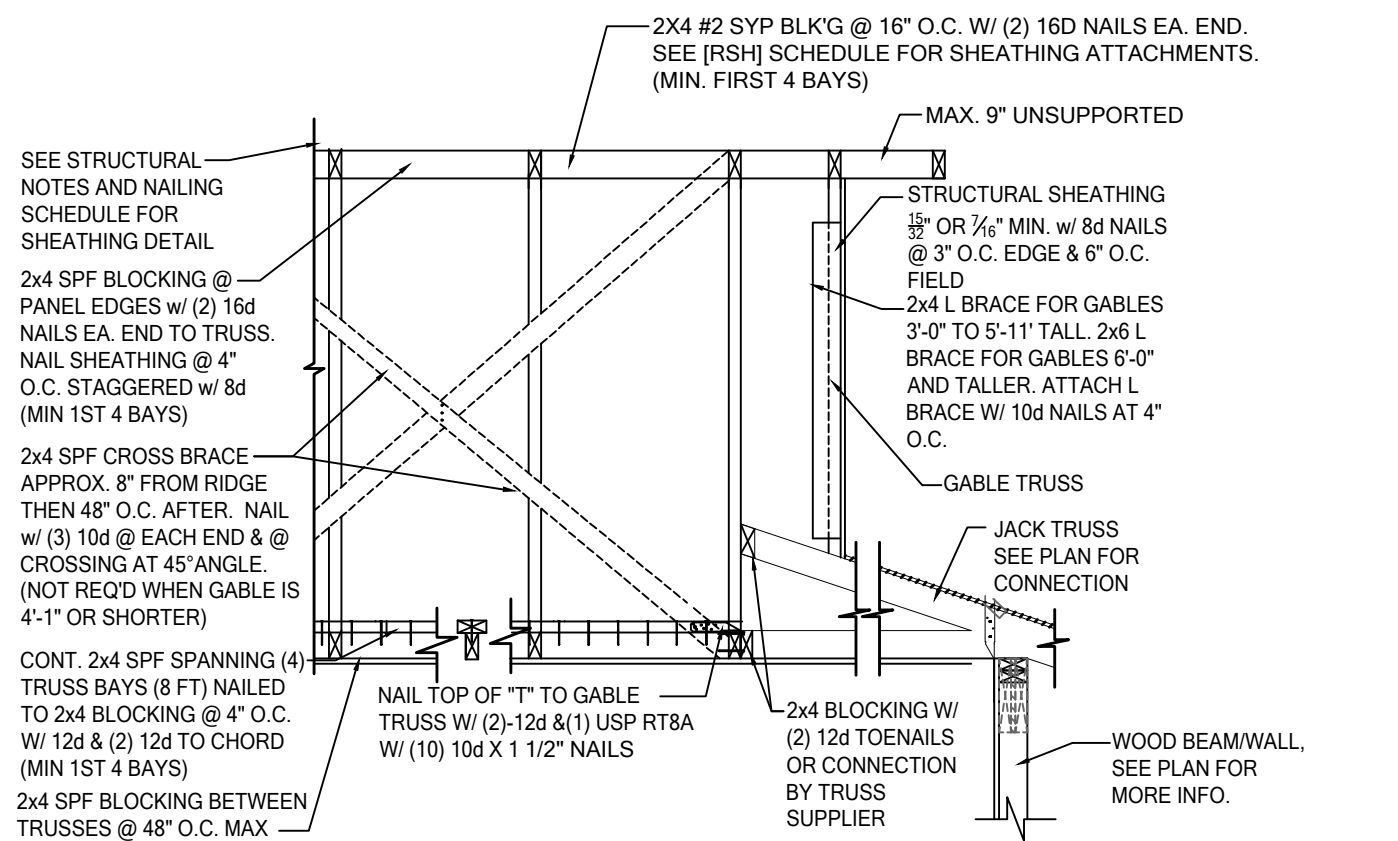


DETAIL
SECTION @ DUTCH GABLE W/ VALLEY TRUSS
SCALE: N.T.S.

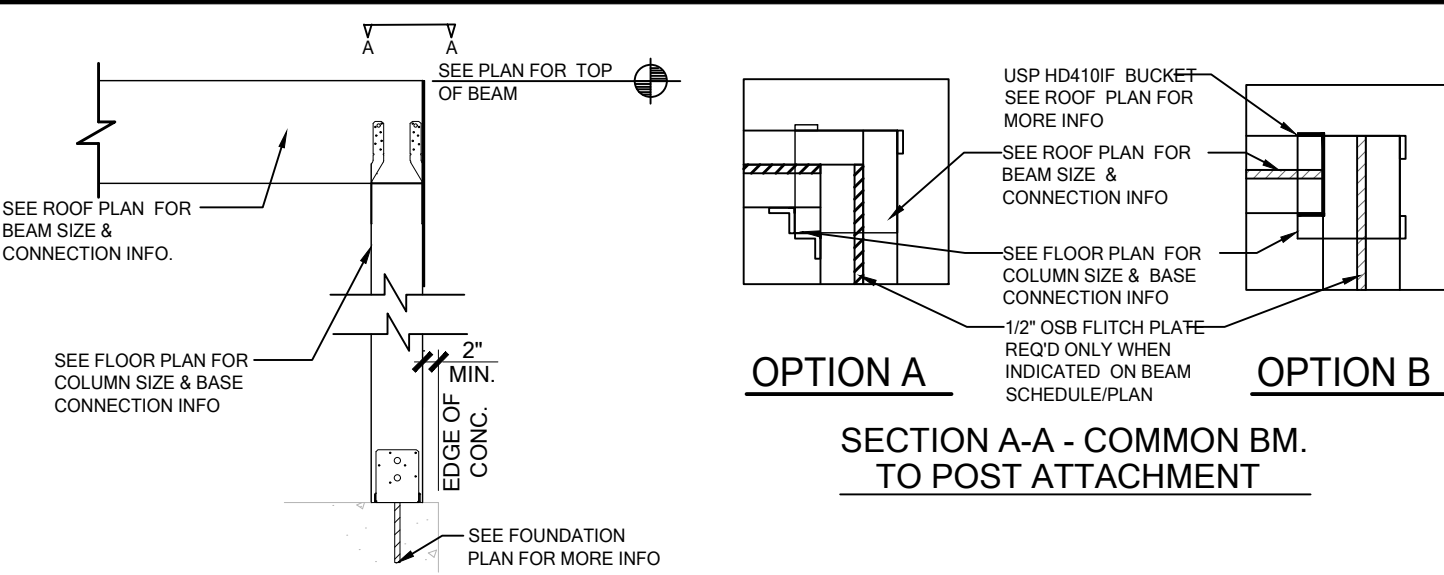

COMMON BM. ATTACHMENT
SCALE: N.T.S.

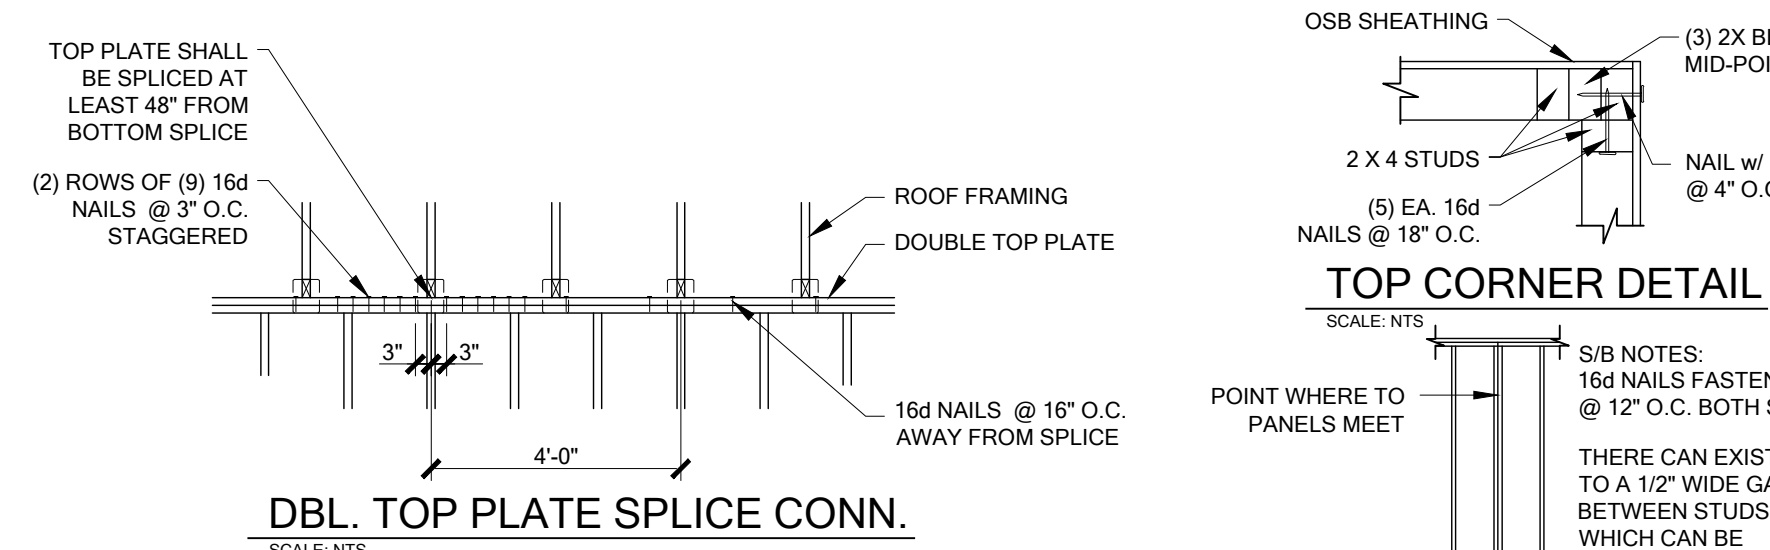


WALL DETAILS
SCALE: N.T.S.

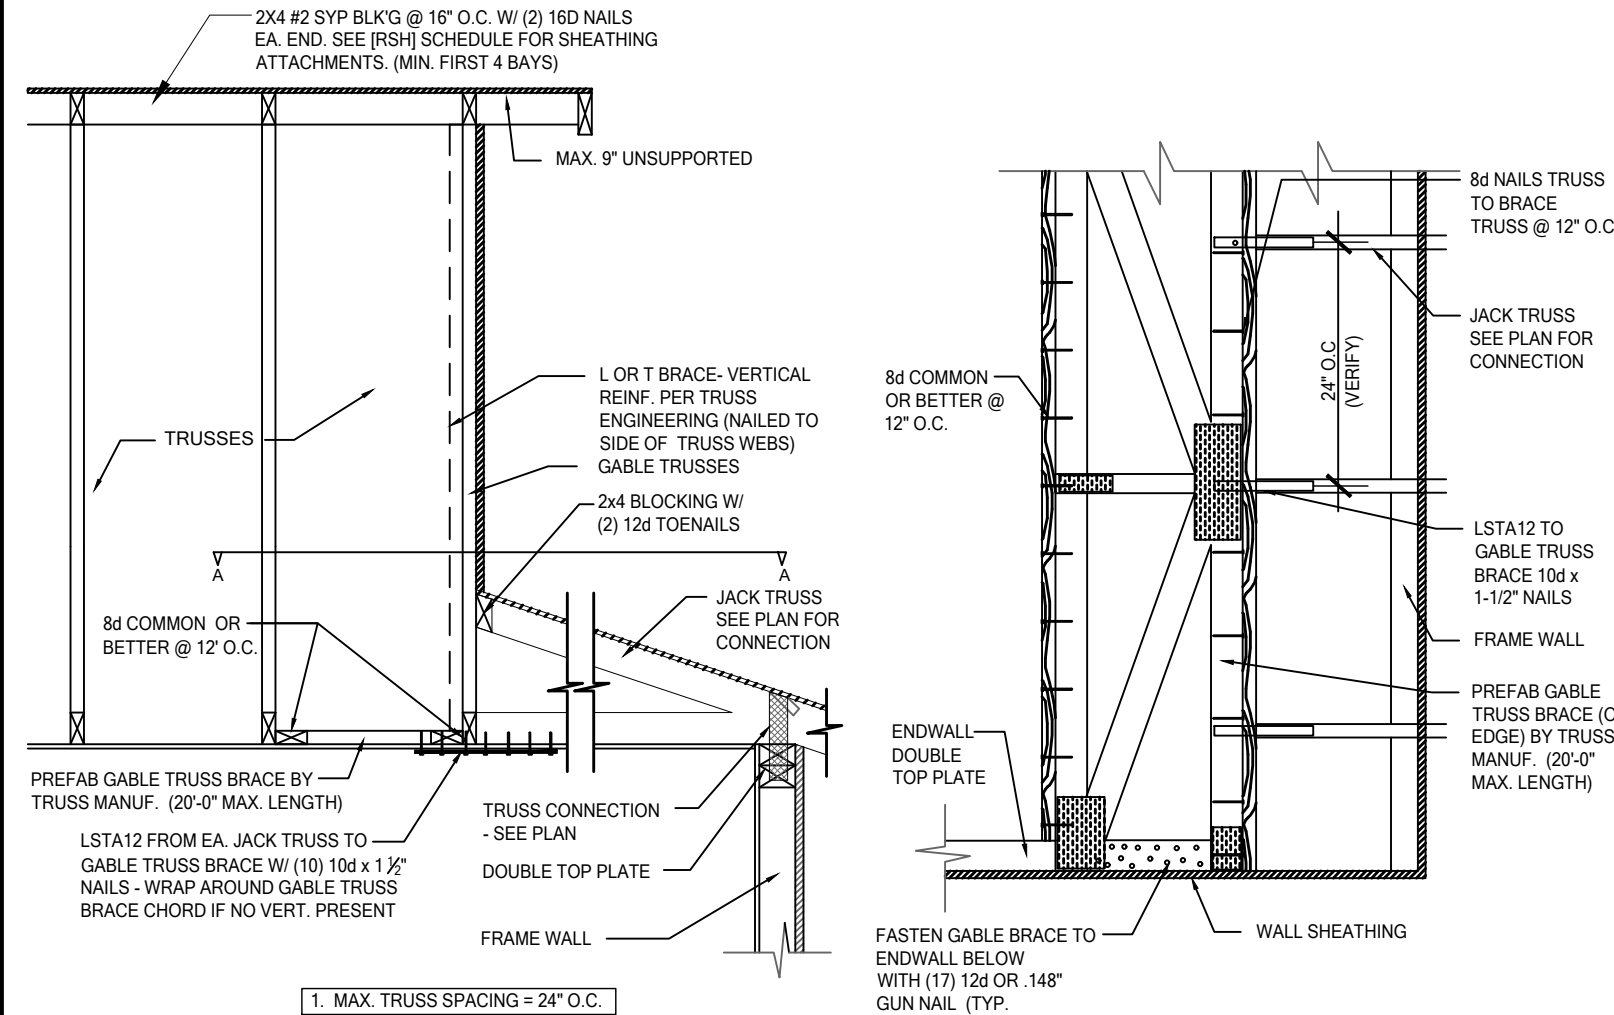


DETAIL
DUTCH GABLE BRACING W/ WIND TRUSS
SCALE: N.T.S.

SECTION A-A @ TRUSS BRACING
PLAN VIEW

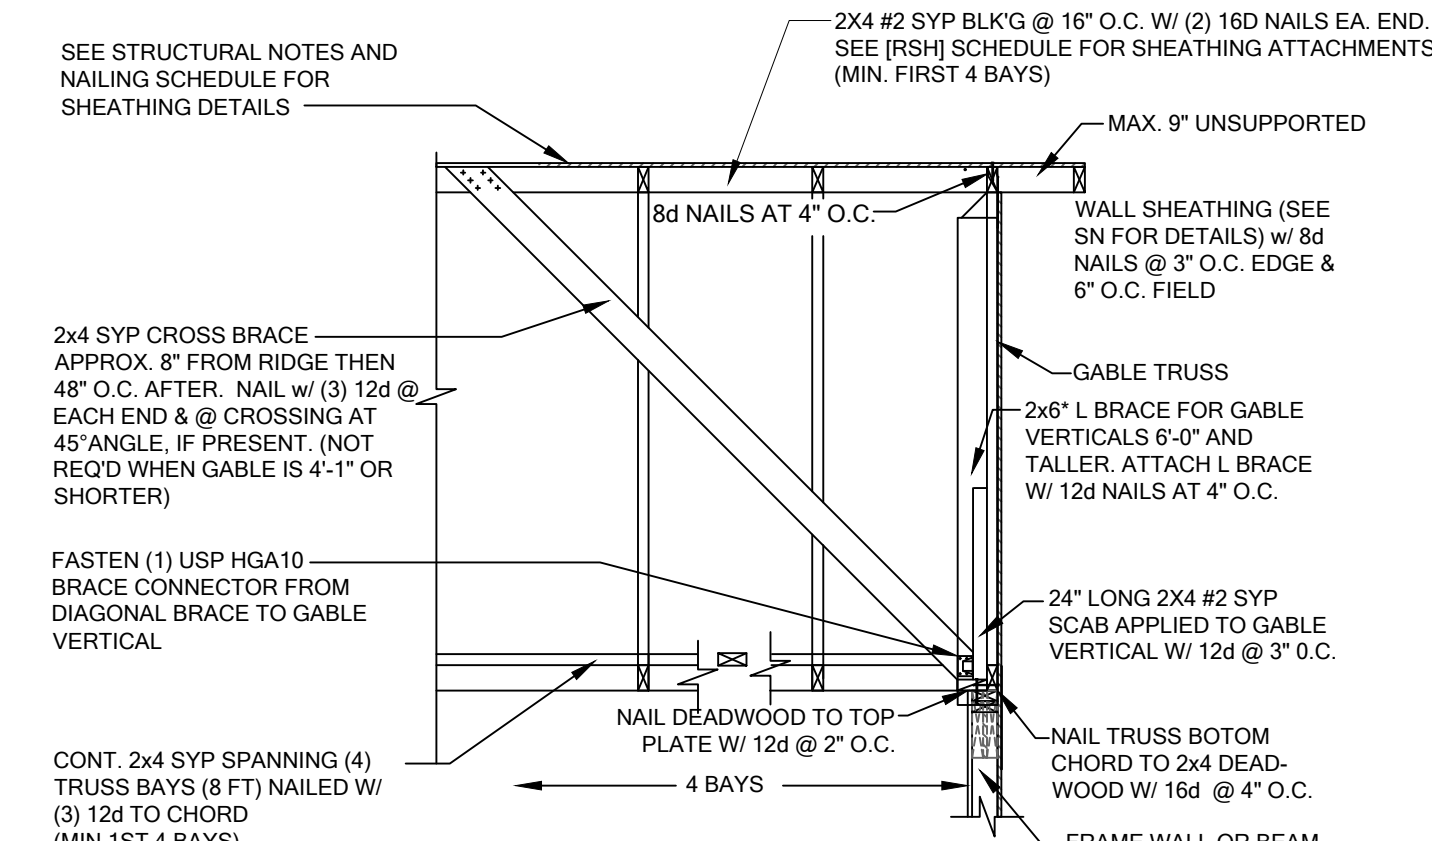

DETAIL
GABLE END WITHOUT VOLUME CEILING (FRAMING)
SCALE: N.T.S.

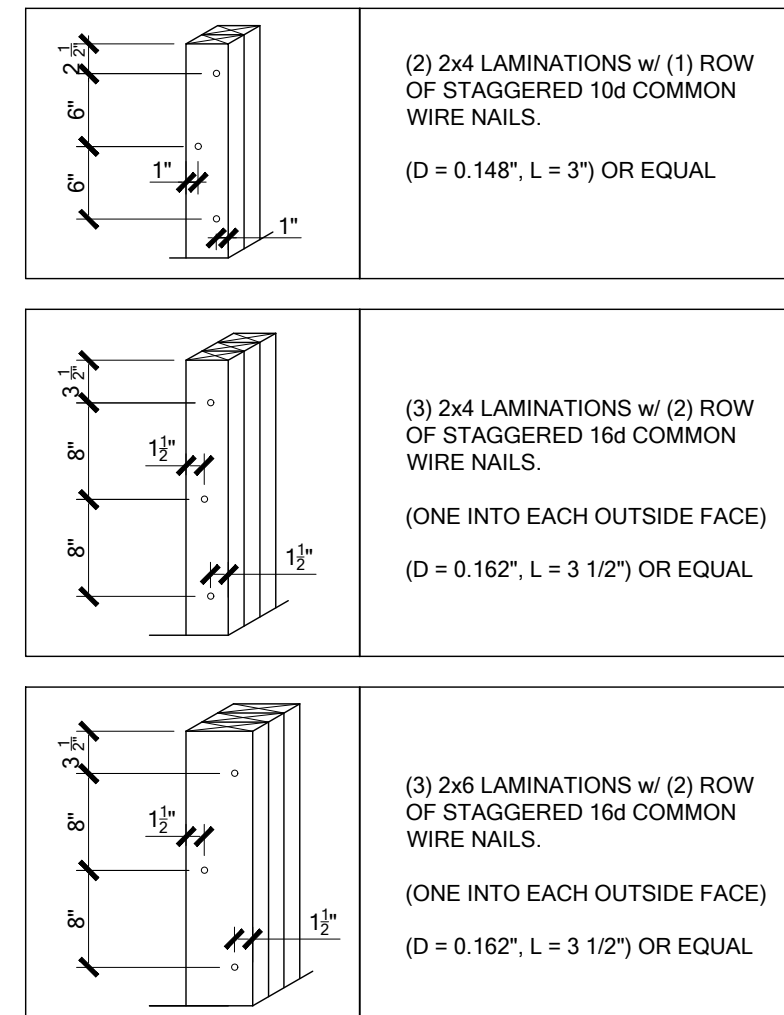

STD. NAILING FOR BUILT-UP COLUMNS

FOR COUNTY USE ONLY

09 / 05 / 2024













To the best of the Engineer's knowledge, information and belief, the structural plans and specifications contained within these drawings comply with the 2023 Florida Building Code - Residential 16th Edition. Engineer's signature and seal is only for the structural engineering portions of the drawing pages bearing Engineer's signature and seal.

FDS
ENGINEERING ASSOCIATES
258 Southall Lane, Suite 200
Sanford, FL 32771
O: 321-972-9451 F: 407-680-2304
CA No. 9161 www.fdseng.com
SCOTT A. LEWIS, P.E., F.T.P. 9750
THIEN BAO DUONG, P.E., F.T.P. #9452

Keese
associates
ARCHITECTURE | DESIGN | PLANNING
258 Southall Lane, Sanford, FL 32771, Suite 200 | (407) 680-4300 x15
G:\Projects\24-10678\24-10678-01.dwg

MARONDA Homes
3999 West First Street
Sanford, FL 32771
(407)302-9871

Community: Forest Cove	Garage Side: Right	Elev: J
Plan Name: Harmony	Block: 3	Address: TBD Sw Cadence Glen Lake City, FL 32024
Job No. 9FC00301	Sheet: WS-S2	Americana Series

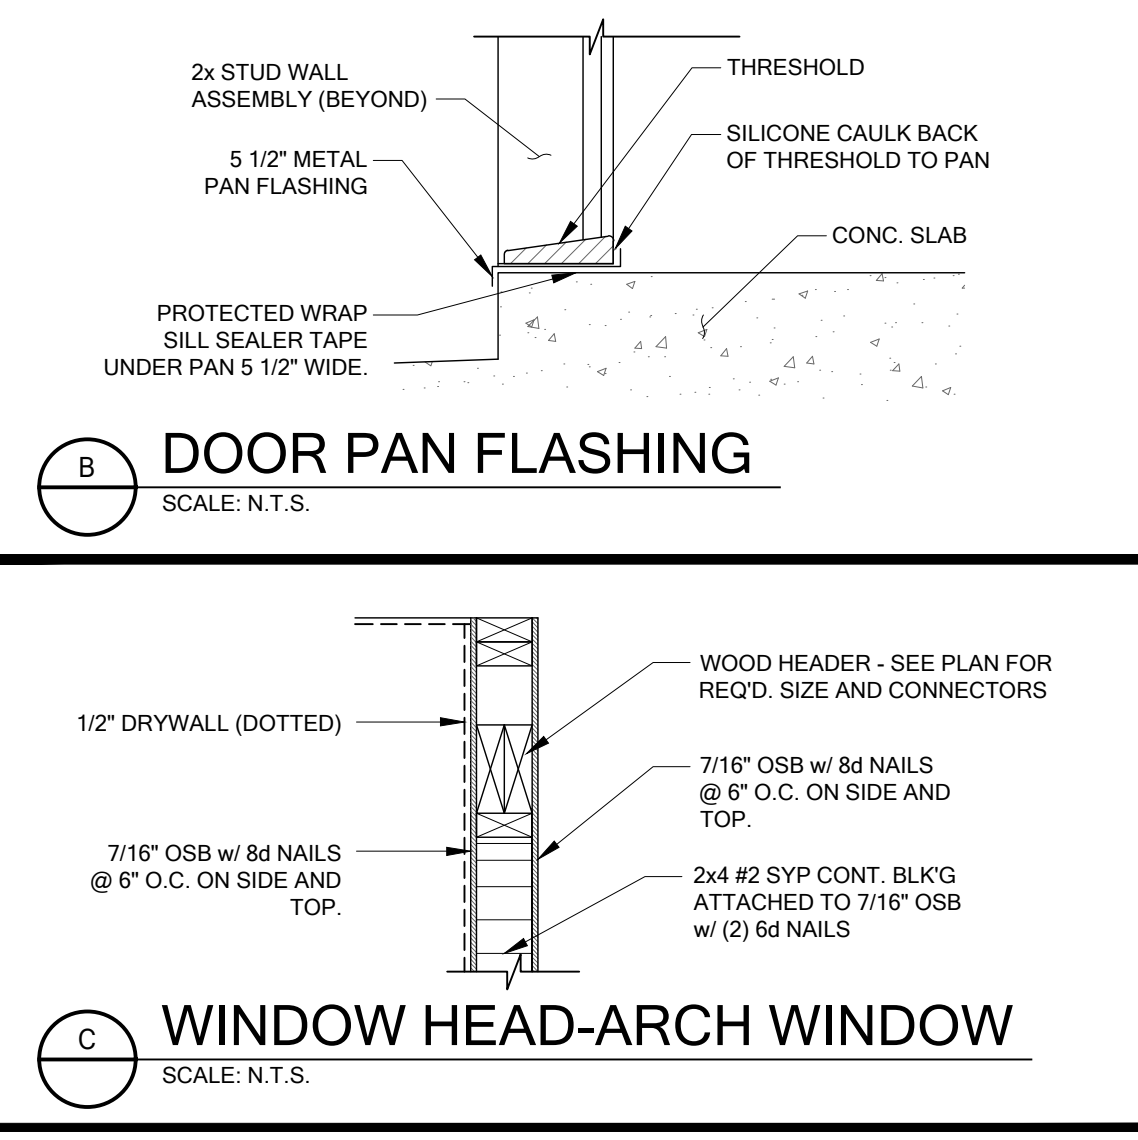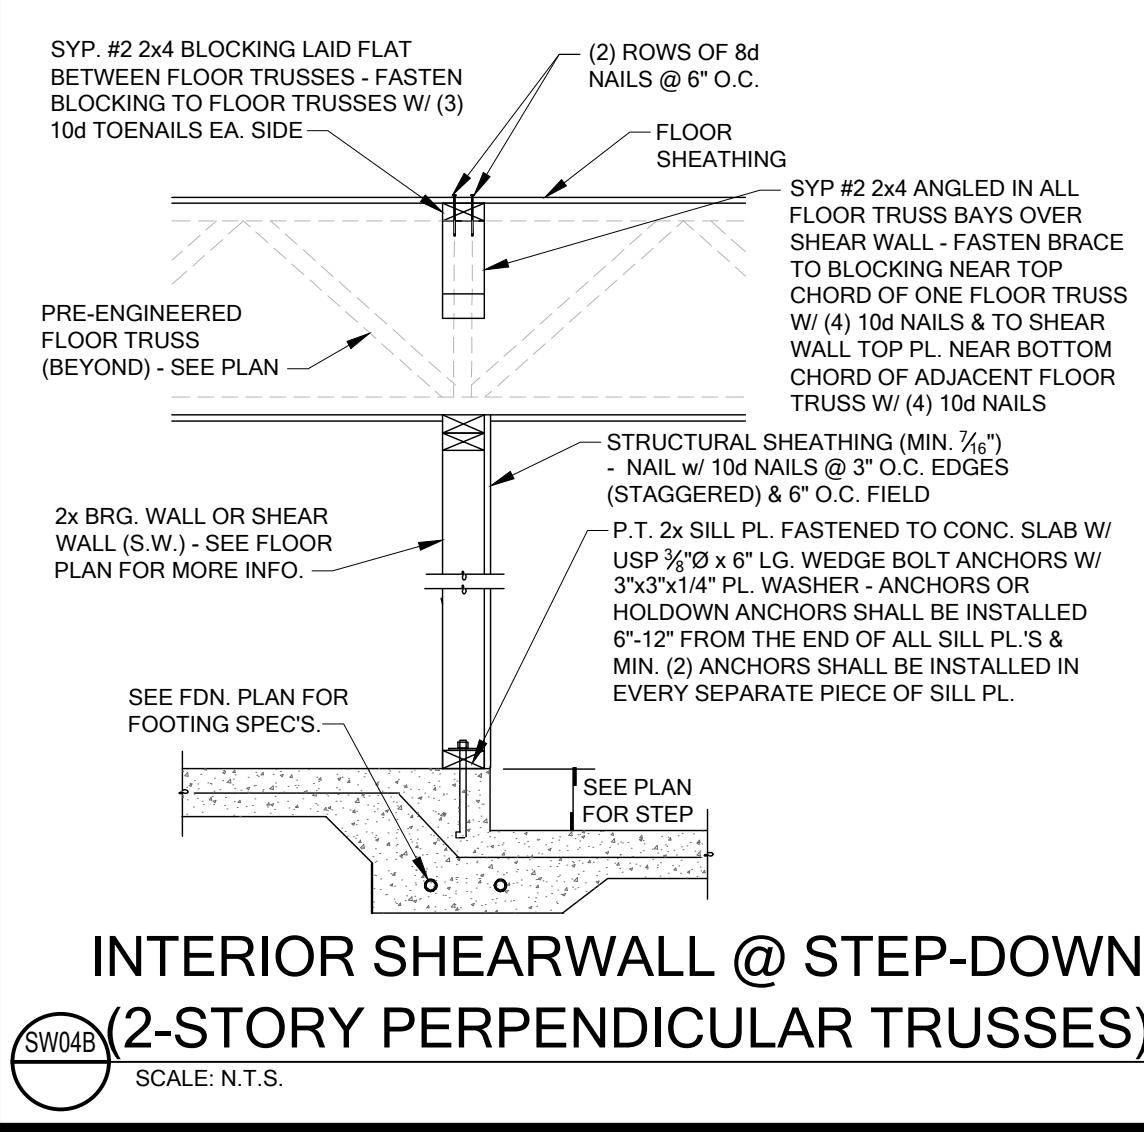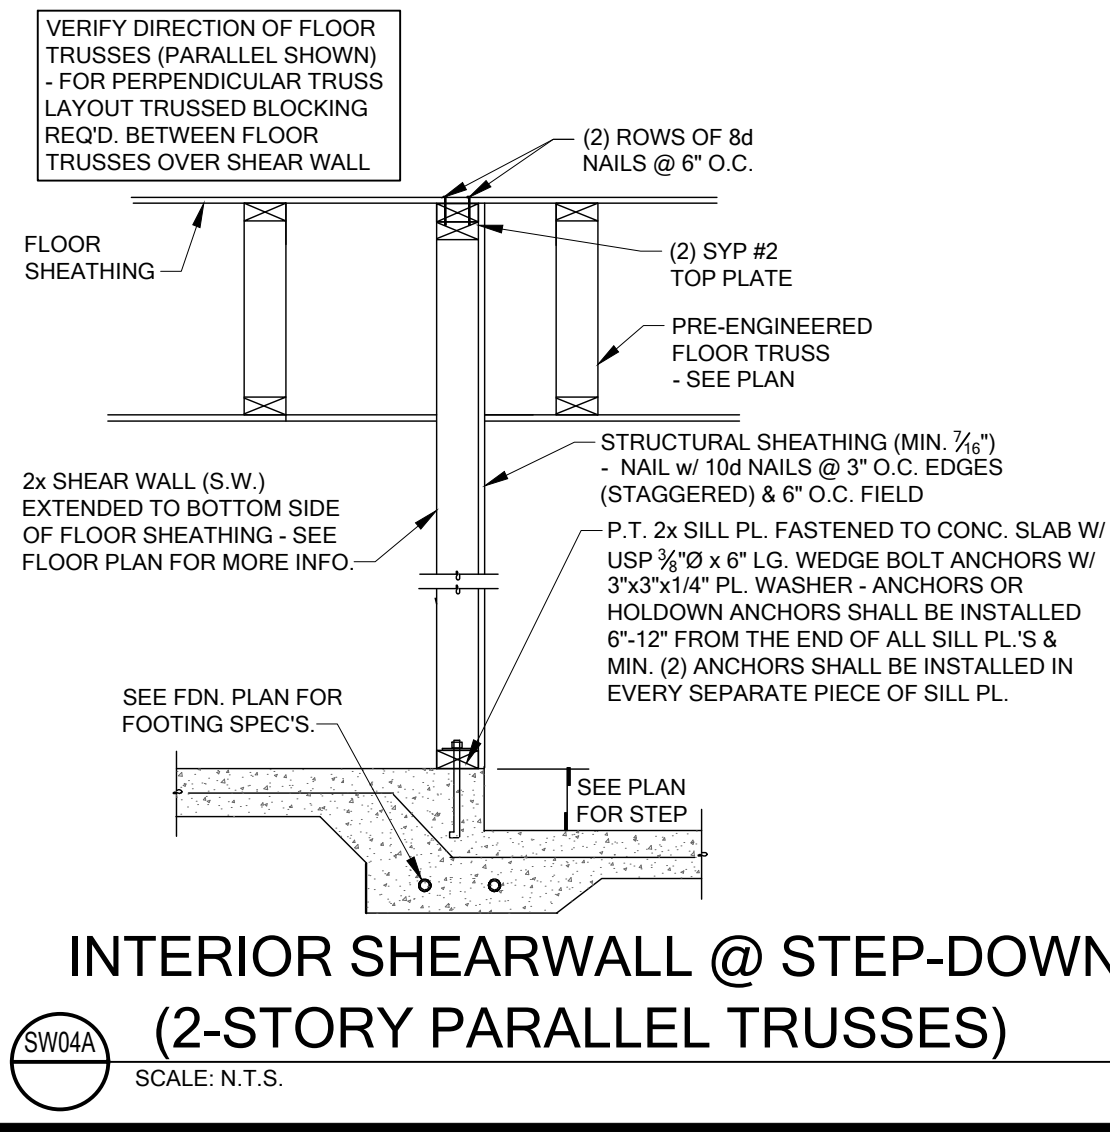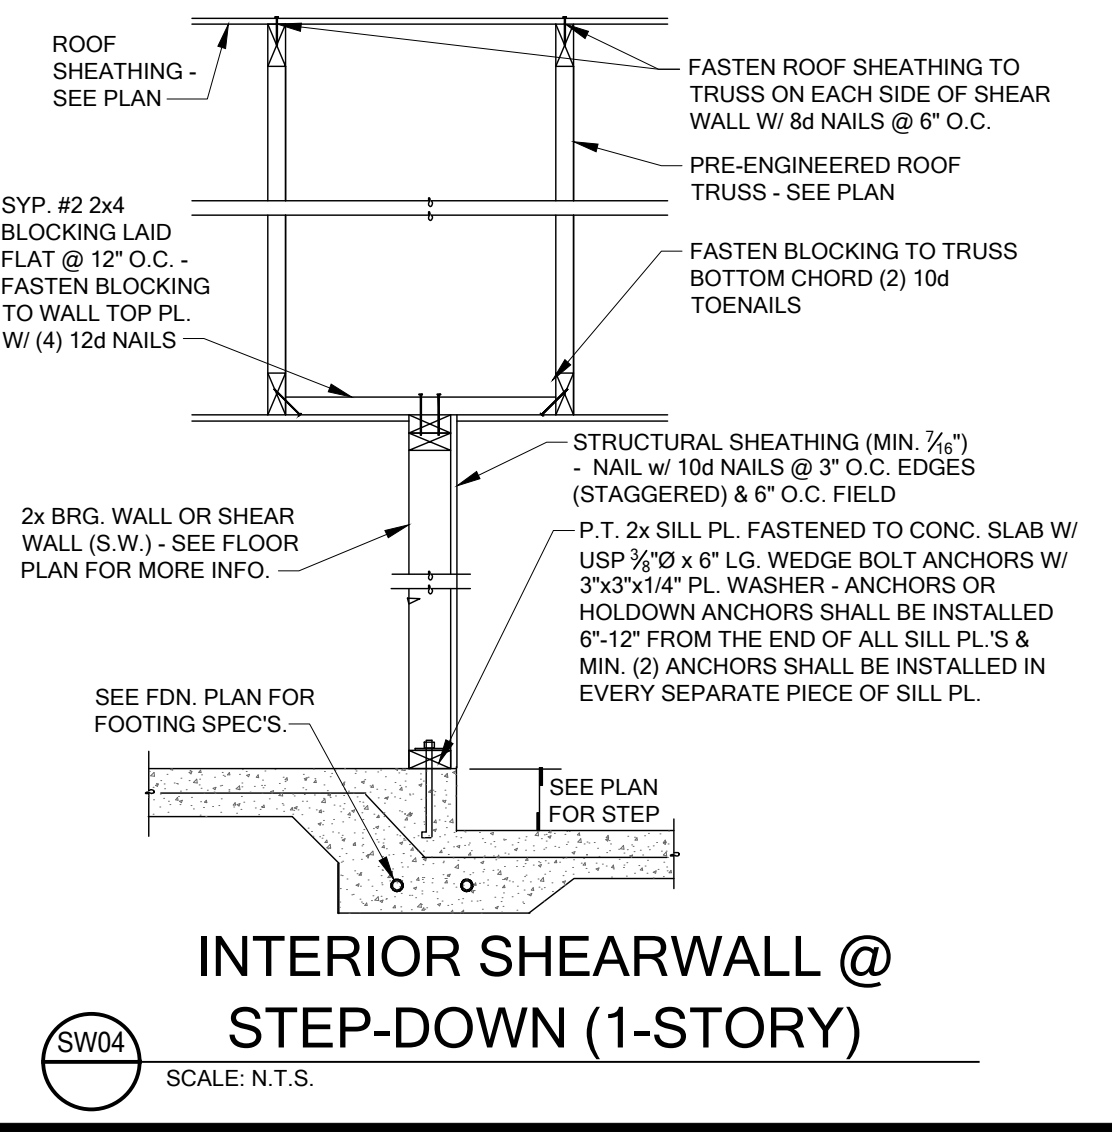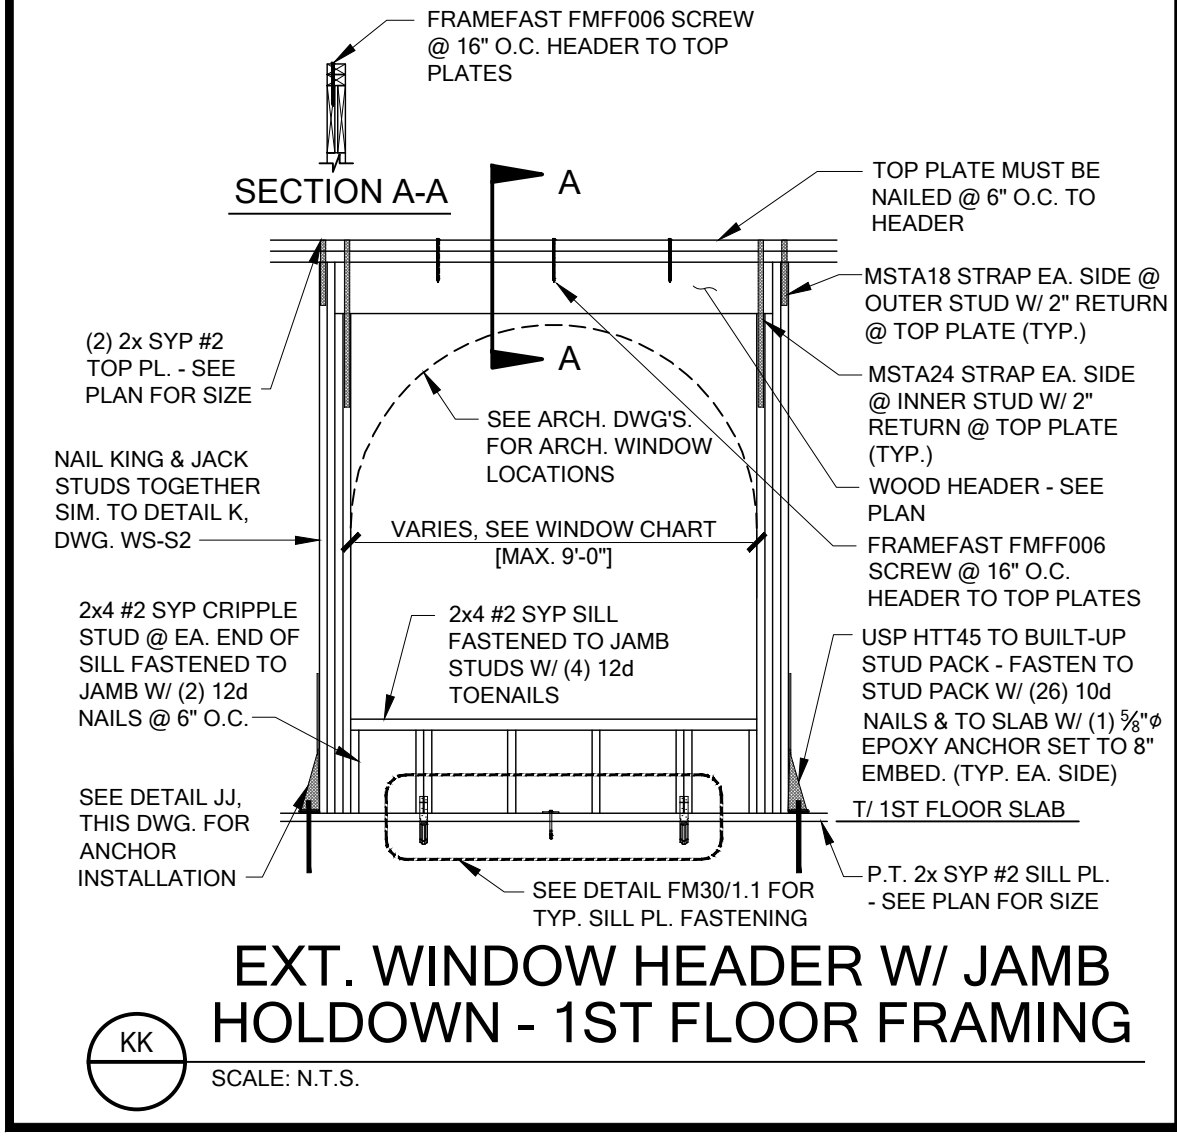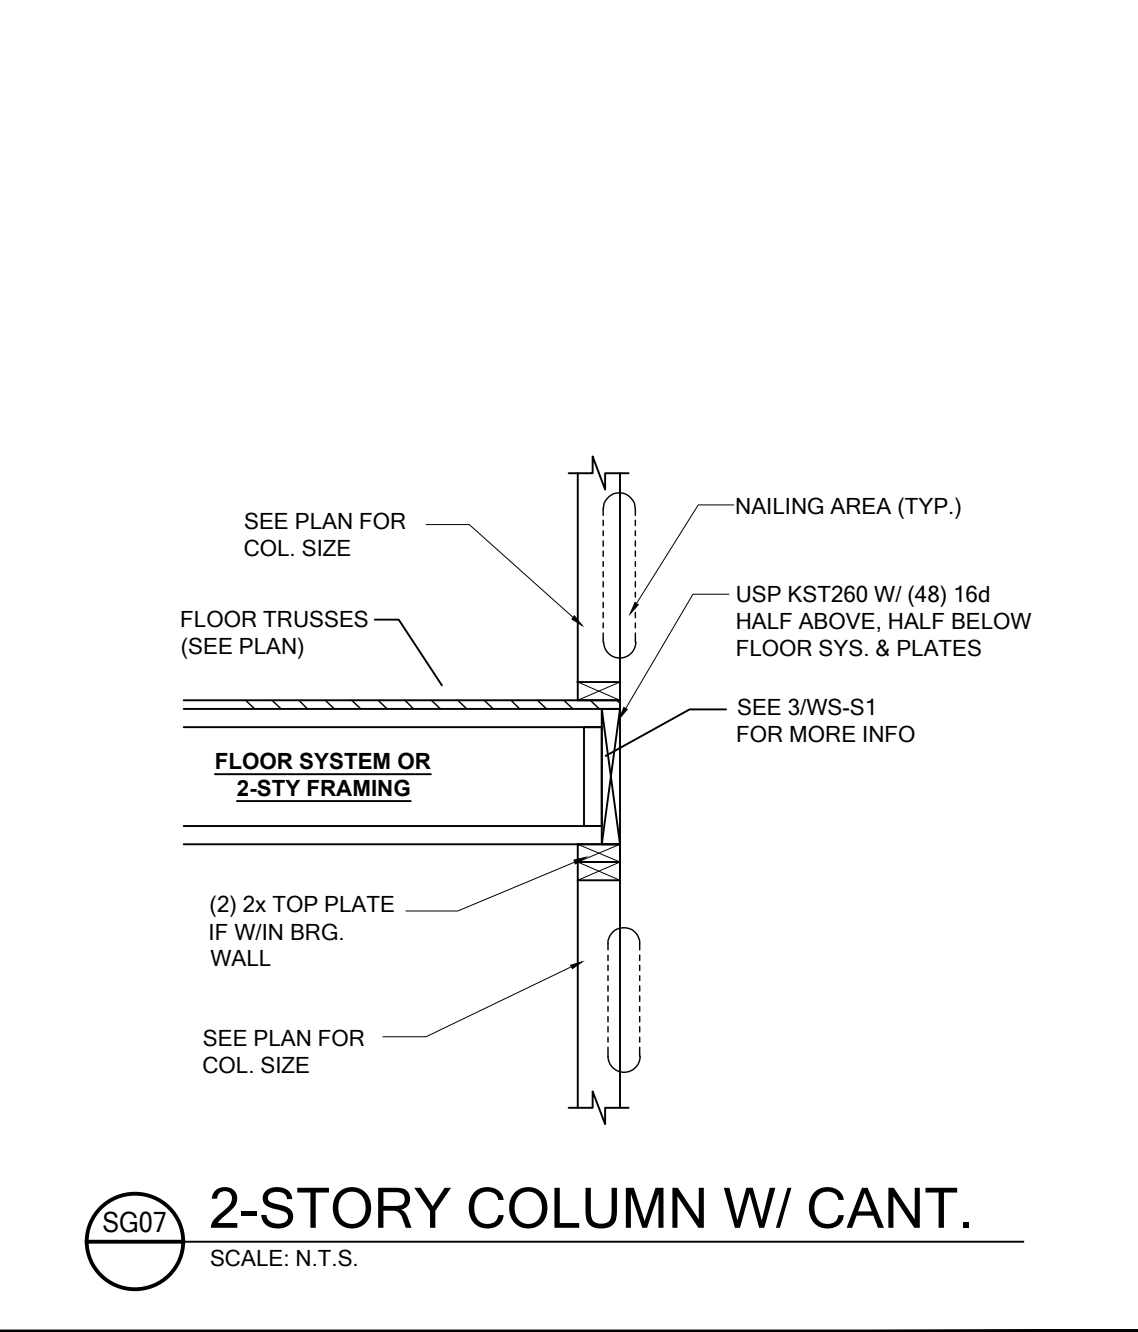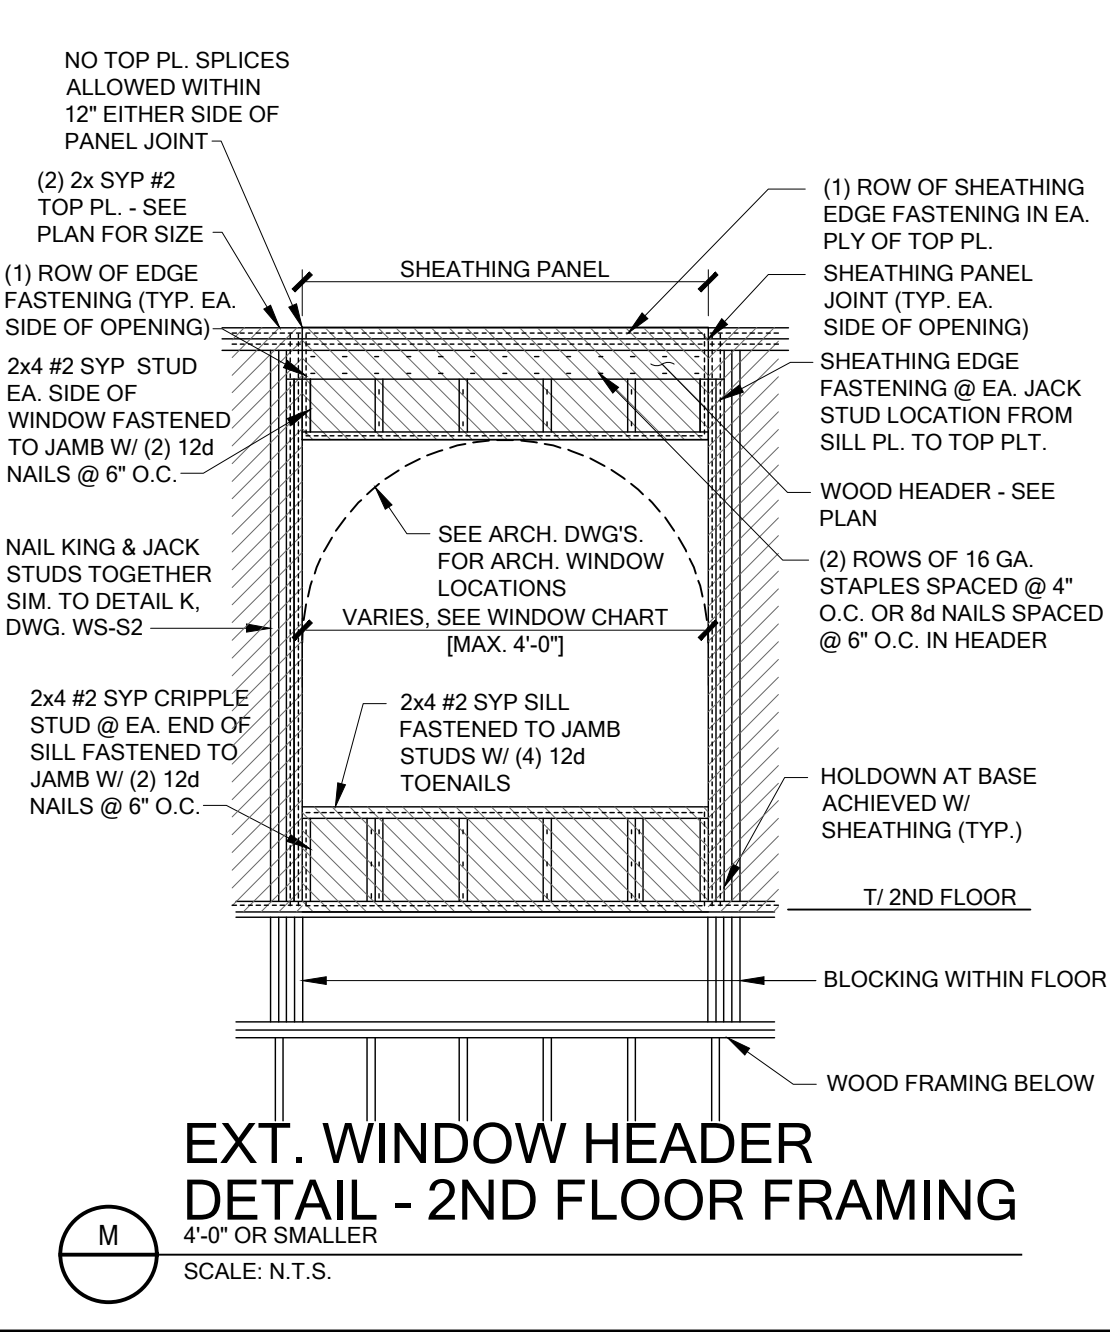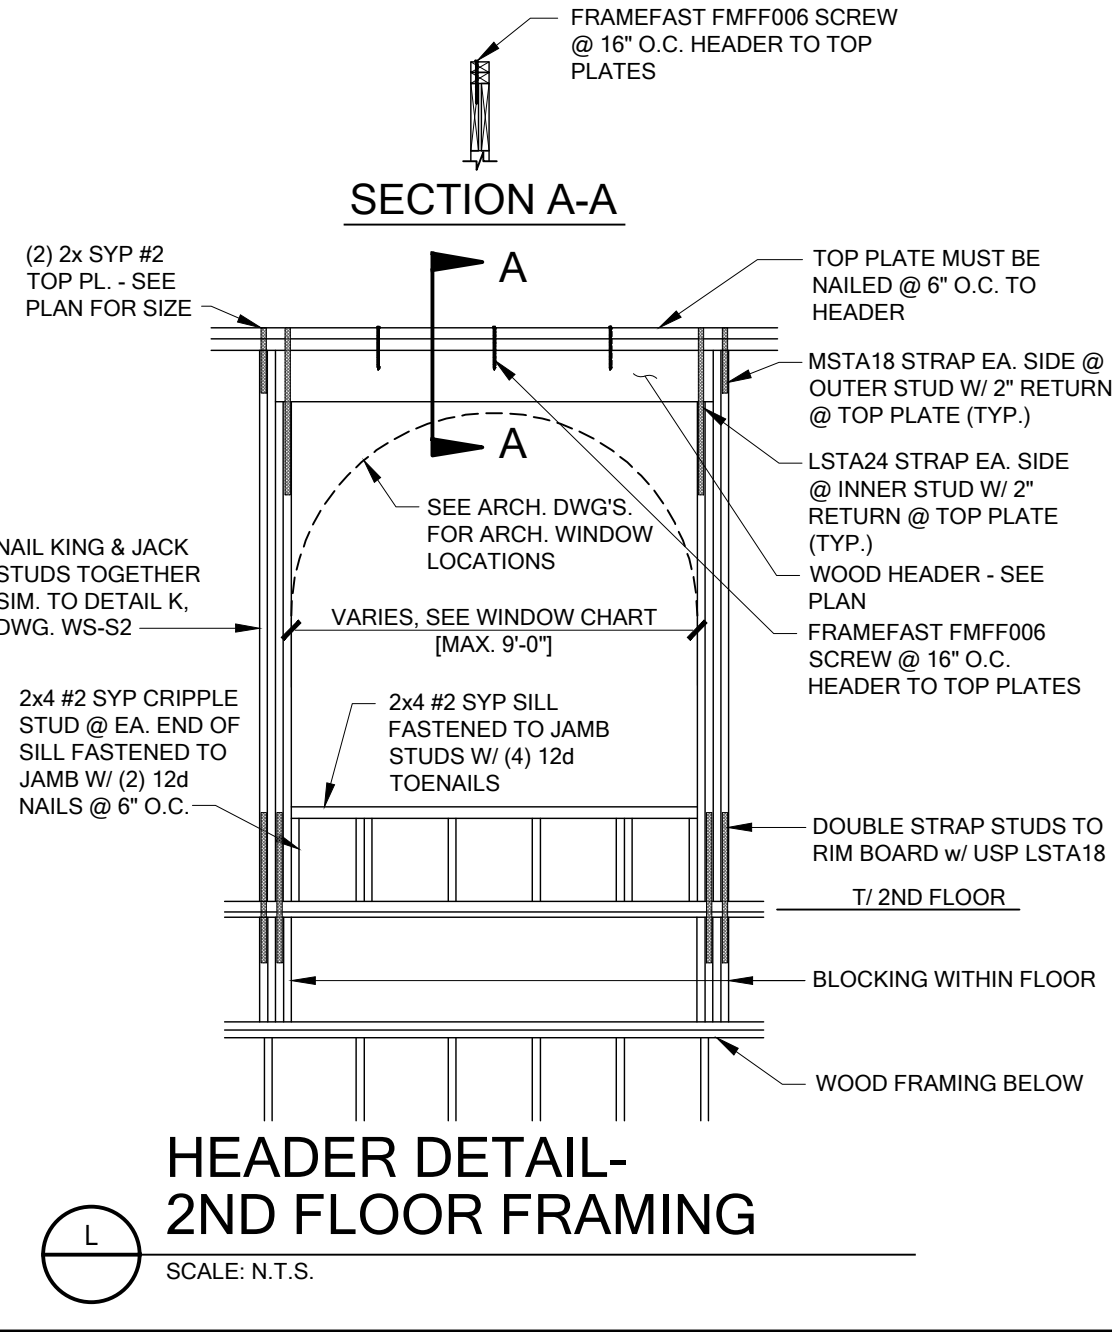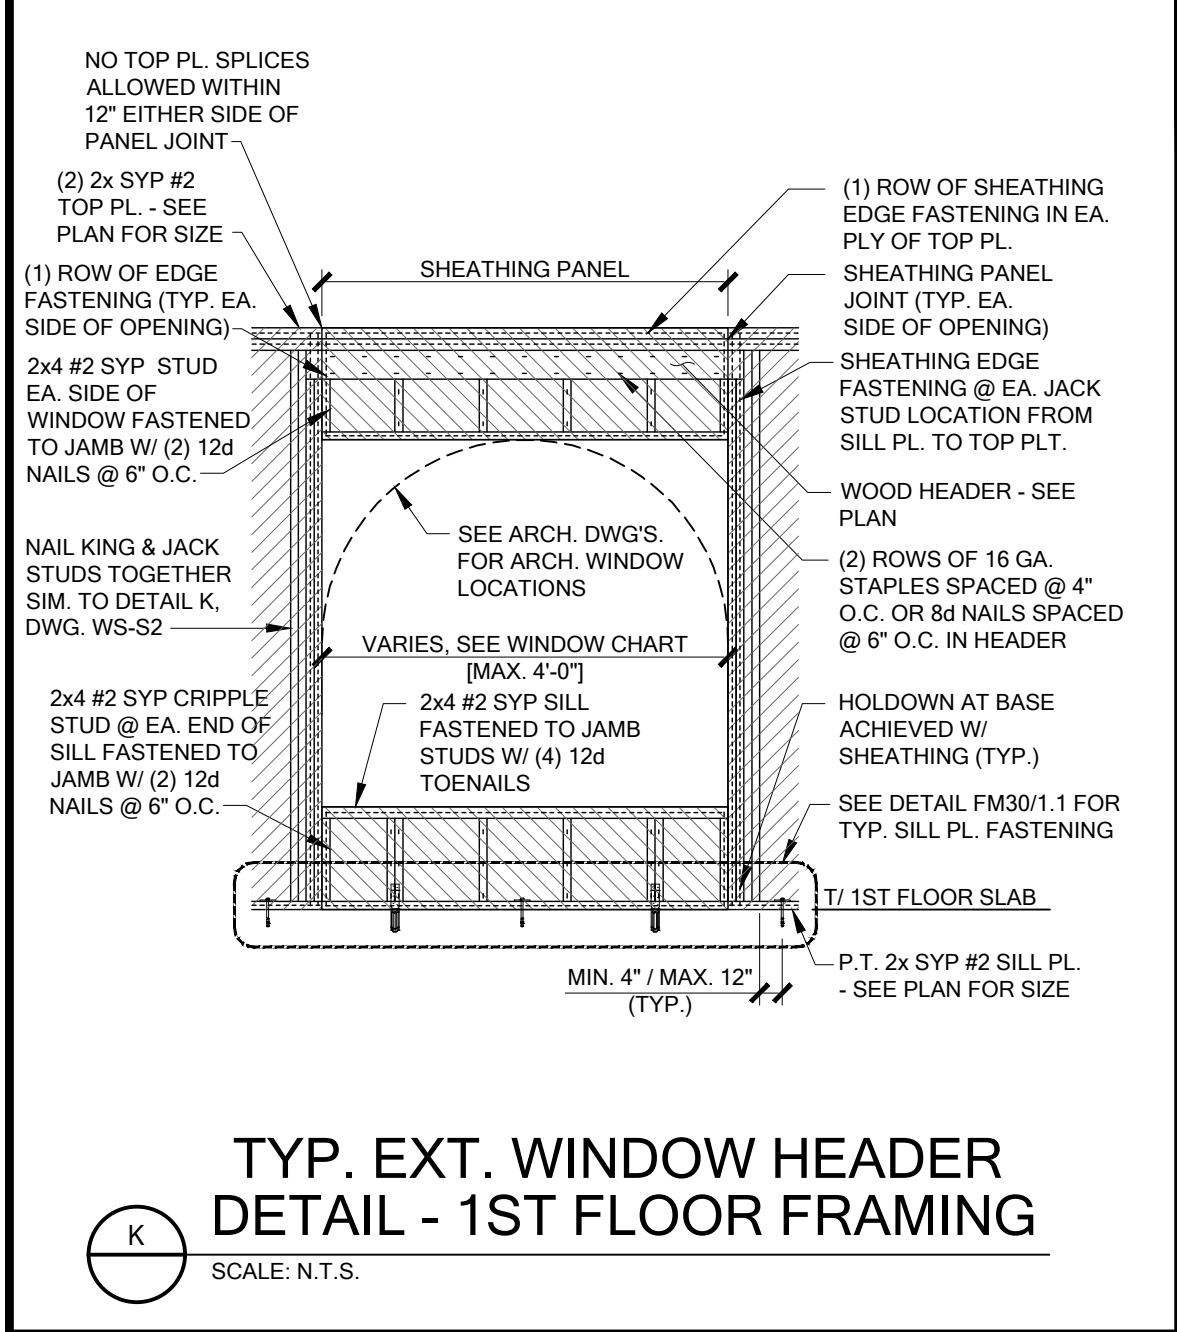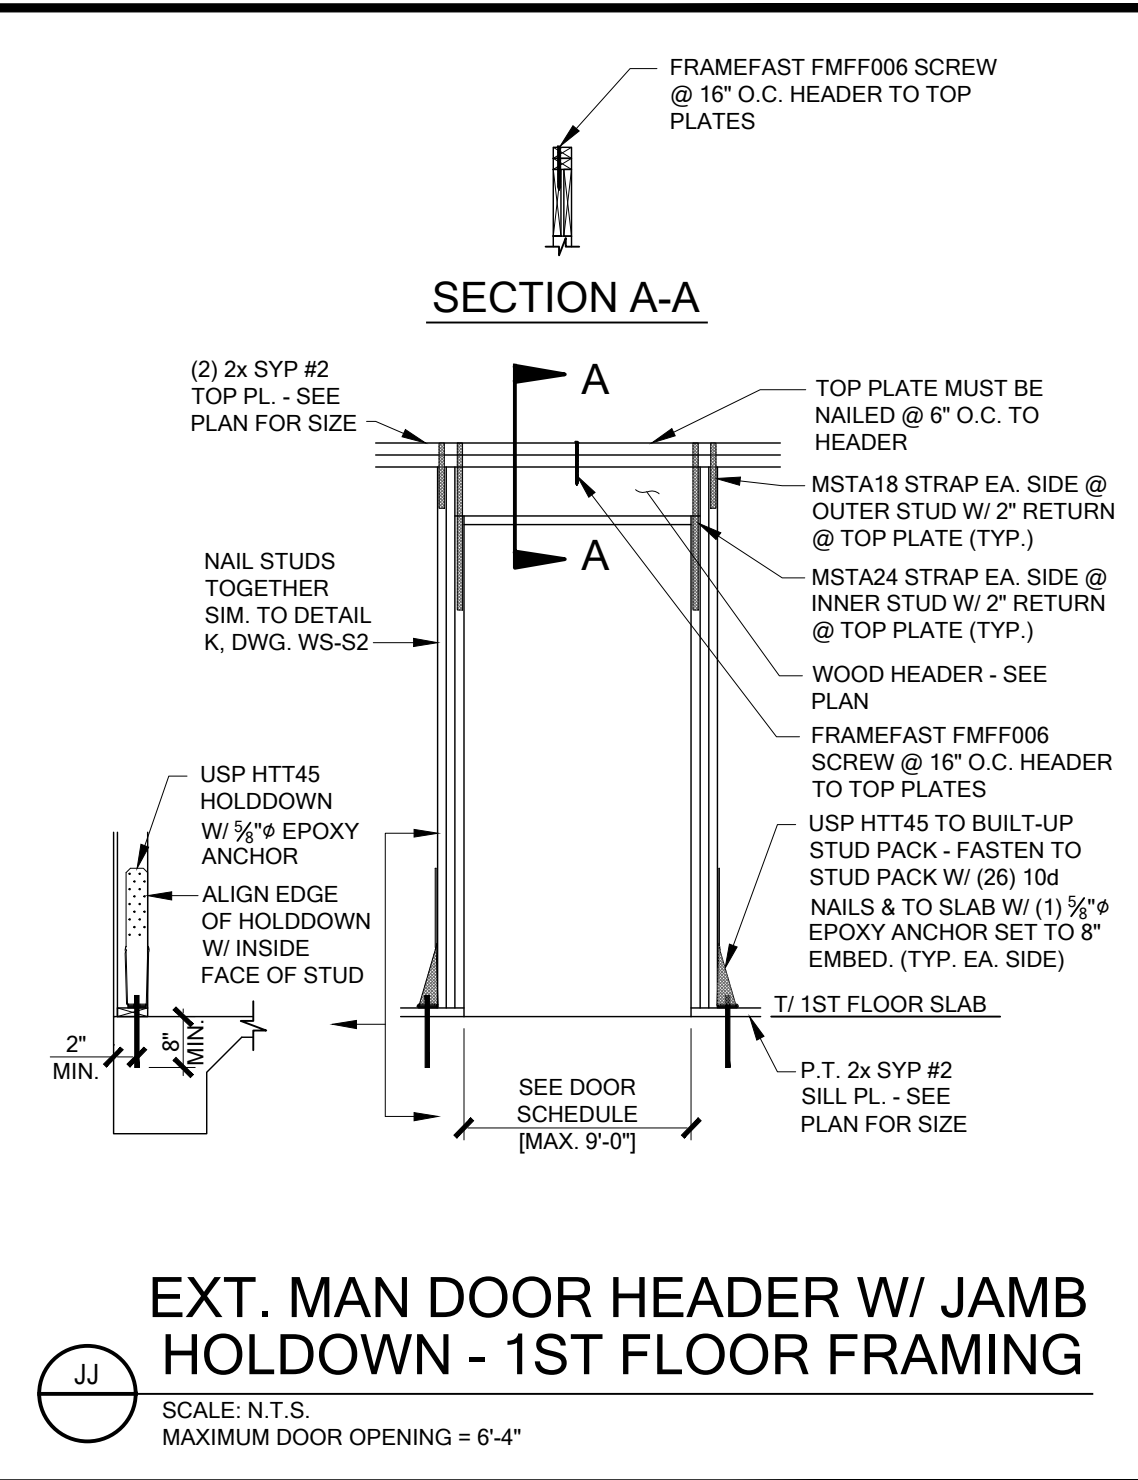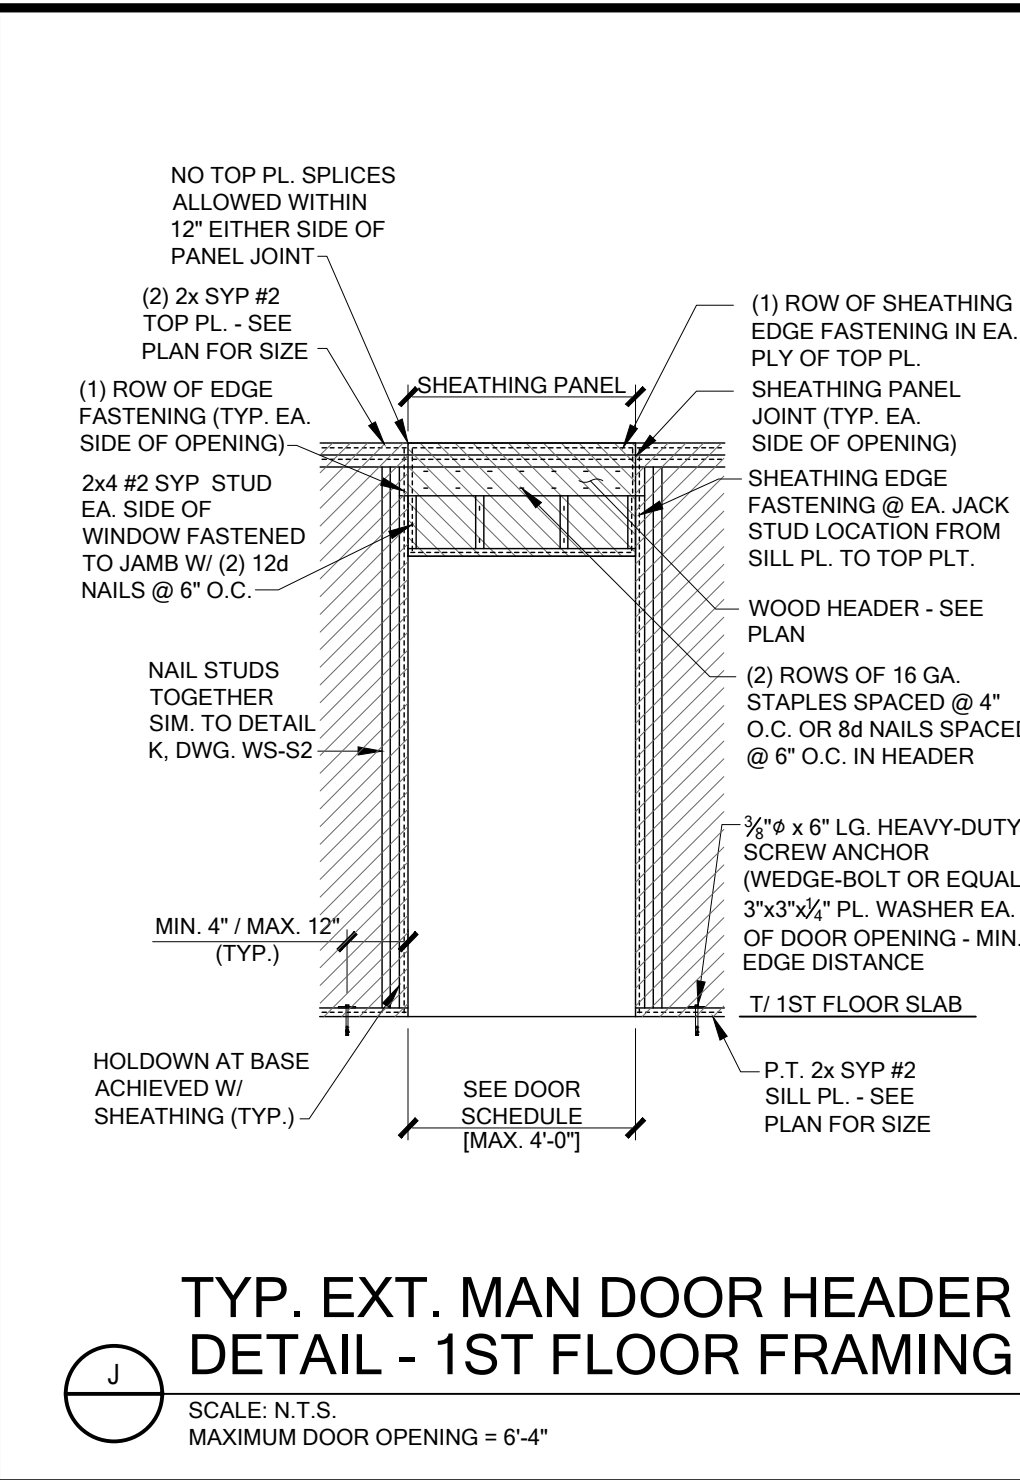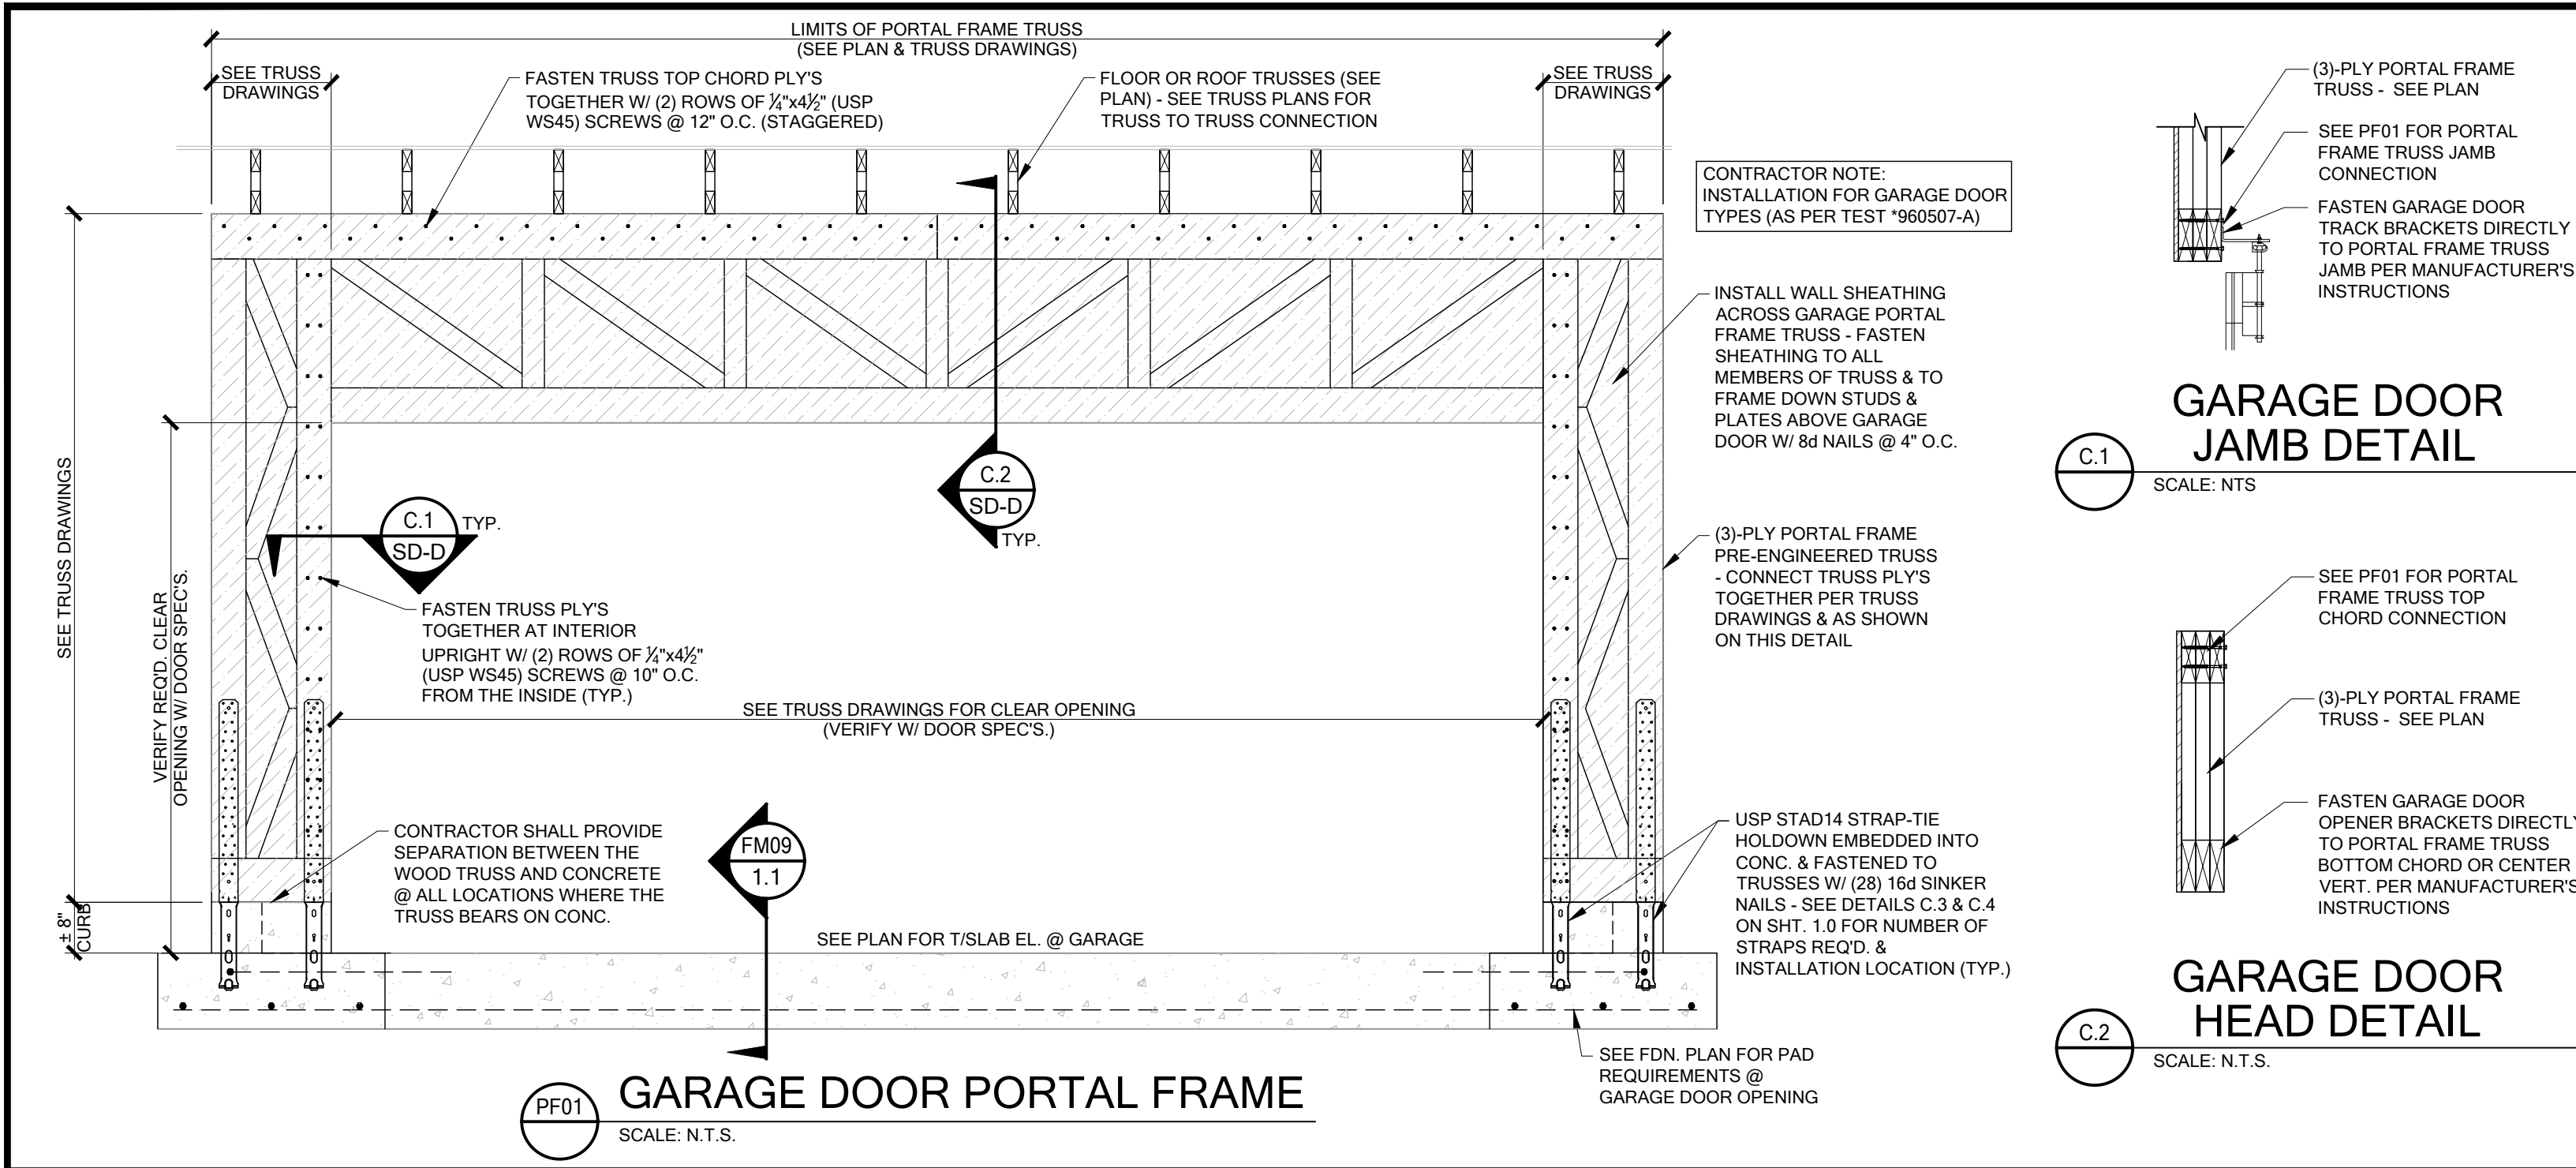

FOR COUNTY USE ONLY

09 / 05 / 2024

To the best of the Engineer's knowledge, information and belief, the structural plans and specifications contained within these drawings comply with the 2023 Florida Building Code - Residential (1st Edition). Engineer's signature and seal is only for the structural engineering portions of the drawing plans bearing Engineer's signature and seal.

FDS ENGINEERING ASSOCIATES
258 Southrail Lane, Suite 200
Ocala, FL 34474
O: 352-472-9451 F: 407-680-2304
www.fdseng.com
CA No. 16161
SCOTT A. LEWIS, P.E., FLS
SCOTT A. LEWIS, P.E., FLS
THEN BAU DUONG, P.E., FLS


KEESEEE ASSOCIATES
ARCHITECTURE | DESIGN | PLANNING
258 Southrail Lane, Tallahassee, FL 32301
O: 904-880-4320
www.keeseee.com

MARONDA Homes
3999 West First Street
Sanford, FL 32771
(407)302-9871


Community: Forest Cove
Plan Name: Harmony
Elev. J
Right
Block
Address: TBD Sw Cadence Glen Lake City, FL 32024
Lot: 3
Job No. 9FC00301
Reference No. 24-10678
Sheet

SD-1
DETAILS


Americana Series

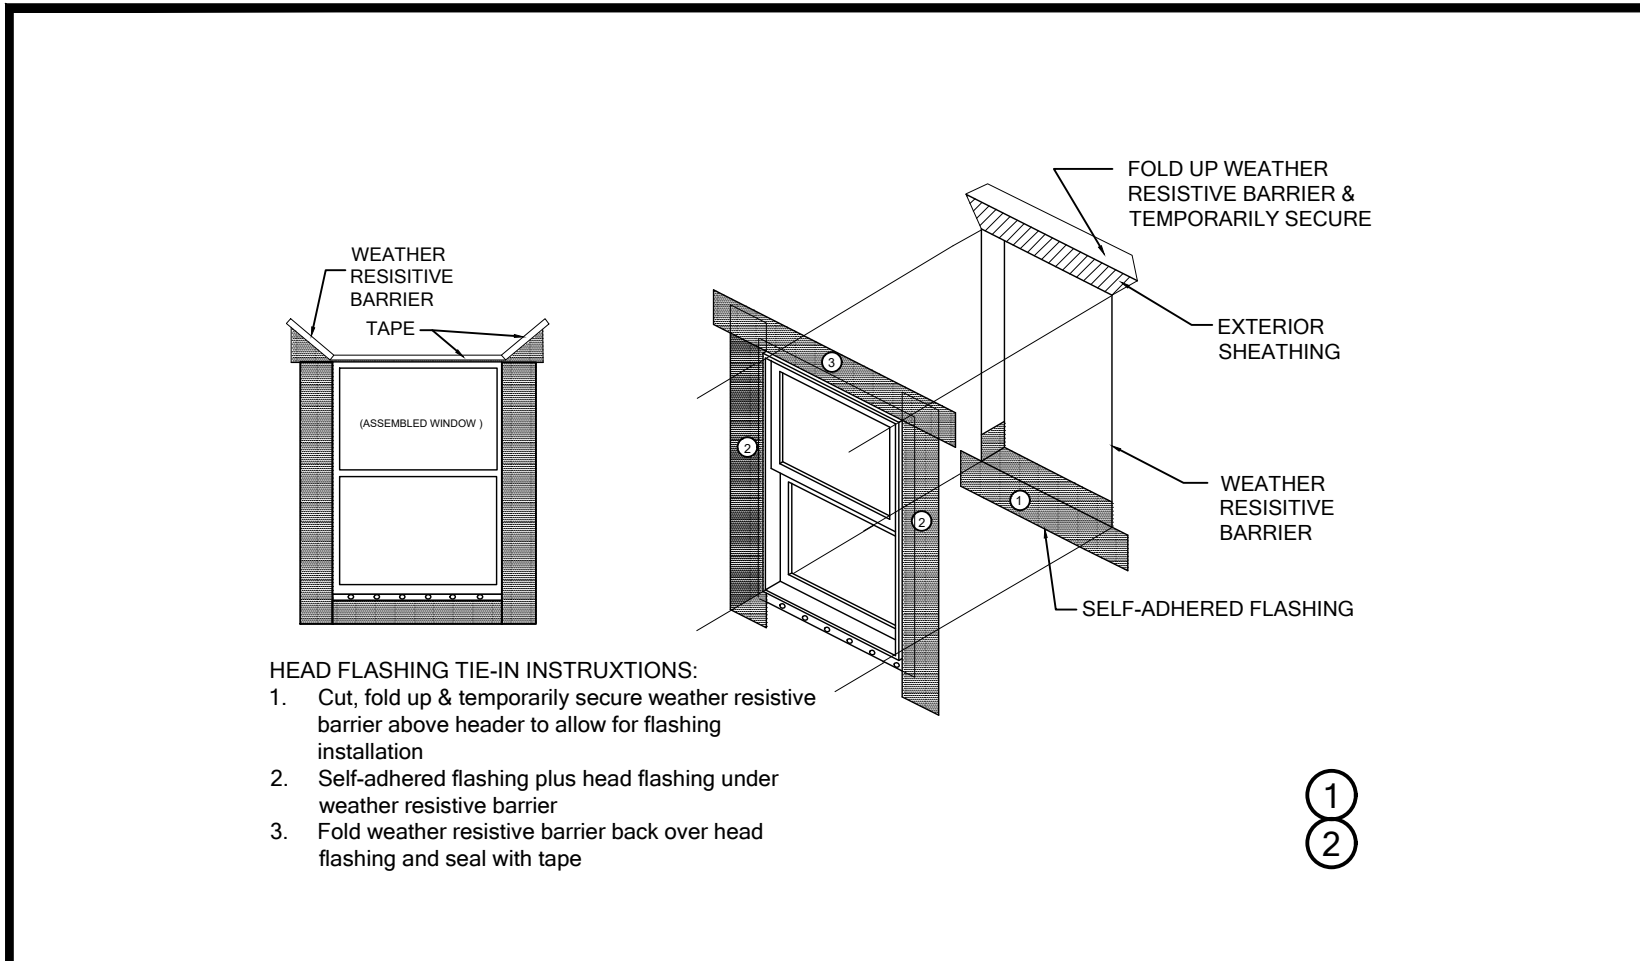


WP01

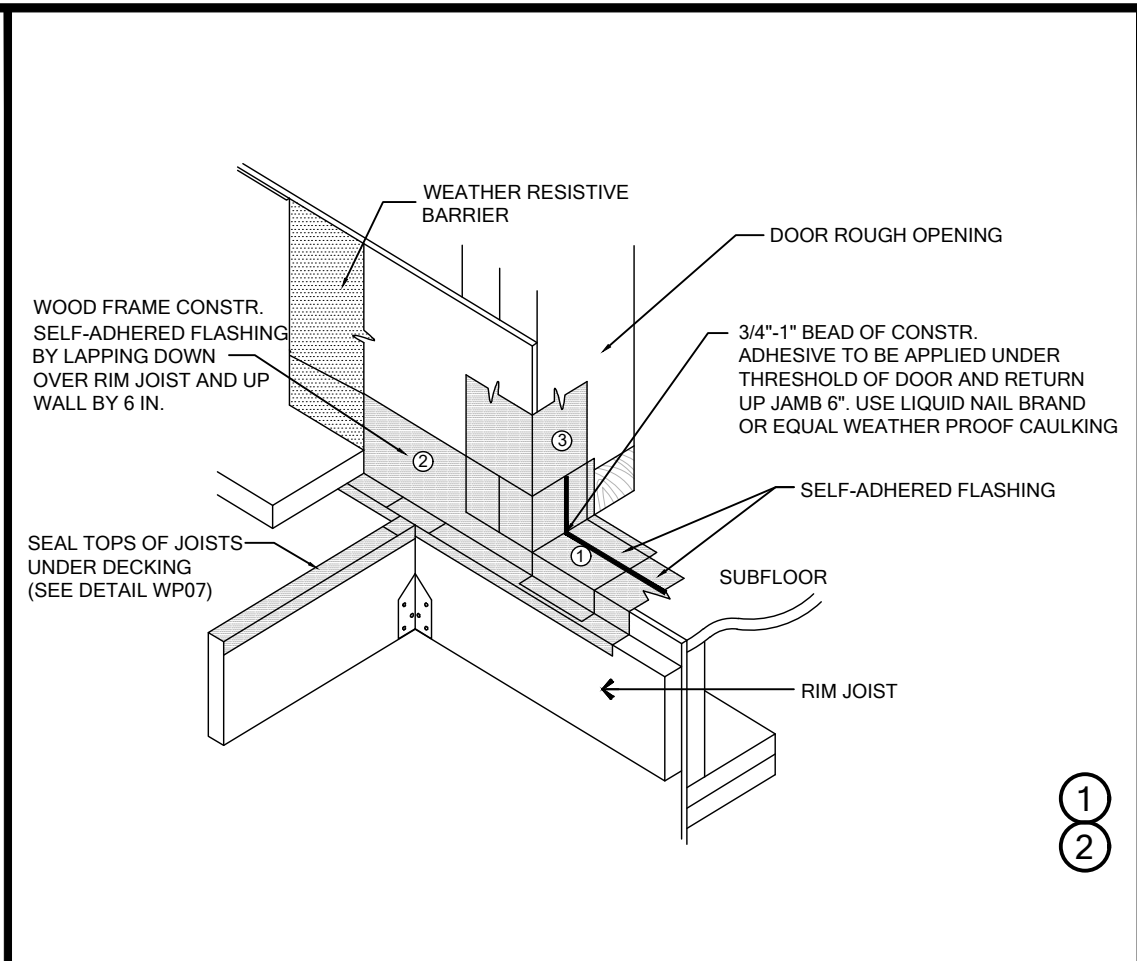


WP02

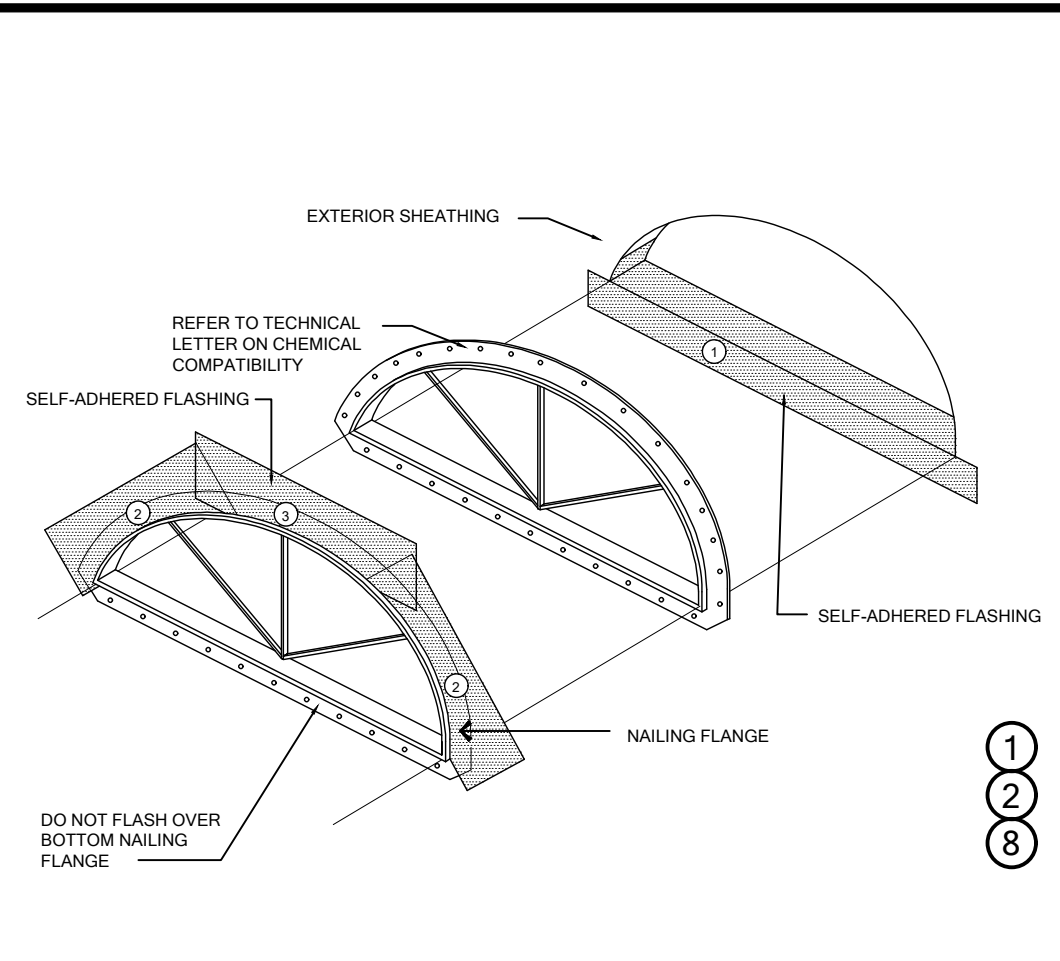


WP03

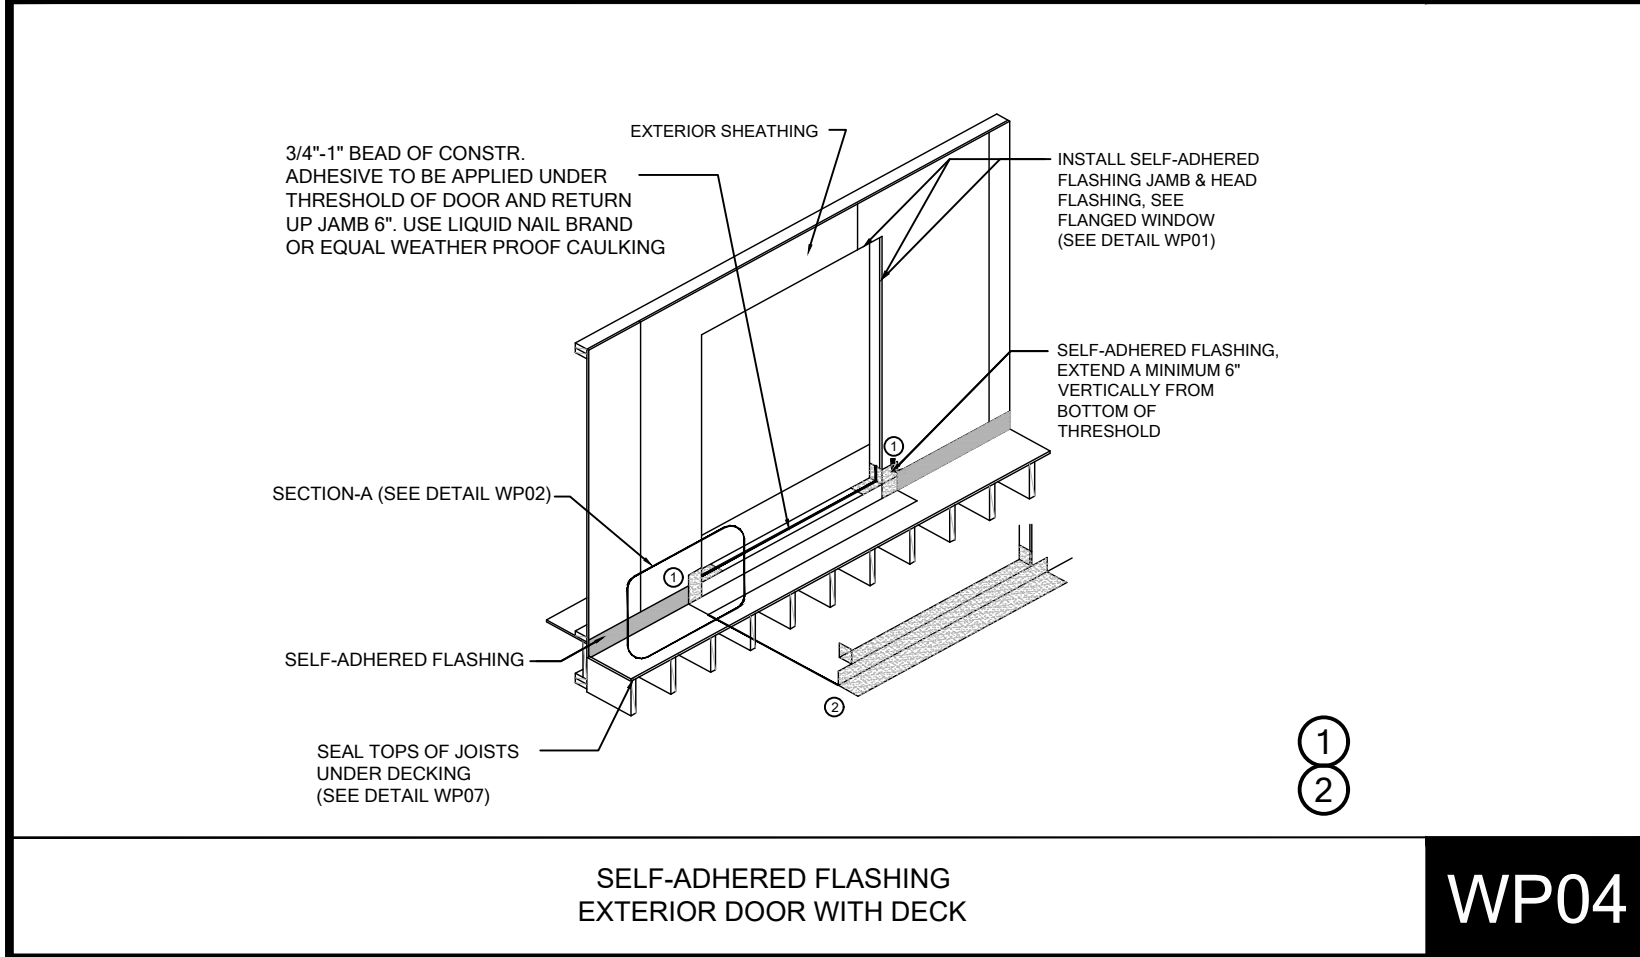


WP04

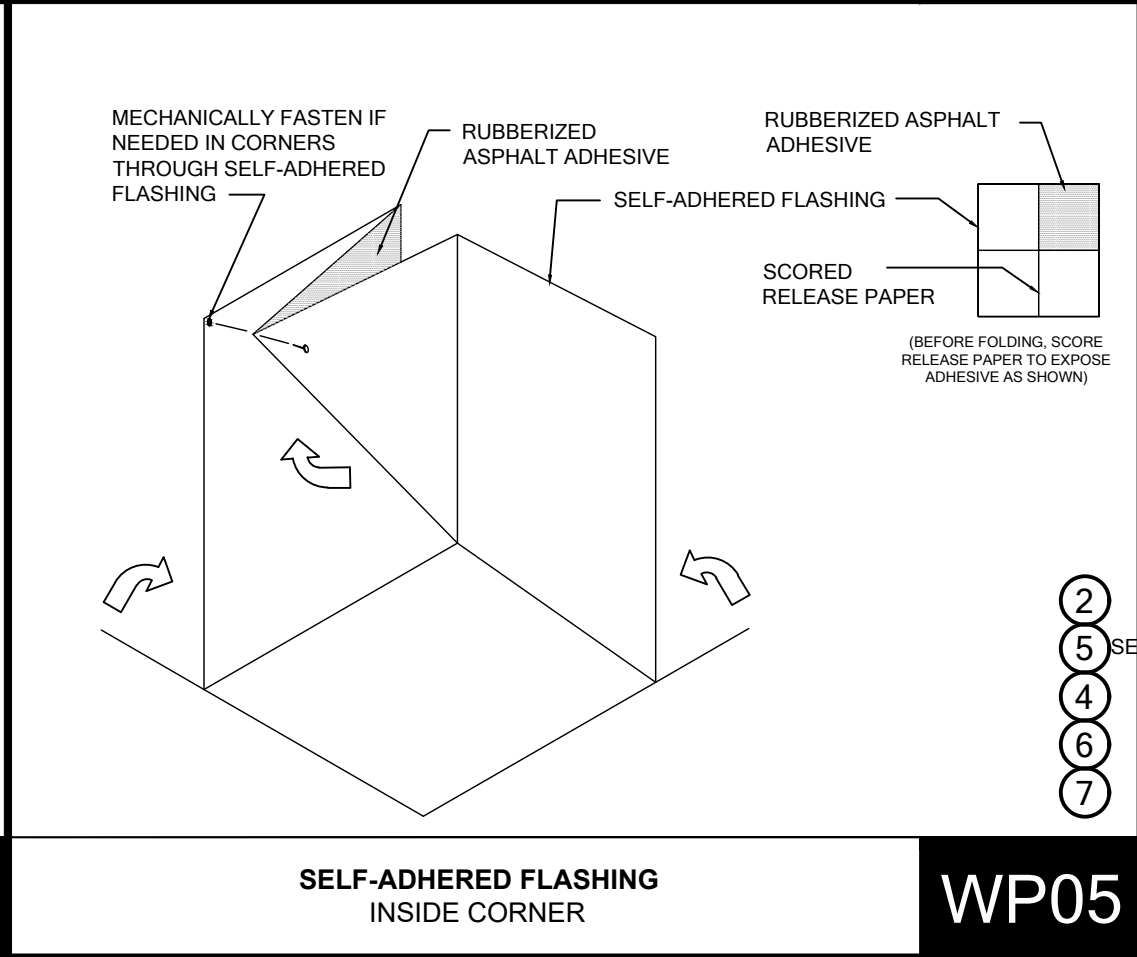


WP05

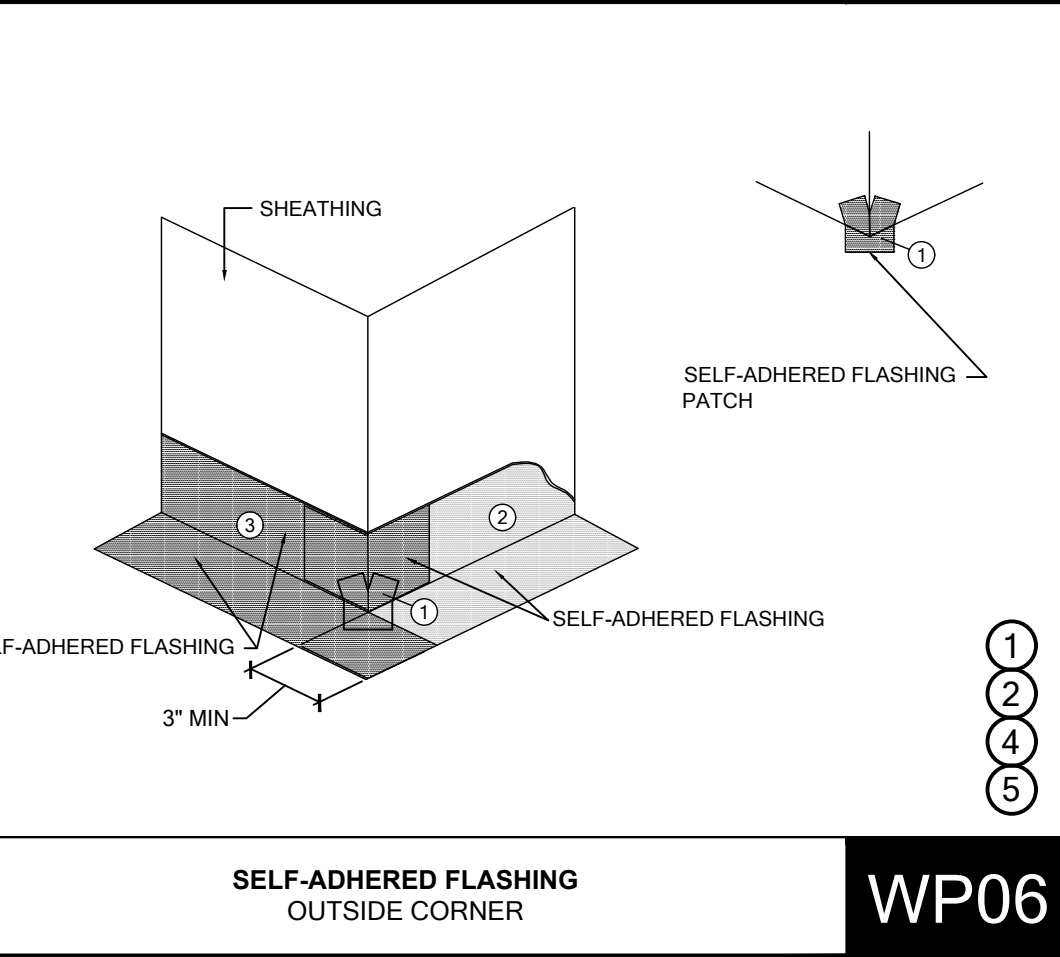

WP06

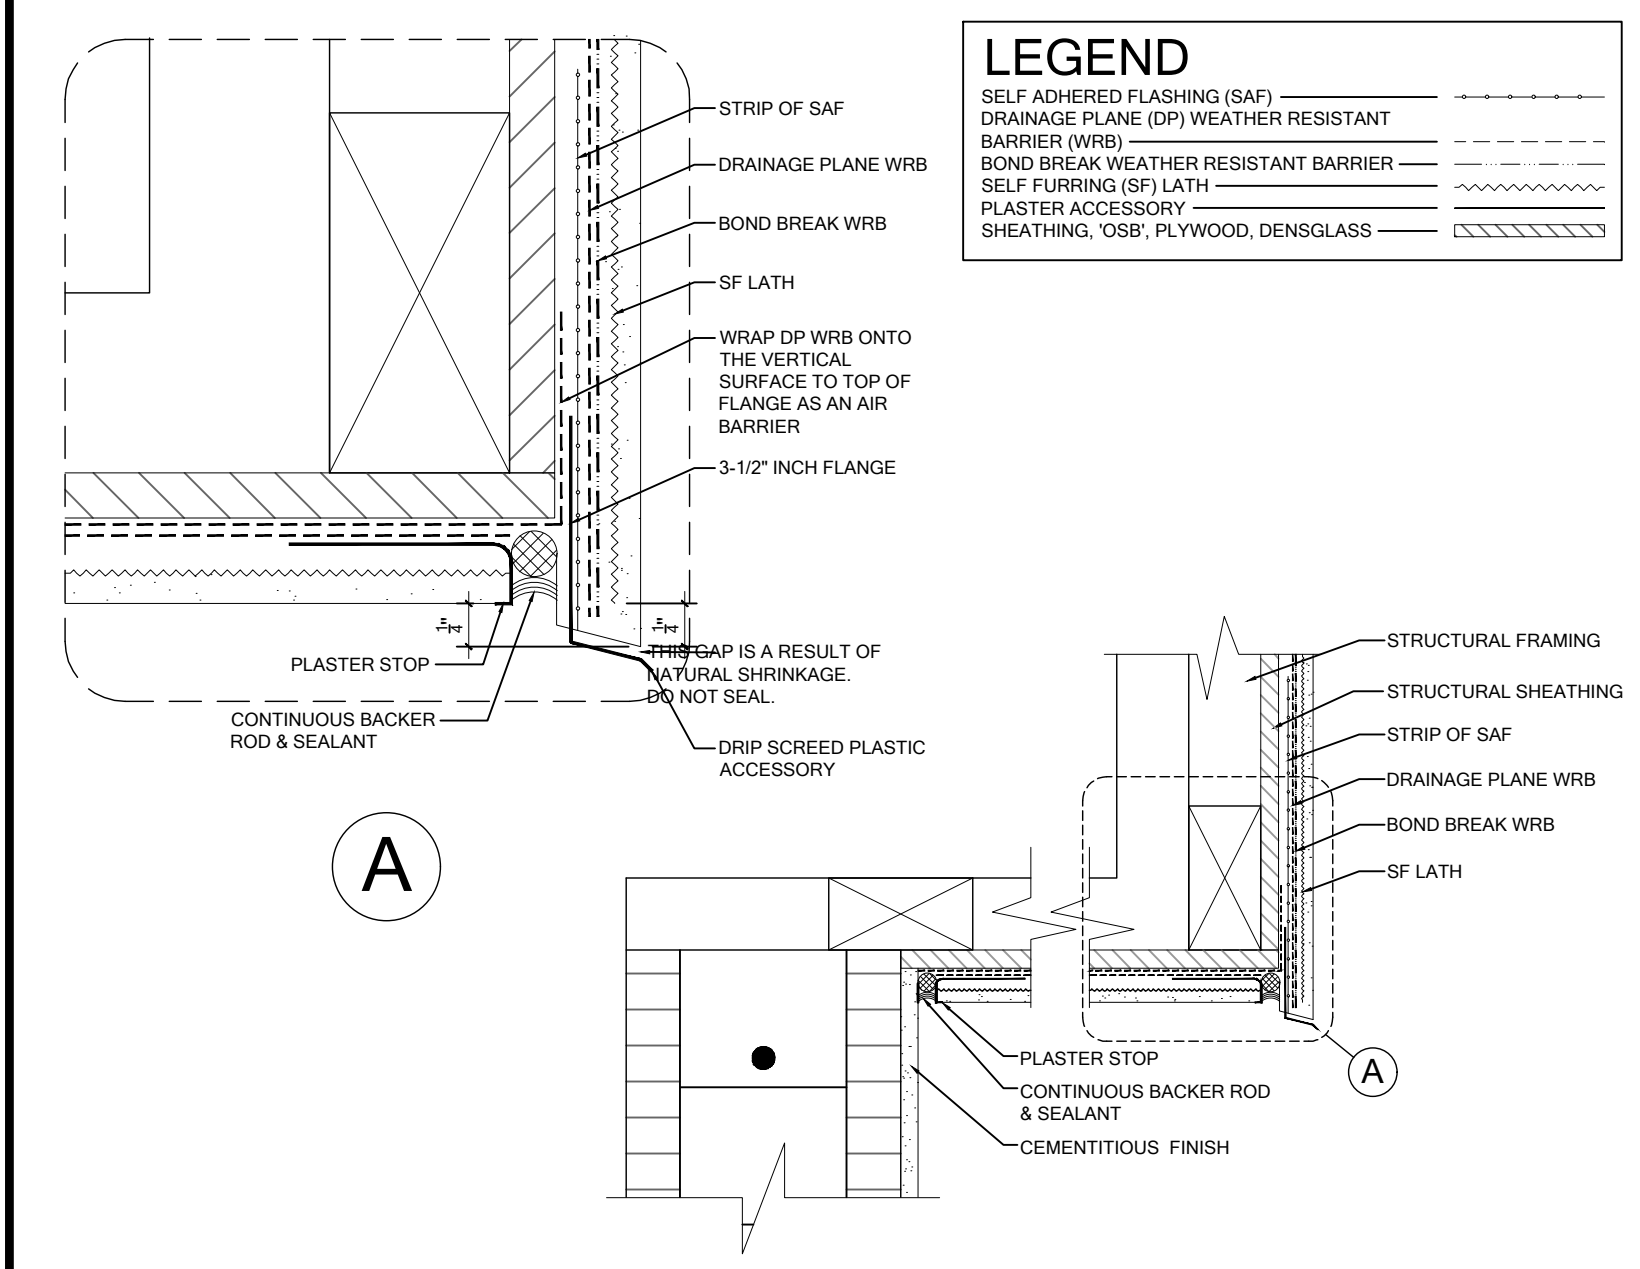

WP07

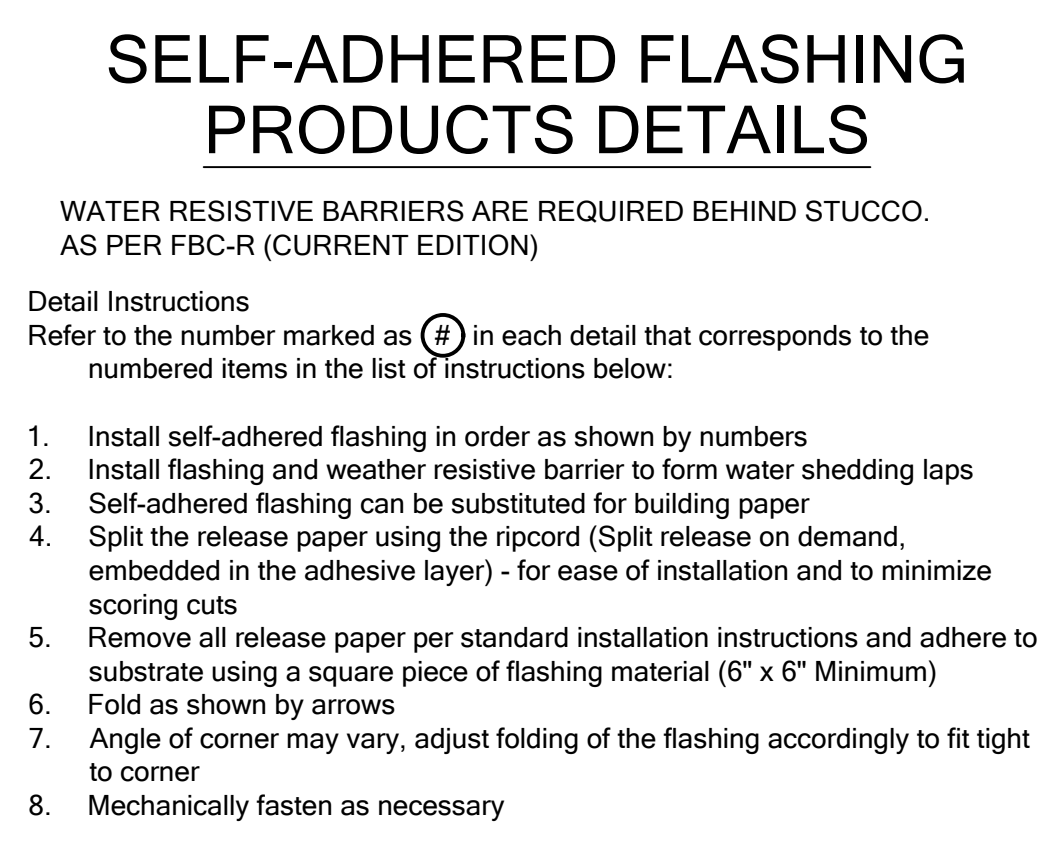

FLASHING REQUIREMENTS

R703.1 General. Exterior walls shall provide the building with a weather-resistant exterior wall envelope. The exterior wall envelope shall include flashing as described in Section R703.4.

R703.1.1 Water resistance. The exterior wall envelope shall be designed and constructed in a manner that prevents the accumulation of water within the wall assembly by providing a water-resistant barrier behind the exterior cladding as required by Section R703.2 and a means of draining to the exterior water that penetrates the exterior cladding.

R703.2 Water-resistive barrier. Not fewer than one layer of water-resistive barrier shall be applied over studs or sheathing of all exterior walls with flashing as indicated in Section R703.4, in such a manner as to provide a continuous water-resistive barrier behind the exterior wall veneer. The water-resistive barrier material shall be continuous to the top of walls and terminated at penetrations and building appendages in a manner to meet the requirements of the exterior wall envelope as described in Section R703.1. Water-resistive barrier materials shall comply with one of the following:

1. No. 15 felt complying with ASTM D226, Type 1.
2. ASTM E2568, Type 1 or 2.
3. ASTM E331 in accordance with Section R703.11.
4. Other approved materials in accordance with the manufacturer's installation instructions.

No. 15 asphalt felt and water-resistive barriers complying with ASTM E2556 shall be applied horizontally, with the upper layer lapped over the lower layer not less than 2 inches (51 mm), and where joints occur, shall be lapped not less than 6 inches (152 mm).

R703.7.3 Water-resistive barriers Water-resistive barriers shall be installed as required in Section R703.2 and, where applied over wood-based sheathing, shall include a water-resistive vapor-permeable barrier with a performance at least equivalent to two layers of Grade D paper. The individual layers shall be installed independently such that each layer provides a separate continuous plane and any flashing (installed in accordance with Section R703.4) intended to drain to the water-resistive barrier is directed between the layers.


Exception: Where the water-resistive barrier that is applied over wood-based sheathing has a water resistance equal to or greater than that of 60-minute Grade D paper and is separated from the stucco by an intervening, substantially nonwater-absorbing layer or designed drainage space.

R703.4 Flashing. Approved metal flashing, vinyl flashing, self-adhered membranes and mechanically attached flexible flashing shall be applied shingle-fashion or in accordance with the manufacturer's instructions. Metal flashing shall be corrosion resistant. Fluid-applied membranes used as flashing shall be applied in accordance with the manufacturer's instructions. All flashing shall be applied in a manner to prevent the entry of water into the wall cavity or penetration of water to the building structural framing components.

Self-adhered membranes used as flashing shall comply with AAMA 711. All exterior fenestration products shall be sealed at the juncture with the building wall with a sealant complying with AAMA 800 or ASTM C920 Class 25 Grade NS or greater for proper joint expansion and contraction, ASTM C1281, AAMA 812, or other approved standard as appropriate for the type of sealant. Fluid-applied membranes used as flashing in exterior walls shall comply with AAMA 714. The flashing shall extend to the surface of the exterior wall finish. Approved flashings shall be installed at the following locations:

1. Exterior window and door openings. Flashing at exterior window and door openings shall extend to the surface of the exterior wall finish or to the water-resistive barrier complying with Section 703.2 for subsequent drainage. Mechanically attached flexible flashings shall comply with AAMA 712. Flashing at exterior window and door openings shall be installed in accordance with one or more of the following:
 - 1.1 The fenestration manufacturer's installation and flashing instructions, or for applications not addressed in the fenestration manufacturer's instructions, in accordance with the flashing or water-resistive barrier manufacturer's instructions. Where flashing instructions or details are not provided, pan flashing shall be installed at the sill of exterior window and door openings. Pan flashing shall be sealed or sloped in such a manner as to direct water to the surface of the exterior wall finish or to the water resistive barrier for subsequent drainage. Openings using pan flashing shall incorporate flashing or protection at the head and sides.
 - 1.2 In accordance with the flashing design or method of a registered design professional.
 - 1.3 In accordance with other approved methods.
 - 1.4 In accordance with FMA/AAMA 100, FMA/ AAMA 200, FMA/WDMA 250, FMA/AAMA/ WDMA 300, FMA/AAMA/WDMA 400 or FMA/AAMA/WDMA 2710.
2. At the intersection of chimneys or other masonry construction with frame or stucco walls, with projecting lips on both sides under stucco copings.
3. Under and at the ends of masonry, wood or metal copings and sills.
4. Continuously above all projecting wood trim.
5. Where exterior porches, decks or stairs attach to a wall or floor assembly of wood-frame construction.
6. At wall and roof intersections.
7. At built-in gutters.

THESE DETAILS ARE GENERIC AND MEANT TO SHOW GENERAL FLASHING AND WATERPROOFING METHODS TO BE USED.

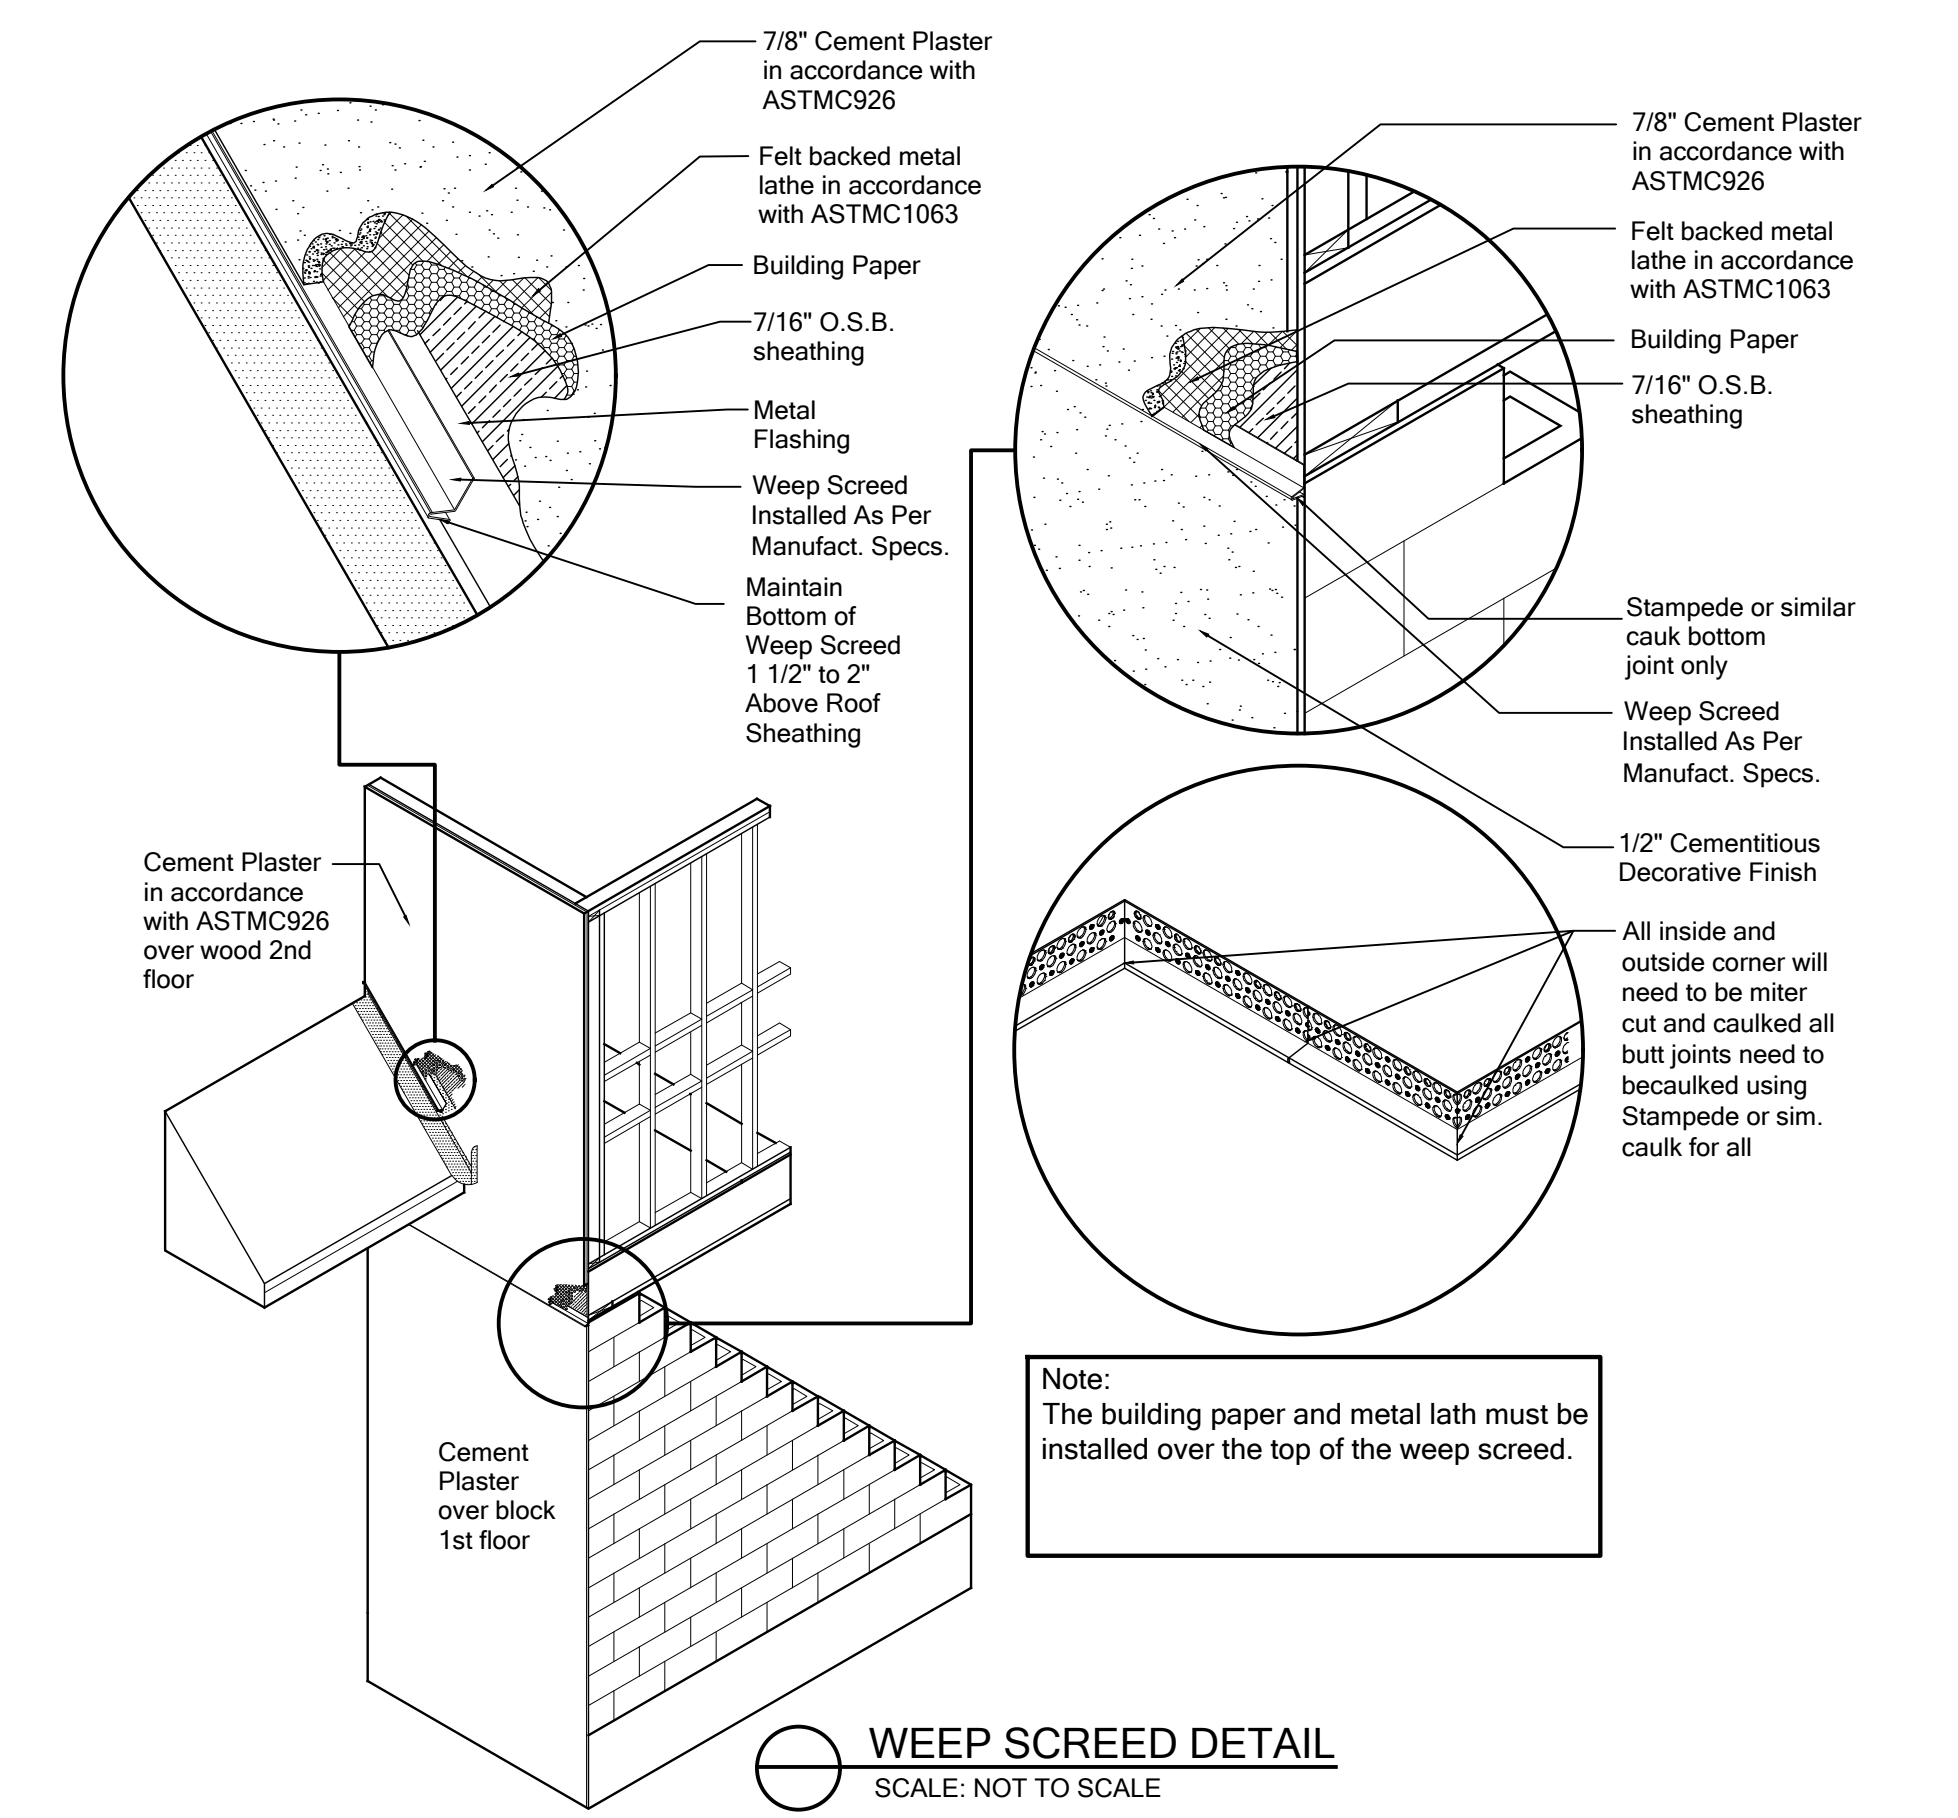

FOR COUNTY USE ONLY

09 / 05 / 2024

To the best of the Engineer's knowledge, information and belief, the structural plans and specifications contained within these drawings comply with the 2023 Florida Building Code - Residential (1st Edition). Engineer's signature and seal is only for the structural engineering portions of the drawing pages bearing Engineer's signature and seal.

FDS ENGINEERING ASSOCIATES

258 Southrail Lane, Suite 200
Ocala, FL 34474
Tel: 352-472-9451
Fax: 352-472-9452
www.fdseng.com
CA No. 9161
FL No. 12000
SCOTT A. LEWIS, P.E., F.E.S.
SCOTT A. LEWIS, P.E., F.E.S.
THOMAS B. DUNN, P.E., F.E.S.

KEESSEE ASSOCIATES

ARCHITECTURE | DESIGN | PLANNING

258 Southrail Lane, Tallahassee, FL 32301
Tel: (904) 680-4300
Fax: (904) 680-4301
www.keessee.com

MARONDA Homes

3999 West First Street
Sanford, FL 32771
(407) 302-9871

Community: Forest Cove

Garage Side: Right

Plan Name: Harmony

Elev - J

Block: Block

Lot: 3

Address: TBD Sw Cadence Glen Lake City, FL 32024

Job no: 9FC00301

Americana Series

Reference No: 24-10678

Sheet: WP

WATERPROOFING

P-3



P-2



P-1



These construction details are provided to assist in the installation of ZIP System® product(s) and may not apply to every situation. Manufacturer accepts no responsibility or liability for the use of these or other construction details.

These construction details are provided to assist in the installation of ZIP System® product(s) and may not apply to every situation. Manufacturer accepts no responsibility or liability for the use of these or other construction details.

ZIP SYSTEM® ROOF SHEATHING CONTRACTOR CHECKLIST

Additional Notes:

[illegible]

*If checked other, please explain in additional notes. List the number of the item you are providing an explanation for

LISTA DE CONTROL DE REVESTIMIENTO DE TECHO ZIP SYSTEM® PARA CONTRATISTAS

Notas adicionales:

Se entrega este informe de observación a pedido, para su uso como evidencia. Este informe solo debe ser utilizado por usted con fines informativos generales únicamente, no pretende reemplazar el asesoramiento específico de profesionales. En la preparación de este informe, Huber Engineered Woods LLC (HEW) recurrió a medidas razonables para brindar información relacionada con la instalación de productos ZIP System® en el lugar del proyecto que se identifica más arriba. **HEW NO GARANTIZA LA EXACTITUD, INTEGRIDAD O ADECUACIÓN DE LA INFORMACIÓN DEL INFORME EN RELACIÓN CON SU PROYECTO Y, POR MEDIO DEL PRESENTE, HEW SE EXIME ESPECÍFICAMENTE DE TODA RESPONSABILIDAD POR EL CONTENIDO DE ESTE INFORME.** Este informe puede contener errores. El usuario debe verificar la información antes de utilizarla. Este informe no debe utilizarse como evidencia legal. Este informe puede ser modificado o actualizado sin previo aviso. Este informe es una propiedad intelectual de HEW y es posible que no se haya tenido acceso, que no se haya podido ver o que no estén completos todos los aspectos de la instalación. Las obras ajustadas con posterioridad a estos formularios pueden afectar a la instalación tal como se la usó. Toda referencia o mención de cualquier otro producto comercial, proceso o servicio (o proveedor de dicho producto, proceso o servicio) por nombre o marca comercial, emblema o de otro modo no representa ni implica el aval o la recomendación por parte de HEW. Este informe puede ser modificado o actualizado sin previo aviso. Este informe es una propiedad intelectual de HEW y es posible que no se haya tenido acceso, que no se haya podido ver o que no estén completos todos los aspectos de la instalación. Los productos Huber Engineered Woods LLC están cubiertos por varias patentes. Visite ZIPSystem.com para más detalles. HUBER 81839-SP 10/18

*Si coloca una marca en la columna Otros, explique en la sección de notas adicionales. Indique el número del ítem sobre el cual incluye una explicación.

Robert Engstrom/World, LLC. Photo David Taylor/Devo. Yale 198, Charlotte, NC. 2020

May 4, 2017

Florida | Zip Wall RimProtection

A	01
---	----

TO THE BEST OF THE ENGINEER'S
KNOWLEDGE AND UNDERSTANDING, THE
STRUCTURAL PLANS AND SPECIFICATIONS
COMPLY WITH THE FLORIDA BUILDING
CODE SIGNED AND SEALED FOR THE
STRUCTURAL PORTION OF THIS DRAWING

MARONDA
Homes

3993 West First Street | Sanford, FL 32771 | (407) 302-9871

Plan Revisions Date:

[illegible]

ech: ERAND

Job Information

Garage Side:

ZIP System Details













•

Block:

Sh

ZS-D

ZIP WALL DETAILS

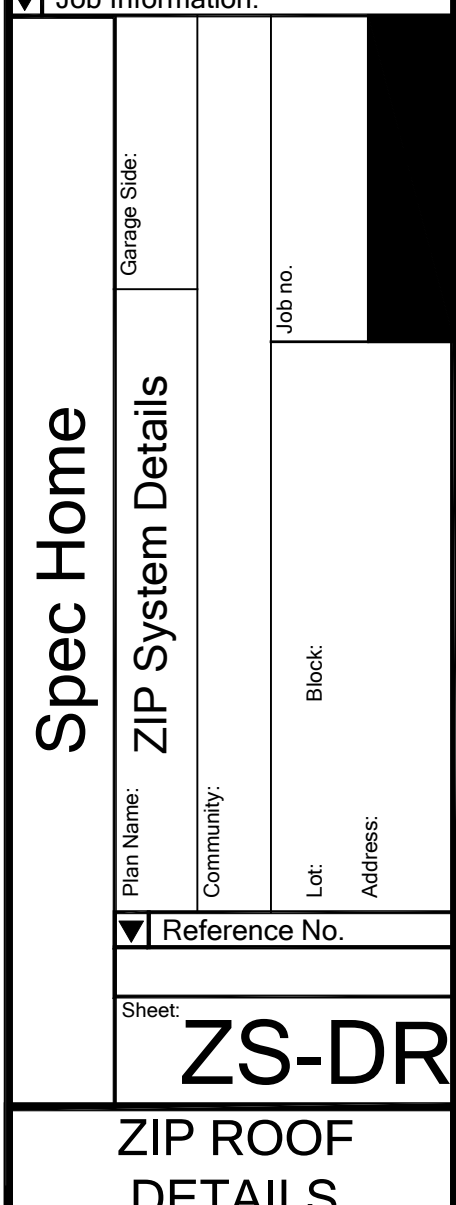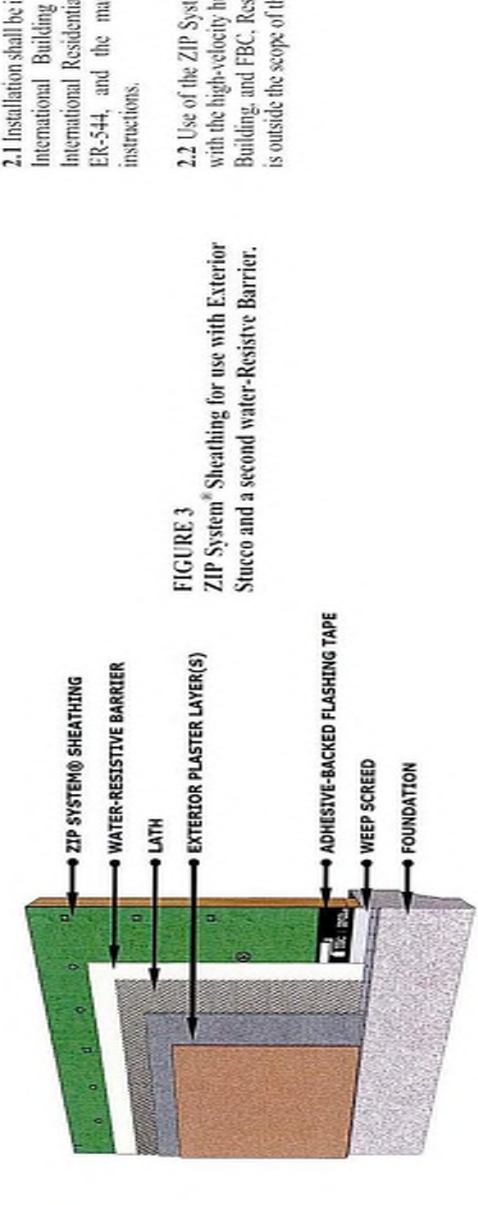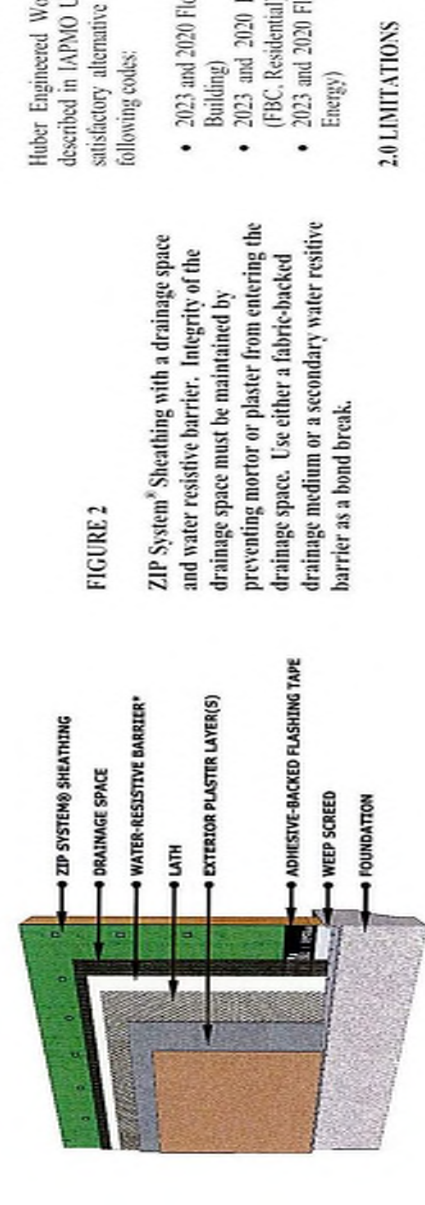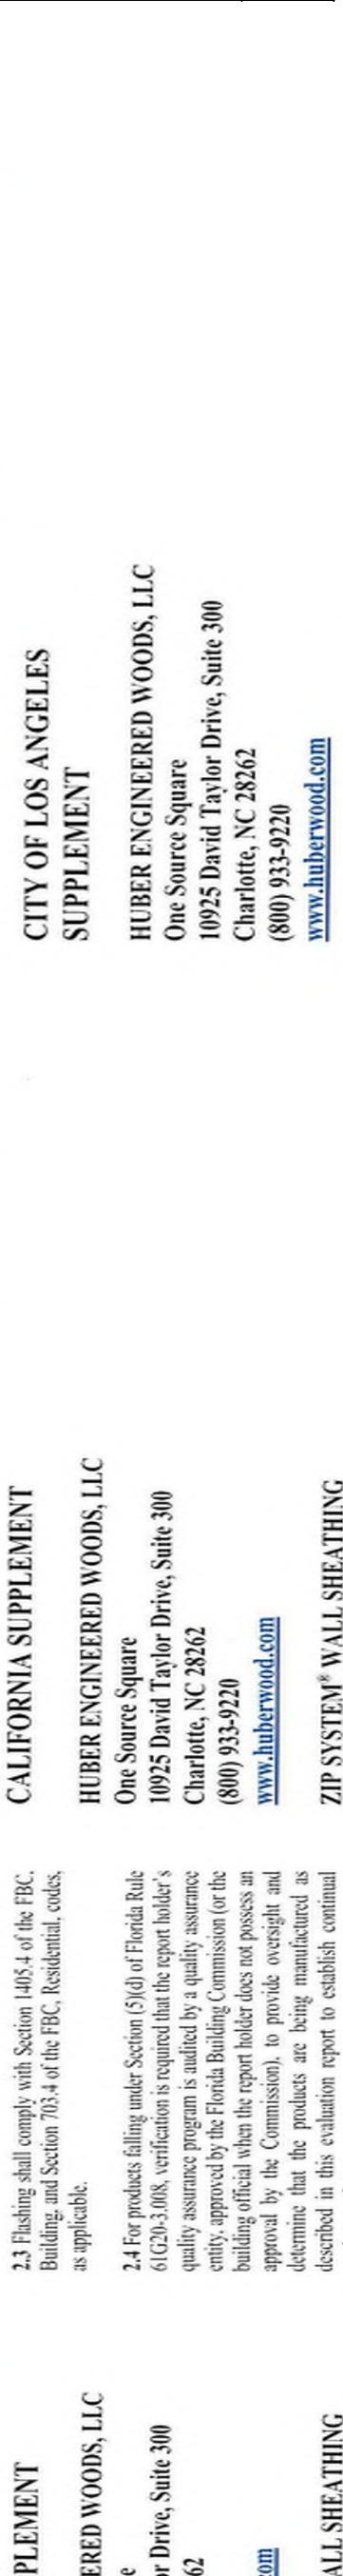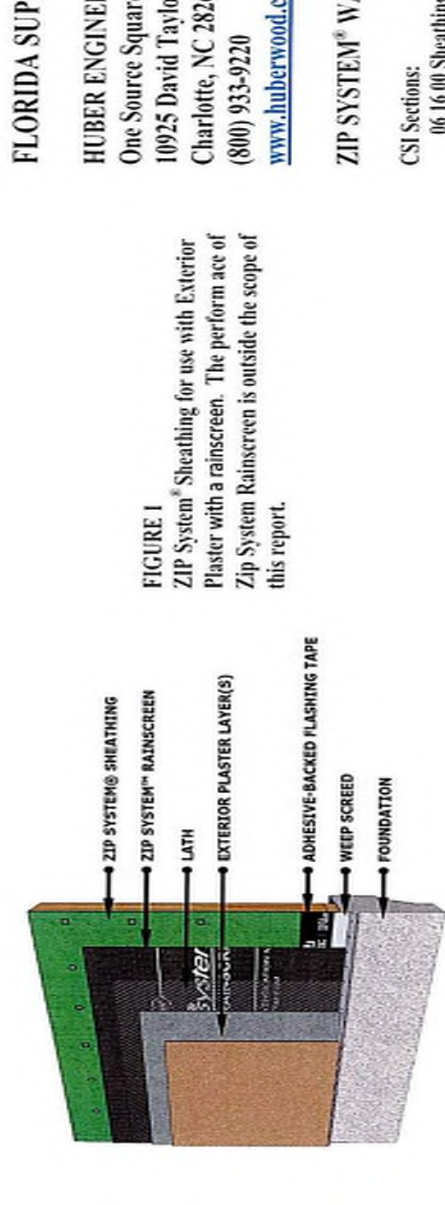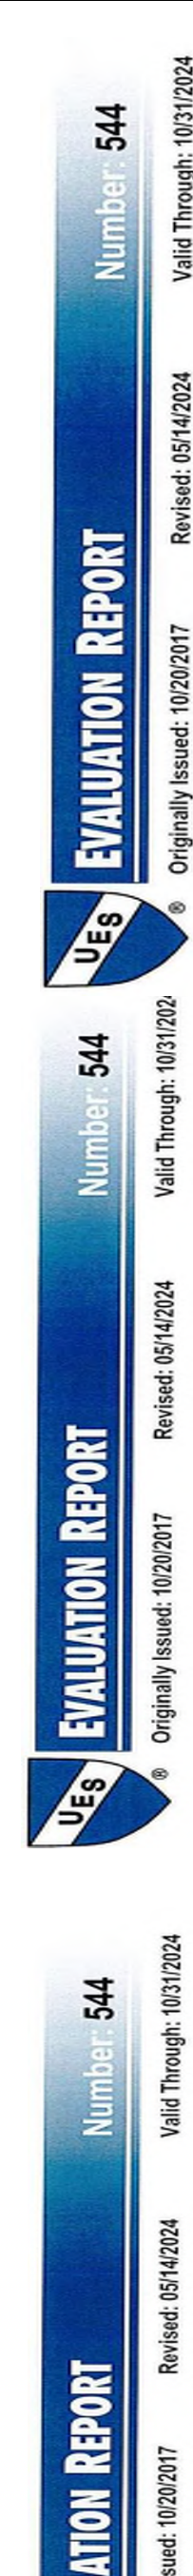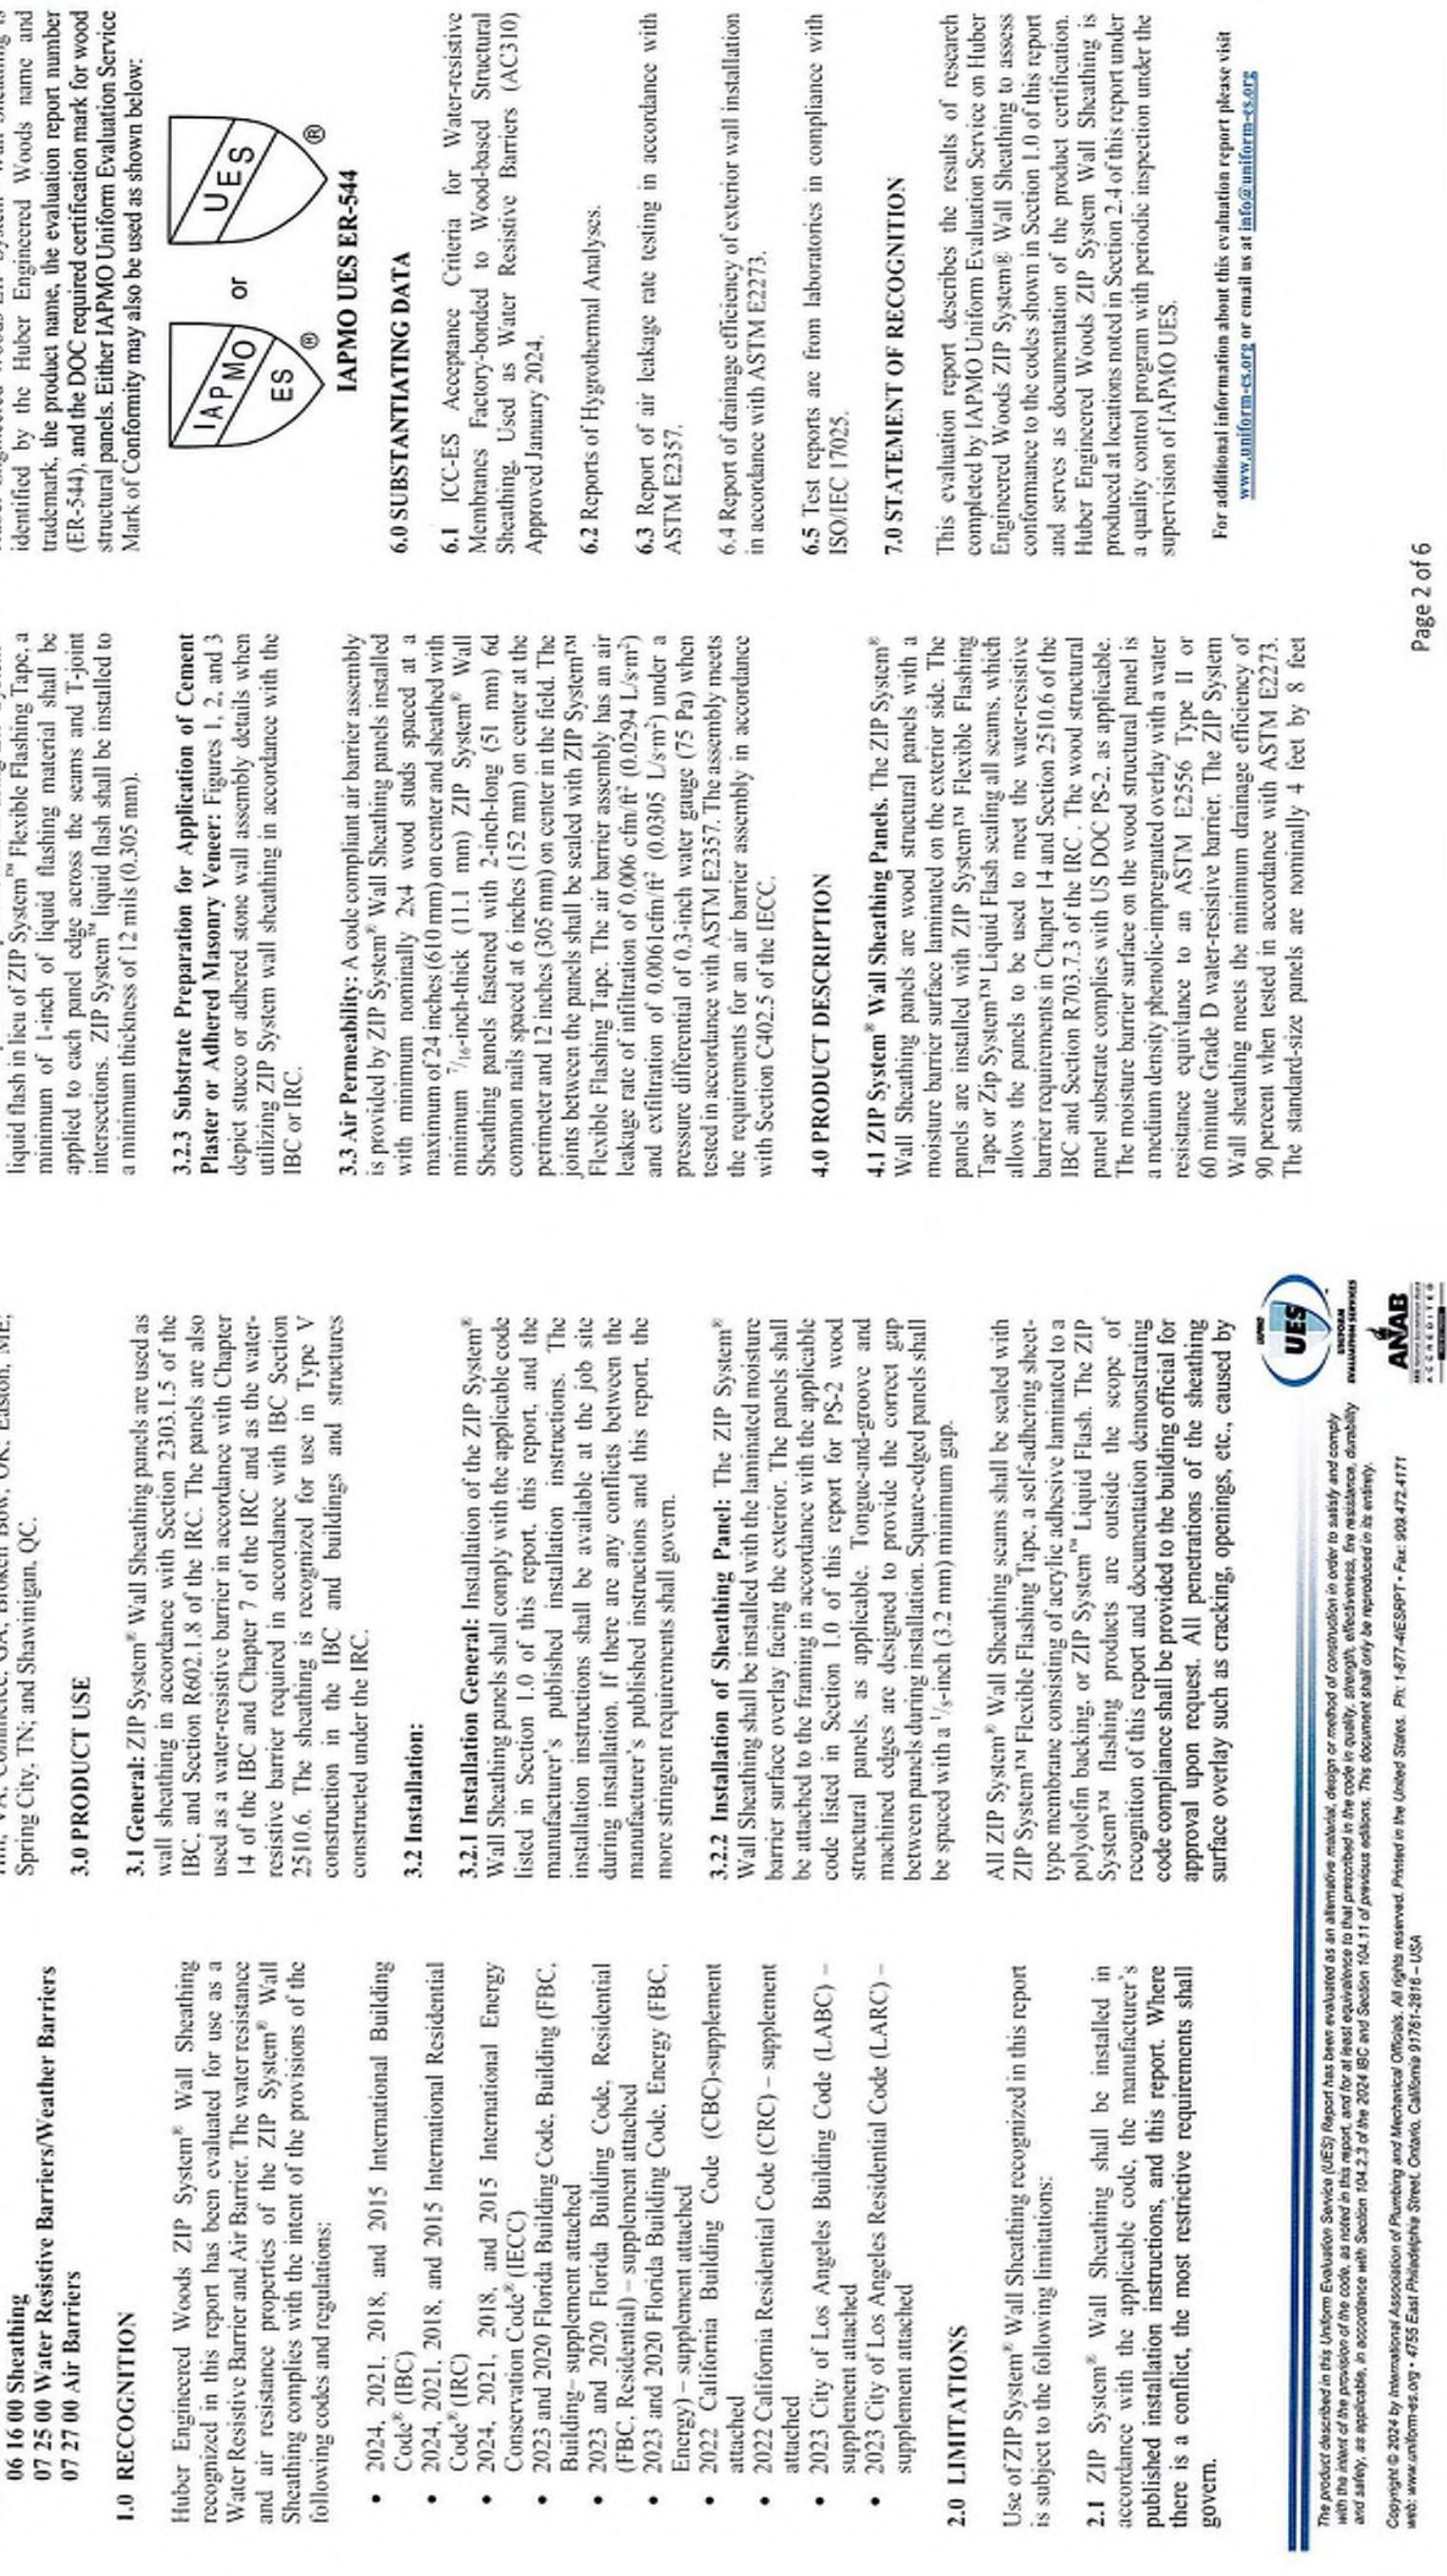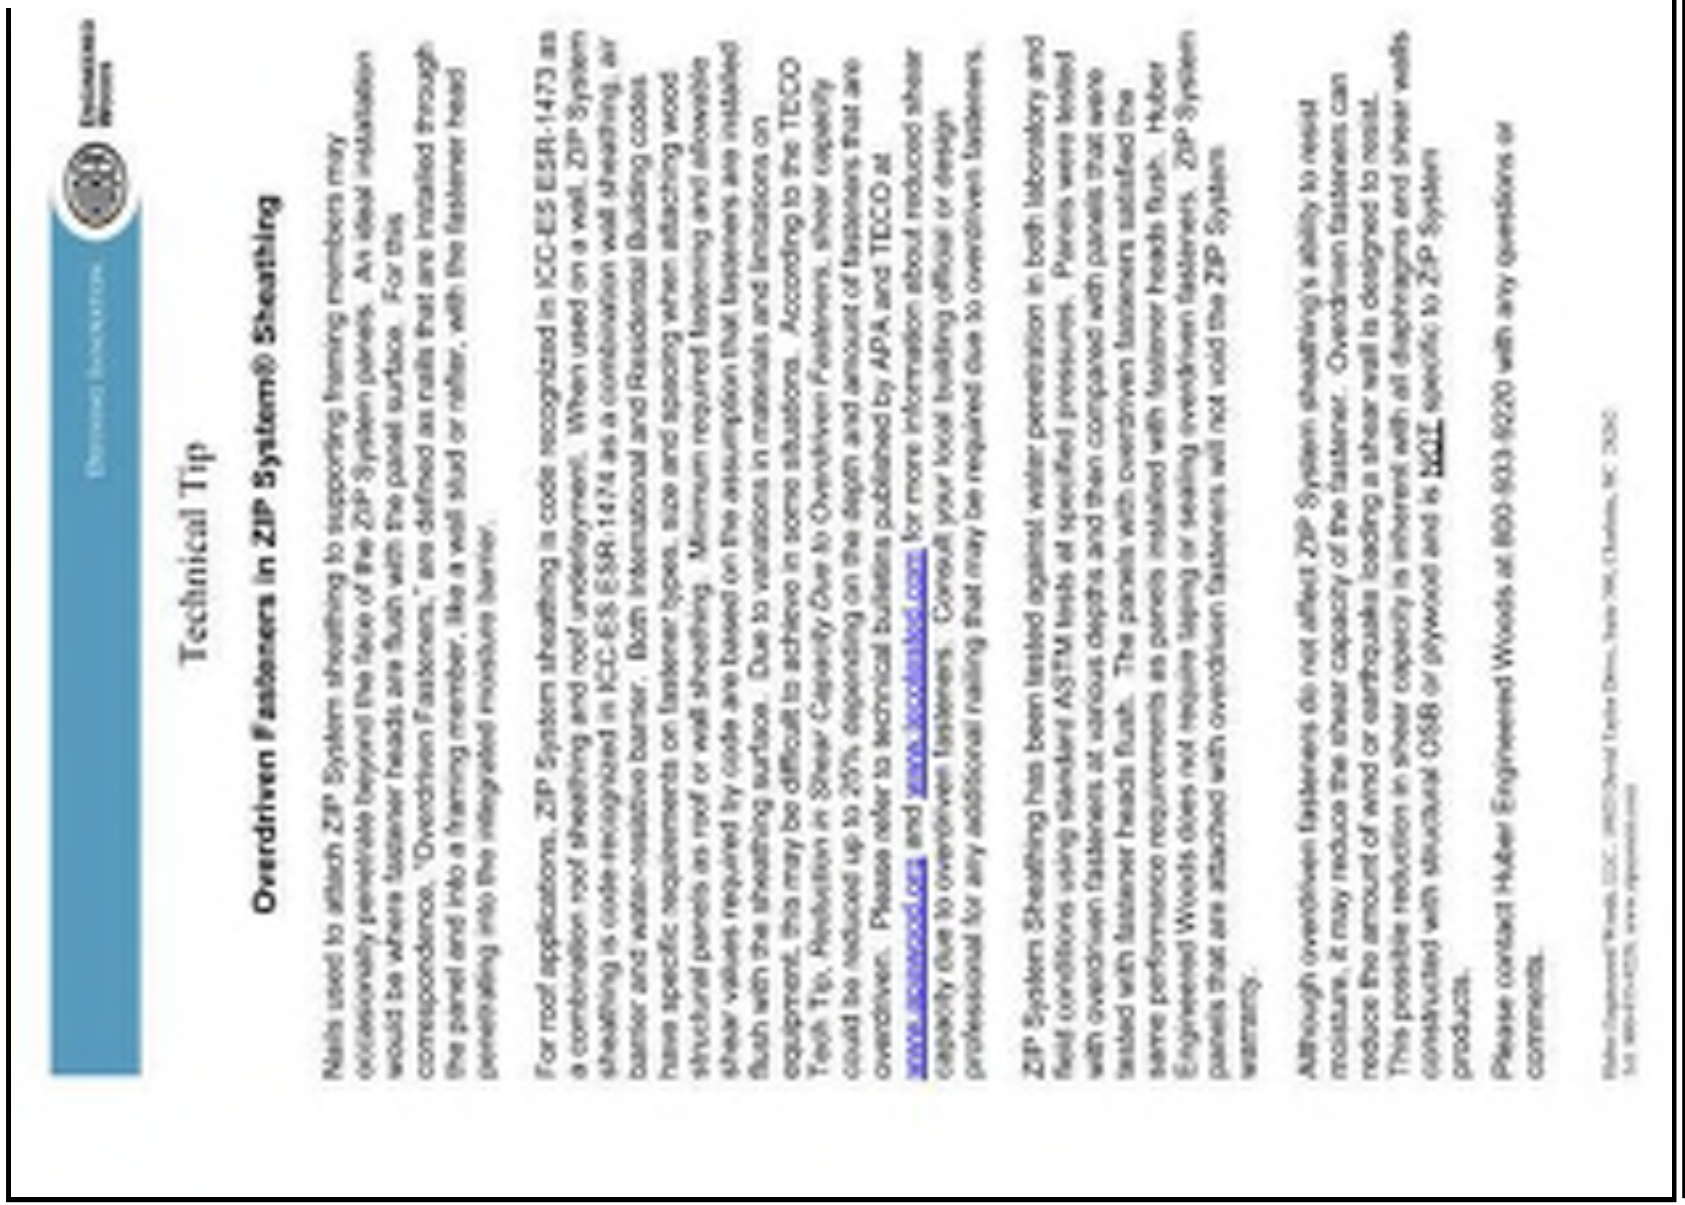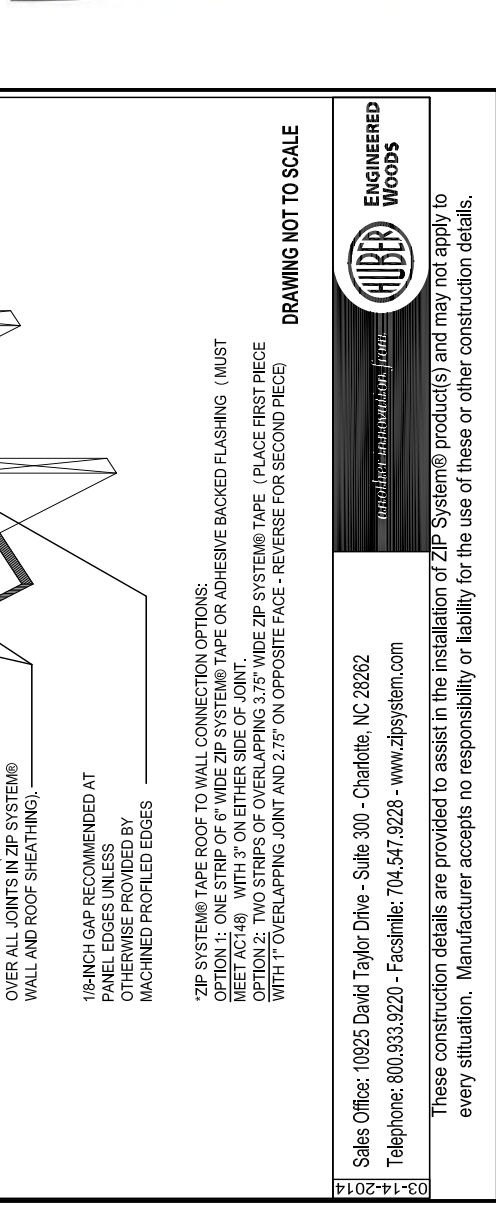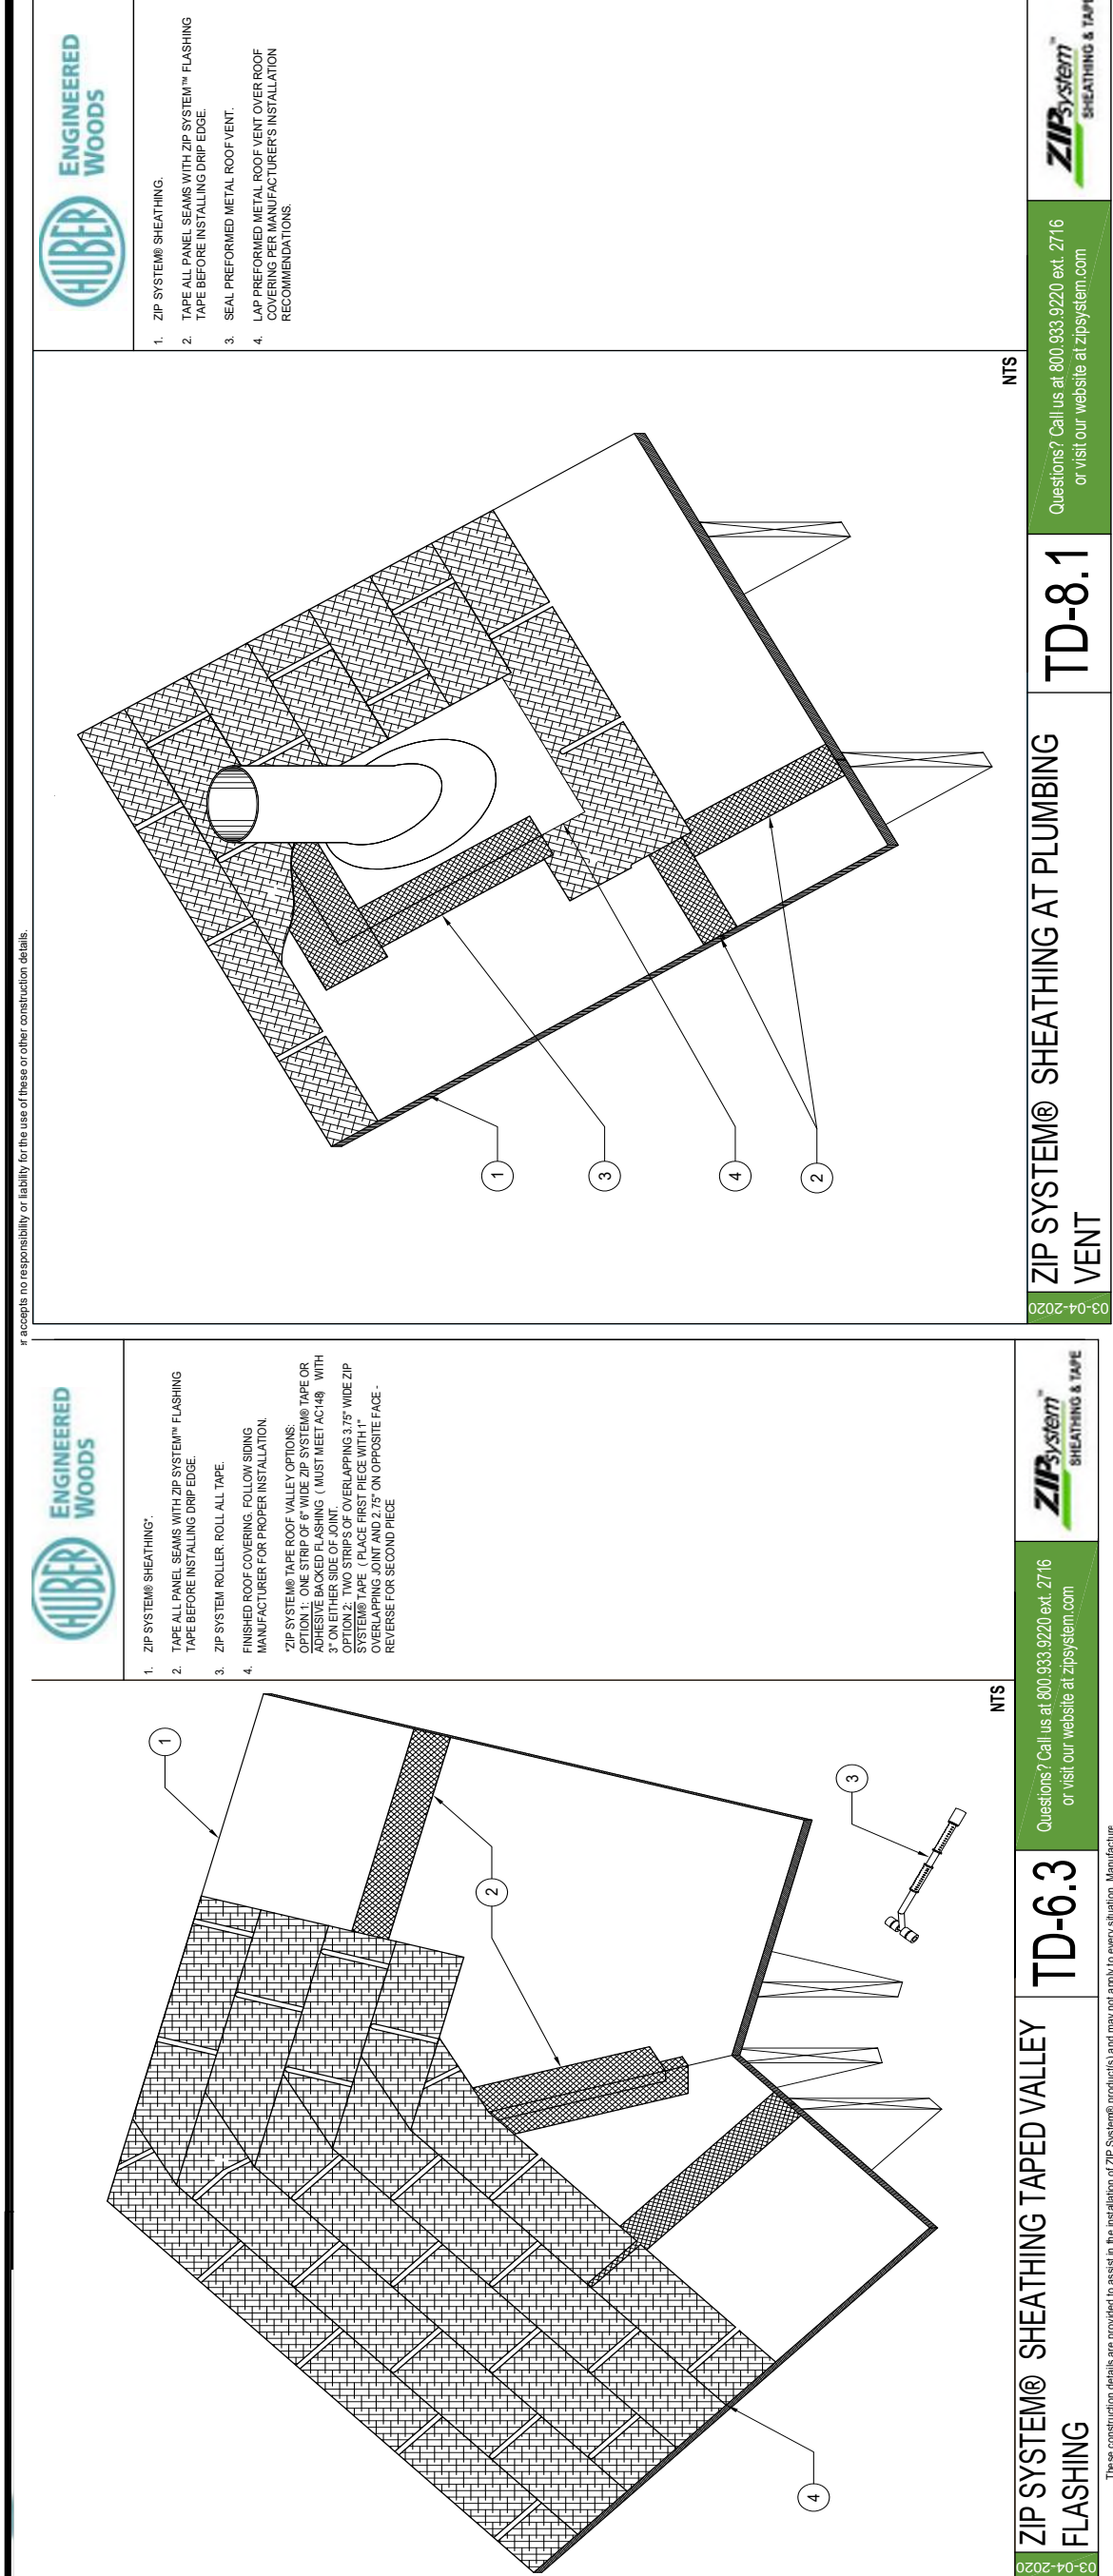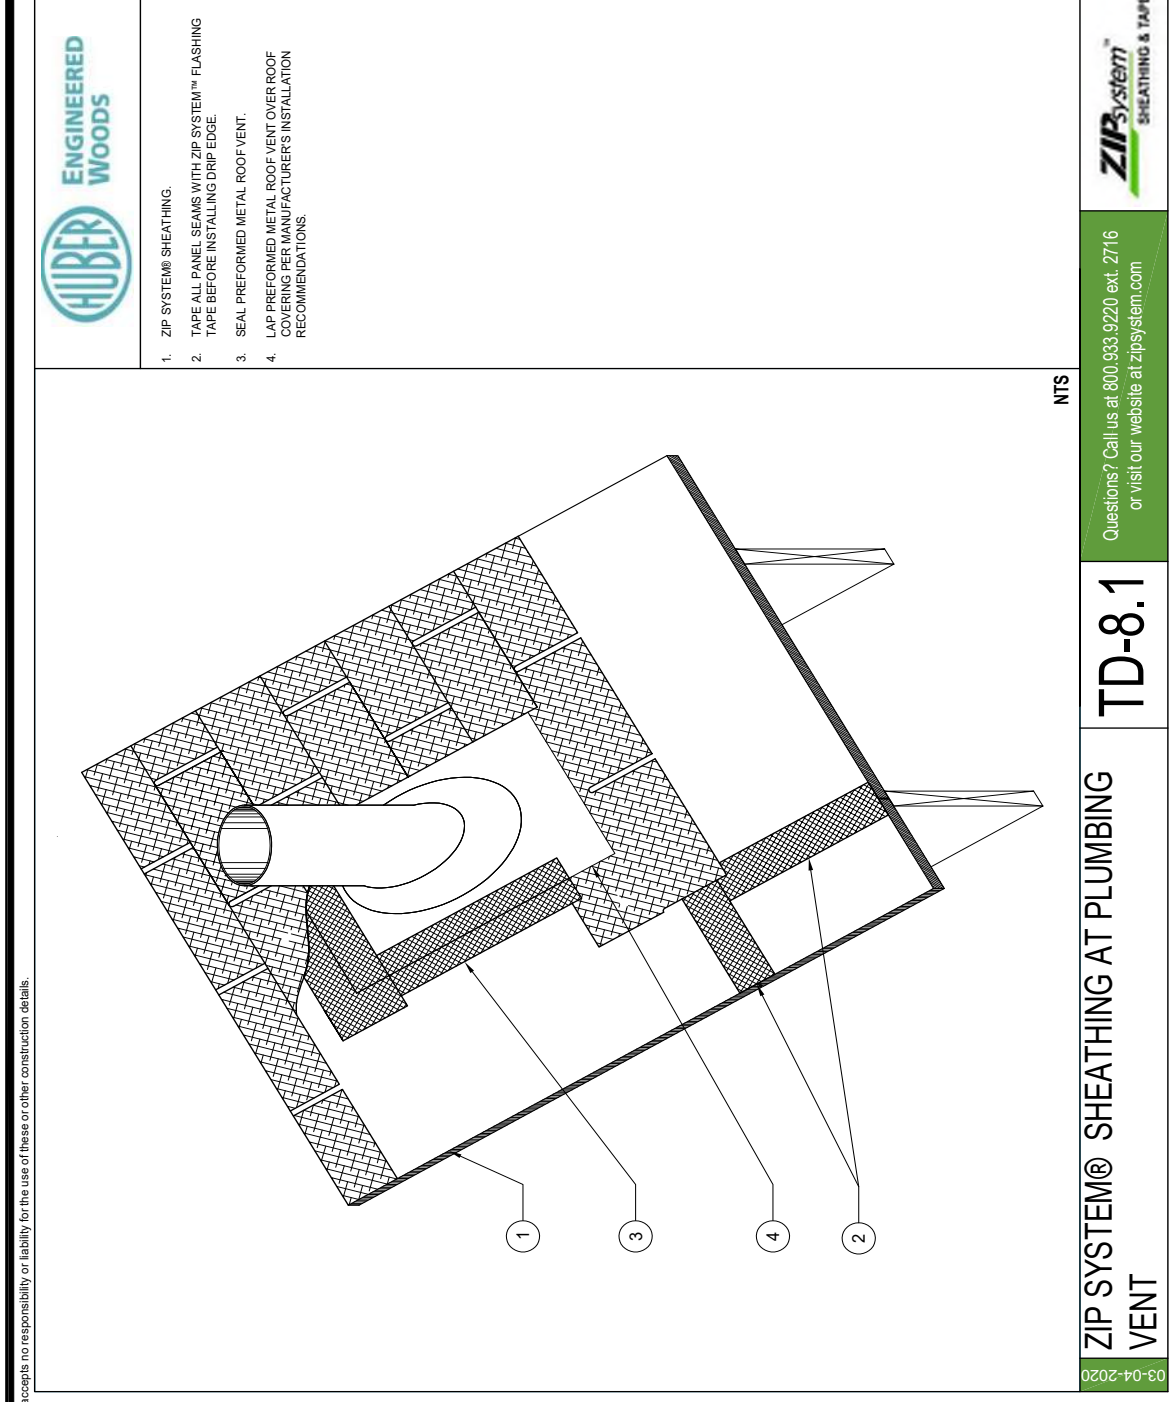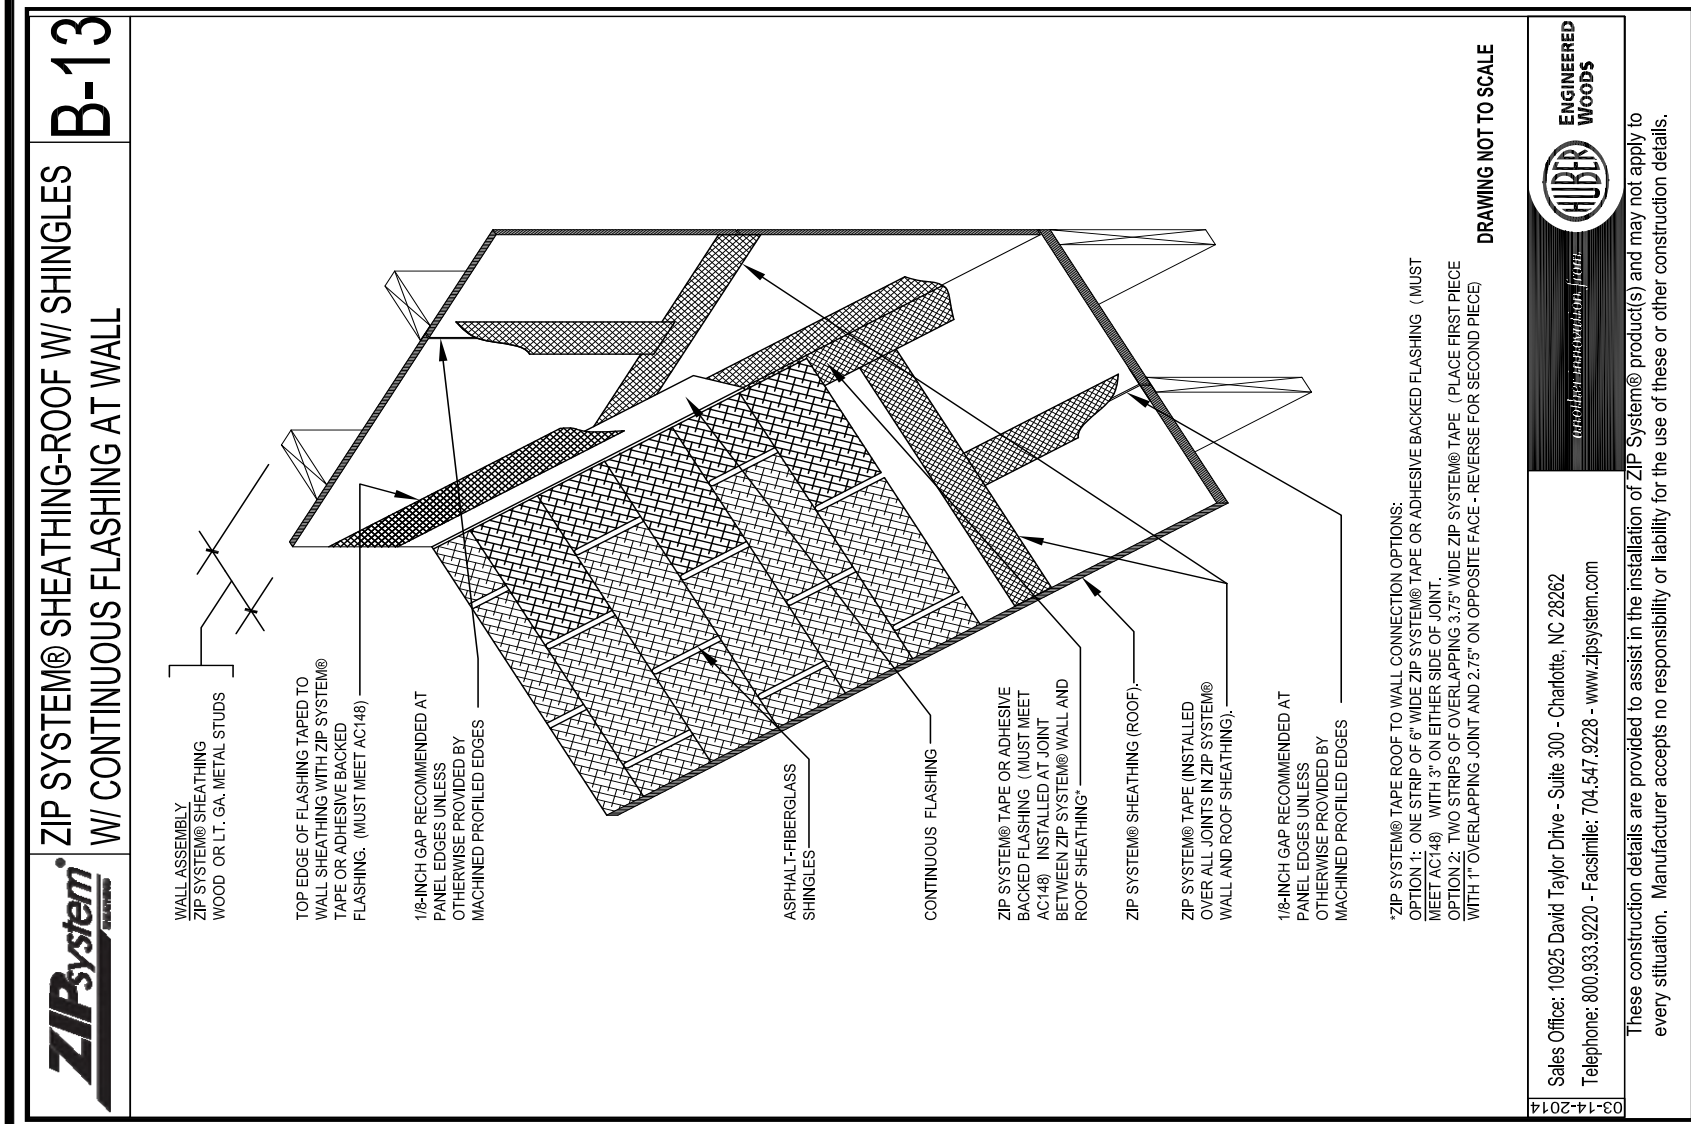

NOTES: 1) THE PRODUCT SHOWN HEREIN IS DESIGNED AND MANUFACTURED TO COMPLY WITH REQUIREMENTS OF THE FLORIDA BUILDING CODE...

DESIGN PRESSURE TABLE INSTRUCTIONS: 1) DEFINE REQUIRED DESIGN LOAD PER FLORIDA BUILDING CODE CHAPTER 16...

MI WINDOWS AND DOORS, LLC
650 WEST MARKET STREET
GALTZ, PA 17030

M-1926 VERTICAL MULLION
96" MULLION SPAN

TABLE OF CONTENTS: 1. NOTES, 2. CONFIGURATIONS AND DP CHART, 3. INSTALLATION DETAILS, 4. COMPONENTS.

DESIGN PRESSURE TABLE INSTRUCTIONS: 1) DEFINE REQUIRED DESIGN LOAD PER FLORIDA BUILDING CODE CHAPTER 16...

MI WINDOWS AND DOORS, LLC
650 WEST MARKET STREET
GALTZ, PA 17030

M-1926 HORIZONTAL MULLION
96" MULLION SPAN

TABLE OF CONTENTS: 1. ELEVATION, NOTES AND DESIGN PRESSURE CHARTS, 2. INSTALLATION DETAILS.

MULLIONS INSTALLED WITH MT000022 CLIP

DESIGN PRESSURE TABLE INSTRUCTIONS: 1) DEFINE REQUIRED DESIGN LOAD PER FLORIDA BUILDING CODE CHAPTER 16...

MI WINDOWS AND DOORS, LLC
650 WEST MARKET STREET
GALTZ, PA 17030-0370

M-2300 - HORIZONTAL MULLION
96" MULLION SPAN

TABLE OF CONTENTS: 1. ELEVATION, NOTES AND DESIGN PRESSURE CHARTS, 2. INSTALLATION DETAILS.

DESIGN PRESSURE TABLE INSTRUCTIONS: 1) DEFINE REQUIRED DESIGN LOAD PER FLORIDA BUILDING CODE CHAPTER 16...

MI WINDOWS AND DOORS
650 WEST MARKET STREET
GALTZ, PA 17030-0370

M-2300 - VERTICAL MULLION
96" MULLION SPAN

TABLE OF CONTENTS: 1. ELEVATION, NOTES AND DESIGN PRESSURE CHARTS, 2. INSTALLATION DETAILS.

DESIGN PRESSURE TABLE INSTRUCTIONS: 1) DEFINE REQUIRED DESIGN LOAD PER FLORIDA BUILDING CODE CHAPTER 16...

MI WINDOWS AND DOORS, LLC
650 WEST MARKET STREET
GALTZ, PA 17030

M-1926 VERTICAL MULLION
96" MULLION SPAN

TABLE OF CONTENTS: 1. ELEVATION, NOTES AND DESIGN PRESSURE CHARTS, 2. INSTALLATION DETAILS.

DESIGN PRESSURE TABLE INSTRUCTIONS: 1) DEFINE REQUIRED DESIGN LOAD PER FLORIDA BUILDING CODE CHAPTER 16...

MI WINDOWS AND DOORS, LLC
650 WEST MARKET STREET
GALTZ, PA 17030

M-1926 HORIZONTAL MULLION
96" MULLION SPAN

TABLE OF CONTENTS: 1. ELEVATION, NOTES AND DESIGN PRESSURE CHARTS, 2. INSTALLATION DETAILS.

DESIGN PRESSURE TABLE INSTRUCTIONS: 1) DEFINE REQUIRED DESIGN LOAD PER FLORIDA BUILDING CODE CHAPTER 16...

MI WINDOWS AND DOORS, LLC
650 WEST MARKET STREET
GALTZ, PA 17030-0370

M-2300 - HORIZONTAL MULLION
96" MULLION SPAN

TABLE OF CONTENTS: 1. ELEVATION, NOTES AND DESIGN PRESSURE CHARTS, 2. INSTALLATION DETAILS.

DESIGN PRESSURE TABLE INSTRUCTIONS: 1) DEFINE REQUIRED DESIGN LOAD PER FLORIDA BUILDING CODE CHAPTER 16...

MI WINDOWS AND DOORS
650 WEST MARKET STREET
GALTZ, PA 17030-0370

M-2300 - VERTICAL MULLION
96" MULLION SPAN

TABLE OF CONTENTS: 1. ELEVATION, NOTES AND DESIGN PRESSURE CHARTS, 2. INSTALLATION DETAILS.

DESIGN PRESSURE TABLE INSTRUCTIONS: 1) DEFINE REQUIRED DESIGN LOAD PER FLORIDA BUILDING CODE CHAPTER 16...

MI WINDOWS AND DOORS, LLC
650 WEST MARKET STREET
GALTZ, PA 17030

M-1926 VERTICAL MULLION
96" MULLION SPAN

TABLE OF CONTENTS: 1. ELEVATION, NOTES AND DESIGN PRESSURE CHARTS, 2. INSTALLATION DETAILS.

DESIGN PRESSURE TABLE INSTRUCTIONS: 1) DEFINE REQUIRED DESIGN LOAD PER FLORIDA BUILDING CODE CHAPTER 16...

MI WINDOWS AND DOORS, LLC
650 WEST MARKET STREET
GALTZ, PA 17030

M-1926 HORIZONTAL MULLION
96" MULLION SPAN

TABLE OF CONTENTS: 1. ELEVATION, NOTES AND DESIGN PRESSURE CHARTS, 2. INSTALLATION DETAILS.

DESIGN PRESSURE TABLE INSTRUCTIONS: 1) DEFINE REQUIRED DESIGN LOAD PER FLORIDA BUILDING CODE CHAPTER 16...

MI WINDOWS AND DOORS, LLC
650 WEST MARKET STREET
GALTZ, PA 17030-0370

M-2300 - HORIZONTAL MULLION
96" MULLION SPAN

TABLE OF CONTENTS: 1. ELEVATION, NOTES AND DESIGN PRESSURE CHARTS, 2. INSTALLATION DETAILS.

DESIGN PRESSURE TABLE INSTRUCTIONS: 1) DEFINE REQUIRED DESIGN LOAD PER FLORIDA BUILDING CODE CHAPTER 16...

MI WINDOWS AND DOORS
650 WEST MARKET STREET
GALTZ, PA 17030-0370

M-2300 - VERTICAL MULLION
96" MULLION SPAN

TABLE OF CONTENTS: 1. ELEVATION, NOTES AND DESIGN PRESSURE CHARTS, 2. INSTALLATION DETAILS.

DESIGN PRESSURE TABLE INSTRUCTIONS: 1) DEFINE REQUIRED DESIGN LOAD PER FLORIDA BUILDING CODE CHAPTER 16...

MI WINDOWS AND DOORS, LLC
650 WEST MARKET STREET
GALTZ, PA 17030

M-1926 VERTICAL MULLION
96" MULLION SPAN

TABLE OF CONTENTS: 1. ELEVATION, NOTES AND DESIGN PRESSURE CHARTS, 2. INSTALLATION DETAILS.

DESIGN PRESSURE TABLE INSTRUCTIONS: 1) DEFINE REQUIRED DESIGN LOAD PER FLORIDA BUILDING CODE CHAPTER 16...

MI WINDOWS AND DOORS, LLC
650 WEST MARKET STREET
GALTZ, PA 17030

M-1926 HORIZONTAL MULLION
96" MULLION SPAN

TABLE OF CONTENTS: 1. ELEVATION, NOTES AND DESIGN PRESSURE CHARTS, 2. INSTALLATION DETAILS.

DESIGN PRESSURE TABLE INSTRUCTIONS: 1) DEFINE REQUIRED DESIGN LOAD PER FLORIDA BUILDING CODE CHAPTER 16...

MI WINDOWS AND DOORS, LLC
650 WEST MARKET STREET
GALTZ, PA 17030-0370

M-2300 - HORIZONTAL MULLION
96" MULLION SPAN

TABLE OF CONTENTS: 1. ELEVATION, NOTES AND DESIGN PRESSURE CHARTS, 2. INSTALLATION DETAILS.

DESIGN PRESSURE TABLE INSTRUCTIONS: 1) DEFINE REQUIRED DESIGN LOAD PER FLORIDA BUILDING CODE CHAPTER 16...

MI WINDOWS AND DOORS
650 WEST MARKET STREET
GALTZ, PA 17030-0370

M-2300 - VERTICAL MULLION
96" MULLION SPAN

TABLE OF CONTENTS: 1. ELEVATION, NOTES AND DESIGN PRESSURE CHARTS, 2. INSTALLATION DETAILS.

Product Approval
MULLIONS
FL18504

Maronda Homes
4000 MARONDA WAY
SANFORD, NC 28587
(407) 321-0064

Manufacture
MI Windows
Mullion

FLORIDA: THIS STRUCTURE WAS DESIGNED IN ACCORDANCE AND MEETS THE REQUIREMENTS OF SECTION R300 OF THE FLORIDA BUILDING CODE, 8th EDITION (2003). RESIDENTIAL ALL CONNECTORS HAVE BEEN CHECKED TO WITHSTAND ALL APPLICABLE LOADS AND DESIGN CRITERIA STATED ON THE COVER SHEET.












DESIGNED WIND SPEED
V_W = 160 MPH
V₅₀ = 124 MPH

MI Windows
Mullion
FL18504

DATE: JULY 6, 2015

RELEASE DATE: JULY 6, 2015

SHEET: WIN-M1

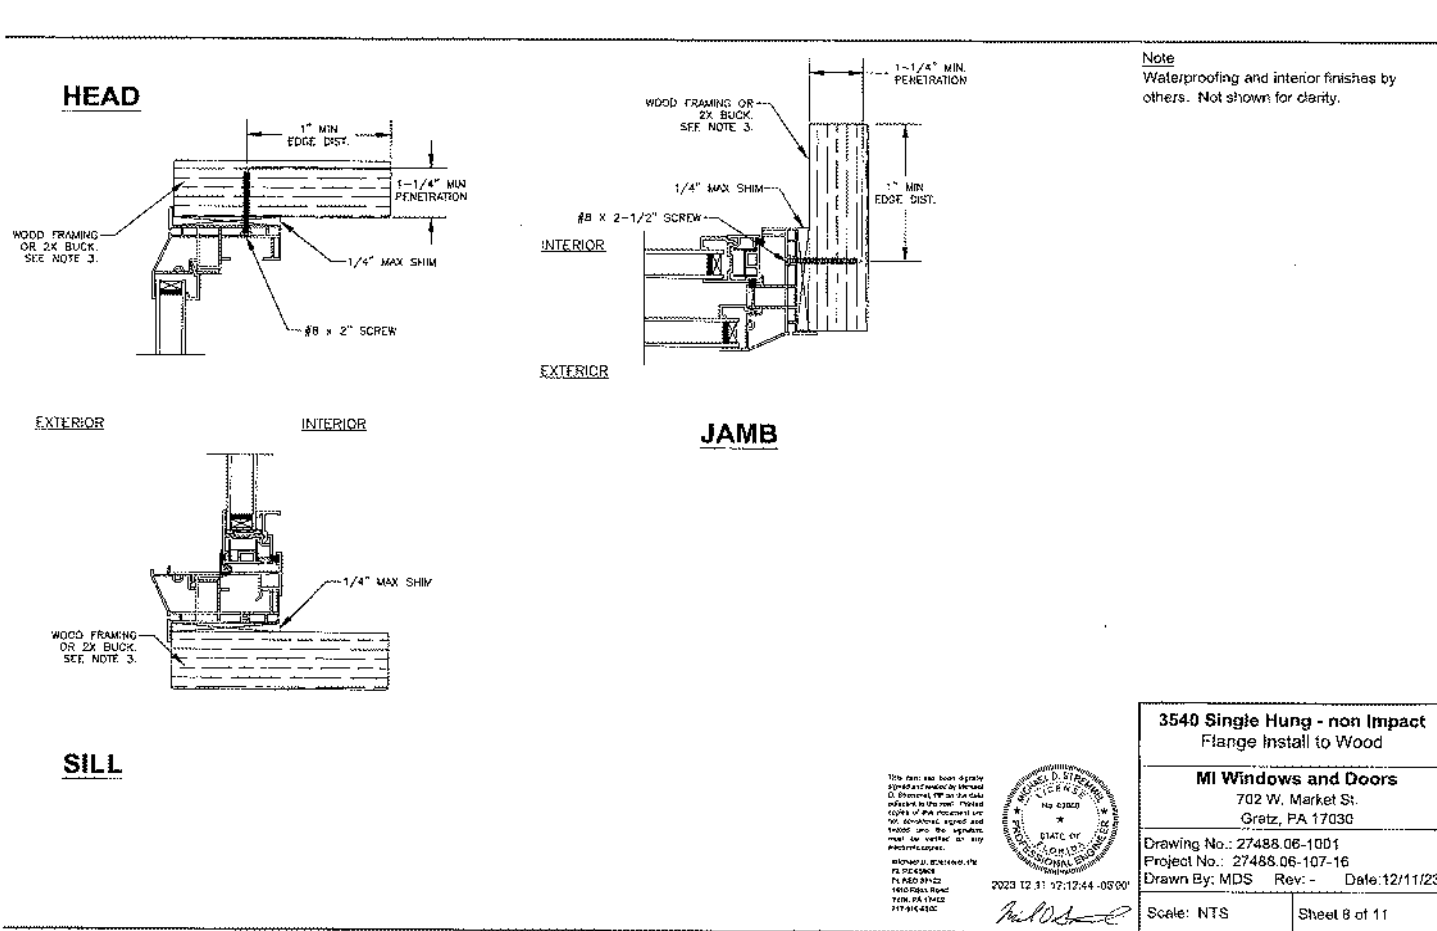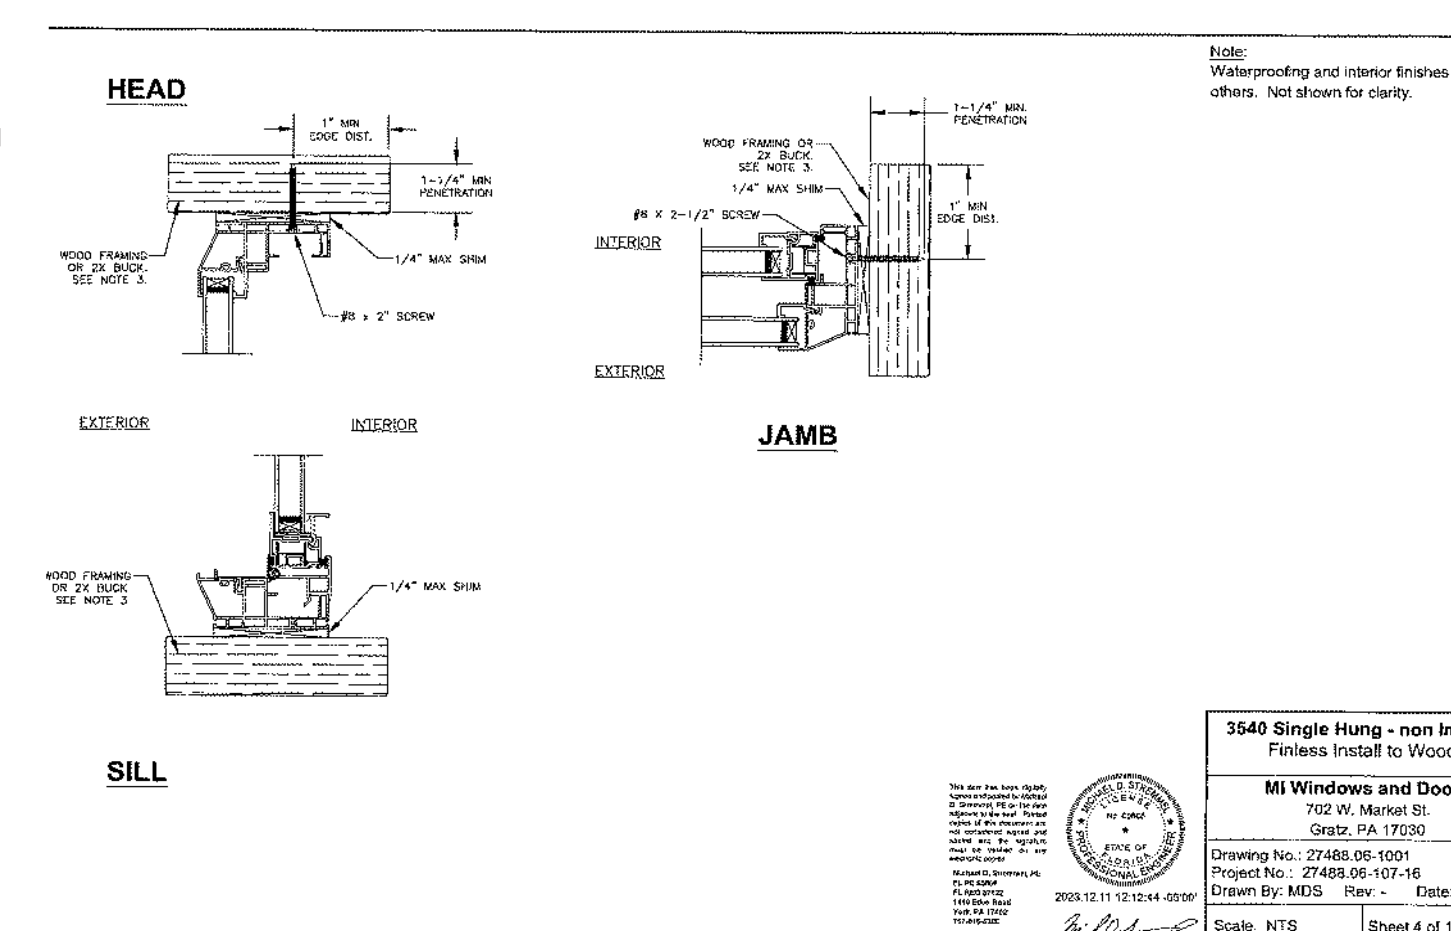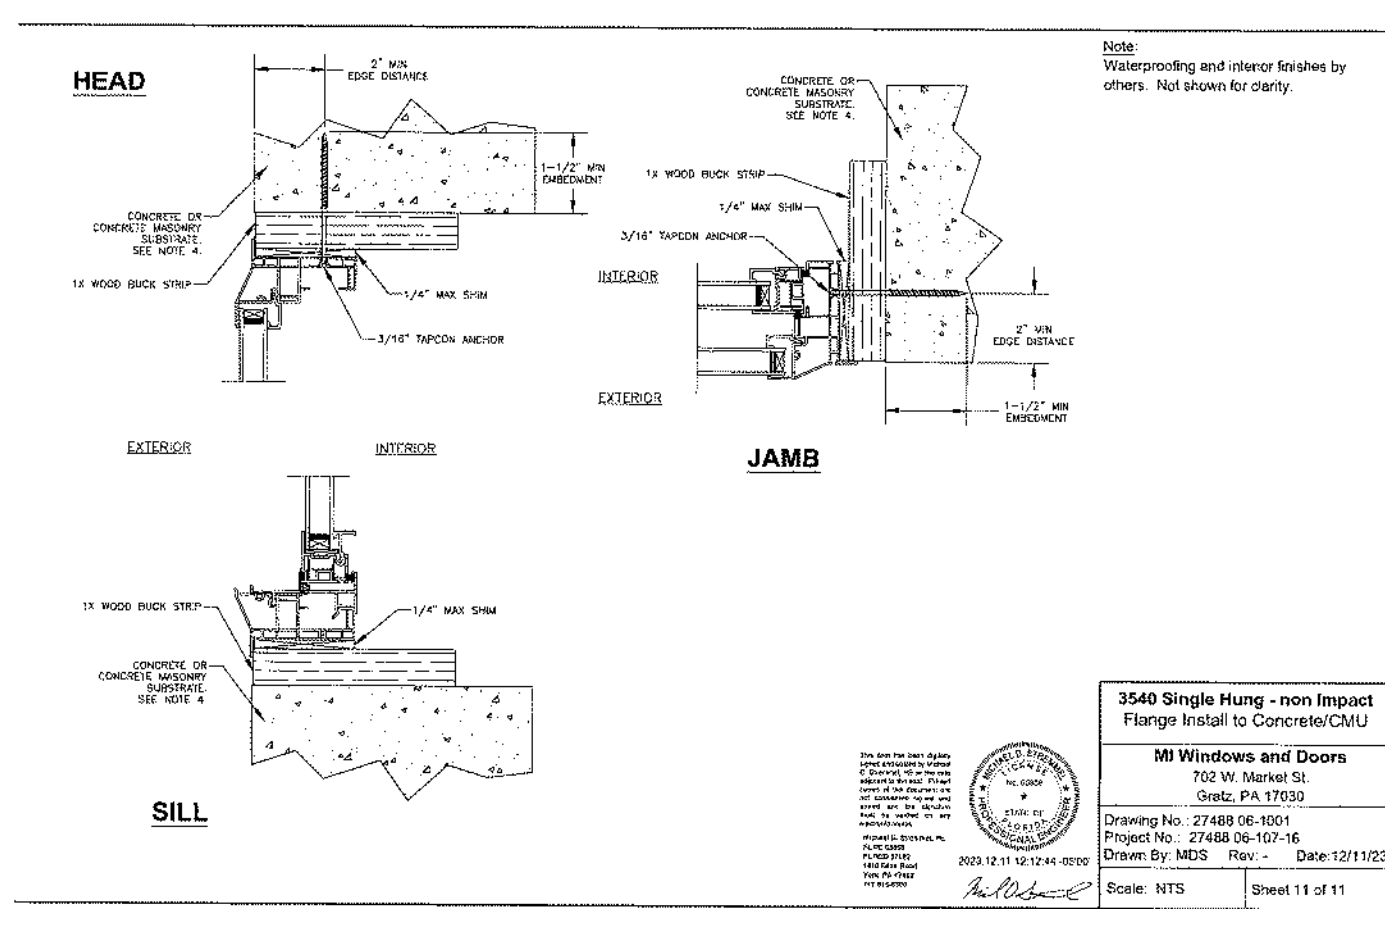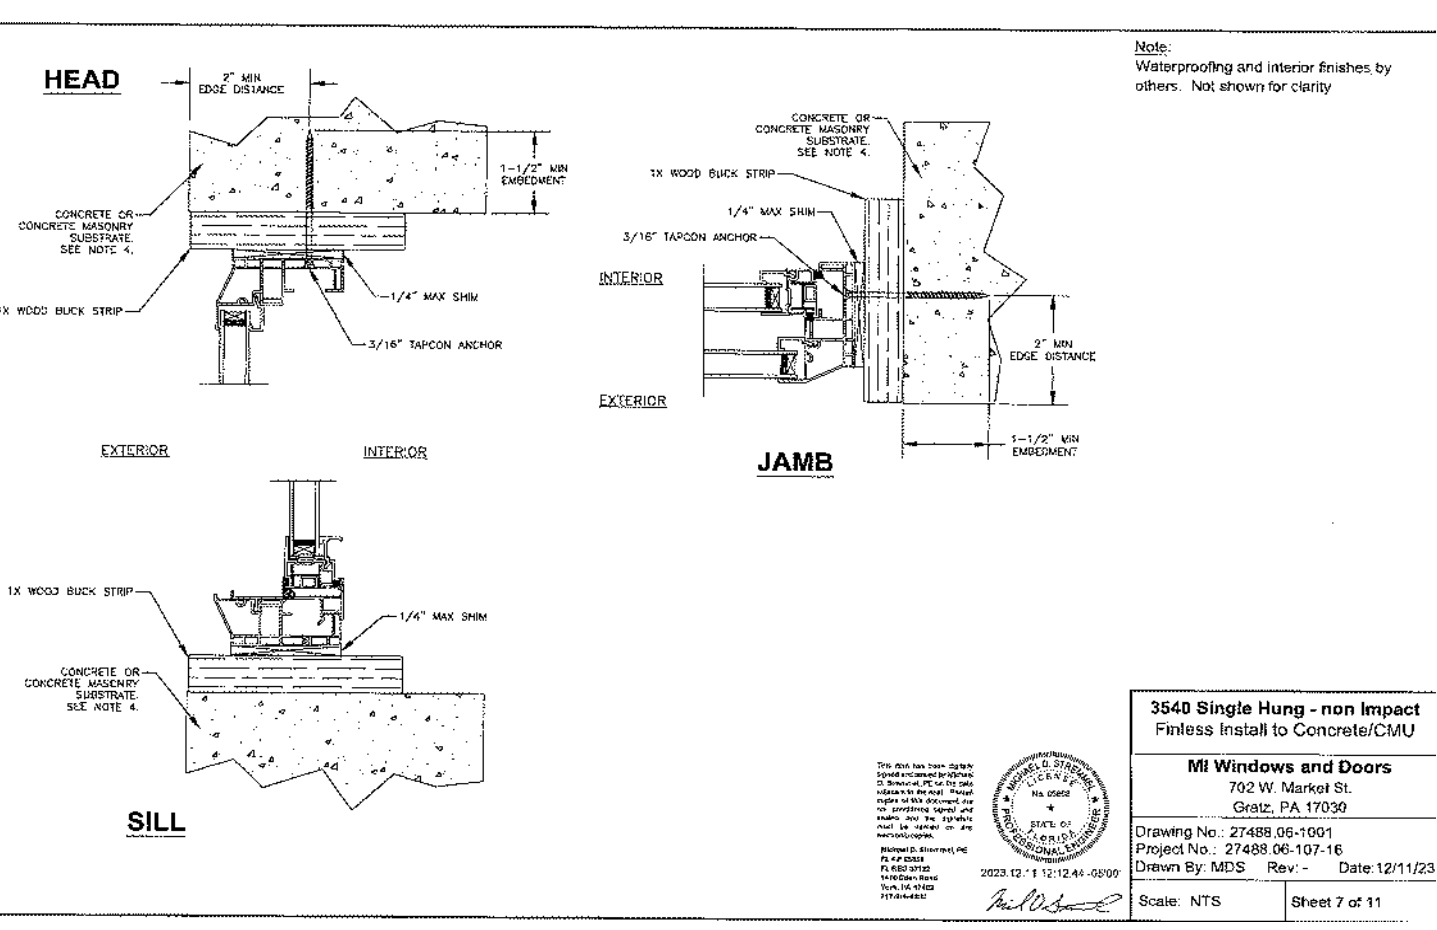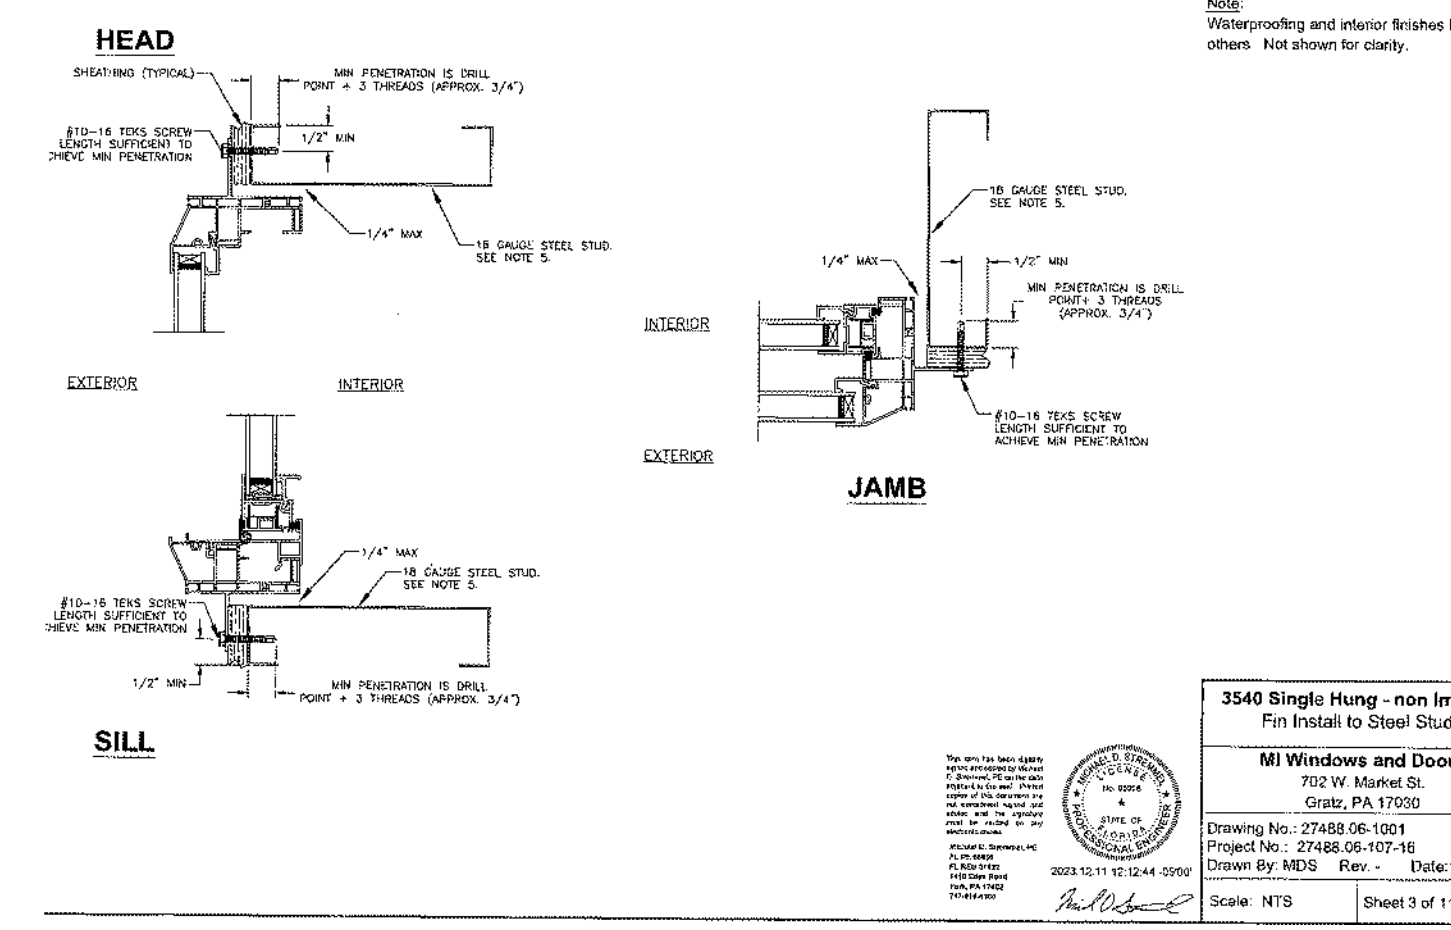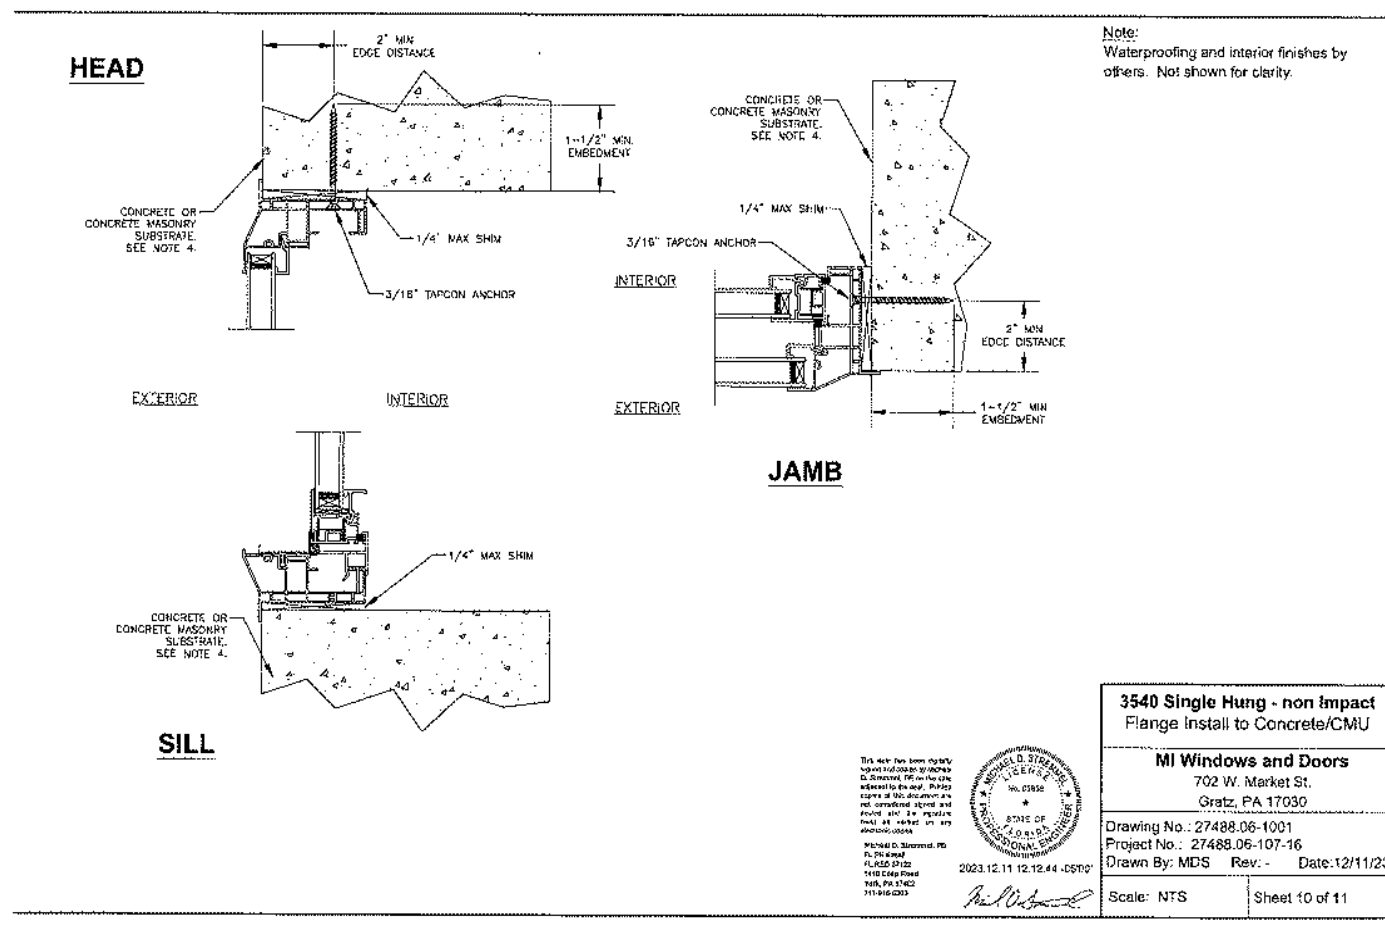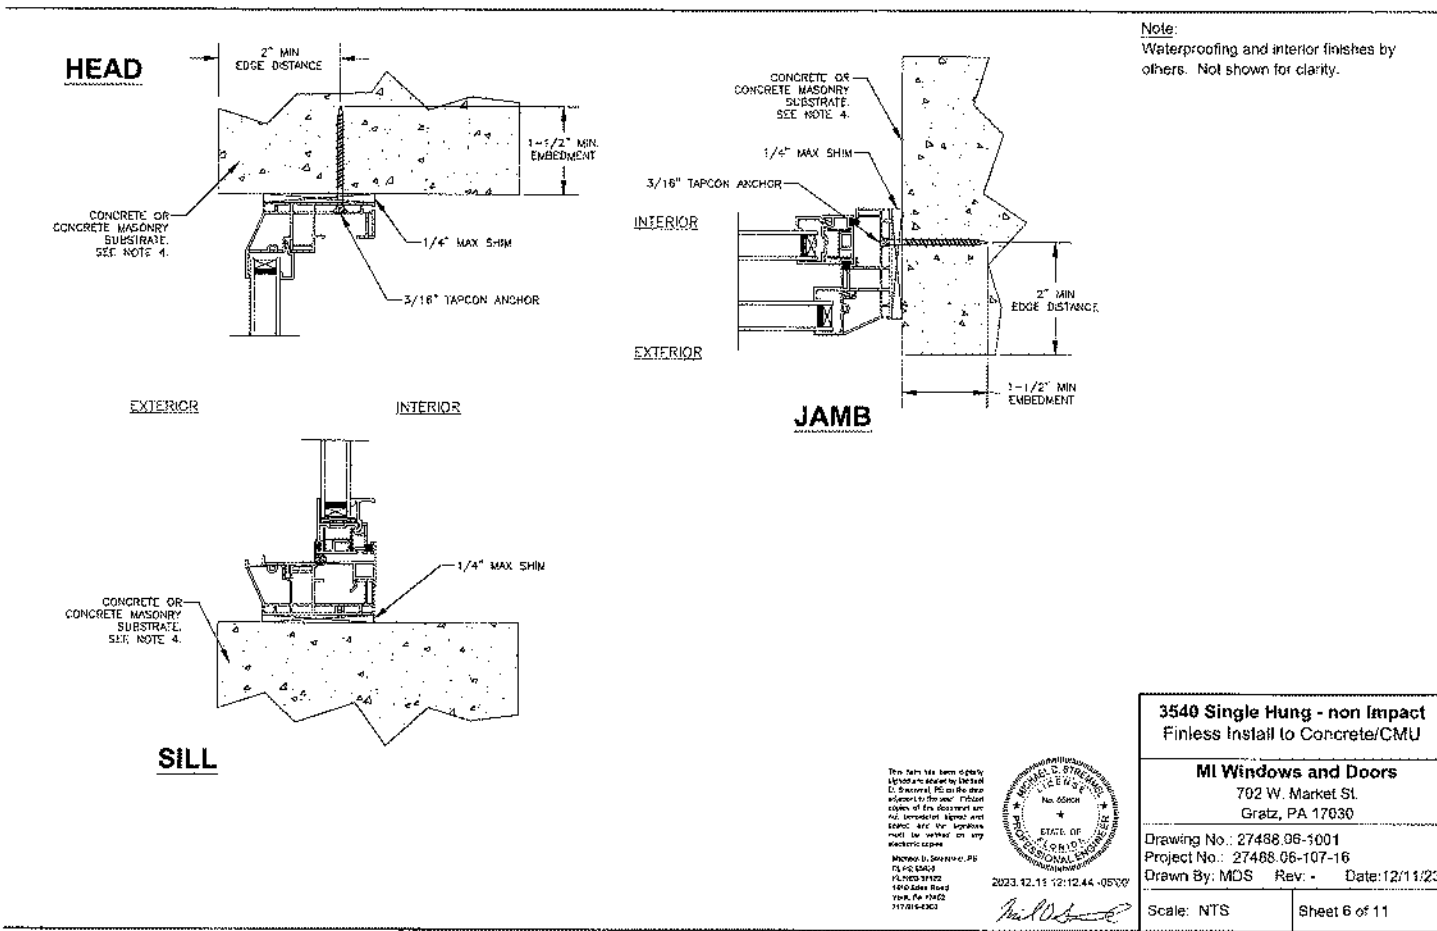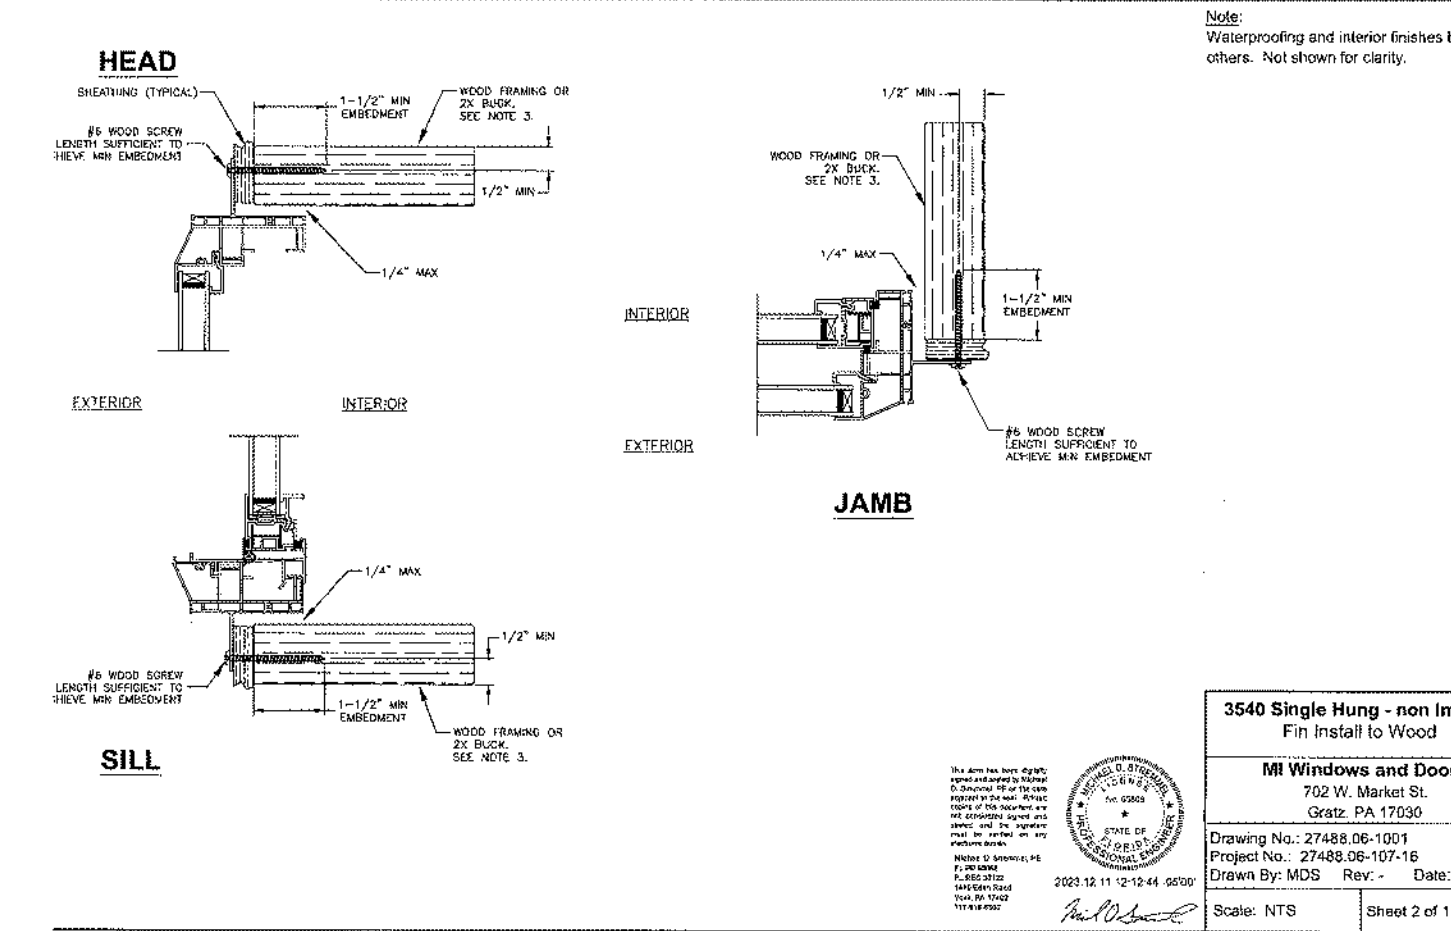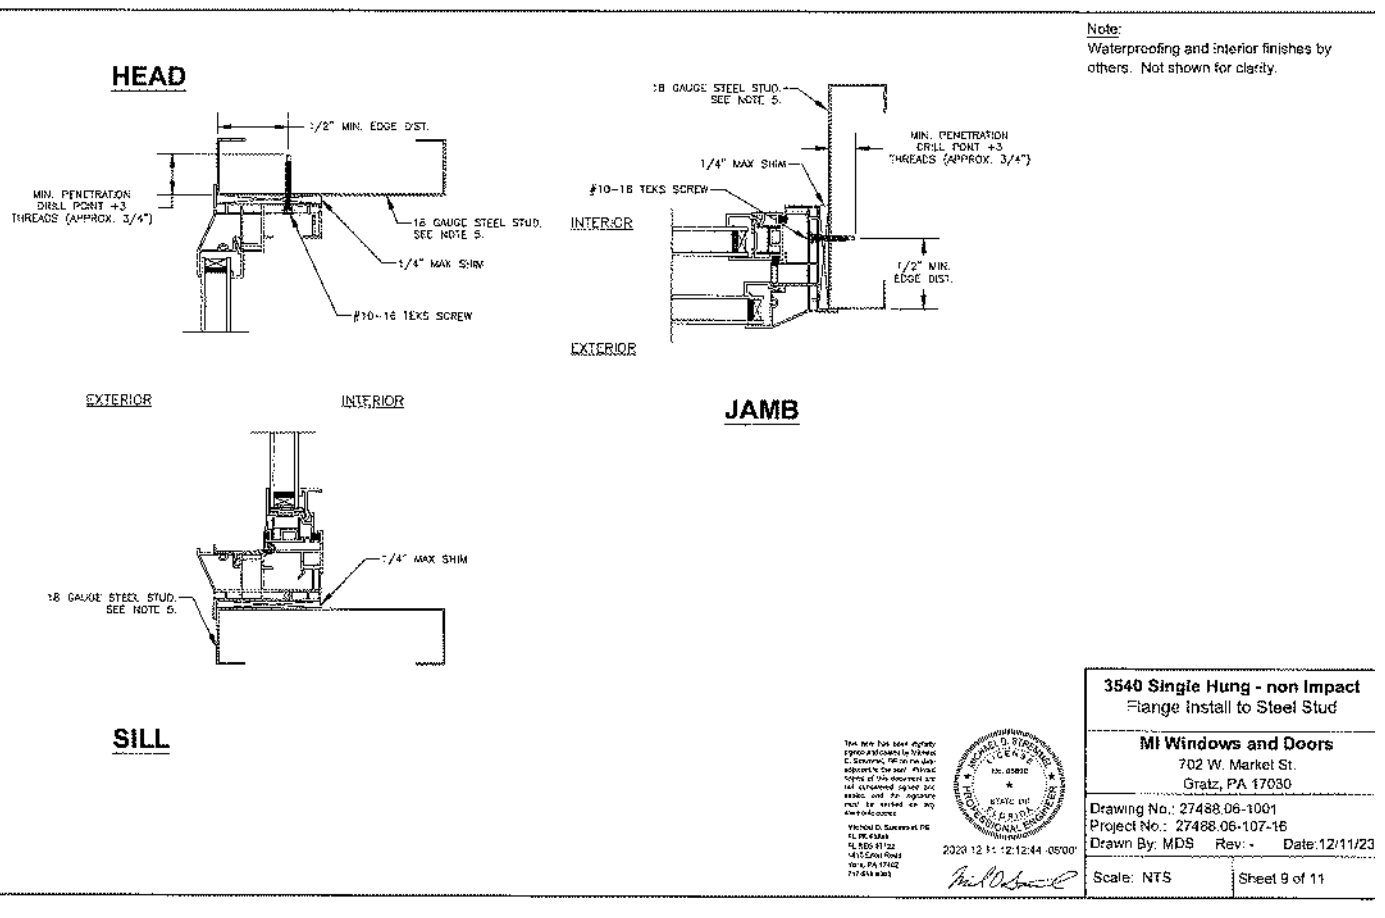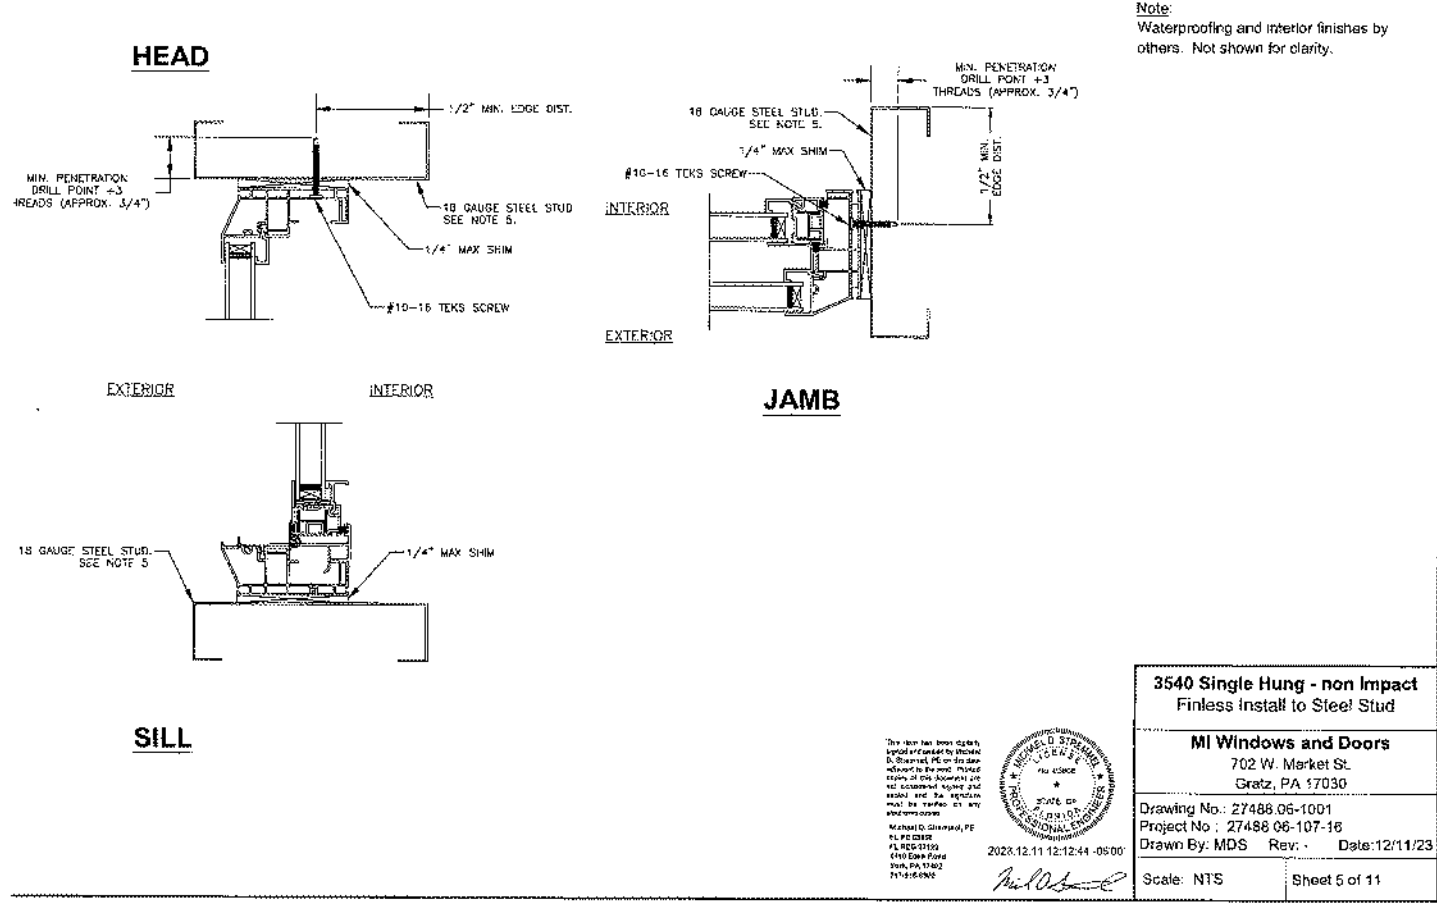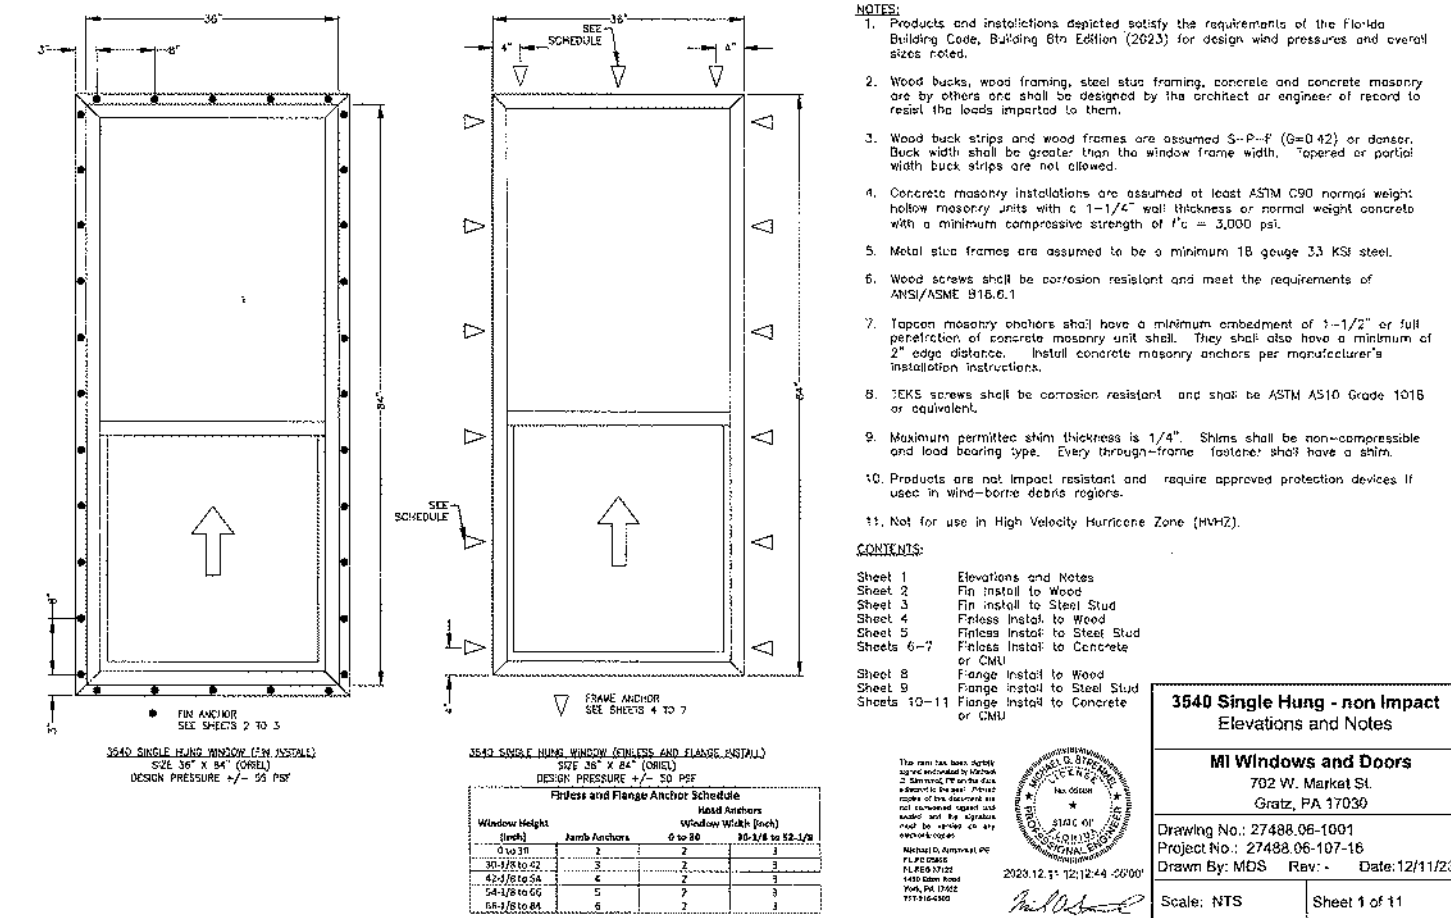

FLORIDA PRODUCT
APPROVAL #41886.16

PRODUCT	REL. DATE
1-1-24	REVISED TO 8TH EDITION CODE 2023
7-1-24	REVISED SHEET
REVISIONS:	

Maronda Homes

4005 MARONDA WAY
SANFORD, FL 32771
(407) 321-0064

FLORIDA
THIS STRUCTURE WAS DESIGNED
IN ACCORDANCE AND MEETS THE
REQUIREMENTS OF SECTION
1609 OF THE FLORIDA BUILDING
CODE 8th EDITION (2023).
RESIDENTIAL ALL CONNECTORS
HAVE BEEN CHECKED TO
WITHSTAND ALL APPLICABLE
LOADS AND DESIGN CRITERIA
STATED ON THE COVER SHEET.

DESIGNED WIND SPEED
V_W = 160 MPH
V_W = 124 MPH

Manufacture
MI Windows

DRAWN BY: GARAGE:
RELEASE DATE: JULY 6, 2015

SHEET:
WIN-V1

FLORIDA PRODUCT APPROVAL FL #15332

REV	DESCRIPTION	DATE	APPROVED
A	ADDED FLANGE INSTALLATIONS	12/10/13	R.L.
B	REVISED INSTALLATION DETAILS	08/03/15	R.L.
C	REVISED INSTALLATION DETAILS	06/21/17	R.L.

NOTES:

- THE PRODUCT SHOWN HEREIN IS DESIGNED AND MANUFACTURED TO COMPLY WITH REQUIREMENTS OF THE FLORIDA BUILDING CODE.
- WOOD FRAMING AND MASONRY OPENING TO BE DESIGNED AND ANCHORED TO PROPERLY TRANSFER ALL LOADS TO STRUCTURE. FRAMING AND MASONRY OPENING IS THE RESPONSIBILITY OF THE ARCHITECT OR ENGINEER OF RECORD.
- 1X BUCK OVER MASONRY/CONCRETE IS OPTIONAL. WHERE 1X BUCK IS NOT USED, DISJUNCT MATERIALS MUST BE SEPARATED WITH APPROVED COATING OR MEMBRANE. SELECTION OF COATING OR MEMBRANE IS THE RESPONSIBILITY OF THE ARCHITECT OR ENGINEER OF RECORD.
- ALLOWABLE STRESS INCREASE OF 1/3 WAS NOT USED IN THE DESIGN OF THE PRODUCT SHOWN HEREIN. WIND LOAD DURATION FACTOR C_d=1.6 WAS USED FOR WOOD ANCHOR CALCULATIONS.
- FRAME MATERIAL: EXTRUDED ALUMINUM 6063-T5.
- UNITS MUST BE GLAZED PER ASTM E1300-04/09, WITH SAFETY GLASS.
- APPROVED IMPACT PROTECTIVE SYSTEM IS REQUIRED FOR THIS PRODUCT IN WIND BORNE DEBRIS REGIONS.
- SHIM AS REQUIRED AT EACH INSTALLATION ANCHOR WITH LOAD BEARING SHIM. SHIM WHERE SPACE OF 1/16" OR GREATER OCCURS. MAXIMUM ALLOWABLE SHIM STACK TO BE 1/4".
- DOOR ASSEMBLIES INSTALLED WHERE OVERHANG RATIO IS EQUAL OR GREATER THAN 1.0 DO NOT REQUIRE WATER INFILTRATION RESISTANCE.
- OVERHANG RATIO = OVERHANG LENGTH/OVERHANG HEIGHT.
- FOR ANCHORING INTO WOOD FRAMING OR 2X BUCK USE #10 WOOD SCREWS WITH SUFFICIENT LENGTH TO ACHIEVE A 1 3/8" MINIMUM EMBEDMENT INTO SUBSTRATE. LOCATE ANCHORS AS SHOWN IN ELEVATIONS AND INSTALLATION DETAILS.
- FOR ANCHORING INTO MASONRY/CONCRETE USE 1/16" TAPCONS WITH SUFFICIENT LENGTH TO ACHIEVE A 1 1/4" MINIMUM EMBEDMENT INTO SUBSTRATE WITH 1" MINIMUM EDGE DISTANCE. LOCATE ANCHORS AS SHOWN IN ELEVATIONS AND INSTALLATION DETAILS.
- FOR ANCHORING INTO METAL STRUCTURE USE #10 SWS OR SELF DRILLING SCREWS WITH SUFFICIENT LENGTH TO ACHIEVE 3 THREADS MINIMUM BEYOND STRUCTURE INTERIOR WALL. LOCATE ANCHORS AS SHOWN IN ELEVATIONS AND INSTALLATION DETAILS.
- ALL FASTENERS TO BE CORROSION RESISTANT.
- INSTALLATION ANCHORS SHALL BE INSTALLED IN ACCORDANCE WITH ANCHOR MANUFACTURER'S INSTALLATION INSTRUCTIONS AND ANCHORS SHALL NOT BE USED IN SUBSTRATES WITH STRENGTHS LESS THAN THE MINIMUM STRENGTH SPECIFIED BELOW.
A. WOOD - MINIMUM SPECIFIC GRAVITY OF G=0.42
B. CONCRETE - MINIMUM COMPRESSIVE STRENGTH OF 3,192 PSI
C. MASONRY - STRENGTH CONFORMANCE TO ASTM C-90, GRADE N, TYPE 1 (OR GREATER).
D. METAL STRUCTURE: STEEL 18GA, 33KSI OR ALUMINUM 6063-T5 .048" THICK MINIMUM

TABLE OF CONTENTS	
SHEET NO.	DESCRIPTION
1	NOTES
2	ELEVATION
3 - 9	INSTALLATION DETAILS

CHART #1	CHART #2	CHART #3
DESIGN PRESSURE CHART (psf) Single Panel and Total Frame Width (ft) Frame Height (ft) Pos Neg Pos Neg Pos Neg Pos Neg 84.0 40.0 55.0 40.0 47.5 40.0 42.8 39.4 38.4 88.0 40.0 57.1 40.0 49.7 40.0 45.0 41.6 40.0 92.0 40.0 59.3 40.0 51.9 40.0 47.2 43.8 41.6 96.0 40.0 61.5 40.0 54.1 40.0 49.4 46.0 43.8	DESIGN PRESSURE CHART (psf) Single Panel and Total Frame Width (ft) Frame Height (ft) Pos Neg Pos Neg Pos Neg Pos Neg 84.0 38.2 58.2 50.7 50.7 45.5 45.5 42.0 42.0 88.0 38.2 58.2 50.7 50.7 45.5 45.5 42.0 42.0 92.0 38.2 58.2 50.7 50.7 45.5 45.5 42.0 42.0 96.0 38.2 58.2 50.7 50.7 45.5 45.5 42.0 42.0	Number of anchor locations required Single Panel and Total Frame Width (ft) Frame Height (ft) Pos Neg Pos Neg Pos Neg Pos Neg 84.0 6 6 7 6 8 6 8 6 6 88.0 6 6 7 6 8 6 8 6 6 92.0 6 6 7 6 8 6 8 6 6 96.0 6 6 7 6 8 6 8 6 6

MI WINDOWS AND DOORS LLC
650 WEST MARKET STREET
GRATZ, PA 17030
SERIES 430/440 XIX SGO
143" x 96" REINFORCED WITHOUT ADAPTER
FRAME INSTALLATION DETAILS

SCALE: NTS DATE 10/30/13 SHEET 1 OF 9
L. ROBERTO LOMAS P.E.
1432 WOODFORD RD LENOIRVILLE, NC 27023
434-688-0009 lromas@miwindows.com

SIGNED: 06/21/2017
Luis R. Lomas P.E.
FL No.: 62514

REV	DESCRIPTION	DATE	APPROVED
A	ADDED FLANGE INSTALLATIONS	12/10/13	R.L.
B	REVISED INSTALLATION DETAILS	08/03/15	R.L.
C	REVISED INSTALLATION DETAILS	06/21/17	R.L.

NOTES:

- INTERIOR AND EXTERIOR FINISHES, BY OTHERS. NOT SHOWN FOR CLARITY.
- PERIMETER AND JOINT SEALANT BY OTHERS TO BE DESIGNED IN ACCORDANCE WITH ASTM E2112.

MI WINDOWS AND DOORS LLC
650 WEST MARKET STREET
GRATZ, PA 17030
SERIES 430/440 XIX SGO
143" x 96" REINFORCED WITHOUT ADAPTER
FRAME INSTALLATION DETAILS

SCALE: NTS DATE 10/30/13 SHEET 2 OF 9
L. ROBERTO LOMAS P.E.
1432 WOODFORD RD LENOIRVILLE, NC 27023
434-688-0009 lromas@miwindows.com

SIGNED: 06/21/2017
Luis R. Lomas P.E.
FL No.: 62514

FLORIDA PRODUCT APPROVAL FL # 17894.3

REV	DESCRIPTION	DATE	APPROVED
A	ADDED FLANGE INSTALLATIONS	12/10/13	R.L.
B	REVISED INSTALLATION DETAILS	08/03/15	R.L.
C	REVISED INSTALLATION DETAILS	06/21/17	R.L.

NOTES:

- Installation depicted based off of structural test report B9171.01.
- Wood screws shall satisfy the National Design Specification for Wood Construction for material type and dimensional requirements.
- Wood buck installations are assumed 2x S-P-F (G=0.42) or denser. Buck width shall be greater than the window frame width. Tapered or partial width bucks are not allowed. Wood buck shall be secured to the structure to resist all design loads.
- Wood screw lengths shall be sufficient to guarantee 1-1/4" penetration into wood buck.
- Maximum shim thickness of 1/4" permitted at each fastener location. Shims shall be load bearing, non-compressible type.
- These drawings depict the details necessary to meet structural load requirements. They do not address the air infiltration, water penetration, intrusion or thermal performance requirements of the installation.
- Installation shown is that of the test window for the size shown and the design pressure claimed. For window sizes smaller than shown, locate jamb fasteners 2" from corners and no more than 10" on center. Locate head/sill fasteners 2" from corners and no more than 10" on center. Design pressures of smaller window sizes are limited to that of the test window.

MI WINDOWS AND DOORS LLC
650 WEST MARKET STREET
GRATZ, PA 17030
SERIES 430/440 XIX SGO
143" x 96" REINFORCED WITHOUT ADAPTER
FRAME INSTALLATION DETAILS

SCALE: NTS DATE 10/30/13 SHEET 3 OF 9
L. ROBERTO LOMAS P.E.
1432 WOODFORD RD LENOIRVILLE, NC 27023
434-688-0009 lromas@miwindows.com

SIGNED: 06/21/2017
Luis R. Lomas P.E.
FL No.: 62514

FLORIDA PRODUCT APPROVAL FL #17894.4

REV	DESCRIPTION	DATE	APPROVED
A	REVISED ANCHORS	05/03/13	R.L.
B	REVISED INSTALLATION DETAILS	07/10/15	R.L.

MI WINDOWS AND DOORS LLC
650 WEST MARKET STREET
GRATZ, PA 17030-0370
SERIES 3500 HP FLANGE PVC SINGLE HUNG WINDOW
ALUMINUM REINFORCED - NON-IMPACT
ELEVATION AND NOTES

SCALE: NTS DATE 06/06/12 SHEET 2 OF 5
L. ROBERTO LOMAS P.E.
1432 WOODFORD RD LENOIRVILLE, NC 27023
434-688-0009 lromas@miwindows.com

SIGNED: 07/13/2015
Luis R. Lomas P.E.
FL No.: 62514

REV	DESCRIPTION	DATE	APPROVED
A	ADDED FLANGE INSTALLATIONS	12/10/13	R.L.
B	REVISED INSTALLATION DETAILS	08/03/15	R.L.
C	REVISED INSTALLATION DETAILS	06/21/17	R.L.

NOTES:

- MAXIMUM PANEL SIZE: 48 1/2" x 96"
- MAXIMUM D.O.L.: 48 3/8" x 95 5/8"

MI WINDOWS AND DOORS LLC
650 WEST MARKET STREET
GRATZ, PA 17030
SERIES 430/440 XIX SGO
143" x 96" REINFORCED WITHOUT ADAPTER
ELEVATIONS

SCALE: NTS DATE 10/30/13 SHEET 2 OF 9
L. ROBERTO LOMAS P.E.
1432 WOODFORD RD LENOIRVILLE, NC 27023
434-688-0009 lromas@miwindows.com

SIGNED: 06/21/2017
Luis R. Lomas P.E.
FL No.: 62514

REV	DESCRIPTION	DATE	APPROVED
A	ADDED FLANGE INSTALLATIONS	12/10/13	R.L.
B	REVISED INSTALLATION DETAILS	08/03/15	R.L.
C	REVISED INSTALLATION DETAILS	06/21/17	R.L.

NOTES:

- INTERIOR AND EXTERIOR FINISHES, BY OTHERS. NOT SHOWN FOR CLARITY.
- PERIMETER AND JOINT SEALANT BY OTHERS TO BE DESIGNED IN ACCORDANCE WITH ASTM E2112.

MI WINDOWS AND DOORS LLC
650 WEST MARKET STREET
GRATZ, PA 17030
SERIES 430/440 XIX SGO
143" x 96" REINFORCED WITHOUT ADAPTER
FLANGE INSTALLATION DETAILS

SCALE: NTS DATE 10/30/13 SHEET 6 OF 9
L. ROBERTO LOMAS P.E.
1432 WOODFORD RD LENOIRVILLE, NC 27023
434-688-0009 lromas@miwindows.com

SIGNED: 06/21/2017
Luis R. Lomas P.E.
FL No.: 62514

REV	DESCRIPTION	DATE	APPROVED
A	ADDED FLANGE INSTALLATIONS	12/10/13	R.L.
B	REVISED INSTALLATION DETAILS	08/03/15	R.L.
C	REVISED INSTALLATION DETAILS	06/21/17	R.L.

NOTES:

- INTERIOR AND EXTERIOR FINISHES, BY OTHERS. NOT SHOWN FOR CLARITY.
- PERIMETER AND JOINT SEALANT BY OTHERS TO BE DESIGNED IN ACCORDANCE WITH ASTM E2112.

MI WINDOWS AND DOORS LLC
650 WEST MARKET STREET
GRATZ, PA 17030
SERIES 430/440 XIX SGO
143" x 96" REINFORCED WITHOUT ADAPTER
FRAME INSTALLATION DETAILS

SCALE: NTS DATE 10/30/13 SHEET 4 OF 9
L. ROBERTO LOMAS P.E.
1432 WOODFORD RD LENOIRVILLE, NC 27023
434-688-0009 lromas@miwindows.com

SIGNED: 06/21/2017
Luis R. Lomas P.E.
FL No.: 62514

REV	DESCRIPTION	DATE	APPROVED
A	ADDED FLANGE INSTALLATIONS	12/10/13	R.L.
B	REVISED INSTALLATION DETAILS	08/03/15	R.L.
C	REVISED INSTALLATION DETAILS	06/21/17	R.L.

NOTES:

- INTERIOR AND EXTERIOR FINISHES, BY OTHERS. NOT SHOWN FOR CLARITY.
- PERIMETER AND JOINT SEALANT BY OTHERS TO BE DESIGNED IN ACCORDANCE WITH ASTM E2112.

MI WINDOWS AND DOORS LLC
650 WEST MARKET STREET
GRATZ, PA 17030
SERIES 430/440 XIX SGO
143" x 96" REINFORCED WITHOUT ADAPTER
BOOK INSTALLATION DETAILS

SCALE: NTS DATE 10/30/13 SHEET 5 OF 9
L. ROBERTO LOMAS P.E.
1432 WOODFORD RD LENOIRVILLE, NC 27023
434-688-0009 lromas@miwindows.com

SIGNED: 06/21/2017
Luis R. Lomas P.E.
FL No.: 62514

REV	DESCRIPTION	DATE	APPROVED
A	REVISED ANCHORS	05/03/13	R.L.
B	REVISED INSTALLATION DETAILS	07/10/15	R.L.

MI WINDOWS AND DOORS LLC
650 WEST MARKET STREET
GRATZ, PA 17030-0370
SERIES 3500 HP FLANGE PVC SINGLE HUNG WINDOW
ALUMINUM REINFORCED - NON-IMPACT
ELEVATION AND NOTES

SCALE: NTS DATE 06/06/12 SHEET 3 OF 5
L. ROBERTO LOMAS P.E.
1432 WOODFORD RD LENOIRVILLE, NC 27023
434-688-0009 lromas@miwindows.com

SIGNED: 07/13/2015
Luis R. Lomas P.E.
FL No.: 62514

Product Approval

FL #15332
FL #17894

PRODUCT REL. DATE:
1-1-24 revised 2023 Code

REVISIONS:

Maronda Homes

4005 MARONDA WAY
SANDHILLS, FL 32771
(407) 321-0064

FLORIDA:
THIS STRUCTURE WAS DESIGNED
IN ACCORDANCE AND MEETS THE
REQUIREMENTS OF SECTION
R301 OF THE FLORIDA BUILDING
CODE - 8th EDITION (2023) -
RESIDENTIAL ALL CONNECTORS
HAVE BEEN CHECKED TO
WITHSTAND ALL APPLICABLE
LOADS AND DESIGN CRITERIA
STATED ON THE COVER SHEET.

DESIGNED WIND SPEED:

Vult - 160 MPH

Vosd - 124 MPH

Manufacture

MI WINDOWS SLIDING GLASS
DOORS

MI WINDOWS

SHEET:

WIN-V2

MI WINDOWS 3500 SERIES PW

REVISIONS			
REV	DESCRIPTION	DATE	APPROVED
A	ADDED FIN INSTALLATION	10/22/19	R.L.

NOTES:

- THE PRODUCT SHOWN HEREIN IS DESIGNED AND MANUFACTURED TO COMPLY WITH REQUIREMENTS OF THE FLORIDA BUILDING CODE.
- WOOD FRAMING AND MASONRY OPENING TO BE DESIGNED AND MANUFACTURED TO PROPERLY TRANSFER ALL LOADS TO STRUCTURE, FRAMING AND MASONRY OPENING IS THE RESPONSIBILITY OF THE ARCHITECT OR ENGINEER OF RECORD.
- 1X BUCK OVER MASONRY/CONCRETE IS OPTIONAL.
- WHERE SHIM OR BUCK THICKNESS IS LESS THAN 1 1/2" WINDOW UNITS MUST BE ANCHORED THROUGH THE FRAME IN ACCORDANCE WITH MANUFACTURER'S PUBLISHED INSTALLATION INSTRUCTIONS. ANCHORS SHALL BE SECURELY FASTENED DIRECTLY INTO MASONRY, CONCRETE OR OTHER STRUCTURAL SUBSTRATE MATERIAL.
- WHERE WOOD BUCK THICKNESS IS 1 1/2" OR GREATER, BUCK SHALL BE SECURELY FASTENED TO MASONRY, CONCRETE OR OTHER STRUCTURAL SUBSTRATE. WINDOW UNITS MAY BE ANCHORED THROUGH FRAME TO SECURED WOOD BUCK IN ACCORDANCE WITH MANUFACTURER'S PUBLISHED INSTALLATION INSTRUCTIONS.
- WHERE 1X BUCK IS NOT USED DISSIMILAR MATERIALS MUST BE SEPARATED WITH APPROVED COATING OR MEMBRANE. SELECTION OF COATING OR MEMBRANE IS THE RESPONSIBILITY OF THE ARCHITECT OR ENGINEER OF RECORD.
- BUCKS SHALL EXTEND BEYOND WINDOW INTERIOR FACE SO THAT FULL FRAME SUPPORT IS PROVIDED.
- FOR FIN INSTALLATION SHIM AS NEEDED, FOR FRAME INSTALLATION SHIM AS REQUIRED AT EACH ANCHOR LOCATION WITH LOAD BEARING SHIM. SHIM WHERE SPACE OF 1/16" OR GREATER OCCURS. MAXIMUM ALLOWABLE SHIM STACK TO BE 1/4".
- SHIMS SHALL BE LOCATED, APPLIED AND MADE FROM MATERIALS AND THICKNESS CAPABLE OF SUSTAINING APPLICABLE LOADS.
- WIND LOAD DURATION FACTOR CAN BE USED FOR WOOD ANCHOR CALCULATIONS.
- FRAME MATERIAL: EXTRUDED RIGID PVC.
- UNITS MUST BE GLAZED PER ASTM E1300-04/09.
- APPROVED IMPACT PROTECTIVE SYSTEM IS REQUIRED FOR THIS PRODUCT IN WIND BORNE DEBRIS REGIONS.
- FOR ANCHORING THROUGH FIN INTO WOOD FRAMING OR 2X BUCK USE #8 WOOD SCREWS WITH SUFFICIENT LENGTH TO ACHIEVE A 1 1/8" MINIMUM EMBEDMENT INTO SUBSTRATE. LOCATE ANCHORS AS SHOWN IN ELEVATIONS AND INSTALLATION DETAILS.
- FOR ANCHORING FIN INTO STEEL STUDS USE #8 SMS OR SELF DRILLING SCREWS WITH SUFFICIENT LENGTH TO ACHIEVE 3 THREADS MINIMUM BEYOND STRUCTURE INTERIOR WALL. LOCATE ANCHORS AS SHOWN IN ELEVATIONS AND INSTALLATION DETAILS.
- FOR ANCHORING THROUGH FRAME INTO WOOD FRAMING OR 2X BUCK USE #8 WOOD SCREWS WITH SUFFICIENT LENGTH TO ACHIEVE A 1 1/4" MINIMUM EMBEDMENT INTO SUBSTRATE. LOCATE ANCHORS AS SHOWN IN ELEVATIONS AND INSTALLATION DETAILS.
- FOR ANCHORING THROUGH FRAME INTO MASONRY/CONCRETE USE 3/16" TAPCONS WITH SUFFICIENT LENGTH TO ACHIEVE A 1 1/4" MINIMUM EMBEDMENT INTO SUBSTRATE WITH 2" MINIMUM EDGE DISTANCE. LOCATE ANCHORS AS SHOWN IN ELEVATIONS AND INSTALLATION DETAILS.
- ALL FASTENERS TO BE CORROSION RESISTANT.
- INSTALLATION ANCHORS SHALL BE INSTALLED IN ACCORDANCE WITH ANCHOR MANUFACTURER'S INSTALLATION INSTRUCTIONS AND ANCHORS SHALL NOT BE USED IN SUBSTRATES WITH STRENGTHS LESS THAN THE MINIMUM STRENGTH SPECIFIED BELOW:
 - A. WOOD - MINIMUM SPECIFIC GRAVITY OF 0.40-0.42
 - B. CONCRETE - MINIMUM COMPRESSIVE STRENGTH OF 3,192 PSI.
 - C. MASONRY - STRENGTH CONFORMANCE TO ASTM C-90, GRADE N, TYPE 1 (OR GREATER).
 - D. METAL STRUCTURE- STEEL, 16GA (.060" THICK), 33KSI OR ALUMINUM 6063-T5 .060" THICK MINIMUM
- GEOMETRIC SHAPES ARE ALSO APPROVED. APPROVED GEOMETRIC SHAPES DIMENSIONS SHALL NOT EXCEED INSCRIBED DIMENSIONS OF APPROVED RECTANGULAR ASSEMBLY SHOWN IN SHEET 2. GEOMETRIC SHAPES ARE NOT LIMITED TO SHAPES SHOWN HEREIN.
- THIS PRODUCT IS ALSO LABELED UNDER THE FOLLOWING NAMES: 3500PW, 3500PWCHS, 3500PWMLL, 3500SP, S-3500PW, S-3500PWCHS, S-3500PWMLL, S-3500SP, S-3500PWCHS, S-3500SP, S-3500PWCHS, 1255PW, 1255PWCHS, 1255PWMLL, 1280PW, 910SP, 3500PPW, 3500PPWMLL AND 3500HSP.

SIGNED: 02/28/2020

MI WINDOWS & DOORS, LLC. 650 WEST MARKET STREET GRATZ, PA 17030-0370		DRAWN: N.G. DWG NO: 08-02858 REV: A	
SERIES 3500 PICTURE WINDOW 60" X 96" NON-IMPACT NOTES		SCALE: NTS DATE: 02/02/16 SHEET 1 OF 12	
Luis R. Lomas P.E. 1432 WOODFORD RD LEWISVILLE, NC 27033 434-688-0809 - lomas@miwindows.com		Luis R. Lomas P.E. FL No.: 62514	

TABLE OF CONTENTS	
SHEET NO.	DESCRIPTION
1	NOTES
2	ELEVATIONS
3	NUMBER OF ANCHORS CHARTS
4 - 11	INSTALLATION DETAILS
12	COMPONENTS

REVISIONS			
REV	DESCRIPTION	DATE	APPROVED
A	ADDED FIN INSTALLATION	10/22/19	R.L.

NOTES:

- INTERIOR AND EXTERIOR FINISHES, BY OTHERS. NOT SHOWN FOR CLARITY.
- PERIMETER AND JOINT SEALANT BY OTHERS TO BE DESIGNED IN ACCORDANCE WITH ASTM E2112

SIGNED: 02/28/2020

MI WINDOWS & DOORS, LLC. 650 WEST MARKET STREET GRATZ, PA 17030-0370		DRAWN: N.G. DWG NO: 08-02858 REV: A	
SERIES 3500 PICTURE WINDOW 60" X 96" NON-IMPACT INSTALLATION DETAILS		SCALE: NTS DATE: 02/02/16 SHEET 5 OF 12	
Luis R. Lomas P.E. 1432 WOODFORD RD LEWISVILLE, NC 27033 434-688-0809 - lomas@miwindows.com		Luis R. Lomas P.E. FL No.: 62514	

REVISIONS			
REV	DESCRIPTION	DATE	APPROVED
A	ADDED FIN INSTALLATION	10/22/19	R.L.

NOTES:

- INTERIOR AND EXTERIOR FINISHES, BY OTHERS. NOT SHOWN FOR CLARITY.
- PERIMETER AND JOINT SEALANT BY OTHERS TO BE DESIGNED IN ACCORDANCE WITH ASTM E2112

SIGNED: 02/28/2020

MI WINDOWS & DOORS, LLC. 650 WEST MARKET STREET GRATZ, PA 17030-0370		DRAWN: N.G. DWG NO: 08-02858 REV: A	
SERIES 3500 PICTURE WINDOW 60" X 96" NON-IMPACT FIN INSTALLATION DETAILS W/J-CHANNEL		SCALE: NTS DATE: 02/02/16 SHEET 10 OF 12	
Luis R. Lomas P.E. 1432 WOODFORD RD LEWISVILLE, NC 27033 434-688-0809 - lomas@miwindows.com		Luis R. Lomas P.E. FL No.: 62514	

DESIGN PRESSURE RATING: ±50 ODPF
IMPACT RATING: NONE

60" X 96" FRAME SIZE SHOWN. OTHER SIZES ARE APPROVED AS LONG AS INDIVIDUAL FRAME AREA DOES NOT EXCEED 40.0 FT²

SIGNED: 02/28/2020

MI WINDOWS & DOORS, LLC. 650 WEST MARKET STREET GRATZ, PA 17030-0370		DRAWN: N.G. DWG NO: 08-02858 REV: A	
SERIES 3500 PICTURE WINDOW 60" X 96" NON-IMPACT ELEVATIONS		SCALE: NTS DATE: 02/02/16 SHEET 2 OF 12	
Luis R. Lomas P.E. 1432 WOODFORD RD LEWISVILLE, NC 27033 434-688-0809 - lomas@miwindows.com		Luis R. Lomas P.E. FL No.: 62514	

REVISIONS			
REV	DESCRIPTION	DATE	APPROVED
A	ADDED FIN INSTALLATION	10/22/19	R.L.

NOTES:

- INTERIOR AND EXTERIOR FINISHES, BY OTHERS. NOT SHOWN FOR CLARITY.
- PERIMETER AND JOINT SEALANT BY OTHERS TO BE DESIGNED IN ACCORDANCE WITH ASTM E2112

SIGNED: 02/28/2020

MI WINDOWS & DOORS, LLC. 650 WEST MARKET STREET GRATZ, PA 17030-0370		DRAWN: N.G. DWG NO: 08-02858 REV: A	
SERIES 3500 PICTURE WINDOW 60" X 96" NON-IMPACT INSTALLATION DETAILS W/FLANGE		SCALE: NTS DATE: 02/02/16 SHEET 6 OF 12	
Luis R. Lomas P.E. 1432 WOODFORD RD LEWISVILLE, NC 27033 434-688-0809 - lomas@miwindows.com		Luis R. Lomas P.E. FL No.: 62514	

REVISIONS			
REV	DESCRIPTION	DATE	APPROVED
A	ADDED FIN INSTALLATION	10/22/19	R.L.

NOTES:

- INTERIOR AND EXTERIOR FINISHES, BY OTHERS. NOT SHOWN FOR CLARITY.
- PERIMETER AND JOINT SEALANT BY OTHERS TO BE DESIGNED IN ACCORDANCE WITH ASTM E2112

SIGNED: 02/28/2020

MI WINDOWS & DOORS, LLC. 650 WEST MARKET STREET GRATZ, PA 17030-0370		DRAWN: N.G. DWG NO: 08-02858 REV: A	
SERIES 3500 PICTURE WINDOW 60" X 96" NON-IMPACT FIN INSTALLATION DETAILS W/J-CHANNEL		SCALE: NTS DATE: 02/02/16 SHEET 11 OF 12	
Luis R. Lomas P.E. 1432 WOODFORD RD LEWISVILLE, NC 27033 434-688-0809 - lomas@miwindows.com		Luis R. Lomas P.E. FL No.: 62514	

Chart #2
Number of anchor locations required

Frame Height (in)	Frame width (in)															
	24.00	30.00	36.00	42.00	48.00	54.00	60.00	66.00	72.00	78.00	84.00	90.00	96.00	102.00	108.00	
24.00	2	2	2	2	2	2	2	2	2	2	2	2	2	2	2	
30.00	2	2	2	2	2	2	2	2	2	2	2	2	2	2	2	
36.00	2	2	2	2	2	2	2	2	2	2	2	2	2	2	2	
42.00	2	2	2	2	2	2	2	2	2	2	2	2	2	2	2	
48.00	2	2	2	2	2	2	2	2	2	2	2	2	2	2	2	
54.00	2	2	2	2	2	2	2	2	2	2	2	2	2	2	2	
60.00	2	2	2	2	2	2	2	2	2	2	2	2	2	2	2	
66.00	2	2	2	2	2	2	2	2	2	2	2	2	2	2	2	
72.00	2	2	2	2	2	2	2	2	2	2	2	2	2	2	2	
78.00	2	2	2	2	2	2	2	2	2	2	2	2	2	2	2	
84.00	2	2	2	2	2	2	2	2	2	2	2	2	2	2	2	
90.00	2	2	2	2	2	2	2	2	2	2	2	2	2	2	2	
96.00	2	2	2	2	2	2	2	2	2	2	2	2	2	2	2	

Chart #2
Number of anchor locations required

Frame Height (in)	Frame width (in)															
	24.00	30.00	36.00	42.00	48.00	54.00	60.00	66.00	72.00	78.00	84.00	90.00	96.00	102.00	108.00	
24.00	3	3	3	3	3	3	3	3	3	3	3	3	3	3	3	
30.00	3	3	3	3	3	3	3	3	3	3	3	3	3	3	3	
36.00	3	3	3	3	3	3	3	3	3	3	3	3	3	3	3	
42.00	3	3	3	3	3	3	3	3	3	3	3	3	3	3	3	
48.00	3	3	3	3	3	3	3	3	3	3	3	3	3	3	3	
54.00	3	3	3	3	3	3	3	3	3	3	3	3	3	3	3	
60.00	3	3	3	3	3	3	3	3	3	3	3	3	3	3	3	
66.00	3	3	3	3	3	3	3	3	3	3	3	3	3	3	3	
72.00	3	3	3	3	3	3	3	3	3	3	3	3	3	3	3	
78.00	3	3	3	3	3	3	3	3	3	3	3	3	3	3	3	
84.00	3	3	3	3	3	3	3	3	3	3	3	3	3	3	3	
90.00	3	3	3	3	3	3	3	3	3	3	3	3	3	3	3	
96.00	3	3	3	3	3	3	3	3	3	3	3	3	3	3	3	

SIGNED: 02/28/2020

MI WINDOWS & DOORS, LLC. 650 WEST MARKET STREET GRATZ, PA 17030-0370		DRAWN: N.G. DWG NO: 08-02858 REV: A	
SERIES 3500 PICTURE WINDOW 60" X 96" NON-IMPACT NUMBER OF ANCHORS CHARTS		SCALE: NTS DATE: 02/02/16 SHEET 3 OF 12	
Luis R. Lomas P.E. 1432 WOODFORD RD LEWISVILLE, NC 27033 434-688-0809 - lomas@miwindows.com		Luis R. Lomas P.E. FL No.: 62514	

REVISIONS			
REV	DESCRIPTION	DATE	APPROVED
A	ADDED FIN INSTALLATION	10/22/19	R.L.

NOTES:

- INTERIOR AND EXTERIOR FINISHES, BY OTHERS. NOT SHOWN FOR CLARITY.
- PERIMETER AND JOINT SEALANT BY OTHERS TO BE DESIGNED IN ACCORDANCE WITH ASTM E2112

SIGNED: 02/28/2020

MI WINDOWS & DOORS, LLC. 650 WEST MARKET STREET GRATZ, PA 17030-0370		DRAWN: N.G. DWG NO: 08-02858 REV: A	
SERIES 3500 PICTURE WINDOW 60" X 96" NON-IMPACT FIN INSTALLATION DETAILS		SCALE: NTS DATE: 02/02/16 SHEET 9 OF 12	
Luis R. Lomas P.E. 1432 WOODFORD RD LEWISVILLE, NC 27033 434-688-0809 - lomas@miwindows.com		Luis R. Lomas P.E. FL No.: 62514	

REVISIONS			
REV	DESCRIPTION	DATE	APPROVED
A	ADDED FIN INSTALLATION	10/22/19	R.L.

NOTES:

- INTERIOR AND EXTERIOR FINISHES, BY OTHERS. NOT SHOWN FOR CLARITY.
- PERIMETER AND JOINT SEALANT BY OTHERS TO BE DESIGNED IN ACCORDANCE WITH ASTM E2112

SIGNED: 02/28/2020

MI WINDOWS & DOORS, LLC. 650 WEST MARKET STREET GRATZ, PA 17030-0370		DRAWN: N.G. DWG NO: 08-02858 REV: A	
SERIES 3500 PICTURE WINDOW 60" X 96" NON-IMPACT COMPONENTS		SCALE: NTS DATE: 02/02/16 SHEET 12 OF 12	
Luis R. Lomas P.E. 1432 WOODFORD RD LEWISVILLE, NC 27033 434-688-0809 - lomas@miwindows.com		Luis R. Lomas P.E. FL No.: 62514	

Product Approval
FL 18644.3

Revised to 20230 8th Edition Code

Maronda Homes

4000 MARONDA WAY
SANFORD, FL 32771
(407) 321-0064

FLORIDA: THIS STRUCTURE WAS DESIGNED IN ACCORDANCE AND MEETS THE REQUIREMENTS OF SECTION R301 OF THE FLORIDA BUILDING CODE 8th EDITION (2023). RESIDENTIAL ALL CONNECTORS HAVE BEEN CHECKED TO WITHSTAND ALL APPLICABLE LOADS AND DESIGN CRITERIA STATED ON THE COVER SHEET.

DESIGNED WIND SPEED
V_W = 160 MPH
V_W = 124 MPH

Manufacture
MI Windows

SHEET:

WIN - 3

FLGSE