

BOARD OF COUNTY COMMISSIONERS

REGULAR MEETING

SCHOOL BOARD ADMINISTRATIVE COMPLEX

372 WEST DUVAL STREET

July 16, 2026 at 5:30 P.M.

CONSENT AGENDA

- (1) Building Department - Refund for Right-of-Way Application #76507 (pg. 1)**
- (2) Building Department - Refund for Building Permit #55794 (pg. 6)**
- (3) Finance - Bills and Vouchers – 7/2/26 – \$4,026,608 (pg. 11)**
- (4) Public Works - Utility Permit--- SW Bascom Norris 260073 (pg. 28)**
- (5) Public Works - Utility Permit--- SW Riverside Ave. 260074 (pg. 33)**
- (6) Public Works - Utility Permit--- CR 100A 260072 (pg. 88)**
- (7) Public Works - Utility Permit--- CR 18 260068 (pg. 110)**
- (8) Public Works - Utility Permit--- CR 18 260067 (pg. 142)**
- (9) Public Works - Utility Permit--- SW Elim Church 260066 (pg. 166)**
- (10) Public Works - Utility Permit--- SW Elim Church 260070 (pg. 204)**
- (11) Public Works - Utility Permit--- CR 18 260069 (pg. 231)**
- (12) Public Works - Utility Permit--- SW Elim Church 260071 (pg. 251)**
- (13) Zoning Department - Special Family Lot Permit request (SFLP260701) by Amy Roberts. District 4. (pg. 283)**



COLUMBIA COUNTY BOARD OF COUNTY COMMISSIONERS AGENDA ITEM REQUEST FORM

The Board of County Commissioners meets the 1st and 3rd Thursday of each month in the Columbia County School Board Administrative Complex Auditorium, 372 West Duval Street, Lake City, Florida 32055. The first meeting of every month is at 9:30AM while the second meeting of every month takes place at 5:30PM. All agenda items are due in the Board's office one week prior to the meeting date.

Today's Date: 7/10/2026 Meeting Date: 7/16/2026

Department: Building Department

1. Nature and purpose of agenda item:

The Building and Zoning Department requests Board approval of a refund of \$150.00 for Application #76507. Payment for the application was requested prematurely due to a County scheduling error. The County Engineer determined the application was not required and approved the refund.

2. Recommended Motion/Action:

Approve the refund of \$150.00 for Application #76507 as recommended by the Building and Zoning Department.

3. Fiscal impact on current budget.

This item has no effect on the current budget.

District No. 1 – Kevin Parnell
District No. 2 – Rocky Ford
District No. 3 – Robby Hollingsworth
District No. 4 – Everett Phillips
District No. 5 – Tim Murphy



BOARD OF COUNTY COMMISSIONERS • COLUMBIA COUNTY

M E M O R A N D U M

TO: David Kraus, County Manager
FR: Melissa Garber, Assistant Building & Zoning Director **MG**
DATE: July 10, 2026
RE: Refund Request for Application #76507

We requested payment for application #76507 from Samuel Oosterhoudt prematurely due to a scheduling error. Per the County Engineer, this application is eligible for a refund of \$150.00.

The eligible refund information is included along with the name and address of the recipient.

Application #76507
Refund Total \$150.00
102-000-322.10-00 - \$150.00

Samuel Oosterhoudt
409 NE Peaceful Dr.
Lake City, FL 32055

XC: Permit File

BOARD MEETS FIRST AND THIRD THURSDAY AT 5:30 P.M.

Melissa Garber

From: Chad Williams
Sent: Monday, June 22, 2026 11:52 AM
To: Troy Crews; Melissa Garber
Cc: Blake Smith
Subject: Fw: Driveway Permit 76507

Troy/Melissa

It looks like this driveway app, which is on a private road, had an existing driveway inspection entered manually, before I could fail the "connects to county r/w" inspection and show it as a private roadway. This messed up the process. Because of the manual entry of the driveway inspection, Blake then received an automated 'existing driveway inspection'. He then failed it, and since this process is also automated, an invoice was generated the applicant paid it, and Blake has now been scheduled for an initial driveway inspection.

There is no requirement to permit for this driveway. Please refund the money and close out the application/permit.

Thanks
Chad

From: Patrick Weaver <pweaver@columbiacountyfla.com>
Sent: Monday, June 22, 2026 9:30 AM
To: Chad Williams <cwilliams@columbiacountyfla.com>
Subject: Re: Driveway Permit 76507

Chad,

Per our conversation, this paid fee needs to be refunded.

Staff manually scheduled a verify existing driveway inspection prior to you even reviewing it to make sure it was county maintained.

When the verify existing driveway was failed, the system automatically added the fee, invoiced it, and sent a payment link to the applicant.

Our driveways applications shouldn't require any manually scheduled inspections **except** for a final inspection.

🕒 Requested Inspections

✅ Completed Inspections

📅 Schedule New Inspection

Pending Requests

ID	INSPECTION TYPE	SCHED
67754	Engineering-Initial Driveway	2026.
67362	(Completed) Engineering-Verify existing driveway	2026.
67359	(Completed) Engineering-Verify Easement Requirements	2026.
67368	(Completed) Engineering-ROW Access/Driveway connects to county maintained road	2026.

From: Chad Williams <cwilliams@columbiacountyfla.com>

Sent: Monday, June 22, 2026 9:00 AM

To: Patrick Weaver <pweaver@columbiacountyfla.com>

Subject: Driveway Permit 76507

Can you call me about this please?

Chad

Chad Williams, P.E.
Columbia County Engineer
P.O. Box 1529
Lake City, FL 32055
386.758.1019





Building and Zoning Department

Right-of-Way Access/Driveway - (Closed: Not County Maintained) Application

Invoice

76507

Applicant Information
OOSTERHOUDT F SAMUEL F II

Invoice Date
07/10/2026

Permit #

Amount Due
-

Job Location

Parcel: 33-2S-17-04829-006

Owner: OOSTERHOUDT F SAMUEL F III & GERRI M JOINT
LIVING TRUST,

Contractor Information
owner

Invoice History

Date	Description	Discount	Amount
05/29/2026	Fee: Right-of-Way Access/Driveway	\$0.00	\$150.00
06/12/2026	Payment: Credit Card 16335349	\$0.00	(\$150.00)
Amount Due:			\$0.00

Contact Us
Phone: (386) 758-1008
Customer Service Hours: Monday-Friday From 8:00 A.M. to 4:30 P.M.
Email: bldginfo@columbiacountyfla.com
Website: http://www.columbiacountyfla.com/BuildingandZoning.asp
Address: Building and Zoning Ste. B-21 135 NE Hernando Ave. Lake City, FL 32055

**Fee balances are not immediately updated using online Credit Card.
If you have paid permit fees using the online application site or by another
method such as check or cash, please allow time for your payment to be
processed.**

Inspection Office Hours
Monday - Friday From 8:00 AM to 10:00 AM and From 1:30 PM to 3:00 PM

Inspection Requests	
Online: (Preferred Method) www.columbiacountyfla.com/InspectionRequest.asp	Voice Mail: 386-719-2023 or Phone: 386-758-1008
All Driveway Inspections: 386-758-1019	Septic Release Inspections: 386-758-1058
IMPORTANT NOTICE: Any inspection requested after 4:30 pm, no matter the method, will be received the next business day and will be scheduled by the earliest time slot.	
All Inspections require 24 hours notice. Emergencies will be inspected as soon as possible.	

Regular Inspection Schedules
<u>All areas North of County Road 242</u> From 10:00 AM to Noon
<u>All areas South of County Road 242</u> From 3:00 PM to 5:00 PM



COLUMBIA COUNTY BOARD OF COUNTY COMMISSIONERS AGENDA ITEM REQUEST FORM

The Board of County Commissioners meets the 1st and 3rd Thursday of each month in the Columbia County School Board Administrative Complex Auditorium, 372 West Duval Street, Lake City, Florida 32055. The first meeting of every month is at 9:30AM while the second meeting of every month takes place at 5:30PM. All agenda items are due in the Board's office one week prior to the meeting date.

Today's Date: 7/10/2026 Meeting Date: 7/16/2026

Department: Building Department

1. Nature and purpose of agenda item:

The Building and Zoning Department requests Board approval of a refund of eligible permit fees totaling \$148.05 for Permit #55794. The permit was canceled at the contractor's request after the customer canceled the contract.

2. Recommended Motion/Action:

Approve the refund of \$148.05 for Building Permit #55794 as recommended by the Building and Zoning Department.

3. Fiscal impact on current budget.

This item has no effect on the current budget.

District No. 1 – Kevin Parnell
District No. 2 – Rocky Ford
District No. 3 – Robby Hollingsworth
District No. 4 – Everett Phillips
District No. 5 – Tim Murphy



BOARD OF COUNTY COMMISSIONERS • COLUMBIA COUNTY

MEMORANDUM

TO: David Kraus, County Manager
FR: Melissa Garber, Assistant Building & Zoning Director 
DATE: July 10, 2026
RE: Refund Request for Permit #55794

We issued permit #55794 to James Rowland. The contractor requested a cancellation and refund of eligible fees due to customer cancelling contract.

The eligible refund information is included along with the name and address of the recipient,

Permit #55794
Refund Total \$148.05
102-000-322.10-00 - \$148.05

James Rowland
4306 Shader Rd Ste 100
Orlando, FL 32808

XC: Permit File

BOARD MEETS FIRST AND THIRD THURSDAY AT 5:30 P.M.

P.O. BOX 1529

LAKE CITY, FLORIDA 32056-1529

PHONE (386) 755-4100



Columbia County Building Department
135 NE Hernando Ave, Suite B-21
Lake City, FL 32055
Phone: 386.758.1008

Please email request to bldginfo@columbiacountyfla.com

Request for Permit Cancellation

(Form must be signed and notarized by contractor, permit holder, or property owner)

Date: 6/23/26

Request to cancel permit #: 000055794

Person requesting cancellation is: ☐ Property Owner ☒ Contractor ☐ Other: _____

Reason for cancellation request:

☒ Work was cancelled

☐ Contractor refuses to cancel permit

☐ Superseded by another permit

☐ Duplicated

☐ Other: Please describe. _____

Request for Refund (If eligible): ☒ Yes ☐ No

(Please keep in mind refunds vary depending on project. State surcharges are non-refundable. Any refund, if eligible, must go before the board for approval and can take 3-4 months.)

Permit Holder/Authorizer: James Rowland

Company Name: PWD Orlando LLC License #: CBC046712

Email Address: jamesrowlandpwd@expeditepermit.com

Permit Holder/Authorizer Signature: _____

Notarization (Required)

STATE OF: Florida

COUNTY OF: Columbia

The foregoing instrument was acknowledged before me, by means of ☒ physical presence or ☐ online notarization, this 23 day of June, 2026, by James Rowland, who is ☒ personally known to me or has ☐ provided the following identification: _____

Notary Public Printed Name: Tanya Roberts Notary Seal

Notary Public Signature: _____



FOR OFFICE USE ONLY:

☒ Approved ☐ Denied

Reviewed by: Emaleigh Ward

Date: 6-25-26

Notes/Conditions: _____

Refund Eligible: ☐ Yes ☐ No

Refund Amount Owed: _____

176 E Highland Ave
Clermont FL 34711

Published 10/2025

Columbia County, FL.
Remodel Permit #000055794
Issued June 02, 2026



* Request inspections by calling 386-719-2023 or visiting <https://www.columbiacountyfla.com/PermitSearch/InspectionCalendar.aspx>

OWNER: MOFFITT JAMES D, MOFFITT JERI- **PHONE:** (386) 965-7388 **ADDRESS:** 1295 SW RIDGE ST LAKE CITY, FL 32024
SUE

PARCEL: 26-4S-16-03155-016 **ZONING:** ENVIRONMENTALLY SENSITIVE AREAS -1 ESA-2 **FLOOD ZONE:** A **Coords:** -82.68,30.11

SUBDIVISION: OAK RIDGE ESTATES UNIT II **LOT:** 16 **BLK:** **PHASE:** **UNIT:** **ACRES:** 7.22

CONTRACTORS

NAME: JAMES ROWLAND

BUSINESS: PWD ORLANDO LLC

ADDRESS:
4306 SHADER RD STE 100
ORLANDO, FL 32808

PHONE: (407) 937-2848

LICENSE: CBC046712 -

PROJECT DETAILS

COMMERCIAL OR RESIDENTIAL?:

Residential

DESCRIPTION OF THE WORK BEING PERFORMED::

Replacing 3 Non-Impact Doors Size for Size

TYPE OF STRUCTURE:

House

BUILDING CODE EDITION:

2023 Florida Building Code 8th Edition and 2020 National Electrical Code

FEMA MAP NUMBER :

12023C0381D

NOTICE: Addition to the requirements of this permit, there may be restrictions applicable to this property that may be found in the public records of this county and there may be additional permits required from other governmental entities such as water management districts, state or federal agencies.

"WARNING TO OWNER: YOUR FAILURE TO RECORD A NOTICE OF COMMENCEMENT MAY RESULT IN YOUR PAYING TWICE FOR IMPROVEMENTS TO YOUR PROPERTY. A NOTICE OF COMMENCEMENT MUST BE POSTED ON THE JOB SITE BEFORE THE FIRST INSPECTION. IF YOU INTEND TO OBTAIN FINANCING, CONSULT WITH YOUR LENDER OR AN ATTORNEY BEFORE RECORDING YOUR NOTICE OF COMMENCEMENT."

NOTICE: All work is to be completed in accordance with the permitted plans and applicable codes of Columbia County, Florida. In order to maintain a valid permit the work authorized must commence within 180 days of issuance and have an approved inspection within every 180 days thereafter.

NOTICE: Issuance of a culvert or culvert waiver for your property should not be construed by you or anyone else to mean that your property is buildable pursuant to the Columbia County Land Development Regulations. To determine whether your property is eligible for a building permit please contact the Building and Zoning Department.

MUST POST ON THE JOBSITE: Copies of the Permit and Recorded Notice of Commencement for inspection.

6/2/2026 10:47 AM



Building and Zoning Department

Remodel Application

Invoice

76452

Applicant Information

JAMES ROWLAND
4306 SHADER RD STE 100
ORLANDO, FL 32808

Invoice Date

07/10/2026

Permit

000055794

Amount Due

-

Job Location

Parcel: 26-4S-16-03155-016
Owner: MOFFITT JAMES D, MOFFITT JERI-SUE
Address: 1295 SW RIDGE ST
LAKE CITY, FL 32024

Contractor Information

JAMES ROWLAND
PWD ORLANDO LLC
4306 SHADER RD STE 100
ORLANDO, FL 32808

Contact Us

Phone:
(386) 758-1008

Customer Service Hours:
Monday-Friday
From 8:00 A.M. to 4:30 P.M.

Email:
bldginfo@columbiacountyfla.com

Website:
<http://www.columbiacountyfla.com/BuildingandZoning.asp>

Address:
Building and Zoning Ste. B-21
135 NE Hernando Ave.
Lake City, FL 32055

Invoice History

<u>Date</u>	<u>Description</u>	<u>Discount</u>	<u>Amount</u>
06/02/2026	Fee: Building Permit Fee Based on Construction Cost	\$0.00	\$123.05
06/02/2026	Fee: Certificate Fee	\$0.00	\$2.00
06/02/2026	Fee: DBPR - Surcharge / Radon	\$0.00	\$2.00
06/02/2026	Fee: Flood Zone Certification Fee	\$0.00	\$25.00
06/02/2026	Payment: Credit Card 16276919	\$0.00	(\$152.05)
Amount Due:			\$0.00

Fee balances are not immediately updated using online Credit Card. If you have paid permit fees using the online application site or by another method such as check or cash, please allow time for your payment to be processed.

Inspection Office Hours

Monday - Friday
From 8:00 AM to 10:00 AM
and
From 1:30 PM to 3:00 PM

Regular Inspection Schedules

All areas North of County Road 242
From 10:00 AM to Noon

All areas South of County Road 242
From 3:00 PM to 5:00 PM

Inspection Requests

Online: (Preferred Method)
www.columbiacountyfla.com/InspectionRequest.asp

Voice Mail: 386-719-2023 or Phone: 386-758-1008

All Driveway Inspections: 386-758-1019

Septic Release Inspections: 386-758-1058

IMPORTANT NOTICE:

Any inspection requested after 4:30 pm, no matter the method, will be received the next business day and will be scheduled by the earliest time slot.

All Inspections require 24 hours notice.

Emergencies will be inspected as soon as possible.



COLUMBIA COUNTY BOARD OF COUNTY COMMISSIONERS AGENDA ITEM REQUEST FORM

The Board of County Commissioners meets the 1st and 3rd Thursday of each month in the Columbia County School Board Administrative Complex Auditorium, 372 West Duval Street, Lake City, Florida 32055. The first meeting of every month is at 9:30AM while the second meeting of every month takes place at 5:30PM. All agenda items are due in the Board's office one week prior to the meeting date.

Today's Date: 7/1/2026 Meeting Date: 7/16/2026

Department: Finance

1. Nature and purpose of agenda item:

This item requests Board approval for the payment of bills and vouchers in the amount of \$4,026,607.65 submitted 7/2/26. All funds authorized for the issuance of these checks have been budgeted. The Clerk to the Board office reviews bills and vouchers submitted for approval. If for any reason, any of these bills are not recommended for approval, the Clerk to Board office will notify the Board. The Clerk to the Board office maintains copies of invoices and supporting documentation for review.

2. Recommended Motion/Action:

Approve payment of bills and vouchers in the amount of \$4,026,607.65

3. Fiscal impact on current budget.

This item has no effect on the current budget.

COLUMBIA COUNTY BOARD OF COMMISSIONERS ACCOUNTS PAYABLE CHECK/EFT REGISTER

Date	Beginning Number	Ending Number	Number of Checks/EFTs	Check/EFT	Register Total
7/2/2026	58013	58076	64	Check	\$343,214.36
7/2/2026	5063	5149	87	EFT	\$3,683,393.29
TOTAL CHECKS/EFT & AMOUNT			151		\$4,026,607.65

CHECK NO	VENDOR NO	VENDOR NAME	VOUCHER NO	P.O. NO	DATE	VOUCHER AMOUNT	REMITTANCE AMOUNT	CHECK TOTAL
0058013	0002013	A T & T	003252		7/02/2026	349.95		
			003257		7/02/2026	525.79	875.74	875.74
0058014	0002706	ACCENT WIRE-TIE	7631	P66956	7/02/2026	770.86	770.86	770.86
0058015	0000160	ALACHUA COUNTY BCC	PI7755	028278	7/02/2026	20,375.12	20,375.12	20,375.12
0058016	0005965	ALFRED BENESCH & COMPANY	PI7614	028368	7/02/2026	23,057.50	23,057.50	23,057.50
0058017	0004303	ARCADIS US, INC.	PI7426	028424	7/02/2026	29,750.00	29,750.00	29,750.00
0058018	0003368	AT & T	003218		7/02/2026	2,613.50		
			003219		7/02/2026	1,360.89		
			003251		7/02/2026	1,472.23	5,446.62	5,446.62
0058019	0006615	AVIATION RANCH LLC	PI7425	028447	7/02/2026	5,600.00	5,600.00	5,600.00
0058020	0000251	BAKER DISTRIBUTING CO.	7776	P65298	7/02/2026	1,009.28	1,009.28	1,009.28
0058021	0000211	BAYA URGENT CARE LLC	7437	P66824	7/02/2026	200.00		
			7438	P66824	7/02/2026	120.00		
			7439	P66824	7/02/2026	60.00		
			7440	P66824	7/02/2026	60.00		
			7441	P66824	7/02/2026	60.00	500.00	500.00
0058022	0004015	BAYWAY SERVICE	7688	P67032	7/02/2026	240.00	240.00	240.00
0058023	0000262	BIELLINGS TIRE	7549	P66925	7/02/2026	269.00	269.00	269.00
0058024	0004636	C & C DISCOUNT PARTS	7663	P66720	7/02/2026	100.00		
			7743	P67065	7/02/2026	210.00	310.00	310.00
0058025	0005435	CAPITAL METAL SUPPLY, INC	7484	P66851	7/02/2026	199.87		
			7485	P66851	7/02/2026	39.00	238.87	238.87
0058026	0001796	CAROLYN HEIGHTS WATER CO.	7456	P66809	7/02/2026	119.48		
			7466	P66815	7/02/2026	58.50	177.98	177.98
0058027	0002636	CITY OF LIVE OAK	7766	P67076	7/02/2026	195.85	195.85	195.85
0058028	0004421	CITY OF PERRY	7778	P67091	7/02/2026	70.29	70.29	70.29
0058029	0000308	CLAY ELECTRIC COOPERATIVE	003139		7/02/2026	155.00		
			003212		7/02/2026	8,650.31		
			003213		7/02/2026	4,258.20		
			003214		7/02/2026	2,210.20		
			003215		7/02/2026	496.27		
			003216		7/02/2026	240.92	16,010.90	16,010.90
0058030	0006613	COLUMBIA CONTAINERS AND S	7555	P66932	7/02/2026	500.00		
			PI7618	028439	7/02/2026	2,950.00	3,450.00	3,450.00
0058031	0000350	COLUMBIA COUNTY SENIOR SE	PI7737	028069	7/02/2026	62,500.00	62,500.00	62,500.00
0058032	0000325	COLUMBIA READY MIX	7506	P66776	7/02/2026	235.80	235.80	235.80
0058033	0002822	COMCAST	003220		7/02/2026	133.95	133.95	133.95
0058034	0002822	COMCAST,GRP-1	7442	P66763	7/02/2026	154.00	154.00	154.00
0058035	0002822	COMCAST,GRP-2	003258		7/02/2026	318.65	318.65	318.65
0058036	0003866	CONSOLIDATED PIPE AND SUP	7464	P66802	7/02/2026	16.23	16.23	16.23
0058037	0004684	DAIKIN APPLIED	PI7741	028427	7/02/2026	4,729.48		
			PI7772	028349	7/02/2026	690.76	5,420.24	5,420.24
0058038	0004392	DMS DIVISION OF TELECOMMU	003140		7/02/2026	112.55		
			003141		7/02/2026	247.61		
			003142		7/02/2026	2,531.44		
			003143		7/02/2026	12.86	2,904.46	2,904.46
0058039	0006498	DOWNTOWN TITLE CO.	7664	P67040	7/02/2026	25,000.00		
			7683	P67021	7/02/2026	20,000.00	45,000.00	45,000.00
0058040	0000615	DUKE ENERGY	003231		7/02/2026	21.15	21.15	21.15
0058041	0006114	FDOT	7708	P66395	7/02/2026	42.81	42.81	42.81
0058042	0003193	FIRE SERVICE TESTING COMP	7569	P66914	7/02/2026	1,925.00	1,925.00	1,925.00
0058043	0000550	FIRST FEDERAL BANK OF FL	07541	P66916	7/02/2026	335.00		

CHECK NO	VENDOR NO	VENDOR NAME	VOUCHER NO	P.O. NO	DATE	VOUCHER AMOUNT	REMITTANCE AMOUNT	CHECK TOTAL
0058043	0000550	FIRST FEDERAL BANK OF FL	07542	P66918	7/02/2026	762.52		
			7543	P66918	7/02/2026	100.00		
			7544	P66918	7/02/2026	10.00	1,207.52	1,207.52
0058044	0004154	FORT WHITE TRUE VALUE HAR	7763	P67072	7/02/2026	68.97	68.97	68.97
0058045	0000746	THE GAINESVILLE SUN	7492	P66789	7/02/2026	43.00	43.00	43.00
0058046	0005876	GOLDSTAR PRODUCTS INC.	7691	P67044	7/02/2026	2,104.76	2,104.76	2,104.76
0058047	0000743	GUERRY FUNERAL HOME	7729	P66965	7/02/2026	750.00	750.00	750.00
0058048	0006240	GUY, KARI	7724	P66879	7/02/2026	1,482.62	1,482.62	1,482.62
0058049	0002416	HAIR HOME & AUTO CENTER,	7530	P66722	7/02/2026	59.98	59.98	59.98
0058050	0002133	HOME DEPOT CREDIT SERVICE	7515	P66778	7/02/2026	145.00		
			7760	P65007	7/02/2026	398.96	543.96	543.96
0058051	0000904	INGRAM BOOK COMPANY	PI7696	028245	7/02/2026	2,046.03		
			PI7697	028245	7/02/2026	1,487.47		
			PI7698	028245	7/02/2026	1,086.04		
			PI7699	028245	7/02/2026	290.39	4,909.93	4,909.93
0058052	0001102	KEATON LOCKSMITHS	7474	P66859	7/02/2026	250.00		
			7475	P66859	7/02/2026	810.00		
			7476	P66859	7/02/2026	800.00		
			7477	P66859	7/02/2026	225.00		
			7513	P66772	7/02/2026	1,280.00		
			7570	P66915	7/02/2026	186.99	3,551.99	3,551.99
0058053	0006608	LIBERTY TIRE RECYCLING LL	PI7703	028421	7/02/2026	7,350.00	7,350.00	7,350.00
0058054	0006063	LINDA PEACOCK	7685	P67029	7/02/2026	75.00	75.00	75.00
0058055	0001262	LOWE'S PROX	7554	P66835	7/02/2026	182.22		
			7583	P66950	7/02/2026	14.23		
			7710	P66520	7/02/2026	100.93		
			7715	P66770	7/02/2026	303.88		
			7750	P67067	7/02/2026	183.81	785.07	785.07
0058056	0005923	METAL CULVERTS INC.	PI7617	028408	7/02/2026	13,190.00		
			PI7740	028408	7/02/2026	13,190.00	26,380.00	26,380.00
0058057	0001346	MIKELL'S POWER EQUIPMENT	7591	P66475	7/02/2026	42.60	42.60	42.60
0058058	0003103	NAFECO, INC.	7421	P66782	7/02/2026	299.18	299.18	299.18
0058059	0001439	NORTH FLORIDA FENCE	7514	P66493	7/02/2026	2,400.00	2,400.00	2,400.00
0058060	0003767	O'REILLY AUTO PARTS	7587	P66655	7/02/2026	56.84	56.84	56.84
0058061	0001041	PETE OLIN AUTO PARTS, INC	7580	P66498	7/02/2026	89.04		
			7586	P66603	7/02/2026	339.54		
			7661	P66688	7/02/2026	86.89		
			7668	P66719	7/02/2026	209.75		
			7680	P66833	7/02/2026	93.63	818.85	818.85
0058062	0005879	PROFILE EVALUATIONS, INC.	7595	P66849	7/02/2026	940.00	940.00	940.00
0058063	0002986	SHARE CORPORATION	7452	P66814	7/02/2026	679.18	679.18	679.18
0058064	0004796	SHARP ELECTRONICS CORPORA	7468	P66818	7/02/2026	117.28		
			7473	P66869	7/02/2026	75.61		
			7517	P66841	7/02/2026	139.79		
			7518	P66917	7/02/2026	53.03		
			7519	P66919	7/02/2026	95.42		
			7520	P66920	7/02/2026	34.77		
			7521	P66921	7/02/2026	53.03		
			PI7695	028174	7/02/2026	159.85		
			7712	P66492	7/02/2026	104.69	833.47	833.47
0058065	0002021	SHERWIN-WILLIAMS CO.STORE	7447	P66823	7/02/2026	63.82		
			7508	P66777	7/02/2026	765.02		

CHECK NO	VENDOR NO	VENDOR NAME	VOUCHER NO	P.O. NO	DATE	VOUCHER AMOUNT	REMITTANCE AMOUNT	CHECK TOTAL
0058065	0002021	SHERWIN-WILLIAMS CO.	STORE7509	P66774	7/02/2026	1,480.26		
			7510	P66549	7/02/2026	505.31		
			7598	P66935	7/02/2026	75.82	2,890.23	2,890.23
0058066	0002076	SHOWCASES	7725	P67012	7/02/2026	346.49	346.49	346.49
0058067	0006499	SOUTHLAND WOOD & STEEL	7486	P66852	7/02/2026	69.90		
			7487	P66852	7/02/2026	57.90		
			7488	P66852	7/02/2026	35.97		
			7489	P66852	7/02/2026	84.36	248.13	248.13
0058068	0006455	STANTEC CONSULTING SERVICE	PI7504	028428	7/02/2026	1,294.00	1,294.00	1,294.00
0058069	0002022	STATE ATTORNEY'S OFFICE-F	003254		7/02/2026	2,149.82	2,149.82	2,149.82
0058070	0006427	STRYKER SALES, LLC	PI7757	028388	7/02/2026	1,048.32		
			PI7758	028388	7/02/2026	110.76		
			PI7774	028388	7/02/2026	15,000.00		
			PI7775	028388	7/02/2026	4,405.04	20,564.12	20,564.12
0058071	0002028	SUWANNEE VALLEY ELECT. CO	003259		7/02/2026	139.00		
			003260		7/02/2026	764.88		
			003261		7/02/2026	70.93		
			003262		7/02/2026	1,300.17		
			003263		7/02/2026	712.82		
			003264		7/02/2026	478.62		
			003265		7/02/2026	60.46		
			003266		7/02/2026	18.89		
			003267		7/02/2026	18.89		
			003268		7/02/2026	18.89		
			003269		7/02/2026	161.21		
			003270		7/02/2026	444.36		
			003271		7/02/2026	345.62		
			003272		7/02/2026	49.50		
			003273		7/02/2026	292.11		
			003274		7/02/2026	56.46		
			003275		7/02/2026	575.07		
			003276		7/02/2026	570.89		
			003277		7/02/2026	442.96	6,521.73	6,521.73
0058072	0006590	TRAFFIC CONTROL PRODUCTS	PI7742	028378	7/02/2026	18,238.05	18,238.05	18,238.05
0058073	0004909	UNITED REFRIGERATION, INC	7458	P66795	7/02/2026	129.84		
			7459	P66796	7/02/2026	388.80		
			7460	P66797	7/02/2026	26.12		
			7461	P66799	7/02/2026	64.92		
			7462	P66800	7/02/2026	28.23		
			7527	P66839	7/02/2026	50.16		
			7564	P66901	7/02/2026	14.15		
			7566	P66903	7/02/2026	26.92		
			7602	P66936	7/02/2026	64.43		
			7610	P66942	7/02/2026	193.31	986.88	986.88
0058074	0002673	VERIZON WIRELESS	003200		7/02/2026	2,444.13		
			003201		7/02/2026	37.44		
			003202		7/02/2026	218.55		
			003203		7/02/2026	245.07		
			003204		7/02/2026	108.21		
			003205		7/02/2026	60.80		
			003206		7/02/2026	1,206.04		
			003207		7/02/2026	306.76		

CHECK NO	VENDOR NO	VENDOR NAME	VOUCHER NO	P.O. NO	DATE	VOUCHER AMOUNT	REMITTANCE AMOUNT	CHECK TOTAL
0058074	0002673	VERIZON WIRELESS	003208		7/02/2026	37.44		
			003209		7/02/2026	74.88		
			7767	P67077	7/02/2026	613.62	5,352.94	5,352.94
0058075	0000129	WINDSTREAM	7537	P66860	7/02/2026	118.36	118.36	118.36
0058076	0005190	WINSUPPLY	7427	P66810	7/02/2026	23.12		
			7428	P66811	7/02/2026	49.64		
			7429	P66807	7/02/2026	100.92		
			7430	P66812	7/02/2026	216.94		
			7448	P66813	7/02/2026	12.19		
			7463	P66801	7/02/2026	240.55		
			7465	P66803	7/02/2026	49.52		
			7472	P66857	7/02/2026	113.05		
			7482	P66858	7/02/2026	43.48		
			7512	P66771	7/02/2026	1,269.27		
			7535	P66928	7/02/2026	13.16		
			7536	P66928	7/02/2026	45.67		
			7546	P66924	7/02/2026	12.51		
			7606	P66937	7/02/2026	34.93		
			7607	P66938	7/02/2026	26.08		
			7640	P67001	7/02/2026	20.91		
			7641	P67002	7/02/2026	1.54		
			7642	P67002	7/02/2026	1.72		
			7643	P67002	7/02/2026	6.87		
			7644	P67002	7/02/2026	6.90		
			7645	P67002	7/02/2026	9.48		
			7646	P67002	7/02/2026	3.78	2,100.39	2,100.39
						TOTAL CHECKS	64	343,214.36

BANK: 00 FIRST FEDERAL - CLAIMS FUND

EFT BATCH #: 1

PAYMENT #	AMOUNT	RETAINAGE	DISCOUNT	NET AMT	INVOICE #
VENDOR: A-1 TIRES PLUS					
5063	120.00	6562	PAYMENT DATE: 07/02/2026	TRACE #: 2631844800000001	
	120.00			120.00 8484	
	25.00			120.00 8487	
	260.00			25.00 8488	
EFT TOTAL:	525.00			260.00 8517	
				525.00	
VENDOR: ADAPCO, INC.					
5064	643.68	189	PAYMENT DATE: 07/02/2026	TRACE #: 2631844800000002	
EFT TOTAL:	643.68			643.68 SI301004300	
				643.68	
VENDOR: AG-PRO LAKE CITY					
5065	750.02	4792	PAYMENT DATE: 07/02/2026	TRACE #: 2631844800000003	
EFT TOTAL:	750.02			750.02 P73286	
				750.02	
VENDOR: AIRGAS USA, LLC					
5066	77.84	3418	PAYMENT DATE: 07/02/2026	TRACE #: 2631844800000004	
EFT TOTAL:	77.84			77.84 5525113892	
				77.84	
VENDOR: AK ASSOCIATES					
5067	302,032.26	3711	PAYMENT DATE: 07/02/2026	TRACE #: 2631844800000005	
EFT TOTAL:	302,032.26			302,032.26 12379-FL	
				302,032.26	
VENDOR: ALERT-ALL CORPORATION					
5068	2,321.00	5471	PAYMENT DATE: 07/02/2026	TRACE #: 2631844800000006	
EFT TOTAL:	2,321.00			2,321.00 226060265	
				2,321.00	
VENDOR: ALPHA PRIDE 24					
5069	834.75	6617	PAYMENT DATE: 07/02/2026	TRACE #: 2631844800000007	
EFT TOTAL:	834.75			834.75 215	
				834.75	
VENDOR: AMERI PRO EMS OF FLORIDA, LLC					
5070	120,833.34	6444	PAYMENT DATE: 07/02/2026	TRACE #: 2631844800000008	
EFT TOTAL:	120,833.34			120,833.34 AMPCOLC0726	
				120,833.34	
VENDOR: ANDERSON COLUMBIA CO., INC.					
5071	481.20	111	PAYMENT DATE: 07/02/2026	TRACE #: 2631844800000009	
	208.08			481.20 179135	
	361.20			208.08 179137	
	122.40			361.20 179313	
	372.00			122.40 179621	
	307.20			372.00 179624	
	201.60			307.20 179721	
	246.00			201.60 179724	
EFT TOTAL:	2,299.68			246.00 179956	
				2,299.68	
VENDOR: BATTERIES PLUS					
5072	232.50	5251	PAYMENT DATE: 07/02/2026	TRACE #: 2631844800000010	
	118.44			232.50 P92061902	
EFT TOTAL:	350.94			118.44 P92867212	
				350.94	

BANK: 00 FIRST FEDERAL - CLAIMS FUND

EFT BATCH #: 1

PAYMENT #	AMOUNT	RETAINAGE	DISCOUNT	NET AMT	INVOICE #
VENDOR: BEARD EQUIPMENT CO.INC. 5073	1,813.95 84.12 230.35	3643	PAYMENT DATE: 07/02/2026	TRACE #: 263184480000011 1,813.95 84.12 230.35	2315458 2317011 2317013
EFT TOTAL:	2,128.42			2,128.42	
VENDOR: BETHANY DUFFANY 5074	106.00	6479	PAYMENT DATE: 07/02/2026	TRACE #: 263184480000012 106.00	FTEM26 TRAVEL
EFT TOTAL:	106.00			106.00	
VENDOR: BLUE SUMMIT WATERS, LLC 5075	29.15 101.80 42.10 62.04 100.65 11.00 6.00 36.10 18.20 15.00 36.10 23.90 36.10 40.05 27.15 30.10 101.70 11.15 41.13 56.95 17.90 14.15 30.10 54.00 21.15 21.15 39.05 71.80 21.15 23.23 56.95 6.00	4680	PAYMENT DATE: 07/02/2026	TRACE #: 263184480000013 29.15 101.80 42.10 62.04 100.65 11.00 6.00 36.10 18.20 15.00 36.10 23.90 36.10 40.05 27.15 30.10 101.70 11.15 41.13 56.95 17.90 14.15 30.10 54.00 21.15 21.15 39.05 71.80 21.15 23.23 56.95 6.00	4074876 4074881 4074884 4074907 4077123 4077147 4078745 4078753 4086507 4086508 4086511 4086512 4092854 4092859 4096826 4107777 4107782 4107821 4107824 4111928 4111932 4111953 4112576 4119529 4119556 4119557 4132206 4132211 4132214 4132237 4132811 4137732
EFT TOTAL:	1,203.00			1,203.00	
VENDOR: BOULEVARD TIRE CENTER 5076	1,500.00	2120	PAYMENT DATE: 07/02/2026	TRACE #: 263184480000014 1,500.00	32-135234
EFT TOTAL:	1,500.00			1,500.00	
VENDOR: BYRD'S POWER EQUIPMENT 5077		4185	PAYMENT DATE: 07/02/2026	TRACE #: 263184480000015	

BANK: 00 FIRST FEDERAL - CLAIMS FUND

EFT BATCH #: 1

PAYMENT #	AMOUNT	RETAINAGE	DISCOUNT	NET AMT	INVOICE #
	52.32			52.32	169466
	118.29			118.29	169529
EFT TOTAL:	170.61			170.61	
VENDOR: C.A.B. CONTRACTING, LLC		6486	PAYMENT DATE: 07/02/2026	TRACE #: 263184480000016	
5078	64,635.87			64,635.87	1197
	4,859.84			4,859.84	1198
EFT TOTAL:	69,495.71			69,495.71	
VENDOR: CENGAGE LEARNING INC / GALE		1860	PAYMENT DATE: 07/02/2026	TRACE #: 263184480000017	
5079	164.00			164.00	999102829555
EFT TOTAL:	164.00			164.00	
VENDOR: CINTAS CORPORATION		345	PAYMENT DATE: 07/02/2026	TRACE #: 263184480000018	
5080	7.53			7.53	5335333610
EFT TOTAL:	7.53			7.53	
VENDOR: CITY ELECTRIC SUPPLY, INC.		382	PAYMENT DATE: 07/02/2026	TRACE #: 263184480000019	
5081	207.00			207.00	LCT/198454
	70.80			70.80	LCT/198488
EFT TOTAL:	277.80			277.80	
VENDOR: CITY OF LAKE CITY		305	PAYMENT DATE: 07/02/2026	TRACE #: 263184480000020	
5082	37.18			37.18	06/09/26
EFT TOTAL:	37.18			37.18	
VENDOR: CITY OF LAKE CITY - UTILITIES		304	PAYMENT DATE: 07/02/2026	TRACE #: 263184480000021	
5083	779.58			779.58	000590-001 6/26
	202.10			202.10	000640-001 6/26
	7,189.96			7,189.96	022670-001 6/26
	221.90			221.90	036880-001 6/26
	3,112.56			3,112.56	041070-001 6/26
	82.16			82.16	052710-001 6/26
	125.43			125.43	069930-001 6/26
	80.74			80.74	073950/062626
	1,430.71			1,430.71	075800-001 6/26
	237.54			237.54	077210-001 6/26
	73.38			73.38	077870-002 6/26
	217.08			217.08	079450-001 6/26
	856.39			856.39	081980-001 6/26
	611.38			611.38	085710-001 6/26
	155.59			155.59	089630-001 6/26
	181.58			181.58	097960-001 6/26
	588.50			588.50	139470-001 6/26
	291.19			291.19	140210-001 6/26
	39.56			39.56	142902-002 6/26
	31.54			31.54	143179-001 6/26
EFT TOTAL:	16,508.87			16,508.87	
VENDOR: COLUMBIA COUNTY SHERIFF'S OFFICE		2039	PAYMENT DATE: 07/02/2026	TRACE #: 263184480000022	
5084	1,945,044.00			1,945,044.00	JULY 2026

BANK: 00 FIRST FEDERAL - CLAIMS FUND

EFT BATCH #: 1

PAYMENT #	AMOUNT	RETAINAGE	DISCOUNT	NET AMT	INVOICE #
	195.00			195.00	6629
	195.00			195.00	6732
	195.00			195.00	6733
	195.00			195.00	6754
	195.00			195.00	6769
EFT TOTAL:	1,946,019.00			1,946,019.00	
VENDOR: CONSOLIDATED ELECTRICAL DISTRIBUTOR		6331	PAYMENT DATE: 07/02/2026	TRACE #:	263184480000023
5085	25.00			25.00	3966-1010075
	6.75			6.75	3966-1010105
	9.90			9.90	3966-1010127
	212.50			212.50	3966-1010138
	33.60			33.60	3966-1010151
	69.30			69.30	3966-1010169
	37.00			37.00	3966-1010288
EFT TOTAL:	394.05			394.05	
VENDOR: COSBY HAYES		6611	PAYMENT DATE: 07/02/2026	TRACE #:	263184480000024
5086	5,000.00			5,000.00	PH-2026-0522-B
EFT TOTAL:	5,000.00			5,000.00	
VENDOR: CO2 DIRECT GAS, INC.		3614	PAYMENT DATE: 07/02/2026	TRACE #:	263184480000025
5087	30.75			30.75	RC00025440
EFT TOTAL:	30.75			30.75	
VENDOR: CREATIVE CONCEPTS HOME AND		5838	PAYMENT DATE: 07/02/2026	TRACE #:	263184480000026
5088	21,478.41			21,478.41	4444
	5,137.89			5,137.89	4445
EFT TOTAL:	26,616.30			26,616.30	
VENDOR: CREATIVE CONCRETE DESIGN OF		4846	PAYMENT DATE: 07/02/2026	TRACE #:	263184480000027
5089	7,203.38			7,203.38	CCRD62326
EFT TOTAL:	7,203.38			7,203.38	
VENDOR: DELL MARKETING L.P.		440	PAYMENT DATE: 07/02/2026	TRACE #:	263184480000028
5090	1,710.42			1,710.42	10879596294
	1,284.00			1,284.00	10880210831
EFT TOTAL:	2,994.42			2,994.42	
VENDOR: DEPT OF ENVIRONMENTAL PROTECTION		467	PAYMENT DATE: 07/02/2026	TRACE #:	263184480000029
5091	17,906.49			17,906.49	CW-74202P #31
	14,133.18			14,133.18	DW-120101 #32
EFT TOTAL:	32,039.67			32,039.67	
VENDOR: DONNA STEWART		6371	PAYMENT DATE: 07/02/2026	TRACE #:	263184480000030
5092	250.00			250.00	638449
EFT TOTAL:	250.00			250.00	
VENDOR: FLORIDA HOUSING FINANCE CORP.		3504	PAYMENT DATE: 07/02/2026	TRACE #:	263184480000031
5093	67,457.87			67,457.87	HHRP IDALIA
EFT TOTAL:	67,457.87			67,457.87	

BANK: 00 FIRST FEDERAL - CLAIMS FUND

EFT BATCH #: 1

PAYMENT #	AMOUNT	RETAINAGE	DISCOUNT	NET AMT	INVOICE #
VENDOR: FLORIDA PEST CONTROL					
5094	24.00	642	PAYMENT DATE: 07/02/2026	TRACE #: 263184480000032	
	24.00			24.00	89553782
	24.00			24.00	90733277
	37.67			24.00	91922008
	55.80			37.67	96760564
	45.00			55.80	98098261
	38.00			45.00	98098506
	24.00			38.00	98098581
	24.00			24.00	98098583
	49.41			24.00	98099810
	78.26			49.41	98100548
EFT TOTAL:	424.14			78.26	98100760
				424.14	
VENDOR: FUELED OUTDOORS					
5095	48.25	6028	PAYMENT DATE: 07/02/2026	TRACE #: 263184480000033	
	202.24			48.25	43657
	176.27			202.24	43686
EFT TOTAL:	426.76			176.27	43757
				426.76	
VENDOR: FUSSELL TIRE AND SERVICE					
5096	452.85	6418	PAYMENT DATE: 07/02/2026	TRACE #: 263184480000034	
EFT TOTAL:	452.85			452.85	0266766
				452.85	
VENDOR: G.W. HUNTER, INC.					
5097	388.58	806	PAYMENT DATE: 07/02/2026	TRACE #: 263184480000035	
	86.37			388.58	CL05803
	35,526.71			86.37	CL05925
	1,423.30			35,526.71	2603854-IN
	5,852.11			1,423.30	2604689-IN
	28,522.57			5,852.11	2605023-IN
	27,436.59			28,522.57	2605068-IN
EFT TOTAL:	99,236.23			27,436.59	2605106-IN
				99,236.23	
VENDOR: GRAINGER					
5098	38.44	724	PAYMENT DATE: 07/02/2026	TRACE #: 263184480000036	
EFT TOTAL:	38.44			38.44	9957893762
				38.44	
VENDOR: GREEN MAINTENANCE & CLEANING INC					
5099	8,447.00	5869	PAYMENT DATE: 07/02/2026	TRACE #: 263184480000037	
EFT TOTAL:	8,447.00			8,447.00	26GR-3
				8,447.00	
VENDOR: HILL MANUFACTURING CO., INC.					
5100	721.00	818	PAYMENT DATE: 07/02/2026	TRACE #: 263184480000038	
EFT TOTAL:	721.00			721.00	223704
				721.00	
VENDOR: ICS CREMATION AND FUNERAL HOME					
5101	750.00	952	PAYMENT DATE: 07/02/2026	TRACE #: 263184480000039	
	750.00			750.00	1577
EFT TOTAL:	1,500.00			750.00	1586
				1,500.00	

BANK: 00 FIRST FEDERAL - CLAIMS FUND

EFT BATCH #: 1

PAYMENT #	AMOUNT	RETAINAGE	DISCOUNT	NET AMT	INVOICE #
VENDOR: JAMES M. SWISHER, JR.					
5102	61,065.00	310	PAYMENT DATE: 07/02/2026	TRACE #: 263184480000040	
EFT TOTAL:	61,065.00			61,065.00	JULY 2026
VENDOR: JENNIFER FRANKS					
5103	247.95	4333	PAYMENT DATE: 07/02/2026	TRACE #: 263184480000041	
EFT TOTAL:	247.95			247.95	FTEM26 TRAVEL
VENDOR: KELE, INC					
5104	298.62	6535	PAYMENT DATE: 07/02/2026	TRACE #: 263184480000042	
	290.00			298.62	INV4158317
EFT TOTAL:	588.62			290.00	INV4158317
				588.62	
VENDOR: KNIGHT TECHNOLOGY GROUP					
5105	169.32	6126	PAYMENT DATE: 07/02/2026	TRACE #: 263184480000043	
	248.35			169.32	10037
	196.90			248.35	10038
	322.70			196.90	10067
	103.92			322.70	10079
	254.22			103.92	10086
	139.85			254.22	9747
	448.87			139.85	9798
EFT TOTAL:	1,884.13			448.87	9951
				1,884.13	
VENDOR: LAINE INDUSTRIES, INC.					
5106	79.72	1254	PAYMENT DATE: 07/02/2026	TRACE #: 263184480000044	
EFT TOTAL:	79.72			79.72	84429
				79.72	
VENDOR: LAKE CITY REPORTER, INC.					
5107	16,675.00	1204	PAYMENT DATE: 07/02/2026	TRACE #: 263184480000045	
	264.35			16,675.00	2606
	296.70			264.35	905680
EFT TOTAL:	17,236.05			296.70	908343
				17,236.05	
VENDOR: LSF HEALTH SYSTEMS					
5108	8,000.00	6610	PAYMENT DATE: 07/02/2026	TRACE #: 263184480000046	
EFT TOTAL:	8,000.00			8,000.00	6292026
				8,000.00	
VENDOR: LUBE SPECIALISTS					
5109	114.11	1216	PAYMENT DATE: 07/02/2026	TRACE #: 263184480000047	
	130.00			114.11	00235299
	82.81			130.00	00235325
	13.50			82.81	00235379
	45.11			13.50	00235423
	14.37			45.11	00235423
	21.82			14.37	00235423
	55.20			21.82	00235423
	35.95			55.20	00235454
	78.71			35.95	00235454
	116.50			78.71	00235454
				116.50	00235475

BANK: 00 FIRST FEDERAL - CLAIMS FUND

EFT BATCH #: 1

PAYMENT #	AMOUNT	RETAINAGE	DISCOUNT	NET AMT	INVOICE #
	97.90			97.90	00235485
	89.18			89.18	00235519
EFT TOTAL:	895.16			895.16	
VENDOR: MAC MEDIA SERVICES		6556	PAYMENT DATE: 07/02/2026	TRACE #: 263184480000048	
5110	5,600.00			5,600.00	4457
EFT TOTAL:	5,600.00			5,600.00	
VENDOR: MCCRIMON'S OFFICE SUPPLY		1319	PAYMENT DATE: 07/02/2026	TRACE #: 263184480000049	
5111	39.28			39.28	606636
	268.36			268.36	607269
	41.93			41.93	607791
	452.33			452.33	608142
	268.54			268.54	608420
	33.82			33.82	608490
	87.49			87.49	608509
	28.87			28.87	608571
	151.24			151.24	608638
EFT TOTAL:	1,371.86			1,371.86	
VENDOR: MIDWEST TAPE, LLC		1329	PAYMENT DATE: 07/02/2026	TRACE #: 263184480000050	
5112	382.06			382.06	MWT-0011
	115.88			115.88	MWT-0011
	86.28			86.28	MWT-0011
	291.98			291.98	508987876
EFT TOTAL:	876.20			876.20	
VENDOR: MOYLE LAW FIRM, P.A.		6107	PAYMENT DATE: 07/02/2026	TRACE #: 263184480000051	
5113	6,331.50			6,331.50	4558
EFT TOTAL:	6,331.50			6,331.50	
VENDOR: NABORS, GIBLIN & NICKERSON, P.A.		1435	PAYMENT DATE: 07/02/2026	TRACE #: 263184480000052	
5114	1,140.00			1,140.00	214000054344HJE
EFT TOTAL:	1,140.00			1,140.00	
VENDOR: NANCY SMITH MOWING		5467	PAYMENT DATE: 07/02/2026	TRACE #: 263184480000053	
5115	1,400.00			1,400.00	5467-06162026
EFT TOTAL:	1,400.00			1,400.00	
VENDOR: NEXTRAN TRUCK CENTER		1429	PAYMENT DATE: 07/02/2026	TRACE #: 263184480000054	
5116	93.97			93.97	04P224327
	319.69			319.69	04P224445
	457.61			457.61	04P224446
	856.94			856.94	04W37818
EFT TOTAL:	1,728.21			1,728.21	
VENDOR: NORTH FLORIDA MAINTENANCE		6538	PAYMENT DATE: 07/02/2026	TRACE #: 263184480000055	
5117	150.00			150.00	#88
	150.00			150.00	#92
	150.00			150.00	#94
	150.00			150.00	#97

BANK: 00 FIRST FEDERAL - CLAIMS FUND

EFT BATCH #: 1

PAYMENT #	AMOUNT	RETAINAGE	DISCOUNT	NET AMT	INVOICE #
	150.00			150.00	#98
	450.00			450.00	#99
	675.00			675.00	87
	150.00			150.00	93
	300.00			300.00	95
EFT TOTAL:	2,325.00			2,325.00	
VENDOR: NORTH FLORIDA PRINTING CO., INC		1487	PAYMENT DATE: 07/02/2026	TRACE #: 263184480000056	
5118	204.00			204.00	100562
EFT TOTAL:	204.00			204.00	
VENDOR: NORTH FLORIDA PROFESSIONAL SERVICES		3663	PAYMENT DATE: 07/02/2026	TRACE #: 263184480000057	
5119	143,089.75			143,089.75	20386
EFT TOTAL:	143,089.75			143,089.75	
VENDOR: ODP BUSINESS SOLUTIONS, LLC		6029	PAYMENT DATE: 07/02/2026	TRACE #: 263184480000058	
5120	211.16			211.16	466516031001
	61.22			61.22	466522133001
	101.35			101.35	470634853001
	11.23			11.23	470637577001
	62.62			62.62	470734190001
	24.33			24.33	471964881001
	57.57			57.57	473482492001
EFT TOTAL:	529.48			529.48	
VENDOR: OMNICOM CONSULTING GROUP, INC.		4755	PAYMENT DATE: 07/02/2026	TRACE #: 263184480000059	
5121	2,500.00			2,500.00	1297
EFT TOTAL:	2,500.00			2,500.00	
VENDOR: OPTIMUM WATER SOLUTIONS, INC.		4881	PAYMENT DATE: 07/02/2026	TRACE #: 263184480000060	
5122	48.00			48.00	2356378
EFT TOTAL:	48.00			48.00	
VENDOR: PARADISE ADVERTISING & MARKETING		5864	PAYMENT DATE: 07/02/2026	TRACE #: 263184480000061	
5123	2,478.44			2,478.44	INV-43353
	150.00			150.00	INV-43354
	180.25			180.25	INV-43373
	811.13			811.13	INV-43376
	3,785.25			3,785.25	INV-43424
	2,679.78			2,679.78	INV-43450
	1,411.80			1,411.80	INV-43451
	3,053.84			3,053.84	INV-43452
	23.58			23.58	INV-43510
	211.89			211.89	INV-43511
EFT TOTAL:	14,785.96			14,785.96	
VENDOR: PARTS TOWN LLC		4851	PAYMENT DATE: 07/02/2026	TRACE #: 263184480000062	
5124	190.54			190.54	2109405256
	190.54			190.54	2109405257
EFT TOTAL:	381.08			381.08	

BANK: 00 FIRST FEDERAL - CLAIMS FUND

EFT BATCH #: 1

PAYMENT #	AMOUNT	RETAINAGE	DISCOUNT	NET AMT	INVOICE #
VENDOR: PERFORMANCE NAPA LLC					
5125	21.06	6464	PAYMENT DATE: 07/02/2026	TRACE #: 263184480000063	
	493.95			21.06	513616
	31.94			493.95	514296
	13.91			31.94	514422
	82.12			13.91	514849
EFT TOTAL:	642.98			82.12	515154
				642.98	
VENDOR: POWERHOUSE PEST CONTROL INC.					
5126	40.00	5930	PAYMENT DATE: 07/02/2026	TRACE #: 263184480000064	
	40.00			40.00	44389
EFT TOTAL:	80.00			40.00	44390
				80.00	
VENDOR: PRECISION CHEMICALS					
5127	434.48	2220	PAYMENT DATE: 07/02/2026	TRACE #: 263184480000065	
EFT TOTAL:	434.48			434.48	10560
				434.48	
VENDOR: PREMIER PAPER & JANITORIAL					
5128	236.47	4063	PAYMENT DATE: 07/02/2026	TRACE #: 263184480000066	
	278.10			236.47	92102
	202.49			278.10	92103
	103.71			202.49	92104
1,043.19				103.71	92108
471.98				1,043.19	92147
EFT TOTAL:	2,335.94			471.98	92191
				2,335.94	
VENDOR: PRIMO BRANDS					
5129	13.99	6589	PAYMENT DATE: 07/02/2026	TRACE #: 263184480000067	
EFT TOTAL:	13.99			13.99	06F8740090125
				13.99	
VENDOR: PROPERTY APPRAISER					
5130	585,291.25	1716	PAYMENT DATE: 07/02/2026	TRACE #: 263184480000068	
EFT TOTAL:	585,291.25			585,291.25	4TH QUARTER 26
				585,291.25	
VENDOR: PUBLIC DEFENDER					
5131	840.17	1763	PAYMENT DATE: 07/02/2026	TRACE #: 263184480000069	
EFT TOTAL:	840.17			840.17	25/26-10-OCC
				840.17	
VENDOR: PUBLIC DEFENDER I.T.					
5132	3,821.25	1175	PAYMENT DATE: 07/02/2026	TRACE #: 263184480000070	
EFT TOTAL:	3,821.25			3,821.25	25/26-10-IT
				3,821.25	
VENDOR: RING POWER CORP.					
5133	374.41	1907	PAYMENT DATE: 07/02/2026	TRACE #: 263184480000071	
	947.80			374.41	07BC0006472
	85.99-			947.80	07BC0006549
	85.99-			85.99-	07BC0006646
	85.99-			85.99-	07BC0006647
	85.99-			85.99-	07BC0006648
	213.90-			213.90-	07BC0006649
	407.40			407.40	07WR1466436
EFT TOTAL:	1,257.74			1,257.74	

BANK: 00 FIRST FEDERAL - CLAIMS FUND

EFT BATCH #: 1

PAYMENT #	AMOUNT	RETAINAGE	DISCOUNT	NET AMT	INVOICE #
VENDOR: ROUNTREE-MOORE FORD					
5134	226.04	1911	PAYMENT DATE: 07/02/2026	TRACE #: 263184480000072	
	423.67			226.04	FOCS162862
EFT TOTAL:	649.71			423.67	FOCS162919
				649.71	
VENDOR: SHAYNE MORGAN					
5135	113.70	1355	PAYMENT DATE: 07/02/2026	TRACE #: 263184480000073	
EFT TOTAL:	113.70			113.70	FTEM26 TRAVEL
				113.70	
VENDOR: SITEONE LANDSCAPE SUPPLY, LLC					
5136	354.48	4871	PAYMENT DATE: 07/02/2026	TRACE #: 263184480000074	
	354.48			354.48	167644016-001
EFT TOTAL:	708.96			354.48	167644016-001
				708.96	
VENDOR: SOUTHERN RESCUE TOOLS, LLC					
5137	7,750.00	3083	PAYMENT DATE: 07/02/2026	TRACE #: 263184480000075	
	100.00			7,750.00	3946
EFT TOTAL:	7,850.00			100.00	3946
				7,850.00	
VENDOR: STATE ATTORNEY'S OFFICE (IT)					
5138	19,242.97	1198	PAYMENT DATE: 07/02/2026	TRACE #: 263184480000076	
EFT TOTAL:	19,242.97			19,242.97	690-IT
				19,242.97	
VENDOR: SUPERION, LLC A CENTRAL SQUARE CO.					
5139	4,120.72	814	PAYMENT DATE: 07/02/2026	TRACE #: 263184480000077	
EFT TOTAL:	4,120.72			4,120.72	467241
				4,120.72	
VENDOR: SWIFT LUBE, INC.					
5140	87.85	2078	PAYMENT DATE: 07/02/2026	TRACE #: 263184480000078	
EFT TOTAL:	87.85			87.85	421594
				87.85	
VENDOR: TERRAGREEN LLC					
5141	875.00	5848	PAYMENT DATE: 07/02/2026	TRACE #: 263184480000079	
EFT TOTAL:	875.00			875.00	5848-06242026
				875.00	
VENDOR: TOM NEHL TRUCK COMPANY					
5142	82.83	1458	PAYMENT DATE: 07/02/2026	TRACE #: 263184480000080	
	1,075.44			82.83	33502452P
	312.60			1,075.44	33502454P
	38.86			312.60	33502548P
EFT TOTAL:	1,509.73			38.86	33502581P
				1,509.73	
VENDOR: TRANSPORTATION CONTROL SYSTEMS					
5143	624.00	1667	PAYMENT DATE: 07/02/2026	TRACE #: 263184480000081	
EFT TOTAL:	624.00			624.00	31791
				624.00	
VENDOR: UNIFIRST CORPORATION					
5144	22.54	3989	PAYMENT DATE: 07/02/2026	TRACE #: 263184480000082	
	45.31			22.54	3040216415
	44.68			45.31	3060371054
				44.68	3060373187

BANK: 00 FIRST FEDERAL - CLAIMS FUND

EFT BATCH #: 1

PAYMENT #	AMOUNT	RETAINAGE	DISCOUNT	NET AMT	INVOICE #
	105.49			105.49	3060374341
	85.14			85.14	3060374463
	174.73			174.73	3060374477
	20.00			20.00	3060375276
	44.68			44.68	3060375286
	51.53			51.53	3060375489
	35.65			35.65	3060375518
	819.70			819.70	3060375792
	167.94			167.94	3060375794
	117.38			117.38	3060376510
	88.59			88.59	3060376654
	175.91			175.91	3060376663
	39.10			39.10	3060377383
	721.70			721.70	3060377481
	44.68			44.68	3060377486
	126.69			126.69	3060377560
EFT TOTAL:	2,931.44			2,931.44	
VENDOR: VULCAN INC. 5145	2,359.25	2320	PAYMENT DATE: 07/02/2026	TRACE #: 263184480000083 2,359.25	R73955
EFT TOTAL:	2,359.25			2,359.25	
VENDOR: WORK FORCE QA 5146	150.00	559	PAYMENT DATE: 07/02/2026	TRACE #: 263184480000084 150.00	INV134739
	100.00			100.00	INV134739
	50.00			50.00	INV134739
	175.00			175.00	INV134739
	100.00			100.00	INV134739
	50.00			50.00	INV134739
EFT TOTAL:	625.00			625.00	
VENDOR: WSMDD LAND TRUST 5147	14,266.67	2404	PAYMENT DATE: 07/02/2026	TRACE #: 263184480000085 14,266.67	JULY 2026
	2,750.00			2,750.00	JULY 2026
	833.33			833.33	JULY 2026
EFT TOTAL:	17,850.00			17,850.00	
VENDOR: ZOOTREK, INC. 5148	25,000.00	6530	PAYMENT DATE: 07/02/2026	TRACE #: 263184480000086 25,000.00	25-0787
EFT TOTAL:	25,000.00			25,000.00	
VENDOR: 1ST STREET MUSIC AND SOUND COMPANY 5149	10,300.00	4919	PAYMENT DATE: 07/02/2026	TRACE #: 263184480000087 10,300.00	182449
EFT TOTAL:	10,300.00			10,300.00	
FINAL TOTALS:	3,683,393.29			3,683,393.29	
TOTAL EFT COUNTS:	87				



COLUMBIA COUNTY BOARD OF COUNTY COMMISSIONERS AGENDA ITEM REQUEST FORM

The Board of County Commissioners meets the 1st and 3rd Thursday of each month in the Columbia County School Board Administrative Complex Auditorium, 372 West Duval Street, Lake City, Florida 32055. The first meeting of every month is at 9:30AM while the second meeting of every month takes place at 5:30PM. All agenda items are due in the Board's office one week prior to the meeting date.

Today's Date: 7/7/2026 Meeting Date: 7/16/2026

Department: Public Works

1. Nature and purpose of agenda item:

Utility permit from City of Lake City to install line on SW Bascom Norris.

2. Recommended Motion/Action:

Approve

3. Fiscal impact on current budget.

This item has no effect on the current budget.

**COLUMBIA COUNTY BOARD OF COUNTY COMISSIONERS
UTILITY PERMIT**

Date: 6/12/2026 Permit No. 260073 County Road SW Bascom Norris Section No. _____

Permittee Lake City Natural Gas Department

Address 590 SW Arlington Blvd Lake City, Florida 32025 Telephone Number 386-758-5405

Requesting permission from Columbia County, Florida, hereinafter called the County, to contract, operate and maintain A 2" poly 2406 PE gas main buried 36" deep. SStarting at the intersection of SW Mary Ethel Ln. & SW

Bascom Norris Dr. going southeast for approx 1,400 ft stopping at 686 SW Mary Ethel Ln.

FROM: SW Mary Ethel Ln. TO: SW Bascom Norris Dr.

Submitted for the Utility Owner by: Steve Brown, Executive Director of Utilities Steve Brown
Typed Name & Title Signature Date

1. Permittee declares that prior to filing this application it has determined the location of all existing utilities, both aerial and underground and the accurate locations are shown on the plans attached hereto and made a part of this application. Proposed work is within corporate limits of Municipality: YES ☐ NO ☐ If YES: LAKE CITY ☐ FORT WHITE ☐. A letter of notification was mailed on _____ to the following utility owners all Lake City Utilities will be notified by inter-departmental memo, and all other utilites by

Sunshine State One Call of Florida.

2. The Columbia County Public Works Director shall be notified twenty-four (24) hours prior to starting work and again immediately upon completion of work. The Public Works Director is Kevin Kirby, located at County Barn -- 25 A & Johnson Telephone Number (386) 752-5955. The PERMITTEE's employee responsible for Maintenance of Traffic is Mike DeLoach Telephone Number (386) 466-6789 (This name may be provided at the time of the 24 hour notice to starting work.)

3. This PERMITTEE shall commence actual construction in good faith within 90 days after issuance of permit, and shall be completed within 120 days after permitted work has begun. If the beginning date is more than 60 days from date of permit approval, then PERMITTEE must review the permit with the Columbia County Public Works Director to make sure no changes have occurred in the transportation facility that would affect the permitted construction.

4. The construction and maintenance of such utility shall not interfere with the property and rights of a prior PERMITTEE.

5. It is expressly stipulated that this permit is a license for permissive use only and that the placing of utilities upon public property pursuant to this permit shall not operate to create or vest any property right in said holder.

6. Pursuant to Section 337-403(1), Florida Statutes, whenever necessary for the construction, repair, improvement, maintenance, safe and efficient operation, alteration or relocation of all, or any portion of said transportation facility as determined by the Columbia County Public Works Director and/or County Engineer, any or all utilities and appurtenances authorized hereunder, shall be immediately removed from said transportation facility or reset or

relocated thereon as required by the Columbia County Public Works Director and/or County Engineer and at the expense of the PERMITTEE.

7. In case of non-compliance with the County's requirements in effect as of the approval date of this permit, this permit void and the facility will have to be brought into compliance or removed from the right of way at no cost to the County.

8. It is understood and agreed that the rights and privileges herein set out are granted only to the extent of the County's right, title and interest in the land to be entered upon and used by the PERMITTEE, and the PERMITTEE will, at all times, and to the extent permitted by law, assume all risk of and indemnify, defend, and save harmless Columbia County, Florida from any and all loss, damage, cost or expense arising in any manner on account of the exercise or attempted exercise by said PERMITTEE of the aforesaid right and privileges.

9. During construction, all safety regulations of the County shall be observed and the PERMITTEE must take measures, including pacing and the display of safety devices that may be necessary in order to safely conduct the public through the project area in accordance with the Federal Manual on Uniform Traffic Control Devices, as amended for highways.

10. Should the PERMITTEE be desirous of keeping its utilities in place and out of service, the PERMITTEE, by execution of this permit acknowledges its present and continuing ownership of its utilities located between SW Mary Ethel Ln. _____ and SW Bascom Norris Dr. _____ within the County's right of way as set forth above. PERMITTEE, as its sole expense, shall promptly remove said out of service utilities whenever Columbia County Public Works Director and/or County Engineer determines said removal is in the public interest.

11. Special instructions: Minimum cover of thirty inches (30") will be required at all locations. Columbia County will not be financially responsible for any damage to facilities with less than thirty inches (30") cover. Cables shall not be located within driveway ditches.

12. Additional Stipulations: _____

* This permit does not give permission for work outside of Columbia County Right of Way.

Permission must be obtained from land owner to work on private property.

* Contact Ken Sweet (386) 466-8037 before start of work onsite.

It is understood and agreed that commencement by the PERMITTEE is acknowledgment and acceptance of the binding nature of these specialist instructions.

Submitted By: City of Lake City
Permittee

 Executive Director of Utilities
Signature and Title

Place Corporate Seal

Attested

Utilities Permit
Page three
Revised: 8/17/00

Recommended for Approval:

Signature: _____

Title: _____


Date: _____

Approval by Board of County Commissioners, Columbia County, Florida:

YES () NO ()

Date Approved: _____

Chairman's Signature: _____

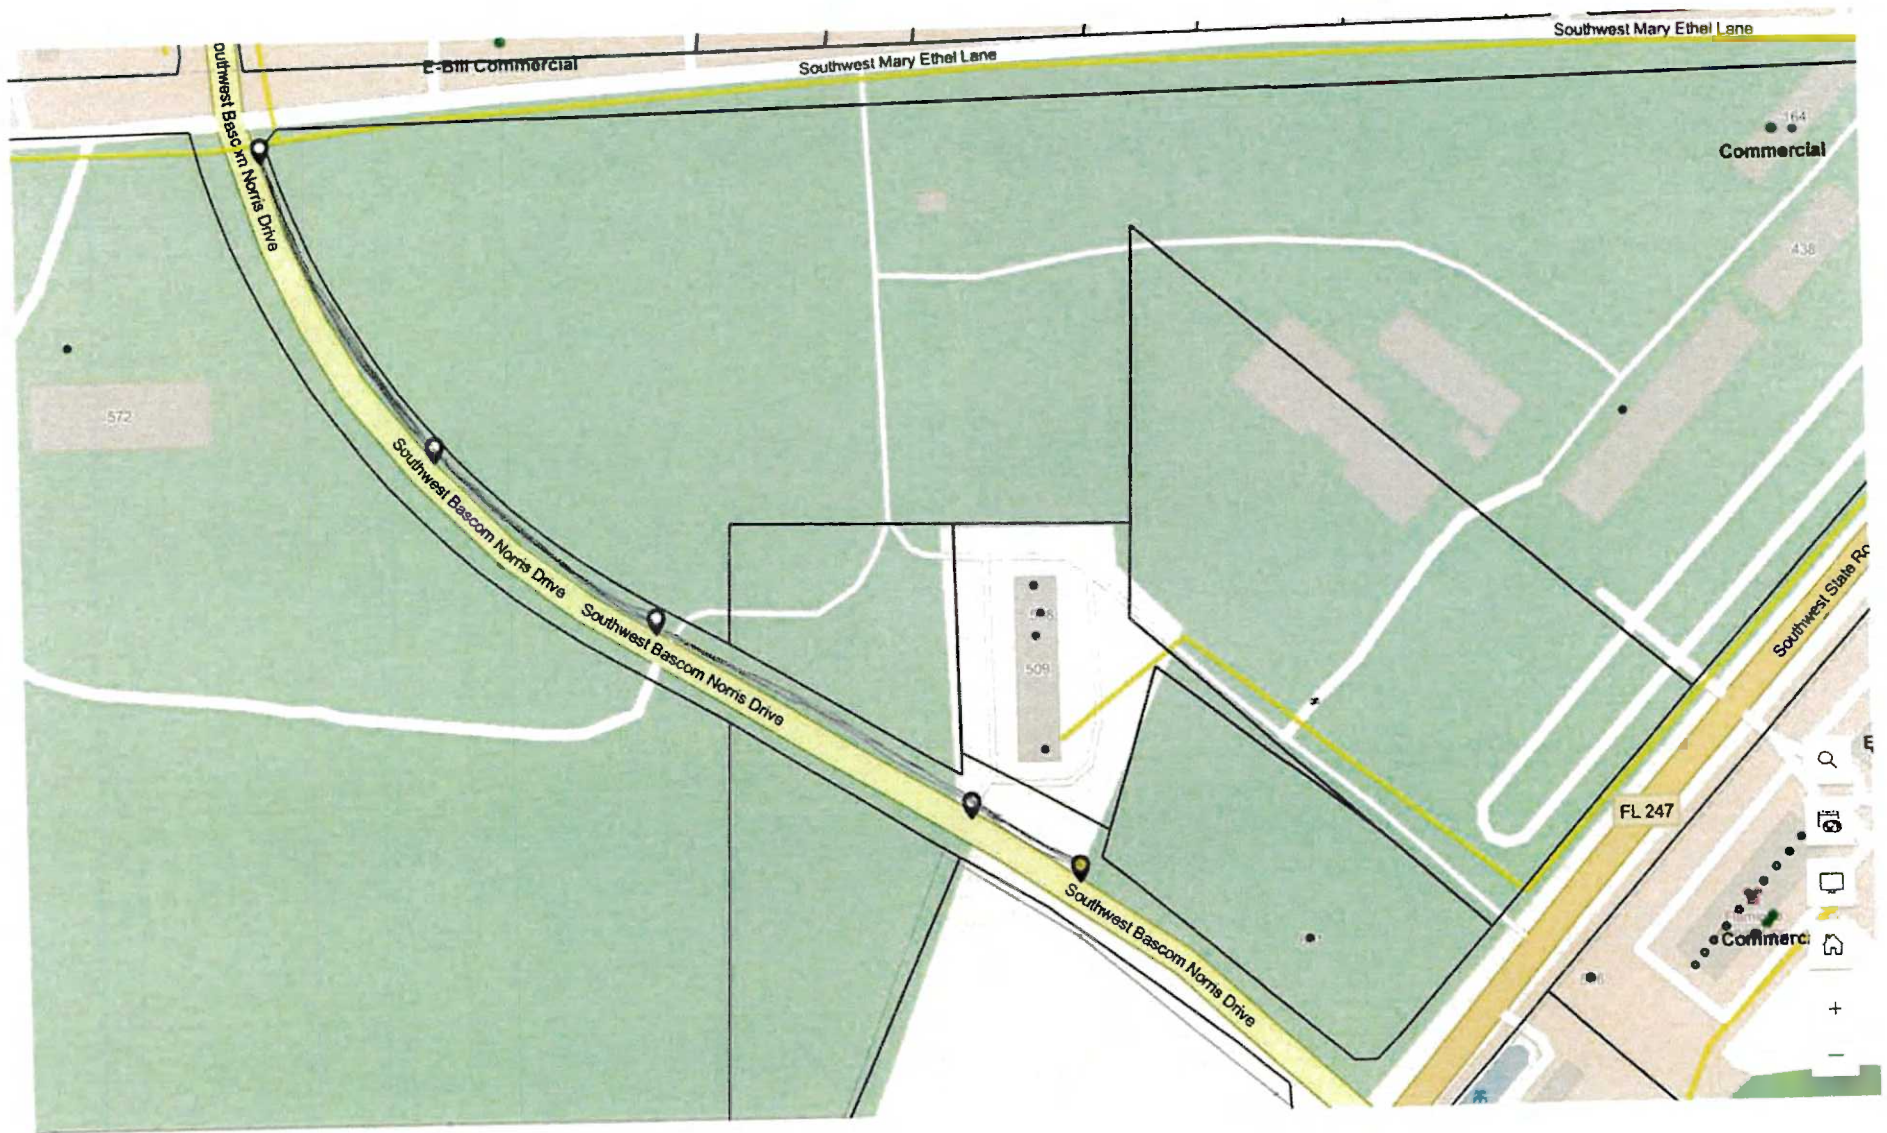

CC Permit Request – SW Mary Ethel and SW Bascom Norris Dr.



COLUMBIA COUNTY BOARD OF COUNTY COMMISSIONERS AGENDA ITEM REQUEST FORM

The Board of County Commissioners meets the 1st and 3rd Thursday of each month in the Columbia County School Board Administrative Complex Auditorium, 372 West Duval Street, Lake City, Florida 32055. The first meeting of every month is at 9:30AM while the second meeting of every month takes place at 5:30PM. All agenda items are due in the Board's office one week prior to the meeting date.

Today's Date: 7/7/2026 Meeting Date: 7/16/2026

Department: Public Works

1. Nature and purpose of agenda item:

Utility permit from Comcast requesting to install a cable various locations starting at SW Riverside Ave.

2. Recommended Motion/Action:

Approve

3. Fiscal impact on current budget.

This item has no effect on the current budget.

**COLUMBIA COUNTY BOARD OF COUNTY COMMISSIONERS
UTILITY PERMIT**

Date: 06/30/2026 Permit No. 260074 ~~2600748~~ County Road _____ Section No. N/A

Permittee Comcast Authorized Agent, Jose Valdovinos, Jose.Valdovinos@mastec.com

Address 633 NW 250th St. Newberry, FL 32669 Telephone Number 479-392-7657

Requesting permission from Columbia County, Florida, hereinafter called the County, to contract, operate and maintain Proposed Buried Fiber/Coax Installation

SW RIVERSIDE AVE, SW SANTA FE DR, WASHINGTON AVE, SW DINGO WAY, SW NEBRASKA TER, SW BUMBLE ST, BOSTON TER, CENTRAL BLVD, SW MONTANA ST, SW NEWARK DR, SW RICHMOND WAY, SW ROBERTS AVE
FROM: _____ TO: _____

Submitted for the Utility Owner by: Abbie England, Sr. Permit Coordinator Abbie England 06/30/2026
Typed Name & Title Signature Date

1. Permittee declares that prior to filing this application it has determined the location of all existing utilities, both aerial and underground and the accurate locations are shown on the plans attached hereto and made a part of this application. Proposed work is within corporate limits of Municipality: YES () NO (). If YES: LAKE CITY () FORT WHITE (). A letter of notification was mailed on _____ to the following utility owners _____

Locates to be completed prior to construction.

2. The Columbia County Public Works Director shall be notified twenty-four (24) hours prior to starting work and again immediately upon completion of work. The Public Works Director is Kevin Kirby, located at 607 NW Quinten St, Lake City, FL 32055 Telephone Number 386-758-1019. The PERMITTEE's employee responsible for Maintenance of Traffic is Carlos Jimenez Telephone Number 305-206-3406 (This name may be provided at the time of the 24 hour notice to starting work.)

3. This PERMITTEE shall commence actual construction in good faith within _____ days after issuance of permit, and shall be completed within 90 days after permitted work has begun. If the beginning date is more than 60 days from date of permit approval, then PERMITTEE must review the permit with the Columbia County Public Works Director to make sure no changes have occurred in the transportation facility that would affect the permitted construction.

4. The construction and maintenance of such utility shall not interfere with the property and rights of a prior PERMITTEE.

5. It is expressly stipulated that this permit is a license for permissive use only and that the placing of utilities upon public property pursuant to this permit shall not operate to create or vest any property right in said holder.

6. Pursuant to Section 337-403(1), Florida Statutes, whenever necessary for the construction, repair, improvement, maintenance, safe and efficient operation, alteration or relocation of all, or any portion of said transportation facility as determined by the Columbia County Public Works Director and/or County Engineer, any or all utilities and appurtenances authorized hereunder, shall be immediately removed from said transportation facility or reset or

relocated thereon as required by the Columbia County Public Works Director and/or County Engineer and at the expense of the PERMITTEE.

7. In case of non-compliance with the County's requirements in effect as of the approval date of this permit, this permit void and the facility will have to be brought into compliance or removed from the right of way at no cost to the County.

8. It is understood and agreed that the rights and privileges herein set out are granted only to the extent of the County's right, title and interest in the land to be entered upon and used by the PERMITTEE, and the PERMITTEE will, at all times, and to the extent permitted by law, assume all risk of and indemnify, defend, and save harmless Columbia County, Florida from any and all loss, damage, cost or expense arising in any manner on account of the exercise or attempted exercise by said PERMITTEE of the aforesaid right and privileges.

9. During construction, all safety regulations of the County shall be observed and the PERMITTEE must take measures, including pacing and the display of safety devices that may be necessary in order to safely conduct the public through the project area in accordance with the Federal Manual on Uniform Traffic Control Devices, as amended for highways.

10. Should the PERMITTEE be desirous of keeping its utilities in place and out of service, the PERMITTEE, by execution of this permit acknowledges its present and continuing ownership of its utilities located between _____ and _____ within the County's right of way as set forth above. PERMITTEE, as its sole expense, shall promptly remove said out of service utilities whenever Columbia County Public Works Director and/or County Engineer determines said removal is in the public interest.

11. Special instructions: Minimum cover of thirty inches (30") will be required at all locations. Columbia County will not be financially responsible for any damage to facilities with less than thirty inches (30") cover. Cables shall not be located within driveway ditches.

12. Additional Stipulations: _____

* This permit does not give permission for work outside of Columbia County Right of Way.

Permission must be obtained from land owner to work on private property.

* Contact Ken Sweet (386) 466-8037 before start of work onsite.

It is understood and agreed that commencement by the PERMITTEE is acknowledgment and acceptance of the binding nature of these specialist instructions.

Submitted By: Comcast Communications
Permittee

Place Corporate Seal


Allie England Sr. Permit Coordinator
Signature and Title

Comcast Authorized Agent
Attested

Utilities Permit
Page three
Revised: 8/17/00

Recommended for Approval:

Signature: _____
Title: _____
Date: _____

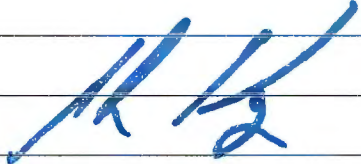

Approval by Board of County Commissioners, Columbia County, Florida:

YES () NO ()

Date Approved: _____

Chairman's Signature: _____

FLLCT00400 - COLUMBIA COUNTY CO

SCOPE OF WORK
THIS PROJECT SHALL CONSIST OF THE FOLLOWING WORK OPERATIONS:
THIS PROJECT PACKAGE IS FOR THE INSTALLATION OF OUTSIDE PLANT CONSTRUCTION OF COAX AND FIBER OPTIC CABLE WHICH MAY UTILIZE EXISTING BURIED AND/OR UNDERGROUND CONDUIT, JOINT POLES AND THEIR RELATED ITEMS.

SHEETS	DESCRIPTION
1	COVER SHEET
2	GENERAL SPECS & REQS
3	WORK DESCRIPTION
4	HH & PED DETAILS
5	LEGEND
6-50	PLAN VIEW

PROPOSED PROJECT DATA	
PROJ AERIAL: 0'	PROJ CABINET: 0
PROJ TRENCH: 0'	PROJ VAULT: 39
PROJ BORE: 20360'	PROJ PED: 0
PROJ ASPH: 0'	
PROJ FTG: 20360'	

FLLCT00400 - COLUMBIA COUNTY CO MAP INFORMATION
STATE ROAD NO.: NA
COUNTY: COLUMBIA COUNTY

CENTRAL MAP LOCATION
29.937922, -82.794426

DATA NOTES
THE PLAT, PARCEL AND RIGHT OF WAY DIMENSIONAL INFORMATION HAS BEEN ACQUIRED AND PLOTTED ON THESE PLANS USING THE BEST AVAILABLE DATA AND AERIAL IMAGERY. ANY UTILITY INFORMATION SHOWN ON PLANS WAS ACQUIRED FROM THE BEST AVAILABLE DATA AND AS REASONABLY OBTAINED BY PHYSICAL FIELD SURVEY. IT REMAINS THE RESPONSIBILITY OF OTHERS TO FIELD VERIFY ALL DATA TO PROJECT START. LINE LOCATES ARE THE RESPONSIBILITY OF OTHERS TO VERIFY CONFLICT HORIZONTALLY AND VERTICALLY OF EXISTING FACILITIES.



UNDERGROUND CABLE CONSTRUCTION
RIGHT-OF-WAY PERMIT
COVER SHEET



COLUMBIA COUNTY

PROJECT LOCATION
SW SANTA FE DR
PROJECT DESCRIPTION
PROPOSED UG TELCO FACILITIES - 1-2", 2-2", 1-1"
HDPE 13.5 SDR

PERMIT #
PID-6374565
DRAWN BY
M&T
DATE
06/20/2026
SCALE

SHEET NO
01
Sheet 01 OF 50

FLLCT00400 - COLUMBIA COUNTY CO

GENERAL NOTES/ADDENDUM NOTES

THE LOCATIONS OF UTILITIES SHOWN ON THESE DRAWINGS ARE ONLY APPROXIMATE. MASTEC HEREBY DISCLAIMS ANY RESPONSIBILITY TO THIRD PARTIES FOR THE ACCURACY OF THIS INFORMATION. PERSONS WORKING IN THE AREA COVERED BY THIS DRAWING MUST CONTACT THE STATEWIDE CALL-BEFORE-YOU-DIG SYSTEM TO ASCERTAIN THE LOCATION OF UNDERGROUND UTILITIES PRIOR TO PERFORMING ANY EXCAVATION.

1. ALL MATERIALS, WORKMANSHIP, AND CONSTRUCTION OF UTILITY IMPROVEMENTS SHALL MEET OR EXCEED SITE WORK STANDARDS AND THE STANDARDS AND SPECIFICATIONS SET FORTH IN THE LOCAL JURISDICTION REGULATIONS AND APPLICABLE STATE AND FEDERAL REGULATIONS. WHERE THERE IS CONFLICT BETWEEN THESE PLANS AND THE SPECIFICATIONS, OR ANY APPLICABLE STANDARDS, THE HIGHER QUALITY STANDARD SHALL APPLY. ALL WORK WITHIN PUBLIC R.O.W. OR EASEMENTS MAY REQUIRE INSPECTED AND APPROVED BY THE LOCAL JURISDICTION INSPECTOR. INSPECTION SERVICES AND CONSTRUCTION CERTIFICATION TO BE PROVIDED BY DESIGNEE OF PROJECT SPONSOR/OWNER.

2. THE CONTRACTOR IS SPECIFICALLY CAUTIONED THAT THE LOCATION AND/OR ELEVATION OF EXISTING UTILITIES, AS SHOWN ON THESE PLANS, IS BASED ON RECORDS OF THE VARIOUS UTILITY COMPANIES, AND WHERE POSSIBLE, MEASUREMENTS TAKEN IN THE FIELD. THE INFORMATION IS NOT TO BE RELIED UPON AS BEING EXACT OR A COMPLETE RECORD OF ALL UTILITIES IN THE WORK AREA. THE CONTRACTOR MUST CALL THE LOCAL UTILITY LOCATION CENTER AT LEAST 48 HOURS BEFORE ANY EXCAVATION TO REQUEST EXACT FIELD LOCATIONS OF EXISTING UTILITIES. THE CONTRACTOR SHALL VERIFY PERTINENT LOCATIONS AND ELEVATIONS, ESPECIALLY AT THE CONNECTION POINTS AND AT POTENTIAL UTILITY CONFLICTS. IT SHALL BE THE RESPONSIBILITY OF THE CONTRACTOR TO RELOCATE ALL EXISTING UTILITIES THAT CONFLICT WITH THE PROPOSED IMPROVEMENTS SHOWN ON THESE PLANS.

3. THE CONTRACTOR SHALL BE RESPONSIBLE FOR OBTAINING ALL NECESSARY PERMITS FROM ALL APPLICABLE AGENCIES. THE CONTRACTOR SHALL NOTIFY THE LOCAL JURISDICTION INSPECTOR AT LEAST 48 HOURS PRIOR TO THE START OF ANY EARTH DISRUPTING ACTIVITY OR CONSTRUCTION ON ANY AND ALL PUBLIC IMPROVEMENTS IF REQUIRED.

4. THE CONTRACTOR SHALL COORDINATE AND COOPERATE WITH THE LOCAL JURISDICTION AND ALL UTILITY COMPANIES WITH REGARD TO RELOCATIONS OR ADJUSTMENTS OF EXISTING UTILITIES DURING CONSTRUCTION, TO ASSURE THAT THE WORK IS ACCOMPLISHED IN A TIMELY FASHION, AND WITH A MINIMUM DISRUPTION OF SERVICES. THE CONTRACTOR SHALL BE RESPONSIBLE FOR CONTACTING ALL PARTIES AFFECTED BY ANY DISRUPTION OF ANY UTILITY SERVICE.

5. THE CONTRACTOR SHALL HAVE ONE (1) SIGNED COPY OF THE APPROVE PLANS, ONE (1) COPY OF THE APPROPRIATE STANDARDS AND SPECIFICATIONS, AND ONE (1) COPY OF ANY PERMITS AND EXTENSION AGREEMENTS NEEDED FOR THE JOB ON-SITE AT ALL TIMES.

6. THE CONTRACTOR SHALL BE RESPONSIBLE FOR ALL ASPECTS OF SAFETY INCLUDING, BUT NOT LIMITED TO: EXCAVATION, TRENCHING, SHORING, TRAFFIC CONTROL, AND SECURITY.

7. IF, DURING THE CONSTRUCTION PROCESS, CONDITIONS ARE ENCOUNTERED BY THE CONTRACTOR, HIS SUBCONTRACTORS, OR OTHER AFFECTED PARTIES WHICH COULD INDICATE A SITUATION THAT IS NOT IDENTIFIED IN THE PLANS OR SPECIFICATIONS, THE CONTRACTOR SHALL CONTACT THE ENGINEER IMMEDIATELY.

8. ALL REFERENCES TO ANY PUBLISHED STANDARDS SHALL REFER TO THE LATEST REVISION OF SAID STANDARD, UNLESS SPECIFICALLY STATED OTHERWISE.

9. FOR WORK AFFECTING PUBLIC ROADWAYS OR IF REQUIRED BY THE LOCAL JURISDICTION, THE CONTRACTOR SHALL SUBMIT A TRAFFIC CONTROL AND PHASING PLAN IN ACCORDANCE WITH M.U.T.C.D. FOR APPROVAL. PRIOR TO ANY CONSTRUCTION ACTIVITIES WITHIN OR AFFECTING THE RIGHT-OF-WAY, THE CONTRACTOR SHALL BE RESPONSIBLE FOR PROVIDING ANY AND ALL TRAFFIC CONTROL DEVICES AS MAY BE REQUIRED BY SAID PLANS. PRIOR TO INSTALLATION A PRECONSTRUCTION CONFERENCE SHALL BE HELD WITH LOCAL JURISDICTION.

10. ALL PROPOSED AERIAL CATV CROSSING ROADWAYS WILL HAVE MINIMUM MID-SPAN HEIGHT OF 18'-0".

11. ALL PROPOSED AERIAL CATV CROSSING DRIVEWAYS WILL HAVE MINIMUM MID-SPAN HEIGHT OF 18'-0".

10. THE CONTRACTOR IS RESPONSIBLE FOR PROVIDING ALL LABOR AND MATERIALS NECESSARY FOR THE COMPLETION OF THE INTENDED IMPROVEMENTS SHOWN ON THESE DRAWINGS OR DESIGNATED TO BE PROVIDED, INSTALLED, CONSTRUCTED, REMOVED, OR RELOCATED UNLESS SPECIFICALLY NOTED OTHERWISE.

12. PER AGENCY STANDARDS, THE CONTRACTOR SHALL BE RESPONSIBLE FOR KEEPING ROADWAYS FREE AND CLEAR OF ALL CONSTRUCTION DEBRIS AND DIRT TRACKED FROM THE SITE.

13. THE CONTRACTOR SHALL BE RESPONSIBLE FOR RECORDING RECORD INFORMATION ON A SET OF RECORD DRAWINGS KEPT AT THE CONSTRUCTION SITE AND AVAILABLE TO THE LOCAL JURISDICTION INSPECTOR AT ALL TIMES.

14. DIMENSIONS FOR LAYOUT AND CONSTRUCTION ARE NOT TO BE SCALED FROM ANY DRAWING. FOR ADDITIONAL INFORMATION CONTACT THE ENGINEER FOR CLARIFICATION AND NOTE ON THE RECORD DRAWINGS.

15. ALL EROSION AND SEDIMENT CONTROL (E.S.C.) MEASURES SHALL BE INSTALLED AT THE LIMITS OF CONSTRUCTION PRIOR TO GROUND DISTURBING ACTIVITIES. ALL E.S.C. MEASURES SHALL BE MAINTAINED IN GOOD REPAIR BY THE CONTRACTOR UNTIL SUCH TIME AS THE ENTIRE DISTURBED AREAS ARE STABILIZED WITH HARD SURFACE OR LANDSCAPING.

16. ALL WORK WITHIN THE PUBLIC RIGHT-OF-WAY IS SUBJECT TO THE JURISDICTION OF THE LOCAL JURISDICTION ENGINEERING DEPARTMENT STANDARD DETAILS AND SPECIFICATIONS.

17. ALL CONSTRUCTION OPERATIONS, INCLUDING THE WARMING UP, REPAIR, ARRIVAL, DEPARTURE OR RUNNING OF TRUCKS, EARTH MOVING EQUIPMENT, CONSTRUCTION EQUIPMENT AND ANY OTHER ASSOCIATED EQUIPMENT SHALL GENERALLY BE LIMITED TO THE TIME PERIOD APPROVED BY THE LOCAL JURISDICTION.

18. CALL THE "CALL BEFORE YOU DIG" NUMBER 48 HOURS IN ADVANCE OF DIGGING AT 8.1.1.

Sunshine
CALL BEFORE YOU DIG

COMCAST

UNDERGROUND CABLE CONSTRUCTION
RIGHT-OF-WAY PERMIT

GENERAL SPECS & REQS

MasTec
Communications Group

COUNTY:
COLUMBIA COUNTY

PROJECT LOCATION:
SW SANTA FE DR

PROJECT DESCRIPTION:
PROPOSED UG TELCO FACILITIES - 1-2", 2-2", 1-1"
HDPE 13.5 SDR

PERMIT #
PID-0374585

DRAWN BY:
MAT

DATE:
08/29/2028

SCALE:

SHEET NO:

02

Sheet 02 OF 50

WORK DESCRIPTION OF CONSTRUCTION

- INSTALL 20360' OF FIBER OPTIC CABLE AND CONDUIT VIA DIRECTIONAL BORE

TOTAL FOOTAGE: 20360'



UNDERGROUND CABLE CONSTRUCTION
RIGHT-OF-WAY PERMIT

WORK DISCRIPTION



COUNTY
COLUMBIA COUNTY

PROJECT LOCATION:
SW SANTA FE DR

PROJECT DESCRIPTION
PROPOSED UG TELCO FACILITIES - 1-2", 2-2", 1-1"
HDPE 13.5 SDR

PERMIT #
PID-0374595

DRAWN BY:
M&T





DATE
06/29/2028

SCALE:

SHEET NO:


03

Sheet 03 OF 50

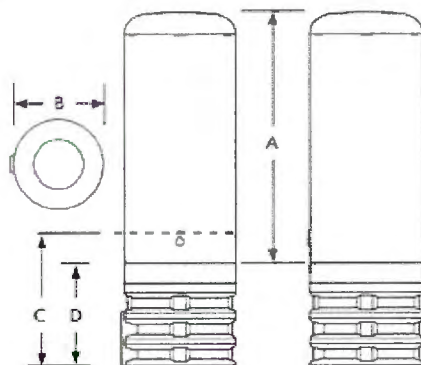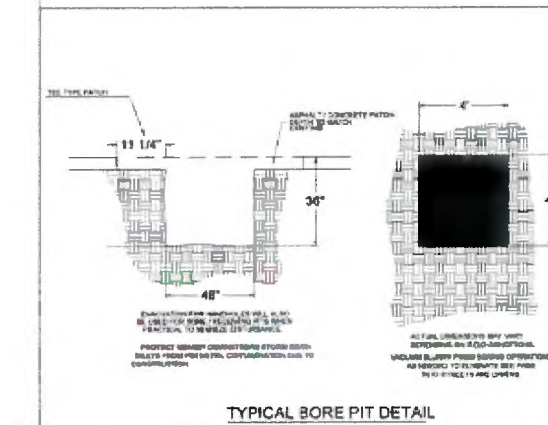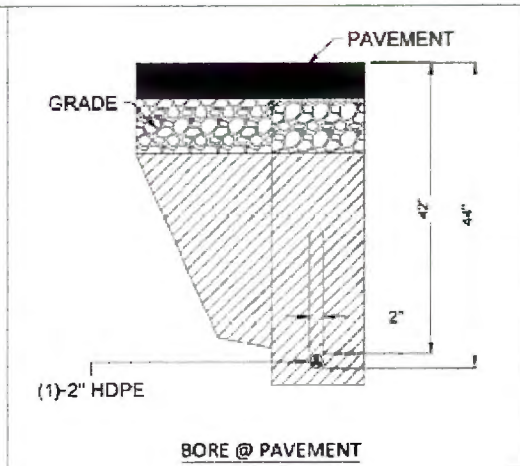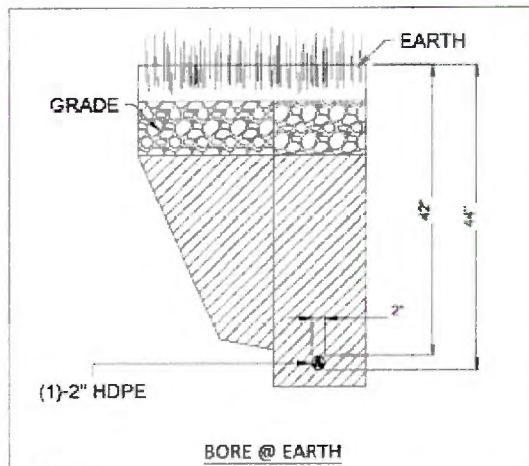

	A	B	C	D
CPH 911	13.0" (330mm)	9.5" (240mm)	14.5" (370mm)	10.5" (265mm)
CPH 920	22.0" (560mm)	9.5" (240mm)	14.5" (370mm)	10.5" (265mm)
CPH 1022	24.0" (610mm)	10.75" (275mm)	14.5" (370mm)	10.5" (265mm)

Note: Dimensions in inches (mm)

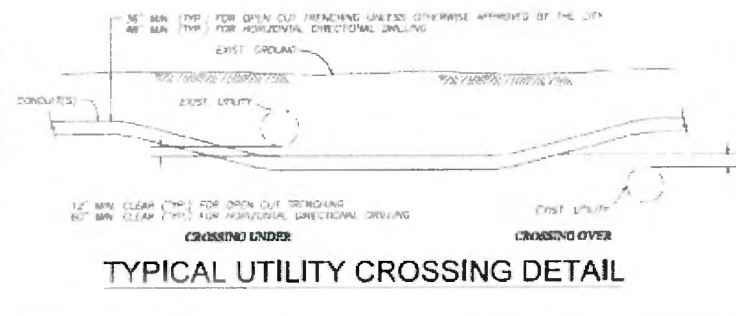

UNDERGROUND CABLE CONSTRUCTION
RIGHT-OF-WAY PERMIT

HANDHOLD & PED DETAILS



COUNTY
COLUMBIA COUNTY

PROJECT LOCATION
SW SANTA FE DR

PROJECT DESCRIPTION
PROPOSED UG TELCO FACILITIES - 1-2", 2-2", 1-1"
HDPE 13.5 SDR

PERMIT #

PD-637555

DRAWN BY

M&T

DATE

06/28/2025

SCALE

SHEET NO.

04

Sheet 04 OF 50

LEGEND

SYMBOLS			
SYMBOL	DESCRIPTION	SYMBOL	DESCRIPTION
	TELEPHONE POLE		POWER MANHOLE
	WOOD POLE		MILEPOST MARKER
	JOINT POLE		RAILROAD EQUIPMENT / RAILROAD SIGNAL POLE
	TRANSFORMER POLE		RAILROAD SIGN / PED CROSSING SIGNAL
	JOINT TRANSFORMER POLE		RAILROAD GATE
	CATV POLE		RAILROAD CROSSING
	STEEL POLE		MARKER POLE
	CONCRETE POLE		SEWER CAP
	POLE TEMPORARY		SAN SEWER MANHOLE / SAN SEWER HANDHOLE
	FN OWNED POLE		STORM SEWER MANHOLE / STORM SEWER HANDHOLE
	TRAFFIC SIGNAL POLE		STORM DRAIN CATCH BASIN/GRATE INLET/CONCRETE SPILLWAY
	LIGHT POLE		FIRE HYDRANT
	POLES (STRAND, NON FIBER)		GAS VALVE
	POLES (STRAND, NON FIBER)		WATER VALVE / CONTROL VALVE/SPRINKLER VALVE
	POLES (STRAND, NON FIBER)		WATER METER
	POWER POLE		WATER CAP
	POWER RISER		WATER VAULT
	GROUND LOCATION		WATER VALVE MARKER
	BOND LOCATION		TELEPHONE BOOTH / PAY PHONE
	ANCHOR		TELCO BOX TELCO CAB
	CALL OUT/POLE NUMBER		POWER PED
	CALL OUT/POLE NUMBER/POLE ID		STORAGE
	POWER XFMR		UG CONDUIT FOOTAGE
	TELCO MANHOLE		STRAND FOOTAGE
	TELCO PED		BORE PIT
	CONCRETE TELCO PAD		FIBER MANHOLE
	TELCO RISER		4X4X12 JUNCTION BOX
	TELCO VAULT		CC PED
	TRAFFIC SIGNAL HANDHOLE		CC FDP
	TRAFFIC SIGNAL BOX		UNKNOWN CAP
	TRAFFIC SIGNAL CABINET		VAULT
	ABOVE GROUND PEDESTAL		CABINET
	EXISTING FIBER VAULT		PED
	17X30 VAULT		MAIL BOX
	24X36 VAULT		YARD LIGHT
	30X48 VAULT		BUILDING
	48X48 VAULT		STREET NAME
	36X48 VAULT		BUS SHELTER
	36X60 VAULT		CONIFEROUS TREE PINE TREE
	MANHOLE-LEASED		DECIDUOUS TREE PALM TREE
	HANDHOLE-LEASED		DECORATIVE ROCKS
	POWER VAULT		SHRUB HEDGE
	TELEPHONE MANHOLE		BUSH
	TELEPHONE VAULT		RISER
	FIBER VAULT		NORTH ARROW
	CULVERT		PROPOSED "FLOWERPOT"

LINETYPES	
	STRAND
	PROPOSED TRENCH
	PROPOSED BORE
	PROPOSED AERIAL
	POWER
	DROP CABLE
	BURIED COMM
	GAS
	WATER
	SANITARY SEWER GRAVITY MAIN
	STORM DRAIN
	DITCH
	GUARDRAIL
	FENCE
	SIDEWALK
	EDGE OF PAVEMENT
	RIGHT OF WAY
	BACK OF CURB
	UTILITY EASEMENT
	CENTER LINE
	BUILDING
	PROPERTY LINE
	OVERHEAD GUY
	POLE TO POLE GUY
	RAILROAD

Sunshine
CALL BEFORE YOU DIG

COMCAST

UNDERGROUND CABLE CONSTRUCTION
RIGHT-OF-WAY PERMIT

LEGEND

MasTec
Communications Group

COUNTY:
COLUMBIA COUNTY

PROJECT LOCATION:
SW SANTA FE DR

PROJECT DESCRIPTION:
PROPOSED UG TELCO FACILITIES - 1'-2", 2'-2", 1'-1"
HDPE 13.5 SDR

PERMIT #
PID-6374565
DRAWN BY
M&T
DATE
08/29/2026
SCALE:

SHEET NO.
05

Sheet 05 OF 50

SEE SHEET 07

1288


PROPOSED 315" FIBER CABLE
& (2) 2" HDPE INNERDUCT.
DIRECTIONAL BORE MINIMUM 36" DEPTH.
REAMER SIZE 4"

1276

14' EOP
TIER 22 VAULT
(24x36x24)
29.937997
-82.794483

RISER POLE
29.937998, -82.794503

SW RIVERSIDE AVE CL

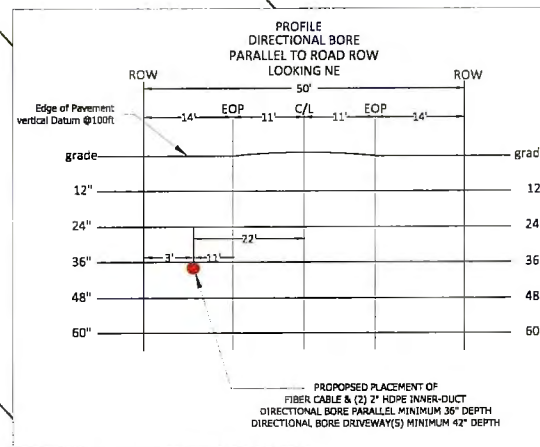

Sunshine
CALL BEFORE YOU DIG

COMCAST

UNDERGROUND CABLE CONSTRUCTION
RIGHT-OF-WAY PERMIT

PLAN VIEW

MasTec
Communications Group

COUNTY
COLUMBIA COUNTY

PROJECT LOCATION:
SW SANTA FE DR

PROJECT DESCRIPTION:
PROPOSED UG TELCO FACILITIES - 1-2", 2-2", 1-1"
HDPE 13.5 SDR

PERMIT #
PID-0374585

DRAWN BY:
MAT



DATE: 06/29/2028

SCALE: 1"=50'

SHEET NO:

06

Sheet 06 OF 50

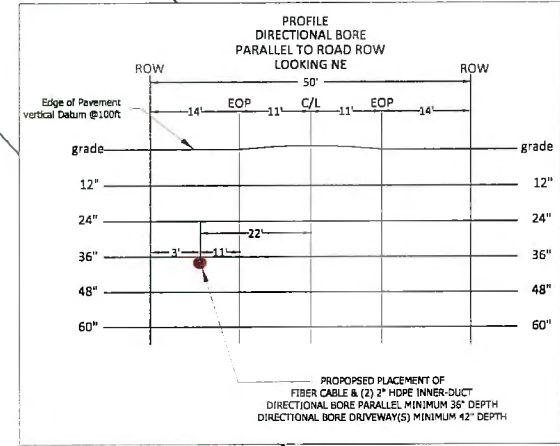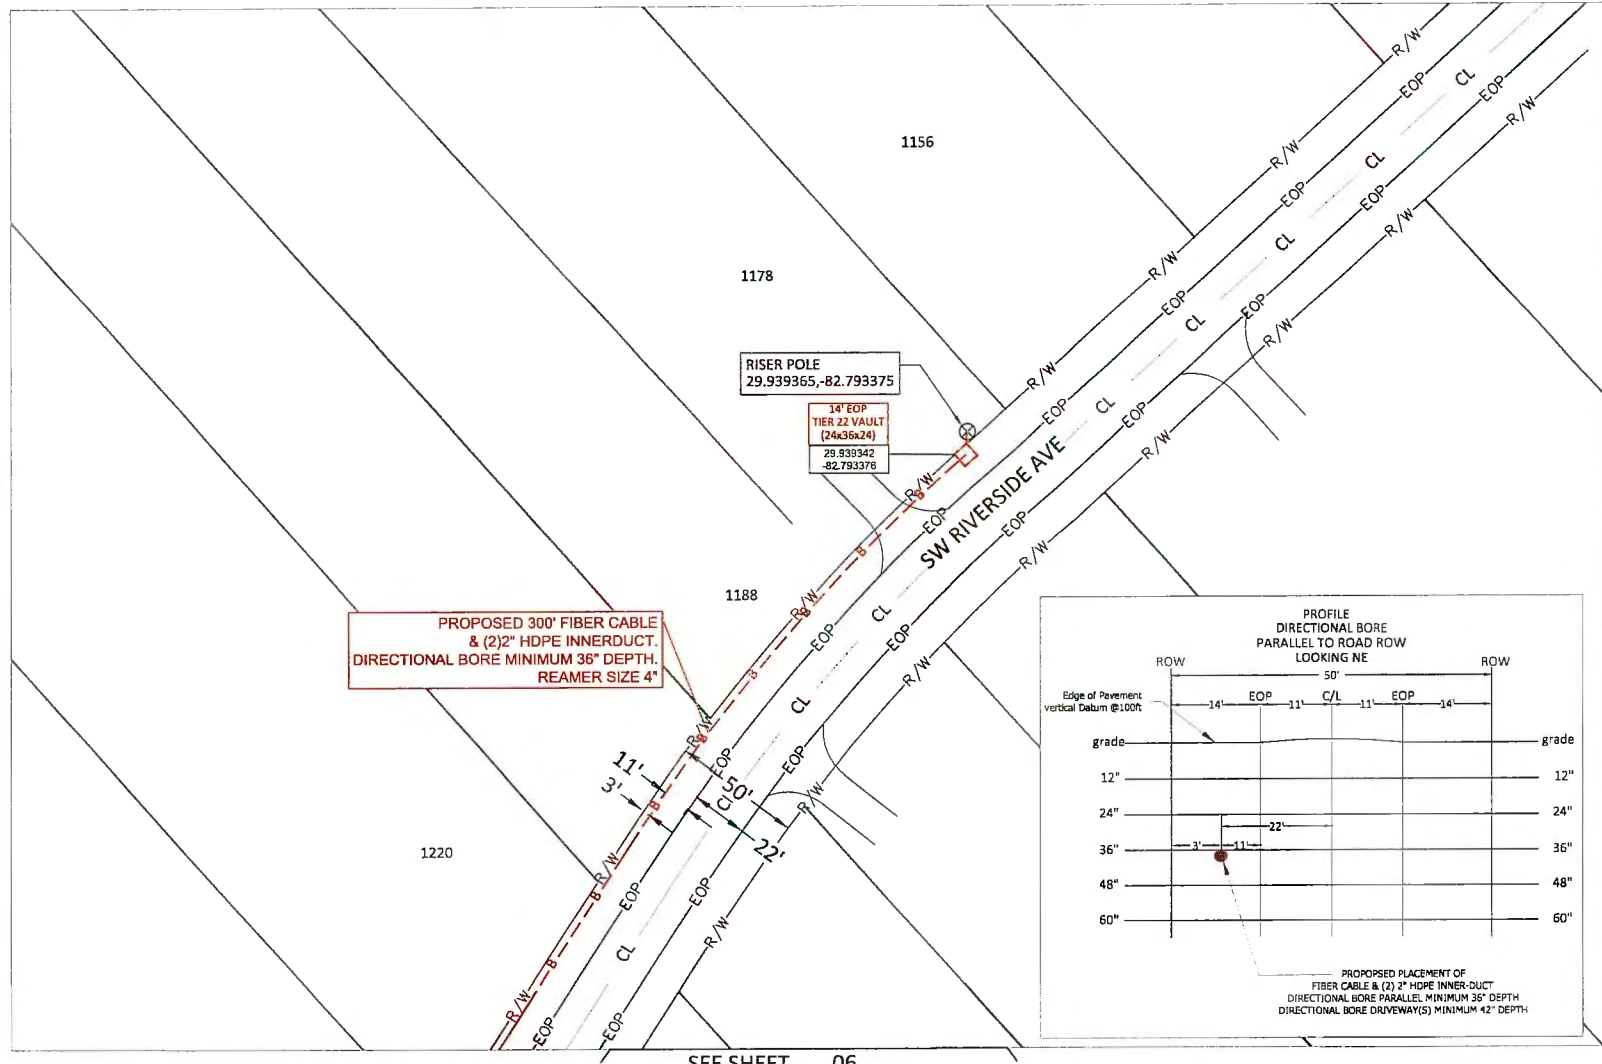

SEE SHEET 06

Sunshine
CALL BEFORE YOU DIG

COMCAST

UNDERGROUND CABLE CONSTRUCTION
RIGHT-OF-WAY PERMIT

PLAN VIEW

MasTec
Communications Group

COUNTY
COLUMBIA COUNTY

PROJECT LOCATION:
SW SANTA FE DR

PROJECT DESCRIPTION:
PROPOSED UG TELCO FACILITIES - 1-2", 2-2", 1-1"
HDPE 13.5 SDR


PERMIT #
PID-8374565
DRAWN BY:
MAT

DATE:
06/29/2026
SCALE:
1:50

SHEET NO:

07

Sheet 07 OF 50

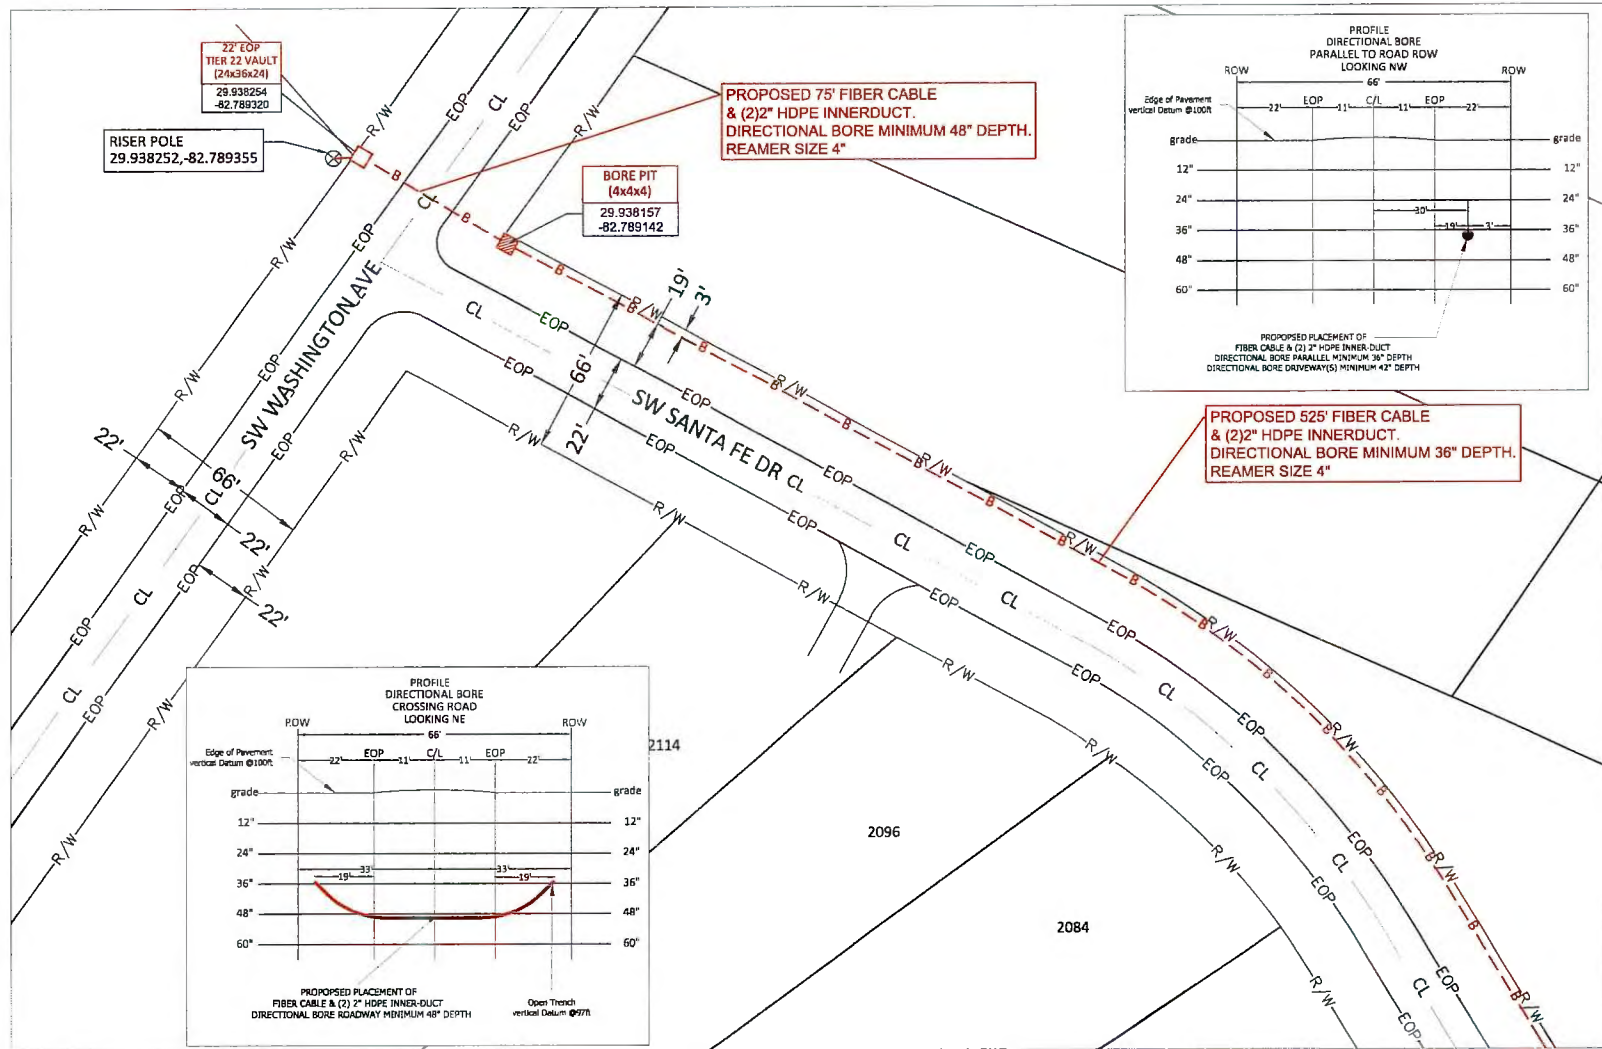

Sunshine
CALL BEFORE YOU DIG

COMCAST

UNDERGROUND CABLE CONSTRUCTION
RIGHT-OF-WAY PERMIT

PLAN VIEW

MasTec
Communications Group

COUNTY
COLUMBIA COUNTY

PROJECT LOCATION:

SW SANTA FE DR

PROJECT DESCRIPTION:

PROPOSED UG TELCO FACILITIES - 1-2", 2-2", 1-1"
HDPE 13.5 SDR

PERMIT #

PID-8374565

DRAWN BY:

M&T

DATE:

06/29/2028

SCALE:


1"=50'

SHEET NO:

08

Sheet 08 OF 50

SEE SHEET 08, 10

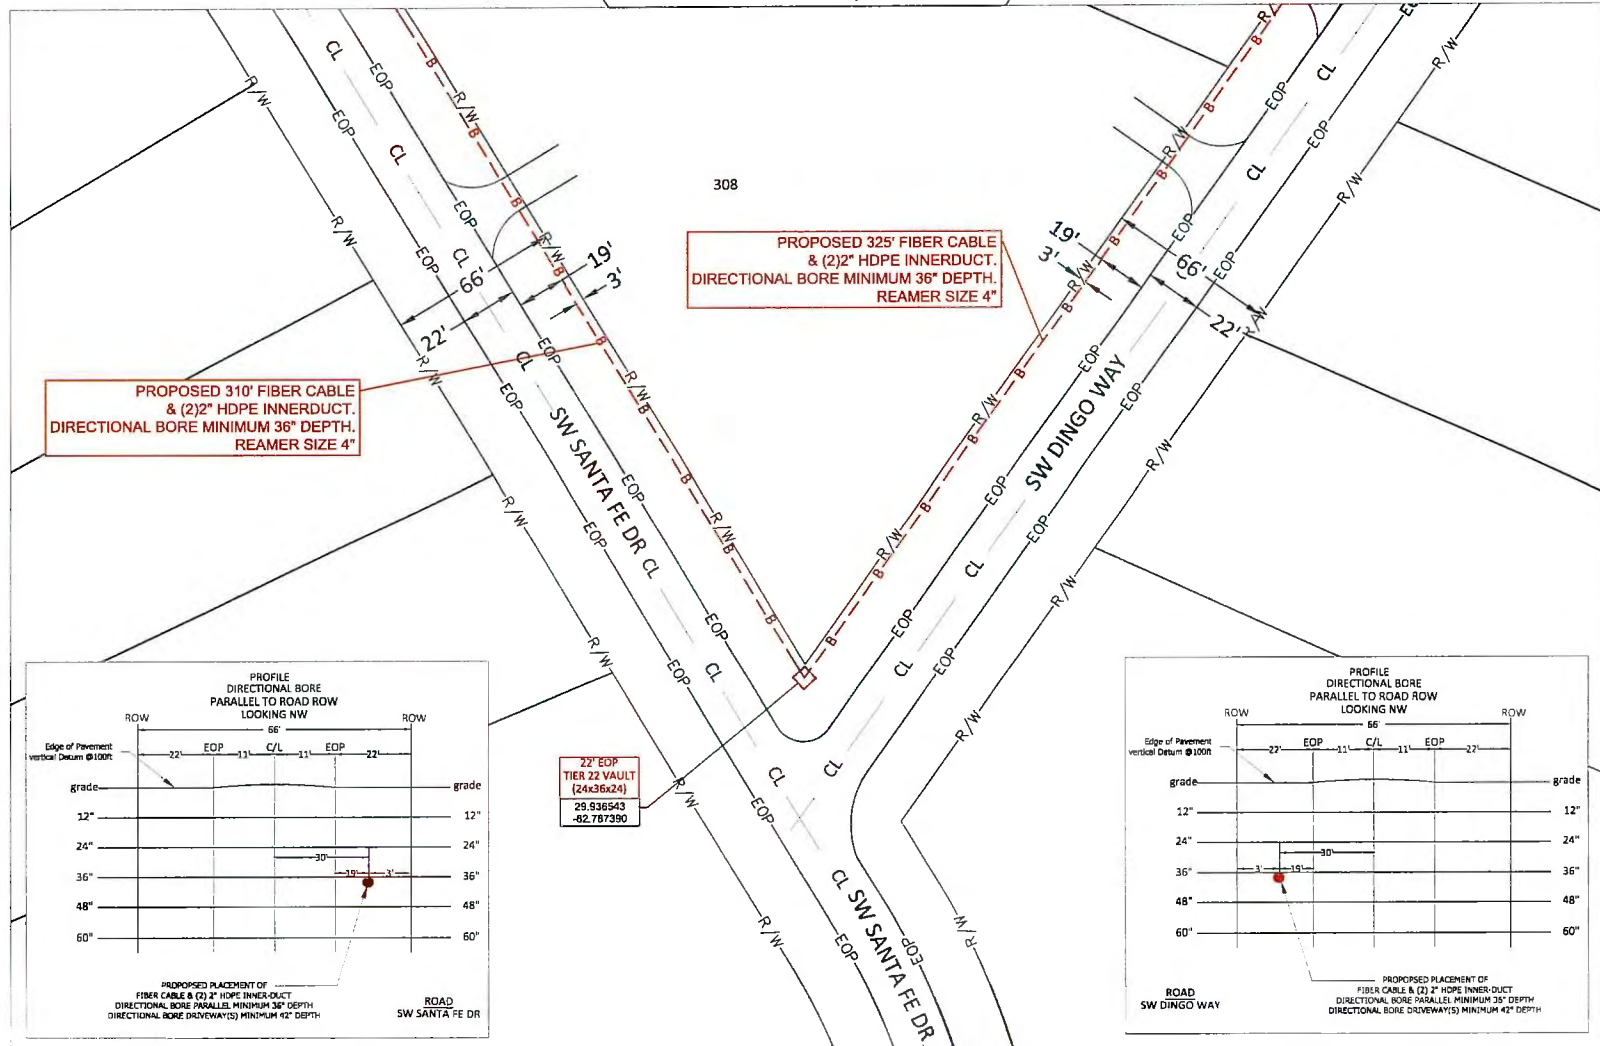

Sunshine
CALL BEFORE YOU DIG

COMCAST

UNDERGROUND CABLE CONSTRUCTION
RIGHT-OF-WAY PERMIT

PLAN VIEW

MasTec
Communications Group

COUNTY:
COLUMBIA COUNTY



PROJECT LOCATION:
SW SANTA FE DR

PROJECT DESCRIPTION:
PROPOSED UG TELCO FACILITIES - 1-2", 2-2", 1-1"
HDPE 13.5 SDR

PERMIT #
PID-6374585
DRAWN BY:
MAT
DATE:
08/29/2026
SCALE:
1"=30'

SHEET NO.
09

Sheet 09 OF 50

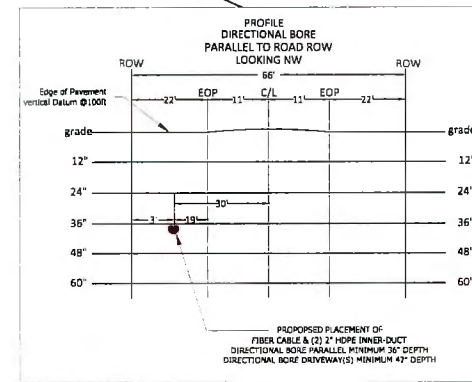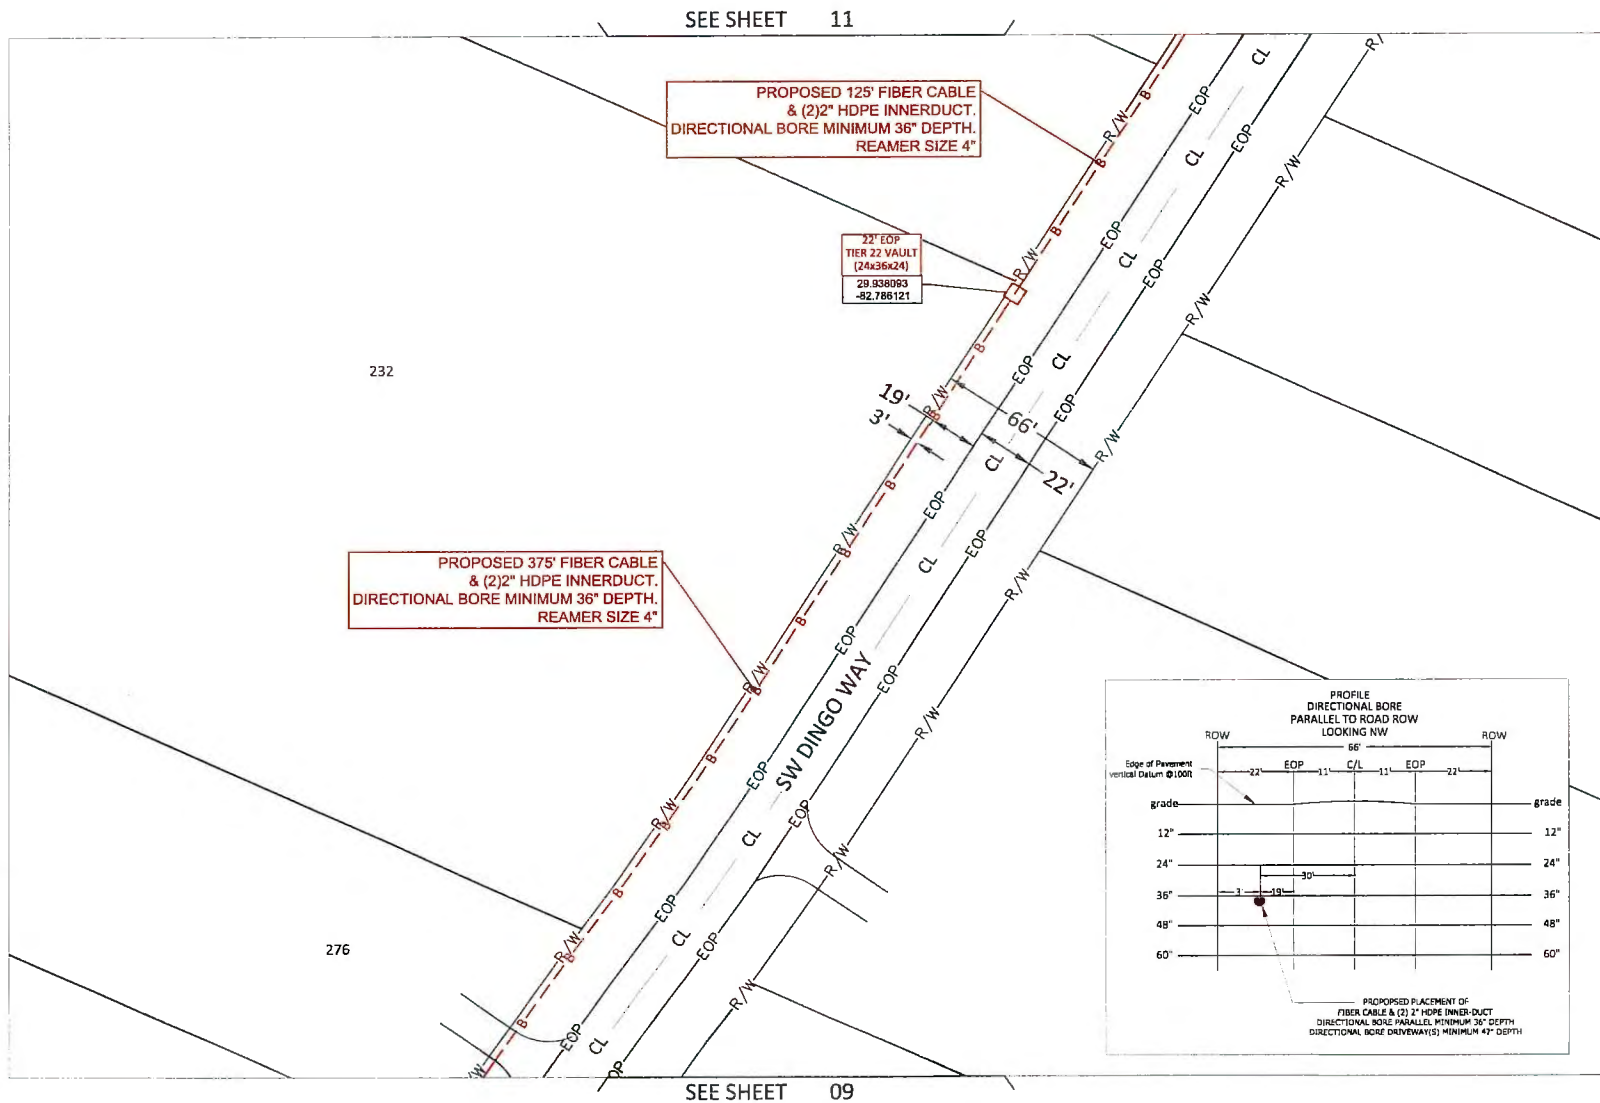

Sunshine
CALL BEFORE YOU DIG

COMCAST

UNDERGROUND CABLE CONSTRUCTION
RIGHT-OF-WAY PERMIT

PLAN VIEW

MasTec
Communications Group

COUNTY
COLUMBIA COUNTY

PROJECT LOCATION:
SW SANTA FE DR

PROJECT DESCRIPTION:
PROPOSED UG TELCO FACILITIES - 1-2", 2-2", 1-1"
HDPE 13.5 SDR


PERMIT #
PID-8374565
DRAWN BY:
M&T

DATE:
08/28/2028
SCALE:
1"=50'

SHEET NO:

10

Sheet 10 OF 50

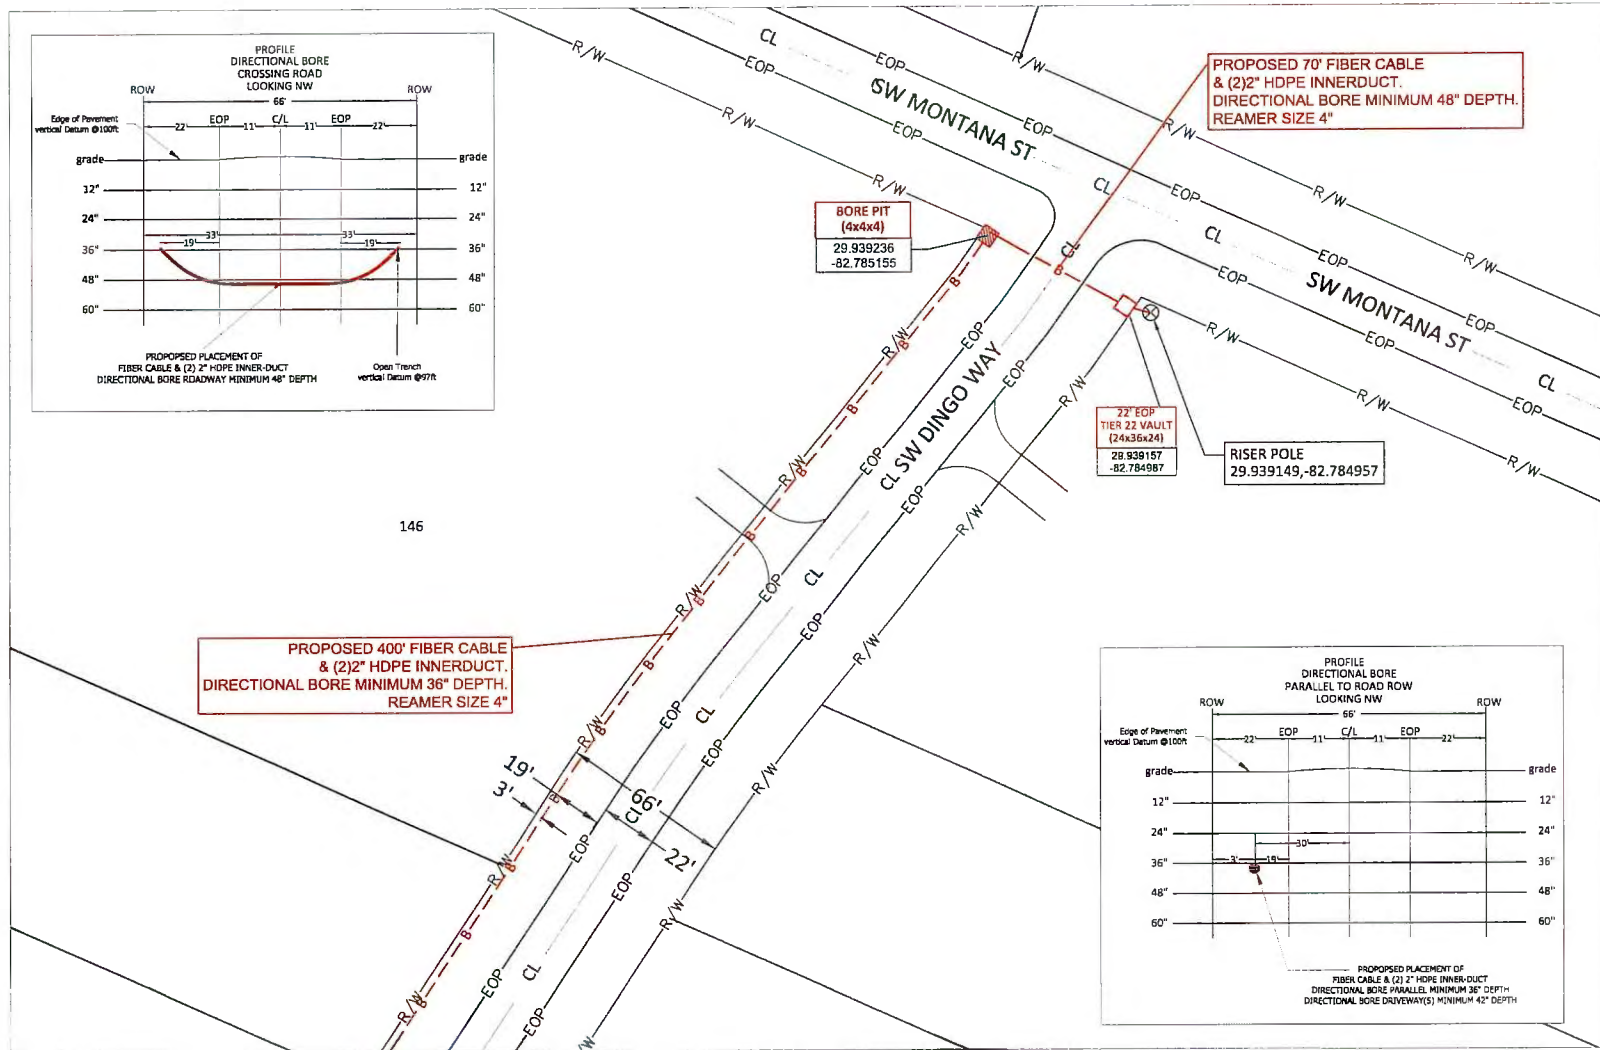

SEE SHEET 10

Sunshine
CALL BEFORE YOU DIG

COMCAST

UNDERGROUND CABLE CONSTRUCTION
RIGHT-OF-WAY PERMIT

PLAN VIEW

MasTec
Communications Group

COUNTY
COLUMBIA COUNTY

PROJECT LOCATION:
SW SANTA FE DR


PROJECT DESCRIPTION:
PROPOSED UG TELCO FACILITIES - 1-2", 2-2", 1-1"
HDPE 13.5 SDR

PERMIT #
PID-0374585
DRAWN BY
M&T
DATE:
05/29/2028
SCALE:
1:30

SHEET NO:
11

Sheet 11 OF 50

SEE SHEET 13

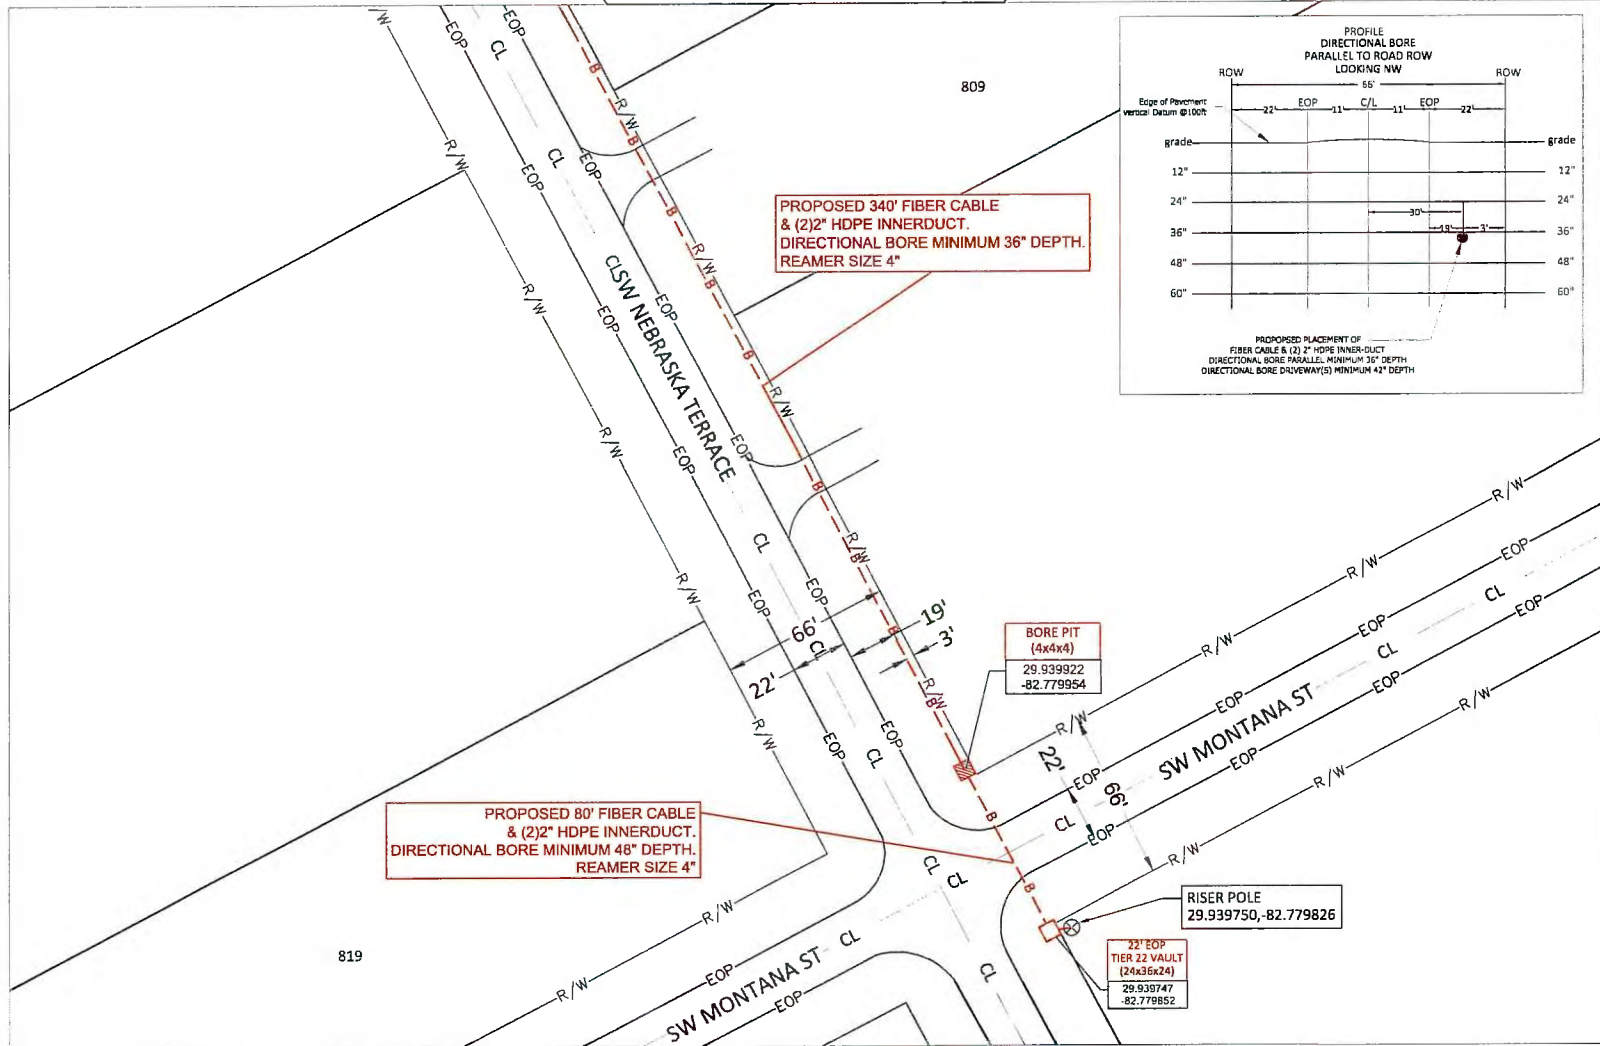

Sunshine
CALL BEFORE YOU DIG



UNDERGROUND CABLE CONSTRUCTION
RIGHT-OF-WAY PERMIT

PLAN VIEW

MasTec
Communications Group

COUNTY:
COLUMBIA COUNTY

PROJECT LOCATION:
SW SANTA FE DR


PROJECT DESCRIPTION:
PROPOSED UG TELCO FACILITIES - 1-2", 2-2", 1-1"
HDPE 13.5 SDR

PERMIT #
PID-837485
DRAWN BY
M&T
DATE:
06/29/2028
SCALE:
1"=50'

SHEET NO:

12

Sheet 12 OF 50

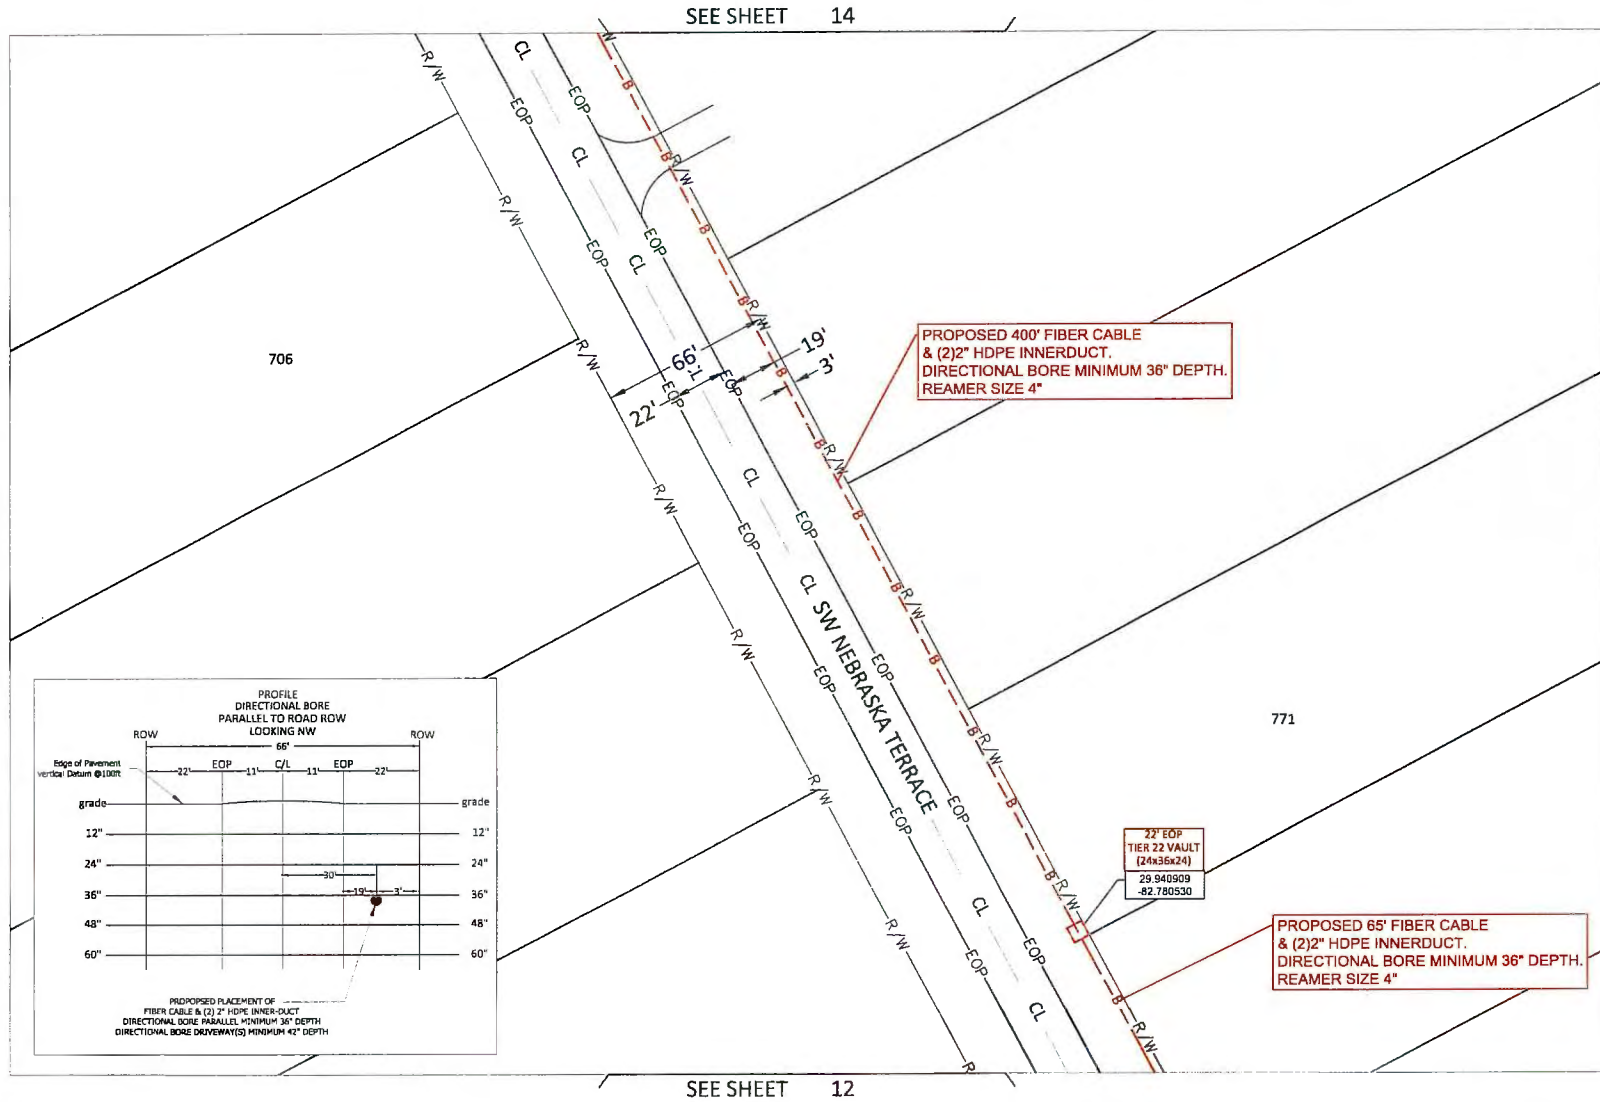

Sunshine
CALL BEFORE YOU DIG

COMCAST

UNDERGROUND CABLE CONSTRUCTION
RIGHT-OF-WAY PERMIT

PLAN VIEW

MasTec
Communications Group

COUNTY
COLUMBIA COUNTY

PROJECT LOCATION:
SW SANTA FE DR



PROJECT DESCRIPTION:
PROPOSED UG TELCO FACILITIES - 1-2", 2-2", 1-1"
HDPE 13.5 SDR

PERMIT #
PID-6374565
DRAWN BY:
M&T
DATE:
06/29/2020
SCALE:
1"=50'

SHEET NO.
13

Sheet 13 OF 50

SEE SHEET 15

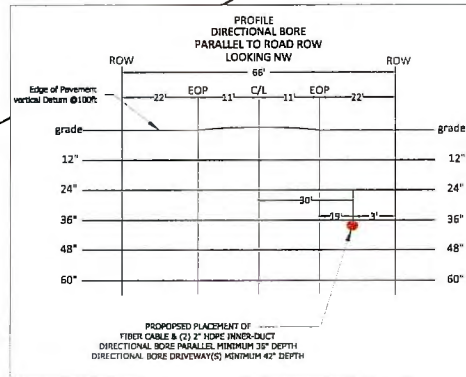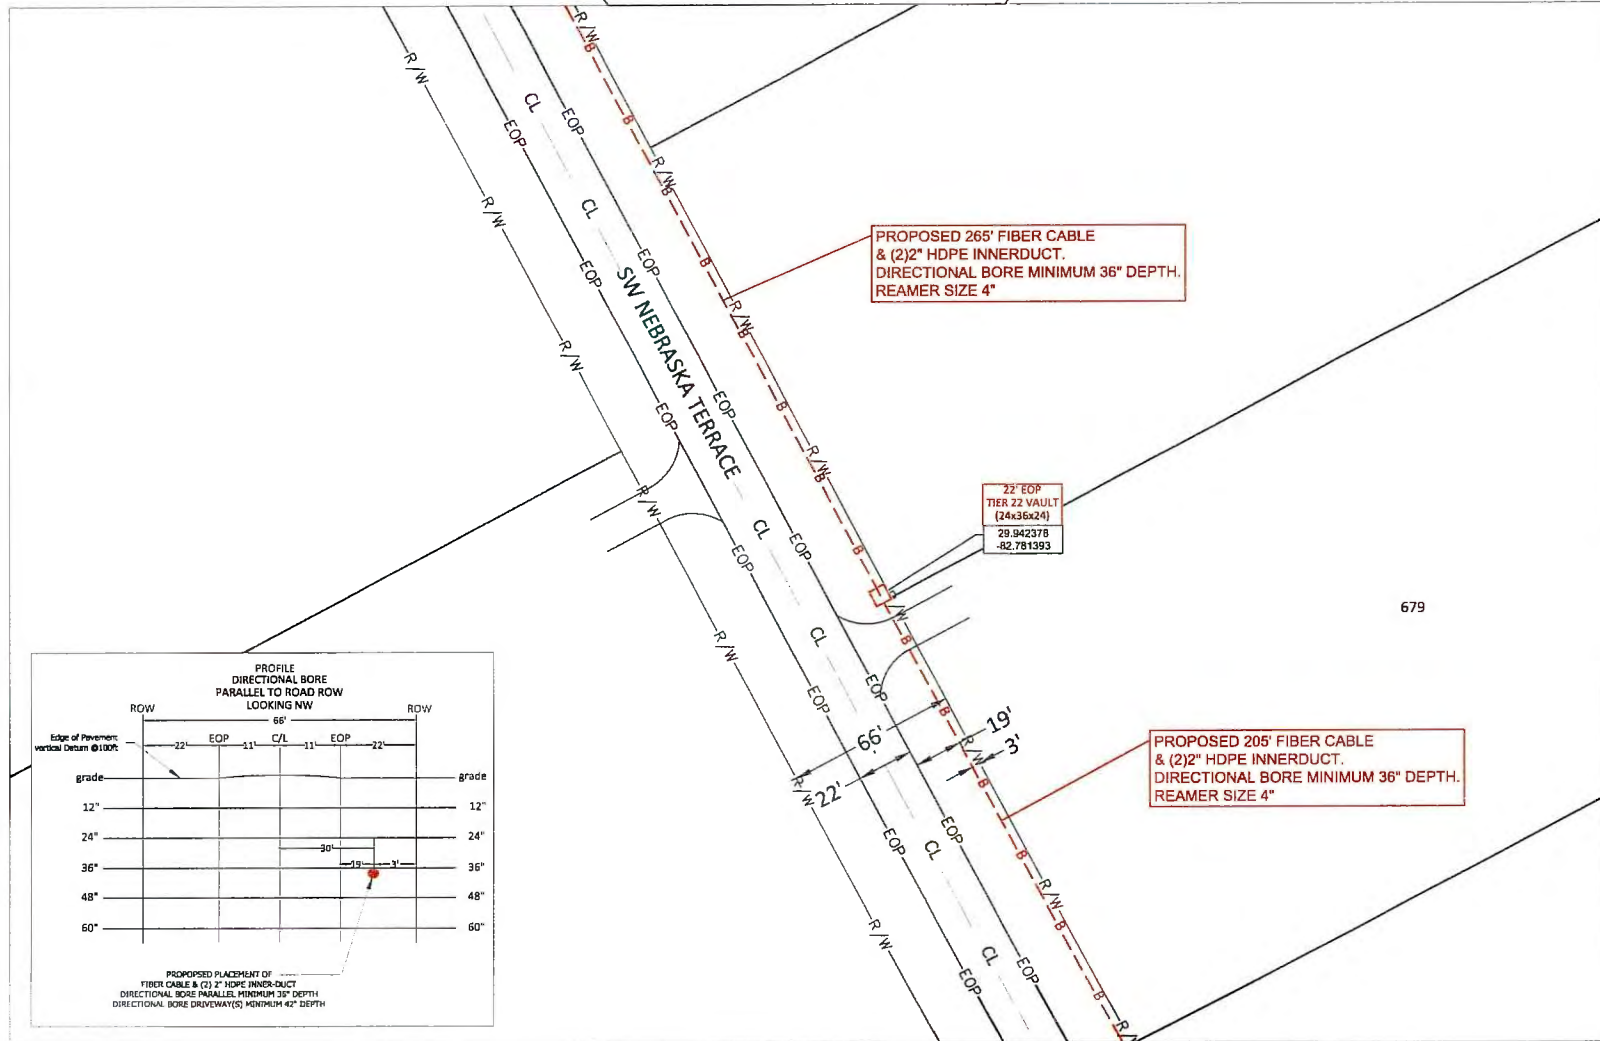

SEE SHEET 13

Sunshine
CALL BEFORE YOU DIG

COMCAST

UNDERGROUND CABLE CONSTRUCTION
RIGHT-OF-WAY PERMIT

PLAN VIEW

MasTec
Communications Group

COUNTY:
COLUMBIA COUNTY

PROJECT LOCATION:
SW SANTA FE DR



PROJECT DESCRIPTION:
PROPOSED UG TELCO FACILITIES - 1-2", 2-2", 1-1"
HDPE 13.5 SDR

PERMIT #
PID-5374855
DRAWN BY:
M&T
DATE:
9/28/2025
SCALE:
1"=50'

SHEET NO:

14

Sheet 14 OF 50

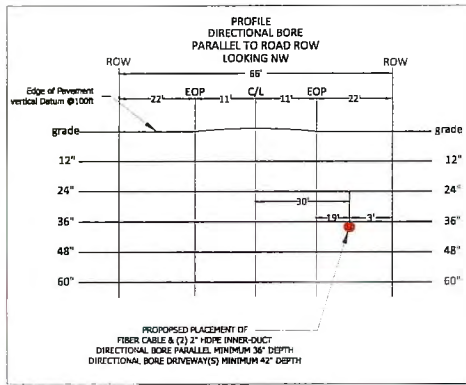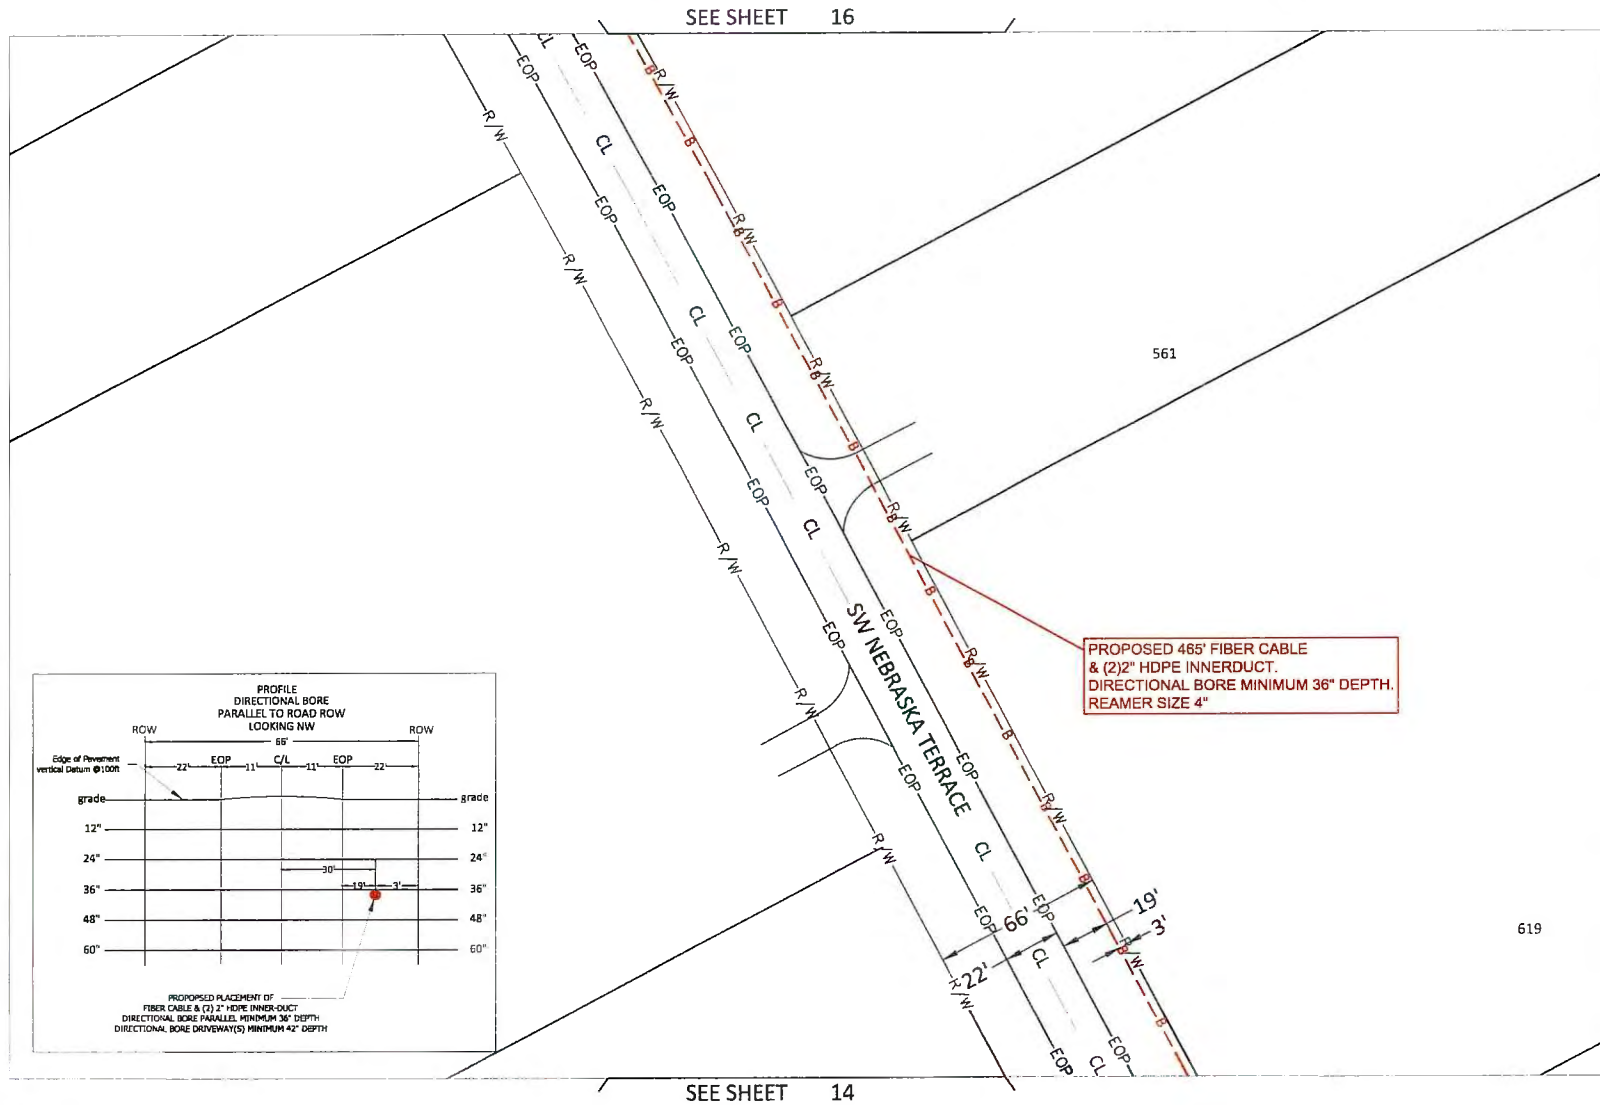

Sunshine 
CALL BEFORE YOU DIG



UNDERGROUND CABLE CONSTRUCTION
RIGHT-OF-WAY PERMIT

PLAN VIEW

 **MasTec**
Communications Group

COUNTY:
COLUMBIA COUNTY



PROJECT LOCATION:
SW SANTA FE DR

PROJECT DESCRIPTION:
PROPOSED UG TELCO FACILITIES - 1-2", 2-2", 1-1"
HDPE 13.5 SDR

PERMIT #
PID-8374585
DRAWN BY
M&T
DATE:
08/28/2025
SCALE:
1"=50'

SHEET NO:
15

Sheet 15 OF 50

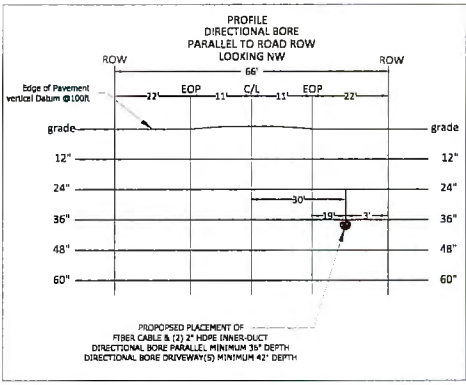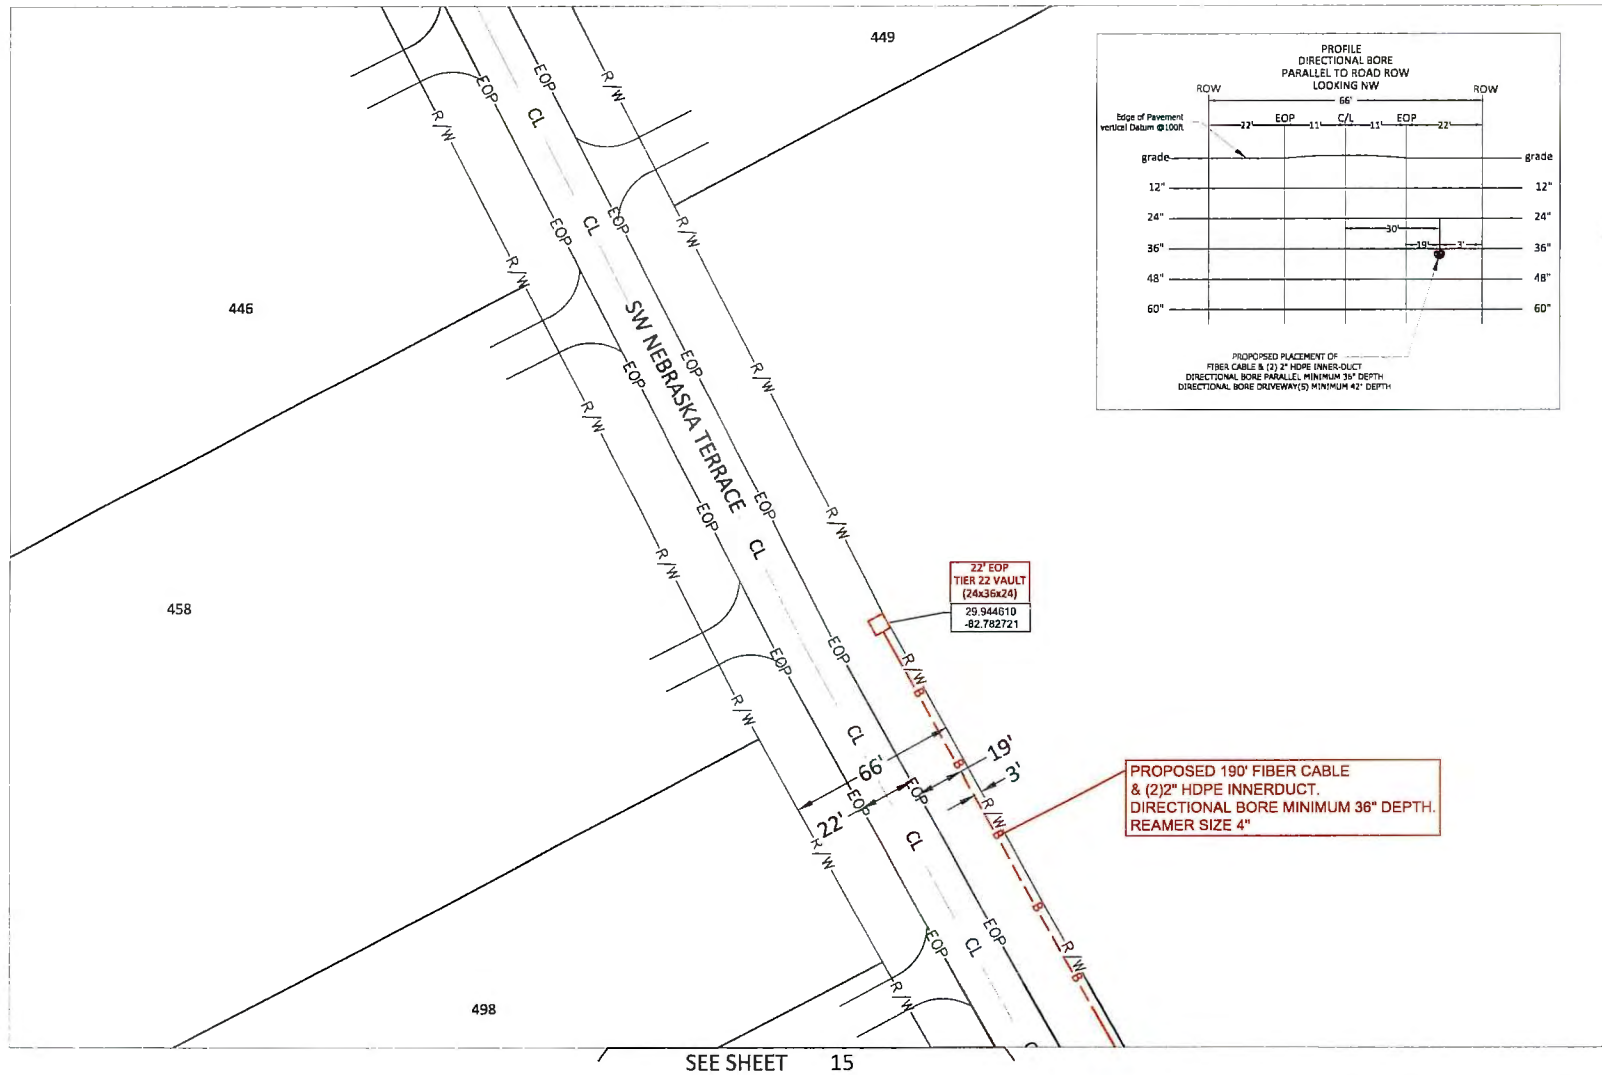

Sunshine
CALL BEFORE YOU DIG



UNDERGROUND CABLE CONSTRUCTION
RIGHT-OF-WAY PERMIT

PLAN VIEW

MasTec
Communications Group

COUNTY:
COLUMBIA COUNTY

PROJECT LOCATION:
SW SANTA FE DR

PROJECT DESCRIPTION:
PROPOSED UG TELCO FACILITIES - 1-2", 2-2", 1-1"
HDPE 13.5 SDR

PERMIT #
PID-0374585

DRAWN BY:
MAT



DATE:
06/29/2028

SCALE:
1"=3'

SHEET NO:

16

Sheet 16 OF 50

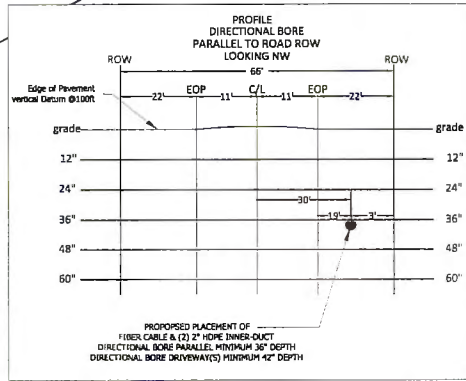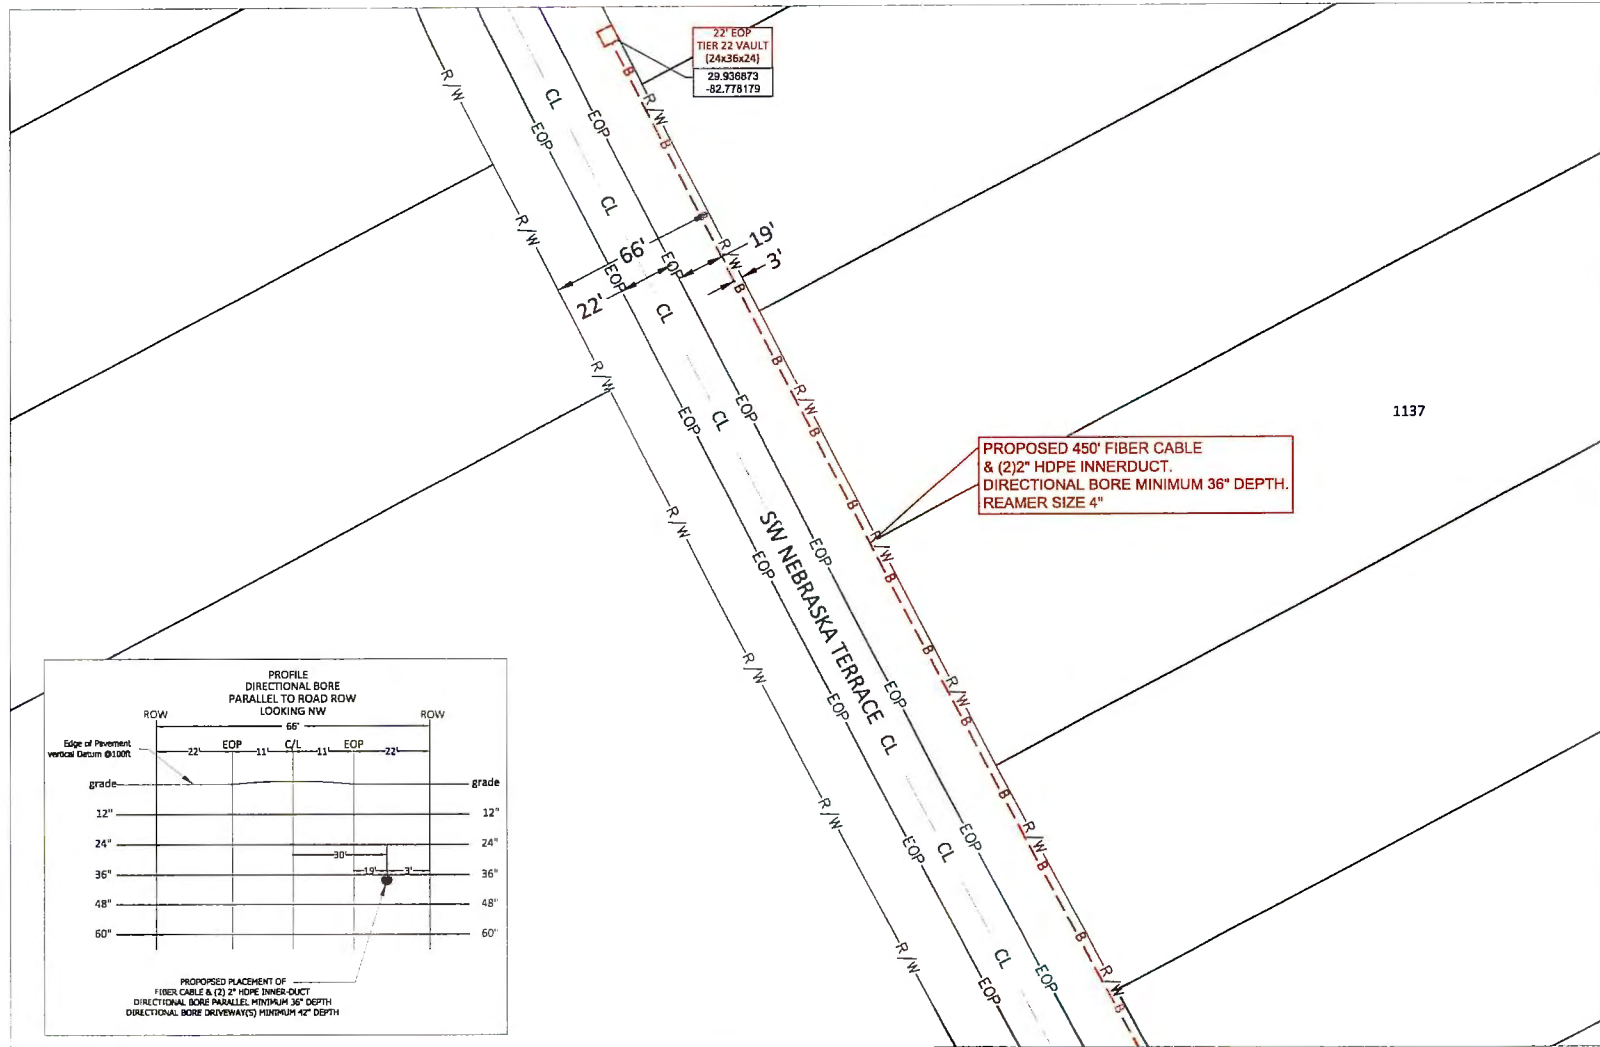

SEE SHEET 18

Sunshine
CALL BEFORE YOU DIG

COMCAST

UNDERGROUND CABLE CONSTRUCTION
RIGHT-OF-WAY PERMIT

PLAN VIEW

MasTec
Communications Group

COUNTY:
COLUMBIA COUNTY

PROJECT LOCATION:
SW SANTA FE DR


PROJECT DESCRIPTION:
PROPOSED UG TELCO FACILITIES - 1-2", 2-2", 1-1"
HDPE 13.5 SDR

PERMIT #
PID-4374585
DRAWN BY
M&T
DATE
08/28/2025
SCALE
1:50

SHEET NO:

17

Sheet 17 OF 50

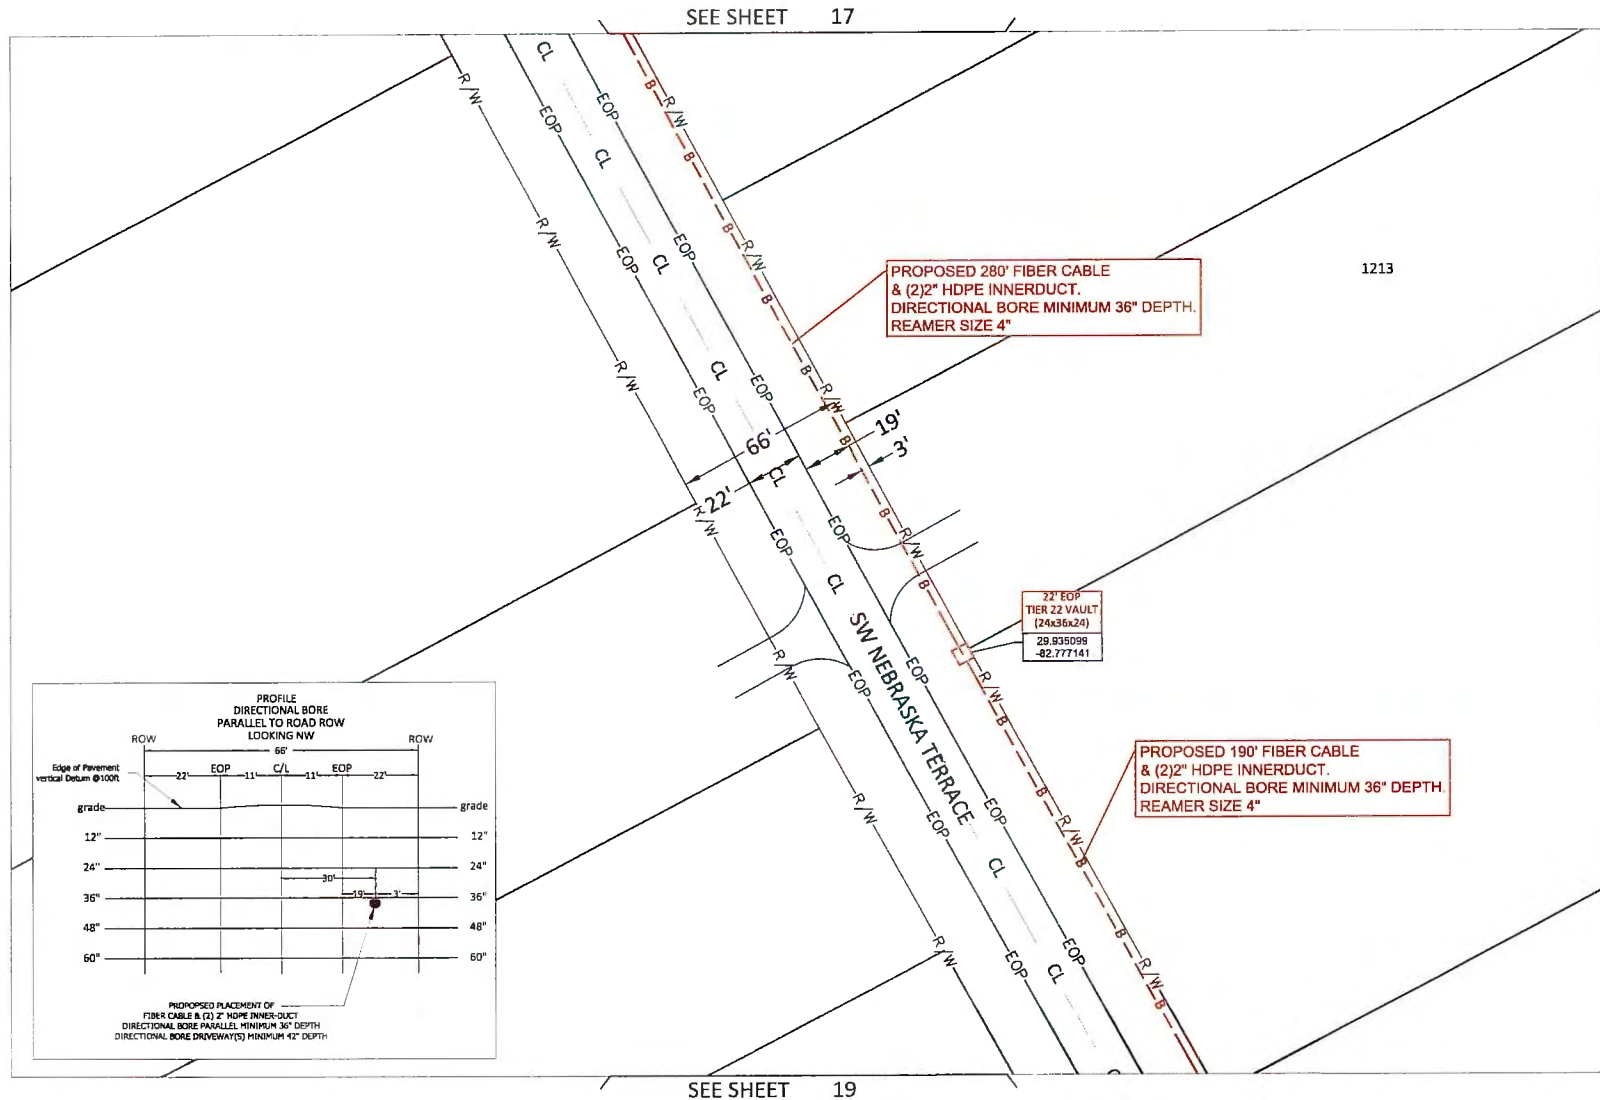

Sunshine
CALL BEFORE YOU DIG

COMCAST

UNDERGROUND CABLE CONSTRUCTION
RIGHT-OF-WAY PERMIT

PLAN VIEW

MasTec
Communications Group

COUNTY:
COLUMBIA COUNTY

PROJECT LOCATION:
SW SANTA FE DR

PROJECT DESCRIPTION:
PROPOSED UG TELCO FACILITIES - 1-2", 2-2", 1-1"
HDPE 13.5 SDR

PERMIT #
PID-8374565

DRAWN BY:
M&T



DATE
06/29/2026

SCALE:
1"=50'

SHEET NO.

18

Sheet 18 OF 50

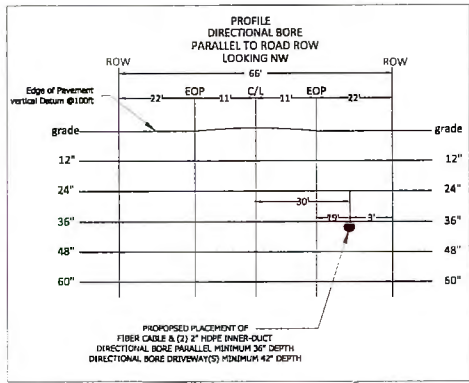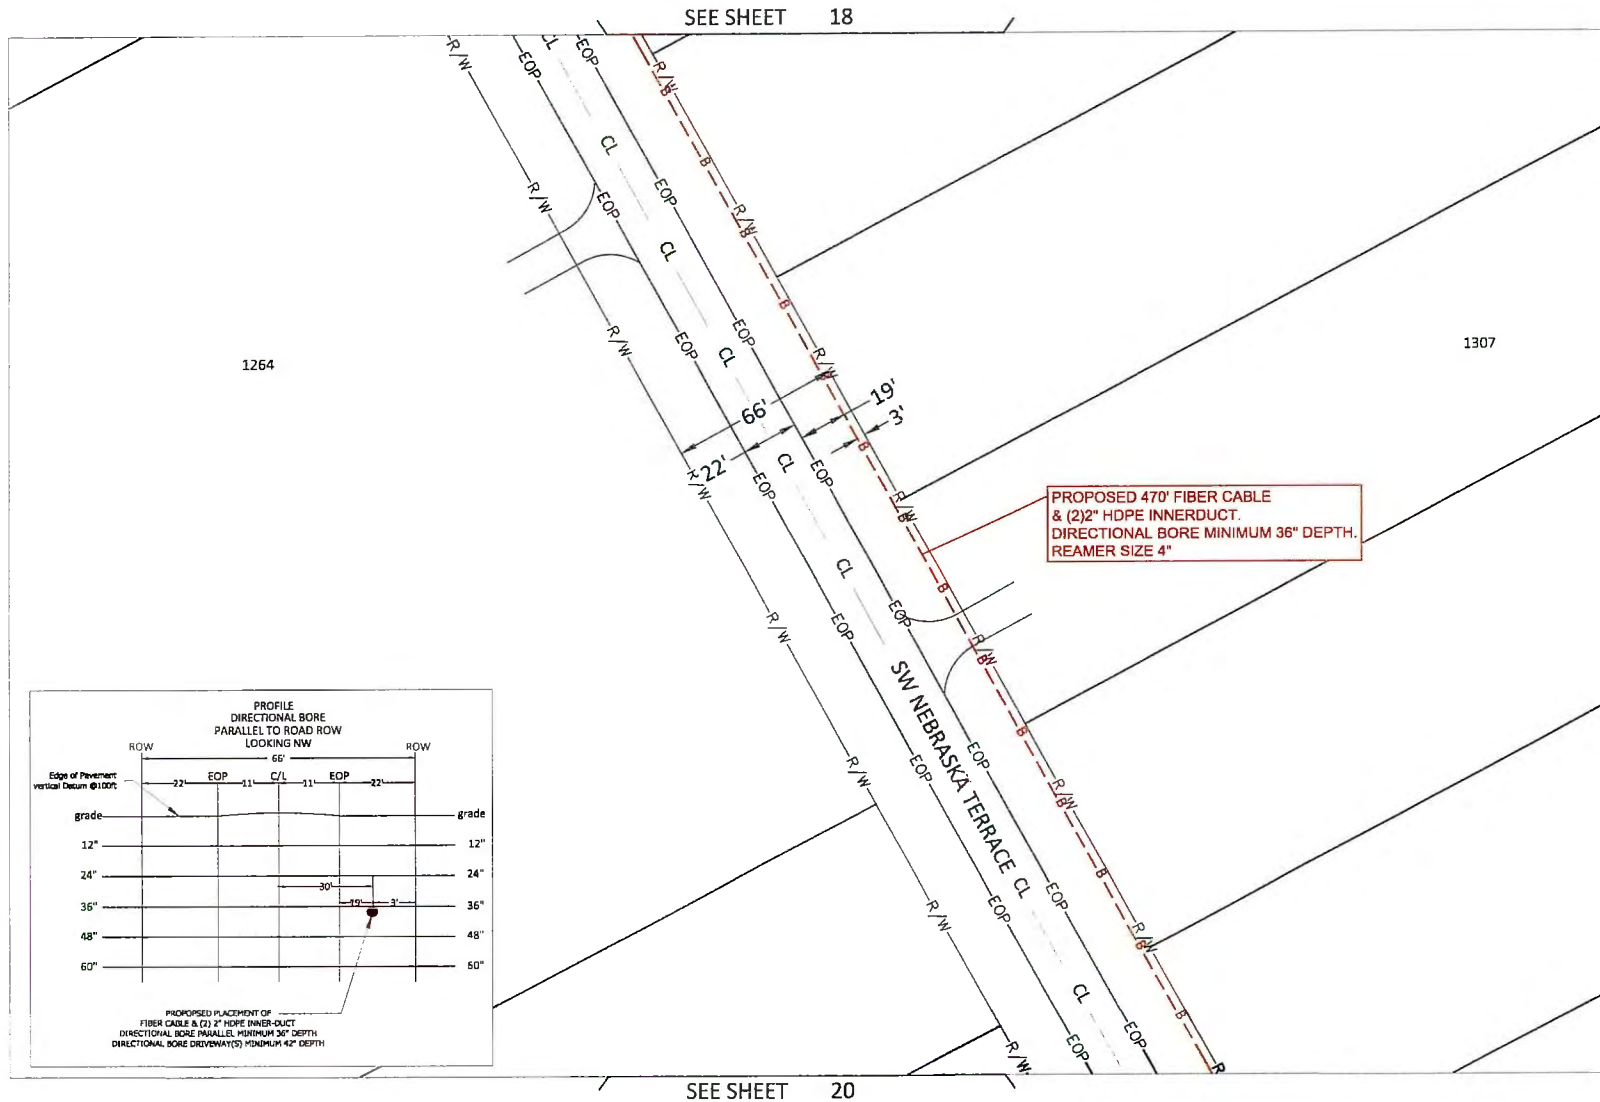

SEE SHEET 18

SEE SHEET 20



Sunshine
CALL BEFORE YOU DIG

COMCAST

UNDERGROUND CABLE CONSTRUCTION
RIGHT-OF-WAY PERMIT

PLAN VIEW

MasTec
Communications Group

COUNTY
COLUMBIA COUNTY

PROJECT LOCATION:
SW SANTA FE DR




PROJECT DESCRIPTION:
PROPOSED UG TELCO FACILITIES - 1-2", 2-2", 1-1"
HDPE 13.5 SDR

PERMIT #
PID-4374585
DRAWN BY
M&T
DATE:
08/29/2028
SCALE
1:50

SHEET NO:

19

Sheet 19 OF 50

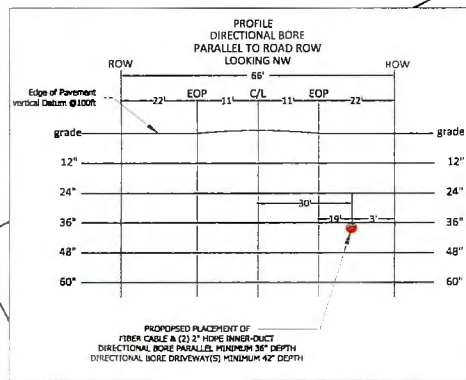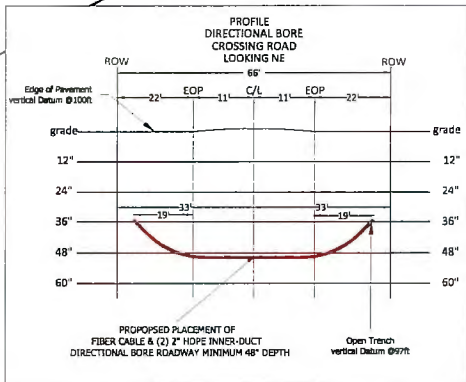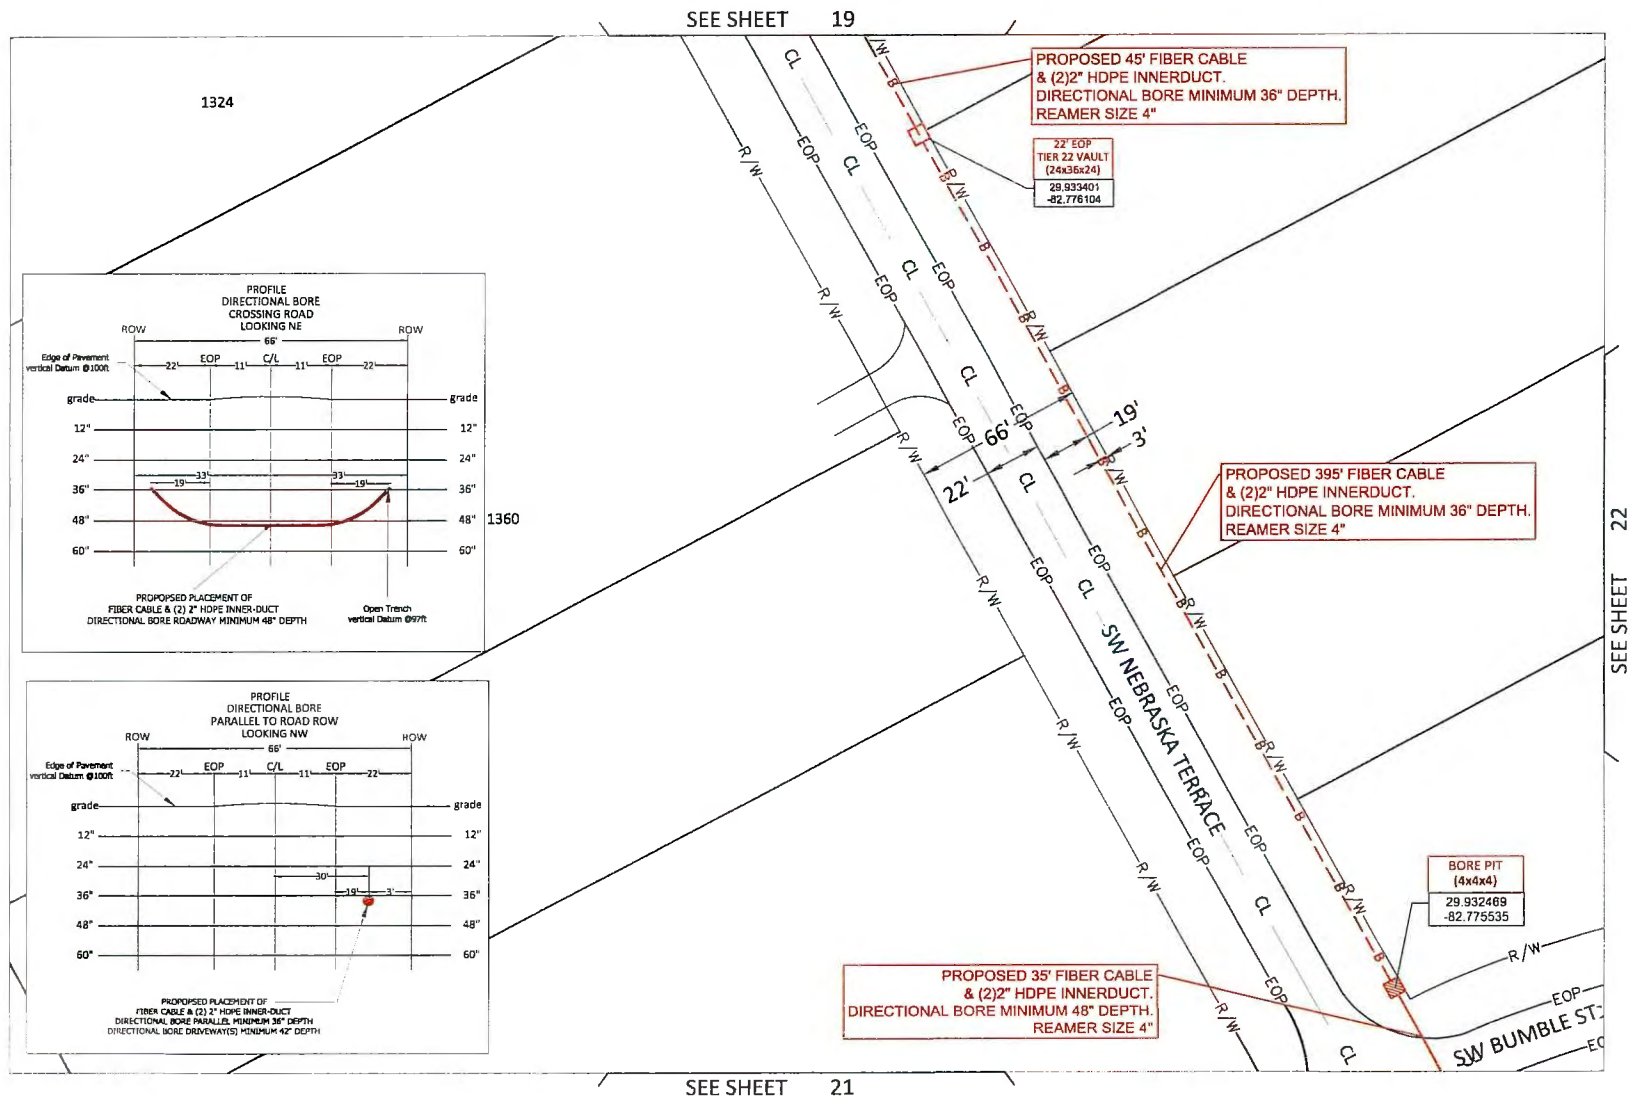

Sunshine
CALL BEFORE YOU DIG

COMCAST

UNDERGROUND CABLE CONSTRUCTION
RIGHT-OF-WAY PERMIT

PLAN VIEW

MasTec
Communications Group

COUNTY:
COLUMBIA COUNTY


PROJECT LOCATION
SW SANTA FE DR

PROJECT DESCRIPTION:
PROPOSED UG TELCO FACILITIES - 1-2", 2-2", 1-1"
HDPE 13.5 SDR

PERMIT #
PID-03714585
DRAWN BY:
W&T
DATE:
06/29/2028
SCALE:
1"=50'

SHEET NO:
20

Sheet 20 OF 50

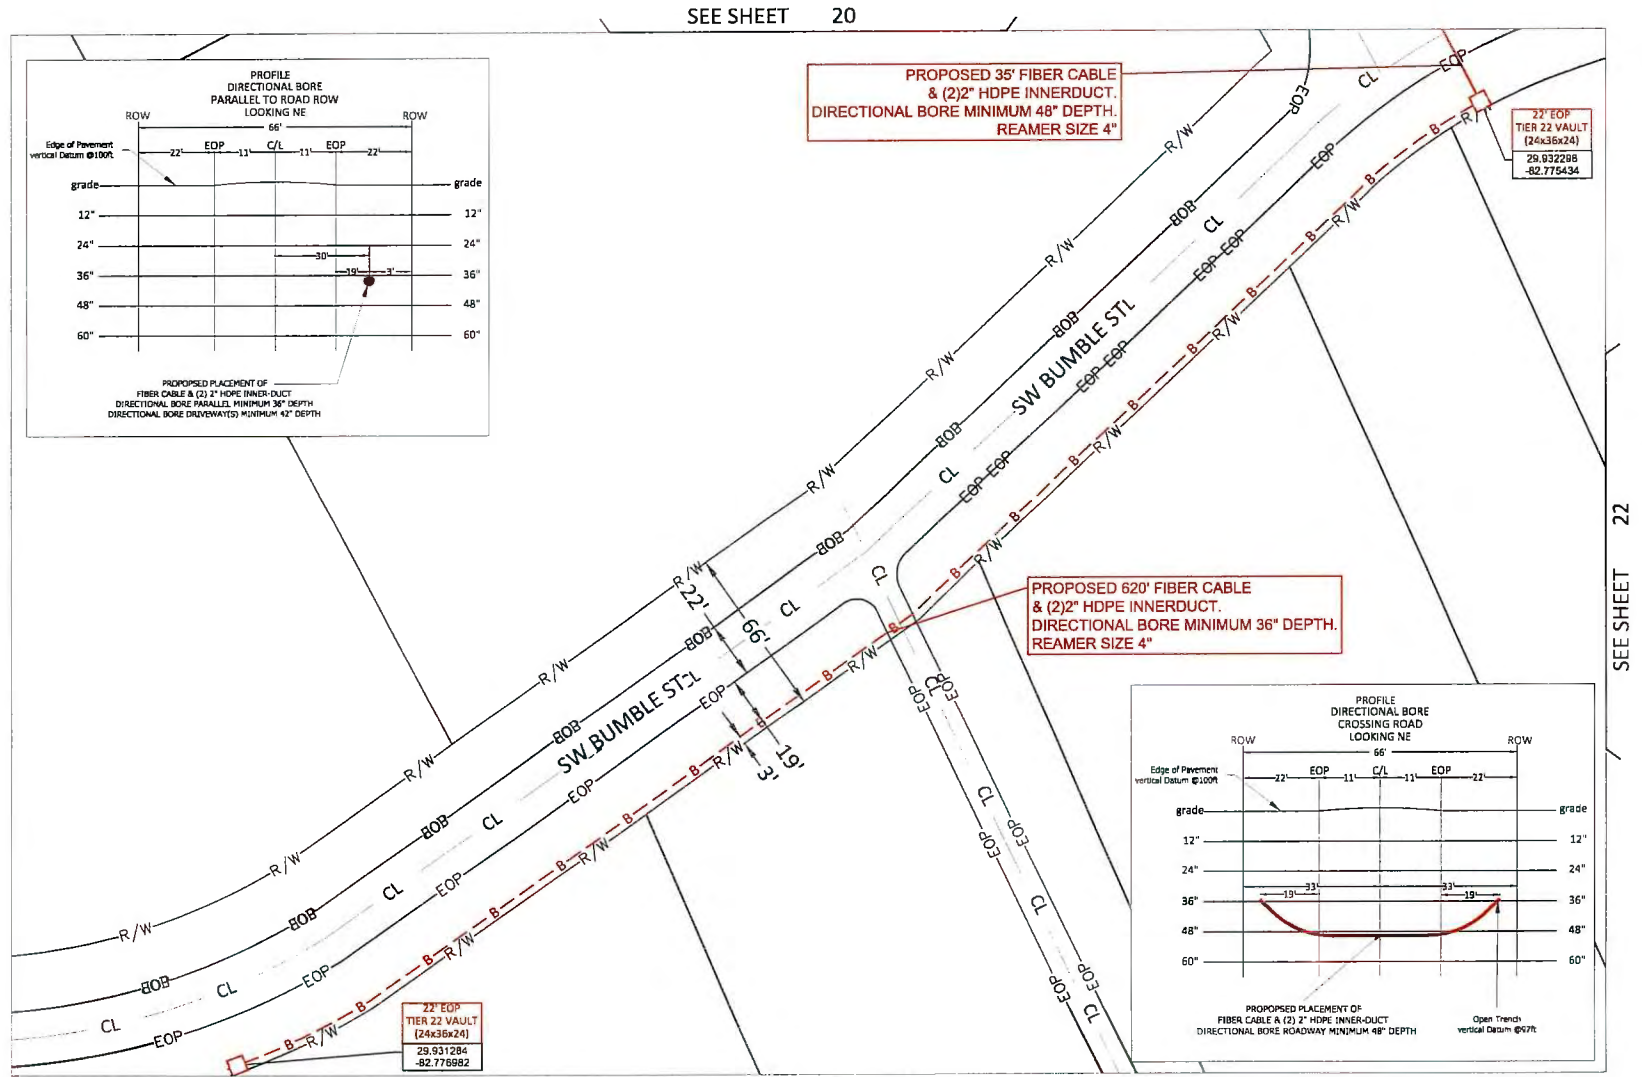

**UNDERGROUND CABLE CONSTRUCTION
RIGHT-OF-WAY PERMIT**

PLAN VIEW

MasTec
Communications Group

COUNTY:
COLUMBIA COUNTY

PROJECT LOCATION:
SW SANTA FE DR

PROJECT DESCRIPTION:
PROPOSED UG TELCO FACILITIES - 1-2", 2-2", 1-1"
HDPE 13.5 SDR

PERMIT #
PIC-4314585



DRAWN BY
MAT

DATE
06/26/2025

SCALE
1:50

SHEET NO.
21

Sheet 21 OF 50

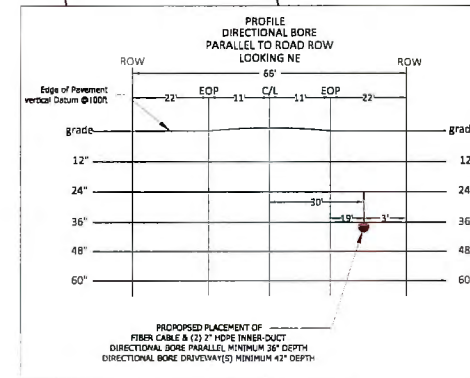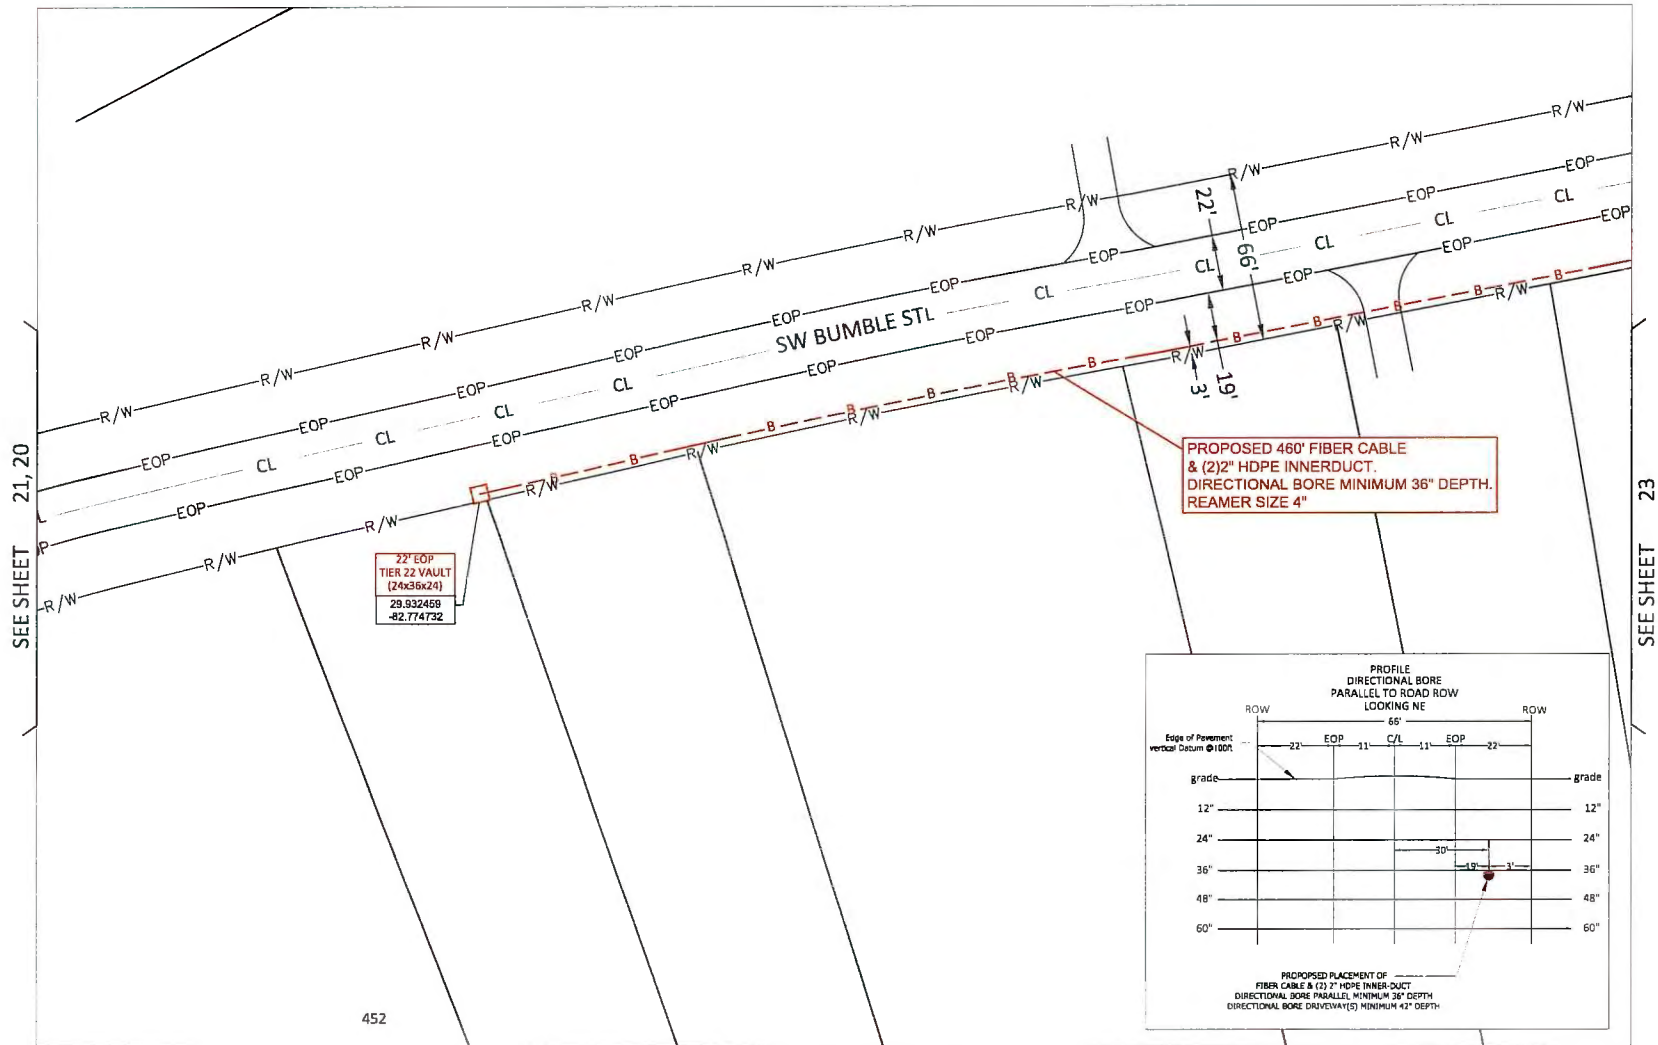

Sunshine
CALL BEFORE YOU DIG

COMCAST

UNDERGROUND CABLE CONSTRUCTION
RIGHT-OF-WAY PERMIT

PLAN VIEW

MasTec
Communications Group

COUNTY:
COLUMBIA COUNTY

PROJECT LOCATION:
SW SANTA FE DR

PROJECT DESCRIPTION:
PROPOSED UG TELCO FACILITIES - 1-2", 2-2", 1-1"
HDPE 13.5 SDR

PERMIT #
PID-0374585

DRAWN BY
MAT


DATE:
08/29/2028

SCALE:
1"=50'

SHEET NO:

22


Sheet 22 OF 50

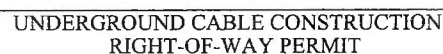

MasTec
Communications Group

SHEET NO:

Sheet 23 OF 50

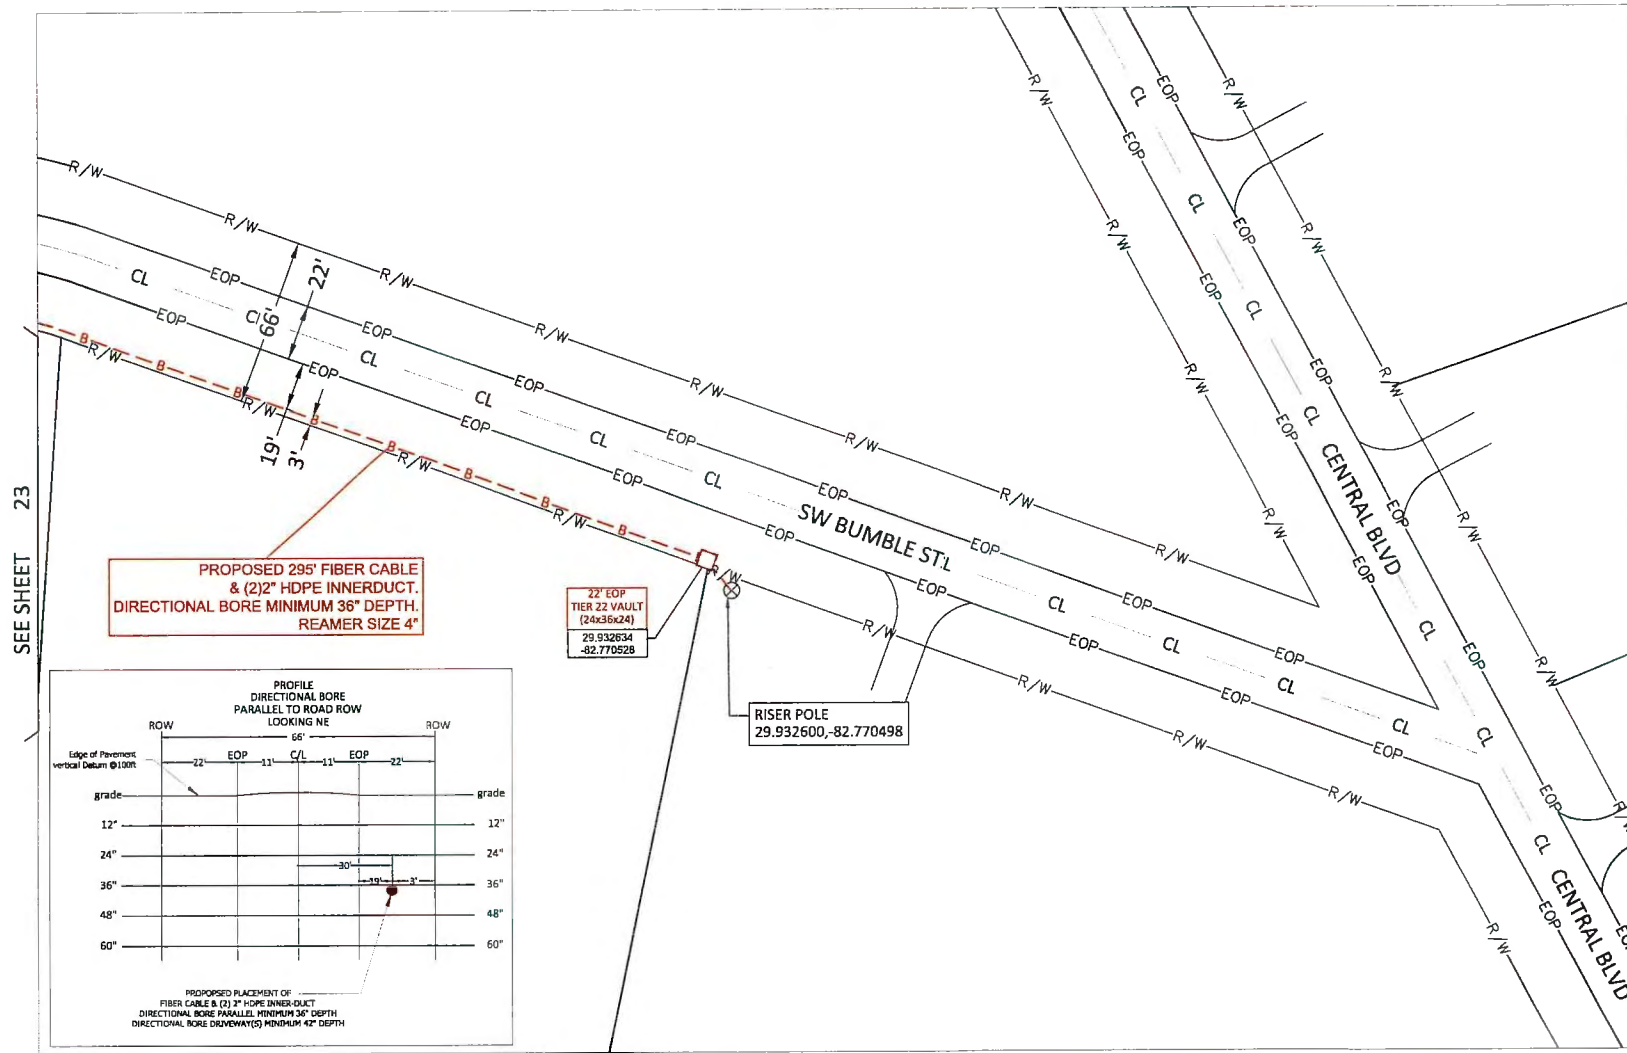

SEE SHEET 23



UNDERGROUND CABLE CONSTRUCTION
RIGHT-OF-WAY PERMIT

PLAN VIEW





COLUMBIA COUNTY

PROJECT LOCATION:
SW SANTA FE DR

PROJECT DESCRIPTION:
PROPOSED UG TELCO FACILITIES - 1-2", 2-2", 1-1"
HDPE 13.5 SDR

PERMIT #
PID-4374565
DRAWN BY:
M&T
DATE:
08/29/2028
SCALE:
1:50

SHEET NO:
24
Sheet 24 OF 50

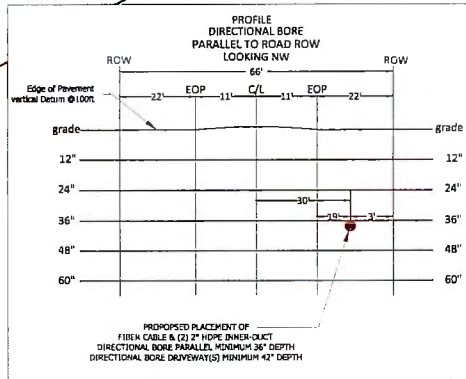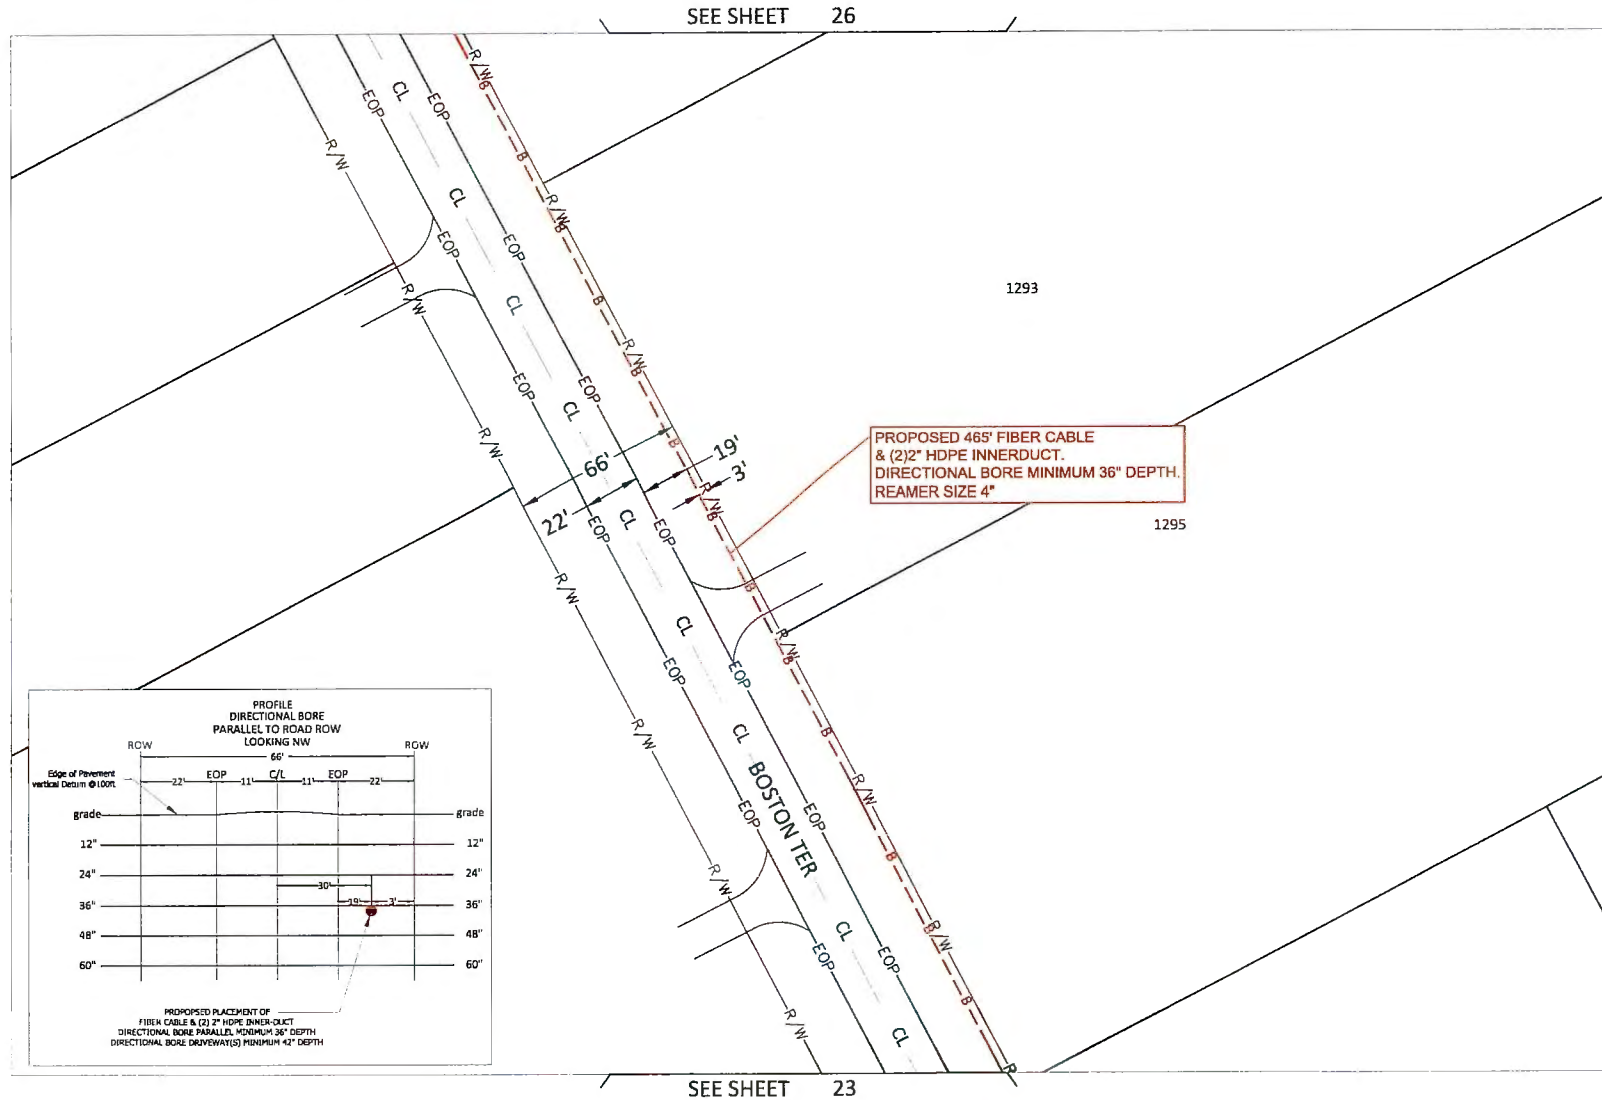

SEE SHEET 26

SEE SHEET 23



Sunshine
CALL BEFORE YOU DIG



UNDERGROUND CABLE CONSTRUCTION
RIGHT-OF-WAY PERMIT

PLAN VIEW

MasTec
Communications Group

COUNTY:
COLUMBIA COUNTY


PROJECT LOCATION:
SW SANTA FE DR

PROJECT DESCRIPTION:
PROPOSED UG TELCO FACILITIES - 1-2", 2-2", 1-1"
HDPE 13.5 SDR

PERMIT #
P10-5374385
DRAWN BY:
MAT
DATE:
08/29/2025
SCALE:
1"=50'

SHEET NO.
25
Sheet 25 OF 50

SEE SHEET 27

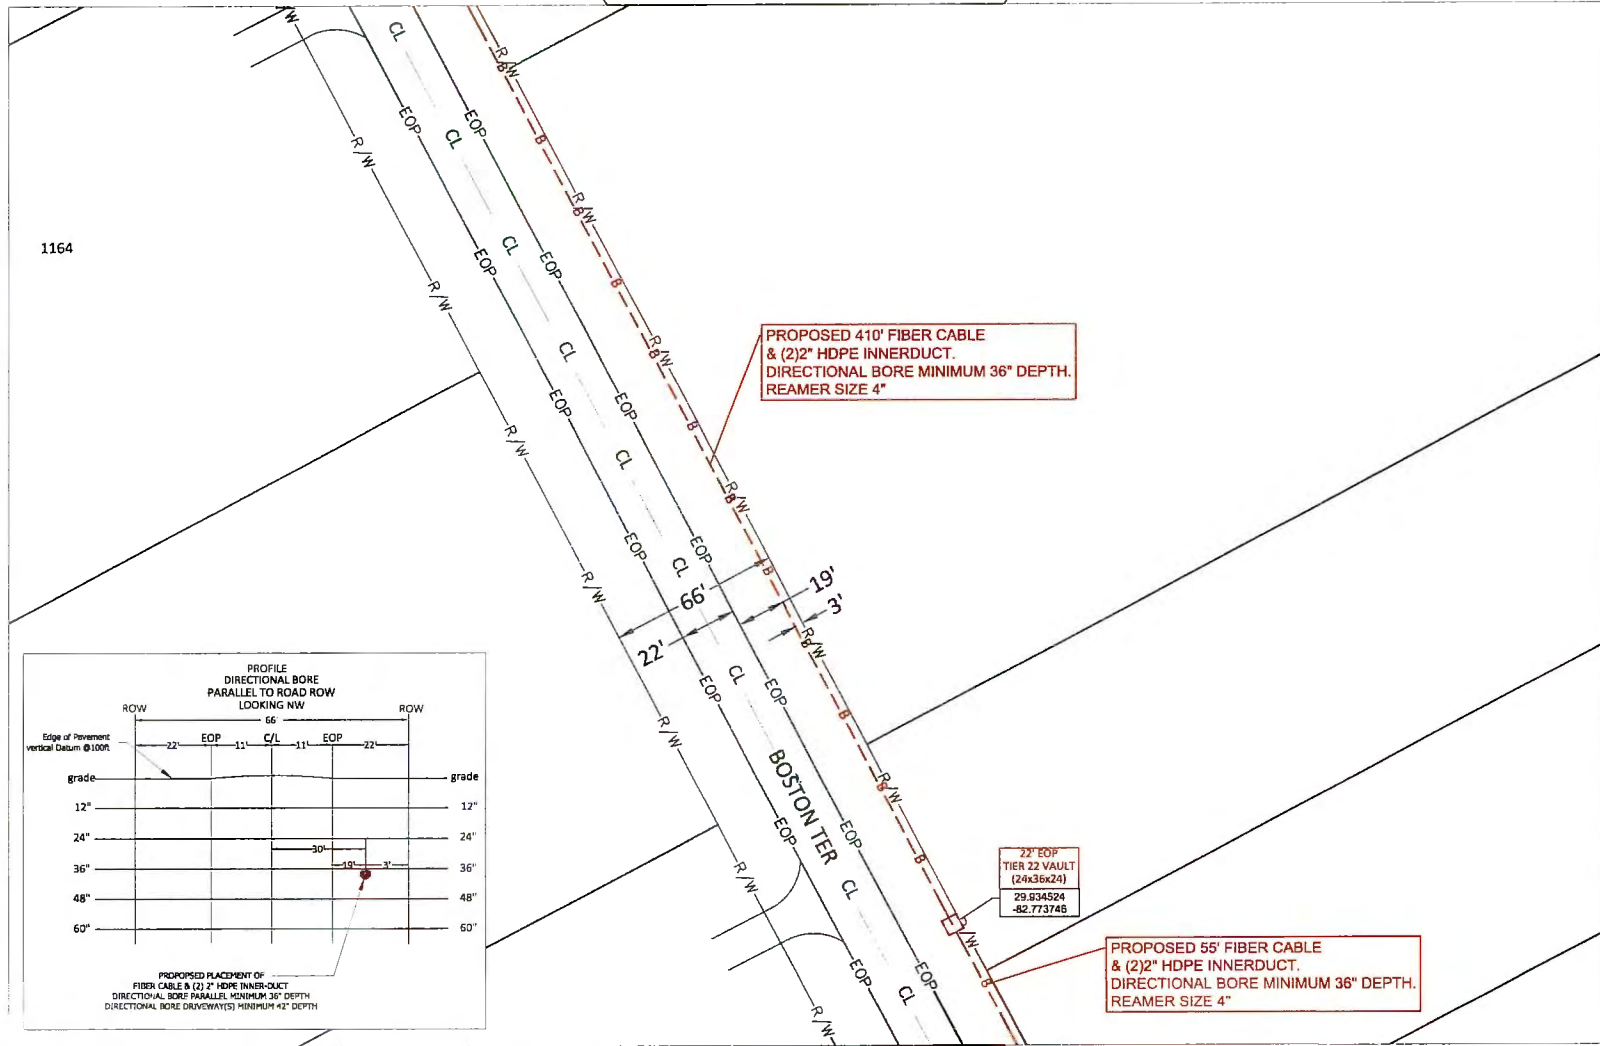

SEE SHEET 25

Sunshine
CALL BEFORE YOU DIG

COMCAST

UNDERGROUND CABLE CONSTRUCTION
RIGHT-OF-WAY PERMIT

PLAN VIEW

MasTec
Communications Group

COUNTY:
COLUMBIA COUNTY

PROJECT LOCATION:
SW SANTA FE DR

PROJECT DESCRIPTION:
PROPOSED UG TELCO FACILITIES - 1-2", 2-2", 1-1"
HDPE 13.5 SDR

PERMIT #

PID-837485

DRAWN BY

MA

DATE:

00/29/2026


SCALE:

1:50

SHEET NO:

26

Sheet 26 OF 50

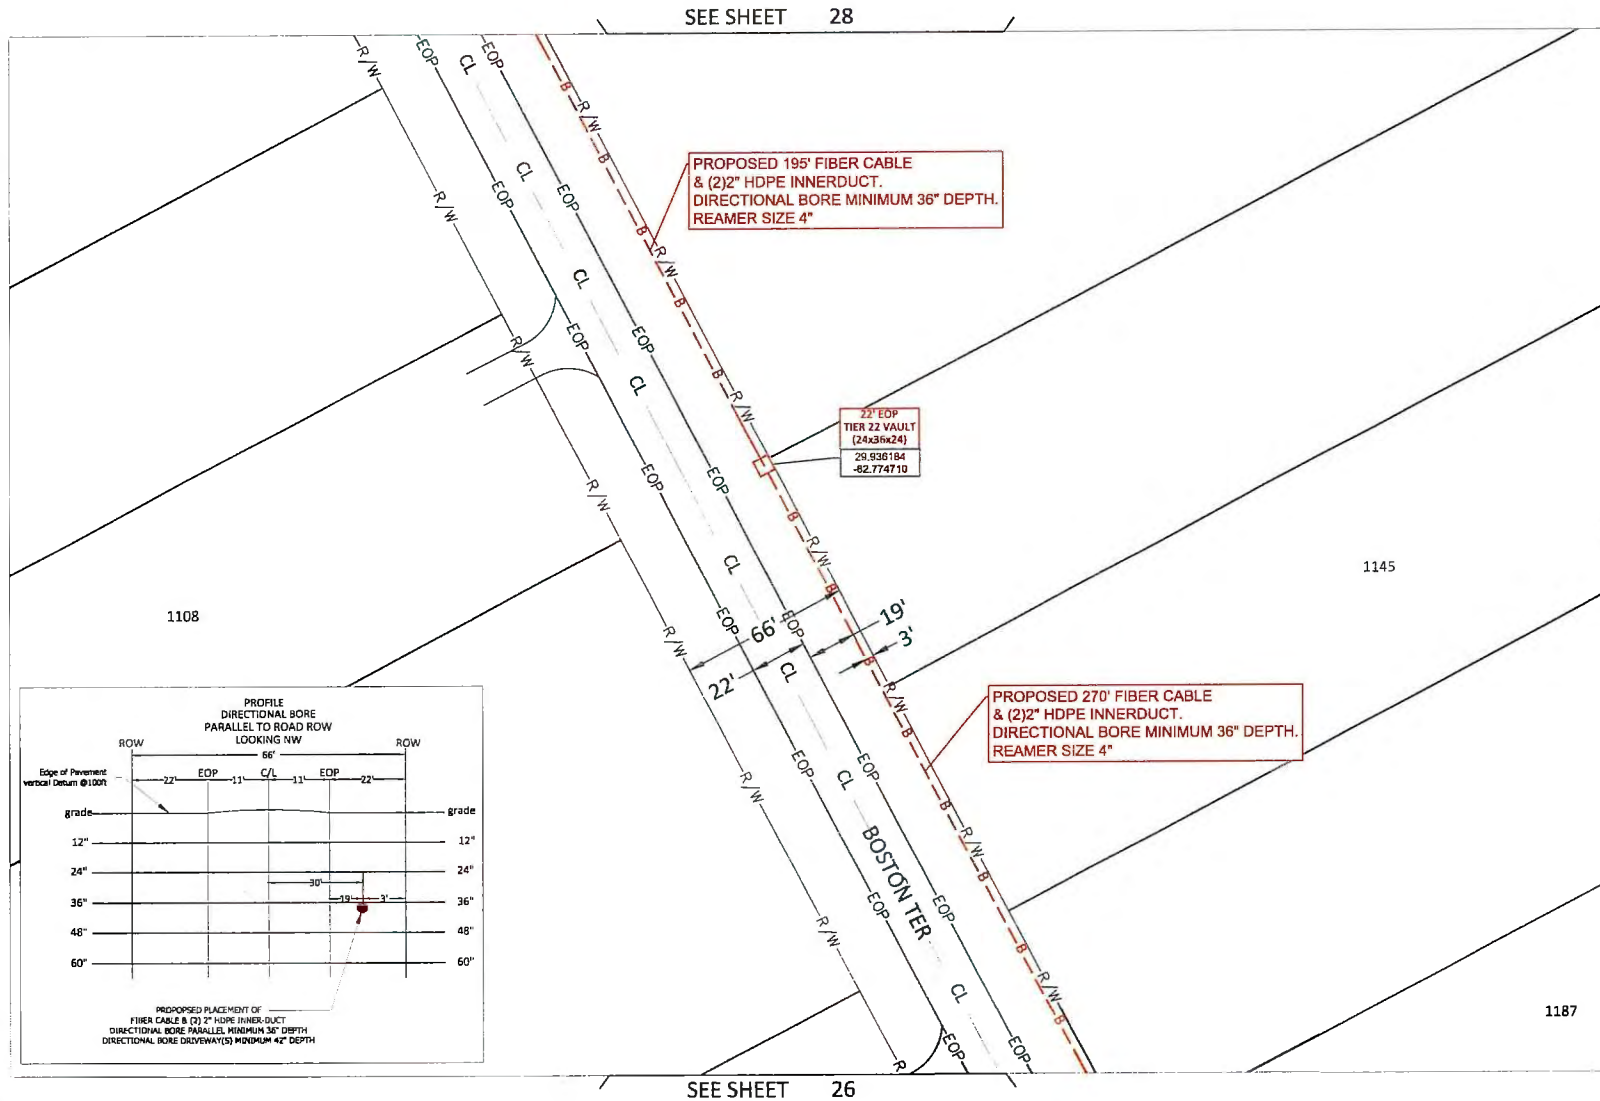

UNDERGROUND CABLE CONSTRUCTION
RIGHT-OF-WAY PERMIT

PLAN VIEW



COUNTY:
COLUMBIA COUNTY

PROJECT LOCATION:
SW SANTA FE DR



PROJECT DESCRIPTION:
PROPOSED UG TELCO FACILITIES - 1-2", 2-2", 1-1"
HDPE 13.5 SDR

PERMIT #
PHD-8374585
DRAWN BY
MAT
DATE:
05/29/2025
SCALE:
1:50

SHEET NO:

27

Sheet 27 OF 50

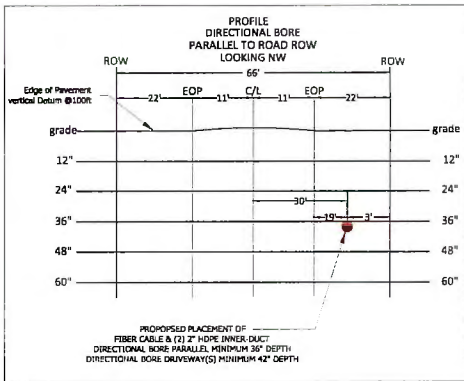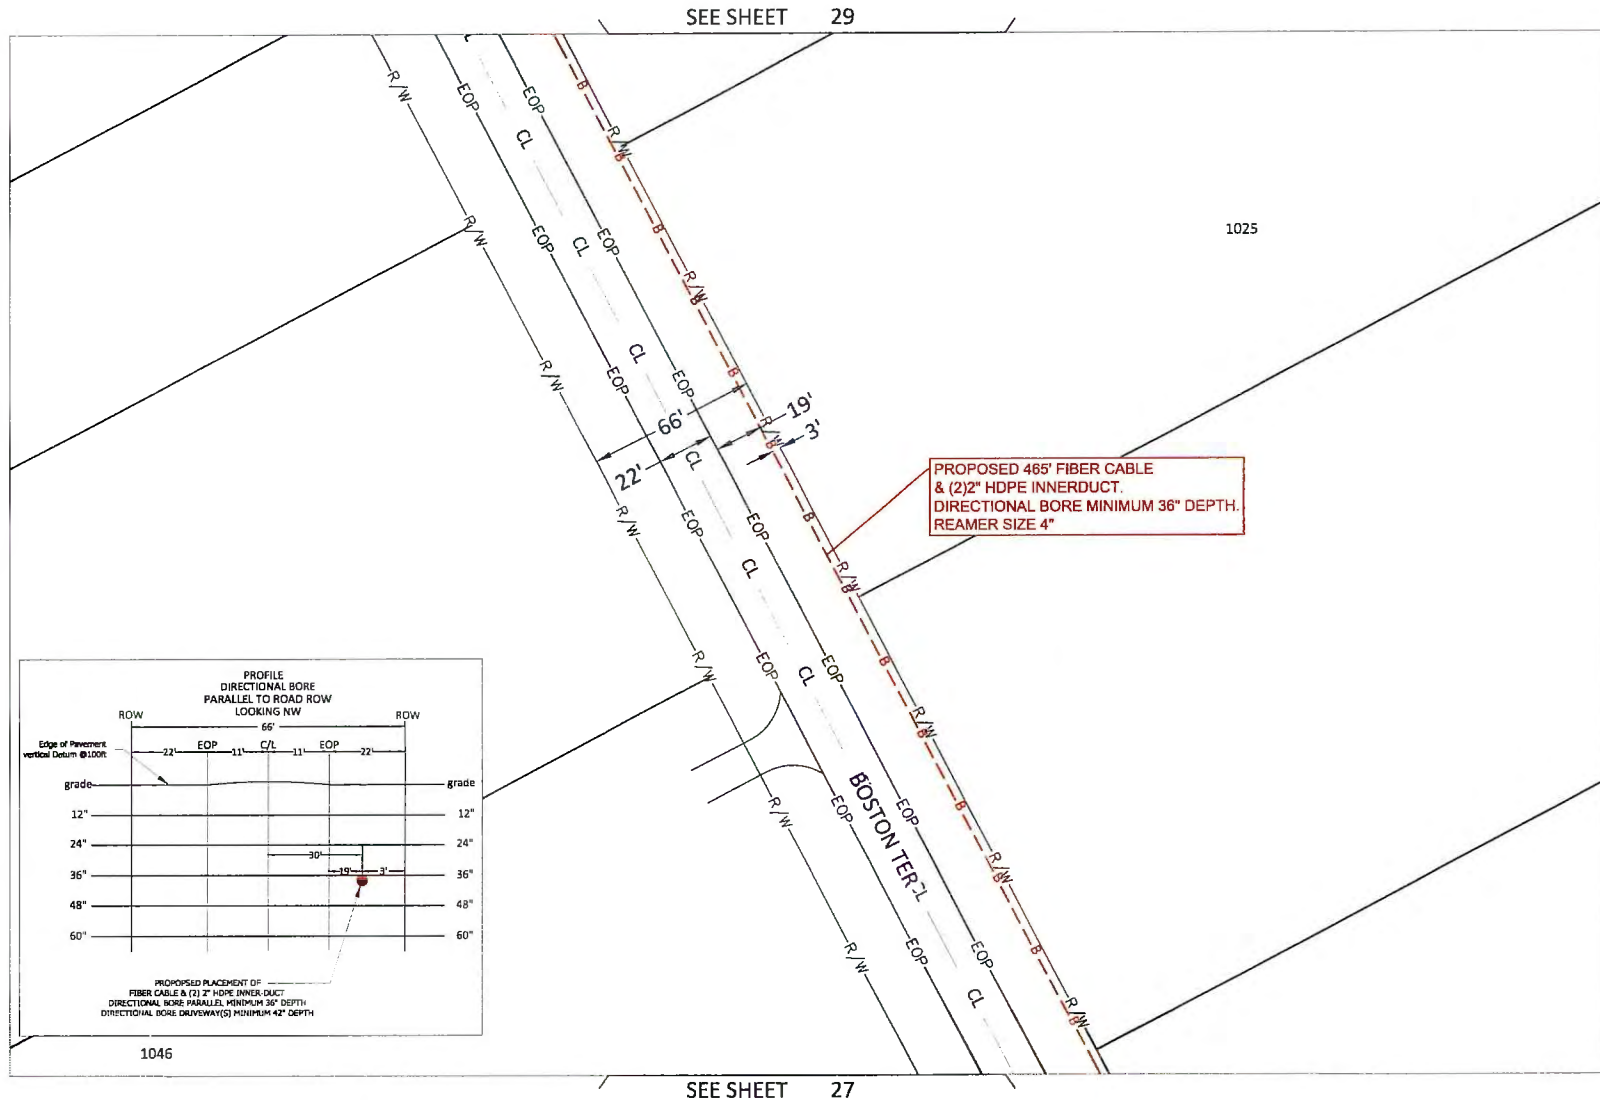

Sunshine
CALL BEFORE YOU DIG

COMCAST

UNDERGROUND CABLE CONSTRUCTION
RIGHT-OF-WAY PERMIT

PLAN VIEW

MasTec
Communications Group

COUNTY:
COLUMBIA COUNTY

PROJECT LOCATION
SW SANTA FE DR

PROJECT DESCRIPTION:
PROPOSED UG TELCO FACILITIES - 1-2", 2-2", 1-1"
HDPE 13.5 SDR

PERMIT #
P10-8374863

DRAWN BY:
M&T



DATE:
06/29/2020

SCALE:
1"=50'

SHEET NO:

28

Sheet 28 OF 50

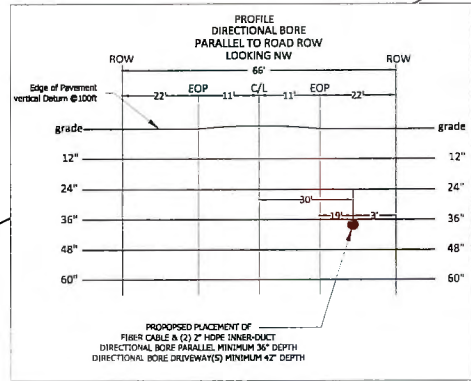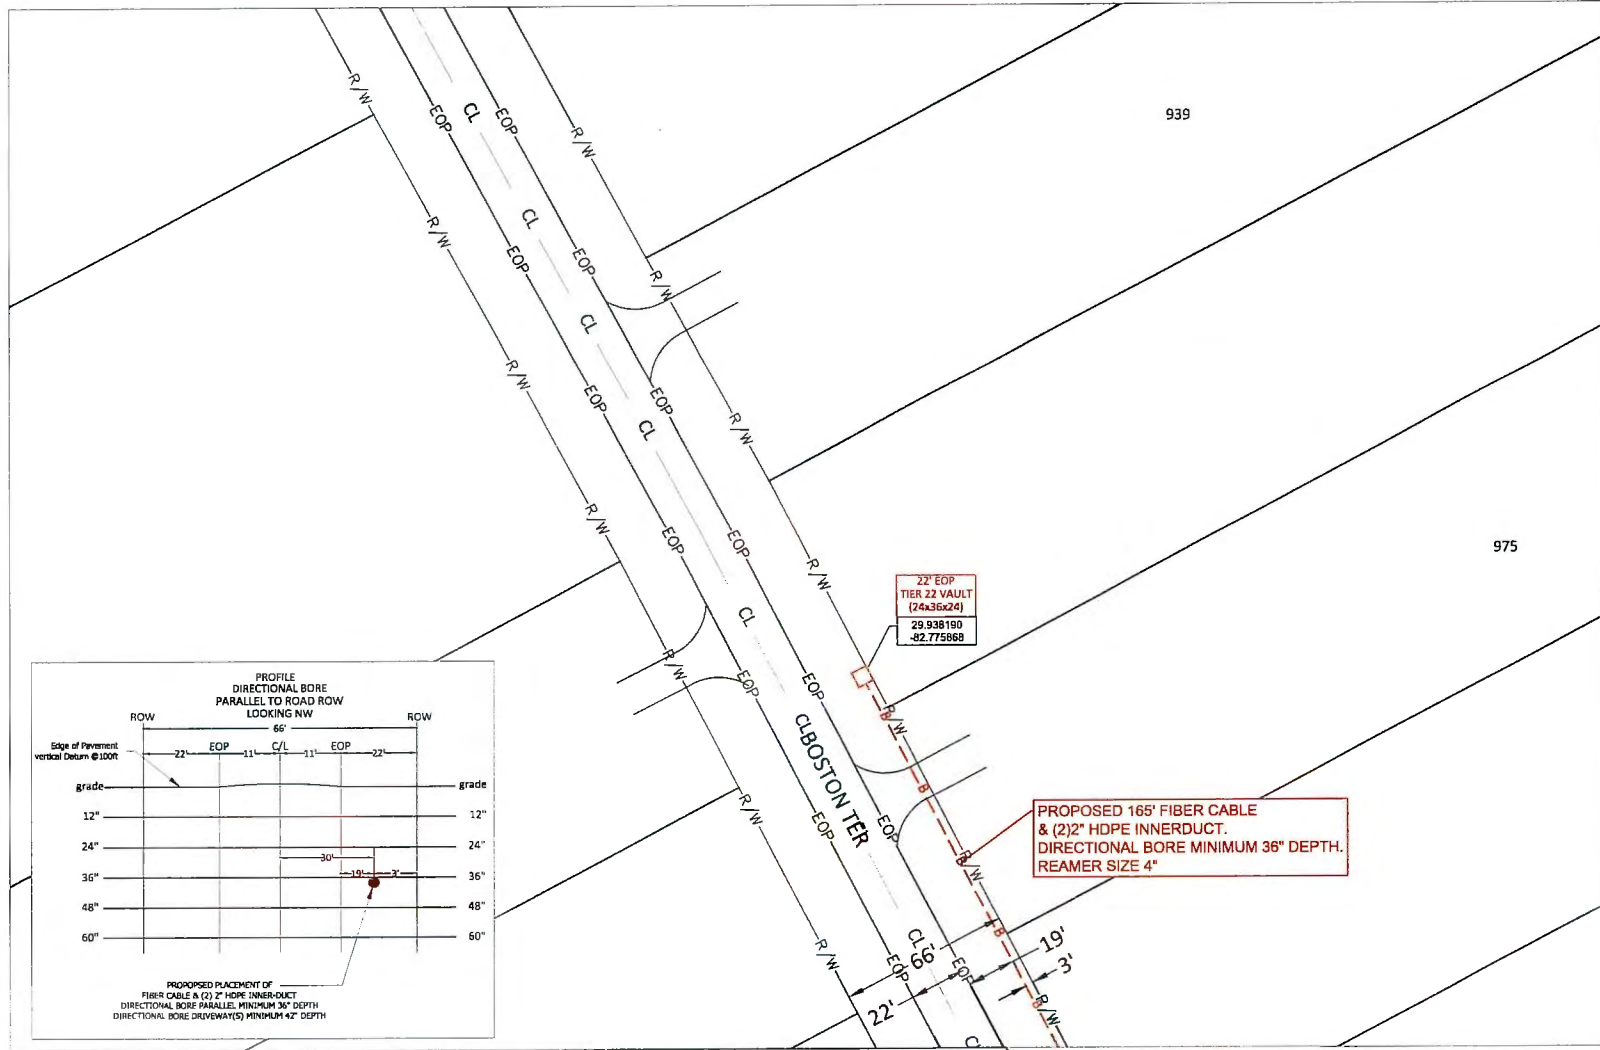

SEE SHEET 28



UNDERGROUND CABLE CONSTRUCTION
RIGHT-OF-WAY PERMIT

PLAN VIEW



COUNTY:
COLUMBIA COUNTY

PROJECT LOCATION:
SW SANTA FE DR



PROJECT DESCRIPTION:
PROPOSED UG TELCO FACILITIES - 1-2", 2-2", 1-1"
HDPE 13.5 SDR

PERMIT #
PID-6374585
DRAWN BY:
MAT
DATE:
08/29/2026
SCALE:
1:50

SHEET NO:
29

Sheet 29 OF 50

SEE SHEET 31

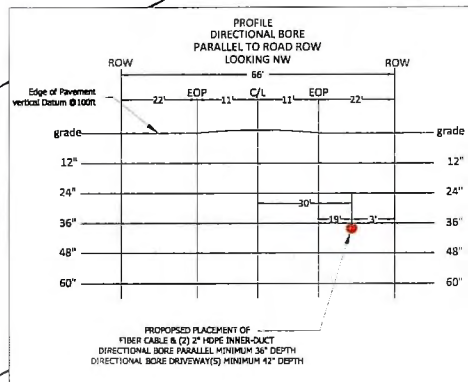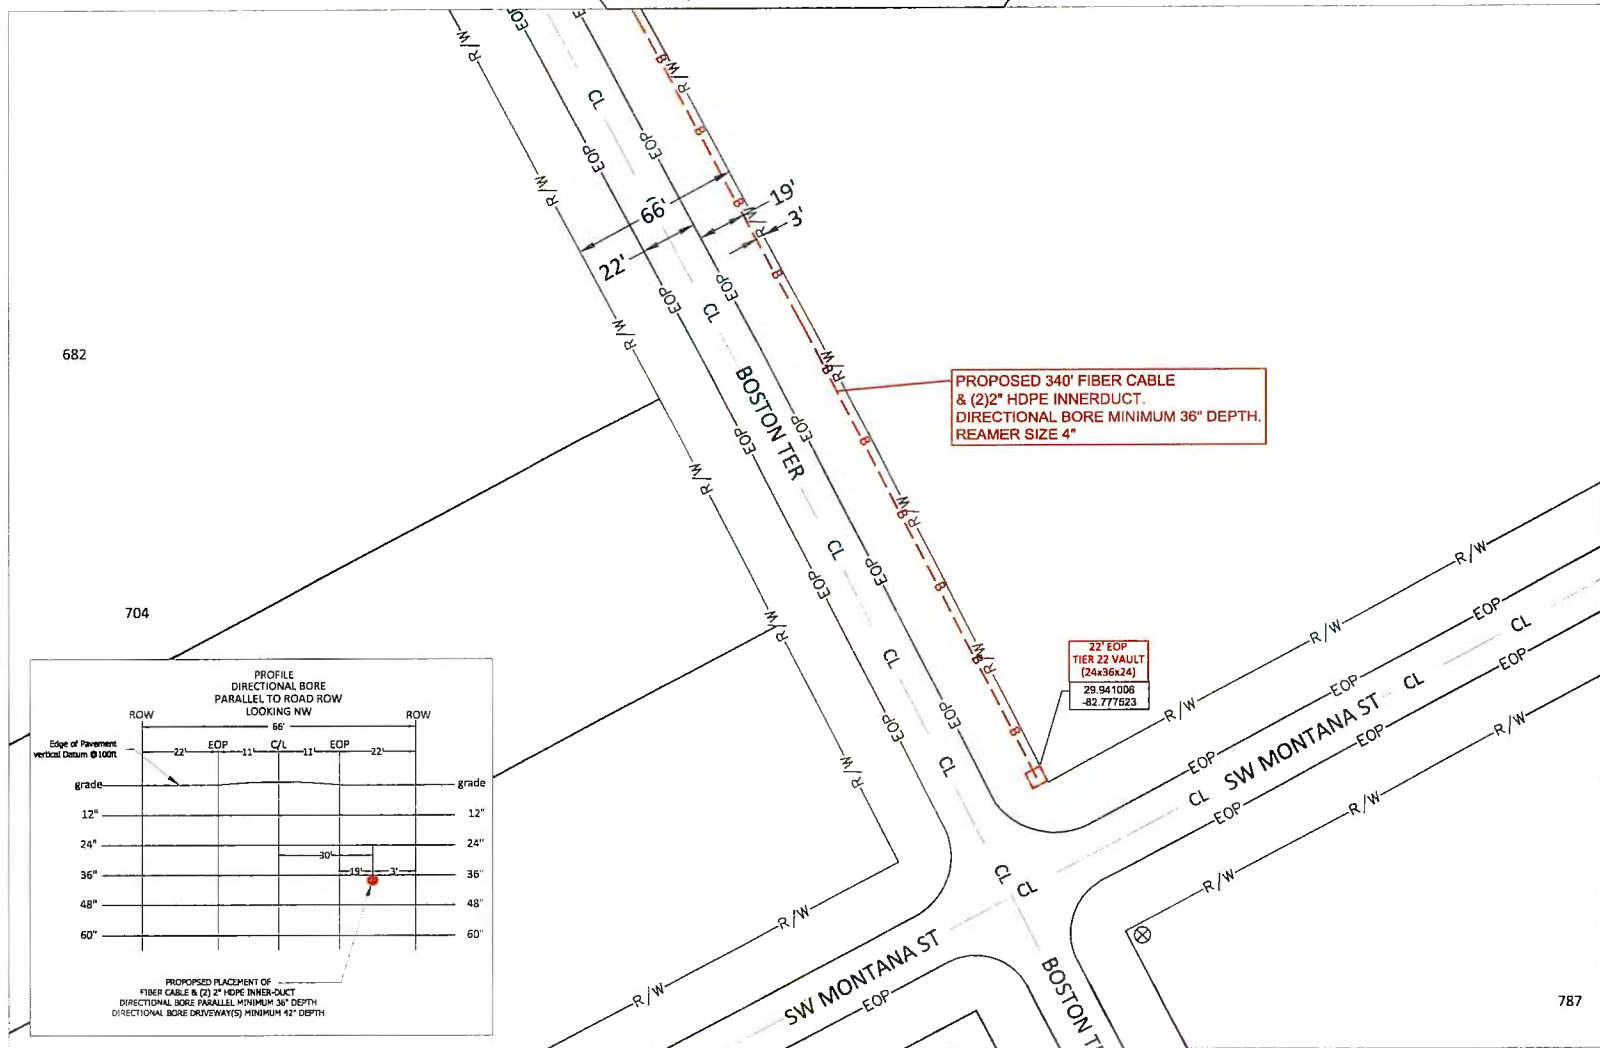

Sunshine
CALL BEFORE YOU DIG

COMCAST

UNDERGROUND CABLE CONSTRUCTION
RIGHT-OF-WAY PERMIT

PLAN VIEW

MasTec
Communications Group

COUNTY:
COLUMBIA COUNTY

PROJECT LOCATION:
SW SANTA FE DR

PROJECT DESCRIPTION:
PROPOSED UG TELCO FACILITIES - 1-2", 2-2", 1-1"
HDPE 13.5 SDR

PERMIT #
PID-4374585

DRAWN BY: MAT



DATE: 08/28/2023

SCALE: 1"=50'

SHEET NO:

30

Sheet 30 OF 50

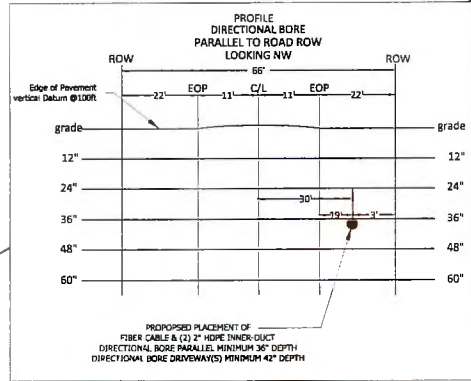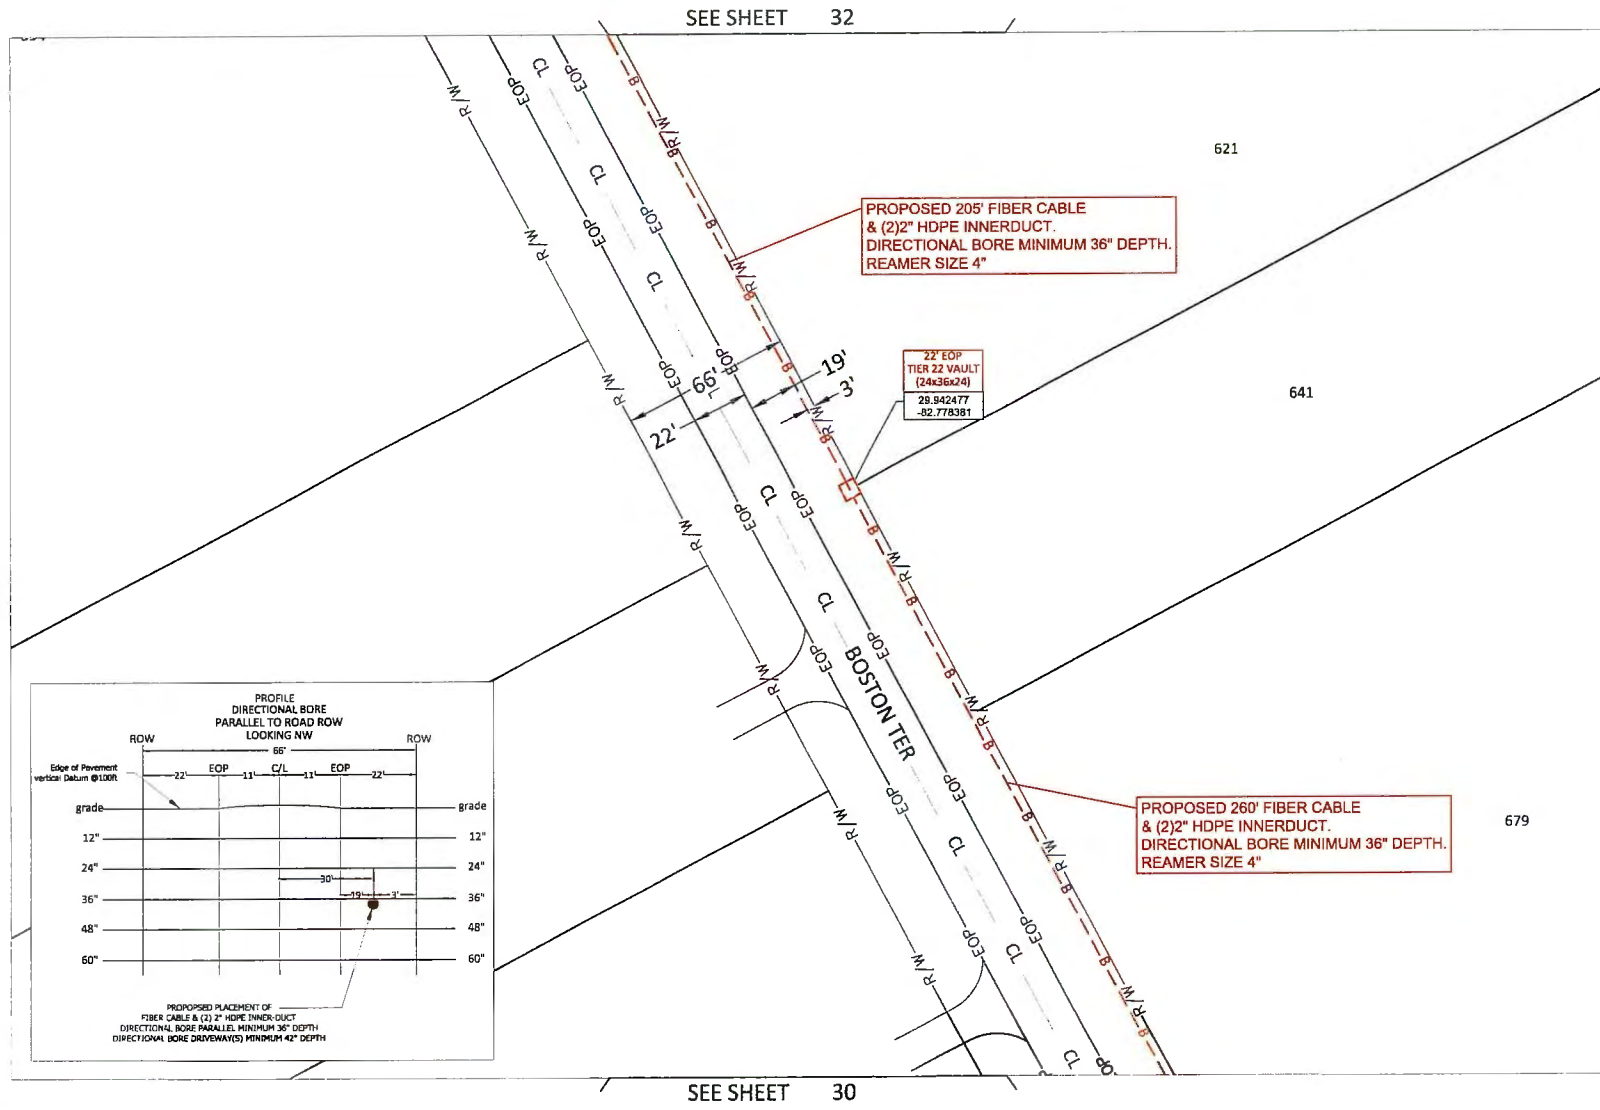



UNDERGROUND CABLE CONSTRUCTION
RIGHT-OF-WAY PERMIT
PLAN VIEW

MasTec
Communications Group
COUNTY
COLUMBIA COUNTY

PROJECT LOCATION:
SW SANTA FE DR
PROJECT DESCRIPTION:
PROPOSED UG TELCO FACILITIES - 1-2", 2-2", 1-1"
HDPE 13.5 SDR

PERMIT #
PID-8374585
DRAWN BY
MAT
DATE:
05/23/2025
SCALE:
1"=50'

SHEET NO:
31
Sheet 31 OF 50

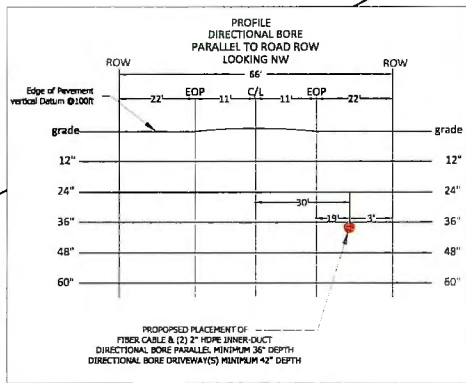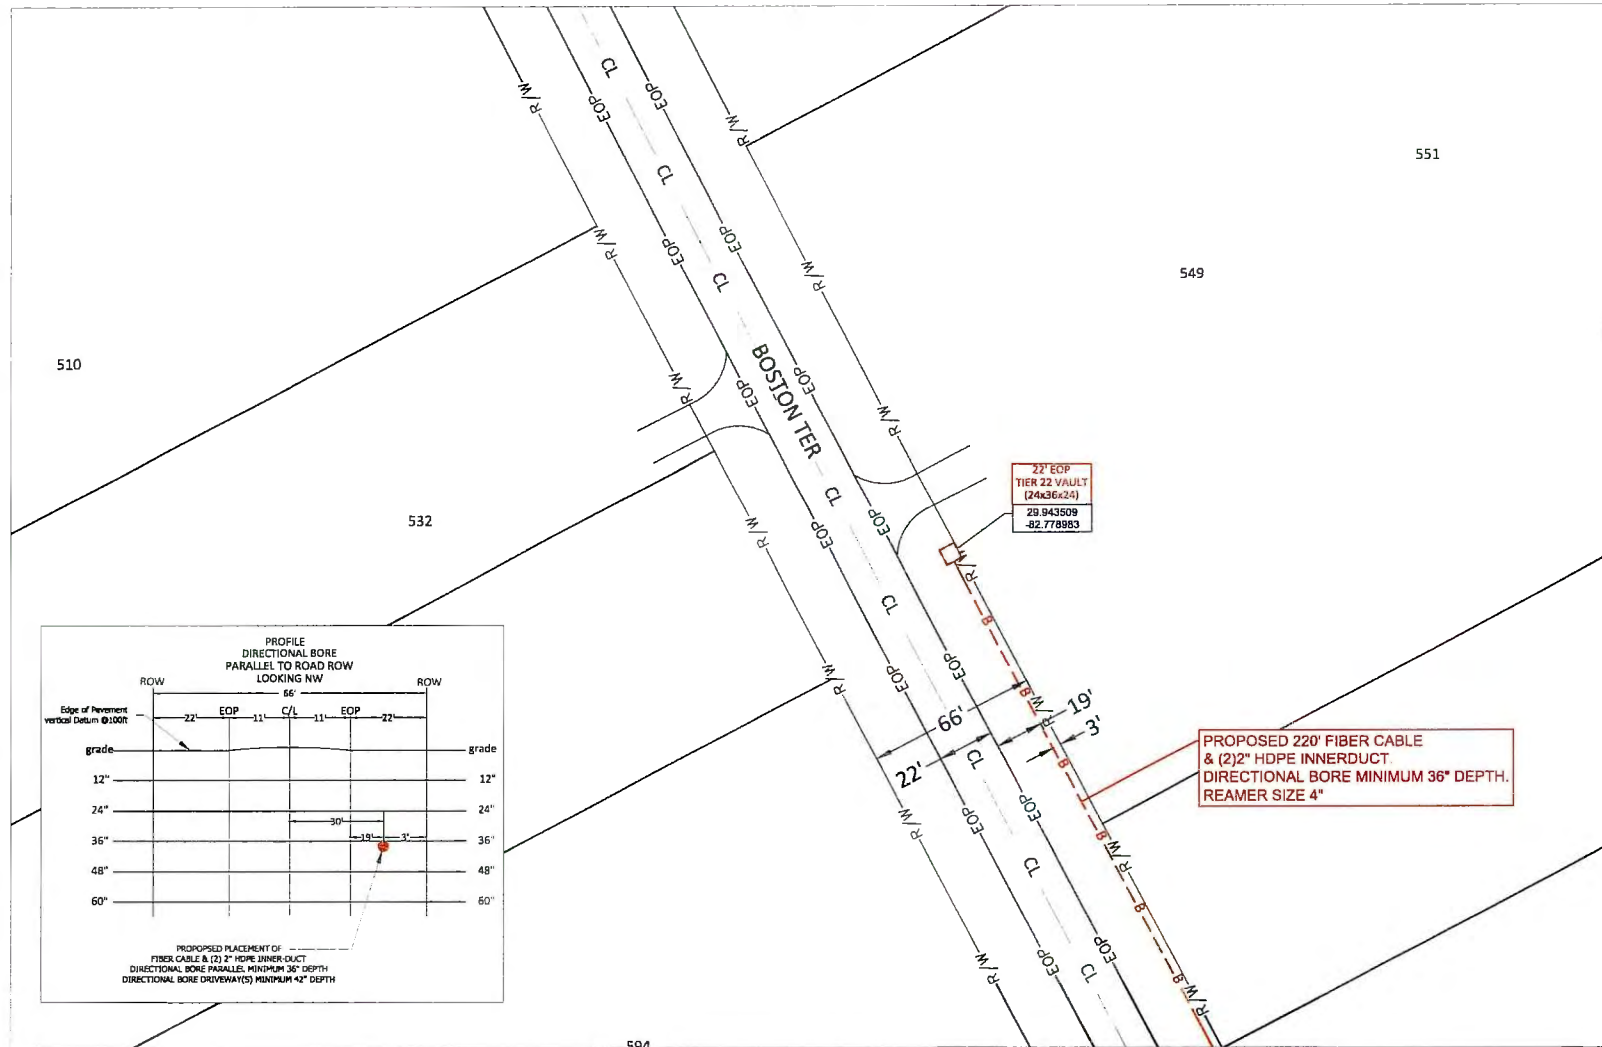

SEE SHEET 31



UNDERGROUND CABLE CONSTRUCTION
RIGHT-OF-WAY PERMIT

PLAN VIEW



COUNTY:
COLUMBIA COUNTY

PROJECT LOCATION:
SW SANTA FE DR

PROJECT DESCRIPTION:
PROPOSED UG TELCO FACILITIES - 1-2", 2-2", 1-1"
HDPE 13.5 SDR

PERMIT #
PID-8374585

DRAWN BY:
M&T



DATE:
08/29/2023

SCALE:
1"=20'

SHEET NO:

32

Sheet 32 OF 50

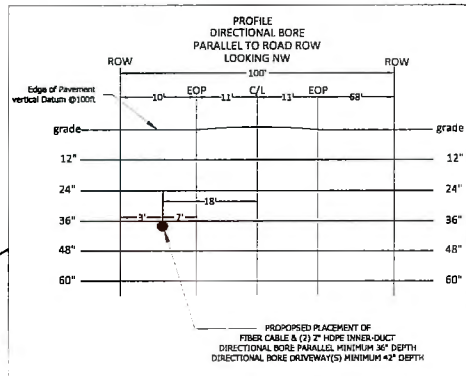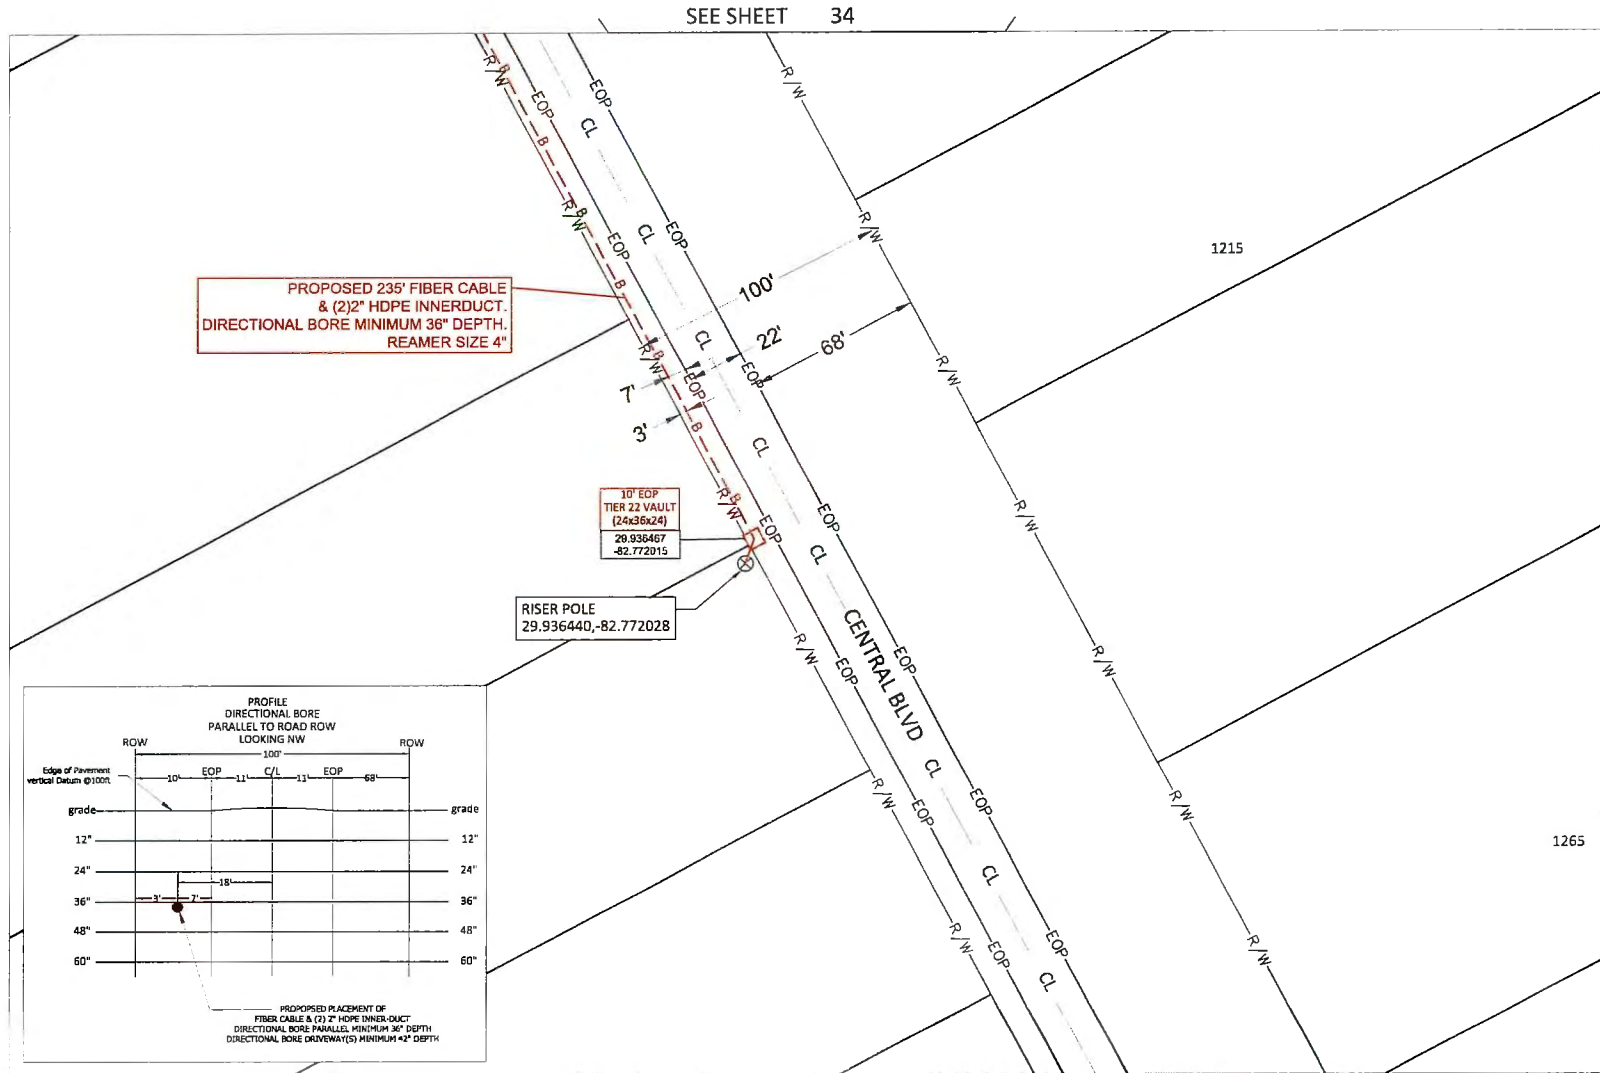

UNDERGROUND CABLE CONSTRUCTION
RIGHT-OF-WAY PERMIT

PLAN VIEW



COUNTY:
COLUMBIA COUNTY


PROJECT LOCATION:
SW SANTA FE DR

PROJECT DESCRIPTION
PROPOSED UG TELCO FACILITIES - 1-2", 2-2", 1-1"
HDPE 13.5 SDR

PERMIT #
PID-8374585
DRAWN BY
M&T
DATE
06/29/2028
SCALE
1:50

SHEET NO:
33

Sheet 33 OF 50

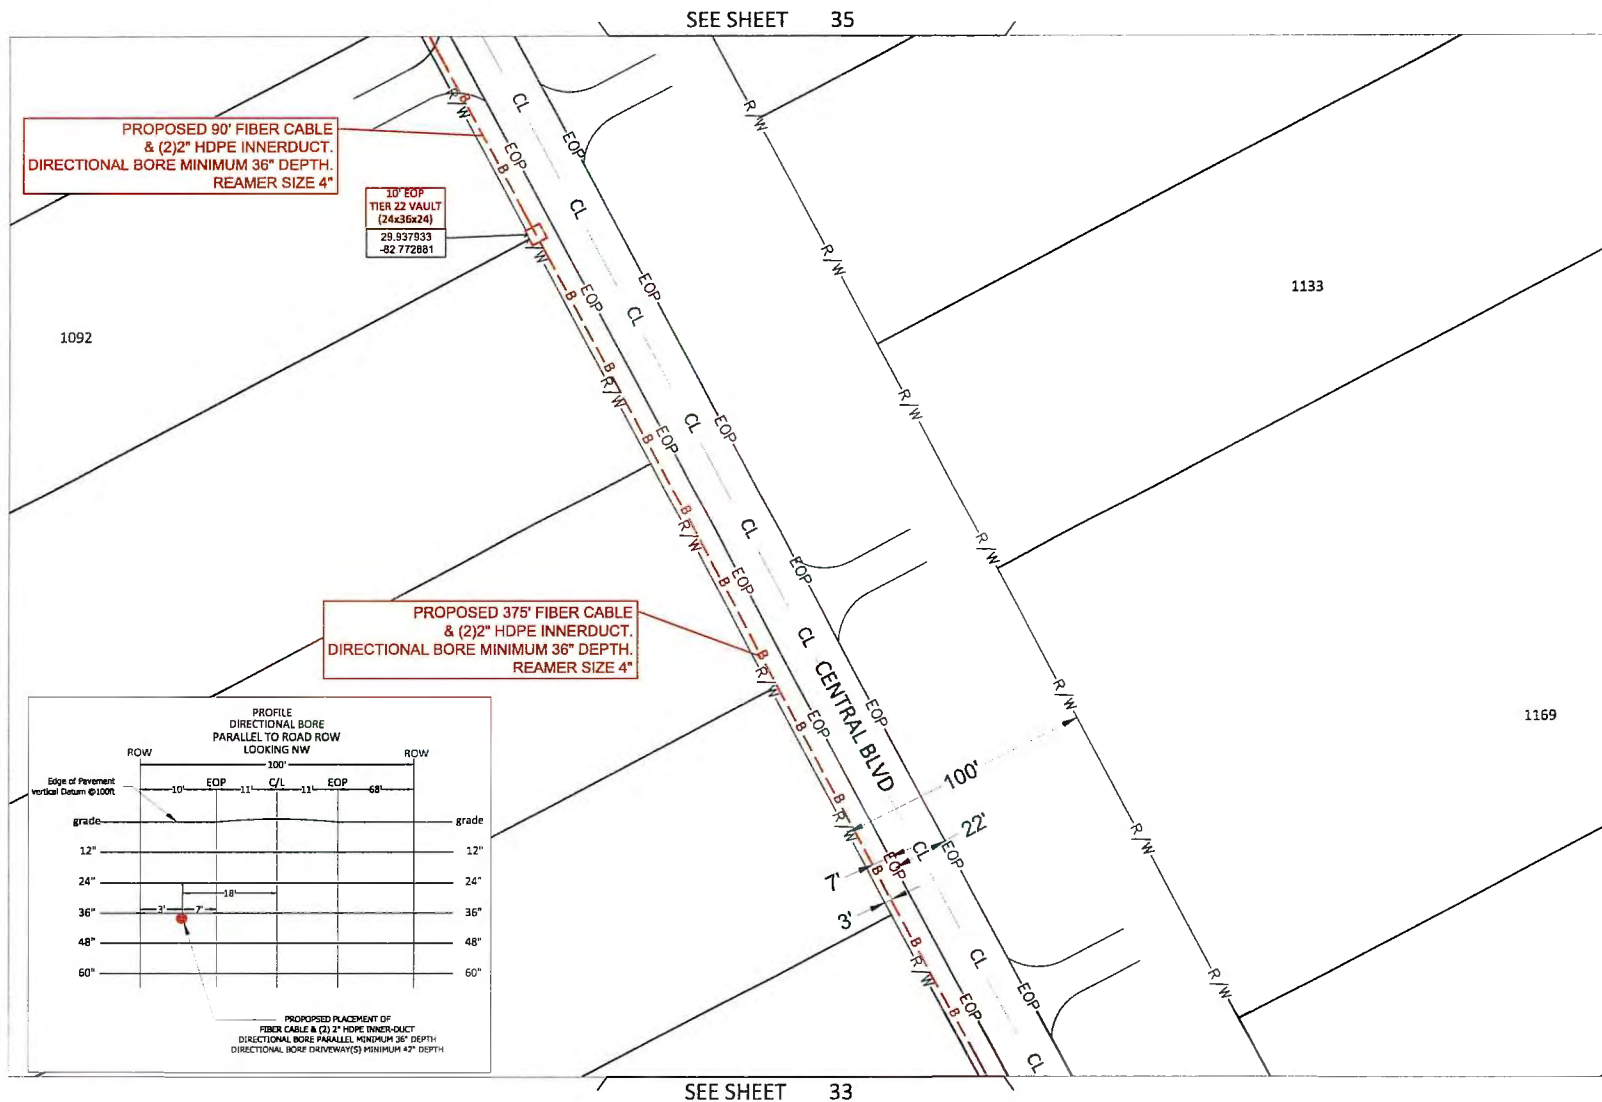

Sunshine
CALL BEFORE YOU DIG

COMCAST

UNDERGROUND CABLE CONSTRUCTION
RIGHT-OF-WAY PERMIT

PLAN VIEW

MasTec
Communications Group

COUNTY:
COLUMBIA COUNTY

PROJECT LOCATION:
SW SANTA FE DR


PROJECT DESCRIPTION:
PROPOSED UG TELCO FACILITIES - 1-2", 2-2", 1-1"
HDPE 13.5 SDR

PERMIT #
PID-6374585
DRAWN BY:
M&T
DATE:
06/28/2025
SCALE:
1"=50'

SHEET NO:

34

Sheet 34 OF 50

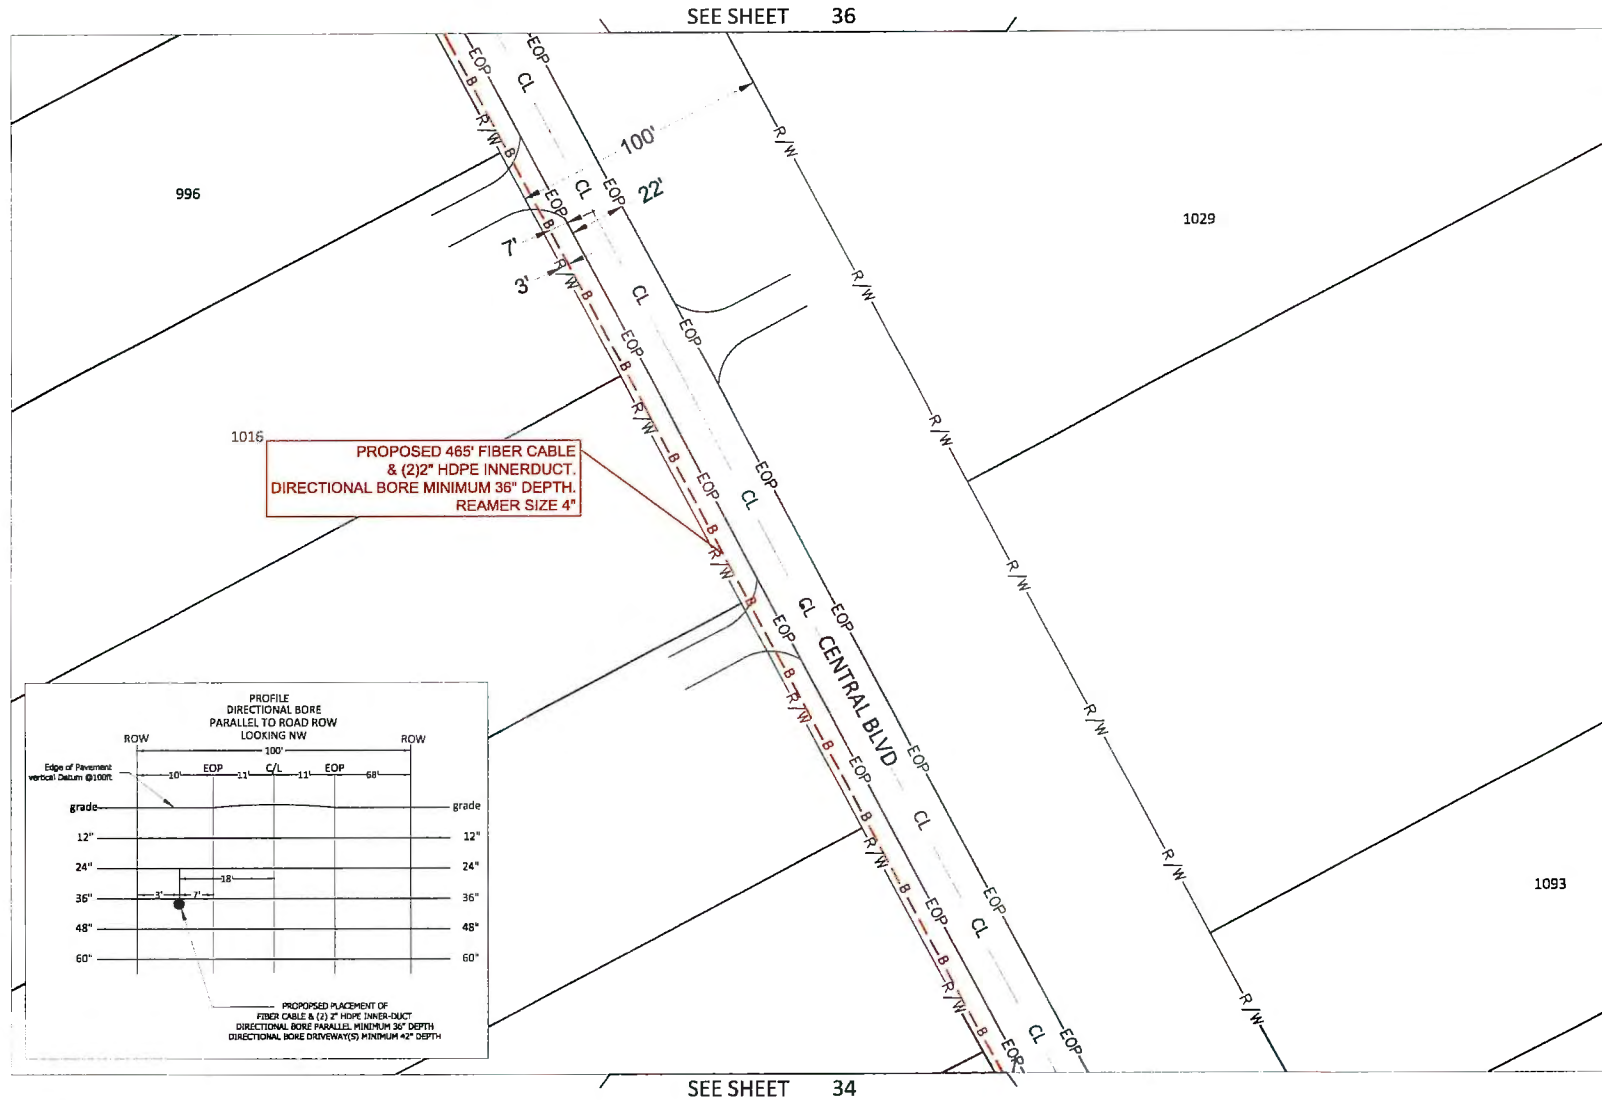

UNDERGROUND CABLE CONSTRUCTION
RIGHT-OF-WAY PERMIT

PLAN VIEW



COUNTY:
COLUMBIA COUNTY

PROJECT LOCATION:

SW SANTA FE DR

PROJECT DESCRIPTION:

PROPOSED UG TELCO FACILITIES - 1-2", 2-2", 1-1"
HDPE 13.5 SDR

PERMIT #

SPID-8374585

DRAWN BY:

MAT

DATE:

06/29/2025



SCALE:

1:50

SHEET NO:

35

Sheet 35 OF 50

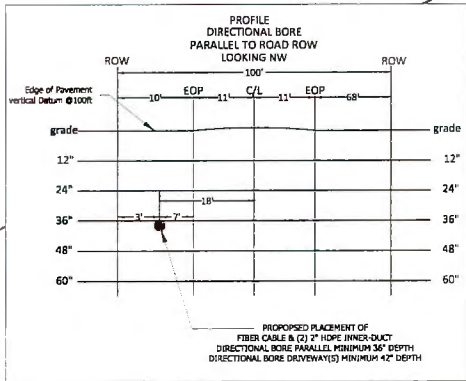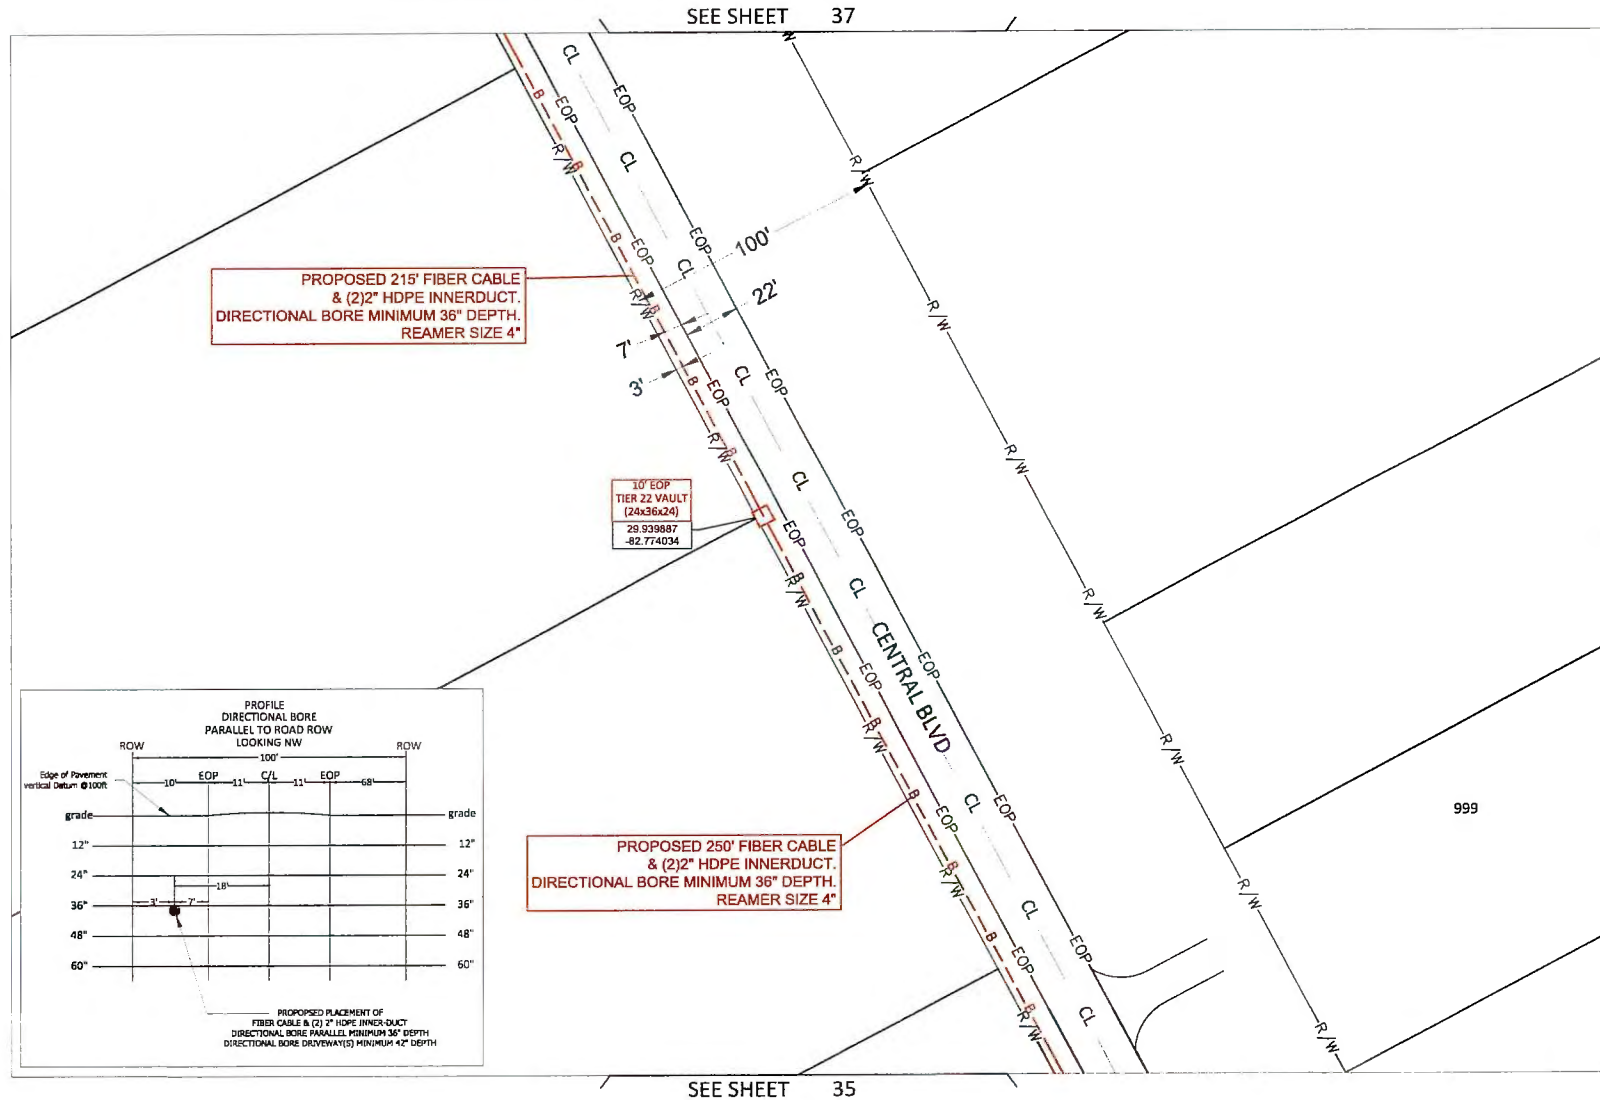

UNDERGROUND CABLE CONSTRUCTION
RIGHT-OF-WAY PERMIT

PLAN VIEW




COUNTY
COLUMBIA COUNTY

PROJECT LOCATION:
SW SANTA FE DR

PROJECT DESCRIPTION:
PROPOSED UG TELCO FACILITIES - 1-2", 2-2", 1-1"
HDPE 13.5 SDR

PERMIT #
P-04374565
DRAWN BY:
M&T
DATE:
08/29/2026
SCALE:
1:50

SHEET NO
36
Sheet 36 OF 50

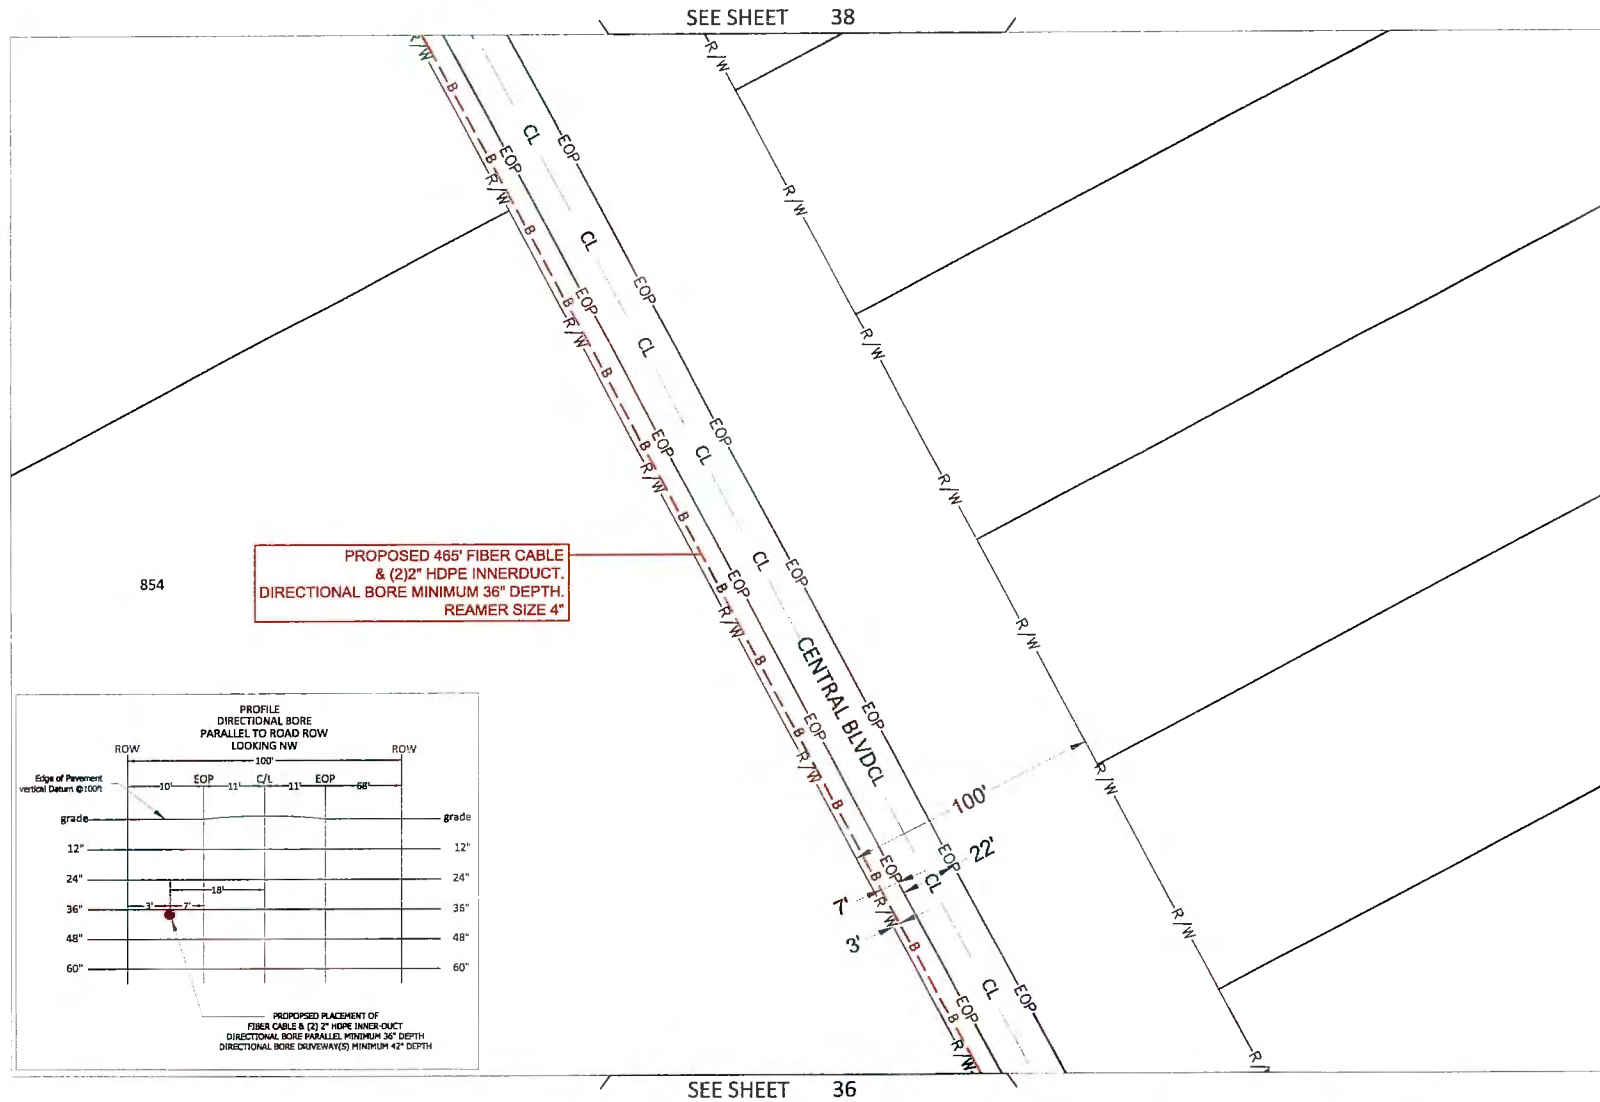

UNDERGROUND CABLE CONSTRUCTION
RIGHT-OF-WAY PERMIT

PLAN VIEW



COUNTY:
COLUMBIA COUNTY

PROJECT LOCATION:
SW SANTA FE DR


PROJECT DESCRIPTION:
PROPOSED UG TELCO FACILITIES - 1-2", 2-2", 1-1"
HDPE 13.5 SDR

PERMIT #
PID-8374585
DRAWN BY:
M&T
DATE:
08/29/2028
SCALE:
1"=50'

SHEET NO
37

Sheet 37 OF 50

SEE SHEET 39

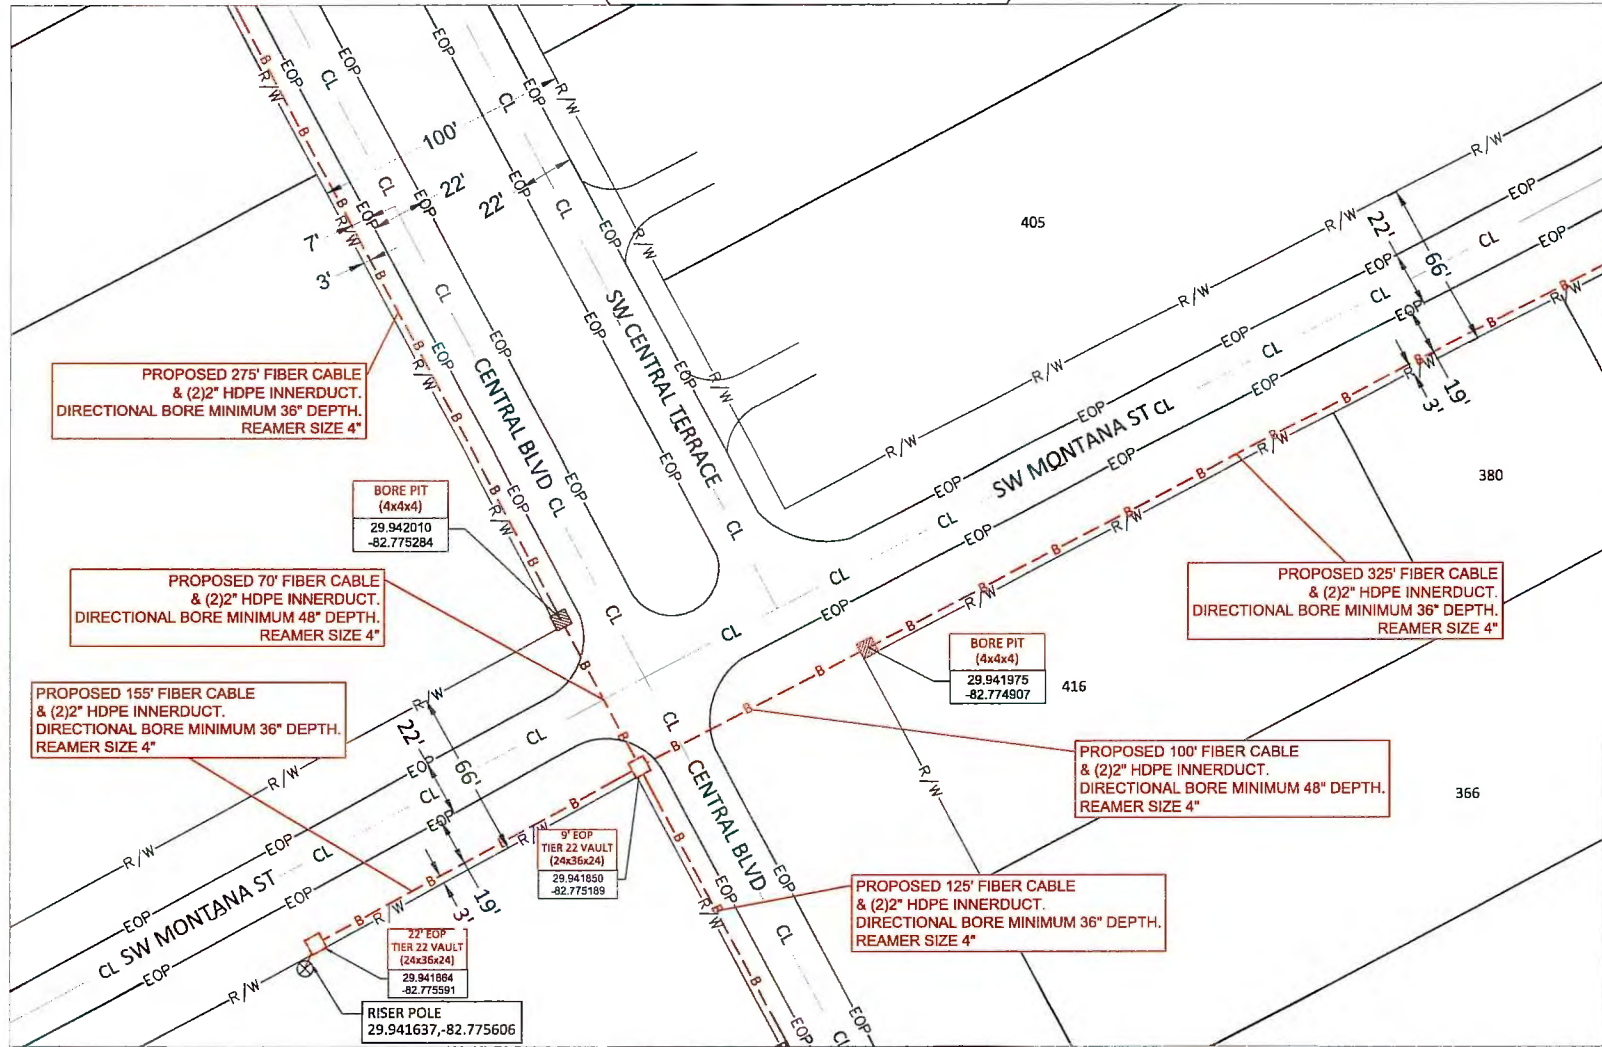

SEE SHEET 37



UNDERGROUND CABLE CONSTRUCTION
RIGHT-OF-WAY PERMIT

PLAN VIEW



COUNTY:
COLUMBIA COUNTY

PROJECT LOCATION:
SW SANTA FE DR

PROJECT DESCRIPTION:

PROPOSED UG TELCO FACILITIES - 1-2", 2-2", 1-1"
HDPE 13.5 SDR

PERMIT #
PLD-8374565

DRAWN BY:
W&T





DATE:
06/29/2023

SCALE:
1:50

SHEET NO.

38

Sheet 38 OF 50

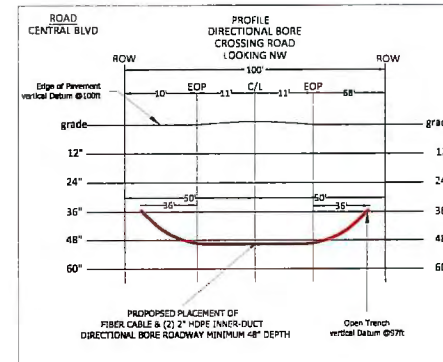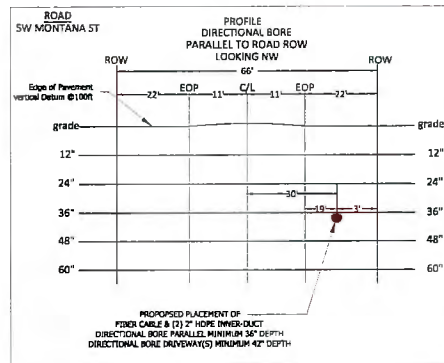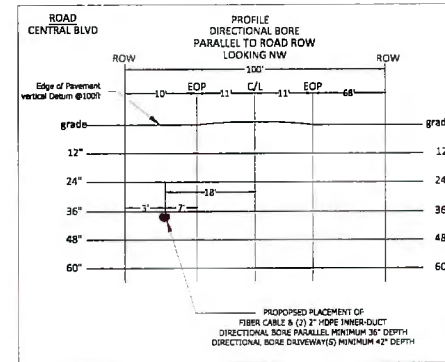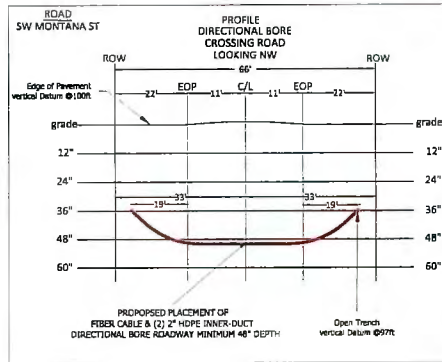

UNDERGROUND CABLE CONSTRUCTION
RIGHT-OF-WAY PERMIT

PROFILE VIEW



COUNTY:
COLUMBIA COUNTY

PROJECT LOCATION:
SW SANTA FE DR



PROJECT DESCRIPTION:
PROPOSED UG TELCO FACILITIES - 1-2", 2-2", 1-1"
HDPE 13.5 SDR

PERMIT #
PID-2374565
DRAWN BY:
MAT
DATE:
06/29/2028
SCALE:
1"=30'

SHEET NO:

38A

Sheet 38A OF 50

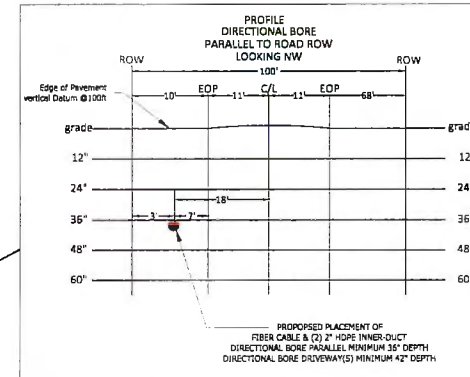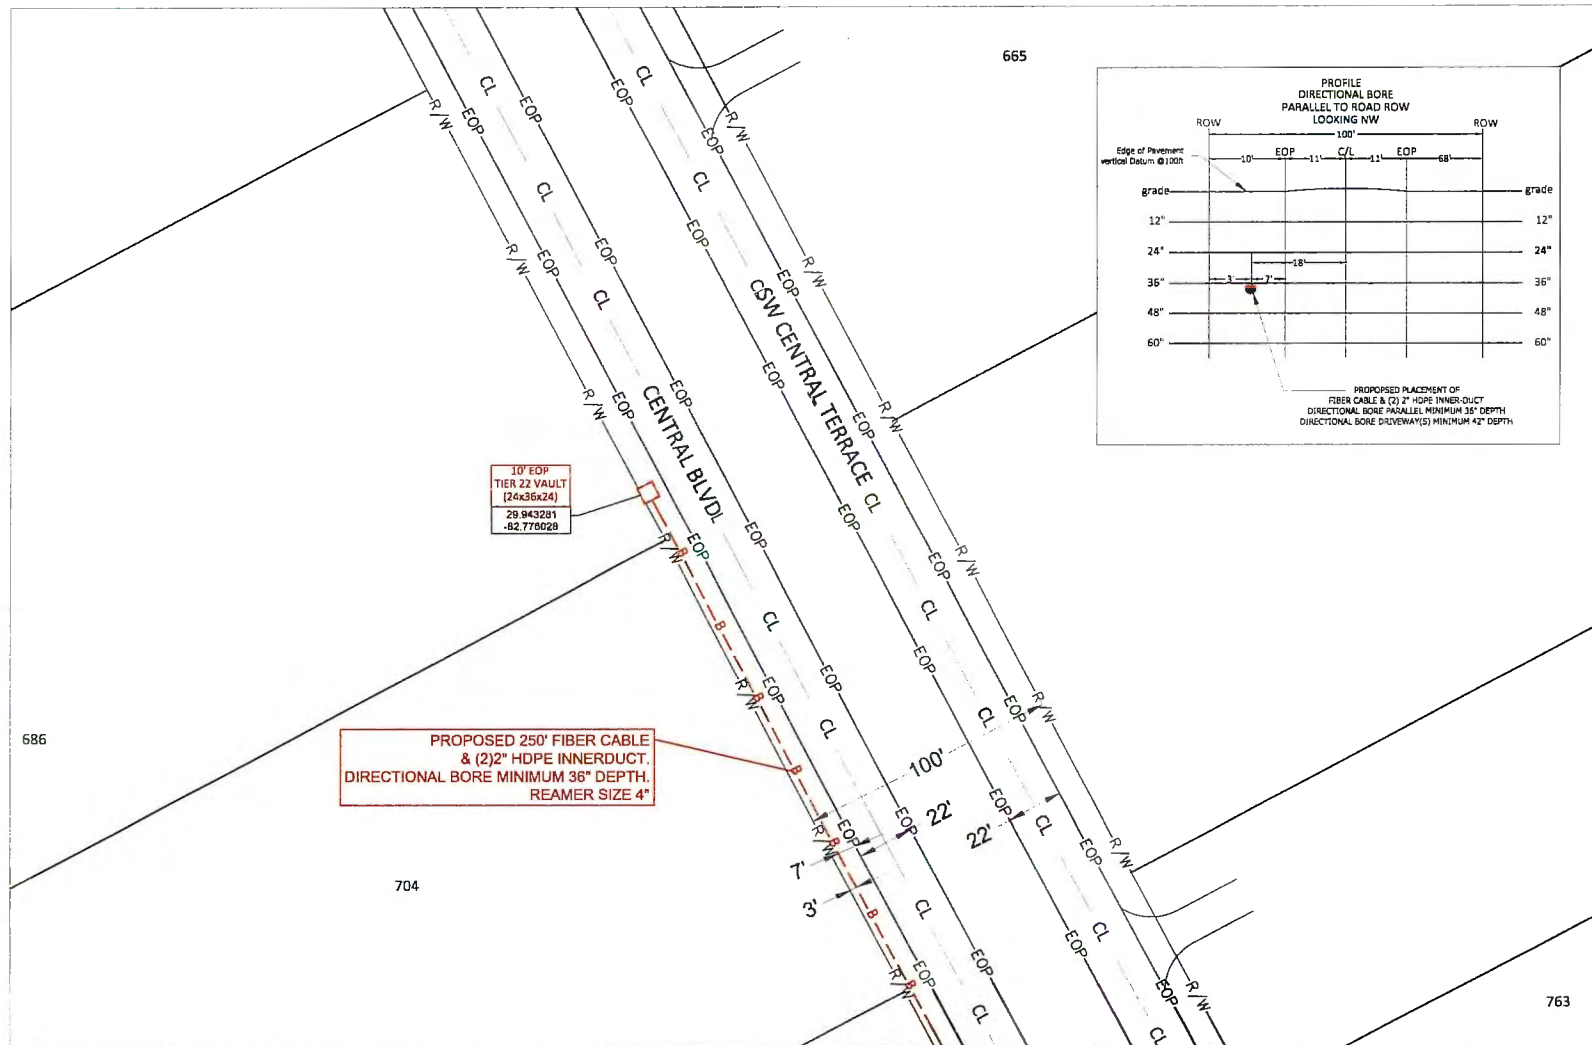

SEE SHEET 38

Sunshine
CALL BEFORE YOU DIG

COMCAST

UNDERGROUND CABLE CONSTRUCTION
RIGHT-OF-WAY PERMIT

PLAN VIEW

MasTec
Communications Group

COUNTY:
COLUMBIA COUNTY

PROJECT LOCATION
SW SANTA FE DR

PROJECT DESCRIPTION:
PROPOSED UG TELCO FACILITIES - 1-2", 2-2", 1-1"
HDPE 13.5 SDR

PERMIT #
PID-4374565

DRAWN BY:
MAT


DATE:
08/29/2023

SCALE:
1:50

SHEET NO:

39

Sheet 39 OF 50

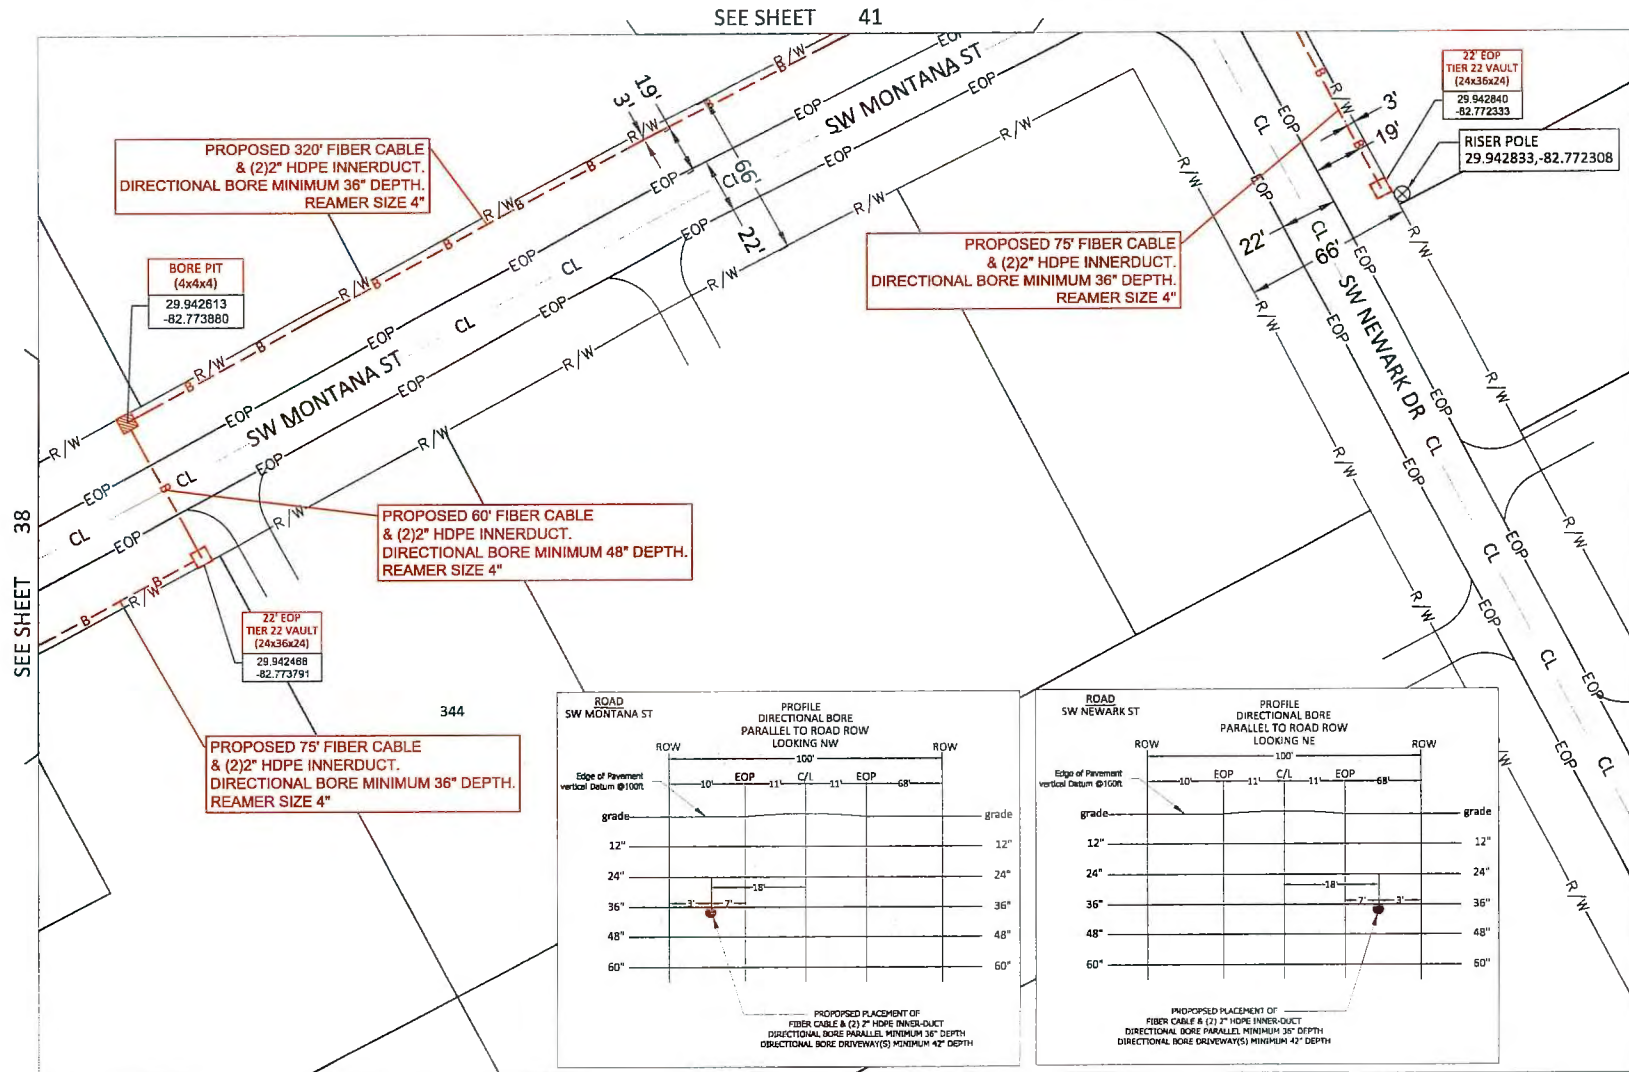

Sunshine
CALL BEFORE YOU DIG

COMCAST

UNDERGROUND CABLE CONSTRUCTION
RIGHT-OF-WAY PERMIT

PLAN VIEW

MasTec
Communications Group

COUNTY
COLUMBIA COUNTY

PROJECT LOCATION:
SW SANTA FE DR

PROJECT DESCRIPTION:
PROPOSED UG TELCO FACILITIES - 1-2", 2-2", 1-1"
HDPE 13.5 SDR

PERMIT #

PID-8374585

DRAWN BY:

MAT

DATE:

06/29/2025


SCALE:

1:50

SHEET NO:

40

Sheet 40 OF 50

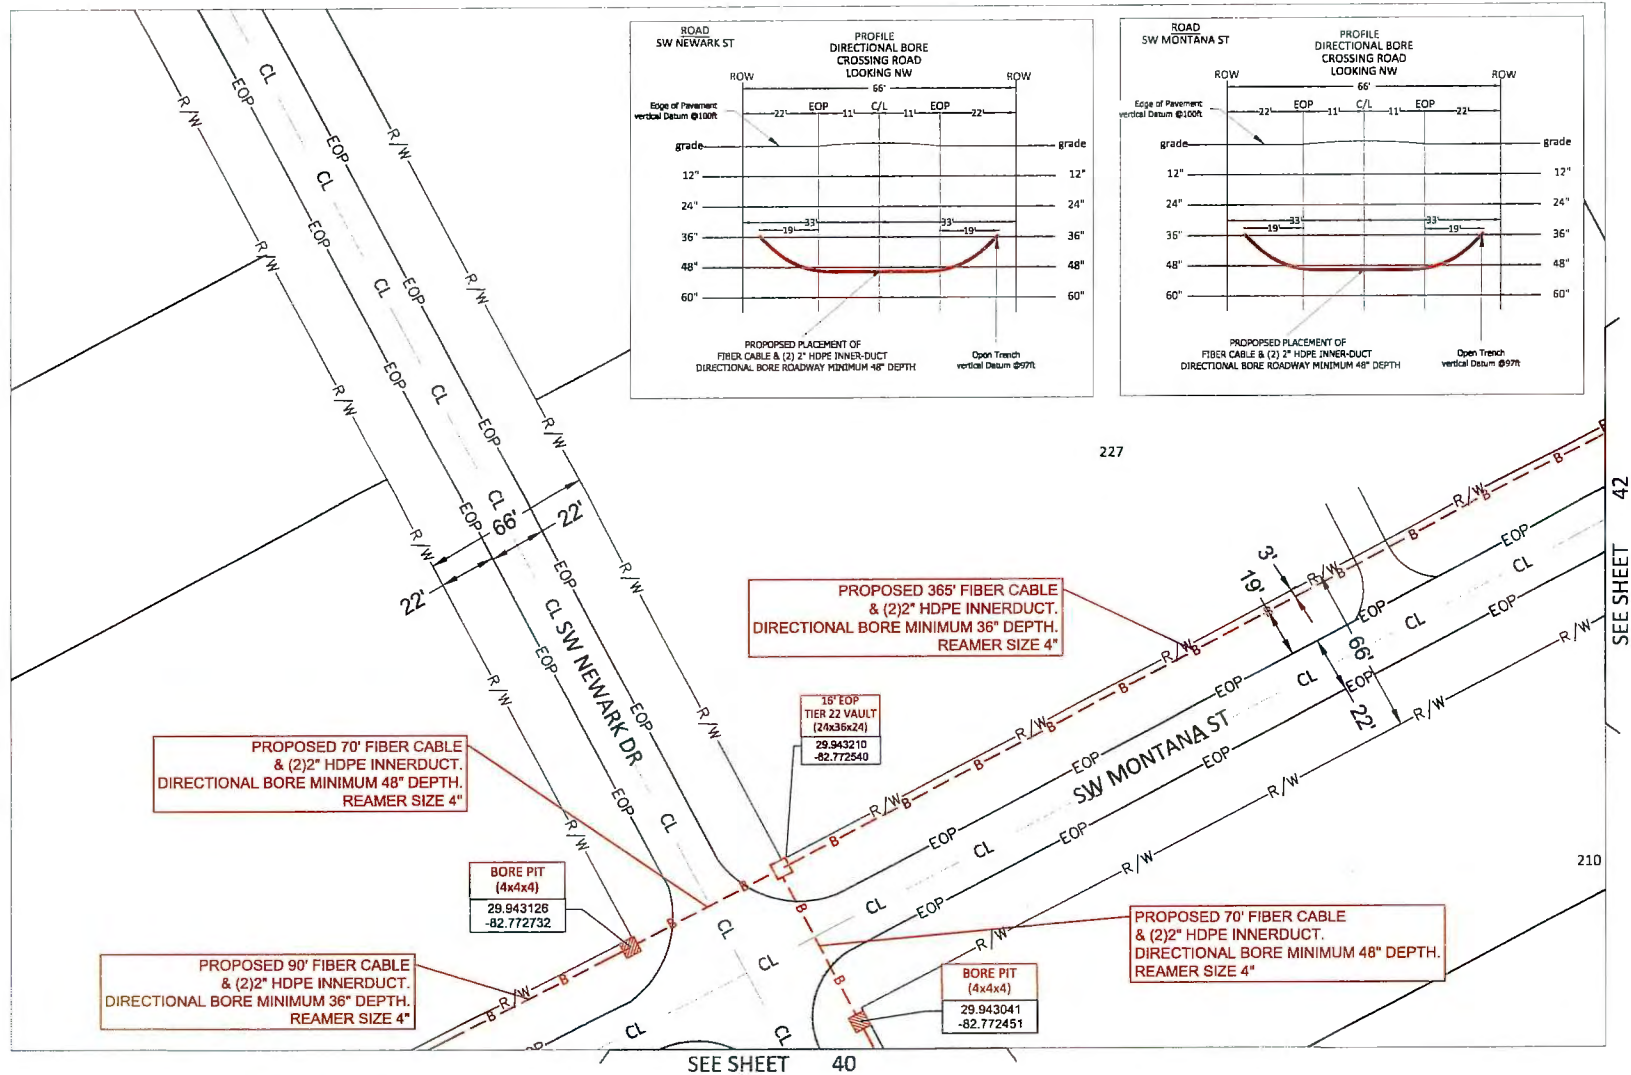

Sunshine
CALL BEFORE YOU DIG

COMCAST

UNDERGROUND CABLE CONSTRUCTION
RIGHT-OF-WAY PERMIT

PLAN VIEW

MasTec
Communications Group

COUNTY:
COLUMBIA COUNTY


PROJECT LOCATION:
SW SANTA FE DR

PROJECT DESCRIPTION:
PROPOSED UG TELCO FACILITIES - 1'-2", 2'-2", 1'-1"
HDPE 13.5 SDR

PERMIT #
PID-8374585
DRAWN BY:
M&T
DATE:
08/23/2025
SCALE:
1"=50'

SHEET NO:
41

Sheet 41 OF 50

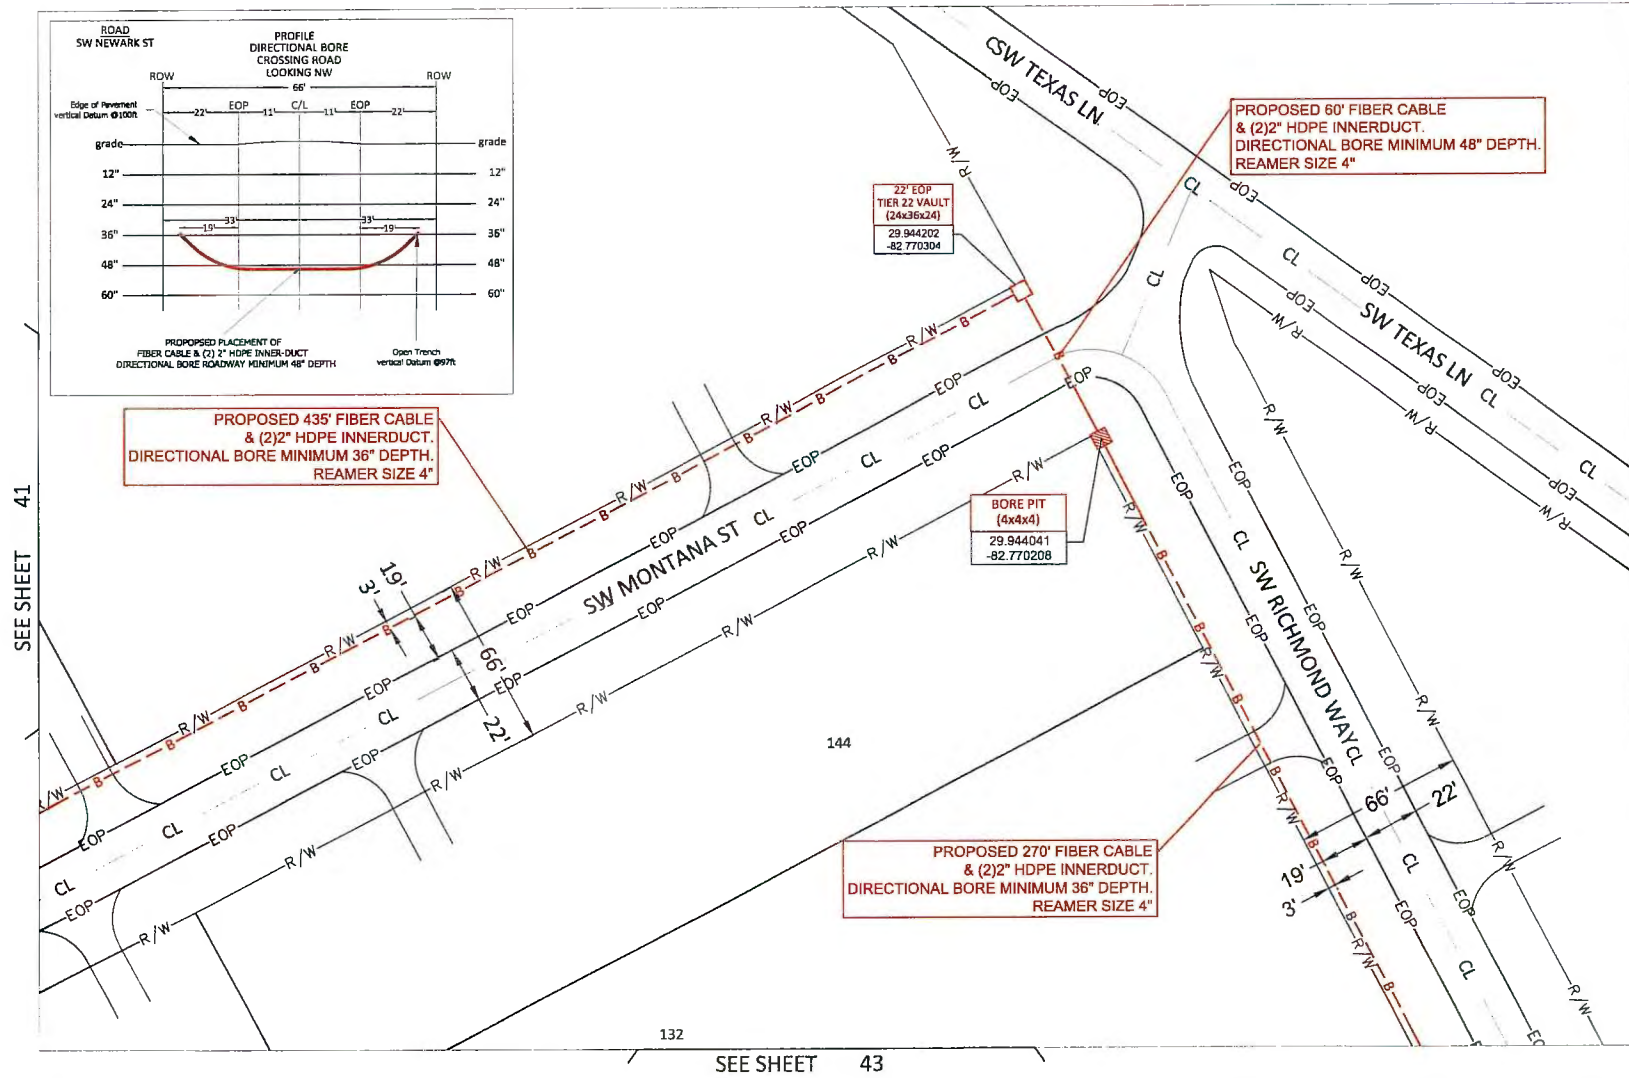

Sunshine
CALL BEFORE YOU DIG

COMCAST

UNDERGROUND CABLE CONSTRUCTION
RIGHT-OF-WAY PERMIT

PLAN VIEW

MasTec
Communications Group

COUNTY:
COLUMBIA COUNTY

PROJECT LOCATION:
SW SANTA FE DR



PROJECT DESCRIPTION:
PROPOSED UG TELCO FACILITIES - 1-2", 2-2", 1-1"
HDPE 13.5 SDR

PERMIT #
PID-8314585
DRAWN BY
M&T
DATE
06/28/2026
SCALE
1"=50'

SHEET NO.:

42

Sheet 42 OF 50

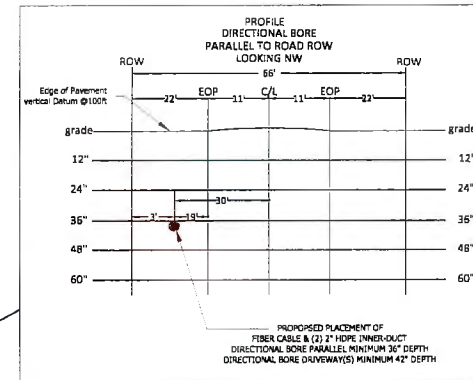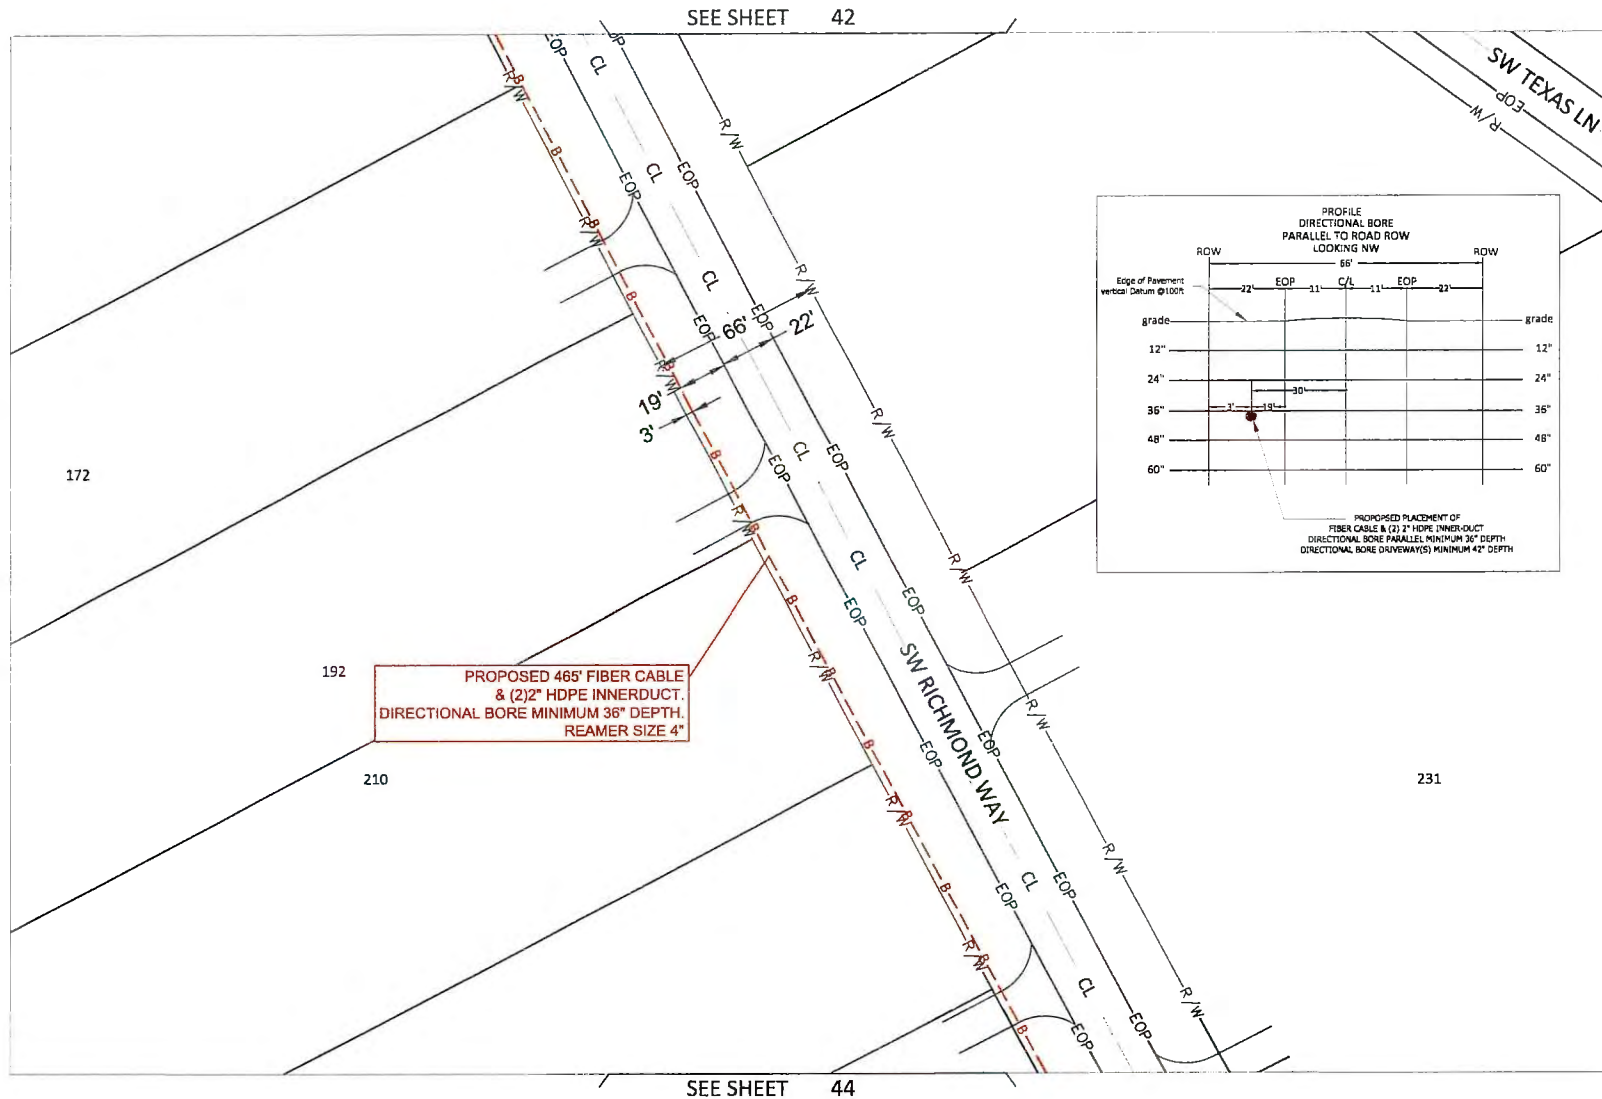

Sunshine
CALL BEFORE YOU DIG

COMCAST

UNDERGROUND CABLE CONSTRUCTION
RIGHT-OF-WAY PERMIT

PLAN VIEW

MasTec
Communications Group

COUNTY:
COLUMBIA COUNTY

PROJECT LOCATION:
SW SANTA FE DR

PROJECT DESCRIPTION:
PROPOSED UG TELCO FACILITIES - 1-2", 2-2", 1-1"
HDPE 13.5 SDR

PERMIT #
PID-B374585

DRAWN BY
M&T



DATE:
08/29/2020

SCALE:
1"=50'

SHEET NO.:

43

Sheet 43 OF 50

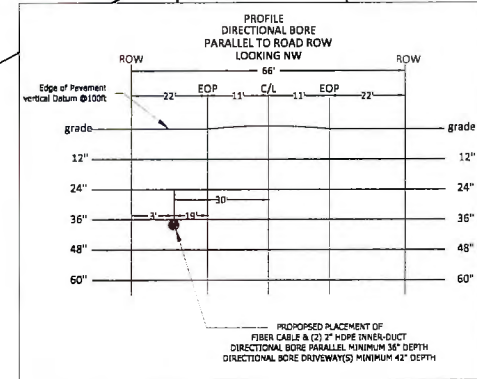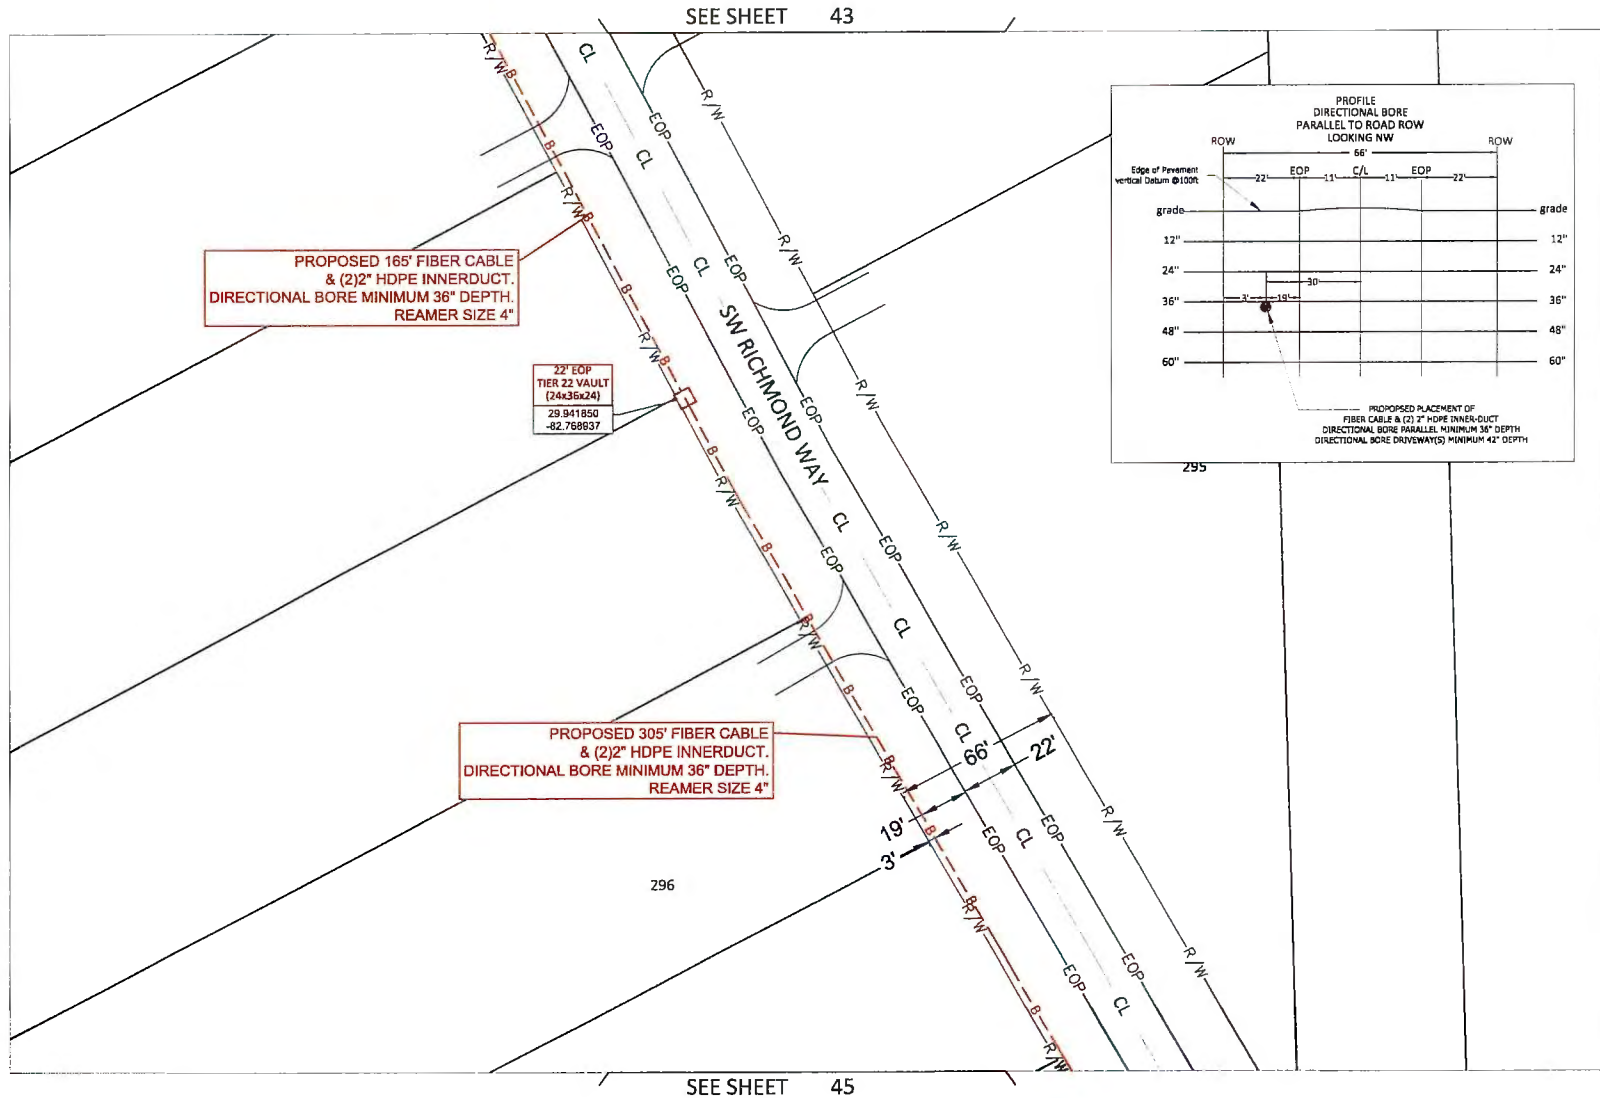

UNDERGROUND CABLE CONSTRUCTION
RIGHT-OF-WAY PERMIT

PLAN VIEW



COUNTY:
COLUMBIA COUNTY


PROJECT LOCATION:
SW SANTA FE DR

PROJECT DESCRIPTION:
PROPOSED UG TELCO FACILITIES - 1-2", 2-2", 1-1"
HDPE 13.5 SDR

PERMIT #
PID-0374585
DRAWN BY
MAT
DATE:
06/29/2026
SCALE:
1:50

SHEET NO.
44
Sheet 44 OF 50

SEE SHEET 44

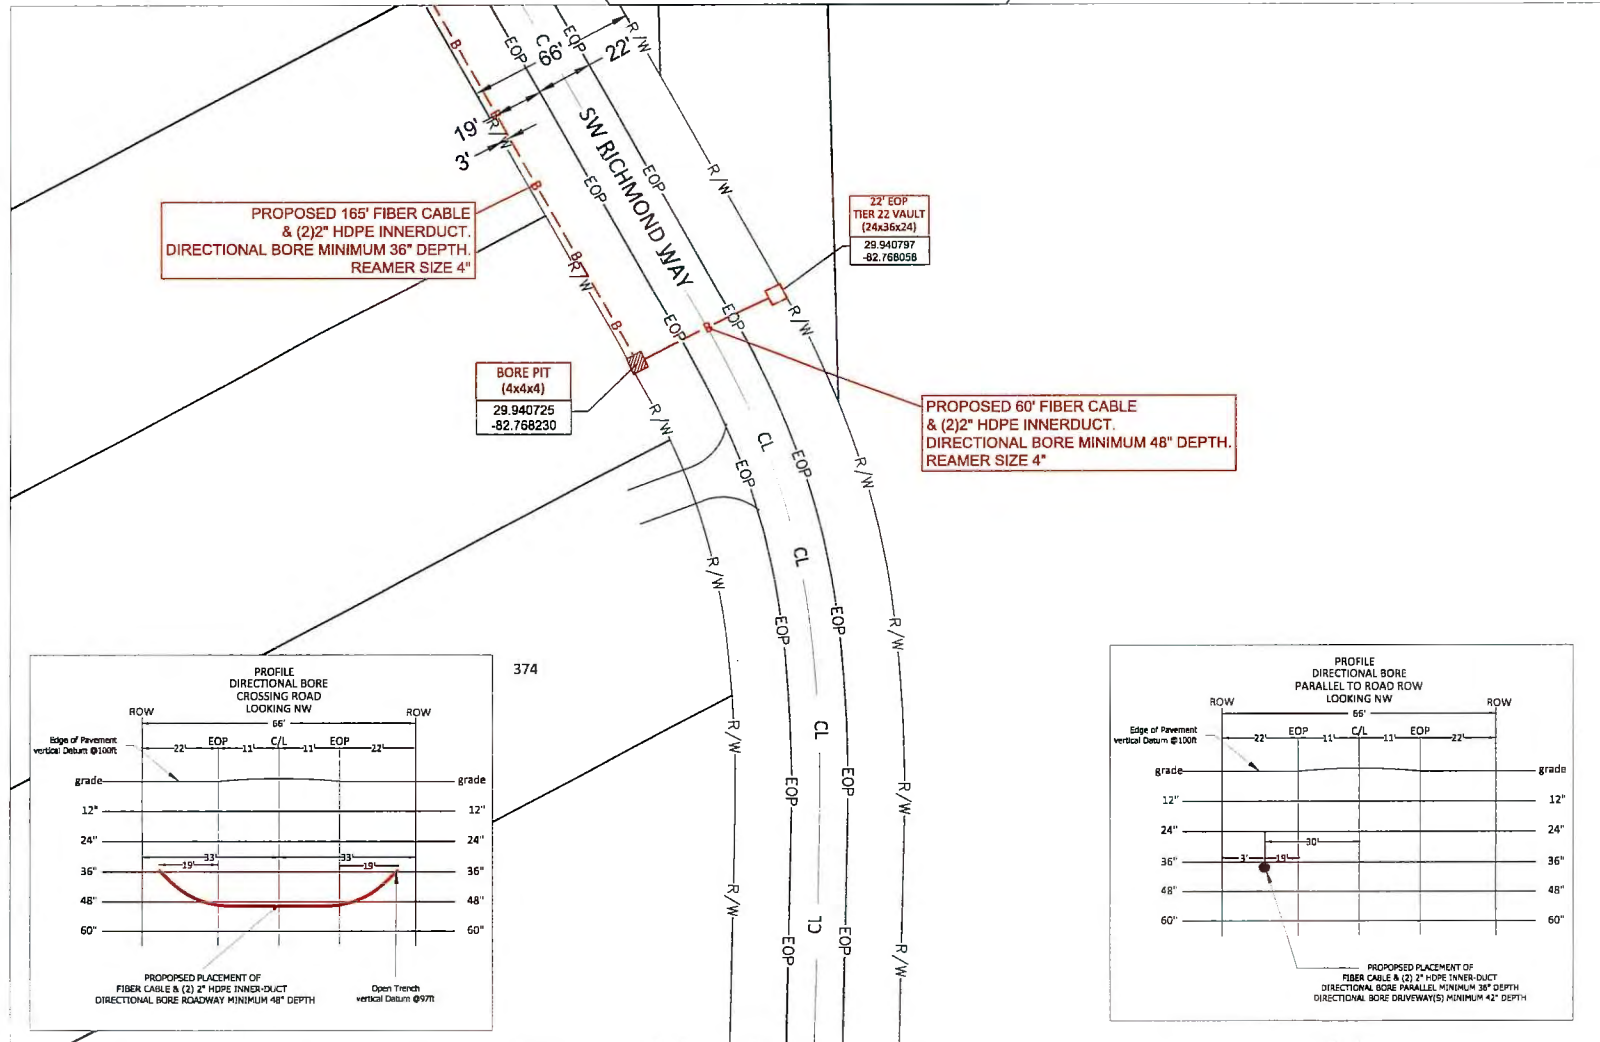

Sunshine
CALL BEFORE YOU DIG

COMCAST

UNDERGROUND CABLE CONSTRUCTION
RIGHT-OF-WAY PERMIT

PLAN VIEW

MasTec
Communications Group

COUNTY:
COLUMBIA COUNTY

PROJECT LOCATION:
SW SANTA FE DR

PROJECT DESCRIPTION:
PROPOSED UG TELCO FACILITIES - 1-2", 2-2", 1-1"
HDPE 13.5 SDR

PERMIT #
PID-8374585

DRAWN BY:
M&T




DATE:
06/29/2028

SCALE:
1"=30'

SHEET NO:

45

Sheet 45 OF 50

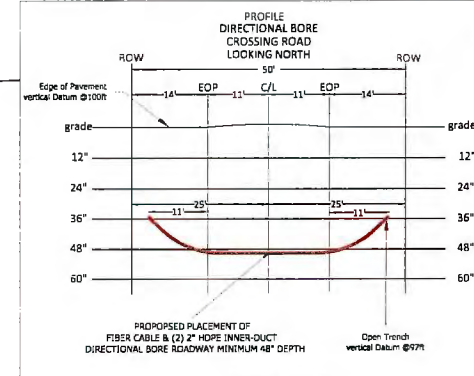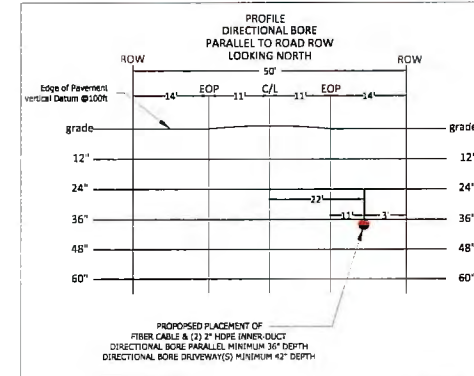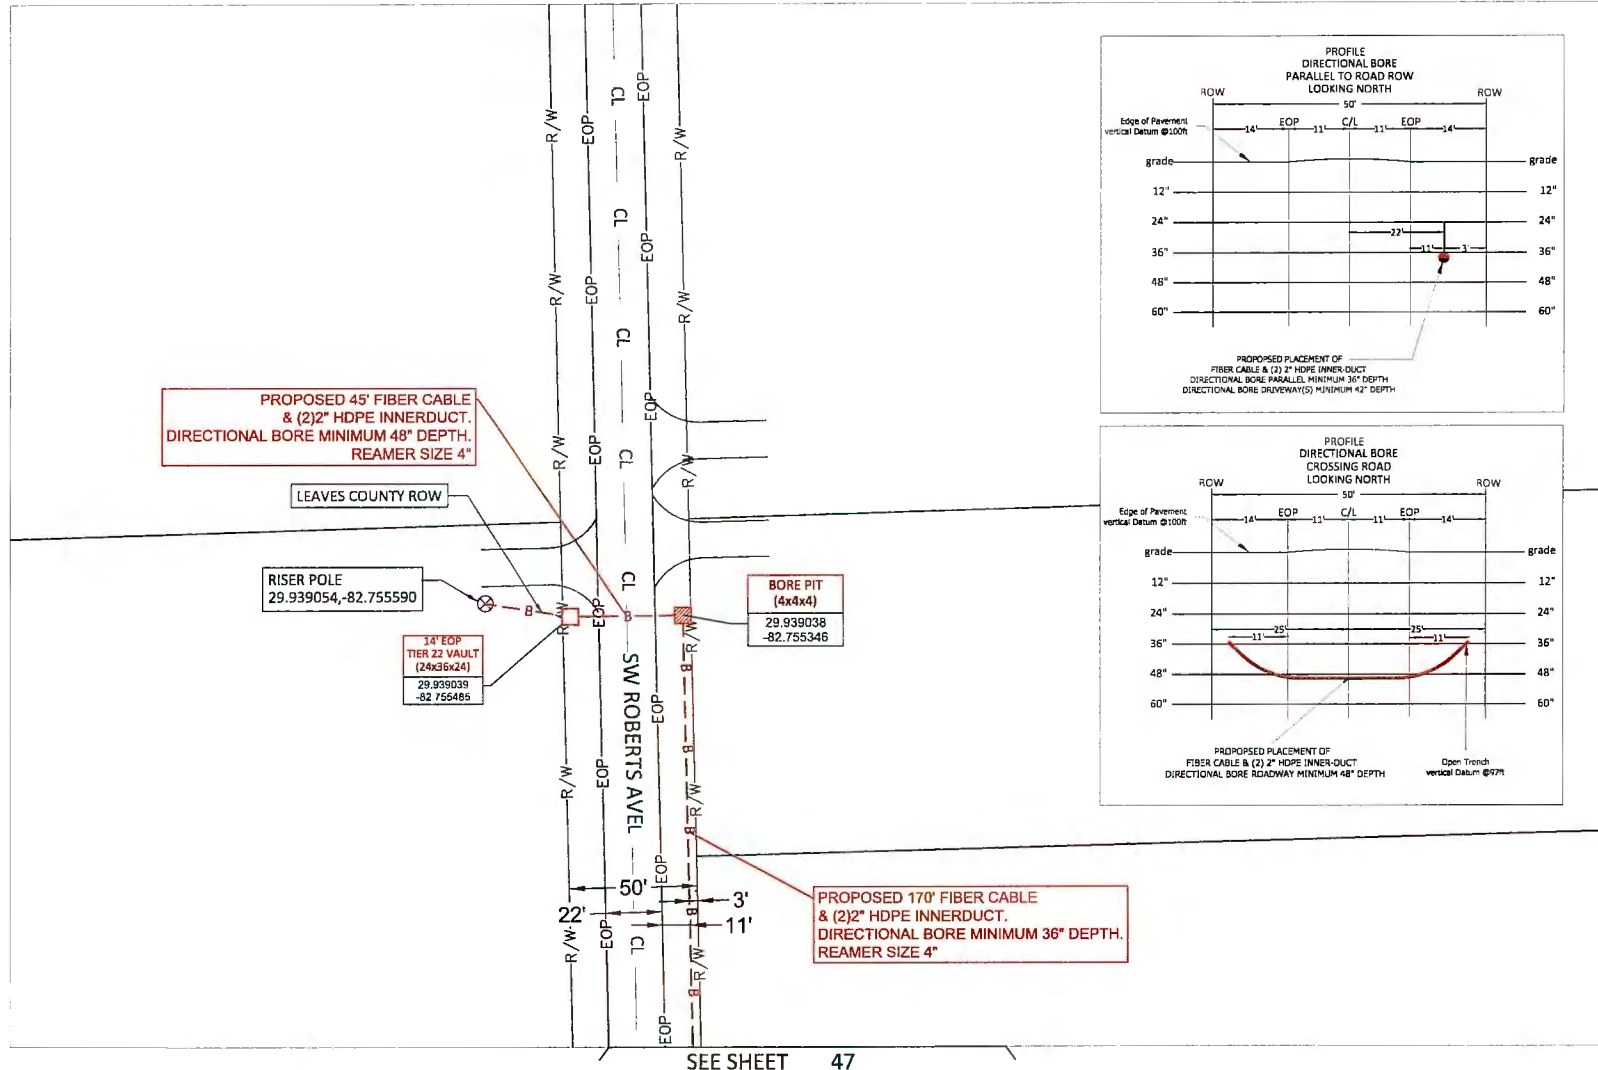

SEE SHEET 47



UNDERGROUND CABLE CONSTRUCTION
RIGHT-OF-WAY PERMIT

PLAN VIEW



COUNTY
COLUMBIA COUNTY

PROJECT LOCATION
SW SANTA FE DR



PROJECT DESCRIPTION
PROPOSED UG TELCO FACILITIES - 1-2", 2-2", 1-1"
HDPE 13.5 SDR

PERMIT #
PID-8374585
DRAWN BY:
MAT
DATE
06/28/2020
SCALE:
1"=50'

SHEET NO.

46

Sheet 46 OF 50

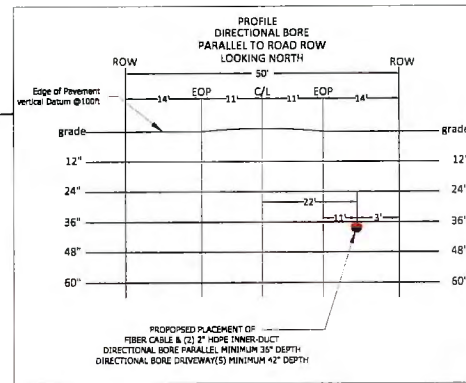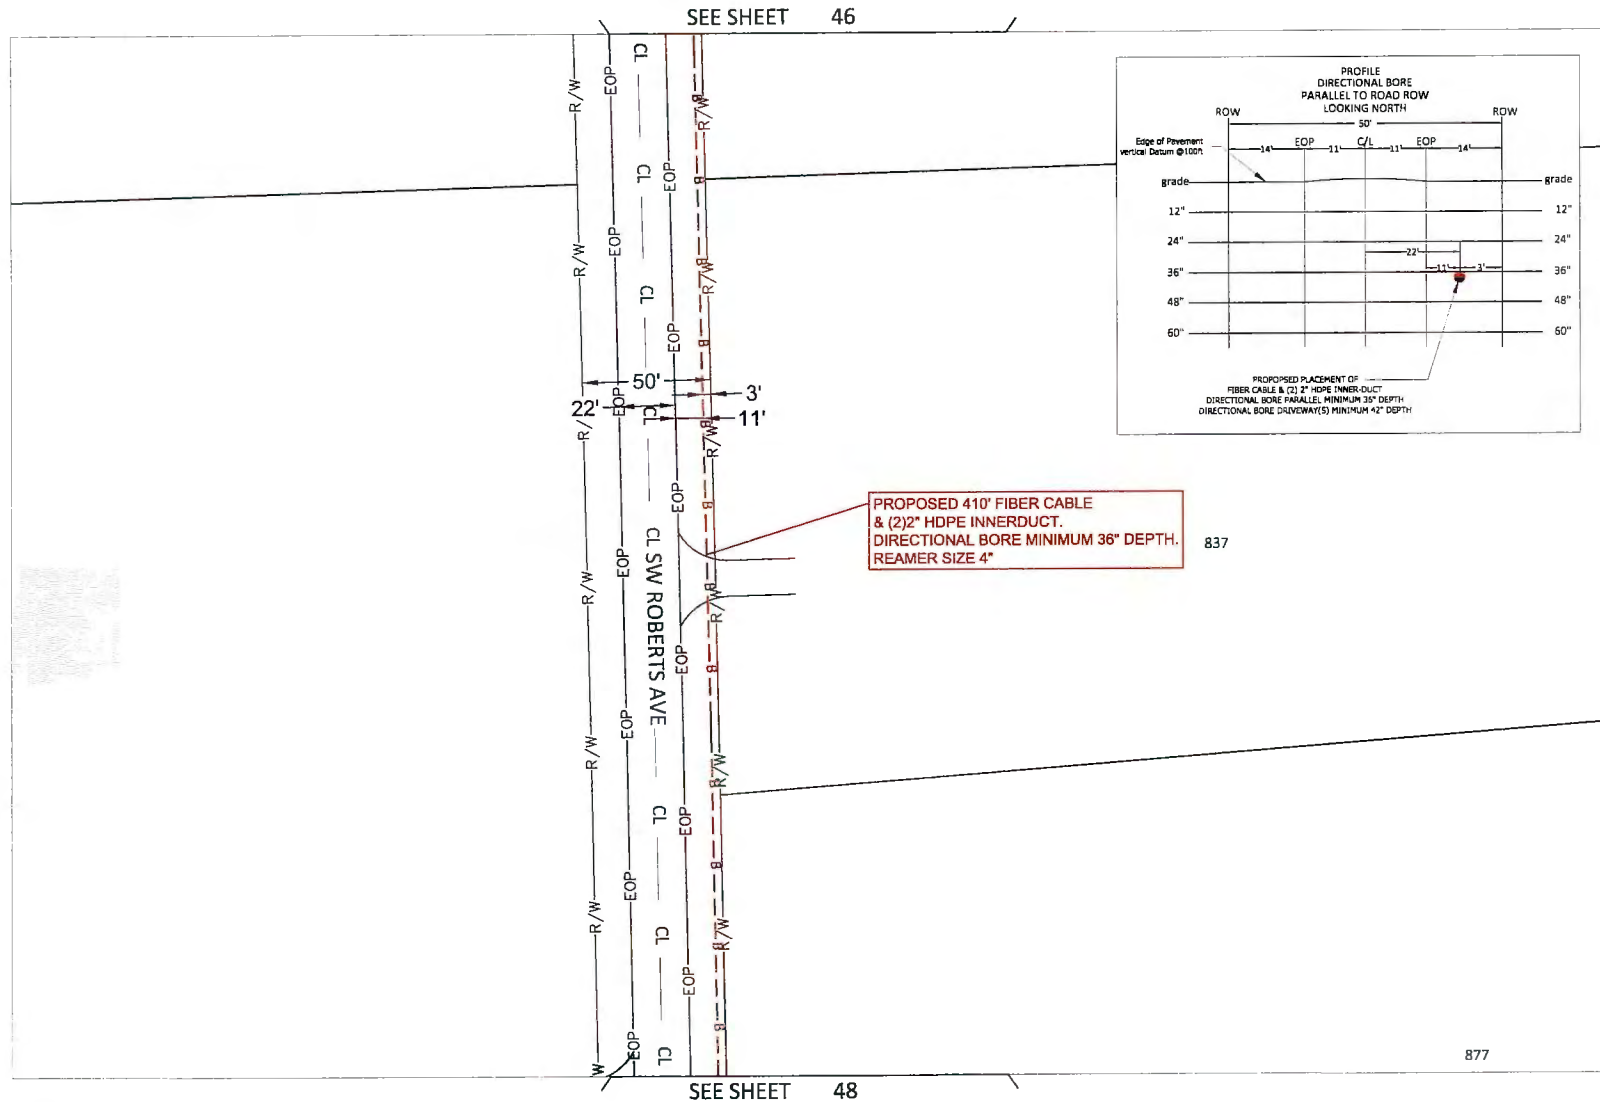

UNDERGROUND CABLE CONSTRUCTION
RIGHT-OF-WAY PERMIT

PLAN VIEW



COUNTY:
COLUMBIA COUNTY

PROJECT LOCATION:
SW SANTA FE DR


PROJECT DESCRIPTION:
PROPOSED UG TELCO FACILITIES - 1-2", 2-2", 1-1"
HDPE 13.5 SDR

PERMIT #
PID-4374555
DRAWN BY:
M&T
DATE:
06/29/2026
SCALE:
1"=50'

SHEET NO:

47

Sheet 47 OF 50

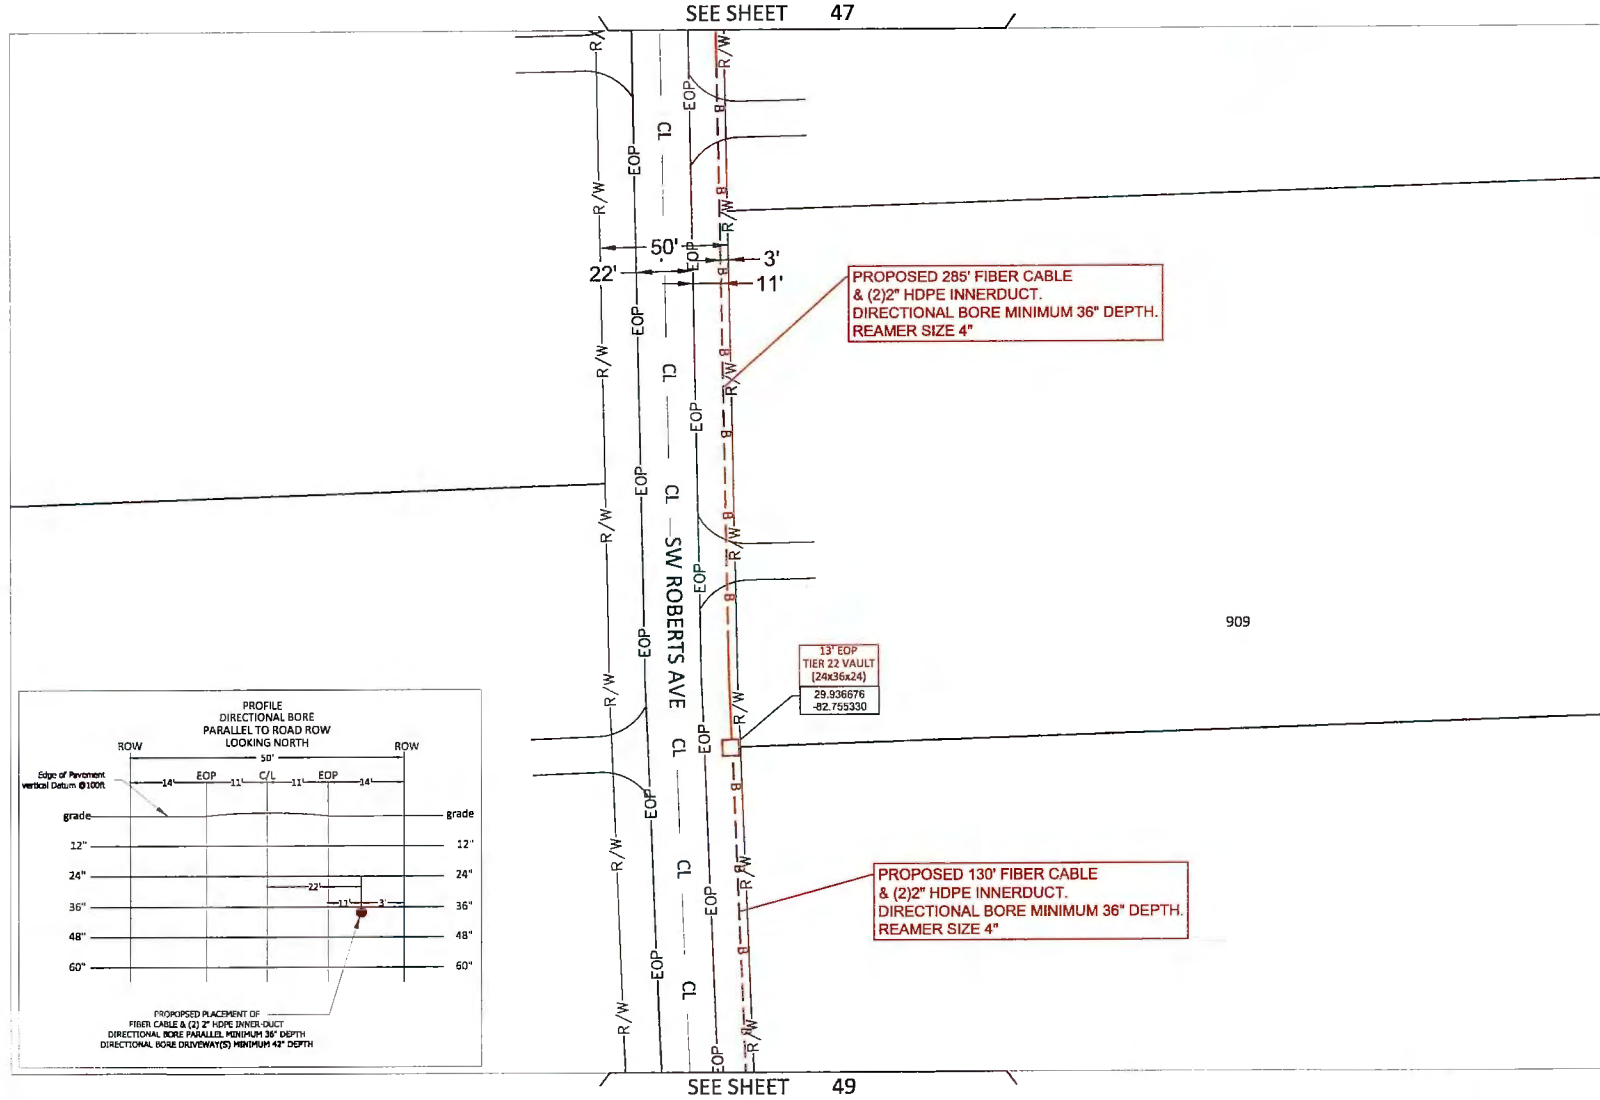

Sunshine
CALL BEFORE YOU DIG

COMCAST

UNDERGROUND CABLE CONSTRUCTION
RIGHT-OF-WAY PERMIT

PLAN VIEW

MasTec
Communications Group

COUNTY:
COLUMBIA COUNTY

PROJECT LOCATION:
SW SANTA FE DR



PROJECT DESCRIPTION:
PROPOSED UG TELCO FACILITIES - 1-2", 2-2", 1-1"
HDPE 13.5 SDR

PERMIT #
PID-4374565
DRAWN BY:
M&T
DATE
08/29/2028
SCALE
1:50

SHEET NO:

48

Sheet 48 OF 50

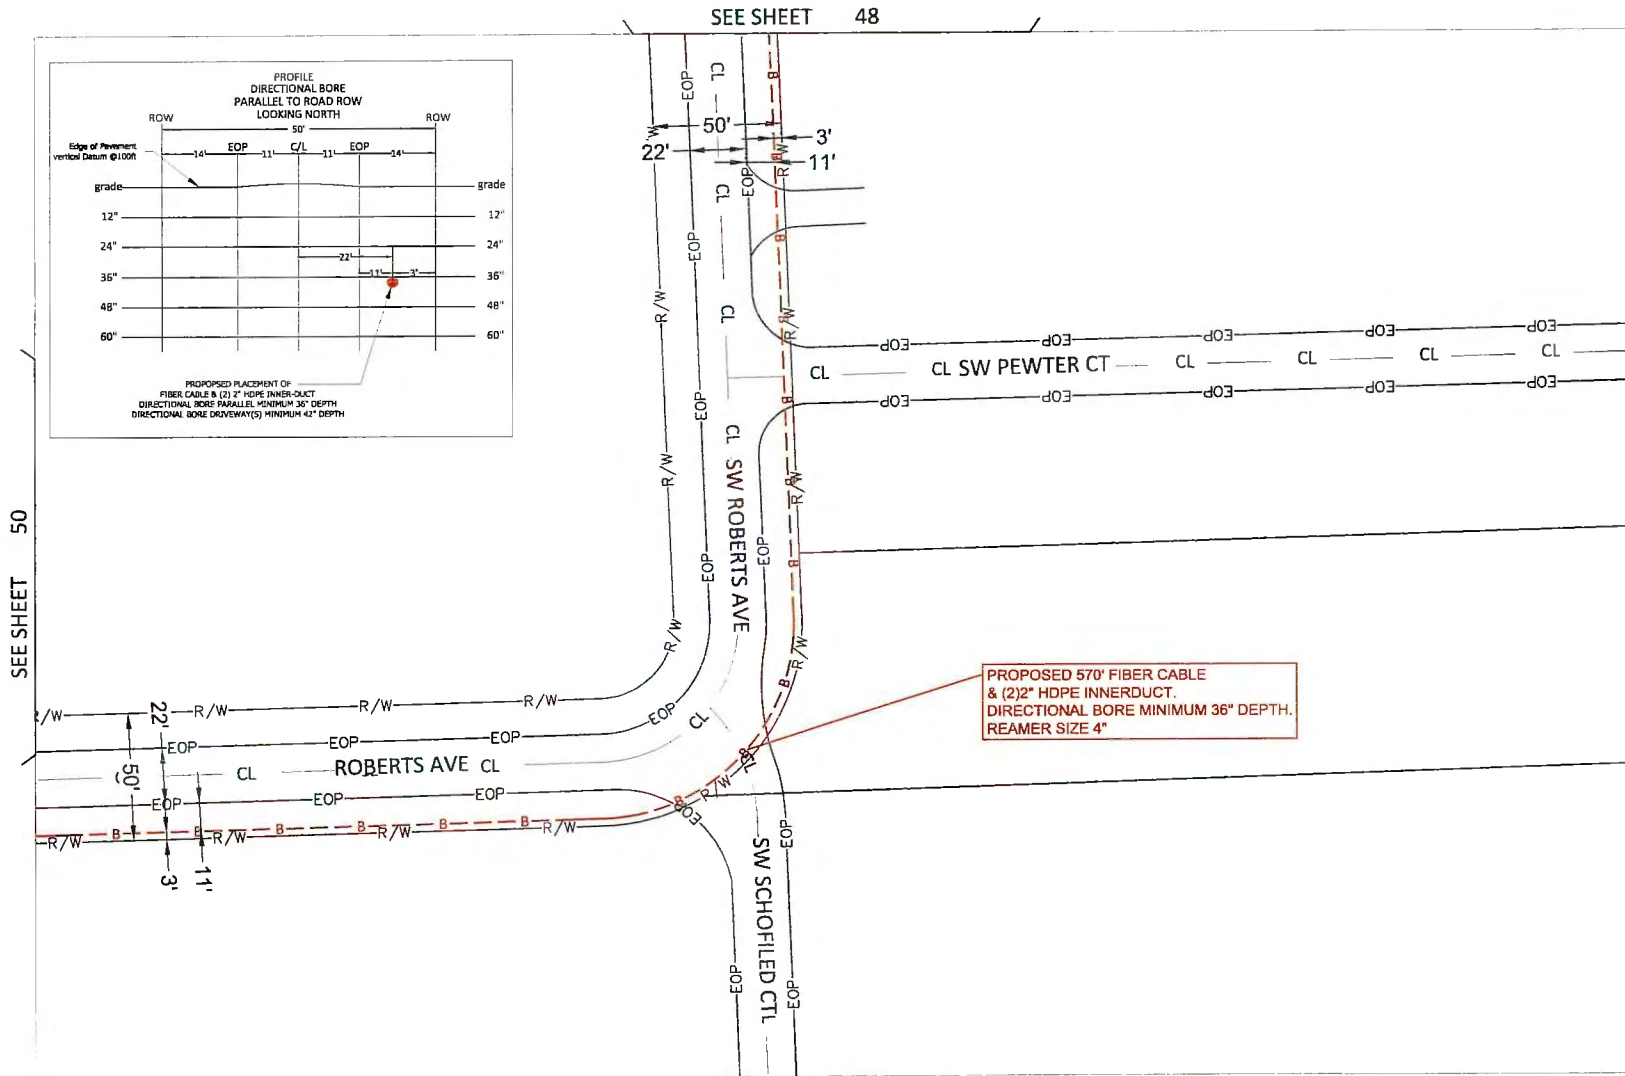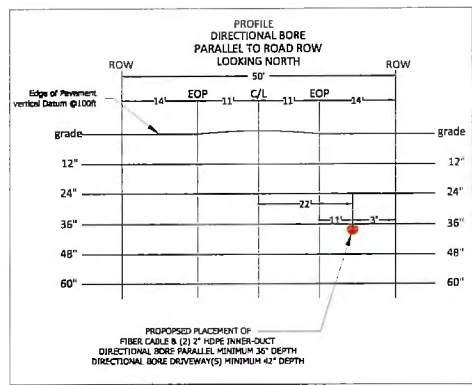

UNDERGROUND CABLE CONSTRUCTION RIGHT-OF-WAY PERMIT

PLAN VIEW



COUNTY:
COLUMBIA COUNTY

PROJECT LOCATION:
SW SANTA FE DR

PROJECT DESCRIPTION:
PROPOSED UG TELCO FACILITIES - 1-2", 2-2", 1-1"
HDPE 13.5 SDR

PERMIT #

PID-4374585

DRAWN BY:

MAT

DATE:

08/28/2025



SCALE:

1:50

SHEET NO:

49

Sheet 49 OF 50

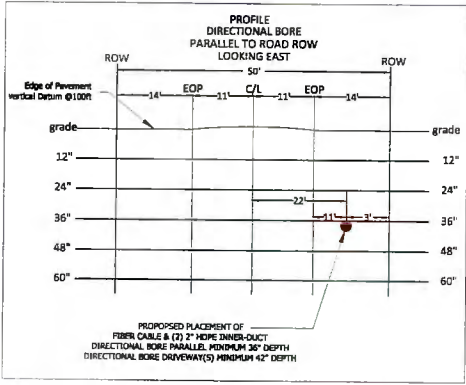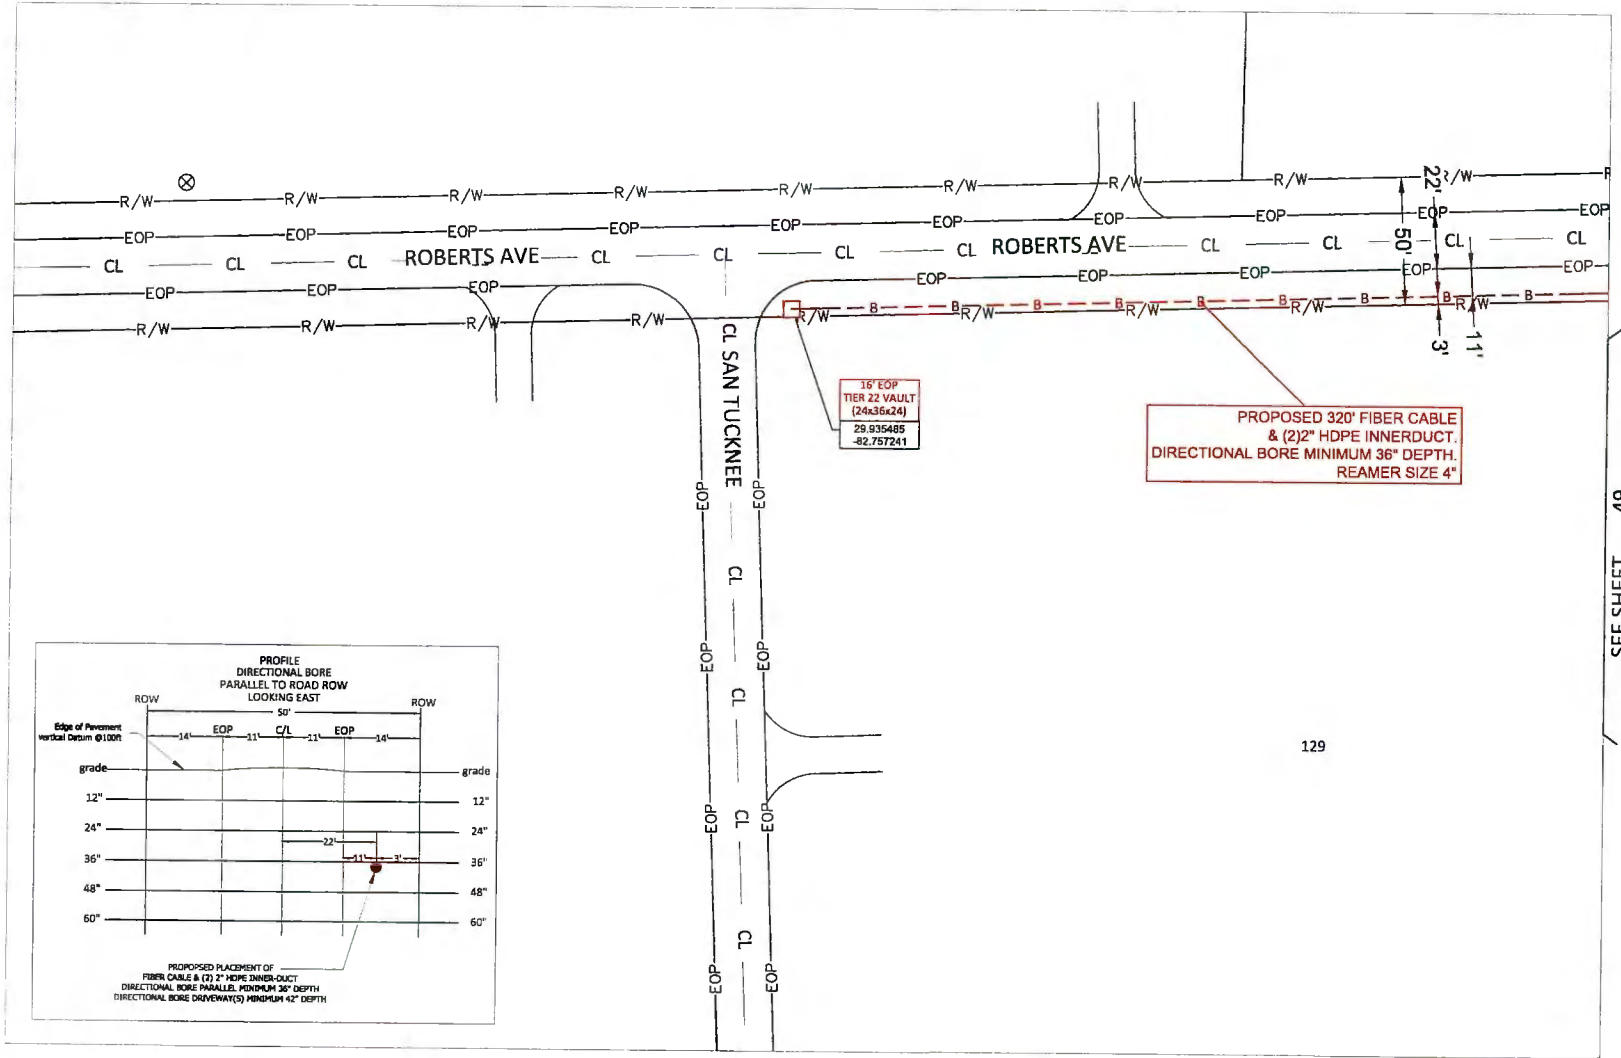

SEE SHEET 49

129

Sunshine
CALL BEFORE YOU DIG

COMCAST

UNDERGROUND CABLE CONSTRUCTION
RIGHT-OF-WAY PERMIT
PLAN VIEW

MasTec
Communications Group
COLUMBIA COUNTY

PROJECT LOCATION:
SW SANTA FE DR
PROJECT DESCRIPTION:
PROPOSED UG TELCO FACILITIES - 1-2", 2-2", 1-1"
HDPE 13.5 SDR

PERMIT #
PID-4374585
DRAWN BY:
M&T
DATE
06/28/2028
SCALE:
1"=50'

SHEET NO:
50
Sheet 50 OF 50



COLUMBIA COUNTY BOARD OF COUNTY COMMISSIONERS AGENDA ITEM REQUEST FORM

The Board of County Commissioners meets the 1st and 3rd Thursday of each month in the Columbia County School Board Administrative Complex Auditorium, 372 West Duval Street, Lake City, Florida 32055. The first meeting of every month is at 9:30AM while the second meeting of every month takes place at 5:30PM. All agenda items are due in the Board's office one week prior to the meeting date.

Today's Date: 7/7/2026 Meeting Date: 7/16/2026

Department: Public Works

1. Nature and purpose of agenda item:

Utility Permit from Danella (Verizon) requesting to install a line at CR 100A.

2. Recommended Motion/Action:

Approve

3. Fiscal impact on current budget.

This item has no effect on the current budget.

**COLUMBIA COUNTY BOARD OF COUNTY COMISSIONERS
UTILITY PERMIT**

Date: 06/26/2026 Permit No. 260072 County Road 100A Section No. _____

Permittee Danella (on behalf of Verizon/MCImetro Access Transmission Services, LLC)

Address 581 Washburn Rd, Melbourne, FL 32934

Telephone Number 321-259-6124

Requesting permission from Columbia County, Florida, hereinafter called the County, to contract, operate and maintain Directional drill to install approx. 69ft of 2-inch HDPE conduit across CR 100A, pulling fiber optic cable throughout, as per construction plans.

FROM: 30.18742958, -82.6043831

TO: 30.18737089 -82.60458981

Submitted for the Utility Owner by: Megan Reynolds, Permitting Manager
Typed Name & Title

Megan Reynolds
Signature

06/26/2026
Date

1. Permittee declares that prior to filing this application it has determined the location of all existing utilities, both aerial and underground and the accurate locations are shown on the plans attached hereto and made a part of this application. Proposed work is within corporate limits of Municipality: YES () NO (X). If YES: LAKE CITY () FORT WHITE (). A letter of notification was mailed on 06/04/2026 (via 811 design ticket) to the following utility owners AT&T Distribution; City of Lake City Utils; Crown Castle NG; Florida Power & Light -- Columbia; Lake City Natural Gas/Public Works;

Lake City Public Works - Traffic Control; MCI; Windstream Communication

2. The Columbia County Public Works Director shall be notified twenty-four (24) hours prior to starting work and again immediately upon completion of work. The Public Works Director is Kevin Kirby, located at 607 NW Quinten St. Lake City, FL 32025 Telephone Number 386-758-1019. The PERMITTEE's employee responsible for Maintenance of Traffic is _____ Telephone Number _____ (This name may be provided at the time of the 24 hour notice to starting work.)

3. This PERMITTEE shall commence actual construction in good faith within 60 days after issuance of permit, and shall be completed within 11 days after permitted work has begun. If the beginning date is more than 60 days from date of permit approval, then PERMITTEE must review the permit with the Columbia County Public Works Director to make sure no changes have occurred in the transportation facility that would affect the permitted construction.

4. The construction and maintenance of such utility shall not interfere with the property and rights of a prior PERMITTEE.

5. It is expressly stipulated that this permit is a license for permissive use only and that the placing of utilities upon public property pursuant to this permit shall not operate to create or vest any property right in said holder.

6. Pursuant to Section 337-403(1), Florida Statutes, whenever necessary for the construction, repair, improvement, maintenance, safe and efficient operation, alteration or relocation of all, or any portion of said transportation facility as determined by the Columbia County Public Works Director and/or County Engineer, any or all utilities and appurtenances authorized hereunder, shall be immediately removed from said transportation facility or reset or

relocated thereon as required by the Columbia County Public Works Director and/or County Engineer and at the expense of the PERMITTEE.

7. In case of non-compliance with the County's requirements in effect as of the approval date of this permit, this permit void and the facility will have to be brought into compliance or removed from the right of way at no cost to the County.

8. It is understood and agreed that the rights and privileges herein set out are granted only to the extent of the County's right, title and interest in the land to be entered upon and used by the PERMITTEE, and the PERMITTEE will, at all times, and to the extent permitted by law, assume all risk of and indemnify, defend, and save harmless Columbia County, Florida from any and all loss, damage, cost or expense arising in any manner on account of the exercise or attempted exercise by said PERMITTEE of the aforesaid right and privileges.

9. During construction, all safety regulations of the County shall be observed and the PERMITTEE must take measures, including pacing and the display of safety devices that may be necessary in order to safely conduct the public through the project area in accordance with the Federal Manual on Uniform Traffic Control Devices, as amended for highways.

10. Should the PERMITTEE be desirous of keeping its utilities in place and out of service, the PERMITTEE, by execution of this permit acknowledges its present and continuing ownership of its utilities located between _____ and _____ within the County's right of way as set forth above. PERMITTEE, as its sole expense, shall promptly remove said out of service utilities whenever Columbia County Public Works Director and/or County Engineer determines said removal is in the public interest.

11. Special instructions: Minimum cover of thirty inches (30") will be required at all locations. Columbia County will not be financially responsible for any damage to facilities with less than thirty inches (30") cover. Cables shall not be located within driveway ditches.

12. Additional Stipulations: _____

* This permit does not give permission for work outside of Columbia County Right of Way.

Permission must be obtained from land owner to work on private property.

* Contact Ken Sweet (386) 466-8037 before start of work onsite.

It is understood and agreed that commencement by the PERMITTEE is acknowledgment and acceptance of the binding nature of these specialist instructions.

Submitted By: Megan Reynolds, Permitting Manager
Permittee

Place Corporate Seal

Megan Reynolds
Signature and Title

Attested

Utilities Permit
Page three
Revised: 8/17/00

Recommended for Approval:

Signature: _____

Title: _____

Date: _____

Approval by Board of County Commissioners, Columbia County, Florida:

YES () NO ()

Date Approved: _____

Chairman's Signature: _____

1	COVER SHEET
2	LOCATION MAP
3	CONTACT SHEET
4	GENERAL NOTES/ CLARIFICATION NOTES
5	ABBREVIATIONS
6	SYMBOLS KEY
7	LINE SYMBOLOLOGY
8-12	TYPICAL DETAILS
13	CLARIFICATION SUMMARY
14	OUTSIDE PLANT - PLAN
15	OUTSIDE PLANT - PROFILE

1



N.T.S.

CAUTION!!!
EXIST. BURIED FIBER, TELEPHONE, CATV, GAS, ELECTRIC, WATER,
SANITARY SEWER & STORM SEWER FACILITIES IN CONSTRUCTION ARE
AND HAVE NOT BEEN FIELD LOCATED, CONTRACTOR TO VERIFY EXACT
LOCATION AND DEPTH PRIOR TO ANY DIGGING AND/OR BORING.

[illegible]

LAKE CITY, FLORIDA, COLUMBIA COUNTY



NODE
 STA 1+70
 2010DNRB.1
 WATERTOWN
 3103 E. DUVAL ST
 LAKE CITY, FLORIDA 32055
 PROPOSED FIBER EQUIPMENT
 AT VZW CELL SITE
 LAT:30.18738248
 LONG:-82.60491034
 FIBER COMPLEMENTS TBD

STA 0+00
EXISTING VZN HH
EXISTING SPLICE CLOSURE
LAT:30.18742958
LONG:-82.8043831
FIBER COMPLEMENTS TBD

STA 0+69
EXISTING CUSTOMER HH
PROPOSED SPLICE CLOSURE
LAT:30.18737089
LONG:-82.60458981
FIBER COMPLEMENTS TBD

*****NOTE*****
UTILITY & R.O.W. REPRESENTED ON
PLANS ARE BASED ON RECORDS
INFORMATION. NOT BASED ON
BOUNDARY SURVEY & FIELD EXPOSURES.

CAUTION!!!
CONTRACTOR TO LOCATE &
VERIFY ALL EXISTING UTILITIES
PRIOR TO CONSTRUCTION

CAUTION!!!
EXIST. BURIED FIBER, TELEPHONE, CATV, GAS, ELECTRIC, WATER,
SANITARY SEWER & STORM SEWER FACILITIES IN CONSTRUCTION ARE
AND HAVE NOT BEEN FIELD LOCATED, CONTRACTOR TO VERIFY EXACT
LOCATION AND DEPTH PRIOR TO ANY DIGGING AND/OR BORING.



PROJECT:	
----------	--

2010DNRB.1
LAKE CITY, FLORIDA

[illegible]

MCImetro
ACCESS TRANSMISSION SERVICES LLC.

LAKE CITY, FLORIDA

DATE: 6/23/2028
DRAWN BY: D ARAMAYO

REVISIONS

DATE	DESCRIPTION	INITIALS

SITE NAME:
2010DNRB 1 WATERTOWN

SCALE

HORIZONTAL: N/A

VERTICAL: N/A

MP:_____ TO MP:_____
SHEET:2 OF 15

FILE: 2010DNRB.1_2808ALTC_DP

LAKE CITY, FLORIDA, COLUMBIA COUNTY

GENERAL NOTES / CLARIFICATION NOTES

CONSTRUCTION NOTES

1. ALL CONDUIT WILL BE 2" AND 4" ID SCHEDULE 40 (I.E. PVC OR BSP/GSP, MANUFACTURED SPLIT PVC OR SPLIT BSP/GSP), UNLESS SPECIFIED OTHERWISE.
2. CONTRACTOR IS RESPONSIBLE FOR LOCATING ALL UTILITIES 48 HOURS PRIOR TO CONSTRUCTION ACTIVITY. SEE CONTACT SHEET FOR CONTACT NAME AND TELEPHONE NUMBER.
3. ALL UNDERGROUND OBSTRUCTION, WHEN LOCATED, WILL REQUIRE THE PLACEMENT OF A BURIED CABLE MARKER AND THE PLACEMENT OF 4" MANUFACTURED SPLIT PVC, BSP/GSP OVER OR UNDER EACH OBSTRUCTION.
4. SHORING MAY BE REQUIRED AND SHALL COMPLY TO O.S.H.A. STANDARDS.
5. ALL BURIED CONDUIT/CABLE WILL BE PLACED AT 42" MINIMUM COVER UNLESS SPECIFIED OTHERWISE ON THE CONSTRUCTION DRAWINGS.
6. MECHANICAL PROTECTION SHALL BE REQUIRED ANYTIME A 36" MINIMUM COVER IS UNOBTAINABLE UNLESS SPECIFIED OTHERWISE ON THE CONSTRUCTION DRAWINGS.
7. ALL 90 DEGREE BENDS IN CONDUIT CONSTRUCTION WILL BE A MINIMUM 38.2" RADIUS UNLESS SPECIFIED OTHERWISE. ALL SPLIT CONDUIT BENDS AND SOLID PVC BENDS SHALL REQUIRE CONCRETE ENCASEMENT UNLESS SPECIFIED OTHERWISE.
8. OPERATIONS PERSONNEL TO BE CONTACTED BY THE CONTRACTOR 48 HOURS PRIOR TO CONSTRUCTION. SEE CONTACT SHEET FOR CONTACT NAME AND TELEPHONE NUMBER.
9. ALL STATIONING IS BASED ON AS-BUILT INFORMATION, THEREFORE SOME VARIANCE SHOULD BE ANTICIPATED. ADJUST AS NEEDED.
10. RAILROAD COMMUNICATION AND SIGNAL CABLES TO BE LOCATED PRIOR TO CONSTRUCTION ACTIVITY. RAILROAD TO BE GIVEN 48 HOURS NOTICE PRIOR TO CONSTRUCTION.
11. ALL BURIED CABLE MARKER POST AND HARDWARE PLACED AND/OR REMOVED ON ALL NEW AND EXISTING ROUTES SHALL BE IMPLEMENTED AS FOLLOWS:
 - A. ON THOSE ROUTES THAT ARE CONSIDERED TO BE IN A NORTH TO SOUTH GEOGRAPHICAL ORIENTATION, THE SOUTHERN-MOST SIGN AND POST SHOULD BE REMOVED. *FOR NEW ROUTES BEING CONSTRUCTED, ONE SIGN POST WILL BE PLACED AT THE NORTH END OF EACH HANDHOLE.
 - B. ON THOSE ROUTES THAT ARE CONSIDERED TO BE IN A EAST TO WEST GEOGRAPHICAL ORIENTATION, THE WESTERN-MOST SIGN AND POST SHOULD BE REMOVED. *FOR NEW ROUTES BEING CONSTRUCTED, ONE SIGN POST WILL BE PLACED AT THE EAST END OF EACH HANDHOLE.

CLARIFICATION NOTES

- | | |
|-------|---|
| C-100 | CONSTRUCTION - NEW UNDERGROUND 1X2" HDPE (BORE/TRENCH/PLOW) |
| C-110 | CONSTRUCTION - NEW UNDERGROUND 1X2" HDPE (OPEN CUT/HARDSCAPE) |
| C-120 | CONSTRUCTION - NEW UNDERGROUND 1X2" HDPE (MICRO TRENCH) |
| C-200 | CONSTRUCTION - EXISTING UNDERGROUND (VZ OWNED/3RD PART) |
| C-300 | CONSTRUCTION - AERIAL (NEW/OVERLASH) |
| C-500 | CABLE PREP/SPlicing/TESTING (LOOSE TUBE) |
| C-510 | CABLE PREP/SPlicing/TESTING (RIBBON) |

*****NOTE*****
UTILITY & R.O.W. REPRESENTED ON
PLANS ARE BASED ON RECORDS
INFORMATION. NOT BASED ON
BOUNDARY SURVEY & FIELD EXPOSURES.

CAUTION!!!
CONTRACTOR TO LOCATE &
VERIFY ALL EXISTING UTILITIES
PRIOR TO CONSTRUCTION

CAUTION!!!
EXIST. BURIED FIBER, TELEPHONE, CATV, GAS, ELECTRIC, WATER,
SANITARY SEWER & STORM SEWER FACILITIES IN CONSTRUCTION ARE
AND HAVE NOT BEEN FIELD LOCATED, CONTRACTOR TO VERIFY EXACT
LOCATION AND DEPTH PRIOR TO ANY DIGGING AND/OR BORING.

[illegible]

ABBREVIATIONS











[illegible]

CAUTION!!!
EXIST. BURIED FIBER, TELEPHONE, CATV, GAS, ELECTRIC, WATER,
SANITARY SEWER & STORM SEWER FACILITIES IN CONSTRUCTION ARE
AND HAVE NOT BEEN FIELD LOCATED, CONTRACTOR TO VERIFY EXACT
LOCATION AND DEPTH PRIOR TO ANY DIGGING AND/OR BORING.



LAKE CITY, FLORIDA, COLUMBIA COUNTY

SYMBOLS

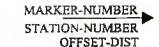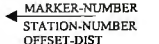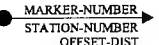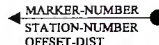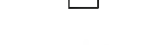  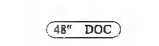  A		B		C	
	NORTH ARROW		IRON PIPE/IRON PIN		BUS STOP
	MARKER POLE RIGHT		BENCH MARK		MAIL BOX
	MARKER POLE LEFT		MONUMENT (SURFACE)		RIP RAP
	EXISTING MARKER POLE RIGHT		MONUMENT (IN CASE)		ROCKERY
	EXISTING MARKER POLE LEFT		CENTER LINE		SHRUBBERY
	FENCE/GATE		PROPERTY LINE		SIGN
	PROPOSED VERIZON HANDHOLE		WATER GUARD POST		TREE (CONIFER)
	NODE		WATER METER		TREE (DECIDUOUS)
	NODE ID		FIRE HYDRANT		YARD LIGHT
	MILE POST (LEFT)		WATER VALVE		STREET LIGHT ASSEMBLY
	MILE POST (RIGHT)		GAS METER		TRAFFIC SIGNAL POLE
	DEPTH OF COVER		GAS VALVE		FLASHING WARNING SYSTEM
	DEPTH OF COVER EXTRA DEPTH NOTE		PAD MOUNTED TRANSFORMER		JUNCTION BOX
	ELECTRIC MARKER BALL		TRANSMISSION TOWER		R/R CROSSING GATE
	CAUTION WARNING NOTE		UTILITY POLE		R/R CROSSING SIGN
	HAZARD WARNING NOTE		UTILITY POLE ANCHOR		R/R CROSSING SIGNAL
	STREAM FLOW LINE		TELEPHONE RISER		SIGNAL CONTROLLER
	COORDINATE TICK MARK		TELEPHONE VAULT		FOREIGN MARKERS
	STATION TICK MARK		TELEPHONE MANHOLE		RAILROAD MILE MARKER

****NOTE****
UTILITY & R.O.W. REPRESENTED ON
PLANS ARE BASED ON RECORDS
INFORMATION. NOT BASED ON
BOUNDARY SURVEY & FIELD EXPOSURES.

CAUTION!!!
CONTRACTOR TO LOCATE &
VERIFY ALL EXISTING UTILITIES
PRIOR TO CONSTRUCTION

CAUTION!!!
EXIST. BURIED FIBER, TELEPHONE, CATV, GAS, ELECTRIC, WATER,
SANITARY SEWER & STORM SEWER FACILITIES IN CONSTRUCTION ARE
AND HAVE NOT BEEN FIELD LOCATED. CONTRACTOR TO VERIFY EXACT
LOCATION AND DEPTH PRIOR TO ANY DIGGING AND/OR BORING.

[illegible]

LINE SYMBOLLOGY

[illegible]

MCImetro
ACCESS TRANSMISSION SERVICES LLC

NAME _____

REVISIONS		
DATE	DESCRIPTION	INIT.



SHEET: 7 OF 15

CAUTION!!!
EXIST. BURIED FIBER, TELEPHONE, CATV, GAS, ELECTRIC, WATER,
SANITARY SEWER & STORM SEWER FACILITIES IN CONSTRUCTION ARE
AND HAVE NOT BEEN FIELD LOCATED, CONTRACTOR TO VERIFY EXACT
LOCATION AND DEPTH PRIOR TO ANY DIGGING AND/OR BORING.



TYPICAL UTILITY CROSSING:


UTILITY CROSSING DETAIL

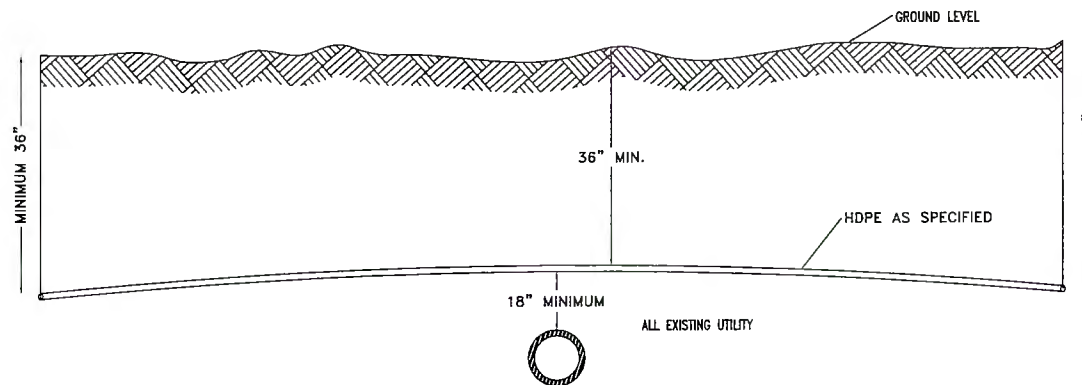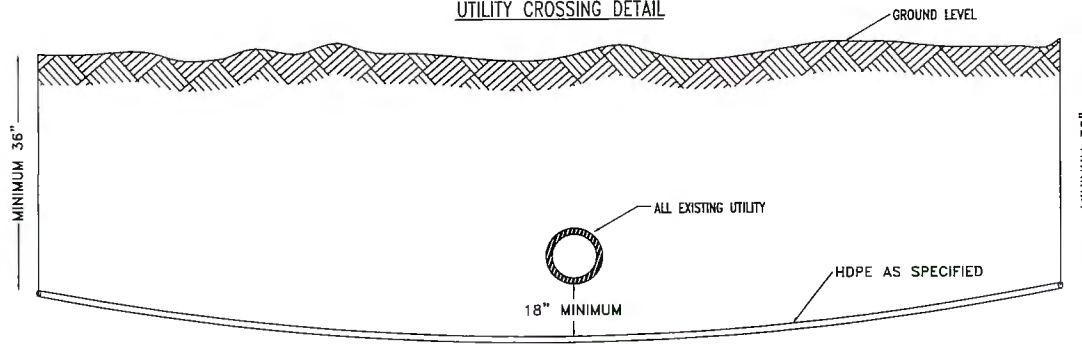

1. A MINIMUM OF 18" SEPARATION IS REQUIRED BY OTHER UTILITY COMPANIES.
2. UTILITIES INCLUDE BUT ARE NOT LIMITED TO WATER, GAS, SEWER AND POWER.

CAUTION!!!
CONTRACTOR TO LOCATE &
VERIFY ALL EXISTING UTILITIES
PRIOR TO CONSTRUCTION

CAUTION!!!
EXIST. BURIED FIBER, TELEPHONE, CATV, GAS, ELECTRIC, WATER,
SANITARY SEWER & STORM SEWER FACILITIES IN CONSTRUCTION ARE
AND HAVE NOT BEEN FIELD LOCATED, CONTRACTOR TO VERIFY EXACT
LOCATION AND DEPTH PRIOR TO ANY DIGGING AND/OR BORING.

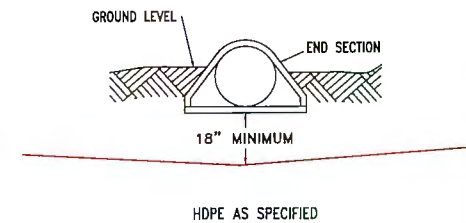[illegible]

LAKE CITY, FLORIDA

[illegible]

SCALE
HORIZONTAL: N.T.S.
VERTICAL: N.T.S.
MP: _____ TO MP: _____
SHEET: 9 OF 15
FILE: 2010DN93.1_2608ALTC_DD


CABLE GROUNDING INSTALLATION DETAILS (FOR CONTRACTOR INSTALLATION)

DETAIL "B"

INSTALLATION DETAIL

1. WITH GROUND WIRE IN SMALL GROOVE, HOOK "C" COMPONENT AROUND ROD.
2. INSERT WEDGE COMPONENT BETWEEN ROD AND WIRE.
3. PUSH WEDGE COMPONENT BETWEEN ROD AND WIRE TO SECURE ASSEMBLY.
4. COMPLETE CONNECTION USING PILLARS.
5. ENSURE SECURING LOCK IS VISIBLE IN "INSPECTION WINDOW"

DETAIL "B-3"
TEMPORARY GROUNDING
(INCLUDING SPURB CABLE)

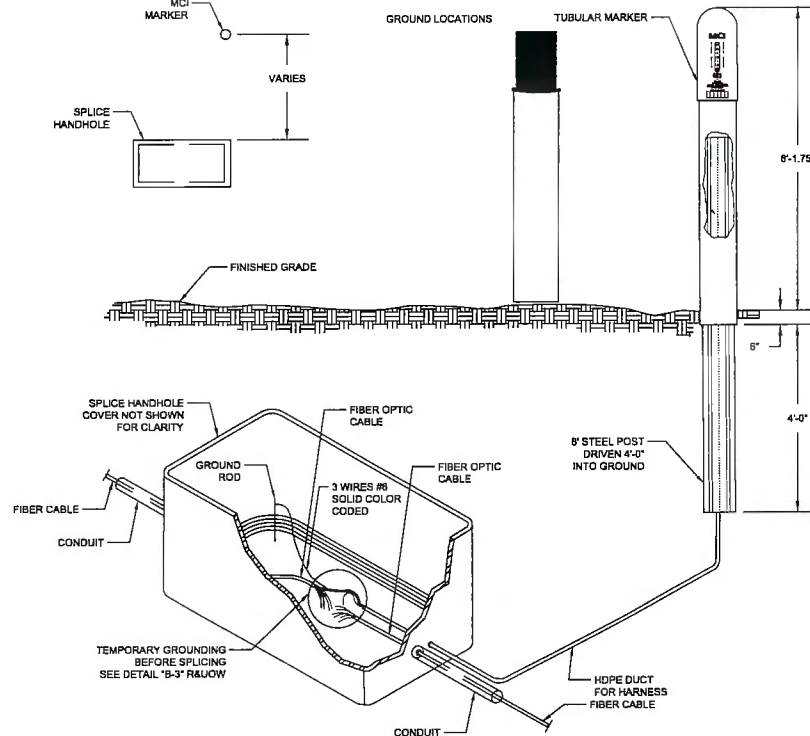

NOTE:
SEE DETAIL "B-1"
THIS SHEET FOR INSTALLATION
METHOD.

1. OSP CONTRACTOR SHALL INSTALL THE FOLLOWING MCI FURNISHED MATERIALS:
 - 6" TUBULAR MARKER WITH HARDWARE (1)
 - SPLICE HANDHOLE
 - GROUND ROD AND FIGURE 8 CONNECTOR
 - PULL WIRE HARNESS FROM HANDHOLE TO MARKER
2. THE CONTRACTOR WILL FURNISH AND INSTALL THE HOPE, LENGTH AS REQUIRED PER THE DRAWINGS SUPPLIED.
3. ALL MCI AND CONTRACTOR FURNISHED MATERIALS SHALL BE IN PLACE PRIOR TO PLACEMENT OF THE FIBER OPTIC CABLE, AT WHICH TIME THE TEMPORARY GROUND CONNECTION WILL BE MADE IN ACCORDANCE WITH DETAIL "A".
4. AFTER CONNECTION OF THE TEMPORARY GROUND, THE CONTRACTOR SHALL SEAL THE ENDS OF THE FIBER OPTIC CABLE TO PREVENT THE ENTRY OF MOISTURE.
5. AFTER INSTALLATION OF THE FIBER OPTIC CABLE AND WIRING HARNESS BY THE CONTRACTOR, THE CONTRACTOR SHALL SEAL ALL DUCT LINE OPENINGS WITH MCI APPROVED MATERIAL TO PREVENT THE ENTRY OF MOISTURE.
6. MARKER AND HANDHOLE SHOULD BE PLACED IN LINE WITH THE NORTHERN CORNER OF THE SPLICE HANDHOLE FOR NORTH/SOUTH ROUTES, THE EASTERN CORNER OF

CAUTION!!!
EXIST. BURIED FIBER, TELEPHONE, CATV, GAS, ELECTRIC, WATER,
SANITARY SEWER & STORM SEWER FACILITIES IN CONSTRUCTION ARE
AND HAVE NOT BEEN FIELD LOCATED, CONTRACTOR TO VERIFY EXACT
LOCATION AND DEPTH PRIOR TO ANY DIGGING AND/OR BORING.




LAKE CITY, FLORIDA

SHEET: 11 OF 15

LAKE CITY, FLORIDA, COLUMBIA COUNTY
TUBULAR MARKER DETAILS


DETAIL "A"

INSTALLATION VIEW

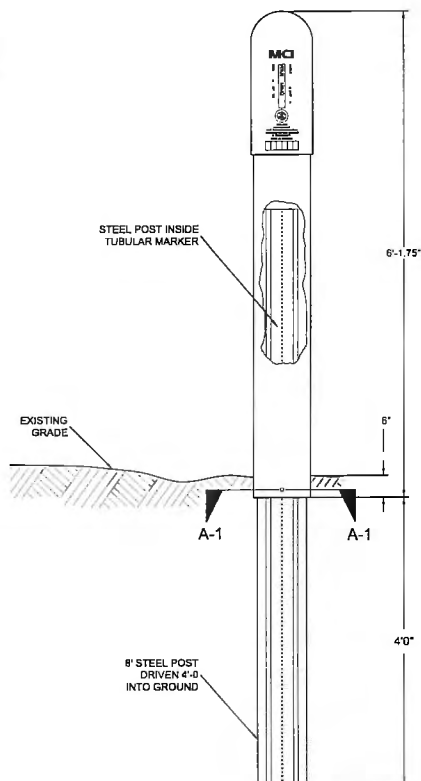


DETAIL "B"

FRONT VIEW

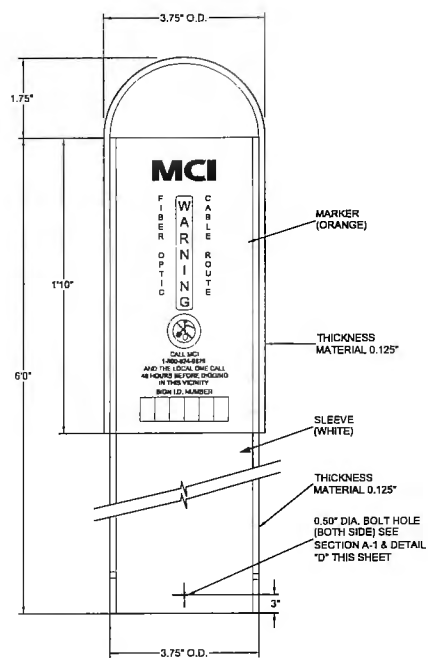


SECTION A-1

TUBULAR MARKER

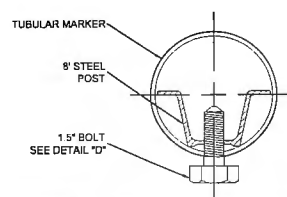


DETAIL "C"

SIDE VIEW

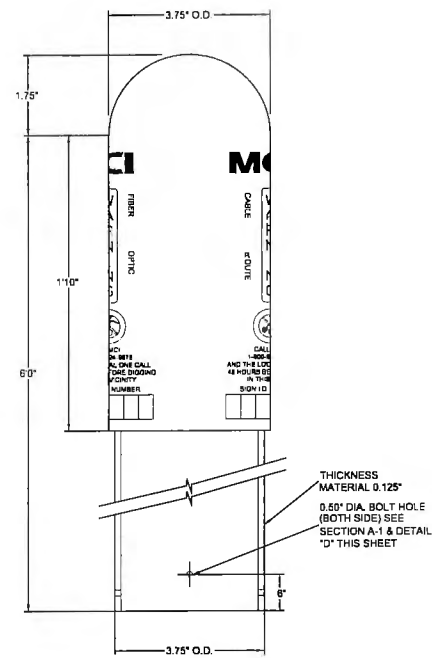

DETAIL "D"

1.5" BOLT

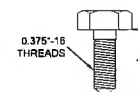

****NOTE****
UTILITY & R.O.W. REPRESENTED ON
PLANS ARE BASED ON RECORDS
INFORMATION. NOT BASED ON
BOUNDARY SURVEY & FIELD EXPOSURES.

CAUTION!!!
CONTRACTOR TO LOCATE &
VERIFY ALL EXISTING UTILITIES
PRIOR TO CONSTRUCTION

CAUTION!!!
EXIST. BURIED FIBER, TELEPHONE, CATV, GAS, ELECTRIC, WATER,
SANITARY SEWER & STORM SEWER FACILITIES IN CONSTRUCTION ARE
AND HAVE NOT BEEN FIELD LOCATED, CONTRACTOR TO VERIFY EXACT
LOCATION AND DEPTH PRIOR TO ANY DIGGING AND/OR BORING.

[illegible]

LAKE CITY, FLORIDA, COLUMBIA COUNTY

CLARIFICATION SUMMARY SHEET			
SPAN CLARIFICATION SUMMARY			
BID UNIT	FQID(s)	INSTALL METHOD	CALCULATED LENGTH (QUANTITY)
V232	OSP:SPANPATH::501147342	BORE	69
		TOTAL	69
FIBER CABLE CLARIFICATION SUMMARY			
V301	FIB:TAIL::527826056	12 COUNT FIBER (INCLUDING SLACK)	301
V301	FIB:BUR::527809143	72 COUNT FIBER (INCLUDING SLACK)	269
		TOTAL	570
FIBER EQUIPMENT CLARIFICATION SUMMARY			
V608	FIB:GHT::500701990	GHOST TERMINAL	1
V608	FIB:HDFP::500702035	FPX 1RU	1
		TOTAL	2
SPLICE CLOSURE CLARIFICATION SUMMARY			
V906	FIB:SPLCL::500892396	Splicing / Testing (Loose Tube) ≤ 12	12
V906	FIB:SPLCL::260865697 (TEK_GA_JONESBORO...)	Splicing / Testing (Ribbon) 13-72	72
		TOTAL	84

PROJECT:	
2010DNRB.1	
LAKE CITY, FLORIDA	
CLARIFICATION NO.	QUANTITY

McImetro
ACCESS TRANSMISSION SERVICES LLC.
LAKE CITY, FLORIDA

DATE:	6/23/2028
DRAWN BY:	D.ARAMAYO

REVISIONS		
DATE	DESCRIPTION	INITIAL

SITE NAME:
2010DNRB.1 WATERTOWN


SCALE	
HORIZONTAL:	N.T.S.
VERTICAL:	N.T.S.
MP:	TO MP:
SHEET 13	OF 15
FILE: 2010DNRB.1_2808ALTC_DD	

*****NOTE****
UTILITY & R.O.W. REPRESENTED ON
PLANS ARE BASED ON RECORDS
INFORMATION. NOT BASED ON
BOUNDARY SURVEY & FIELD EXPOSURES.

CAUTION!!!
CONTRACTOR TO LOCATE &
VERIFY ALL EXISTING UTILITIES
PRIOR TO CONSTRUCTION

CAUTION!!!
EXIST. BURIED FIBER, TELEPHONE, CATV, GAS, ELECTRIC, WATER,
SANITARY SEWER & STORM SEWER FACILITIES IN CONSTRUCTION ARE
AND HAVE NOT BEEN FIELD LOCATED, CONTRACTOR TO VERIFY EXACT
LOCATION AND DEPTH PRIOR TO ANY DIGGING AND/OR BORING.




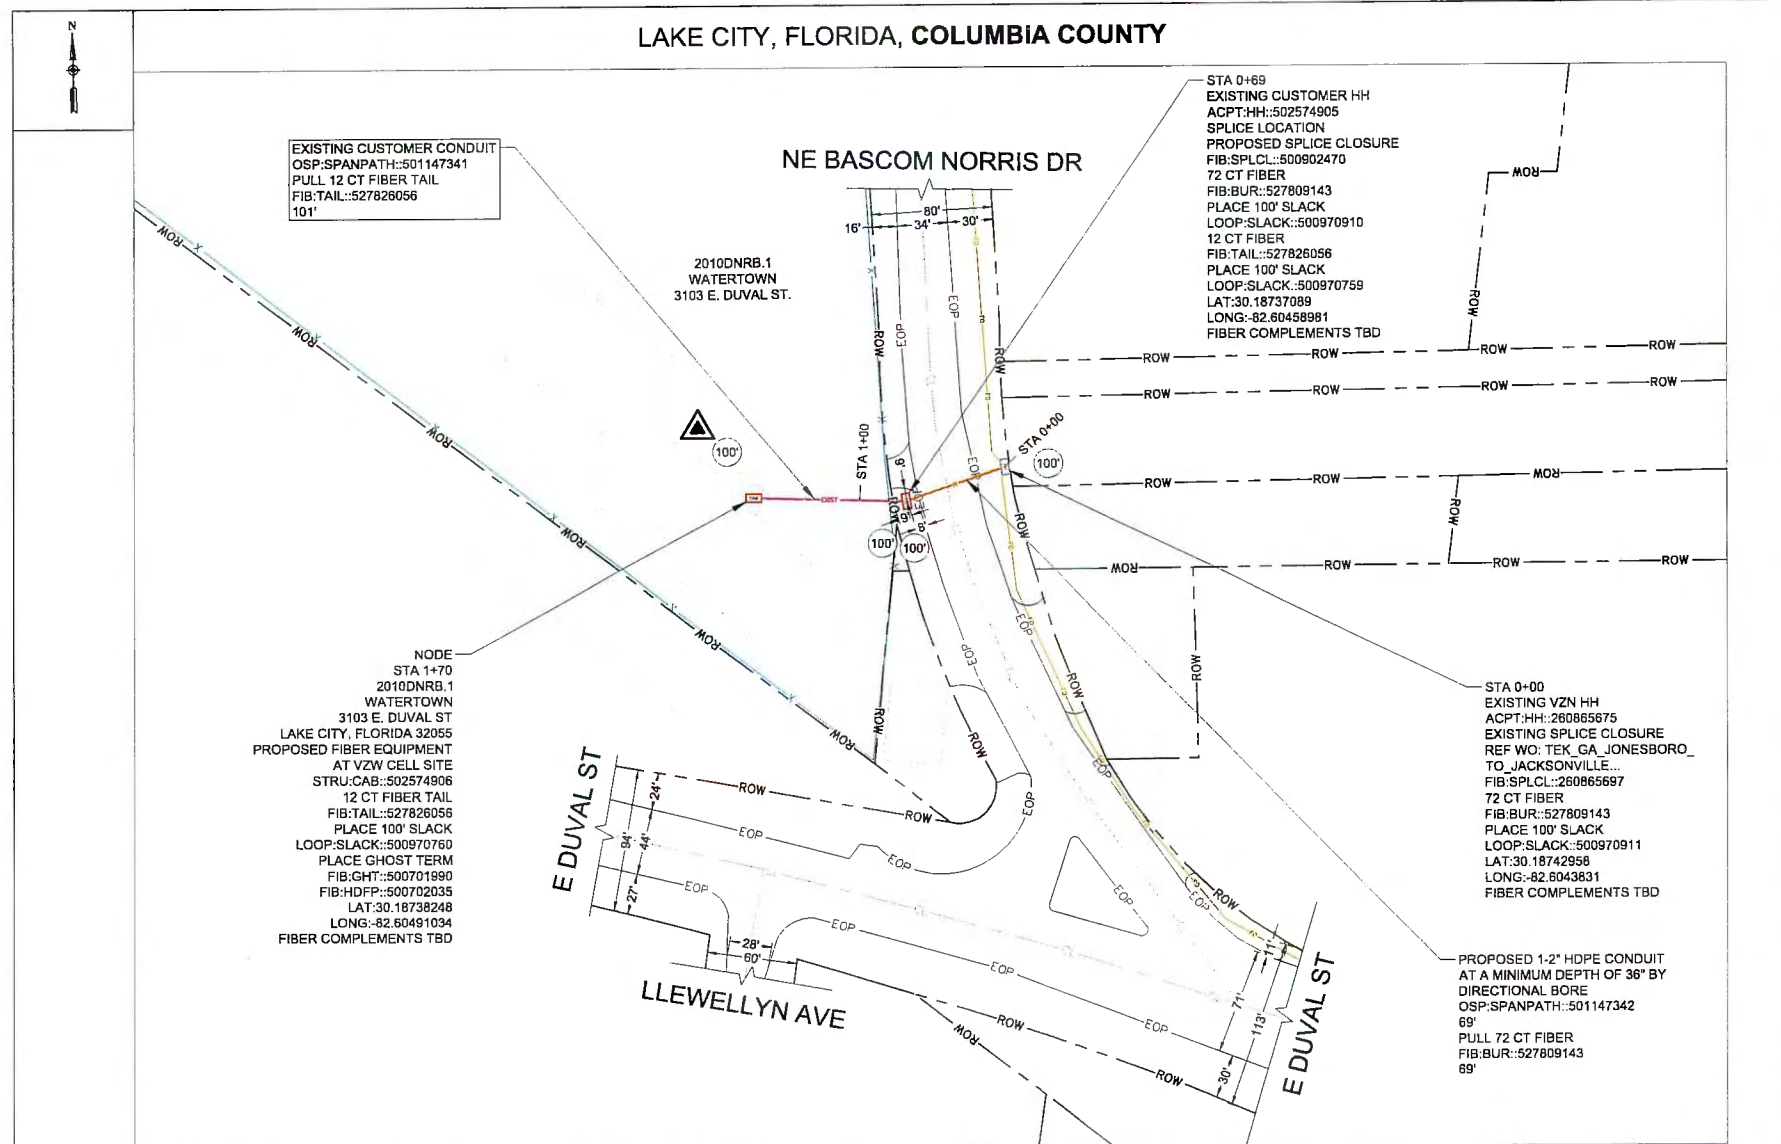

CAUTION!!!
EXIST. BURIED FIBER, TELEPHONE, CATV, GAS, ELECTRIC, WATER,
SANITARY SEWER & STORM SEWER FACILITIES IN CONSTRUCTION ARE
AND HAVE NOT BEEN FIELD LOCATED, CONTRACTOR TO VERIFY EXACT
LOCATION AND DEPTH PRIOR TO ANY DIGGING AND/OR BORING.

[illegible]

LAKE CITY, FLORIDA, COLUMBIA COUNTY

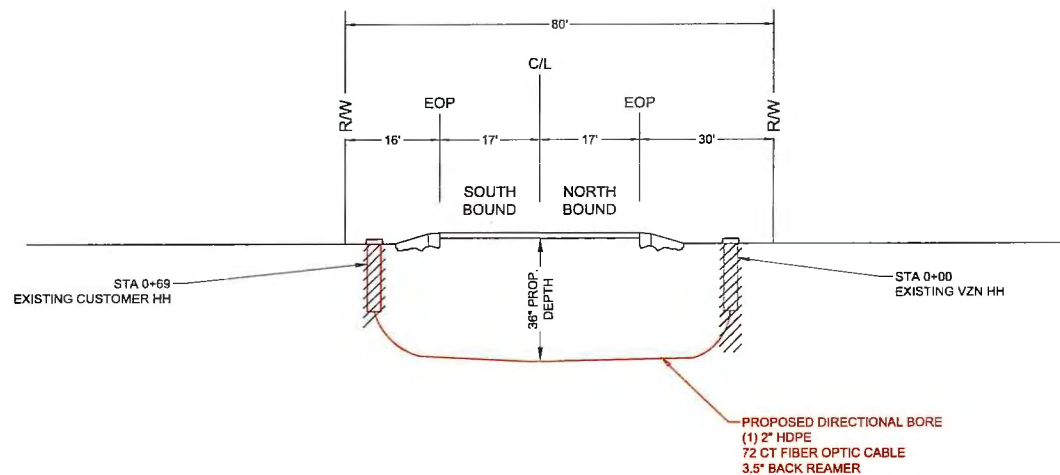


WHEN DIRECTIONAL BORE IS THE METHOD OF INSTALLATION, A MINIMUM OF 24-INCH SEPERATION SHALL BE MAINTAINED FROM ALL EXISTING UTILITIES, ITS/ATMS LINES, AND STORM DRAIN SYSTEMS WHILE MAINTAINING THE MINIMUM REQUIRED DEPTH UNDER PAVEMENT OR NON-PAVED GROUND.

DEPTHS PROPOSED ARE MINIMUM DEPTHS.

ALL SUBSURFACE UTILITIES SHOWN ARE APPROXIMATE. UTILITY LOCATES WILL BE PERFORMED PRIOR TO CONSTRUCTION.

PROFILE VIEW
LOOKING NORTH
CROSSING NE BASCOM NORRIS DR

N.T.S.

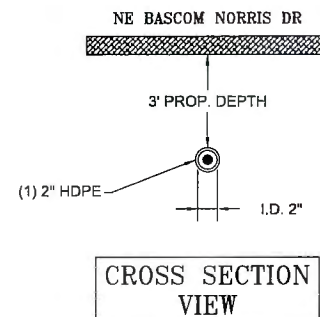

****NOTE****
UTILITY & R.O.W. REPRESENTED ON
PLANS ARE BASED ON RECORDS
INFORMATION. NOT BASED ON
BOUNDARY SURVEY & FIELD EXPOSURES.

CAUTION!!!
CONTRACTOR TO LOCATE &
VERIFY ALL EXISTING UTILITIES
PRIOR TO CONSTRUCTION

CAUTION!!!
EXIST. BURIED FIBER, TELEPHONE, CATV, GAS, ELECTRIC, WATER,
SANITARY SEWER & STORM SEWER FACILITIES IN CONSTRUCTION ARE
AND HAVE NOT BEEN FIELD LOCATED, CONTRACTOR TO VERIFY EXACT
LOCATION AND DEPTH PRIOR TO ANY DIGGING AND/OR BORING.


[illegible]

NOTE:


1. This Index applies to Two-Lane, Two-Way and Multilane Roadways, including Medians of divided roadways, with work on the shoulder.
2. L = Taper Length
 X = Work Zone Sign Spacing
 B = Buffer Length
See Index 102-600 for "L", "X", "B", and channelizing device spacing values.
3. Where work activities are between 2' and 15' from the edge of traveled way, the Engineer may omit signs and channelizing devices for work operations 60 minutes or less.
4. When four or more work vehicles enter the through traffic lanes in a one hour period (excluding establishing and terminating the work area), use a flagger or lane closure to accommodate work vehicle ingress and egress.
5. For work less than 2' from the traveled way and work zone speed is greater than 45 MPH, use a lane closure.
6. The "Speeding Fines Doubled When Workers Present" signs (TTC-011A-25) and "End Road Work" Signs (G20-2) along with the associated work zone sign spacing distances may be omitted when the work operation is in place for 24 hours or less.
7. Temporary pavement markings may be omitted when the work operation is in place for 3 days or less.
8. Omit "Shoulder Closed" signs (W21-5a) along with associated work zone sign spacing distances for work on the median.
9. When there is no paved shoulder, the "Worker" sign (W21-1) may be used instead of the "Shoulder Closed" sign (W21-5a).

SYMBOLS:

-  Work Area
-  Channelizing Device (See Index 102-600)
-  Work Zone Sign
-  Lane Identification and Direction of Traffic

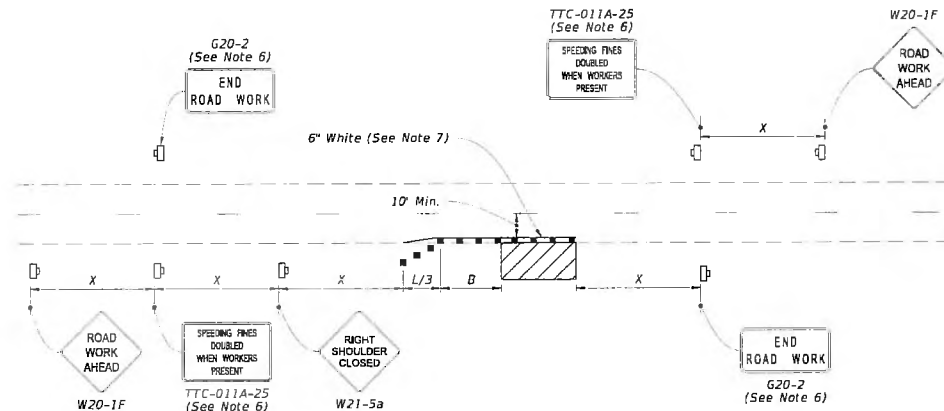


TWO-LANE ROADWAY
SHOULDER WORK LESS THAN 2' FROM THE TRAVELED WAY
WITH WORK ZONE SPEED OF 45 MPH OR LESS

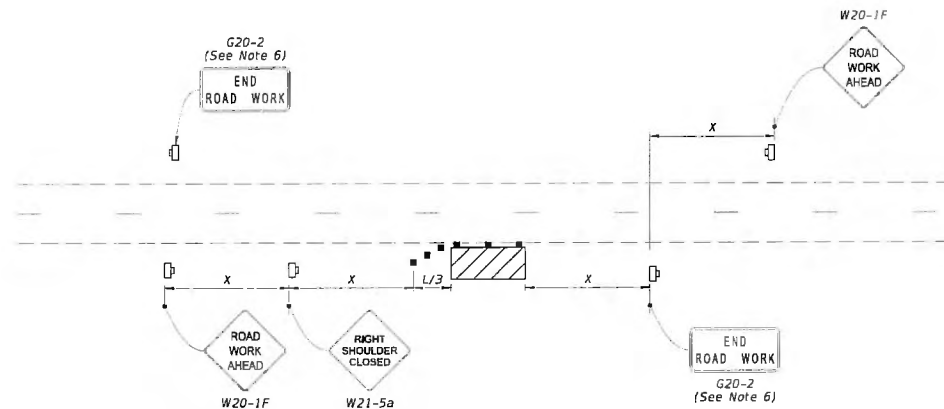


TWO-LANE ROADWAY
SHOULDER WORK BETWEEN 2' AND 15' FROM THE TRAVELED WAY

LAST REVISION 11/01/25	DESCRIPTION:	 FY 2026-27 STANDARD PLANS	TWO-LANE AND MULTILANE, WORK ON SHOULDER	INDEX 102-602	SHEET 1 of 2
------------------------------	--------------	--	---	-------------------------	------------------------

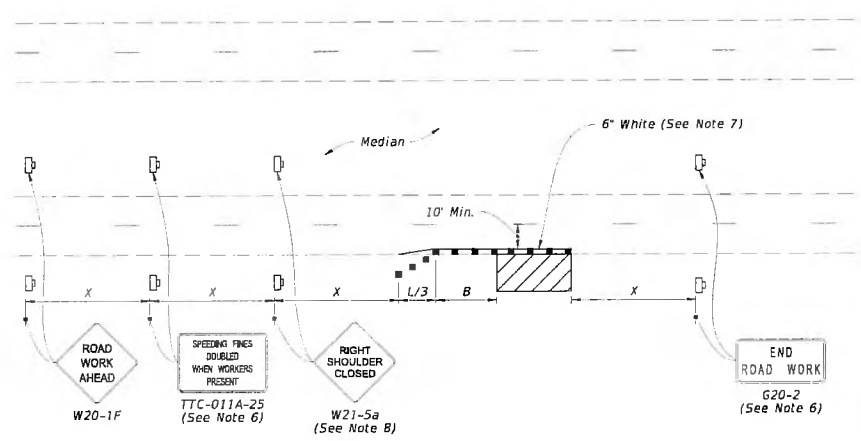

MULTILANE ROADWAY
SHOULDER WORK LESS THAN 2' FROM THE TRAVELED WAY
WITH WORK ZONE SPEED OF 45 MPH OR LESS

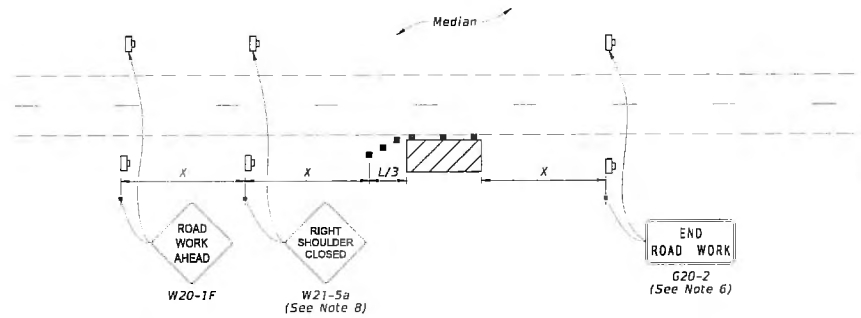

MULTILANE ROADWAY
SHOULDER WORK BETWEEN 2' AND 15' FROM THE TRAVELED WAY

SYMBOLS:

- Work Area
- Channelizing Device (See Index 102-600)
- Work Zone Sign
- Lane Identification and Direction of Traffic

LAST REVISION 11/01/25	REVISION DESCRIPTION:	 FY 2026-27 STANDARD PLANS	TWO-LANE AND MULTILANE, WORK ON SHOULDER	INDEX 102-602	SHEET 2 of 2
------------------------------	--------------------------	--	--	------------------	-----------------



COLUMBIA COUNTY BOARD OF COUNTY COMMISSIONERS AGENDA ITEM REQUEST FORM

The Board of County Commissioners meets the 1st and 3rd Thursday of each month in the Columbia County School Board Administrative Complex Auditorium, 372 West Duval Street, Lake City, Florida 32055. The first meeting of every month is at 9:30AM while the second meeting of every month takes place at 5:30PM. All agenda items are due in the Board's office one week prior to the meeting date.

Today's Date: 7/8/2026 Meeting Date: 7/16/2026

Department: Public Works

1. Nature and purpose of agenda item:

Utility Permit from Windstream requesting to install a cable along CR 18.

2. Recommended Motion/Action:

Approve

3. Fiscal impact on current budget.

This item has no effect on the current budget.

**COLUMBIA COUNTY BOARD OF COUNTY COMMISSIONERS
UTILITY PERMIT**

Date: 06/09/2026 Permit No. 260068 County Road CR-18 Section No. _____

Permittee Windstream c/o Ervin Cable Construction

Address 450 Pryor Blvd Sturgis, KY 42459

Telephone Number 215 378-8319

Requesting permission from Columbia County, Florida, hereinafter called the County, to contract, operate and maintain Placing Approximately 7,601 feet of fiber optic line to be place via underground bore.

Location: Southwest County Road 18, O'Leno to Ichetucknee Trail

FROM: 07/09/2026

TO: 10/09/2026

Submitted for the Utility Owner by: Caylon Joiner- Coordinator, Permitting

Typed Name & Title

Caylon Joiner
Signature

06/09/2026

Date

1. Permittee declares that prior to filing this application it has determined the location of all existing utilities, both aerial and underground and the accurate locations are shown on the plans attached hereto and made a part of this application. Proposed work is within corporate limits of Municipality: YES () NO (✓). If YES: LAKE CITY () FORT WHITE (). A letter of notification was mailed on _____ to the following utility owners _____

locates will be called in for notification to all utility owners 2 weeks before work starts

2. The Columbia County Public Works Director shall be notified twenty-four (24) hours prior to starting work and again immediately upon completion of work. The Public Works Director is Kevin Kirby, located at 607 NW Quinten St. Lake City, FL 32055 Telephone Number 386-758-1019. The PERMITTEE's employee responsible for Maintenance of Traffic is Trawick Construction Company, LLC Travis Baxter Telephone Number 386-205-2858 (This name may be provided at the time of the 24 hour notice to starting work.) Travisbaxter@trawickconstruction.com

3. This PERMITTEE shall commence actual construction in good faith within 30 days after issuance of permit, and shall be completed within 90 days after permitted work has begun. If the beginning date is more than 60 days from date of permit approval, then PERMITTEE must review the permit with the Columbia County Public Works Director to make sure no changes have occurred in the transportation facility that would affect the permitted construction.

4. The construction and maintenance of such utility shall not interfere with the property and rights of a prior PERMITTEE.

5. It is expressly stipulated that this permit is a license for permissive use only and that the placing of utilities upon public property pursuant to this permit shall not operate to create or vest any property right in said holder.

6. Pursuant to Section 337-403(1), Florida Statutes, whenever necessary for the construction, repair, improvement, maintenance, safe and efficient operation, alteration or relocation of all, or any portion of said transportation facility as determined by the Columbia County Public Works Director and/or County Engineer, any or all utilities and appurtenances authorized hereunder, shall be immediately removed from said transportation facility or reset or

relocated thereon as required by the Columbia County Public Works Director and/or County Engineer and at the expense of the PERMITTEE.

7. In case of non-compliance with the County's requirements in effect as of the approval date of this permit, this permit void and the facility will have to be brought into compliance or removed from the right of way at no cost to the County.

8. It is understood and agreed that the rights and privileges herein set out are granted only to the extent of the County's right, title and interest in the land to be entered upon and used by the PERMITTEE, and the PERMITTEE will, at all times, and to the extent permitted by law, assume all risk of and indemnify, defend, and save harmless Columbia County, Florida from any and all loss, damage, cost or expense arising in any manner on account of the exercise or attempted exercise by said PERMITTEE of the aforesaid right and privileges.

9. During construction, all safety regulations of the County shall be observed and the PERMITTEE must take measures, including pacing and the display of safety devices that may be necessary in order to safely conduct the public through the project area in accordance with the Federal Manual on Uniform Traffic Control Devices, as amended for highways.

10. Should the PERMITTEE be desirous of keeping its utilities in place and out of service, the PERMITTEE, by execution of this permit acknowledges its present and continuing ownership of its utilities located between _____ Along Southwest County Road 18 _____ and _____ within the County's right of way as set forth above. PERMITTEE, as its sole expense, shall promptly remove said out of service utilities whenever Columbia County Public Works Director and/or County Engineer determines said removal is in the public interest.

11. Special instructions: Minimum cover of thirty inches (30") will be required at all locations. Columbia County will not be financially responsible for any damage to facilities with less than thirty inches (30") cover. Cables shall not be located within driveway ditches.

12. Additional Stipulations: _____

* This permit does not give permission for work outside of Columbia County Right of Way.

Permission must be obtained from land owner to work on private property.

* Contact Ken Sweet (386) 466-8037 before start of work onsite.

It is understood and agreed that commencement by the PERMITTEE is acknowledgment and acceptance of the binding nature of these specialist instructions.

Submitted By: Windstream c/o Ervin Cable Construction
Permittee

Place Corporate Seal

Caylon Joiner Coordinator, Permitting
Signature and Title

Attested

Utilities Permit
Page three
Revised: 8/17/00

Recommended for Approval:

Signature: _____

Title: _____

Date: _____

Approval by Board of County Commissioners, Columbia County, Florida:

YES () NO ()

Date Approved: _____

Chairman's Signature: _____



SHEET INDEX:

- A.0 TITLE SHEET
- A.1 CONSTRUCTION NOTES
- A.2 TABLE SHEET
- A.3 PLAN OVERVIEW MAP
- A.4 LEGEND
- A.5 MAP SERIES
- A.6 TYPICALS

PERMIT ID:

PERMA115730211

DATE:

6/9/2026

TRAFFIC CONTROL:

ALL TRAFFIC CONTROL DEVICES AND SIGNING SHALL CONFORM AND BE INSTALLED IN ACCORDANCE WITH THE CURRENT FDOT REQUIREMENTS, INCLUDING THE LATEST FIELD MANUAL FOR TEMPORARY TRAFFIC CONTROL ZONE LAYOUTS.

TOTAL FIBER FOOTAGE:

7,601 FT

JOB NUMBER:

3201308000

PURCHASE ORDER ID:

FTWHFLXA

WORK ORDER ID:

SEFH11248

REV. DATE / DESCRIPTION

#	-/-/-
#	-/-/-
#	-/-/-
#	-/-/-

TITLE SHEET:

A.0

WARNING:

LOCATION OF UNDERGROUND UTILITIES TO BE VERIFIED BY CONTRACTOR. CALL BEFORE DIGGING.



Know what's below.
Call before you dig.



ERVIN CABLE CONSTRUCTION, LLC

ENGINEERED BY:

909 TROOST AVE.
KANSAS CITY, MO 64108

PERMIT AUTHORITY: COLUMBIA COUNTY

SITE LOCATION MAP

SCALE: 1 IN : 400 FT



GENERAL NOTES:**1. UTILITY LOCATES & NOTIFICATIONS:**

- CALL FLORIDA 811 AT LEAST 72 HOURS BEFORE TRENCHING OR DIGGING TO IDENTIFY ALL UTILITIES AND DRAINAGE.
- NOTIFY FDOT AT LEAST 2 BUSINESS DAYS IN ADVANCE BEFORE CLOSING LANES OR STARTING WORK WITHIN FDOT RIGHT-OF-WAY.

2. COORDINATION & COMPLIANCE:

- COORDINATE WITH FDOT INSPECTORS TO CONFIRM THE DEPTH OF DIRECTIONAL BORING BEFORE BEGINNING.
- ENSURE COMPLIANCE WITH CURRENT ADA STANDARDS AND FDOT DESIGN SPECIFICATIONS.
- MAINTAIN UNINTERRUPTED ACCESS TO SIDE STREETS, PROPERTIES, AND SIDEWALKS UNLESS OTHERWISE PERMITTED.

3. DIRECTIONAL BORING & EXCAVATION:

- USE THE NORMAL DIRECTIONAL OR GUIDED BORING METHOD FOR ALL BORING OPERATIONS.

4. UTILITY CROSSINGS:

- FOR OVERHEAD CROSSINGS, MAINTAIN A CLEARANCE OF AT LEAST 18 FEET ABOVE THE HIGHEST POINT OF THE ROADWAY. FOR ALL CROSSING AND LONGITUDINAL UTILITY DEPTH UNDER ALL PAVEMENT SURFACE WILL BE 48" AND UNDER UNPAVED SURFACE WILL BE 36".

5. TRAFFIC CONTROL & SAFETY:

- PROVIDE SAFE PEDESTRIAN ACCESS FOLLOWING FDOT STANDARD (PART 6 OF MUTCD STANDARDS).
- ADHERE TO FDOT EXCAVATION REGULATIONS WHEN WORKING IN TRAFFIC CONTROL ZONES.
- A CERTIFIED PERSON MUST SUPERVISE TRAFFIC.

6. DRAINAGE & STRUCTURAL CONSIDERATIONS:

- INSTALL CABLES AND CONDUITS AT LEAST 12 INCHES BELOW SWALES AND DITCHES.
- VAULTS AND HANDHOLES MUST HAVE TRAFFIC-BEARING COVERS.

7. RESTORATION & PERMITS:

- RESTORE THE RIGHT-OF-WAY TO A CONDITION THAT IS EQUAL TO OR BETTER THAN THE ORIGINAL STATE ONCE THE PROJECT IS FINISHED.
- SUBMIT AN ENGINEER'S CERTIFICATION AND AS-BUILTS WITHIN 30 DAYS OF PROJECT COMPLETION IF REQUIRED.

8. GAS & UTILITY SAFETY:

- LOCATE AND VERIFY GAS LINES BEFORE BEGINNING CONSTRUCTION.

NOTE TO CONSTRUCTION:

1. AFTER EXISTING FACILITIES ARE LOCATED, POT HOLE EACH UTILITY TO CONFIRM LOCATION OF FACILITIES.

2. NO PITS TO BE LEFT OPEN UNATTENDED OR OVERNIGHT NO PITS TO BE LEFT OPEN UNATTENDED OR OVERNIGHT

3. RIGHTS-OF-WAY ARE DEPICTED BASED ON FIELD OBSERVATION AND THE LATEST COUNTY RECORDS AVAILABLE. IF FURTHER ACCURACY IS REQUIRED, LAND SURVEYS WILL BE NECESSARY.

4. ALL UTILITY LOCATIONS SHOWN ARE APPROXIMATE. CALL FOR LOCATES 72 HRS PRIOR TO CONSTRUCTION START.

5. ERVIN CABLE CONSTRUCTION DOES NOT WARRANT INDENITY OR LOCATION OF EXISTING UNDERGROUND, BURIED, HIDDEN OR OTHERWISE NON VISIBLE FACILITIES OR OBSTRUCTIONS WHICH MAY EXIST IN ON OR AROUND SITE IF PLANNED CONSTRUCTION AND OR FACILITIES AND OR FACILITIES PLACEMENT.

6. PLACING CONTRACTOR/COMPANY SHALL LOCATE AND VERIFY ALL SUCH FACILITIES AND OBSTRUCTIONS BEFORE PLACING BEGINS.

CAUTION NOTES:

*NO PITS TO BE LEFT OPEN UNATTENDED OR OVERNIGHT NO PITS TO BE LEFT OPEN UNATTENDED OR OVERNIGHT

DATA DICTIONARY:

EOP:	Edge_of_Pavement
R/W:	Right of Way
BOC:	Back of Curb
PUE:	Public Utility Easement
PE:	Private Easement
OG:	Overhead Guy
Distro:	Distribution
MH:	Manhole
HH:	Handhole
M:	Existing Manhole
P:	Existing Pedestal
V:	Vault
G:	Gas Pipeline
S:	Sewer Line
W:	Water Valve
CAB:	Cabinet
DBD:	Direct Bury Drop
UG:	Underground
AER:	Aerial
PB:	Pull Box
TF:	Transformer
RL:	Running Line (Dimension Line)
W:	Water (Dimension Line)
R/W:	R/W (Dimension Line)
S:	Sewer (Dimension Line)
EOP:	Edge of Pavement (Dim Line)

WARNING:
LOCATION OF UNDERGROUND UTILITIES TO BE
VERIFIED BY CONTRACTOR. CALL BEFORE
DIGGING.



**Know what's below.
Call before you dig.**



ERVIN CABLE CONSTRUCTION, LLC

ENGINEERED BY:

509 TROOST AVE.
KANSAS CITY, MO 64105

PERMIT AUTHORITY: COLUMBIA COUNTY

PERMIT ID:

PERMA115730211

DATE:

6/9/2026

WORK ORDER ID:

SEFH11248

TOTAL FIBER FOOTAGE:

7,601 FT

REV. DATE / DESCRIPTION

-/-/-

-/-/-

-/-/-


-/-/-

**GENERAL / CONSTRUCTION
NOTES:**

A.1

CONDUIT			FIBER CABLE					FIBER EQUIPMENT		
Installation Method	Conduit Diameter	Feet	Placement Type	Cable Category	Fiber Count	Feet	Total Footage	Placement Type	Fiber Equipment Type	Total Count
BORE	2INCH	118	UG	OTHER	144	25		UNDERGROUND	PRIMARYSPLITTER	
BORE	1.25INCH	1074	UG	DROP	2	4968		UNDERGROUND	SECONDARYSPLITTER	
INNERDUCT	7MM/3.5MM	457	UG	ACCESS	24	86				18
			UG	ACCESS	12	329				
			UG	ACCESS	48	7161				
			UG	DROP	24	47				
							12616			
SPAN			STRUCTURES			POLES				
			Vault Type	Vault Size	Total Count					
			PEDESTAL	SMALL						
			PEDESTAL	EXTRALARGE						
			PEDESTAL	DROP						
					29					

WARNING: LOCATION OF UNDERGROUND UTILITIES TO BE VERIFIED BY CONTRACTOR. CALL BEFORE DIGGING.  Know what's below. Call before you dig.		  ERVIN CABLE CONSTRUCTION, LLC ENGINEERED BY: 909 TROOST AVE. KANSAS CITY, MO 64106	PERMIT AUTHORITY: COLUMBIA COUNTY		REV. # DATE / DESCRIPTION
			PERMIT ID: PERMA115730211	DATE: 6/9/2026	# -/-/- # -/-/- # -/-/- # -/-/-
			WORK ORDER ID: SEFH11248	TOTAL FIBER FOOTAGE: 7,601 FT	TABLE SHEET: A.2

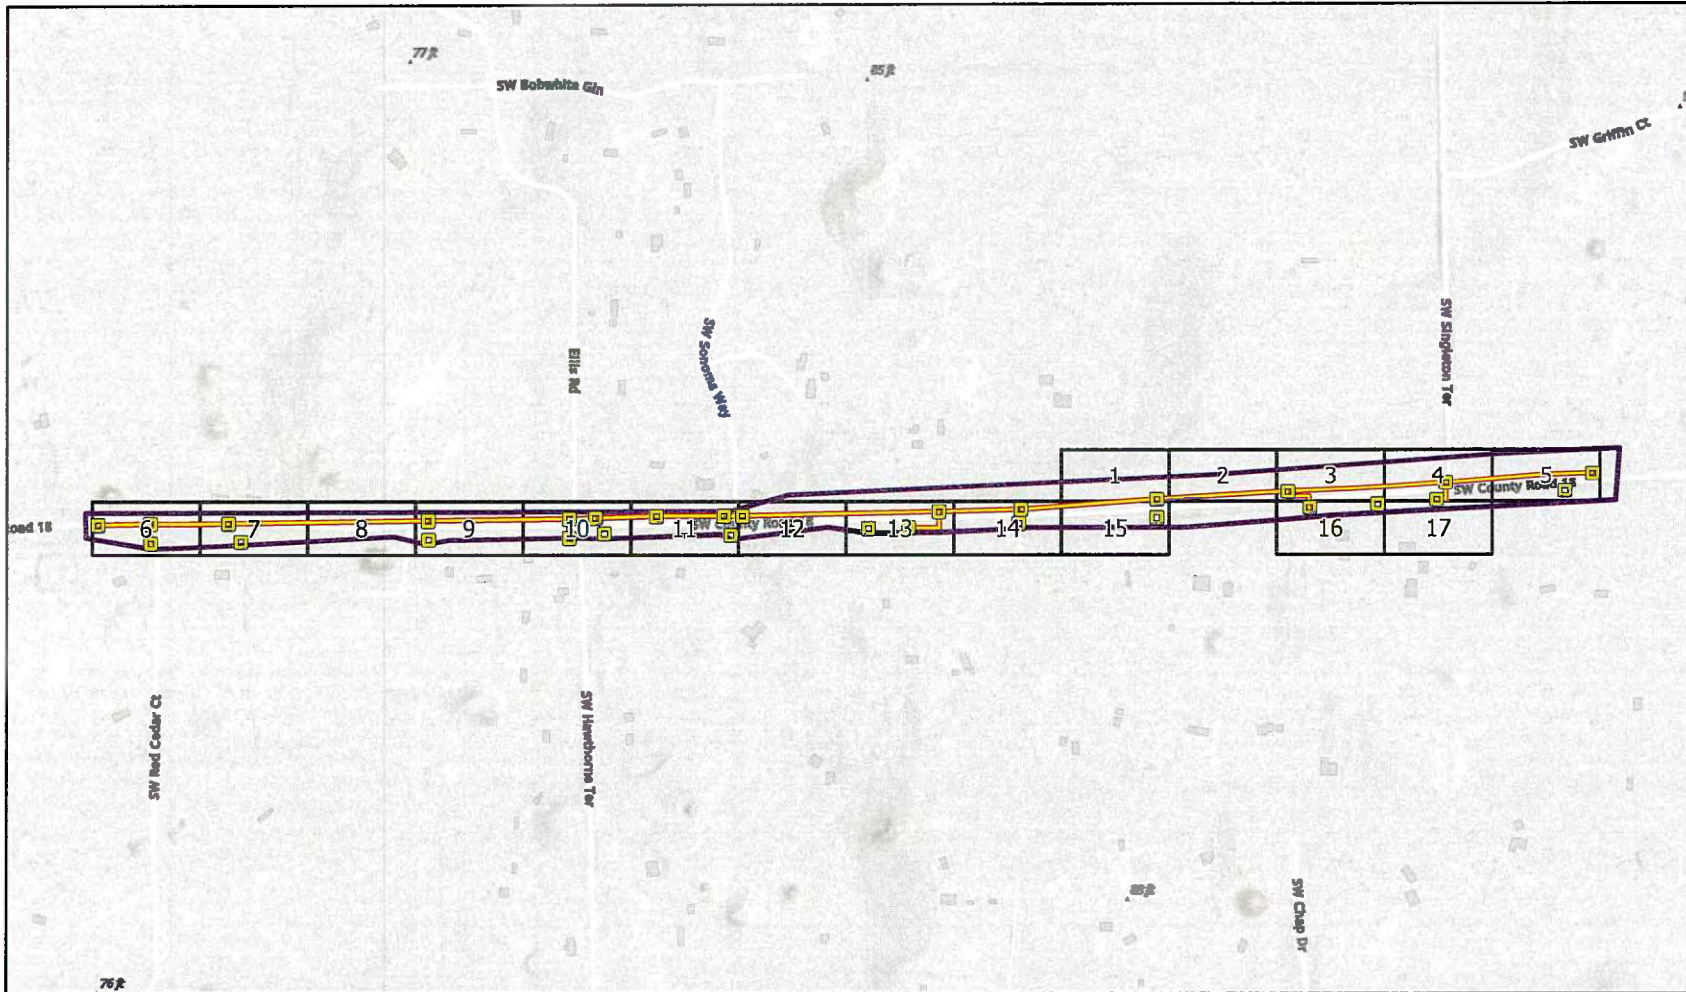

LEGEND:


- STRUCTURE
- POLE
- AERIAL - NEW BUILD - FIBER
- AERIAL - EXISTING - FIBER
- UNDERGROUND - NEW BUILD - FIBER
- UNDERGROUND - EXISTING - FIBER
- MAP SERIES GRIDS
- PERMIT AREA

PERMIT ID:
PERMA115730211

DATE:
6/9/2026

WORK ORDER ID:
SEFH11248

TOTAL FIBER FOOTAGE:
7,601 FT

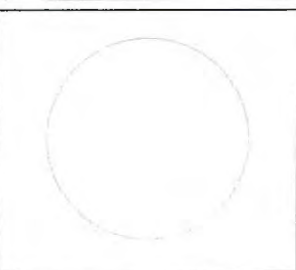

WARNING:
LOCATION OF UNDERGROUND UTILITIES TO BE
VERIFIED BY CONTRACTOR. CALL BEFORE
DIGGING.

811
Know what's below.
Call before you dig.



kinetic

CCC
ERVIN CABLE CONSTRUCTION, LLC

ENGINEERED BY:
909 TROOST AVE.
KANSAS CITY, MO 64106

PERMIT AUTHORITY: COLUMBIA COUNTY

OVERVIEW MAP

SCALE: 1 IN : 400 FT

0 312.5 625 1,250 1,875 2,500 FT

REV.	DATE / DESCRIPTION
#	—/—/—
#	—/—/—
#	—/—/—
#	—/—/—

OVERVIEW:
A.3

EXISTING SITES

	ELECTRIC POWERLINES
	OIL AND GAS
	SEWER AND DRAIN
	COMMUNICATIONS
	IRRIGATION
	STORMWATER
	POTABLE WATER
	TEMPORARY SURVEY MARKINGS
	STREETLIGHT CIRCUIT
	DROP
	PROPOSED EXCAVATION
	UTILITY EASEMENT
	NA
	OTHER

 WATER TANK CELL SITE
 TOWER CELL SITE
 ROOFTOP CELL SITE
 POLE SMALL CELL SITE

UTILITY LOCATES

	EXISTING HANDHOLE
	EXISTING MANHOLE
	EXISTING PED
	PULLBOX
	FDH LOCATION
	TRANSFORMER
	RECLOSURE
	SUBSTATION

	GAS LOCATE
	POWER LOCATE
	OTHER LOCATE
	COMMUNICATION LOCATE
	SEWER LOCATE
	WATER LOCATE

UTILITY POINTS

	ROW LINES
	BACK OF CURB
	EDGE OF PAVEMENT
	PUBLIC UTILITY EASEMENT
	PRIVATE EASEMENT
	SIDEWALK
	GUARDRAIL
	DRIVEWAY
	EASEMENT
	FENCE
	RAILROAD
	STREET CENTERLINE
	PARCEL
	GRIDS
	PERMIT AREA

	ADA CURBS
	BOC
	BRIDGE ATTACHMENT
	CATCH BASIN
	CULVERT
	EXISTING ANCHOR
	EXISTING SIDEWALK ANCHOR
	PROPOSED ANCHOR
	PROPOSED SIDEWALK ANCHOR
	OVERHEAD GUY
	POWER POLE
	STREET LIGHT POLE
	GAS METER
	GAS PIPELINE
	GAS VALVE
	WATER METER
	WATER VALVE
	FIRE HYDRANT
	RR CROSSING POINT

OTHER

- ←→ SIMPLE DIMENSION LINE
- MIDSPAN POINT
- \ STATION
- o POINT STATION LABEL
- STATION LINE

LABELS

	VAULT/POLE/CABINET LABEL
	CONDUIT LABEL
	SPAN LABEL
	UNDERGROUND FIBER LABEL
	AERIAL FIBER LABEL

**Know what's below.
Call before you dig.**



ERVIN CABLE CONSTRUCTION, LLC

ENGINEERED BY:

909 TROOST AVE.
KANSAS CITY, MO 64106

PERMIT AUTHORITY: COLUMBIA COUNTY

PERMIT ID:
PERMA11573021

DATE:
6/9/2026


WORK ORDER ID:
SEFH11248

TOTAL FIBER FOOTAGE:
7,601 FT

<u>REV.</u>	<u>DATE / DESCRIPTION</u>
#	--/--/--
#	--/--/--
#	--/--/--
#	--/--/--

LEGEND:

A.4

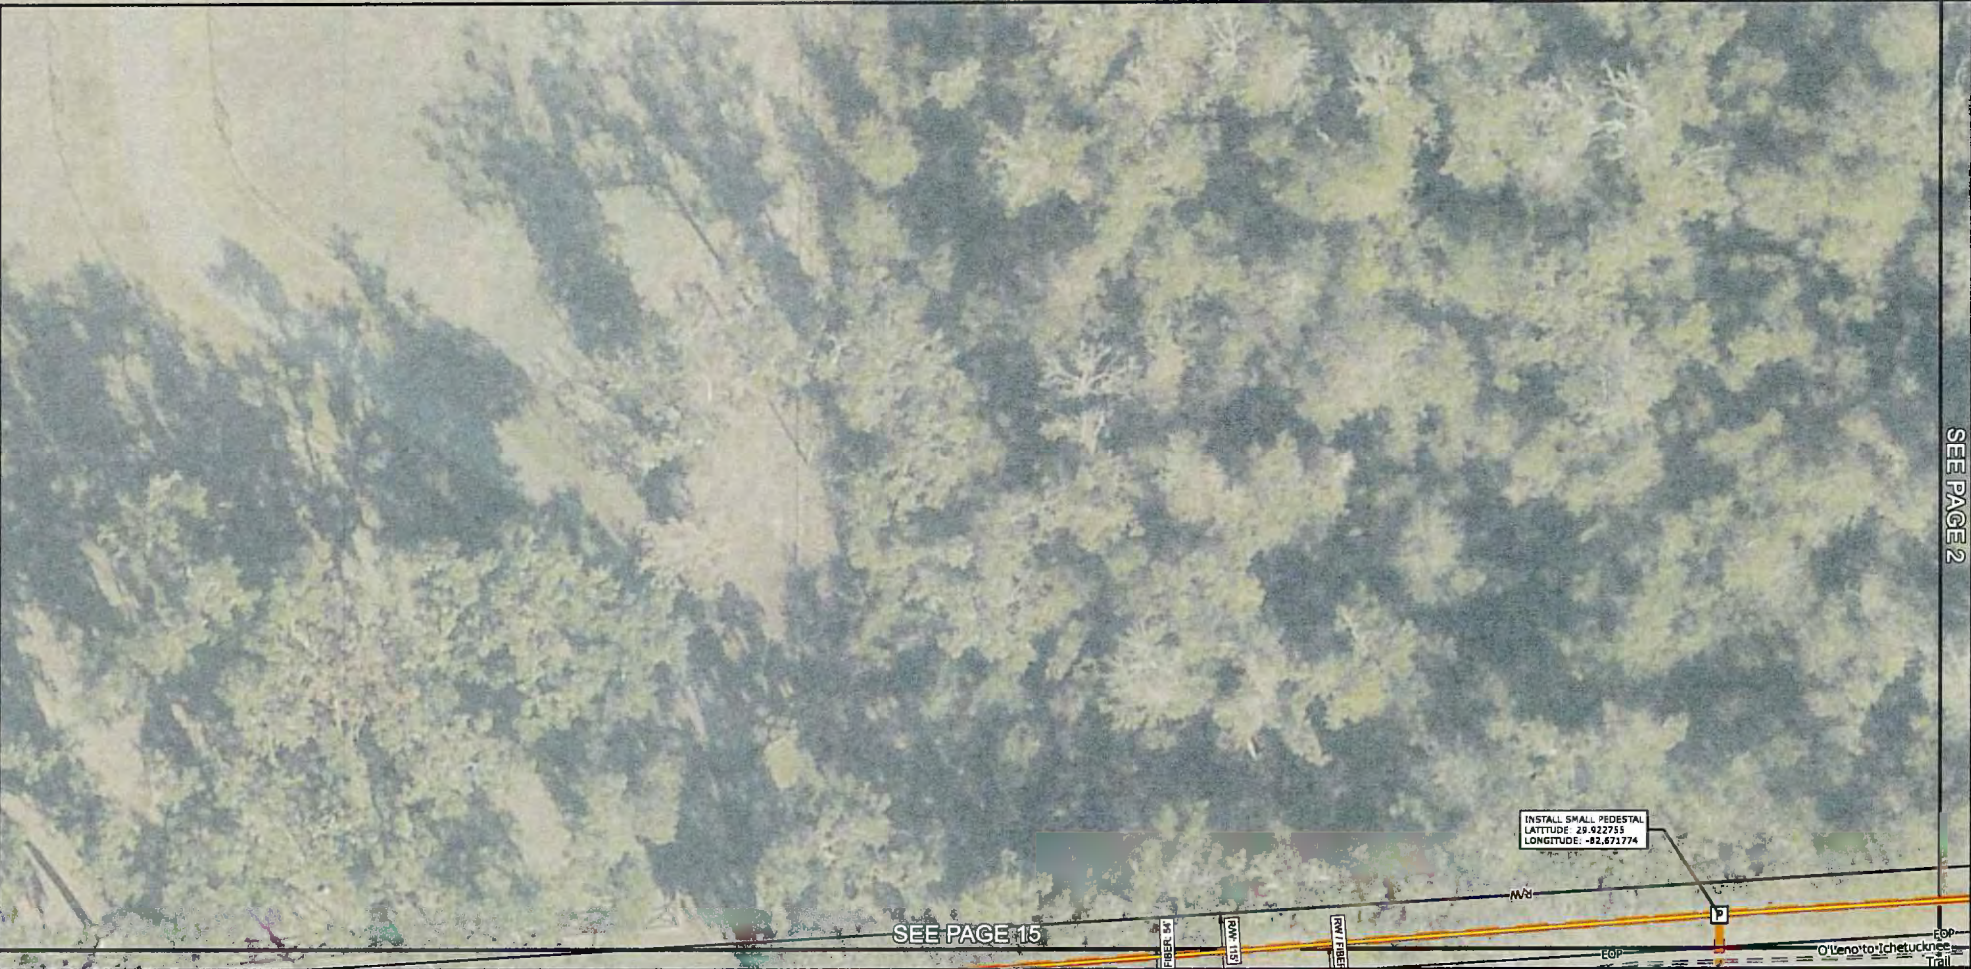

WARNING:
LOCATION OF UNDERGROUND UTILITIES TO BE
VERIFIED BY CONTRACTOR. CALL BEFORE
DIGGING.



Know what's below.
Call before you dig.



ERVIN CABLE CONSTRUCTION, LLC

ENGINEERED BY:

909 TROOST AVE.
KANSAS CITY, MO 64106

PERMIT AUTHORITY: COLUMBIA COUNTY

PERMIT ID: PERMA115730211

DATE: 6/9/2026

WORK ORDER ID: SEFH11248

TOTAL FIBER FOOTAGE: 7,601 FT

SCALE: 1 IN : 35 FT

GRID: 1 of 17




REV.	DATE / DESCRIPTION
#	---/---/---
#	---/---/---
#	---/---/---
#	---/---/---

MAP SERIES:

A.5

SEE PAGE 1

SEE PAGE 3

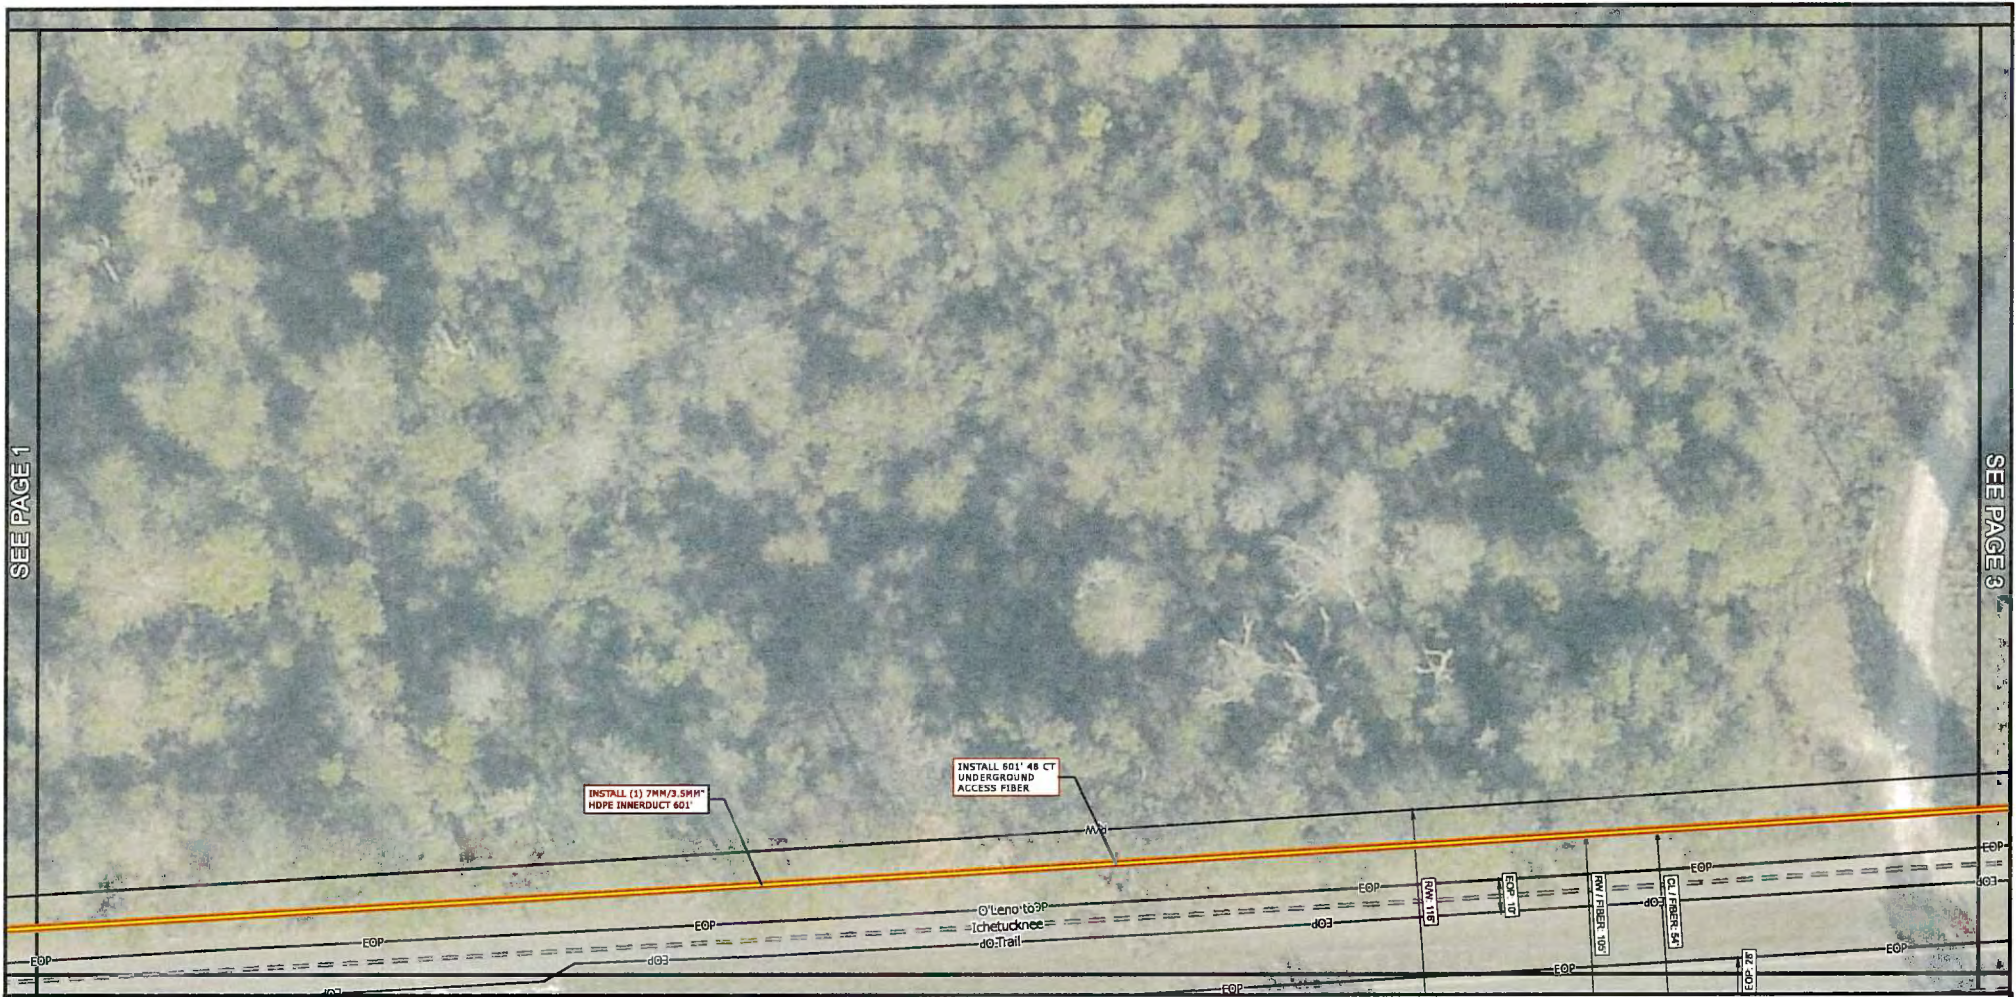

WARNING:
LOCATION OF UNDERGROUND UTILITIES TO BE
VERIFIED BY CONTRACTOR. CALL BEFORE
DIGGING.



Know what's below.
Call before you dig.



ERVIN CABLE CONSTRUCTION, LLC

ENGINEERED BY:

909 TROOST AVE.
KANSAS CITY, MO 64106

PERMIT AUTHORITY: COLUMBIA COUNTY

PERMIT ID: PERMA115730211

DATE: 6/9/2026

WORK ORDER ID: SEFH11248

TOTAL FIBER FOOTAGE: 7,601 FT

SCALE: 1 IN : 35 FT

GRID: 2 of 17



REV. DATE / DESCRIPTION

#	1-1-1
#	2-1-1
#	3-1-1
#	4-1-1

MAP SERIES:

A.5



WARNING:
LOCATION OF UNDERGROUND UTILITIES TO BE
VERIFIED BY CONTRACTOR. CALL BEFORE
DIGGING.



Know what's below.
Call before you dig.



ERVIN CABLE CONSTRUCTION, LLC

ENGINEERED BY:

908 TROOST AVE.
KANSAS CITY, MO 64108

PERMIT AUTHORITY: COLUMBIA COUNTY

PERMIT ID: PERMA115730211

DATE: 6/9/2026

WORK ORDER ID: SEFH11248

TOTAL FIBER FOOTAGE: 7,601 FT

SCALE: 1 IN : 35 FT

GRID: 3 of 17




REV. DATE / DESCRIPTION

#	1	1
#	2	2
#	3	3
#	4	4

MAP SERIES:

A.5

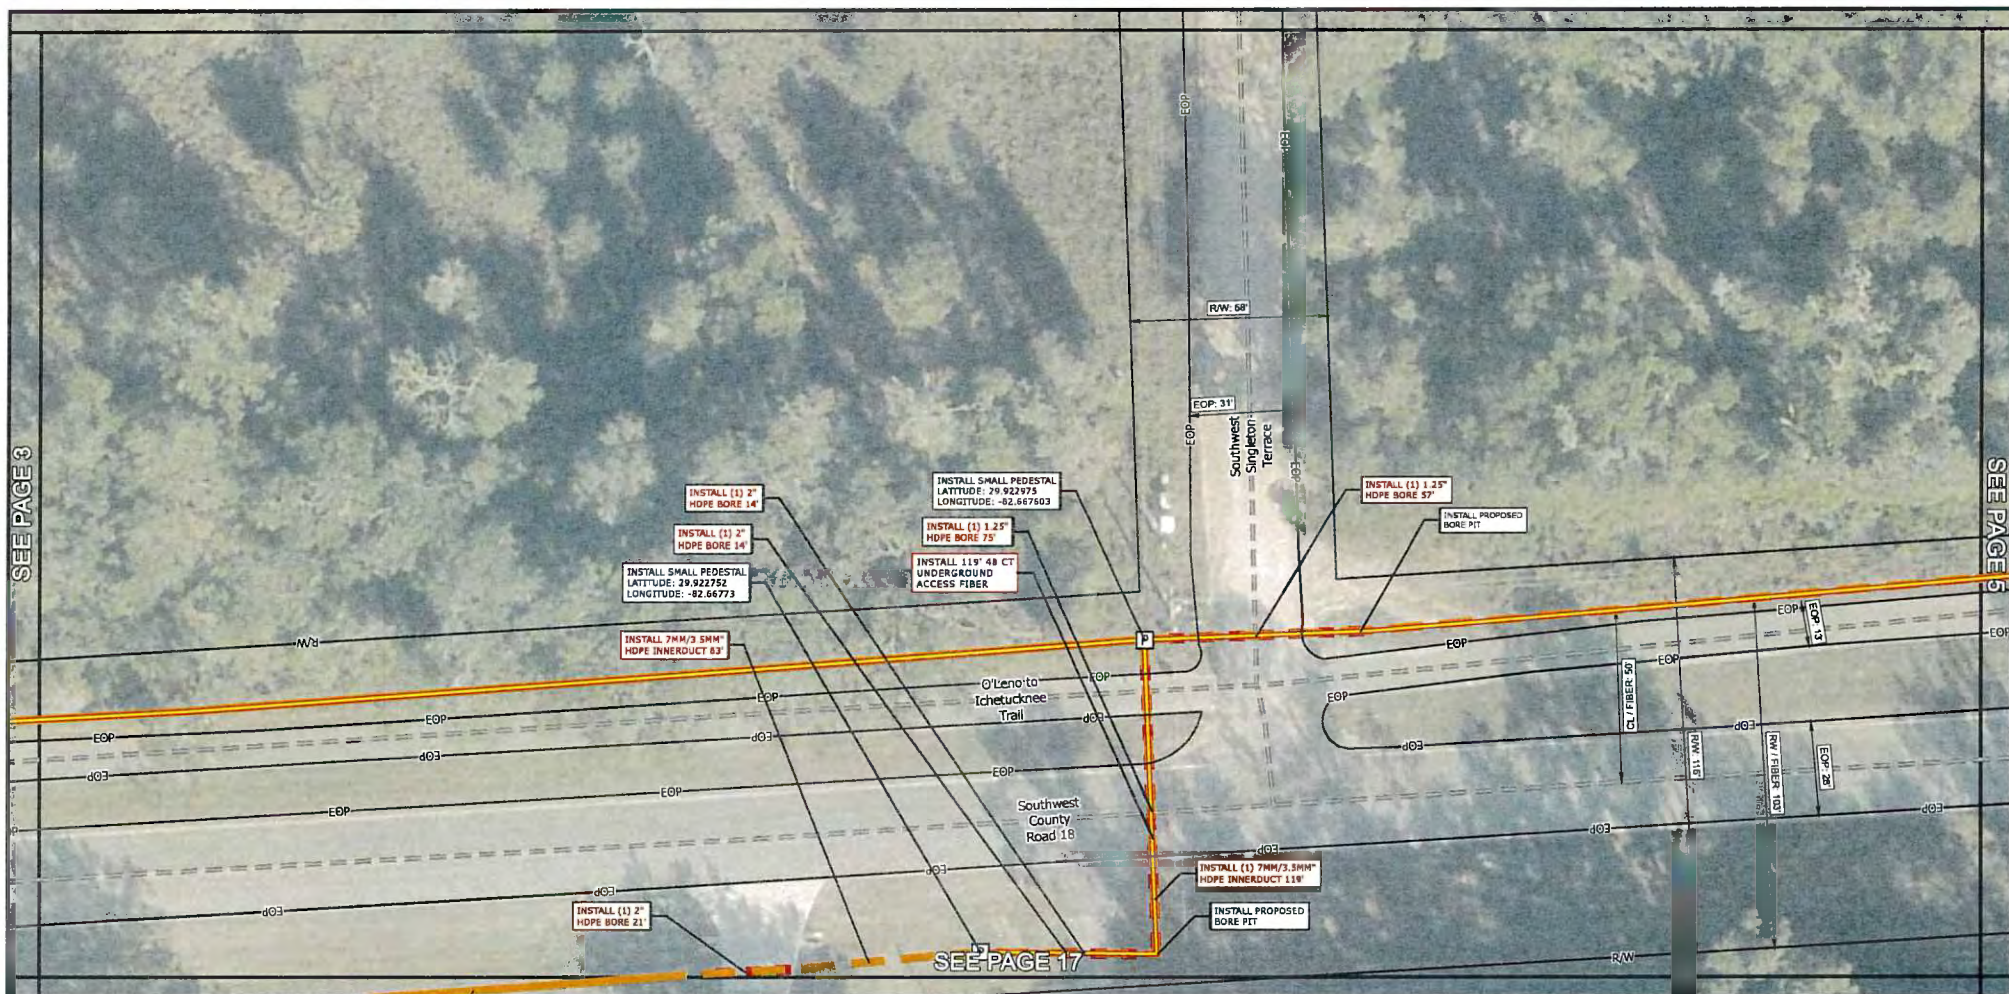

WARNING:
LOCATION OF UNDERGROUND UTILITIES TO BE
VERIFIED BY CONTRACTOR. CALL BEFORE
DIGGING.



**Know what's below.
Call before you dig.**



ERVIN CABLE CONSTRUCTION, LLC

ENGINEERED BY:

909 TROOST AVE.
KANSAS CITY, MO 64106

PERMIT AUTHORITY: COLUMBIA COUNTY

PERMIT ID: PERMA115730211


DATE: 6/9/2026

WORK ORDER ID: SEFH11248

TOTAL FIBER FOOTAGE: 7,601 FT

SCALE: 1 IN : 35 FT


GRID: 4 of 17

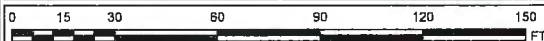

REV.	DATE / DESCRIPTION
#	---
#	---
#	---
#	---

MAP SERIES:

A.5

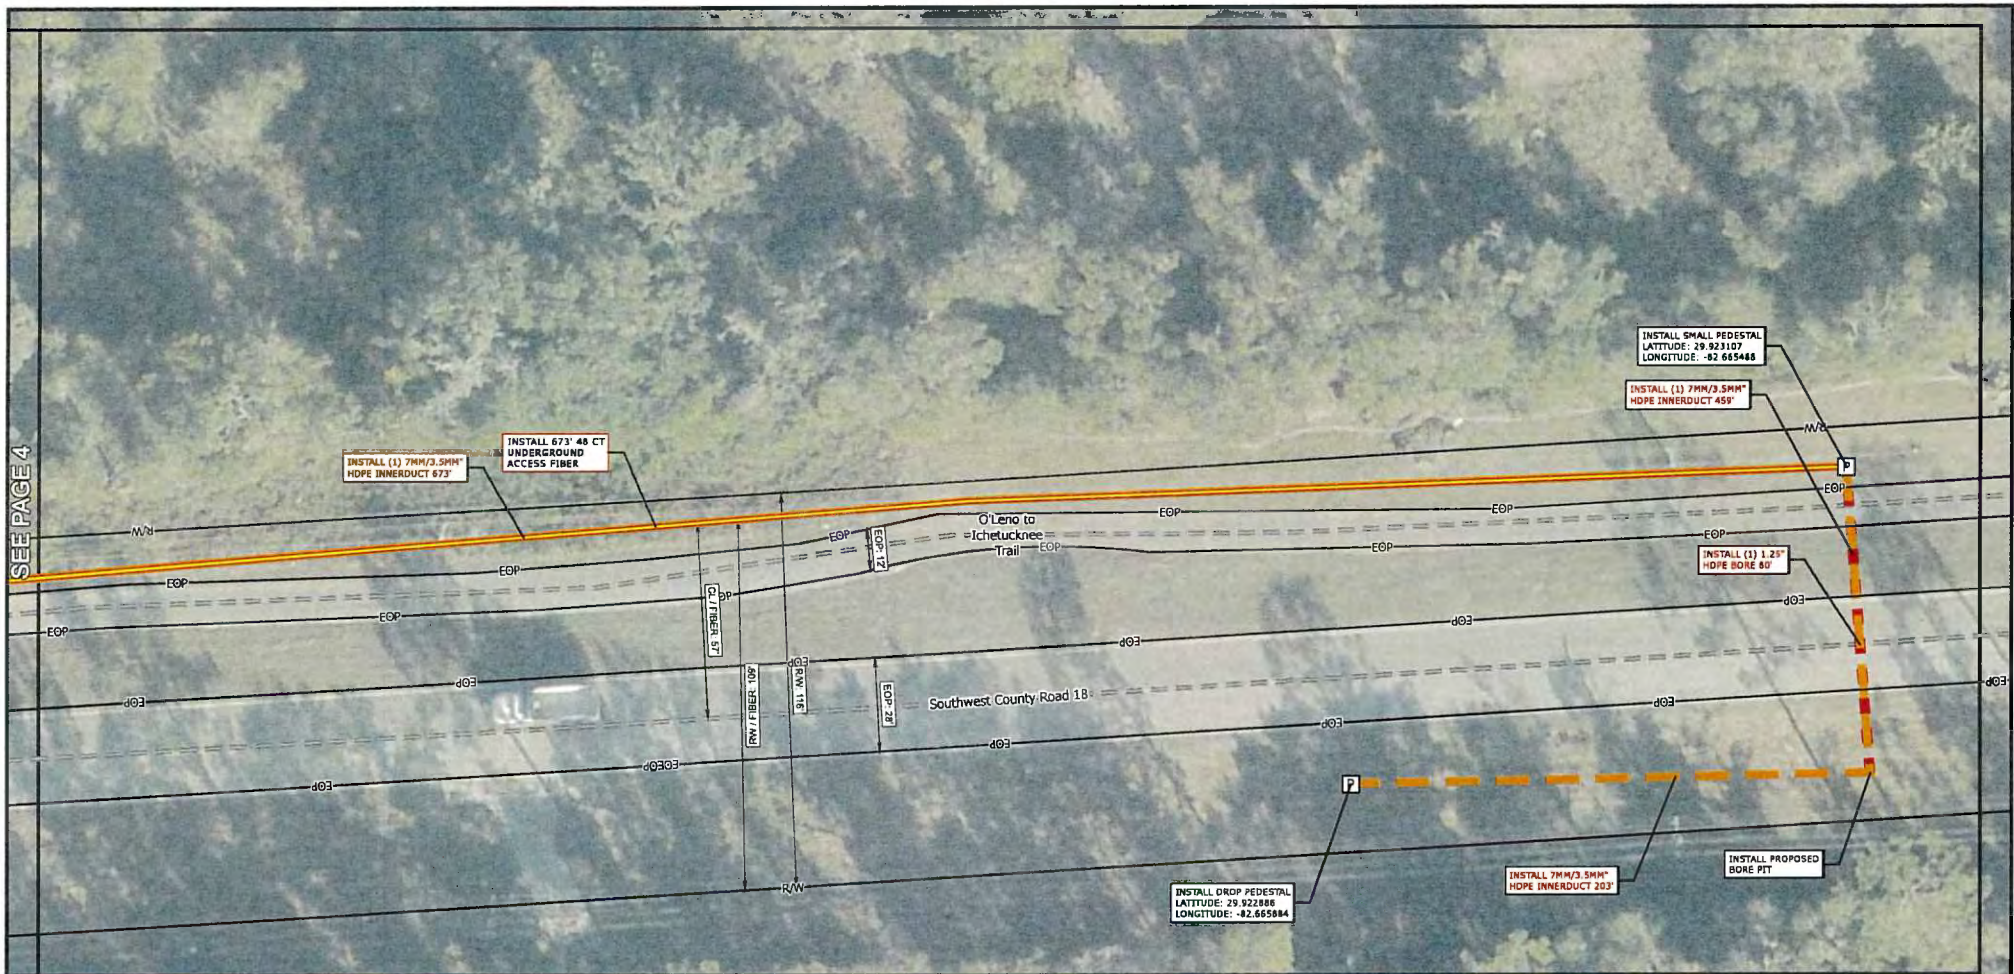

SEE PAGE 4

WARNING:
LOCATION OF UNDERGROUND UTILITIES TO BE
VERIFIED BY CONTRACTOR. CALL BEFORE
DIGGING.



Know what's below.
Call before you dig.



ERVIN CABLE CONSTRUCTION, LLC

ENGINEERED BY:

909 TROOST AVE.
KANSAS CITY, MO 64106

PERMIT AUTHORITY: COLUMBIA COUNTY

PERMIT ID: PERMA115730211

DATE: 6/9/2026

WORK ORDER ID: SEFH11248

TOTAL FIBER FOOTAGE: 7,601 FT

SCALE: 1 IN : 35 FT


GRID: 5 of 17



REV.	DATE / DESCRIPTION
#	---/---/---
#	---/---/---
#	---/---/---
#	---/---/---

MAP SERIES:

A.5

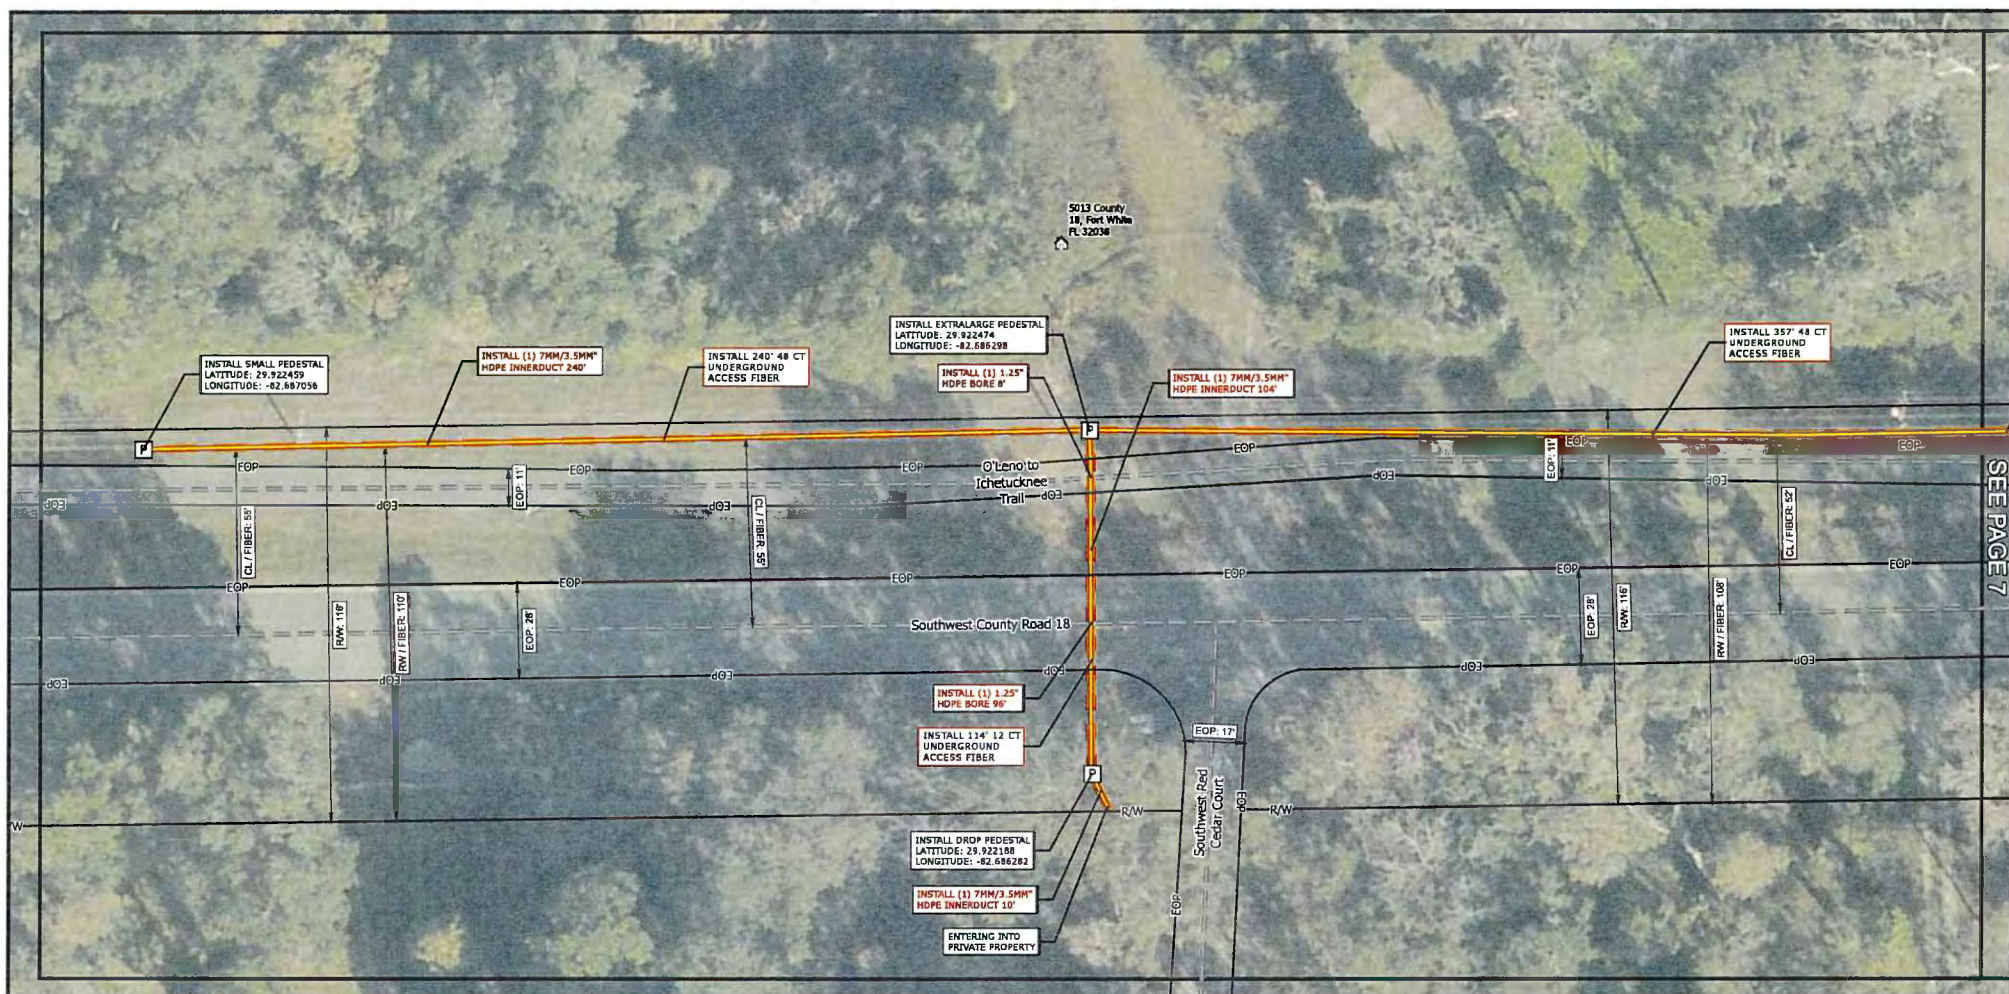

WARNING:
LOCATION OF UNDERGROUND UTILITIES TO BE
VERIFIED BY CONTRACTOR. CALL BEFORE
DIGGING.



Know what's below.
Call before you dig.



FRVIN CABLE CONSTRUCTION, LLC

ENGINEERED BY:

809 TROOST AVE.
KANSAS CITY, MO 64105

PERMIT AUTHORITY: COLUMBIA COUNTY

PERMIT ID: PERMA115730211


DATE: 6/9/2026

WORK ORDER ID: SEFH11248

TOTAL FIBER FOOTAGE: 7,601 FT

SCALE: 1 IN : 35 FT

GRID: 6 of 17

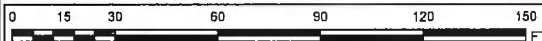


REV. DATE / DESCRIPTION

#	---
#	---
#	---
#	---

MAP SERIES:

A.5

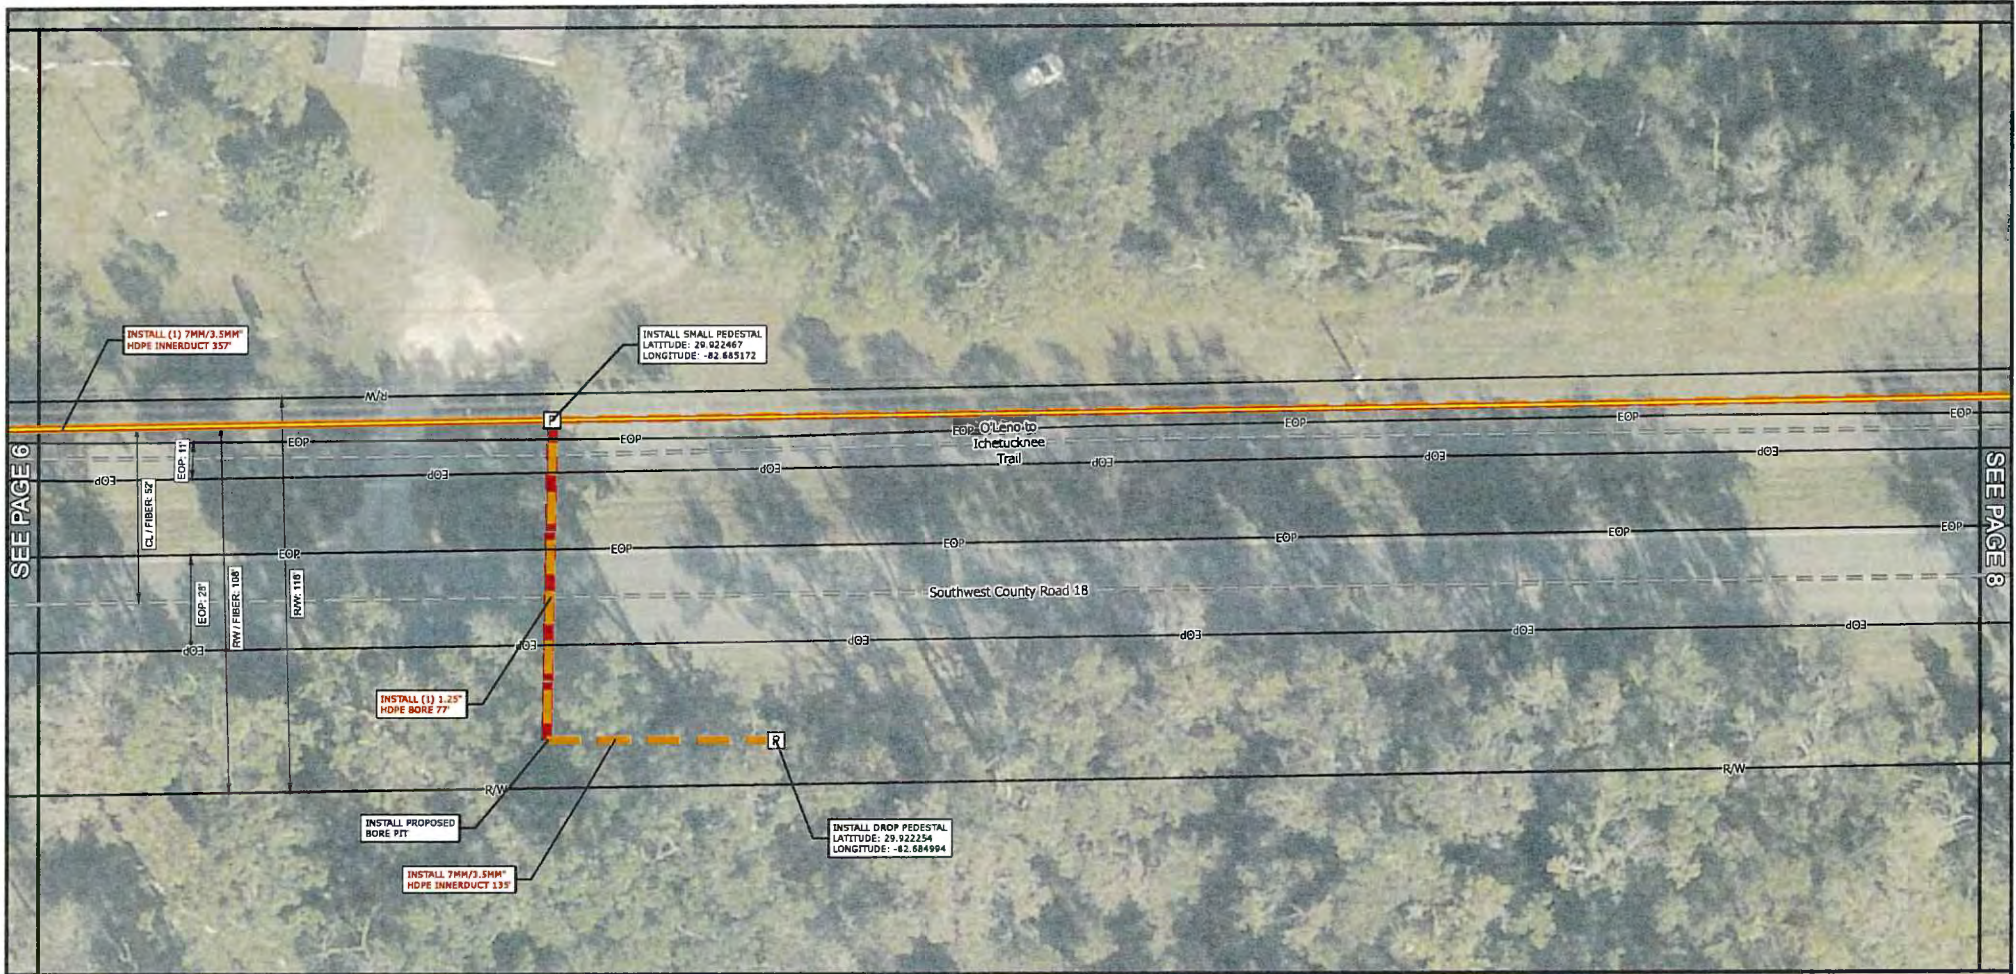

WARNING:
LOCATION OF UNDERGROUND UTILITIES TO BE
VERIFIED BY CONTRACTOR. CALL BEFORE
DIGGING.



Know what's below.
Call before you dig.



ERVIN CABLE CONSTRUCTION, LLC

ENGINEERED BY:

909 TROOST AVE.
KANSAS CITY, MO 64108

PERMIT AUTHORITY: COLUMBIA COUNTY

PERMIT ID: PERMA115730211

DATE: 6/9/2026

WORK ORDER ID: SEFH11248

TOTAL FIBER FOOTAGE: 7,601 FT

SCALE: 1 IN : 35 FT

GRID: 7 of 17



REV. **DATE / DESCRIPTION**

#

#

#

#

MAP SERIES:

A.5



WARNING:
LOCATION OF UNDERGROUND UTILITIES TO BE
VERIFIED BY CONTRACTOR. CALL BEFORE
DIGGING.

811
Know what's below.
Call before you dig.



kinetic

CCC
ERVIN CABLE CONSTRUCTION, LLC
ENGINEERED BY:
909 TROOST AVE.
KANSAS CITY, MO 64106

PERMIT AUTHORITY: COLUMBIA COUNTY

PERMIT ID: PERMA115730211	DATE: 6/9/2026
WORK ORDER ID: SEFH11248	TOTAL FIBER FOOTAGE: 7,601 FT
SCALE: 1 IN : 35 FT	GRID: 8 of 17

0 15 30 60 90 120 150 FT

REV.	DATE / DESCRIPTION
#	1-1-1
#	1-1-1
#	1-1-1
#	1-1-1

MAP SERIES:
A.5



WARNING:
LOCATION OF UNDERGROUND UTILITIES TO BE
VERIFIED BY CONTRACTOR. CALL BEFORE
DIGGING.

811
Know what's below.
Call before you dig.



kinetic

ECC

ERVIN CABLE CONSTRUCTION, LLC

ENGINEERED BY:

909 TROCST AVE.
KANSAS CITY, MO 64106

PERMIT AUTHORITY: COLUMBIA COUNTY

PERMIT ID: PERMA115730211 **DATE:** 6/9/2026

WORK ORDER ID: SEFH11248 **TOTAL FIBER FOOTAGE:** 7,601 FT


SCALE: 1 IN : 35 FT **GRID:** 9 of 17

0 15 30 60 90 120 150 FT

REV.	DATE / DESCRIPTION
#	---
#	---
#	---
#	---

MAP SERIES:

A.5

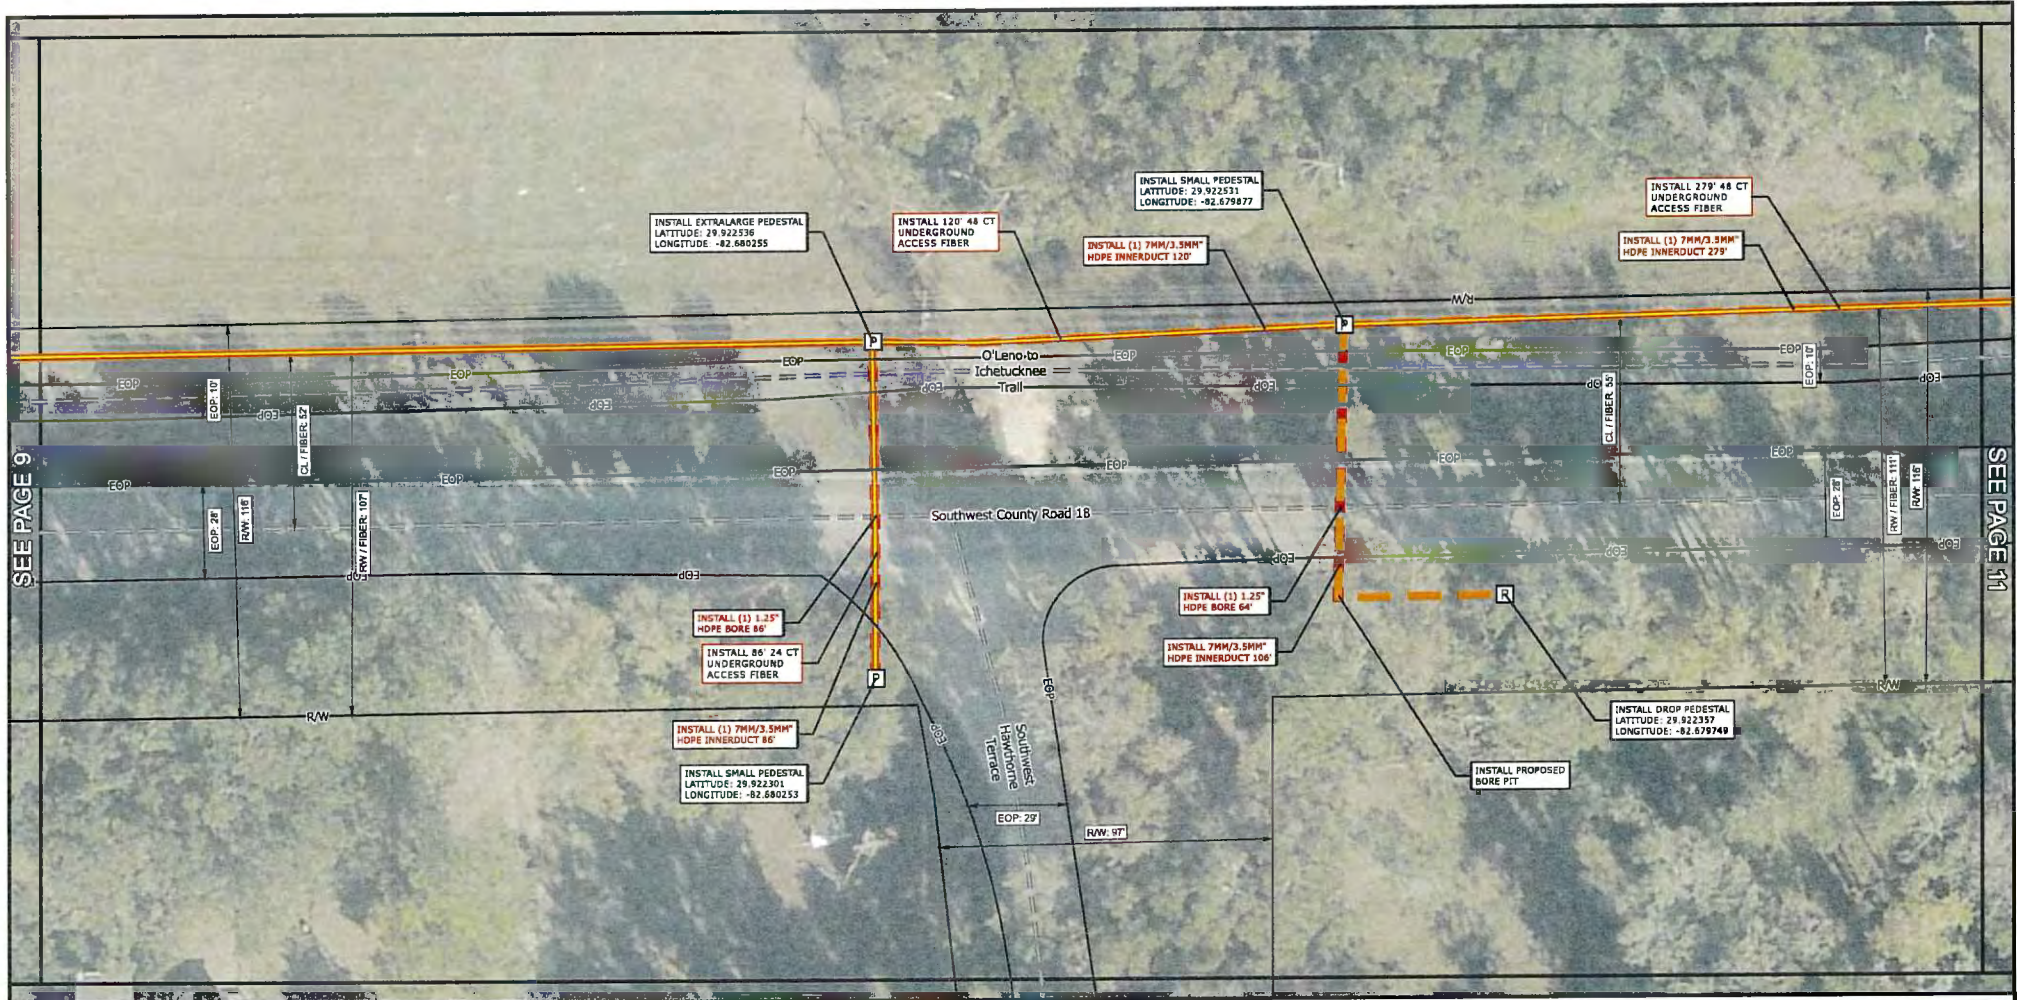

SEE PAGE 9

SEE PAGE 11

WARNING:
LOCATION OF UNDERGROUND UTILITIES TO BE
VERIFIED BY CONTRACTOR. CALL BEFORE
DIGGING.



**Know what's below.
Call before you dig.**



ERVIN CABLE CONSTRUCTION, LLC

ENGINEERED BY:

909 TROOST AVE.
KANSAS CITY, MO 64106

PERMIT AUTHORITY: COLUMBIA COUNTY

PERMIT ID: PERMA115730211

DATE: 6/9/2026

WORK ORDER ID: SEFH11248

TOTAL FIBER FOOTAGE: 7,601 FT

SCALE: 1 IN : 35 FT


GRID: 10 of 17



REV.	DATE / DESCRIPTION
#	---/---/---
#	---/---/---
#	---/---/---
#	---/---/---

MAP SERIES:

A.5

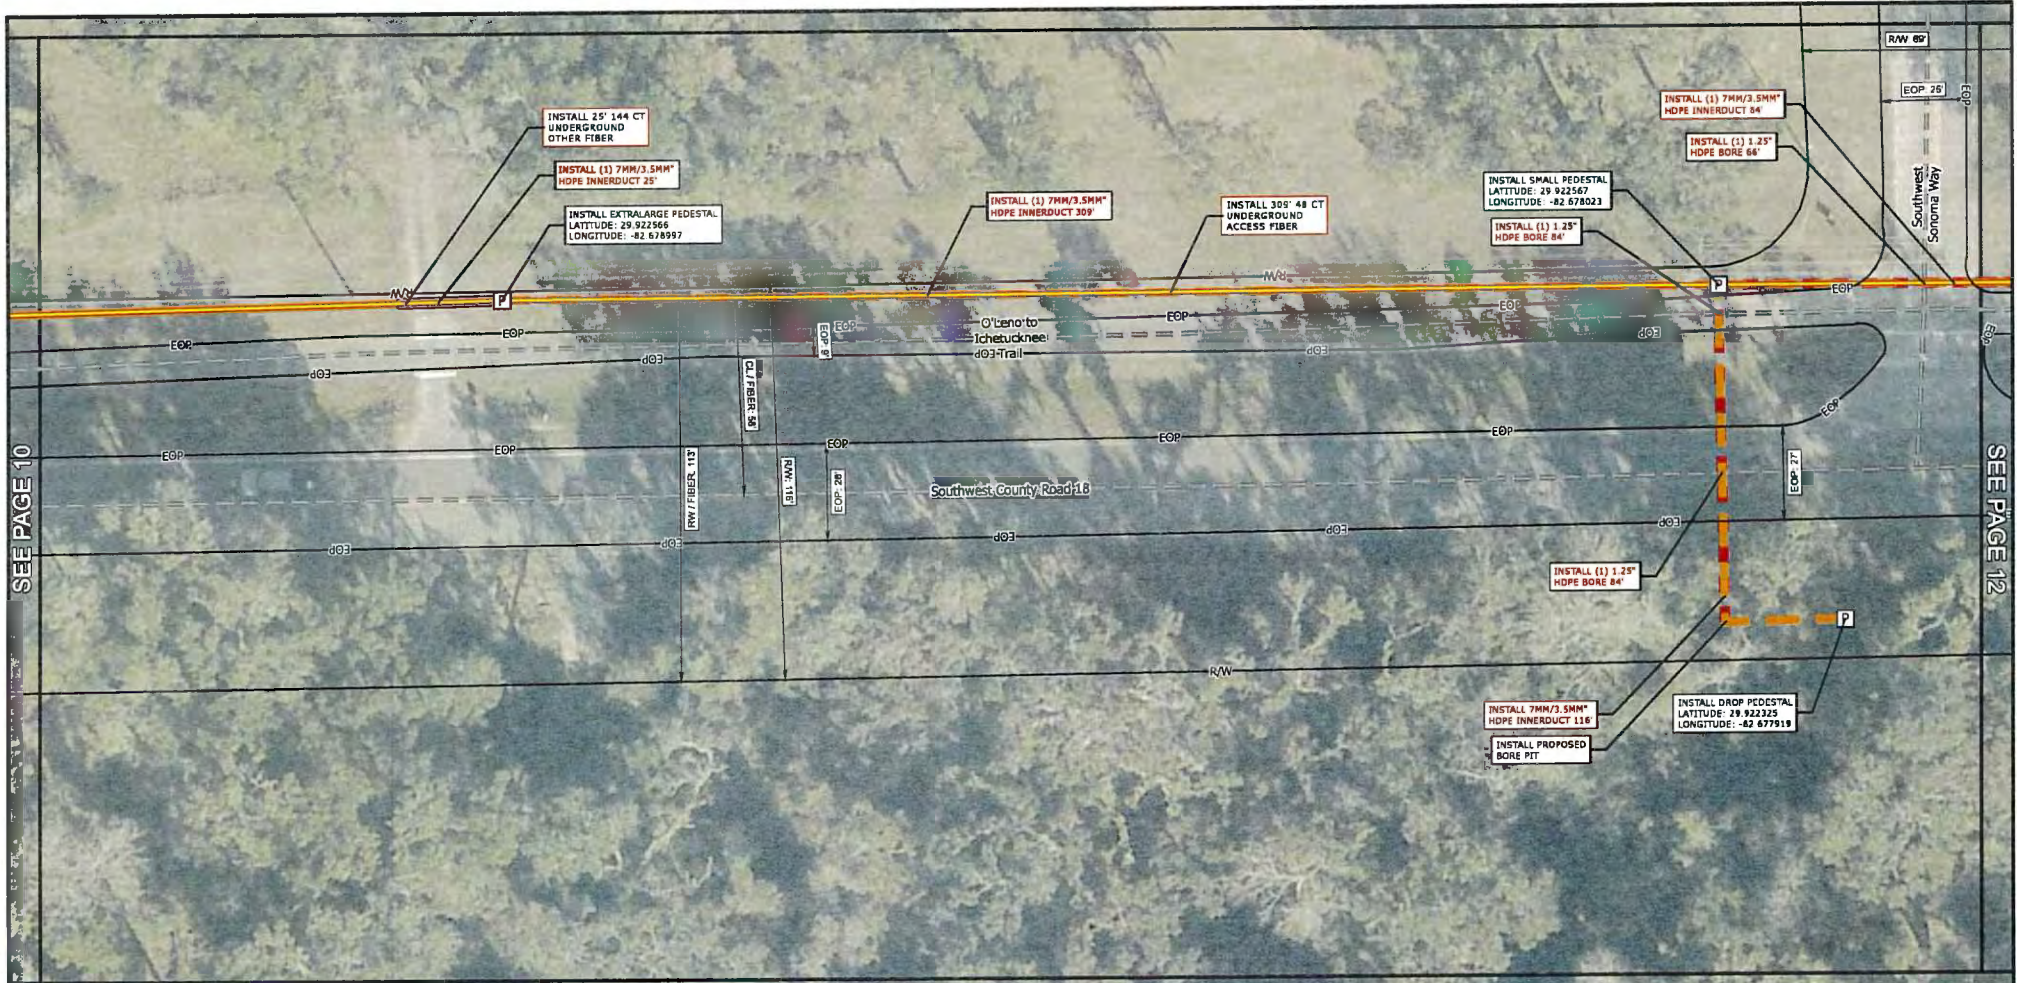

WARNING:
LOCATION OF UNDERGROUND UTILITIES TO BE
VERIFIED BY CONTRACTOR. CALL BEFORE
DIGGING.



Know what's below.
Call before you dig.



ERVIN CABLE CONSTRUCTION, LLC

ENGINEERED BY:

989 TROOST AVE.
KANSAS CITY, MO 64108

PERMIT AUTHORITY: COLUMBIA COUNTY

PERMIT ID: PERMA115730211


DATE: 6/9/2026

WORK ORDER ID: SEFH11248

TOTAL FIBER FOOTAGE: 7,601 FT

SCALE: 1 IN : 35 FT

GRID: 11 of 17

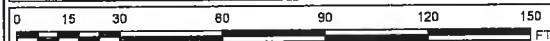

REV.	DATE / DESCRIPTION
#	---/---/---
#	---/---/---
#	---/---/---
#	---/---/---

MAP SERIES:

A.5



WARNING:
LOCATION OF UNDERGROUND UTILITIES TO BE
VERIFIED BY CONTRACTOR. CALL BEFORE
DIGGING.

811
Know what's below.
Call before you dig.



kinetic

CCC

ERVIN CABLE CONSTRUCTION, LLC

ENGINEERED BY:

909 TROOST AVE.
KANSAS CITY, MO 64106

PERMIT AUTHORITY: COLUMBIA COUNTY

PERMIT ID: PERMA115730211 **DATE:** 6/9/2026

WORK ORDER ID: SEFH11248 **TOTAL FIBER FOOTAGE:** 7,601 FT


SCALE: 1 IN : 35 FT **GRID:** 12 of 17

0 15 30 60 90 120 150
FT

REV.	DATE / DESCRIPTION
#	---/---/---
#	---/---/---
#	---/---/---
#	---/---/---

MAP SERIES:

A.5

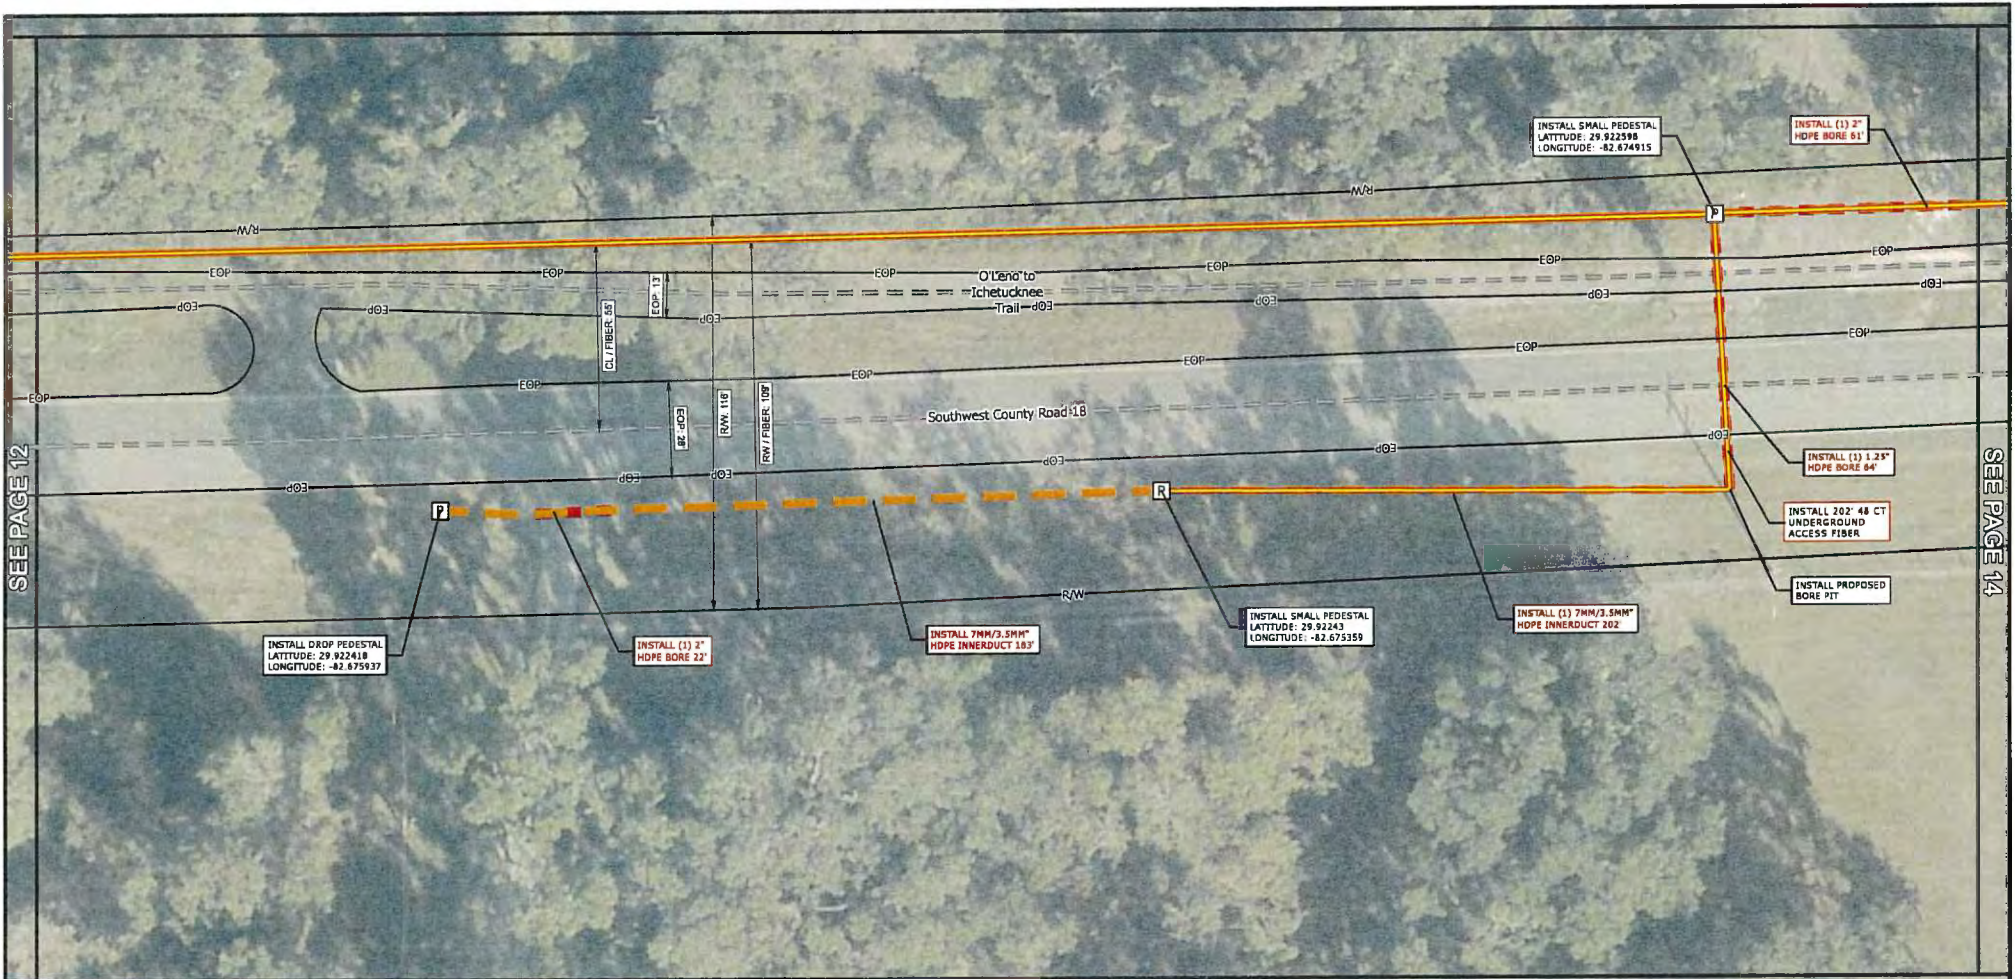

WARNING:
LOCATION OF UNDERGROUND UTILITIES TO BE
VERIFIED BY CONTRACTOR. CALL BEFORE
DIGGING.



Know what's below.
Call before you dig.



ERVIN CABLE CONSTRUCTION, LLC

ENGINEERED BY:

909 TROOST AVE.
KANSAS CITY, MO 64106

PERMIT AUTHORITY: COLUMBIA COUNTY

PERMIT ID: PERMA115730211

DATE: 6/9/2026

WORK ORDER ID: SEFH11248

TOTAL FIBER FOOTAGE: 7,601 FT

SCALE: 1 IN : 35 FT

GRID: 13 of 17




REV.	DATE / DESCRIPTION
#	---/---/---
#	---/---/---
#	---/---/---
#	---/---/---

MAP SERIES:

A.5

SEE PAGE 12

SEE PAGE 14

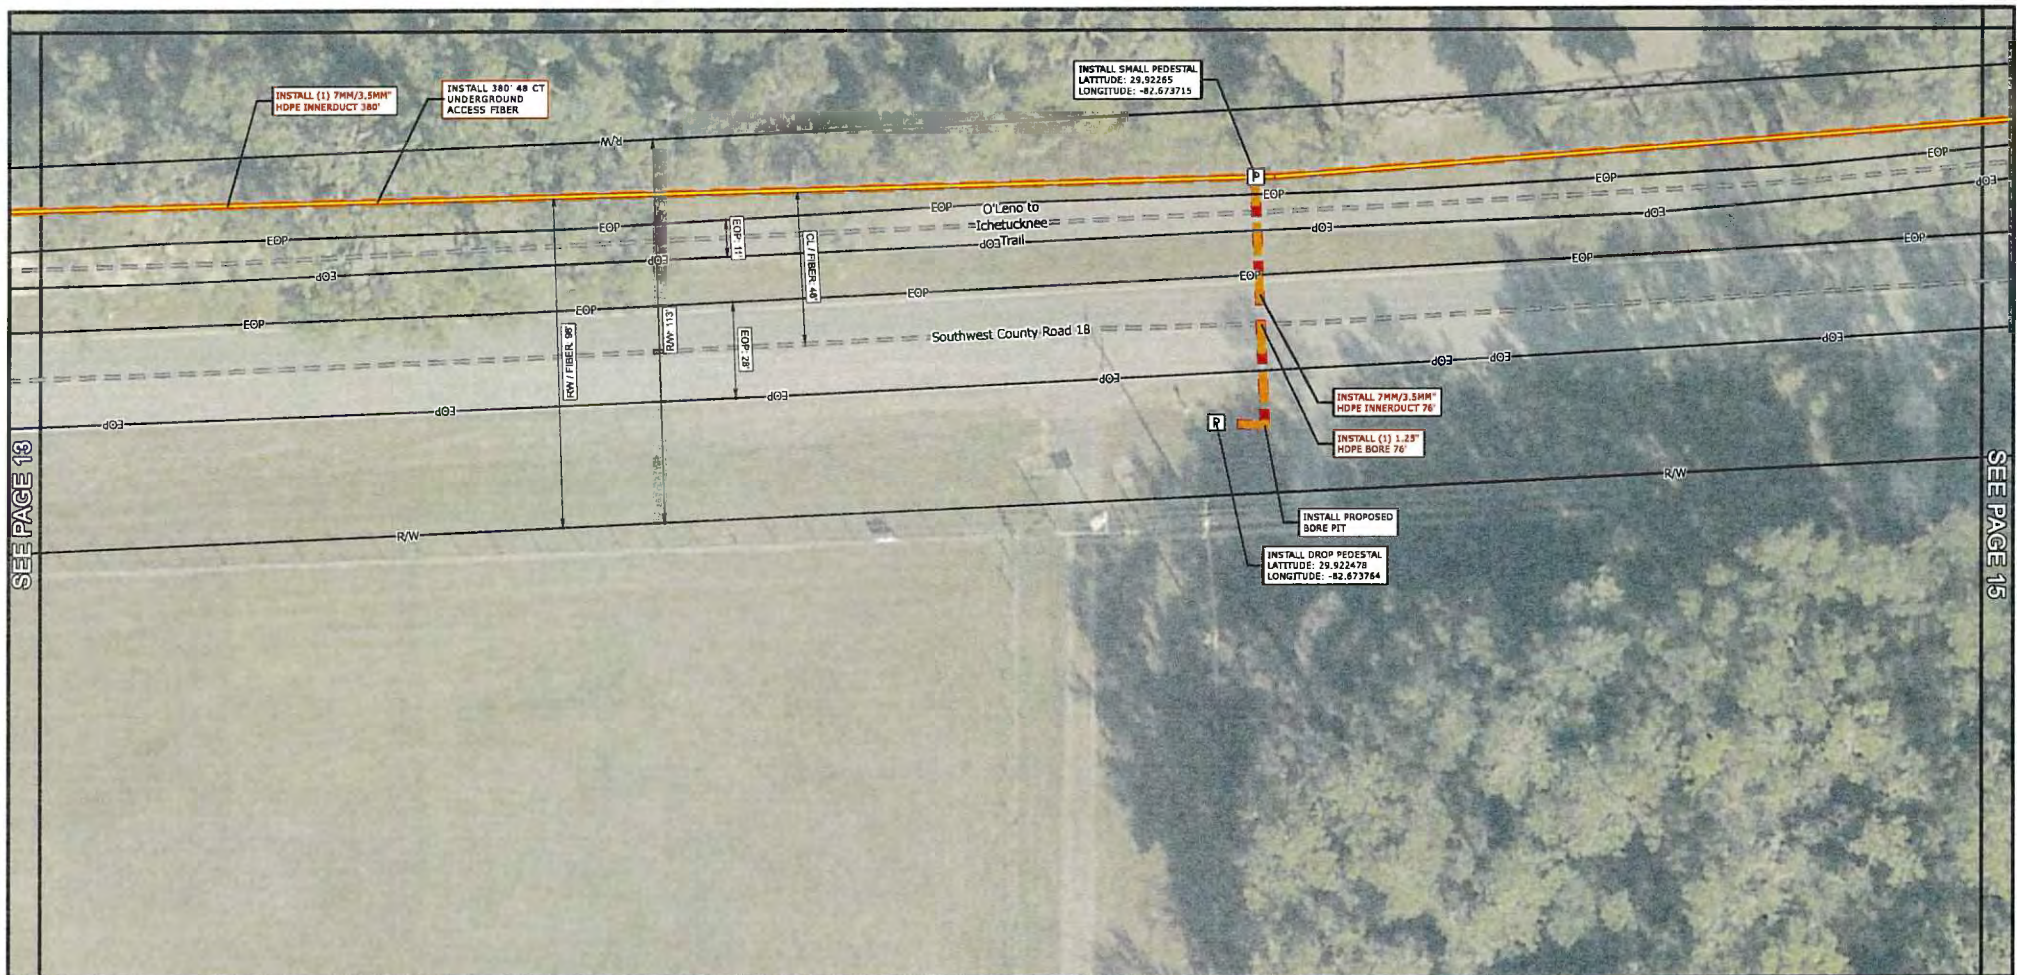

WARNING:
LOCATION OF UNDERGROUND UTILITIES TO BE
VERIFIED BY CONTRACTOR. CALL BEFORE
DIGGING.



**Know what's below.
Call before you dig.**



ERVIN CABLE CONSTRUCTION, LLC

ENGINEERED BY:

909 TROOST AVE.
KANSAS CITY, MO 64108

PERMIT AUTHORITY: COLUMBIA COUNTY

PERMIT ID: PERMA115730211


DATE: 6/9/2026

WORK ORDER ID: SEFH11248

TOTAL FIBER FOOTAGE: 7,601 FT

SCALE: 1 IN : 35 FT

GRID: 14 of 17

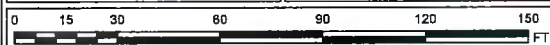

REV.	DATE / DESCRIPTION
#	1-1-1
#	1-1-1
#	1-1-1
#	1-1-1

MAP SERIES:

A.5



SEE PAGE 14

4221 County
18, Fort White
FL 32038

WARNING:
LOCATION OF UNDERGROUND UTILITIES TO BE
VERIFIED BY CONTRACTOR. CALL BEFORE
DIGGING.



**Know what's below.
Call before you dig.**



ERVIN CABLE CONSTRUCTION, LLC

ENGINEERED BY:

906 TROOST AVE.
KANSAS CITY, MO 64106

PERMIT AUTHORITY: COLUMBIA COUNTY

PERMIT ID: PERMA115730211

DATE: 6/9/2026

WORK ORDER ID: SEFH11248

TOTAL FIBER FOOTAGE: 7,601 FT

SCALE: 1 IN : 35 FT

GRID: 15 of 17



REV.	DATE / DESCRIPTION
#	---/---/---
#	---/---/---
#	---/---/---
#	---/---/---

MAP SERIES:

A.5



WARNING:
LOCATION OF UNDERGROUND UTILITIES TO BE
VERIFIED BY CONTRACTOR. CALL BEFORE
DIGGING.



Know what's below.
Call before you dig.



ERVIN CABLE CONSTRUCTION, LLC

ENGINEERED BY:

909 TROOST AVE
KANSAS CITY, MO 64106

PERMIT AUTHORITY: COLUMBIA COUNTY

PERMIT ID: PERMA115730211

DATE: 6/9/2026

WORK ORDER ID: SEFH11248

TOTAL FIBER FOOTAGE: 7,601 FT

SCALE: 1 IN : 35 FT

GRID: 16 of 17



REV.	DATE / DESCRIPTION
#	---/---/---
#	---/---/---
#	---/---/---
#	---/---/---

MAP SERIES:

A.5

SEE PAGE 17



3952 County
14, Fort White
FL 32038

WARNING:
LOCATION OF UNDERGROUND UTILITIES TO BE
VERIFIED BY CONTRACTOR. CALL BEFORE
DIGGING.



Know what's below.
Call before you dig.



ERVIN CABLE CONSTRUCTION, LLC

ENGINEERED BY:

909 TROOST AVE.
KANSAS CITY, MO 64106

PERMIT AUTHORITY: COLUMBIA COUNTY

PERMIT ID: PERMA115730211


DATE: 6/9/2026

WORK ORDER ID: SEFH11248

TOTAL FIBER FOOTAGE: 7,601 FT

SCALE: 1 IN : 35 FT




GRID: 17 of 17

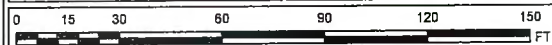

REV.	DATE / DESCRIPTION
#	---/---/---
#	---/---/---
#	---/---/---
#	---/---/---

MAP SERIES:

A.5

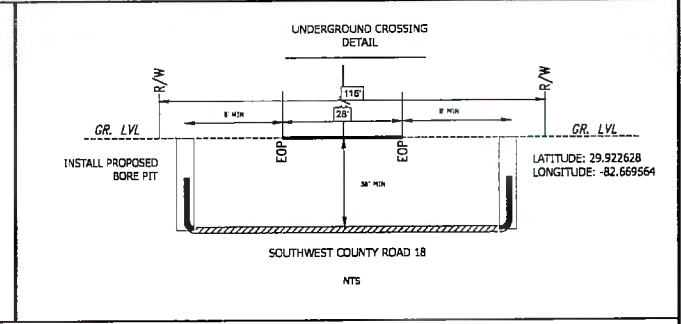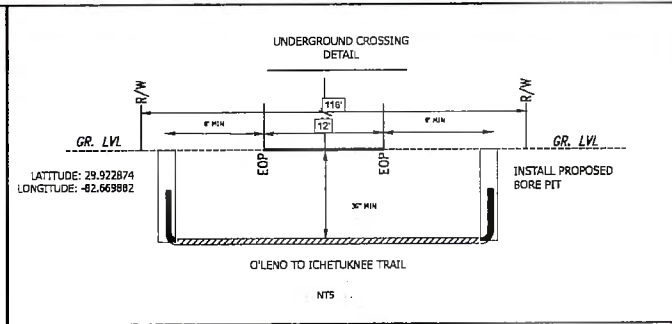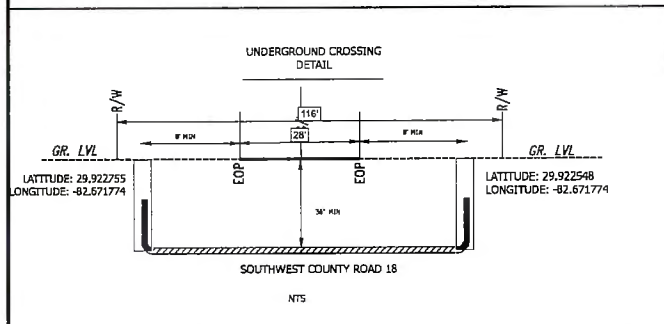

WARNING:
LOCATION OF UNDERGROUND UTILITIES TO BE
VERIFIED BY CONTRACTOR. CALL BEFORE
DIGGING.



Know what's below.
Call before you dig.



ERVIN CABLE CONSTRUCTION, LLC

ENGINEERED BY:

309 TROOST AVE.
KANSAS CITY, MO 64106

PERMIT AUTHORITY: COLUMBIA COUNTY

PERMIT ID: PERMA115730211

DATE: 6/9/2026

WORK ORDER ID: SEFH11248

SCALE: N.T.S.

GRID: 1 OF 5

UNDERGROUND TYPICAL

REV. DATE / DESCRIPTION

-/-/-


-/-/-

-/-/-

-/-/-

**TYPICAL DETAIL
SERIES:**

A.6

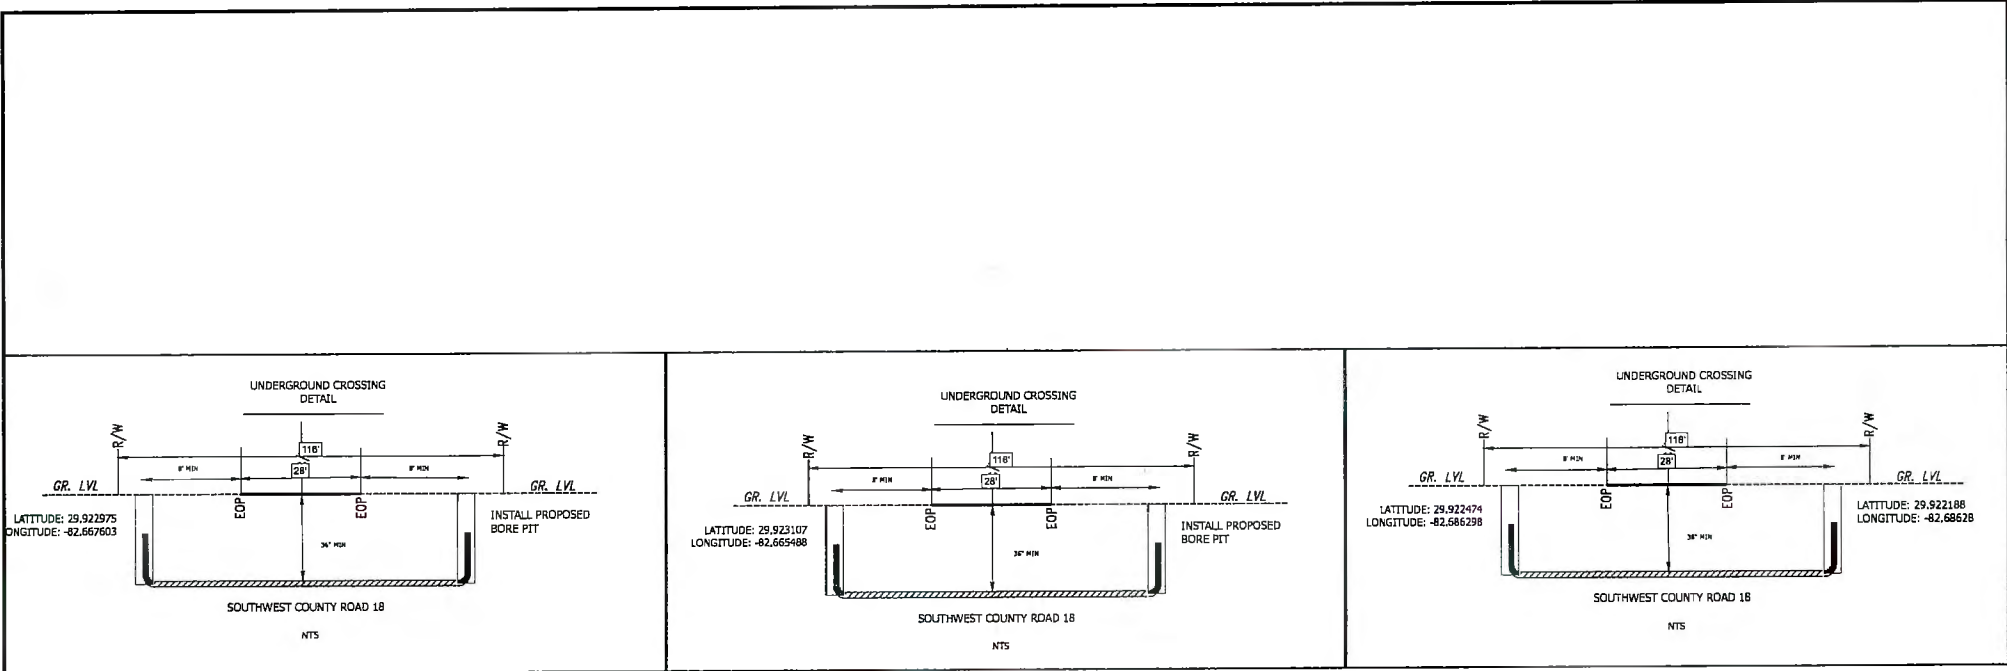

WARNING:
LOCATION OF UNDERGROUND UTILITIES TO BE
VERIFIED BY CONTRACTOR. CALL BEFORE
DIGGING.

811
Know what's below.
Call before you dig.



kinetic

CCC
ERVIN CABLE CONSTRUCTION, LLC
ENGINEERED BY:
909 TROOST AVE.
KANSAS CITY, MO 64108

PERMIT AUTHORITY: COLUMBIA COUNTY

PERMIT ID: PERMA115730211 **DATE:** 6/9/2026




WORK ORDER ID: SEFH11248

SCALE: N.T.S. **GRID:** 2 OF 5

UNDERGROUND TYPICAL

REV.	DATE / DESCRIPTION
#	---/---/---
#	---/---/---
#	---/---/---
#	---/---/---

**TYPICAL DETAIL
SERIES:
A.6**

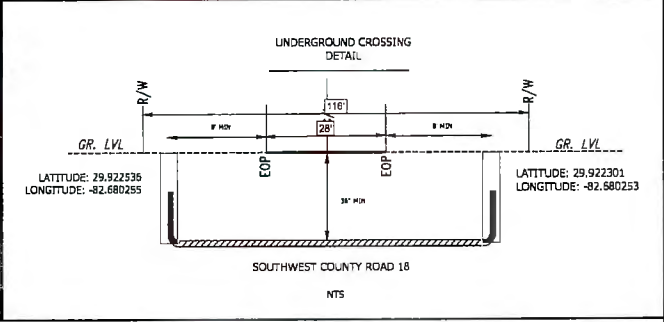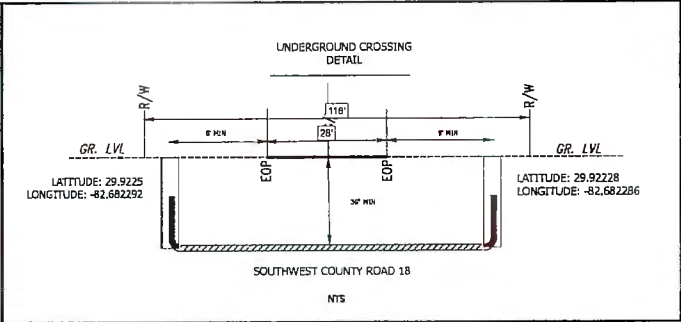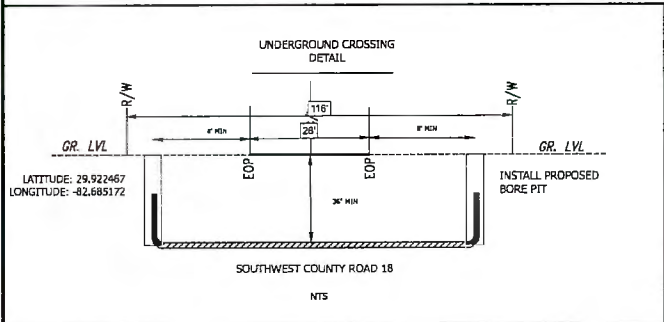

WARNING:
LOCATION OF UNDERGROUND UTILITIES TO BE
VERIFIED BY CONTRACTOR. CALL BEFORE
DIGGING.



Know what's below.
Call before you dig.



ERVIN CABLE CONSTRUCTION, LLC

ENGINEERED BY:

909 TROOST AVE.
KANSAS CITY, MO 64106

PERMIT AUTHORITY: COLUMBIA COUNTY

PERMIT ID: PERMA115730211

DATE: 6/9/2026

WORK ORDER ID: SEFH11248

SCALE: N.T.S.

GRID: 3 OF 5

UNDERGROUND TYPICAL

REV. DATE / DESCRIPTION

-/-




-/-

-/-

-/-

**TYPICAL DETAIL
SERIES:**

A.6

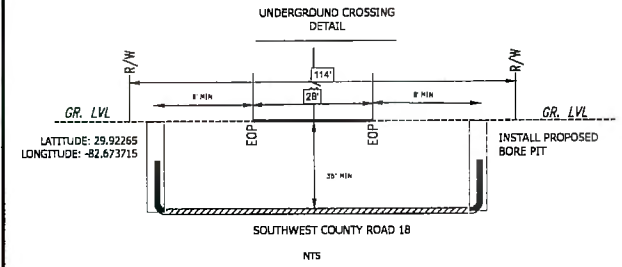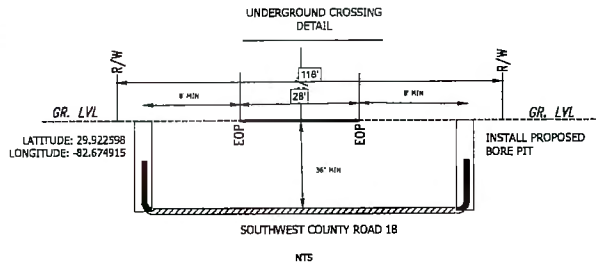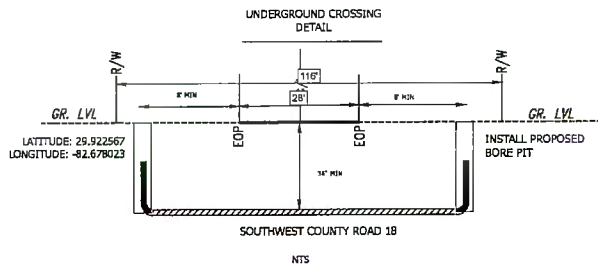

WARNING:
LOCATION OF UNDERGROUND UTILITIES TO BE
VERIFIED BY CONTRACTOR. CALL BEFORE
DIGGING.



Know what's below.
Call before you dig.



ERVIN CABLE CONSTRUCTION, LLC

ENGINEERED BY:

909 TROOST AVE.
KANSAS CITY, MO 64106

PERMIT AUTHORITY: COLUMBIA COUNTY

PERMIT ID: PERMA115730211

DATE: 6/9/2026

WORK ORDER ID: SEFH11248

SCALE: N.T.S

GRID: 4 OF 5

UNDERGROUND TYPICAL


REV. **DATE / DESCRIPTION**

#	-/-/-
#	-/-/-
#	-/-/-
#	-/-/-

**TYPICAL DETAIL
SERIES:**

A.6

UNDERGROUND CROSSING DETAIL

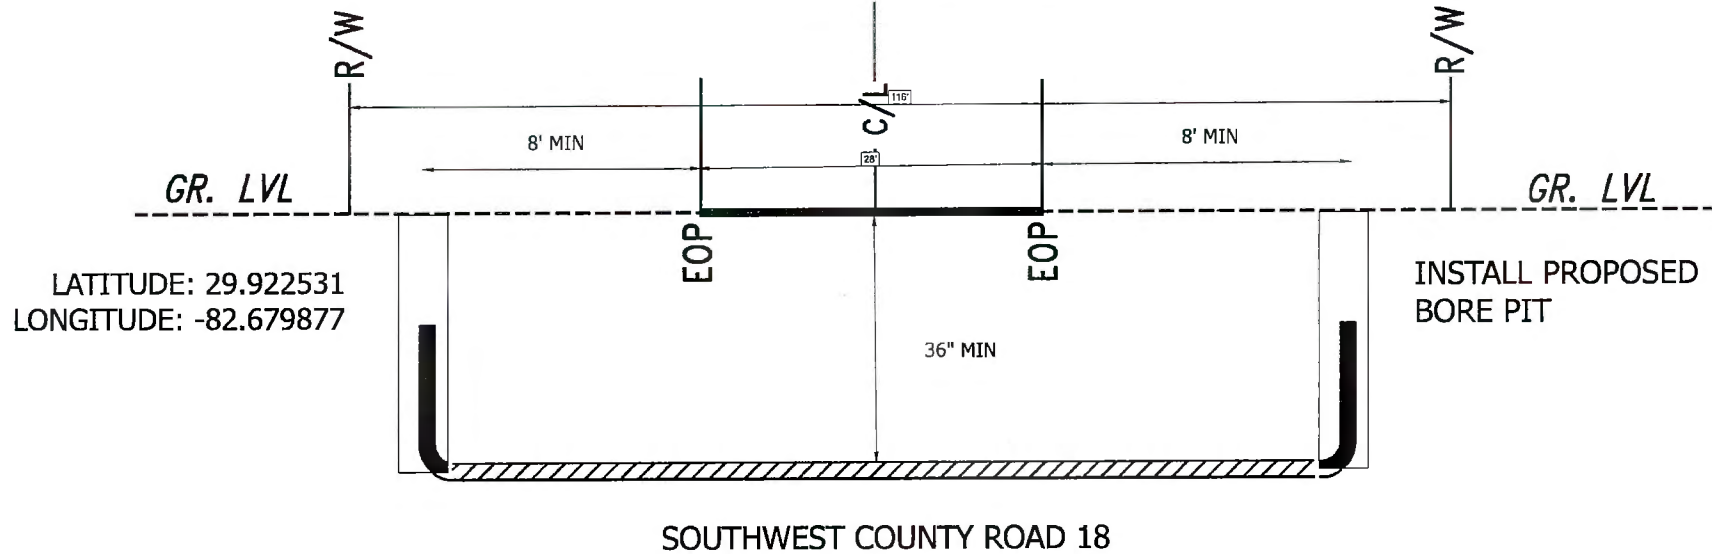

NTS

WARNING:
LOCATION OF UNDERGROUND UTILITIES TO BE
VERIFIED BY CONTRACTOR. CALL BEFORE
DIGGING.



Know what's below.
Call before you dig.



ERVIN CABLE CONSTRUCTION, LLC

ENGINEERED BY:

909 TROOST AVE.
KANSAS CITY, MO 64108

PERMIT AUTHORITY: COLUMBIA COUNTY

PERMIT ID: PERMA115730211

DATE: 6/9/2026

WORK ORDER ID: SEFH11248

SCALE: N.T.S

GRID: 5 OF 5

UNDERGROUND TYPICAL

REV.	DATE / DESCRIPTION
#	---/---/---
#	---/---/---
#	---/---/---
#	---/---/---

**TYPICAL DETAIL
SERIES:**


A.6

NOTE:


- 2 This Index applies to Four-Lane Two-Ways and Multiple Roadways, including Medians of divided roadways, with work on the shoulder.
- 3 L = Total Length
 s = work Zone Sign Spacing
 A = Buffer Length
See Index 102-600 for "T", "X", "W" and channelizing device spacing values.
- 4 When work activities are between 2' and 19' from the edge of traveled way, the temporary signs and signs and channelizing devices for work operations 60 minutes or less.
- 5 When four or more work entries enter the travel length from the same or different points, provide advance establishing and terminating the work ahead, use a flagger or lane closure to accommodate work vehicle ingress and egress.
- 6 For work less than 2' from the traveled way use a lane closure.
- 7 The "Spawning Time Doubled When Workers Present" signs (W21-13) and the "Road Ahead Closed" signs (W20-2) apply when the assigned minimum zone signs spacing at a distance may be omitted when the work operation is in place for 24 hours or less.
- 8 Temporary marking markings may be omitted when the work operation is in place for 3 days or less.
- 9omit "Shoulder Closed" Signs (W21-3a) along with establishing work zone sign marking distances for work on the median.
- 10 When there is no paved shoulder, the "Workers" sign (W21-1) may be used instead of the "Shoulder Closed" sign (W22-5a).

SYMBOLS:

-  Road Area
-  Channelizing Device (See Index 163-630)
-  Work Zone Sign
-  Lane Identification and Direction of Traffic

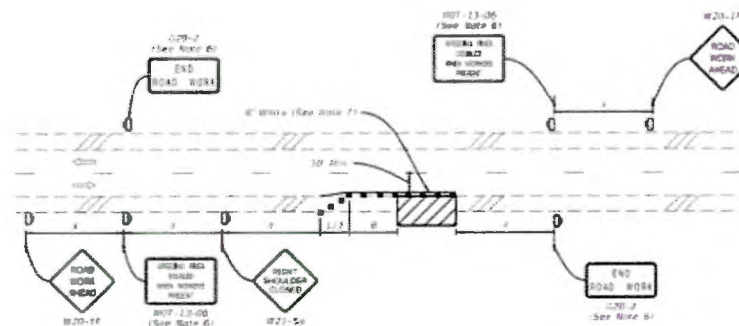

TWO-LANE ROADWAY
SHOULDER WORK LESS THAN 2' FROM THE TRAVELED WAY
WITH WORK ZONE SPEED OF 45 MPH OR LESS

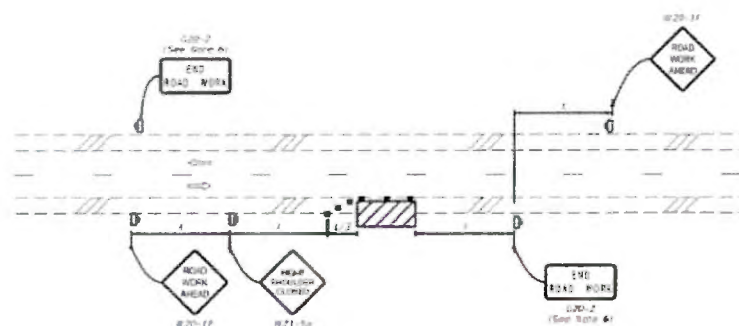

TWO-LANE ROADWAY
SHOULDER WORK BETWEEN 2' AND 15' FROM THE TRAVELED WAY

WARNING:
LOCATION OF UNDERGROUND UTILITIES TO BE
VERIFIED BY CONTRACTOR. CALL BEFORE
DIGGING.



**Know what's below.
Call before you dig.**



ERVIN CABLE CONSTRUCTION, LLC

ENGINEERED BY:

909 TROOST AVE.
KANSAS CITY, MO 64106

PERMIT AUTHORITY: COLUMBIA COUNTY

PERMIT ID: PERMA115730211

DATE: 6/9/2026

WORK ORDER ID: SEFH11248

SCALE: N.T.S

GRID: 1 OF 1

TCP

REV.	DATE / DESCRIPTION
------	--------------------

#	-/-/-
---	-------

#	1-1-1
---	-------

#	--/--
---	-------

註	—/—/—
---	-------

**TYPICAL DETAIL
SERIES:**

A.6



COLUMBIA COUNTY BOARD OF COUNTY COMMISSIONERS AGENDA ITEM REQUEST FORM

The Board of County Commissioners meets the 1st and 3rd Thursday of each month in the Columbia County School Board Administrative Complex Auditorium, 372 West Duval Street, Lake City, Florida 32055. The first meeting of every month is at 9:30AM while the second meeting of every month takes place at 5:30PM. All agenda items are due in the Board's office one week prior to the meeting date.

Today's Date: 7/8/2026 Meeting Date: 7/16/2026

Department: Public Works

1. Nature and purpose of agenda item:

Utility permit from Windstream requesting to install a cable at CR 18

2. Recommended Motion/Action:

Approve

3. Fiscal impact on current budget.

This item has no effect on the current budget.

**COLUMBIA COUNTY BOARD OF COUNTY COMISSIONERS
UTILITY PERMIT**

Date: 06/09/2026 Permit No. 260067 County Road CR-18 Section No. _____

Permittee Windstream c/o Ervin Cable Construction

Address 450 Pryor Blvd Sturgis, KY 42459 Telephone Number 215-378-8319

Requesting permission from Columbia County, Florida, hereinafter called the County, to contract, operate and maintain Placing Approximately 6,505 feet of fiber optic line to be place via underground bore.

Location: Southwest County Road 18, O'Leno to Ichetucknee Trail

FROM: 07/09/2026 TO: 10/09/2026

Submitted for the Utility Owner by: Caylon Joiner- Coordinator, Permitting Caylon Joiner 06/09/2026
Typed Name & Title Signature Date

1. Permittee declares that prior to filing this application it has determined the location of all existing utilities, both aerial and underground and the accurate locations are shown on the plans attached hereto and made a part of this application. Proposed work is within corporate limits of Municipality: YES NO ☒. If YES: LAKE CITY
() FORT WHITE (). A letter of notification was mailed on _____ to the following utility owners _____

_____ locates will be called in for notification to all utility owners 2 weeks before work starts

2. The Columbia County Public Works Director shall be notified twenty-four (24) hours prior to starting work and again immediately upon completion of work. The Public Works Director is Kevin Kirby, located at 607 NW Quinten St. Lake City, FL 32055 Telephone Number 386-758-1019. The PERMITTEE's employee responsible for Maintenance of Traffic is Trawick Construction Company, LLC Travis Baxter Telephone Number 386-205-2858 (This name may be provided at the time of the 24 hour notice to starting work.) Travisbaxter@trawickconstruction.com

3. This PERMITTEE shall commence actual construction in good faith within 30 days after issuance of permit, and shall be completed within 90 days after permitted work has begun. If the beginning date is more than 60 days from date of permit approval, then PERMITTEE must review the permit with the Columbia County Public Works Director to make sure no changes have occurred in the transportation facility that would affect the permitted construction.

4. The construction and maintenance of such utility shall not interfere with the property and rights of a prior PERMITTEE.

5. It is expressly stipulated that this permit is a license for permissive use only and that the placing of utilities upon public property pursuant to this permit shall not operate to create or vest any property right in said holder.

6. Pursuant to Section 337-403(1), Florida Statutes, whenever necessary for the construction, repair, improvement, maintenance, safe and efficient operation, alteration or relocation of all, or any portion of said transportation facility as determined by the Columbia County Public Works Director and/or County Engineer, any or all utilities and appurtenances authorized hereunder, shall be immediately removed from said transportation facility or reset or

relocated thereon as required by the Columbia County Public Works Director and/or County Engineer and at the expense of the PERMITTEE.

7. In case of non-compliance with the County's requirements in effect as of the approval date of this permit, this permit void and the facility will have to be brought into compliance or removed from the right of way at no cost to the County.

8. It is understood and agreed that the rights and privileges herein set out are granted only to the extent of the County's right, title and interest in the land to be entered upon and used by the PERMITTEE, and the PERMITTEE will, at all times, and to the extent permitted by law, assume all risk of and indemnify, defend, and save harmless Columbia County, Florida from any and all loss, damage, cost or expense arising in any manner on account of the exercise or attempted exercise by said PERMITTEE of the aforesaid right and privileges.

9. During construction, all safety regulations of the County shall be observed and the PERMITTEE must take measures, including pacing and the display of safety devices that may be necessary in order to safely conduct the public through the project area in accordance with the Federal Manual on Uniform Traffic Control Devices, as amended for highways.

10. Should the PERMITTEE be desirous of keeping its utilities in place and out of service, the PERMITTEE, by execution of this permit acknowledges its present and continuing ownership of its utilities located between _____ and _____ within the County's right of way as set forth above. PERMITTEE, as its sole expense, shall promptly remove said out of service utilities whenever Columbia County Public Works Director and/or County Engineer determines said removal is in the public interest.

11. Special instructions: Minimum cover of thirty inches (30") will be required at all locations. Columbia County will not be financially responsible for any damage to facilities with less than thirty inches (30") cover. Cables shall not be located within driveway ditches.

12. Additional Stipulations: _____

* This permit does not give permission for work outside of Columbia County Right of Way.

Permission must be obtained from land owner to work on private property.

* Contact Ken Sweet (386) 466-8037 before start of work onsite.

It is understood and agreed that commencement by the PERMITTEE is acknowledgment and acceptance of the binding nature of these specialist instructions.

Submitted By: Windstream c/o Ervin Cable Construction
Permittee

Place Corporate Seal

Caylon Joiner Coordinator, Permitting
Signature and Title

Attested

Utilities Permit
Page three
Revised: 8/17/00

Recommended for Approval:

Signature: _____

Title: _____


Date: _____

Approval by Board of County Commissioners, Columbia County, Florida:

YES () NO ()

Date Approved: _____

Chairman's Signature: _____

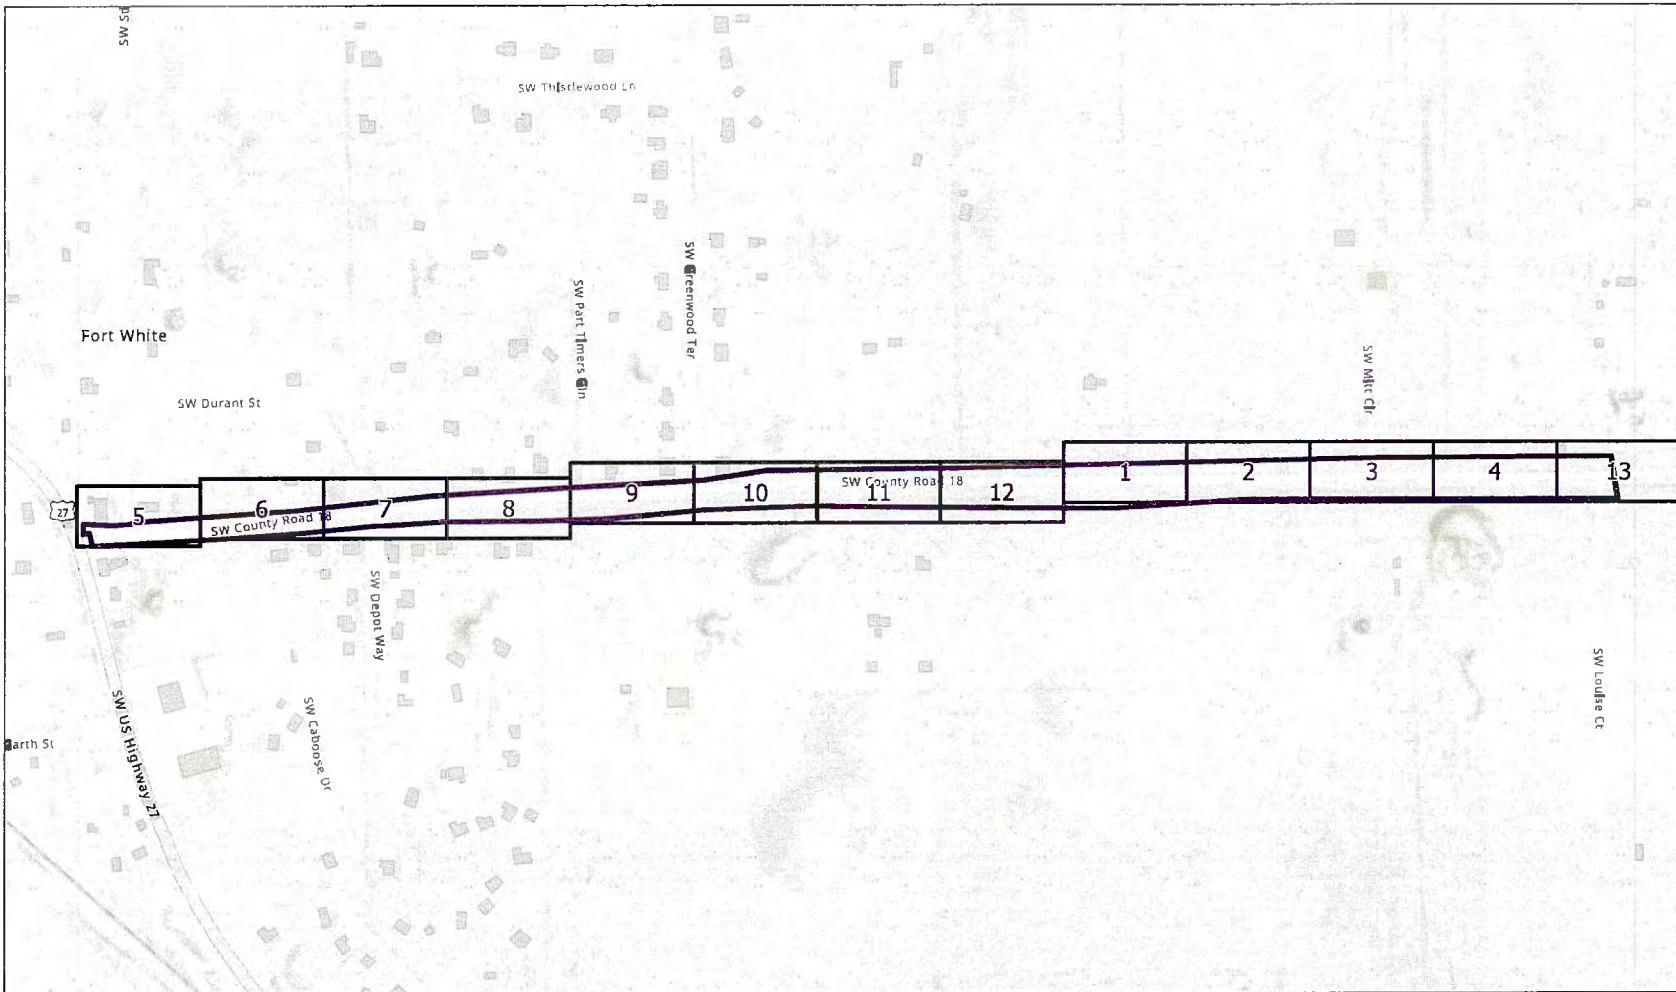

SHEET INDEX:

- A.0 TITLE SHEET
- A.1 CONSTRUCTION NOTES
- A.2 TABLE SHEET
- A.3 PLAN OVERVIEW MAP
- A.4 LEGEND
- A.5 MAP SERIES
- A.6 TYPICALS

PERMIT ID:

PERMA115730118

DATE:

6/9/2026

TRAFFIC CONTROL:

ALL TRAFFIC CONTROL DEVICES AND SIGNING SHALL CONFORM AND BE INSTALLED IN ACCORDANCE WITH THE CURRENT FOOT REQUIREMENTS, INCLUDING THE LATEST FIELD MANUAL FOR TEMPORARY TRAFFIC CONTROL ZONE LAYOUTS.

TOTAL FIBER FOOTAGE:

6,505 FT

JOB NUMBER:

3201308000

PURCHASE ORDER ID:

FTWHFLXA

WORK ORDER ID:

SEFH11247

REV. DATE / DESCRIPTION

REV.	DATE / DESCRIPTION
#	---/---/---
#	---/---/---
#	---/---/---
#	---/---/---

TITLE SHEET:

A.0

WARNING:
LOCATION OF UNDERGROUND UTILITIES TO BE
VERIFIED BY CONTRACTOR. CALL BEFORE
DIGGING.



**Know what's below.
Call before you dig.**



ERVIN CABLE CONSTRUCTION, LLC


ENGINEERED BY:

909 TROOST AVE.
KANSAS CITY, MO 64105

PERMIT AUTHORITY: COLUMBIA COUNTY

SITE LOCATION MAP

SCALE: 1 IN : 400 FT

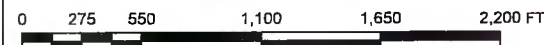

GENERAL NOTES:

1. UTILITY LOCATES & NOTIFICATIONS:
 - CALL FLORIDA 811 AT LEAST 72 HOURS BEFORE TRENCHING OR DIGGING TO IDENTIFY ALL UTILITIES AND DRAINAGE.
 - NOTIFY FDOT AT LEAST 2 BUSINESS DAYS IN ADVANCE BEFORE CLOSING LANES OR STARTING WORK WITHIN FDOT RIGHT-OF-WAY.
2. COORDINATION & COMPLIANCE:
 - COORDINATE WITH FDOT INSPECTORS TO CONFIRM THE DEPTH OF DIRECTIONAL BORING BEFORE BEGINNING.
 - ENSURE COMPLIANCE WITH CURRENT ADA STANDARDS AND FDOT DESIGN SPECIFICATIONS.
 - MAINTAIN UNINTERRUPTED ACCESS TO SIDE STREETS, PROPERTIES, AND SIDEWALKS UNLESS OTHERWISE PERMITTED.
3. DIRECTIONAL BORING & EXCAVATION:
 - USE THE NORMAL DIRECTIONAL OR GUIDED BORING METHOD FOR ALL BORING OPERATIONS.
4. UTILITY CROSSINGS:
 - FOR OVERHEAD CROSSINGS, MAINTAIN A CLEARANCE OF AT LEAST 18 FEET ABOVE THE HIGHEST POINT OF THE ROADWAY. FOR ALL CROSSING AND LONGITUDINAL UTILITY DEPTH UNDER ALL PAVEMENT SURFACE WILL BE 48" AND UNDER UNPAVED SURFACE WILL BE 36".
5. TRAFFIC CONTROL & SAFETY:
 - PROVIDE SAFE PEDESTRIAN ACCESS FOLLOWING FDOT STANDARD (PART 6 OF MUTCD STANDARDS.
 - ADHERE TO FDOT EXCAVATION REGULATIONS WHEN WORKING IN TRAFFIC CONTROL ZONES.
 - A CERTIFIED PERSON MUST SUPERVISE TRAFFIC.
6. DRAINAGE & STRUCTURAL CONSIDERATIONS:
 - INSTALL CABLES AND CONDUITS AT LEAST 12 INCHES BELOW SWALES AND DITCHES.
 - VAULTS AND HANDHOLES MUST HAVE TRAFFIC-BEARING COVERS.
7. RESTORATION & PERMITS:
 - RESTORE THE RIGHT-OF-WAY TO A CONDITION THAT IS EQUAL TO OR BETTER THAN THE ORIGINAL STATE ONCE THE PROJECT IS FINISHED.
 - SUBMIT AN ENGINEER'S CERTIFICATION AND AS-BUILTS WITHIN 30 DAYS OF PROJECT COMPLETION IF REQUIRED.
8. GAS & UTILITY SAFETY:
 - LOCATE AND VERIFY GAS LINES BEFORE BEGINNING CONSTRUCTION.

NOTE TO CONSTRUCTION:

1. AFTER EXISTING FACILITIES ARE LOCATED, POTHOLE EACH UTILITY TO CONFIRM LOCATION OF FACILITIES.
2. NO PITS TO BE LEFT OPEN UNATTENDED OR OVERNIGHTNO PITS TO BE LEFT OPEN UNATTENDED OR OVERNIGHT
3. RIGHTS-OF-WAY ARE DEPICTED BASED ON FIELD OBSERVATION AND THE LATEST COUNTY RECORDS AVAILABLE. IF FURTHER ACCURACY IS REQUIRED, LAND SURVEYS WILL BE NECESSARY.
4. ALL UTILITY LOCATIONS SHOWN ARE APPROXIMATE. CALL FOR LOCATES 72 HRS PRIOR TO CONSTRUCTION START.
5. ERVIN CABLE CONSTRUCTION DOES NOT WARRANT INDENITY OR LOCATION OF EXISTING UNDERGROUND, BURIED, HIDDEN OR OTHERWISE NON VISIBLE FACILITIES OR OBSTRUCTIONS WHICH MAY EXIST IN ON OR AROUND SITE IF PLANNED CONSTRUCTION AND OR FACILITIES AND OR FACILITIES PLACEMENT.
6. PLACING CONTRACTOR/COMPANY SHALL LOCATE AND VERIFY ALL SUCH FACILITIES AND OBSTRUCTIONS BEFORE PLACING BEGINS.

CAUTION NOTES:

*NO PITS TO BE LEFT OPEN UNATTENDED OR OVERNIGHTNO PITS TO BE LEFT OPEN UNATTENDED OR OVERNIGHT

DATA DICTIONARY:

EOP_	Edge_of_Pavement
R/W:	Right of Way
BOC:	Back of Curb
PUE:	Public Utility Easement
PE:	Private Easement
OG:	Overhead Guy
Distro:	Distribution
MH:	Manhole
HH:	Handhole
M:	Existing Manhole
P:	Existing Pedestal
V:	Vault
G:	Gas Pipeline
S:	Sewer Line
W:	Water Valve
CAB:	Cabinet
DBD:	Direct Bury Drop
UG:	Underground
AER:	Aerial
PB:	Pull Box
TF:	Transformer
RL:	Running Line (Dimension Line)
W:	Water (Dimension Line)
R/W:	R/W (Dimension Line)
S:	Sewer (Dimension Line)
EOP:	Edge of Pavement (Dim Line)

WARNING:
LOCATION OF UNDERGROUND UTILITIES TO BE
VERIFIED BY CONTRACTOR. CALL BEFORE
DIGGING.



ERVIN CABLE CONSTRUCTION, LLC

ENGINEERED BY:

909 TROOST AVE.
KANSAS CITY, MO 64106

PERMIT AUTHORITY: COLUMBIA COUNTY

PERMIT ID:
PERMA115730118

DATE:
6/9/2026

WORK ORDER ID:
SEFH11247

TOTAL FIBER FOOTAGE:
6,505 FT

REV.	DATE / DESCRIPTION
#	-/-/-
#	-/-/-
#	-/-/-
#	-/-/-

**GENERAL / CONSTRUCTION
NOTES:**

A.1

CONDUIT			FIBER CABLE					FIBER EQUIPMENT		
Installation Method	Conduit Diameter	Feet	Placement Type	Cable Category	Fiber Count	Feet	Total Footage	Placement Type	Fiber Equipment Type	Total Count
BORE	2INCH	170	UG	DROP	2	1800		UNDERGROUND	PRIMARYSPLITTER	
BORE	NA	86	UG	ACCESS	48	6505		UNDERGROUND	SECONDARYSPLITTER	
INNERDUCT	NA	6881					8305			16
BORE	1.25INCH	700								
INNERDUCT	7MM/3.5MM	8								

STRUCTURES		
Vault Type	Vault Size	Total Count
PEDESTAL	SMALL	11
PEDESTAL	EXTRALARGE	5
PEDESTAL	DROP	4
		20

WARNING:
LOCATION OF UNDERGROUND UTILITIES TO BE
VERIFIED BY CONTRACTOR. CALL BEFORE
DIGGING.

811

Know what's below.
Call before you dig.






ERVIN CABLE CONSTRUCTION, LLC

ENGINEERED BY:

909 TROOST AVE.
KANSAS CITY, MO 64106

PERMIT AUTHORITY: COLUMBIA COUNTY

PERMIT ID:
PERMA115730118

DATE:
6/9/2026

WORK ORDER ID:
SEFH11247

TOTAL FIBER FOOTAGE:
6,505 FT

REV.	DATE / DESCRIPTION
#	---/---/---
#	---/---/---
#	---/---/---
#	---/---/---

TABLE SHEET:
A.2



LEGEND:

- STRUCTURE
- POLE
- AERIAL - NEW BUILD - FIBER
- AERIAL - EXISTING - FIBER
- UNDERGROUND - NEW BUILD - FIBER
- UNDERGROUND - EXISTING - FIBER
- MAP SERIES GRIDS
- PERMIT AREA

PERMIT ID:

PERMA115730118

DATE:

6/9/2026

WORK ORDER ID:

SEFH11247

TOTAL FIBER FOOTAGE:

6,505 FT

WARNING:
LOCATION OF UNDERGROUND UTILITIES TO BE
VERIFIED BY CONTRACTOR. CALL BEFORE
DIGGING.



**Know what's below.
Call before you dig.**



ERVIN CABLE CONSTRUCTION, LLC


ENGINEERED BY:

909 TROOST AVE.
KANSAS CITY, MO 64106

PERMIT AUTHORITY: COLUMBIA COUNTY

OVERVIEW MAP

SCALE: 1 IN : 400 FT

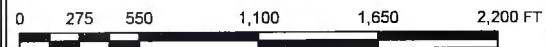

REV. DATE / DESCRIPTION

#	1	1
#	2	2
#	3	3
#	4	4

OVERVIEW:

A.3

STRUCTURES	FIBER CABLE, SPAN & CONDUIT	UTILITY LINES	EXISTING SITES
HH HANDHOLE P PEDESTAL FS FIBER STRUCTURE PO POLE AD ADDRESS	AERIAL - DROP - NEW BUILD - FIBER AERIAL - ACCESS - NEW BUILD - FIBER AERIAL - BACKBONE - NEW BUILD - FIBER AERIAL - DISTRIBUTION - NEW BUILD - FIBER AERIAL - DROP - EXISTING - FIBER AERIAL - ACCESS - EXISTING - FIBER AERIAL - DISTRIBUTION - EXISTING - FIBER AERIAL - BACKBONE - EXISTING - FIBER UNDERGROUND - DROP - NEW BUILD - FIBER UNDERGROUND - ACCESS - NEW BUILD - FIBER UNDERGROUND - BACKBONE - NEW BUILD - FIBER UNDERGROUND - DISTRIBUTION - NEW BUILD - FIBER UNDERGROUND - DROP - EXISTING - FIBER UNDERGROUND - ACCESS - EXISTING - FIBER UNDERGROUND - DISTRIBUTION - EXISTING - FIBER UNDERGROUND - BACKBONE - EXISTING - FIBER AERIAL - SPAN - NEW BUILD AERIAL - SPAN - EXISTING CONDUIT - BORE - NEWBUILD CONDUIT - INNERDUCT - NEWBUILD CONDUIT - MICROTRENCH - NEWBUILD CONDUIT - HARDSCAPEOPENTRENCH - NEWBUILD CONDUIT - SOFTSCAPEOPENTRENCH - NEWBUILD CONDUIT - TUNNEL - NEWBUILD CONDUIT - MISSILE - NEWBUILD CONDUIT - PLOW - NEWBUILD CONDUIT - EXISTING - BORE CONDUIT - EXISTING - INNERDUCT CONDUIT - EXISTING - MICROTRENCH CONDUIT - EXISTING - HARDSCAPEOPENTRENCH CONDUIT - EXISTING - SOFTSCAPEOPENTRENCH CONDUIT - EXISTING - TUNNEL CONDUIT - EXISTING - MISSILE CONDUIT - EXISTING - PLOW	ELECTRIC POWERLINES OIL AND GAS SEWER AND DRAIN COMMUNICATIONS IRRIGATION STORMWATER POTABLE WATER TEMPORARY SURVEY MARKINGS STREETLIGHT CIRCUIT DROP PROPOSED EXCAVATION UTILITY EASEMENT NA OTHER	WATER TANK CELL SITE TOWER CELL SITE ROOFTOP CELL SITE POLE SMALL CELL SITE
EXISTING STRUCTURES		UTILITY LOCATES	
H EXISTING HANDHOLE M EXISTING MANHOLE P EXISTING PED PB PULLBOX FDH FDH LOCATION TR TRANSFORMER RC RECLOSURE ST SUBSTATION		GAS LOCATE POWER LOCATE OTHER LOCATE COMMUNICATION LOCATE SEWER LOCATE WATER LOCATE	
BOUNDARY		UTILITY POINTS	OTHER
RAW ROW LINES BOC BACK OF CURB EOP EDGE OF PAVEMENT PUE PUBLIC UTILITY EASEMENT PVE PRIVATE EASEMENT SWA SIDEWALK GUA GUARDRAIL DRW DRIVEWAY EAS EASEMENT FEN FENCE RAI RAILROAD SC STREET CENTERLINE PAR PARCEL GRD GRIDS PER PERMIT AREA		ADA CURBS BOC BRIDGE ATTACHMENT CATCH BASIN CULVERT EXISTING ANCHOR EXISTING SIDEWALK ANCHOR PROPOSED ANCHOR PROPOSED SIDEWALK ANCHOR OVERHEAD GUY POWER POLE STREET LIGHT POLE GAS METER GAS PIPELINE GAS VALVE WATER METER WATER VALVE FIRE HYDRANT RR CROSSING POINT	SIMPLE DIMENSION LINE MIDSPAN POINT STATION POINT STATION LABEL STATION LINE
			LABELS
			BLACK TEXT VAULT/POLE/CABINET LABEL RED TEXT CONDUIT LABEL BLUE TEXT SPAN LABEL BLACK TEXT UNDERGROUND FIBER LABEL BLACK TEXT AERIAL FIBER LABEL

WARNING:

LOCATION OF UNDERGROUND UTILITIES TO BE VERIFIED BY CONTRACTOR. CALL BEFORE DIGGING.

811

Know what's below.
Call before you dig.

ERVIN CABLE CONSTRUCTION, LLC

ENGINEERED BY:

909 TROOST AVE.
KANSAS CITY, MO 64106

PERMIT AUTHORITY: COLUMBIA COUNTY

PERMIT ID:
PERMA115730118

DATE:
6/9/2026

WORK ORDER ID:
SEFH11247

TOTAL FIBER FOOTAGE:
6,505 FT

REV.	DATE / DESCRIPTION
#	1-1-1
#	1-1-1
#	1-1-1
#	1-1-1

LEGEND:
A.4



SEE PAGE 12

SEE PAGE 2

WARNING:
LOCATION OF UNDERGROUND UTILITIES TO BE
VERIFIED BY CONTRACTOR. CALL BEFORE
DIGGING.



**Know what's below.
Call before you dig.**



ERVIN CABLE CONSTRUCTION, LLC

ENGINEERED BY:

809 TROOST AVE.
KANSAS CITY, MO 64106

PERMIT AUTHORITY: COLUMBIA COUNTY

PERMIT ID: PERMA115730118

DATE: 6/9/2026

WORK ORDER ID: SEFH11247

TOTAL FIBER FOOTAGE: 6,505 FT

SCALE: 1 IN : 35 FT


GRID: 1 of 13



REV.	DATE / DESCRIPTION
#	---
#	---
#	---
#	---

MAP SERIES:

A.5

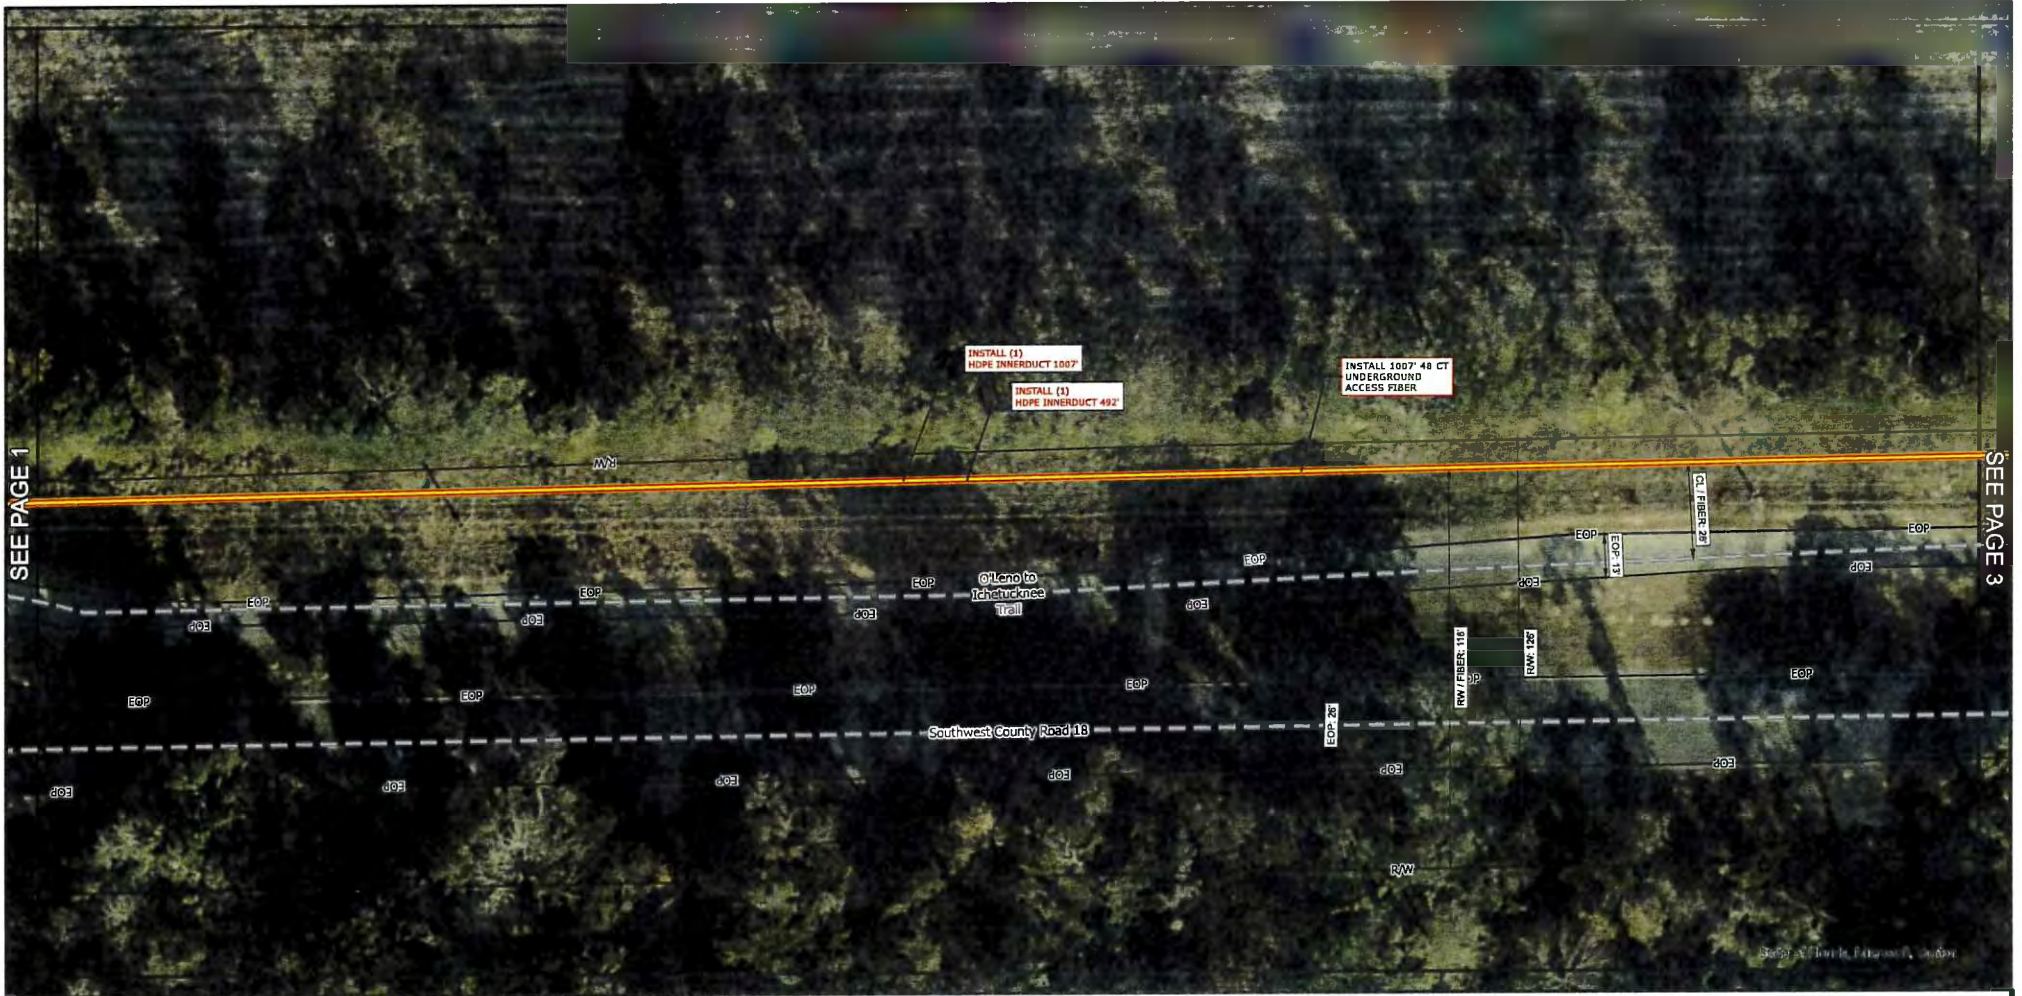

SEE PAGE 1

SEE PAGE 3

WARNING:
LOCATION OF UNDERGROUND UTILITIES TO BE
VERIFIED BY CONTRACTOR. CALL BEFORE
DIGGING.



**Know what's below.
Call before you dig.**



ERVIN CABLE CONSTRUCTION, LLC

ENGINEERED BY:

909 TROOST AVE.
KANSAS CITY, MO 64106

PERMIT AUTHORITY: COLUMBIA COUNTY

PERMIT ID: PERMA115730118

DATE: 6/9/2026

WORK ORDER ID: SEFH11247

TOTAL FIBER FOOTAGE: 6,505 FT

SCALE: 1 IN : 35 FT

GRID: 2 of 13



REV.	DATE / DESCRIPTION
#	---
#	---
#	---
#	---

MAP SERIES:

A.5



SEE PAGE 2

SEE PAGE 4

WARNING:
LOCATION OF UNDERGROUND UTILITIES TO BE
VERIFIED BY CONTRACTOR. CALL BEFORE
DIGGING.



**Know what's below.
Call before you dig.**



ERVIN CABLE CONSTRUCTION, LLC

ENGINEERED BY:

809 TROOST AVE.
KANSAS CITY, MO 64106

PERMIT AUTHORITY: COLUMBIA COUNTY

PERMIT ID: PERMA115730118

DATE: 6/9/2026

WORK ORDER ID: SEFH11247

TOTAL FIBER FOOTAGE: 6,505 FT

SCALE: 1 IN : 35 FT

GRID: 3 of 13




REV.	DATE / DESCRIPTION
#	---
#	---
#	---
#	---

MAP SERIES:

A.5



A.5

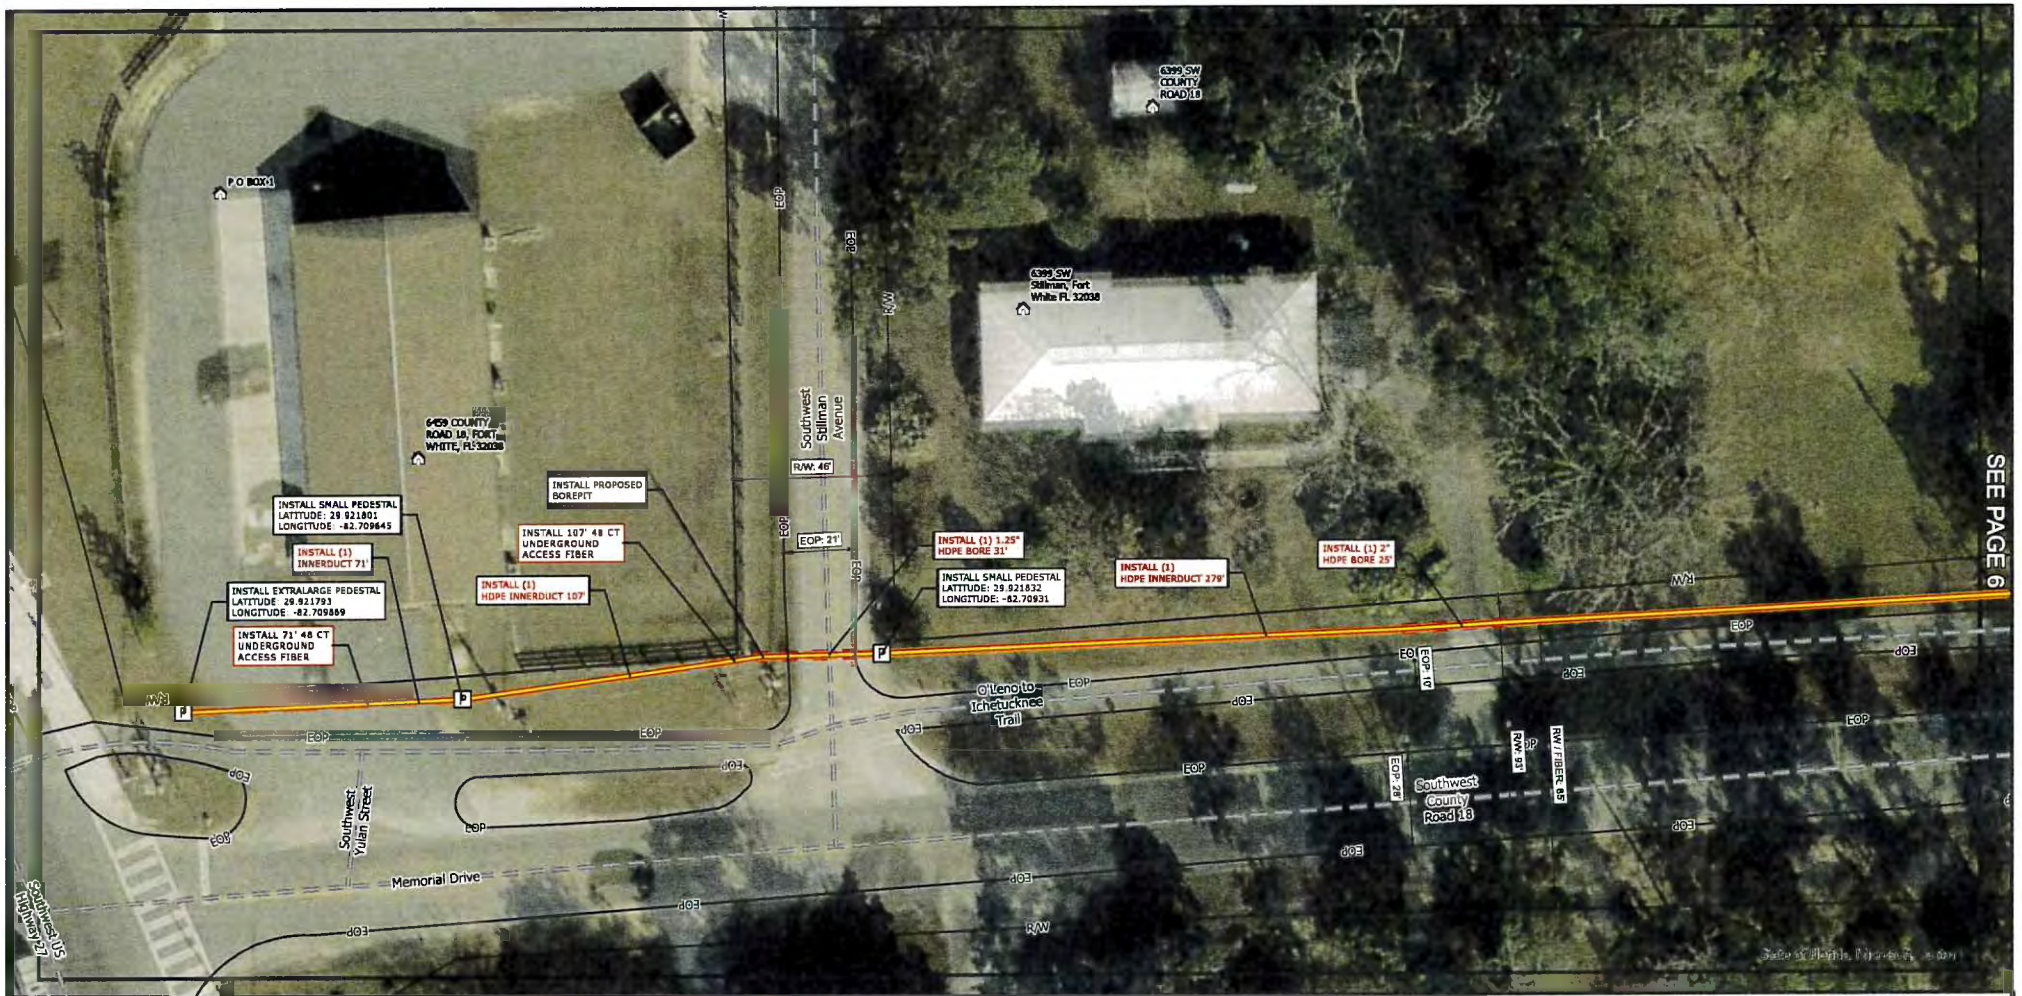

SEE PAGE 6

WARNING:
LOCATION OF UNDERGROUND UTILITIES TO BE
VERIFIED BY CONTRACTOR. CALL BEFORE
DIGGING.



Know what's below.
Call before you dig.



ERVIN CABLE CONSTRUCTION, LLC

ENGINEERED BY:

909 TROOST AVE.
KANSAS CITY, MO 64105

PERMIT AUTHORITY: COLUMBIA COUNTY

PERMIT ID: PERMA115730118


DATE: 6/9/2026

WORK ORDER ID: SEFH11247

TOTAL FIBER FOOTAGE: 6,505 FT

SCALE: 1 IN : 35 FT

GRID: 5 of 13

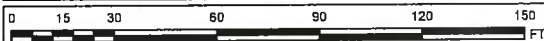

REV.	DATE / DESCRIPTION
#	---
#	---
#	---
#	---

MAP SERIES:

A.5



WARNING:
LOCATION OF UNDERGROUND UTILITIES TO BE
VERIFIED BY CONTRACTOR. CALL BEFORE
DIGGING.



Know what's below.
Call before you dig.



ERVIN CABLE CONSTRUCTION, LLC

ENGINEERED BY:

909 TROOST AVE.
KANSAS CITY, MO 64106

PERMIT AUTHORITY: COLUMBIA COUNTY

PERMIT ID: PERMA115730118


DATE: 6/9/2026

WORK ORDER ID: SEFH11247

TOTAL FIBER FOOTAGE: 6,505 FT

SCALE: 1 IN : 35 FT

GRID: 6 of 13

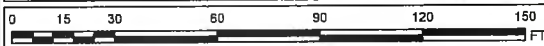

REV.	DATE / DESCRIPTION
#	-/-/-
#	-/-/-
#	-/-/-
#	-/-/-

MAP SERIES:
A.5



SEE PAGE 9

SEE PAGE 8

WARNING:
LOCATION OF UNDERGROUND UTILITIES TO BE
VERIFIED BY CONTRACTOR. CALL BEFORE
DIGGING.



Know what's below.
Call before you dig.



ERVIN CABLE CONSTRUCTION, LLC

ENGINEERED BY:

809 TROOST AVE.
KANSAS CITY, MO 64106

PERMIT AUTHORITY: COLUMBIA COUNTY

PERMIT ID: PERMA115730118

DATE: 6/9/2026

WORK ORDER ID: SEFH11247

TOTAL FIBER FOOTAGE: 6,505 FT

SCALE: 1 IN : 35 FT

GRID: 7 of 13



REV.	DATE / DESCRIPTION
#	---
#	---
#	---
#	---

MAP SERIES:

A.5



WARNING:
LOCATION OF UNDERGROUND UTILITIES TO BE
VERIFIED BY CONTRACTOR. CALL BEFORE
DIGGING.

811
Know what's below.
Call before you dig.

ERVIN CABLE CONSTRUCTION, LLC
ENGINEERED BY:
909 TROOST AVE.
KANSAS CITY, MO 64106


PERMIT AUTHORITY: COLUMBIA COUNTY

PERMIT ID: PERMA115730118	DATE: 6/9/2026
WORK ORDER ID: SEFH11247	TOTAL FIBER FOOTAGE: 6,505 FT
SCALE: 1 IN : 35 FT	GRID: 8 of 13

REV.	DATE / DESCRIPTION
#	---
#	---
#	---
#	---

MAP SERIES:

A.5

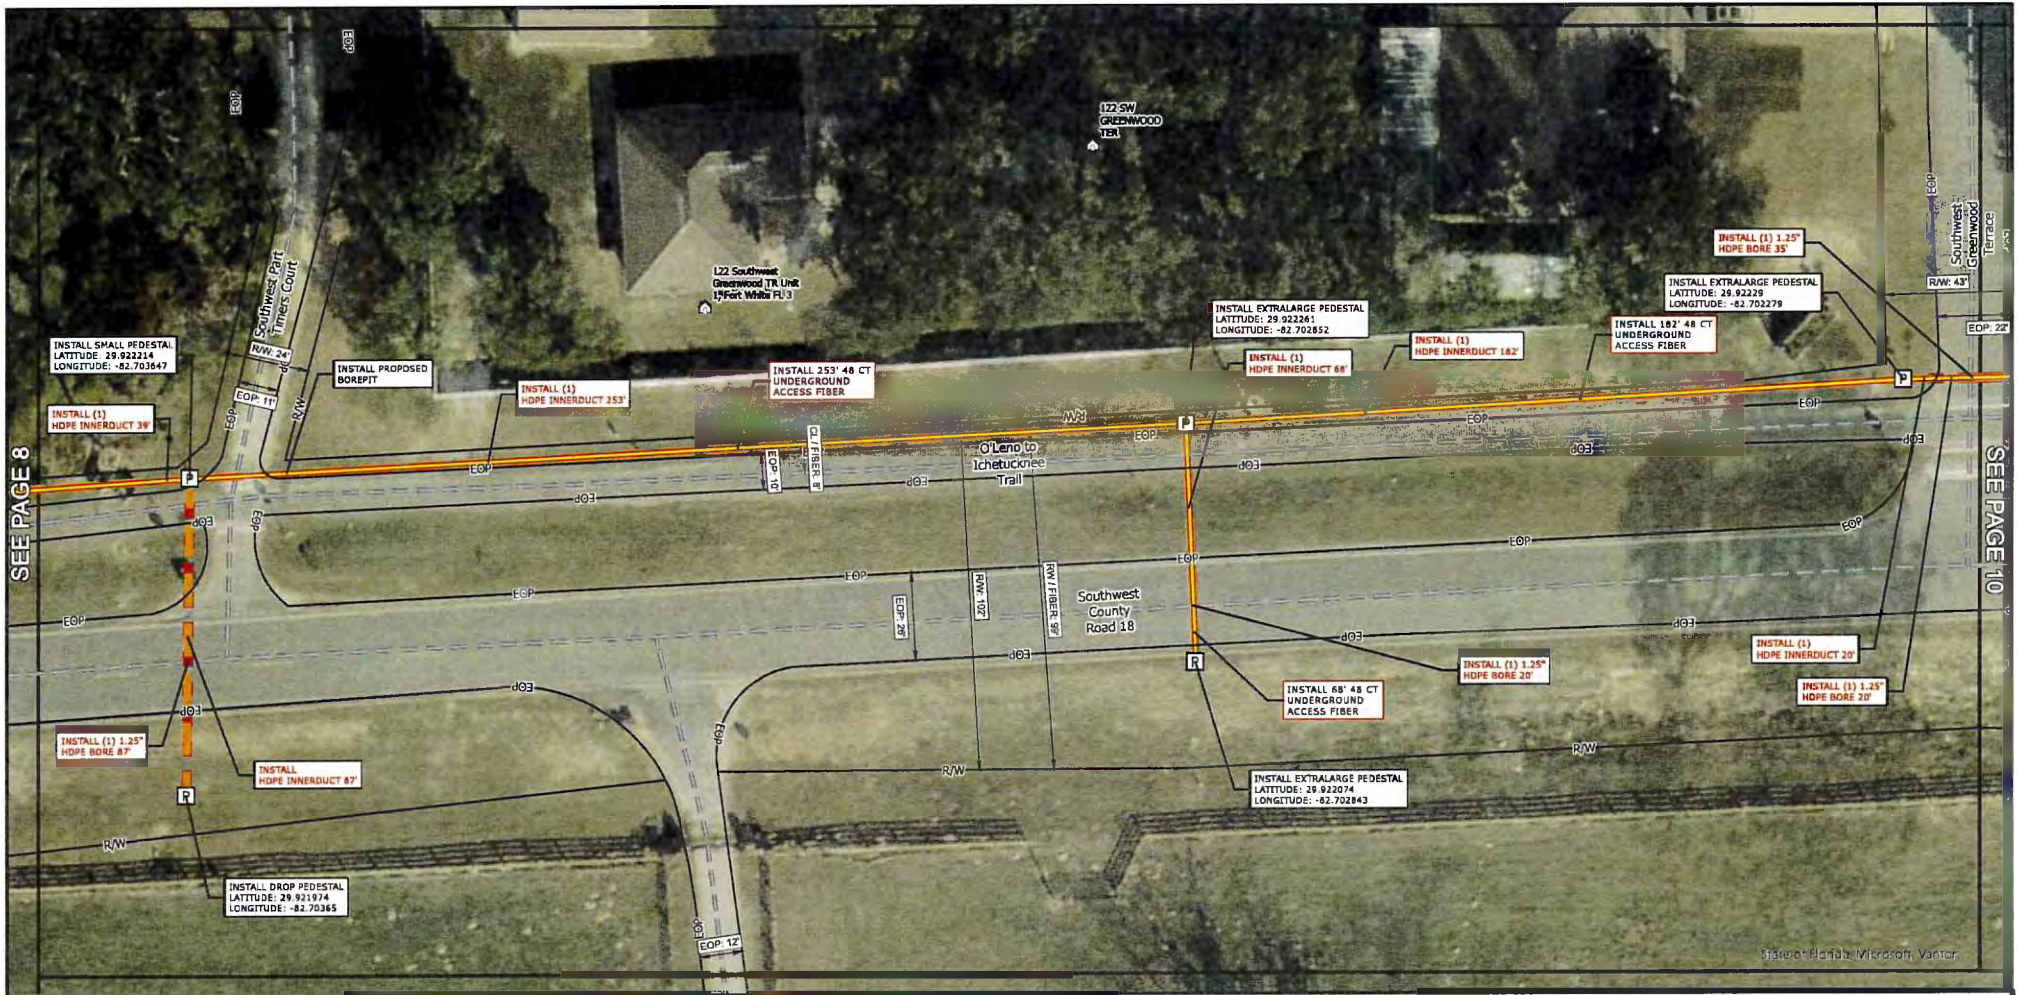

WARNING:
LOCATION OF UNDERGROUND UTILITIES TO BE
VERIFIED BY CONTRACTOR. CALL BEFORE
DIGGING.



ERVIN CABLE CONSTRUCTION, L.L.C.

ENGINEERED BY:

909 TROOST AVE.
KANSAS CITY, MO 64106

PERMIT AUTHORITY: COLUMBIA COUNTY

PERMIT ID: PERMA115730118


DATE: 6/9/2026

WORK ORDER ID: SEFH11247

TOTAL FIBER FOOTAGE: 6,505 FT

SCALE: 1 IN : 35 FT

GRID: 9 of 13

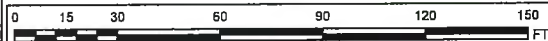

REV.	DATE / DESCRIPTION
#	---
#	---
#	---
#	---

MAP SERIES:

A.5



WARNING:
LOCATION OF UNDERGROUND UTILITIES TO BE
VERIFIED BY CONTRACTOR. CALL BEFORE
DIGGING.



**Know what's below.
Call before you dig.**



ERVIN CABLE CONSTRUCTION, LLC

ENGINEERED BY:

909 TROOST AVE.
KANSAS CITY, MO 64105

PERMIT AUTHORITY: COLUMBIA COUNTY

PERMIT ID: PERMA115730118

DATE: 6/9/2026

WORK ORDER ID: SEFH11247

TOTAL FIBER FOOTAGE: 6,505 FT

SCALE: 1 IN : 35 FT

GRID: 10 of 13



REV.	DATE / DESCRIPTION
#	---
#	---
#	---
#	---

MAP SERIES:

A.5



SEE PAGE 10

SEE PAGE 12

WARNING:
LOCATION OF UNDERGROUND UTILITIES TO BE
VERIFIED BY CONTRACTOR. CALL BEFORE
DIGGING.



Know what's below.
Call before you dig.



ERVIN CABLE CONSTRUCTION, LLC

ENGINEERED BY:

809 TROOST AVE.
KANSAS CITY, MO 64105

PERMIT AUTHORITY: COLUMBIA COUNTY

PERMIT ID: PERMA115730118

DATE: 6/9/2026

WORK ORDER ID: SEFH11247

TOTAL FIBER FOOTAGE: 6,505 FT

SCALE: 1 IN : 35 FT

GRID: 11 of 13



REV.	DATE / DESCRIPTION
#	---
#	---
#	---
#	---

MAP SERIES:

A.5



WARNING:
LOCATION OF UNDERGROUND UTILITIES TO BE
VERIFIED BY CONTRACTOR. CALL BEFORE
DIGGING.



ERVIN CABLE CONSTRUCTION, LLC

ENGINEERED BY:

909 TROOST AVE.
KANSAS CITY, MO 64105

PERMIT AUTHORITY: COLUMBIA COUNTY

PERMIT ID: PERMA115730118

DATE: 6/9/2026

WORK ORDER ID: SEFH11247

TOTAL FIBER FOOTAGE: 6,505 FT

SCALE: 1 IN : 35 FT


GRID: 12 of 13



REV.	DATE / DESCRIPTION
#	---
#	---
#	---
#	---

MAP SERIES:

A.5

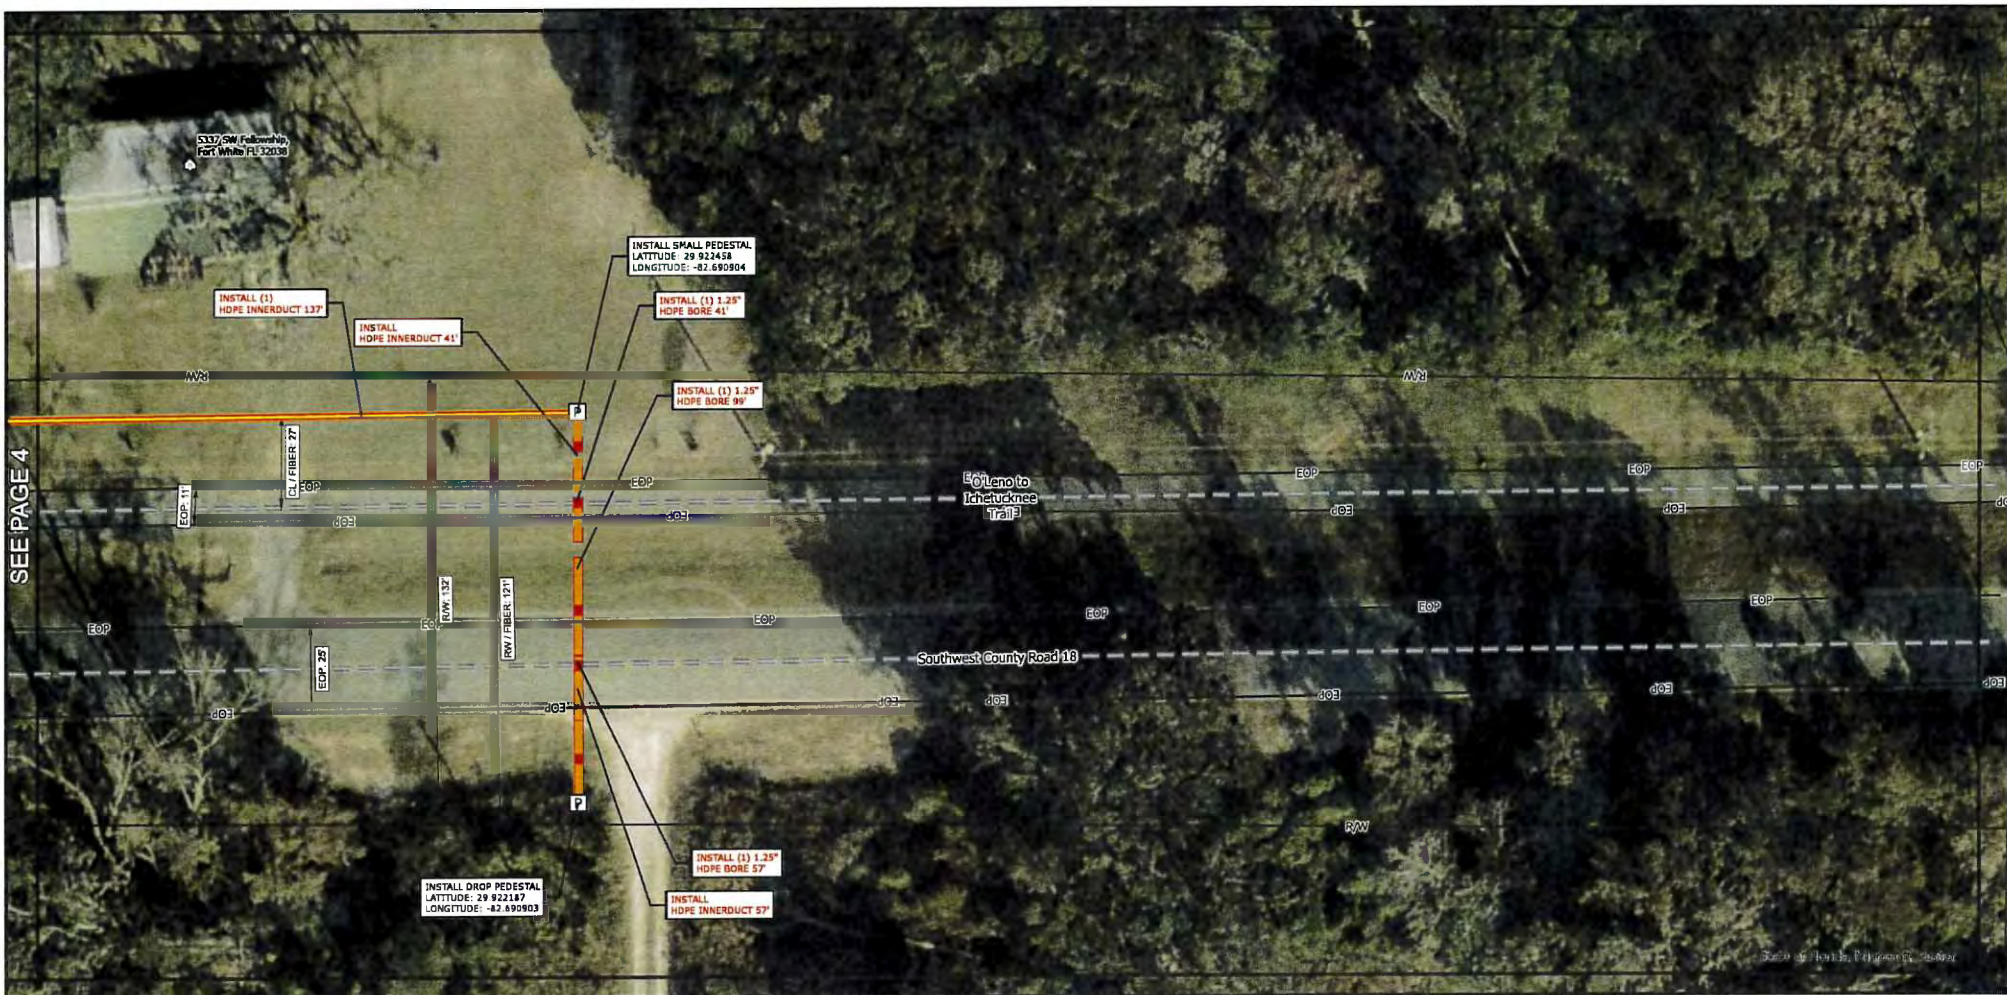

WARNING:
LOCATION OF UNDERGROUND UTILITIES TO BE
VERIFIED BY CONTRACTOR. CALL BEFORE
DIGGING.



**Know what's below.
Call before you dig.**








ERVIN CABLE CONSTRUCTION, LLC

ENGINEERED BY:

909 TROOST AVE.
KANSAS CITY, MO 64106


PERMIT AUTHORITY: COLUMBIA COUNTY	
PERMIT ID: PERMA115730118	DATE: 6/9/2026
WORK ORDER ID: SEFH11247	TOTAL FIBER FOOTAGE: 6,505 FT
SCALE: 1 IN : 35 FT	GRID: 13 of 13

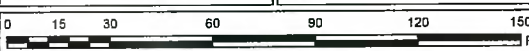

REV.	DATE / DESCRIPTION
#	---
#	---
#	---
#	---

MAP SERIES:

A.5

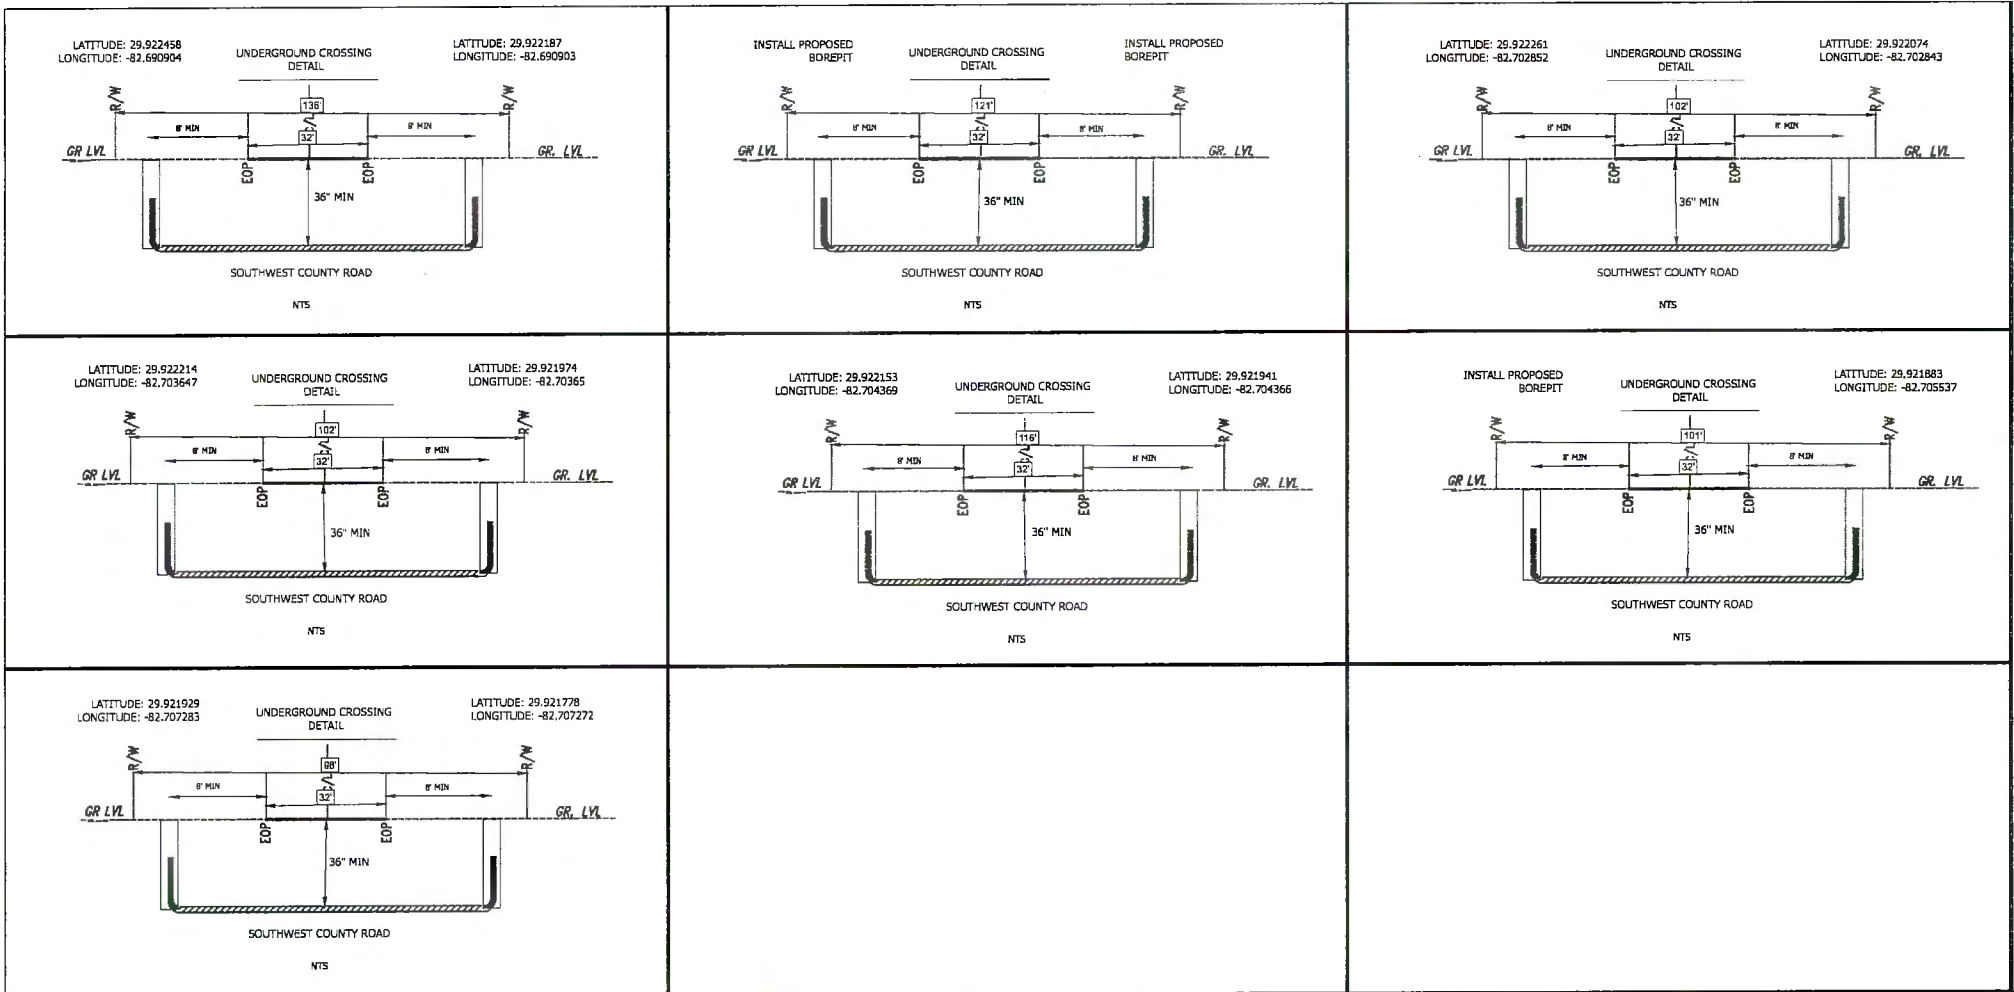

WARNING:
LOCATION OF UNDERGROUND UTILITIES TO BE
VERIFIED BY CONTRACTOR. CALL BEFORE
DIGGING.



ERVIN CABLE CONSTRUCTION, LLC

ENGINEERED BY:

909 TROOST AVE.
KANSAS CITY, MO 64106

PERMIT AUTHORITY: COLUMBIA COUNTY

PERMIT ID: PERMA115730118

DATE: 6/9/2026

WORK ORDER ID: SEFH11247

SCALE: N.T.S


GRID: 1 OF 1

UNDERGROUND TYPICAL


REV.	DATE / DESCRIPTION
#	---
#	---
#	---
#	---

**TYPICAL DETAIL
SERIES:**

A.6

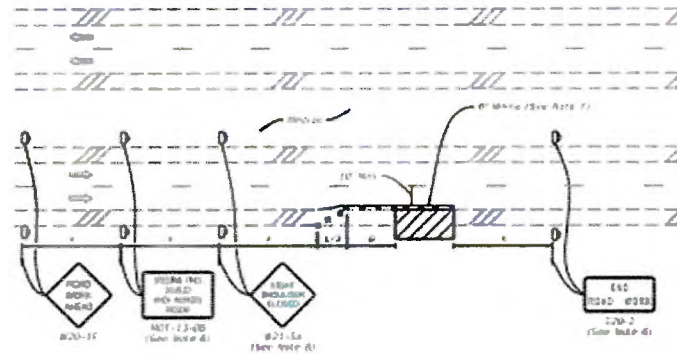

MULTILANE ROADWAY
SHOULDER WORK LESS THAN 2' FROM THE TRAVELED WAY
WITH WORK ZONE SPEED OF 45 MPH OR LESS

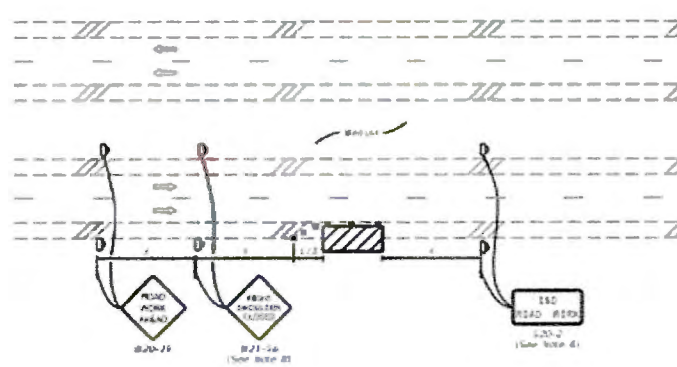

MULTILANE ROADWAY
SHOULDER WORK BETWEEN 2' AND 15' FROM THE TRAVELED WAY

SYMBOLS:
 Work Area
 Channelized Drains (See Notes 102-403)
 Road Zone Sign
 Lane Identification and Direction of Travel

WARNING:
LOCATION OF UNDERGROUND UTILITIES TO BE
VERIFIED BY CONTRACTOR. CALL BEFORE
DIGGING.



Know what's below.
Call before you dig.



ERVIN CABLE CONSTRUCTION, LLC

ENGINEERED BY:

909 TROOST AVE.
KANSAS CITY, MO 64106

PERMIT AUTHORITY: COLUMBIA COUNTY

PERMIT ID: PERMA115730118

DATE: 6/9/2026

WORK ORDER ID: SEFH11247

SCALE: N.T.S.

GRID: 1 OF 1

TCP

REV. **DATE / DESCRIPTION**

#	---
#	---
#	---
#	---

**TYPICAL DETAIL
SERIES:**

A.6



COLUMBIA COUNTY BOARD OF COUNTY COMMISSIONERS AGENDA ITEM REQUEST FORM

The Board of County Commissioners meets the 1st and 3rd Thursday of each month in the Columbia County School Board Administrative Complex Auditorium, 372 West Duval Street, Lake City, Florida 32055. The first meeting of every month is at 9:30AM while the second meeting of every month takes place at 5:30PM. All agenda items are due in the Board's office one week prior to the meeting date.

Today's Date: 7/8/2026 Meeting Date: 7/16/2026

Department: Public Works

1. Nature and purpose of agenda item:

Utility permit from Windstream requesting to install a cable at SW Elim Church

2. Recommended Motion/Action:

Approve

3. Fiscal impact on current budget.

This item has no effect on the current budget.

**COLUMBIA COUNTY BOARD OF COUNTY COMISSIONERS
UTILITY PERMIT**

Date: 06/09/2026 Permit No. 260066 County Road Elim Church Section No. _____

Permittee Windstream c/o Ervin Cable Construction

Address 450 Pryor Blvd Sturgis, KY 42459 Telephone Number 215 378-8319

Requesting permission from Columbia County, Florida, hereinafter called the County, to contract, operate and maintain Placing Approximately 7,243 feet of fiber optic line to be place via underground bore.

Location: Southwest Elim Church Road (CR238), Southwest Centerville Avenue, Southwest Henderson Terrace

FROM: 07/09/2026 TO: 10/09/2026

Submitted for the Utility Owner by: Caylon Joiner- Coordinator, Permitting Caylon Joiner 06/09/2026
Typed Name & Title Signature Date

1. Permittee declares that prior to filing this application it has determined the location of all existing utilities, both aerial and underground and the accurate locations are shown on the plans attached hereto and made a part of this application. Proposed work is within corporate limits of Municipality: YES () NO ☒. If YES: LAKE CITY () FORT WHITE (). A letter of notification was mailed on _____ to the following utility owners _____

Locates will be called in for notification to all utility owners 2 weeks before work starts

2. The Columbia County Public Works Director shall be notified twenty-four (24) hours prior to starting work and again immediately upon completion of work. The Public Works Director is Kevin Kirby, located at 607 NW Quinten St. Lake City, Fl. 32055 Telephone Number 386-758-1019. The PERMITTEE's employee responsible for Maintenance of Traffic is Trawick Construction Company, LLC Travis Baxter Telephone Number 386-205-2858 (This name may be provided at the time of the 24 hour notice to starting work.) Travisbaxter@trawickconstruction.com

3. This PERMITTEE shall commence actual construction in good faith within 30 days after issuance of permit, and shall be completed within 90 days after permitted work has begun. If the beginning date is more than 60 days from date of permit approval, then PERMITTEE must review the permit with the Columbia County Public Works Director to make sure no changes have occurred in the transportation facility that would affect the permitted construction.

4. The construction and maintenance of such utility shall not interfere with the property and rights of a prior PERMITTEE.

5. It is expressly stipulated that this permit is a license for permissive use only and that the placing of utilities upon public property pursuant to this permit shall not operate to create or vest any property right in said holder.

6. Pursuant to Section 337-403(1), Florida Statutes, whenever necessary for the construction, repair, improvement, maintenance, safe and efficient operation, alteration or relocation of all, or any portion of said transportation facility as determined by the Columbia County Public Works Director and/or County Engineer, any or all utilities and appurtenances authorized hereunder, shall be immediately removed from said transportation facility or reset or

relocated thereon as required by the Columbia County Public Works Director and/or County Engineer and at the expense of the PERMITTEE.

7. In case of non-compliance with the County's requirements in effect as of the approval date of this permit, this permit void and the facility will have to be brought into compliance or removed from the right of way at no cost to the County.

8. It is understood and agreed that the rights and privileges herein set out are granted only to the extent of the County's right, title and interest in the land to be entered upon and used by the PERMITTEE, and the PERMITTEE will, at all times, and to the extent permitted by law, assume all risk of and indemnify, defend, and save harmless Columbia County, Florida from any and all loss, damage, cost or expense arising in any manner on account of the exercise or attempted exercise by said PERMITTEE of the aforesaid right and privileges.

9. During construction, all safety regulations of the County shall be observed and the PERMITTEE must take measures, including pacing and the display of safety devices that may be necessary in order to safely conduct the public through the project area in accordance with the Federal Manual on Uniform Traffic Control Devices, as amended for highways.

10. Should the PERMITTEE be desirous of keeping its utilities in place and out of service, the PERMITTEE, by execution of this permit acknowledges its present and continuing ownership of its utilities located between Southwest Elim Church Road (CR238) and Southwest Centerville Avenue within the County's right of way as set forth above. PERMITTEE, as its sole expense, shall promptly remove said out of service utilities whenever Columbia County Public Works Director and/or County Engineer determines said removal is in the public interest.

11. Special instructions: Minimum cover of thirty inches (30") will be required at all locations. Columbia County will not be financially responsible for any damage to facilities with less than thirty inches (30") cover. Cables shall not be located within driveway ditches.

12. Additional Stipulations: _____

* This permit does not give permission for work outside of Columbia County Right of Way.

Permission must be obtained from land owner to work on private property.

* Contact Ken Sweet (386) 466-8037 before start of work onsite.

It is understood and agreed that commencement by the PERMITTEE is acknowledgment and acceptance of the binding nature of these specialist instructions.

Submitted By: _____
Windstream c/o Ervin Cable Construction
Permittee

Place Corporate Seal


Caylon Joiner

Signature and Title Coordinator, Permitting

Attested

Utilities Permit
Page three
Revised: 8/17/00

Recommended for Approval:

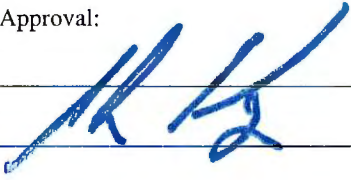Signature:  _____

Title: _____


Date: _____

Approval by Board of County Commissioners, Columbia County, Florida:

YES () NO ()

Date Approved: _____

Chairman's Signature: _____

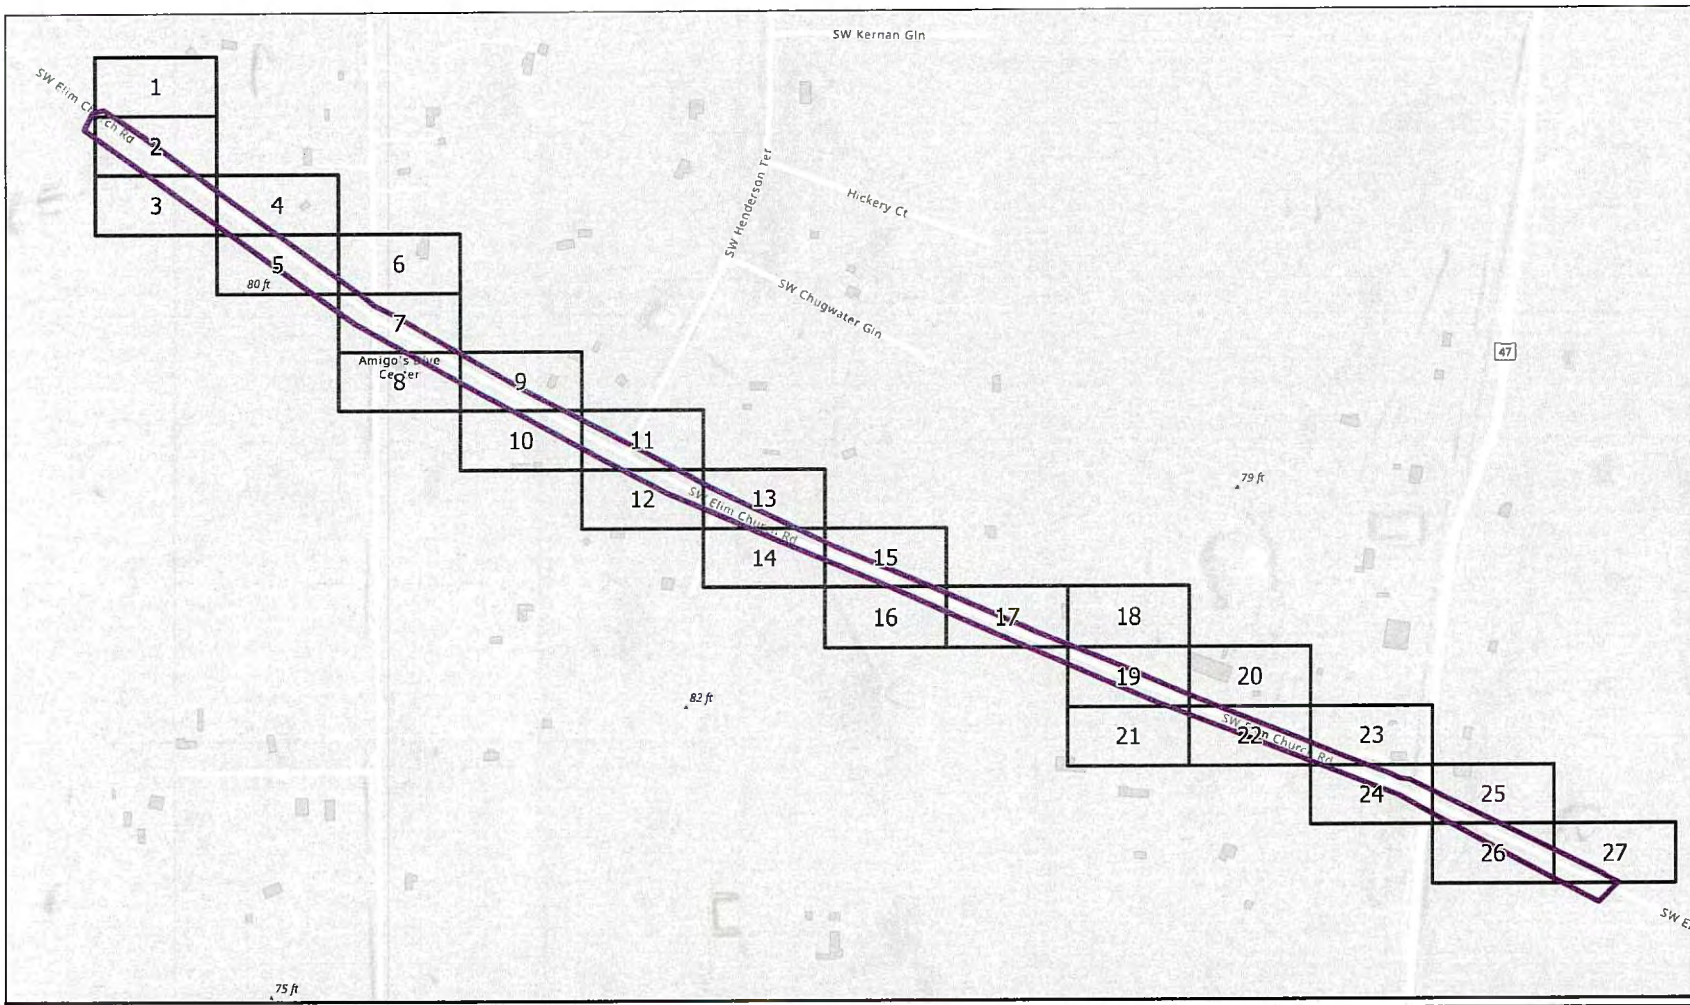

SHEET INDEX:

- A.0 TITLE SHEET
- A.1 CONSTRUCTION NOTES
- A.2 TABLE SHEET
- A.3 PLAN OVERVIEW MAP
- A.4 LEGEND
- A.5 MAP SERIES
- A.6 TYPICALS

PERMIT ID:

PERMA115712142

DATE:

6/9/2026

TRAFFIC CONTROL:

ALL TRAFFIC CONTROL DEVICES AND SIGNING SHALL CONFORM AND BE INSTALLED IN ACCORDANCE WITH THE CURRENT FDOT REQUIREMENTS, INCLUDING THE LATEST FIELD MANUAL FOR TEMPORARY TRAFFIC CONTROL ZONE LAYOUTS

TOTAL FIBER FOOTAGE:

7,243 FT

JOB NUMBER:

3201308000

PURCHASE ORDER ID:

FTWHFLXA

WORK ORDER ID:

SEFH1267

WARNING:
LOCATION OF UNDERGROUND UTILITIES TO BE
VERIFIED BY CONTRACTOR. CALL BEFORE
DIGGING.



Know what's below.
Call before you dig.



ERVIN CABLE CONSTRUCTION, LLC


ENGINEERED BY:

909 TROOST AVE.
KANSAS CITY, MO 64106

PERMIT AUTHORITY: COLUMBIA COUNTY

SITE LOCATION MAP

SCALE: 1 IN : 400 FT

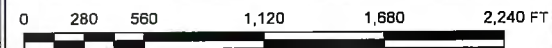

REV.	DATE / DESCRIPTION
#	---/---/---
#	---/---/---
#	---/---/---
#	---/---/---

TITLE SHEET:

A.0

GENERAL NOTES:

1. UTILITY LOCATES & NOTIFICATIONS:
 - CALL FLORIDA 811 AT LEAST 72 HOURS BEFORE TRENCHING OR DIGGING TO IDENTIFY ALL UTILITIES AND DRAINAGE.
 - NOTIFY FDOT AT LEAST 2 BUSINESS DAYS IN ADVANCE BEFORE CLOSING LANES OR STARTING WORK WITHIN FDOT RIGHT-OF-WAY.
2. COORDINATION & COMPLIANCE:
 - COORDINATE WITH FDOT INSPECTORS TO CONFIRM THE DEPTH OF DIRECTIONAL BORING BEFORE BEGINNING.
 - ENSURE COMPLIANCE WITH CURRENT ADA STANDARDS AND FDOT DESIGN SPECIFICATIONS.
 - MAINTAIN UNINTERRUPTED ACCESS TO SIDE STREETS, PROPERTIES, AND SIDEWALKS UNLESS OTHERWISE PERMITTED.
3. DIRECTIONAL BORING & EXCAVATION:
 - USE THE NORMAL DIRECTIONAL OR GUIDED BORING METHOD FOR ALL BORING OPERATIONS.
4. UTILITY CROSSINGS:
 - FOR OVERHEAD CROSSINGS, MAINTAIN A CLEARANCE OF AT LEAST 18 FEET ABOVE THE HIGHEST POINT OF THE ROADWAY. FOR ALL CROSSING AND LONGITUDINAL UTILITY DEPTH UNDER ALL PAVEMENT SURFACE WILL BE 48" AND UNDER UNPAVED SURFACE WILL BE 36".
5. TRAFFIC CONTROL & SAFETY:
 - PROVIDE SAFE PEDESTRIAN ACCESS FOLLOWING FDOT STANDARD (PART 6 OF MUTCD STANDARDS).
 - ADHERE TO FDOT EXCAVATION REGULATIONS WHEN WORKING IN TRAFFIC CONTROL ZONES.
6. DRAINAGE & STRUCTURAL CONSIDERATIONS:
 - INSTALL CABLES AND CONDUITS AT LEAST 12 INCHES BELOW SWALES AND DITCHES.
 - VAULTS AND HANDHOLES MUST HAVE TRAFFIC-BEARING COVERS.
7. RESTORATION & PERMITS:
 - RESTORE THE RIGHT-OF-WAY TO A CONDITION THAT IS EQUAL TO OR BETTER THAN THE ORIGINAL STATE ONCE THE PROJECT IS FINISHED.
 - SUBMIT AN ENGINEER'S CERTIFICATION AND AS-BUILTS WITHIN 30 DAYS OF PROJECT COMPLETION IF REQUIRED.
8. GAS & UTILITY SAFETY:
 - LOCATE AND VERIFY GAS LINES BEFORE BEGINNING CONSTRUCTION.

NOTE TO CONSTRUCTION:

1. AFTER EXISTING FACILITIES ARE LOCATED, POTHOLE EACH UTILITY TO CONFIRM LOCATION OF FACILITIES.
2. NO PITS TO BE LEFT OPEN UNATTENDED OR OVERNIGHT NO PITS TO BE LEFT OPEN UNATTENDED OR OVERNIGHT
3. RIGHTS-OF-WAY ARE DEPICTED BASED ON FIELD OBSERVATION AND THE LATEST COUNTY RECORDS AVAILABLE. IF FURTHER ACCURACY IS REQUIRED, LAND SURVEYS WILL BE NECESSARY.
4. ALL UTILITY LOCATIONS SHOWN ARE APPROXIMATE. CALL FOR LOCATES 72 HRS PRIOR TO CONSTRUCTION START.
5. ERVIN CABLE CONSTRUCTION DOES NOT WARRANT INDENITY OR LOCATION OF EXISTING UNDERGROUND, BURIED, HIDDEN OR OTHERWISE NON VISIBLE FACILITIES OR OBSTRUCTIONS WHICH MAY EXIST IN ON OR AROUND SITE IF PLANNED CONSTRUCTION AND OR FACILITIES AND OR FACILITIES PLACEMENT.
6. PLACING CONTRACTOR/COMPANY SHALL LOCATE AND VERIFY ALL SUCH FACILITIES AND OBSTRUCTIONS BEFORE PLACING BEGINS.

CAUTION NOTES:

*NO PITS TO BE LEFT OPEN UNATTENDED OR OVERNIGHT NO PITS TO BE LEFT OPEN UNATTENDED OR OVERNIGHT

DATA DICTIONARY:

EOP:	Edge_of_Pavement
R/W:	Right of Way
BOC:	Back of Curb
PUE:	Public Utility Easement
PE:	Private Easement
OG:	Overhead Guy
Distro:	Distribution
MH:	Manhole
HH:	Handhole
M:	Existing Manhole
P:	Existing Pedestal
V:	Vault
G:	Gas Pipeline
S:	Sewer Line
W:	Water Valve
CAB:	Cabinet
DBD:	Direct Bury Drop
UG:	Underground
AER:	Aerial
PB:	Pull Box
TF:	Transformer
RL:	Running Line (Dimension Line)
W:	Water (Dimension Line)
R/W:	R/W (Dimension Line)
S:	Sewer (Dimension Line)
EOP:	Edge of Pavement (Dim Line)

WARNING:
LOCATION OF UNDERGROUND UTILITIES TO BE
VERIFIED BY CONTRACTOR. CALL BEFORE
DIGGING.



**Know what's below.
Call before you dig.**



ERVIN CABLE CONSTRUCTION, LLC

ENGINEERED BY:

909 TROOST AVE.
KANSAS CITY, MO 64106

PERMIT AUTHORITY: COLUMBIA COUNTY

PERMIT ID:

PERMA115712142

DATE:

6/9/2026

WORK ORDER ID:

SEFH11267

TOTAL FIBER FOOTAGE:

7,243 FT

REV. DATE / DESCRIPTION


#	---/---/---
#	---/---/---
#	---/---/---
#	---/---/---

**GENERAL / CONSTRUCTION
NOTES:**

A.1

CONDUIT			FIBER CABLE					FIBER EQUIPMENT		
Installation Method	Conduit Diameter	Feet	Placement Type	Cable Category	Fiber Count	Feet	Total Footage	Placement Type	Fiber Equipment Type	Total Count
BORE	2INCH	55	UG	OTHER	144	16		UNDERGROUND	PRIMARYSPLITTER	
INNERDUCT	NA	7128	UG	DROP	2	1926		UNDERGROUND	SECONDARYSPLITTER	
BORE	1.25INCH	518	UG	ACCESS	12	246				12
INNERDUCT	7MM/3.5MM	247	UG	ACCESS	48	6997				
							9185			
SPAN			STRUCTURES			POLES				
			Vault Type	Vault Size	Total Count	Height FT	Count	Total Count		
			PEDESTAL	SMALL			5			
			PEDESTAL	MEDIUM						
			PEDESTAL	EXTRALARGE						
			PEDESTAL	DROP				5		
					18					

WARNING: LOCATION OF UNDERGROUND UTILITIES TO BE VERIFIED BY CONTRACTOR. CALL BEFORE DIGGING.  Know what's below. Call before you dig.		  ERVIN CABLE CONSTRUCTION, LLC ENGINEERED BY: 909 TROOST AVE. KANSAS CITY, MO 64106	PERMIT AUTHORITY: FLDOT		REV. # --/--	DATE / DESCRIPTION
			PERMIT ID: PERMA115712142	DATE: 3/25/2026	# --/--	
			WORK ORDER ID: SEFH11267	TOTAL FIBER FOOTAGE: 7,243 FT	# --/--	
			TABLE SHEET: A.2		# --/--	

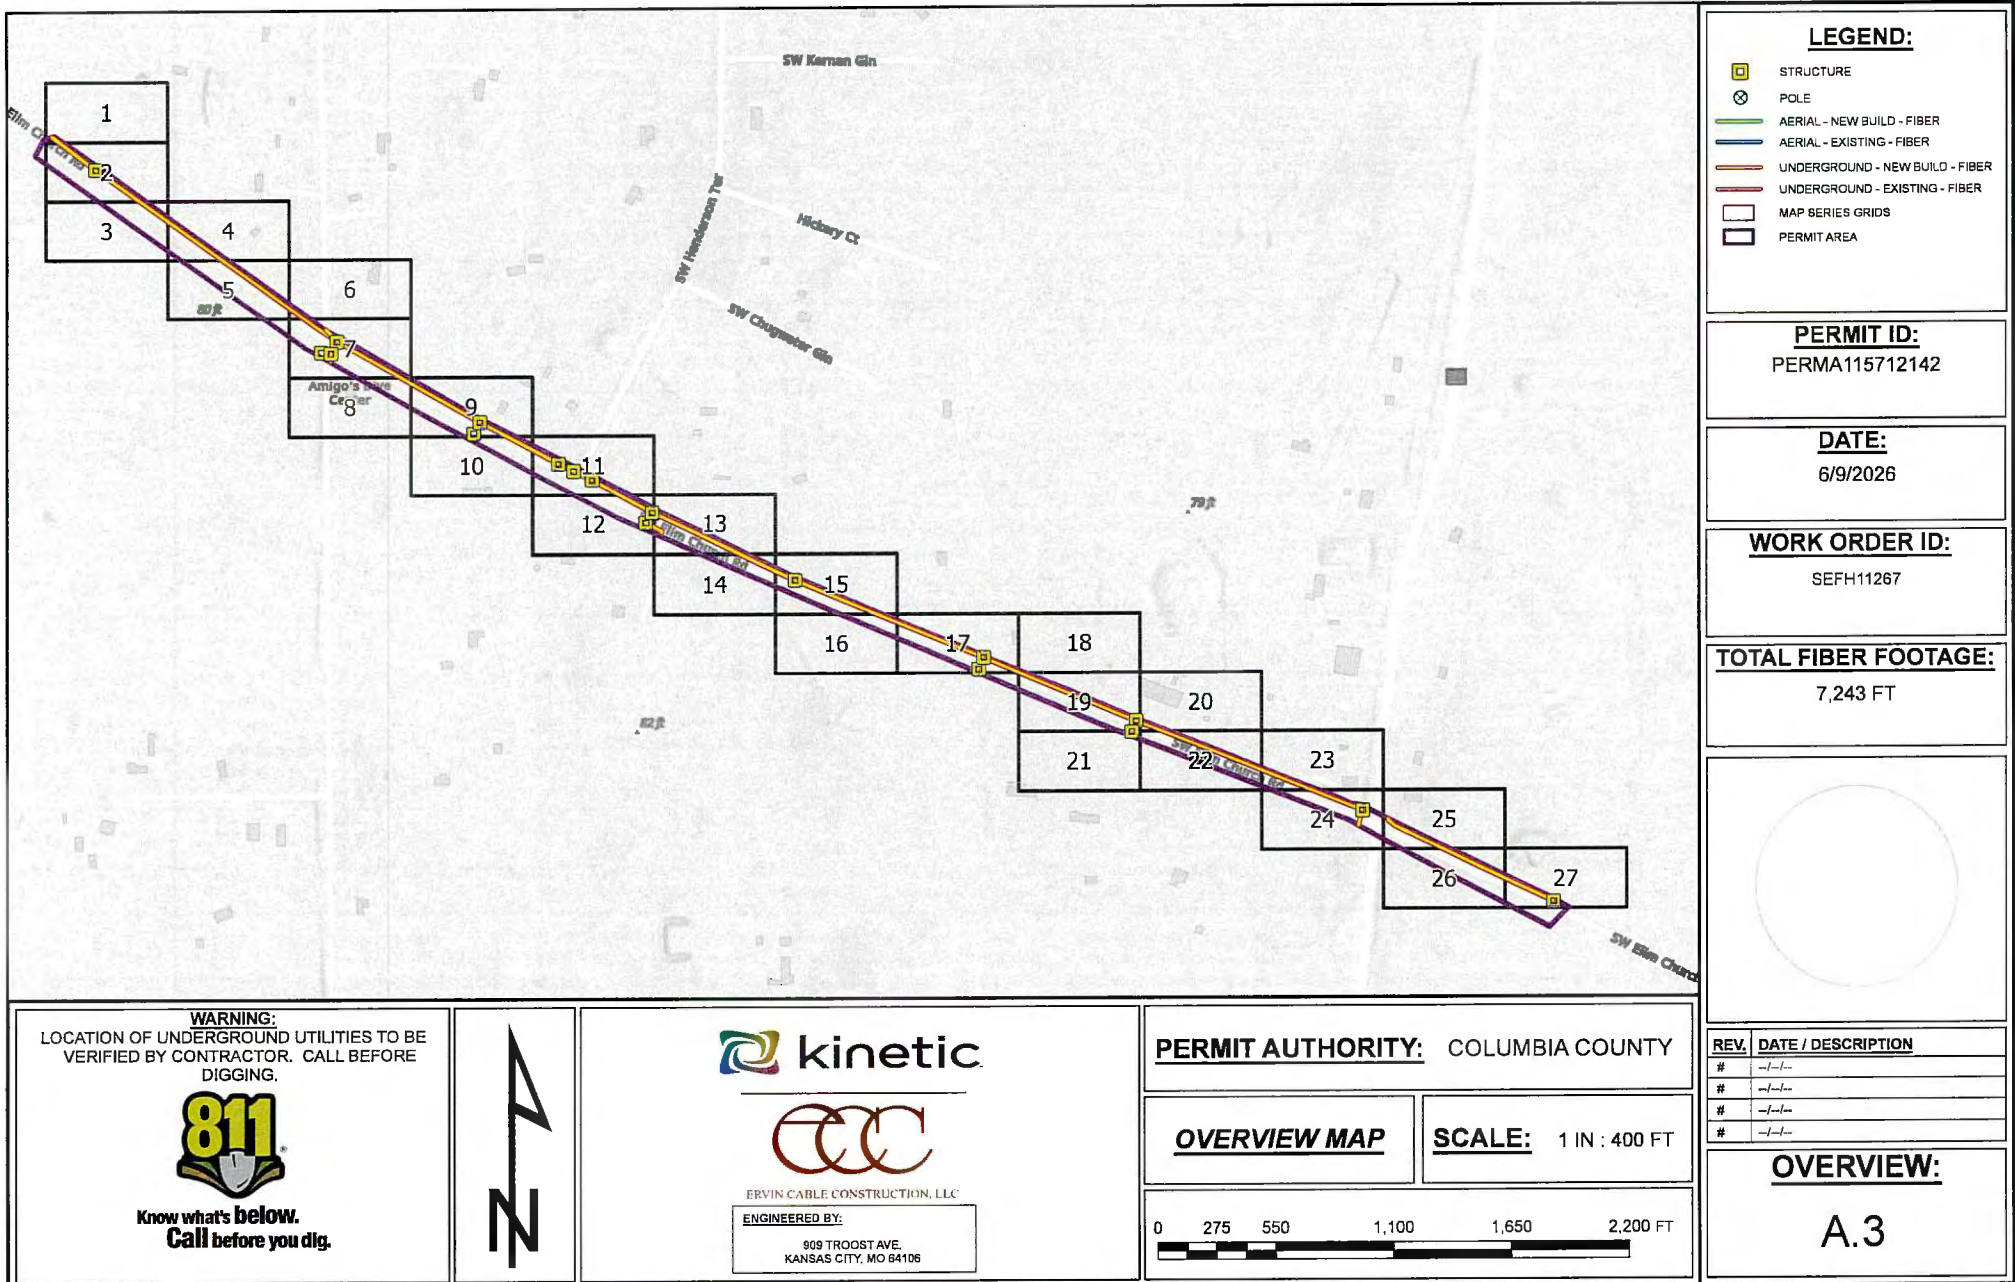

STRUCTURES	FIBER CABLE, SPAN & CONDUIT	UTILITY LINES	EXISTING SITES
HANDHOLE PEDESTAL FIBER STRUCTURE POLE ADDRESS	AERIAL - DROP - NEW BUILD - FIBER AERIAL - ACCESS - NEW BUILD - FIBER AERIAL - BACKBONE - NEW BUILD - FIBER AERIAL - DISTRIBUTION - NEW BUILD - FIBER AERIAL - DROP - EXISTING - FIBER AERIAL - ACCESS - EXISTING - FIBER AERIAL - DISTRIBUTION - EXISTING - FIBER AERIAL - BACKBONE - EXISTING - FIBER UNDERGROUND - DROP - NEW BUILD - FIBER UNDERGROUND - ACCESS - NEW BUILD - FIBER UNDERGROUND - BACKBONE - NEW BUILD - FIBER UNDERGROUND - DISTRIBUTION - NEW BUILD - FIBER UNDERGROUND - DROP - EXISTING - FIBER UNDERGROUND - ACCESS - EXISTING - FIBER UNDERGROUND - DISTRIBUTION - EXISTING - FIBER UNDERGROUND - BACKBONE - EXISTING - FIBER AERIAL - SPAN - NEW BUILD AERIAL - SPAN - EXISTING CONDUIT - BORE - NEWBUILD CONDUIT - INNERDUCT - NEWBUILD CONDUIT - MICROTRENCH - NEWBUILD CONDUIT - HARDSCAPEOPENTRENCH - NEWBUILD CONDUIT - SOFTSCAPEOPENTRENCH - NEWBUILD CONDUIT - TUNNEL - NEWBUILD CONDUIT - MISSLE - NEWBUILD CONDUIT - PLOW - NEWBUILD CONDUIT - EXISTING - BORE CONDUIT - EXISTING - INNERDUCT CONDUIT - EXISTING - MICROTRENCH CONDUIT - EXISTING - HARDSCAPEOPENTRENCH CONDUIT - EXISTING - SOFTSCAPEOPENTRENCH CONDUIT - EXISTING - TUNNEL CONDUIT - EXISTING - MISSLE CONDUIT - EXISTING - PLOW	ELECTRIC POWERLINES OIL AND GAS SEWER AND DRAIN COMMUNICATIONS IRRIGATION STORMWATER POTABLE WATER TEMPORARY SURVEY MARKINGS STREETLIGHT CIRCUIT DROP PROPOSED EXCAVATION UTILITY EASEMENT NA OTHER	WATER TANK CELL SITE TOWER CELL SITE ROOFTOP CELL SITE POLE SMALL CELL SITE
EXISTING STRUCTURES	UTILITY LOCATES	UTILITY POINTS	OTHER
EXISTING HANDHOLE EXISTING MANHOLE EXISTING PED PULLBOX FDH LOCATION TRANSFORMER RECLOSURE SUBSTATION	GAS LOCATE POWER LOCATE OTHER LOCATE COMMUNICATION LOCATE SEWER LOCATE WATER LOCATE	ADA CURBS BOC BRIDGE ATTACHMENT CATCH BASIN CULVERT EXISTING ANCHOR EXISTING SIDEWALK ANCHOR PROPOSED ANCHOR PROPOSED SIDEWALK ANCHOR OVERHEAD GUY POWER POLE STREET LIGHT POLE GAS METER GAS PIPELINE GAS VALVE WATER METER WATER VALVE FIRE HYDRANT RR CROSSING POINT	SIMPLE DIMENSION LINE MIDSPAN POINT STATION POINT STATION LABEL STATION LINE
BOUNDARY	LABELS		
ROW LINES BACK OF CURB EDGE OF PAVEMENT PUBLIC UTILITY EASEMENT PRIVATE EASEMENT SIDEWALK GUARDRAIL DRIVEWAY EASEMENT FENCE RAILROAD STREET CENTERLINE PARCEL GRIDS PERMIT AREA	BLACK TEXT VAULT/POLE/CABINET LABEL RED TEXT CONDUIT LABEL BLUE TEXT SPAN LABEL BLACK TEXT UNDERGROUND FIBER LABEL BLACK TEXT AERIAL FIBER LABEL		

WARNING:
LOCATION OF UNDERGROUND UTILITIES TO BE VERIFIED BY CONTRACTOR. CALL BEFORE DIGGING.

**Know what's below.
Call before you dig.**

ERVIN CABLE CONSTRUCTION, LLC

ENGINEERED BY:

909 TROOST AVE.
KANSAS CITY, MO 64106


PERMIT AUTHORITY: COLUMBIA COUNTY

PERMIT ID: PERMA115712142	DATE: 6/9/2026
WORK ORDER ID: SEFH11267	TOTAL FIBER FOOTAGE: 7,243 FT

REV.	DATE / DESCRIPTION
#	-/-/-
#	-/-/-
#	-/-/-
#	-/-/-

LEGEND:

A.4

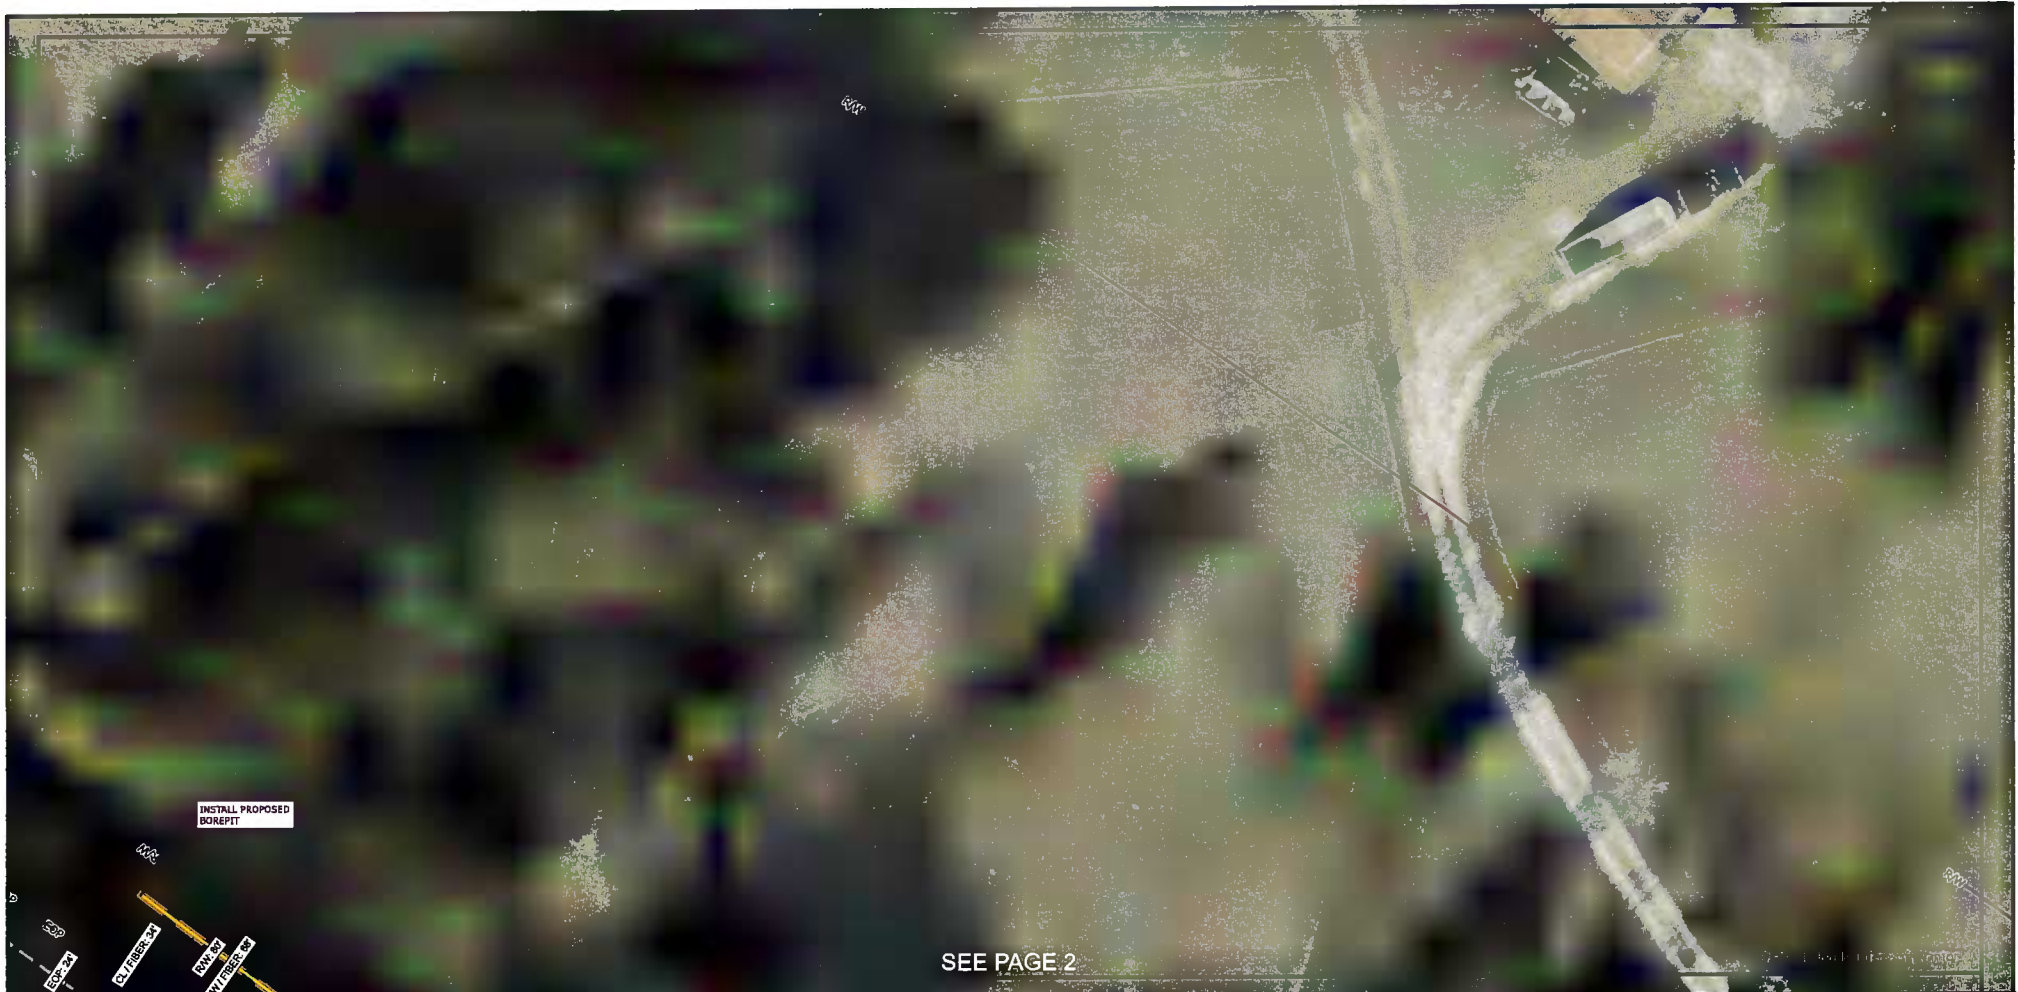

SEE PAGE 2

WARNING:
LOCATION OF UNDERGROUND UTILITIES TO BE
VERIFIED BY CONTRACTOR. CALL BEFORE
DIGGING.



**Know what's below.
Call before you dig.**



ERVIN CABLE CONSTRUCTION, LLC

ENGINEERED BY:

909 TROOST AVE.
KANSAS CITY, MO 64106

PERMIT AUTHORITY: COLUMBIA COUNTY

PERMIT ID: PERMA115712142


DATE: 6/9/2026

WORK ORDER ID: SEFH11267

TOTAL FIBER FOOTAGE: 7,243 FT

SCALE: 1 IN : 35 FT

GRID: 1 of 27

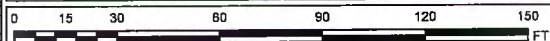

REV.	DATE / DESCRIPTION
#	---
#	---
#	---
#	---

MAP SERIES:

A.5



WARNING:
LOCATION OF UNDERGROUND UTILITIES TO BE
VERIFIED BY CONTRACTOR. CALL BEFORE
DIGGING.



Know what's below.
Call before you dig.



ERVIN CABLE CONSTRUCTION, LLC

ENGINEERED BY:

909 TROOST AVE.
KANSAS CITY, MO 64106

PERMIT AUTHORITY: COLUMBIA COUNTY

PERMIT ID: PERMA115712142


DATE: 6/9/2026

WORK ORDER ID: SEFH11267

TOTAL FIBER FOOTAGE: 7,243 FT

SCALE: 1 IN : 35 FT

GRID: 2 of 27

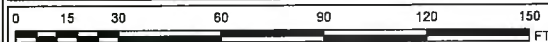

REV.	DATE / DESCRIPTION
#	---/---/---
#	---/---/---
#	---/---/---
#	---/---/---

MAP SERIES:

A.5



WARNING:
LOCATION OF UNDERGROUND UTILITIES TO BE
VERIFIED BY CONTRACTOR. CALL BEFORE
DIGGING.



Know what's below.
Call before you dig.



ERVIN CABLE CONSTRUCTION, LLC

ENGINEERED BY:

909 TROOST AVE.
KANSAS CITY, MO 64106

PERMIT AUTHORITY: COLUMBIA COUNTY

PERMIT ID: PERMA115712142


DATE: 6/9/2026

WORK ORDER ID: SEFH11267

TOTAL FIBER FOOTAGE: 7,243 FT

SCALE: 1 IN : 35 FT

GRID: 3 of 27

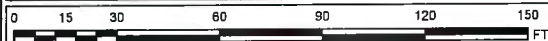

REV.	DATE / DESCRIPTION
#	---/---/---
#	---/---/---
#	---/---/---
#	---/---/---

MAP SERIES:

A.5



WARNING:
LOCATION OF UNDERGROUND UTILITIES TO BE
VERIFIED BY CONTRACTOR. CALL BEFORE
DIGGING.



Know what's below.
Call before you dig.



ERVIN CABLE CONSTRUCTION, LLC

ENGINEERED BY:

909 TROOST AVE.
KANSAS CITY, MO 64106

PERMIT AUTHORITY: COLUMBIA COUNTY

PERMIT ID: PERMA115712142

DATE: 6/9/2026

WORK ORDER ID: SEFH11267

TOTAL FIBER FOOTAGE: 7,243 FT

SCALE: 1 IN : 35 FT

GRID: 4 of 27



REV.	DATE / DESCRIPTION
#	---
#	---
#	---
#	---

MAP SERIES:

A.5





WARNING:
LOCATION OF UNDERGROUND UTILITIES TO BE
VERIFIED BY CONTRACTOR. CALL BEFORE
DIGGING.



Know what's below.
Call before you dig.



FRVIN CABLE CONSTRUCTION, LLC

ENGINEERED BY:

909 TROOST AVE.
KANSAS CITY, MO 64106

PERMIT AUTHORITY: COLUMBIA COUNTY

PERMIT ID: PERMA115712142

DATE: 6/9/2026

WORK ORDER ID: SEFH11267

TOTAL FIBER FOOTAGE: 7,243 FT

SCALE: 1 IN : 35 FT

GRID: 6 of 27



REV.	DATE / DESCRIPTION
#	---/---/---
#	---/---/---
#	---/---/---
#	---/---/---

MAP SERIES:

A.5



WARNING:
LOCATION OF UNDERGROUND UTILITIES TO BE
VERIFIED BY CONTRACTOR. CALL BEFORE
DIGGING.



Know what's below.
Call before you dig.



ERVIN CABLE CONSTRUCTION, LLC

ENGINEERED BY:

909 TROOST AVE.
KANSAS CITY, MO 64108

PERMIT AUTHORITY: COLUMBIA COUNTY

PERMIT ID: PERMA115712142

DATE: 6/9/2026

WORK ORDER ID: SEFH11267

TOTAL FIBER FOOTAGE: 7,243 FT

SCALE: 1 IN : 35 FT

GRID: 7 of 27



REV. DATE / DESCRIPTION

#	DATE / DESCRIPTION
#	---
#	---
#	---

MAP SERIES:

A.5



WARNING:
LOCATION OF UNDERGROUND UTILITIES TO BE
VERIFIED BY CONTRACTOR. CALL BEFORE
DIGGING.



**Know what's below.
Call before you dig.**



ERVIN CABLE CONSTRUCTION, LLC

ENGINEERED BY:

909 TROOST AVE.
KANSAS CITY, MO 64106

PERMIT AUTHORITY: COLUMBIA COUNTY

PERMIT ID: PERMA115712142

DATE: 6/9/2026

WORK ORDER ID: SEFH11267

TOTAL FIBER FOOTAGE: 7,243 FT

SCALE: 1 IN : 35 FT

GRID: 8 of 27



REV.	DATE / DESCRIPTION
#	—/—/—
#	—/—/—
#	—/—/—
#	—/—/—

MAP SERIES:

A.5



WARNING:
LOCATION OF UNDERGROUND UTILITIES TO BE
VERIFIED BY CONTRACTOR. CALL BEFORE
DIGGING.



Know what's below.
Call before you dig.



ERVIN CABLE CONSTRUCTION, LLC

ENGINEERED BY:

909 TROOST AVE.
KANSAS CITY, MO 64108

PERMIT AUTHORITY: COLUMBIA COUNTY

PERMIT ID: PERMA115712142


DATE: 6/9/2026

WORK ORDER ID: SEFH11267

TOTAL FIBER FOOTAGE: 7,243 FT

SCALE: 1 IN : 35 FT

GRID: 9 of 27

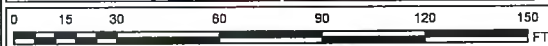

REV.	DATE / DESCRIPTION
#	---/---/---
#	---/---/---
#	---/---/---
#	---/---/---

MAP SERIES:

A.5



WARNING:
LOCATION OF UNDERGROUND UTILITIES TO BE
VERIFIED BY CONTRACTOR. CALL BEFORE
DIGGING.



Know what's below.
Call before you dig.



ERVIN CABLE CONSTRUCTION, LLC

ENGINEERED BY:

909 TROOST AVE.
KANSAS CITY, MO 64106

PERMIT AUTHORITY: COLUMBIA COUNTY

PERMIT ID: PERMA115712142


DATE: 6/9/2026

WORK ORDER ID: SEFH11267

TOTAL FIBER FOOTAGE: 7,243 FT

SCALE: 1 IN : 35 FT

GRID: 10 of 27

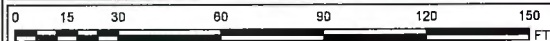

REV.	DATE / DESCRIPTION
#	---/---/---
#	---/---/---
#	---/---/---
#	---/---/---

MAP SERIES:

A.5

SEE PAGE 11



WARNING:
LOCATION OF UNDERGROUND UTILITIES TO BE
VERIFIED BY CONTRACTOR. CALL BEFORE
DIGGING.



**Know what's below.
Call before you dig.**



FRVIN CABLE CONSTRUCTION, LLC

ENGINEERED BY:

909 TROOST AVE.
KANSAS CITY, MO 64106

PERMIT AUTHORITY: COLUMBIA COUNTY

PERMIT ID: PERMA115712142


DATE: 6/9/2026

WORK ORDER ID: SEFH11267

TOTAL FIBER FOOTAGE: 7,243 FT

SCALE: 1 IN : 35 FT

GRID: 11 of 27

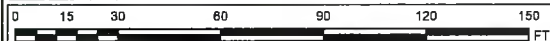

REV.	DATE / DESCRIPTION
#	---/---/---
#	---/---/---
#	---/---/---
#	---/---/---

MAP SERIES:

A.5



WARNING:
LOCATION OF UNDERGROUND UTILITIES TO BE
VERIFIED BY CONTRACTOR. CALL BEFORE
DIGGING.



Know what's below.
Call before you dig.



ERVIN CABLE CONSTRUCTION, LLC

ENGINEERED BY:

809 TROOST AVE.
KANSAS CITY, MO 64106

PERMIT AUTHORITY: COLUMBIA COUNTY

PERMIT ID: PERMA115712142

DATE: 6/9/2026

WORK ORDER ID: SEFH11267

TOTAL FIBER FOOTAGE: 7,243 FT

SCALE: 1 IN : 35 FT

GRID: 12 of 27



REV	DATE / DESCRIPTION
#	---/---/---
#	---/---/---
#	---/---/---
#	---/---/---

MAP SERIES:

A.5



WARNING:
LOCATION OF UNDERGROUND UTILITIES TO BE
VERIFIED BY CONTRACTOR. CALL BEFORE
DIGGING.



**Know what's below.
Call before you dig.**



ERVIN CABLE CONSTRUCTION, LLC

ENGINEERED BY:

909 TROOST AVE.
KANSAS CITY, MO 64108

PERMIT AUTHORITY: COLUMBIA COUNTY

PERMIT ID: PERMA115712142

DATE: 6/9/2026

WORK ORDER ID: SEFH11267

TOTAL FIBER FOOTAGE: 7,243 FT

SCALE: 1 IN : 35 FT

GRID: 13 of 27



REV. **DATE / DESCRIPTION**

-/-/-


-/-/-

-/-/-

-/-/-

MAP SERIES:

A.5

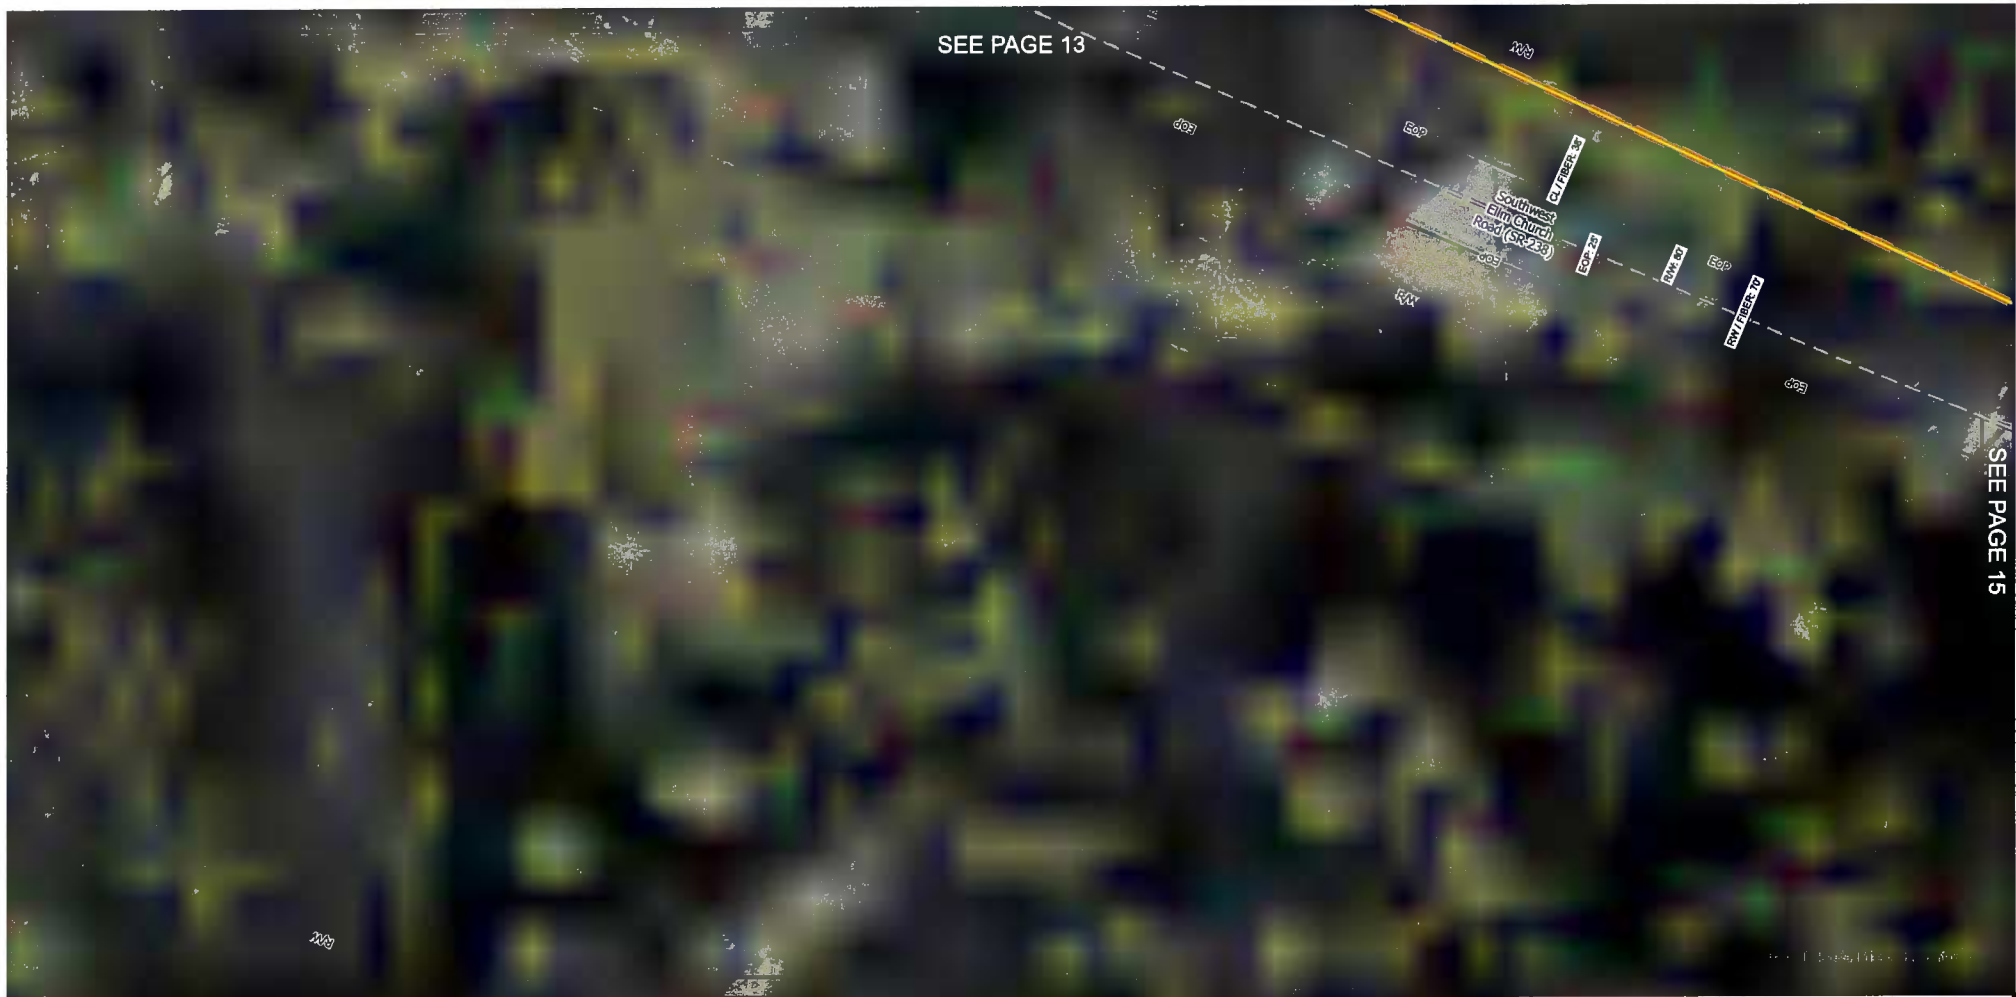

WARNING:
LOCATION OF UNDERGROUND UTILITIES TO BE
VERIFIED BY CONTRACTOR. CALL BEFORE
DIGGING.



**Know what's below.
Call before you dig.**



ERVIN CABLE CONSTRUCTION, LLC

ENGINEERED BY:

909 TROOST AVE.
KANSAS CITY, MO 64108

PERMIT AUTHORITY: COLUMBIA COUNTY

PERMIT ID: PERMA115712142

DATE: 6/9/2026

WORK ORDER ID: SEFH11267

TOTAL FIBER FOOTAGE: 7,243 FT


SCALE: 1 IN : 35 FT

GRID: 14 of 27



REV.	DATE / DESCRIPTION
#	---/---/---
#	---/---/---
#	---/---/---
#	---/---/---

MAP SERIES:
A.5

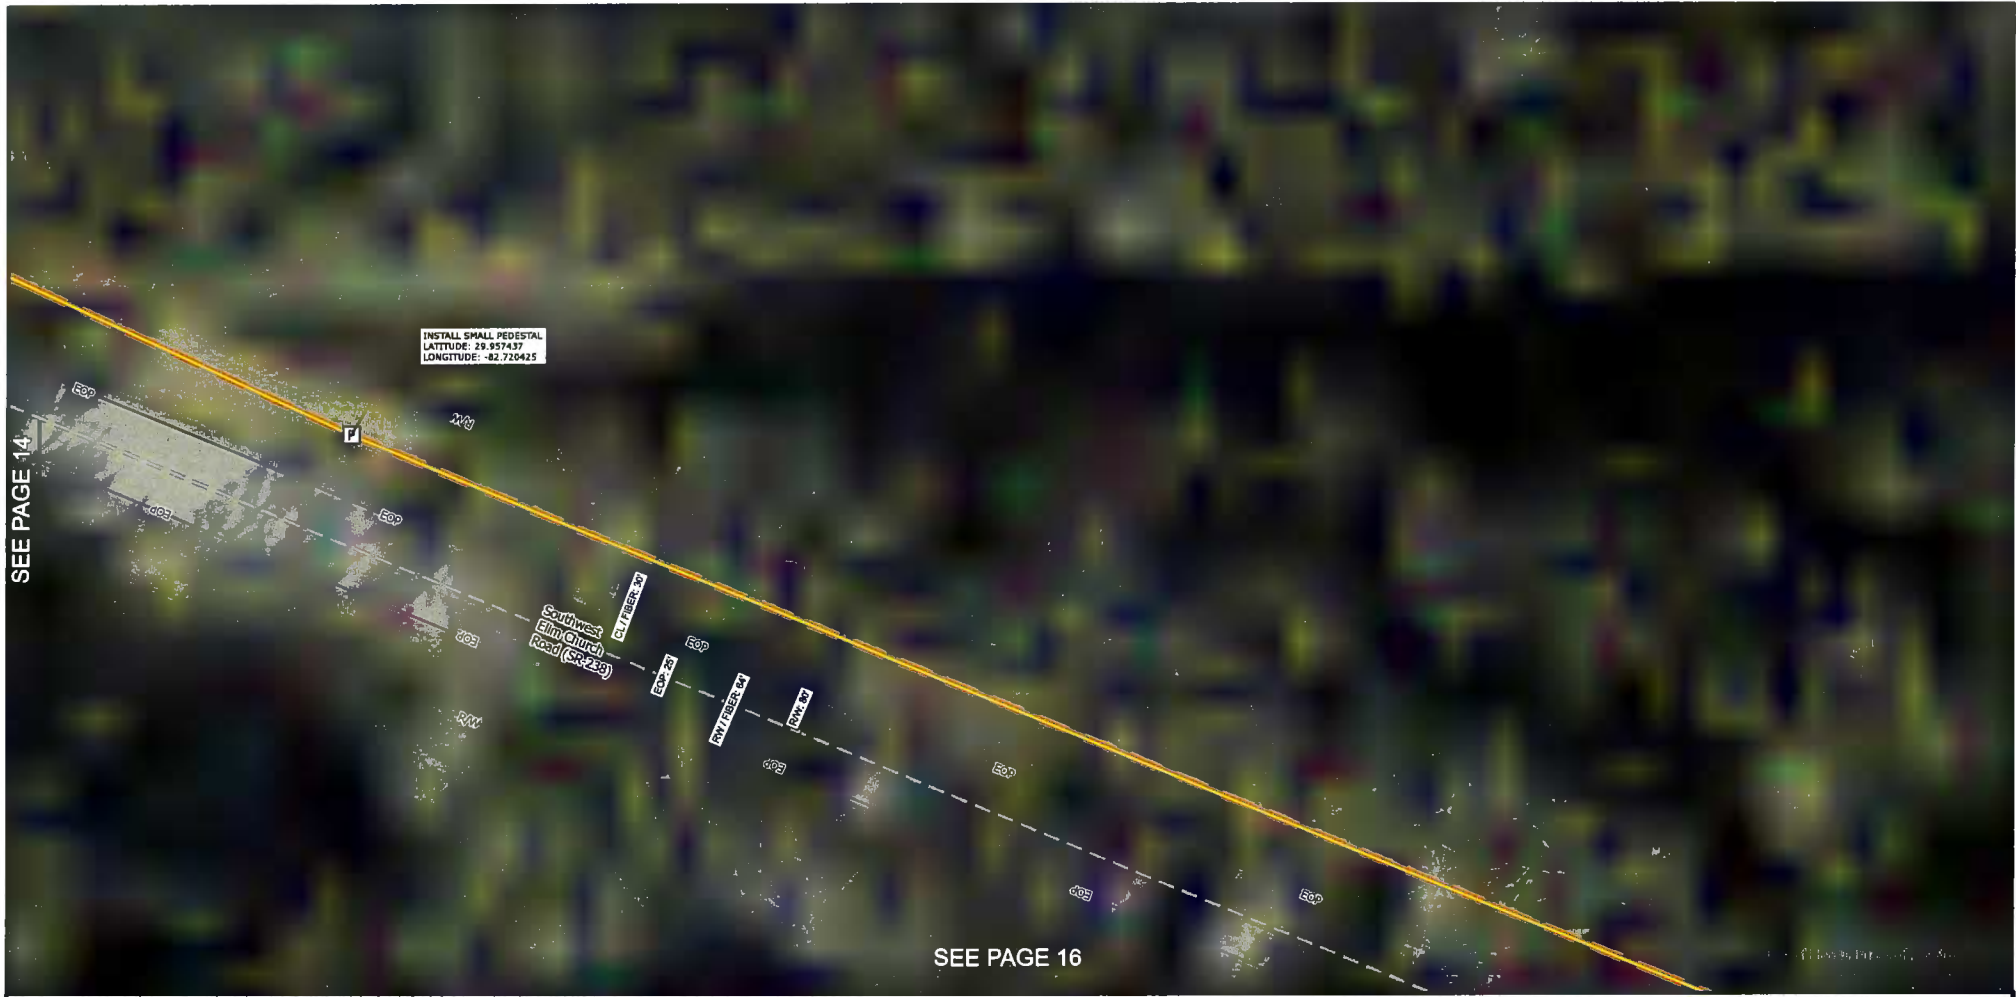

WARNING:
LOCATION OF UNDERGROUND UTILITIES TO BE
VERIFIED BY CONTRACTOR. CALL BEFORE
DIGGING.



**Know what's below.
Call before you dig.**



ERVIN CABLE CONSTRUCTION, LLC

ENGINEERED BY:

909 TROOST AVE.
KANSAS CITY, MO 64106

PERMIT AUTHORITY: COLUMBIA COUNTY

PERMIT ID: PERMA115712142

DATE: 6/9/2026

WORK ORDER ID: SEFH11267

TOTAL FIBER FOOTAGE: 7,243 FT

SCALE: 1 IN : 35 FT

GRID: 15 of 27



REV. DATE / DESCRIPTION

#	1	1
#	2	2
#	3	3
#	4	4

MAP SERIES:

A.5

SEE PAGE 15

INSTALL 827' 48 CT
UNDERGROUND
ACCESS FIBER

INSTALL (1) 7MM/3.5MM
HDPE INNERDUCT 827'

SEE PAGE 17

WARNING:
LOCATION OF UNDERGROUND UTILITIES TO BE
VERIFIED BY CONTRACTOR. CALL BEFORE
DIGGING.



Know what's below.
Call before you dig.



ERVIN CABLE CONSTRUCTION, LLC

ENGINEERED BY:

909 TROOST AVE.
KANSAS CITY, MO 64108

PERMIT AUTHORITY: COLUMBIA COUNTY

PERMIT ID: PERMA115712142

DATE: 6/9/2026

WORK ORDER ID: SEFH11267

TOTAL FIBER FOOTAGE: 7,243 FT

SCALE: 1 IN : 35 FT

GRID: 16 of 27



REV.	DATE / DESCRIPTION
#	---/---/---
#	---/---/---
#	---/---/---
#	---/---/---

MAP SERIES:
A.5



Know what's below.
Call before you dig.




ENGINEERED BY:

PERMIT AUTHORITY: COLUMBIA COUNTY

DATE: 6/9/2026

TOTAL FIBER FOOTAGE: 7,243 FT

GRID: 17 of 27

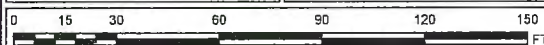

REV.	DATE / DESCRIPTION
#	---/---/---
#	---/---/---
#	---/---/---
#	---/---/---

MAP SERIES:

A.5



WARNING:
LOCATION OF UNDERGROUND UTILITIES TO BE
VERIFIED BY CONTRACTOR. CALL BEFORE
DIGGING.



Know what's below.
Call before you dig.



ERVIN CABLE CONSTRUCTION, LLC

ENGINEERED BY:

909 TROOST AVE.
KANSAS CITY, MO 64106

PERMIT AUTHORITY: COLUMBIA COUNTY

PERMIT ID: PERMA115712142

DATE: 6/9/2026

WORK ORDER ID: SEFH11267

TOTAL FIBER FOOTAGE: 7,243 FT

SCALE: 1 IN : 35 FT

GRID: 18 of 27



REV.	DATE / DESCRIPTION
#	---/---/---
#	---/---/---
#	---/---/---
#	---/---/---

MAP SERIES:

A.5



WARNING:
LOCATION OF UNDERGROUND UTILITIES TO BE
VERIFIED BY CONTRACTOR. CALL BEFORE
DIGGING.



Know what's below.
Call before you dig.



ERVIN CABLE CONSTRUCTION, LLC

ENGINEERED BY:

909 TROOST AVE.
KANSAS CITY, MO 64106

PERMIT AUTHORITY: COLUMBIA COUNTY

PERMIT ID: PERMA115712142

DATE: 6/9/2026

WORK ORDER ID: SEFH11267

TOTAL FIBER FOOTAGE: 7,243 FT

SCALE: 1 IN : 35 FT

GRID: 19 of 27



REV. **DATE / DESCRIPTION**

#	1	1
#	2	2
#	3	3
#	4	4

MAP SERIES:

A.5



SEE PAGE 19

SEE PAGE 22

WARNING:
LOCATION OF UNDERGROUND UTILITIES TO BE
VERIFIED BY CONTRACTOR. CALL BEFORE
DIGGING.



**Know what's below.
Call before you dig.**



ERVIN CABLE CONSTRUCTION, LLC

ENGINEERED BY:
909 TROOST AVE.
KANSAS CITY, MO 64106

PERMIT AUTHORITY: COLUMBIA COUNTY

PERMIT ID: PERMA115712142

DATE: 6/9/2026

WORK ORDER ID: SEFH11267

TOTAL FIBER FOOTAGE: 7,243 FT

SCALE: 1 IN : 35 FT


GRID: 20 of 27



REV.	DATE / DESCRIPTION
#	---/---/---
#	---/---/---
#	---/---/---
#	---/---/---

MAP SERIES:

A.5

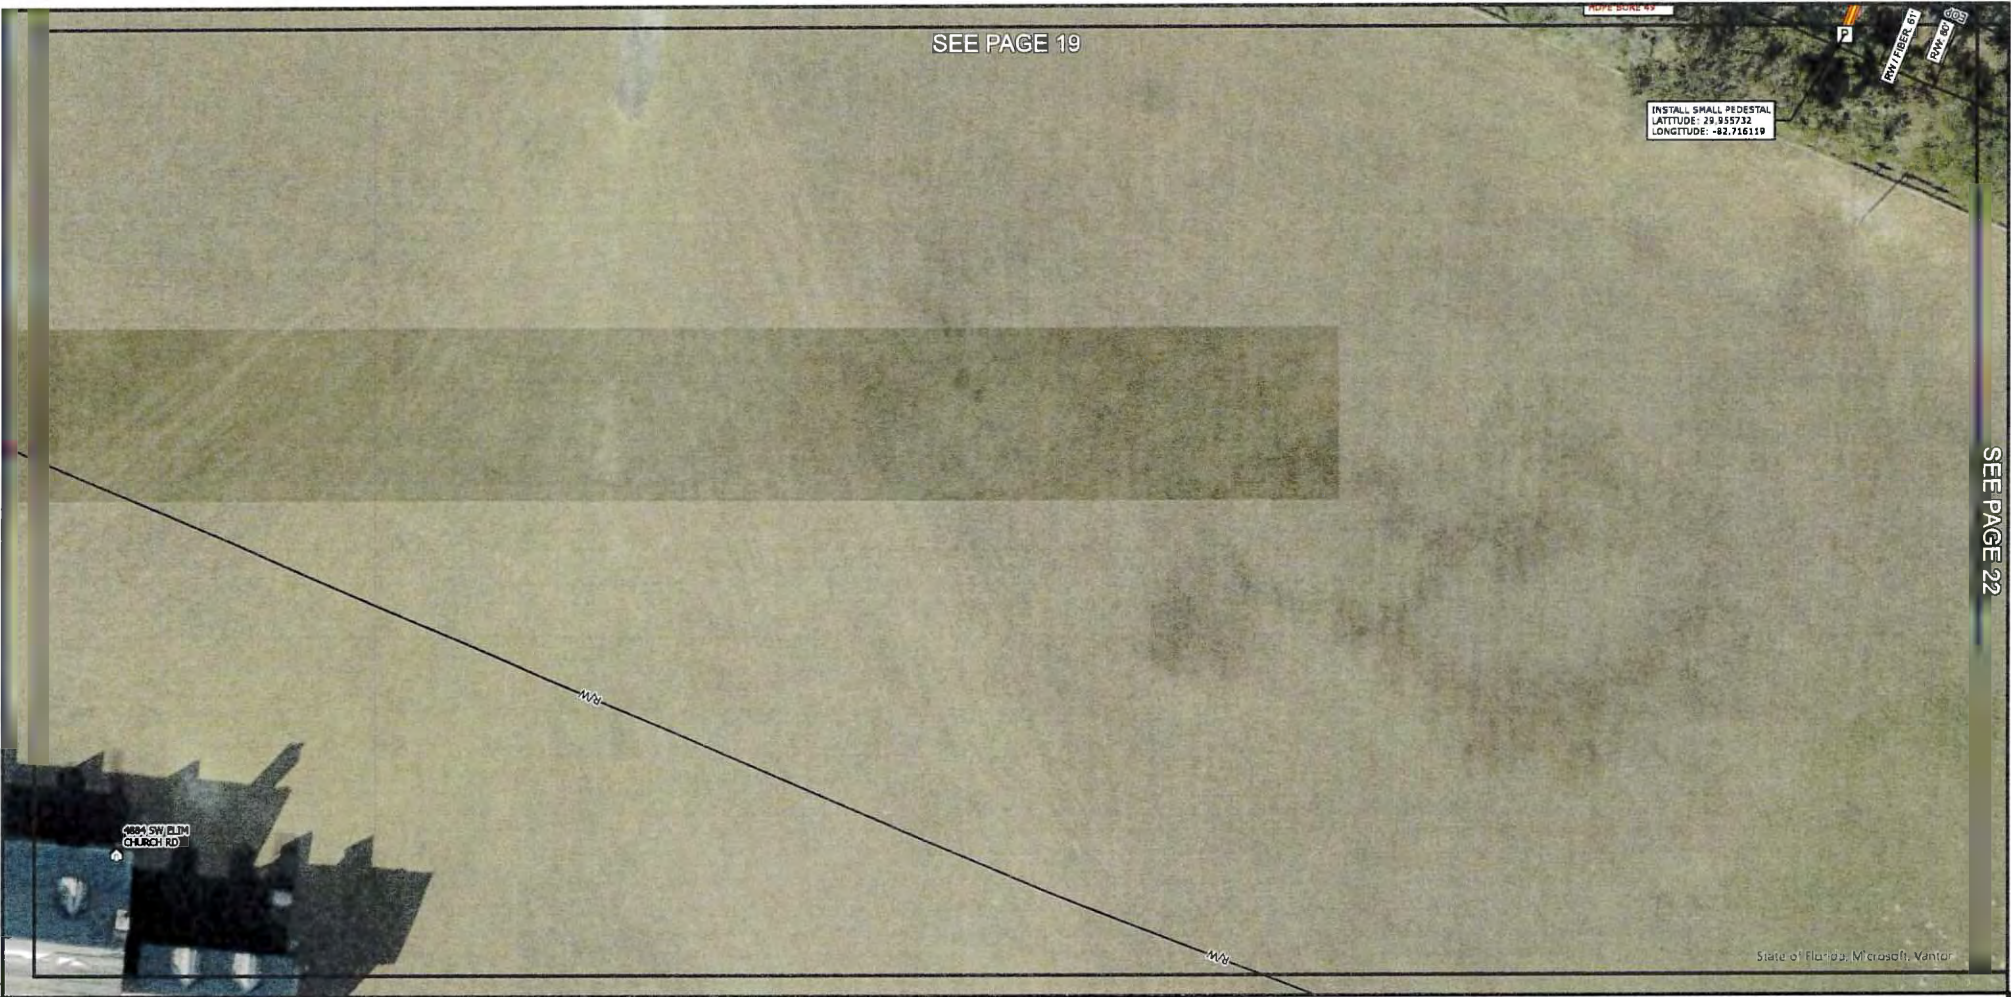

WARNING:
LOCATION OF UNDERGROUND UTILITIES TO BE
VERIFIED BY CONTRACTOR. CALL BEFORE
DIGGING.



Know what's below.
Call before you dig.



ERVIN CABLE CONSTRUCTION, LLC

ENGINEERED BY:

909 TROOST AVE.
KANSAS CITY, MO 64108

PERMIT AUTHORITY: COLUMBIA COUNTY

PERMIT ID: PERMA115712142

DATE: 6/9/2026

WORK ORDER ID: SEFH11267

TOTAL FIBER FOOTAGE: 7,243 FT

SCALE: 1 IN : 35 FT

GRID: 21 of 27



REV. DATE / DESCRIPTION

#	1-1-1
#	1-1-1
#	1-1-1
#	1-1-1

MAP SERIES:

A.5



SEE PAGE 20

SEE PAGE 23

WARNING:
LOCATION OF UNDERGROUND UTILITIES TO BE
VERIFIED BY CONTRACTOR. CALL BEFORE
DIGGING.



Know what's below.
Call before you dig.



ERVIN CABLE CONSTRUCTION, LLC

ENGINEERED BY:

909 TROOST AVE.
KANSAS CITY, MO 64106

PERMIT AUTHORITY: COLUMBIA COUNTY

PERMIT ID: PERMA115712142

DATE: 6/9/2026

WORK ORDER ID: SEFH11267

TOTAL FIBER FOOTAGE: 7,243 FT

SCALE: 1 IN : 35 FT

GRID: 22 of 27



REV. **DATE / DESCRIPTION**

#	1-1-1
#	1-1-1
#	1-1-1
#	1-1-1

MAP SERIES:

A.5



WARNING:
LOCATION OF UNDERGROUND UTILITIES TO BE
VERIFIED BY CONTRACTOR. CALL BEFORE
DIGGING.



Know what's below.
Call before you dig.



ERVIN CABLE CONSTRUCTION, LLC

ENGINEERED BY:

808 TROOST AVE.
KANSAS CITY, MO 64108

PERMIT AUTHORITY: COLUMBIA COUNTY

PERMIT ID: PERMA115712142

DATE: 6/9/2026

WORK ORDER ID: SEFH11267

TOTAL FIBER FOOTAGE: 7,243 FT

SCALE: 1 IN : 35 FT

GRID: 23 of 27



REV. DATE / DESCRIPTION

#	-/-/-
#	-/-/-
#	-/-/-
#	-/-/-

MAP SERIES:

A.5



WARNING:
LOCATION OF UNDERGROUND UTILITIES TO BE
VERIFIED BY CONTRACTOR. CALL BEFORE
DIGGING.



Know what's below.
Call before you dig.



ERVIN CABLE CONSTRUCTION, LLC

ENGINEERED BY:

908 TROOST AVE.
KANSAS CITY, MO 64106

PERMIT AUTHORITY: COLUMBIA COUNTY

PERMIT ID: PERMA115712142


DATE: 6/9/2026

WORK ORDER ID: SEFH11267

TOTAL FIBER FOOTAGE: 7,243 FT

SCALE: 1 IN : 35 FT

GRID: 24 of 27

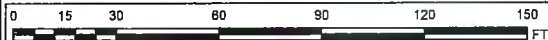

REV. DATE / DESCRIPTION

#	1	1
#	2	2
#	3	3
#	4	4

MAP SERIES:

A.5



WARNING:
LOCATION OF UNDERGROUND UTILITIES TO BE
VERIFIED BY CONTRACTOR. CALL BEFORE
DIGGING.



Know what's below.
Call before you dig.



ERVIN CABLE CONSTRUCTION, LLC

ENGINEERED BY:

909 TROOST AVE.
KANSAS CITY, MO 64106

PERMIT AUTHORITY: COLUMBIA COUNTY

PERMIT ID: PERMA115712142

DATE: 6/9/2026

WORK ORDER ID: SEFH11267

TOTAL FIBER FOOTAGE: 7,243 FT

SCALE: 1 IN : 35 FT

GRID: 25 of 27



REV. **DATE / DESCRIPTION**

#	1	1
#	2	2
#	3	3
#	4	4

MAP SERIES:

A.5



WARNING:
LOCATION OF UNDERGROUND UTILITIES TO BE
VERIFIED BY CONTRACTOR. CALL BEFORE
DIGGING.



**Know what's below.
Call before you dig.**



ERVIN CABLE CONSTRUCTION, LLC

ENGINEERED BY:

909 TROOST AVE.
KANSAS CITY, MO 64106

PERMIT AUTHORITY: COLUMBIA COUNTY

PERMIT ID: PERMA115712142

DATE: 6/9/2026

WORK ORDER ID: SEFH11267

TOTAL FIBER FOOTAGE: 7,243 FT

SCALE: 1 IN : 35 FT

GRID: 26 of 27



REV.	DATE / DESCRIPTION
#	---/---/---
#	---/---/---
#	---/---/---
#	---/---/---

MAP SERIES:
A.5



WARNING:
LOCATION OF UNDERGROUND UTILITIES TO BE
VERIFIED BY CONTRACTOR. CALL BEFORE
DIGGING.



**Know what's below.
Call before you dig.**



ERVIN CABLE CONSTRUCTION, LLC

ENGINEERED BY:

909 TROOST AVE.
KANSAS CITY, MO 64106

PERMIT AUTHORITY: COLUMBIA COUNTY

PERMIT ID: PERMA115712142

DATE: 6/9/2026

WORK ORDER ID: SEFH11267

TOTAL FIBER FOOTAGE: 7,243 FT

SCALE: 1 IN : 35 FT


GRID: 27 of 27



REV	DATE / DESCRIPTION
#	---/---/---
#	---/---/---
#	---/---/---
#	---/---/---

MAP SERIES:

A.5

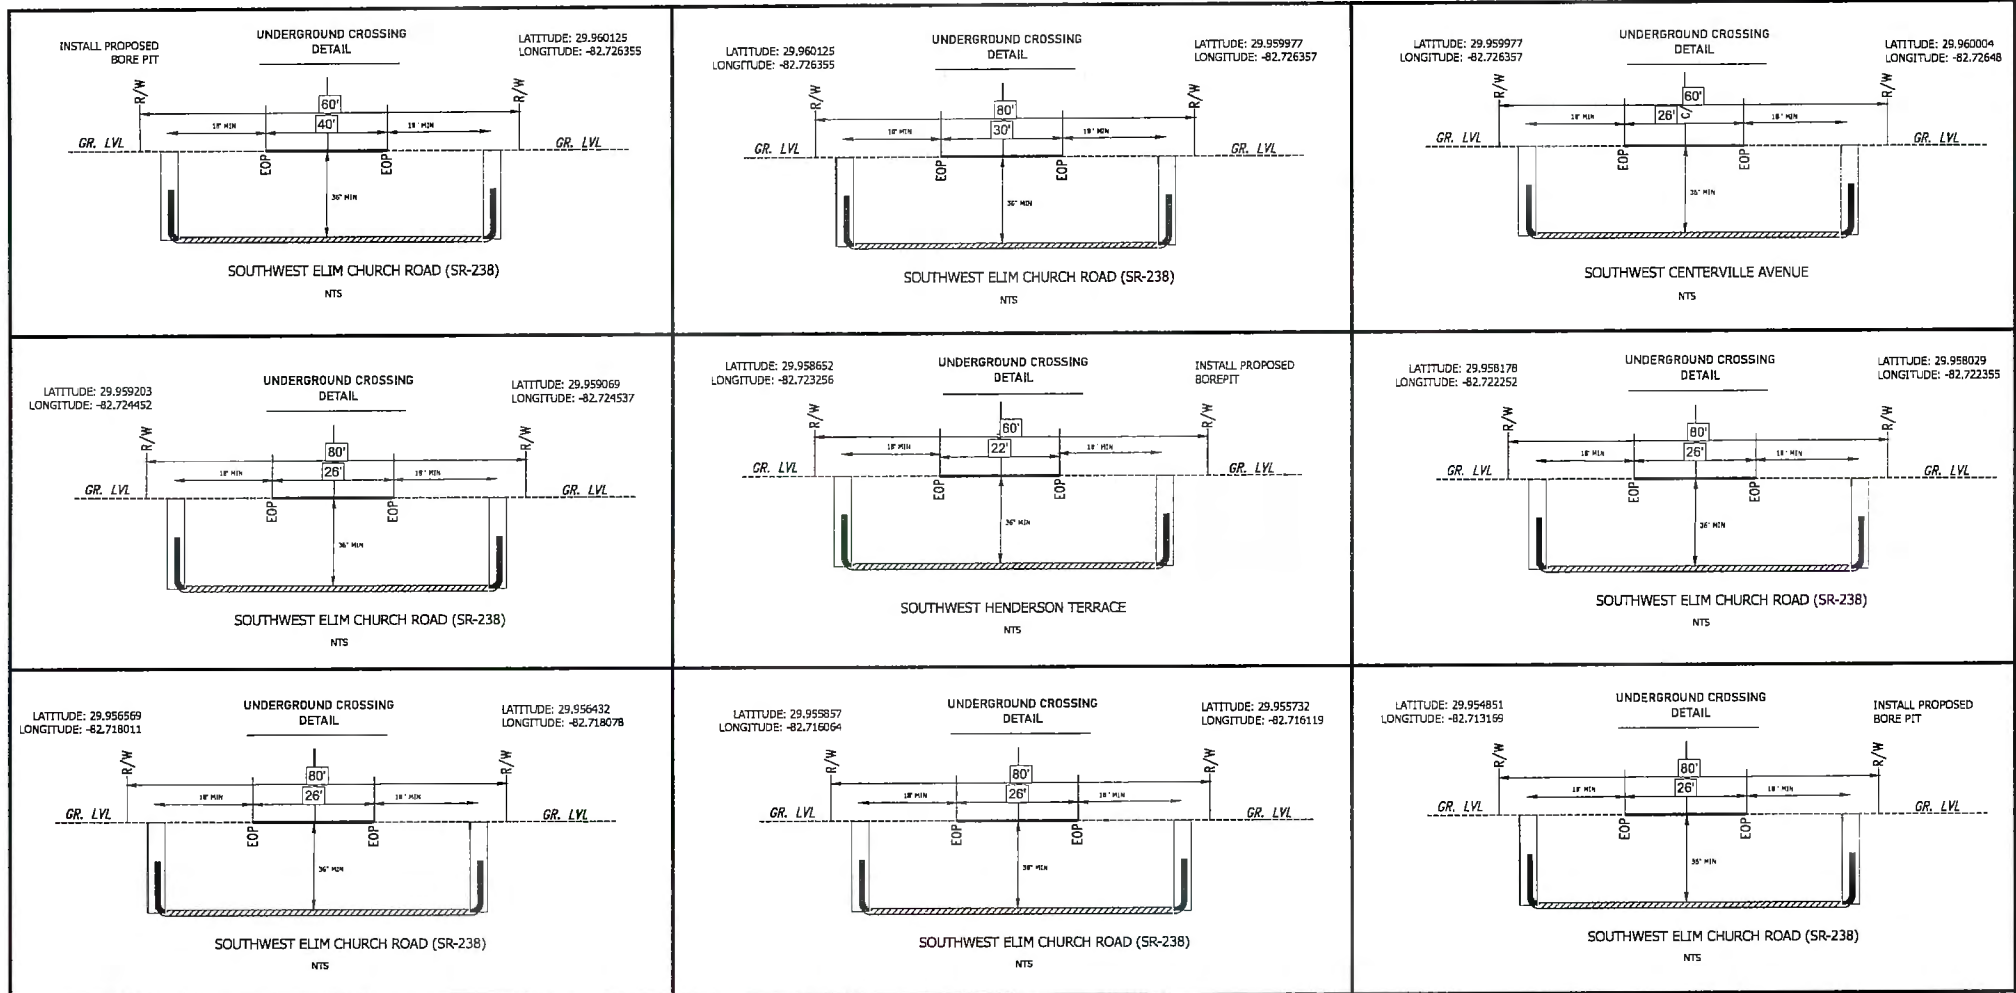

WARNING:
LOCATION OF UNDERGROUND UTILITIES TO BE
VERIFIED BY CONTRACTOR. CALL BEFORE
DIGGING.



Know what's below.
Call before you dig.



ERVIN CABLE CONSTRUCTION, LLC

ENGINEERED BY:

809 TROOST AVE.
KANSAS CITY, MO 64106

PERMIT AUTHORITY: COLUMBIA COUNTY

PERMIT ID: PERMA115712142

DATE: 6/9/2026

WORK ORDER ID: SEFH11267

SCALE: N.T.S

GRID: 1 OF 1

UNDERGROUND TYPICAL

REV. DATE / DESCRIPTION

#	1	1
#	2	2
#	3	3
#	4	4

**TYPICAL DETAIL
SERIES:**

A.6



WORK IN INTERSECTION OF TWO-LANE ROADWAY



909 TROOST AVE.
KANSAS CITY, MO 64106

A.6



COLUMBIA COUNTY BOARD OF COUNTY COMMISSIONERS AGENDA ITEM REQUEST FORM

The Board of County Commissioners meets the 1st and 3rd Thursday of each month in the Columbia County School Board Administrative Complex Auditorium, 372 West Duval Street, Lake City, Florida 32055. The first meeting of every month is at 9:30AM while the second meeting of every month takes place at 5:30PM. All agenda items are due in the Board's office one week prior to the meeting date.

Today's Date: 7/7/2026 Meeting Date: 7/16/2026

Department: Public Works

1. Nature and purpose of agenda item:

Utility Permit from Windstream requesting to install a line at SW Elim Church.

2. Recommended Motion/Action:

Approve

3. Fiscal impact on current budget.

This item has no effect on the current budget.

**COLUMBIA COUNTY BOARD OF COUNTY COMMISSIONERS
UTILITY PERMIT**

Date: 06/09/2026 Permit No. 260070 County Road SW Elim Church Section No. _____

Permittee Windstream c/o Ervin Cable Construction

Address 450 Pryor Blvd Sturgis, KY 42459

Telephone Number 215 378-8319

Requesting permission from Columbia County, Florida, hereinafter called the County, to contract, operate and maintain Placing Approximately 6,138 feet of fiber optic line to be place via underground bore.

Location: Southwest Elim Church Road (CR238), Southwest Cooper Terrace

FROM: 07/09/2026

TO: 10/09/2026

Submitted for the Utility Owner by: Caylon Joiner- Coordinator, Permitting

Typed Name & Title

Caylon Joiner
Signature

06/09/2026

Date

1. Permittee declares that prior to filing this application it has determined the location of all existing utilities, both aerial and underground and the accurate locations are shown on the plans attached hereto and made a part of this application. Proposed work is within corporate limits of Municipality: YES () NO (✓). If YES: LAKE CITY () FORT WHITE (). A letter of notification was mailed on _____ to the following utility owners _____

locates will be called in for notification to all utility owners 2 weeks before work starts

2. The Columbia County Public Works Director shall be notified twenty-four (24) hours prior to starting work and again immediately upon completion of work. The Public Works Director is Kevin Kirby, located at 607 NW Quinten St, Lake City, FL 32055 Telephone Number 386-758-1019. The PERMITTEE's employee responsible for Maintenance of Traffic is Trawick Construction Company, LLC Travis Baxter Telephone Number 386-205-2858 (This name may be provided at the time of the 24 hour notice to starting work.) Travisbaxter@trawickconstruction.com

3. This PERMITTEE shall commence actual construction in good faith within 30 days after issuance of permit, and shall be completed within 90 days after permitted work has begun. If the beginning date is more than 60 days from date of permit approval, then PERMITTEE must review the permit with the Columbia County Public Works Director to make sure no changes have occurred in the transportation facility that would affect the permitted construction.

4. The construction and maintenance of such utility shall not interfere with the property and rights of a prior PERMITTEE.

5. It is expressly stipulated that this permit is a license for permissive use only and that the placing of utilities upon public property pursuant to this permit shall not operate to create or vest any property right in said holder.

6. Pursuant to Section 337-403(1), Florida Statutes, whenever necessary for the construction, repair, improvement, maintenance, safe and efficient operation, alteration or relocation of all, or any portion of said transportation facility as determined by the Columbia County Public Works Director and/or County Engineer, any or all utilities and appurtenances authorized hereunder, shall be immediately removed from said transportation facility or reset or

relocated thereon as required by the Columbia County Public Works Director and/or County Engineer and at the expense of the PERMITTEE.

7. In case of non-compliance with the County's requirements in effect as of the approval date of this permit, this permit void and the facility will have to be brought into compliance or removed from the right of way at no cost to the County.

8. It is understood and agreed that the rights and privileges herein set out are granted only to the extent of the County's right, title and interest in the land to be entered upon and used by the PERMITTEE, and the PERMITTEE will, at all times, and to the extent permitted by law, assume all risk of and indemnify, defend, and save harmless Columbia County, Florida from any and all loss, damage, cost or expense arising in any manner on account of the exercise or attempted exercise by said PERMITTEE of the aforesaid right and privileges.

9. During construction, all safety regulations of the County shall be observed and the PERMITTEE must take measures, including pacing and the display of safety devices that may be necessary in order to safely conduct the public through the project area in accordance with the Federal Manual on Uniform Traffic Control Devices, as amended for highways.

10. Should the PERMITTEE be desirous of keeping its utilities in place and out of service, the PERMITTEE, by execution of this permit acknowledges its present and continuing ownership of its utilities located between Location: Southwest Elm Church Road (CR238) and Southwest Cooper Terrace within the County's right of way as set forth above. PERMITTEE, as its sole expense, shall promptly remove said out of service utilities whenever Columbia County Public Works Director and/or County Engineer determines said removal is in the public interest.

11. Special instructions: Minimum cover of thirty inches (30") will be required at all locations. Columbia County will not be financially responsible for any damage to facilities with less than thirty inches (30") cover. Cables shall not be located within driveway ditches.

12. Additional Stipulations: _____

* This permit does not give permission for work outside of Columbia County Right of Way.

Permission must be obtained from land owner to work on private property.

* Contact Ken Sweet (386) 466-8037 before start of work onsite.

It is understood and agreed that commencement by the PERMITTEE is acknowledgment and acceptance of the binding nature of these specialist instructions.

Submitted By: Windstream c/o Ervin Cable Construction
Permittee

Place Corporate Seal

Caylon Joiner Coordinator, Permitting
Signature and Title

Attested

Utilities Permit
Page three
Revised: 8/17/00

Recommended for Approval:

Signature: _____

Title: _____


Date: _____

Approval by Board of County Commissioners, Columbia County, Florida:

YES () NO ()

Date Approved: _____

Chairman's Signature: _____

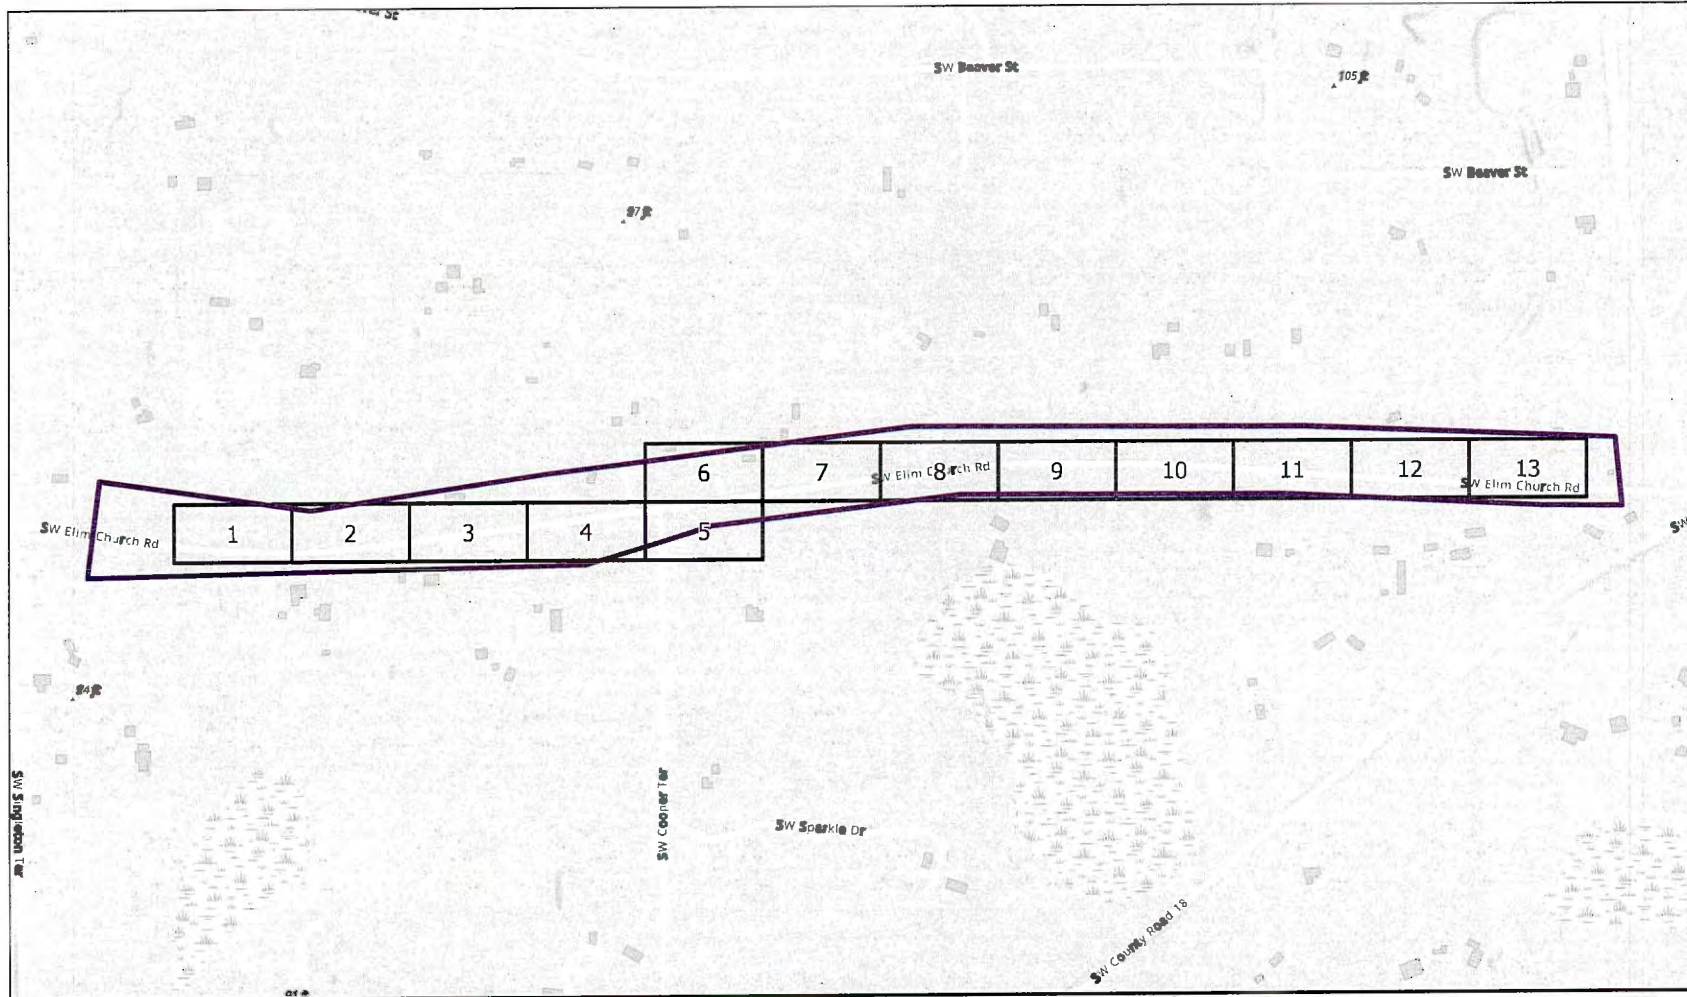**SHEET INDEX:**

- A.0 TITLE SHEET
- A.1 CONSTRUCTION NOTES
- A.2 TABLE SHEET
- A.3 PLAN OVERVIEW MAP
- A.4 LEGEND
- A.5 MAP SERIES
- A.6 TYPICALS

PERMIT ID:

PERMA115741182

DATE:

6/9/2026

TRAFFIC CONTROL:

ALL TRAFFIC CONTROL DEVICES AND SIGNING SHALL CONFORM AND BE INSTALLED IN ACCORDANCE WITH THE CURRENT FDOT REQUIREMENTS, INCLUDING THE LATEST FIELD MANUAL FOR TEMPORARY TRAFFIC CONTROL ZONE LAYOUTS.

TOTAL FIBER FOOTAGE:

6,138 FT

JOB NUMBER:

3201308000

PURCHASE ORDER ID:

FTWHFLXA

WORK ORDER ID:

SEFH11249

WARNING:
LOCATION OF UNDERGROUND UTILITIES TO BE
VERIFIED BY CONTRACTOR. CALL BEFORE
DIGGING.




**Know what's below.
Call before you dig.**



ERVIN CABLE CONSTRUCTION, LLC

ENGINEERED BY:

909 TROOST AVE.
KANSAS CITY, MO 64106

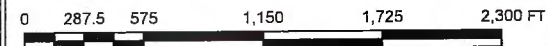PERMIT AUTHORITY: COLUMBIA COUNTY**SITE LOCATION MAP****SCALE:** 1 IN : 400 FT**REV.** **DATE / DESCRIPTION**

#	---
#	---
#	---
#	---

TITLE SHEET:

A.0

GENERAL NOTES:

1. UTILITY LOCATES & NOTIFICATIONS:

- CALL FLORIDA 811 AT LEAST 72 HOURS BEFORE TRENCHING OR DIGGING TO IDENTIFY ALL UTILITIES AND DRAINAGE.
- NOTIFY FDOT AT LEAST 2 BUSINESS DAYS IN ADVANCE BEFORE CLOSING LANES OR STARTING WORK WITHIN FDOT RIGHT-OF-WAY.

2. COORDINATION & COMPLIANCE:

- COORDINATE WITH FDOT INSPECTORS TO CONFIRM THE DEPTH OF DIRECTIONAL BORING BEFORE BEGINNING.
- ENSURE COMPLIANCE WITH CURRENT ADA STANDARDS AND FDOT DESIGN SPECIFICATIONS.
- MAINTAIN UNINTERRUPTED ACCESS TO SIDE STREETS, PROPERTIES, AND SIDEWALKS UNLESS OTHERWISE PERMITTED.

3. DIRECTIONAL BORING & EXCAVATION:

- USE THE NORMAL DIRECTIONAL OR GUIDED BORING METHOD FOR ALL BORING OPERATIONS.

4. UTILITY CROSSINGS:

- FOR OVERHEAD CROSSINGS, MAINTAIN A CLEARANCE OF AT LEAST 18 FEET ABOVE THE HIGHEST POINT OF THE ROADWAY. FOR ALL CROSSING AND LONGITUDINAL UTILITY DEPTH UNDER ALL PAVEMENT SURFACE WILL BE 48" AND UNDER UNPAVED SURFACE WILL BE 36".

5. TRAFFIC CONTROL & SAFETY:

- PROVIDE SAFE PEDESTRIAN ACCESS FOLLOWING FDOT STANDARD (PART 6 OF MUTCD STANDARDS).
- ADHERE TO FDOT EXCAVATION REGULATIONS WHEN WORKING IN TRAFFIC CONTROL ZONES.
- A CERTIFIED PERSON MUST SUPERVISE TRAFFIC.

6. DRAINAGE & STRUCTURAL CONSIDERATIONS:

- INSTALL CABLES AND CONDUITS AT LEAST 12 INCHES BELOW SWALES AND DITCHES.
- VAULTS AND HANDHOLES MUST HAVE TRAFFIC-BEARING COVERS.

7. RESTORATION & PERMITS:

- RESTORE THE RIGHT-OF-WAY TO A CONDITION THAT IS EQUAL TO OR BETTER THAN THE ORIGINAL STATE ONCE THE PROJECT IS FINISHED.
- SUBMIT AN ENGINEER'S CERTIFICATION AND AS-BUILTS WITHIN 30 DAYS OF PROJECT COMPLETION IF REQUIRED.

8. GAS & UTILITY SAFETY:

- LOCATE AND VERIFY GAS LINES BEFORE BEGINNING CONSTRUCTION.

NOTE TO CONSTRUCTION:

1. AFTER EXISTING FACILITIES ARE LOCATED, POTHOLE EACH UTILITY TO CONFIRM LOCATION OF FACILITIES.

2. NO PITS TO BE LEFT OPEN UNATTENDED OR OVERNIGHT NO PITS TO BE LEFT OPEN UNATTENDED OR OVERNIGHT

3. RIGHTS-OF-WAY ARE DEPICTED BASED ON FIELD OBSERVATION AND THE LATEST COUNTY RECORDS AVAILABLE. IF FURTHER ACCURACY IS REQUIRED, LAND SURVEYS WILL BE NECESSARY.

4. ALL UTILITY LOCATIONS SHOWN ARE APPROXIMATE. CALL FOR LOCATES 72 HRS PRIOR TO CONSTRUCTION START.

5. ERVIN CABLE CONSTRUCTION DOES NOT WARRANT INDENITY OR LOCATION OF EXISTING UNDERGROUND, BURIED, HIDDEN OR OTHERWISE NON VISIBLE FACILITIES OR OBSTRUCTIONS WHICH MAY EXIST IN ON OR AROUND SITE IF PLANNED CONSTRUCTION AND OR FACILITIES AND OR FACILITIES PLACEMENT.

6. PLACING CONTRACTOR/COMPANY SHALL LOCATE AND VERIFY ALL SUCH FACILITIES AND OBSTRUCTIONS BEFORE PLACING BEGINS.

CAUTION NOTES:

*NO PITS TO BE LEFT OPEN UNATTENDED OR OVERNIGHT NO PITS TO BE LEFT OPEN UNATTENDED OR OVERNIGHT

DATA DICTIONARY:

EOP_	Edge_of_Pavement
R/W:	Right of Way
BOC:	Back of Curb
PUE:	Public Utility Easement
PE:	Private Easement
OG:	Overhead Guy
Distro:	Distribution
MH:	Manhole
HH:	Handhole
M:	Existing Manhole
P:	Existing Pedestal
V:	Vault
G:	Gas Pipeline
S:	Sewer Line
W:	Water Valve
CAB:	Cabinet
DBD:	Direct Bury Drop
UG:	Underground
AER:	Aerial
PB:	Pull Box
TF:	Transformer
RL:	Running Line (Dimension Line)
W:	Water (Dimension Line)
R/W:	R/W (Dimension Line)
S:	Sewer (Dimension Line)
EOP:	Edge of Pavement (Dim Line)

WARNING:
LOCATION OF UNDERGROUND UTILITIES TO BE
VERIFIED BY CONTRACTOR. CALL BEFORE
DIGGING.



Know what's below.
Call before you dig.



ERVIN CABLE CONSTRUCTION, LLC

ENGINEERED BY:

909 TROOST AVE.
KANSAS CITY, MO 64106

PERMIT AUTHORITY: COLUMBIA COUNTY

PERMIT ID:

PERMA115741182

DATE:

6/9/2026

WORK ORDER ID:

SEFH11249

TOTAL FIBER FOOTAGE:


6,138 FT

REV. DATE / DESCRIPTION

#	---/---/---
#	---/---/---
#	---/---/---
#	---/---/---

**GENERAL / CONSTRUCTION
NOTES:**

A.1

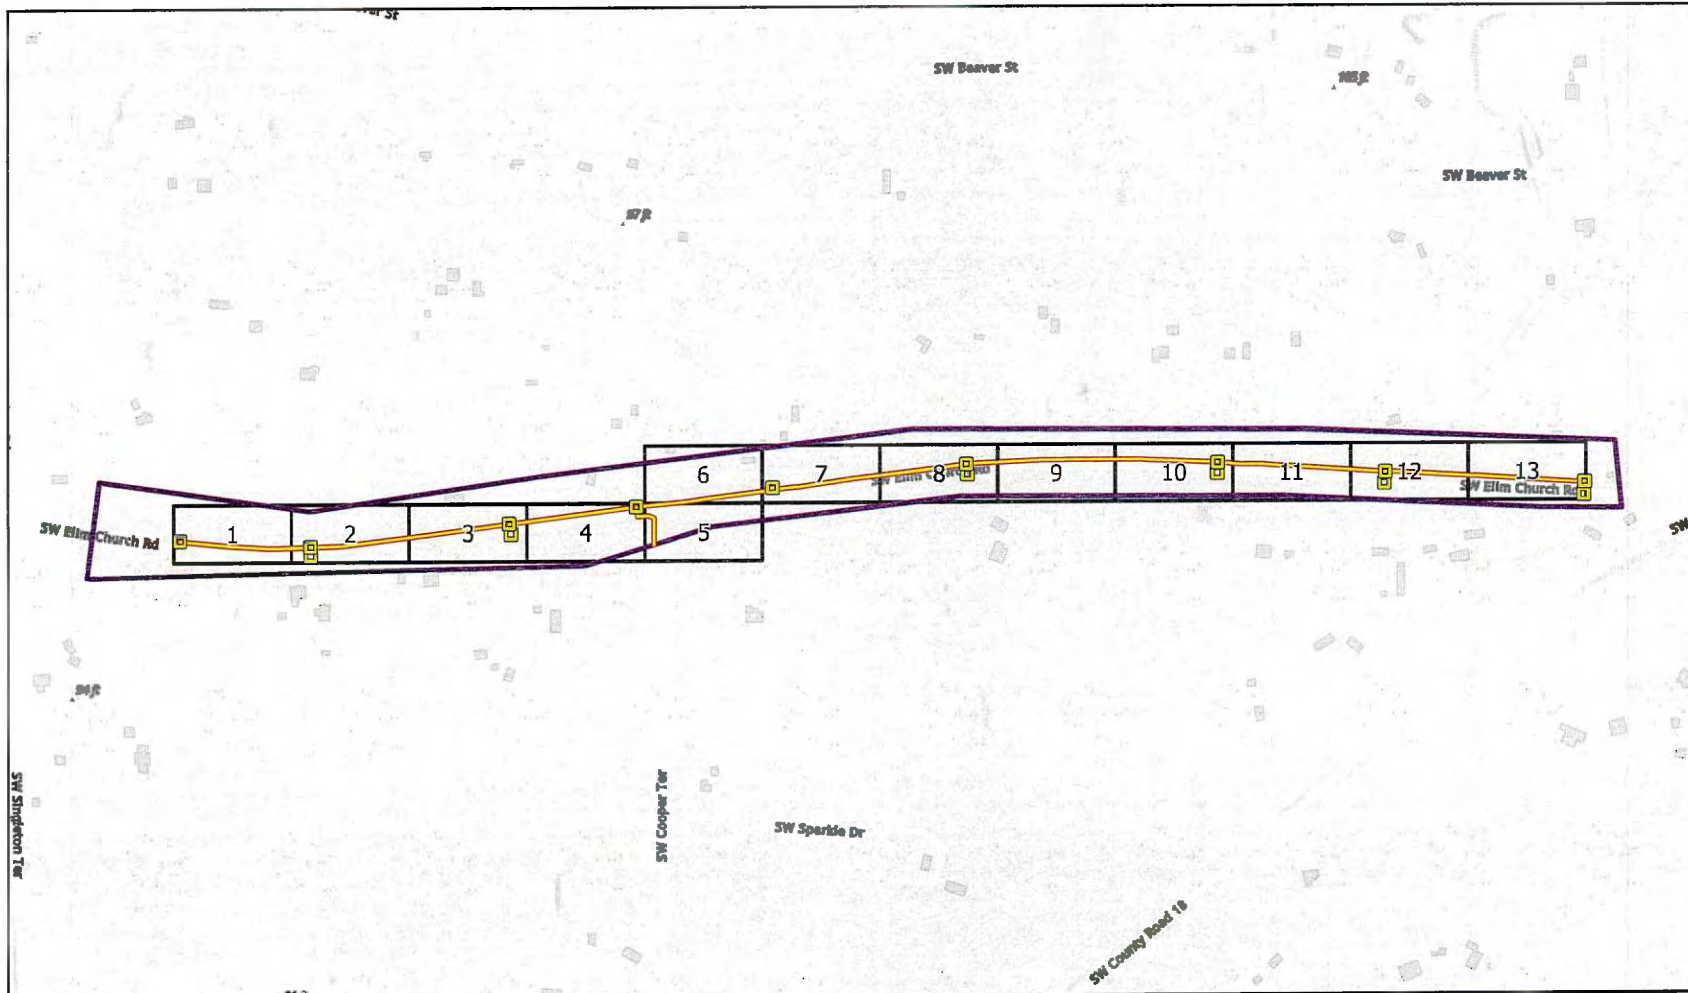

LEGEND:

- STRUCTURE
- POLE
- AERIAL - NEW BUILD - FIBER
- AERIAL - EXISTING - FIBER
- UNDERGROUND - NEW BUILD - FIBER
- UNDERGROUND - EXISTING - FIBER
- MAP SERIES GRIDS
- PERMIT AREA

PERMIT ID:

PERMA115741182

DATE:

6/9/2026

WORK ORDER ID:

SEFH11249

TOTAL FIBER FOOTAGE:

6,138 FT

WARNING:
LOCATION OF UNDERGROUND UTILITIES TO BE
VERIFIED BY CONTRACTOR. CALL BEFORE
DIGGING.



**Know what's below.
Call before you dig.**



ERVIN CABLE CONSTRUCTION, LLC


ENGINEERED BY:

909 TROOST AVE.
KANSAS CITY, MO 64106

PERMIT AUTHORITY: COLUMBIA COUNTY

OVERVIEW MAP

SCALE: 1 IN : 400 FT

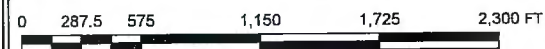

REV.	DATE / DESCRIPTION
#	---
#	---
#	---
#	---

OVERVIEW:

A.3

STRUCTURES		FIBER CABLE, SPAN & CONDUIT		UTILITY LINES		EXISTING SITES	
HANDHOLE PEDESTAL FIBER STRUCTURE POLE ADDRESS	AERIAL - DROP - NEW BUILD - FIBER AERIAL - ACCESS - NEW BUILD - FIBER AERIAL - BACKBONE - NEW BUILD - FIBER AERIAL - DISTRIBUTION - NEW BUILD - FIBER AERIAL - DROP - EXISTING - FIBER AERIAL - ACCESS - EXISTING - FIBER AERIAL - DISTRIBUTION - EXISTING - FIBER AERIAL - BACKBONE - EXISTING - FIBER UNDERGROUND - DROP - NEW BUILD - FIBER UNDERGROUND - ACCESS - NEW BUILD - FIBER UNDERGROUND - BACKBONE - NEW BUILD - FIBER UNDERGROUND - DISTRIBUTION - NEW BUILD - FIBER UNDERGROUND - DROP - EXISTING - FIBER UNDERGROUND - ACCESS - EXISTING - FIBER UNDERGROUND - DISTRIBUTION - EXISTING - FIBER UNDERGROUND - BACKBONE - EXISTING - FIBER AERIAL - SPAN - NEW BUILD AERIAL - SPAN - EXISTING CONDUIT - BORE - NEWBUILD CONDUIT - INNERDUCT - NEWBUILD CONDUIT - MICROTRENCH - NEWBUILD CONDUIT - HARDSCAPEOPENTRENCH - NEWBUILD CONDUIT - SOFTSCAPEOPENTRENCH - NEWBUILD CONDUIT - TUNNEL - NEWBUILD CONDUIT - MISSILE - NEWBUILD CONDUIT - PLOW - NEWBUILD CONDUIT - EXISTING - BORE CONDUIT - EXISTING - INNERDUCT CONDUIT - EXISTING - MICROTRENCH CONDUIT - EXISTING - HARDSCAPEOPENTRENCH CONDUIT - EXISTING - SOFTSCAPEOPENTRENCH CONDUIT - EXISTING - TUNNEL CONDUIT - EXISTING - MISSILE CONDUIT - EXISTING - PLOW	ELECTRIC POWERLINES OIL AND GAS SEWER AND DRAIN COMMUNICATIONS IRRIGATION STORMWATER POTABLE WATER TEMPORARY SURVEY MARKINGS STREETLIGHT CIRCUIT DROP PROPOSED EXCAVATION UTILITY EASEMENT NA OTHER	WATER TANK CELL SITE TOWER CELL SITE ROOFTOP CELL SITE POLE SMALL CELL SITE				
EXISTING STRUCTURES EXISTING HANDHOLE EXISTING MANHOLE EXISTING PED PULLBOX FDH LOCATION TRANSFORMER RECLOSURE SUBSTATION				UTILITY LOCATES GAS LOCATE POWER LOCATE OTHER LOCATE COMMUNICATION LOCATE SEWER LOCATE WATER LOCATE			
BOUNDARY ROW LINES BACK OF CURB EDGE OF PAVEMENT PUBLIC UTILITY EASEMENT PRIVATE EASTEMENT SIDEWALK GUARDRAIL DRIVEWAY EASEMENT FENCE RAILROAD STREET CENTERLINE PARCEL GRIDS PERMIT AREA				UTILITY POINTS ADA CURBS BOC BRIDGE ATTACHMENT CATCH BASIN CULVERT EXISTING ANCHOR EXISTING SIDEWALK ANCHOR PROPOSED ANCHOR PROPOSED SIDEWALK ANCHOR OVERHEAD GUY POWER POLE STREET LIGHT POLE GAS METER GAS PIPELINE GAS VALVE WATER METER WATER VALVE FIRE HYDRANT RR CROSSING POINT			
				OTHER SIMPLE DIMENSION LINE MIDSPAN POINT STATION POINT STATION LABEL STATION LINE			
				LABELS BLACK TEXT VAULT/POLE/CABINET LABEL RED TEXT CONDUIT LABEL BLUE TEXT SPAN LABEL BLACK TEXT UNDERGROUND FIBER LABEL BLACK TEXT AERIAL FIBER LABEL			

WARNING: LOCATION OF UNDERGROUND UTILITIES TO BE VERIFIED BY CONTRACTOR. CALL BEFORE DIGGING. Know what's below. Call before you dig.		 ERVIN CABLE CONSTRUCTION, LLC ENGINEERED BY: 908 TROOST AVE. KANSAS CITY, MO 64106		PERMIT AUTHORITY: COLUMBIA COUNTY <table border="1"> <tr> <td>PERMIT ID: PERMA115741182</td> <td>DATE: 6/9/2026</td> </tr> <tr> <td>WORK ORDER ID: SEFH11249</td> <td>TOTAL FIBER FOOTAGE: 6,138 FT</td> </tr> </table>		PERMIT ID: PERMA115741182	DATE: 6/9/2026	WORK ORDER ID: SEFH11249	TOTAL FIBER FOOTAGE: 6,138 FT	<table border="1"> <thead> <tr> <th>REV.</th> <th>DATE / DESCRIPTION</th> </tr> </thead> <tbody> <tr> <td>#</td> <td>---/---/---</td> </tr> </tbody> </table> LEGEND: A.4	REV.	DATE / DESCRIPTION	#	---/---/---	#	---/---/---	#	---/---/---	#	---/---/---
PERMIT ID: PERMA115741182	DATE: 6/9/2026																			
WORK ORDER ID: SEFH11249	TOTAL FIBER FOOTAGE: 6,138 FT																			
REV.	DATE / DESCRIPTION																			
#	---/---/---																			
#	---/---/---																			
#	---/---/---																			
#	---/---/---																			



SEE PAGE 2

WARNING:
LOCATION OF UNDERGROUND UTILITIES TO BE
VERIFIED BY CONTRACTOR. CALL BEFORE
DIGGING.



**Know what's below.
Call before you dig.**



ERVIN CABLE CONSTRUCTION, LLC

ENGINEERED BY:

909 TROOST AVE.
KANSAS CITY, MO 64106

PERMIT AUTHORITY: COLUMBIA COUNTY

PERMIT ID: PERMA115741182

DATE: 6/9/2026

WORK ORDER ID: SEFH11249

TOTAL FIBER FOOTAGE: 6,138 FT

SCALE: 1 IN : 35 FT

GRID: 1 of 13



REV.	DATE / DESCRIPTION
#	---
#	---
#	---
#	---

MAP SERIES:

A.5



SEE PAGE 3

SEE PAGE 3

WARNING:
LOCATION OF UNDERGROUND UTILITIES TO BE
VERIFIED BY CONTRACTOR. CALL BEFORE
DIGGING.



ERVIN CABLE CONSTRUCTION, LLC

ENGINEERED BY:

808 TROOST AVE.
KANSAS CITY, MO 64106

PERMIT AUTHORITY: COLUMBIA COUNTY

PERMIT ID: PERMA115741182

DATE: 6/9/2026

WORK ORDER ID: SEFH11249

TOTAL FIBER FOOTAGE: 6,138 FT

SCALE: 1 IN : 35 FT

GRID: 2 of 13



REV.	DATE / DESCRIPTION
#	---
#	---
#	---
#	---

MAP SERIES:

A.5



SEE PAGE 2

SEE PAGE 4

WARNING:
LOCATION OF UNDERGROUND UTILITIES TO BE
VERIFIED BY CONTRACTOR. CALL BEFORE
DIGGING.



**Know what's below.
Call before you dig.**



ERVIN CABLE CONSTRUCTION, LLC

ENGINEERED BY:

808 TROOST AVE.
KANSAS CITY, MO 64106

PERMIT AUTHORITY: COLUMBIA COUNTY

PERMIT ID: PERMA115741182

DATE: 6/9/2026

WORK ORDER ID: SEFH11249

TOTAL FIBER FOOTAGE: 6,138 FT

SCALE: 1 IN : 35 FT

GRID: 3 of 13



REV.	DATE / DESCRIPTION
#	---
#	---
#	---
#	---

MAP SERIES:

A.5



WARNING:
LOCATION OF UNDERGROUND UTILITIES TO BE
VERIFIED BY CONTRACTOR. CALL BEFORE
DIGGING.



**Know what's below.
Call before you dig.**



ERVIN CABLE CONSTRUCTION, LLC

ENGINEERED BY:

808 TROOST AVE.
KANSAS CITY, MO 64106

PERMIT AUTHORITY: COLUMBIA COUNTY

PERMIT ID: PERMA115741182

DATE: 6/9/2026

WORK ORDER ID: SEFH11249

TOTAL FIBER FOOTAGE: 6,138 FT

SCALE: 1 IN : 35 FT

GRID: 4 of 13



REV.	DATE / DESCRIPTION
#	---
#	---
#	---
#	---

MAP SERIES:

A.5

SEE PAGE 5



WARNING:
LOCATION OF UNDERGROUND UTILITIES TO BE
VERIFIED BY CONTRACTOR. CALL BEFORE
DIGGING.



Know what's below.
Call before you dig.



ERVIN CABLE CONSTRUCTION, LLC

ENGINEERED BY:

908 TROOST AVE.
KANSAS CITY, MO 64106

PERMIT AUTHORITY: COLUMBIA COUNTY

PERMIT ID: PERMA115741182

DATE: 6/9/2026

WORK ORDER ID: SEFH11249

TOTAL FIBER FOOTAGE: 6,138 FT

SCALE: 1 IN : 35 FT

GRID: 5 of 13



REV.	DATE / DESCRIPTION
#	---
#	---
#	---
#	---

MAP SERIES:

A.5



WARNING:
LOCATION OF UNDERGROUND UTILITIES TO BE
VERIFIED BY CONTRACTOR. CALL BEFORE
DIGGING.



Know what's below.
Call before you dig.



ERVIN CABLE CONSTRUCTION, LLC

ENGINEERED BY:

808 TROOST AVE.
KANSAS CITY, MO 64106

PERMIT AUTHORITY: COLUMBIA COUNTY

PERMIT ID: PERMA115741182

DATE: 6/9/2026

WORK ORDER ID: SEFH11249

TOTAL FIBER FOOTAGE: 6,138 FT

SCALE: 1 IN : 35 FT

GRID: 6 of 13



REV.	DATE / DESCRIPTION
#	---
#	---
#	---
#	---

MAP SERIES:

A.5

SEE PAGE 7



SEE PAGE 6

SEE PAGE 8

WARNING:
LOCATION OF UNDERGROUND UTILITIES TO BE
VERIFIED BY CONTRACTOR. CALL BEFORE
DIGGING.



**Know what's below.
Call before you dig.**



ERVIN CABLE CONSTRUCTION, LLC
ENGINEERED BY:
909 TROOST AVE.
KANSAS CITY, MO 64106

PERMIT AUTHORITY: COLUMBIA COUNTY

PERMIT ID: PERMA115741182

DATE: 6/9/2026

WORK ORDER ID: SEFH11249

TOTAL FIBER FOOTAGE: 6,138 FT

SCALE: 1 IN : 35 FT

GRID: 7 of 13



REV.	DATE / DESCRIPTION
#	---
#	---
#	---
#	---

MAP SERIES:

A.5



WARNING:
LOCATION OF UNDERGROUND UTILITIES TO BE
VERIFIED BY CONTRACTOR. CALL BEFORE
DIGGING.



**Know what's below.
Call before you dig.**



FRVIN CABLE CONSTRUCTION, LLC

ENGINEERED BY:

808 TROOST AVE.
KANSAS CITY, MO 64106

PERMIT AUTHORITY: COLUMBIA COUNTY

PERMIT ID: PERMA115741182

DATE: 6/9/2026

WORK ORDER ID: SEFH11249

TOTAL FIBER FOOTAGE: 6,138 FT

SCALE: 1 IN : 35 FT

GRID: 8 of 13



REV.	DATE / DESCRIPTION
#	---
#	---
#	---
#	---

MAP SERIES:

A.5

SEE PAGE 9



SEE PAGE 8

SEE PAGE 10

WARNING:
LOCATION OF UNDERGROUND UTILITIES TO BE
VERIFIED BY CONTRACTOR. CALL BEFORE
DIGGING.



**Know what's below.
Call before you dig.**



ERVIN CABLE CONSTRUCTION, LLC

ENGINEERED BY:

808 TROOST AVE.
KANSAS CITY, MO 64106

PERMIT AUTHORITY: COLUMBIA COUNTY

PERMIT ID: PERMA115741182

DATE: 6/9/2026

WORK ORDER ID: SEFH11249

TOTAL FIBER FOOTAGE: 6,138 FT

SCALE: 1 IN : 35 FT

GRID: 9 of 13



REV.	DATE / DESCRIPTION
#	---
#	---
#	---
#	---

MAP SERIES:

A.5



WARNING:
LOCATION OF UNDERGROUND UTILITIES TO BE
VERIFIED BY CONTRACTOR. CALL BEFORE
DIGGING.



**Know what's below.
Call before you dig.**



ERVIN CABLE CONSTRUCTION, LLC

ENGINEERED BY:

809 TROOST AVE.
KANSAS CITY, MO 64106

PERMIT AUTHORITY: COLUMBIA COUNTY

PERMIT ID: PERMA115741182

DATE: 6/9/2026

WORK ORDER ID: SEFH11249

TOTAL FIBER FOOTAGE: 6,138 FT

SCALE: 1 IN : 35 FT

GRID: 10 of 13




REV.	DATE / DESCRIPTION
#	---
#	---
#	---
#	---

MAP SERIES:

A.5

SEE PAGE 11

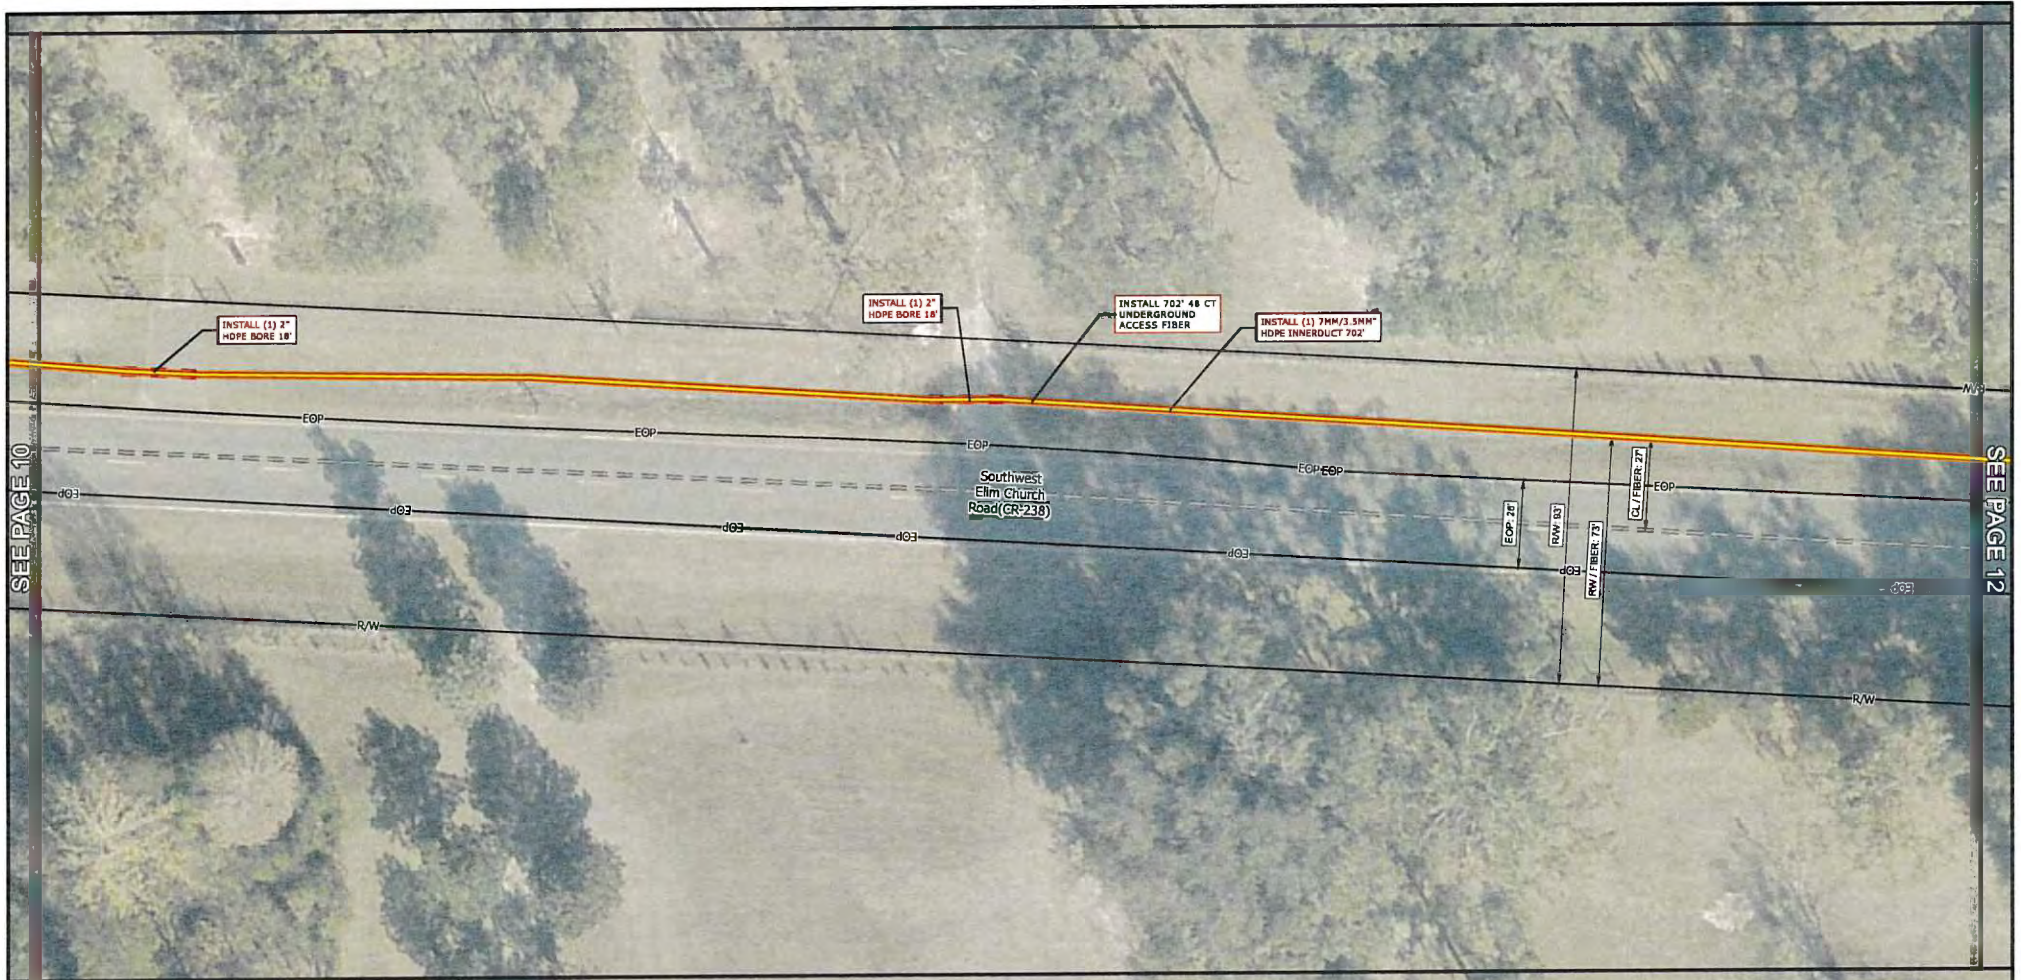

SEE PAGE 10

SEE PAGE 12

WARNING:
LOCATION OF UNDERGROUND UTILITIES TO BE
VERIFIED BY CONTRACTOR. CALL BEFORE
DIGGING.



**Know what's below.
Call before you dig.**



ERVIN CABLE CONSTRUCTION, LLC

ENGINEERED BY:

808 TROOST AVE.
KANSAS CITY, MO 64106

PERMIT AUTHORITY: COLUMBIA COUNTY

PERMIT ID: PERMA115741182

DATE: 6/9/2026

WORK ORDER ID: SEFH11249

TOTAL FIBER FOOTAGE: 6,138 FT

SCALE: 1 IN : 35 FT


GRID: 11 of 13



REV.	DATE / DESCRIPTION
#	---
#	---
#	---
#	---

MAP SERIES:

A.5

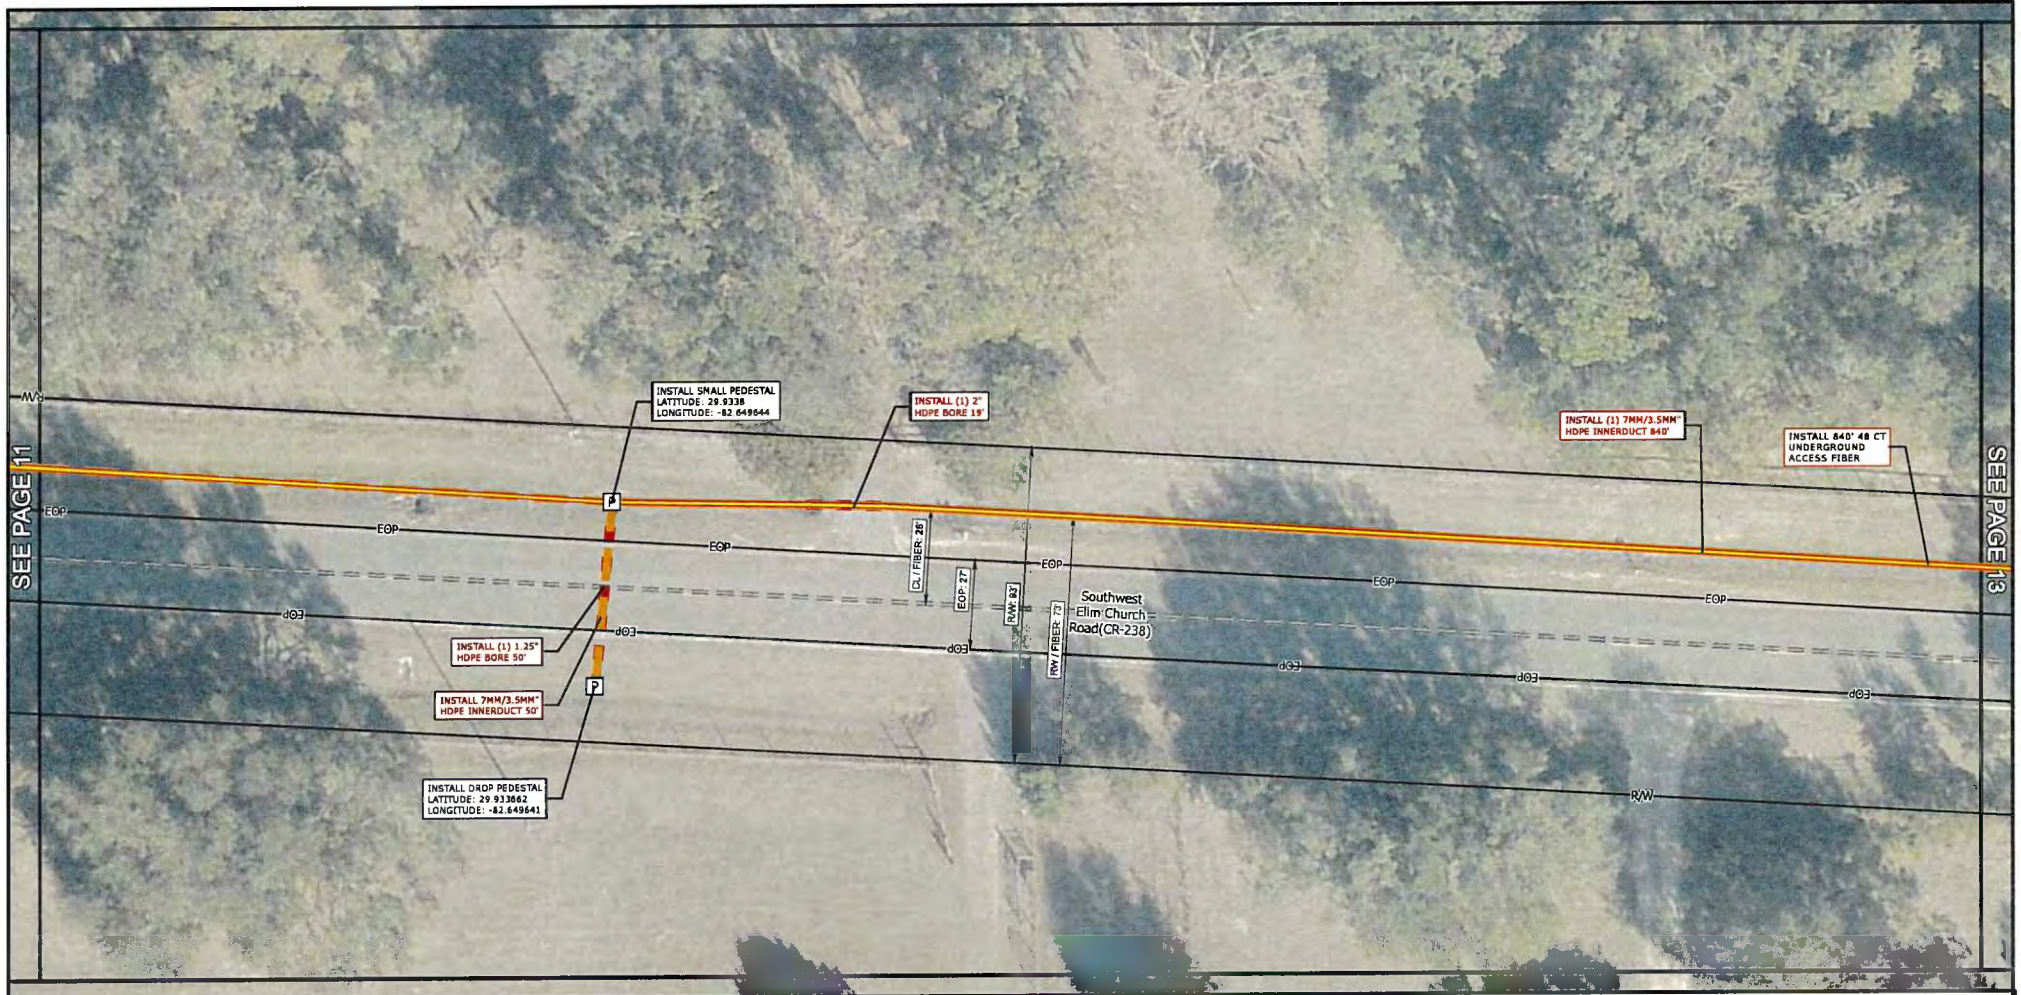

WARNING:
LOCATION OF UNDERGROUND UTILITIES TO BE
VERIFIED BY CONTRACTOR. CALL BEFORE
DIGGING.



**Know what's below.
Call before you dig.**



ERVIN CABLE CONSTRUCTION, LLC

ENGINEERED BY:

909 TROOST AVE.
KANSAS CITY, MO 64106

PERMIT AUTHORITY: COLUMBIA COUNTY

PERMIT ID: PERMA115741182

DATE: 6/9/2026

WORK ORDER ID: SEFH11249

TOTAL FIBER FOOTAGE: 6,138 FT

SCALE: 1 IN : 35 FT

GRID: 12 of 13



REV.	DATE / DESCRIPTION
#	---/---/---
#	---/---/---
#	---/---/---
#	---/---/---

MAP SERIES:

A.5



WARNING:
LOCATION OF UNDERGROUND UTILITIES TO BE
VERIFIED BY CONTRACTOR. CALL BEFORE
DIGGING.



ERVIN CABLE CONSTRUCTION, LLC

ENGINEERED BY:

808 TROOST AVE.
KANSAS CITY, MO 64106

PERMIT AUTHORITY: COLUMBIA COUNTY

PERMIT ID: PERMA115741182

DATE: 6/9/2026

WORK ORDER ID: SEFH11249

TOTAL FIBER FOOTAGE: 6,138 FT

SCALE: 1 IN : 35 FT


GRID: 13 of 13



REV	DATE / DESCRIPTION
#	---
#	---
#	---
#	---

MAP SERIES:

A.5

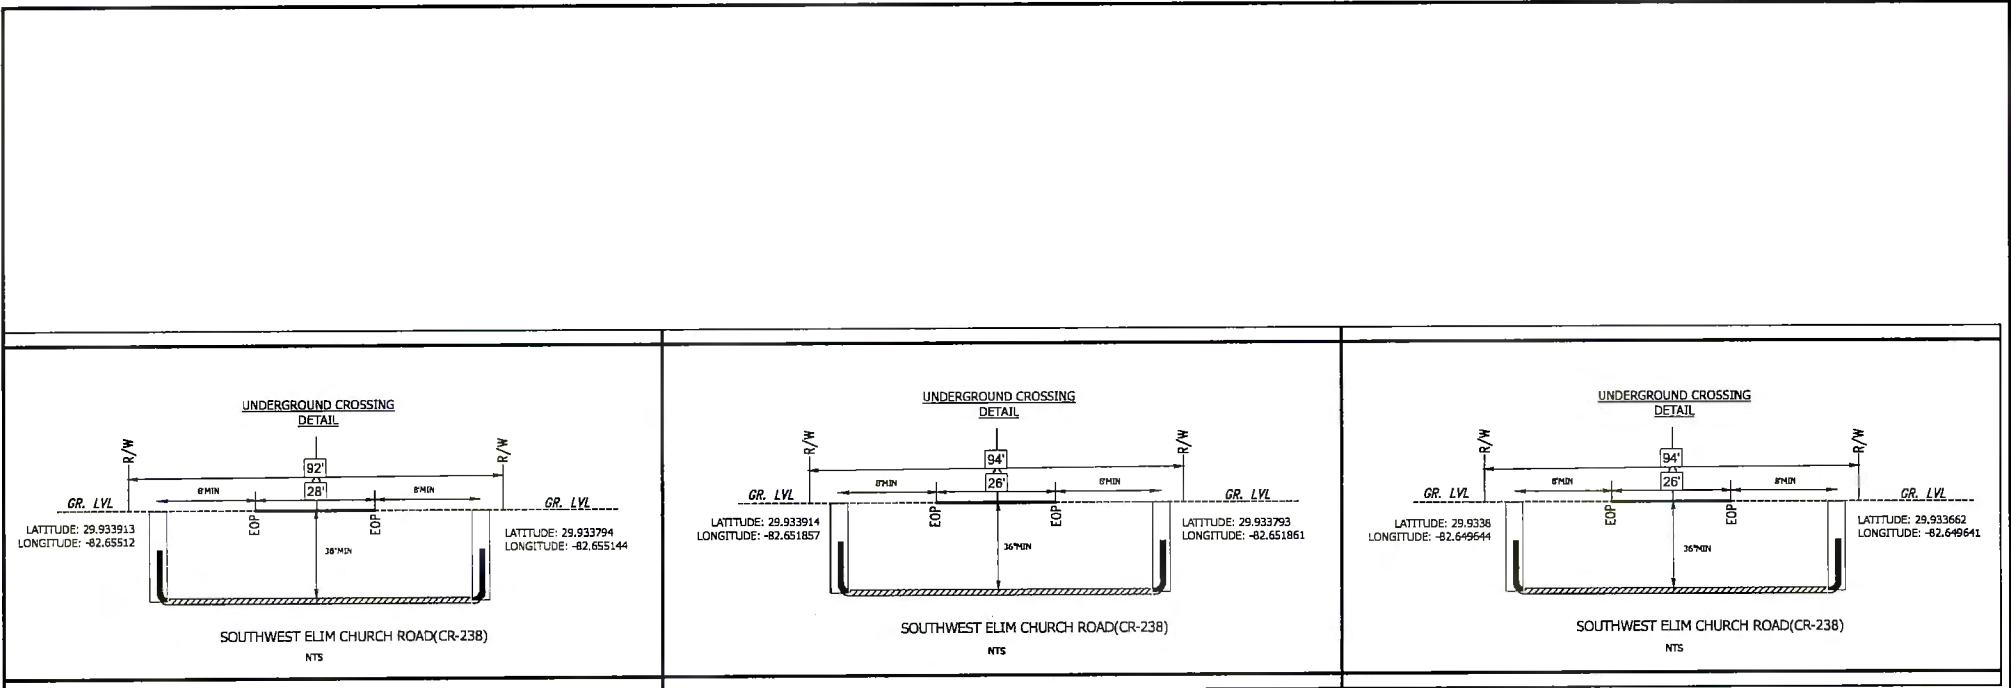

WARNING:
LOCATION OF UNDERGROUND UTILITIES TO BE
VERIFIED BY CONTRACTOR. CALL BEFORE
DIGGING.

811
Know what's below.
Call before you dig.

kinetic

EC

ERVIN CABLE CONSTRUCTION, LLC

ENGINEERED BY:

809 TROOST AVE.
KANSAS CITY, MO 64105

PERMIT AUTHORITY: COLUMBIA COUNTY




PERMIT ID: PERMA115741182	DATE: 6/9/2026
WORK ORDER ID: SEFH11249	
SCALE: N.T.S	GRID: 1 OF 4

UNDERGROUND TYPICAL

REV.	DATE / DESCRIPTION
#	---/---/---
#	---/---/---
#	---/---/---
#	---/---/---

**TYPICAL DETAIL
SERIES:**

A.6

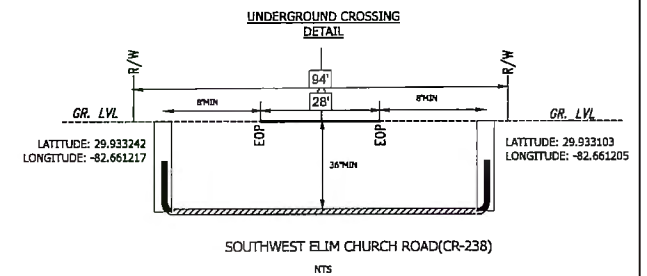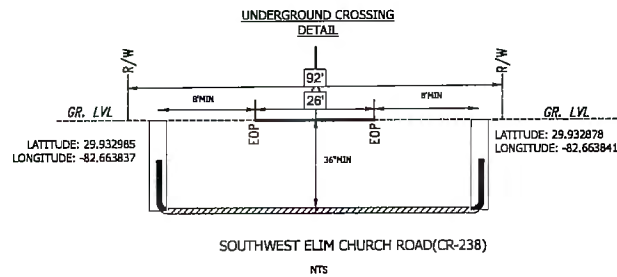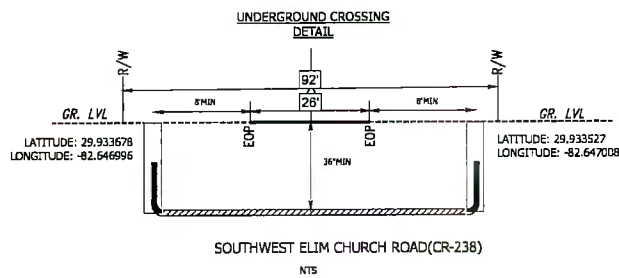

WARNING:
LOCATION OF UNDERGROUND UTILITIES TO BE
VERIFIED BY CONTRACTOR. CALL BEFORE
DIGGING.



**Know what's below.
Call before you dig.**



ERVIN CABLE CONSTRUCTION, LLC

ENGINEERED BY:

908 TRICOST AVE.
KANSAS CITY, MO 64106

PERMIT AUTHORITY: COLUMBIA COUNTY

PERMIT ID: PERMA115741182

DATE: 6/9/2026

WORK ORDER ID: SEFH11249

SCALE: N.T.S

GRID: 2 OF 4

UNDERGROUND TYPICAL


REV. DATE / DESCRIPTION

#	---
#	---
#	---
#	---

**TYPICAL DETAIL
SERIES:**

A.6

UNDERGROUND CROSSING DETAIL

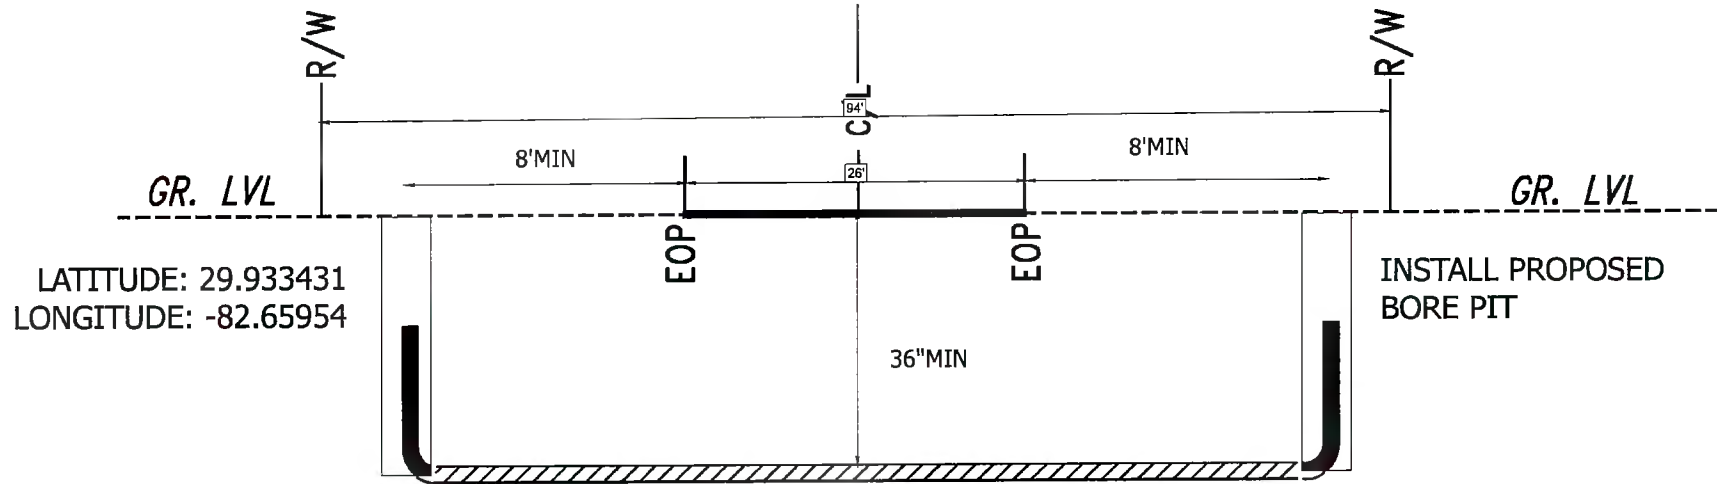

SOUTHWEST ELIM CHURCH ROAD(CR-238)

NTS

WARNING:
LOCATION OF UNDERGROUND UTILITIES TO BE
VERIFIED BY CONTRACTOR. CALL BEFORE
DIGGING.



ERVIN CABLE CONSTRUCTION, LLC

ENGINEERED BY:

909 TROOST AVE.
KANSAS CITY, MO 64106

PERMIT AUTHORITY: COLUMBIA COUNTY

PERMIT ID: PERMA115741182

DATE: 6/9/2026

WORK ORDER ID: SEFH11249

SCALE: N.T.S.

GRID: 3 OF 4

UNDERGROUND TYPICAL


REV. DATE / DESCRIPTION

#	---
#	---
#	---
#	---

**TYPICAL DETAIL
SERIES:**

A.6

UNDERGROUND CROSSING DETAIL

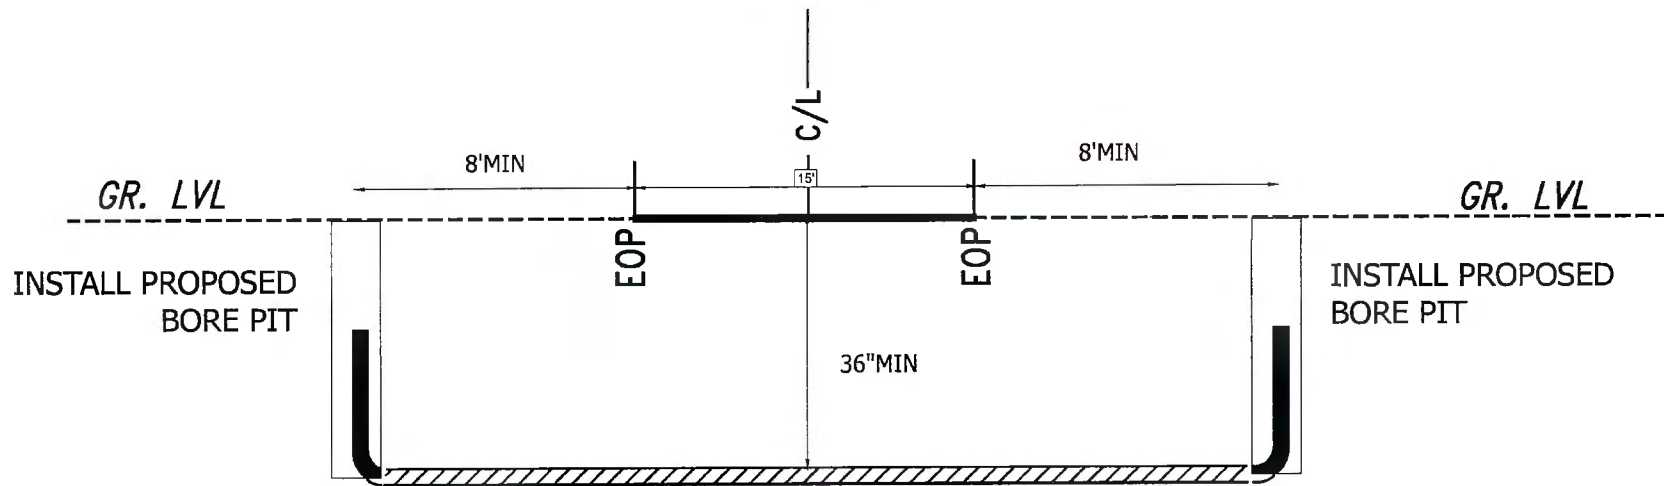

SOUTHWEST LAZY ACRES COURT
NTS

WARNING:
LOCATION OF UNDERGROUND UTILITIES TO BE
VERIFIED BY CONTRACTOR. CALL BEFORE
DIGGING.



**Know what's below.
Call before you dig.**



ERVIN CABLE CONSTRUCTION, LLC

ENGINEERED BY:

909 TROOST AVE.
KANSAS CITY, MO 64106

PERMIT AUTHORITY: COLUMBIA COUNTY

PERMIT ID: PERMA115741182

DATE: 6/9/2026

WORK ORDER ID: SEFH11249

SCALE: N.T.S

GRID: 4 OF 4

UNDERGROUND TYPICAL

REV. DATE / DESCRIPTION

#	-/-
#	-/-
#	-/-
#	-/-

**TYPICAL DETAIL
SERIES:**



A.6

NOTE:

1. This Index applies to Two-Lane, Two-Way and Multilane Roadways, including Medians of divided roadways, with work on the shoulder.
2. L = Taper Length
 x = Work Zone Sign Spacing
 B = Buffer Length
 See Index 102-600 for 'L', 'x', 'B', and channelizing device spacing values.
3. Where work activities are between 2 and 15' from the edge of traveled way, the Engineer may omit signs and channelizing devices for work operations 60 minutes or less.
4. When four or more work vehicles enter the through traffic lanes in a one hour period (excluding establishing and terminating the work area), use a flagger or lane closure to accommodate work vehicle ingress and egress.
5. For work less than 2' from the traveled way and work zone speed is greater than 45 MPH, use a lane closure.
6. The "Speeding Fines Doubled When Workers Present" signs (MOT-13-06) and "End Road Work" Signs (G20-2) along with the associated work zone sign spacing distances may be omitted when the work operation is in place for 24 hours or less.
7. Temporary pavement markings may be omitted when the work operation is in place for 3 days or less.
8. Omit "Shoulder Closed" signs (W21-5a) along with associated work zone sign spacing distances for work on the median.
9. When there is no paved shoulder, the "Marker" sign (W21-1) may be used instead of the "Shoulder Closed" sign (W21-5a).

SYMBOLS:

-  Work Area
-  Channelizing Device (See Index 102-600)
-  Work Zone Sign
-  Lane Identification and Direction of Traffic

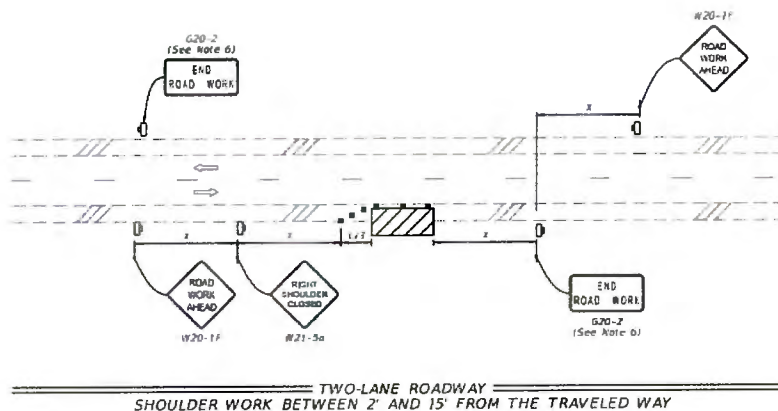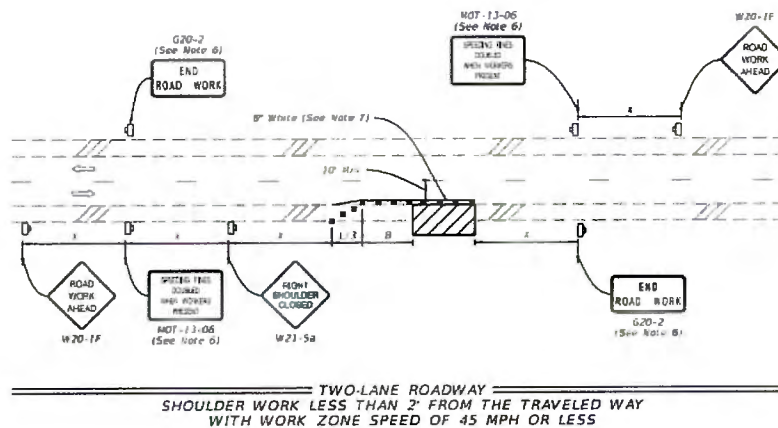

WARNING:
 LOCATION OF UNDERGROUND UTILITIES TO BE
 VERIFIED BY CONTRACTOR. CALL BEFORE
 DIGGING.



ERVIN CABLE CONSTRUCTION, LLC

ENGINEERED BY:

809 TROOST AVE.
 KANSAS CITY, MO 64106

PERMIT AUTHORITY: COLUMBIA COUNTY

PERMIT ID: PERMA115741182

DATE: 6/9/2026

WORK ORDER ID: SEFH11249

SCALE: N.T.S.

GRID: 1 OF 1

TCP

REV. DATE / DESCRIPTION

#	-/-
#	-/-
#	-/-
#	-/-

**TYPICAL DETAIL
 SERIES:**

A.6



COLUMBIA COUNTY BOARD OF COUNTY COMMISSIONERS AGENDA ITEM REQUEST FORM

The Board of County Commissioners meets the 1st and 3rd Thursday of each month in the Columbia County School Board Administrative Complex Auditorium, 372 West Duval Street, Lake City, Florida 32055. The first meeting of every month is at 9:30AM while the second meeting of every month takes place at 5:30PM. All agenda items are due in the Board's office one week prior to the meeting date.

Today's Date: 7/7/2026 Meeting Date: 7/16/2026

Department: Public Works

1. Nature and purpose of agenda item:

Utility permit from Windstream requesting to place cable along CR 18.

2. Recommended Motion/Action:

Approve

3. Fiscal impact on current budget.

This item has no effect on the current budget.

**COLUMBIA COUNTY BOARD OF COUNTY COMMISSIONERS
UTILITY PERMIT**

Date: 06/09/2026 Permit No. 260069 County Road CR-18 Section No. _____

Permittee Windstream c/o Ervin Cable Construction

Address 450 Pryor Blvd Sturgis, KY 42459

Telephone Number 215 378-8319

Requesting permission from Columbia County, Florida, hereinafter called the County, to contract, operate and maintain Placing Approximately 2,720 feet of fiber optic line to be place via underground bore.

Location: Southwest Fellowship Street (CR 18), O'Leno to Ichtucknee Trail

FROM: 07/09/2026

TO: 10/09/2026

Submitted for the Utility Owner by: Caylon Joiner- Coordinator, Permitting

Typed Name & Title

Caylon Joiner
Signature

06/09/2026

Date

1. Permittee declares that prior to filing this application it has determined the location of all existing utilities, both aerial and underground and the accurate locations are shown on the plans attached hereto and made a part of this application. Proposed work is within corporate limits of Municipality: YES () NO ☒. If YES: LAKE CITY () FORT WHITE (). A letter of notification was mailed on _____ to the following utility owners _____

locates will be called in for notification to all utility owners 2 weeks before work starts

2. The Columbia County Public Works Director shall be notified twenty-four (24) hours prior to starting work and again immediately upon completion of work. The Public Works Director is Kevin Kirby, located at 607 NW Quinten St. Lake City, Fl. 32055 Telephone Number 386-758-10195. The PERMITTEE's employee responsible for Maintenance of Traffic is Trawick Construction Company, LLC Travis Baxter Telephone Number 386-205-2858 (This name may be provided at the time of the 24 hour notice to starting work.) Travisbaxter@trawickconstruction.com

3. This PERMITTEE shall commence actual construction in good faith within 30 days after issuance of permit, and shall be completed within 90 days after permitted work has begun. If the beginning date is more than 60 days from date of permit approval, then PERMITTEE must review the permit with the Columbia County Public Works Director to make sure no changes have occurred in the transportation facility that would affect the permitted construction.

4. The construction and maintenance of such utility shall not interfere with the property and rights of a prior PERMITTEE.

5. It is expressly stipulated that this permit is a license for permissive use only and that the placing of utilities upon public property pursuant to this permit shall not operate to create or vest any property right in said holder.

6. Pursuant to Section 337-403(1), Florida Statutes, whenever necessary for the construction, repair, improvement, maintenance, safe and efficient operation, alteration or relocation of all, or any portion of said transportation facility as determined by the Columbia County Public Works Director and/or County Engineer, any or all utilities and appurtenances authorized hereunder, shall be immediately removed from said transportation facility or reset or

relocated thereon as required by the Columbia County Public Works Director and/or County Engineer and at the expense of the PERMITTEE.

7. In case of non-compliance with the County's requirements in effect as of the approval date of this permit, this permit void and the facility will have to be brought into compliance or removed from the right of way at no cost to the County.

8. It is understood and agreed that the rights and privileges herein set out are granted only to the extent of the County's right, title and interest in the land to be entered upon and used by the PERMITTEE, and the PERMITTEE will, at all times, and to the extent permitted by law, assume all risk of and indemnify, defend, and save harmless Columbia County, Florida from any and all loss, damage, cost or expense arising in any manner on account of the exercise or attempted exercise by said PERMITTEE of the aforesaid right and privileges.

9. During construction, all safety regulations of the County shall be observed and the PERMITTEE must take measures, including pacing and the display of safety devices that may be necessary in order to safely conduct the public through the project area in accordance with the Federal Manual on Uniform Traffic Control Devices, as amended for highways.

10. Should the PERMITTEE be desirous of keeping its utilities in place and out of service, the PERMITTEE, by execution of this permit acknowledges its present and continuing ownership of its utilities located between Along Southwest Fellowship Street (CR18) and _____ within the County's right of way as set forth above. PERMITTEE, as its sole expense, shall promptly remove said out of service utilities whenever Columbia County Public Works Director and/or County Engineer determines said removal is in the public interest.

11. Special instructions: Minimum cover of thirty inches (30") will be required at all locations. Columbia County will not be financially responsible for any damage to facilities with less than thirty inches (30") cover. Cables shall not be located within driveway ditches.

12. Additional Stipulations: _____

* This permit does not give permission for work outside of Columbia County Right of Way.

Permission must be obtained from land owner to work on private property.

* Contact Ken Sweet (386) 466-8037 before start of work onsite.

It is understood and agreed that commencement by the PERMITTEE is acknowledgment and acceptance of the binding nature of these specialist instructions.

Submitted By: Windstream c/o Ervin Cable Construction
Permittee

Place Corporate Seal

Caylon Joiner 06/09/2026
Signature and Title

Attested

Utilities Permit
Page three
Revised: 8/17/00

Recommended for Approval:

Signature: _____

Title: _____


Date: _____

Approval by Board of County Commissioners, Columbia County, Florida:

YES () NO ()

Date Approved: _____

Chairman's Signature: _____

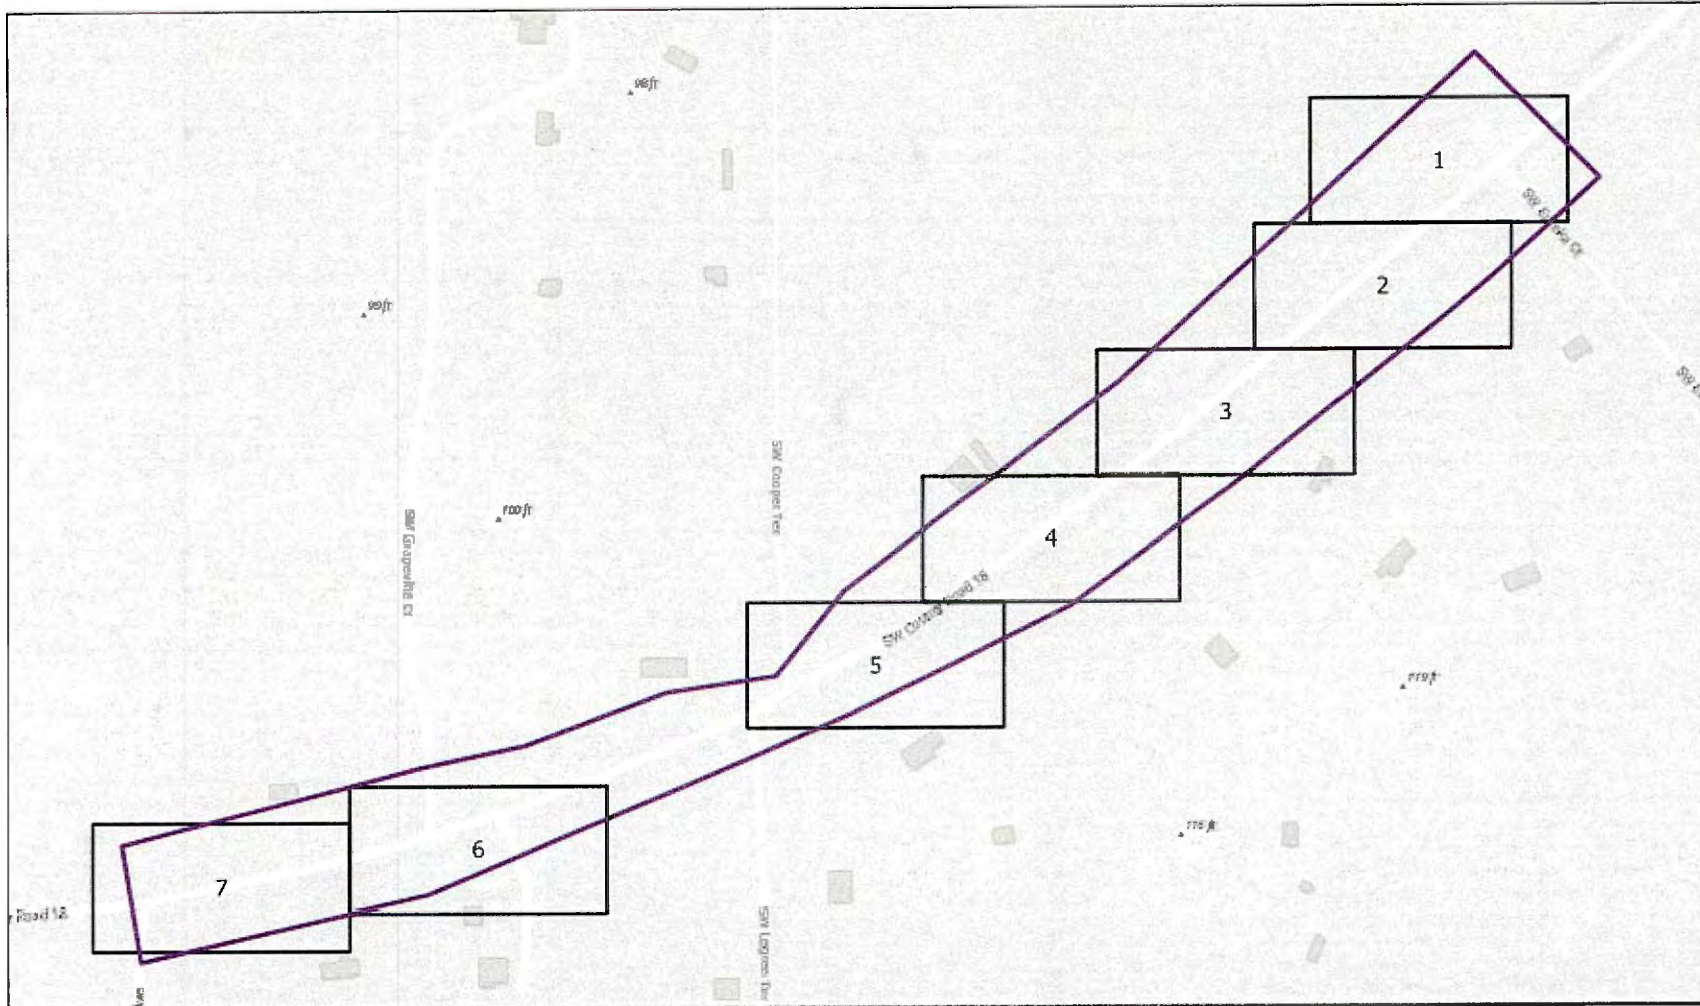

SHEET INDEX:

- A.0 TITLE SHEET
- A.1 CONSTRUCTION NOTES
- A.2 TABLE SHEET
- A.3 PLAN OVERVIEW MAP
- A.4 LEGEND
- A.5 MAP SERIES
- A.6 TYPICALS

PERMIT ID:

PERMA115741177

DATE:

6/9/2026

TRAFFIC CONTROL:

ALL TRAFFIC CONTROL DEVICES AND SIGNING SHALL CONFORM AND BE INSTALLED IN ACCORDANCE WITH THE CURRENT FOOT REQUIREMENTS, INCLUDING THE LATEST FIELD MANUAL FOR TEMPORARY TRAFFIC CONTROL ZONE LAYOUTS.

TOTAL FIBER FOOTAGE:

2,720 FT

JOB NUMBER:

3201308000

PURCHASE ORDER ID:

FTWHFLXA

WORK ORDER ID:

SEFH11249

REV. DATE / DESCRIPTION

REV.	DATE / DESCRIPTION
#	
#	
#	
#	

TITLE SHEET:

A.0

WARNING:
LOCATION OF UNDERGROUND UTILITIES TO BE
VERIFIED BY CONTRACTOR. CALL BEFORE
DIGGING.



**Know what's below.
Call before you dig.**



ERVIN CABLE CONSTRUCTION, LLC


ENGINEERED BY:

909 TROOST AVE.
KANABAS CITY, MO 64106

PERMIT AUTHORITY: COLUMBIA COUNTY

SITE LOCATION MAP

SCALE: 1 IN : 400 FT

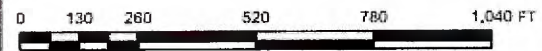

GENERAL NOTES:

1. UTILITY LOCATES & NOTIFICATIONS:
 - CALL FLORIDA 811 AT LEAST 72 HOURS BEFORE TRENCHING OR DIGGING TO IDENTIFY ALL UTILITIES AND DRAINAGE.
 - NOTIFY FDOT AT LEAST 2 BUSINESS DAYS IN ADVANCE BEFORE CLOSING LANES OR STARTING WORK WITHIN FDOT RIGHT-OF-WAY.
2. COORDINATION & COMPLIANCE:
 - COORDINATE WITH FDOT INSPECTORS TO CONFIRM THE DEPTH OF DIRECTIONAL BORING BEFORE BEGINNING.
 - ENSURE COMPLIANCE WITH CURRENT ADA STANDARDS AND FDOT DESIGN SPECIFICATIONS.
 - MAINTAIN UNINTERRUPTED ACCESS TO SIDE STREETS, PROPERTIES, AND SIDEWALKS UNLESS OTHERWISE PERMITTED.
3. DIRECTIONAL BORING & EXCAVATION:
 - USE THE NORMAL DIRECTIONAL OR GUIDED BORING METHOD FOR ALL BORING OPERATIONS.
4. UTILITY CROSSINGS:
 - FOR OVERHEAD CROSSINGS, MAINTAIN A CLEARANCE OF AT LEAST 18 FEET ABOVE THE HIGHEST POINT OF THE ROADWAY. FOR ALL CROSSING AND LONGITUDINAL UTILITY DEPTH UNDER ALL PAVEMENT SURFACE WILL BE 48" AND UNDER UNPAVED SURFACE WILL BE 36".
5. TRAFFIC CONTROL & SAFETY:
 - PROVIDE SAFE PEDESTRIAN ACCESS FOLLOWING FDOT STANDARD (PART 6 OF MUTCD STANDARDS).
 - ADHERE TO FDOT EXCAVATION REGULATIONS WHEN WORKING IN TRAFFIC CONTROL ZONES.
 - A CERTIFIED PERSON MUST SUPERVISE TRAFFIC.
6. DRAINAGE & STRUCTURAL CONSIDERATIONS:
 - INSTALL CABLES AND CONDUITS AT LEAST 12 INCHES BELOW SWALES AND DITCHES.
 - VAULTS AND HANDHOLES MUST HAVE TRAFFIC-BEARING COVERS.
7. RESTORATION & PERMITS:
 - RESTORE THE RIGHT-OF-WAY TO A CONDITION THAT IS EQUAL TO OR BETTER THAN THE ORIGINAL STATE ONCE THE PROJECT IS FINISHED.
 - SUBMIT AN ENGINEER'S CERTIFICATION AND AS-BUILTS WITHIN 30 DAYS OF PROJECT COMPLETION IF REQUIRED.
8. GAS & UTILITY SAFETY:
 - LOCATE AND VERIFY GAS LINES BEFORE BEGINNING CONSTRUCTION.

NOTE TO CONSTRUCTION:

1. AFTER EXISTING FACILITIES ARE LOCATED, POTHOLE EACH UTILITY TO CONFIRM LOCATION OF FACILITIES.
2. NO PITS TO BE LEFT OPEN UNATTENDED OR OVERNIGHT. NO PITS TO BE LEFT OPEN UNATTENDED OR OVERNIGHT.
3. RIGHTS-OF-WAY ARE DEPICTED BASED ON FIELD OBSERVATION AND THE LATEST COUNTY RECORDS AVAILABLE. IF FURTHER ACCURACY IS REQUIRED, LAND SURVEYS WILL BE NECESSARY.
4. ALL UTILITY LOCATIONS SHOWN ARE APPROXIMATE. CALL FOR LOCATES 72 HRS PRIOR TO CONSTRUCTION START.
5. ERVIN CABLE CONSTRUCTION DOES NOT WARRANT INDENITY OR LOCATION OF EXISTING UNDERGROUND, BURIED, HIDDEN OR OTHERWISE NON VISIBLE FACILITIES OR OBSTRUCTIONS WHICH MAY EXIST IN ON OR AROUND SITE IF PLANNED CONSTRUCTION AND OR FACILITIES AND OR FACILITIES PLACEMENT.
6. PLACING CONTRACTOR/COMPANY SHALL LOCATE AND VERIFY ALL SUCH FACILITIES AND OBSTRUCTIONS BEFORE PLACING BEGINS.

CAUTION NOTES:

*NO PITS TO BE LEFT OPEN UNATTENDED OR OVERNIGHT. NO PITS TO BE LEFT OPEN UNATTENDED OR OVERNIGHT.

DATA DICTIONARY:

EOP	Edge of Pavement
R/W	Right of Way
BOC	Back of Curb
PUE	Public Utility Easement
PE	Private Easement
OG	Overhead Guy
Distro	Distribution
MH	Manhole
HH	Handhole
M	Existing Manhole
P	Existing Pedestal
V	Vault
G	Gas Pipeline
S	Sewer Line
W	Water Valve
CAB	Cabinet
DBD	Direct Bury Drop
UG	Underground
AER	Aerial
PB	Pull Box
TF	Transformer
RL	Running Line (Dimension Line)
W	Water (Dimension Line)
R/W	R/W (Dimension Line)
S	Sewer (Dimension Line)
EOP	Edge of Pavement (Dim Line)

WARNING:
LOCATION OF UNDERGROUND UTILITIES TO BE
VERIFIED BY CONTRACTOR. CALL BEFORE
DIGGING.



Know what's below.
Call before you dig.



ERVIN CABLE CONSTRUCTION, LLC

ENGINEERED BY

599 TROOST AVE.
HAWAII CITY, MO 64106

PERMIT AUTHORITY: COLUMBIA COUNTY

PERMIT ID:
PERMA115741177

DATE:
6/9/2026

WORK ORDER ID:
SEFH11249

TOTAL FIBER FOOTAGE:
2,720 FT

REV. DATE / DESCRIPTION

#	
#	
#	
#	

**GENERAL / CONSTRUCTION
NOTES:**

A.1

CONDUIT			FIBER CABLE					FIBER EQUIPMENT		
Installation Method	Conduit Diameter	Feet	Placement Type	Cable Category	Fiber Count	Feet	Total Footage	Placement Type	Fiber Equipment Type	Total Count
INNERDUCT	NA	3039	UG	ACCESS	48	2720		UNDERGROUND	SECONDARYSPLITTER	
BORE	1.25INCH	407	UG	DROP	2	1749				4
BORE	2INCH	145					4469			

STRUCTURES		
Vault Type	Vault Size	Total Count
PEDESTAL	SMALL	3
PEDESTAL	MEDIUM	1
PEDESTAL	EXTRALARGE	1
PEDESTAL	DROP	4
		9



WARNING:
LOCATION OF UNDERGROUND UTILITIES TO BE VERIFIED BY CONTRACTOR. CALL BEFORE DIGGING.

811
*Know what's below.
Call before you dig.*





ERVIN CABLE CONSTRUCTION, LLC
ENGINEERED BY:
909 TROOST AVE.
KANSAS CITY, MO 64106

PERMIT AUTHORITY: COLUMBIA COUNTY

PERMIT ID:

DATE:

PERMA115741177

6/9/2026


WORK ORDER ID:

TOTAL FIBER FOOTAGE:

SEFH11249

2,720 FT

TABLE SHEET:
A.2

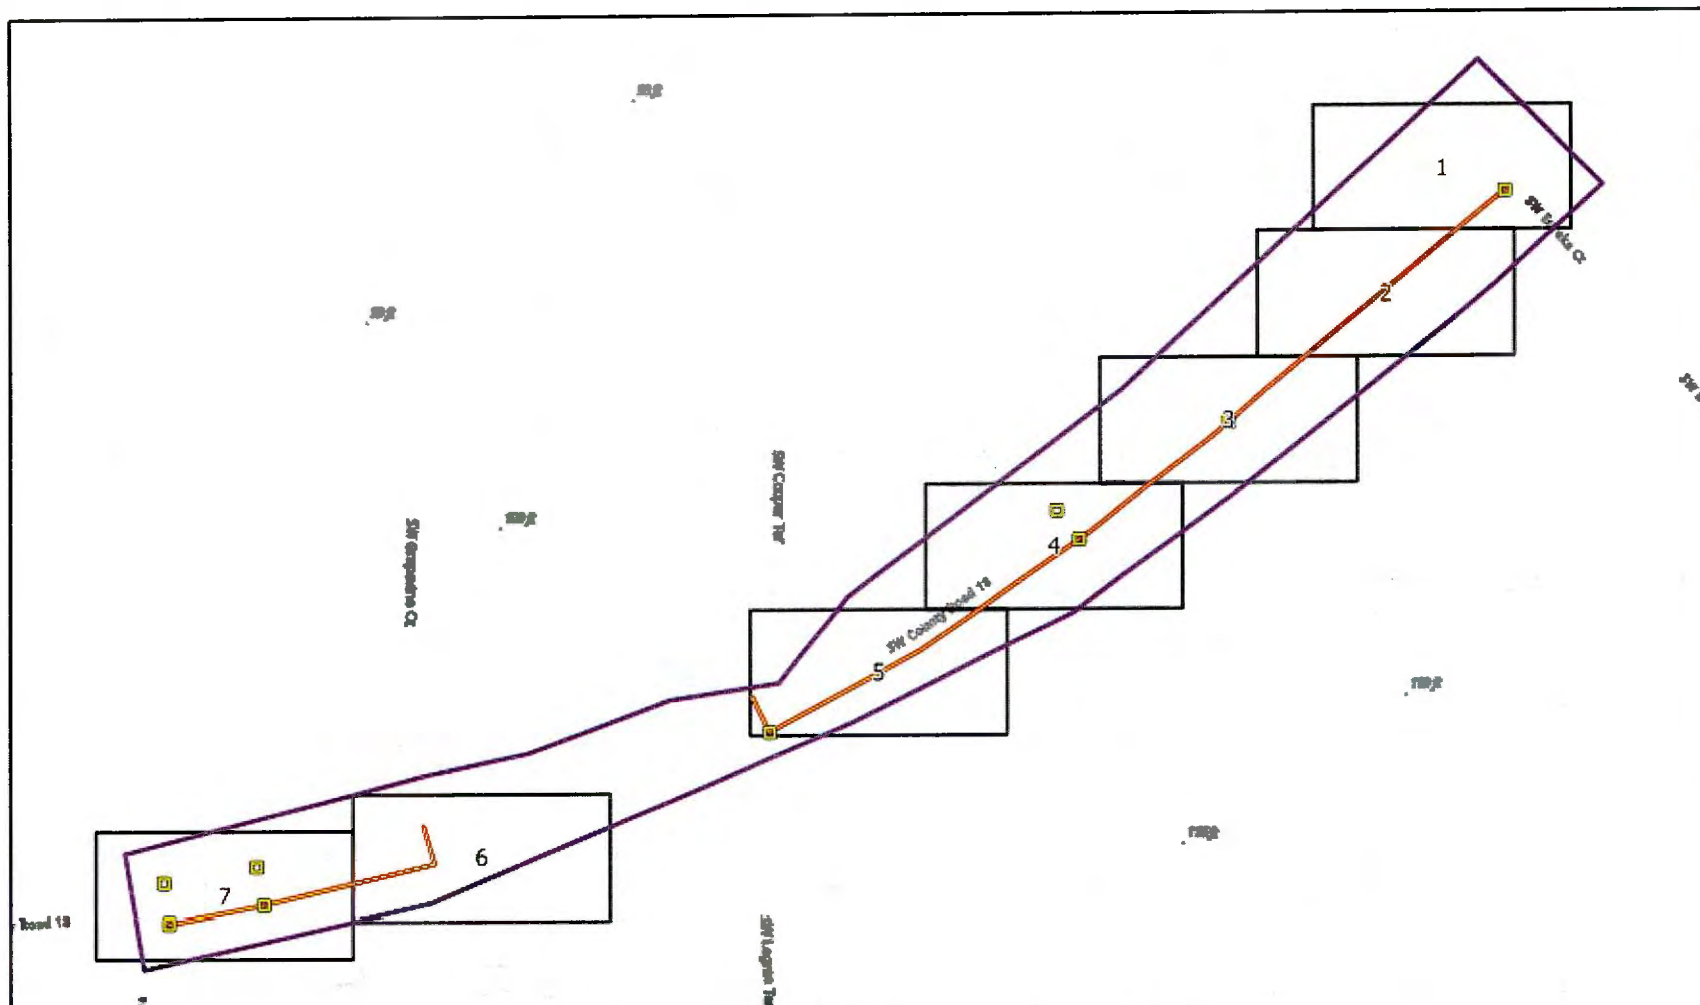

LEGEND:	
	STRUCTURE
	POLE
	AERIAL - NEW BUILD - FIBER
	AERIAL - EXISTING - FIBER
	UNDERGROUND - NEW BUILD - FIBER
	UNDERGROUND - EXISTING - FIBER
	MAP SERIES GRIDS
	PERMIT AREA

PERMIT ID:
PERMA115741177

DATE:
6/9/2026

WORK ORDER ID:
SEFH11249

TOTAL FIBER FOOTAGE:
2,720 FT

REV.	DATE / DESCRIPTION
1	Initial
2	Revised
3	Revised
4	Revised

OVERVIEW:
A.3

WARNING:
LOCATION OF UNDERGROUND UTILITIES TO BE
VERIFIED BY CONTRACTOR. CALL BEFORE
DIGGING.

811
Know what's below.
Call before you dig.



kinetic

CCC

KEVIN CABLE CONSTRUCTION, LLC
ENGINEERED BY
505 TROOST AVE
KANSAS CITY, MO 64106

PERMIT AUTHORITY: COLUMBIA COUNTY

OVERVIEW MAP

SCALE: 1 IN : 400 FT

0 130 260 520 780 1,040 FT

STRUCTURES	FIBER CABLE, SPAN & CONDUIT	UTILITY LINES	EXISTING SITES
HANDHOLE PEDESTAL FIBER STRUCTURE POLE ADDRESS	AERIAL - DROP - NEW BUILD - FIBER AERIAL - ACCESS - NEW BUILD - FIBER AERIAL - BACKBONE - NEW BUILD - FIBER AERIAL - DISTRIBUTION - NEW BUILD - FIBER AERIAL - DROP - EXISTING - FIBER AERIAL - ACCESS - EXISTING - FIBER AERIAL - DISTRIBUTION - EXISTING - FIBER AERIAL - BACKBONE - EXISTING - FIBER UNDERGROUND - DROP - NEW BUILD - FIBER UNDERGROUND - ACCESS - NEW BUILD - FIBER UNDERGROUND - BACKBONE - NEW BUILD - FIBER UNDERGROUND - DISTRIBUTION - NEW BUILD - FIBER UNDERGROUND - DROP - EXISTING - FIBER UNDERGROUND - ACCESS - EXISTING - FIBER UNDERGROUND - DISTRIBUTION - EXISTING - FIBER UNDERGROUND - BACKBONE - EXISTING - FIBER AERIAL - SPAN - NEW BUILD AERIAL - SPAN - EXISTING CONDUIT - BORE - NEWBUILD CONDUIT - INNERDUCT - NEWBUILD CONDUIT - MICROTRENCH - NEWBUILD CONDUIT - HARDSCAPEOPEN TRENCH - NEWBUILD CONDUIT - SOFTSCAPEOPEN TRENCH - NEWBUILD CONDUIT - TUNNEL - NEWBUILD CONDUIT - MISSILE - NEWBUILD CONDUIT - FLOW - NEWBUILD CONDUIT - EXISTING - BORE CONDUIT - EXISTING - INNERDUCT CONDUIT - EXISTING - MICROTRENCH CONDUIT - EXISTING - HARDSCAPEOPEN TRENCH CONDUIT - EXISTING - SOFTSCAPEOPEN TRENCH CONDUIT - EXISTING - TUNNEL CONDUIT - EXISTING - MISSILE CONDUIT - EXISTING - FLOW	ELECTRIC POWERLINES OIL AND GAS SEWER AND DRAIN COMMUNICATIONS IRRIGATION STORMWATER POTABLE WATER TEMPORARY SURVEY MARKINGS STREETLIGHT CIRCUIT DROP PROPOSED EXCAVATION UTILITY EASEMENT NA OTHER	WATER TANK CELL SITE TOWER CELL SITE ROOFTOP CELL SITE POLE SMALL CELL SITE
EXISTING STRUCTURES	BOUNDARY	UTILITY POINTS	UTILITY LOCATES
EXISTING HANDHOLE EXISTING MANHOLE EXISTING PED PULLBOX FDH LOCATION TRANSFORMER RECLOSURE SUBSTATION	ROW LINES BACK OF CURB EDGE OF PAVEMENT PUBLIC UTILITY EASEMENT PRIVATE EASEMENT SIDEWALK GUARDRAIL DRIVEWAY EASEMENT FENCE RAILROAD STREET CENTERLINE PARCEL GRIDS PERMIT AREA	ADA CURBS BOC BRIDGE ATTACHMENT CATCH BASIN CULVERT EXISTING ANCHOR EXISTING SIDEWALK ANCHOR PROPOSED ANCHOR PROPOSED SIDEWALK ANCHOR OVERHEAD GUY POWER POLE STREET LIGHT POLE GAS METER GAS PIPELINE GAS VALVE WATER METER WATER VALVE FIRE HYDRANT RR CROSSING POINT	GAS LOCATE POWER LOCATE OTHER LOCATE COMMUNICATION LOCATE SEWER LOCATE WATER LOCATE
		OTHER	LABELS
		SIMPLE DIMENSION LINE MIDSPAN POINT STATION POINT STATION LABEL STATION LINE	BLACK TEXT VAULT/POLE/CABINET LABEL RED TEXT CONDUIT LABEL BLUE TEXT SPAN LABEL BLACK TEXT UNDERGROUND FIBER LABEL BLACK TEXT AERIAL FIBER LABEL

WARNING:
LOCATION OF UNDERGROUND UTILITIES TO BE
VERIFIED BY CONTRACTOR. CALL BEFORE
DIGGING.



Know what's below.
Call before you dig.



ERVEN CABLE CONSTRUCTION, LLC

ENGINEERED BY:

505 TROOST AVE.
KANSAS CITY, MO 64106

PERMIT AUTHORITY: COLUMBIA COUNTY

PERMIT ID:

PERMA115741177

DATE:

6/9/2026

WORK ORDER ID:

SEFH11249

TOTAL FIBER FOOTAGE:

2,720 FT

REV.	DATE / DESCRIPTION
#	
#	
#	
#	

LEGEND:

A.4



WARNING:
LOCATION OF UNDERGROUND UTILITIES TO BE
VERIFIED BY CONTRACTOR. CALL BEFORE
DIGGING.



**Knew what's below.
Call before you dig.**



ERVIN CABLE CONSTRUCTION, LLC

ENGINEERED BY:

919 TROOST AVE.
KANSAS CITY, MO 64106

PERMIT AUTHORITY: COLUMBIA COUNTY

PERMIT ID: PERMA115741177

DATE: 6/9/2026

WORK ORDER ID: SEFH11249

TOTAL FIBER FOOTAGE: 2,720 FT

SCALE: 1 IN : 35 FT

GRID: 1 of 7



REV.	DATE / DESCRIPTION
#	
#	
#	
#	

MAP SERIES:

A.5



WARNING:
LOCATION OF UNDERGROUND UTILITIES TO BE
VERIFIED BY CONTRACTOR. CALL BEFORE
DIGGING.



**Know what's below.
Call before you dig.**



ERVIN CABLE CONSTRUCTION, LLC

ENGINEERED BY:

909 TROOST AVE
KANSAS CITY, MO 64106

PERMIT AUTHORITY: COLUMBIA COUNTY

PERMIT ID: PERMA115741177


DATE: 6/9/2026

WORK ORDER ID: SEFH11249

TOTAL FIBER FOOTAGE: 2,720 FT

SCALE: 1 IN : 35 FT

GRID: 2 of 7

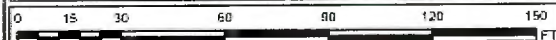

REV.	DATE / DESCRIPTION
#	
#	
#	
#	

MAP SERIES:

A.5



WARNING:
LOCATION OF UNDERGROUND UTILITIES TO BE
VERIFIED BY CONTRACTOR. CALL BEFORE
DIGGING.



**Know what's below.
Call before you dig.**



ERVIN CABLE CONSTRUCTION, LLC

ENGINEERED BY:

919 TROOST AVE
KANSAS CITY, MO 64106

PERMIT AUTHORITY: COLUMBIA COUNTY

PERMIT ID: PERMA115741177


DATE: 6/9/2026

WORK ORDER ID: SEFH11249

TOTAL FIBER FOOTAGE: 2,720 FT

SCALE: 1 IN : 35 FT

GRID: 3 of 7

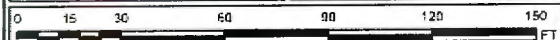

REV.	DATE / DESCRIPTION
1	
2	
3	
4	

MAP SERIES:

A.5



WARNING:
LOCATION OF UNDERGROUND UTILITIES TO BE
VERIFIED BY CONTRACTOR. CALL BEFORE
DIGGING.



**Know what's below.
Call before you dig.**



ERVIN CABLE CONSTRUCTION, LLC

ENGINEERED BY:

509 TROOST AVE.
KANSAAS CITY, MO 64105

PERMIT AUTHORITY: COLUMBIA COUNTY

PERMIT ID: PERMA115741177


DATE: 6/9/2026

WORK ORDER ID: SEFH11249

TOTAL FIBER FOOTAGE: 2,720 FT

SCALE: 1 IN : 35 FT

GRID: 4 of 7

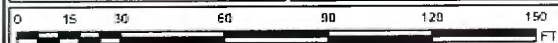

REV.	DATE / DESCRIPTION
#	
#	
#	
#	

MAP SERIES:

A.5



WARNING:
LOCATION OF UNDERGROUND UTILITIES TO BE
VERIFIED BY CONTRACTOR. CALL BEFORE
DIGGING.



**Know what's below.
Call before you dig.**



ERVIN CABLE CONSTRUCTION, LLC

ENGINEERED BY:

808 TROOST AVE.
KANSAS CITY, MO 64106

PERMIT AUTHORITY: COLUMBIA COUNTY

PERMIT ID: PERMA115741177


DATE: 6/9/2026

WORK ORDER ID: SEFH11249

TOTAL FIBER FOOTAGE: 2,720 FT

SCALE: 1 IN : 35 FT

GRID: 5 of 7

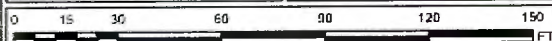

REV.	DATE / DESCRIPTION
#	
#	
#	
#	

MAP SERIES:

A.5



WARNING:
LOCATION OF UNDERGROUND UTILITIES TO BE
VERIFIED BY CONTRACTOR. CALL BEFORE
DIGGING.



**Know what's below.
Call before you dig.**



ERVIN CABLE CONSTRUCTION, LLC

ENGINEERED BY:

909 TROOST AVE.
KANSAS CITY, MO 64106

PERMIT AUTHORITY: COLUMBIA COUNTY

PERMIT ID: PERMA115741177


DATE: 6/9/2026

WORK ORDER ID: SEFH11249

TOTAL FIBER FOOTAGE: 2,720 FT

SCALE: 1 IN : 35 FT

GRID: 6 of 7

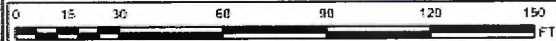

REV.	DATE / DESCRIPTION
#	
#	
#	
#	

MAP SERIES:

A.5

SEE PAGE 6



WARNING:
LOCATION OF UNDERGROUND UTILITIES TO BE
VERIFIED BY CONTRACTOR. CALL BEFORE
DIGGING.



**Know what's below.
Call before you dig.**



ERVIN CABLE CONSTRUCTION LLC

ENGINEERED BY:

909 TROOST AVE.
KANSAS CITY, MO 64106

PERMIT AUTHORITY: COLUMBIA COUNTY

PERMIT ID: PERMA115741177

DATE: 6/9/2026

WORK ORDER ID: SEFH11249

TOTAL FIBER FOOTAGE: 2,720 FT

SCALE: 1 IN : 35 FT


GRID: 7 of 7



REV.	DATE / DESCRIPTION
#	
#	
#	
#	

MAP SERIES:

A.5

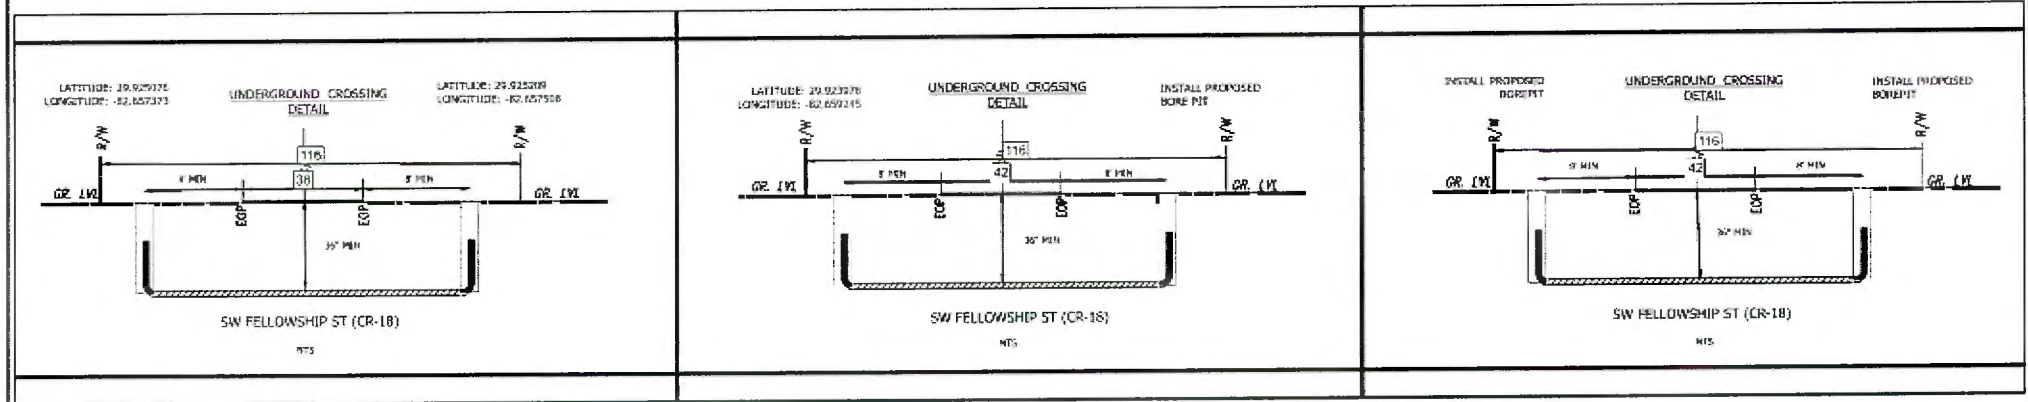

WARNING:
LOCATION OF UNDERGROUND UTILITIES TO BE
VERIFIED BY CONTRACTOR. CALL BEFORE
DIGGING.



Know what's below.
Call before you dig.



ERVIN CABLE CONSTRUCTION, LLC

ENGINEERED BY:

919 TROOST AVE.
HAMBURG CITY, MO 64106

PERMIT AUTHORITY: COLUMBIA COUNTY

PERMIT ID: PERMA115741177

DATE: 6/9/2026

WORK ORDER ID: SEFH11249

SCALE: N.T.S.

GRID: 1 OF 3

UNDERGROUND TYPICAL

REV. DATE / DESCRIPTION

#	
#	
#	
#	


**TYPICAL DETAIL
SERIES:**

A.6

LATITUDE: 29.923169
LONGITUDE: -82.662309

UNDERGROUND CROSSING DETAIL

LATITUDE: 29.923369
LONGITUDE: -82.662339

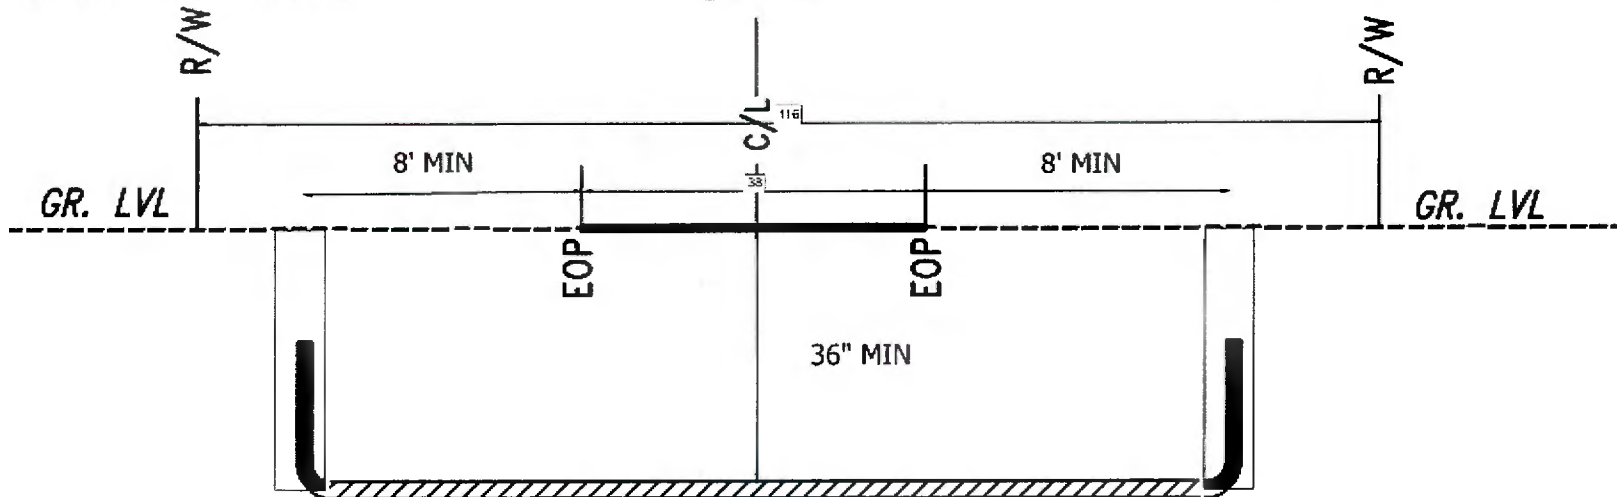

SW FELLOWSHIP ST (CR-18)

NTS

WARNING:
LOCATION OF UNDERGROUND UTILITIES TO BE
VERIFIED BY CONTRACTOR. CALL BEFORE
DIGGING.



Know what's below.
Call before you dig.



ERVIN CABLE CONSTRUCTION, LLC

ENGINEERED BY:

905 TROOST AVE.
KANSAS CITY, MO 64106

PERMIT AUTHORITY: COLUMBIA COUNTY

PERMIT ID: PERMA115741177

DATE: 6/9/2026

WORK ORDER ID: SEFH11249

SCALE: N.T.S

GRID: 2 OF 3

UNDERGROUND TYPICAL

REV. **DATE / DESCRIPTION**

#	
#	
#	
#	


**TYPICAL DETAIL
SERIES:**

A.6

LATITUDE: 29.923007
LONGITUDE: -82.662894

LATITUDE: 29.923284
LONGITUDE: -82.662915

UNDERGROUND CROSSING DETAIL

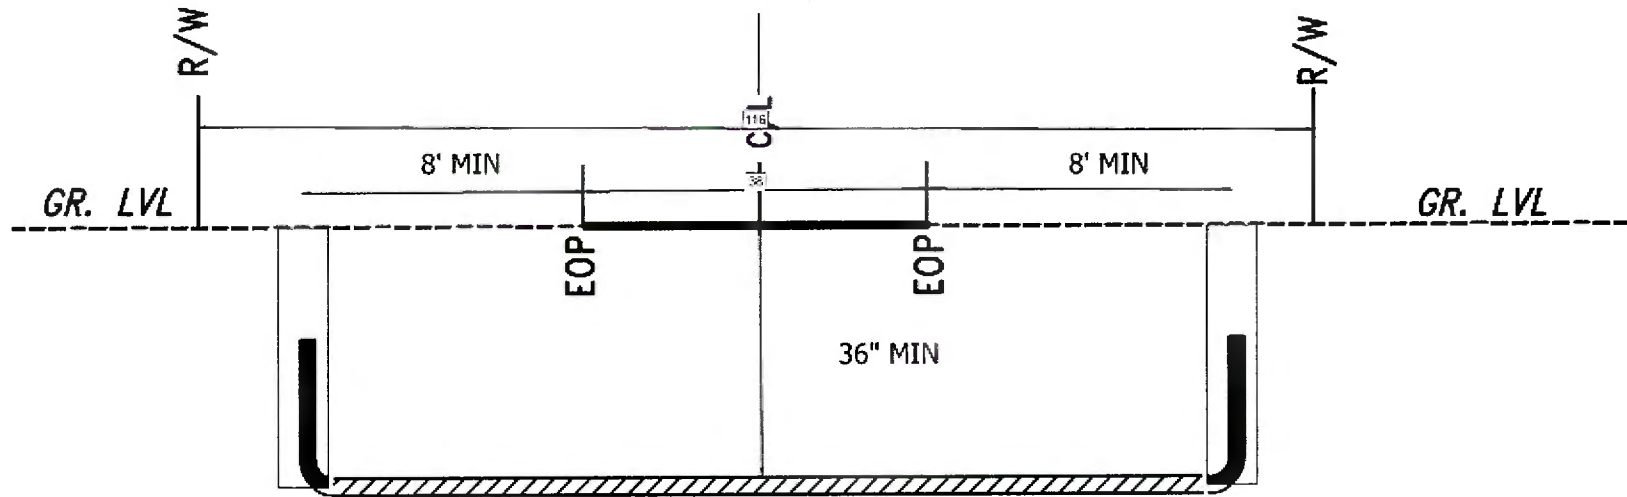

SW FELLOWSHIP ST (CR-18)

NTS

WARNING:
LOCATION OF UNDERGROUND UTILITIES TO BE
VERIFIED BY CONTRACTOR. CALL BEFORE
DIGGING.



**Know what's below.
Call before you dig.**



ERVIN CABLE CONSTRUCTION, LLC
ENGINEERED BY
505 TROOST AVE.
KANSAS CITY, MO 64106

PERMIT AUTHORITY: COLUMBIA COUNTY

PERMIT ID: PERMA115741177

DATE: 6/9/2026

WORK ORDER ID: SEFH11249

SCALE: N.T.S


GRID: 3 OF 3

UNDERGROUND TYPICAL

REV.	DATE / DESCRIPTION
#	
#	
#	
#	

**TYPICAL DETAIL
SERIES:**

A.6

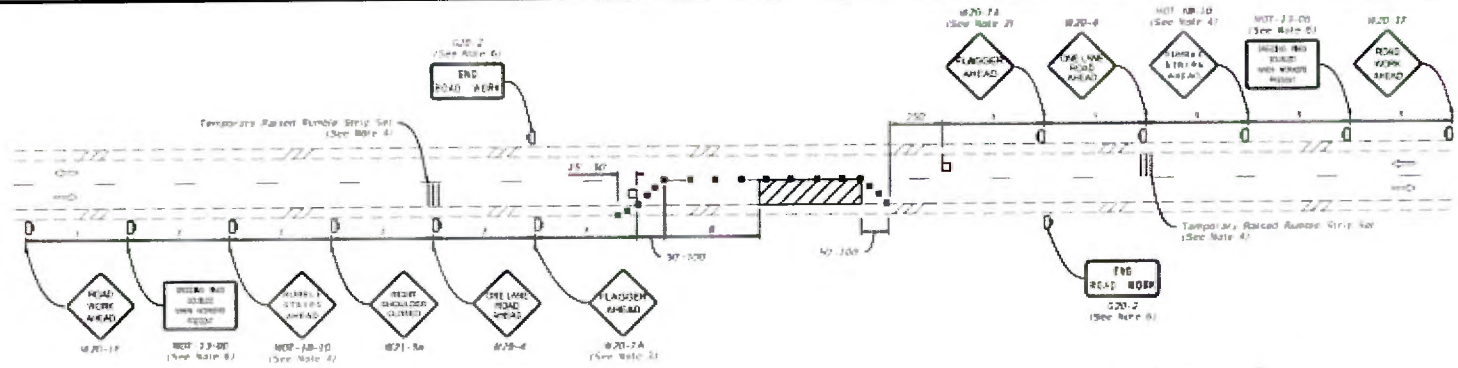

NOTES:

1. This index applies to two-lane, two-way roadways with work within the traveled way.

2. L = Taper length
B = Buffer length
T = Work Zone Sign Spacing
See Index 102-600 for "C", "B", "T" and channelizing device spacing values.

3. Optionally, use "Flagged Ahead" sign with symbol (W20-71) instead of "Flagged Ahead" sign with text (W20-7A).

4. Use temporary raised rumble strips when the existing posted speed is 55 mph or greater and the work duration is greater than 60 minutes. If temporary raised rumble strips are not used, use "Rumble Strips Ahead" sign (W20-18-10) and associated work zone sign spacing.

5. Additional on-site control may be provided by the following means:
a. Flag-carrier vehicle
b. Official vehicle
c. Work vehicles
d. Traffic signs

When flaggers are the sole means of on-site control, the flaggers must be in sight of each other or in direct communication at all times.

SYMBOLS:

- RUMBLE STRIP
- CHANNELIZING DEVICE (See Index 102-600)
- WORK ZONE SIGN
- FLAGGER

Lane Identification and Direction of Traffic


6. The "Speeding Fines Dealt When Workers Present" sign (W20-13-06) and "End Road Work" sign (W20-71) along with associated work zone sign spacing may be omitted when the work operation will be in place for 24 hours or less.

7. Automated Flagging Assistance Devices (AFADs) may be used in accordance with Specifications Sections 102-090 and the AFAD vendor drawings.


B. Railroad Crossings

a. If an active railroad crossing is located closer to the work area than the queue length plus 800 feet, extend the buffer space as shown in Sheet 2.

b. If the slowing of vehicles across an active railroad crossing cannot be avoided, provide a uniformed traffic control officer or flagger at the highway-rail grade crossing to prevent vehicles from stopping within the highway-rail grade crossing, even if automatic train-control devices are in place.

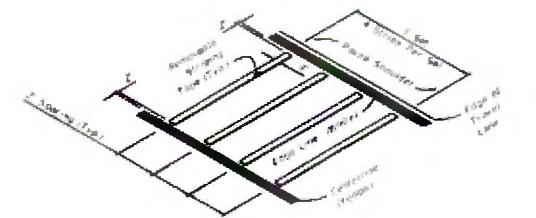

OPTION - 1
REMOVABLE STRIPING TYPE

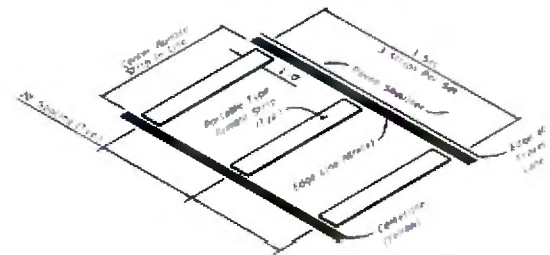

OPTION - 2
PORTABLE TYPE

RUMBLE STRIP SETS

WARNING:
LOCATION OF UNDERGROUND UTILITIES TO BE
VERIFIED BY CONTRACTOR. CALL BEFORE
DIGGING.



Know what's below.
Call before you dig.



kinetic



ERVIN CABLE CONSTRUCTION, LLC

ENGINEERED BY:

595 TROOST AVE.
MANASSAS CITY, MD 20108

PERMIT AUTHORITY: FL DOT

PERMIT ID: PERMA115741177

DATE: 6/9/2026

WORK ORDER ID: SEFH11249

SCALE: N.T.S.

GRID: 1 OF 1

TCP

REV. DATE / DESCRIPTION

N	
N	
N	
N	

**TYPICAL DETAIL
SERIES:**

A.6



COLUMBIA COUNTY BOARD OF COUNTY COMMISSIONERS AGENDA ITEM REQUEST FORM

The Board of County Commissioners meets the 1st and 3rd Thursday of each month in the Columbia County School Board Administrative Complex Auditorium, 372 West Duval Street, Lake City, Florida 32055. The first meeting of every month is at 9:30AM while the second meeting of every month takes place at 5:30PM. All agenda items are due in the Board's office one week prior to the meeting date.

Today's Date: 7/7/2026 Meeting Date: 7/16/2026

Department: Public Works

1. Nature and purpose of agenda item:

Utility permit from Windstream to install cable at SW Elim Church Rd.

2. Recommended Motion/Action:

Approve

3. Fiscal impact on current budget.

This item has no effect on the current budget.

**COLUMBIA COUNTY BOARD OF COUNTY COMMISSIONERS
UTILITY PERMIT**

Date: 06/09/2026 Permit No. 260071 County Road SW Elim Church Section No. _____

Permittee Windstream c/o Ervin Cable Construction

Address 450 Pryor Blvd Sturgis, KY 42459

Telephone Number 215 378-8319

Requesting permission from Columbia County, Florida, hereinafter called the County, to contract, operate and maintain Placing Approximately 4,928 feet of fiber optic line to be place via underground bore.

Location: Southwest Elim Church Road (CR238), Southwest Junction Road, Southwest Lowe Court

FROM: 07/09/2026

TO: 10/09/2026

Submitted for the Utility Owner by: Caylon Joiner- Coordinator, Permitting

Typed Name & Title

Caylon Joiner
Signature

06/09/2026

Date

1. Permittee declares that prior to filing this application it has determined the location of all existing utilities, both aerial and underground and the accurate locations are shown on the plans attached hereto and made a part of this application. Proposed work is within corporate limits of Municipality: YES () NO ☒. If YES: LAKE CITY () FORT WHITE (). A letter of notification was mailed on _____ to the following utility owners _____

locates will be called in for notification to all utility owners 2 weeks before work starts

2. The Columbia County Public Works Director shall be notified twenty-four (24) hours prior to starting work and again immediately upon completion of work. The Public Works Director is Kevin Kirby, located at 607 NW Quinten St. Lake City, FL 32055 Telephone Number 386-758-1019. The PERMITTEE's employee responsible for Maintenance of Traffic is Trawick Construction Company, LLC Travis Baxter Telephone Number 386-205-2858 (This name may be provided at the time of the 24 hour notice to starting work.) Travisbaxter@trawickconstruction.com

3. This PERMITTEE shall commence actual construction in good faith within 30 days after issuance of permit, and shall be completed within 90 days after permitted work has begun. If the beginning date is more than 60 days from date of permit approval, then PERMITTEE must review the permit with the Columbia County Public Works Director to make sure no changes have occurred in the transportation facility that would affect the permitted construction.

4. The construction and maintenance of such utility shall not interfere with the property and rights of a prior PERMITTEE.

5. It is expressly stipulated that this permit is a license for permissive use only and that the placing of utilities upon public property pursuant to this permit shall not operate to create or vest any property right in said holder.

6. Pursuant to Section 337-403(1), Florida Statutes, whenever necessary for the construction, repair, improvement, maintenance, safe and efficient operation, alteration or relocation of all, or any portion of said transportation facility as determined by the Columbia County Public Works Director and/or County Engineer, any or all utilities and appurtenances authorized hereunder, shall be immediately removed from said transportation facility or reset or

relocated thereon as required by the Columbia County Public Works Director and/or County Engineer and at the expense of the PERMITTEE.

7. In case of non-compliance with the County's requirements in effect as of the approval date of this permit, this permit void and the facility will have to be brought into compliance or removed from the right of way at no cost to the County.

8. It is understood and agreed that the rights and privileges herein set out are granted only to the extent of the County's right, title and interest in the land to be entered upon and used by the PERMITTEE, and the PERMITTEE will, at all times, and to the extent permitted by law, assume all risk of and indemnify, defend, and save harmless Columbia County, Florida from any and all loss, damage, cost or expense arising in any manner on account of the exercise or attempted exercise by said PERMITTEE of the aforesaid right and privileges.

9. During construction, all safety regulations of the County shall be observed and the PERMITTEE must take measures, including pacing and the display of safety devices that may be necessary in order to safely conduct the public through the project area in accordance with the Federal Manual on Uniform Traffic Control Devices, as amended for highways.

10. Should the PERMITTEE be desirous of keeping its utilities in place and out of service, the PERMITTEE, by execution of this permit acknowledges its present and continuing ownership of its utilities located between Southwest Junction Road and Southwest Elm Church Road (CR238) within the County's right of way as set forth above. PERMITTEE, as its sole expense, shall promptly remove said out of service utilities whenever Columbia County Public Works Director and/or County Engineer determines said removal is in the public interest.

11. Special instructions: Minimum cover of thirty inches (30") will be required at all locations. Columbia County will not be financially responsible for any damage to facilities with less than thirty inches (30") cover. Cables shall not be located within driveway ditches.

12. Additional Stipulations: _____

* This permit does not give permission for work outside of Columbia County Right of Way.

Permission must be obtained from land owner to work on private property.

* Contact Ken Sweet (386) 466-8037 before start of work onsite.

It is understood and agreed that commencement by the PERMITTEE is acknowledgment and acceptance of the binding nature of these specialist instructions.

Submitted By: Windstream c/o Ervin Cable Construction
Permittee

Place Corporate Seal

Caylon Joiner Coordinator, Permitting
Signature and Title

Attested

Utilities Permit
Page three
Revised: 8/17/00

Recommended for Approval:

Signature: _____

Title: _____


Date: _____

Approval by Board of County Commissioners, Columbia County, Florida:

YES () NO ()

Date Approved: _____

Chairman's Signature: _____

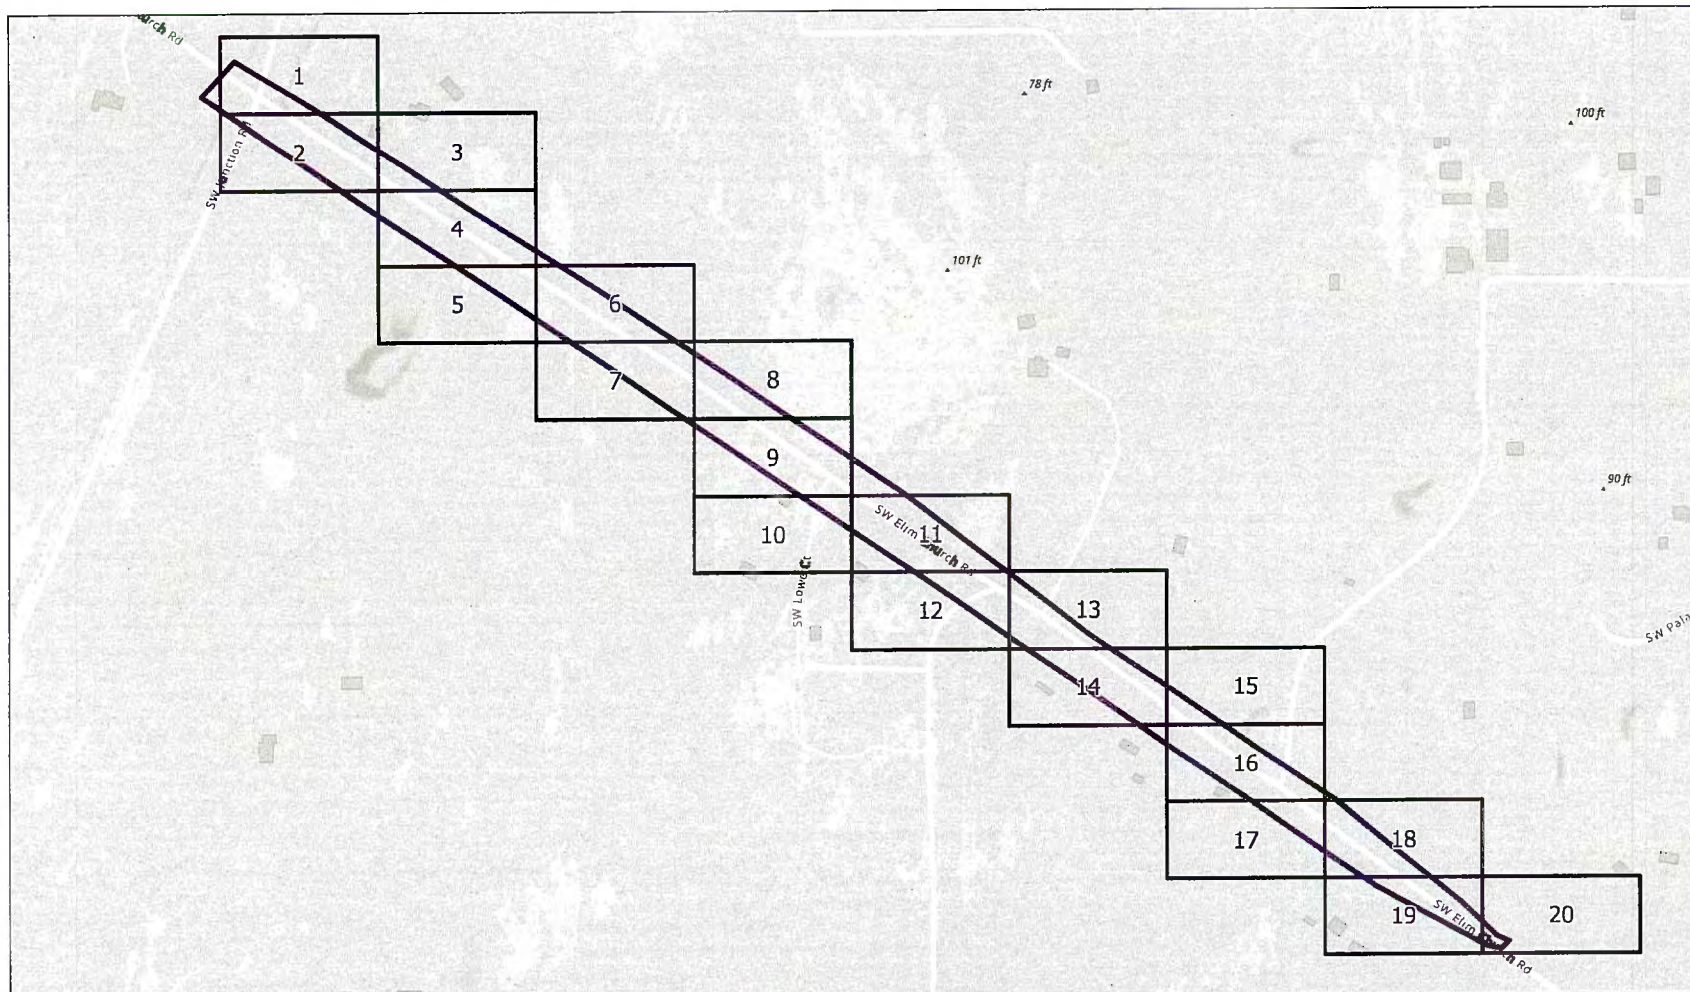

SHEET INDEX:

- A.0 TITLE SHEET
- A.1 CONSTRUCTION NOTES
- A.2 TABLE SHEET
- A.3 PLAN OVERVIEW MAP
- A.4 LEGEND
- A.5 MAP SERIES
- A.6 TYPICALS

PERMIT ID:

PERMA115753599

DATE:

6/9/2026

TRAFFIC CONTROL:

ALL TRAFFIC CONTROL DEVICES AND SIGNING SHALL CONFORM AND BE INSTALLED IN ACCORDANCE WITH THE CURRENT FDOT REQUIREMENTS, INCLUDING THE LATEST FIELD MANUAL FOR TEMPORARY TRAFFIC CONTROL ZONE LAYOUTS.

TOTAL FIBER FOOTAGE:

4,928 FT

JOB NUMBER:

3201308000

PURCHASE ORDER ID:

FTWHFLXA

WORK ORDER ID:

SEFH11266

REV. DATE / DESCRIPTION

#	-/-	
#	-/-	
#	-/-	
#	-/-	

TITLE SHEET:

A.0

WARNING:
LOCATION OF UNDERGROUND UTILITIES TO BE
VERIFIED BY CONTRACTOR. CALL BEFORE
DIGGING.



**Know what's below.
Call before you dig.**



ERVIN CABLE CONSTRUCTION, LLC

ENGINEERED BY:

809 TROOST AVE.
KANSAS CITY, MO 64106

PERMIT AUTHORITY: COLUMBIA COUNTY

SITE LOCATION MAP

SCALE: 1 IN : 400 FT



GENERAL NOTES:

1. **UTILITY LOCATES & NOTIFICATIONS:**
- CALL FLORIDA 811 AT LEAST 72 HOURS BEFORE TRENCHING OR DIGGING TO IDENTIFY ALL UTILITIES AND DRAINAGE.
- NOTIFY FDOT AT LEAST 2 BUSINESS DAYS IN ADVANCE BEFORE CLOSING LANES OR STARTING WORK WITHIN FDOT RIGHT-OF-WAY.
2. **COORDINATION & COMPLIANCE:**
- COORDINATE WITH FDOT INSPECTORS TO CONFIRM THE DEPTH OF DIRECTIONAL BORING BEFORE BEGINNING.
- ENSURE COMPLIANCE WITH CURRENT ADA STANDARDS AND FDOT DESIGN SPECIFICATIONS.
- MAINTAIN UNINTERRUPTED ACCESS TO SIDE STREETS, PROPERTIES, AND SIDEWALKS UNLESS OTHERWISE PERMITTED.
3. **DIRECTIONAL BORING & EXCAVATION:**
- USE THE NORMAL DIRECTIONAL OR GUIDED BORING METHOD FOR ALL BORING OPERATIONS.
4. **UTILITY CROSSINGS:**
-FOR OVERHEAD CROSSINGS, MAINTAIN A CLEARANCE OF AT LEAST 18 FEET ABOVE THE HIGHEST POINT OF THE ROADWAY. FOR ALL CROSSING AND LONGITUDINAL UTILITY DEPTH UNDER ALL PAVEMENT SURFACE WILL BE 48" AND UNDER UNPAVED SURFACE WILL BE 36".
5. **TRAFFIC CONTROL & SAFETY:**
- PROVIDE SAFE PEDESTRIAN ACCESS FOLLOWING FDOT STANDARD (PART 6 OF MUTCD STANDARDS).
- ADHERE TO FDOT EXCAVATION REGULATIONS WHEN WORKING IN TRAFFIC CONTROL ZONES.
- A CERTIFIED PERSON MUST SUPERVISE TRAFFIC.
6. **DRAINAGE & STRUCTURAL CONSIDERATIONS:**
- INSTALL CABLES AND CONDUITS AT LEAST 12 INCHES BELOW SWALES AND DITCHES.
- VAULTS AND HANDHOLES MUST HAVE TRAFFIC-BEARING COVERS.
7. **RESTORATION & PERMITS:**
- RESTORE THE RIGHT-OF-WAY TO A CONDITION THAT IS EQUAL TO OR BETTER THAN THE ORIGINAL STATE ONCE THE PROJECT IS FINISHED.
- SUBMIT AN ENGINEER'S CERTIFICATION AND AS-BUILTS WITHIN 30 DAYS OF PROJECT COMPLETION IF REQUIRED.
8. **GAS & UTILITY SAFETY:**
- LOCATE AND VERIFY GAS LINES BEFORE BEGINNING CONSTRUCTION.

NOTE TO CONSTRUCTION:

1. AFTER EXISTING FACILITIES ARE LOCATED, POT HOLE EACH UTILITY TO CONFIRM LOCATION OF FACILITIES.
2. NO PITS TO BE LEFT OPEN UNATTENDED OR OVERNIGHT NO PITS TO BE LEFT OPEN UNATTENDED OR OVERNIGHT
3. RIGHTS-OF-WAY ARE DEPICTED BASED ON FIELD OBSERVATION AND THE LATEST COUNTY RECORDS AVAILABLE. IF FURTHER ACCURACY IS REQUIRED, LAND SURVEYS WILL BE NECESSARY.
4. ALL UTILITY LOCATIONS SHOWN ARE APPROXIMATE. CALL FOR LOCATES 72 HRS PRIOR TO CONSTRUCTION START.
5. ERVIN CABLE CONSTRUCTION DOES NOT WARRANT INDENITY OR LOCATION OF EXISTING UNDERGROUND, BURIED, HIDDEN OR OTHERWISE NON VISIBLE FACILITIES OR OBSTRUCTIONS WHICH MAY EXIST IN ON OR AROUND SITE IF PLANNED CONSTRUCTION AND OR FACILITIES AND OR FACILITIES PLACEMENT.
6. PLACING CONTRACTOR/COMPANY SHALL LOCATE AND VERIFY ALL SUCH FACILITIES AND OBSTRUCTIONS BEFORE PLACING BEGINS.

CAUTION NOTES:

*NO PITS TO BE LEFT OPEN UNATTENDED OR OVERNIGHT NO PITS TO BE LEFT OPEN UNATTENDED OR OVERNIGHT

DATA DICTIONARY:

EOP_	Edge_of_Pavement
R/W:	Right of Way
BOC:	Back of Curb
PUE:	Public Utility Easement
PE:	Private Easement
OG:	Overhead Guy
Distro:	Distribution
MH:	Manhole
HH:	Handhole
M:	Existing Manhole
P:	Existing Pedestal
V:	Vault
G:	Gas Pipeline
S:	Sewer Line
W:	Water Valve
CAB:	Cabinet
DBD:	Direct Bury Drop
UG:	Underground
AER:	Aerial
PB:	Pull Box
TF:	Transformer
RL:	Running Line (Dimension Line)
W:	Water (Dimension Line)
R/W:	R/W (Dimension Line)
S:	Sewer (Dimension Line)
EOP:	Edge of Pavement (Dim Line)

WARNING:
LOCATION OF UNDERGROUND UTILITIES TO BE
VERIFIED BY CONTRACTOR. CALL BEFORE
DIGGING.



Know what's below.
Call before you dig.



ERVIN CABLE CONSTRUCTION, LLC

ENGINEERED BY:

908 TROOST AVE.
KANSAS CITY, MO 64106

PERMIT AUTHORITY: COLUMBIA COUNTY

PERMIT ID:

PERMA115753599

DATE:

6/9/2026

WORK ORDER ID:

SEFH11266

TOTAL FIBER FOOTAGE:

4,928 FT


REV. DATE / DESCRIPTION

#	---/---/---
#	---/---/---
#	---/---/---
#	---/---/---



**GENERAL / CONSTRUCTION
NOTES:**

A.1



CONDUIT			FIBER CABLE					FIBER EQUIPMENT													
Installation Method	Conduit Diameter	Feet	Placement Type	Cable Category	Fiber Count	Feet	Total Footage	Placement Type	Fiber Equipment Type	Total Count											
INNERDUCT	NA	5142	UG	ACCESS	48	4928		UNDERGROUND	SECONDARYSPLITTER												
BORE	1.25INCH	198	UG	DROP	2	982				5											
BORE	2INCH	44					5910														
SPAN			STRUCTURES																		
			Vault Type	Vault Size	Total Count																
			PEDESTAL	SMALL	5																
			PEDESTAL	EXTRALARGE	2																
			PEDESTAL	DROP	2																
					9																
WARNING: LOCATION OF UNDERGROUND UTILITIES TO BE VERIFIED BY CONTRACTOR. CALL BEFORE DIGGING.  811 Know what's below. Call before you dig.			  ERVIN CABLE CONSTRUCTION, LLC ENGINEERED BY: 908 TROOST AVE. KANSAS CITY, MO 64106			PERMIT AUTHORITY: COLUMBIA COUNTY PERMIT ID: PERMA115753599 DATE: 6/9/2026 WORK ORDER ID: SEFH11266 TOTAL FIBER FOOTAGE: 4,928 FT			<table><tr><th>REV.</th><th>DATE / DESCRIPTION</th></tr><tr><td>#</td><td>---/---/---</td></tr><tr><td>#</td><td>---/---/---</td></tr><tr><td>#</td><td>---/---/---</td></tr><tr><td>#</td><td>---/---/---</td></tr></table> TABLE SHEET: A.2			REV.	DATE / DESCRIPTION	#	---/---/---	#	---/---/---	#	---/---/---	#	---/---/---
REV.	DATE / DESCRIPTION																				
#	---/---/---																				
#	---/---/---																				
#	---/---/---																				
#	---/---/---																				

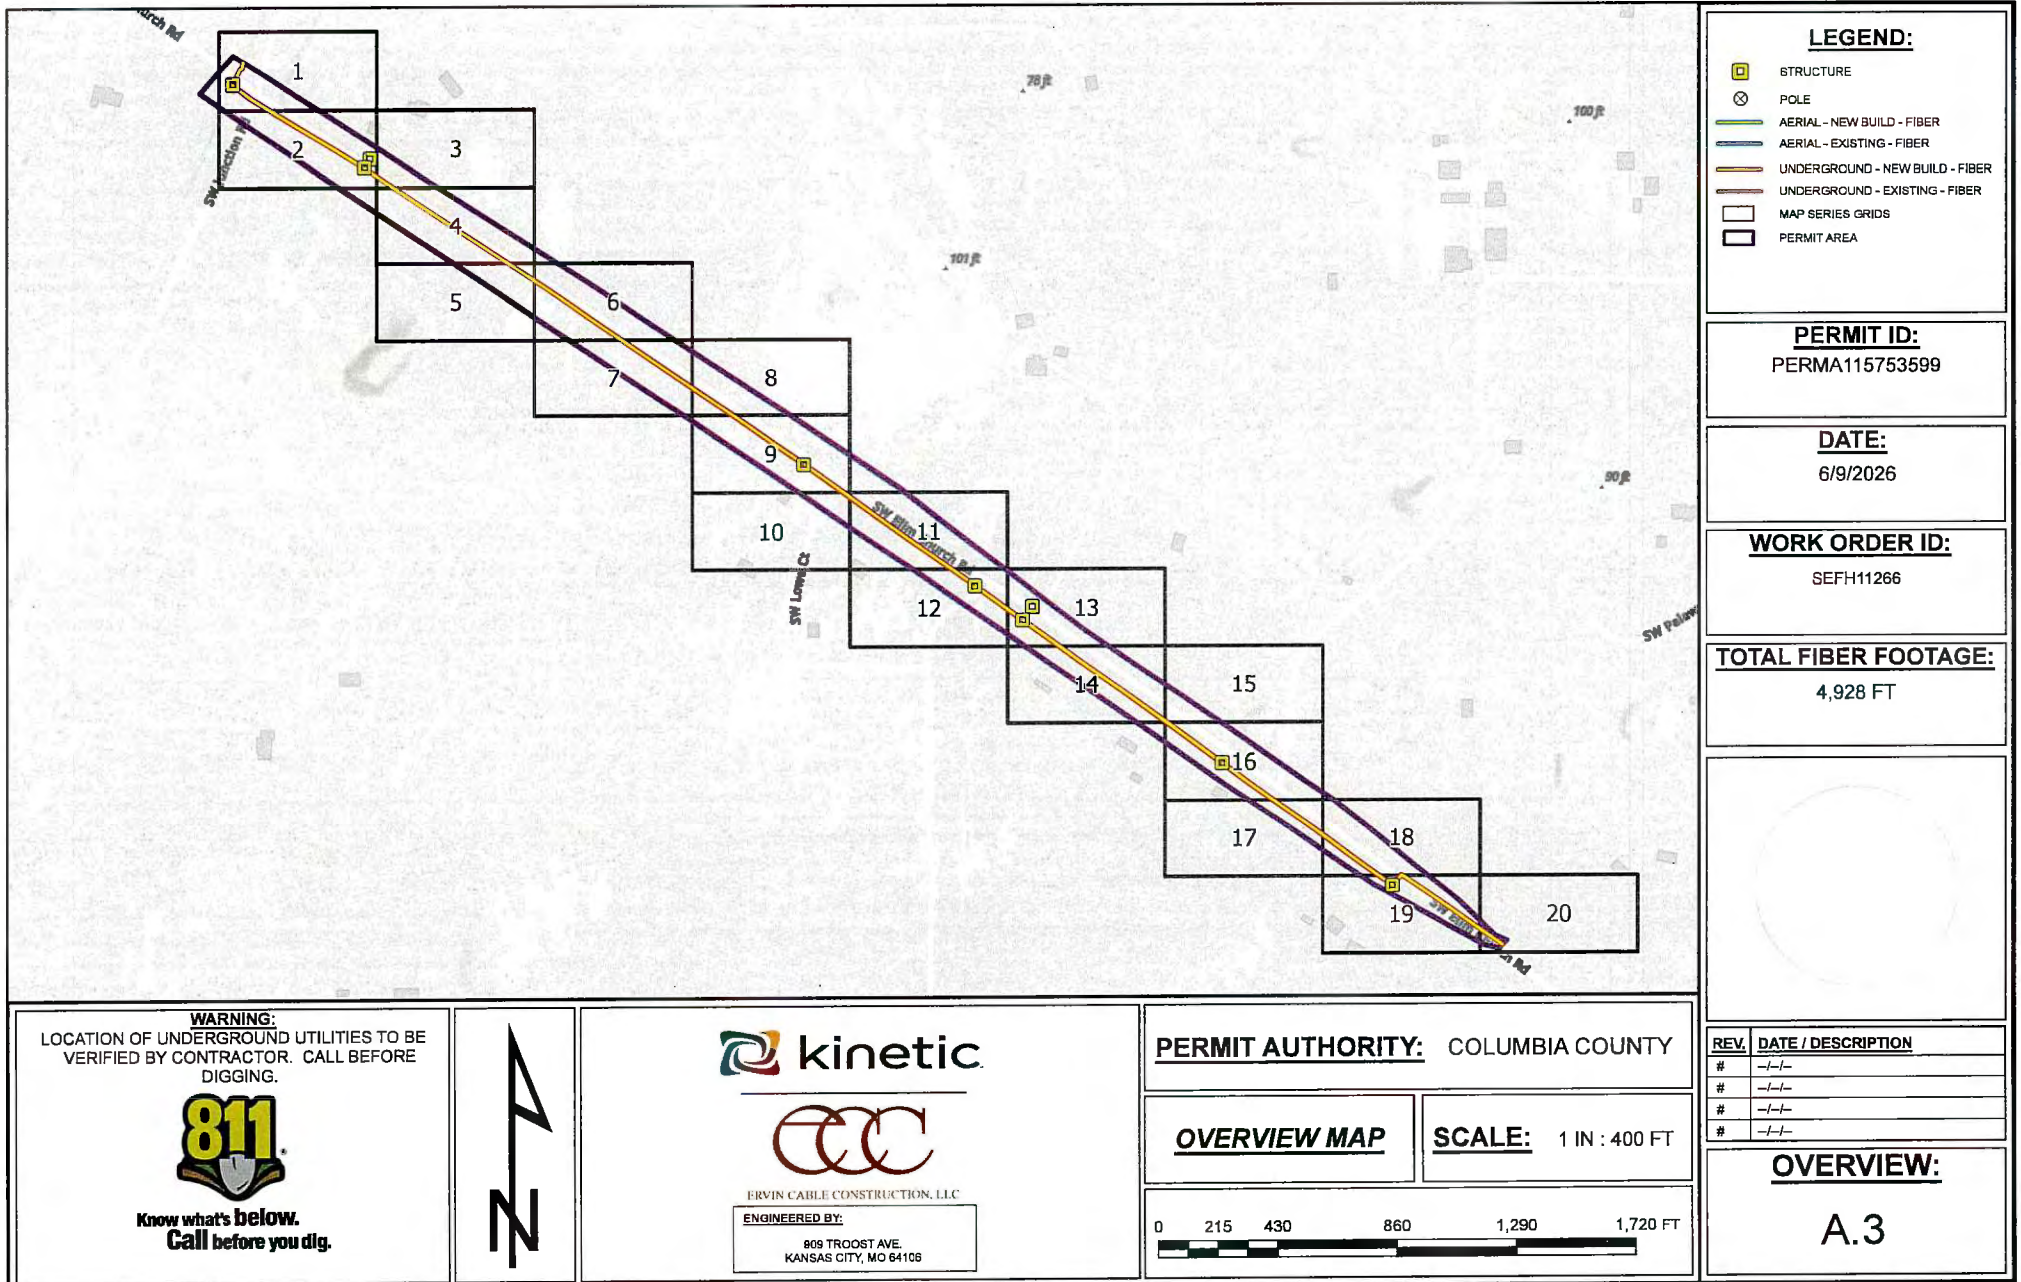




EXISTING SITES

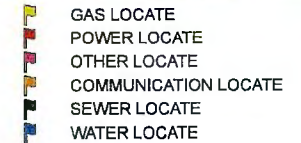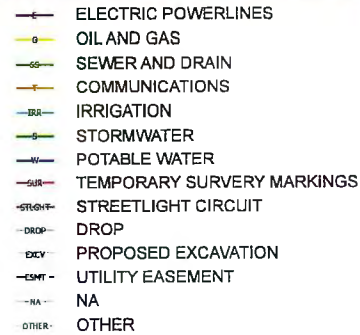

OTHER

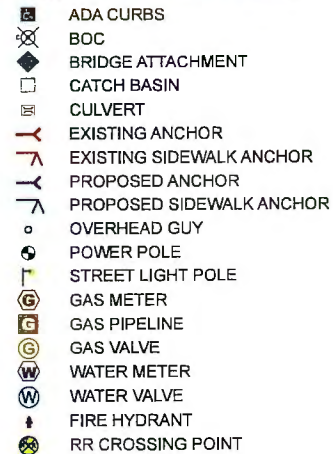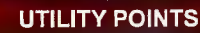

LABELS

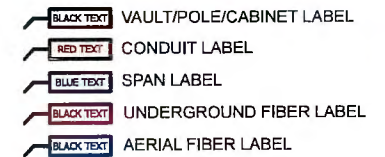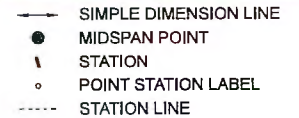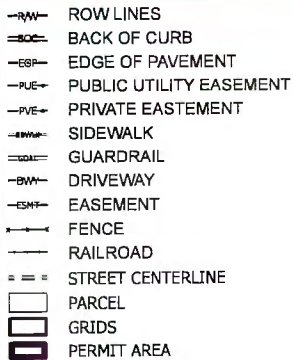

A.4



SEE PAGE 2

WARNING:
LOCATION OF UNDERGROUND UTILITIES TO BE
VERIFIED BY CONTRACTOR. CALL BEFORE
DIGGING.



**Know what's below.
Call before you dig.**



ERVIN CABLE CONSTRUCTION, LLC

ENGINEERED BY:

808 TROOST AVE.
KANSAS CITY, MO 64106

PERMIT AUTHORITY: COLUMBIA COUNTY

PERMIT ID: PERMA115753599

DATE: 6/9/2026

WORK ORDER ID: SEFH11266

TOTAL FIBER FOOTAGE: 4,928 FT

SCALE: 1 IN : 35 FT

GRID: 1 of 20



REV.	DATE / DESCRIPTION
#	---
#	---
#	---
#	---

MAP SERIES:

A.5



WARNING:
LOCATION OF UNDERGROUND UTILITIES TO BE
VERIFIED BY CONTRACTOR. CALL BEFORE
DIGGING.



ERVIN CABLE CONSTRUCTION, LLC

ENGINEERED BY:

808 TROOST AVE.
KANSAS CITY, MO 64106

PERMIT AUTHORITY: COLUMBIA COUNTY

PERMIT ID: PERMA115753599

DATE: 6/9/2026

WORK ORDER ID: SEFH11266

TOTAL FIBER FOOTAGE: 4,928 FT

SCALE: 1 IN : 35 FT

GRID: 2 of 20



REV.	DATE / DESCRIPTION
#	---
#	---
#	---
#	---

MAP SERIES:

A.5



WARNING:
LOCATION OF UNDERGROUND UTILITIES TO BE
VERIFIED BY CONTRACTOR. CALL BEFORE
DIGGING.



**Know what's below.
Call before you dig.**



ERVIN CABLE CONSTRUCTION, LLC

ENGINEERED BY:

909 TROOST AVE.
KANSAS CITY, MO 64106

PERMIT AUTHORITY: COLUMBIA COUNTY

PERMIT ID: PERMA115753599


DATE: 6/9/2026

WORK ORDER ID: SEFH11266

TOTAL FIBER FOOTAGE: 4,928 FT

SCALE: 1 IN : 35 FT

GRID: 3 of 20

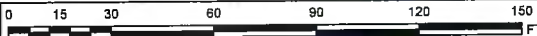

REV. DATE / DESCRIPTION

#	1	1
#	2	2
#	3	3
#	4	4

MAP SERIES:

A.5



WARNING:
LOCATION OF UNDERGROUND UTILITIES TO BE
VERIFIED BY CONTRACTOR. CALL BEFORE
DIGGING.



**Know what's below.
Call before you dig.**



ERVIN CABLE CONSTRUCTION, LLC

ENGINEERED BY:

909 TROOST AVE.
KANSAS CITY, MO 64106

PERMIT AUTHORITY: COLUMBIA COUNTY

PERMIT ID: PERMA115753599

DATE: 6/9/2026

WORK ORDER ID: SEFH11266

TOTAL FIBER FOOTAGE: 4,928 FT

SCALE: 1 IN : 35 FT


GRID: 4 of 20



REV.	DATE / DESCRIPTION
#	---/---/---
#	---/---/---
#	---/---/---
#	---/---/---

MAP SERIES:

A.5

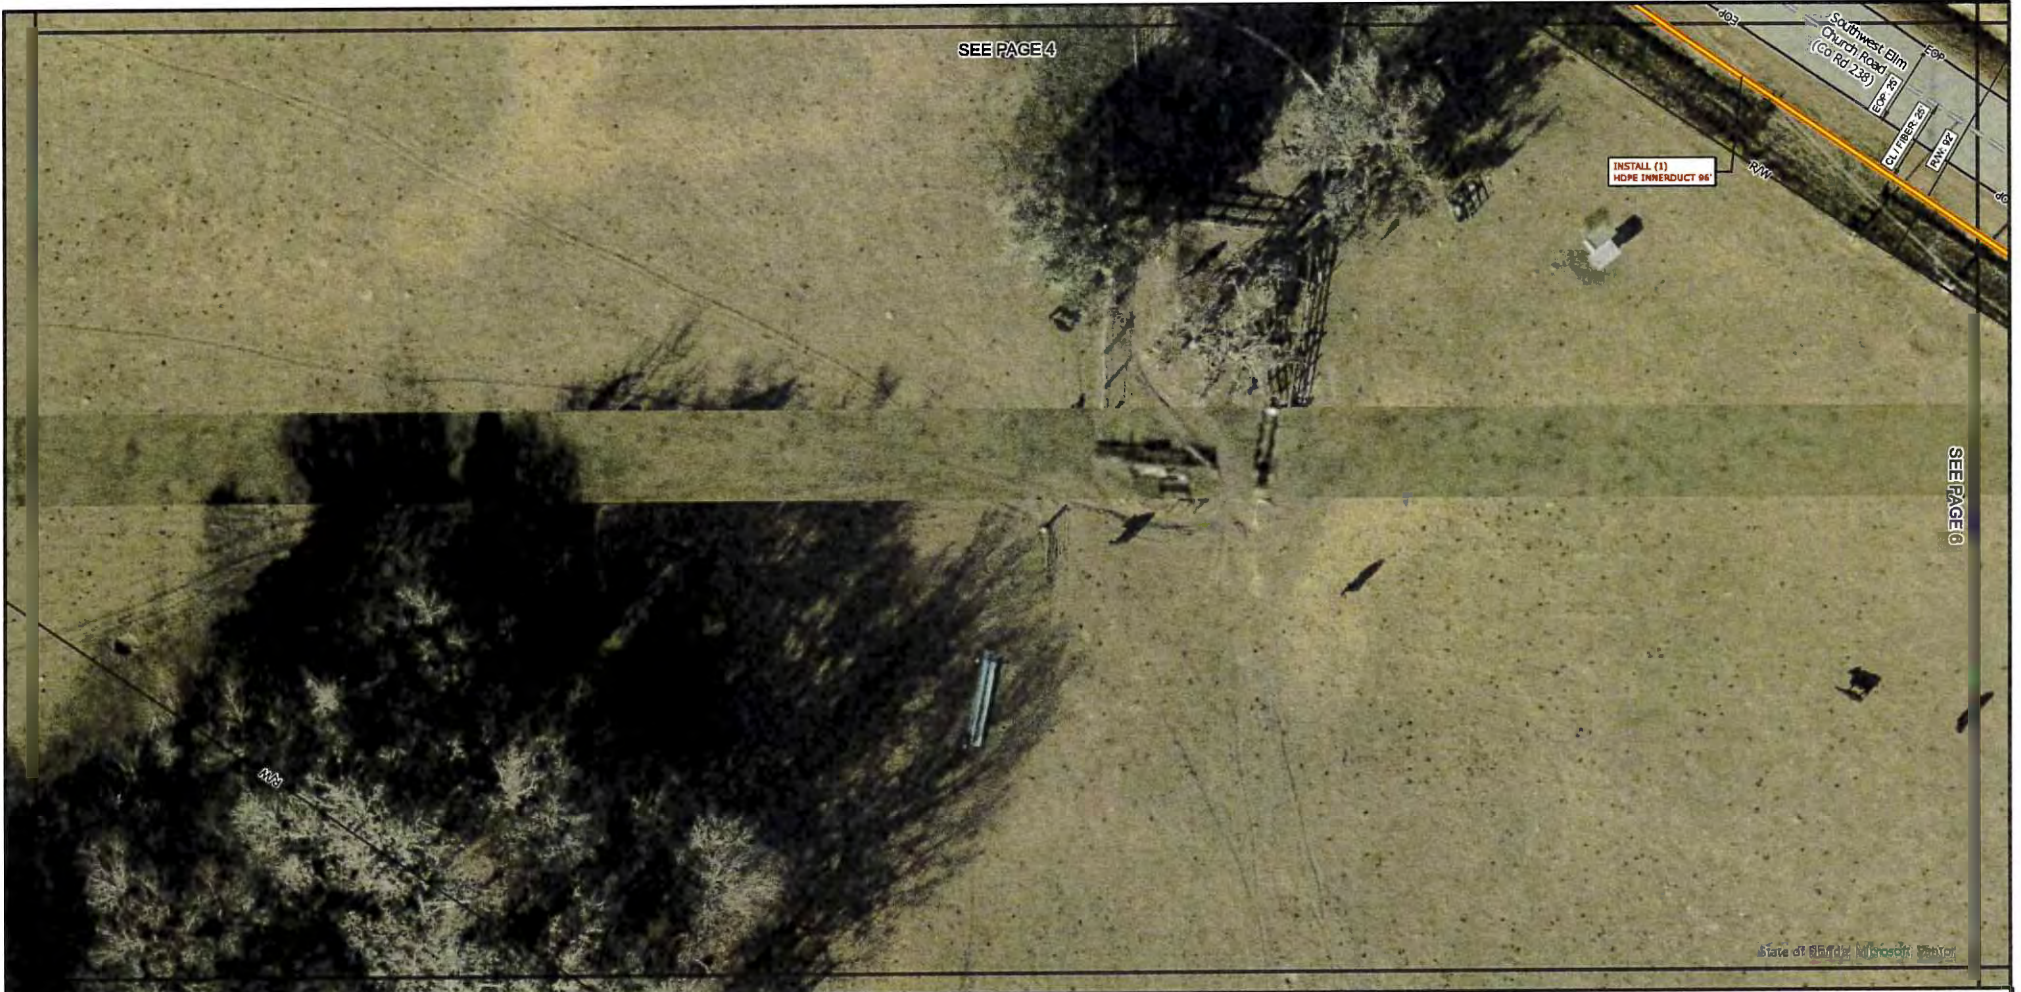

WARNING:
LOCATION OF UNDERGROUND UTILITIES TO BE
VERIFIED BY CONTRACTOR. CALL BEFORE
DIGGING.



Know what's below.
Call before you dig.



ERVIN CABLE CONSTRUCTION, LLC

ENGINEERED BY:

809 TROOST AVE.
KANSAS CITY, MO 64106

PERMIT AUTHORITY: COLUMBIA COUNTY

PERMIT ID: PERMA115753599

DATE: 6/9/2026

WORK ORDER ID: SEFH11266

TOTAL FIBER FOOTAGE: 4,928 FT

SCALE: 1 IN : 35 FT

GRID: 5 of 20



REV.	DATE / DESCRIPTION
#	---
#	---
#	---
#	---

MAP SERIES:

A.5



WARNING:
LOCATION OF UNDERGROUND UTILITIES TO BE
VERIFIED BY CONTRACTOR. CALL BEFORE
DIGGING.



**Know what's below.
Call before you dig.**



ERVIN CABLE CONSTRUCTION, LLC

ENGINEERED BY:

808 TROOST AVE.
KANSAS CITY, MO 64106

PERMIT AUTHORITY: COLUMBIA COUNTY

PERMIT ID: PERMA115753599

DATE: 6/9/2026

WORK ORDER ID: SEFH11266

TOTAL FIBER FOOTAGE: 4,928 FT

SCALE: 1 IN : 35 FT

GRID: 6 of 20



REV.	DATE / DESCRIPTION
#	---
#	---
#	---
#	---

MAP SERIES:

A.5



WARNING:
LOCATION OF UNDERGROUND UTILITIES TO BE
VERIFIED BY CONTRACTOR. CALL BEFORE
DIGGING.



ERVIN CABLE CONSTRUCTION, LLC

ENGINEERED BY:

808 TROOST AVE.
KANSAS CITY, MO 64106

PERMIT AUTHORITY: COLUMBIA COUNTY

PERMIT ID: PERMA115753599

DATE: 6/9/2026

WORK ORDER ID: SEFH11266

TOTAL FIBER FOOTAGE: 4,928 FT

SCALE: 1 IN : 35 FT

GRID: 7 of 20



REV.	DATE / DESCRIPTION
#	---
#	---
#	---
#	---

MAP SERIES:

A.5



WARNING:
LOCATION OF UNDERGROUND UTILITIES TO BE
VERIFIED BY CONTRACTOR. CALL BEFORE
DIGGING.



**Know what's below.
Call before you dig.**



ERVIN CABLE CONSTRUCTION, LLC

ENGINEERED BY:

909 TROOST AVE.
KANSAS CITY, MO 64106

PERMIT AUTHORITY: COLUMBIA COUNTY

PERMIT ID: PERMA115753599

DATE: 6/9/2026

WORK ORDER ID: SEFH11266

TOTAL FIBER FOOTAGE: 4,928 FT

SCALE: 1 IN : 35 FT

GRID: 9 of 20



REV.	DATE / DESCRIPTION
#	---
#	---
#	---
#	---

MAP SERIES:

A.5



WARNING:
LOCATION OF UNDERGROUND UTILITIES TO BE
VERIFIED BY CONTRACTOR. CALL BEFORE
DIGGING.



**Know what's below.
Call before you dig.**



ERVIN CABLE CONSTRUCTION, LLC

ENGINEERED BY:

909 TROOST AVE.
KANSAS CITY, MO 64106

PERMIT AUTHORITY: COLUMBIA COUNTY

PERMIT ID: PERMA115753599

DATE: 6/9/2026

WORK ORDER ID: SEFH11266

TOTAL FIBER FOOTAGE: 4,926 FT

SCALE: 1 IN : 35 FT

GRID: 10 of 20



REV.	DATE / DESCRIPTION
#	---
#	---
#	---
#	---

MAP SERIES:

A.5



WARNING:
LOCATION OF UNDERGROUND UTILITIES TO BE
VERIFIED BY CONTRACTOR. CALL BEFORE
DIGGING.



**Know what's below.
Call before you dig.**



ERVIN CABLE CONSTRUCTION, LLC

ENGINEERED BY:

908 TROOST AVE.
KANSAS CITY, MO 64106

PERMIT AUTHORITY: COLUMBIA COUNTY

PERMIT ID: PERMA115753599

DATE: 6/9/2026

WORK ORDER ID: SEFH11266

TOTAL FIBER FOOTAGE: 4,928 FT

SCALE: 1 IN : 35 FT

GRID: 11 of 20



REV.	DATE / DESCRIPTION
#	---
#	---
#	---
#	---

MAP SERIES:

A.5



WARNING:
LOCATION OF UNDERGROUND UTILITIES TO BE
VERIFIED BY CONTRACTOR. CALL BEFORE
DIGGING.



**Know what's below.
Call before you dig.**



ERVIN CABLE CONSTRUCTION, LLC

ENGINEERED BY:

809 TROOST AVE.
KANSAS CITY, MO 64106

PERMIT AUTHORITY: COLUMBIA COUNTY

PERMIT ID: PERMA115753599

DATE: 6/9/2026

WORK ORDER ID: SEFH11266

TOTAL FIBER FOOTAGE: 4,928 FT

SCALE: 1 IN : 35 FT

GRID: 12 of 20



REV. DATE / DESCRIPTION

#

#

#

#

MAP SERIES:

A.5

A.5



WARNING:
LOCATION OF UNDERGROUND UTILITIES TO BE
VERIFIED BY CONTRACTOR. CALL BEFORE
DIGGING.



Know what's below.
Call before you dig.



ERVIN CABLE CONSTRUCTION, LLC

ENGINEERED BY:

908 TROOST AVE.
KANSAS CITY, MO 64106

PERMIT AUTHORITY: COLUMBIA COUNTY

PERMIT ID: PERMA115753599

DATE: 6/9/2026

WORK ORDER ID: SEFH11266

TOTAL FIBER FOOTAGE: 4,928 FT

SCALE: 1 IN : 35 FT


GRID: 14 of 20



REV.	DATE / DESCRIPTION
#	---
#	---
#	---
#	---

MAP SERIES:

A.5

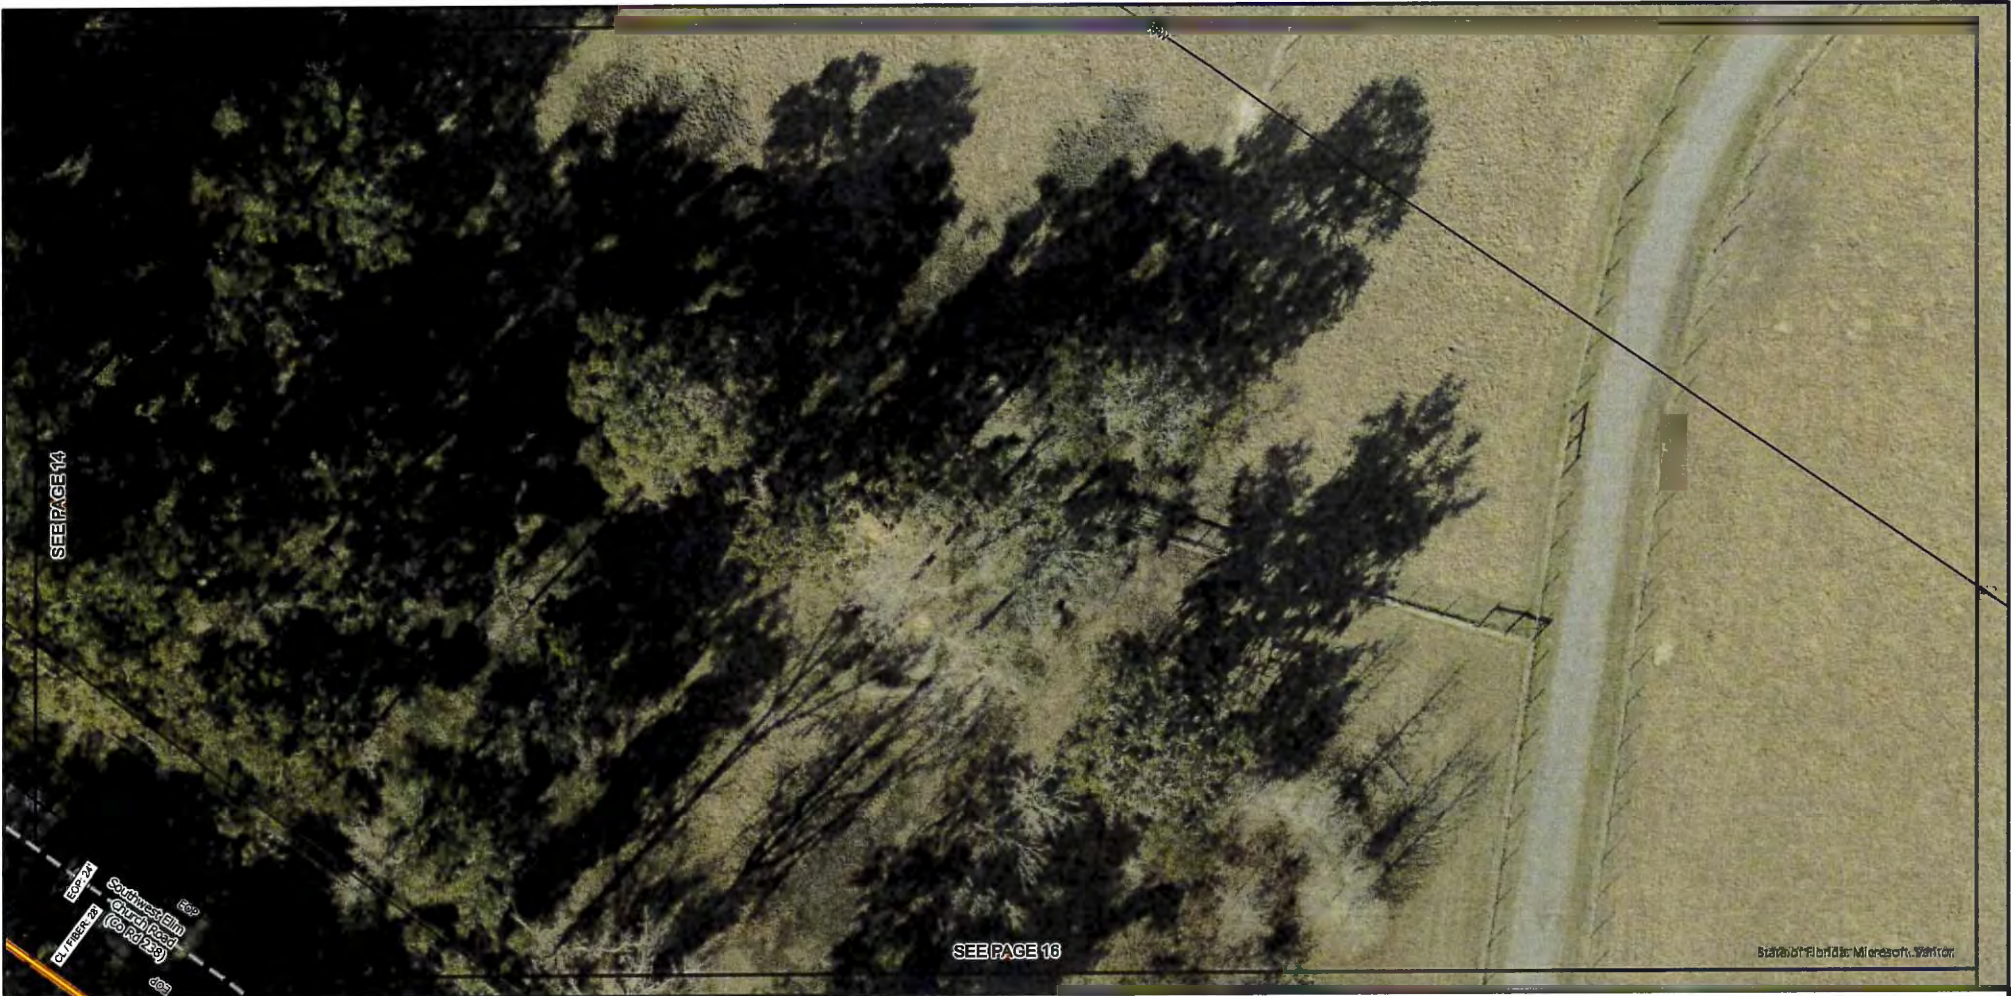

WARNING:
LOCATION OF UNDERGROUND UTILITIES TO BE
VERIFIED BY CONTRACTOR. CALL BEFORE
DIGGING.



ERVIN CABLE CONSTRUCTION, LLC

ENGINEERED BY:

909 TROOST AVE.
KANSAS CITY, MO 64106

PERMIT AUTHORITY: COLUMBIA COUNTY

PERMIT ID: PERMA115753599

DATE: 6/9/2026

WORK ORDER ID: SEFH11266

TOTAL FIBER FOOTAGE: 4,928 FT

SCALE: 1 IN : 35 FT

GRID: 15 of 20



REV.	DATE / DESCRIPTION
#	---
#	---
#	---
#	---

MAP SERIES:

A.5



WARNING:
LOCATION OF UNDERGROUND UTILITIES TO BE
VERIFIED BY CONTRACTOR. CALL BEFORE
DIGGING.



ERVIN CABLE CONSTRUCTION, LLC

ENGINEERED BY:

808 TROOST AVE.
KANSAS CITY, MO 64106

PERMIT AUTHORITY: COLUMBIA COUNTY

PERMIT ID: PERMA115753599

DATE: 6/9/2026

WORK ORDER ID: SEFH11266

TOTAL FIBER FOOTAGE: 4,928 FT

SCALE: 1 IN : 35 FT


GRID: 16 of 20



REV.	DATE / DESCRIPTION
#	---
#	---
#	---
#	---

MAP SERIES:

A.5

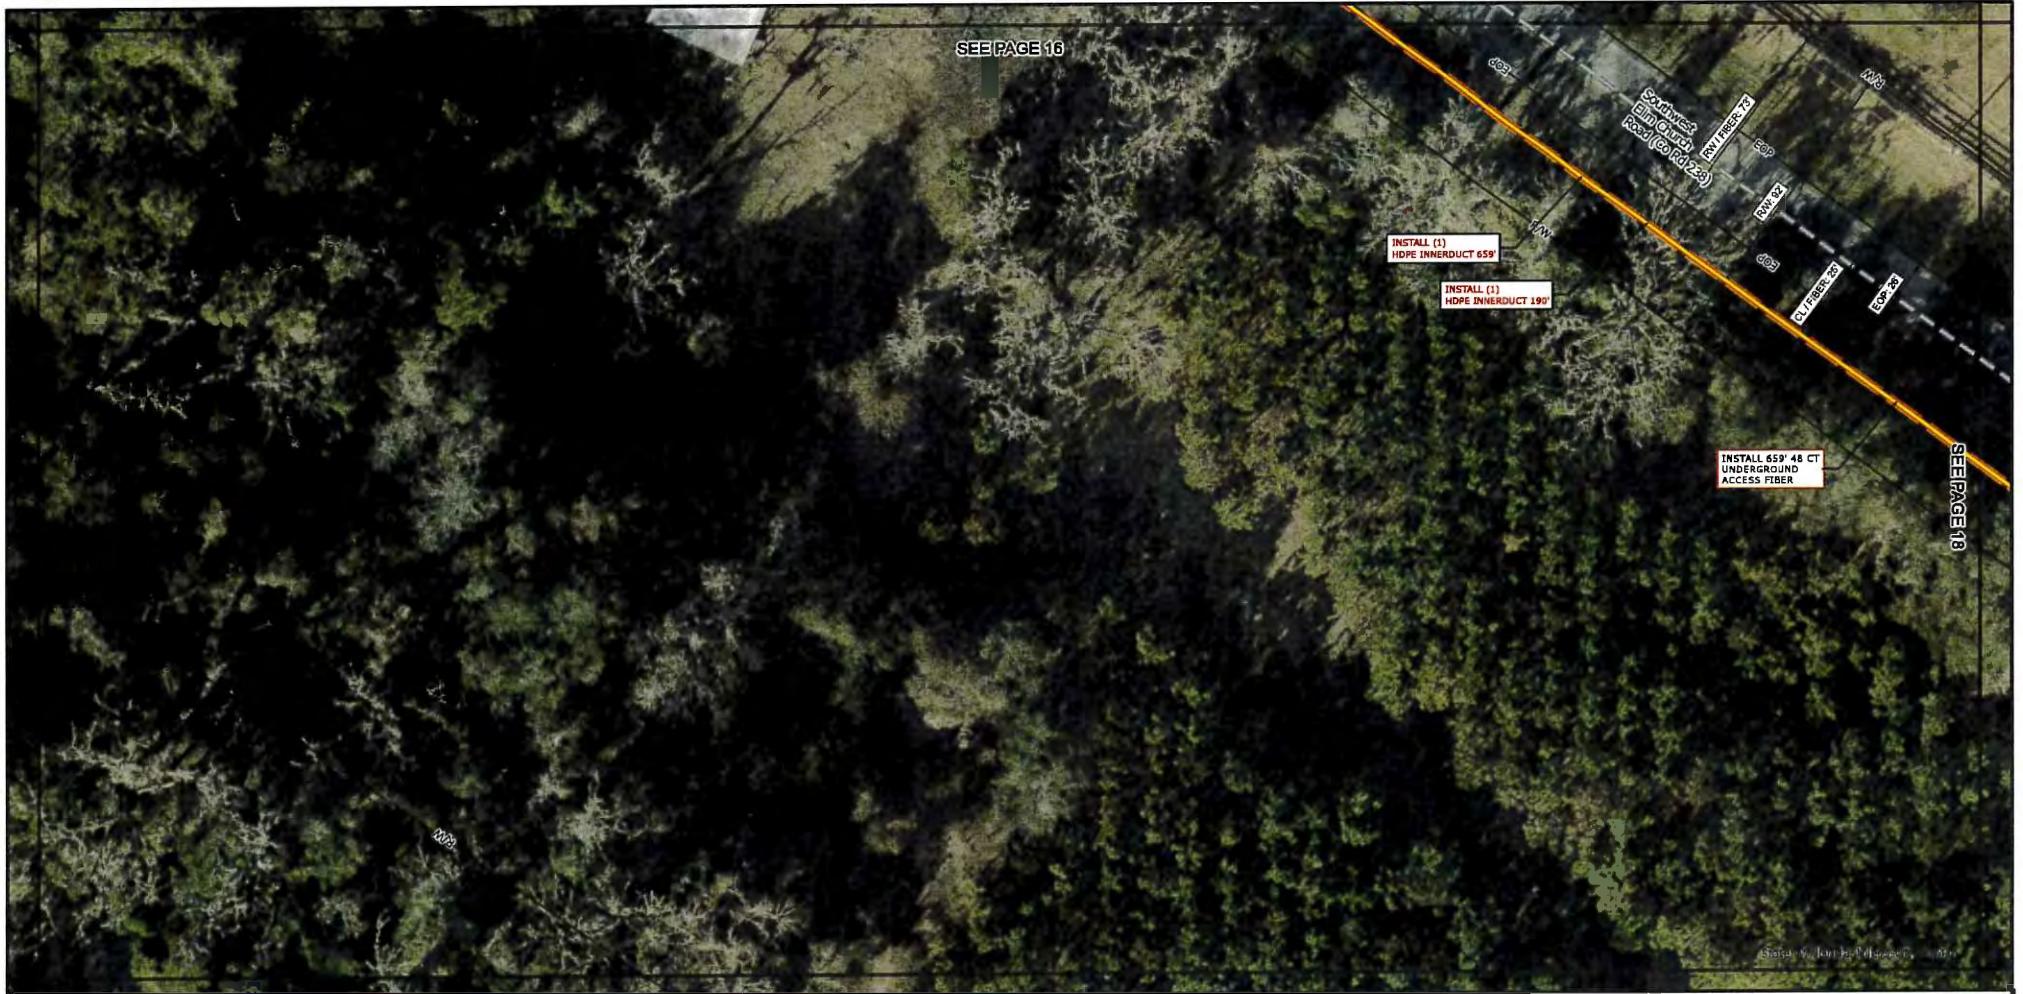

WARNING:
LOCATION OF UNDERGROUND UTILITIES TO BE
VERIFIED BY CONTRACTOR. CALL BEFORE
DIGGING.



**Know what's below.
Call before you dig.**



ERVIN CABLE CONSTRUCTION, LLC

ENGINEERED BY:

808 TROOST AVE.
KANSAS CITY, MO 64106

PERMIT AUTHORITY: COLUMBIA COUNTY

PERMIT ID: PERMA115753599

DATE: 6/9/2026

WORK ORDER ID: SEFH11266

TOTAL FIBER FOOTAGE: 4,928 FT

SCALE: 1 IN : 35 FT

GRID: 17 of 20



REV.	DATE / DESCRIPTION
#	---
#	---
#	---
#	---

MAP SERIES:

A.5



WARNING:
LOCATION OF UNDERGROUND UTILITIES TO BE
VERIFIED BY CONTRACTOR. CALL BEFORE
DIGGING.



**Know what's below.
Call before you dig.**



ERVIN CABLE CONSTRUCTION, LLC

ENGINEERED BY:

809 TROOST AVE.
KANSAS CITY, MO 64106

PERMIT AUTHORITY: COLUMBIA COUNTY

PERMIT ID: PERMA115753599

DATE: 6/9/2026

WORK ORDER ID: SEFH11266

TOTAL FIBER FOOTAGE: 4,928 FT

SCALE: 1 IN : 35 FT

GRID: 18 of 20



REV.	DATE / DESCRIPTION
#	---
#	---
#	---
#	---

MAP SERIES:

A.5



WARNING:
LOCATION OF UNDERGROUND UTILITIES TO BE
VERIFIED BY CONTRACTOR. CALL BEFORE
DIGGING.



**Know what's below.
Call before you dig.**



ERVIN CABLE CONSTRUCTION, LLC

ENGINEERED BY:

808 TROOST AVE.
KANSAS CITY, MO 64106

PERMIT AUTHORITY: COLUMBIA COUNTY

PERMIT ID: PERMA115753599

DATE: 6/9/2026

WORK ORDER ID: SEFH11266

TOTAL FIBER FOOTAGE: 4,828 FT

SCALE: 1 IN : 35 FT

GRID: 19 of 20



REV	DATE / DESCRIPTION
#	---/---/---
#	---/---/---
#	---/---/---
#	---/---/---

MAP SERIES:

A.5



WARNING:
LOCATION OF UNDERGROUND UTILITIES TO BE
VERIFIED BY CONTRACTOR. CALL BEFORE
DIGGING.



**Know what's below.
Call before you dig.**



ERVIN CABLE CONSTRUCTION, LLC

ENGINEERED BY:

909 TROOST AVE.
KANSAS CITY, MO 64106

PERMIT AUTHORITY: COLUMBIA COUNTY

PERMIT ID: PERMA115753599

DATE: 6/9/2026

WORK ORDER ID: SEFH11266

TOTAL FIBER FOOTAGE: 4,928 FT

SCALE: 1 IN : 35 FT





GRID: 20 of 20



REV.	DATE / DESCRIPTION
#	---
#	---
#	---
#	---

MAP SERIES:

A.5

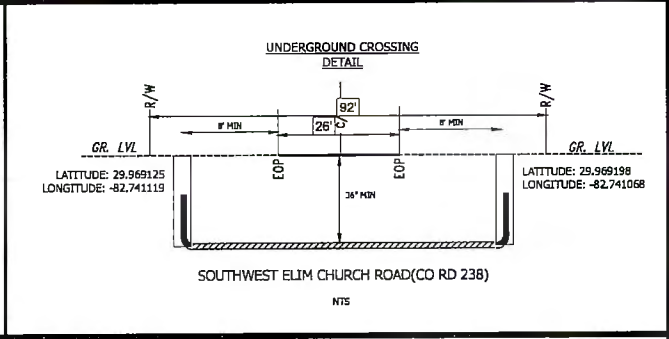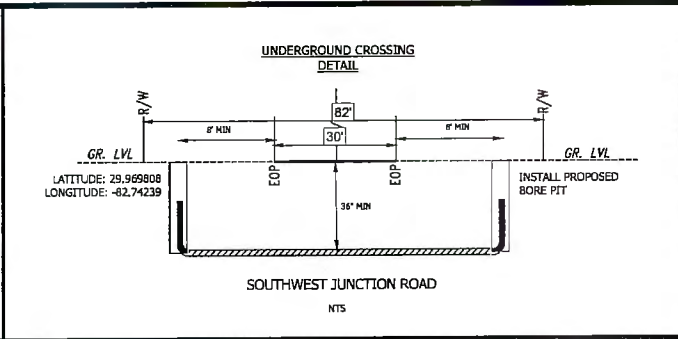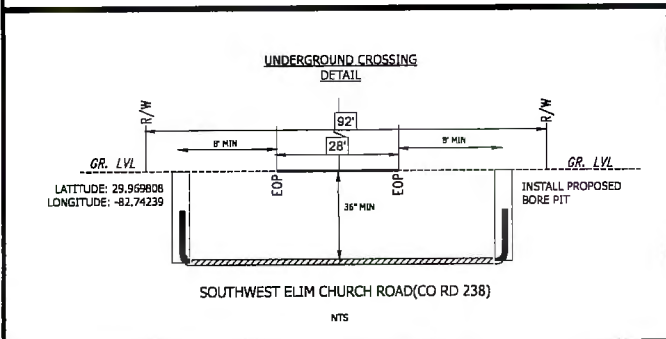 

WARNING:
LOCATION OF UNDERGROUND UTILITIES TO BE
VERIFIED BY CONTRACTOR. CALL BEFORE
DIGGING.

811
Know what's below.
Call before you dig.








ERVIN CABLE CONSTRUCTION, LLC
ENGINEERED BY:
808 TROOST AVE.
KANSAS CITY, MO 64106

PERMIT AUTHORITY: COLUMBIA COUNTY	
PERMIT ID: PERMA115753599	DATE: 6/9/2026
WORK ORDER ID: SEFH11266	
SCALE: N.T.S	GRID: 1 OF 2
UNDERGROUND TYPICAL	

REV.	DATE / DESCRIPTION
#	---
#	---
#	---
#	---
TYPICAL DETAIL SERIES:	
A.6	

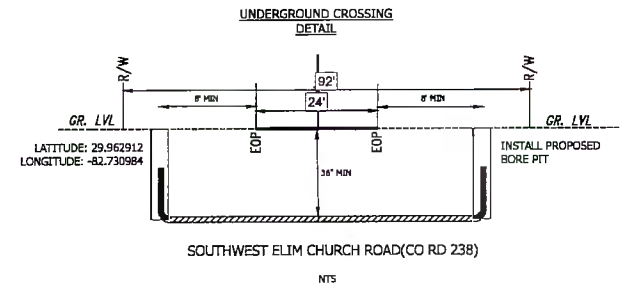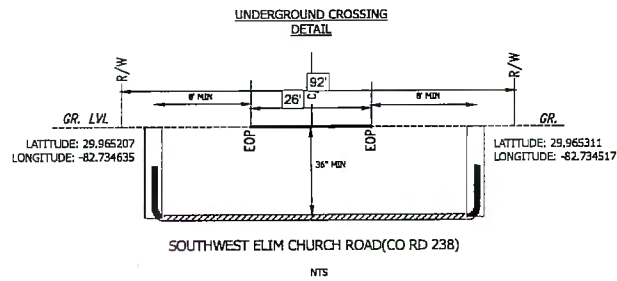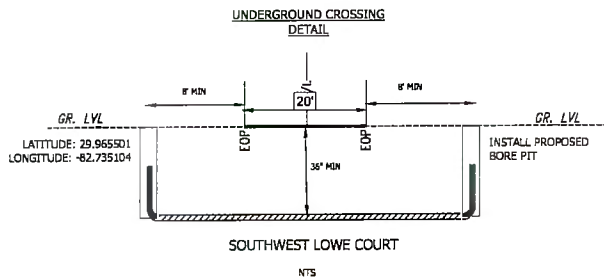

WARNING:
LOCATION OF UNDERGROUND UTILITIES TO BE
VERIFIED BY CONTRACTOR. CALL BEFORE
DIGGING.



**Know what's below.
Call before you dig.**



ERVIN CABLE CONSTRUCTION, LLC

ENGINEERED BY:

909 TROOST AVE.
KANSAS CITY, MO 64106

PERMIT AUTHORITY: COLUMBIA COUNTY

PERMIT ID: PERMA115753599

DATE: 6/9/2026

WORK ORDER ID: SEFH11266

SCALE: N.T.S

GRID: 2 OF 2

UNDERGROUND TYPICAL

REV.	DATE / DESCRIPTION
#	---
#	---
#	---
#	---

**TYPICAL DETAIL
SERIES:**


A.6

NOTE:


1. This Index applies to Two-Lane, Two-Way and Multilane Roadways, including Medians of divided roadways, with work on the shoulder.
2. L = Taper Length
 A = Work Zone Sign Spacing
 B = Buffer Length
 See Index 102-600 for "L", "A", "B", and channelizing device spacing values.
3. Where work activities are between 2' and 15' from the edge of traveled way, the Engineer may omit signs and channelizing devices for work operations 60 minutes or less.
4. When four or more work vehicles enter the through traffic lanes in a one hour period (excluding establishing and terminating the work area), use a flagger or lane closure to accommodate work vehicle ingress and egress.
5. For work less than 2' from the traveled way and work zone speed is greater than 45 MPH, use a lane closure.
6. The "Speeding Fines Doubled When Workers Present" signs (MOT-13-06) and "End Road Work" signs (G20-2) along with the associated work zone sign spacing distances may be omitted when the work operation is in place for 24 hours or less.
7. Temporary pavement markings may be omitted when the work operation is in place for 3 days or less.
8. Omit "Shoulder Closed" signs (W21-5a) along with associated work zone sign spacing distances for work on the median.
9. When there is no paved shoulder, the "Worker" sign (W21-1) may be used instead of the "Shoulder Closed" sign (W21-5a).

SYMBOLS:

-  Work Area
-  Channelizing Device (See Index 102-600)
-  Work Zone Sign
-  Lane Identification and Direction of Traffic

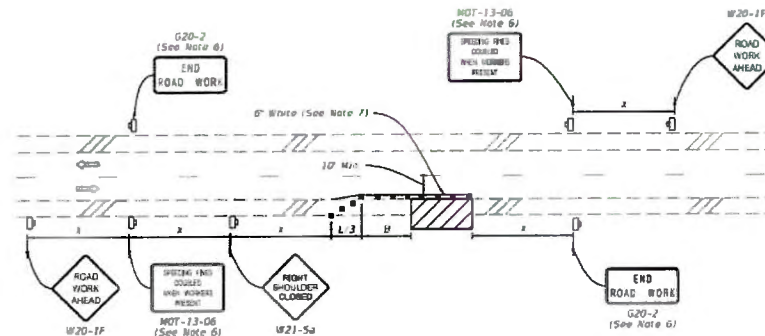

TWO-LANE ROADWAY
 SHOULDER WORK LESS THAN 2' FROM THE TRAVELED WAY
 WITH WORK ZONE SPEED OF 45 MPH OR LESS

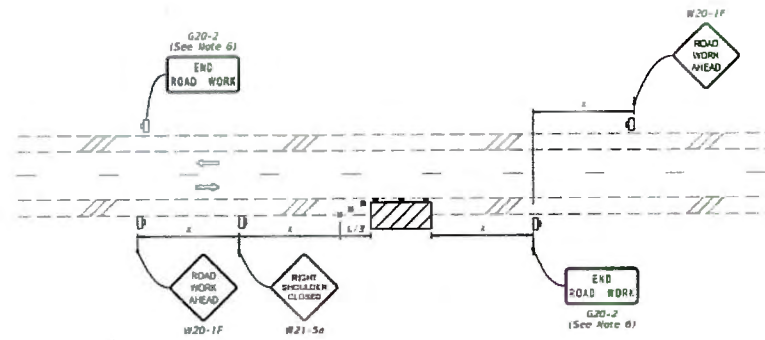

TWO-LANE ROADWAY
 SHOULDER WORK BETWEEN 2' AND 15' FROM THE TRAVELED WAY

WARNING:
 LOCATION OF UNDERGROUND UTILITIES TO BE
 VERIFIED BY CONTRACTOR. CALL BEFORE
 DIGGING.



ERVIN CABLE CONSTRUCTION, LLC

ENGINEERED BY:

909 TROOST AVE.
 KANSAS CITY, MO 64106

PERMIT AUTHORITY: COLUMBIA COUNTY

PERMIT ID: PERMA115753599

DATE: 6/9/2026

WORK ORDER ID: SEFH11266

SCALE: N.T.S

GRID: 1 OF 1

TCP

REV. DATE / DESCRIPTION

#	-/-
#	-/-
#	-/-
#	-/-

**TYPICAL DETAIL
 SERIES:**

A.6



COLUMBIA COUNTY BOARD OF COUNTY COMMISSIONERS AGENDA ITEM REQUEST FORM

The Board of County Commissioners meets the 1st and 3rd Thursday of each month in the Columbia County School Board Administrative Complex Auditorium, 372 West Duval Street, Lake City, Florida 32055. The first meeting of every month is at 9:30AM while the second meeting of every month takes place at 5:30PM. All agenda items are due in the Board's office one week prior to the meeting date.

Today's Date: 7/9/2026 Meeting Date: 7/16/2026

Department: Zoning Department

1. Nature and purpose of agenda item:

Amy Roberts is requesting a Special Family Lot Permit (SFLP260701) to deed 1.8 acres to her son, Kaleb Roberts.

2. Recommended Motion/Action:

Approve SFLP260701

3. Fiscal impact on current budget.

This item has no effect on the current budget.



Columbia County Gateway to Florida

76996
FOR PLANNING USE ONLY

Application # SFLP 260701

Application Fee \$50.00

Receipt No. 773739

Filing Date 7-7-2021

Completeness Date _____

Special Family Lot Permit Application

A. PROJECT INFORMATION

- Title Holder's Name: Amy Lynne Roberts
- Address of Subject Property: 720 SE Ward Crawford Ct, Lake City, FL 32024
- Parcel ID Number(s): 15-05-17-09632-002
- Future Land Use Map Designation: _____
- Zoning Designation: _____
- Acreage of Parent Parcel: 4.55 Acres
- Acreage of Property to be Deeded to Immediate Family Member: 1.00 acres
- Existing Use of Property: vacant
- Proposed use of Property: homestead
- Name of Immediate Family Member for which Special Family Lot is to be Granted: _____
Kaleb Duane Roberts

PLEASE NOTE: Immediate family member must be a parent, grandparent, adopted parent, stepparent, sibling, child, adopted child, stepchild, or grandchild of the person who is conveying the parcel to said individual.

B. APPLICANT INFORMATION

- Applicant Status ☒ Owner (title holder) ☐ Agent
- Name of Applicant(s): Amy Lynne Roberts Title: Mrs.
Company name (if applicable): _____
Mailing Address: 720 SE Ward Crawford Ct
City: Lake City State: FL Zip: 32024
Telephone: (304) 440-7456 Fax: () Email: amyllynneroberts14@gmail.com

PLEASE NOTE: Florida has a very broad public records law. Most written communications to or from government officials regarding government business is subject to public records requests. Your e-mail address and communications may be subject to public disclosure.

- If the applicant is agent for the property owner*.
Property Owner Name (title holder): _____
Mailing Address: _____
City: _____ State: _____ Zip: _____
Telephone: () Fax: () Email: _____

PLEASE NOTE: Florida has a very broad public records law. Most written communications to or from government officials regarding government business is subject to public records requests. Your e-mail address and communications may be subject to public disclosure.

*Must provide an executed Property Owner Affidavit Form authorizing the agent to act on behalf of the property owner.

✓ BIRTH CERT
✓ DL

C. ATTACHMENT/SUBMITTAL REQUIREMENTS

1. Map, Drawing, or Sketch of Parent Parcel Showing the Location of the Proposed Lot being Deeded to Immediate Family Member with Appropriate Dimensions (Must be a Minimum of One Acre). ✓
2. Personal Identification and Proof of Relationship, to Establish the Required Immediate Family Member Status, of both the Parent Parcel Owner and the Immediate Family Member. The Personal Identification Shall Consist of Original Documents or Notarized Copies from Public Records. Such Documents may include Birth Certificates, Adoption Records, Marriage Certificates, and/or Other Public Records. ✓
3. Family Relationship Residence Agreement Affidavit is Required Stating that the Special Family Lot is being Created as a Homestead by the Immediate Family Member, that the Immediate Family Member shall obtain Homestead Exemption on the Lot. This Affidavit shall be Recorded in the Clerk of Courts Office.
4. Legal Description of Parent Parcel with Acreage (In Microsoft Word Format). ✓
5. Legal Description of Property to be Deeded to Immediate Family Member with Acreage (In Microsoft Word Format). ✓
6. Legal Description of Parent Parcel with Immediate Family Member Lot Removed with Acreage (In Microsoft Word Format). ✓
7. Proof of Ownership (i.e. deed). ✓
8. Agent Authorization Form, if applicable (signed and notarized). ✗
9. Proof of Payment of Taxes (can be obtained online via the Columbia County Tax Collector's Office). ✓
10. Fee. \$50.00 - No application shall be accepted or processed until the required application fee has been paid.

NOTICE TO APPLICANT

A special family lot permit may be issued by the Board of County Commissioners on land zoned Agricultural or Environmentally Sensitive Area within these Land Development Regulations, for the purpose of conveying a lot or parcel to an immediate family member who is the parent, grandparent, adopted parent, stepparent, sibling, child, or adopted child, stepchild or grandchild of the person who conveyed the parcel to said individual, **not to exceed one (1) dwelling unit per one (1) acre** and the lot complies with all other conditions from permitting development as set forth in these Land Development Regulations. This provision is intended to promote the perpetuation of the family homestead in rural areas by making it possible for immediate family members to reside on lots as their primary residence which exceed maximum density for such areas, provided that the lot complies with the conditions for permitting established in Section 14.9 of the Land Development Regulations.

If approved by the Board of County Commissioner, the division of lots shall be recorded by separate deed, comply with all other applicable regulations of the Land Development Regulations, and comply with all other conditions for permitting and development as set forth in the Land Development Regulations. A completed building permit application shall be submitted within one (1) year of receiving approval by the Board of County Commissioners. One (1) extension can be requested in writing and approved by the Land Development Regulations Administrator not to exceed nine (9) months. If a special family lot permit expires, it shall have to go through the process again for approval as required by this section. A building permit for a special family lot shall be issued only to the immediate family member or their authorized representative (i.e. licensed building contractor or mobile home installer) after a recorded copy of the family relationship residence agreement affidavit and deed to the special family lot has been submitted to the Land Development Regulation Administrator as part of the building permit application process.

Special family lots which have not met the requirements for homestead exemption shall not be transferable except, as follows:

1. The deeding of the parcel back to the original owner of the parent tract as indicated in Section 14.9 of the Land Development Regulations;
2. To another individual meeting the definition of immediate family member;
3. To an individual not meeting the definition of immediate family member due to circumstances beyond the reasonable control of the family member to whom the original special family lot permit was granted such as divorce, death or job change resulting in unreasonable commuting distances, the immediate family member is no longer able to retain ownership of the special family lot, subject to approval by the original reviewing body that approved the special family lot permit; and
4. Upon approval of the transfer of the special family lot, the County will issue a Certificate of Transfer and the owner shall record the certificate in the Public Records in the Clerk of the Courts Office. This process shall apply retroactively to special family lots previously created under the Land Development Regulations.

Any decision made by the Board of County Commissioners is subject to a 30 day appeal period as outlined in Article 12 of the Land Development Regulations. Any action taken by the applicant within the 30 day appeal period is at the applicant's risk. No Certificate of Occupancy shall be issued until the 30 day appeal period is over or until any appeal has been settled.

Upon the applicant obtaining a Certificate of Occupancy, the applicant must file for Homestead Exemption. Homestead Exemptions can be filed each year with the Columbia County Property Appraiser's Office from January 1 to March 31.

I hereby certify that all of the above statements and statements contained in any documents or plans submitted herewith are true and accurate to the best of my knowledge and belief.

Amy Roberts

Applicant/Agent Name (Type or Print)

AR

Applicant/Agent Signature

1.1.26

Date

Columbia County Property Appraiser

Jeff Hampton

2026 Working Values

updated: 7/2/2026

Parcel: << 15-6S-17-09682-002 (35661) >>

Owner & Property Info

Result: 1 of 1

Owner	ROBERTS AMY LYNNE 726 SE WARD CRAWFORD CT LAKE CITY, FL 32024		
Site	726 SE WARD CRAWFORD CT, LAKE CITY		
Description*	E 660 FT OF N 300 FT OF NE1/4 OF SE1/4. 756-1253-1254, 929-1770, WD 1033-870, WD 1039-602.		
Area	4.55 AC	S/T/R	15-6S-17
Use Code**	MOBILE HOME (0200)	Tax District	3

*The Description above is not to be used as the Legal Description for this parcel in any legal transaction.

**The Use Code is a FL Dept. of Revenue (DOR) code and is not maintained by the Property Appraiser's office. Please contact your city or county Planning & Zoning office for specific zoning information.

Property & Assessment Values

2025 Certified Values		2026 Working Values	
Mkt Land	\$45,500	Mkt Land	\$59,150
Ag Land	\$0	Ag Land	\$0
Building	\$89,040	Building	\$89,040
XFOB	\$8,600	XFOB	\$8,600
Just	\$143,140	Just	\$156,790
Class	\$0	Class	\$0
Appraised	\$143,140	Appraised	\$156,790
SOH/10% Cap	\$66,878	SOH/10% Cap	\$78,469
Assessed	\$76,262	Assessed	\$78,321
Exempt	HX HB	Exempt	HX HB
	\$50,722		\$51,411
Total	county:\$25,540 city:\$0	Total	county:\$26,910 city:\$0
Taxable	other:\$0 school:\$51,262	Taxable	other:\$0 school:\$53,321

NOTE: Property ownership changes can cause the Assessed value of the property to reset to full Market value, which could result in higher property taxes.

Aerial Viewer Pictometry Google Maps

2023 2022 2019 2016 2013 Sales



Sales History

Sale Date	Sale Price	Book/Page	Deed	V/I	Qualification (Codes)	RCode
12/15/2004	\$100	1039 / 602	WD	I	Q	06
12/15/2004	\$100	1033 / 870	WD	I	Q	01
6/22/2001	\$100	929 / 1770	WD	V	Q	03
10/17/1988	\$0	756 / 1253	WD	V	Q	03

Building Characteristics

Bldg Sketch	Description*	Year Blt	Base SF	Actual SF	Bldg Value
Sketch	MANUF 1 (0201)	2001	1512	1512	\$89,040

*Bldg Desc determinations are used by the Property Appraisers office solely for the purpose of determining a property's Just Value for ad valorem tax purposes and should not be used for any other purpose.

Extra Features & Out Buildings

Code	Desc	Year Blt	Value	Units	Dims
0190	FPLC PF	2013	\$1,200.00	1.00	0 x 0
0294	SHED WOOD/VINYL	2013	\$300.00	1.00	0 x 0
9945	Well/Sept		\$7,000.00	1.00	0 x 0
0261	PRCH, UOP	2013	\$100.00	1.00	0 x 0

Land Breakdown

Code	Desc	Units	Adjustments	Eff Rate	Land Value
0200	MBL HM (MKT)	4.550 AC	1.0000/1.0000 1.0000/ /	\$13,000 /AC	\$59,150

Search Result: 1 of 1

© Columbia County Property Appraiser | Jeff Hampton | Lake City, Florida | 386-758-1083

GrizzlyLogic

The information presented on this website was derived from data which was compiled by the Columbia County Property Appraiser solely for the governmental purpose of property assessment. This information should not be relied upon by anyone as a determination of the ownership of property or market value. The GIS Map image is not a survey and shall not be used in a Title Search or any official capacity. No warranties, expressed or implied, are provided for the accuracy of the data herein, its use, or its interpretation. This website was last updated: 7/2/2026 and may not reflect the data currently on file at our office.

Prepared as to format only
No title search
This instrument prepared by:
William J. Haley, Esquire
Brammon, Brown, Haley,
Robinson & Bullock, P. A.
P. O. Box 1029
Lake City, FL 32056-1029

Inst: 2004027869 Date: 12/16/2004 Time: 14:50
Doc Stamp-Deed : 0.70
mk DC, P. DeWitt Casco, Columbia County B: 1033 P: 870

WARRANTY DEED

THIS INDENTURE, made this 15th day of December, 2004, between **E. W. Crawford and Vivian Crawford, his wife**, having a mailing address of 618 S.E. Ward Crawford Court, Lake City, FL 32024, hereinafter referred to as Grantors, and **Amy Lynne Roberts**, having a mailing address of 548 SE Ward Crawford Road, Lake City, Florida, 32024, hereinafter referred to as Grantee.

WITNESSETH: That said Grantors, for and in consideration of the sum of \$1.00, love and affection, the receipt and sufficiency of which are hereby acknowledged, have granted, bargained and sold to the said Grantee, and Grantee's successors and assigns forever, the following described land, situate, lying and being in Columbia County, Florida, to-wit:

TOWNSHIP 6 SOUTH, RANGE 17 EAST

SECTION 15 East 660' of North 300' of NE¼ of SE¼

Grantors reserve a life estate in and to the lives of the Grantors.

Subject to reservations, restrictions and easements of record; local building and zoning regulations; land use regulations; and taxes for 2004 and subsequent years, and road rights of way.

Grantors reserve the exclusive timber rights for the growing, maintaining, cutting and removing any and all timber located on the property during the lifetime of the Grantors..

and said Grantors do hereby fully warrant the title to said lands and will defend the same against the lawful claims of all persons whomsoever.

IN WITNESS WHEREOF, Grantors have hereunto set their hands and seals the day and year first above written.

Inst:2004027969 Date:12/16/2004 Time:14:50

Doc Stamp-Deed : 0.70

DC,P.Dewitt Cason,Columbia County B:1033 P:871

Signed, sealed and delivered
in the presence of:

William J. Haley
Print Name: William J. Haley

E. W. Crawford
E. W. Crawford

Debbie G. Moore
Print Name: Debbie G. Moore
Witnesses as to E. W. Crawford

William J. Haley
Print Name: William J. Haley

Vivian Crawford
Vivian Crawford

Debbie G. Moore
Print Name: Debbie G. Moore
Witnesses as to Vivian Crawford

**STATE OF FLORIDA
COUNTY OF COLUMBIA**

The foregoing instrument was acknowledged before me this 15th day of December, 2004,
by E. W. Crawford and Vivian Crawford, who are personally known to me or who produced their
Florida Driver Licenses respectively, as identification..

Debbie G. Moore
Print Name: Debbie G. Moore
Notary Public, State of Florida
Commission Number: DD 004081
My commission expires: 3-16-05



PARCEL NUMBER	ESCROW CD	Millage Code
R09682-002		3

ROBERTS AMY LYNNE
726 SE WARD CRAWFORD CT
LAKE CITY FL 32024

THIS BILL IS FULLY PAID
Ex:HOMESTEAD; HX Additional

726 WARD CRAWFORD SE LAKE CITY 32024
E 660 FT OF N 300 FT OF NE1/4 OF SE1/4.

756-1253-1254, 929-1770, WD 1033-870,
WD 1039-602,

135 NE Hemando Ave, Suite 125,Lake City, FL 32055
(386) 758-1077

AD VALOREM TAXES

TAXING AUTHORITY	ASSESSED VALUE	MILLAGE RATE	EXEMPTION AMOUNT	TAXABLE AMOUNT	TAXES LEVIED
BOARD OF COUNTY COMMISSIONERS					
GENERAL FUND	76,262	7.8150	50,722	25,540	199.60
COLUMBIA COUNTY SCHOOL BOARD					
DISCRETIONARY	76,262	0.7480	25,000	51,262	38.34
LOCAL	76,262	3.1010	25,000	51,262	158.97
CAPITAL OUTLAY	76,262	1.5000	25,000	51,262	76.89
SUWANNEE RIVER WATER MGT DIST					
WATER MGT	76,262	0.2812	50,722	25,540	7.18
LAKE SHORE HOSPITAL AUTHORITY					
LK SHORE	76,262	0.0001	50,722	25,540	0.00

IMPORTANT: All exemptions do not apply to all taxing authorities. Please contact the Highlands
County Property Appraiser for exemption/assessment questions.

TOTAL MILLAGE	13.4453	AD VALOREM TAXES	480.98
---------------	---------	------------------	--------

NON AD VALOREM ASSESSMENTS

LEVYING AUTHORITY	RATE	AMOUNT
FFIR FIRE ASSESSMENTS	1.00 Unit @303.9800	303.98
GGAR SOLID WASTE - ANNUAL	1.00 Unit @210.1500	210.15

SAVE TIME PAY ONLINE @ www.highlandstaxcollector.com

NON AD VALOREM ASSESSMENTS	514.13
----------------------------	--------

COMBINED TAXES AND ASSESSMENTS	995.11	See reverse side for important information
--------------------------------	--------	--

Paid In Full	Taxes	Discount / Interest	Fees	Payments	Amount Due
	995.11	29.85	40.75	1,065.71	0.00

PARCEL NUMBER	ESCROW CD	Millage Code
R09682-002		3

ROBERTS AMY LYNNE
726 SE WARD CRAWFORD CT
LAKE CITY FL 32024

THIS BILL IS FULLY PAID
Ex:HOMESTEAD; HX Additional

726 WARD CRAWFORD SE LAKE CITY 32024
E 660 FT OF N 300 FT OF NE1/4 OF SE1/4.

DO NOT WRITE BELOW THIS PORTION

PLEASE PAY IN US FUNDS TO: KYLE KEEN, TAX COLLECTOR

Paid In Full	Taxes	Discount / Interest	Fees	Payments	Amount Due
	995.11	29.85	40.75	1,065.71	0.00

PLEASE RETAIN THIS PORTION FOR YOUR RECORDS



Building and Zoning Department
Special Family Lot Permit Application

Invoice

76996

Applicant Information

ROBERTS AMY LYNNE
726 SE WARD CRAWFORD CT

Invoice Date

07/07/2026

Permit #

SFLP260701

Amount Due

\$50.00

Job Location

Parcel: 15-6S-17-09682-002
Owner: ROBERTS AMY LYNNE,
Address: 726 SE WARD CRAWFORD CT

Contractor Information

Contact Us

Phone:
(386) 758-1008

Customer Service Hours:
Monday-Friday
From 8:00 A.M. to 4:30 P.M.

Email:
bldginfo@columbiacountyfla.com

Website:
<http://www.columbiacountyfla.com/BuildingandZoning.asp>

Address:
Building and Zoning Ste. B-21
135 NE Hernando Ave.
Lake City, FL 32055

Invoice History

<u>Date</u>	<u>Description</u>	<u>Discount</u>	<u>Amount</u>
07/07/2026	Fee: Special Family Lot Permit Approved by the Board of County Commissioners	\$0.00	\$50.00
Amount Due:			\$50.00

[Credit card payments can be made online here \(fees apply\)](#)

Fee balances are not immediately updated using online Credit Card. If you have paid permit fees using the online application site or by another method such as check or cash, please allow time for your payment to be processed.

Inspection Office Hours

Monday - Friday
From 8:00 AM to 10:00 AM
and
From 1:30 PM to 3:00 PM

Regular Inspection Schedules

All areas North of County Road 242
From 10:00 AM to Noon

All areas South of County Road 242
From 3:00 PM to 5:00 PM

Inspection Requests

Online: (Preferred Method)
www.columbiacountyfla.com/InspectionRequest.asp

Voice Mail: 386-719-2023 or Phone: 386-758-1008

All Driveway Inspections: 386-758-1019

Septic Release Inspections: 386-758-1058

IMPORTANT NOTICE:

Any inspection requested after 4:30 pm, no matter the method, will be received the next business day and will be scheduled by the earliest time slot.

All Inspections require 24 hours notice.
Emergencies will be inspected as soon as possible.



Zoning Department

Receipt Of Payment

Applicant Information

ROBERTS AMY LYNNE
726 SE WARD CRAWFORD CT

Method

Credit Card
16461440

Date of Payment

07/08/2026

Payment

773739

Amount of Payment

\$50.00

AppID: 76996 Development #: SFLP260701
Special Family Lot Permit
Parcel: 15-6S-17-09682-002
Address: 726 SE WARD CRAWFORD CT

Contact Us

Phone:
(386) 719-1474
Customer Service Hours:
Monday-Friday
From 8:00 A.M. to 5:00 P.M.

Email:
zoneinfo@columbiacountyfla.com

Website:
<http://www.columbiacountyfla.com/BuildingandZoning.asp>

Address:
Building and Zoning
135 NE Hernando Ave.
Lake City, FL 32055

Payment History

<u>Date</u>	<u>Description</u>	<u>Amount</u>
07/07/2026	Fee: Special Family Lot Permit Approved by the Board of County Commissioners	\$50.00
07/08/2026	Payment: Credit Card 16461440	(\$50.00)
		\$0.00

FAMILY RELATIONSHIP AFFIDAVIT

STATE OF FLORIDA
COUNTY OF COLUMBIA

BEFORE ME the undersigned Notary Public personally appeared, AMY ROBERTS
caleb roberts, the Owner of the parent parcel which has been subdivided for
the Immediate Family Member of the Owner, and which is
intended for the Immediate Family Members primary residence use. The Immediate Family
Member is related to the Owner as SON. Both individuals being
first duly sworn according to law, depose and say:

1. Affiant acknowledges Immediate Family Member is defined as parent, grandparent, step-parent, adopted parent, sibling, child, step-child, adopted child or grandchild.
2. Both the Owner and the Immediate Family Member have personal knowledge of all matters set forth in this Affidavit.
3. The Owner holds fee simple title to certain real property situated in Columbia County, and more particularly described by reference with the Columbia County Property Appraiser Parent Tract Tax Parcel No. 15-65-11-091082-002.
4. The Immediate Family Member holds fee simple title to certain real property divided from the Owners' parent parcel situated in Columbia County and more particularly described by reference to the Columbia County Property Appraiser Tax Parcel No. TBD.
5. No person or entity other than the Owner and Immediate Family Member to whom permit is being issued, including persons residing with the family member claims or is presently entitled to the right of possession or is in possession of the property, and there are no tenancies, leases or other occupancies that affect the property.
6. This Affidavit is made for the specific purpose of inducing Columbia County to recognize a family division for an Immediate Family Member being in compliance with the density requirements of the Columbia County's Comprehensive Plan and Land Development Regulations (LDR's).
7. This Affidavit and Agreement is made and given by Affiants with full knowledge that the facts contained herein are accurate and complete, and with full knowledge that the penalties under Florida law for perjury include conviction of a felony of the third degree.

We Hereby Certify that the facts represented by us in this Affidavit are true and correct and we accept the terms of the Agreement and agree to comply with it.

A Roberts
Owner

Amy Roberts
Typed or Printed Name

Kaleb Roberts
Immediate Family Member

Kaleb Roberts
Typed or Printed Name

Subscribed and sworn to (or affirmed) before me this 9 day of July, 2026,
by Amy Roberts (Owner) who is personally known to me or has produced
_____ as identification.

Kellie Brown
Notary Public



Subscribed and sworn to (or affirmed) before me this 9 day of July, 2026,
by Amy Kaleb Roberts (Family Member) who is personally known to me or has
produced _____ as identification.

Kellie Brown
Notary Public



APPROVED:
COLUMBIA COUNTY, FLORIDA

By: Karen Aiken-Smart

Name: KAREN AIKEN-SMART

Title: PLANNING TECH

A BOUNDARY SURVEY IN SECTION 15, TOWNSHIP 6 SOUTH,
RANGE 17 EAST, COLUMBIA COUNTY, FLORIDA.

SYMBOL LEGEND:

■	4"x4" CONCRETE MONUMENT FOUND
□	4"x4" CONCRETE MONUMENT SET
●	IRON PIPE FOUND
○	IRON REBAR AND CAP SET
×	"X" CUT IN PAVEMENT
+	CALCULATED PROPERTY CORNER
⊙	NAIL & DISK
⊕	POWER POLE
+	SIGN POST
⊗	WATER METER
⊙	UTILITY BOX
*	WELL
⊙	SANITARY MANHOLE
⊙	CENTERLINE
—	SECTION LINE
—E—	ELECTRIC LINES
—x—	WIRE FENCE
—o—	CHAIN LINK FENCE
—□—	WOODEN FENCE
(PLAT)	AS PER A PLAT OF RECORD
(DEED)	AS PER A DEED OF RECORD
(CALC.)	AS PER CALCULATIONS
(FIELD)	AS PER FIELD MEASUREMENTS
P.R.M.	PERMANENT REFERENCE MARKER
P.C.P.	PERMANENT CONTROL POINT

SURVEYOR'S NOTES:

- BOUNDARY BASED ON MONUMENTATION FOUND IN ACCORDANCE WITH THE RETRACEMENT OF THE DEED OF RECORD.
- BEARINGS ARE BASED ON A GEODETIC (NAD 83 FLORIDA NORTH PROJECTION) BEARING OF N.88°11'06"E., FOR THE NORTH LINE OF PARCEL SHOWN HEREON.
- IT IS APPARENT THAT THIS PARCEL IS IN ZONE "X" AND IS DETERMINED TO BE OUTSIDE THE 500 YEAR FLOOD PLAIN AS PER FLOOD RATE MAP, DATED 4 FEBRUARY, 2009 FIRM PANEL NUMBER 12023C0505C. HOWEVER, THE FLOOD INSURANCE RATE MAPS ARE SUBJECT TO CHANGE.
- THE IMPROVEMENTS, IF ANY, INDICATED ON THIS SURVEY DRAWING ARE AS LOCATED ON DATE OF FIELD SURVEY AS SHOWN HEREON.
- IF THEY EXIST, NO UNDERGROUND ENCROACHMENTS AND/OR UTILITIES WERE LOCATED FOR THIS SURVEY EXCEPT AS SHOWN HEREON.
- THIS SURVEY WAS COMPLETED WITHOUT THE BENEFIT OF A TITLE COMMITMENT OR A TITLE POLICY.
- DIMENSIONS SHOWN HEREON ARE IN FEET AND DECIMAL PARTS THEREOF.
- THIS SURVEY DOES NOT REFLECT OR DETERMINE OWNERSHIP.
- THE ADJACENT OWNERSHIP INFORMATION AS SHOWN HEREON IS BASED ON THE COUNTY PROPERTY APPRAISER'S GIS SYSTEM, UNLESS OTHERWISE DENOTED.

DESCRIPTION:

BEGIN AT THE NORTHEAST CORNER OF THE NORTHEAST ONE-QUARTER (NE 1/4) OF THE SOUTHEAST ONE-QUARTER (SE 1/4) OF SECTION 15, TOWNSHIP 6 SOUTH, RANGE 17 EAST, COLUMBIA COUNTY, FLORIDA, THENCE RUN S.01°32'50"E., ALONG THE EAST LINE OF THE NORTHEAST ONE-QUARTER (NE 1/4) OF THE SOUTHEAST ONE-QUARTER (SE 1/4) OF SAID SECTION 15, A DISTANCE OF 299.92 FEET; THENCE S.88°07'31"W., 260.82 FEET; THENCE N.01°32'53"W., 300.19 FEET TO A POINT ON THE NORTH LINE OF SAID NORTHEAST ONE-QUARTER (NE 1/4) OF THE SOUTHEAST ONE-QUARTER (SE 1/4); THENCE N.88°11'06"E., ALONG SAID NORTH LINE, A DISTANCE OF 260.82 FEET TO THE POINT OF BEGINNING.

CERTIFIED TO:

KYLE ROBERS
AMY ROBERTS

SURVEYOR'S CERTIFICATION:

I HEREBY CERTIFY THAT THIS SURVEY WAS MADE UNDER MY RESPONSIBLE CHARGE AND MEETS THE MINIMUM TECHNICAL STANDARDS AS SET FORTH BY THE FLORIDA BOARD OF PROFESSIONAL SURVEYORS AND MAPPERS IN CHAPTER 5J-17, FLORIDA ADMINISTRATIVE CODE, PURSUANT TO SECTION 472.027, FLORIDA STATUTES.

06/14/2026
FIELD SURVEY DATE

06/25/2026
DRAWING DATE

JY
DRAWN BY

Scott Britt
L. SCOTT BRITT, P.S.M.
CERTIFICATION # 5757

NOTE: UNLESS IT BEARS THE ORIGINAL SIGNATURE AND THE ORIGINAL RAISED SEAL OF A FLORIDA LICENSED SURVEYOR AND MAPPER THIS DRAWING, SKETCH, PLAT OR MAP IS FOR INFORMATIONAL PURPOSES ONLY AND IS NOT VALID.

FIELD BOOK: 414 PAGE(S): 77

BRITT SURVEYING
& MAPPING, LLC



LAND SURVEYORS AND MAPPERS, L.B. # 8016
1438 SW MAIN BLVD., LAKE CITY, FLORIDA 32025
(386)752-7163 FAX (386)752-5573
www.brittsurvey.com
JOB NUMBER: L-32385