

F

E

D

C

B

A

A6 FIRST FLOOR WALL TYPE PLAN

Scale: 1/8" = 1'-0"

0' 4' 8' 16'
SCALE: 1/8" = 1'-0"

EXTERIOR WALL LEGEND

PEMB PRE-ENGINEERED METAL BUILDING
METAL SIDING OVER , FACED BATT INSULATION & 8 INCH STEEL GIRTS

PEMBLP PRE-ENGINEERED METAL BUILDING W/ LINER PANEL
METAL SIDING OVER , FACED BATT INSULATION & 8 INCH STEEL GIRTS
PROVIDE LINER PANEL ON INTERIOR FACE FULL HEIGHT OF WALL

ALL PEMB & PEMBLP TO BE SUPPLIED AND INSTALLED BY THE PREENGINEERED BUILDING SUPPLIER.
REFER TO WALL SECTIONS FOR WALL CONSTRUCTION.

GRAY AREA INDICATES LEVELS ABOVE OR BELOW VIEW CUT PLANE

INTERIOR PARTITION LEGEND

CAST IN PLACE CONCRETE

WALL MATERIAL IDENTIFIER
WALL WIDTH IDENTIFIER
WALL HEIGHT MODIFIER
TAG LEADER
OTHER MODIFIERS

C-H STUD

WALL MATERIAL IDENTIFIER
WALL WIDTH IDENTIFIER
WALL HEIGHT MODIFIER
TAG LEADER
OTHER MODIFIERS

MTL FURRING CHANNEL

WALL MATERIAL IDENTIFIER
WALL WIDTH IDENTIFIER
WALL HEIGHT MODIFIER
TAG LEADER
OTHER MODIFIERS

CONCRETE MASONRY UNIT

WALL MATERIAL IDENTIFIER
WALL WIDTH IDENTIFIER
WALL HEIGHT MODIFIER
TAG LEADER
OTHER MODIFIERS

PRECAST CONCRETE

METAL STUD

WALL MATERIAL IDENTIFIER
WALL WIDTH IDENTIFIER
WALL HEIGHT MODIFIER
TAG LEADER
OTHER MODIFIERS
OF SHEATHING LAYERS ON SIDE 1
OF SHEATHING LAYERS ON SIDE 2

WALL MATERIAL & WIDTH IDENTIFIER :

MATERIALS: C= CAST IN PLACE CONCRETE F = METAL FURRING CHANNEL
H = C-H STUD SHAFTWALL M = CMU P= PRECAST S = METAL STUD

ROUNDED VALUES FOR THE WIDTH OF THE STRUCTURAL PORTION OF THE WALL.

C4:	4"	CIP CONCRETE	F7:	7/8"	METAL FURRING CHANNEL
C6:	6"	CIP CONCRETE	F1:	1"	METAL FURRING CHANNEL
C8:	8"	CIP CONCRETE	F1.5:	1 1/2"	METAL FURRING CHANNEL
C10:	10"	CIP CONCRETE	F2:	2"	METAL FURRING CHANNEL
C12:	12"	CIP CONCRETE	F2.5:	2 1/2"	METAL FURRING CHANNEL
C14:	14"	CIP CONCRETE	F3:	3"	METAL FURRING CHANNEL
C16:	16"	CIP CONCRETE			
M2:	2"	CMU SOAP (1 5/8" ACTUAL)	H2:	2 1/2"	C-H STUD SHAFTWALL
M4:	4"	CMU (3 5/8" ACTUAL)	H4:	4"	C-H STUD SHAFTWALL
M6:	6"	CMU (5 5/8" ACTUAL)	H6:	6"	C-H STUD SHAFTWALL
M8:	8"	CMU (7 5/8" ACTUAL)			
M10:	10"	CMU (9 5/8" ACTUAL)			
M12:	12"	CMU (11 5/8" ACTUAL)			
S3:	3 5/8"	METAL STUD	P6:	6"	PRECAST CONCRETE
S4:	4"	METAL STUD	P6.2:	6 1/4"	PRECAST CONCRETE
S6:	6"	METAL STUD	P8:	8"	PRECAST CONCRETE
S8:	8"	METAL STUD	P10:	10"	PRECAST CONCRETE
			P11:	11"	PRECAST CONCRETE
			P12:	12"	PRECAST CONCRETE

OF GYP. WALL BD. LAYERS ON SIDE 1 & 2: (STUD WALL ONLY)

INDICATES THE NUMBER OF LAYERS OF SHEATHING ON EACH SIDE OF THE STUD.
"0" INDICATES NO SHEATHING.
(WHERE A WALL ONLY HAS SHEATHING ON ONE SIDE, IT IS ALWAYS ON THE EXPOSED SIDE.)

WALL HEIGHT MODIFIER :

A = TO 6" ABOVE CEILING OR ONE FULL COURSE ABOVE CEILING @ CMU WALL
B = TO CEILING
C = PARTIAL HEIGHT (XXX) HEIGHT IN INCHES AFF.
K = TOP OF MASONRY 18" - 8" AFF (LOWER LEVEL)
S = TO STRUCTURAL DECK, FLOOR OR BEAM ABOVE (REFER TO STRUCTURAL)
X = TOP OF MASONRY 18" - 4" AFF (LOWER LEVEL)

OTHER MODIFIERS:

D = 5/8" CEMENT BOARD
E = 5/8" FIBERED GYPSUM BACKING BOARD WITH EXPANDED METAL LATH & 3 COAT CEMENT PLASTER SYSTEM
G = 5/8" TYPE 'X' GYPSUM BOARD

Q1 = SECURITY WALL LEVEL 1: MINIMUM REINFORCING REQUIREMENTS
(CMU WALLS SHALL BE GROUTED FULL w/ 3000 PSI CONCRETE)
@ CMU WALLS (M): #4 REBAR 8" OC. VERT. & HOR. LADDER TYPE MASONRY REINFORCING 16" OC.
@ PRECAST WALL (P): 4X4 W4.0 X W4.0 WWF (MIN.)

Q2 = SECURITY WALL LEVEL 2: MINIMUM REINFORCING REQUIREMENTS
(CMU WALLS SHALL BE GROUTED FULL w/ 3000 PSI CONCRETE)
@ CMU WALLS (M): #4 REBAR 16" OC. VERT. & HOR. LADDER TYPE MASONRY REINFORCING 16" OC.
@ PRECAST WALL (P): 4X4 W4.0 X W4.0 WWF (MIN.)

Q3 = SECURITY WALL LEVEL 3: MINIMUM REINFORCING REQUIREMENTS
(CMU WALLS SHALL BE GROUTED FULL w/ 3000 PSI CONCRETE)
@ CMU WALLS (M): #4 REBAR 24" OC. VERT. & HOR. LADDER TYPE MASONRY REINFORCING 16" OC.
@ PRECAST WALL (P): 4X4 W2.9 X W2.9 WWF

Q4 = SECURITY WALL LEVEL 4: MINIMUM REINFORCING REQUIREMENTS
(CMU WALLS SHALL BE GROUTED FULL w/ 3000 PSI CONCRETE)
@ CMU WALLS (M): #4 REBAR 48" OC. VERT. & HOR. LADDER TYPE MASONRY REINFORCING 16" OC.
@ PRECAST WALL (P): 4X4 W2.9 X W2.9 WWF

Q5 = SECURITY WALL LEVEL 5: MINIMUM REINFORCING REQUIREMENTS
@ METAL STUD WALL (S) PROVIDE SECURITY WIRE MESH PER SPECIFICATION SECTION 05713 ON EACH SIDE OF METAL STUDS.
REFER TO WALL TYPE PLANS FOR WALL FINISH.

R = 5/8" TYPE 'X' IMPACT RESISTANT GYPSUM BOARD
T = SOUND ATTENUATION BLANKET IN METAL STUD CAVITY & 5/8" ACOUSTICAL GYP.
U = SPRAY FOAM INSULATION FILL IN METAL STUD CAVITY OR XPS AT CONCRETE
V = 5/8" TYPE 'X' (VH) VERY HIGH IMPACT RESISTANT GYPSUM BOARD
Z = SECURITY WIRE MESH

GENERAL NOTES:

- REFER TO QD SERIES SECURITY WALL LEVELS FOR MINIMUM REBAR REQUIREMENTS IN PRECAST, CAST IN PLACE CONCRETE, AND CMU WALLS. COORDINATE WITH MINIMUM STRUCTURAL REBAR REQUIREMENTS. **THE MOST RESTRICTIVE REBAR CONDITION SHALL GOVERN.**
- ALL WALLS SHALL BE FULL HEIGHT TO STRUCTURE **UNLESS IDENTIFIED WITH HEIGHT MODIFIER "A", "B", OR "C"**.
- WHERE SOUND ATTENUATION BLANKETS ARE IDENTIFIED, INSTALL FULL WIDTH OF STUD AND FULL HEIGHT OF WALL TO UNDERSIDE OF STRUCTURE/DECK. PROVIDE SOUND ATTENUATION BLANKETS 24" ON BOTH SIDES OF PARTITION ABOVE CEILING AT LOCATIONS WHERE WALLS DO NOT EXTEND TO THE STRUCTURE.
- WHERE SOUND ATTENUATION BLANKETS ARE IDENTIFIED IN FIRE RATED WALLS AS SHOWN ON LIFE SAFETY CODE PLANS, REFER TO UL RATED ASSEMBLIES G-SERIES DETAILS FOR ACCEPTABLE MATERIAL.
- REFER TO G-SERIES, CODE PLANS, FOR GRAPHIC REPRESENTATION AND UL DESIGN OF RATED WALLS AND SMOKE PARTITIONS. REFER TO G-SERIES, WALL PARTITIONS & ASSEMBLY DETAILS, FOR WALL SHEATHING TYPES.
- PROVIDE 5/8" TYPE 'X' MOISTURE RESISTANT GYPSUM BOARD SHEATHING AT ALL STAFF/ PUBLIC TOILET ROOMS, KITCHEN WET AREAS, BREAKROOM SINK LOCATIONS & LAUNDRY ROOMS HAVING METAL STUD CONSTRUCTION. REFER TO SPECIFICATIONS FOR FURTHER DETAILED LOCATIONS.
- PROVIDE 1/2" CEMENT BOARD SHEATHING AT ALL SHOWER ENCLOSURES AND SANITOR SERVICE SINK LOCATIONS HAVING METAL STUD CONSTRUCTION. REFER TO SPECIFICATIONS FOR FURTHER DETAILED LOCATIONS.
- ALL INTERIOR DIMS ARE TO THE FACE OF METAL STUD OR CMU (U.N.O.) REFER TO STRUCTURAL DRAWINGS & SCHEDULES FOR ALL METAL STUD, JAMB, HEADERS, RUNNERS, SILLS, BRACING THICKNESS & REQUIREMENTS.
- REFER TO FINISH PLANS, FOR FINAL FLOOR AND WALL FINISHES, BASE & MATERIAL PREPARATIONS
- REFER TO QD-SERIES FOR POSSIBLE LOCATIONS OF PREFABRICATED CELLS & EXTRUDED SECURITY MESH ASSEMBLIES.

Dewberry®
800 North Magnolia Ave.
Suite 1000, Orlando, FL 32803-3251
t +1 407 843.5120
f +1 407 649.8664


Ajax
10365 Hood Road South Suite 203
Jacksonville, FL 32257
t +1 904-262-8660
f +1 904-262-8623

STATE OF FLORIDA
DEPARTMENT OF BUSINESS AND PROFESSIONAL REGULATION
BOARD OF ARCHITECTURE & INTERIOR DESIGN
THE ARCHITECT CORPORATION HEREIN IS LICENSED UNDER THE PROVISIONS OF CHAPTER 481, FLOID STATUTES.

DEWBERRY ARCHITECTS INC
11015 WINDYBROOK BLVD
CORPORATE/LEGAL GROUP
SUITE 200
JACKSONVILLE, FL 32257
LICENSE NUMBER: A046001371
EXPIRATION DATE: FEBRUARY 28, 2021

Professional Seals

STATE OF FLORIDA
RICHARD G. NOWITSKY
07-24-20
AR99786
REGISTERED ARCHITECT

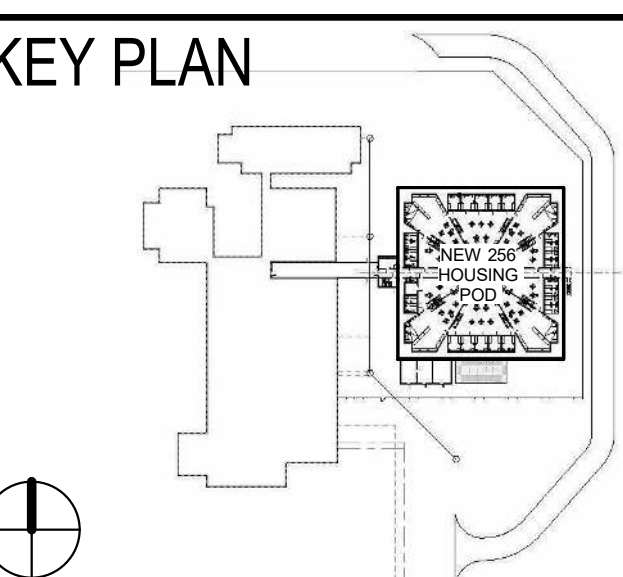

COLUMBIA COUNTY DETENTION FACILITY
389 NW Quinten St, Lake City, FL 32055

COLUMBIA COUNTY BOARD OF COUNTY COMMISSIONERS

SCALE As indicated

No.	Description	Date
-----	-------------	------

REVISIONS

DRAWN BY R NOVITSKY
APPROVED BY R NOVITSKY
CHECKED BY B HALL
DATE JULY 24, 2020


TITLE

FIRST FLOOR WALL TYPE PLAN

PROJECT NO. 50101397

A-113

SHEET NO.
DESTROY AFTER USE

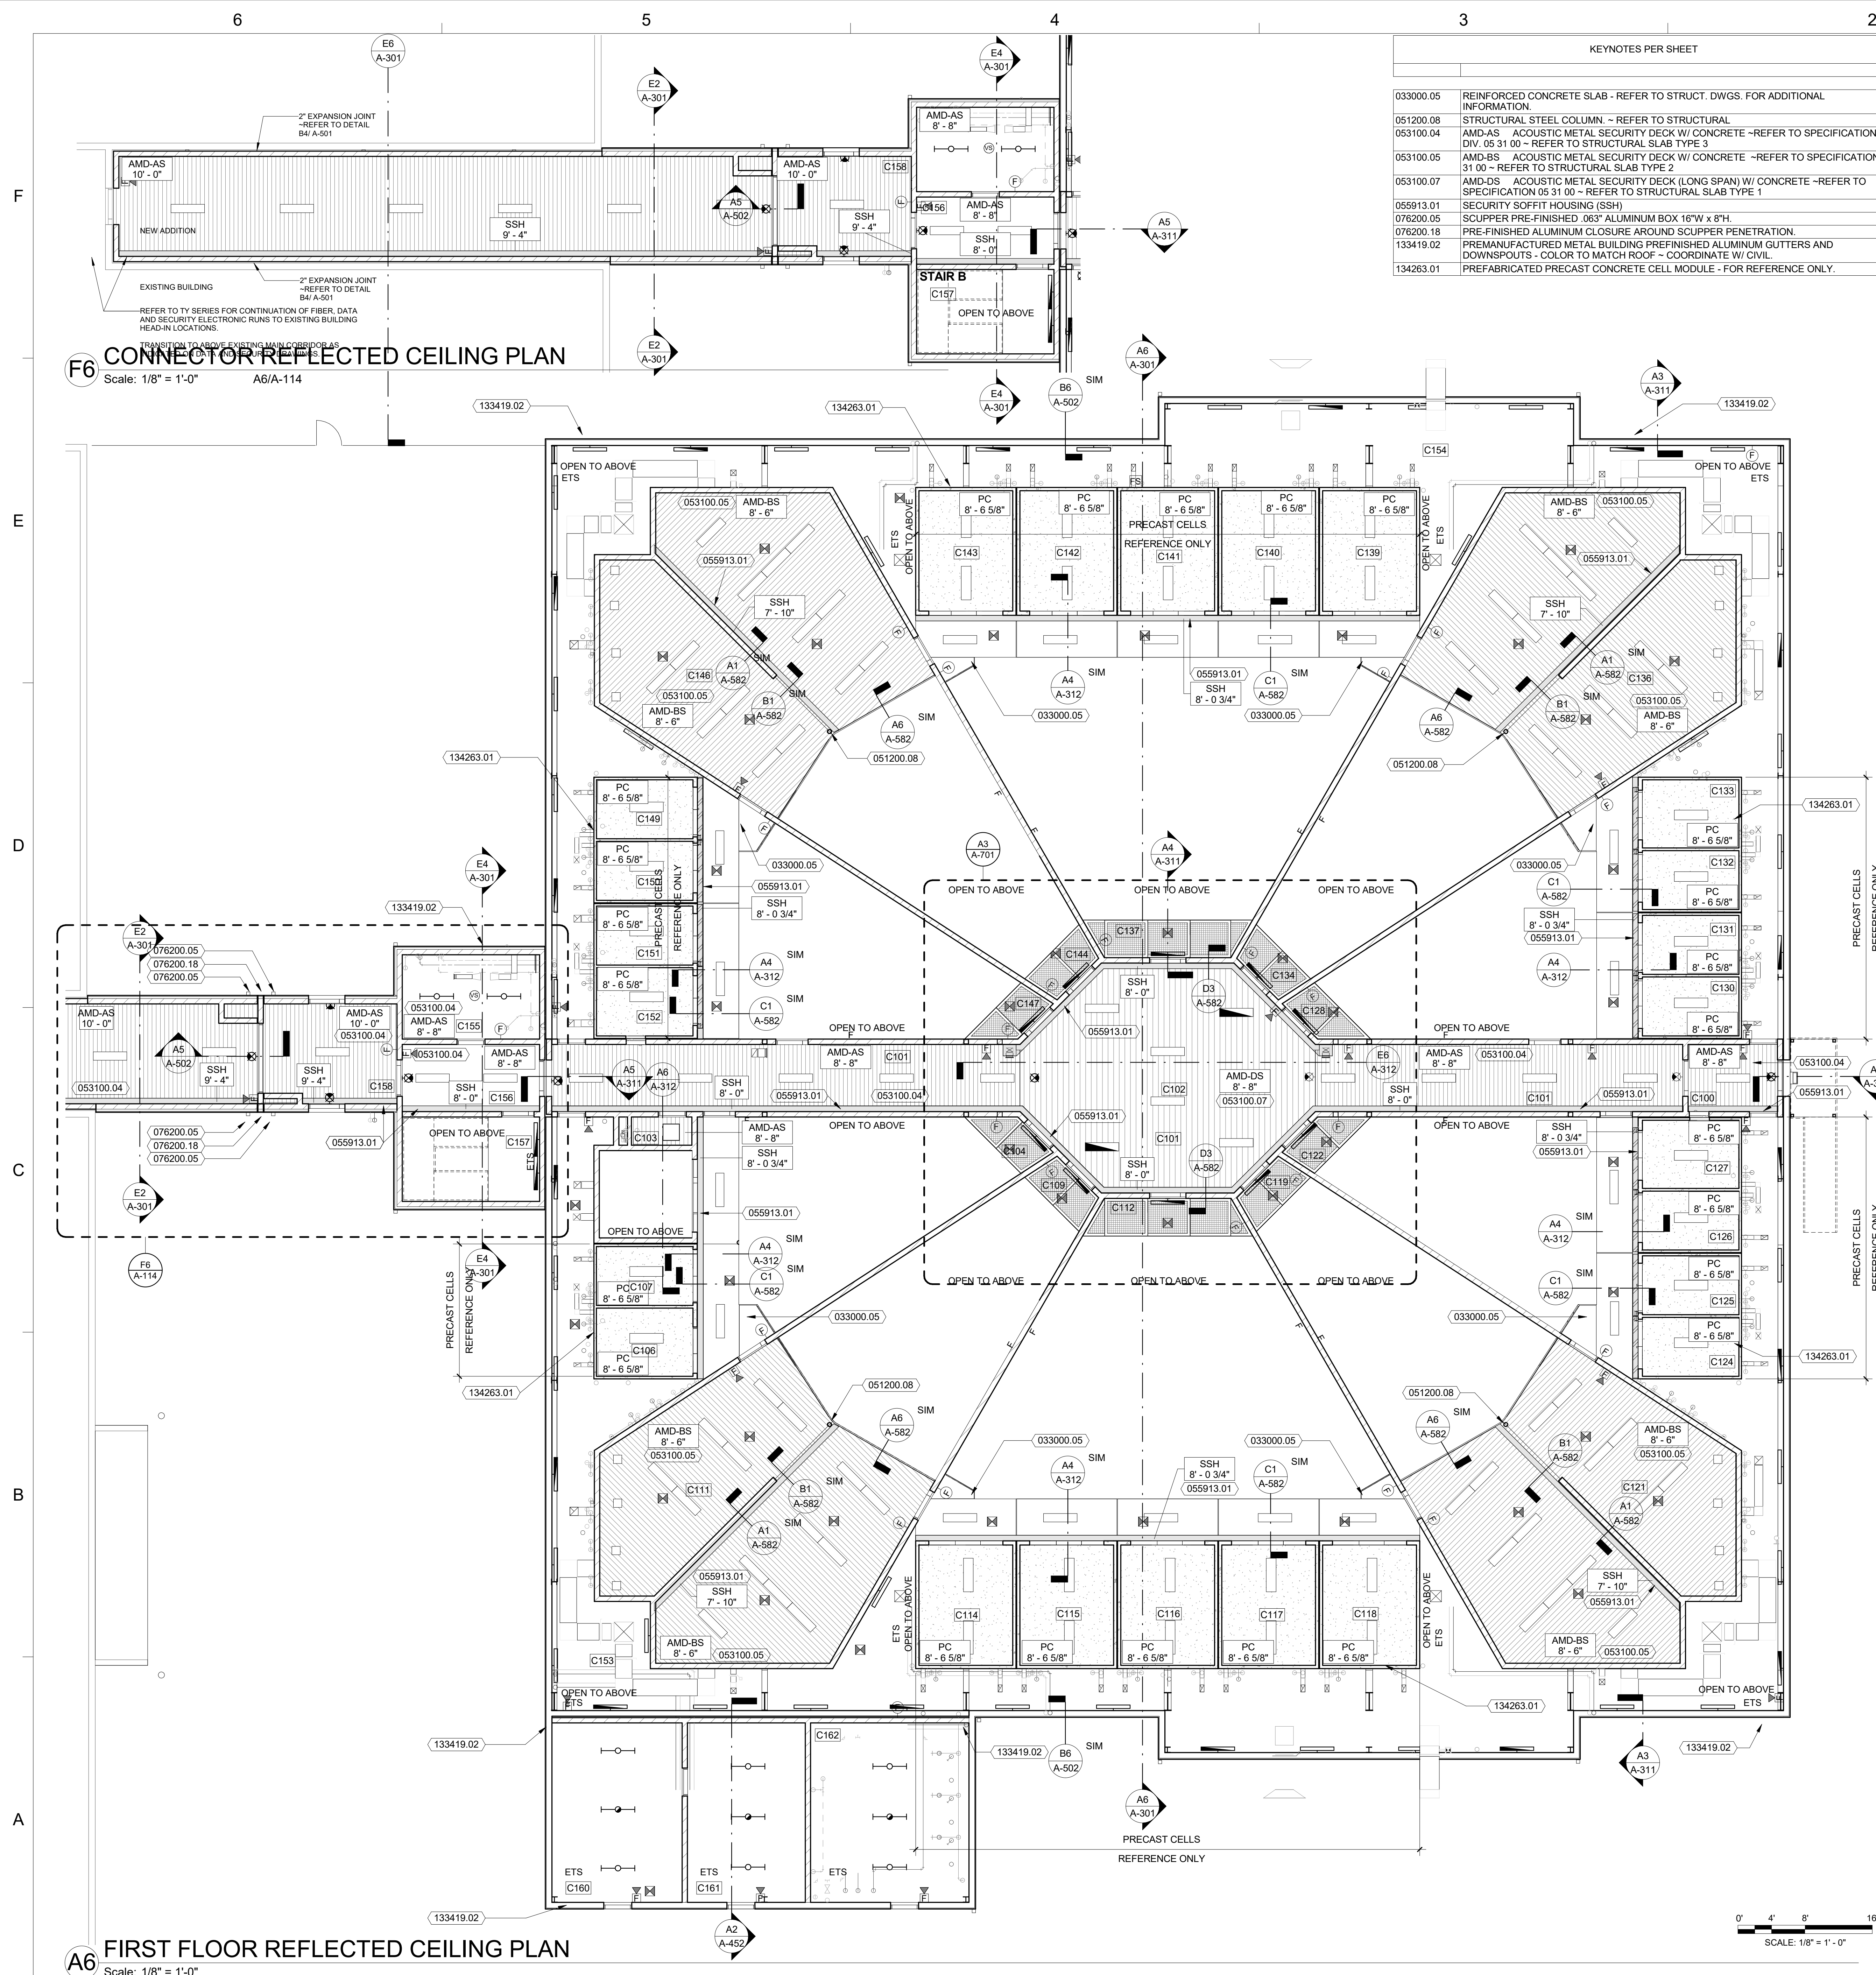

KEYNOTES PER SHEET	
033000.05	REINFORCED CONCRETE SLAB - REFER TO STRUCT. DWGS. FOR ADDITIONAL INFORMATION.
051200.08	STRUCTURAL STEEL COLUMN - REFER TO STRUCTURAL
053100.04	AMD-AS ACOUSTIC METAL SECURITY DECK W/ CONCRETE -REFER TO SPECIFICATION DIV. 05 31 00 - REFER TO STRUCTURAL SLAB TYPE 3
053100.05	AMD-BS ACOUSTIC METAL SECURITY DECK W/ CONCRETE -REFER TO SPECIFICATION 05 31 00 -REFER TO STRUCTURAL SLAB TYPE 2
053100.07	AMD-DS ACOUSTIC METAL SECURITY DECK (LONG SPAN) W/ CONCRETE -REFER TO SPECIFICATION 05 31 00 - REFER TO STRUCTURAL SLAB TYPE 1
055913.01	SECURITY SOFFIT HOUSING (SSH)
076200.05	SCUPPER PRE-FINISHED .063" ALUMINUM BOX 16"W x 8"H.
076200.18	PRE-MANUFACTURED METAL BUILDING PREFINISHED ALUMINUM GUTTERS AND DOWNSPOUTS - COLOR TO MATCH ROOF - COORDINATE W/ CIVIL.
133419.02	
134263.01	PREFABRICATED PRECAST CONCRETE CELL MODULE - FOR REFERENCE ONLY.

CEILING PLAN LEGEND - NOT ALL TYPES MAY BE USED		
AMD-A	ACOUSTIC METAL SECURITY DECK -REFER TO SPECIFICATION DIV. 05 31 00 W/ CONCRETE SLAB TYPE 3 - REFER TO STRUCT	AMD-AS
	ACOUSTIC METAL SECURITY DECK -REFER TO SPECIFICATION 05 31 00 W/ CONCRETE SLAB TYPE 2 - REFER TO STRUCT	AMD-BS
	ACOUSTIC METAL SECURITY DECK (LONG SPAN) -REFER TO SPECIFICATION 05 31 00 W/ CONCRETE SLAB TYPE 4 - REFER TO STRUCT	AMD-CS
	ACOUSTIC METAL SECURITY DECK (LONG SPAN) -REFER TO SPECIFICATION 05 31 00 W/ CONCRETE SLAB TYPE 1 - REFER TO STRUCT	AMD-DS
	ACoustic PANEL CEILING 2'x4' GRID -REFER TO SPECIFICATION DIV. 09 51 13 W/ SECURITY HOLD DOWN CLIPS	APC-SS
	CEMENT BOARD O/ METAL FRAMING -REFER TO SPECIFICATION DIV. 09 29 00 WITH SECURITY WIRE MESH -REFER TO 09 22 16 FOR DRYWALL SUSPENSION SYSTEM	CBS
(ETS)	EXPOSED TO STRUCTURE	
GYP	GYPSUM BOARD -REFER TO SPECIFICATION DIV. 09 29 00 WITH SECURITY WIRE MESH -REFER TO 09 22 16 FOR DRYWALL SUSPENSION SYSTEM	GYP-S
PC	PRECAST CONCRETE MODULAR CELL CEILING -FOR REFERENCE ONLY - REFER TO PREFABRICATED CELLS	
SSH	SECURITY STEEL HOUSING - -REFER TO SPECIFICATION 05 59 13 PAINT TO MATCH WALLS - (P-1) SHERWIN WILLIAMS, SW7022 ALPACA.	
SWM	SECURITY WIRE MESH -REFER TO SPECIFICATION 11 19 66	
CJ	CONTROL JOINT -REFER TO SPECIFICATION DIV. 09 29 00	

ANNOTATION		LIGHT FIXTURES	
X	CEILING TYPE		RECESSED LIGHT FIXTURE
X-X	CEILING HEIGHT		PENDANT FIXTURE
	SUSPENDED OPEN GRID CEILING SYSTEM		SURFACE MOUNTED LIGHT FIXTURE
	DROP IN RESIN PANEL ON SUSPENDED OPEN GRID CEILING SYSTEM		STRIP FIXTURE
CAP	CEILING ACCESS PANEL (CAP) REFER TO PLAN FOR SIZE		RECESSED LIGHT FIXTURE
DCAP	DETENTION CEILING ACCESS PANEL (DCAP) 24"W x 24"D NOM. (U.N.O.)		RECESSED WALL WASH DOWNLIGHT
CJ	CONTROL JOINT		CEILING MTD SEMI RECESS WALLWASH PENDANT
PJ	PANEL JOINT		WALL SCONCE
SE	SEISMIC EXPANSION JOINT		UNDER CABINET UPLIGHT STRIP
RS	ROLLER SHADE		TRACK LIGHTING
			DAYLIGHTING SENSOR
			CEILING FAN
			CEILING MOUNTED PROJECTOR
			CEILING MOUNTED MOTORIZED PROJECTION SCREEN

LIFE SAFETY		MECHANICAL	
EL	EMERGENCY LIGHT		SUPPLY DIFFUSER
ES	EXIT SIGN		RETURN DIFFUSER
FA	FIRE ALARM		EXHAUST AIR DEVICE
HD	HEAT DETECTOR		LINEAR SLOT DIFFUSER
SD	SMOKE DETECTOR		
SH	SPRINKLER HEAD		
OS	OCCUPANCY SENSOR		
HSD	HORN/STROBE DEVICE		
SS	SPEAKER/STROBE		
S	SPEAKER		
STR	STROBE		
SECURITY		MECH/ ELECT/ PLUMBING	
REFER TO TY DRAWINGS		FIRE PROTECTION	
TELECOM / AUDIOVISUAL REFER TO TT DRAWINGS		NOTE: REFER TO M-E-P-FP DRAWINGS FOR FURTHER INFORMATION	

- CEILING PLAN GENERAL NOTES**
- CONTROL JOINTS SHOWN IN GYPSUM BOARD SOFFITS SHALL CONTINUE ON VERTICAL SURFACE OF SAME SOFFIT. SPACE CONTROL JOINTS NO MORE THAN 25'-0" O.C. ARCHITECT TO VERIFY JOINT LOCATIONS PRIOR TO INSTALLATION.
 - ELECTRICAL, MECHANICAL, AND TECHNOLOGY FIXTURES AND DEVICES ARE SHOWN FOR REFERENCE AND FOR COORDINATING PLACEMENT. REFER TO ENGINEERING DRAWINGS FOR FURTHER INFORMATION REGARDING TYPE OF FIXTURE AND DEVICE INFORMATION.
 - ESTABLISH PRE-INSTALLATION MEETING WITH ARCHITECT TO REVIEW STARTING POINT OF CEILING GRID IN EACH AREA/ROOM. OR AS INDICATED ON PLANS BY () WP/
 - PRIOR TO COMMENCING CEILING WORK, THE C.M. IS TO SUBMIT A REFLECTED CEILING COORDINATION PLAN/ DRAWING TO THE ARCHITECT. THE C.M. IS TO COORDINATE ALL ABOVE CEILING TRADES WORK. NOTIFY THE ARCHITECT OF ANY MAJOR CONFLICTS IMMEDIATELY.
 - ALL GYPSUM CEILING, SOFFITS & FASCIA SHALL BE PAINTED U.N.O.
 - EXPOSED STRUCTURE, MECHANICAL, ELECTRICAL, AND FIRE PROTECTION COMPONENTS (EXCEPT SPRINKLER HEADS) SHALL BE PAINTED, U.N.O.
 - FIRE SUPPRESSION SPRINKLER HEADS ARE NOT SHOWN ON THE REFLECTED CEILING PLANS. WHERE SPRINKLER HEADS ARE LOCATED IN A DROP ACOUSTIC CEILING, LOCATE HEAD IN THE CENTER OF THE CEILING TILES.
 - CEILING HEIGHTS SHOWN ON REFLECTED CEILING PLANS ARE FROM THE FINISHED FLOOR OF THE ASSOCIATED PLAN SHOWN U.N.O.
 - COORDINATE ALL ACCESS PANEL LOCATIONS WITH THE MECHANICAL/ELECTRICAL CONTRACTORS.
 - IN ROOMS WITH EXPOSED CEILINGS, MOUNT LIGHT FIXTURES TO UNDERSIDE OF STRUCTURE. OTHER ME/FPP ITEMS TO MAINTAIN A MINIMUM CLEARANCE OF 8'-0" AFF.
 - REFER TO TECHNOLOGY DRAWINGS FOR SECURITY CAMERA AND MOTION DETECTOR LOCATIONS.
 - REFER TO ELECTRICAL LIGHTING PLANS FOR EMERGENCY LIGHT FIXTURE LOCATIONS.
 - CONTRACTOR TO COORDINATE CEILING FIXTURE LOCATIONS WITH ABOVE-CEILING WORK TO AVOID CONFLICTS.

Dewberry
800 North Magnolia Ave.
Suite 1000, Orlando, FL 32803-3251
t +1 407 843.5120
f +1 407 649.8664

Ajax
10365 Hood Road South Suite 203
Jacksonville, FL 32257
t +1 904-262-8660
f +1 904-262-8623

STATE OF FLORIDA
DEPARTMENT OF BUSINESS AND PROFESSIONAL REGULATION
BOARD OF ARCHITECTURE & INTERIOR DESIGN
THE ARCHITECT CORPORATION HEREIN IS CERTIFIED UNDER THE PROFESSIONAL SEALING ACT, F.S. 480.01-480.05
DEWBERRY ARCHITECTS INC.
1800 W. BAYVIEW BLVD.
SUITE 200
CORPORATE CENTER GROUP
JACKSONVILLE, FL 32202
LICENSE NUMBER: A64001971
EXPIRATION DATE: FEBRUARY 28, 2021

Professional Seal
RICHARD G. NOVITSKY
07-24-20
AR99786
REGISTERED ARCHITECT

KEY PLAN

COLUMBIA COUNTY DETENTION FACILITY
389 NW Quinten St, Lake City, FL 32055

COLUMBIA COUNTY BOARD OF COUNTY COMMISSIONERS

SCALE 1/8" = 1'-0"

No.	Description	Date
	ISSUED FOR PERMIT	7-24-2020

REVISIONS

DRAWN BY	R NOVITSKY
APPROVED BY	R NOVITSKY
CHECKED BY	B HALL
DATE	JULY 24, 2020

TITLE

FIRST FLOOR RCP

PROJECT NO. 50101397

A-114

SHEET NO.

DESTROY AFTER USE

SCALE	As indicated
-------	--------------

REVISIONS	
DRAWN BY	R NOVITSKY
APPROVED BY	R NOVITSKY
CHECKED BY	B HALL
DATE	JULY 24, 2020

A-115

INTERIOR FINISH LEGEND

BASE FINISH FLOOR FINISH WALL FINISH NOTES (IF APPLICABLE)	ROOM NAME 101 PT-X RB-X CPT-X COMMENTS: 22 XXX XXX — XXX	ROOM FINISH TAG ACCENT WALL MATERIAL / COLOR FLOOR FINISH TRANSITION TAG
--	--	---

1. FINISH INDICATES ENTIRE SURFACE, U.N.O.
2. ALL CHASE ROOMS TO HAVE EXP WALL FINISH, NO BASE, AND CONC FLOORS.
3. REFER TO INTERIOR DETAIL SERIES A-371 FOR TRANSITION DETAILS BETWEEN DISSIMILAR MATERIALS, CORNER GUARD DETAILS, AND WALL BASE DETAILS.
4. HOLLOW METAL FRAMES SHALL BE P-2
5. HARD CEILINGS SHALL BE PAINTED P-3 U.N.O.
6. SCORE TILES AROUND DRAIN AREAS FOR SLOPE.
7. SSH - SECURITY SOFFIT HOUSING - PAINT TO MATCH WALLS - P-1

BASE FINISHES	
EPOXY PAINT (EP)	
EP-1	REFER TO DETAILS E5 & 6 ON SHEET A-581 AND SPECIFICATIONS. COLOR TO MATCH ADJACENT WALL.
MANUFACTURER (MFR)	
MFR	SEE SPECIFICATIONS FOR MORE INFORMATION.
SEAMLESS EPOXY SYSTEM (SES)	
SES-1	STONHARD; STONESHIELD BROADCAST; ASH; MEDIUM TEXTURE.


FLOOR FINISHES	
CONCRETE (CHS & CONC)	
CHS	CONCRETE - HARDENED AND SEALED. SEE SPECIFICATIONS FOR MORE INFORMATION.
MANUFACTURER (MFR)	
MFR	SEE SPECIFICATIONS FOR MORE INFORMATION.
SEAMLESS EPOXY SYSTEM (SES)	
SES-1	STONHARD; STONESHIELD BROADCAST; ASH; MEDIUM TEXTURE. SEE SPECIFICATIONS FOR MORE INFORMATION.

WALL FINISHES	
EPOXY PAINT (EP)	
EP-1	SEE SPECIFICATIONS FOR MORE INFORMATION. COLOR TO MATCH SHERWIN WILLIAMS; SW7022 ALPACA.
EXPOSED (EXP)	
EXP	---
MANUFACTURER (MFR)	
MFR	SEE SPECIFICATIONS FOR MORE INFORMATION.
PADDED CELL (PAD)	
PAD	SEE SPECIFICATIONS FOR MORE INFORMATION.
PAINT (P)	
P-1	SHERWIN WILLIAMS; SW7022 ALPACA.
P-2	SHERWIN WILLIAMS; SW7024 FUNCTIONAL GRAY.

1	PROVIDE SES-1 FINISH FLOOR AT SHOWER AREA.
2	WALL AND CEILING FINISH WILL BE BY CONCRETE CELL MANUFACTURER.


0' 4' 8' 16'

SCALE: $1/8" = 1' - 0"$

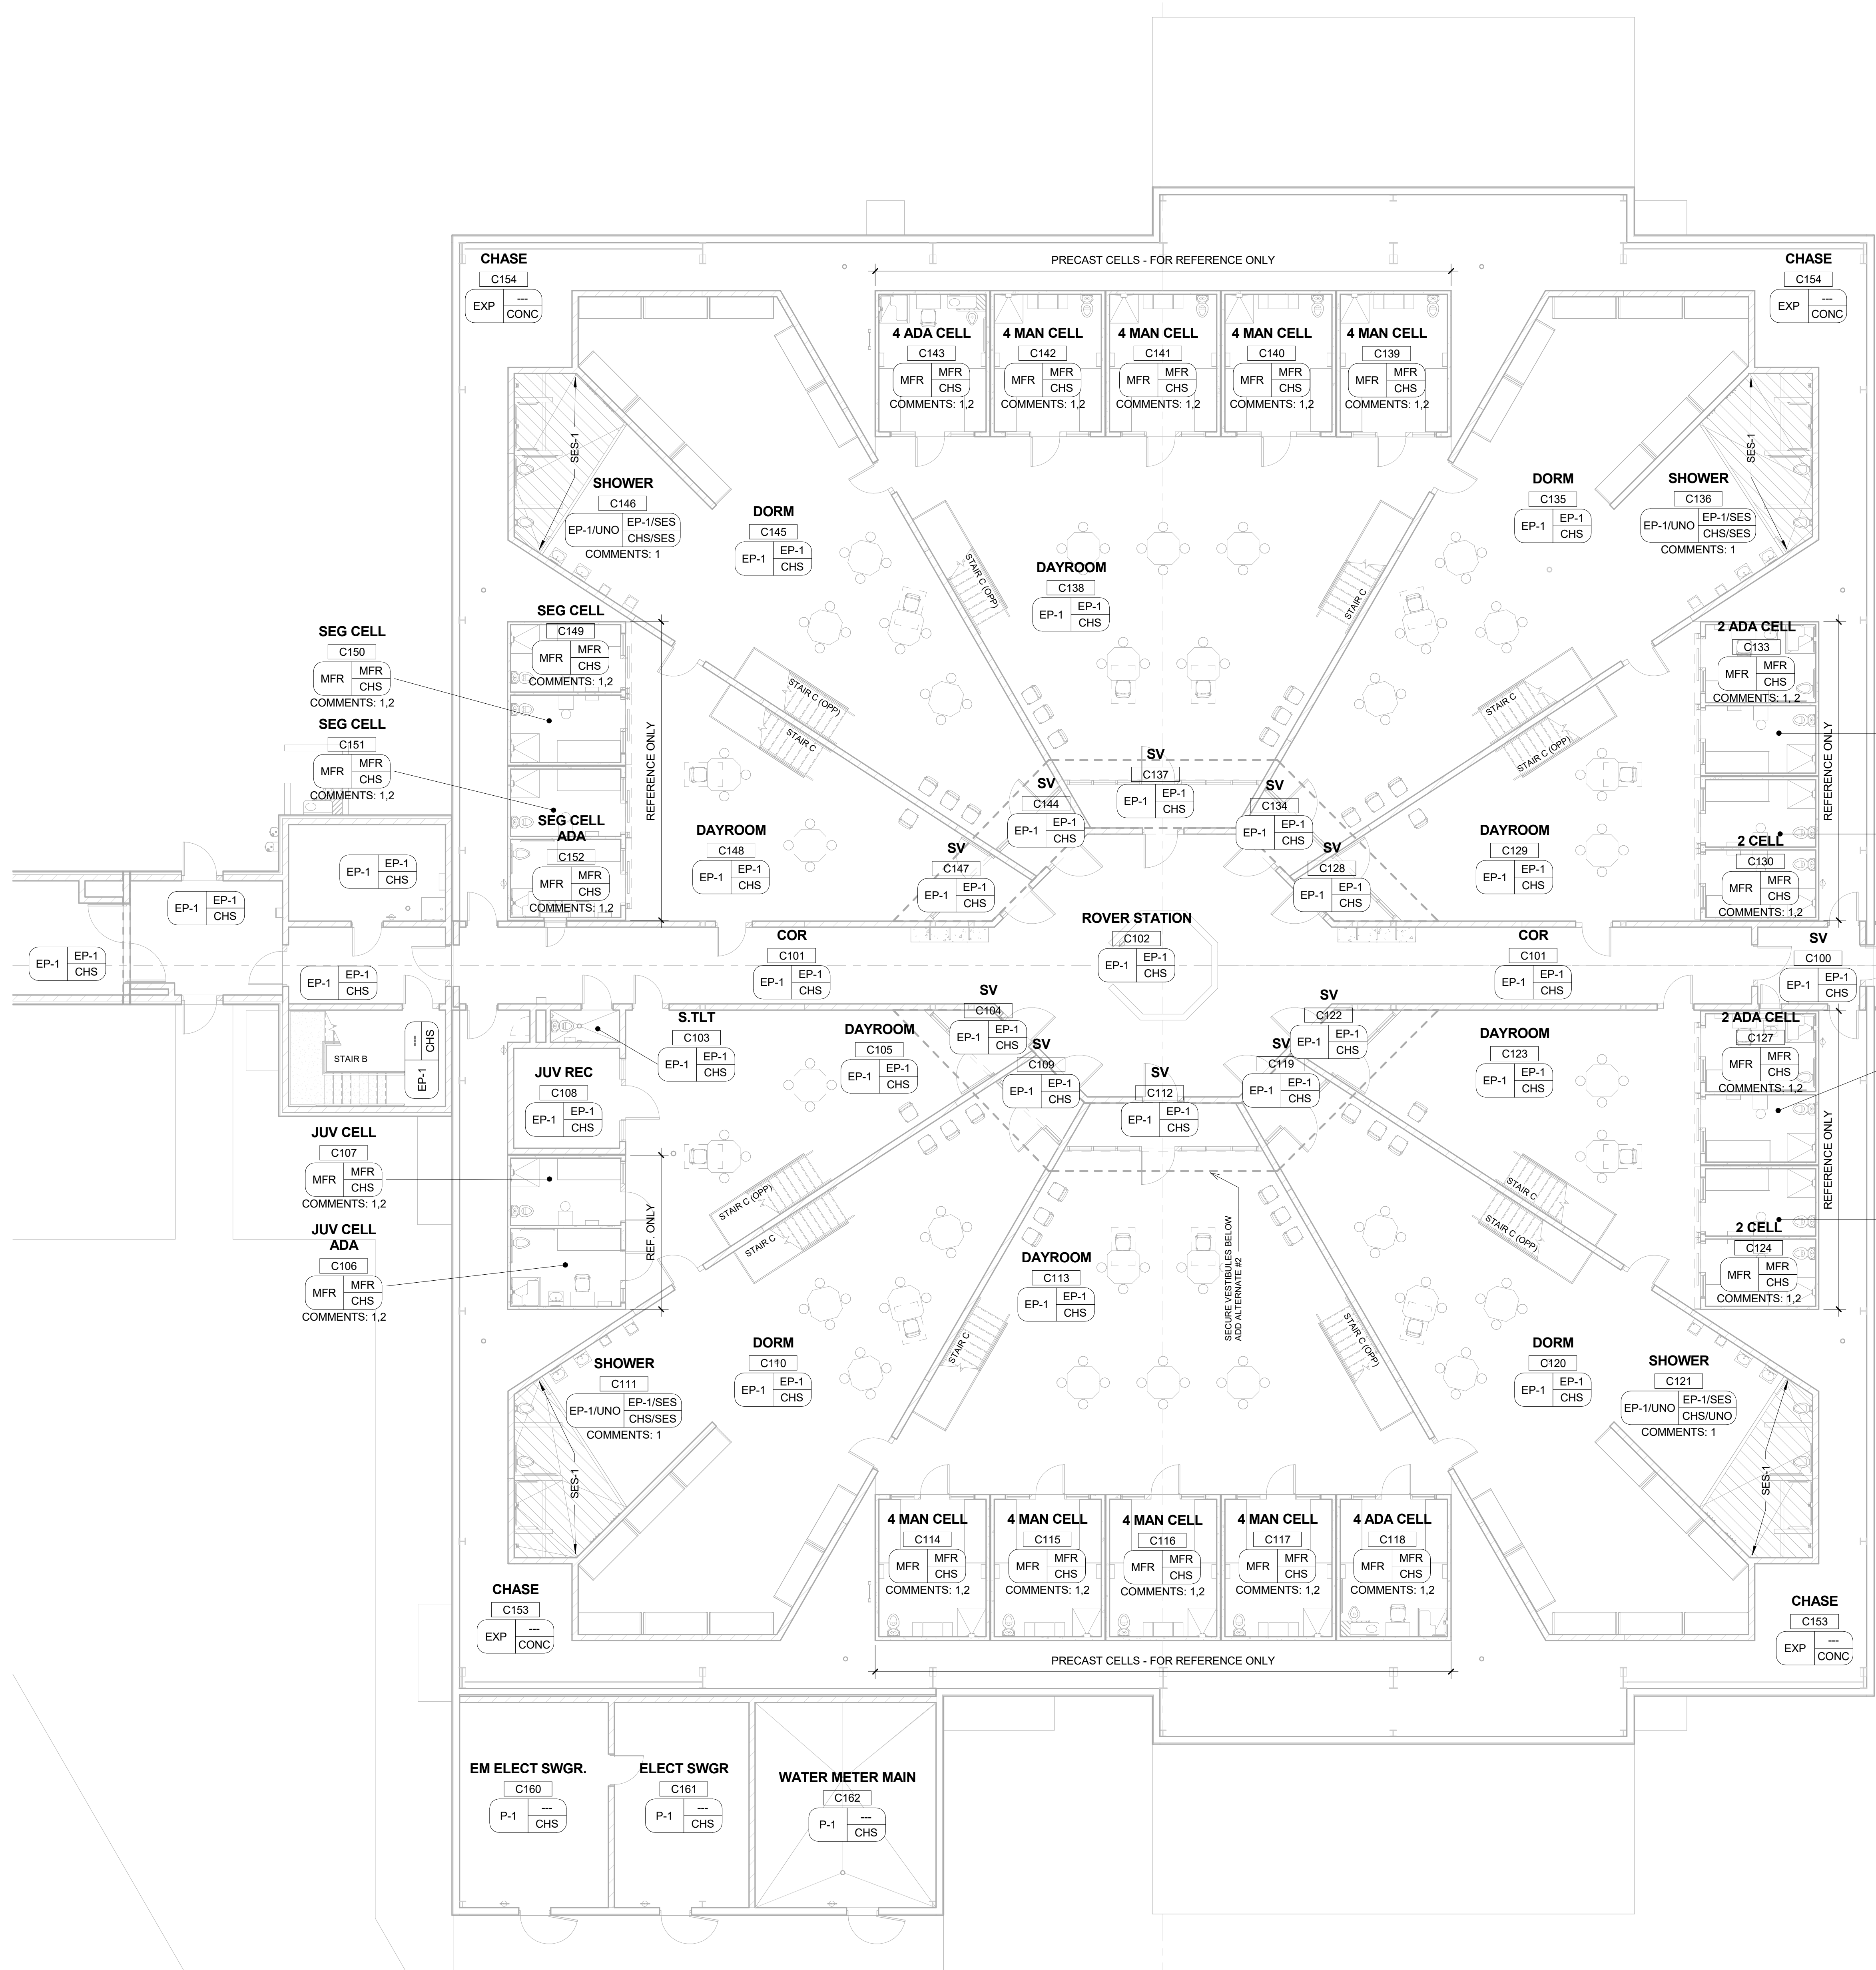

SHEET NO. _____


DESTROY AFTER USE

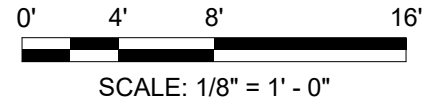DESTROY AFTER USE

1. INTERIOR DIMENSIONS ARE TO THE FACE OF METAL STUDS OR CMU UNITS AND TO THE CENTERLINES OF COLUMNS, U.N.O.
2. ALL UNITS AND WALLS ARE TO EXTEND TO THE UNDERSIDE OF STRUCTURE/DECK ABOVE.
3. BACK-TO-BACK OUTLETS CANNOT OCCUPY SAME STUD CAVITY SPACE. IN ACoustICAL TREATED WALLS, PROVIDE ACOUSTIC PUTTY PADS AROUND OUTLET BOXES.
4. REFER TO SCHEDULES FOR GRAPHIC REPRESENTATION AND U.N. DESIGNS FOR RATED WALLS, SMOKE PARTITIONS, ASSEMBLIES & ASSOCIATED DETAILS.
5. REFER TO WALL SCHEDULES AND U.N. SERIES FOR FURTHER DESCRIPTION OF INTERIOR PARTITIONS.
6. REFER TO LARGE SCALE FLOOR PLANS **A-401 TO A403 SERIES** FOR DIMENSIONS WITHIN THESE AREAS & CHASE DIMENSIONS.
7. REFER TO SHEETS **A-551 TO A-564** FOR WALL PARTITIONS, ASSEMBLIES & DETAILS.
8. REFER TO SHEETS **A-563 & A-564** FOR METAL FRAMING DETAILS.
9. FINAL WALL PREP REQUIREMENTS ARE BASED ON THE FINISHES SHOWN ON THE ROOM FLOOR PLANS A-115 - A-115D, A-128 -A128D, AND IN THE SPECIFICATIONS.

UPPER TIER WALL TYPE PLAN

Scale: 1/8" = 1'-0"

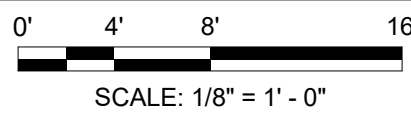

EXTERIOR WALL LEGEND

PEMB	PRE-ENGINEERED METAL BUILDING
METAL SIDING OVER , FACED BATT INSULATION & 8 INCH STEEL GIRTS	
PEMBLP	PRE-ENGINEERED METAL BUILDING W/ LINER PANEL
METAL SIDING OVER , FACED BATT INSULATION & 8 INCH STEEL GIRTS PROVIDE LINER PANEL ON INTERIOR FACE FULL HEIGHT OF WALL	
ALL PEMB & PEMBLP TO BE SUPPLIED AND INSTALLED BY THE PREENGINEERED BUILDING SUPPLIER. ~REFER TO WALL SECTIONS FOR WALL CONSTRUCTION.	

INTERIOR PARTITION LEGEND

CAST IN PLACE CONCRETE	
C-H STUD	
MTL FURRING CHANNEL	
CONCRETE MASONRY UNIT	
PRECAST CONCRETE	
METAL STUD	

WALL MATERIAL & WIDTH IDENTIFIER:					
MATERIALS: C= CAST IN PLACE CONCRETE F= METAL FURRING CHANNEL					
H= C-H STUD SHAPTFWALL M= CMU P= PRECAST S= METAL STUD					
ROUNDED VALUES FOR THE WIDTH OF THE STRUCTURAL PORTION OF THE WALL.					
C4:	4"	CIP CONCRETE	F7:	7/8"	METAL FURRING CHANNEL
C8:	6"	CIP CONCRETE	F1:	1"	METAL FURRING CHANNEL
C8:	6"	CIP CONCRETE	F5:	1 1/2"	METAL FURRING CHANNEL
C12:	12"	CIP CONCRETE	F2:	2"	METAL FURRING CHANNEL
C12:	12"	CIP CONCRETE	F2.5:	2 1/2"	METAL FURRING CHANNEL
C16:	16"	CIP CONCRETE	F3:	3"	METAL FURRING CHANNEL
M2:	2"	CMU SOAP (1 5/8" ACTUAL)	H2:	2 1/2"	C-H STUD SHAPTFWALL
M4:	4"	CMU (3 5/8" ACTUAL)	H4:	4"	C-H STUD SHAPTFWALL
M6:	6"	CMU (5 5/8" ACTUAL)	H6:	6"	C-H STUD SHAPTFWALL
M8:	8"	CMU (7 5/8" ACTUAL)			
M10:	10"	CMU (9 5/8" ACTUAL)			
M12:	12"	CMU (11 5/8" ACTUAL)			
P6:	6"	PRECAST CONCRETE			
S3:	3 5/8"	METAL STUD	P6:	6 1/4"	PRECAST CONCRETE
S4:	4"	METAL STUD	P8:	8"	PRECAST CONCRETE
S6:	6"	METAL STUD	P10:	10"	PRECAST CONCRETE
S8:	8"	METAL STUD	P11:	11"	PRECAST CONCRETE
			P12:	12"	PRECAST CONCRETE

OF GYP. WALL BD. LAYERS ON SIDE 1 & 2: (STUD WALL ONLY)
INDICATES THE NUMBER OF LAYERS OF SHEATHING ON EACH SIDE OF THE STUD.
'0' INDICATES NO SHEATHING.
(WHERE A WALL ONLY HAS SHEATHING ON ONE SIDE,
IT IS ALWAYS ON THE EXPOSED SIDE.)

WALL HEIGHT MODIFIER :

A =	TO 6" ABOVE CEILING OR ONE FULL COURSE ABOVE CEILING @ CMU WALL
B =	TO CEILING
C =	PARTIAL HEIGHT ((+X)) HEIGHT IN INCHES AFF.
K =	TOP OF MASONRY 18" - 8" AFF (LOWER LEVEL)
S =	TO STRUCTURAL DECK, FLOOR OR BEAM ABOVE (REFER TO STRUCTURAL)
X =	TOP OF MASONRY 19" - 4" AFF (LOWER LEVEL)

OTHER MODIFIERS:

D = 5/8" CEMENT BOARD
 E = 5/8" FIBERED GYPSUM BACKING BOARD WITH EXPANDED METAL LATH & 3 COAT CEMENT PLASTER SYSTEM
 G = 5/8" TYPE "X" GYPSUM BOARD

Q1 = SECURITY WALL LEVEL 1: MINIMUM REINFORCING REQUIREMENTS
 (CMU WALLS SHALL BE GROUDED FULL w/ 3000 PSI CONCRETE)
 @ CMU WALLS (M): #4 REBAR 8" OC VERT.
 HOR. LADDER TYPE MASONRY REINFORCING 16" OC.
 @ PRECAST WALL (P): 4X4 W4.0 X W4.0 WWF (MIN.)

Q2 = SECURITY WALL LEVEL 2: MINIMUM REINFORCING REQUIREMENTS
 (CMU WALLS SHALL BE GROUDED FULL w/ 3000 PSI CONCRETE)
 @ CMU WALLS (M): #4 REBAR 10" OC VERT. &
 HOR. LADDER TYPE MASONRY REINFORCING 16" OC.
 @ PRECAST WALL (P): 4X4 W4.0 X W4.0 WWF (MIN.)

Q3 = SECURITY WALL LEVEL 3: MINIMUM REINFORCING REQUIREMENTS
 (CMU WALLS SHALL BE GROUDED FULL w/ 3000 PSI CONCRETE)
 @ CMU WALLS (M): #4 REBAR 24" OC VERT. &
 HOR. LADDER TYPE MASONRY REINFORCING 16" OC.
 @ PRECAST WALL (P): 4X4 W2.9 X W2.9 WWF

Q4 = SECURITY WALL LEVEL 4: MINIMUM REINFORCING REQUIREMENTS
 (CMU WALLS SHALL BE GROUDED FULL w/ 3000 PSI CONCRETE)
 @ CMU WALLS (M): #4 REBAR 48" OC VERT. &
 HOR. LADDER TYPE MASONRY REINFORCING 16" OC.
 @ PRECAST WALL (P): 4X4 W2.9 X W2.9 WWF

Q5 = SECURITY WALL LEVEL 5: MINIMUM REINFORCING REQUIREMENTS
 @ METAL STUD WALL (S) PROVIDE SECURITY WIRE MESH PER SPECIFICATION SECTION 057513 ON EACH SIDE OF METAL STUDS.
 RETURN TO WALL TYPE PLANS FOR WALL FINISH.

R = SOUND TYPE "X" IMPACT RESISTANT GYPSUM BOARD
 T = SOUND ATTENUATION BLANKET IN METAL STUD CAVITY & 5/8" ACoustICAL GYPSUM BOARD

U = SPRAYED FOAM INSULATION FILL IN METAL STUD CAVITY OR XPS AT CONCRETE V 5/8" TYPE "X" (VH) VERTICAL HIGH IMPACT RESISTANT GYPSUM BOARD

Z = SECURITY WIRE MESH

GENERAL NOTES:

1. REFER TO QD SERIES SECURITY WALL LEVELS FOR MINIMUM REBAR REQUIREMENTS IN PRECAST, CAST IN PLACE CONCRETE, AND CMU WALLS. COORDINATE WITH ARCHITECTURAL DETAILS FOR REBAR PLACEMENT. **THE MOST RESTRICTIVE REBAR CONDITION SHALL GOVERN.**
2. ALL WALLS SHALL BE FULL HEIGHT, FULL THICKNESS **UNLESS IDENTIFIED WITH HEIGHT MODIFIER "A," "B," OR "C."**
3. WHERE SOUND ATTENUATION BLANKETS ARE IDENTIFIED, INSTALL FULL WIDTH OF SOUND ATTENUATION BLANKETS 24" TO 48" DEPENDENT ON STRUCTURE. PROVIDE SOUND ATTENUATION BLANKETS 24" ON BOTH SIDES OF PARTITION ABOVE CEILING AT LOCATIONS WHERE WALLS DO NOT EXTEND TO THE STRUCTURE.
4. WHERE SOUND ATTENUATION BLANKETS ARE IDENTIFIED IN FIRE RATED WALLS AS SHOWN ON LIFE SAFETY CODE PLANS, REFER TO UL RATED ASSEMBLIES & G-CLASS DETAILS FOR FURTHER DETAILS AND FIRE RATING.
5. REFER TO G-SERIES, CODE PLANS, FOR GRAPHIC REPRESENTATION AND UL DESIGN OF RATED WALLS AND SMOKE PARTITIONS. REFER TO G-SERIES, WALL PARTITIONS & ASSEMBLY DETAILS, FOR WALL SHEATHING TYPES.
6. PROVIDE 5/8" TYPE "X" MOISTURE RESISTANT GYPSUM BOARD SHEATHING ON EXTERIOR PARTITION WALLS. PROVIDE 1/2" TYPE "X" MOISTURE RESISTANT GYPSUM BOARD SHEATHING ON INTERIOR PARTITION WALLS. PROVIDE 1/2" TYPE "X" MOISTURE RESISTANT GYPSUM BOARD SHEATHING ON SINK LOCATIONS & LAUNDRY ROOMS HAVING METAL STUD CONSTRUCTION. REFER TO SPECIFICATIONS FOR FURTHER DETAILED LOCATIONS.
7. PROVIDE 1/2" CEMENT BOARD SHEATHING AT ALL SHOWER ENCLOSURES AND JANITOR SERVICE AREAS. PROVIDE 1/2" TYPE "X" MOISTURE RESISTANT GYPSUM BOARD SHEATHING ON PARTITION WALLS. REFER TO SPECIFICATIONS FOR FURTHER DETAILED LOCATIONS.
8. ALL INTERIOR DIVS ARE TO THE FACE OF METAL STUD OR CMU (U.N.O.) REFER TO CONSTRUCTION DRAWINGS & SCHEDULES FOR ALL METAL STUD, CMU, PARTITIONS, HEADERS, RUNNERS, SILLS, BRACING THICKNESS & REQUIREMENTS.
9. REFER TO FINISH PLANS FOR FLOOR FLOOR AND WALL FINISHES, BASE & TRIM, PARTITION PREPARATION, AND PARTITION FINISHES.
10. REFER TO QD-SERIES FOR POSSIBLE LOCATIONS OF PREFABRICATED CELLS & EXTRUDED SECURITY MESH ASSEMBLIES.



Dewberry®

800 North Magnolia Ave.
Suite 1000, Orlando, FL
32803-3251

t +1 407.843.5120
f +1 407.849.8854



Ajax

10365 Hood Road South Suite 2013
Jacksonville, FL 32257

t +1 904-262-8660
f +1 904-262-8623

STATE OF FLORIDA
DEPARTMENT OF BUSINESS AND PROFESSIONAL REGULATION

BOARD OF ARCHITECTURE & INTERIOR DESIGN

THE ARCHITECTS' COMPANION EXHIBITS FOLDERS UNDER THE
PROVISIONS OF CHAPTER 485, FLORIDA STATUTES

DEWBERRY ARCHITECTS INC

8802 JACKSONVILLE BLVD
C/O CORPORATE LITIGAL GROUP
TALLAHASSEE, FL 32310

LICENSE NUMBER: AC0001571
EXPIRATION DATE: FEBRUARY 28, 2021

Professional Seals



KEY PLAN

The key plan map shows the project location within a larger urban context. A central rectangular area is labeled 'NEW 750 HOUSING'. To its left is a large, irregularly shaped area labeled 'NEW 750 HOUSING'. To its right is a large, irregularly shaped area labeled 'NEW 750 HOUSING'. A north arrow is located in the bottom left corner of the map.

COLUMBIA COUNTY DETENTION FACILITY 389 NW Quinten St, Lake City, FL 32055	COLUMBIA COUNTY BOARD OF COUNTY COMMISSIONERS
---	---

SCALE	As indicated
-------	--------------

No.	Description	Date

NO.	Description	Date
REVISIONS		
DRAWN BY	R NOVITSKY	
APPROVED BY	R NOVITSKY	
CHECKED BY	B HALL	
DATE	JULY 24, 2020	

TITLE


UPPER TIER WALL PLAN

PROJECT NO. 50101397

A-123

SHEET NO. _____

DESTROY AFTER USE

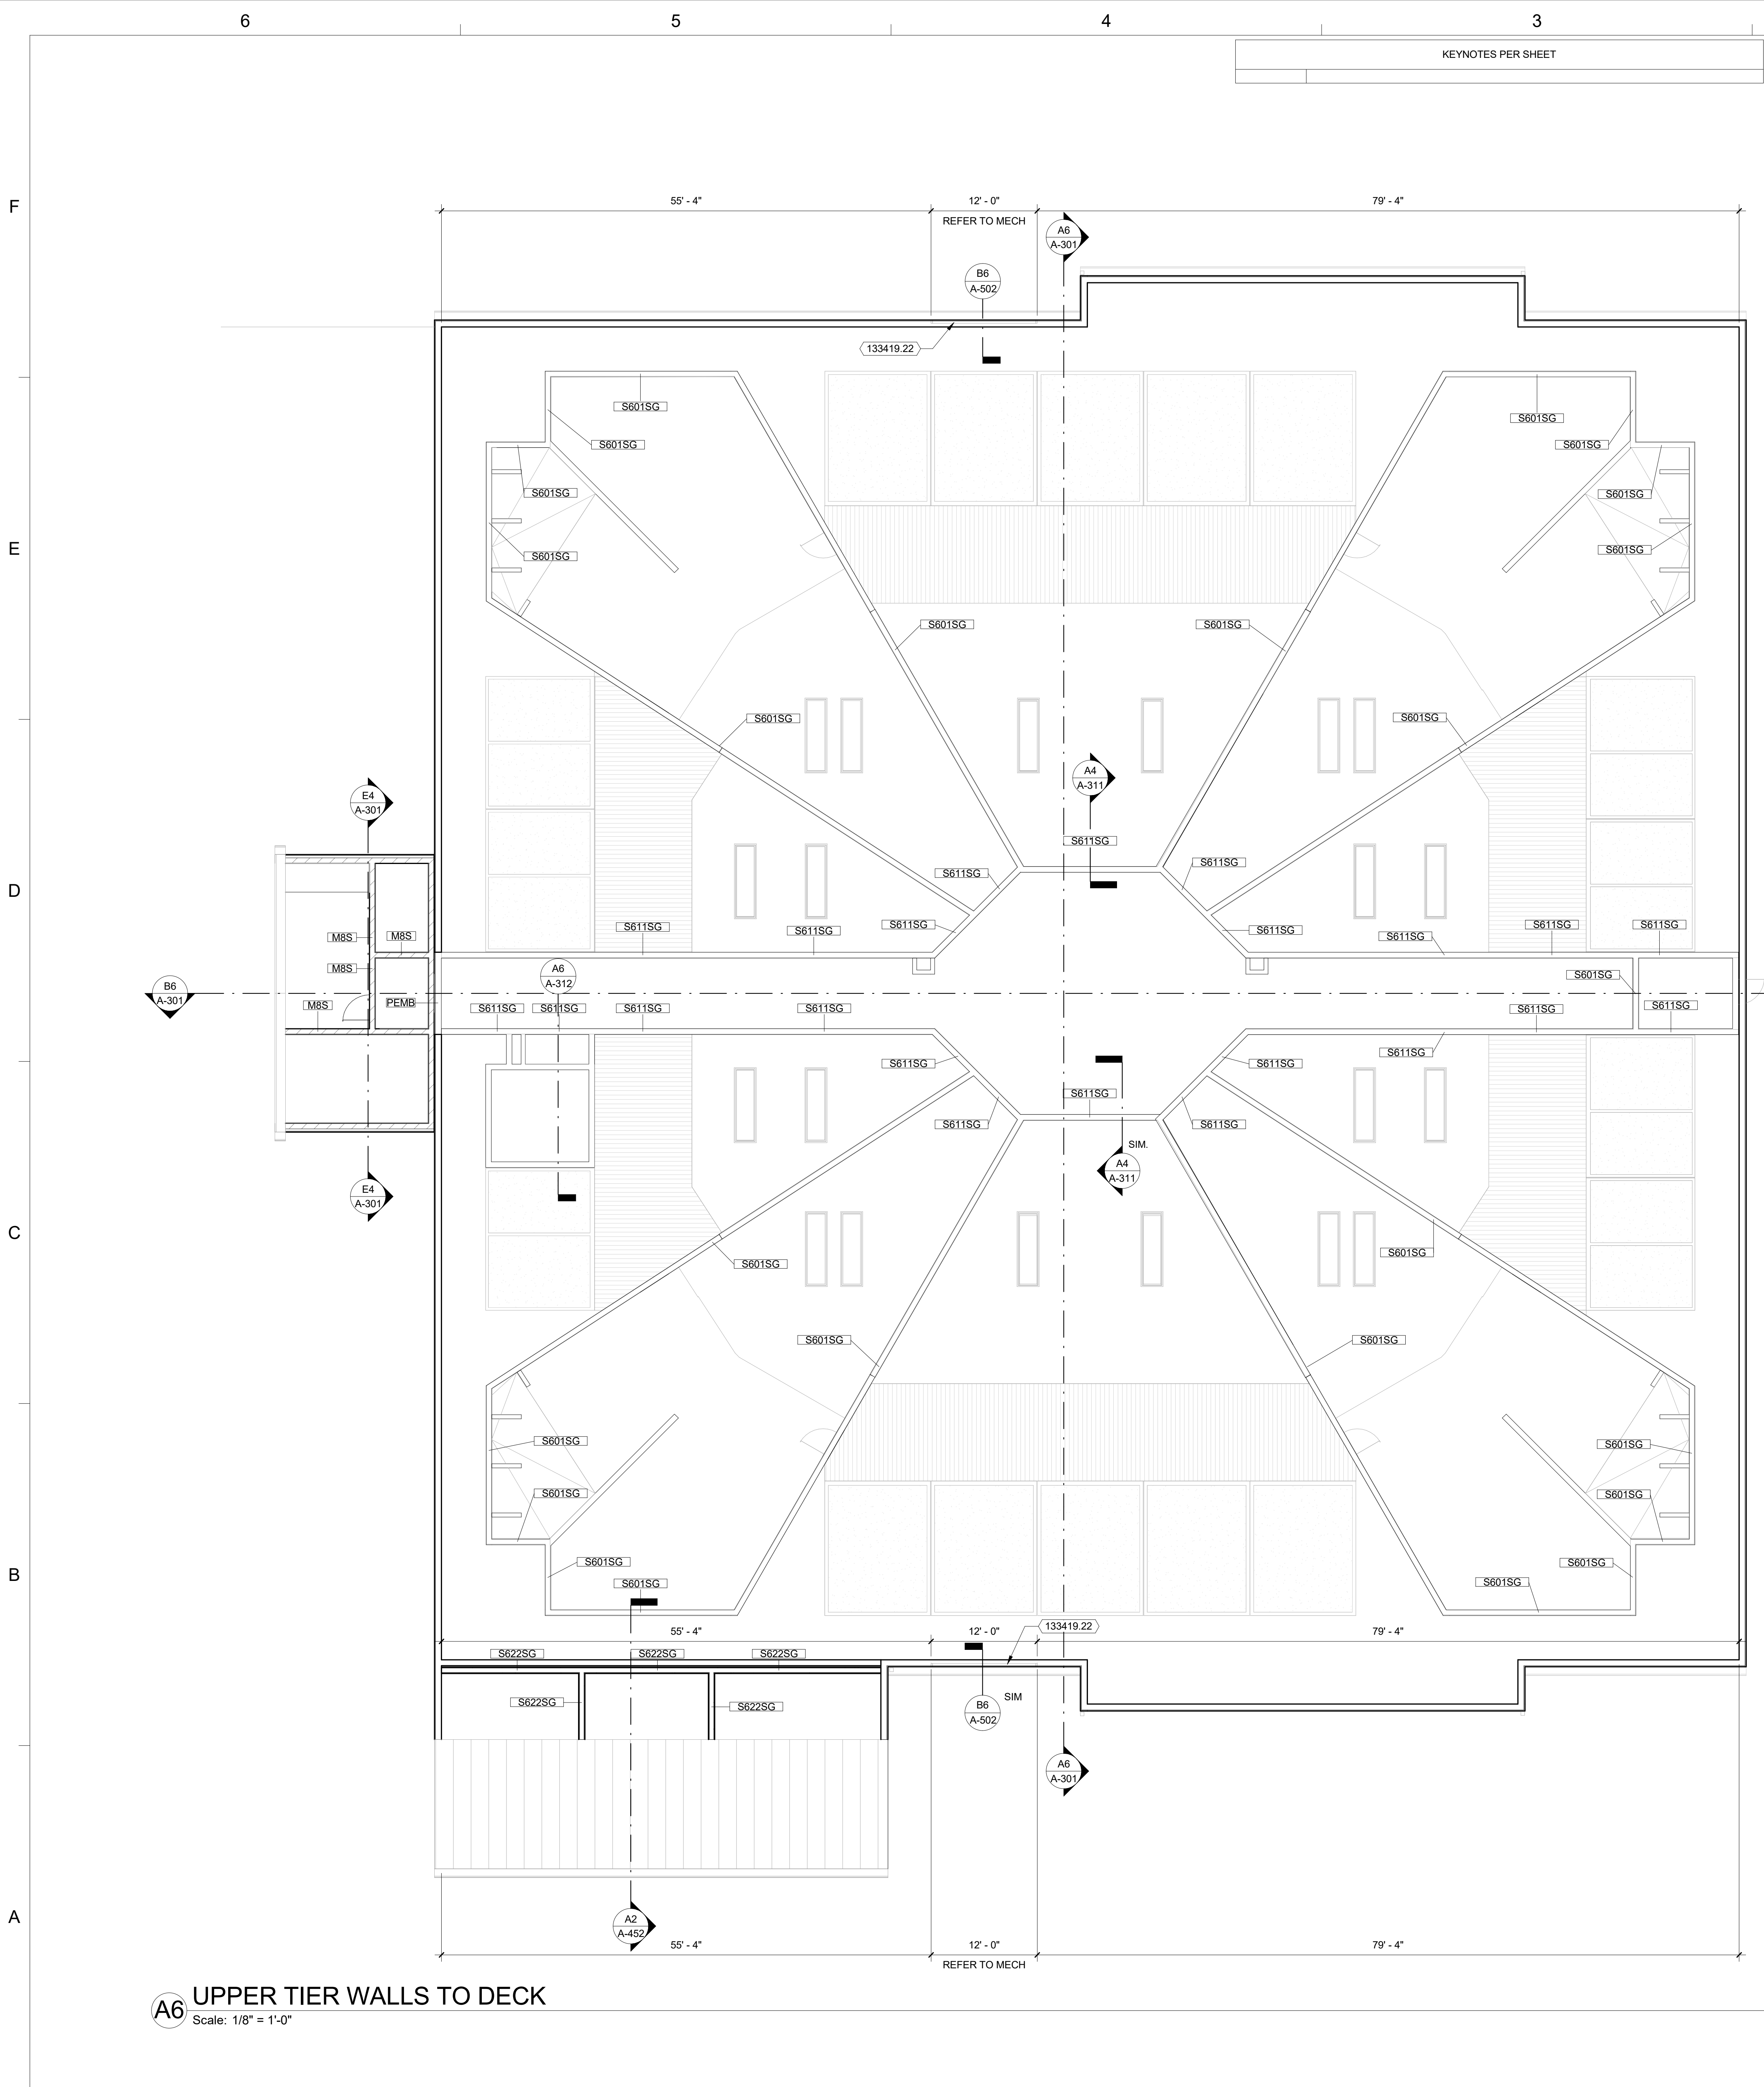

EXTERIOR WALL LEGEND

PEMB **PRE-ENGINEERED METAL BUILDING**

METAL SIDING OVER , FACED BATT INSULATION & 8 INCH STEEL GIRTS

PEMBLP **PRE-ENGINEERED METAL BUILDING W/ LINER PANEL**

METAL SIDING OVER , FACED BATT INSULATION & 8 INCH STEEL GIRTS
PROVIDE LINER PANEL ON INTERIOR FACE FULL HEIGHT OF WALL

ALL PEMB & PEMBLP TO BE SUPPLIED AND INSTALLED BY THE PREENGINEERED BUILDING SUPPLIER.
REFER TO WALL SECTIONS FOR WALL CONSTRUCTION.

INTERIOR PARTITION LEGEND

CAST IN PLACE CONCRETE

C-H STUD

MTL FURRING CHANNEL

CONCRETE MASONRY UNIT

PRECAST CONCRETE

METAL STUD

WALL MATERIAL & WIDTH IDENTIFIER :

OF GYP. WALL BD. LAYERS ON SIDE 1 & 2: (STUD WALL ONLY)

WALL HEIGHT MODIFIER :

OTHER MODIFIERS:

GENERAL NOTES:

KEY PLAN

COLUMBIA COUNTY DETENTION FACILITY
389 NW Quinten St, Lake City, FL 32055

COLUMBIA COUNTY BOARD OF COUNTY COMMISSIONERS

Professional Seals

STATE OF FLORIDA
DEPARTMENT OF BUSINESS AND PROFESSIONAL REGULATION
BOARD OF ARCHITECTURE & INTERIOR DESIGN
THE ARCHITECT CORPORATION HEREIN IS LICENSED UNDER THE
PROVISIONS OF CHAPTER 481, F.S. (F.S. 481.05)

DEWBERRY ARCHITECTS INC.
1800 W. UNIVERSITY BLVD.
SUITE 200
JACKSONVILLE, FL 32217
EXPIRATION DATE: FEBRUARY 28, 2021

RICHARD G. NOVITSKY
07-24-20
AR99786
REGISTERED ARCHITECT

SCALE

As indicated

ISSUED FOR PERMIT

7-24-2020

REVISIONS

DRAWN BY

R NOVITSKY

APPROVED BY

R NOVITSKY

CHECKED BY

B HALL

DATE

JULY 24, 2020

TITLE

UPPER TIER WALLS TO DECK PLAN

PROJECT NO.

50101397

A-123S

SHEET NO.

DESTROY AFTER USE

800 North Magnolia Ave.
Suite 1000, Orlando, FL
32803-3251

Dewberry®

t +1 407 843.5120
f +1 407 649.8664

Ajax

10365 Hood Road South Suite 203
Jacksonville, FL 32257

t +1 904-262-8660
f +1 904-262-8623

STATE OF FLORIDA
DEPARTMENT OF BUSINESS AND PROFESSIONAL REGULATION
BOARD OF ARCHITECTURE & INTERIOR DESIGN
THE ARCHITECT CORPORATION HEREIN IS LICENSED UNDER THE
PROVISIONS OF CHAPTER 481, F.S. (F.S. 481.05)

DEWBERRY ARCHITECTS INC.
1800 W. UNIVERSITY BLVD.
SUITE 200
JACKSONVILLE, FL 32217
EXPIRATION DATE: FEBRUARY 28, 2021

Professional Seals

STATE OF FLORIDA
RICHARD G. NOVITSKY
07-24-20
AR99786
REGISTERED ARCHITECT

KEY PLAN

COLUMBIA COUNTY DETENTION FACILITY
389 NW Quinten St, Lake City, FL 32055

COLUMBIA COUNTY BOARD OF COUNTY COMMISSIONERS

SCALE

As indicated

ISSUED FOR PERMIT

7-24-2020

REVISIONS

DRAWN BY

R NOVITSKY

APPROVED BY

R NOVITSKY

CHECKED BY

B HALL

DATE

JULY 24, 2020

TITLE

UPPER TIER WALLS TO DECK PLAN

PROJECT NO.

50101397

A-123S

SHEET NO.

DESTROY AFTER USE

F
E
D
C
B
A

6


5

4

3

2

1

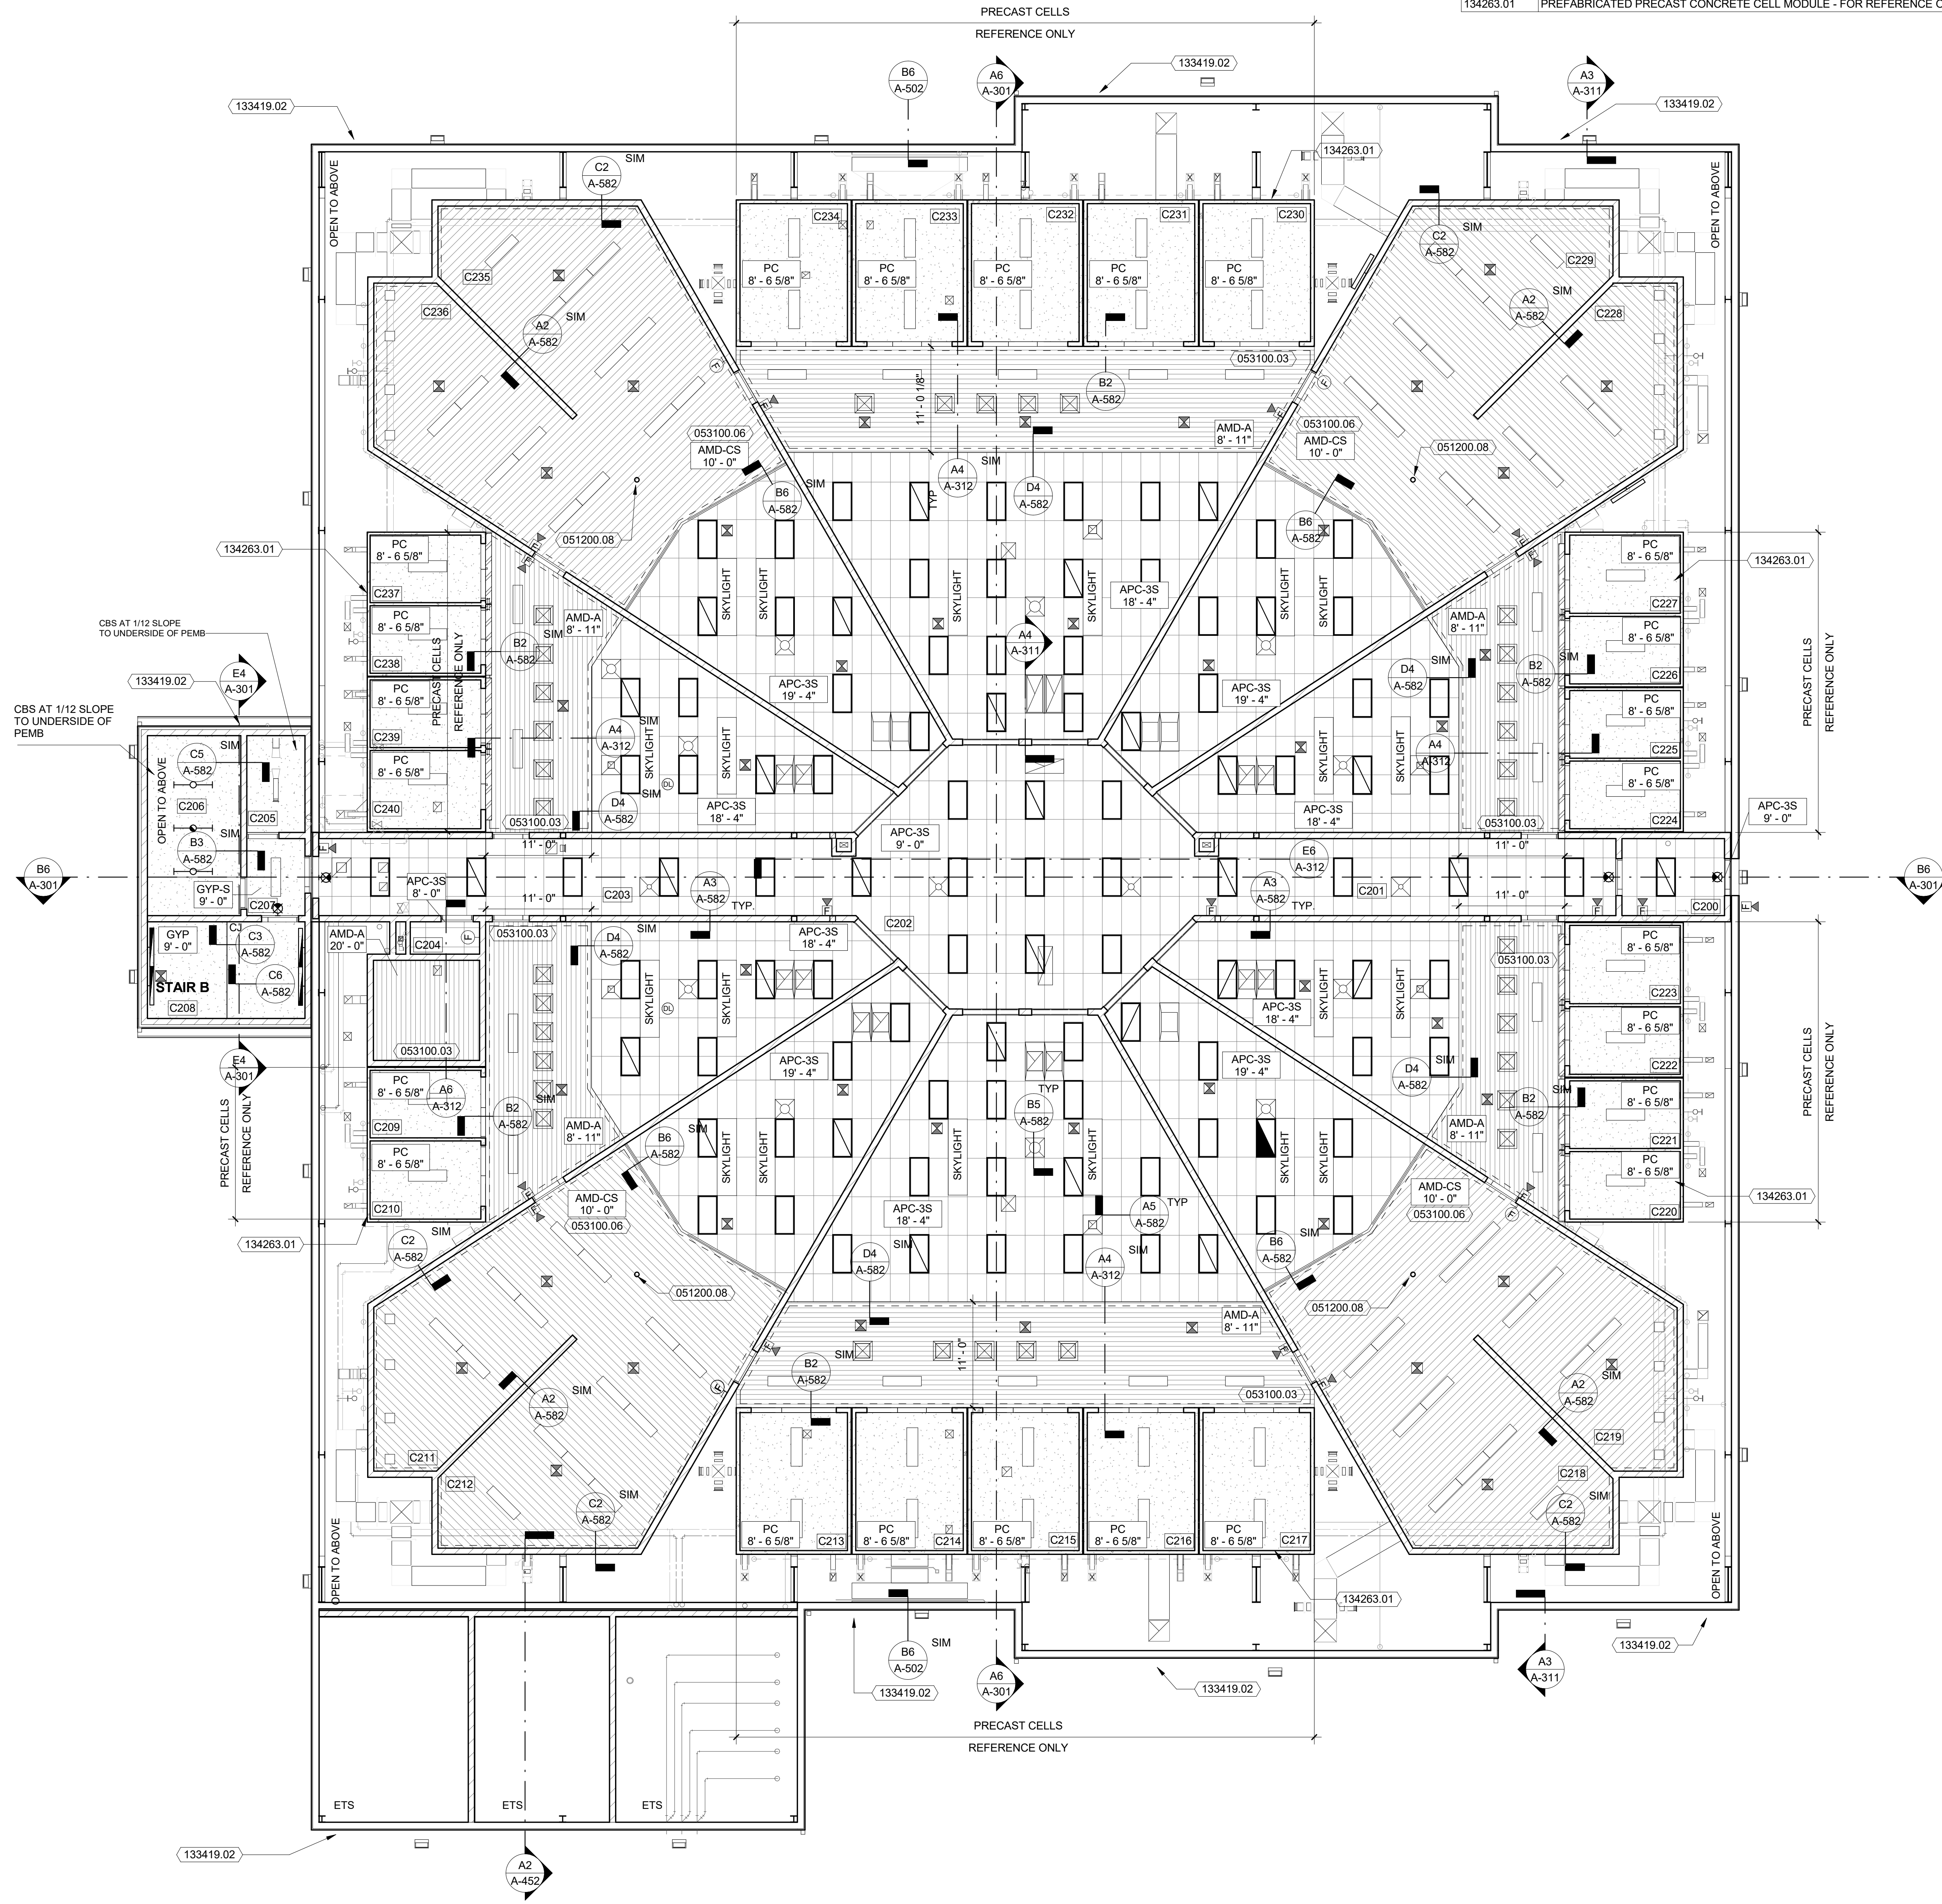

KEYNOTES PER SHEET	
051200.08	STRUCTURAL STEEL COLUMN - REFER TO STRUCTURAL
053100.03	AMD-A ACOUSTIC METAL SECURITY DECK - REFER TO SPECIFICATION DIV. 05 31 00
053100.06	AMD-CS ACOUSTIC METAL SECURITY DECK (LONG SPAN) W/ CONCRETE - REFER TO SPECIFICATION 05 31 00 - REFER TO STRUCTURAL SLAB TYPE 4
133419.02	PREMANUFACTURED METAL BUILDING PREFINISHED ALUMINUM GUTTERS AND DOWNSPOUTS - COLOR TO MATCH ROOF - COORDINATE W/ CIVIL
134263.01	PREFABRICATED PRECAST CONCRETE CELL MODULE - FOR REFERENCE ONLY.

CEILING PLAN LEGEND - NOT ALL TYPES MAY BE USED	
AMD-A	ACOUSTIC METAL SECURITY DECK -REFER TO SPECIFICATION DIV. 05 31 00 W/ CONCRETE SLAB TYPE 3 - REFER TO STRUCT
AMD-AS	ACOUSTIC METAL SECURITY DECK (LONG SPAN) -REFER TO SPECIFICATION 05 31 00 W/ CONCRETE SLAB TYPE 2 - REFER TO STRUCT
AMD-BS	ACOUSTIC METAL SECURITY DECK (LONG SPAN) -REFER TO SPECIFICATION 05 31 00 W/ CONCRETE SLAB TYPE 4 - REFER TO STRUCT
AMD-CS	ACOUSTIC METAL SECURITY DECK (LONG SPAN) -REFER TO SPECIFICATION 05 31 00 W/ CONCRETE SLAB TYPE 1 - REFER TO STRUCT
AMD-DS	ACOUSTIC METAL SECURITY DECK (LONG SPAN) -REFER TO SPECIFICATION 05 31 00 W/ CONCRETE SLAB TYPE 1 - REFER TO STRUCT
APC-3S	ACOUSTIC PANEL CEILING 2'X4' GRID -REFER TO SPECIFICATION DIV. 09 51 13 W/ SECURITY HOLD DOWN CLIPS
CBS	CEMENT BOARD O/ METAL FRAMING -REFER TO SPECIFICATION DIV. 09 29 00 WITH SECURITY WIRE MESH -REFER TO 09 22 16 FOR DRYWALL SUSPENSION SYSTEM
ETS	EXPOSED TO STRUCTURE
GYP	GYPSUM BOARD -REFER TO SPECIFICATION DIV. 09 29 00 WITH SECURITY WIRE MESH -REFER TO 09 22 16 FOR DRYWALL SUSPENSION SYSTEM
PC	PRECAST CONCRETE MODULAR CELL CEILING -FOR REFERENCE ONLY - REFER TO PREFABRICATED CELLS
SSH	SECURITY STEEL HOUSING - -REFER TO SPECIFICATION 05 09 13 PAINT TO MATCH WALLS - (P-1) SHERWIN WILLIAMS; SW7022 ALPACA.
SWM	SECURITY WIRE MESH -REFER TO SPECIFICATION 11 19 66
CJ	CONTROL JOINT -REFER TO SPECIFICATION DIV. 09 29 00

ANNOTATION		LIGHT FIXTURES	
X	CEILING TYPE	RECESSED LIGHT FIXTURE	
X-X	CEILING HEIGHT	PENDANT FIXTURE	
	SUSPENDED OPEN GRID CEILING SYSTEM	SURFACE MOUNTED LIGHT FIXTURE	
	DROP IN RESIN PANEL ON SUSPENDED OPEN GRID CEILING SYSTEM	STRIP FIXTURE	
CAP	CEILING ACCESS PANEL (CAP) REFER TO PLAN FOR SIZE	RECESSED LIGHT FIXTURE	
DCAP	DETENTION CEILING ACCESS PANEL (DCAP) 24"W x 24"D NOM. (U.N.O.)	RECESSED WALL WASH DOWNLIGHT	
CJ	CONTROL JOINT	CEILING MTD SEMI RECESS WALLWASH PENDANT	
PJ	PANEL JOINT	WALL SCONCE	
SE	SEISMIC EXPANSION JOINT	UNDER CABINET UPLIGHT STRIP	
RS	ROLLER SHADE	TRACK LIGHTING	
LIFE SAFETY		DAYLIGHTING SENSOR	
EL	EMERGENCY LIGHT	CEILING FAN	
ES	EXIT SIGN	CEILING MOUNTED PROJECTOR	
FA	FIRE ALARM	CEILING MOUNTED MOTORIZED PROJECTION SCREEN	
HD	HEAT DETECTOR	MECHANICAL	
SD	SMOKE DETECTOR	SUPPLY DIFFUSER	
SH	SPRINKLER HEAD	RETURN DIFFUSER	
OS	OCCUPANCY SENSOR	EXHAUST AIR DEVICE	
HSD	HORN/STROBE DEVICE	LINEAR SLOT DIFFUSER	
ST	SPEAKER/STROBE	SECURITY	
S	SPEAKER	REFER TO TY DRAWINGS	
ST	STROBE	TELECOM / AUDIOVISUAL	
		REFER TO TT DRAWINGS	
		MECH/ ELECT/ PLUMBING	
		FIRE PROTECTION	
		NOTE: REFER TO M-E-P-FP DRAWINGS FOR FURTHER INFORMATION	

CEILING PLAN GENERAL NOTES		
1. CONTROL JOINTS SHOWN IN GYPSUM BOARD SOFFITS SHALL CONTINUE ON VERTICAL SURFACE OF SAME SOFFIT. SPACE CONTROL JOINTS NO MORE THAN 25'-0" O.C. ARCHITECT TO VERIFY JOINT LOCATIONS PRIOR TO INSTALLATION.		
2. ELECTRICAL, MECHANICAL, AND TECHNOLOGY FIXTURES AND DEVICES ARE SHOWN FOR REFERENCE AND FOR COORDINATING PLACEMENT. REFER TO ENGINEERING DRAWINGS FOR FURTHER INFORMATION REGARDING TYPE OF FIXTURE AND DEVICE INFORMATION.		
3. ESTABLISH PRE-INSTALLATION MEETING WITH ARCHITECT TO REVIEW STARTING POINT OF CEILING GRID IN EACH AREA/ROOM. OR AS INDICATED ON PLANS BY (W/P)		
4. PRIOR TO COMMENCING CEILING WORK, THE C.M. IS TO SUBMIT A REFLECTED CEILING COORDINATION PLAN/ DRAWING TO THE ARCHITECT. THE C.M. IS TO COORDINATE ALL ABOVE CEILING TRADES WORK. NOTIFY THE ARCHITECT OF ANY MAJOR CONFLICTS IMMEDIATELY.		
5. ALL GYPSUM CEILING, SOFFITS & FASCIA SHALL BE PAINTED U.N.O.		
6. EXPOSED STRUCTURE, MECHANICAL, ELECTRICAL, AND FIRE PROTECTION COMPONENTS (EXCEPT SPRINKLER HEADS) SHALL BE PAINTED U.N.O.		
7. FIRE SUPPRESSION SPRINKLER HEADS ARE NOT SHOWN ON THE REFLECTED CEILING PLANS. WHERE SPRINKLER HEADS ARE LOCATED IN A DROP ACOUSTIC CEILING, LOCATE HEAD IN THE CENTER OF THE CEILING TILES.		
8. CEILING HEIGHTS SHOWN ON REFLECTED CEILING PLANS ARE FROM THE FINISHED FLOOR OF THE ASSOCIATED PLAN SHOWN U.N.O.		
9. COORDINATE ALL ACCESS PANEL LOCATIONS WITH THE MECHANICAL/ELECTRICAL CONTRACTORS.		
10. IN ROOMS WITH EXPOSED CEILINGS, MOUNT LIGHT FIXTURES TO UNDERSIDE OF STRUCTURE. OTHER MEPPF ITEMS TO MAINTAIN A MINIMUM CLEARANCE OF 9'-0" A.F.F.		
11. REFER TO TECHNOLOGY DRAWINGS FOR SECURITY CAMERA AND MOTION DETECTOR LOCATIONS.		
12. REFER TO ELECTRICAL LIGHTING PLANS FOR EMERGENCY LIGHT FIXTURE LOCATIONS.		
13. CONTRACTOR TO COORDINATE CEILING FIXTURE LOCATIONS WITH ABOVE-CEILING WORK TO AVOID CONFLICTS.		

800 North Magnolia Ave.
Suite 1000, Orlando, FL 32803-3251
t +1 407 843 5120
f +1 407 648 8664

10365 Hood Road South Suite 203
Jacksonville, FL 32257
t +1 904 262 8660
f +1 904 262 8623

STATE OF FLORIDA
DEPARTMENT OF BUSINESS AND PROFESSIONAL REGULATION
BOARD OF ARCHITECTURE & INTERIOR DESIGN
THE ARCHITECT CORPORATION HEREIN CERTIFIED UNDER THE
PROVISIONS OF CHAPTER 481, FLORIDIA STATUTES
DEWBERRY ARCHITECTS INC.
1818 WASHINGTON BLVD
SUITE 200
CORPORATE GROUP
TAMPA, FL 33606
LICENSE NUMBER A246001971
EXPIRATION DATE: FEBRUARY 28, 2021

Professional Seals

KEY PLAN

COLUMBIA COUNTY DETENTION FACILITY
389 NW Quinten St, Lake City, FL 32055

COLUMBIA COUNTY BOARD OF COUNTY COMMISSIONERS

SCALE 1/8" = 1'-0"

No.	Description	Date
1	ISSUED FOR PERMIT	7-24-2020

REVISIONS

DRAWN BY	R NOVITSKY
APPROVED BY	R NOVITSKY
CHECKED BY	B HALL
DATE	JULY 24, 2020

TITLE

UPPER TIER RCP


PROJECT NO. 50101397


A-124

SHEET NO.


DESTROY AFTER USE

A6 UPPER TIER REFLECTED CEILING PLAN
Scale: 1/8" = 1'-0"

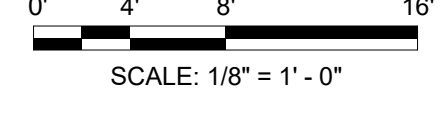

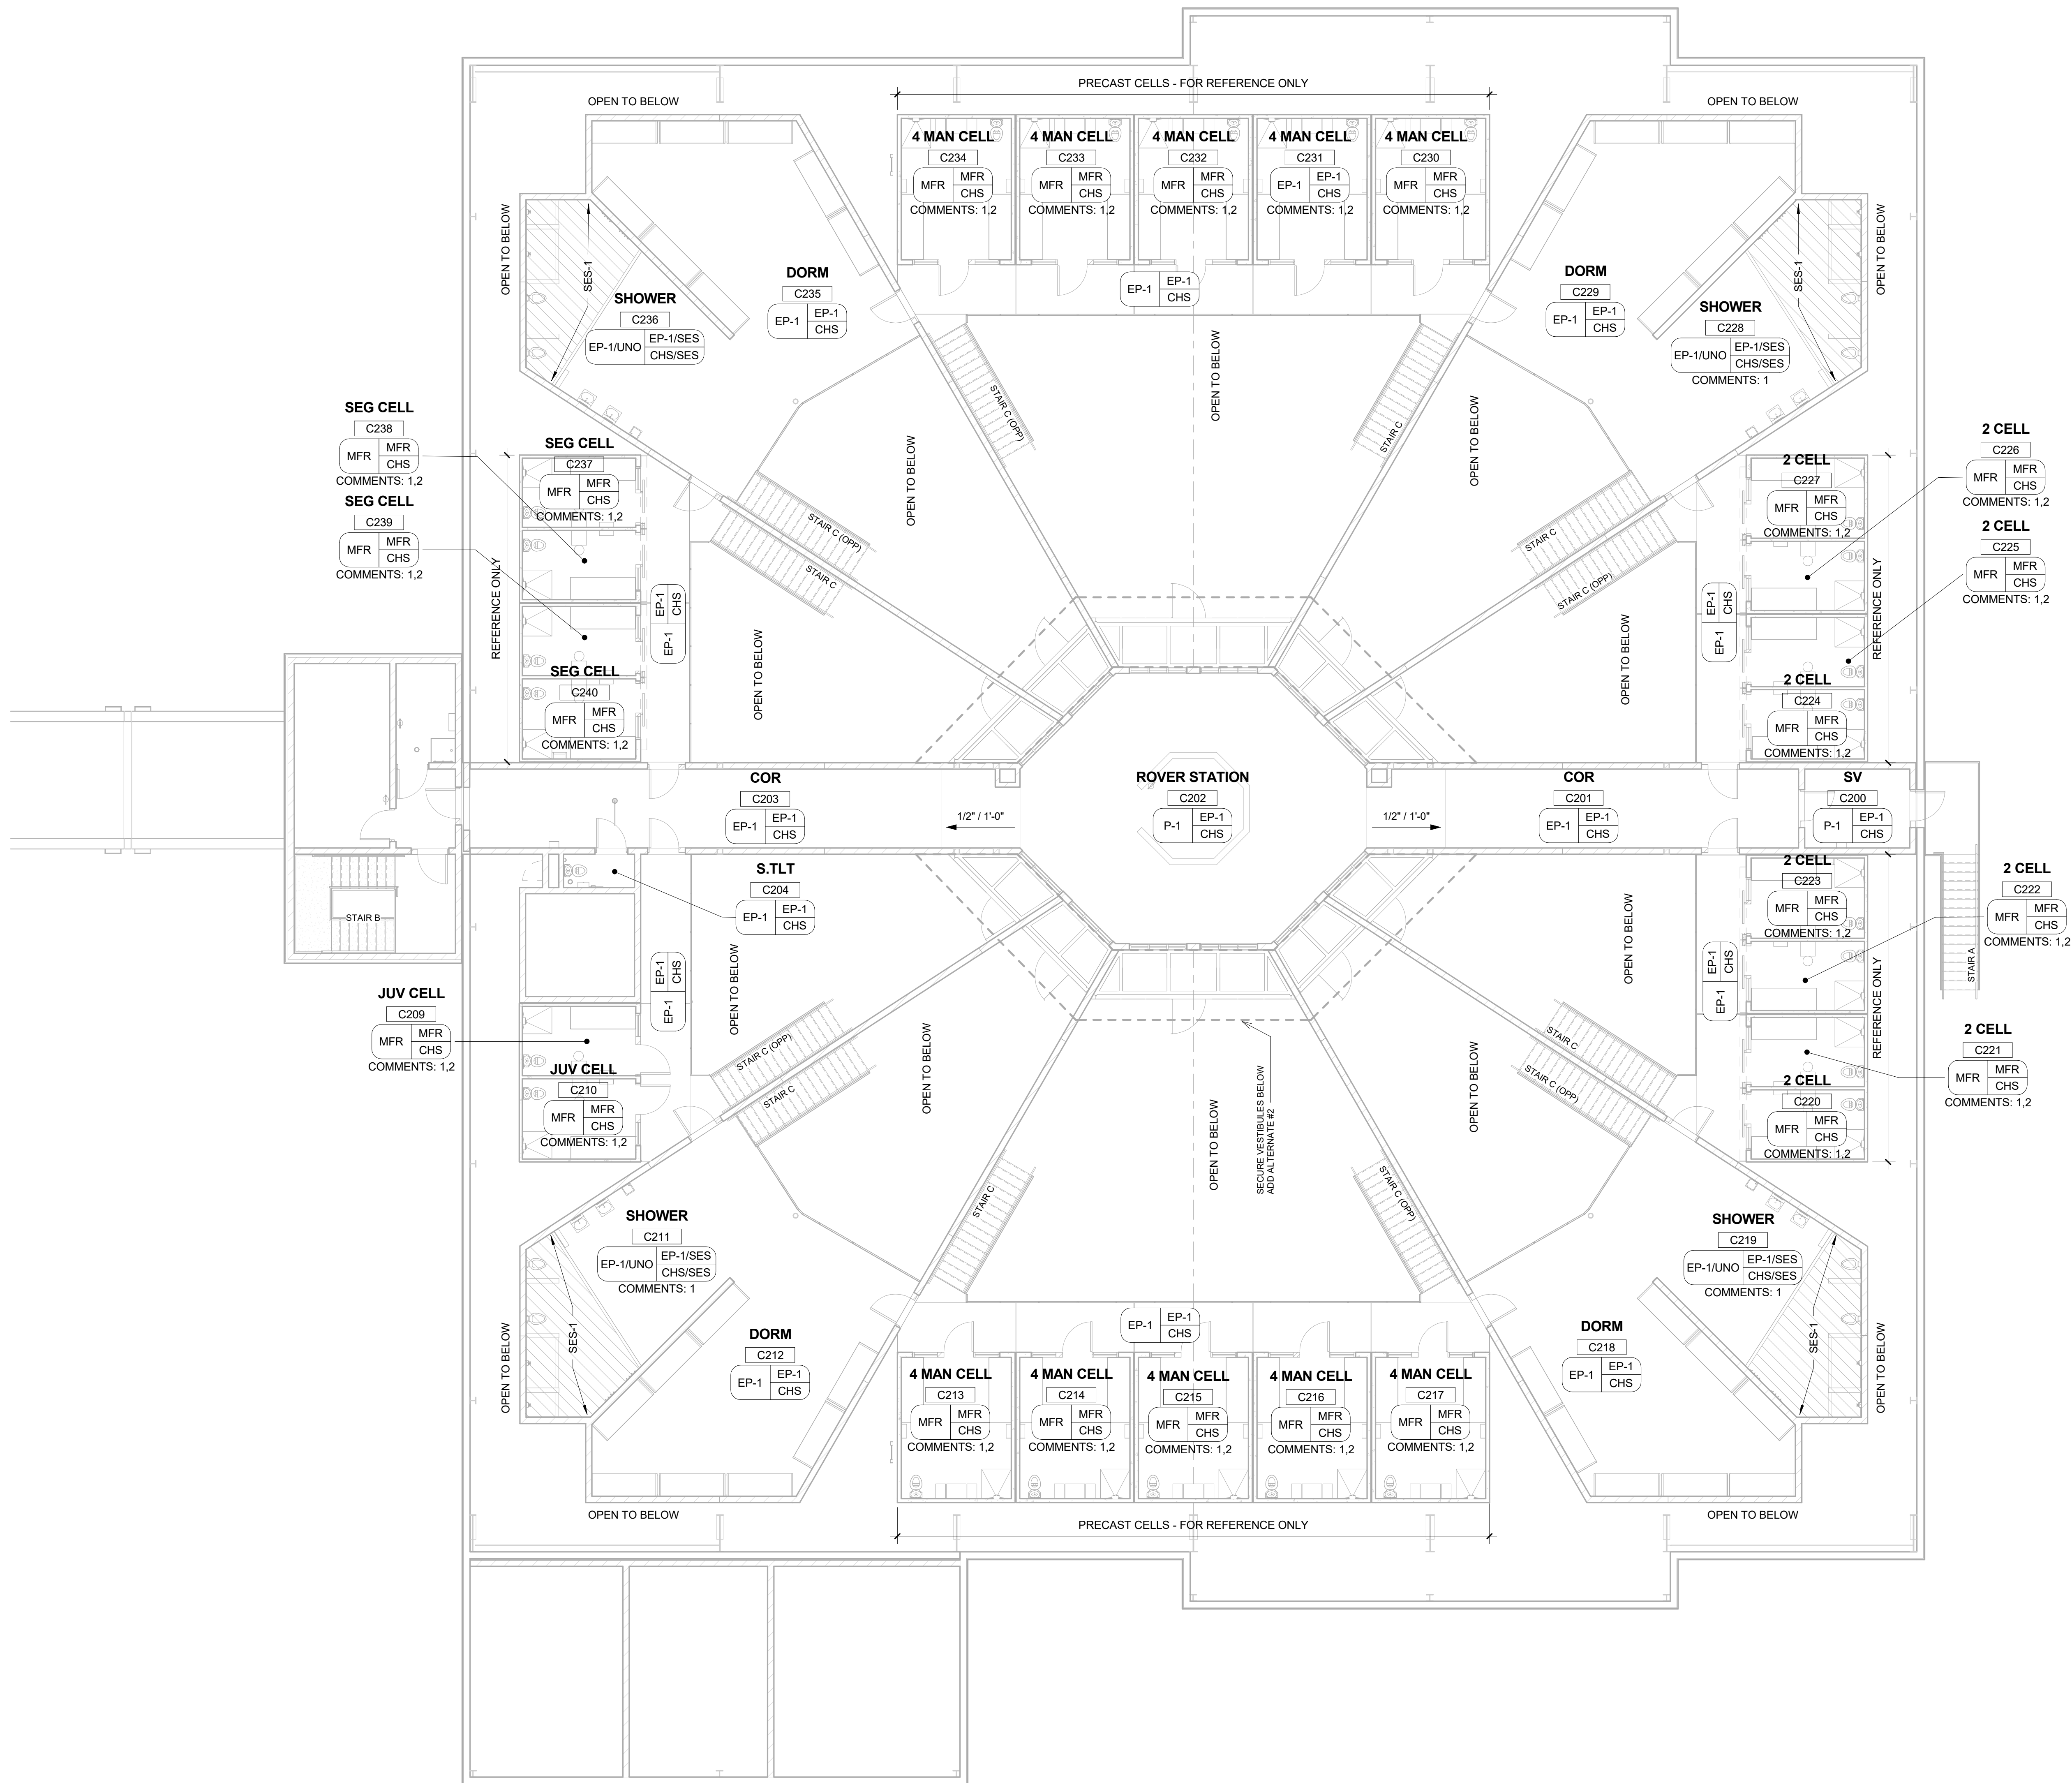

A6 FLOOR FINISH PLAN - UPPER TIER
Scale: 1/8" = 1'-0"

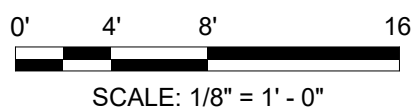

INTERIOR FINISH LEGEND	
ROOM NAME BASE FINISH → 101 FLOOR FINISH → PT-X WALL FINISH → RB-X ROOM FINISH TAG → CPT-X NOTES (IF APPLICABLE) → COMMENTS: 22	
XXX	ACCENT WALL MATERIAL / COLOR
XXX — XXX	FLOOR FINISH TRANSITION TAG

FINISH PLAN GENERAL NOTES

1. FINISH INDICATES ENTIRE SURFACE, UN.O.
2. ALL FLOOR ROOMS TO HAVE EXP. WALL FINISH, NO BASE, AND CONC. FLOORS.
3. REFER TO INTERIOR DETAIL **SERIES A-571** FOR TRANSITION DETAILS BETWEEN DISSIMILAR MATERIALS. CORNER GUARD DETAILS, AND WALL BASE DETAILS.
4. HOLLOW METAL FRAMES SHALL BE **P-2**.
5. HARD CEILINGS SHALL BE PAINTED **P-2** UN.O.
6. SCORE TILES AROUND ALL AREA'S FOR SLOPE.
7. SSH - SECURITY SOFFIT HOUSING - PAINT TO MATCH WALLS - **P-1**

FINISH LIST	
FINISH	COMMENTS
BASE FINISHES	
EPOXY PAINT (EP)	
EP-1	REFER TO DETAILS E5 & 6 ON SHEET A-581 AND SPECIFICATIONS. COLOR TO MATCH ADJACENT WALL.
MANUFACTURER (MFR)	
MFR	SEE SPECIFICATIONS FOR MORE INFORMATION.
SEAMLESS EPOXY SYSTEM (SES)	
SES-1	STONHARD; STONESHIELD BROADCAST; ASH; MEDIUM TEXTURE.
CEILING FINISHES	
PAINT (P)	
P-3	SHERWIN WILLIAMS; SW7007 CEILING BRIGHT WHITE.

FLOOR FINISHES	
CONCRETE (CHS & CONC)	
CHS	CONCRETE - HARDENED AND SEALED. SEE SPECIFICATIONS FOR MORE INFORMATION.
MANUFACTURER (MFR)	SEE SPECIFICATIONS FOR MORE INFORMATION.
MFR	SEE SPECIFICATIONS FOR MORE INFORMATION.
SEAMLESS EPOXY SYSTEM (SES)	
SES-1	STONHARD; STONESHIELD BROADCAST; ASH; MEDIUM TEXTURE. SEE SPECIFICATIONS FOR MORE INFORMATION.

MISCELLANEOUS	
PLASTIC LAMINATE (PLAM)	
PLAM-1	FORMICA; THERMO WALNUT 6402-43.
SOLID SURFACE (SS)	
SS-1	DURASEIN; DM3003 CUMBERLAND.

WALL FINISHES	
EPOXY PAINT (EP)	
EP-1	SEE SPECIFICATIONS FOR MORE INFORMATION. COLOR TO MATCH SHERWIN WILLIAMS; SW7022 ALPACA.
EXPOSED (EXP)	
EXP	---
MANUFACTURER (MFR)	
MFR	SEE SPECIFICATIONS FOR MORE INFORMATION.
PADDED CELL (PAD)	
PAD	SEE SPECIFICATIONS FOR MORE INFORMATION.
PAINT (P)	
P-1	SHERWIN WILLIAMS; SW7022 ALPACA.
P-2	SHERWIN WILLIAMS; SW7024 FUNCTIONAL GRAY.

ROOM FINISH COMMENT SCHEDULE	
NUMBER	COMMENT
1	PROVIDE SES-1 FINISH FLOOR AT SHOWER AREA.
2	WALL AND CEILING FINISH WILL BE BY CONCRETE CELL MANUFACTURER.

 **Dewberry®**

800 North Magnolia Ave.
Suite 1000, Orlando, FL
32803-5251

t + 1 407 843 5120
f + 1 407 649 8664

Apax

10365 Hood Road South Suite 203
Jacksonville, FL 32257

t + 1 904 262-8660
f + 1 904 262-8623

STATE OF FLORIDA
DEPARTMENT OF BUSINESS AND PROFESSIONAL REGULATION



BOARD OF ARCHITECTURE & INTERIOR DESIGN

THE ARCHITECT OF PROFESSIONAL REGISTERED UNDER THE
PROVISIONS OF CHAPTER 480, FLORIDA STATUTES

Dewberry Architects Inc

10365 HOOD ROAD SOUTH
SUITE 203
JACKSONVILLE, FL 32257

EXPIRATION DATE: FEBRUARY 28, 2021

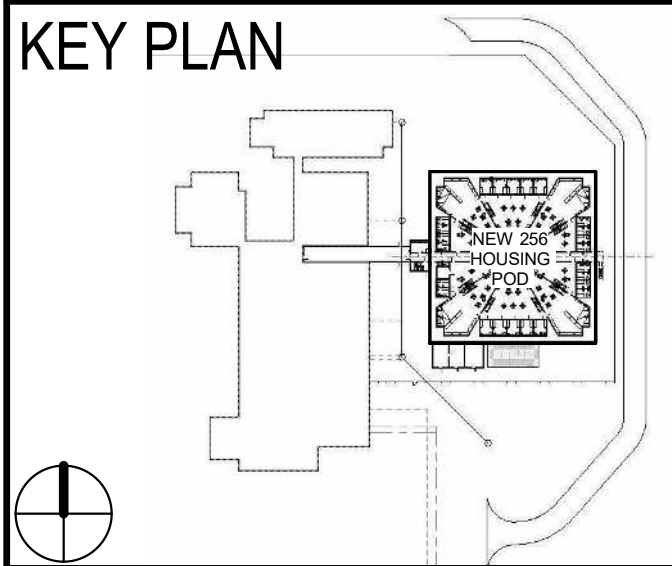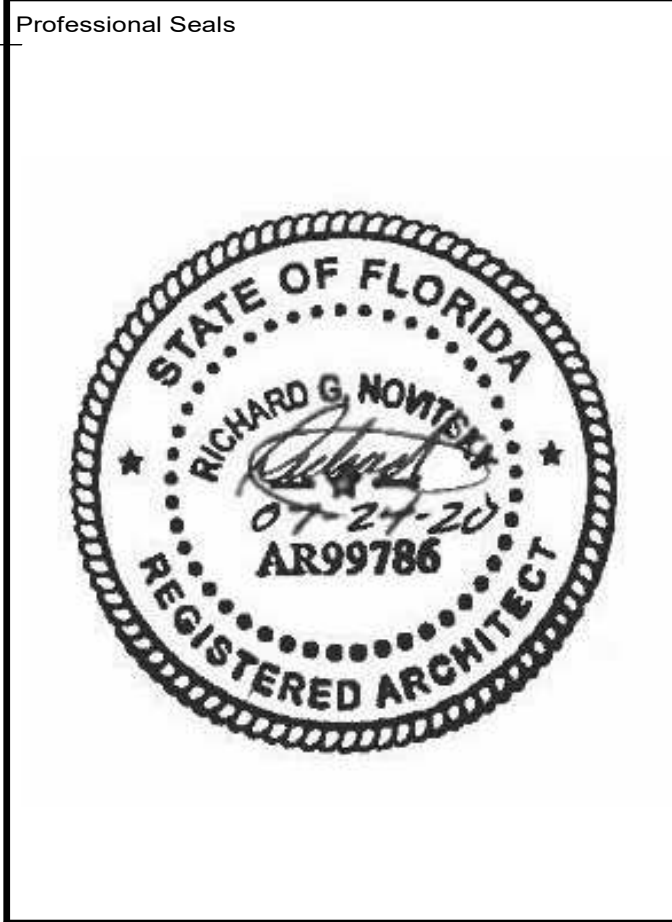

COLUMBIA COUNTY DETENTION FACILITY
389 NW Quinten St, Lake City, FL 32055

COLUMBIA COUNTY BOARD OF COUNTY
COMMISSIONERS

[illegible]

REVISIONS	
DRAWN BY	R NOVITSKY
APPROVED BY	R NOVITSKY
CHECKED BY	B HALL
DATE	JULY 24, 2020

TITLE


UPPER TIER
FINISH PLAN

PROJECT NO.	50101397
-------------	----------

A-125

SHEET NO. _____

DESTROY AFTER USE

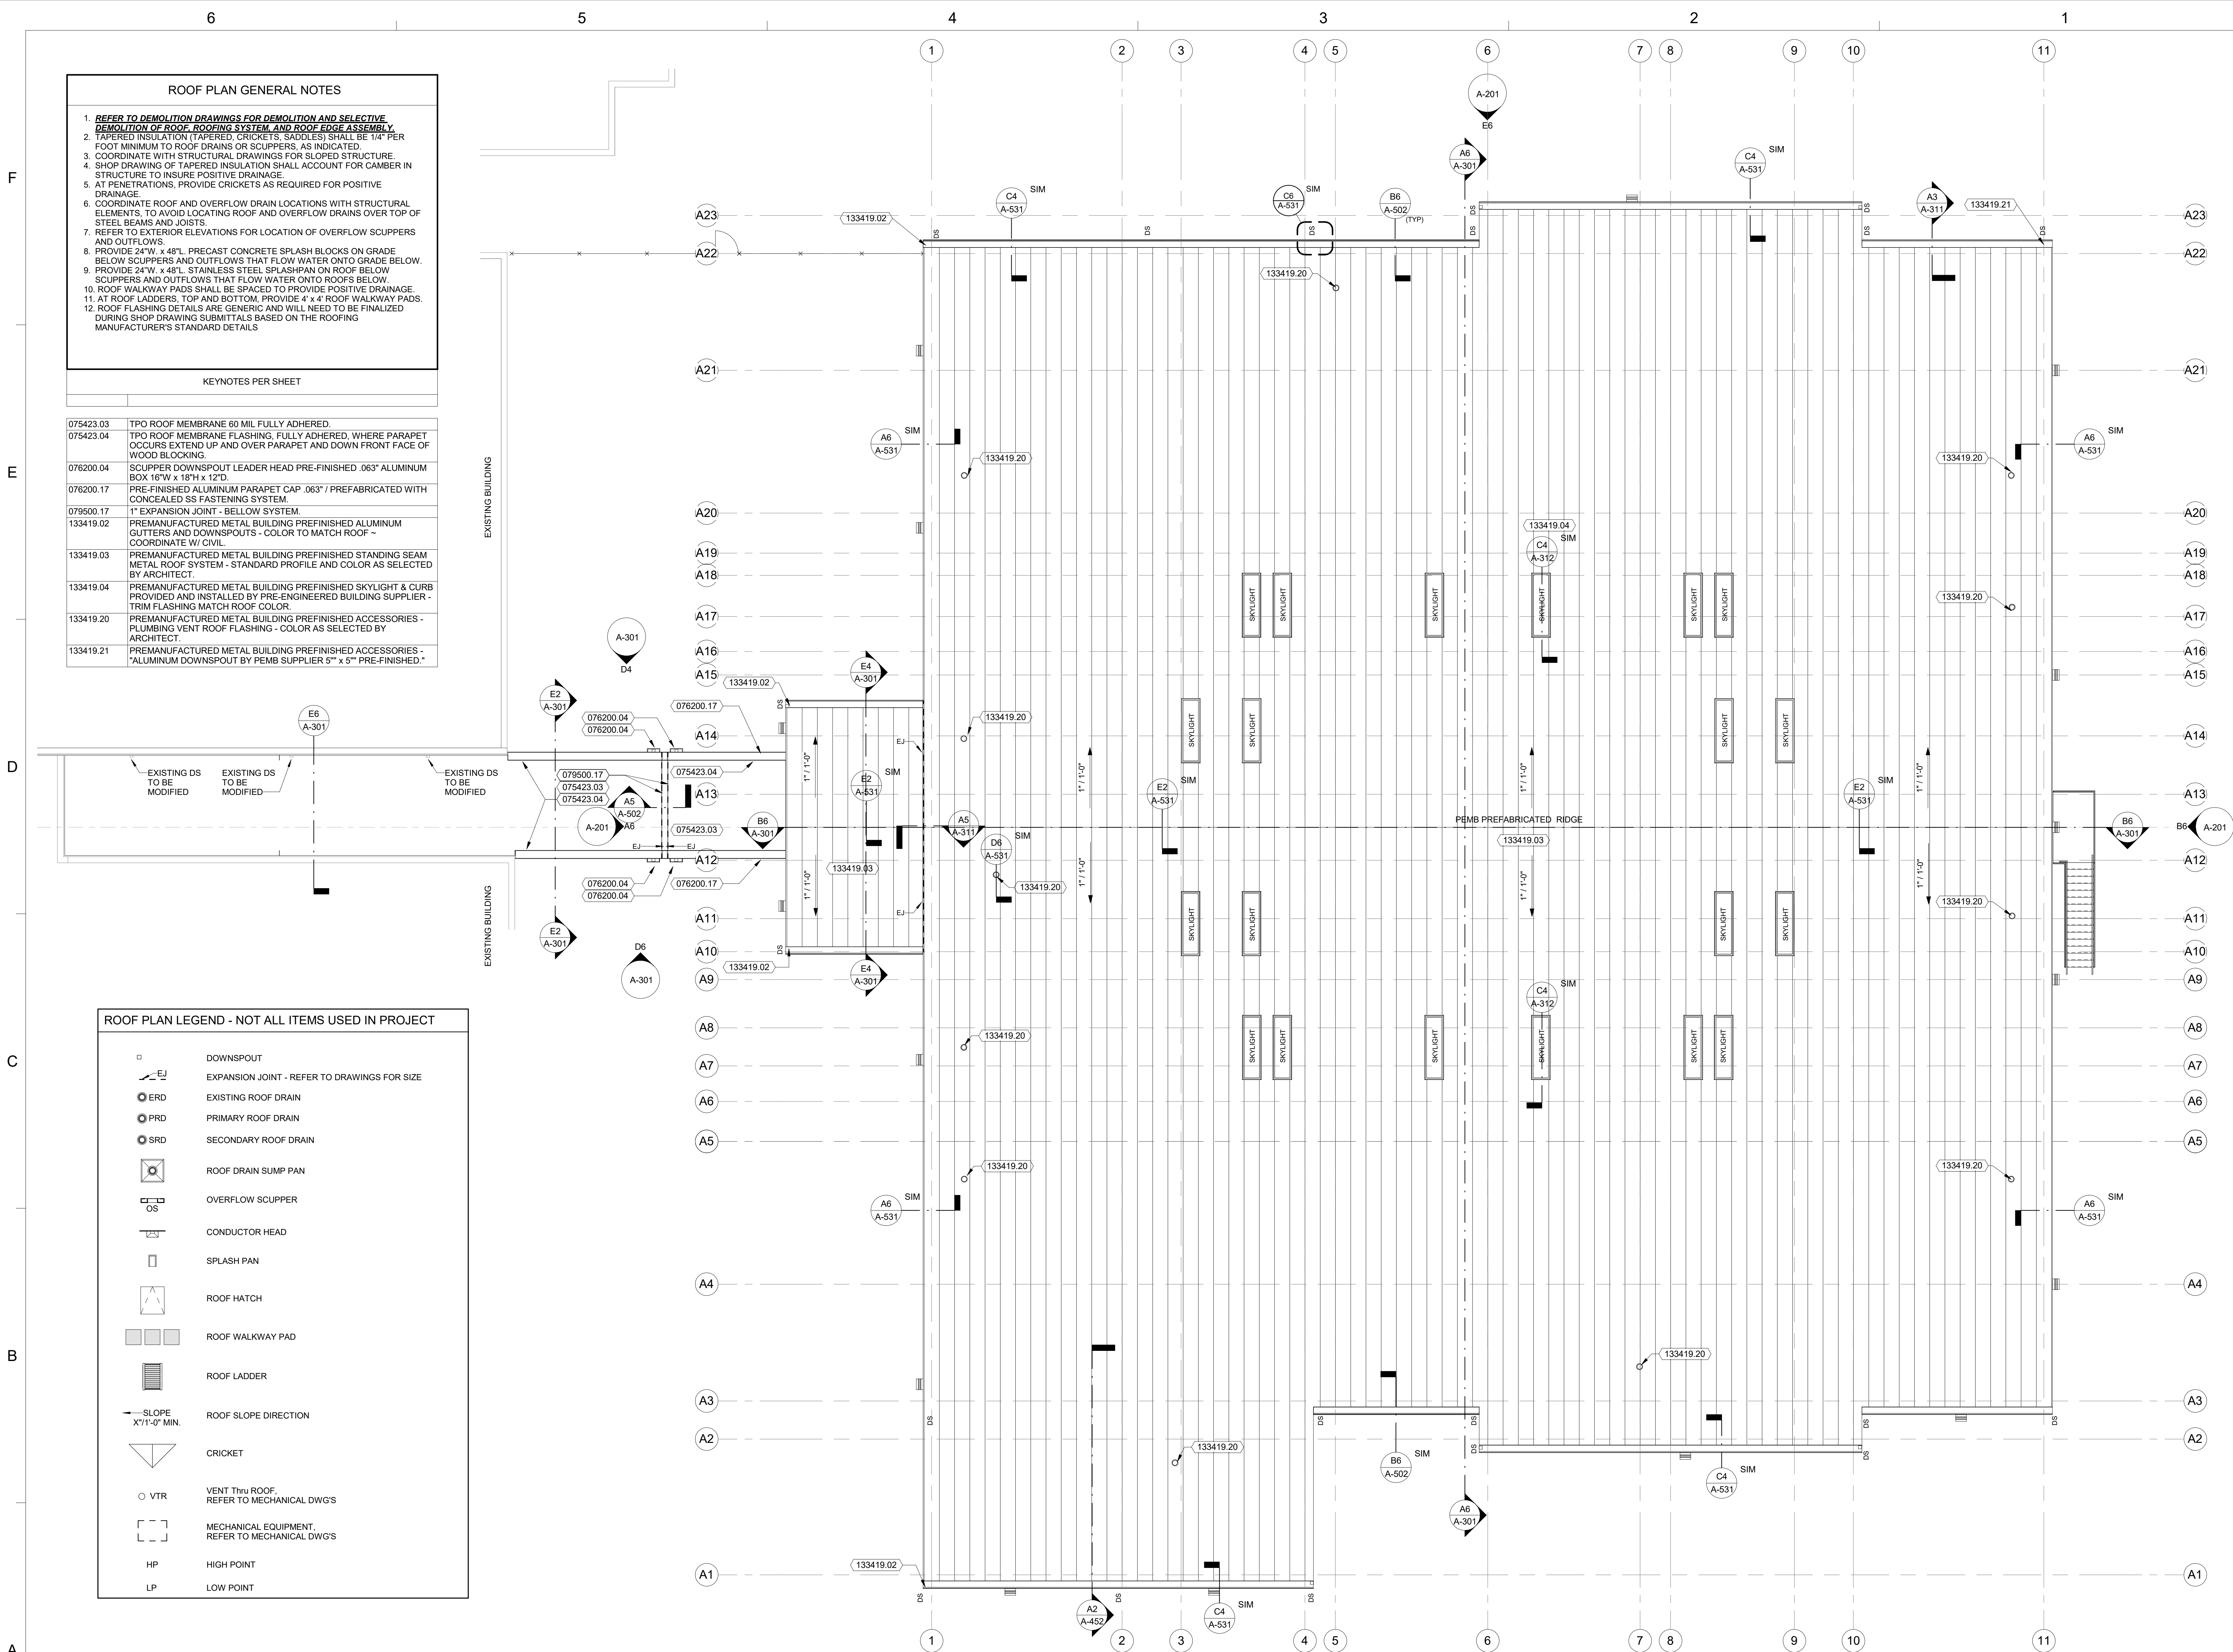

800 North Magnolia Ave.
Suite 1000, Orlando, FL 32803-3251
t +1 407 843 5120
f +1 407 649 8964

10365 Hood Road South Suite 203
Jacksonville, FL 32257
t +1 904-262-8660
f +1 904-262-8623

STATE OF FLORIDA
DEPARTMENT OF BUSINESS AND PROFESSIONAL REGULATION
BOARD OF ARCHITECTURE & INTERIOR DESIGN
THE ARCHITECT CORPORATION HEREBY CERTIFIED UNDER THE
PROVISIONS OF CHAPTER 481, F.S. (F.S. 481.05)

DEWBERRY ARCHITECTS INC.
1111 W. WASHINGTON BLVD.
SUITE 200
JACKSONVILLE, FL 32202
LICENSE NUMBER A24001971
EXPIRATION DATE: FEBRUARY 28, 2021

Professional Seals

KEY PLAN

COLUMBIA COUNTY DETENTION FACILITY
389 NW Quinten St., Lake City, FL 32055

COLUMBIA COUNTY BOARD OF COUNTY COMMISSIONERS

SCALE As indicated

No.	Description	Date
1	ISSUED FOR PERMIT	7-24-2020

REVISIONS

DRAWN BY B WOODALL
APPROVED BY R NOVITSKY
CHECKED BY B HALL
DATE JULY 24, 2020

TITLE

ROOF PLAN

PROJECT NO. 50101397

A-131

SHEET NO.

DESTROY AFTER USE

SCALE $1/8" = 1'-0"$

	ISSUED FOR PERMIT	7-24-2020
No.	Description	Date
REVISIONS		
DRAWN BY	B WOODALL	
APPROVED BY	R NOVITSKY	
CHECKED BY	B HALL	
DATE	JULY 24, 2020	
TITLE		


A-201

PROJECT NO.	50101397
-------------	----------



NOTE: ~REFER TO MECHANICAL PLANS FOR ALL VENT LOCATIONS AND SIZES.


PRE-ENGINEERED BUILDING MANUFACTURER / SUPPLIER TO
COORDINATE LOCATIONS; PROVIDE AND INSTALL ALL ROOF
TOP MECHANICAL CURBS; FLASHING; COUNTER FLASHING AT
ALL MECHANICAL AND PLUMBING ROOF PENETRATIONS

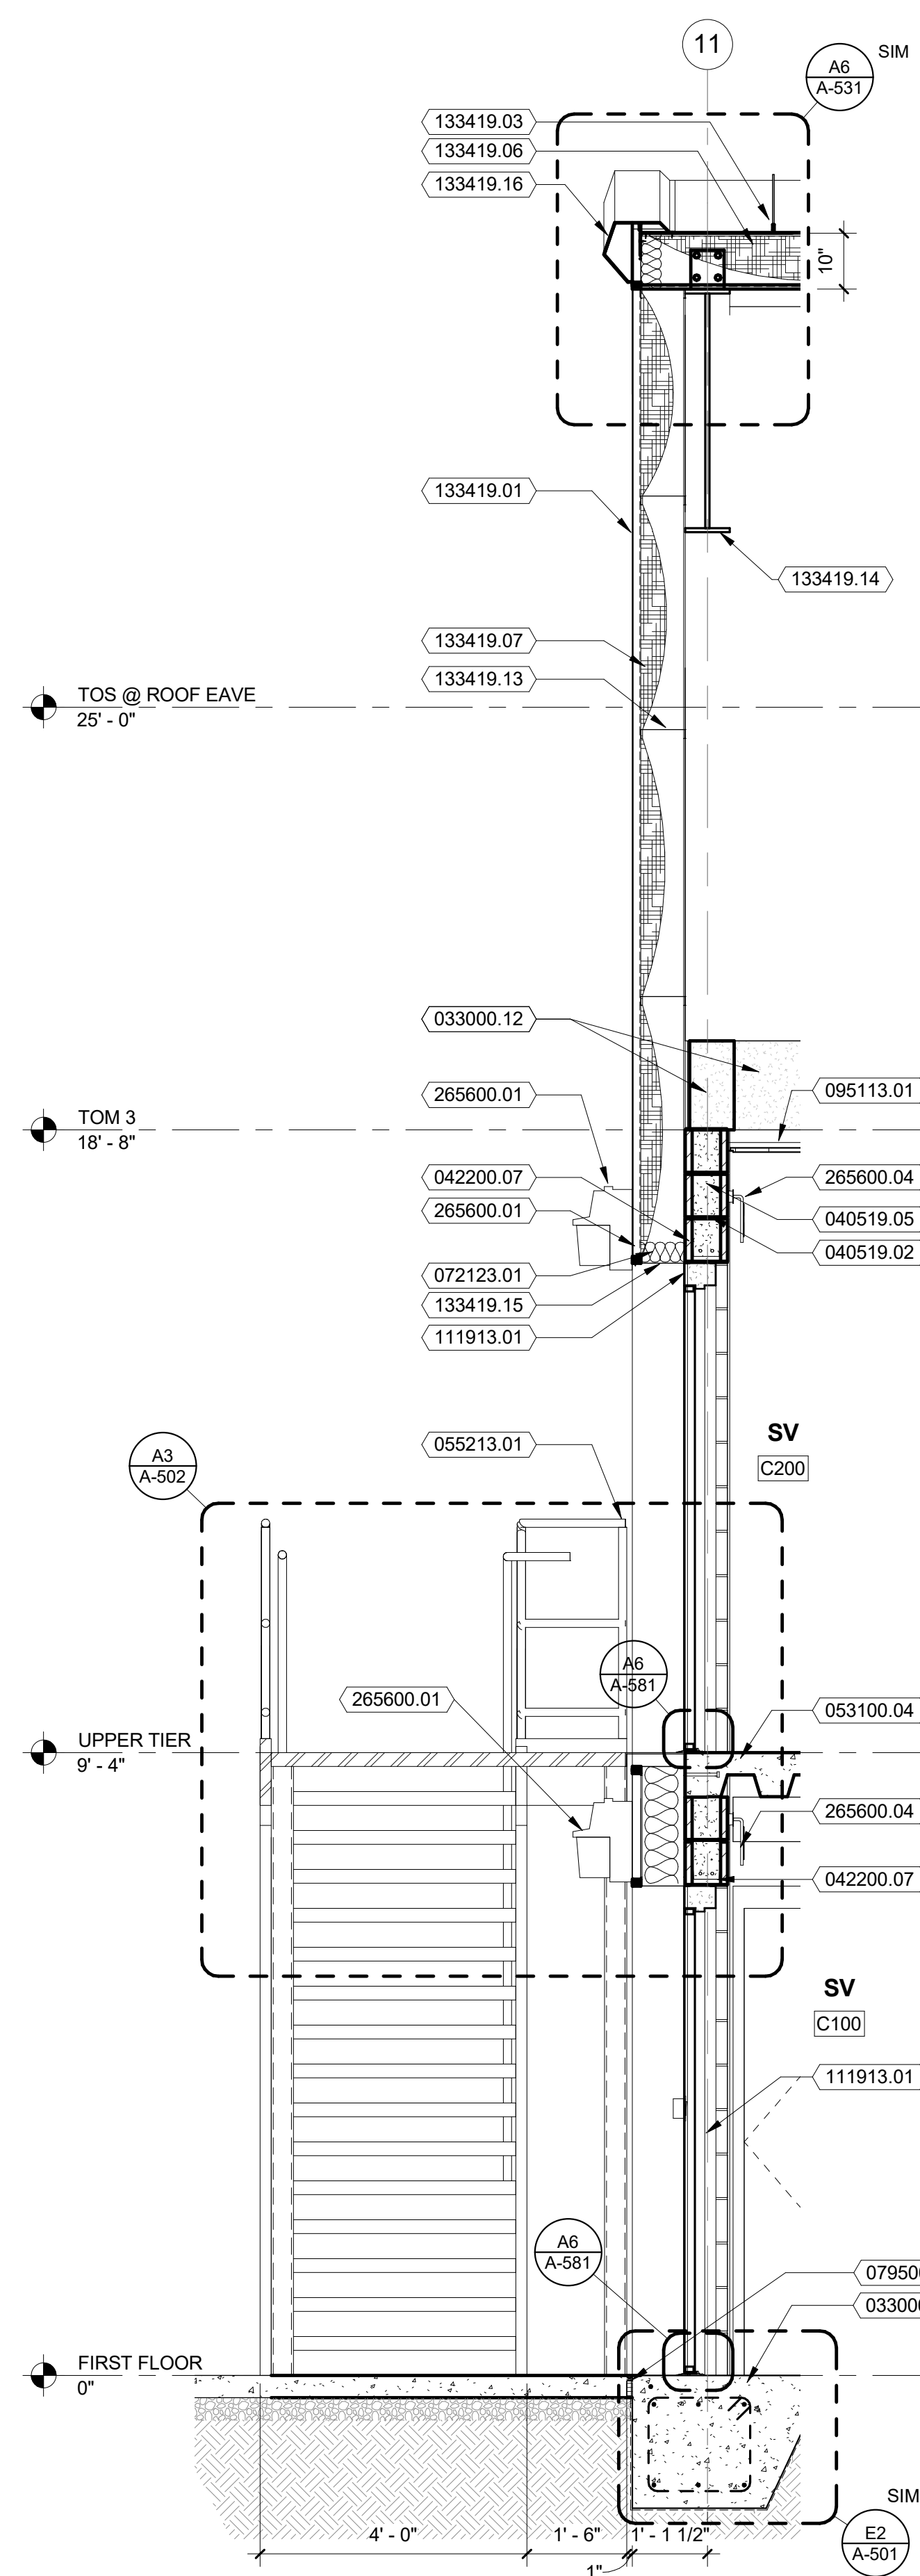

A6 SECTION
Scale: 1/2" = 1'-0" A6/A-114

0' 1' 2' 4'

SCALE: 1/2" = 1' - 0"

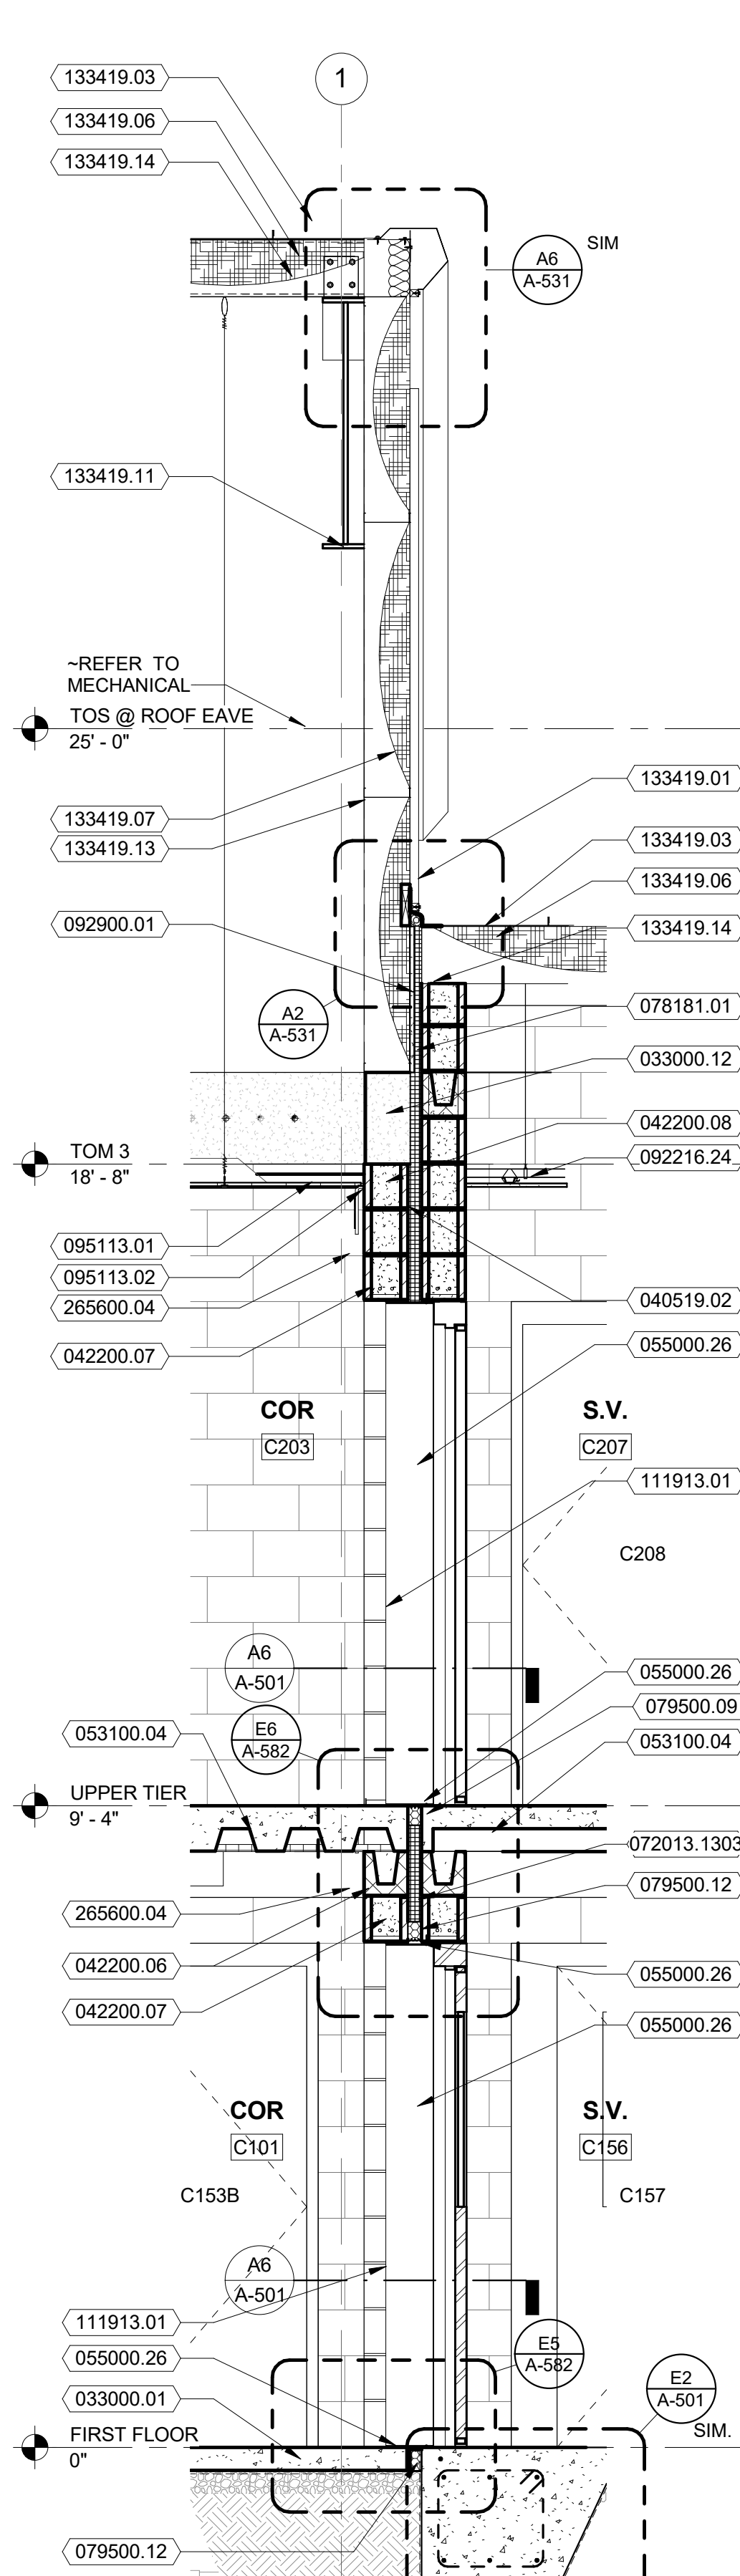


A5 SECTION
Scale: 1/2" = 1'-0"

A6/A-111

0' 1' 2' 4'


SCALE: 1/2" = 1' - 0"

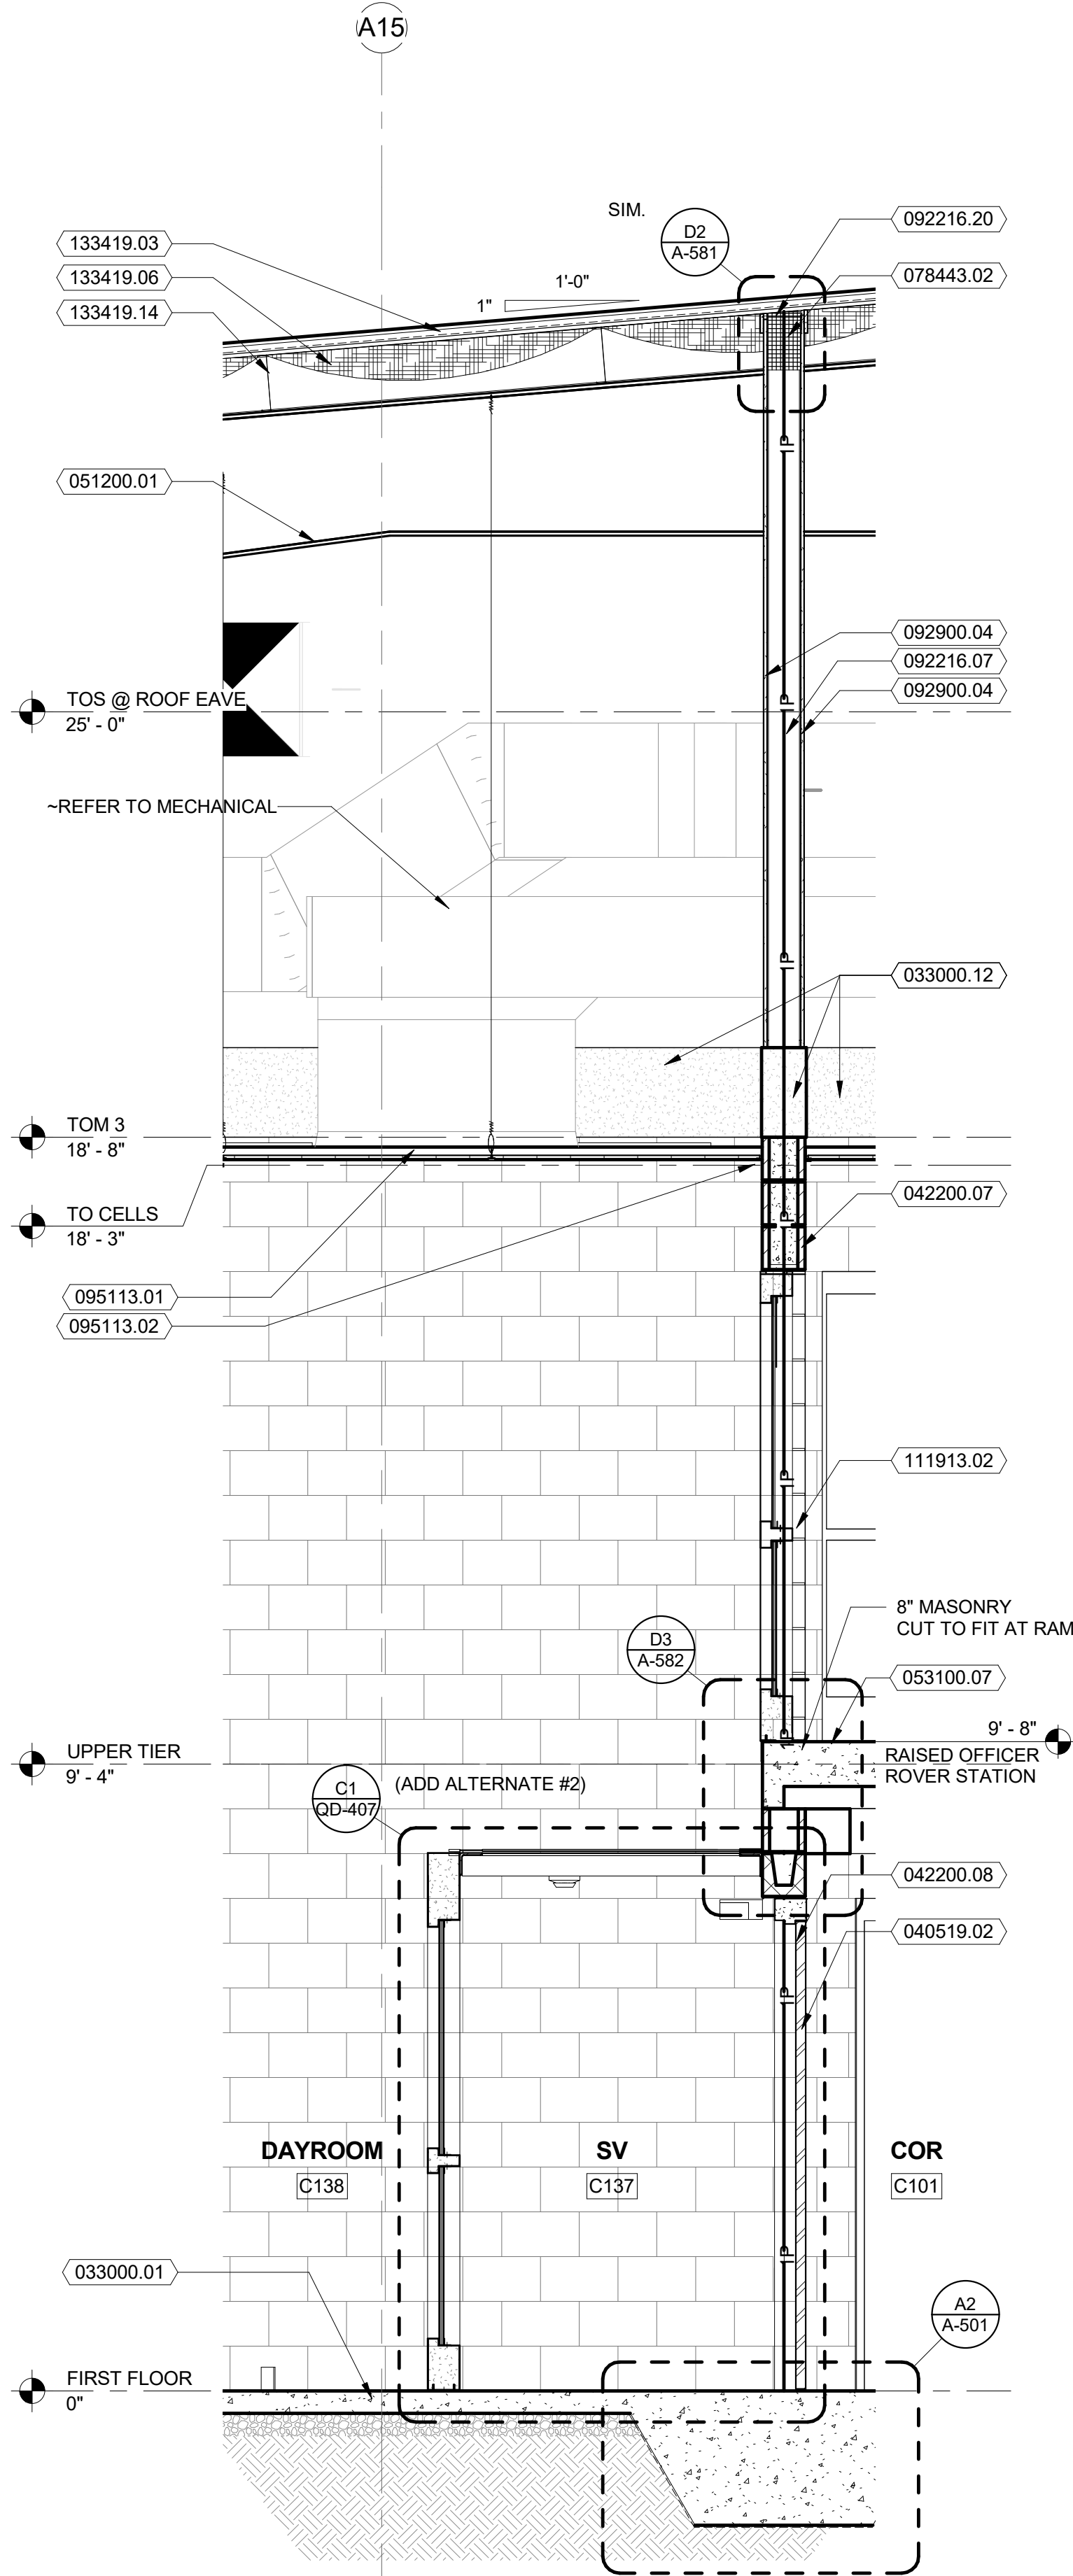

A4 SECTION
Scale: 1/2" = 1'-0" A6/A-111

0' 1' 2' 4'

SCALE: 1/2" = 1' - 0"

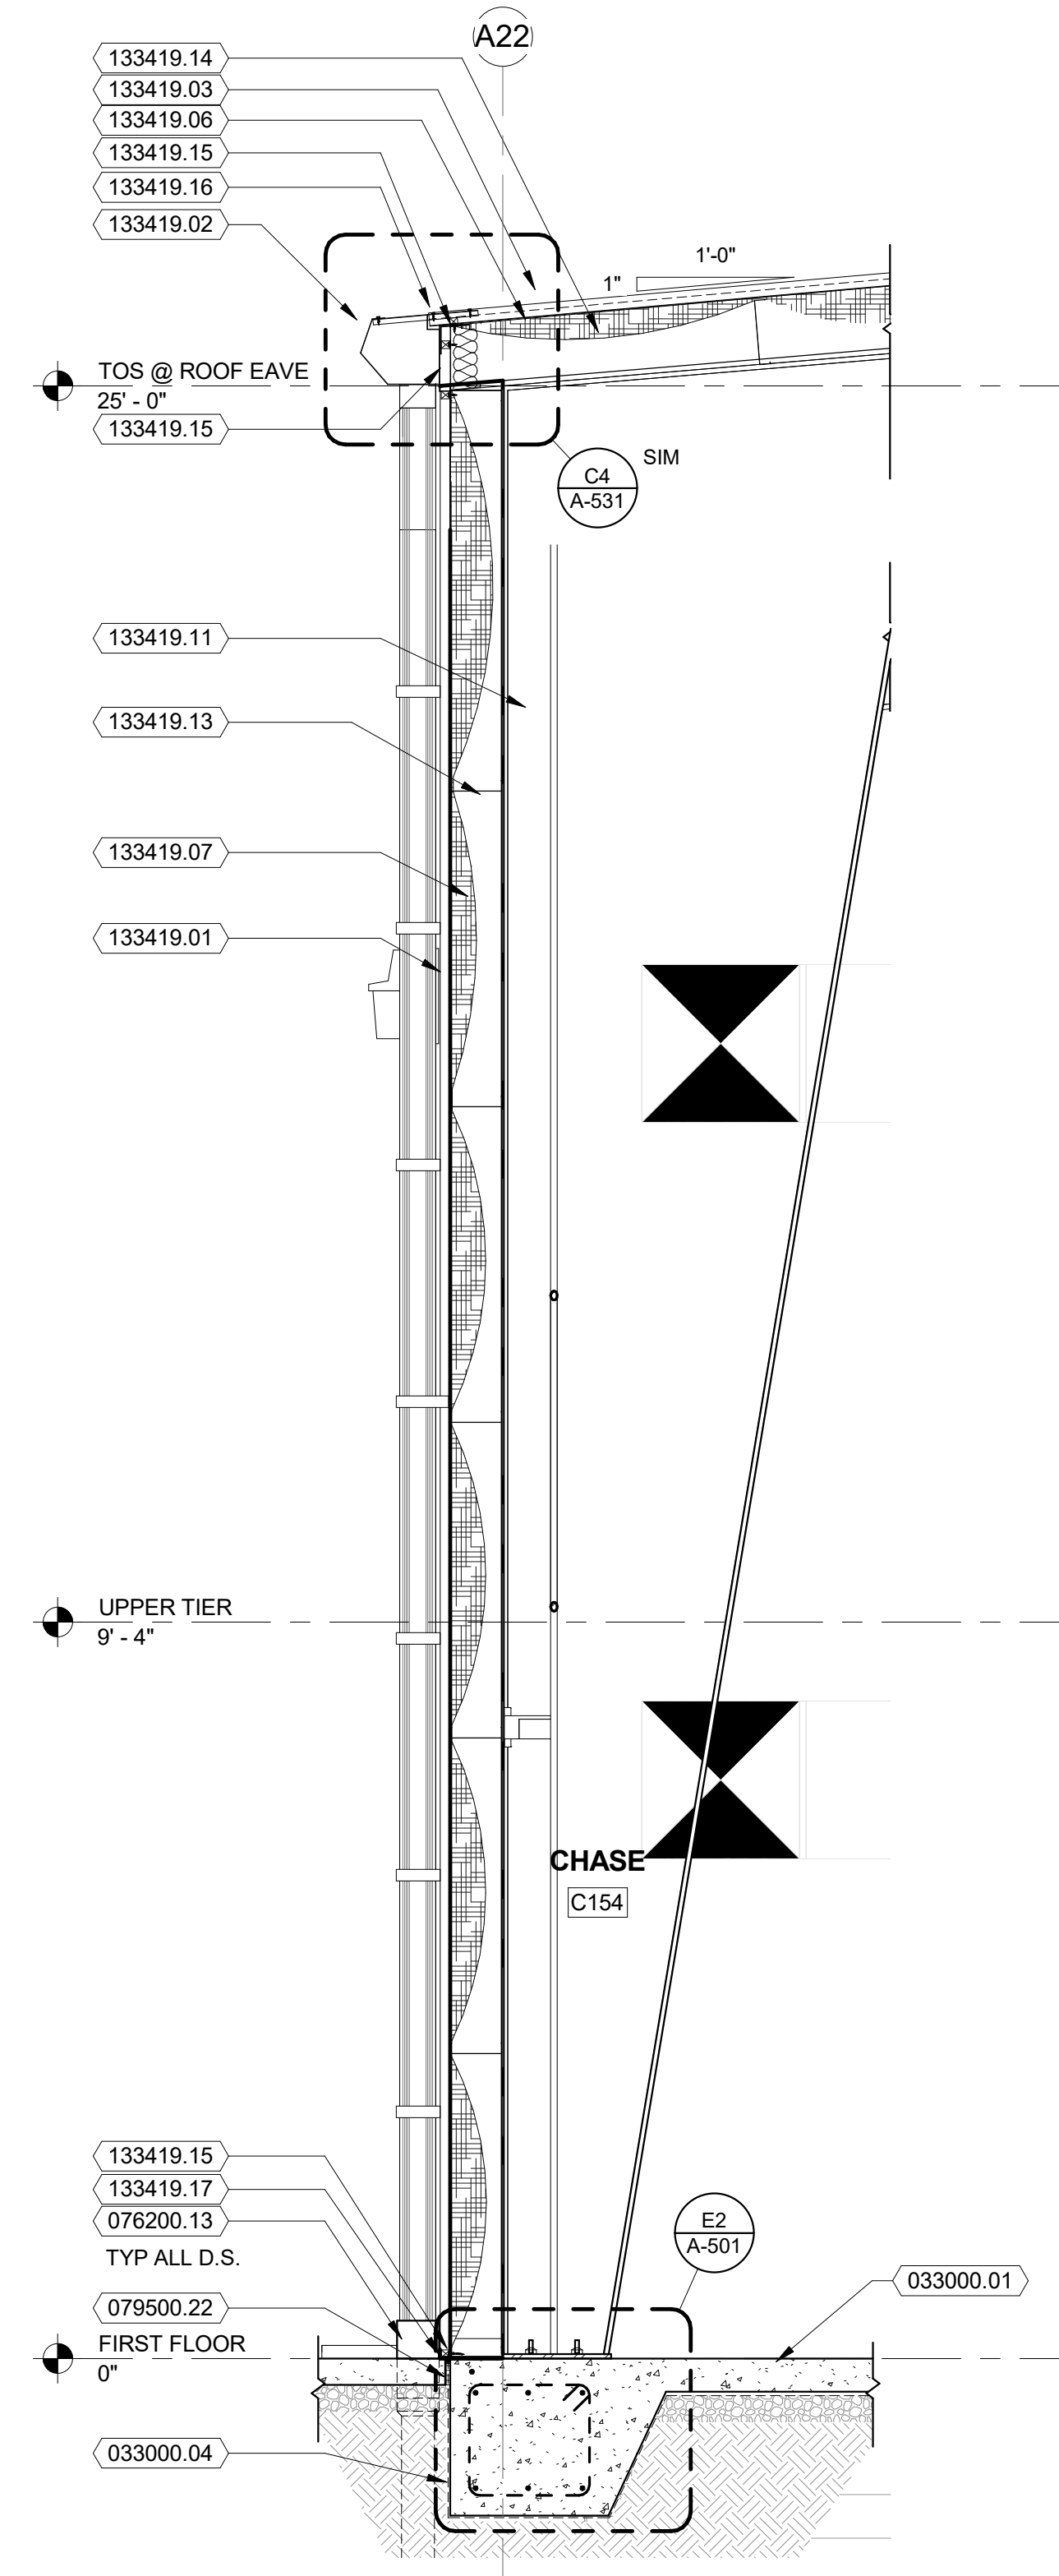

A3 SECTION












Scale: 1/2" = 1'-0"

A6/A-111

0' 1' 2' 4'






SCALE: 1/2" = 1' - 0"

MATERIALS LEGEND

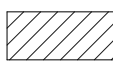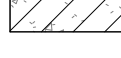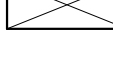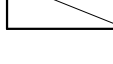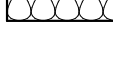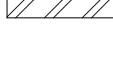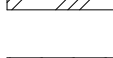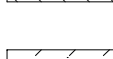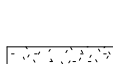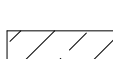 	CMU (CONCRETE MASONRY UNIT)	
	FACE BRICK	
	RIGID INSULATION	
	EARTH (UNDISTURBED)	
	EARTH (BACKFILL)	
	GRAVEL	
	CONCRETE	 CONCRETE (TO BE REMOVED)
	2x FIRE RETARDANT WOOD BLOCKING	
	1x FIRE RETARDANT WOOD BLOCKING	
	BATT INSULATION	
	STEEL	
	ALUMINUM	
	FINISHED WOOD	
	PLYWOOD	
	PLASTER	
	GYPSUM BOARD	
	SAND/GROUT	
	DRAINAGE MESH	
	STONE	
	SPRAY FOAM INSULATION	

KEYNOTES PER SHEET	
033000.01	CAST-IN-PLACE CONCRETE SLAB WITH VAPOR BARRIER - REFER TO STRUCT. DWGS. FOR ADDITIONAL INFORMATION.
033000.04	REINFORCED CONCRETE FOUNDATION SYSTEM - REFER TO STRUCT. DWGS. FOR ADDITIONAL INFORMATION.
033000.12	CAST-IN-PLACE CONCRETE BEAM - REFER TO STRUCT. DWGS. FOR ADDITIONAL INFORMATION.
040519.02	MASONRY HORIZONTAL REINFORCING AT 16" CENTERS VERTICALLY. TERMINATE AT ALL CONTROL JOINTS.
040519.05	GROUT CAVITY FULL.
042200.06	STANDARD WEIGHT, NOMINAL #8 CMU BOND BEAM - REFER TO STRUCT. DWGS. FOR ADDITIONAL INFORMATION.
042200.07	STANDARD WEIGHT, NOMINAL #8 CMU LINTEL - REFER TO STRUCT. DWGS. FOR ADDITIONAL INFORMATION.
042200.08	STANDARD WEIGHT, NOMINAL #8 HOLLOW CORE CMU.
051200.01	STRUCTURAL STEEL FRAMING - REFER TO STRUCT. DWGS FOR ADDITIONAL INFORMATION.
053100.04	AMD-AS ACoustic METAL SECURITY DECK W/ CONCRETE - REFER TO SPECIFICATION DIV. 05 31 00 - REFER TO STRUCTURAL SLAB TYPE 3
053100.07	AMD-DS ACoustic METAL SECURITY DECK (LONG SPAN) W/ CONCRETE - REFER TO SPECIFICATION 05 31 00 - REFER TO STRUCTURAL SLAB TYPE 1
055000.26	CONTINUOUS 12 GAUGE CLOSURE PLATE.
055213.01	SCHEDULE 80 (EXTRA STRONG) STEEL GUARDRAIL ASSEMBLY - 1 1/2" DIA. AT 24" ON CENTER
071213.1303	INSULATION - XPS RIGID EXTRUDED POLYSTYRENE 2" RIGID INSULATION, MINIMUM (R=5.0 PER INCH MIN.)
071213.01	INSULATION - LOOSE-FILL INSULATION.
76200.13	INSTALL DOWNSPOUT BOOT & UNDERGROUND CONNECTIONS AT DOWNSPOUTS/ SITS FROM ROOF OR GYPSUM BOARD AND CEMENT BOARD CEILING.
076181.01	MINERAL FIBER FIREPROOFING - REFER TO CODE PLANS FOR REQUIRED FIRE RATINGS.
078443.02	FIRE RATED SAFING - REFER TO CODE PLANS FOR REQUIRED FIRE RATING.
079500.09	1" EXPANSION JOINT - WALL TO WALL - COMPRESSION SEAL SYSTEM.
079500.12	2" EXPANSION JOINT - FLOOR TO FLOOR - COMPRESSION SEAL SYSTEM.
079500.22	3/4" EXPANSION JOINT - FLOOR TO FLOOR - COMPRESSED FIRE PROTECTANT WITH SEALANT JOINT.
092216.07	METAL STUDS #6 X 20 GA. MIN. FRAMING SPACED @ 16" CTS. MAX (DOUBLE STUDS AT JAMBS).
092216.20	DEFLECTION TRACK.
092216.24	GIRD SUSPENSION SYSTEM FOR GYPSUM BOARD AND CEMENT BOARD CEILING.
092900.01	MINERAL BOARD 3/4" TH. U.L. RATED.
092900.04	GYPSUM BOARD 5/8" TH. - TYPE X U.L. RATED, REFER TO PARTITION TYPES.
095113.01	SUSPENDED LAY-IN ACOUSTIC TILE AND GRID CEILING SYSTEM - REFER TO REFLECTED CEILING PLAN FOR TYPE.
095113.02	SUSPENDED LAY-IN ACOUSTIC TILE PERIMETER TRIM - COORDINATE HEIGHT PER REFLECTED CEILING PLAN.
111913.01	DETENTION DOOR AND FRAME.
111913.02	DETENTION GLAZED FRAME.
133419.01	PREMANUFACTURED METAL BUILDING PREFINISHED METAL SIDING - REFER TO STANDARD PROFILE AND STANDARD COLOR AS SELECTED BY ARCHITECT.
133419.02	PREMANUFACTURED METAL BUILDING PREFINISHED ALUMINUM GUTTERS AND DOWNSPOUTS - COLOR TO MATCH ROOF - COORDINATE W/ CIVIL.
133419.03	PREMANUFACTURED METAL BUILDING PREFINISHED STANDING SEAM METAL ROOF SYSTEM - STANDARD PROFILE AND COLOR AS SELECTED BY ARCHITECT.
133419.06	PREMANUFACTURED METAL BUILDING ROOF INSULATION - R-30 FIBERGLASS INSULATION WITH REINFORCED VINYL FACING VAPOR RETARDER ON THE OUTSIDE AND PERFORATED VINYL FACING ON THE INSIDE.
133419.07	PREMANUFACTURED METAL BUILDING WALL INSULATION - R-19 FIBERGLASS INSULATION WITH REINFORCED VINYL FACING VAPOR RETARDER ON THE OUTSIDE AND PERFORATED VINYL FACING ON THE INSIDE.
133419.11	PREMANUFACTURED METAL BUILDING PRIMARY STRUCTURAL FRAMING SYSTEM - REFER TO STRUCTURAL.
133419.13	PREMANUFACTURED METAL BUILDING 2" OR 3" GIRT - REFER TO STRUCTURAL.
133419.14	PREMANUFACTURED METAL BUILDING PURLINS - REFER TO STRUCTURAL.
133419.15	PREMANUFACTURED METAL BUILDING CLOSURE.
133419.16	PREMANUFACTURED METAL BUILDING PREFINISHED TRIM BY PRE-ENGINEERED BUILDING SUPPLIER.
133419.17	PREMANUFACTURED METAL BUILDING PREFINISHED BASE ANGLE BY PRE-ENGINEERED BUILDING SUPPLIER.
265000.01	SURFACE MOUNTED LIGHTING - REFER TO ELECTRICAL.
265000.04	EMERGENCY EXIT LIGHTING - REFER TO ELECTRICAL.

 Dewberry® 800 North Magnolia Ave. Suite 1000, Orlando, FL 32803-3251 t +1 407.843.5120 f +1 407.649.8664								
Ajax 10365 Hood Road South Suite 203 Jacksonville, FL 32257 t +1 904.262.8660 f +1 904.262.8623								
STATE OF FLORIDA DEPARTMENT OF BUSINESS AND PROFESSIONAL REGULATION BOARD OF ARCHITECTURE & INTERIOR DESIGN THE ARCHITECT'S COMPENSATION REVENUE FUND UNDER THE PROVISIONS OF CHAPTER 481, FLORIDA STATUTES DEWBERRY ARCHITECTS INC 3802 ARKISTON BLVD C/O COMMERCIAL LAND GROUP FARMAY, VA 22031 LICENSE NUMBER AJ26003171 EXPIRATION DATE: FEBRUARY 26, 2021								
Professional Seals								
								
KEY PLAN								
								
COLUMBIA COUNTY DETENTION FACILITY 389 NW Quinten St, Lake City, FL 32055								
COLUMBIA COUNTY BOARD OF COUNTY COMMISSIONERS								
SCALE As indicated								
<table border="1"><thead><tr><th>No.</th><th>DESCRIPTION</th><th>DATE</th></tr></thead><tbody><tr><td></td><td>ISSUED FOR PERMIT</td><td>7-24-2020</td></tr></tbody></table>			No.	DESCRIPTION	DATE		ISSUED FOR PERMIT	7-24-2020
No.	DESCRIPTION	DATE						
	ISSUED FOR PERMIT	7-24-2020						
REVISIONS								
DRAWN BY _____ R NOVITSKY								
APPROVED BY _____ R NOVITSKY								
CHECKED BY _____ B HALL								
DATE _____ JULY 24, 2020								
TITLE								
WALL SECTIONS								
PROJECT NO. _____ 50101397								
A-311								
SHEET NO.								
DESTROY AFTER USE								

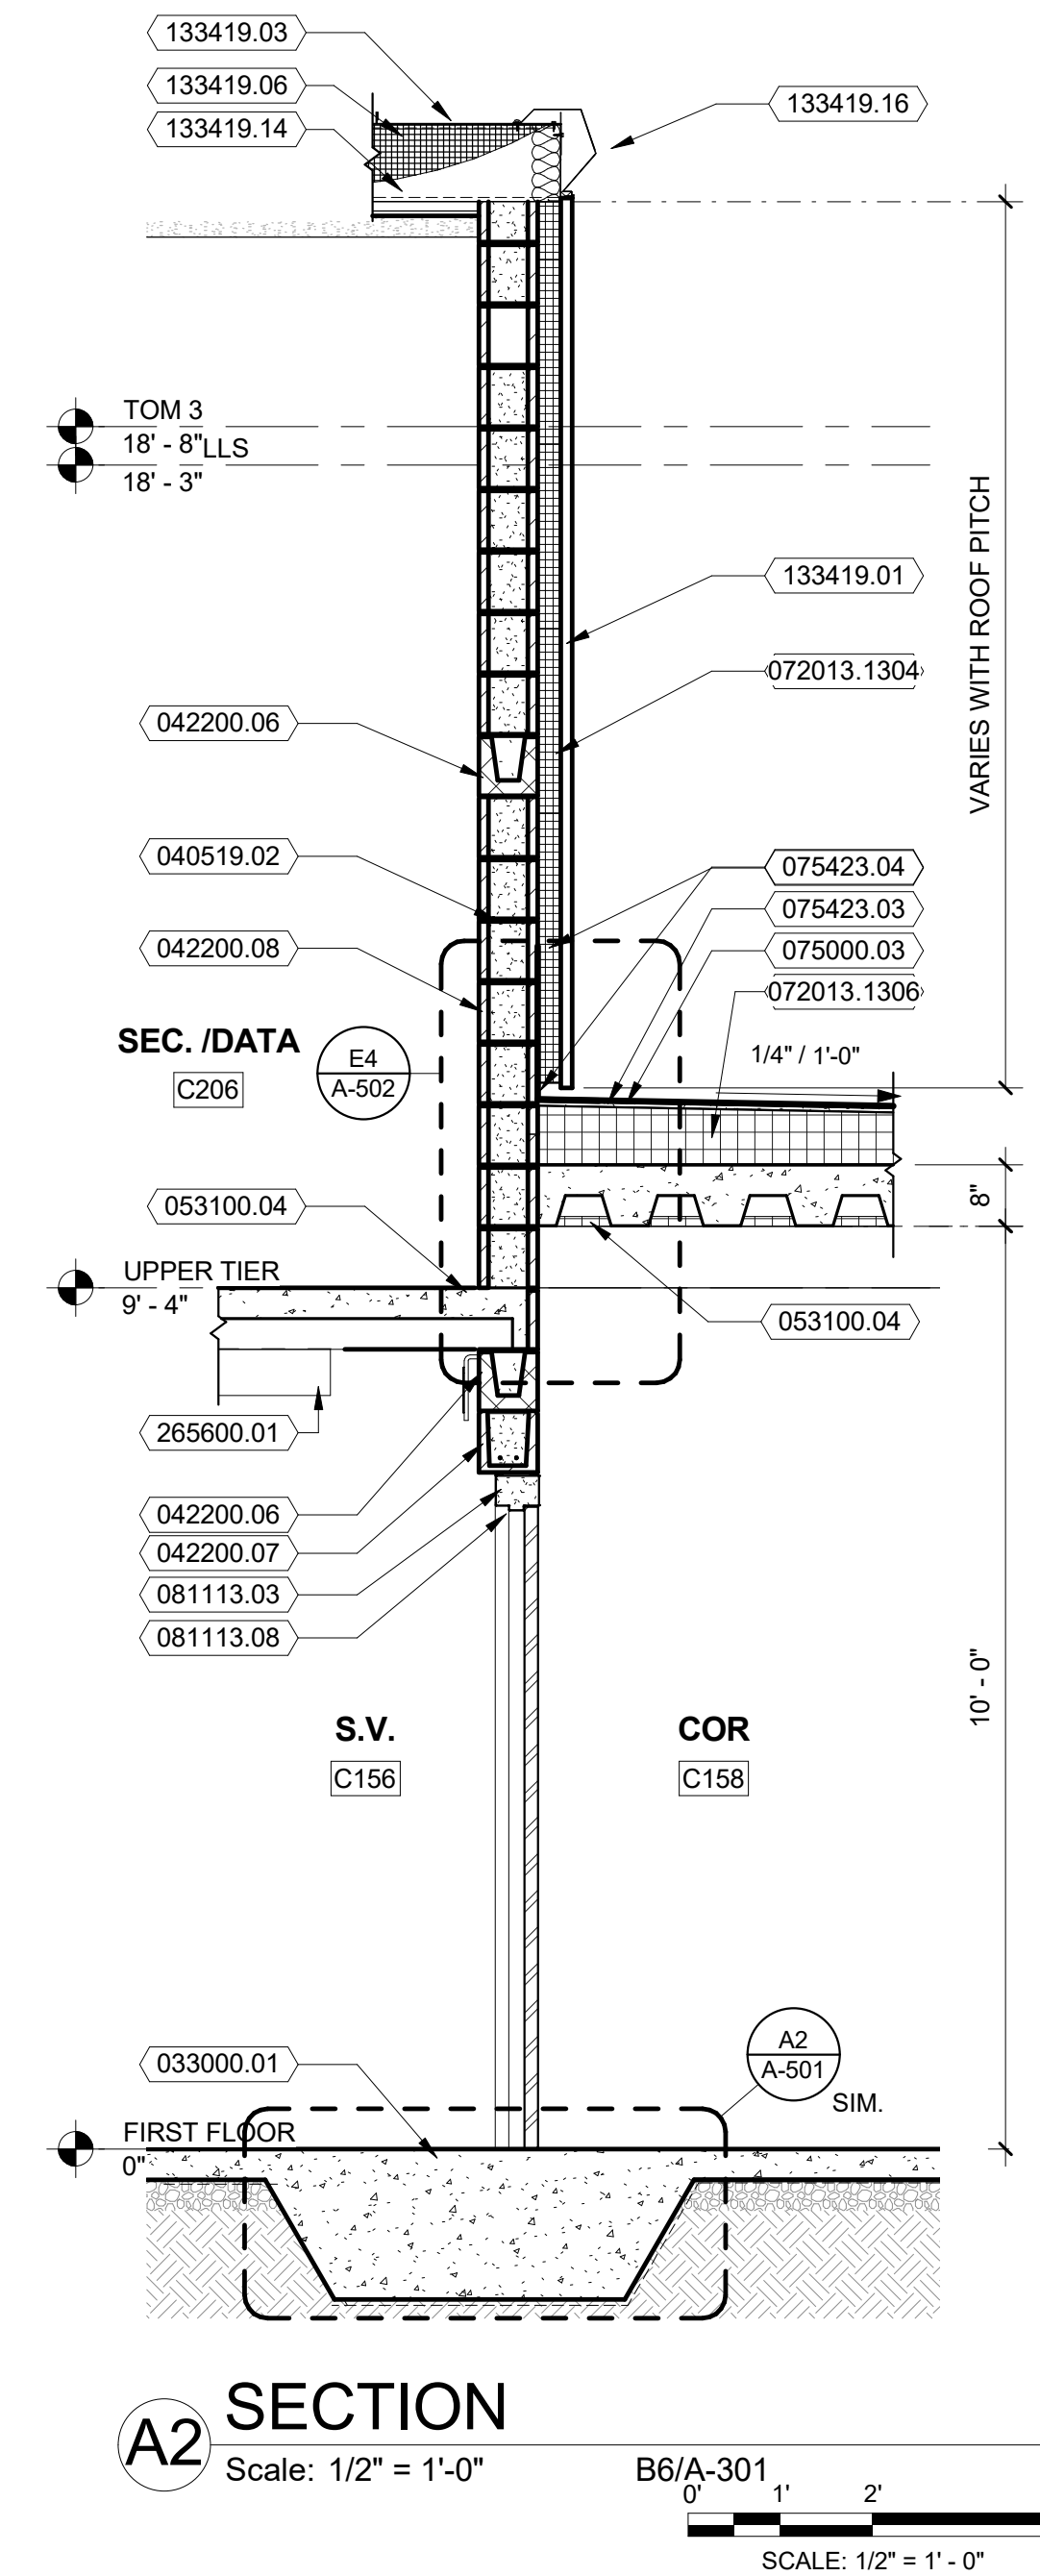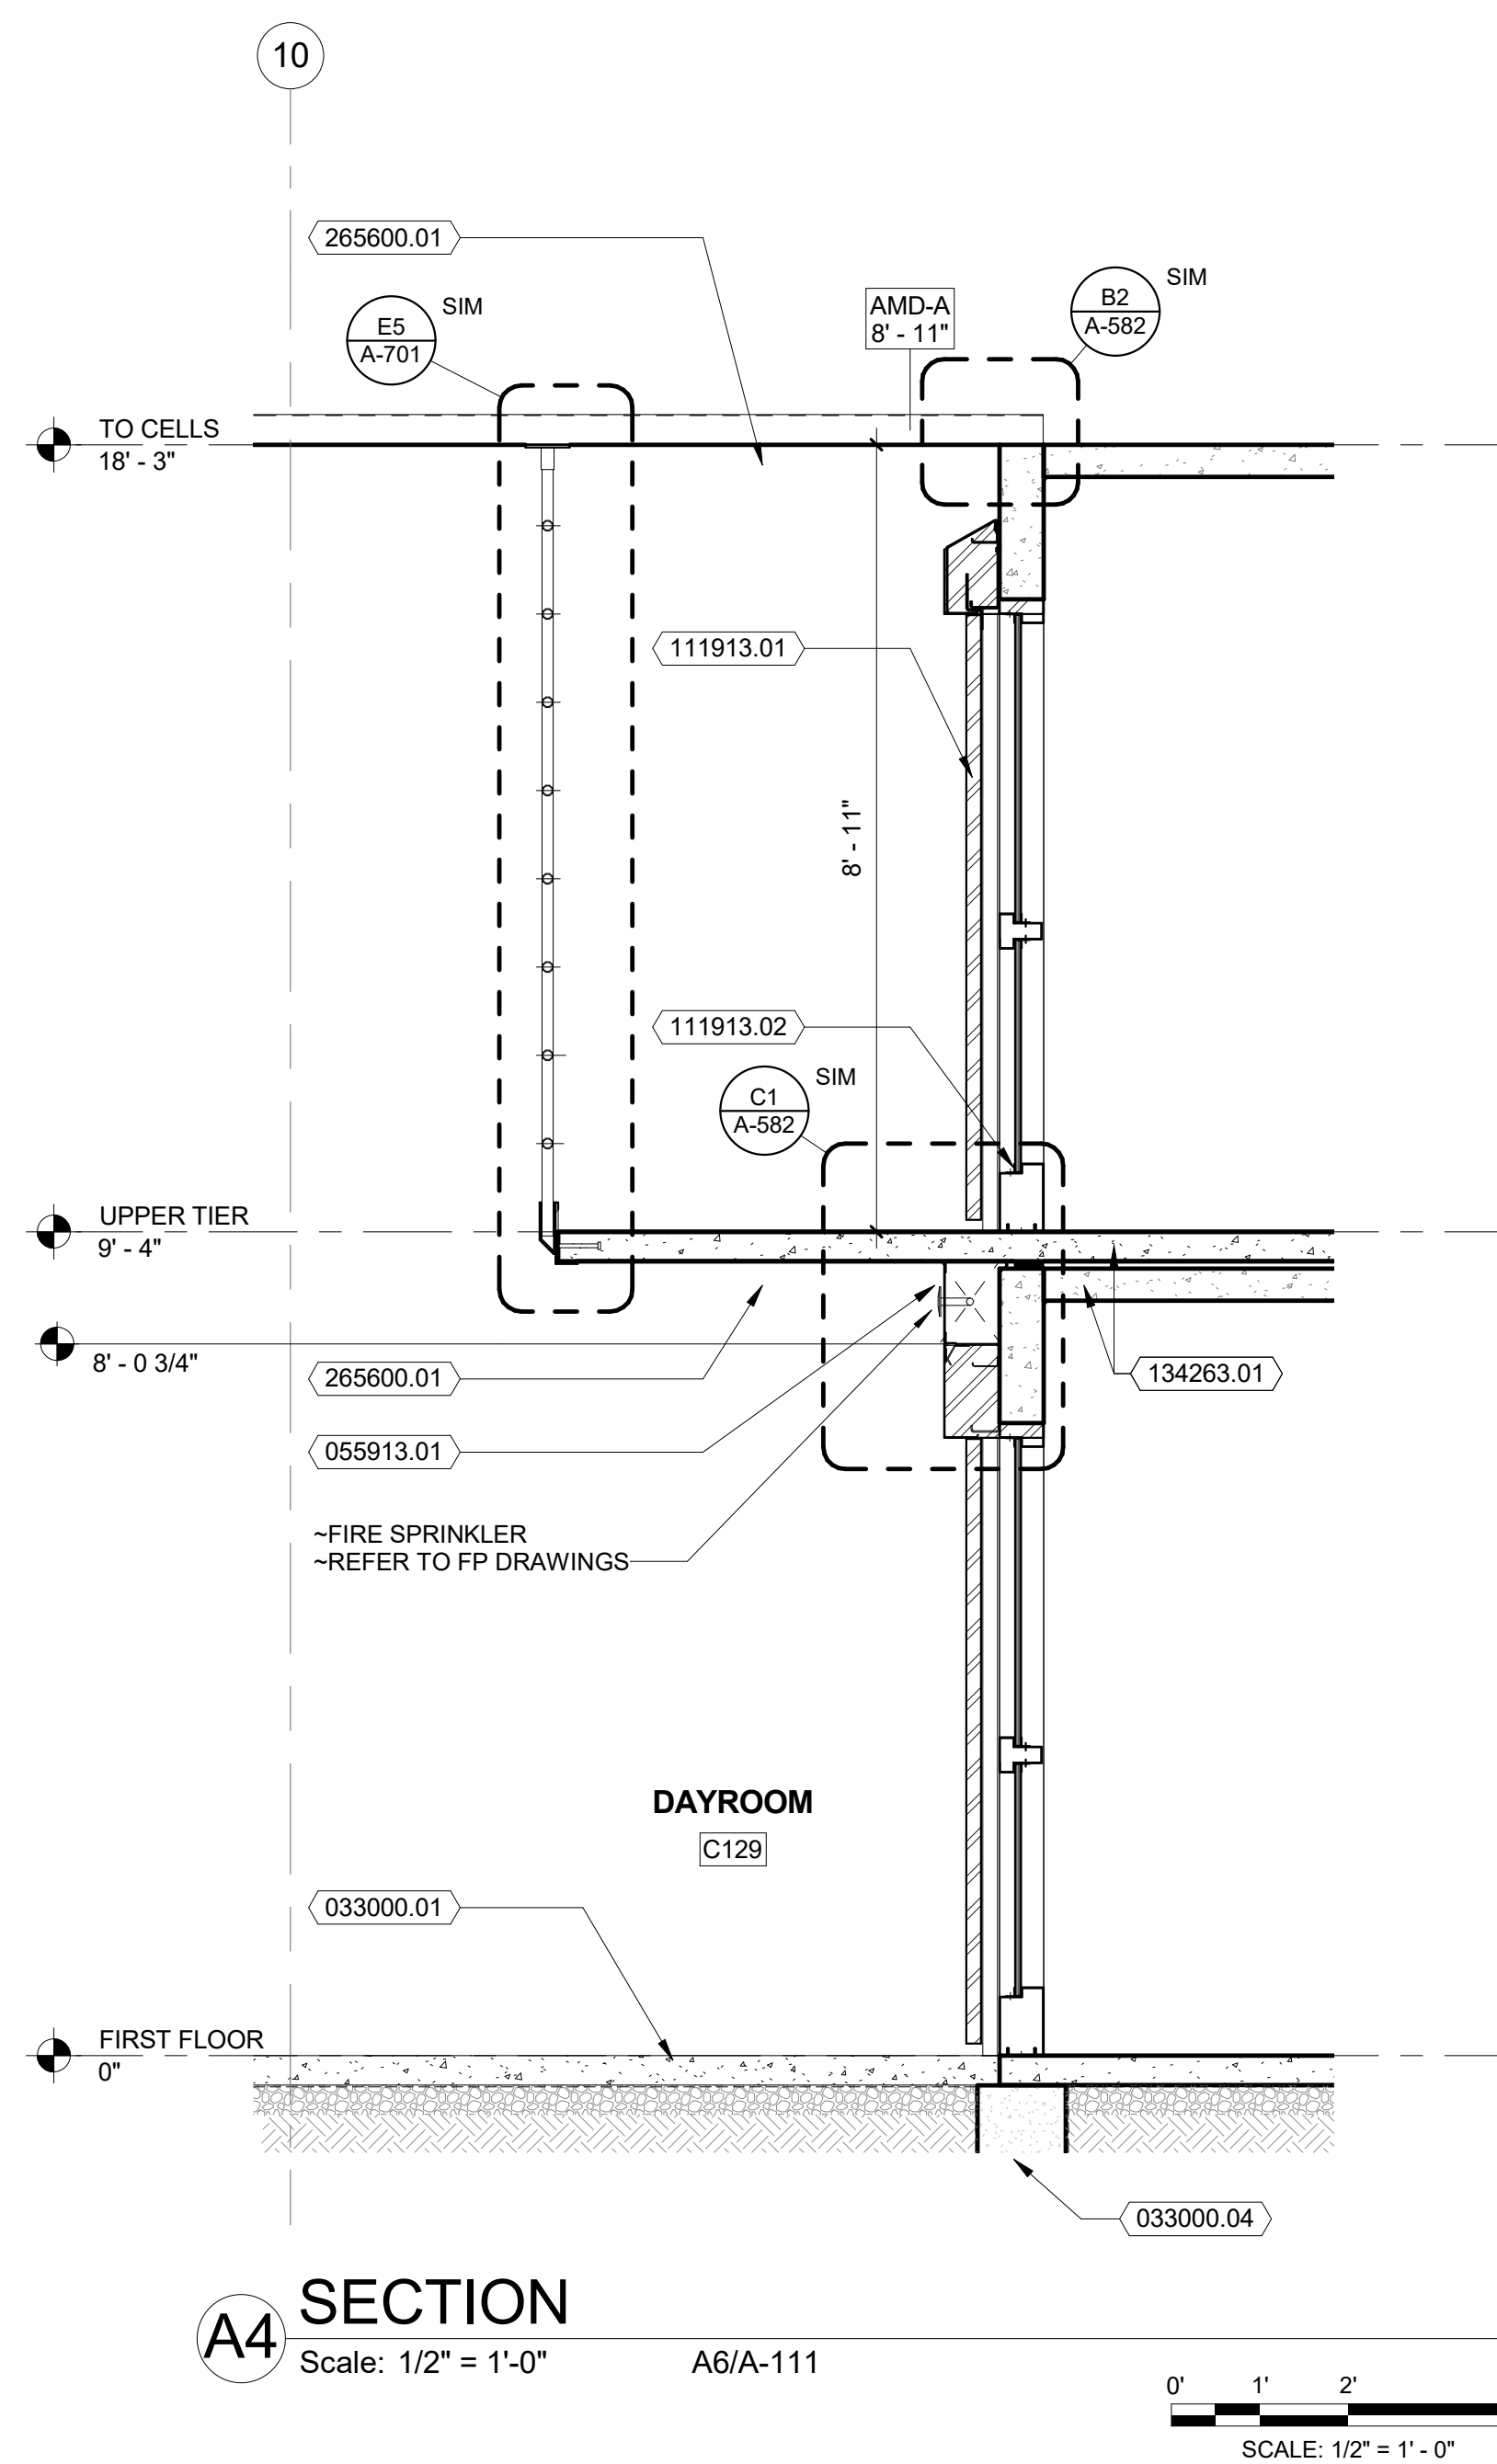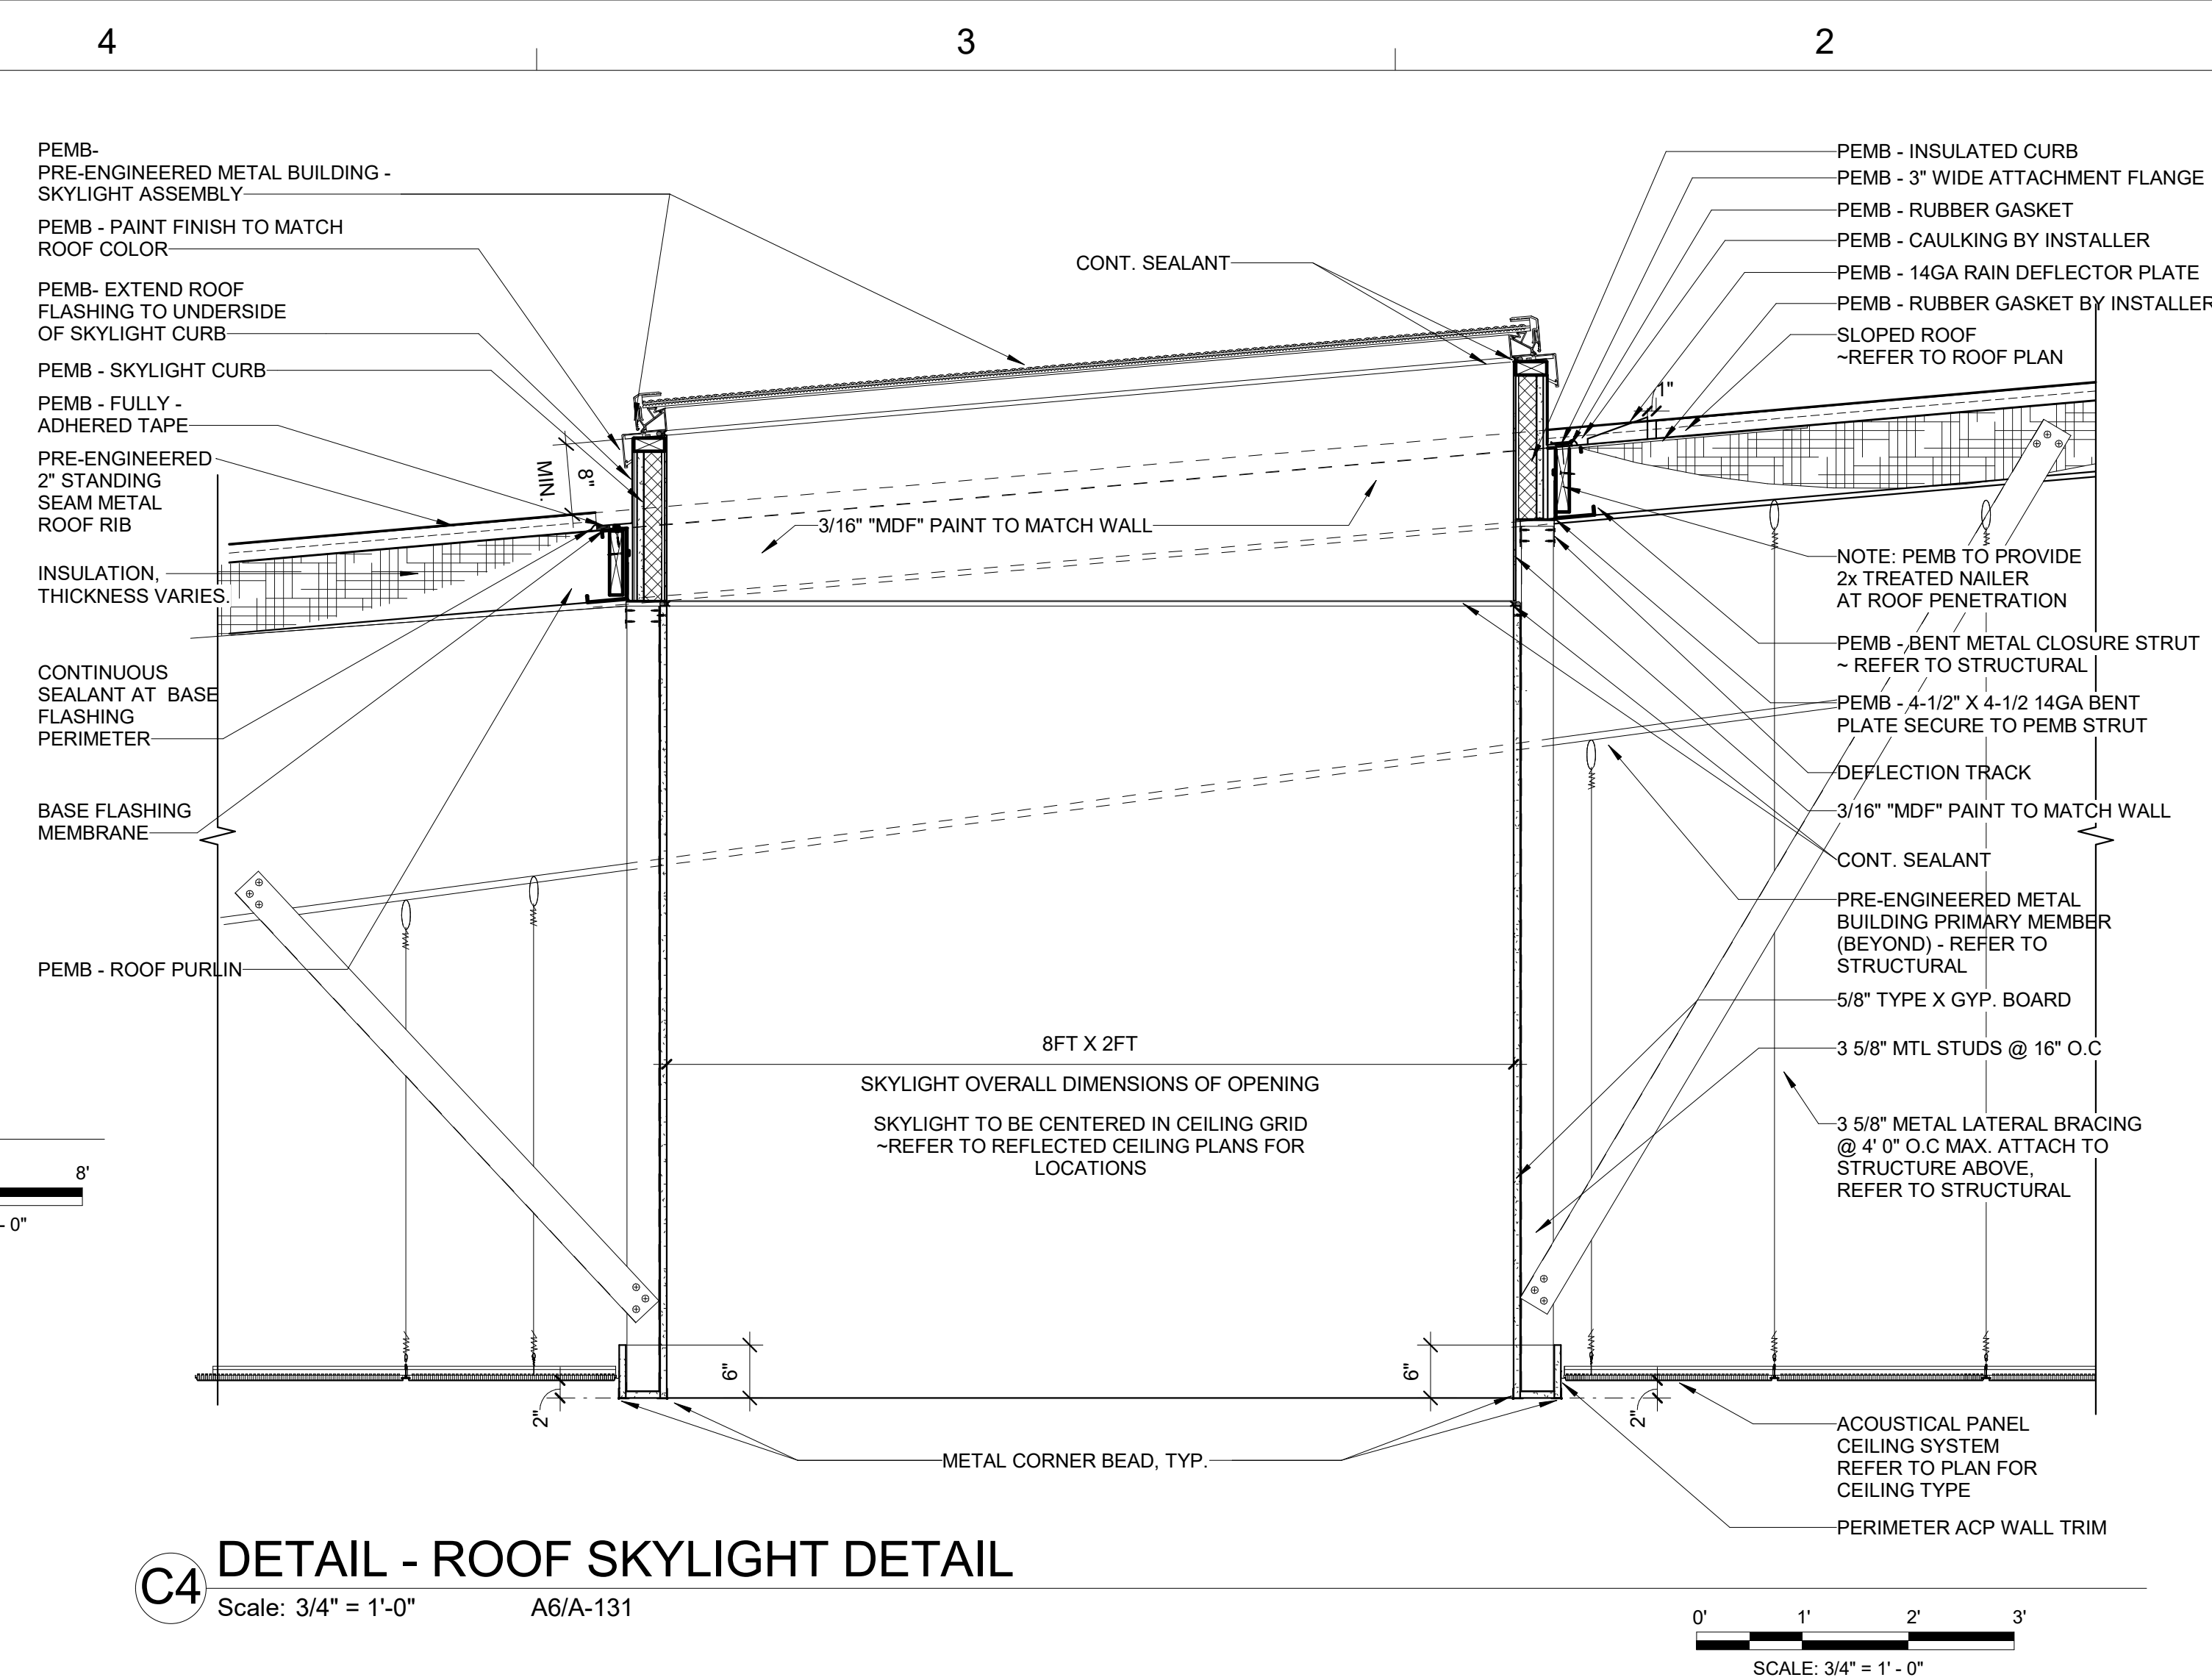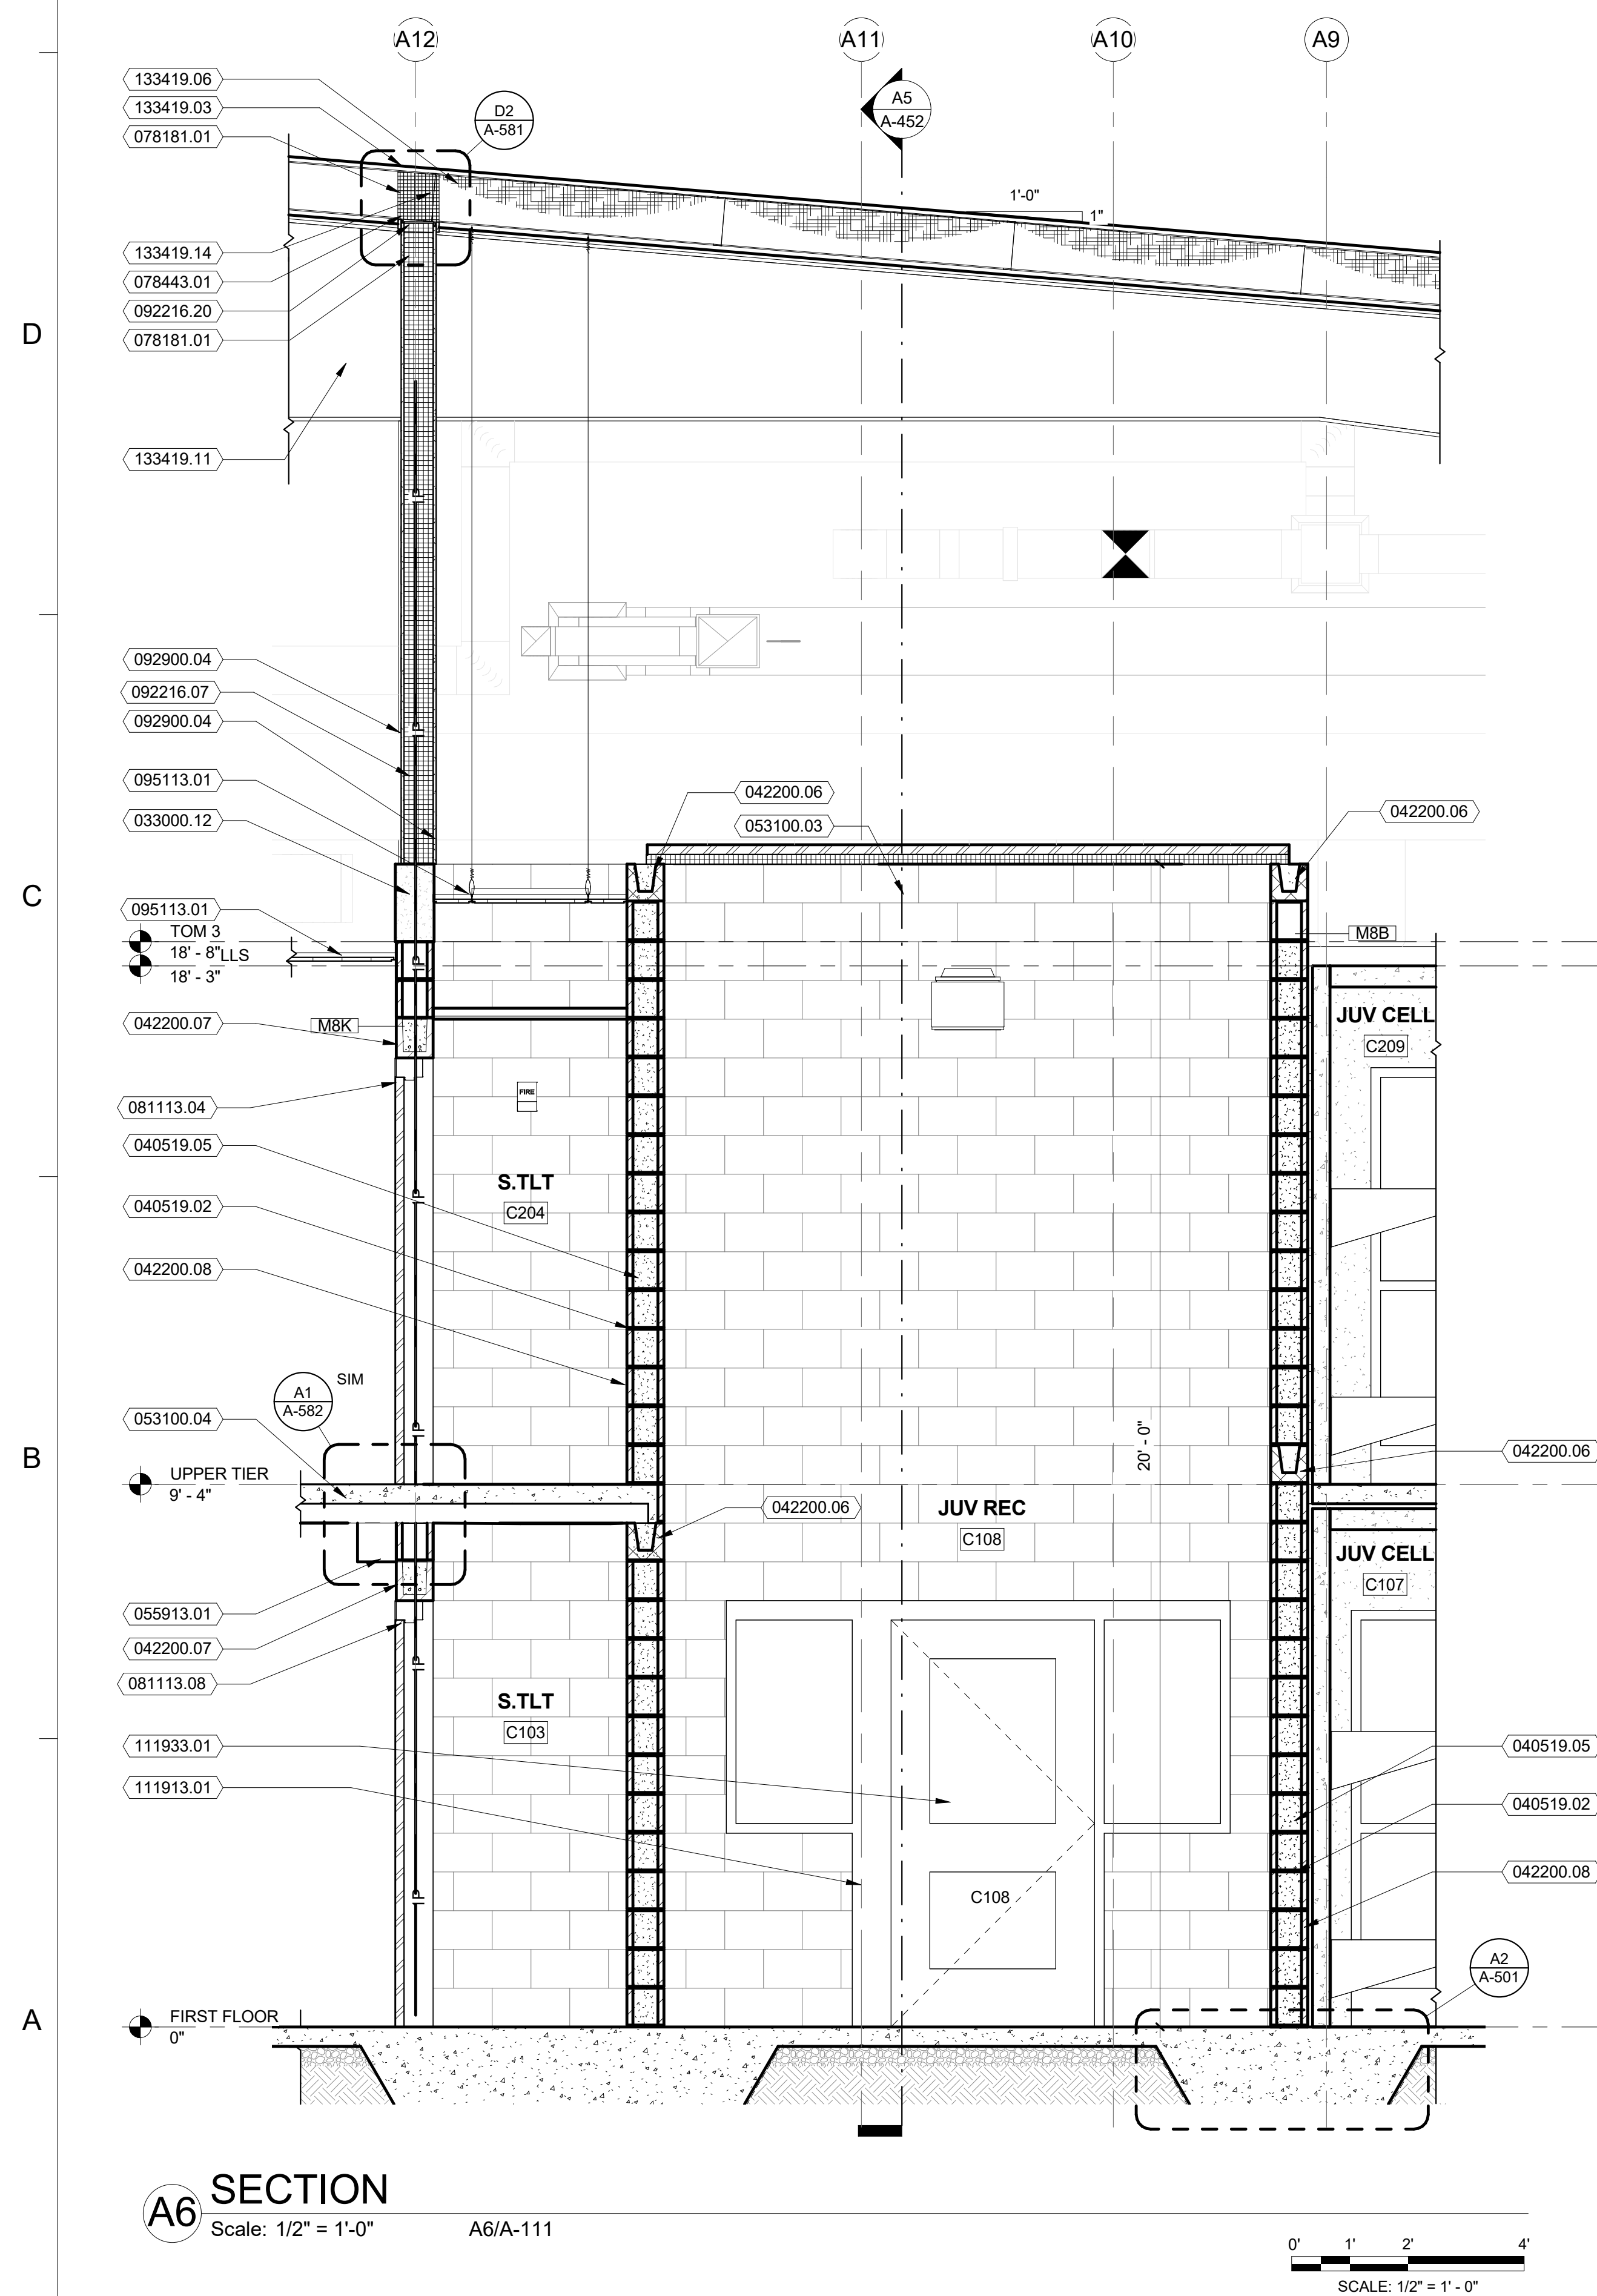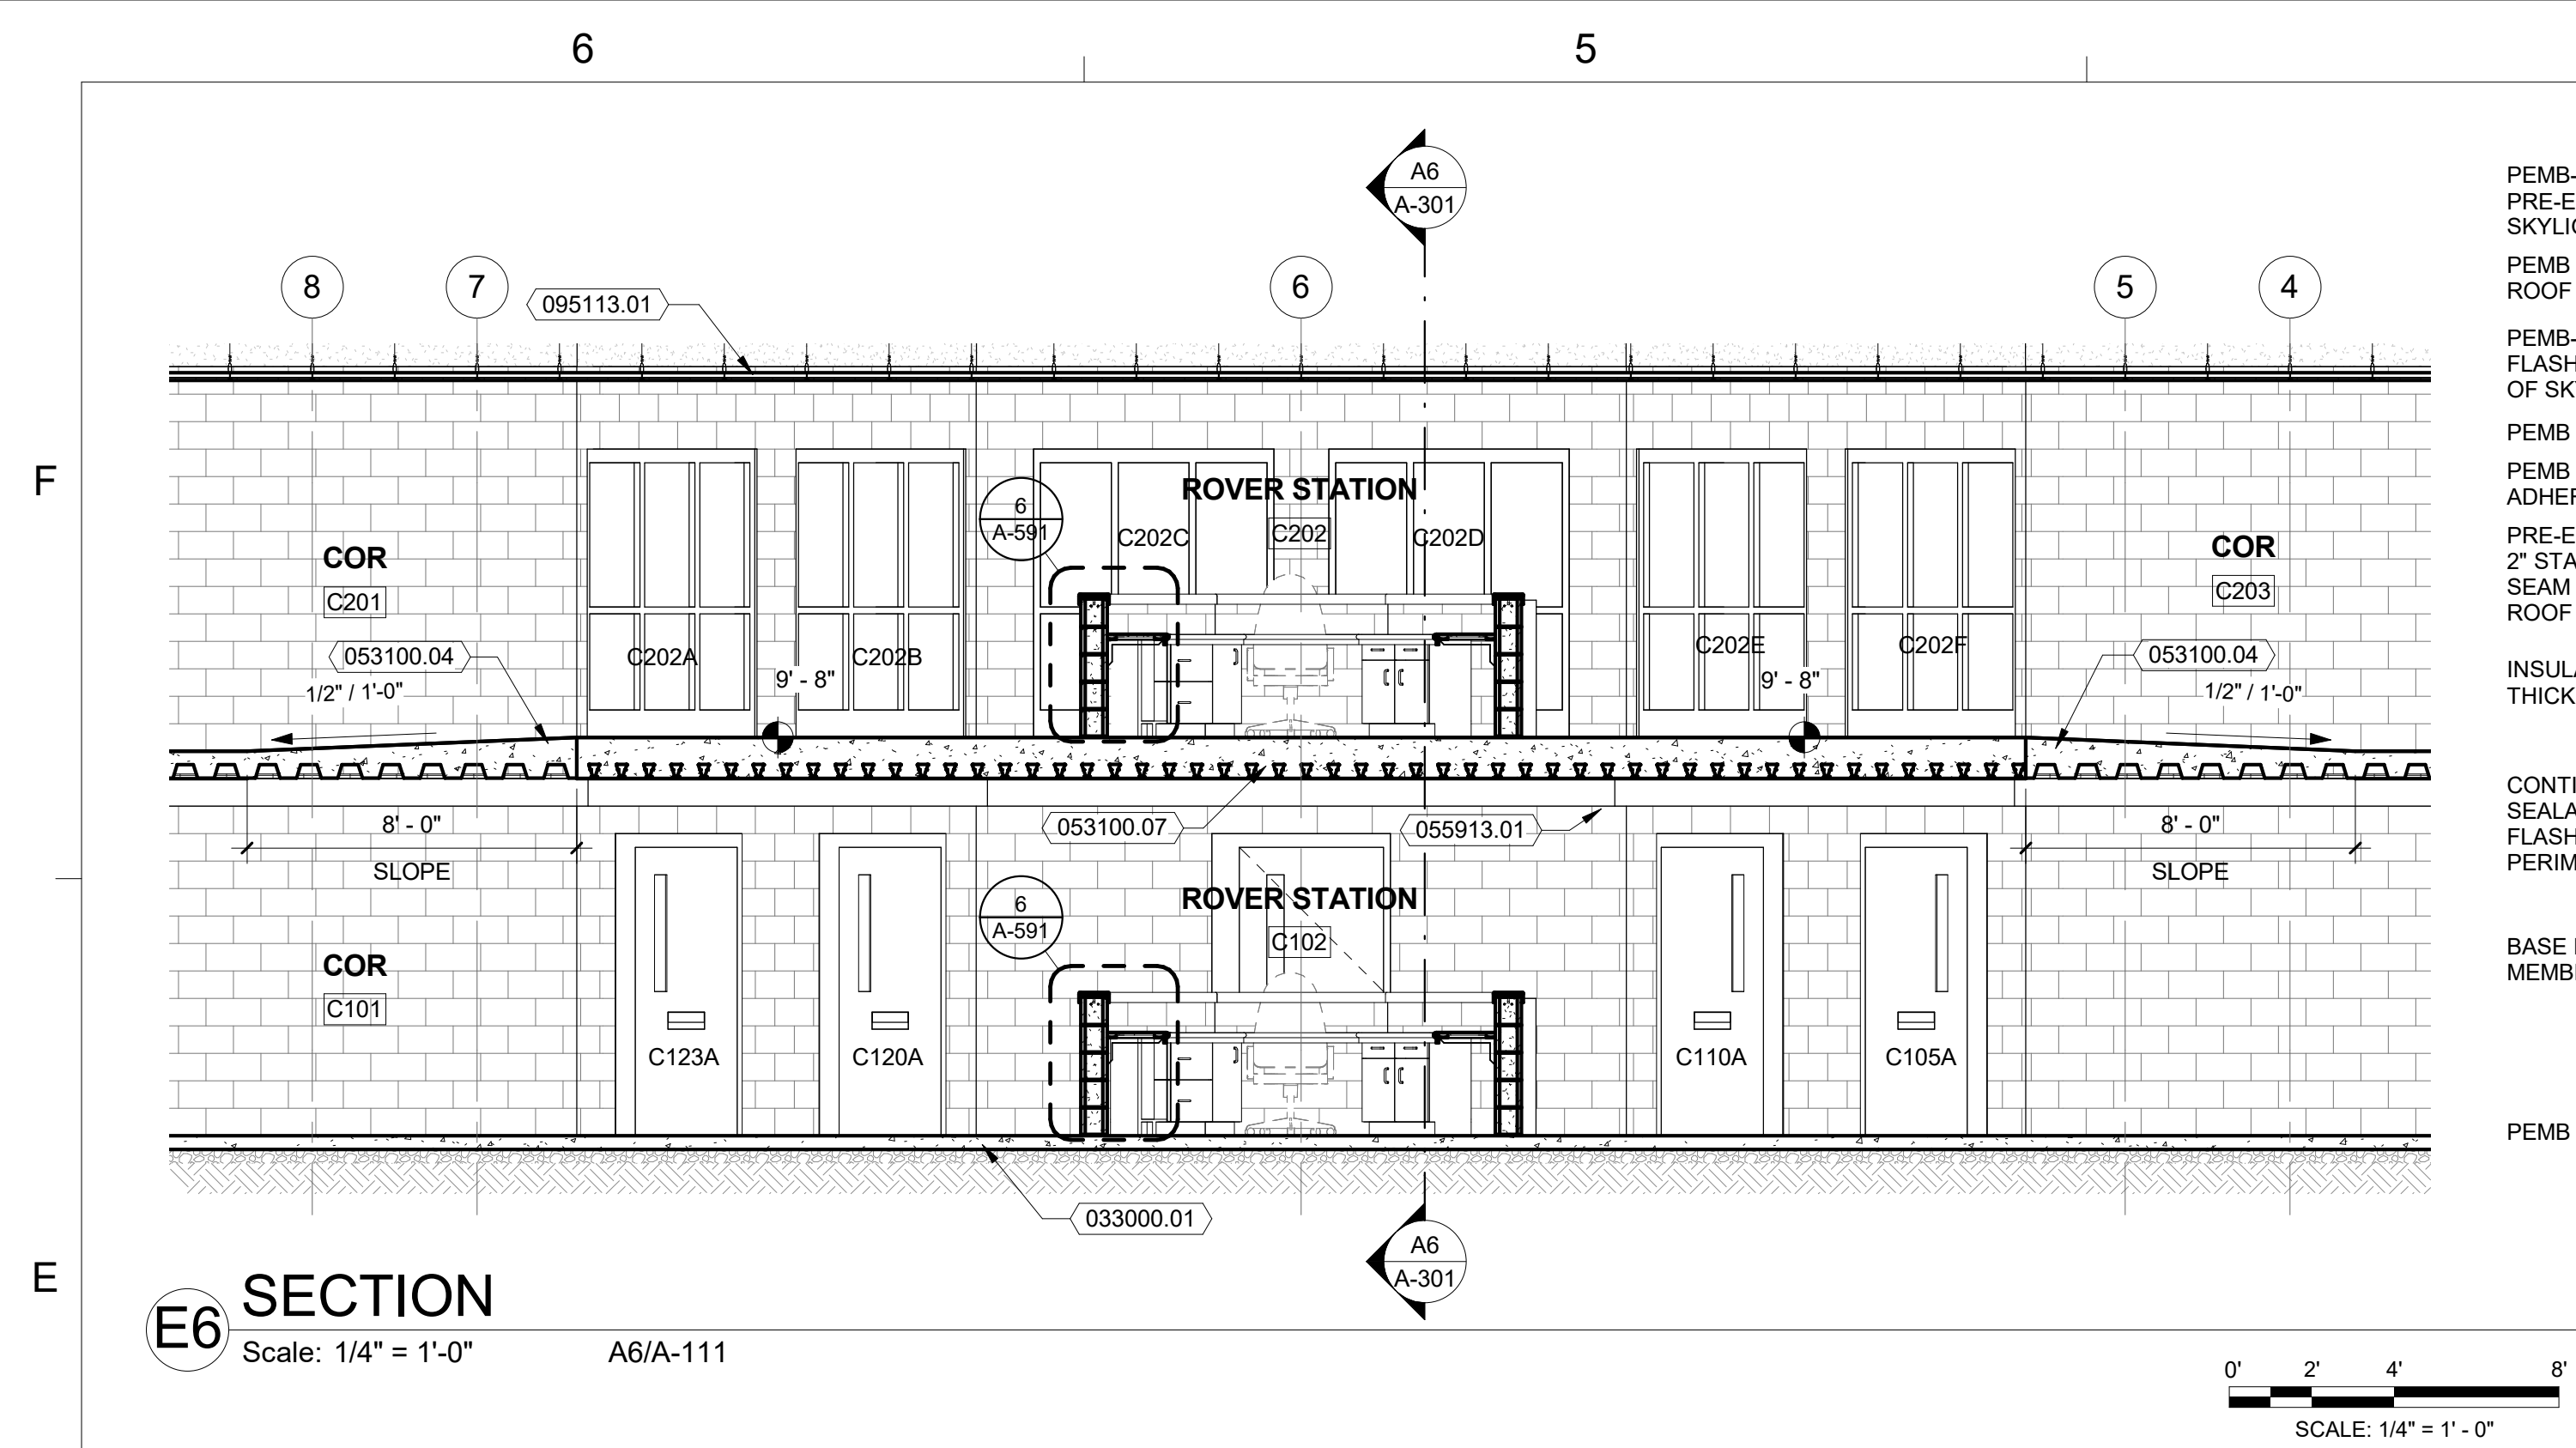

MATERIALS LEGEND

	CMU (CONCRETE MASONRY UNIT)	
	FACE BRICK	
	RIGID INSULATION	
	EARTH (UNDISTURBED)	
	EARTH (BACKFILL)	
	GRAVEL	
	CONCRETE	CONCRETE (TO BE REMOVED)
	2x FIRE RETARDANT WOOD BLOCKING	
	1x FIRE RETARDANT WOOD BLOCKING	
	BATT INSULATION	
	STEEL	
	ALUMINUM	
	FINISHED WOOD	
	PLYWOOD	
	PLASTER	
	GYPSUM BOARD	
	SAND/GROUT	
	DRAINAGE MESH	
	STONE	
	SPRAY FOAM INSULATION	

KEYNOTES PER SHEET	

033000.01	CAST-IN-PLACE CONCRETE SLAB WITH VAPOR BARRIER - REFER TO STRUCT. DWGS. FOR ADDITIONAL INFORMATION.
033000.04	REINFORCED CONCRETE FOUNDATION SYSTEM - REFER TO STRUCT. DWGS. FOR ADDITIONAL INFORMATION.
033000.12	CAST-IN-PLACE CONCRETE BEAM - REFER TO STRUCT. DWGS. FOR ADDITIONAL INFORMATION.
040519.02	MASONRY HORIZONTAL REINFORCING AT 16" CENTERS VERTICALLY, TERMINATE AT ALL CONTROL JOINTS.
040519.05	GROU CAVITY WALL.
042200.06	STANDARD WEIGHT, NOMINAL 8" CMU BOND BEAM - REFER TO STRUCT. DWGS. FOR ADDITIONAL INFORMATION.
042200.07	STANDARD WEIGHT, NOMINAL 8" CMU LINTEL - REFER TO STRUCT. DWGS. FOR ADDITIONAL INFORMATION.
042200.08	STANDARD WEIGHT, NOMINAL 8" HOLLOW CORE CMU.
053100.03	AMD-A ACoustic METAL SECURITY DECK -REFER TO SPECIFICATION DIV. 05 31 00
053100.04	AMD-AS ACoustic METAL SECURITY DECK W/ CONCRETE -REFER TO SPECIFICATION DIV. 05 31 00 - REFER TO STRUCT. DWGS. FOR TYPE 1
053100.07	AMD-DS ACoustic METAL SECURITY DECK (LONG SPAN W/ CONCRETE -REFER TO SPECIFICATION 05 31 00 - REFER TO STRUCT. DWGS. FOR TYPE 1
055913.01	STRUCTURE SOFFIT HOUSING (BSH)
072013.1304	INSULATION - XPS - RIGID EXTRUDED POLYSTYRENE 3" RIGID INSULATION, MINIMUM (R=5.0 PER INCH MIN.)
072013.1306	INSULATION - XPS - RIGID EXTRUDED POLYSTYRENE INSULATION-SLOPED TO DRAIN 1/4"X1/4" MIN.
075000.03	GEO BOARD 5/8" TH. FIBERGLASS MAT FACING GYPSUM.
075423.03	TPO ROOF MEMBRANE 60 MIL FULLY ADHERED.
075423.04	TPO ROOF MEMBRANE FLASHING, FULLY ADHERED, WHERE PARAPET OCCURS EXTEND UP AND OVER PARAPET AND DOWNWARD SLOTTED BY WOOD BLOCKING.
078181.01	MINERAL FIBER FIREPROOFING - REFER TO CODE PLANS FOR REQUIRED FIRE RATINGS.
078443.01	JOINT FIRESTOPPING, COMPLETELY AROUND PERIMETER OF PENETRATION ON EACH SIDE. - REFER TO CODE PLANS OR REQUIRED FIRE RATINGS.
081113.03	GROUT HOLLOW METAL FRAME SOLID.
081113.04	HOLLOW METAL DOOR - REFER TO DOOR SCHEDULE.
081113.08	HOLLOW METAL DOOR AND FRAME.
092216.07	METAL STUDS 6" X2 GA. MIN. FRAMING SPACED @ 16" CTS. METAL STUDS (JAMBS).
092216.20	DEFLECTION TRACK
092300.04	GYPSUM BOARD 5/8" TH. - TYPE "X" U/L RATED, REFER TO PARTITION TYPES.
095113.01	SUSPENDED LAY-IN ACoustic TILE AND GRID CEILING SYSTEM. REFER TO FACING TILE AND GRID CEILING PLAN FOR TYPE, DETENTION DOOR AND FRAME.
111913.01	DETENTION DOOR AND FRAME.
111913.02	DETENTION GLAZED FRAME.
111933.01	DETENTION GLAZING.
133419.01	PREMANUFACTURED METAL BUILDING PREFINISHED METAL SIDING - BUILDING SUPPLIER STANDARD PROFILE AND STANDARD COLOR AS SELECTED BY ARCHITECT.
133419.03	PREMANUFACTURED METAL BUILDING PREFINISHED STANDING SEAM METAL ROOF SYSTEM - STANDARD PROFILE AND COLOR AS SELECTED BY ARCHITECT.
133419.06	PREMANUFACTURED METAL BUILDING ROOF INSULATION - R-30 FIBERGLASS INSULATION WITH REINFORCED VINYL FACING VAPOR RETARDER ON THE OUTSIDE AND PERFORATED VINYL FACING ON THE INSIDE.
133419.11	PREMANUFACTURED METAL BUILDING PRIMARY STRUCTURAL FRAMING SYSTEM - REFER TO STRUCTURAL DRAWINGS.
133419.13	PREMANUFACTURED METAL BUILDING "Z" OR "C" GIRT - REFER TO STRUCTURAL.
133419.14	PREMANUFACTURED METAL BUILDING PURLINS - REFER TO STRUCTURAL.
133419.16	PREMANUFACTURED METAL BUILDING PREFINISHED TRIM BY PRE-ENGINEERED BUILDING SUPPLIER.
134263.01	PREFABRICATED PRECAST CONCRETE CELL MODULE - OR REFERENCE ON.
265600.01	SURFACE MOUNTED LIGHTING - REFER TO ELECTRICAL

 **Dewberry®**

800 North Magnolia Ave.
Suite 1000, Orlando, FL
32803-3251

t + 407 943 5120
f + 407 649.8654

 **Ajax**

10365 Hood Road South Suite 203
Jacksonville, FL 32257

t + 904-262-8660
f + 904-262-8623


STATE OF FLORIDA
DEPARTMENT OF BUSINESS AND PROFESSIONAL REGULATION

BOARD OF ARCHITECTURE & INTERIOR DESIGN


THE ARCHITECT PROFESSION HEREIN IS CERTIFIED UNDER THE
PROVISIONS OF CHAPTER 481, FLOID'S STATUTES

DEWBERRY ARCHITECTS INC

3815 ARKADIAN BLVD
C/O CORPORATE CARE GROUP
MIAMI, FL 33133

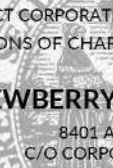

LICENSE NUMBER: AC20001571
EXPIRATION DATE: FEBRUARY 28, 2021

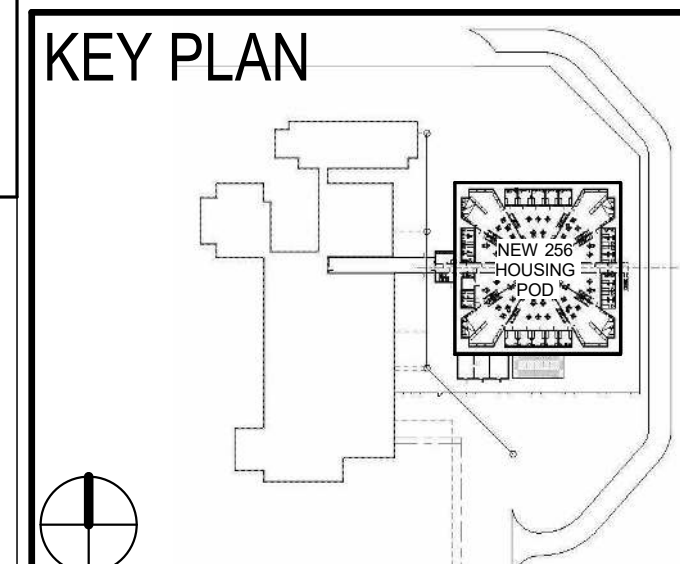

COLUMBIA COUNTY DETENTION FACILITY
389 NW Quinten St, Lake City, FL 32055

COLUMBIA COUNTY BOARD OF COUNTY COMMISSIONERS

SCALE As indicated

[illegible]

REVISIONS

DRAWN BY	R NOVITSKY
APPROVED BY	R NOVITSKY
CHECKED BY	B HALL
DATE	JULY 24, 2020

TITLE


WALL SECTIONS & DETAILS

PROJECT NO.	50101397
-------------	----------

A-312


SHEET NO.

DESTROY AFTER USE

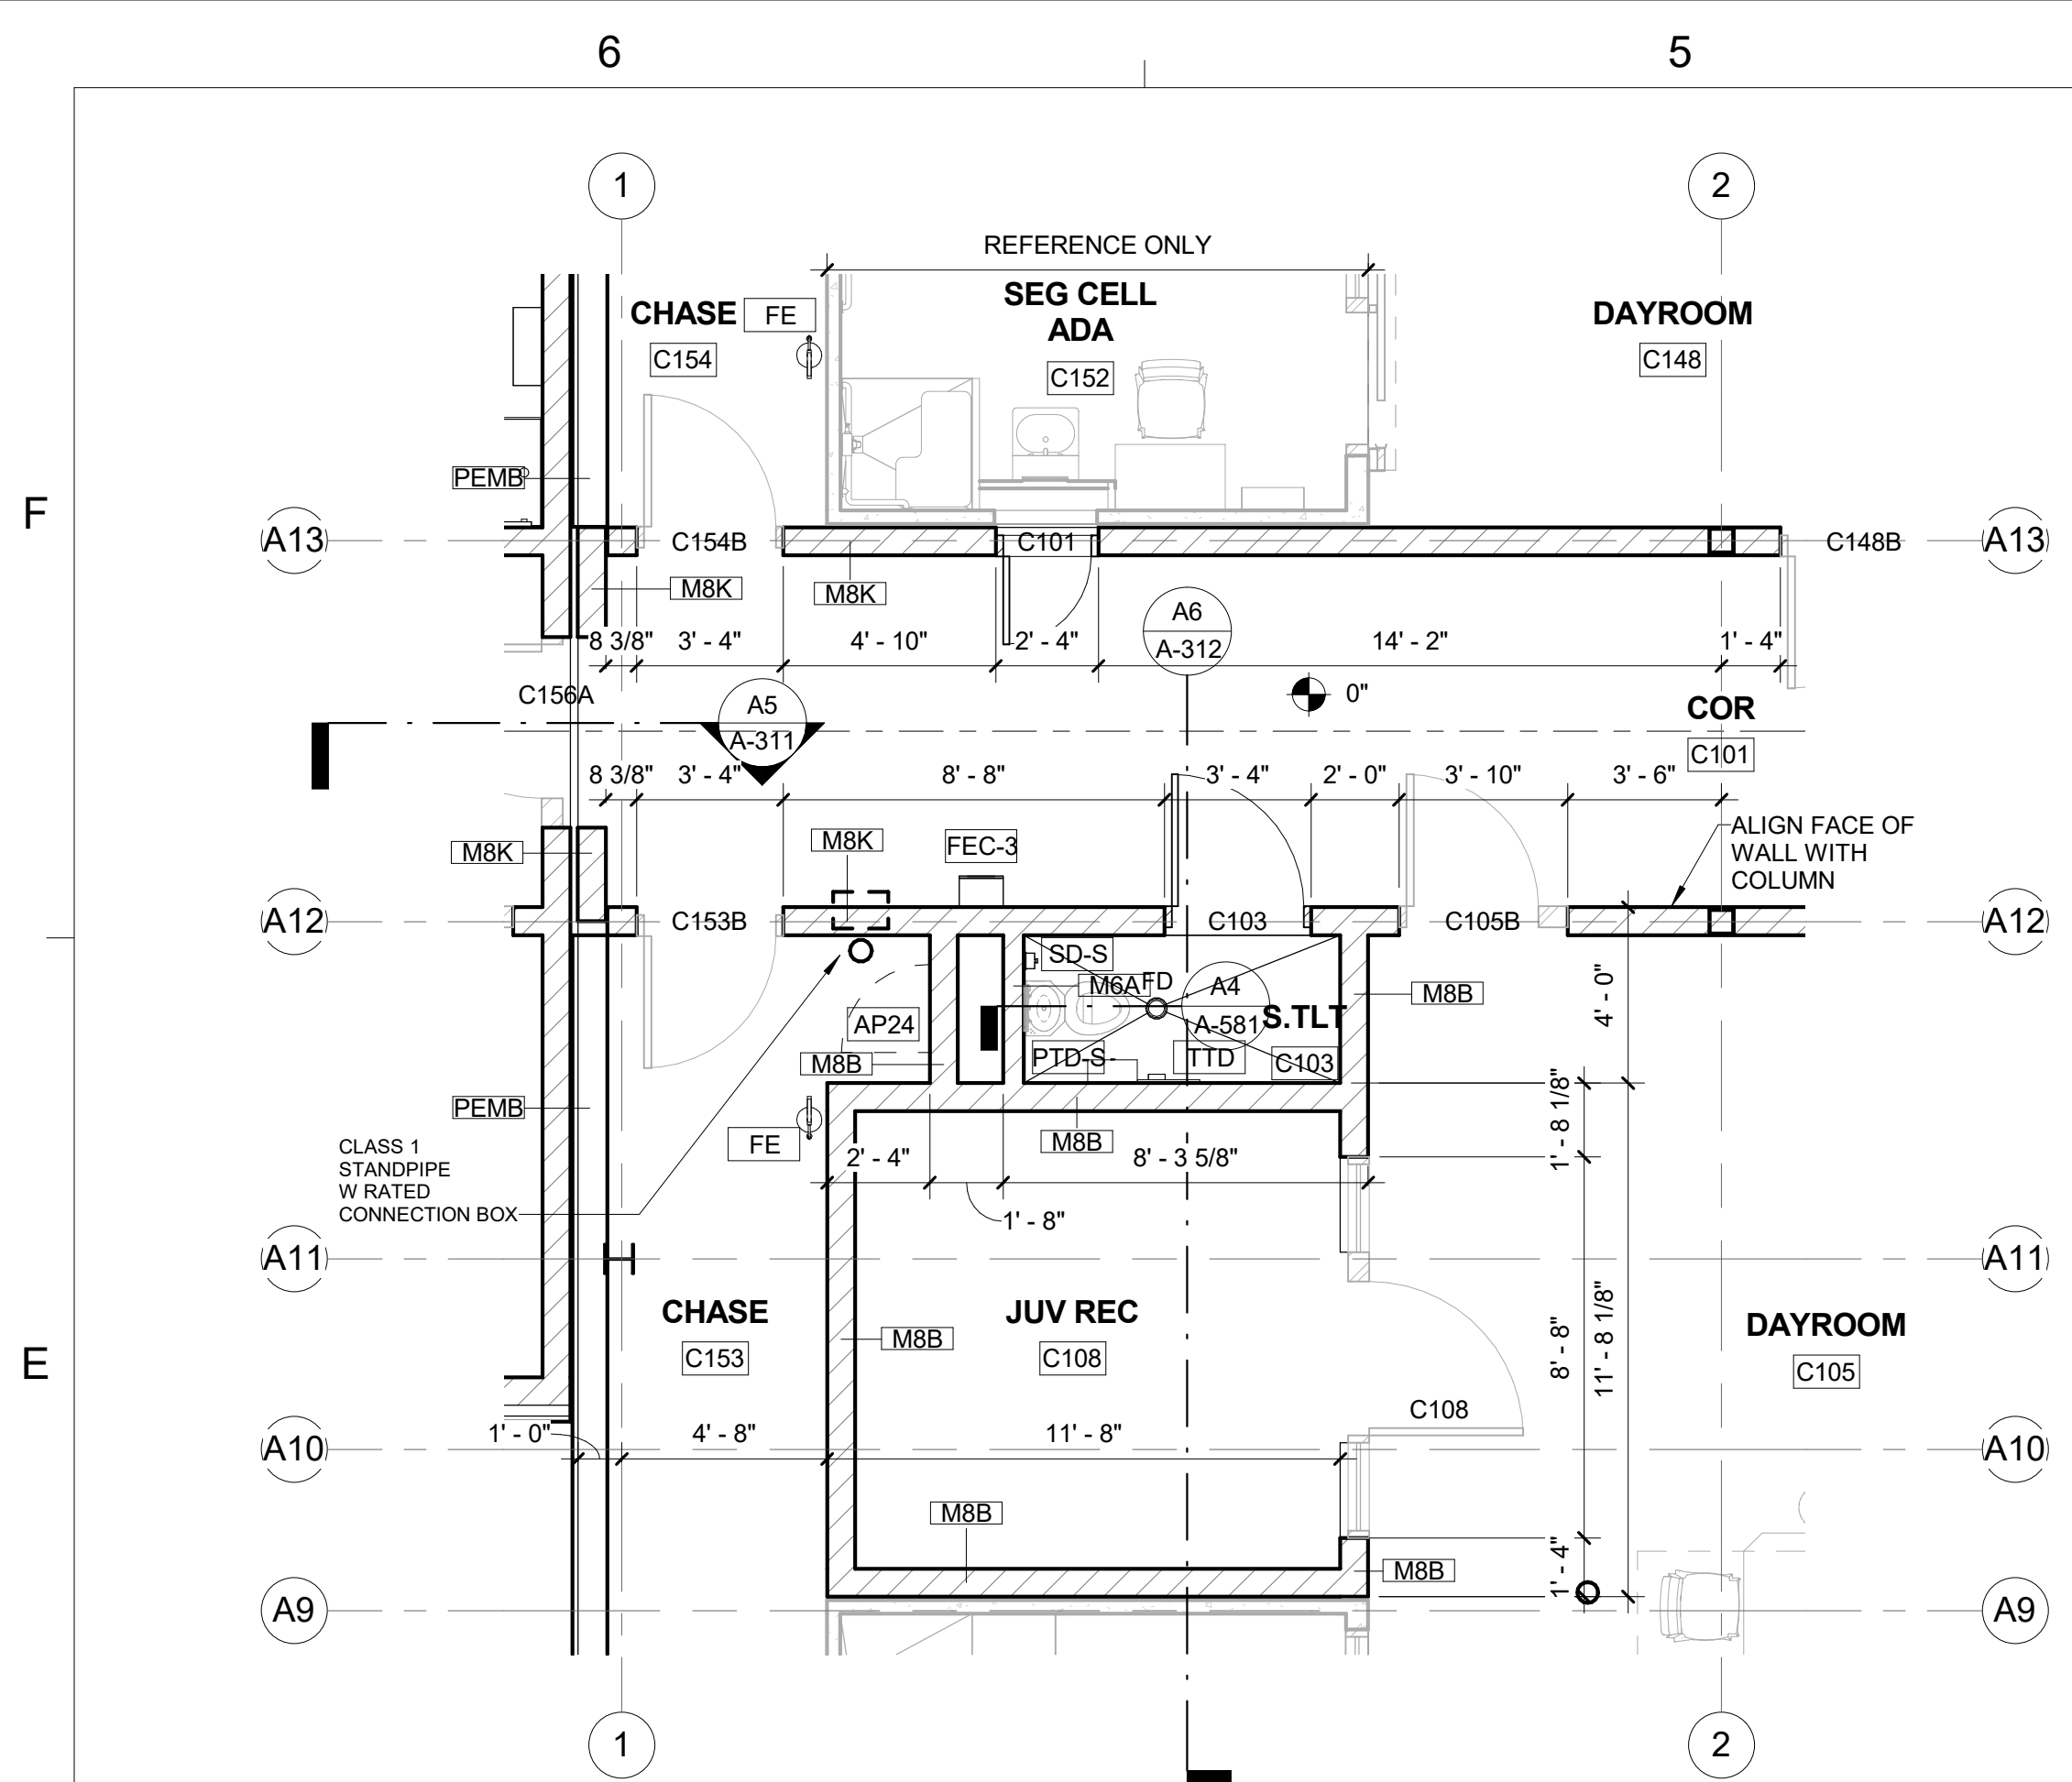

ENLARGED PLAN
JUV REC YARD & TLT FIRST FLOOR

D6 Scale: 1/4" = 1'-0" A6/A-111

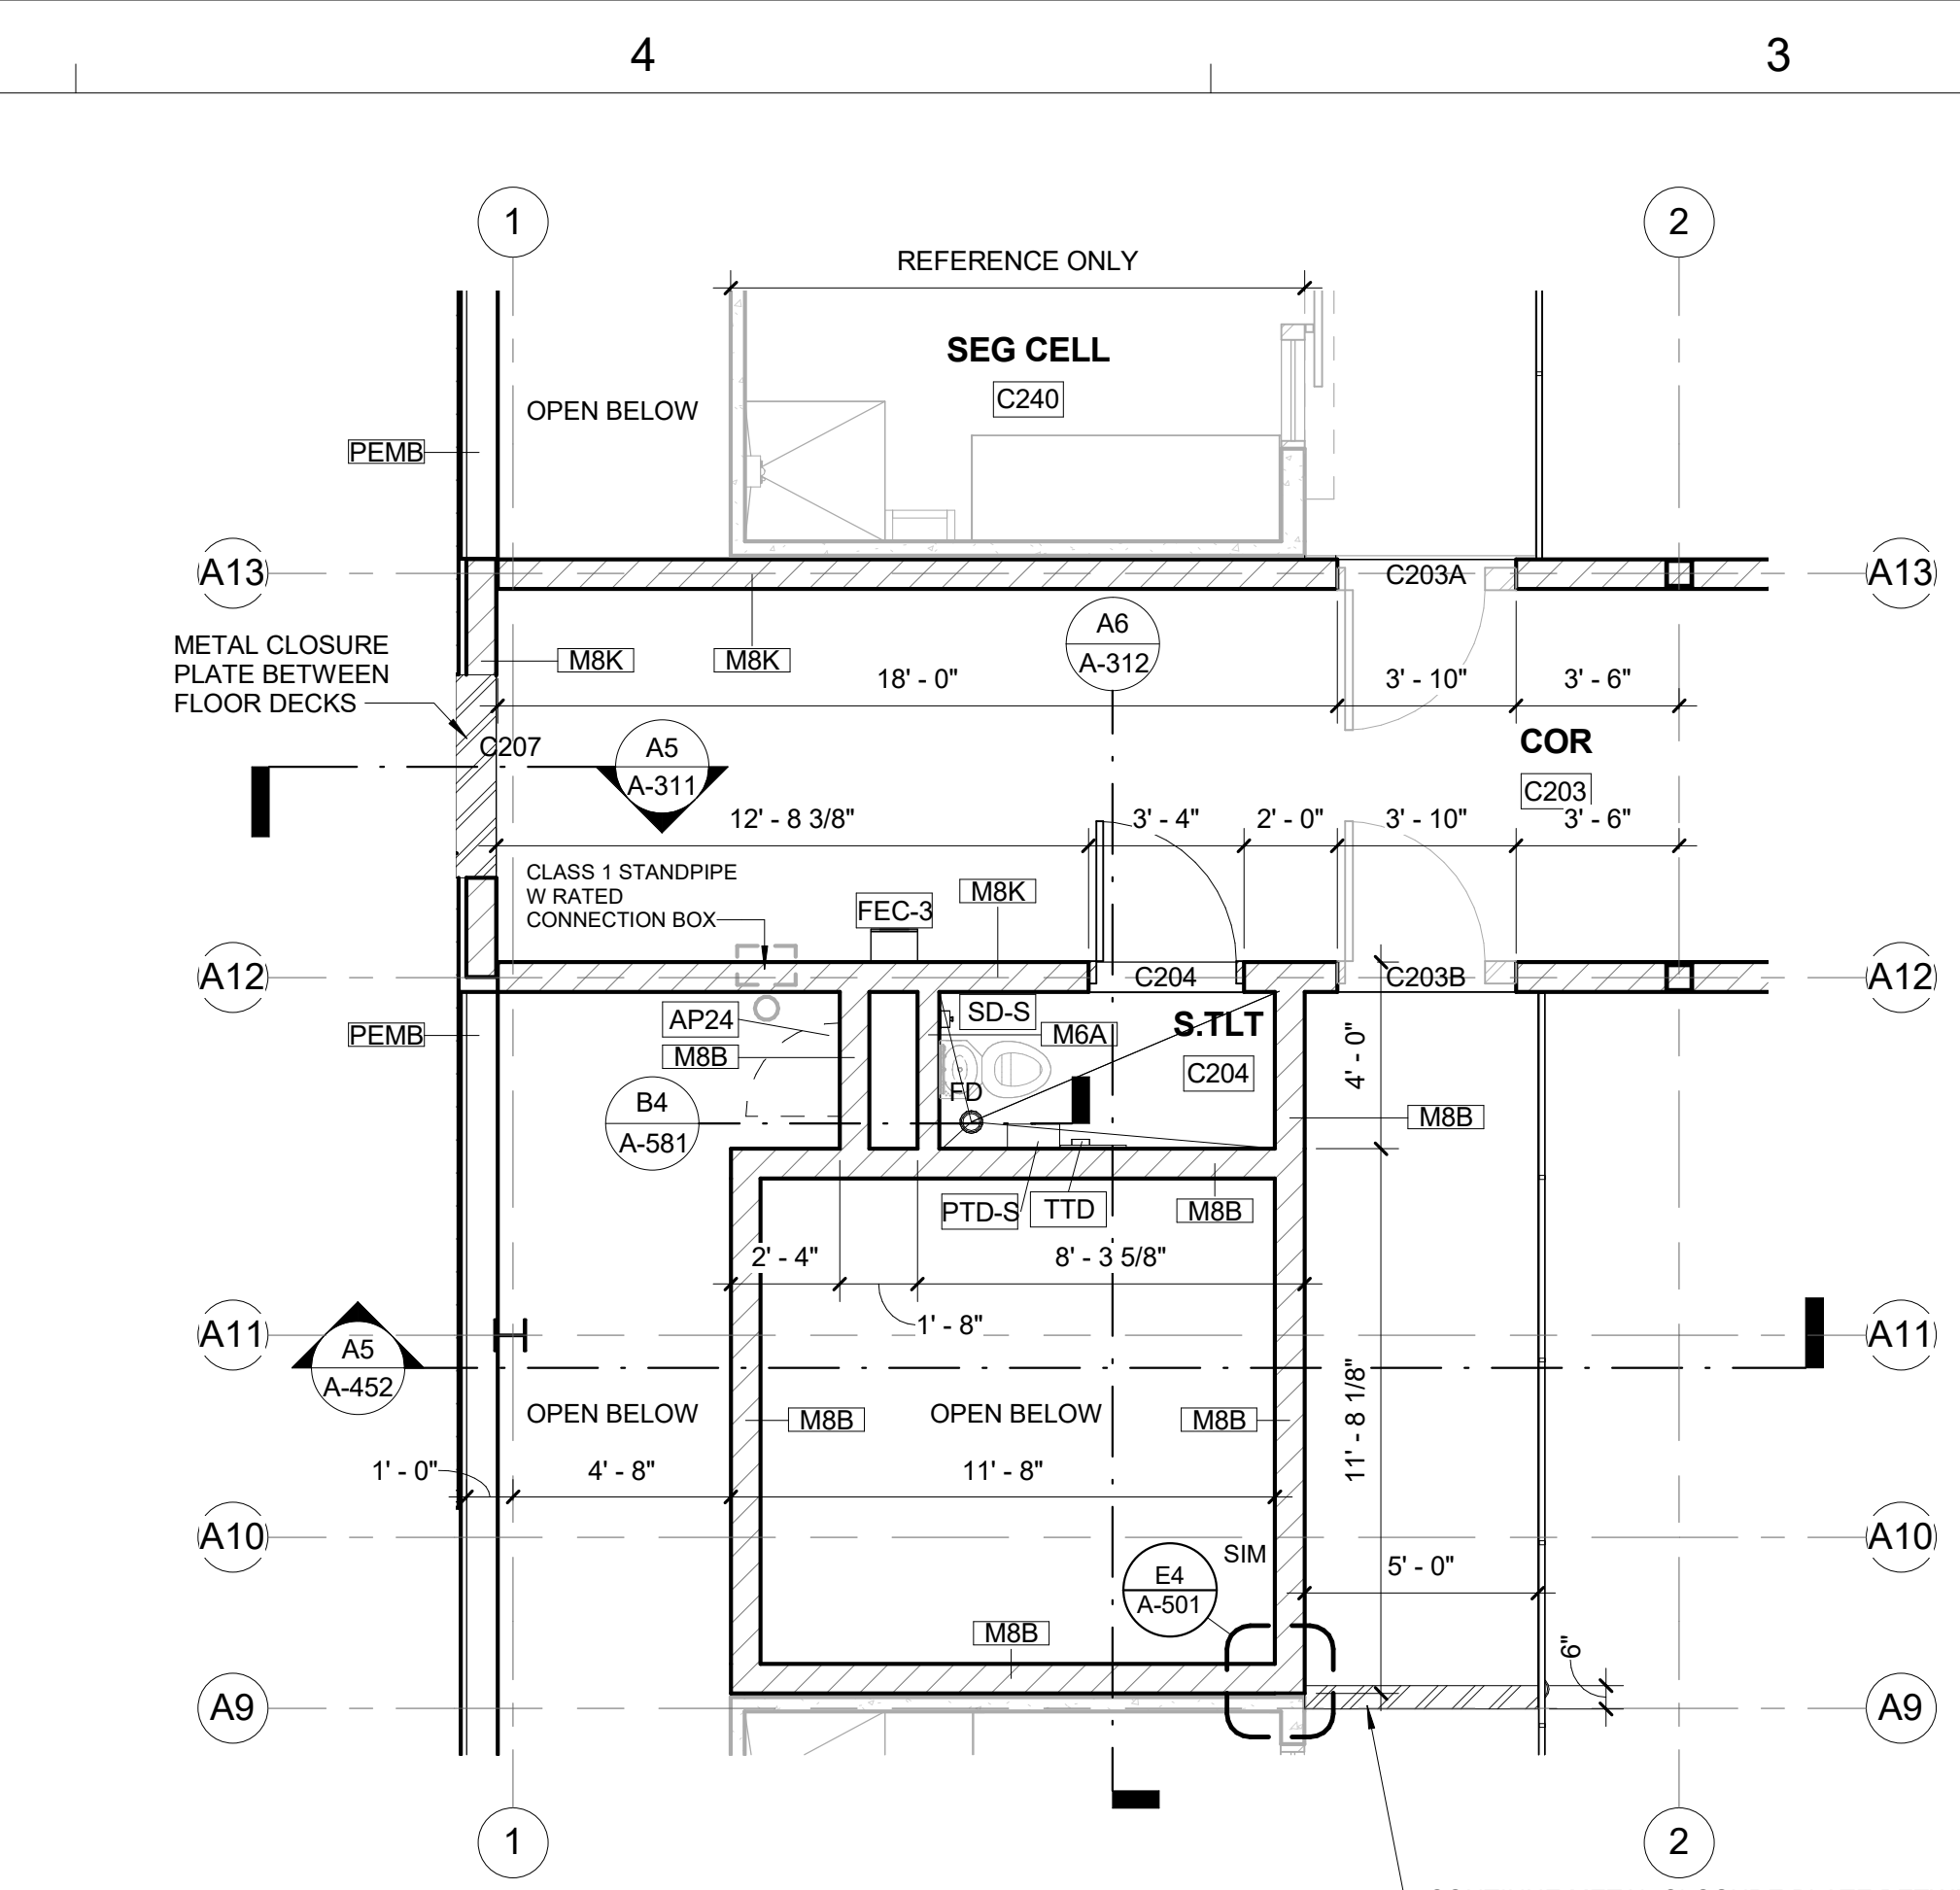


ENLARGED PLAN
REC & TLT UPPER TIER

D4 Scale: 1/4" = 1'-0" A6/A-121


SPECIALTY EQUIPMENT SCHEDULE	
TYPE MARK	DESCRIPTION
AFS	DETENTION GRADE ACCESSIBLE FOLDING SEAT - PREFAB CELL PACKAGE AT CELL LOCATIONS
AP24	ACCESS PANEL (24"x24" U.N.O.) - (CFCI) MOUNTED ABOVE TOILET FIXTURE
B-1W	DETENTION SINGLE BUNK - WALL MOUNTED - PREFAB CELL PACKAGE AT CELL LOCATIONS
B-2F	DETENTION DOUBLE BUNK - FLOOR MOUNTED - PREFAB CELL PACKAGE AT CELL LOCATIONS
B-2W	DETENTION DOUBLE BUNK - WALL MOUNTED - PREFAB CELL PACKAGE AT CELL LOCATIONS
CBC	CUFF DOWN BENCH WITH CONCRETE SEAT
CHS	CLOTHES HOOK STRIP - PREFAB CELL PACKAGE AT CELL LOCATIONS
CHSS	CLOTHES HOOK STRIP WITH SHELF - PREFAB CELL PACKAGE AT CELL LOCATIONS
DC	DETENTION CHAIR - (OFOI)
DGB24	DETENTION GRAB BAR STAINLESS STEEL 24" LENGTH - PREFAB CELL PACKAGE AT CELL LOCATIONS
DGB36	DETENTION GRAB BAR STAINLESS STEEL 36" LENGTH - PREFAB CELL PACKAGE AT CELL LOCATIONS
DGB36-P	DETENTION GRAB BAR STAINLESS STEEL 36" LENGTH - PREFAB CELL PACKAGE AT CELL LOCATIONS
DGB42	DETENTION GRAB BAR STAINLESS STEEL 42" LENGTH - PREFAB CELL PACKAGE AT CELL LOCATIONS
DGB42-P	DETENTION GRAB BAR STAINLESS STEEL 42" LENGTH - PREFAB CELL PACKAGE AT CELL LOCATIONS
DGB54	DETENTION GRAB BAR STAINLESS STEEL 54" LENGTH - PREFAB CELL PACKAGE AT CELL LOCATIONS
DGB-L-P	DETENTION GRAB BAR STAINLESS STEEL 32" x 18" LENGTH - PREFAB CELL PACKAGE AT CELL LOCATIONS
DM	DETENTION MIRROR - PREFAB CELL PACKAGE AT CELL LOCATIONS
DM2	DETENTION MIRROR - PREFAB CELL PACKAGE AT CELL LOCATIONS
DMA	DETENTION DOUBLE MIRROR - ADA - PREFAB CELL PACKAGE AT CELL LOCATIONS
DMA2	DETENTION DOUBLE MIRROR - ADA - PREFAB CELL PACKAGE AT CELL LOCATIONS
DMP	DETENTION HOLLOW METAL WALL PANEL - (CFCI)
DW	DETENTION DESK WALL MOUNTED - PREFAB CELL PACKAGE
DWA	DETENTION DESK WALL MOUNTED ADA - PREFAB CELL PACKAGE
DWS2	DETENTION DESK W/ SEATS WALL MOUNTED - PREFAB CELL PACKAGE
FE	FIRE EXTINGUISHER - WALL MOUNTED - (CFCI)
FEC-3	FIRE EXTINGUISHER CABINET - SURFACE MOUNTED - (CFCI)
LADDER	ACCESS LADDER (CFCI)
MBH	MOP / BROOM HOLDER 24" WIDE
PTD-S	PAPER TOWEL DISPENSER - SURFACE - (CFCI)
SD-S	SOAP DISH - SURFACE MOUNTED - (CFCI)
ST-WF	FIXED WALL MOUNTED STOOL - PREFAB CELL PACKAGE
T-P4	4 MAN TABLE - (CFCI)
T-P4A	4 MAN TABLE ADA - (CFCI)
TTD	TOILET TISSUE DISPENSER - (CFCI)
V-1	VISITATION STATION - (OFOI)

KEYNOTES PER SHEET

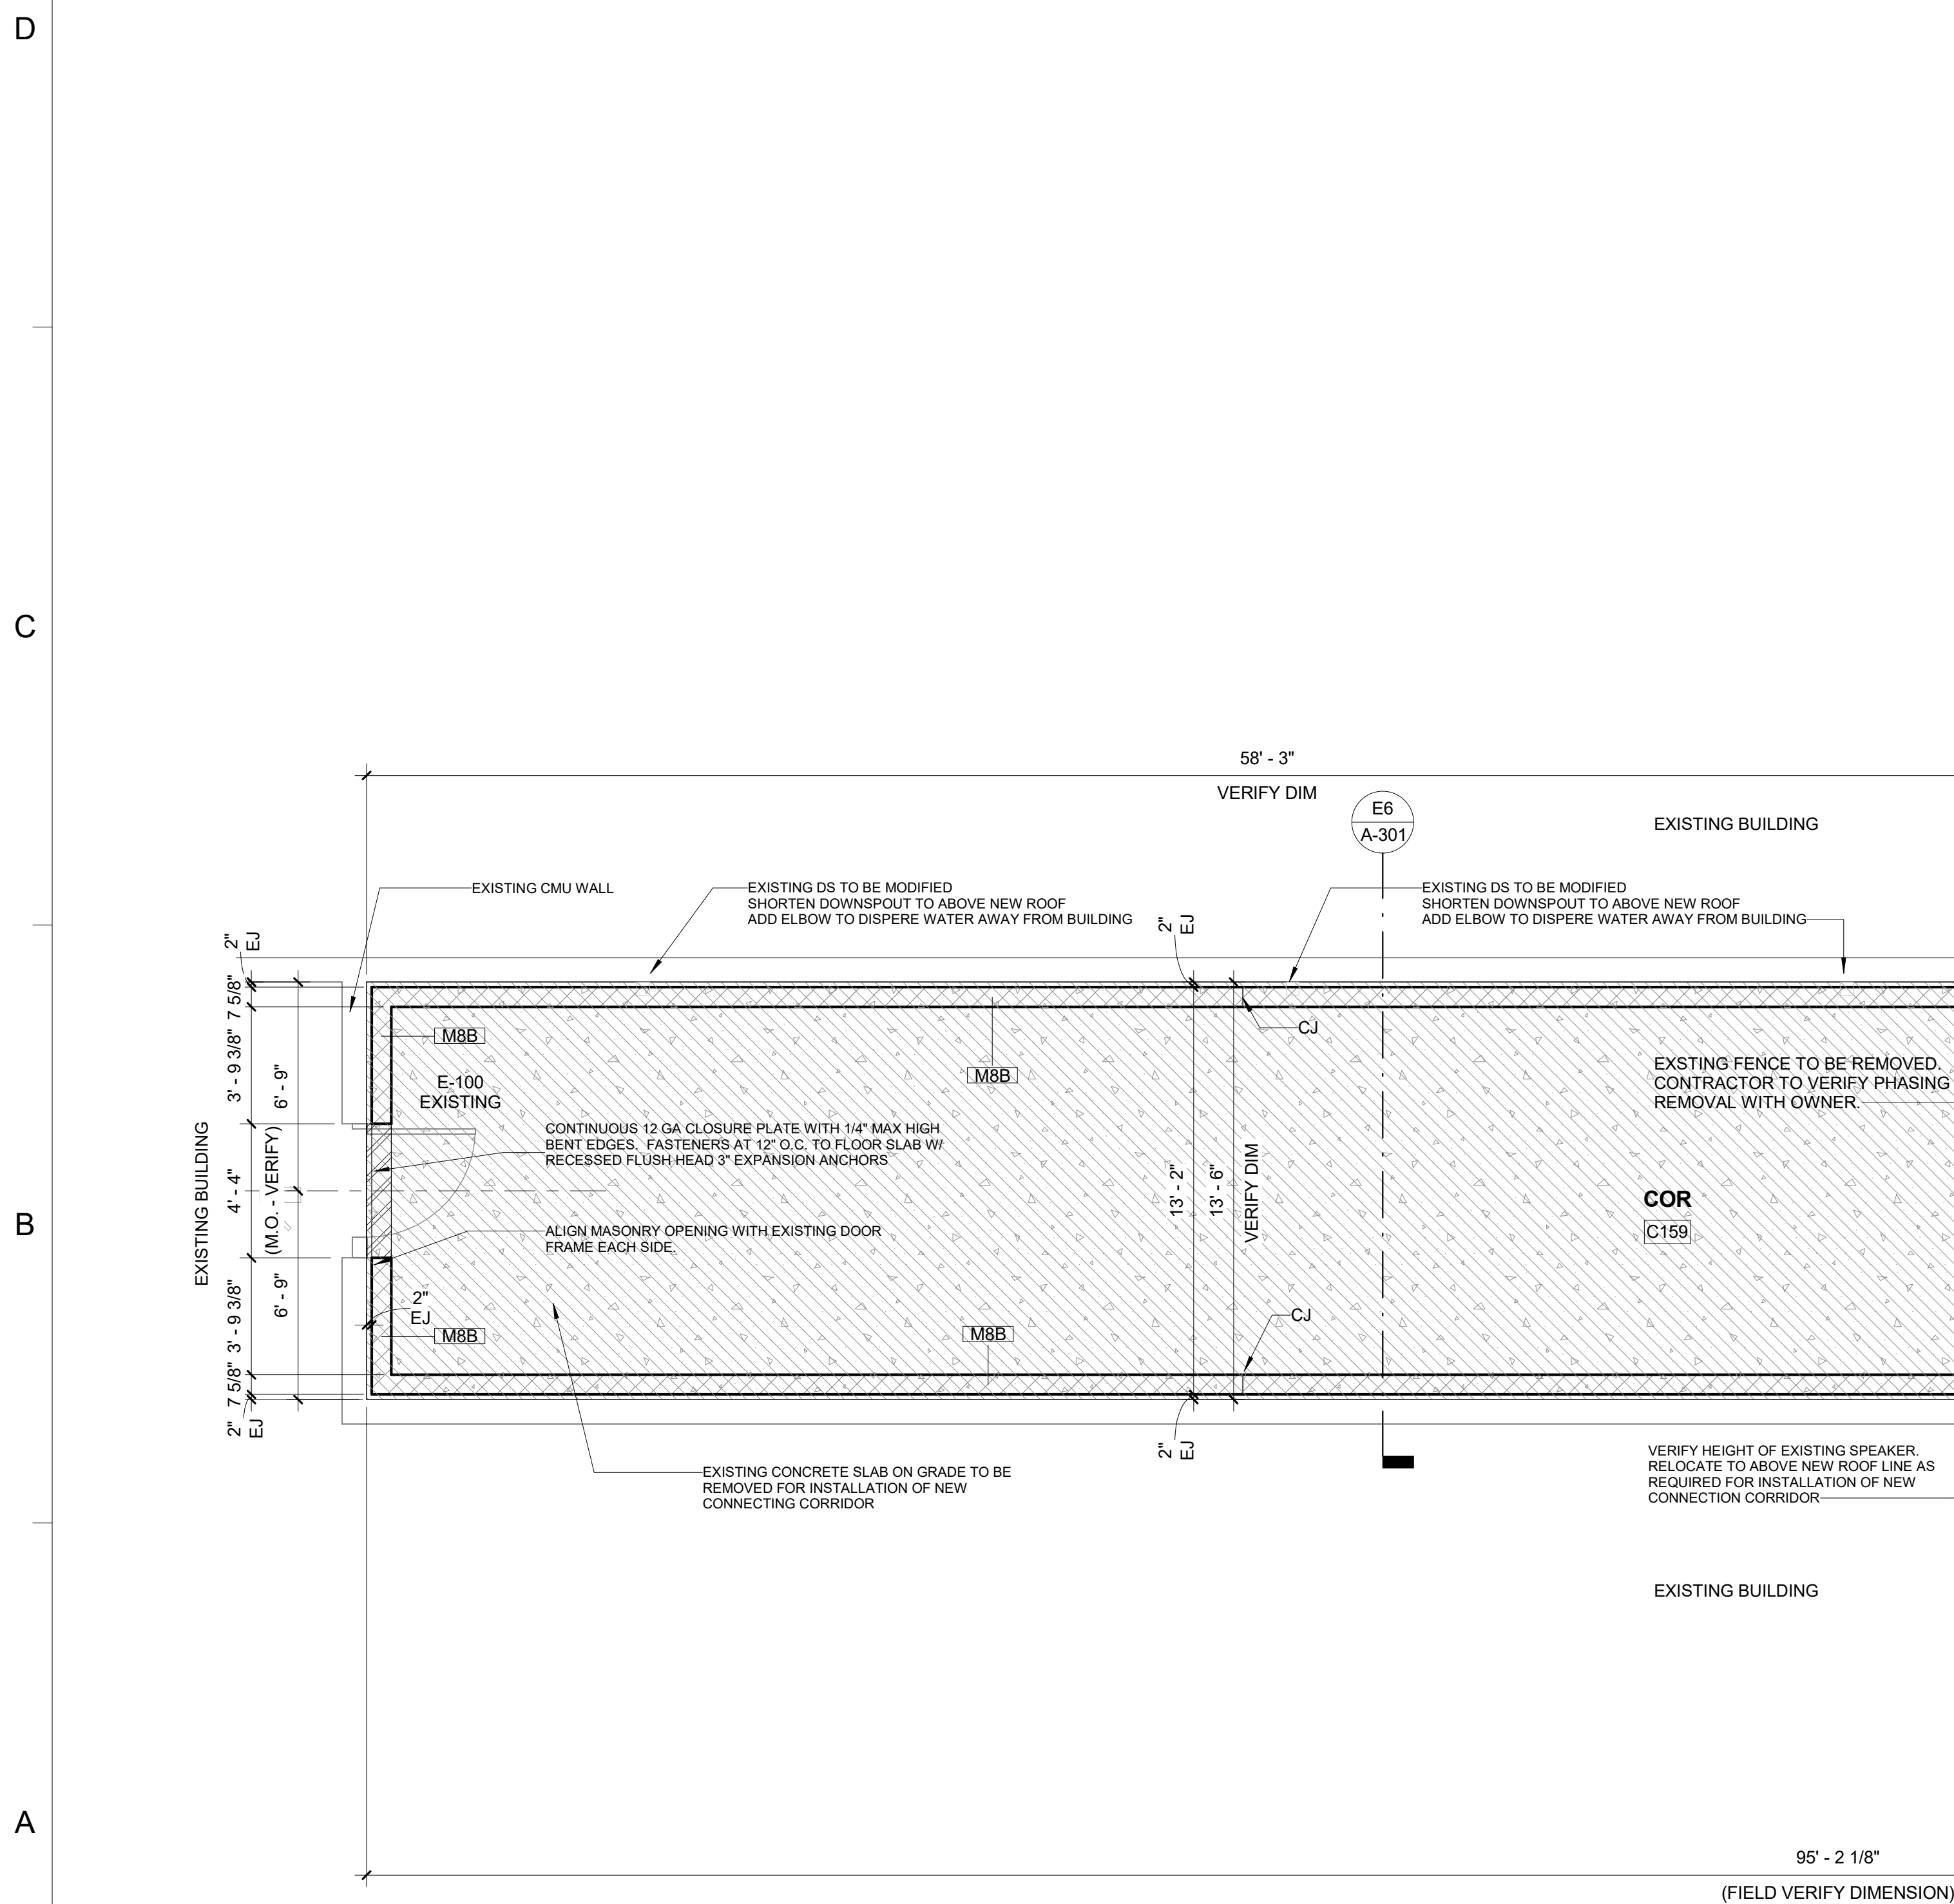

CONNECTING CORRIDOR

A6 Scale: 1/4" = 1'-0" A6/A-112


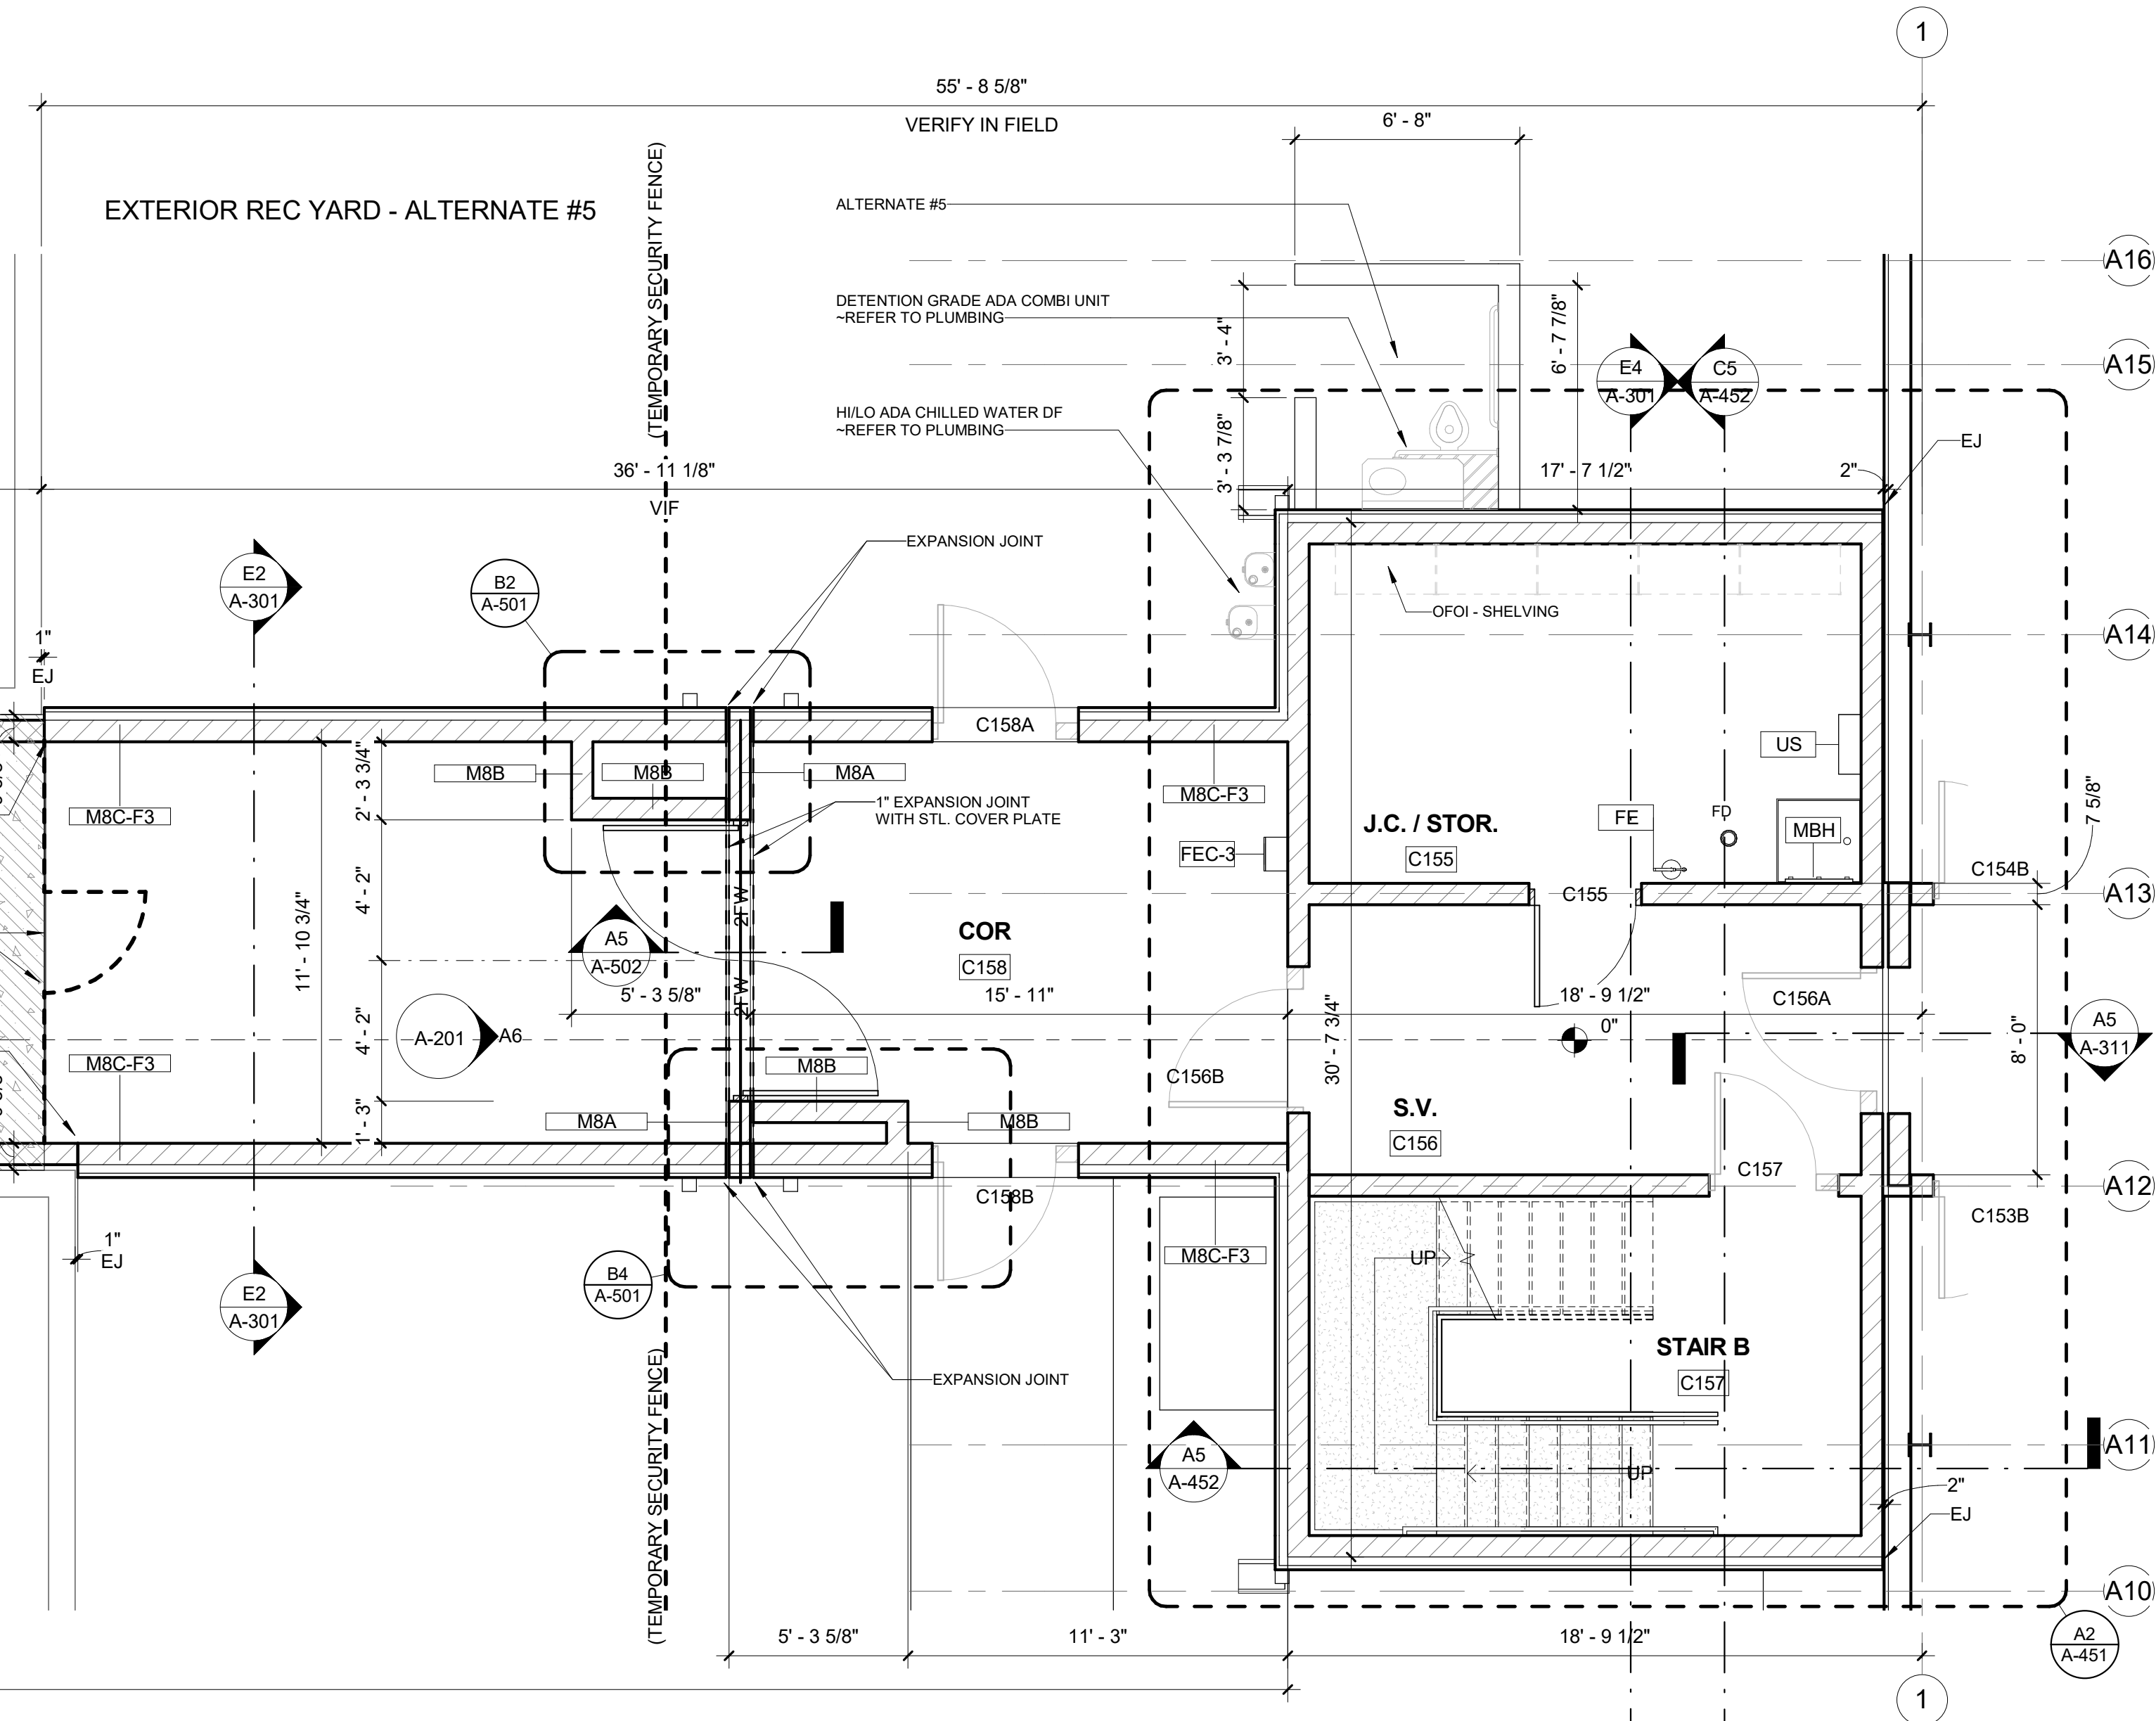


NOTES:
REFER TO DRAWINGS G-400 AND G-401 FOR
TYPICAL MOUNTING HEIGHTS AND
ACCESSIBLE DETAILS.
REFER TO DETENTION DRAWINGS
OD-SERIES FOR DETENTION TOILET
ACCESSORIES DETAILS.

Dewberry
800 North Magnolia Ave.
Suite 1000, Orlando, FL 32803-3251
t +1 407 843.5120
f +1 407 648.8664

Ajax
10365 Hood Road South Suite 203
Jacksonville, FL 32257
t +1 904-262-8660
f +1 904-262-8623

STATE OF FLORIDA
DEPARTMENT OF BUSINESS AND PROFESSIONAL REGULATION
BOARD OF ARCHITECTURE & INTERIOR DESIGN
THE ARCHITECT CORPORATION HEREBY CERTIFIED UNDER THE
PROVISIONS OF CHAPTER 481, FLOIDSA STATUTES
DEWBERRY ARCHITECTS INC.
5812 WILKINSON ROAD
SUITE 200
JACKSONVILLE, FL 32256
LICENSE NUMBER: A640001971
EXPIRATION DATE: FEBRUARY 28, 2021

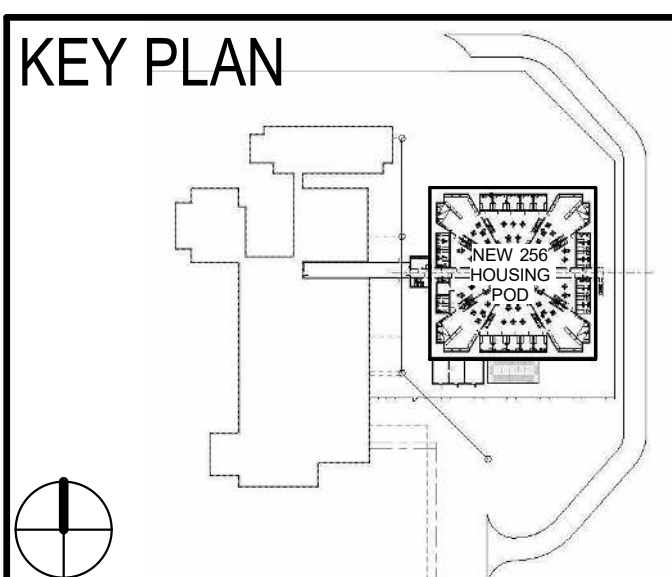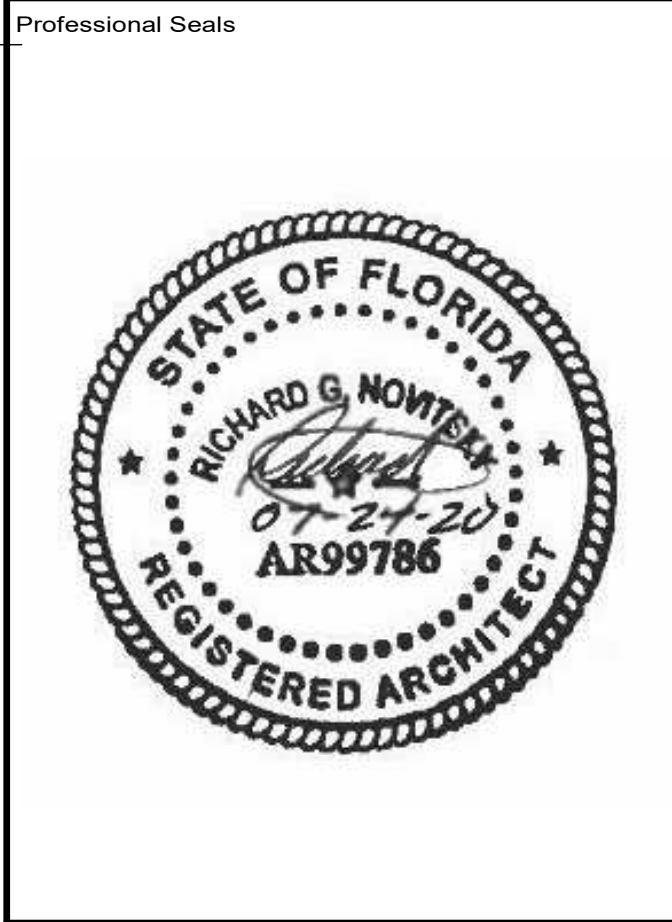

COLUMBIA COUNTY DETENTION FACILITY
389 NW Quinten St, Lake City, FL 32055

COLUMBIA COUNTY BOARD OF COUNTY COMMISSIONERS

SCALE


1/4" = 1'-0"

	</	


KEYNOTES PER SHEET	
054000.13	DEFLECTION TRACK.
055113.01	METAL PAN STAIR - CONCRETE FILLED.
055113.02	STEEL DECKING W/ CONCRETE TOPPING - DELEGATED DESIGN BY STAIR MANUFACTURER
055213.01	SCHEDULE 80 (EXTRA STRONG) STEEL GUARDRAIL ASSEMBLY 1-1/2" OD DIA., INSTALL AT 42" H.
055213.02	SCHEDULE 80 (EXTRA STRONG) STEEL GUARDRAIL ASSEMBLY 1-1/2" OD DIA., WITH SCHEDULE 80 (EXTRA STRONG) STEEL HANDRAIL 1-1/2" OD DIA., INSTALL AT 36" TO THE TOP OF THE HANDRAIL.
055213.03	SCHEDULE 80 (EXTRA STRONG) STEEL HANDRAIL 1-1/2" OD DIA., INSTALL AT 36" TO THE TOP OF THE HANDRAIL.
072013.1304	INSULATION - XPS - RIGID EXTRUDED POLYSTYRENE 3" RIGID INSULATION, MINIMUM (R=5.0 PER INCH MIN.)
081113.08	HOLLOW METAL DOOR AND FRAME.
092216.24	GRID SUSPENSION SYSTEM FOR GYPSUM BOARD AND CEMENT BOARD CEILINGS
092900.04	GYPSUM BOARD 5/8" TH. - TYPE 'X' U.L. RATED, REFER TO PARTITION TYPES.
111913.01	DETENTION DOOR AND FRAME.

KEYNOTES PER SHEET	
133419.10	PREMANUFACTURED METAL BUILDING EXTERIOR COLUMN - REFER TO STRUCTURAL.
133419.12	PREMANUFACTURED METAL BUILDING 'X' BRACING - REFER TO STRUCTURAL.
133419.13	PREMANUFACTURED METAL BUILDING 'Z' OR 'C' GIRT - REFER TO STRUCTURAL.
133419.14	PREMANUFACTURED METAL BUILDING PURLINS - REFER TO STRUCTURAL.
133419.16	PREMANUFACTURED METAL BUILDING PREFINISHED TRIM BY PRE-ENGINEERED BUILDING SUPPLIER.
133419.22	PREMANUFACTURED METAL BUILDING PREFINISHED ACCESSORIES - "PREFABRICATED LOUVER WITH VERTICAL BLADES - REFER TO MECHANICAL - PEMB SUPPLIER TO PROVIDE AND INSTALL"
223400.01	GAS WATER HEATER THROUGH WALL VENT - REFER TO PLUMBING DRAWINGS.
265600.04	EMERGENCY EXIT LIGHTING - REFER TO ELECTRICAL.
265600.05	ELECTRICAL EQUIPMENT - REFER TO ELECTRICAL.

C3 ENLARGED PLAN UTILITY BUILDING
Scale: 1/4" = 1'-0" A6/A-111

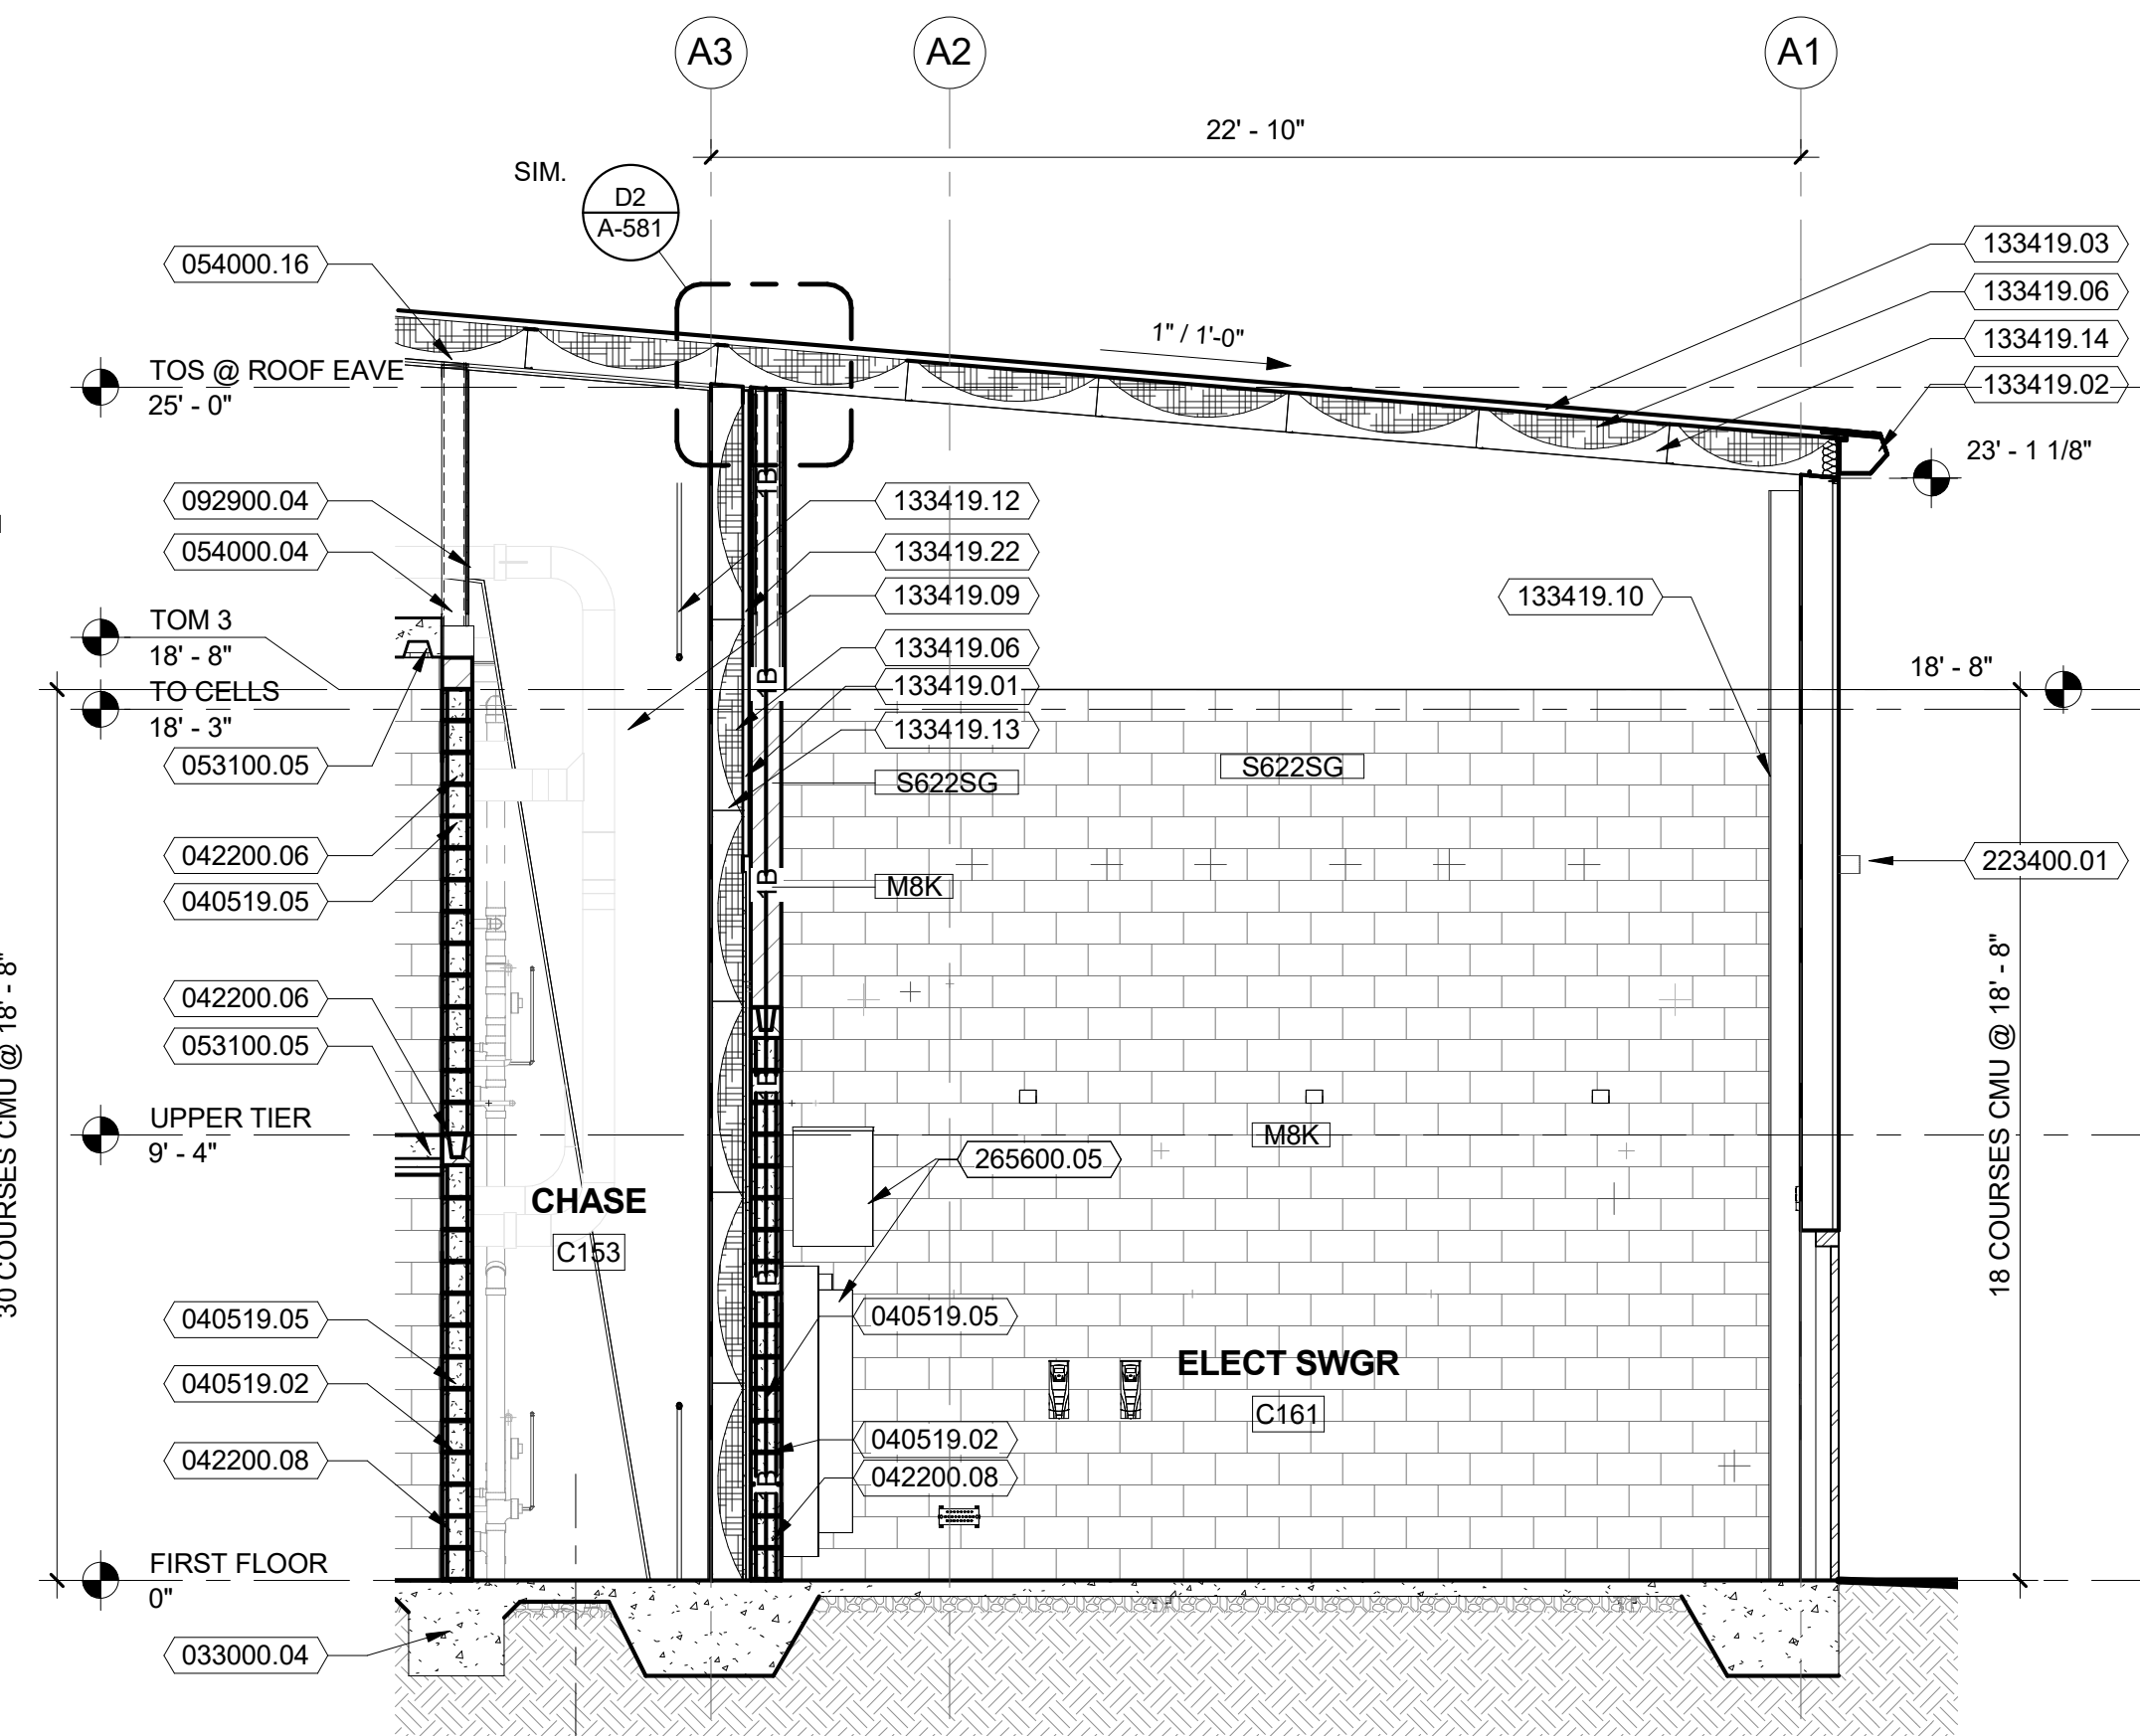

A2 SECTION AT UTILITY
Scale: 1/4" = 1'-0" A6/A-111

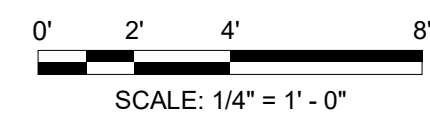

COLUMBIA COUNTY DETENTION FACILITY
389 NW Quinten St, Lake City, FL 32055

**COLUMBIA COUNTY BOARD OF COUNTY
COMMISSIONERS**

[illegible]


TITLE _____

PROJECT NO.	50101397
-------------	----------


SHEET NO. _____

DESTROY AFTER USE


NOTE:
AT ALL EXPOSED BOLT TREADS, INSTALL A CAP NUT
OVER THE EXPOSED TREADS AND TACK WELD THE
NUT TO THE BASE PLATE TYPICAL.

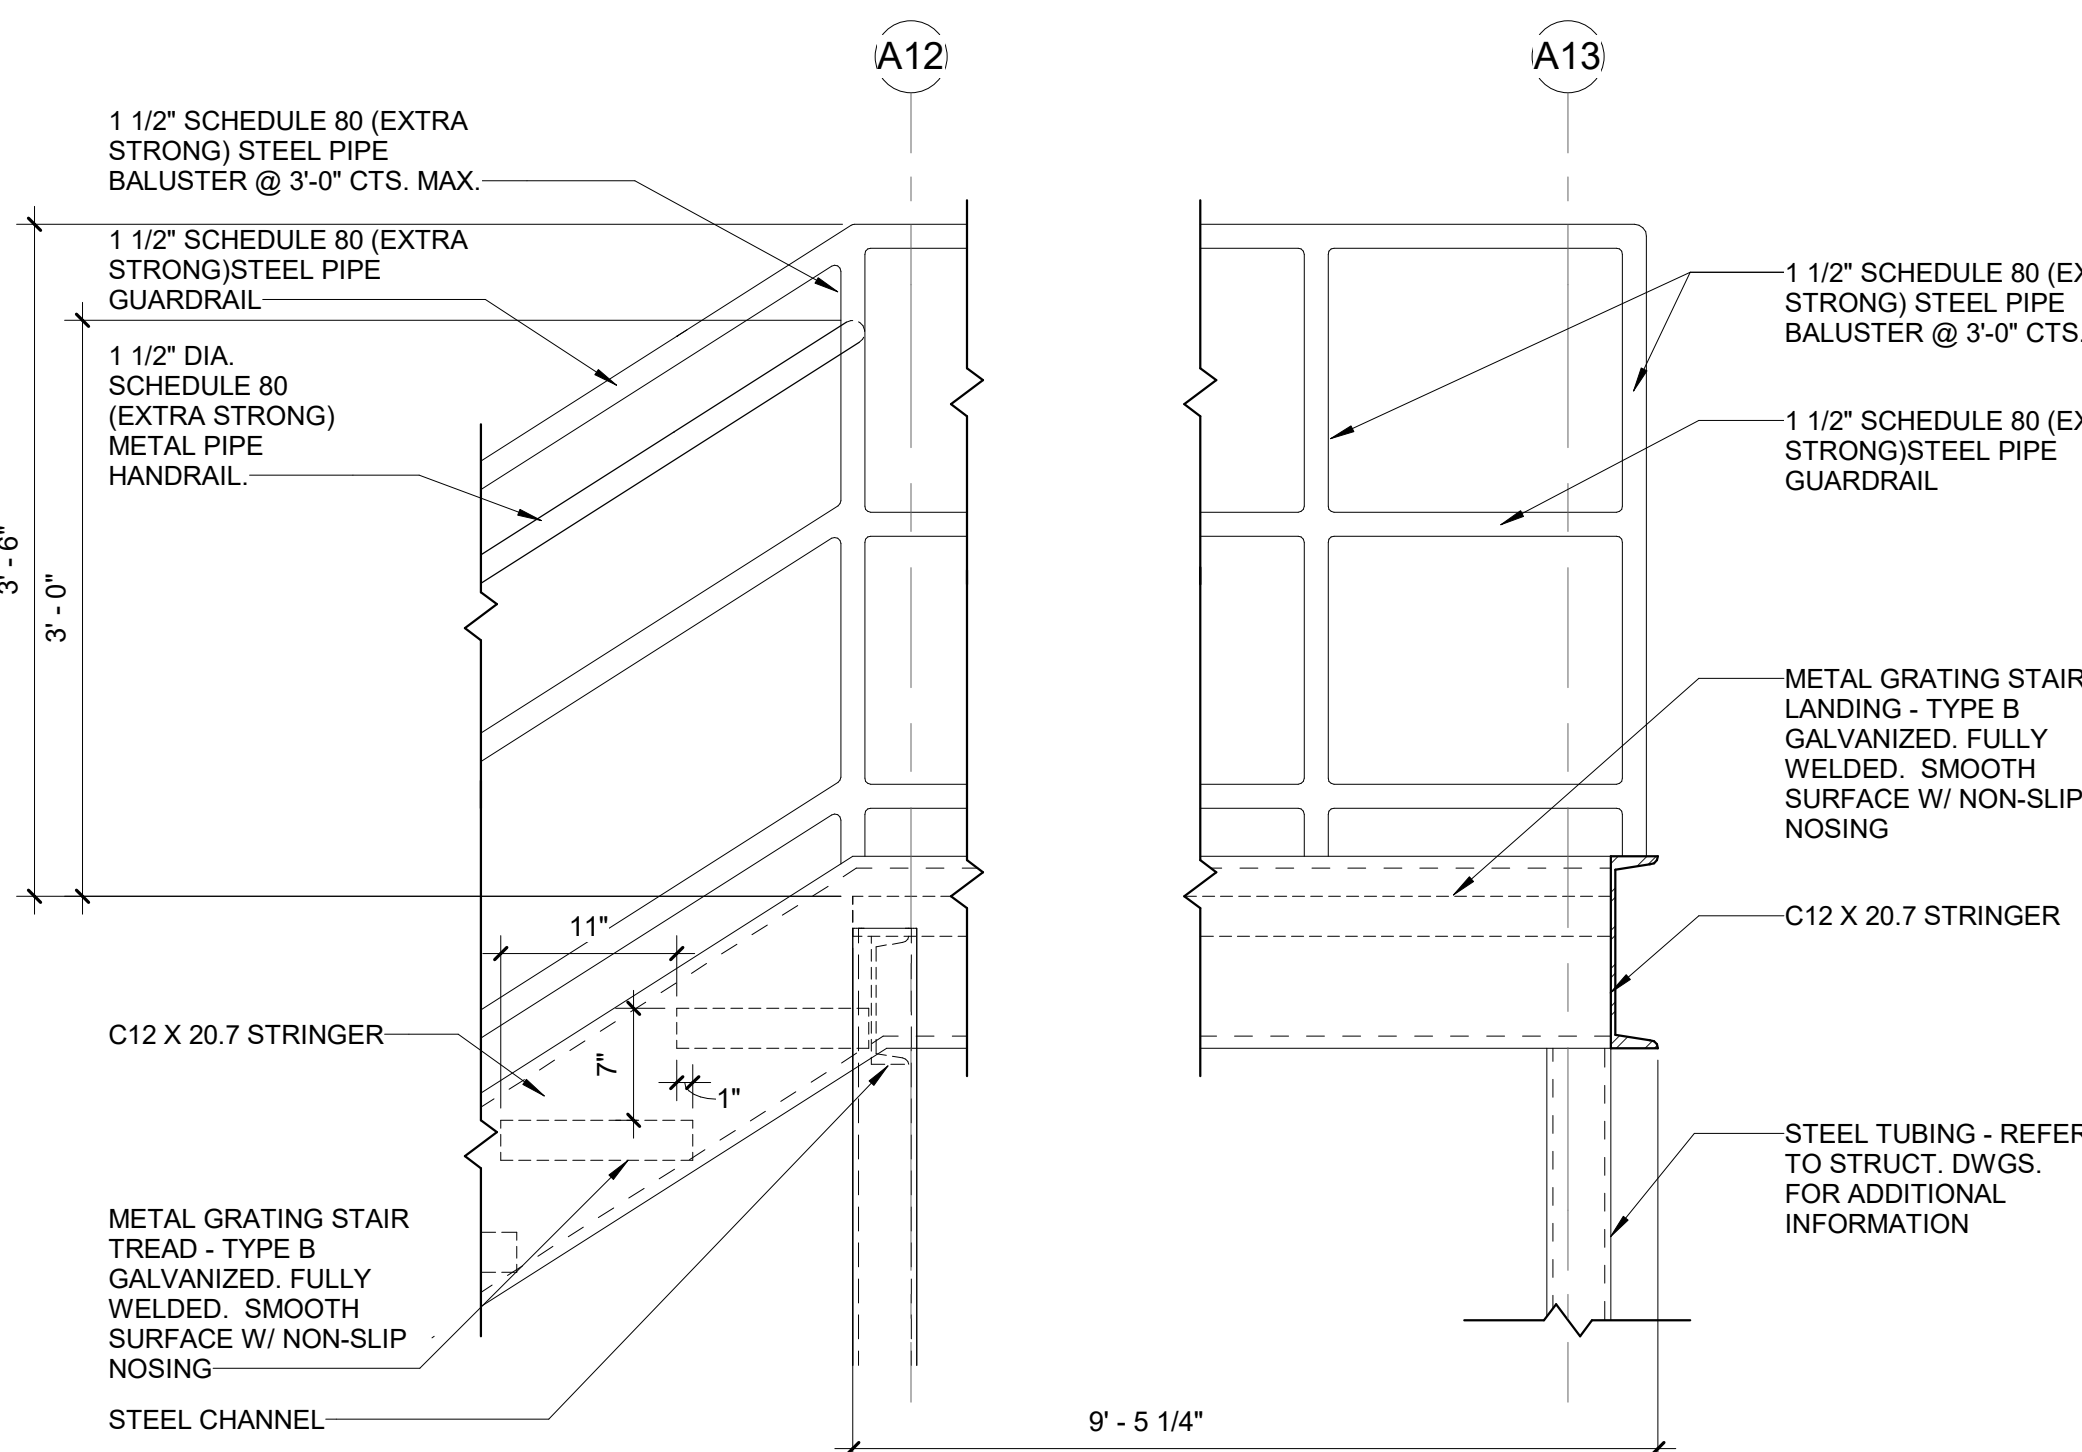


D6 STAIR A DETAIL AT LANDING
Scale: 1" = 1'-0" D6/A-451

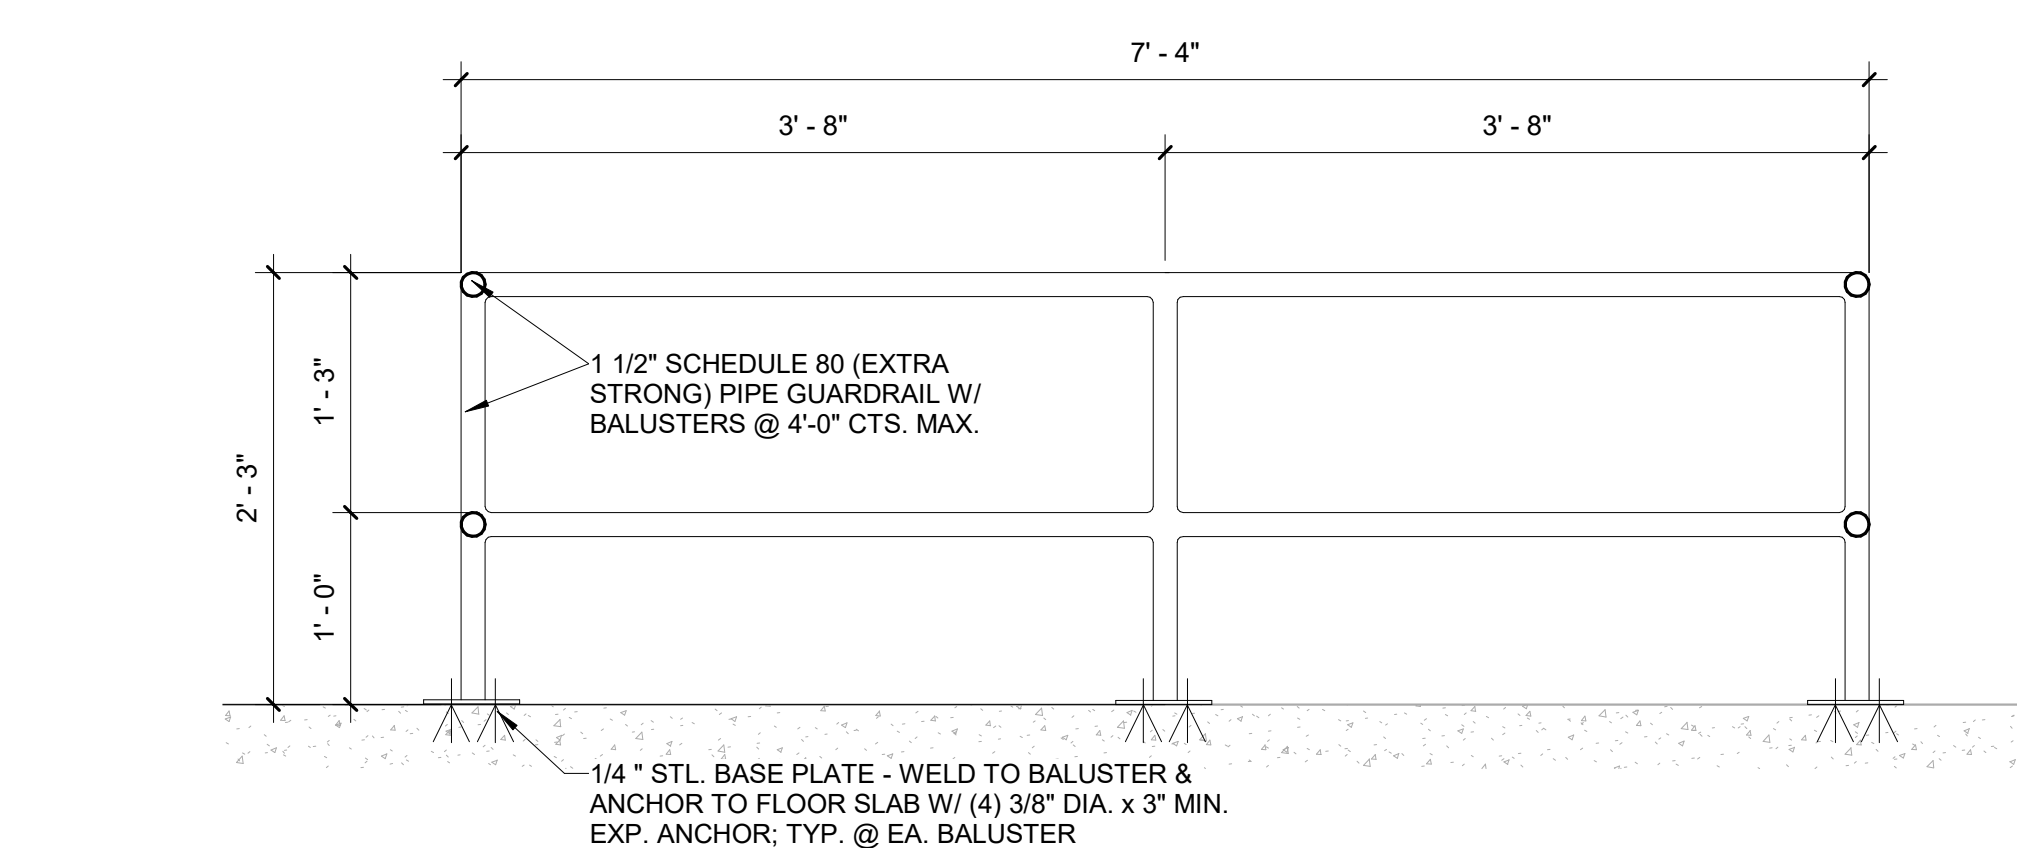


C6 STAIR C UNDERSTAIR PROTECTION
Scale: 1" = 1'-0" D3/A-451

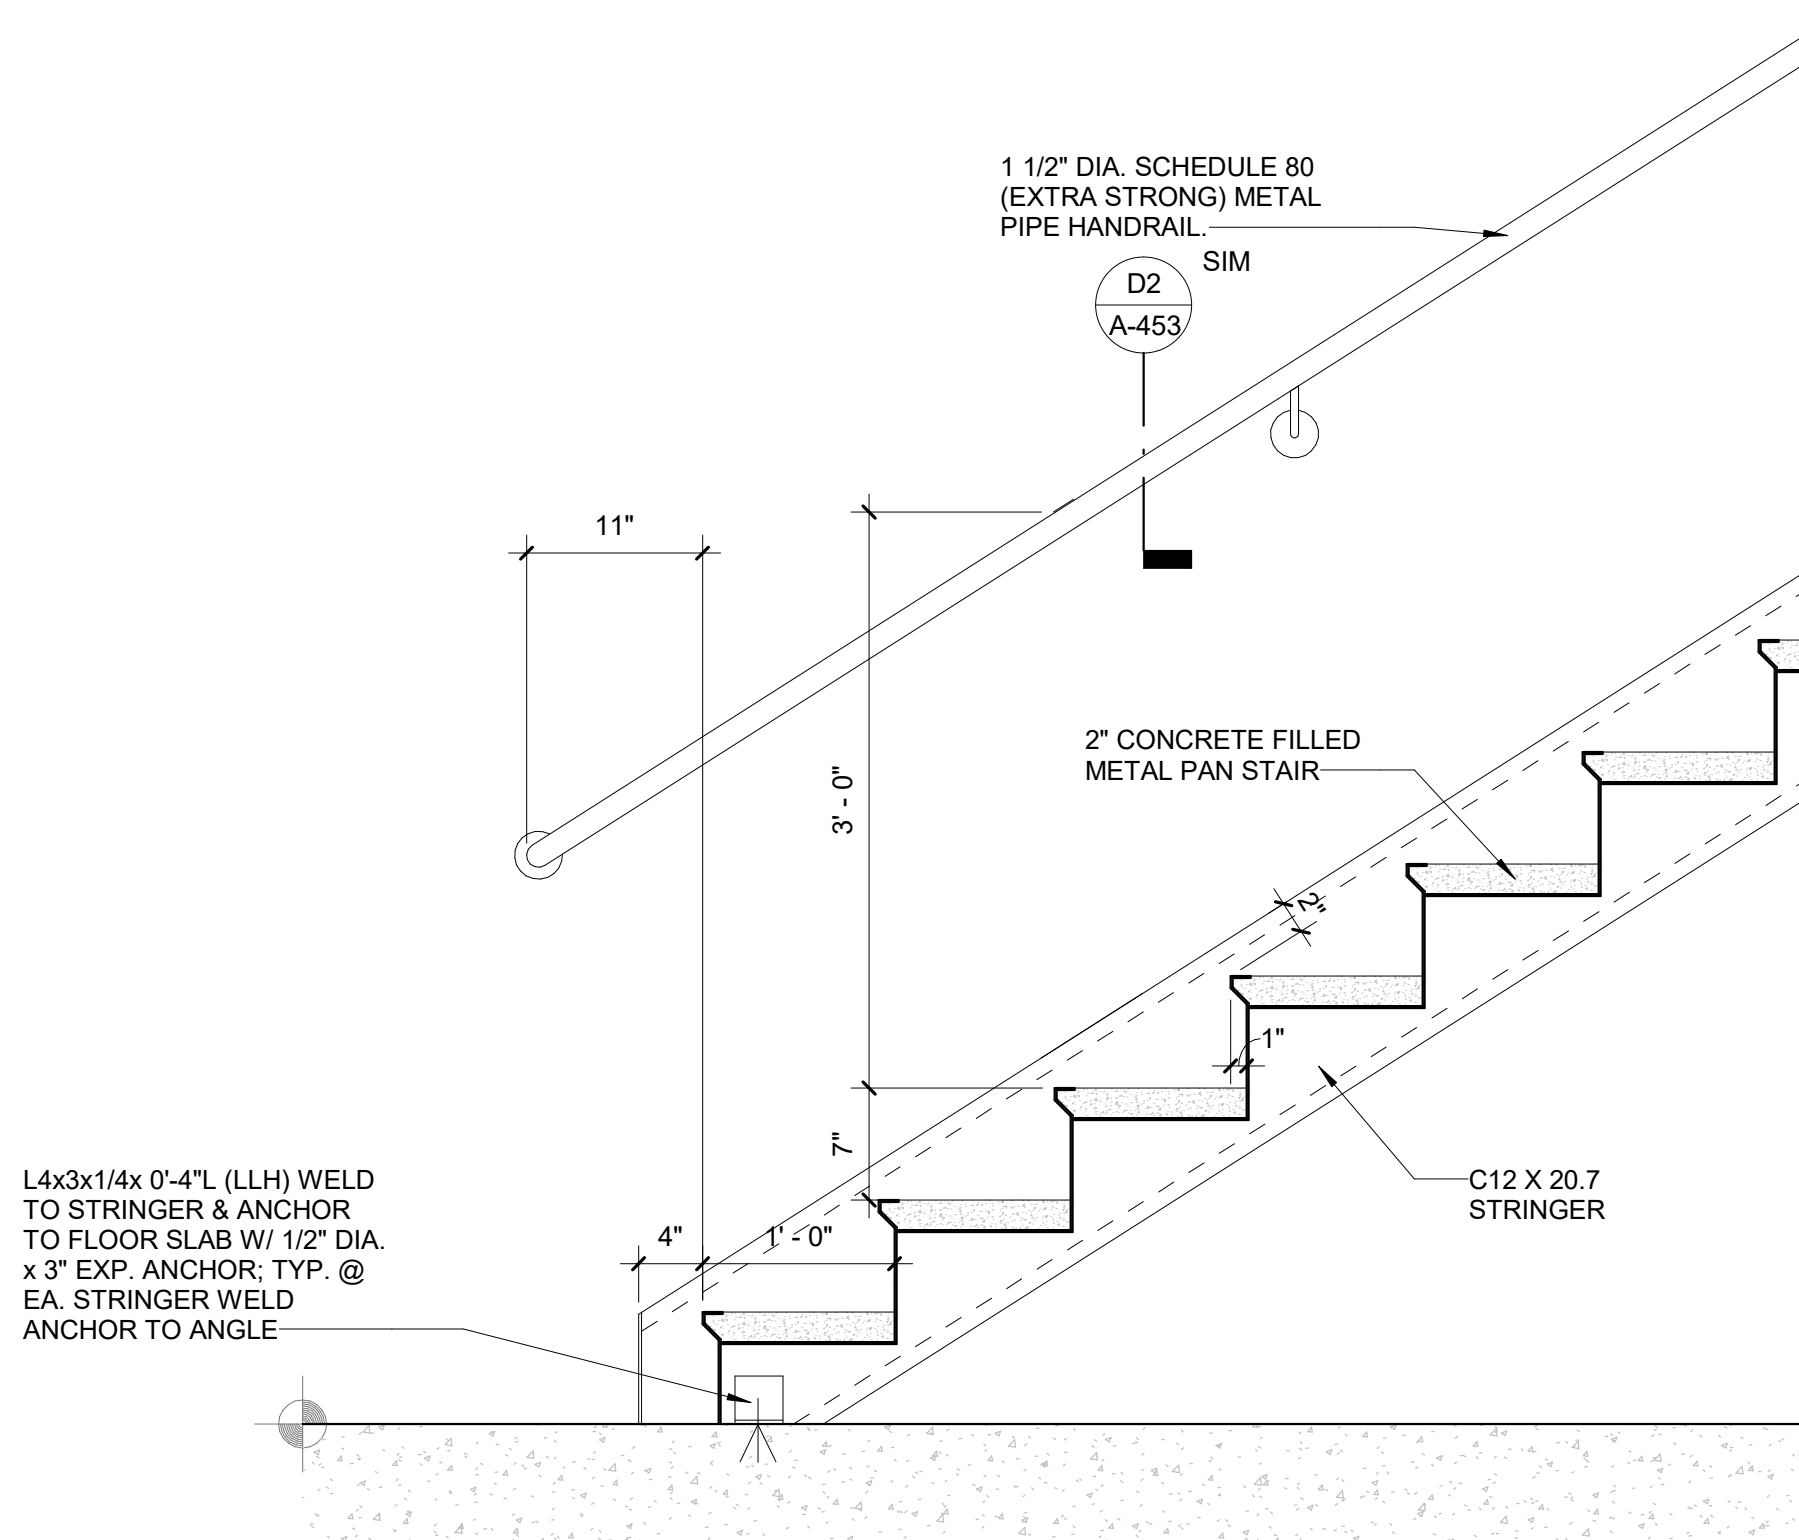


A6 STAIR B DETAIL AT BOTTOM
Scale: 1" = 1'-0" A5/A-452

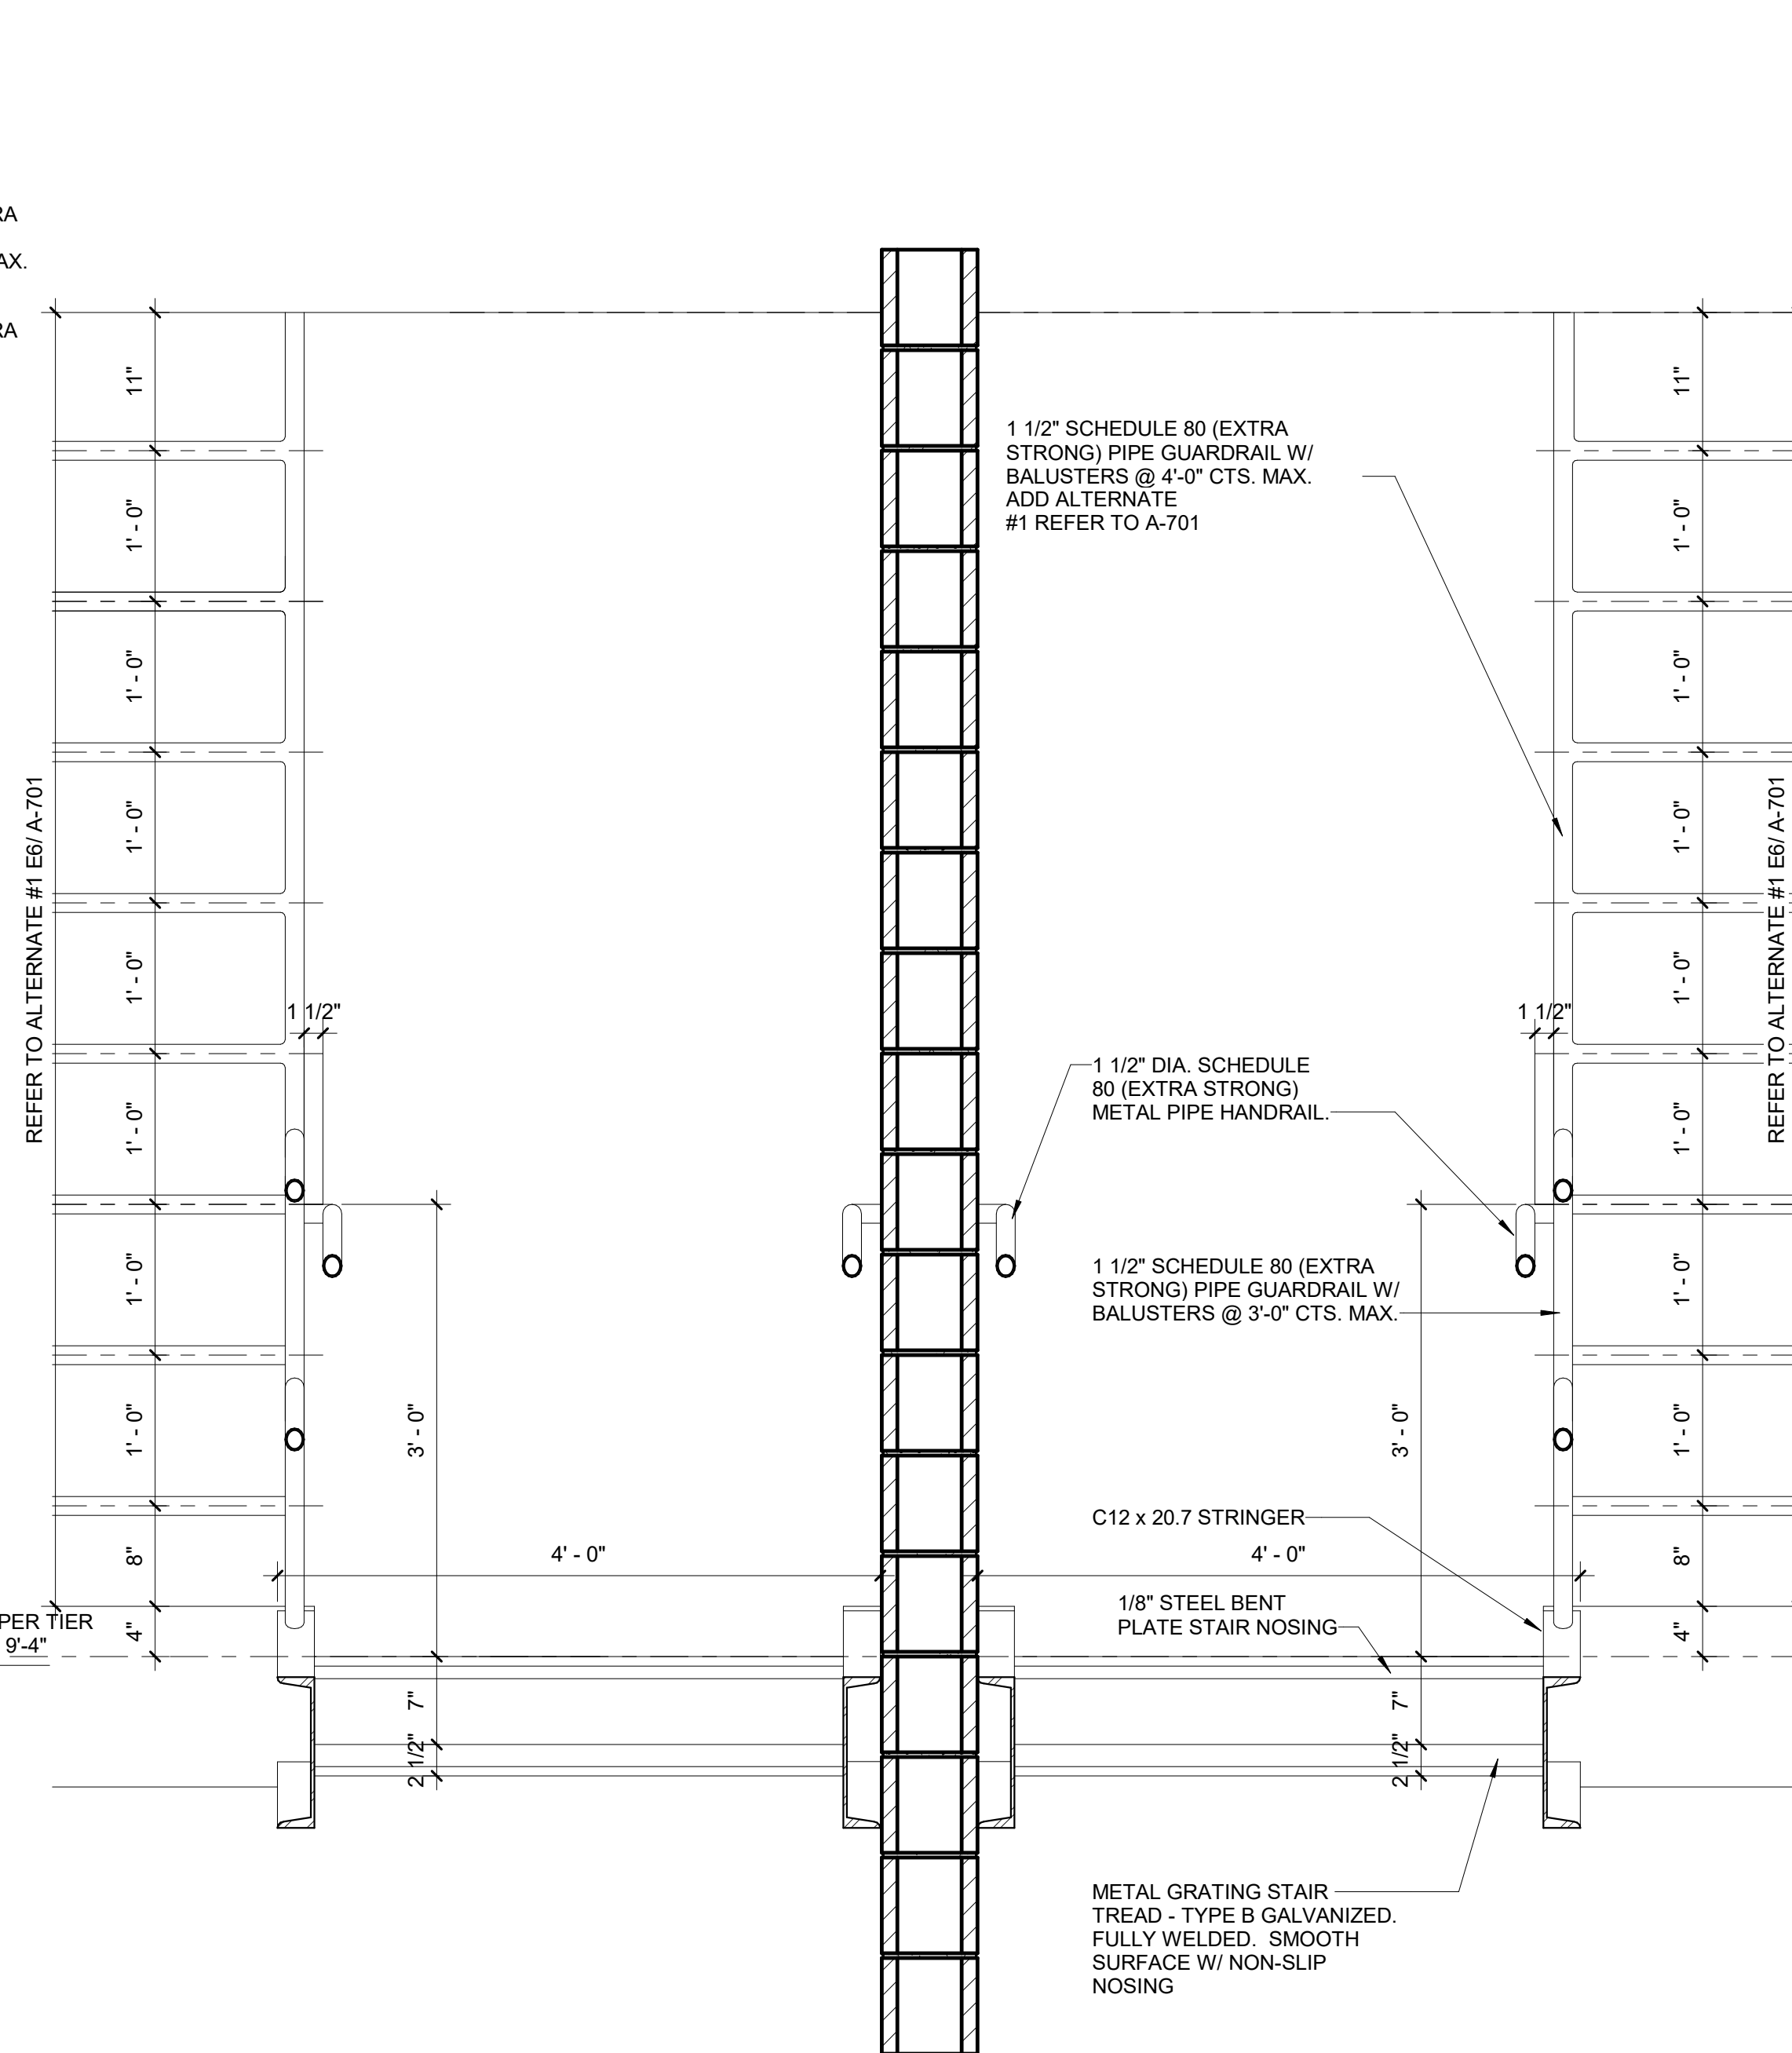


C4 STAIR C DETAIL AT DAYROOM
Scale: 1" = 1'-0" A3/A-451

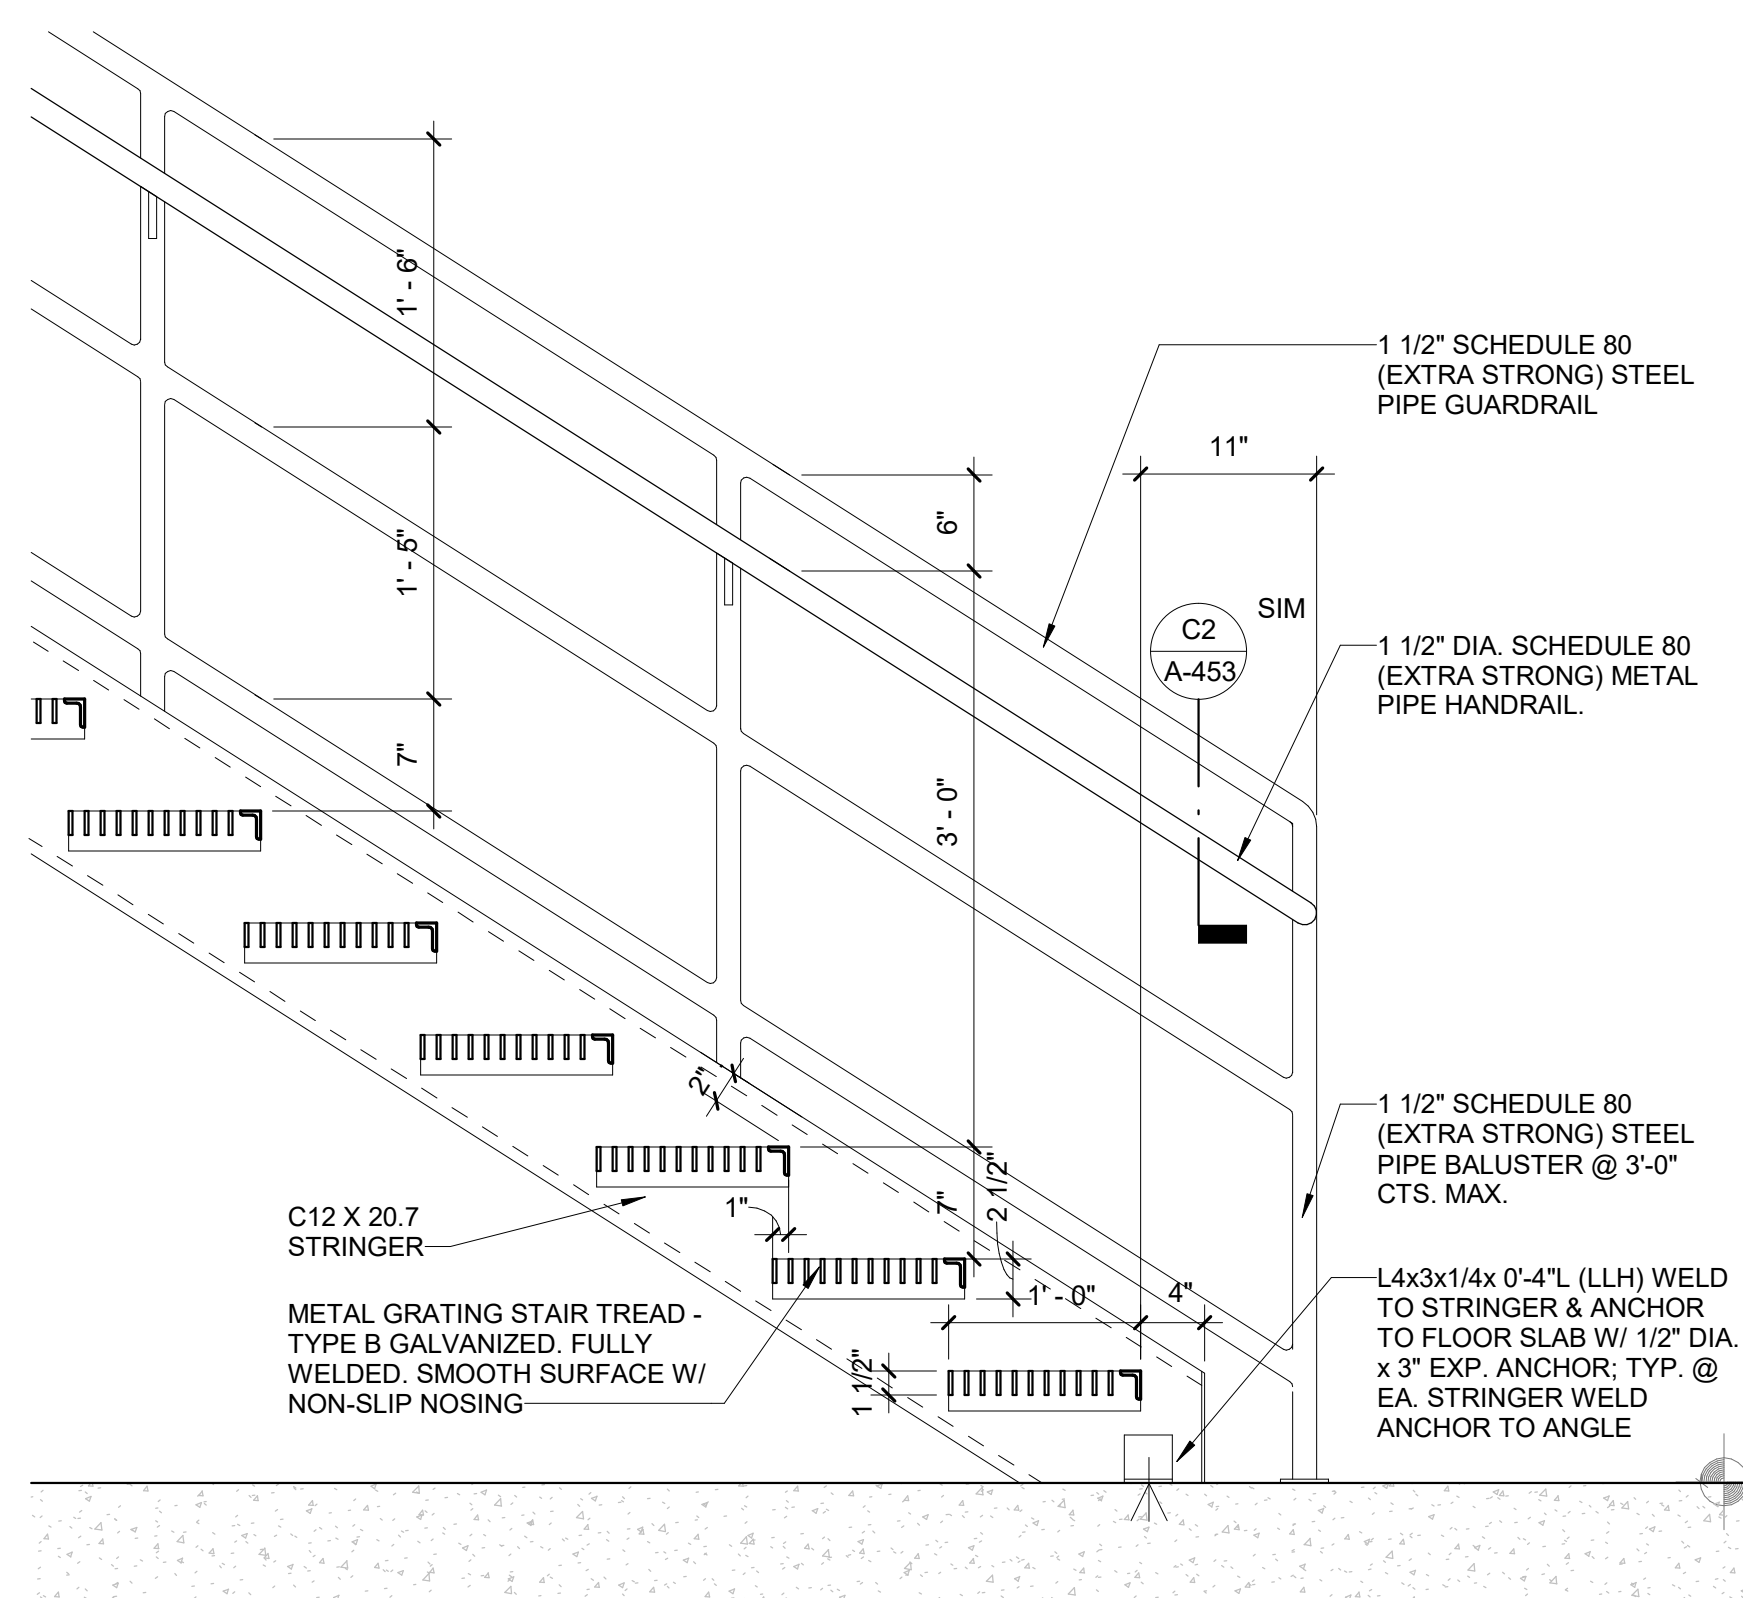


A4 STAIR A & C DETAIL AT BOTTOM
Scale: 1" = 1'-0" D3/A-451

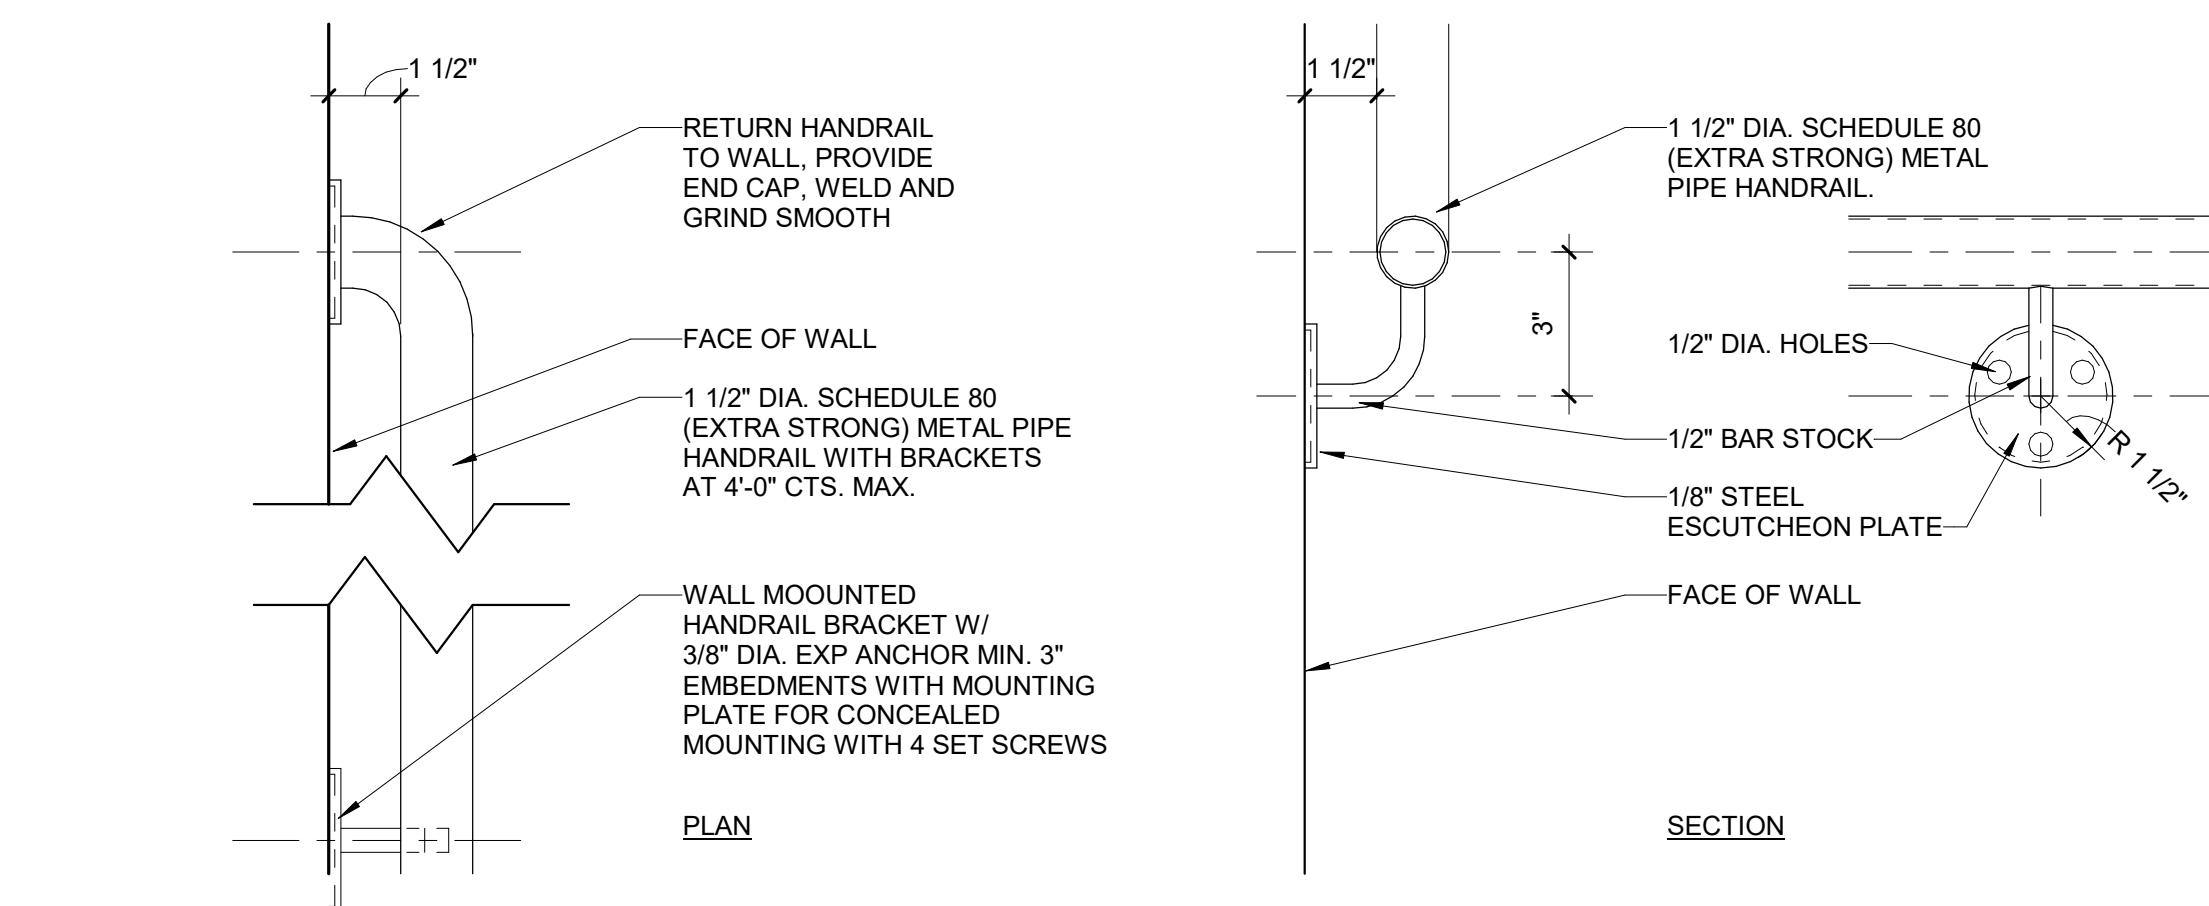


D2 WALL MOUNTED HANDRAIL DETAIL
Scale: 3" = 1'-0" A6/A-453

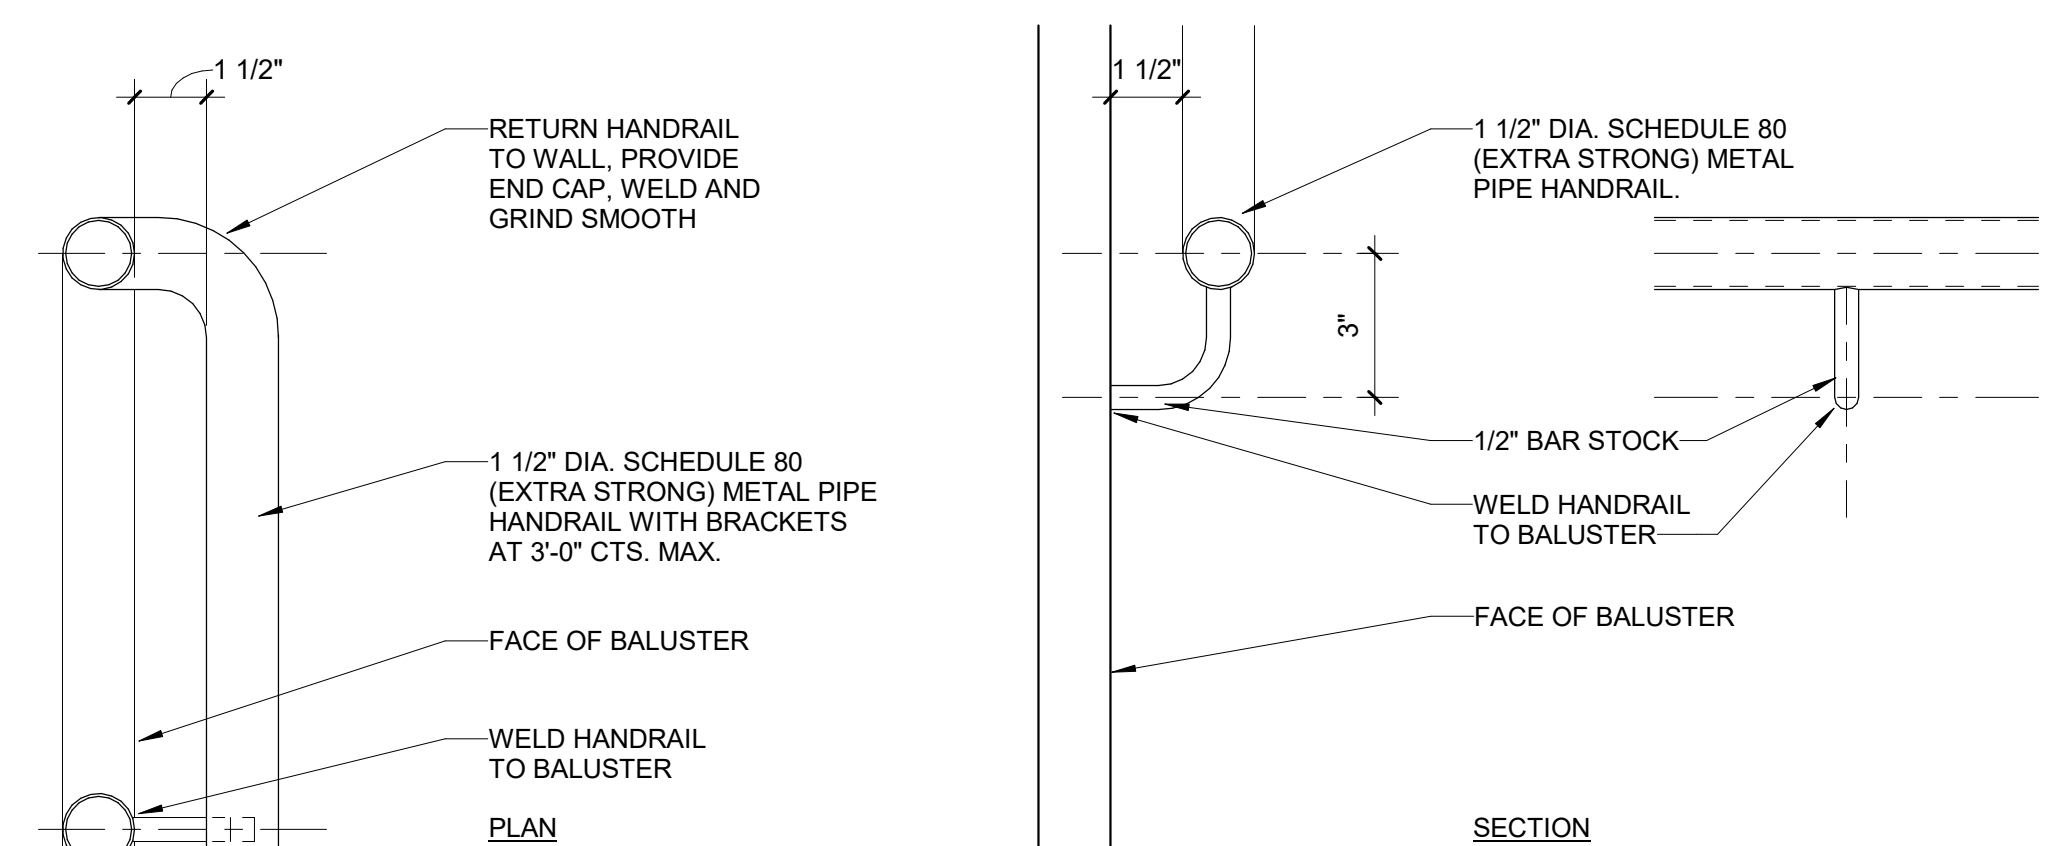

C2 BALUSTER MOUNTED HANDRAIL DETAIL
Scale: 3" = 1'-0" A4/A-453

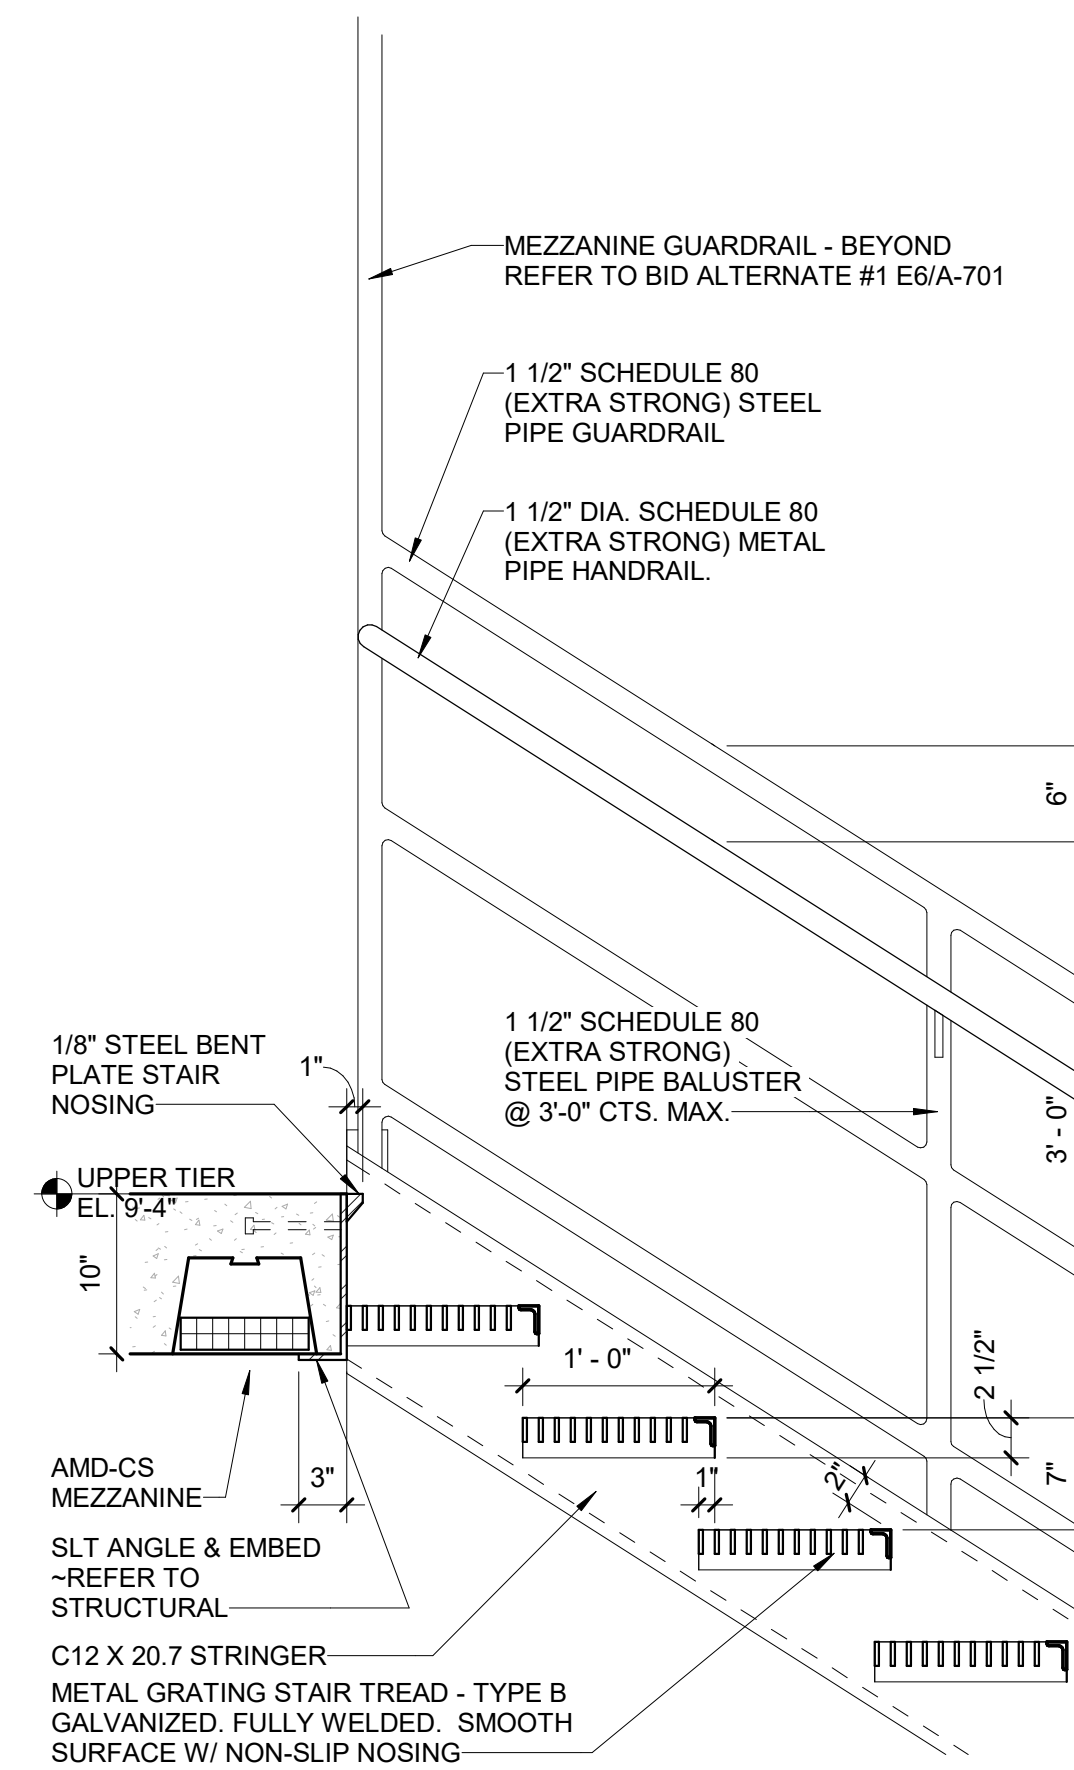

STAIR C DETAIL AT TOP
AT DORM

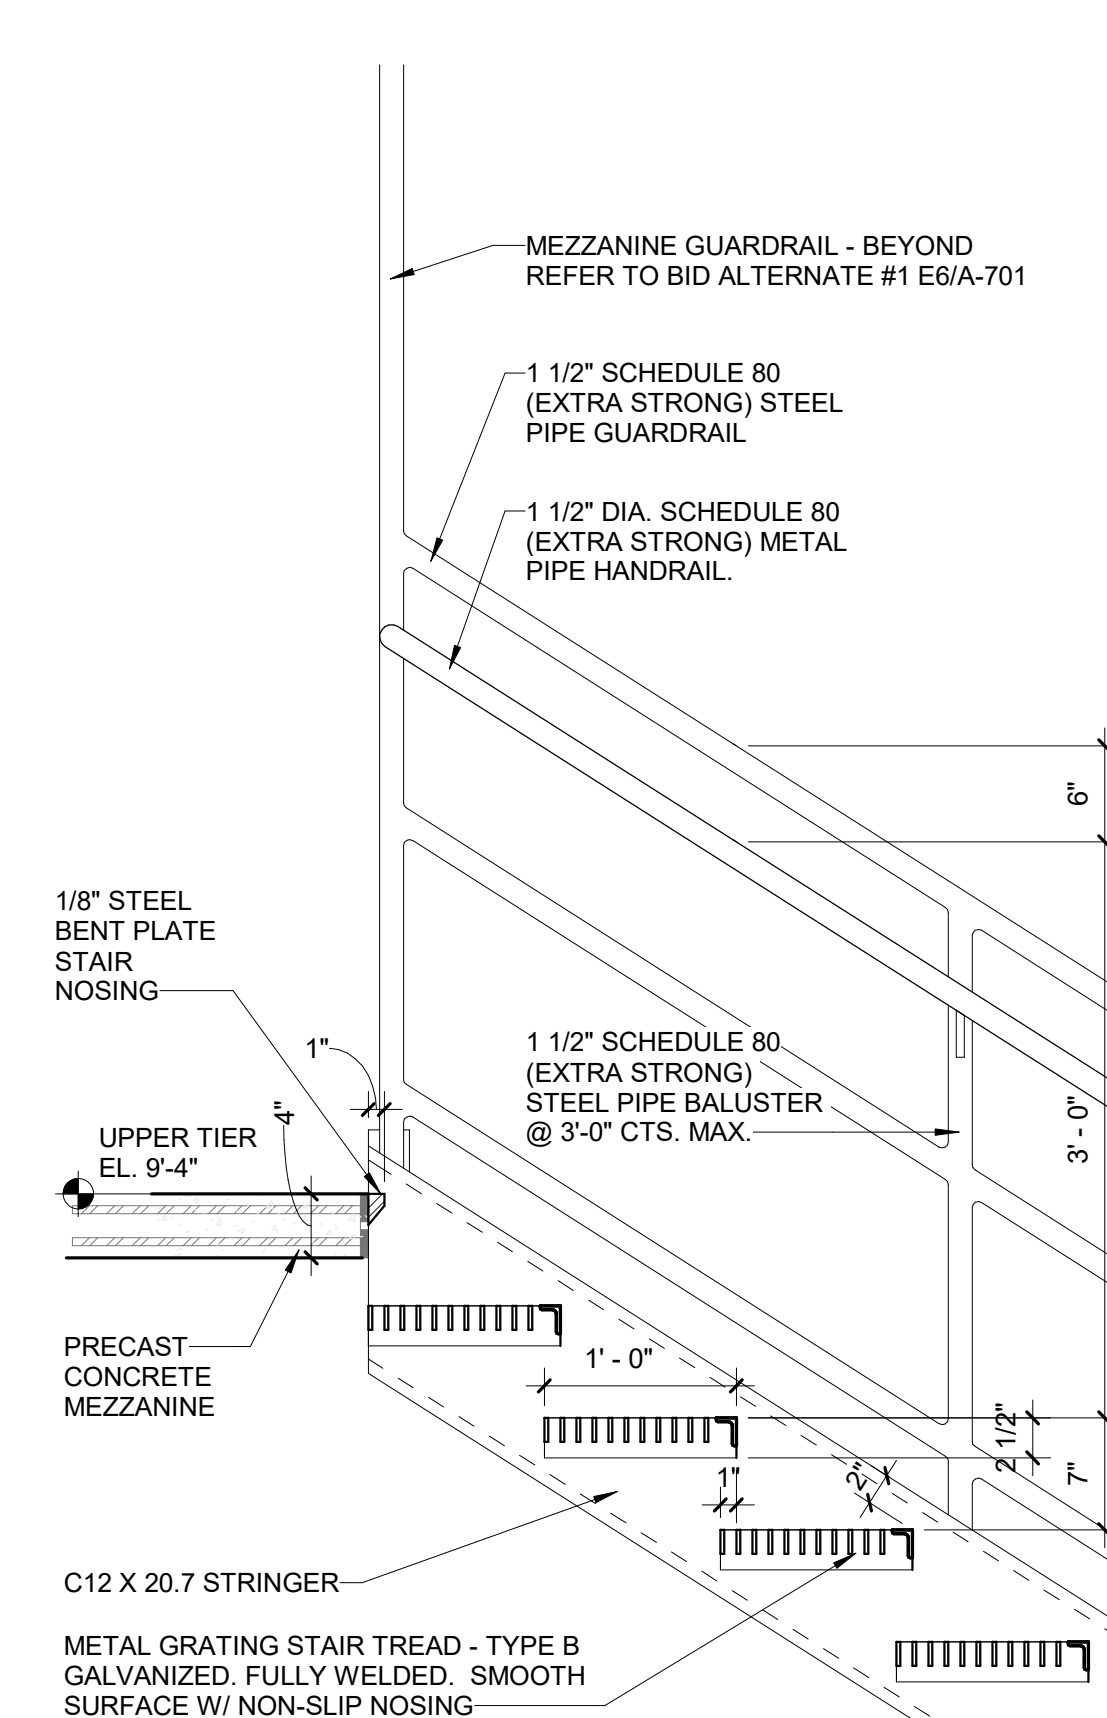







STAIR C DETAIL AT TOP
AT CELL


PROJECT NO.	50101397
-------------	----------





A-453


SHEET NO. _____

DESTROY AFTER USE

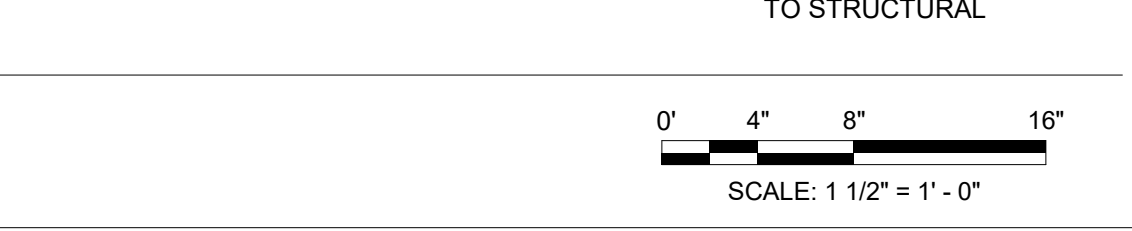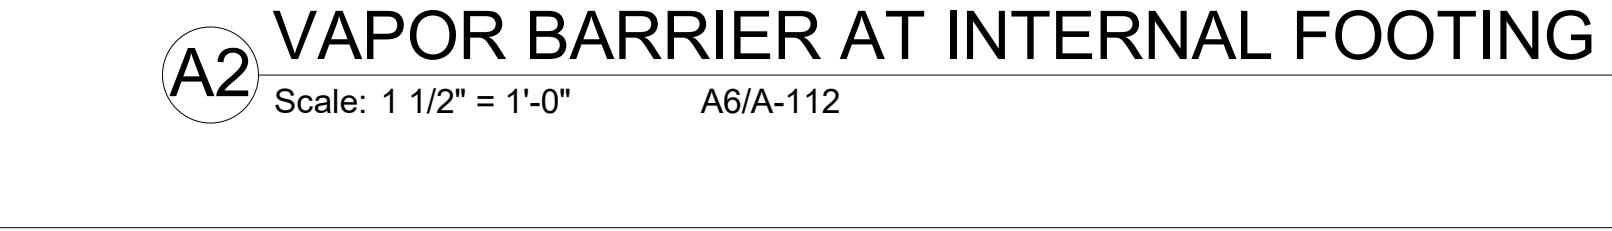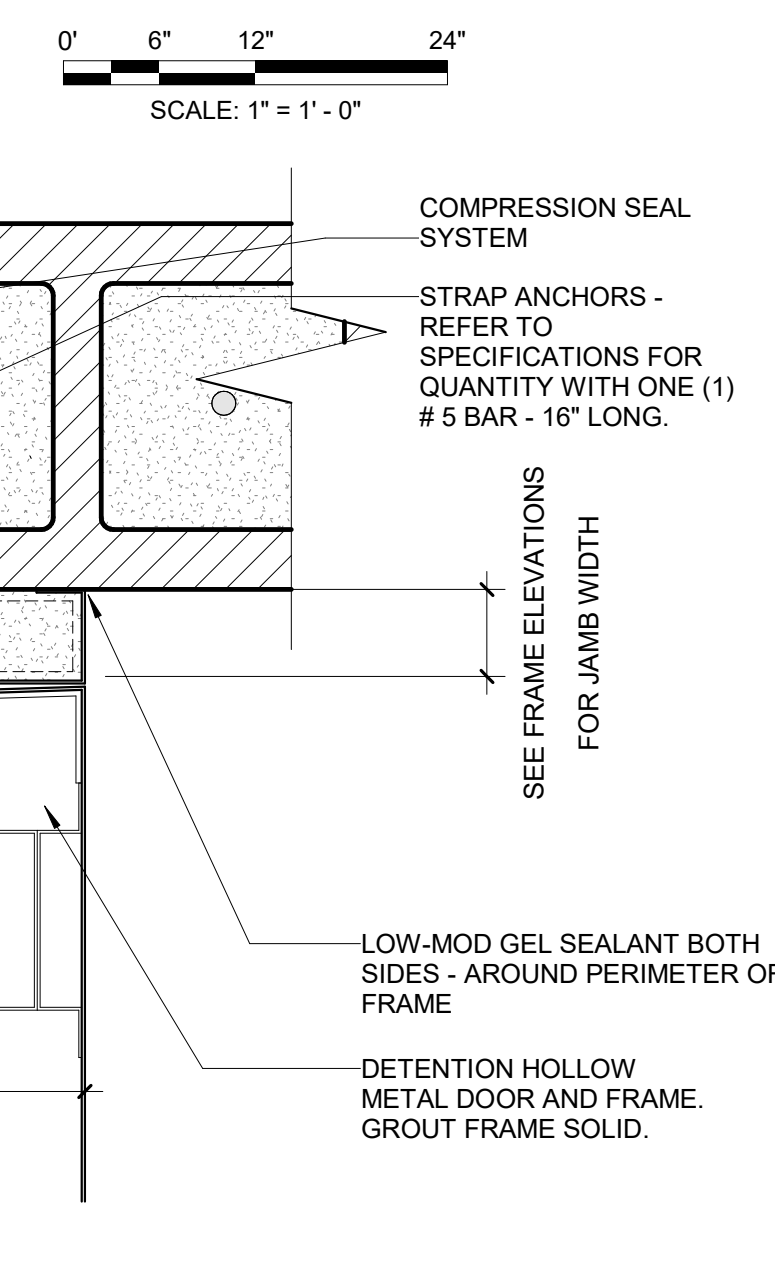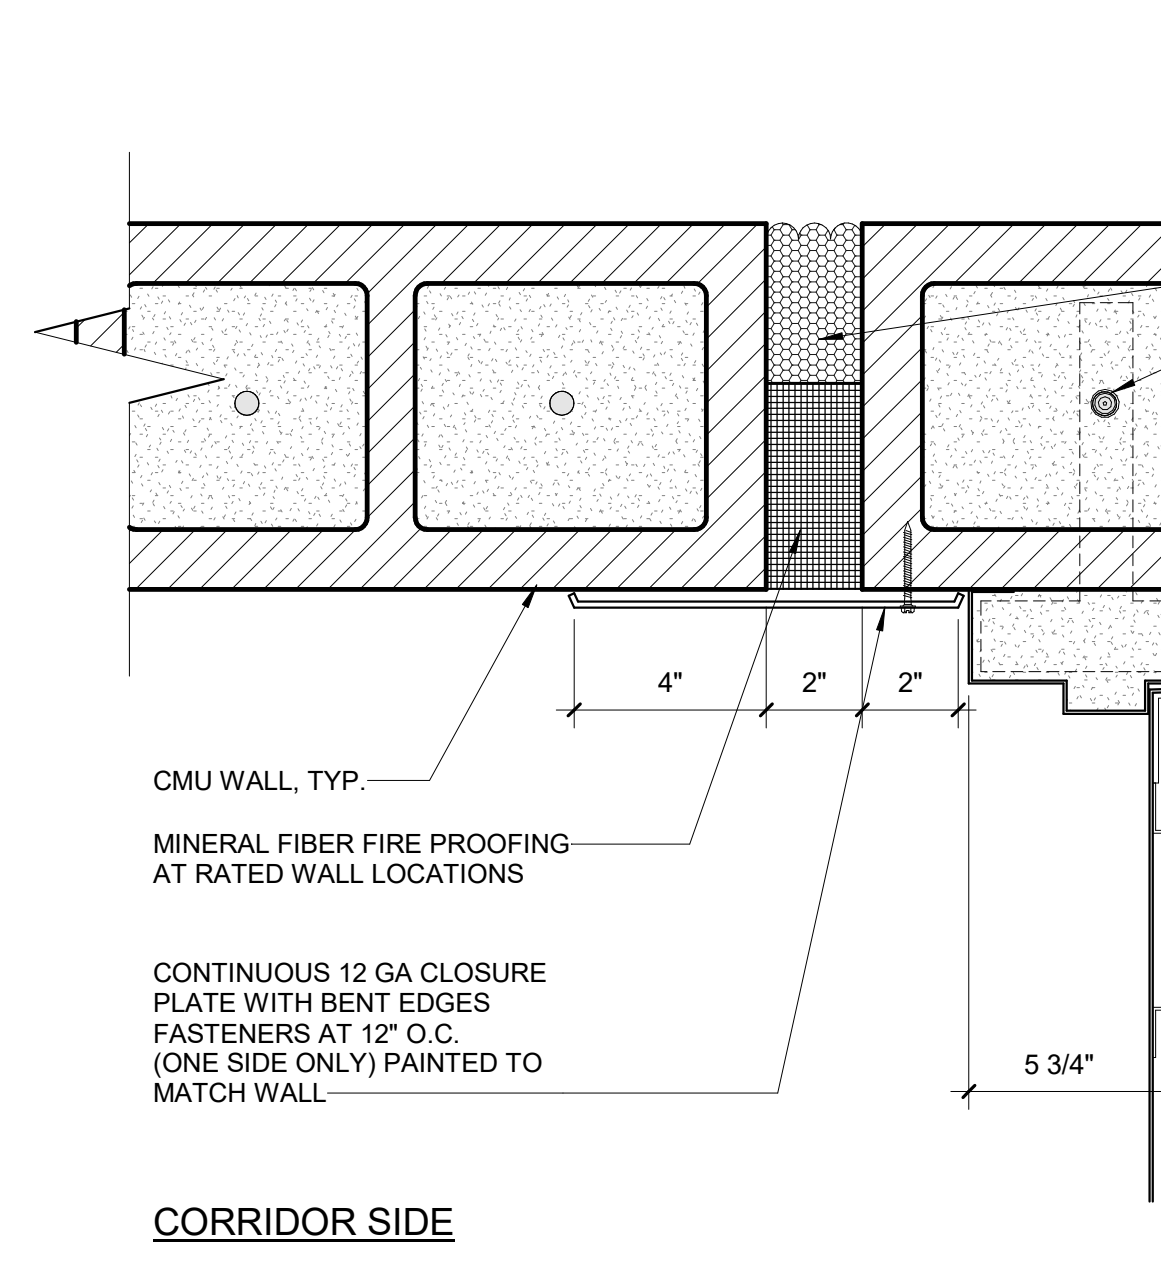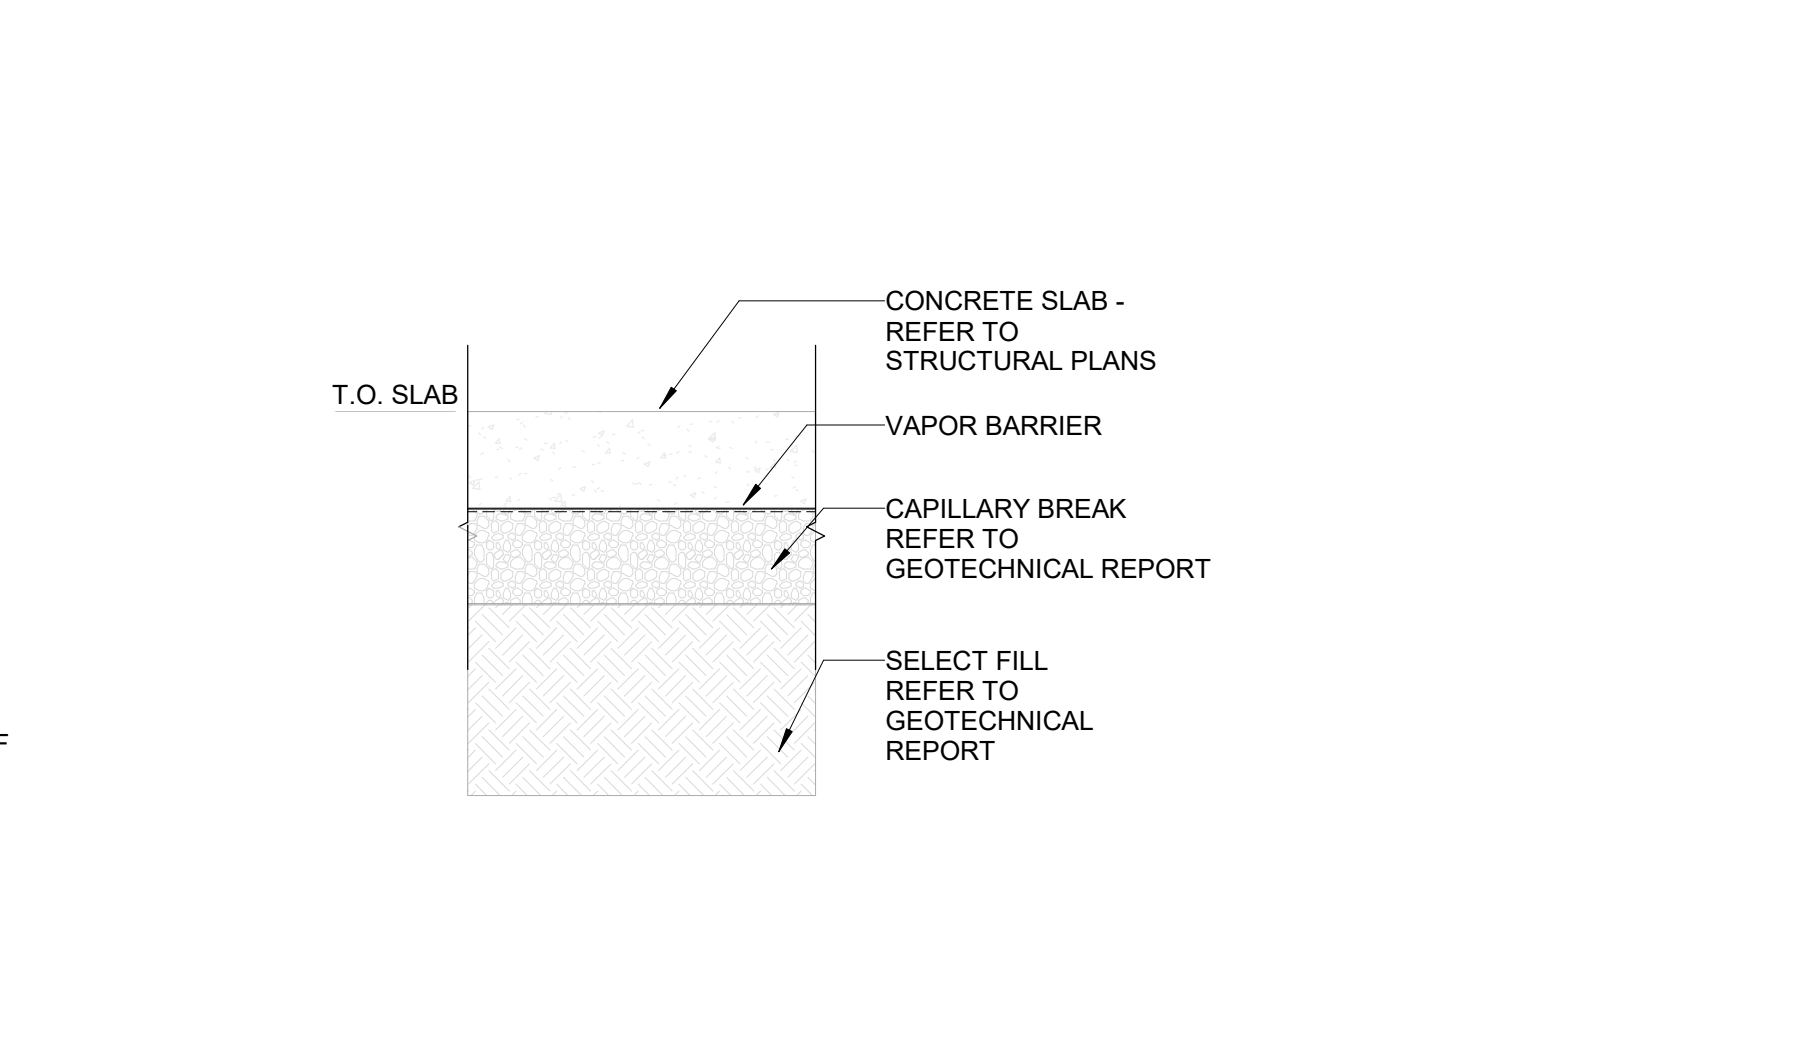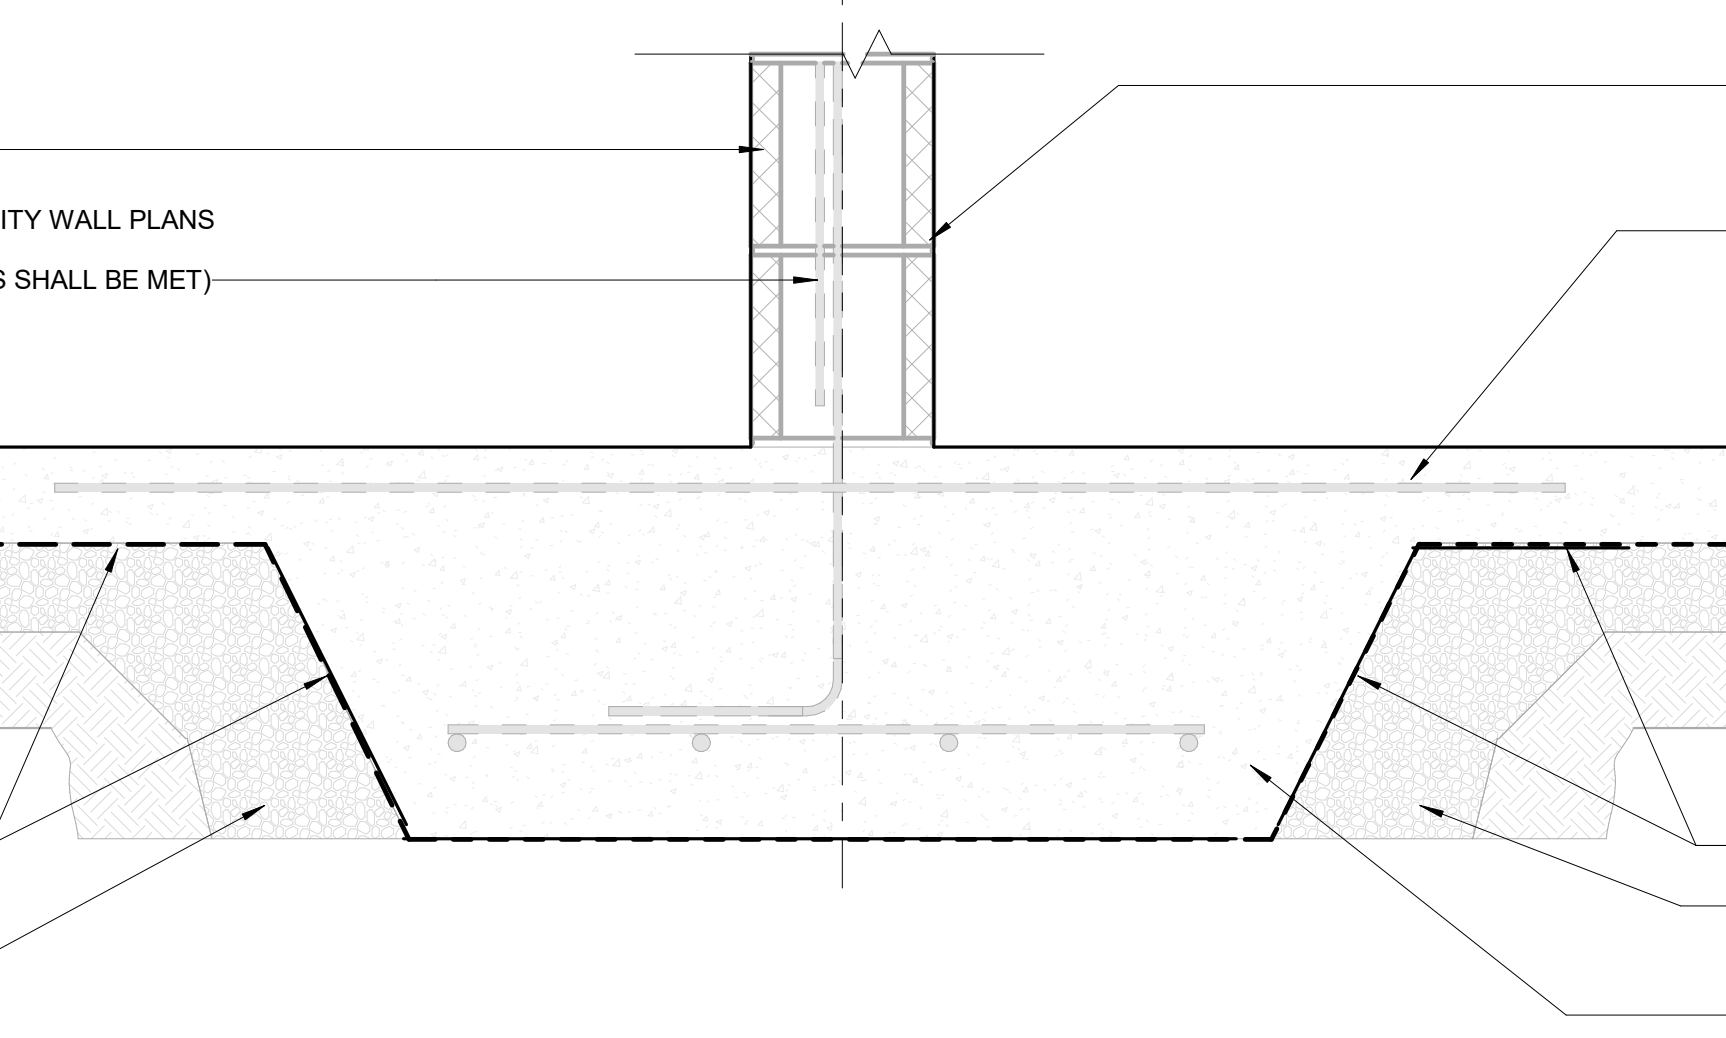

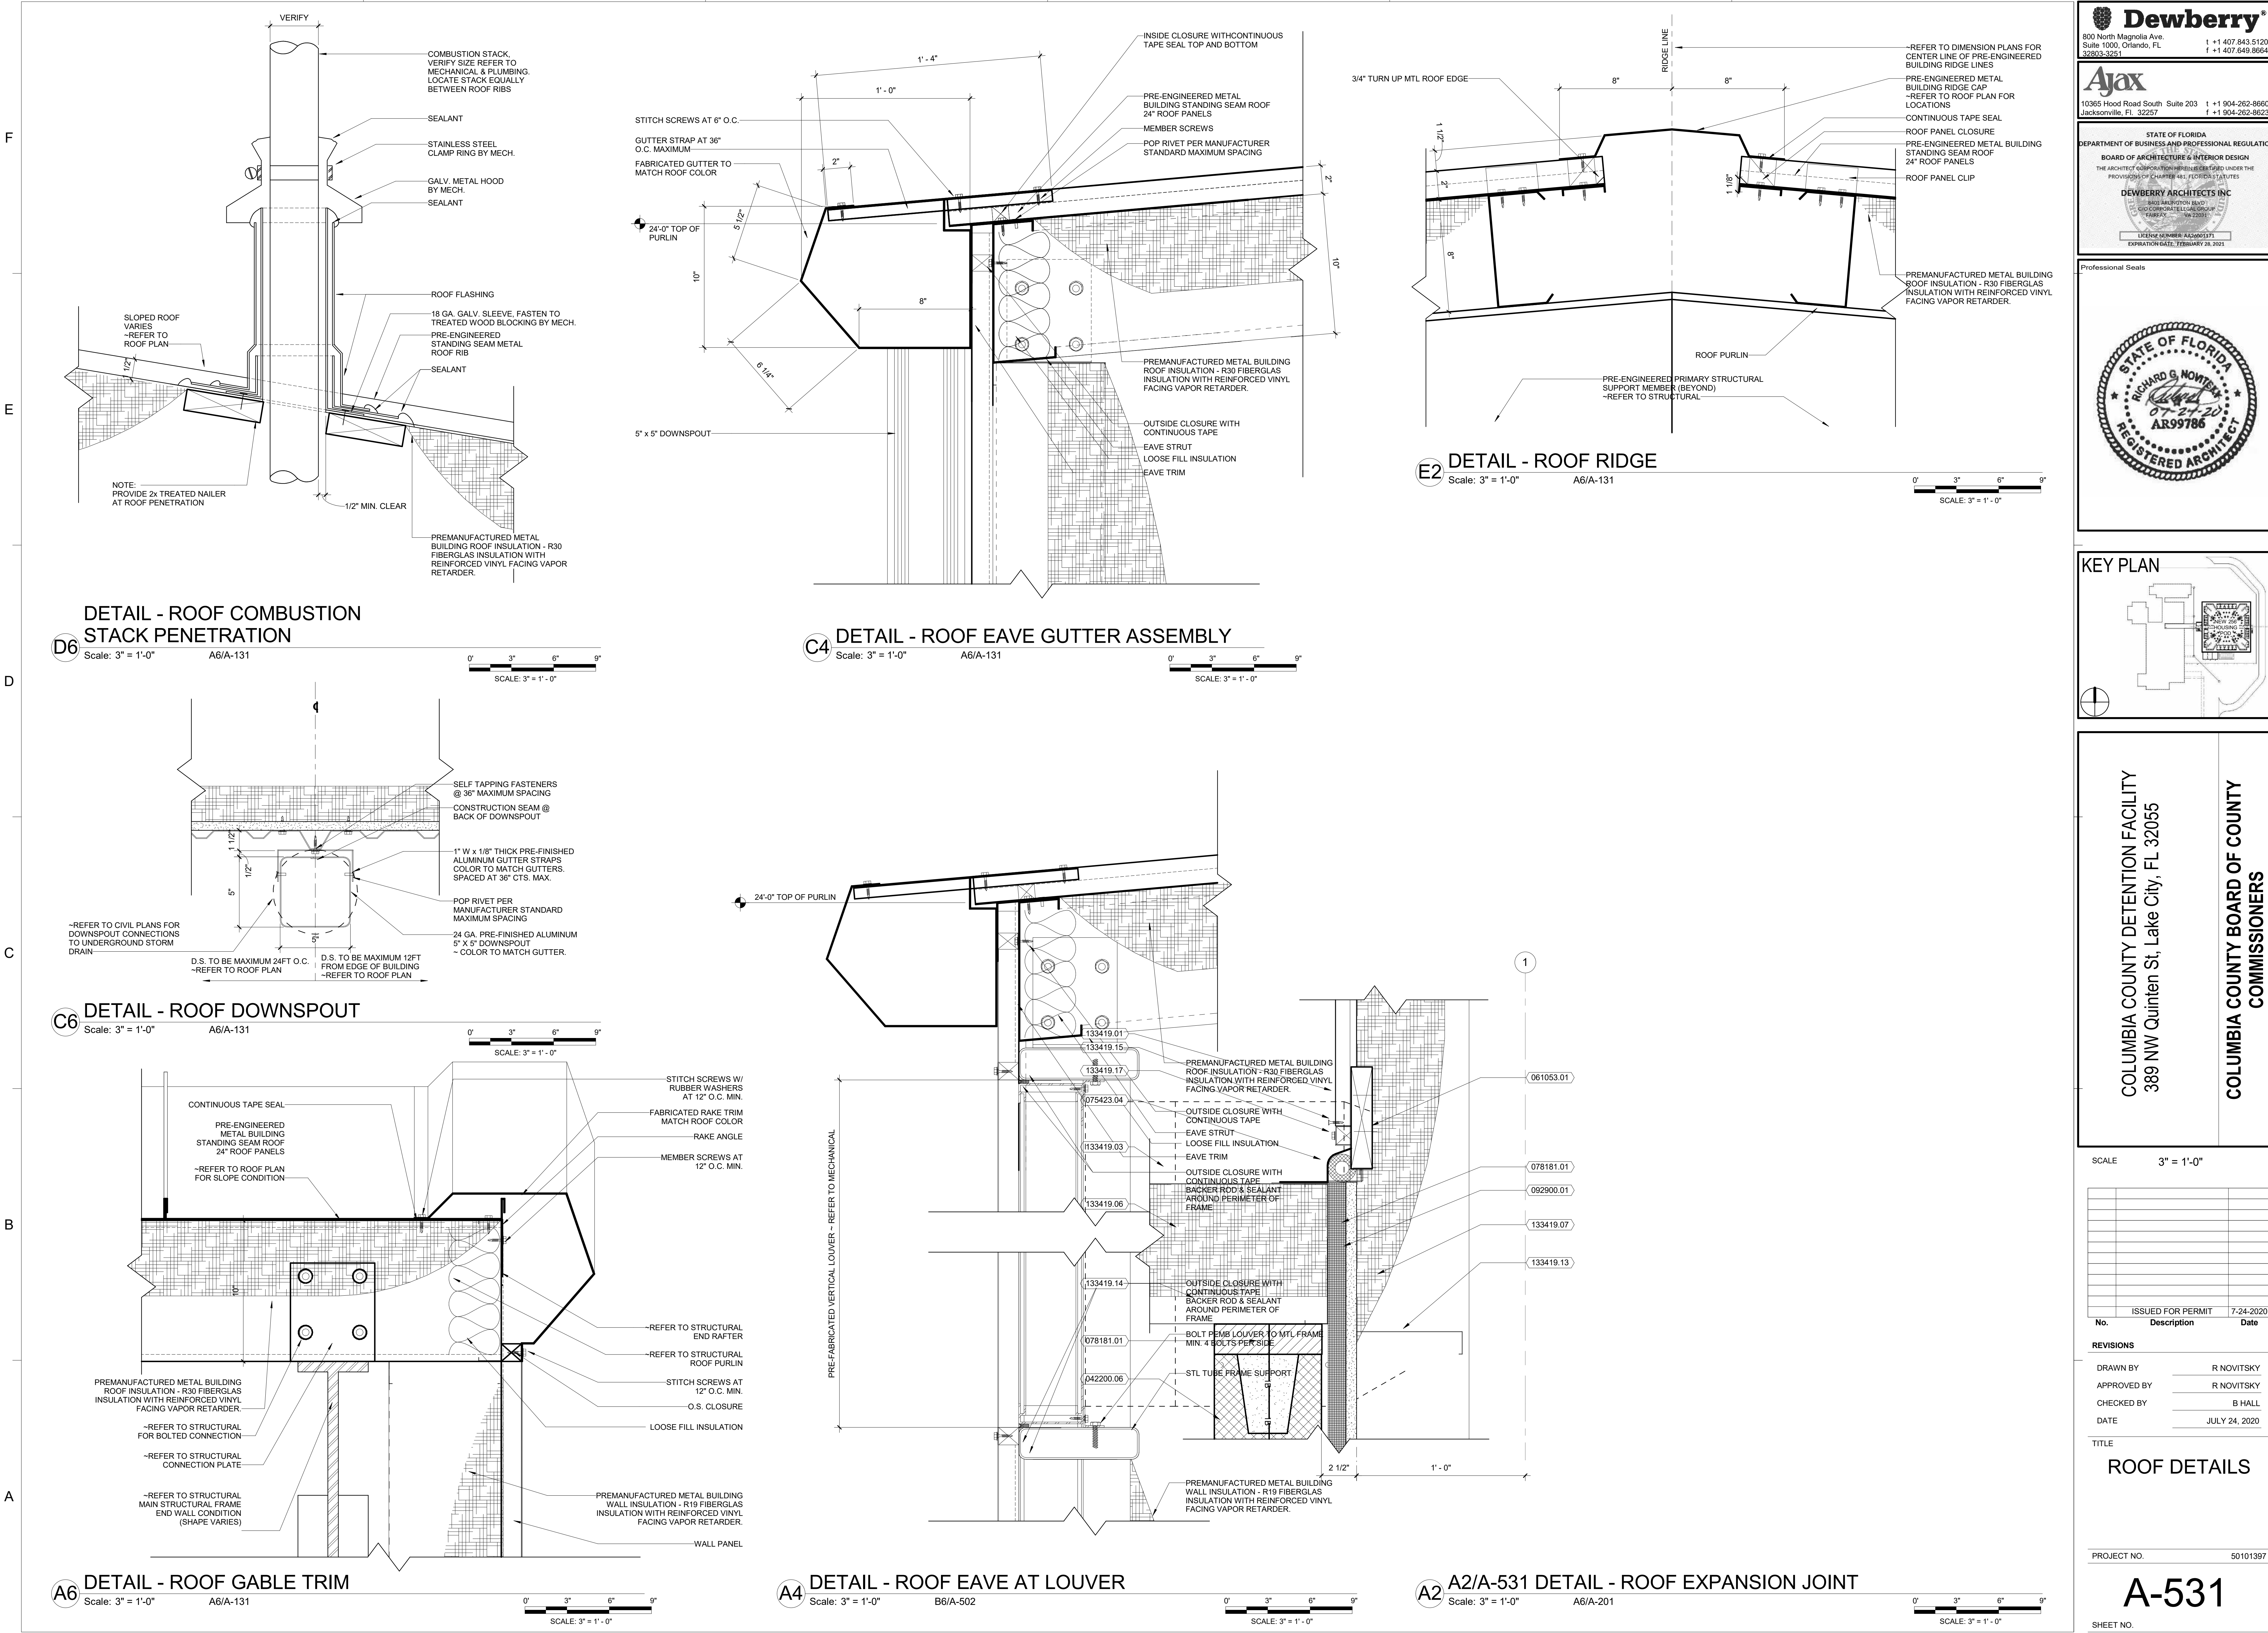

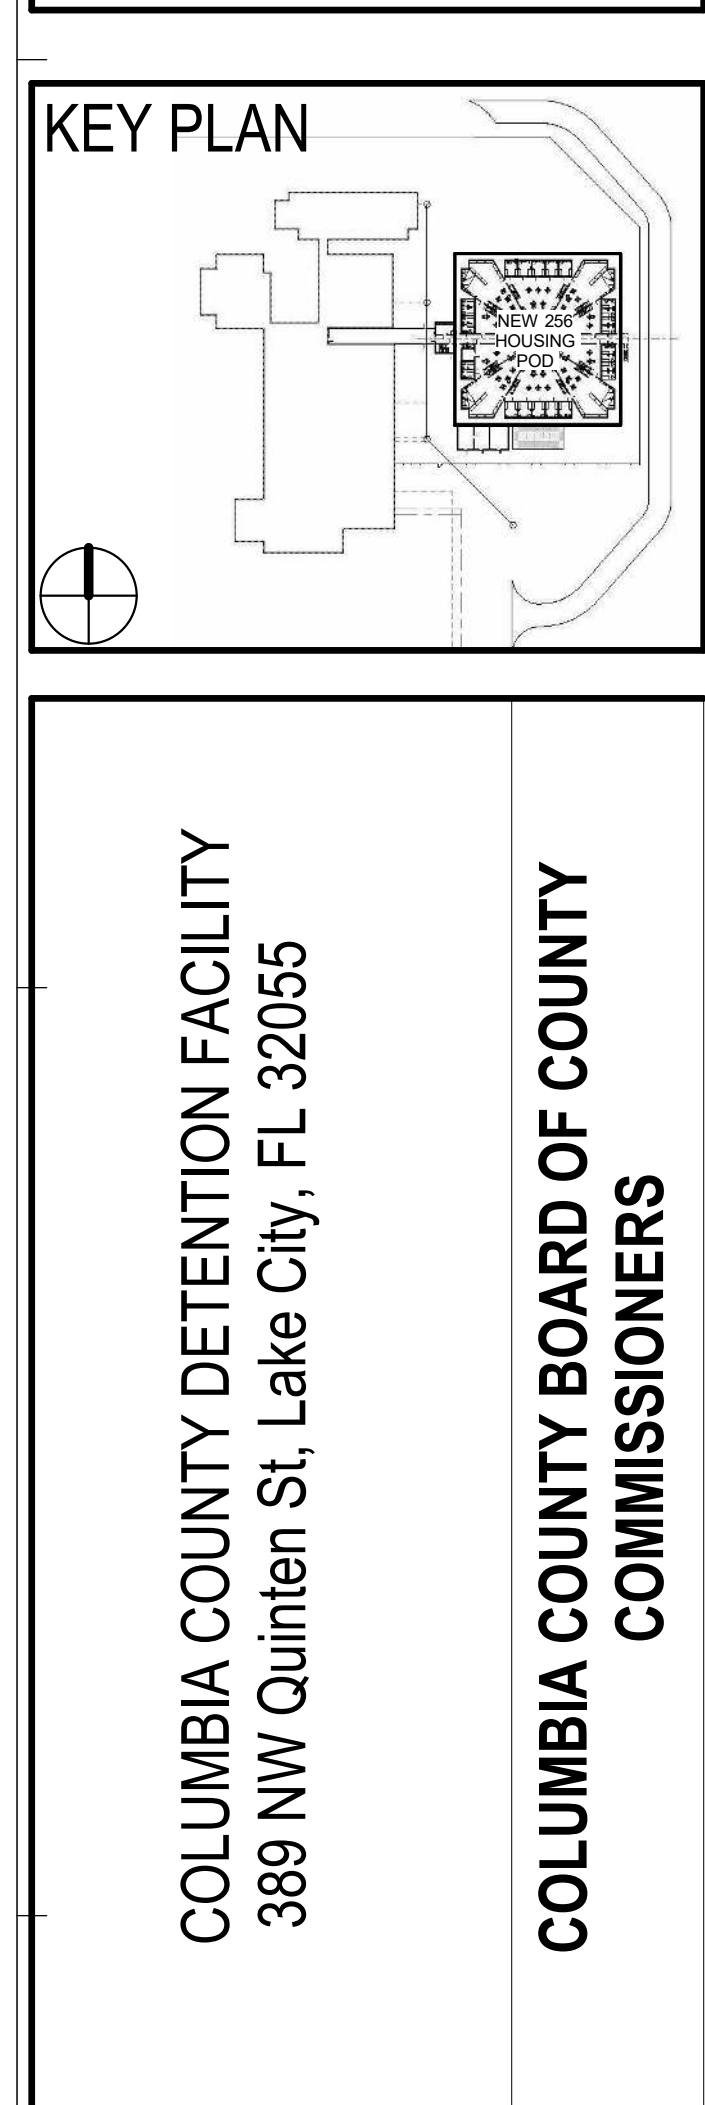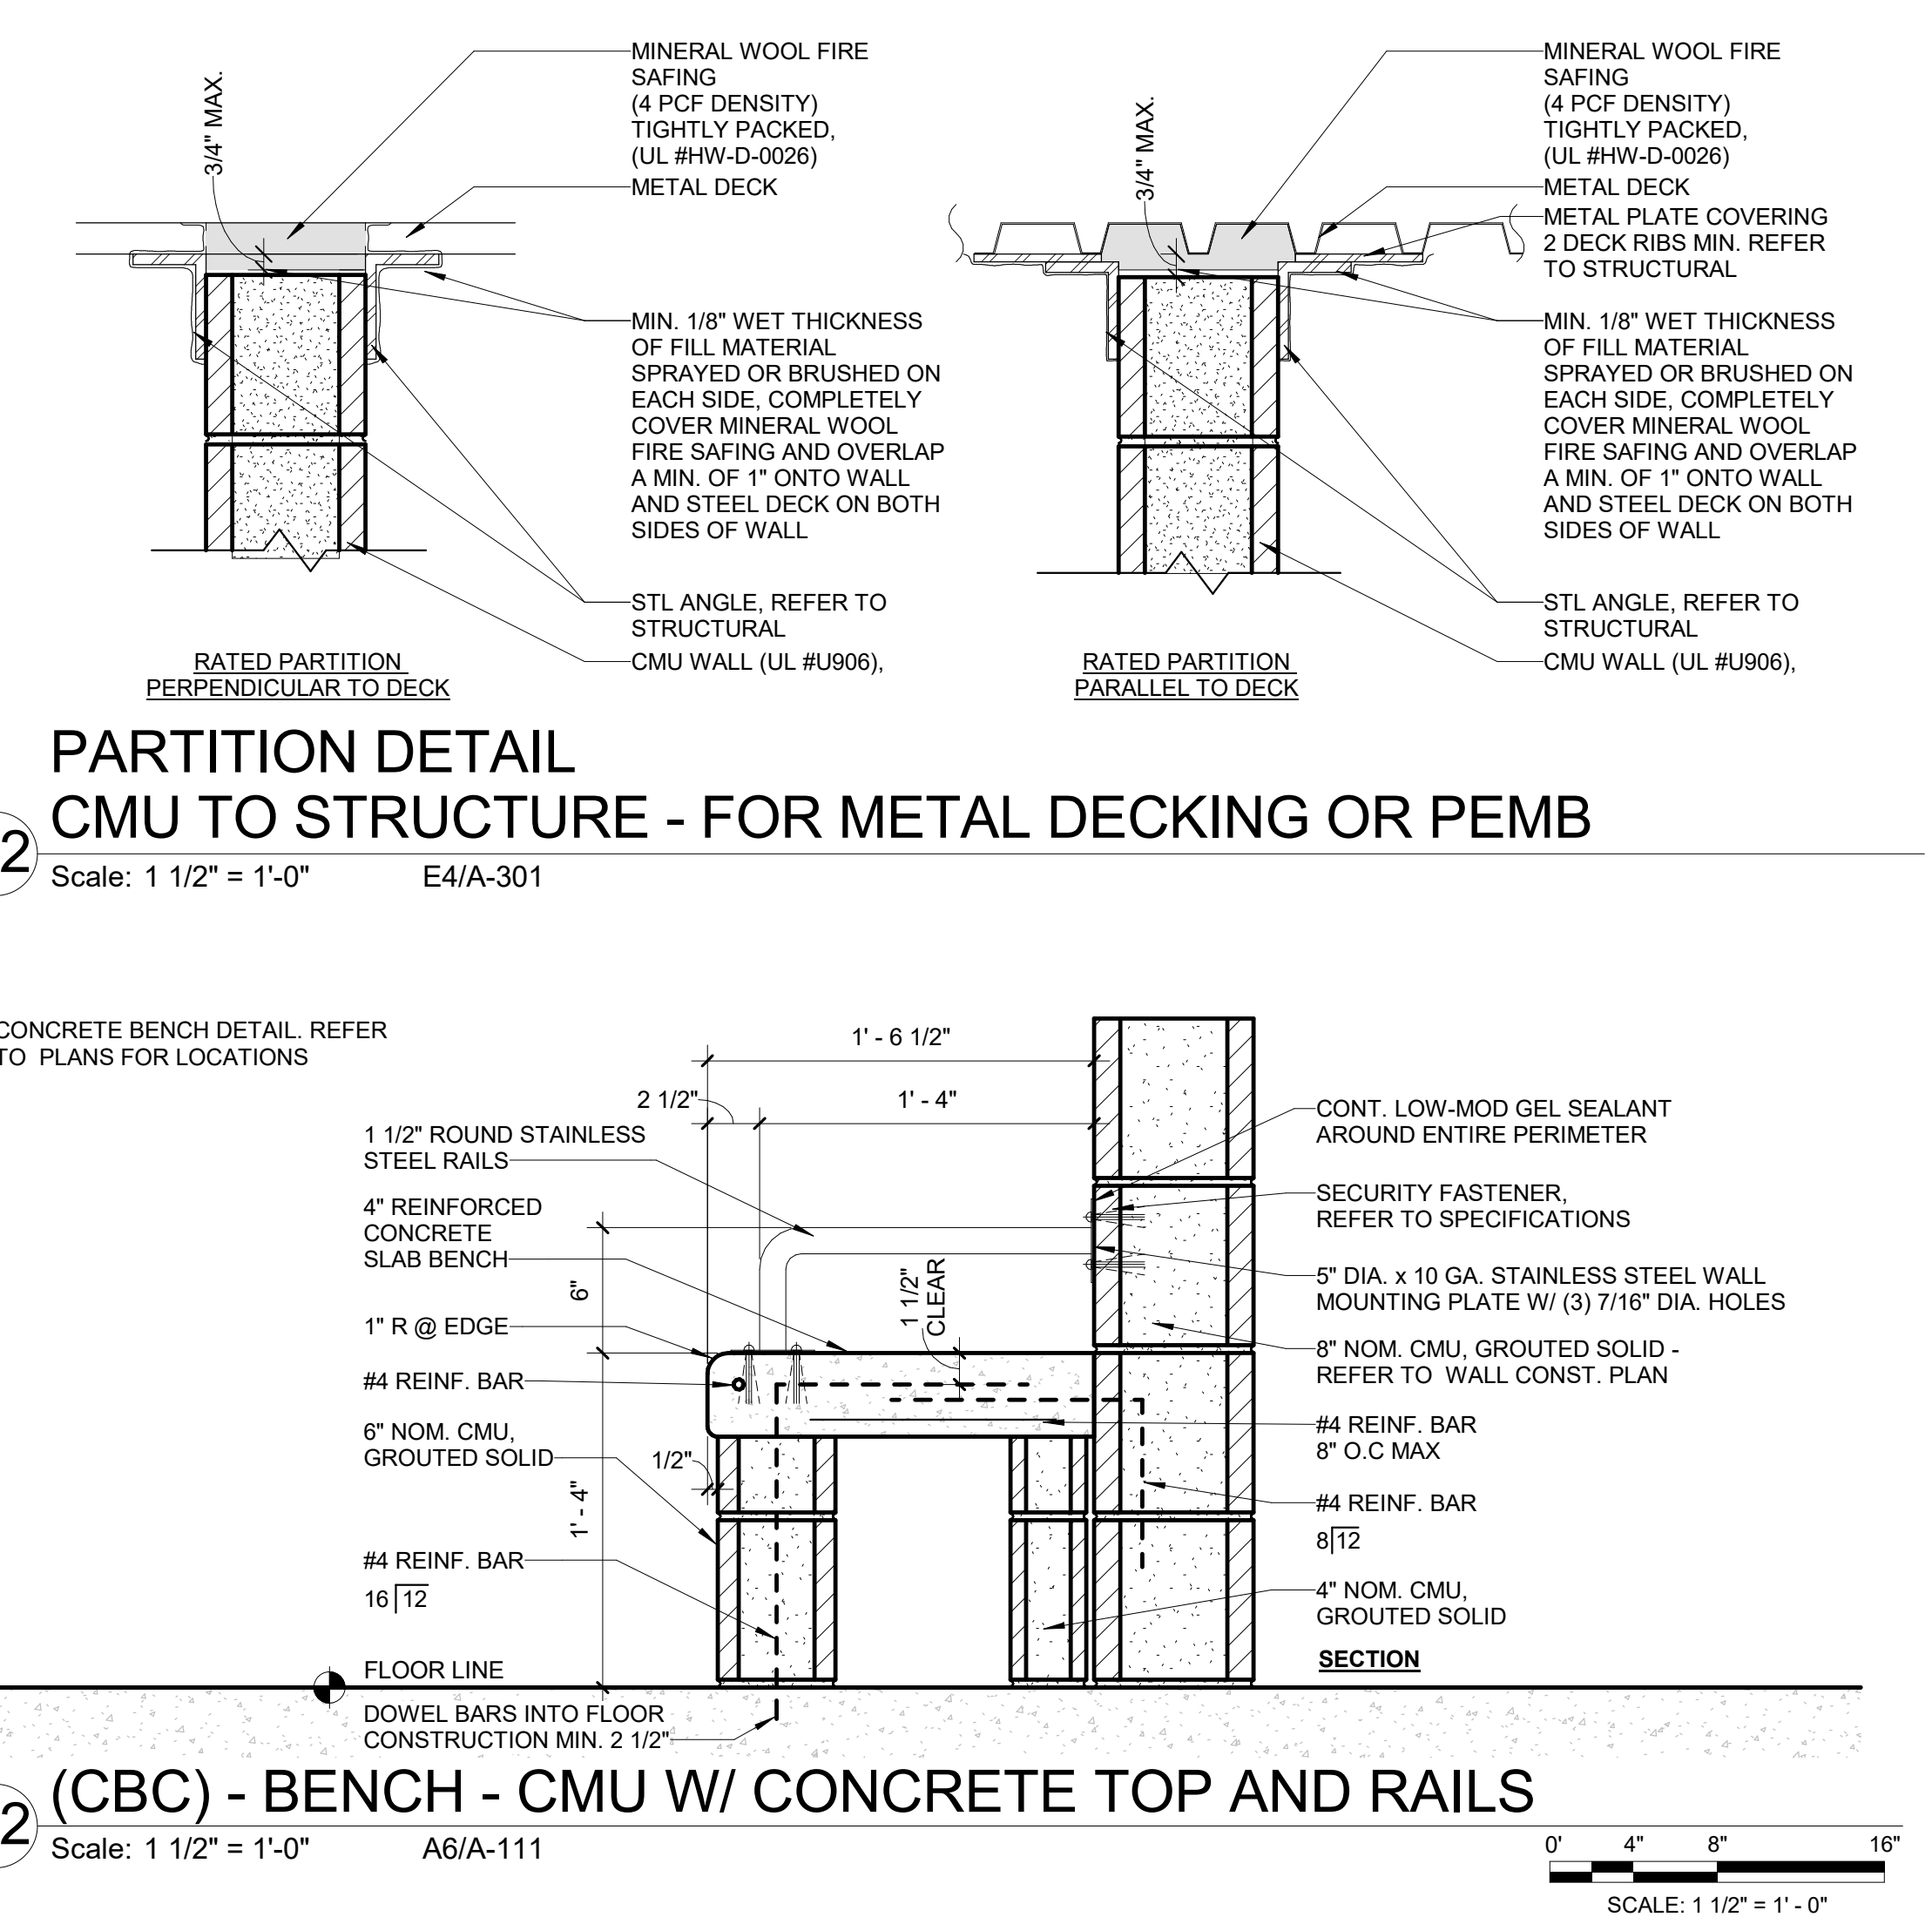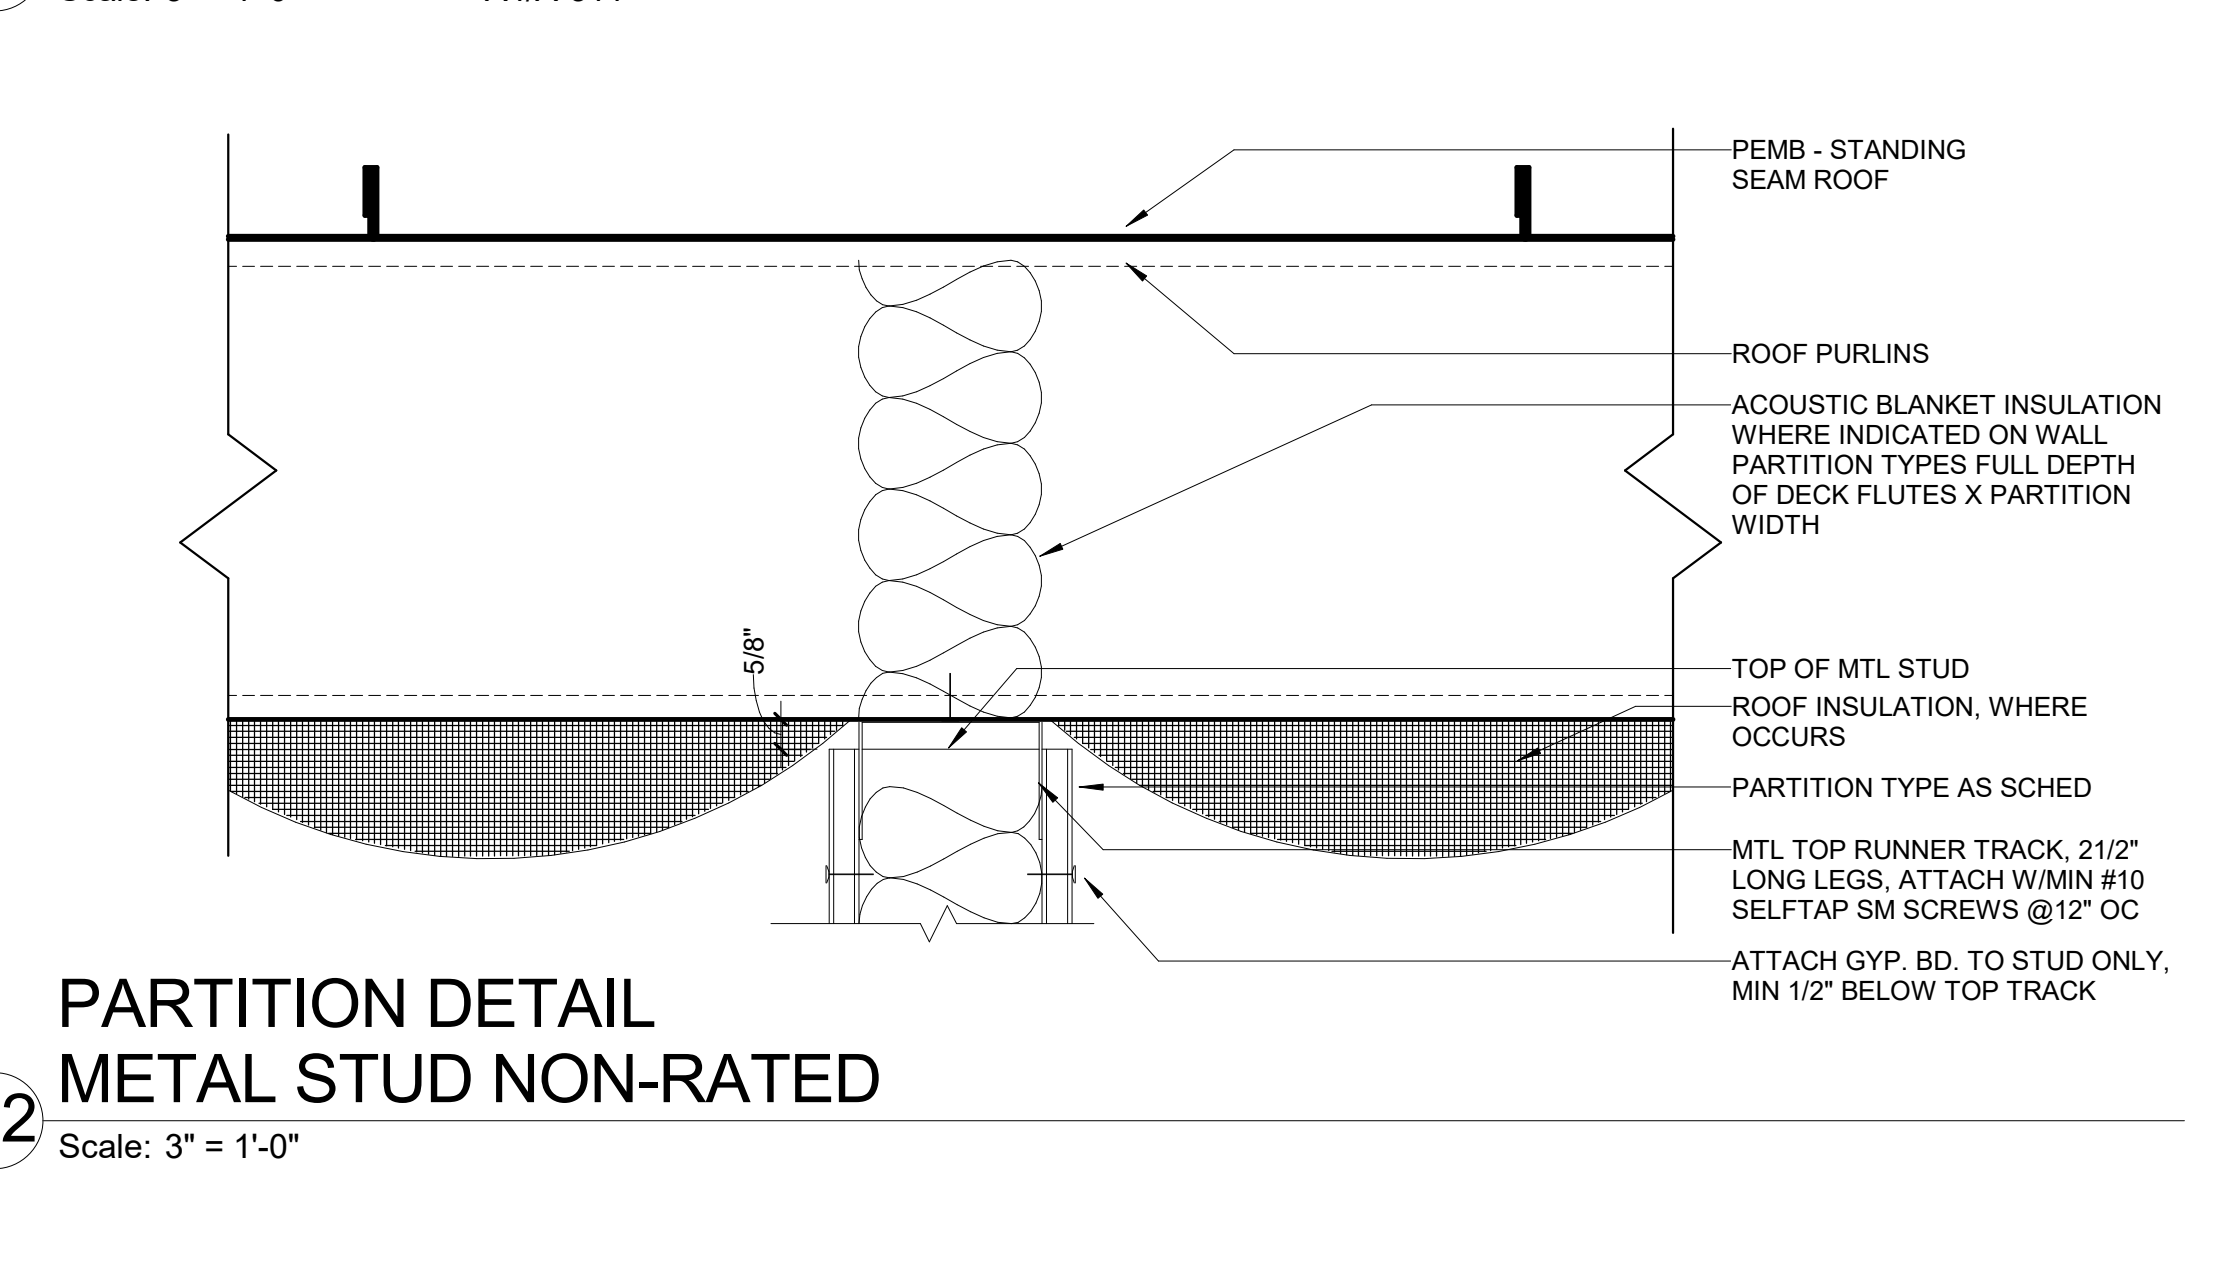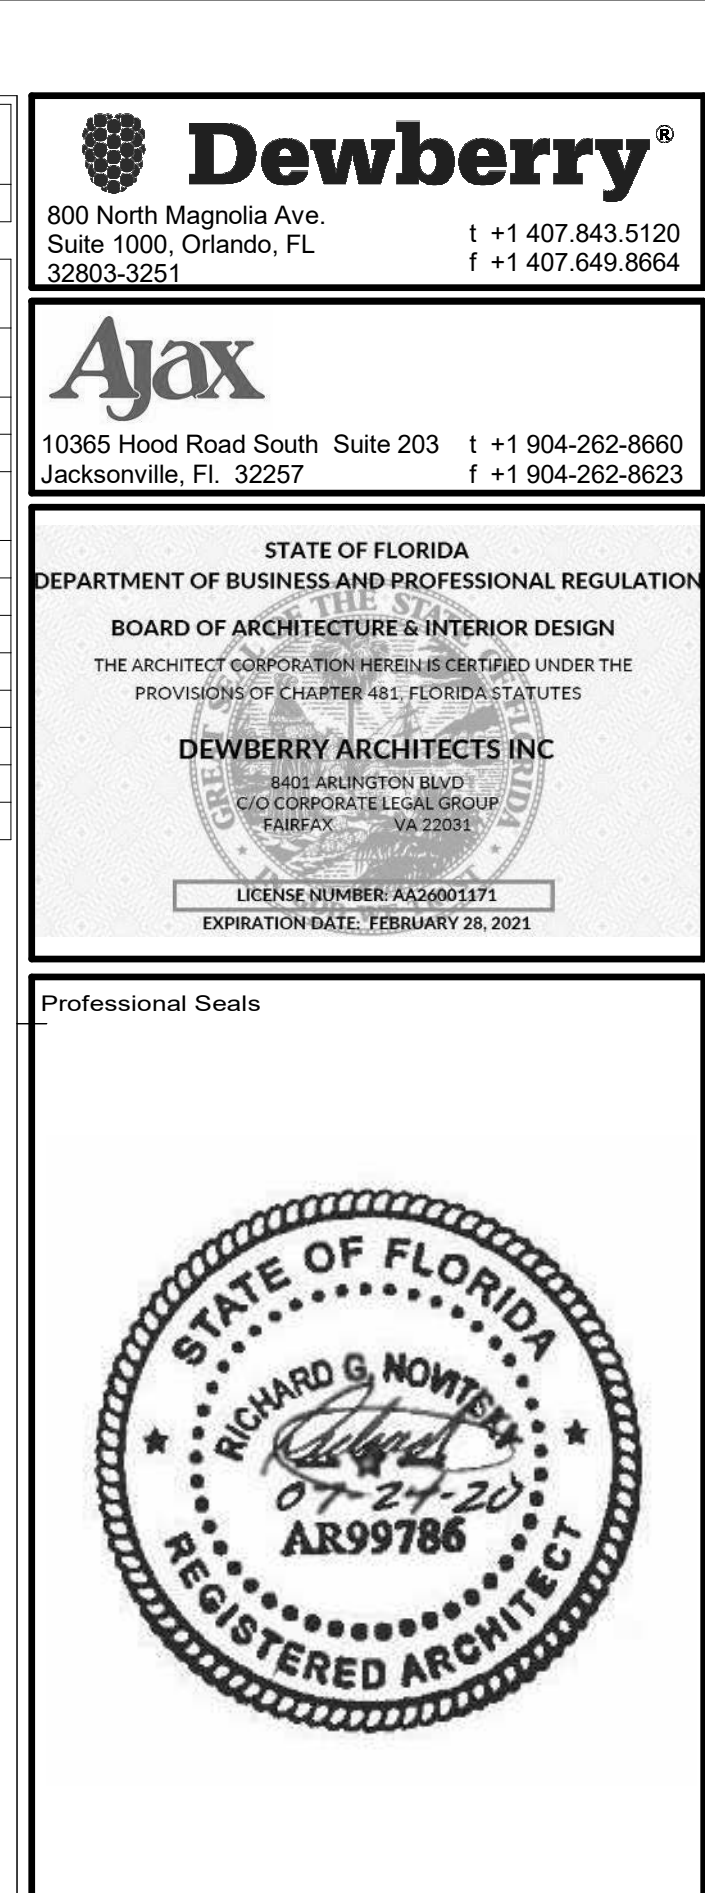[illegible]

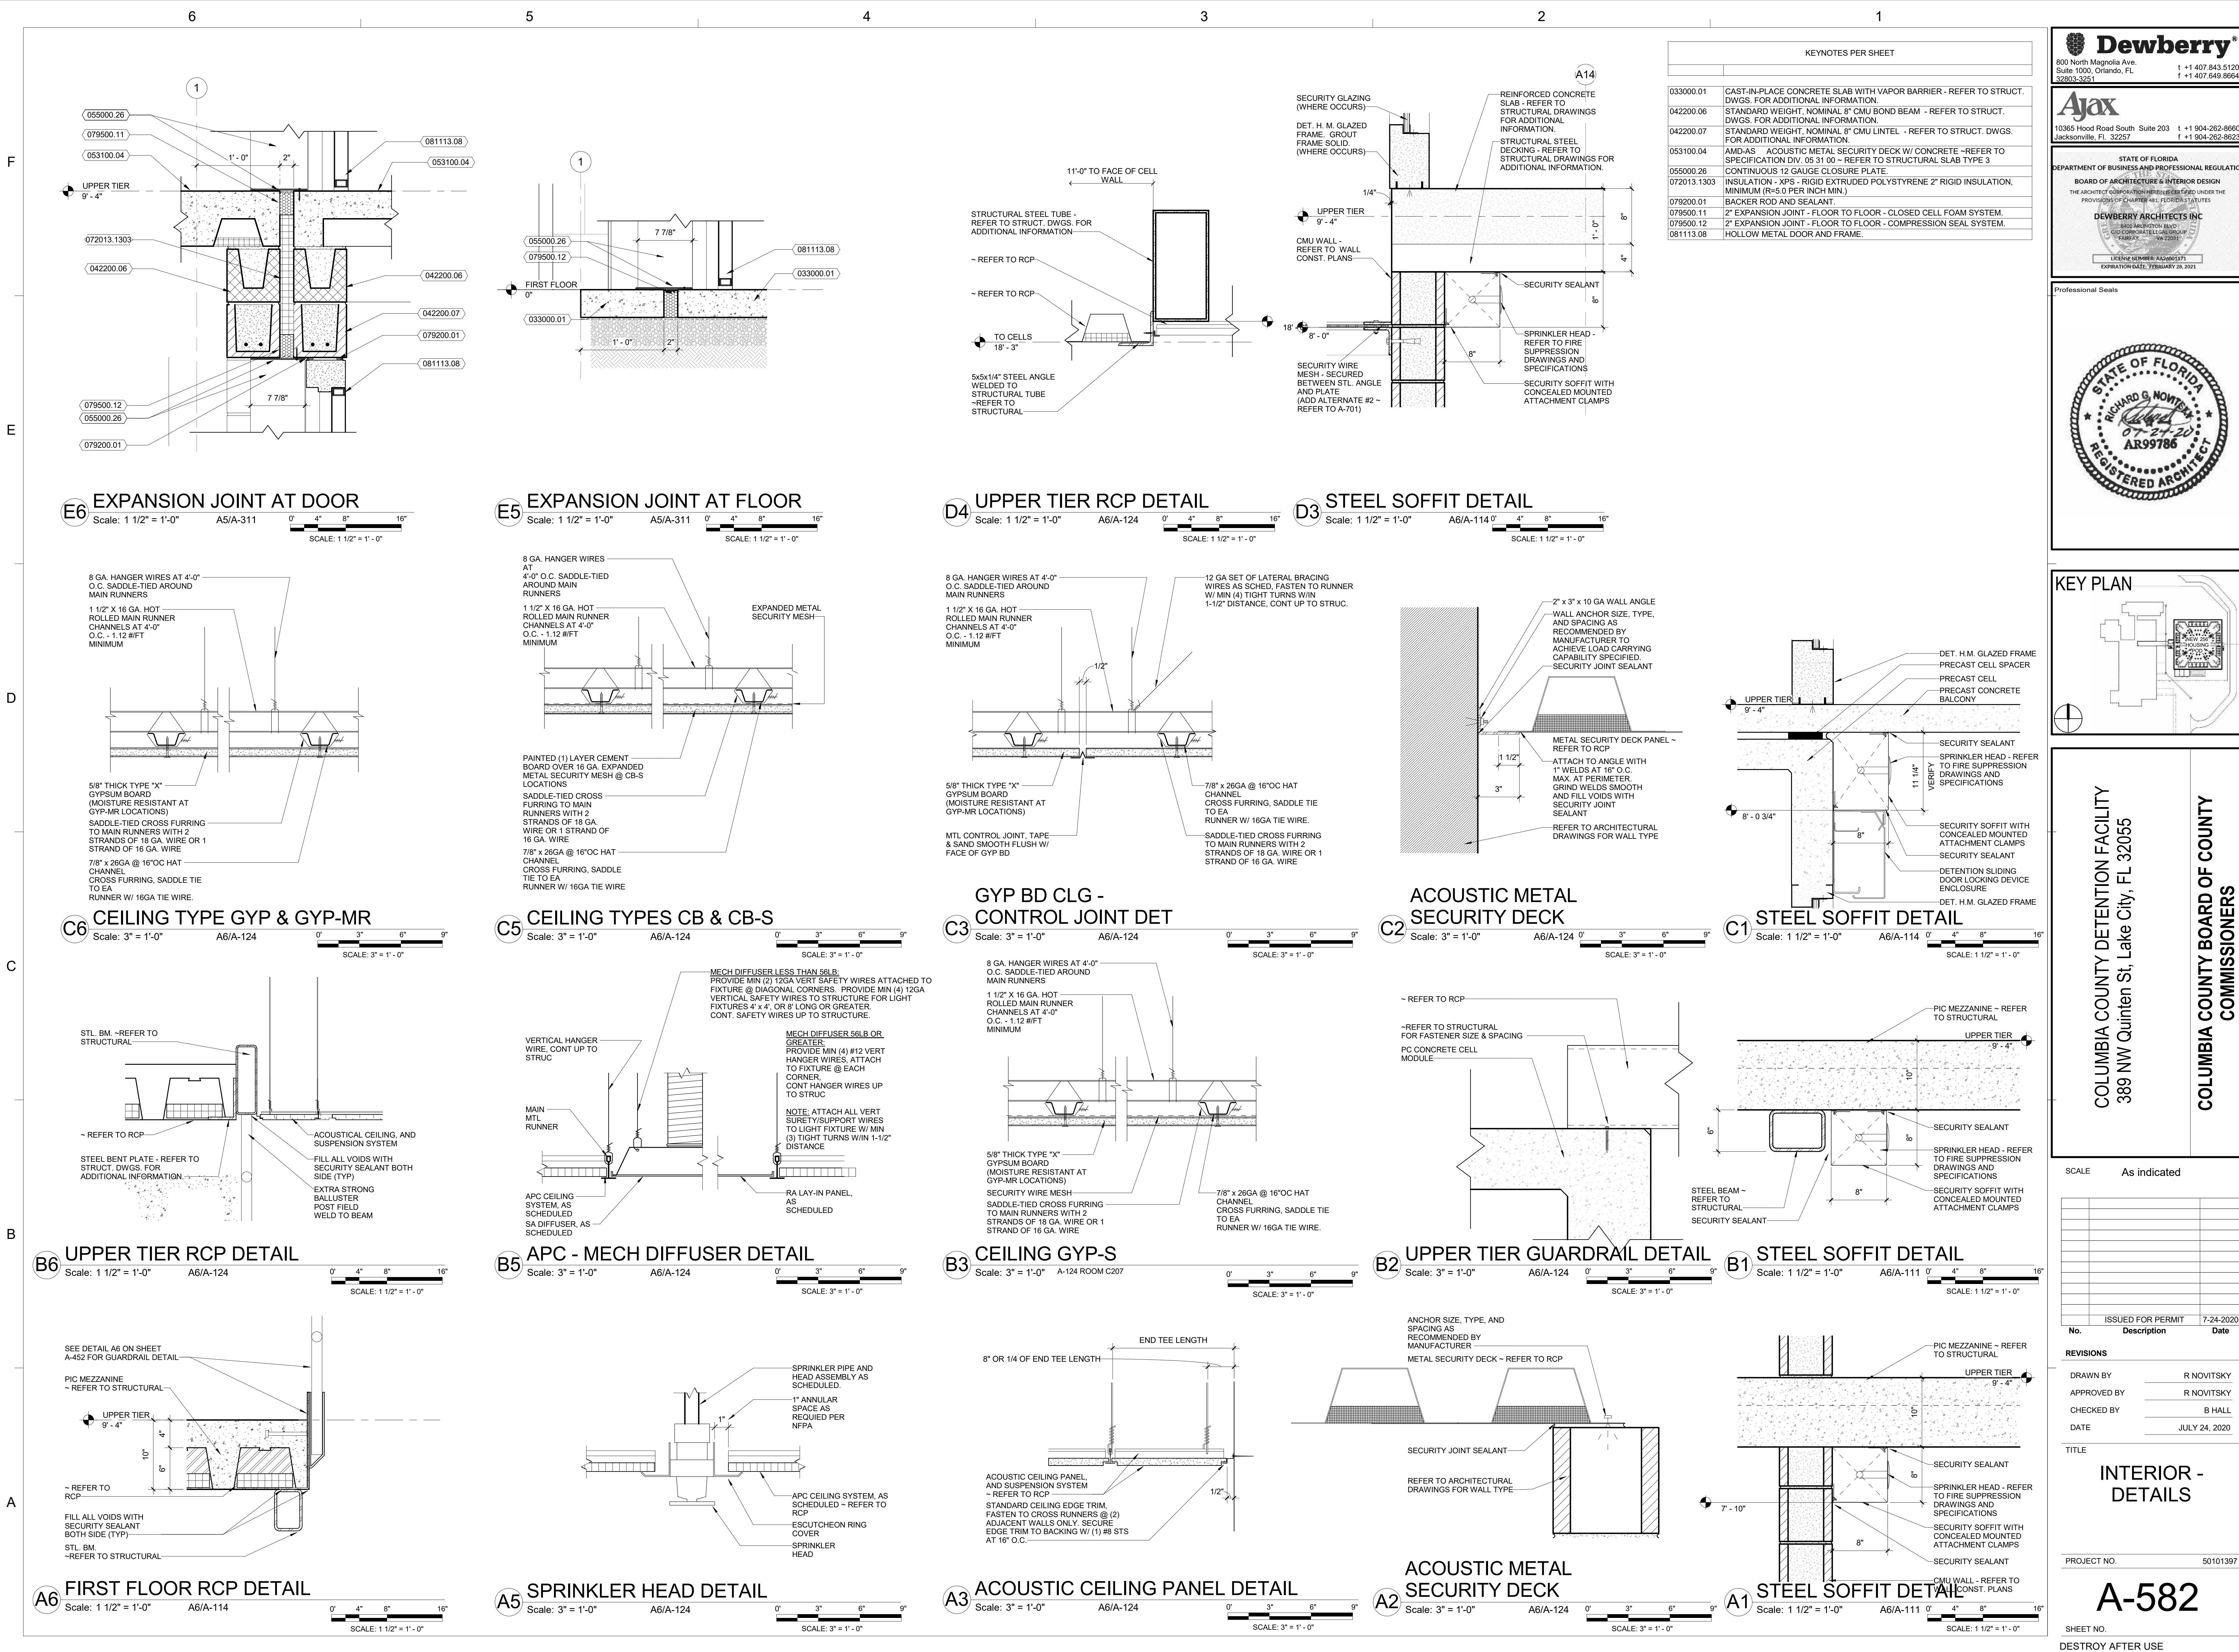

[illegible]

