


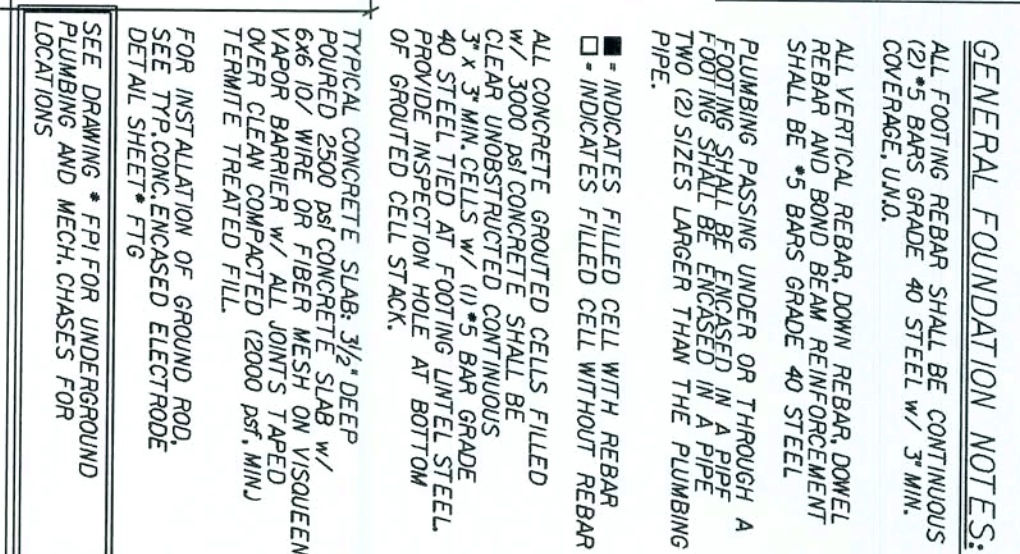

2005 MARIONA HOMES		REVISIONS :
		
GEORGIA	SANFORD, FLORIDA	
THIS STRUCTURE WAS DESIGNED IN ACCORDANCE AND MEETS THE REQUIREMENTS OF SECTION 904 OF THE INTERIOR NATIONAL RESIDENTIAL CODE 2006 & FOR 3-1/2" SECTION 904. EXPOSURE B, ENCLOSED BUILDING, ALL CONNECTORS HAVE BEEN CHECKED TO WITHSTAND ALL APPLICABLE LOADS.		
10-07-06 REV. 0005		02-13-06 REV. 0000 G TRUSS FLOOR FRAMG
		04-24-06 REV. PER# "E" ELEVATION
		04-02-06 REV. NOT# "F" GARAGE DOOR
		07-11-06 ADDED DOOR# PAN DETAIL MARKER
		08-07-06 REV. STONE LANE

AMERICANA	FOUNDATION PLAN
CUMBERLAND	
-	
DRAWN BY:	GARAGE: RIGHT
RELEASE DATE: 09/01/74	125 MF


Maronda Systems
4005 Maronda Way
Sanford, FL 32771
(407)321-0064

Thomas Ponce P.E.
License No. 0050068
OCT 10 2007

SHEET:

2

PLOT DATE: 03 AUG 2007

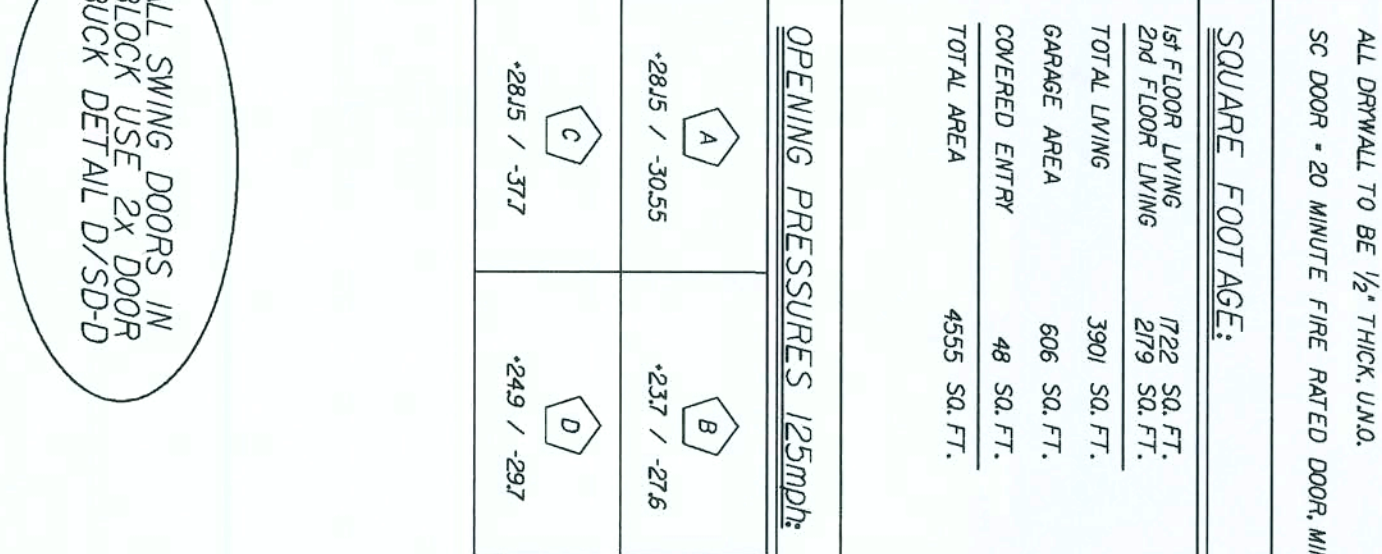

REVISED 02-09-05		REVISED 10-11-06		REVISED 02-09-05	
MARIONA SYSTEMS 4005 MARIONA WAY WYOMING, NE 68192 (402) 321-0864		AMERICANA		FIRST FLOOR	
Tomas Polina P.E. Licenses No. 0050068 OCT 10 2007		CUMBERLAND			
		ELEVATION "E" & "M"			
DRAWN BY:		GARAGE:		RIGHT	
RELEASE DATE:		09/01/04		12	

AMERICANA		FIRST FLOOR PL	
<i>CUMBERLAND</i>			
ELEVATION "E" & "M"			
DRAWN BY:		GARAGE: RIGHT	
RELEASE DATE: 09/01/04		125 M	
11:53:18			

OCT 10 2007

Cw


PLOT DATE: 03 AUG 2007

COPYRIGHT © 2005 MARONDA HOMES



Maronda Homes

(407) 321-0064 4005 MARONDA WAY SANFORD, FLORIDA

[illegible]

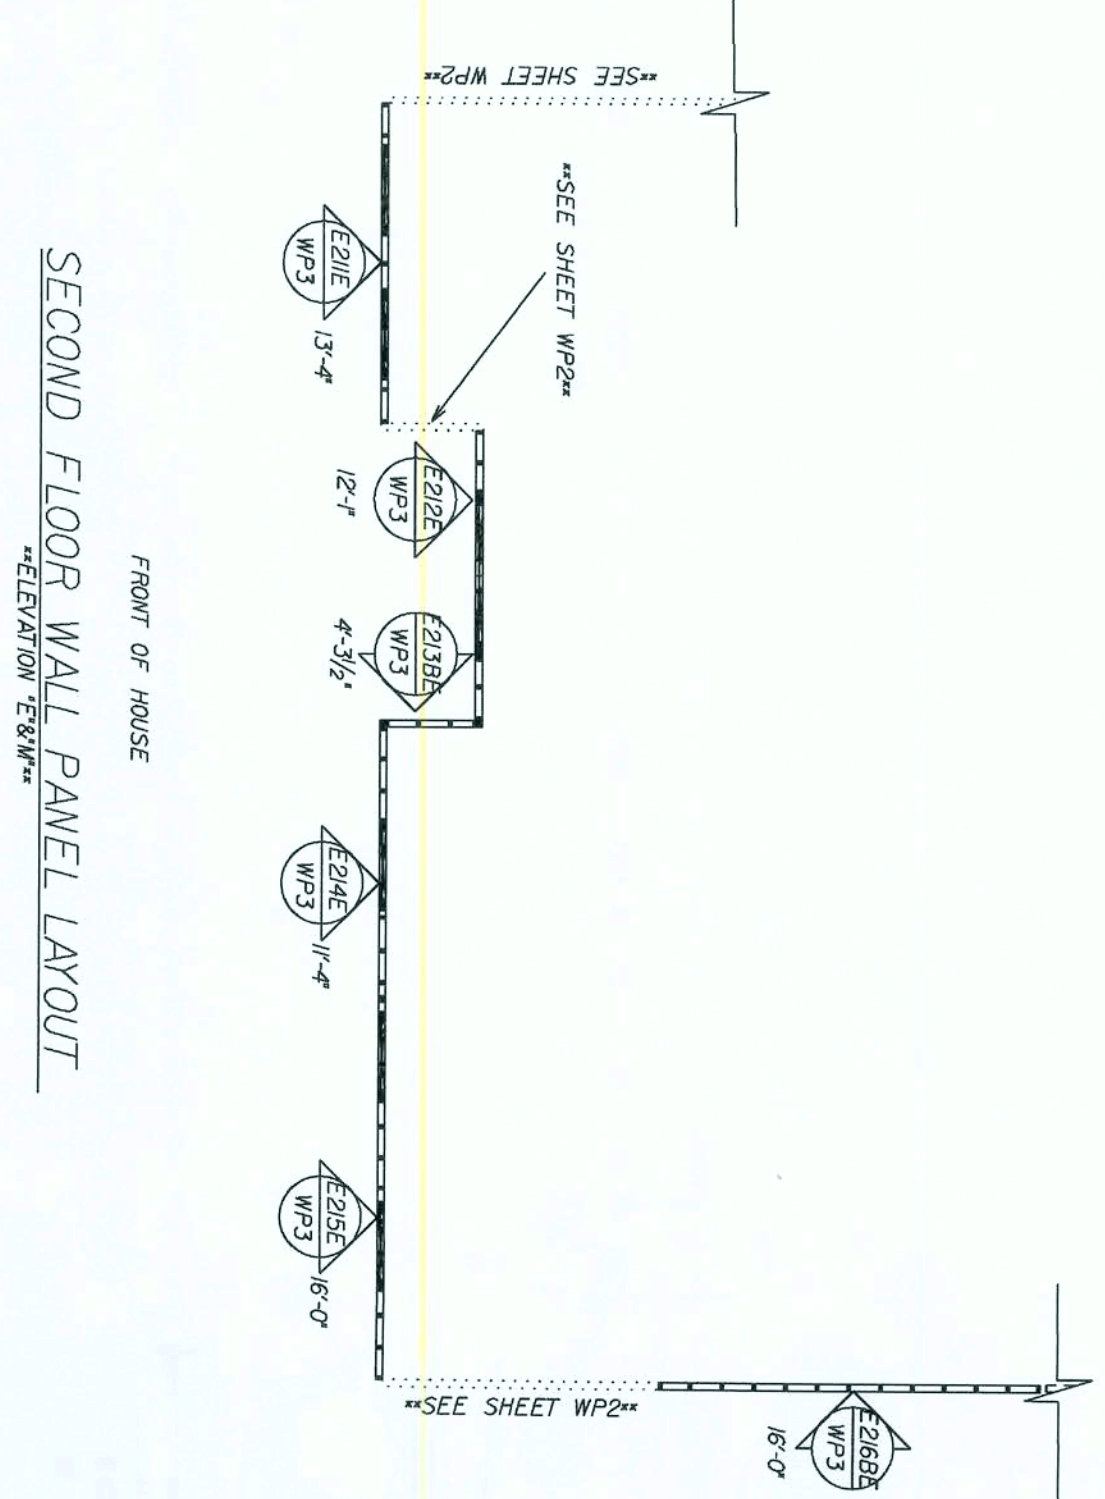

SECOND FLOOR WALL PANEL LAYOUT
ELEVATION E202

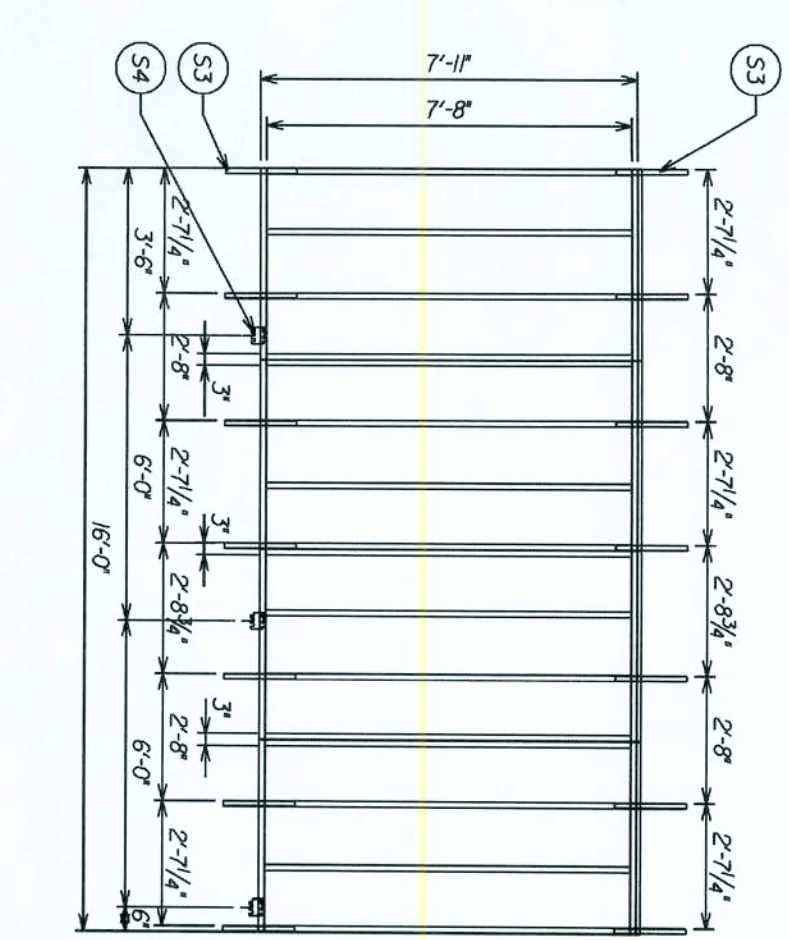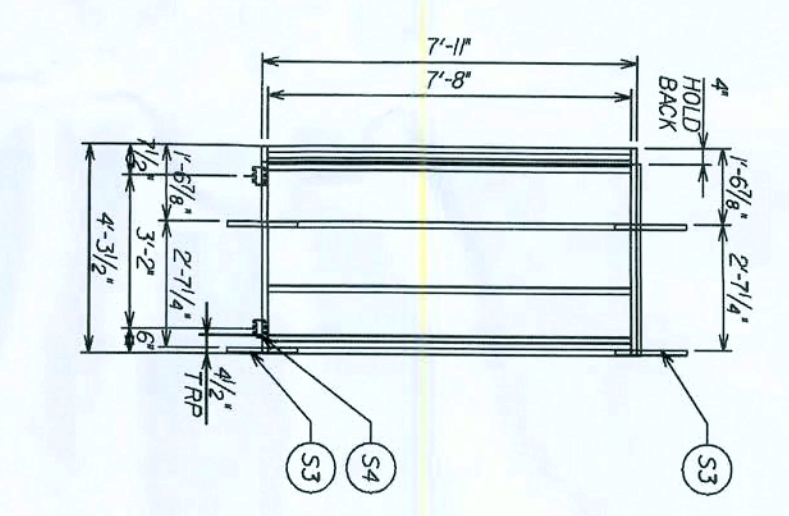

WALL STRAP KEY (UNDER SHEATHING)	
(S1) - RSP74	
(ON TOP OF SHEATHING)	
(S2) - MSTA2 (BENT)	
(S3) - MSTA8	
(S4) - MP6F	
(S5) - MSTA30	
(S6) - MSTA24	

REVISIONS :






AMERICANA	WALL PANEL LAYOUT
CUMBERLAND	
ELEVATION "E" & "M"	
DRAWN BY: E.J.	GARAGE: RIGHT
RELEASE DATE: / /	


Maronda Systems
Sanford, FL 32771
(407) 321-0064

Tomasa Ponce P.E.
Sanford, FL 32771
OCT 10 2007





SHEET:
WP3
PLOT DATE: 03 AUG 2007

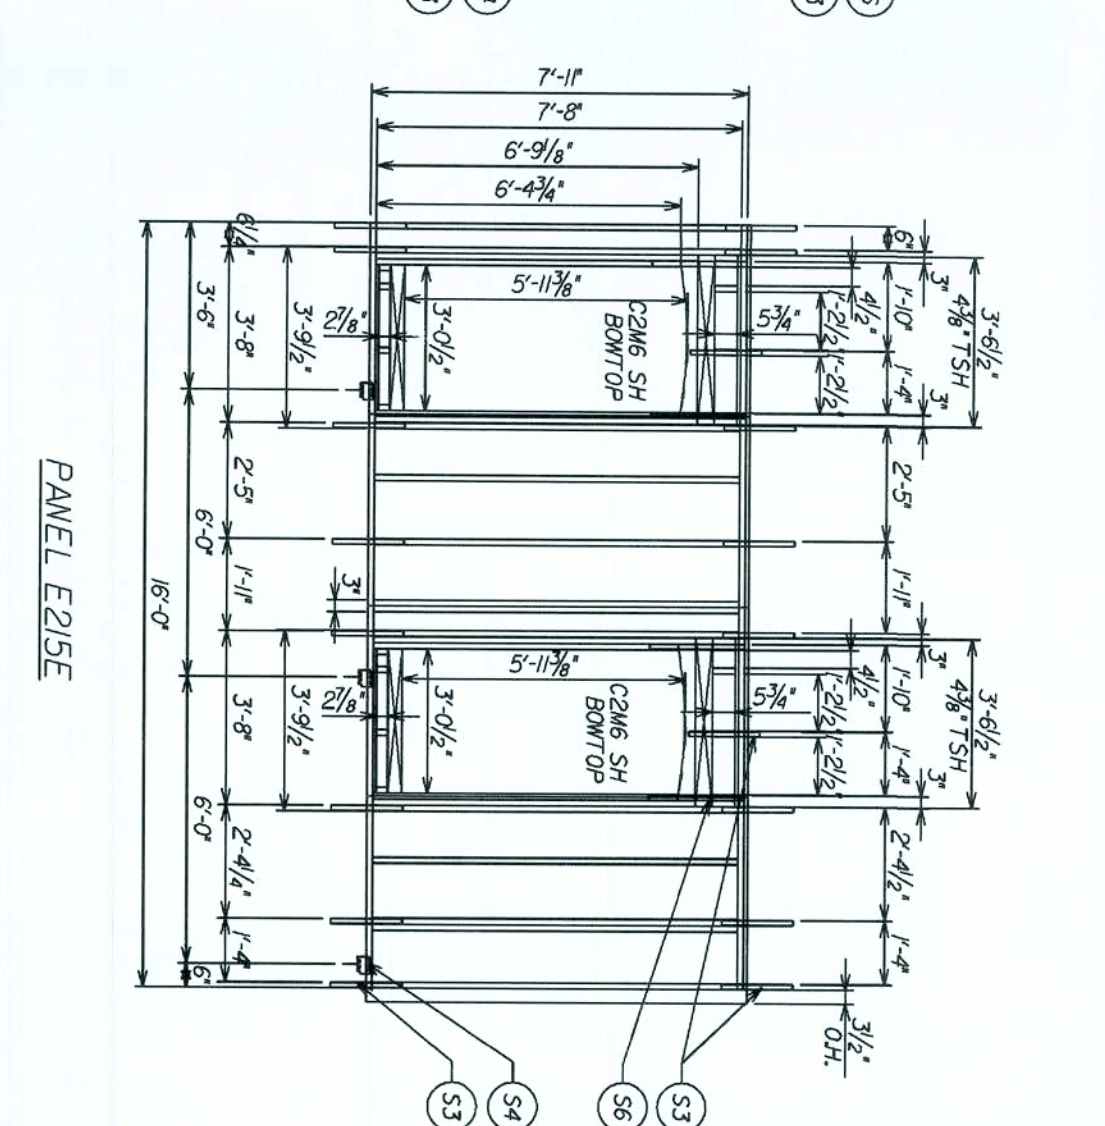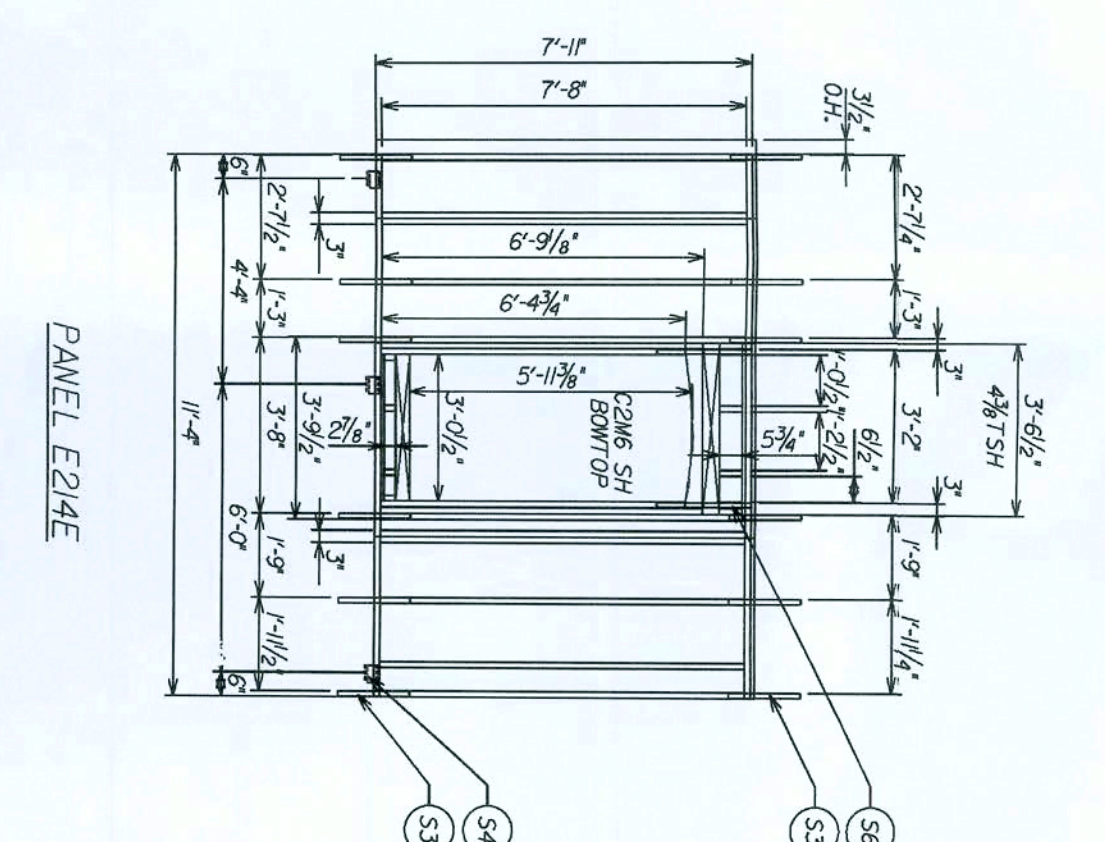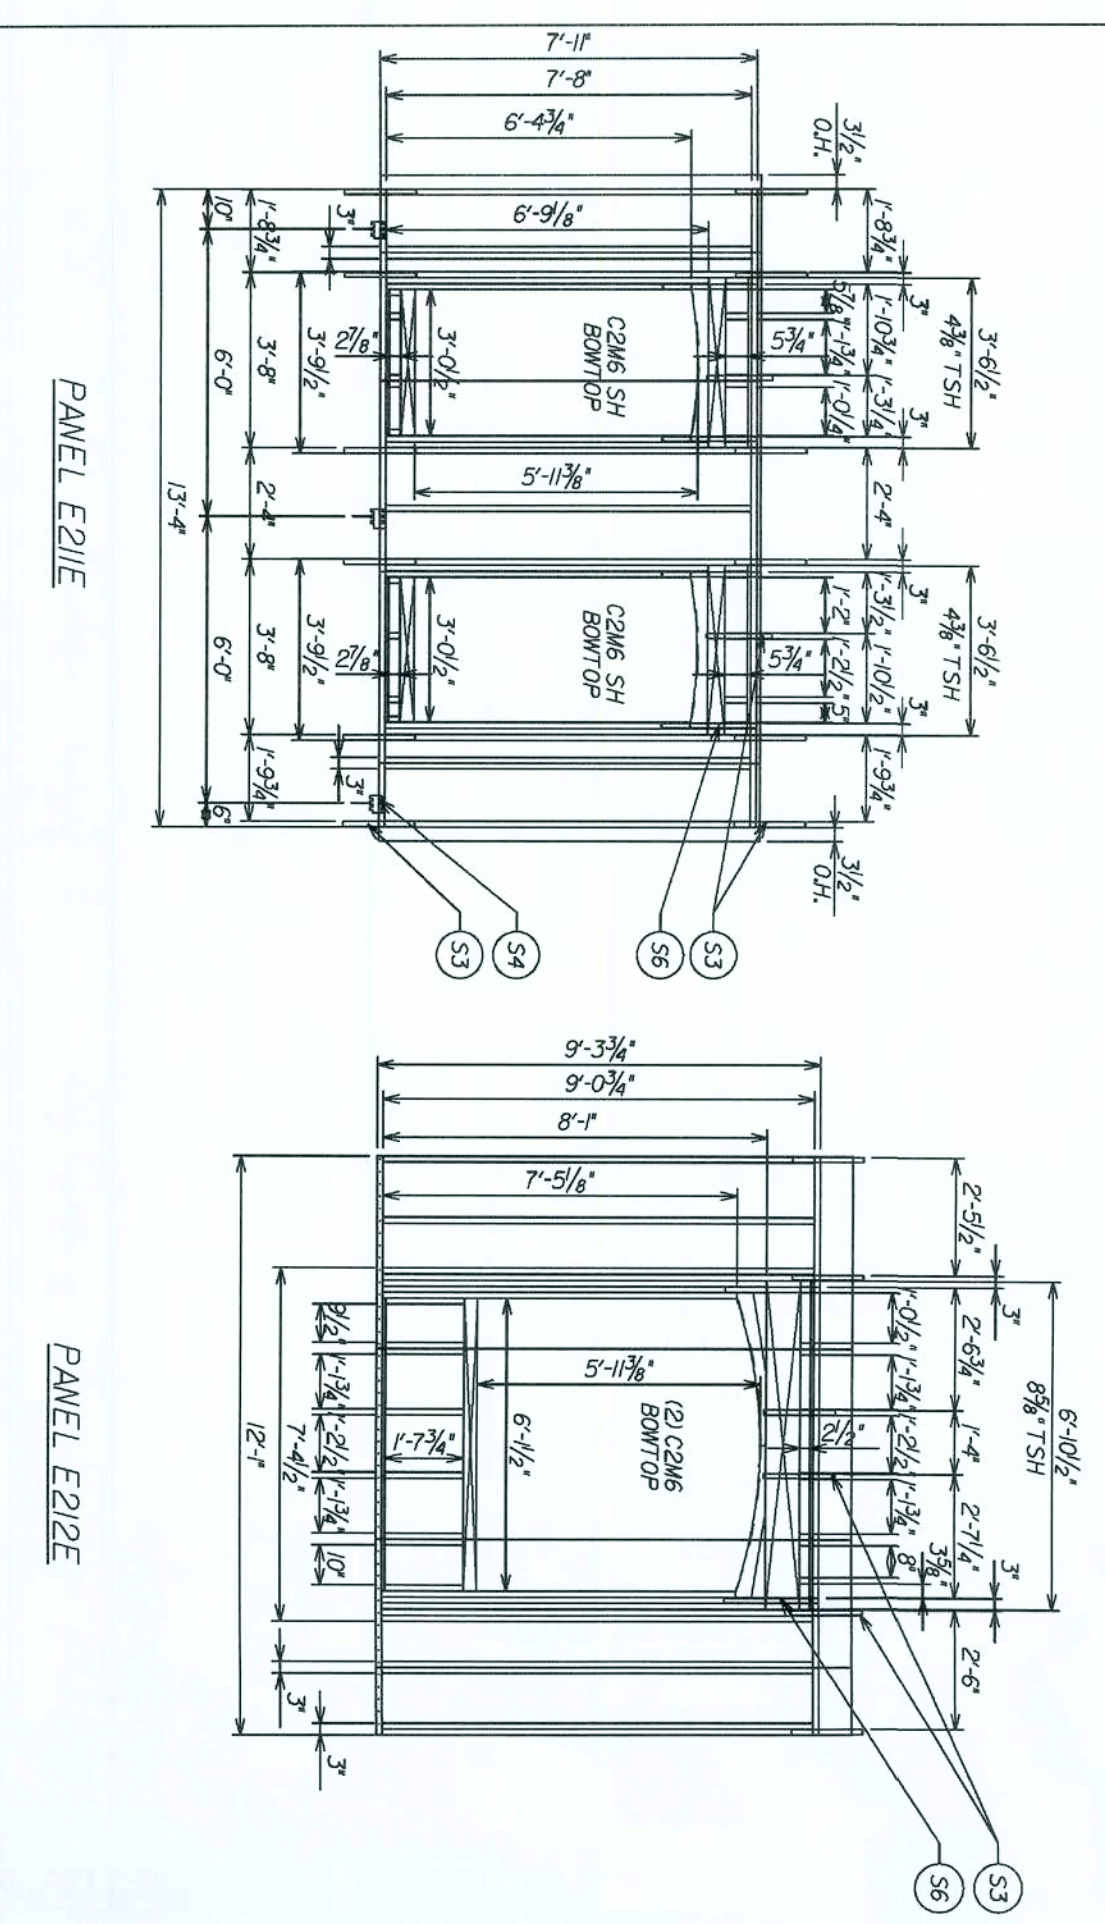

FLORIDA BUILDING CODE 2004 - RESIDENTIAL

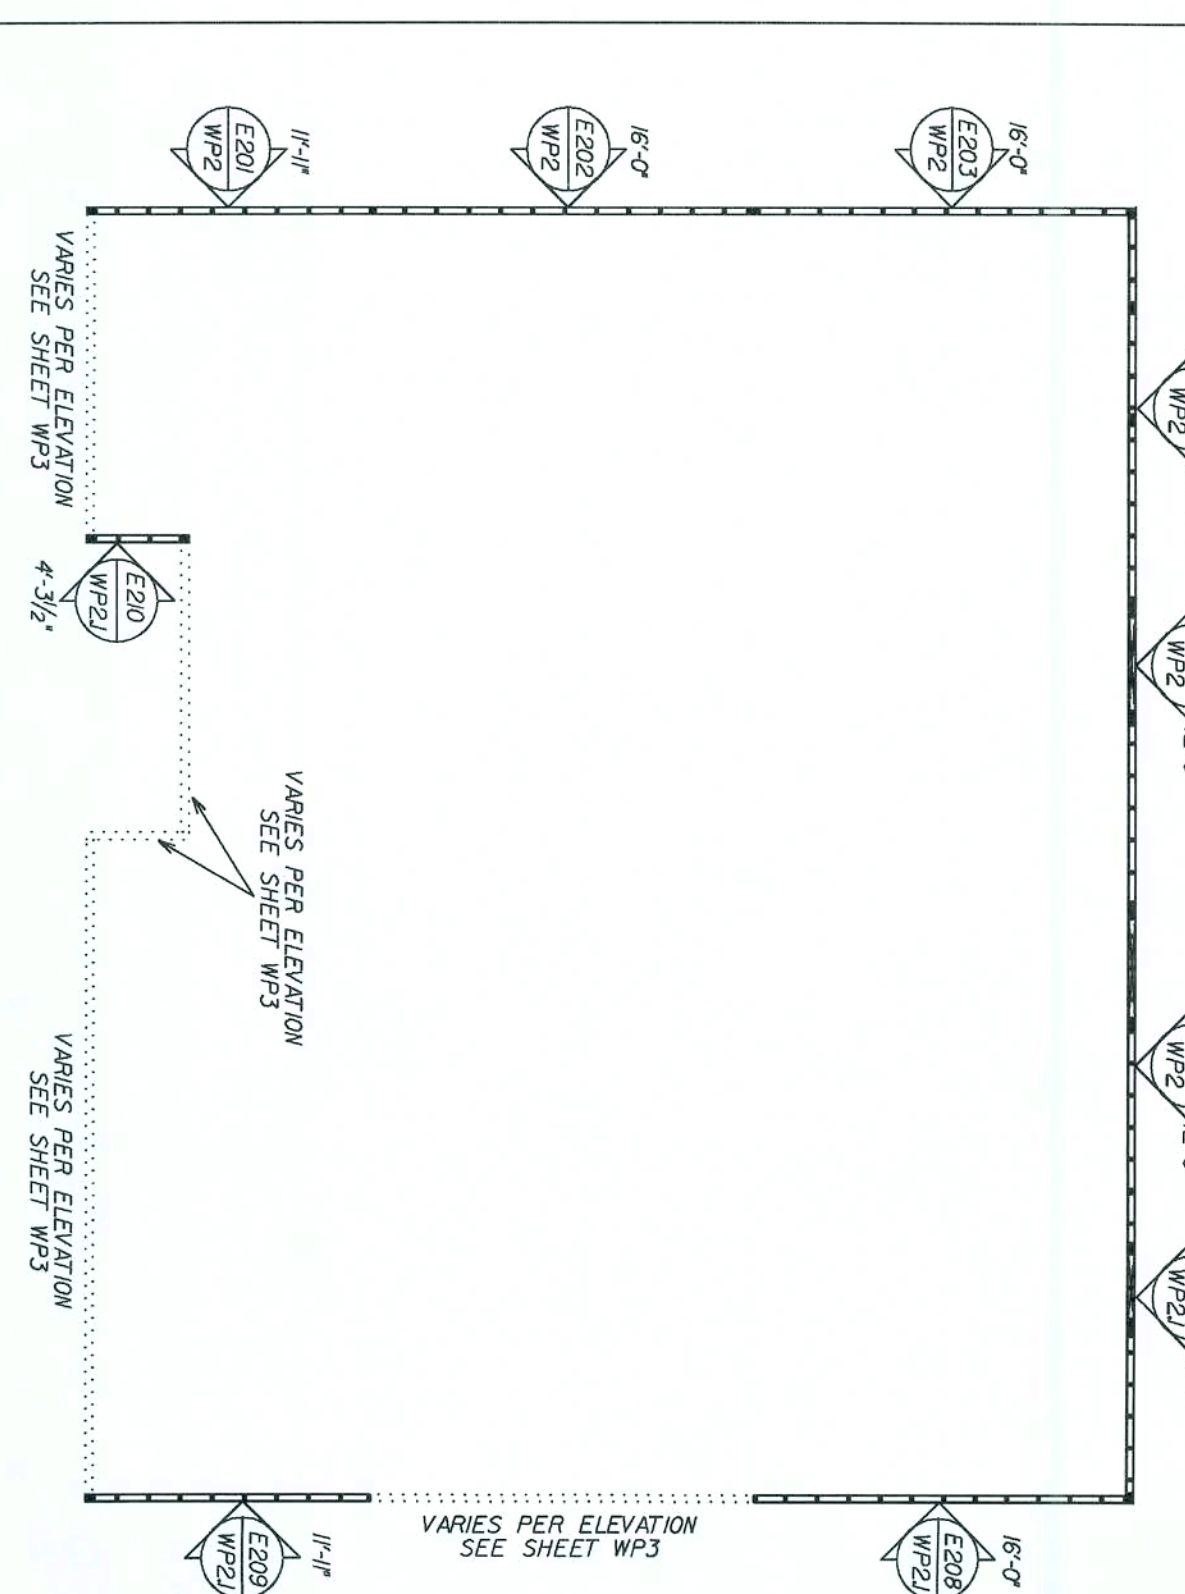

SECOND FLOOR WALL PANEL LAYOUT
ALL ELEVATIONS

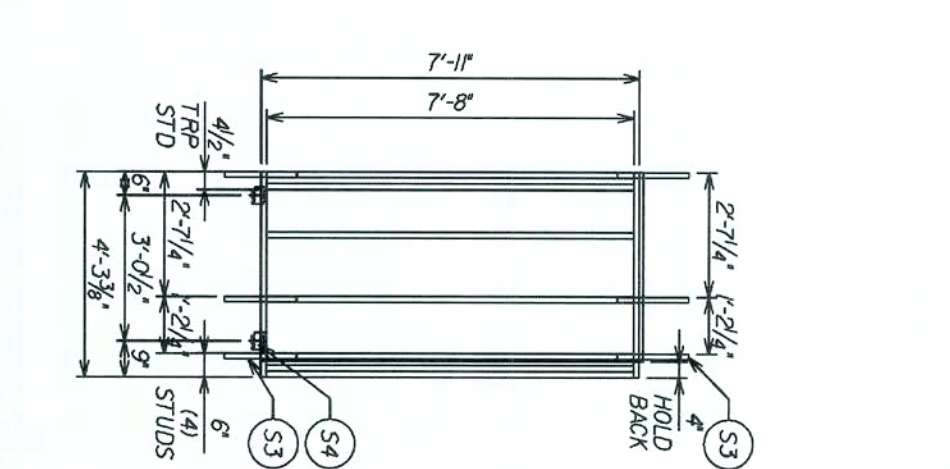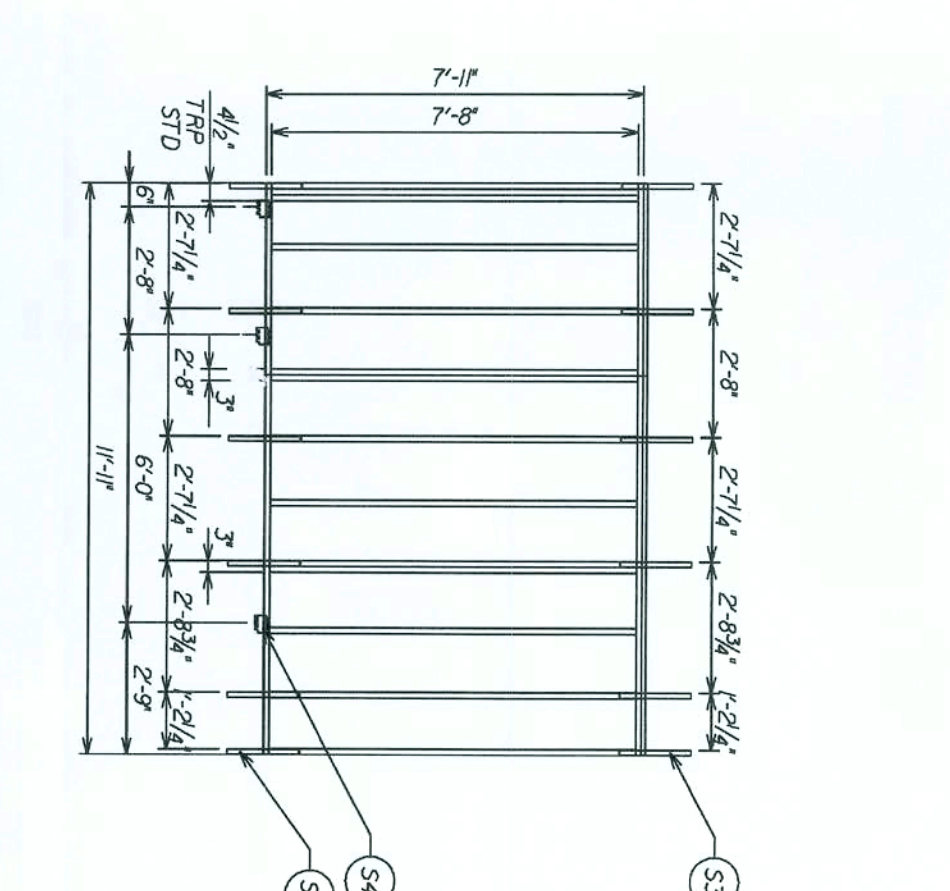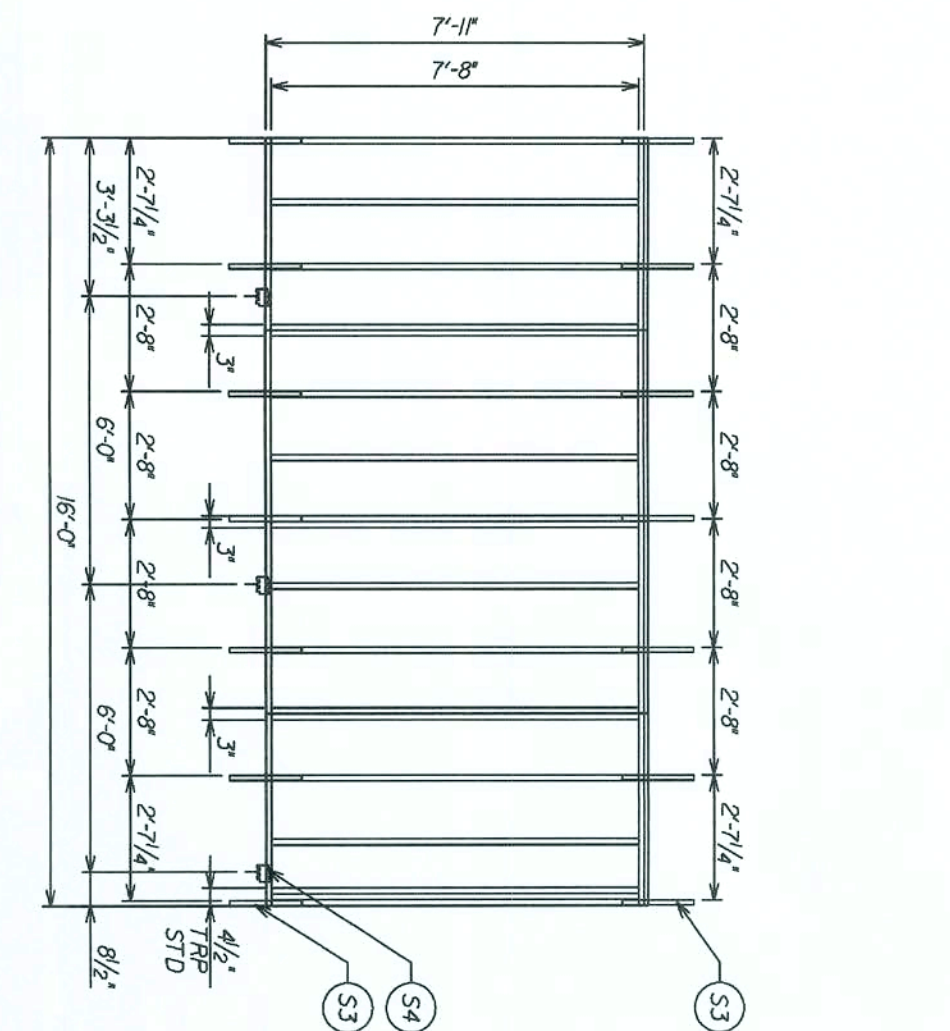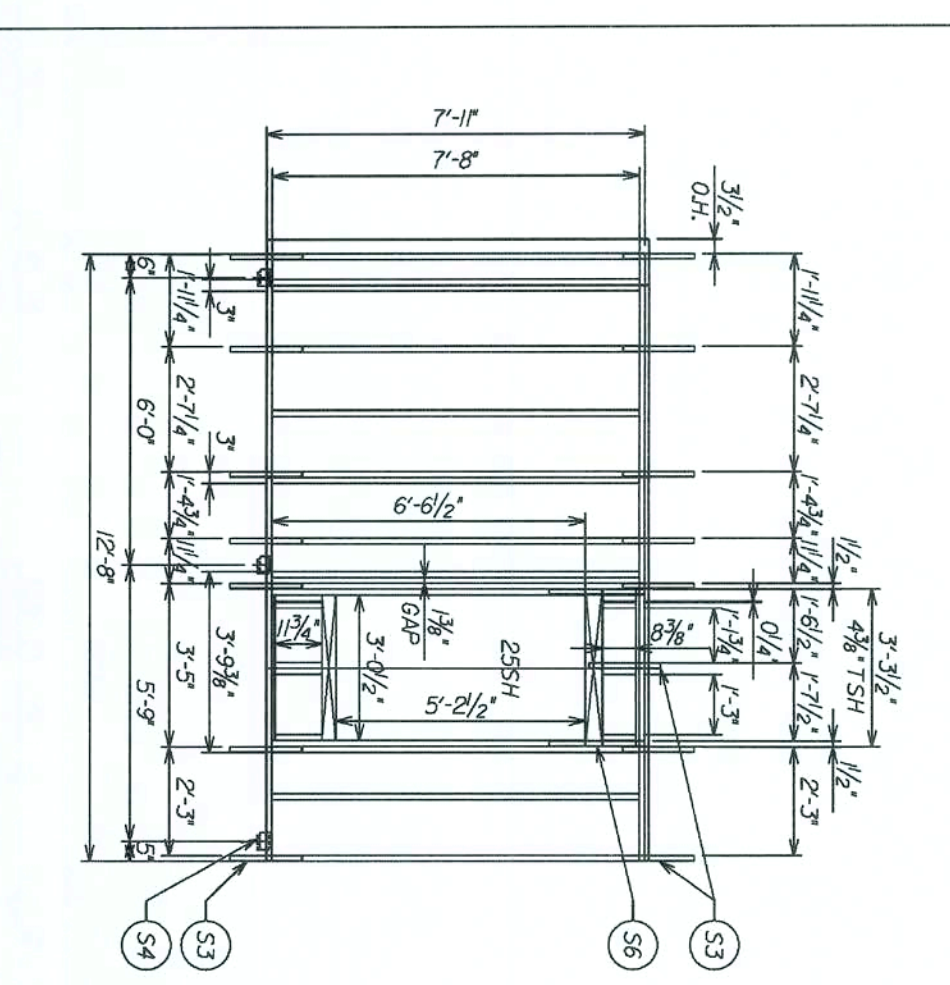

WALL STRAP KEY (UNDER SHEATHING)	
(S1) - RSP74	
(ON TOP OF SHEATHING)	
(S2) - MSTA2 (BENT)	
(S3) - MSTA8	
(S4) - MP6F	
(S5) - MSTA30	
(S6) - MSTA24	

REVISIONS :



AMERICANA	WALL PANEL LAYOUT
CUMBERLAND	
ALL ELEVATIONS	
DRAWN BY: E.JONES	GARAGE: RIGHT
RELEASE DATE: / /	

Maronda Systems
Sanford, FL 32771
(407) 321-0064

Tomasa Ponce P.E.
Sanford, FL 32771
OCT 10 2007

SHEET:
WP2
PLOT DATE: 03 AUG 2007

FLORIDA BUILDING CODE 2004 - RESIDENTIAL

MODEL: CUMBERLAND 5

FIRST 10kVA @ 100%	10000
REMAINDER @ 40%	11761.2
LARGEST LOAD	22028
TOTAL LOAD	43789 VA, 240 VOLTS= 182 AMPS

SERVICE SIZE: 200 AMPS

SERVICE SIZE: 200 AMPS

NOTE: HEAT PUMPS ARE CALCULATED AT

NOTE: HEAT PUMPS ARE CALCULATED AT 100% WITH SUPPLEMENTAL HEAT AT 100%

VOLT/AMPS



NOTE:
IF LOCAL CODE REQUESTS A LOCK-DOG DEVICE
ON BREAKERS FOR APPLIANCES, FIELD WILL
SUPPLY TO COMPLY



21	1451 Single Pole Switch
1	200 Amp Panel
3	220 V. Special Receptacle
1	AUC U200 - Underground Meter Socket
2	CLN B344A - 3 Gang Box
9	CLN B620H - Octagon Hanger

Telephone Outlet
Three Way Switch

ge/3	Cond.	Copper
ge/2	Cond.	Copper
ge/2	Cond.	Copper
ge/3	Cond.	Copper
e/3	Cond.	Copper

INSTALLATION OF GROUND ROD, SEE TYP.
ENCASED ELECTRODE DETAIL SHEET • FTG

LIST OF OPTIONS:

OPTIONAL DOOR LIGHT	
SD	

SYMBOL	REVERSE TEXT	DESCRIPTION
--------	-----------------	-------------

☐	☐	Door Bell
☐	☐	Door Bell

Smoke Det	Q2	D
-----------	----	---

Exterior W

Φ	Φ	Single Rec
--------	--------	------------

GF/Receipt	$\frac{\text{D}}{132}$	$\frac{\text{D}}{71}$
------------	------------------------	-----------------------

220 V. 5pe

Recessed $\frac{1}{4}$ "

Telephone 011-222-1111

		Exhaust Fa
---	---	------------

REVISIONS :
02-19-07 ADD SMOKE DETECTOR TO
MASTER BEDROOM

AMERICANA		1st FLR ELECTRIC	
<i>CUMBERLAND</i>			
ELEVATION "ALL"			
DRAWN BY:		GARAGE: RIGHT	
RELEASE DATE:		01-4-05	
150526			

COPYRIGHT © 2005 MARONDA HOMES

Maronda Homes

(407) 321-0064 4005 MARONDA WAY SANFORD, FLORIDA

AMERICANA	MISC. ELECTRICAL
<i>CUMBERLAND</i>	
ELEVATION "ALL"	
DRAWN BY:	GARAGE:
RELEASE DATE: 09-10-04	


Copyright © 2005 MARONDA HOMES

Maronda Homes

(407) 321-0064 4005 MARONDA WAY SANFORD, FLORIDA

REVISIONS :

05-24-06	ADD NOTE FOR LOCK-DOG
11-28-06	REV. ELECT. LOAD CALC.
02-19-07	ADD SMOKE DETECTOR TO MASTER BEDROOM

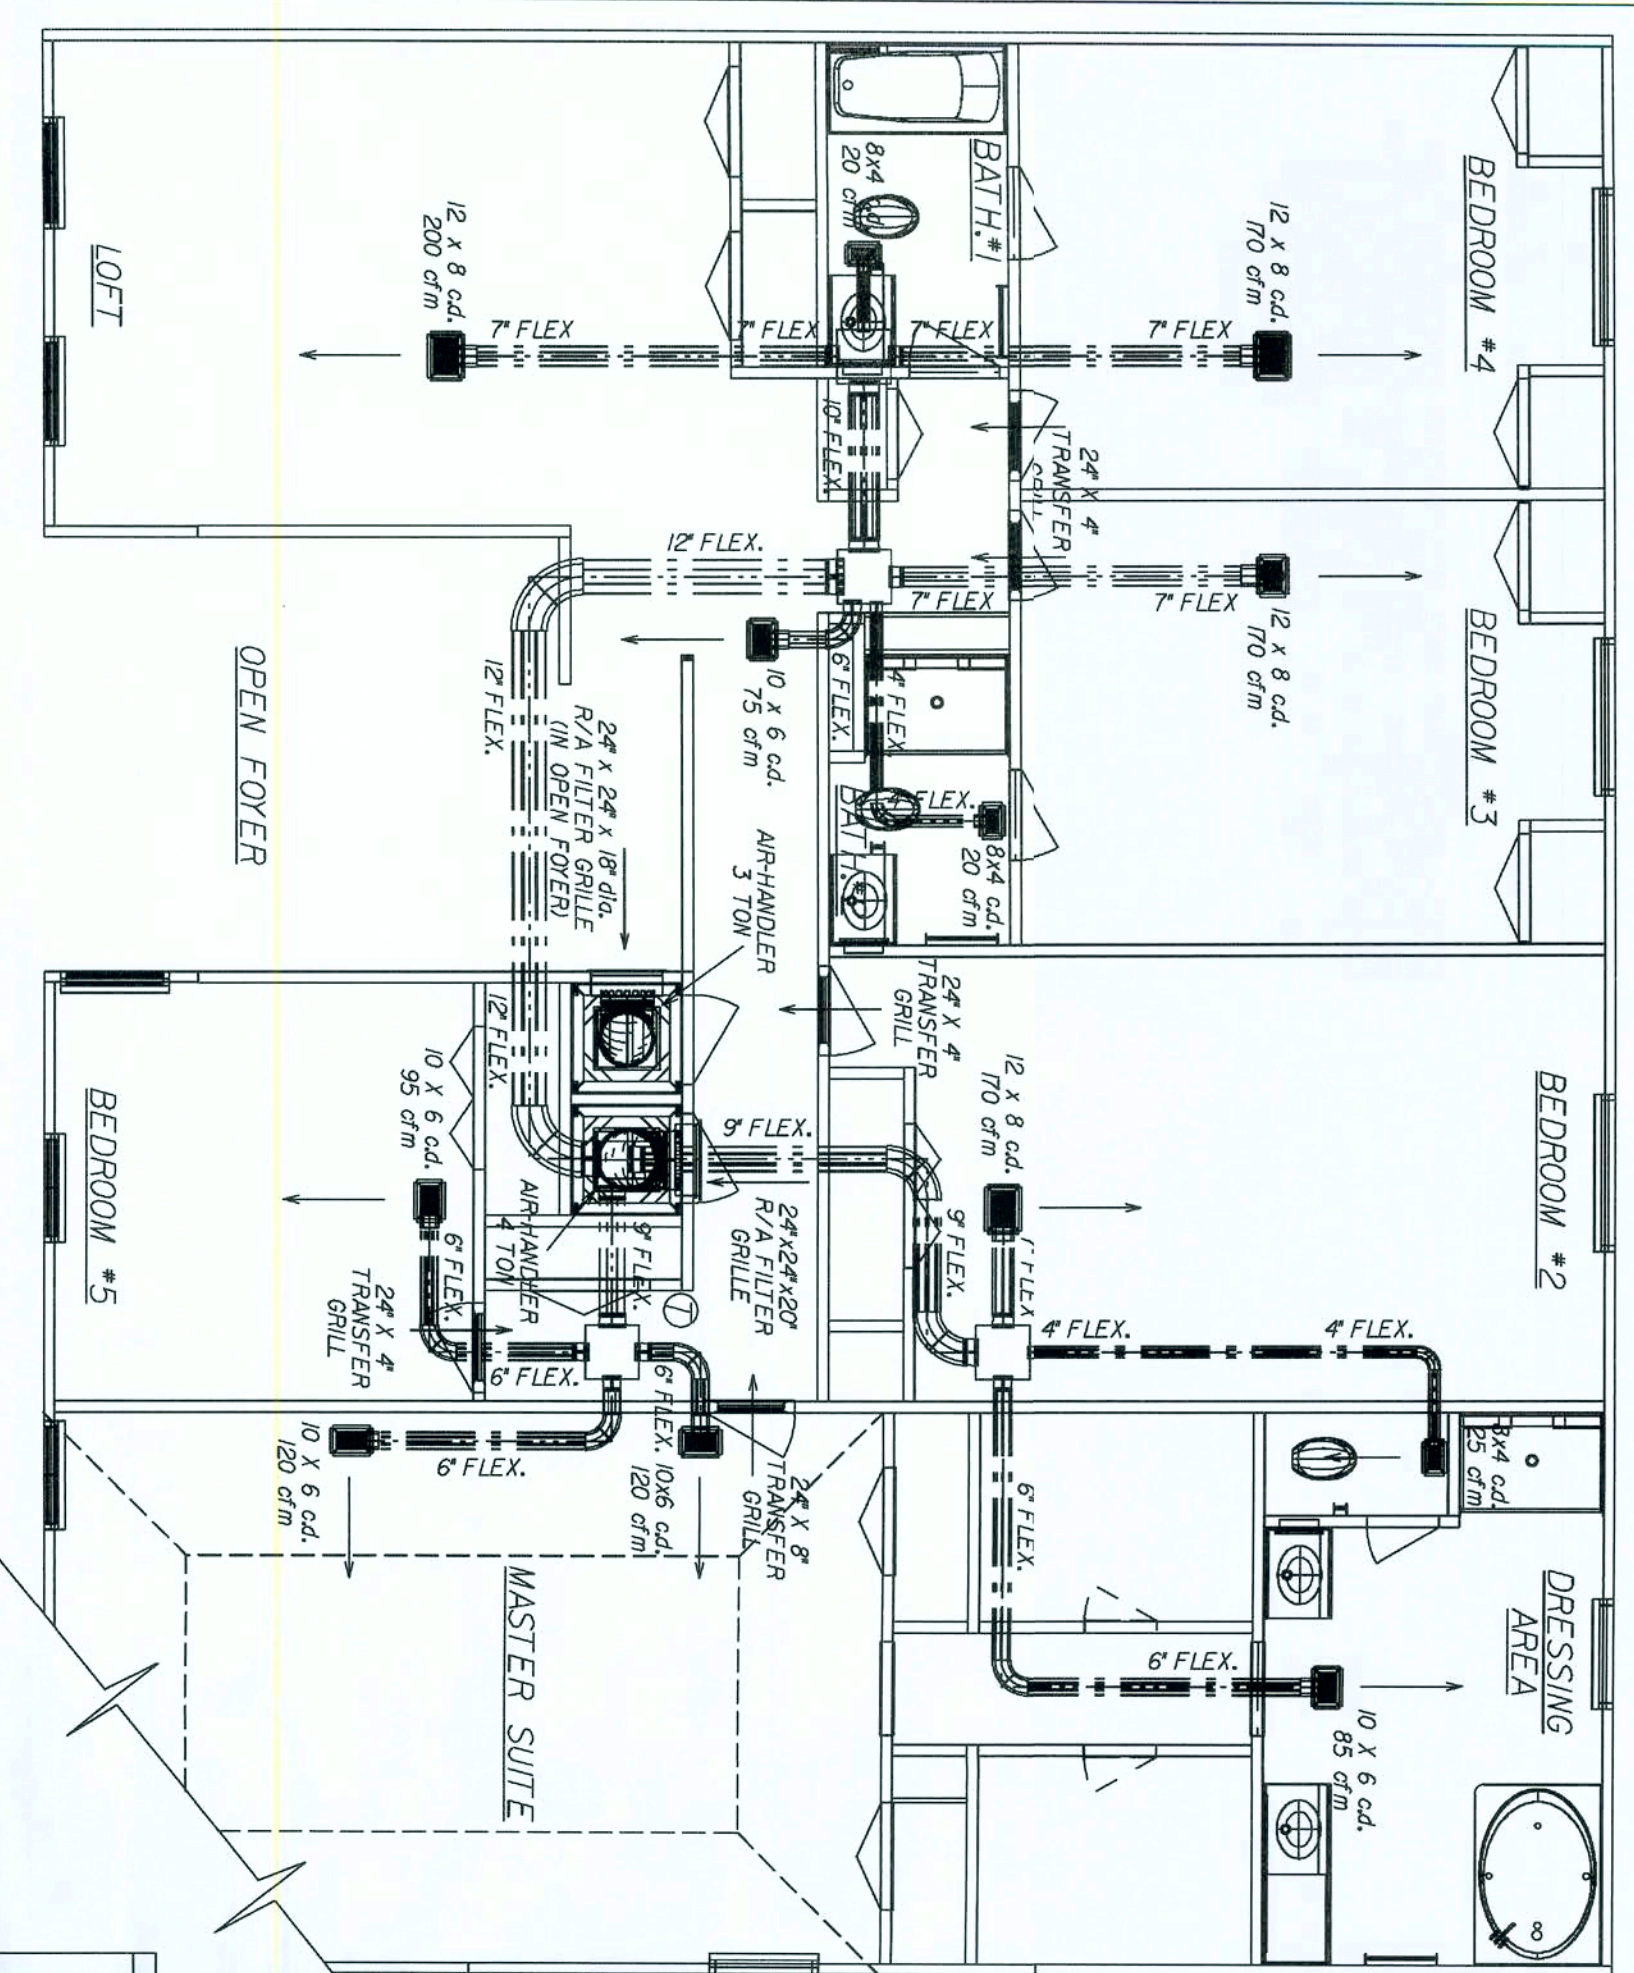


2nd FLOOR HEATING LAYOUT

MECHANICAL EQUIPMENT :

4 TON
TEMPSTAR FEM2X4800 13 SEER
TEMPSTAR N2H346ANA 13 SEER
BRAEBURN 2 STAGE HEAT PUMP PROGRAMMABLE
BROAN 67170 CFM12
SIZE OF REDUCTION BOXES (DB6-16X4X6X12X15)
EXT STATIC BO 1460 CFM L
ALL TAPES, CONNECTORS & MASTIC
USED WILL BE UL-181 APPROVED

* USE WITH 13
SEER EQUIP. *

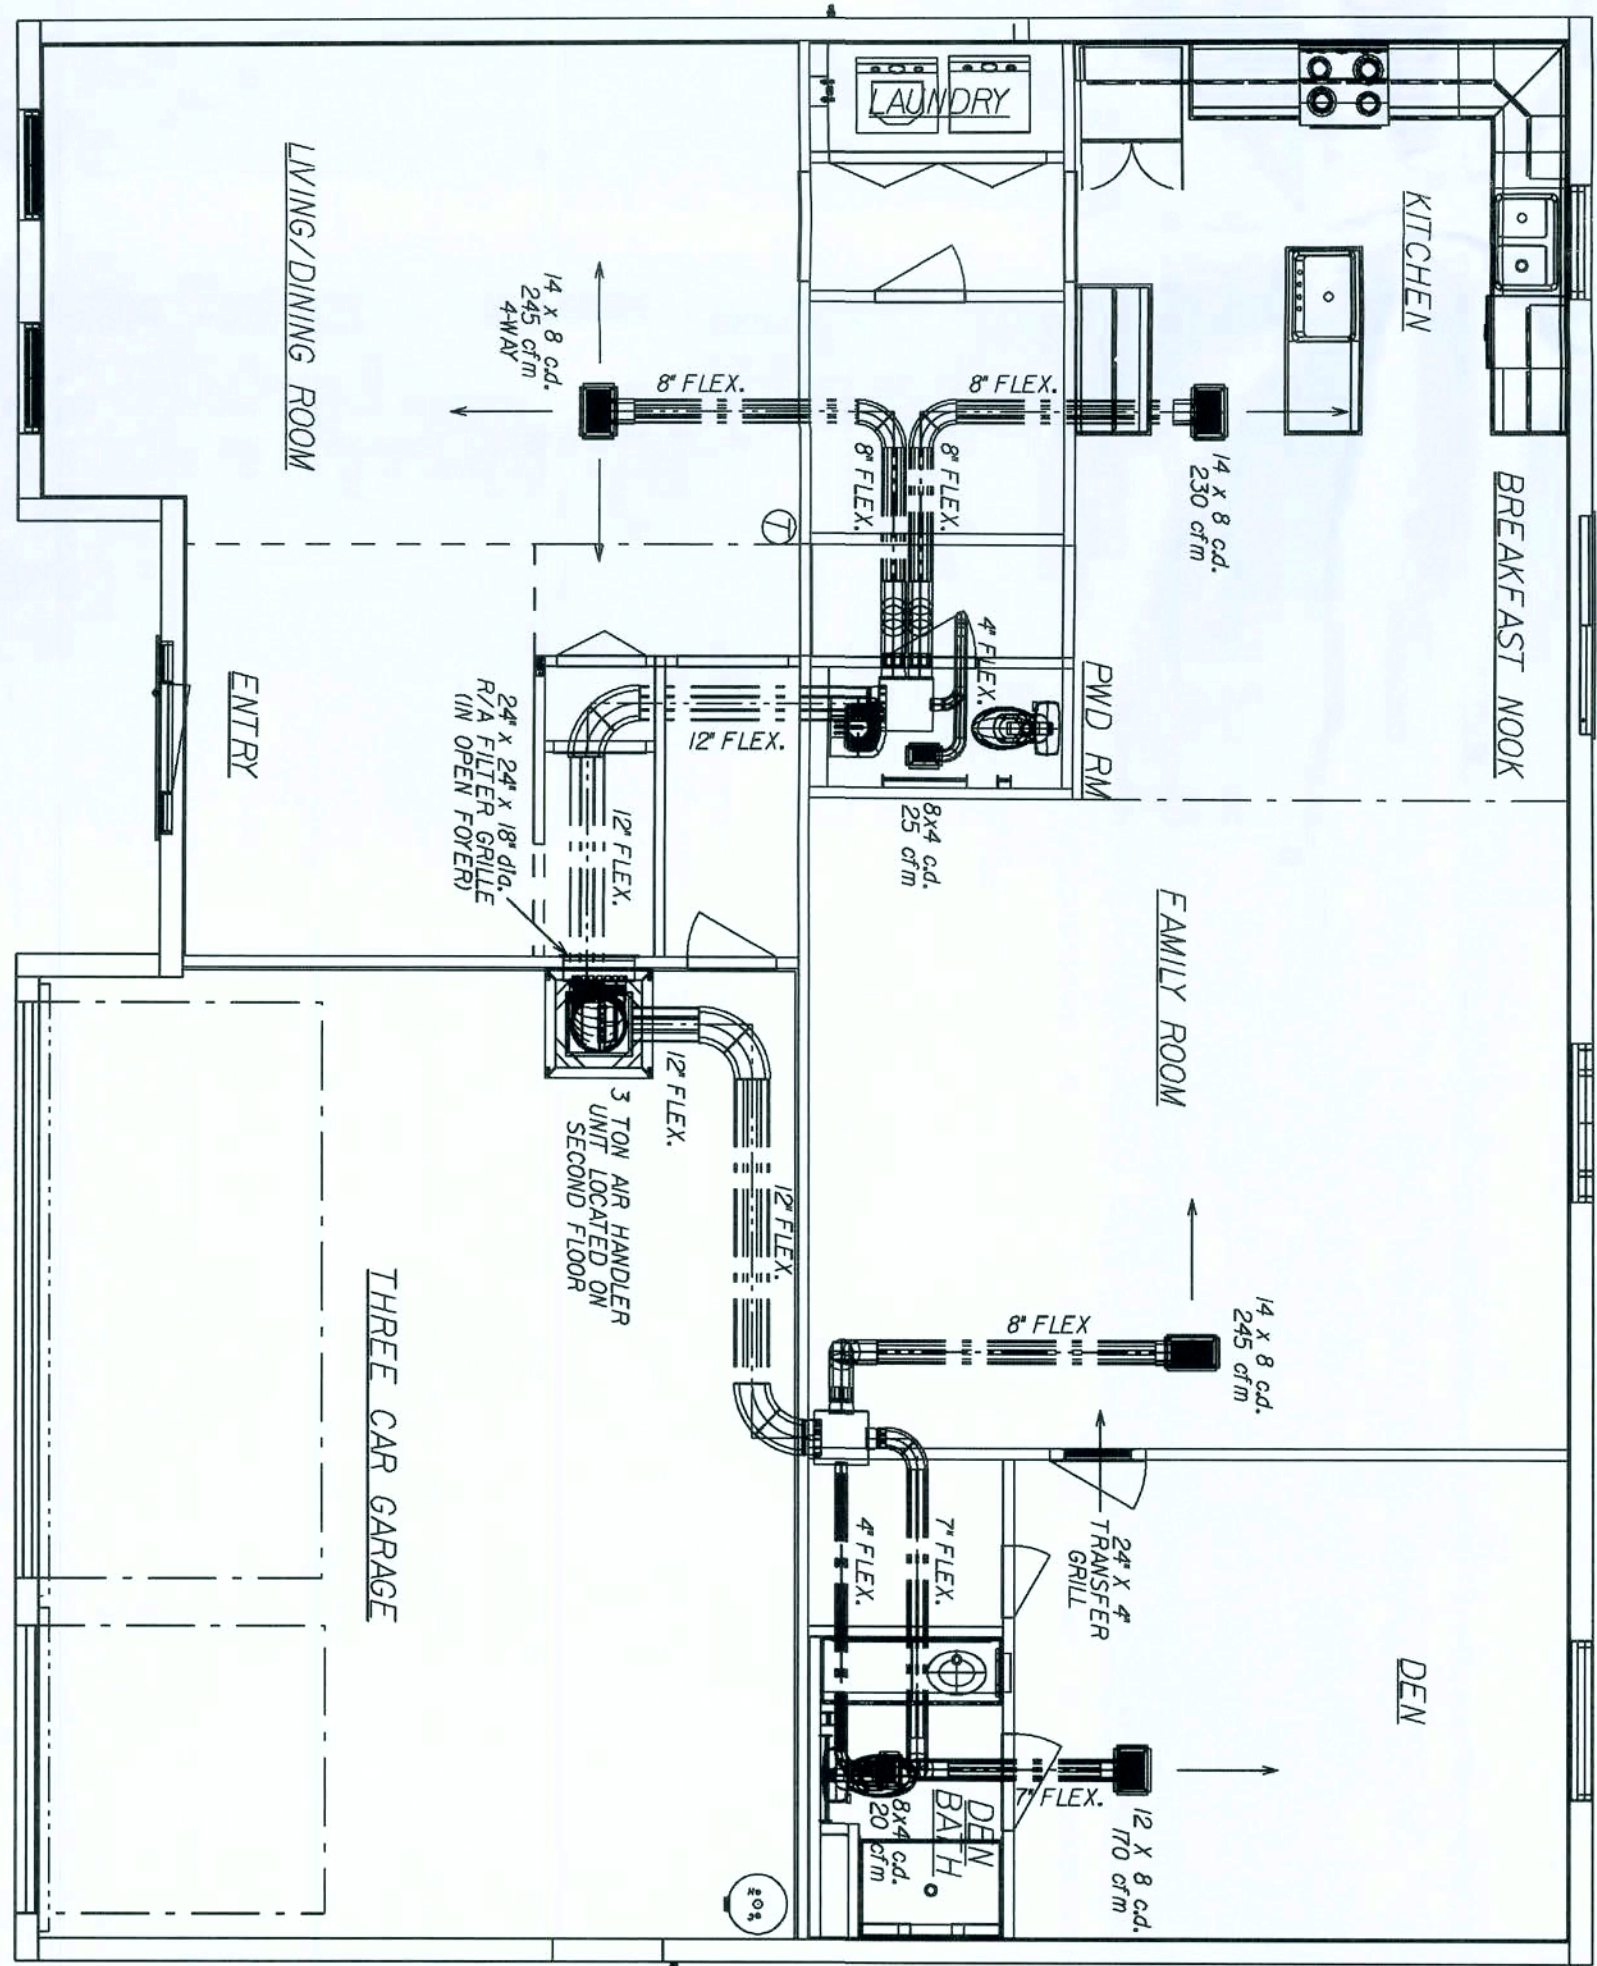

1st FLOOR HEATING LAYOUT

MECHANICAL EQUIPMENT :

3 TON
TEMPSTAR FEM2X3600 13 SEER
TEMPSTAR N2H336ANA 13 SEER
5 KW
BRAEBURN 5200 PROGRAMMABLE
BROAN 67170 CFM12
SIZE OF REDUCTION BOXES
(DB6-16X4X6X12X15)
ALL TAPES, CONNECTORS & MASTIC
USED WILL BE UL-181 APPROVED

GENERAL MECHANICAL NOTES:
ALL TAPES, CONNECTORS AND MASTIC USED
WILL BE UL-181 APPROVED.
SEE ELECTRICAL PLANS FOR EXHAUST FAN
LOCATIONS IN BATH AREAS.
SEE FLOOR PLAN FOR CLOTHES DRESSER
VENT LOCATION.
MUR24 BALANCED RETURN AIR
TRANSFER GRILLE
LOCATED IN BOTH
KITCHEN & TRANSFER ROOMS
SEE DETAIL DRAWING
UNDERCUT DOOR
INTERIOR DOOR ELEVATION

REVISIONS :


11/01/05	REMOVED EN'S NOTE
11/15/06	COMPLETE 13 SEER UPDATE TJM
07/06/07	REVISED REGISTER NOTES TJM

AMERICANA REGISTER LAYOUT
CUMBERLAND
ELEVATION "ALL"
DRAWN BY: GARAGE: RIGHT
RELEASE DATE: 09-10-04
11/30/39

Maronda Homes
4071 321-0064 4005 MARONDA WAY SANFORD, FLORIDA




05

1505D528

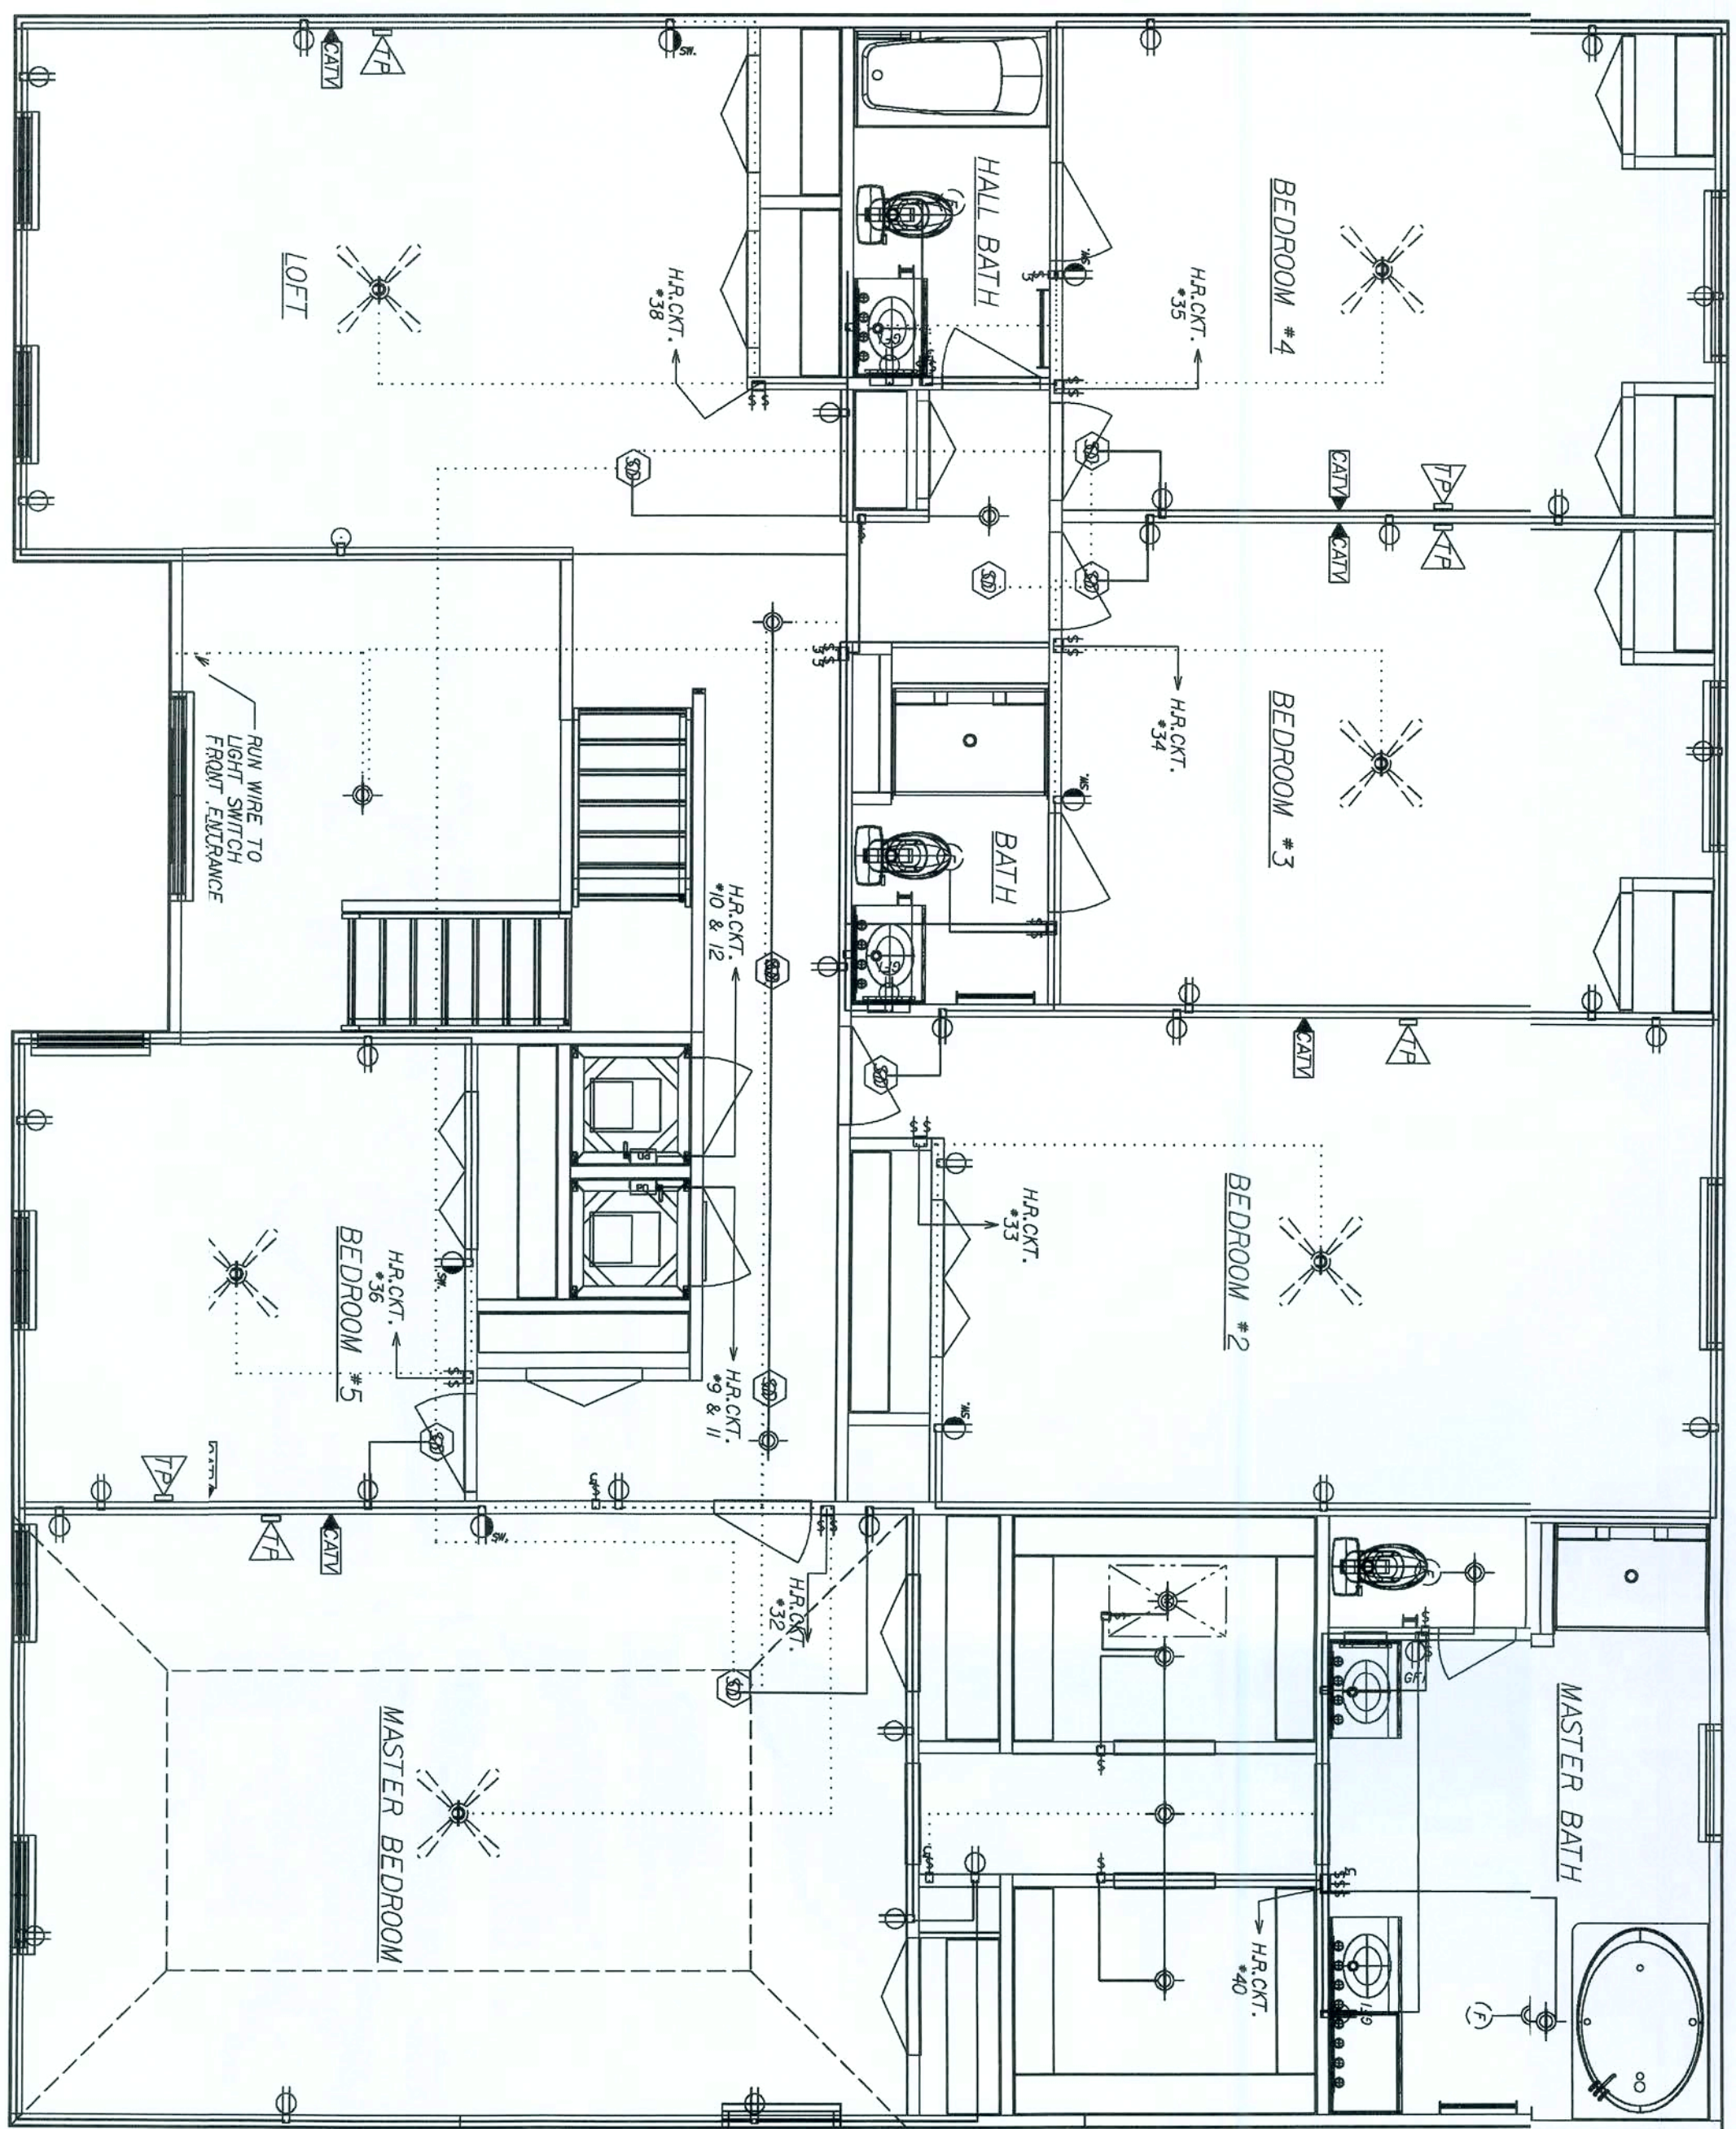

QUANTITY


23	1/2" x 8" GALV. STEEL
3	3/4" x 8" GALV. STEEL
3	1" x 8" GALV. STEEL
3	1 1/2" x 8" GALV. STEEL
3	2" x 8" GALV. STEEL
3	2 1/2" x 8" GALV. STEEL
3	161" x 8" GALV. STEEL

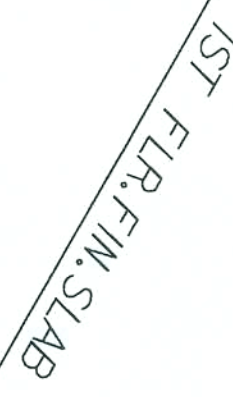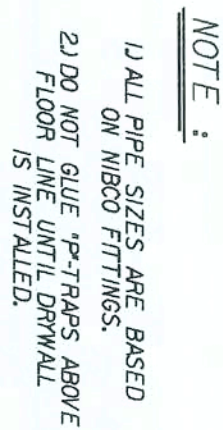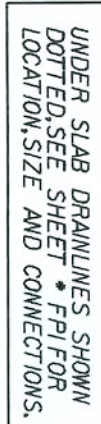

PER FLORIDA PLUMBING CODE: ALL DMV
THROUGH FOOTERS WILL BE SLEEVED

REVISED 08-15-05


DOOR SCHEDULE			
DOOR TYPE	ACTUAL SIZE	ROUGH FRAME OPENING	ROUGH BLOCK OF CONCRETE
2-0 STANDARD I.S.	24" x 80"	28" x 84"	28" x 84"
2-4 STANDARD I.S.	30" x 80"	34" x 84"	34" x 84"
2-6 STANDARD I.S.	36" x 80"	40" x 84"	40" x 84"
2-8 STANDARD I.S.	42" x 80"	46" x 84"	46" x 84"
3-0 STANDARD I.S.	48" x 80"	52" x 84"	52" x 84"
3-6 STANDARD I.S.	54" x 80"	58" x 84"	58" x 84"
3-8 STANDARD I.S.	60" x 80"	64" x 84"	64" x 84"
3-10 STANDARD I.S.	66" x 80"	70" x 84"	70" x 84"
3-414 STANDARD I.S.	1278" x 80"	1282" x 84"	1282" x 84"
3-416 STANDARD I.S.	1284" x 80"	1288"	

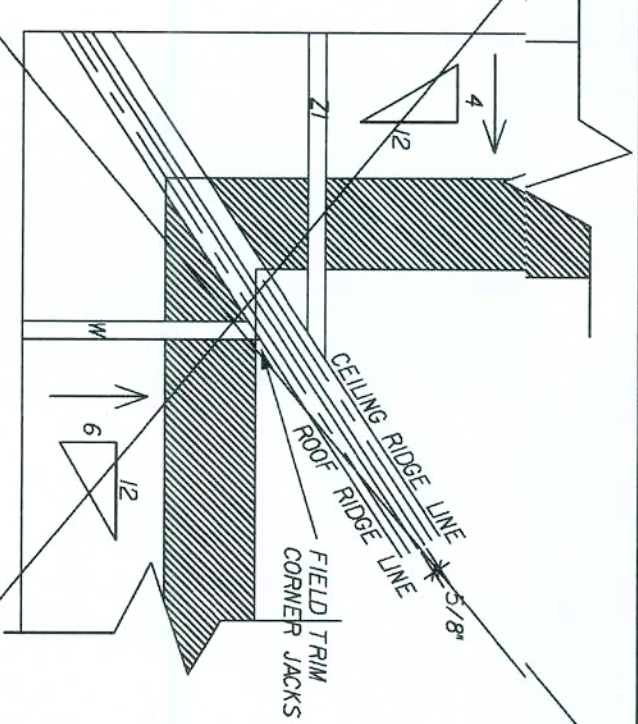

~~TRUSS PLACEMENT CORNER DETAIL B~~

NOT USED


~~SCALE: N.T.S.~~

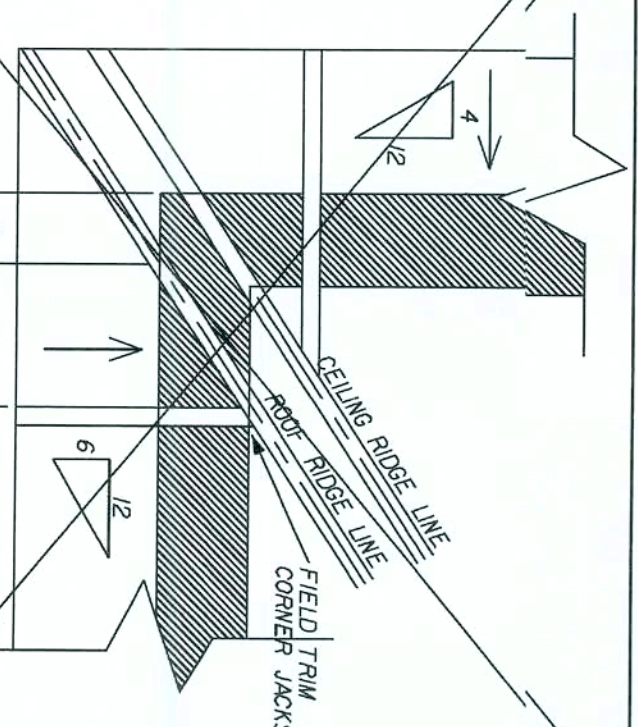

~~TRUSS PLACEMENT CORNER DETAIL A~~


NOT USED

~~SCALE: N.T.S.~~

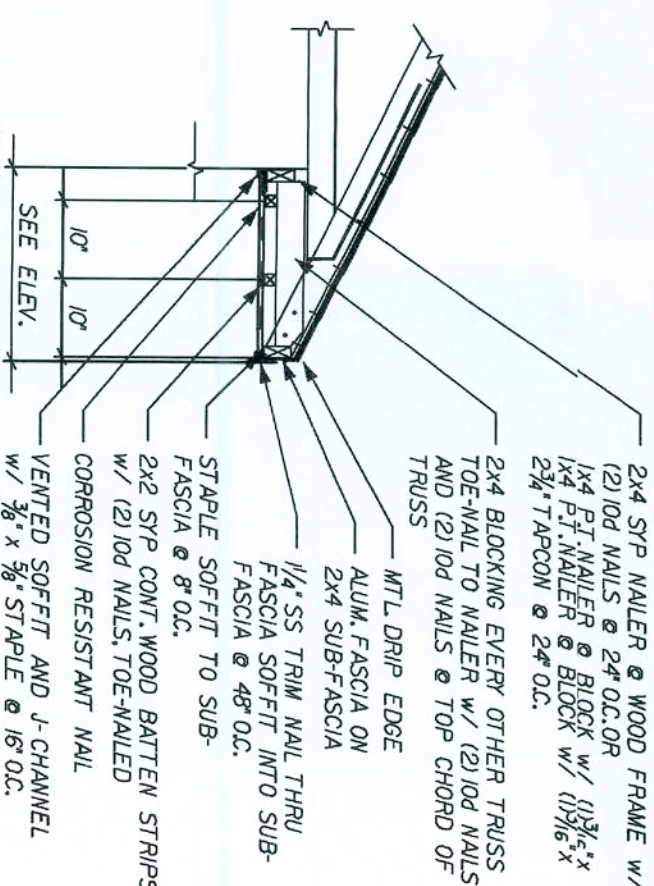

TYP. SOFFIT @ 24" O.H. OR LARGER


SCALE: $1/2" = 1'-0"$

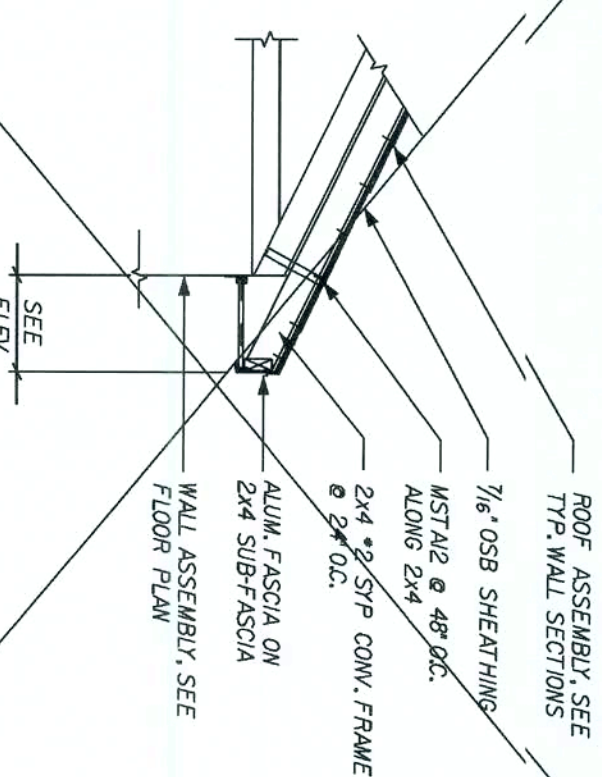

CONV. FRAMED HIP ROOF

NOT USED


SCALE: $1/2" = 1'-0"$

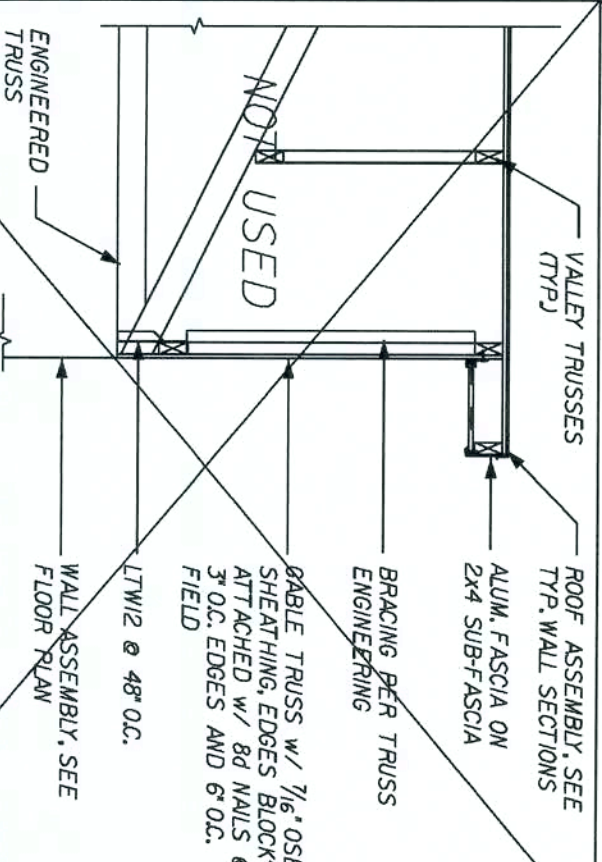

FALSE GABLE BRACING &
SHEATHING CONNECTION DETAIL


NOTE: GABLE BRACED BY ROOF AND/OR CEILING DIAPHRAGMS.

~~SCALE: 1/2" = 1'-0"~~

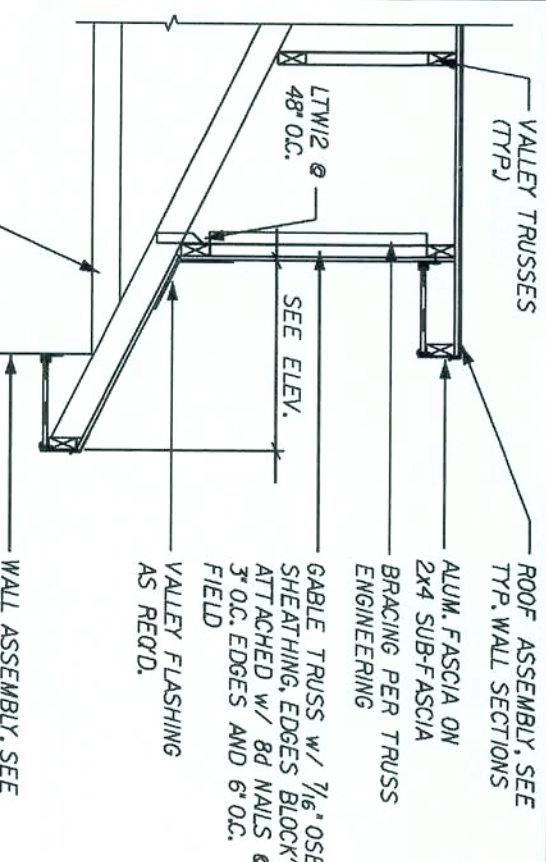

ENGINEERED  FLOOR PLAN
TRUSS
REVERSE GABLE BRACING &
CUTTING CONNECTION DETAIL


CHILD ABUSE COMPLAINT
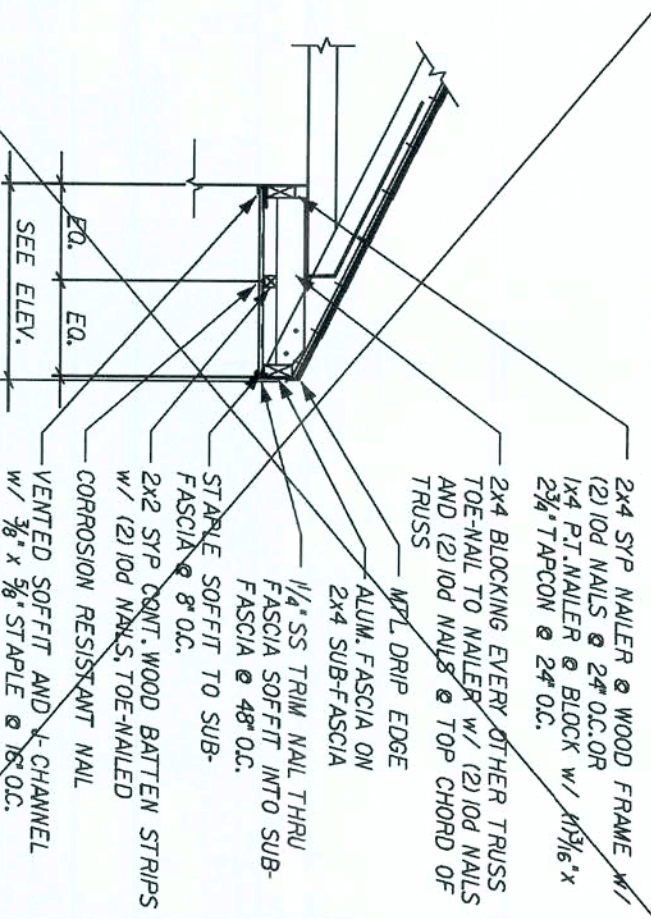
$$\frac{V_{DL1}/A/L}{\text{CONC. } H^+ \text{ - } K^+}$$


~~REMOVED 12-20-06~~
~~NOT USED~~
~~17P. 50-F-11 > 14" O.H. TO 20"~~
~~SCALE: 1/2" = 1'-0"~~

NOT USED


~~SCALE: 1/2" = 1'-0"~~

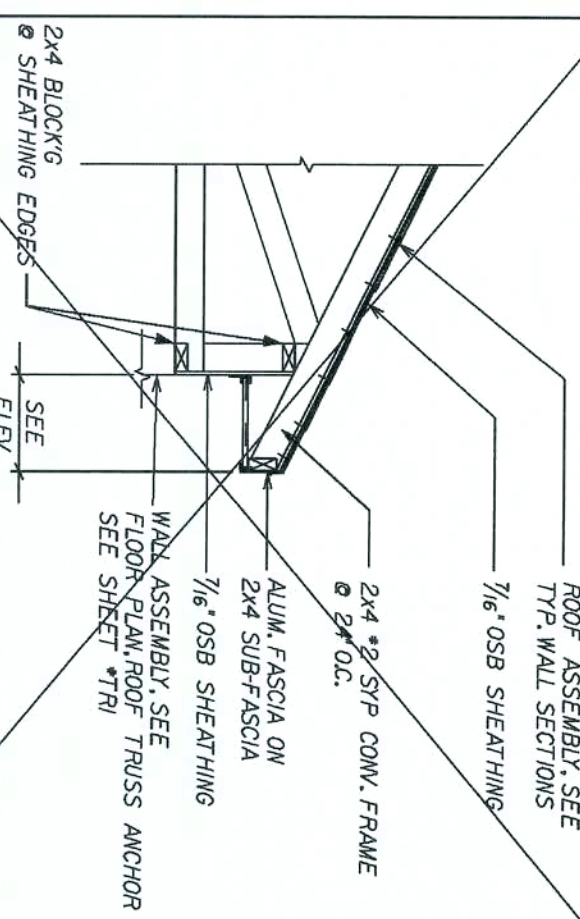

DETAIL @ RAISED HEEL

NOT USED






SCALE: $\frac{1}{2}'' = 1'-0''$

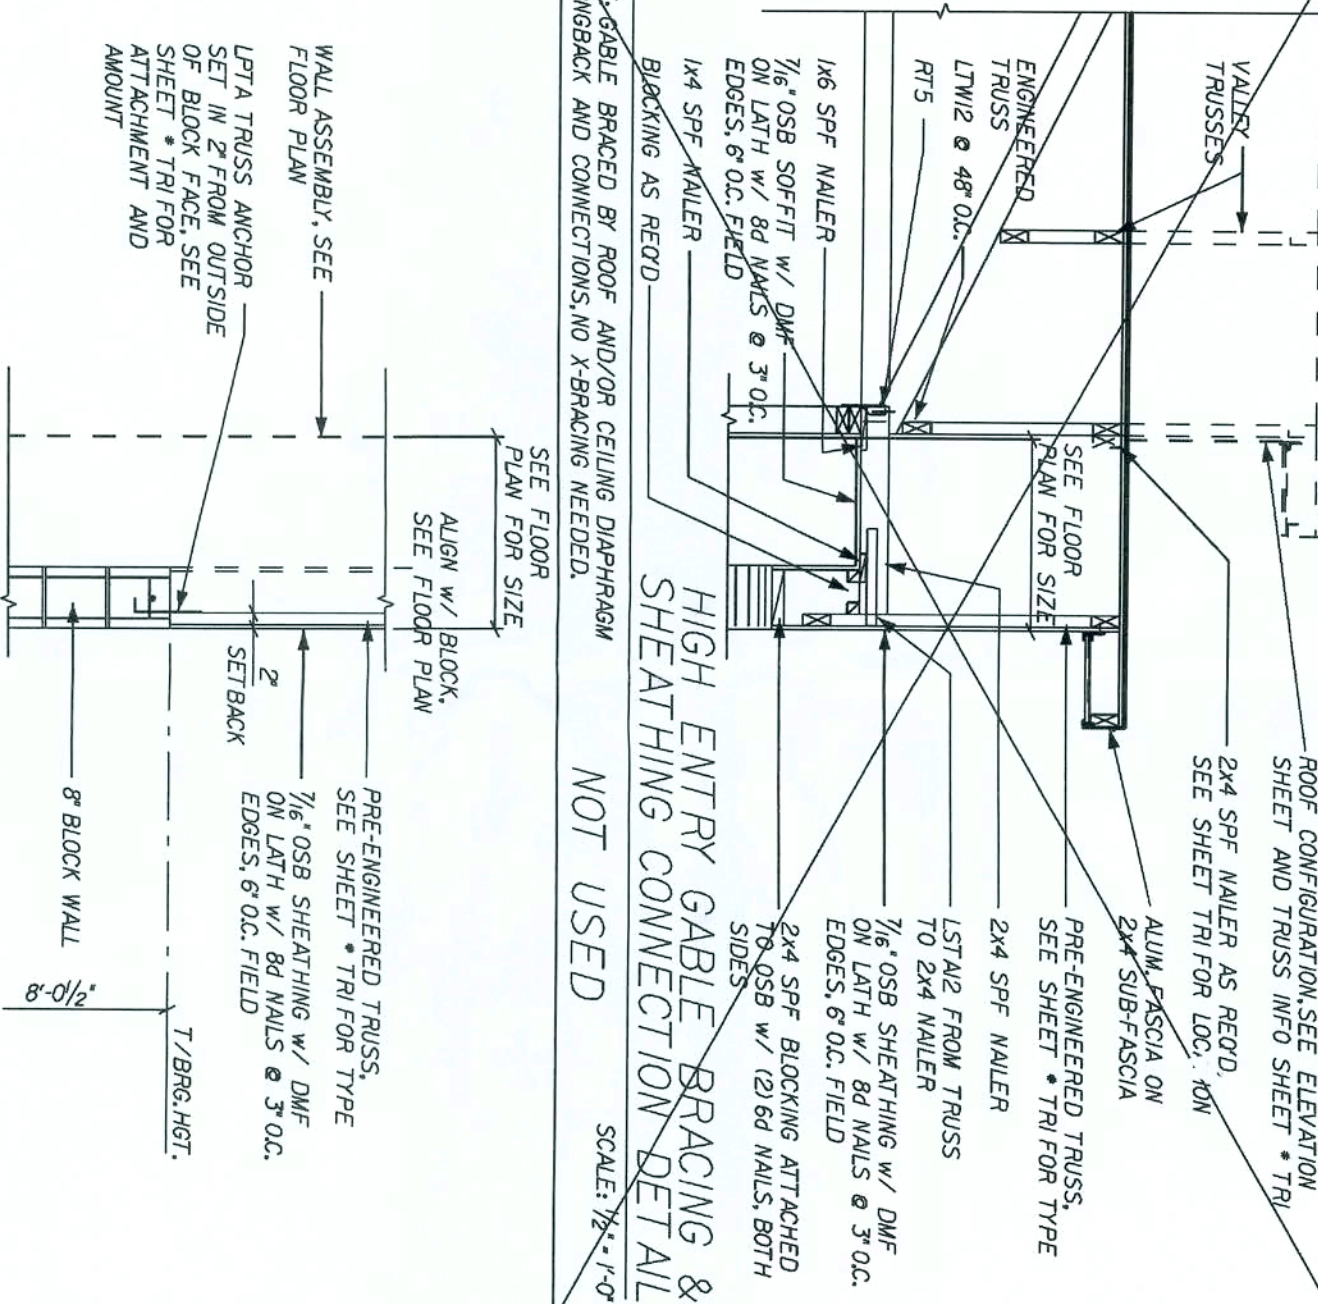


TABLES / BLOCK CONNECTION DETAILS

	(C)
	(C)
	(C)
	(C)

$$\text{SCALE} \cdot \frac{1}{2} = 1 - \sigma^2$$

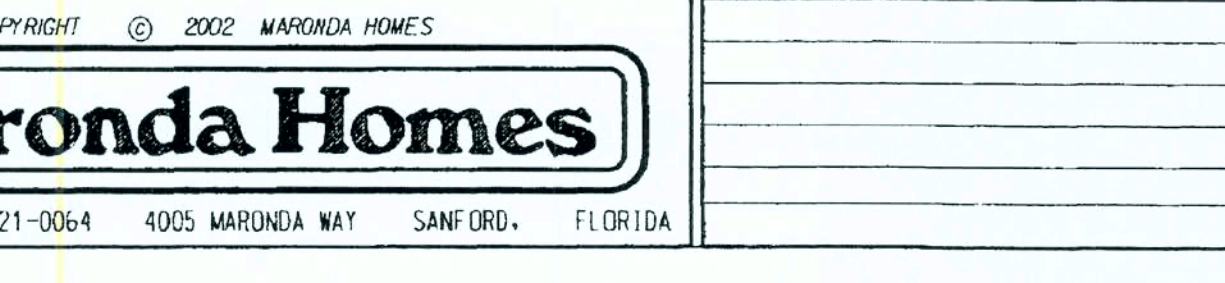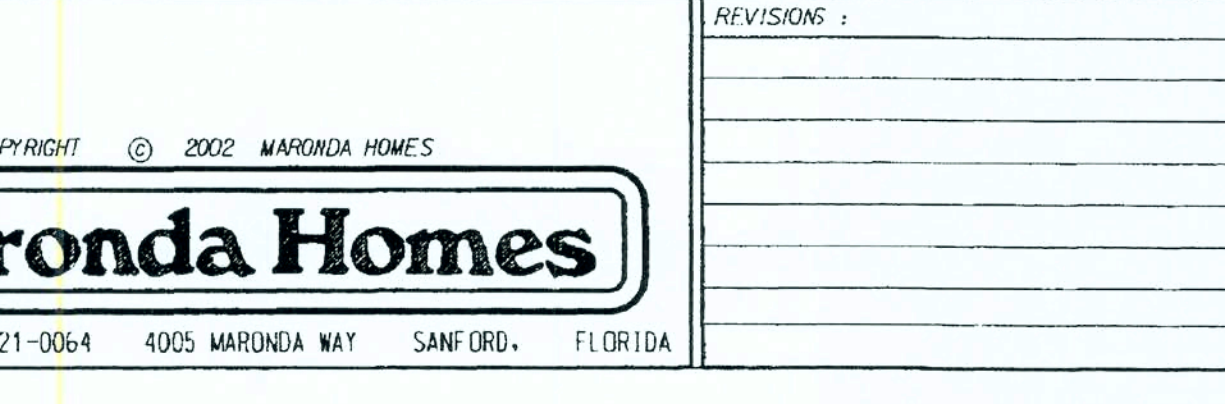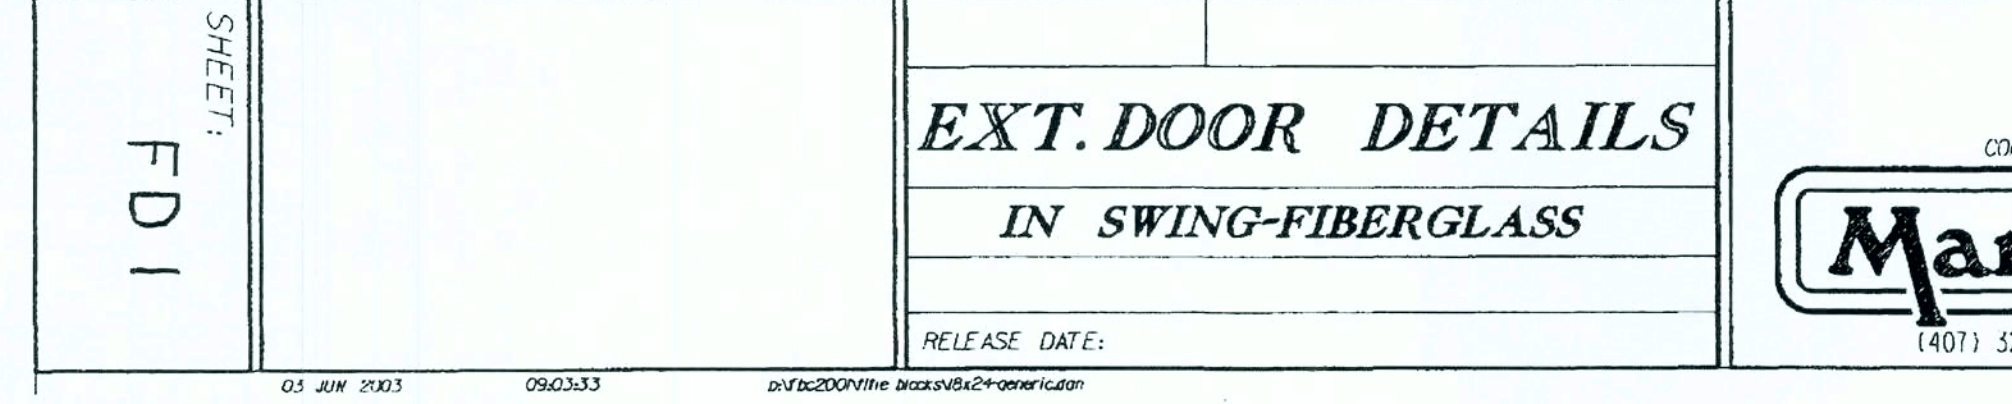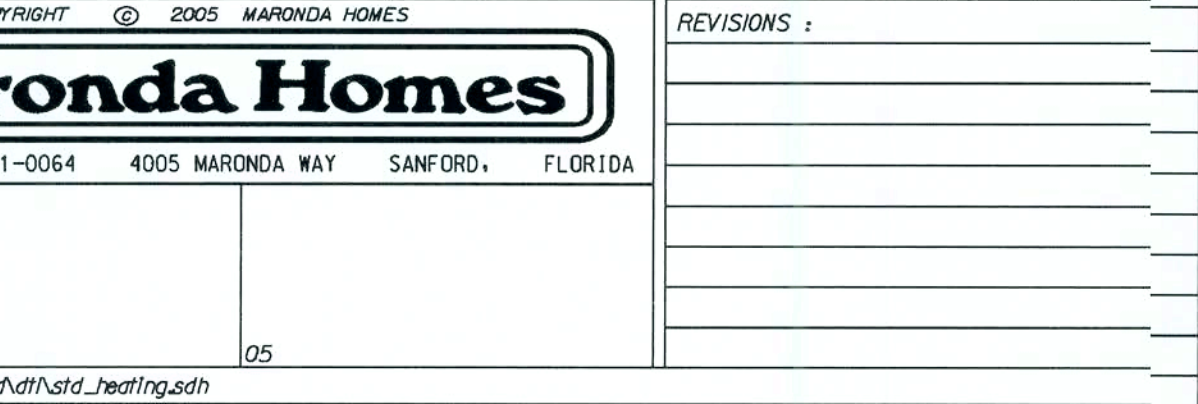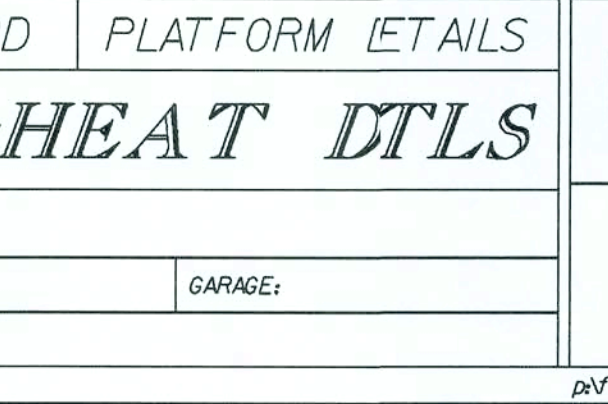

1. A WOOD FRAME UP TO 5'4 X 6'
 2. A WOOD UNIT W/NO SIDELITES
 ACCEPTANCE No.: DS1222

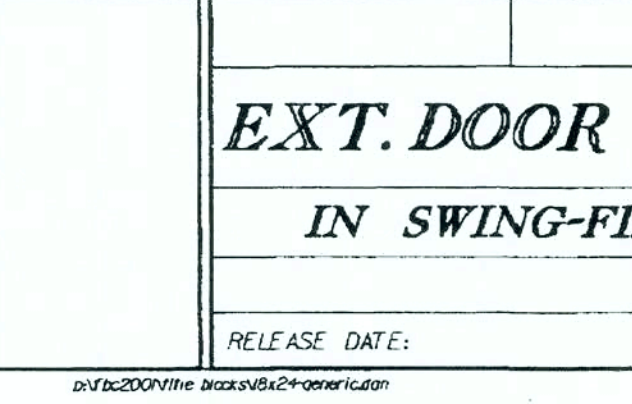09:03:33

FLORIDA EXTRUDERS INTERNATIONAL, INC. 2540 Sweet Lane - Sanford, FL 32771 407-321-0064 FAX 407-321-0065 www.floridextruders.com

Florida Extruders Int'l, Inc. 2540 Sweet Lane - Sanford, FL 32771 407-321-0064 FAX 407-321-0065 www.floridextruders.com

Florida Extruders Int'l, Inc. 2540 Sweet Lane - Sanford, FL 32771 407-321-0064 FAX 407-321-0065 www.floridextruders.com

FLORIDA EXTRUDERS INTERNATIONAL, INC. 2540 Sweet Lane - Sanford, FL 32771 407-321-0064 FAX 407-321-0065 www.floridextruders.com

Florida Extruders Int'l, Inc. 2540 Sweet Lane - Sanford, FL 32771 407-321-0064 FAX 407-321-0065 www.floridextruders.com

Florida Extruders Int'l, Inc. 2540 Sweet Lane - Sanford, FL 32771 407-321-0064 FAX 407-321-0065 www.floridextruders.com

FLORIDA EXTRUDERS INTERNATIONAL, INC. 2540 Sweet Lane - Sanford, FL 32771 407-321-0064 FAX 407-321-0065 www.floridextruders.com

Florida Extruders Int'l, Inc. 2540 Sweet Lane - Sanford, FL 32771 407-321-0064 FAX 407-321-0065 www.floridextruders.com

Florida Extruders Int'l, Inc. 2540 Sweet Lane - Sanford, FL 32771 407-321-0064 FAX 407-321-0065 www.floridextruders.com

FLORIDA EXTRUDERS INTERNATIONAL, INC. 2540 Sweet Lane - Sanford, FL 32771 407-321-0064 FAX 407-321-0065 www.floridextruders.com

Florida Extruders Int'l, Inc. 2540 Sweet Lane - Sanford, FL 32771 407-321-0064 FAX 407-321-0065 www.floridextruders.com

Florida Extruders Int'l, Inc. 2540 Sweet Lane - Sanford, FL 32771 407-321-0064 FAX 407-321-0065 www.floridextruders.com

03/28/2006 09:11:03

SHEET: 2 of 3

03 APR 2006 09:11:03 03/28/2006 09:11:03

FLORIDA EXTRUDERS
WINDOWS IN FRAME

RELEASE DATE:

FLORIDA EXTRUDERS
WINDOWS IN FRAME

03/28/2006 09:11:03

03 APR 2006 09:11:03 03/28/2006 09:11:03

FLORIDA EXTRUDERS INTERNATIONAL, INC. 2540 Sweet Lane - Sanford, FL 32771 407-321-0064 FAX 407-321-0065 www.floridextruders.com

Florida Extruders Int'l, Inc. 2540 Sweet Lane - Sanford, FL 32771 407-321-0064 FAX 407-321-0065 www.floridextruders.com

Florida Extruders Int'l, Inc. 2540 Sweet Lane - Sanford, FL 32771 407-321-0064 FAX 407-321-0065 www.floridextruders.com

FLORIDA EXTRUDERS INTERNATIONAL, INC. 2540 Sweet Lane - Sanford, FL 32771 407-321-0064 FAX 407-321-0065 www.floridextruders.com

Florida Extruders Int'l, Inc. 2540 Sweet Lane - Sanford, FL 32771 407-321-0064 FAX 407-321-0065 www.floridextruders.com

Florida Extruders Int'l, Inc. 2540 Sweet Lane - Sanford, FL 32771 407-321-0064 FAX 407-321-0065 www.floridextruders.com

FLORIDA EXTRUDERS
WINDOWS IN FRAME

RELEASE DATE:

FLORIDA EXTRUDERS
WINDOWS IN FRAME

03/28/2006 09:11:03

03 APR 2006 09:11:03 03/28/2006 09:11:03

SHEET: 1 of 3

03 APR 2006 09:11:03 03/28/2006 09:11:03

