

SCALE	As indicated
-------	--------------


REVISIONS	
DRAWN BY	R NOVITSKY
APPROVED BY	R NOVITSKY
CHECKED BY	B HALL
DATE	JULY 24, 2020

FIRST FLOOR
FINISH PLAN

A-115

SHEET NO. _____

DESTROY AFTER USE

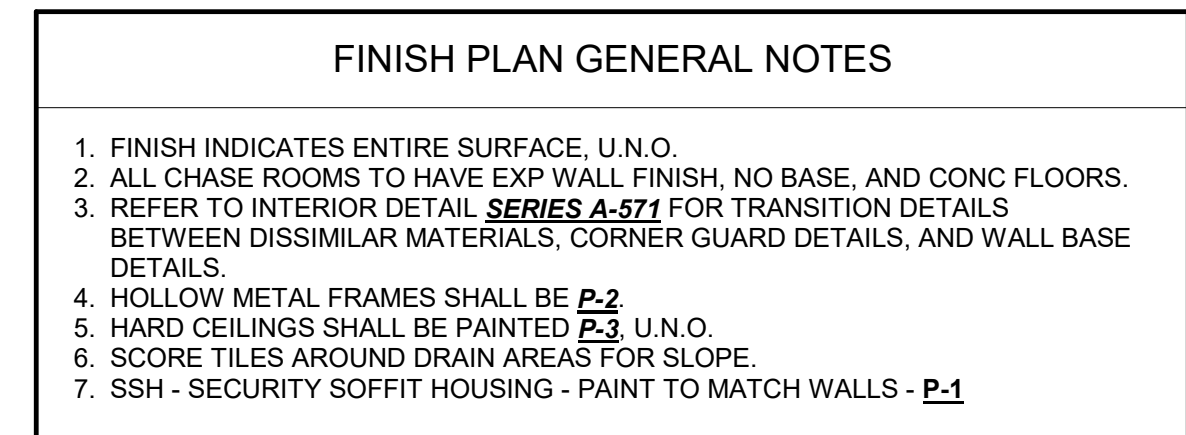

BASE FINISHES	
EPOXY PAINT (EP)	
EP-1	REFER TO DETAILS E5 & 6 ON SHEET A-581 AND SPECIFICATIONS. COLOR TO MATCH ADJACENT WALL.
MANUFACTURER (MFR)	
MFR	SEE SPECIFICATIONS FOR MORE INFORMATION.
SEAMLESS EPOXY SYSTEM (SES)	
SES-1	STONHARD; STONESHIELD BROADCAST; ASH; MEDIUM TEXTURE.

FLOOR FINISHES	
CONCRETE (CHS & CONC)	
CHS	CONCRETE - HARDENED AND SEALED. SEE SPECIFICATIONS FOR MORE INFORMATION.
MANUFACTURER (MFR)	
MFR	SEE SPECIFICATIONS FOR MORE INFORMATION.
SEAMLESS EPOXY SYSTEM (SES)	
SES-1	STONHARD; STONESHIELD BROADCAST; ASH; MEDIUM TEXTURE. SEE SPECIFICATIONS FOR MORE INFORMATION.

WALL FINISHES	
EPOXY PAINT (EP)	
EP-1	SEE SPECIFICATIONS FOR MORE INFORMATION. COLOR TO MATCH SHERWIN WILLIAMS; SW7022 ALPACA.
EXPPOSED (EXP)	
EXP	---
MANUFACTURER (MFR)	
MFR	SEE SPECIFICATIONS FOR MORE INFORMATION.
PADDED CELL (PAD)	
PAD	SEE SPECIFICATIONS FOR MORE INFORMATION.
PAINT (P)	
P-1	SHERWIN WILLIAMS; SW7022 ALPACA.
P-2	SHERWIN WILLIAMS; SW7024 FUNCTIONAL GRAY

1	PROVIDE SES-1 FINISH FLOOR AT SHOWER AREA.
2	WALL AND CEILING FINISH WILL BE BY CONCRETE CELL MANUFACTURER.

0' 4' 8' 16'

SCALE: 1/8" = 1' - 0"

F
E
D
C
B
A

UPPER TIER FLOOR PLAN

Scale: 1/8" = 1'-0"

0' 4' 8' 16'
SCALE: 1/8" = 1'-0"

PLAN / DETAIL REF. **1** SIM
AREA TO BE ENLARGED
SHEET REF. **1** SIM
SECTION REF. **1** SIM
SHEET REF. **1** SIM
DETAIL REF. **1** SIM
SHEET REF. **1** SIM
ELEVATION REF. **1** SIM
SHEET REF. **1** SIM
ELEVATION REF. **1** SIM
SHEET REF. **1** SIM

CALLOUT

BUILDING/WALL SECTION

DETAIL SECTION

EXTERIOR ELEVATION

INTERIOR ELEVATION

VIEW NAME
VIEW DESIGNATION
VIEW TITLE

1 View Name
Scale: 1/8" = 1'-0"
1/A101

VIEW SCALE:
VIEW REF/SHEET REF WHERE VIEW IS REFERENCED

Room Name
ROOM TAG
ROOM NAME
101
BASE FINISH
WALL FINISH
FLOOR FINISH
COMMENTS: 22
Area Name
AREA TAG
150 SF

CEILING TYPE
CEILING HEIGHT
(ABOVE FINISH FLOOR)

LEVEL NAME
FIRST FLOOR
LEVEL ELEVATION
100'-0"

GRID NUMBER OR LETTER
A
GRID LINE

INDICATES PLAN NORTH
INDICATES TRUE NORTH

101 DOOR / BORROWED LITE TAG
(REFER TO A-601, A-602 & QD-601 - QD-605)
<SF01> WINDOW TAG
(REFER TO A-611 & QD-610)
M8A WALL TAG
GB-01 FURNITURE, CASEWORK, & EQUIPMENT TAG
RFP#99 REVISION TAG
(00 00 00 A1) KEYNOTE TAG
SPOT ELEVATION SYMBOL
WP WORKING POINT
CJ CONTROL JOINT - REFER TO DETAILS ON SHEET A-501

SYMBOLS - DETAILING

Scale: 12" = 1'-0"

KEYNOTES PER SHEET	
033000.05	REINFORCED CONCRETE SLAB - REFER TO STRUCT. DWGS. FOR ADDITIONAL INFORMATION.
033000.07	CAST-IN-PLACE CONCRETE SLAB WITH VAPOR BARRIER - RECESS FLOOR FOR TOPPING SLAB AT RESTROOMS AND SHOWER LOCATIONS - REFER TO STRUCT. DWGS. FOR ADDITIONAL INFORMATION.
051200.08	STRUCTURAL STEEL COLUMN - REFER TO STRUCTURAL
053100.04	AMD-AS ACOUSTIC METAL SECURITY DECK W/ CONCRETE - REFER TO SPECIFICATION DIV. 05 31 00 - REFER TO STRUCTURAL SLAB TYPE 3
055113.01	METAL PAN STAIR - CONCRETE FILLED.
055119.01	METAL GRATE STAIR.
055213.04	SCHEDULE 80 (EXTRA STRONG) STEEL HORIZONTAL RAIL 1-1/2" OD DIA., CANE DETECTION RAIL AT 36" H. WITH 1-1/2" VERTICLE BALLUSTERS SPACED AT 4' OC MAX.
133419.01	PREMANUFACTURED METAL BUILDING PREFINISHED METAL SIDING - METAL BUILDING SUPPLIER STANDARD PROFILE AND STANDARD COLOR AS SELECTED BY ARCHITECT.
133419.21	PREMANUFACTURED METAL BUILDING PREFINISHED ACCESSORIES - ALUMINUM DOWNSPOUT BY PEMB SUPPLIER 5" x 5" PRE-FINISHED.
134263.01	PREFABRICATED PRECAST CONCRETE CELL MODULE - FOR REFERENCE ONLY.
323113.01	12 FT HIGH-SECURITY CHAIN LINK FENCES AND GATES.

Dewberry
800 North Magnolia Ave.
Suite 1000, Orlando, FL 32803-3251
t +1 407 843.5120
f +1 407 649.8664

Ajax
10365 Hood Road South Suite 203
Jacksonville, FL 32257
t +1 904-262-8660
f +1 904-262-8623

STATE OF FLORIDA
DEPARTMENT OF BUSINESS AND PROFESSIONAL REGULATION
BOARD OF ARCHITECTURE & INTERIOR DESIGN
THE ARCHITECT CORPORATION HEREIN IS CERTIFIED UNDER THE PROVISIONS OF CHAPTER 481, FLOIRDS STATUTES
DEWBERRY ARCHITECTS INC.
5815 WINDYBROOK BLVD
CORPORATE/LEGAL GROUP
GAINESVILLE, FL 32608
LICENSE NUMBER A240051971
EXPIRATION DATE: FEBRUARY 28, 2021

Professional Seals

STATE OF FLORIDA
RICHARD G. NOVITSKY
07-24-20
AR99786
REGISTERED ARCHITECT

KEY PLAN

COLUMBIA COUNTY DETENTION FACILITY
389 NW Quinten St, Lake City, FL 32055

COLUMBIA COUNTY BOARD OF COUNTY COMMISSIONERS

SCALE As indicated

No.	Description	Date
ISSUED FOR PERMIT		7-24-2020

REVISIONS

DRAWN BY	R NOVITSKY
APPROVED BY	R NOVITSKY
CHECKED BY	B HALL
DATE	JULY 24, 2020

TITLE

UPPER TIER ANNOTATION PLAN

PROJECT NO. 50101397

A-121

SHEET NO.

DESTROY AFTER USE

F

E

D


C

B

A

UPPER TIER DIMENSION PLAN

Scale: 1/8" = 1'-0"

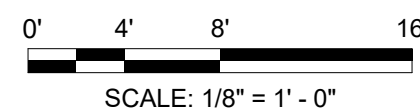

DIMENSION PLAN GENERAL NOTES

- INTERIOR DIMENSIONS ARE TO THE FACE OF METAL STUDS OR CMU UNITS AND TO THE CENTERLINES OF COLUMNS, U.N.O.
- ALL RATED WALL ASSEMBLIES ARE TO EXTEND TO THE UNDERSIDE OF STRUCTURE/DECK ABOVE.
- BACK-TO-BACK OUTLETS CANNOT OCCUPY SAME STUD CAVITY SPACE. IN ACOUSTICALLY TREATED WALLS, PROVIDE ACOUSTIC PUTTY PADS AROUND OUTLET BOXES.
- REFER TO **C-SERIES** FOR GRAPHIC REPRESENTATION AND U.L. DESIGNS FOR RATED WALLS, SMOKE PARTITIONS, ASSEMBLIES & ASSOCIATED DETAILS.
- REFER TO WALL SECTIONS **A-111 TO A-115** SERIES FOR FURTHER DESCRIPTION OF INTERIOR PARTITIONS.
- REFER TO LARGE SCALE FLOOR PLANS **A-401 TO A-404** SERIES FOR DIMENSIONS WITHIN THESE AREAS & CHASE DIMENSIONS.
- REFER TO SHEETS **A-551 TO A-554** FOR WALL PARTITIONS, ASSEMBLIES & DETAILS.
- REFER TO SHEETS **A-553 & A-554** FOR METAL FRAMING DETAILS.
- FINAL WALL PREP REQUIREMENTS ARE BASED ON THE FINISHES SHOWN ON THE ROOM FINISH PLANS A-115 - A-115D, A-125 - A-125D, AND IN THE SPECIFICATIONS.

SHEET NO.
DESTROY AFTER USE

KEYNOTES PER SHEET

033000.07	CAST-IN-PLACE CONCRETE SLAB WITH VAPOR BARRIER - RECESS FLOOR FOR TOPPING SLAB AT RESTROOMS AND SHOWER LOCATIONS - REFER TO STRUCT. DWGS. FOR ADDITIONAL INFORMATION.
051200.08	STRUCTURAL STEEL COLUMN - REFER TO STRUCTURAL
053100.04	AMD-AS - ACOUSTIC METAL SECURITY DECK W/ CONCRETE - REFER TO SPECIFICATION DIV. 05 31 00 - REFER TO STRUCTURAL SLAB TYPE 3
053100.05	AMD-BS - ACOUSTIC METAL SECURITY DECK W/ CONCRETE - REFER TO SPECIFICATION 05 31 00 - REFER TO STRUCTURAL SLAB TYPE 2
053100.07	AMD-DS - ACOUSTIC METAL SECURITY DECK (LONG SPAN) W/ CONCRETE - REFER TO SPECIFICATION 05 31 00 - REFER TO STRUCTURAL SLAB TYPE 1
055113.01	METAL PAN STAIR - CONCRETE FILLED.
055119.01	METAL GRATE STAIR.
133419.01	PREMANUFACTURED METAL BUILDING PREFINISHED METAL SIDING - METAL BUILDING SUPPLIER STANDARD PROFILE AND STANDARD COLOR AS SELECTED BY ARCHITECT.
134263.01	PREFABRICATED PRECAST CONCRETE CELL MODULE - FOR REFERENCE ONLY.

Dewberry®
800 North Magnolia Ave.
Suite 1000, Orlando, FL 32803-3251
t +1 407 843.5120
f +1 407 649.8964


Ajax
10365 Hood Road South Suite 203
Jacksonville, FL 32257
t +1 904-262-8660
f +1 904-262-8623

STATE OF FLORIDA
DEPARTMENT OF BUSINESS AND PROFESSIONAL REGULATION
BOARD OF ARCHITECTURE & INTERIOR DESIGN
THE ARCHITECT CORPORATION HEREIN IS CERTIFIED UNDER THE PROVISIONS OF CHAPTER 481, F.S. (F.L.A.C.E.)
DEWBERRY ARCHITECTS INC.
11010 WINDYBROOK BLVD
SUITE 200
FORT LAUDERDALE, FL 33309
LICENSE NUMBER: A46001971
EXPIRATION DATE: FEBRUARY 28, 2021

Professional Seals



KEY PLAN

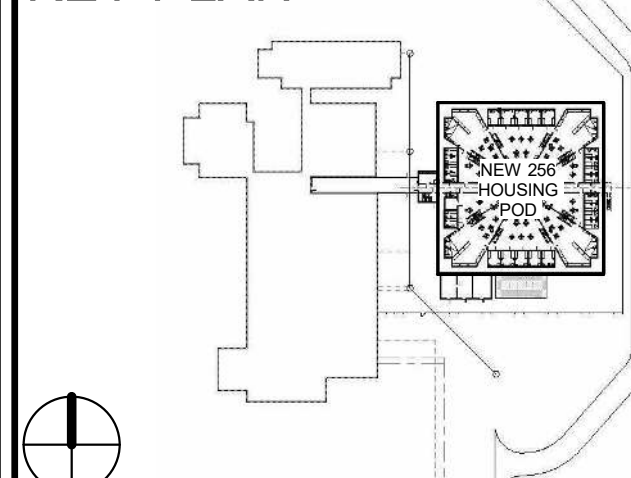

COLUMBIA COUNTY DETENTION FACILITY
389 NW Quinten St, Lake City, FL 32055

COLUMBIA COUNTY BOARD OF COUNTY COMMISSIONERS

SCALE As indicated

No.	Description	Date

REVISIONS

DRAWN BY	R NOVITSKY
APPROVED BY	R NOVITSKY
CHECKED BY	B HALL
DATE	JULY 24, 2020

TITLE


UPPER TIER
DIMENSION PLAN

PROJECT NO. 50101397

A-122

UPPER TIER WALL TYPE PLAN

Scale: 1/8" = 1'-0"

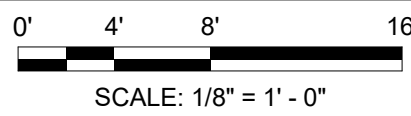

SCALE: 1/8" = 1' - 0"

Dewberry®
 100 North Magnolia Ave.
 Suite 1000, Orlando, FL
 (281)313-3251

t +1 407.843.5120
 f +1 407.649.8664

Ajax
 300365 Hood Road Suite Suite 203
 Jacksonville, FL 32257

t +1 904.262-8660
 f +1 904.262-8623

STATE OF FLORIDA
 DEPARTMENT OF BUSINESS AND PROFESSIONAL REGULATION

BOARD OF ARCHITECTURE & INTERIOR DESIGN

THE ARCHITECT CORPORATION HEREIN CERTIFIED UNDER THE
 PROVISIONS OF CHAPTER 481, FLOIRDA STATUTES


DEWBERRY ARCHITECTS INC
 8102 ARCHBOLT BLVD
 SUITE 200 CORPUS CHRISTI, TEXAS 78414
 TX 78414

LICENSE NUMBER: AA00001371
 EXPIRATION DATE: FEBRUARY 28, 2021

Professional Seals

STATE OF FLORIDA
RICHARD G. NOWLIN
 07-27-20
AR99786
REGISTERED ARCHITECT

KEY PLAN

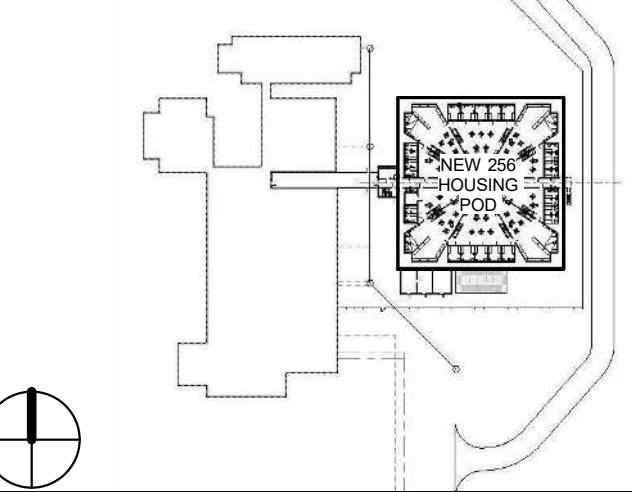

COLUMBIA COUNTY DETENTION FACILITY
389 NW Quinten St, Lake City, FL 32055

COLUMBIA COUNTY BOARD OF COUNTY
COMMISSIONERS

SCALE As indicated

[illegible]

REVISIONS

DRAWN BY	R NOVITSKY
APPROVED BY	R NOVITSKY
CHECKED BY	B HALL
DATE	JULY 24, 2020

TITL


UPPER TIER WALL PLAN

PROJECT NO.	50101397
-------------	----------

A-123


SHEET NO.


DESTROY AFTER USE

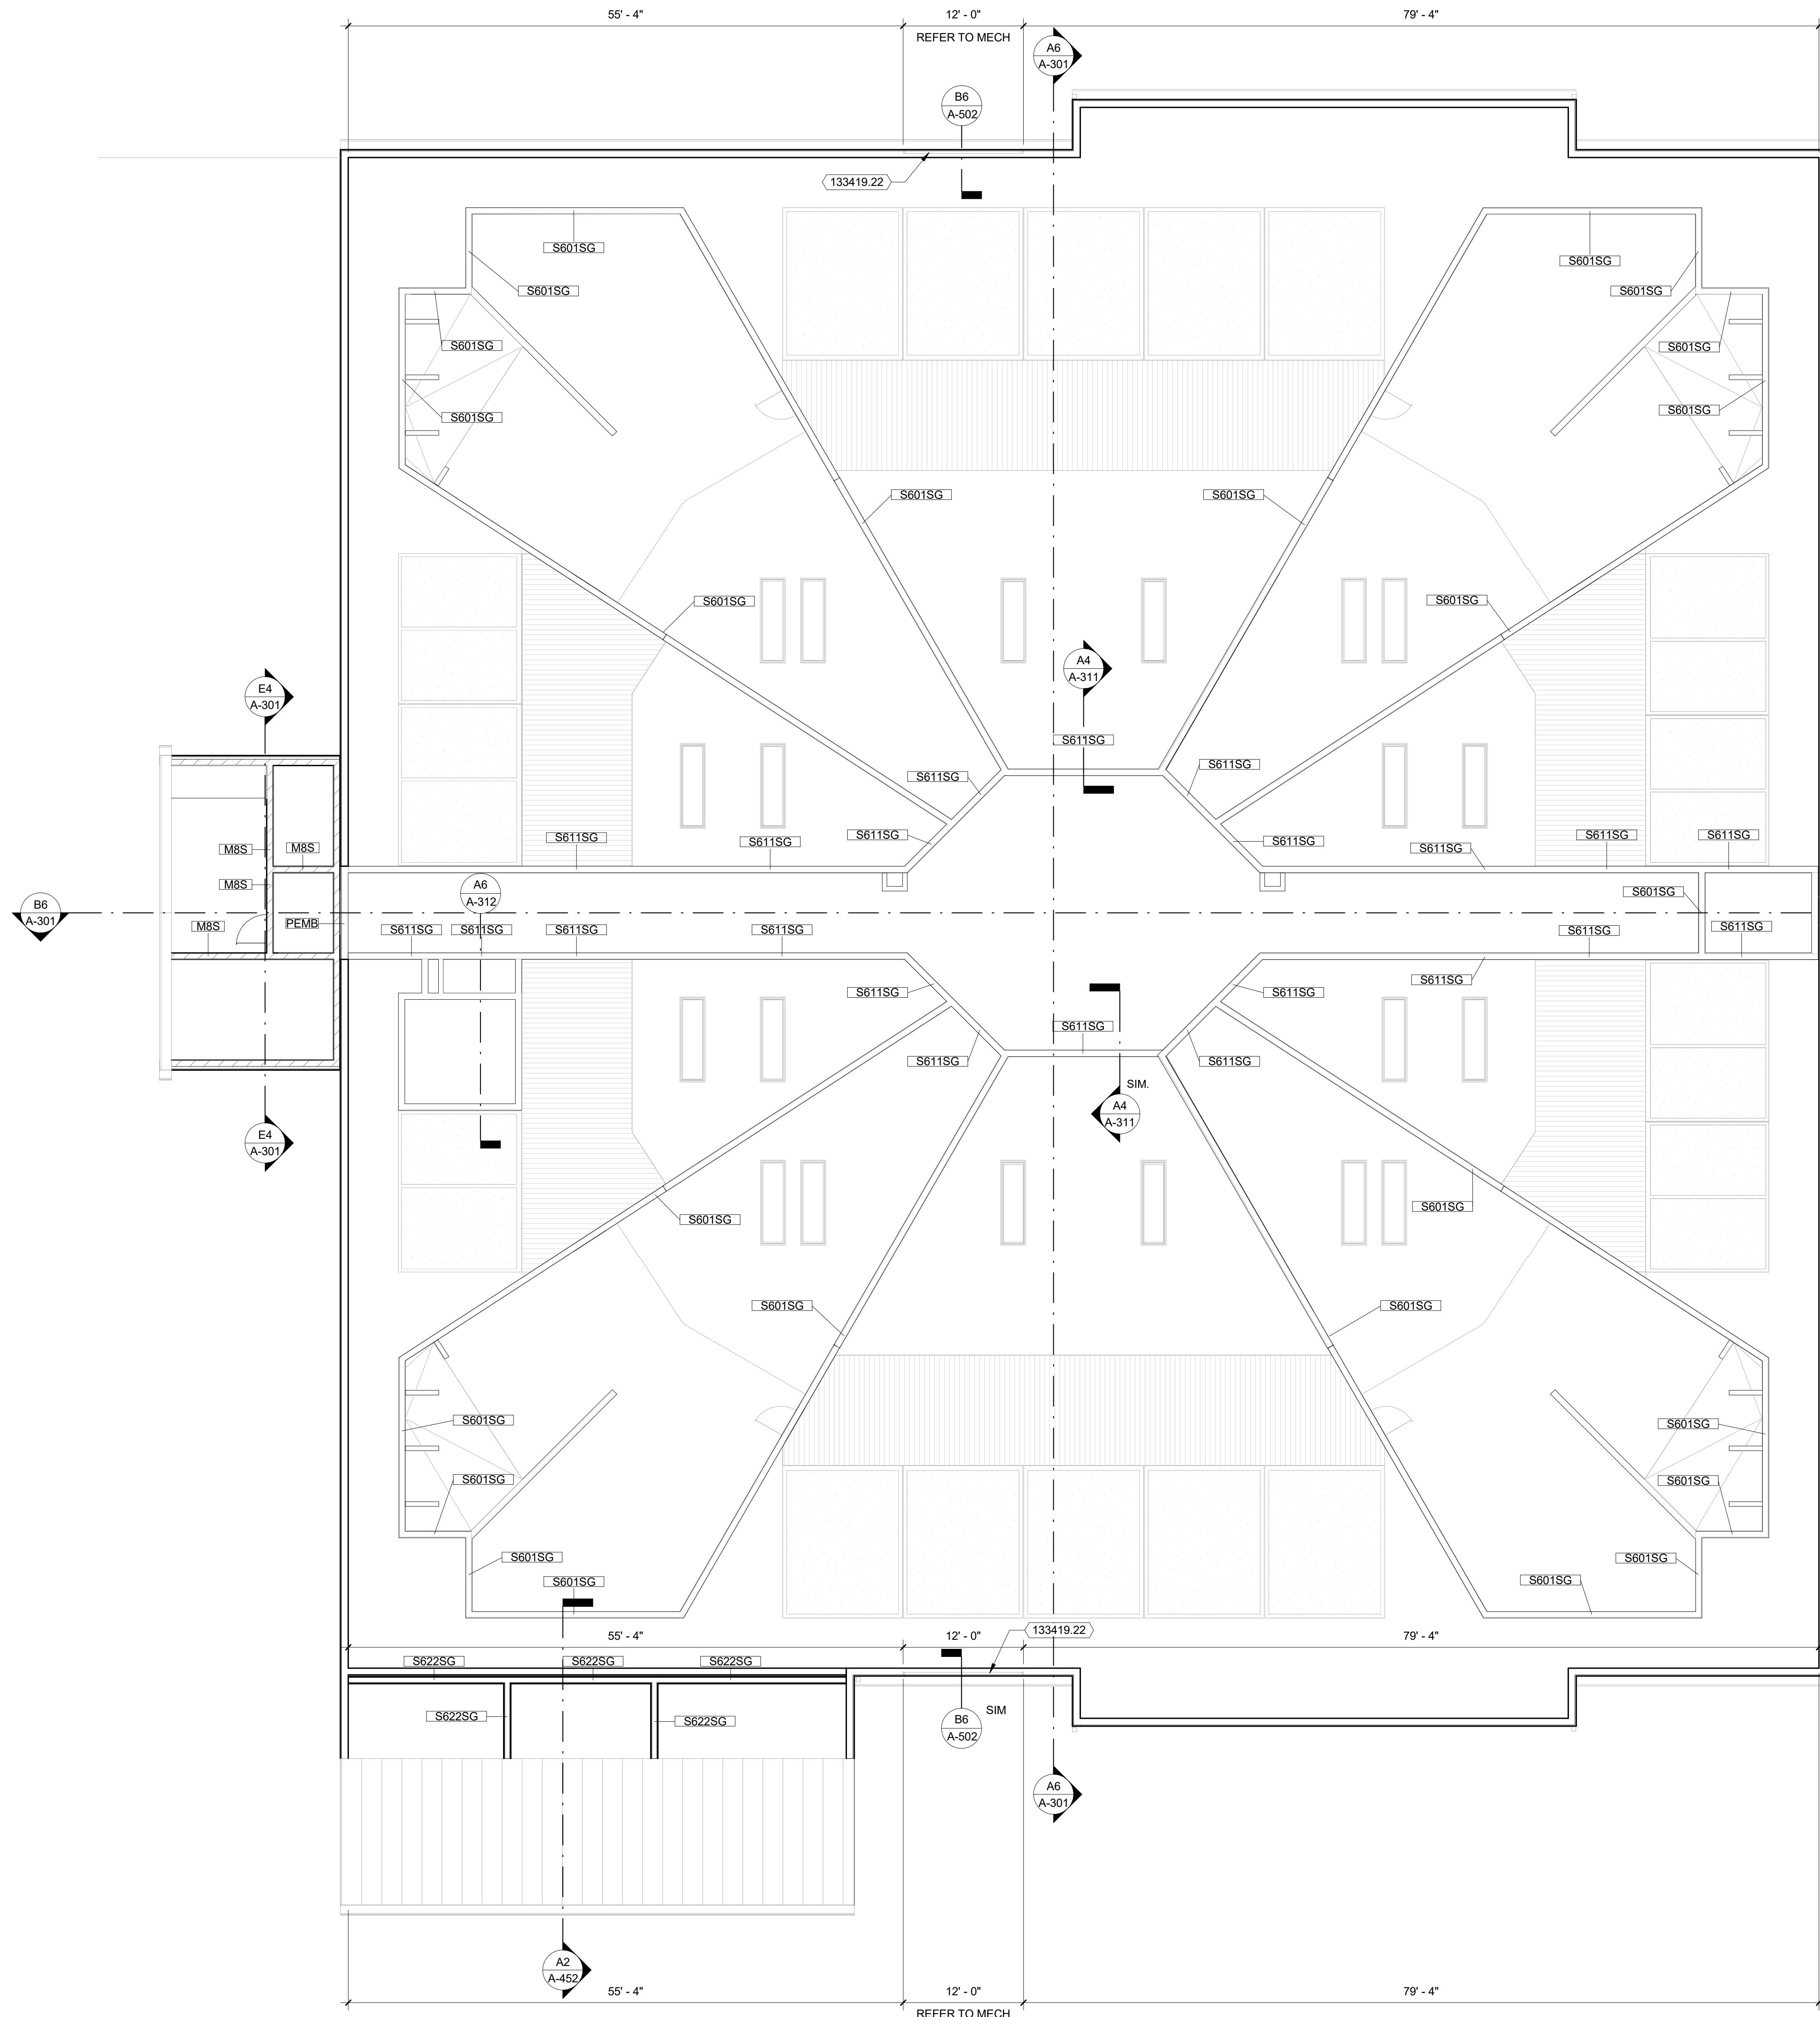


A6 UPPER TIER WALLS TO DECK
Scale: 1/8" = 1'-0"

Scale: 1/8" = 1'-0"

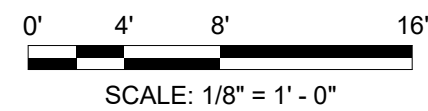[illegible]

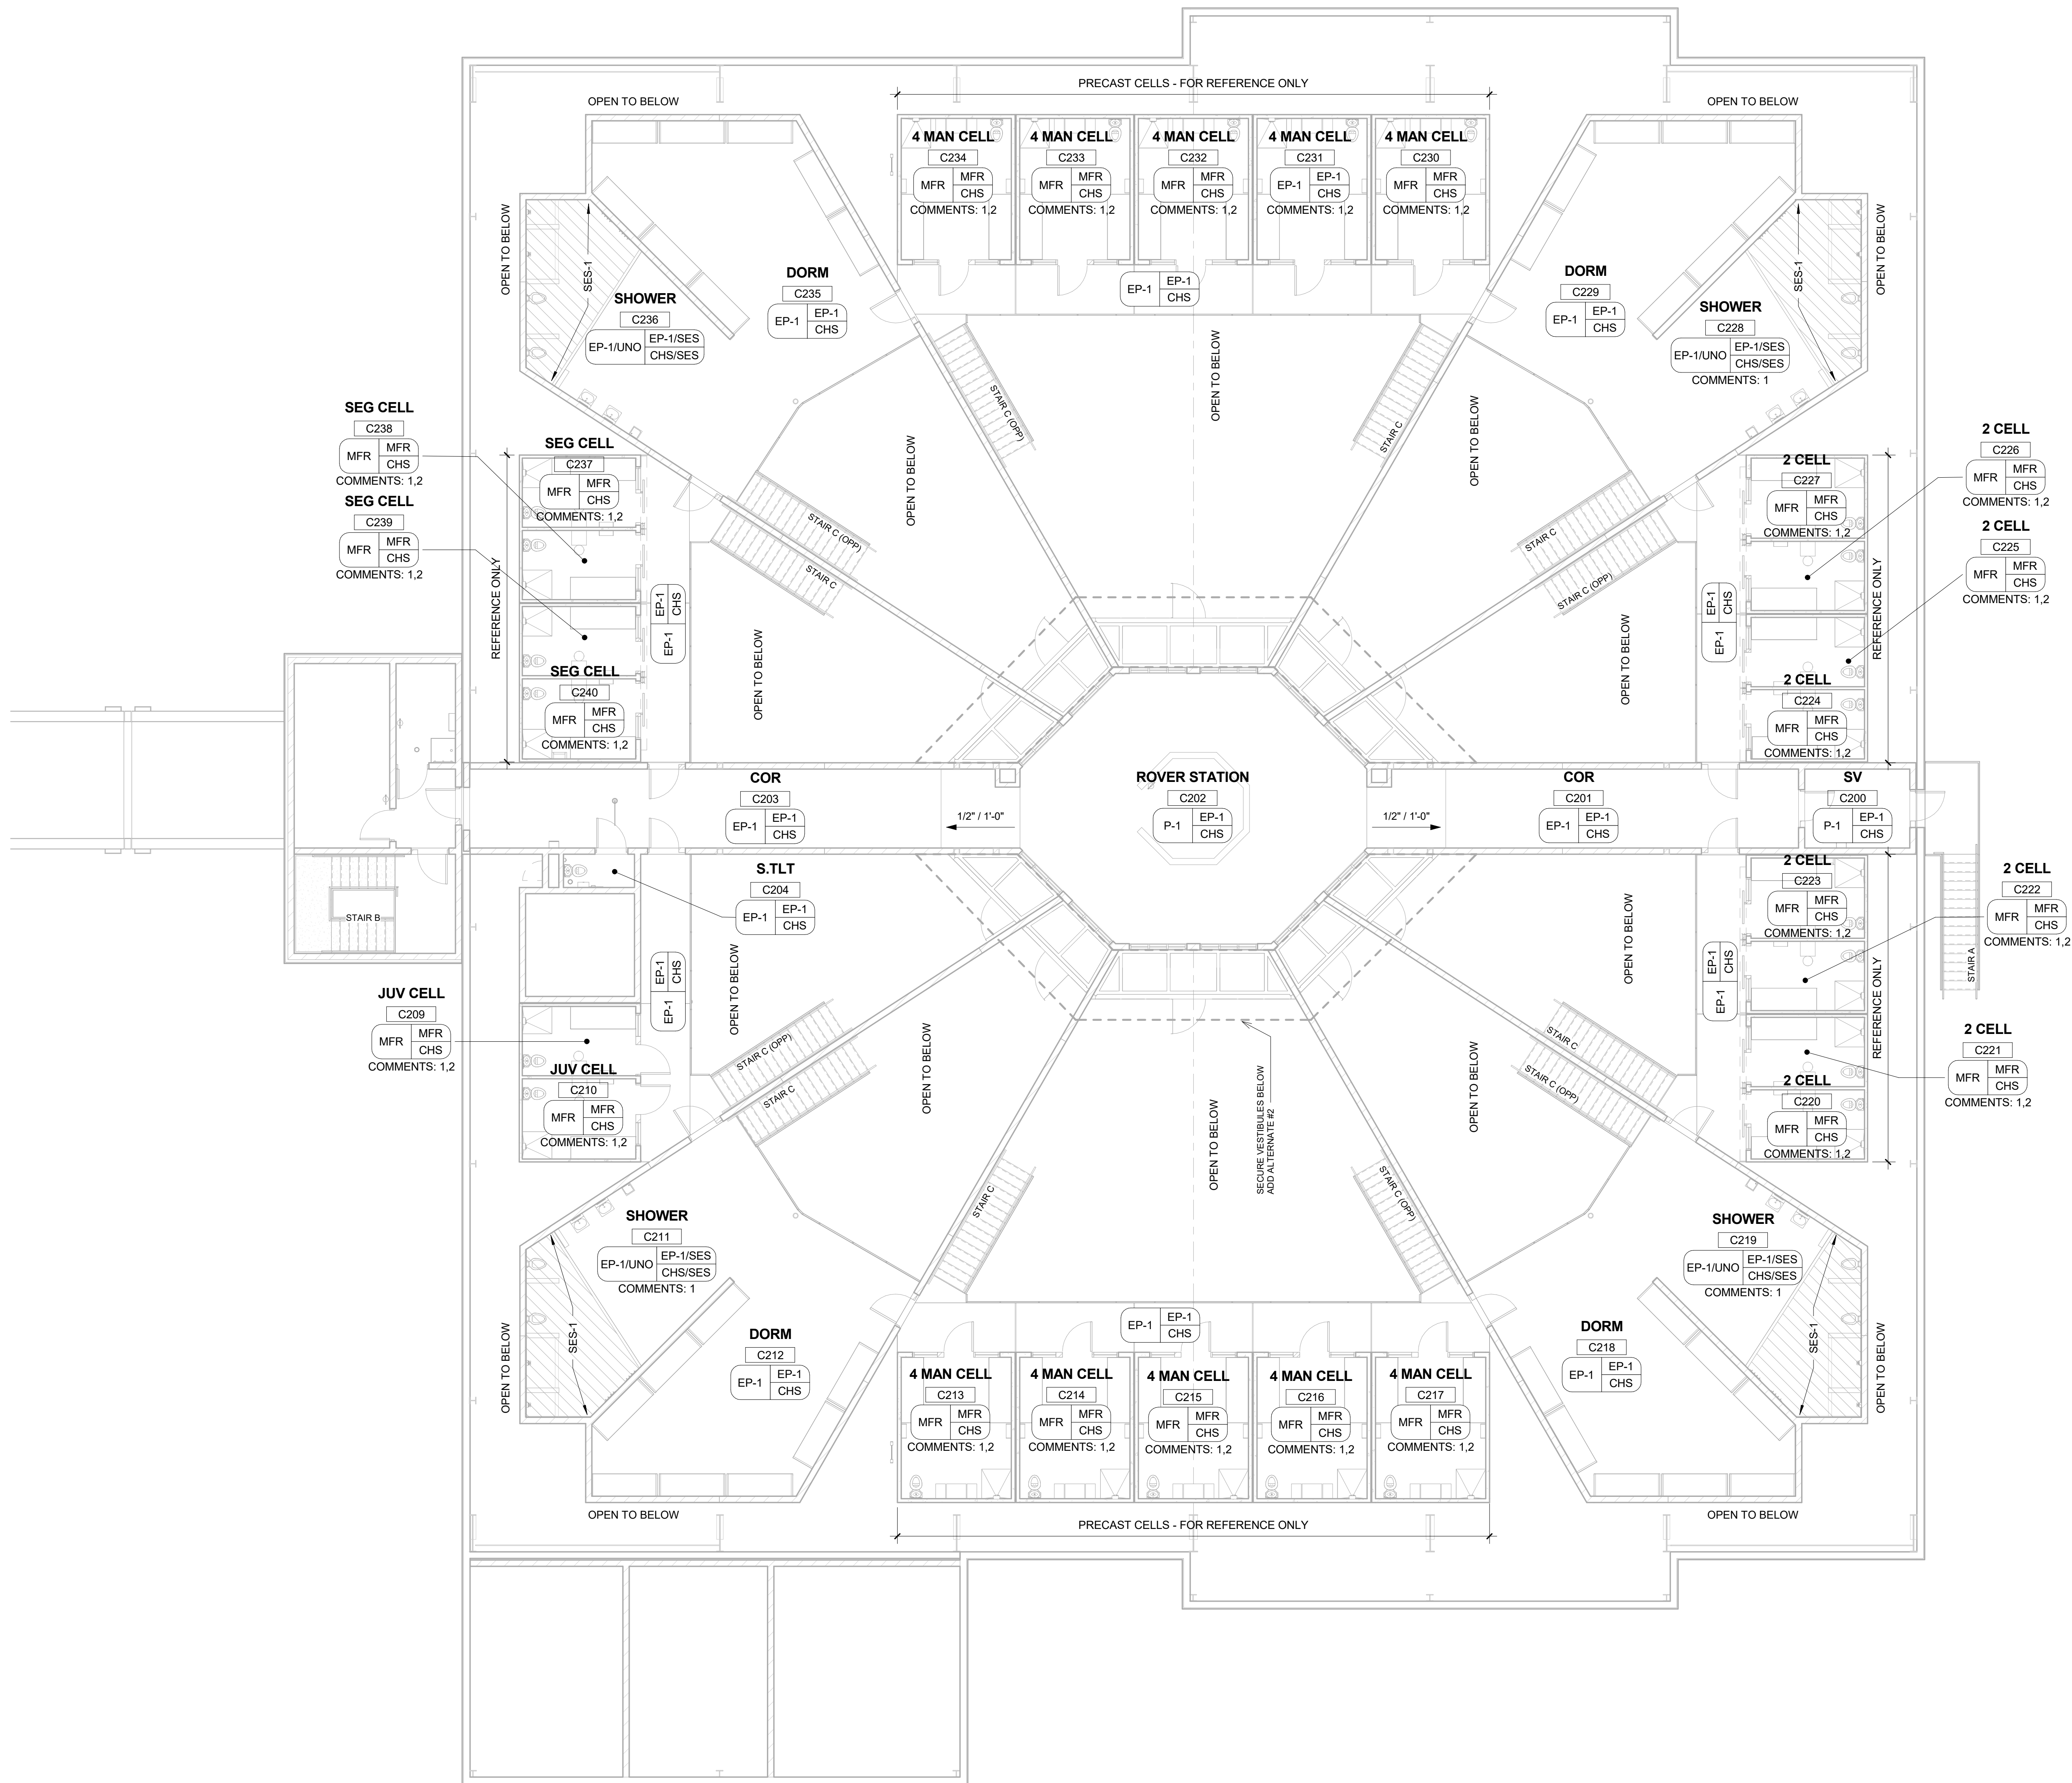

A6 FLOOR FINISH PLAN - UPPER TIER
Scale: 1/8" = 1'-0"

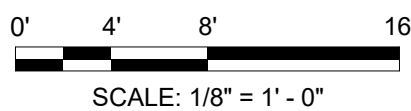

INTERIOR FINISH LEGEND	
ROOM NAME BASE FINISH FLOOR FINISH WALL FINISH NOTES (IF APPLICABLE) PT-X COMMENTS: 22 ACCENT WALL MATERIAL / COLOR XXX FLOOR FINISH TRANSITION TAG XXX — XXX	ROOM FINISH TAG ACCENT WALL MATERIAL / COLOR FLOOR FINISH TRANSITION TAG

FINISH PLAN GENERAL NOTES

1. FINISH INDICATES ENTIRE SURFACE UNO.
2. ALL CHASE ROOMS TO HAVE EXP WALL, FINISH, NO BASE, AND CONC FLOORS.
3. REFER TO INTERIOR DETAIL **SERIES A-571** FOR TRANSITION DETAILS BETWEEN DISSIMILAR MATERIALS. CORNER GUARD DETAILS, AND WALL BASE DETAILS
4. HOLLOW METAL FRAMES SHALL BE **P-2**
5. HARD CEILINGS SHALL BE PAINTED **P-2** UNO.
6. SCORE TILES AROUND DRAIN AREAS FOR SLOPE.
7. SSH - SECURITY SOFFIT HOUSING - PAINT TO MATCH WALLS - **P-1**

FINISH LIST	
FINISH	COMMENTS
BASE FINISHES	
EPOXY PAINT (EP)	
EP-1	REFER TO DETAILS E5 & 6 ON SHEET A-581 AND SPECIFICATIONS. COLOR TO MATCH ADJACENT WALL.
MANUFACTURER (MFR)	
MFR	SEE SPECIFICATIONS FOR MORE INFORMATION.
SEAMLESS EPOXY SYSTEM (SES)	
SES-1	STONHARD; STONESHIELD BROADCAST; ASH; MEDIUM TEXTURE.
CEILING FINISHES	
PAINT (P)	
P-3	SHERWIN WILLIAMS; SW7007 CEILING BRIGHT WHITE.

FLOOR FINISHES	
CONCRETE (CHS & CONC)	
CHS	CONCRETE - HARDENED AND SEALED. SEE SPECIFICATIONS FOR MORE INFORMATION.
MANUFACTURER (MFR)	
MFR	SEE SPECIFICATIONS FOR MORE INFORMATION.
SEAMLESS EPOXY SYSTEM (SES)	
SES-1	STONHARD; STONESHIELD BROADCAST; ASH; MEDIUM TEXTURE. SEE SPECIFICATIONS FOR MORE INFORMATION.

MISCELLANEOUS	
PLASTIC LAMINATE (PLAM)	
PLAM-1	FORMICA; THERMO WALNUT 6402-43.
SOLID SURFACE (SS)	
SS-1	DURASEIN; DM3003 CUMBERLAND.

WALL FINISHES	
EPOXY PAINT (EP)	
EP-1	SEE SPECIFICATIONS FOR MORE INFORMATION. COLOR TO MATCH SHERWIN WILLIAMS; SW7022 ALPACA.
EXPPOSED (EXP)	
EXP	---
MANUFACTURER (MFR)	
MFR	SEE SPECIFICATIONS FOR MORE INFORMATION.
PADDED CELL (PAD)	
PAD	SEE SPECIFICATIONS FOR MORE INFORMATION.
PAINT (P)	
P-1	SHERWIN WILLIAMS; SW7022 ALPACA.
P-2	SHERWIN WILLIAMS; SW7024 FUNCTIONAL GRAY.

ROOM FINISH COMMENT SCHEDULE	
NUMBER	COMMENT
1	PROVIDE SES-1 FINISH FLOOR AT SHOWER AREA.
2	WALL AND CEILING FINISH WILL BE BY CONCRETE CELL MANUFACTURER.

 **Dewberry®**
800 North Magnolia Ave.
Suite 1000, Orlando, FL
32803-3251

t +1 407 843 5120
f +1 407 849 8664



 **Ajay**
10365 Hood Road South Suite 2013
Jacksonville, FL 32257

t +1 904-262-8660
f +1 904-262-8623

STATE OF FLORIDA
DEPARTMENT OF BUSINESS AND PROFESSIONAL REGULATION
BOARD OF ARCHITECTURE & INTERIOR DESIGN
THE ARCHITECT CORPORATION HEREBY CERTIFIED UNDER THE
PROVISIONS OF CHAPTER 481, F.C.

DEWEBBERRY ASSOCIATES INC
1000 ARCADE DRIVE
SUITE 200
C/O CORPORATE TRUST GROUP
FARMINGTON CT 06031
TEL 203.231.1100

LICENSE NUMBER: AA6001571
EXPIRATION DATE: FEBRUARY 28, 2021

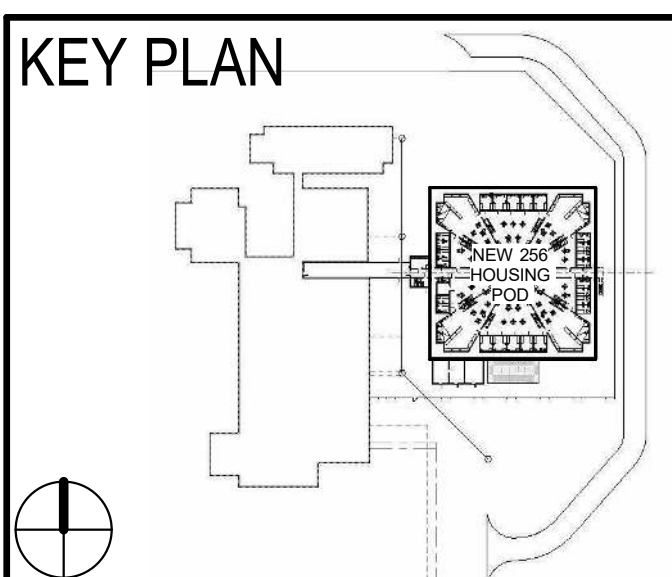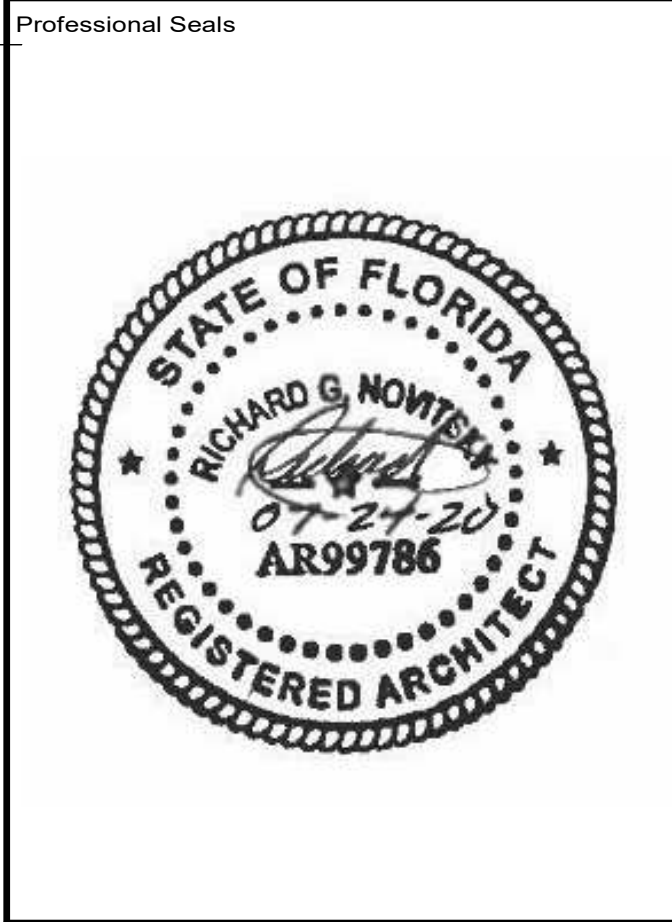

COLUMBIA COUNTY DETENTION FACILITY
389 NW Quinter St, Lake City, FL 32055

COLUMBIA COUNTY BOARD OF COUNTY
COMMISSIONERS

[illegible]

REVISIONS	
DRAWN BY	R NOVITSKY
APPROVED BY	R NOVITSKY
CHECKED BY	B HALL
DATE	JULY 24, 2020


UPPER TIER
FINISH PLAN

PROJECT NO. 50101397

A-125

SHEET NO. _____

DESTROY AFTER USE

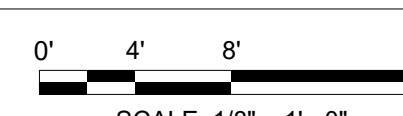

[illegible]

SCALE $1/8" = 1'-0"$


	ISSUED FOR PERMIT	7-24-2020
No.	Description	Date

REVISIONS	
DRAWN BY	B WOODALL
APPROVED BY	R NOVITSKY
CHECKED BY	B HALL
DATE	JULY 24, 2020

EXTERIOR ELEVATIONS

A-201


DESTROY AFTER USE

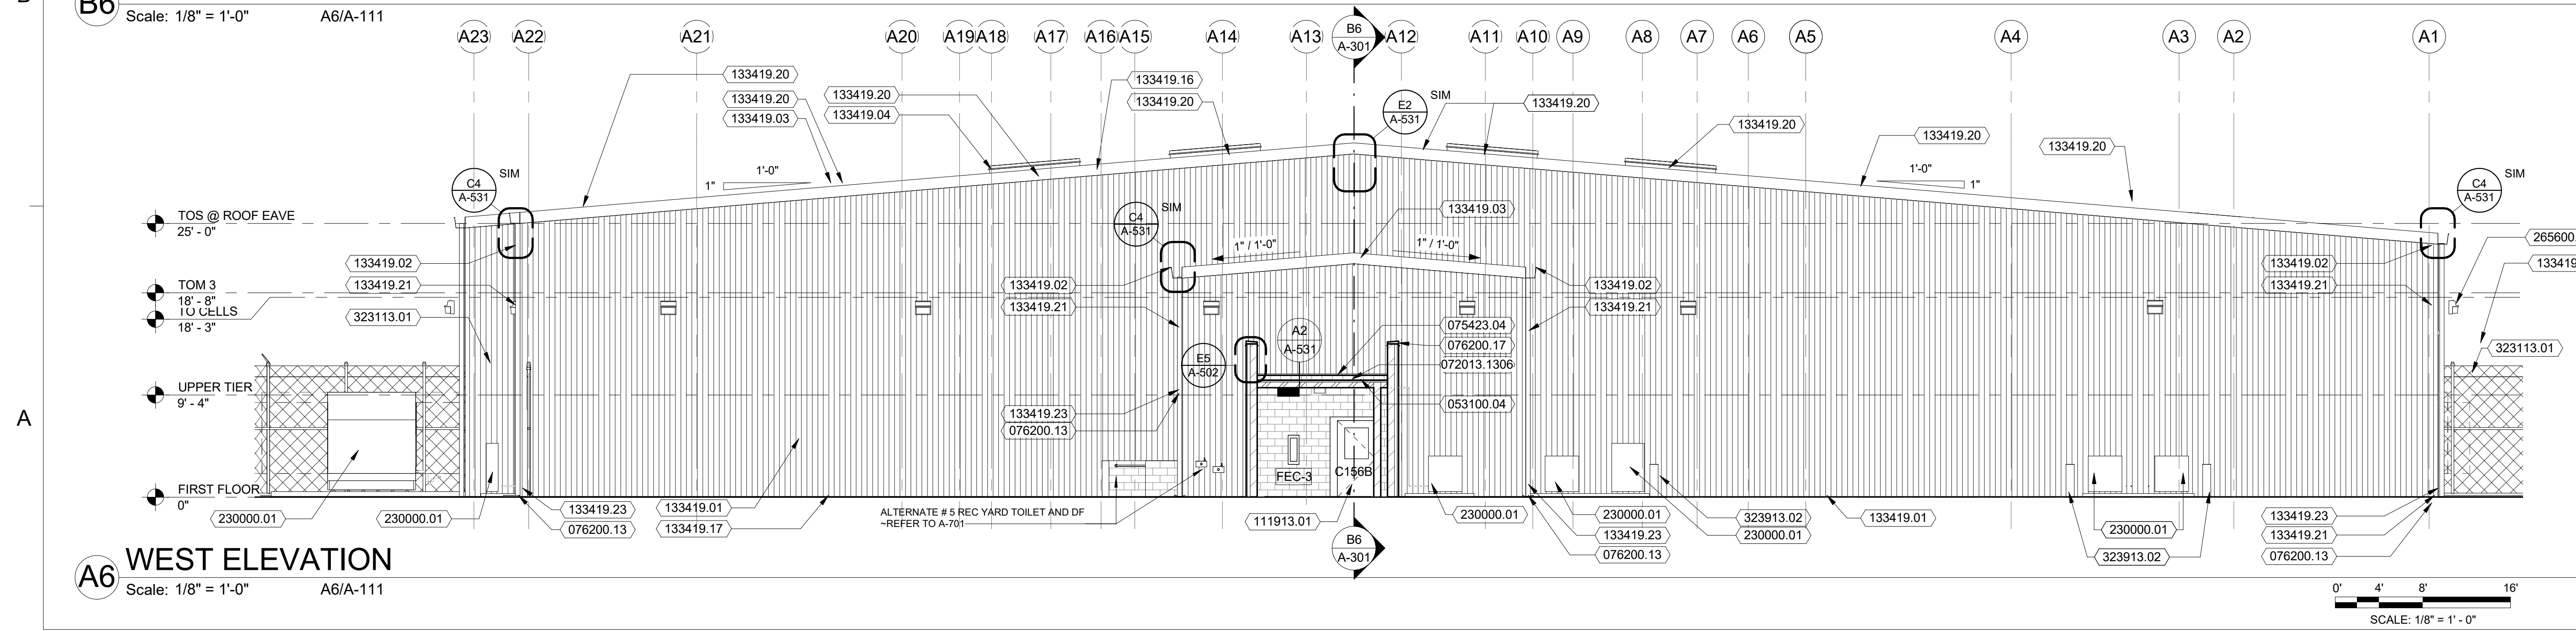

KEYNOTES PER SHEET	
033000.05	REINFORCED CONCRETE SLAB - REFER TO STRUCT. DWGS. FOR ADDITIONAL INFORMATION.
051200.06	STRUCTURAL STEEL CHANNEL - REFER TO STRUCTURAL.
051200.08	STRUCTURAL STEEL COLUMN - REFER TO STRUCTURAL.
053100.04	AMD-AS ACOUSTIC METAL SECURITY DECK W/ CONCRETE - REFER TO SPECIFICATION DIV. 05 31 00 - REFER TO STRUCTURAL SLAB TYPE 3.
055000.13	NOTE: ALL STEEL TO BE GALVANIZED, SHOP PRIMED AND FIELD PAINTED. COLOR TO BE SELECTED (SEE SPECS).
055119.01	METAL GRATE STAIR.
055213.01	SCHEDULE 80 (EXTRA STRONG) STEEL GUARDRAIL ASSEMBLY 1-1/2" OD DIA. - INSTALL AT 42" H.
055213.02	SCHEDULE 80 (EXTRA STRONG) STEEL GUARDRAIL ASSEMBLY 1-1/2" OD DIA. - WITH SCHEDULE 80 (EXTRA STRONG) STEEL HANDRAIL 1-1/2" OD DIA. - INSTALL AT 36" TO THE TOP OF THE HANDRAIL.
055213.03	SCHEDULE 80 (EXTRA STRONG) STEEL HANDRAIL 1-1/2" OD DIA. - INSTALL AT 36" TO THE TOP OF THE HANDRAIL.
072013.1306	INSULATION - XPS - RIGID EXTRUDED POLYSTYRENE INSULATION-SLOPED TO DRAIN 1/4":1'-0" MIN.
075423.04	TPO ROOF MEMBRANE FLASHING, FULLY ADHERED, WHERE PARAPET OCCURS EXTEND UP AND OVER PARAPET AND DOWN FRONT FACE OF WOOD BLOCKING.
076200.04	SCUPPER DOWNSPOUT LEADER HEAD PRE-FINISHED .063" ALUMINUM BOX 16"W x 18"H x 12"D.
076200.13	INSTALL DOWNSPOUT BOOT & UNDERGROUND CONNECTIONS AT DOWNSPOUTS 5' FROM FACE OF BUILDING. COORDINATE WITH MECHANICAL STORM DRAIN LOCATIONS -REFER TO DETAILS IN CLIP PLANS.
076200.17	PRE-FINISHED ALUMINUM PARAPET CAP .063" / PREFABRICATED WITH CONCEALED SS FASTENING SYSTEM.
081113.08	HOLLOW METAL ROOF AND FRAME.
111913.01	DETENTION DOOR AND FRAME.
133419.01	PREMANUFACTURED METAL BUILDING PREFINISHED METAL SIDING - METAL BUILDING SUPPLIER STANDARD PROFILE AND STANDARD COLOR AS SELECTED BY ARCHITECT.
133419.02	PREMANUFACTURED METAL BUILDING PREFINISHED ALUMINUM GUTTERS AND DOWNSPOUTS - COLOR TO MATCH ROOF - COORDINATE W/ CIVIL.
133419.03	PREMANUFACTURED METAL BUILDING PREFINISHED STANDING SEAM METAL ROOF SYSTEM - STANDARD PROFILE AND COLOR AS SELECTED BY ARCHITECT.
133419.04	PREMANUFACTURED METAL BUILDING PREFINISHED SKYLIGHT & CURB PROVIDED AND INSTALLED BY PRE-ENGINEERED BUILDING SUPPLIER - TRIM FLASHING METAL BUILDING SUPPLIER PROVIDE AND INSTALL.
133419.05	PREMANUFACTURED METAL BUILDING PREFINISHED METAL FLASHING.
133419.16	PREMANUFACTURED METAL BUILDING PREFINISHED TRIM BY PRE-ENGINEERED BUILDING SUPPLIER.
133419.17	PREMANUFACTURED METAL BUILDING PREFINISHED BASE ANGLE BY PRE-ENGINEERED BUILDING SUPPLIER.
133419.20	PREMANUFACTURED METAL BUILDING PREFINISHED ACCESSORIES - PLUMBING VENT ROOF FLASHING - COLOR AS SELECTED BY ARCHITECT.
133419.21	PREMANUFACTURED METAL BUILDING PREFINISHED ACCESSORIES - "ALUMINUM DOWNSPOUT BY PEMBS SUPPLIER 5" x 5" -PRE-FINISHED."
133419.22	PREMANUFACTURED METAL BUILDING PREFINISHED ACCESSORIES - "PREFABRICATED LOUVER WITH VERTICAL BLADES - REFER TO MECHANICAL - PERMANENTLY FASTENED TO PROVIDE AND INSTALL."
133419.23	PREMANUFACTURED METAL BUILDING PREFINISHED METAL CORNER TRIM - METAL BUILDING SUPPLIER STANDARD PROFILE AND STANDARD COLOR AS SELECTED BY ARCHITECT.
230000.01	- REFER TO MECHANICAL.
265600.01	SURFACE MOUNTED LIGHTING - REFER TO ELECTRICAL.
32113.01	12 FT HIGH SECURITY CHAIN LINK FENCES AND GATES.
324013.02	SECURITY METAL BOLLARD WITH CONCRETE FILL.

NOTE:
~REFER TO MECHANICAL PLANS FOR ALL VENT LOCATIONS AND SIZES.


PRE-ENGINEERED BUILDING MANUFACTURER / SUPPLIER TO
COORDINATE LOCATIONS; PROVIDE AND INSTALL ALL ROOF
TOP MECHANICAL CURBS; FLASHING; COUNTER FLASHING AT
ALL MECHANICAL AND PLUMBING ROOF PENETRATIONS

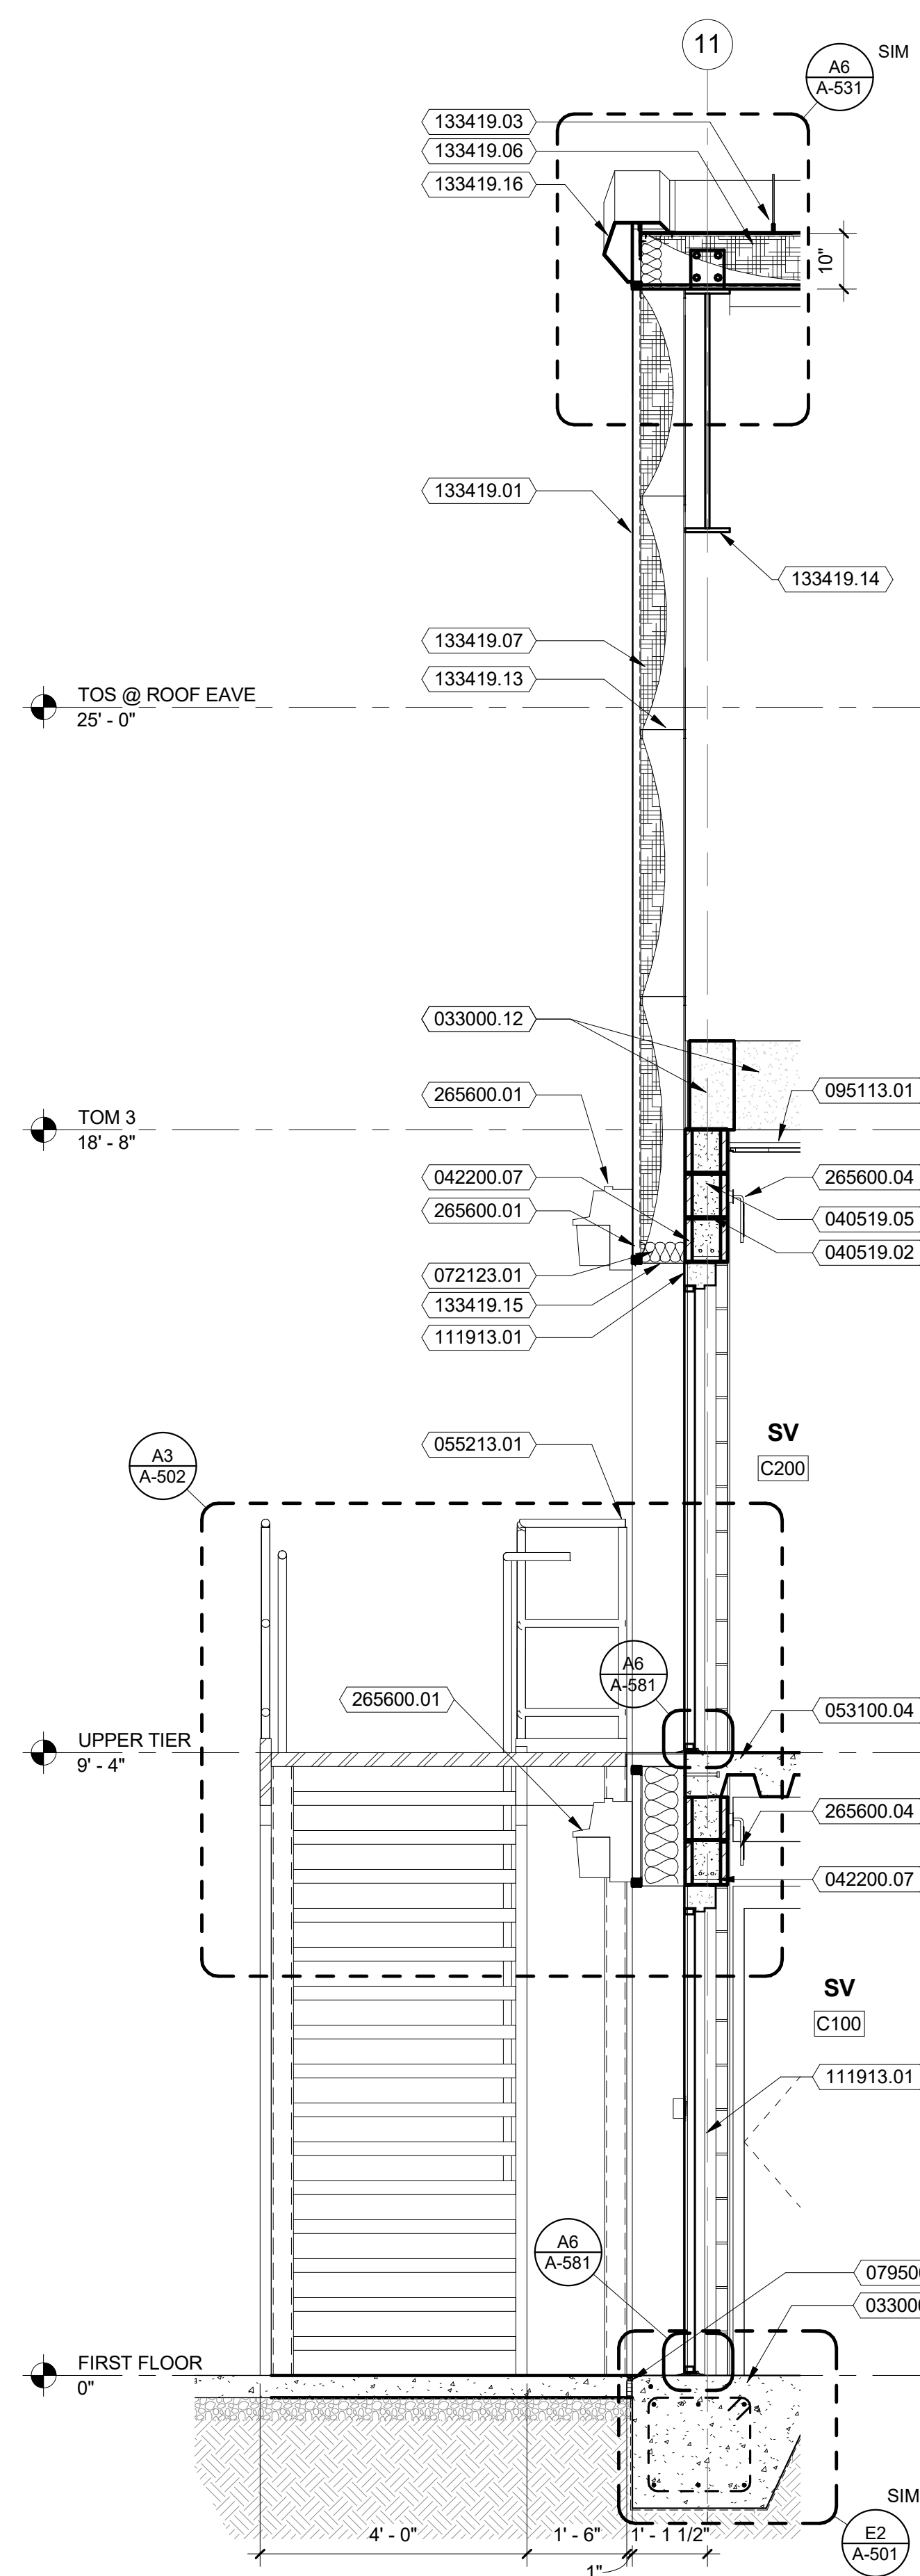

A6 SECTION
Scale: 1/2" = 1'-0" A6/A-114

0' 1' 2' 4'

SCALE: 1/2" = 1' - 0"

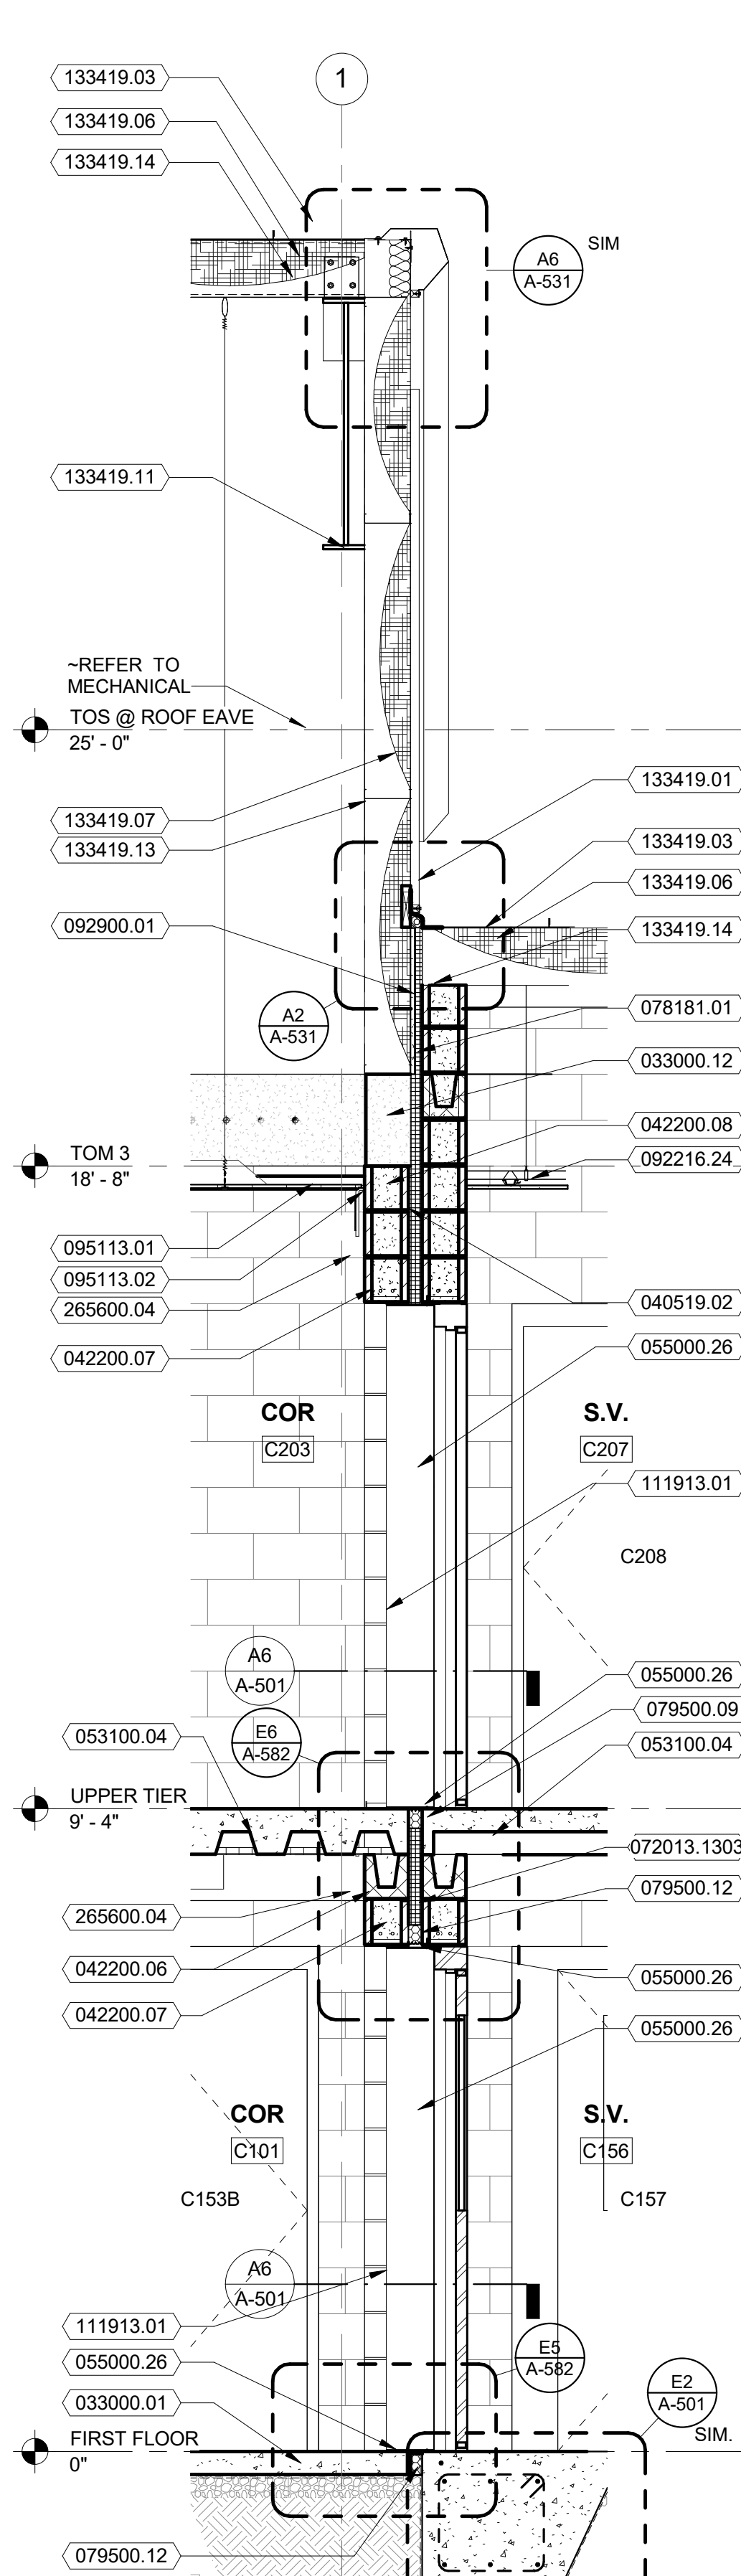


A5 SECTION
Scale: 1/2" = 1'-0"

A6/A-111

0' 1' 2' 4'


SCALE: 1/2" = 1' - 0"

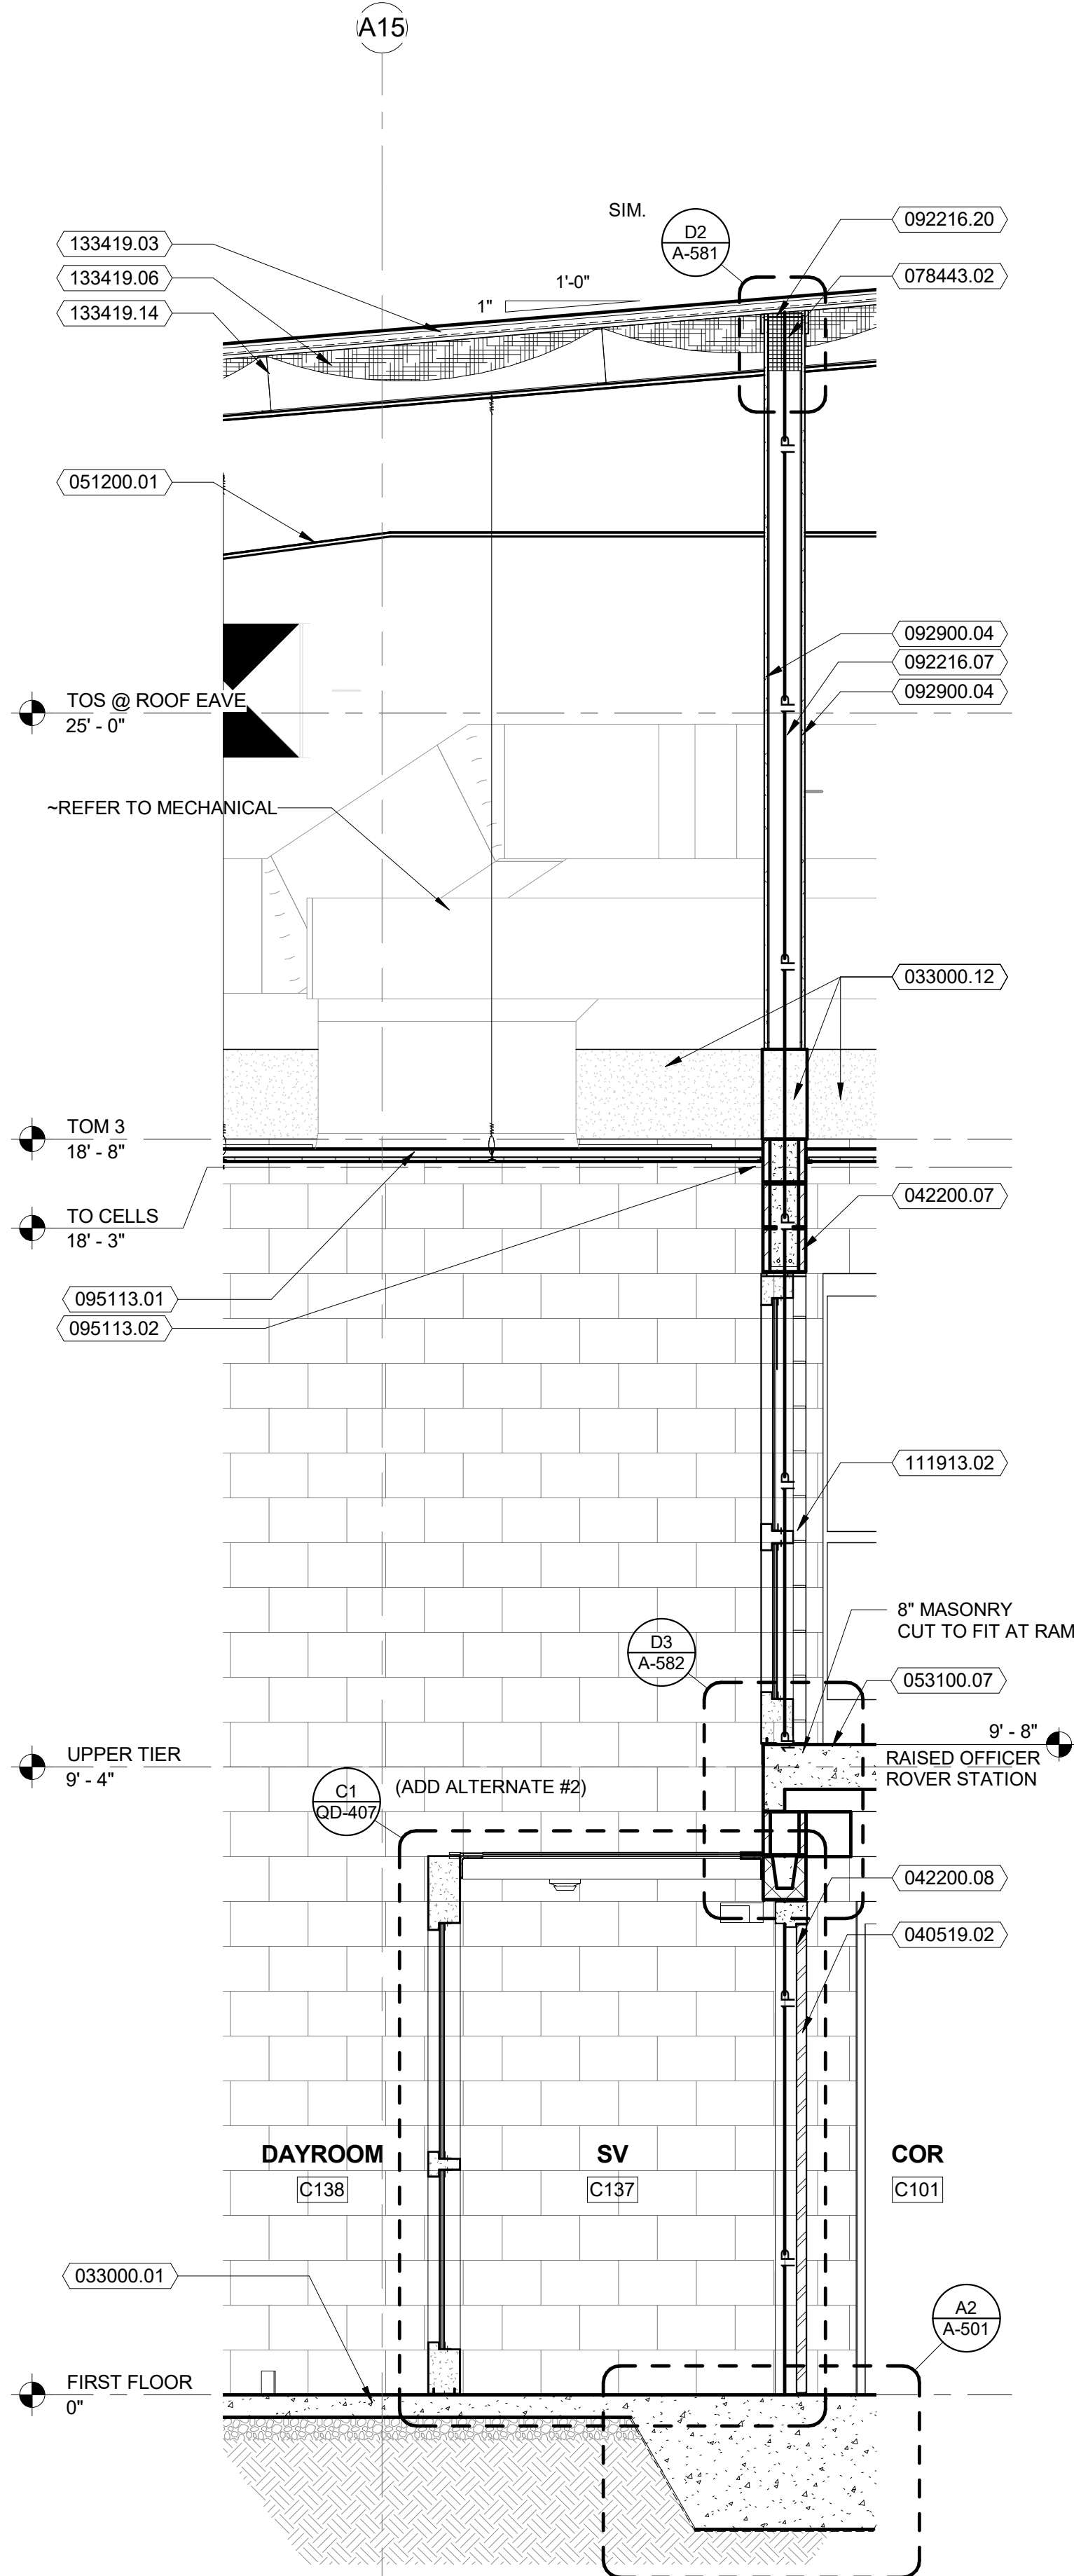

A4 SECTION
Scale: 1/2" = 1'-0" A6/A-111

0' 1' 2' 4'

SCALE: 1/2" = 1' - 0"

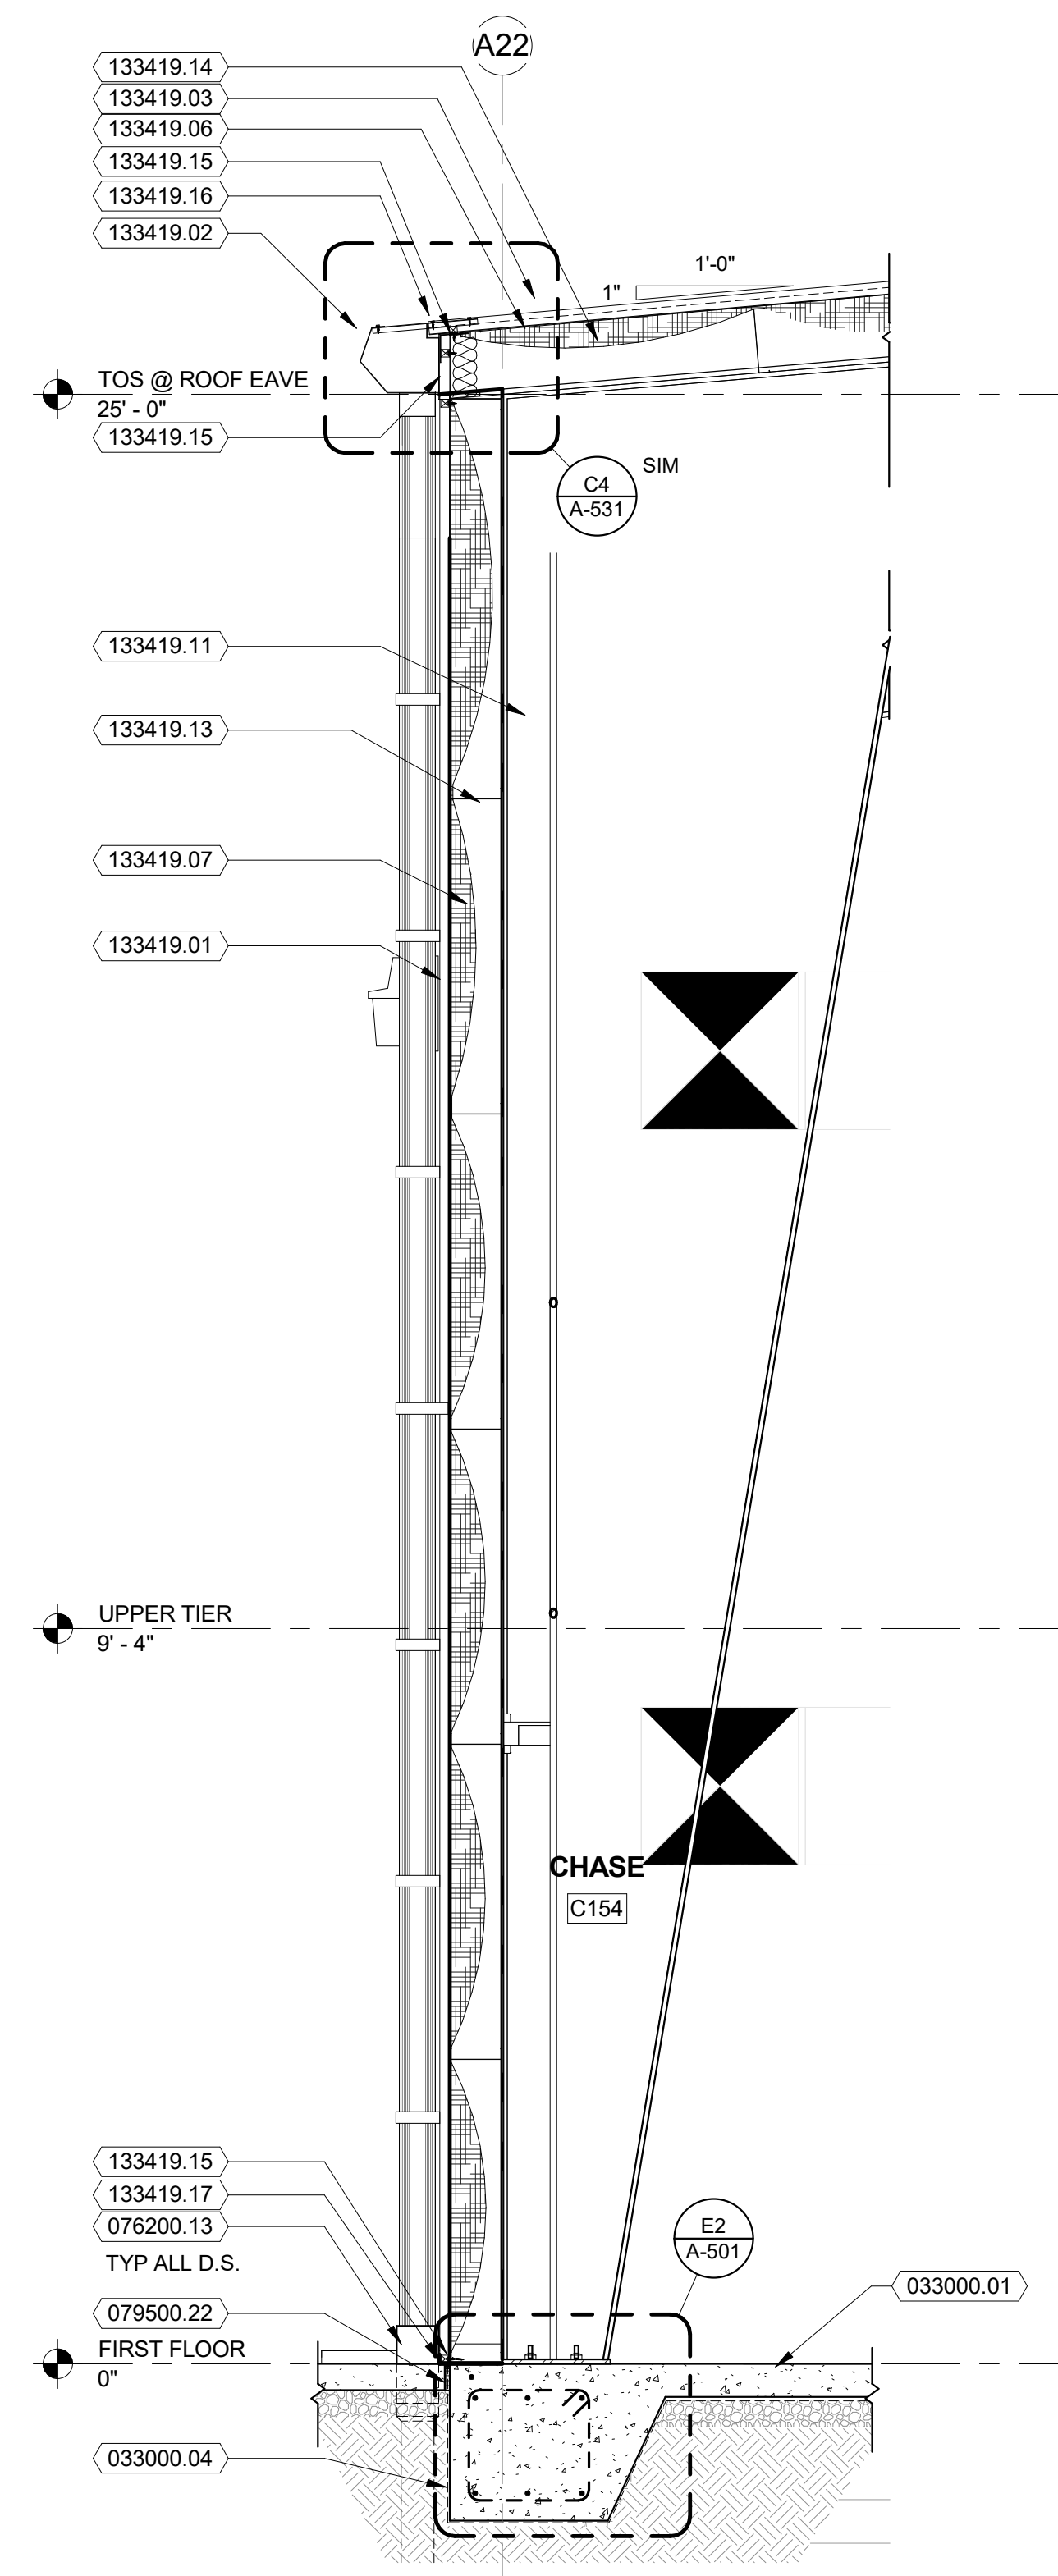

A3 SECTION












Scale: 1/2" = 1'-0"

A6/A-111

0' 1' 2' 4'






SCALE: 1/2" = 1' - 0"

MATERIALS LEGEND

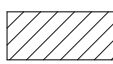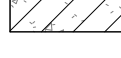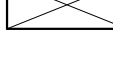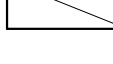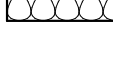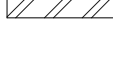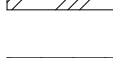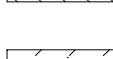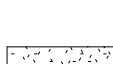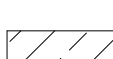 	CMU (CONCRETE MASONRY UNIT)	
	FACE BRICK	
	RIGID INSULATION	
	EARTH (UNDISTURBED)	
	EARTH (BACKFILL)	
	GRAVEL	
	CONCRETE	 CONCRETE (TO BE REMOVED)
	2x FIRE RETARDANT WOOD BLOCKING	
	1x FIRE RETARDANT WOOD BLOCKING	
	BATT INSULATION	
	STEEL	
	ALUMINUM	
	FINISHED WOOD	
	PLYWOOD	
	PLASTER	
	GYPSUM BOARD	
	SAND/GROUT	
	DRAINAGE MESH	
	STONE	
	SPRAY FOAM INSULATION	

KEYNOTES PER SHEET	
033000.01	CAST-IN-PLACE CONCRETE SLAB WITH VAPOR BARRIER - REFER TO STRUCT. DWGS. FOR ADDITIONAL INFORMATION.
033000.04	REINFORCED CONCRETE FOUNDATION SYSTEM - REFER TO STRUCT. DWGS. FOR ADDITIONAL INFORMATION.
033000.12	CAST-IN-PLACE CONCRETE BEAM - REFER TO STRUCT. DWGS. FOR ADDITIONAL INFORMATION.
040519.02	MASONRY HORIZONTAL REINFORCING AT 16" CENTERS VERTICALLY TERMINATE AT ALL CONTROL JOINTS.
040519.05	GROUT CAVITY FULL.
042200.06	STANDARD WEIGHT, NOMINAL 8" CMU BOND BEAM - REFER TO STRUCT. DWGS. FOR ADDITIONAL INFORMATION.
042200.07	STANDARD WEIGHT, NOMINAL 8" CMU INTEL - REFER TO STRUCT. DWGS. FOR ADDITIONAL INFORMATION.
042200.08	STANDARD WEIGHT, NOMINAL 8" HOLLOW CORE CMU.
051200.01	STRUCTURAL STEEL FRAMING - REFER TO STRUCT. DWGS FOR ADDITIONAL INFORMATION.
053100.04	AMP-AS ACUSTIC METAL SECURITY DECK W/ CONCRETE - REFER TO SPECIFICATION DIV. 05 31 00 - REFER TO STRUCTURAL SLAB TYPE 3
053100.07	AMP-DS ACUSTIC METAL SECURITY DECK (LONG SPAN) W/ CONCRETE - REFER TO SPECIFICATION 05 31 00 - REFER TO STRUCTURAL SLAB TYPE 1
055000.26	CONTINUOUS 12 GAUGE CLOSURE PLATE.
055213.01	SCHEDULE 80 (EXTRA STRONG) STEEL GUARDRAIL ASSEMBLY 1-1/2" DIA. GUARDRAIL AT 52" H.
072013.1303	INSULATION - XPS - RIGID EXTRUDED POLYSTYRENE 2" RIGID INSULATION, MINIMUM (R=5.0 PER INCH MIN.)
072123.01	INSULATION - LOOSE-FILL INSULATION.
076200.13	INSTALL DOWNSPOUTS, ROOF & UNDERGROUND CONNECTIONS AT DOWNSPOUTS, ROOF, FACE OF BUILDING - COORDINATE WITH STORM DRAIN LOCATIONS - REFER TO DETAILS IN CIVIL PLANS.
078181.01	MINERAL FIBER FIREPROOFING - REFER TO CODE PLANS FOR REQUIRED FIRE RATINGS.
078443.02	FIRE RATED SAFING - REFER TO CODE PLANS FOR REQUIRED FIRE RATINGS.
079500.09	1" EXPANSION JOINT - WALL TO WALL - COMPRESSION SEAL SYSTEM.
079500.12	2" EXPANSION JOINT - FLOOR TO FLOOR - COMPRESSION SEAL SYSTEM.
079500.22	3/4" EXPANSION JOINT - FLOOR TO FLOOR - COMPRESSED FIBER SYSTEM WITH SEALANT JOINT.
092216.07	METAL STUDS 6" X 20 GA. MIN. FRAMING SPACED @ 16" CTS. MAX (DOUBLE STUDS AT JAMBS).
092216.20	DEFLECTION TRACK.
092216.24	GRID SUSPENSION SYSTEM - REFER FOR GYPSUM BOARD AND CEMENT BOARD CEILINGS.
092900.01	MINERAL BOARD 3/4" TH. U.L. RATED.
092900.04	GYPSUM BOARD 5/8" TH. - TYPE X U.L. RATED, REFER TO PARTITION TYPES.
095113.01	SUSPENDED LAY-IN ACOUSTIC TILE AND GRID CEILING SYSTEM - REFER TO REFLECTED CEILING PLAN FOR TYPE.
095113.02	SUSPENDED LAY-IN ACOUSTIC TILE PERIMETER TRIM - COORDINATE HEIGHT PER REFLECTED CEILING PLAN.
111913.01	DETENTION DOOR AND FRAME.
111913.02	DETENTION GLAZED FRAME.
133419.01	PREMANUFACTURED METAL BUILDING PREFINISHED METAL SIDING - STANDARD BUILDING SUPPLY STANDARD PROFILE AND STANDARD COLOR AS SELECTED BY ARCHITECT.
133419.02	PREMANUFACTURED METAL BUILDING PREFINISHED ALUMINUM GUTTERS AND DOWNSPOUTS - COLOR TO MATCH ROOF - COORDINATE W/ CIVIL.
133419.03	PREMANUFACTURED METAL BUILDING PREFINISHED STANDING SEAM METAL ROOF SYSTEM - STANDARD PROFILE AND COLOR AS SELECTED BY ARCHITECT.
133419.06	PREMANUFACTURED METAL BUILDING ROOF INSULATION - R-30 FIBERGLASS INSULATION WITH REINFORCED VINYL FACING VAPOR RETARDER ON THE OUTSIDE AND PERFORATED VINYL FACING ON THE INSIDE.
133419.07	PREMANUFACTURED METAL BUILDING WALL INSULATION - R-19 FIBERGLASS INSULATION WITH REINFORCED VINYL FACING VAPOR RETARDER ON THE OUTSIDE AND PERFORATED VINYL FACING ON THE INSIDE.
133419.11	PREMANUFACTURED METAL BUILDING PRIMARY STRUCTURAL FRAMING SYSTEM - REFER TO STRUCTURAL.
133419.13	PREMANUFACTURED METAL BUILDING 2" OR 3" GIRT - REFER TO STRUCTURAL.
133419.14	PREMANUFACTURED METAL BUILDING PURLINS - REFER TO STRUCTURAL.
133419.15	PREMANUFACTURED METAL BUILDING CLOSURE.
133419.16	PREMANUFACTURED METAL BUILDING PREFINISHED TRIM BY PRE-ENGINEERED BUILDING SUPPLIER.
133419.17	PREMANUFACTURED METAL BUILDING PREFINISHED BASE ANGLE BY PRE-ENGINEERED BUILDING SUPPLIER.
265600.01	SURFACE MOUNTED LIGHTING - REFER TO ELECTRICAL.
265600.04	EMERGENCY EXIT LIGHTING - REFER TO ELECTRICAL.

 Dewberry [®] 800 North Magnolia Ave. Suite 1000, Orlando, FL 32803-3251 t +1 407.843.5120 f +1 407.649.8664								
Ajax 10365 Hood Road South Suite 203 Jacksonville, FL 32257 t +1 904.262.8660 f +1 904.262.8623								
STATE OF FLORIDA DEPARTMENT OF BUSINESS AND PROFESSIONAL REGULATION BOARD OF ARCHITECTURE & INTERIOR DESIGN THE ARCHITECT'S COMPENSATION REVENUE FUND UNDER THE PROVISIONS OF CHAPTER 481, FLORIDA STATUTES DEWBERRY ARCHITECTS INC 3802 ARKISTON BLVD C/O COMMERCIAL LAND GROUP FARMAY, VA 22031 LICENSE NUMBER AJ26003171 EXPIRATION DATE: FEBRUARY 26, 2021								
Professional Seals								
								
KEY PLAN								
								
COLUMBIA COUNTY DETENTION FACILITY 389 NW Quinten St, Lake City, FL 32055								
COLUMBIA COUNTY BOARD OF COUNTY COMMISSIONERS								
SCALE As indicated								
<table border="1"><thead><tr><th>No.</th><th>Description</th><th>Date</th></tr></thead><tbody><tr><td></td><td>ISSUED FOR PERMIT</td><td>7-24-2020</td></tr></tbody></table>			No.	Description	Date		ISSUED FOR PERMIT	7-24-2020
No.	Description	Date						
	ISSUED FOR PERMIT	7-24-2020						
REVISIONS								
DRAWN BY _____ R NOVITSKY								
APPROVED BY _____ R NOVITSKY								
CHECKED BY _____ B HALL								
DATE _____ JULY 24, 2020								
TITLE								
WALL SECTIONS								
PROJECT NO. _____ 50101397								
A-311								
SHEET NO.								
DESTROY AFTER USE								

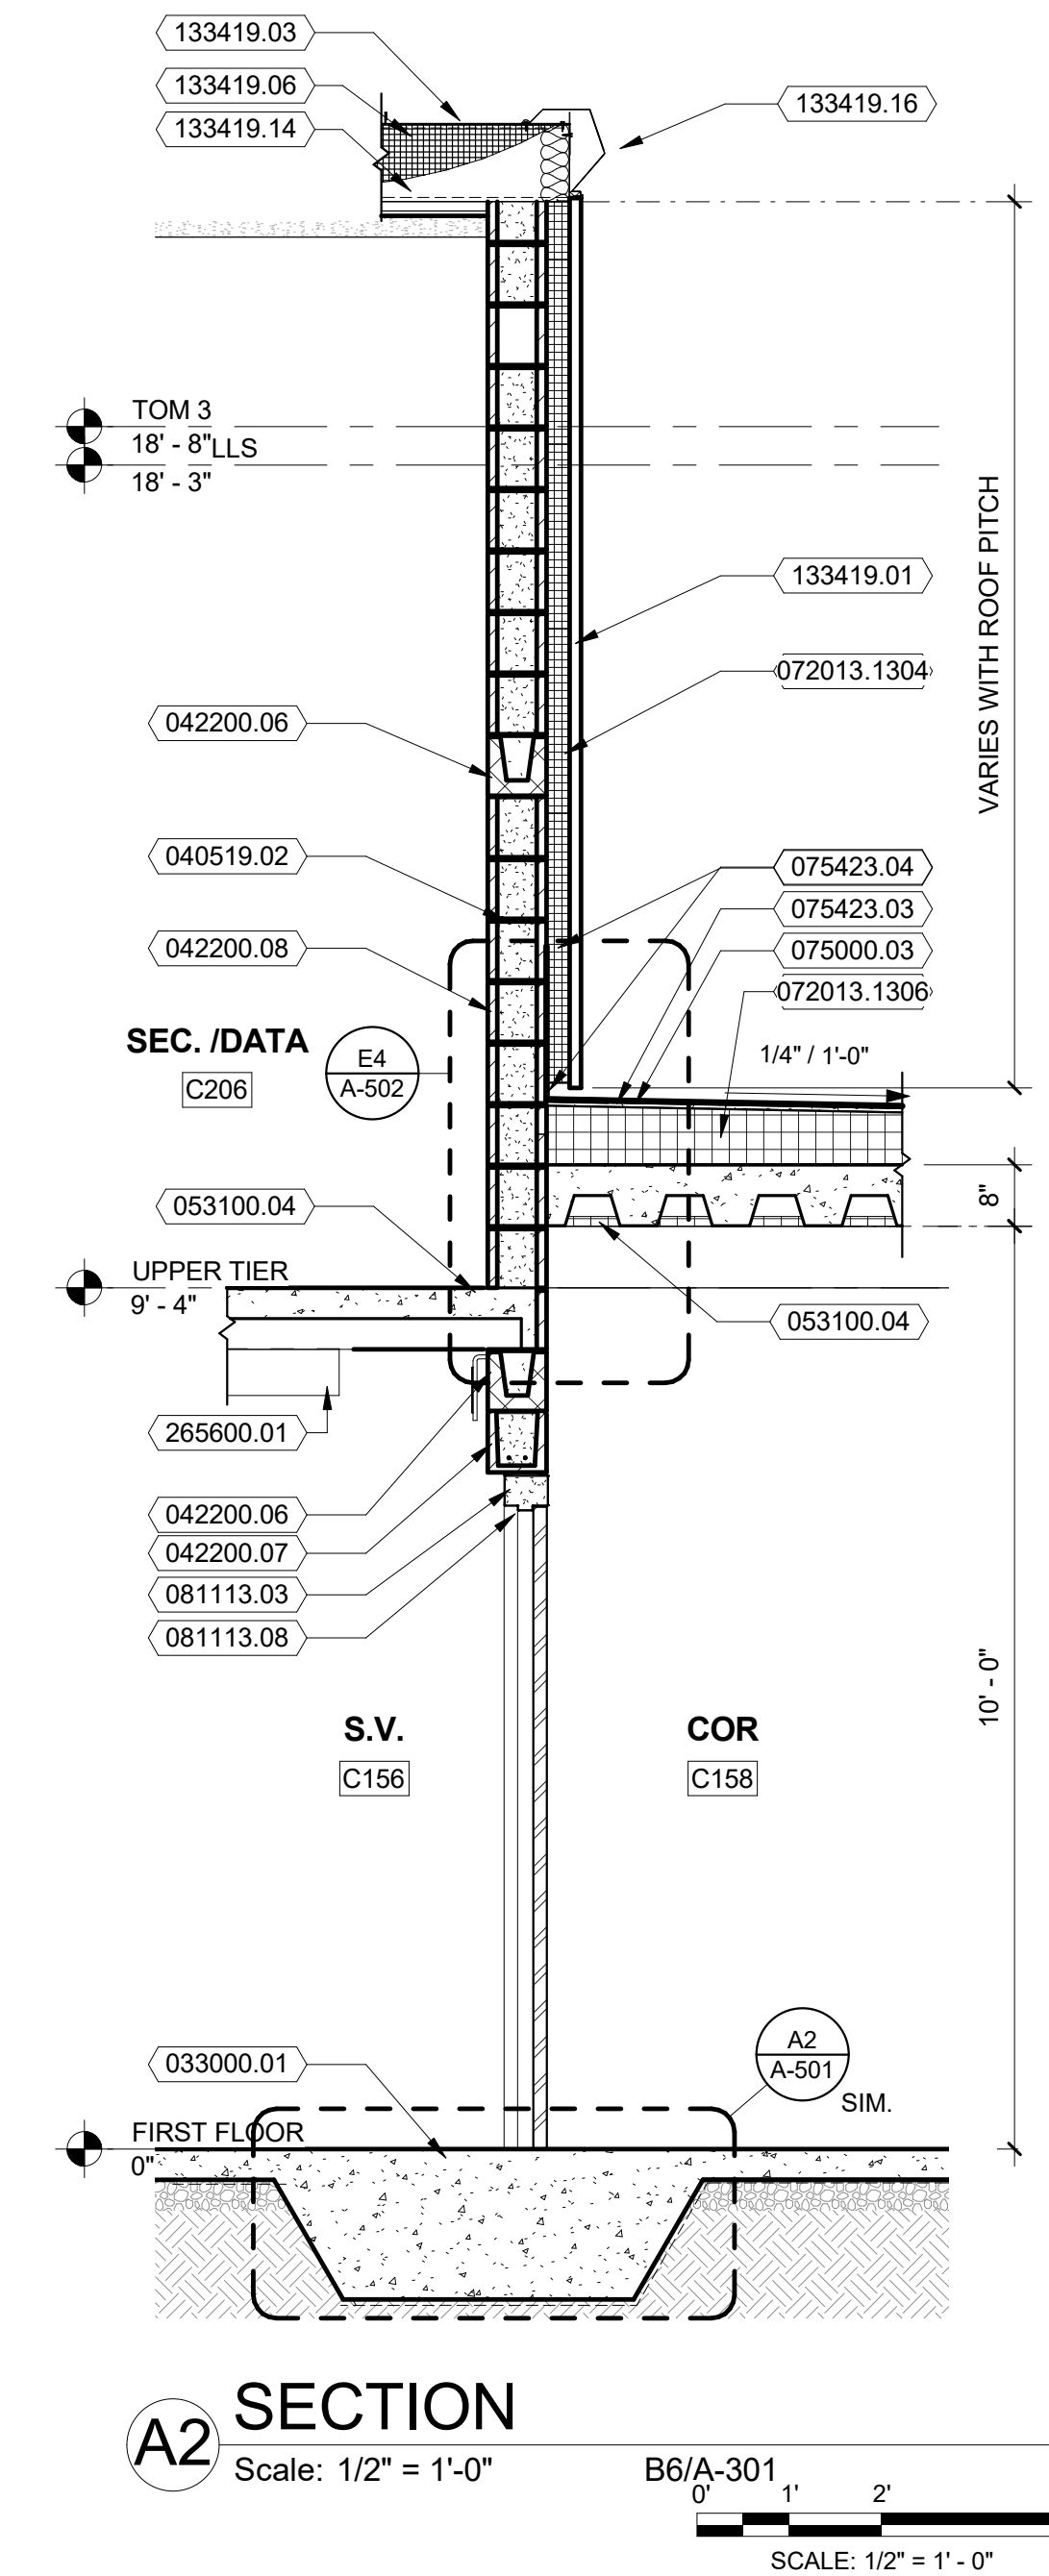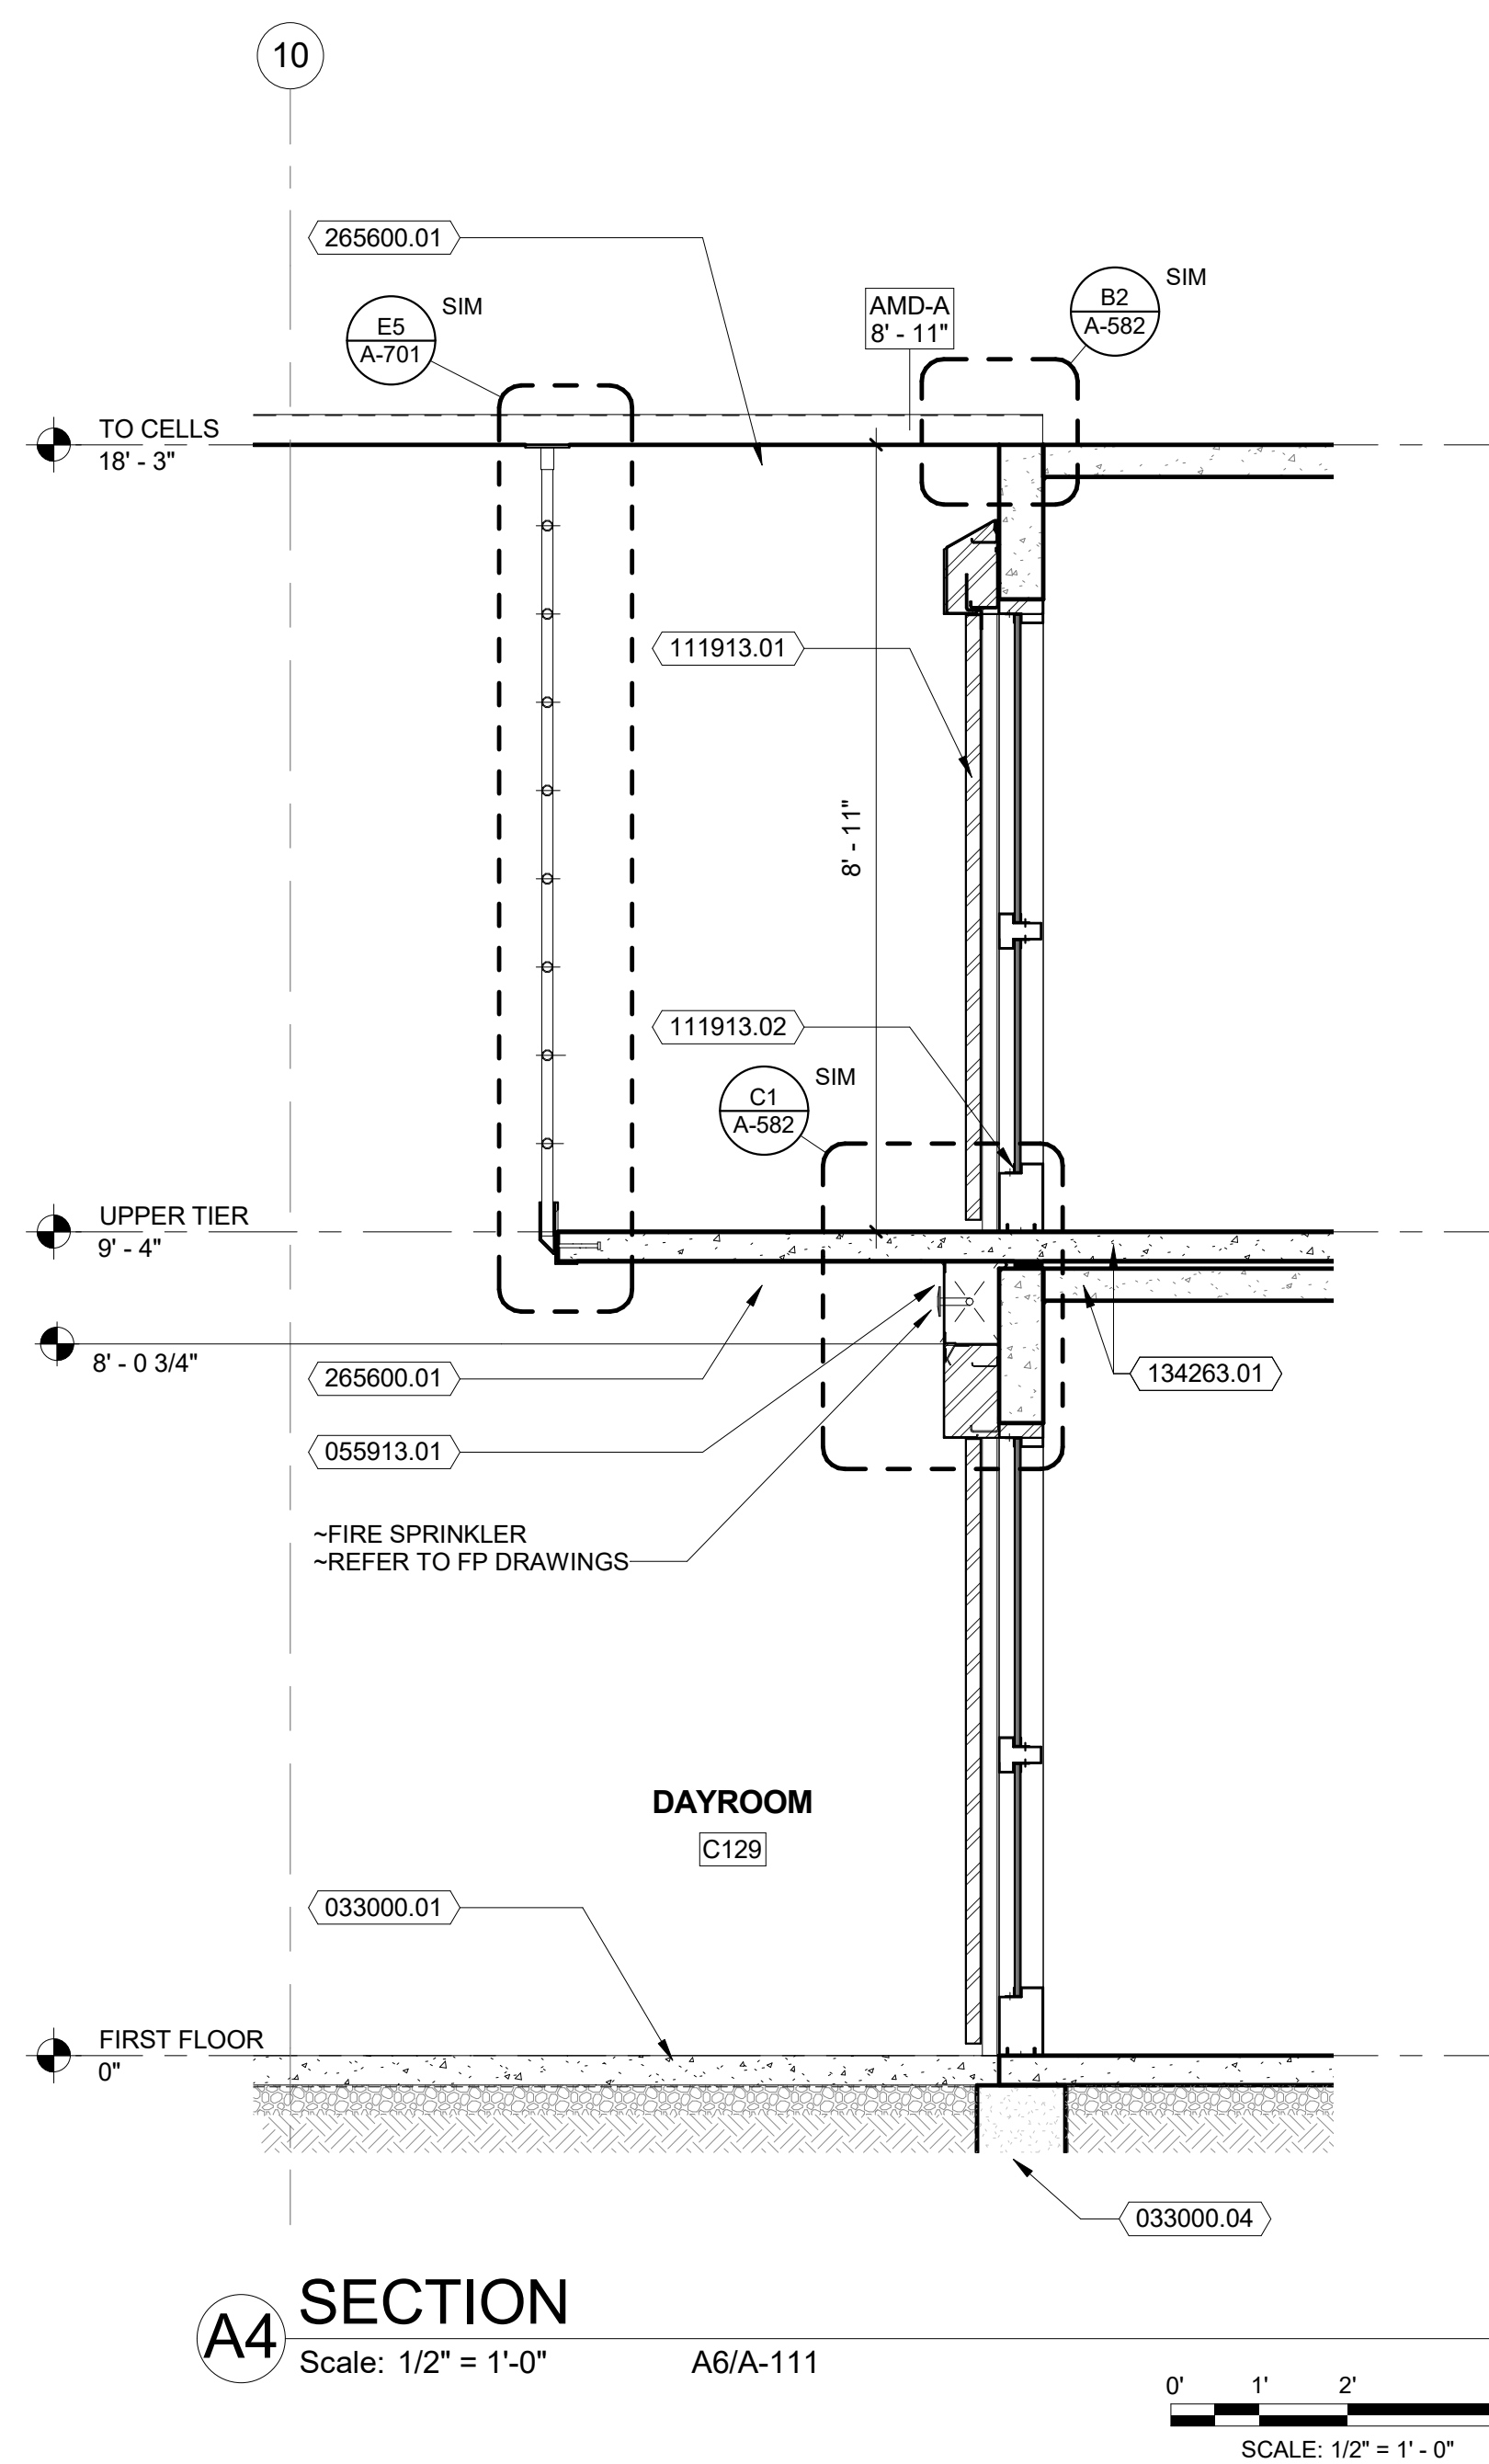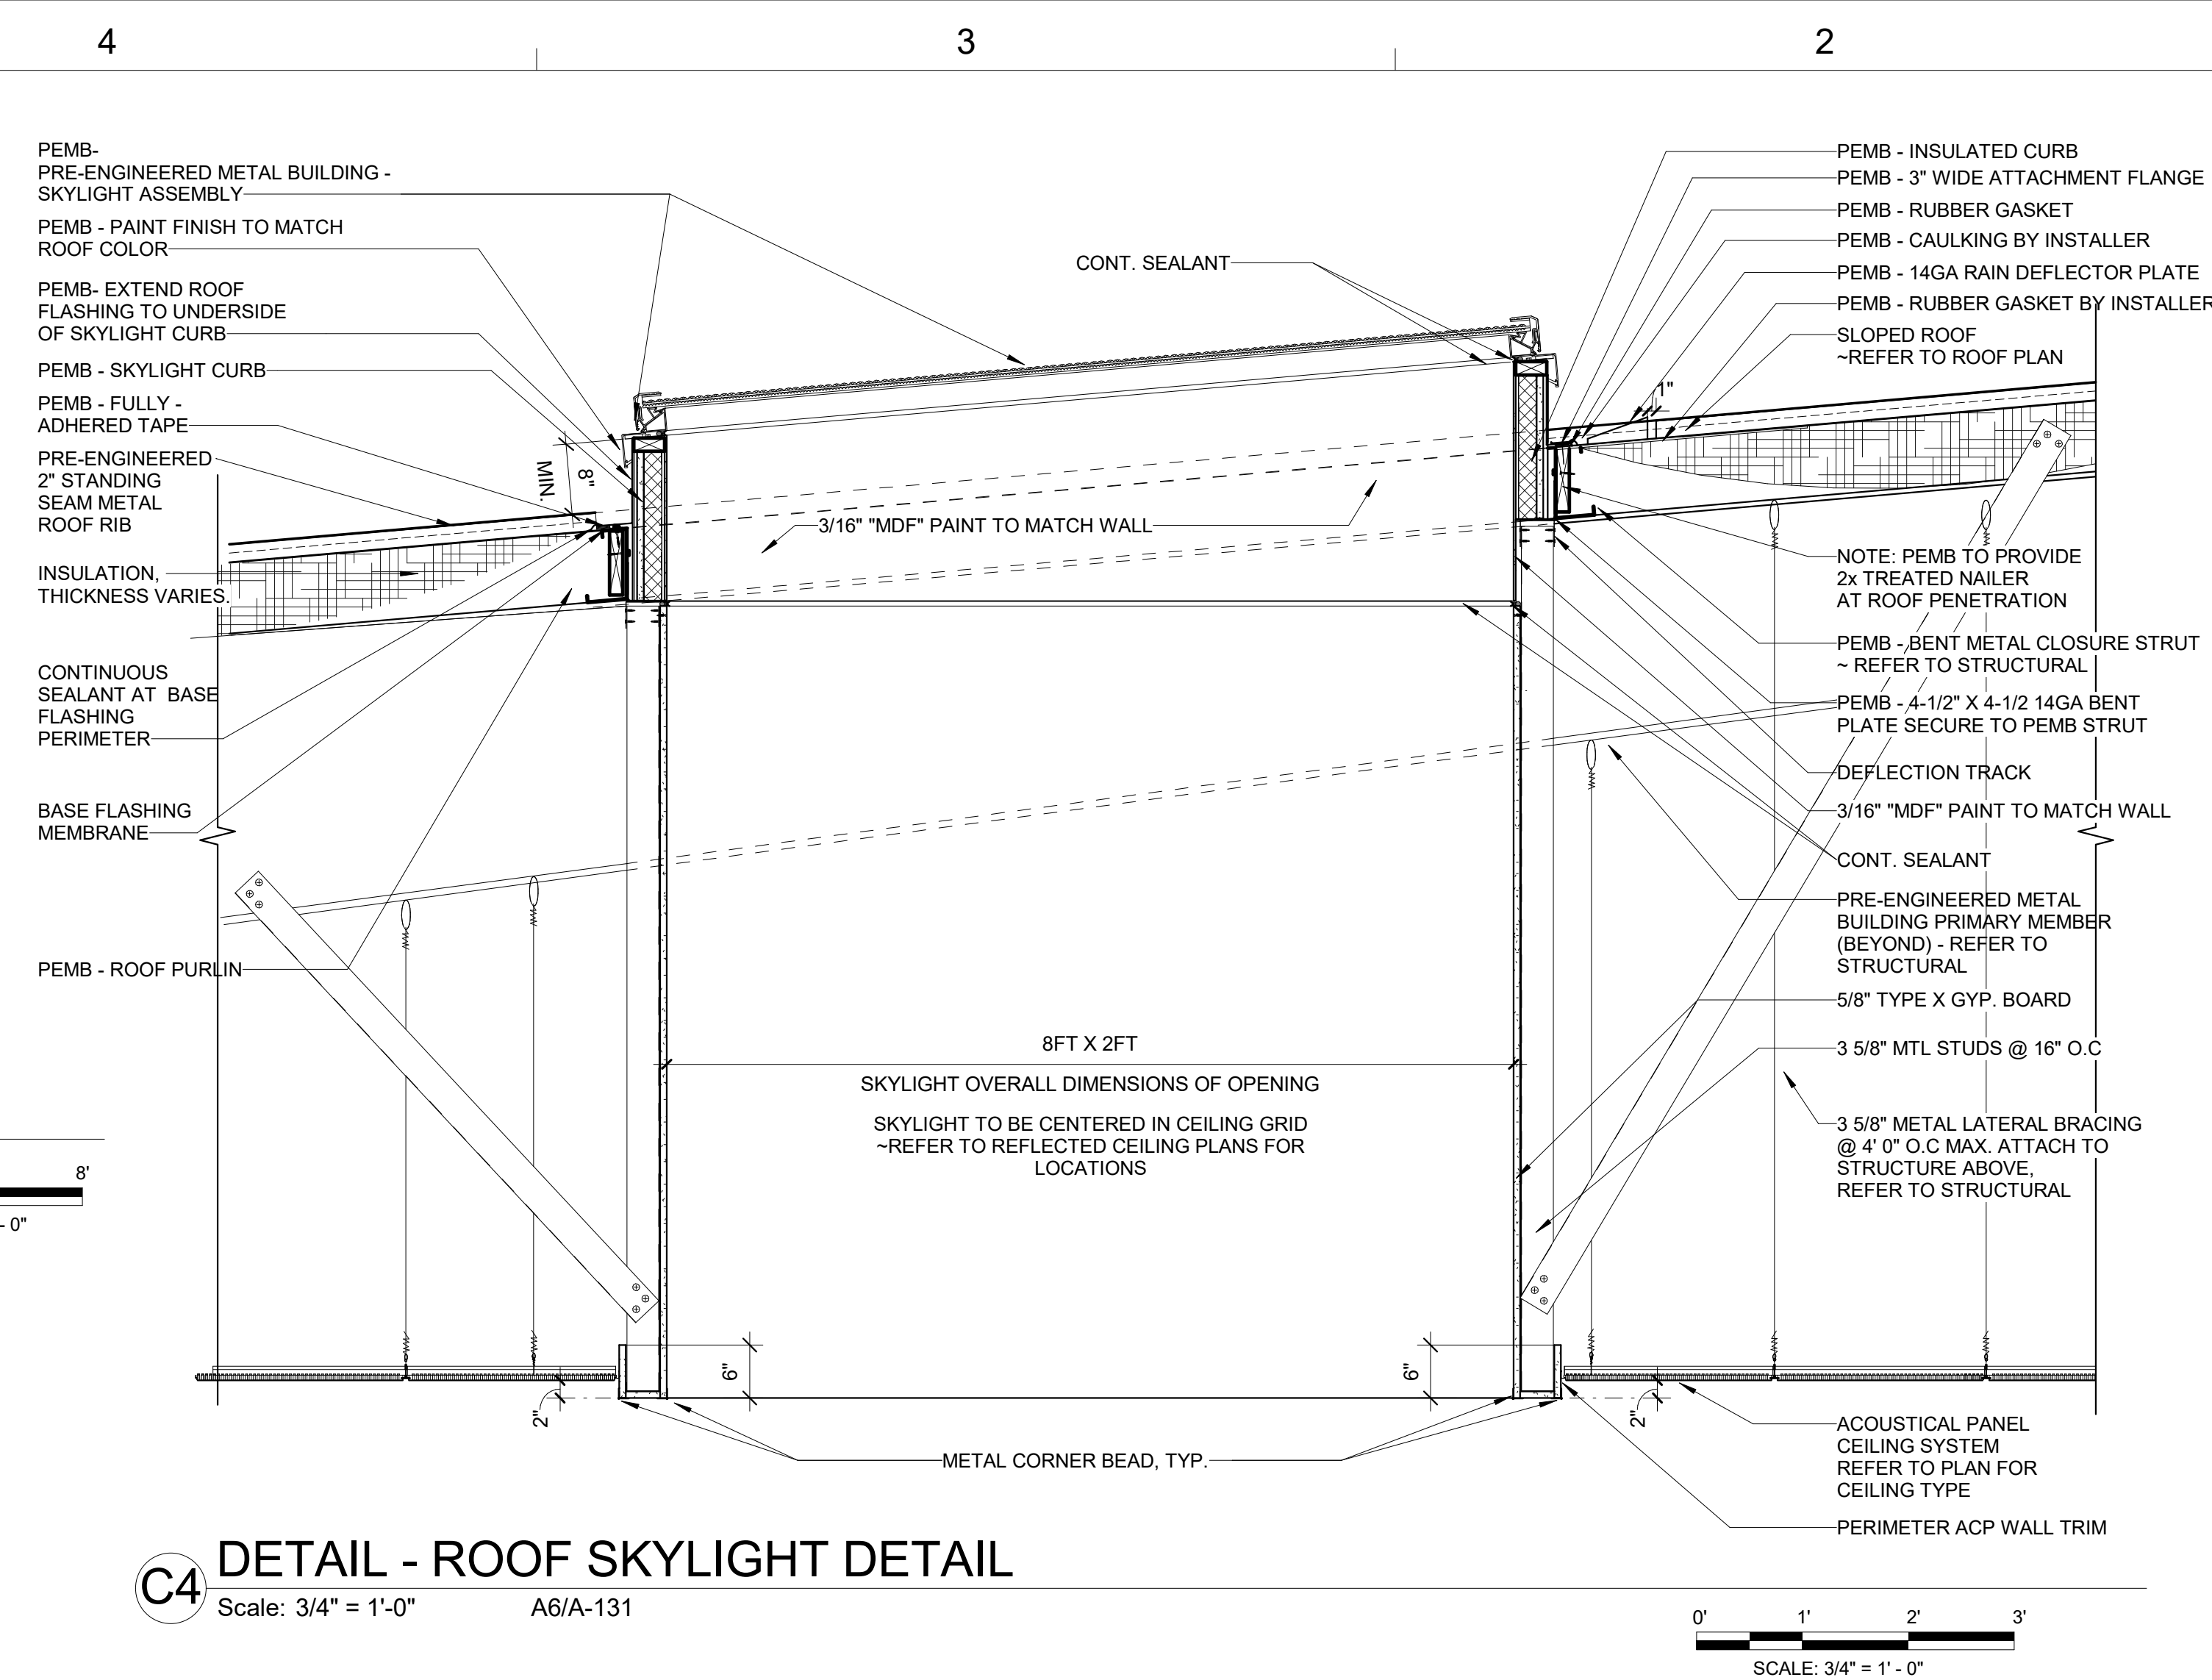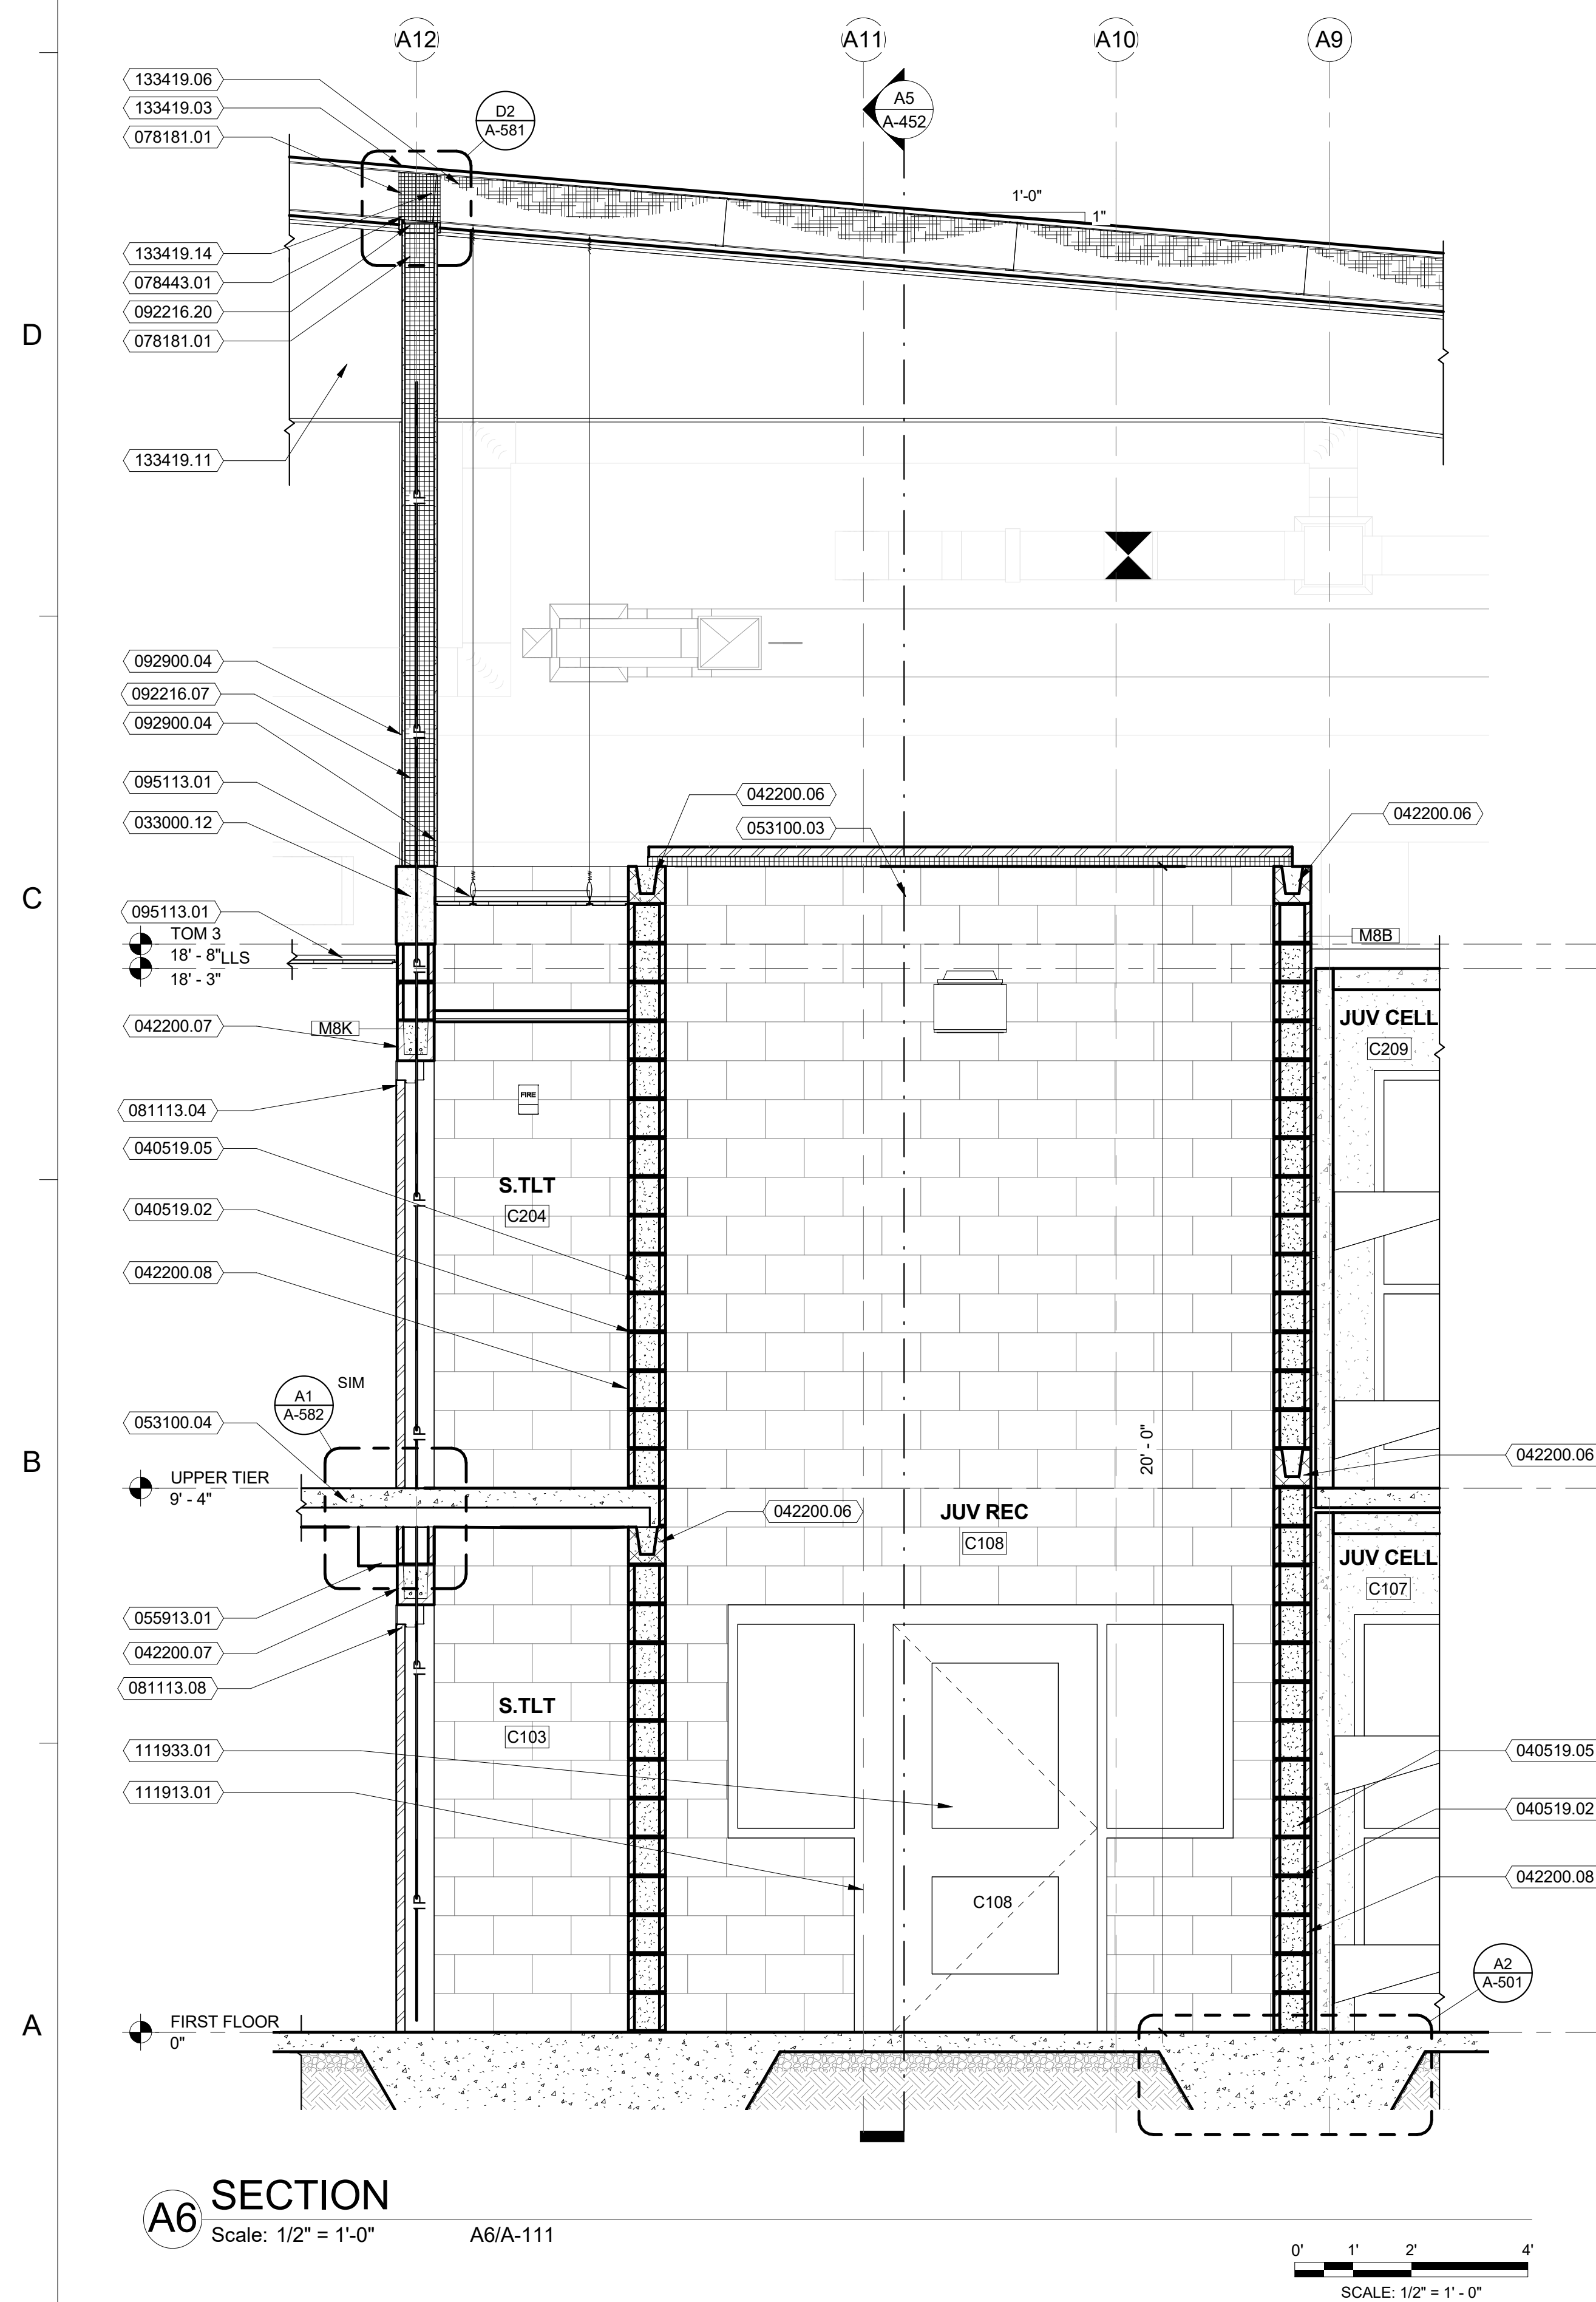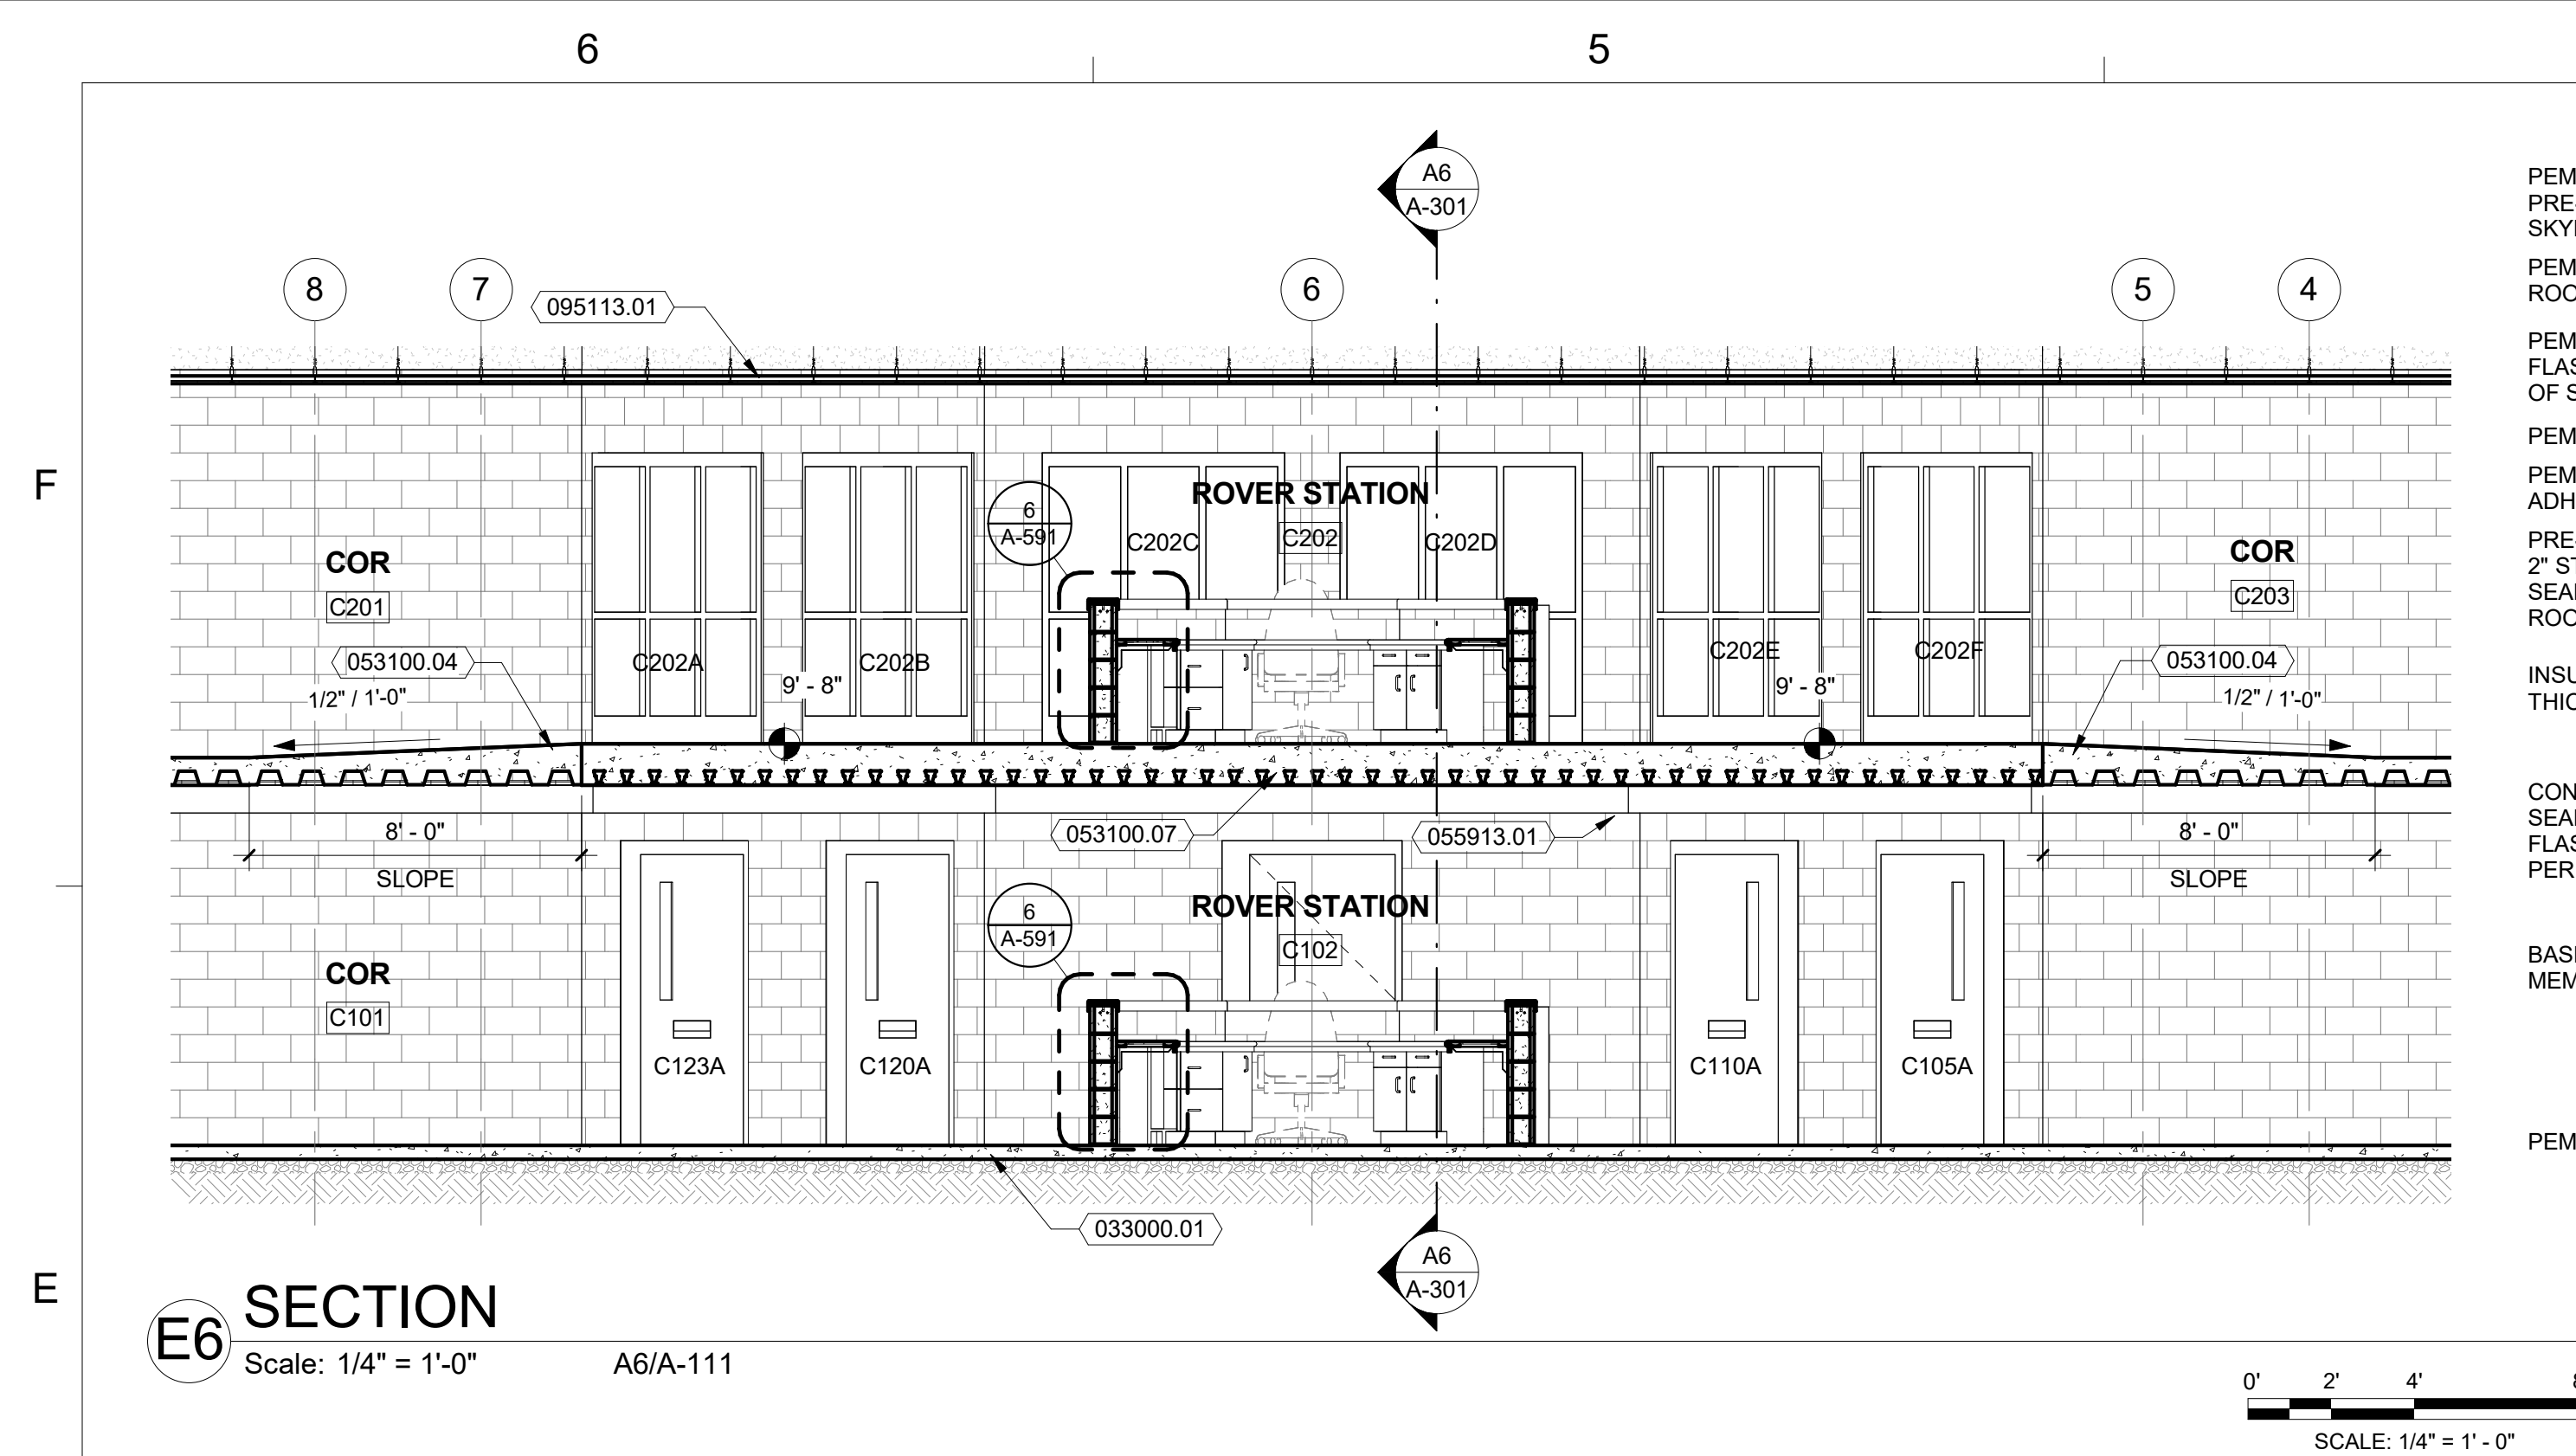


MATERIALS LEGEND

	CMU (CONCRETE MASONRY UNIT)	
	FACE BRICK	
	RIGID INSULATION	
	EARTH (UNDISTURBED)	
	EARTH (BACKFILL)	
	GRAVEL	
	CONCRETE	CONCRETE (TO BE REMOVED)
	2x FIRE RETARDANT WOOD BLOCKING	
	1x FIRE RETARDANT WOOD BLOCKING	
	BATT INSULATION	
	STEEL	
	ALUMINUM	
	FINISHED WOOD	
	PLYWOOD	
	PLASTER	
	GYPSTUM BOARD	
	SAND/GROUT	
	DRAINAGE MESH	
	STONE	
	SPRAY FOAM INSULATION	

KEYNOTES PER SHEET	
033000.01	CAST-IN-PLACE CONCRETE SLAB WITH VAPOR BARRIER - REFER TO STRUCT. DWGS. FOR ADDITIONAL INFORMATION.
033000.04	REINFORCED CONCRETE FOUNDATION SYSTEM - REFER TO STRUCT. DWGS. FOR ADDITIONAL INFORMATION.
033000.12	CAST-IN-PLACE CONCRETE BEAM - REFER TO STRUCT. DWGS. FOR ADDITIONAL INFORMATION.
040519.02	MASONRY HORIZONTAL REINFORCING AT 16" CENTERS VERTICALLY. TERMINATE AT ALL CONTROL JOINTS.
040519.05	GROUT CAVITY FULL.
042200.06	STANDARD WEIGHT, NOMINAL 8" CMU BEAM - REFER TO STRUCT. DWGS. FOR ADDITIONAL INFORMATION.
042200.07	STANDARD WEIGHT, NOMINAL 8" CMU UNTEL - REFER TO STRUCT. DWGS. FOR ADDITIONAL INFORMATION.
042200.08	STANDARD WEIGHT, NOMINAL 8" HOLLOW CORE CMU.
053100.03	AMD-A ACoustic METAL SECURITY DECK -REFER TO SPECIFICATION DIV. 05 31 00 -
053100.04	AMD-AS ACoustic METAL SECURITY DECK W/ CONCRETE -REFER TO SPECIFICATION DIV. 05 31 00 - REFER TO STRUCTURAL SLAB TYPE 3
053100.07	AMD-OS ACoustic METAL SECURITY DECK (LONG SPAN W/ CONCRETE) -REFER TO SPECIFICATION DIV. 05 31 00 - REFER TO STRUCTURAL SLAB TYPE 1
055913.03	SECURITY SUFFIT HOUSING (SSH)
072013.1304	INSULATION - XPS - RIGID EXTRUDED POLYSTYRENE 3" RIGID INSULATION, MINIMUM 1/2" (SEE RICH NCM.)
072013.1306	INSULATION - XPS - RIGID EXTRUDED POLYSTYRENE INSULATION - SLOPED TO DRAIN 1/4" 1'-0" MIN.
075000.03	TPO ROOF BOARD 5/8" TH. FIBERGLASS MAT FACED GYPSUM.
075423.03	TPO ROOF MEMBRANE 60 MIL FULLY ADHERED.
075423.04	TPO ROOF MEMBRANE FLASHING, FULLY ADHERED. WHERE PARAPET COULD BE EXTEND UP AND OVER PARAPET AND DOWN FRONT FACE OF WOOD BLOCKING.
078181.01	MINERAL FIBER FIREPROOFING - REFER TO CODE PLANS FOR REQUIRED FIRE RATINGS.
078443.01	JOINT FIRESTOPPING, COMPLETELY AROUND PERIMETER OF PENETRATION - REFER TO CODE PLANS FOR REQUIRED FIRE RATINGS.
081113.03	GROUT HOLLOW METAL FRAME SOLID.
081113.04	HOLLOW METAL DOOR - REFER TO DOOR SCHEDULE.
081113.08	HOLLOW METAL DOOR AND FRAME.
092216.07	METAL STUDS 6" X 2 1/2" MIN. FRAMING SPACED @ 16" CTS. MAX.(DOUBLE STUDS AT JAMBS).
092216.20	DEFLECTION TRAC.
092900.04	GYPSUM BOARD 5/8" TH. - TYPE 'X' UL. RATED. REFER TO PARTITION TYPES.
095113.01	SUSPENDED LAY ACACUSTIC TILE AND GRID CEILING SYSTEM - REFER TO REFLECTED CEILING PLAN FOR DETAIL.
111931.01	DETENTION DOOR AND FRAME.
111931.02	DETENTION GLAZED FRAME.
111933.01	DETENTION GLAZING.
133419.01	PREMANUFACTURED METAL BUILDING PREFINISHED METAL SIDING - METAL SIDING SYSTEM STANDARD PROFILE AND STANDARD COLOR AS SELECTED BY ARCHITECT.
133419.03	PREMANUFACTURED METAL BUILDING PREFINISHED STANDING SEAM METAL ROOF SYSTEM STANDARD PROFILE AND COLOR AS SELECTED BY ARCHITECT.
133419.06	PREMANUFACTURED METAL BUILDING ROOF INSULATION - R-30 FIBERGLAS INSULATION WITH REINFORCED VINYL FACING VAPOR RETARDER ON THE OUTSIDE AND PERFORATED VINYL FACING ON THE INSIDE.
133419.11	PREMANUFACTURED METAL BUILDING PRIMARY STRUCTURAL FRAMING SYSTEM - REFER TO STRUCTURAL.
133419.13	PREMANUFACTURED METAL BUILDING 'Z' OR 'C' GIRT - REFER TO STRUCTURAL.
133419.14	PREMANUFACTURED METAL BUILDING PURLINS - REFER TO STRUCTURAL.
133419.16	PREMANUFACTURED METAL BUILDING PREFINISHED TRIM BY PRE-ENGINEERED BUILDING SUPPLIER.
134283.01	PREFABRICATED PRECAST CONCRETE CELL MODULE - OR REFERENCE ON.
265600.01	SURFACE MOUNTED LIGHTING - REFER TO ELECTRICAL.

 **Dewberry®**
800 North Magnolia Ave.
Suite 1000, Orlando, FL 32803-3251
t +1 407.843.5120
f +1 407.649.8664

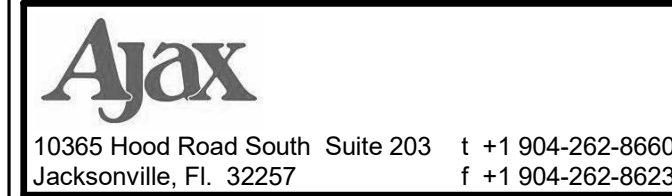STATE OF FLORIDA
DEPARTMENT OF BUSINESS AND PROFESSIONAL REGULATION

BOARD OF ARCHITECTURE & INTERIOR DESIGN



THE ARCHITECT CORPORATION HEREIN IS CERTIFIED UNDER THE
PROVISIONS OF CHAPTER 481, FLORIDA STATUTES

DEWBERRY ARCHITECTS INC

6401 ARLINGTON BLVD
C/O CORPORATE LEGAL GROUP
FAIRFAX, VA 22031

LICENSE NUMBER: AA26001171

Professional Seals

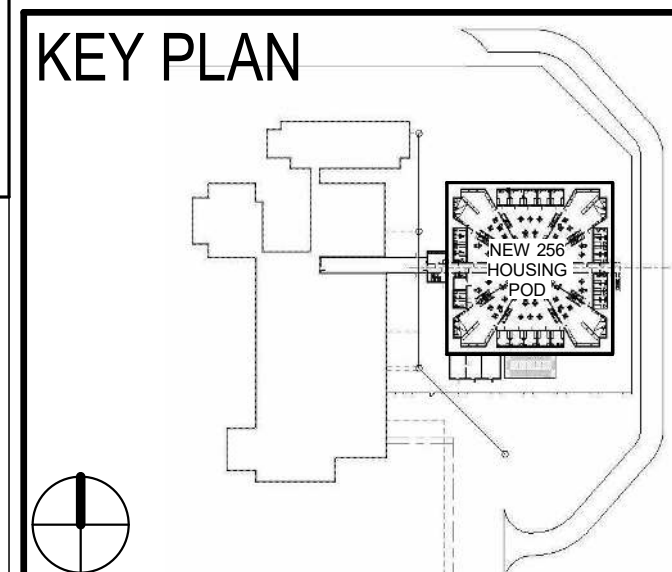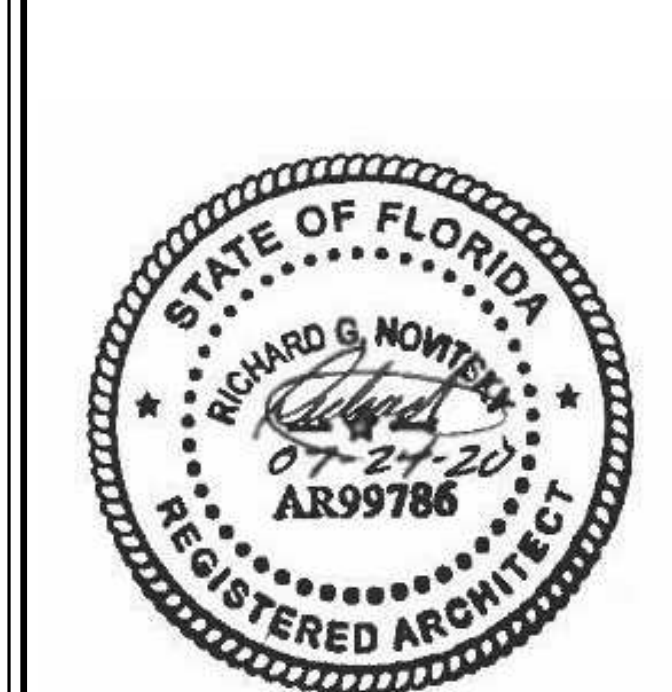

COLUMBIA COUNTY DETENTION FACILITY
389 NW Quinten St, Lake City, FL 32055

COLUMBIA COUNTY BOARD OF COUNTY COMMISSIONERS

SCALE As indicated

[illegible]

	ISSUED FOR PERMIT	7-24-2020
No.	Description	Date

REVISIONS

DRAWN BY: R. NOVITSKY

DRAWN BY R NOVITSKY

APPROVED BY R NOVITSKY

APPROVED BY _____ R. NOVITSKY

CHECKED BY _____ D. HALL

CHECKED BY _____ B HALL
DATE _____ NUMBER _____


DATE JULY 24, 2020

TITLE

WALL SECTIONS


WALL SECTIONS & DETAILS

& DETAILS

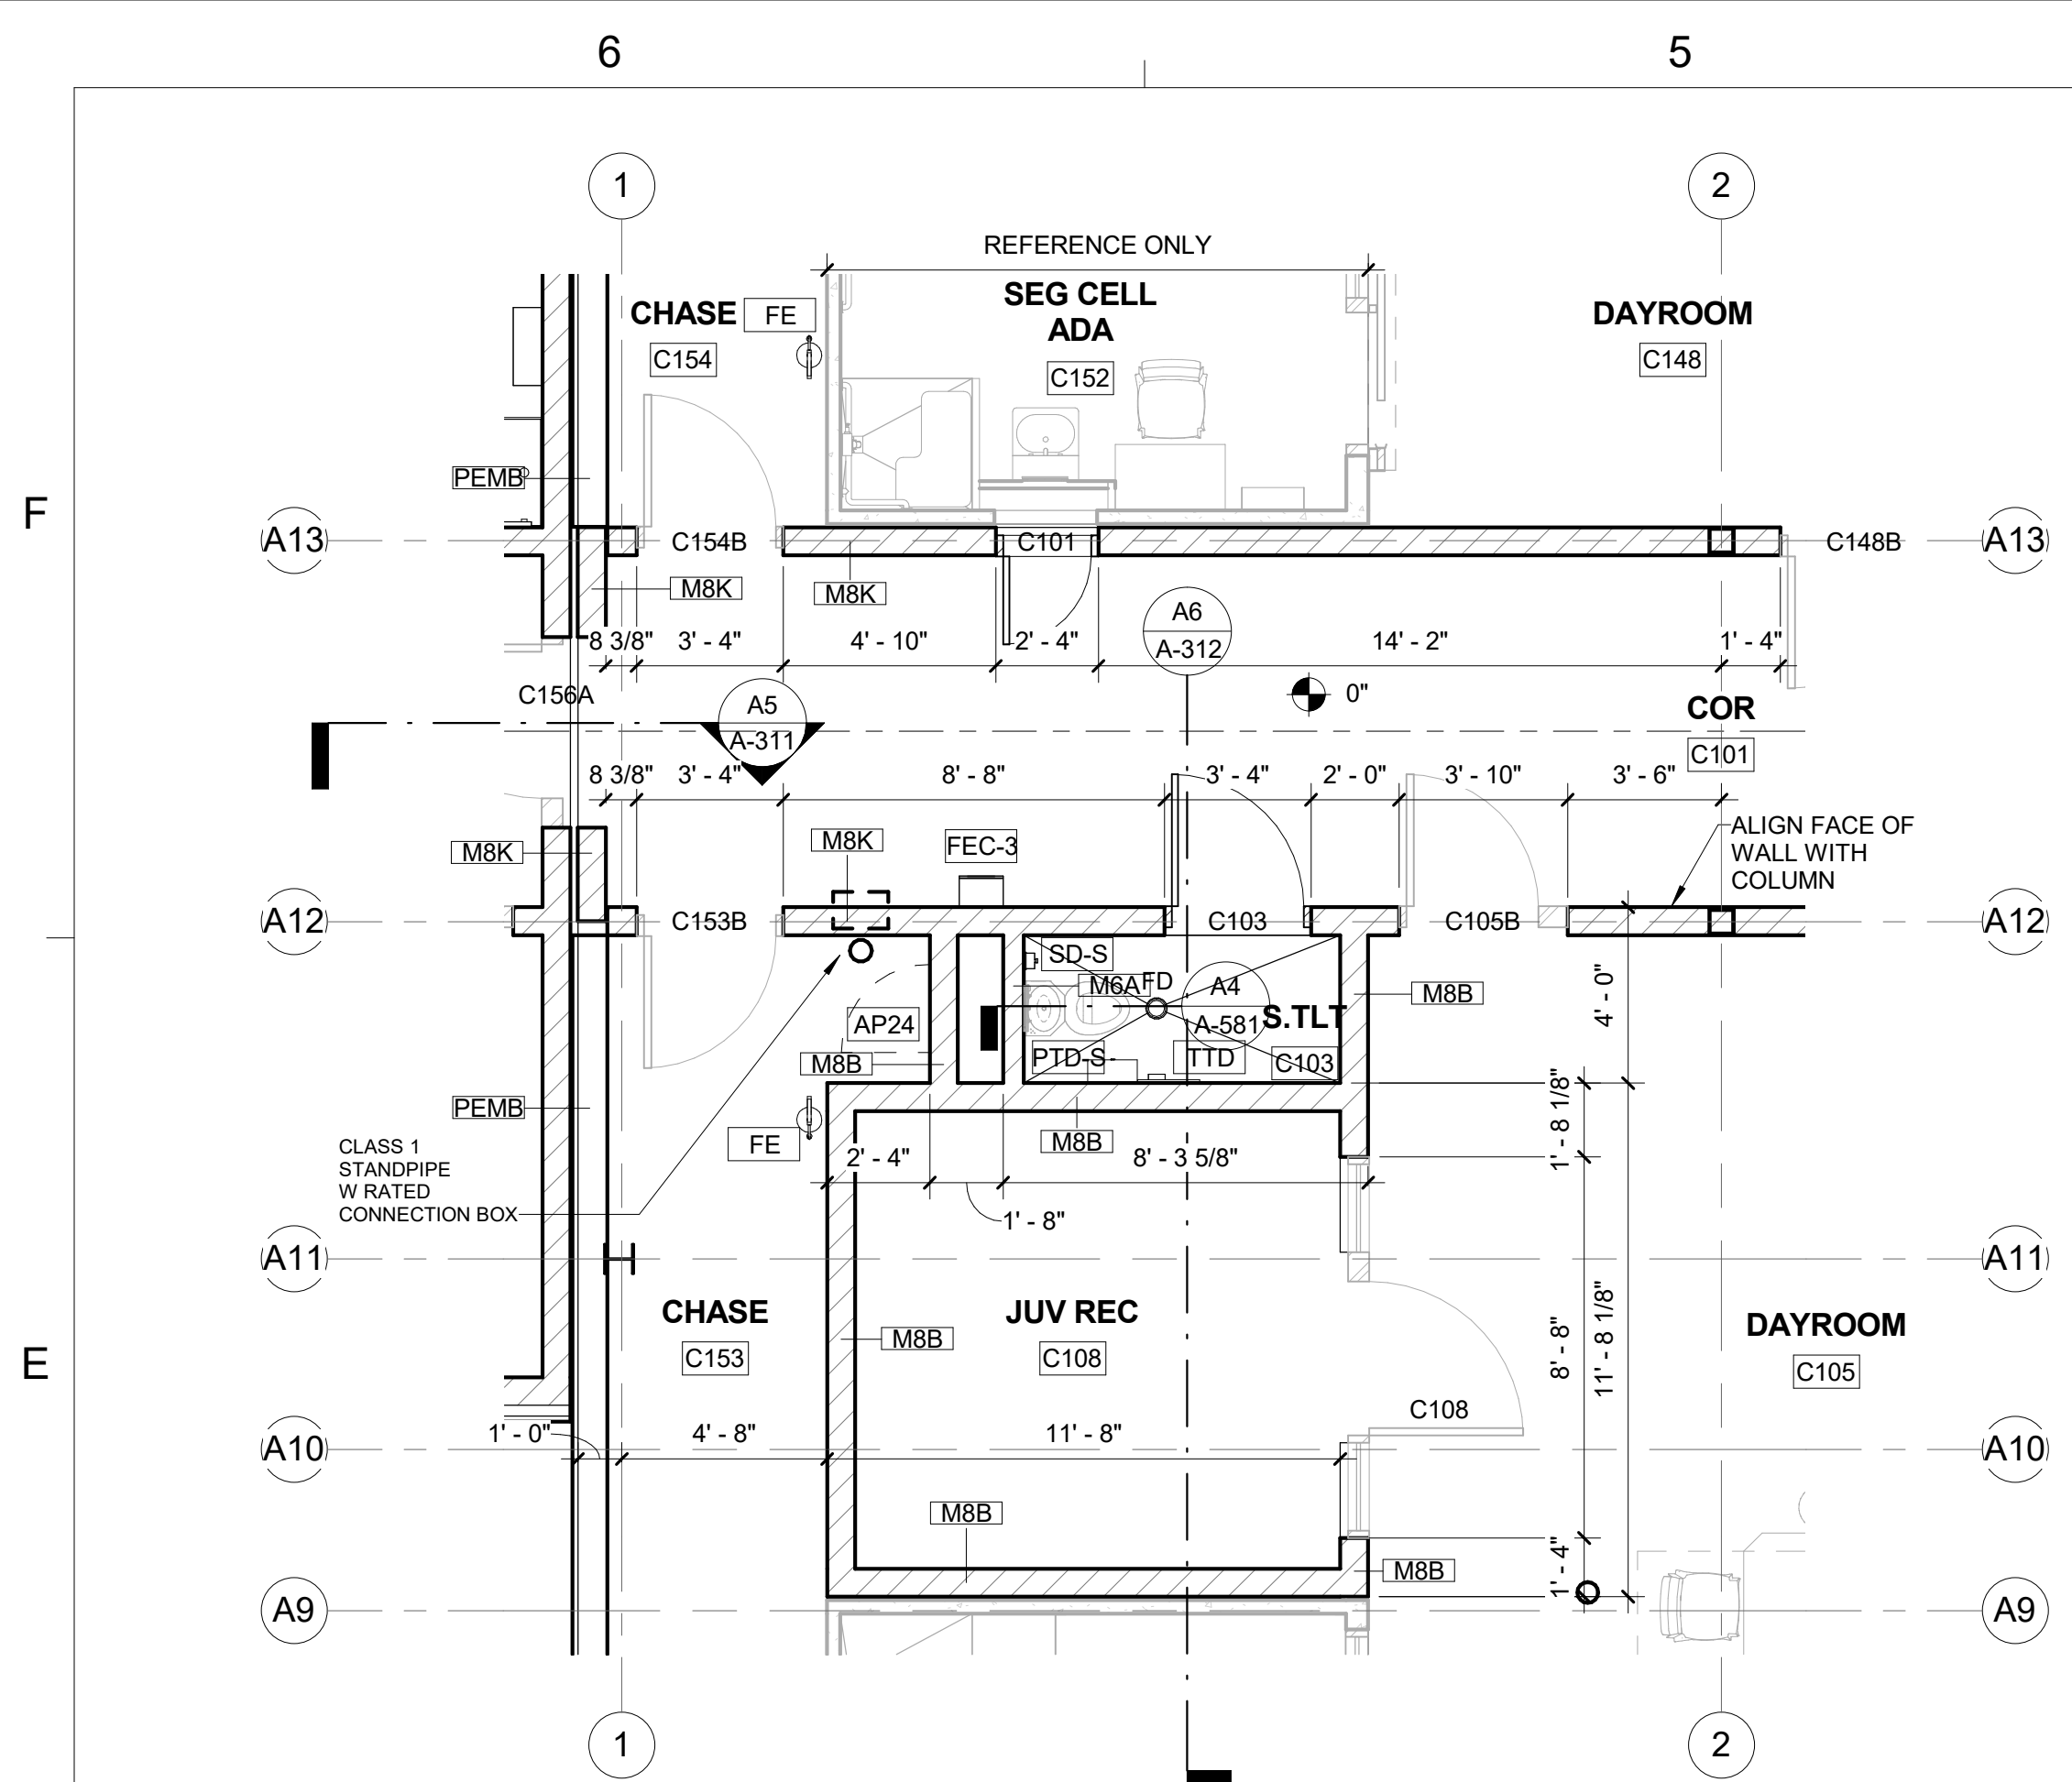

ENLARGED PLAN
JUV REC YARD & TLT FIRST FLOOR

D6 Scale: 1/4" = 1'-0" A6/A-111

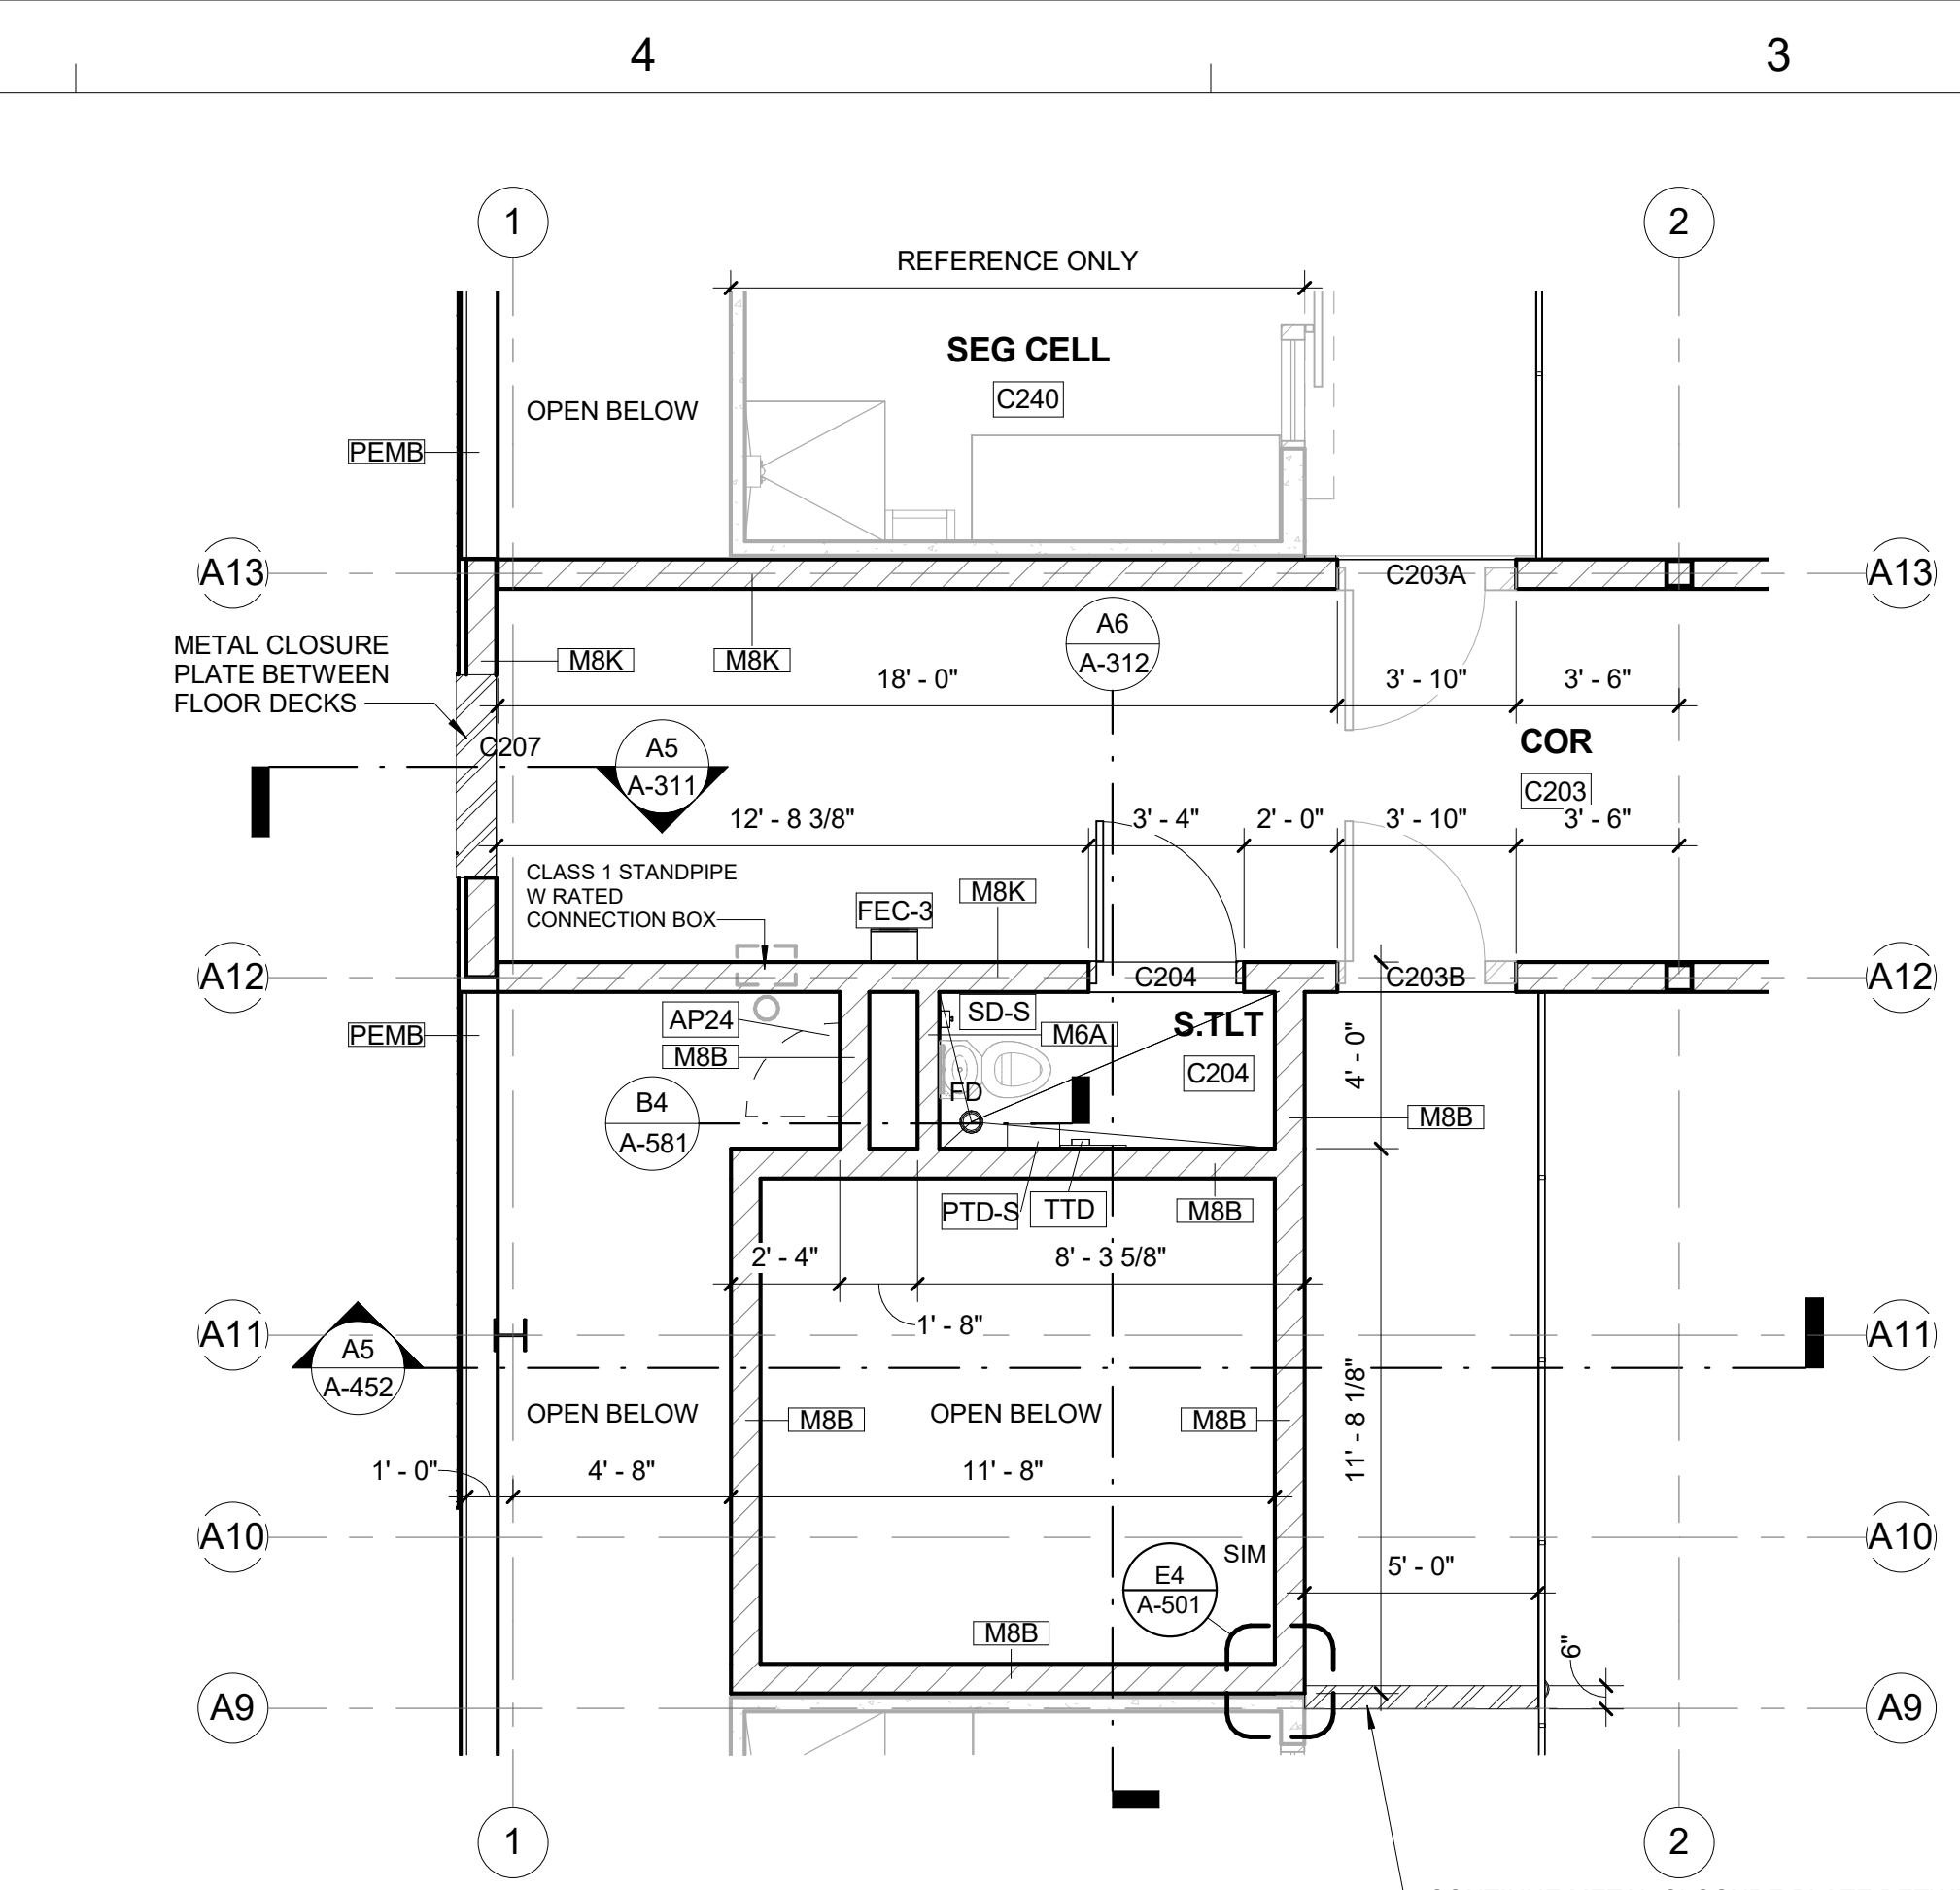


ENLARGED PLAN
REC & TLT UPPER TIER

D4 Scale: 1/4" = 1'-0" A6/A-121


SPECIALTY EQUIPMENT SCHEDULE	
TYPE MARK	DESCRIPTION
AFS	DETENTION GRADE ACCESSIBLE FOLDING SEAT - PREFAB CELL PACKAGE AT CELL LOCATIONS
AP24	ACCESS PANEL (24"x24" U.N.O.) - (CFCI) MOUNTED ABOVE TOILET FIXTURE
B-1W	DETENTION SINGLE BUNK - WALL MOUNTED - PREFAB CELL PACKAGE AT CELL LOCATIONS
B-2F	DETENTION DOUBLE BUNK - FLOOR MOUNTED - PREFAB CELL PACKAGE AT CELL LOCATIONS
B-2W	DETENTION DOUBLE BUNK - WALL MOUNTED - PREFAB CELL PACKAGE AT CELL LOCATIONS
CBC	CUFF DOWN BENCH WITH CONCRETE SEAT
CHS	CLOTHES HOOK STRIP - PREFAB CELL PACKAGE AT CELL LOCATIONS
CHSS	CLOTHES HOOK STRIP WITH SHELF - PREFAB CELL PACKAGE AT CELL LOCATIONS
DC	DETENTION CHAIR - (OFOI)
DGB24	DETENTION GRAB BAR STAINLESS STEEL 24" LENGTH - PREFAB CELL PACKAGE AT CELL LOCATIONS
DGB36	DETENTION GRAB BAR STAINLESS STEEL 36" LENGTH - PREFAB CELL PACKAGE AT CELL LOCATIONS
DGB36-P	DETENTION GRAB BAR STAINLESS STEEL 36" LENGTH - PREFAB CELL PACKAGE AT CELL LOCATIONS
DGB42	DETENTION GRAB BAR STAINLESS STEEL 42" LENGTH - PREFAB CELL PACKAGE AT CELL LOCATIONS
DGB42-P	DETENTION GRAB BAR STAINLESS STEEL 42" LENGTH - PREFAB CELL PACKAGE AT CELL LOCATIONS
DGB54	DETENTION GRAB BAR STAINLESS STEEL 54" LENGTH - PREFAB CELL PACKAGE AT CELL LOCATIONS
DGB-L-P	DETENTION GRAB BAR STAINLESS STEEL 32" x 18" LENGTH - PREFAB CELL PACKAGE AT CELL LOCATIONS
DM	DETENTION MIRROR - PREFAB CELL PACKAGE AT CELL LOCATIONS
DM2	DETENTION MIRROR - PREFAB CELL PACKAGE AT CELL LOCATIONS
DMA	DETENTION DOUBLE MIRROR - ADA - PREFAB CELL PACKAGE AT CELL LOCATIONS
DMA2	DETENTION DOUBLE MIRROR - ADA - PREFAB CELL PACKAGE AT CELL LOCATIONS
DMP	DETENTION HOLLOW METAL WALL PANEL - (CFCI)
DW	DETENTION DESK WALL MOUNTED - PREFAB CELL PACKAGE
DWA	DETENTION DESK WALL MOUNTED ADA - PREFAB CELL PACKAGE
DWS2	DETENTION DESK W/ SEATS WALL MOUNTED - PREFAB CELL PACKAGE
FE	FIRE EXTINGUISHER - WALL MOUNTED - (CFCI)
FEC-3	FIRE EXTINGUISHER CABINET - SURFACE MOUNTED - (CFCI)
LADDER	ACCESS LADDER (CFCI)
MBH	MOP / BROOM HOLDER 24" WIDE
PTD-S	PAPER TOWEL DISPENSER - SURFACE - (CFCI)
SD-S	SOAP DISH - SURFACE MOUNTED - (CFCI)
ST-WF	FIXED WALL MOUNTED STOOL - PREFAB CELL PACKAGE
T-P4	4 MAN TABLE - (CFCI)
T-P4A	4 MAN TABLE ADA - (CFCI)
TTD	TOILET TISSUE DISPENSER - (CFCI)
V-1	VISITATION STATION - (OFOI)

KEYNOTES PER SHEET

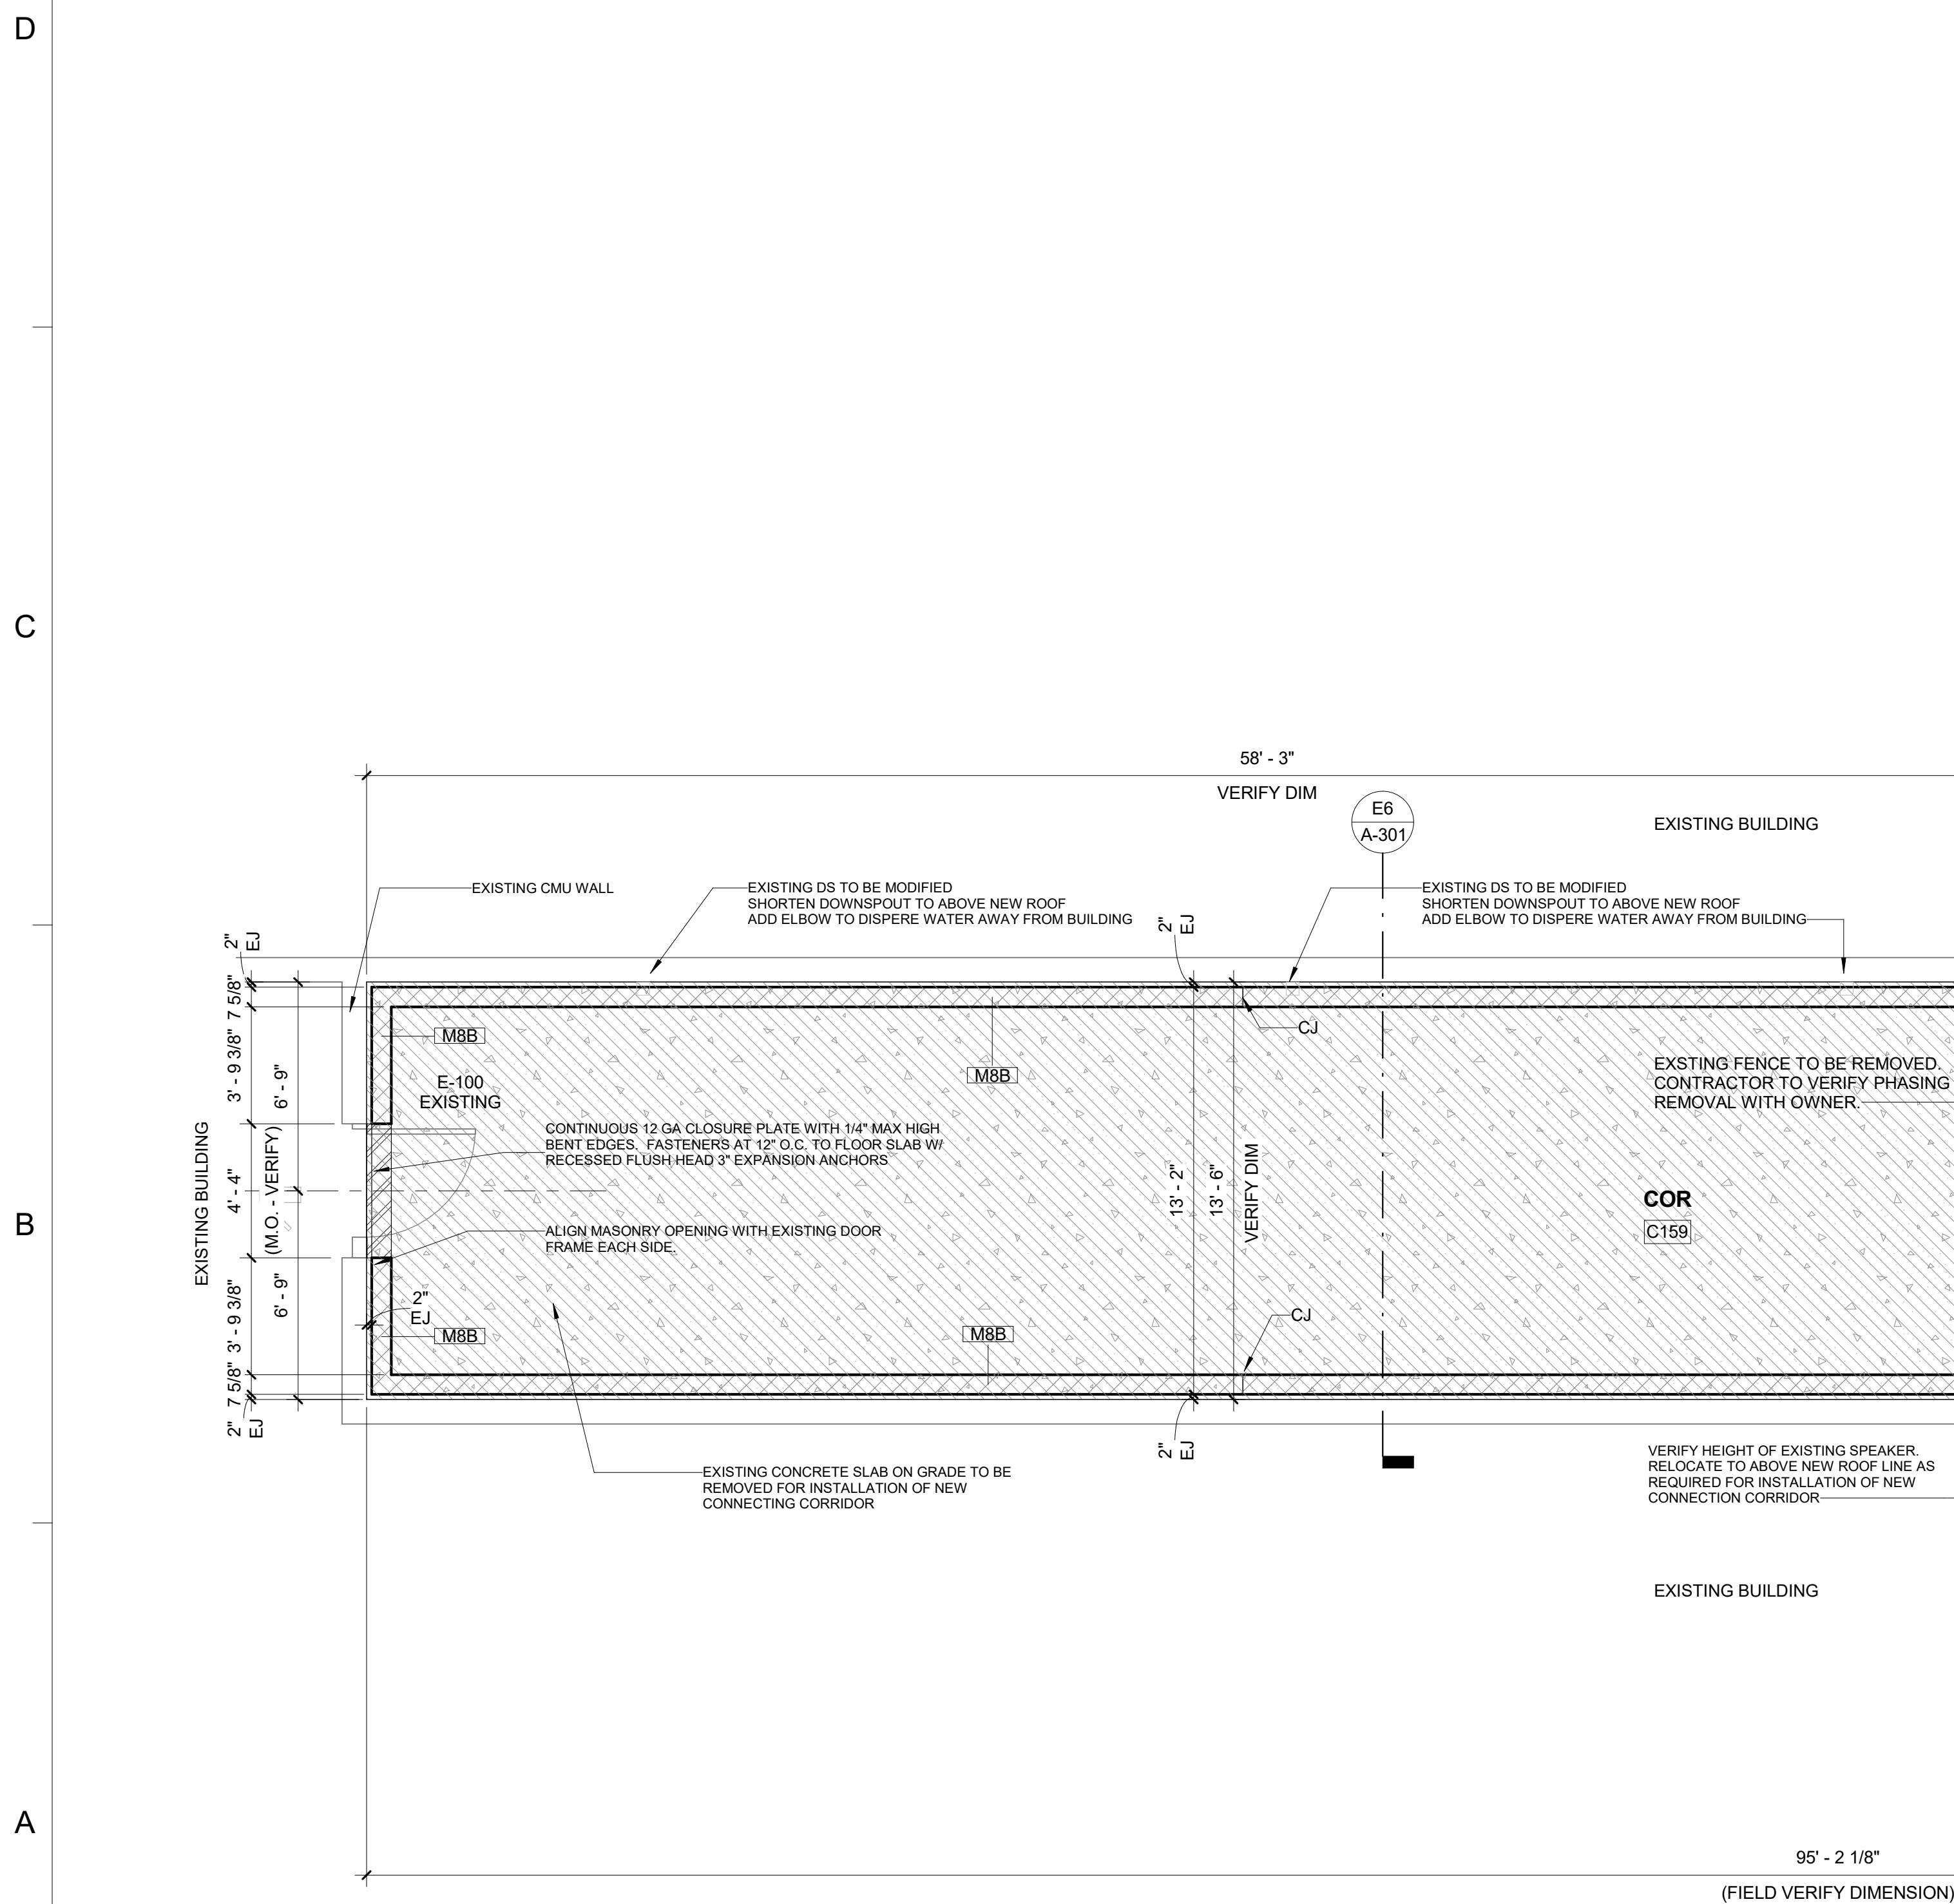

CONNECTING CORRIDOR

A6 Scale: 1/4" = 1'-0" A6/A-112

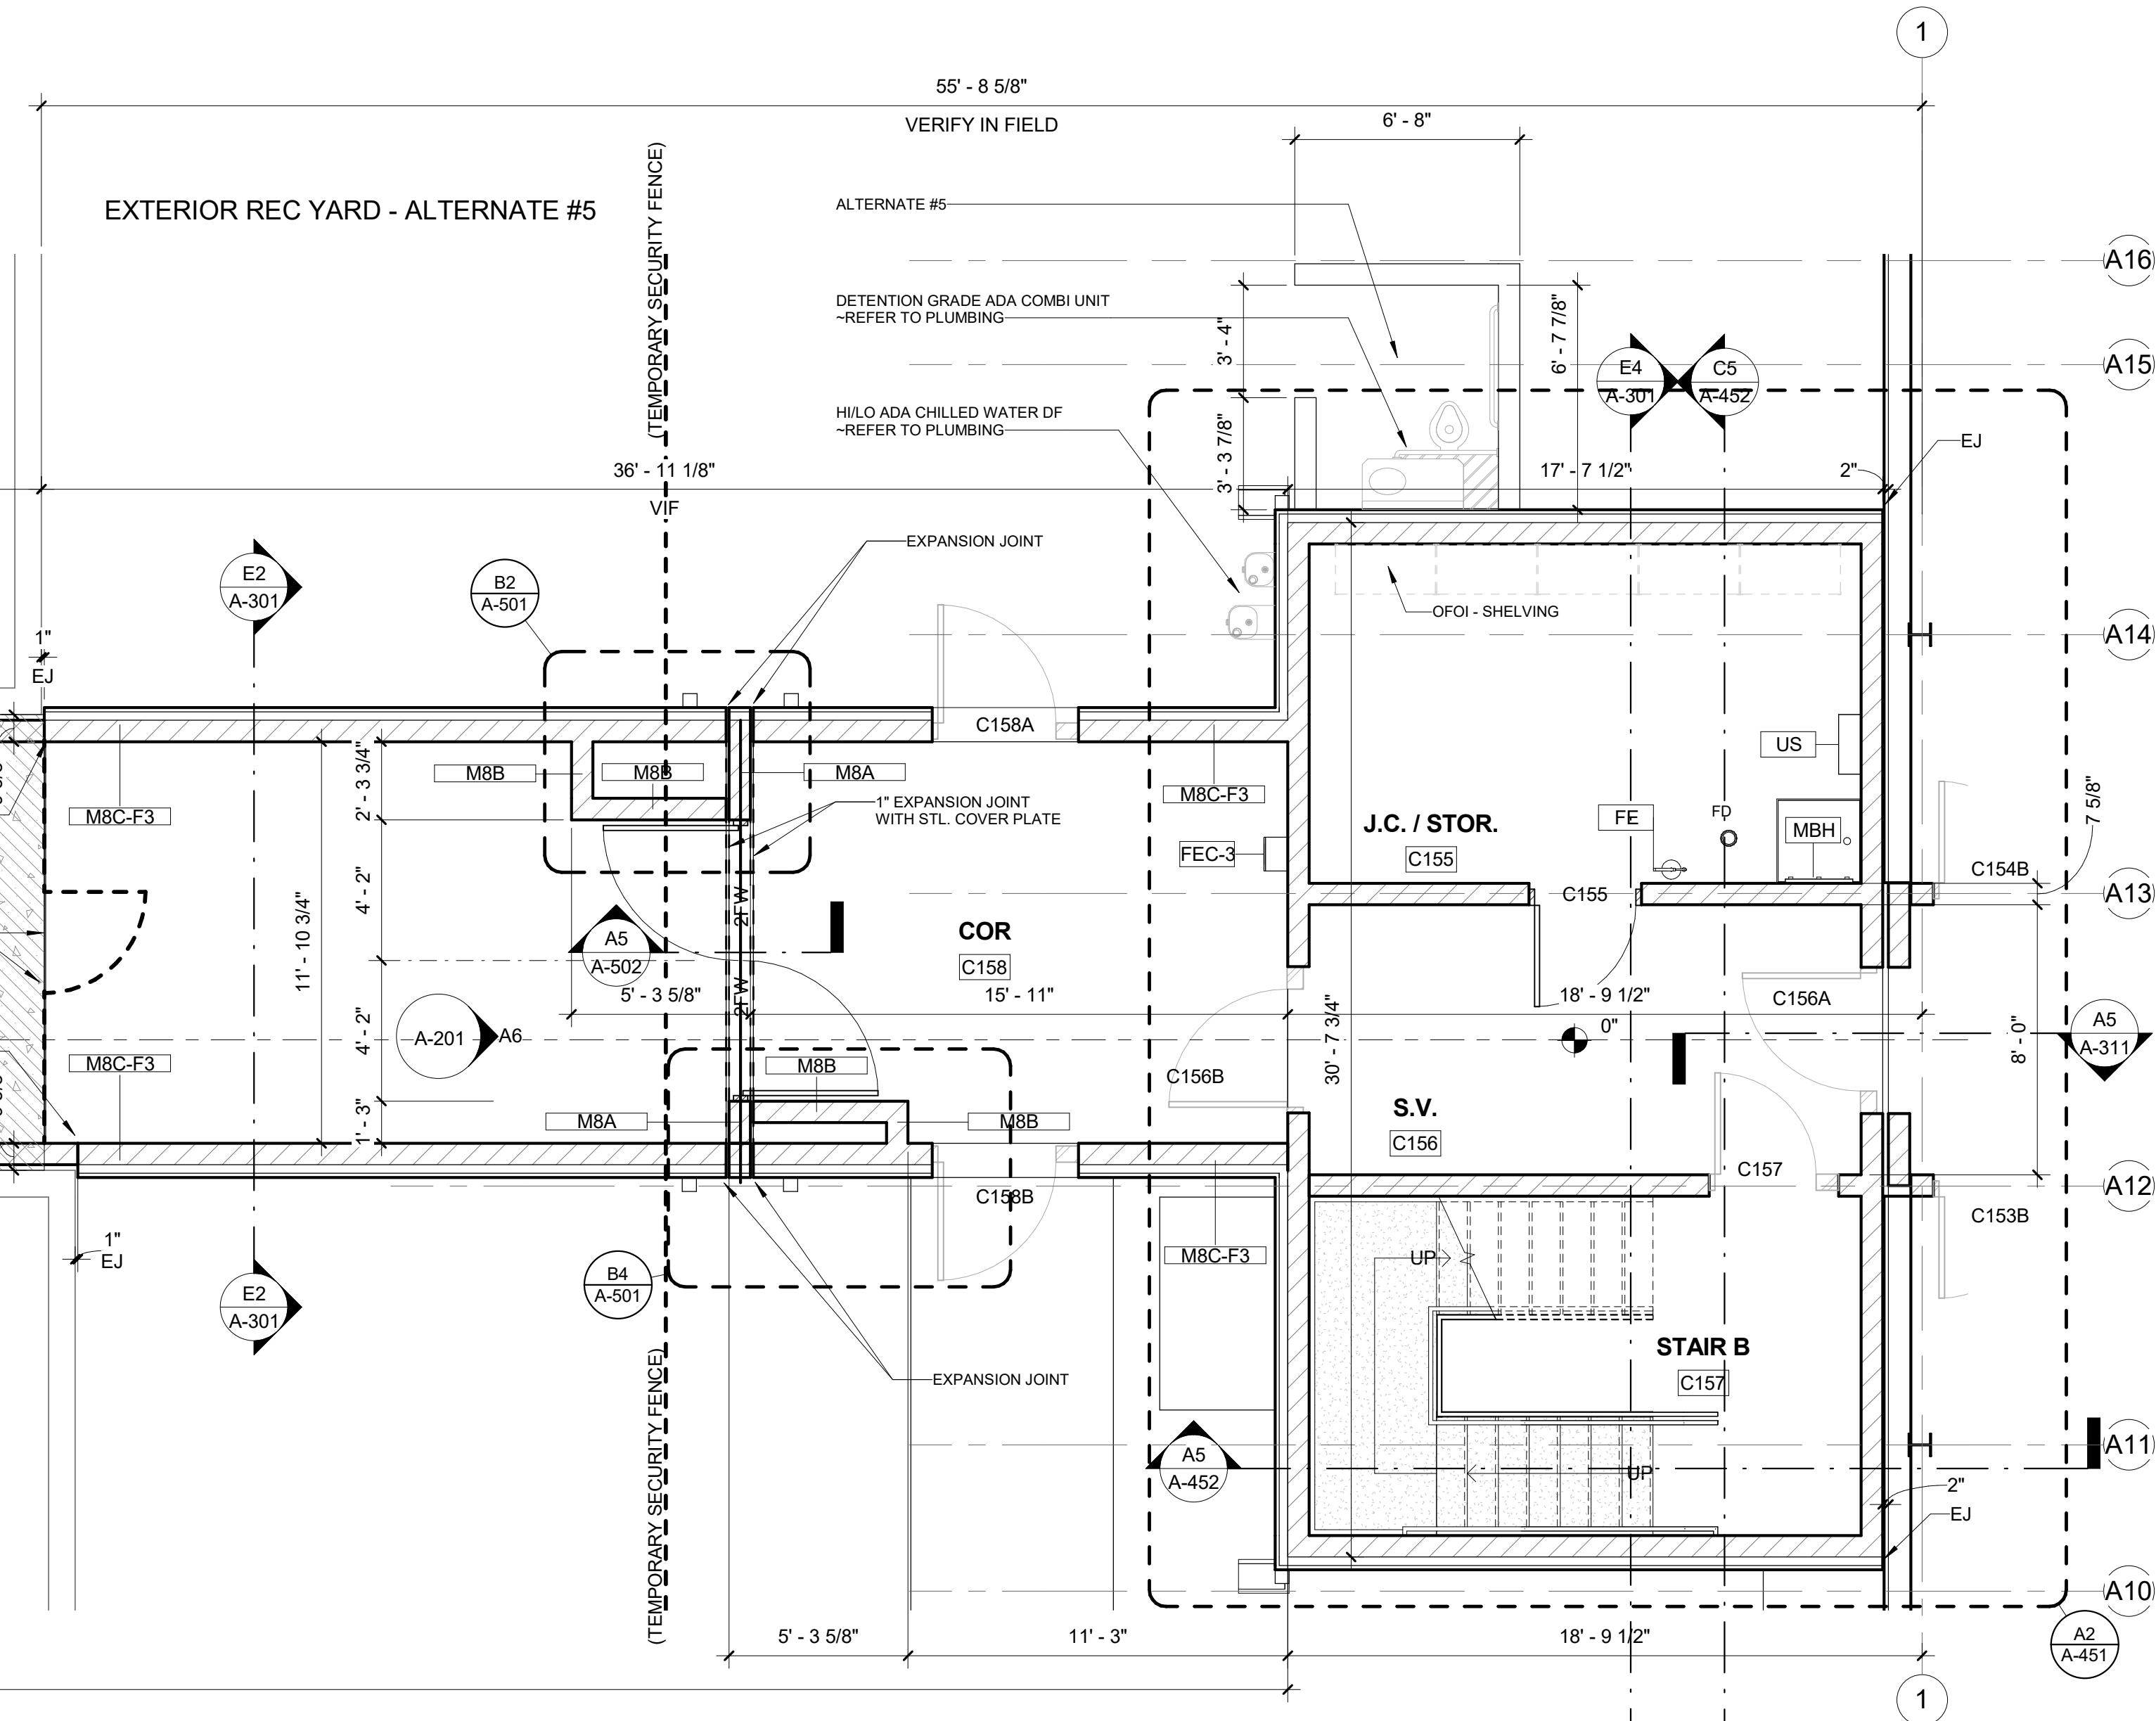


EXTERIOR REC YARD - ALTERNATE #5

SCALE: 1/4" = 1'-0"

NOTES:
REFER TO DRAWINGS G-400 AND G-401 FOR
TYPICAL MOUNTING HEIGHTS AND
ACCESSIBLE DETAILS.
REFER TO DETENTION DRAWINGS
OD-SERIES FOR DETENTION TOILET
ACCESSORIES DETAILS.

Dewberry
800 North Magnolia Ave.
Suite 1000, Orlando, FL 32803-3251
t +1 407 843.5120
f +1 407 649.8964

Ajax
10365 Hood Road South Suite 203
Jacksonville, FL 32257
t +1 904-262-8660
f +1 904-262-8623
STATE OF FLORIDA
DEPARTMENT OF BUSINESS AND PROFESSIONAL REGULATION
BOARD OF ARCHITECTURE & INTERIOR DESIGN
THE ARCHITECT CORPORATION HEREBY CERTIFIED UNDER THE
PROVISIONS OF CHAPTER 481, F.S. FOR ITS STATUS
DEWBERRY ARCHITECTS INC.
5812 WILKINSON ROAD
SUITE 200
JACKSONVILLE, FL 32217
LICENSE NUMBER A240001971
EXPIRATION DATE: FEBRUARY 28, 2021

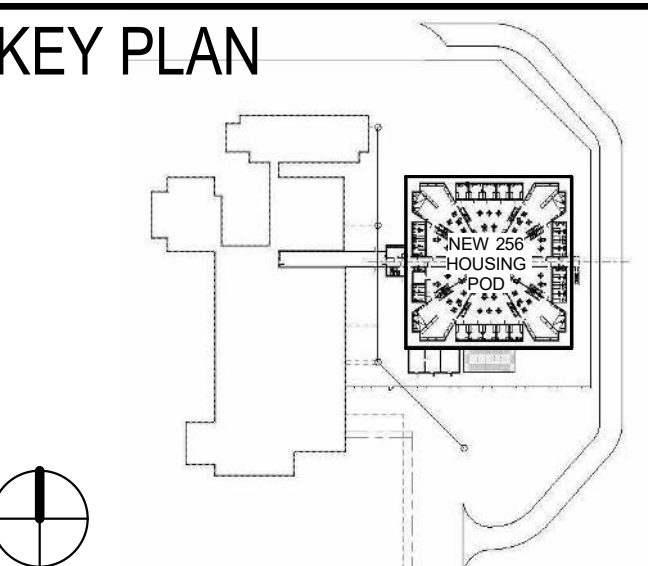

COLUMBIA COUNTY DETENTION FACILITY
389 NW Quinten St, Lake City, FL 32055
COLUMBIA COUNTY BOARD OF COUNTY COMMISSIONERS

SCALE 1/4" = 1'-0"

No.	Description	Date

REVISIONS	
DRAWN BY	R NOVITSKY
APPROVED BY	R NOVITSKY
CHECKED BY	B HALL
DATE	JULY 24, 2020

TITLE
LARGE SCALE FLOOR PLANS

PROJECT NO. 50101397









A-401

SHEET NO.
DESTROY AFTER USE

KEYNOTES PER SHEET	
033000.04	REINFORCED CONCRETE FOUNDATION SYSTEM - REFER TO STRUCT. DWGS. FOR ADDITIONAL INFORMATION.
033000.11	CAST-IN-PLACE CONCRETE SLAB - REFER TO CIVIL DWGS. FOR ADDITIONAL INFORMATION.
051200.08	STRUCTURAL STEEL COLUMN - REFER TO STRUCTURAL
055113.01	METAL PAN STAIR - CONCRETE FILLED.
055113.02	STEEL DECKING W/ CONCRETE TOPPING - DELEGATED DESIGN BY STAIR MANUFACTURER.
055119.01	METAL GRATE STAIR.
055119.02	C12 x 20" STRINGER.
055213.01	SCHEDULE 80 (EXTRA STRONG) STEEL GUARDRAIL ASSEMBLY 1-1/2" OD DIA. , INSTALL AT 42" H.
055213.02	SCHEDULE 80 (EXTRA STRONG) STEEL GUARDRAIL ASSEMBLY 1-1/2" OD DIA. , WITH SCHEDULE 80 (EXTRA STRONG) STEEL HANDRAIL 1-1/2" OD DIA. , INSTALL AT 36" TO THE TOP OF THE HANDRAIL.
055213.03	SCHEDULE 80 (EXTRA STRONG) STEEL HANDRAIL 1-1/2" OD DIA. , INSTALL AT 36" TO THE TOP OF THE HANDRAIL.
055213.05	SCHEDULE 80 (EXTRA STRONG) STEEL HORIZONTAL RAIL 1-1/2" OD DIA. , INSTALL AT 20" O.C. MAX.

NOTE:

AT ALL EXPOSED BOLT TREADS, INSTALL A CAP NUT OVER THE EXPOSED TREADS AND TACK WELD THE NUT TO THE BASE PLATE TYPICAL.

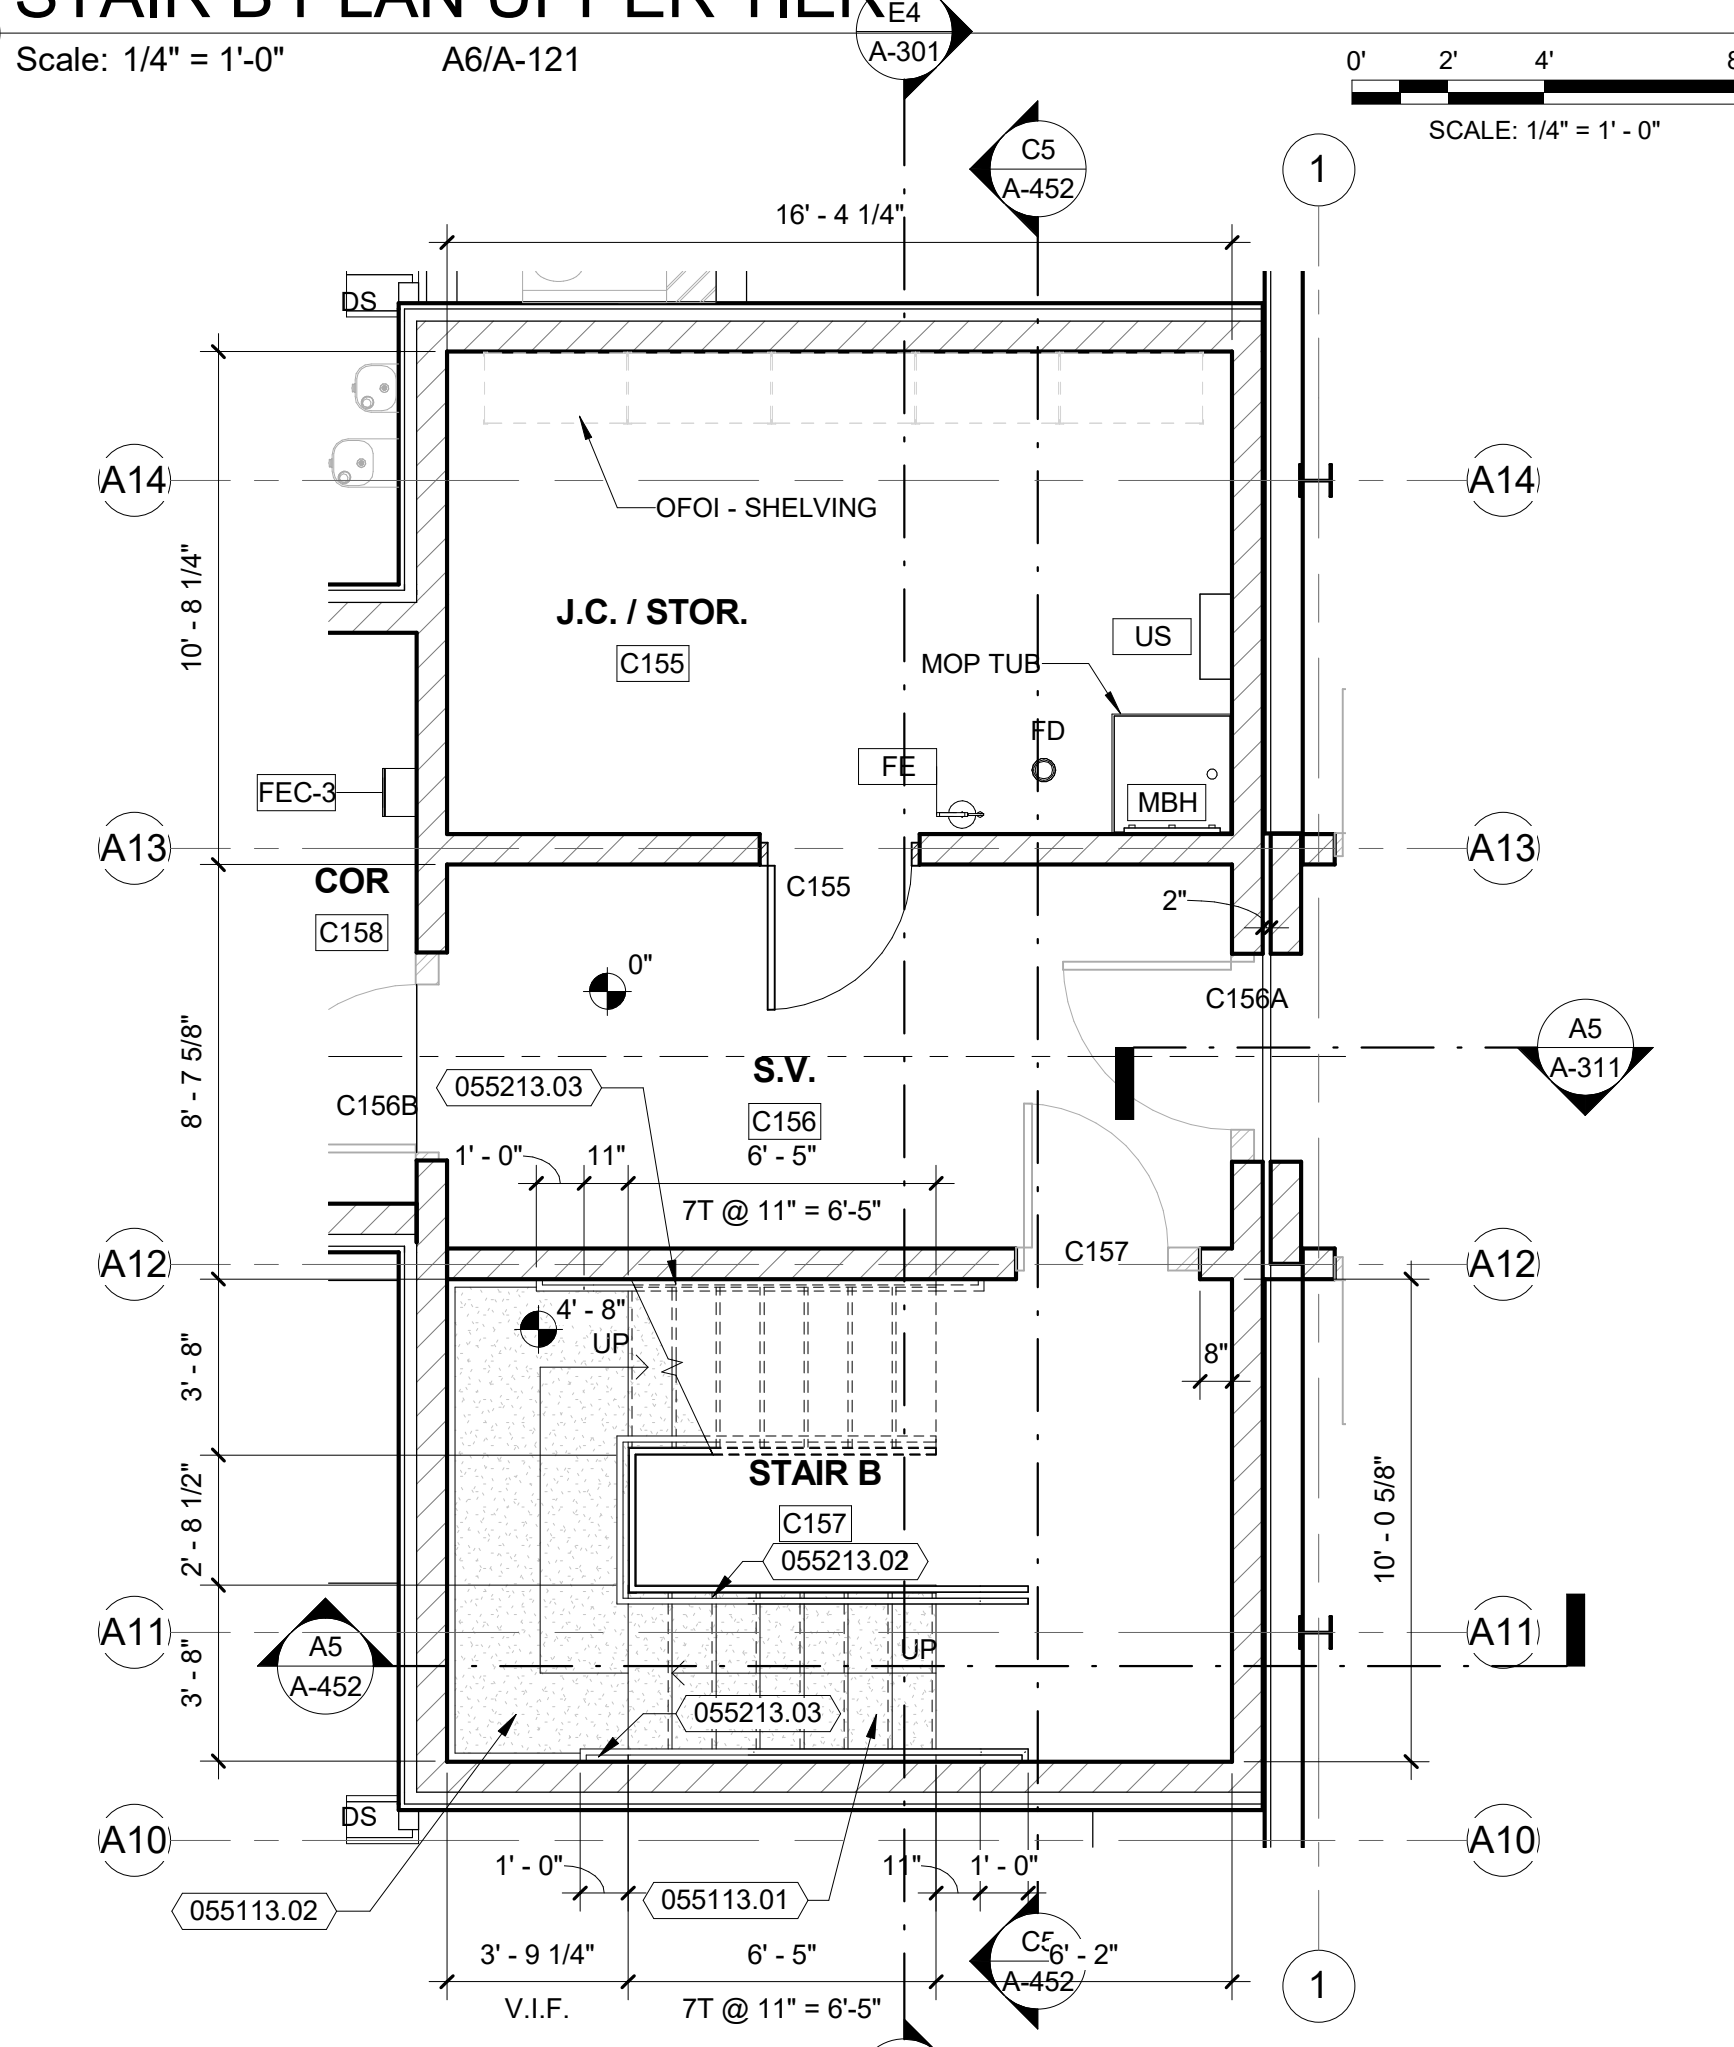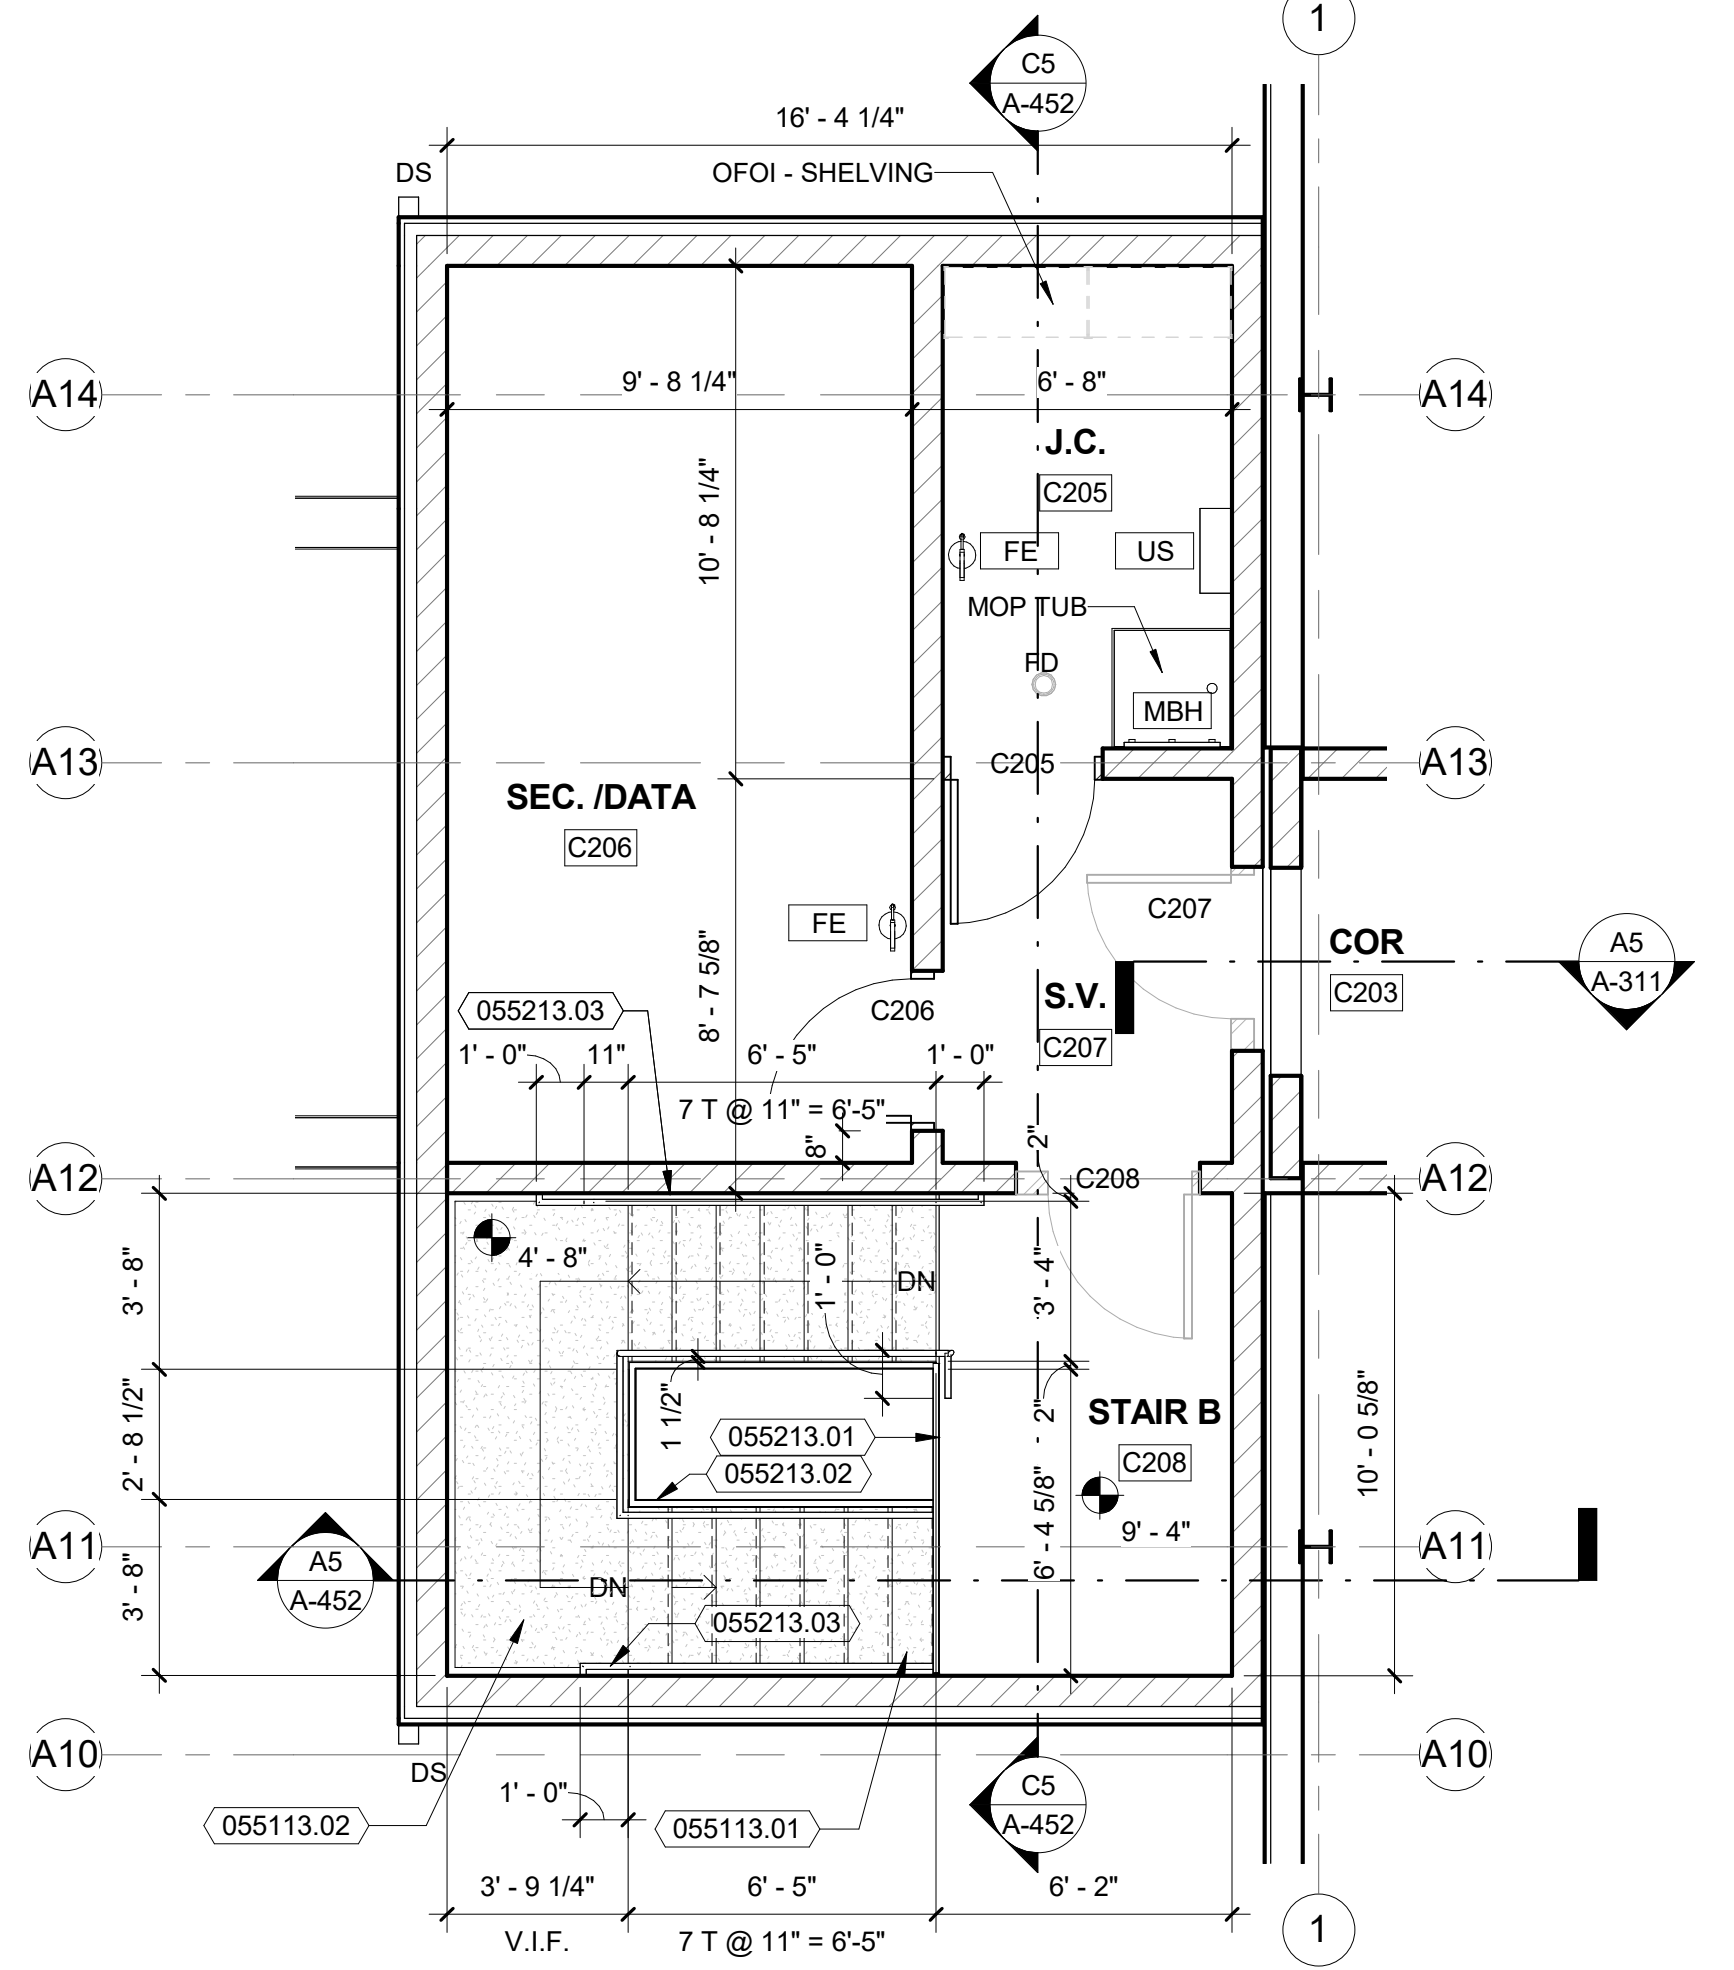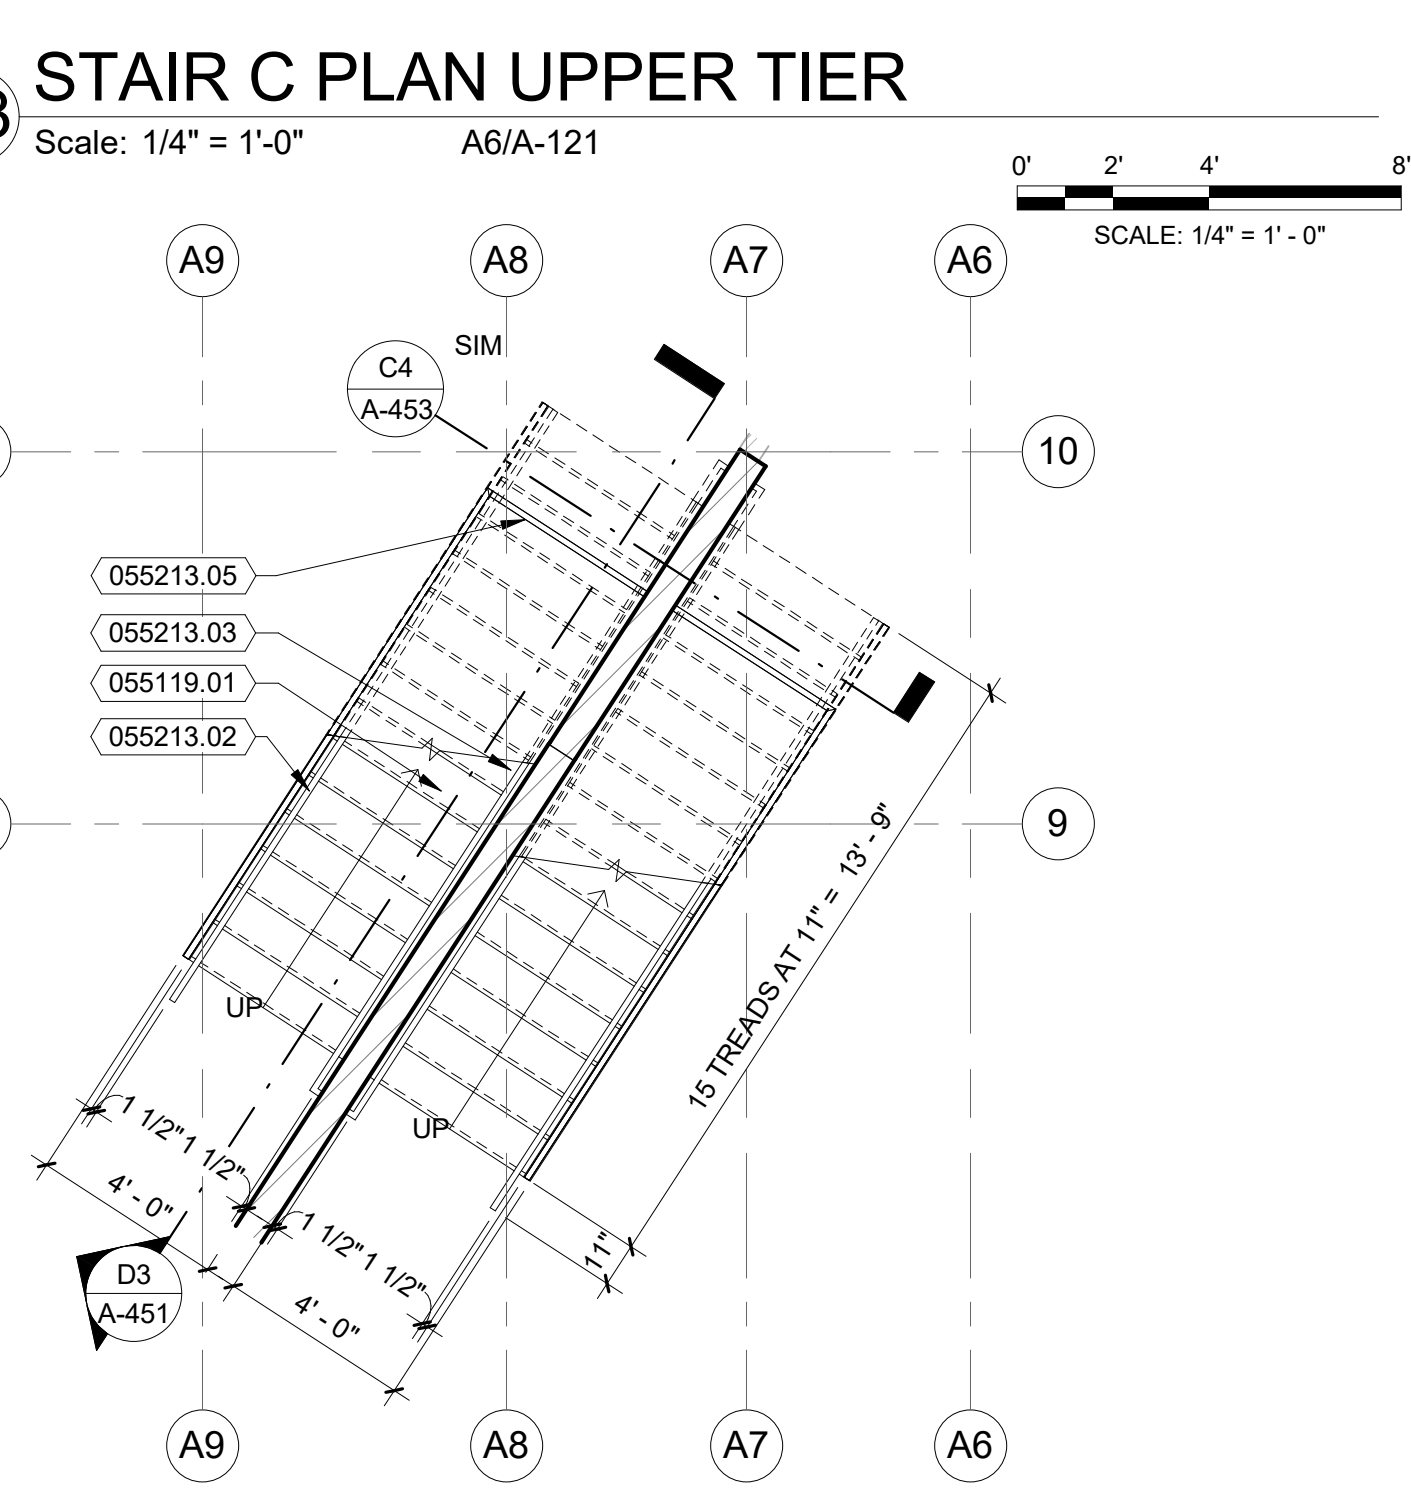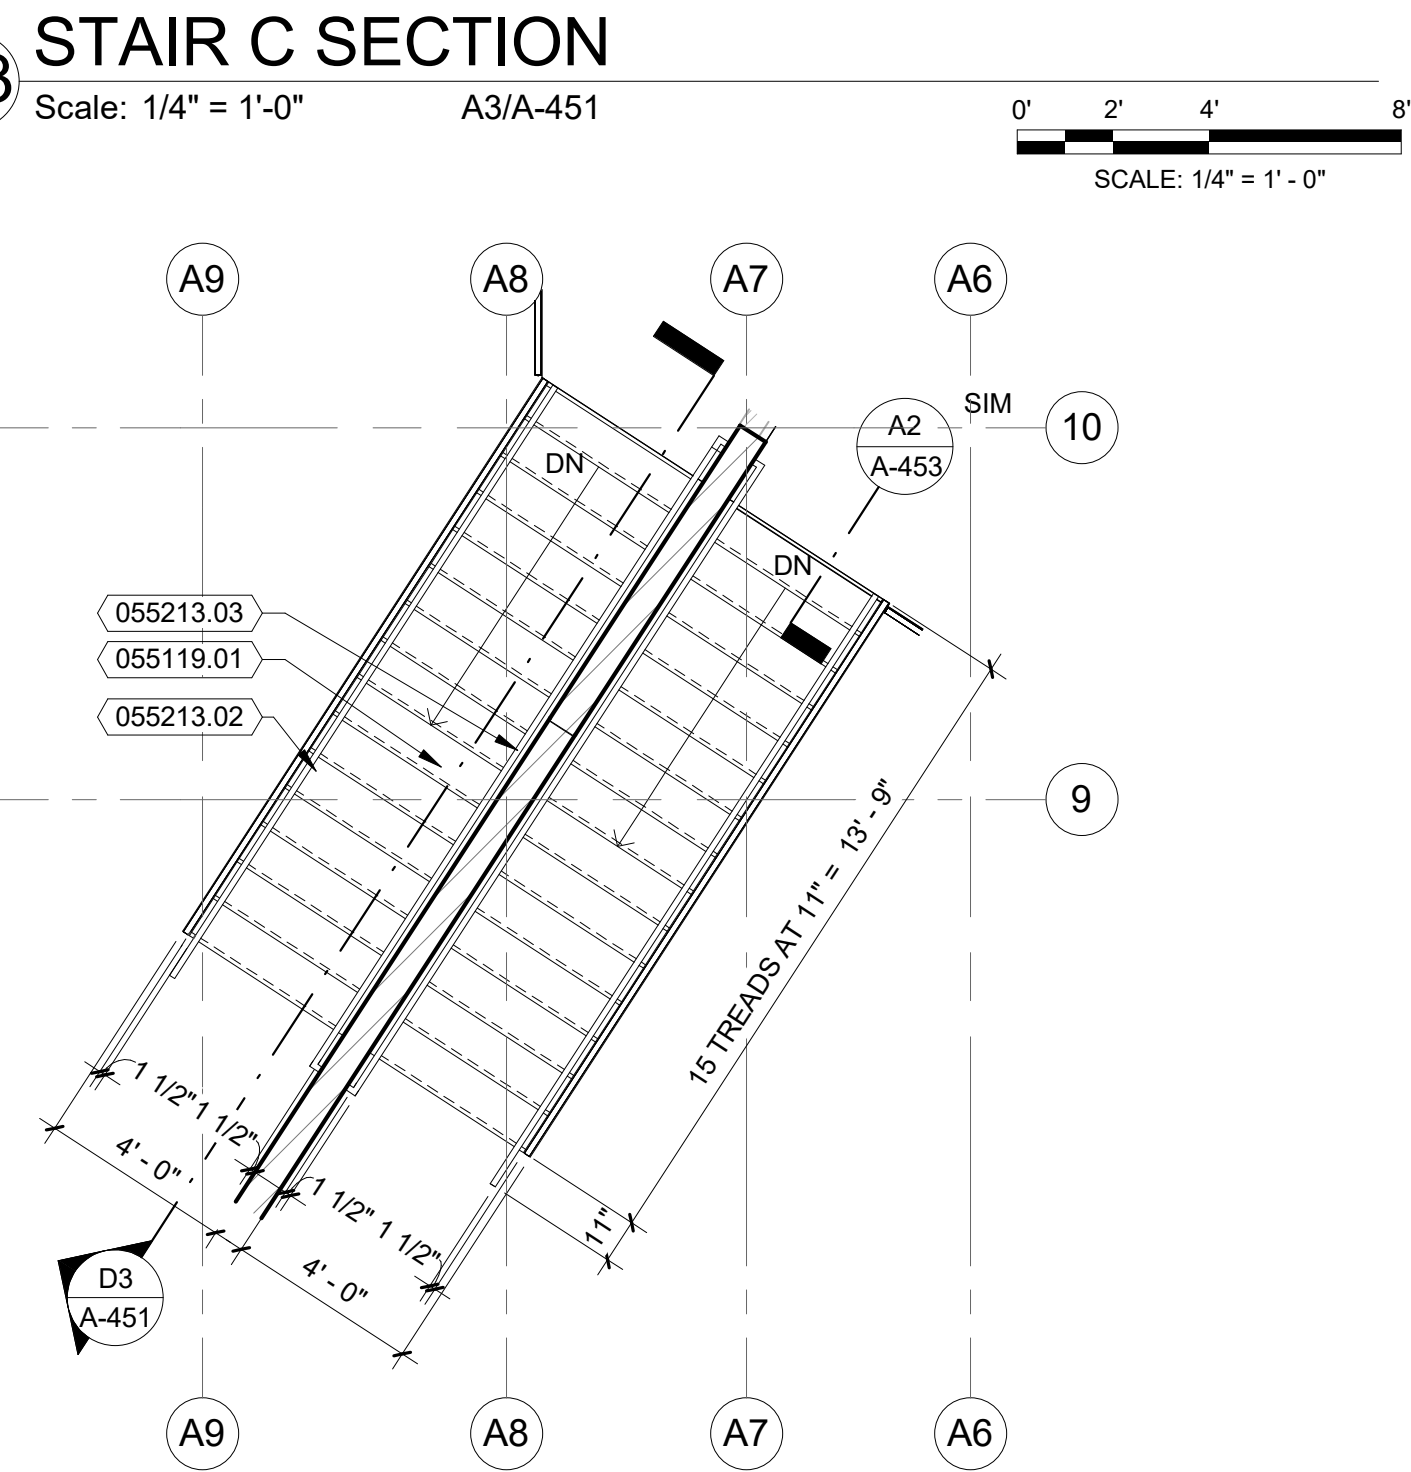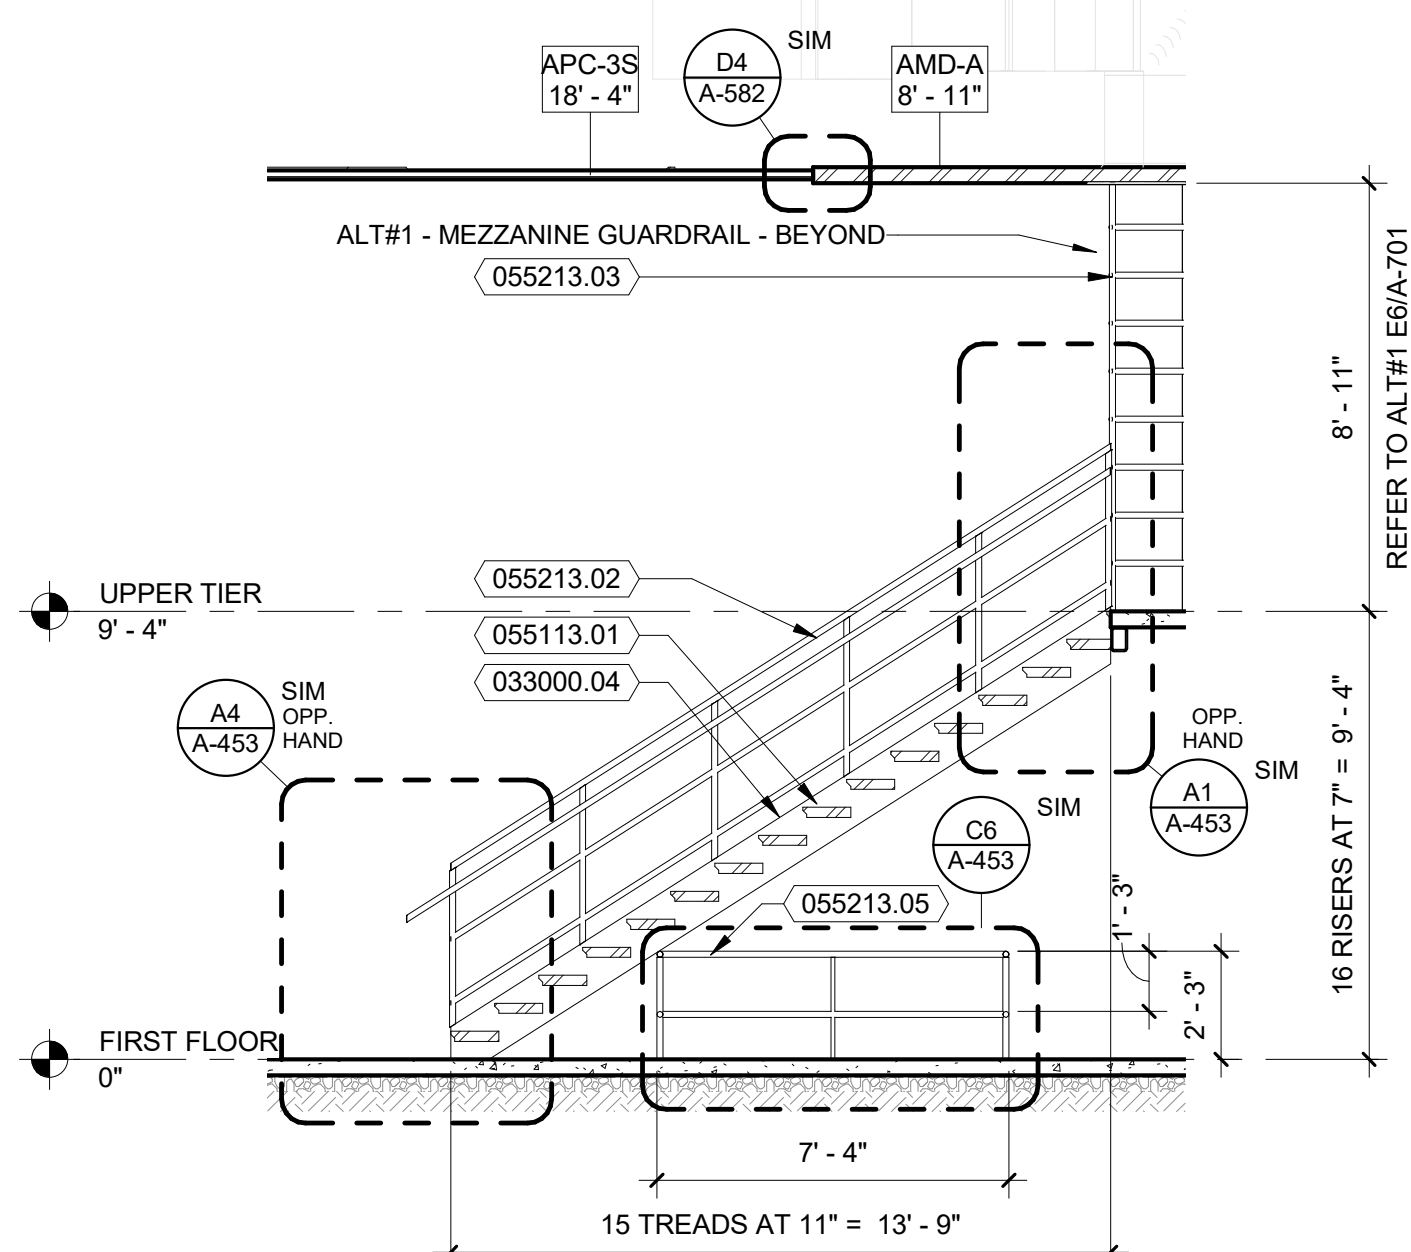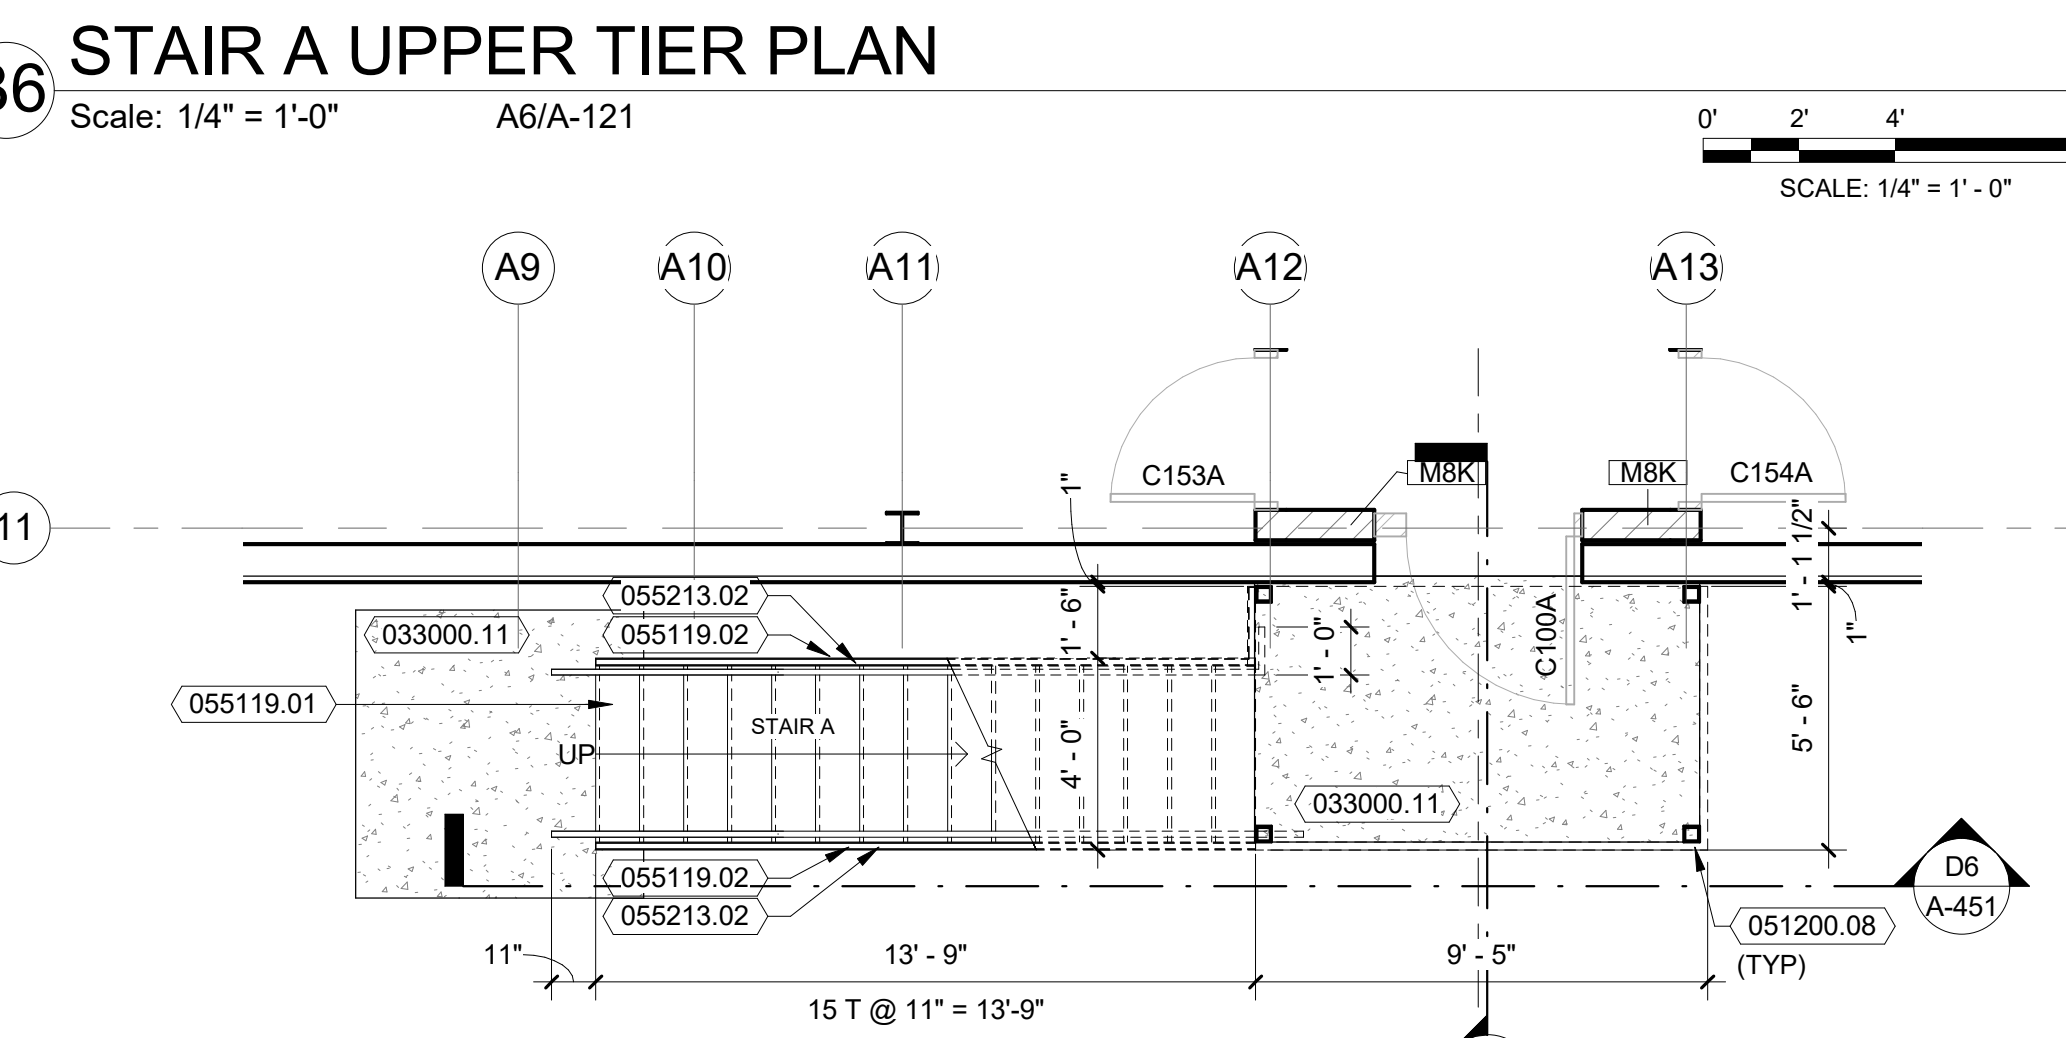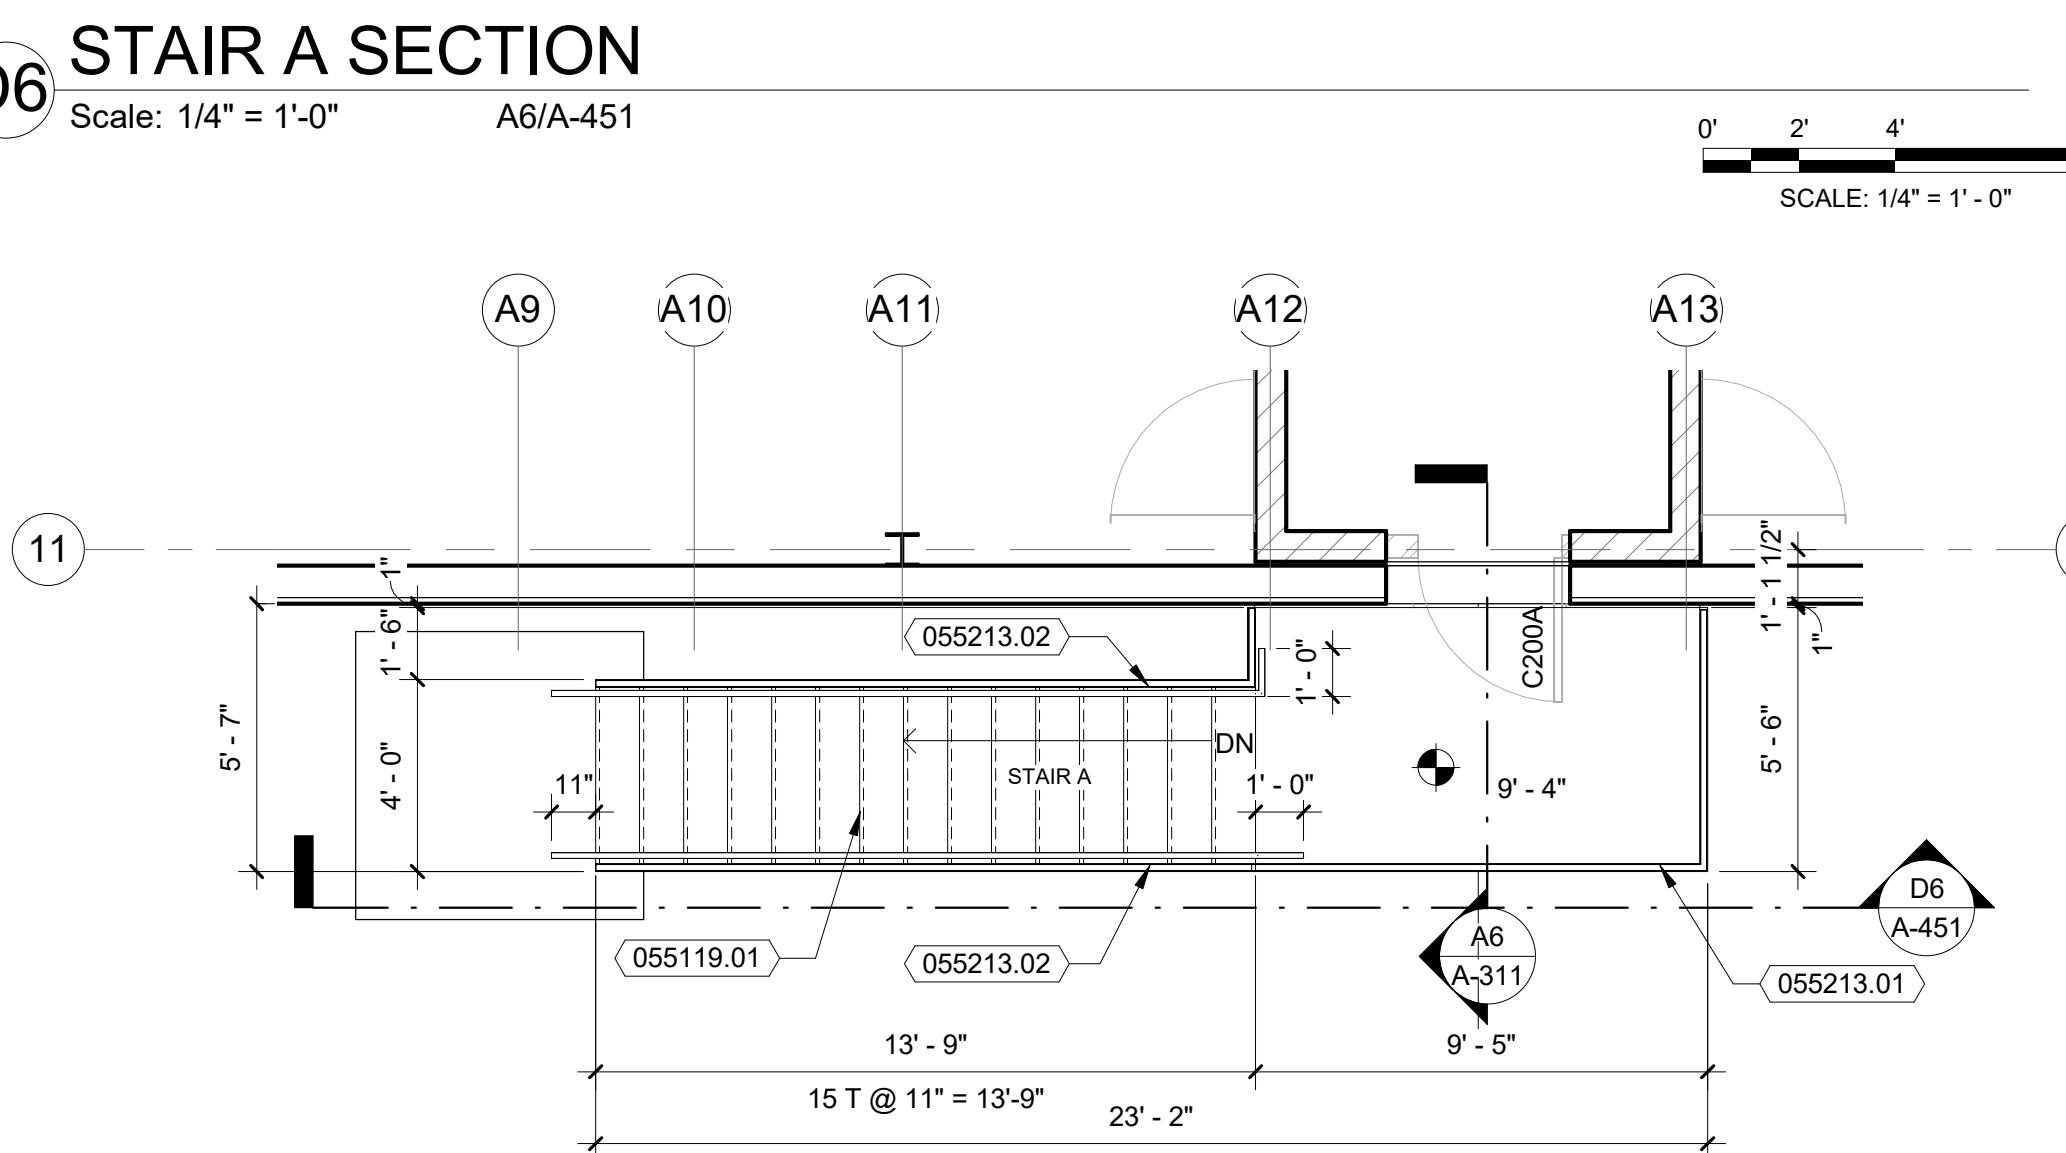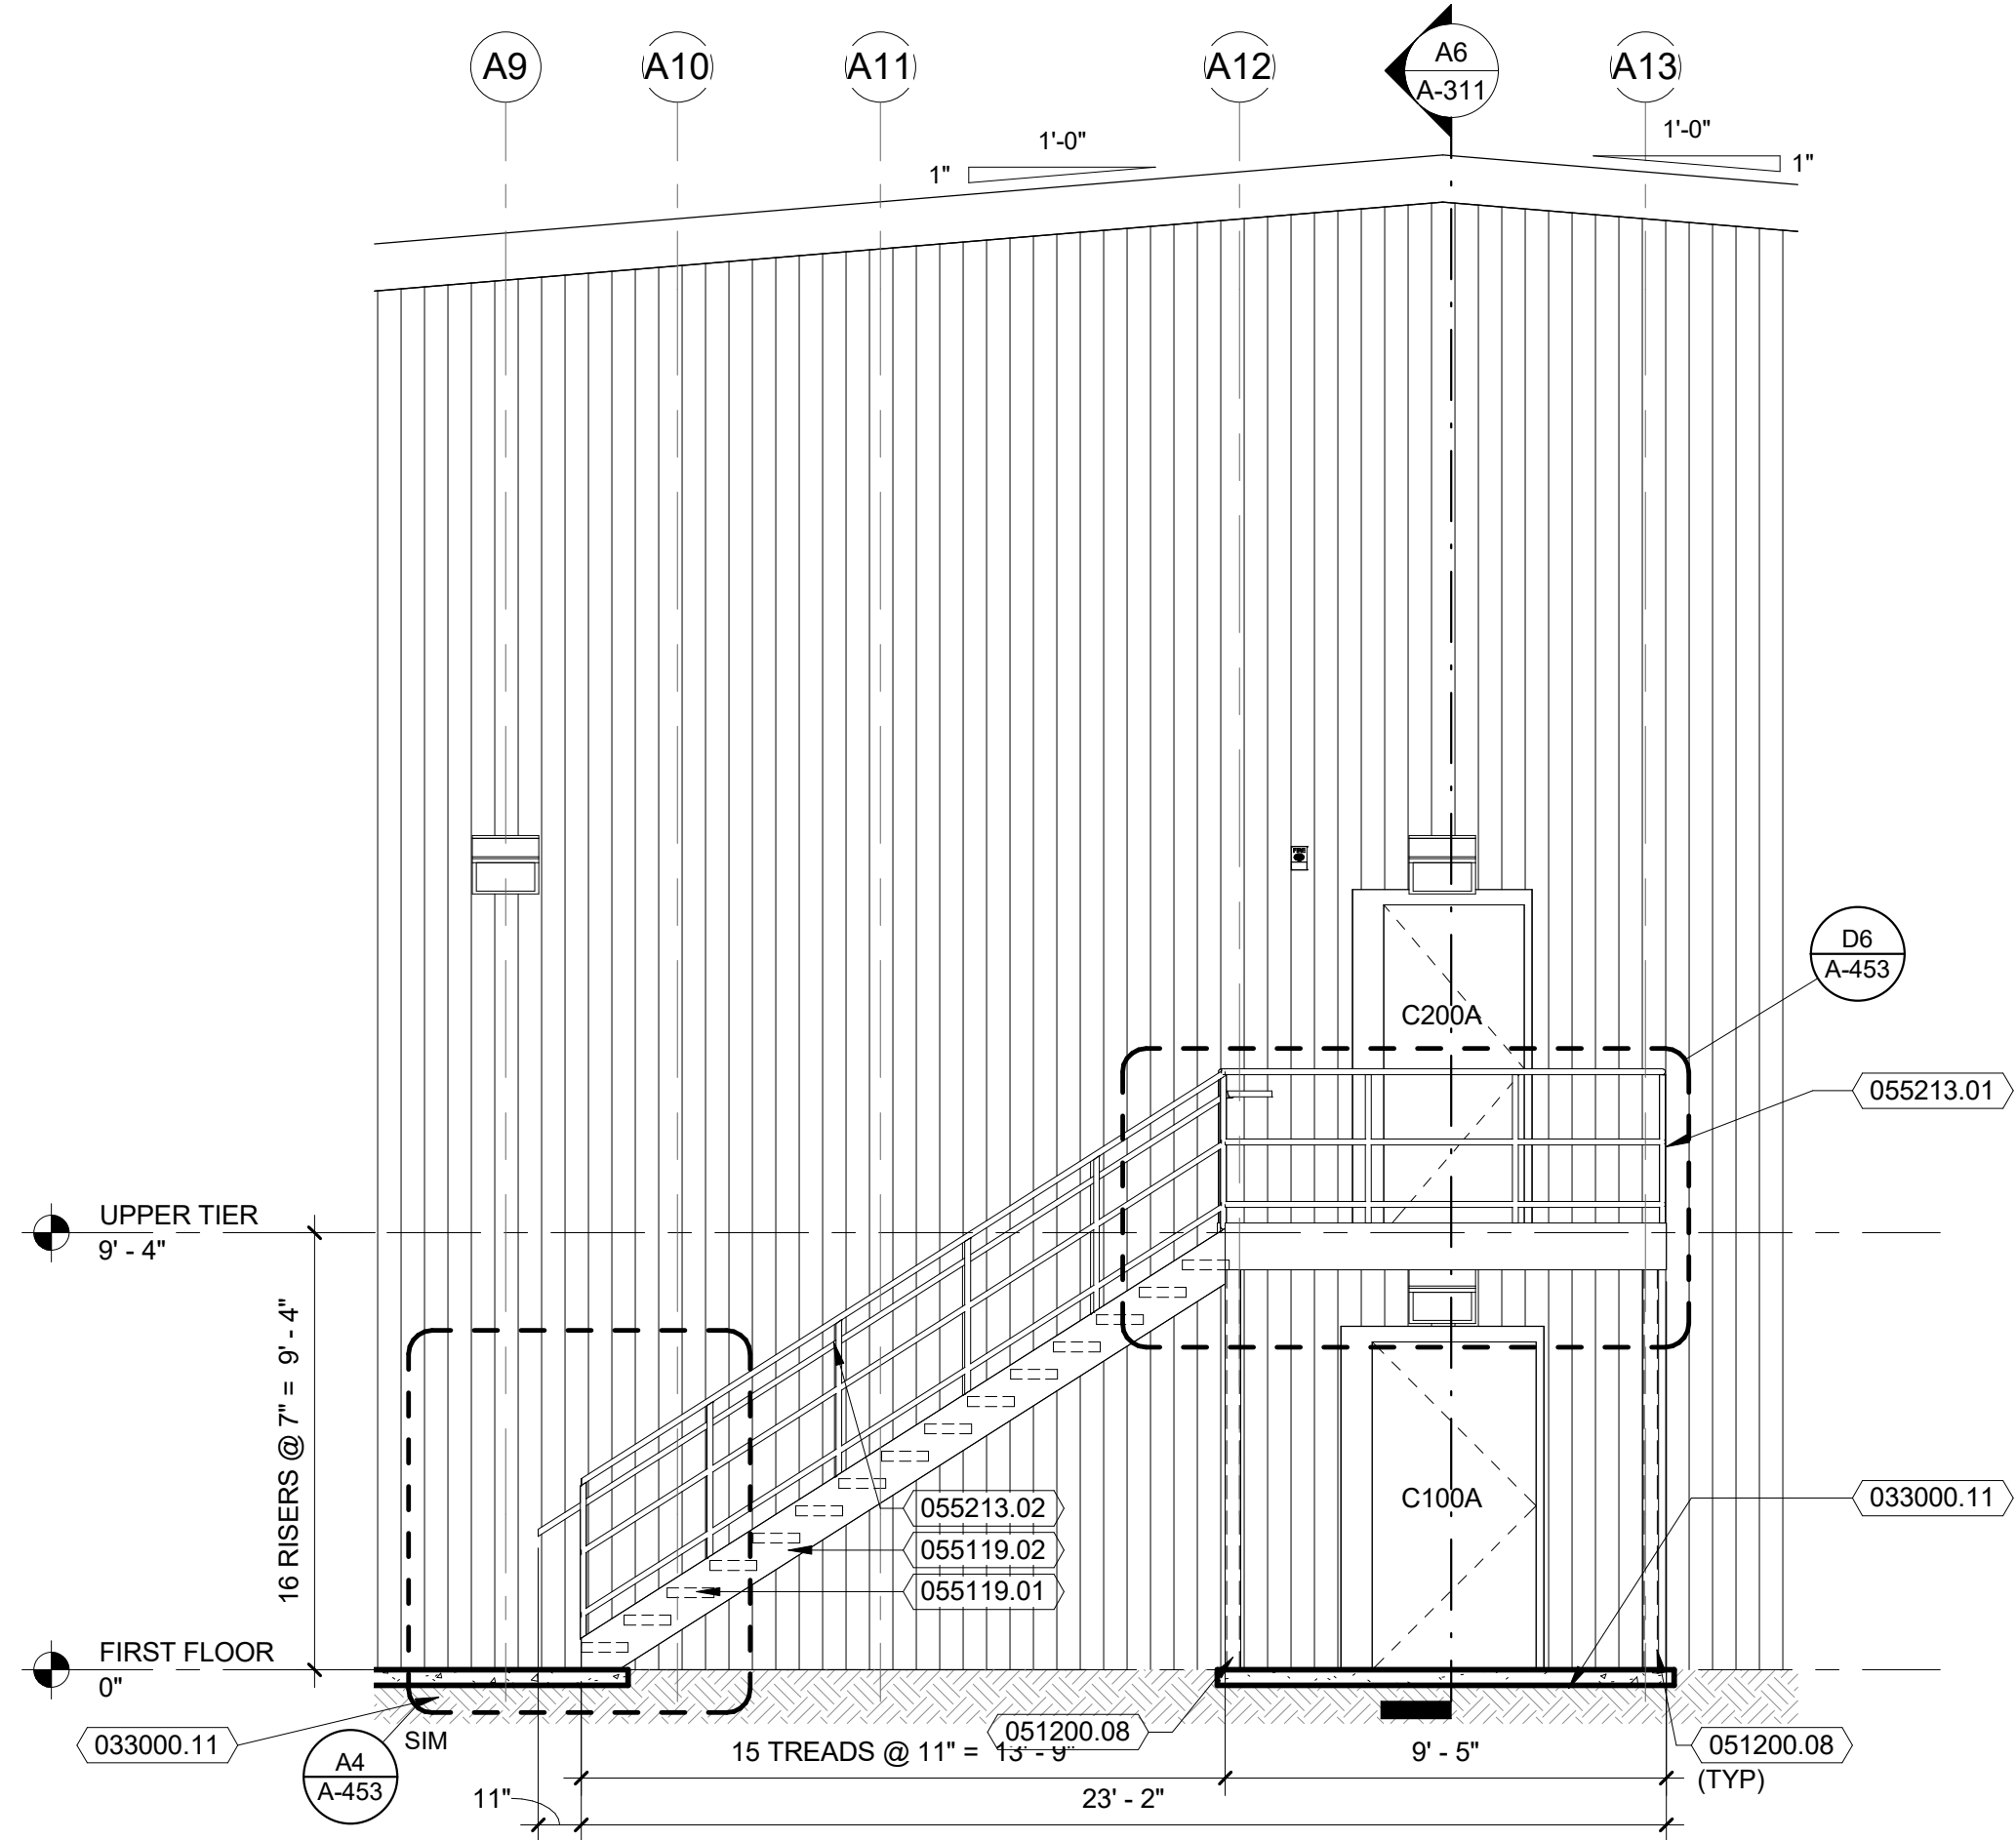

 **Dewberry®**

600 North Magnolia Ave.
Suite 1000, Orlando, FL
780-325-3251

f +1 407 843 5120
f +1 407 649 8664

Ajax

20365 Hood Road Suite 203
Jacksonville, FL 32257

f +1 904 262-8660
f +1 904 262-8623

STATE OF FLORIDA
DEPARTMENT OF BUSINESS AND PROFESSIONAL REGULATION

BOARD OF ARCHITECTURE & INTERIOR DESIGN


THE ARCHITECT OR ARCHITECTURE FIRM HEREIN CANNOT BE UNDER THE
PROVISIONS OF CHAPTER 481, FLO. STATUTES

DEWBERRY ARCHITECTS INC

1000 BAYVIEW BLVD
SUITE 1000
CORPORATE CENTER GROUP
TALLAHASSEE, FL 32301

LICENSE NUMBER: A26001571

EXPIRATION DATE, FEBRUARY 28, 2021

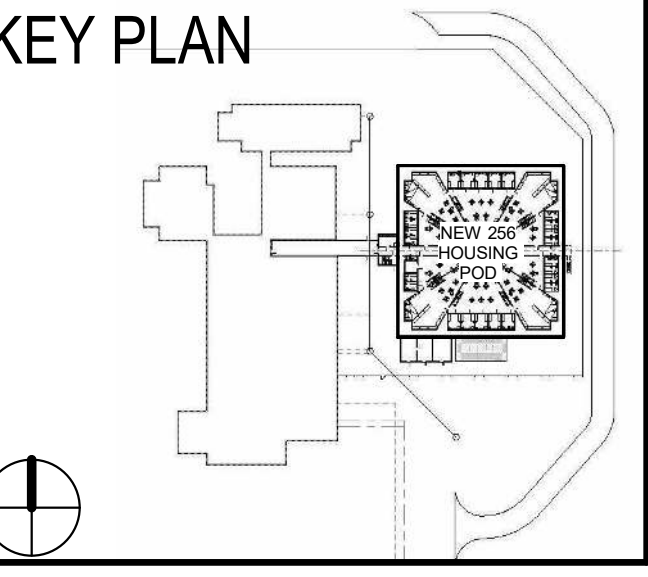

COLUMBIA COUNTY DETENTION FACILITY
389 NW Quinten St, Lake City, FL 32055

COLUMBIA COUNTY BOARD OF COUNTY
COMMISSIONERS

SCALE 1/4" = 1'-0"


	ISSUED FOR PERMIT	7-24-2020
No.	Description	Date

KEYNOTES PER SHEET	
054000.13	DEFLECTION TRACK.
055113.01	METAL PAN STAIR - CONCRETE FILLED.
055113.02	STEEL DECKING W/ CONCRETE TOPPING - DELEGATED DESIGN BY STAIR MANUFACTURER
055213.01	SCHEDULE 80 (EXTRA STRONG) STEEL GUARDRAIL ASSEMBLY 1-1/2" OD DIA., INSTALL AT 42" H.
055213.02	SCHEDULE 80 (EXTRA STRONG) STEEL GUARDRAIL ASSEMBLY 1-1/2" OD DIA., WITH SCHEDULE 80 (EXTRA STRONG) STEEL HANDRAIL 1-1/2" OD DIA., INSTALL AT 36" TO THE TOP OF THE HANDRAIL.
055213.03	SCHEDULE 80 (EXTRA STRONG) STEEL HANDRAIL 1-1/2" OD DIA., INSTALL AT 36" TO THE TOP OF THE HANDRAIL.
072013.1304	INSULATION - XPS - RIGID EXTRUDED POLYSTYRENE 3" RIGID INSULATION, MINIMUM (R=5.0 PER INCH MIN.)
081113.08	HOLLOW METAL DOOR AND FRAME.
092216.24	GRID SUSPENSION SYSTEM FOR GYPSUM BOARD AND CEMENT BOARD CEILINGS
092900.04	GYPSUM BOARD 5/8" TH. - TYPE 'X' U.L. RATED, REFER TO PARTITION TYPES.
111913.01	DETENTION DOOR AND FRAME.


KEYNOTES PER SHEET	
133419.10	PREMANUFACTURED METAL BUILDING EXTERIOR COLUMN - REFER TO STRUCTURAL.
133419.12	PREMANUFACTURED METAL BUILDING 'X' BRACING - REFER TO STRUCTURAL.
133419.13	PREMANUFACTURED METAL BUILDING 'Z' OR 'C' GIRT - REFER TO STRUCTURAL.
133419.14	PREMANUFACTURED METAL BUILDING PURLINS - REFER TO STRUCTURAL.
133419.16	PREMANUFACTURED METAL BUILDING PREFINISHED TRIM BY PRE-ENGINEERED BUILDING SUPPLIER.
133419.22	PREMANUFACTURED METAL BUILDING PREFINISHED ACCESSORIES - "PREFABRICATED LOUVER WITH VERTICAL BLADES - REFER TO MECHANICAL - PEMB SUPPLIER TO PROVIDE AND INSTALL"
223400.01	GAS WATER HEATER THROUGH WALL VENT - REFER TO PLUMBING DRAWINGS.
265600.04	EMERGENCY EXIT LIGHTING - REFER TO ELECTRICAL.
265600.05	ELECTRICAL EQUIPMENT - REFER TO ELECTRICAL.

MECHANICAL FLOOR PLAN for the second floor of the A2-A452 building. The plan shows three main rooms: EM ELECT SWGR. (C160), ELECT SWGR (C161), and WATER METER MAIN (C162). Each room contains a water meter (FE) and a water meter main (FD). The plan includes dimensions for room sizes and equipment placement, as well as grid lines 1-4 and A1-A3. A north arrow is located at the bottom center.

C3 ENLARGED PLAN UTILITY BUILDING
Scale: 1/4" = 1'-0" A6/A-111

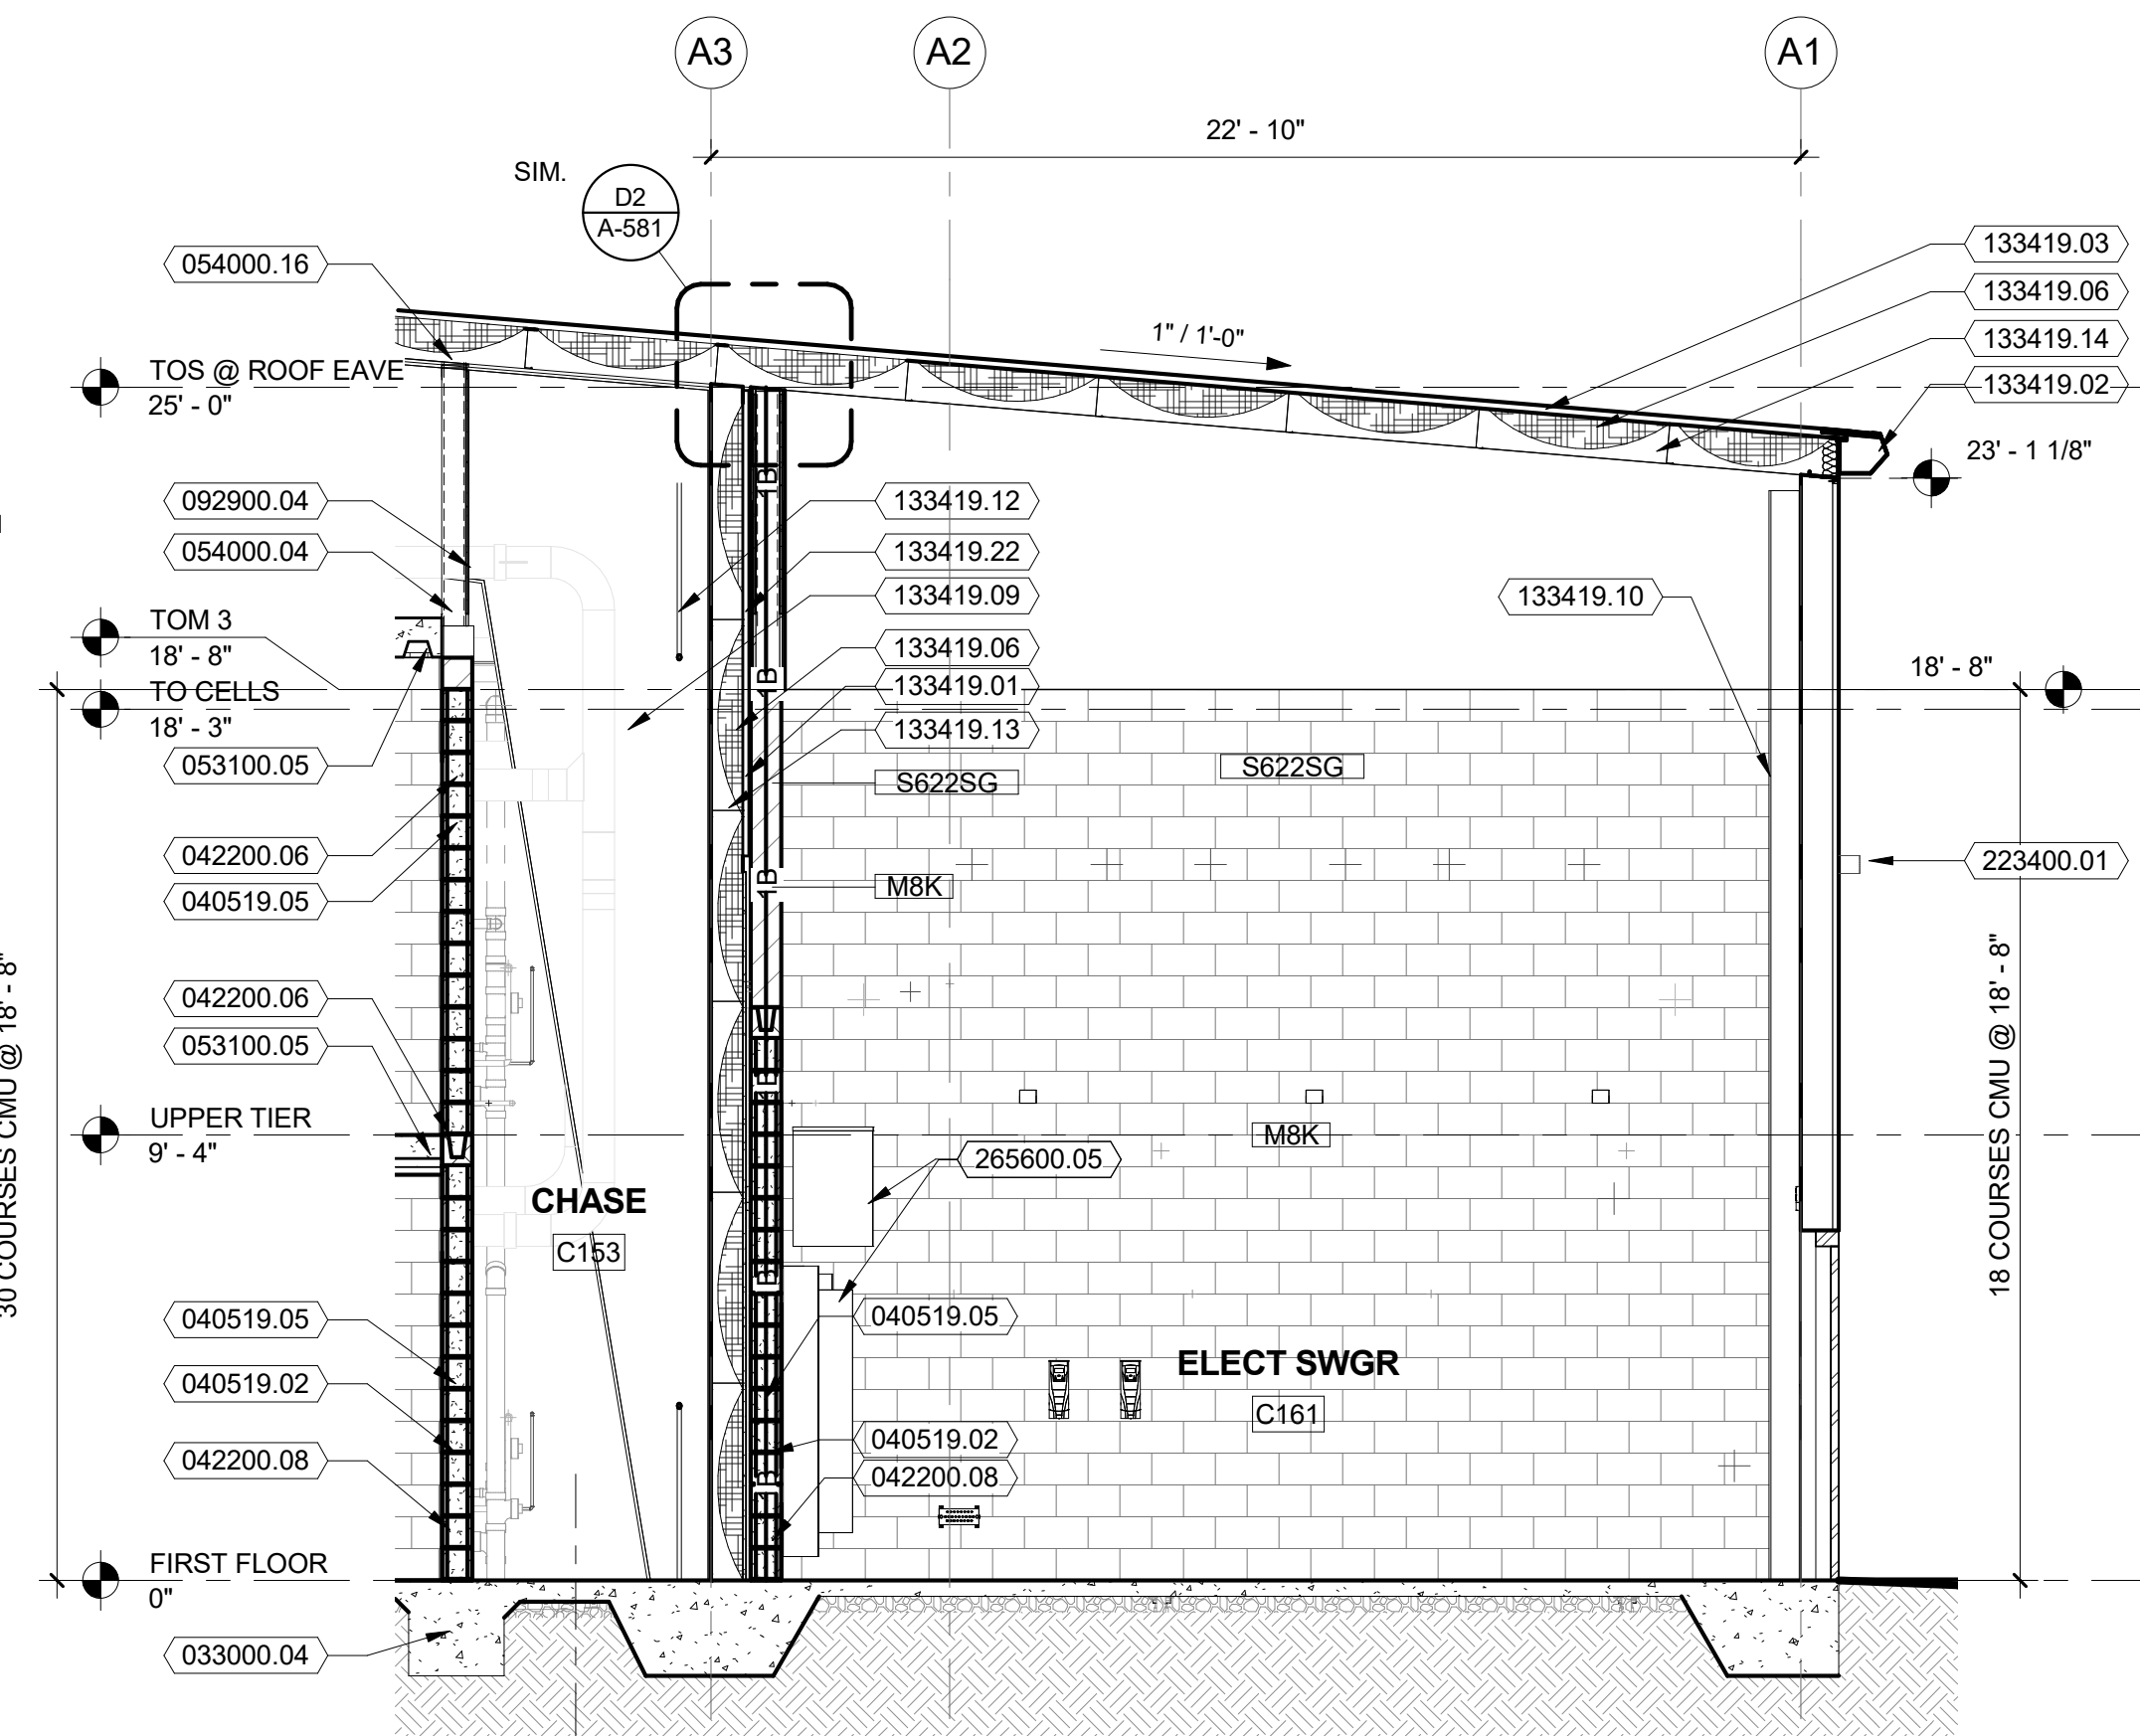

A2 SECTION AT UTILITY
Scale: 1/4" = 1'-0" A6/A-111

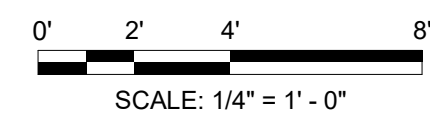

COLUMBIA COUNTY DETENTION FACILITY
389 NW Quinten St, Lake City, FL 32055

COLUMBIA COUNTY BOARD OF COUNTY
COMMISSIONERS


[illegible]

TITLE _____

PROJECT NO.	50101397
-------------	----------

SHEET NO. _____



DESTROY AFTER USE

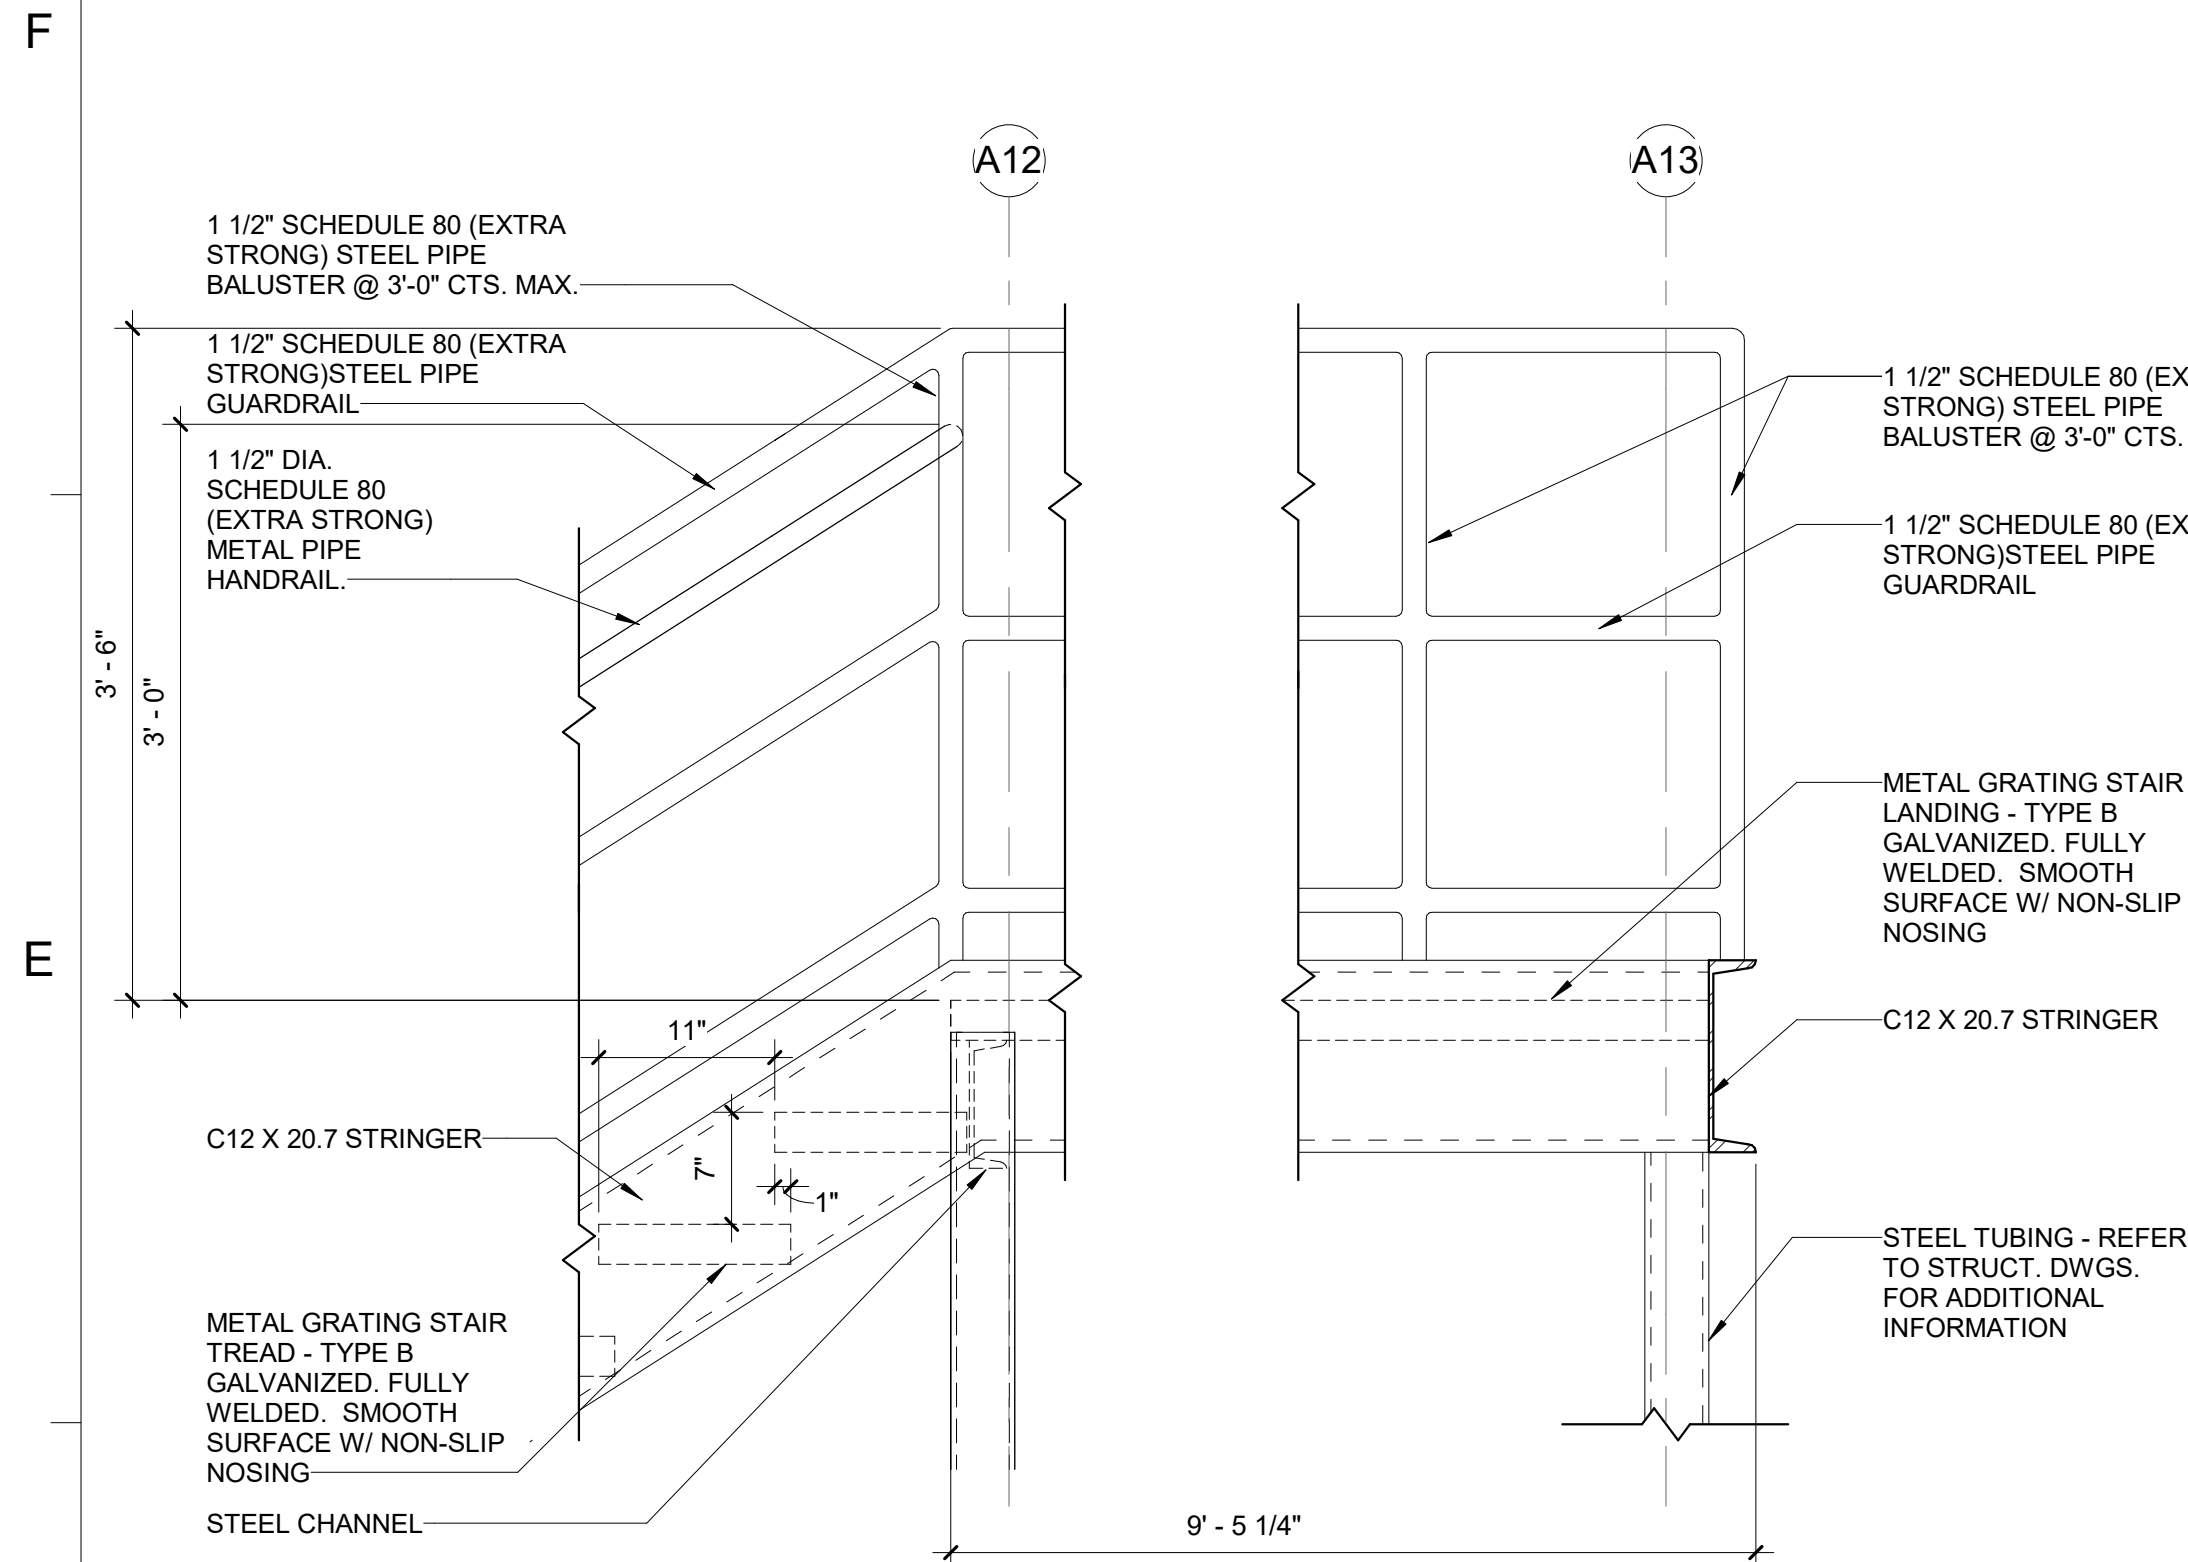

D6 STAIR A DETAIL AT LANDING

Scale: 1" = 1'-0"



D6/A-451

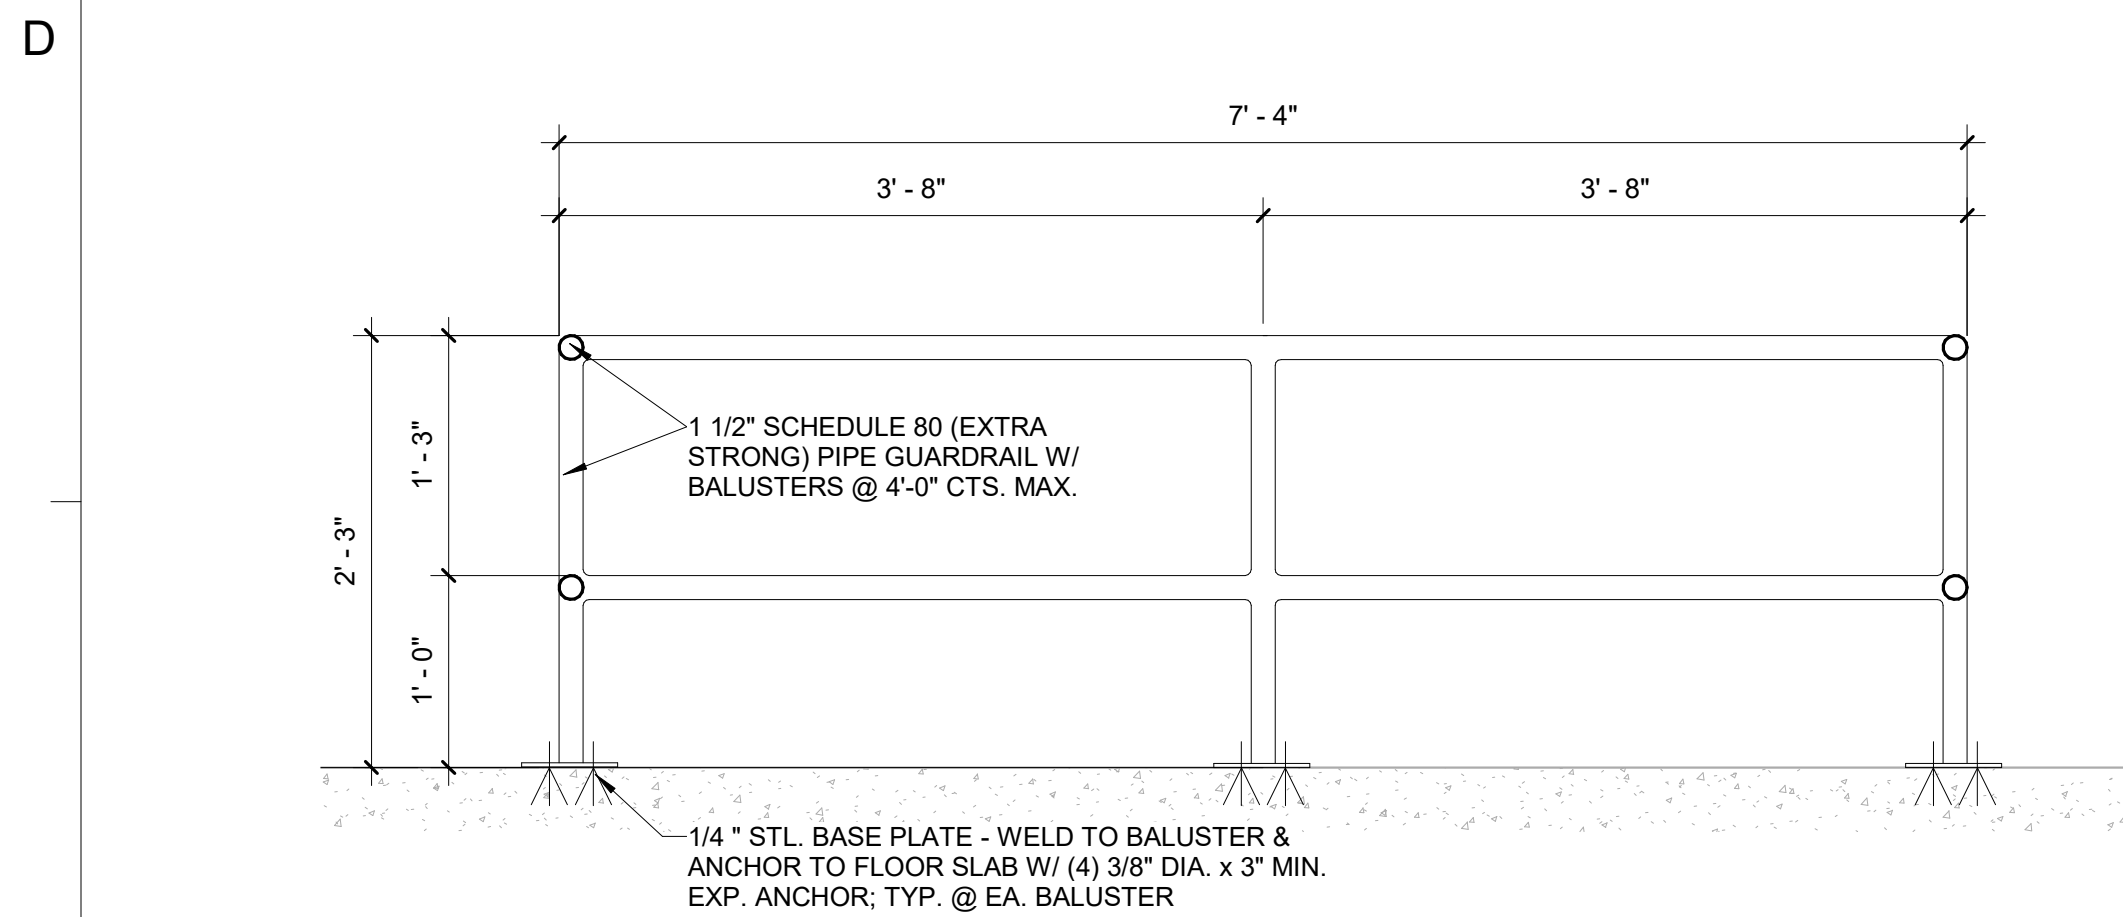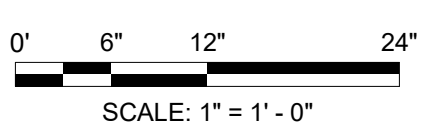

C6 STAIR C UNDERSTAIR PROTECTION

Scale: 1" = 1'-0"



D3/A-451

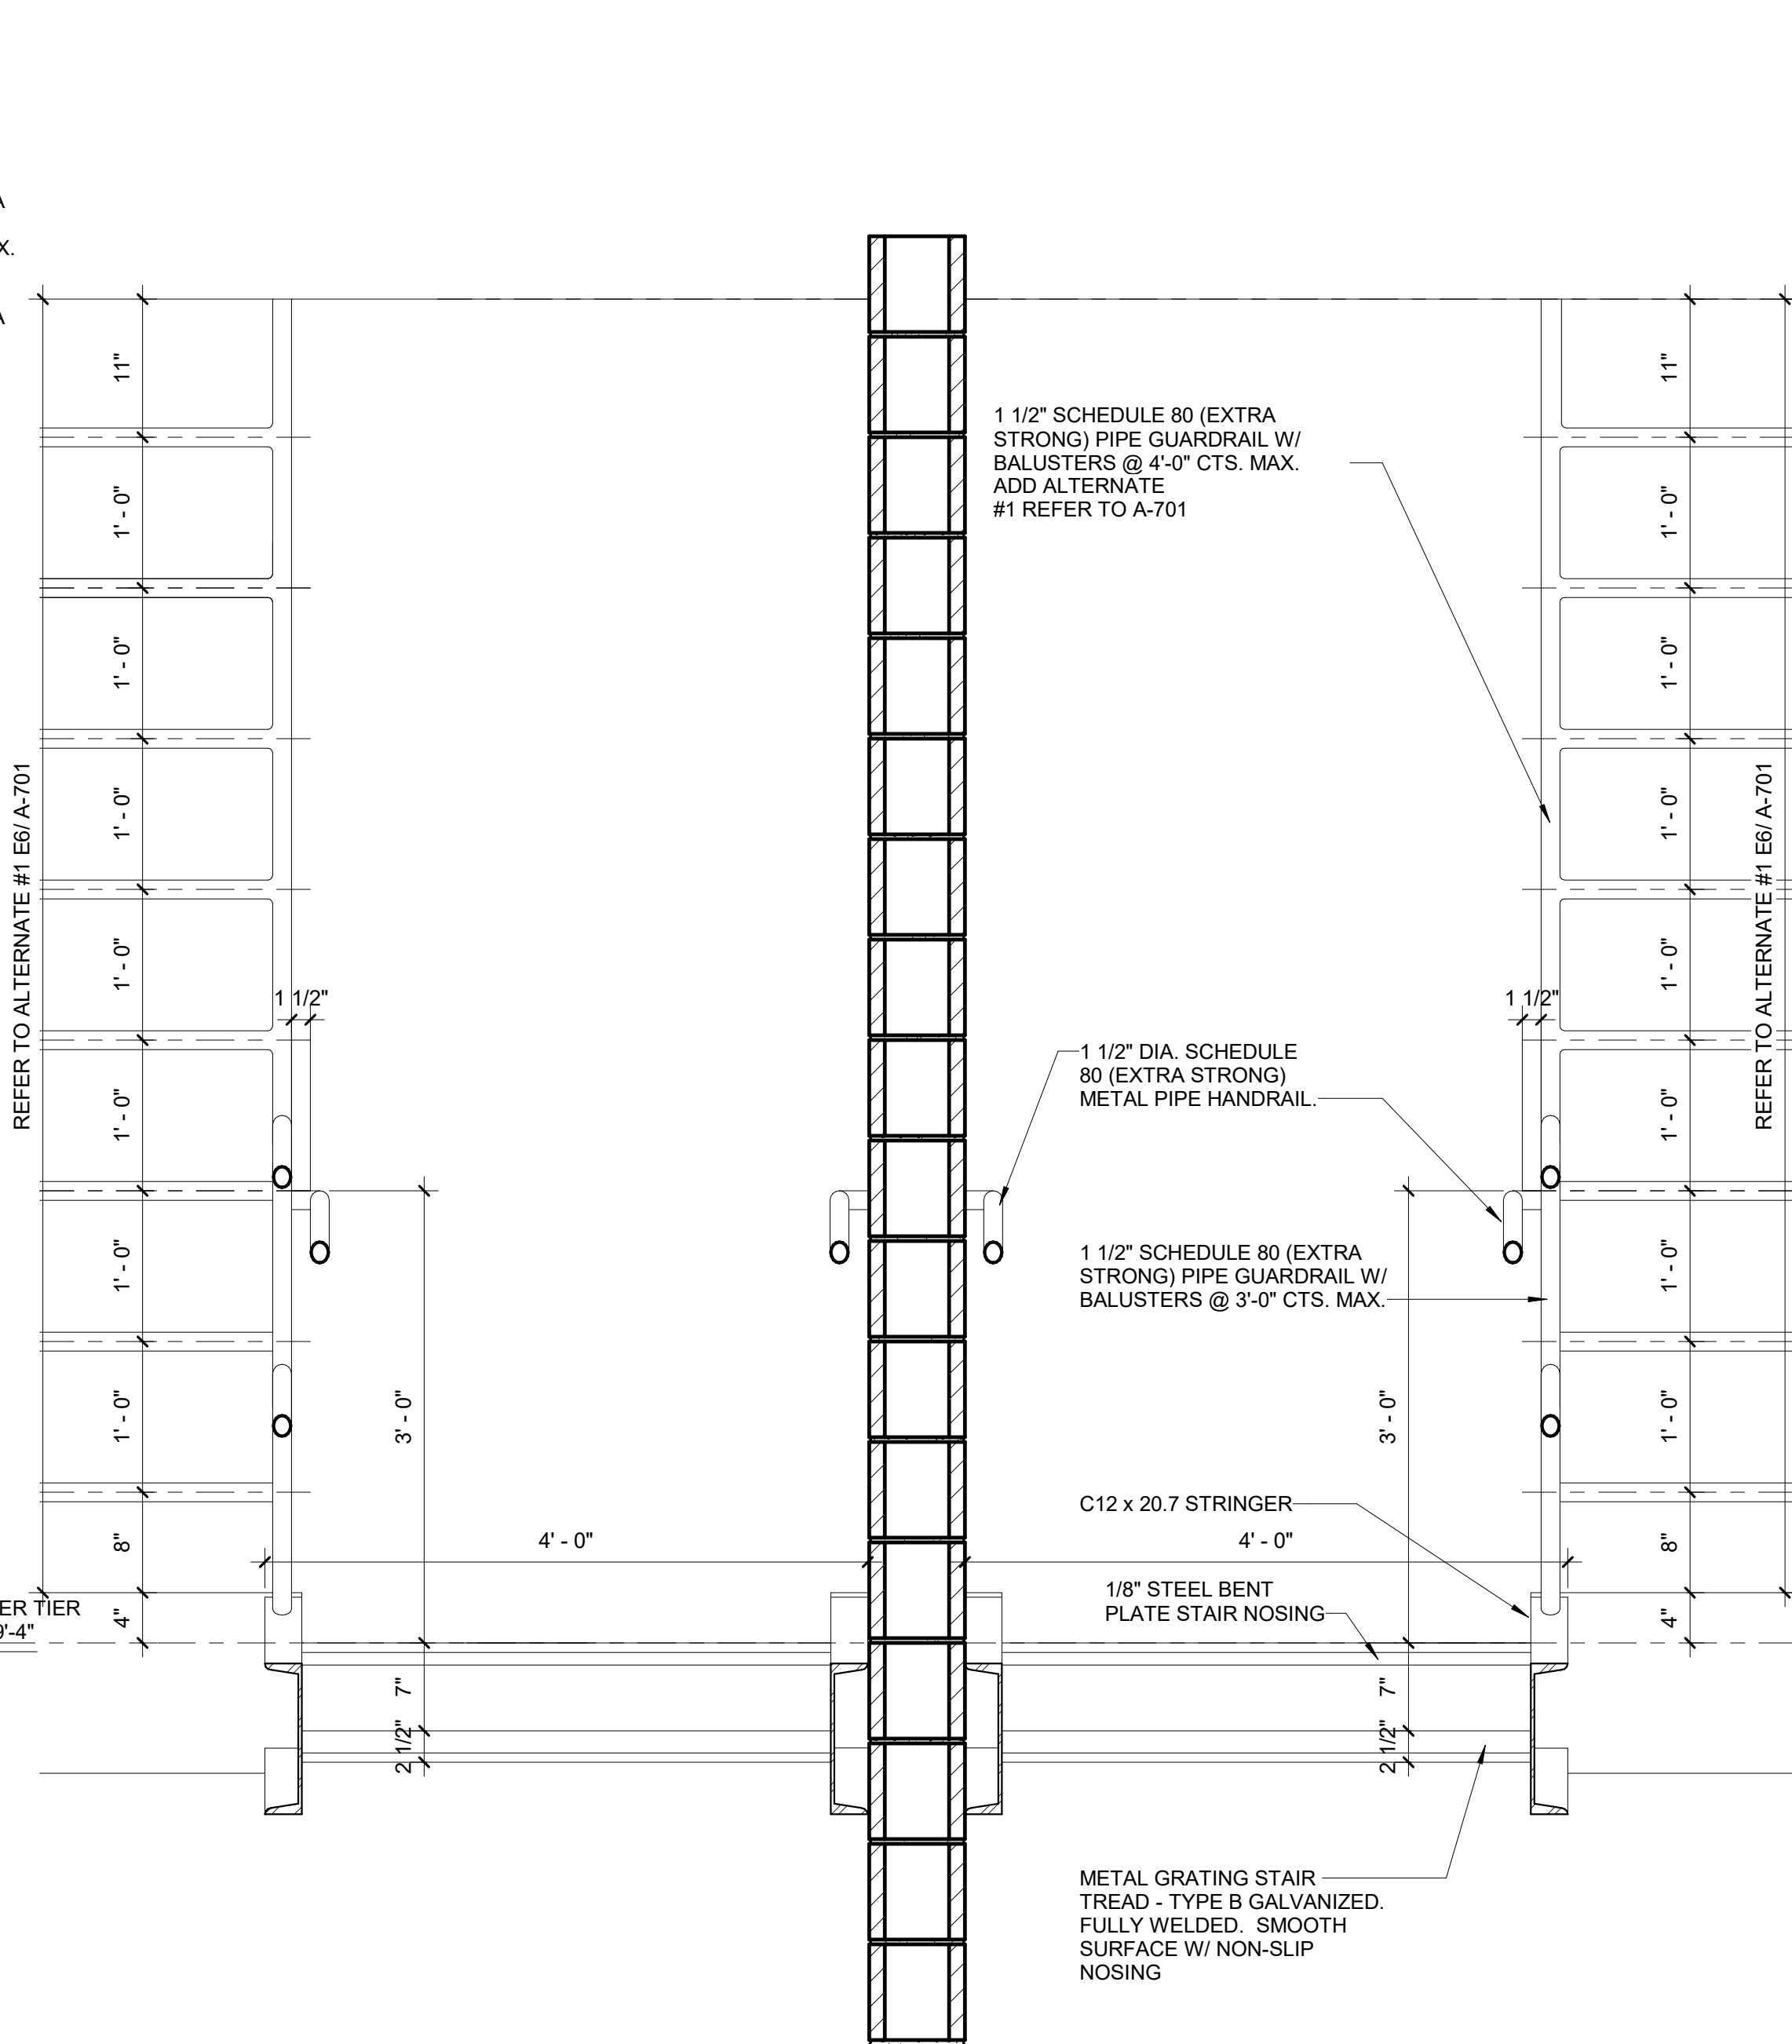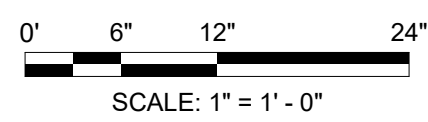

C4 STAIR C DETAIL AT DAYROOM

Scale: 1" = 1'-0"



A3/A-451

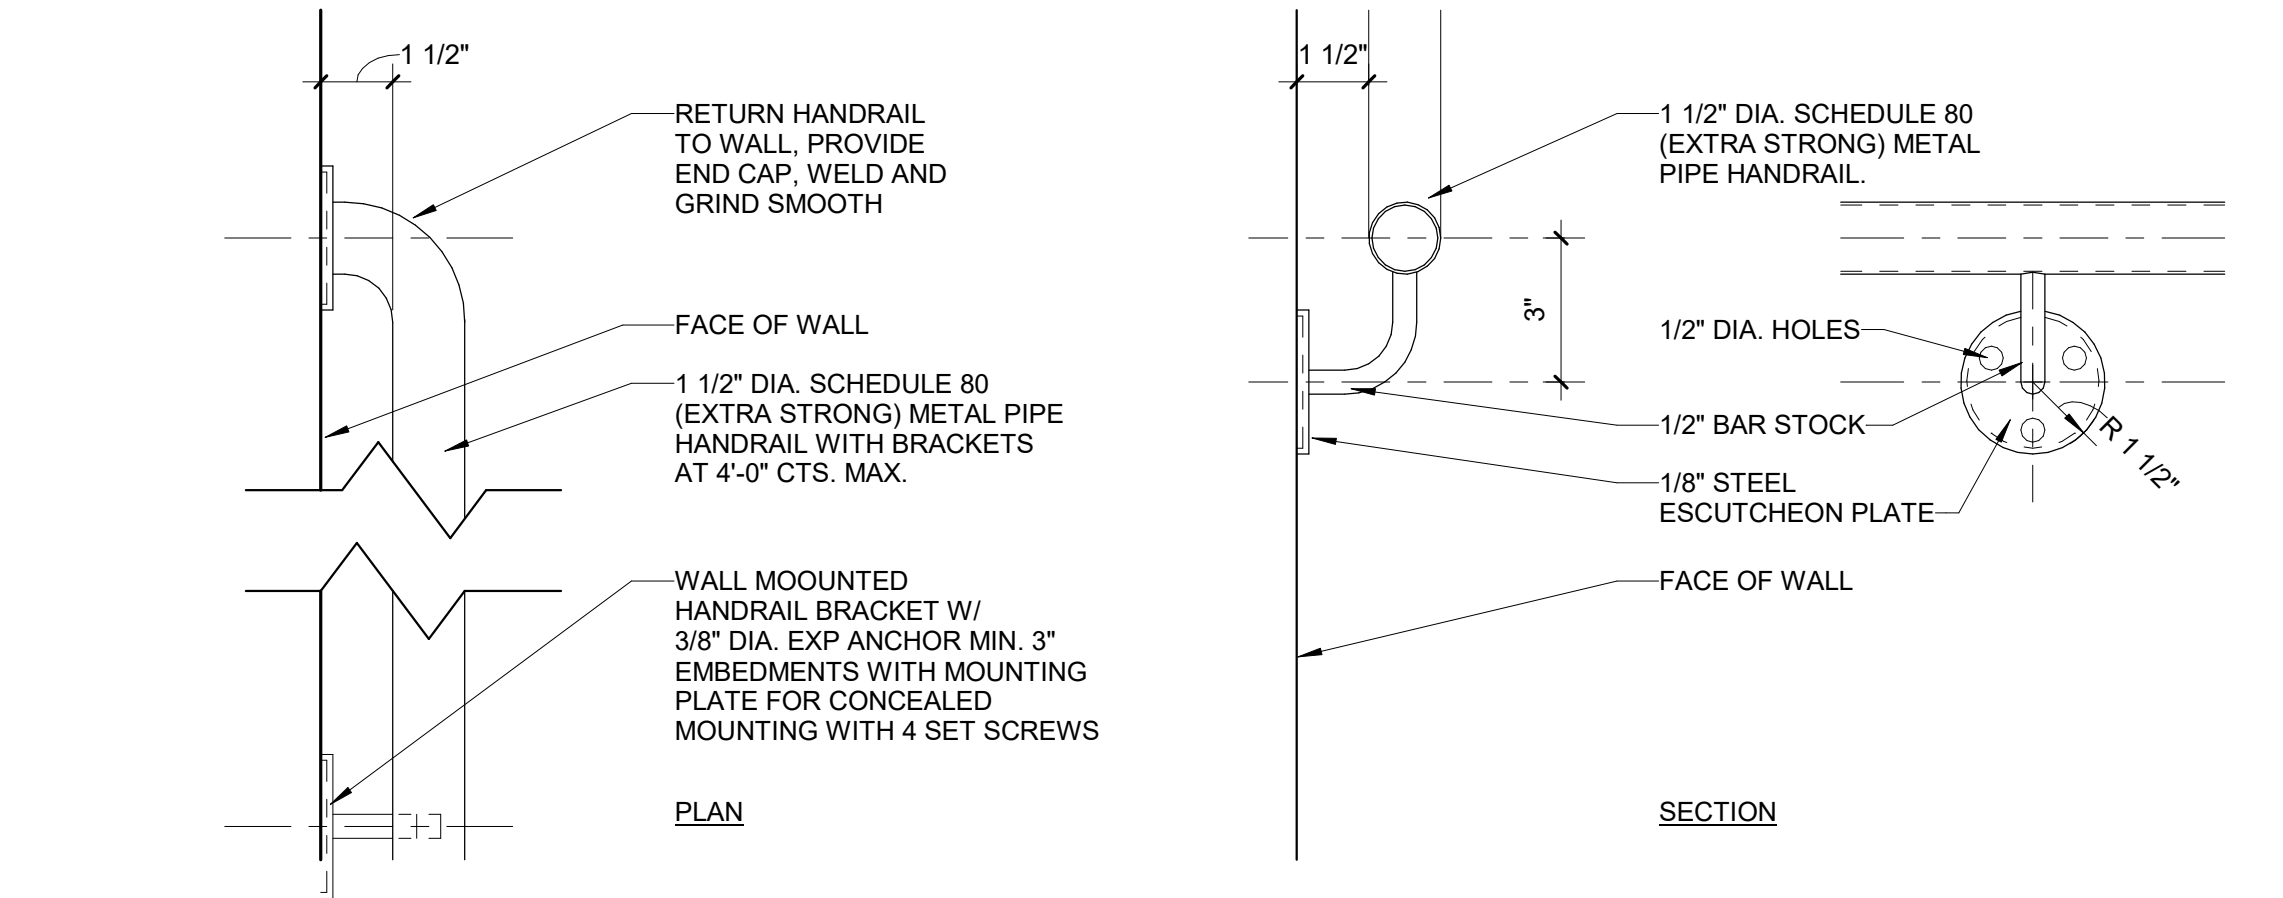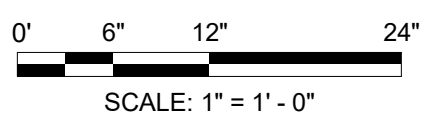

D2 WALL MOUNTED HANDRAIL DETAIL

Scale: 3" = 1'-0"



A6/A-453

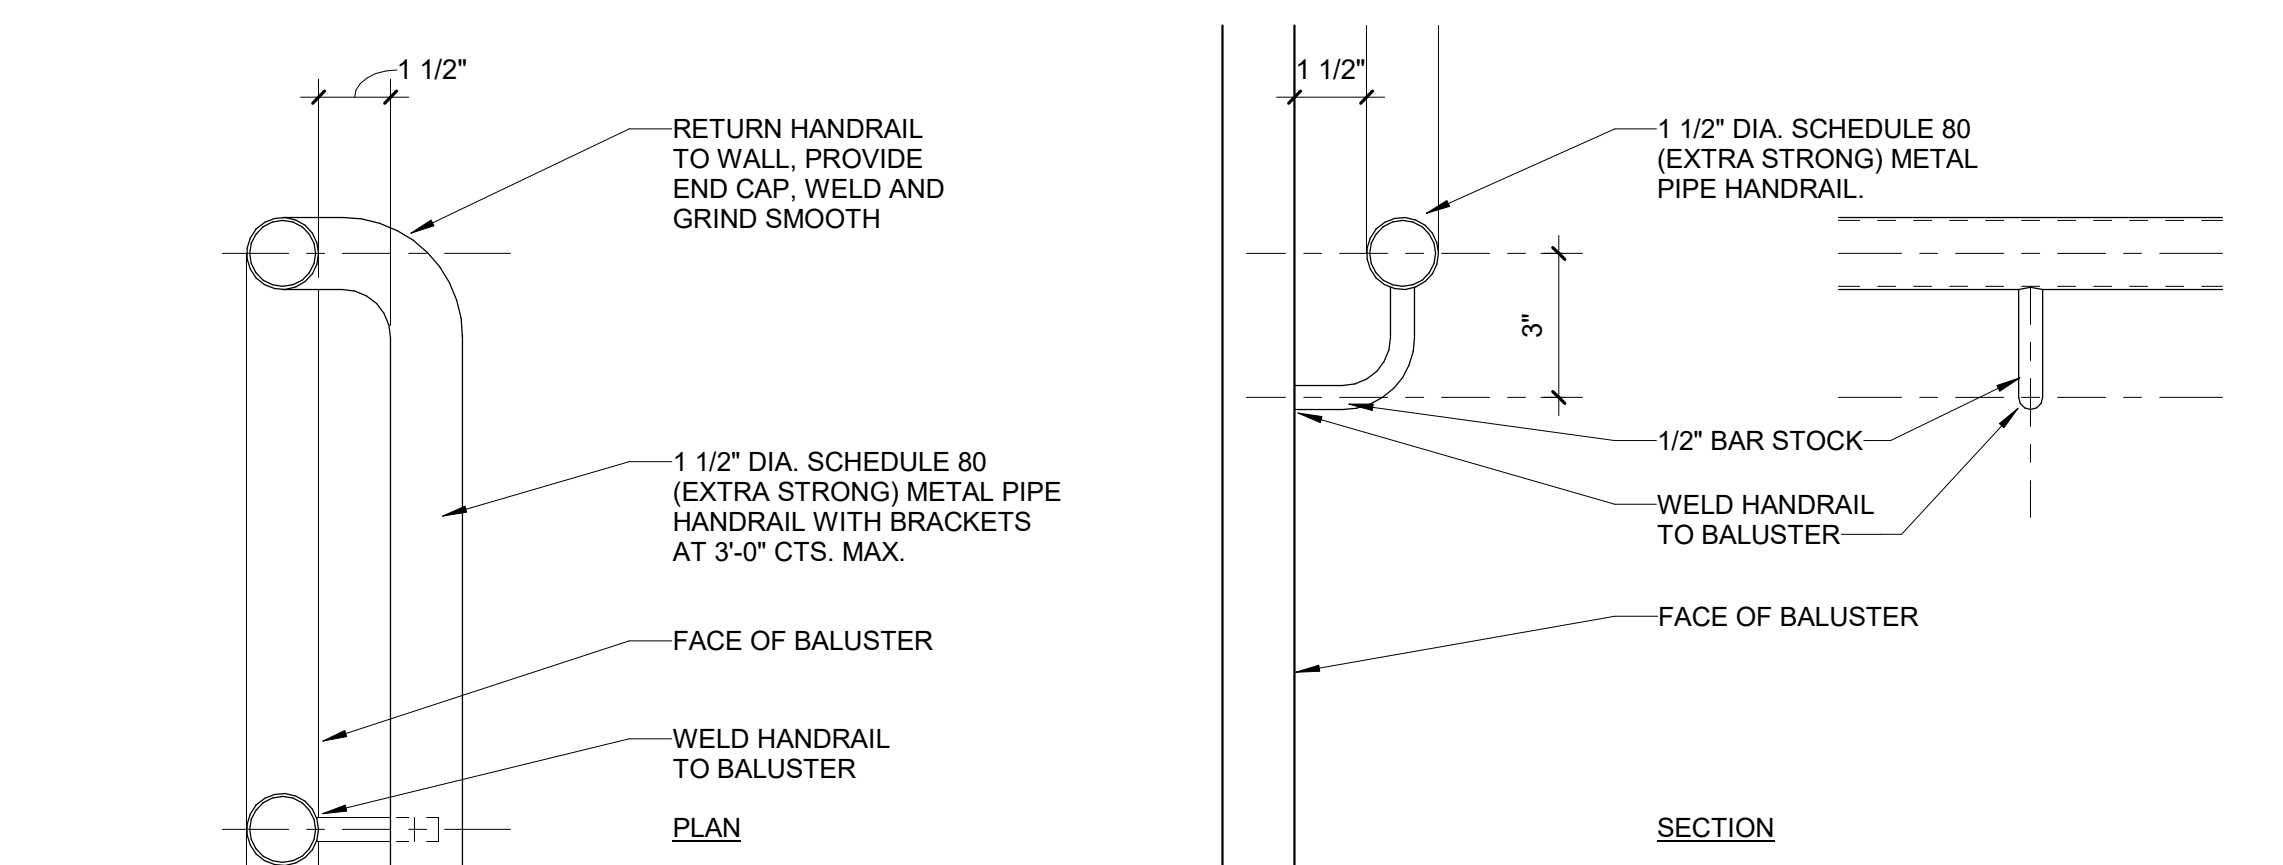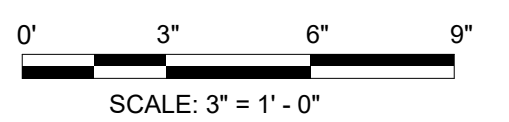

C2 BALUSTER MOUNTED HANDRAIL DETAIL

Scale: 3" = 1'-0"



A4/A-453

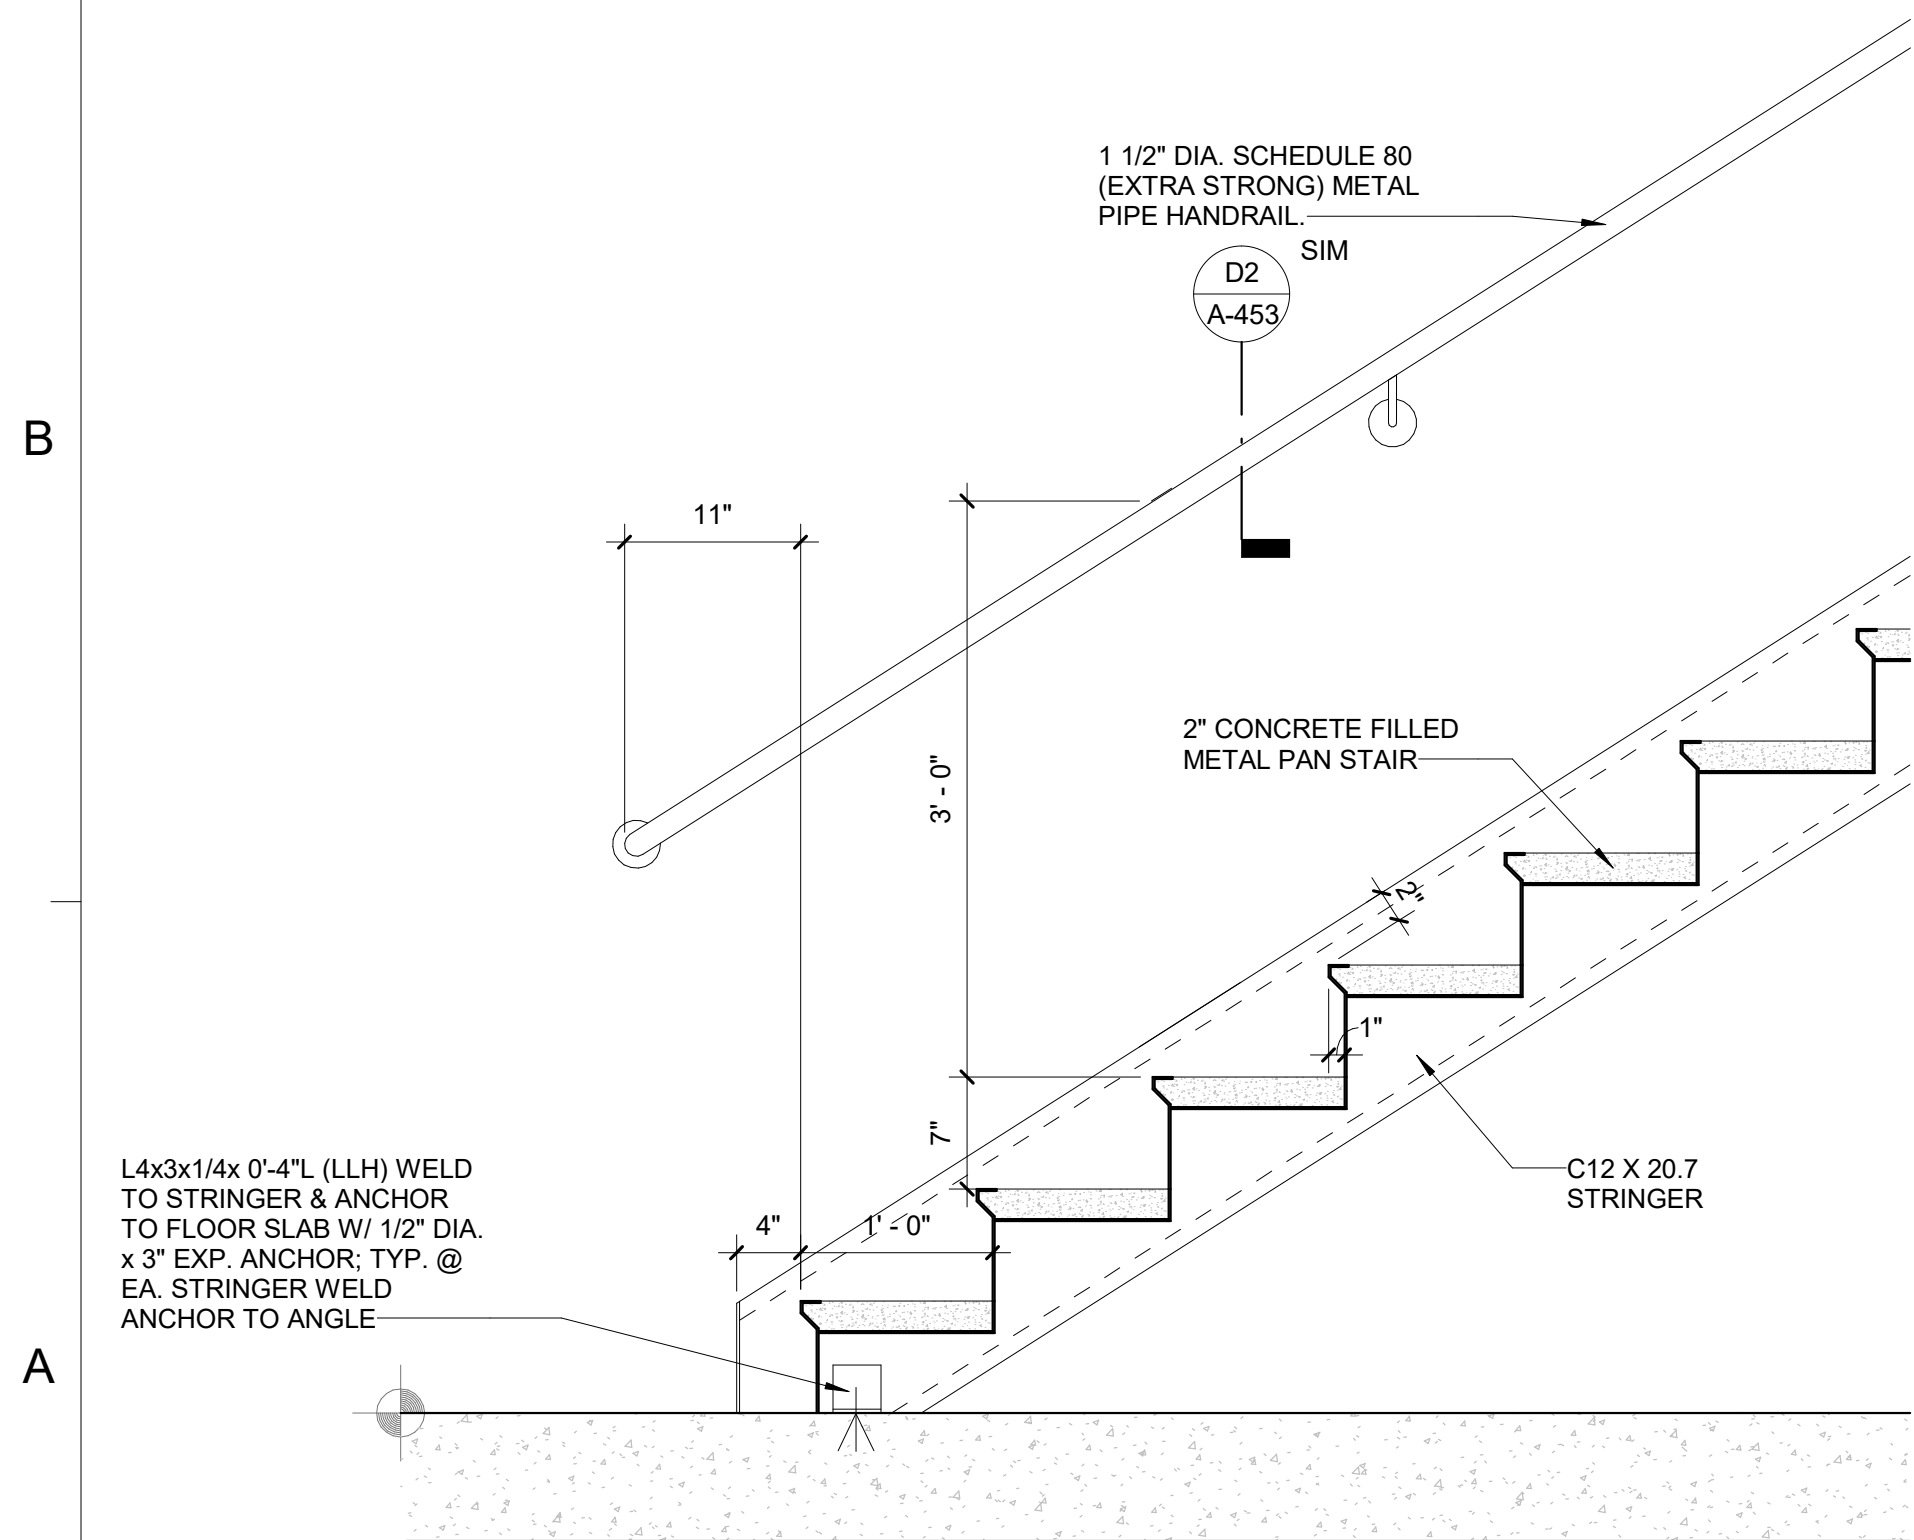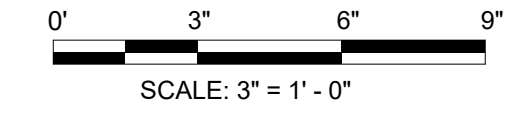

A6 STAIR B DETAIL AT BOTTOM

Scale: 1" = 1'-0"



A5/A-452

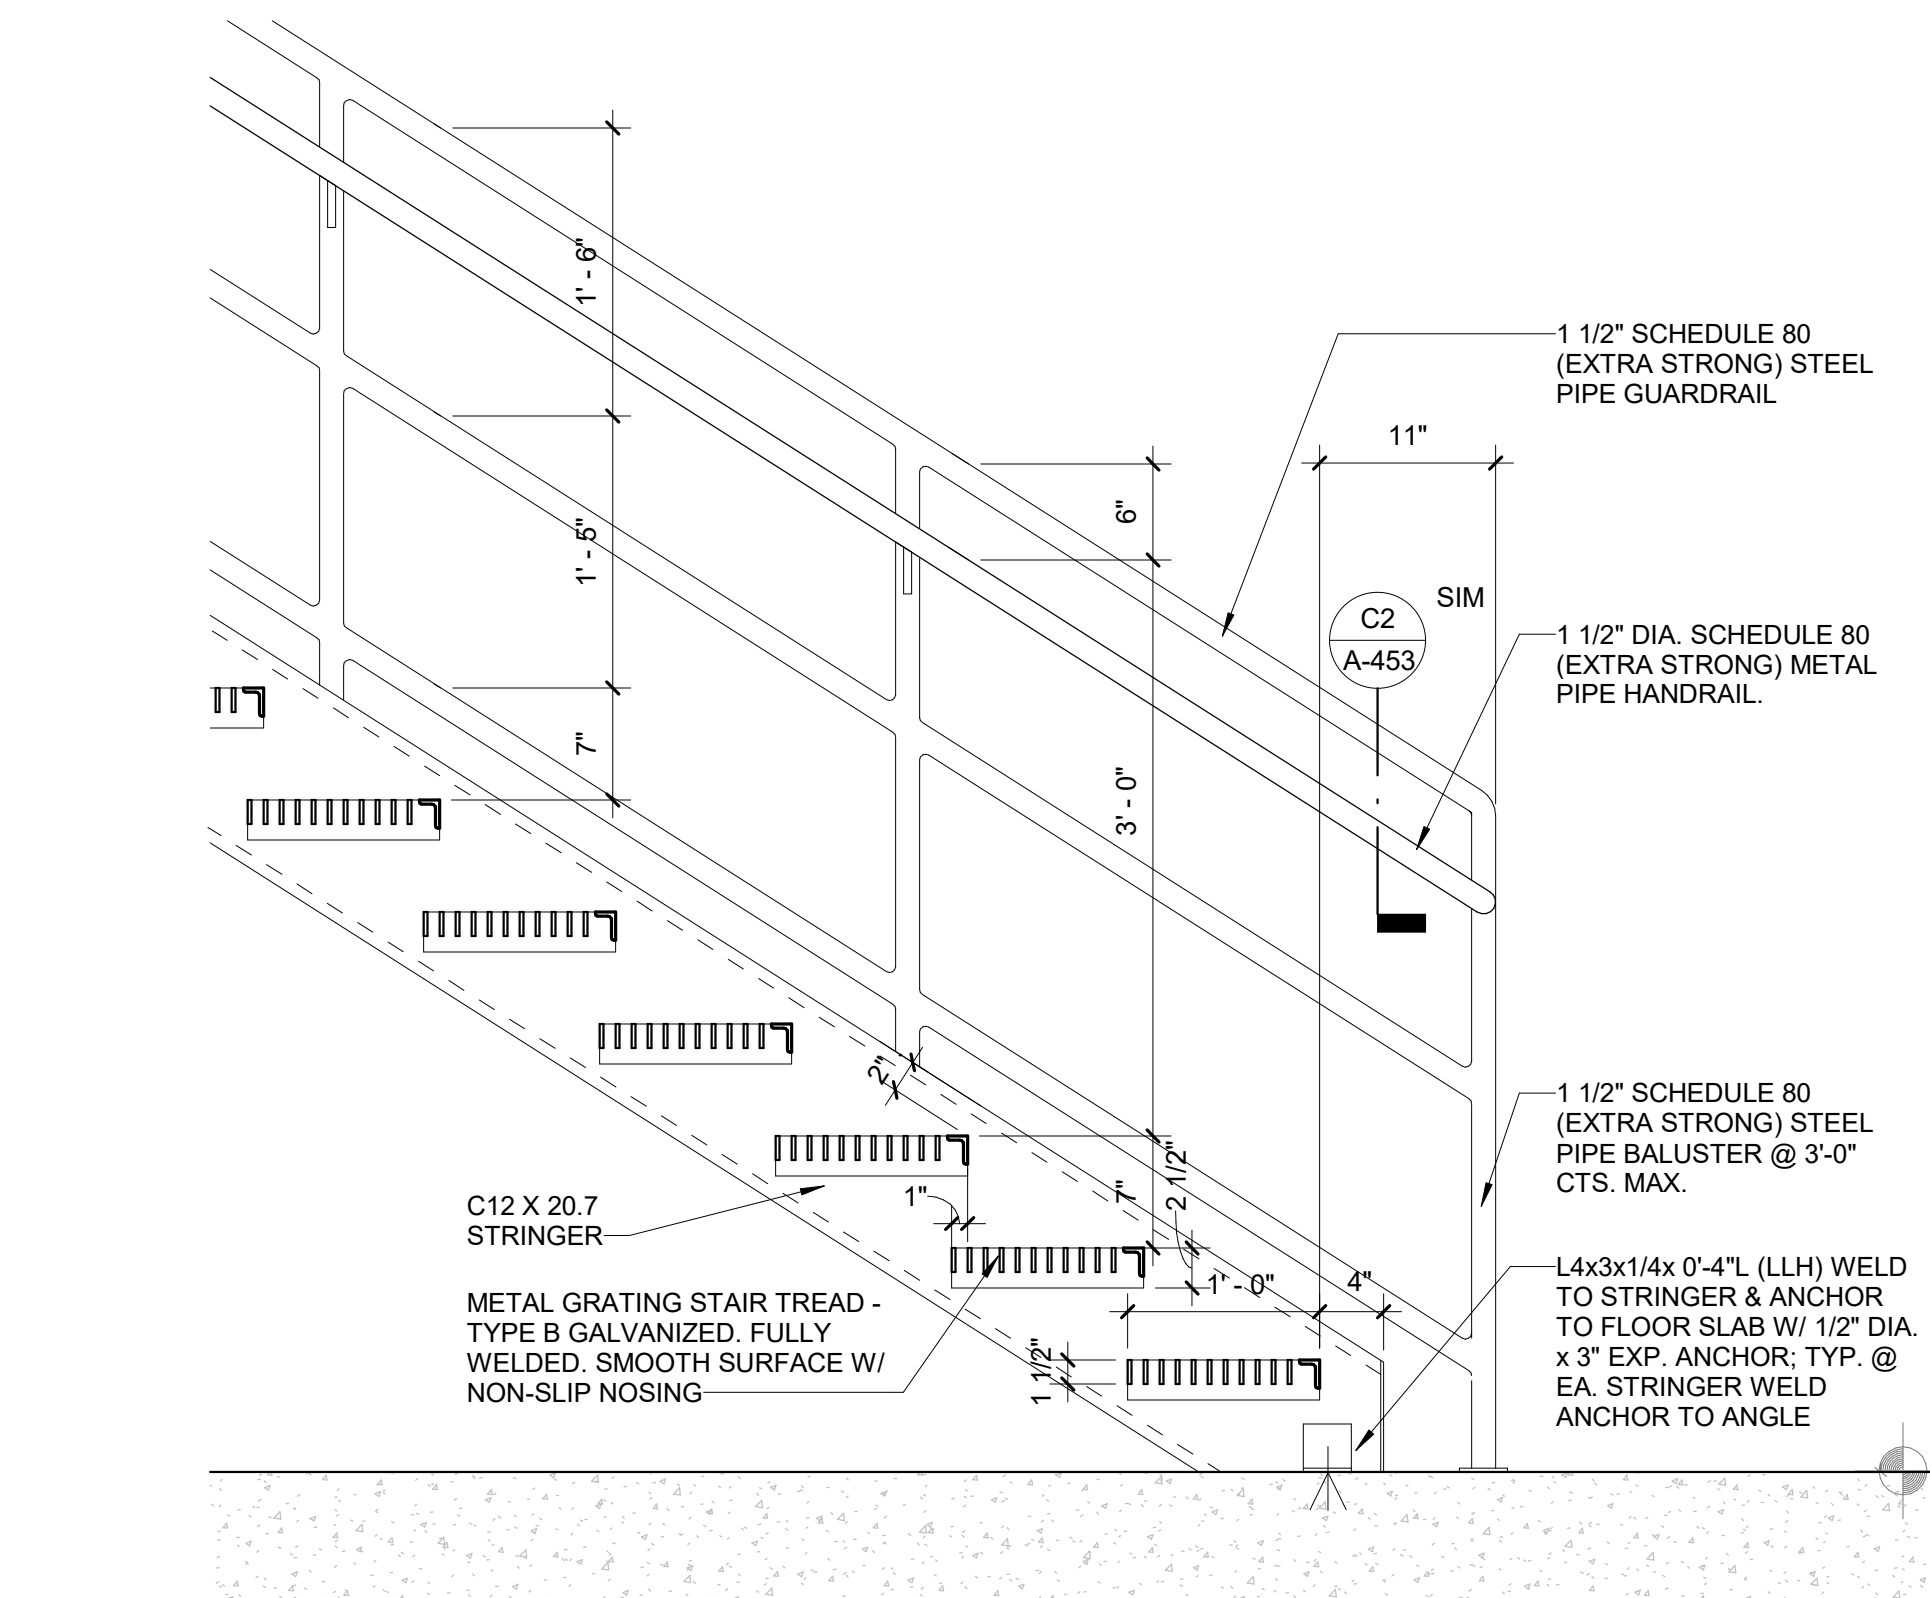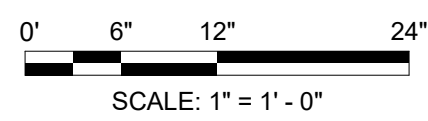

A4 STAIR A & C DETAIL AT BOTTOM

Scale: 1" = 1'-0"



D3/A-451

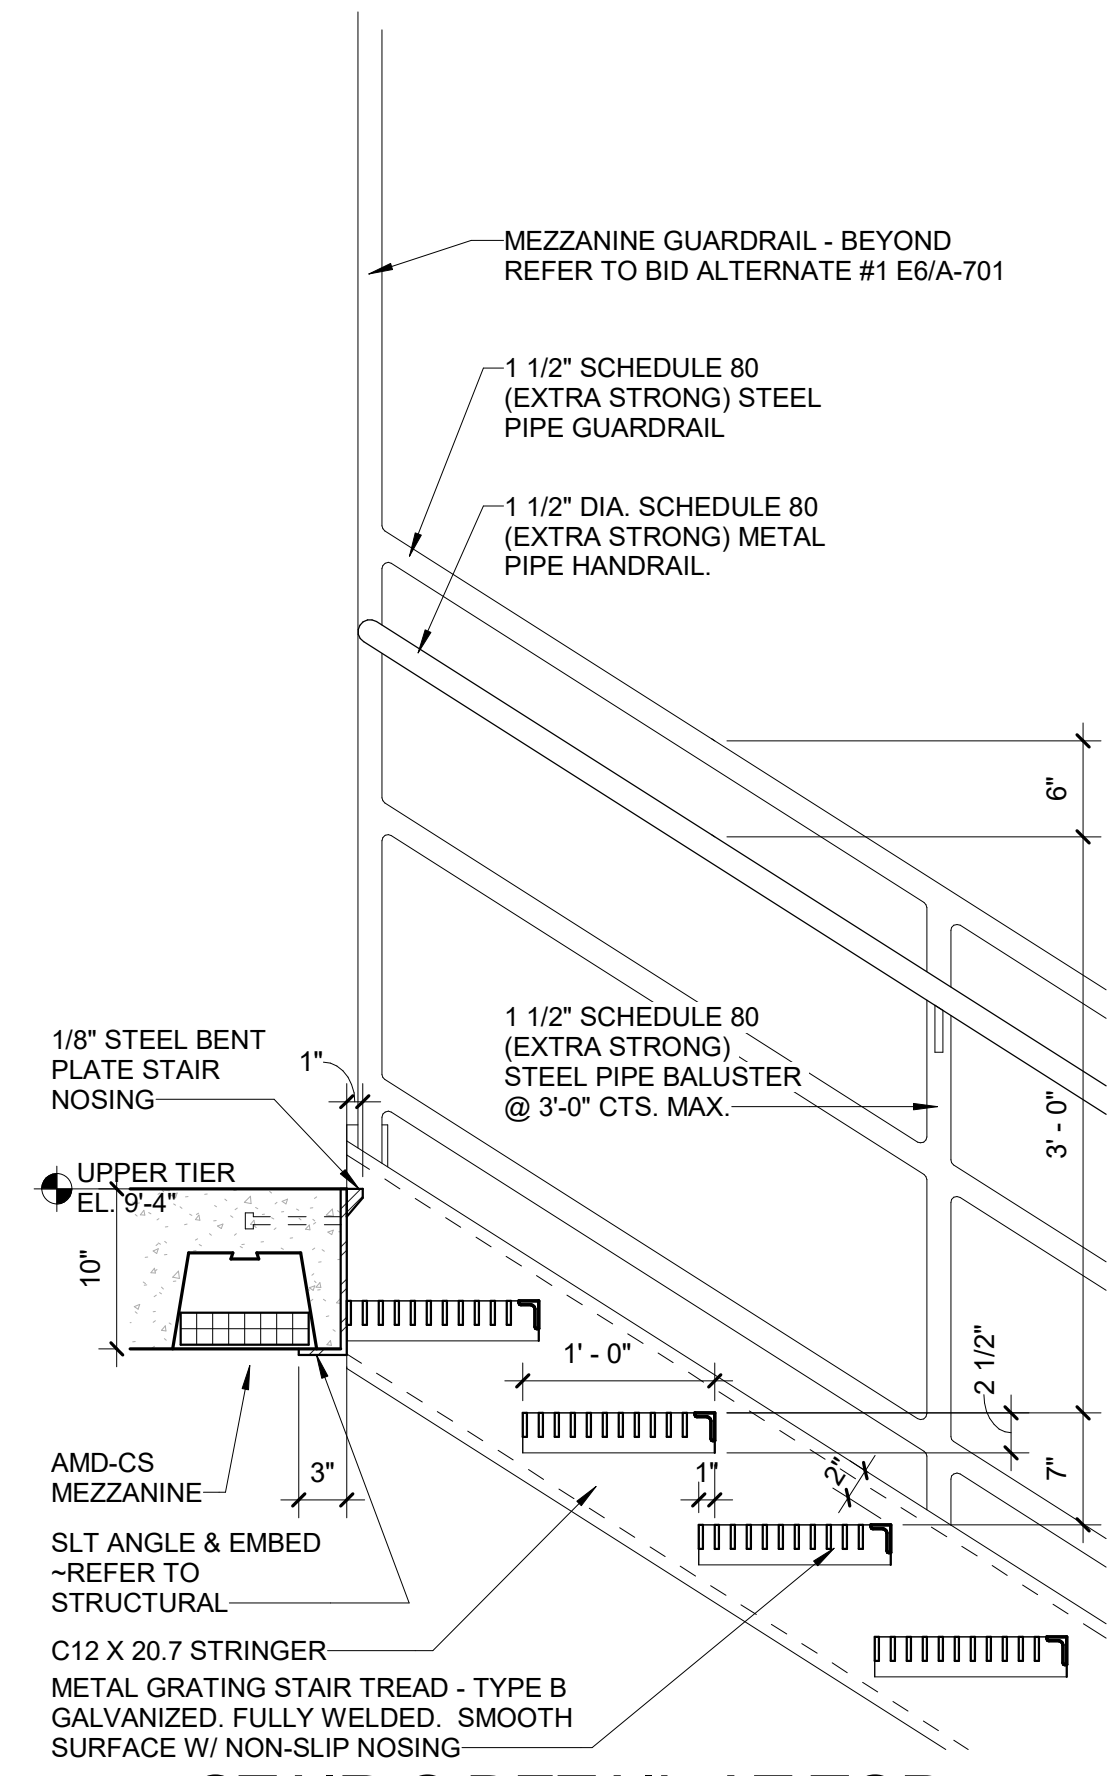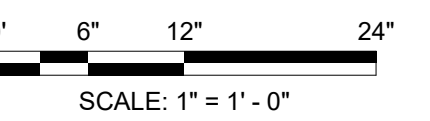

A2 STAIR C DETAIL AT TOP AT DORM

Scale: 1" = 1'-0"


B3/A-451

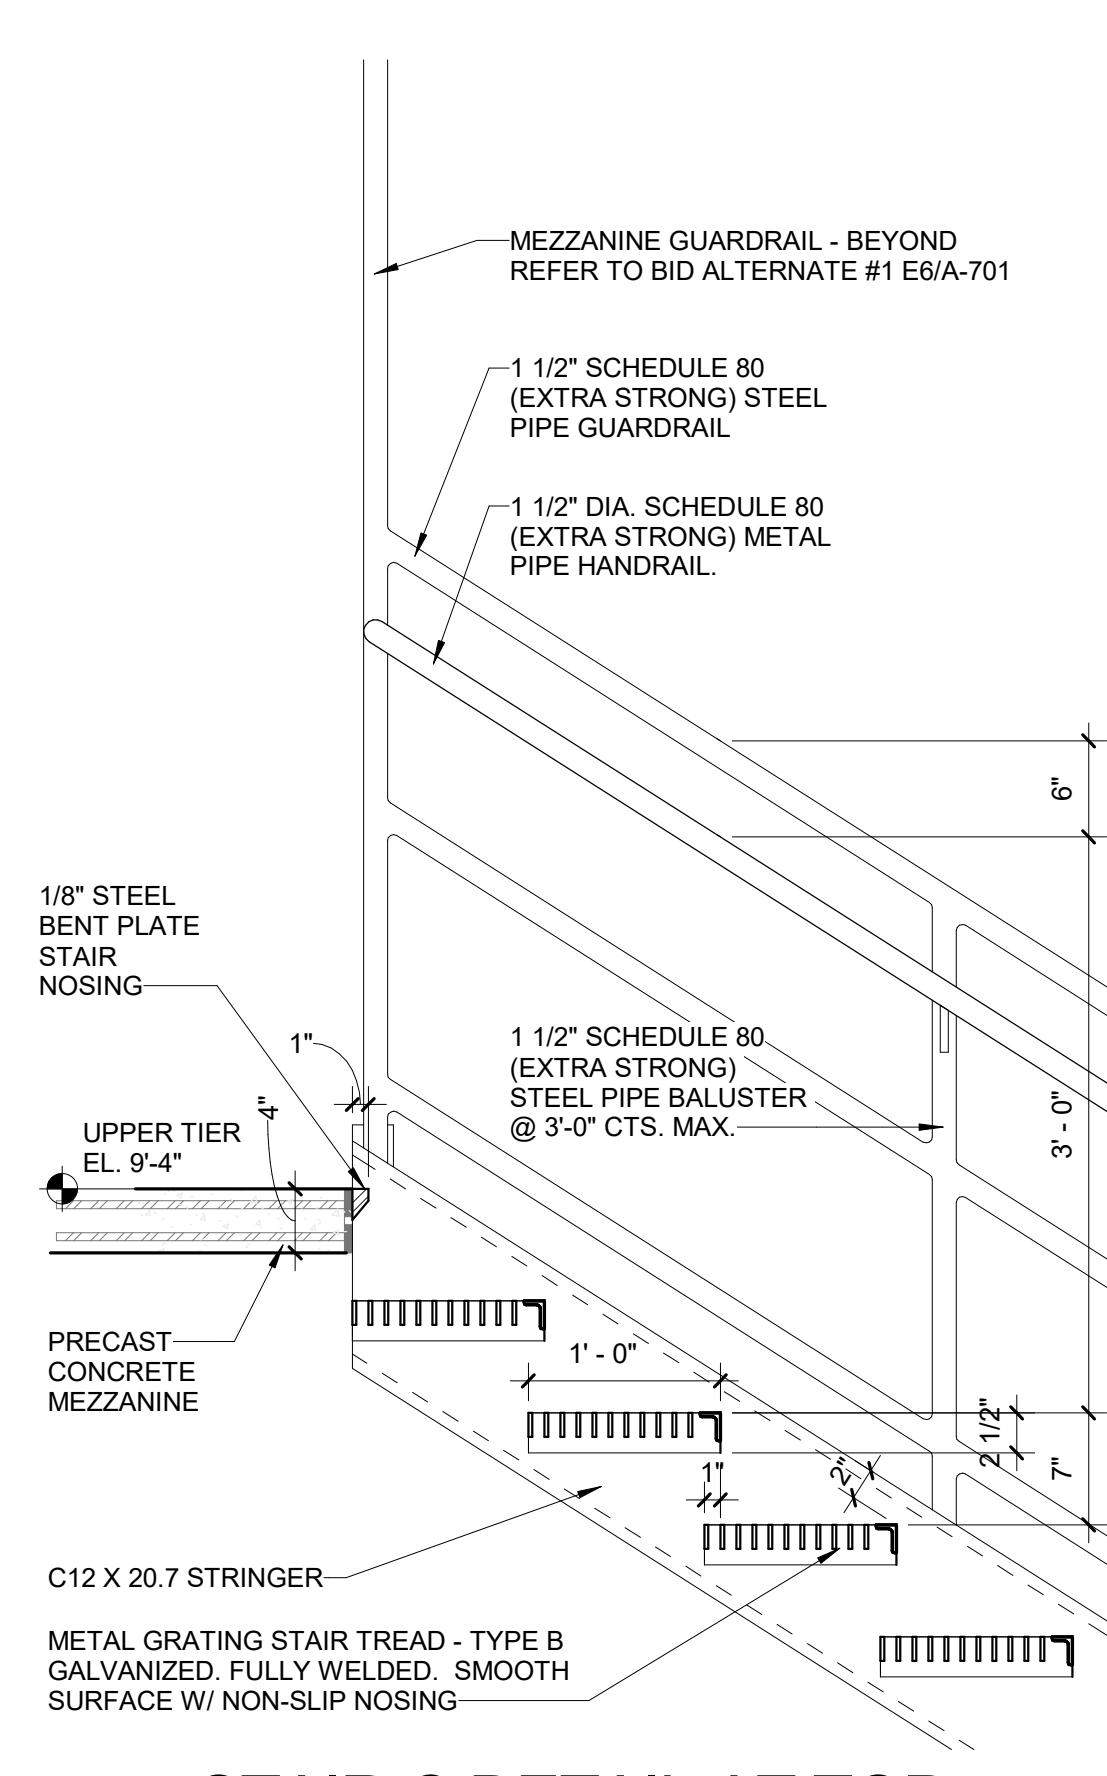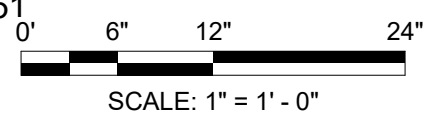

A1 STAIR C DETAIL AT TOP AT CELL

Scale: 1" = 1'-0"

D3/A-451

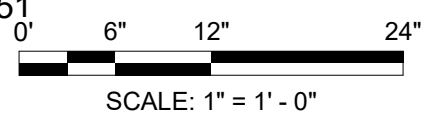

NOTE:

AT ALL EXPOSED BOLT TREADS, INSTALL A CAP NUT OVER THE EXPOSED TREADS AND TACK WELD THE NUT TO THE BASE PLATE TYPICAL.

Dewberry®
800 North Magnolia Ave.
Suite 1000, Orlando, FL 32803-3251
t +1 407 843 5120
f +1 407 649 8964


Ajax
10365 Hood Road South Suite 203
Jacksonville, FL 32257
t +1 904-262-8660
f +1 904-262-8623

STATE OF FLORIDA
DEPARTMENT OF BUSINESS AND PROFESSIONAL REGULATION
BOARD OF ARCHITECTURE & INTERIOR DESIGN
THE ARCHITECT CORPORATION HEREIN IS CERTIFIED UNDER THE PROVISIONS OF CHAPTER 481, FLO. STATUTES.
DEWBERRY ARCHITECTS INC.
18185 WILKINSON ROAD
SUITE 200, CORP. CENTER GROUP
GAINESVILLE, FL 32609
LICENSE NUMBER: A24001971
EXPIRATION DATE: FEBRUARY 28, 2021

Professional Seals



KEY PLAN

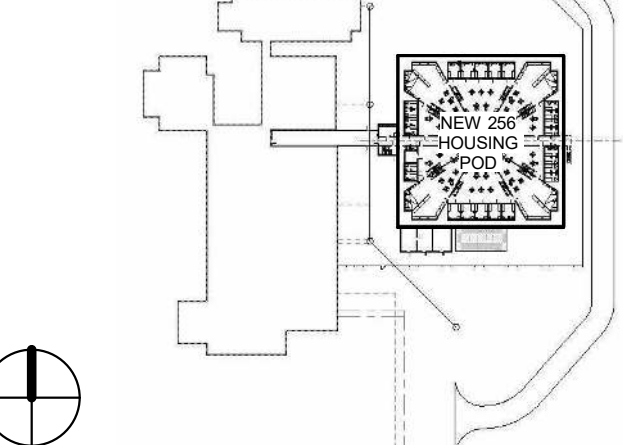

COLUMBIA COUNTY DETENTION FACILITY
389 NW Quinten St., Lake City, FL 32055
COLUMBIA COUNTY BOARD OF COUNTY COMMISSIONERS

SCALE As indicated

No.	Description	Date

REVISIONS

DRAWN BY	B WOODALL
APPROVED BY	R NOVITSKY
CHECKED BY	B HALL
DATE	JULY 24, 2020

TITLE






ENLARGED SECTIONS AND DETAILS

PROJECT NO. 50101397

A-453

SHEET NO.


DESTROY AFTER USE

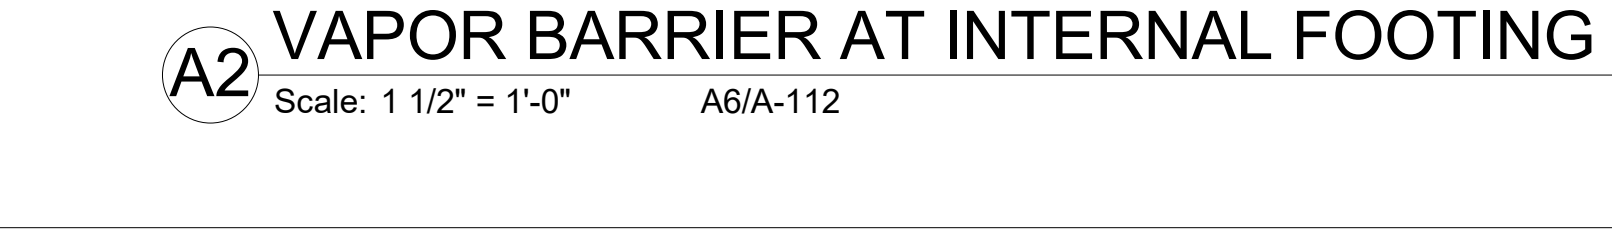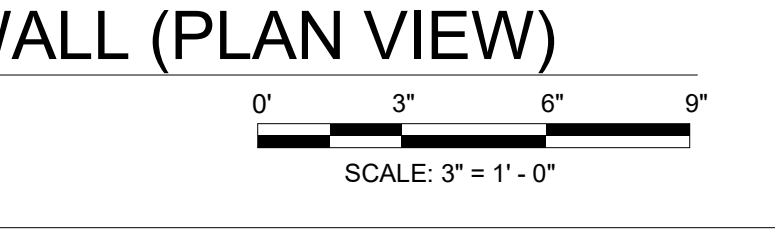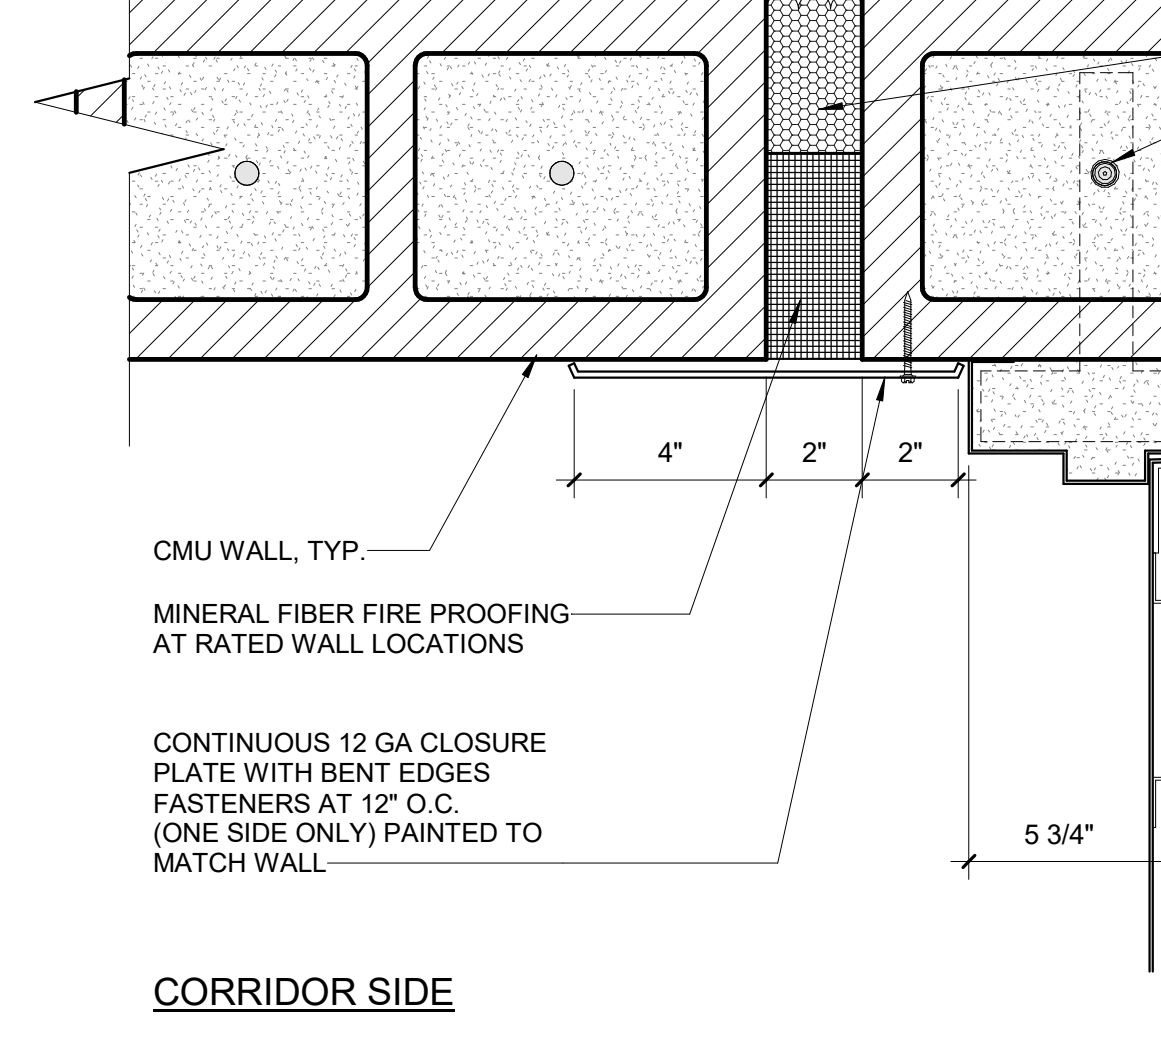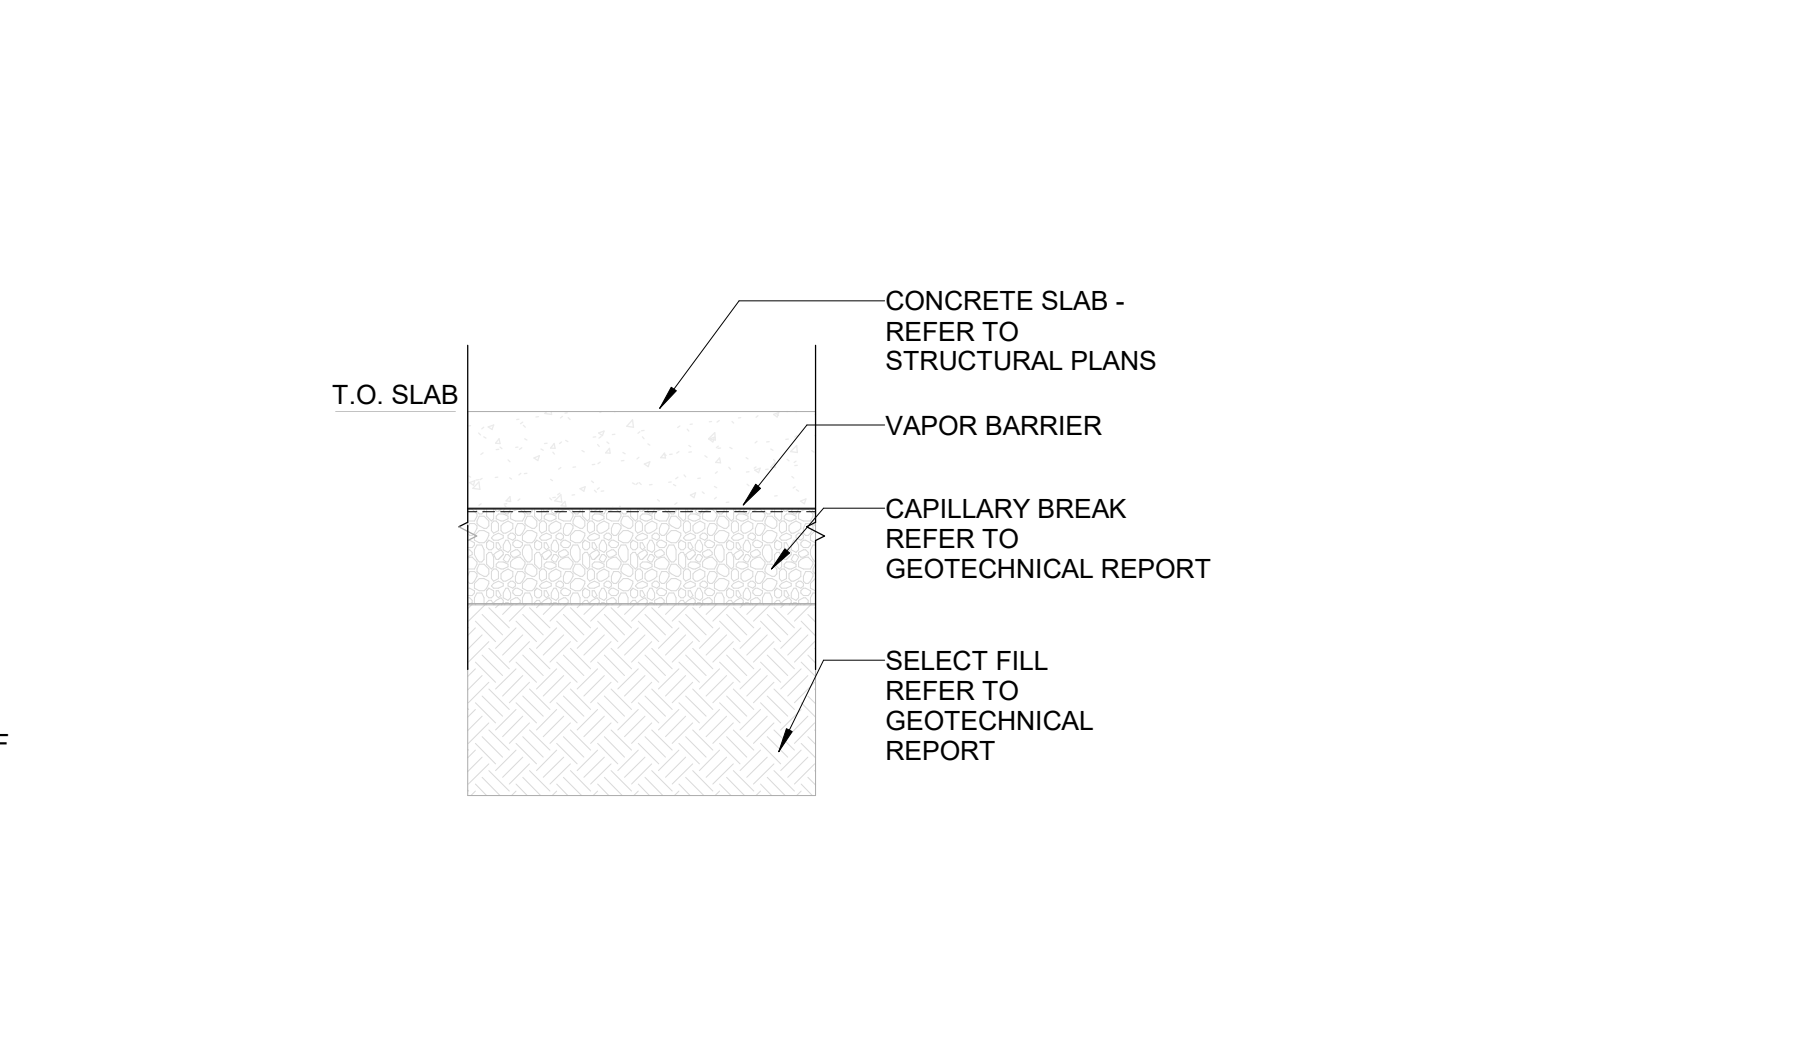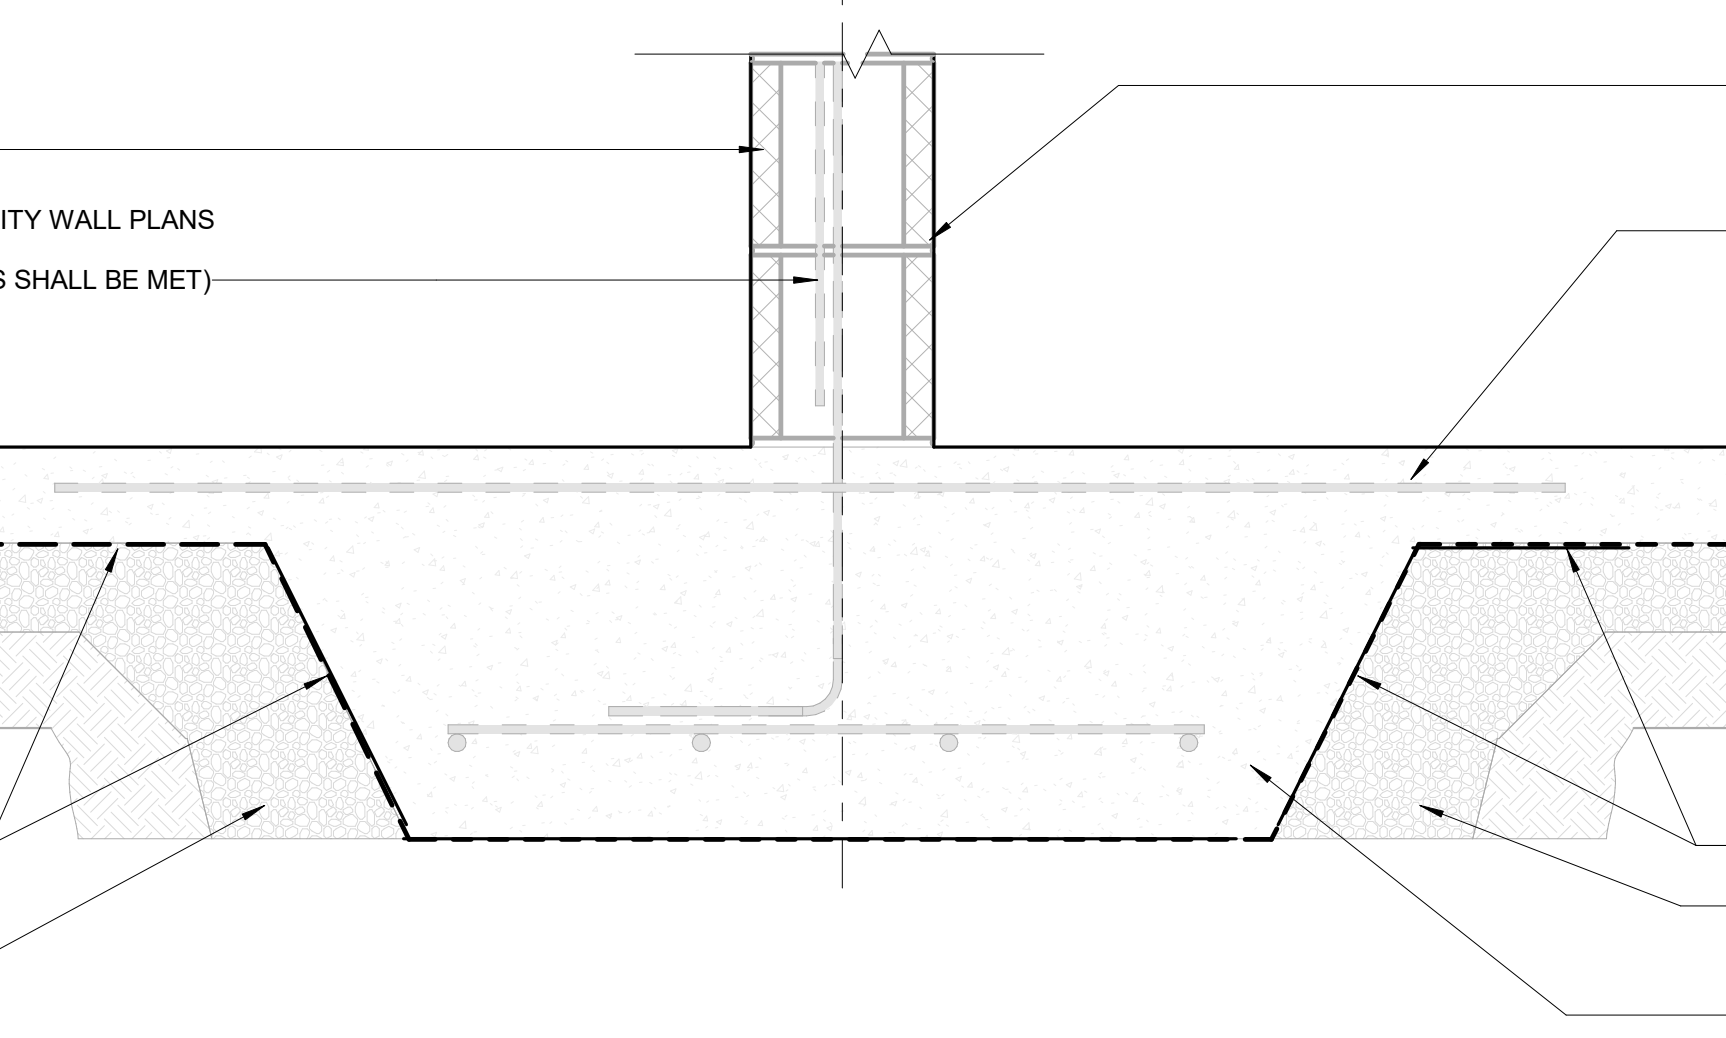


A2 A2/A-531 DETAIL - ROOF EXPANSION JOINT
Scale: 3" = 1'-0" A6/A-201

0' 3' 6' 9'

SCALE: 3" = 1' - 0"

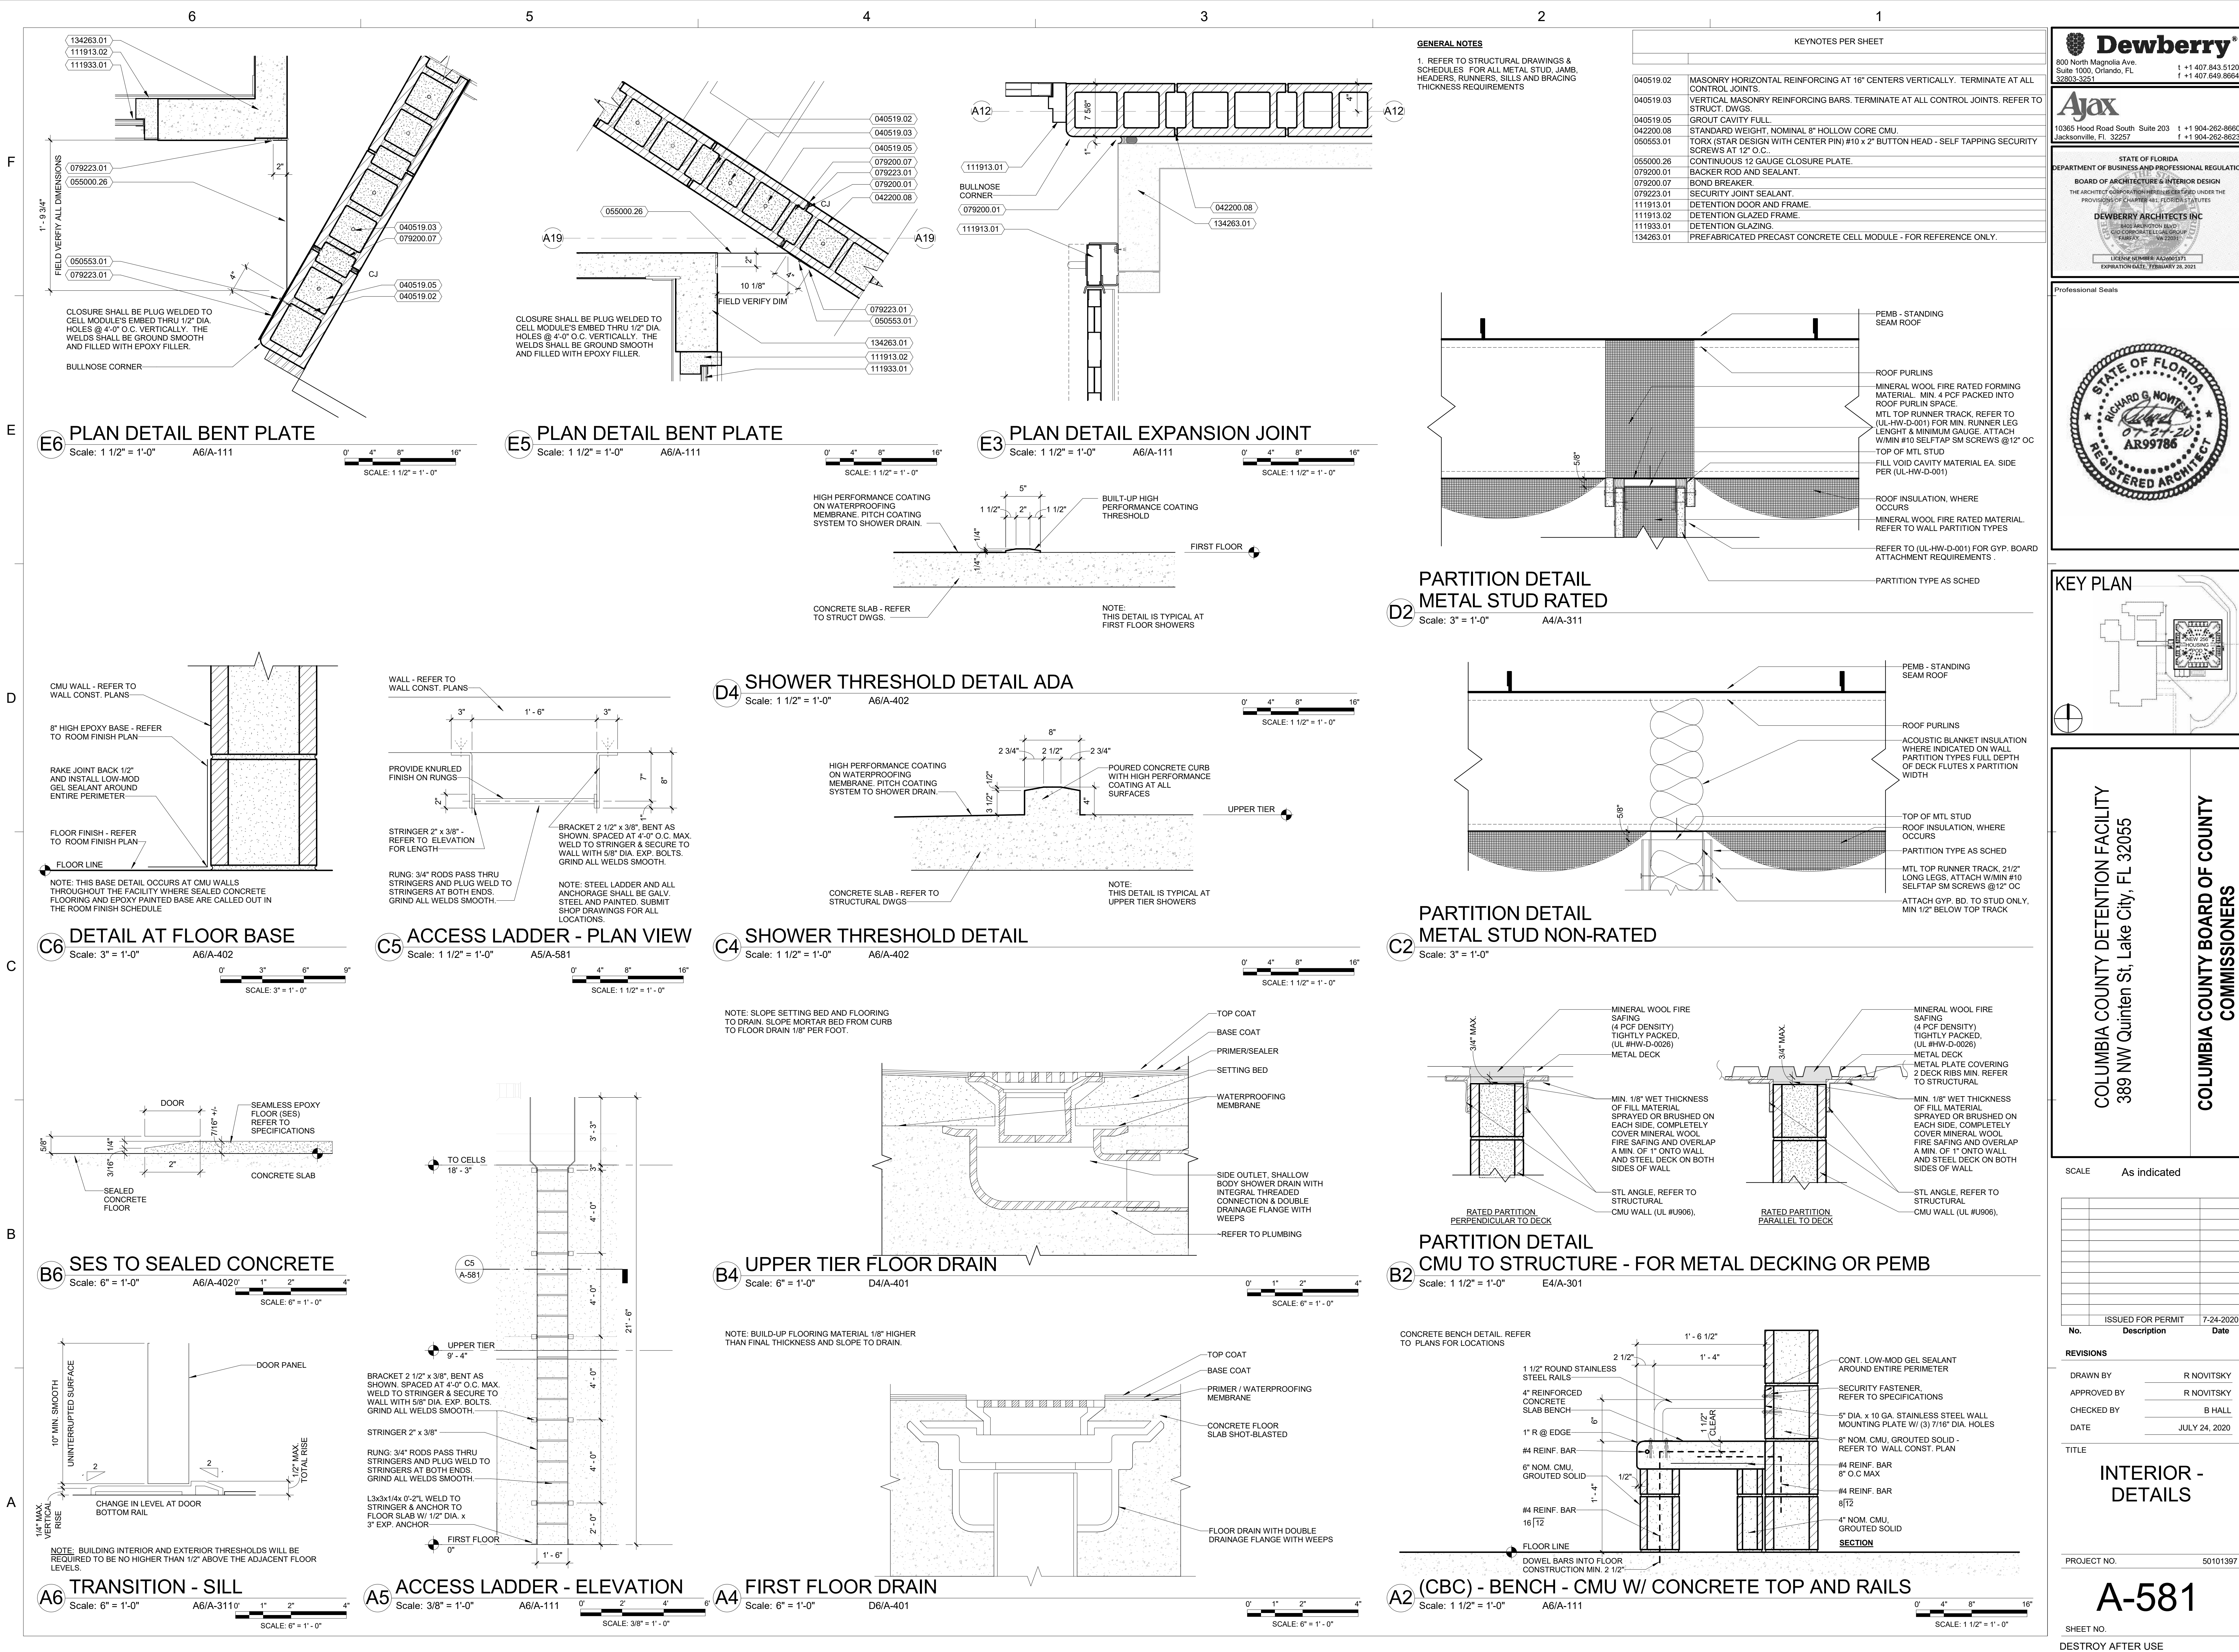

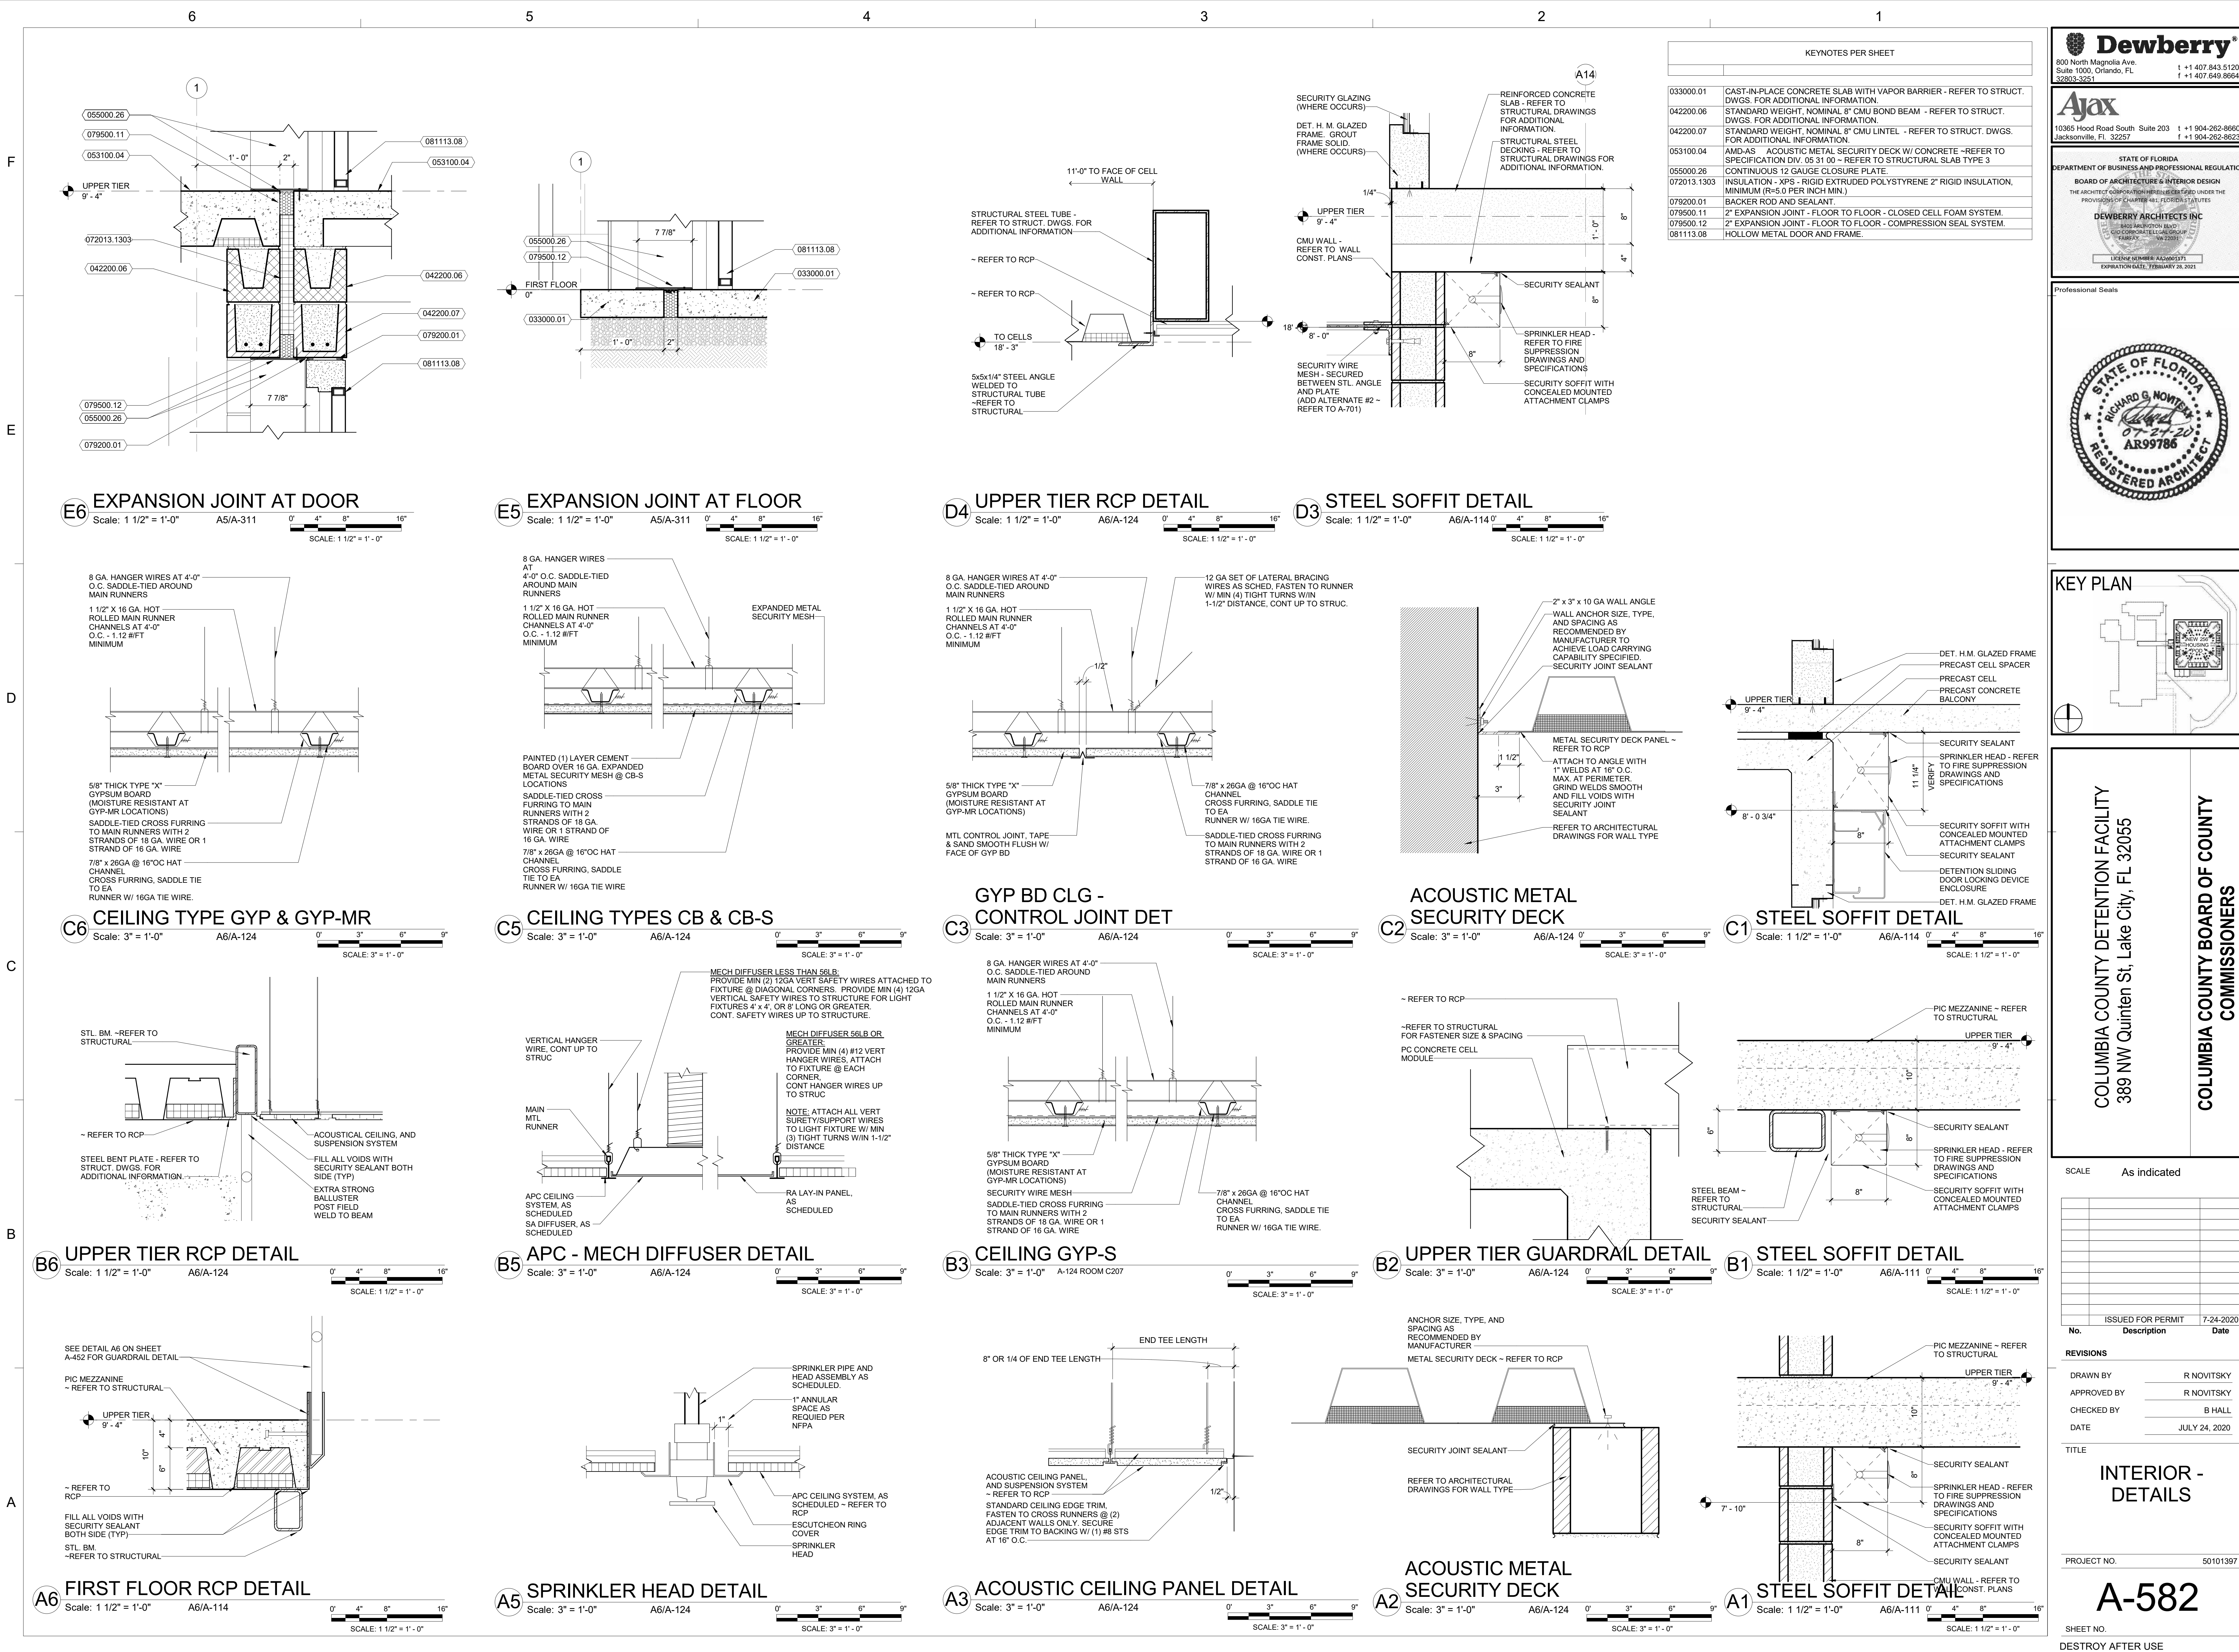

F


E

D

C

B

A

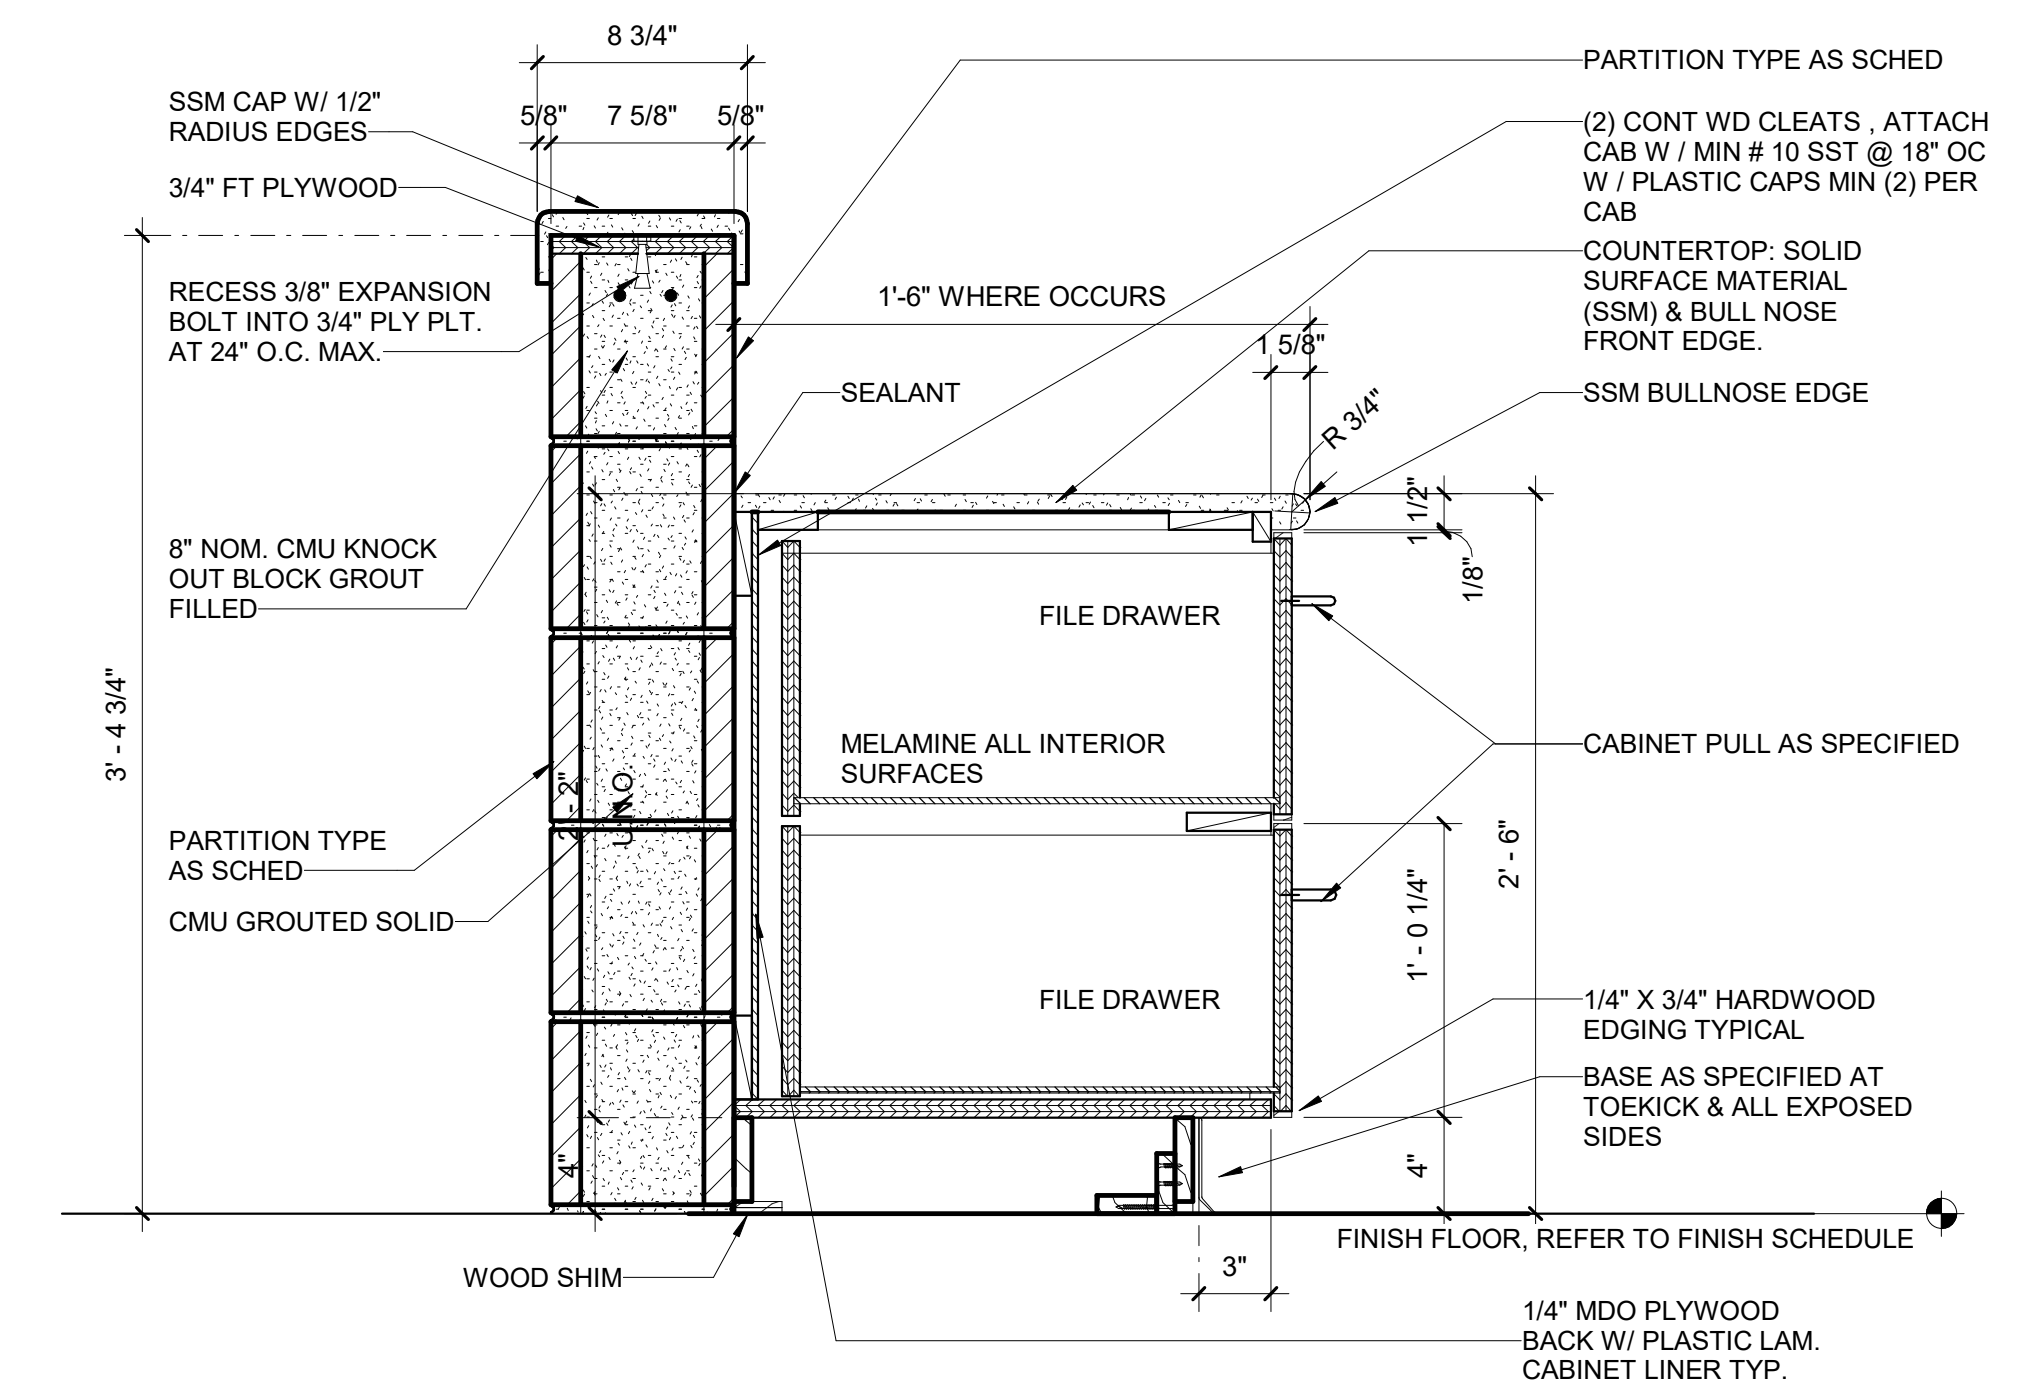


CASEWORK - BASE - 2 FILE CAB

NOTE:
CUSTOM GRADE CABINET TO BE 3/4" MDO PLYWOOD CONSTRUCTION WITH HPDL (HIGH PRESSURE DECORATIVE LAMINATE).
FINISH ALL EXPOSED EXTERIOR SURFACES AND RETURNS.
ALL INTERIOR SURFACES SHALL BE THERMOSET DECORATIVE OVERLAY (MELAMINE).
DRAWERS AND DOORS SHALL INCLUDE KEYED LOCKS.


SECTION AT FILE CABIN (E6)
Scale: 1 1/2" = 1'-0"
4/A-591

0' 4' 8' 16'
SCALE: 1 1/2" = 1'-0"

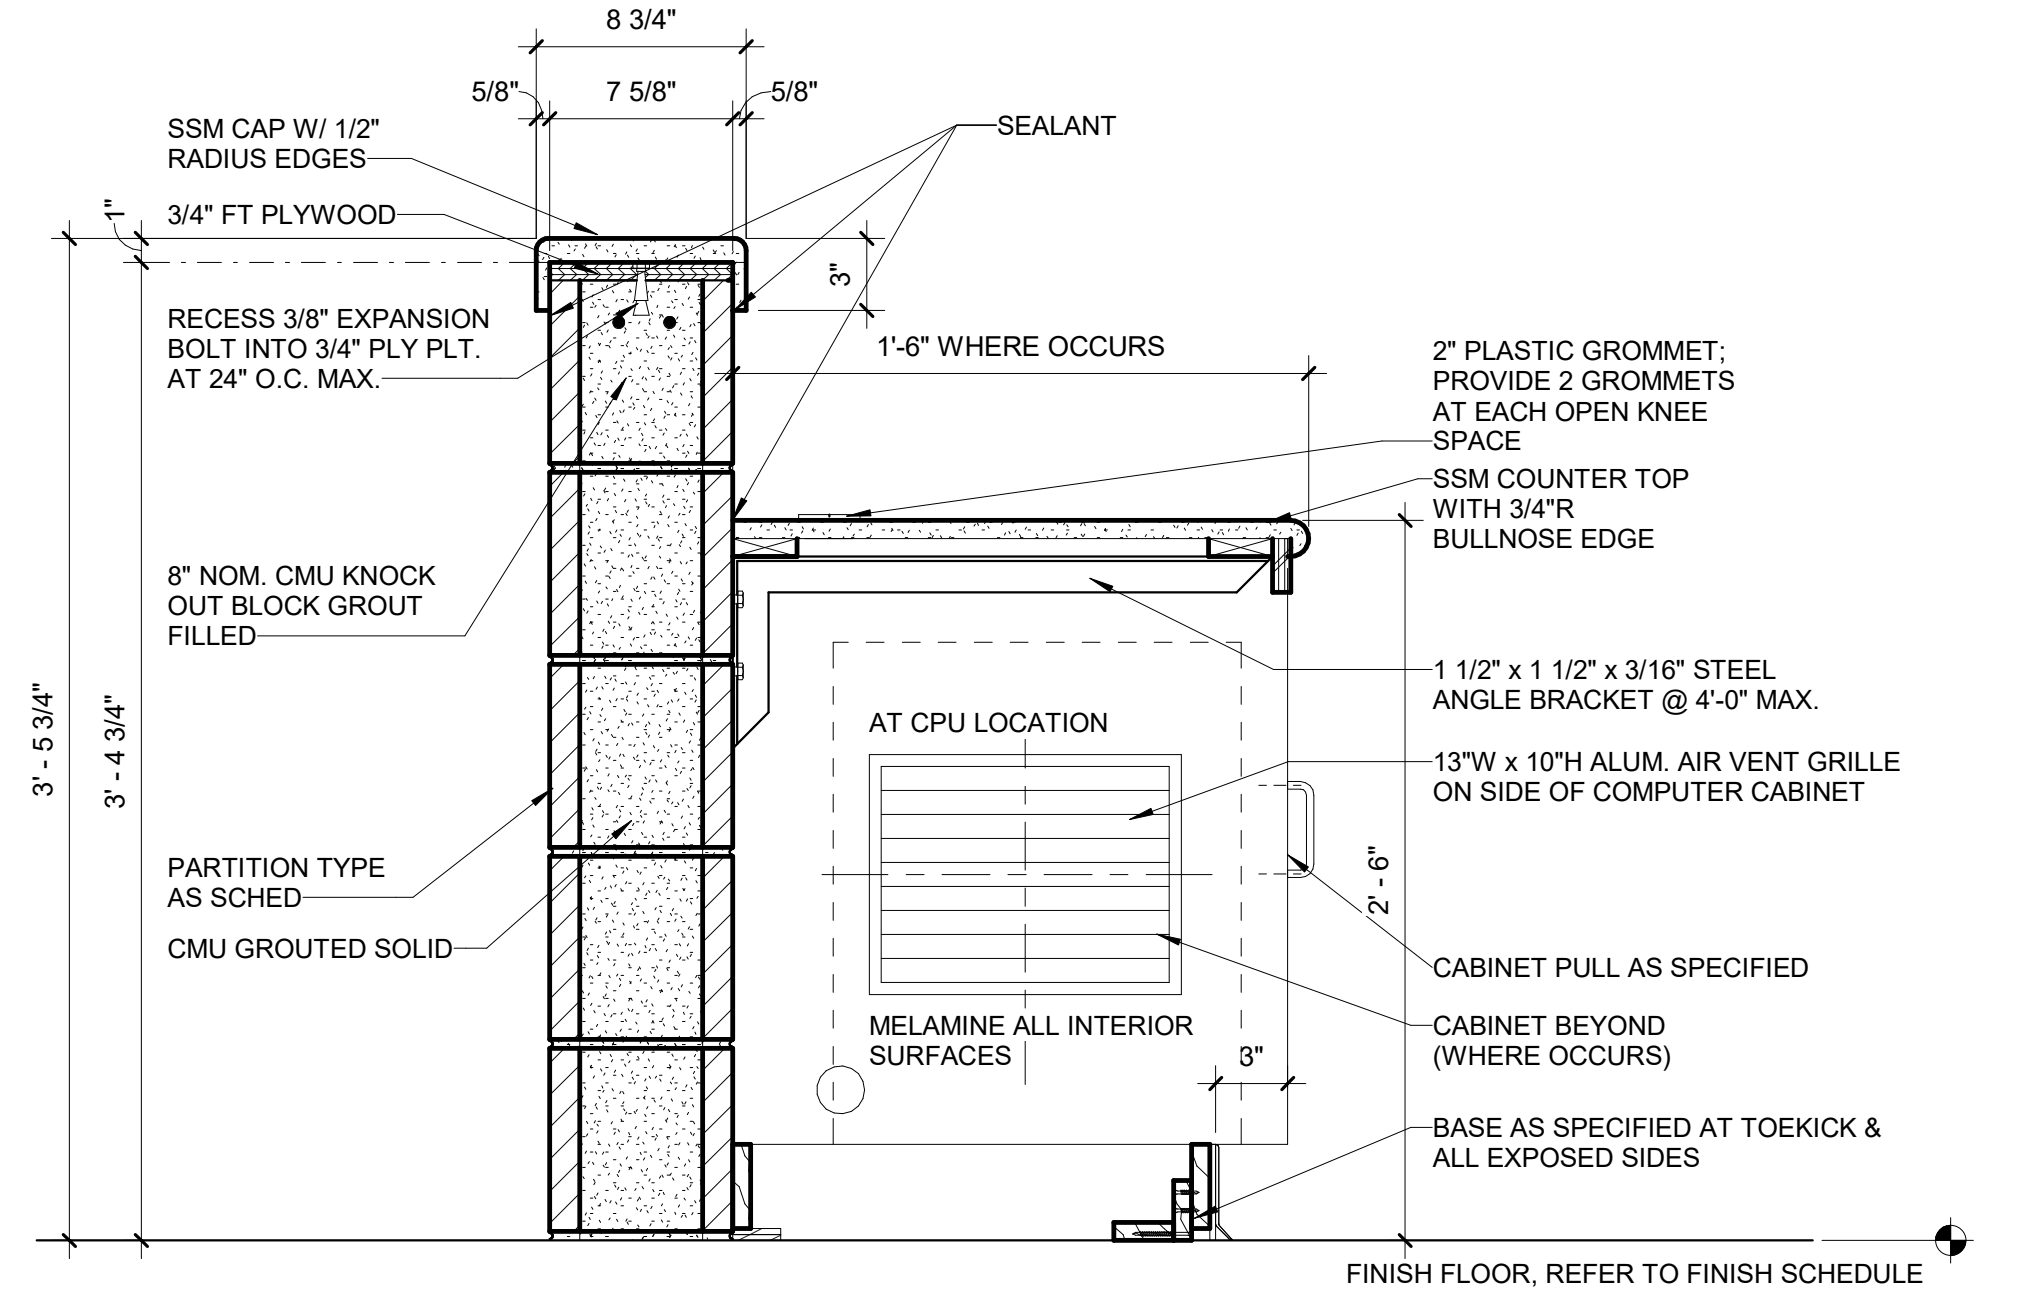


SECTION AT VENTED CABINET (C6)
Scale: 1 1/2" = 1'-0"
4/A-591

0' 4' 8' 16'
SCALE: 1 1/2" = 1'-0"

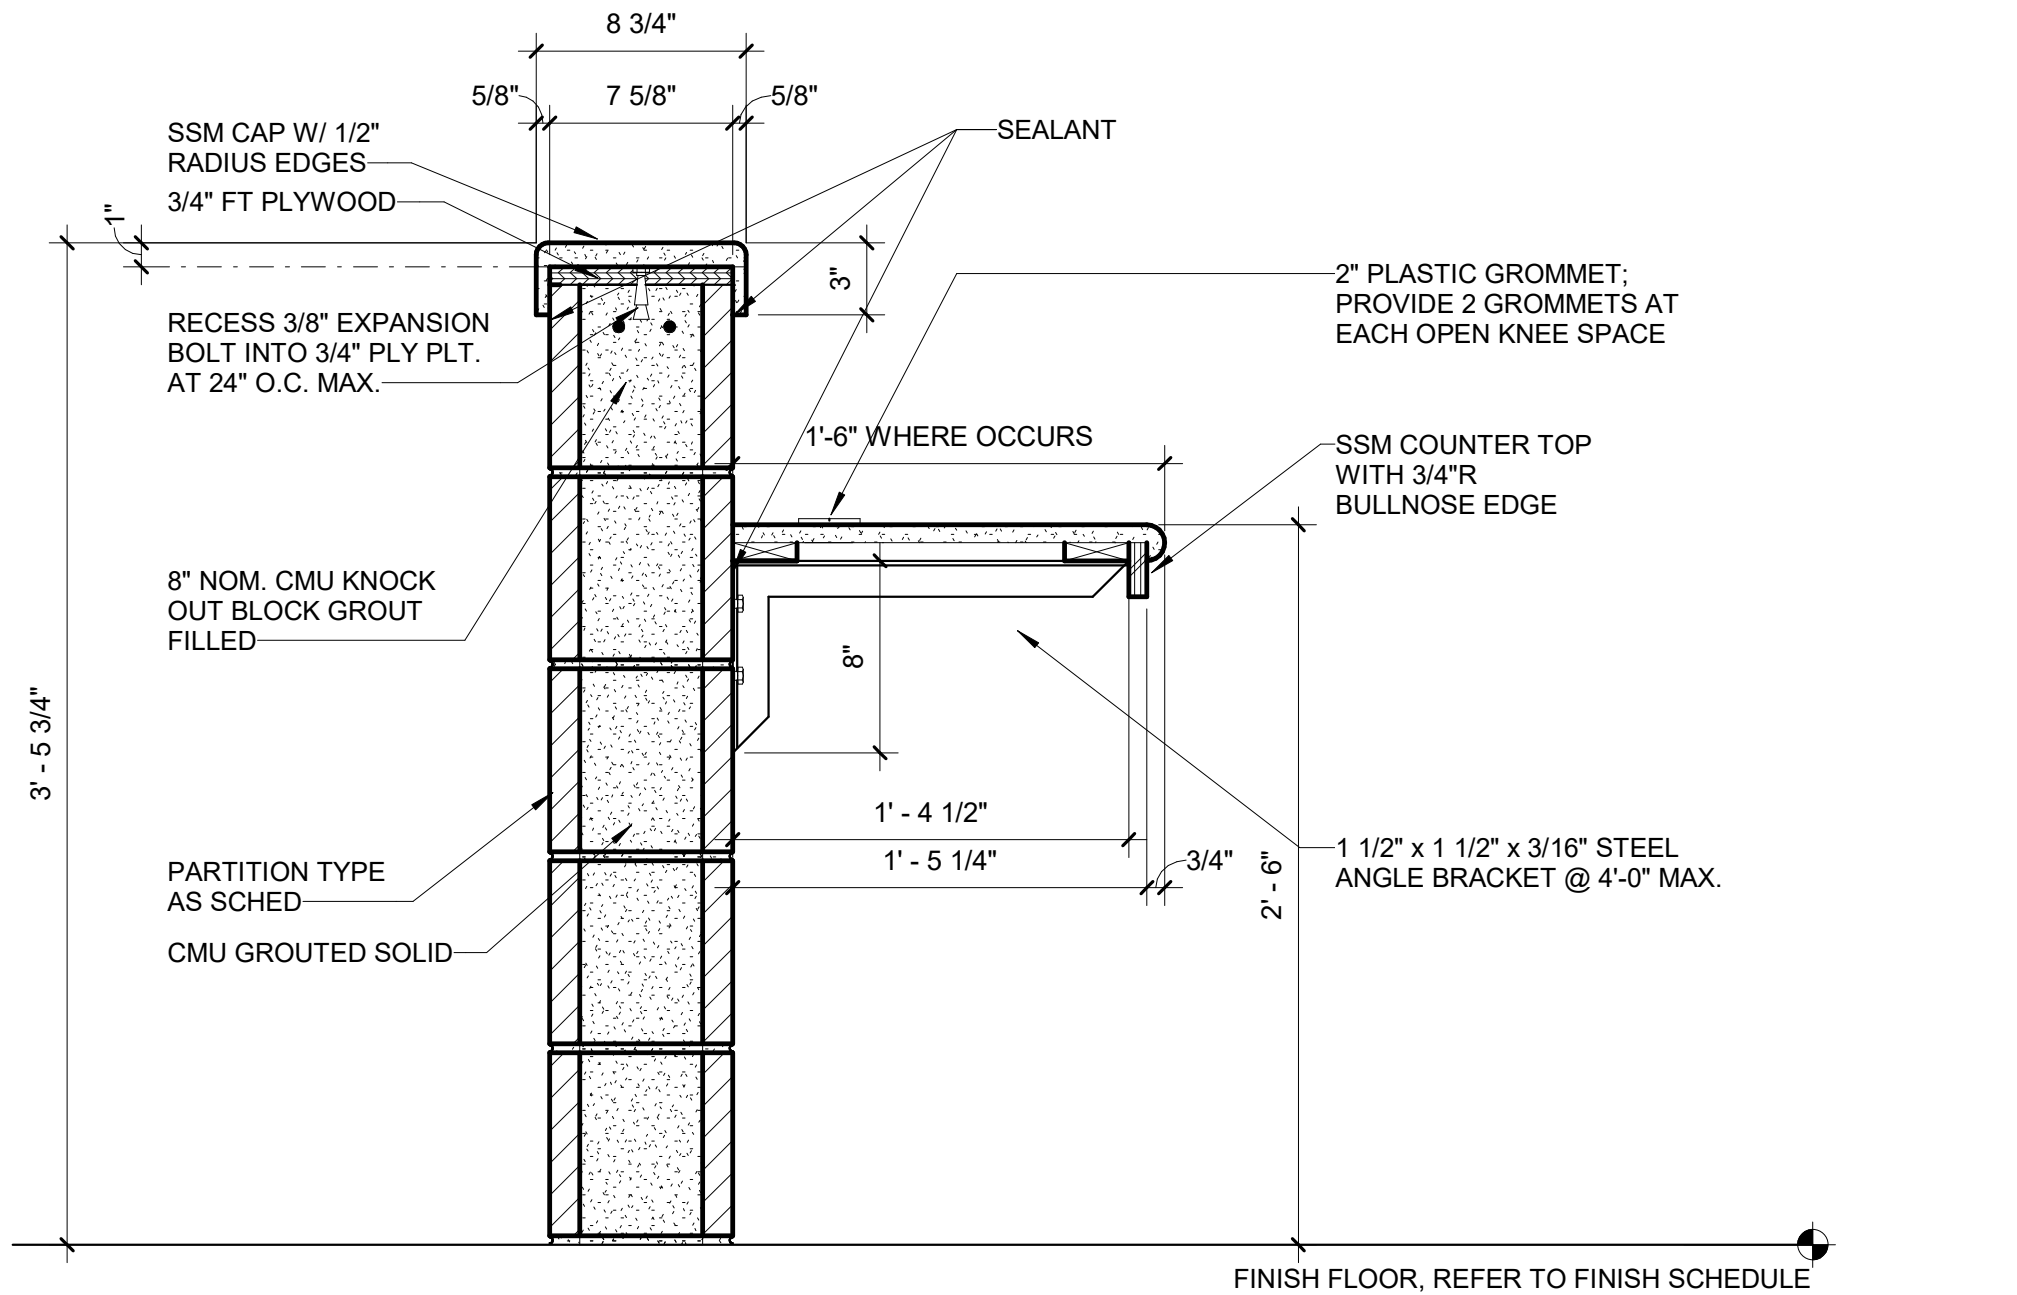

SECTION AT COUNTER (A6)
Scale: 1 1/2" = 1'-0"
3/A-591

0' 4' 8' 16'
SCALE: 1 1/2" = 1'-0"

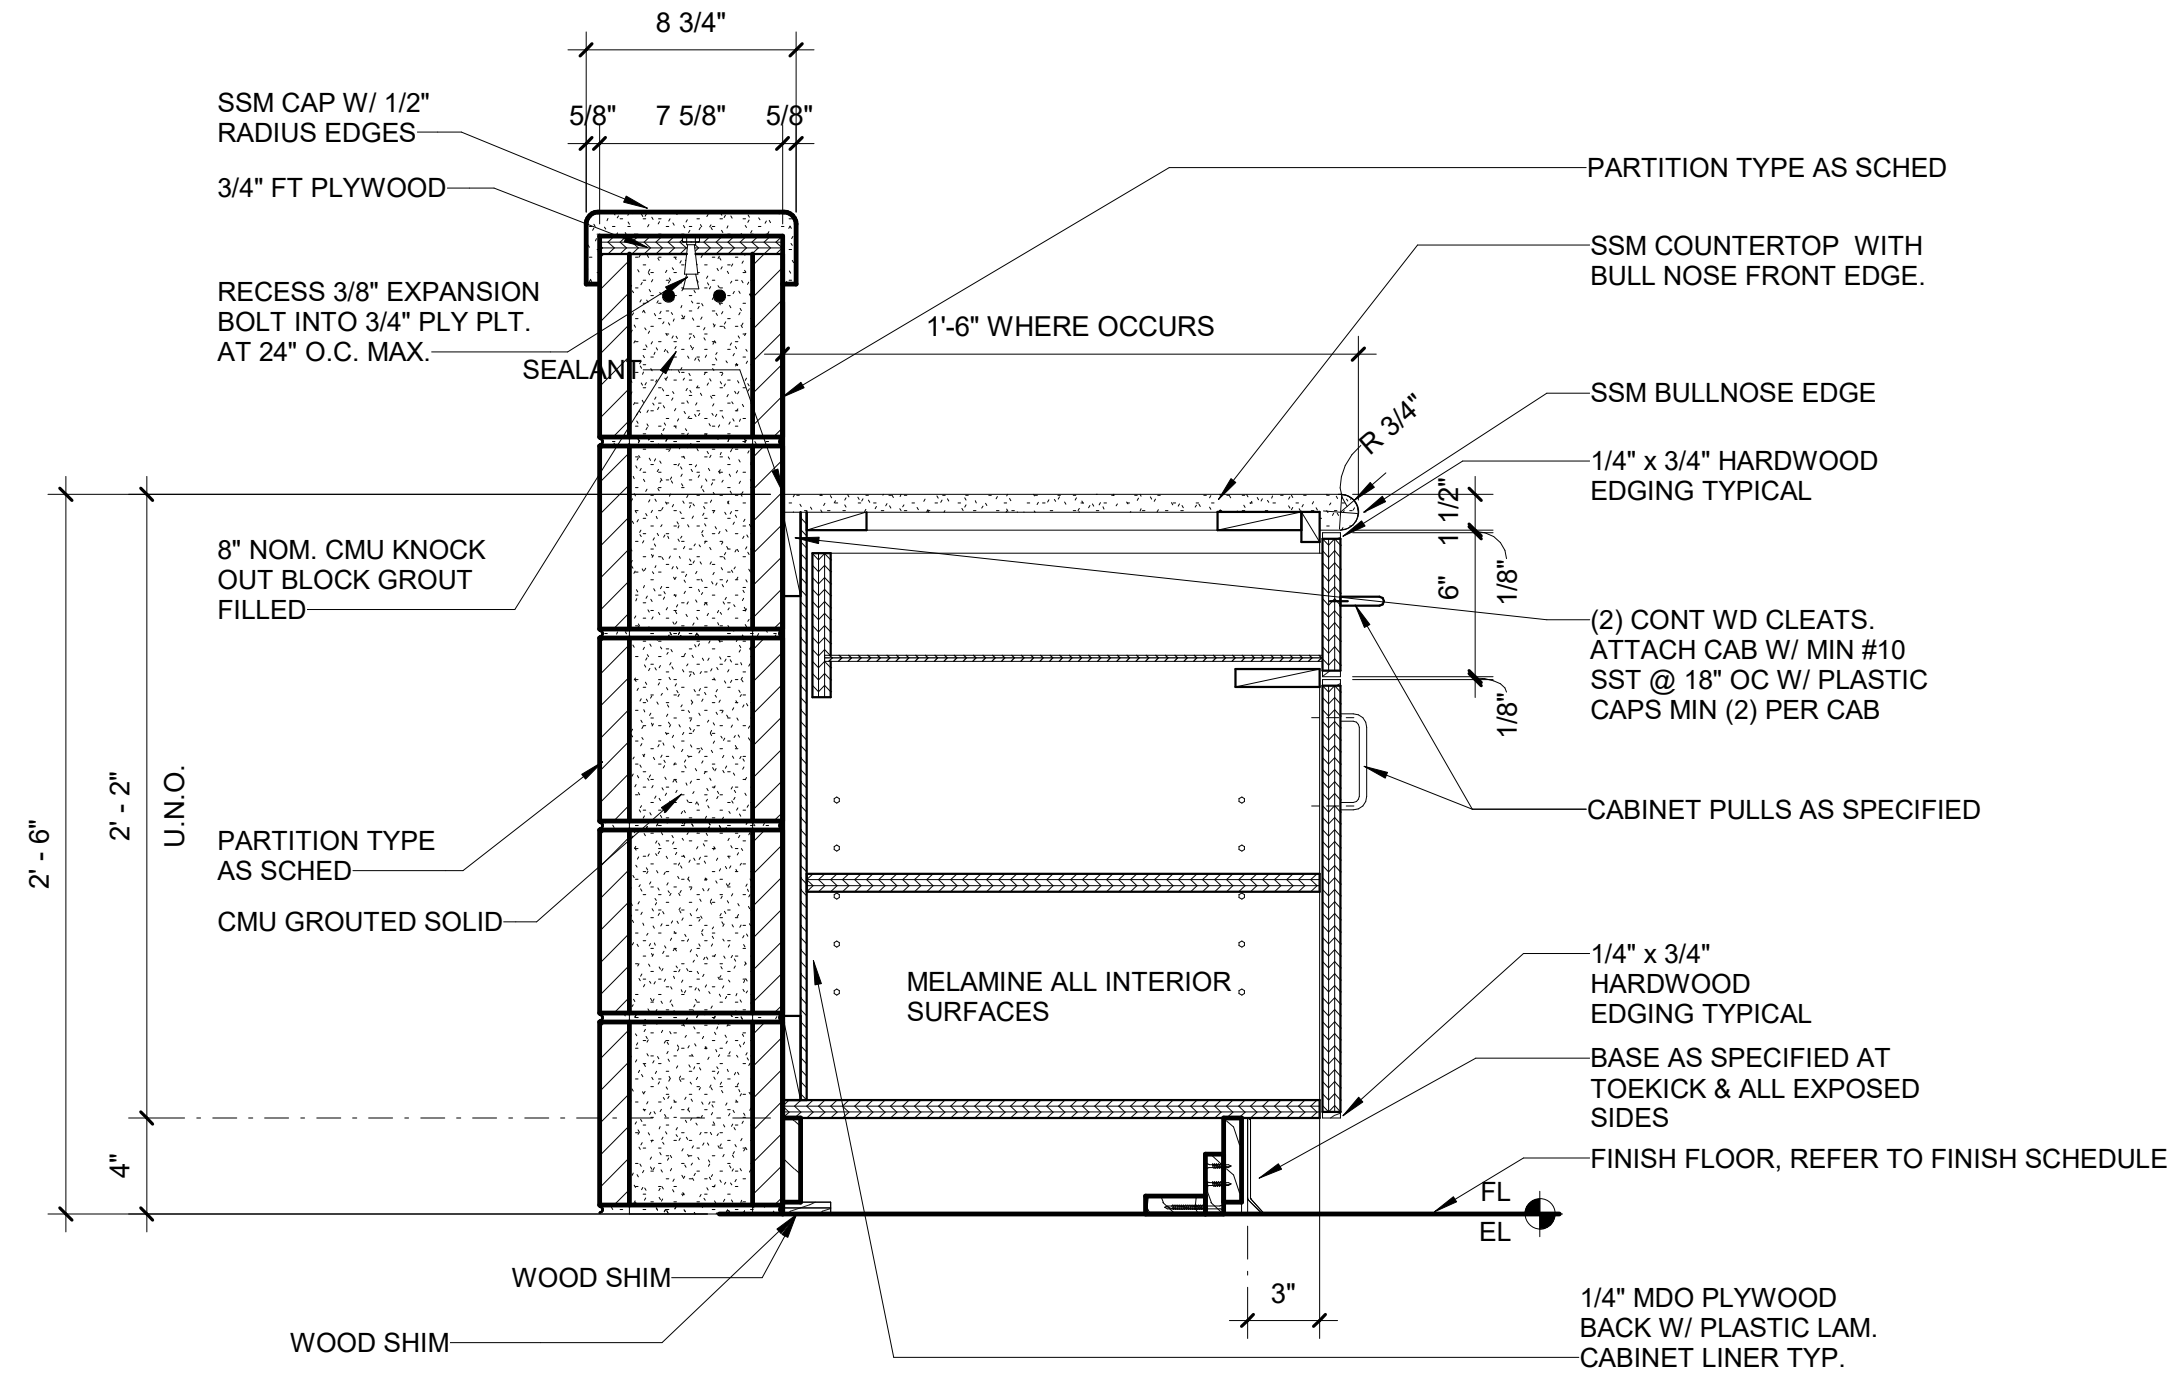


CASEWORK - BASE CABINET W/ DRAWER

NOTE:
CUSTOM GRADE CABINET TO BE 3/4" MDO PLYWOOD CONSTRUCTION WITH HPDL (HIGH PRESSURE DECORATIVE LAMINATE).
FINISH ALL EXPOSED EXTERIOR SURFACES AND RETURNS.
ALL INTERIOR SURFACES SHALL BE THERMOSET DECORATIVE OVERLAY (MELAMINE).
DRAWERS AND DOORS SHALL INCLUDE KEYED LOCKS.


SECTION AT CABINET W/ DRAWER (E4)
Scale: 1 1/2" = 1'-0"
4/A-591

0' 4' 8' 16'
SCALE: 1 1/2" = 1'-0"

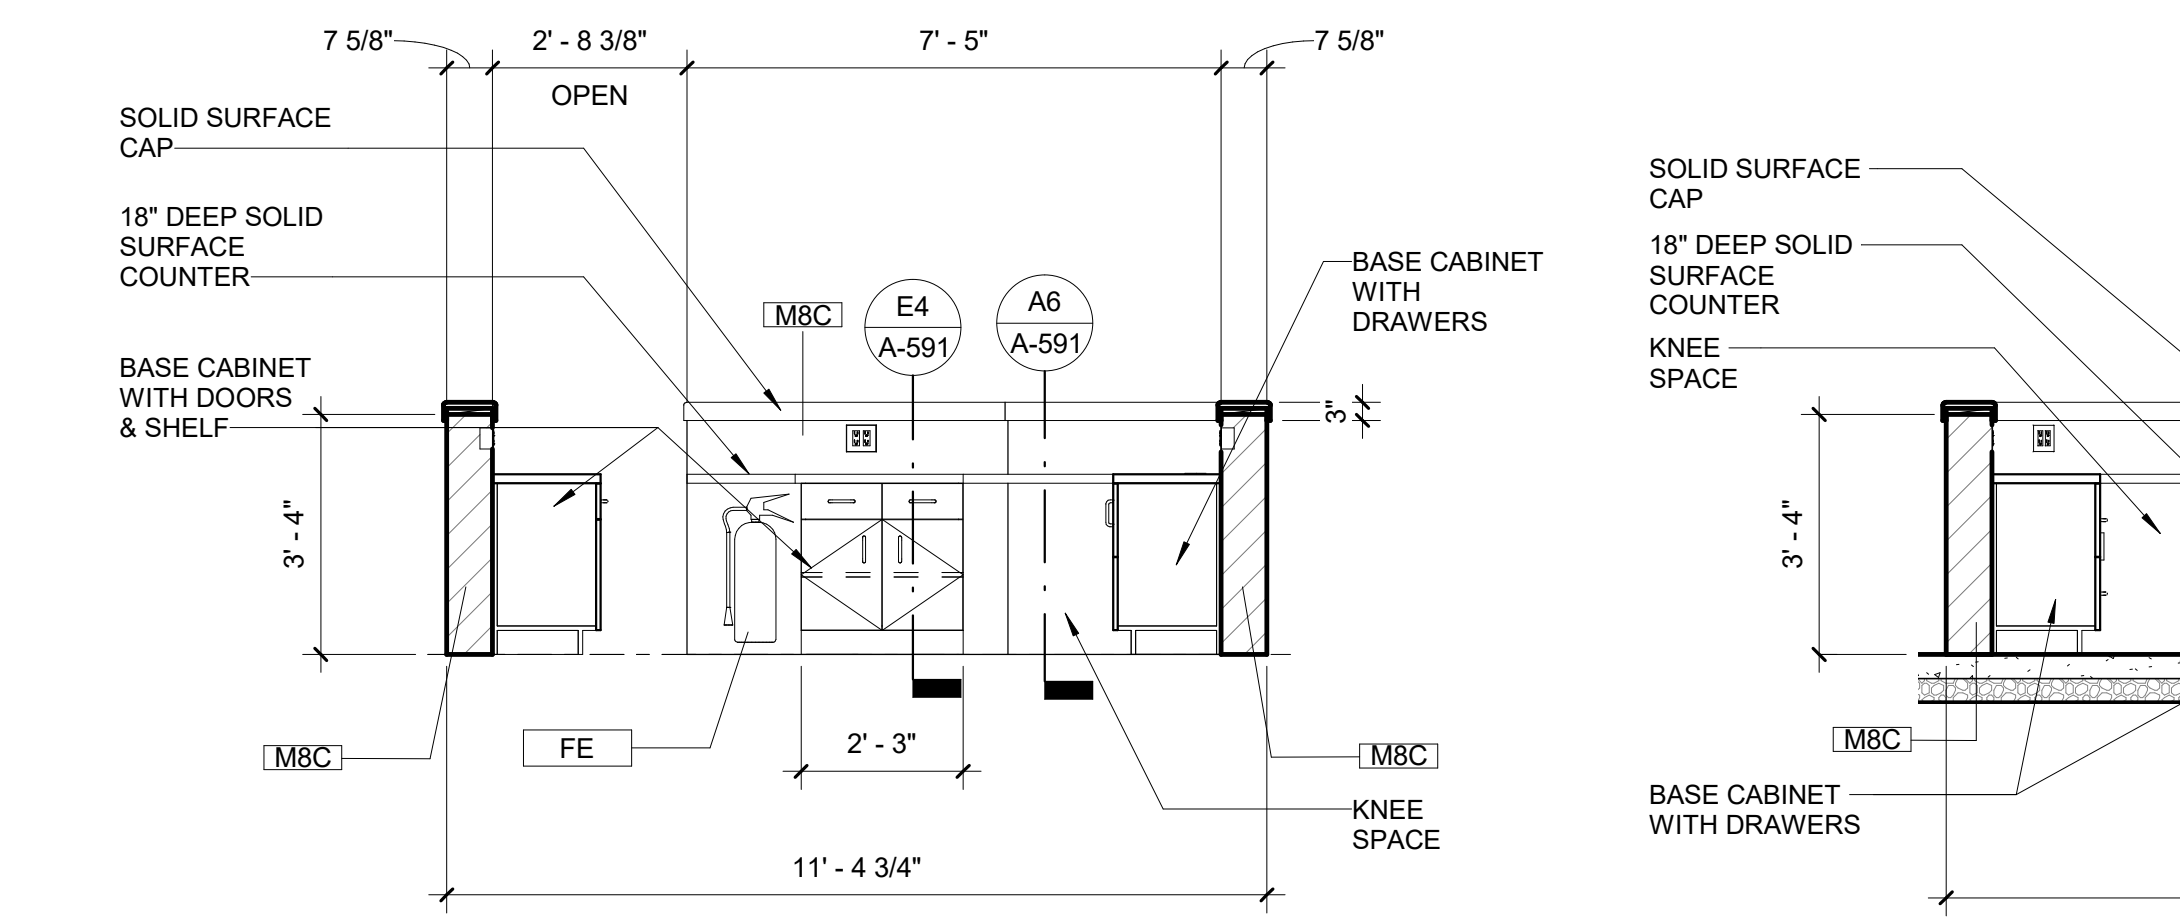


ROVER STATION C101 (6)
Scale: 3/8" = 1'-0"
E6/A-312

0' 2' 4' 6'
SCALE: 3/8" = 1'-0"

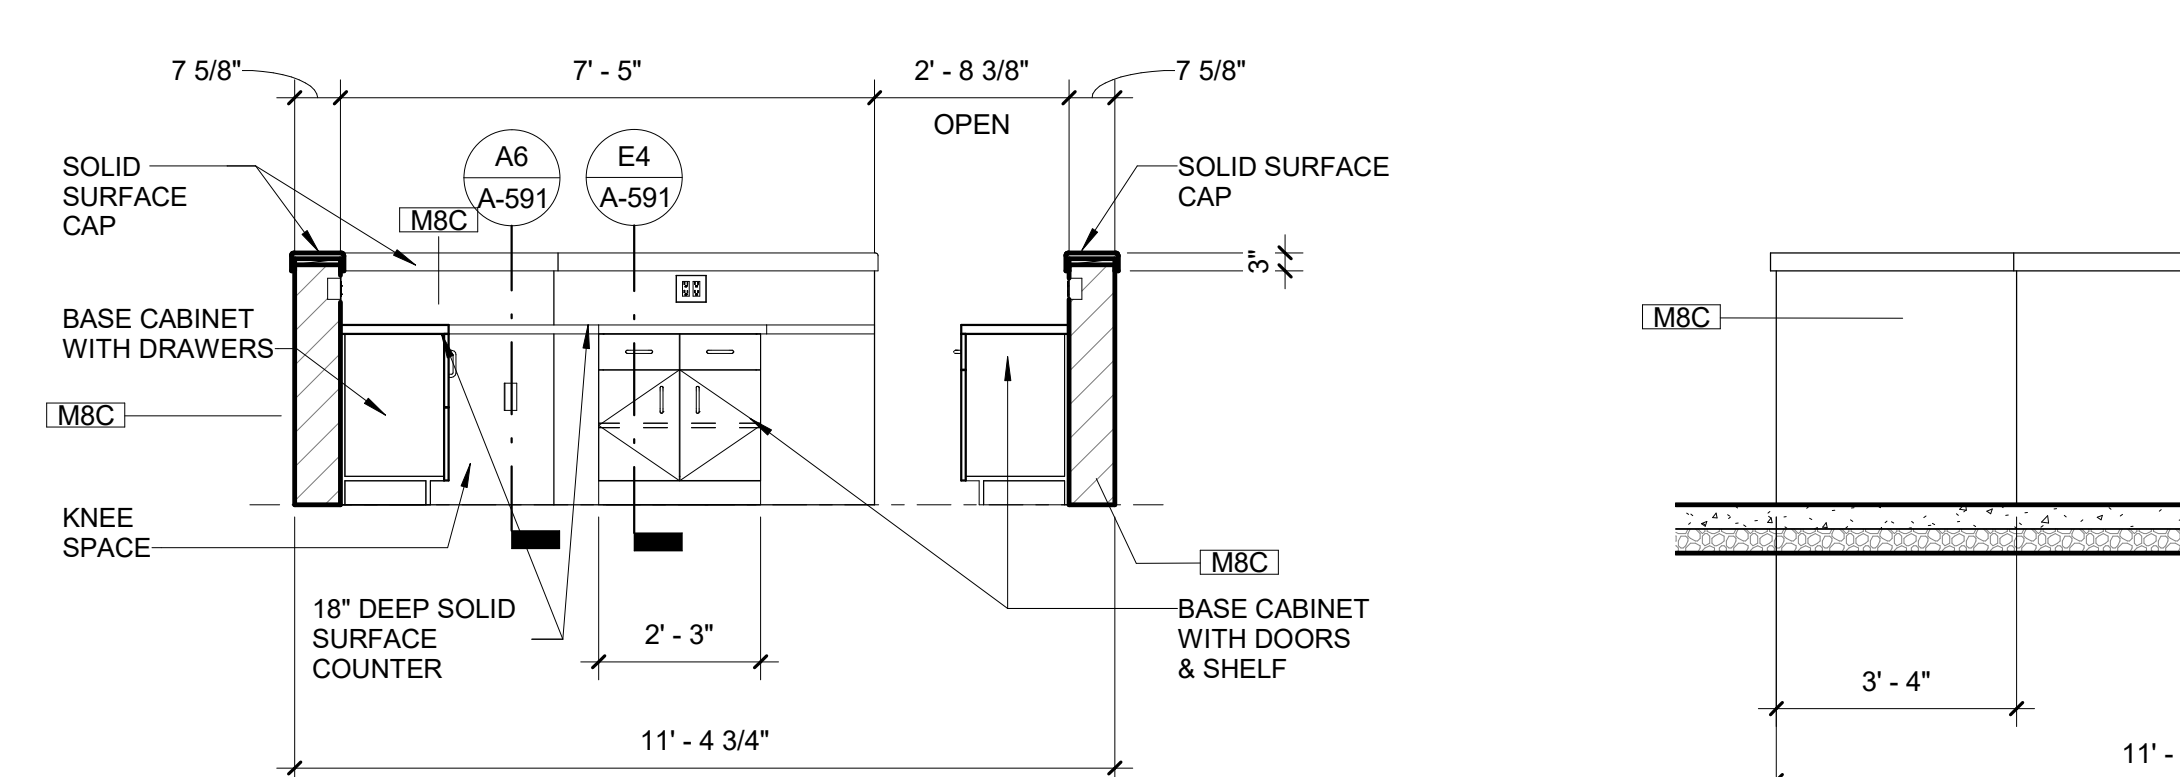


ROVER STATION C101 (3)
Scale: 3/8" = 1'-0"
E2/A-591

0' 2' 4' 6'
SCALE: 3/8" = 1'-0"

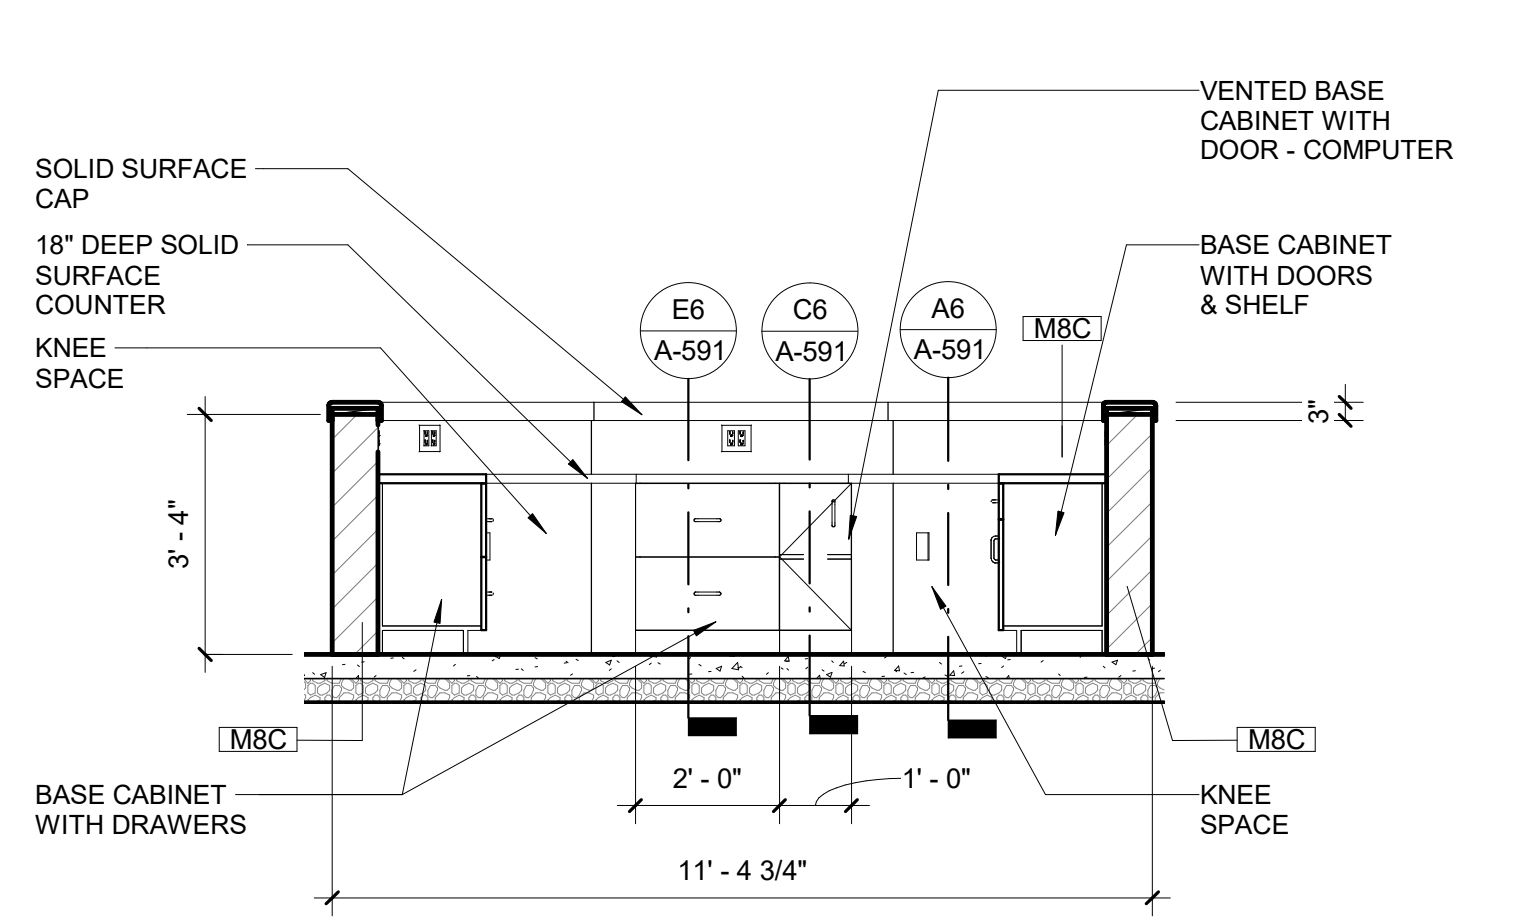


ROVER STATION C101 (5)
Scale: 3/8" = 1'-0"
E2/A-591

0' 2' 4' 6'
SCALE: 3/8" = 1'-0"

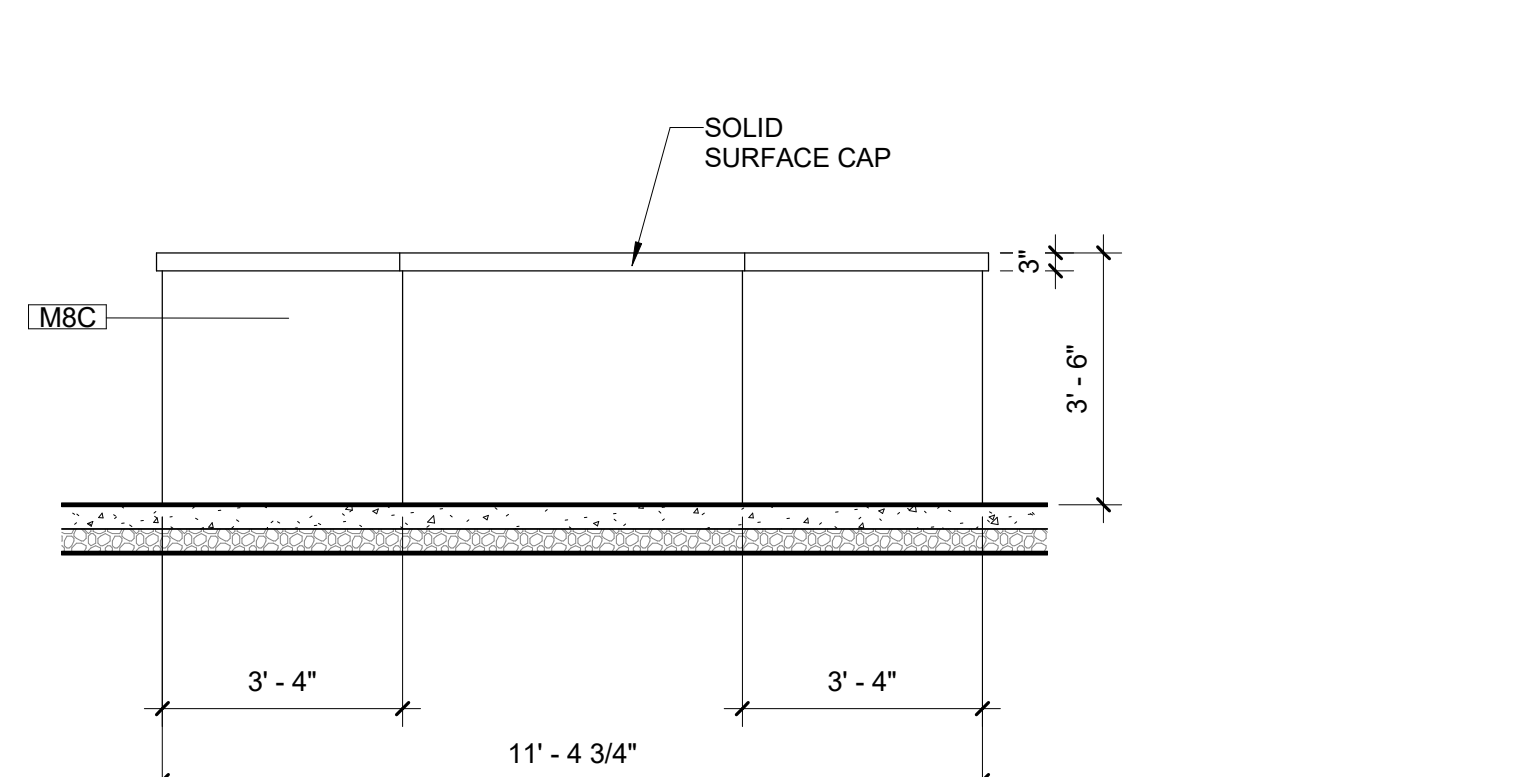

ROVER STATION C101 (2)
Scale: 3/8" = 1'-0"
E2/A-591

0' 2' 4' 6'
SCALE: 3/8" = 1'-0"

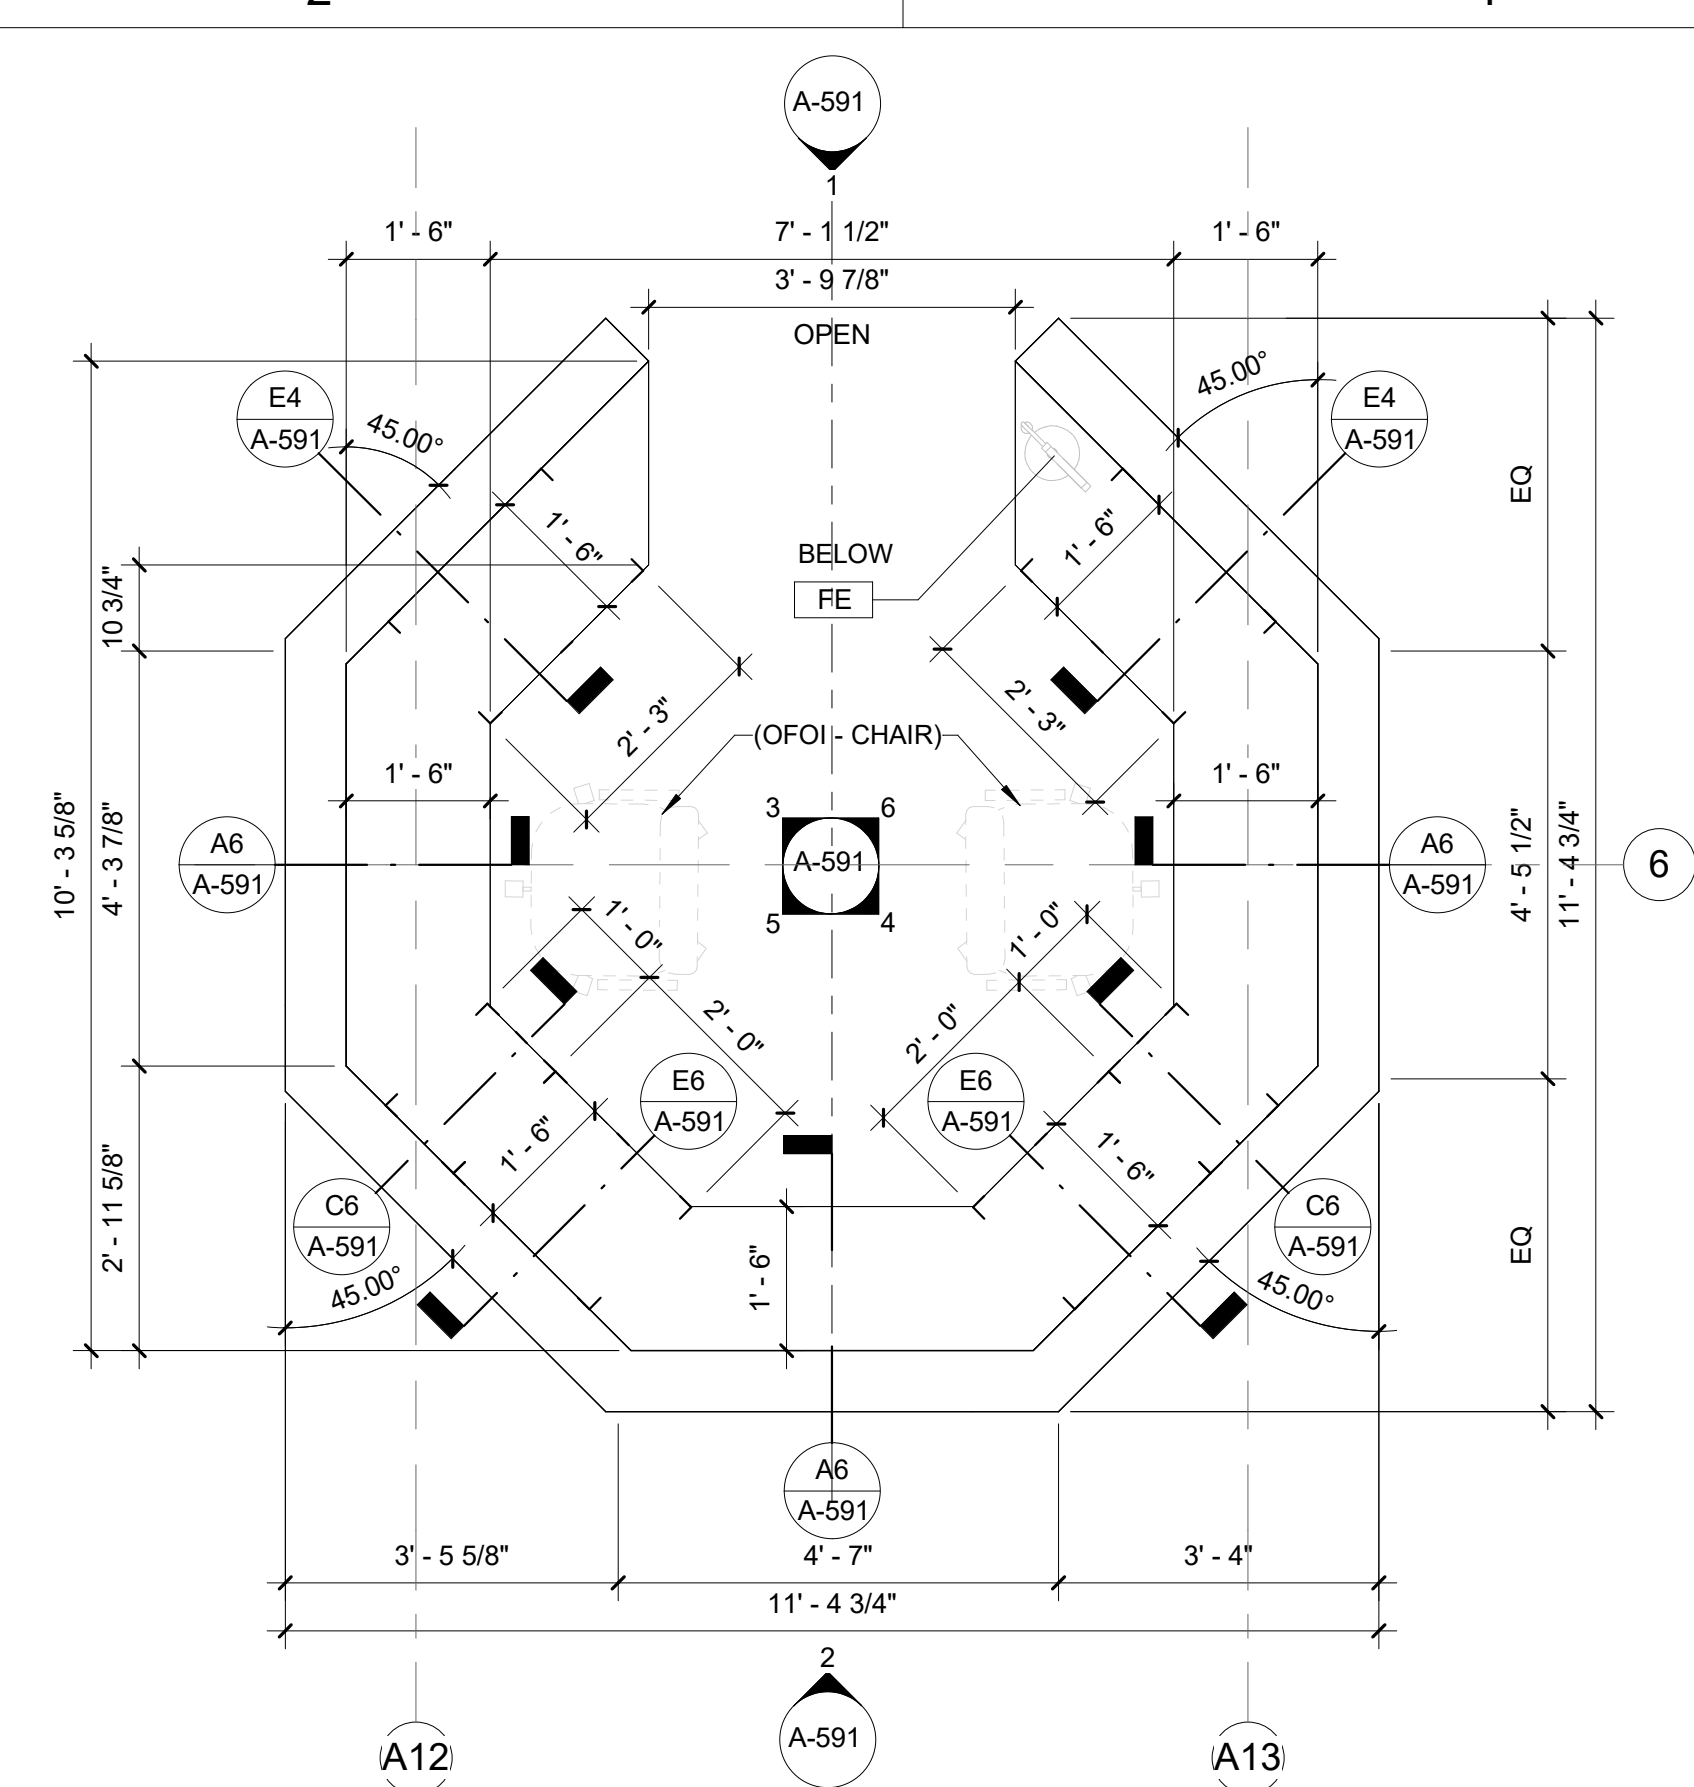

ROVER STATION PLAN (E2)
Scale: 1/2" = 1'-0"
A6/A-111

0' 2' 4' 8'
SCALE: 1/4" = 1'-0"

Dewberry
800 North Magnolia Ave.
Suite 1000, Orlando, FL 32803-3251
t +1 407 843.5120
f +1 407 649.8664

Ajax
10365 Hood Road South Suite 203
Jacksonville, FL 32257
t +1 904-262-8660
f +1 904-262-8623

STATE OF FLORIDA
DEPARTMENT OF BUSINESS AND PROFESSIONAL REGULATION
BOARD OF ARCHITECTURE & INTERIOR DESIGN
THE ARCHITECT CORPORATION HEREIN IS CERTIFIED UNDER THE
PROVISIONS OF CHAPTER 481, F.S. FOR THE TITLE OF
DEWBERRY ARCHITECTS INC.
A PROFESSIONAL SERVICE CORPORATION
LICENSE NUMBER A040001971
EXPIRATION DATE: FEBRUARY 28, 2021

Professional Seals

STATE OF FLORIDA
RICHARD G. NOVITSKY
07-24-20
AR99786
REGISTERED ARCHITECT

KEY PLAN

COLUMBIA COUNTY DETENTION FACILITY
389 NW Quinten St, Lake City, FL 32055

COLUMBIA COUNTY BOARD OF COUNTY COMMISSIONERS

SCALE As indicated

No.	Description	Date
1	ISSUED FOR PERMIT	7-24-2020

REVISIONS

DRAWN BY R NOVITSKY
APPROVED BY R NOVITSKY
CHECKED BY B HALL
DATE JULY 24, 2020


TITLE

INTERIOR - CASEWORK

PROJECT NO. 50101397

A-591

SHEET NO.
DESTROY AFTER USE

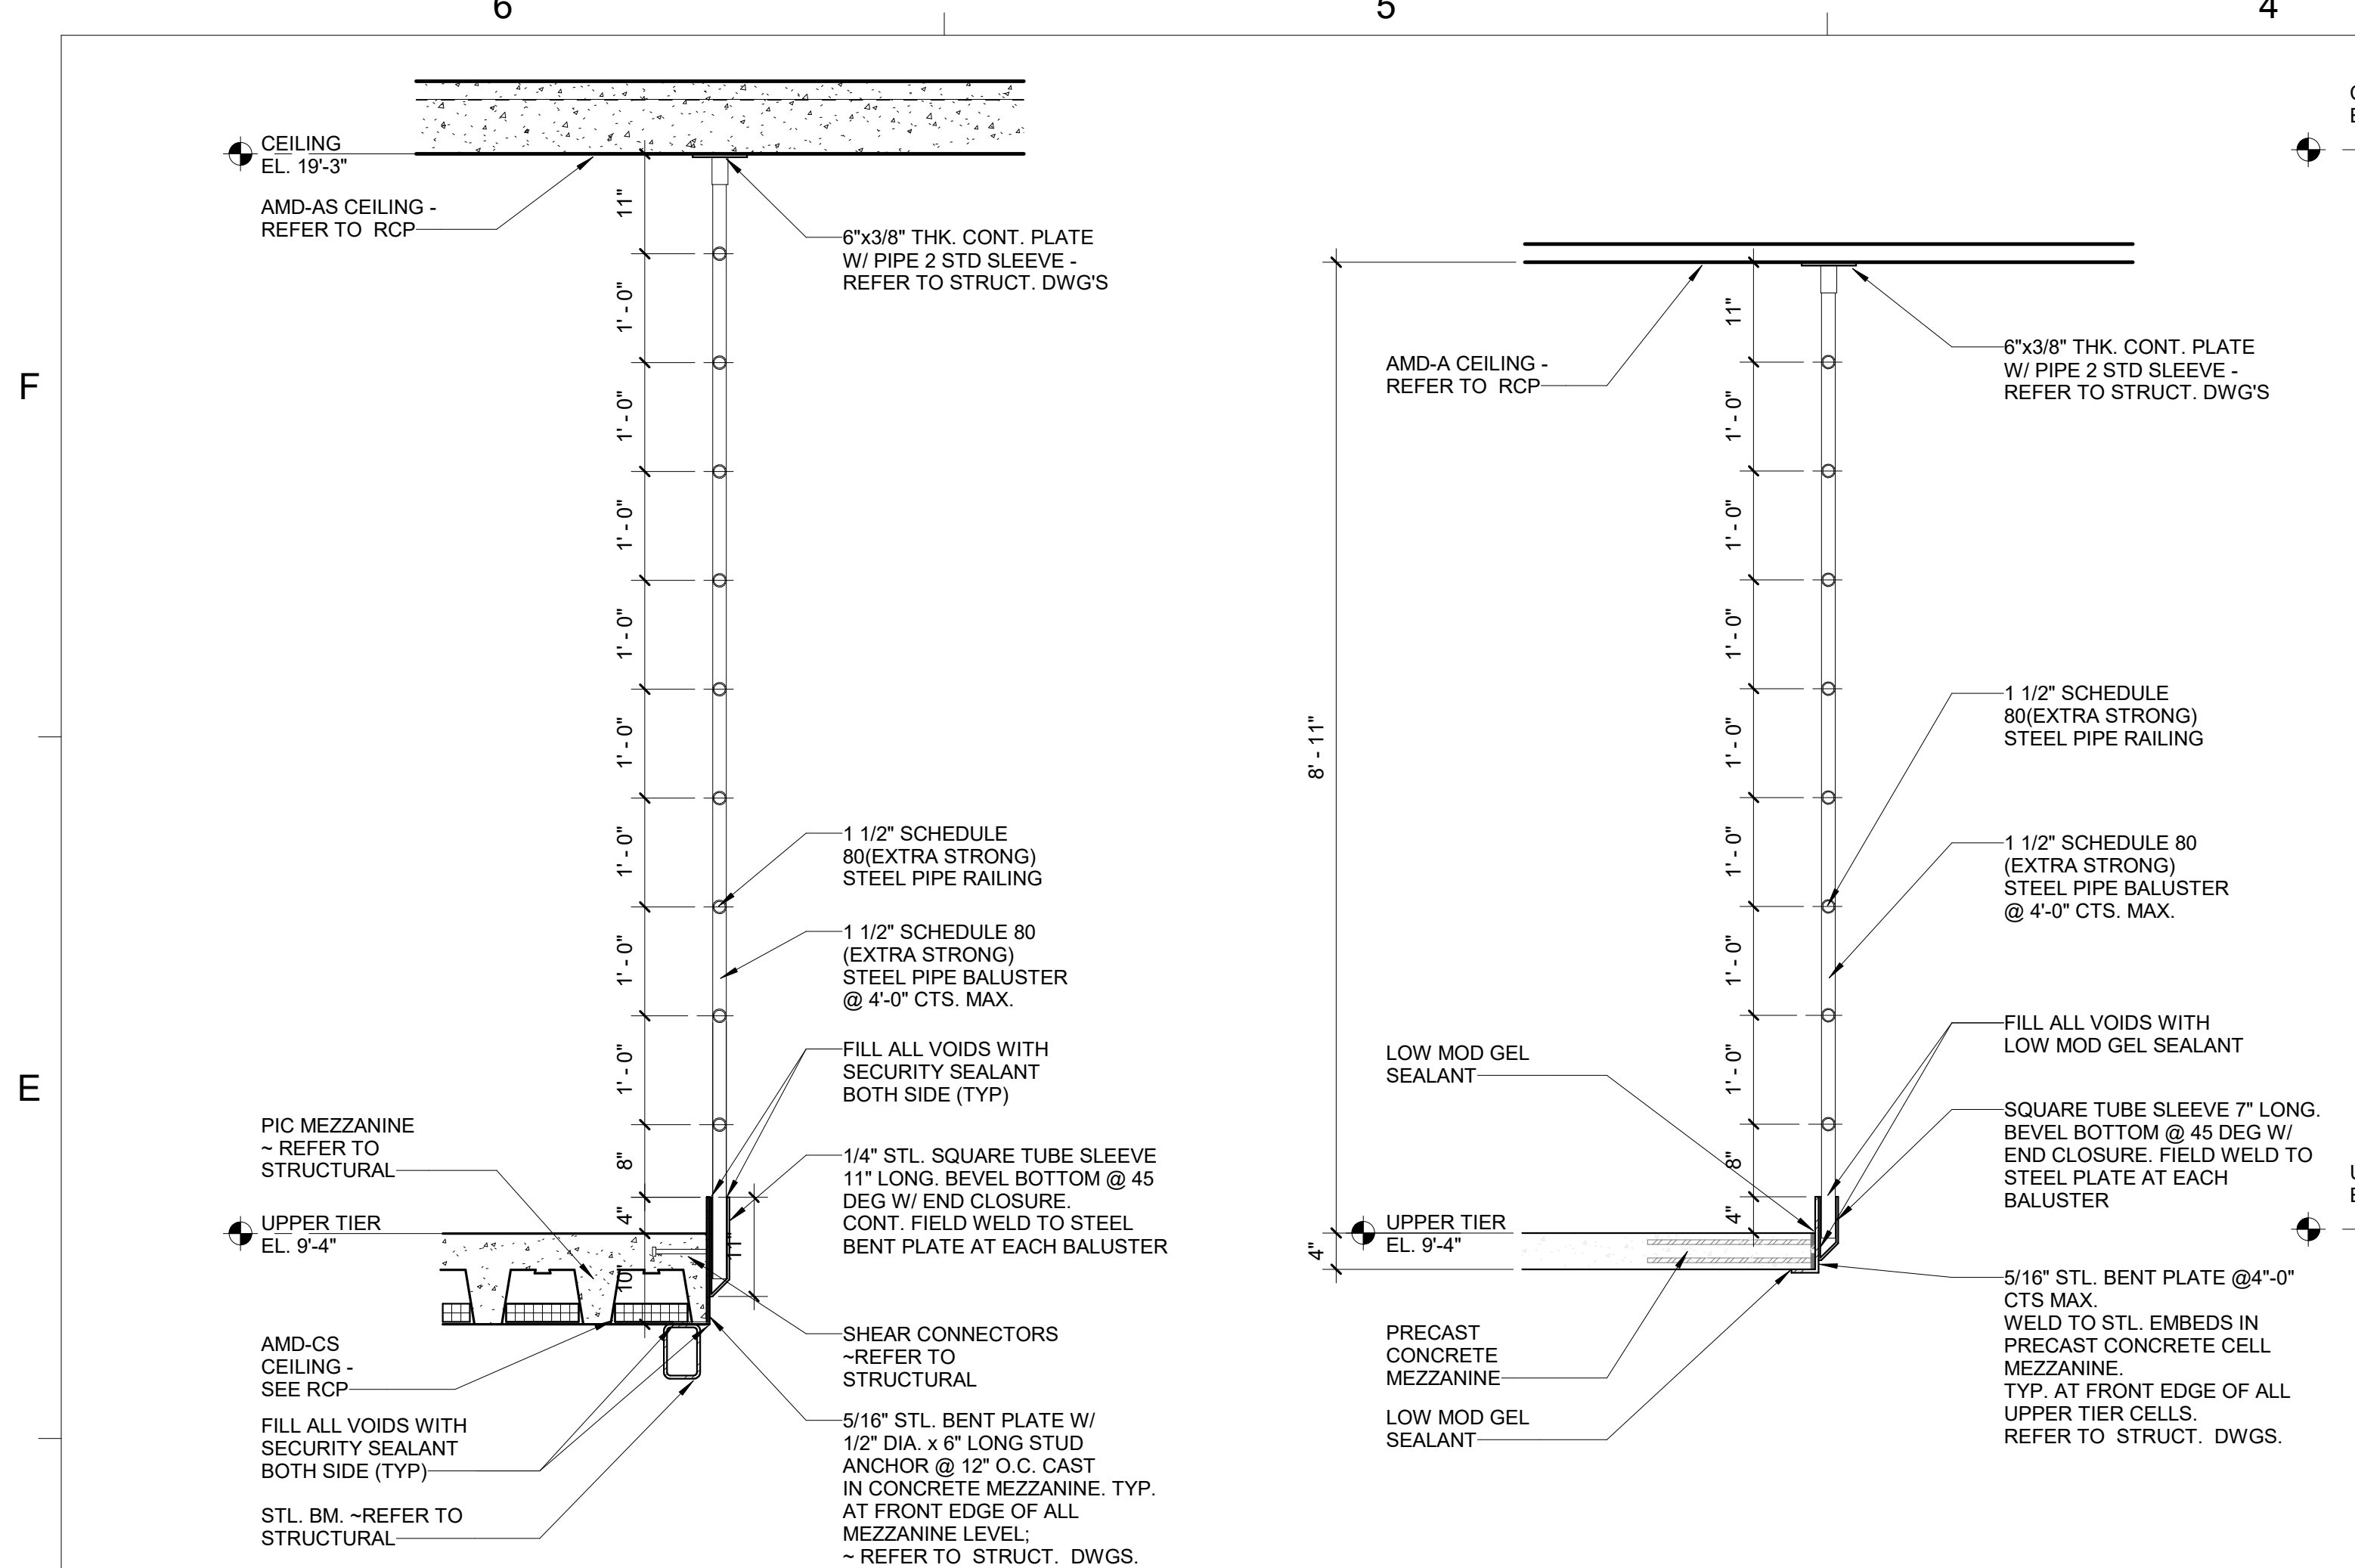

**ALTERNATE #1
MEZZANINE GUARDRAIL AT DORM**

Scale: 3/4" = 1'-0"
A6/A-121
SCALE: 3/4" = 1'-0"

**ALTERNATE #1
MEZZANINE GUARDRAIL AT CELL**


Scale: 3/4" = 1'-0"
A6/A-121
SCALE: 3/4" = 1'-0"

**ALTERNATE #1 BASE BID
MEZZANINE GUARDRAIL AT DORM**

Scale: 3/4" = 1'-0"
A6/A-121
SCALE: 3/4" = 1'-0"

**ALTERNATE #5
REC YARD TLT & DF**


Scale: 1/2" = 1'-0"
A6/A-111
SCALE: 1/2" = 1'-0"

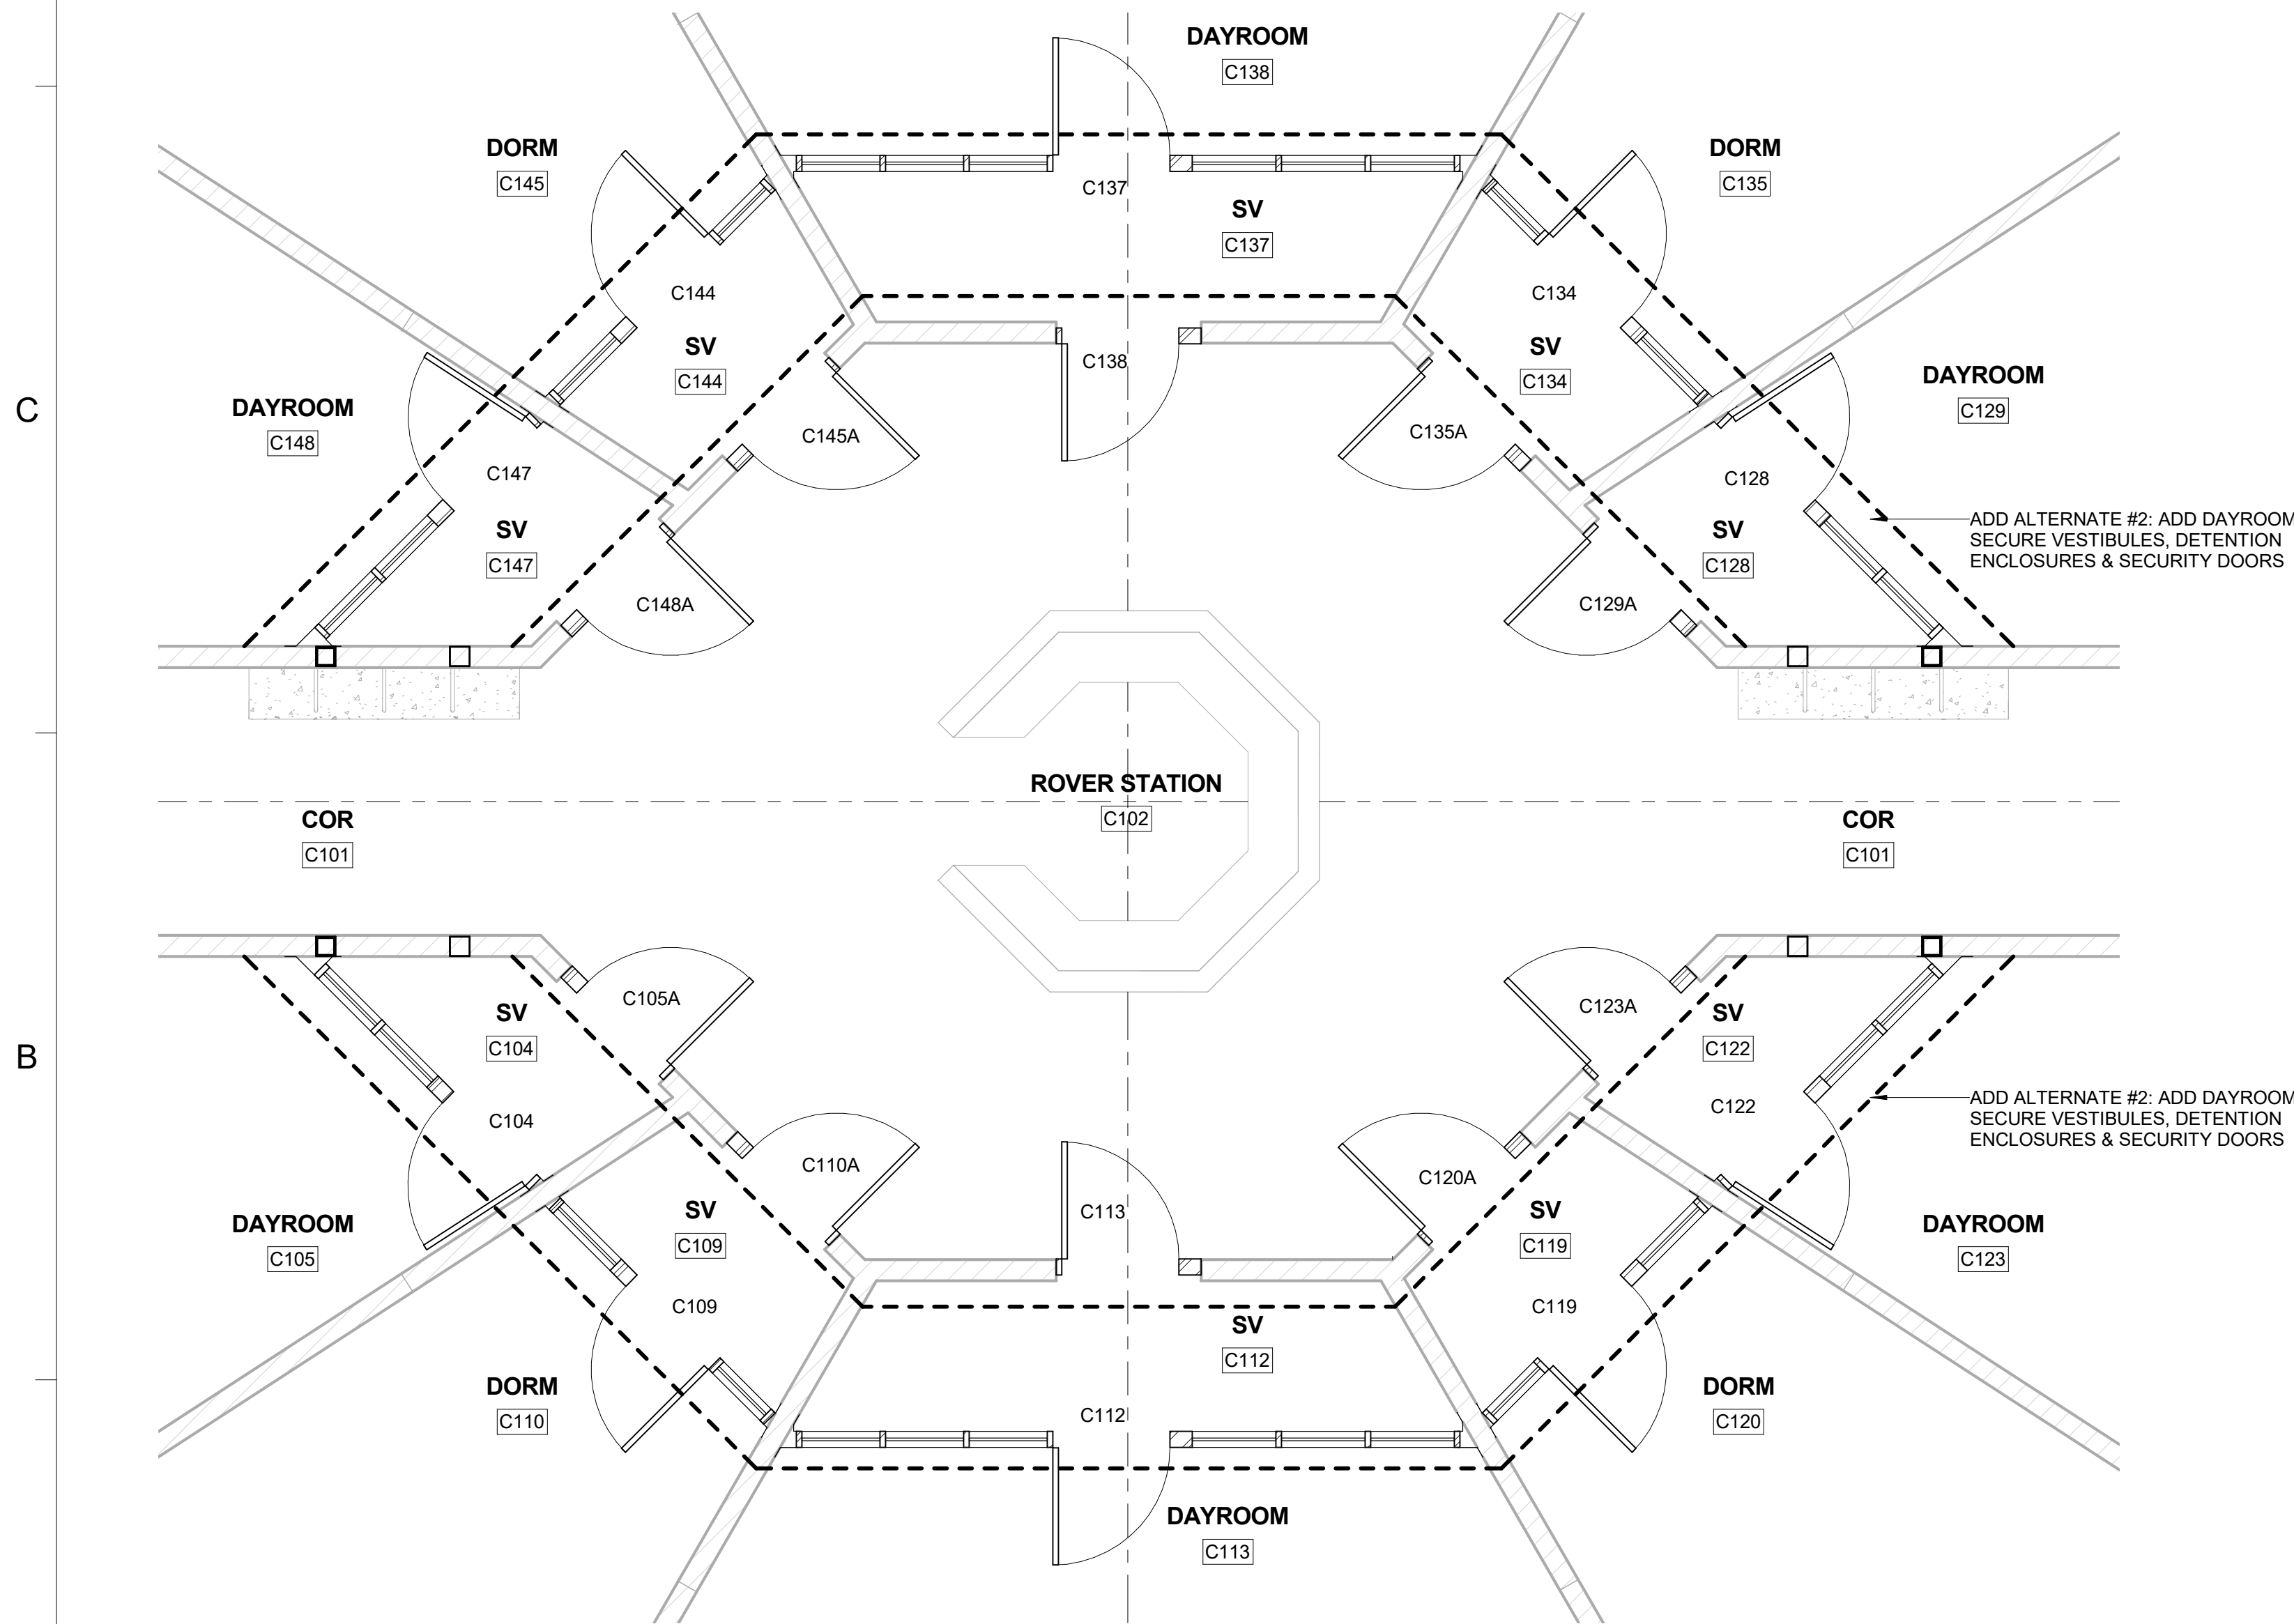

**ALTERNATE #2
SECURE VESTIBULE - FIRST FLOOR PLAN**

Scale: 1/4" = 1'-0"
A6/A-111
SCALE: 1/4" = 1'-0"

ALTERNATE BID - ADD SECURE VESTIBULE C104, C109, C112, C119, C122, C128, C134, C137, C144, C147
~ REFER TO QD - SERIES FOR FRAME AND DOOR TYPES

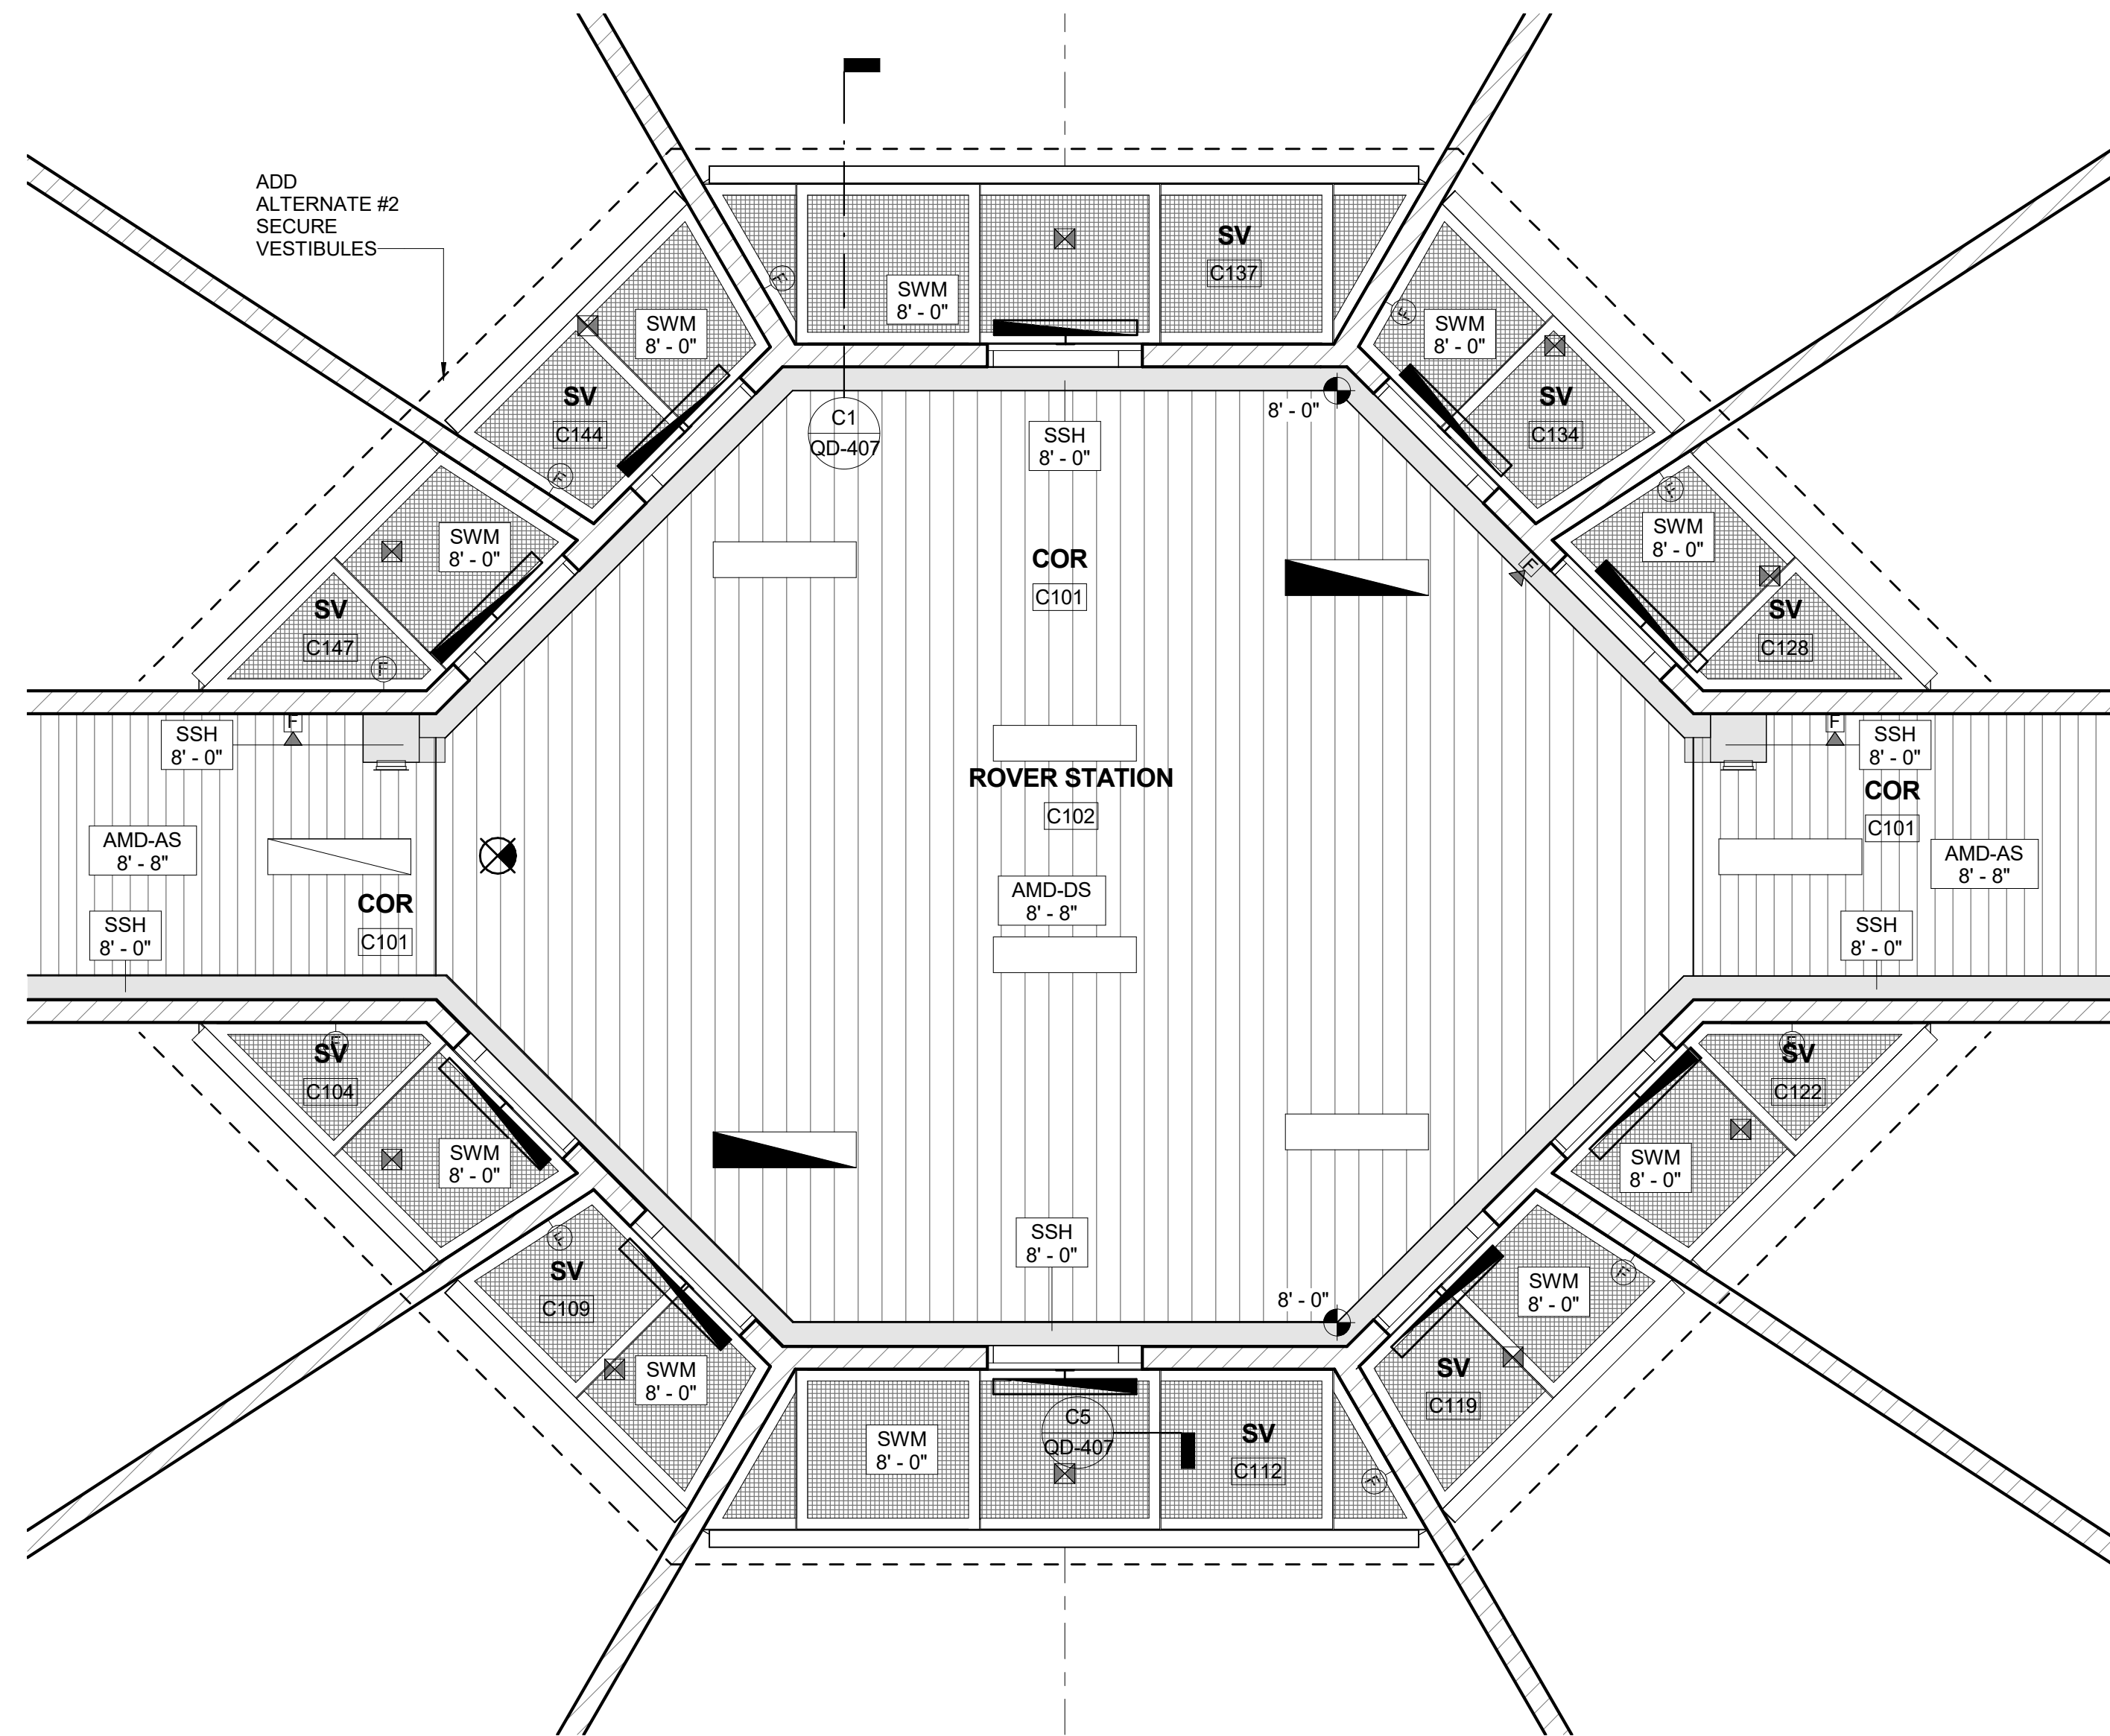

**ALTERNATE #2
SECURE VESTIBULE REFLECTED CEILING PLAN**

Scale: 1/4" = 1'-0"
A6/A-114
SCALE: 1/4" = 1'-0"

ALTERNATE BID - ADD SECURE VESTIBULE C104, C109, C112, C119, C122, C128, C134, C137, C144, C147
~ REFER TO QD - SERIES FOR FRAME AND DOOR TYPES

ALTERNATES

ALTERNATE #1 GUARDRAILS - (Refer to details this sheet)

BASE BID - Provide Half Height Guardrail
ADD ALTERNATE - Provide Full Height Guardrails

ALTERNATE #2 SECURE VESTIBULES - (Refer to details this sheet)

BASE BID - Delete Security Metal Vestibule at Housing Pod C

ADD ALTERNATE - Provide Security Metal Vestibules at Housing Pod C

ALTERNATE #3 GENERATOR - (Refer to Mechanical Series Drawings)

BASE BID - Provide Diesel Generator

ADD ALTERNATE - Provide Natural Gas Generator & associated underground gas utilities to generator

ALTERNATE #4 INMATE INTERCOMS AT PRECAST CONCRETE CELLS

BASE BID - No intercoms or conduits for intercoms required at precast cell locations.

ADD ALTERNATE - Precast concrete cell provider to (add) inmate intercom back boxes and stub-outs for future intercoms at each cell location.

Mounting height to be per manufacturer standard installation.
At ADA cell locations, provide intercoms with maximum height to push button at 48" AFF.
Provide back box with detention cover plate and security screws.
Conduits for future wiring to intercoms shall be provided.

ALTERNATE #5 EXTERIOR REC YARD & INMATE TOILET

BASE BID - Provide concrete pad outside door C158A - Eliminate Rec Yard

ADD ALTERNATE - Provide the following items:
12ft High Security Fence with Razor Ribbon between new & existing buildings
Man gate with pad lock
Exterior Rec Yard concrete slab on grade sloped to drains
Detention toilet/ GBars / sink / CMU privacy walls at 3'-4" h per detail E3/ A-701
Detention grade chilled bi-level ADA drinking fountain

ALTERNATES GENERAL NOTES

- Refer to Structural drawings for Primary Structure, Secondary Framing, Roof Framing, and Structural Bracing for Alternates #1, #2.
- Refer to Civil drawings for underground Utilities for Alternates #3.
- Refer to Electrical drawings for Electrical Lighting, Outlets, Controls, Panels and Circulating for Alternates #2 & #3.
- Refer to Fire Protection drawings for Alternates #2.
- Refer to TY series drawings for Security and Technology items for #2 and #4.
- Refer to QD Series Drawings for Detention items for Alternates #1, #2 and #4
- Refer to AS-101 Drawings Exterior Recreation Yard Alternate #5

Dewberry
800 North Magnolia Ave.
Suite 1000, Orlando, FL 32803-3251
t +1 407 843.5120
f +1 407 649.8604

Ajax
10365 Hood Road South Suite 203
Jacksonville, FL 32257
t +1 904-262-8660
f +1 904-262-8623


STATE OF FLORIDA
DEPARTMENT OF BUSINESS AND PROFESSIONAL REGULATION
BOARD OF ARCHITECTURE & INTERIOR DESIGN
THE ARCHITECT CORPORATION HEREBY CERTIFIES UNDER THE PROVISIONS OF CHAPTER 481, F.S. (F.S. 481.05)

DEWBERRY ARCHITECTS INC.
1800 WASHINGTON BLVD
SUITE 200
TALLAHASSEE, FL 32304
LICENSE NUMBER: A04001371
EXPIRATION DATE: FEBRUARY 28, 2021

Professional Seals



KEY PLAN

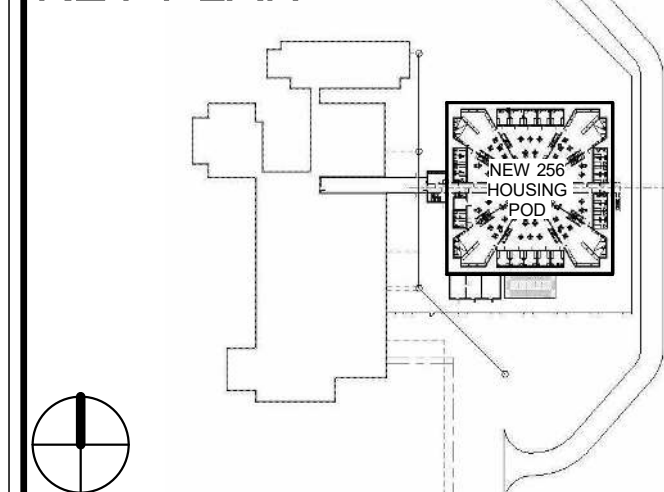

COLUMBIA COUNTY DETENTION FACILITY
389 NW Quinten St., Lake City, FL 32055

COLUMBIA COUNTY BOARD OF COUNTY COMMISSIONERS

SCALE As indicated

No.	Description	Date

REVISIONS

DRAWN BY	R NOVITSKY
APPROVED BY	R NOVITSKY
CHECKED BY	B HALL
DATE	JULY 24, 2020
TITLE	

PROJECT ALTERNATES

PROJECT NO. 50101397

A-701

SHEET NO.

DESTROY AFTER USE