

# (BED A 42B) BEDFORD-A

REVISED: 02-08-12

## BUILDING DATA

FLORIDA BUILDING CODE 2010 : RESIDENTIAL  
FLORIDA BUILDING CODE 2010 : PLUMBING  
FLORIDA BUILDING CODE 2010 : MECHANICAL  
FLORIDA BUILDING CODE 2010 : FUEL GAS

NATIONAL ELECTRICAL CODE 2008

STRUCTURAL DESIGN PARAMETERS: ASCE 7-10 [ PER FRC 2010 : SECTION R301.2J1, DESIGN CRITERIA ]

CLASSIFICATION : 2

OCCUPANCY: RESIDENTIAL

BUILDING DESIGN: ENCLOSED

EXPOSURE: B SURFACE ROUGHNESS : B

INTERNAL PRESSURE COEFFICIENT: GCpf = +/- 0.18

RISK CATEGORY II

## TWO STORY DESIGN:

BUILDING MEAN ROOF HEIGHT : 25 FEET, MAX.

## DESIGN WIND SPEED:

Vult = 160 MPH (FRC 2010, R301.2J.3)  
Vasd = 124 MPH (FRC 2010, R301.2J.3)

## WOOD FRAMING INSPECTION

ALL PLUMBING, ELECTRICAL AND MECHANICAL ROUGH-INS MUST BE COMPLETE, INSPECTED AND APPROVED BEFORE REQUESTING THE FRAMING INSPECTION. (FBC 2010, SECTION R101.3)

## TERMITE TREATMENT

THE BUILDING AND PATIO SLAB HAVE RECIEVED A COMPLETE TREATMENT FOR THE PREVENTION OF SUBTERRANEAN TERMITES. THE TREATMENT IS IN ACCORDANCE WITH THE RULES AND LAWS OF THE FLORIDA DEPARTMENT OF AGRICULTURE AND CONSUMER SERVICES. (FRC 2010, SECTION R318)

## BORA CARE :TERMITE TREATMENT

THE BUILDING HAS RECIEVED A COMPLETE TREATMENT FOR THE PREVENTION OF SUBTERRANEAN TERMITES. THE TREATMENT IS IN ACCORDANCE WITH THE RULES AND LAWS OF THE FLORIDA DEPARTMENT OF AGRICULTURE AND CONSUMER SERVICES. (FRC 2010, SECTION R318J.8)

## EXTERIOR WINDOWS AND GLASS DOORS

EXTERIOR WINDOWS AND GLASS DOORS SHALL BE TESTED BY AN APPROVED INDEPENDENT TESTING LABORATORY, AND SHALL BE LABELED WITH AN APPROVED LABEL. (FRC 2010, SECTION R612)

SEE MANUFACTURER'S DETAIL SHEETS FOR DESIGN CRITERIA AND INSTALLATION METHODS.

## WINDBOURNE DEBRIS REGIONS

WINDOWS IN BUILDINGS LOCATED IN WIND-BOURNE DEBRIS REGIONS SHALL HAVE GLAZED OPENINGS PROTECTED FROM WIND-BOURNE DEBRIS. GLAZED OPENING PROTECTION FOR WIND-BORNE DEBRIS SHALL MEET THE REQUIREMENTS OF THE LARGE MISSILE TEST OF ASTM E 1996 AND OF ASTM E 1886, SSTD 12, ANSI/DASMA I15 (FOR GARAGE DOORS) OR TAS201, 202 AND 203 . (FRC 2010, SECTION R301.2J.2)

JOB #: 9TM03301

DIV: JAX

PRODUCT REL DATE 03-02-09

REVISIONS :

**Maronda Homes**

4005 MARONDA WAY  
SANFORD, FL 32771  
(407) 321-0064

**9TM03301  
JAX-9TM  
LOT 33-1**

FLORIDA:  
THIS STRUCTURE WAS DESIGNED  
IN ACCORDANCE AND MEETS THE  
REQUIREMENTS OF SECTION  
R301 OF THE FLORIDA BUILDING  
CODE 2010 : RESIDENTIAL. ALL  
CONNECTORS HAVE BEEN CHECKED  
TO WITHSTAND ALL APPLICABLE  
LOADS. EXPOSURE B, ENCLOSED  
BUILDING AND RISK CATEGORY II.

DESIGNED WIND SPEED

Vult = 160 MPH  
Vasd = 124 MPH

AMERICANA COVER SHEET

**BEDFORD**


ELEVATION - A : BLOCK

GARAGE- LEFT

DRAWN BY: SWE

RELEASE DATE: 08-05-07

11/05/13

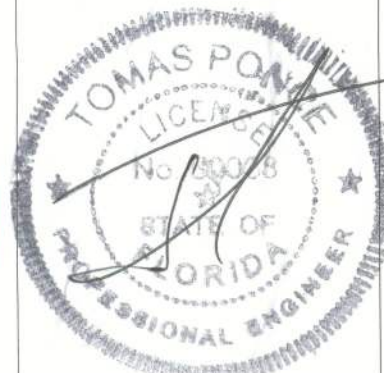

8/15/12  
Tomas Ponce MSCE, PE  
FL. PE. LIC. #50068

SHEET:

01

PLOT DATE: 17 APR 2012



GENERAL ELEVATION NOTES:

DMF = DECO MASONRY/STUCCO FINISH SHALL COMPLY WITH THE REQUIREMENTS OF ASTM C926 AND C1063.

7/16" MIN. THICKNESS DMF OVER LATH/FRAME AND 1/2" MIN. THICKNESS OVER BLOCK.

DMF/STUCCO INSTALLED OVER PAPER-BACKED LATH AND HOUSEWRAP AT ALL EXTERIOR WOOD FRAME CONSTRUCTION.

EAVE AND GABLE OVERHANG 12" ALUM. FASCIA AND SOFFITS, UNO. PLUMB CUT WITH LEVEL RETURNS.

ATTIC VENTILATION CALCS:

VENTILATION OF ATTIC SPACE: BEDFORD

REQUIREMENTS:

TOTAL NET FREE VENTILATION AREA SHALL NOT BE LESS THAN 1/300 OF THE AREA OF SPACE VENTILATED, PROVIDED AT LEAST 50 PERCENT OF THE REQUIRED VENTILATING AREA IS BALANCED BETWEEN RIDGE AND EAVE.  
(FBCR 2010, SECTION R806.2)

SOFFIT VENTILATION:  
MIN. REQUIRED FREE AREA = 5.0 sq ft.

RIDGE VENTILATION:  
LOMANCO ~770-D ROOF LOWER [OFF-RIDGE VENT] = 140 sq ft

CALCULATIONS:

MAIN ROOF:  
135 SF / 300 = 3.78 SF TOTAL VENTILATION REQUIRED  
3.78 SF / 2 = 1.89 SF BALANCED RIDGE & SOFFIT

SOFFIT:

96 LF. SOFFIT VENT @ 5.0 sq ft/LF = 480.0 sq ft  
480.0 sq ft / 144 sq ft PER SF = 3.33 SF ACTUAL

RIDGE:

1.89 SF \* (140 sq ft/144 sq ft PER SF) = 1.84 UNITS or 2 UNITS REQ'D

GARAGE ROOF:








440 SF / 300 = 1.46 SF TOTAL VENTILATION REQUIRED  
1.46 SF / 2 = 0.73 SF BALANCED RIDGE & SOFFIT

SOFFIT:

44 LF. SOFFIT VENT @ 5.0 sq ft/LF = 220.0 sq ft  
220.0 sq ft / 144 sq ft PER SF = 1.53 SF ACTUAL

RIDGE:

0.73 SF \* (140 sq ft/144 sq ft PER SF) = 0.71 UNITS or 1 UNITS REQ'D

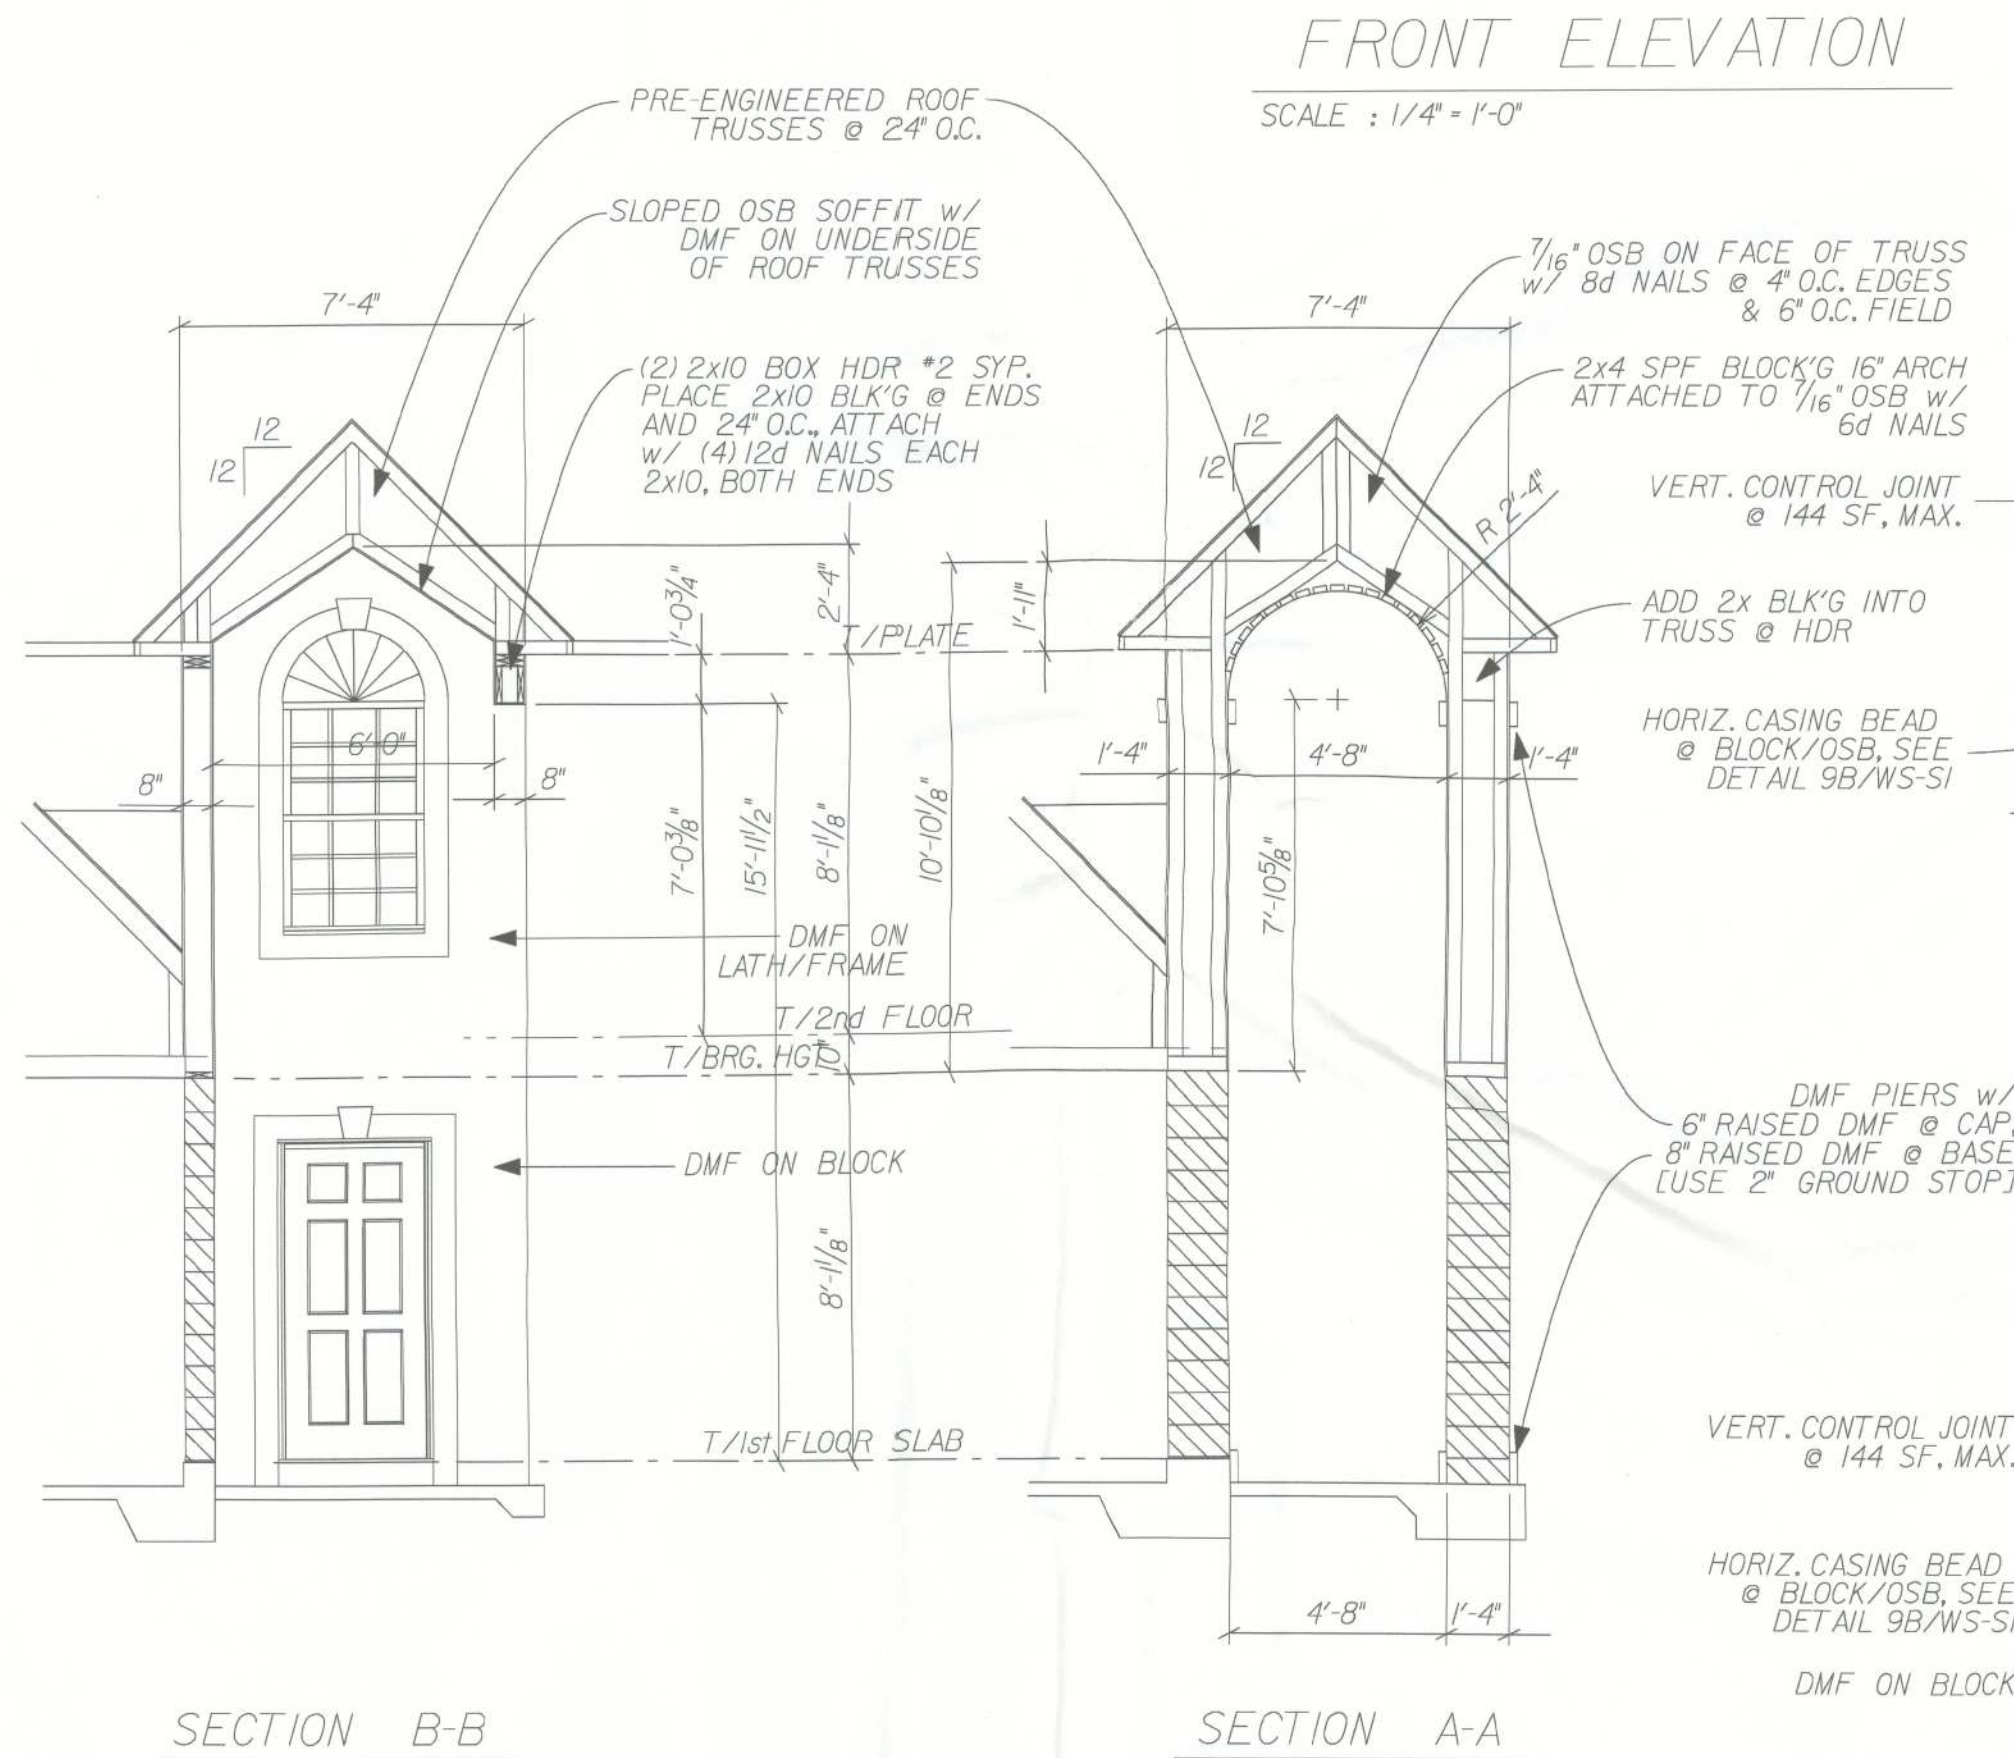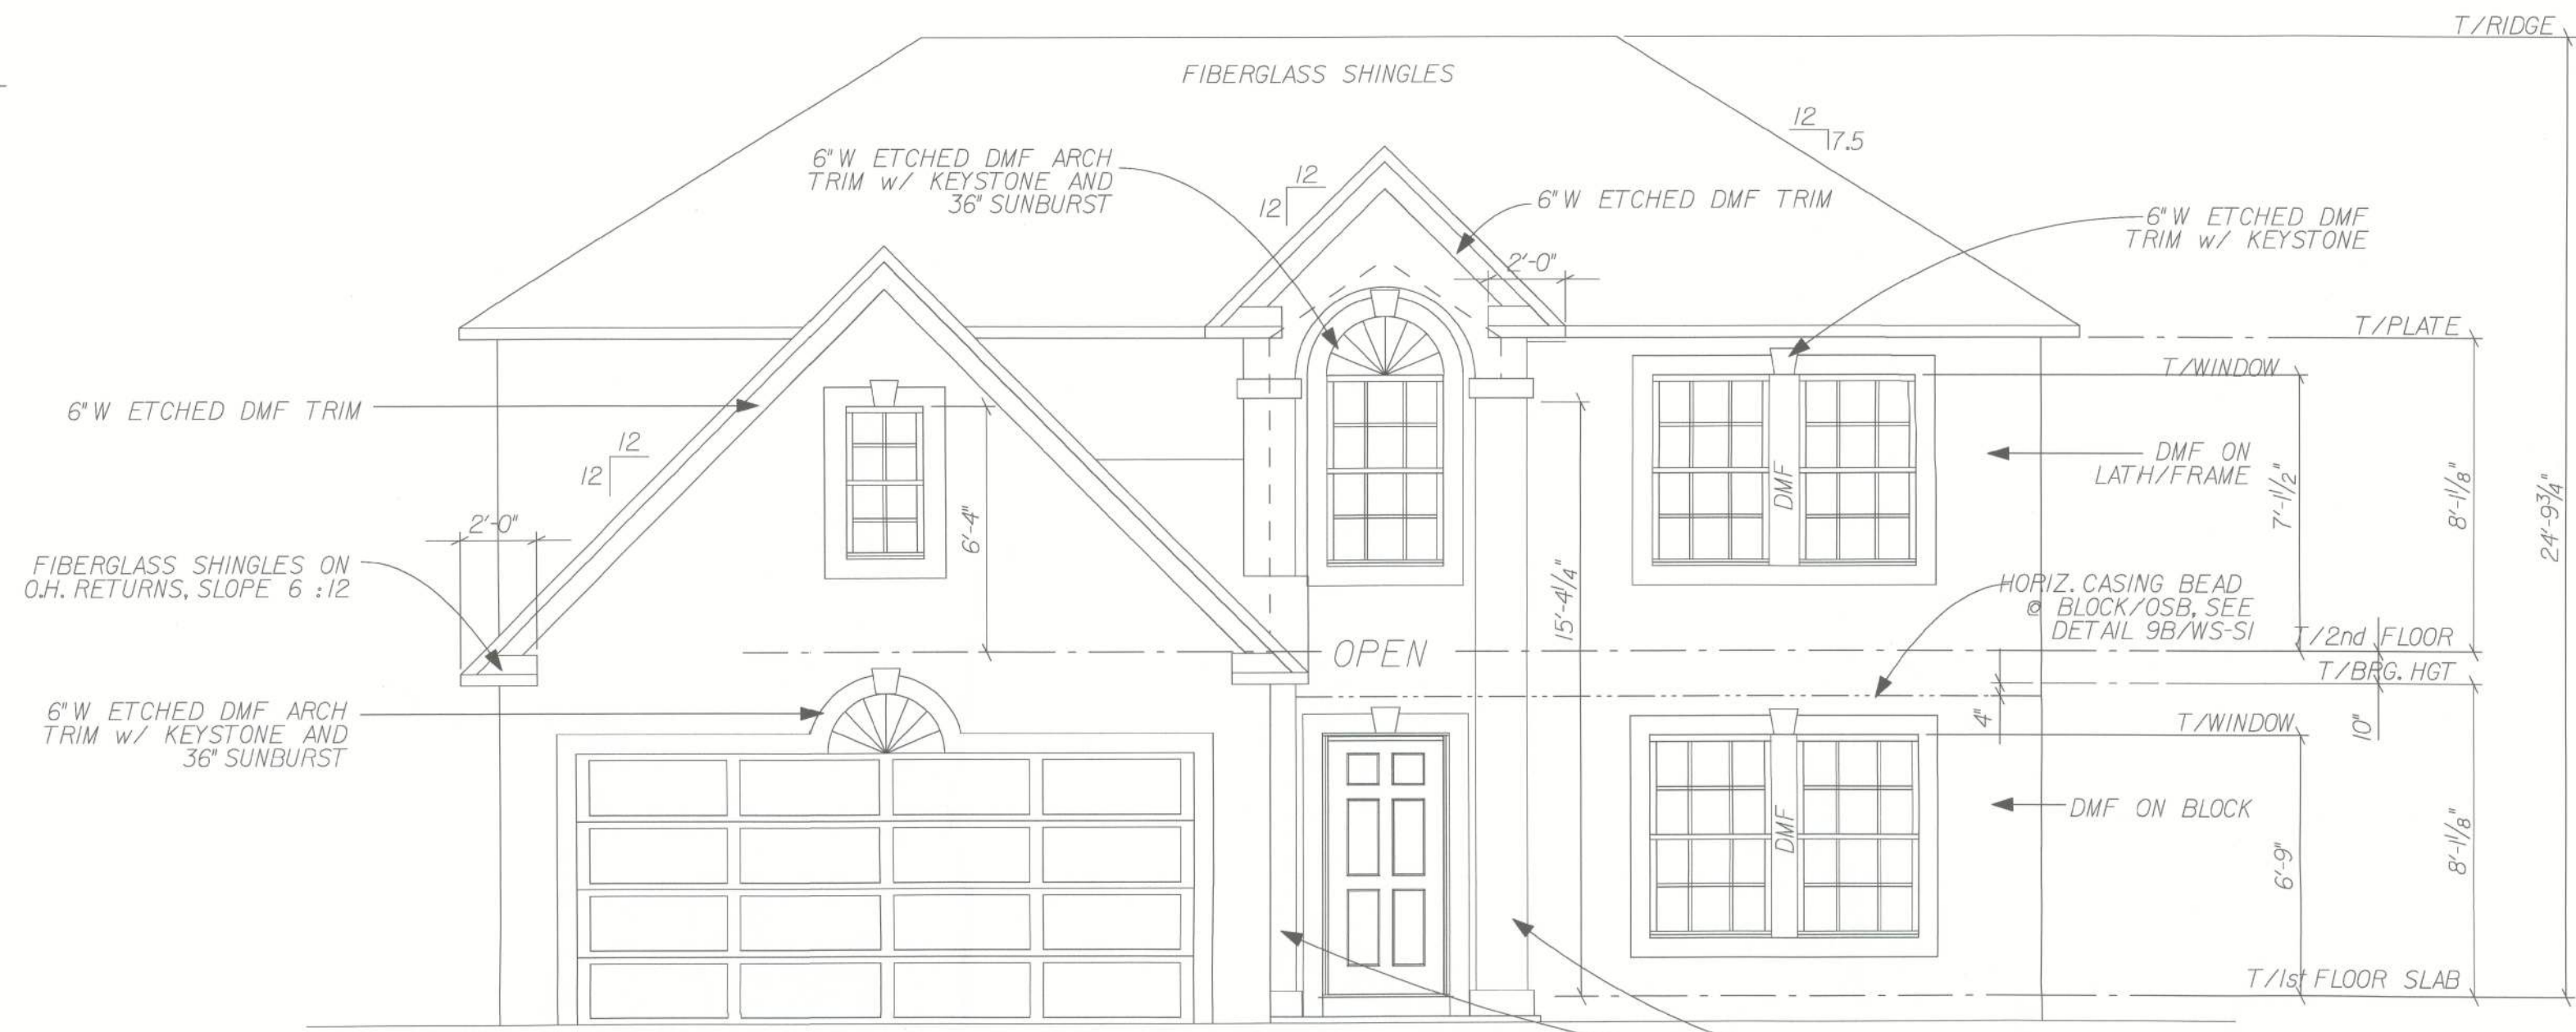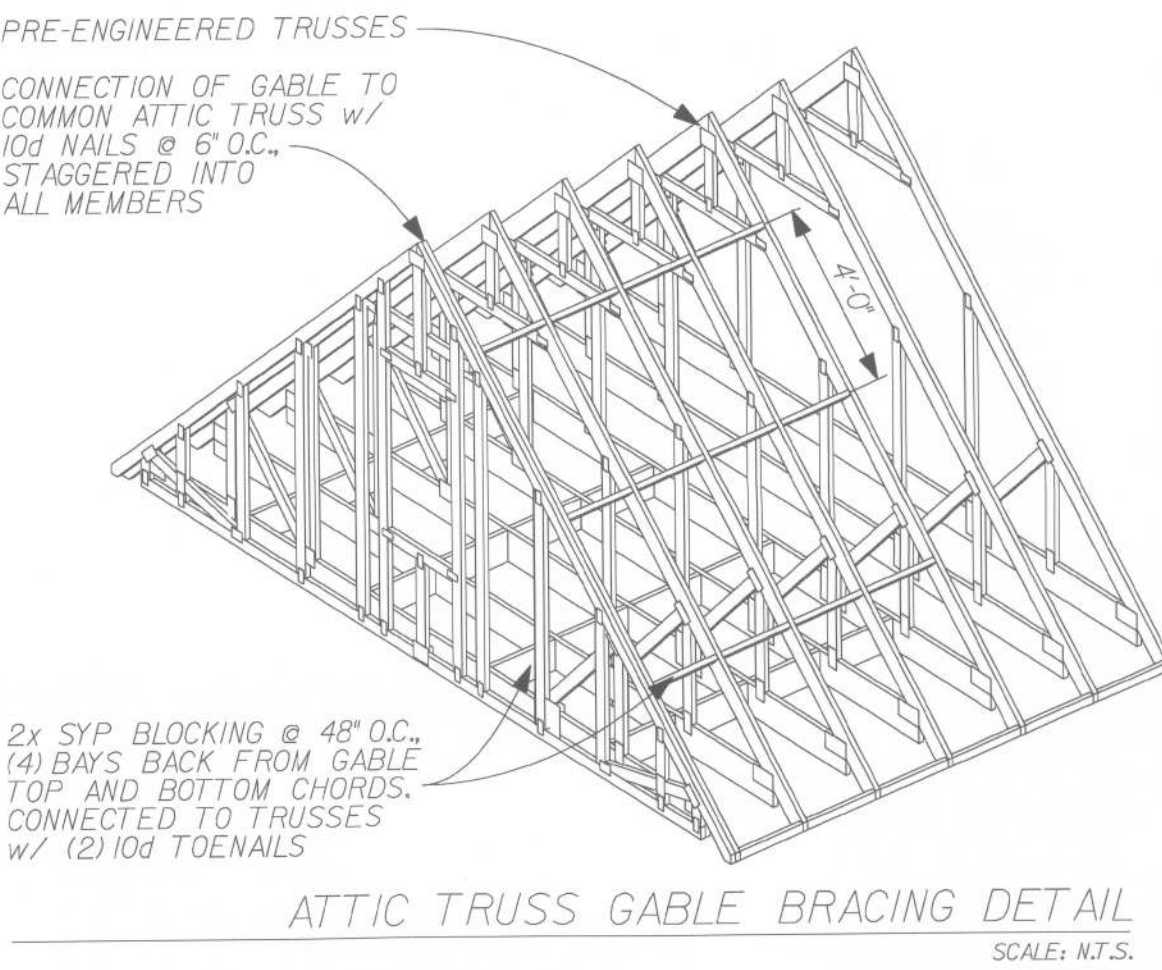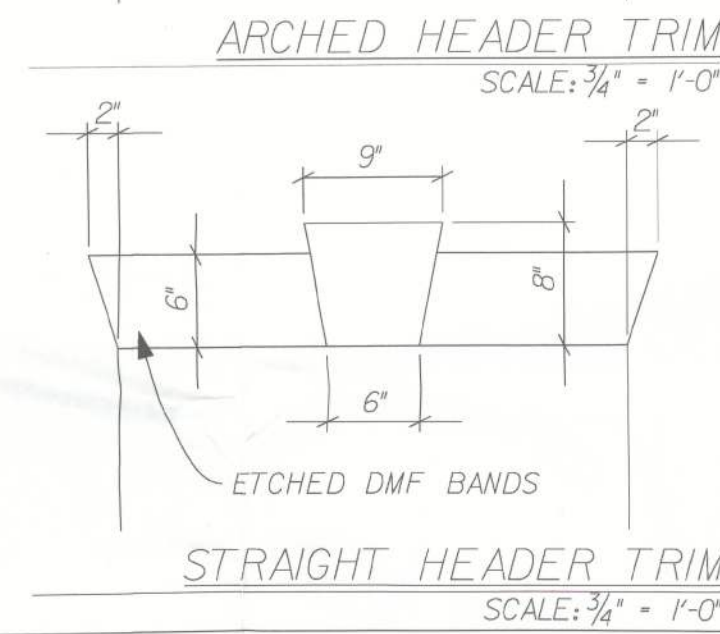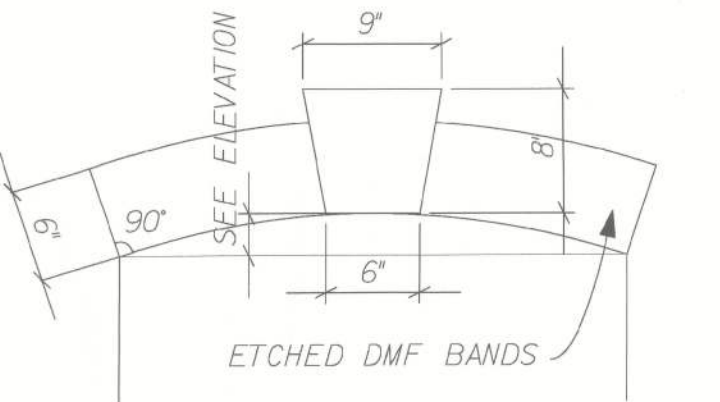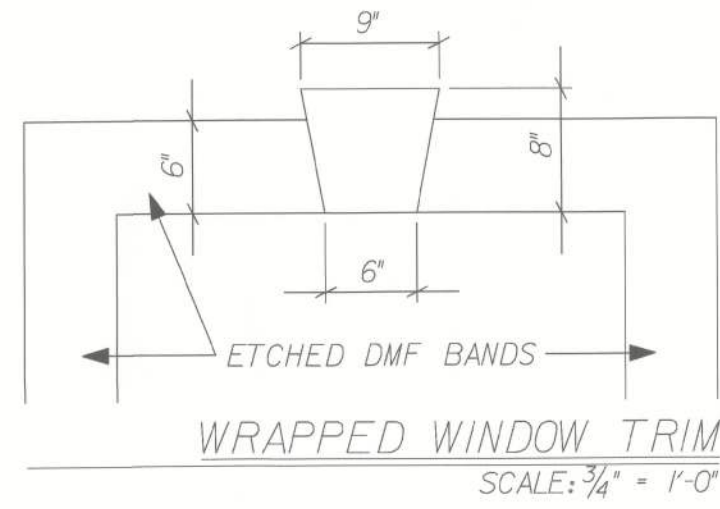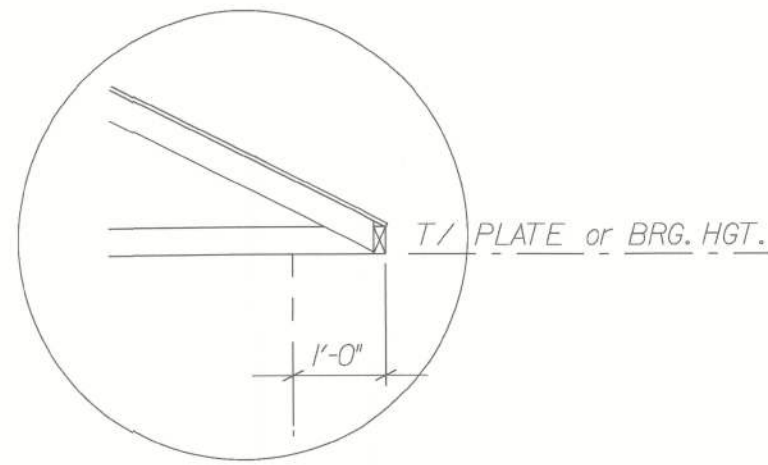


SECTION B-B

SECTION A-A


PORCH SECTIONS

SCALE: 1/4" = 1'-0"

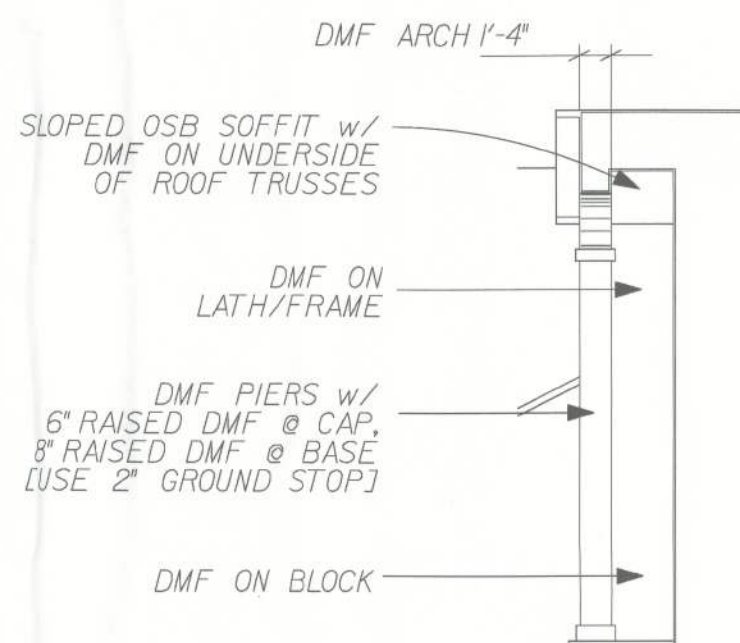


PORCH ELEVATION

SCALE: 1/8" = 1'-0"

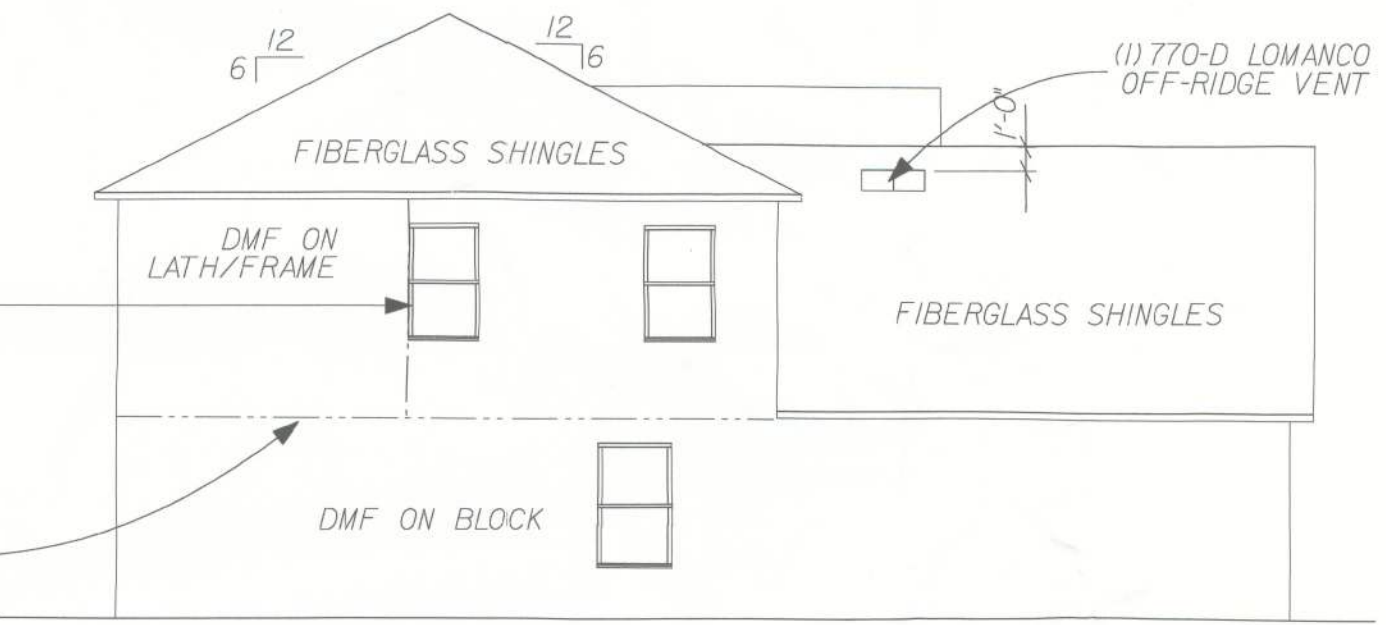


LEFT ELEVATION

SCALE: 1/8" = 1'-0"

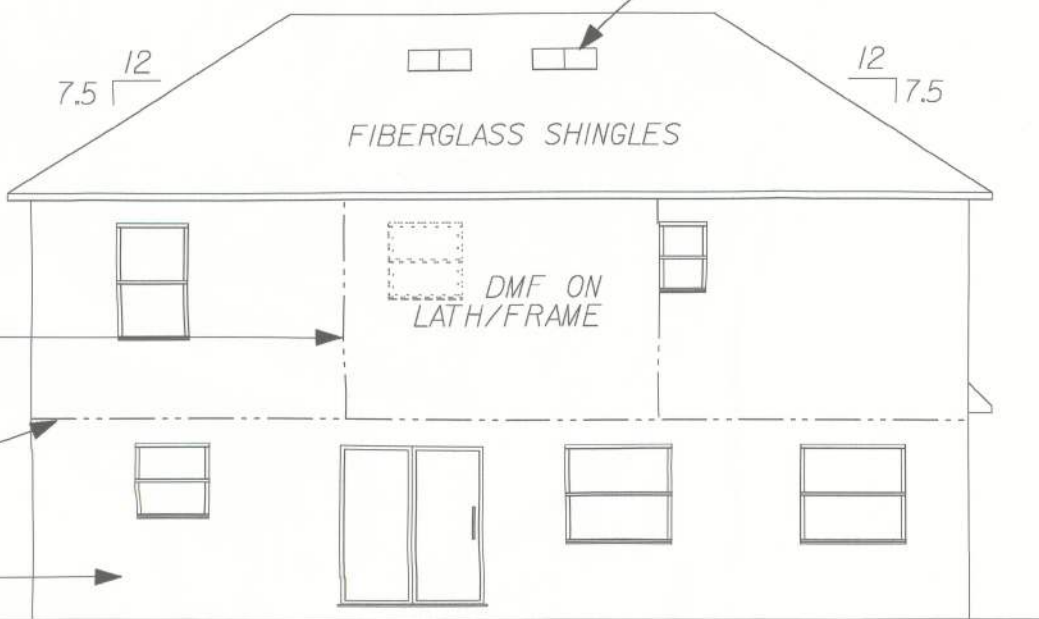

REAR ELEVATION

SCALE: 1/8" = 1'-0"

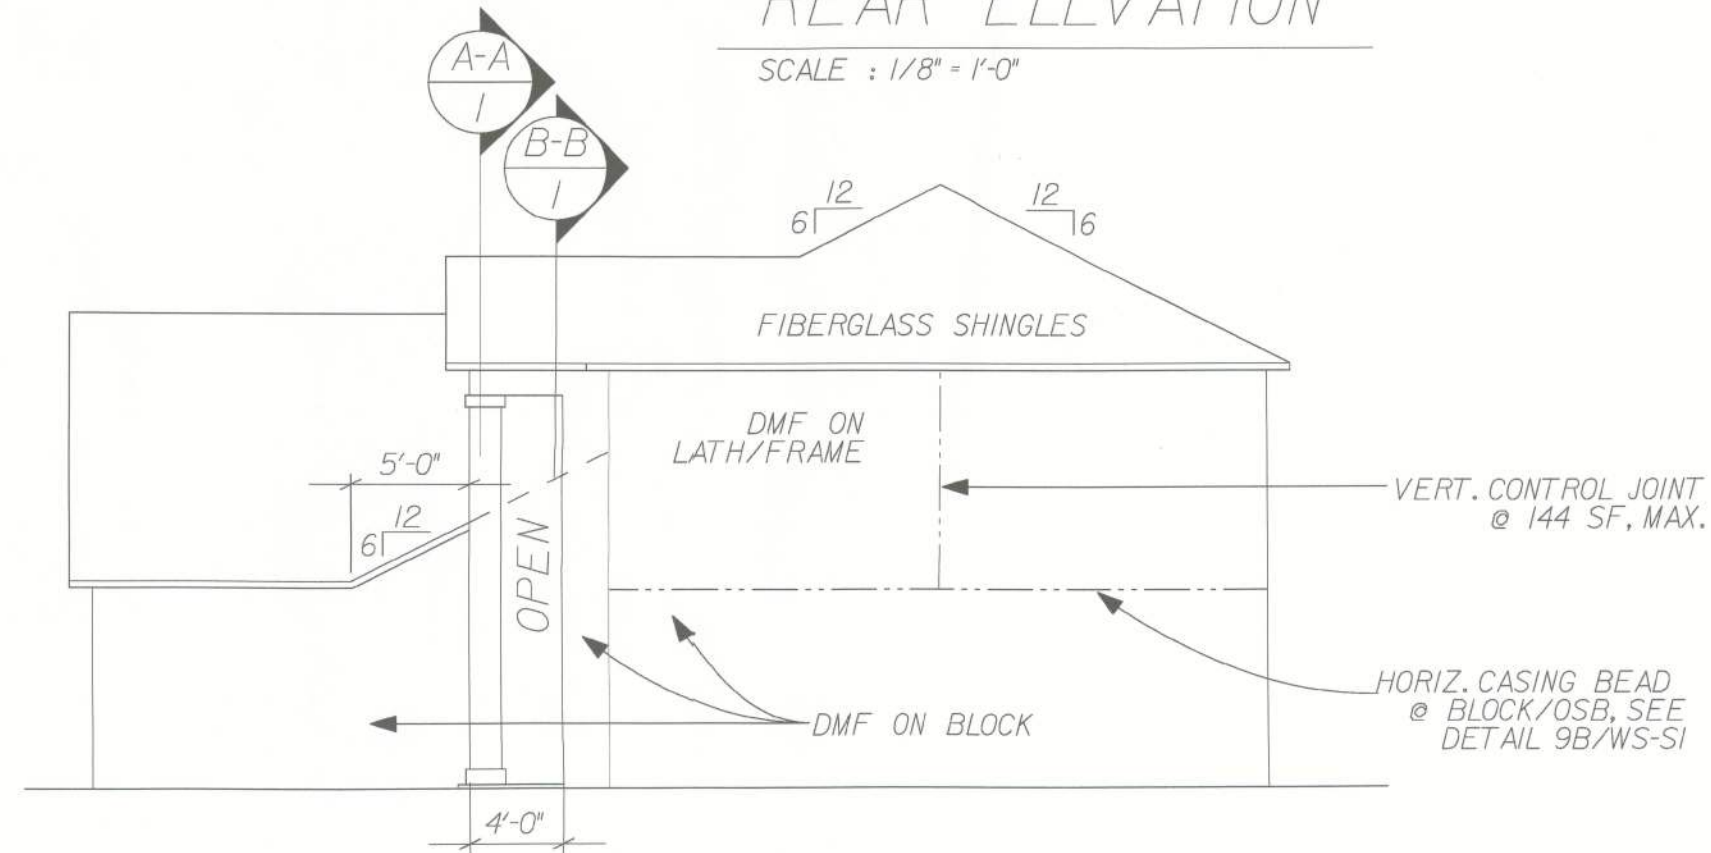

RIGHT ELEVATION

SCALE: 1/8" = 1'-0"

COPYRIGHT © 2012 MARONDA HOMES

FLORIDA BUILDING CODE 2010 : RESIDENTIAL


FL\_GSE



FLORIDA:  
THIS STRUCTURE WAS DESIGNED IN ACCORDANCE AND MEETS THE REQUIREMENTS OF SECTION R301 OF THE FLORIDA BUILDING CODE 2010 : RESIDENTIAL. ALL CONNECTORS HAVE BEEN CHECKED TO WITHSTAND ALL APPLICABLE LOADS. EXPOSURE: B, ENCLOSED BUILDING AND RISK CATEGORY II.

DESIGNED WIND SPEED:  
Vult = 160 MPH  
Vsd = 124 MPH

| AMERICAN               | EXT. ELEVATIONS |
|------------------------|-----------------|
| <b>BEDFORD</b>         |                 |
| ELEVATION - A : BLOCK  |                 |
| DRAWN BY: SWE          | GARAGE: LEFT    |
| RELEASE DATE: 09-05-07 |                 |

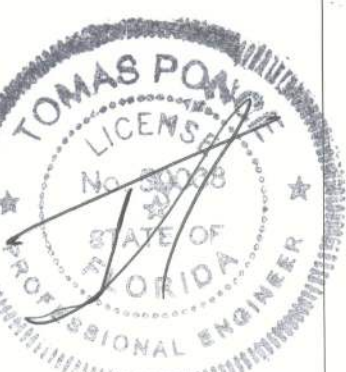

8/15/12  
Tomas Ponce MSCE, PE  
FL. PE. LIC. #50068

SHEET:

1 d

PRODUCT REL. DATE: 03-09-09  
08/15/12 REV. PER 200 FBC : RESIDENTIAL  
g:\71\_gse\bauss\bedford\arch\left\10a\_bede\_elev\1001

PLOT DATE: 17 APR 2012



# GENERAL FOUNDATION NOTES:

ALL FOOTING REBAR SHALL BE CONTINUOUS (2) #5 BARS GRADE 40 STEEL W/ 3' MIN. COVERAGE, U.N.D.

ALL VERTICAL REBAR, DOWN REBAR, DOWEL REBAR AND BOND BEAM REINFORCEMENT SHALL BE #5 BARS GRADE 40 STEEL, U.N.D.

PLUMBING PASSING UNDER OR THROUGH A FOOTING SHALL BE ENCASED IN A PIPE TWO (2) SIZES LARGER THAN THE PLUMBING PIPE.

ALL CONCRETE GROUTED CELLS FILLED W/ 3000 PSI CONCRETE SHALL BE CLEAR UNOBSTRUCTED CONTINUOUS 3" x 3" MIN. CELLS W/ (1) #5 BAR GRADE 40 STEEL TIED AT FOOTING UNTEL STEEL PROVIDE INSPECTION HOLE AT BOTTOM OF GROUTED CELL STACK.


TYPICAL CONCRETE SLAB: 3 1/2" DEEP POURED 2500 PSI CONCRETE SLAB W/ 6x6 10' WIRE OR FIBER MESH ON VISQUEEN VAPOR BARRIER W/ ALL JOINTS TAPED OVER CLEAN COMPACTED (2000 PSI, MIN) TERMITE TREATED FILL.

TYPICAL CONCRETE FOOTING: MIN. 2500 PSI CONCRETE W/O FIBER MESH IN EITHER TRENCHED OR FORM TYPE FOOTER.


FOR INSTALLATION OF GROUND ROD, SEE TYP. CONC. ENCASED ELECTRODE

SEE DRAWING \* FPI FOR UNDERGROUND PLUMBING AND MECH. CHASES FOR LOCATIONS


■ INDICATES FILLED CELL WITH REBAR  
□ INDICATES FILLED CELL WITHOUT REBAR

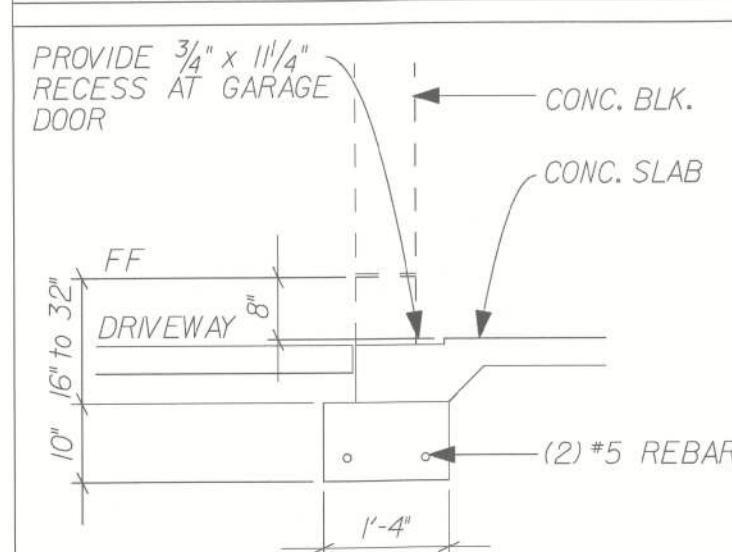


**R** THICK'N EDGE/GARAGE  
SCALE: 1/2" = 1'-0"

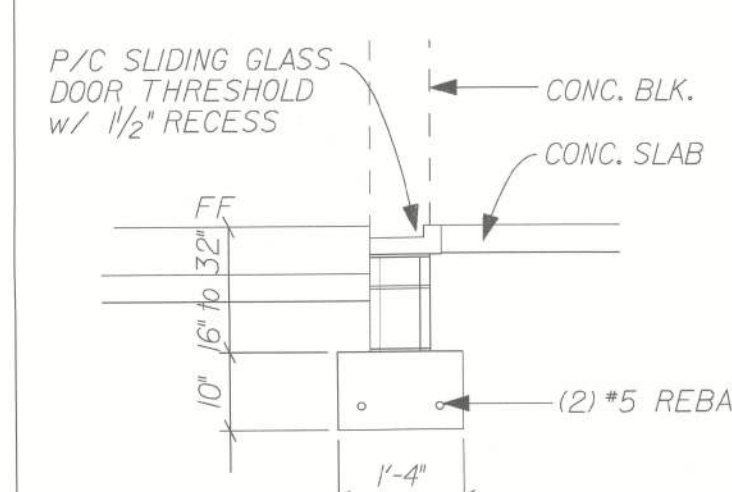


**S** RECESS @ SGD  
SCALE: 1/2" = 1'-0"

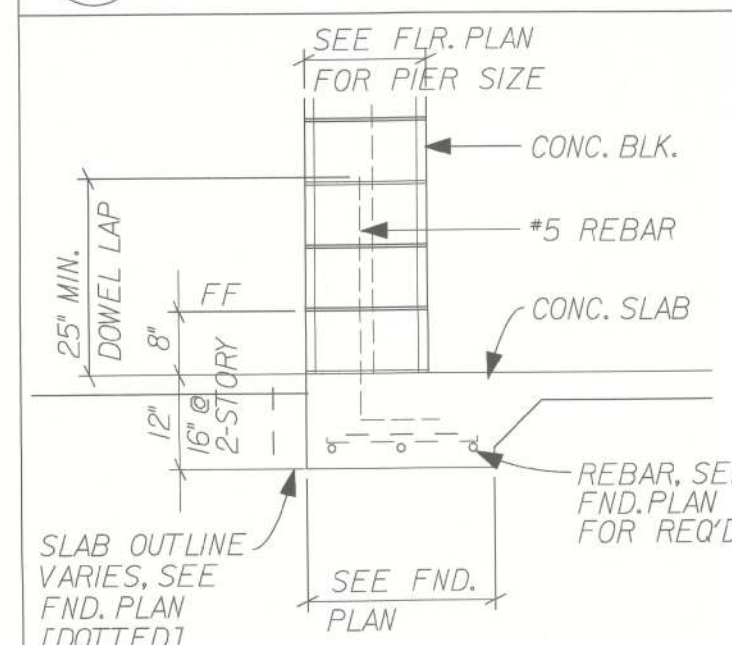


**T** BLOCK PIER  
SCALE: 1/2" = 1'-0"

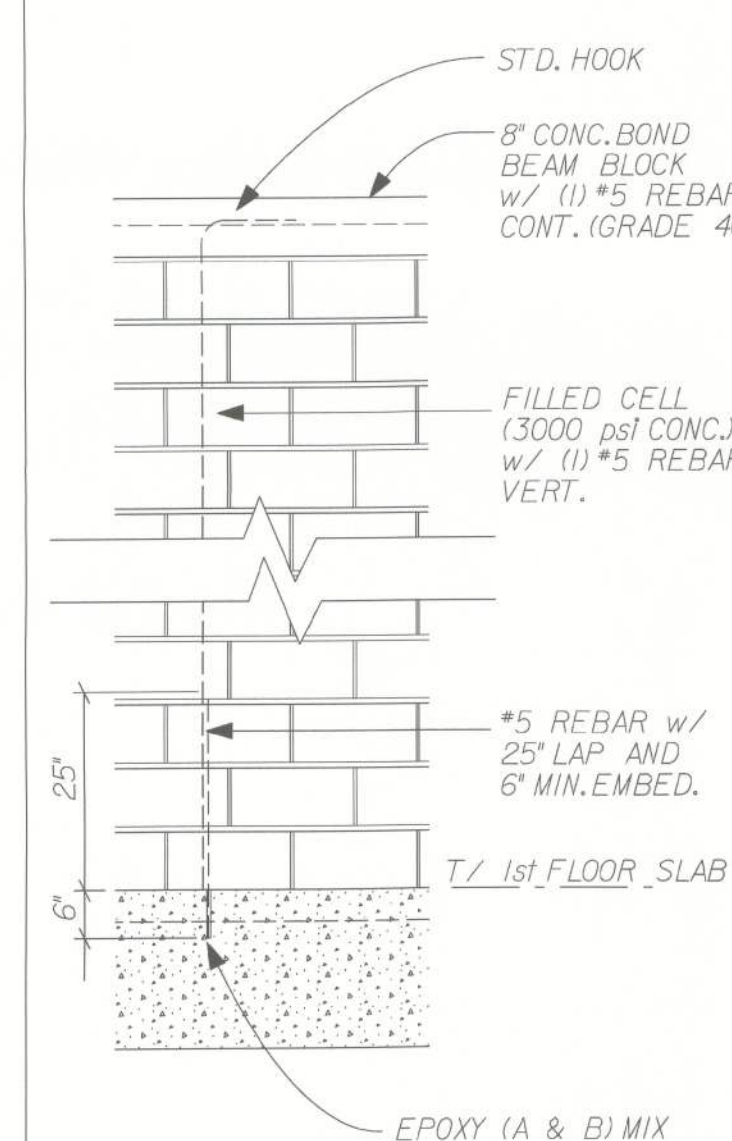


**M** MISSED DOWN ROD REPAIR  
SCALE: 1/2" = 1'-0"

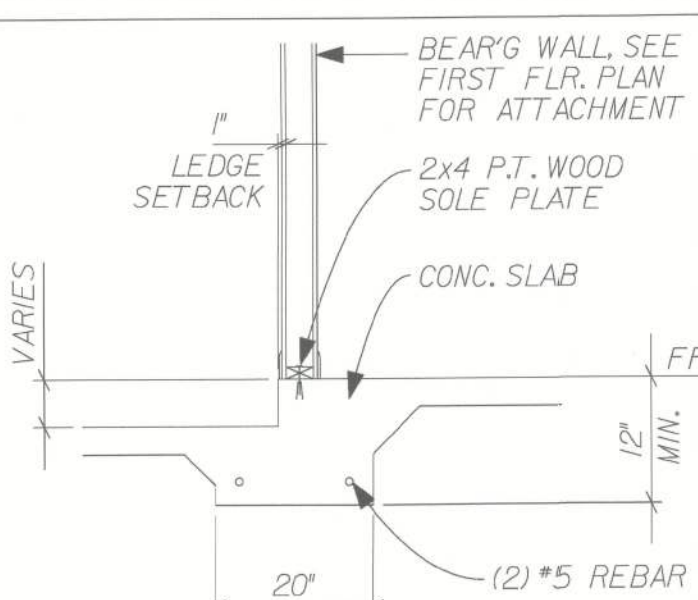


**H** STEP/BEARING  
SCALE: 1/2" = 1'-0"

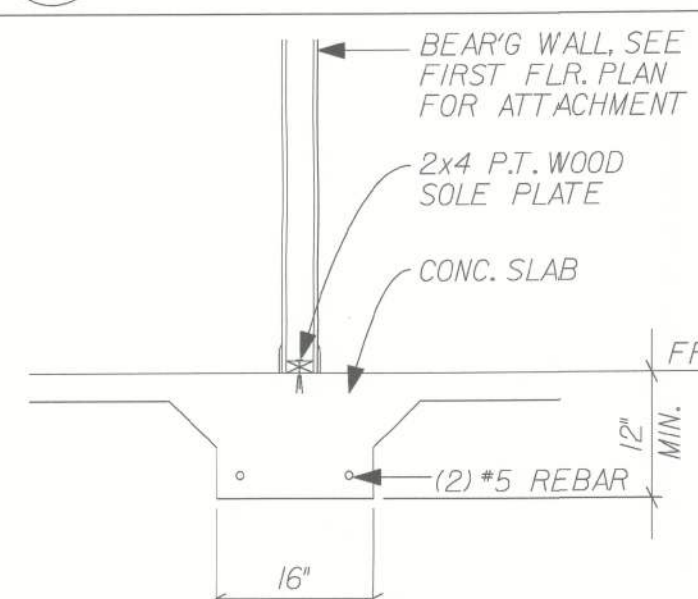


**I** INTERIOR BEARING  
SCALE: 1/2" = 1'-0"

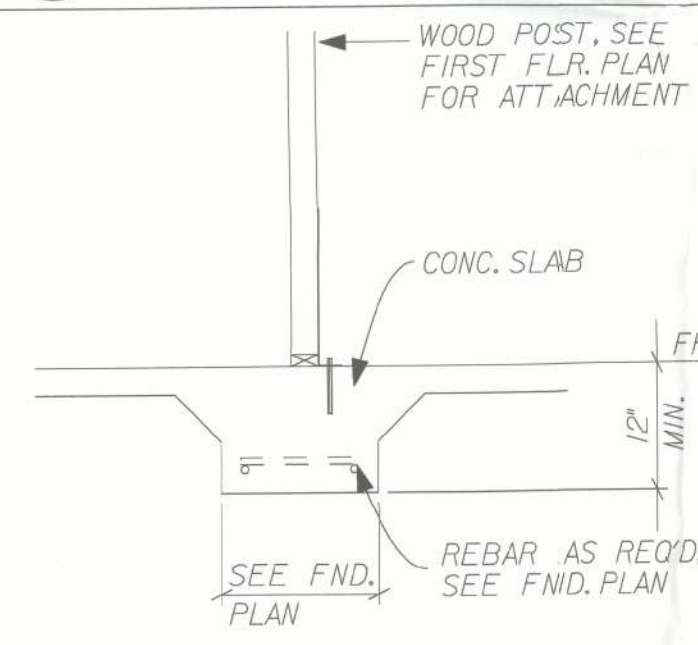


**J** INTERIOR BEARING  
SCALE: 1/2" = 1'-0"

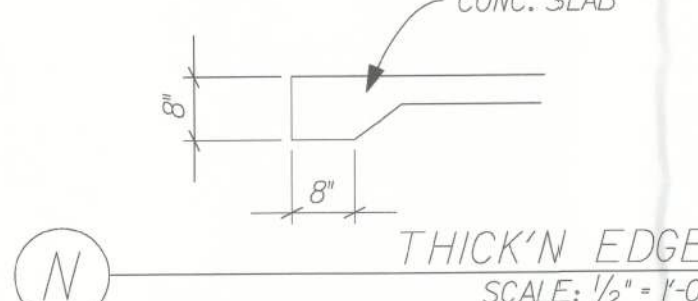


**N** THICK'N EDGE  
SCALE: 1/2" = 1'-0"

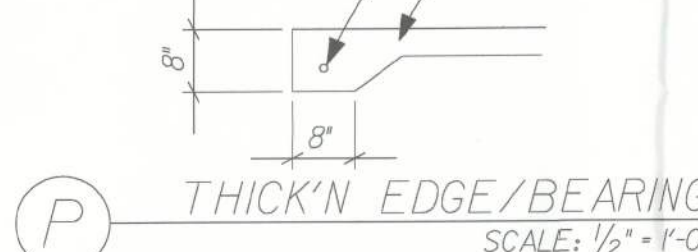


**P** THICK'N EDGE/BEARING  
SCALE: 1/2" = 1'-0"

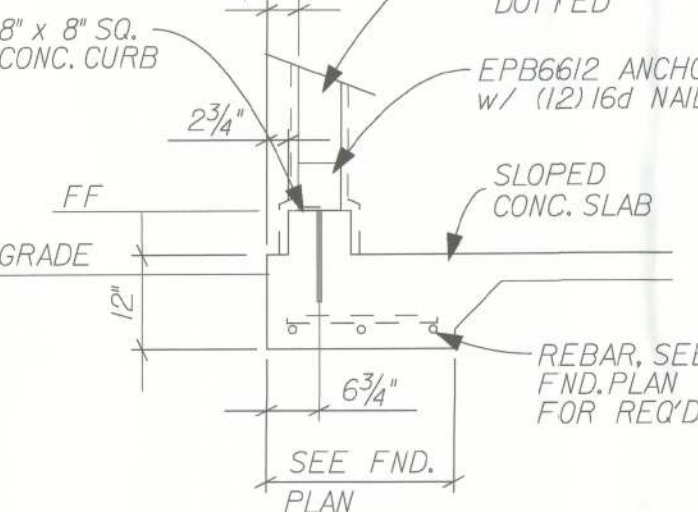


**U** BLOCK PIER  
SCALE: 1/2" = 1'-0"

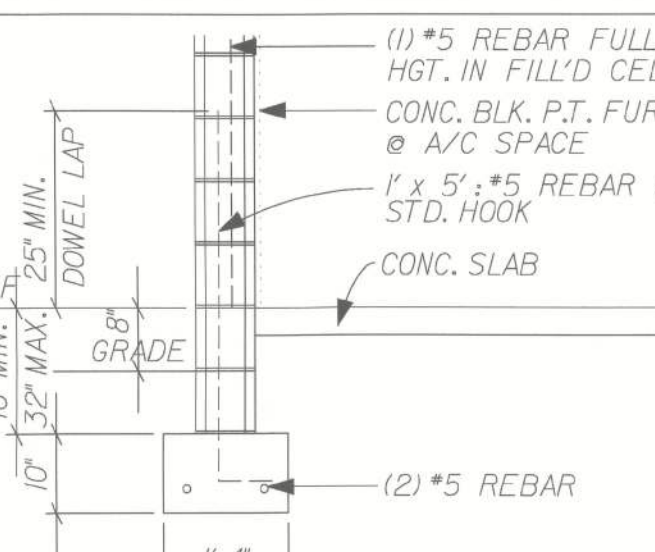



**A2** TYPICAL 2-STORY  
SCALE: 1/2" = 1'-0"

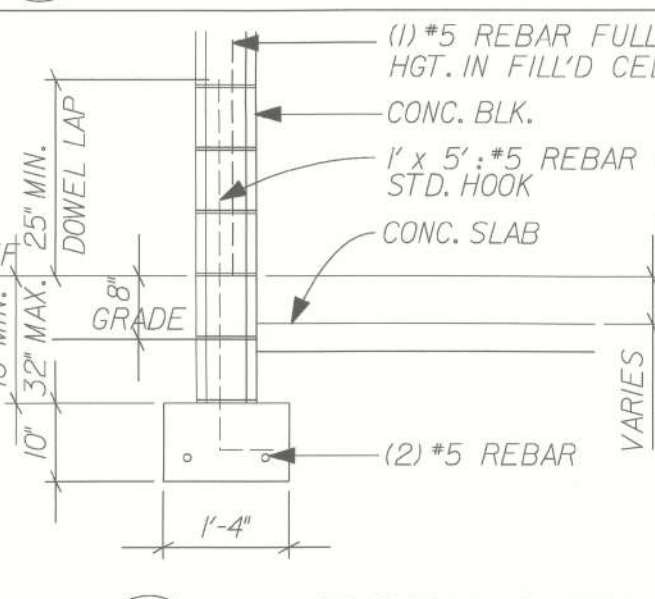


**G2** TYPICAL 2-STORY  
SCALE: 1/2" = 1'-0"

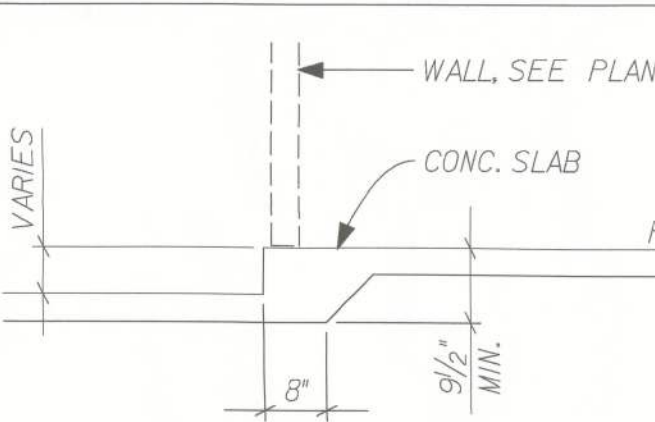


**F** STEP/NON-BEARING  
SCALE: 1/2" = 1'-0"

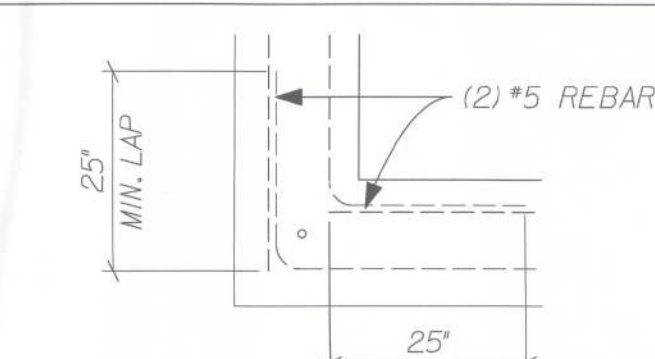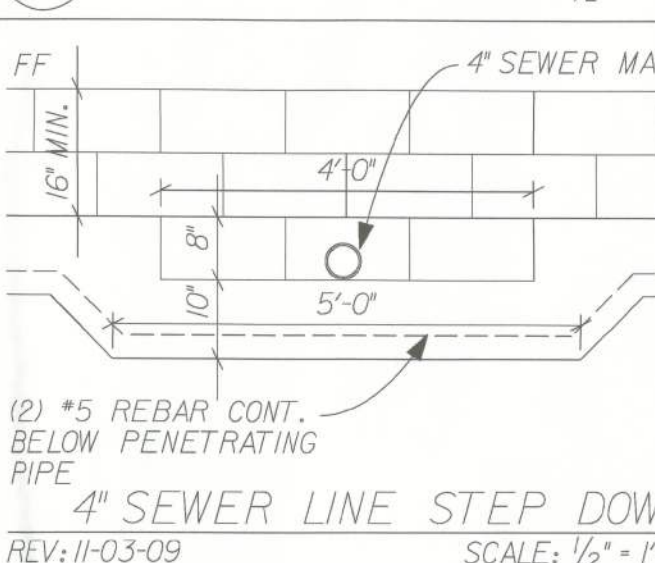

**TYP. FTNG @ CORNERS**  
04-07-08 ONE CORNER DTL SCALE: 1/2" = 1'-0"

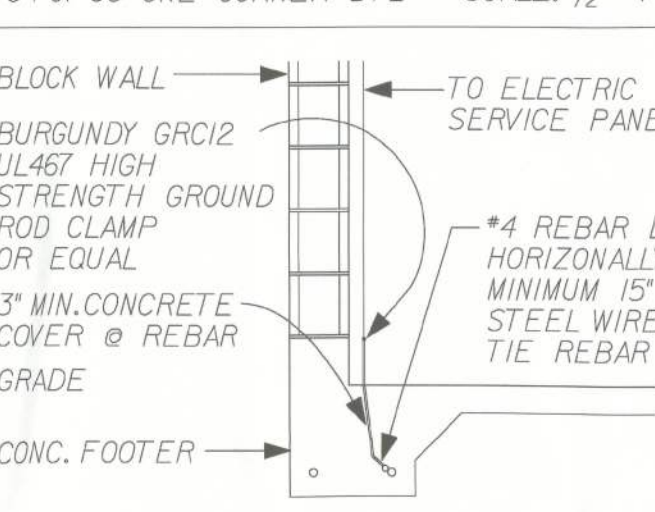

**TYP. CONC. ENCASED ELECTRODE**  
SCALE: 1/2" = 1'-0"

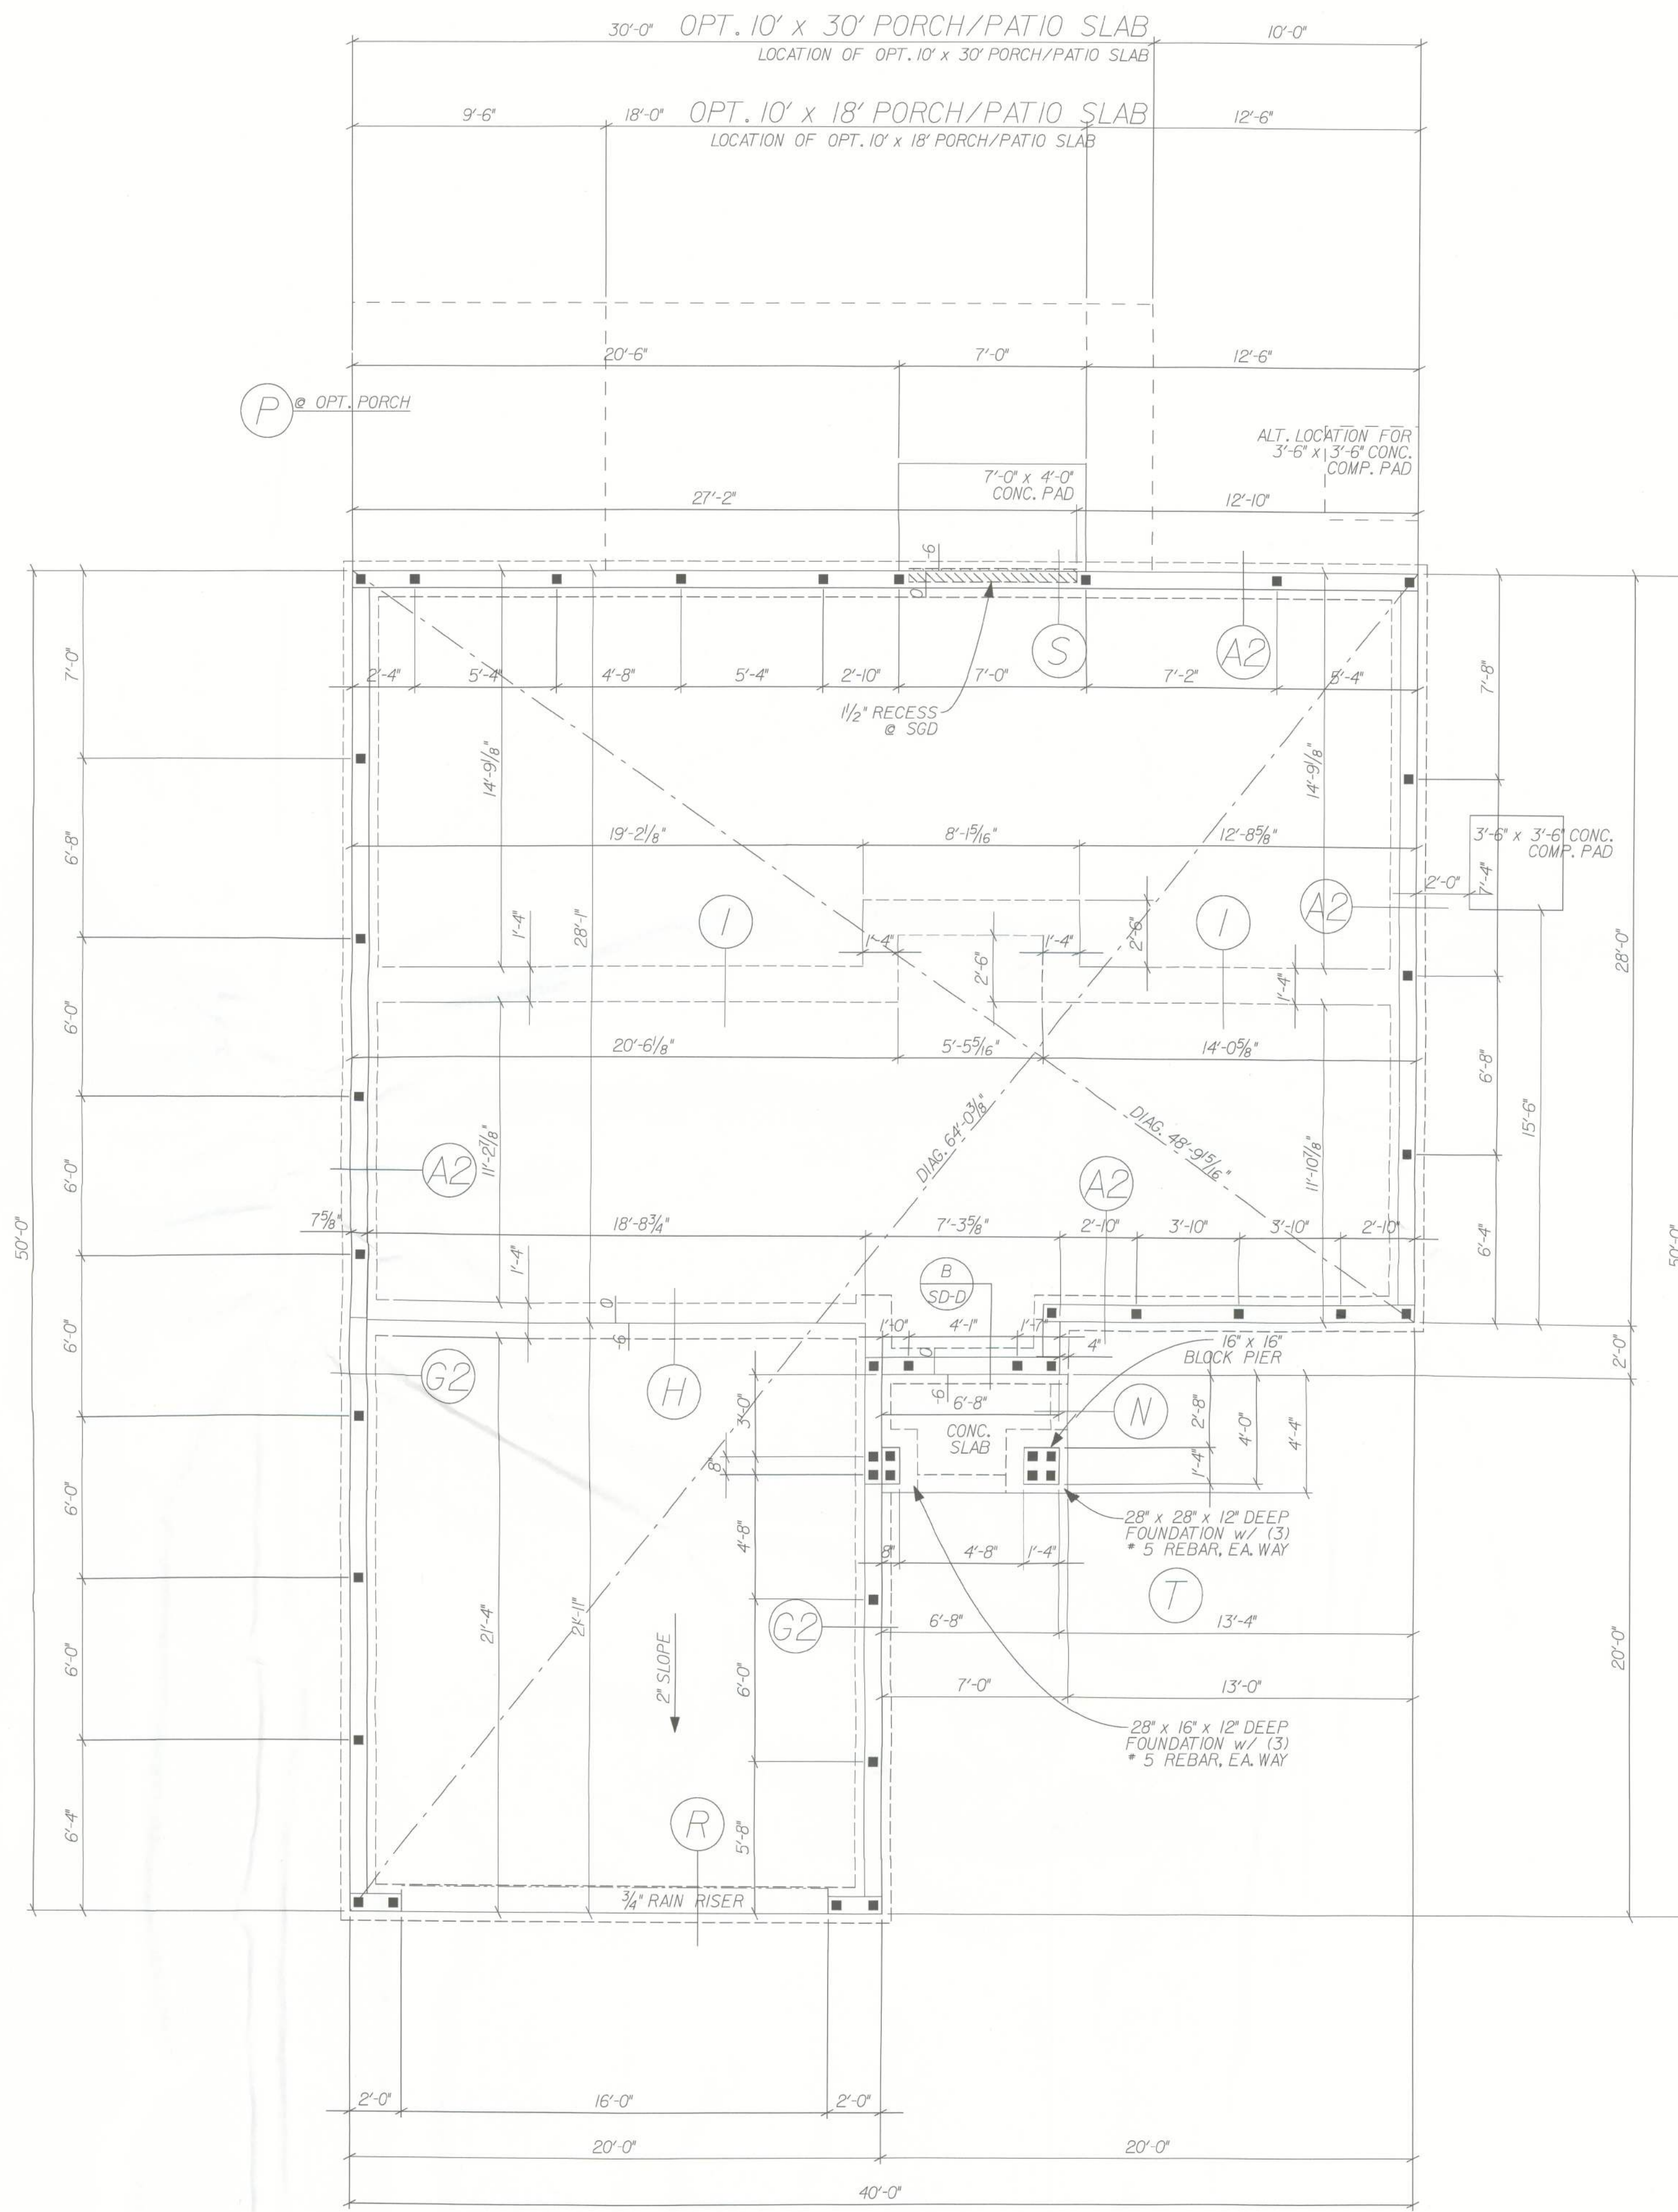

FOUNDATION PLAN  
SCALE: 1/4" = 1'-0"

|   |                                 |   |
|---|---------------------------------|---|
| <p>PRODUCT REL. DATE: 03-02-09</p> <p>REVISIONS:</p> <p><b>Maronda Homes</b></p> <p>4005 MARONDA WAY<br/>SANFORD, FL 32771<br/>(407) 321-0064</p> |                                 | <p>FLORIDA: THIS STRUCTURE WAS DESIGNED IN ACCORDANCE AND MEETS THE REQUIREMENTS OF SECTION 800 OF THE FLORIDA BUILDING CODE 2010: RESIDENTIAL. ALL CONNECTORS HAVE BEEN CHECKED TO WITHSTAND ALL APPLICABLE LOADS. EXPOSURE, B. ENCLOSED BUILDING AND RISK CATEGORY II.</p> <p>DESIGNED WIND SPEED:<br/>V<sub>W</sub> = 160 MPH<br/>V<sub>50</sub> = 124 MPH</p> |
| <p>AMERICANA FOUNDATION PLAN</p> <p><b>BEDFORD</b></p> <p>ELEVATION - A &amp; M: BLOCK</p> <p>DRAWN BY: SWE</p> <p>RELEASE DATE: 05-07-08</p>     | <p>11-05-55</p> <p>11-05-55</p> | <p>8/15/12</p> <p>Tomas Ponce MSCE, PE<br/>FL. PE. LIC. #50068</p> <p>SHEET:</p> <p>2</p>   |



## GENERAL FIRST FLOOR NOTES:

REV.: 04-06-09

ALL EXTERIOR WALLS SHALL BE CONSIDERED SHEAR WALLS MINUS ALL WINDOW AND DOOR OPENINGS.

EXTERIOR OPENINGS DIMENSIONS ARE TO FACE OF MASONRY OPENING.

ALL DRYWALL TO BE 1/2" THICK, U.N.D.

SC DOOR - MIN. 1 3/8" THICK SOLID CORE DOOR

THE A/C DISCONNECT WILL BE LOCATED WITHIN 3 FEET OF THE COMPRESSOR

INTERIOR NON-LOAD BEARING WALL TO BE NOMINAL 3 3/8" MTL. STUD OF 2x4 WD. STUD @ 24" O.C.

ALL COMPOSITE BEAMS OVER WINDOW AND DOOR OPENINGS ARE TO BE 8" NOMINAL WIDTH AND 16" NOMINAL HEIGHT, U.N.D. THE 16" NOMINAL HEIGHT SHALL CONSIST OF AN 8" TOP COURSE (BOND BEAM BLOCK) FILLED W/ 3000 PSI CONCRETE W/ (1) GRADE 40 CONTINUOUS HORIZ. #5 REBAR AND AN 8" HIGH STRENGTH PRECAST UNTEL LOWER COURSE WHICH SHALL BE UNFILLED, U.N.D. FOR FILLED PRECAST UNTELS, USE 3000 PSI CONCRETE W/ 3/8" AGGREGATE. FOR REINFORCED PRECAST UNTELS, USE GRADE 40 REINFORCING STEEL.

EXTERIOR MASONRY - ASTM C90 CMU UNITS LAYED IN A RUNNING BOND PATTERN USING ASTM C270 TYPE 'S' MORTAR

ALL WOOD NOT SEPERATED FROM AND/OR IN DIRECT CONTACT WITH CONCRETE OR MASONRY SHALL BE "PRESSURE TREATED WOOD"

PROVIDE SAFETY GLAZING AT:  
ALL WINDOWS OVER BATH TUBS, T  
ALL WINDOWS WITHIN 24" OF A DOOR SWING.  
ALL SLIDING GLASS DOORS.  
ALL FIXED GLASS LITES OVER 30 SQ. FT.  
ALL LITES WITHIN 18" OF THE FLOOR AND INDIVIDUAL PANE GREATER THAN 9 SQ. FT.  
ALL SHOWER ENCLOSURES.

PROVIDE AFCIs (arc-fault circuit interrupters) IN ALL DWELLING UNIT BEDROOMS PER NEC, SECTION 210-12.

■ = INDICATES FILLED CELL WITH REBAR  
□ = INDICATES FILLED CELL WITHOUT REBAR

## OPENING PRESSURES:

NOTE: OPENING PRESSURES LISTED ARE IN TERMS OF Vsgd

| MARK | PRESSURES      |
|------|----------------|
|      | VULT - 160 MPH |
| A    | *27.6 / -30.0  |
| B    | *23.3 / -26.4  |
| C    | *27.6 / -37.0  |
| D    | *24.3 / -26.7  |
| E    | *24.7 / -28.0  |

## HEADERS:

REV. 05-21-11

| MARK | HEADER SIZE  | DESCRIPTION                      | OPN'G |
|------|--------------|----------------------------------|-------|
| 1    | (2) 2x8 HDR  | (1) JACK, (1) KING STUD EA. SIDE | 3'-3" |
| 2    | (2) 2x10 HDR | (1) JACK, (1) KING STUD EA. SIDE | 6'-3" |
| 3    | (2) 2x8 HDR  | (2) JACK, (1) KING STUD EA. SIDE | 5'-2" |
| 4    | (2) 2x8 HDR  | (2) JACK, (2) KING STUD EA. SIDE | 5'-2" |

## STRUCTURAL WALL TYPES:

REV. 04-30-09 - RENAMED WALL TYPES

| MARK | WALL DESCRIPTION   |
|------|---|
| EB   | EXTERIOR 7 1/2" CONCRETE BLOCK WALL W/ P.T. FURRING STRIPS @ A/C AREAS TOTAL WIDTH @ A/C = 8 3/8"   |
| EF   | EXTERIOR FRAME WALL TO BE 2x4 #2 SPF. WOOD STUDS @ 16" O.C. W/ RT3A @ BOTTOM AND RT5 @ TOP OF EACH STUD. ATTACH W/ (1) FA3 @ EACH SIDE AND @ 24" O.C. ATTACH 7/16" OSB W/ 8d RING SHANK NAIL @ 3" O.C. EDGES AND 6" O.C. FIELD   |
| BS   | INTERIOR SUPPORT BEARING WALL TO BE 2x4 #2 SPF. WOOD STUDS @ 16" O.C. ATTACH W/ 1/2" x 5 1/4" WEDGE ANCHOR W/ 2" x 2" x 3/16" SQ. WASHER @ 48" O.C.   |
| SH   | INTERIOR SHEAR WALL TO BE 2x4 #2 SPF. WOOD STUDS @ 16" O.C. W/ RT3A @ BOTTOM / RT5 @ TOP EACH STUD. ATTACH W/ 1/2" x 5 1/4" WEDGE ANCHOR W/ 2" x 2" x 3/16" SQ. WASHER @ 24" O.C. AND (1) HTT2 TENSION TIE @ BOTH END OF WALL. ATTACH W/ (2) 16d NAILS TO DOUBLE STUD AND (1) 3/4" ANCHOR BOLT. ATTACH 1/2" DRYWALL W/ #6 x 1 1/4" SCREW @ 4" O.C. EDGES AND 12" O.C. FIELD. SEE DETAIL 8/W/S-SI MSTA30 CONNECTION |

## EXTERIOR DOORS/WINDOWS:

SEE MANUFACTURERS DETAILS FOR INSTALLATION AND NUMBER OF FASTENERS PER WINDOW/DOOR

## DOORS:

REVISED: 04-22-09

## WINDOWS:

| DOOR TYPE                  | SIZE              | MASONRY OPN'G     | WINDOW TYPE | SIZE              | MASONRY OPN'G     |
|----------------------------|-------------------|-------------------|-------------|-------------------|-------------------|
| 2-0 [IN-SWING]             | 25 1/2" x 80 3/4" | 29" x 82 3/4"     | 1H2 SH      | 26 1/2" x 26"     | 27 1/4" x 26"     |
| 2-8 [IN-SWING]             | 33 1/2" x 80 3/4" | 37" x 82 3/4"     | 1H3 SH      | 26 1/2" x 38 3/4" | 27 1/4" x 38 3/4" |
| 3-0 [IN-SWING]             | 37 1/2" x 82"     | 41" x 82 3/4"     | 1H4 SH      | 26 1/2" x 50 3/4" | 27 1/4" x 50 3/4" |
| 3-0 W/4 SL [IN-SWING]      | 51 1/8" x 82"     | 54 3/4" x 82 3/4" | 1H5 SH      | 26 1/2" x 63"     | 27 1/4" x 63"     |
| 3-0 W/12 SL [IN-SWING]     | 64 1/2" x 82"     | 68" x 82 3/4"     | 23 SH       | 37" x 38 3/4"     | 37 3/4" x 38 3/4" |
| 606B SGD                   | 72" x 80"         | 75 1/2" x 81 3/4" | 24 SH       | 37" x 50 3/4"     | 37 3/4" x 50 3/4" |
| 6080 SGD                   | 72" x 96"         | 75 1/2" x 97 3/4" | 25 SH       | 37" x 63"         | 37 3/4" x 63"     |
| 8'-0" x 7'-0" GARAGE DR    | 96" x 84"         | 96" x 84"         | 35 SH       | 53 1/8" x 63"     | 53 1/2" x 63"     |
| 16'-0" x 7'-0" GARAGE DOOR | 192" x 84"        | 192" x 84"        |             |                   |                   |

## LINTEL SCHEDULE : Cast-Crete

## MATERIALS:

1. f'c PRECAST UNTELS - 3500 psi
2. f'c PRESTRESSED UNTELS - 6000 psi
3. f'c GROUT - 3000 psi w/ MAXIMUM 3/8" AGGREGATE
4. CONCRETE MASONRY UNITS (CMU) PER ASTM C90 W/ MINIMUM NET AREA COMPRESSIVE STRENGTH - 1900 psi

5. REBAR PROVIDED IN PRECAST UNTEL PER ASTM A615 GR60. FIELD REBAR PER ASTM A615 GR40 OR GR60
6. PRESTRESSING STAND PER ASTM A416 GRADE 270 LOW RELAXATION.
7. 7/32" WIRE PER ASTM A510
8. MORTAR PER ASTM C270 TYPE M OR S

THE SPECIFIC UNTELS ON THIS SHEET ARE MANUFACTURED BY CAST-CRETE CORP. ALTERNATE MANUFACTURED UNTELS ARE AVAILABLE. BY OTHERS' SOLE AND FULL RESPONSIBILITY IS RETAINED BY THE SUB-CONTRACTOR IN THE SELECTION OF THE ALTERNATE UNTELS AS HAVING EQUAL TO OR GREATER CAPACITY THAN THE ACTUAL GRAVITY AND UPLIFT LOADS, THAT ARE LISTED FOR THIS HOUSE SPECIFIC UNTEL SCHEDULE

## TYPICAL DESIGNATION

F- FILLED WITH GROUT / U - UNFILLED

QUANTITY OF #5 REBAR AT BOTTOM OF BOND BEAM

QUANTITY OF #5 REBAR AT 25' FROM TOP OF BOND BEAM

NOMINAL HEIGHT

NOMINAL WIDTH

8" NOMINAL WIDTH

#5 REBAR AT TOP MIN(1) RECD 2 1/2" TO BOTTOM OF REBAR

CMU

GROUT

#5 REBAR AT BOTTOM OF UNTEL CAVITY WHEN CALLED FOR ON FLOOR PLAN

7/5" (ACTUAL)

BOTTOM REINFORCING PROVIDED IN UNTEL (VARIES)

## TYPICAL GARAGE DESIGNATION

F- FILLED WITH GROUT / U - UNFILLED

QUANTITY OF #5 REBAR AT BOTTOM OF UNTEL

QUANTITY OF #5 REBAR AT 2' FROM TOP OF UNTEL CAVITY

NOMINAL HEIGHT

NOMINAL WIDTH

8" NOMINAL WIDTH

#5 REBAR AT TOP MIN(1) RECD 2 1/2" TO BOTTOM OF BSH

CMU

GROUT

#5 REBAR AT BOTTOM OF UNTEL CAVITY

7/5" (ACTUAL)

BOTTOM REINFORCING PROVIDED IN UNTEL (VARIES)

## LINTEL SCHEDULE

\* BASED ON MOMENT AND SHEAR TABLE W/ 8% REDUCTION FOR GRADE 40 REBAR (IF REDUCTION IS REQ'D)

| MARK | LENGTH | APPLIED LOADS |        | TYPE      | REDUCION IS REQ'D                                 |                | COMMENTS |
|------|--------|---------------|--------|-----------|---------------------------------------------------|----------------|----------|
|      |        | GRAVITY       | UPLIFT |           | CAST-CRETE PRECAST                                | SAFE LOADS     |          |
|      |        |               |        |           | POWER BOX STEEL <td>GRAVITY UPLIFT</td> <td></td> | GRAVITY UPLIFT |          |
| 1    | 4'-6"  | 850           | 192    |           | 8RF14-OB/IT                                       | 2992           | 2525     |
|      |        |               |        | PSbox8-14 | *5-IT/*5-OB [18ga]                                | 5336           | 4388     |
| 2    | 8'-6"  | 1829          | 723    |           | 8RF16-OB/IT                                       | 2632           | 1634     |
|      |        |               |        | PSbox8-16 | *5-IT/*5-OB [18ga]                                | 2230           | 2173     |
| 3    | 4'-6"  | 1923          | 723    |           | 8RF16-OB/IT                                       | 2931           | 2724     |
|      |        |               |        | PSbox8-16 | *5-IT/*5-OB [18ga]                                | 5069           | 4720     |
| 4    | 7'-6"  | 1438          | 192    |           | 8RF16-OB/IT                                       | 2632           | 1634     |
|      |        |               |        | PSbox8-16 | *5-IT/*5-OB [18ga]                                | 2547           | 2458     |
| 5    | 5'-10" | 1438          | 192    |           | 8RF16-OB/IT                                       | 1631           | 2093     |
|      |        |               |        | PSbox8-16 | *5-IT/*5-OB [18ga]                                | 3725           | 3106     |
| 6    | 5'-10" | 1923          | 723    |           | 8RF16-OB/IT                                       | 1631           | 2093     |
|      |        |               |        | PSbox8-16 | *5-IT/*5-OB [18ga]                                | 3725           | 3106     |
| 7    | 4'-6"  | 145           | 127    |           | 8UIB-OB/IT                                        | 1599           | 2724     |
|      |        |               |        | PSbox8-16 | *5-IT/*5-OB [18ga]                                | 5069           | 4720     |
| 8    | 17'-4" | 200           | 150    |           | 8F20-IB/IT PRESTRESSED                            | 1490*          | 520      |
|      |        |               |        | PSbox8-20 | *5-IT/*5-IB [16ga]                                | 1236           | 656      |

## 8F16-IB/IT

QUANTITY OF #5 REBAR AT 2' FROM TOP OF UNTEL CAVITY

NOMINAL HEIGHT

NOMINAL WIDTH

8" NOMINAL WIDTH

#5 REBAR AT TOP MIN(1) RECD 2 1/2" TO BOTTOM OF BSH

CMU

GROUT

#5 REBAR AT BOTTOM OF UNTEL CAVITY

7/5" (ACTUAL)

BOTTOM REINFORCING PROVIDED IN UNTEL (VARIES)

## 8F20-IB/IT

QUANTITY OF #5 REBAR AT 2' FROM TOP OF UNTEL CAVITY

NOMINAL HEIGHT

NOMINAL WIDTH

8" NOMINAL WIDTH

#5 REBAR AT TOP MIN(1) RECD 2 1/2" TO BOTTOM OF BSH


CMU

GROUT

#5 REBAR AT BOTTOM OF UNTEL CAVITY

7/5" (ACTUAL)

BOTTOM REINFORCING PROVIDED IN UNTEL (VARIES)

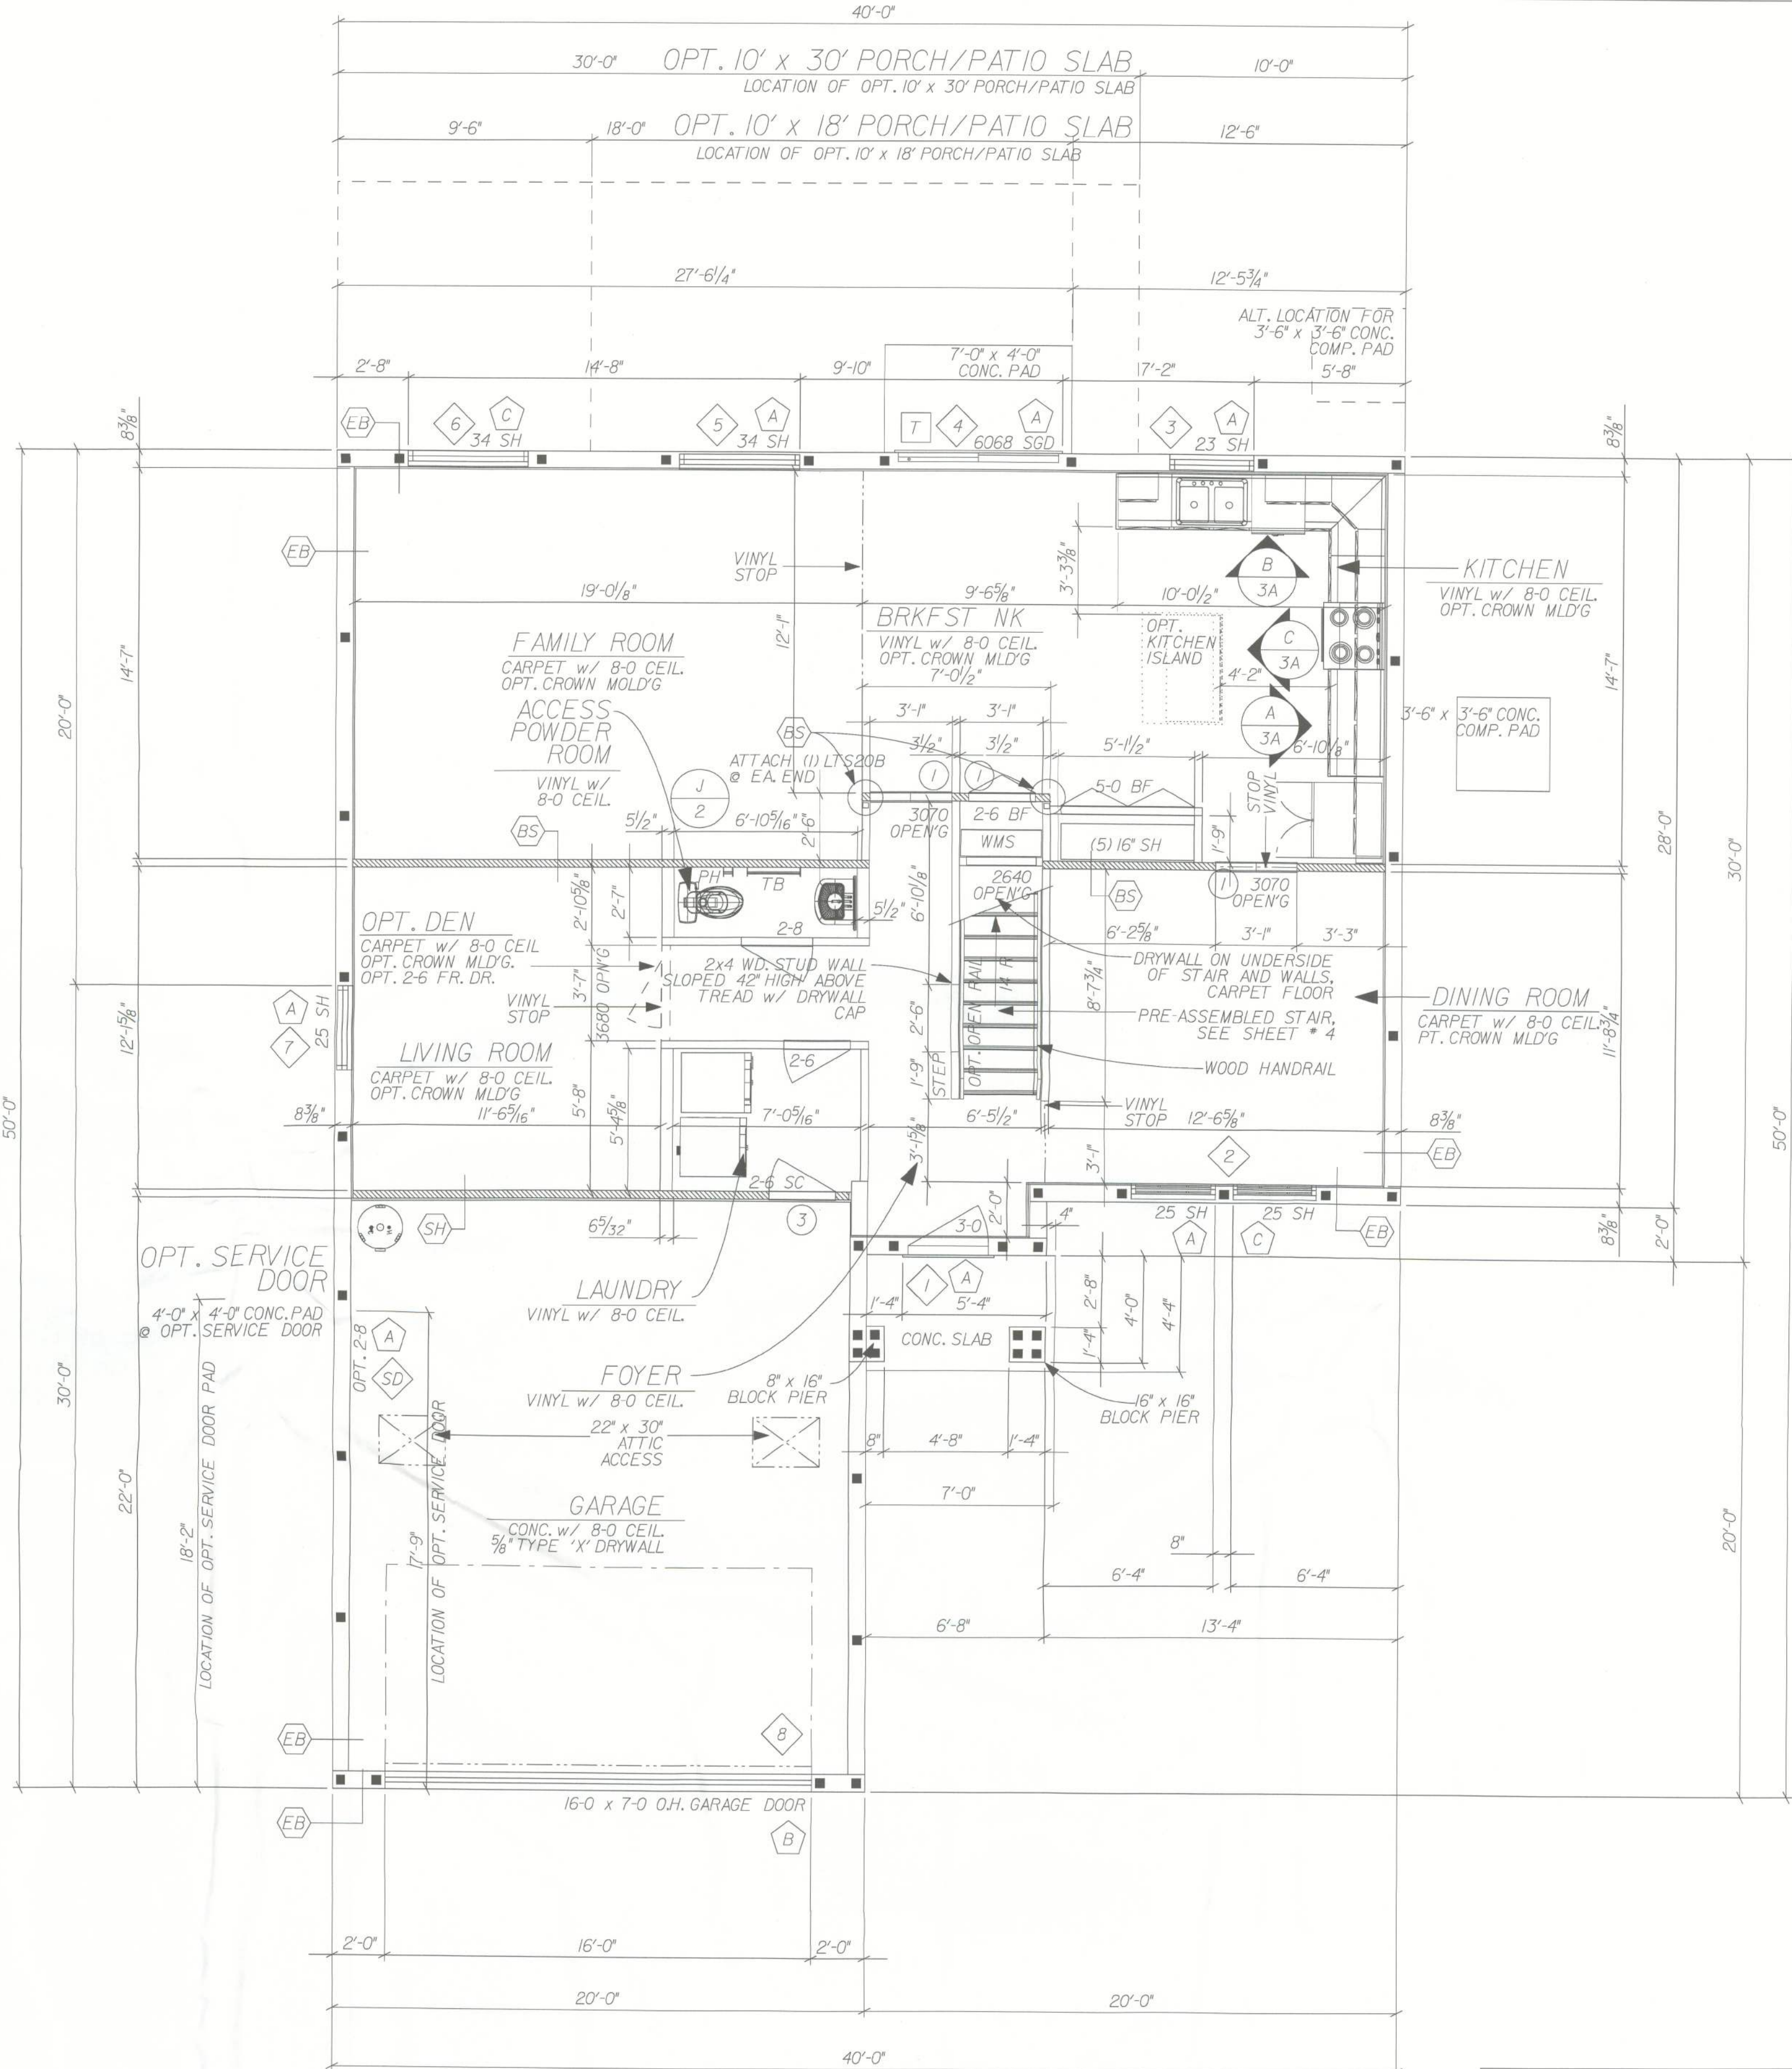

## SQUARE FOOTAGE:

| LOCATION      | SQ. FT. |
|---------------|---------|
| 1ST FLOOR A/C | 1133    |
| 2ND FLOOR A/C | 1266    |
| TOTAL A/C     | 2399    |
| GARAGE        | 440     |
| ENTRY         | 27      |
| TOTAL         | 2866    |




FIRST FLOOR PLAN  
SCALE: 1/4" = 1'-0"

COPYRIGHT © 2012 MARONDA HOMES

FLORIDA BUILDING CODE 2010 : RESIDENTIAL

FL\_GSE



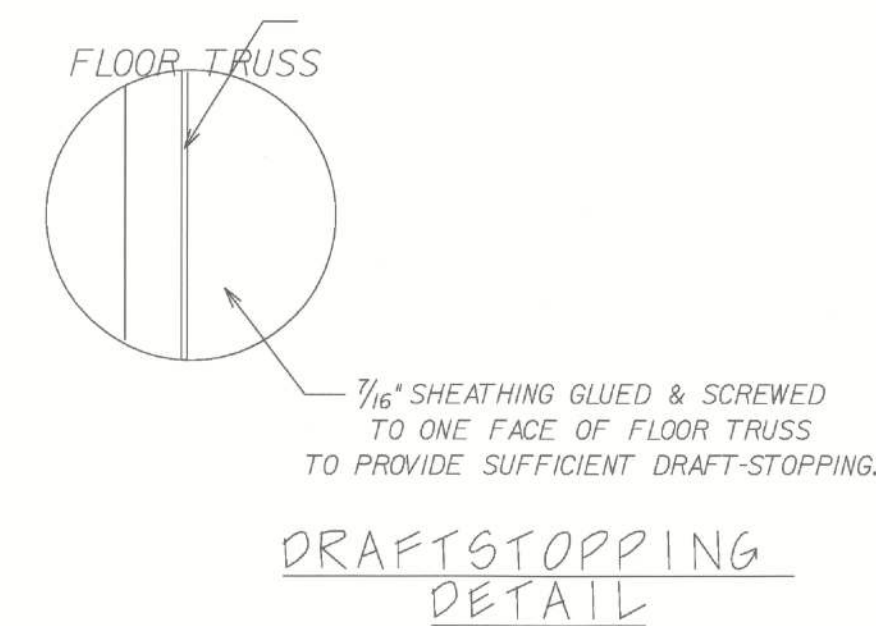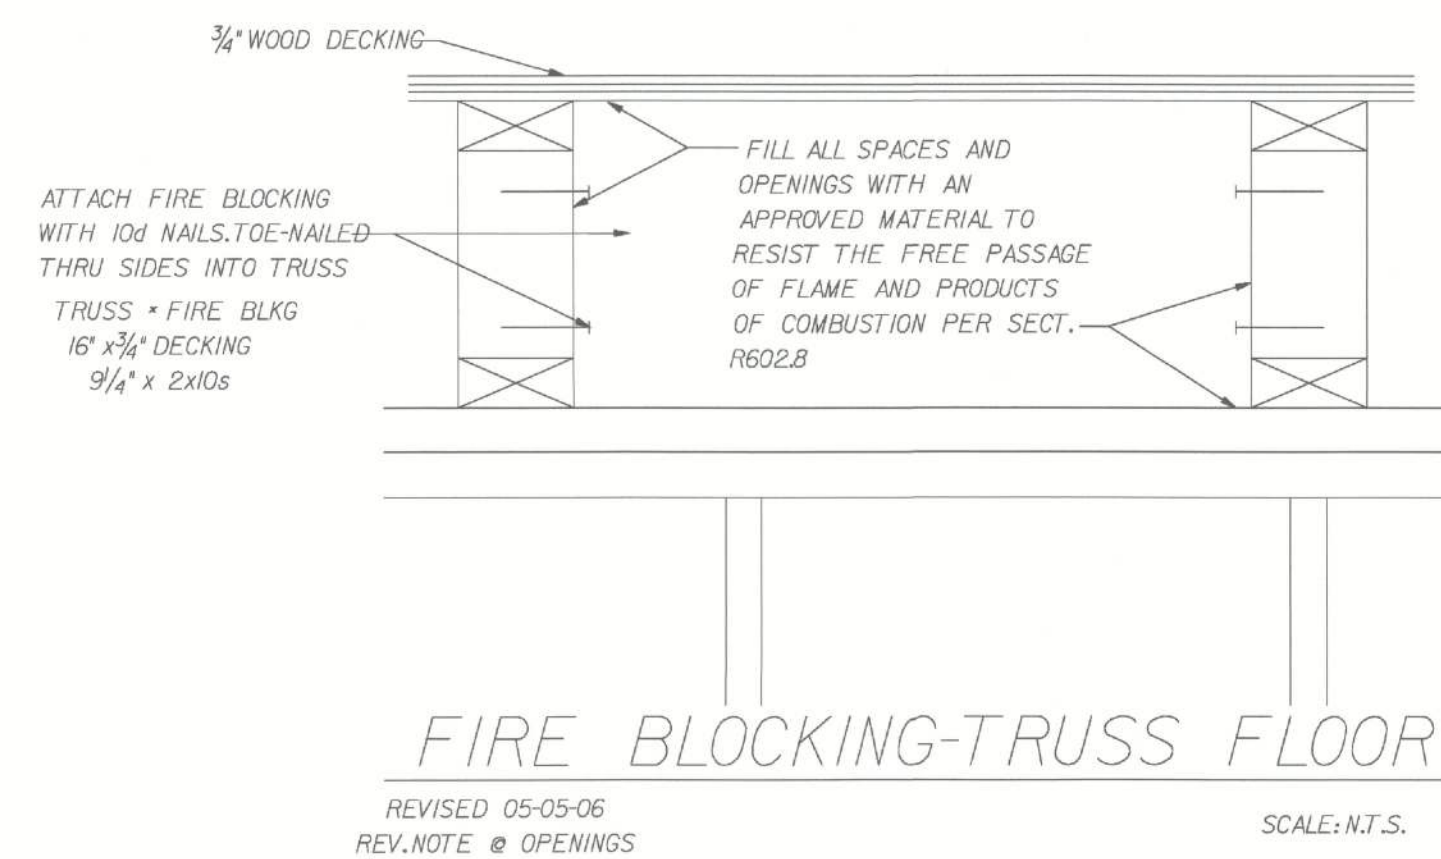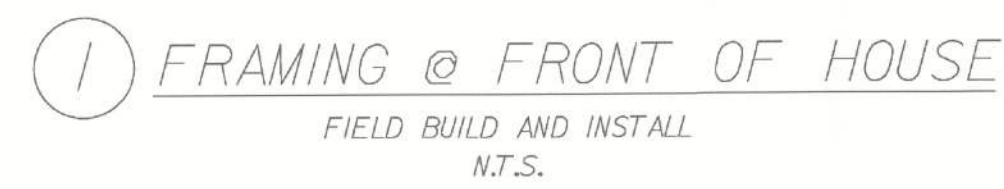

| <u>FLOOR FRAMING:</u> |                 |
|-----------------------|-----------------|
| ITEM                  | DESCRIPTION     |
| RIM BRD.              | 2 x 10          |
| FA - FH               | 9/4" WOOD TRUSS |

ERECTION/INSTALLATION NOTES

 **WARNING!** :

THE ERECTION/INSTALLATION CONTRACTOR SHOULD PROVIDE ADEQUATE RIGGING (CRANE, TAGLINES, SPREADER BARS) FOR SUFFICIENT CONTROL DURING LIFTING AND PLACEMENT TO ASSURE SAFETY TO PERSONNEL AND TO PREVENT DAMAGE TO FLOOR DECK PANELS AND PROPERTY.

NOTE:

AS PER BCSI-B7: TEMPORARY AND PERMANENT BRACING FOR PARALLEL CHORD TRUSSES FROM BCSI 2008 EDITION, STRONGBACKS ARE NOT TO BE INSTALLED UNLESS OTHERWISE NOTED ON THE FLOOR TRUSS LAYOUT.

ALL FLOOR DECK PANELS UP TO 30';  
KEEP LINE ANGLE AT CRANING POINTS  
AT 60° OR LESS.

ALL FLOOR DECK PANELS 30" TO 60":  
ATTACH FLOOR DECK PANEL TO SPREADER  
BAR WITH LINES THAT SLOPE INWARD OR  
"TOE-IN." LINES THAT "TOE-OUT" COULD CAUSE  
FLOOR DECK PANEL TO BUCKLE.

FLOOR FRAMING NOTES:

9/4" DEEP WOOD FLOOR TRUSSES @ 24" O.C., U.N.O.

2x10 WOOD RIM BOARD

DESIGN LOADS:  
TC LIVE LOAD = 40 psf  
TC DEAD LOAD = 10 psf  
BC DEAD LOAD = 5 psf  
TOTAL LOAD = 55 psf

DEFLECTION:  
LL = L/480  
TL = L/360

ROOF LOADS ASSUMED TO BE BEARING ON PERIMETER WALLS ONLY.

FLOOR SHEATHING:

3/4" T&G WOOD DECKING GLUED & NAILED w/ 7d x 2 1/4"  
SCREW SHANK NAIL @ 4" O.C. EDGES AND 8" O.C. FIELD (TYP.)  
or 16ga. x 1 3/4" STAPLE @ 2" O.C. EDGES AND 4" O.C. FIELD,  
SEE SHEET # FDD, GLUE MUST BE INCLUDED IN THE  
GROOVE OF EACH PANEL AND BTWN SHEATHING AND TRUSSES.  
FLOOR CONNECTORS:



# FA3, RIM BOARD CONNECTION DETAIL  
3/WS-S1 AND 5/WS-S2

Ø TYPICAL ATTACHMENT TO BEARING WALL  
w/ (2) 10d NAILS, TOE-NAILED.

BLK SOLID WOOD FIRE BLOCKING SEE DETAIL.

\* LPTA, SEE DETAIL SHEET 4/WS-SI.

& TAI4, SEE DETAIL SHEET 6/WS-SI.

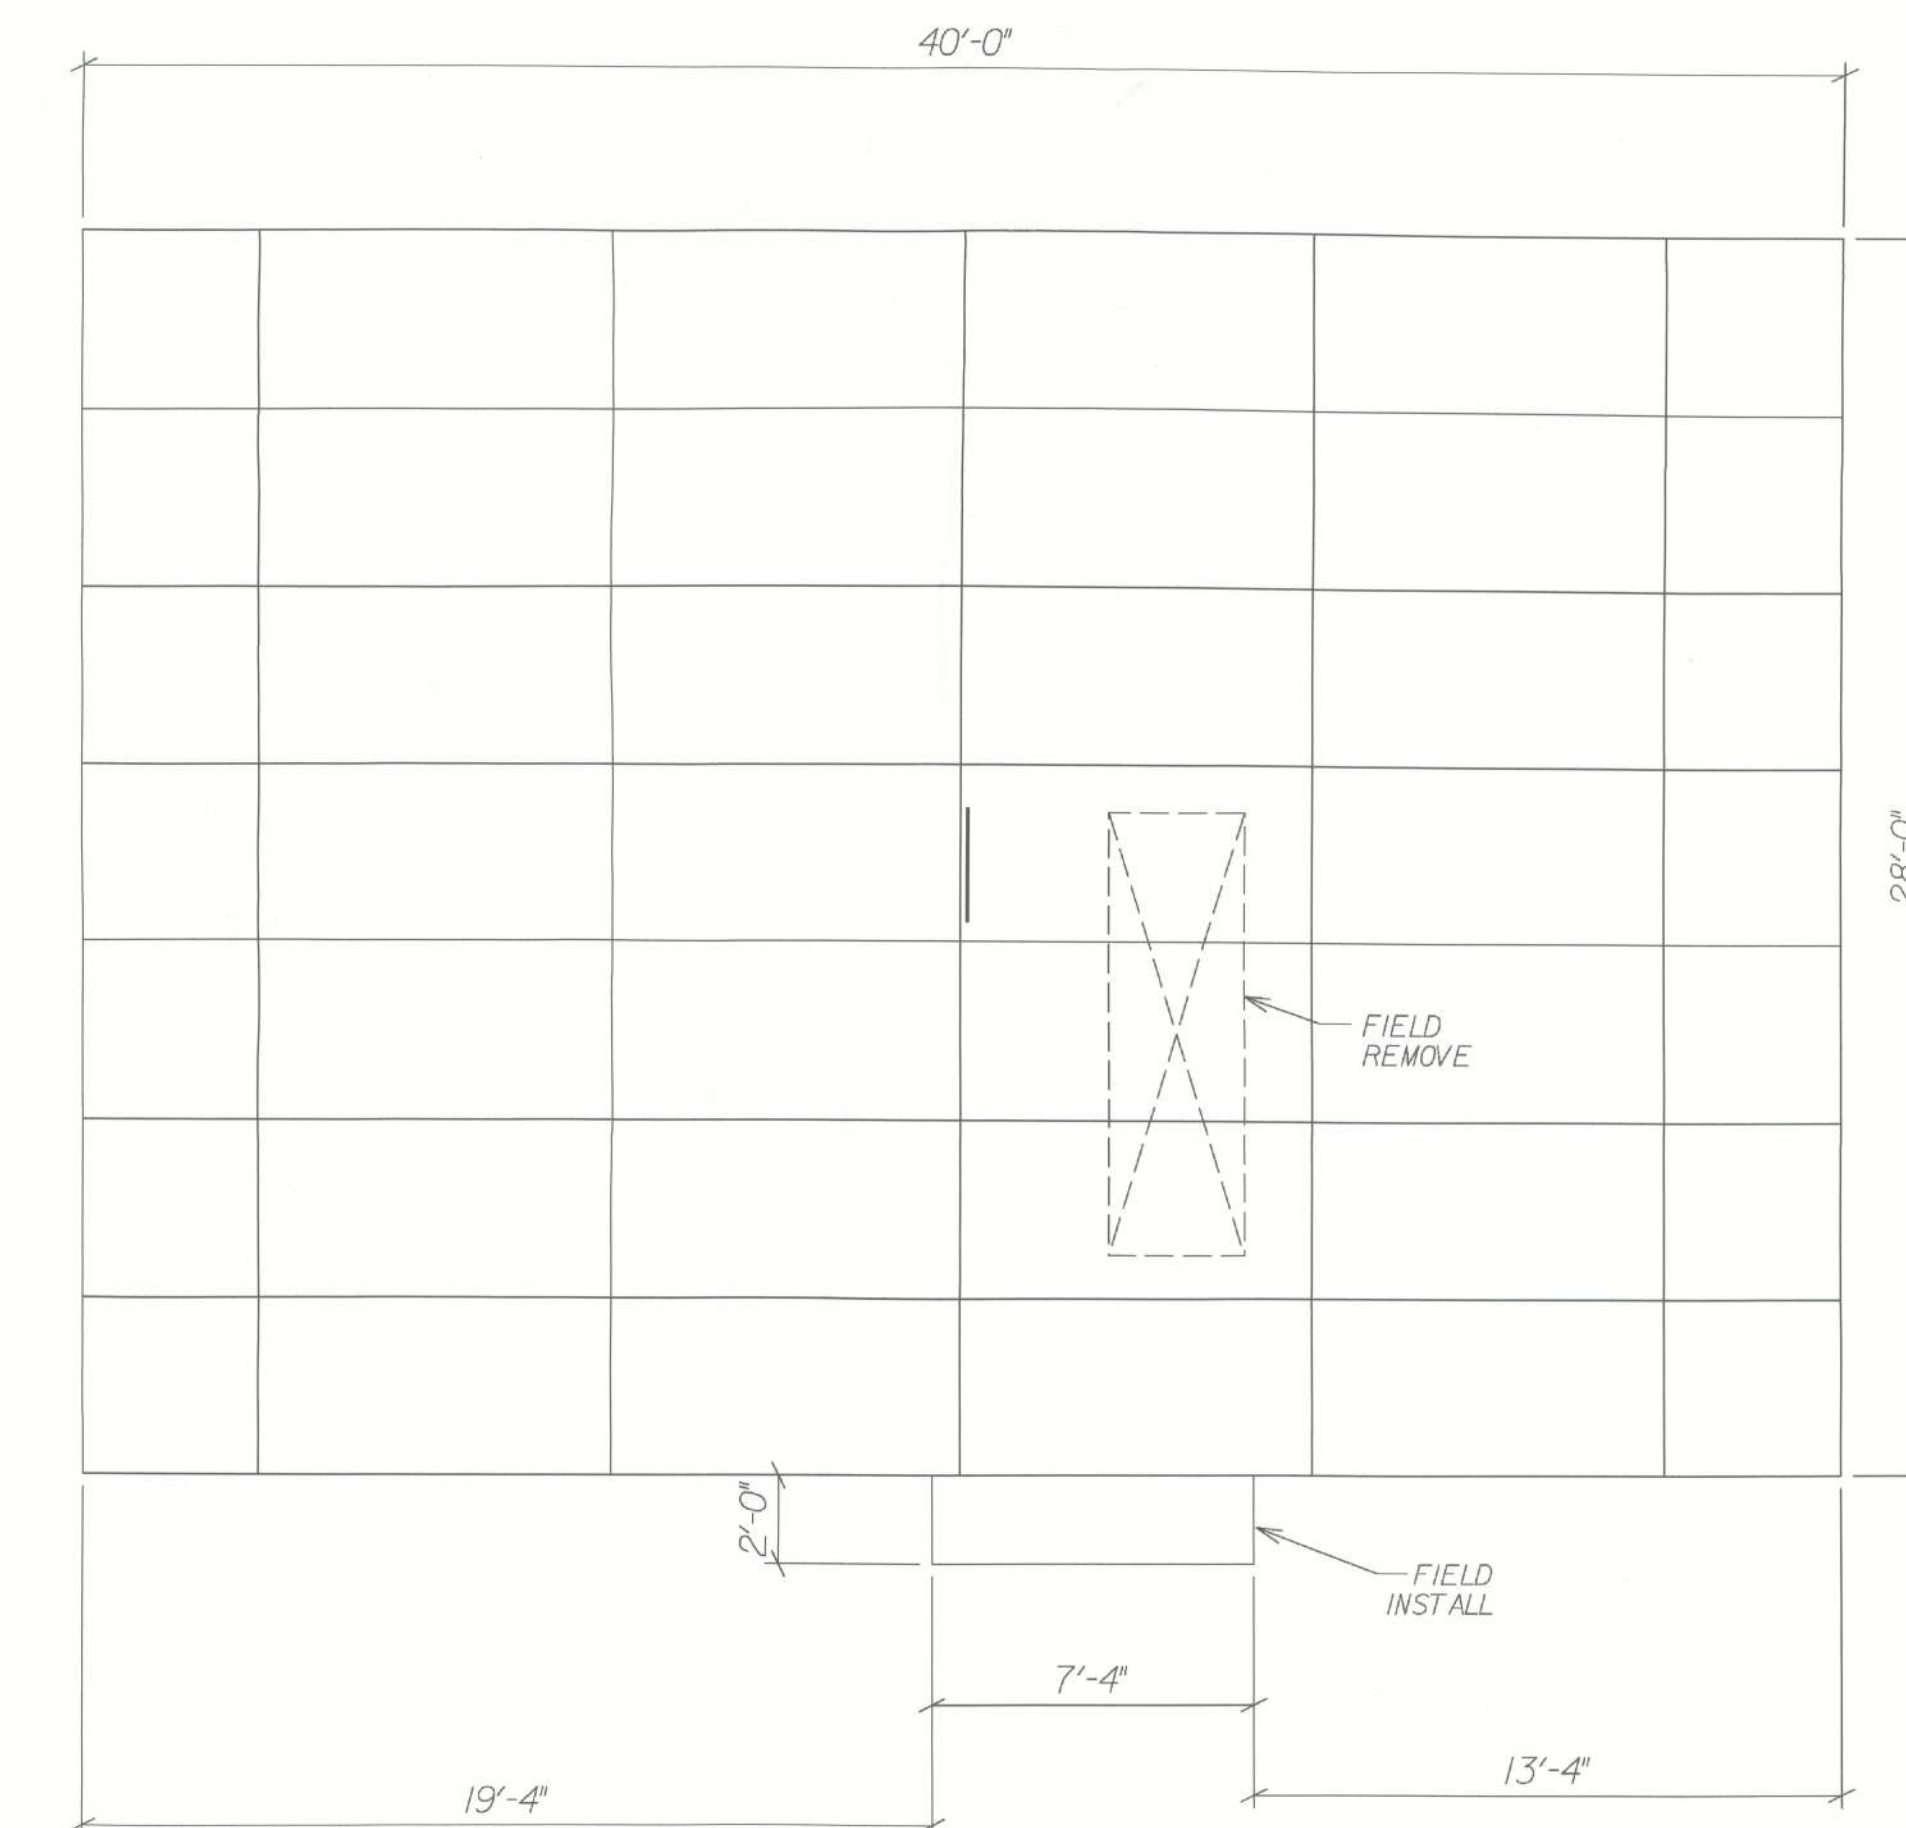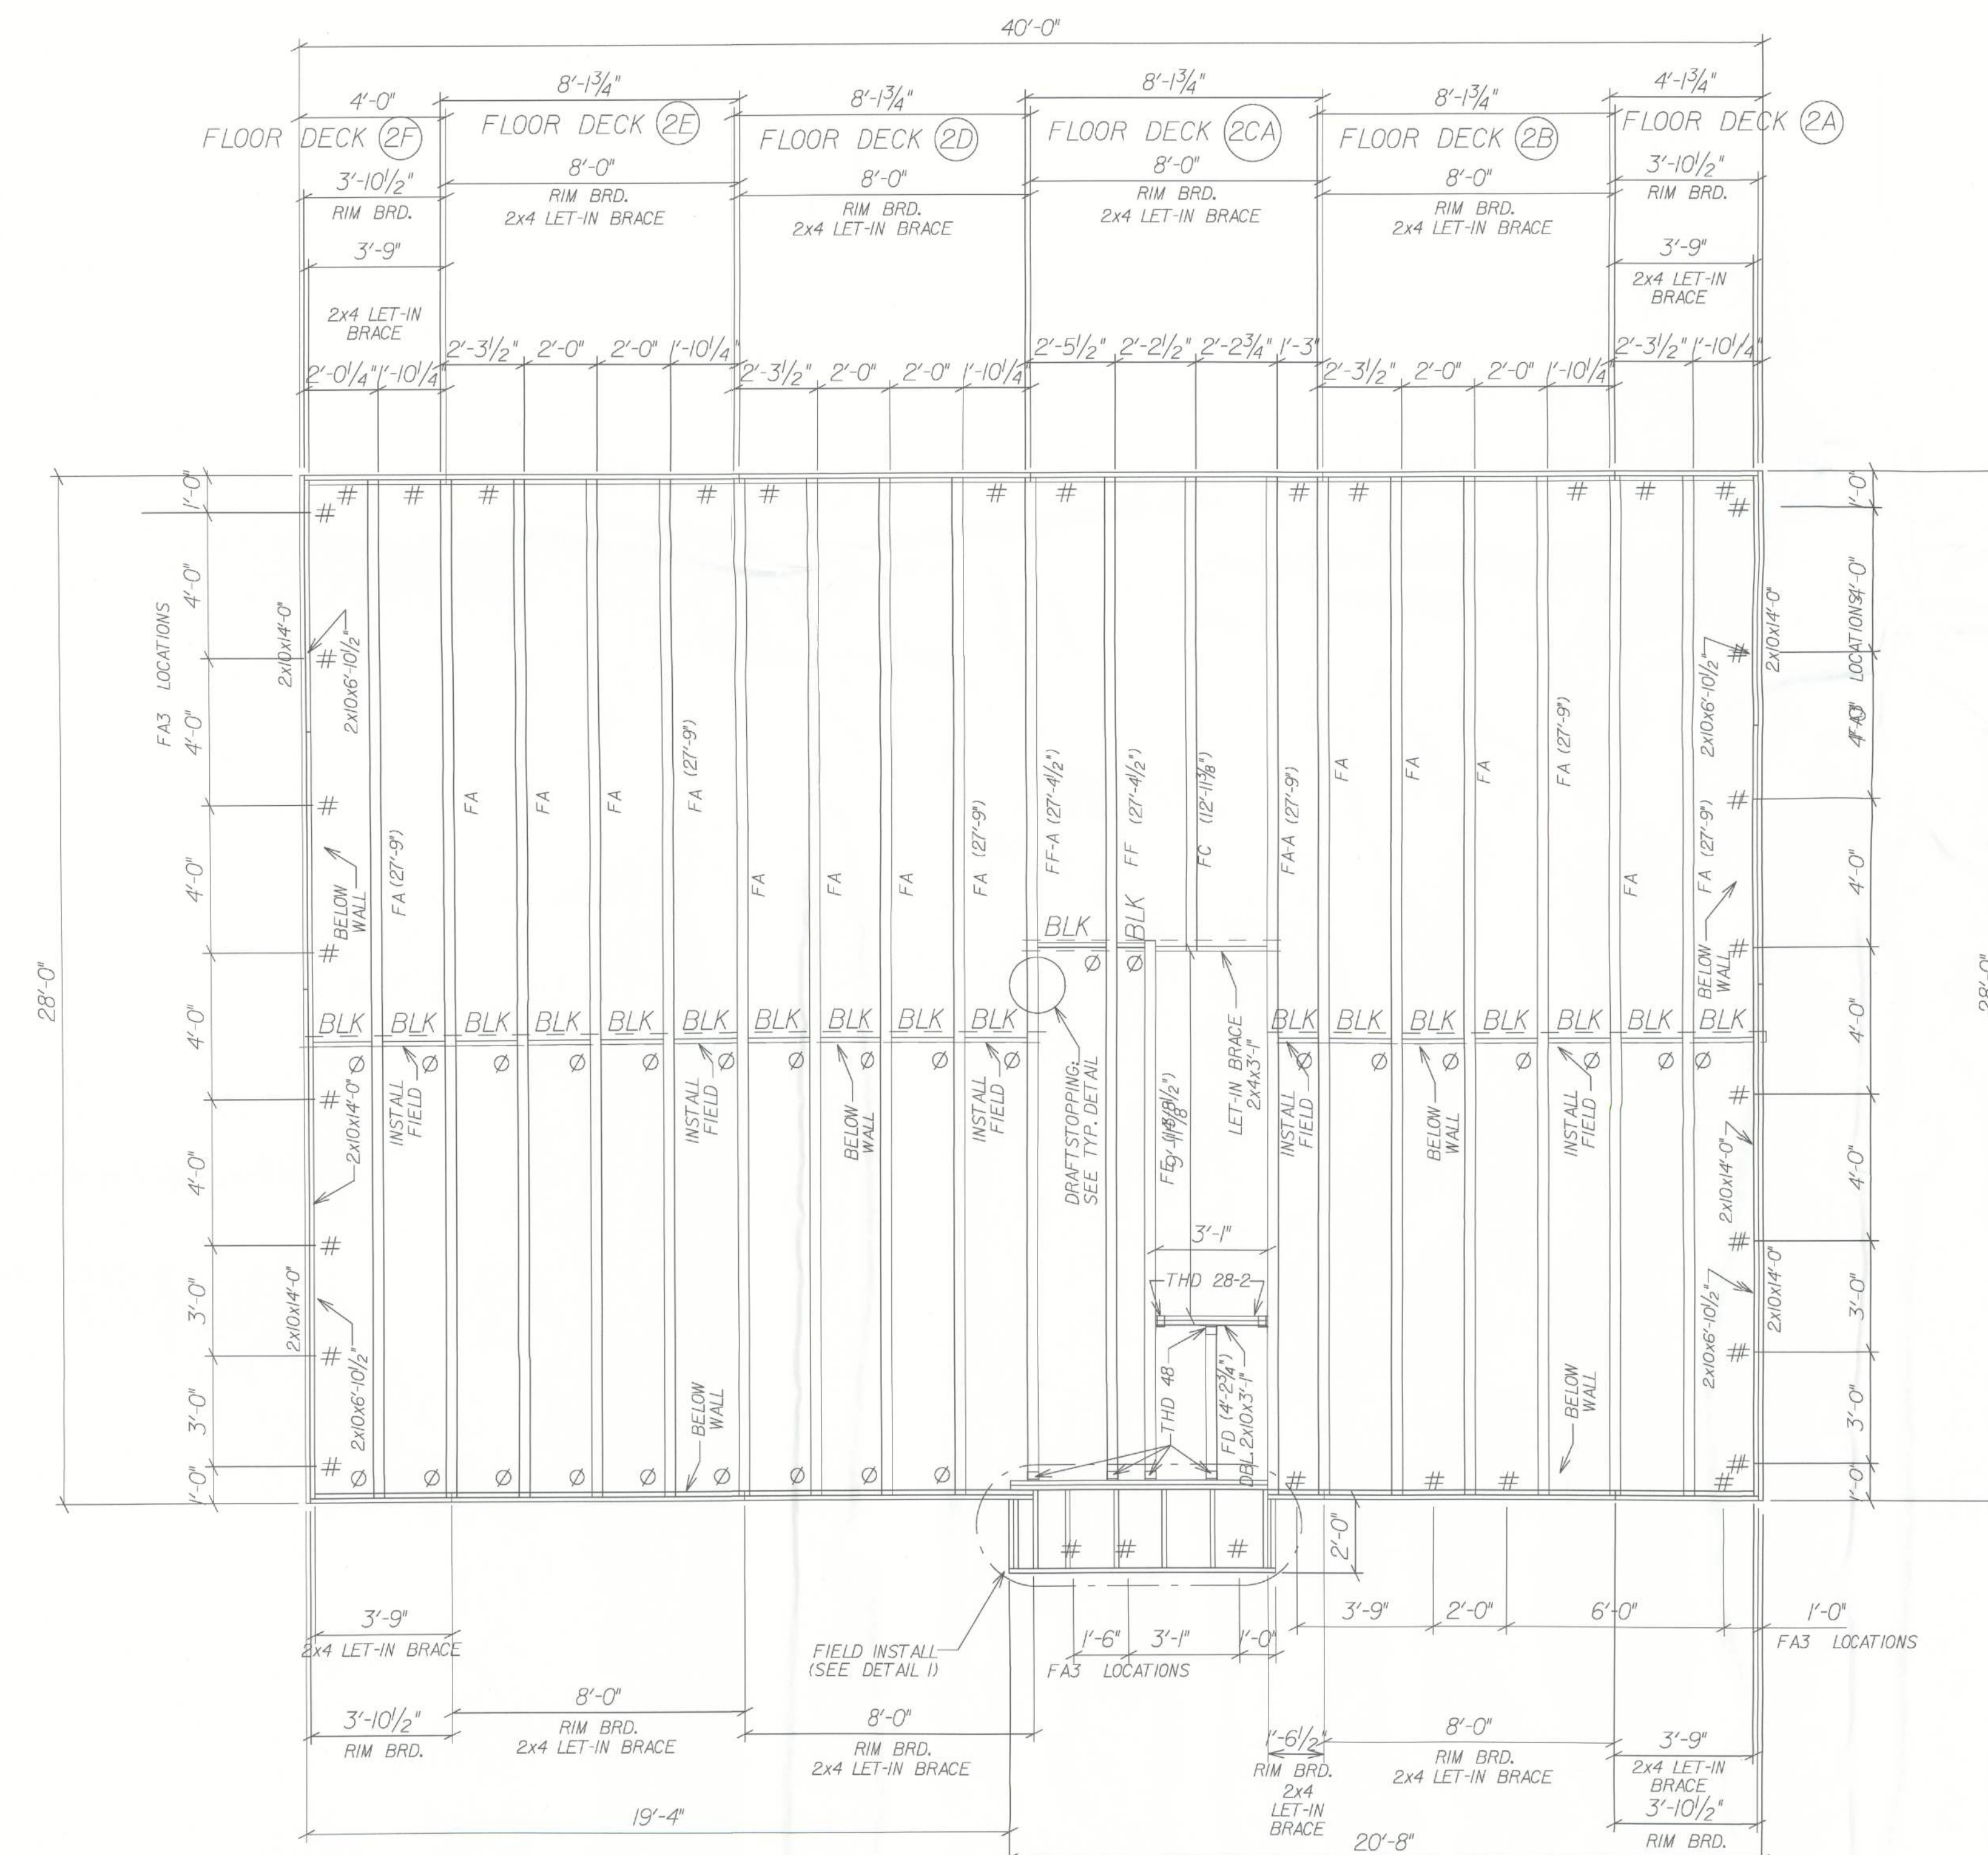

SECOND FLOOR SHEATHING LAYOUT  
43 SHEETS - 4x8 SHEATHING

[illegible]

**Maronda Homes**  
4005 MARONDA WAY  
SANFORD, FL 32771  
(407) 321-0064

FLORIDA:  
THIS STRUCTURE WAS DESIGNED  
IN ACCORDANCE AND MEETS THE  
REQUIREMENTS OF SECTION  
R301 OF THE FLORIDA BUILDING  
CODE 2010 : RESIDENTIAL ALL  
CONNECTORS HAVE BEEN CHECK'D  
TO WITHSTAND ALL APPLICABLE  
LOADS, EXPOSURE B, ENCLOSED  
BUILDING AND RISK CATEGORY II.

DESIGNED WIND SPEED  
-----  
Vult = 160 MPH  
Vasd = 124 MPH

|                      |              |
|----------------------|--------------|
| AMERICAN             | FRAMING PLAN |
| <i>BEDFORD</i>       |              |
| ELEVATION A, M, & S  |              |
| DRAWN BY: J. PITCOCK | GARAGE: LEFT |
| RELEASE DATE:        | 03/27/2009   |
| 0445                 |              |

A circular professional engineer seal for Thomas P. O'Neil, License No. 88078, State of Florida. The seal is stamped in blue ink and features the text "TOMAS P. O'NEIL", "LICENSED", "No. 88078", "STATE OF FLORIDA", and "PROFESSIONAL ENGINEER". The seal is crossed out with a large blue 'X'.

8/15/12  
Tomas Ponce MSCE, PE  
FL. PE. LIC. #50068

*SHEET:*

FT2

03/15/12 REV. PER 2010 FBC - RESIDENTIAL

11:04:45  
RELEASE

PLOT DATE: 17 APR 2012



# GENERAL SECOND FLOOR NOTES:

REV.: 05-22-09

ALL EXTERIOR WALLS SHALL BE CONSIDERED SHEAR WALLS MINUS ALL WINDOW AND DOOR OPENINGS.

EXTERIOR OPENINGS DIMENSIONS ARE TO FACE OF ROUGH OPENING.

ALL DRYWALL TO BE 1/2" THICK, UNO.

ALL BEDROOM WINDOWS ARE CONSIDERED EGRESS, UNO.

INTERIOR NON-LOAD BEARING WALL TO BE NOMINAL 3 3/8" MTL. STUD OR 2x4 WD. STUD @ 24" O.C.

PROVIDE SAFETY GLAZING AT:  
ALL WINDOWS OVER BATH TUBS,  
ALL WINDOWS WITHIN 24" OF A DOOR SWING,  
ALL SLIDING GLASS DOORS,  
ALL FIXED GLASS LITES OVER 30 SQ.FT.,  
ALL LITES WITHIN 18" OF THE FLOOR AND  
INDIVIDUAL PANE GREATER THAN 9 SQ.FT.,  
ALL SHOWER ENCLOSURES.

PROVIDE AFCIs (arc-fault circuit interrupters) IN ALL DWELLING UNIT BEDROOMS PER NEC, SECTION 210-12.

ALL OPERABLE WINDOWS THAT ARE LOCATED MORE THAN 72" ABOVE FINISH GRADE, THE LOWEST PART OF CLEAR OPENING OF WINDOW SHALL BE A MIN. OF 24" AFF. OF ROOM.

## OPEN'G PRESSURES:

| MARK | PRESSURES     |
|------|---------------|
|      | Vu1 = 160 MPH |
| A    | +27.6 / -30.0 |
| B    | +23.3 / -26.4 |
| C    | +27.6 / -37.0 |
| D    | +24.3 / -26.7 |

## WALL TYPES:

| MARK | WALL DESCRIPTION   |
|------|---|
| E2   | EXTERIOR FRAME WALL TO BE 2x4 #2 SYP. WOOD STUDS @ 16" O.C. ATTACH 7/16" OSB w/ 8d NAIL @ 4" O.C. EDGES AND 6" O.C. FIELD OR 16ga. x 1/2" STAPLE @ 2" O.C. EDGE AND 4" O.C. FIELD TOTAL WIDTH = 4" |




## WINDOWS: SEE MANUFACTURERS DETAILS FOR INSTALLATION AND NUMBER OF FASTENERS PER WINDOW

| OPENING | SIZE              | ROUGH OPN'G       |
|---------|-------------------|-------------------|
| 2024 SH | 23 1/2" x 27 1/2" | 23 3/4" x 27 3/4" |
| 2030 SH | 23 1/2" x 35 1/2" | 23 3/4" x 35 3/4" |
| 2040 SH | 23 1/2" x 47 1/2" | 23 3/4" x 47 3/4" |
| 2050 SH | 23 1/2" x 59 1/2" | 23 3/4" x 59 3/4" |
| 3030 SH | 35 1/2" x 35 1/2" | 35 3/4" x 35 3/4" |
| 3040 SH | 35 1/2" x 47 1/2" | 35 3/4" x 47 3/4" |
| 3050 SH | 35 1/2" x 59 1/2" | 35 3/4" x 59 3/4" |
| 4050 SH | 47 1/2" x 59 1/2" | 47 3/4" x 59 3/4" |


## HEADERS:

REV.: 05-31-11

| MARK | HEADER SIZE |
|------|-------------|
| 4    | (12) 2x8    |
| 8    | (12) 2x10   |

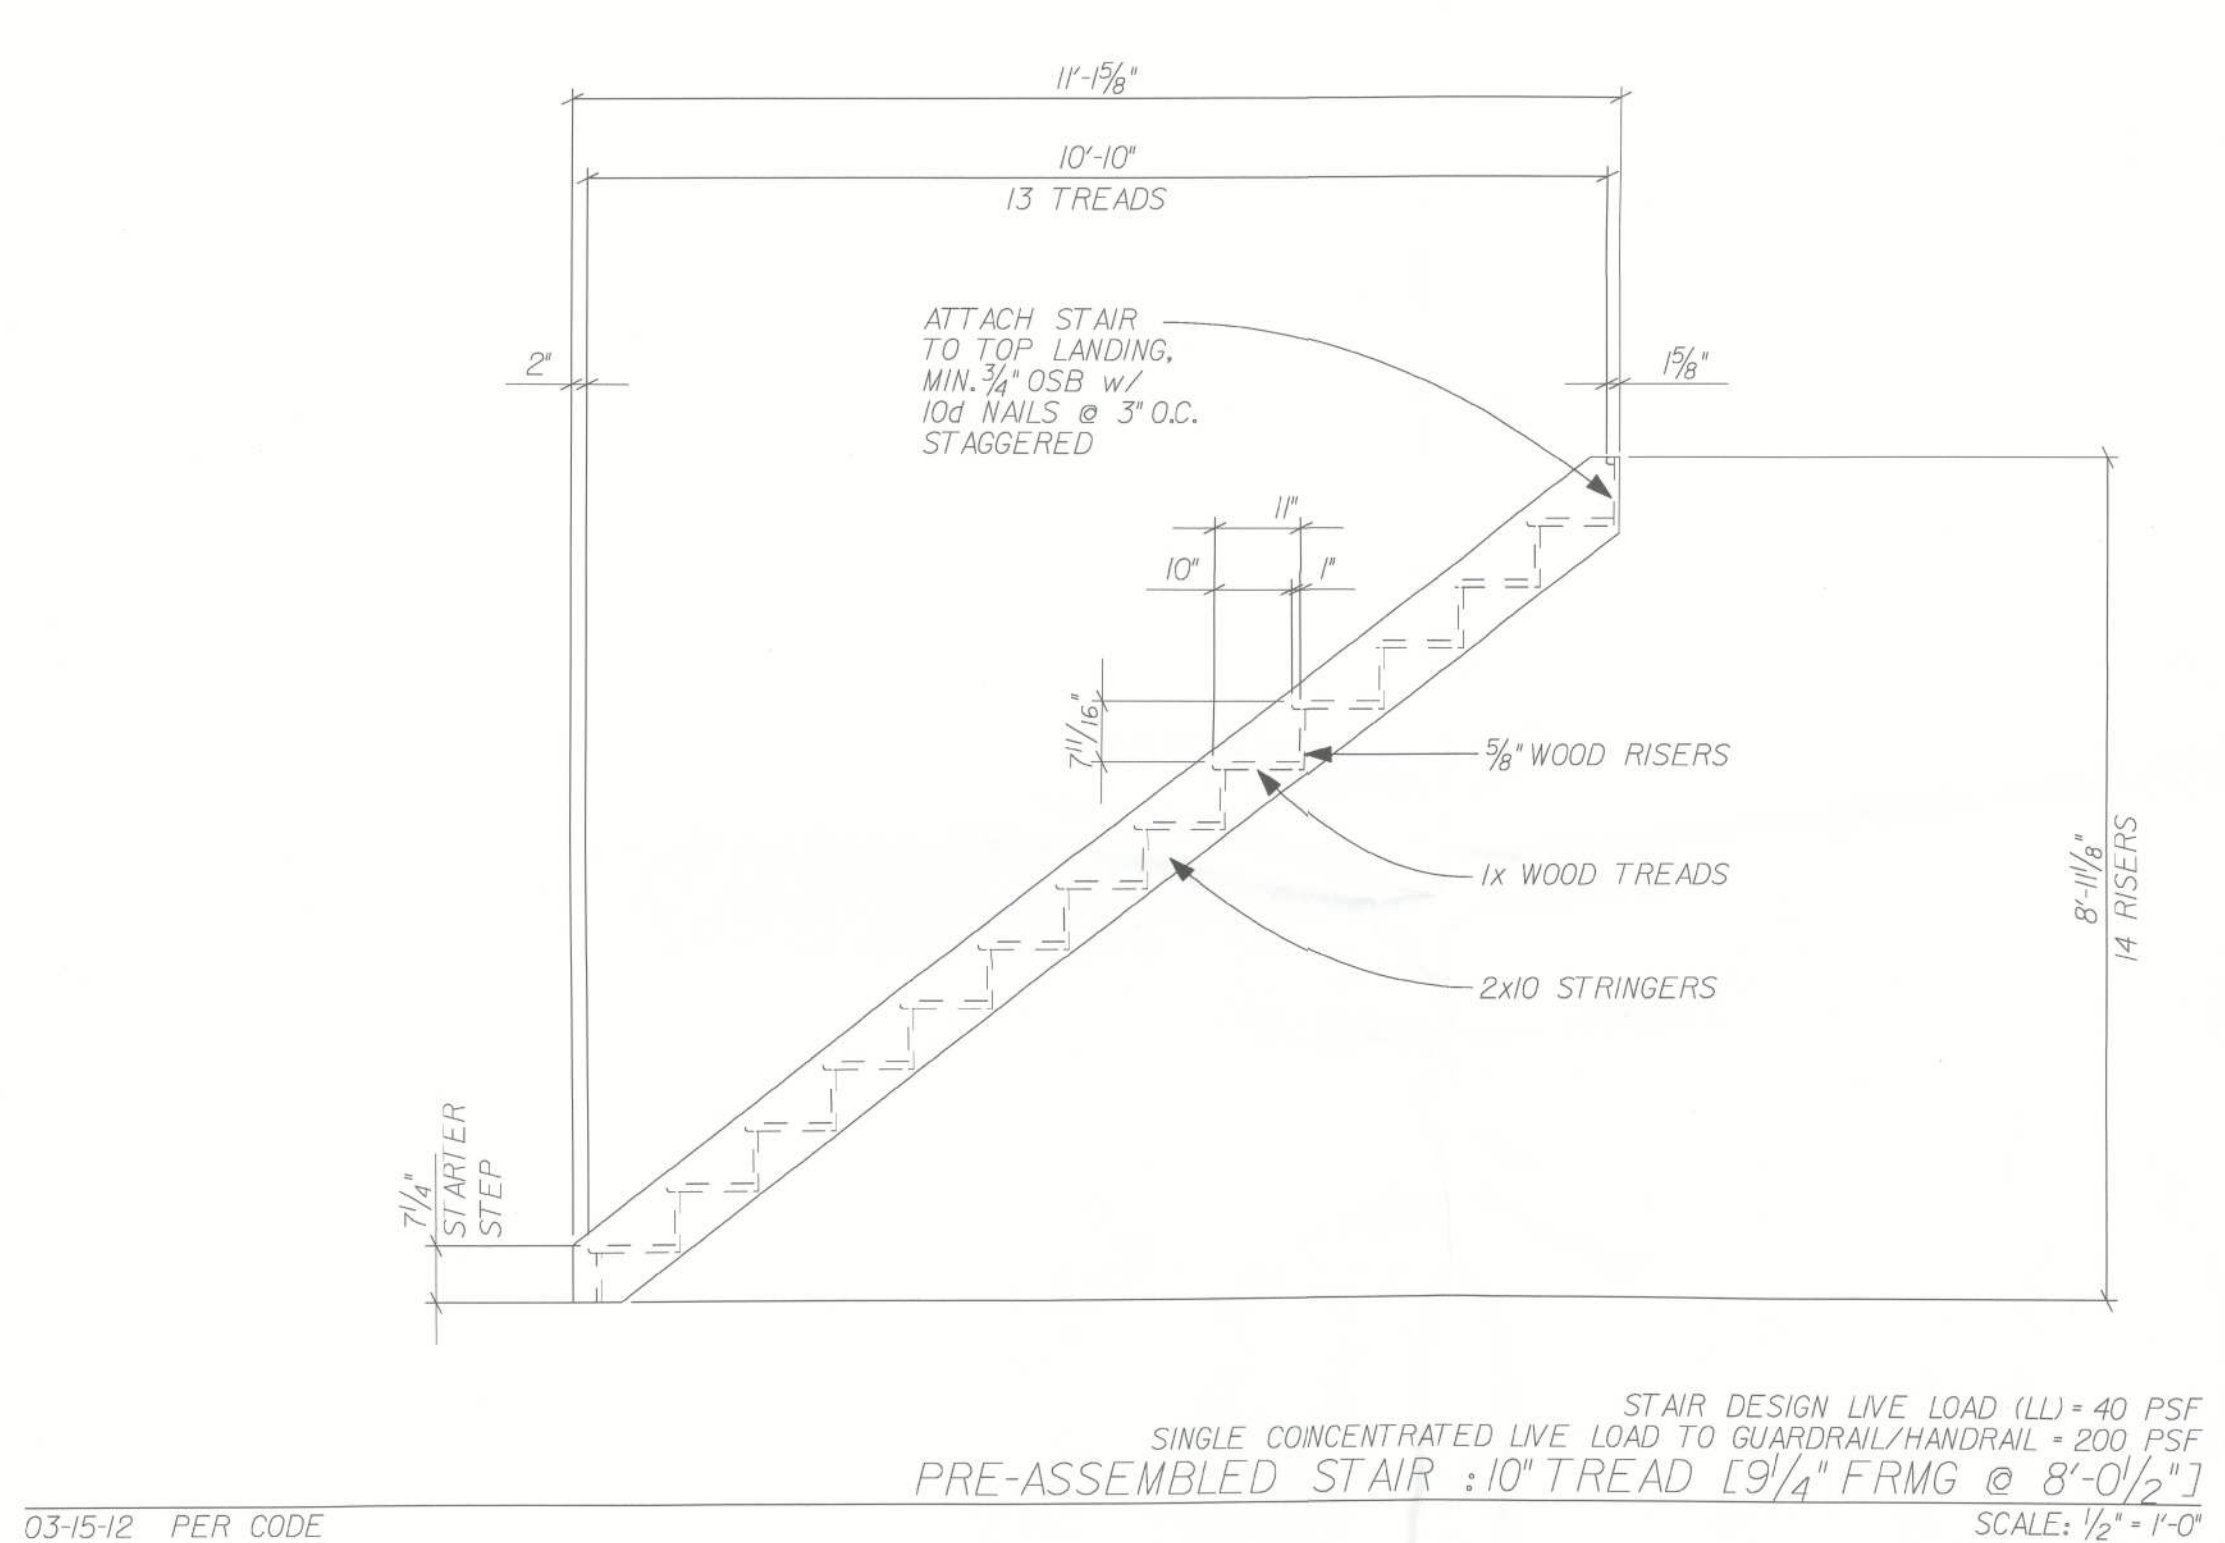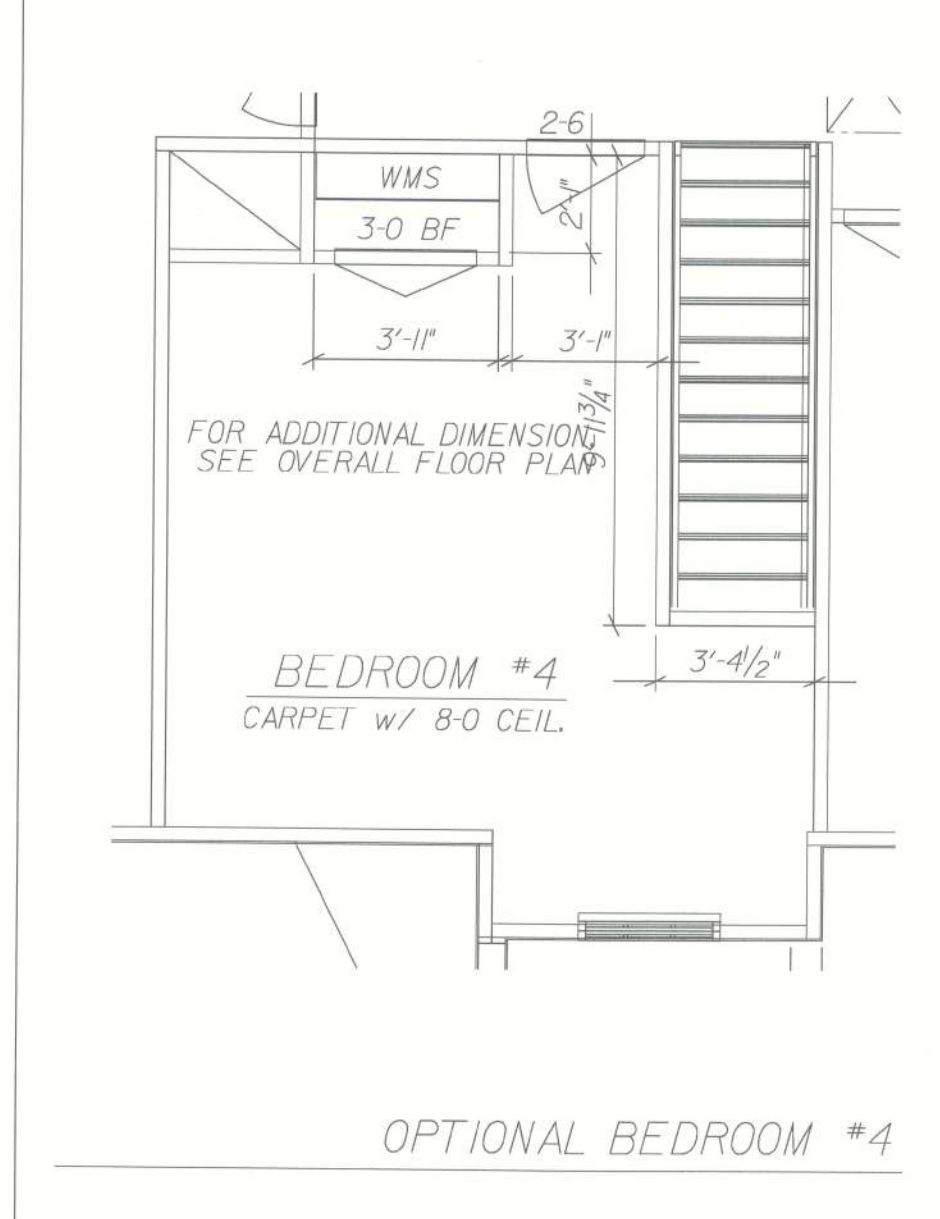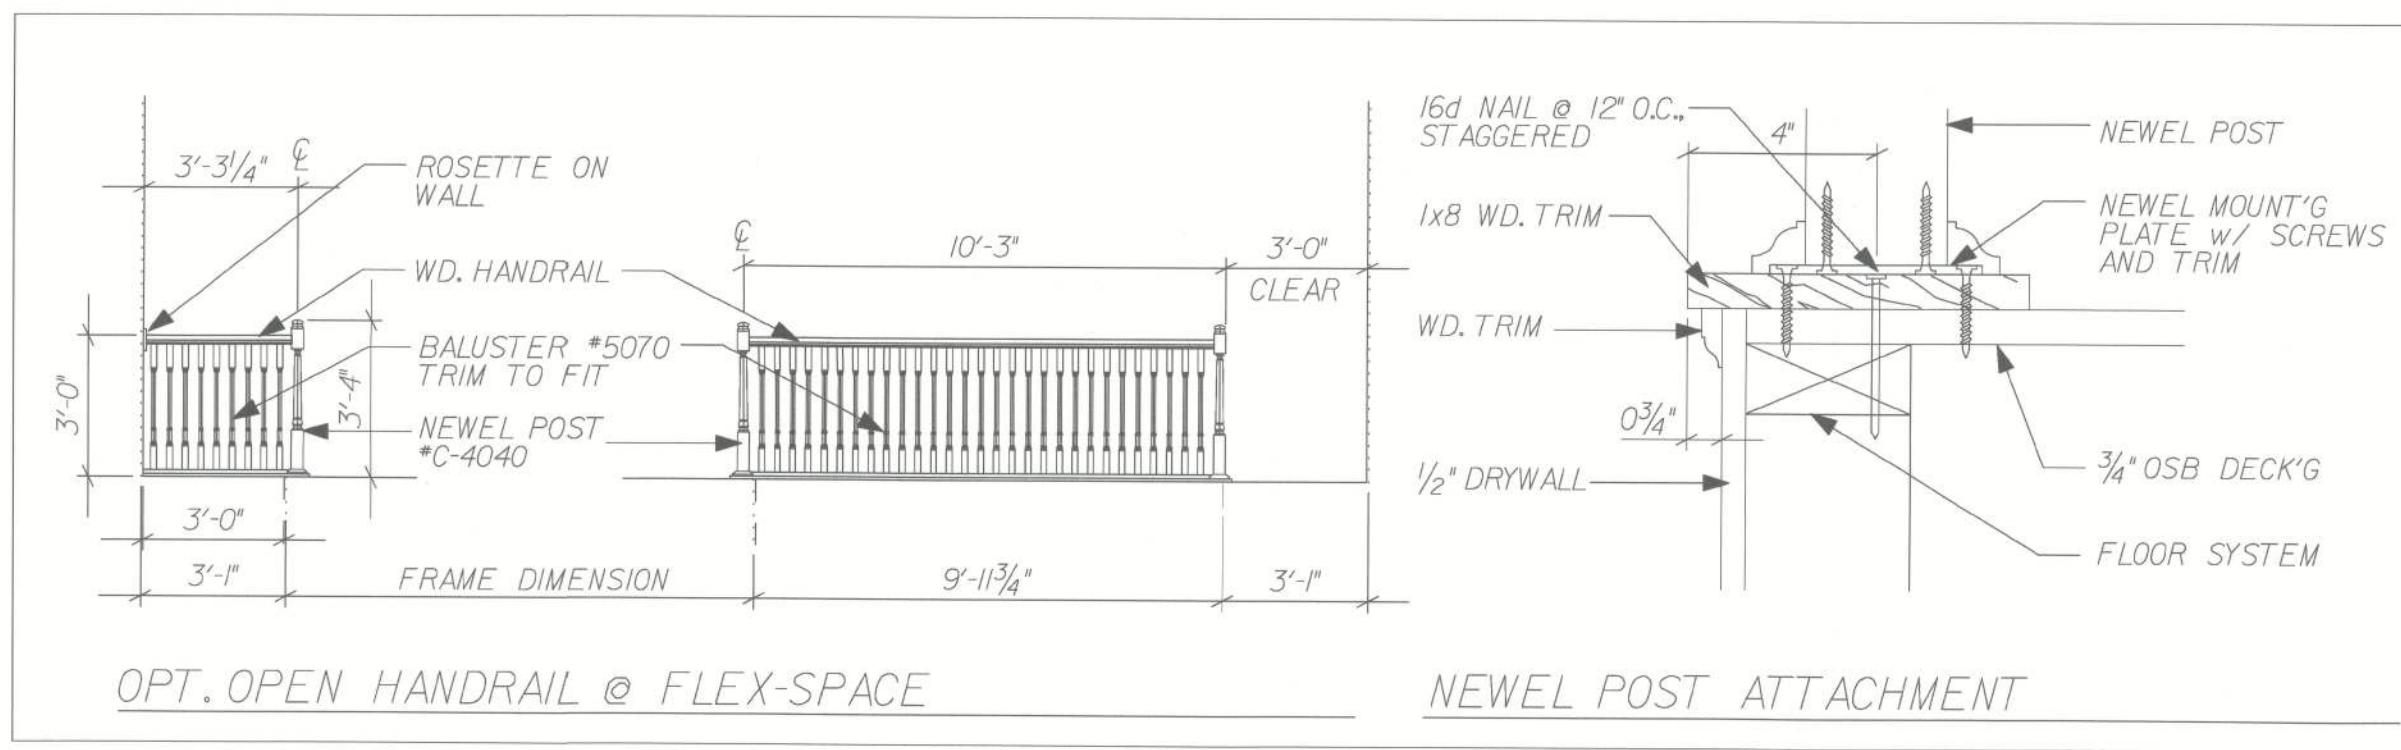


03-15-12 PER CODE

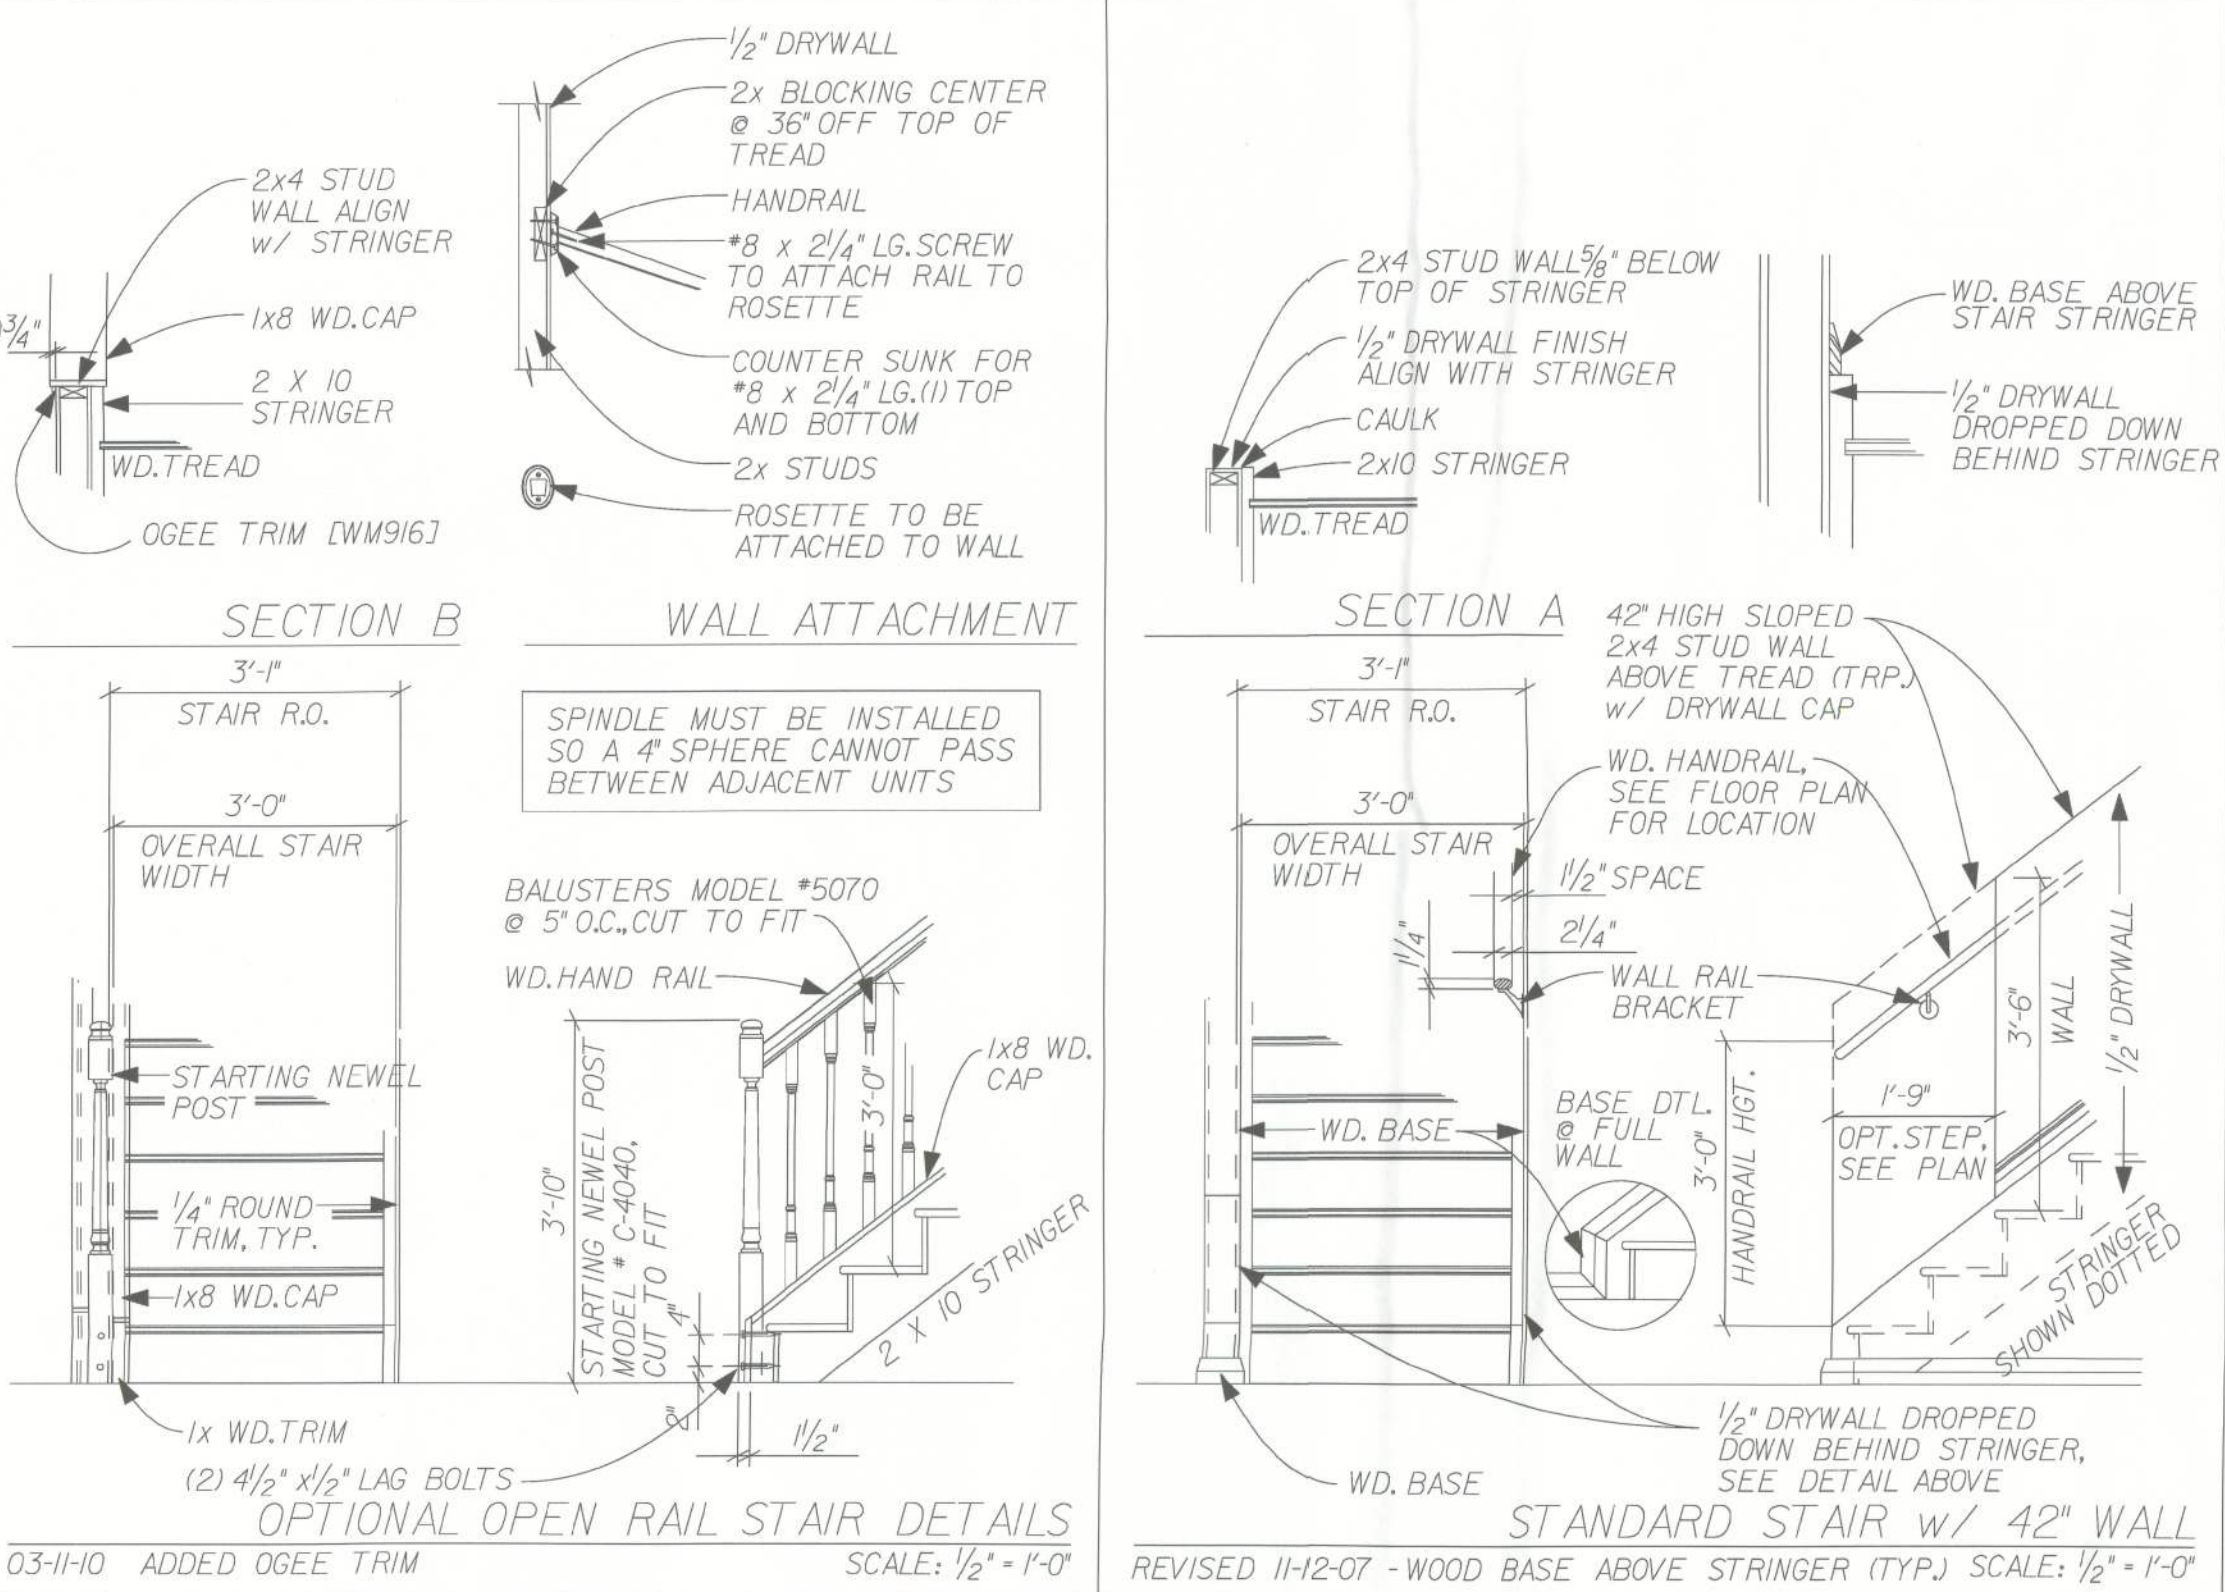

03-11-10 ADDED OGEE TRIM

SCALE: 1/2" = 1'-0"

REVISED 11-12-07 - WOOD BASE ABOVE STRINGER (TYP.) SCALE: 1/2" = 1'-0"

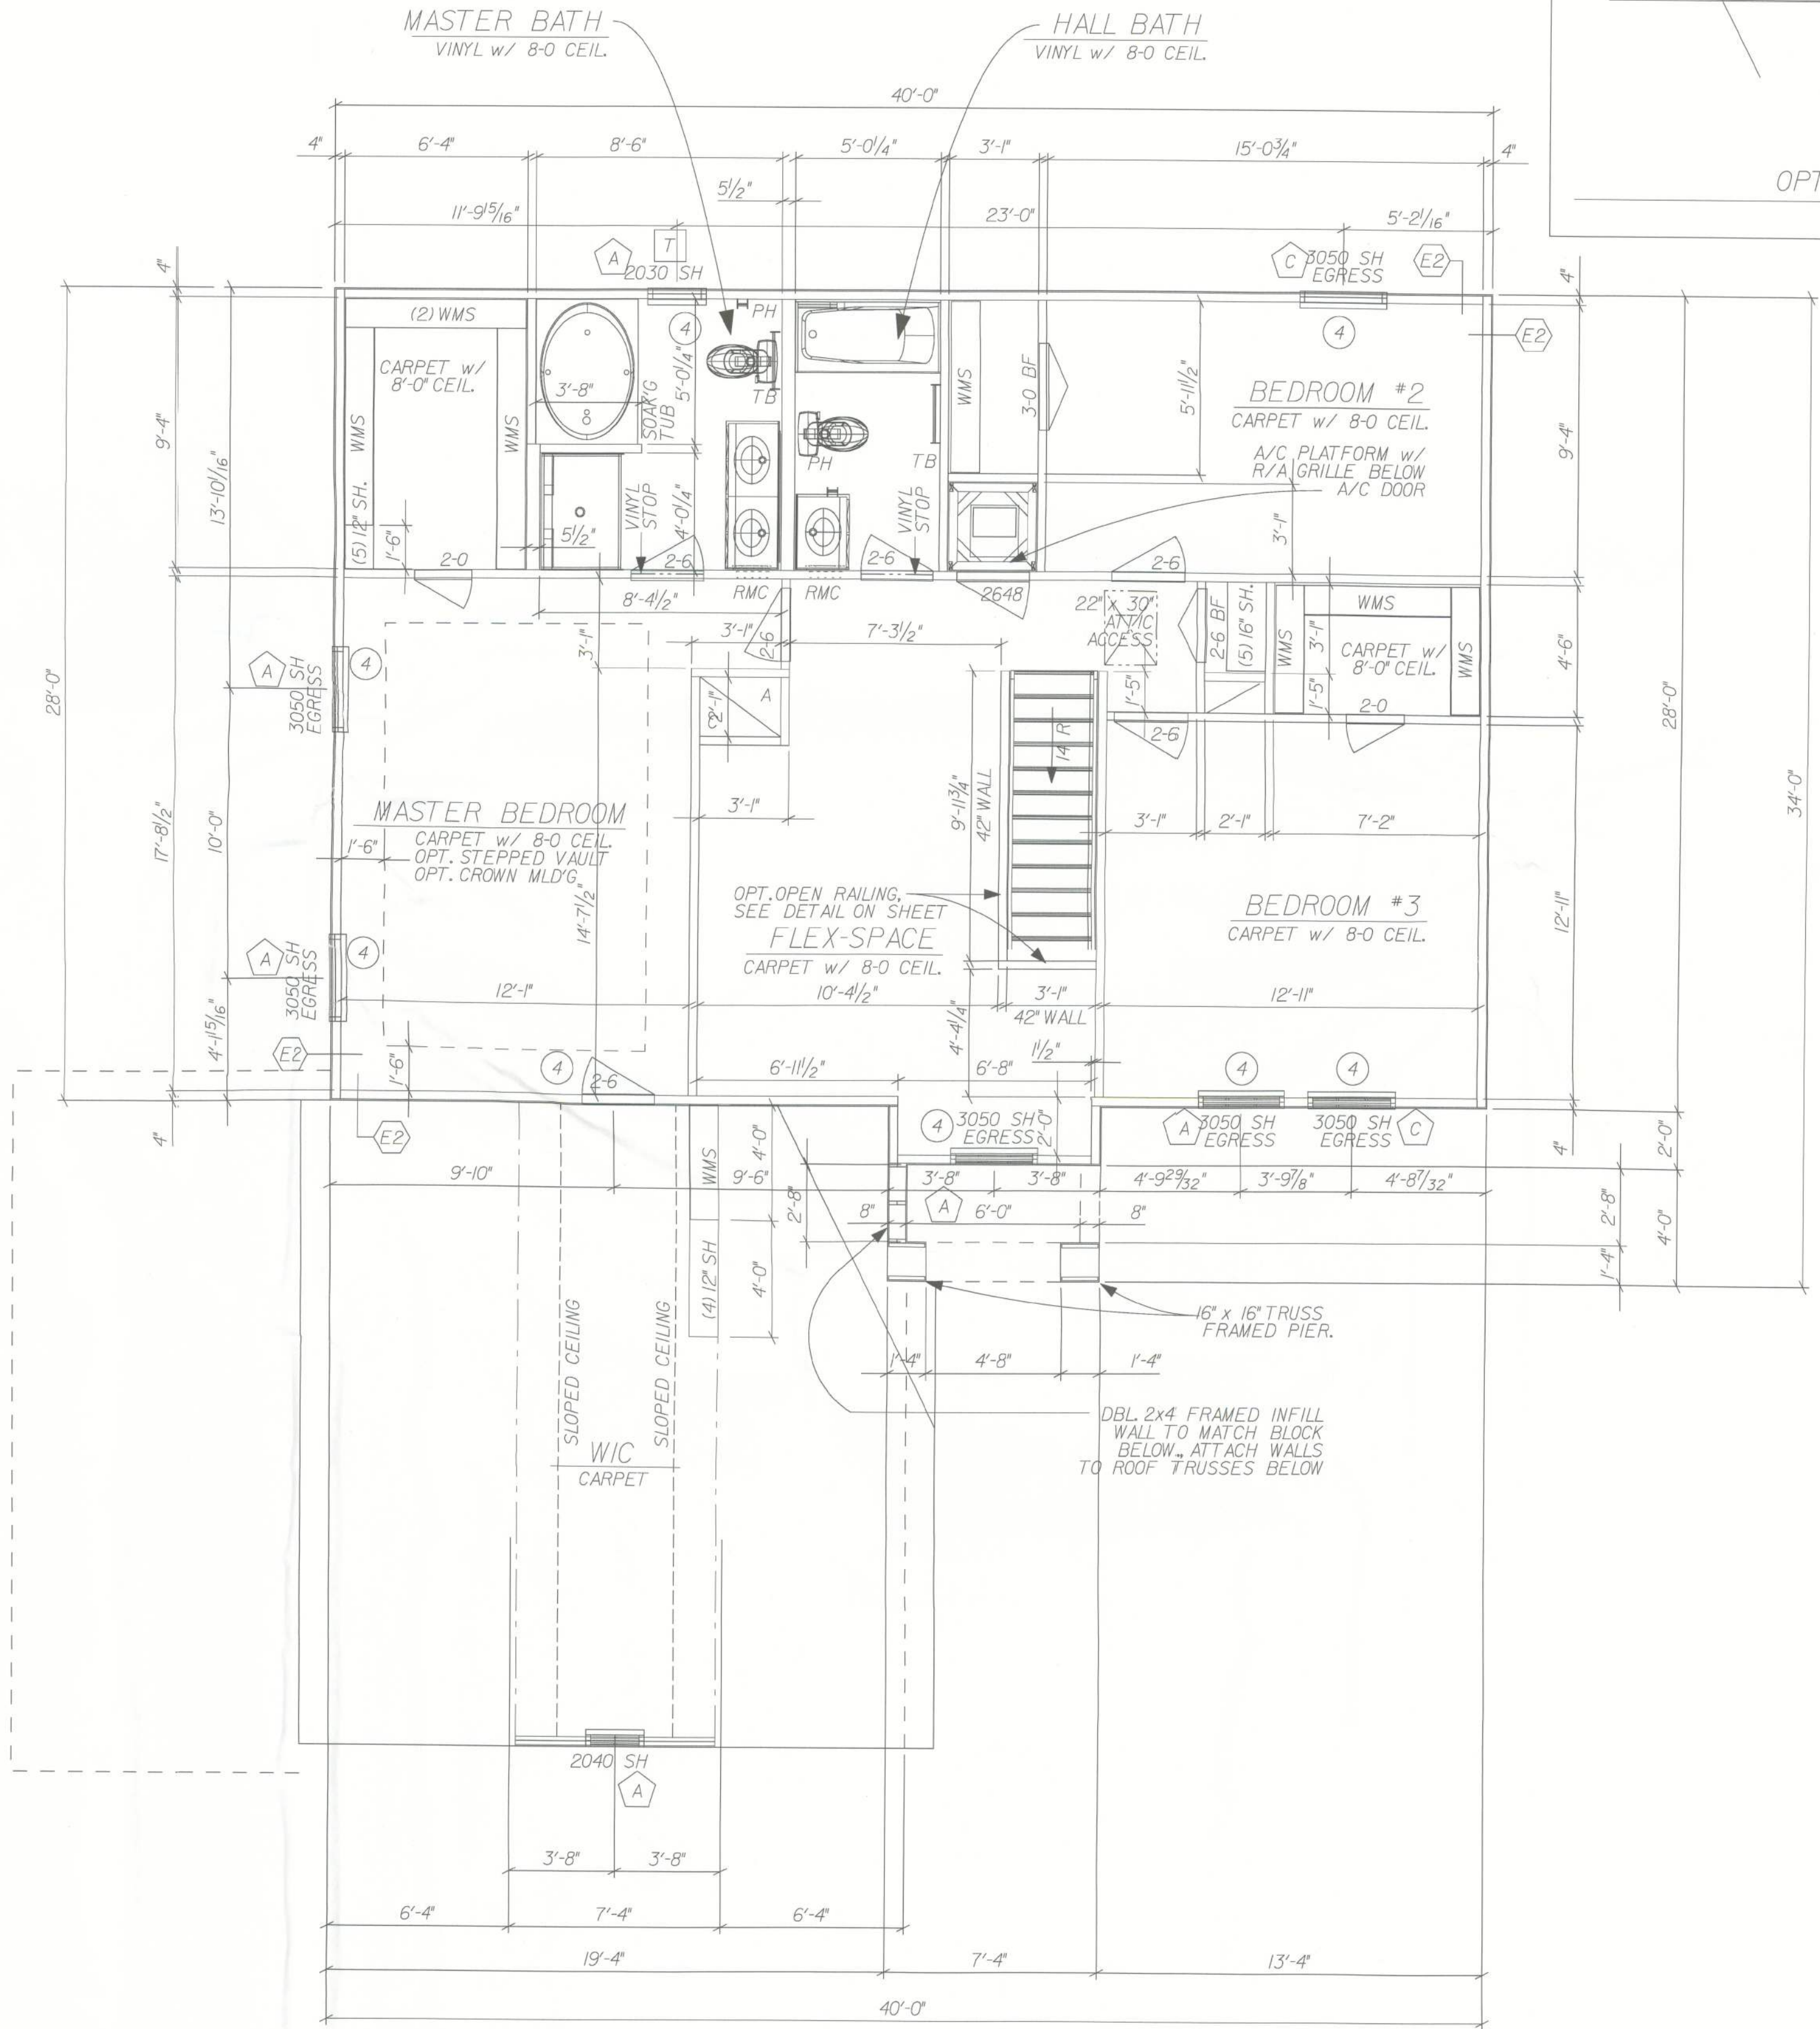

SECOND FLOOR PLAN  
SCALE: 1/4" = 1'-0"

PRODUCT REL. DATE: 03-02-09

**Maronda Homes**  
4005 MARONDA WAY  
SANFORD, FL 32771  
(407) 321-0064

FLORIDA:  
THIS STRUCTURE WAS DESIGNED  
IN ACCORDANCE AND MEETS THE  
REQUIREMENTS OF SECTION  
R301 OF THE FLORIDA BUILDING  
CODE 2010 : RESIDENTIAL. ALL  
CONNECTIONS HAVE BEEN CHECKED  
TO WITHSTAND ALL APPLICABLE  
LOADS. EXPOSURE B. ENCLOSED  
BUILDING AND RISK CATEGORY II.

DESIGNED WIND SPEED  
Vu1 = 160 MPH  
Voss = 124 MPH


AMERICANA SECOND FLOOR PLAN

**BEDFORD**

ELEV. - A & M

DRAWN BY: SWE

GARAGE: LEFT

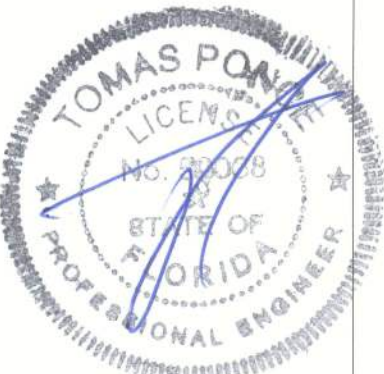

8/15/12  
Tomas Ponce MSCE, PE  
FL. PE., LIC. #50068

SHEET:

4


PLOT DATE: 17 APR 2012

COPYRIGHT © 2012 MARONDA HOMES


FLORIDA BUILDING CODE 2010 : RESIDENTIAL

FL\_GSE




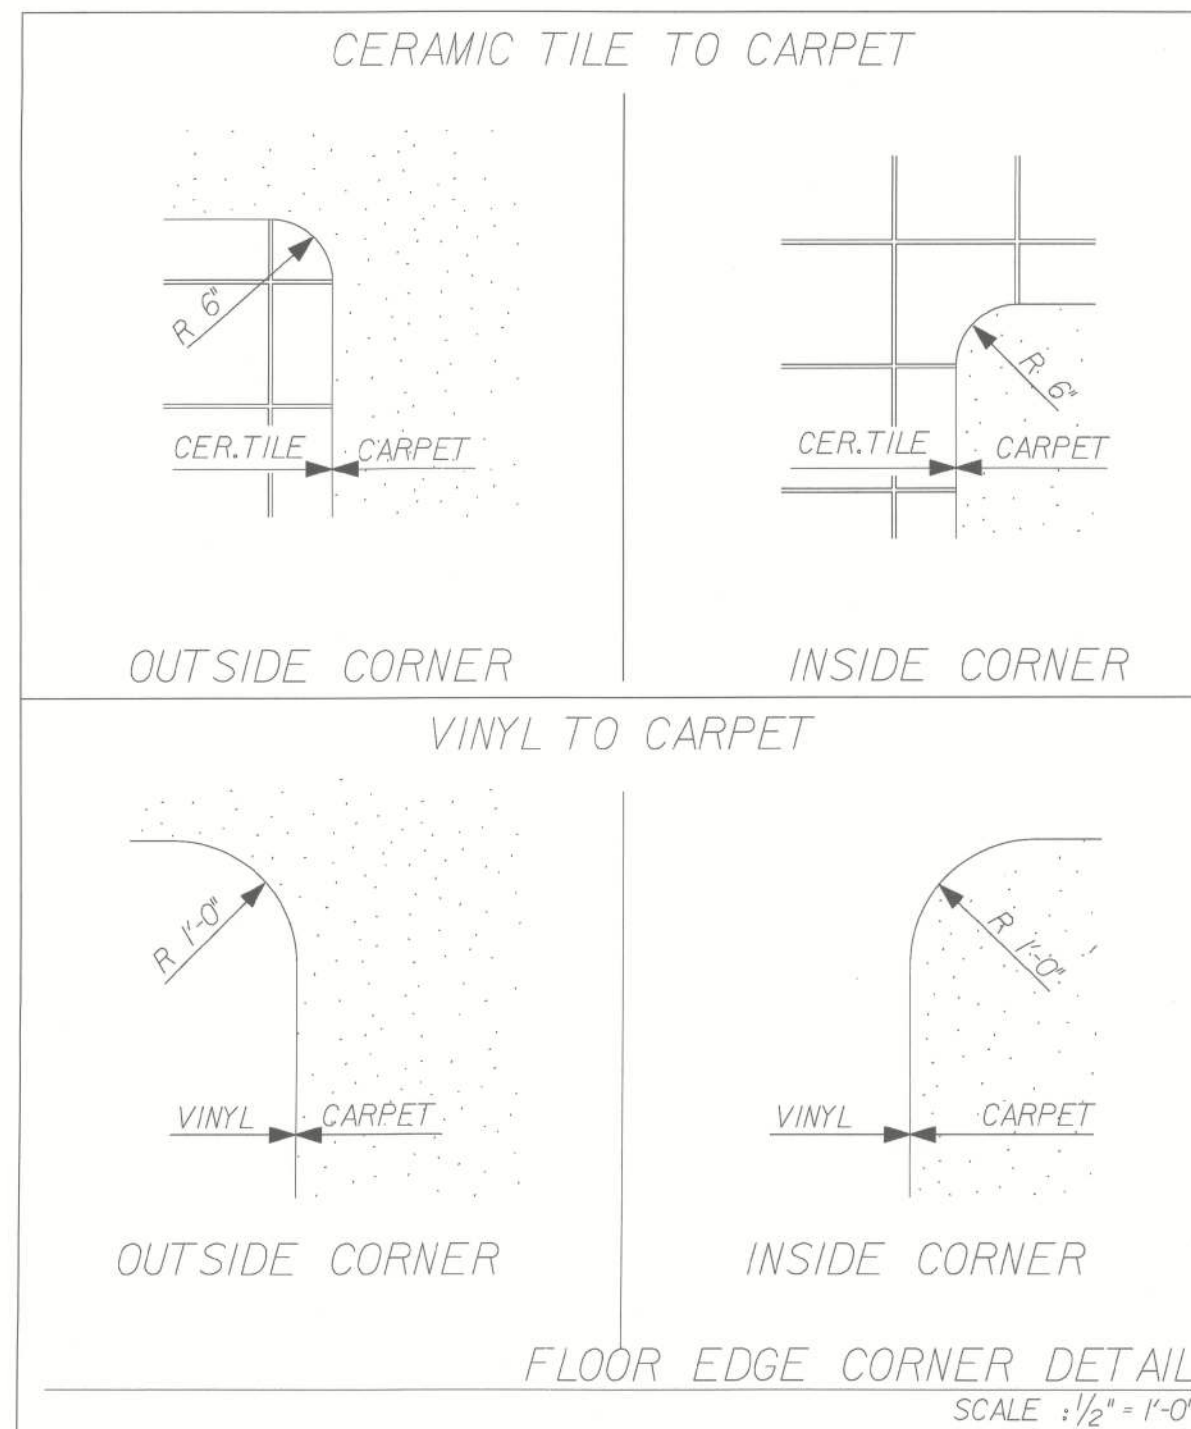

FLOOR EDGE CORNER DETAIL  
SCALE: 1/2" = 1'-0"

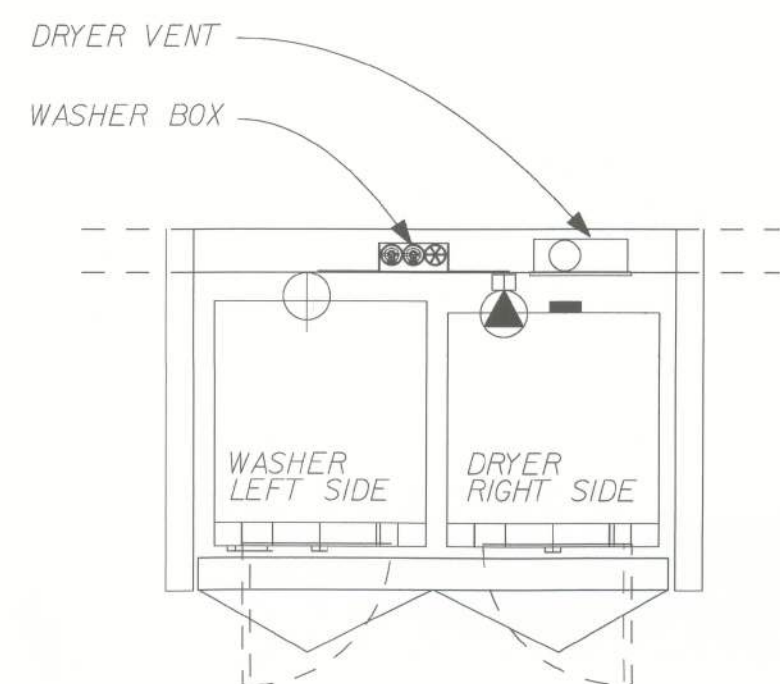


STANDARD WASHER / DRYER CONFIGURATION  
SCALE: 1/2" = 1'-0"

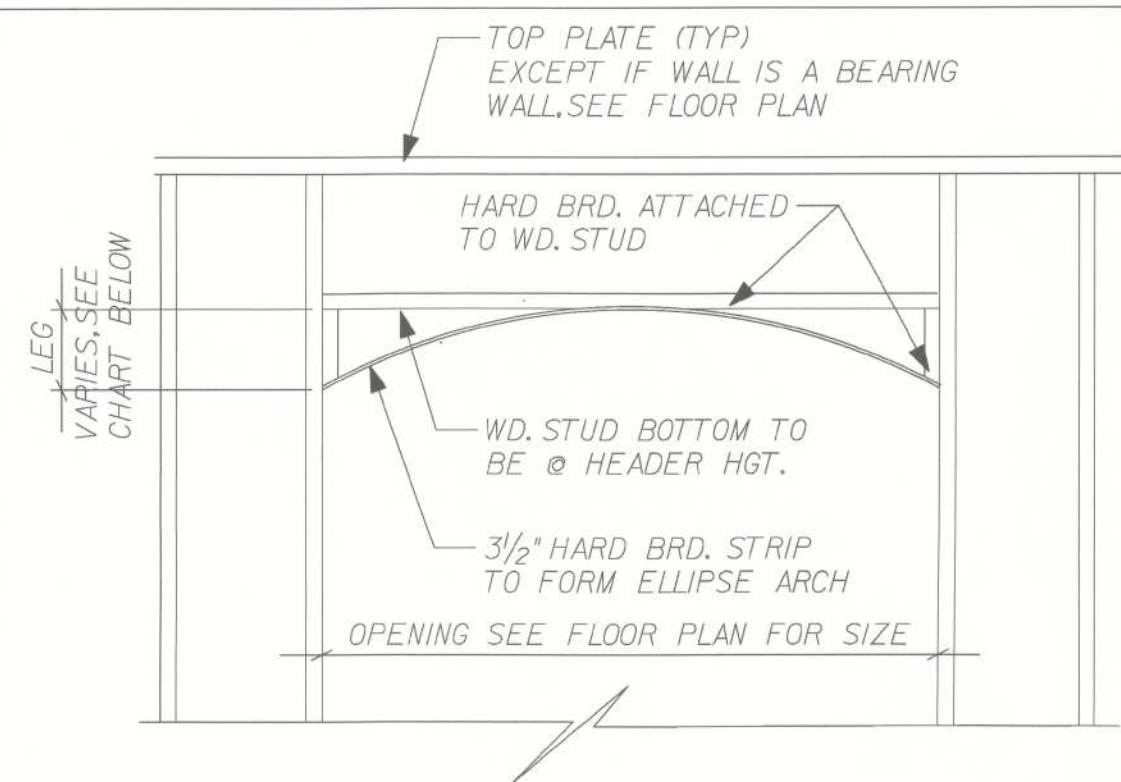


| OPENING        | LEGS   |
|----------------|--------|
| 2'-0" - 3'-4"  | 4"     |
| 3'-2" - 4'-0"  | 5 1/2" |
| 4'-1" - 5'-0"  | 6 1/2" |
| 5'-1" - 7'-0"  | 8"     |
| 7'-1" - 9'-0"  | 9 1/2" |
| 9'-1" - 12'-0" | 12"    |

INTERIOR ELLIPSE ARCH  
SCALE: 1/2" = 1'-0"


REV: 01-22-10 - WOOD STUDS

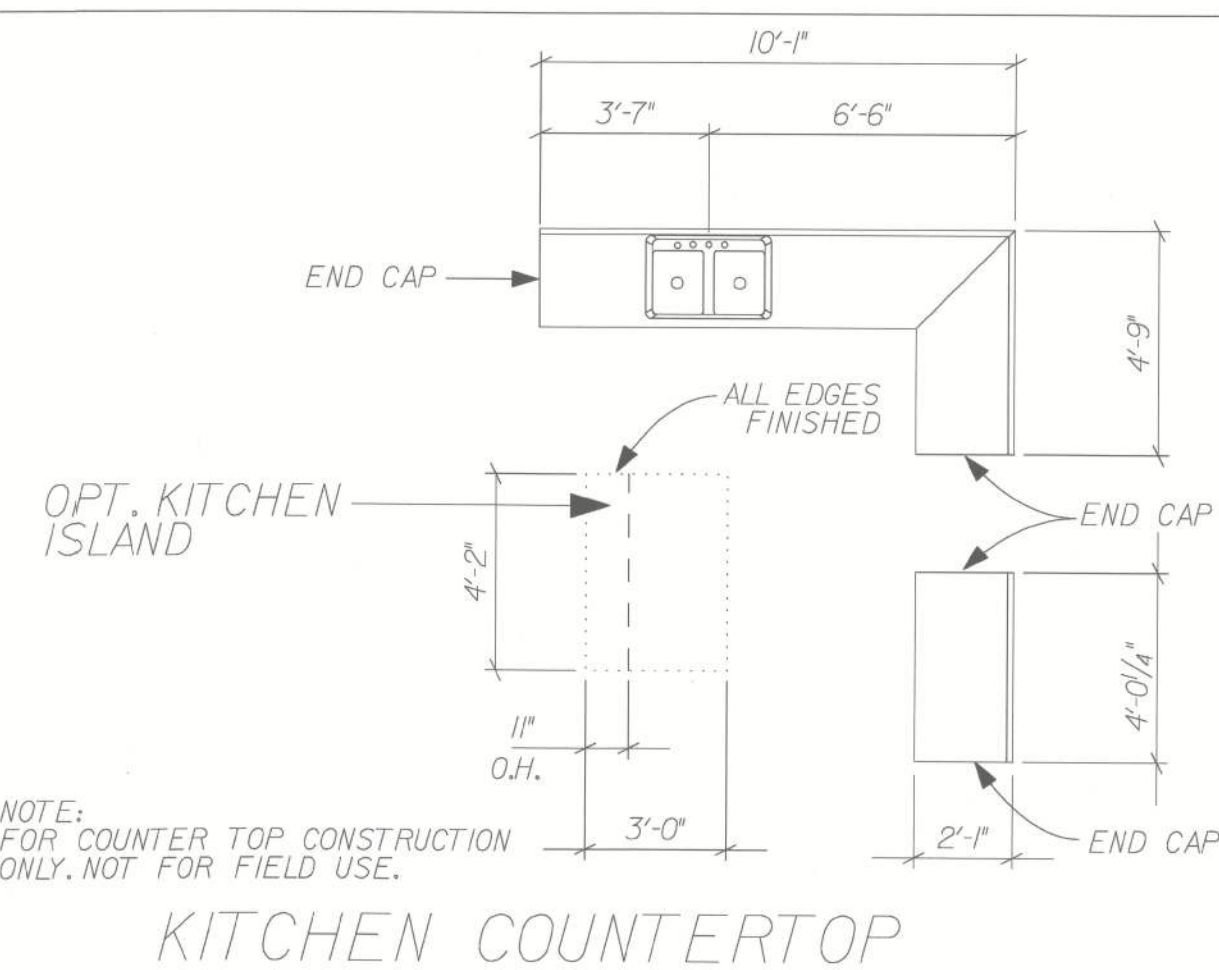


NOTE: FOR COUNTER TOP CONSTRUCTION ONLY, NOT FOR FIELD USE.

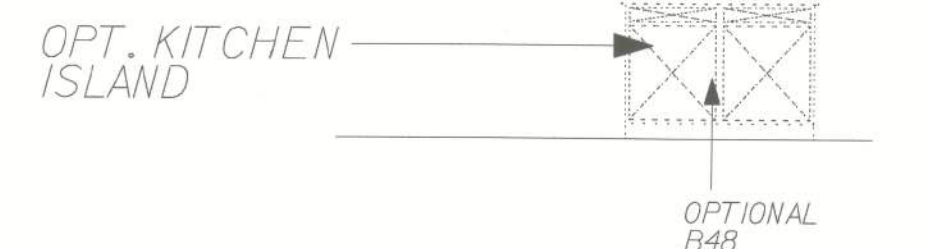


C. KITCHEN ELEVATION

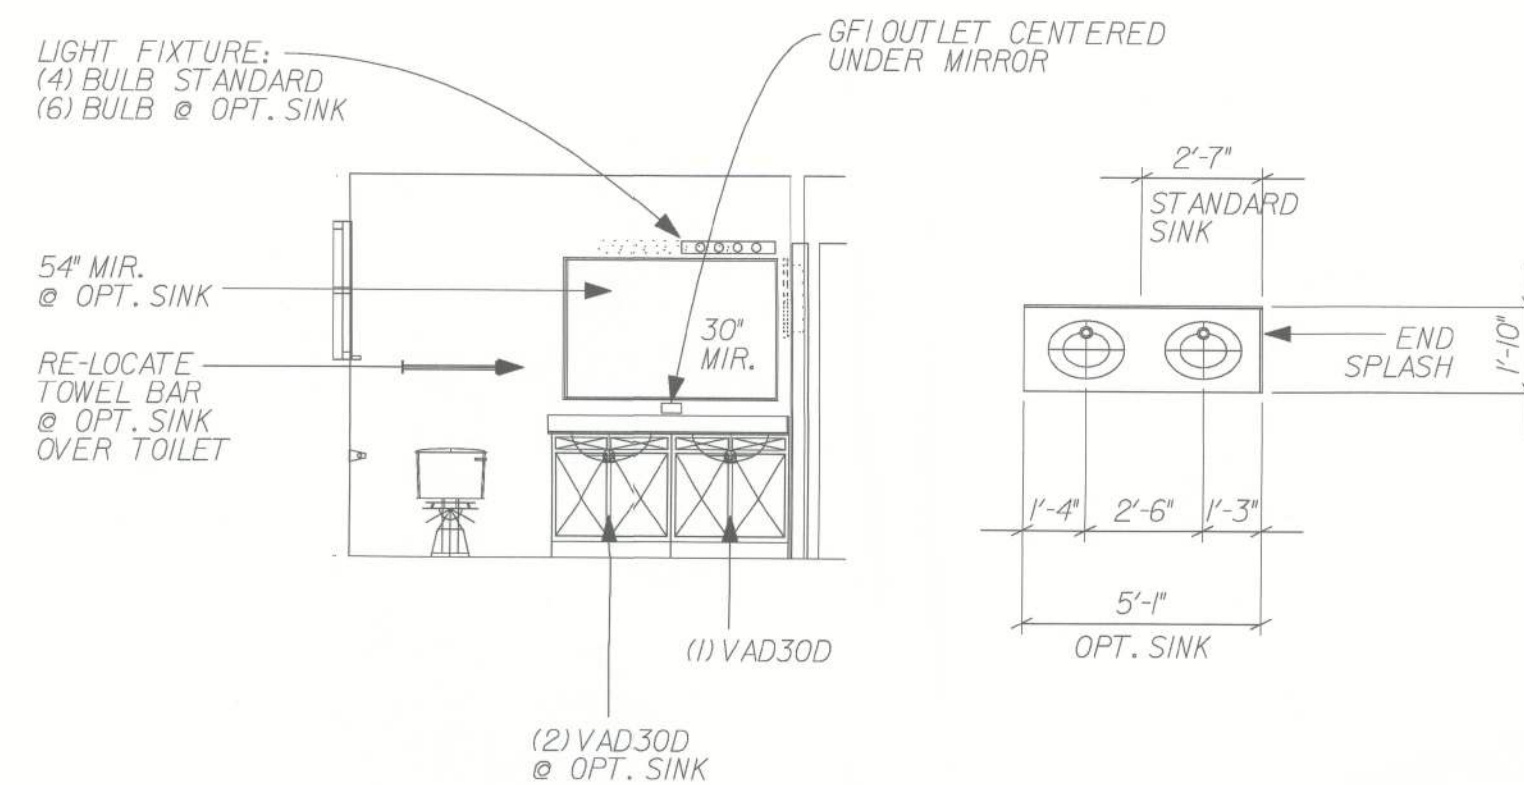


MASTER BATHROOM

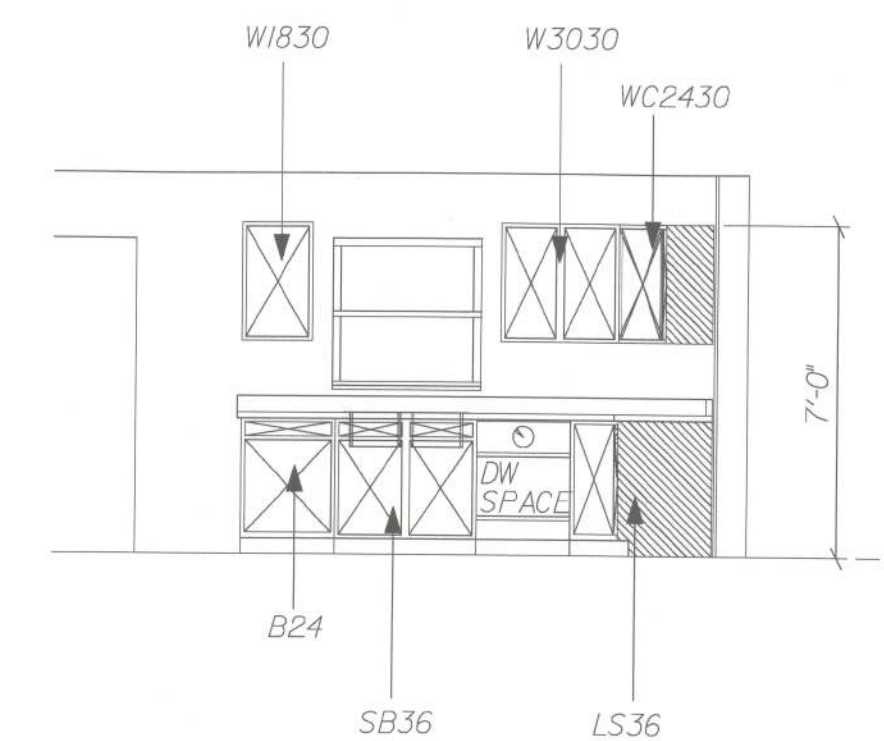


B. KITCHEN ELEVATION

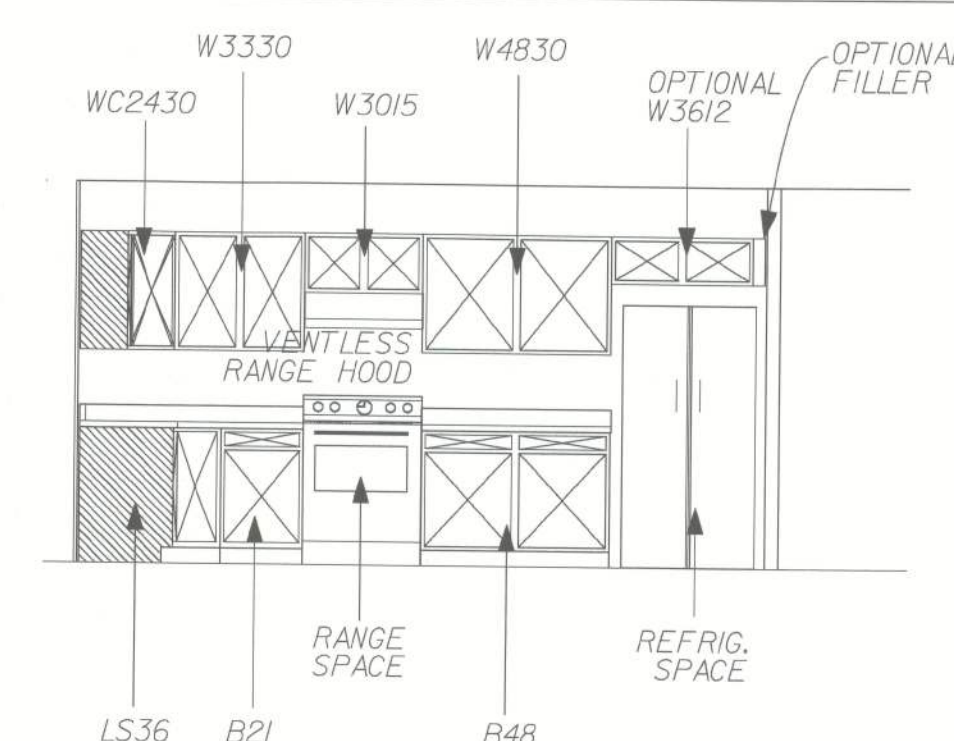


A. KITCHEN ELEVATION

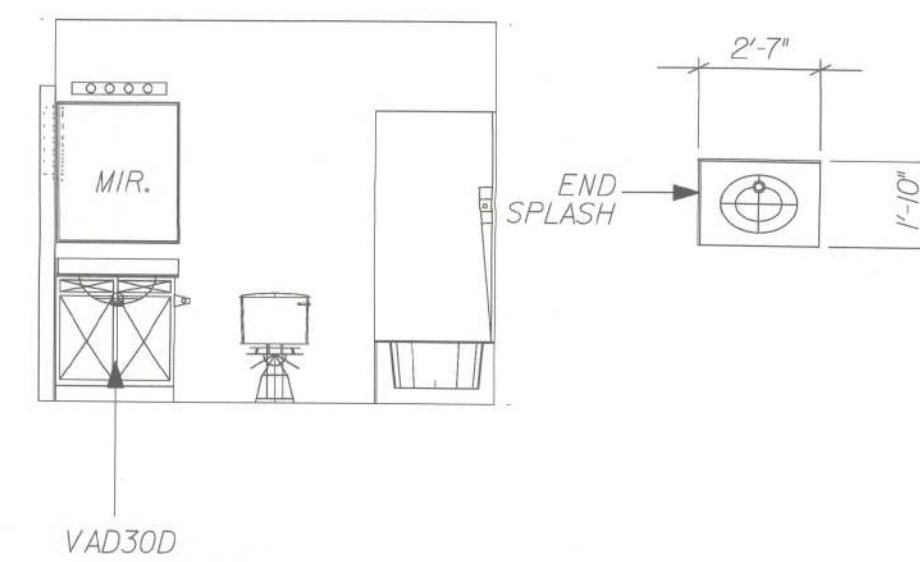


HALL BATHROOM

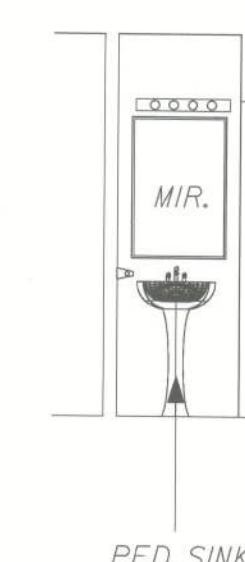


POWDER ROOM

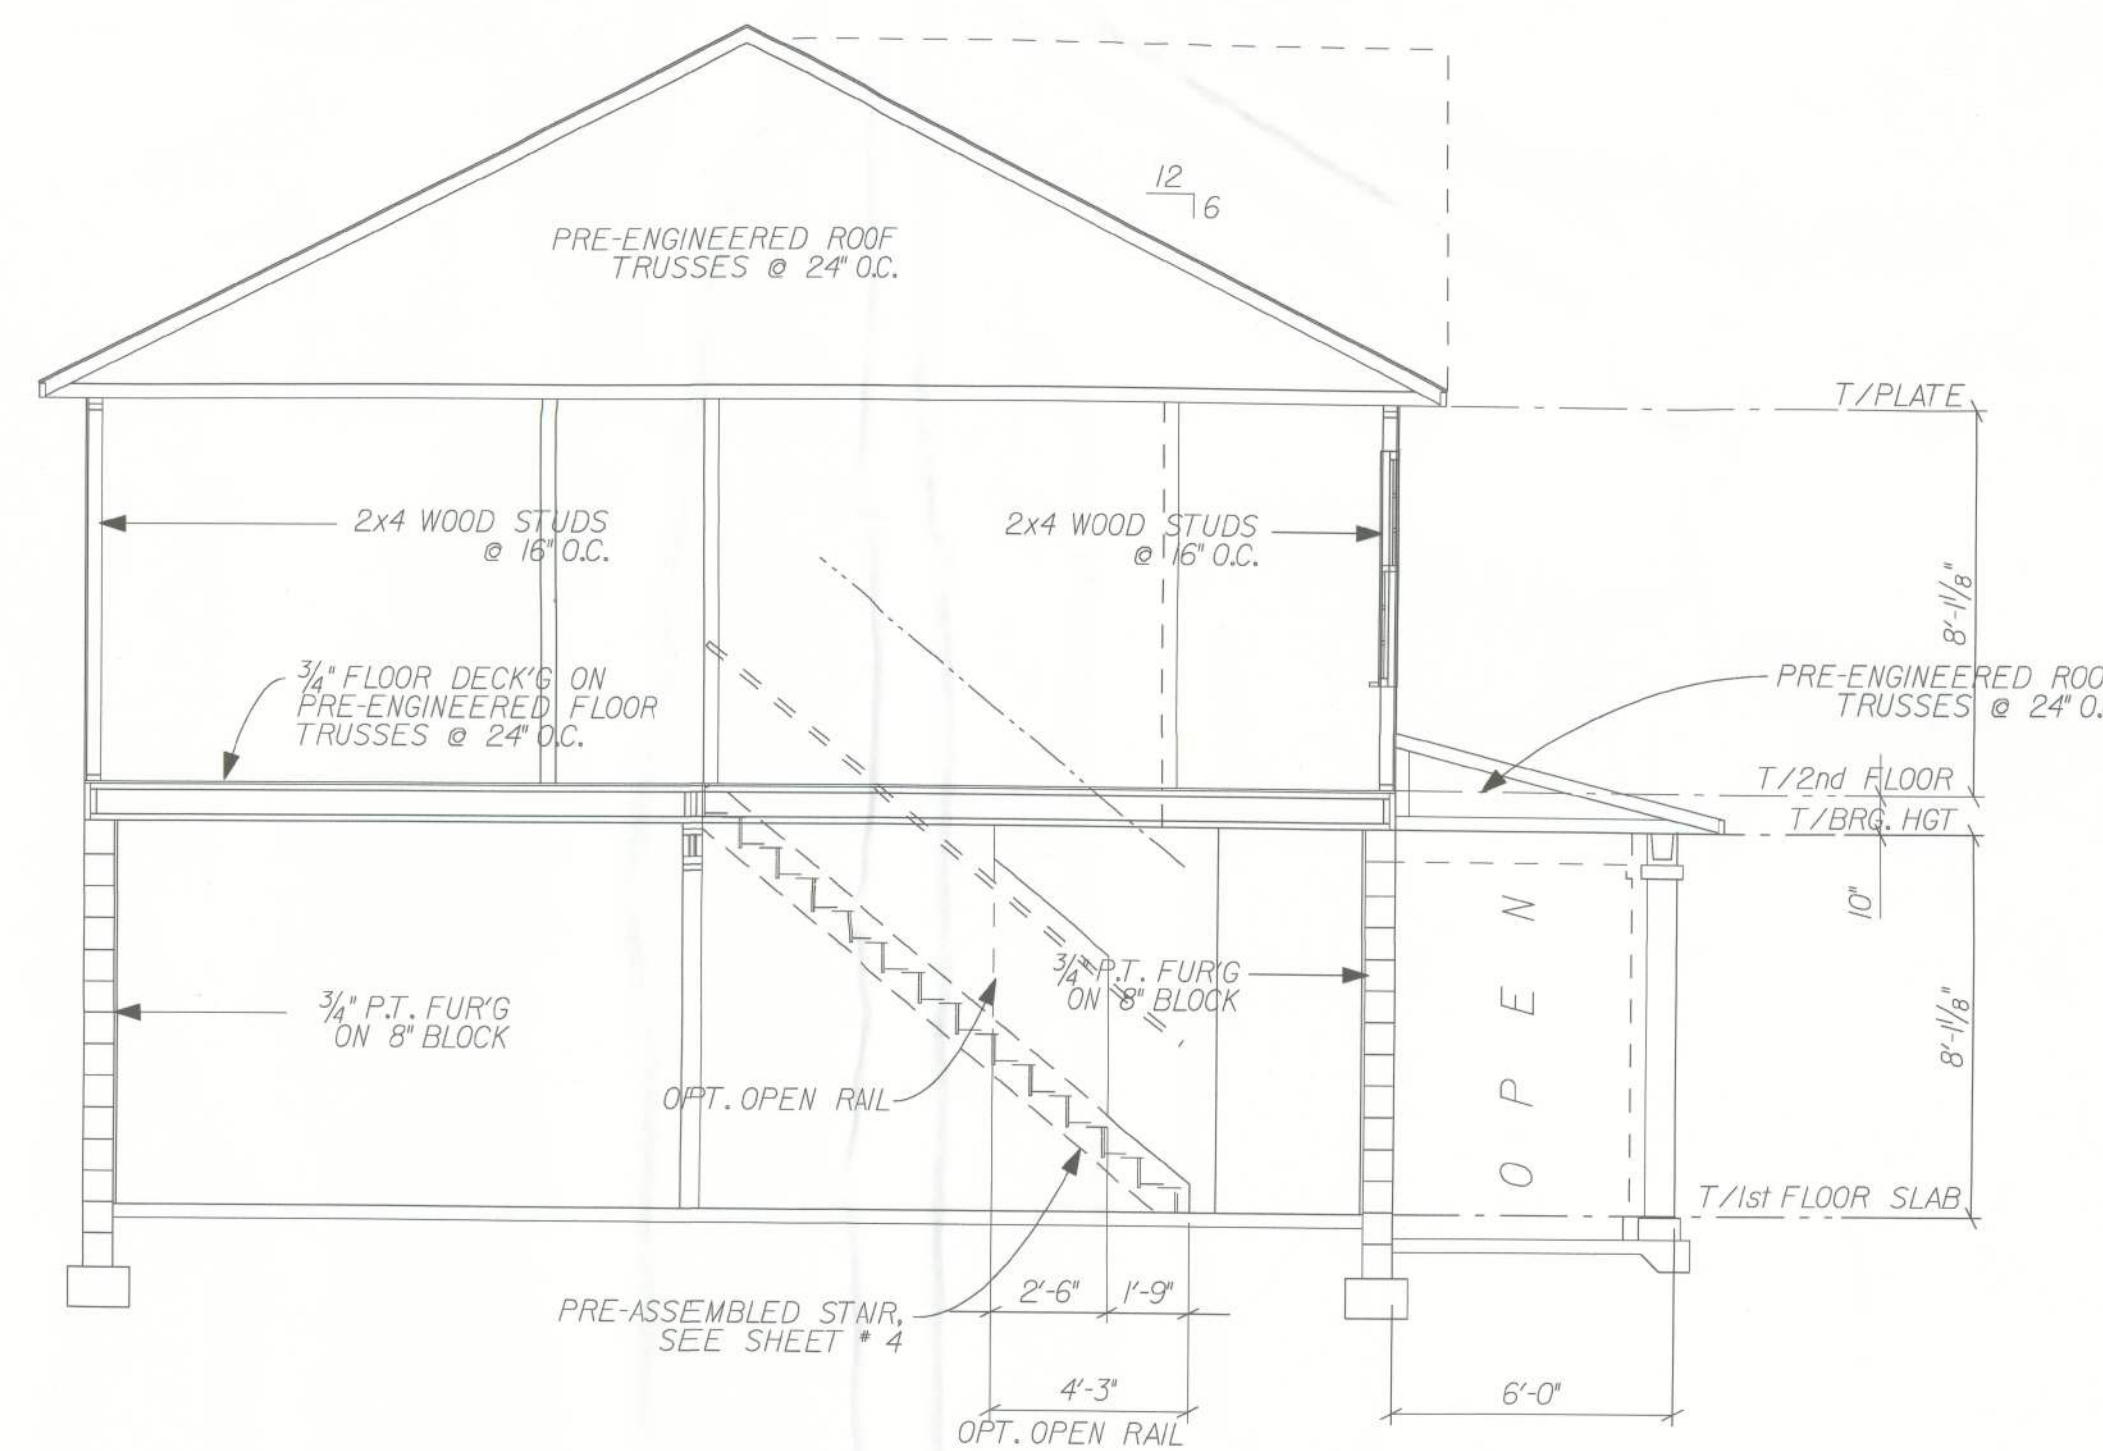

SECTION @ ELEV. V

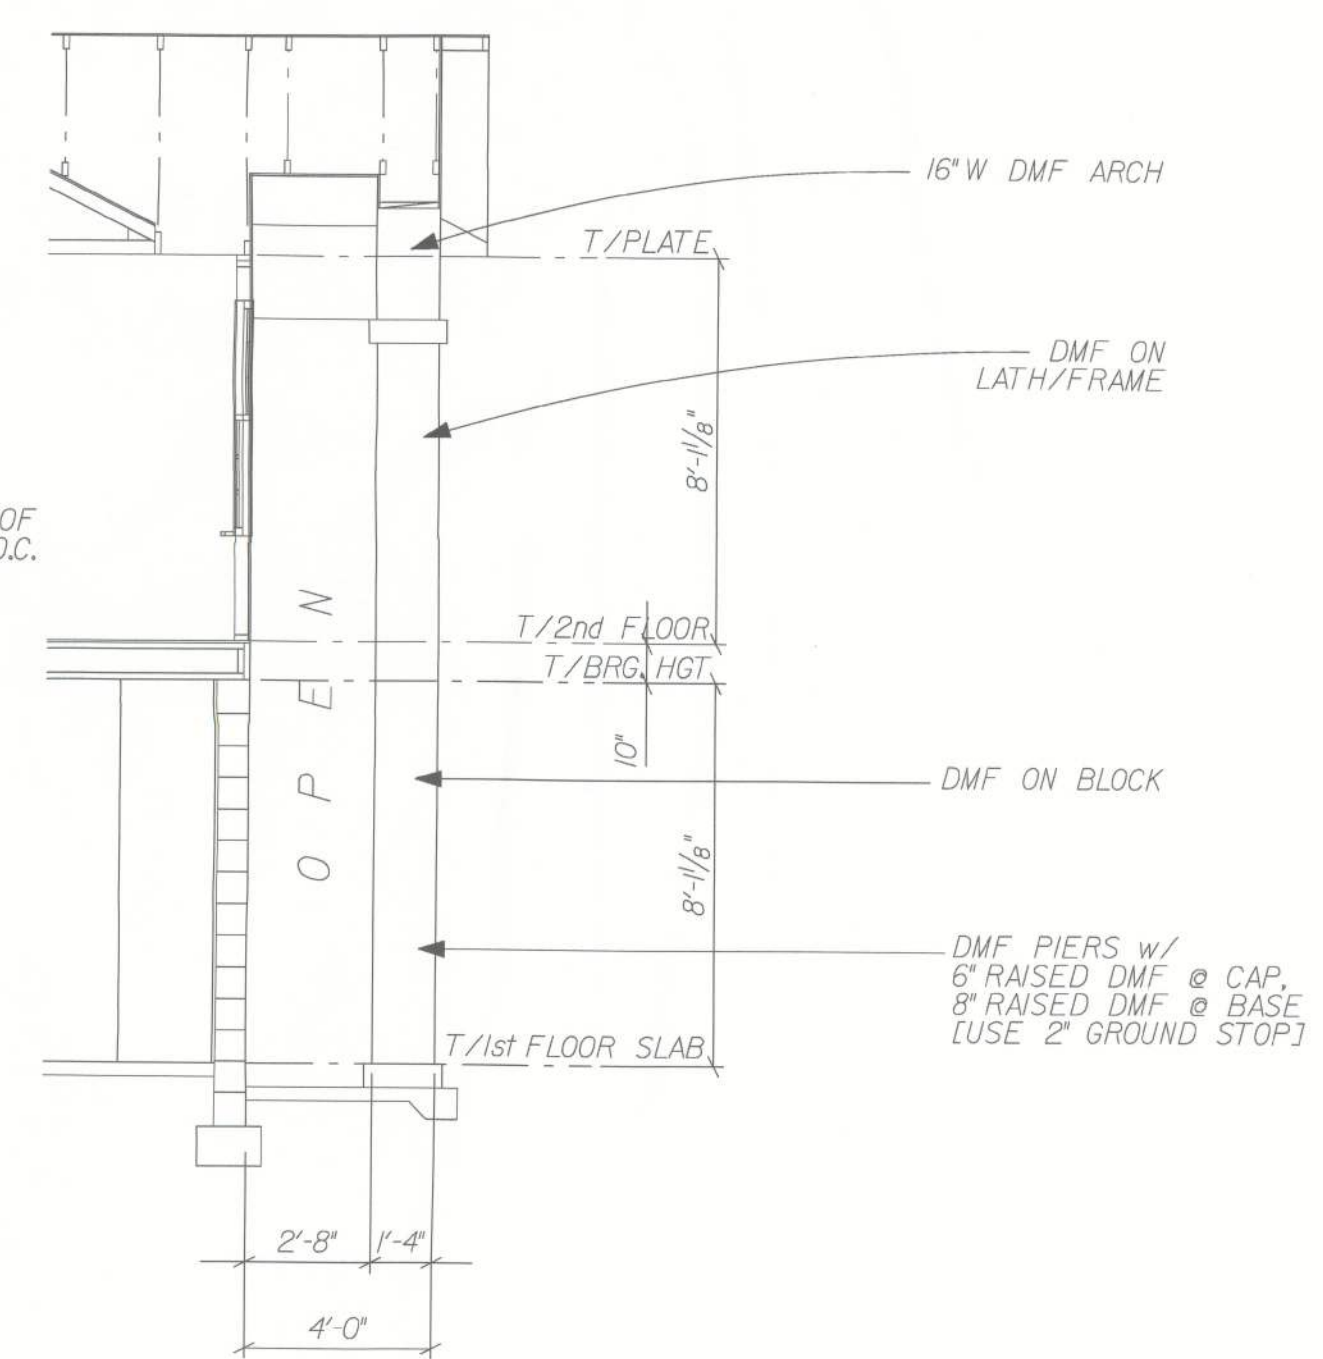

PART. SECT @ ELEV. A  
ELEV. M SIMILAR W/ STONE

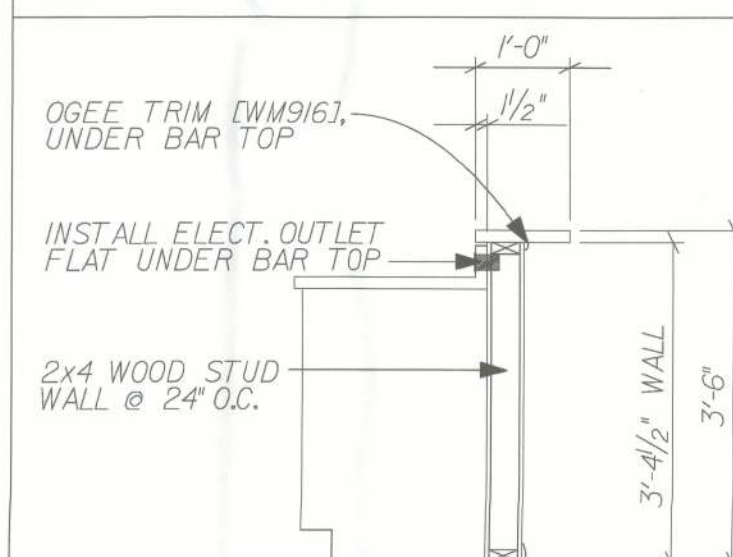

DETAIL @ BAR TOP  
SCALE: 1/2" = 1'-0"

REV: 08-29-11

PRODUCT REL. DATE: 03-05-09

05-03-10 ADD KITCHEN ISLAND OPTION

07-19-10 REVISION 2: VANITY/REC. LIGHTS

03-15-12 REV. PER 2010 FBC - RESIDENTIAL

REVISIONS:

**Maronda Homes**

4005 MARONDA WAY  
SANFORD, FL 32771  
(407) 321-0064

FLORIDA: THIS STRUCTURE WAS DESIGNED IN ACCORDANCE AND MEETS THE REQUIREMENTS OF SECTION R301 OF THE FLORIDA BUILDING CODE 2010 - RESIDENTIAL. ALL CONNECTORS HAVE BEEN CHECKED TO WITHSTAND ALL APPLICABLE LOADS EXPOSURE IS ENCLOSED BUILDING AND RISK CATEGORY II.

DESIGNED WIND SPEED

VULT - 160 MPH  
V30S - 124 MPH

AMERICANA SECTION/INT. ELEV.

**BEDFORD**

ELEVATION: BLOCK

DRAWN BY: SWG

RELEASE DATE: 05-06-08

11-06-02

TOMAS PONCE  
LICENSED PROFESSIONAL ENGINEER  
STATE OF FLORIDA


8/15/12  
Tomas Ponce MSCE, PE  
FL PE LIC. #50068

SHEET:


**5A**




# OPTIONAL GOURMET KITCHEN - FIRST FLOOR

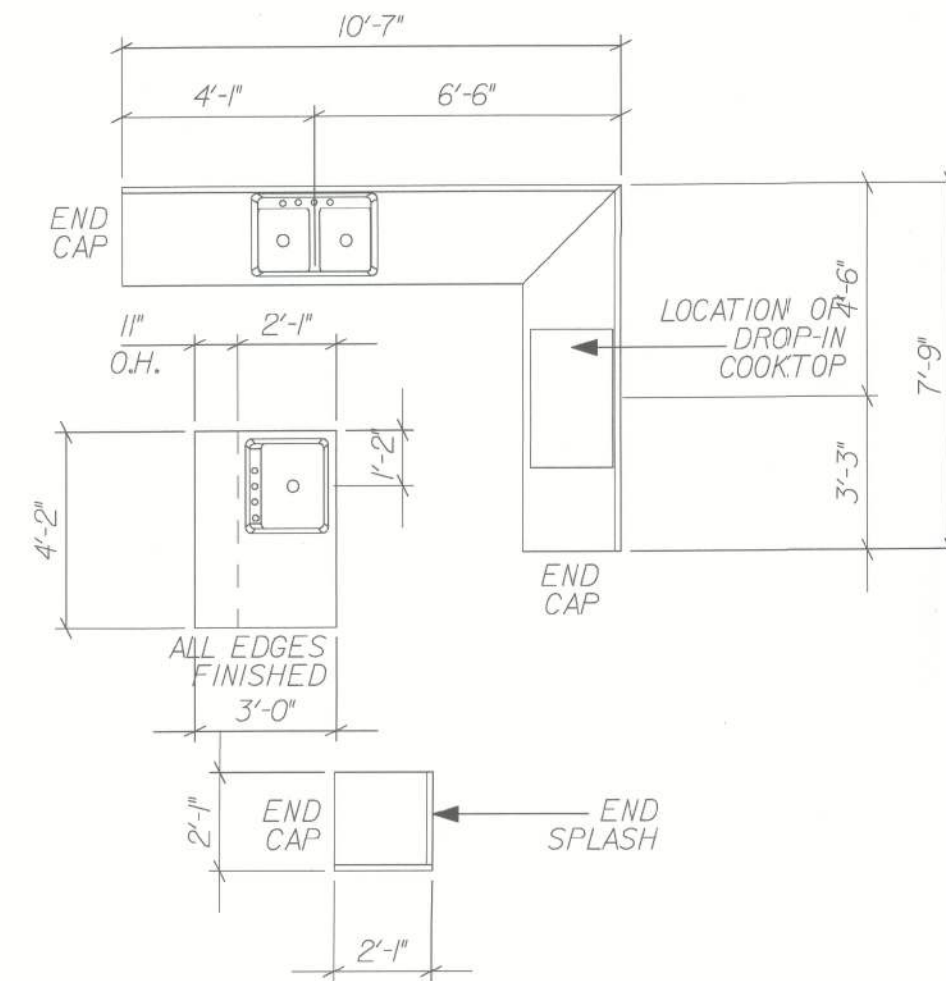


KITCHEN COUNTERTOP

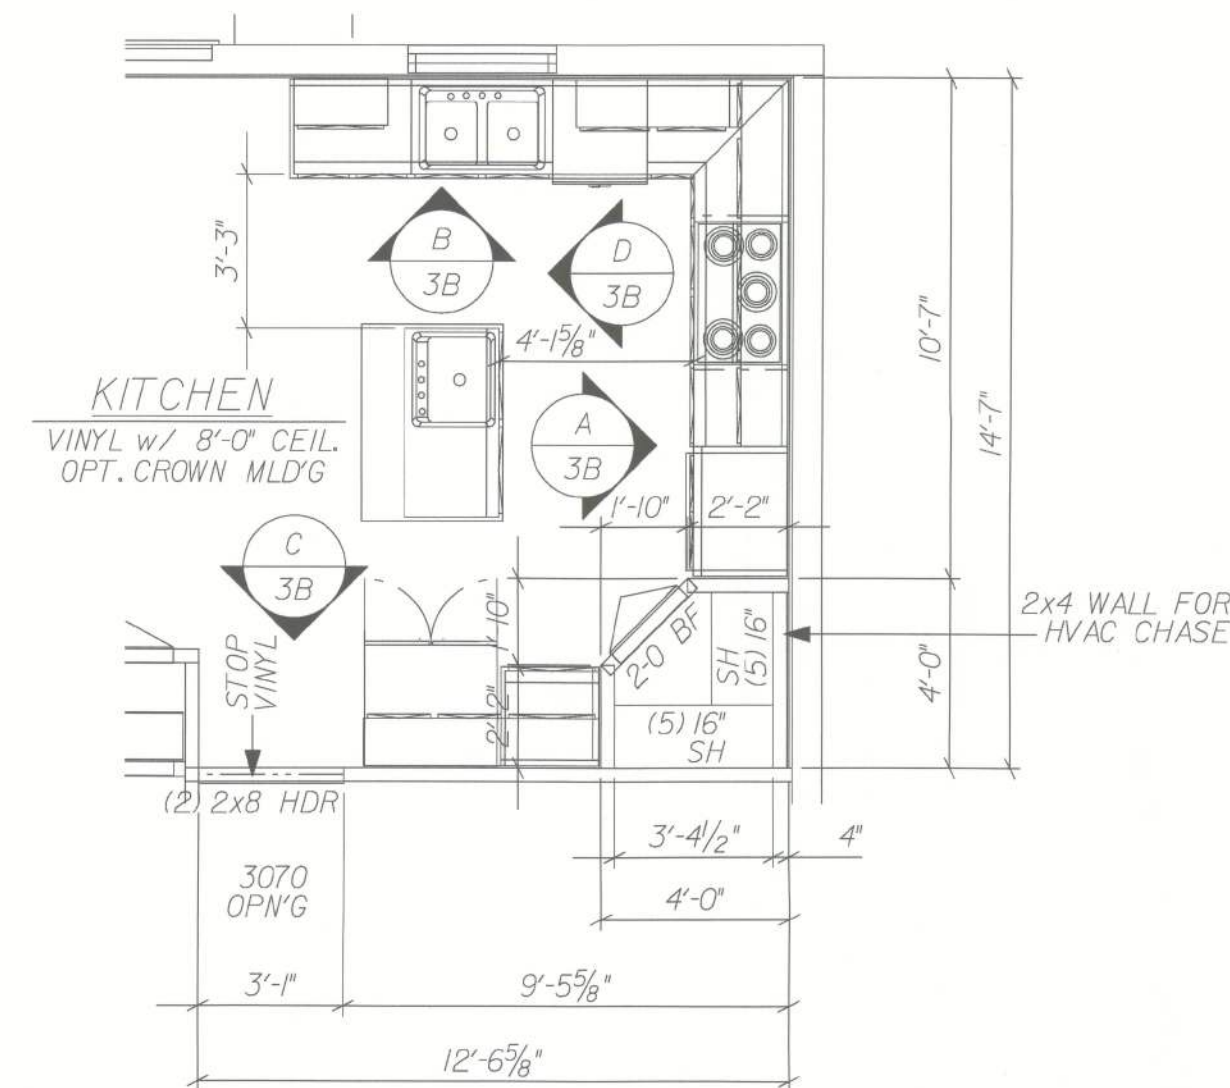

GOURMET KITCHEN PLAN

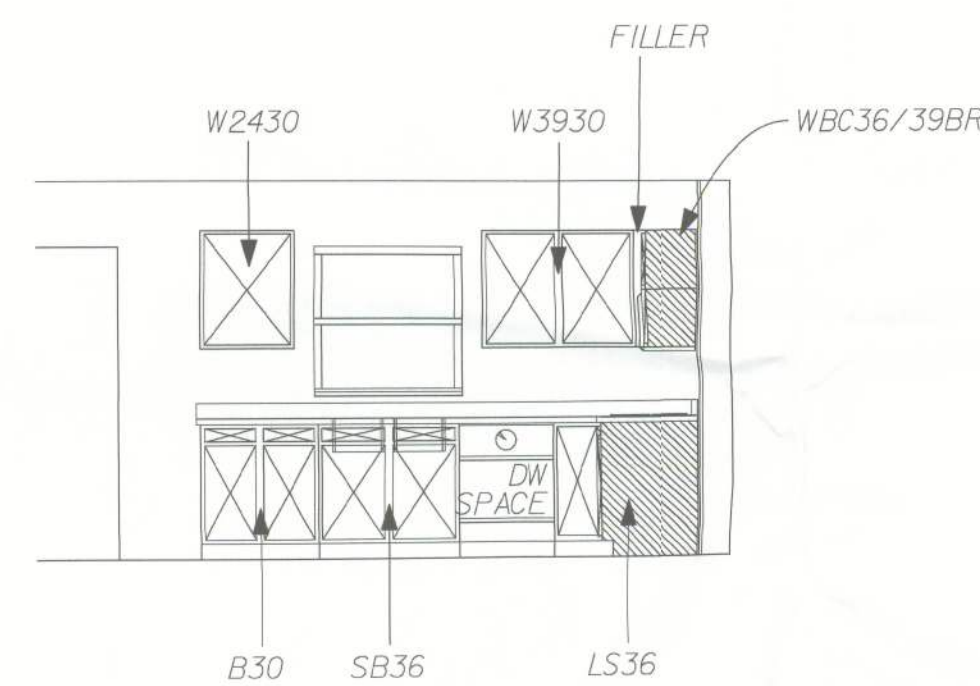


B. KITCHEN ELEVATION

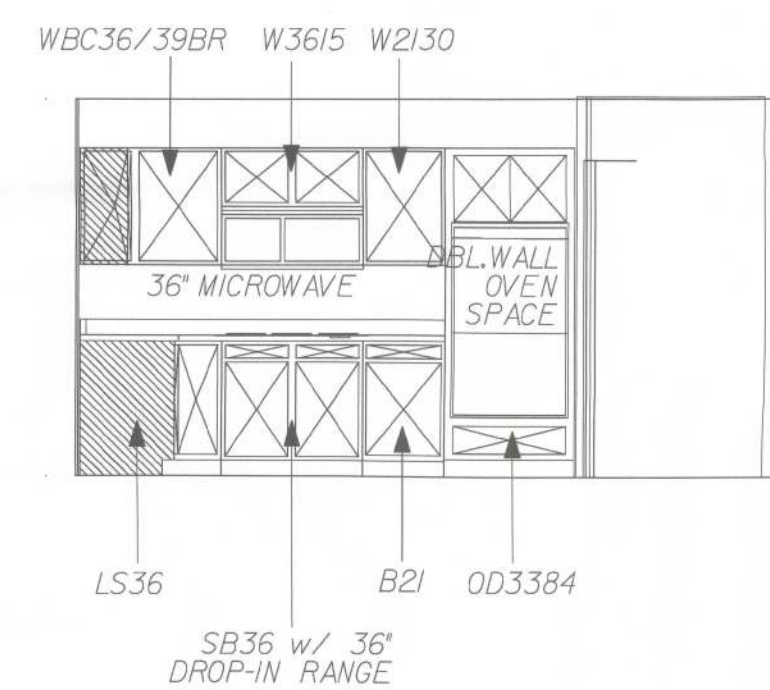


A. KITCHEN ELEVATION

NOTE:  
ON REAR FACE OF ISLAND CABINETS  
INSTALL 1/4" VENEER PANEL OVER  
1/4" PLYWOOD BACKER W/ (2) OUTSIDE  
CORNER PIECES.

ISLANDS > 48" ADD (1) BATTON MOLDING  
AT CENTER PANEL JOINT

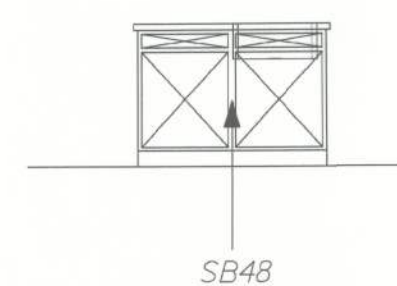


D. KITCHEN ELEVATION

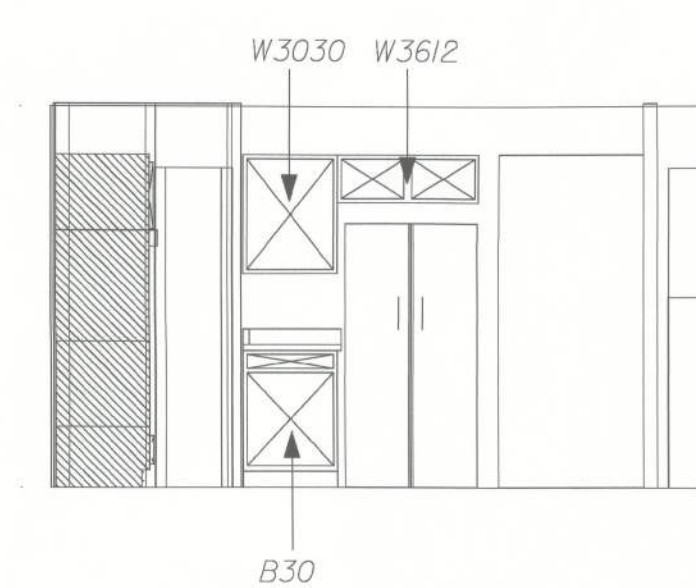

C. KITCHEN ELEVATION


# OPTIONAL LAUNDRY - SECOND FLOOR

NOTE: THIS OPTION MUST BE CHOSEN WITH OPT. BEDROOM - FIRST FLOOR or OPT. DROP-OFF DESK - FIRST FLOOR

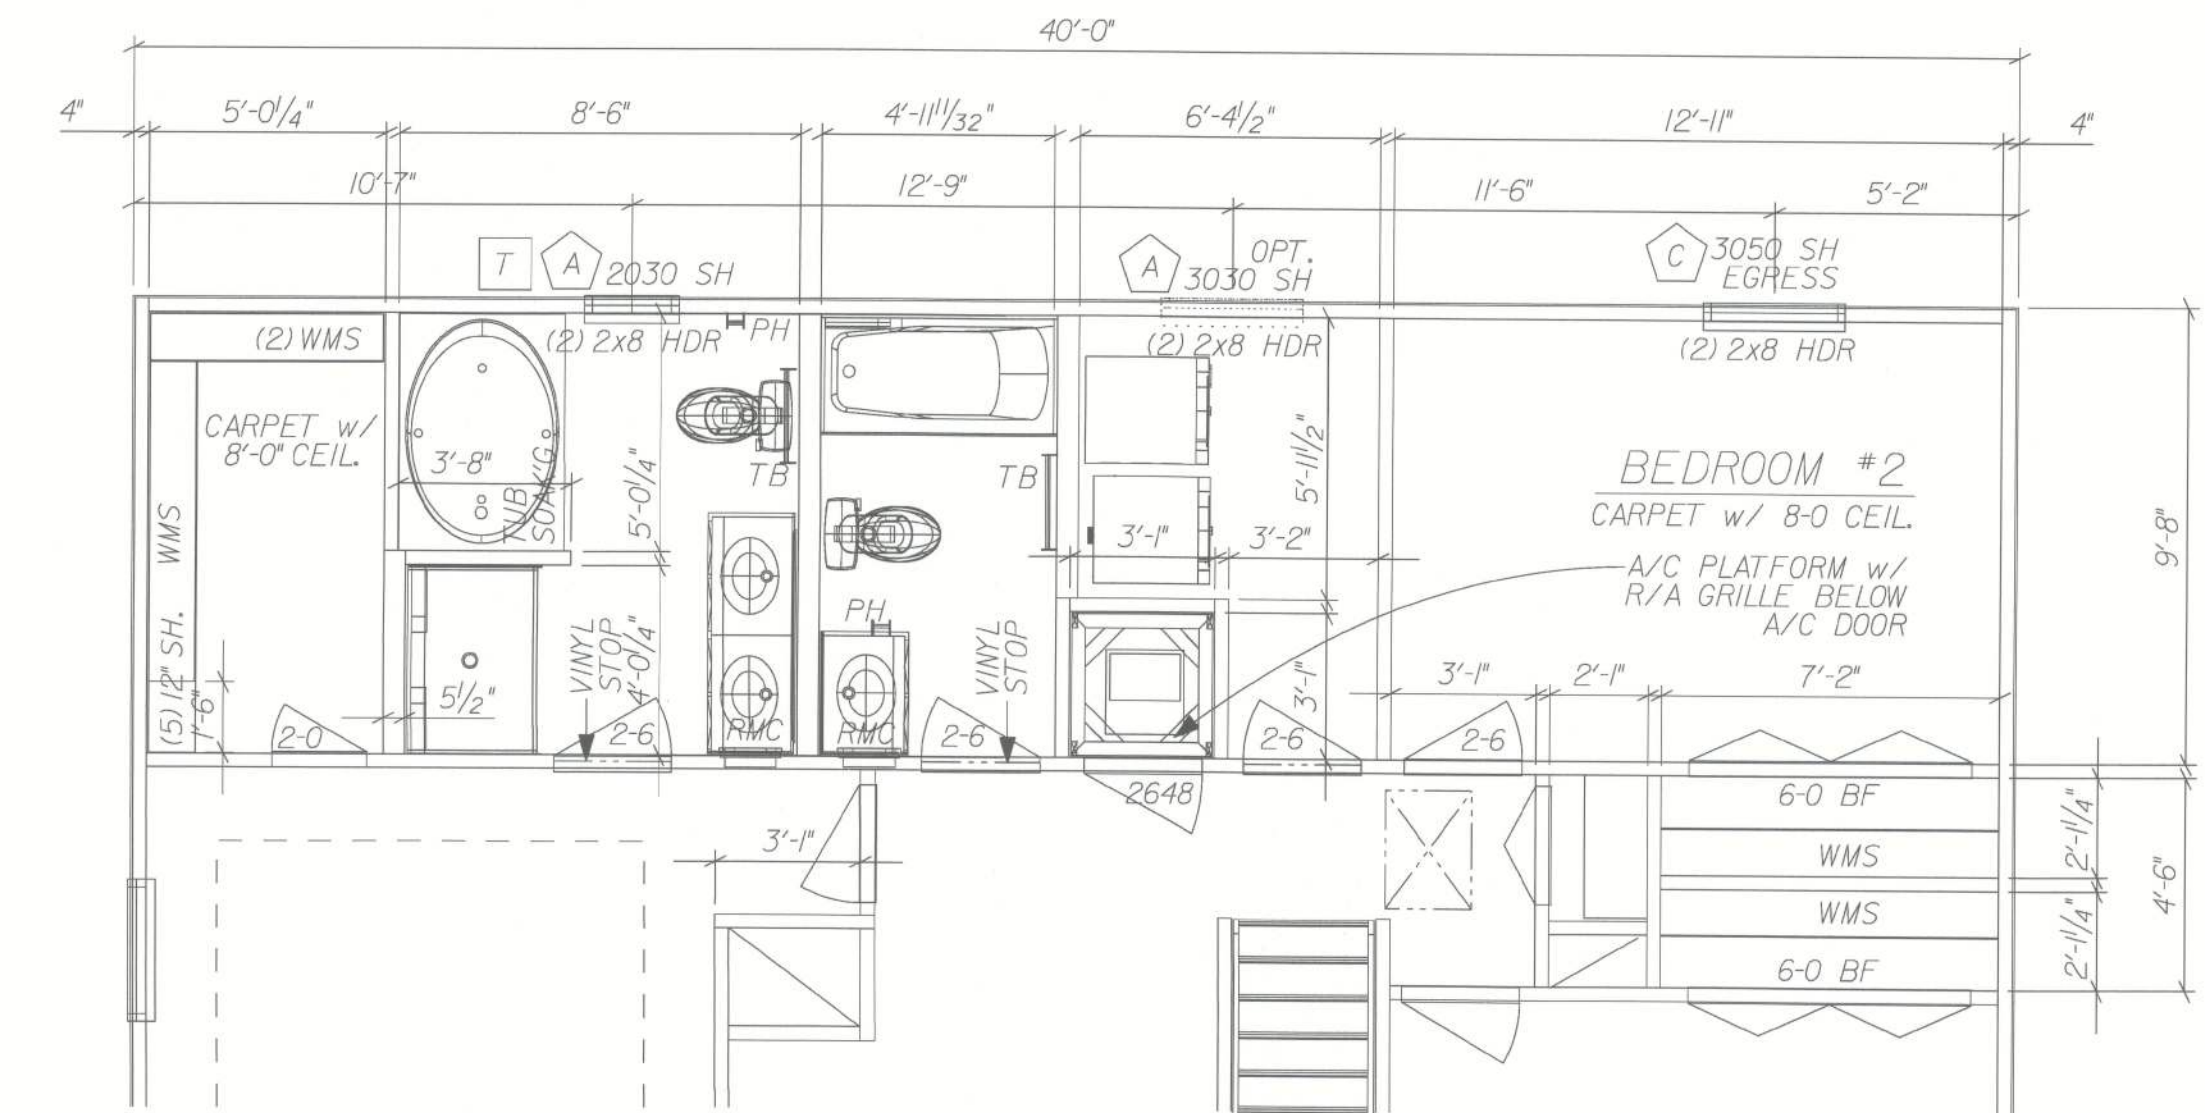


## OPT. DROP-OFF DESK - FIRST FLOOR


NOTE: THIS OPTION MUST BE CHOSEN WITH OPT. LAUNDRY - SECOND FLOOR.  
NOT TO BE USED WITH OPT. BEDROOM - FIRST FLOOR or OPT. FIRST FLOOR STANDARD LAUNDRY

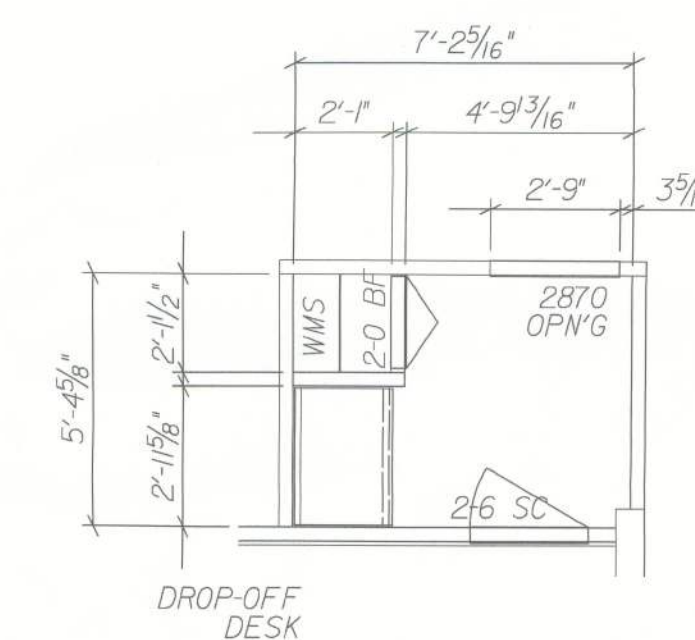


DROP-OFF DESK  
INSTALL CONT. 2x4 NAILER,  
COVER FRONT NAILER W/  
TOE-KICK AND CORNER MLD'G

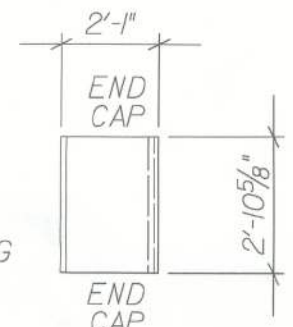


## OPTIONAL BEDROOM - FIRST FLOOR

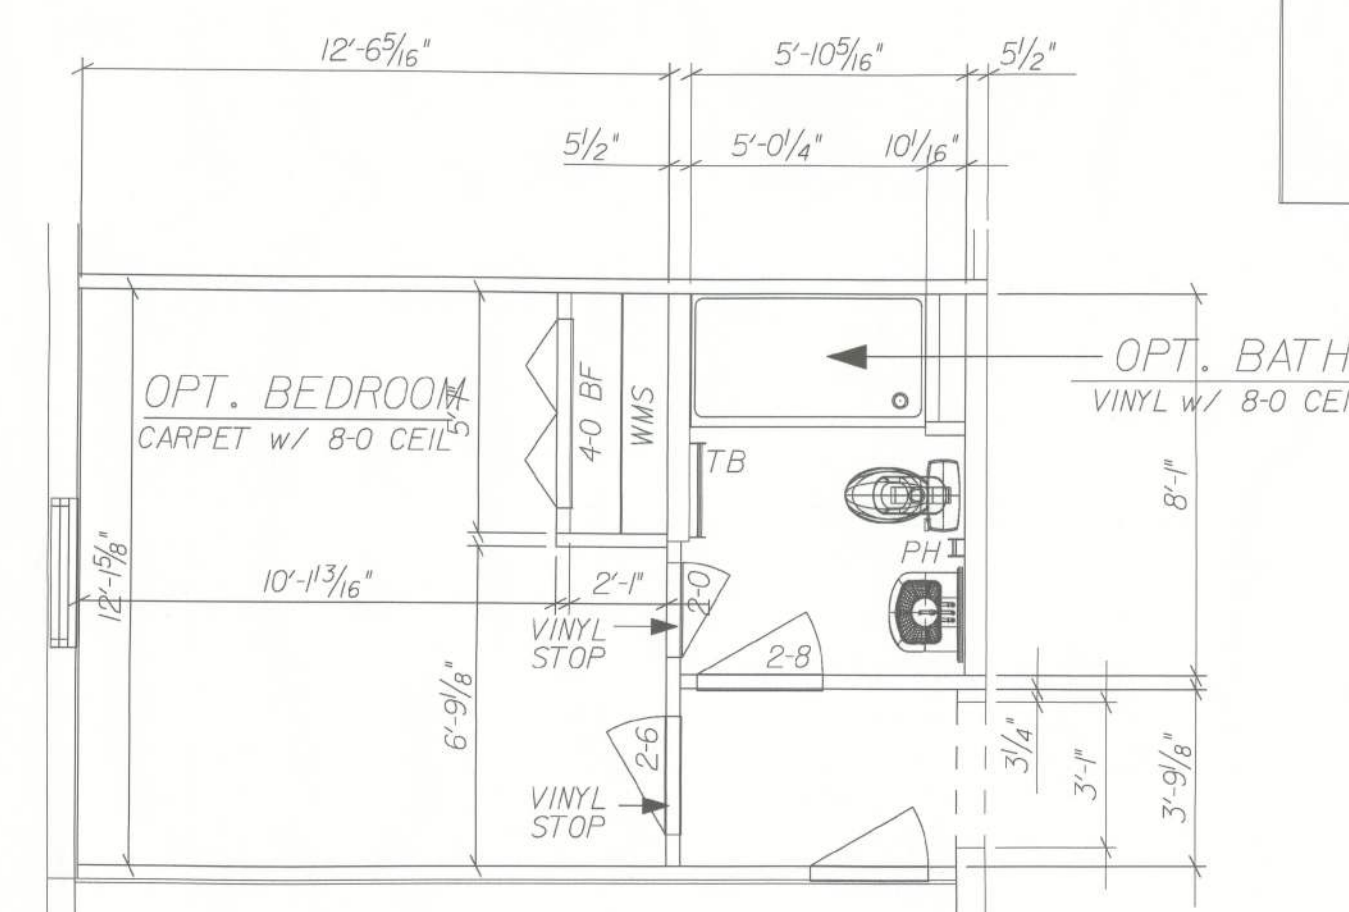

## OPT. MASTER BEDROOM ALCOVE - 2ND FLR

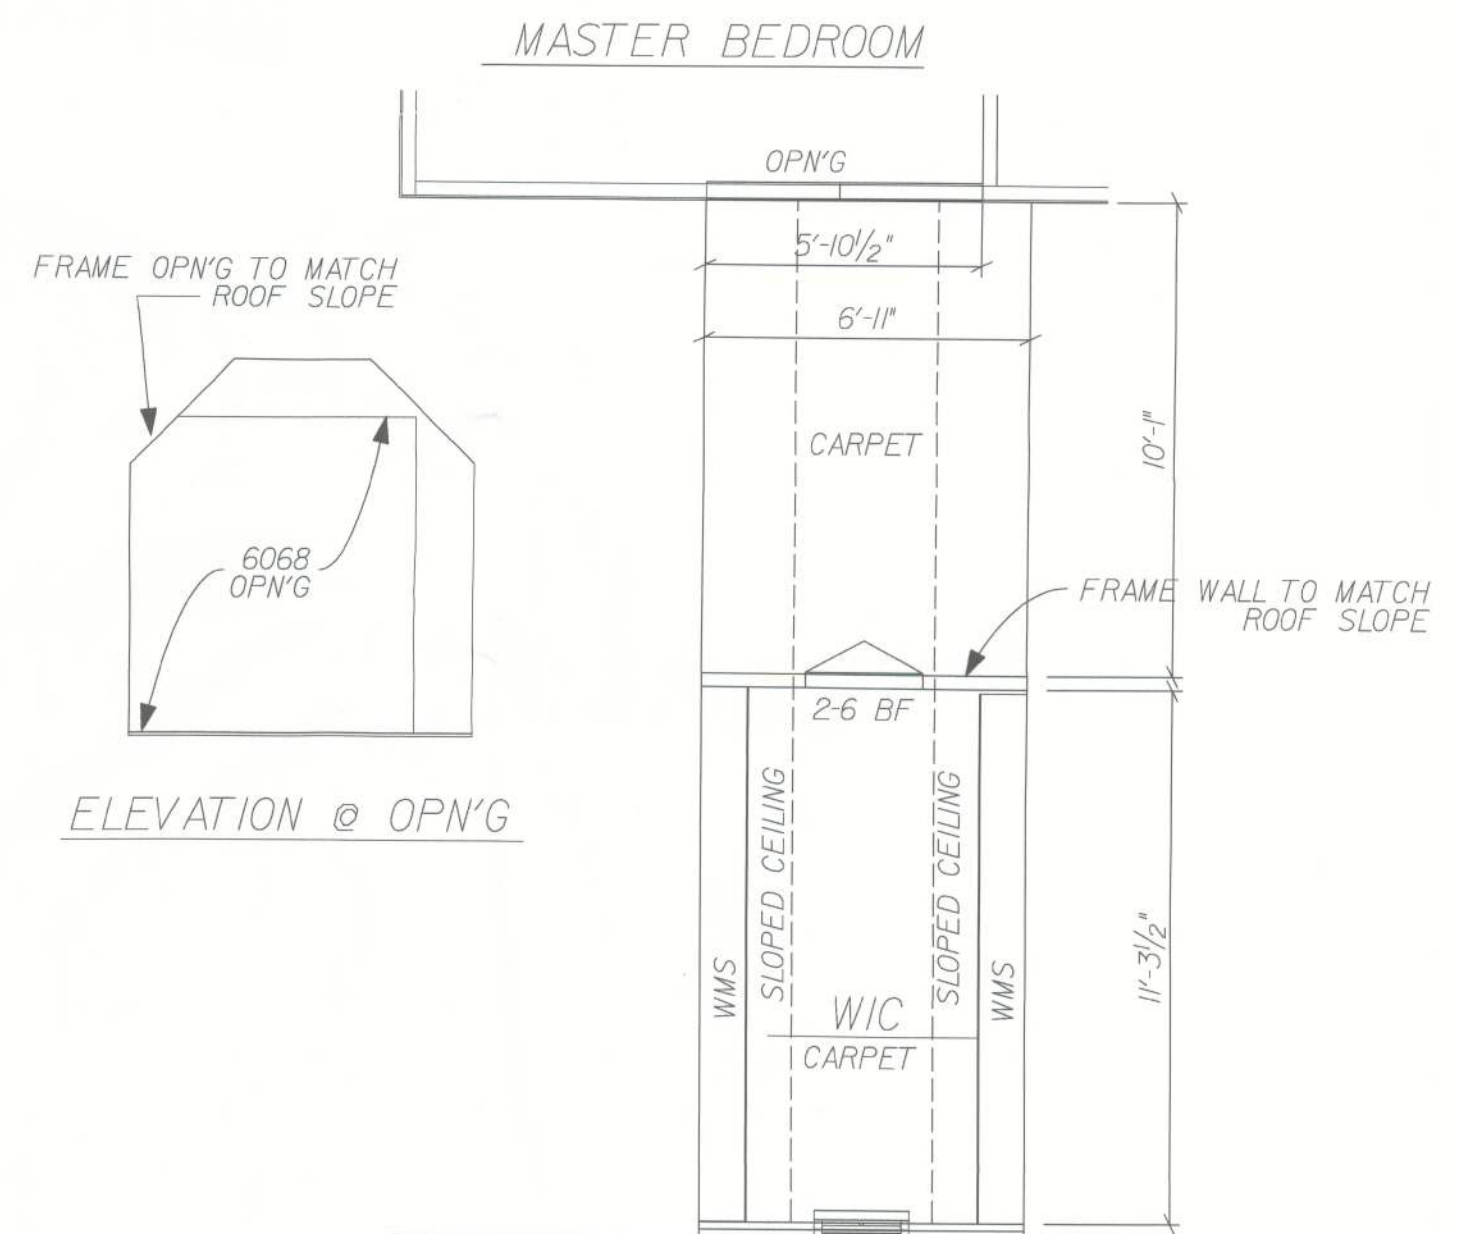

ELEVATION @ OPN'G

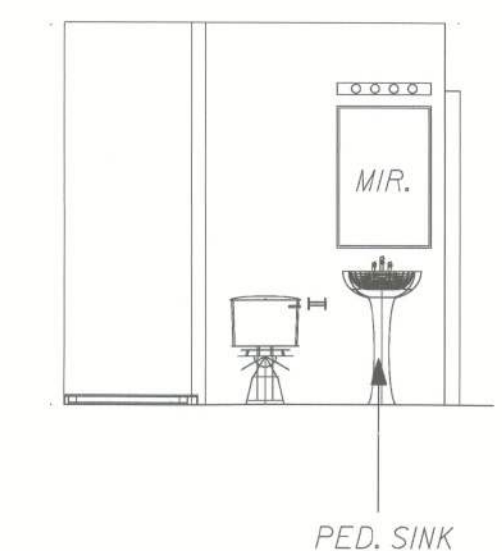

OPT. BED BATH

**Maronda Homes**  
4005 MARONDA WAY  
SANFORD, FL 32771  
(407) 321-0064

FLORIDA:  
THIS STRUCTURE WAS DESIGNED  
IN ACCORDANCE AND MEETS THE  
REQUIREMENTS OF SECTION  
9030 OF THE FLORIDA BUILDING  
CODE 2010 - RESIDENTIAL AL  
CONNECTORS HAVE BEEN CHECKED  
TO WITHSTAND ALL APPLICABLE  
LOADS, EXPOSURE, B, ENCLOSED  
BUILDING AND RISK CATEGORY II.

DESIGNED WIND SPEED  
V<sub>W</sub> = 160 MPH  
V<sub>SB</sub> = 124 MPH

AMERICAN  
**BEDFORD**  
ELEVATION : BLOCK  
GARAGE-LEFT  
DRAWN BY: SWB  
RELEASE DATE: 06-16-11  
M06-03

TOMAS PONCE  
LICENSED PROFESSIONAL ENGINEER  
NO. 10808  
STATE OF FLORIDA

AUG 15 2012  
Tomas Ponce MSCE, PE  
FL. P.E. LIC. #50068

SHEET:

3B

PRODUCT REL. DATE 03-02-09  
03-15-12 REV. PER 200 PBC - RESIDENTIAL  
g:\t\_l\_gsc\houses\bedford\marondahomes\bedford\160x\bed\_opt-1030




| USP HARDWARE - 160% |                                                          |           |                                                                         | REVISED 04-30-10 |
|---------------------|----------------------------------------------------------|-----------|-------------------------------------------------------------------------|------------------|
| MARK                | PRODUCT CODE #                                           | MAN.      | FASTENERS                                                               | UPLIFT           |
| N                   | 16d NAILS - (2) TOP CHORD NAILS / (2) BOTTOM CHORD NAILS |           |                                                                         |                  |
| 1                   | HUS 26                                                   | USP       | (14) 16d HEADER<br>(6) 16d TRUSS                                        | 1925             |
| 2                   | HUS 28                                                   | USP       | (22) 16d HEADER<br>(8) 16d TRUSS                                        | 2570             |
| 3                   | JUS 26                                                   | USP       | (4) 10d HEADER<br>(4) 10d TRUSS                                         | 1115             |
| 4                   | MP6F                                                     | USP       | HEADER/STUD (6) 8d<br>JOIST/PLATE (6) 8d                                | 605              |
| 5                   | MPAI & MPAIF                                             | USP       | HEADER/STUD (6) 8d<br>JOIST/PLATE (6) 8d                                | 680 / 795        |
| 6                   | SKH 26 LVR                                               | USP       | HEADER (6) 16d<br>JACK (6) 10d x 1 1/2"                                 | 1085             |
| 7                   | SKHH26 L/R                                               | USP       | HEADER (18) 16d<br>JACK (12) 10d x 1 1/2"                               | 2190             |
| 8                   | SUH 26                                                   | USP       | HEADER (6) 16d<br>JACK (4) 10d x 1 1/2"                                 | 725              |
| 9                   | SUH 28                                                   | USP       | HEADER (8) 16d<br>JACK (6) 10d x 1 1/2"                                 | 800              |
| 10                  | THD26                                                    | USP       | HEADER (18) 16d<br>TRUSS (12) 10d x 1 1/2"                              | 2170             |
| 11                  | THD28                                                    | USP       | HEADER (28) 16d<br>TRUSS (16) 10d x 1 1/2"                              | 2330             |
| 12                  | THD28-2                                                  | USP       | HEADER (28) 16d<br>TRUSS (16) 10d x 1 1/2"                              | 2595             |
| 13                  | THDH28-3                                                 | USP       | HEADER (36) 16d<br>TRUSS (16) 10d x 1 1/2"                              | 2665             |
| 14                  | THD48                                                    | USP       | HEADER (28) 16d<br>TRUSS (16) 10d x 1 1/2"                              | 2595             |
| 15                  | THJ 26                                                   | CLEVELAND | HIP (1) 10d-HEADER (16) 16d<br>JACK (5) 10d x 1 1/2"                    | 1010             |
| 16                  | (2) MTW 1/2                                              | USP       | (14) 10d<br>(14) 10d x 1-1/2                                            | 2390             |
| 17                  | (2) MUGT15                                               | USP       | 5/8" ANCHOR BOLT 3 3/4" EMBEDDED<br>GIRDER (22) 10d x 1 1/2"            | 8330             |
| 18                  | (2) RT16-2                                               | USP       | TOP PLATES (8) 8d<br>TRUSS (8) 8d x 1 1/2"                              | 2320             |
| 19                  | (2) MST24                                                | USP       | (18) 10d<br>(18) 10d                                                    | 3280             |
| 20                  |                                                          |           |                                                                         |                  |
| 21                  | C44                                                      | USP       | POST (6) 16d<br>BEAM (6) 10d x 1 1/2"                                   | 1000             |
| 22                  | FA3                                                      | USP       | TOP (4) 10d x 1 1/2"<br>SIDE (2) 10d x 1 1/2"                           | 1155             |
| 23                  | HC520 CLIP                                               | USP       | PLATES (11) 8d<br>STUD (6) 8d                                           | 445              |
| 24                  | HCP2 CRNR CLIP                                           | USP       | TRUSS (10) 10d x 1 1/2"<br>PLATE (10) 10d x 1 1/2"                      | 800              |
| 25                  | HTA 20 ANCHOR                                            | USP       | (14) 10d x 1 1/2"                                                       | 1615             |
| 26                  | HTA 20(2) ANCHOR                                         | USP       | (13) 10d x 1 1/2"                                                       | 3230             |
| 27                  | HTW24                                                    | USP       | (20) 10d                                                                | 1530             |
| 28                  | HJC26-SK60                                               | USP       | HEADER (16) 16d, HIP (5) 10d<br>JACK (7) 10d                            | 1840             |
| 29                  | THD210-2                                                 | USP       | HEADER (36) 16d<br>TRUSS (20) 10d x 1 1/2"                              | 3810             |
| 30                  | KST237 STRP ANC.                                         | USP       | (34) 16d                                                                | 5395             |
| 31                  | LPTA                                                     | USP       | FACE OF GABLE W/ 2x4<br>(11) 10d x 1 1/2"                               | 1250             |
| 32                  | LSTA36                                                   | USP       | (22) 10d x 1 1/2"                                                       | 1640             |
| 33                  | LTW1/2                                                   | USP       | (12) 10d                                                                | 775              |
| 34                  | LTS20B STRAP ANC                                         | USP       | ANCHOR-1/2" WEDGE BOLT 3 3/4" EMBED.<br>(10) 10d x 1 1/2" STRAP         | 1100             |
| 35                  | LBP1/2 -TZ                                               | USP       | 1/2" J-BOLT                                                             | N/A              |
| 36                  | LFTA6                                                    | USP       | PLATE (8) 8d<br>STUD (8) 8d                                             | 1210             |
| 37                  | MSTA1/2                                                  | USP       | (10) 10d                                                                | 935              |
| 38                  | MSTA1/8                                                  | USP       | (14) 10d                                                                | 1310             |
| 39                  | MSTA24                                                   | USP       | (18) 10d                                                                | 1640             |
| 40                  | MSTA30                                                   | USP       | (22) 10d                                                                | 2065             |
| 41                  | MTW1/2                                                   | USP       | (14) 10d                                                                | 1195             |
| 42                  | MTW1/8                                                   | USP       | (14) 10d                                                                | 1195             |
| 43                  | MTS27B STRP ANC                                          | USP       | (24) 16d (1) 3/4" ANCHOR BOLT<br>3 3/4" EMBEDDED                        | 4635             |
| 44                  | MUGT15                                                   | USP       | (21) 10d X-KNOD PHD2 W/ (10) WS3<br>SCREWS & (1) 5/8" THREADED ROD      | 4165             |
| 45                  | NP37 3/8x 7                                              | USP       | HEADER (6) 16d<br>TOP OF BOT. SEC. (6) 10d x 1 1/2"                     |                  |
| 46                  | PA 28                                                    | USP       | (15) 16d                                                                | 3700             |
| 47                  | JL2BIF-TZ                                                | USP       | (8) 16d HEADER<br>(4) 10d x 1 1/2" TRUSS                                | 730              |
| 48                  | RT16A                                                    | USP       | TRUSS (9) 10d x 1 1/2"<br>PLATE (8) 10d                                 | 1380             |
| 49                  | RT16-2                                                   | USP       | TOP PLATES (8) 8d<br>TRUSS (8) 8d x 1 1/2"                              | 1160             |
| 50                  | RT5 CLIPS L/R                                            | USP       | TRUSS (4) 8d<br>PLATE (4) 8d                                            | 540              |
| 51                  | RT3A CLIPS L/R                                           | USP       | (4) 8d TOP<br>(4) 8d BOTTOM                                             | 610              |
| 52                  | TA 1/2                                                   | USP       | (5) 10d x 1 1/2"                                                        | 990              |
| 53                  | TA 1/4                                                   | USP       | (7) 10d x 1 1/2"                                                        | 1205             |
| 54                  | TA 1/8                                                   | USP       | (8) 10d x 1 1/2" OR (4) 10d x 1 1/2"                                    | 1205 / 600       |
| 55                  | (2)TA 1/8                                                | USP       | (8) 10d x 1 1/2" 1-PLY<br>(8) 10d x 1 1/2" 2-PLY                        | 2410             |
| 56                  | TA 24                                                    | USP       | (8) 10d x 1 1/2"                                                        | 1205             |
| 57                  | (2)TA 24                                                 | USP       | (8) 10d x 1 1/2" 1-PLY<br>(8) 10d x 1 1/2" 2-PLY                        | 2410             |
| 58                  | PHD2                                                     | USP       | 5/8" BOLT 5/8" EMBEDDED EPOXY<br>(10) WS3 WOOD SCREWS                   | 4815             |
| 59                  |                                                          |           |                                                                         |                  |
| 60                  |                                                          |           |                                                                         |                  |
| 61                  |                                                          |           |                                                                         |                  |
| 62                  | (2) HTW24                                                | USP       | (20) 10d<br>(20) 10d                                                    | 3060             |
| 63                  | THDH414                                                  | USP       | (16) 16d - POST<br>(66) 16d - TRUSS                                     | 6810             |
| 64                  | HGA10                                                    | USP       | (4) WS15 - RAFTER/TRUSS<br>(4) WS3 - PLATE                              | 1285             |
| 65                  | LUGT2                                                    | USP       | STUDS/TOP PLATE (16) 10d<br>TRUSS (16) 10d                              | 2260             |
| 66                  | (2) LUGT2                                                | USP       | STUDS/TOP PLATE (16) 10d<br>TRUSS (16) 10d                              | 4520             |
| 67                  | (2) MTW1/8                                               | USP       | (14) 10d                                                                | 2390             |
| 68                  | THD26-2                                                  | USP       | (18) 16d HEADER<br>(12) 10d TRUSS                                       | 2285             |
| 69                  | HTT22                                                    | USP       | (32) 10d OR (32) 16d STRAP<br>5/8" x 8" THREADED ROD EPOXYED, 5/8" EMBD | 5370             |
| 70                  | (2) RT5 CLIPS L/R                                        | USP       | TRUSS (4) 8d<br>PLATE (4) 8d                                            | 1080             |

TRUSS HARDWARE SCHEDULE


| TRUSS ID  | TRUSS TYPE      | QUAN. | UPLIFT        |     |       | STRAP |     |       |
|-----------|-----------------|-------|---------------|-----|-------|-------|-----|-------|
|           |                 |       | LEFT          | MID | RIGHT | LEFT  | MID | RIGHT |
| TIX       | COMMON          | 4     | 235           |     | 235   | 50    |     | 50    |
| TISX      | COMMON          | 3     | 217           |     | 235   | 3     |     | 50    |
| TISSX     | COMMON          | 3     | 217           |     | 235   | 50    |     | 50    |
| HIX       | HIP             | 1     | 220           |     | 220   | 50    |     | 50    |
| HISAX     | HIP             | 1     | 202           |     | 220   | 50    |     | 50    |
| HGRDX     | HIPGRDR (2-PLY) | 1     | 676           |     | 677   | 16    |     | 16    |
| HGRDAX    | HIPGRDR (2-PLY) | 1     | 801           |     | 749   | 16    |     | 16    |
| G2X       | GABLE           | 1     | 31 @ 48" O.C. |     |       |       |     |       |
| ATX       | ATTIC           | 6     | 97            |     | 97    | 54    |     | 54    |
| ATAX      | ATTIC           | 3     | 112           |     | 96    | 54    |     | 54    |
| ATASX     | ATTIC           | 2     | 92            |     | 112   | 54    |     | 54    |
| ATBSX     | ATTIC           | 1     | 92            |     | 112   | 47    |     | 54    |
| JGRDX     | JACKGRDR        | 3     | 147           | 11  | 194   | 41    | N   | N     |
| JGRDAX    | JACKGRDR        | 1     | 174           | 48  | 144   | 41    | N   | N     |
| JGX       | JACKGRDR        | 3     | 60            |     | 175   | 50    |     | 3     |
| JGASX     | JACKGRDR        | 1     | 73            |     | 229   | 50    |     | 3     |
| JX        | JACK            | 8     | 18            |     | 142   | 50    | N   | N     |
| JAX       | JACK            | 4     | 21            | 9   | 128   | 50    | N   | N     |
| J1X       | JACK            | 3     | 44            |     | 122   | 50    | N   | N     |
| J1AX      | JACK            | 1     | 47            | 2   | 110   | 50    | N   | N     |
| J2X       | JACK            | 3     | 31            |     | 76    | 50    | N   | N     |
| J2AX      | JACK            | 1     | 32            | 64  | 10    | 50    | N   | N     |
| J3X       | JACK            | 4     | 19            | 5   | 31    | 50    | N   | N     |
| J4X       | JACK            | 3     | 11            | 6   | 76    | 50    | N   | N     |
| J4AX      | JACK            | 1     | 11            | 61  | 19    | 50    | N   | N     |
| J5X       | JACK            | 3     | 7             | 9   | 43    | 50    | N   | N     |
| J5AX      | GABLE           | 1     | 8             |     | 57    | 50    |     | N     |
| J6X       | GIRDER          | 4     | 13            | 17  | 18    | 50    | N   | N     |
| SPIX      | SPECIAL         | 2     | 63            | 104 | 670   | 31    | 25  | 31    |
| SP2X      | SPECIAL         | 1     | 66            |     | 66    | 50    |     | 50    |
| G1X       | GABLE           | 1     | 191           |     | 192   | 50    |     | 50    |
| GRDX      | GIRDER          | 1     | 402           |     | 394   | 50    |     | 50    |
| VIX-V3X   | VALLEY          | 1     | 33 @ 48" O.C. |     |       |       |     |       |
| V19X-V20X | MONO VALLEY     | 1     | 33 @ 48" O.C. |     |       |       |     |       |

GENERAL TRUSS NOTES:  
1. INFORMATION BASED ON V<sub>WET</sub> =160 mph,  
V<sub>WIND</sub> =124 mph WINDLOAD.  
ALL PRESSURES WERE CALCULATED USING  
MMFRS/C-C HYBRID WIND ASCE 7-10  
2. ROOF TRUSS LOADING:  
16 psf TOP CHORD LL  
7 psf TOP CHORD DL  
0 psf BOTTOM CHORD LL  
10 psf BOTTOM CHORD DL  
33 psf TOTAL LOAD  
3. PROVIDE TRUSS BRACING PER TRUSS  
ENGINEERING & BCSI (LATEST EDITION)

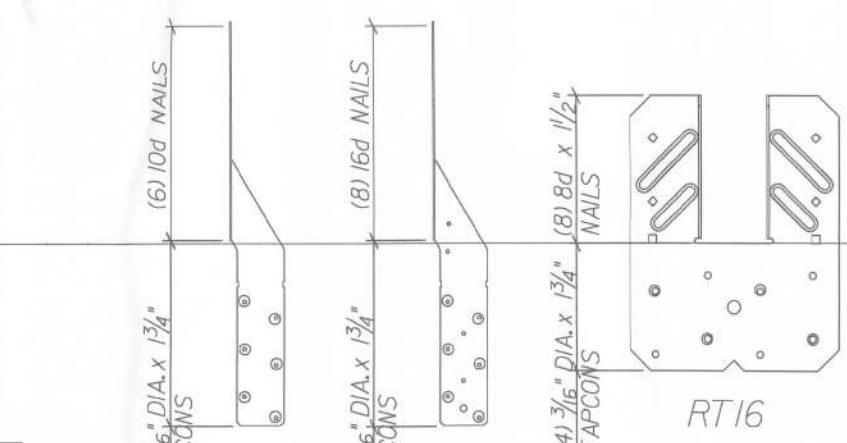


|                                                     |             |
|-----------------------------------------------------|-------------|
| FOR MISSED FLOOR ANCHORS,<br>CONSULT ENGINEER STAFF |             |
| CONNECTOR                                           | MAX. UPLIFT |
| LTW1/2                                              | 775 LBS     |
| LFTA6                                               | 990 LBS     |
| RT16                                                | 700 LBS     |

ANCHOR FASTENING SCHEDULE  
MISSED ROOF TIE DOWN REPAIR  
SCALE : NTS

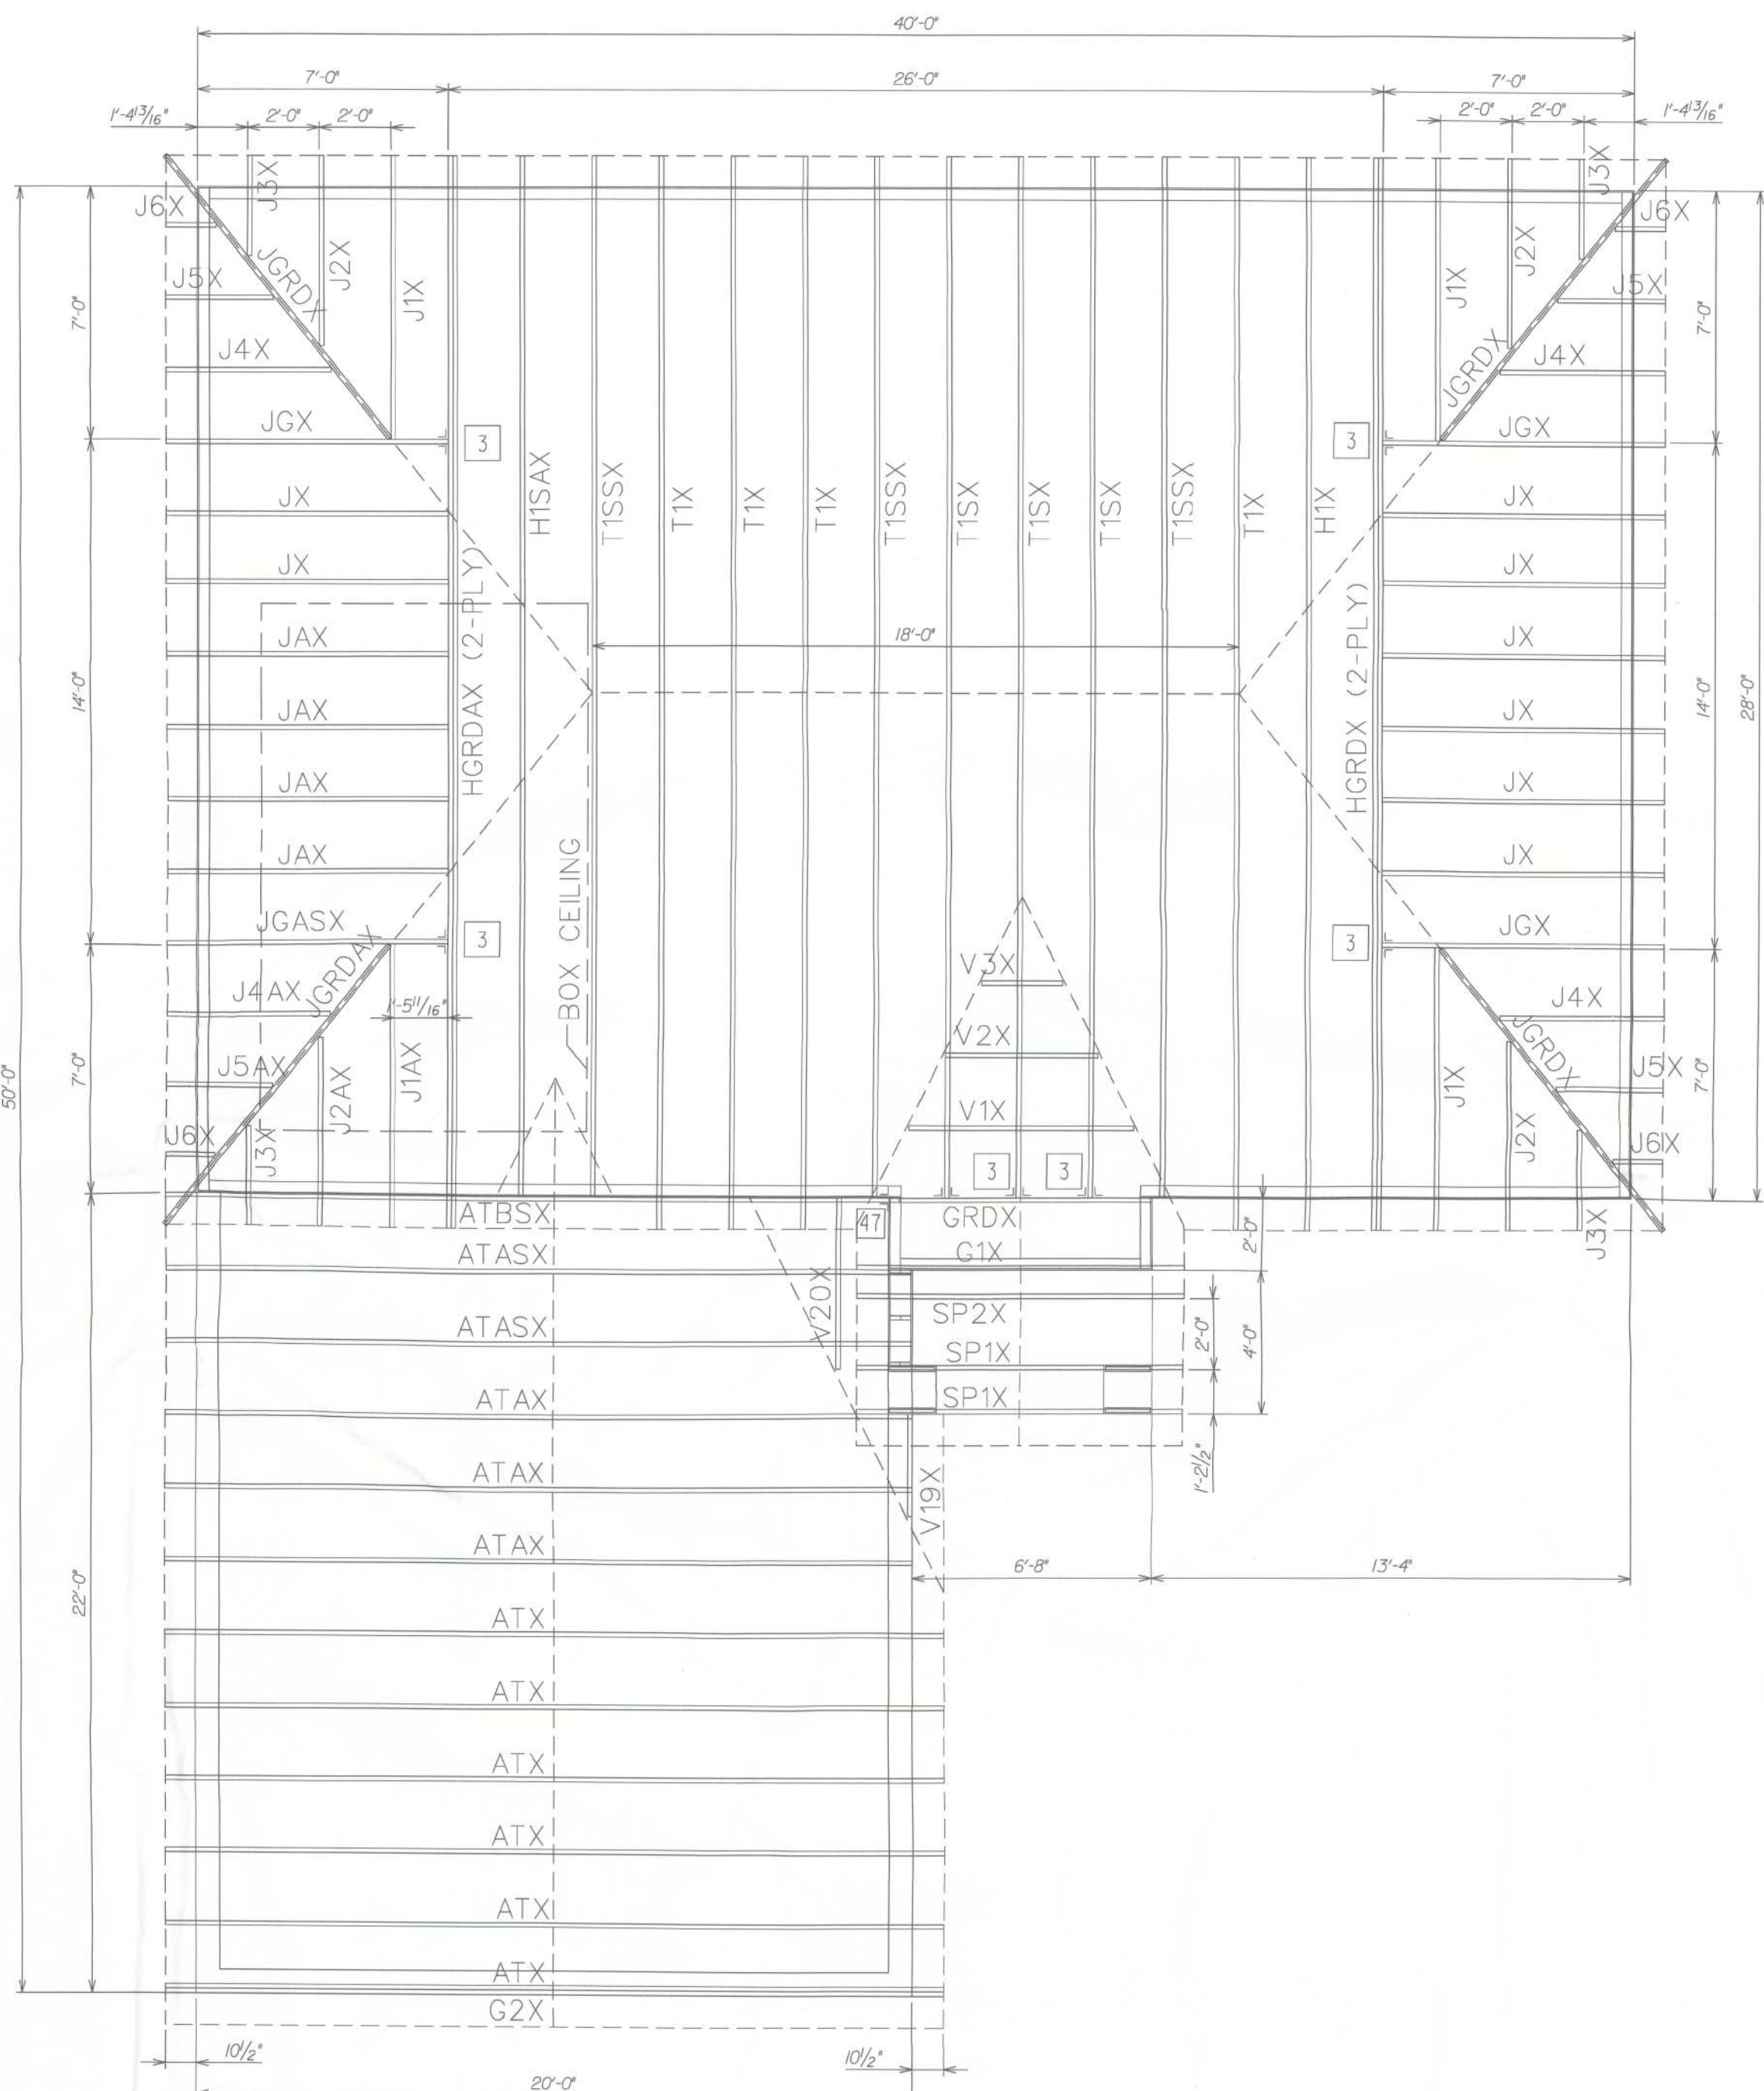


PRODUCT REL. DATE: \_\_\_\_\_  
REVISIONS: \_\_\_\_\_  
**Maronda Homes**  
4005 MARONDA WAY  
SANFORD, FL 32771  
(407) 321-0064  
FLORIDA: THIS STRUCTURE WAS DESIGNED IN ACCORDANCE AND MEETS THE REQUIREMENTS OF SECTION RESIDUAL THE FLORIDA BUILDING CODE 2010 : RESIDENTIAL. ALL CONNECTORS HAVE BEEN CHECKED TO WITHSTAND ALL APPLICABLE LOADS. EXPOSURE B, ENCLOSED BUILDING AND RISK CATEGORY II.  
DESIGNED WIND SPEED  
V<sub>WET</sub> = 160 MPH  
V<sub>WIND</sub> = 124 MPH  
AMERICANA  
**BEDFORD**  
ELEVATION "A" W/ BOX CEILING  
DRAWN BY: BGS  
RELEASE DATE: 3/24/09  
8/15/12  
Tomas Ponce MSCE, PE  
FL PE, LC, \*50068  
SHEET:  
**TRI**  
PLOT DATE: 23 APR 2012




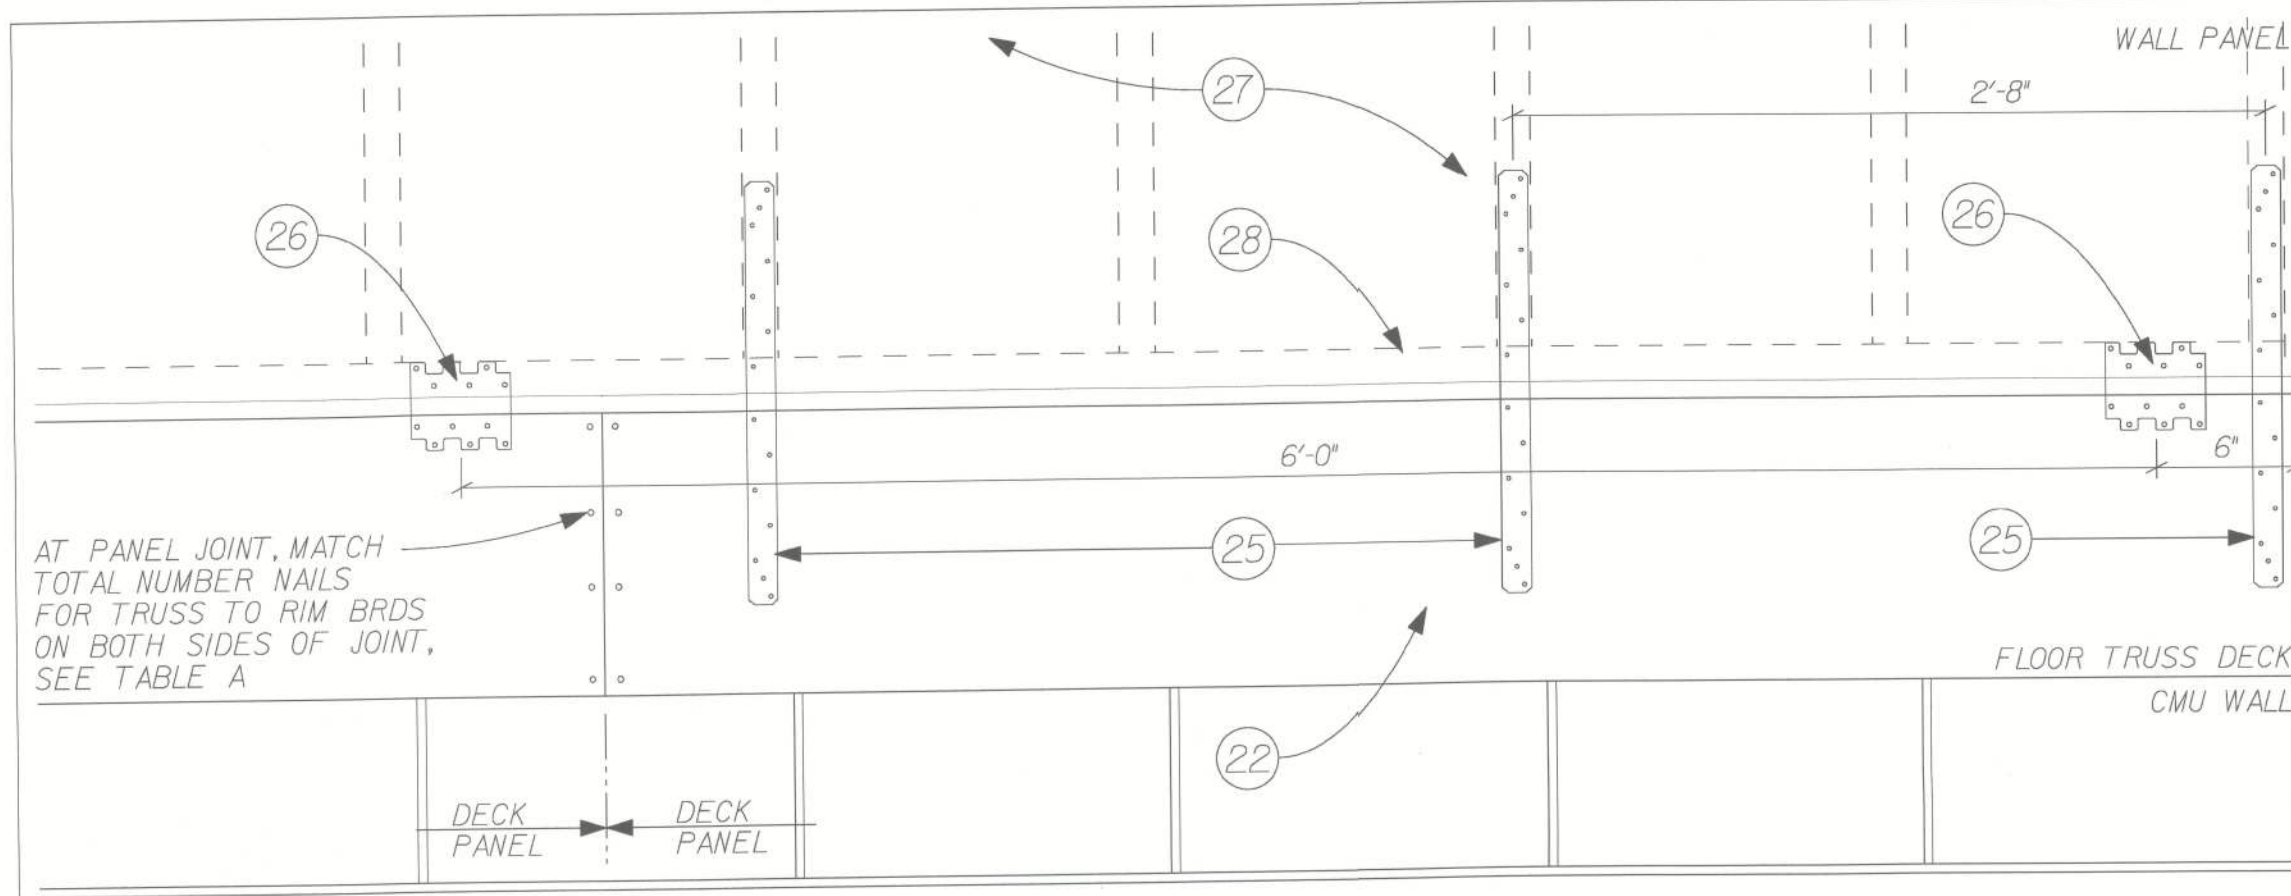


PARTIAL FLOOR TRUSS ELEVATION  
SCALE: 1/2" = 1'-0"

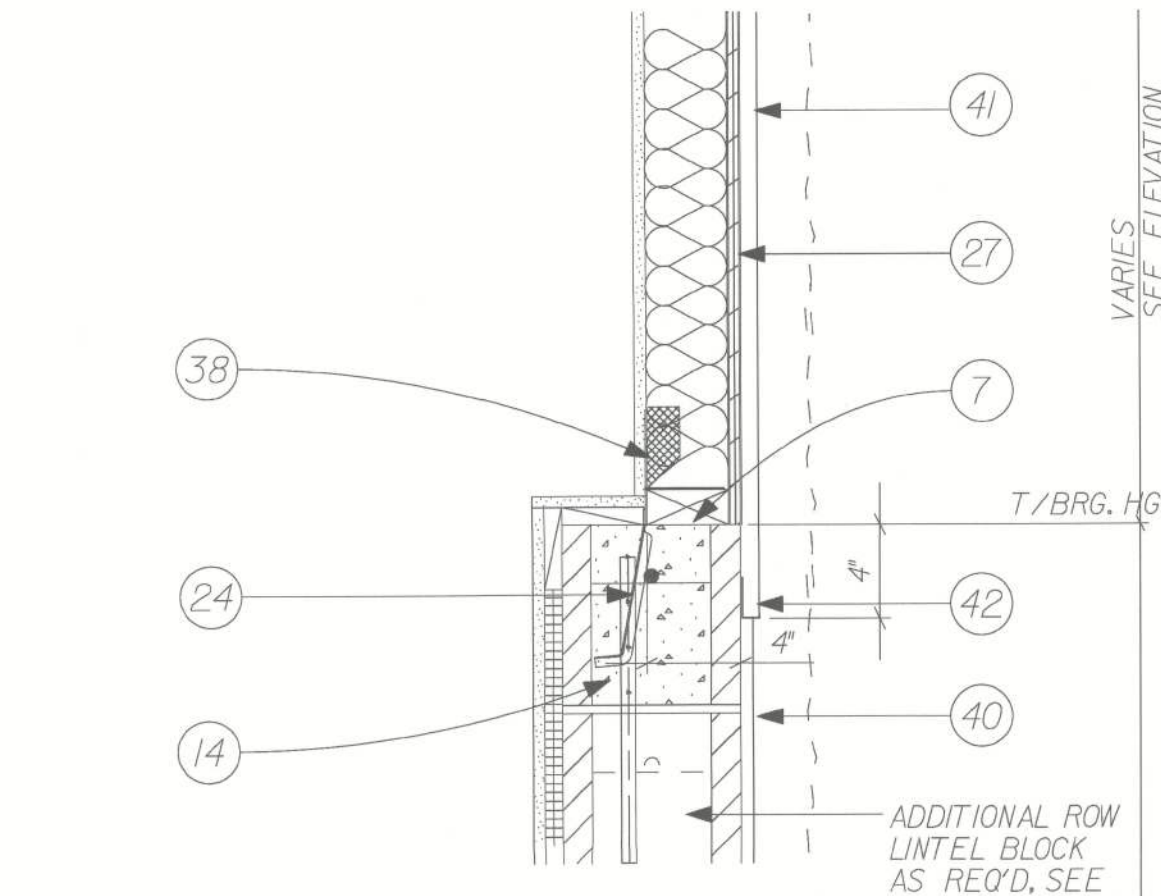


PARTIAL SECTION - TWO STORY OPENING  
SCALE: 1/2" = 1'-0"

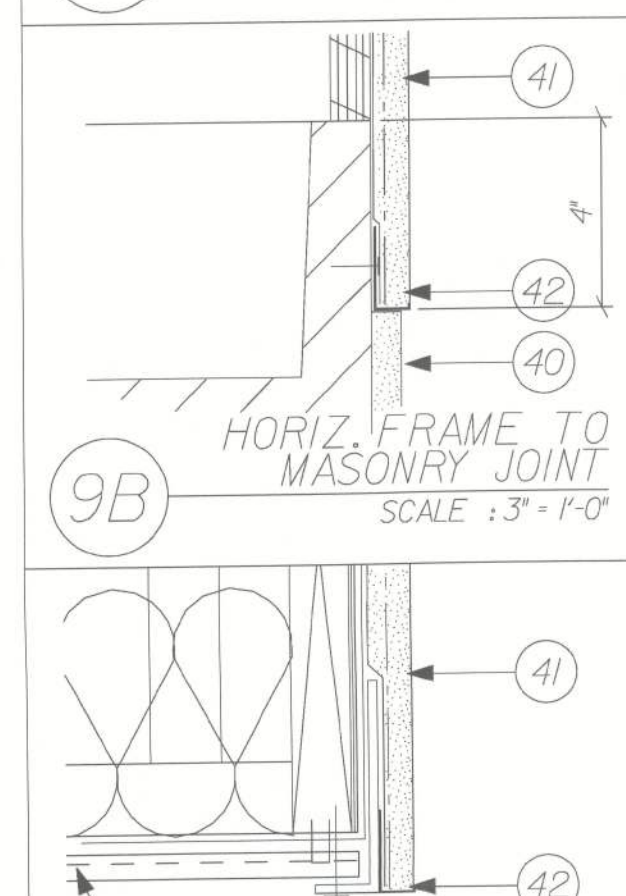


9A SOFFIT CONNECTION  
SCALE: 3" = 1'-0"

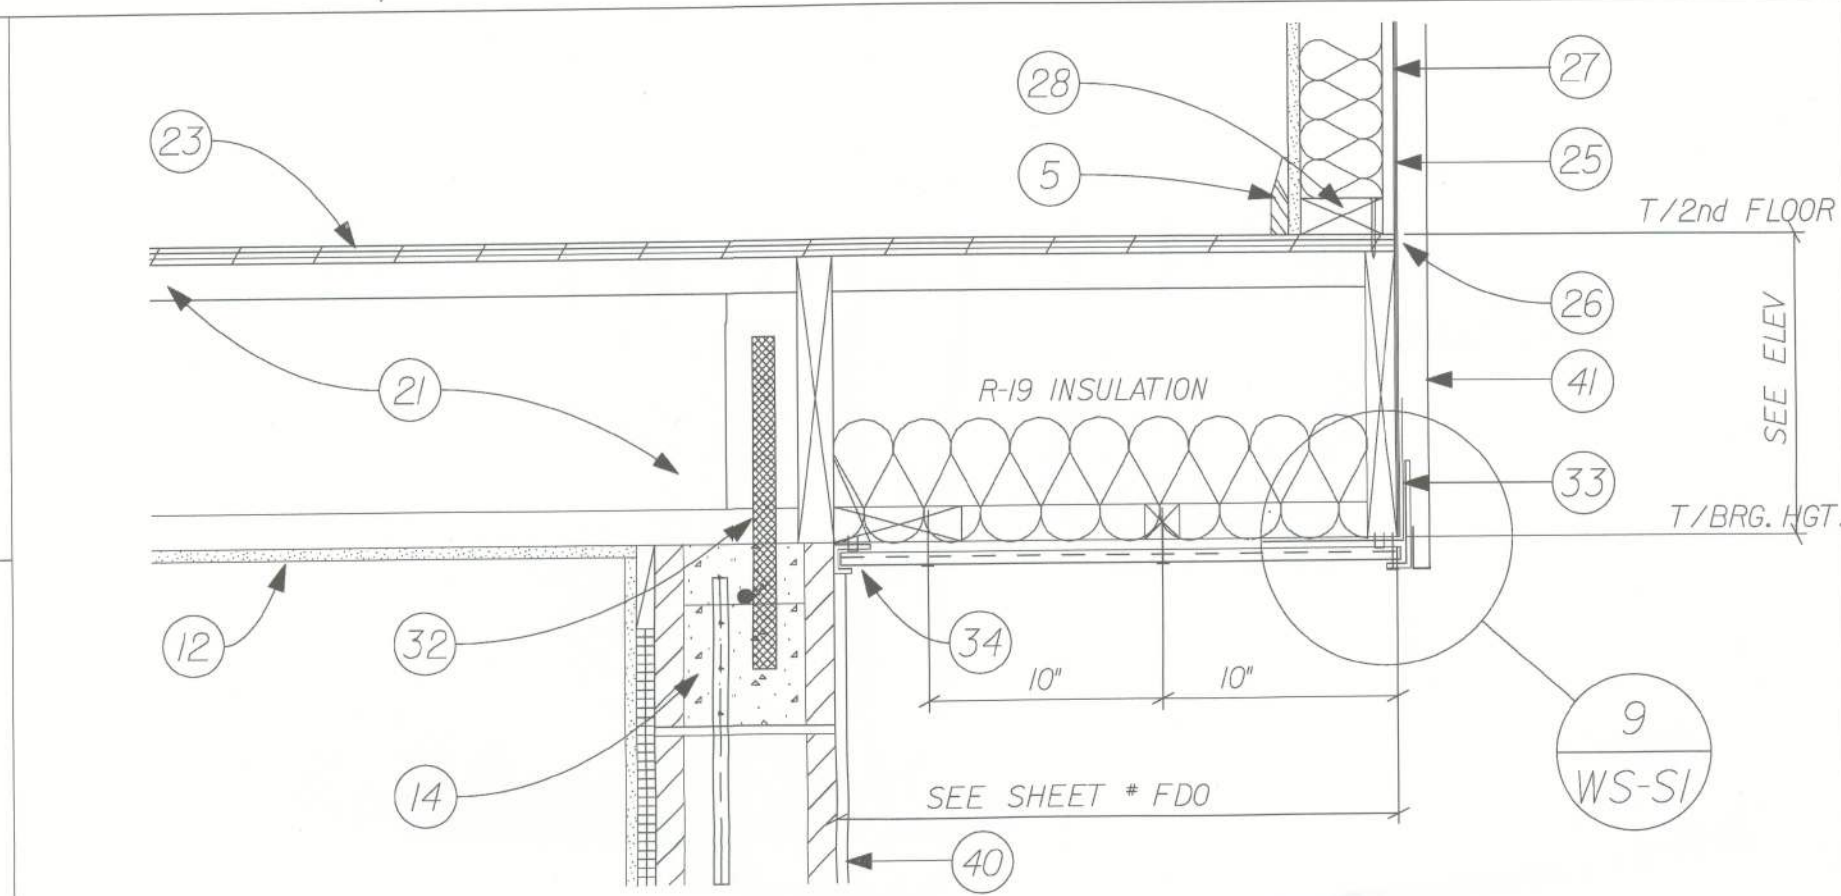


PARTIAL SECTION - FLOOR OVERHANG  
SCALE: 1/2" = 1'-0"

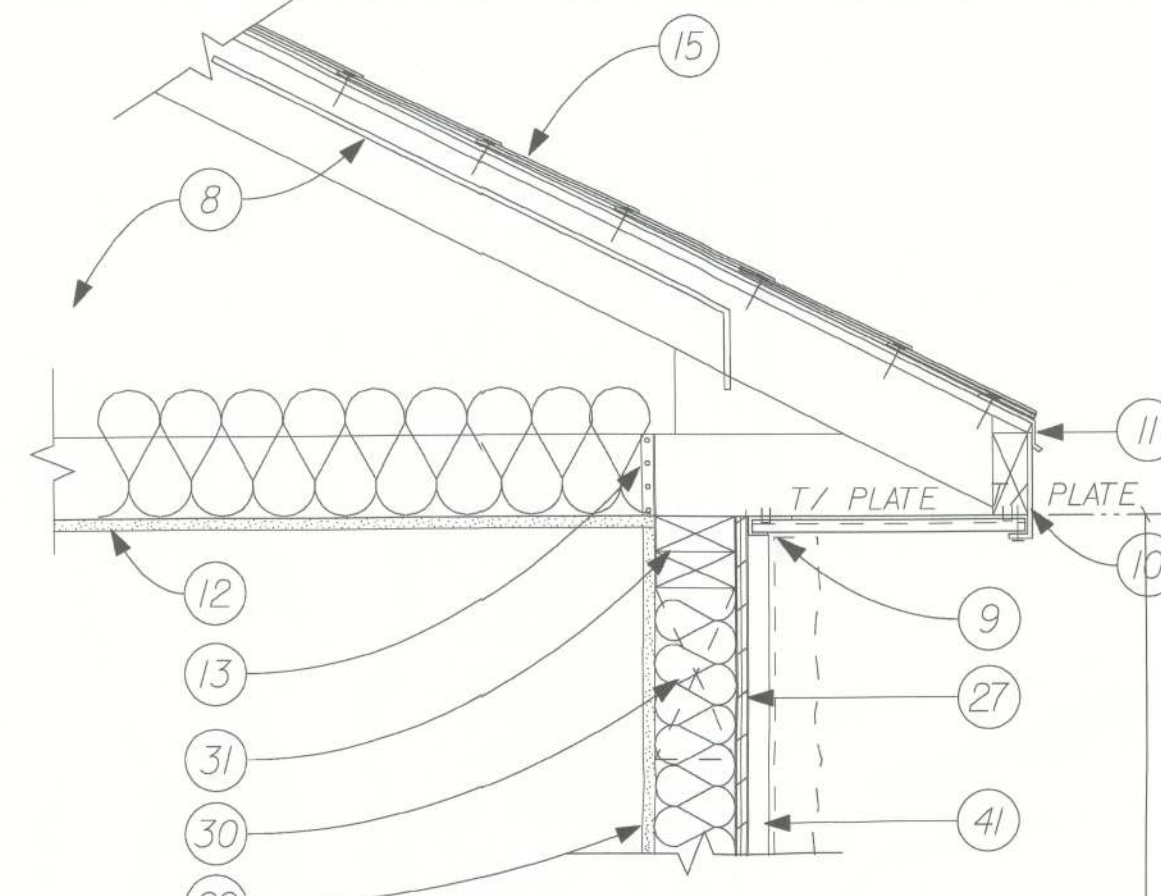


C. ROOF

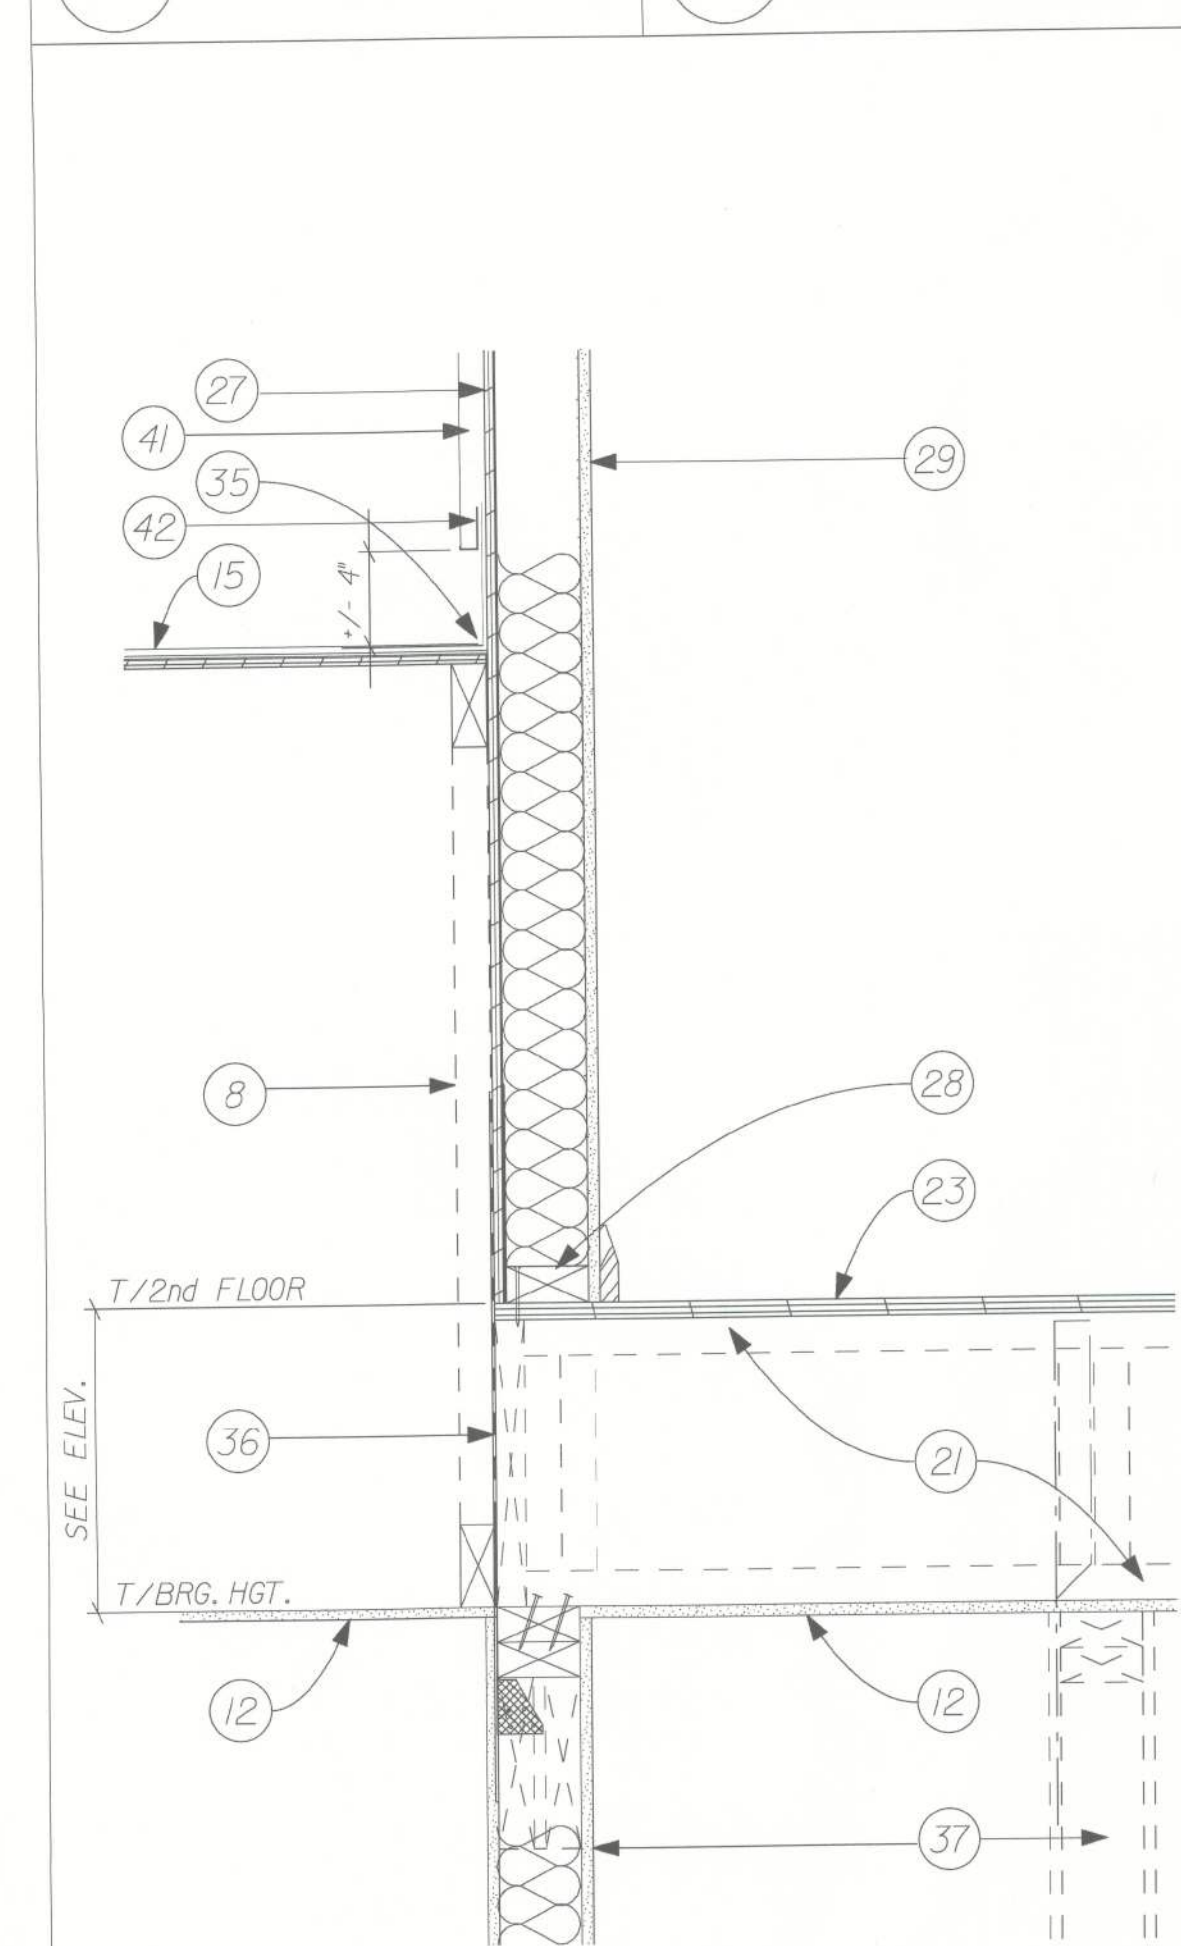


PARTIAL SECTION - FLOOR TRUSS TO ROOF  
SCALE: 1/2" = 1'-0"

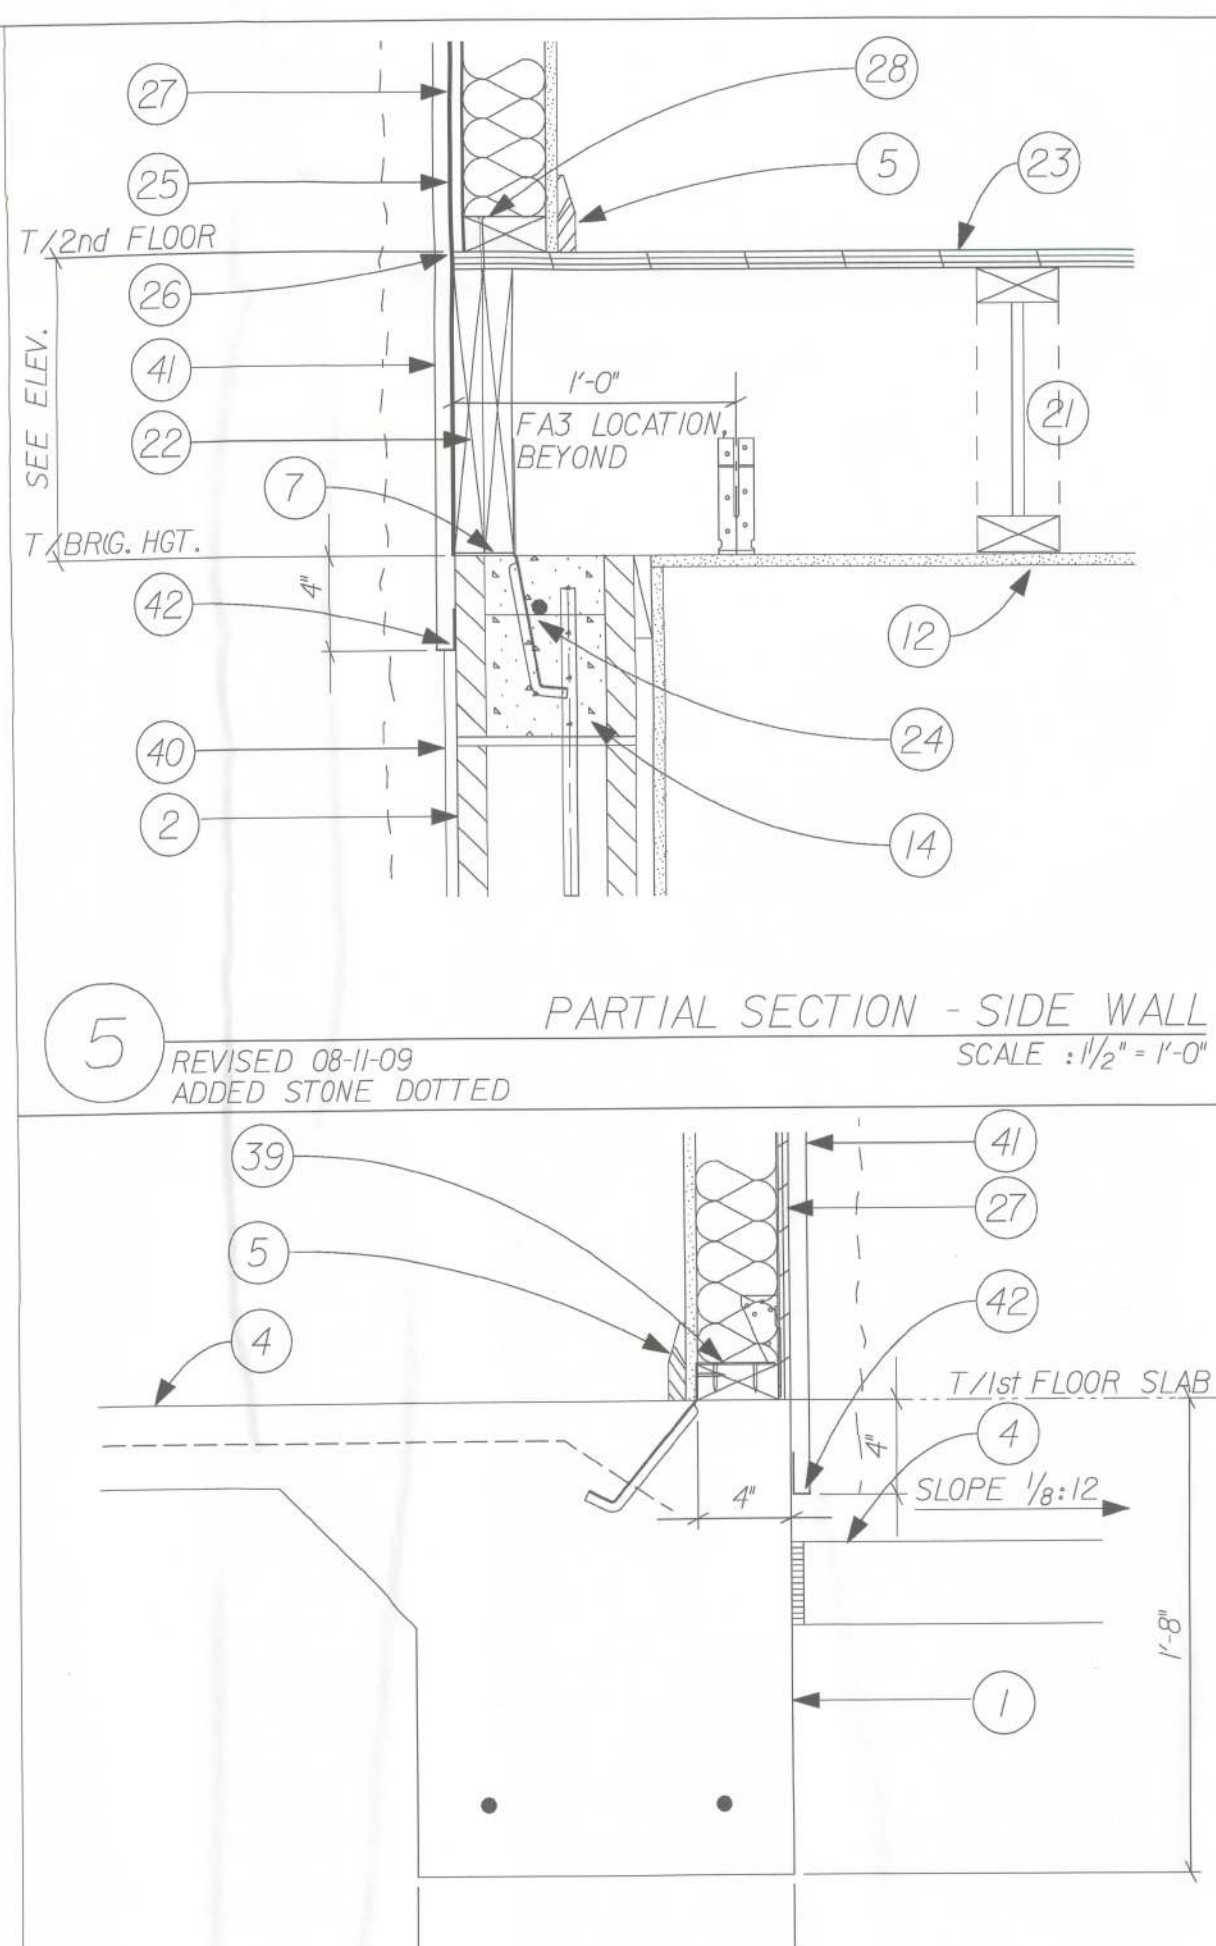


PARTIAL SECTION - SIDE WALL  
SCALE: 1/2" = 1'-0"

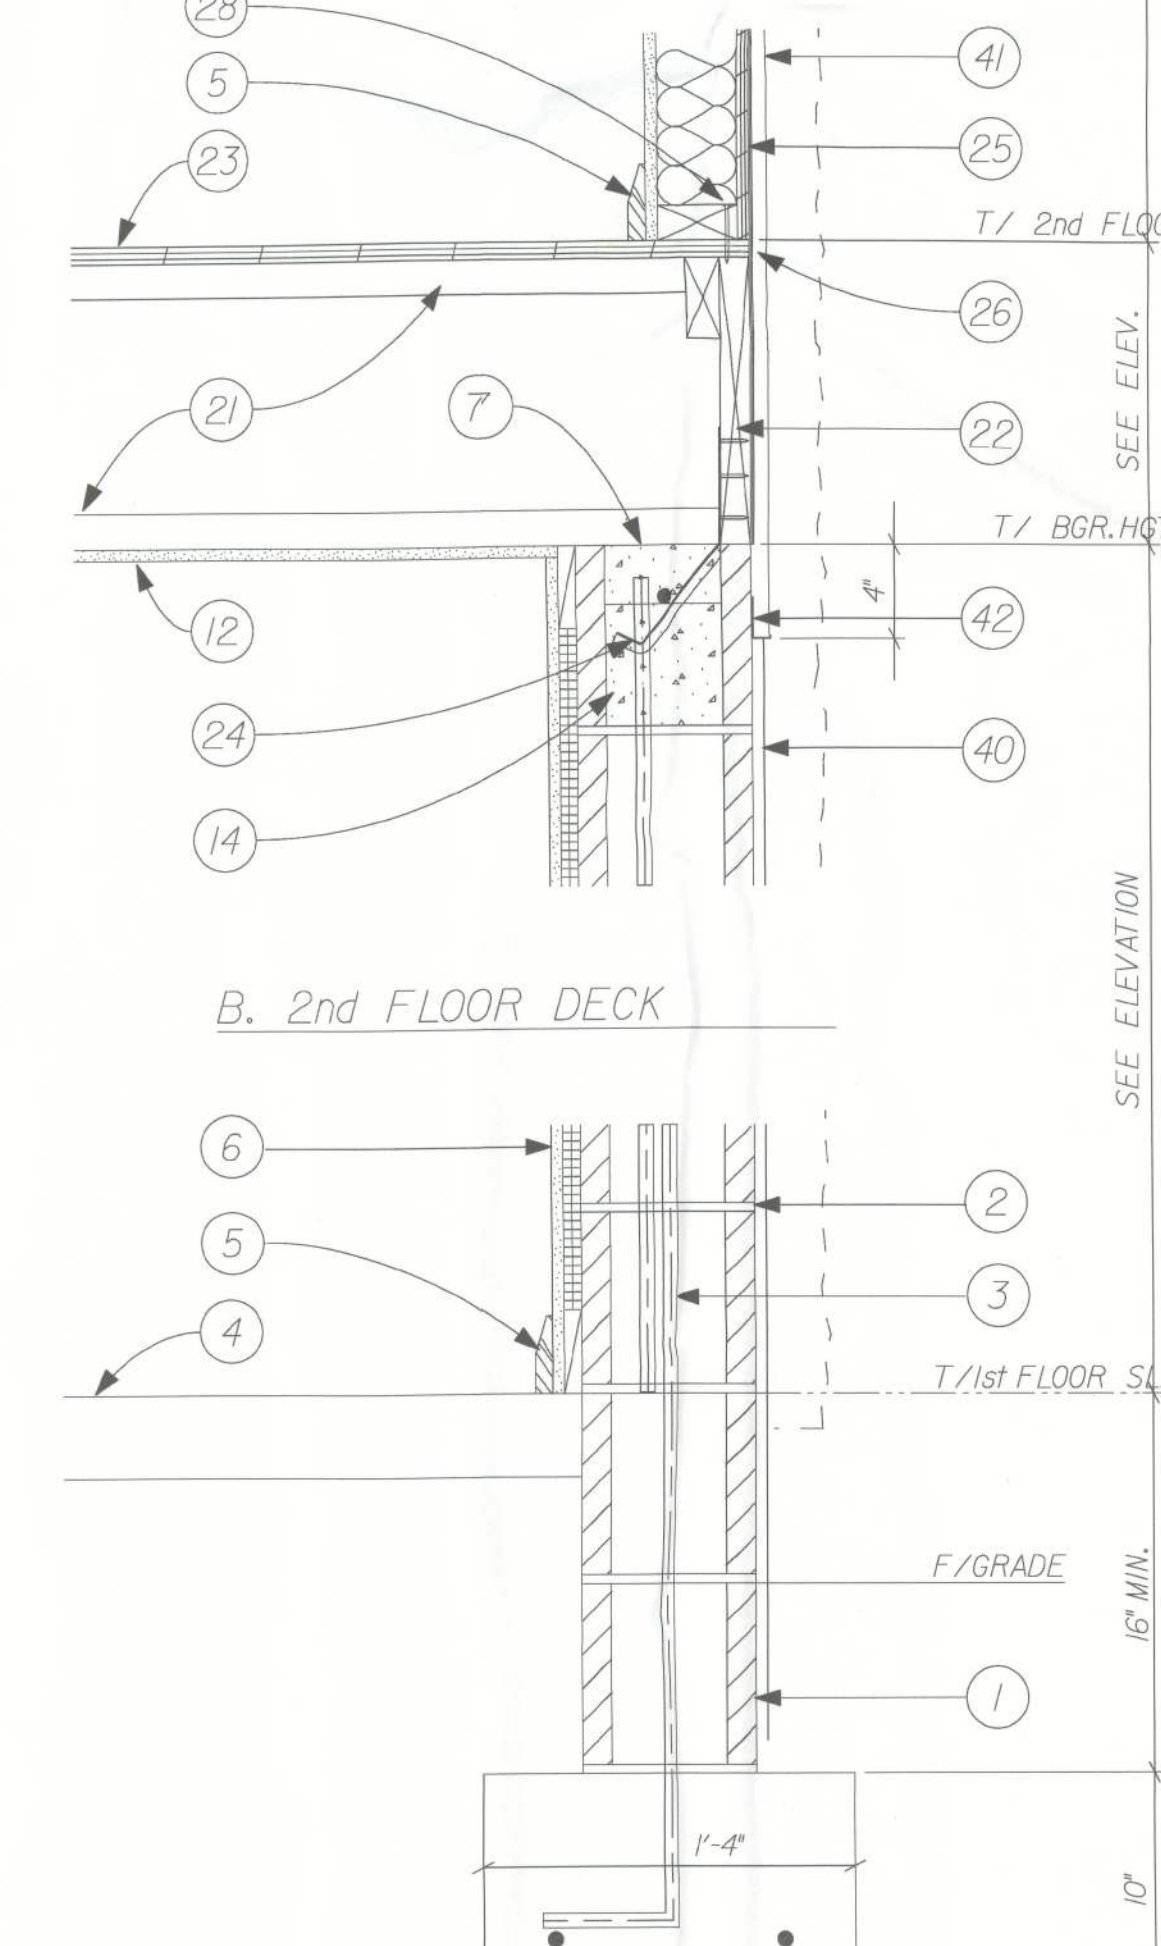


B. 2nd FLOOR DECK

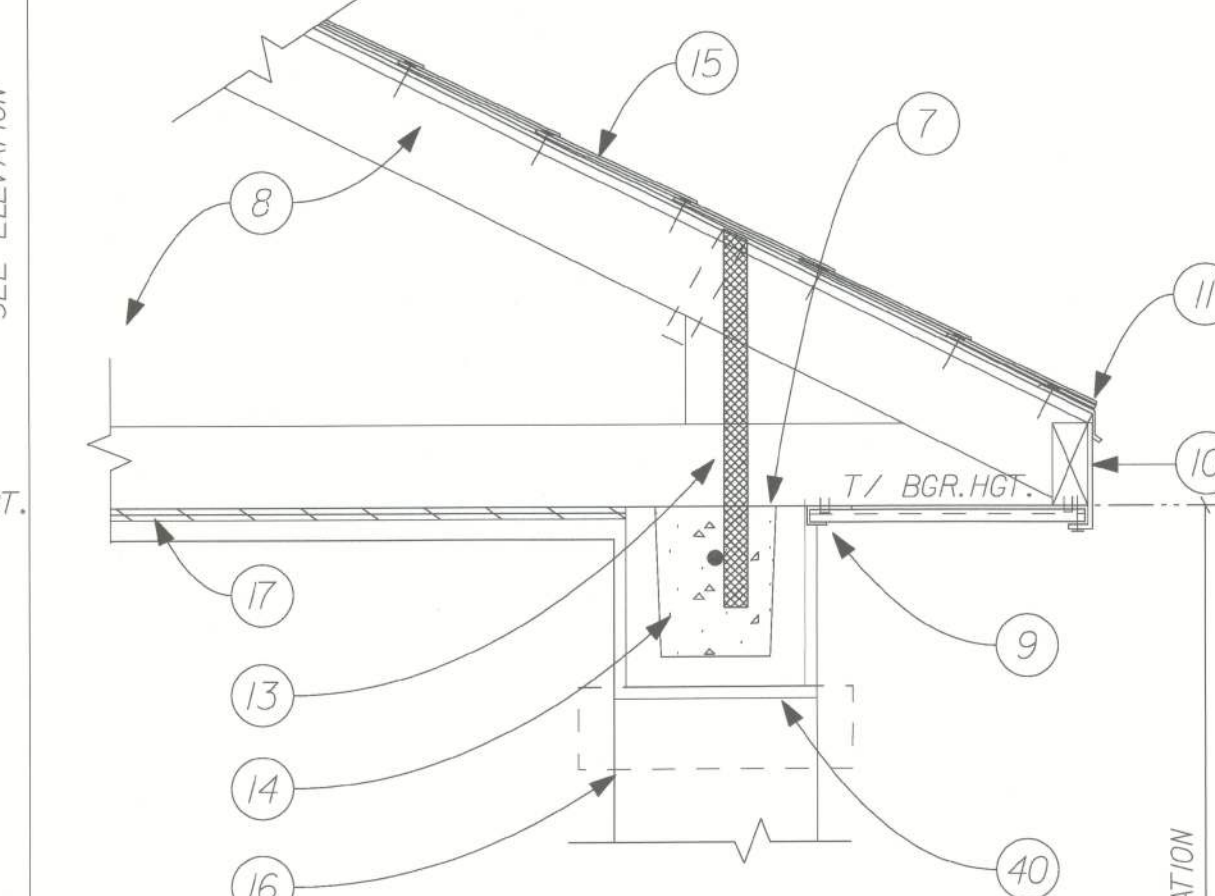

B. ROOF

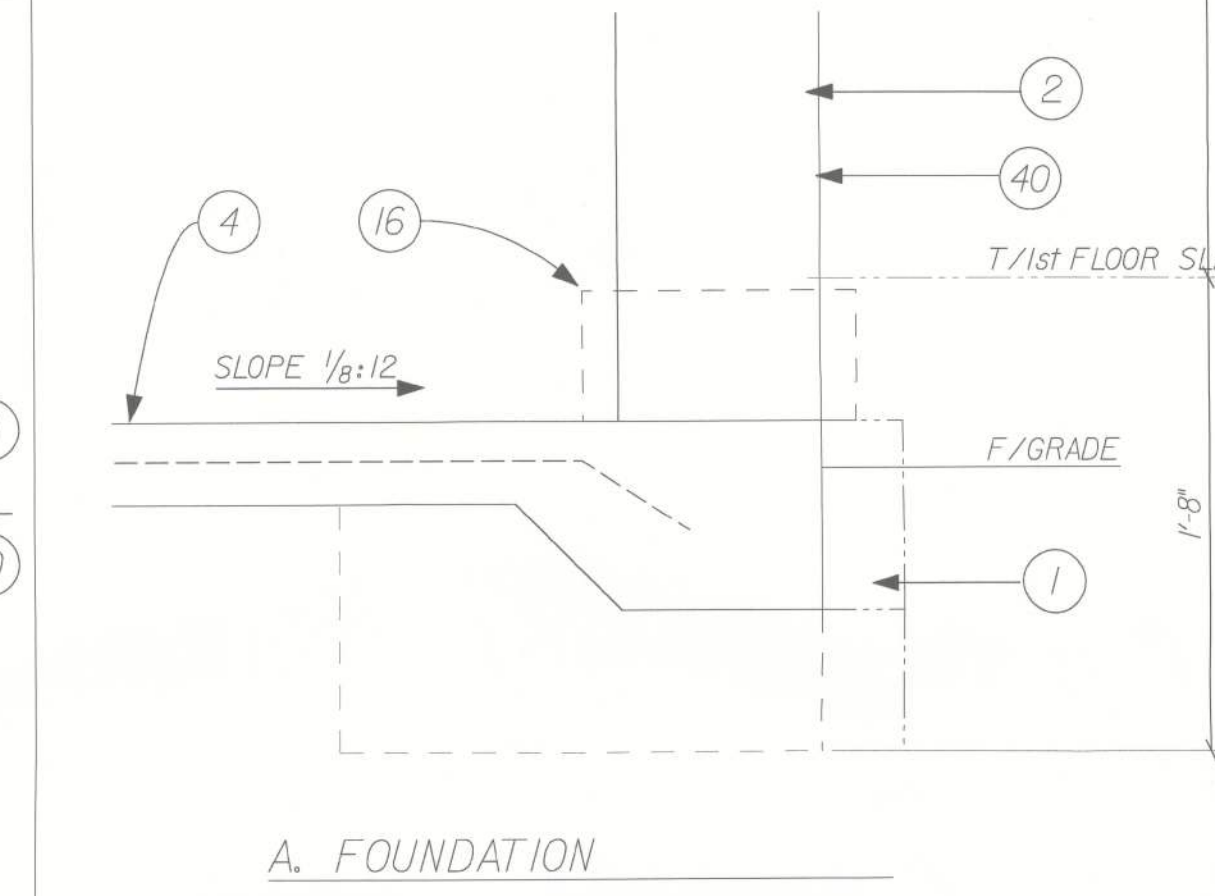

A. FOUNDATION

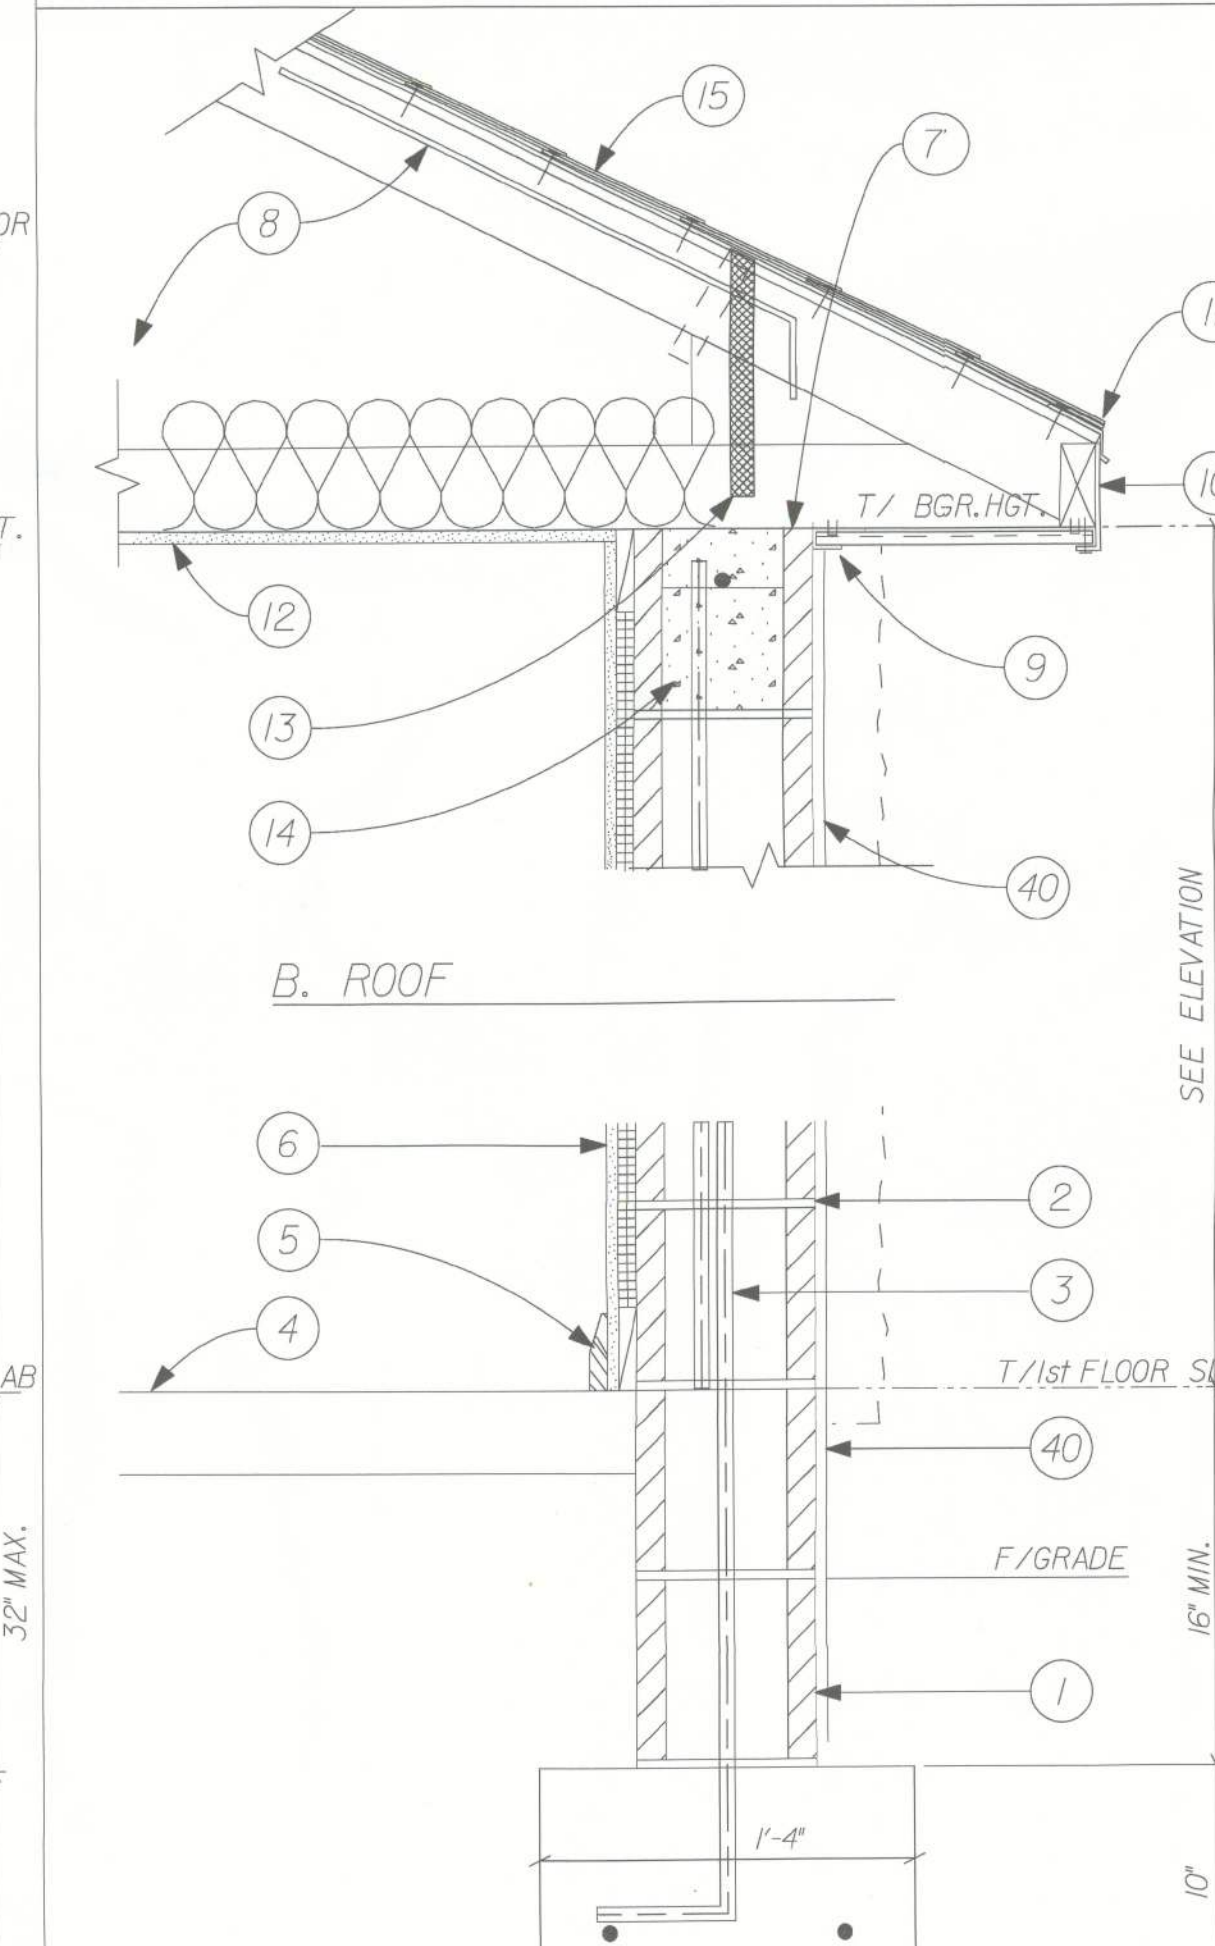

ONE STORY WALL SECTION - STANDARD  
SCALE: 1/2" = 1'-0"

# WALL SECTION KEY NOTES

1. BLOCK STEMWALL AND CONCRETE FOUNDATION, SEE FOUNDATION PLAN.
2. 8" CONCRETE BLOCK WALL.
3. (1) #5 REBAR (GRADE 40) GROUTED SOLID IN A FILLED CELL, CONT. FROM FOOTING TO BOND BEAM.
4. CONCRETE SLAB
5. WOOD BASE
6. 1/2" DRYWALL ON 3/4" P.T. FURG @ 24" O.C. w/ R41 FOIL INSULATION
7. SILL SEAL OR SELF-NAILING PLATES
8. PRE-ENGINEERED ROOF TRUSSES @ 24" O.C. MAX. R-30 INSULATION w/ OPEN BAFFLE @ A/C SPACE LOCATIONS
9. VENTED SOFFIT AND J-CHANNEL, STAPLE, SOFFIT TO SUB-FASCIA @ 8" O.C. FRAME CONST. ATTACH J-CHANNEL w/ 3/8" x 5/8" STAPLE AT 24" O.C. INTO ROOF TRUSS.
10. ALUM. FASCIA ON 2x4 SUB-FASCIA, 1/4" SS TRIM NAIL THRU FASCIA, SOFFIT AND INTO SUB-FASCIA @ 48" O.C.
11. METAL DRIP EDGE
12. 1/2" CEILING BOARD w/ R-30 INSUL. AS REQ'D
13. ROOF TRUSS ANCHORS, SEE ROOF TRUSS INFO SHEET \* TRI
14. 8" CONCRETE LINTEL BLOCK w/ (1) #5 REBAR w/ STD. HOOK
15. ROOF ASSEMBLY: FIBERGLASS SHINGLES, ASTM D 225, ASTM D 3452, ASTM D 3161 MODEL \*20YR CLASSIC AR, ATTACH w/ (6) 1/4" x 11-12ga. w/ 3/8" HEAD ROOFING NAIL PER STRIP OR (2) PER INDIVIDUAL SHINGLE, ASPHALT SHINGLES MANUFACTURED BY OWENS CORNING.
- 26ga. GALV. STEEL 4x4 L FLASHING
- \*15 FELT PAPER, ASTM D 226 TYPE I or ASTM D 4869 TYPE I, OVER SHEATHING TEMPORARILY FASTENED, LAPPED 2'
- 7/16" OSB SHT'G w/ 8d RING/SCREW SHANK NAIL (AS PER R803.2.3.1) 4" O.C. EDGES AND 6" O.C. FIELD (3" O.C. @ GABLE END TRUSSES) w/ CLIPS ON TRUSSES.
16. PIER BASE AND CAP TRIM, SEE EXTERIOR ELEVATIONS
17. FLAT 7/16" OSB SOFFIT w/ 8d NAILS @ 6" O.C. EDGES AND 4" O.C. FIELD, w/ EXT. MAS. PLASTER ON UNDERSIDE OF ROOF TRUSSES
21. PRE-ENGINEERED WOOD I-JOIST or FLOOR TRUSS @ 24" O.C. MAX. SEE SECOND FLOOR FRAMING PLAN
22. WOOD RIM BOARD, SEE TABLE \* A FOR ATTACHMENT.
23. 3/4" T&G WOOD DECKING, GLUED AND ATTACHED w/ 7d x 2 1/4" SCREW SHANK NAIL @ 4" O.C. EDGES AND 8" O.C. FIELD OR, 16ga. x 1 1/4" STAPLE @ 2" O.C. EDGES AND 4" O.C. FIELD, SEE SECOND FLOOR FRAMING SHEET, GLUE MUST BE INCLUDED IN THE GROOVE OF EACH PANEL AND BTWN SHT'G AND TRUSSES.
24. FA3, ATTACH w/ (6) 10d x 1 1/2" NAILS, INTO INSIDE FACE OF RIM BOARDS. FOR LOCATIONS, SEE SECOND FLOOR FRAMING PLAN SET IN FROM OUTSIDE FACE OF BLOCK: 1/4" @ 1/4" x 16" RIM BRD. 2 1/2" @ (2) 1/4" x 16" RIM BRD. 1/2" @ 2x4 WOOD RIM BRD. 3" @ (2) 2x4 WOOD RIM BRD. 4" @ 2x4 STUD WALL 6" @ 2x4 STUD WALL
25. MSTA18 @ BUILDING CORNERS, PANEL ENDS AND 32" O.C. INSTALL 9" ON STUD AND 9" ON WOOD RIM BOARD w/ (14) 10d x 1 1/2" NAILS
26. MP6F TIE PLATE @ 6" FROM BUILDING CORNERS AND 72" O.C. MAX. TYPE I INSTALLATION w/ (12) 8d NAILS
27. 7/16" OSB SHEATHING ON EXT. WALLS w/ ALL EDGES BLOCKED ATTACH w/ 8d NAILS @ 4" O.C. EDGES AND 6" O.C. FIELD OR 16ga. x 1 1/4" STAPLE @ 2" O.C. EDGES AND 4" O.C. FIELD.
28. 2x4 SPF BOTTOM PLATE, NAILED w/ 10d NAIL @ 12" O.C. TO RIM BOARD.
29. 1/2" DRYWALL ON 2x4 #2 SYP WOOD STUDS @ 16" O.C. AND R-13 INSULATION.
30. 2x WOOD HEADER @ OPENING, SEE SECOND FLOOR PLAN FOR SIZE.
31. (2) 2x4 #2 SPF TOP PLATES w/ HURRICANE STRAP, SEE WALL PANEL SHEETS FOR SIZE AND LOCATION FOR STRAPS
32. TA14, ATTACH TO FACE OF TRUSS w/ (9) 10d x 1 1/2" NAILS
33. MSTA12 @ END TRUSS AND 48" O.C. INSTALL 6" UP ON RIM BRD. AND 6" ON UNDERSIDE OF TRUSS.
34. VENTED SOFFIT AND J-CHANNEL ATTACHED w/ 3/8" x 5/8" STAPLE @ 16" O.C. INTO 2x4 SYP NAILER, INSTALL INTERMED. 2x NAILERS AS SHOWN ATTACH SOFFIT w/ CORROSION RESISTANT NAIL
35. VALLEY FLASHING, AS REQ'D.
36. MSTA18 AT END OF EACH PANEL ADJACENT TO WINDOW OPENINGS AND AT 32" O.C. INSTALL 9" ON 2nd FLOOR STUD AND 9" ON FLOORG ASSEMBLY. ALSO ADD BOTTOM MSTA18 9" ON FLOORG ASSEMBLY AND 9" ON STUD BELOW.
37. SHEARWALL ASSEMBLY, SEE FIRST FLOOR PLAN.
38. RT3A AT THE BOTTOM OF STUDS @ 16" O.C. INSTALL (1) RT3A ON EACH SIDE OF WINDOW OPENING, FIELD INSTALL PRIOR TO INSTALLATION
39. 2x4 #2 SYP P.T. BOTTOM PLATE w/ RT3A @ EVERY STUD ATTACH w/ (1) FA3 @ EACH END OF WALL, (1) @ EA. SIDE OF OPENING AND @ 48" O.C.
40. 1/2" MIN. THICKNESS (2 COAT) EXTERIOR MASONRY PLASTER, APPLIED DIRECTLY TO BLOCK / MASONRY. (STONE VENEER DOTTED, SEE MANUF. INSTALLATION)
41. 7/8" MIN. THICKNESS (3 COAT) EXTERIOR MASONRY PLASTER APPLIED OVER PAPERBACK WIRE LATH ON TYPAR OR EQUAL BUILDING WRAP PAPER (STONE VENEER DOTTED, SEE MANUF. INSTALLATION)
42. HORIZ. CASING BEAD / STUCCO STOP w/ 4" BARRIER MEMBRANE LAP BLOCK CONST. ATTACH w/ 3/8" T-NAIL @ 16" O.C. FRAME CONST. ATTACH w/ 3/8" x 5/8" STAPLE @ 16" O.C.

| TABLE A    |            |                                  |
|------------|------------|----------------------------------|
| TRUSS DEP. | RIM BD.    | * NAILS, RIM BRD. TO FLOOR TRUSS |
| 9/4"       | 2x10       | (4) 10d NAILS                    |
| 16"        | 1/4" x 16" | (6) 10d NAILS                    |

REVISED 02-16-12, NOTE #12, 21, 30

PRODUCT REL. DATE: 05-25-10  
07-18-12 REV. NOTE #21

REVISIONS:

**Maronda Homes**  
4005 MARONDA WAY  
SANFORD, FL 32771  
(407) 321-0064

FLORIDA: THIS STRUCTURE WAS DESIGNED IN ACCORDANCE AND MEETS THE REQUIREMENTS OF SECTION R301 OF THE FLORIDA BUILDING CODE 200 - RESIDENTIAL. ALL CONNECTORS HAVE BEEN CHECKED TO WITHSTAND ALL APPLICABLE LOADS. EXPOSURE B, ENCLOSED BUILDING AND RISK CATEGORY II.

DESIGNED WIND SPEED  
Vult = 160 MPH  
Vlssd = 124 MPH

WALL SECTIONS [S17]

DRAWN BY: SWE  
GABRIEL -  
RELEASE DATE: 02-03-10  
12/02/25

**TOMAS PONCE**  
LICENSED PROFESSIONAL ENGINEER  
STATE OF FLORIDA  
8/15/12  
Tomas Ponce MSCE, PE  
FL. PE, LIC. #50068


SHEET: WS-S1

PLOT DATE: 18 JUL 2012




SEE MANUFACTURERS DETAILS FOR INSTALLATION  
AND NUMBER OF FASTENERS PER WINDOW/DOOR


| WINDOWS:    |                                         |                                         |
|-------------|-----------------------------------------|-----------------------------------------|
| WINDOW TYPE | SIZE                                    | MASONRY OP'NG                           |
| 1H2 SH      | 26 $\frac{1}{2}$ " x 26"                | 27 $\frac{1}{4}$ " x 26"                |
| 1H3 SH      | 26 $\frac{1}{2}$ " x 38 $\frac{3}{8}$ " | 27 $\frac{1}{4}$ " x 38 $\frac{3}{8}$ " |
| 1H4 SH      | 26 $\frac{1}{2}$ " x 50 $\frac{5}{8}$ " | 27 $\frac{1}{4}$ " x 50 $\frac{5}{8}$ " |
| 1H5 SH      | 26 $\frac{1}{2}$ " x 63"                | 27 $\frac{1}{4}$ " x 63"                |
| 23 SH       | 37" x 38 $\frac{3}{8}$ "                | 37 $\frac{3}{4}$ " x 38 $\frac{3}{8}$ " |
| 24 SH       | 37" x 50 $\frac{5}{8}$ "                | 37 $\frac{3}{4}$ " x 50 $\frac{5}{8}$ " |
| 25 SH       | 37" x 63"                               | 37 $\frac{3}{4}$ " x 63"                |
| 35 SH       | 53 $\frac{1}{8}$ " x 63"                | 53 $\frac{1}{8}$ " x 63"                |
|             |                                         |                                         |
| 2 - 25 SH   | 74" x 63"                               | 74 $\frac{3}{4}$ " x 63"                |
|             |                                         |                                         |

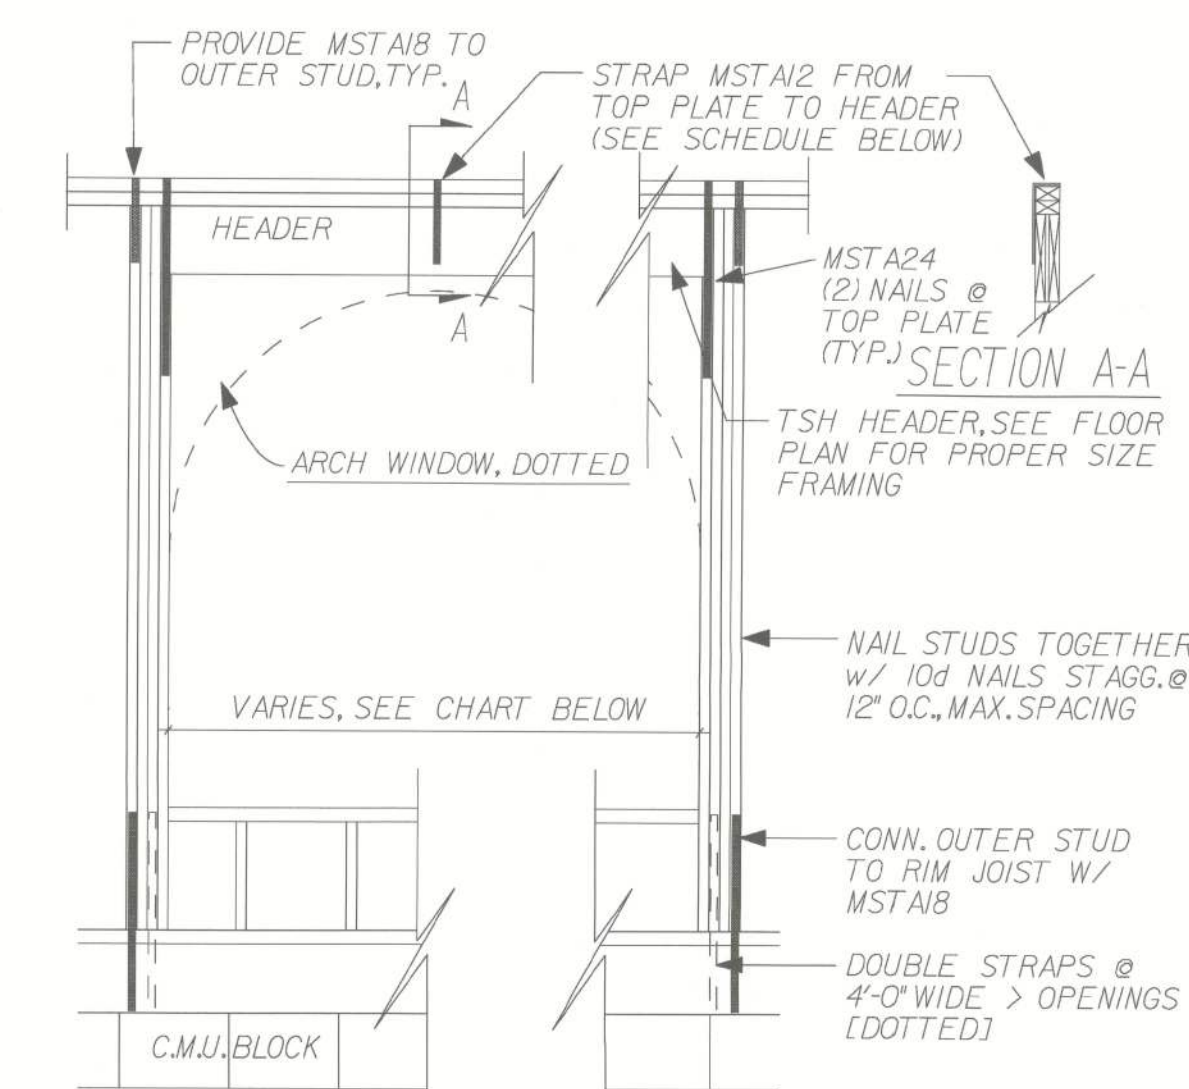

K
TYP. HEADER DETAIL-2ND FLOOR FRAMING  
REVISED 03-30-11 : DELETED CHART
SCALE: N.T.S.

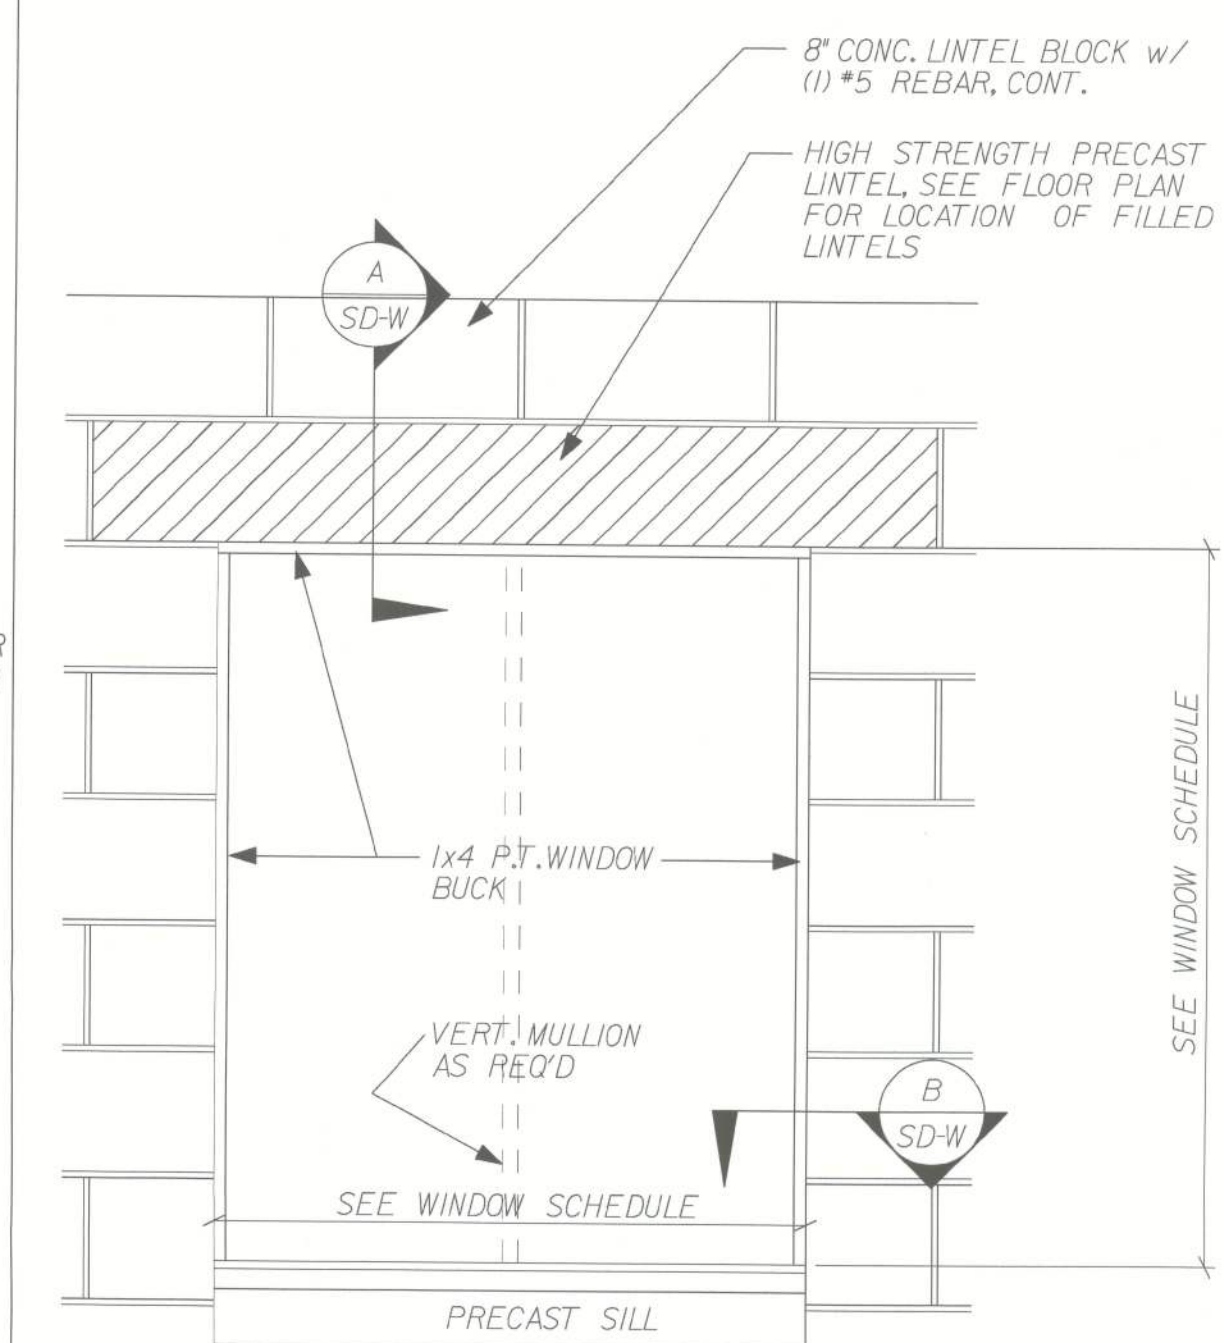


WINDOW-STANDARD-BLK  
SCALE: 3/4" = 1'-0"

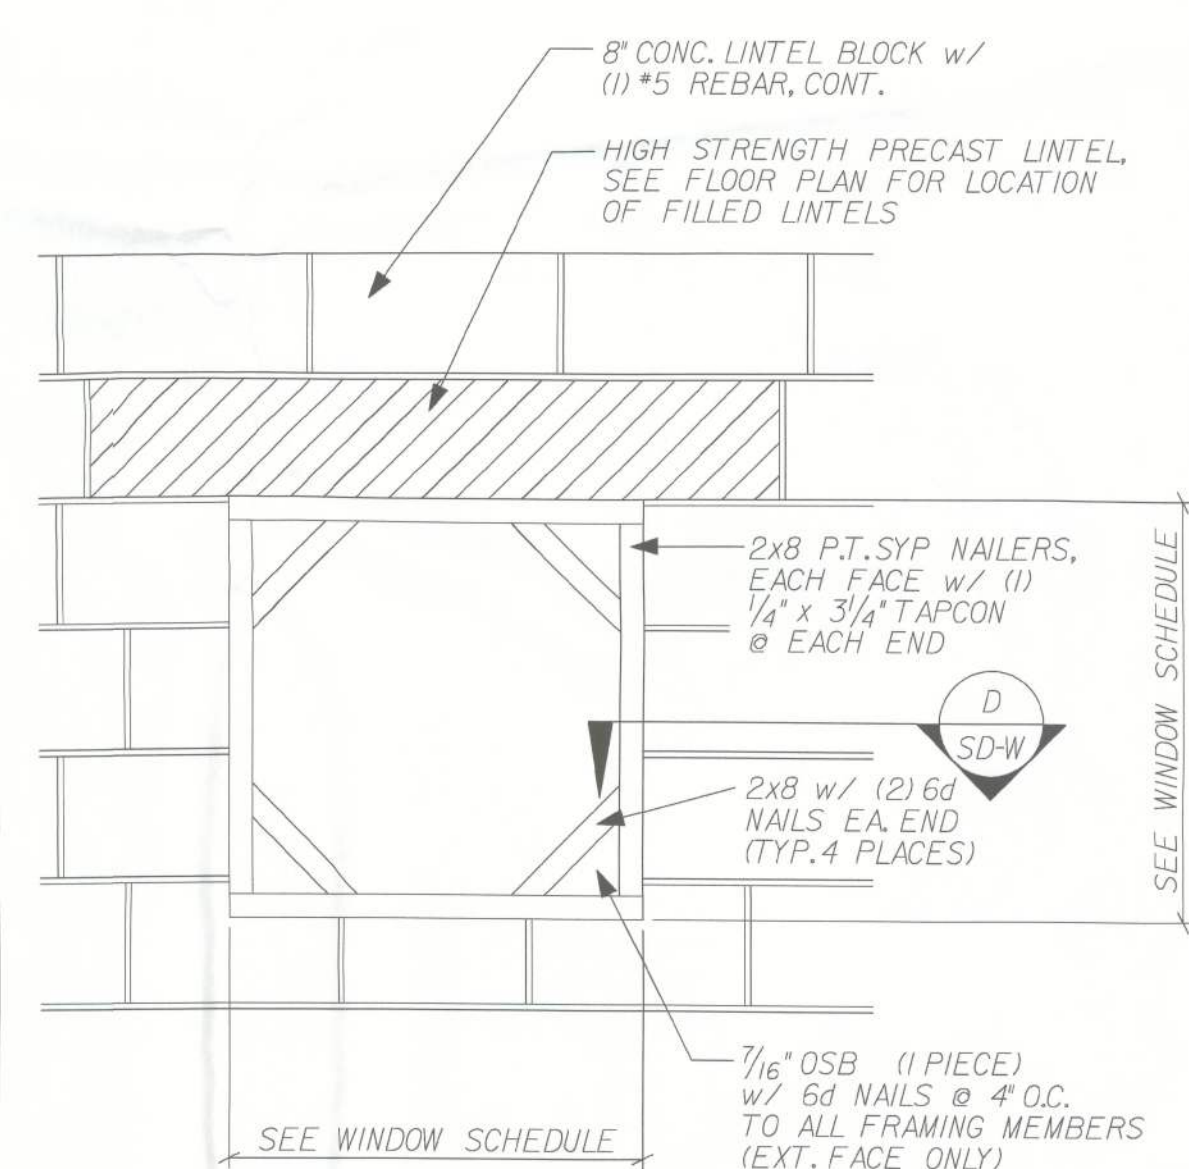





 WINDOW-OCT AGON-BLK  
 SCALE:  $\frac{3}{4}" = 1'-0"$

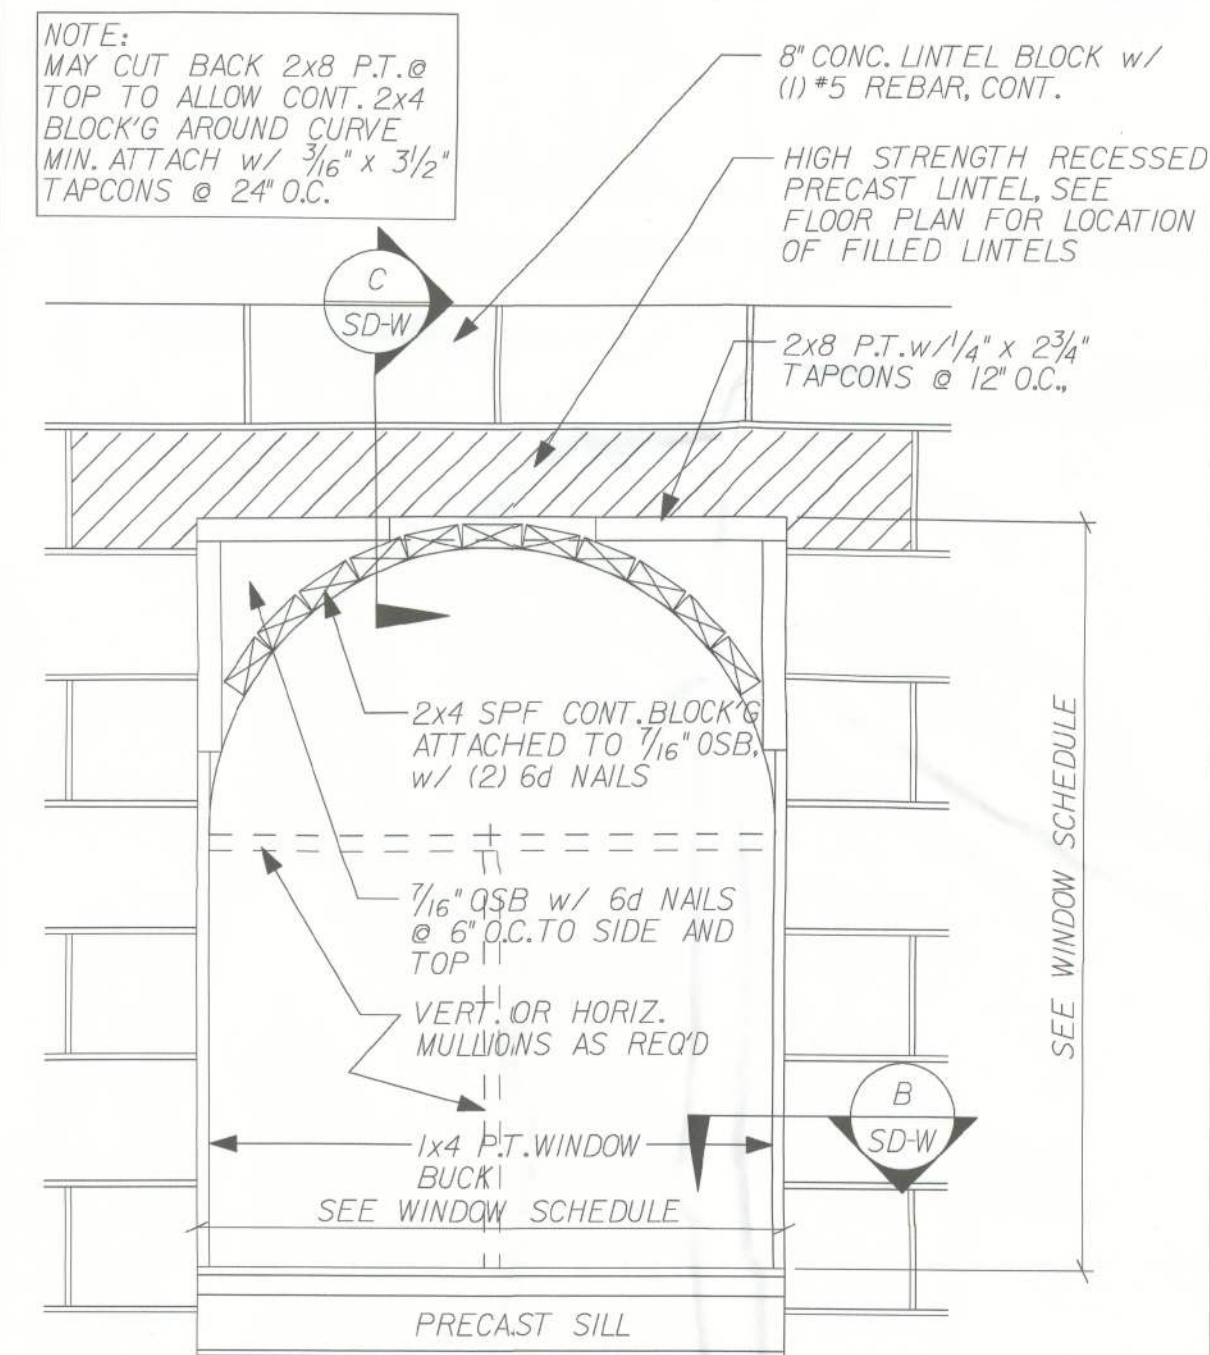


WINDOW-1/2 ROUND TOP-BLK  
SCALE:  $\frac{3}{4}" = 1'-0"$

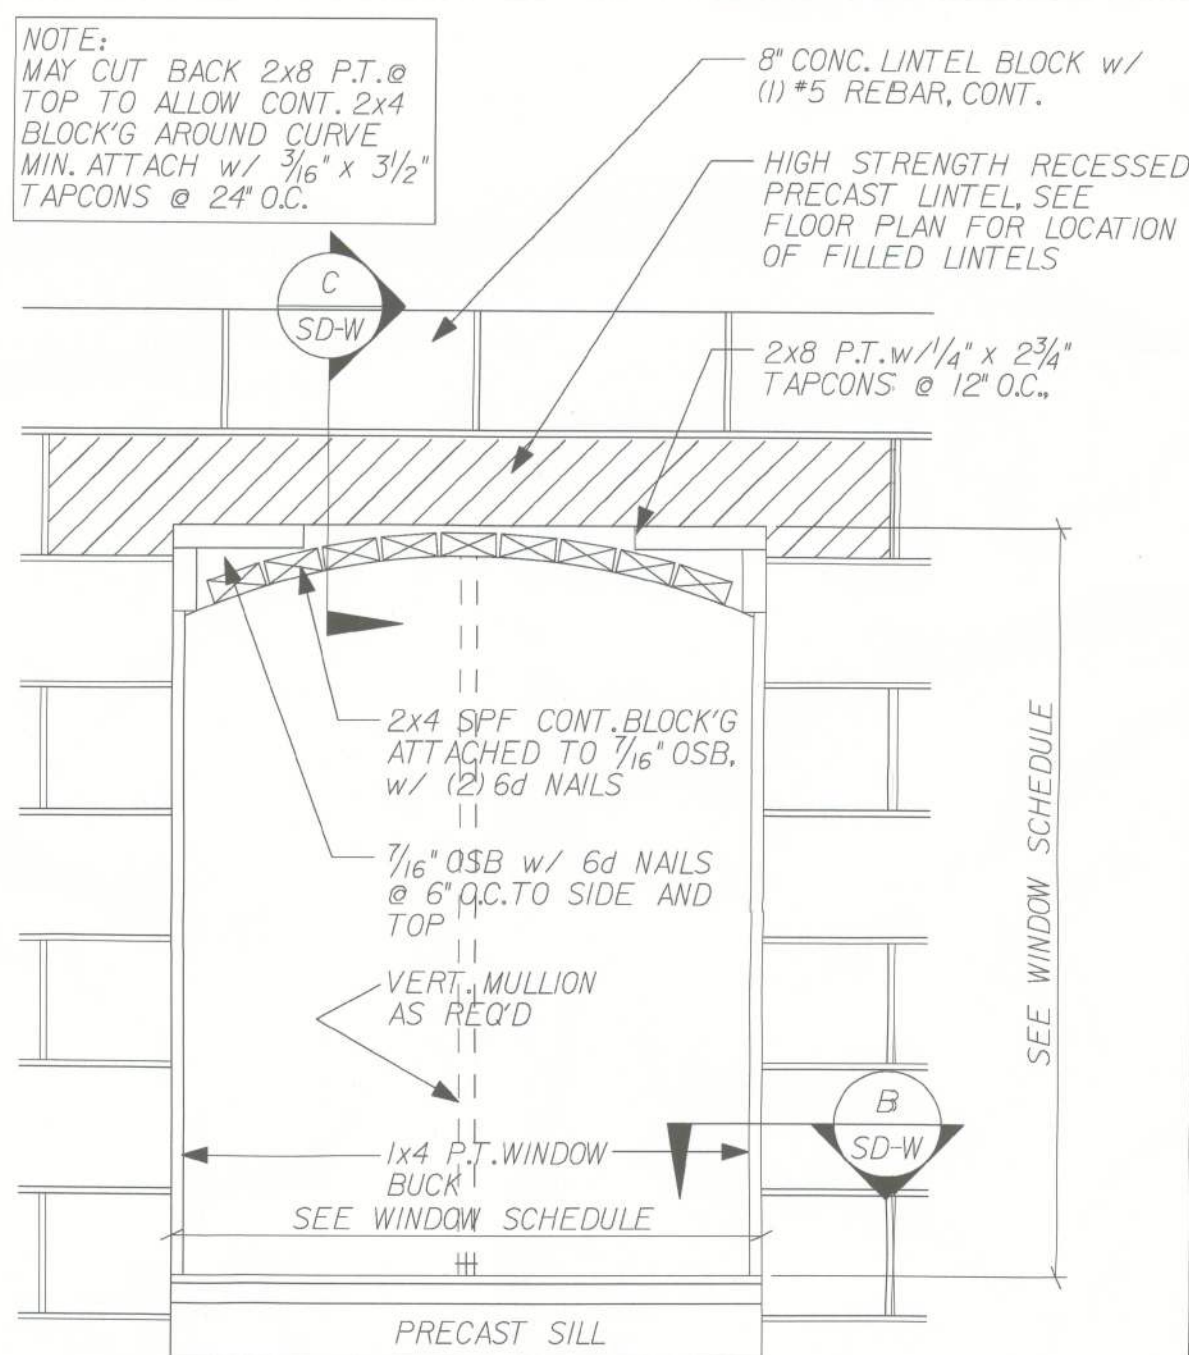


WINDOW-EYEBROW-BLK

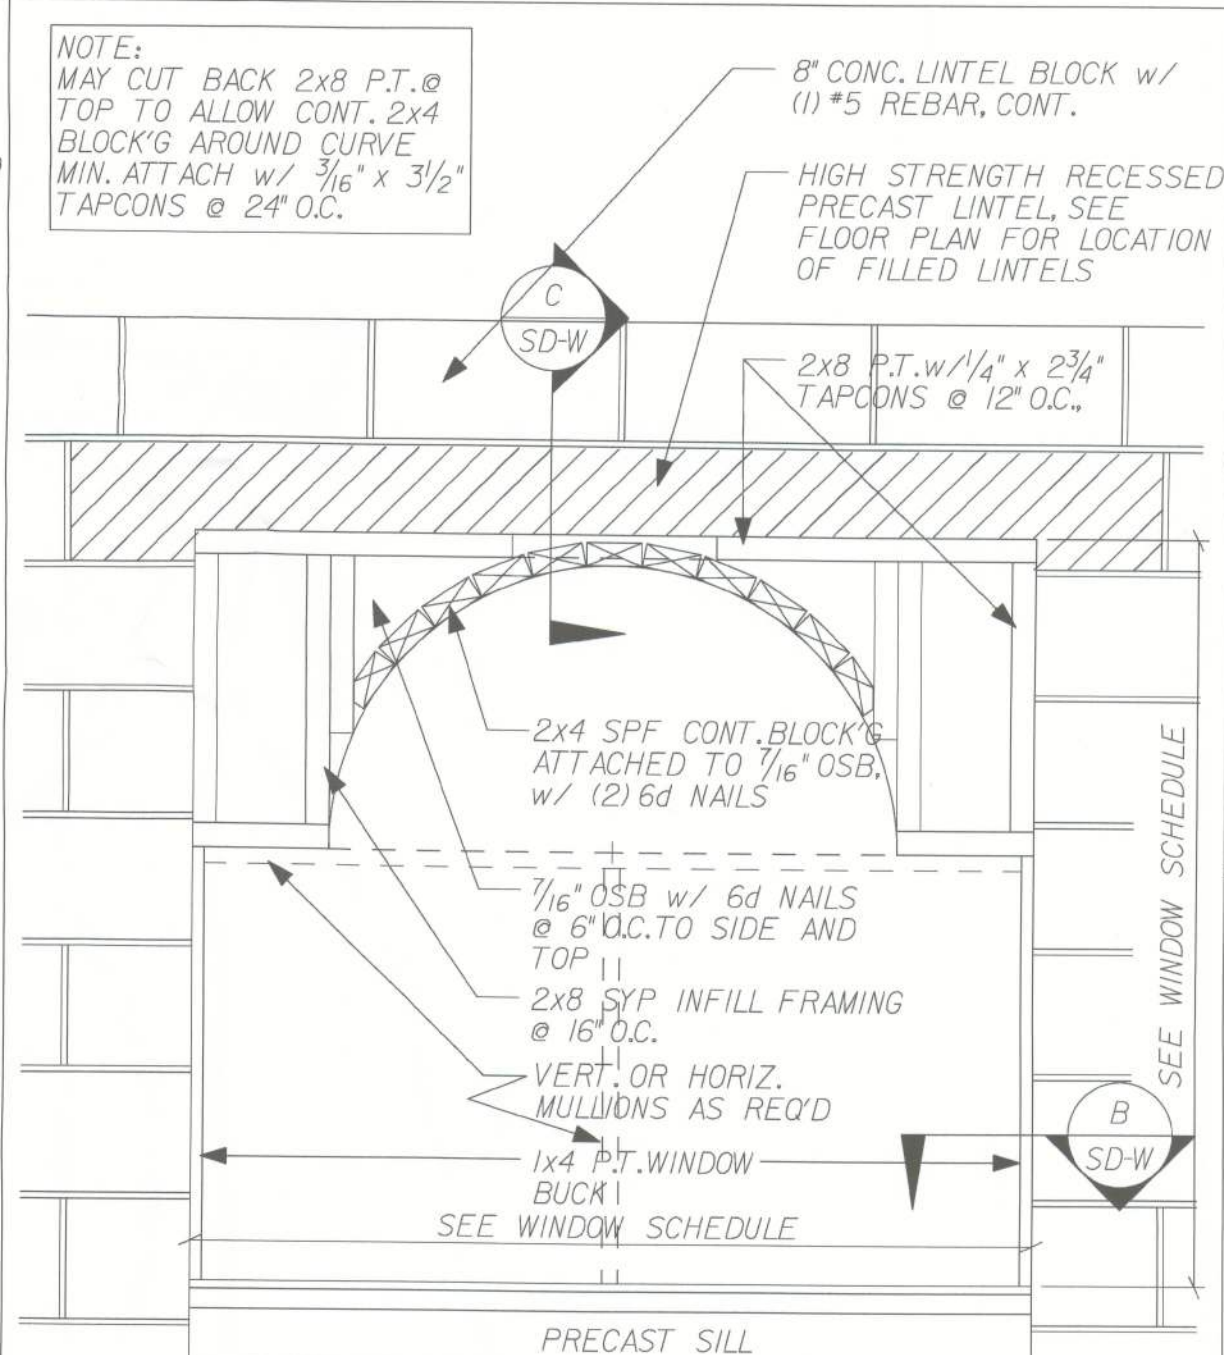


WINDOW-COMBINATION-BLK

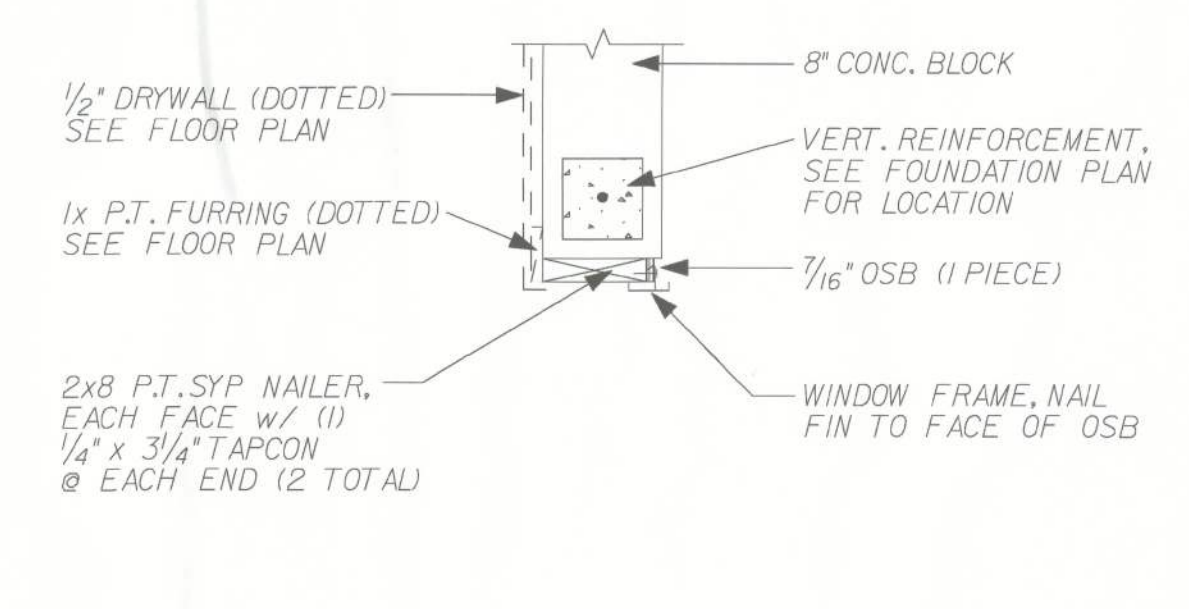


WINDOW JAMB-OCTAGON-BLK

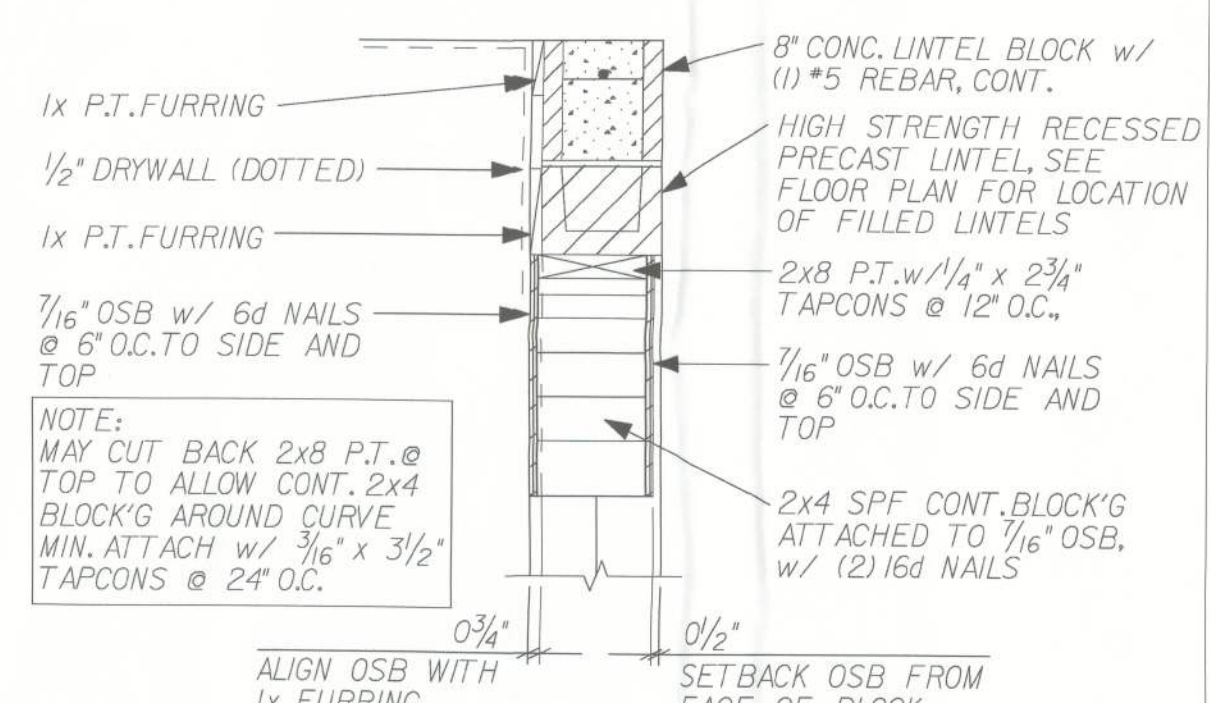

WINDOW HEAD-ARCH WINDOW-BLK

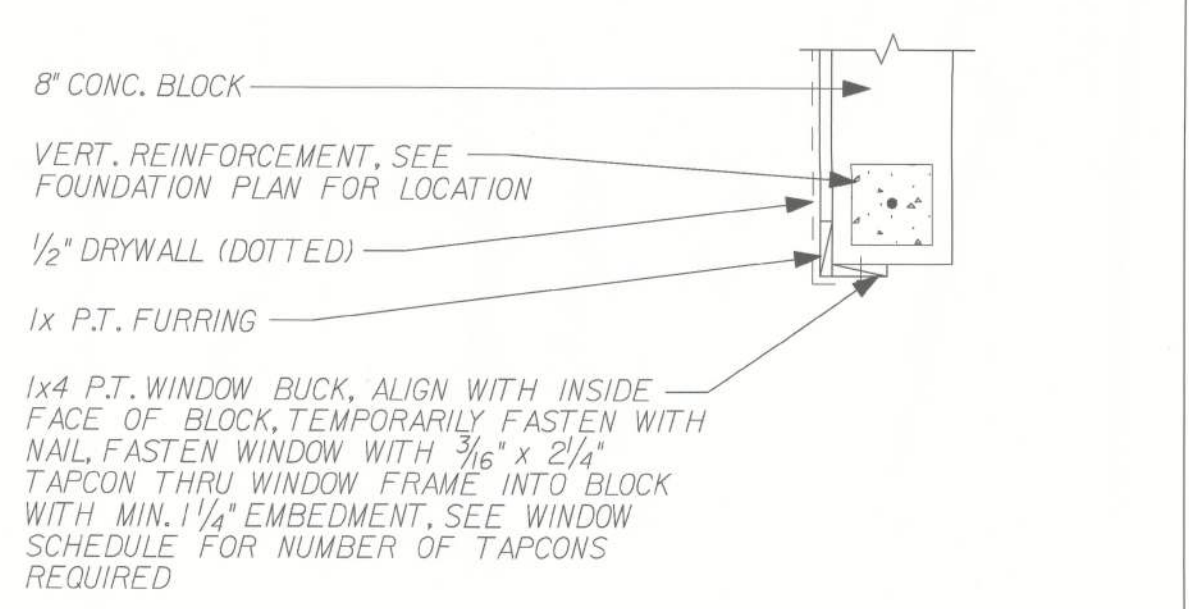

WINDOW JAMB-STANDARD-BLK

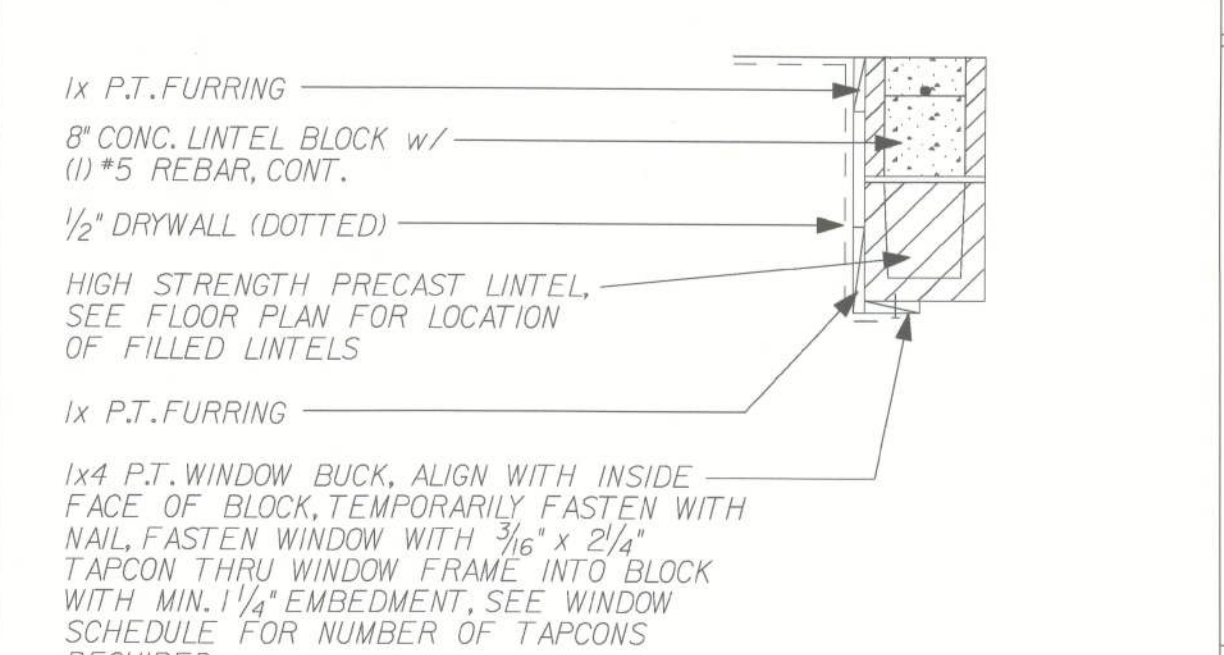

④ WINDOW HEAD-STANDARD-BLK

| PRODUCT REL DATE |  |  |  |  |  |  |  |  |
|------------------|--|--|--|--|--|--|--|--|
| A                |  |  |  |  |  |  |  |  |
| B                |  |  |  |  |  |  |  |  |
| C                |  |  |  |  |  |  |  |  |
| D                |  |  |  |  |  |  |  |  |
| E                |  |  |  |  |  |  |  |  |
| F                |  |  |  |  |  |  |  |  |
| G                |  |  |  |  |  |  |  |  |
| H                |  |  |  |  |  |  |  |  |


07-61P REV FEB 2000 FR® - RESIDENTIAL

**Maronda Homes**  
4005 MARONDA WAY  
SANFORD, FL 32771  
(407) 331-0854

**FLORIDA:**  
THIS STRUCTURE WAS DESIGNED  
IN ACCORDANCE AND MEETS THE  
REQUIREMENTS OF SECTION  
R301 OF THE FLORIDA BUILDING  
CODE 2010 : RESIDENTIAL ALL  
CONNECTORS HAVE BEEN CHECK'D  
TO WITHSTAND ALL APPLICABLE  
LOADS. EXPOSURE B, ENCLOSED  
BUILDING AND RISK CATEGORY II.

**DESIGNED WIND SPEED**  
\*\*\*\*\*  
Vult = 160 MPH  
Vact = 124 MPH

| WINDOWS                                                             | STANDARD DETAILS |
|---------------------------------------------------------------------|------------------|
| <div> <div> RAIN BY: SWE </div> <div> GARAGE: - </div> </div>       |                  |
| <div> <div> RELEASE DATE: 02-03-10 </div> <div> 38.36 </div> </div> |                  |

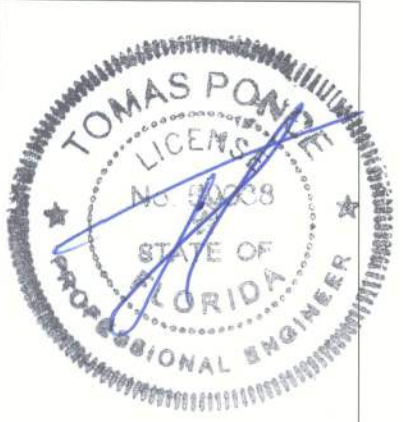

8/15/12  
Tomas Ponce MSCE, PE  
FL. PE. LIC. #50068

SHEET: SD-W

03-15-12 REV PER 2010 FRC, RESIDENTIAL


|                                          |                                          |
|------------------------------------------|------------------------------------------|
| W:\use\houses\0 details\19\y std edu dtl | W:\use\houses\0 details\19\y std edu dtl |
|------------------------------------------|------------------------------------------|

RELEASE DATE: 02-03-10  
15:38:36


PLOT DATE: 03 JUL 2012




| EXTERIOR DOORS/WINDOWS: SEE MANUFACTURERS DETAILS FOR INSTALLATION AND NUMBER OF FASTENERS PER WINDOW/DOOR |                   |                   |
|---|-------------------|-------------------|
| DOORS:   |                   |                   |
| DOOR TYPE                                                                                                  | SIZE              | MASONRY OPN'G     |
| 2-0 [IN-SWING]                                                                                             | 25 1/2" x 80 5/8" | 29" x 82 3/8"     |
| 2-8 [IN-SWING]                                                                                             | 33 1/2" x 80 5/8" | 37" x 82 3/8"     |
| 3-0 [IN-SWING]                                                                                             | 37 1/2" x 82"     | 41" x 82 3/8"     |
| 3-0 w/ (1) SL [IN-SWING]                                                                                   | 51 1/8" x 82"     | 54 5/8" x 82 3/8" |
| 3-0 w/ (2) SL [IN-SWING]                                                                                   | 64 1/2" x 82"     | 68" x 82 3/8"     |
| 6068 SGD                                                                                                   | 72" x 80"         | 75 1/2" x 81 3/4" |
| 6080 SGD                                                                                                   | 72" x 96"         | 75 1/2" x 97 3/4" |
| 8'-0" x 7'-0" GARAGE DR                                                                                    | 96" x 84"         | 96" x 84"         |
| 16'-0" x 7'-0" GARAGE DOOR                                                                                 | 192" x 84"        | 192" x 84"        |
|   |                   |                   |
|   |                   |                   |

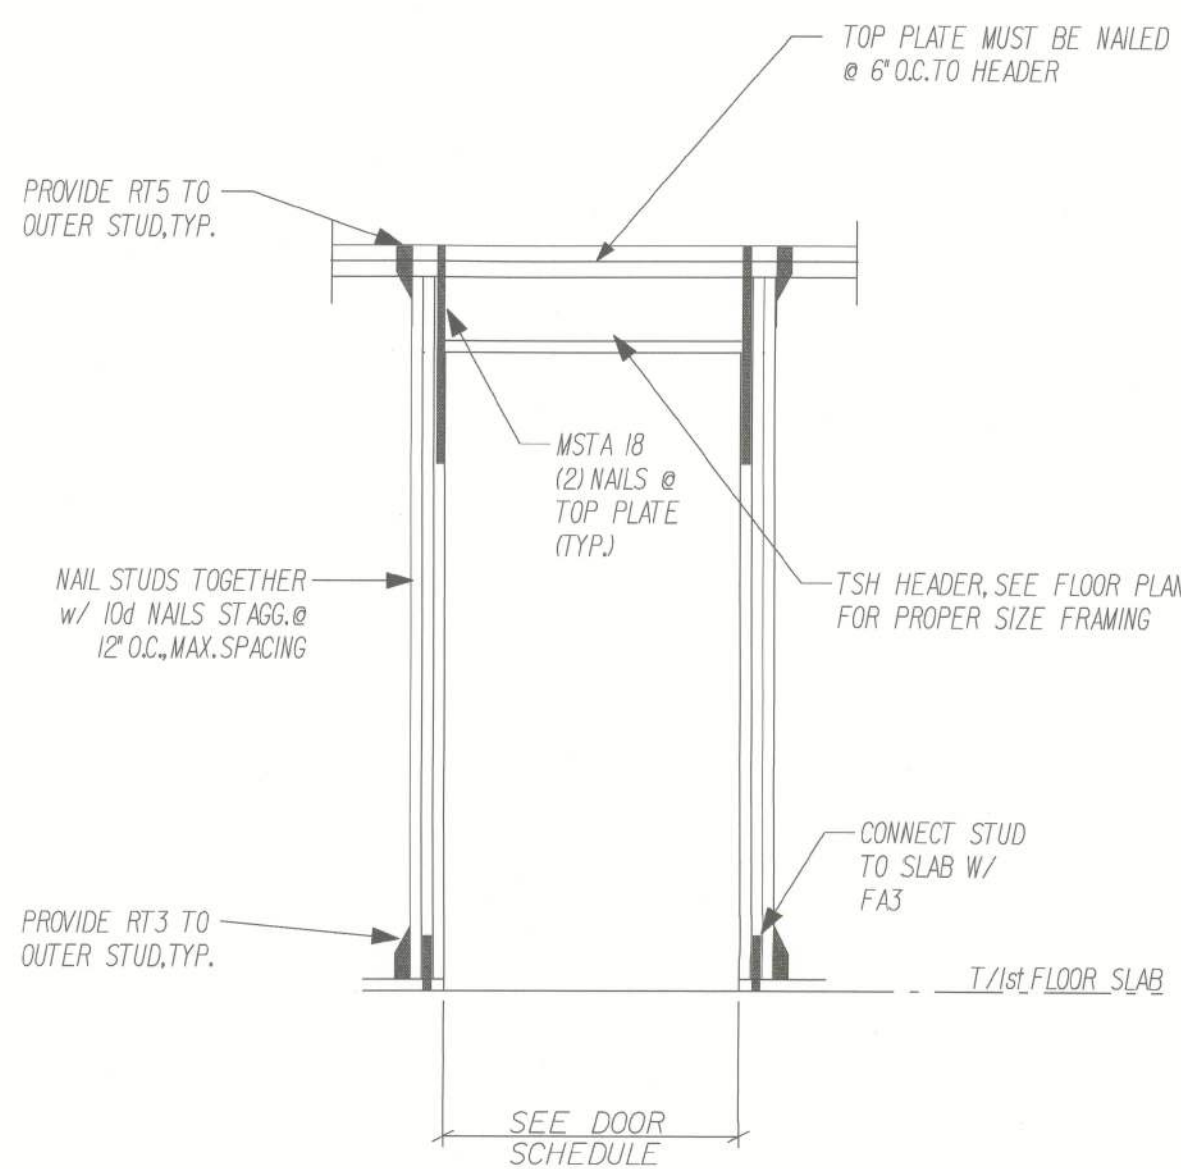


J FRM'G @ SHEAR WALL : UPLIFT  
REVISED: 03-30-11  
DELETED CHART, REVISED HEADER

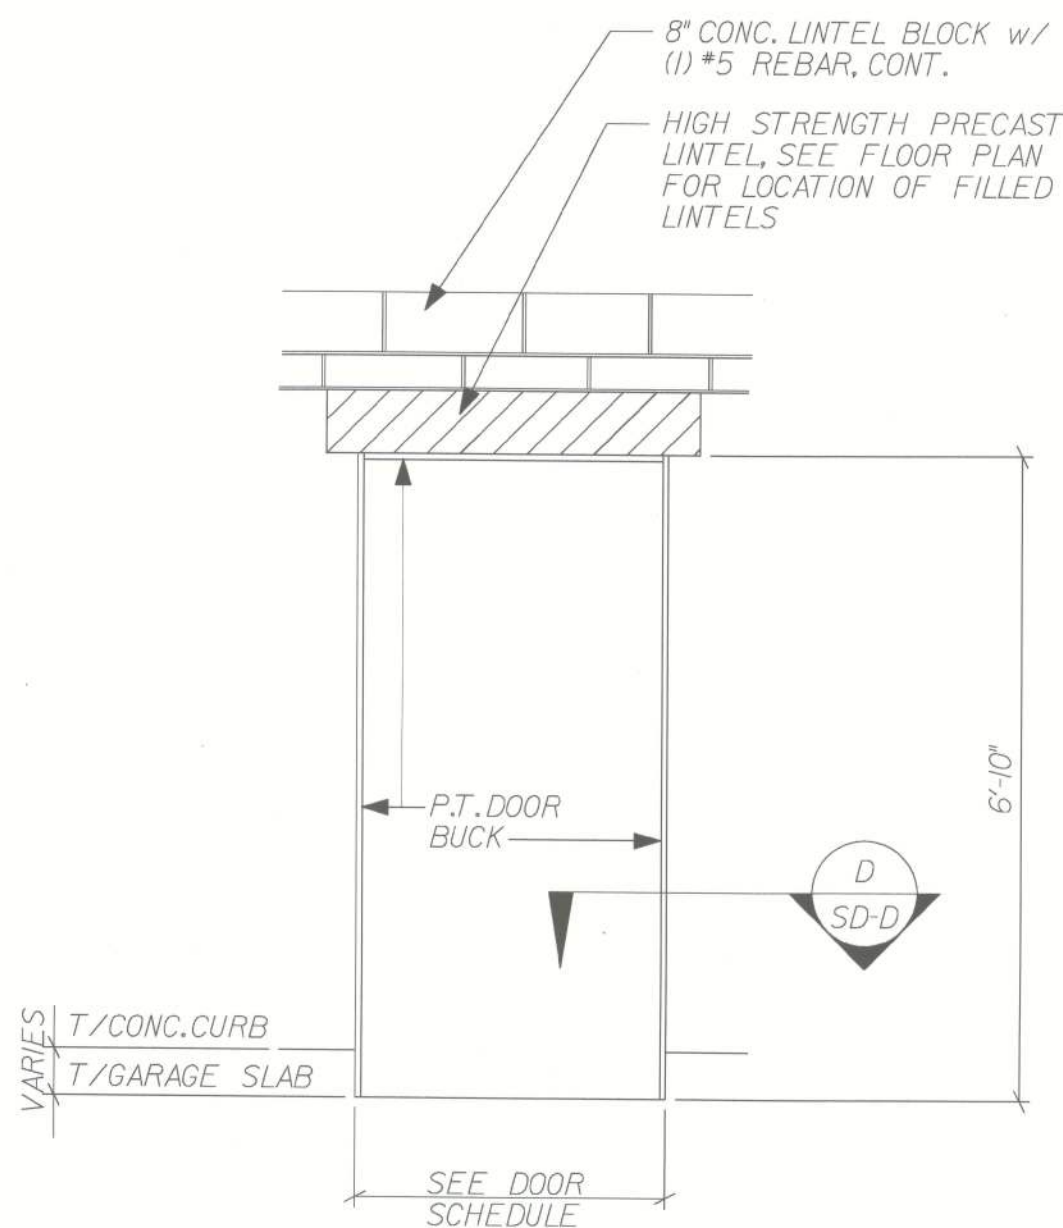


H OPTIONAL SERVICE DOOR

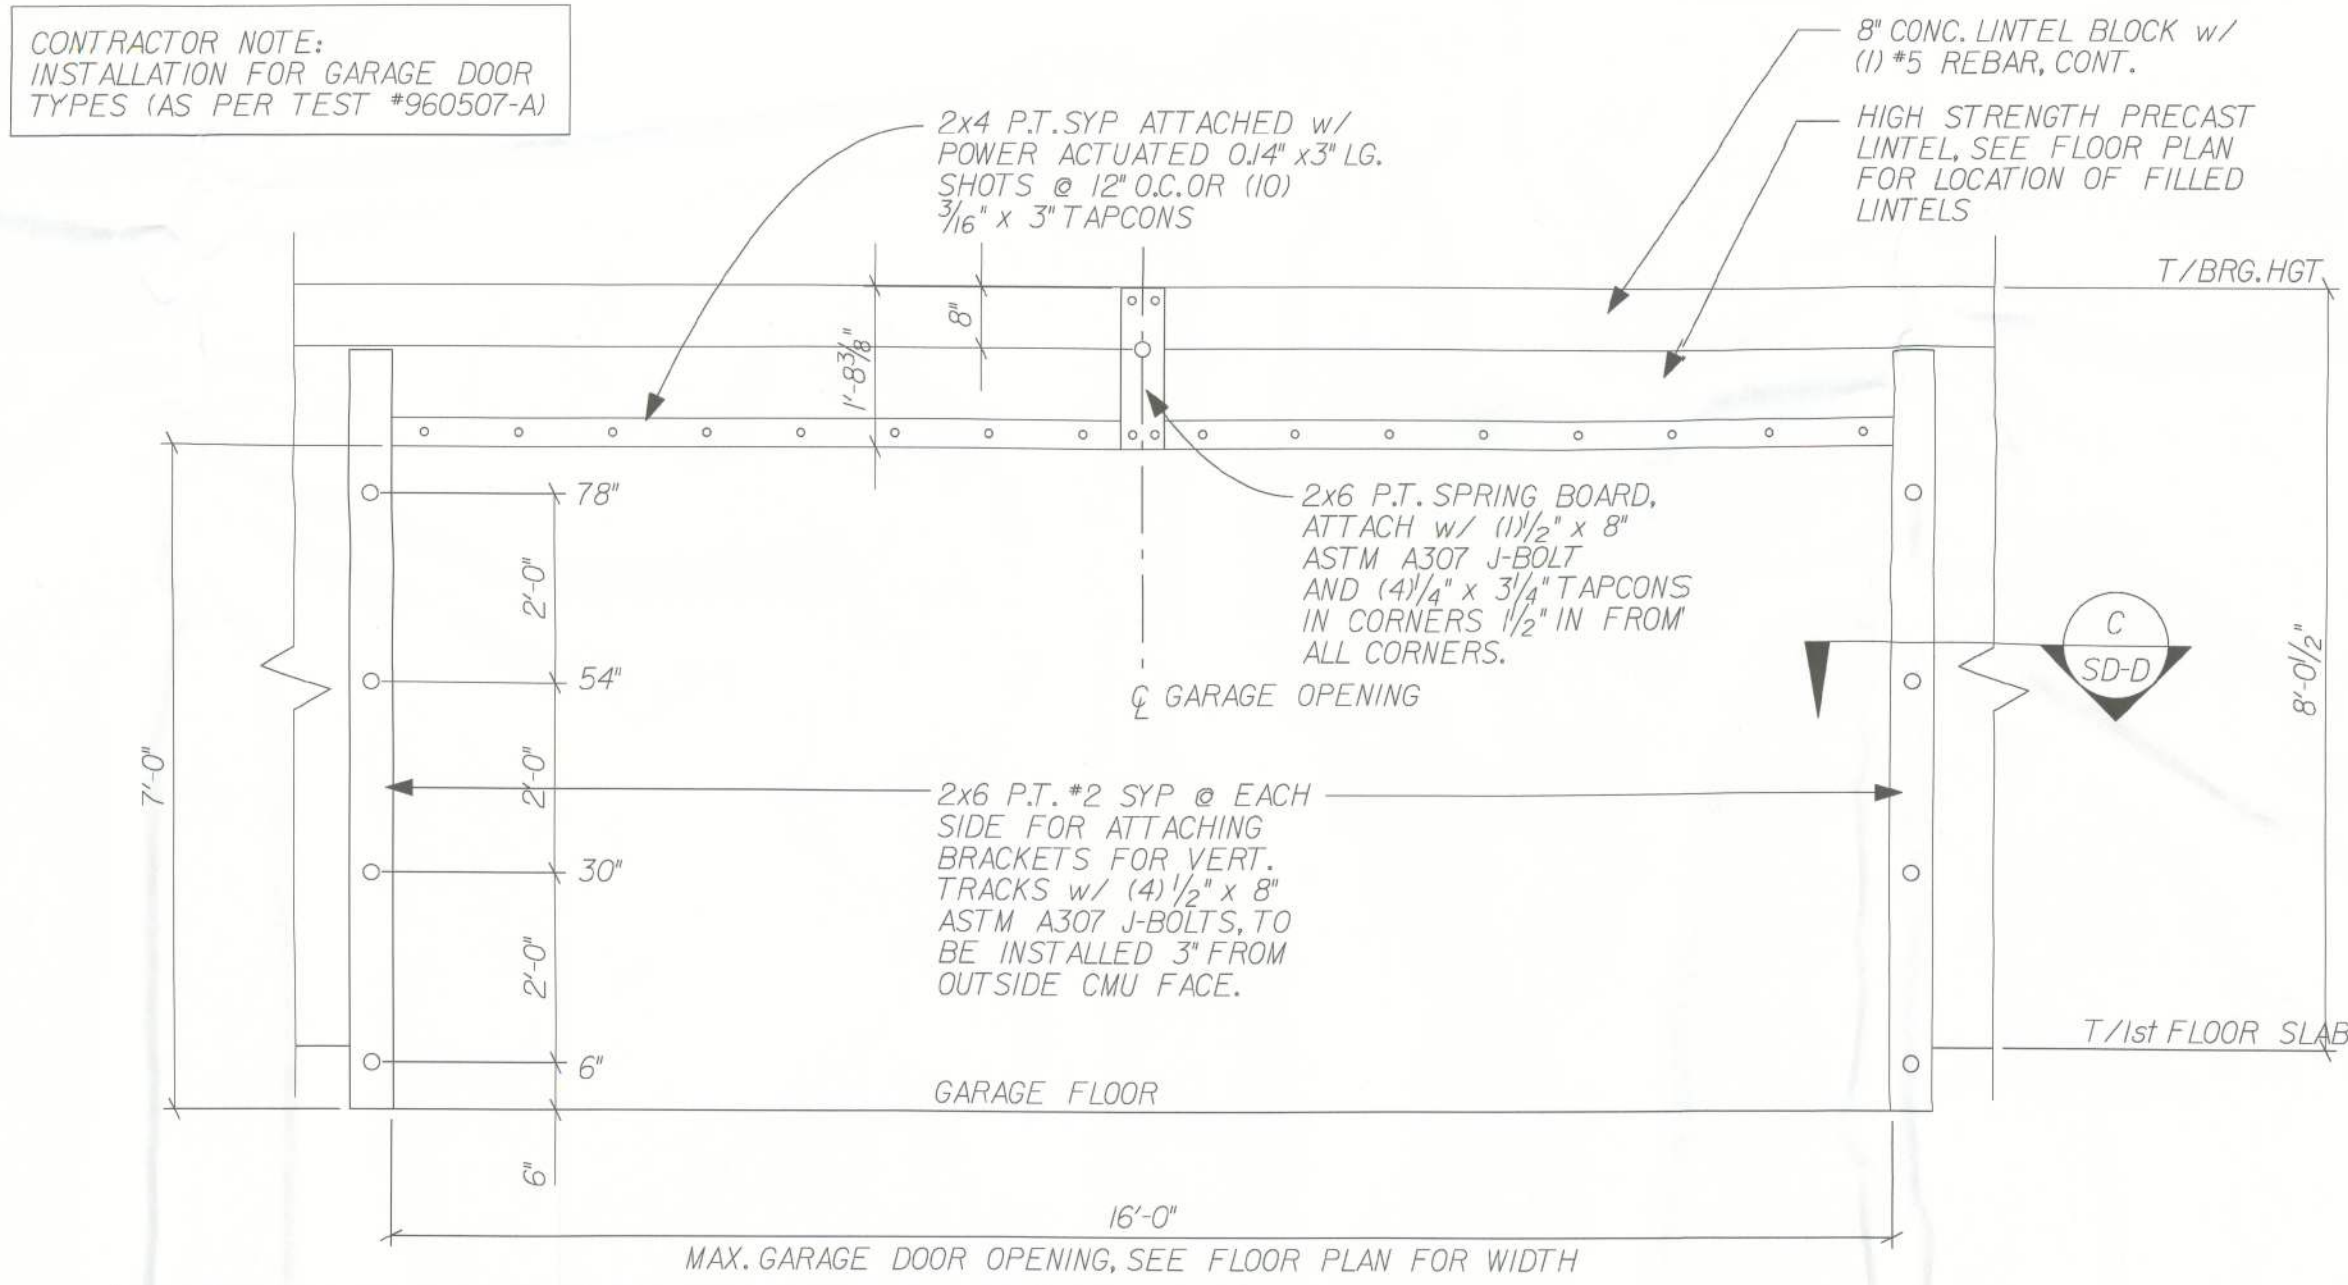


G GARAGE DOOR ELEVATION  
NOTE: SIDE JAMB ATTACHMENT IS PER ACI 530J CHAPTER 2 ASD SECTION 2.1.4 [SUPERCEDES WAYNE DALTON JAMB ATTACHMENT SUPPLEMENT]  
REVISED 09-10-09  
ADDED J-BOLT, REVISED J-BOLT LOCATIONS

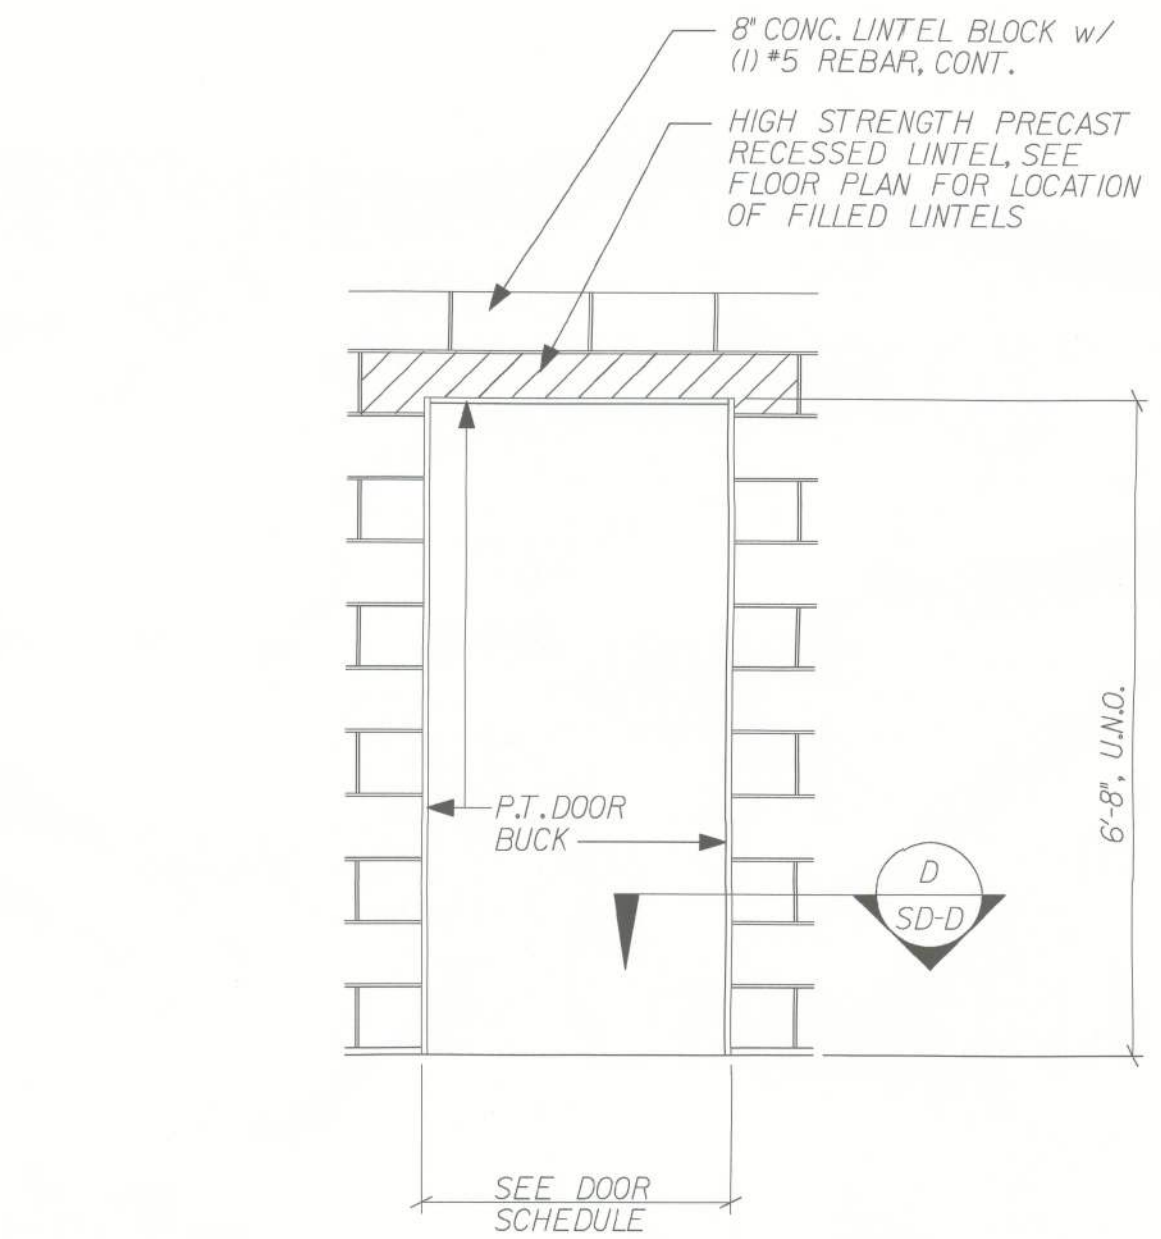


F STANDARD DOOR ELEVATION

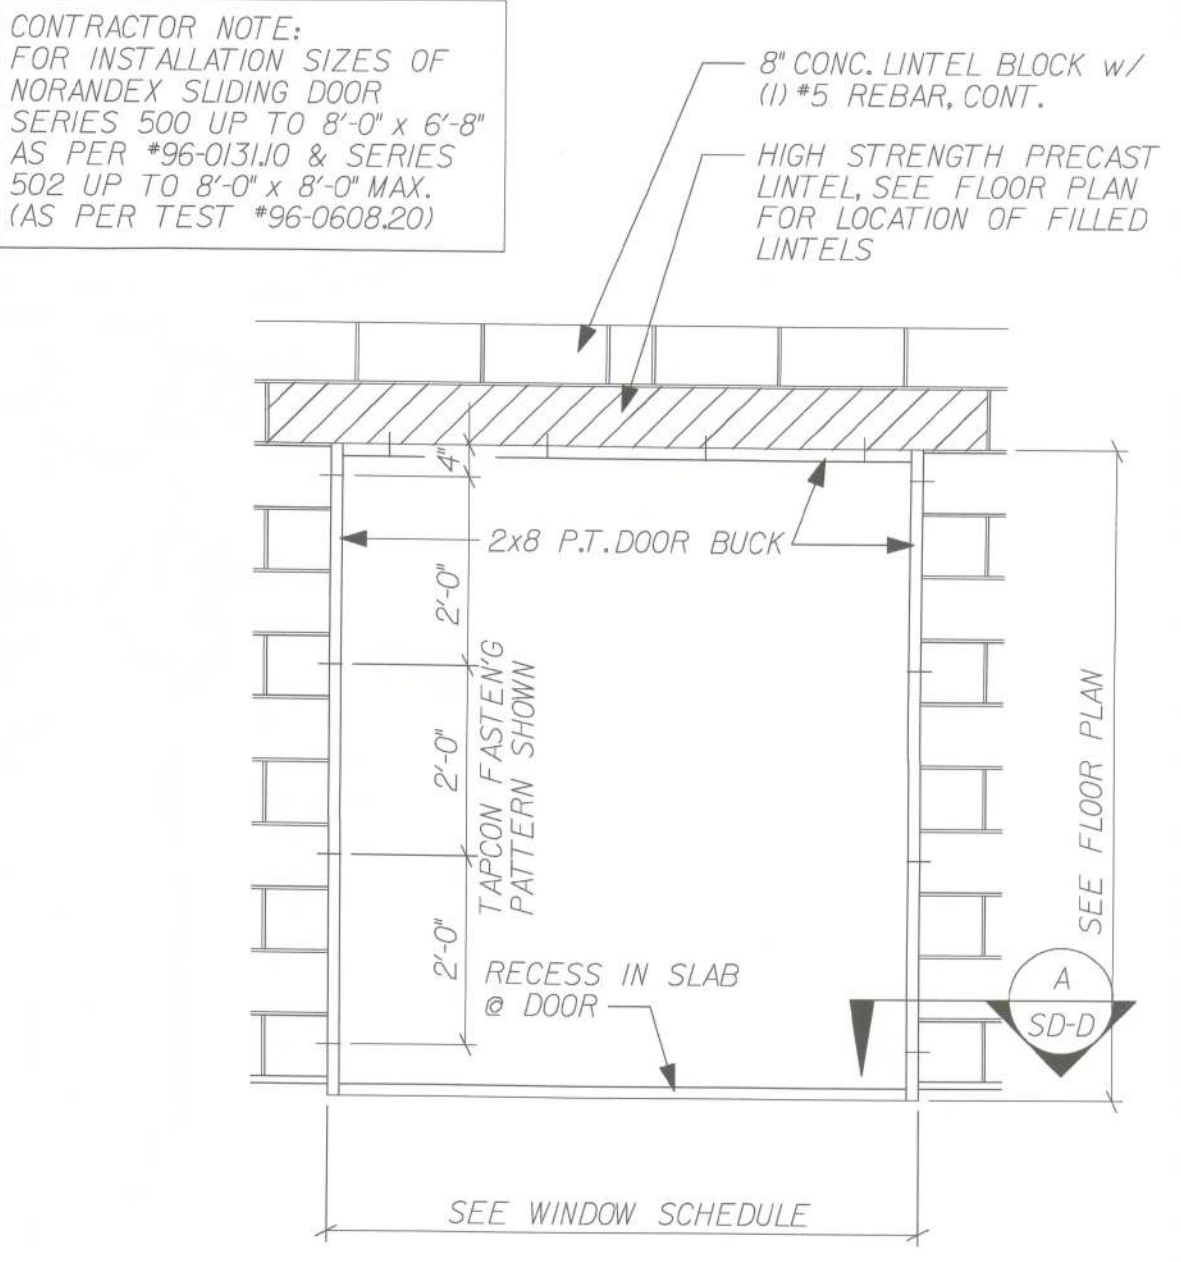


E SLIDING GLASS DOOR ELEVATION

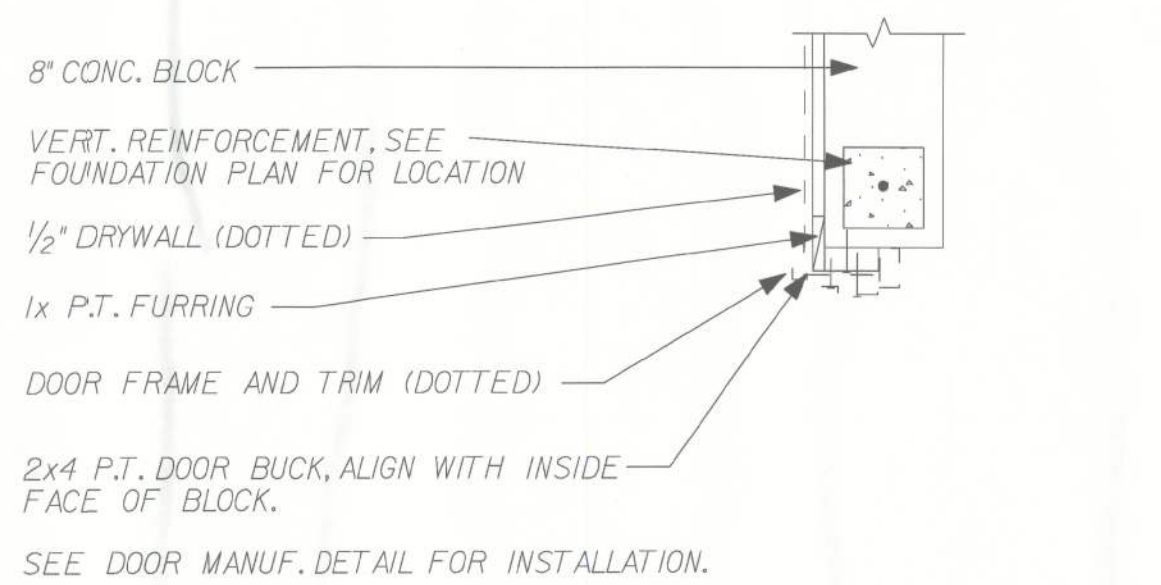


D 2x DOOR BUCK DETAIL  
REVISED: 01-15-09  
SCALE: 3/4" = 1'-0"

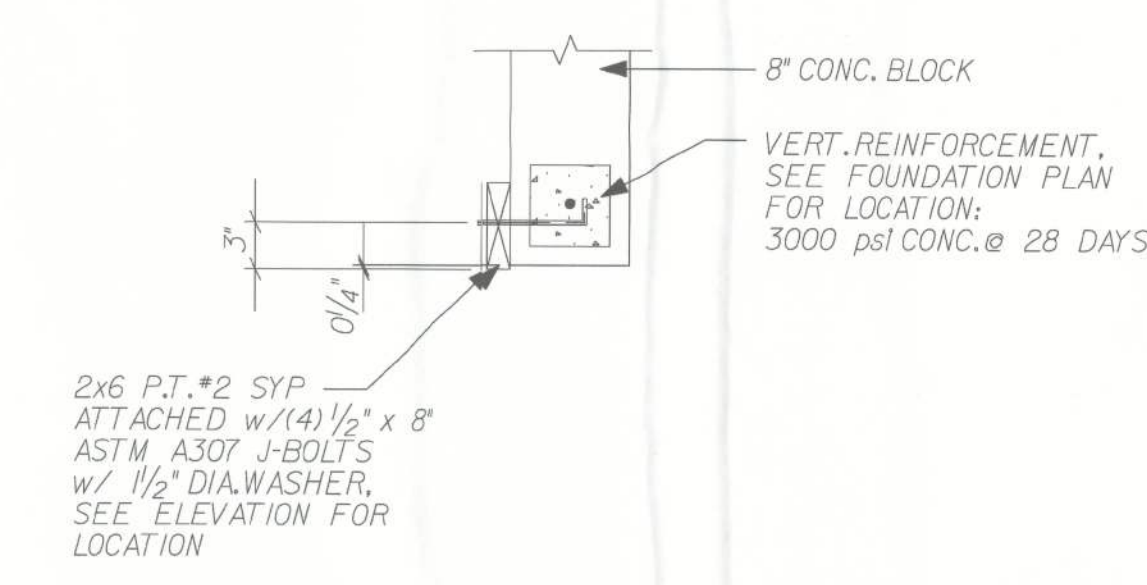

C GARAGE DOOR BUCK DETAIL  
REVISED 09-10-09  
ADDED J-BOLT, REVISED J-BOLT LOCATIONS

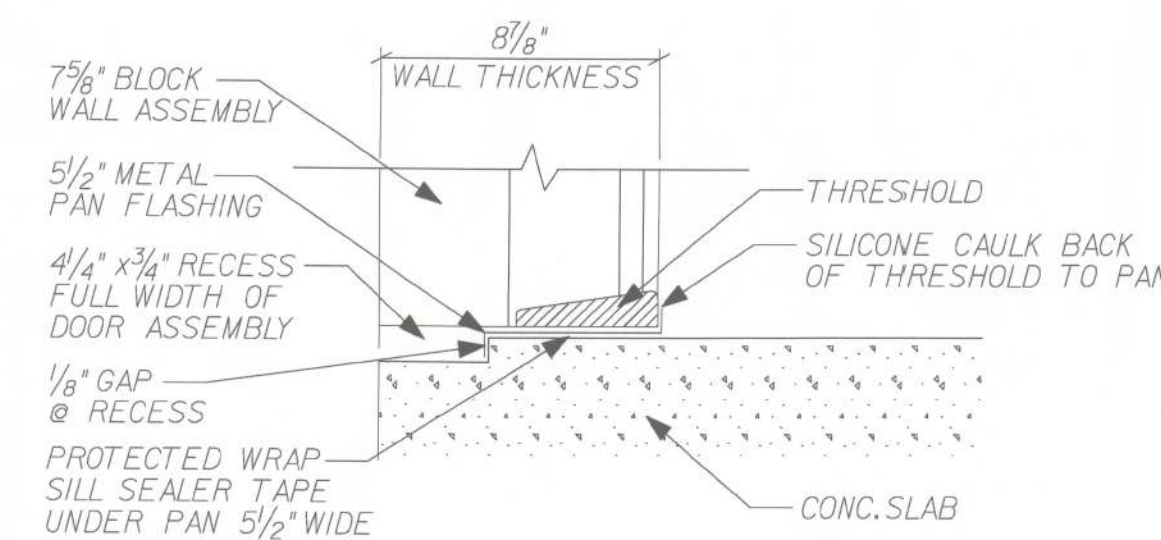

B DOOR PAN FLASHING  
REVISED: 09-08-09  
INCREASED RECESS DIM.

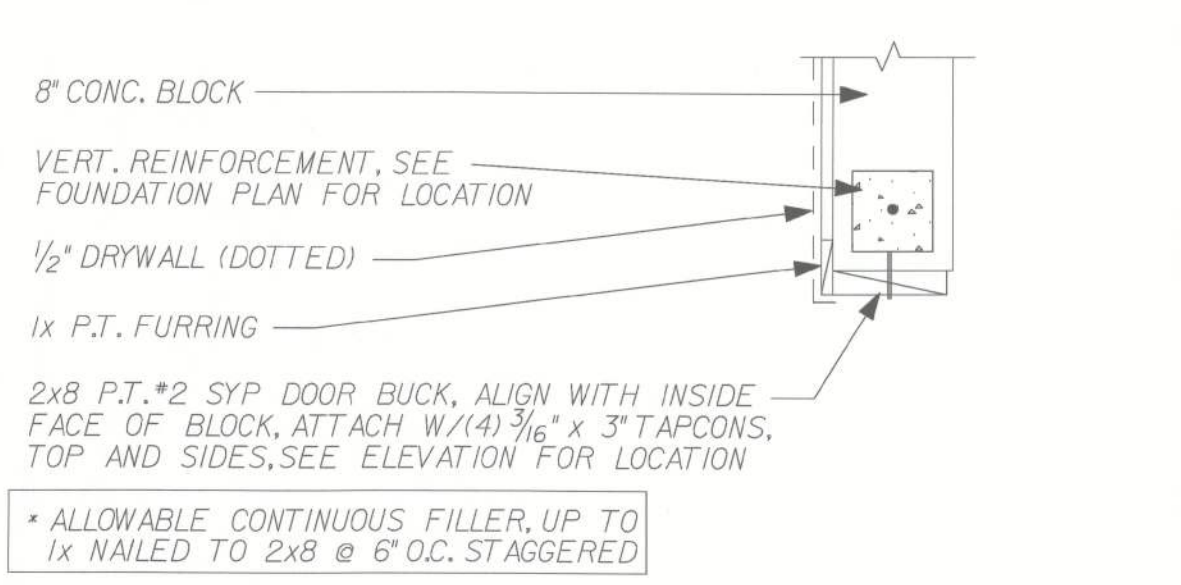

A SLIDING GLASS DOOR BUCK DETAIL

Maronda Homes  
4005 MARONDA WAY  
SANFORD, FL 32771  
(407) 321-0064


FLORIDA:  
THIS STRUCTURE WAS DESIGNED  
IN ACCORDANCE AND MEETS THE  
REQUIREMENTS OF SECTION  
F301 OF THE FLORIDA BUILDING  
CODE 2010 - RESIDENTIAL. ALL  
CONNECTORS HAVE BEEN CHECKED  
TO WITHSTAND ALL APPLICABLE  
LOADS EXPOSURE, D, ENCLOSED  
BUILDING AND RISK CATEGORY II.  
DESIGNED WIND SPEED  
V<sub>W</sub> = 160 MPH  
V<sub>SB</sub> = 124 MPH

STANDARD DETAILS  
DOORS  
DRAWN BY: SWE  
RELEASE DATE: 02-03-10  
154000

TOMAS PONCE  
LICENSED PROFESSIONAL ENGINEER  
NO. 12085  
STATE OF FLORIDA  
8/15/12  
Tomas Ponce MSCE, PE  
FL PE, LIC. #50068

























SHEET:  
SD-D



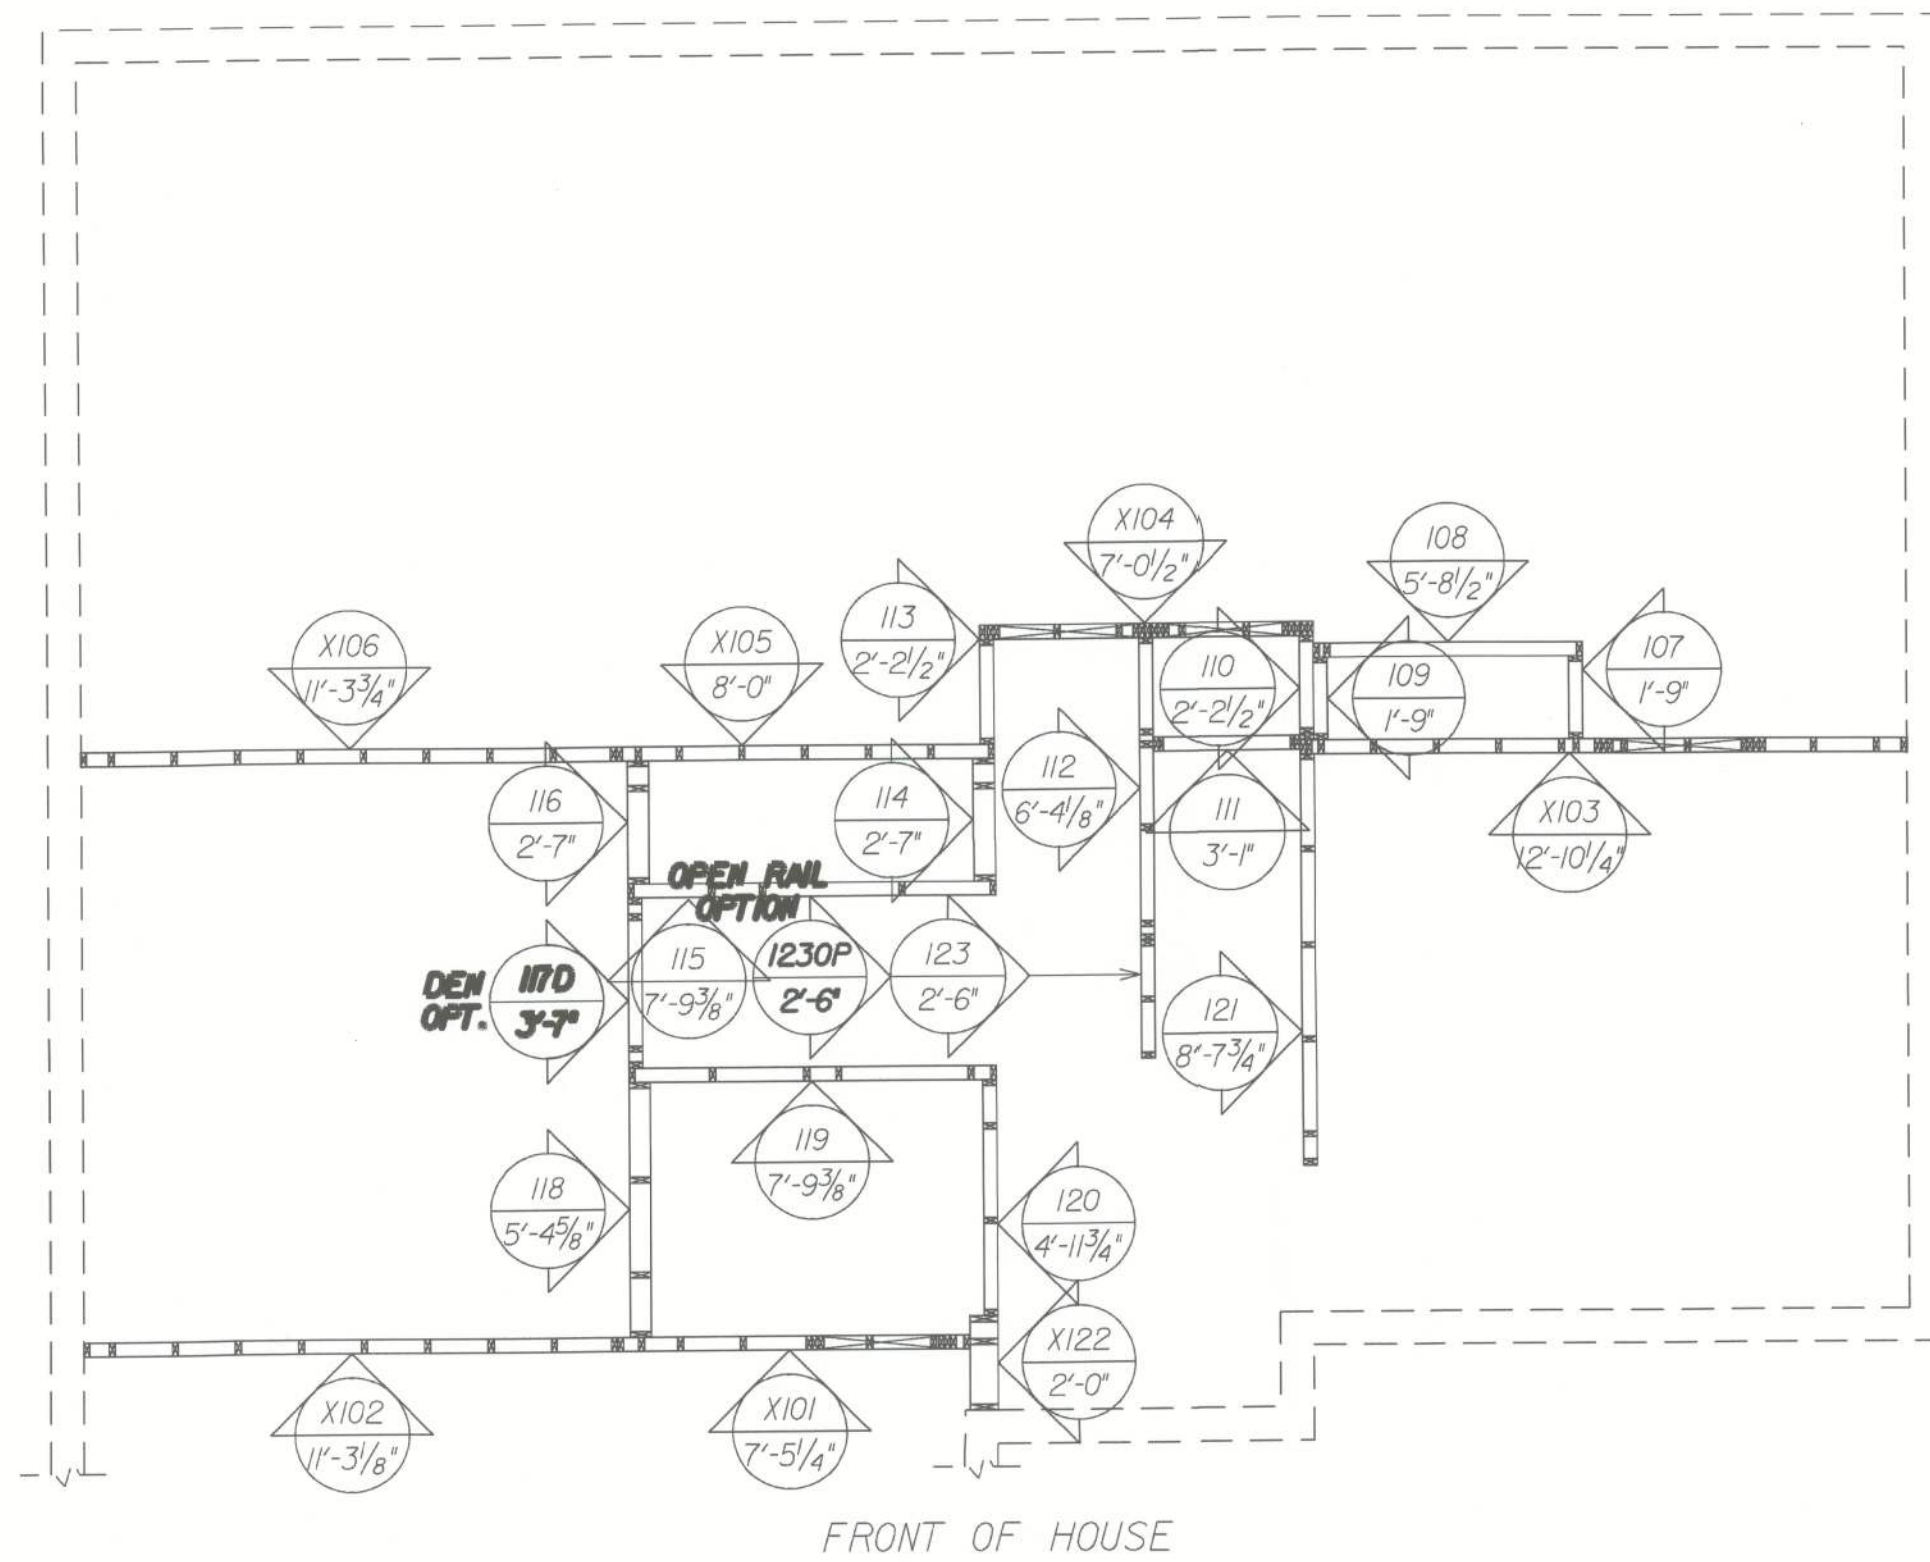

# FIRST FLOOR INTERIOR WALL PANEL LAYOUT

\*\*A,M & S ELEVATIONS\*\*

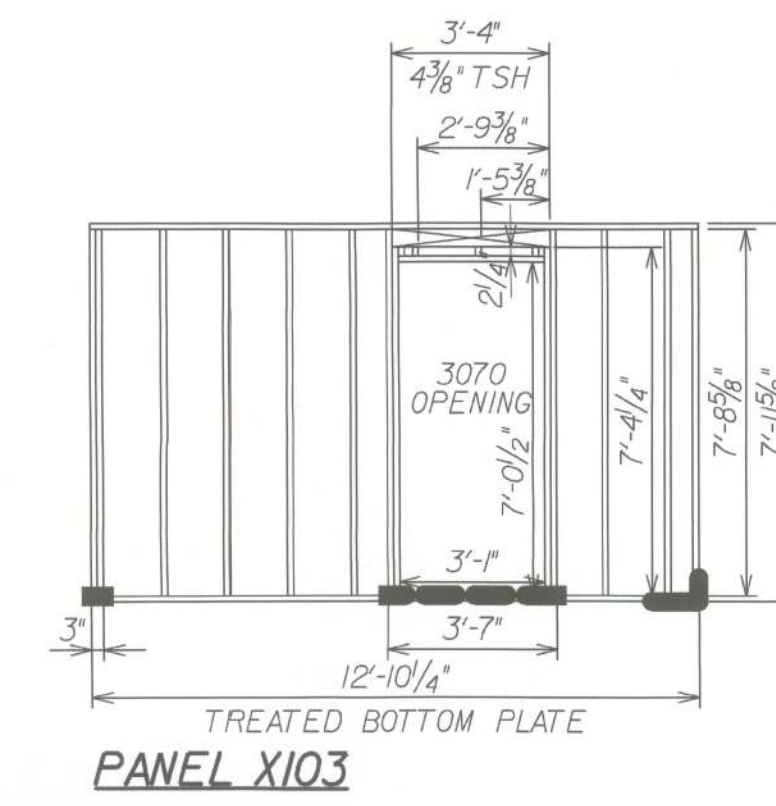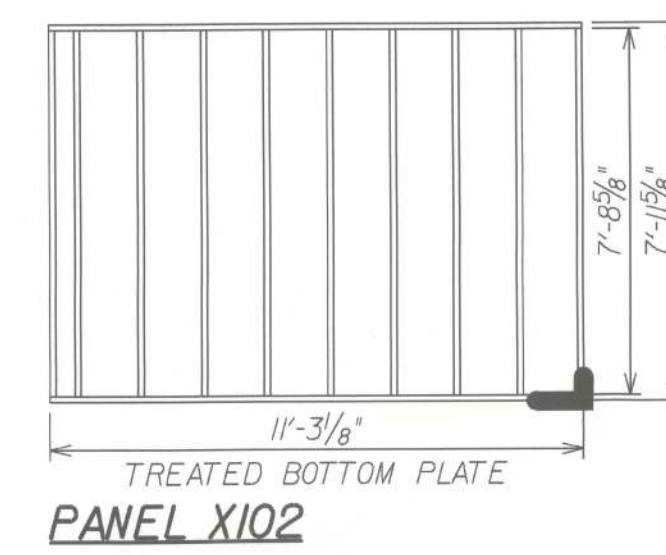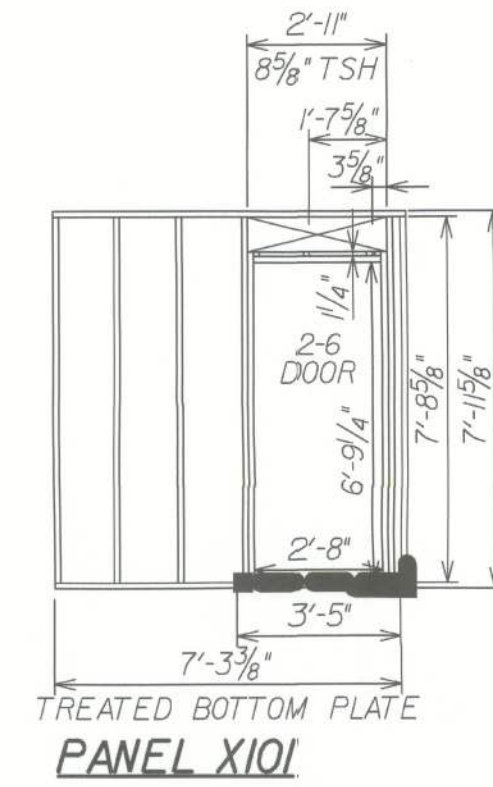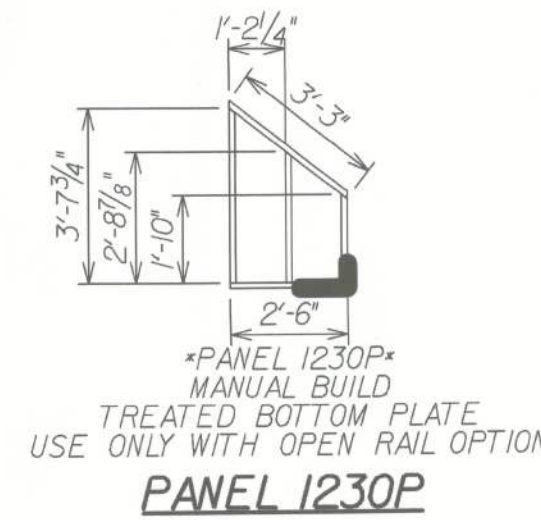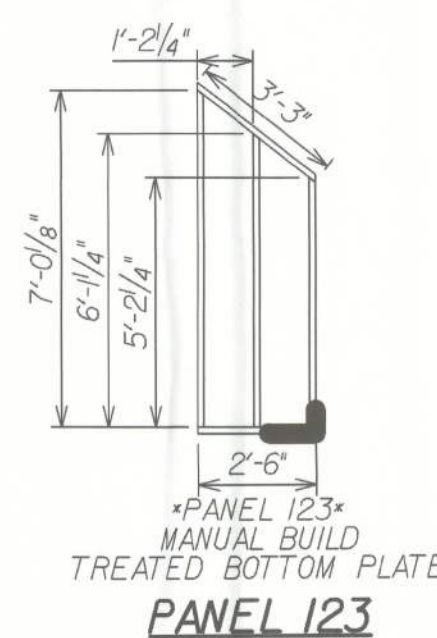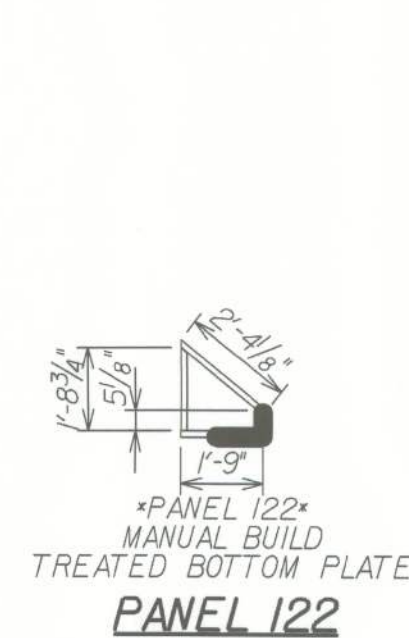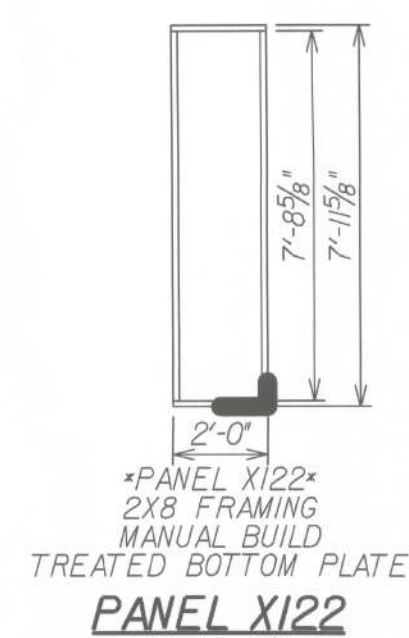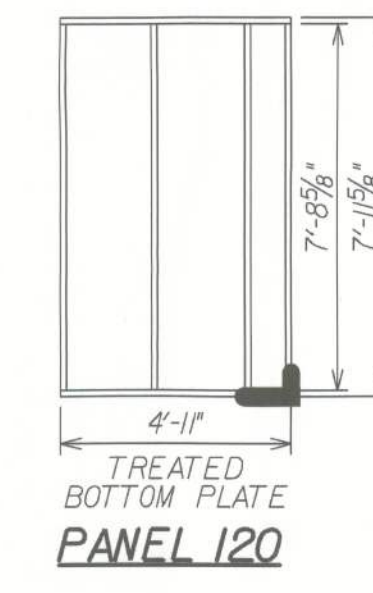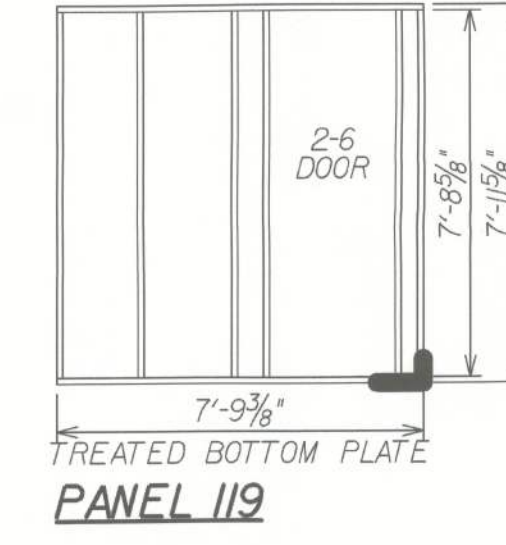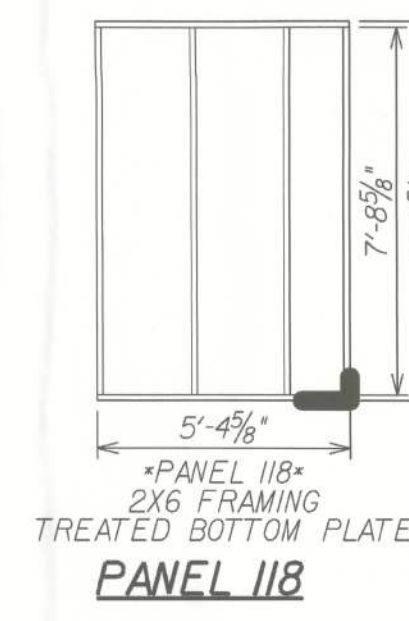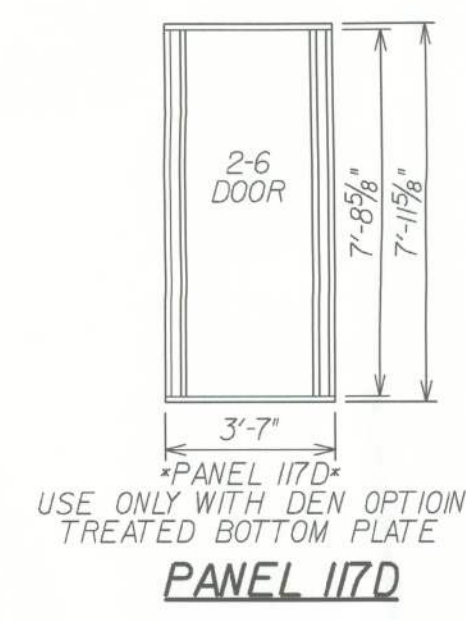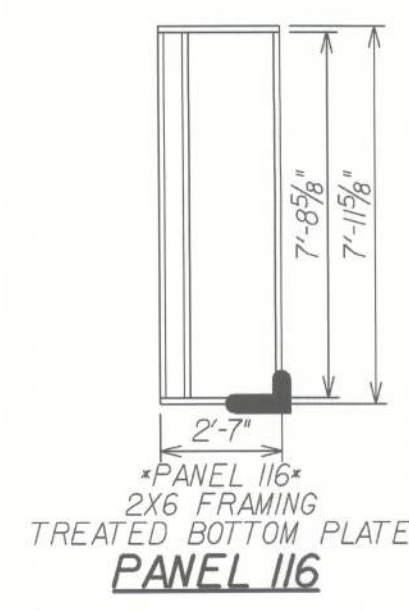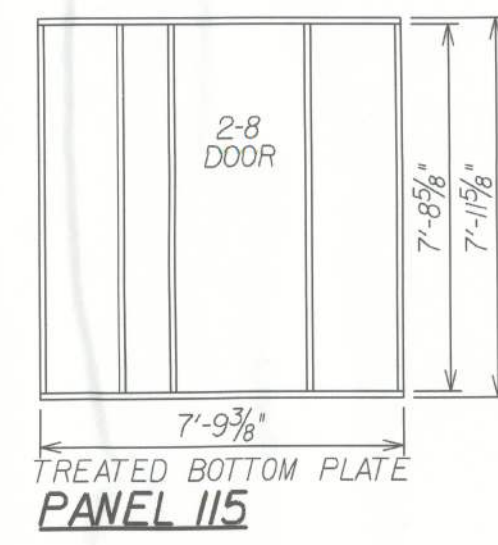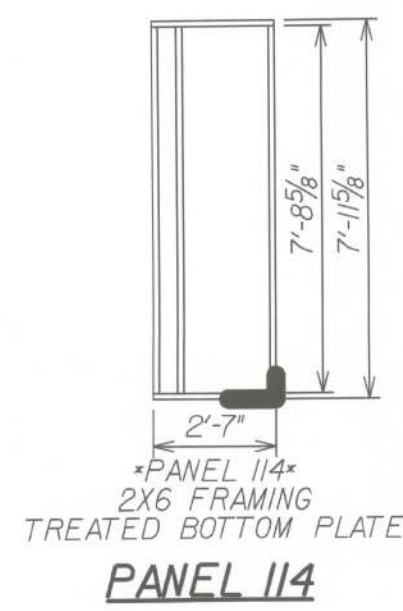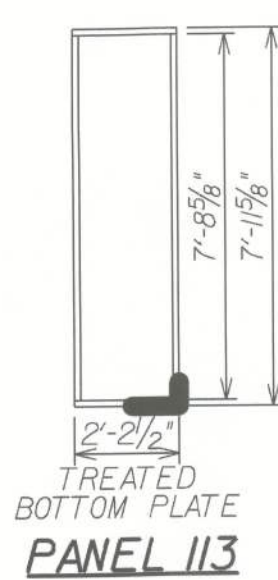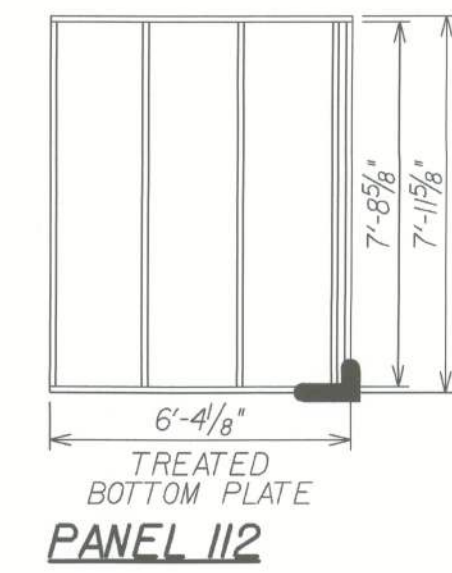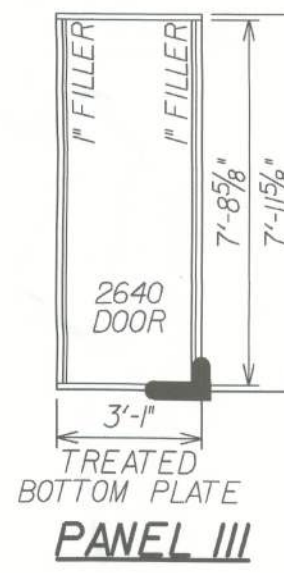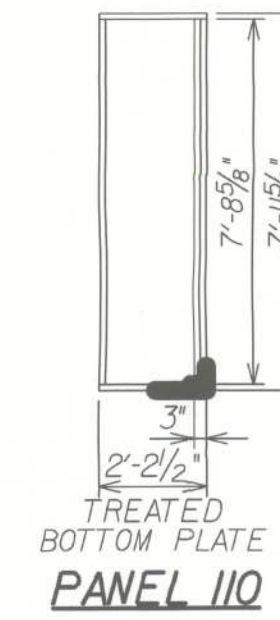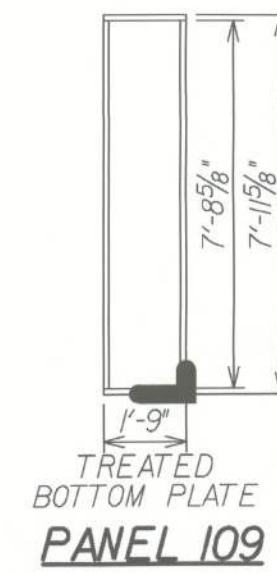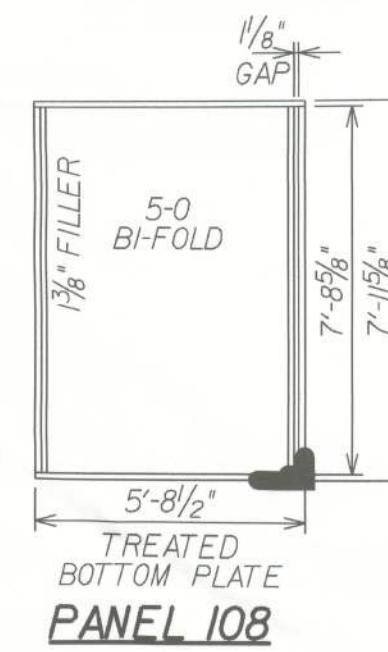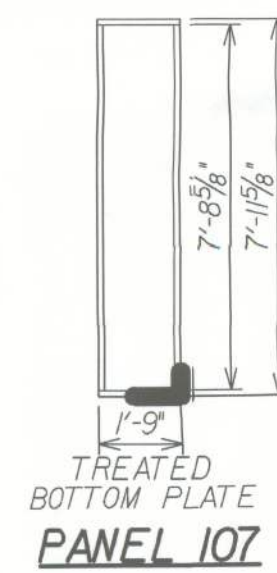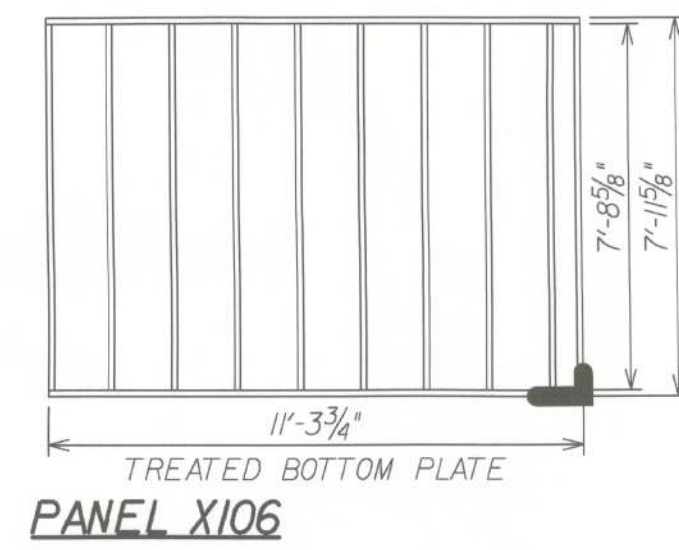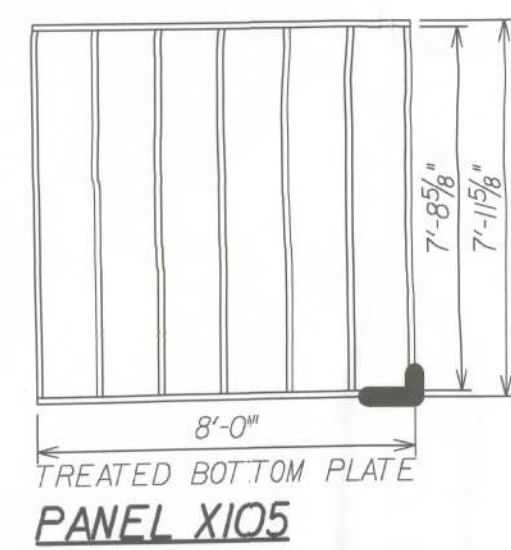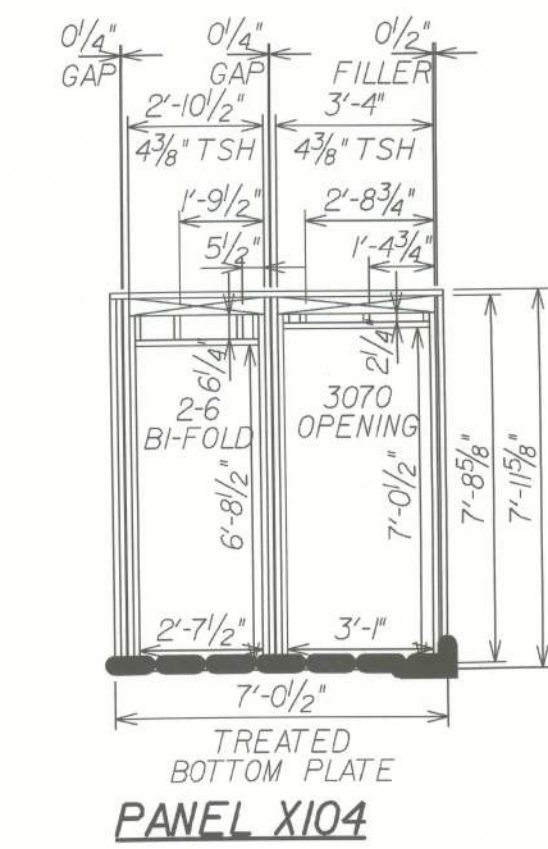

PRODUCT REL DATE

REVISED STUDIOS TO 10/24/12 MKH

REMOVED LADDERS 11/13/09 MKH

PRODUCT MOD. 6/28/10 MKH

REVISIONS :

Maronda Homes

4005 MARONDA WAY  
SANFORD, FL 32771  
(407) 321-0064

FLORIDA: THIS STRUCTURE WAS DESIGNED IN ACCORDANCE WITH THE REQUIREMENTS OF SECTION 1303 OF THE FLORIDA BUILDING CODE 2001 RESIDENTIAL. ALL CONNECTORS HAVE BEEN CHECKED TO WITHSTAND ALL APPLICABLE LOADS. EXPOSURE B, ENCLOSED BUILDING AND RISK CATEGORY II.

DESIGNED WIND SPEED  
V<sub>100</sub> = 120 MPH  
V<sub>50</sub> = 124 MPH

AMERICANA WALL PANEL LAYOUT

BEDFORD

"A,M & S" ELEVATIONS

GARAGE-LEFT

DRAWN BY: MKH

RELEASE DATE: 07-10-10

09-40-32

SHEET:



WPI

FL\_GSE






(S6) - *MSTA24*

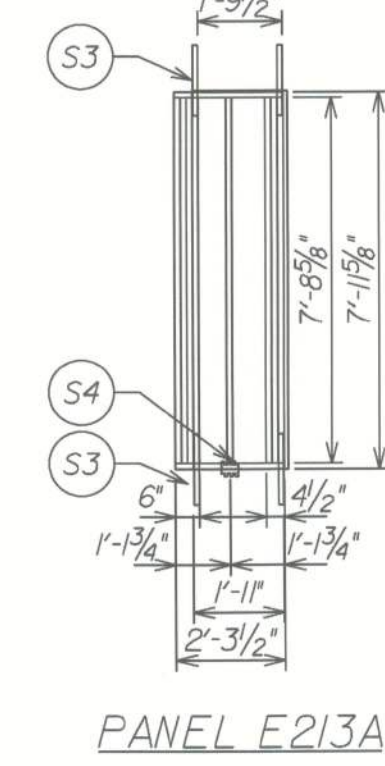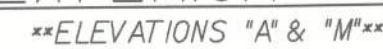

FL\_GSE




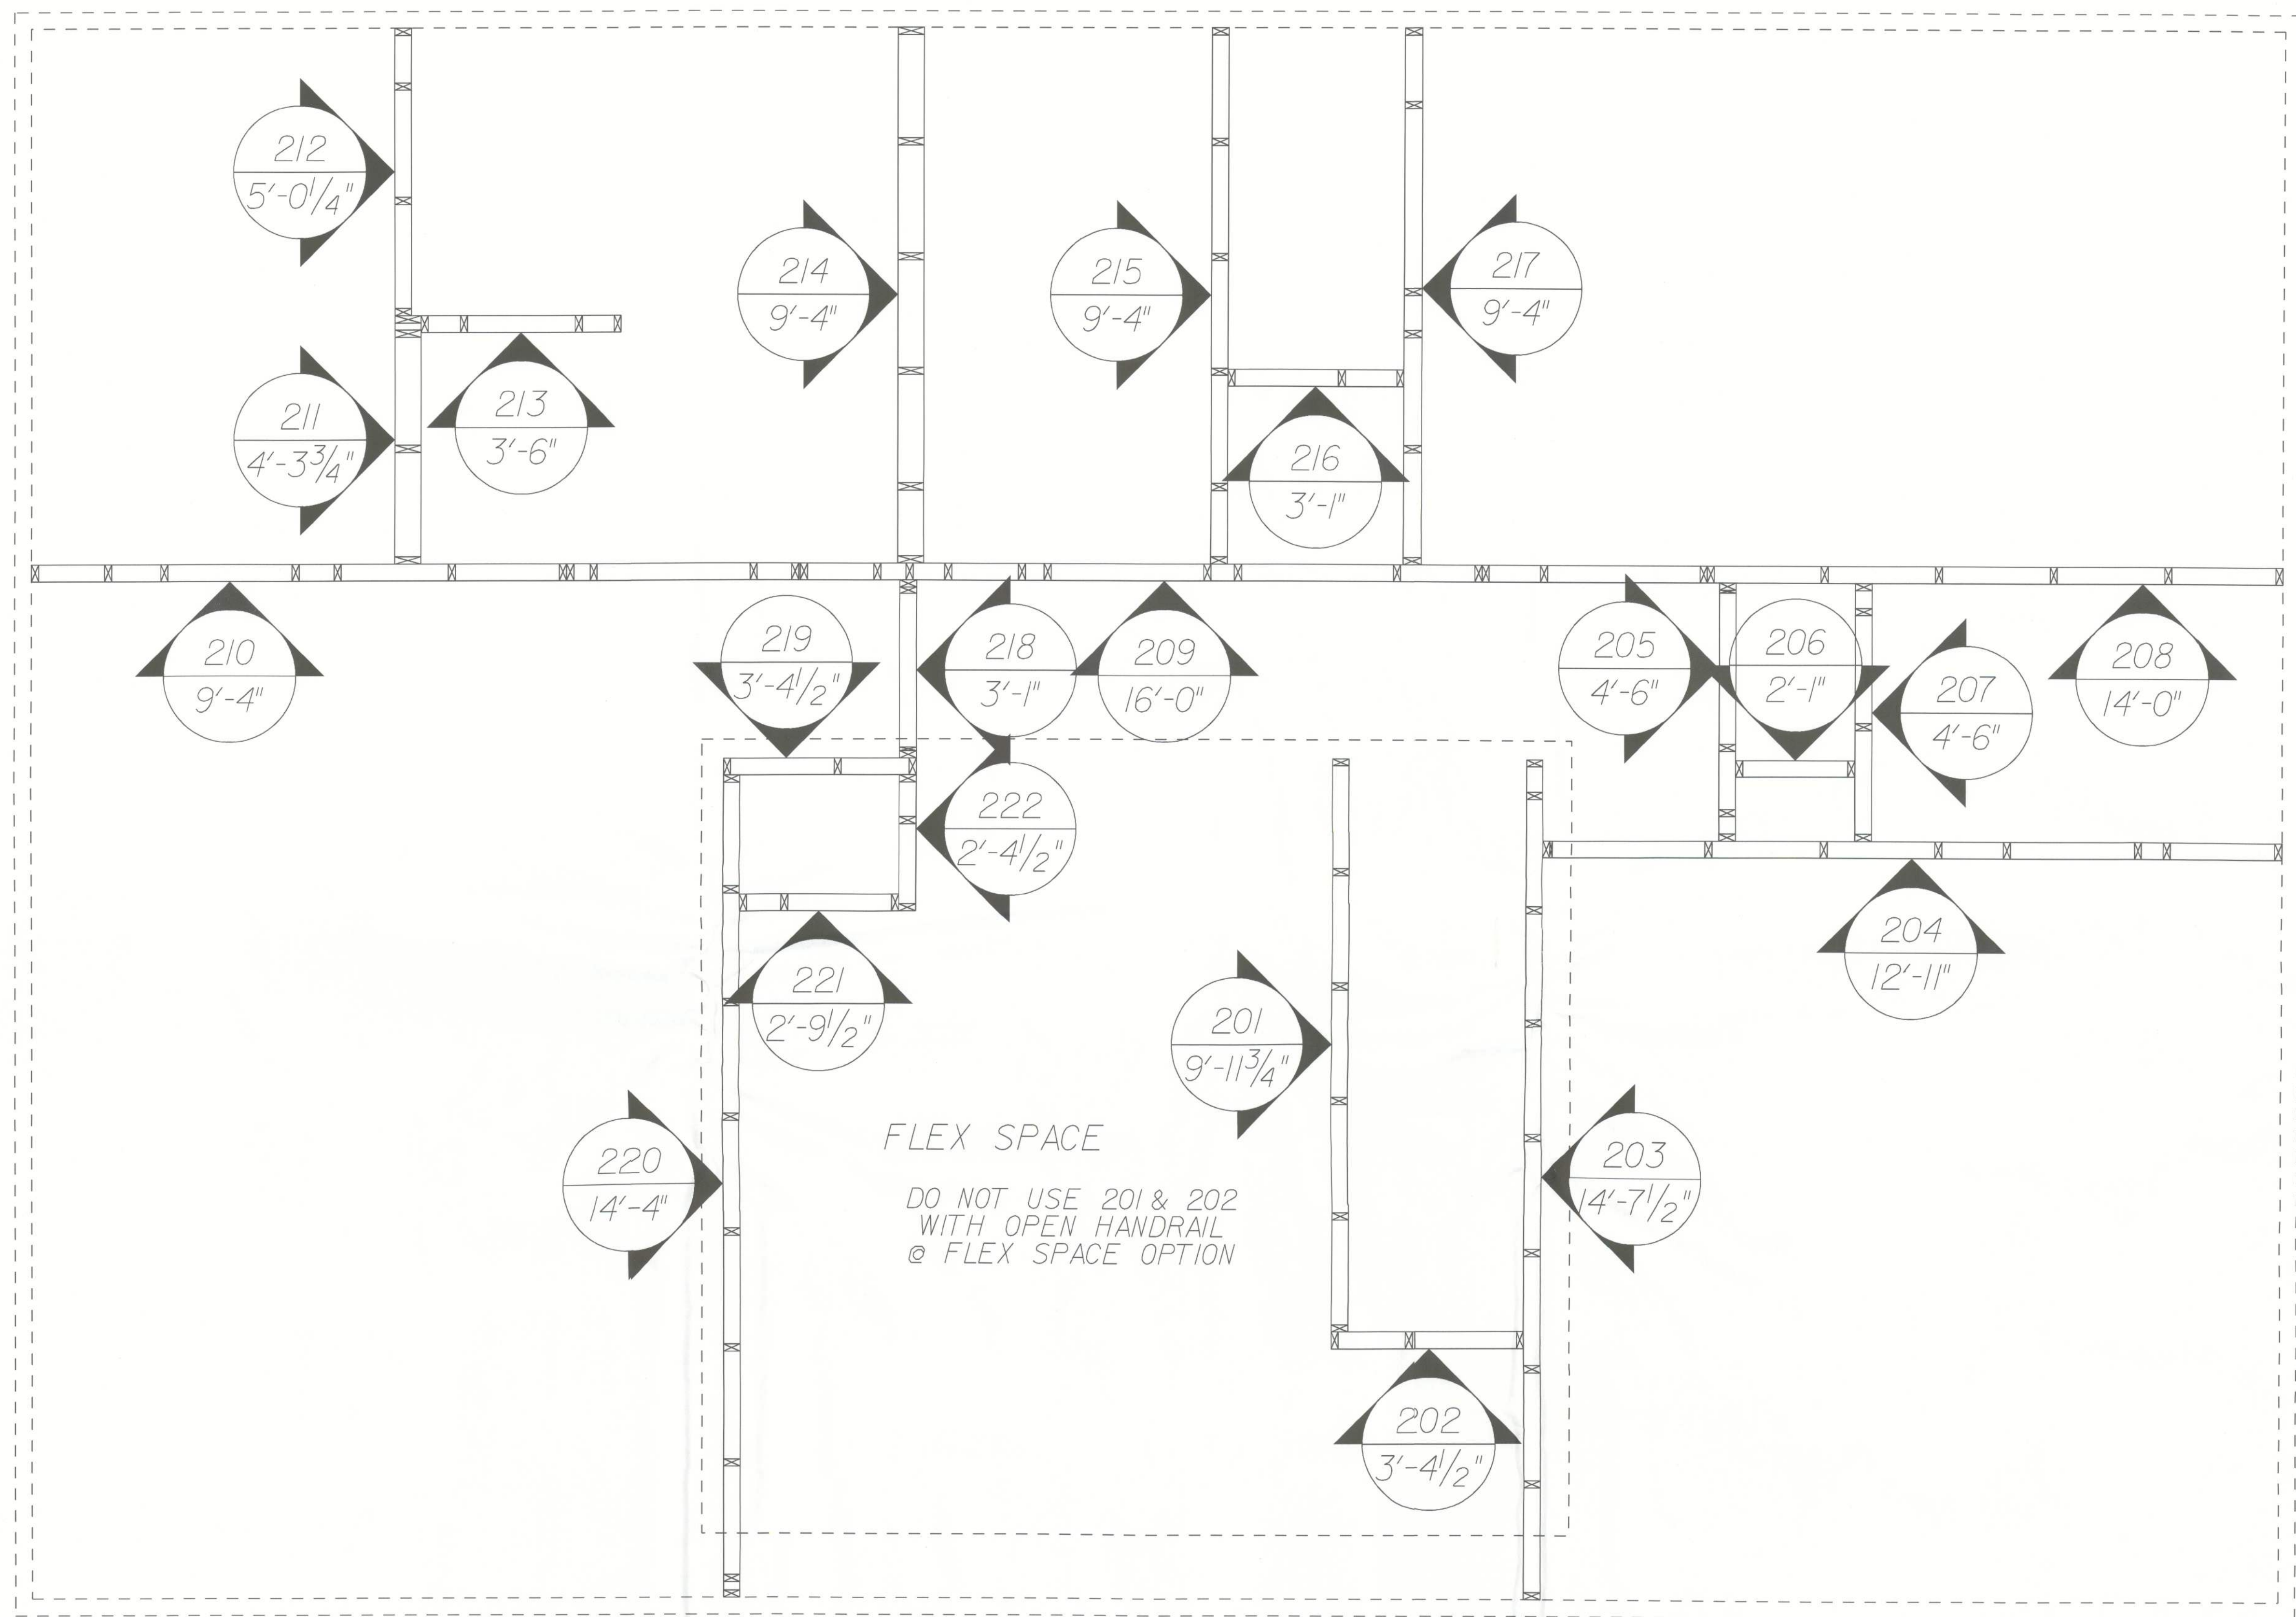

FRONT OF HOUSE




























**SECOND FLOOR INTERIOR WALL PANEL LAYOUT**

\*\*ALL ELEVATIONS\*\*

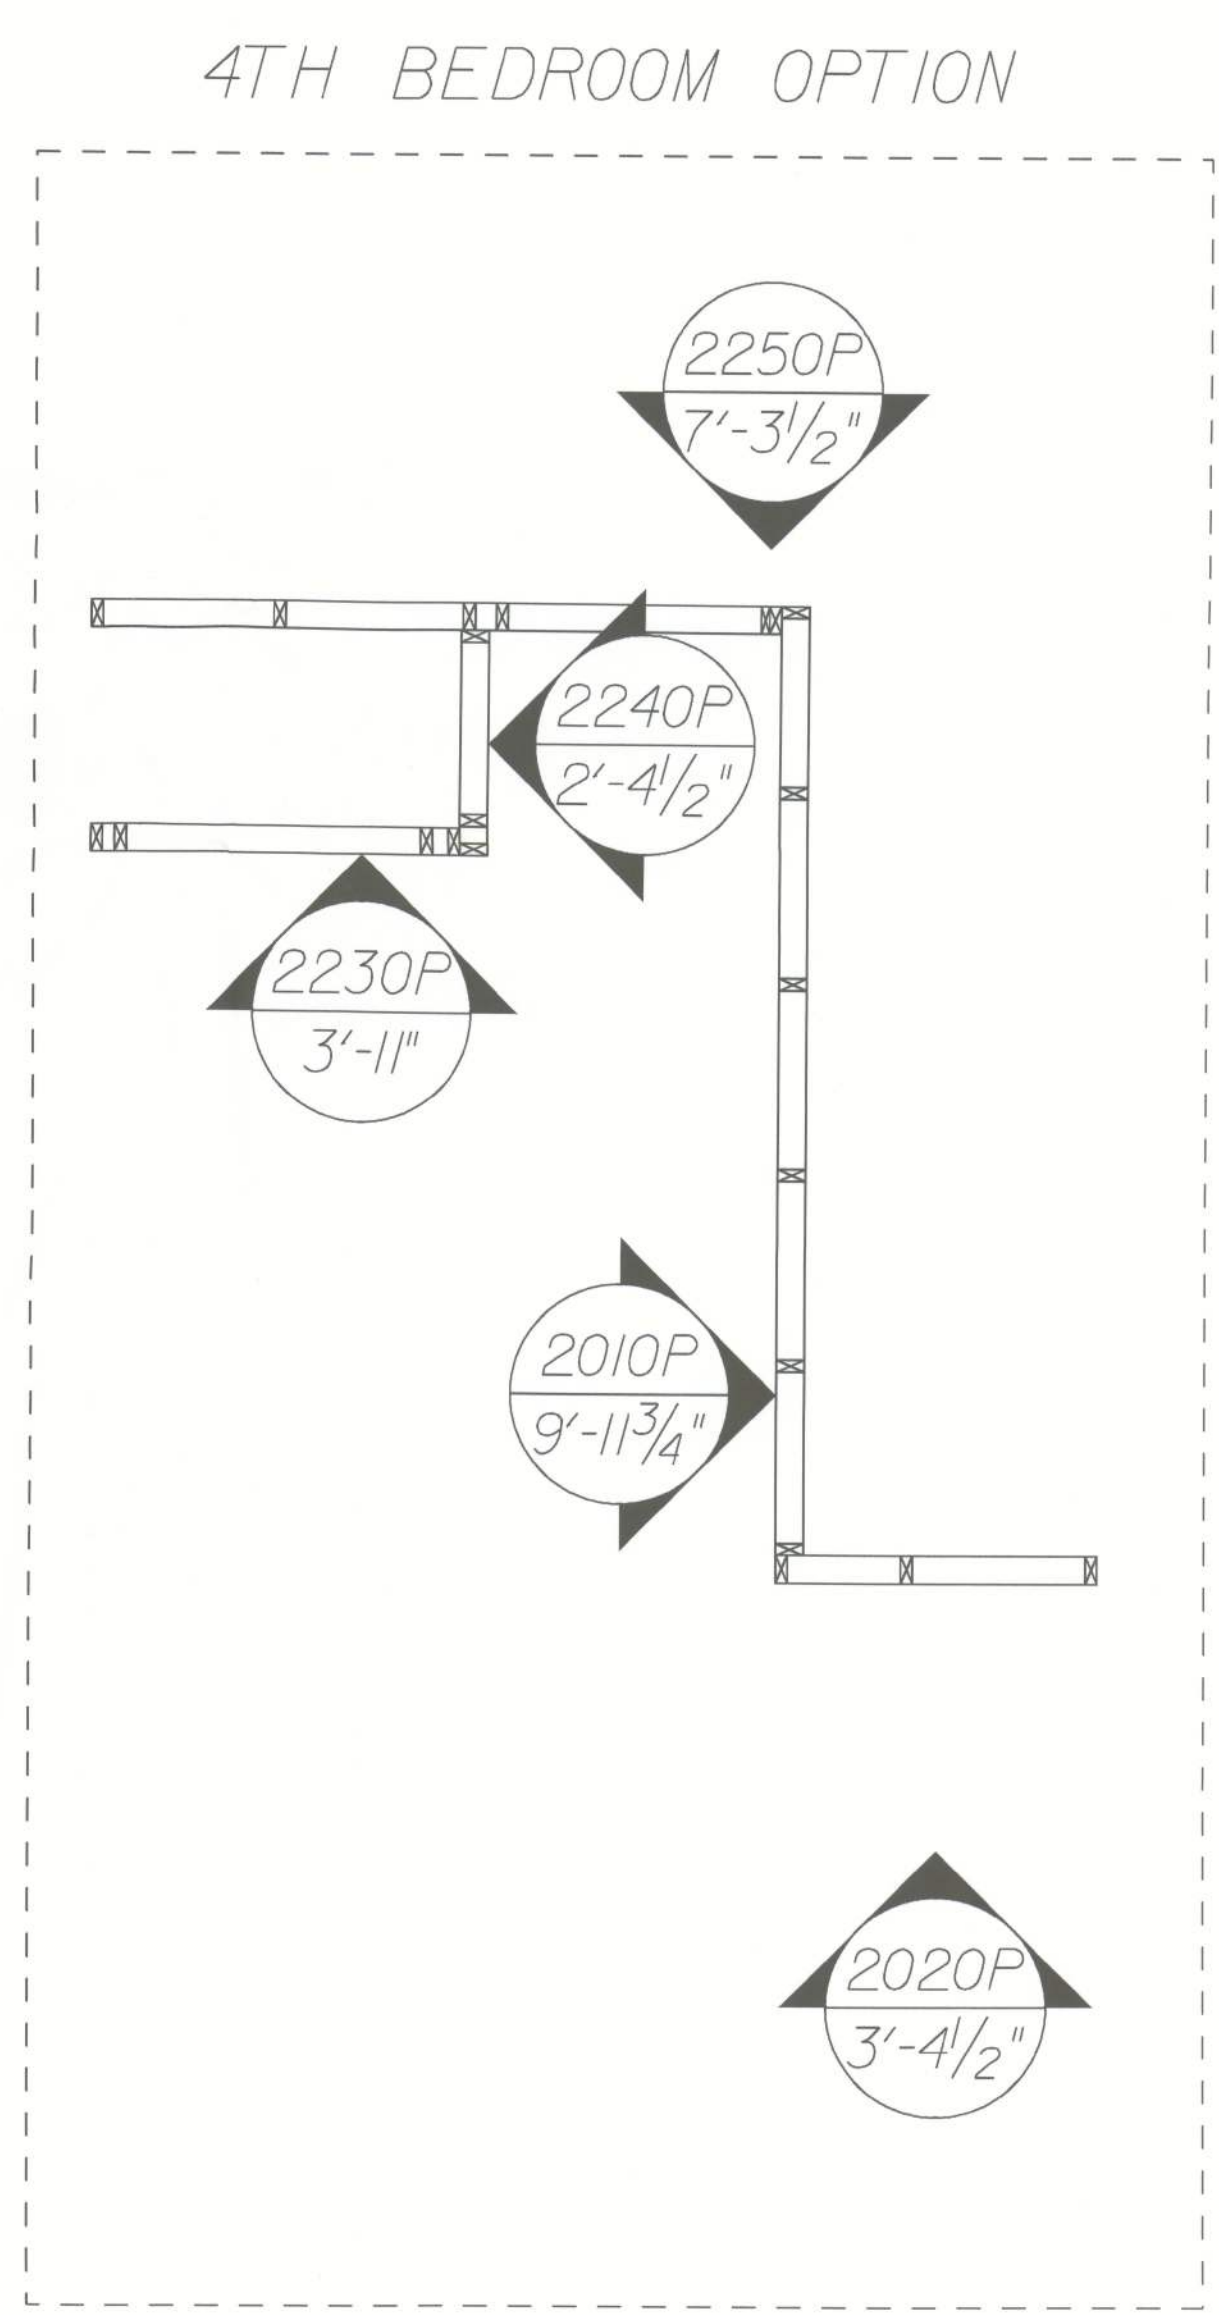

|   |   |
|---|---|
| <b>Maronda Homes</b><br>4005 MARONDA WAY<br>SANFORD, FL 32771<br>(407) 321-0064   |   |
| FLORIDA:<br>THIS STRUCTURE WAS DESIGNED IN ACCORDANCE AND MEETS THE REQUIREMENTS OF SECTION R301 OF THE FLORIDA BUILDING CODE, 2010 - RESIDENTIAL. ALL CONNECTORS HAVE BEEN CHECKED TO WITHSTAND ALL APPLICABLE LOADS, EXPOSURE, B, ENCLOSED BUILDING AND RISK CATEGORY II. |   |
| DESIGNED WIND SPEED<br>V <sub>ult</sub> = 160 MPH<br>V <sub>oed</sub> = 124 MPH   |   |
| AMERICAN WALL PANEL LAYOUT<br><b>BEDFORD</b><br>ALL ELEVATION<br>DRAWN BY: MKH<br>RELEASE DATE: 06-29-09   | REVISIONS:<br>REVISION 1: 06/29/09<br>REVISION 2: 06/29/09<br>REVISION 3: 06/29/09<br>REVISION 4: 06/29/09<br>REVISION 5: 06/29/09<br>REVISION 6: 06/29/09<br>REVISION 7: 06/29/09<br>REVISION 8: 06/29/09<br>REVISION 9: 06/29/09<br>REVISION 10: 06/29/09<br>REVISION 11: 06/29/09<br>REVISION 12: 06/29/09<br>REVISION 13: 06/29/09<br>REVISION 14: 06/29/09<br>REVISION 15: 06/29/09<br>REVISION 16: 06/29/09<br>REVISION 17: 06/29/09<br>REVISION 18: 06/29/09<br>REVISION 19: 06/29/09<br>REVISION 20: 06/29/09<br>REVISION 21: 06/29/09<br>REVISION 22: 06/29/09<br>REVISION 23: 06/29/09<br>REVISION 24: 06/29/09<br>REVISION 25: 06/29/09<br>REVISION 26: 06/29/09<br>REVISION 27: 06/29/09<br>REVISION 28: 06/29/09<br>REVISION 29: 06/29/09<br>REVISION 30: 06/29/09<br>REVISION 31: 06/29/09<br>REVISION 32: 06/29/09<br>REVISION 33: 06/29/09<br>REVISION 34: 06/29/09<br>REVISION 35: 06/29/09<br>REVISION 36: 06/29/09<br>REVISION 37: 06/29/09<br>REVISION 38: 06/29/09<br>REVISION 39: 06/29/09<br>REVISION 40: 06/29/09<br>REVISION 41: 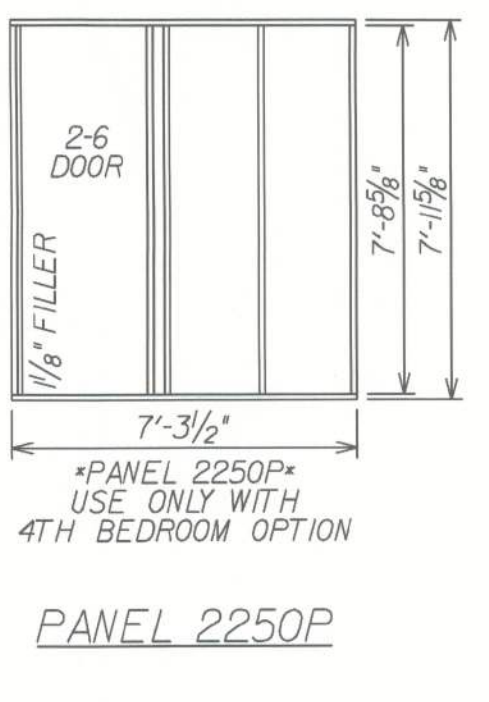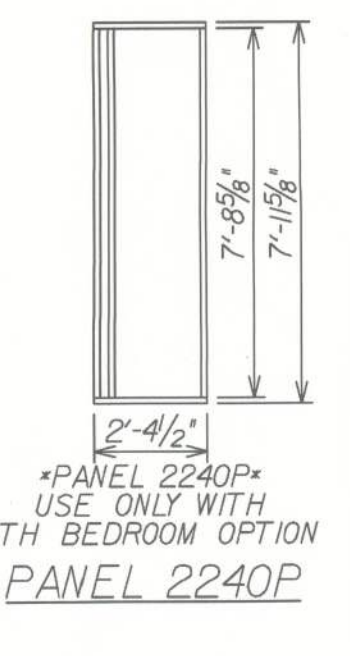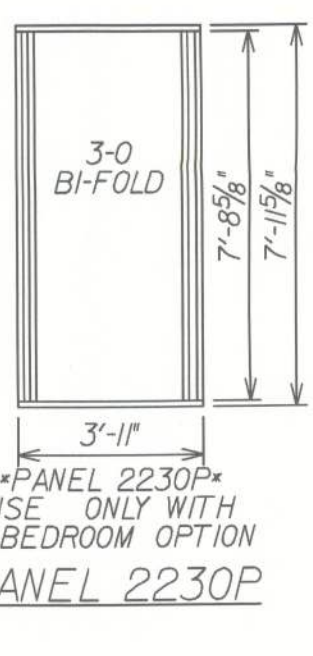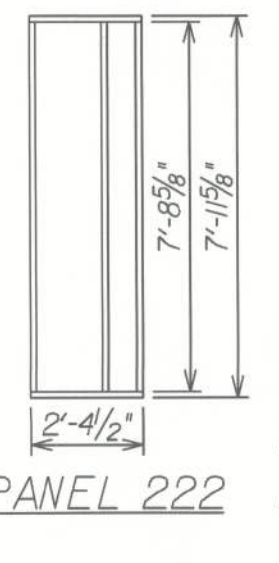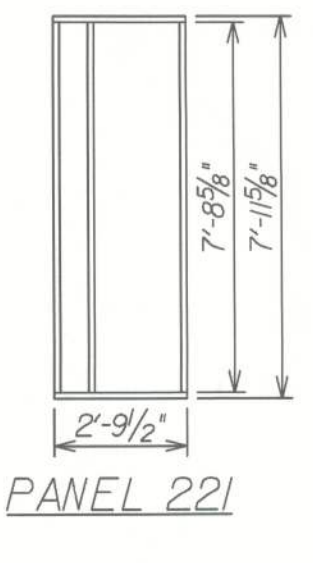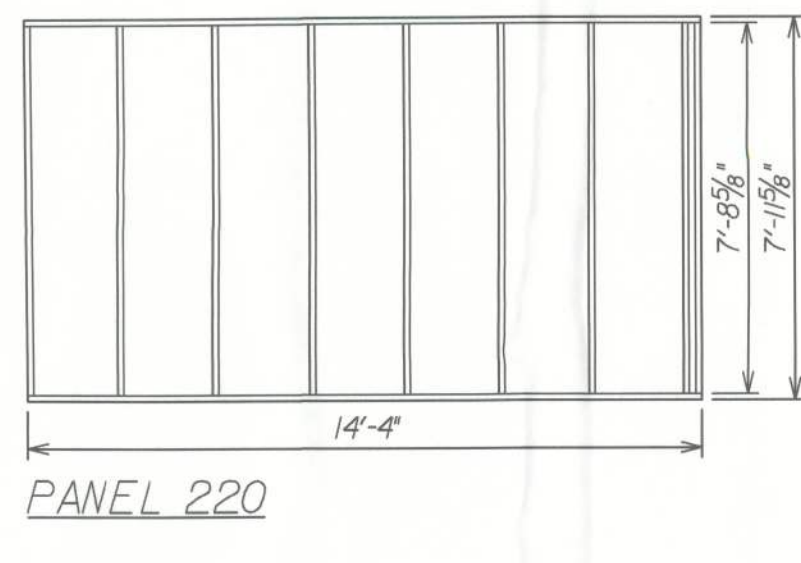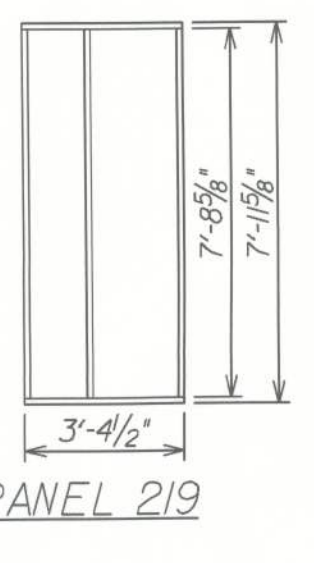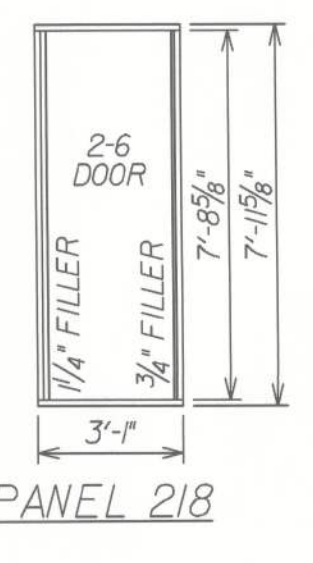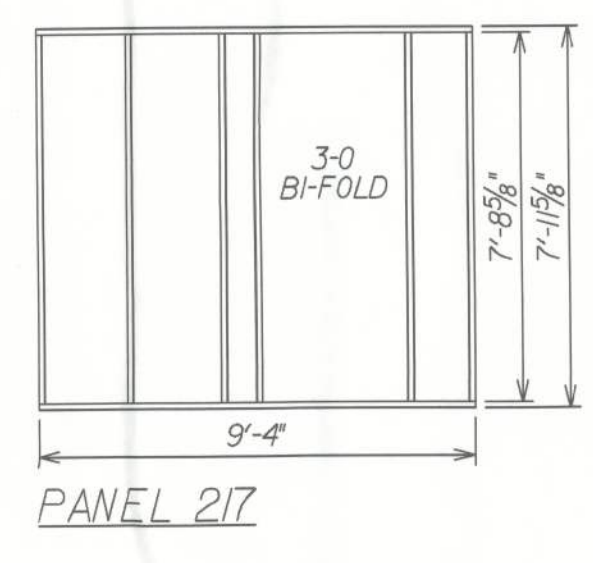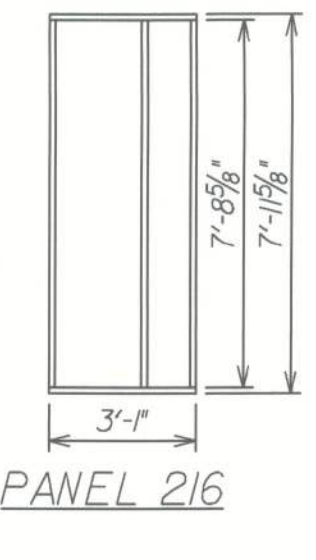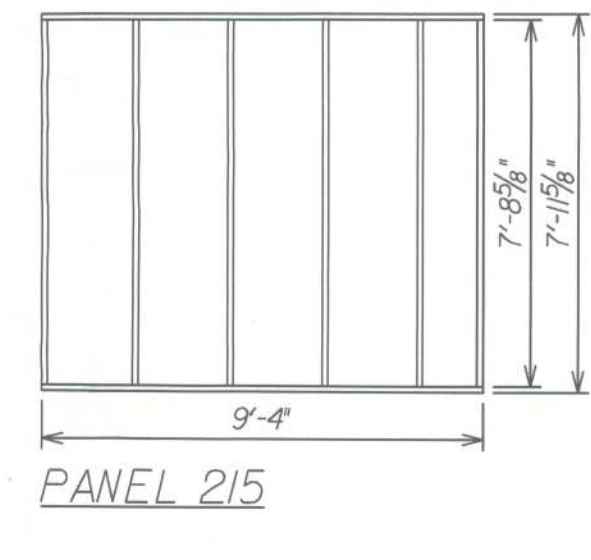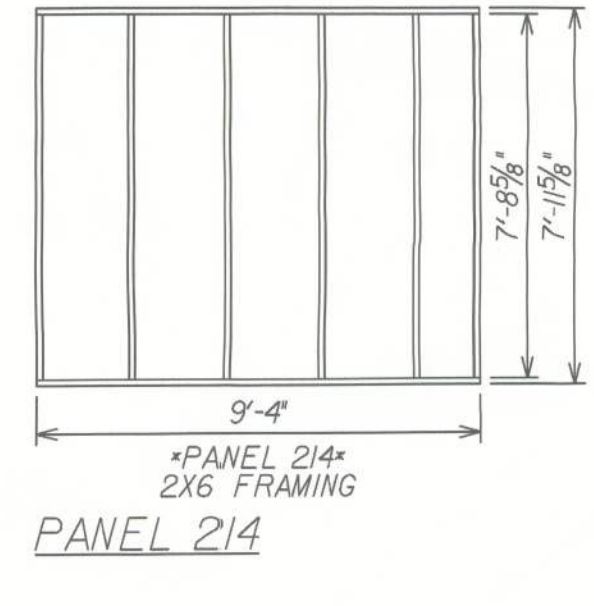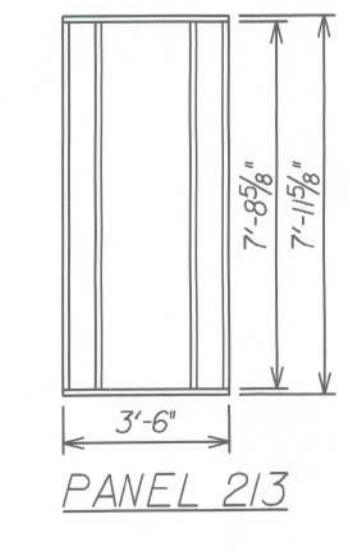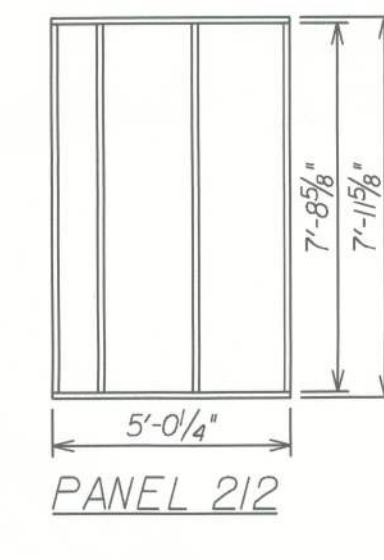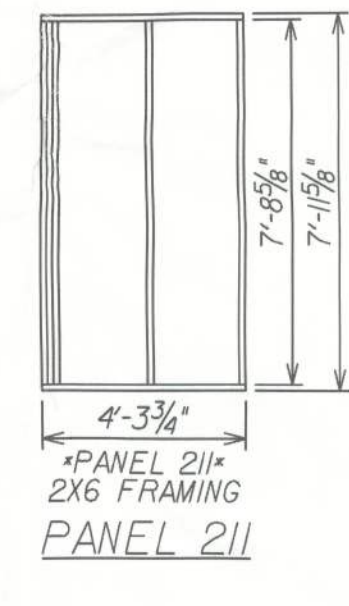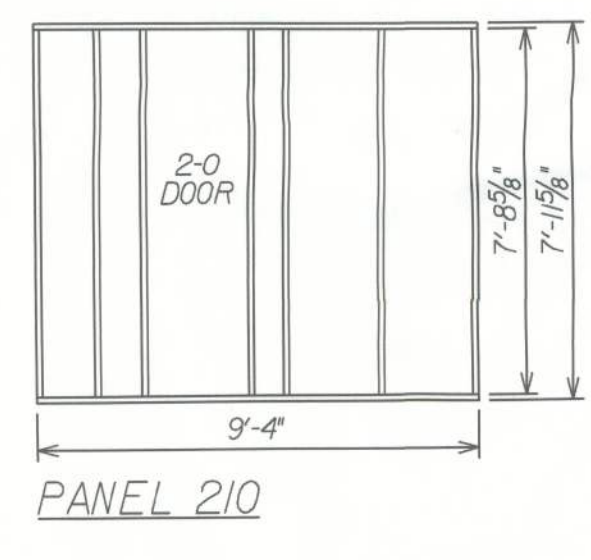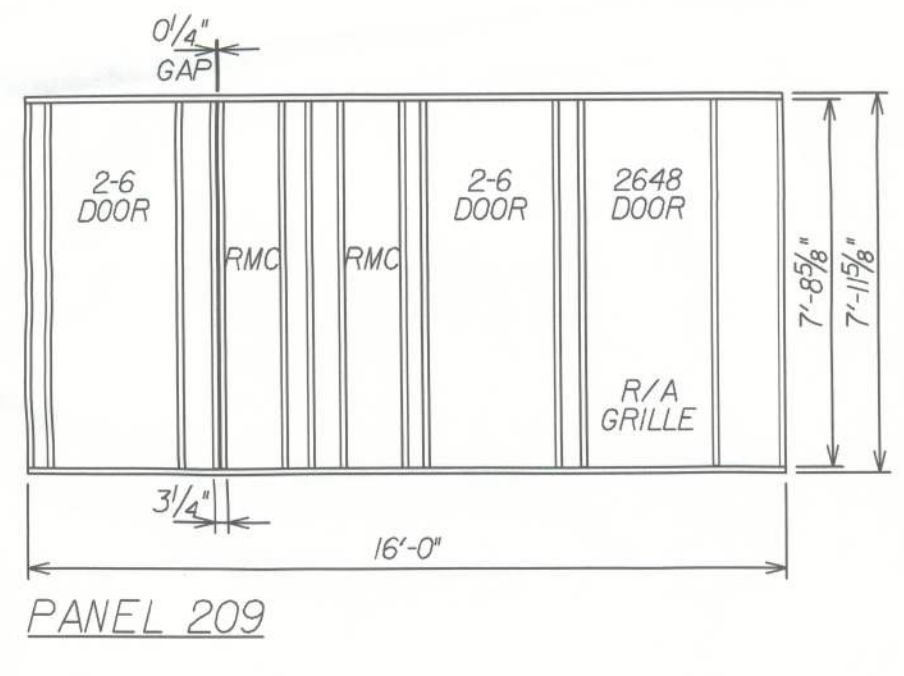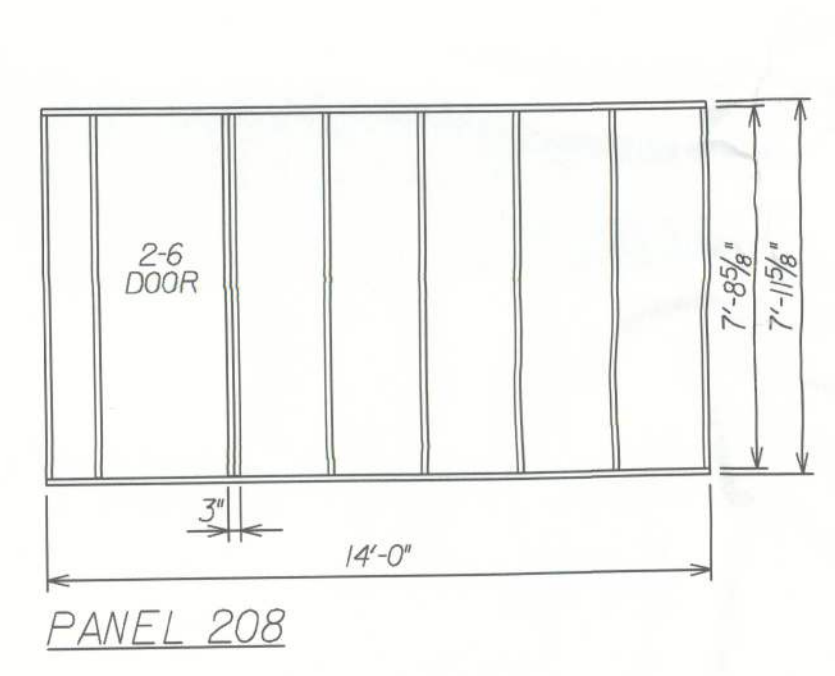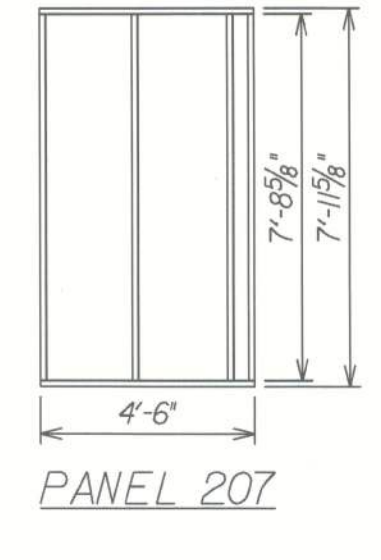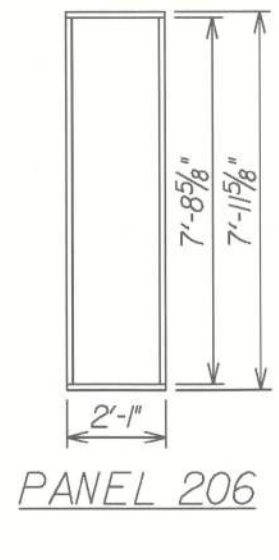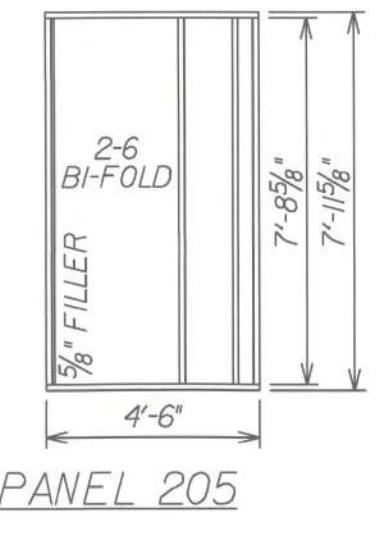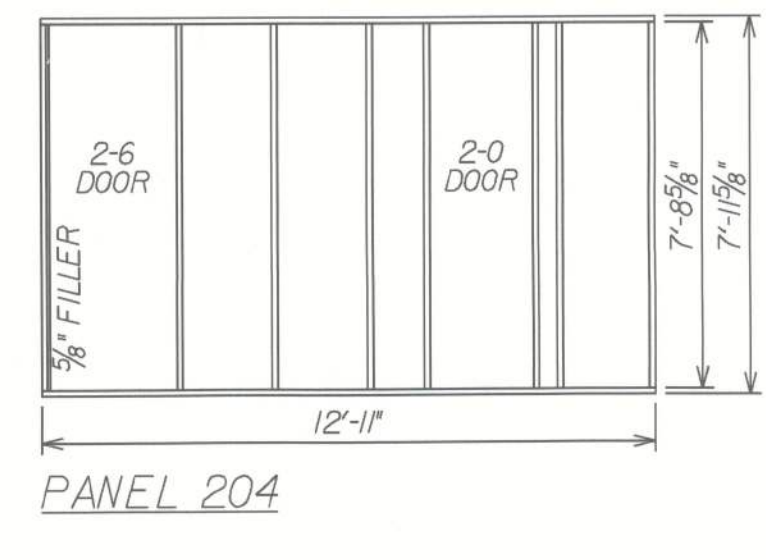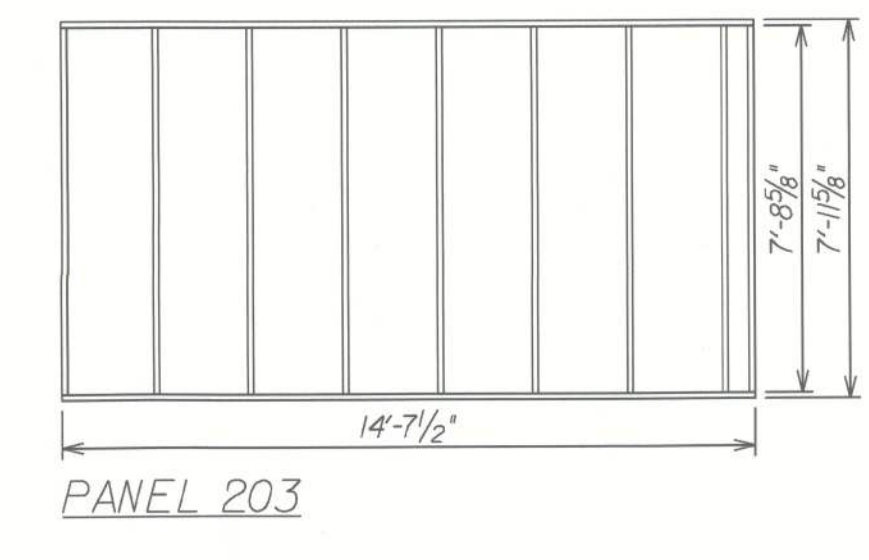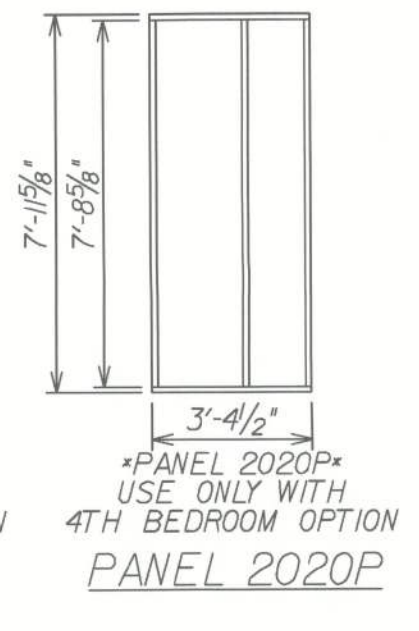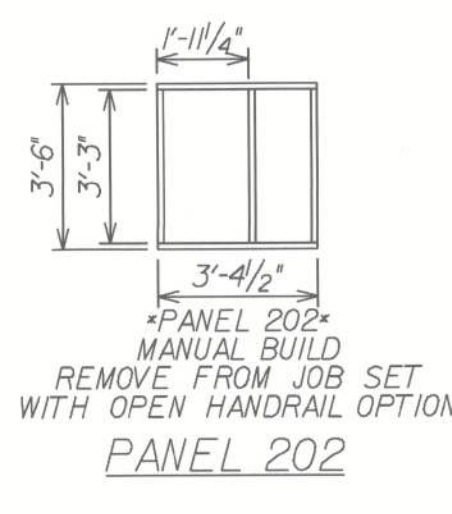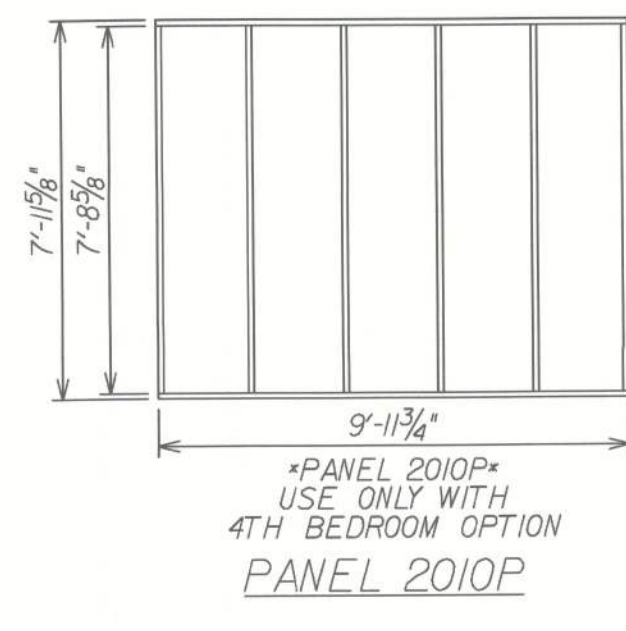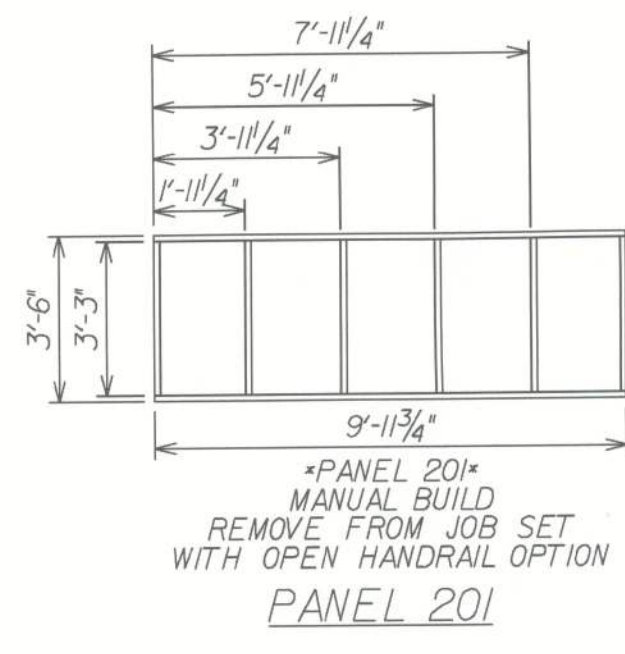

|                   |                                   |
|-------------------|-----------------------------------|
| PRODUCT REL. DATE | REVISED STUDIOS TO 98&7/7/09 MKH  |
|                   | UPPER BLOCKING REVISIONS 3/9/10   |
|                   | PROD MOD TO REMOVE 7" INT 3/27/10 |
| REVISIONS         |                                   |
| 1                 |                                   |
| 2                 |                                   |
| 3                 |                                   |
| 4                 |                                   |
| 5                 |                                   |
| 6                 |                                   |
| 7                 |                                   |
| 8                 |                                   |
| 9                 |                                   |
| 10                |                                   |



**Maronda Homes**  
4005 MARONDA WAY  
SANFORD, FL 32771  
(407) 321-0064

FLORIDA:  
THIS STRUCTURE WAS DESIGNED  
IN ACCORDANCE AND MEETS THE  
REQUIREMENTS OF SECTION  
800 OF THE FLORIDA BUILDING  
CODE 2010 : RESIDENTIAL ALL  
CONNECTORS HAVE BEEN CHECKED  
TO WITHSTAND ALL APPLICABLE  
LOADS EXPOSURE B ENCLOSED  
BUILDING AND RISK CATEGORY II.  
DESIGNED WIND SPEED  
V<sub>W</sub> = 160 MPH  
V<sub>W</sub>sd = 124 MPH

AMERICAN WALL PANEL LAYOUT  
**BEDFORD**  
ALL ELEVATION  
DRAWN BY: MKH  
RELEASE DATE: 06-29-09  
10A0203

SHEET:  
**WP3.1**



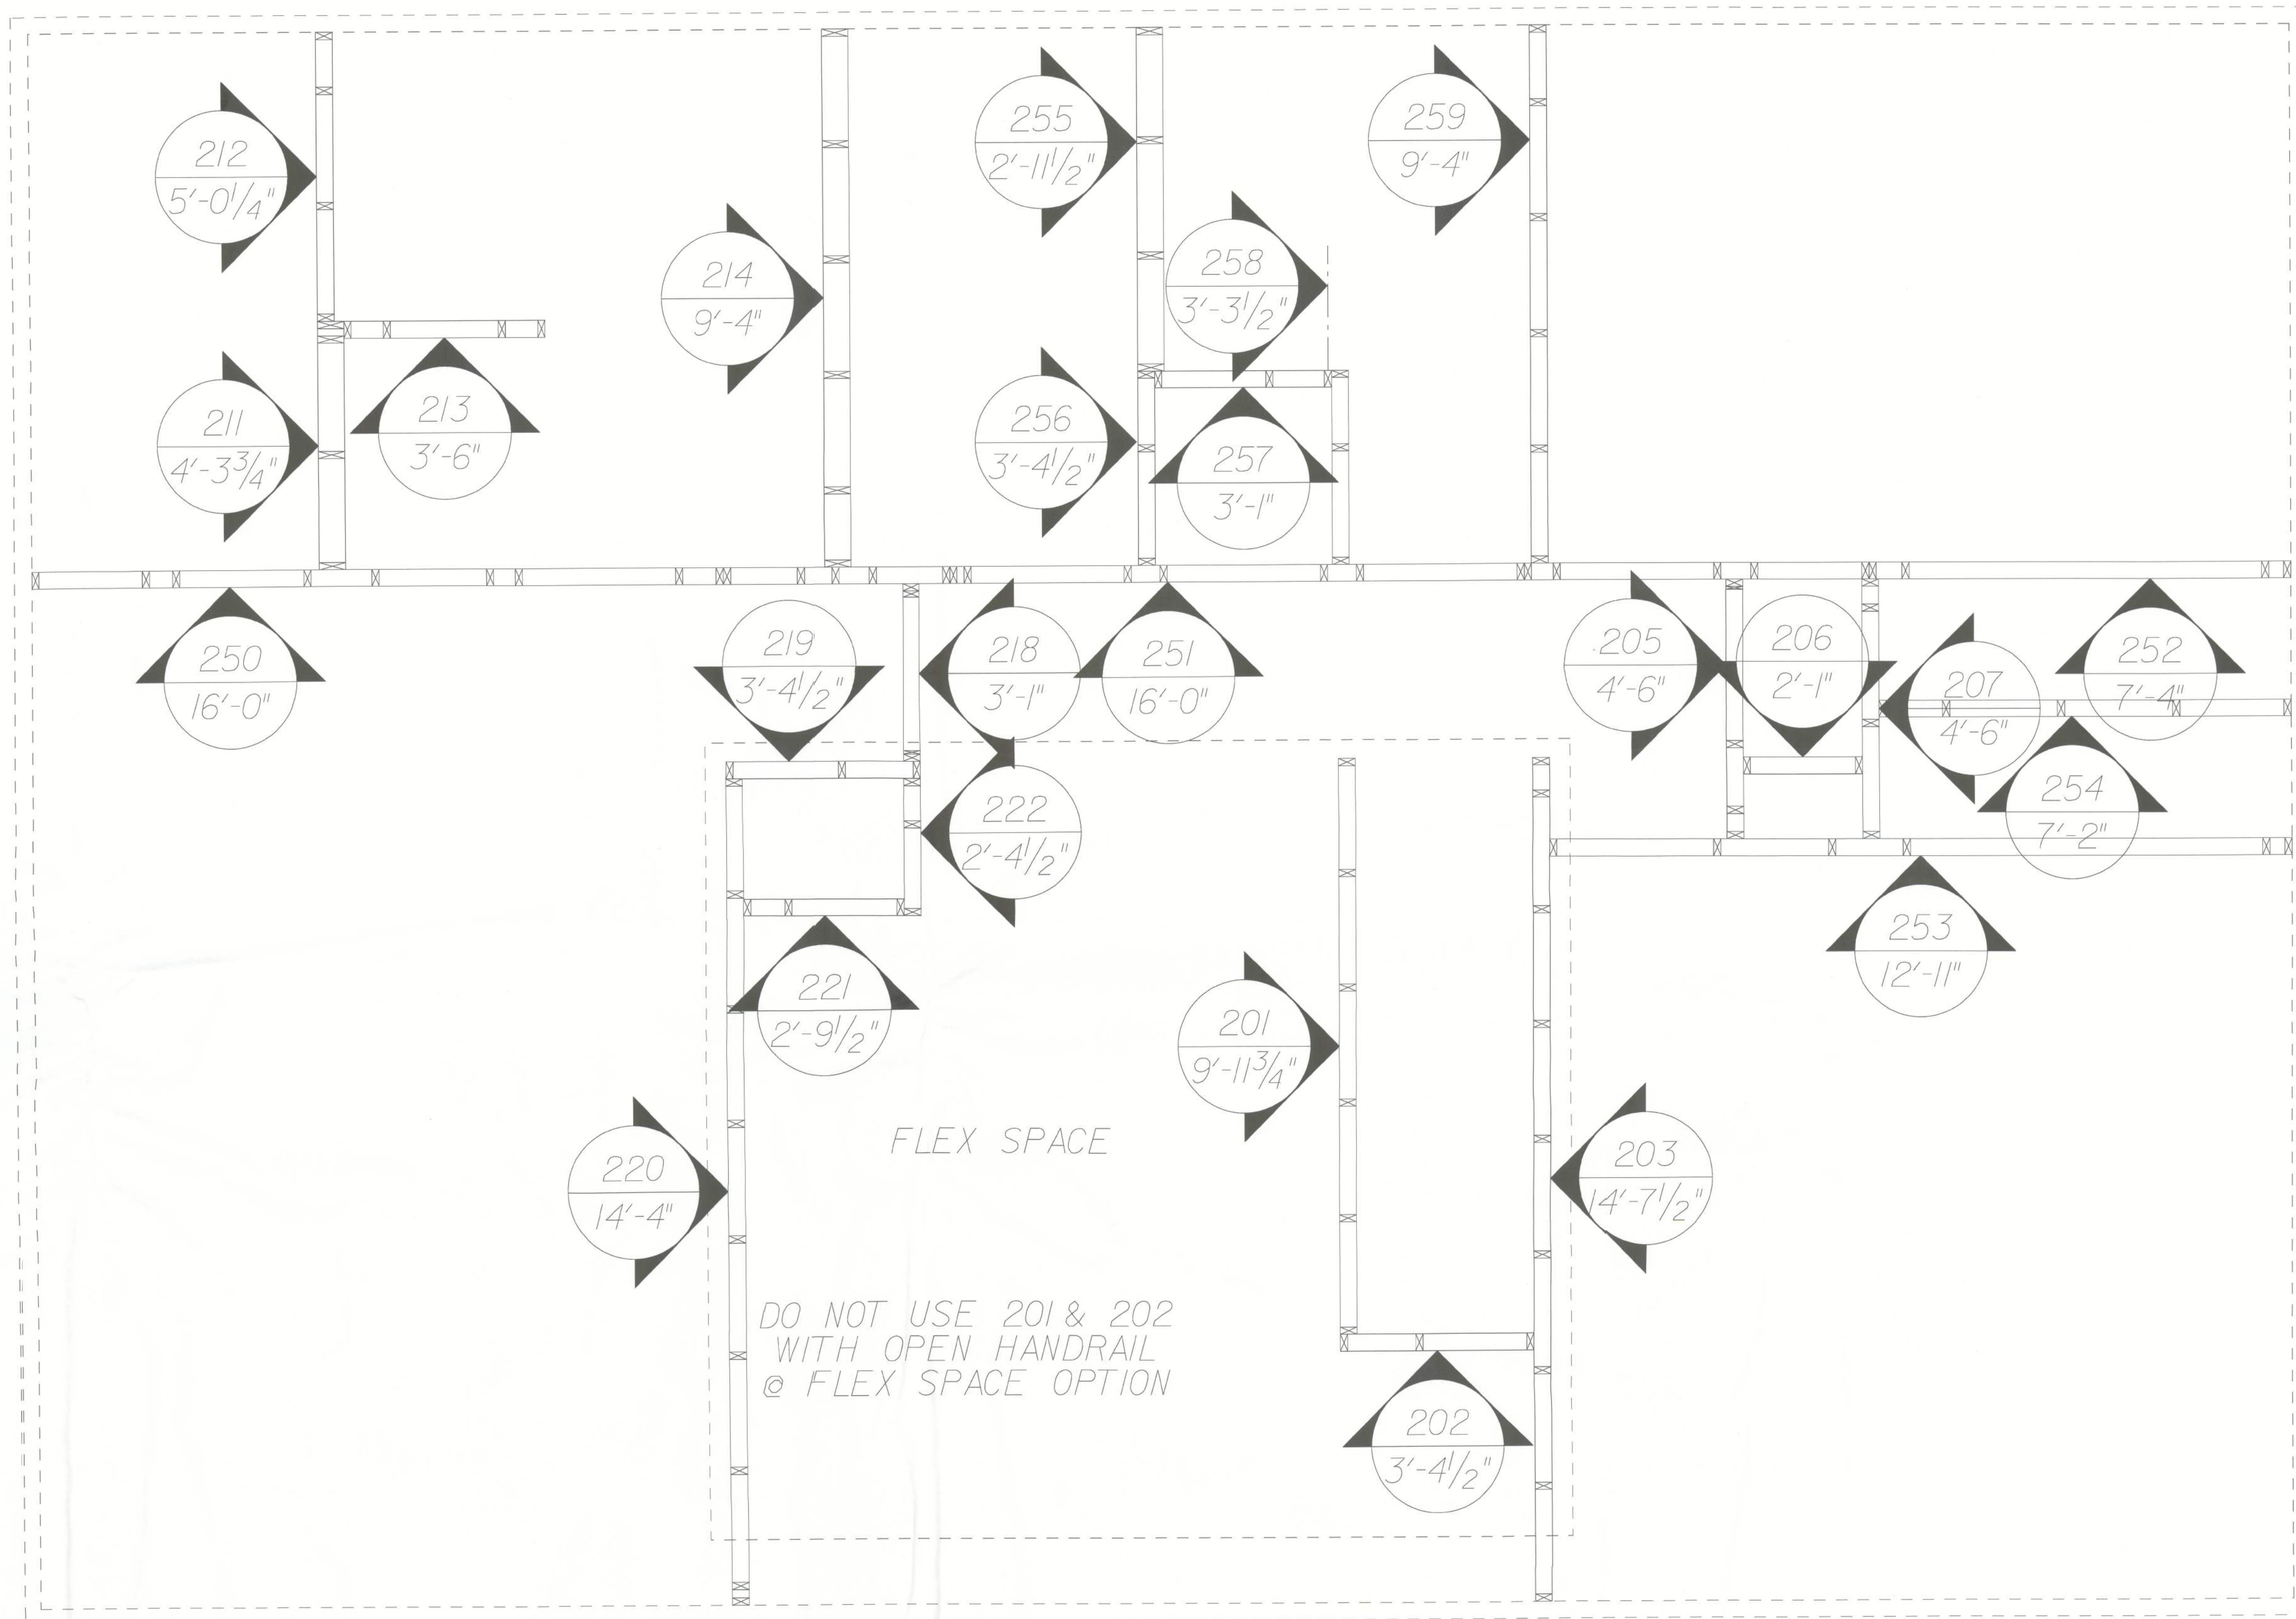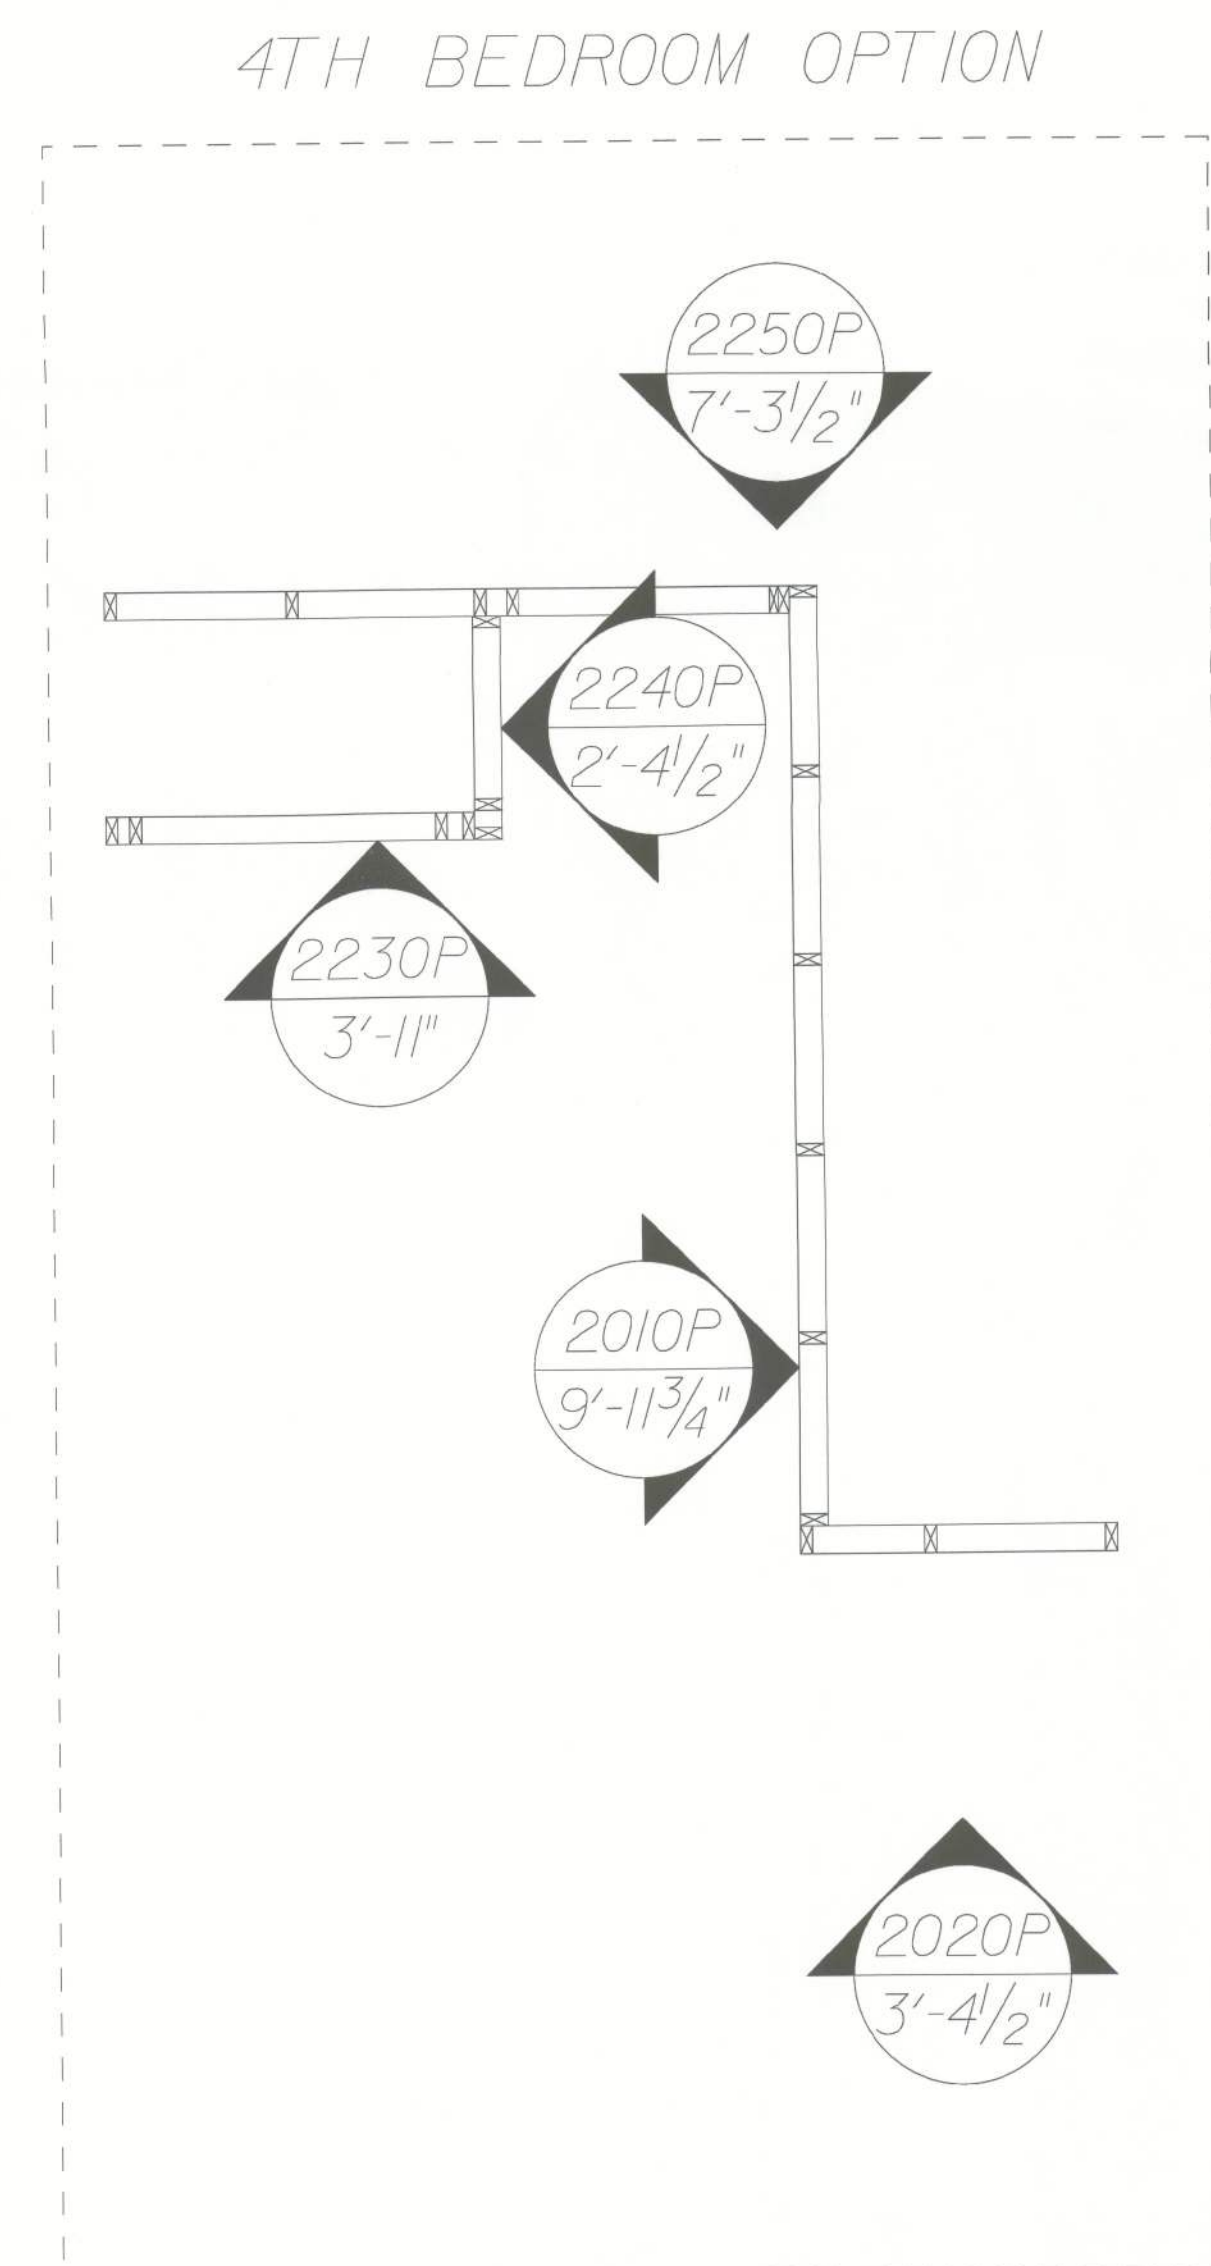

FRONT OF HOUSE


SECOND FLOOR INTERIOR LAUNDRY WALL PANEL LAYOUT

\*\*ALL ELEVATIONS\*\*


|   |                   |
|---|-------------------|
| PRODUCT REL. DATE   |                   |
| REVISIONS:   |                   |
| <b>Maronda Homes</b><br>4005 MARONDA WAY<br>SANFORD, FL 32771<br>(407) 321-0064   |                   |
| FLORIDA:<br>THIS STRUCTURE WAS DESIGNED<br>IN ACCORDANCE AND MEETS THE<br>REQUIREMENTS OF SECTION<br>1303 OF THE FLORIDA BUILDING<br>CODE 2010 - RESIDENTIAL. ALL<br>CONNECTORS HAVE BEEN CHECKED<br>TO WITHSTAND ALL APPLICABLE<br>LOADS EXPOSURE B, ENCLOSED<br>BUILDING AND RISK CATEGORY II. |                   |
| DESIGNED WIND SPEED<br>V <sub>100</sub> = 120 MPH<br>V <sub>50</sub> = 124 MPH   |                   |
| AMERICAN   | WALL PANEL LAYOUT |
| <b>BEDFORD</b><br>2ND FLOOR LAUNDRY<br>DRAWN BY: MKH<br>RELEASE DATE: 06-29-09   |                   |
| SHEET:<br><b>WP3</b>   |                   |

FL\_GSE




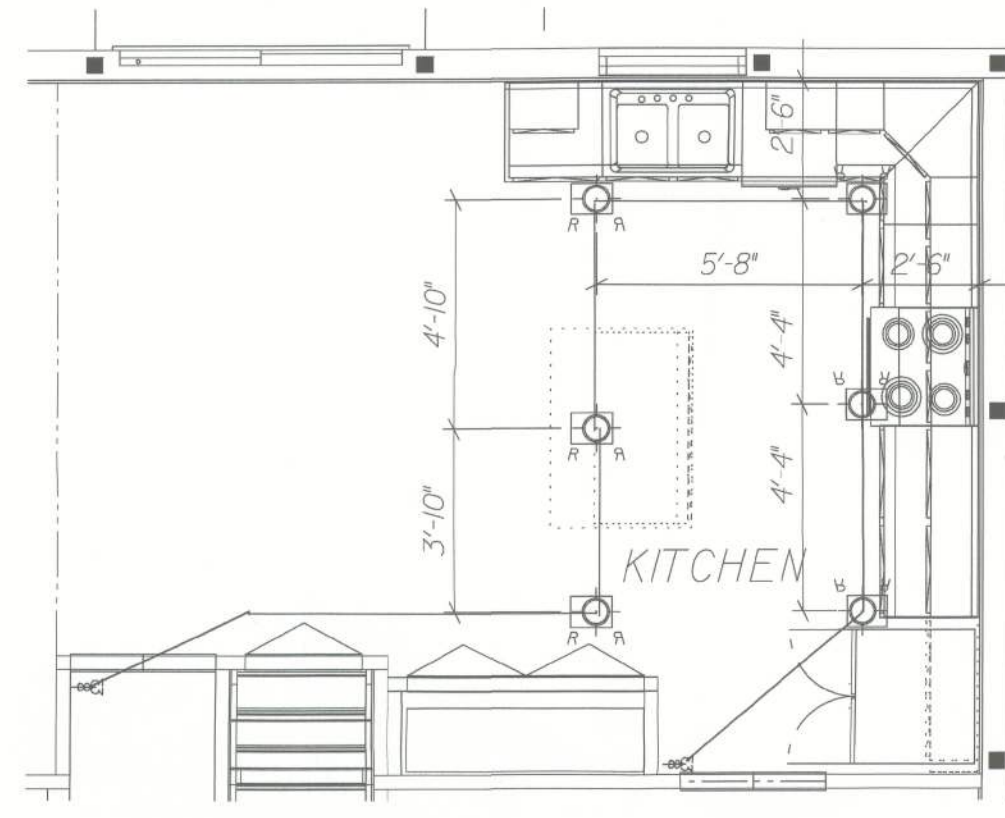

OPT. RECESS LIGHTS

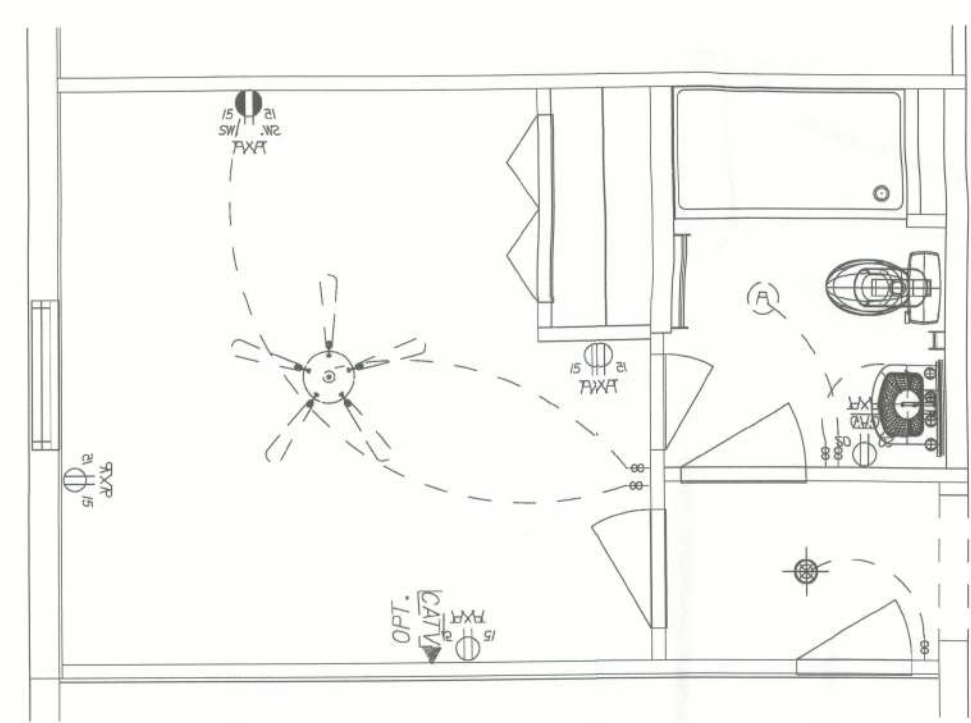

OPT. 1ST FLOOR BEDROOM

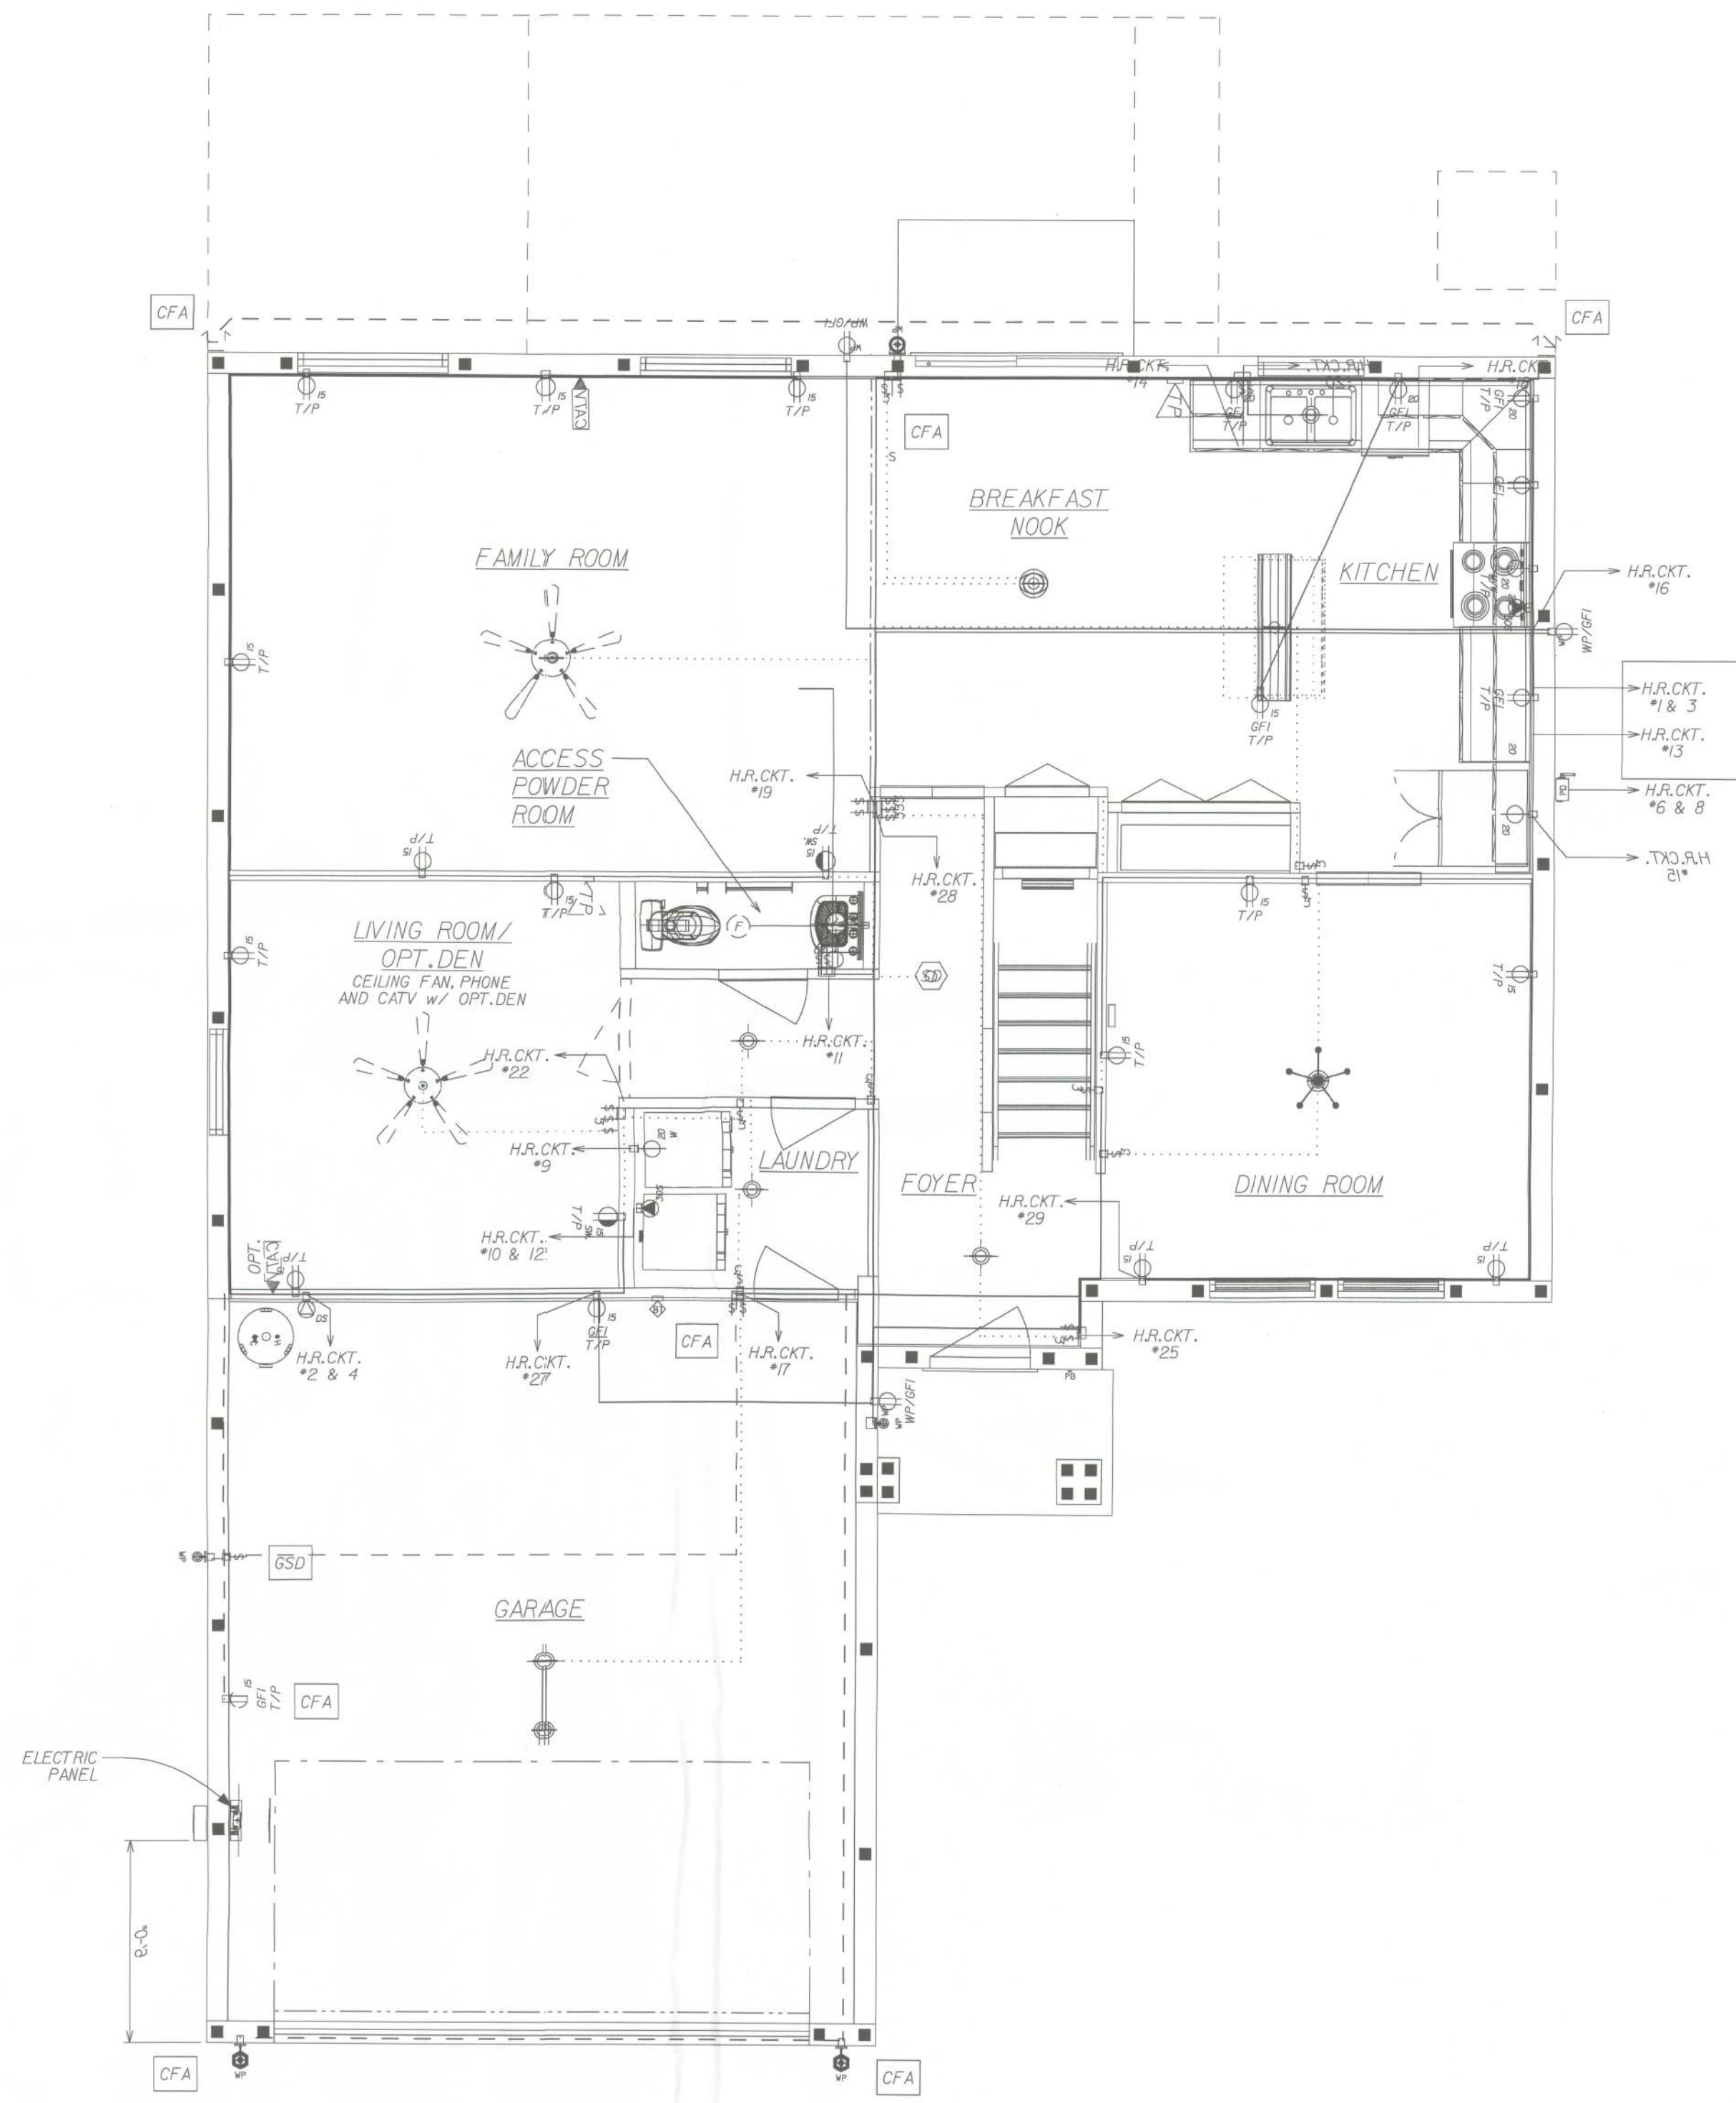

**GENERAL ELECTRICAL NOTES:**  
 CIRCUITRY IS DIAGRAMATIC ONLY. FIELD CONDITIONS MAY CHANGE. ACTUAL INSTALLATION PROVIDE AFCIs (arc-fault circuit interrupters) IN ALL DWELLING UNIT BEDROOMS PER NEC, SECTION 210.12  
 SMOKE DETECTORS ARE INSTALLED PER MFG. INSTRUCTIONS AND NFPA 72. ALL DEVICES SHALL BE INTERCONNECTED WITH BATTERY BACK-UP.  
 FOR INSTALLATION OF GROUND ROD, SEE TYP. CONCRETE-ENCASED ELECTRODE DETAIL SHEET\* FTG

- LIST OF OPTIONS:**
- ☐ CFA OPTIONAL COACH LIGHTS, (2) FLOOD LIGHTS AT REAR AND GARAGE OUTLET  
REVISED 11-18-05
  - ☐ GSD OPTIONAL DOOR LIGHT  
REVISED 11-18-05

**ELECTRICAL SYMBOL LEGEND:**

| REGULAR TEST | REVERSE TEST | DESCRIPTION, Graphic Symbol May Vary From Actual Fixture   |
|--------------|--------------|------------------------------------------------------------|
|              |              | Power Disconnect Switch                                    |
|              |              | Door Bell Chime                                            |
|              |              | Door Bell Buzzer                                           |
|              |              | Ceiling Fan (By Others)                                    |
|              |              | Smoke Detector                                             |
|              |              | Light Fixture Bath                                         |
|              |              | Exterior WP Lamp                                           |
|              |              | Single Pole Switch                                         |
|              |              | Three Way Switch                                           |
|              |              | Single Receptacle                                          |
|              |              | Duplex Receptacle                                          |
|              |              | GFI Receptacle                                             |
|              |              | Switched Receptacle                                        |
|              |              | 220 V. Special Receptacle                                  |
|              |              | Ceiling Ltg. Fixture                                       |
|              |              | Recessed Ltg. Fixture                                      |
|              |              | Exhaust Fan                                                |
|              |              | Cable TV                                                   |
|              |              | Telephone Outlet                                           |
|              |              | Flood Lights                                               |
|              |              | Exhaust Fan / Light Combo                                  |
|              |              | Smoke / Carbon Monoxide Combo                              |
|              |              | 5-Bulb Dining Chandelier                                   |
|              |              | Breakfast Nook Opal Globe                                  |
|              |              | Exterior Overhead Light                                    |
|              |              | Stair Storage 18' Fluorescent or Kitchen Fluorescent Cloud |

**REVISIONS:**


| NO. | DATE     | DESCRIPTION               |
|-----|----------|---------------------------|
| 01  | 03/22/09 | PRODUCT REL. DATE         |
| 02  | 03/22/09 | ADDED 2009 NEC NOTE: CDA. |
| 03  | 05/03/10 | ADDED ELECT FOR DEN OPT.  |
| 04  | 09/21/10 | REV. ADD RECESS LIGHTS    |
| 05  | 07/05/12 | ADDED 1ST FLR BEDROOM     |

**Maronda Homes**  
 4005 MARONDA WAY  
 SANFORD, FL 32771  
 (407) 321-0064

FLORIDA: THIS STRUCTURE WAS DESIGNED IN ACCORDANCE AND MEETS THE REQUIREMENTS OF SECTION 905.0 OF THE FLORIDA BUILDING CODE 2010 - RESIDENTIAL. ALL CONNECTORS HAVE BEEN CHECKED TO WITHSTAND ALL APPLICABLE LOADS EXPOSURE, & ENCLOSED BUILDING AND RISK CATEGORY II.

**DESIGNED WIND SPEED**  
 Vult = 140 MPH  
 Vso3 = 124 MPH

AMERICANA 1st Flr. ELECTRICAL  
**BEDFORD**  
 ELEVATION - A  
 DRAWN BY: C.B.K. GARAGE: LEFT  
 RELEASE DATE: 06/13/08  
 142903

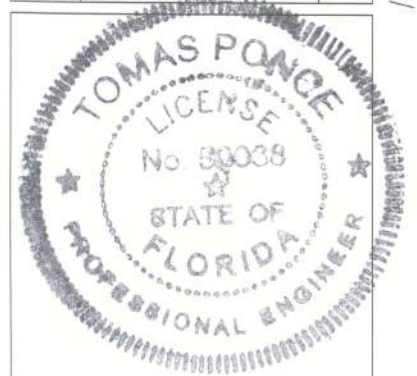


AUG 15 2012  
 Tomas Ponce MSCE, PE  
 FL PE, LIC. #50068

SHEET:  
**ELI**


\* ALL RECEPTACLES IN THIS LAYOUT TO BE TAMPER-PROOF RECEPTACLES \*

PLOT DATE: 05 JUL 2012



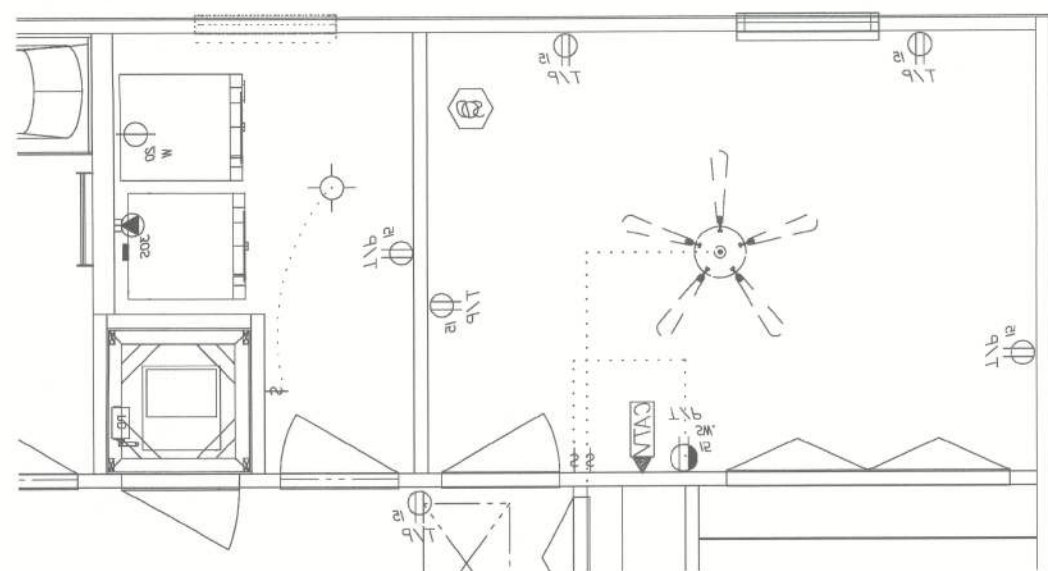

OPT. LAUNDRY ROOM LAYOUT

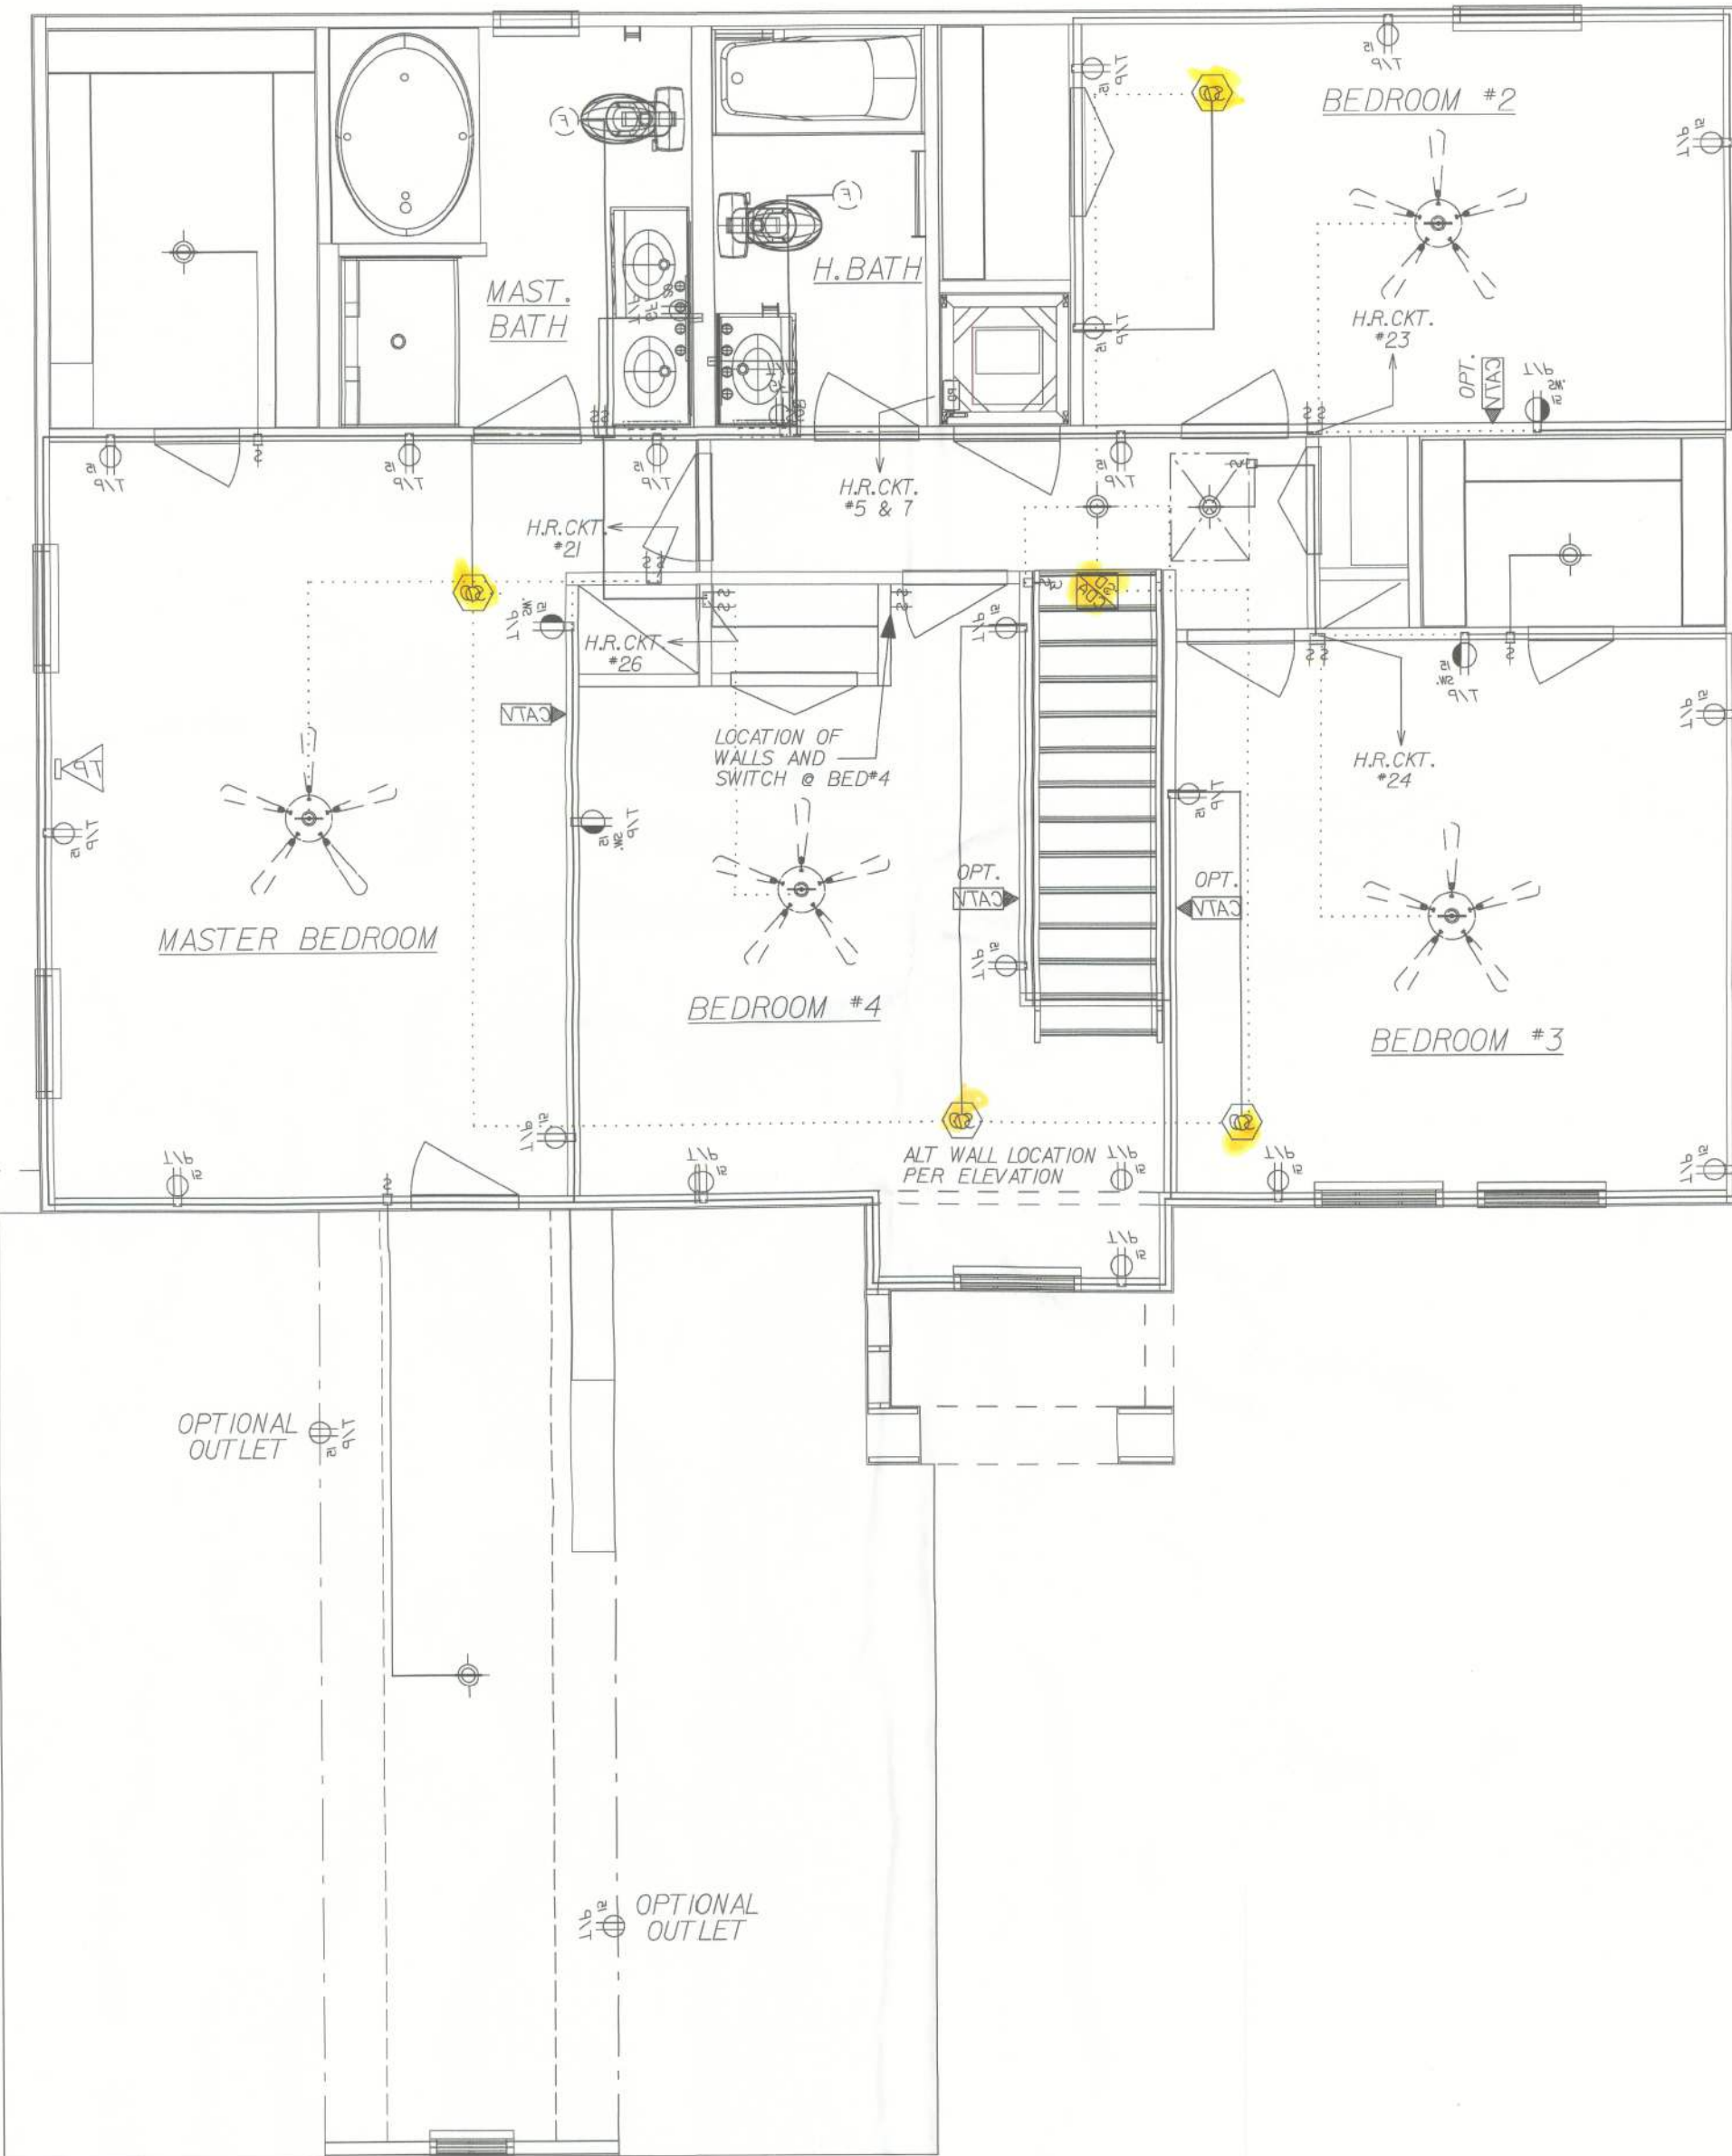

GENERAL ELECTRICAL NOTES:  
CIRCUITRY IS DIAGRAMATIC ONLY. FIELD CONDITIONS MAY CHANGE. ACTUAL INSTALLATION PROVIDE AFCIs (arc-fault circuit interrupters) IN ALL DWELLING UNIT BEDROOMS PER NEC, SECTION 210.12.  
SMOKE DETECTORS ARE INSTALLED PER MFG. INSTRUCTIONS AND NFPA 72. ALL DEVICES SHALL BE INTERCONNECTED WITH BATTERY BACK-UP.  
FOR INSTALLATION OF GROUND ROD, SEE TYP. CONC. ENCASED ELECTRODE DETAIL SHEET\* FIG.

LIST OF OPTIONS:

|     |                                                                   |                  |
|-----|-------------------------------------------------------------------|------------------|
| CFA | OPTIONAL COACH LIGHTS, (2) FLOOD LIGHTS AT REAR AND GARAGE OUTLET | REVISED I-H-B-05 |
| GSD | OPTIONAL DOOR LIGHT                                               | REVISED I-H-B-05 |

ELECTRICAL SYMBOL LEGEND:

| REGULAR TEXT | REVERSE TEXT | DESCRIPTION, Graphic Symbol May Vary From Actual Fixture   |
|--------------|--------------|------------------------------------------------------------|
|              |              | Power Disconnect Switch                                    |
|              |              | Door Bell Chime                                            |
|              |              | Door Bell Buzzer                                           |
|              |              | Ceiling Fan (By Others)                                    |
|              |              | Smoke Detector                                             |
|              |              | Light Fixture Bath                                         |
|              |              | Exterior WP Lamp                                           |
|              |              | Single Pole Switch                                         |
|              |              | Three Way Switch                                           |
|              |              | Single Receptacle                                          |
|              |              | Duplex Receptacle                                          |
|              |              | GFI Receptacle                                             |
|              |              | Switched Receptacle                                        |
|              |              | 220 V. Special Receptacle                                  |
|              |              | Ceiling Ltg. Fixture                                       |
|              |              | Recessed Ltg. Fixture                                      |
|              |              | Exhaust Fan                                                |
|              |              | Cable TV                                                   |
|              |              | Telephone Outlet                                           |
|              |              | Flood Lights                                               |
|              |              | Exhaust Fan / Light Combo                                  |
|              |              | Smoke / Carbon Monoxide Combo                              |
|              |              | 5-Bulb Dining Chandelier                                   |
|              |              | Breakfast Nook Opal Globe                                  |
|              |              | Exterior Overhead Light                                    |
|              |              | Stair Storage 18' Fluorescent or Kitchen Fluorescent Cloud |


| PRODUCT REL. DATE | REVISIONS                             |
|-------------------|---------------------------------------|
| 03-10-09          |                                       |
| 09-18-09          | ADDED 2009 NEC NOTE C.B.K.            |
| 05-19-10          | ADDED OPTIONAL OUTLETS & MASTER BEDRM |

**Maronda Homes**  
4005 MARONDA WAY  
SANFORD, FL 32771  
(407) 321-0064

FLORIDA:  
THIS STRUCTURE WAS DESIGNED IN ACCORDANCE AND MEETS THE REQUIREMENTS OF SECTION R301 OF THE FLORIDA BUILDING CODE 2010 - RESIDENTIAL. ALL CONNECTORS HAVE BEEN CHECKED TO WITHSTAND ALL APPLICABLE LOADS. EXPOSURE IS ENCLOSED BUILDING AND RISK CATEGORY II.

DESIGNED WIND SPEED  
Vult = 160 MPH  
Vssd = 124 MPH

|                        |                     |
|------------------------|---------------------|
| AMERICANA              | 2nd Flr. ELECTRICAL |
| <b>BEDFORD</b>         |                     |
| ELEVATION - A          |                     |
| DRAWN BY: C.B.K.       | GARAGE: LEFT        |
| RELEASE DATE: 06-13-08 |                     |

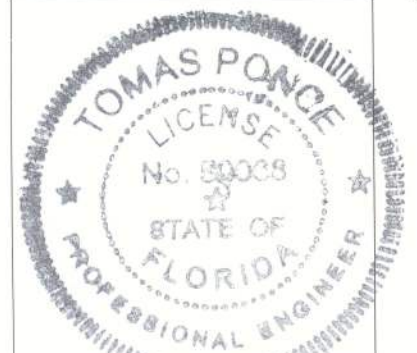



AUG 5 2012  
Tomas Ponce MSCE, PE  
FL. PE., LIC. #50068

SHEET:  
**EL2**


\* ALL RECEPTACLES IN THIS LAYOUT TO BE TAMPER-PROOF RECEPTACLES \*



\* USE WITH 14 SEER EQUIPMENT \*

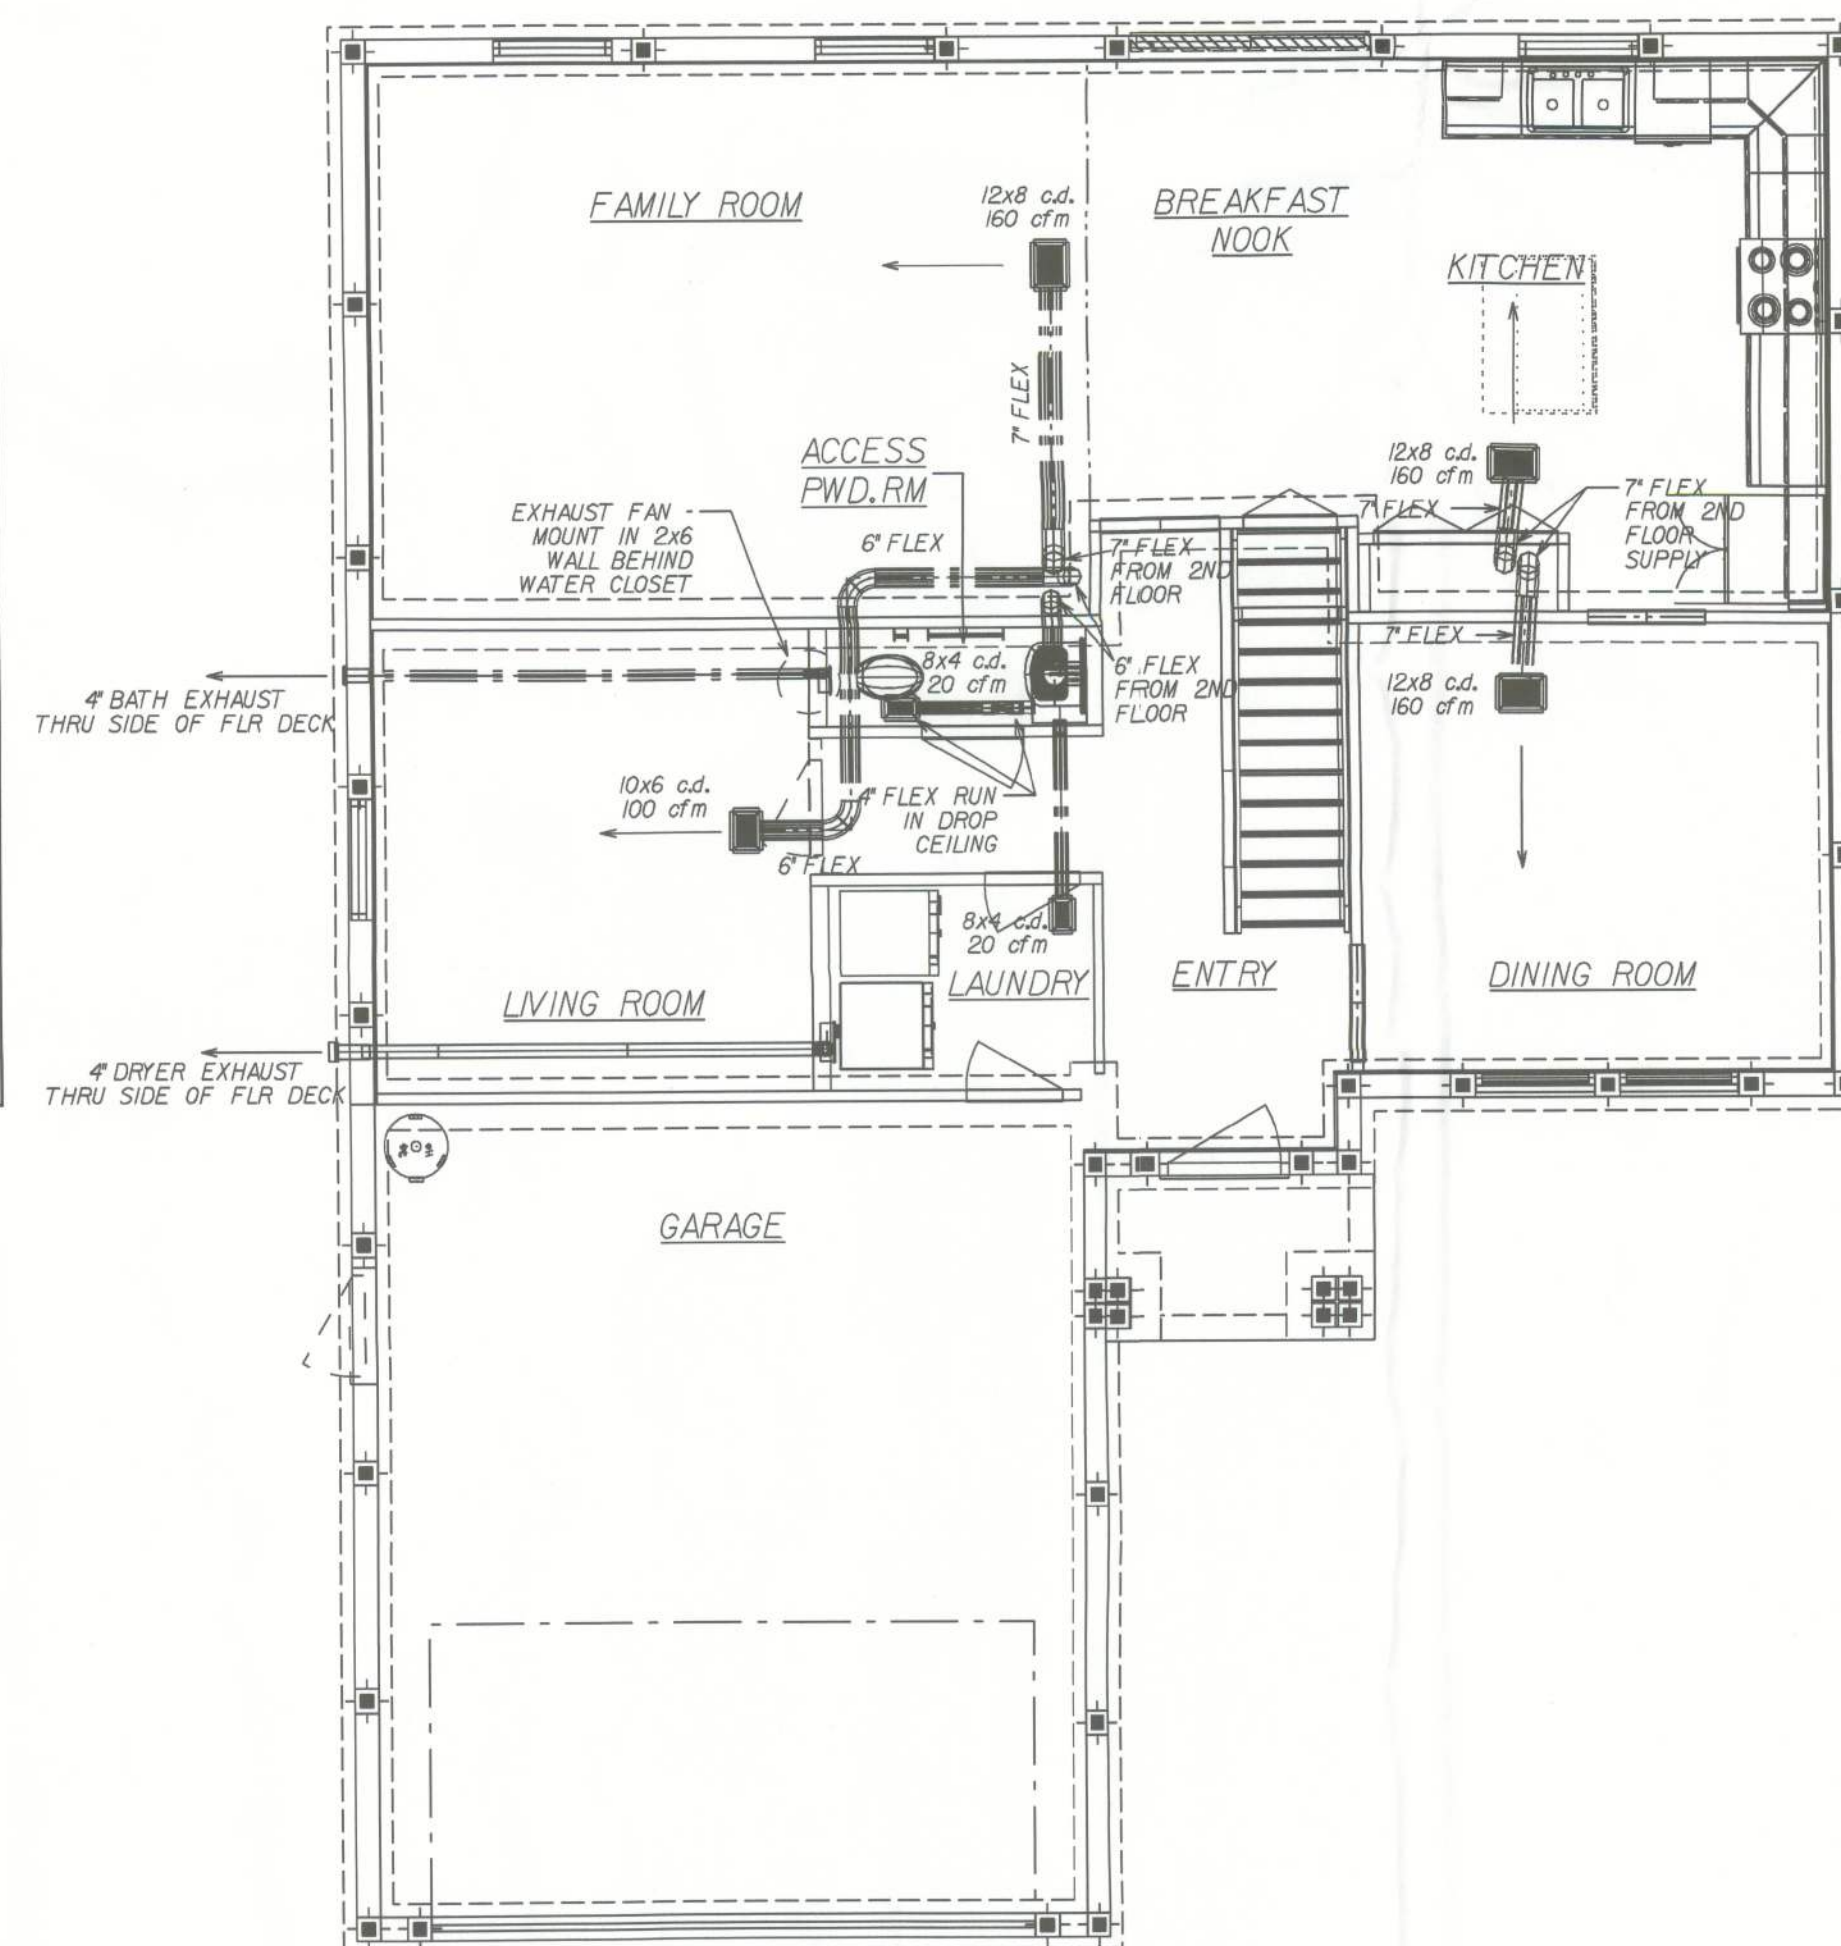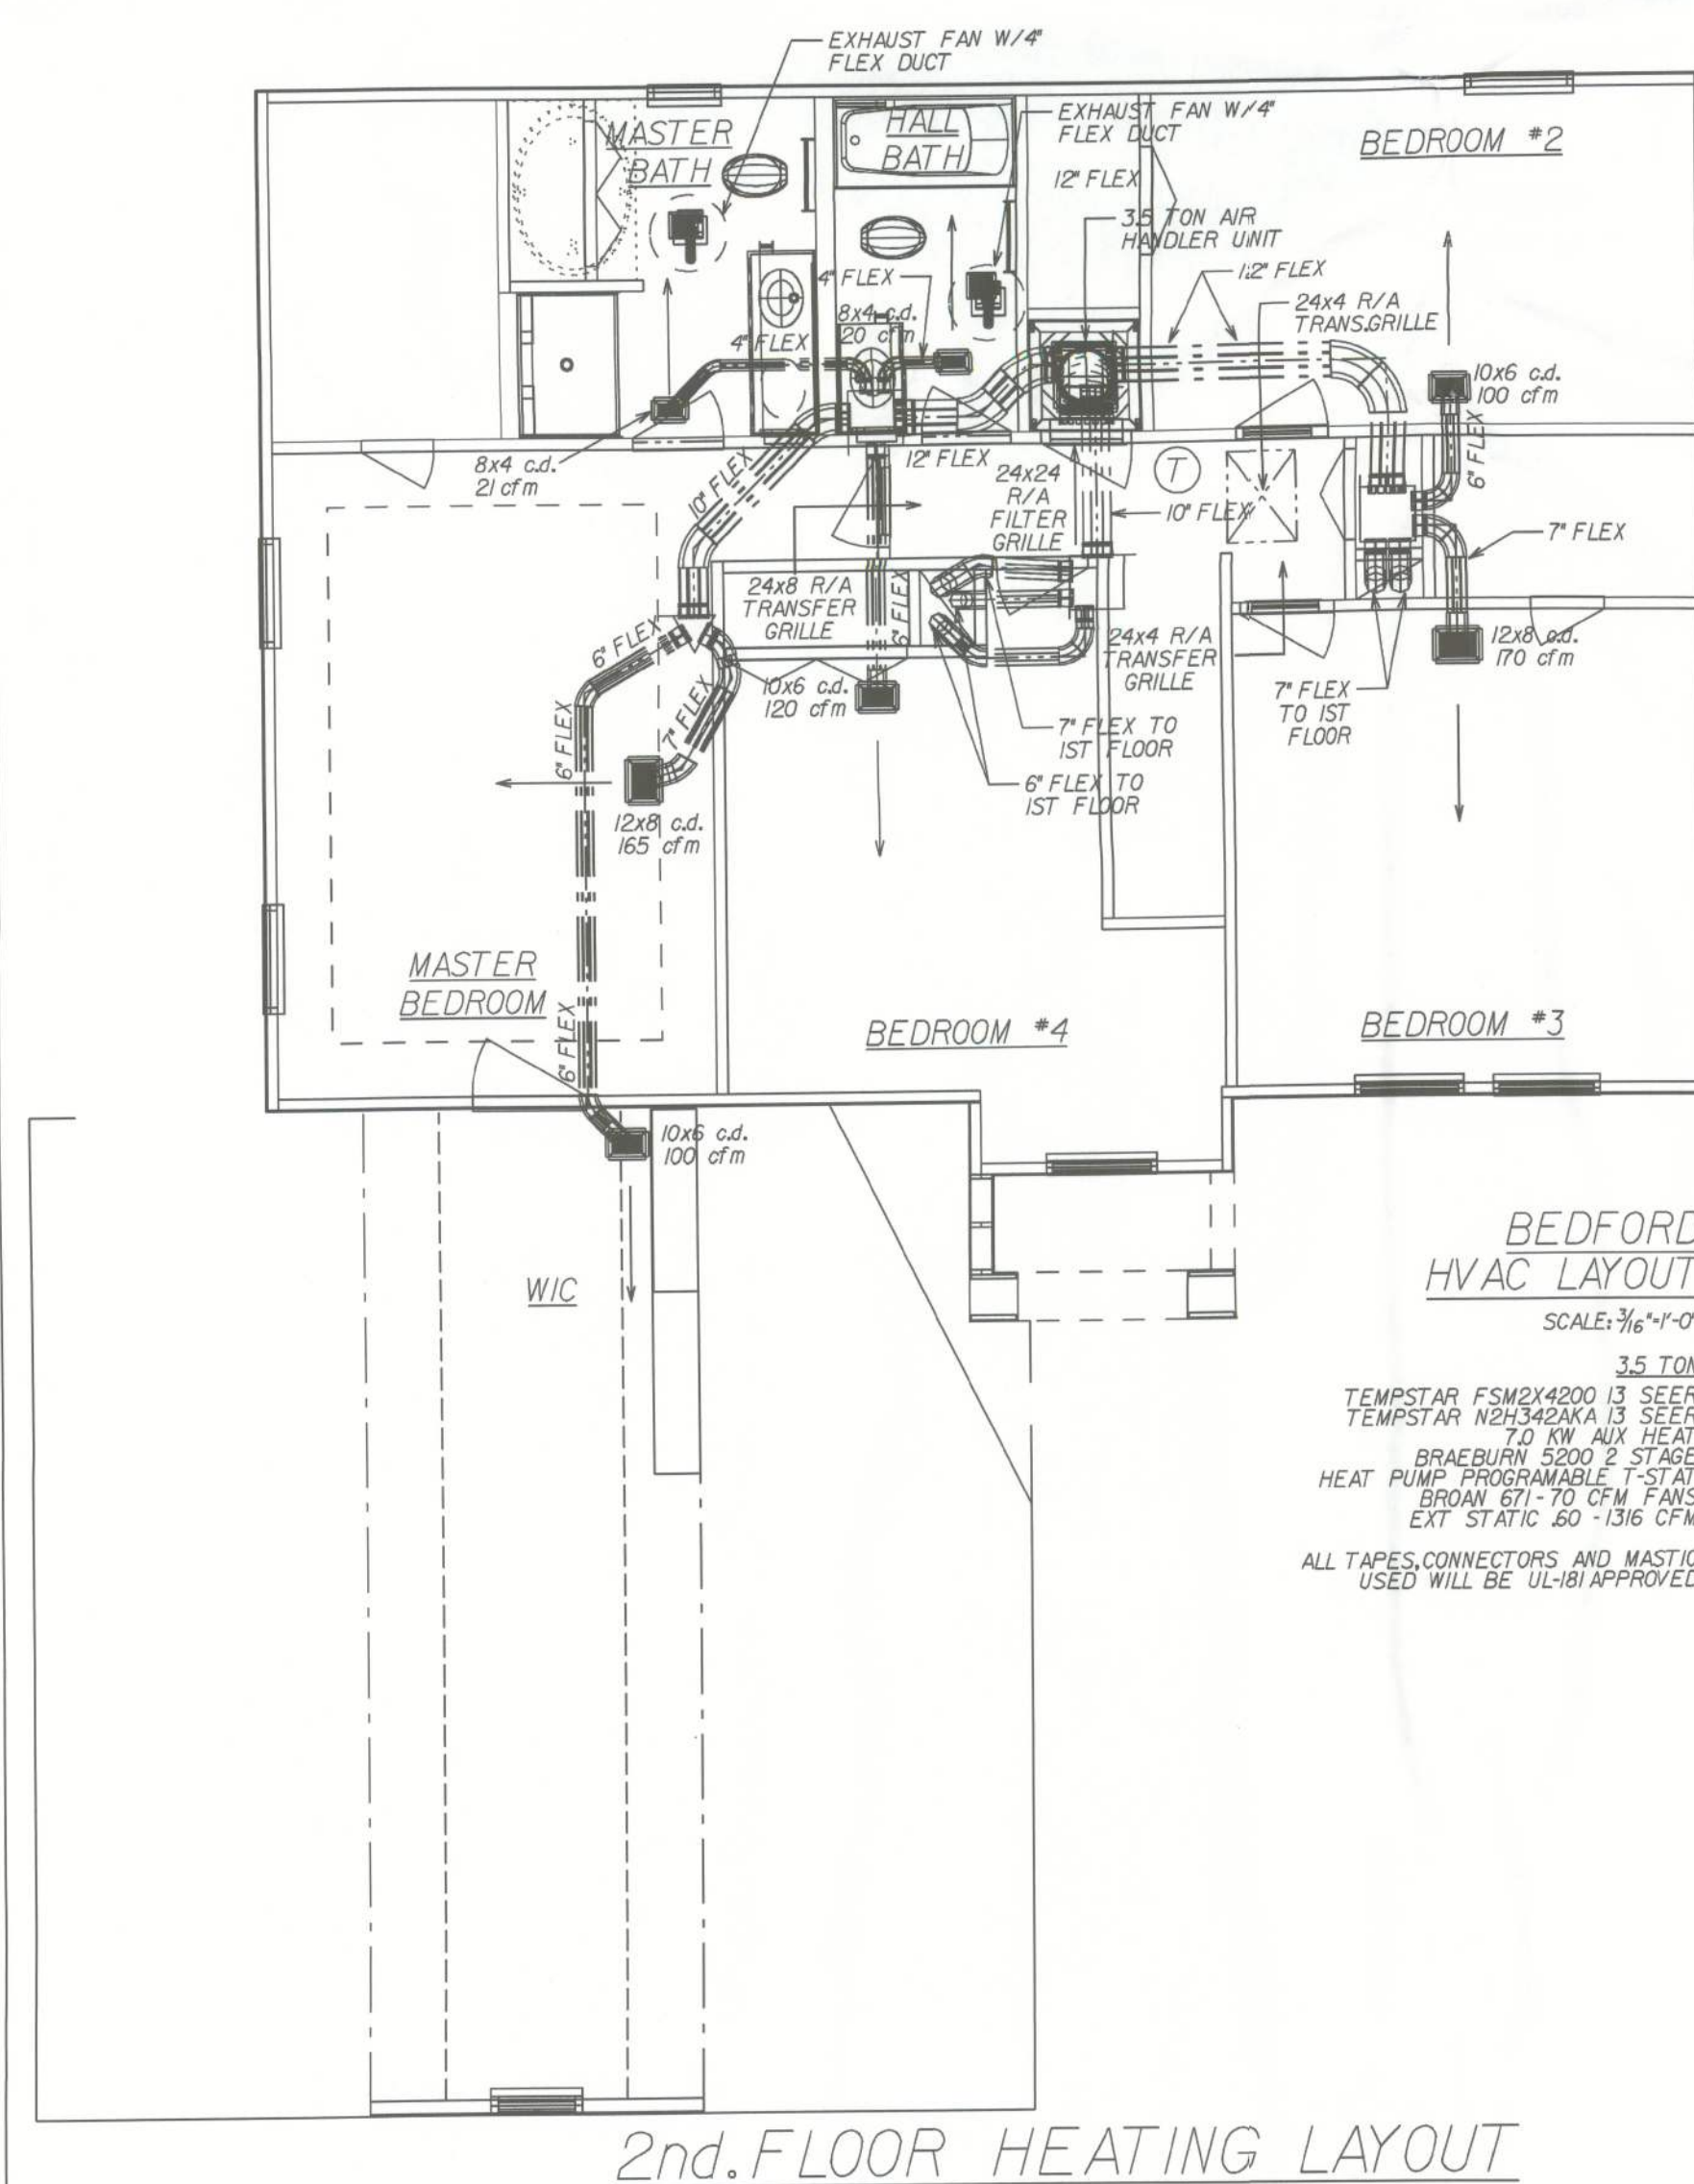

GENERAL MECHANICAL NOTES:  
ALL TAPES, CONNECTORS AND MASTIC USED WILL BE UL-181 APPROVED.  
SEE ELECTRIC PLANS FOR EXHAUST FAN LOCATIONS IN BATH AREAS.  
SEE FLOOR PLAN FOR CLOTHES DRYER VENT LOCATION.  
M16024 BALANCED RETURN AIR TRANSFER GRILLES @ HABITABLE ROOMS SEE DETAIL BELOW:

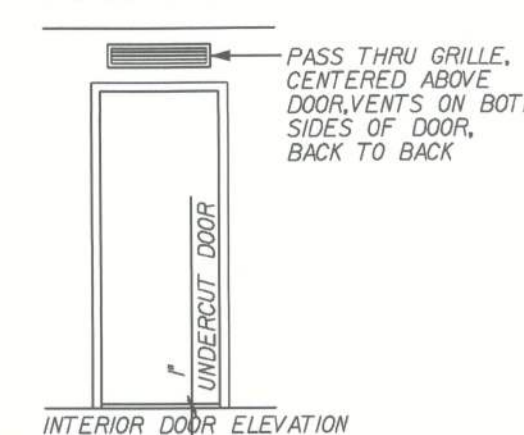

Maronda Homes  
4005 MARONDA WAY  
SANFORD, FL 32771  
(407) 321-0064

FLORIDA: THIS STRUCTURE WAS DESIGNED IN ACCORDANCE AND MEETS THE REQUIREMENTS OF SECTION 3301 OF THE FLORIDA BUILDING CODE 200 - RESIDENTIAL. ALL CONNECTORS HAVE BEEN CHECKED TO WITHSTAND ALL APPLICABLE LOADS EXPOSURE B, ENCLOSED BUILDING AND RISK CATEGORY II.




DESIGNED WIND SPEED  
Vult - 150 MPH  
Vwsd - 124 MPH

AMERICANA REGISTER LAYOUT  
BEDFORD  
DRAWN BY: T.J. TOOMEY  
RELEASE DATE: 07/10/08  
LEFT  
GARAGE:  
1346-02

SHEET:  
HVA



\* USE WITH 14 SEER EQUIPMENT \*

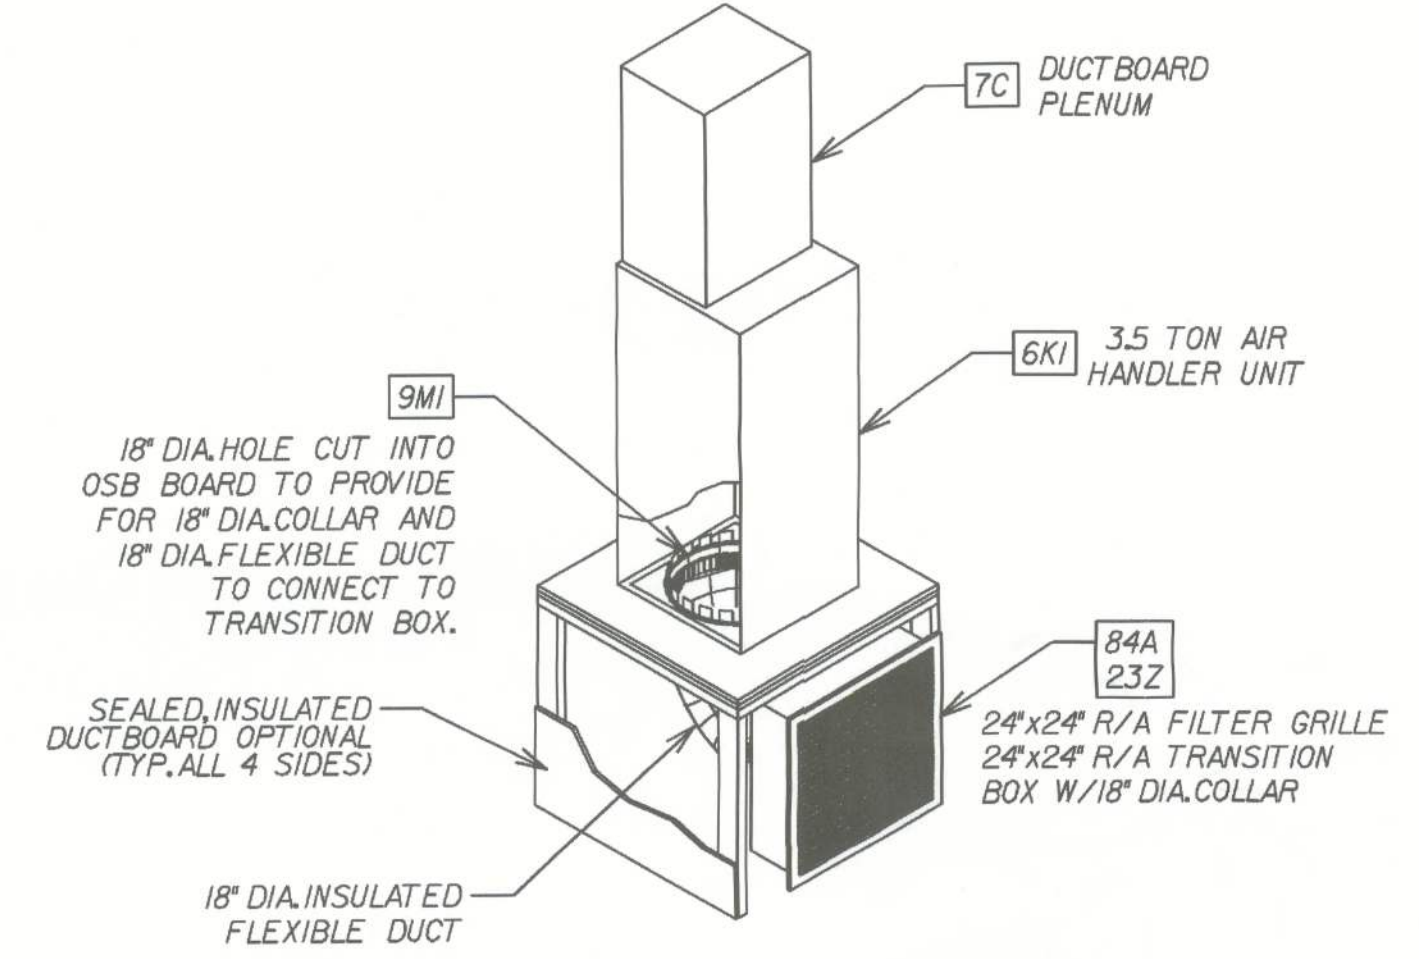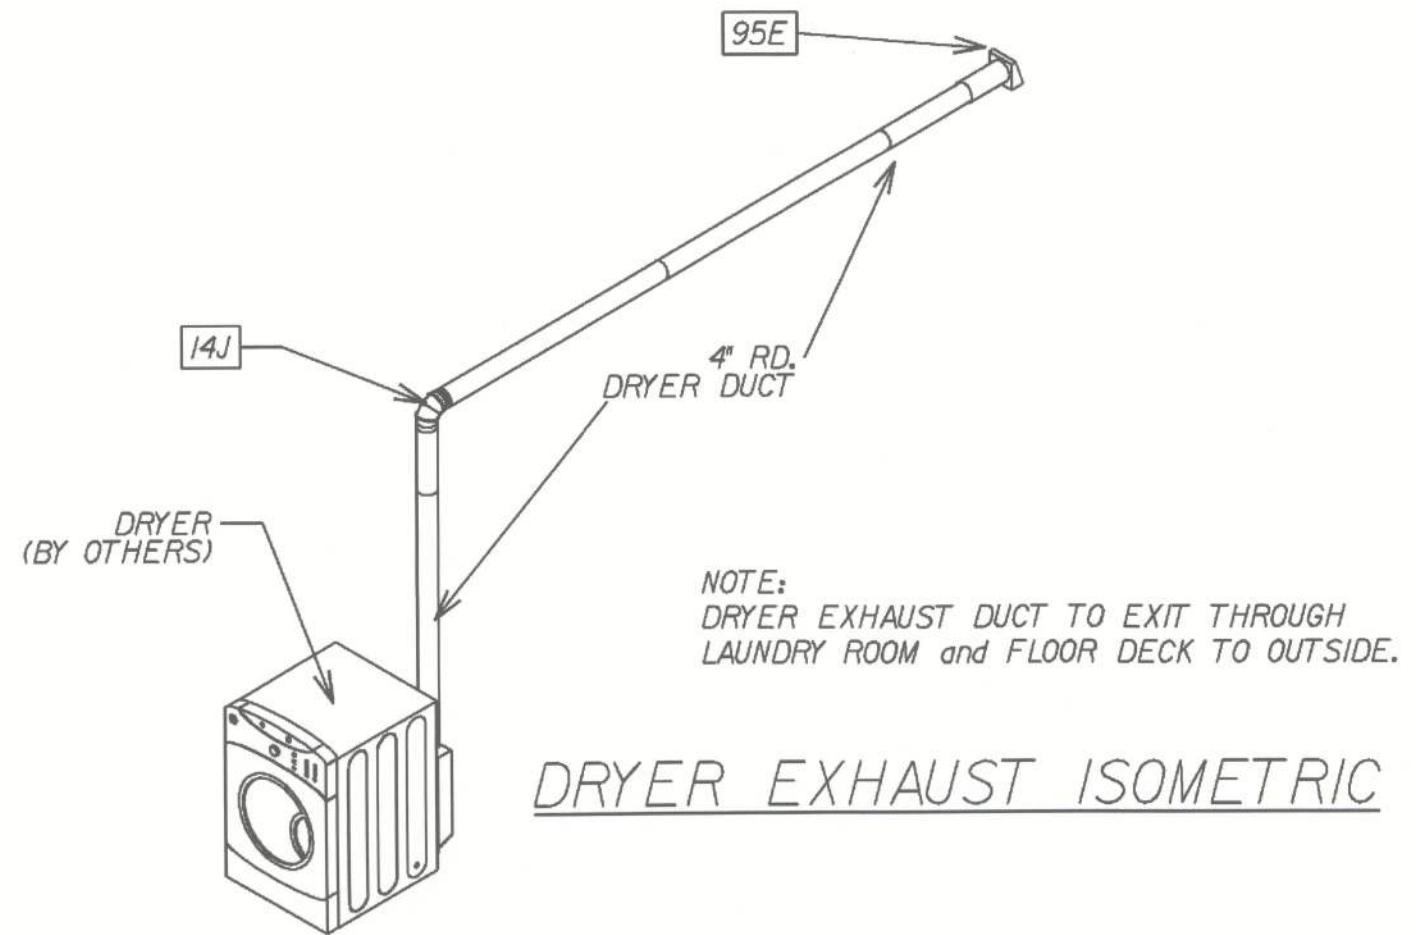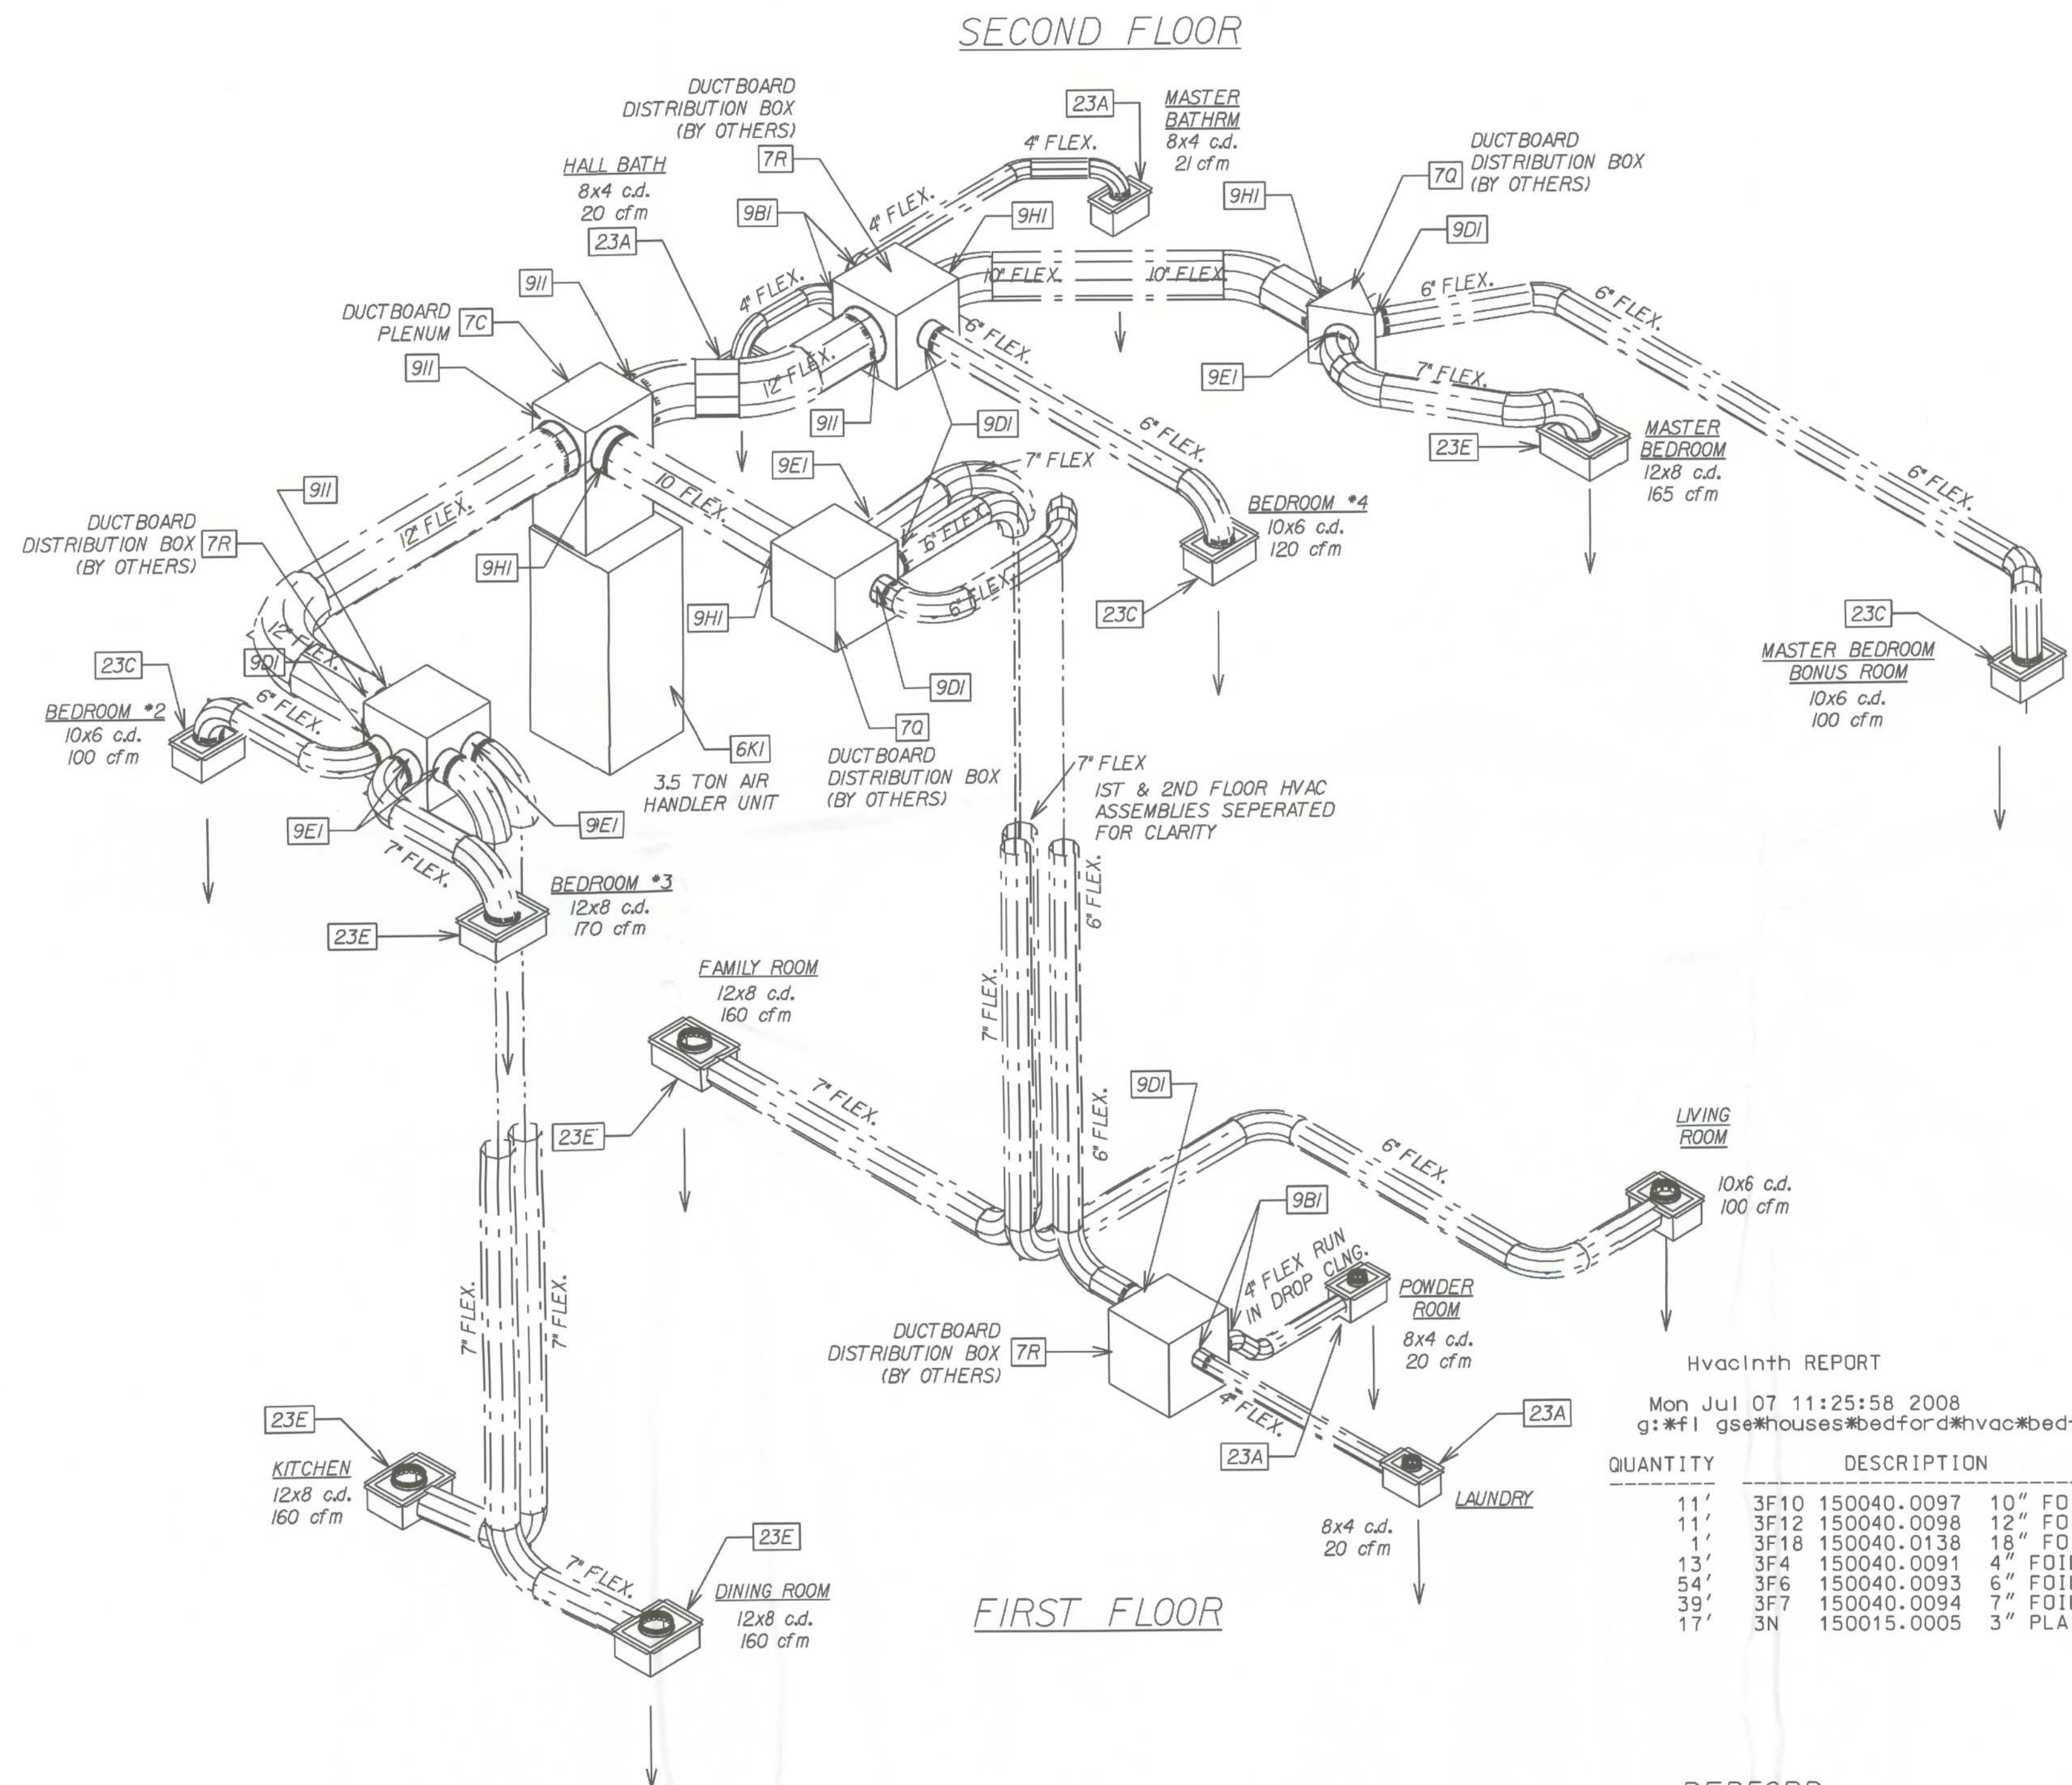

HvacInth REPORT  
Mon Jul 07 11:25:58 2008  
g:\fl gse\houses\bedford\hvac\bedfdh.htg

| QUANTITY | DESCRIPTION                        |
|----------|------------------------------------|
| 11'      | 3F10 150040.0097 10" FOIL FLEX R6  |
| 11'      | 3F12 150040.0098 12" FOIL FLEX R6  |
| 1'       | 3F18 150040.0138 18" FOIL FLEX R6  |
| 13'      | 3F4 150040.0091 4" FOIL FLEX R6    |
| 54'      | 3F6 150040.0093 6" FOIL FLEX R6    |
| 39'      | 3F7 150040.0094 7" FOIL FLEX R6    |
| 17'      | 3N 150015.0005 3" PLAIN FLEX (NIS) |

**BEDFORD  
HVAC ISOMETRIC**

SCALE: 3/16"=1'-0"

3.5 TON  
TEMPSTAR FSM2X4200A 13 SEER  
TEMPSTAR N2H342AKA 13 SEER  
7.0 KW AUX HEAT  
BRAEBURN 5200 2 STAGE  
HEAT PUMP PROGRAMMABLE T-STAT  
BROAN 671-70 CFM FANS  
EXT STATIC .60 -1316 CFM

ALL TAPES, CONNECTORS AND MASTIC  
USED WILL BE UL-181 APPROVED

| hvacitem REPORT                          |             |             |                                             |
|------------------------------------------|-------------|-------------|---------------------------------------------|
| Mon Jul 07 11:25:58 2008                 |             |             |                                             |
| g:\fl gse\houses\bedford\hvac\bedfdh.htg |             |             |                                             |
| QUANTITY                                 | DESCRIPTION |             |                                             |
| 1                                        | 14A         | 150020.0014 | 4" 30 GA. 90 ELBOW                          |
| 2                                        | 1A          | 150020.0013 | 4" 30 GA. PIPE 2'                           |
| 2                                        | 1B          | 150020.0001 | 4" 30 GA. PIPE 2'                           |
| 4                                        | 23A         | 150045.0035 | 8x4 CEILING BOOT W/4" DIA. COLLAR           |
| 4                                        | 23C         | 150045.0036 | 10x6 CEILING BOOT W/6" DIA. COLLAR          |
| 5                                        | 23E         | 150045.0038 | 12x8 CEILING BOOT W/7" DIA. COLLAR          |
| 1                                        | 23Z         | 150045.0046 | 24x24 R/A TRANSITION BOOT W/18" COLLAR      |
| 2                                        | 33A         | 150020.0031 | 4" DIA. END CAP (4EC/422)                   |
| 2                                        | 3F10        | 150040.0097 | 10" FOIL FLEX 45 R6                         |
| 2                                        | 3F12        | 150040.0098 | 12" FOIL FLEX 45 R6                         |
| 1                                        | 3F18        | 150040.0138 | 18" FOIL FLEX 90 R6                         |
| 3                                        | 3F4         | 150040.0091 | 4" FOIL FLEX 45 R6                          |
| 4                                        | 3F4         | 150040.0091 | 4" FOIL FLEX 90 R6                          |
| 3                                        | 3F6         | 150040.0093 | 6" FOIL FLEX 45 R6                          |
| 6                                        | 3F6         | 150040.0093 | 6" FOIL FLEX 90 R6                          |
| 7                                        | 3F7         | 150040.0094 | 7" FOIL FLEX 45 R6                          |
| 7                                        | 3F7         | 150040.0094 | 7" FOIL FLEX 90 R6                          |
| 3                                        | 3N          | 150015.0005 | 3" PLAIN FLEX 45 (NIS)                      |
| 3                                        | 3N          | 150015.0005 | 3" PLAIN FLEX 90 (NIS)                      |
| 1                                        | 6K1         | 150005.0044 | FSU4X4200A 13 SEER 3.5 TON AIR HANDLER UNIT |
| 1                                        | 6Q1         | 150010.0104 | N4H342AKO 13 SEER 3.5 TON CONDENSER         |
| 1                                        | 7C          | 150005.0110 | 19x13x30"H BOX PLENUM                       |
| 1                                        | 7D          | 150040.0118 | DUCT PLENUM TRIANGLE                        |
| 4                                        | 7R          | 150040.0111 | 18" SQUARE DUCT PLENUM                      |
| 2                                        | 81A         | 150055.0041 | 24x4 TRANSFER GRILLE                        |
| 2                                        | 81B         | 150045.0052 | 24x4 TRANSFER GRILLE FRAME                  |
| 1                                        | 81C         | 150055.0078 | 24x8 TRANSFER GRILLE                        |
| 1                                        | 81D         | 150045.0078 | 24x8 TRANSFER GRILLE FRAME                  |
| 1                                        | 84A         | 150055.0032 | 24x24 RETURN AIR FILTER GRILLE              |
| 1                                        | 86A         | 150060.0153 | RECESSED DRYER VENT BOX                     |
| 3                                        | 95A         | 150055.0012 | EXHAUST FAN (696N)                          |
| 1                                        | 95D         | 150020.0011 | 4" Exhaust Vent Cap                         |
| 1                                        | 95E         | 150020.0007 | 4" DRYER VENT                               |
| 2                                        | 95J         | 120010.0011 | 4" ROOF CAP W/DAMPER                        |
| 2                                        | 9B          | 150020.0005 | 4" COLLAR                                   |
| 4                                        | 9B1         | 150040.0075 | 4" K-COLLAR/ROTH (4KC/413)                  |
| 6                                        | 9D1         | 150040.0077 | 6" K-COLLAR/ROTH (6KC/413)                  |
| 5                                        | 9E1         | 150040.0078 | 10" K-COLLAR/ROTH (10KC/413)                |
| 4                                        | 9H1         | 150040.0081 | 12" K-COLLAR/ROTH (12KC/413)                |
| 4                                        | 9I1         | 150040.0082 | 18" K-COLLAR/ROTH (18KC/413)                |
| 1                                        | 9M1         | 150040.0137 | 18" K-COLLAR/ROTH (18KC/413)                |

SHEET:  
**ISO**

|            |                 |          |
|------------|-----------------|----------|
| PRODUCT    | REL DATE        | 03-02-09 |
| REVISIONS: | 1 2 3 4 5 6 7 8 |          |

**Maronda Homes**  
4005 MARONDA WAY  
SANFORD, FL 32771  
(407) 321-0064

FLORIDA:  
THIS STRUCTURE WAS DESIGNED  
IN ACCORDANCE AND MEETS THE  
REQUIREMENTS OF SECTION  
R301 OF THE FLORIDA BUILDING  
CODE 2010: RESIDENTIAL. ALL  
CONNECTORS HAVE BEEN CHECK'D  
TO WITHSTAND ALL APPLICABLE  
LOADS. EXPOSURE B, ENCLOSED  
BUILDING AND RISK CATEGORY II.

DESIGNED WIND SPEED  
Vult - 160 MPH  
Vasd - 124 MPH


|                       |                |                        |              |
|-----------------------|----------------|------------------------|--------------|
| AMERICANA             | HVAC ISOMETRIC | BEDFORD                | GARAGE: LEFT |
| DRAWN BY: T.J. TOOMEY |                | RELEASE DATE: 07/10/08 |              |



# COMPLETE SANITARY PLUMBING DIAGRAM:

UNDERGROUND DRAINLINES SHOWN  
DOTTED, SEE SHEET \* FPI FOR  
LOCATION, SIZE, AND CONNECTIONS.


ABOVE SLAB DRAINLINES SHOWN  
SOLID, SEE SHEET \* ISO-P FOR  
LOCATION, SIZE & CONNECTIONS

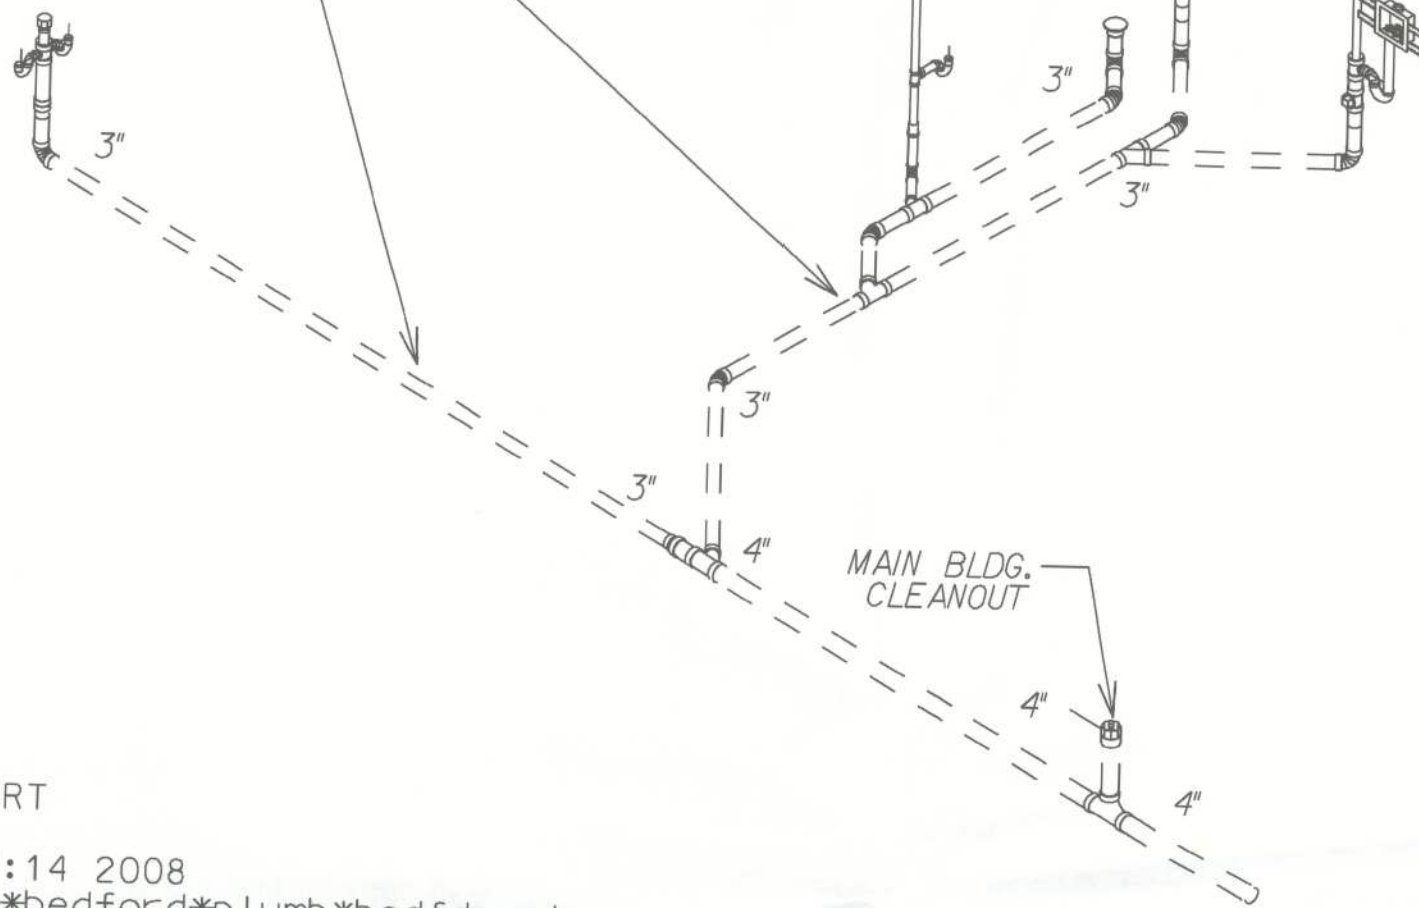

plumitem REPORT

Mon Jun 30 13:07:14 2008  
g:\*f1 gse\*houses\*bedford\*plumb\*bedfdp.plm

| QUANTITY | DESCRIPTION                                             |
|----------|---------------------------------------------------------|
| 9        | 14B 130005.0013 1.5" PVC 90 ELBOW                       |
| 1        | 14C 130005.0041 2" PVC 90 ELBOW                         |
| 3        | 14D 130005.0066 3" PVC 90 ELBOW                         |
| 1        | 15B 130005.0015 1.5" PVC 90 ST. ELBOW                   |
| 1        | 18C 130005.0053 2" PVC 45 WYE                           |
| 3        | 18E 130005.0076 3" PVC 45 WYE                           |
| 2        | 1B 130005.0099 4"x3" CLOSET FLANGE                      |
| 1        | 20A 130005.0262 3" PVC 45 ST. WYE                       |
| 1        | 20C 130005.0264 3"x3"x2" PVC 45 ST. WYE                 |
| 2        | 21C 130005.0039 2" PVC 45 ELBOW                         |
| 3        | 21D 130005.0064 3" PVC 45 ELBOW                         |
| 1        | 22C 130005.0040 2" PVC 45 ST. ELBOW                     |
| 2        | 22D 130005.0065 3" PVC 45 ST. ELBOW                     |
| 7        | 23B 130005.0024 1.5" PVC TEE                            |
| 1        | 23G 130005.0029 2"x1.5"x1.5" PVC TEE                    |
| 2        | 23I 130005.0034 2"x2"x1.5" PVC TEE                      |
| 1        | 23K 130005.0056 3"x3"x1.5" PVC TEE                      |
| 1        | 23L 130005.0062 3"x3"x2" PVC TEE                        |
| 3        | 26E 130005.0132 3"x3"x1.5"x1.5" DOUBLE TEE              |
| 2        | 28C 130005.0070 3" TEST TEE W/CO PLUG                   |
| 1        | 2C 130005.0043 2" PVC COUPLING                          |
| 1        | 2D 130005.0033 2x1.5 PVC REDUCER COUPLING               |
| 1        | 2E 130005.0068 3" PVC COUPLING                          |
| 1        | 3B 130035.0149 4"x3" ADJUSTABLE FITTING CLOSET FLANGE   |
| 1        | 46C 130050.0028 3" NEOPRENE ROOF FLASHING               |
| 2        | 4B 130005.0032 2x1.5 FTG FL BUSHING                     |
| 1        | 4C 130005.0054 3x1.5 FTG FL BUSHING                     |
| 3        | 4D 130005.0059 3x2 FTG FL BUSHING                       |
| 1        | 620A 130035.0027 2" WMOB QUADTRO LAUNDRY BOX #38531     |
| 1        | 670A 130005.0105 1 1/2" WATCO TUB OVERFLOW ASSEMBLY     |
| 1        | 670B 130005.0105 1 1/2" WATCO ST. TUB OVERFLOW ASSEMBLY |
| 1        | 6B 130005.0046 2" P-TRAP                                |
| 1        | 6B 130005.0046 2" P-TRAP PartA                          |
| 1        | 6B 130005.0046 2" P-TRAP PartB                          |
| 2        | 6B 130005.0046 2" P-TRAP                                |
| 6        | 6D 130005.xxxx 1.5"x1.5" P-TRAP W/UNION JT              |
| 1        | 7A 130005.0160 1.25-2" STUDOR MINI-VENT                 |
| 1        | 8B 130005.0037 2" PVC 22.5 ELBOW                        |

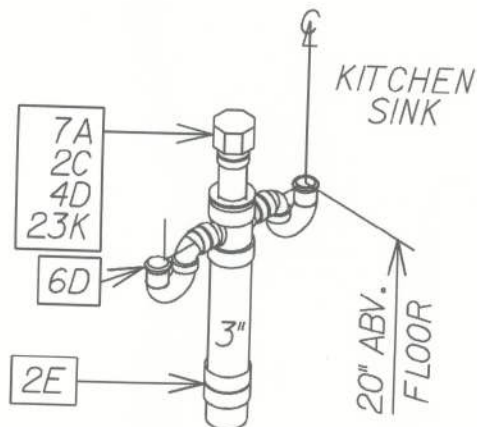

KITCHEN

FIN. FLOOR SLAB

PlumInth REPORT

Mon Jun 30 13:07:14 2008  
g:\*f1 gse\*houses\*bedford\*plumb\*bedfdp.plm

| QUANTITY | DESCRIPTION             |
|----------|-------------------------|
| 79'      | 130005.0023 1.5" PIPE   |
| 12'      | 130005.0047 2" PVC PIPE |
| 44'      | 130005.0072 3" PVC PIPE |



MAIN BATH ROOM



**Project Name:** \_\_\_\_\_ **Permit #** \_\_\_\_\_

**Project Address:** \_\_\_\_\_

| Category/Subcategory     | Manufacturer                            | Product Description                                                     | Limitation of Use   | APPROVAL #                                       | Design Pressures                                             |
|--------------------------|-----------------------------------------|-------------------------------------------------------------------------|---|--------------------------------------------------|--------------------------------------------------------------|
| <b>A. EXTERIOR DOORS</b> |                                         |                                                                         |   |                                                  |                                                              |
| 1. Swinging              | Plastpro Inc. /<br>Nanya Plastics Corp. | Fiberglass Dr Single                                                    | Evaluated for use in locations adhering to the Florida Building Code and where pressure requirements as determined by ACSE 7 Minimum Design Loads for Building and Other Structures. | FL 15213.1                                       | +65 / -70                                                    |
|                          |                                         | Fiberglass Dr w/ Sidelite                                               |   | FL 15213.4                                       | +50 / -50                                                    |
|                          |                                         | Fiberglass Dr w/ Dbl Sidelites                                          |   | FL 15213.5                                       | +50 / -50                                                    |
|                          |                                         | Fiberglass Dr Single Glazed                                             |   | FL 15215.1                                       | +50 / -50                                                    |
|                          |                                         | Fiberglass DBL Fr Dr Glazed                                             |   | FL 15215.4                                       | +50 / -50                                                    |
| 2. Sliding               | MI Windows & Doors                      | 420/430/440 Aluminum Sliding Glass Door                                 | Windows have not been evaluated for use in High Velocity Hurricane Zones.   | FL 11956                                         | <b>+35 /-35</b>                                              |
| 3. Sectional             |                                         |                                                                         |   |                                                  |                                                              |
| 4. Roll up               | Wayne Dalton Corp.                      | Garage Doors<br>10'-16'<br>9100 / 5120<br>8' - 9'<br>10'-16'<br>8' - 9' | As indicated in evaluation report and installation drawings. Not to be used in HVHZ.                                                                                                 | FL 9174.3<br>FL 9174.1<br>FL 9174.6<br>FL 9174.5 | +25.9 /-28.8<br>+26.9 /-30.8<br>+39.2 /-43.7<br>+43.2 /-49.6 |
| <b>B. WINDOWS</b>        |                                         |                                                                         |   |                                                  |                                                              |
| 1. Single hung           | MI Windows & Doors                      | Series 740/3740                                                         | 53" x 76"Max Windows have not been evaluated for use in High Velocity Hurricane Zones.                                                                                               | FL 11827                                         | +45 / -45                                                    |

| Category/Subcategory       | Manufacturer                                                                  | Product Description                                                                                           | Limitation of Use   | APPROVAL #                                           | Design Pressures           |
|----------------------------|-------------------------------------------------------------------------------|---|---|------------------------------------------------------|----------------------------|
| 2. Horizontal slider       | MI Windows & Doors                                                            | Series 188   | 62"x 73"OX Max Windows have not been evaluated for use in High Velocity Hurricane Zones.                                                                                             | FL 15351-R1                                          | +55 /-55                   |
| 5. Fixed                   | MI Windows & Doors                                                            | Series 740/3740                                                                                               | 73"x71"Max Windows have not been evaluated for use in High Velocity Hurricane Zones.                                                                                                 | FL 11825                                             | +45 / -45                  |
| 7. Pass-through            |                                                                               |   |   |                                                      |                            |
| 8. Projected               |                                                                               |   |   |                                                      |                            |
| 9. Mullion                 | MI Windows & Doors                                                            | Mullion: 5764<br>5765<br>5766A<br>5767                                                                        | Evaluated for use in locations adhering to the Florida Building Code and where pressure requirements as determined by ACSE 7 Minimum Design Loads for Building and Other Structures. | FL 15353.3<br>FL 13402.2<br>FL 15353.6<br>FL 15353.7 | N/A                        |
| 10. Wind breaker           |                                                                               |   |   |                                                      |                            |
| 11. Dual action            |                                                                               |   |   |                                                      |                            |
| 12. Other                  |                                                                               |   |   |                                                      |                            |
| <b>C. PANEL WALL</b>       |                                                                               |   |   |                                                      |                            |
| 1. Siding                  | James Hardie Building Products, Inc.<br><br>CertainTeed Corp. siding Products | HardiePlank Lap Siding<br>HardieShingle Siding (Cem<br>plank fiber-cement siding)<br>CertainTeed Vinyl Siding | Approved for use in HVHZ and outside HVAZ. Impact resistant<br><br>Not approved for use in HVHZ. Used for exterior cladding only.                                                    | FL 13192<br><br>FL 1573                              | N/A<br>N/A<br><br>+N/A/-91 |
| 2. Soffit                  | ALUMINUM COILS INC.                                                           | 16" FULL VENT                                                                                                 | For use as soffit only. Not for use in HVHZ.   | FL 12194-R1                                          | +48.0/64.2                 |
| <b>D. ROOFING PRODUCTS</b> |                                                                               |   |   |                                                      |                            |
| 1. Asphalt shingles        | Owens Corning<br><br>Certain Teed Corp.                                       | Asphalt Shingle<br><br>Asphalt Shingle                                                                        | This Approval not for use in the HVHZ. All FBC sections that apply to counties except Broward and Miami-Dade Must be followed.                                                       | FL 10674-R6<br><br>FL 5444-R4                        | N/A<br><br>N/A             |
| 2. Concrete Roof Tile      | Entegra Roof Tile Inc                                                         | Concrete Roof Tile                                                                                            | This Approval not for use in the HVHZ. All FBC sections that apply to counties except Broward and Miami-Dade Must be followed.                                                       | FL 7804-R6                                           | N/A<br>N/A                 |

| Category/Subcategory                | Manufacturer               | Product Description                 | Limitation of Use   | APPROVAL #                | Design Pressures |
|-------------------------------------|----------------------------|-------------------------------------|---|---------------------------|------------------|
| 2. Underlayments                    | WOODLAND INDUSTRIES, INC.  | 15# Felt Paper Underlayment         | For use under discontinuous roofing systems with slopes greater than 2:12. Not to be used in HVHZ.   | FL 1814-R6                | N/A              |
| 4. Nonstructural metal roof         |                            |                                     |   |                           |                  |
| 5. Built-up roofing                 |                            |                                     |   |                           |                  |
| 6. Modified bitumen                 | Polyglass USA              | Two layer torch down                | The max design pressure for the selected assembly shall meet or exceed the Zone 1 design pressure determined in accordance with FBC chapter 16.                                                        | FL 1654-R10               | +N/A /- 622.5    |
| 7. Single ply roofing               |                            |                                     |   |                           |                  |
| 8. Roofing tiles                    |                            |                                     |   |                           |                  |
| 9. Roofing insulation               |                            |                                     |   |                           |                  |
| 11. Wood shingles/shakes            |                            |                                     |   |                           |                  |
| 12. Roofing slate                   |                            |                                     |   |                           |                  |
| 13. Liquid applied roofing          |                            |                                     |   |                           |                  |
| 14. Cement-adhesive coats           |                            |                                     |   |                           |                  |
| 15. Roof tile adhesive              |                            |                                     |   |                           |                  |
| 16. Spray applied polyurethane roof |                            |                                     |   |                           |                  |
| 17. Roof vents                      | Owens Corning Lamanco      | Ridge Vent<br>Off Ridge Vent        | This Approval not for use in the HVHZ. All FBC sections that apply to counties except Broward and Miami-Dade Must be followed.                                                                         | FL 10758-R2<br>FL 3792-R6 | N/A<br>N/A       |
| <b>E. SHUTTERS</b>                  |                            |                                     |   |                           |                  |
| 1. Storm Panels                     | ASI Building Products      | .018" Galvanized Steel Storm Panels | This product may only be installed on concrete, hollow concrete block or wood substrates. This product is NOT suitable for installation in the High Velocity Hurricane Zone or Basic Wind Speed > 140. | FL 7989-R5                | +70 / -70        |
|                                     | GLOBAL PROTECTION PRODUCTS | 24 GA Steel Panel                   |   | FL 15076.2                | N/A              |
|                                     | KD Manufacturing           | KD STORM PANEL                      |   | FL 2773-R3                | N/A              |

| Category/Subcategory                     | Manufacturer          | Product Description                                         | Limitation of Use   | APPROVAL #   | Design Pressures |
|------------------------------------------|-----------------------|-------------------------------------------------------------|---|---|------------------|
| <b>F. STRUCTURAL COMPONENTS</b>          |                       |                                                             |   |   |                  |
| Wood connector/anchor                    | United Steel Products | Anchors, Hangers Etc. Structural Components Wood Connectors | Subject to limitation and installation instructions specified in NOA 05-0105.05.   | FL578-R3, FL817-R3<br>FL820-R3, FL821-R3<br>FL822-R3<br>FL1247-R2<br>FL2033-R3<br>FL5631-R2<br>FL6223-R2<br>FL10739-R1<br>FL11664-R1<br>FL 11748-R1<br>FL 13170-R1<br>FL 13285-R1<br>FL 14500-R1<br>FL 15143<br>FL 15456<br>FL 15458 |                  |
| 2. Truss plates                          | Mitek Industries Inc. | Truss Connectors                                            | No Limitation of Use.   | FL 2197 R4   | N/A              |
| 3. Engineered lumber                     | Weyerhaeuser          | Floor components                                            | NO HVHZ   | FL 6527-R5<br>FL 1630-R7   |                  |
| 5. Coolers-freezers                      |                       |                                                             |   |   |                  |
| 6. Concrete admixtures                   |                       |                                                             |   |   |                  |
| 7. Material                              |                       |                                                             |   |   |                  |
| 8. Insulation forms                      |                       |                                                             |   |   |                  |
| 9. Plastics                              |                       |                                                             |   |   |                  |
| 10. Deck-roof                            |                       |                                                             |   |   |                  |
| 11. Wall                                 |                       |                                                             |   |   |                  |
| 12. Sheds                                |                       |                                                             |   |   |                  |
| 13. Other                                | Powers Steel Inc.     | PSbox8                                                      | Lintels shall not exceed the allowable   | FL 3119-R3<br>FL 5450-R2<br>FL 11383-R1   | N/A              |
|                                          |                       | PSbox8(5-5/8)                                               | design load and spans. The lintels shall not be used in a fire resistance rated assembly. A proper barrier is required when using corrosive lumber products in contact with steel lintels. Not for use in HVHZ Miami or Broward counties at this time. |   |                  |
| <b>G. SKYLIGHTS</b>                      |                       |                                                             |   |   |                  |
| 1. Skylight                              |                       |                                                             |   |   |                  |
| 2. Other                                 |                       |                                                             |   |   |                  |
| <b>H. NEW EXTERIOR ENVELOPE PRODUCTS</b> |                       |                                                             |   |   |                  |
| 1.                                       |                       |                                                             |   |   |                  |
| 2.                                       |                       |                                                             |   |   |                  |

In addition to completing the above list of manufacturers, product description and State approval number for the products used on this project, it is the Contractor's or Authorized Agent's responsibility to have a legible copy of each manufacturer's printed instructions, along with the list above, on the job site available to the inspector.

The products listed below did not demonstrate product approval at time of plan review. I understand that before these products can be inspected, they must be submitted for review for code compliance and approved by a Plans Examiner. This form will be revised to include each new product in the categories listed above and will be highlighted to indicate the new products and required information.

**Authorized Project Agent:** \_\_\_\_\_  
(Contractor or Design Professional) (Print Name) (Signature)

Company Name: \_\_\_\_\_

Mailing Address: \_\_\_\_\_

City: \_\_\_\_\_ State: \_\_\_\_\_ Zip Code: \_\_\_\_\_

Telephone Number: (       ) \_\_\_\_\_ Fax Number: (       ) \_\_\_\_\_

Cell Phone Number: (        ) \_\_\_\_\_ E-mail Address: \_\_\_\_\_




Smooth / Wood Grain / White Wood Grain  
Ruslic / Mahogany  
Series Fiberglass Door  
INSWING / OUTSWING  
"IMPACT"

GENERAL NOTES

- This product has been evaluated and is in compliance with the 2010 Florida Building Code (FBC) structural requirements excluding the "High Velocity Hurricane Zone" (HVHZ).
- Product anchors shall be as listed and spaced as shown on details. Anchor embedment to base material shall be beyond wall breaking or slucop.
- When used in areas requiring wind borne debris protection this product complies with Section 1609.1.2 of the FBC and does not require an impact resistant covering. This product meets minimum 1" and includes Wind Zone 4 as defined in ASTM E1996 and Section 1609.1.2.4 of the FBC.
- For 2x stud framing construction, anchoring of these units shall be the same as that shown for 2x block masonry construction.
- Site conditions that deviate from the details of this drawing require further engineering analysis by a licensed engineer or registered architect.



| SHEET # | DESCRIPTION                                               | DATE OF CONTENTS |
|---------|-----------------------------------------------------------|------------------|
| 1       | Typical elevation, design pressures, and general notes    |                  |
| 2       | Door panel details                                        |                  |
| 3       | Masonry core sections                                     |                  |
| 4       | Vertical cross sections                                   |                  |
| 5       | Back cast frame anchoring - 2x block masonry construction |                  |
| 6       | Frame anchoring - 1x block masonry construction           |                  |
| 7       | Bill of materials & components                            |                  |

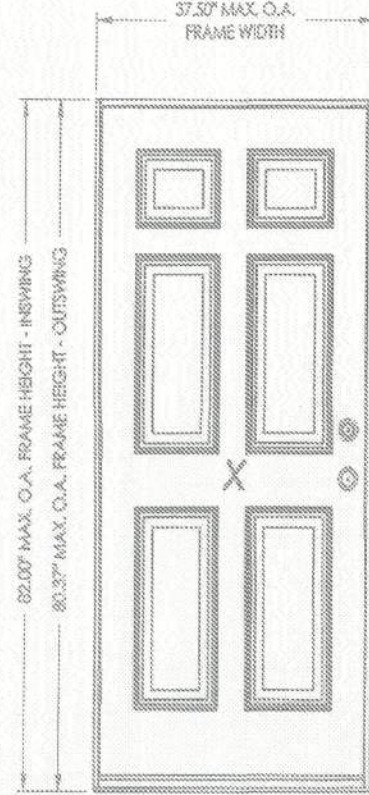

| SWING    | OVERALL DIMENSION | DESIGN PRESSURE (PSF) |
|----------|-------------------|-----------------------|
| INSWING  | 37.50" x 82.00"   | +65.0 -70.0           |
| OUTSWING | 37.50" x 80.37"   | +65.0 -65.0           |


|                                        |                 |
|----------------------------------------|-----------------|
| DATE: 02/16/12                         | SCALE: N.T.S.   |
| DWG. BY: JJK                           | CHECKED BY: LFS |
| ISSUED BY: LFS                         | DATE: 02/16/12  |
| PROJECT: PLASTPRO INC. FIBERGLASS DOOR | DATE: 02/16/12  |
| PRODUCT: FIBERGLASS DOOR               | DATE: 02/16/12  |
| REVISIONS:                             |                 |

Project/Project Folder/Proj 1501 - 1500/PL 157/D. DWG Drawing/2010/PL 15213.1 - 8-Aug. 11

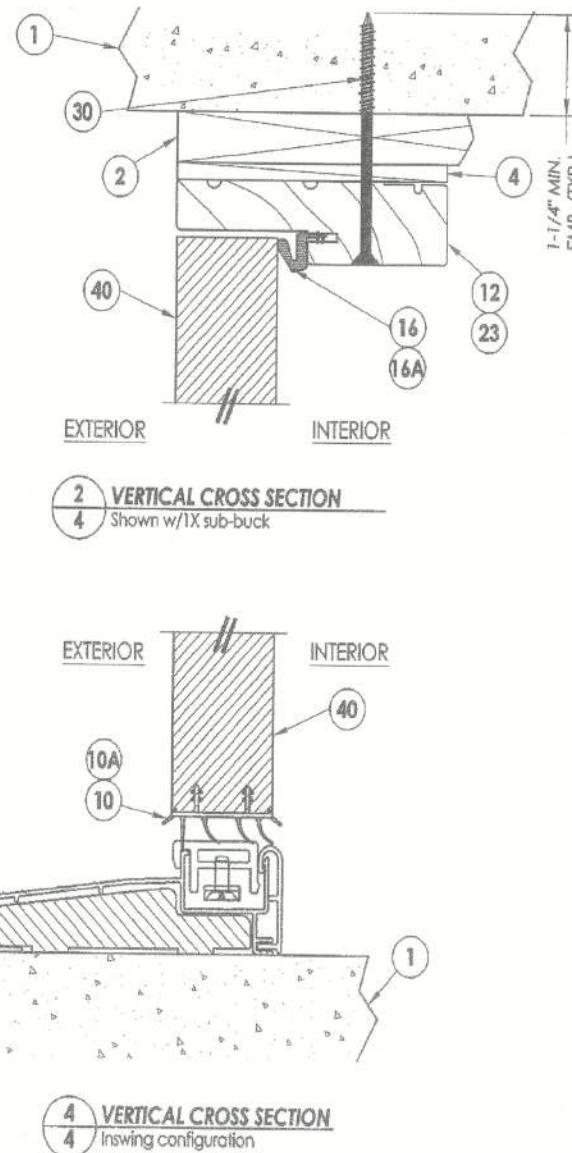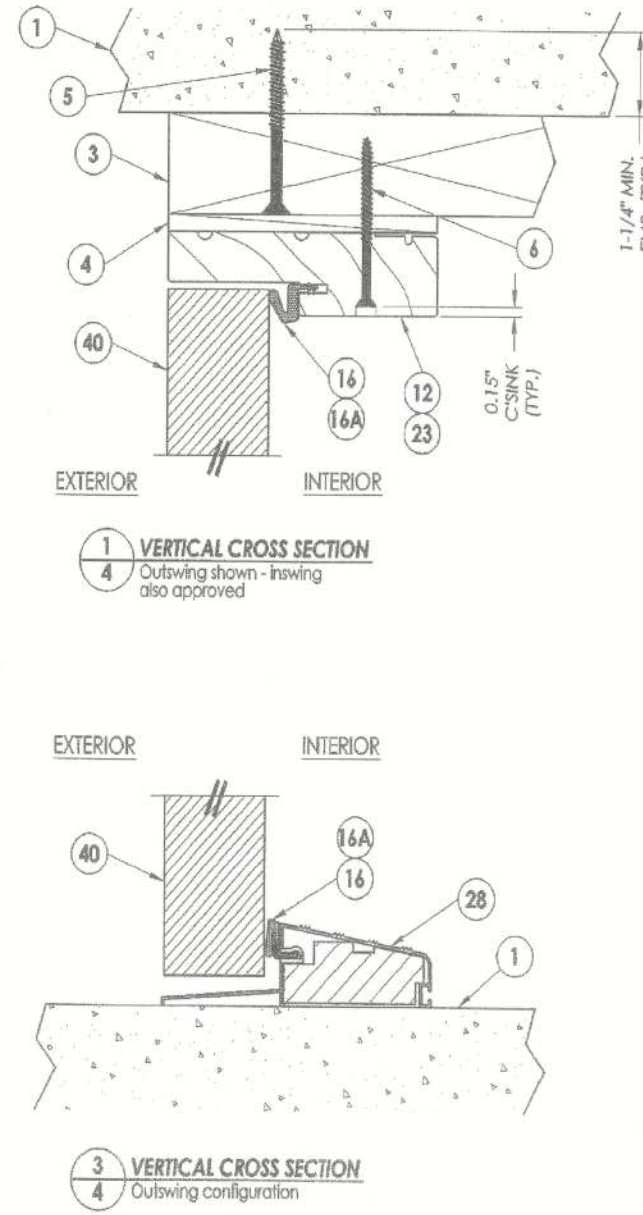

|                                        |                 |
|----------------------------------------|-----------------|
| DATE: 02/16/12                         | SCALE: N.T.S.   |
| DWG. BY: JJK                           | CHECKED BY: LFS |
| ISSUED BY: LFS                         | DATE: 02/16/12  |
| PROJECT: PLASTPRO INC. FIBERGLASS DOOR | DATE: 02/16/12  |
| PRODUCT: FIBERGLASS DOOR               | DATE: 02/16/12  |
| REVISIONS:                             |                 |

| ITEM DESCRIPTION                                                                                 | MATERIAL      |
|--------------------------------------------------------------------------------------------------|---------------|
| 1 MASONRY - 3,192 PSI MIN. CONCRETE CONFORMING TO ACI 301 OR HOLLOW BLOCK CONFORMING TO ASTM C90 | CONCRETE      |
| 2 1X BUCK SG = 0.55                                                                              | WOOD          |
| 3 2X BUCK SG = 0.55                                                                              | WOOD          |
| 4 1/4\" MAX. SHIM SPACE                                                                          |               |
| 5 1/4\" x 2-3/4\" PH ELCO OR ITW CONCRETE SCREW                                                  | STEEL         |
| 6 #10 x 3-1/2\" PH WOOD SCREW                                                                    | STEEL         |
| 7 #9 x 3-1/4\" PH WOOD SCREW                                                                     | STEEL         |
| 8 DOOR SKIN (MIN. 0.075\" THICK)                                                                 | FIBERGLASS    |
| 9 INSWING VINYL DOOR BOTTOM SWEEP BY ENDURA                                                      | VINYL         |
| 10A VINYL DOOR BOTTOM SWEEP #M28 BY HOLM IND.                                                    | WOOD          |
| 11 REINFORCEMENT WOOD FOR LOCK                                                                   | WOOD          |
| 12 FINER JOINED PINE JAMB                                                                        | WOOD          |
| 13 #9 x 2-1/4\" PH WOOD SCREW                                                                    | STEEL         |
| 14 BOTTOM RAIL                                                                                   | CELLULAR PVC  |
| 15A INSWING ADJUSTABLE THRESHOLD BY ENDURA                                                       | ALUM. / WOOD  |
| 16 FORCE 5 WEATHER STRIPPING BY ENDURA                                                           | FOAM          |
| 16A COMPRESSION WEATHER STRIP QLOON 450 BY SCHLEGEL                                              | STEEL         |
| 17 KWIKSET KEYSER ENTRY - SIGNATURE SERIES                                                       | STEEL         |
| 18 KWIKSET DEADBOLT - SIGNATURE SERIES (780)                                                     | STEEL         |
| 19 POLYURETHANE FOAM BY NANTYA                                                                   | POLYURETHANE  |
| 20 4\" x 4\" BUTT HINGE                                                                          | STEEL         |
| 21 POLY FIBER JAMB                                                                               | COMP. / VINYL |
| 22 HINGE & LATCH STILE                                                                           | CELLULAR PVC  |
| 23 TOP RAIL                                                                                      | CELLULAR PVC  |
| 24 DEADBOLT STRIKE PLATE                                                                         | STEEL         |
| 25 LATCH STRIKE PLATE                                                                            | STEEL         |
| 26 OUTSWING BUMP THRESHOLD                                                                       | ALUM. / WOOD  |
| 27 HINGE & LATCH STILE REINFORCEMENT                                                             | LVL           |
| 28 1/4\" x 3-3/4\" PH ITW CONCRETE SCREW                                                         | STEEL         |
| 29 #9 x 1\" PH WOOD SCREW                                                                        | STEEL         |
| 30 1/4\" x 3-1/4\" PH ITW CONCRETE SCREW                                                         | STEEL         |
| 31 3/16\" x 3-1/4\" PH ITW CONCRETE SCREW                                                        | STEEL         |
| 32 DOOR PANEL - SEE DOOR PANEL DETAIL SHEET FOR CONSTRUCTION DETAILS                             |               |

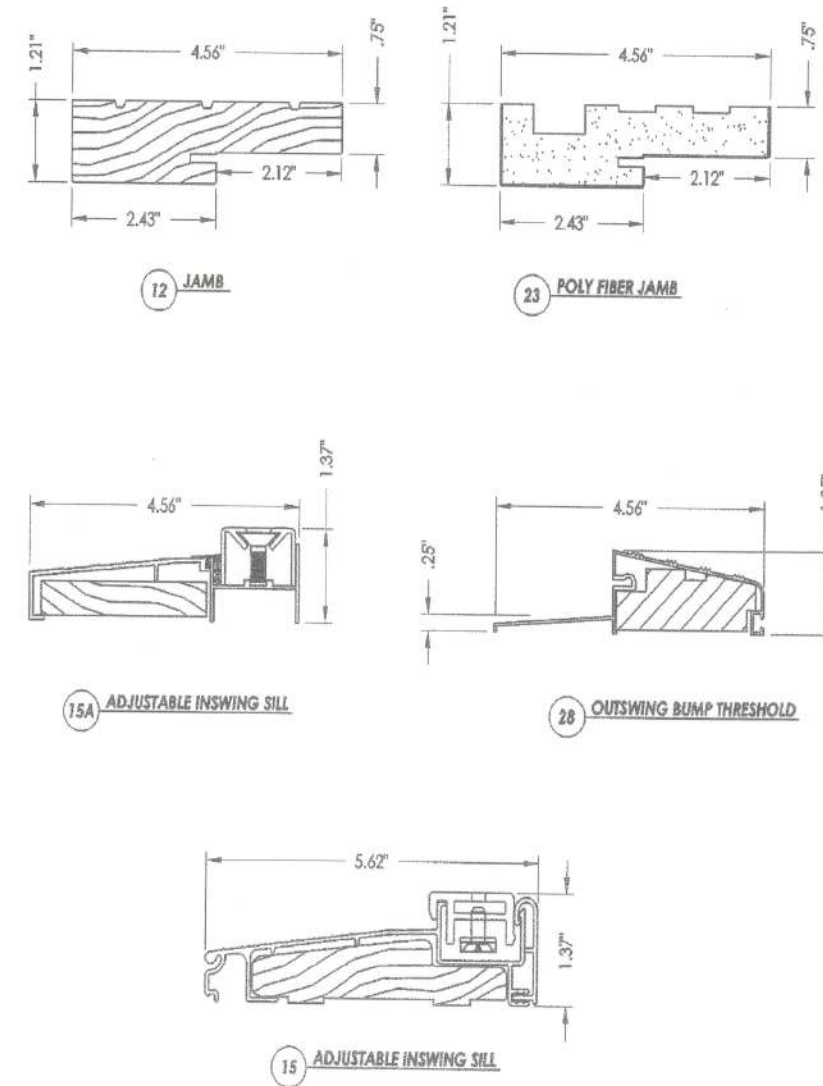

|                                        |                 |
|----------------------------------------|-----------------|
| DATE: 02/16/12                         | SCALE: N.T.S.   |
| DWG. BY: JJK                           | CHECKED BY: LFS |
| ISSUED BY: LFS                         | DATE: 02/16/12  |
| PROJECT: PLASTPRO INC. FIBERGLASS DOOR | DATE: 02/16/12  |
| PRODUCT: FIBERGLASS DOOR               | DATE: 02/16/12  |
| REVISIONS:                             |                 |

PRODUCT REL. DATE

REVISIONS

Maronda Homes  
4005 MARONDA WAY  
SANFORD, FL 32771  
(407) 321-0064

FLORIDA:  
THIS STRUCTURE WAS DESIGNED  
IN ACCORDANCE AND MEETS THE  
REQUIREMENTS OF SECTION  
803.0 OF THE FLORIDA BUILDING  
CODE 2010 - RESIDENTIAL. ALL  
CONNECTORS HAVE BEEN CHECKED  
TO WITHSTAND ALL APPLICABLE  
LOADS. EXPOSURE B, ENCLOSED  
BUILDING AND RISK CATEGORY II.

DESIGNED WIND SPEED  
Vult - 160 MPH  
Vstd - 124 MPH

SINGLE DOOR  
FIBERGLASS EXTERIOR DOORS  
INSWING / OUTSWING  
DRAWN BY: FESSIA  
RELEASE DATE:  
13:34:20

SHEET:

ED-0

PLOT DATE: 16 MAR 2012

03:16:16 REV PER BDD FBC - RESIDENTIAL

g:\V1-gse\Title\_bks\24x36-standard.brd



**Product Approval**  
**FL#11827**  
**FL#11825**

Diagram illustrating the dimensions and labels for a rectangular panel. The panel is labeled with points A, B, C, and D on the left side, and A, B, and C on the right side. The top edge is labeled with points E, F, and G. The dimensions are defined as follows:

- Horizontal dimensions (width):
  - From the left edge to point E: 6" MAX.
  - From point E to point F: 6" MAX.
  - From point F to point G: 6" MAX.
  - From point G to the right edge: 6" MAX.
- Vertical dimensions (height):
  - From the top edge to point B: 6" MAX.
  - From point B to point C: 6" MAX.
  - From point C to the bottom edge: 6" MAX.

Additional labels and notes:



- Point F is marked with a center symbol (a circle with a dot).
- Point C on the right side is marked with a center symbol (a circle with a dot).
- A note on the right side reads: "SEE CHART FOR MAX. HEIGHT".

| DESIGN PRESSURE RATING  | IMPACT RATING |
|-------------------------|---------------|
| + 45.0PSF<br>- 47.0 PSF | NONE          |


\*UNITS LISTED UNDER THIS COLUMN ARE RATED +45.0/-47.0PS

|                                      |                      |                 |  |
|--------------------------------------|----------------------|-----------------|--|
| MI WINDOWS AND DOORS                 |                      |                 |  |
| 4314 ROUTE 209                       |                      |                 |  |
| ELIZABETHVILLE, PA 17023             |                      |                 |  |
| 740/3740 ALUMINUM SINGLE HUNG WINDOW |                      |                 |  |
| FLANGE FRAME NON-IMPACT              |                      |                 |  |
| ELEVATION AND NOTES                  |                      |                 |  |
| DRAWN:<br>V.L.                       | DWG. NO.<br>08-01366 | REV<br>—        |  |
| SCALE<br>1" = 16"                    | DATE<br>10/17/11     | SHEET<br>1 OF 2 |  |


SIGNED: 10/21/2011

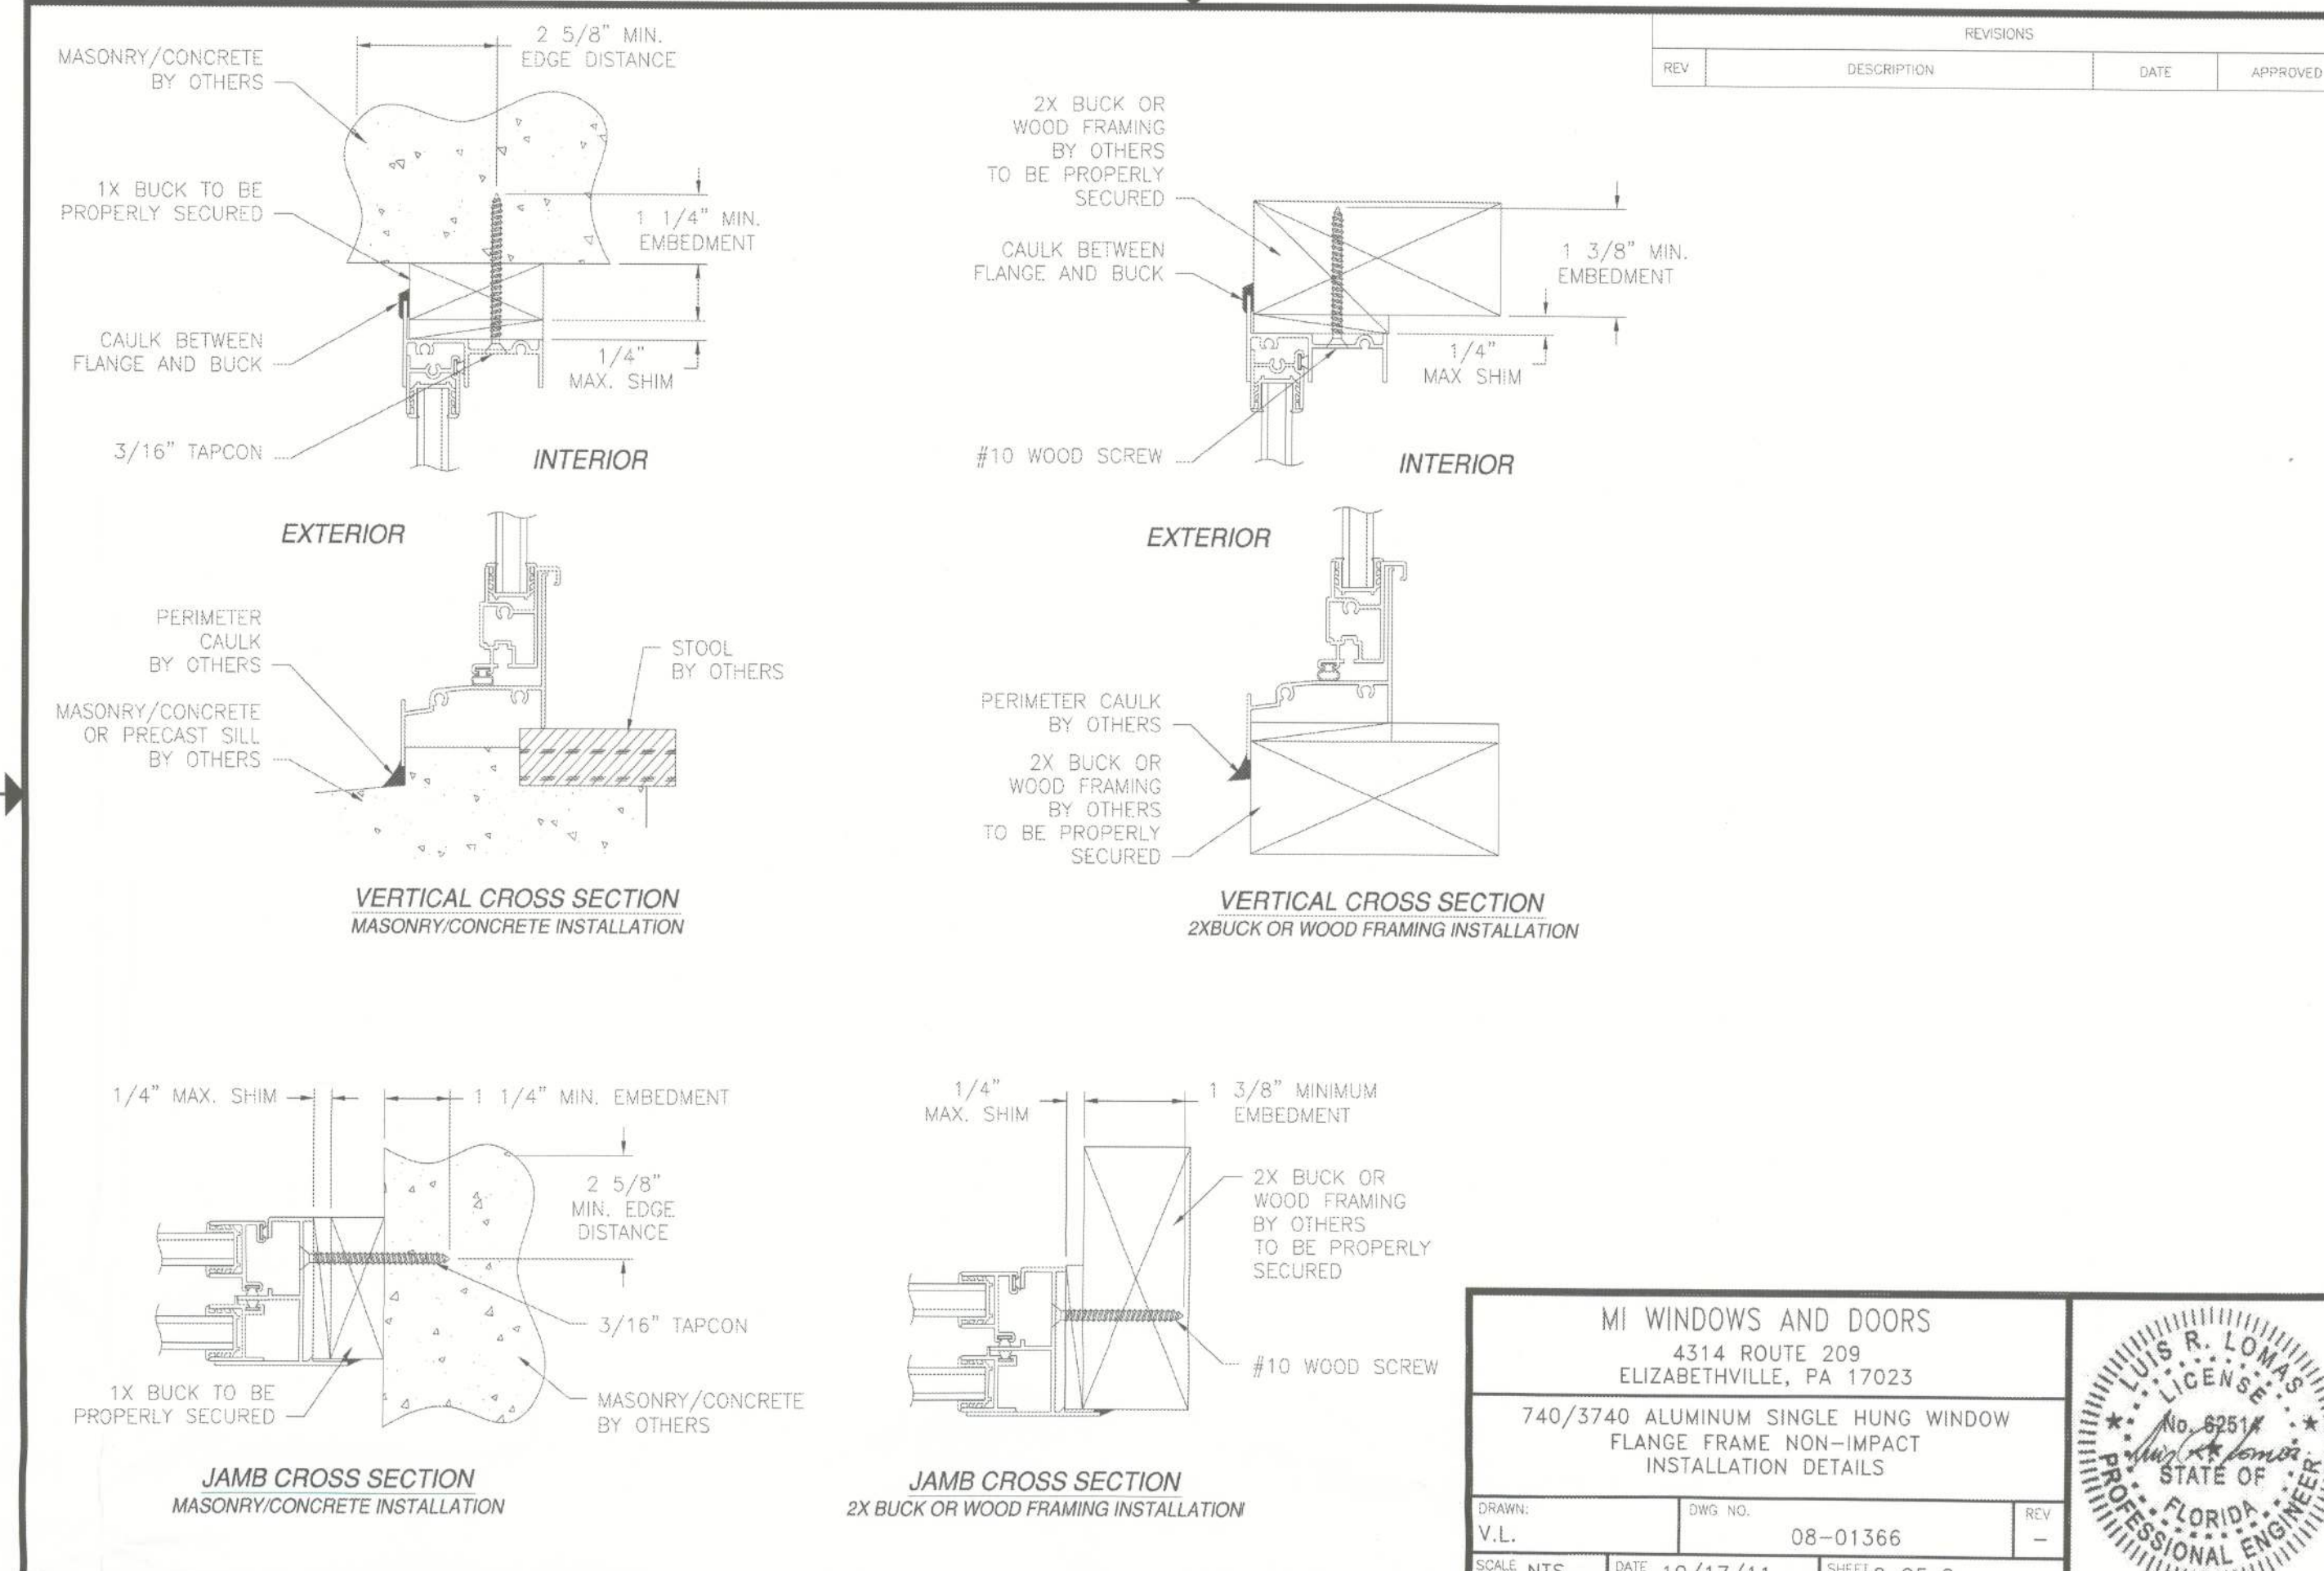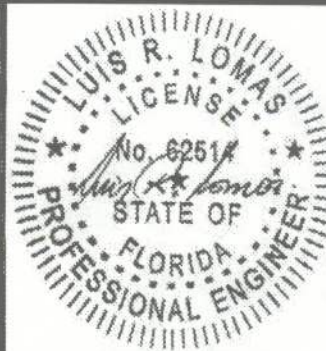


## MI Windows -Block

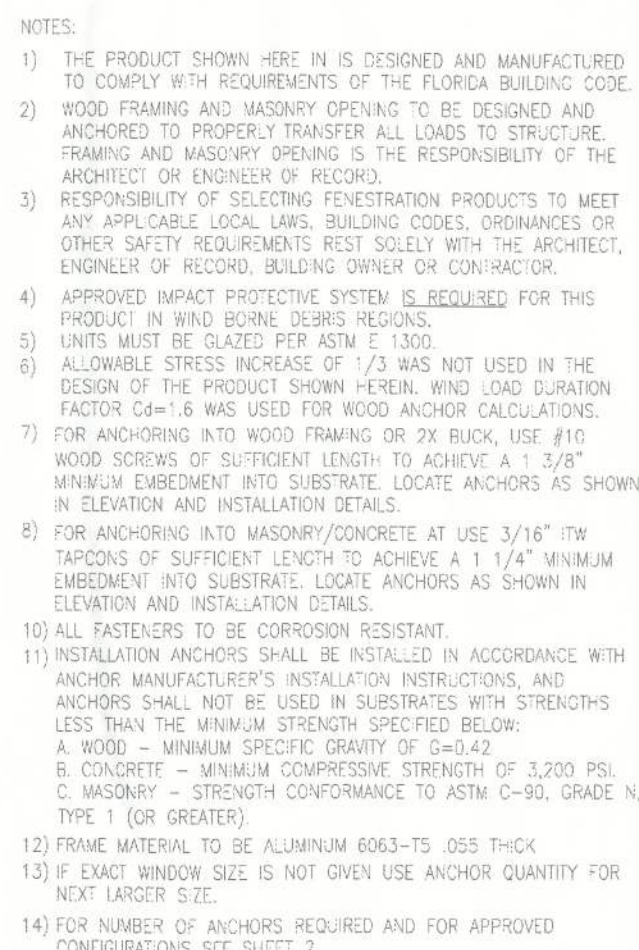

APPROVED GEOMETRIC SHAPES

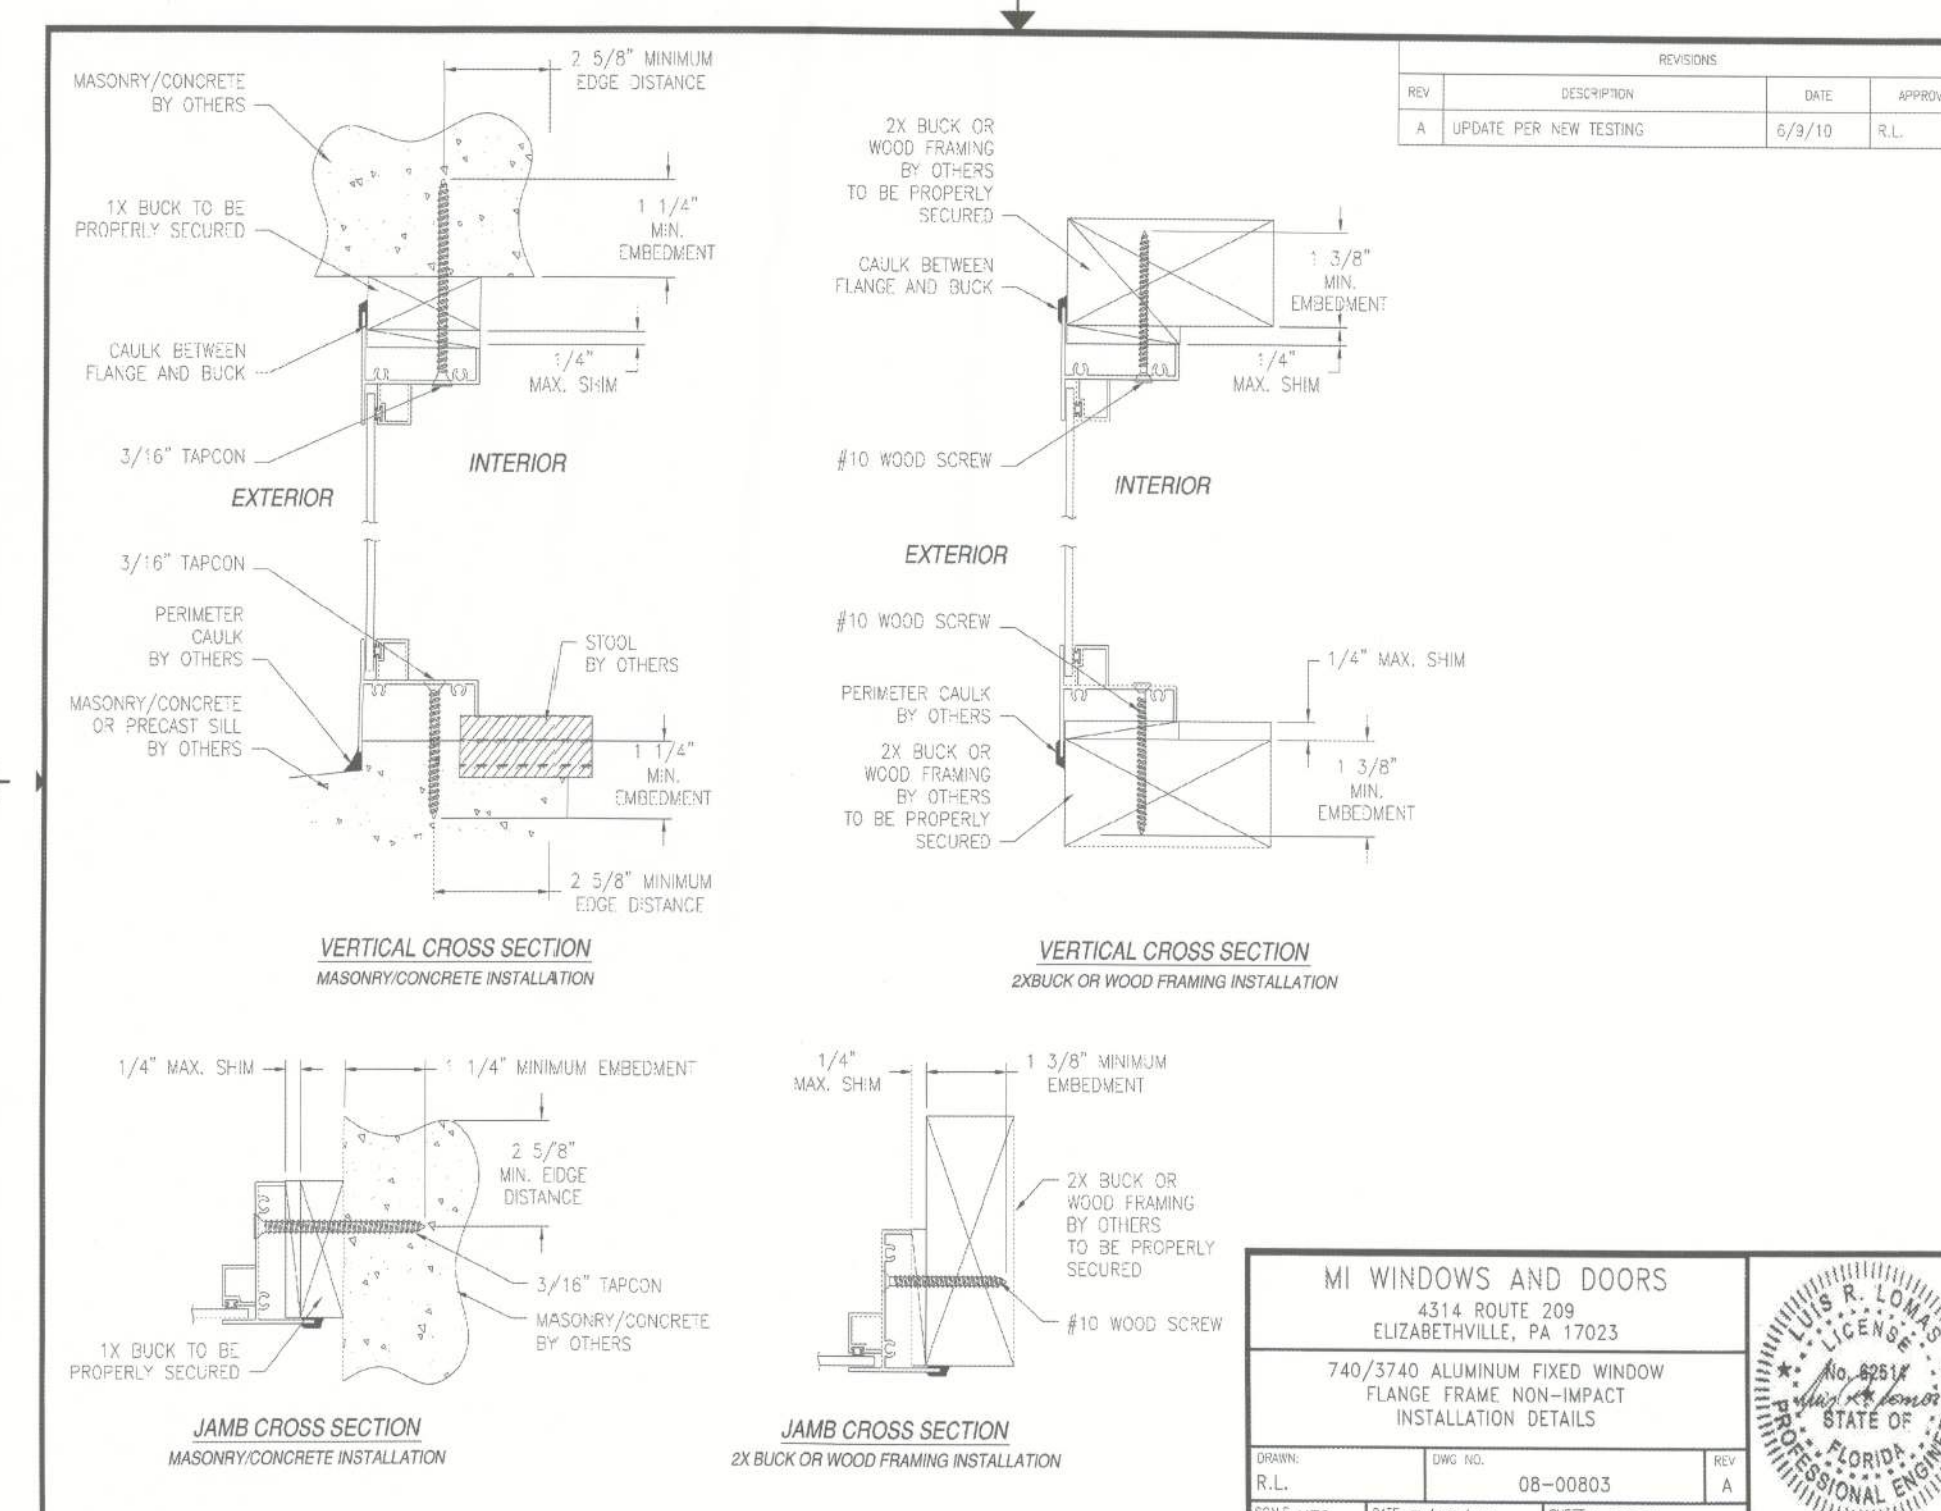

|                                                                                   |                       |
|-----------------------------------------------------------------------------------|-----------------------|
| MI WINDOWS AND DOORS                                                              |                       |
| 4314 ROUTE 209<br>ELIZABETHVILLE, PA 17023                                        |                       |
| 740/3740 ALUMINUM FIXED WINDOW<br>FLANGE FRAME NON-IMPACT<br>INSTALLATION DETAILS |                       |
| DRAWN:<br>R.L.                                                                    | ORIG. NO.<br>08-00803 |

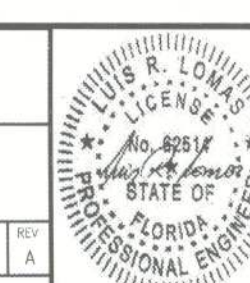

SHEET:

## WIN-B1

PLOT DATE: 10 MAY 2012

27:\f1 ase\titile h\ks\24y36-standard brd

07-15-12 REV PER 2010 FRC - RESIDENTIAL

FLORIDA:  
THIS STRUCTURE WAS DESIGNED  
IN ACCORDANCE AND MEETS THE  
REQUIREMENTS OF SECTION  
R301 OF THE FLORIDA BUILDING  
CODE 2010 ; RESIDENTIAL ALL  
CONNECTORS HAVE BEEN CHECKED  
TO WITHSTAND ALL APPLICABLE  
LOADS. EXPOSURE B, ENCLOSED  
BUILDING AND RISK CATEGORY II

DESIGNED WIND SPEED  
Vult = 160 MPH  
Vasd = 124 MPH

|                         |         |
|-------------------------|---------|
| DRAWN BY: <b>Fessia</b> | GARAGE: |
| RELEASE DATE:           |         |

78:53:33

FI GSH

FI GSP

COPYRIGHT © 2012 MARONDA HOMES


FLORIDA BUILDING CODE 2010 : RESIDENTIAL

FI GSP


...\\title blks\\24x36-standard-brd May. 10. 2012 08:53:33



# Product Approval FL#11827 Single Hung

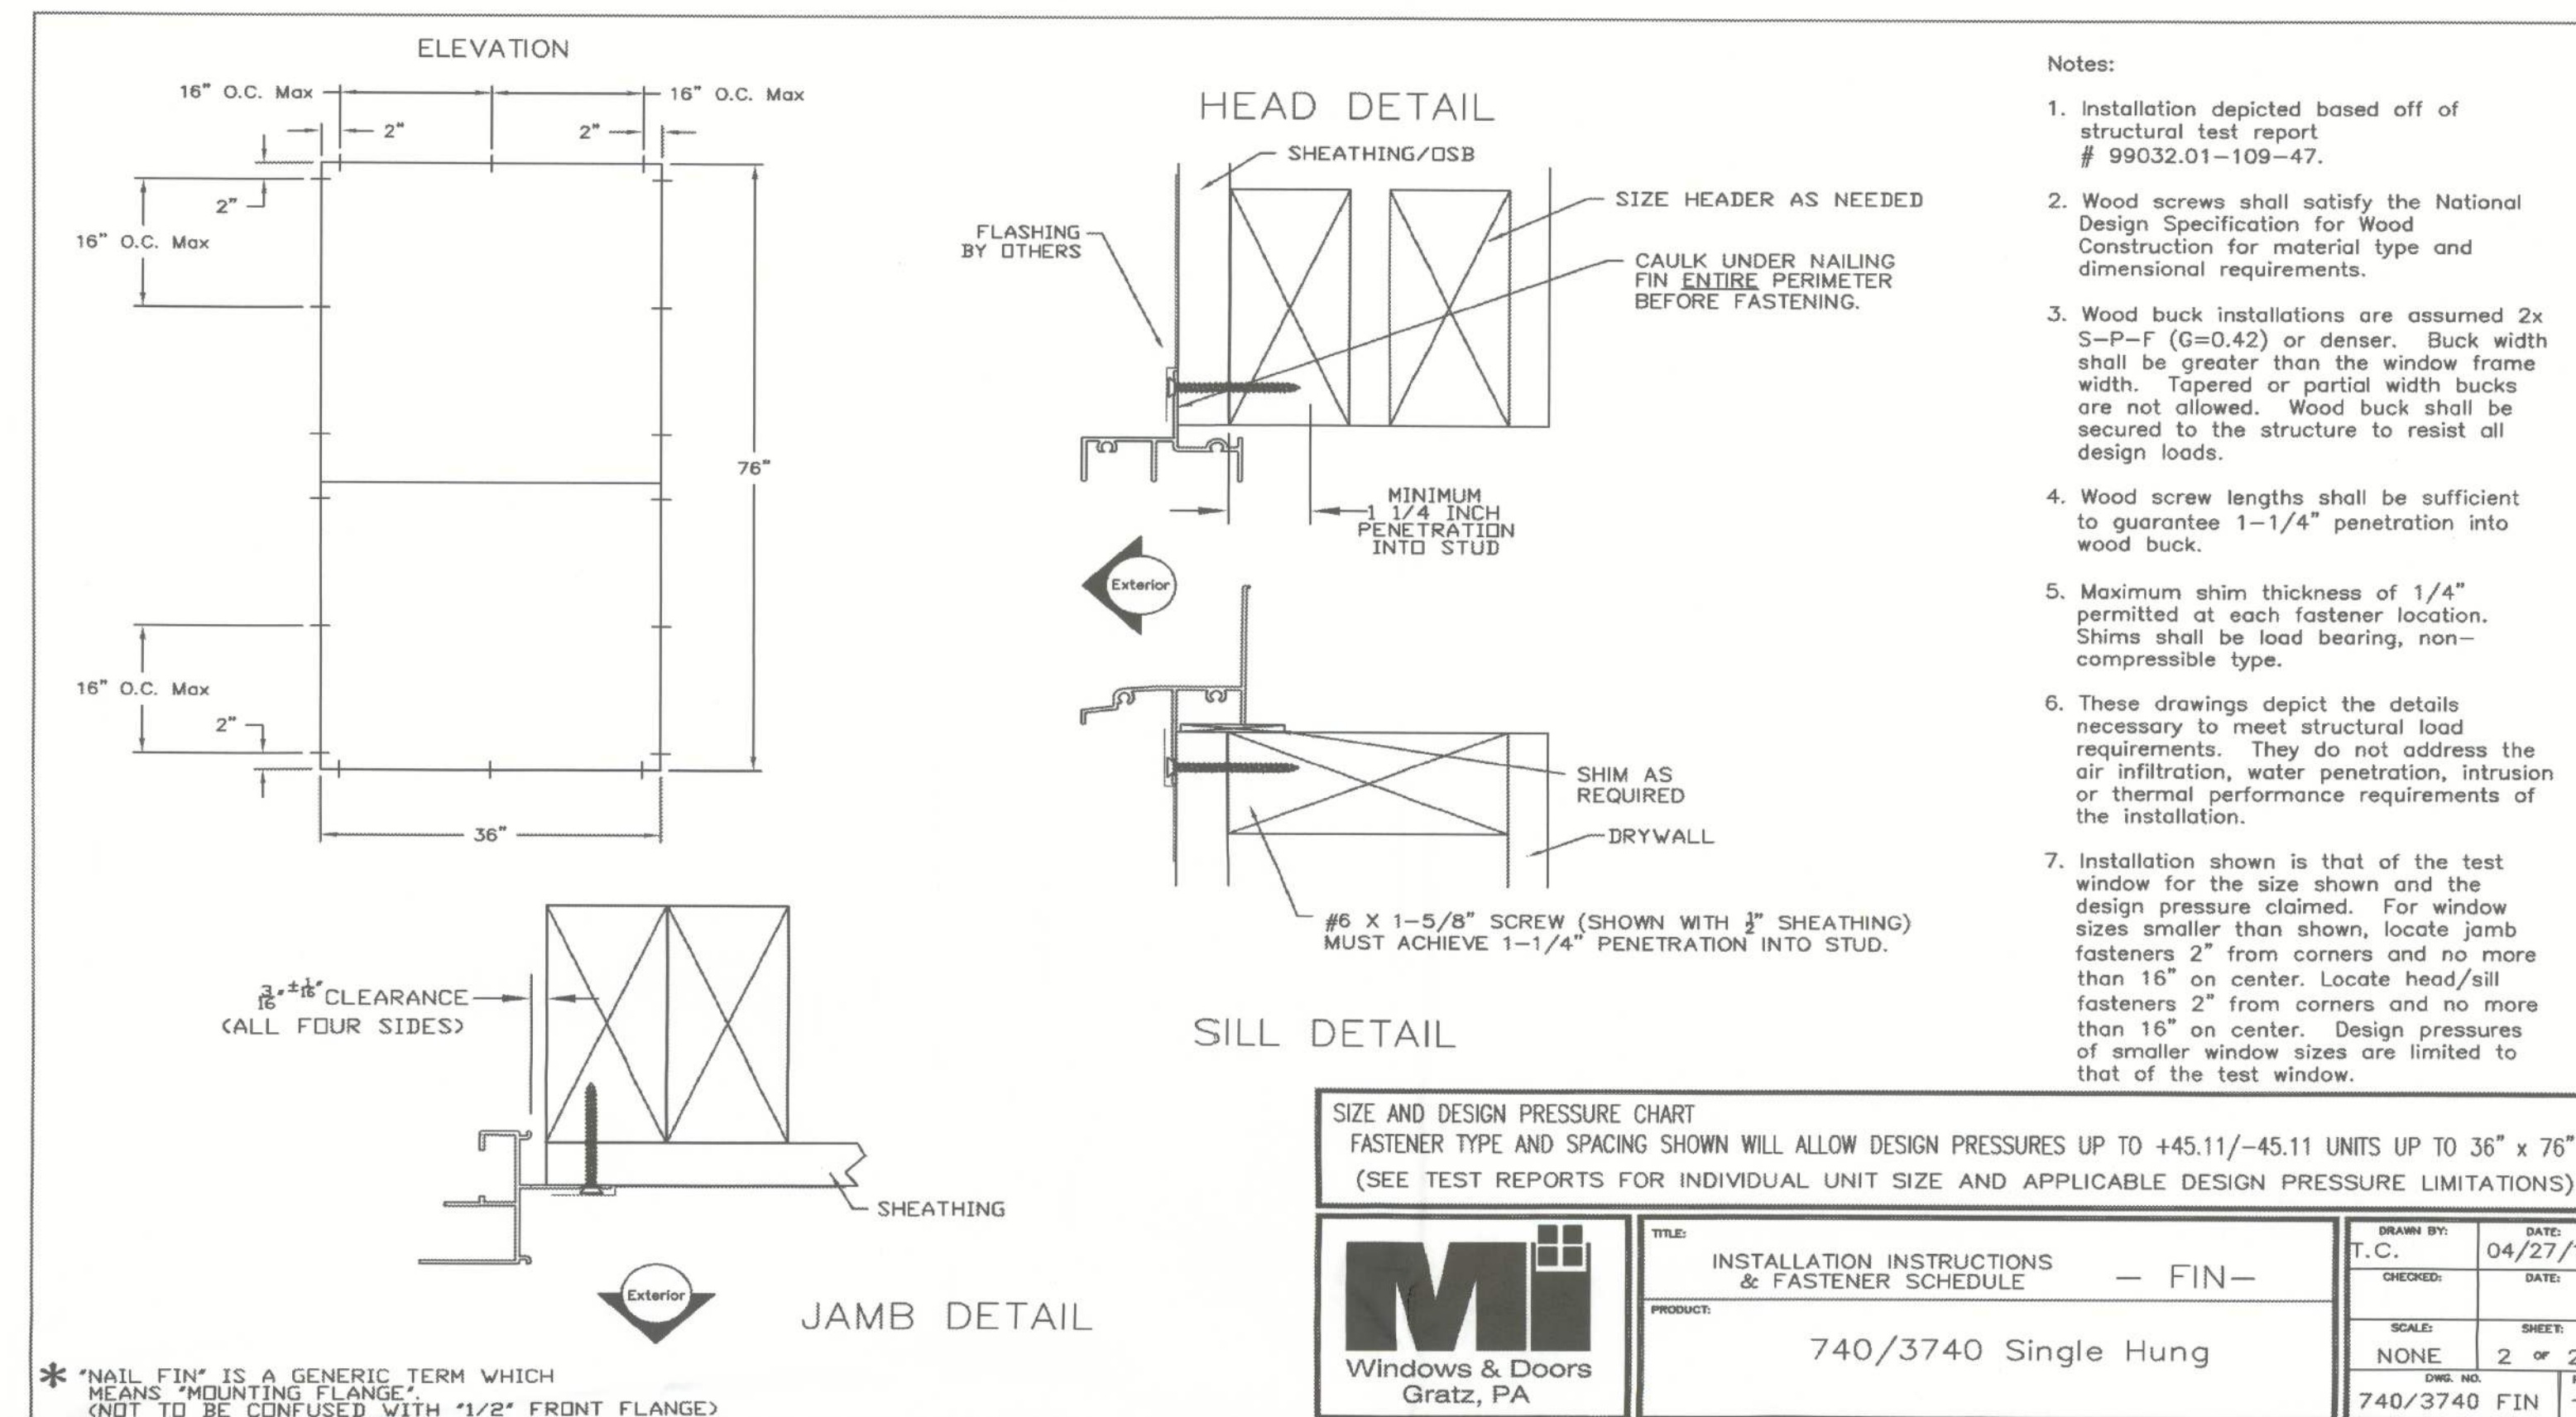

# Product Approval FL#15351 Horz.Slider

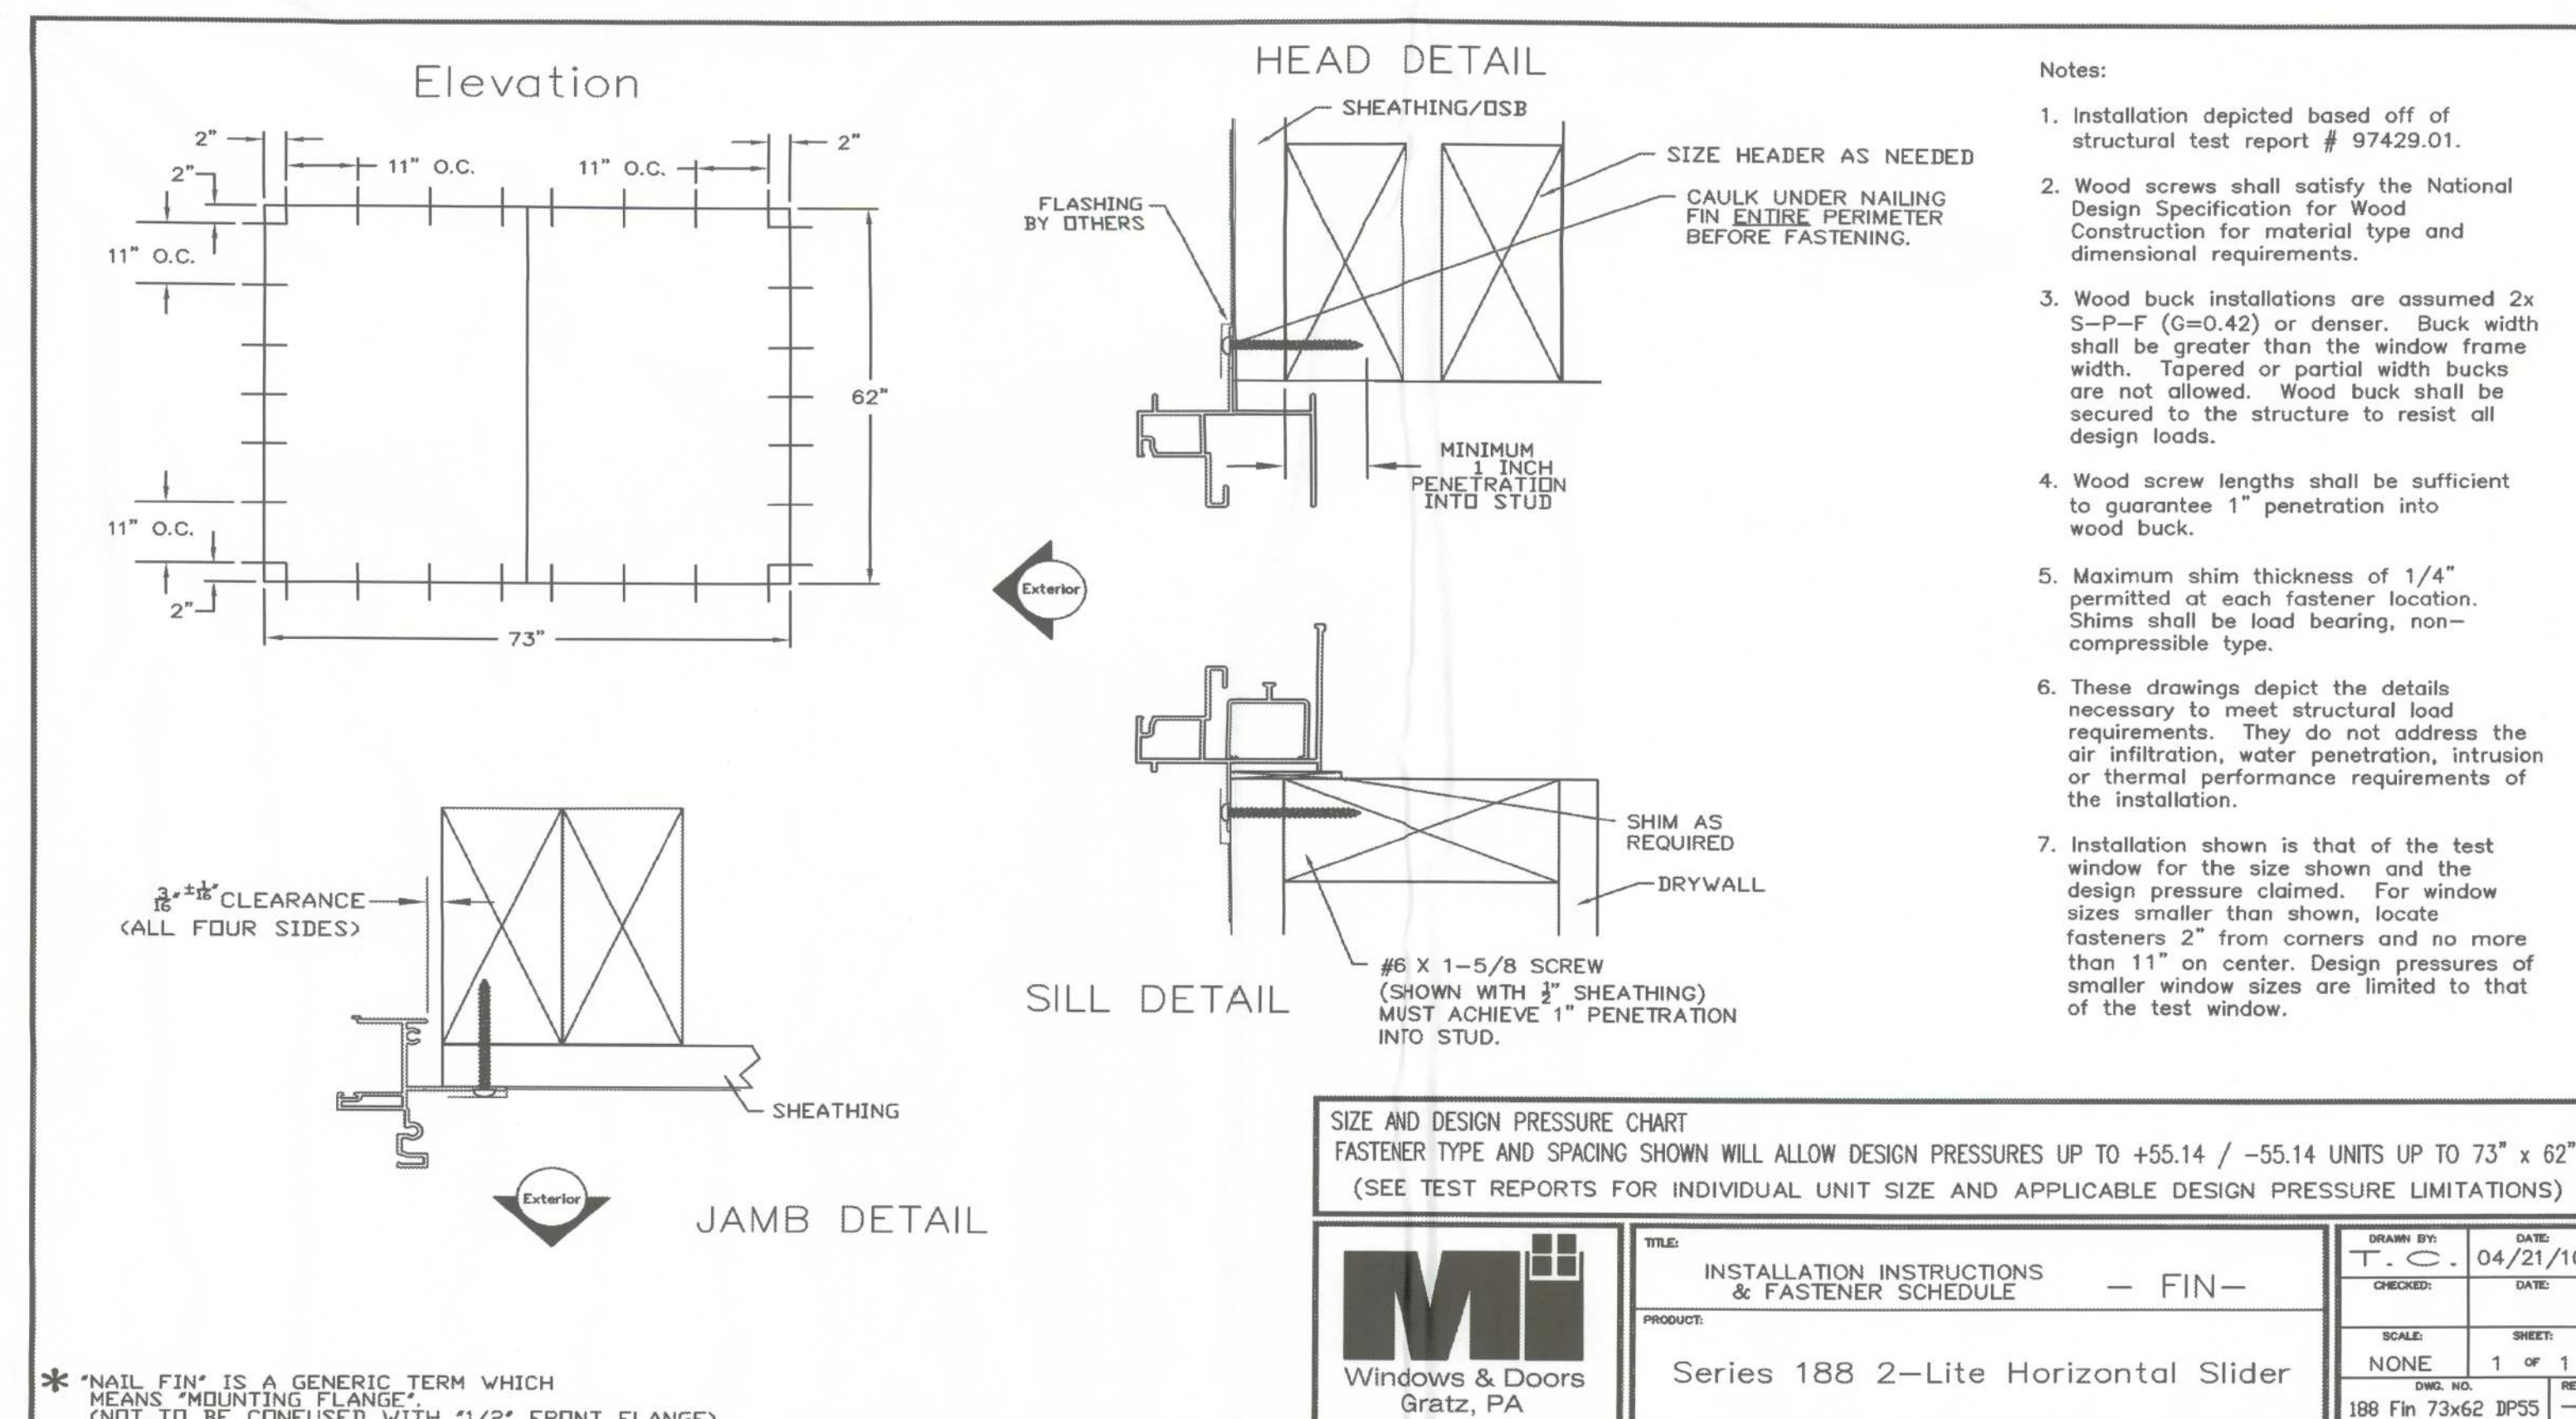

Product Approval  
FL#11827  
FL#15351

| PRODUCT   | REL. DATE |
|-----------|-----------|
| REVISIONS |           |

Maronda Homes

4005 MARONDA WAY  
SANFORD, FL 32771  
(407) 321-0064

FLORIDA:  
THIS STRUCTURE WAS DESIGNED  
IN ACCORDANCE AND MEETS THE  
REQUIREMENTS OF SECTION  
R301 OF THE FLORIDA BUILDING  
CODE 2010 : RESIDENTIAL ALL  
CONNECTORS HAVE BEEN CHECKED  
TO WITHSTAND ALL APPLICABLE  
LOADS EXPOSURE B, ENCLOSED  
BUILDING AND RISK CATEGORY II.

DESIGNED WIND SPEED  
Vult = 160 MPH  
Vbld = 124 MPH

MI Windows -Frame

DRAWN BY: Fessia

RELEASE DATE: 08/5/33

SHEET:  
WIN-F1







# Product Approval FL#11956 Sliding Glass Door

