

Columbia County Building Permit

PERMIT

This Permit Expires One Year From the Date of Issue

000023782

APPLICANT ABBY STALVEY PHONE 758-8954
ADDRESS 942 SW MT. CAMEL AVE LAKE CITY FL 32024
OWNER MIKE & ABBY STALVEY PHONE 758-8954
ADDRESS 942 SW MT. CARMEL AVE LAKE CITY FL 32024
CONTRACTOR OWNER BUILDER PHONE _____

LOCATION OF PROPERTY 90W, TL ON 247S, TR ON TROY ROAD, TR ON MT. CARMEL, 1/4 MILE
4TH DRIVE ON RIGHT, FOLLOW INTO PINE TREES

TYPE DEVELOPMENT SFD, UTILITY ESTIMATED COST OF CONSTRUCTION 106950.00
HEATED FLOOR AREA 2139.00 TOTAL AREA 4136.00 HEIGHT .00 STORIES 1
FOUNDATION CONC WALLS FRAMED ROOF PITCH 7/12 FLOOR SLAB
LAND USE & ZONING RR MAX. HEIGHT 26
Minimum Set Back Requirments: STREET-FRONT 25.00 REAR 15.00 SIDE 10.00
NO. EX.D.U. 1 FLOOD ZONE X DEVELOPMENT PERMIT NO. _____

PARCEL ID 09-4S-16-02820-009 SUBDIVISION _____
LOT _____ BLOCK _____ PHASE _____ UNIT _____ TOTAL ACRES _____

Culvert Permit No. _____ Culvert Waiver _____ Contractor's License Number Wally Stalvey Applicant/Owner/Contractor
EXISTING 05-1053-E BK JH Y
Driveway Connection _____ Septic Tank Number _____ LU & Zoning checked by _____ Approved for Issuance _____ New Resident _____

COMMENTS: ONE FOOT ABOVE THE ROAD, NOC ON FILE
MH TO BE REMOVED AFTER FINAL INSPECTION

Check # or Cash 9000

FOR BUILDING & ZONING DEPARTMENT ONLY

(footer/Slab)

Temporary Power _____ Foundation _____ Monolithic _____
date/app. by _____ date/app. by _____ date/app. by _____
Under slab rough-in plumbing _____ Slab _____ Sheathing/Nailing _____
date/app. by _____ date/app. by _____ date/app. by _____
Framing _____ Rough-in plumbing above slab and below wood floor _____
date/app. by _____ date/app. by _____
Electrical rough-in _____ Heat & Air Duct _____ Peri. beam (Lintel) _____
date/app. by _____ date/app. by _____ date/app. by _____
Permanent power _____ C.O. Final _____ Culvert _____
date/app. by _____ date/app. by _____ date/app. by _____
M/H tie downs, blocking, electricity and plumbing _____ Pool _____
date/app. by _____ date/app. by _____
Reconnection _____ Pump pole _____ Utility Pole _____
date/app. by _____ date/app. by _____ date/app. by _____
M/H Pole _____ Travel Trailer _____ Re-roof _____
date/app. by _____ date/app. by _____ date/app. by _____

BUILDING PERMIT FEE \$ 535.00 CERTIFICATION FEE \$ 20.68 SURCHARGE FEE \$ 20.68
MISC. FEES \$.00 ZONING CERT. FEE \$ 50.00 FIRE FEE \$.00 WASTE FEE \$ _____
FLOOD DEVELOPMENT FEE \$ _____ FLOOD ZONE FEE \$ 25.00 CULVERT FEE \$ _____ TOTAL FEE 651.36

INSPECTORS OFFICE John Redden CLERKS OFFICE CX

NOTICE: IN ADDITION TO THE REQUIREMENTS OF THIS PERMIT, THERE MAY BE ADDITIONAL RESTRICTIONS APPLICABLE TO THIS PROPERTY THAT MAY BE FOUND IN THE PUBLIC RECORDS OF THIS COUNTY. AND THERE MAY BE ADDITIONAL PERMITS REQUIRED FROM OTHER GOVERNMENTAL ENTITIES SUCH AS WATER MANAGEMENT DISTRICTS, STATE AGENCIES, OR FEDERAL AGENCIES.

"WARNING TO OWNER: YOUR FAILURE TO RECORD A NOTICE OF COMMENCEMENT MAY RESULT IN YOUR PAYING TWICE FOR IMPROVEMENTS TO YOUR PROPERTY. IF YOU INTEND TO OBTAIN FINANCING, CONSULT WITH YOUR LENDER OR AN ATTORNEY BEFORE RECORDING YOUR NOTICE OF COMMENCEMENT."

This Permit Must Be Prominently Posted on Premises During Construction

PLEASE NOTIFY THE COLUMBIA COUNTY BUILDING DEPARTMENT AT LEAST 24 HOURS IN ADVANCE OF EACH INSPECTION, IN ORDER THAT IT MAY BE MADE WITHOUT DELAY OR INCONVENIENCE, PHONE 758-1008. THIS PERMIT IS NOT VALID UNLESS THE WORK AUTHORIZED BY IT IS COMMENCED WITHIN 6 MONTHS AFTER ISSUANCE.

The Issuance of this Permit Does Not Waive Compliance by Permittee with Deed Restrictions.

Columbia County Building Permit Application

Revised 9-23-04

For Office Use Only Application # 0508-92 Date Received 8/24/05 By Joe Permit # 23782
Application Approved by - Zoning Official BLR Date 10-10-05 Plans Examiner OK JTH Date 10-21-05
Flood Zone X Development Permit N/A Zoning RR Land Use Plan Map Category RES. U.L. Dev.
Comments SFD will replace MFL when built. Pool zone OK#

Applicants Name Abby Stalvey / Mike Stalvey, Jr. Phone 758-8954
Address 942 SW Mt. Carmel Ave, Lake City, 32024
Owners Name Mike + Abby Stalvey Phone 758-8954
911 Address 942 SW Mt. Carmel Ave, Lake City, 32024
Contractors Name Owner Builder Phone _____
Address SAME AS ABOVE
Fee Simple Owner Name & Address First Federal Savings Bank
Bonding Co. Name & Address _____
Architect/Engineer Name & Address Bill Freeman / Freeman Design Group
Mortgage Lenders Name & Address First Federal

Circle the correct power company - FL Power & Light - Clay Elec. - Suwannee Valley Elec. - Progressive Energy
Property ID Number TBD 2006 09-45-16- 202820-009 Estimated Cost of Construction \$156,000

Subdivision Name Proposed Lot _____ Block _____ Unit _____ Phase _____
Driving Directions Hwy 90 to 247 S (Branford Hwy), follow to Troy Rd. on (R), follow to end @ Mt. Carmel and turn (R), follow appx. 1/4 mile to 4th drive on (R) - follow into pine trees.

Type of Construction New House Number of Existing Dwellings on Property 1
Total Acreage 11.5 Lot Size _____ Do you need a - Culvert Permit or Culvert Waiver or Have an Existing Drive
Actual Distance of Structure from Property Lines - Front 120.47' Side 139.74' Side 172.37' Rear 433.76'
Total Building Height 26' Number of Stories 1 Heated Floor Area 2,139 Roof Pitch 7/12
Porch 1157 CARPORT 840 TOTAL 4,136

Application is hereby made to obtain a permit to do work and installations as indicated. I certify that no work or installation has commenced prior to the issuance of a permit and that all work be performed to meet the standards of all laws regulating construction in this jurisdiction.

OWNERS AFFIDAVIT: I hereby certify that all the foregoing information is accurate and all work will be done in compliance with all applicable laws and regulating construction and zoning.

WARNING TO OWNER: YOUR FAILURE TO RECORD A NOTICE OF COMMENCEMENT MAY RESULT IN YOU PAYING TWICE FOR IMPROVEMENTS TO YOUR PROPERTY. IF YOU INTEND TO OBTAIN FINANCING, CONSULT WITH YOUR LENDER OR ATTORNEY BEFORE RECORDING YOUR NOTICE OF COMMENCEMENT.

Abby Stalvey
Owner Builder or Agent (Including Contractor)

STATE OF FLORIDA
COUNTY OF COLUMBIA

Sworn to (or affirmed) and subscribed before me
this 24 day of 08 2005
Personally known / or Produced Identification _____



Contractor Signature _____
Contractors License Number _____
Competency Card Number _____
NOTARY STAMP/SEAL
Notary Signature _____
10-21-05. Talked w/ Abby - 651.36

THIS INSTRUMENT WAS PREPARED BY:

TERRY McDAVID 05-605
POST OFFICE BOX 1328
LAKE CITY, FL 32056-1328

Inst:2005017619 Date:07/25/2005 Time:16:40
Doc Stamp-Deed : 0.70
P. Dewitt Cason, Columbia County B:1052 P:2432

RETURN TO:

TERRY McDAVID
POST OFFICE BOX 1328
LAKE CITY, FL 32056-1328

Property Appraiser's
Identification Number 09-45-16-02520-004

WARRANTY DEED

This Warranty Deed, made this 22nd day of July, 2005, BETWEEN ROBERT L. DORTCH and VELMA L. DORTCH, Husband and Wife, of the County of Columbia, State of Florida, grantor*, and ALLEN M. STALVEY and ABIGAIL M. STALVEY, Husband and Wife whose post office address is 942 SW Mount Carmel Ave., Lake City, FL 32024, of the County of Columbia, State of Florida, grantee*.

(Whenever used herein the terms "grantor" and "grantee" include all the parties to this instrument and the heirs, legal representatives and assigns of individuals, and the successors and assigns of corporations, trusts and trustees)

Witnesseth: that said grantor, for and in consideration of the sum of Ten Dollars (\$10.00), and other good and valuable considerations to said grantor in hand paid by said grantee, the receipt whereof is hereby acknowledged, has granted, bargained and sold to the said grantee, and grantee's heirs and assigns forever, the following described land, situate, lying and being in Columbia County, Florida, to-wit:

SEE EXHIBIT "A" ATTACHED HERETO AND MADE A PART HEREOF.

Together with all the tenements, hereditaments and appurtenances thereto belonging or in anywise appertaining.

To Have and to Hold, the same in fee simple forever.

And subject to taxes for the current year and later years and all valid easements and restrictions of record, if any, which are not hereby reimposed; and also subject to any claim, right, title or interest arising from any recorded instrument reserving, conveying, leasing, or otherwise alienating any interest in the oil, gas and other minerals. And grantor does warrant the title to said land and will defend the same against the lawful claims of all persons whomsoever, subject only to the exceptions set forth herein.

In Witness Whereof, grantor has hereunto set grantor's hand and seal the day and year first above written.

Inst:2005017519 Date:07/25/2005 Time:16:40

Doc Stamp-Deed : 0.70

DC, P. DeWitt Cason, Columbia County B:1052 P:2433

Signed, sealed and delivered
in our presence:

Karen M. Wright
(Signature of First Witness)
KAREN M. WRIGHT
(Typed Name of First Witness)

[Signature]
(Signature of Second Witness)
Cristal B. [Signature]
(Typed Name of Second Witness)

Robert L. Dortch (SEAL)
Grantor
ROBERT L. DORTCH
Printed Name

Velma L. Dortch (SEAL)
Grantor
VELMA L. DORTCH
Printed Name

STATE OF Florida
COUNTY OF Columbia

The foregoing instrument was acknowledged before me this 22nd day of July, 2005, by ROBERT L. DORTCH and VELMA L. DORTCH, Husband and Wife who are personally known to me or who have produced W.A. [Signature] as identification and who did not take an oath.

My Commission Expires:

Karen M. Wright
Notary Public
Printed, typed, or stamped name:

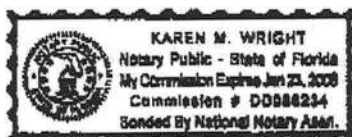


EXHIBIT "A"


TOWNSHIP 4 SOUTH - RANGE 16 EAST

SECTION 9: A part of the W 1/2 of the NE 1/4 of Section 9, Township 4 South, Range 16 East, Columbia County, Florida, more particularly described as follows:

Commence at the Northwest corner of the NE 1/4 of said Section 9 and run N 89 deg. 07'04" E, along the North line thereof, 25.77 feet to the East right-of-way line of Mount Carmel Road; thence S 02 deg. 54'19" E, along said East right-of-way 993.01 feet for Point of Beginning; thence continue S 02 deg. 54'19" E, 121.22 feet; thence S 89 deg. 39'49" E, 202.35 feet; thence S 01 deg. 59'44" E, 311.55 feet; thence N 89 deg. 11'16" E, 1096.99 feet to the East line of the W 1/2 of said NE 1/4; thence N 01 deg. 15'57" W, along said East line of W 1/2 of NE 1/4, 433.76 feet; thence S 89 deg. 13'31" W, 1302.22 feet to the Point of Beginning.

*WHD
DPO*

Inst:2005017619 Date:07/25/2005 Time:16:40
Doc Stamp-Deed : 0.70
DC, P. Dewitt Cason, Columbia County B:1052 P:2434

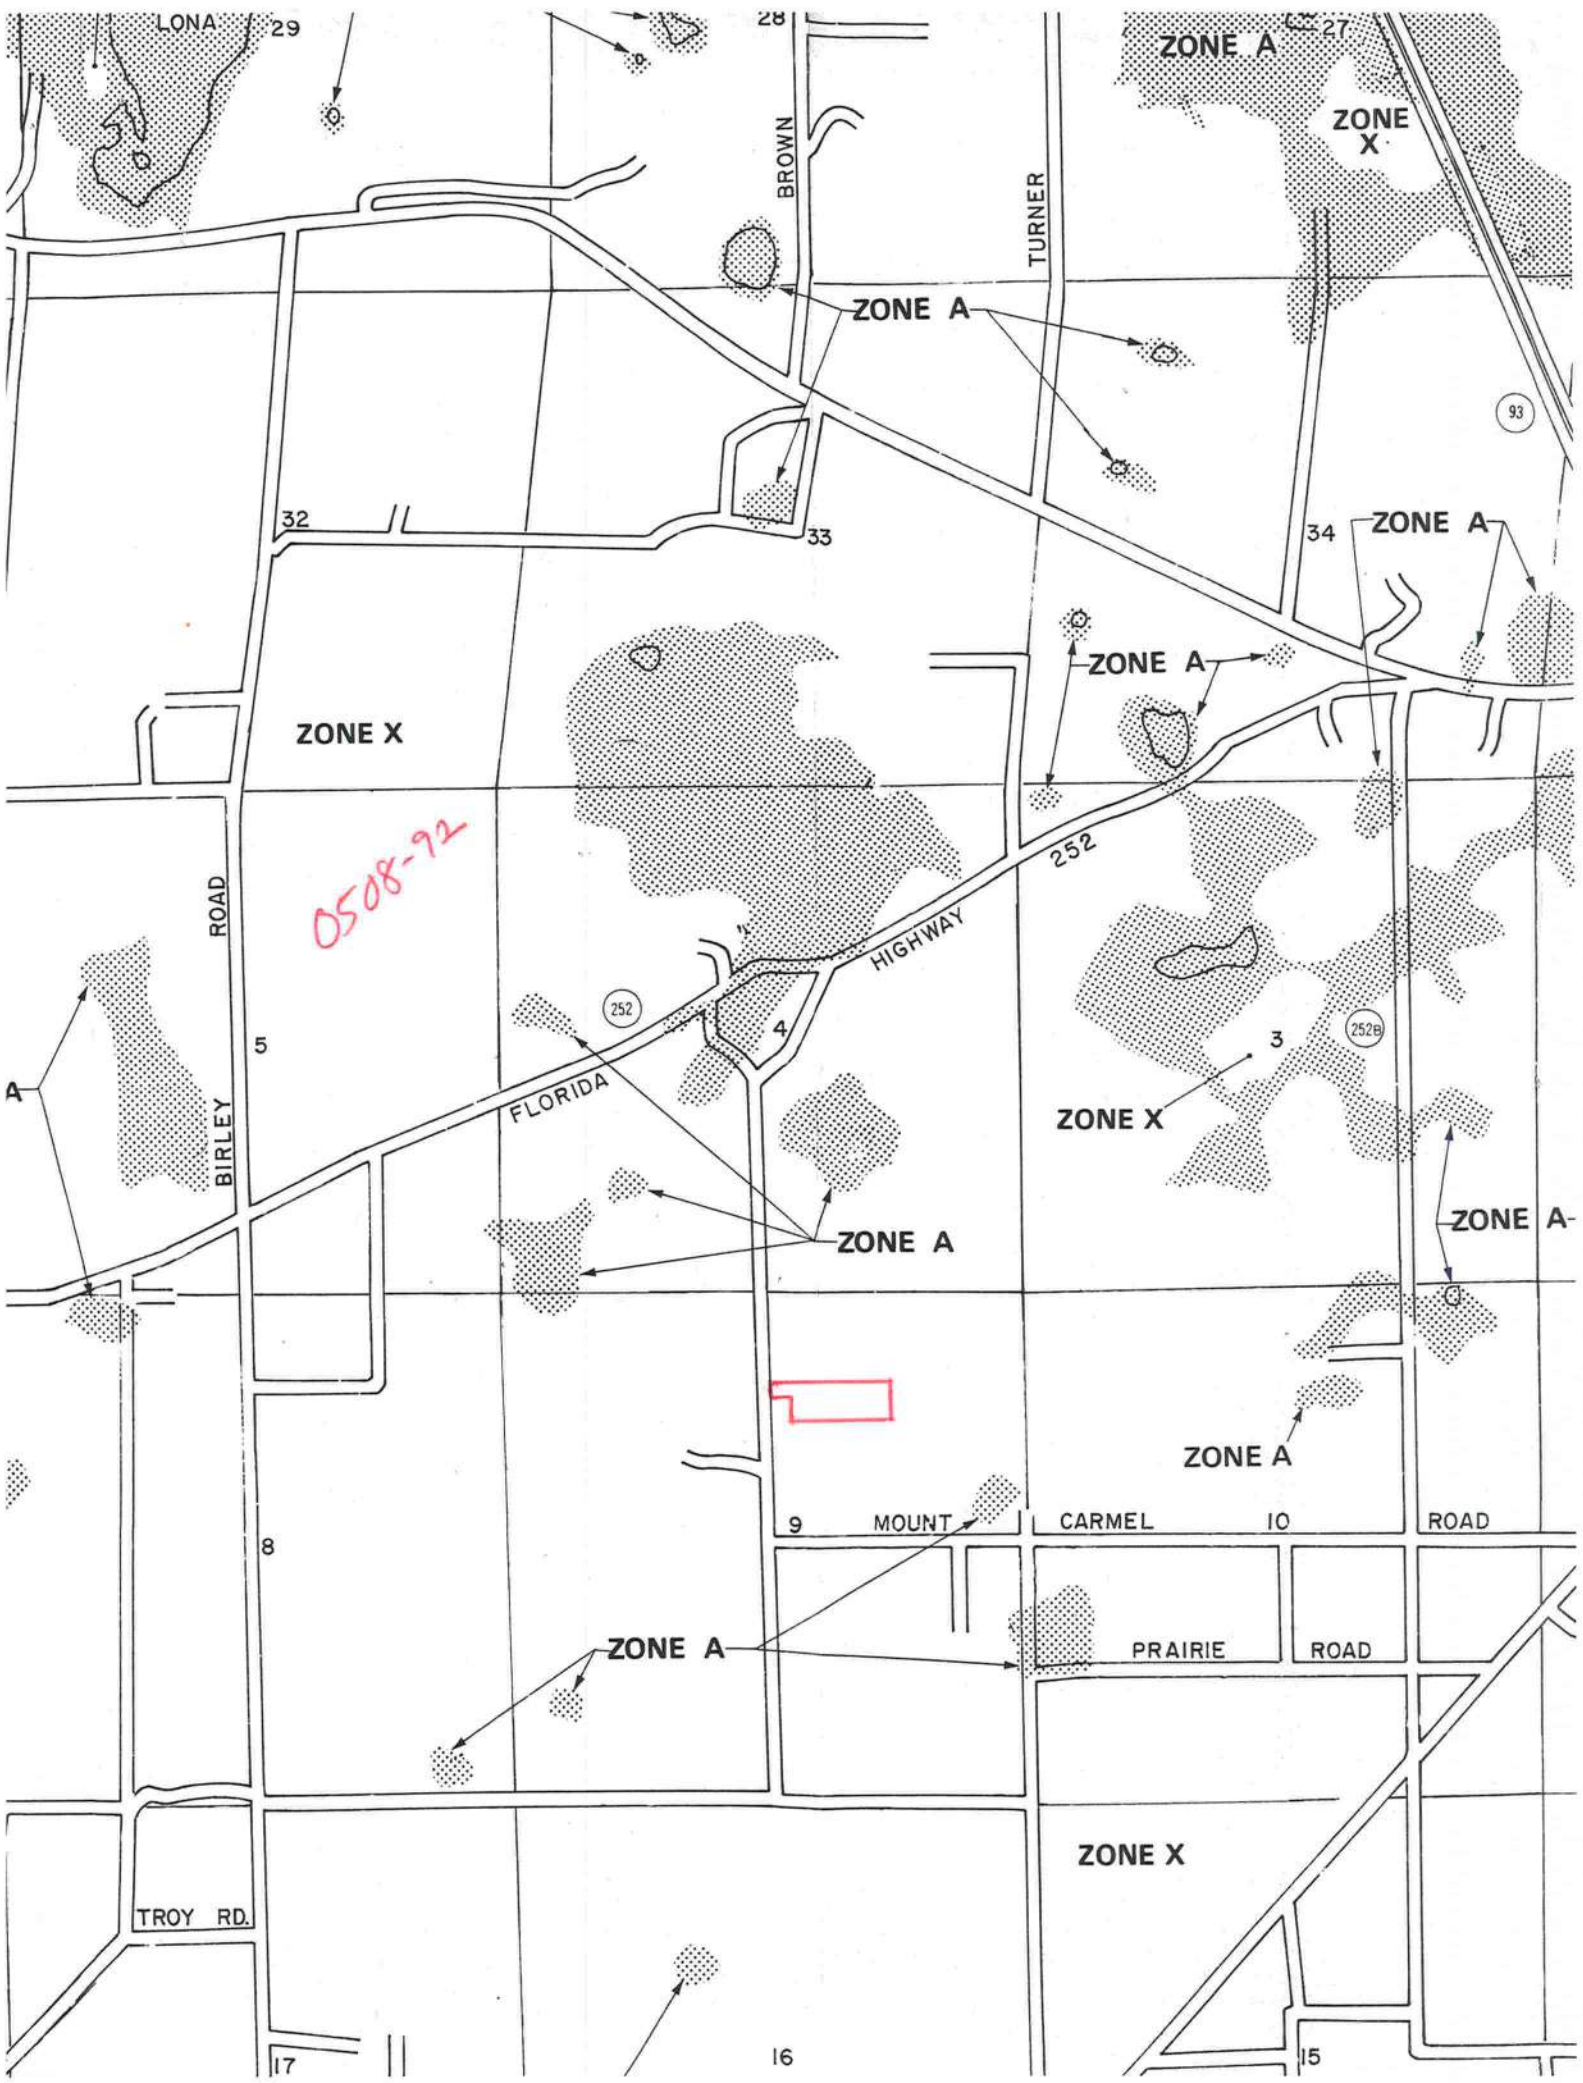

THIS INSTRUMENT WAS PREPARED BY:
FIRST FEDERAL SAVINGS BANK OF FLORIDA
4705 WEST U.S. HIGHWAY 90
P.O. BOX 2029
LAKE CITY, FLORIDA 32056

Inst:2005017621 Date:07/25/2005 Time:16:40
P. Dewitt Cason, Columbia County B:1052 P:2449

PERMIT NO. _____

TAX FOLIO NO. _____

NOTICE OF COMMENCEMENT

STATE OF FLORIDA
COUNTY OF Columbia

The undersigned hereby gives notice that improvement will be made to certain real property, and in accordance with Chapter 713, Florida Statutes, the following information is provided in this Notice of Commencement.

1. Description of property: See Exhibit "A" Attached Hereto
2. General description of improvement: Construction of Dwelling
3. Owner information:
 - a. Name and address: Allen M. Stalvey and Abigail M. Stalvey
942 SW Mount Carmel Ave., Lake City, FL 32024
 - b. Interest in property: Fee Simple
 - c. Name and address of fee simple title holder (if other than Owner): NONE
4. Contractor (name and address): Allen M. Stalvey
942 SW Mount Carmel Ave., Lake City, FL 32024
5. Surety:
 - a. Name and address: _____
 - b. Amount of bond: _____
6. Lender: FIRST FEDERAL SAVINGS BANK OF FLORIDA
4705 WEST U.S. HIGHWAY 90
P. O. BOX 2029
LAKE CITY, FLORIDA 32056
7. Persons within the State of Florida designated by Owner upon whom notices or other document may be served as provided by Section 713.13 (1) (a) 7., Florida Statutes: NONE
8. In addition to himself, Owner designates PAULA HACKER of FIRST FEDERAL SAVINGS BANK OF FLORIDA, 4705 West U.S. Highway 90 / P. O. Box 2029, Lake City, Florida 32056 to receive a copy of the Lienor's Notice as provided in Section 713.13 (1) (b), Florida Statutes.
9. Expiration date of notice of commencement (the expiration date is 1 year from the date of recording unless a different date is specified).

Borrower Name

Co-Borrower Name

The foregoing instrument was acknowledged before me this 22nd day of July 2005 by ALLEN M. & ABIGAIL M. STALVEY who is personally known to me or who has produced driver's license for identification.

Notary Public
My Commission Expires:



STATE OF FLORIDA, COUNTY OF COLUMBIA
I HEREBY CERTIFY, that the above and foregoing
is a true copy of the original filed in this office.
P. DEWITT CASON, CLERK OF COURTS

By Yael R. Harder
Deputy Clerk

Date July 25, 2005

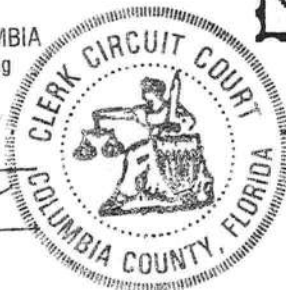


EXHIBIT "A"

TOWNSHIP 4 SOUTH - RANGE 16 EAST

SECTION 9: A part of the W 1/2 of the NE 1/4 of Section 9, Township 4 South, Range 16 East, Columbia County, Florida, more particularly described as follows:

Commence at the Northwest corner of the NE 1/4 of said Section 9 and run N 89 deg. 07'04" E, along the North line thereof, 25.77 feet to the East right-of-way line of Mount Carmel Road; thence S 02 deg. 54'19" E, along said East right-of-way 993.01 feet for Point of Beginning; thence continue S 02 deg. 54'19" E, 121.22 feet; thence S 89 deg. 39'49" E, 202.35 feet; thence S 01 deg. 59'44" E, 311.55 feet; thence N 89 deg. 11'16" E, 1096.99 feet to the East line of the W 1/2 of said NE 1/4; thence N 01 deg. 15'57" W, along said East line of W 1/2 of NE 1/4, 433.76 feet; thence S 89 deg. 13'31" W, 1302.22 feet to the Point of Beginning.

Inst:2005017621 Date:07/25/2005 Time:16:40

DC,P.DeWitt Cason,Columbia County B:1052 P:2450




STATE OF FLORIDA
DEPARTMENT OF HEALTH

APPLICATION FOR ONSITE SEWAGE DISPOSAL SYSTEM CONSTRUCTION PERMIT

Permit Application Number 05-1053 E

PART II - SITE PLAN

Scale: Each block represents 5 feet and 1 inch = ¹⁰⁰/₅₀ feet.

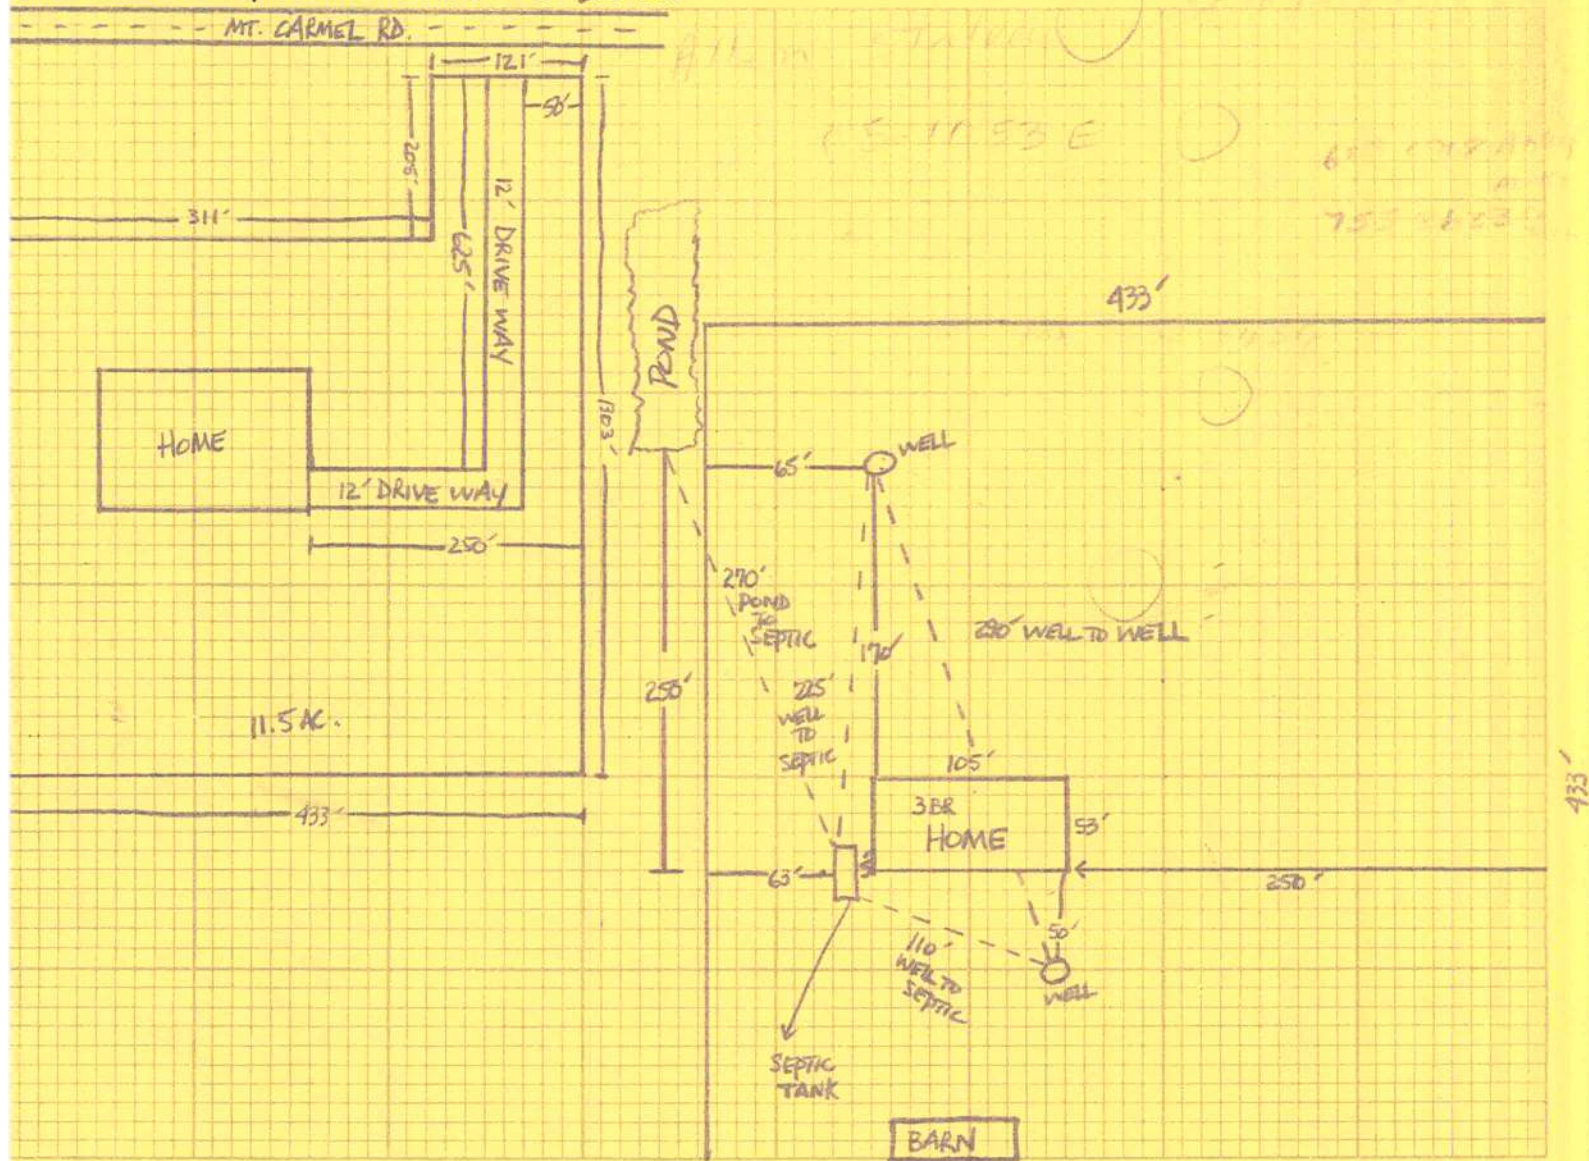

Notes: _____

Site Plan submitted by: *A.M. Stalley Jr* Signature A.M. STALLEY JR Title OWNER

Plan Approved _____ Not Approved _____ Date 10/12/05

By *[Signature]* Columbia County Health Department

ALL CHANGES MUST BE APPROVED BY THE COUNTY HEALTH DEPARTMENT

Floor Plan including:

- ☐ a) Rooms labeled and dimensioned
- ☐ b) Shear walls
- ☐ c) Windows and doors (including garage doors) showing size, mfg., approval listing and attachment specs. (FBC 1707) and safety glazing where needed (egress windows in bedrooms to be shown)
- ☐ d) Fireplaces (gas appliance) (vented or non-vented) or wood burning with hearth
- ☐ e) Stairs with dimensions (width, tread and riser) and details of guardrails and handrails
- ☐ f) Must show and identify accessibility requirements (accessible bathroom)

Foundation Plan including:

- ☐ a) Location of all load-bearing wall with required footings indicated as standard Or monolithic and dimensions and reinforcing
- ☐ b) All posts and/or column footing including size and reinforcing
- ☐ c) Any special support required by soil analysis such as piling
- ☐ d) Location of any vertical steel

Roof System:

- ☐ a) Truss package including:
 - 1. Truss layout and truss details signed and sealed by FI. Pro. Eng.
 - 2. Roof assembly (FBC 104.2.1 Roofing system, materials, manufacturer, fastening requirements and product evaluation with wind resistance rating)
- ☐ b) Conventional Framing Layout including:
 - 1. Rafter size, species and spacing
 - 2. Attachment to wall and uplift
 - 3. Ridge beam sized and valley framing and support details
 - 4. Roof assembly (FBC 104.2.1 Roofing systems, materials, manufacturer, fastening requirements and product evaluation with wind resistance rating)

Wall Sections including:

- ☐ a) Masonry wall
 - 1. All materials making up wall
 - 2. Block size and mortar type with size and spacing of reinforcement
 - 3. Lintel, tie-beam sizes and reinforcement
 - 4. Gable ends with rake beams showing reinforcement or gable truss and wall bracing details
 - 5. All required connectors with uplift rating and required number and size of fasteners for continuous tie from roof to foundation
 - 6. Roof assembly shown here or on roof system detail (FBC 104.2.1 Roofing system, materials, manufacturer, fastening requirements and product evaluation with resistance rating)
 - 7. Fire resistant construction (if required)
 - 8. Fireproofing requirements
 - 9. Shoe type of termite treatment (termicide or alternative method)
 - 10. Slab on grade
 - a. Vapor retardant (6mil. Polyethylene with joints lapped 6 inches and sealed)
 - b. Must show control joints, synthetic fiber reinforcement or Welded fire fabric reinforcement and supports
 - 11. Indicate where pressure treated wood will be placed
 - 12. Provide insulation R value for the following:
 - a. Attic space
 - b. Exterior wall cavity
 - c. Crawl space (if applicable)

☐ ☒ **b) Wood frame wall**

1. All materials making up wall
2. Size and species of studs
3. Sheathing size, type and nailing schedule
4. Headers sized
5. Gable end showing balloon framing detail or gable truss and wall hinge bracing detail
6. All required fasteners for continuous tie from roof to foundation (truss anchors, straps, anchor bolts and washers)
7. Roof assembly shown here or on roof system detail (FBC104.2.1 Roofing system, materials, manufacturer, fastening requirements and product evaluation with wind resistance rating)
8. Fire resistant construction (if applicable)
9. Fireproofing requirements
10. Show type of termite treatment (termicide or alternative method)
11. Slab on grade
 - a. Vapor retardant (6Mil. Polyethylene with joints lapped 6 inches and sealed)
 - b. Must show control joints, synthetic fiber reinforcement or welded wire fabric reinforcement and supports
12. Indicate where pressure treated wood will be placed
13. Provide insulation R value for the following:
 - a. Attic space
 - b. Exterior wall cavity
 - c. Crawl space (if applicable)

☐ ☐ **c) Metal frame wall and roof (designed, signed and sealed by Florida Prof. Engineer or Architect)**

☐ ☐ **Floor Framing System:**

- a) Floor truss package including layout and details, signed and sealed by Florida Registered Professional Engineer
- b) Floor joist size and spacing
- c) Girder size and spacing
- d) Attachment of joist to girder
- e) Wind load requirements where applicable

☐ ☐ **Plumbing Fixture layout**

☐ ☒ **Electrical layout including:**

- a) Switches, outlets/receptacles, lighting and all required GFCI outlets identified
- b) Ceiling fans
- c) Smoke detectors
- d) Service panel and sub-panel size and location(s)
- e) Meter location with type of service entrance (overhead or underground)
- f) Appliances and HVAC equipment
- g) Arc Fault Circuits (AFCI) in bedrooms

☐ ☒ **HVAC information**

- a) Manual J sizing equipment or equivalent computation
- b) Exhaust fans in bathroom

☐ ☒ **Energy Calculations (dimensions shall match plans)**

☐ ☒ **Gas System Type (LP or Natural) Location and BTU demand of equipment**

☐ ☒ **Disclosure Statement for Owner Builders**

☐ ☒ *****Notice Of Commencement Required Before Any Inspections Will Be Done**

☐ ☐ **Private Potable Water**

- a) Size of pump motor
- b) Size of pressure tank
- c) Cycle stop valve if used

SEE NOTE 4

THE FOLLOWING ITEMS MUST BE SUBMITTED WITH BUILDING PLANS

1. **Building Permit Application:** A current Building Permit Application form is to be completed and submitted for all residential projects.
2. **Parcel Number:** The parcel number (Tax ID number) from the Property Appraiser (386) 758-1084 is required. A copy of property deed is also requested.
3. **Environmental Health Permit or Sewer Tap Approval:** A copy of the Environmental Health permit, existing septic approval or sewer tap approval is required before a building permit can be issued.
(386) 758-1058 (**Toilet facilities shall be provided for construction workers**)
4. **City Approval:** If the project is to be located within the city limits of the Town of Fort White, prior approval is required. The Town of Fort White approval letter is required to be submitted by the owner or contractor to this office when applying for a Building Permit. (386) 497-2321
5. **Flood Information:** All projects within the Floodway of the Suwannee or Santa Fe Rivers shall require permitting through the Suwannee River Water Management District, before submitting application to this office. Any project located within a flood zone where the base flood elevation (100 year flood) has been established shall meet the requirements of Section 8.8 of the Columbia County Land Development Regulations. Any project located within a flood zone where the base flood elevation has not been established (Zone A) shall meet the requirements of Section 8.7 of the Columbia County Land Development Regulations. **CERTIFIED FINISHED FLOOR ELEVATIONS WILL BE REQUIRED ON ANY PROJECT WHERE THE BASE FLOOD ELEVATION (100 YEAR FLOOD) HAS BEEN ESTABLISHED.**
A development permit will also be required. Development permit cost is **\$50.00**
6. **Driveway Connection:** If the property does not have an existing access to a public road, then an application for a culvert permit (**\$25.00**) must be made. If the applicant feels that a culvert is not needed, they may apply for a culvert waiver (**\$50.00**). All culvert waivers are sent to the Columbia County Public Works Department for approval or denial.
7. **911 Address:** If the project is located in an area where the 911 address has been issued, then the proper paperwork from the 911 Addressing Department must be submitted. (386) 752-8787

ALL REQUIRED INFORMATION IS TO BE SUBMITTED FOR REVIEW. YOU WILL BE NOTIFIED WHEN YOUR APPLICATION AND PLANS ARE APPROVED AND READY TO PERMIT. PLEASE DO NOT EXPECT OR REQUEST THAT PERMIT APPLICATIONS BE REVIEWED OR APPROVED WHILE YOU ARE HERE – TIME WILL NOT ALLOW THIS –PLEASE DO NOT ASK

NOTICE:

ADDRESSES BY APPOINTMENT ONLY!

TO OBTAIN A 9-1-1 ADDRESS THE REQUESTER MUST CONTACT THE COLUMBIA COUNTY 9-1-1 ADDRESSING DEPARTMENT AT (386) 752-8787 FOR AN APPOINTMENT TIME AND DATE:


YOU CAN NOT OBTAIN A NEW ADDRESS OVER THE TELEPHONE. MUST MAKE AN APPOINTMENT!

THE ADDRESSING DEPARTMENT IS LOCATED AT 263 NW LAKE CITY AVENUE (OFF OF WEST U.S. HIGHWAY 90 WEST OF INTERSTATE 75 AT THE COLUMBIA COUNTY EMERGENCY OPERATIONS CENTER).

THE REQUESTER WILL NEED THE FOLLOWING:

1. THE PARCEL OR TAX ID NUMBER (SAMPLE: "25-4S-17-12345-123" OR "R12345-123) FOR THE PROPERTY.
2. A PLAT, PLAN, SITE PLAN, OR DRAWING SHOWING THE PROPERTY LINES OF THE PARCEL.
 - a. LOCATION OF PLANNED RESIDENT OR BUSINESS STRUCTURE ON THE PROPERTY WITH DISTANCES FROM TWO OF THE PROPERTY LINES TO THE STRUCTURE (SEE SAMPLE BELOW).
 - b. LOCATION OF THE ACCESS POINT (DRIVEWAY, ETC.) ON THE ROADWAY FROM WHICH LOCATION IS TO BE ADDRESSED WITH A DISTANCE FROM A PARALLEL PROPERTY LINE AND OR PROPERTY CORNER (SEE SAMPLE BELOW).
 - c. TRAVEL OF THE DRIVEWAY FROM THE ACCESS POINT TO THE STRUCTURE (SEE SAMPLE BELOW).

SAMPLE:

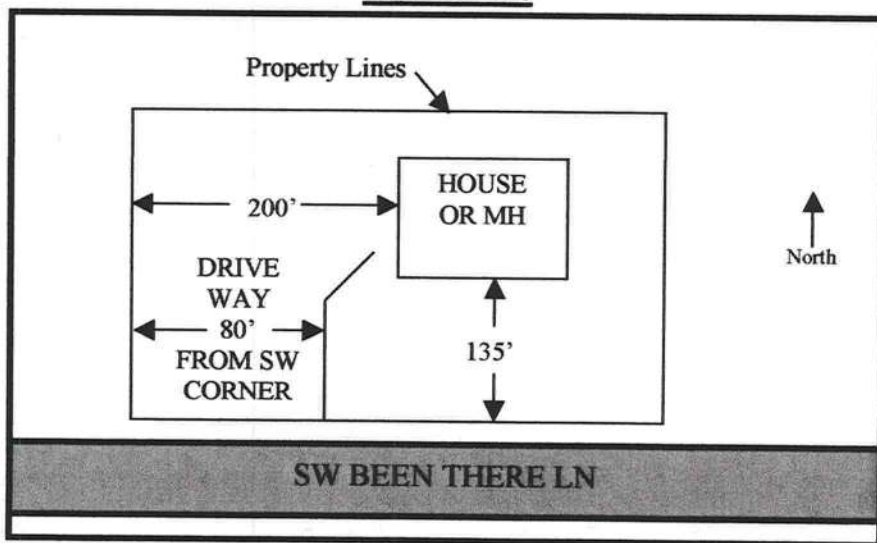

NOTE: 5 TO 7 WORKING DAYS MAY BE REQUIRED IF ADDRESSING DEPARTMENT NEEDS TO CONDUCT AN ON SITE SURVEY.

DISCLOSURE STATEMENT

FOR OWNER/BUILDER WHEN ACTING AS THEIR OWN CONTRACTOR AND CLAIMING EXEMPTION OF CONTRACTOR LICENSING REQUIREMENTS IN ACCORDANCE WITH FLORIDA STATUTES, ss. 489.103(7).

State law requires construction to be done by licensed contractors. You have applied for a permit under an exemption to that law. The exemption allows you, as the owner of your property, to act as your own contractor with certain restrictions even though you do not have a license. You must provide direct, onsite supervision of the construction yourself. You may build or improve a one-family or two-family residence or a farm outbuilding. You may also build or improve a commercial building, provided your costs do not exceed \$25,000. The building or residence must be for your own use or occupancy. It may not be built or substantially improved for sale or lease. If you sell or lease a building you have built or substantially improved yourself within 1 year after the construction is complete, the law will presume that you built or substantially improved it for sale or lease, which is a violation of this exemption. You may not hire an unlicensed person to act as your contractor or to supervise people working on your building. It is your responsibility to make sure that people employed by you have licenses required by state law and by county or municipal licensing ordinances. You may not delegate the responsibility for supervising work to a licensed contractor who is not licensed to perform the work being done. Any person working on your building who is not licensed must work under your direct supervision and must be employed by you, which means that you must deduct F.I.C.A. and withholding tax and provide workers' compensation for that employee, all as prescribed by law. Your construction must comply with all applicable laws, ordinances, building codes, and zoning regulations.

TYPE OF CONSTRUCTION

- ☒ Single Family Dwelling
☐ Farm Outbuilding
☐ New Construction

- ☐ Two-Family Residence
☐ Other _____

☐ Addition, Alteration, Modification or other Improvement

NEW CONSTRUCTION OR IMPROVEMENT

I Abby Stalvey, have been advised of the above disclosure statement for exemption from contractor licensing as an owner/builder. I agree to comply with all requirements provided for in Florida Statutes ss.489.103(7) allowing this exception for the construction permitted by Columbia County Building Permit Number _____

Abby Stalvey
Signature

8/24/05
Date

FOR BUILDING USE ONLY

I hereby certify that the above listed owner/builder has been notified of the disclosure statement in Florida Statutes ss 489.103(7).

Date 8-24-05

Building Official/Representative

Daniel Lamm

FLORIDA ENERGY EFFICIENCY CODE
FOR BUILDING CONSTRUCTION

Florida Department of Community Affairs
Residential Whole Building Performance Method A

Project Name: Stalvey Residence
Address:
City, State:
Owner:
Climate Zone: South
Builder:
Permitting Office: Columbia
Permit Number: 23782
Jurisdiction Number: 221000

1. New construction or existing New
2. Single family or multi-family Single family
3. Number of units, if multi-family 1
4. Number of Bedrooms 3
5. Is this a worst case? No
6. Conditioned floor area (ft²) 2139 ft²
7. Glass area & type Single Pane Double Pane
a. Clear glass, default U-factor 0.0 ft² 125.2 ft²
b. Default tint 0.0 ft² 0.0 ft²
c. Labeled U or SHGC 0.0 ft² 0.0 ft²
8. Floor types
a. Slab-On-Grade Edge Insulation R=0.0, 238.4(p) ft
b. N/A
c. N/A
9. Wall types
a. Frame, Wood, Exterior R=13.0, 1907.2 ft²
b. N/A
c. N/A
d. N/A
e. N/A
10. Ceiling types
a. Under Attic R=30.0, 2352.9 ft²
b. N/A
c. N/A
11. Ducts
a. Sup: Unc. Ret: Unc. AH: Interior Sup. R=6.0, 74.4 ft
b. N/A
12. Cooling systems
a. Central Unit Cap: 48.0 kBtu/hr SEER: 12.00
b. N/A
c. N/A
13. Heating systems
a. Electric Heat Pump Cap: 48.0 kBtu/hr HSPF: 7.40
b. N/A
c. N/A
14. Hot water systems
a. Electric Resistance Cap: 50.0 gallons EF: 0.90
b. N/A
c. Conservation credits (HR-Heat recovery, Solar DHP-Dedicated heat pump)
15. HVAC credits PT, CF,

Glass/Floor Area: 0.06 Total as-built points: 22977 PASS
Total base points: 33809

I hereby certify that the plans and specifications covered by this calculation are in compliance with the Florida Energy Code.
PREPARED BY: William H. Freeman
DATE: 6/2/05
I hereby certify that this building, as designed, is in compliance with the Florida Energy Code.
OWNER/AGENT:
DATE:

Review of the plans and specifications covered by this calculation indicates compliance with the Florida Energy Code. Before construction is completed this building will be inspected for compliance with Section 553.908 Florida Statutes.
BUILDING OFFICIAL:
DATE:
GREAT SEAL OF THE STATE OF FLORIDA
IN GOD WE TRUST

SUMMER CALCULATIONS

Residential Whole Building Performance Method A - Details

ADDRESS: , , ,

PERMIT #:

BASE				AS-BUILT								
GLASS TYPES												
.18 X Conditioned X BSPM = Points Floor Area				Type/SC	Overhang Ornt Len Hgt			Area X SPM X SOF = Points				
.18	2139.0	32.50	12513.2	Double, Clear	N	1.5	4.0	9.0	31.93	0.89	254.4	
				Double, Clear	N	1.5	6.0	15.0	31.93	0.94	450.4	
				Double, Clear	E	1.5	2.0	8.0	68.60	0.61	334.5	
				Double, Clear	E	1.5	4.0	6.0	68.60	0.83	340.1	
				Double, Clear	S	1.5	6.0	60.0	58.45	0.87	3065.7	
				Double, Clear	W	1.5	2.0	8.0	61.59	0.63	311.0	
				Double, Clear	W	1.5	4.0	6.0	61.59	0.83	306.7	
				Double, Clear	W	1.5	5.4	13.2	61.59	0.90	731.0	
				As-Built Total:			125.2					
WALL TYPES Area X BSPM = Points				Type	R-Value		Area X SPM = Points					
Adjacent	0.0	0.00	0.0	Frame, Wood, Exterior	13.0		1907.2	2.40		4577.3		
Exterior	1907.2	2.70	5149.4									
Base Total:		1907.2	5149.4	As-Built Total:		1907.2		4577.3				
DOOR TYPES Area X BSPM = Points				Type	Area X SPM = Points							
Adjacent	0.0	0.00	0.0	Exterior Insulated				102.0	6.40		652.8	
Exterior	122.4	6.40	783.4	Exterior Insulated			20.4	6.40		130.6		
Base Total:		122.4	783.4	As-Built Total:		122.4		783.4				
CEILING TYPES Area X BSPM = Points				Type	R-Value		Area X SPM X SCM = Points					
Under Attic	2139.0	2.80	5989.2	Under Attic	30.0		2352.9	2.77 X 1.00		6517.5		
Base Total:		2139.0	5989.2	As-Built Total:		2352.9		6517.5				
FLOOR TYPES Area X BSPM = Points				Type	R-Value		Area X SPM = Points					
Slab	238.4(p)	-20.0	-4768.0	Slab-On-Grade Edge Insulation	0.0		238.4(p)	-20.00		-4768.0		
Raised	0.0	0.00	0.0									
Base Total:		-4768.0		As-Built Total:		238.4		-4768.0				
INFILTRATION Area X BSPM = Points				Area X SPM = Points								
		2139.0	18.79					2139.0	18.79		40191.8	

SUMMER CALCULATIONS

Residential Whole Building Performance Method A - Details

ADDRESS: , , ,

PERMIT #:

BASE				AS-BUILT							
Summer Base Points: 59859.0				Summer As-Built Points: 53095.7							
Total Summer Points	X	System Multiplier	= Cooling Points	Total Component	X	Cap Ratio	X Duct Multiplier (DM x DSM x AHU)	X System Multiplier	X Credit Multiplier	= Cooling Points	
59859.0		0.4266	25535.8	53095.7		1.000	(1.073 x 1.165 x 0.90)	0.284	0.902	15319.6	
				53095.7		1.00	1.125	0.284	0.902	15319.6	

WINTER CALCULATIONS
Residential Whole Building Performance Method A - Details

ADDRESS: , , ,

PERMIT #:

BASE				AS-BUILT							
GLASS TYPES .18 X Conditioned X BWPM = Points Floor Area				Type/SC	Overhang Ornt Len Hgt			Area X WPM X WOF = Points			
.18	2139.0	2.36	908.6	Double, Clear	N	1.5	4.0	9.0	4.38	0.99	38.8
				Double, Clear	N	1.5	6.0	15.0	4.38	0.99	65.1
				Double, Clear	E	1.5	2.0	8.0	3.30	1.08	28.5
				Double, Clear	E	1.5	4.0	6.0	3.30	1.03	20.5
				Double, Clear	S	1.5	6.0	60.0	3.12	1.02	190.5
				Double, Clear	W	1.5	2.0	8.0	3.98	1.02	32.4
				Double, Clear	W	1.5	4.0	6.0	3.98	1.00	23.9
				Double, Clear	W	1.5	5.4	13.2	3.98	1.00	52.4
				As-Built Total:			125.2			452.2	
WALL TYPES Area X BWPM = Points				Type	R-Value			Area X WPM = Points			
Adjacent	0.0	0.00	0.0	Frame, Wood, Exterior	13.0			1907.2	0.60	1144.3	
Exterior	1907.2	0.60	1144.3								
Base Total:	1907.2		1144.3	As-Built Total:			1907.2			1144.3	
DOOR TYPES Area X BWPM = Points				Type				Area X WPM = Points			
Adjacent	0.0	0.00	0.0	Exterior Insulated				102.0	1.80	183.6	
Exterior	122.4	1.80	220.3	Exterior Insulated				20.4	1.80	36.7	
Base Total:	122.4		220.3	As-Built Total:			122.4			220.3	
CEILING TYPES Area X BWPM = Points				Type	R-Value			Area X WPM X WCM = Points			
Under Attic	2139.0	0.10	213.9	Under Attic	30.0			2352.9	0.10 X 1.00	235.3	
Base Total:	2139.0		213.9	As-Built Total:			2352.9			235.3	
FLOOR TYPES Area X BWPM = Points				Type	R-Value			Area X WPM = Points			
Slab	238.4(p)	-2.1	-500.6	Slab-On-Grade Edge Insulation	0.0			238.4(p)	-2.10	-500.6	
Raised	0.0	0.00	0.0								
Base Total:			-500.6	As-Built Total:			238.4			-500.6	
INFILTRATION Area X BWPM = Points				Area X WPM = Points							
	2139.0	-0.06	-128.3	2139.0 -0.06 -128.3							

WINTER CALCULATIONS

Residential Whole Building Performance Method A - Details

ADDRESS: , , ,

PERMIT #:

BASE				AS-BUILT						
Winter Base Points: 1858.2				Winter As-Built Points: 1423.2						
Total Winter Points	X	System Multiplier	= Heating Points	Total Component	X	Cap Ratio	X Duct Multiplier (DM x DSM x AHU)	X System Multiplier	X Credit Multiplier	= Heating Points
1858.2		0.6274	1165.8	1423.2		1.000	(1.099 x 1.137 x 0.91)	0.461	0.950	708.4
				1423.2		1.00	1.137	0.461	0.950	708.4

WATER HEATING & CODE COMPLIANCE STATUS
Residential Whole Building Performance Method A - Details

ADDRESS: , , ,

PERMIT #:

BASE					AS-BUILT				
WATER HEATING									
Number of Bedrooms	X	Multiplier	=	Total	Tank Volume	EF	Number of Bedrooms	X Tank X Ratio	Credit = Total Multiplier
3		2369.00		7107.0	50.0	0.90	3	1.00	2316.36
					As-Built Total:				6949.1

CODE COMPLIANCE STATUS									
BASE					AS-BUILT				
Cooling Points	+	Heating Points	+	Hot Water Points	=	Total Points	Cooling Points	+	Heating Points
25536		1166		7107		33809	15320		708
							6949		22977

PASS



Code Compliance Checklist

Residential Whole Building Performance Method A - Details

ADDRESS: , , ,

PERMIT #:

6A-21 INFILTRATION REDUCTION COMPLIANCE CHECKLIST

COMPONENTS	SECTION	REQUIREMENTS FOR EACH PRACTICE	CHECK
Exterior Windows & Doors	606.1.ABC.1.1	Maximum: .3 cfm/sq.ft. window area; .5 cfm/sq.ft. door area.	
Exterior & Adjacent Walls	606.1.ABC.1.2.1	Caulk, gasket, weatherstrip or seal between: windows/doors & frames, surrounding wall; foundation & wall sole or sill plate; joints between exterior wall panels at corners; utility penetrations; between wall panels & top/bottom plates; between walls and floor. EXCEPTION: Frame walls where a continuous infiltration barrier is installed that extends from, and is sealed to, the foundation to the top plate.	
Floors	606.1.ABC.1.2.2	Penetrations/openings >1/8" sealed unless backed by truss or joint members. EXCEPTION: Frame floors where a continuous infiltration barrier is installed that is sealed to the perimeter, penetrations and seams.	
Ceilings	606.1.ABC.1.2.3	Between walls & ceilings; penetrations of ceiling plane of top floor; around shafts, chases, soffits, chimneys, cabinets sealed to continuous air barrier; gaps in gyp board & top plate; attic access. EXCEPTION: Frame ceilings where a continuous infiltration barrier is installed that is sealed at the perimeter, at penetrations and seams.	
Recessed Lighting Fixtures	606.1.ABC.1.2.4	Type IC rated with no penetrations, sealed; or Type IC or non-IC rated, installed inside a sealed box with 1/2" clearance & 3" from insulation; or Type IC rated with < 2.0 cfm from conditioned space, tested.	
Multi-story Houses	606.1.ABC.1.2.5	Air barrier on perimeter of floor cavity between floors.	
Additional Infiltration reqts	606.1.ABC.1.3	Exhaust fans vented to outdoors, dampers; combustion space heaters comply with NFPA, have combustion air.	

6A-22 OTHER PRESCRIPTIVE MEASURES (must be met or exceeded by all residences.)

COMPONENTS	SECTION	REQUIREMENTS	CHECK
Water Heaters	612.1	Comply with efficiency requirements in Table 6-12. Switch or clearly marked circuit breaker (electric) or cutoff (gas) must be provided. External or built-in heat trap required.	
Swimming Pools & Spas	612.1	Spas & heated pools must have covers (except solar heated). Non-commercial pools must have a pump timer. Gas spa & pool heaters must have a minimum thermal efficiency of 78%.	
Shower heads	612.1	Water flow must be restricted to no more than 2.5 gallons per minute at 80 PSIG.	
Air Distribution Systems	610.1	All ducts, fittings, mechanical equipment and plenum chambers shall be mechanically attached, sealed, insulated, and installed in accordance with the criteria of Section 610. Ducts in unconditioned attics: R-6 min. insulation.	
HVAC Controls	607.1	Separate readily accessible manual or automatic thermostat for each system.	
Insulation	604.1, 602.1	Ceilings-Min. R-19. Common walls-Frame R-11 or CBS R-3 both sides. Common ceiling & floors R-11.	

ENERGY PERFORMANCE LEVEL (EPL) DISPLAY CARD

ESTIMATED ENERGY PERFORMANCE SCORE* = 89.0

The higher the score, the more efficient the home.

1. New construction or existing	New	12. Cooling systems	
2. Single family or multi-family	Single family	a. Central Unit	Cap: 48.0 kBtu/hr
3. Number of units, if multi-family	1		SEER: 12.00
4. Number of Bedrooms	3	b. N/A	
5. Is this a worst case?	No	c. N/A	
6. Conditioned floor area (ft²)	2139 ft²		
7. Glass area & type	Single Pane Double Pane	13. Heating systems	
a. Clear - single pane	0.0 ft² 125.2 ft²	a. Electric Heat Pump	Cap: 48.0 kBtu/hr
b. Clear - double pane	0.0 ft² 0.0 ft²		HSPF: 7.40
c. Tint/other SHGC - single pane	0.0 ft² 0.0 ft²	b. N/A	
d. Tint/other SHGC - double pane		c. N/A	
8. Floor types		14. Hot water systems	
a. Slab-On-Grade Edge Insulation	R=0.0, 238.4(p) ft	a. Electric Resistance	Cap: 50.0 gallons
b. N/A			EF: 0.90
c. N/A		b. N/A	
9. Wall types		c. Conservation credits	
a. Frame, Wood, Exterior	R=13.0, 1907.2 ft²	(HR-Heat recovery, Solar	
b. N/A		DHP-Dedicated heat pump)	
c. N/A		15. HVAC credits	PT, CF,
d. N/A		(CF-Ceiling fan, CV-Cross ventilation,	
e. N/A		HF-Whole house fan,	
10. Ceiling types		PT-Programmable Thermostat,	
a. Under Attic	R=30.0, 2352.9 ft²	MZ-C-Multizone cooling,	
b. N/A		MZ-H-Multizone heating)	
c. N/A			
11. Ducts			
a. Sup: Unc. Ret: Unc. AH: Interior	Sup. R=6.0, 74.4 ft		
b. N/A			

I certify that this home has complied with the Florida Energy Efficiency Code For Building Construction through the above energy saving features which will be installed (or exceeded) in this home before final inspection. Otherwise, a new EPL Display Card will be completed based on installed Code compliant features.

Builder Signature: _____ Date: _____

Address of New Home: _____ City/FL Zip: _____



**NOTE: The home's estimated energy performance score is only available through the FLA/RES computer program. This is not a Building Energy Rating. If your score is 80 or greater (or 86 for a US EPA/DOE EnergyStarTM designation), your home may qualify for energy efficiency mortgage (EEM) incentives if you obtain a Florida Energy Gauge Rating. Contact the Energy Gauge Hotline at 321/638-1492 or see the Energy Gauge web site at www.fsec.ucf.edu for information and a list of certified Raters. For information about Florida's Energy Efficiency Code For Building Construction, contact the Department of Community Affairs Energy Gauge Hotline.*

Energy Gauge Hotline Version: FLRCPB v3.30)

Residential System Sizing Calculation

Summary

Project Title:
Stalvey Residence

Code Only
Professional Version
Climate: South


6/9/2005

Location for weather data: Gainesville - User customized: Latitude(29) Temp Range(M)			
Humidity data: Interior RH (50%) Outdoor wet bulb (78F) Humidity difference(51gr.)			
Winter design temperature	31 F	Summer design temperature	98 F
Winter setpoint	70 F	Summer setpoint	75 F
Winter temperature difference	39 F	Summer temperature difference	23 F
Total heating load calculation	29842 Btuh	Total cooling load calculation	27726 Btuh
Submitted heating capacity	% of calc Btuh	Submitted cooling capacity	% of calc Btuh
Total (Electric Heat Pump)	160.8 48000	Sensible (SHR = 0.5)	109.0 24000
Heat Pump + Auxiliary(0.0kW)	160.8 48000	Latent	419.9 24000
		Total (Electric Heat Pump)	173.1 48000

WINTER CALCULATIONS

Winter Heating Load (for 2139 sqft)


Load component		Load	
Window total	125 sqft	3543	Btuh
Wall total	1907 sqft	5912	Btuh
Door total	122 sqft	2244	Btuh
Ceiling total	2353 sqft	3059	Btuh
Floor total	238 ft	7533	Btuh
Infiltration	143 cfm	6130	Btuh
Subtotal		28421	Btuh
Duct loss		1421	Btuh
TOTAL HEAT LOSS		29842	Btuh

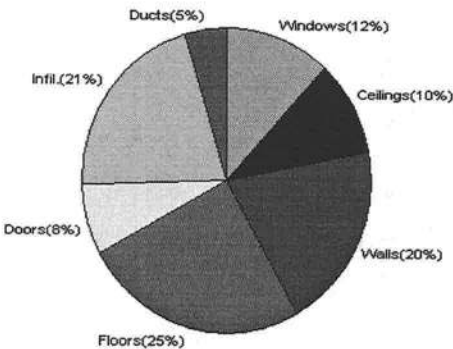

SUMMER CALCULATIONS

Summer Cooling Load (for 2139 sqft)

Load component		Load	
Window total	125 sqft	4567	Btuh
Wall total	1907 sqft	4081	Btuh
Door total	122 sqft	1528	Btuh
Ceiling total	2353 sqft	3671	Btuh
Floor total		0	Btuh
Infiltration	125 cfm	3163	Btuh
Internal gain		3000	Btuh
Subtotal(sensible)		20009	Btuh
Duct gain		2001	Btuh
Total sensible gain		22010	Btuh
Latent gain(infiltration)		4336	Btuh
Latent gain(internal)		1380	Btuh
Total latent gain		5716	Btuh
TOTAL HEAT GAIN		27726	Btuh

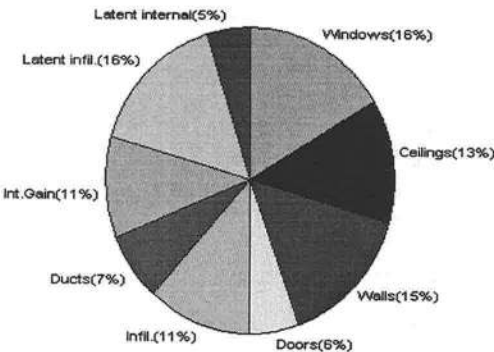

EnergyGauge® System Sizing based on ACCA Manual J.

PREPARED BY: W. H. H. H.

DATE: 6/9/05

System Sizing Calculations - Winter

Residential Load - Component Details

Project Title:
Stalvey Residence

Code Only
Professional Version
Climate: South

Reference City: Gainesville (User customized) Winter Temperature Difference: 39.0 F

6/9/2005

Window	Panes/SHGC/Frame/U	Orientation	Area X	HTM=	Load
1	2, Clear, Metal, DEF	N	9.0	28.3	255 Btuh
2	2, Clear, Metal, DEF	N	15.0	28.3	424 Btuh
3	2, Clear, Metal, DEF	E	8.0	28.3	226 Btuh
4	2, Clear, Metal, DEF	E	6.0	28.3	170 Btuh
5	2, Clear, Metal, DEF	S	60.0	28.3	1698 Btuh
6	2, Clear, Metal, DEF	W	8.0	28.3	226 Btuh
7	2, Clear, Metal, DEF	W	6.0	28.3	170 Btuh
8	2, Clear, Metal, DEF	W	13.2	28.3	374 Btuh
Window Total			125		3543 Btuh
Walls	Type	R-Value	Area X	HTM=	Load
1	Frame - Exterior	13.0	1907	3.1	5912 Btuh
Wall Total			1907		5912 Btuh
Doors	Type		Area X	HTM=	Load
1	Insulated - Exter		102	18.3	1870 Btuh
2	Insulated - Exter		20	18.3	374 Btuh
Door Total			122		2244Btuh
Ceilings	Type	R-Value	Area X	HTM=	Load
1	Under Attic	30.0	2353	1.3	3059 Btuh
Ceiling Total			2353		3059Btuh
Floors	Type	R-Value	Size X	HTM=	Load
1	Slab-On-Grade Edge Insul	0	238.4 ft(p)	31.6	7533 Btuh
Floor Total			238		7533 Btuh
Infiltration	Type	ACH X	Building Volume	CFM=	Load
	Natural	0.40	21390(sqft)	143	6130 Btuh
	Mechanical			0	0 Btuh
Infiltration Total				143	6130 Btuh

Totals for Heating	Subtotal	28421 Btuh
	Duct Loss(using duct multiplier of 0.05)	1421 Btuh
	Total Btuh Loss	29842 Btuh

Key: Window types (SHGC - Shading coefficient of glass as SHGC numerical value or as clear or tint)

(Frame types - metal, wood or insulated metal)

(U - Window U-Factor or 'DEF' for default)

(HTM - ManualJ Heat Transfer Multiplier)

Key: Floor size (perimeter(p) for slab-on-grade or area for all other floor types)

System Sizing Calculations - Summer

Residential Load - Component Details

Project Title:
Stalvey Residence

Code Only
Professional Version
Climate: South

Reference City: Gainesville (User customized) Summer Temperature Difference: 23.0 F 6/9/2005

Window	Type	Overhang		Window Area(sqft)			HTM		Load				
	Panes/SHGC/U/InSh/ExSh Ornt	Len	Hgt	Gross	Shaded	Unshaded	Shaded	Unshaded					
1	2, Clear, DEF, N, N	N	1.5	4	9.0	0.0	9.0	24	24	216	Btuh		
2	2, Clear, DEF, N, N	N	1.5	6	15.0	0.0	15.0	24	24	360	Btuh		
3	2, Clear, DEF, N, N	E	1.5	2	8.0	5.0	3.0	24	74	343	Btuh		
4	2, Clear, DEF, N, N	E	1.5	4	6.0	0.0	6.0	24	74	444	Btuh		
5	2, Clear, DEF, N, N	S	1.5	6	60.0	60.0	0.0	24	39	1440	Btuh		
6	2, Clear, DEF, N, N	W	1.5	2	8.0	5.0	3.0	24	74	343	Btuh		
7	2, Clear, DEF, N, N	W	1.5	4	6.0	0.0	6.0	24	74	444	Btuh		
8	2, Clear, DEF, N, N	W	1.5	5.4	13.2	0.0	13.2	24	74	977	Btuh		
Window Total					125					4567	Btuh		
Walls	Type	R-Value			Area			HTM		Load			
	1	Frame - Exterior			13.0			1907.2			2.1	4081	Btuh
	Wall Total					1907.2					4081	Btuh	
Doors	Type				Area			HTM		Load			
	1	Insulated - Exter			102.0			12.5		1273		Btuh	
	2	Insulated - Exter			20.4			12.5		255		Btuh	
Door Total					122.4					1528	Btuh		
Ceilings	Type/Color	R-Value			Area			HTM		Load			
	1	Under Attic/Dark			30.0			2352.9			1.6	3671	Btuh
Ceiling Total					2352.9					3671	Btuh		
Floors	Type	R-Value			Size			HTM		Load			
	1	Slab-On-Grade Edge Insulation			0.0			238.4 ft(p)			0.0	0	Btuh
Floor Total					238.4					0	Btuh		
Infiltration	Type	ACH			Volume			CFM=		Load			
	Natural	0.35			21390			125.0		3163		Btuh	
	Mechanical							0		0		Btuh	
Infiltration Total								125		3163		Btuh	

Internal gain	Occupants	Btuh/occupant			Appliance	Load
	6	X	300	+	1200	3000 Btuh

Totals for Cooling	Subtotal	20009 Btuh
	Duct gain(using duct multiplier of 0.10)	2001 Btuh
	Total sensible gain	22010 Btuh
	Latent infiltration gain (for 51 gr. humidity difference)	4336 Btuh
	Latent occupant gain (6 people @ 230 Btuh per person)	1380 Btuh
	Latent other gain	0 Btuh
TOTAL GAIN		27726 Btuh

Manual J Summer Calculations

Residential Load - Component Details (continued)

Project Title:
Stalvey Residence

Code Only
Professional Version
Climate: South

6/9/2005

Key: Window types (SHGC - Shading coefficient of glass as SHGC numerical value or as clear or tint)
(U - Window U-Factor or 'DEF' for default)
(InSh - Interior shading device: none(N), Blinds/Daperies(B) or Roller Shades(R))
(ExSh - Exterior shading device: none(N) or numerical value)
(Ornt - compass orientation)

FLORIDA ENERGY EFFICIENCY CODE
FOR BUILDING CONSTRUCTION

Florida Department of Community Affairs
Residential Whole Building Performance Method A

Project Name: Stalvey Residence
Address:
City, State:
Owner:
Climate Zone: South
Builder:
Permitting Office:
Permit Number:
Jurisdiction Number:

1. New construction or existing New
2. Single family or multi-family Single family
3. Number of units, if multi-family 1
4. Number of Bedrooms 3
5. Is this a worst case? No
6. Conditioned floor area (ft²) 2139 ft²
7. Glass area & type Single Pane Double Pane
a. Clear glass, default U-factor 0.0 ft² 125.2 ft²
b. Default tint 0.0 ft² 0.0 ft²
c. Labeled U or SHGC 0.0 ft² 0.0 ft²
8. Floor types
a. Slab-On-Grade Edge Insulation R=0.0, 238.4(p) ft
b. N/A
c. N/A
9. Wall types
a. Frame, Wood, Exterior R=13.0, 1907.2 ft²
b. N/A
c. N/A
d. N/A
e. N/A
10. Ceiling types
a. Under Attic R=30.0, 2352.9 ft²
b. N/A
c. N/A
11. Ducts
a. Sup: Unc. Ret: Unc. AH: Interior Sup. R=6.0, 74.4 ft
b. N/A
12. Cooling systems
a. Central Unit Cap: 48.0 kBtu/hr SEER: 12.00
b. N/A
c. N/A
13. Heating systems
a. Electric Heat Pump Cap: 48.0 kBtu/hr HSPF: 7.40
b. N/A
c. N/A
14. Hot water systems
a. Electric Resistance Cap: 50.0 gallons EF: 0.90
b. N/A
c. Conservation credits (HR-Heat recovery, Solar DHP-Dedicated heat pump)
15. HVAC credits PT, CF,

Glass/Floor Area: 0.06 Total as-built points: 22977 PASS
Total base points: 33809

I hereby certify that the plans and specifications covered by this calculation are in compliance with the Florida Energy Code.
PREPARED BY: William H. Freeman
DATE: 6/18/05
I hereby certify that this building, as designed, is in compliance with the Florida Energy Code.
OWNER/AGENT:
DATE:

Review of the plans and specifications covered by this calculation indicates compliance with the Florida Energy Code. Before construction is completed this building will be inspected for compliance with Section 553.908 Florida Statutes.
BUILDING OFFICIAL:
DATE:
[Seal of the State of Florida]

SUMMER CALCULATIONS
Residential Whole Building Performance Method A - Details

ADDRESS: , , ,

PERMIT #:

BASE				AS-BUILT							
GLASS TYPES .18 X Conditioned X BSPM = Points Floor Area				Type/SC	Overhang Ornt Len Hgt			Area X SPM X SOF = Points			
.18	2139.0	32.50	12513.2	Double, Clear	N	1.5	4.0	9.0	31.93	0.89	254.4
				Double, Clear	N	1.5	6.0	15.0	31.93	0.94	450.4
				Double, Clear	E	1.5	2.0	8.0	68.60	0.61	334.5
				Double, Clear	E	1.5	4.0	6.0	68.60	0.83	340.1
				Double, Clear	S	1.5	6.0	60.0	58.45	0.87	3065.7
				Double, Clear	W	1.5	2.0	8.0	61.59	0.63	311.0
				Double, Clear	W	1.5	4.0	6.0	61.59	0.83	306.7
				Double, Clear	W	1.5	5.4	13.2	61.59	0.90	731.0
				As-Built Total:			125.2			5793.8	
WALL TYPES Area X BSPM = Points				Type	R-Value			Area X SPM = Points			
Adjacent	0.0	0.00	0.0	Frame, Wood, Exterior	13.0			1907.2	2.40		4577.3
Exterior	1907.2	2.70	5149.4								
Base Total: 1907.2 5149.4				As-Built Total:			1907.2			4577.3	
DOOR TYPES Area X BSPM = Points				Type				Area X SPM = Points			
Adjacent	0.0	0.00	0.0	Exterior Insulated				102.0	6.40		652.8
Exterior	122.4	6.40	783.4	Exterior Insulated				20.4	6.40		130.6
Base Total: 122.4 783.4				As-Built Total:			122.4			783.4	
CEILING TYPES Area X BSPM = Points				Type	R-Value			Area X SPM X SCM = Points			
Under Attic	2139.0	2.80	5989.2	Under Attic	30.0			2352.9	2.77 X 1.00		6517.5
Base Total: 2139.0 5989.2				As-Built Total:			2352.9			6517.5	
FLOOR TYPES Area X BSPM = Points				Type	R-Value			Area X SPM = Points			
Slab	238.4(p)	-20.0	-4768.0	Slab-On-Grade Edge Insulation	0.0			238.4(p)	-20.00		-4768.0
Raised	0.0	0.00	0.0								
Base Total: -4768.0				As-Built Total:			238.4			-4768.0	
INFILTRATION Area X BSPM = Points				Area X SPM = Points							
2139.0 18.79 40191.8				2139.0 18.79 40191.8							

SUMMER CALCULATIONS

Residential Whole Building Performance Method A - Details

ADDRESS: , , ,

PERMIT #:

BASE				AS-BUILT							
Summer Base Points: 59859.0				Summer As-Built Points: 53095.7							
Total Summer Points	X	System Multiplier	= Cooling Points	Total Component	X	Cap Ratio	X Duct Multiplier (DM x DSM x AHU)	X System Multiplier	X Credit Multiplier	= Cooling Points	
59859.0		0.4266	25535.8	53095.7		1.000	(1.073 x 1.165 x 0.90)	0.284	0.902	15319.6	
						1.00	1.125	0.284	0.902	15319.6	

WINTER CALCULATIONS
Residential Whole Building Performance Method A - Details

ADDRESS: , , ,

PERMIT #:

BASE				AS-BUILT							
GLASS TYPES											
.18 X Conditioned X BWPM = Points Floor Area				Type/SC	Overhang Ornt Len Hgt			Area X WPM X WOF = Points			
.18	2139.0	2.36	908.6	Double, Clear	N	1.5	4.0	9.0	4.38	0.99	38.8
				Double, Clear	N	1.5	6.0	15.0	4.38	0.99	65.1
				Double, Clear	E	1.5	2.0	8.0	3.30	1.08	28.5
				Double, Clear	E	1.5	4.0	6.0	3.30	1.03	20.5
				Double, Clear	S	1.5	6.0	60.0	3.12	1.02	190.5
				Double, Clear	W	1.5	2.0	8.0	3.98	1.02	32.4
				Double, Clear	W	1.5	4.0	6.0	3.98	1.00	23.9
				Double, Clear	W	1.5	5.4	13.2	3.98	1.00	52.4
				As-Built Total:				125.2 452.2			
WALL TYPES Area X BWPM = Points				Type	R-Value		Area X WPM = Points				
Adjacent	0.0	0.00	0.0	Frame, Wood, Exterior	13.0		1907.2		0.60		1144.3
Exterior	1907.2	0.60	1144.3								
Base Total: 1907.2 1144.3				As-Built Total: 1907.2 1144.3							
DOOR TYPES Area X BWPM = Points				Type	Area X WPM = Points						
Adjacent	0.0	0.00	0.0	Exterior Insulated Exterior Insulated	102.0		1.80		183.6		
Exterior	122.4	1.80	220.3								
Base Total: 122.4 220.3				As-Built Total: 122.4 220.3							
CEILING TYPES Area X BWPM = Points				Type	R-Value		Area X WPM X WCM = Points				
Under Attic	2139.0	0.10	213.9	Under Attic	30.0		2352.9		0.10 X 1.00 235.3		
Base Total: 2139.0 213.9				As-Built Total: 2352.9 235.3							
FLOOR TYPES Area X BWPM = Points				Type	R-Value		Area X WPM = Points				
Slab	238.4(p)	-2.1	-500.6	Slab-On-Grade Edge Insulation	0.0		238.4(p)		-2.10 -500.6		
Raised	0.0	0.00	0.0								
Base Total: -500.6				As-Built Total: 238.4 -500.6							
INFILTRATION Area X BWPM = Points				Area X WPM = Points							
2139.0 -0.06 -128.3				2139.0 -0.06 -128.3							

WINTER CALCULATIONS
Residential Whole Building Performance Method A - Details

ADDRESS: , , ,

PERMIT #:

BASE				AS-BUILT							
Winter Base Points:		1858.2		Winter As-Built Points:						1423.2	
Total Winter Points	X	System Multiplier	= Heating Points	Total Component	X	Cap Ratio	X Duct Multiplier (DM x DSM x AHU)	X System Multiplier	X Credit Multiplier	=	Heating Points
1858.2		0.6274	1165.8	1423.2		1.000	(1.099 x 1.137 x 0.91)	0.461	0.950		708.4
				1423.2		1.00	1.137	0.461	0.950		708.4

Code Compliance Checklist

Residential Whole Building Performance Method A - Details

ADDRESS: , , ,

PERMIT #:

6A-21 INFILTRATION REDUCTION COMPLIANCE CHECKLIST

COMPONENTS	SECTION	REQUIREMENTS FOR EACH PRACTICE	CHECK
Exterior Windows & Doors	606.1.ABC.1.1	Maximum:.3 cfm/sq.ft. window area; .5 cfm/sq.ft. door area.	
Exterior & Adjacent Walls	606.1.ABC.1.2.1	Caulk, gasket, weatherstrip or seal between: windows/doors & frames, surrounding wall; foundation & wall sole or sill plate; joints between exterior wall panels at corners; utility penetrations; between wall panels & top/bottom plates; between walls and floor. EXCEPTION: Frame walls where a continuous infiltration barrier is installed that extends from, and is sealed to, the foundation to the top plate.	
Floors	606.1.ABC.1.2.2	Penetrations/openings >1/8" sealed unless backed by truss or joint members. EXCEPTION: Frame floors where a continuous infiltration barrier is installed that is sealed to the perimeter, penetrations and seams.	
Ceilings	606.1.ABC.1.2.3	Between walls & ceilings; penetrations of ceiling plane of top floor; around shafts, chases, soffits, chimneys, cabinets sealed to continuous air barrier; gaps in gyp board & top plate; attic access. EXCEPTION: Frame ceilings where a continuous infiltration barrier is installed that is sealed at the perimeter, at penetrations and seams.	
Recessed Lighting Fixtures	606.1.ABC.1.2.4	Type IC rated with no penetrations, sealed; or Type IC or non-IC rated, installed inside a sealed box with 1/2" clearance & 3" from insulation; or Type IC rated with < 2.0 cfm from conditioned space, tested.	
Multi-story Houses	606.1.ABC.1.2.5	Air barrier on perimeter of floor cavity between floors.	
Additional Infiltration reqts	606.1.ABC.1.3	Exhaust fans vented to outdoors, dampers; combustion space heaters comply with NFPA, have combustion air.	

6A-22 OTHER PRESCRIPTIVE MEASURES (must be met or exceeded by all residences.)

COMPONENTS	SECTION	REQUIREMENTS	CHECK
Water Heaters	612.1	Comply with efficiency requirements in Table 6-12. Switch or clearly marked circuit breaker (electric) or cutoff (gas) must be provided. External or built-in heat trap required.	
Swimming Pools & Spas	612.1	Spas & heated pools must have covers (except solar heated). Non-commercial pools must have a pump timer. Gas spa & pool heaters must have a minimum thermal efficiency of 78%.	
Shower heads	612.1	Water flow must be restricted to no more than 2.5 gallons per minute at 80 PSIG.	
Air Distribution Systems	610.1	All ducts, fittings, mechanical equipment and plenum chambers shall be mechanically attached, sealed, insulated, and installed in accordance with the criteria of Section 610. Ducts in unconditioned attics: R-6 min. insulation.	
HVAC Controls	607.1	Separate readily accessible manual or automatic thermostat for each system.	
Insulation	604.1, 602.1	Ceilings-Min. R-19. Common walls-Frame R-11 or CBS R-3 both sides. Common ceiling & floors R-11.	

ENERGY PERFORMANCE LEVEL (EPL)
DISPLAY CARD

ESTIMATED ENERGY PERFORMANCE SCORE* = 89.0

The higher the score, the more efficient the home.

1111

1. New construction or existing
2. Single family or multi-family
3. Number of units, if multi-family
4. Number of Bedrooms
5. Is this a worst case?
6. Conditioned floor area (ft²)
7. Glass area & type
8. Floor types
9. Wall types
10. Ceiling types
11. Ducts
12. Cooling systems
13. Heating systems
14. Hot water systems
15. HVAC credits

I certify that this home has complied with the Florida Energy Efficiency Code For Building Construction through the above energy saving features which will be installed (or exceeded) in this home before final inspection. Otherwise, a new EPL Display Card will be completed based on installed Code compliant features.

Builder Signature:
Date:

Address of New Home:
City/FL Zip:



*NOTE: The home's estimated energy performance score is only available through the FLA/RES computer program. This is not a Building Energy Rating. If your score is 80 or greater (or 86 for a US EPA/DOE EnergyStar™ designation), your home may qualify for energy efficiency mortgage (EEM) incentives if you obtain a Florida Energy Gauge Rating. Contact the Energy Gauge Hotline at 321/638-1492 or see the Energy Gauge web site at www.fsec.ucf.edu for information and a list of certified Raters. For information about Florida's Energy Efficiency Code For Building Construction, contact the Department of Community Affairs Energy Gauge Program (Version: FLRCPB v3.30)

Residential System Sizing Calculation

Summary

Project Title:
Stalvey Residence

Code Only
Professional Version
Climate: South


6/9/2005

Location for weather data: Gainesville - User customized: Latitude(29) Temp Range(M)			
Humidity data: Interior RH (50%) Outdoor wet bulb (78F) Humidity difference(51gr.)			
Winter design temperature	31 F	Summer design temperature	98 F
Winter setpoint	70 F	Summer setpoint	75 F
Winter temperature difference	39 F	Summer temperature difference	23 F
Total heating load calculation	29842 Btuh	Total cooling load calculation	27726 Btuh
Submitted heating capacity	% of calc Btuh	Submitted cooling capacity	% of calc Btuh
Total (Electric Heat Pump)	160.8 48000	Sensible (SHR = 0.5)	109.0 24000
Heat Pump + Auxiliary(0.0kW)	160.8 48000	Latent	419.9 24000
		Total (Electric Heat Pump)	173.1 48000

WINTER CALCULATIONS

Winter Heating Load (for 2139 sqft)


Load component	Load
Window total 125 sqft	3543 Btuh
Wall total 1907 sqft	5912 Btuh
Door total 122 sqft	2244 Btuh
Ceiling total 2353 sqft	3059 Btuh
Floor total 238 ft	7533 Btuh
Infiltration 143 cfm	6130 Btuh
Subtotal	28421 Btuh
Duct loss	1421 Btuh
TOTAL HEAT LOSS	29842 Btuh

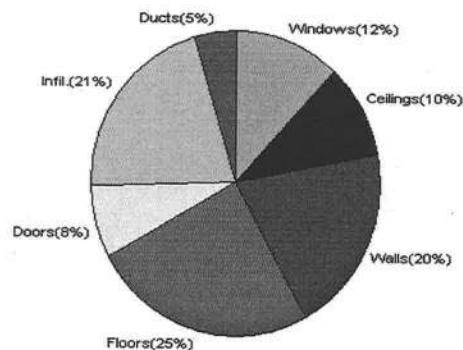

SUMMER CALCULATIONS

Summer Cooling Load (for 2139 sqft)

Load component	Load
Window total 125 sqft	4567 Btuh
Wall total 1907 sqft	4081 Btuh
Door total 122 sqft	1528 Btuh
Ceiling total 2353 sqft	3671 Btuh
Floor total	0 Btuh
Infiltration 125 cfm	3163 Btuh
Internal gain	3000 Btuh
Subtotal(sensible)	20009 Btuh
Duct gain	2001 Btuh
Total sensible gain	22010 Btuh
Latent gain(infiltration)	4336 Btuh
Latent gain(internal)	1380 Btuh
Total latent gain	5716 Btuh
TOTAL HEAT GAIN	27726 Btuh

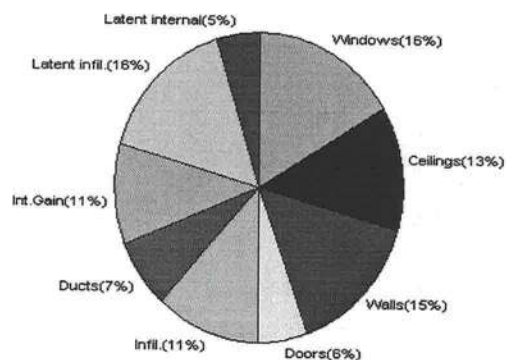

EnergyGauge® System Sizing based on ACCA Manual J.

PREPARED BY:

DATE:

EnergyGauge® FLRCPB v3.30

System Sizing Calculations - Winter

Residential Load - Component Details

Project Title:
Stalvey Residence

Code Only
Professional Version
Climate: South

Reference City: Gainesville (User customized) Winter Temperature Difference: 39.0 F

6/9/2005

Window	Panes/SHGC/Frame/U	Orientation	Area X	HTM=	Load
1	2, Clear, Metal, DEF	N	9.0	28.3	255 Btuh
2	2, Clear, Metal, DEF	N	15.0	28.3	424 Btuh
3	2, Clear, Metal, DEF	E	8.0	28.3	226 Btuh
4	2, Clear, Metal, DEF	E	6.0	28.3	170 Btuh
5	2, Clear, Metal, DEF	S	60.0	28.3	1698 Btuh
6	2, Clear, Metal, DEF	W	8.0	28.3	226 Btuh
7	2, Clear, Metal, DEF	W	6.0	28.3	170 Btuh
8	2, Clear, Metal, DEF	W	13.2	28.3	374 Btuh
Window Total			125		3543 Btuh
Walls	Type	R-Value	Area X	HTM=	Load
1	Frame - Exterior	13.0	1907	3.1	5912 Btuh
Wall Total			1907		5912 Btuh
Doors	Type		Area X	HTM=	Load
1	Insulated - Exter		102	18.3	1870 Btuh
2	Insulated - Exter		20	18.3	374 Btuh
Door Total			122		2244Btuh
Ceilings	Type	R-Value	Area X	HTM=	Load
1	Under Attic	30.0	2353	1.3	3059 Btuh
Ceiling Total			2353		3059Btuh
Floors	Type	R-Value	Size X	HTM=	Load
1	Slab-On-Grade Edge Insul	0	238.4 ft(p)	31.6	7533 Btuh
Floor Total			238		7533 Btuh
Infiltration	Type	ACH X	Building Volume	CFM=	Load
	Natural	0.40	21390(sqft)	143	6130 Btuh
	Mechanical			0	0 Btuh
Infiltration Total				143	6130 Btuh

Totals for Heating	Subtotal	28421 Btuh
	Duct Loss(using duct multiplier of 0.05)	1421 Btuh
	Total Btuh Loss	29842 Btuh

Key: Window types (SHGC - Shading coefficient of glass as SHGC numerical value or as clear or tint)
(Frame types - metal, wood or insulated metal)
(U - Window U-Factor or 'DEF' for default)
(HTM - ManualJ Heat Transfer Multiplier)

Key: Floor size (perimeter(p) for slab-on-grade or area for all other floor types)

System Sizing Calculations - Summer

Residential Load - Component Details

Project Title:
Stalvey Residence

Code Only
Professional Version
Climate: South

Reference City: Gainesville (User customized) Summer Temperature Difference: 23.0 F 6/9/2005

Window	Type	Overhang	Window Area(sqft)			HTM		Load			
	Panes/SHGC/U/InSh/ExSh Ornt		Len	Hgt	Gross	Shaded	Unshaded	Shaded	Unshaded		
1	2, Clear, DEF, N, N	N	1.5	4	9.0	0.0	9.0	24	24	216	Btuh
2	2, Clear, DEF, N, N	N	1.5	6	15.0	0.0	15.0	24	24	360	Btuh
3	2, Clear, DEF, N, N	E	1.5	2	8.0	5.0	3.0	24	74	343	Btuh
4	2, Clear, DEF, N, N	E	1.5	4	6.0	0.0	6.0	24	74	444	Btuh
5	2, Clear, DEF, N, N	S	1.5	6	60.0	60.0	0.0	24	39	1440	Btuh
6	2, Clear, DEF, N, N	W	1.5	2	8.0	5.0	3.0	24	74	343	Btuh
7	2, Clear, DEF, N, N	W	1.5	4	6.0	0.0	6.0	24	74	444	Btuh
8	2, Clear, DEF, N, N	W	1.5	5.4	13.2	0.0	13.2	24	74	977	Btuh
Window Total					125					4567 Btuh	
Walls 1	Type	R-Value		Area			HTM		Load		
	Frame - Exterior	13.0		1907.2			2.1		4081 Btuh		
	Wall Total			1907.2					4081 Btuh		
Doors 1 2	Type				Area		HTM		Load		
	Insulated - Exter				102.0		12.5		1273 Btuh		
	Insulated - Exter				20.4		12.5		255 Btuh		
	Door Total			122.4					1528 Btuh		
Ceilings 1	Type/Color	R-Value		Area			HTM		Load		
	Under Attic/Dark	30.0		2352.9			1.6		3671 Btuh		
	Ceiling Total			2352.9					3671 Btuh		
Floors 1	Type	R-Value		Size			HTM		Load		
	Slab-On-Grade Edge Insulation	0.0		238.4 ft(p)			0.0		0 Btuh		
	Floor Total			238.4					0 Btuh		
Infiltration	Type	ACH		Volume			CFM=		Load		
	Natural	0.35		21390			125.0		3163 Btuh		
	Mechanical						0		0 Btuh		
	Infiltration Total						125		3163 Btuh		

Internal gain	Occupants	Btuh/occupant		Appliance	Load
	6	X	300 +		
				1200	3000 Btuh

Totals for Cooling	Subtotal	20009 Btuh
	Duct gain(using duct multiplier of 0.10)	2001 Btuh
	Total sensible gain	22010 Btuh
	Latent infiltration gain (for 51 gr. humidity difference)	4336 Btuh
	Latent occupant gain (6 people @ 230 Btuh per person)	1380 Btuh
	Latent other gain	0 Btuh
	TOTAL GAIN	27726 Btuh

Manual J Summer Calculations

Residential Load - Component Details (continued)

Project Title:
Stalvey Residence

Code Only
Professional Version
Climate: South

6/9/2005

Key: Window types (SHGC - Shading coefficient of glass as SHGC numerical value or as clear or tint)
(U - Window U-Factor or 'DEF' for default)
(InSh - Interior shading device: none(N), Blinds/Daperies(B) or Roller Shades(R))
(ExSh - Exterior shading device: none(N) or numerical value)
(Ornt - compass orientation)



BUILDING CODE COMPLIANCE OFFICE (BCCO)
PRODUCT CONTROL DIVISION

MIAMI-DADE COUNTY, FLORIDA
METRO-DADE FLAGLER BUILDING
140 WEST FLAGLER STREET, SUITE 1603
MIAMI, FLORIDA 33130-1563
(305) 375-2901 FAX (305) 375-2908

NOTICE OF ACCEPTANCE (NOA)

Ceco Door Products
9159 Telecom Drive
Milan, TN 38358

in swing

SCOPE:

This NOA is being issued under the applicable rules and regulations governing the use of construction materials. The documentation submitted has been reviewed by Miami-Dade County Product Control Division and accepted by the Board of Rules and Appeals (BORA) to be used in Miami Dade County and other areas where allowed by the Authority Having Jurisdiction (AHJ).

This NOA shall not be valid after the expiration date stated below. The Miami-Dade County Product Control Division (In Miami Dade County) and/or the AHJ (in areas other than Miami Dade County) reserve the right to have this product or material tested for quality assurance purposes. If this product or material fails to perform in the accepted manner, the manufacturer will incur the expense of such testing and the AHJ may immediately revoke, modify, or suspend the use of such product or material within their jurisdiction. BORA reserves the right to revoke this acceptance, if it is determined by Miami-Dade County Product Control Division that this product or material fails to meet the requirements of the applicable building code.

This product is approved as described herein, and has been designed to comply with the High Velocity Hurricane Zone of the Florida Building Code.

DESCRIPTION: The Ceco Series Single Flush / Embossed Inswing Commercial Steel Doors -Impact

APPROVAL DOCUMENT: Drawing No RD0728, titled "3-0 x 7-0 , Series Regent, Omega, Imperial, Versa door", prepared by manufacturer, sheets 1 through 9 of 9 dated 05/22/02 and latest revised on 10-10-02, bearing the Miami-Dade County Product Control Approval stamp with the Notice of Acceptance number and approval date by the Miami-Dade County Product Control Division.

MISSILE IMPACT RATING: Large and Small Missile Impact

LABELING: Each unit shall bear a permanent label with the manufacturer's name or logo, city, state and following statement: "Miami-Dade County Product Control Approved", unless otherwise noted herein.

RENEWAL of this NOA shall be considered after a renewal application has been filed and there has been no change in the applicable building code negatively affecting the performance of this product.

TERMINATION of this NOA will occur after the expiration date or if there has been a revision or change in the materials, use, and/or manufacture of the product or process. Misuse of this NOA as an endorsement of any product, for sales, advertising or any other purposes shall automatically terminate this NOA. Failure to comply with any section of this NOA shall be cause for termination and removal of NOA.

ADVERTISEMENT: The NOA number preceded by the words Miami-Dade County, Florida, and followed by the expiration date may be displayed in advertising literature. If any portion of the NOA is displayed, then it shall be done in its entirety.


INSPECTION: A copy of this entire NOA shall be provided to the user by the manufacturer or its distributors and shall be available for inspection at the job site at the request of the Building Official.

This NOA consists of this page 1 as well as approval document mentioned above.


The submitted documentation was reviewed by Ishaq I. Chanda, P.E.



NOA No 02-0807.04
Expiration Date: October 31, 2007
Approval Date: October 31, 2002
Page 1

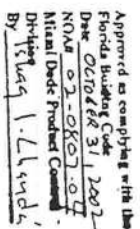

	Dim 'A'	Dim 'B'
3/4" Undercut	83 1/8	3/4
3/8" Undercut	83 1/2	3/8

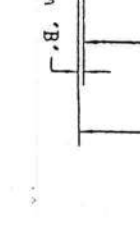

Design Pressure Rating	
Where Water Infiltration Requirement Is Needed	Where Water Infiltration Requirement Is Not Needed
Positive	+70 PSF
Negative	-70 PSF

Sheet 2	Frame Anchor Installation
Sheet 3	Threshold Installation
Sheet 3	Weatherstrip Installation
Sheet 4	Door Latch Reinforcement
Sheet 5-8	Cross Section View
Sheet 9	Bill Of Material

Notes:

- 1) In-swing Not Approved For Water Infiltration
- 2) This Door Does Not Need A Hurricane Protection System
- 3) Hinge Spacing Is 33" O.C., 13" From Top Of Frame & 9" From The Bottom.

T-0 x 7-0 Series


10/10/02 LT	Revised Per Marked Up Drawings from Ishag Chanda.
8/28/02 LT	Revised Per Marked Up Drawings from Ishag Chanda.

MATERIAL SPECIFICATIONS:
Finish: Rust Inhibitive Primer

3-0 x 7-0 Series
Regent, Omega, Imperial, & Versadoon

CECD DOOR PRODUCTS
Milan, Tennessee 38358


ISSUE	REVISIONS
DRAWN BY:	DATE:
LT	5/22/02
DRAWING NUMBER:	
RD0728	
Sheet 1 of 9	

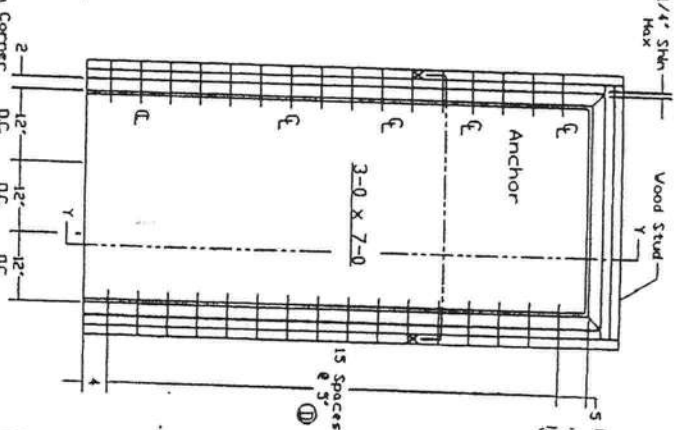MIL 3500 PSI

Min 3500 PSI

Max. 3500 PSI

Rebar, #5 Rod

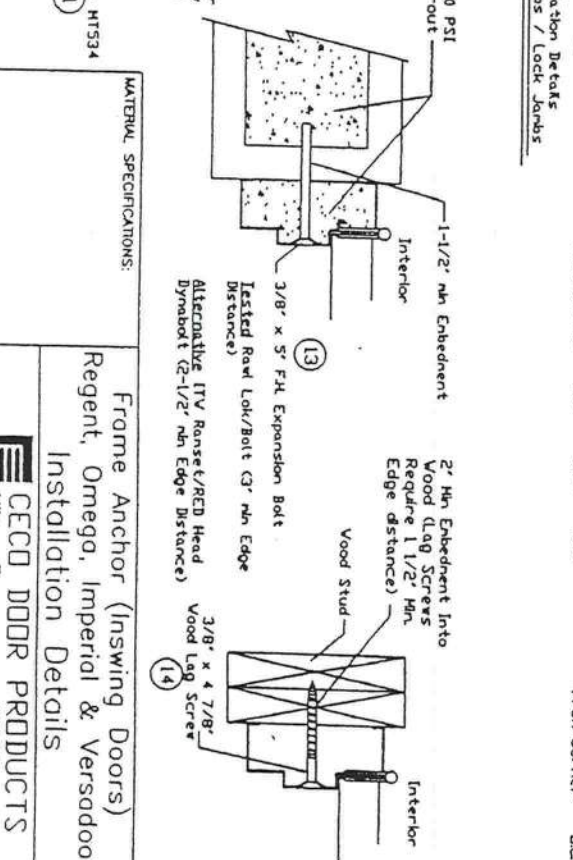

Frame Anchor (Inswing Doors)
Regent, Omega, Imperial & Versaduo
Installation Details

CECO DOOR PRODUCTS
Millan, Tennessee 38358

Approved as complying with the
Florida Building Code
Date 06-23-2002
NOAH 03-08-07-04
Miami/Dade Product Control
Division
By Sharon L. Chuah

Revised Per Marked	A
Up Drawings from	var
Ishaq Chanda.	LT

DRAWN BY:	DATE:
LT	5/22/02

DRAWING NUMBER:

RD0728
Sheet 2 of 9

Concrete

1/2"

5

26 27

3/16" Dia x 1-3/4" F.H. Tapcon Anchor Located 5-3/4" From The End And 12" Dn Center

18


B

Interior


3/8" Undercut

Note: Thresholds Not Approved For Water.

Inswing
(Not Approved For Water)

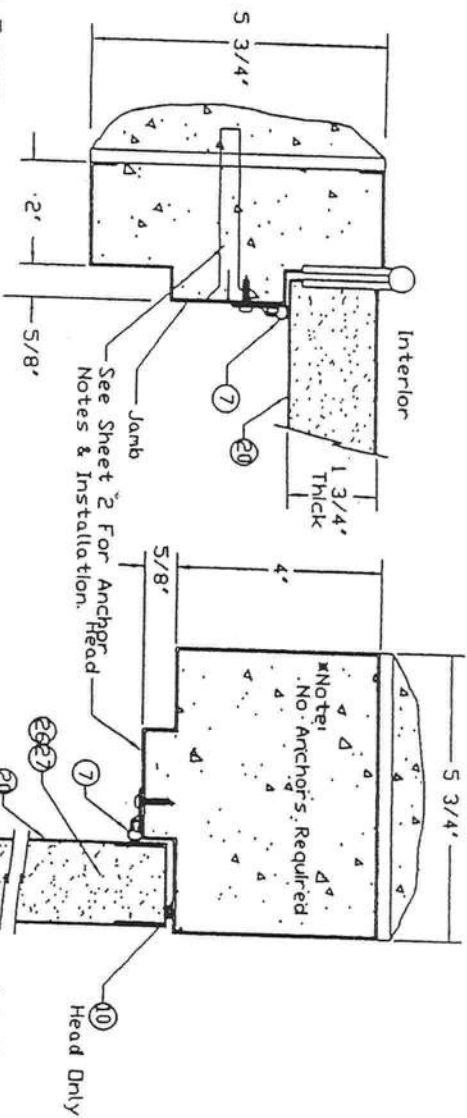

Section Y-Y

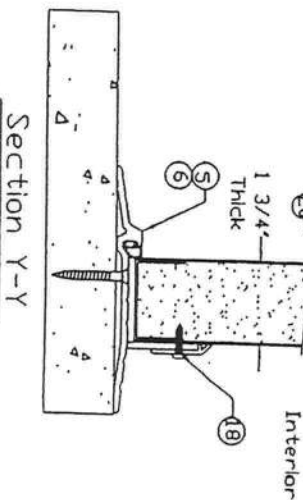

(B)
-3/16" Dia x 1-3/4" F.H. Tapcon
Anchor Located 5-3/4" From The
End And 12" On Center

Interior

3/4' Undercut

Threshold: Pemko 181AV

MATERIAL SPECIFICATIONS:


Threshold & Weatherstrip (Inswing Doors
Regent, Omega, Imperial, Versadoor
Installation Details

CECD DOOR PRODUCTS
Milan, Tennessee 38358


RD0728
Sheet 3 of 9

D Reviews	Revised Per Marked-Up Drawings From Istaq Chanda
C M/23/02 LT	Revised Per Marked-Up Drawings From Istaq Chanda


Approved as complying with the
Florida Unloading Code
Date 07/31/2002
NOA# 02-0807.04
Material Date "Product Control"
Division
By Stacy J. Claude

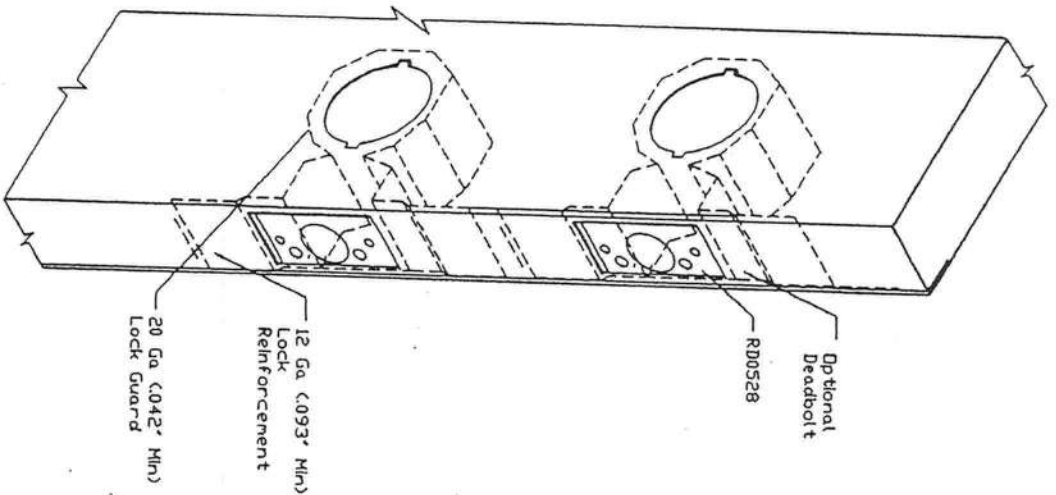

Schlage AL53PD

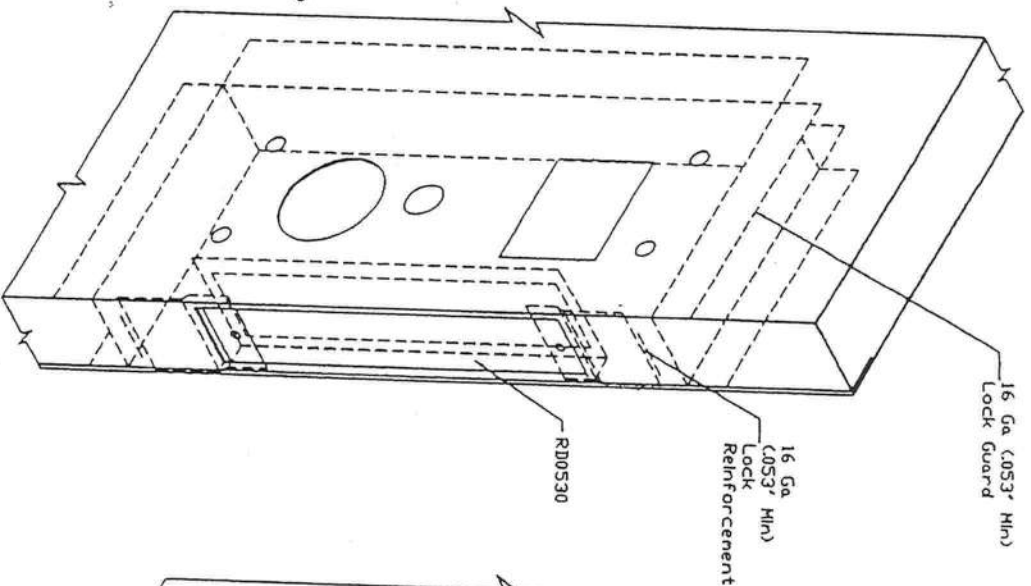

Saflok MT

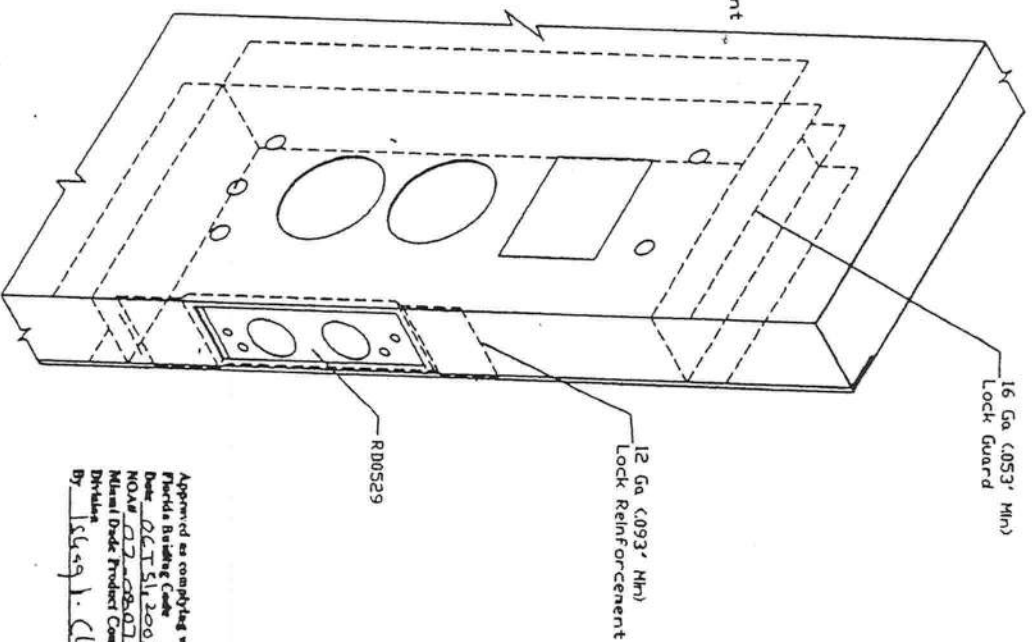

Saflok Premier SL2500

Approved as complying with the
Florida Building Code
Date: 06/15/2002
MOAW 02-0803-04
Miami Door Product Control
Division
By: [Signature] J. Claudio

MATERIAL SPECIFICATIONS:

Lock Reinforcement (Inswing Doors)
Regent, Omega, Imperial, Versador
Reinforcement Details

 **CECD DOOR PRODUCTS**
Milan, Tennessee 38358

4/18/02 Added RD0528, RD0529 &
LT RD0530.

ISSUE REVISIONS

DRAWN BY: DATE:

LT 5/28/02

DRAWING NUMBER:

RD0728

Sheet 4 of 9



②6 Attached To Steel Sheets
Contact Adhesive

Dr. (Sarg). Chugudn


Cross Section View

CECO DOOR PRODUCTS
Millan, Tennessee 38358

RD0728
Sheet 5 of 9

Sheet 5 of 9

*Note: Structural Member At Head Must Be Designed To Carry 58.3 #/ft. Load Imposed And Must Be Reviewed By Building Official.

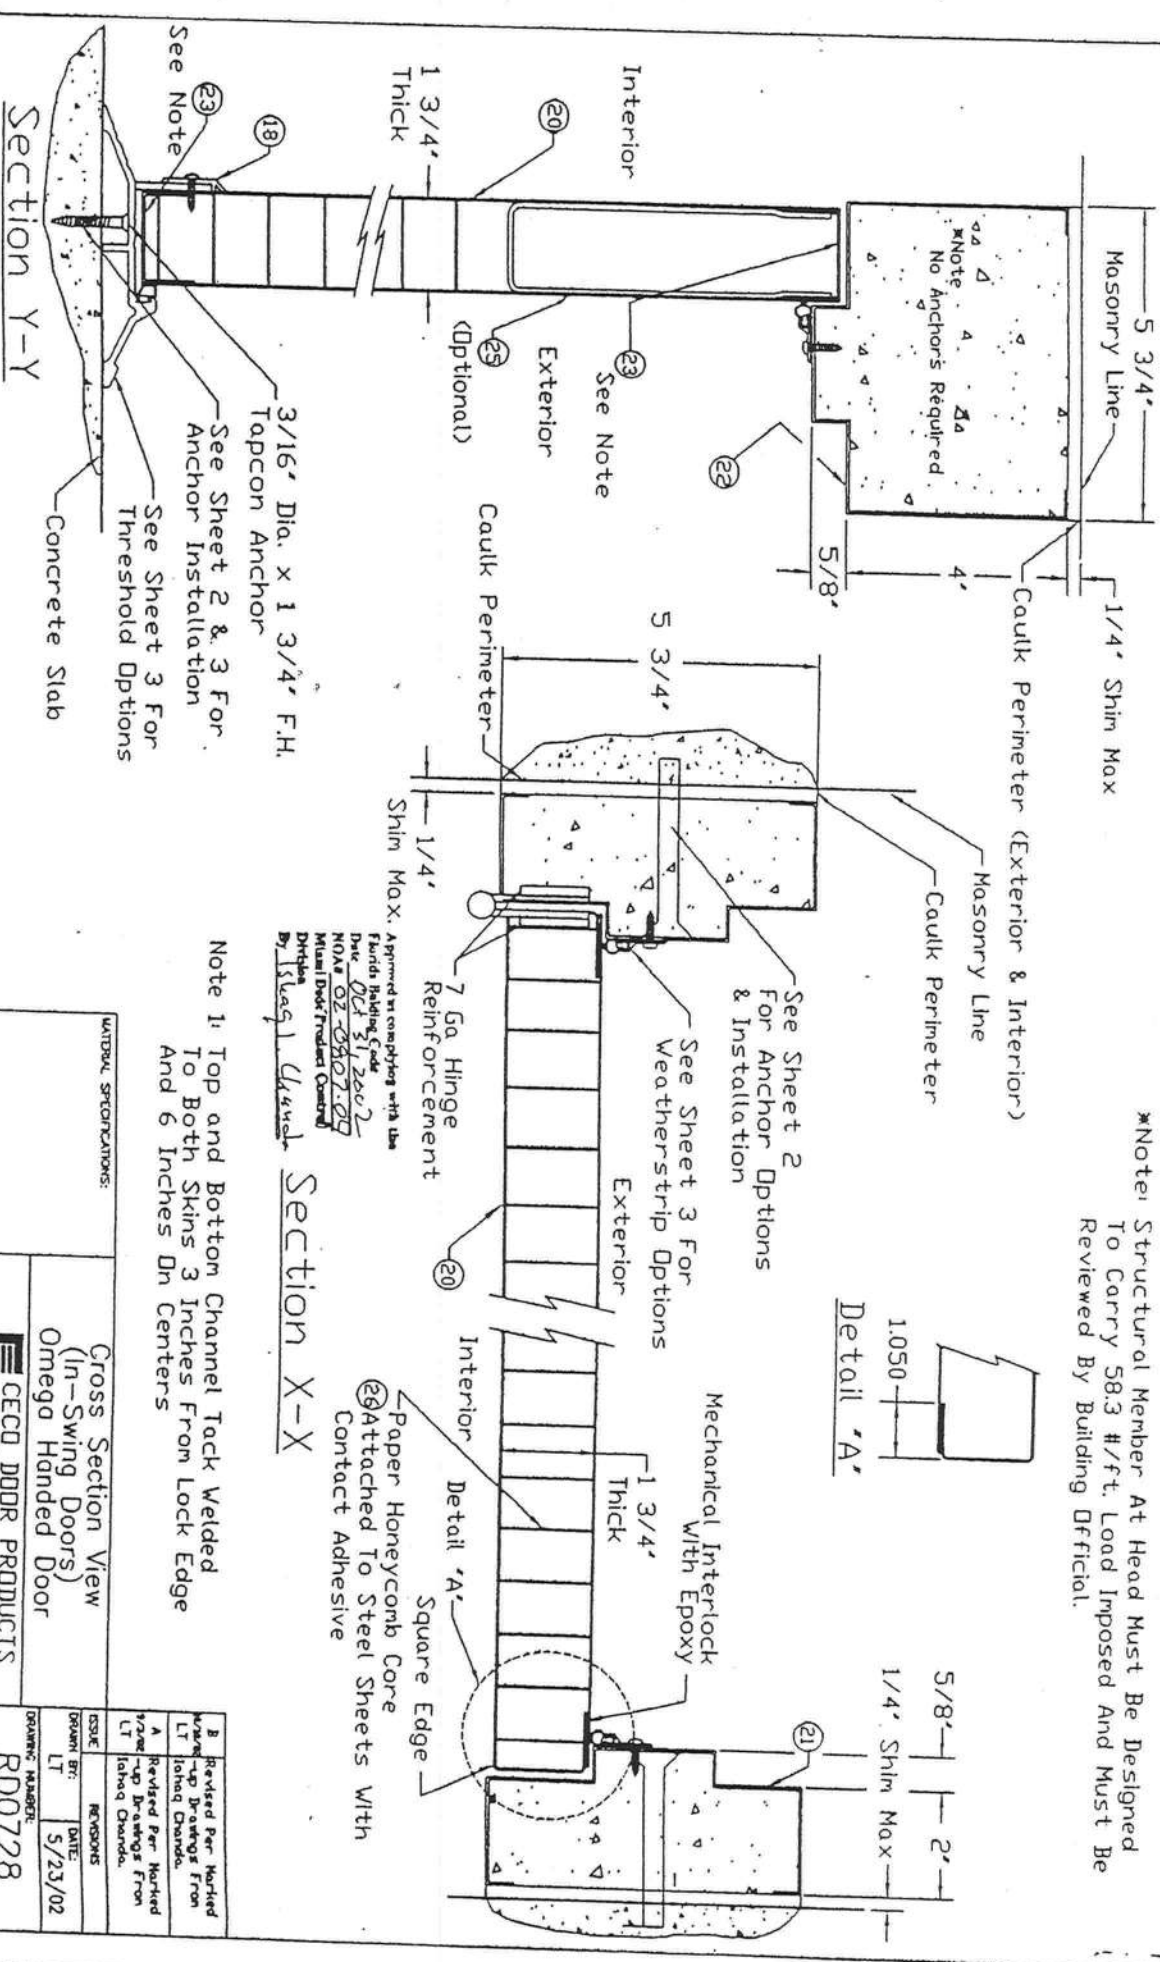

Approved in compliance with the Florida Building Code
 Date Oct 31, 2002
 NOA# 02-0807-09
 Mutual Door Products Company
 Drafted By Shaqi, Claude

Section X-X

Note 1: Top and Bottom Channel Tack Welded To Both Skins 3 Inches From Lock Edge And 6 Inches On Centers

MINIMUM SPECIFICATIONS:


Cross Section View
 (In-Swing Doors)
 Omega Handed Door

CECD DDDR PRODUCTS
 Milan, Tennessee 38358

8	Revised Per Marked
LT	Make-up Drawings From
	Jobed Change.
A	Revised Per Marked
LT	Make-up Drawings From
	Jobed Change.
DATE:	5/23/02
REVISIONS:	

DRAWING NUMBER
 RD0728
 Sheet 6 of 9

Note: Structural member of Head Must Be Designed To carry 58.3 #/ft. Load Imposed And Must Be Reviewed By Building Official.

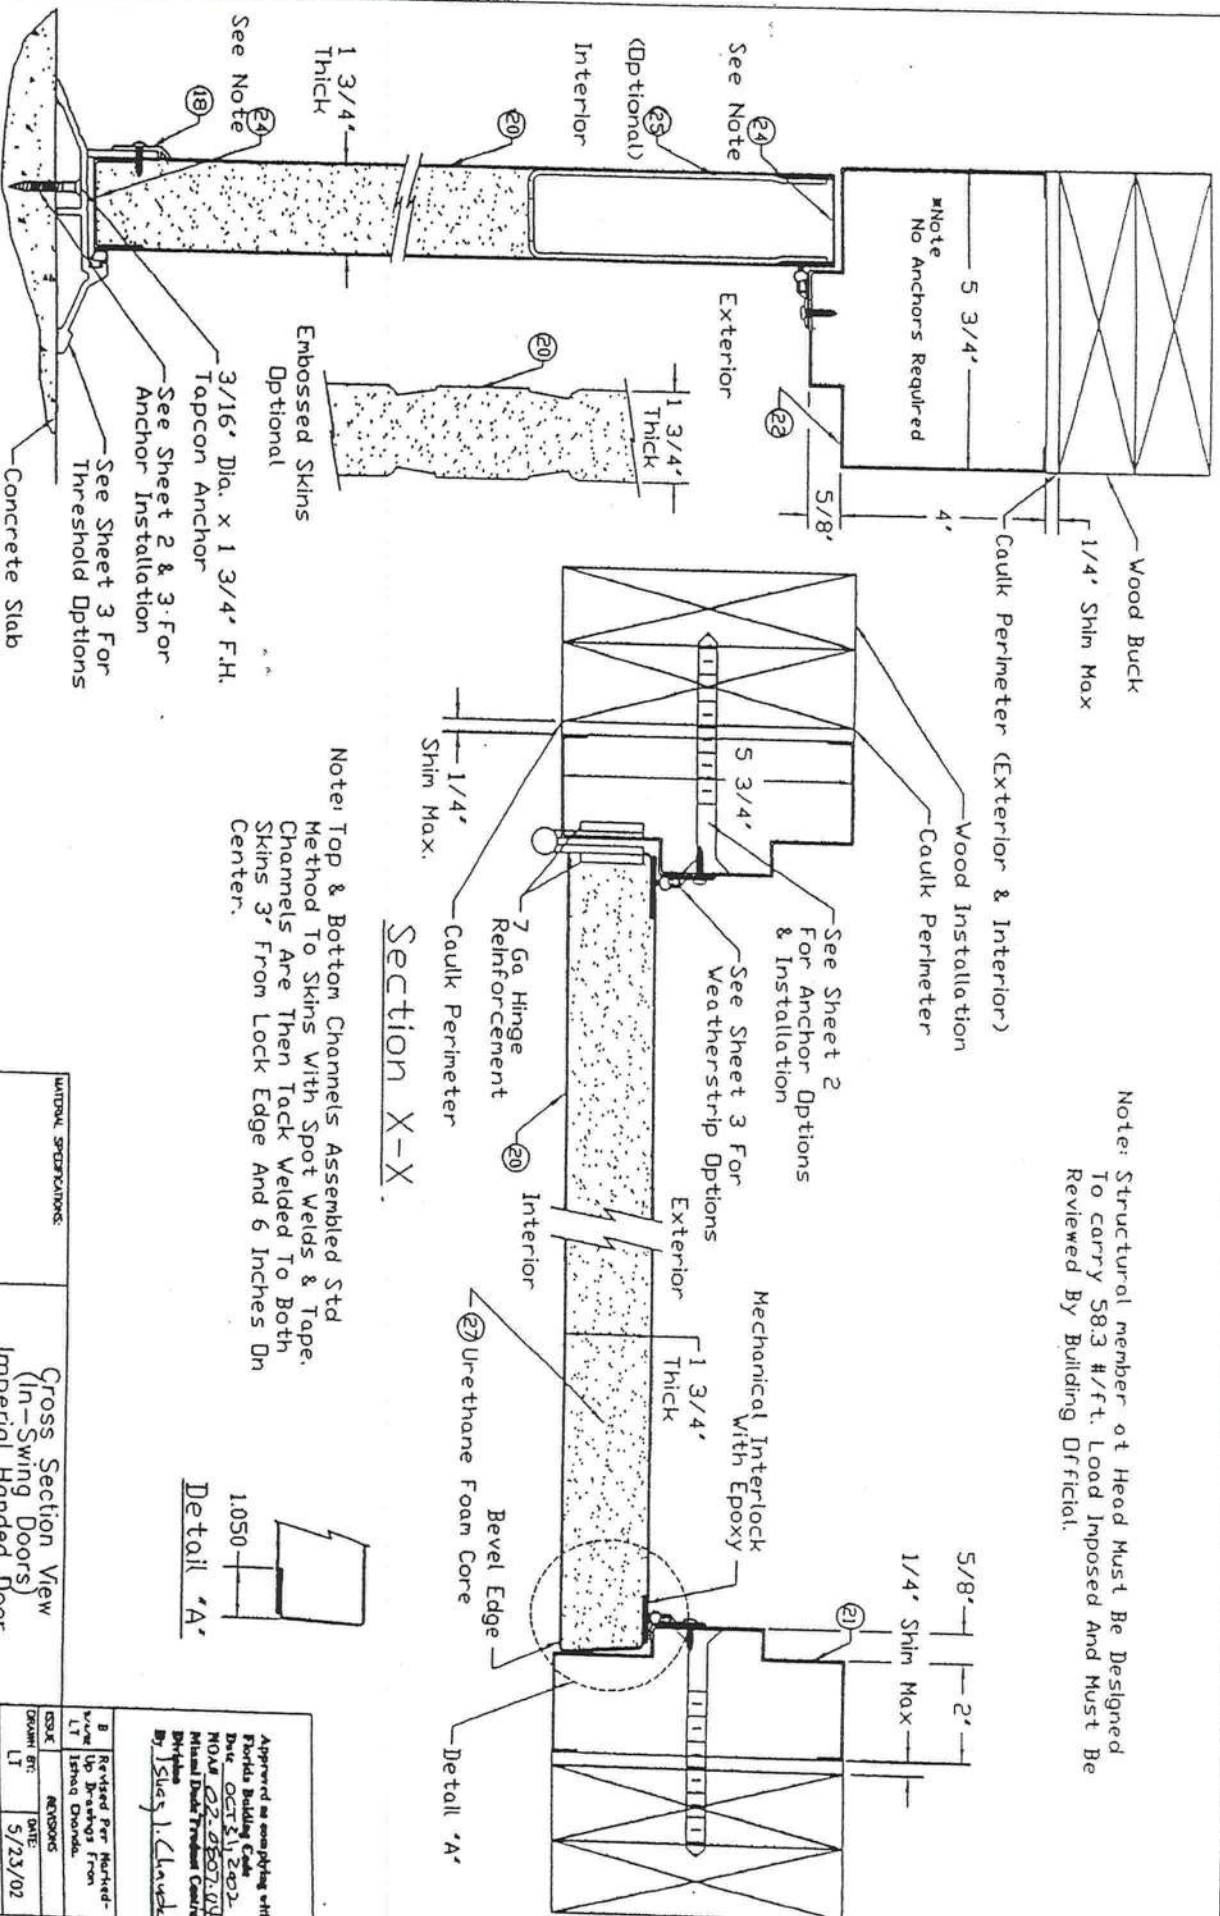

UNIFORM SPECIFICATIONS		DRAWING REVISIONS	
Cross Section View (In-Swing Doors) Imperial Handed Door		DATE: 5/23/02	BY: J. L. CLARK
CECD DOOR PRODUCTS Mem, Tennessee 38338		DATE: 5/23/02	BY: J. L. CLARK
DRAWING NUMBER: RD0728 Sheet 7 of 9		DATE: 5/23/02	BY: J. L. CLARK

Approved as complying with
Florida Building Code
Date: OCT 5, 2002
NOA: 02-0807-04
Michael David Freeman, County
Commissioner
By: Susan L. Clark

[illegible]

Note: Top & Bottom Channels Assembled Std Method To Skins With Spot Welds & Tape. Channels Are Then Tack Welded To Both Skins 3' From Lock Edge And 6 Inches Dn Center.

Detail "A"

1.050

MATERIAL SPECIFICATIONS

Cross Section View
(In-Swing Doors)
Versadoor Handed Door

CECD DOOR PRODUCTS
Milan, Tennessee 38358

Approved as accompanying with	
Florida Building Code	
Date:	Oct 21, 2002
NOA#	02-2507-04
Missal Duke Product Control	
Deviations	
By: (445) - (445)	
B Revised Per Marked- value Up Per tags From LT 1 inch Change.	
ISSUE	RESPONSE
DEVIATION BY:	DATE:
LT	5/23/02
TRAINING NUMBER:	

RD0728
Sheet 8 of 9

1	Cylindrical Lock & Lock Reinforcement (RD0528)	Schlage	AL53PI
1A	Deadbolt (Optional) (D)	Schlage	B100
2	Dr Cylindrical Lock & Lock Reinforcement	Softlok	Premier SL2500
3	Dr Mortise Lock	Softlok	M1
4	Caulk	Dow Corning	899 Silicone Glazing Sealant
5	Threshold	Penko	2005AV36
6	Dr	Penko	181AV36
7	Weatherstrip	Penko	303AV3684
8	Hinge (Ball Bearing)	Hager or Equal (Attached w/ (8) #12-24 x 1/2 HS Per Hinge)	4-1/2 x 4-1/2 x .134 (Std Weight)
9	Dr (Spring)	Hager or Equal (Attached w/ (8) #12-24 x 1/2 HS Per Hinge)	4-1/2 x 4-1/2 x .134 (Std Weight)
10	Weatherstrip	Penko	S88
11	Frame Anchor	Masonry Tee (RD0057)	16 ga (.053' min) Galv Steel Fymin = 30ksi
12	Dr	Wire, Relaxed Dimension 9' x 8'	#7 (.167' min) Galv Steel Wire (70,000 - 90,000 psi Tensile Strength)
13	Dr	Expansion Bolt	3/8' x 5' F.H. Rawl Lok/Bolt
14	Dr	Wood Lag Screw	Dr 3/8' x 5' F.H. Ramset/RED Head
15	Viewer	Hager	3/8' x 4-5/8'
16	Dr	MAG Security	1755
17	Drp Cap Top	Penko	8724-C
18	Sweep	Penko	346
19	Floor Anchor	Fixed Floor Anchor	315 N
20	Face Sheet A60 Galv Conforming To ASTM A653	Commercial Steel Type B (Minimum Yield Strength 30,000psi)	16 ga (.053' min) galvanized Steel
21	Series SF, Frame Jamb, Double Rabbet Profile, A60 Galv Conforming To ASTM A653	Commercial Steel Type B (Minimum Yield Strength 30,000psi)	16 Ga (.053' min)
22	Series SF, Frame Head, Double Rabbet, Profile A60 Galv Conforming To ASTM A653	Commercial Steel Type B (Minimum Yield Strength 30,000psi)	2' Face, 5-3/4' Depth Min. (RD0033)
23	Door Channels Spot Welded To Bottom Skin Glued To Top Skin Tack Welded To Both	Commercial Steel Type B (Minimum Yield Strength 30,000psi)	4' Face, 5-3/4' Depth Min. (RD0033)
24	Door Channels Spot Welded To Bottom Skin Taped To Top Skin Tack Welded To Both	16 Ga (.053' min) A60 Galv Conforming To ASTM A653	16 ga (.053' min) x 1' x 1-3/4' x 1'
25	Closer Reinforcement (Optional)	Commercial Steel Type B (Minimum Yield Strength 30,000psi)	16 ga (.053' min) x 1' x 1-3/4' x 1'
26	Honeycomb Core	12 Ga (.093' min) CS Type B	12 ga (.093' min) x 5-3/8' x 16'
27	Urethane Core	Non-impregnated Kraft Paper (E)	12' Nominal Cell Size
		Foam Enterprises	2 lb/ft ³ Density


Approved as complying with the
Florida Building Code
Date: 08/11/2002
NOAR 02-0507.00
Miami-Dade Product Control
Division
By: 15149 J. Clausen

B	Revised Per Marked- Up Drawings From Ishaq Chanda.
A	Revised Per Marked- Up Drawings From Ishaq Chanda.
9/4/02	

MATERIAL SPECIFICATIONS:

3-0 x 7-0 Series

In-Swing Bill Of Materials

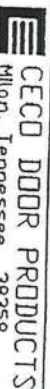

Millon, Tennessee 38358

ISSUE	REVISIONS
DRAWN BY: LT	DATE: 5/28/02

DRAWING NUMBER:

RD0728

Sheet 9 of 9



BUILDING CODE COMPLIANCE OFFICE (BCCO)
PRODUCT CONTROL DIVISION

MIAMI-DADE COUNTY, FLORIDA
METRO-DADE FLAGLER BUILDING
140 WEST FLAGLER STREET, SUITE 1603
MIAMI, FLORIDA 33130-1563
(305) 375-2901 FAX (305) 375-2908

NOTICE OF ACCEPTANCE (NOA)

Ceco Door Products
9159 Telecom Drive
Milan, TN 38358

out swing

SCOPE:

This NOA is being issued under the applicable rules and regulations governing the use of construction materials. The documentation submitted has been reviewed by Miami-Dade County Product Control Division and accepted by the Board of Rules and Appeals (BORA) to be used in Miami Dade County and other areas where allowed by the Authority Having Jurisdiction (AHJ).

This NOA shall not be valid after the expiration date stated below. The Miami-Dade County Product Control Division (In Miami Dade County) and/or the AHJ (in areas other than Miami Dade County) reserve the right to have this product or material tested for quality assurance purposes. If this product or material fails to perform in the accepted manner, the manufacturer will incur the expense of such testing and the AHJ may immediately revoke, modify, or suspend the use of such product or material within their jurisdiction. BORA reserves the right to revoke this acceptance, if it is determined by Miami-Dade County Product Control Division that this product or material fails to meet the requirements of the applicable building code.

This product is approved as described herein, and has been designed to comply with the High Velocity Hurricane Zone of the Florida Building Code.

DESCRIPTION: Series "Regent" & "Omega" 18 ga. 3'-7" Outswing Commercial Steel Door

APPROVAL DOCUMENT: Drawing No. RD0087, titled "3-0 x 7-0 Series", sheets 1 through 7 of 7, dated 5/30/97 with revision C dated 2/24/00, prepared by the manufacturer, bearing the Miami-Dade County Product Control Renewal stamp with the Notice of Acceptance number and expiration date by the Miami-Dade County Product Control Division.

MISSILE IMPACT RATING: Large and Small Missile Impact

LABELING: Each unit shall bear a permanent label with the manufacturer's name or logo, city, state and following statement: "Miami-Dade County Product Control Approved", unless otherwise noted herein.

RENEWAL of this NOA shall be considered after a renewal application has been filed and there has been no change in the applicable building code negatively affecting the performance of this product.

TERMINATION of this NOA will occur after the expiration date or if there has been a revision or change in the materials, use, and/or manufacture of the product or process. Misuse of this NOA as an endorsement of any product, for sales, advertising or any other purposes shall automatically terminate this NOA. Failure to comply with any section of this NOA shall be cause for termination and removal of NOA.


ADVERTISEMENT: The NOA number preceded by the words Miami-Dade County, Florida, and followed by the expiration date may be displayed in advertising literature. If any portion of the NOA is displayed, then it shall be done in its entirety.

INSPECTION: A copy of this entire NOA shall be provided to the user by the manufacturer or its distributors and shall be available for inspection at the job site at the request of the Building Official.

This NOA renews NOA # 00-0315.03 and consists of this page 1 as well as approval document mentioned above. The submitted documentation was reviewed by Manuel Perez, P.E.



NOA No 03-0411.01
Expiration Date August 14, 2008
Approval Date: May 15, 2003
Page 1

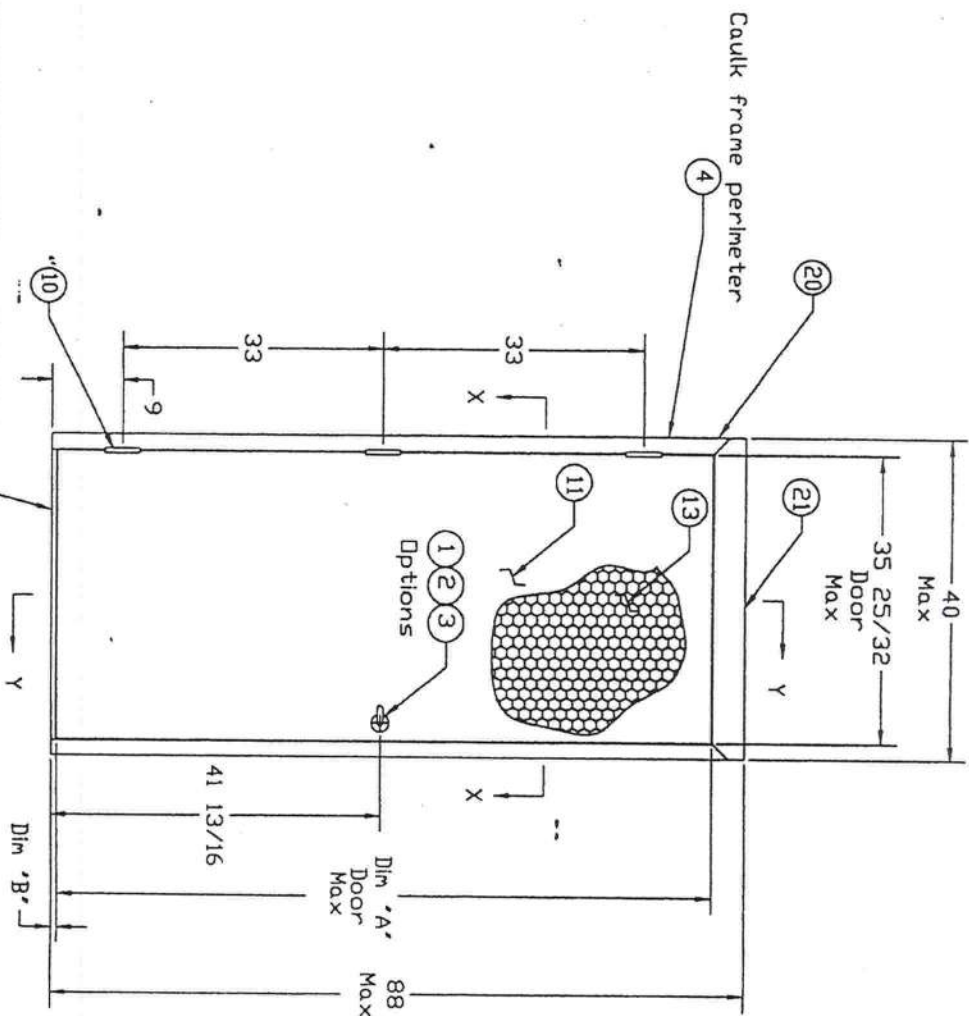

Design Pressure		
Tested For Water Penetration		
With Overhang	+85 psf	-60 psf
Without Overhang	+60 psf	-60 psf

	Dim 'A'	Dim 'B'
3/4" Undercut	83 1/8	3/4
3/8" Undercut	83 1/2	3/8

Caulk Underneath Threshold

Sheet 2	Frame Anchor Installation
Sheet 3	Threshold Installation
Sheet 3	Weatherstrip Installation
Sheet 4	Door Latch Reinforcement
Sheet 5-6	Cross Section View
Sheet 7	Bill Of Material

PRODUCT REVIEWED
as complying with the Florida
Building Code
Acceptance No. 03-0411.01
Expiring Date: 03/15/2008
By: *William J. Davis*
William Davis Product Control
checked

APPROVED AS COMPLYING WITH THE
SOUTH FLORIDA BUILDING CODE
DATE: *June 18, 2009*
BY: *William J. Davis*
PRODUCT CONTROL DIVISION
BUILDING CODE COMPLIANCE OFFICE
ACCEPTANCE NO. 03-0315.03

MATERIAL SPECIFICATIONS:




Finish: Rust Inhibitive Primer

3-0 x 7-0 Series
Elevation Drawing

 **CECD DOOR PRODUCTS**
Milan, Tennessee 38358

ISSUE		REVISIONS	
DRAWN BY:	DATE:	DRAWN BY:	DATE:
GWS	5/30/97	GWS	5/30/97




DRAWING NUMBER:
RD0087
Sheet 1 of 7

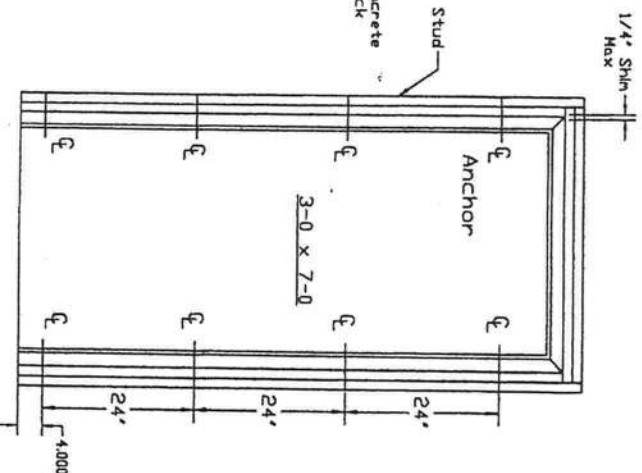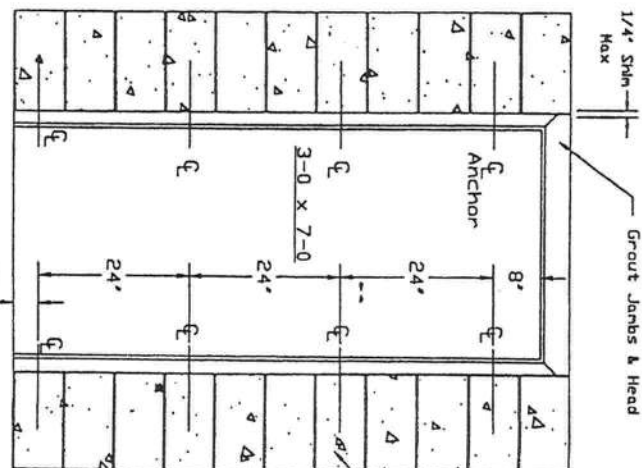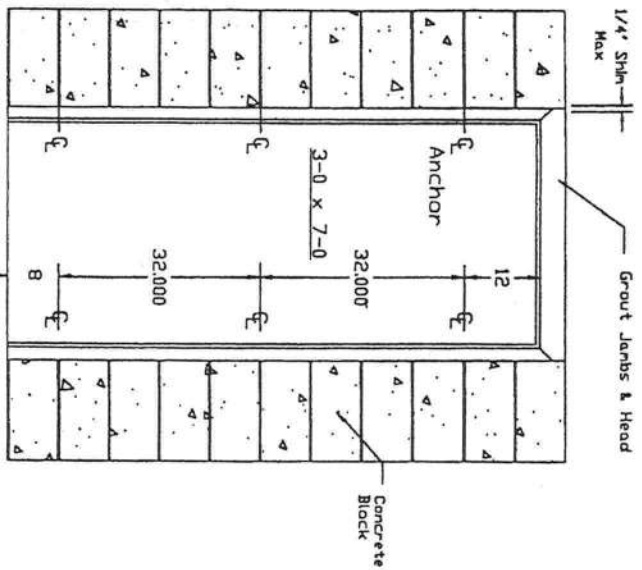

Masonry 'T' Anchor

Existing Opening Anchor Into Block

Existing Opening Anchor Into Wood Stud

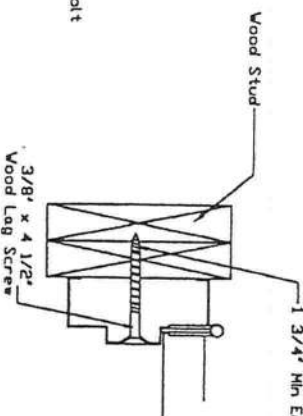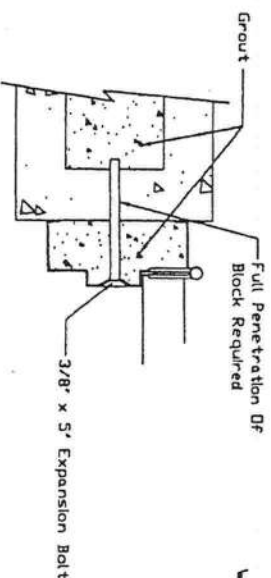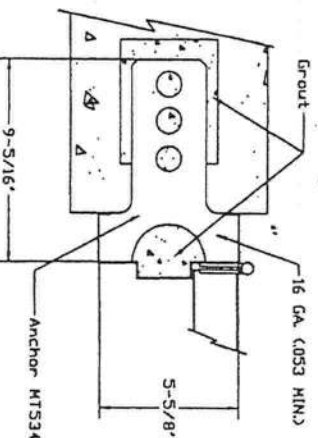

NOTES:
1. SEE SHEET 7 FOR BILL OF MATERIALS

MATERIAL SPECIFICATIONS:

Frame Anchor
Installation Details







CECD DOOR PRODUCTS
Milan, Tennessee 38358

DATE	BY	DATE
7/22/97	GWS	5/30/97
7/22/97	GWS	5/30/97

DRAWING NUMBER:
RD00087
Sheet 2 of 7

APPROVED AS COMPLYING WITH THE
SOUTH FLORIDA BUILDING CODE
DATE 08.08.00
BY Shawnee Davis
PRODUCT CONTROL DIVISION
BUILDING CODE COMPLIANCE OFFICE
ACCEPTANCE NO. 00-0315-05

PRODUCT RENEWED
as complying with the Florida
Building Code
Acceptance No. 03-0411.01
Expiration Date 06.16.2008
By Shawnee Davis
Milan, Tennessee Product Control
Division

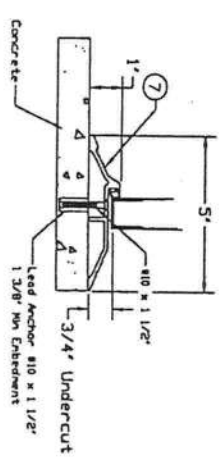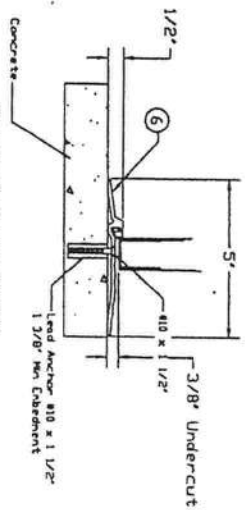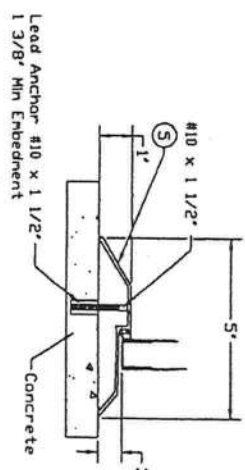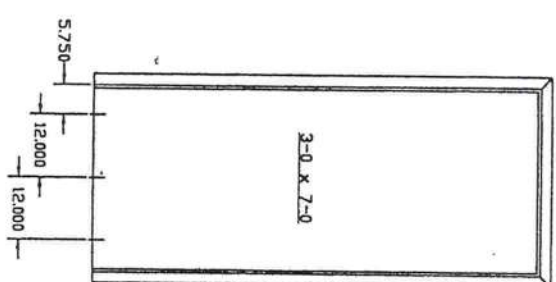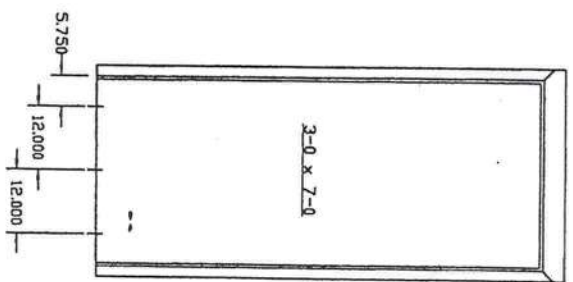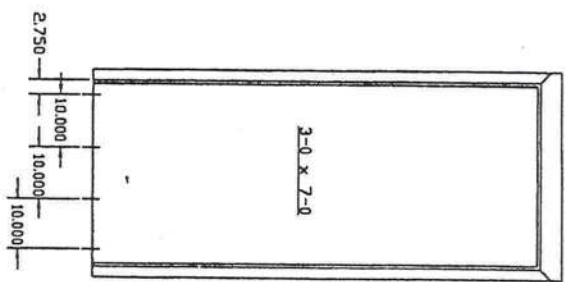





NOTE: 1. All thresholds shown are made from extruded aluminum with slide-in vinyl weatherstrip insert.

Threshold National Guard 803S

Threshold Perko 2005AX

Threshold Perko 181AX

PRODUCT RENEWED
in compliance with the Florida
Building Code
Permit No. 03-0411-01
Expiration Date: 08/15/2008
By: *Matthew Davis*
Miami-Dade Project Control
Division

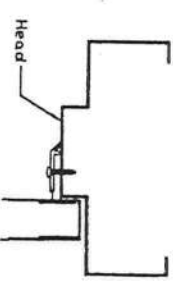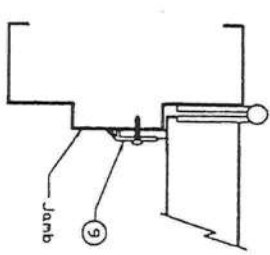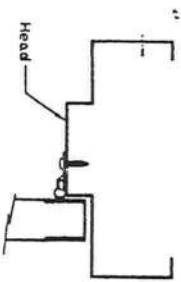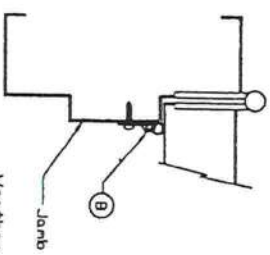

NOTE:
2. LOCATION: ALONG THE ENTIRE HEAD AND JAMB PERIMETER, ATTACHED WITH THIRTY FOUR (34) #8 X 3/4" PPH SMS SPACED AT 6" O/C.

NOTE:
3. LOCATION: ALONG THE ENTIRE HEAD AND JAMB PERIMETER, ATTACHED WITH THIRTY FOUR (34) #8 X 3/4" PPH SMS SPACED AT 6" O/C.

NOTE: 4. See Sheet 7 for Bill of Material

MATERIAL SPECIFICATIONS:


Threshold & Weatherstrip Installation details

CECD DOOR PRODUCTS
Millon, Tennessee 38358


ISSUE	REVISIONS
2/24/04	Revised Form, Transferred
11/22/97	Information from NCA
11/22/97	Revised Sheet Number
DRAWN BY: GWS	DATE: 5/30/97

RD00087
Sheet 3 of 7


APPROVED AS COMPLYING WITH THE
SOUTH FLORIDA BUILDING CODE
DATE: 08/29/00
BY: *Matthew Davis*
PRODUCT CONTROL DIVISION
BUILDING CODE COMPLIANCE OFFICE
ACCEPTANCE NO. 00-0315-03

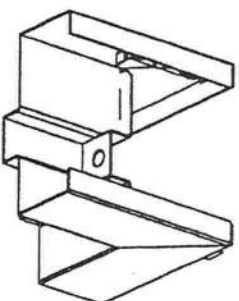



Interlocking Fold Over Tab

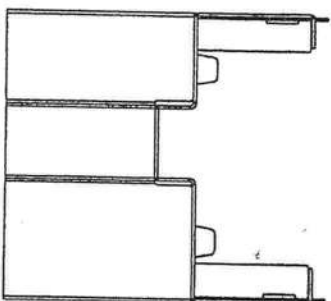

Frame Head

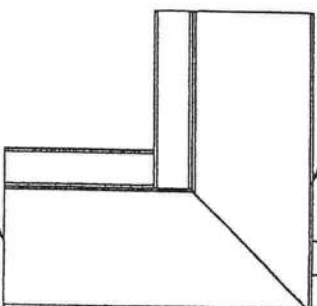

Frame Jamb

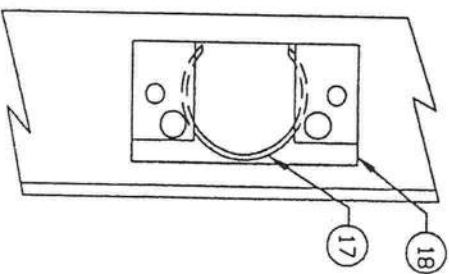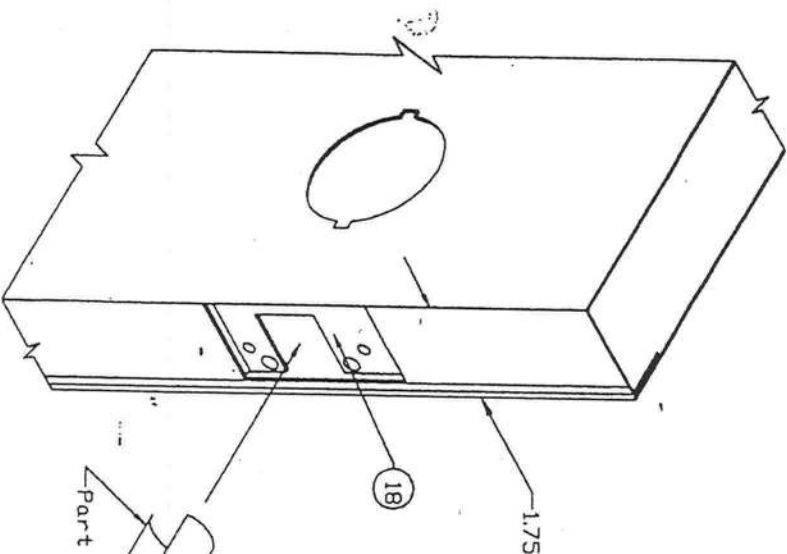


Part No. 7000340

Note: 1. For Cylindrical Lock Only
2. See Sheet 7 For Bill Of Material

MATERIAL SPECIFICATIONS:

Cylindrical Lock Reinforcement
and "SF" Series Frame Corner
Installation Details

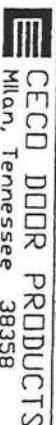



RD00087

Sheet 4 of 7

APPROVED AS COMPLYING WITH THE
SOUTH FLORIDA BUILDING CODE
DATE June 08, 2000
BY Michael J. Davis
PRODUCT CONTROL DIVISION
BUILDING CODE COMPLIANCE OFFICE
ACCEPTANCE NO. 00-0315-03

PRODUCT RENEWED
as complying with the Florida
Building Code
Acceptance No. 03-0411-01
Expiration Date Aug 18, 2008
By Michael J. Davis
Strong Door Product Control
Director

7/23/00	Revised Form, Transferred
7/23/00	Information from NOA
7/23/00	Revised Sheet Number
ISSUE	REVISIONS
DRAWN BY: GWS	DATE: 6/06/97

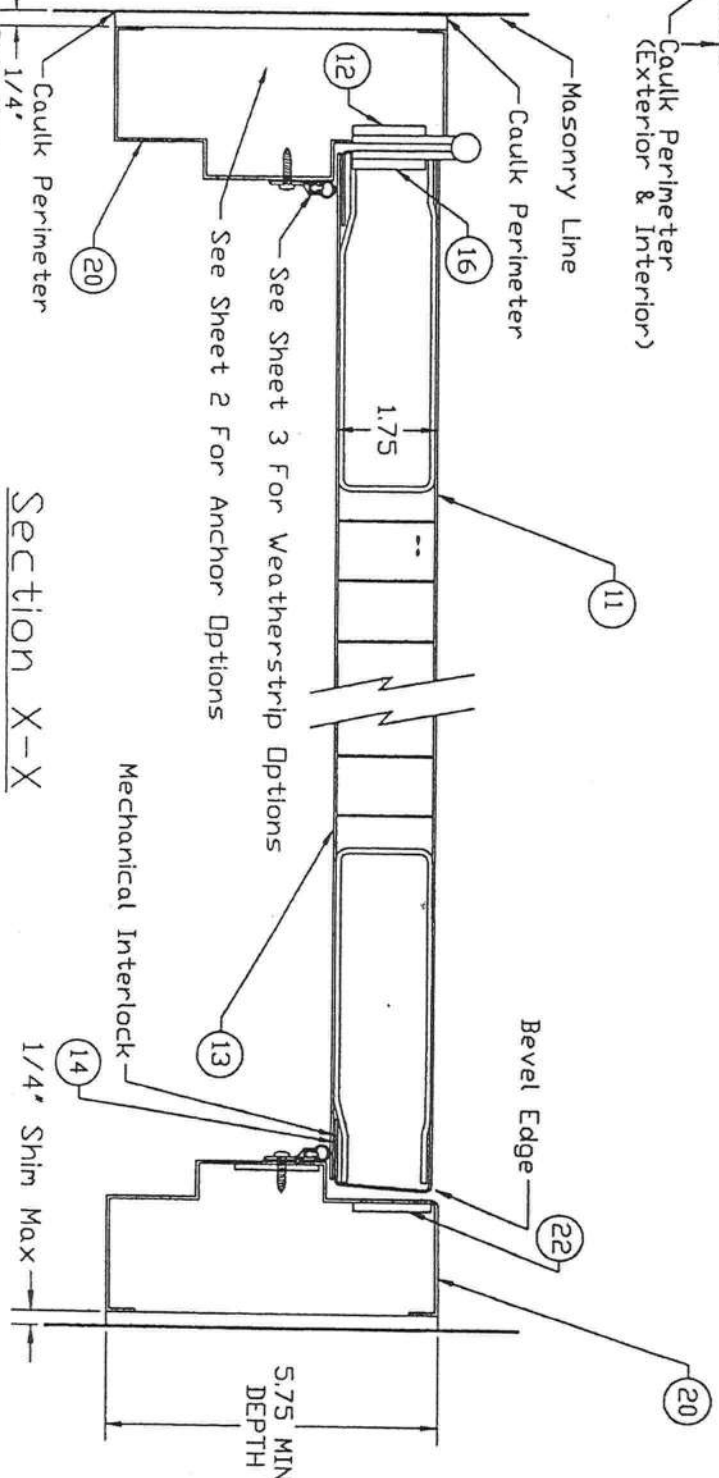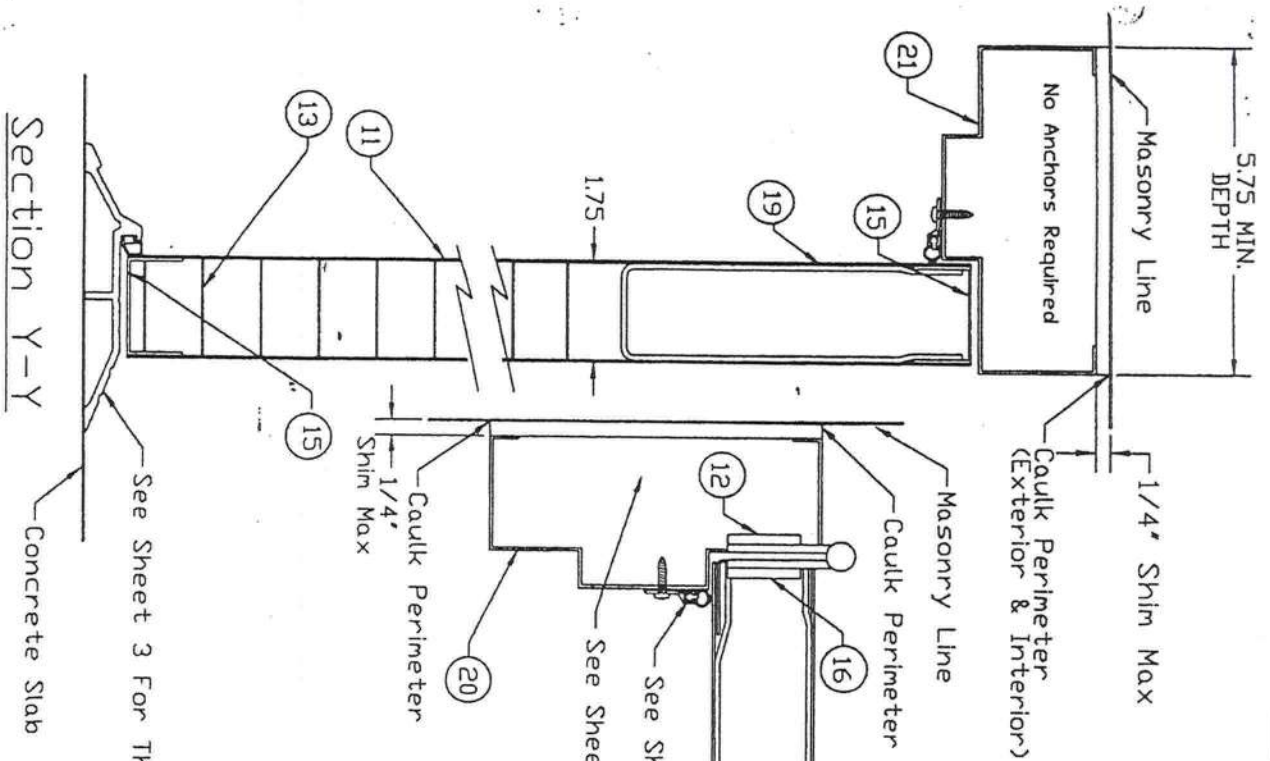


Note: See Sheet 7 For Bill Of Material

APPROVED AS COMPLYING WITH THE
SOUTH FLORIDA BUILDING CODE
DATE 08/22/90
BY Michael Davis
FEDERAL CONTROL DIVISION
BUILDING CODE COMPLIANCE OFFICE
ACCEPTANCE NO. 00-03/15-03

PRODUCT REVIEWED
as complying with the Florida
Building Code
Acceptance No. 03-041.01
Expiry Date 08/19/2008
By Michael Davis
Miami, FL Product Control
Division

2/2/90 Revised Formal, Transferred
JMR Information from ROK
7/22/97 Revised Sheet Number
GWS

MATERIAL SPECIFICATIONS:		Cross Section View	
		Regent Door	
		CECD DOOR PRODUCTS	
		Milan, Tennessee 38358	
DRAWING NUMBER:		RD00087	
		Sheet 5 of 7	
ISSUE		REVISIONS	
DRAWN BY:		DATE:	
GWS		5/30/97	

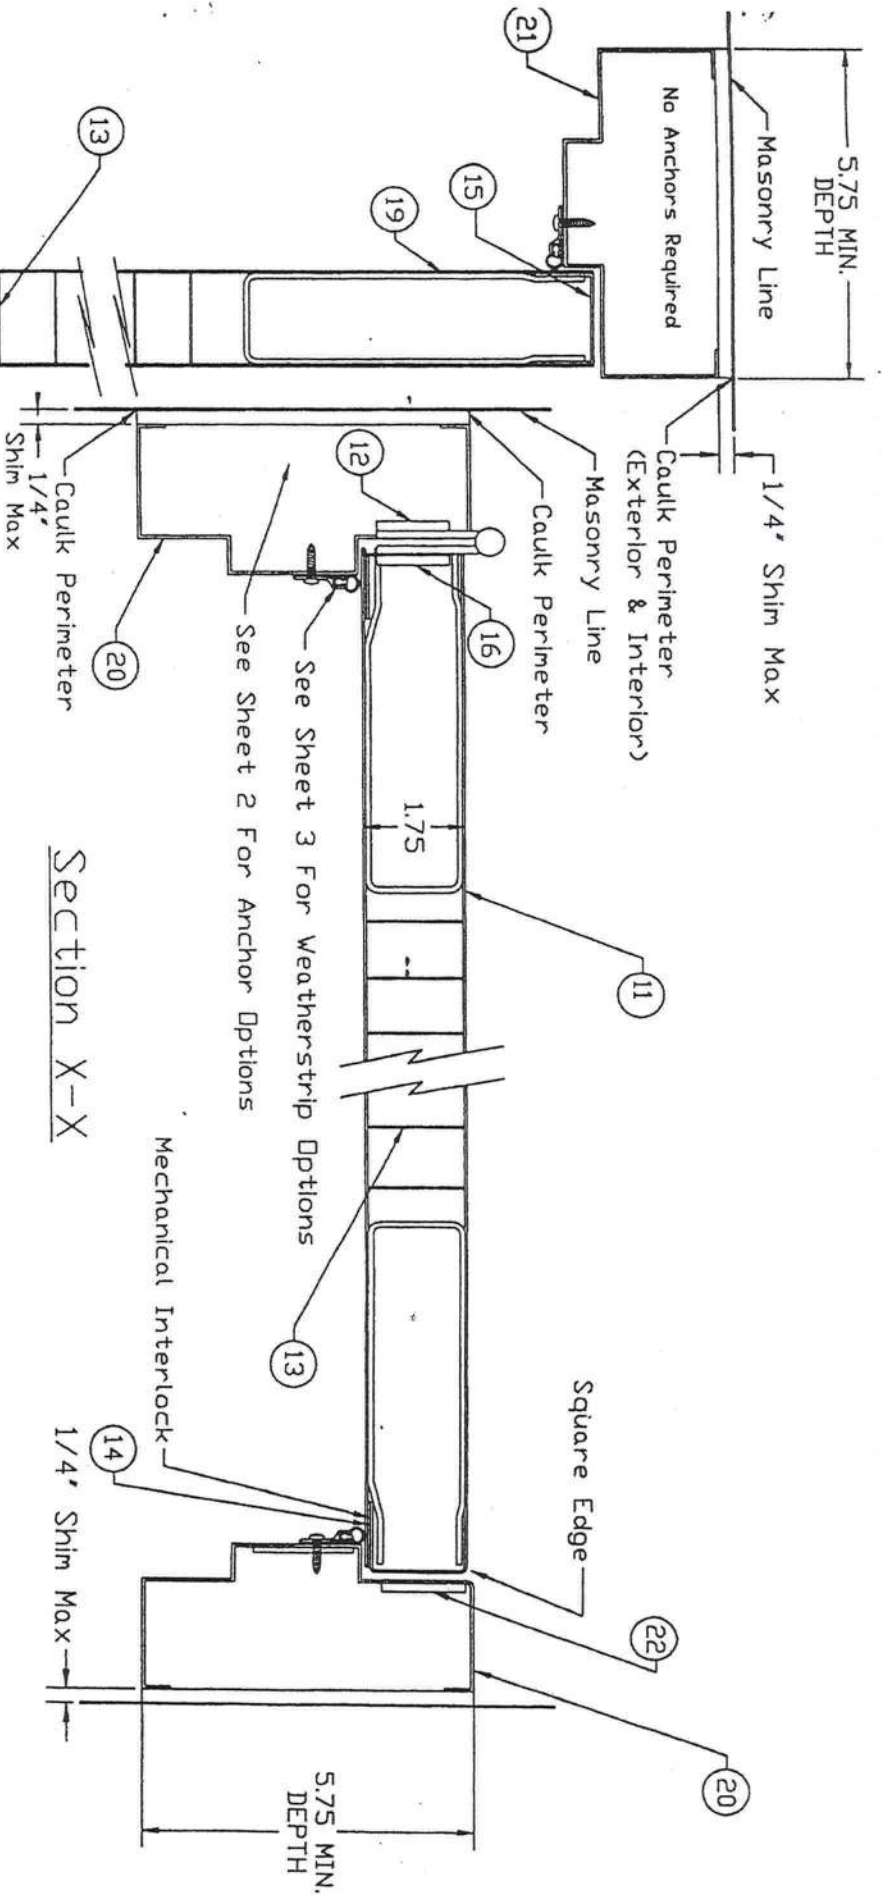

Section X-X

Note: See Sheet 7 For Bill Of Material

PRODUCT RENOWNED
as complying with the Florida
Building Code
Acceptance No. 03-041-01
Expiration Date: 06-18-2008
By: *Michael Davis*
Attest: *Michael Davis*
Product Control

Section Y-Y

MATERIAL SPECIFICATIONS:			
Cross Section View			
Omega Door			
 CECO DOOR PRODUCTS			
Milan, Tennessee 38358			
ISSUE	REVISIONS		
DRAWN BY:	DATE:		
GWS	5/30/97		
DRAWING NUMBER:			
RD00087			
Sheet 6 of 7			

ITEM	QTY	DESCRIPTION	MATERIAL	SIZE
1	1	SCHLAGE SERIES A55PD GRADE 2, LATCH LOCK, SINGLE LEVER OR KNOB OPERATED		
2	1	HARRIS SERIES 170AB GRADE 2, LATCH LOCK, INSIDE/OUTSIDE LEVER OPERATED		
3	1	YALE SERIES A553070 GRADE 2 LATCH LOCK, SINGLE LEVER OR KNOB OPERATED		
4	1	CAULK FOR INSTALLATION AND WEATHERSTRIP ADAPTER SCREWS	GE SILICONE HOUSEHOLD SEALANT	
5	1	NATIONAL GUARD #B035		
6	1	PERMO #2005AV		
7	1	PERMO #1B1AV		
8	1 ROV	PERMO #303AS HIGH SURFACE APPLIED EXTRUDED ALUMINUM WEATHERSTRIP ADAPTER WITH A SILICON (TM) BULB INSERT		
9	1 ROV	NATIONAL GUARD #130NA 1-1/4" WIDE X 0.108" SURFACE APPLIED EXTRUDED ALUMINUM WEATHERSTRIP ADAPT. WITH A FOAM INSERT		
10	3	HAGAR BB1279, 4-1/2" X 4-1/2" X 0.134" THICK STEEL HINGE EACH ATTACHED WITH EIGHT #12-24 X 1/2" FH HS		
11	1	FACE SHEET CONFORMING TO ASTM A366 AND ASTM-A568	COMMERCIAL QUALITY COLD ROLLED STEEL (MINIMUM YIELD STR. OF Fy=36,000 PSI)	18 GAUGE (0.042" MIN. THICK)
12	3	HINGE REINFORCING PLATE, PLATE SPOT WELDED TO FRAME JAMB AT EACH HINGE LOCATION	STEEL	1-1/4" X 9" X 7 GA.
13	1	CORE: FULL HONEYCOMB CORE PERMANENTLY BONDED TO THE INSIDE OF EACH FACE SKIN WITH NON-FLAMMABLE ADHESIVE	PHENOLIC RESIN-IMPREGNATED KRAFT PAPER	1-1/8" CELL
14	1	DENFLEX 3500 STRUCTURAL ADHESIVE EPDOXY		
15	1	ROLL FORMED STEEL CHANNEL ON THE TOP AND BOTTOM OF THE DOOR SPOT WELDED TO EXTERIOR AND GLUED TO INTERIOR SKIN		1" X 1-3/4" X 1" X 16 GA. (0.53" MIN)
16	3	DOOR HINGE REINFORCEMENT		1-1/4" X 9" X 7 GA.
17	1	DOOR LATCH REINFORCEMENT, STEEL "C" RING	28 GA. GALV. STEEL	.015" THICK X 1.313 INSIDE DIAMETER
18	1	DOOR LOCK REINFORCEMENT	STEEL	16 GA. (0.093")
19	1	DOOR CLOSER REINFORCEMENT, ROLLED FORM CHANNELS TACK WELDED TO DOOR END CHANNELS	16 GA. (0.053" MIN.) STEEL	2" FACE, 5-3/4" DEPTH MIN.
20	2	SERIES "SF", FRAME JAMB, DOUBLE RABBIT PROFILE	16 GA. (0.053" MIN.) STEEL	2" FACE, 5-3/4" DEPTH MIN.
21	1	FACE SHEET CONFORMING TO ASTM A366 AND ASTM-A653	COMMERCIAL QUALITY COLD ROLLED STEEL (MINIMUM YIELD STR. OF Fy=40,000 PSI)	
22	1	JAMB LOCK STRIKE REINFORCING PLATE	STEEL	1-1/8" X 2-1/2" X 12 GA.

PRODUCT RENEWED
 as complying with the Florida
 Building Code
 Permit No. 03-0411-01
 Expiration Date 08/18/2008
 By: *Michael R. King*
 District Vice President/Clerk

APPROVED AS COMPLYING WITH THE
 SOUTH FLORIDA BUILDING CODE
 DATE: *June 08, 2000*
 BY: *Michael R. King*
 PRODUCT COMPLIANCE DIVISION
 BUILDING CODE COMPLIANCE OFFICE
 ACCEPTANCE NO. *00-0311-03*

Revised Formot, Transferred
 Information from NOA

ISSUE: 7/22/97
 REVISIONS: Revised Sheet Number

DRAWN BY: CWS
 DATE: 6/02/97

DRAWING NUMBER: RD0087
 Sheet 7 of 7

MATERIAL SPECIFICATIONS:

3-0 x 7-0 Series
 Bill Of Materials
 CECD DOOR PRODUCTS
 Milan, Tennessee 38358

**ANSI/AAMA/NWDA 101/I.S.2-97
TEST REPORT**

Rendered to:

MI WINDOWS AND DOORS, INC.

**SERIES/MODEL: 740/3740 (Fin and Flange)
PRODUCT TYPE: Aluminum Single Hung
(single glazed with 3/16" annealed glass)**

Title	Summary of Results		
	Test Specimen #1	Test Specimen #2	Test Specimen #3
Description	Flange - Equal Lite	Fin - Equal Lite	Flange - Oriel
Rating	H-R25 53 x 72	H-R35 52 x 71	H-R45 53 x 72
Operating Force	19 lbf max.	20 lbf max.	N/A
Air Infiltration	0.11 cfm/ft ²	0.12 cfm/ft ²	N/A
Water Resistance Test Pressure	6.75 psf	6.75 psf	N/A
Uniform Load Deflection Test Pressure	+25.9 psf	+35.3 psf	+45.0 psf
	-34.7 psf	-47.2 psf	-47.2 psf
Uniform Load Structural Test Pressure	+45.6 psf	+53.0 psf	+67.5 psf
	-52.1 psf	-70.8 psf	-70.8 psf
Forced Entry Resistance	Grade 10	Grade 10	N/A

Reference should be made to ATI Report No. 42250.02-122-47 for complete test specimen description and data.

130 Derry Court
York, PA 17402-9405
phone: 717-764-7700
fax: 717-764-4129



ANSI/AAMA/NWWDA 101/I.S.2-97 TEST REPORT

Rendered to:

MI WINDOWS AND DOORS, INC.
P.O. Box 370
Gratz, Pennsylvania 17030-0370

Report No.: 42250.02-122-47
Test Dates: 02/04/05
Through: 02/17/05
Report Date: 02/17/05
Expiration Date: 02/17/09

Project Summary: Architectural Testing, Inc. (ATI) was contracted by MI Windows and Doors, Inc., to witness testing on three Series/Model 740/3740 (Fin and Flange), aluminum single hung windows at MI Windows and Doors, Inc., test facility in Elizabethville, Pennsylvania. The samples tested successfully met the performance requirements for the following ratings: Test Specimen #1: H-R25 53 x 72; Test Specimen #2: H-R35 52 x 71; Test Specimen #3: H-R45 53 x 72. Test specimen description and results are reported herein.

Test Specification: The test specimens were evaluated in accordance with ANSI/AAMA/NWWDA 101/I.S.2-97, *Voluntary Specifications for Aluminum, Vinyl (PVC) and Wood Windows and Glass Doors*.

Test Specimen Description:

Series/Model: 740/3740 (Fin and Flange)

Product Type: Aluminum Single Hung (single glazed with 3/16" annealed glass)

Test Specimen #1: H-R25 53 x 72

Overall Size: 4' 4" wide by 5' 11-1/4" high

Interior Sash Size: 4' 2-7/8" wide by 2' 11-3/4" high

Fixed Daylight Opening Size: 4' 1-1/8" wide by 2' 8-3/4" high

Screen Size: 4' 2" wide by 2' 11-7/16" high

130 Derry Court
York, PA 17402-9405
phone: 717-764-7700
fax: 717-764-4129

Test Specimen Description: (Continued)

Test Specimen #2: H-R35 52 x 71

- Overall Size:** 4' 5" wide by 6' 0-1/4" high
- Interior Sash Size:** 4' 2-7/8" wide by 2' 11-3/4" high
- Fixed Daylight Opening Size:** 4' 1-1/8" wide by 2' 8-3/4" high
- Screen Size:** 4' 2" wide by 2' 11-7/16" high

Test Specimen #3: H-R45 53 x 72

- Overall Size:** 4' 5" wide by 6' 0-1/4" high
- Interior Sash Size:** 4' 2-7/8" wide by 2' 7-1/16" high
- Fixed Daylight Opening Size:** 4' 1-1/8" wide by 3' 1-1/2" high
- Screen Size:** 4' 2" wide by 2' 6-13/16" high

The following descriptions apply to all specimens.

Finish: All aluminum was white.

Glazing Details: The glazing consisted of a single sheet of 3/16" thick clear annealed glass. The glass was channel glazed with a flexible wrap around rubber gasket.

Weatherstripping:

<u>Description</u>	<u>Quantity</u>	<u>Location</u>
0.187" backed by 0.330" high polypile with center fin	1 Row	Fixed interlock
0.187" backed by 0.150" high polypile with center fin	1 Row	Fixed stiles and top rail
0.187" backed by 0.130" high polypile	1 Row	Operable sash stiles

Test Specimen Description: (Continued)

Weatherstripping:

<u>Description</u>	<u>Quantity</u>	<u>Location</u>
0.187" backed by 0.250" high polypile with center fin	1 Row	Operable sash stiles
0.187" backed by 0.375" diameter hollow vinyl bulb seal	1 Row	Bottom rail

Frame Construction: The frame was constructed of extruded aluminum. Corners were coped, butted, sealed with a foam pad and secured with two #8 x 5/8" long pan head screws.

The fixed meeting rail was attached to the frame with one #8 x 1/2" screw per end. The fixed sash stiles were attached to the frame with one #8 x 1/2" screw at the top of the stile.

Sash Construction: The operable sash was constructed of extruded aluminum. Corners were coped, butted, and fastened with one #8 x 5/8" long pan head screw. The fixed lite frame consisted of the fixed meeting rail and three extruded members that slid into the main frame jambs and head. The corners were coped and butted. The fixed top rail was attached to the stile with one #6 x 5/8" screw at each corner.

Screen Construction: All sash members were constructed of extruded aluminum. The corners were coped, butted, sealed, and fastened with one 5/8" screw through the jambs into the rails screw bosses.

Hardware:

<u>Description</u>	<u>Quantity</u>	<u>Location</u>
Metal cam lock	2	6-1/2" from ends of interior meeting rail attached with two #8 x 1/2" screws
Plastic tilt latch	2	Ends of interior meeting rail attached with one #8 x 1/2" screw and the sash corner screw
Spring loaded cast metal pivot bar	2	Ends of bottom rail staked in place
Spiral balance	2	One per jamb

Test Specimen Description: (Continued)

Drainage: A sloped sill was utilized on the window. The ends of the exterior vertical leg were cut 7/16" short to allow for drainage.

Reinforcement: No reinforcement was utilized.

Installation: The units were installed into a wood test buck. The flange units were fastened to the buck with #8 x 1-1/4" screws at the jambs, 5" from each end and one at midspan. The head utilized #8 x 3/4" pan head screws, 6" from each end and one at midspan. The exterior perimeter was sealed with silicone. The fin units were installed into a 2x8 #2 Spruce-Pine-Fir wood test buck utilizing 1-5/8" drywall screws located 3" from the corners and 10" on center around the nail-fin. The nail fin was bedded in silicone.

Test Results:

The results are tabulated as follows:

<u>Paragraph</u>	<u>Title of Test - Test Method</u>	<u>Results</u>	<u>Allowed</u>
<u>Test Specimen #1:</u> H-R25 53 x 72			
2.2.2.6.1	Operating Force	19 lbf	30 lbf max.
2.1.2	Air Infiltration per ASTM E 283 1.57 psf (25 mph)	0.11 cfm/ft ²	0.3 cfm/ft ² max.
<i>Note #1: The tested specimen meets the performance levels specified in ANSI/AAMA/NWDA 101/I.S.2-97 for air infiltration.</i>			
2.1.3	Water Resistance per ASTM E 547 (with and without screen) 2.86 psf	No leakage	No leakage
2.1.4.1	Uniform Load Deflection per ASTM E 330 (Deflections reported were taken on the meeting rail) (Loads were held for 52 seconds) 15.0 psf (positive) 15.0 psf (negative)	0.38" 0.33"	See Note #2 See Note #2

***Note #2:** The Uniform Load Deflection test is not a requirement of ANSI/AAMA/NWDA 101/I.S.2-97 for this product designation. The deflection data is recorded in this report for special code compliance and information only.*

Test Results: (Continued)

<u>Paragraph</u>	<u>Title of Test - Test Method</u>	<u>Results</u>	<u>Allowed</u>
<u>Test Specimen #1:</u> H-R25 53 x 72 (Continued)			
2.1.4.2	Uniform Load Structural per ASTM E 330 (Permanent sets reported were taken on the meeting rail) (Loads were held for 10 seconds)		
	22.5 psf (positive)	<0.01"	0.20" max.
	22.5 psf (negative)	<0.01"	0.20" max.
2.2.2.6.2	Deglazing Test per ASTM E 987 In operating direction - 70 lbs		
	Interior meeting rail	0.12"/24%	0.50"/100%
	Bottom rail	0.13"/26%	0.50"/100%
	In remaining direction - 50 lbs		
	Left stile	0.09"/18%	0.50"/100%
	Right stile	0.09"/18%	0.50"/100%
2.1.8	Forced Entry Resistance per ASTM F 588		
	Type: A	Grade: 10	
	Lock Manipulation Test	No entry	No entry
	Test A1 through A5	No entry	No entry
	Test A7	No entry	No entry
	Lock Manipulation Test	No entry	No entry
<u>Optional Performance</u>			
4.3	Water Resistance per ASTM E 547 (with and without screen)		
	6.75 psf	No leakage	No leakage
4.4.1	Uniform Load Deflection per ASTM E 330 (Deflections reported were taken on the meeting rail) (Loads were held for 52 seconds)		
	25.9 psf (positive)	0.52"	See Note #2
	34.7 psf (negative)	0.75"	See Note #2

Test Results: (Continued)

<u>Paragraph</u>	<u>Title of Test - Test Method</u>	<u>Results</u>	<u>Allowed</u>
<u>Test Specimen #1:</u> H-R25 53 x 72 (Continued)			
<u>Optional Performance:</u> (Continued)			
4.4.2	Uniform Load Structural per ASTM E 330 (Permanent sets reported were taken on the meeting rail) (Loads were held for 10 seconds)		
	45.6 psf (positive)	0.03"	0.20" max.
	52.1 psf (negative)	0.01"	0.20" max.

Test Specimen #2: H-R35 52 x 71

2.2.2.6.1	Operating Force	20 lbf	30 lbf max.
2.1.2	Air Infiltration per ASTM E 283 1.57 psf (25 mph)	0.12 cfm/ft ²	0.3 cfm/ft ² max.

Note #1: *The tested specimen meets the performance levels specified in ANSI/AAMA/NWDA 101/I.S.2-97 for air infiltration.*

2.1.3	Water Resistance per ASTM E 547 (with and without screen) 2.86 psf	No leakage	No leakage
2.1.4.1	Uniform Load Deflection per ASTM E 330 (Deflections reported were taken on the meeting rail) (Loads were held for 52 seconds)		
	15.0 psf (positive)	N/A	See Note #3
	15.0 psf (negative)	N/A	See Note #3
2.1.4.2	Uniform Load Structural per ASTM E 330 (Permanent sets reported were taken on the meeting rail) (Loads were held for 10 seconds)		
	22.5 psf (positive)	N/A	See Note #3
	22.5 psf (negative)	N/A	See Note #3

Note #3: *The client opted to start at a pressure higher than the minimum required. Those results are reported under "Optional Performance".*

Test Results: (Continued)


<u>Paragraph</u>	<u>Title of Test - Test Method</u>	<u>Results</u>	<u>Allowed</u>
<u>Test Specimen #2: H-R35 52 x 71 (Continued)</u>			
2.2.2.6.2	Deglazing Test per ASTM E 987 In operating direction - 70 lbs		
	Interior meeting rail	0.12"/24%	0.50"/100%
	Bottom rail	0.13"/26%	0.50"/100%
	In remaining direction - 50 lbs		
	Left stile	0.09"/18%	0.50"/100%
	Right stile	0.09"/18%	0.50"/100%
2.1.8	Forced Entry Resistance per ASTM F 588		
	Type: A	Grade: 10	
	Lock Manipulation Test	No entry	No entry
	Test A1 through A5	No entry	No entry
	Test A7	No entry	No entry
	Lock Manipulation Test	No entry	No entry
<u>Optional Performance</u>			
4.3	Water Resistance per ASTM E 547 (with and without screen)		
	6.75 psf	No leakage	No leakage
4.4.1	Uniform Load Deflection per ASTM E 330 (Deflections reported were taken on the meeting rail) (Loads were held for 52 seconds)		
	35.3 psf (positive)	0.72"	See Note #2
	47.2 psf (negative)	1.13"	See Note #2
4.4.2	Uniform Load Structural per ASTM E 330 (Permanent sets reported were taken on the meeting rail) (Loads were held for 10 seconds)		
	53.0 psf (positive)	0.08"	0.20" max.
	70.8 psf (negative)	0.08"	0.20" max.

Test Results: (Continued)

<u>Paragraph</u>	<u>Title of Test - Test Method</u>	<u>Results</u>	<u>Allowed</u>
<u>Test Specimen #3:</u> H-R45 53 x 72			
<u>Optional Performance</u>			
4.4.1	Uniform Load Deflection per ASTM E 330 (Deflections reported were taken on the meeting rail) (Loads were held for 52 seconds)		
	45.0 psf (positive)	1.20"	See Note #2
	47.2 psf (negative)	1.05"	See Note #2
4.4.2	Uniform Load Structural per ASTM E 330 (Permanent sets reported were taken on the meeting rail) (Loads were held for 10 seconds)		
	67.5 psf (positive)	0.15"	0.20" max.
	70.8 psf (negative)	0.05"	0.20" max.

Detailed drawings, representative samples of the test specimen, and a copy of this report will be retained by ATI for a period of four years from the original test date. The above results were secured by using the designated test methods and they indicate compliance with the performance requirements of the above referenced specification. This report does not constitute certification of this product, which may only be granted by the certification program administrator. This report may not be reproduced, except in full, without approval of Architectural Testing, Inc.

For ARCHITECTURAL TESTING, INC:

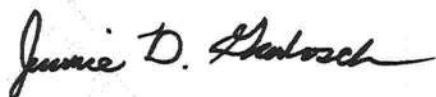

Digitally Signed by: Jeramie D. Grabosch

Jeramie D. Grabosch
Technician

JDG:jdg/vlm



Digitally Signed by: Steven M. Urich

Steven M. Urich, P.E.
Senior Project Engineer

**ANSI/AAMA/NWWDA 101/I.S.2-97
TEST REPORT**

Rendered to:

MI WINDOWS AND DOORS, INC.

**SERIES/MODEL: 680
PRODUCT TYPE: Aluminum Horizontal
Sliding Window (Fin Frame)**

Title	Summary of Results		
	Test Specimen #1	Test Specimen #2	Test Specimen #3
Rating	HS-R30 126 x 59	HS-R40 71 x 59	HS-R35* 52 x 59
Operating Force	14 lbf max.	N/A	N/A
Air Infiltration	0.12 cfm/ft ²	N/A	N/A
Water Resistance Test Pressure	6.0 psf	N/A	N/A
Uniform Load Deflection Test Pressure	±30.0 psf	+40.0 psf/-40.7 psf	+35.3 psf/-50.0 psf
Uniform Load Structural Test Pressure	±45.0 psf	+60.0 psf/-61.1 psf	+53.0 psf/-75.0 psf
Forced Entry Resistance	Grade 10	N/A	N/A

Reference should be made to ATI Report No. 53194.01-122-47 for complete test specimen description and data.

130 Derry Court
York, PA 17402-9405
phone: 717-764-7700
fax: 717-764-4129



ANSI/AAMA/NWWDA 101/I.S.2-97 TEST REPORT

Rendered to:

MI WINDOWS AND DOORS, INC.
P.O. Box 370
Gratz, Pennsylvania 17030-0370

Report No.: 53194.01-122-47
Test Dates: 08/30/04
Through: 09/02/04
Report Date: 09/14/04
Expiration Date: 09/02/08

Project Summary: Architectural Testing, Inc. (ATI) was contracted by MI Windows and Doors, Inc. to witness testing on three Series/Model 680, aluminum horizontal sliding windows at MI Windows and Doors, Inc. test facility in Elizabethville, Pennsylvania. The samples tested successfully met the performance requirements for the following ratings: Test Specimen #1: HS-R30 126 x 59; Test Specimen #2: HS-R40 71 x 59; Test Specimen #3: HS-R35* 52 x 59. Test specimen description and results are reported herein.

General Note: An asterisk (*) next to the performance grade indicates that the size tested for optional performance was smaller than the Gateway test size for the product type and class.

Test Specification: The test specimens were evaluated in accordance with ANSI/AAMA/NWWDA 101/I.S.2-97, *Voluntary Specifications for Aluminum, Vinyl (PVC) and Wood Windows and Glass Doors*.

Test Specimen Description:

Series/Model: 680

Product Type: Aluminum Horizontal Sliding Window (Fin Frame)

Test Specimen #1: HS-R30 126 x 59 (XOX)

Overall Size: 10' 5-5/8" wide by 4' 11-1/16" high

Interior Sash Size (2): 2' 7" wide by 4' 8-3/8" high

Daylight Opening Size: 4' 11-3/4" wide by 4' 5-5/8" high

Screen Size: 2' 5-3/4" wide by 4' 7-1/8" high

130 Derry Court
York, PA 17402-9405
phone: 717-764-7700
fax: 717-764-4129

Test Specimen Description: (Continued)

Test Specimen #2: HS-R40 71 x 59 (XO)

Overall Size: 5' 11-3/8" wide by 4' 11" high

Interior Sash Size: 2' 11-1/2" wide by 4' 8-1/4" high

Daylight Opening Size: 2' 10-1/4" wide by 4' 5-3/4" high

Screen Size: 2' 10-1/2" wide by 4' 7-1/8" high

Test Specimen #3: HS-R35* 52 x 59 (XO)

Overall Size: 4' 4-1/8" wide by 4' 11" high

Interior Sash Size: 2' 1-7/8" wide by 4' 8-1/4" high

Daylight Opening Size: 1' 10-1/2" wide by 4' 5-3/4" high

Screen Size: 2' 0-1/2" wide by 4' 7-1/8" high

The following descriptions apply to all specimens.

Finish: All aluminum was anodized.

Glazing Details: The sash utilized a single sheet of 1/8" thick, clear annealed glass. The sash were interior glazed onto double-sided adhesive foam tape and secured with PVC snap-in glazing beads.

Weatherstripping:

<u>Description</u>	<u>Quantity</u>	<u>Location</u>
0.230" high by 0.187" backed polypile with center fin	1 Row	Fixed meeting stile, rails
0.230" high by 0.187" backed polypile with center fin	2 Rows	Stiles

Frame Construction: The frame was constructed of extruded aluminum. The corners were coped, butted, sealed, and secured with two #6 by 1" screws through the jambs into the head and sill screw boss. The fixed meeting stile was secured utilizing end caps. The end caps were secured to the fixed meeting stile with two #6 by 3/4" self-tapping screws through the end caps into the fixed meeting stiles screw boss. The end caps were secured with two #6 by 3/4" self-tapping screws into the head and sill. The head and sill also utilized a snap-in PVC insert.

Test Specimen Description: (Continued)

Sash Construction: The sash was constructed of extruded aluminum. The corners were coped, butted, and secured with one #6 by 1" screw through the rail into the stiles screw boss. The jamb stile was thermally broken.

Screen Construction: The screen was constructed of roll-formed aluminum with keyed corners. The screening consisted of a fiberglass mesh and was secured with a flexible vinyl spline.

Hardware:

<u>Description</u>	<u>Quantity</u>	<u>Location</u>
Metal cam locks	2 per sash	10" from rails on locking stile
Roller assembly	2 per sash	1-1/2" from bottom rail ends
Screen plungers	4 per screen	2-1/2" from each rail on stiles

Drainage:

<u>Description</u>	<u>Quantity</u>	<u>Location</u>
1/4" wide by 1-1/4" long weephole with cover	2	3-1/2" from jambs on sill face

Reinforcement: No reinforcement was utilized.

Installation: The windows were installed into a #2 Spruce-Pine-Fir wood buck. The nail fin was back bedded in silicone and secured with #8 by 1-5/8" drywall screws located 2" from corners and 9" on center. The exterior perimeter was sealed with silicone.

Test Results: The results are tabulated as follows:

<u>Paragraph</u>	<u>Title of Test - Test Method</u>	<u>Results</u>	<u>Allowed</u>
<u>Test Specimen #1:</u> HS-R30 126 x 59 (XOX)			
2.2.2.5.1	Operating Force	14 lbf	20 lbf max.
2.1.2	Air Infiltration per ASTM E 283 1.57 psf (25 mph)	0.12 cfm/ft ²	0.30 cfm/ft ² max.

Note #1: *The tested specimen meets the performance levels specified in ANSI/AAMA/NWDA 101/I.S.2-97 for air infiltration.*

Test Results: (Continued)

<u>Paragraph</u>	<u>Title of Test - Test Method</u>	<u>Results</u>	<u>Allowed</u>
<u>Test Specimen #1:</u> HS-R30 126 x 59 (XOX) (Continued)			
2.1.3	Water Resistance per ASTM E 547 (with and without screen) 2.86 psf	No leakage	No leakage
2.1.4.1	Uniform Load Deflection per ASTM E 330 (Deflections reported were taken on the meeting stile) (Loads were held for 52 seconds) 15.0 psf (positive) 15.0 psf (negative)	0.37" 0.39"	See Note #2 See Note #2
<i>Note #2: The Uniform Load Deflection test is not a requirement of ANSI/AAMA/NWDA 101/I.S.2-97 for this product designation. The deflection data is recorded in this report for special code compliance and information only.</i>			
2.1.4.2	Uniform Load Structural per ASTM E 330 (Permanent sets reported were taken on the meeting stile) (Loads were held for 10 seconds) 22.5 psf (positive) 22.5 psf (negative)	0.03" 0.01"	0.21" max. 0.21" max.
2.2.2.5.2	Deglazing Test per ASTM E 987 In operating direction - 70 lbs Right sash, lock stile Right sash, jamb stile Left sash, lock stile Left sash, jamb stile	0.13"/25% 0.13"/25% 0.13"/25% 0.13"/25%	0.50"/100% 0.50"/100% 0.50"/100% 0.50"/100%
	In remaining direction - 50 lbs Right sash, top rail Right sash, bottom rail Left sash, top rail Left sash, bottom rail	0.06"/13% 0.06"/13% 0.06"/13% 0.06"/13%	0.50"/100% 0.50"/100% 0.50"/100% 0.50"/100%

Test Results: (Continued)

<u>Paragraph</u>	<u>Title of Test - Test Method</u>	<u>Results</u>	<u>Allowed</u>
------------------	------------------------------------	----------------	----------------

Test Specimen #1: HS-R30 126 x 59 (XOX) (Continued)

2.1.8	Forced Entry Resistance per ASTM F 588		
	Type: A	Grade: 10	
	Lock Manipulation Test	No entry	No entry
	Test A1 through A5	No entry	No entry
	Test A7	No entry	No entry
	Lock Manipulation Test	No entry	No entry

Optional Performance

4.3	Water Resistance per ASTM E 547 (with and without screen) 6.0 psf	No leakage	No leakage
4.4.1	Uniform Load Deflection per ASTM E 330 (Deflections reported were taken on the meeting stile) (Loads were held for 52 seconds) 30.0 psf (positive) 30.0 psf (negative)	0.77" 0.58"	See Note #2 See Note #2
4.4.2	Uniform Load Structural per ASTM E 330 (Permanent sets reported were taken on the meeting stile) (Loads were held for 10 seconds) 45.0 psf (positive) 45.0 psf (negative)	0.08" 0.10"	0.21" max. 0.21" max.

Test Results: (Continued)

Paragraph	Title of Test - Test Method	Results	Allowed
Test Specimen #2: HS-R40 71 x 59 (XO)			
<u>Optional Performance</u>			
4.4.1	Uniform Load Deflection per ASTM E 330 (Deflections reported were taken on the meeting stile) (Loads were held for 52 seconds)		
	40.0 psf (positive)	0.86"	See Note #2
	40.7 psf (negative)	0.72"	See Note #2
4.4.2	Uniform Load Structural per ASTM E 330 (Permanent sets reported were taken on the meeting stile) (Loads were held for 10 seconds)		
	60.0 psf (positive)	0.05"	0.22" max.
	61.1 psf (negative)	0.10"	0.22" max.

Test Specimen #3: HS-R35* 52 x 59

<u>Optional Performance</u>			
4.4.1	Uniform Load Deflection per ASTM E 330 (Deflections reported were taken on the meeting stile) (Loads were held for 52 seconds)		
	35.3 psf (positive)	0.48"	See Note #2
	50.0 psf (negative)	0.71"	See Note #2
4.4.2	Uniform Load Structural per ASTM E 330 (Permanent sets reported were taken on the meeting stile) (Loads were held for 10 seconds)		
	53.0 psf (positive)	0.10"	0.22" max.
	75.0 psf (negative)	0.07"	0.22" max.

Detailed drawings, representative samples of the test specimen, and a copy of this report will be retained by ATI for a period of four years from the original test date. The above results were secured by using the designated test methods and they indicate compliance with the performance requirements of the above referenced specification. This report does not constitute certification of this product, which may only be granted by the certification program administrator. This report may not be reproduced, except in full, without approval of Architectural Testing, Inc.

For ARCHITECTURAL TESTING, INC:



Digitally Signed by: Mark A. Hess

Mark A. Hess
Technician

MAH:vlm



Digitally Signed by: Steven M. Urich

Steven M. Urich, P.E.
Senior Project Engineer



January 31, 2002

TO: OUR FLORIDA CUSTOMERS:

Effective February 1, 2002, the following TAMKO shingles, as manufactured at TAMKO's Tuscaloosa, Alabama, facility, comply with ASTM D-3161, Type I modified to 110 mph. Testing was conducted using four nails per shingle. These shingles also comply with Florida Building Code TAS 100 for wind driven rain.

- Glass-Seal AR
- Elite Glass-Seal AR
- ASTM Heritage 30 AR (formerly ASTM Heritage 25 AR)
- Heritage 40 AR (formerly Heritage 30 AR)
- Heritage 50 AR (formerly Heritage 40 AR)

All testing was performed by Florida State certified independent labs.

Please direct all questions to TAMKO's Technical Services Department at 1-800-641-46

TAMKO Roofing Products, Inc.

Alpine Engineered Products, Inc.

1950 Marley Drive Haines City, FL 33844
Florida Engineering Certificate of Authorization Number: 567
Florida Certificate of Product Approval # FL1999
Page 1 of 1 Document ID: ISRC487-Z0117094806

Truss Fabricator: Anderson Truss Company
Job Identification: 5-434-MIKE STALVEY
Truss Count: 33
Model Code: Florida Building Code
Truss Criteria: ANSI/TPI-2002(STD)/FBC
Engineering Software: Alpine Software, Version 7.04.
Structural Engineer of Record:
Address:
Minimum Design Loads: Roof - 40.0 PSF @ 1.25 Duration
Floor - N/A
Wind - 110 MPH ASCE 7-98 -Closed

Notes:

1. Determination as to the suitability of these truss components for the structure is the responsibility of the building designer/engineer of record, as defined in ANSI/TPI 1
2. The drawing date shown on this index sheet must match the date shown on the individual truss component drawing.
3. As shown on attached drawings; the drawing number is preceded by: HCUSR487


Details: BRCLBSUB

Seal Date: 10/17/2005

-Truss Design Engineer-
Arthur R. Fisher
Florida License Number: 59687
1950 Marley Drive
Haines City, FL 33844

#	Ref	Description	Drawing#	Date
1	03808--A		05290008	10/17/05
2	03809--AGE1		05288030	10/15/05
3	03810--A1		05290009	10/17/05
4	03811--AR1		05290010	10/17/05
5	03812--AGE		05288026	10/15/05
6	03813--AR		05288027	10/15/05
7	03814--AV		05288028	10/15/05
8	03815--AVS		05288003	10/15/05
9	03816--AV-1		05288015	10/15/05
10	03817--BS		05288021	10/15/05
11	03818--BGE		05288001	10/15/05
12	03819--BGES		05288029	10/15/05
13	03820--B		05288011	10/15/05
14	03821--C		05288013	10/15/05
15	03822--D0		05288009	10/15/05
16	03823--DOV		05288014	10/15/05
17	03824--DOG		05288007	10/15/05
18	03825--DOVG		05288012	10/15/05
19	03826--G-1		05288002	10/15/05
20	03827--CJ1		05288019	10/15/05
21	03828--HJ7		05288016	10/15/05
22	03829--CJ3		05288018	10/15/05
23	03830--CJ5		05288017	10/15/05
24	03831--EJ7		05288020	10/15/05
25	03832--M		05288022	10/15/05
26	03833--H7M		05288008	10/15/05
27	03834--M-1		05288005	10/15/05
28	03835--M-2		05288006	10/15/05
29	03836--M1		05288010	10/15/05
30	03837--MGE		05288004	10/15/05
31	03838--AVP		05288023	10/15/05
32	03839--AVSP		05288024	10/15/05
33	03840--AP		05288025	10/15/05



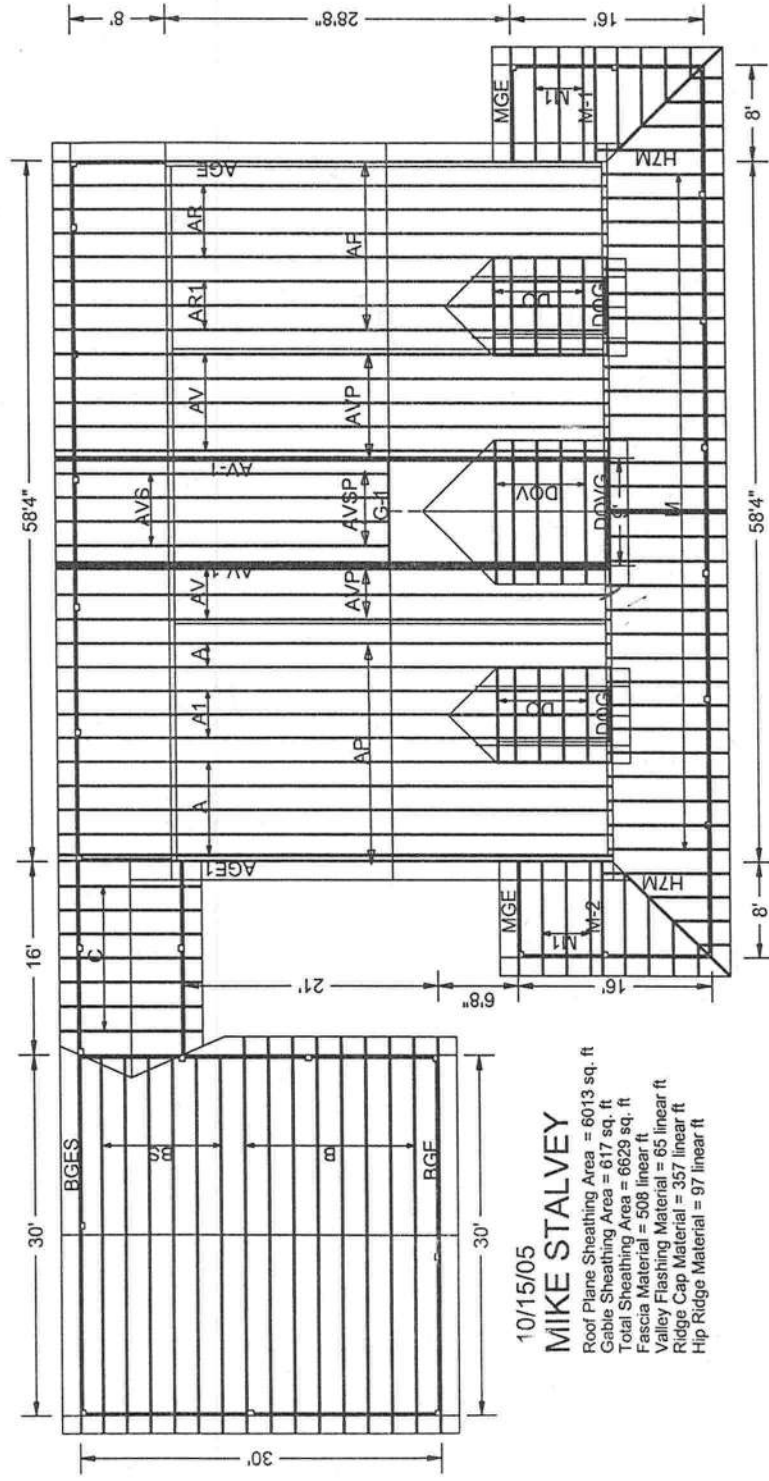

Scale: 1/16" = 1'

758-8954
623-0920


110 mph wind, 13.22 ft mean hgt. ASCE 7-98, CLOSED bldg, Located anywhere in roof, CAT II, EXP B, wind TC DL=5.0 psf, wind BC DL=5.0 psf.

STANDARD LUMBER		DUR.FAC.=1.25 / PLATE DUR.FAC.=1.25	
TC - From	61 PLF at -1.50 to	61 PLF at 8.00	
TC - From	63 PLF at 8.00 to	63 PLF at 22.02	
TC - From	61 PLF at 22.02 to	61 PLF at 30.65	
TC - From	63 PLF at 30.65 to	63 PLF at 34.18	
TC - From	218 PLF at 34.18 to	308 PLF at 44.67	
BC - From	4 PLF at -1.50 to	4 PLF at 0.00	
BC - From	20 PLF at 0.00 to	20 PLF at 44.67	

Right end vertical not exposed to wind pressure.

(A) Continuous lateral bracing equally spaced on member.

Deflection meets L/360 live and L/240 total load.

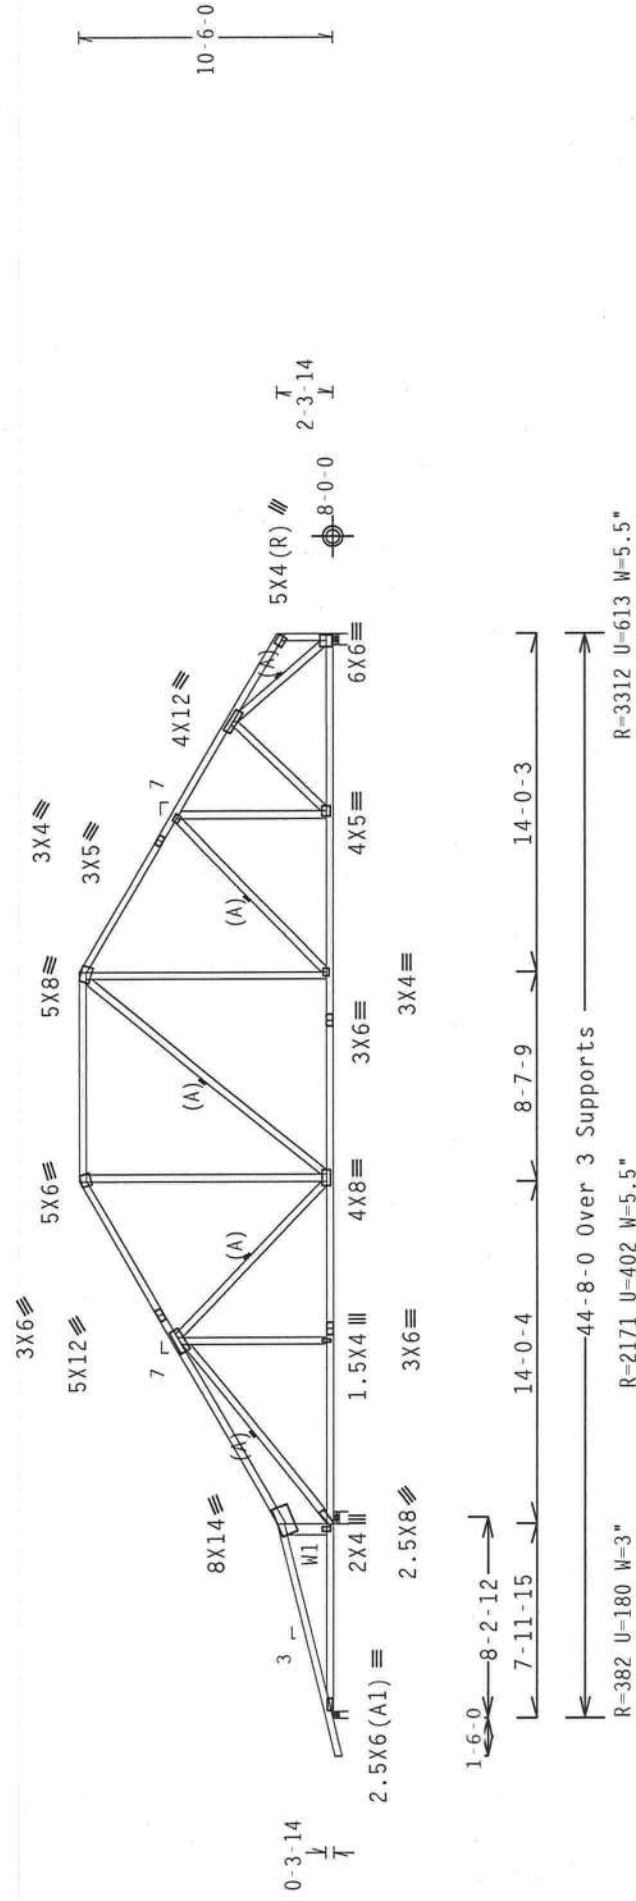

R=3312 U=613 W=5.5"

R=2171 H=402 W=5 5"

R=382 U=180 W=3"

Design Crit: TPI-2002(STD)/FBC

FL / - / 3 / - / - / R / -
Scale = .125" / Ft.

PLT TYP. Wave

3 FL/-/3/-/-/R/-/

PROPERTY: 3

Scale = .125"/Ft.

****WARNING**** TRUSSES REQUIRE EXTREME CARE IN FABRICATION, HANDLING, SHIPPING, INSTALLING AND BRACING. REFER TO BEST 1-800 BUILDING COMPONENTS SAFETY INFORMATION, POLYMER CONCRETE PIPE (PCC) MANUFACTURER'S RECOMMENDATIONS FOR PROPER SUPPORT AND BRACING OF ALL TRUSSES. THE TOP CHORD SHALL HAVE PROPERLY ATTACHED STRUCTURAL PANELS AND BOTTOM CHORD SHALL HAVE A PROPERLY ATTACHED 1X6CHD GUTTING.

****IMPORTANT**** FURNISH A COPY OF THIS DESIGN TO THE INSTALLATION CONTRACTOR. ALPINE ENGINEERED PRODUCTS, INC. SHALL NOT BE RESPONSIBLE FOR ANY DEVIATION FROM THIS DESIGN; ANY FAILURE TO BUILD THE DESIGN ACCORDING WITH THE SPECIFICATIONS, OR ANY FAILURE TO FOLLOW THE DESIGN, SHALL BE THE RESPONSIBILITY OF THE INSTALLATION CONTRACTOR. 



Oct 17 '05

Haines City, FL 33844
FL Certificate of Authorization # 567

JREF- 1SRC487_Z01

SPACING 24.0"

JREF- 1SRC487_Z01

Top chord 2x4 SP #2 Dense : T3 2x6 SP #2:
:15; 16 2x6 SP #1 Dense:
Bot chord 2x8 SP SS :B1 2x6 SP #2:
:B4 2x4 SP #2 Dense: :B5 2x6 SP #1
Webs 2x4 SP #3 :W1 2x6 SP #2:
:W14 2x4 SP #2 Dense:

SPECIAL LOADS

LUMBER			DUR.FAC.=1.25 / PLATE		DUR.FAC.=1.25	
ITC	From	61 PLF at 1.50 to	61 PLF at 8.00			
ITC	From	63 PLF at 8.00 to	63 PLF at 19.33			
ITC	From	86 PLF at 19.33 to	86 PLF at 19.78			
ITC	From	63 PLF at 19.78 to	63 PLF at 22.02			
ITC	From	61 PLF at 22.02 to	61 PLF at 30.65			
ITC	From	63 PLF at 30.65 to	63 PLF at 32.88			
ITC	From	86 PLF at 32.88 to	86 PLF at 33.33			
ITC	From	63 PLF at 33.33 to	63 PLF at 34.18			
ITC	From	218 PLF at 34.18 to	308 PLF at 44.67			
PLT	From	20 PLF at 20.51 to	20 PLF at 32.16			
BC	From	4 PLF at 1.50 to	4 PLF at 0.00			
BC	From	20 PLF at 0.00 to	20 PLF at 19.33			
BC	From	120 PLF at 19.33 to	120 PLF at 33.33			
BC	From	20 PLF at 33.33 to	20 PLF at 44.67			
BC	From	156 LB Conc. Load at 19.33,	33.33			

Calculated horizontal deflection is 0.14" due to live load and 0.23" due to dead load.

(A) (2) SP #3 or better scab braces. Same size & 80% length of web member. Attach one to each face w/10d Box or Gun (0.128"x3", min.) nails @ 6" OC.

110 mph wind, 13.22 ft mean hgt., ASCE 7-98, CLOSED bldg, Located anywhere in roof, CAT II, EXP B, wind TC DL=5.0 psf, wind BC DL=5.0 psf.

Right end vertical not exposed to wind pressure.


Collar-tie braced with continuous lateral bracing at 24" OC. or rigid ceiling.

Deflection meets L/360 live and L/240 total load.

(2) 2x6x4-0-0 SP #2 Top chord scab centered 20-4-14 from left end. Attach to one face of chord with (3) rows of 10d Common (0.148"x3", min.) nails @ 6" O.C., staggered 3".

(2) 2x6X14-0-0 SP #2 Top chord scab centered 37'-3" from left end. Attach to one face of chord with (3) rows of 10d Common (0.148"x3", min.) nails @ 6" O.C., staggered 3".

(1) 2x8x15-11-13 SP SS Bottom chord scab centered 25'-7-15 from left end. Attach to one face of chord with (4) rows of 10d Common (0.148"x3", min.) nails @ 6" O.C., staggered 3".

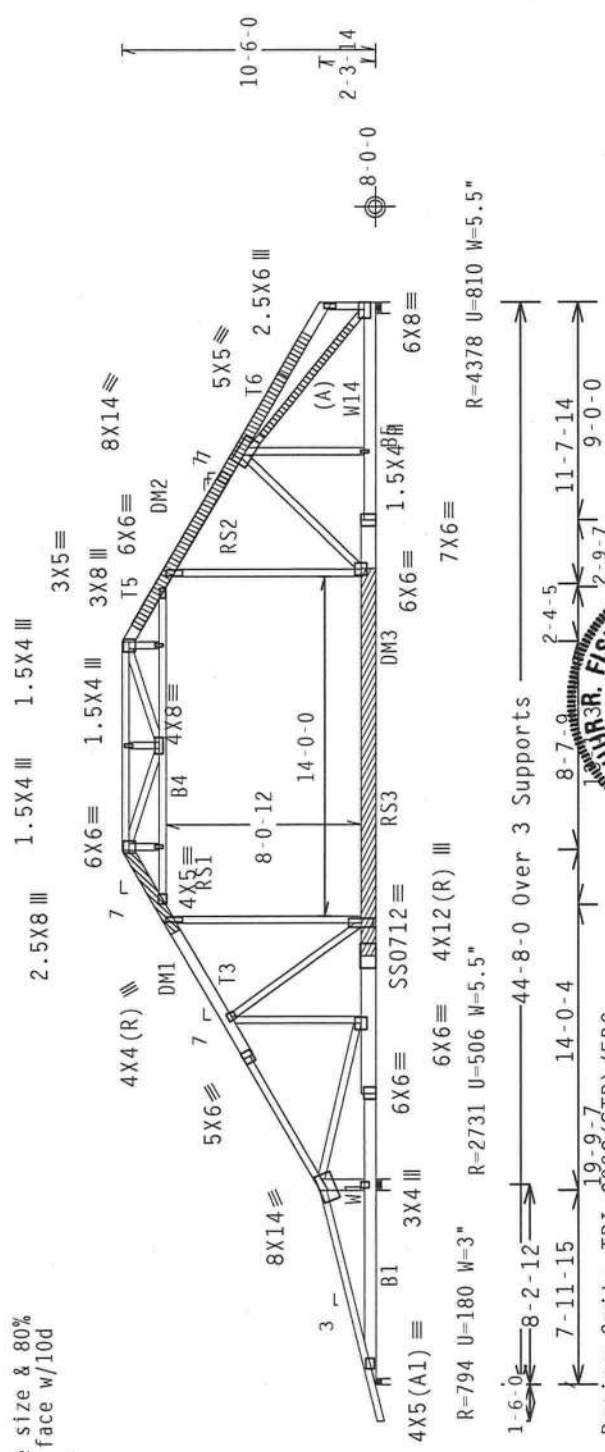

Design Crit: TPI-2002(STD)/FBC-19-9-


PLT TYP. 18 Gauge HS.Wave

*WARNING** TRUSSES REQUIRE EXTREME CARE IN FABRICATION, HANDLING, SHIPPING, INSTALLING AND BRACING. REFER TO BC31 1-03 (BUILDING COMPONENT SAFETY INFORMATION), PUBLISHED BY TPI (CRUSS PAPER, INSTITUTE, 503 S. GIFFORD BLVD., SUITE 200, MADISON, WI 53719) AND AISC (AISC TRUSS COUNCIL OF AMERICA, 6500 ENTERPRISE LN., MADISON, WI 53719) FOR SAFETY PRACTICES PRIOR TO PERFORMING THESE FUNCTIONS. UNLESS OTHERWISE INDICATED, TOP CHORD SHALL HAVE PROPERLY ATTACHED STRUCTURAL PANELS AND BOTTOM CHORD SHALL HAVE A PROPERLY ATTACHED RIGID CEILING.

IMPORTANT—FURNISH A COPY OF THIS DESIGN TO THE INSTALLATION CONTRACTOR. ALPINE ENGINEERED PRODUCTS, INC. SHALL NOT BE RESPONSIBLE FOR ANY DEVIATION FROM THIS DESIGN. ANY FAILURE TO BUILD THE TRUSS IN CONFORMANCE WITH TPI1 OR FABRICATING, HANDLING, SHIPPING, INSTALLING & BRACING OF TRUSSES, OR ANY OTHER ACTIONS OF THE CONTRACTOR SHALL BE THE SOLE RESPONSIBILITY OF THE CONTRACTOR. THE ALPINE ENGINEERED PRODUCTS COMPANY HAS APPLIED PROVISIONS OF TRUSS (NATIONAL DESIGN SPEC., BY AISC) AND TPI1 TO THE TRUSS DESIGN. THE TRUSS DESIGN IS BASED ON THE FOLLOWING ASSUMPTIONS: 1. THE TRUSS IS TO BE USED TO SUPPORT PLATES TO EACH FACE OF TRUSS AND, UNLESS OTHERWISE LOCATED ON THIS DESIGN, SUPPORT PER BRAMINGS 160A-2. 2. ANY INSPECTION OF PLATES FOLLOWED BY (1) SHALL BE PER ANNEX A.3 OF TPI1-2002 SEC.3. 3. A SEAL ON THIS DRAWING INDICATES ACCEPTANCE OF PROFESSIONAL ENGINEERING SOLELY FOR THE TRUSS COMPONENT OF THE DESIGN SHOWN. 4. THE SUITABILITY AND USE OF THIS COMPONENT FOR ANY BUILDING IS THE RESPONSIBILITY OF THE BUILDING DESIGNER PER ANSI/TPI 1 SEC. 2.

Scale = .125"/Ft.

TC LL	20.0	PSF	REF R487-- 3811
TC DL	10.0	PSF	DATE 10/17/05
BC DL	10.0	PSF	DRW HCUSR487 05290010
BC LL	0.0	PSF	HC-ENG JB/AF
TOT.LD.	40.0	PSF	SEQN- 45389
DUR.FAC.	1.25		
SPACING	24.0"		JREF- 1SRC487_Z01

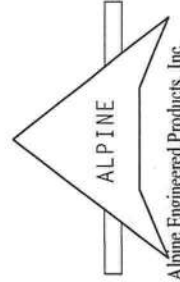

Top chord 2x4 SP #2 Dense :T4, T6 2x6 SP #2:
Bot chord 2x8 SP SS :B1 2x6 SP #2:
:B4 2x4 SP #2 Dense: :B5 2x6 SP #1 Dense:
Webs 2x4 SP #3 :W1 2x6 SP #2:
:W2 2x4 SP #2 Dense:

THE BUILDING DESIGNER IS RESPONSIBLE FOR THE DESIGN OF THE ROOF AND CEILING DIAPHRAGMS, GABLE END SHEAR WALLS, AND SUPPORTING SHEAR WALLS. SHEAR WALLS MUST PROVIDE CONTINUOUS LATERAL RESTRAINT TO THE GABLE END. ALL CONNECTIONS TO BE DESIGNED BY THE BUILDING DESIGNER.

SPECIAL LOADS

SPECIAL LOADS				DUR.FAC.=1.25 / PLATE DUR.FAC.=1.25			
----- (LUMBER							
TC	- From	83 PLF at	-1.50 to	83 PLF at	8.00		
TC	- From	85 PLF at	8.00 to	85 PLF at	19.33		
TC	- From	108 PLF at	19.33 to	108 PLF at	19.78		
TC	- From	85 PLF at	19.78 to	85 PLF at	22.02		
TC	- From	83 PLF at	22.02 to	83 PLF at	30.65		
TC	- From	85 PLF at	30.65 to	85 PLF at	32.88		
TC	- From	108 PLF at	32.88 to	108 PLF at	33.33		
TC	- From	85 PLF at	33.33 to	85 PLF at	44.67		
PLT	- From	20 PLF at	20.79 to	20 PLF at	31.87		
BC	- From	4 PLF at	-1.50 to	4 PLF at	0.00		
BC	- From	20 PLF at	0.00 to	20 PLF at	19.33		
BC	- From	120 PLF at	19.33 to	120 PLF at	33.33		
BC	- From	20 PLF at	33.33 to	20 PLF at			
44.67 BC	-	156 LB Conc.	Load at	19.33,			
33.33							

(**) 5 plate(s) require special positioning. Refer to scaled plate plot details for special positioning requirements.

110 mph wind, 13.05 ft mean hog, ASCE 7-98, CLOSED bldg, located anywhere in roof, CAT II, EXP B, wind TC DL=5.0 psf, wind BC DL=5.0 psf.


See DWGS A11015EC1103 & GBLLETIN0405 for more requirements.

Collar-tie braced with continuous lateral bracing at 24" OC. or rigid ceiling.

Deflection meets L/360 live and L/240 total load.

**** WARNING! Overhang deflections excessive **** Truss has vertical deflection on overhang of 0.21" due to live load and 0.20" due to dead load at X = -1.6-0. Creep increase factor for dead load is 1.00.

+ MEMBER TO BE Laterally Braced For Wind Loads Perpendicular To Truss. Bracing System To Be Designed And Furnished By Others.

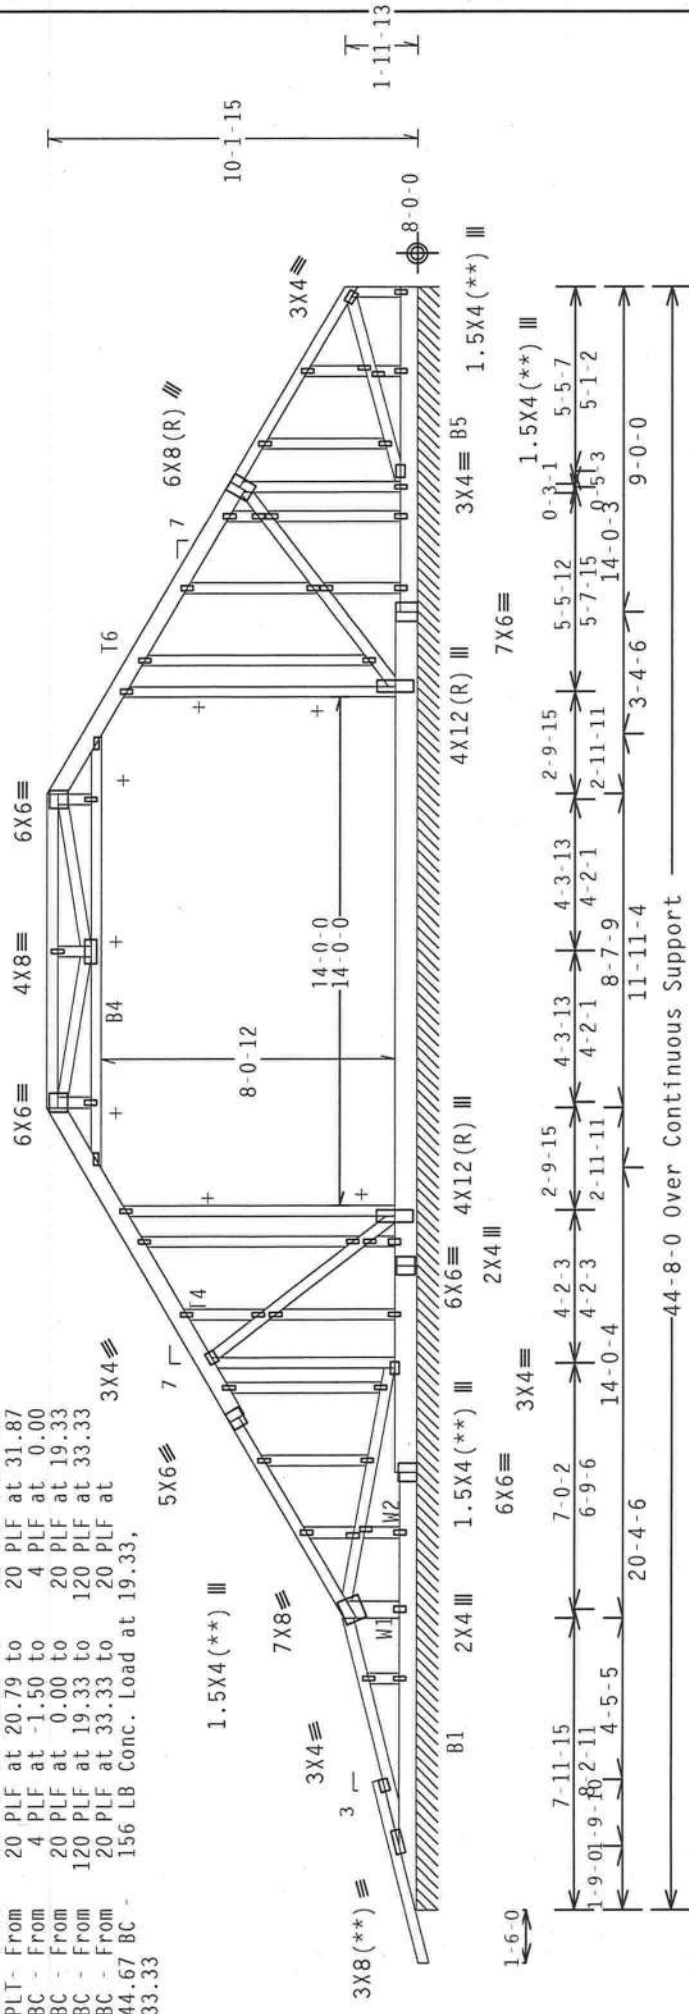

Note: All Plates Are 1.5X4 Except As Shown.

Design Crit: TPI-2002(STD)/FBC

$$Ca/RT=1.00(1.25)/10(0)$$

Scale = .1875"/Ft.

SCIENCE

FL/-/3/-/-/R/-/

****WARNING**** TRUSSES REQUIRE EXTREME CARE IN FABRICATION, HANDLING, SHIPPING, INSTALLING AND BRACING. REFER TO DESIGNS 103 (BUILDING COMPONENT SAFETY INFORMATION), PUBLISHED BY API (CROSS PLATE INSTITUTE, 583 MADISON STREET, DORTCH, MASSACHUSETTS, 01930), AND AISC (4000 FLOSS CIRCLE, AMERICAN INSTITUTE OF STEEL CONSTRUCTION, INC., 500 N. MICHIGAN, CHICAGO, ILLINOIS 60610) FOR ADDITIONAL INFORMATION. ALL TRUSSES MUST BE PROPERLY ATTACHED TO TOP CHORD SHALL HAVE PROPERLY ATTACHED STRUCTURAL PANELS AND BOTTOM CHORD SHALL HAVE PROPERLY ATTACHED TOP CHORD FEELING.

IMPORTANT FURNISH A COPY OF THIS DESIGN TO THE INSTALLATION CONTRACTOR. ALPINE ARCHITECTS
PRODUCTS, INC. SHALL NOT BE RESPONSIBLE FOR ANY DEVIATION FROM THIS DESIGN; ANY FAILURE TO BUILD THE
TRUSS IN CONFORMANCE WITH TP1- OR FABRICATING, HANDLING, SHIPPING, INSTALLING & BRACING OF TRUSSES,
DESIGN CONFORMS WITH APPLICABLE PROVISIONS OF MOD. NATIONAL DESIGN SPEC. BY AFAPA) AND TP1- ALPINE
PLATES TO EACH FACE OF TRUSS AND UNLESS OTHERWISE LOCATED ON THIS DESIGN. POSITION PER DRAWINGS 160A-2
ANY TENSION OF PLATES FOLLOWED BY C) SHALL BE PER AMERX 4.3 OF TP1-2002 SEC.2-3. A SEAL ON THIS
DRAWING INDICATES ACCEPTANCE OF PROFESSIONAL ENGINEERING RESPONSIBILITY SOLELY FOR THE TRUSS COMPONENT
USE OF THIS COMPONENT FOR ANY BUILDING IS THE RESPONSIBILITY OF THE BUILDING DESIGNER (SEE AMSTPL1) SEC.



Alpine Engineered Products, Inc.
1950 Marley Drive
Haines City, FL 33844

FL Certificate of Authorization # 567
HALLS CITY, FL 33044

Oct 17 '05

SPACING SEE ABOVE

JREF- 1SRC487 Z01

Top chord 2x4 SP #2 Dense :T3, T5 2x6 SP #2:
Bot chord 2x8 SP SS :B1 2x6 SP #2:
:B4 2x4 SP #2 Dense: :B5 2x6 SP #1 Dense:
Webs 2x4 SP #3 :W1 2x6 SP #2:
:W2 2x4 SP #2 Dense:

110 mph wind, 13.22 ft mean hgt., ASCE 7-98, CLOSED bldg, Located anywhere in roof, CAT II, EXP B, wind TC DL=5.0 psf, wind BC DL=5.0 psf.


Right end vertical not exposed to wind pressure.

BC attic room floor loading: LL = 40.00 psf; DL = 10.00 psf; from 19-4-0 to 33-4-0.

Collar-tie braced with continuous lateral bracing at 24" OC. or rigid ceiling.

Deflection meets L/360 live and L/240 total load.

THIS TRUSS IS DESIGNED TO SUPPORT 24" OC LOADING ONLY, AND IS NOT DESIGNED TO SUPPORT ANY ADDITIONAL LOAD SUCH AS THE DORMER LOAD.

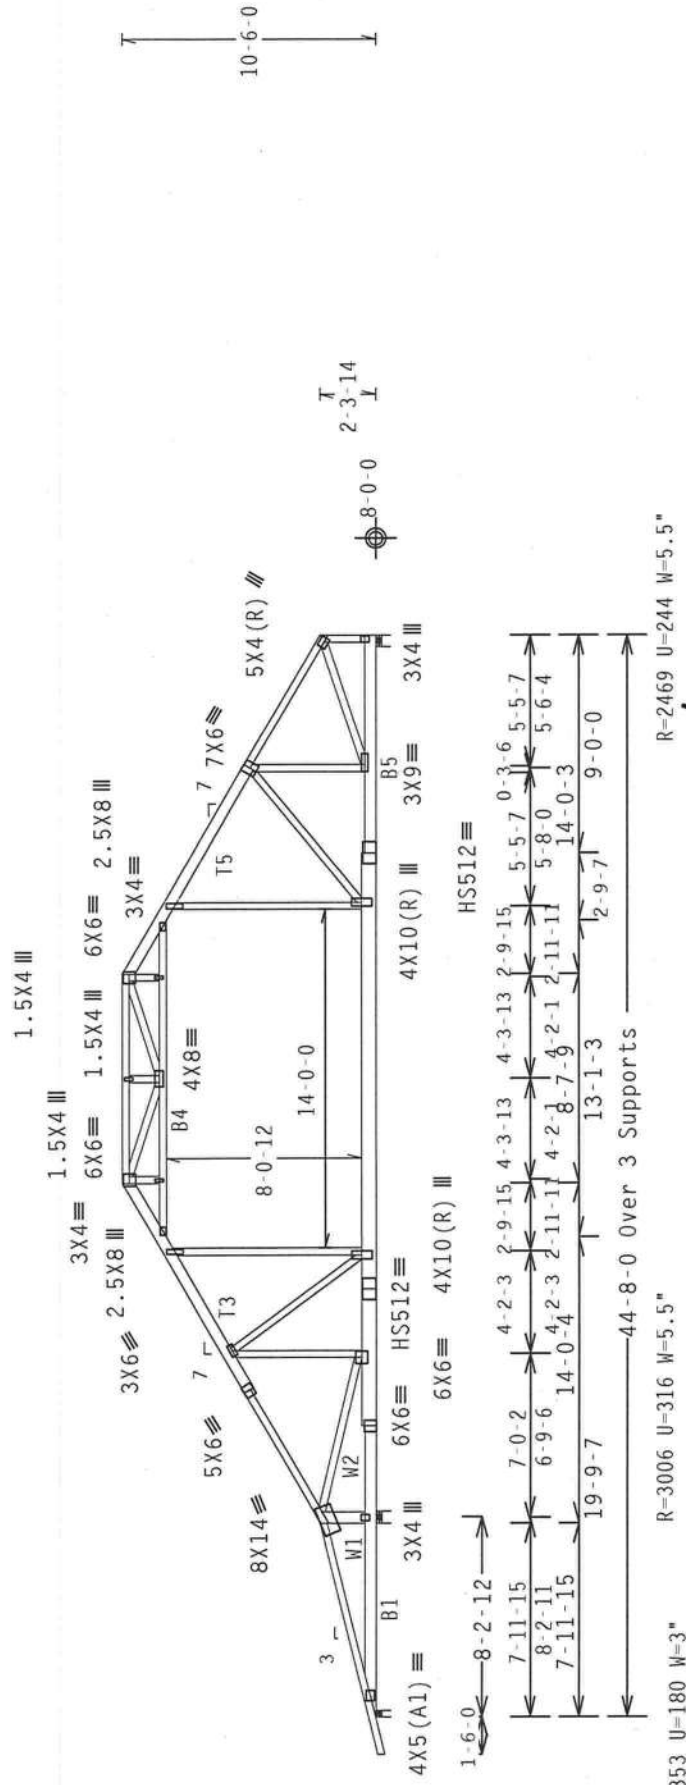

R=353 U=180 W=3"

R=3006 U=316 W=5.5"

R=2469 U=244 W=5.5"

PLT TYP. 20 Gauge HS Wave

Design Crit: TPI-2002(STD)/FBC
Ca/RT=1.00(1.25)

Scale = .125"/Ft.

FL/-/3/-/-/R/-/-

08/15/2015 10:08 AM

WARNING TRUSSES REQUIRE EXTREME CARE IN FABRICATION, HANDLING, SHIPPING, INSTALLING AND BRACING. REFER TO FIRST BUILDING COMPANY'S FIRST FLOOR LAYOUT, TRUSS COUNCIL OF AMERICA, 6100 INTERSTATE 40, WADSWORTH, LA 70157, FOR SAFETY PRECAUTIONS TO PERFORMING THESE FUNCTIONS. UNLESS OTHERWISE INDICATED, TOP CHORD SHALL HAVE PROPERLY ATTACHED STRUCTURAL PANELS AND BOTTOM CHORD SHALL HAVE A PROPERLY ATTACHED TOP CHORD.

****WARNING**** TRUSSES REQUIRE EXTREME CARE IN FABRICATION, HANDLING, SHIPPING, INSTALLING AND BRACING. REFER TO BCST 1-03 (BUILDING COMPONENT SAFETY INFORMATION), PUBLISHED BY TPI (TRUSS PLATE INSTITUTE, 943 D'ONOFRIO DR., SUITE 200, MADISON, WI 53719) AND WCA (WOOD TRUSS COUNCIL OF AMERICA, 6300 ENTERPRISE LN., MADISON, WI 53719) FOR SAFETY PRACTICES PRIOR TO PERFORMING THESE FUNCTIONS. UNLESS OTHERWISE INDICATED, THE TOP CHORD SHALL HAVE PROPERLY ATTACHED STRUCTURAL PANELS AND BOTTOM CHORD SHALL HAVE A PROPERLY ATTACHED RIGID CEILING.

****IMPORTANT**** FURNISH A COPY OF THIS DESIGN TO THE INSTALLATION CONTRACTOR. ALPINE ENGINEERED PRODUCTS, INC. SHALL NOT BE RESPONSIBLE FOR ANY DEVIATION FROM THIS DESIGN; ANY FAILURE TO BUILD THE TRUSS IN CONFORMANCE WITH TPI OR FABRICATING, HANDLING, SHIPPING, INSTALLING & BRACING OF TRUSSES, DESIGNER CONFORMS WITH APPLICABLE PROVISIONS OF NDS (NATIONAL DESIGN SPEC. BY AFAPA) AND TPI. ALPINE CONNECTOR PLATES ARE MADE OF 2017-T6 ALUMINUM (AL-6061) WITH ANODIZED GRAIN (#0) (K/P1-5) GALV. STEEL. APPLY 1/8" THICK CS-BOND PER AREA OF 32 IN² PER LINEAL FOOT OF TPI-2002 SEC. 3. ANY INSPECTION OF PLATES FOLLOWED BY TPI SHALL BE PERFORMED BY TPI-2002 SEC. 3. DRAWING INDICATES ACCEPTANCE OF PROFESSIONAL ENGINEERING RESPONSIBILITY SOLELY FOR THE TRUSS COMPONENT DESIGN SHOWN, THE SUITABILITY AND USE OF THIS COMPONENT FOR ANY BUILDING IS THE RESPONSIBILITY OF THE BUILDING DESIGNER. PER ANSI/TPI 1 SEC. 2.



Alpine Engineered Products, Inc.
1950 Marley Drive
Haines City, FL 33844

FL Certificate of Authorization # 567

	TC LL	20.0	PSF	REF R487 - - 3813
	TC DL	10.0	PSF	DATE 10/15/05
	BC DL	10.0	PSF	DRW HCURS487 05288027
	BC LL	0.0	PSF	HC - ENG DF/AF
	TOT.LD.	40.0	PSF	SEQN - 13454
	DUR.FAC.	1.25		
	SPACING	24.0"		JREF - 1SRC487_Z01


9-434-MIKE STALVE - AVS

Top chord 2x4 SP #2 Dense
Bot chord 2x4 SP #2 Dense
Webs 2x4 SP #3 :W1 2x6 SP #2:

Deflection meets L/360 live and L/240 total load.
Shim all supports to solid bearing.


110 mph wind, 13.47 ft mean hgt, ASCE 7-98, CLOSED bldg, not located
within 4.50 ft from roof edge, CAT II, EXP B, wind TC DL=5.0 psf, wind
BC DL=5.0 psf.

Right end vertical not exposed to wind pressure.

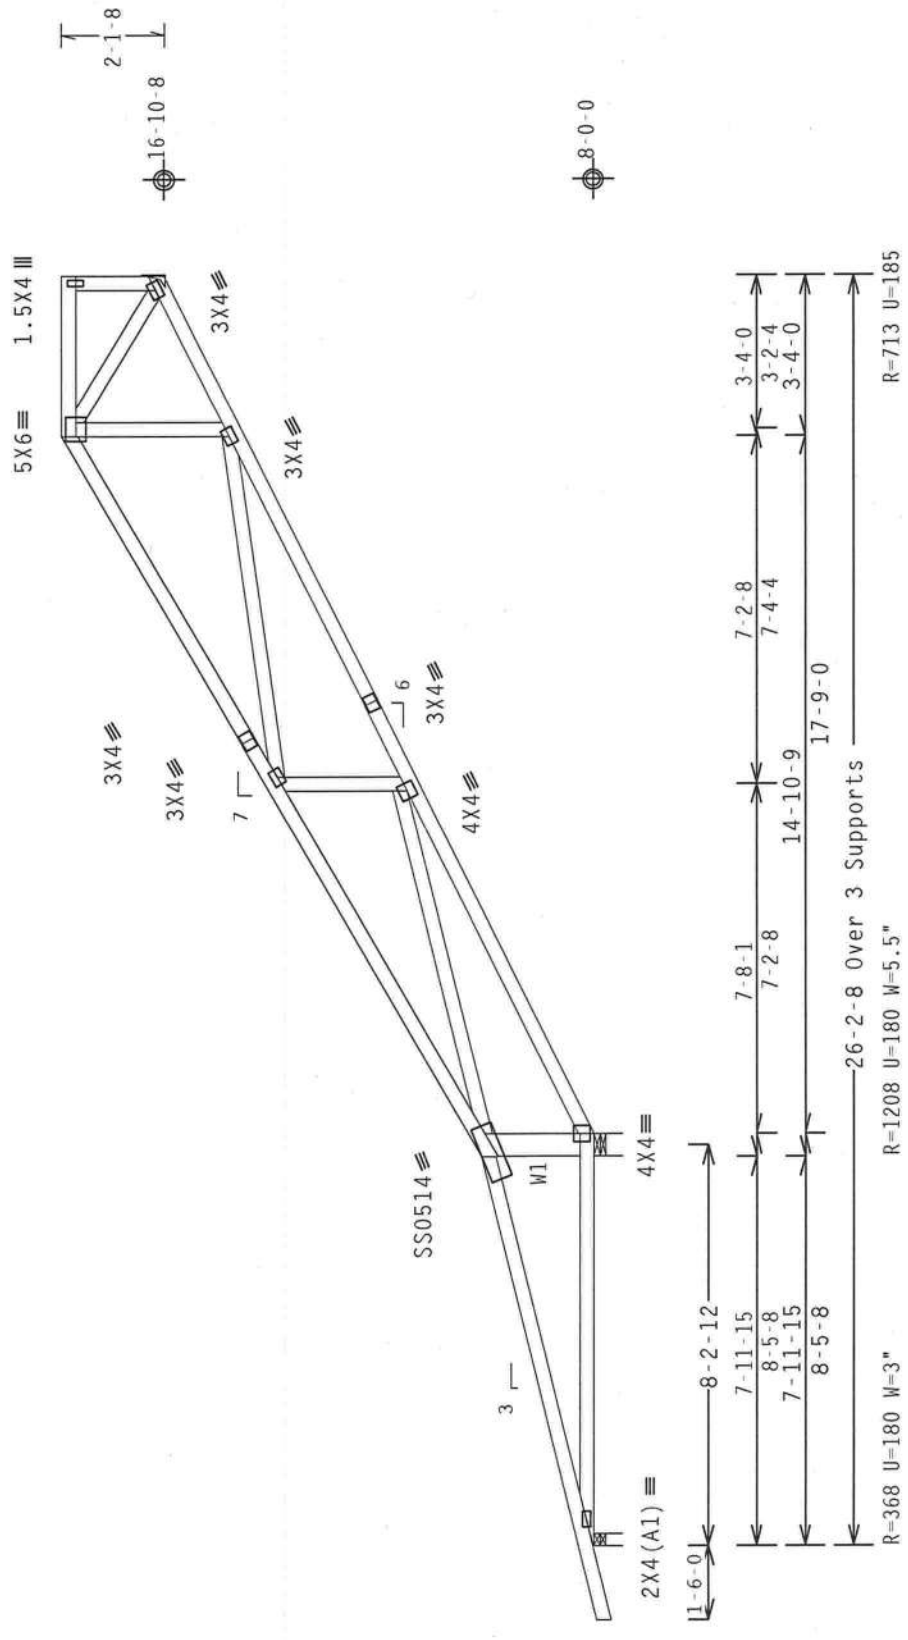

PLT TYP. 18 Gauge HS, Wave
Design Crit: TPI-2002(STD)/FBC
Cq/RT=1.00(1.25)/10(0) 7.04.05

Scale = .25"/Ft.
FL/-/3/-/R/-

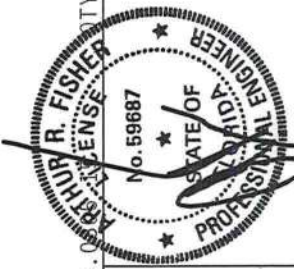 Alpine Engineered Products, Inc. Haines City, FL 33844 FL Certificate of Authorization # 567		**WARNING** TRUSSES REQUIRE EXTREME CARE IN FABRICATION, HANDLING, SHIPPING, INSTALLING AND BRACING. ANY FAILURE TO BUILD THE TRUSS IN CONFORMANCE WITH TPI: OR FABRICATING, HANDLING, SHIPPING, INSTALLING & BRACING OF TRUSSES. DESIGN CONFORMS WITH APPLICABLE PROVISIONS OF AISC (NATIONAL DESIGN SPEC., BY AIA/AF) AND TPI. ALPINE CONNECTOR PLATES ARE MADE OF 20/18/16GA (W-M/S/S) ASTM A653 GRADE 40/60 (W. K/M-S) GALV. STEEL. APPLY PLATES TO EACH FACE OF TRUSS AND, UNLESS OTHERWISE LOCATED ON THIS DESIGN, POSITION PER DRAWINGS 100A-2. ANY INSPECTION OF PLATES FOLLOWED BY (C) SHALL BE PER ANNEX A3 OF TPI-2002 SEC.3. A SEAL ON THIS DESIGN INDICATES THE DESIGNER'S ACCEPTANCE OF THE DESIGN. THE DESIGNER'S ACCEPTANCE OF THE DESIGN IS THE RESPONSIBILITY OF THE BUILDING DESIGNER PER ANSI/TPI 1 SEC. 2.	
IMPORTANT FURNISH A COPY OF THIS DESIGN TO THE INSTALLATION CONTRACTOR. ALPINE ENGINEERED PRODUCTS, INC. SHALL NOT BE RESPONSIBLE FOR ANY DEVIATION FROM THIS DESIGN. ANY FAILURE TO BUILD THE TRUSS IN CONFORMANCE WITH TPI: OR FABRICATING, HANDLING, SHIPPING, INSTALLING & BRACING OF TRUSSES. DESIGN CONFORMS WITH APPLICABLE PROVISIONS OF AISC (NATIONAL DESIGN SPEC., BY AIA/AF) AND TPI. ALPINE CONNECTOR PLATES ARE MADE OF 20/18/16GA (W-M/S/S) ASTM A653 GRADE 40/60 (W. K/M-S) GALV. STEEL. APPLY PLATES TO EACH FACE OF TRUSS AND, UNLESS OTHERWISE LOCATED ON THIS DESIGN, POSITION PER DRAWINGS 100A-2. ANY INSPECTION OF PLATES FOLLOWED BY (C) SHALL BE PER ANNEX A3 OF TPI-2002 SEC.3. A SEAL ON THIS DESIGN INDICATES THE DESIGNER'S ACCEPTANCE OF THE DESIGN. THE DESIGNER'S ACCEPTANCE OF THE DESIGN IS THE RESPONSIBILITY OF THE BUILDING DESIGNER PER ANSI/TPI 1 SEC. 2.		 Oct 11 '05	
TC LL		20.0 PSF	REF R487-- 3815
TC DL		10.0 PSF	DATE 10/15/05
BC DL		10.0 PSF	DRW HCUSR487 05288003
BC LL		0.0 PSF	HC-ENG DF/AF
TOT.LD.		40.0 PSF	SEQN- 13360
DUR.FAC.		1.25	
SPACING		24.0"	JREF- 1SRC487_Z01

Top chord 2x6 SP #2 :T1 2x4 SP #2 Dense:
Bot chord 2x6 SP #2 :B3, B4 2x6 SP #1 Dense:
Webs 2x4 SP #3 :W5, W12, W14 2x6 SP #2:
:W6, W20 2x4 SP #2 Dense:

SPECIAL LOADS

-----LUMBER DUR.FAC.=1.25 / PLATE DUR.FAC.=1.25)
TC - From 64 PLF at 1.50 to 64 PLF at 16.63
TC - From 142 PLF at 16.63 to 142 PLF at 22.87
TC - From 136 PLF at 22.87 to 136 PLF at 29.79
TC - From 142 PLF at 29.79 to 142 PLF at 34.38
TC - From 382 PLF at 34.38 to 469 PLF at 44.67
BC - From 9 PLF at 1.50 to 9 PLF at 0.00
BC - From 45 PLF at 0.00 to 45 PLF at 8.46
BC - From 50 PLF at 8.46 to 50 PLF at 15.73
BC - From 50 PLF at 15.73 to 50 PLF at 26.33
BC - From 50 PLF at 26.33 to 50 PLF at 33.61
BC - From 50 PLF at 33.61 to 50 PLF at 44.67
BC - 1798 LB Conc. Load at 26.27

Trusses to be spaced at 54.0" OC maximum.

THE BUILDING DESIGNER SHALL EVALUATE AND APPROVE LOAD MAGNITUDES AND LOCATIONS AS SHOWN ("SPECIAL LOADS"). TRUSS ENGINEER & FABRICATOR ARE NOT RESPONSIBLE FOR LOAD MAGNITUDES AND LOCATIONS.

In lieu of structural panels or rigid ceiling use purlins to brace TC @ 24" OC, BC @ 24" OC.

Shim all supports to solid bearing.

3 COMPLETE TRUSSES REQUIRED

Nailing Schedule: (10d Common (0.148"x3", min.)_nails)
Top Chord: 1 Row @ 6.25" O.C.
Bot Chord: 1 Row @ 12.00" O.C.
Webs : 1 Row @ 4" O.C.
Repeat nailing as each layer is applied. Use equal spacing between rows and stagger nails in each row to avoid splitting.


110 mph wind, 13.47 ft mean hgt, ASCE 7-98, CLOSED bldg, not located within 5.00 ft from roof edge, CAT II, EXP B, wind IC DL=5.0 psf, wind BC DL=5.0 psf.

Right end vertical not exposed to wind pressure.

Calculated horizontal deflection is 0.42" due to live load and 0.48" due to dead load.

Deflection meets L/360 live and L/240 total load.

** Negative reaction(s) of -2235# MAX. (See below) from a non-wind load case requires uplift connection. THE BUILDING DESIGNER MUST APPROVE OF THIS REACTION AND THE RELEVANT BEARING CONDITION.

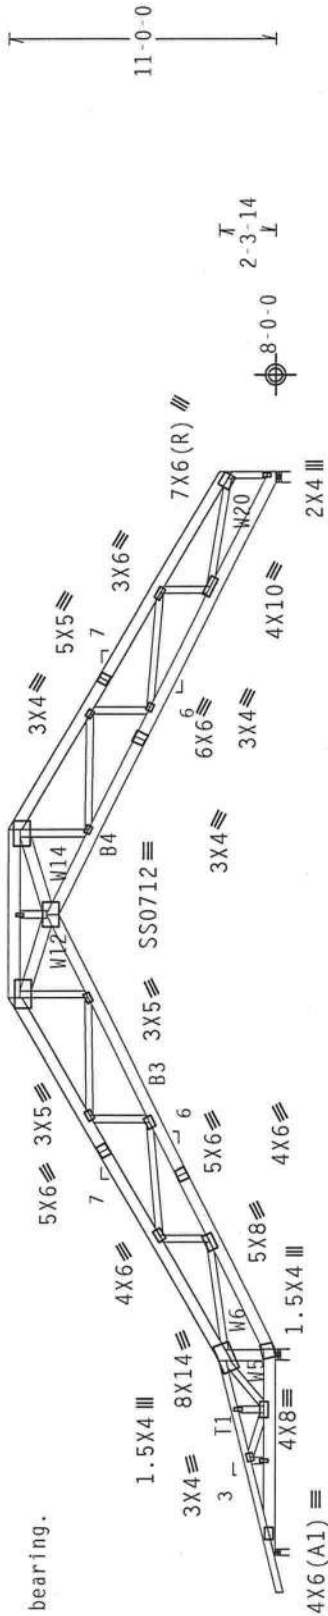

	Top chord	2x4	SP	#2	Dense
	Bot chord	2x4	SP	#2	Dense
	webs	2x4	SP	#3	

SPECIAL LOADS

		LUMBER		DUR.FAC.=1.25 / PLATE		DUR.FAC.=1.25	
TC	From	85	PLF at -1.50	to	85	PLF at 31.50	
BC	From	5	PLF at -1.50	to	5	PLF at 0.00	
BC	From	20	PLF at 0.00	to	20	PLF at 30.00	
BC	From	5	PLF at 30.00	to	5	PLF at 30.63	
BC	From	5	PLF at 30.63	to	5	PLF at 31.50	


THE BUILDING DESIGNER IS RESPONSIBLE FOR THE DESIGN OF THE ROOF AND CEILING DIAPHRAGMS, GABLE END SHEAR WALLS, AND SUPPORTING SHEAR WALLS. SHEAR WALLS MUST PROVIDE CONTINUOUS LATERAL RESTRAINT TO THE GABLE END. ALL CONNECTIONS TO BE DESIGNED BY THE BUILDING DESIGNER.

(**) 2 plate(s) require special positioning. Refer to scaled plate plot details for special positioning requirements.

110 mph wind, 12.13 ft mean hgt., ASCE 7-98, CLOSED bldg, Located anywhere in roof, CAT II, EXP B, wind TC DL=5.0 psf, wind BC DL=5.0 psf.

See DWGS A11015EC1103 & GBLLETIN0405 for more requirements.

Deflection meets L/360 live and L/240 total load.

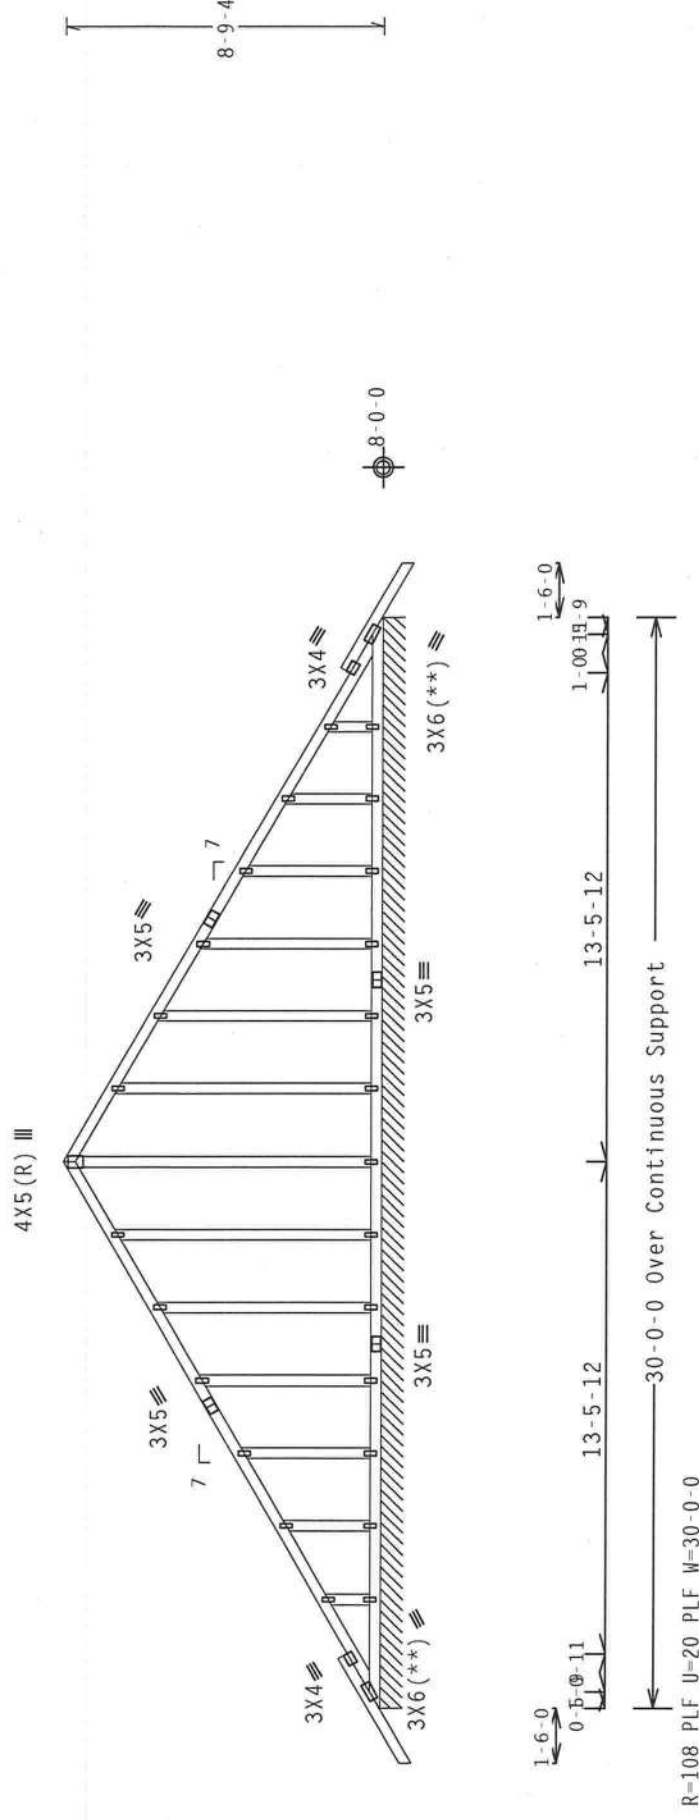

Note: All Plates Are 1.5X4 Except As Shown.

Design Crit: TPI-2002(STD)/FBC

$$Cq/RT=1.00(1.25)/10(0)$$

7.04.Q

QTY: 1

Scale = .1875"/Ft.

TC LL	20.0 PSF	REF	R487 -- 3818
TC DL	10.0 PSF	DATE	10/15/05
BC DL	10.0 PSF	DRW	HCUSR487 05288001
BC LL	0.0 PSF	HC-ENG	DF /AF
TOT.LD.	40.0 PSF	SEQN-	13220
DUR.FAC.	1.25		
SPACING	SEE ABOVE	JREF-	1SRC487_Z01




Alpine Engineered Products, Inc.
1950 Marley Drive
Haines City, FL 33844

FL Certificate of Authorization # 567

WARNING: TRUSSES REQUIRE EXTREME CARE IN FABRICATION, HANDLING, SHIPPING, INSTALLING AND BRACING. REFER TO BC51-1-03 (BUILDING COMPONENT SAFETY INFORMATION), PUBLISHED BY TPI (TRUSS PLATFORM INC.), 983 D-00681018, SUITE 200, MADISON, NJ 05219, AND TPICA (TRUSS COUNCIL OF AMERICA), 1001 E. FIRST ST., SUITE 100, MADISON, WI 53719, FOR SAFETY PRACTICES PRIOR TO PERFORMING THESE FUNCTIONS. UNLESS OTHERWISE INDICATED, TOP CHORD SHALL HAVE PROPERLY ATTACHED STRUCTURAL PANELS AND BOTTOM CHORD SHALL HAVE PROPERLY ATTACHED 1X6CD SHELLING.


**** IMPORTANT **** FURNISH A COPY OF THIS DESIGN TO THE INSTALLATION CONTRACTOR. ALPINE ENGINEERS & ARCHITECTS, INC., SHALL NOT BE RESPONSIBLE FOR ANY DEVIATION FROM THIS DESIGN. ANY FAILURE TO BUILD THE TRUSS IN CONFORMANCE WITH TP-1 OR FABRICATING, HANDLING, SHIPPING, INSTALLING & BRACING OF TRUSSES, DESIGN CONFORMS WITH APPLICABLE PROVISIONS OF HDS (NATIONAL DESIGN SPEC. BY AFPA) AND TP-1. ALPINE ENGINEERS & ARCHITECTS, INC. WILL NOT BE RESPONSIBLE FOR ANY DAMAGE TO OR LOSS OF MATERIALS OR EQUIPMENT PLATES TO EACH FACE OF TRUSS AND UNLESS OTHERWISE LOCATED ON THIS POSITION PER DRAWINGS. ALLOW A TYPICAL INSPECTION OF PLATES FOLLOWED BY C) SHALL BE PER ANNEX A.3 OF TP-1-2002 SEC.3-3. A SEAL ON THIS DRAWING INDICATES ACCEPTANCE OF PROFESSIONAL ENGINEERING RESPONSIBILITY SOLELY FOR THE TRUSS COMPONENT AND DOES NOT IMPLY LIABILITY AND USE OF THIS CONSENT FOR ANY BUILDING IS THE RESPONSIBILITY OF THE BUILDING DESIGNER REFERENCED HEREON.

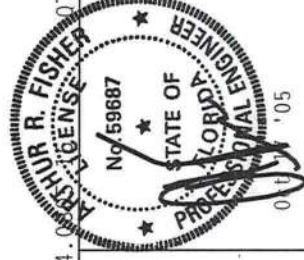

Top chord 2x4 SP #2 Dense
Bot chord 2x4 SP #2 Dense
Webs 2x4 SP #3

110 mph wind, 12.30 ft mean hgt, ASCE 7-98, CLOSED bldg, Located anywhere in roof, CAT II, EXP B, wind TC DL=5.0 psf, wind BC DL=5.0 psf.

Deflection meets L/360 live and L/240 total load.

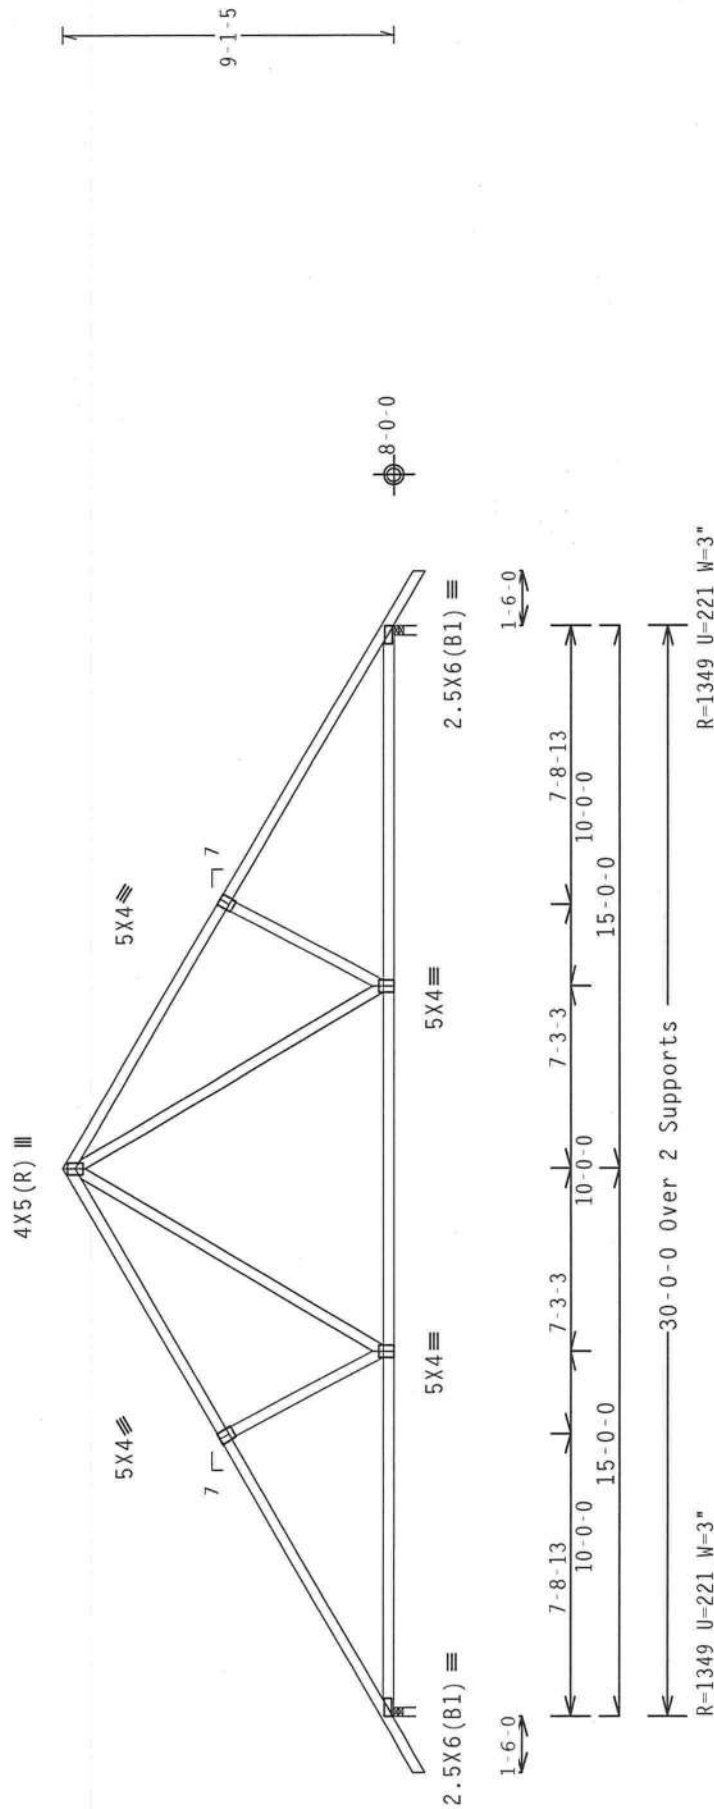

PLT TYP. Wave


Design Crit: TPI-2002 (STD) / FBC

Cq/RT=1.00(1.25)/10(0) 7.04.00


Scale = .1875" / Ft.

****WARNING**** TRUSSES REQUIRE EXTREME CARE IN FABRICATION, HANDLING, SHIPPING, INSTALLATION AND BRACING. REFER TO BCS 1-03 (BUILDING COMPONENT SAFETY INFORMATION), PUBLISHED BY TPI (TRUSS PLATE INSTITUTE, 583 D'ONOFRIO DR., SUITE 200, MADISON, WI 53719) AND MTCA (WOOD TRUSS COUNCIL OF AMERICA, 6300 ENTERPRISE LN, MADISON, WI 53719) FOR SAFETY PRACTICES PRIOR TO PERFORMING THESE FUNCTIONS. UNLESS OTHERWISE INDICATED, TOP CHORD SHALL HAVE PROPERLY ATTACHED STRUCTURAL PANELS AND BOTTOM CHORD SHALL HAVE A PROPERLY ATTACHED RIGID CEILING.

****IMPORTANT**** FURNISH A COPY OF THIS DESIGN TO THE INSTALLATION CONTRACTOR. ALPINE ENGINEERED PRODUCTS, INC. SHALL NOT BE RESPONSIBLE FOR ANY DEVIATION FROM THIS DESIGN. ANY FAILURE TO BUILD THE TRUSS TO THE DESIGN SHALL BE THE RESPONSIBILITY OF THE INSTALLATION CONTRACTOR. THE SUITABILITY AND USE OF THIS COMPONENT FOR ANY BUILDING IS THE RESPONSIBILITY OF THE BUILDING DESIGNER PER ANSI/TPI 1 SEC. 2.

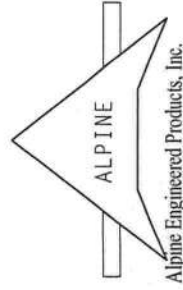


Alpine Engineering Products, Inc.
1930 Bailey Drive
Haines City, FL 33844
FL Certificate of Authorization # 567

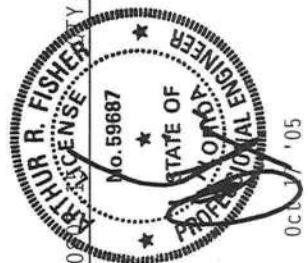

TC LL	20.0	PSF
TC DL	10.0	PSF
BC DL	10.0	PSF
BC LL	0.0	PSF
TOT. LD.	40.0	PSF
DUR. FAC.	1.25	
SPACING	24.0"	

REF	R487--	3820
DATE	10/15/05	
DRW	HCUSR487	05288011
HC-ENG	DF/AF	*
SEQN	13196	
JREF	1SRC487_Z01	

3-434-Mike STALVEI
 Top chord 2x4 SP #2 Dense
 Bot chord 2x4 SP #2 Dense
 Webs 2x4 SP #3
 Deflection meets L/360 live and L/240 total load.
 110 mph wind, 8.70 ft mean hgt, ASCE 7-98, CLOSED bldg, not located
 within 4.50 ft from roof edge, CAT II, EXP B, wind TC DL=5.0 psf, wind
 BC DL=5.0 psf.

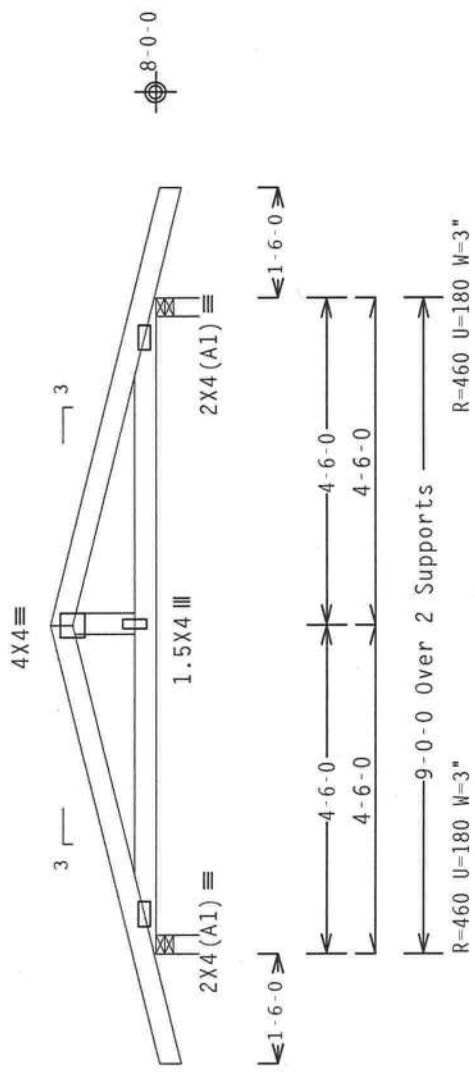

PLT TYP. Wave

Design Crit: TPI-2002(STD)/FBC
Cq/RT=1.00(1.25)/10(0) 7.04

Scale = .375" / Ft.

TY: 7

FL / - / 3 / - / R / -

TC LL	20.0 PSF	REF R487 -- 3821
TC DL	10.0 PSF	DATE 10/15/05
BC DL	10.0 PSF	DRW HCUSR487 05288013
BC LL	0.0 PSF	HC-ENG DF/AF *
TOT.LD.	40.0 PSF	SEQN- 13186
DUR.FAC.	1.25	
SPACING	24.0"	JREF- ISRC487_Z01

****WARNING**** TRUSSES REQUIRE EXTREME CARE IN FABRICATION, HANDLING, SHIPPING, INSTALLING AND BRACING. REFER TO BCST 1-03 (BUILDING COMPONENT SAFETY INFORMATION), PUBLISHED BY TPI (TRUSS PLATE INSTITUTE, 583 D'ONOFIO DR., SUITE 200, MADISON, WI 53719) AND WCA (WOOD TRUSS COUNCIL OF AMERICA, 6300 ENTERPRISE LN., SUITE 100, FORT WORTH, TX 76116) FOR SAFE PRACTICES. THESE TRUSSES ARE DESIGNED FOR USE WITH PROPERLY ATTACHED TOP CHORDS. TOP CHORDS SHALL HAVE PROPERLY ATTACHED STRUCTURAL PANELS AND BOTTOM CHORD SHALL HAVE A PROPERLY ATTACHED RIGID CEILING.


****IMPORTANT**** FURNISH A COPY OF THIS DESIGN TO THE INSTALLATION CONTRACTOR. ALPINE ENGINEERED PRODUCTS, INC. SHALL NOT BE RESPONSIBLE FOR ANY DEVIATION FROM THIS DESIGN. ANY FAILURE TO BUILD THE TRUSS IN CONFORMANCE WITH TPI OR FABRICATION, HANDLING, SHIPPING, INSTALLING & BRACING OF TRUSSES DESIGN CONFORMS WITH APPLICABLE PROVISIONS OF NDS (NATIONAL DESIGN SPEC. BY AFAPA) AND TPI. ALPINE CONNECTOR PLATES ARE MADE OF 20/18/16GA (N/H/S/K) ASTM A653 GRADE 40/60 (W. K/H-S) GALV. STEEL. APPLY PLATES TO EACH FACE OF TRUSS AND, UNLESS OTHERWISE LOCATED ON THIS DESIGN, POSITION PER DRAWINGS 160A-Z. ANY INSPECTION OF PLATES FOLLOWED BY (1) SHALL BE PER ANNEX A3 OF TPI-2002 SEC.3. A SEAL ON THIS DRAWING INDICATES ACCEPTANCE OF PROFESSIONAL ENGINEERING RESPONSIBILITY SOLELY FOR THE TRUSS COMPONENT DESIGN SHOWN. THE SUITABILITY AND USE OF THIS COMPONENT FOR ANY BUILDING IS THE RESPONSIBILITY OF THE BUILDING DESIGNER PER ANSI/TPI 1 SEC. 2.

ALPINE
 Alpine Engineered Products, Inc.
 1950 Moley Drive
 Haines City, FL 33844
 FL Certificate of Authorization # 567

Top chord 2x4 SP #2 Dense
Bot chord 2x4 SP #2 Dense
Webs 2x4 SP #3

Deflection meets L/360 live and L/240 total load.

110 mph wind, 17.09 ft mean hgt, ASCE 7-98, CLOSED bldg, not located
within 4.50 ft from roof edge, CAT II, EXP B, wind TC DL-5.0 psf, wind
BC DL-5.0 psf.

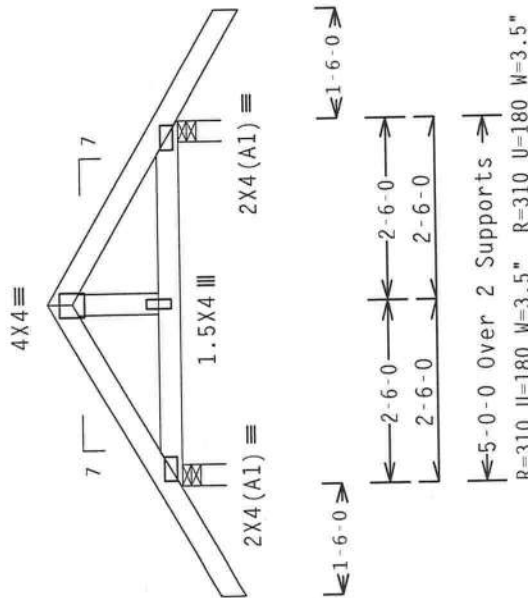

Design Crit: TPI-2002(STD)/FBC

Scale = .375"/Ft.

Cq/RT=1.00(1.25)/10(0) 7.04.08

FL/-3/-/-/R/-

TC LL 20.0 PSF

TC DL 10.0 PSF

BC DL 10.0 PSF

BC LL 0.0 PSF

TOT.LD. 40.0 PSF

DUR.FAC. 1.25

SPACING 24.0"

REF R487-- 3822

DATE 10/15/05

DRW HCUSR487 05288009


HC-ENG DF/AF

SEQN- 13535

JREF- 1SRC487_Z01

****WARNING**** TRUSSES REQUIRE EXTREME CARE IN FABRICATION, HANDLING, SHIPPING, INSTALLING AND BRACING. REFER TO BC51 1-03 (BUILDING COMPONENT SAFETY INFORMATION), TPI TRUSS PLATE INSTITUTE, 583 D'ONDRIO DR., SUITE 200, MADISON, WI 53719, AND THE TRUSS COUNCIL OF AMERICA, 6300 ENTERPRISE LN., MADISON, WI 53719, FOR SAFETY PRACTICES AND PERFORMING THESE FUNCTIONS. UNLESS OTHERWISE INDICATED, TOP CHORD SHALL HAVE PROPERLY ATTACHED STRUCTURAL PANELS AND BOTTOM CHORD SHALL HAVE A PROPERLY ATTACHED RIGID CEILING.

****IMPORTANT**** FURNISH A COPY OF THIS DESIGN TO THE INSTALLATION CONTRACTOR. ALPINE ENGINEERED PRODUCTS, INC. SHALL NOT BE RESPONSIBLE FOR ANY DEVIATION FROM THIS DESIGN. ANY FAILURE TO BUILD THE TRUSSES IN CONFORMANCE WITH TPI OR FABRICATING, HANDLING, SHIPPING, INSTALLING & BRACING OF TRUSSES, DESIGN CONFORMS WITH APPLICABLE PROVISIONS OF NDS (NATIONAL DESIGN SPEC. BY AF&PA) AND TPI. ALPINE CORRELATOR PLATES ARE MADE OF 20/18/166A (A-H/S/E) ASTM A653 GRADE 40/60 (N, K/M, S) GALV. STEEL. APPLY Z-PLATES TO EACH FACE OF TRUSS AND, UNLESS OTHERWISE LOCATED ON THIS DESIGN, POSITION PER DRAWINGS AND Z-ANY INSPECTION OF PLATES FOLLOWED BY (1) SHALL BE PER ANNEX A3 OF TPI 1-2005. SEAL ON THIS DRAWING INDICATES ACCEPTANCE OF PROFESSIONAL ENGINEERING RESPONSIBILITY AND SEAL FOR THE TRUSS COMPONENT BUILDING DESIGNER PER ANSI/TPI 1 SEC. 2.

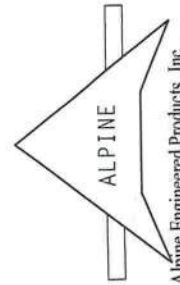

1110 mph wind, 17.67 ft mean hgt, ASCE 7-98, CLOSED bldg, not located within 4.50 ft from roof edge, CAT II, EXP B, wind TC DL=5.0 psf, wind BC DL=5.0 psf.

1110 mph wind, 17.67 ft mean hgt, ASCE 7-98, CLOSED bldg, not located within 4.50 ft from roof edge, CAT II, EXP B, wind TC DL=5.0 psf, wind BC DL=5.0 psf.



Design Crit: $\text{TPI-2002(STD)}/\text{FBC}$
 $\text{Cq}/\text{RT}=1.00(1.25)/$

Design Crit: $\text{TPI-2002(STD)}/\text{FBC}$
 $\text{Cq}/\text{RT}=1.00(1.25)/$

Design Crit: $\text{TPI-2002(STD)}/\text{FBC}$
 $\text{Cq}/\text{RT}=1.00(1.25)/$

Alpine Engineered Products, Inc.
1950 Marley Drive
Haines City, FL 33844


Haines City, FL 33844
El Certificate of Authorization # 567

(5-434-MIKE STALVEL - DOG)
 Top chord 2x4 SP #2 Dense
 Bot chord 2x4 SP #2 Dense
 Webs 2x4 SP #3

SPECIAL LOADS

TC - From	DUR.FAC.=1.25 / PLATE DUR.FAC.=1.25
TC - From	85 PLF at 1.52
TC - From	85 PLF at 1.52
TC - From	85 PLF at 2.50
TC - From	85 PLF at 2.50
TC - From	85 PLF at 5.15
TC - From	85 PLF at 5.15
TC - From	85 PLF at 6.50
TC - From	85 PLF at 6.50
BC - From	5 PLF at 0.00
BC - From	5 PLF at 0.00
BC - From	20 PLF at 5.00
BC - From	20 PLF at 5.00
BC - From	5 PLF at 5.15
BC - From	5 PLF at 5.15
BC - From	5 PLF at 6.50
BC - From	5 PLF at 6.50

THE BUILDING DESIGNER IS RESPONSIBLE FOR THE DESIGN OF THE ROOF AND CEILING DIAPHRAGMS, GABLE END SHEAR WALLS, AND SUPPORTING SHEAR WALLS. SHEAR WALLS MUST PROVIDE CONTINUOUS LATERAL RESTRAINT TO THE GABLE END. ALL CONNECTIONS TO BE DESIGNED BY THE BUILDING DESIGNER.

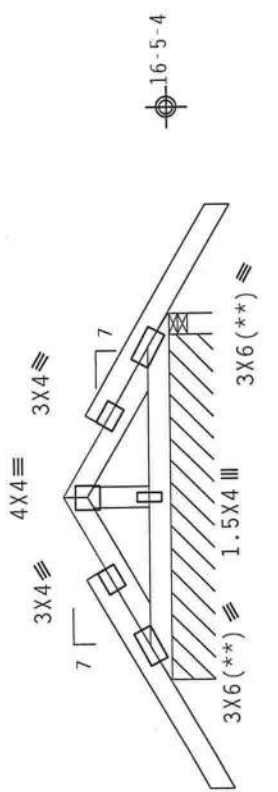


≤5-0-0 Over 2 Supports ⇒
 R=51 PLF U=38 PLF W=4-8-8 R=362 U=216 W=3-5"

Design Crit: TPI-2002(STD)/FBC
 Cq/RT=1.00(1.25)/10(0) 7.04



PLT TYP. Wave

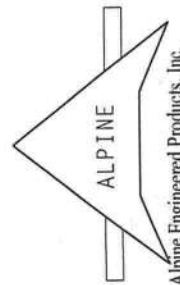

****WARNING**** TRUSSES REQUIRE EXTREME CARE IN FABRICATION, HANDLING, SHIPPING, INSTALLING AND BRACING. REFER TO BEST 1-03 (BUILDING COMPONENT SAFETY INFORMATION), PUBLISHED BY THE ALPINE TRUSS PLATE INSTITUTE, 583 O'DONOHUE DR., SUITE 200, MADISON, WI 53719, AND THE NATIONAL COUNCIL OF AMERICA, 6300 ENTERPRISE LN., MADISON, WI 53719, FOR SAFETY PRACTICES AND RECOMMENDATIONS REGARDING THESE FUNCTIONS. UNLESS OTHERWISE INDICATED, TOP CHORD SHALL HAVE PROPERLY ATTACHED STRUCTURAL PANELS AND BOTTOM CHORD SHALL HAVE A PROPERLY ATTACHED RIGID CEILING.

****IMPORTANT**** TURNISH A COPY OF THIS DESIGN TO THE INSTALLATION CONTRACTOR. ALPINE ENGINEERED PRODUCTS, INC. SHALL NOT BE RESPONSIBLE FOR ANY DEVIATION FROM THIS DESIGN. ANY FAILURE TO BUILD THE TRUSS IN CONFORMANCE WITH TPI OR FABRICATING, HANDLING, SHIPPING, INSTALLING & BRACING OF TRUSSES, DESIGN CONFORMS WITH APPLICABLE PROVISIONS OF NDS (NATIONAL DESIGN SPEC. BY AIA) AND TPI. ALPINE CONNECTOR PLATES ARE MADE OF 20/10/166A (H-H/S/X) ASTM A653 GRADE 40/60 (H, K/H-S) GALV. STEEL. APPLY PLATES TO EACH FACE OF TRUSS AND, UNLESS OTHERWISE LOCATED ON THIS DESIGN, POSITION PER DRAWINGS 100A-Z. ANY INSPECTION OF PLATES FOLLOWED BY (1) SHALL BE PER ANNEX A3 OF TPI-2002 SEC.3. THE BUILDING DESIGNER'S DRAWING INDICATES ACCEPTANCE OF PROFESSIONAL ENGINEERING RESPONSIBILITY. SOLELY FOR THE TRUSS COMPONENT BUILDING DESIGNER PER ANSI/TPI 1 SEC. 2.

(**) 2 plate(s) require special positioning. Refer to scaled plate plot details for special positioning requirements.

110 mph wind, 16.92 ft mean hgt, ASCE 7-98, CLOSED bldg, not located within 4.50 ft from roof edge, CAT II, EXP B, wind TC DL=5.0 psf, wind BC DL=5.0 psf.

See DWGS A11030EC1103 & GBLLETTIN0405 for more requirements.

Deflection meets L/360 live and L/240 total load.

1-5-12

TY:2	FL/-/3/-/-/R/-	Scale = .375"/Ft.
TC LL	20.0 PSF	REF R487-- 3824
TC DL	10.0 PSF	DATE 10/15/05
BC DL	10.0 PSF	DRW HCUR487 05288007
BC LL	0.0 PSF	HC-ENG DF/AF
TOT.LD.	40.0 PSF	SEQN- 13548
DUR.FAC.	1.25	JREF- 1SRC487_Z01
SPACING	SEE ABOVE	

3-434-MIKE STALVELI DOVG
 Top chord 2x4 SP #2 Dense
 Bot chord 2x4 SP #2 Dense
 Webs 2x4 SP #3

SPECIAL LOADS

----- (LUMBER DUR.FAC.=1.25 / PLATE DUR.FAC.=1.25)
 TC - From 85 PLF at -1.50 to 85 PLF at 10.50
 BC - From 5 PLF at -1.50 to 5 PLF at 0.00
 BC - From 21 PLF at 0.00 to 21 PLF at 9.00
 BC - From 5 PLF at 9.00 to 5 PLF at 10.50

THE BUILDING DESIGNER IS RESPONSIBLE FOR THE DESIGN OF THE ROOF AND CEILING DIAPHRAGMS, GABLE END SHEAR WALLS, AND SUPPORTING SHEAR WALLS. SHEAR WALLS MUST PROVIDE CONTINUOUS LATERAL RESTRAINT TO THE GABLE END. ALL CONNECTIONS TO BE DESIGNED BY THE BUILDING DESIGNER.


+ MEMBER TO BE LATERALLY BRACED FOR WIND LOADS PERPENDICULAR TO TRUSS. BRACING SYSTEM TO BE DESIGNED AND FURNISHED BY OTHERS.

(**) 6 plate(s) require special positioning. Refer to scaled plate plot details for special positioning requirements.

110 mph wind, 17.50 ft mean hgt, ASCE 7-98, CLOSED bldg, not located within 4.50 ft from roof edge, CAT II, EXP B, wind TC DL=5.0 psf, wind BC DL=5.0 psf.

See DWGS A11030EC1103 & GBLLETIN0405 for more requirements.

Deflection meets L/360 live and L/240 total load.

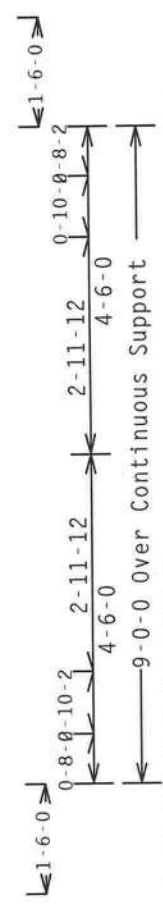

R=119 PLF U=41 PLF W=9-0-0

Design Crit: TPI-2002(STD)/FBC
 Cq/RT=1.00(1.25)/10(0) 7.04.08



PLT TYP. Wave

****WARNING**** TRUSSES REQUIRE EXTREME CARE IN FABRICATING, HANDLING, SHIPPING, INSTALLING AND BRACING. REFER TO BESS 1-03 (BUILDING COMPONENT SAFETY INFORMATION), PUBLISHED BY TPI (TRUSS PLATE INSTITUTE), 1000 D'ONOFRIO DR., SUITE 200, MADISON, WI 53719, AND NCA (WOOD TRUSS CONSTRUCTION MANUAL), PUBLISHED BY NCA (NATIONAL COUNCIL OF ALPINE ENGINEERS), 1000 D'ONOFRIO DR., SUITE 200, MADISON, WI 53719, FOR SAFETY PRACTICES PRIOR TO PERFORMING ANY CONSTRUCTION. UNLESS OTHERWISE INDICATED, TOP CHORD SHALL HAVE PROPERLY ATTACHED STRUCTURAL PANELS AND BOTTOM CHORD SHALL HAVE A PROPERLY ATTACHED RIGID CEILING.

****IMPORTANT**** FURNISH A COPY OF THIS DESIGN TO THE INSTALLATION CONTRACTOR. ALPINE ENGINEER SHALL BE RESPONSIBLE FOR ANY DEVIATION FROM THIS DESIGN. ANY FAILURE TO BUILD THE TRUSSES IN CONFORMANCE WITH TPI OR FABRICATING, HANDLING, SHIPPING, INSTALLING AND BRACING OF TRUSSES, DESIGN CONFORMS WITH APPLICABLE PROVISIONS OF NDS (NATIONAL DESIGN SPEC. BY AF&PA) AND TPI. ALPINE CONNECTOR PLATES ARE MADE OF 20/18/16GA (W/H/S/K) ASH A663 GRADE 40/60 (M. K/H-S) GALV. STEEL. APPLY PLATES TO EACH FACE OF TRUSS AND, UNLESS OTHERWISE LOCATED ON THIS DESIGN, POSITION PER DRAWINGS 160A-2. ANY INSPECTION OF PLATES FOLLOWED BY (1) SHALL BE PER ANNEX A3 OF TPI-2002 SEC.3. A SEAL ON THIS DRAWING INDICATES ACCEPTANCE OF PROFESSIONAL ENGINEERING RESPONSIBILITY SOLELY FOR THE TRUSS COMPONENT DESIGN SHOWN. THE SUITABILITY AND USE OF THIS COMPONENT FOR ANY BUILDING IS THE RESPONSIBILITY OF THE BUILDING DESIGNER PER ANSI/TPI 1 SEC. 2.

ALPINE
 Alpine Engineered Products, Inc.
 1950 Marley Drive
 Haines City, FL 33844
 FL Certificate of Authorization # 567

TY:1	FL/-/3/-/-/R/-	Scale = .375"/Ft.
TC LL	20.0 PSF	REF R487-- 3825
TC DL	10.0 PSF	DATE 10/15/05
BC DL	10.0 PSF	DRW HCUR487 05288012
BC LL	0.0 PSF	HC-ENG DF/AF
TOT.LD.	40.0 PSF	SEQN- 13567
DUR.FAC.	1.25	JREF- 1SRC487_Z01
SPACING	SEE ABOVE	

Top chord 2x4 SP #2 Dense
Bot chord 2x6 SP #2
Webs 2x4 SP #3

110 mph wind, 21.02 ft mean hgt, ASCE 7-98, CLOSED bldg, not located within 4.50 ft from roof edge, CAT II, EXP B, wind TC DL=5.0 psf, wind BC DL=5.0 psf.

Deflection meets L/360 live and L/240 total load.


The TC of this truss shall be braced with attached spans at 24" OC in lieu of structural sheathing.

SPECIAL LOADS

----- (LUMBER DUR.FAC.=1.25 / PLATE DUR.FAC.=1.25)
TC - From 60 PLF at 0.00 to 60 PLF at 8.42
BC - From 20 PLF at 0.00 to 20 PLF at 8.42
BC - 713 LB Conc. Load at 1.10, 3.10, 5.10, 7.10

End verticals not exposed to wind pressure.

Truss must be installed as shown with top chord up.

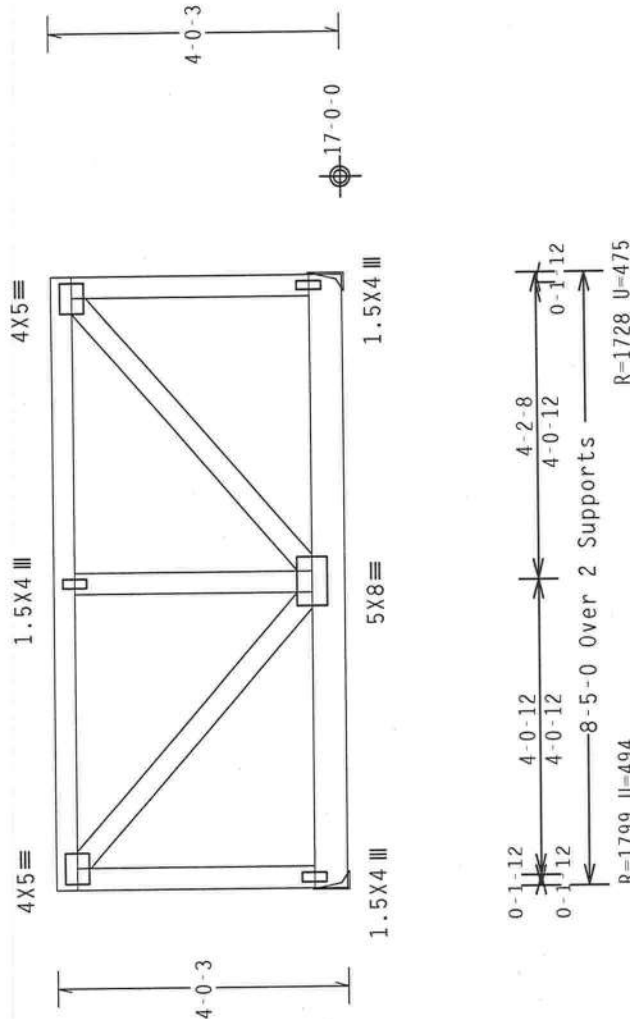

Design Crit: TPI-2002(STD)/FBC

Cq/RT=1.00(1.25)/10(0)

Scale = .375"/Ft.


PLT TYP. Wave

FL/-/3/-/R/-


TY:1

****WARNING**** TRUSSES REQUIRE EXTREME CARE IN FABRICATION, HANDLING, SHIPPING, INSTALLING AND BRACING. REFER TO BCES 1-03 (BUILDING COMPONENT SAFETY INFORMATION), PUBLISHED BY TPI (TRUSS PLATFORM INDUSTRIES), 1000 ENTERPRISE BL, D'ONOFRIO DR., SUITE 200, MADISON, WI 53719) AND AISC (AMERICAN INSTITUTE OF STEEL CONSTRUCTION, INC., 500 N. MICHIGAN, CHICAGO, IL 60610) FOR SAFETY PRACTICES PRIOR TO PERFORMING ANY CONSTRUCTION. UNLESS OTHERWISE INDICATED, TOP CHORD SHALL HAVE PROPERLY ATTACHED STRUCTURAL PANELS AND BOTTOM CHORD SHALL HAVE A PROPERLY ATTACHED RIGID CEILING.

****IMPORTANT**** FURNISH A COPY OF THIS DESIGN TO THE INSTALLATION CONTRACTOR. ALPINE ENGINEERED PRODUCTS, INC. SHALL BE RESPONSIBLE FOR ANY DEVIATION FROM THIS DESIGN. ANY FAILURE TO BUILD THE TRUSS IN ACCORDANCE WITH THE DESIGN SHALL BE THE RESPONSIBILITY OF THE INSTALLATION CONTRACTOR. THE DESIGN CONFORMS WITH APPLICABLE PROVISIONS OF NDS (NATIONAL DESIGN SPEC., BY APA) AND TPI. ALPINE CONNECTOR PLATES ARE MADE OF 20/10/16GA (N/A/S/K) ASTM A653 GRADE 40/60 (N. K/H-S) GALV. STEEL. APPLY PLATES TO EACH FACE OF TRUSS AND, UNLESS OTHERWISE LOCATED ON THIS DESIGN, POSITION PER DRAWINGS 160A-Z. ANY INSPECTION OF PLATES FOLLOWED BY (1) SHALL BE PER ANNEX A3 OF TPI-2002 SEC.3. A SEAL ON THIS DRAWING INDICATES ACCEPTANCE OF PROFESSIONAL ENGINEERING RESPONSIBILITY SOLELY FOR THE TRUSS COMPONENT DESIGN SHOWN. THE SUITABILITY AND USE OF THIS COMPONENT FOR ANY BUILDING IS THE RESPONSIBILITY OF THE BUILDING DESIGNER PER ANSI/TPI 1 SEC. 2.

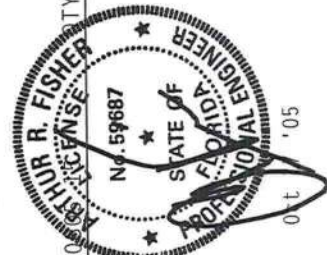

TC LL	20.0 PSF	REF	R487--	3826
TC DL	10.0 PSF	DATE	10/15/05	
BC DL	10.0 PSF	DRW	HCUSR487	05288002
BC LL	0.0 PSF	HC-ENG	DF/AF	
TOT.LD.	40.0 PSF	SEQN-	13373	
DUR.FAC.	1.25	JREF-	1SRC487_Z01	
SPACING	24.0"			

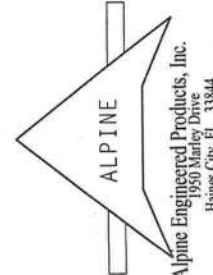


Top chord 2x4 SP #2 Dense
Bot chord 2x4 SP #2 Dense
Webs 2x4 SP #3

Hipjack supports 7-0-0 setback jacks with no webs.

Provide (2) 16d common nails(0.162"x3.5"), toe nailed at Top chord.
Provide (3) 16d common nails(0.162"x3.5"), toe nailed at Bot chord.


110 mph wind, 15.00 ft mean hgt, ASCE 7-98, CLOSED bldg, Located anywhere in roof, CAT II, EXP B, wind TC DL=5.0 psf, wind BC DL=5.0 psf.

Deflection meets L/360 live and L/240 total load.

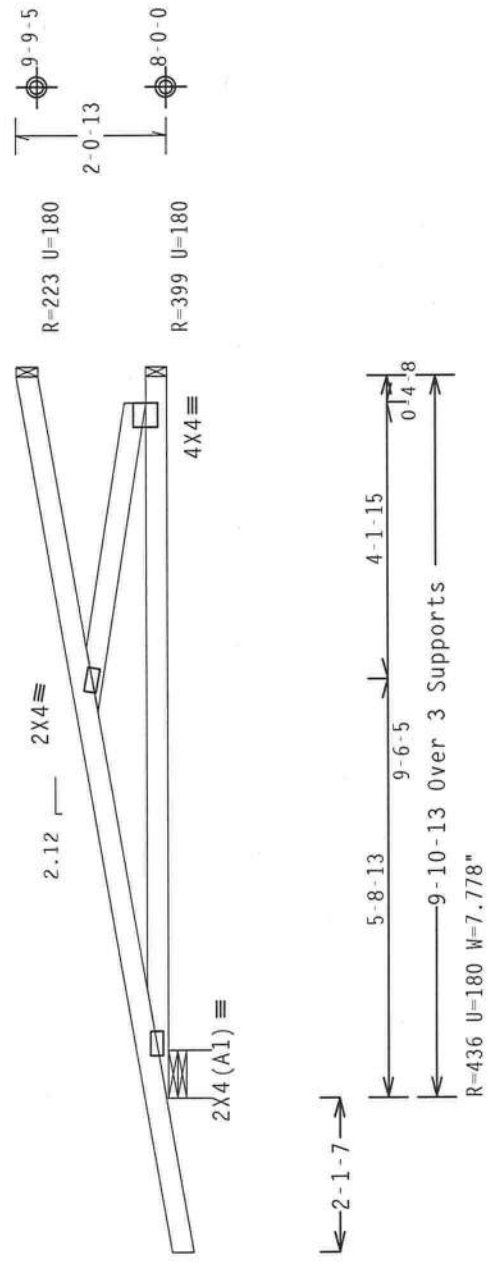

Design Crit: TPI-2002(STD)/FBC
Cq/RT=1.00(1.25)/10(0) 7.04.09

Scale = .375"/Ft.

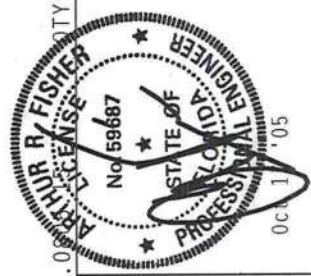

****WARNING**** TRUSSES REQUIRE EXTREME CARE IN FABRICATING, HANDLING, SHIPPING, INSTALLING AND BRACING. READ TO, BCS1, L-03 (BUILDING COMPONENT SAFETY INFORMATION), PUBLISHED BY TPI (TRUSS PLATE INSTITUTE, 583 D'ARNOFF DR., SUITE 200, MADISON, WI 53719) AND WCA (WOOD TRUSS COUNCIL OF AMERICA, 6300 ENTERPRISE LN, MADISON, WI 53719) FOR SAFETY PRACTICES PRIOR TO PERFORMING THESE FUNCTIONS. UNLESS OTHERWISE INDICATED, TOP CHORD SHALL HAVE PROPERLY ATTACHED STRUCTURAL PANELS AND BOTTOM CHORD SHALL HAVE A PROPERLY ATTACHED RIGID CEILING.

****IMPORTANT**** FURNISH A COPY OF THIS DESIGN TO THE INSTALLATION CONTRACTOR. ALPINE ENGINEERED PRODUCTS, INC. SHALL NOT BE RESPONSIBLE FOR ANY DEVIATION FROM THIS DESIGN. ANY FAILURE TO BUILD THE TRUSS IN CONFORMANCE WITH TPI OR FABRICATING, HANDLING, SHIPPING, INSTALLING & BRACING OF TRUSSES. DESIGN CONFORMS WITH APPLICABLE PROVISIONS OF NDS (NATIONAL DESIGN SPEC. BY AF&PA) AND TPI. ALPINE CONNECTOR PLATES ARE MADE OF 2018/16GA (4-H/S/K) ASTM A653 GRADE 40/60 (H, K/H-S) GALV. STEEL. APPLY PLATES TO EACH FACE OF TRUSS AND, UNLESS OTHERWISE LOCATED ON THIS DESIGN, POSITION PER DRAWINGS ON THIS PLAN. INSPECTION OF PLATES FOLLOWED BY (3) SHALL BE REQUIRED. ENGINEERING RESPONSIBILITY: SULLY FOR THE TRUSS COMPONENT DESIGN SHOWN. THE SUITABILITY AND USE OF THIS COMPONENT FOR ANY BUILDING IS THE RESPONSIBILITY OF THE BUILDING DESIGNER PER ANSI/TPI 1 SEC. 2.

Alpine Engineered Products, Inc.
Haines City, FL 33844
1950 Manley Drive

FL Certificate of Authorization # 567


PLT TYP. Wave	FL/-/3/-/-R/-	Scale = .375"/Ft.
TC LL	20.0 PSF	REF R487-- 3828
TC DL	10.0 PSF	DATE 10/15/05
BC DL	10.0 PSF	DRW HCUR487 05288016
BC LL	0.0 PSF	HC-ENG DF/AF
TOT.LD.	40.0 PSF	SEQN- 13261
DUR.FAC.	1.25	JREF- 1SRC487_Z01
SPACING	SEE ABOVE	

Top chord 2x4 SP #2 Dense
Bot chord 2x4 SP #2 Dense

Deflection meets L/360 live and L/240 total load.

110 mph wind, 8.51 ft mean hgt, ASCE 7-98, CLOSED bldg, Located
anywhere in roof, CAT II, EXP B, wind TC DL-5.0 psf, wind BC DL-5.0
psf.

Provide (2) 16d common nails(0.162"x3.5"), toe nailed at Top chord.
Provide (2) 16d common nails(0.162"x3.5"), toe nailed at Bot chord.

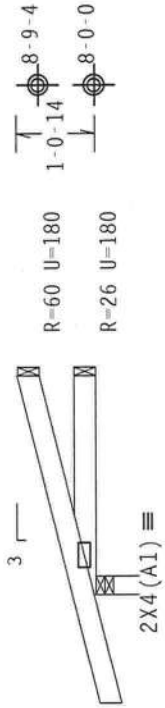

3-0-0 Over 3 Supports
R=253 U=180 W=3"

Design Crit: TPI-2002(STD)/FBC
Cq/RT=1.00(1.25)/10(0) 7.04.00

PLT TYP. Wave

FL/-/3/-/-/R/- Scale = .375"/Ft.

 Alpine Engineered Products, Inc. 1930 Hainley Drive Haines City, FL 33844 FL Certificate of Authorization # 567	**WARNING** TRUSSES REQUIRE EXTREME CARE IN FABRICATION, HANDLING, SHIPPING, INSTALLING AND BRACING. REFER TO BC51 1-03 (BUILDING COMPONENT SAFETY INFORMATION), PUBLISHED BY TPI (TRUSS PLATE INSTITUTE, 503 O'ROURKE DR., SUITE 200, MADISON, WI 53719) AND NITCA (WOOD TRUSS COUNCIL OF AMERICA, 6300 ENTERPRISE LN., MADISON, WI 53719) FOR SAFETY PRACTICES PRIOR TO PERFORMING THESE FUNCTIONS. UNLESS OTHERWISE INDICATED, TOP CHORD SHALL HAVE PROPERLY ATTACHED STRUCTURAL PANELS AND BOTTOM CHORD SHALL HAVE A PROPERLY ATTACHED RIGID CEILING.				TC LL	20.0 PSF	REF R487 - -	3829
					TC DL	10.0 PSF	DATE	10/15/05
					BC DL	10.0 PSF	DRW HCUSR487	052880
					BC LL	0.0 PSF	HC-ENG DF/AF	
					TOT.LD.	40.0 PSF	SEQN-	13244
					DUR.FAC.	1.25	JREF-	1SRC487_Z01
				SPACING	24.0"			



****WARNING**** TRUSSES REQUIRING EXTREME CARE IN FABRICATING, HANDLING, SHIPPING, INSTALLING AND BRACING. REFER TO BC51 L-03 (BUILDING COMPONENT SAFETY INFORMATION), PUBLISHED BY TPI (TRUSS PLATE INSTITUTE, 583 O'CONNOR DR., SUITE 200, MADISON, MI 48219) AND WICA (WOOD TRUSS COUNCIL OF AMERICA, 6300 ENTERPRISE LN, MADISON, MI 53719) FOR SAFETY PRACTICES PRIOR TO PERFORMING THESE FUNCTIONS. UNLESS OTHERWISE INDICATED, TOP CHORD SHALL HAVE PROPERLY ATTACHED STRUCTURAL PANELS AND BOTTOM CHORD SHALL HAVE A PROPERLY ATTACHED RIGID CEILING.


****IMPORTANT**** TURNISH A COPY OF THIS DESIGN TO THE INSTALLATION CONTRACTOR. ALPINE ENGINEERED PRODUCTS, INC. SHALL NOT BE RESPONSIBLE FOR ANY DEVIATION FROM THIS DESIGN. ANY FAILURE TO BUILD THE TRUSS IN CONFORMANCE WITH TPI: OR FABRICATING, HANDLING, SHIPPING, INSTALLING & BRACING OF TRUSSES. DESIGN CONFORMS WITH APPLICABLE PROVISIONS OF AISC (NATIONAL DESIGN SPEC. BY AISC) AND TPI. ALPINE CONNECTOR PLATES ARE MADE OF 2018/16GA (H-H/S/X) ASTM A653 GRADE 40/60 (H, K/H-S) GALV. STEEL. APPLY PLATES TO EACH FACE OF TRUSS AND, UNLESS OTHERWISE LOCATED ON THIS DESIGN, APPLY PER MANUFACTURER'S INSTRUCTIONS. ALPINE INSPECTION PLATES ARE PLACED ON THE TRUSS TO INDICATE THE LOCATION OF THE TRUSS COMPONENT DESIGN SHOWN. THE SUITABILITY AND USE OF THIS COMPONENT FOR ANY BUILDING IS THE RESPONSIBILITY OF THE BUILDING DESIGNER PER ANSI/TPI 1 SEC. 2.

Top chord	2x4	SP #2	Dense
Bot chord	2x4	SP #2	Dense

Top chord 2x4 SP #2 Dense
Bot chord 2x4 SP #2 Dense
Deflection meets L/360 live and L/240 total load.

110 mph wind, 8.76 ft mean hgt., ASCE 7-98, CLOSED bldg, not located within 4.50 ft from roof edge, CAT II, EXP B, wind TC DL-5.0 psf, wind BC DL-5.0 psf.

Provide (2) 16d common nails(0.162"x3.5"), toe nailed at Top chord.
Provide (2) 16d common nails(0.162"x3.5"), toe nailed at Bot chord.

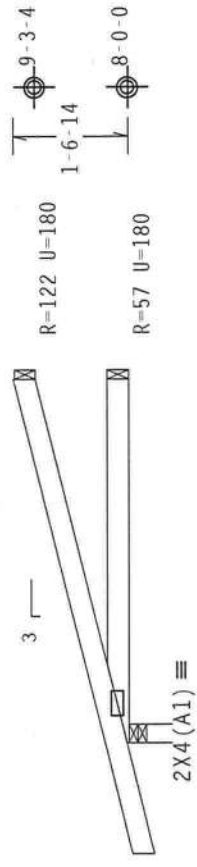

$\angle 1-6-0 \angle$
 $\angle 5-0-0$ Over 3 Supports $\rightarrow$
 R=321 U=180 W=3"

Design Crit: TPI-2002(STD)/FBC
Cq/RT=1.00(1.25)


08907-15-ENSEN
PROPERTY: 4 FL/-/3/-/-/R/-
Scale = .375"/Ft.

WARNING TRUSSES REQUIRE EXTREME CARE IN FABRICATION, HANDLING, SHIPPING, INSTALLING AND BRACING. BESS (INCLUDING COMPONENT SAFETY INFORMATION), PUBLISHED BY TPI TRUSS PLATE INSTITUTE, 583 O'CONNOR DR., SUITE 2000, MADISON, WI 53719) AND WCA (WOOD TRUSS COUNCIL OF AMERICA, 6300 ENTERPRISE LN., MADISON, WI 53719) FOR SAFETY PRACTICES PRIOR TO PERFORMING THESE FUNCTIONS. UNLESS OTHERWISE INDICATED, TOP CHORD SHALL HAVE PROPERLY ATTACHED STRUCTURAL PANELS AND BOTTOM CHORD SHALL HAVE A PROPERLY ATTACHED RIGID CEILING. **IMPORTANT** FURNISH A COPY OF THIS DESIGN TO THE INSTALLATION CONTRACTOR. ALPINE ENGINEERED PRODUCTS, INC. SHALL NOT BE RESPONSIBLE FOR ANY DEVIATION FROM THIS DESIGN: ANY FAILURE TO BUILD THE TRUSS IN CONFORMANCE WITH TPI OR FABRICATING, HANDLING, SHIPPING, INSTALLING & BRACING OF TRUSSES, DESIGN CONFORMS WITH APPLICABLE PROVISIONS OF NDS (NATIONAL DESIGN SPEC., BY APA) AND TPI. ALPINE CONNECTOR PLATES ARE MADE OF 20/18/16GA (W/H/S/K) ASTM A653 GRADE 40/60 (W, K/H-S) GALV. STEEL. APPLY PLATES TO EACH FACE OF TRUSS AND, UNLESS OTHERWISE LOCATED ON THIS DESIGN, POSITION PER DRAWINGS 160A-2. ANY INSPECTION OF PLATES FOLLOWED BY (1) SHALL BE PER APPENDIX A3 OF TPI-2002 SEC.3. A SEAL ON THIS DRAWING INDICATES ACCEPTANCE OF PROFESSIONAL ENGINEERING RESPONSIBILITY SOLELY FOR THE TRUSS COMPONENT DESIGN SHOWN. THE SUITABILITY AND USE OF THIS COMPONENT FOR ANY BUILDING IS THE RESPONSIBILITY OF THE BUILDING DESIGNER PER ANSI/TPI 1 SEC. 2.		TC LL	20.0	PSF	REF R487 - - 3830
		TC DL	10.0	PSF	DATE 10/15/05
		BC DL	10.0	PSF	DRW HCUR487 05288017
		BC LL	0.0	PSF	HC-ENG DF/AF
		TOT.LD.	40.0	PSF	SEQN- 13248
	DUR.FAC.	1.25			
	SPACING	24.0"			JREF- 1SRC487_Z01

110 mph wind, 9.01 ft mean hgt, ASCE 7-98, CLOSED bldg, not located within 4.50 ft from roof edge, CAT II, EXP B, wind TC DL=5.0 psf, wind BC DL=5.0 psf.

	Top chord	2x4	SP	#2	Dense
Top chord	2x4	SP	#2	Dense	
Bot chord	2x4	SP	#2	Dense	

Deflection meets L/360 live and L/240 total load.

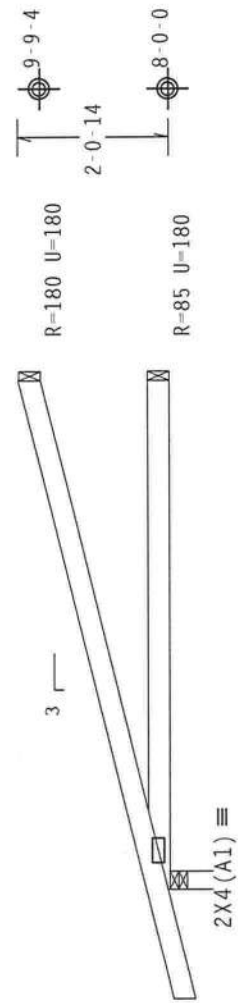

✓ 1-6-0 ✓

$\leftarrow$ 7-0-0 Over 3 Supports $\rightarrow$
 $P=397 \quad U=180 \quad W=3''$

Design Crit: TPI-2002(STD)/FBC
Ca/RT=1.00(1.25)/


Scale = .375"/Ft.

[illegible]

Top	chord	2x4	SP	#2	Dense
Bot	chord	2x4	SP	#2	Dense
	webs	2x4	SP	#3	

Right end vertical not exposed to wind pressure.

111110 mph wind, 9.19 ft mean hgt., ASCE 7-98, CLOSED bldg, not located within 4.50 ft from roof edge, CAT II, EXP B, wind TC DL=5.0 psf, wind BC DL=5.0 psf.

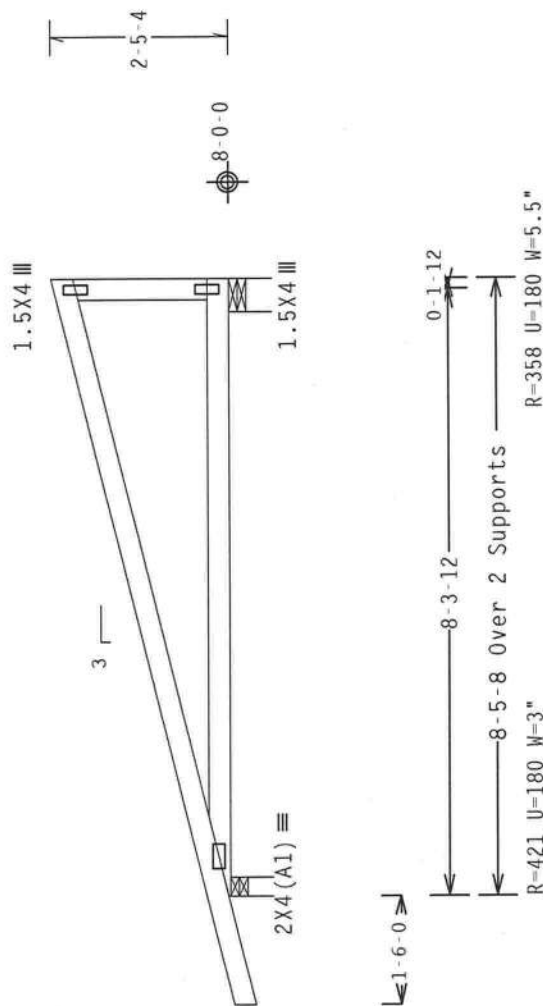Design Crit: TPI-2002(STD)/FBC
C_g/RT=1.00(1.25)/

Scale = .375"/Ft.

FL/-/3/-/-/R/-/

PROPERTY: 3

PI-2002(SID)/FBC
Cq/RT=1.00(1.25)/10(0) 7.0

Design Crit:

PIT TYP Wave

****WARNING**** TROUSSES REQUIRE EXTREME CARE IN FABRICATION, HANDLING, SHIPPING, INSTALLING AND BRACING. REFER TO BEST 1-03 BUILDING COMPONENT SAFETY INFORMATION, PUBLISHED BY IPT (PROCESS PLASTICS, 1851 983 N. OXFORD RD., SUITE 200, RAOULSON, MI 48715) AND APTCA (1915 19TH AVENUE, SUITE 100, DENVER, CO 80202) FOR THESE FUNCTIONS. UNLESS OTHERWISE INDICATED, TOP CHORD SHALL HAVE PROPERLY ATTACHED STRUCTURAL PANELS AND BOTTOM CHORD SHALL HAVE A PROPERLY ATTACHED TOP CHORD.

****IMPORTANT****FURNISH A COPY OF THIS DESIGN TO THE INSTALLATION CONTRACTOR. ALPINE ENGINEERED PRODUCTS, INC., SHALL NOT BE RESPONSIBLE FOR ANY DEVIATION FROM THIS DESIGN; ANY FAILURE TO BUILD THE TRUSS IN CONFORMANCE WITH TPI OR FABRICATING, HANDLING, SHIPPING, INSTALLING & BRACING OF TRUSSES, DESIGN CONFORMS WITH APPLICABLE PROVISIONS OF AISC NATIONAL DESIGN SPECIFICATION FOR STEEL CONNECTION PLATES AND MOMENT RESISTING JOINTS 207/86 (AISI 360) & KIN 5 GAW. STEEL CONNECTION PLATES ARE REQUIRED UNLESS OTHERWISE LOCATED ON THIS DESIGN. POSITION PER DRAWINGS 160A-2. ANY INSPECTION OF PLATES FOLLOWED BY C1 SHALL BE PER ANHX.A3 OF TP11-2009 SEC.3. A SEAL ON THIS DRAWING INDICATES ACCEPTANCE OF PROFESSIONAL ENGINEERING RESPONSIBILITY SOLELY FOR THE TRUSS COMPONENT BEING SHOWN. THE SUITABILITY AND USE OF THIS COMPONENT FOR ANY BUILDING IS THE RESPONSIBILITY OF THE BUILDING DESIGNER PER ANSI/TPI 1 SEC. 2.

TC LL	20.0 PSF
-------	----------

No. 59687

ON. HANDLING, SHIPPING, INSTALLING AND BRACING.
PUBLISHED BY THE CROSS PLATE INSTITUTE 593

****WARNING** TRUSSES REQUIRE EXTREME CARE IN FABRICATING**

LEI III. WAVE

(WOOD TRUSS COUNCIL OF AMERICA, 6300 ENTERPRISE LN.,
PUBLISHED BY TPA (TRUSS PANEL ASSOCIATION), 600
FORMING THESE FUNCTIONS. UNLESS OTHERWISE INDICATED.

D'ONOFRIO DR., SUITE 200, MADISON, WI 53719) AND WTC REFER TO BCST 1-03 (BUILDING COMPONENT SAFETY INFORMATION FOR THE TOWER). FOR SAFETY PRACTICES PRIOR TO PERMADISON, WI 53710)

LS AND BOTTOM CHORD SHALL HAVE A PROPERLY ATTACHED

TOP CHORD SHALL HAVE PROPERLY ATTACHED STRUCTURAL PA
RIGID CEILING.

 $\angle$

INSTALLATION CONTRACTOR. ALPINE ENGINEERED

****IMPORTANT****FURNISH A COPY OF THIS DESIGN TO THE

ATION FROM THIS DESIGN; ANY FAILURE TO BUILD THE
INSTALLING & BRACING OF TRUSSES.
SHIPPING. INSTALLING & BRACING OF TRUSSES.
ALPINE DESIGN SPEC. BY AFAPA) AND TPI. ALPINE

PRODUCTS, INC. SHALL NOT BE RESPONSIBLE FOR ANY DESIGN OR FABRICATING OF TRUSS IN CONFORMANCE WITH TPI; OR FABRICATING OF TRUSS IN CONFORMANCE WITH APPLICABLE PROVISIONS OF AISC CODE.

ALPINE

A653 GRADE 40/60 (H. K/H.S) GALV. STEEL. APPLY
SPECIFIED ON THIS DESIGN. POSITION PER DRAWINGS 160A-Z.

CONNECTOR PLATES ARE MADE OF 20/18/16GA (W,H/S/K) AS PER DESIGN CONFORMS WITH APPLICABLE PROVISIONS OF IS 8080. PLATES TO EACH FACE OF TRUSS AND, UNLESS OTHERWISE

ANNEX A3 OF TP11-2002 SEC.3. A SEAL ON THIS
 JING RESPONSIBILITY SOLELY FOR THE TRUSS COMPONENT

ANY INSPECTION OF PLATES FOLLOWED BY (1) SHALL BE PERFORMED BY A REGISTERED PROFESSIONAL ENGINEER. DRAWING INDICATES ACCEPTANCE OF PROFESSIONAL ENGINEER.

Alpine Engineered Products, Inc.
1050 Marlow Drive

MENT FOR ANY BUILDING IS THE RESPONSIBILITY OF THE

DESIGN SHOWN. THE SUITABILITY AND USE OF THIS COM-
BUILDING DESIGNER PER ANSI/TPI 1 SEC. 2.

1950 Waikey Drive
Haines City, FL 33844
El Certificate of Authorization # 567


Top chord 2x4 SP #2 Dense
Bot chord 2x4 SP #2 Dense
Webs 2x4 SP #3

#1 hip supports 7-0-0 jacks with no webs.

Deflection meets L/360 live and L/240 total load.

110 mph wind, 15.00 ft mean hgt, ASCE 7-98, CLOSED bldg., located anywhere in roof, CAT II, EXP B, wind TC DL=5.0 psf, wind BC DL=5.0 psf.

Right end vertical not exposed to wind pressure.

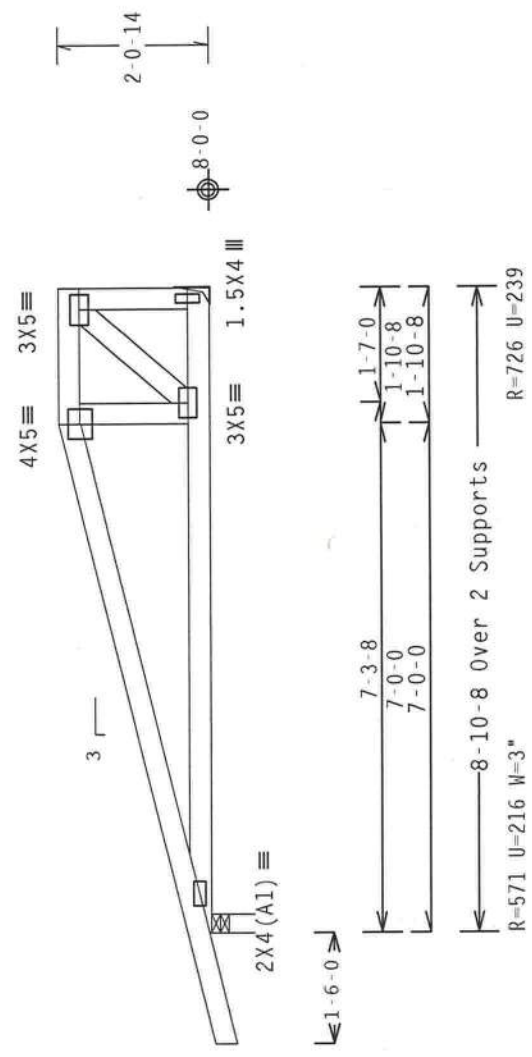

Design Crit: TPI-2002(STD)/FBC
Cq/RT=1.00(1.25)/10(0)


PLT TYP. Wave	FL/-3/-1-/R/-	Scale = .375"/Ft.
TC LL	20.0 PSF	REF R487-- 3833
TC DL	10.0 PSF	DATE 10/15/05
BC DL	10.0 PSF	DRW HCUSR487 05288008
BC LL	0.0 PSF	HC-ENG DF/AF
TOT.LD.	40.0 PSF	SEQN- 13268
DUR.FAC.	1.25	
SPACING	SEE ABOVE	JREF- 1SRC487_Z01



Oct 17 '05

****WARNING**** TRUSSES REQUIRE EXTREME CARE IN FABRICATING, HANDLING, SHIPPING, INSTALLING AND BRACING. REFER TO BEST 1-03 (BUILDING CONSTRUCTION) AND TPI-2002(STD) FOR SAFETY INFORMATION. THE USER OF THIS DESIGN SHALL BE RESPONSIBLE FOR THE PROPER USE OF THIS COMPONENT FOR THE TRUSS COMPONENTS. THE USER SHALL HAVE PROPERLY ATTACHED STRUCTURAL PANELS AND BOTTOM CHORD SHALL HAVE A PROPERLY ATTACHED RIGID CEILING.

****IMPORTANT**** FURNISH A COPY OF THIS DESIGN TO THE INSTALLATION CONTRACTOR. ALPINE ENGINEERED PRODUCTS, INC. SHALL NOT BE RESPONSIBLE FOR ANY DEVIATION FROM THIS DESIGN. ANY FAILURE TO BUILD THE TRUSS IN CONFORMANCE WITH TPI-2002(STD) OR FABRICATING, HANDLING, SHIPPING, INSTALLING & BRACING OF TRUSSES. DESIGN CONFORMS WITH APPLICABLE PROVISIONS OF NDS (NATIONAL DESIGN SPEC., BY AFAP) AND TPI-2002(STD). ALPINE CONNECTOR PLATES ARE MADE OF 20/18/16GA (N-H/5/K) ASTM A653 GRADE 40/60 (N, K/H-S) GALV. STEEL. APPLY PLATES TO EACH FACE OF TRUSS AND, UNLESS OTHERWISE LOCATED ON THIS DESIGN, POSITION PER DRAWINGS 160A.2. ANY INSPECTION OF PLATES FOLLOWED BY (1) SHALL BE PER ANNEX A3 OF TPI-2002 SEC.3.3. REPAIRS SHALL BE MADE IN ACCORDANCE WITH TPI-2002 SEC.3.3. ACCEPTANCE OF PROFESSIONAL ENGINEERING RECOMMENDATIONS FOR THE TRUSS COMPONENTS SHALL BE THE RESPONSIBILITY OF THE BUILDING DESIGNER PER ANSI/TPI 1 SEC. 2.

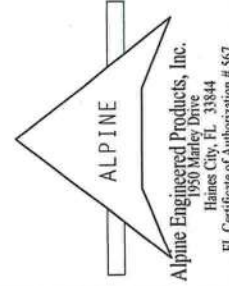



Top chord 2x4 SP #2 Dense
Bot chord 2x6 SP #2
Webs 2x4 SP #3

110 mph wind, 15.00 ft mean hgt, ASCE 7-98, CLOSED bldg, located
anywhere in roof, CAT II, EXP B, wind TC DL=5.0 psf, wind BC DL=5.0
psf.

Deflection meets L/360 live and L/240 total load.

SPECIAL LOADS
----- (LUMBER DUR.FAC.=1.25 / PLATE DUR.FAC.=1.25)
TC - From 61 PLF at -1.50 to 61 PLF at 8.00
BC - From 4 PLF at -1.50 to 4 PLF at 8.00
BC - From 20 PLF at 0.00 to 20 PLF at 8.00
BC - 726 LB Conc. Load at 7.06


Right end vertical not exposed to wind pressure.

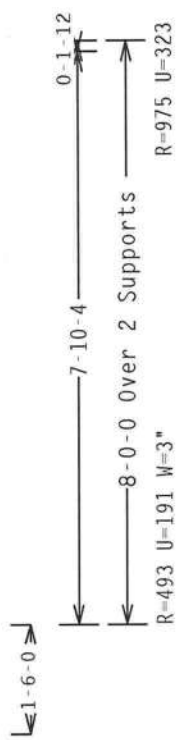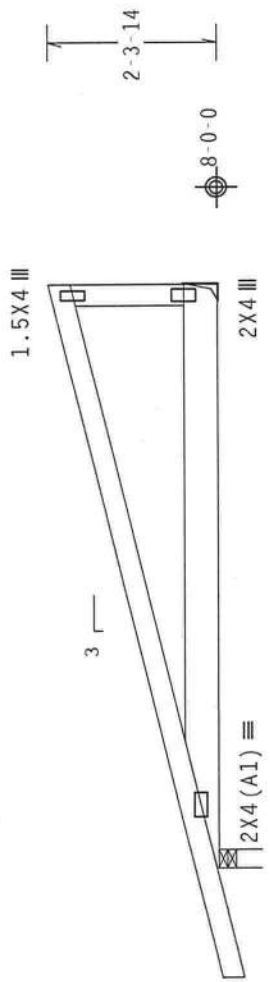


Design Crit: TPI-2002(STD)/FBC
Cq/RT=1.00(1.25)/10(0) 7.04.08

PLT TYP. Wave

Scale = .375"/Ft.

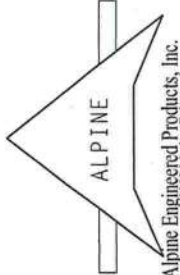 Alpine Engineering Products, Inc. 1950 Marley Drive Haines City, FL 33844 FL Certificate of Authorization # 567	**WARNING** TRUSSES REQUIRE EXTREME CARE IN FABRICATION, HANDLING, SHIPPING, INSTALLING AND BRACING. REFER TO BEST PRACTICES (TPI-2002(STD)/FBC) FOR TRUSS SAFETY. TRUSSES MANUFACTURED BY TPI TRUSSES PLATE INSTITUTE, 543 MADISON, MI 48371, AND UTEA, (800) TRUSS COUNCIL OF AMERICA, 6300 ENTERPRISE LN, MADISON, MI 48371, FOR SAFETY PRACTICES PRIOR TO PERFORMING THESE FUNCTIONS. UNLESS OTHERWISE INDICATED, TOP CHORD SHALL HAVE PROPERLY ATTACHED STRUCTURAL PANELS AND BOTTOM CHORD SHALL HAVE A PROPERLY ATTACHED RIGID CEILING.		FL / - / 3 / - / - / R / -	TC LL	20.0 PSF	REF R487 -- 3834
	IMPORTANT FURNISH A COPY OF THIS DESIGN TO THE INSTALLATION CONTRACTOR, ALPINE ENGINEERED PRODUCTS, INC. SHALL NOT BE RESPONSIBLE FOR ANY DEVIATION FROM THIS DESIGN. ANY FAILURE TO BUILD THE TRUSS IN CONFORMANCE WITH TPI OR FABRICATING, HANDLING, SHIPPING, INSTALLING & BRACING OF TRUSSES. DESIGN CONFORMS WITH APPLICABLE PROVISIONS OF NDS (NATIONAL DESIGN SPEC. BY AF&PA) AND TPI. ALPINE CONNECTOR PLATES ARE MADE OF 2018/16GA (M/H/S/K) ASTM A653 GRADE 40/60 (M, K/H-S) GALV. STEEL. APPLY PLATES TO EACH FACE OF TRUSS AND, UNLESS OTHERWISE LOCATED ON THIS DESIGN, POSITION PER DRAWINGS 160A-Z. ANY INSPECTION OF PLATES FOLLOWED BY (1) SHALL BE PER ANNEX A3 OF TPI-2002 SEC.3. A SEAL ON THIS DRAWING INDICATES ACCEPTANCE OF PROFESSIONAL ENGINEERING RESPONSIBILITY SOLELY FOR THE DESIGN. THE DESIGN SHOWN HEREIN IS THE SOLE PROPERTY OF ALPINE ENGINEERED PRODUCTS, INC. AND USE OF THIS COMPONENT FOR ANY BUILDING IS THE RESPONSIBILITY OF THE BUILDING DESIGNER PER ANSI/TPI 1 SEC. 2.			TC DL	10.0 PSF	DATE 10/15/05
				BC DL	10.0 PSF	DRW HCUSR487 05288005
				BC LL	0.0 PSF	HC-ENG DF/AF
				TOT.LD.	40.0 PSF	SEQN- 13300
				DUR.FAC.	1.25	JREF- 1SRC487_Z01
				SPACING	24.0"	

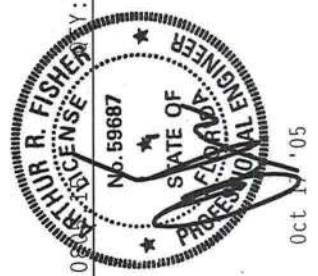

	Top	Bot	Dense
chord	2x4	SP	#2
chord	2x6	SP	#2
webs	2x4	SP	#3


1110 mph wind, 15.00 ft mean hgt, ASCE 7-98, CLOSED bldg, Located anywhere in roof, CAT II, EXP B, wind TC DL=5.0 psf, wind BC DL=5.0 psf.

Deflection meets L/360 live and L/240 total load.

SPECIAL LOADS

(LUMBER DUR.FAC.=1.25 / PLATE DUR.FAC.=1.25)
 TC - From 61 PLF at -1.50 to 61 PLF at 8.00
 BC - From 4 PLF at -1.50 to 4 PLF at 0.00
 BC - From 20 PLF at 0.00 to 20 PLF at 8.00
 BC - 726 LB Conc. Load at 7.06

Right end vertical not exposed to wind pressure.

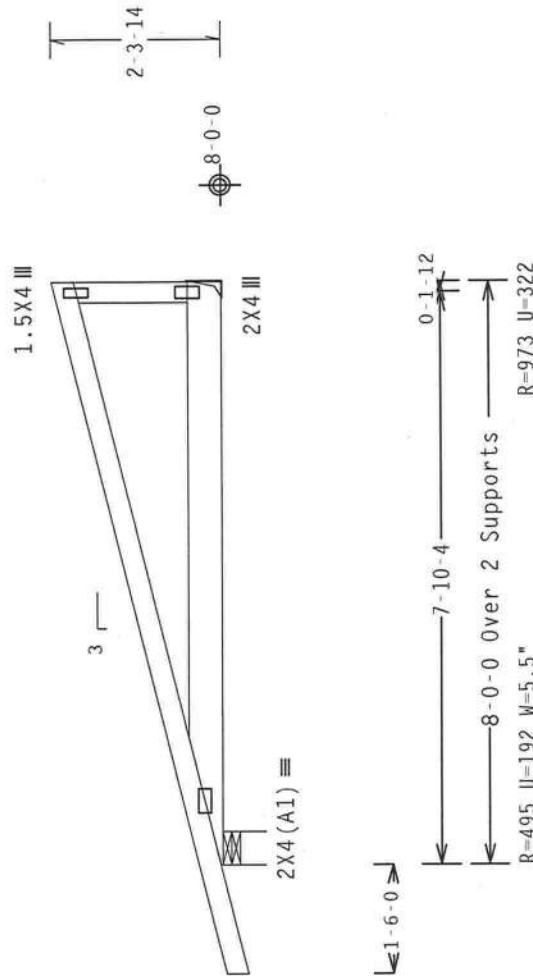

Design Crit: TPI-2002(STD)/FBC
Cq/RT=1.00(1.25)/

PLOT TYP. Wave

$$Cq/RT=1.00(1.25)/10(0)$$

FL/-/3/-/-/R/-

Scale = .375"/Ft.

****WARNING**** THUSSES REQUIRE EXTREME CARE IN FABRICATION, HANDLING, SHIPPING, INSTALLING AND BRACING. REFER TO BCS 1-03 BUILDING COMPONENT SAFETY INFORMATION, 1988 EDITION, FOR THE FOLLOWING: PLASTIC INSTITUTE, 5913 D OREGON RD., SUITE 200, PORTLAND, OREGON 97205; BRASS COUNCIL OF AMERICA, 6300 ENTERPRISE DRIVE, 18TH FLOOR, SUITE 333, CHICAGO, ILLINOIS 60631. ADVISE ALL CONTRACTORS TO PERFORM THESE OPERATIONS, UNLESS OTHERWISE INDICATED. ALL SUGGESTED SHIMS HAVE PROPERLY ATTACHED STRUCTURAL PANELS AND BOTTOM CHORD SHALL HAVE A PROPERLY ATTACHED TOPGIR, CEILING JOIST, OR BRACE.

****IMPORTANT****FURNISH A COPY OF THIS DESIGN TO THE INSTALLATION CONTRACTOR. ALPINE ENGINEERED PRODUCTS, INC. SHALL NOT BE RESPONSIBLE FOR ANY DEVIATION FROM THIS DESIGN: ANY FAILURE TO BUILD THE TRUSS IN CONFORMANCE WITH TP1 OR FABRICATING, HANDLING, SHIPPING, INSTALLING OR ERECTING THE TRUSS COMPONENTS WITH APPLICABLE PROVISIONS OF AISI (NATIONAL) SPECIFICATIONS FOR STEEL DECK-CONCRETE COMPOSITE PLATES PER AISI S308.03 (REVISED) G960 / 60 (4 / 6) S1 GALV. STEEL, 160A-2, SHALL BE AT THE RISK OF THE TRUSSER AND UNLESS OTHERWISE LOCATED ON THIS DESIGN, POSITION PER DRAWINGS 160A-2, AND INSPECTION OF PLATES FOLLOWED BY (1) SHALL BE PER ANNEX 4 OF TP11-2002 SEC.3. A SEAL ON THIS DRAWING INDICATES ACCEPTANCE OF PROFESSIONAL ENGINEERING RESPONSIBILITY SOLELY FOR THE TRUSS COMPONENT DESIGN SHOWN. THE SUITABILITY AND USE OF THIS COMPONENT FOR ANY BUILDING IS THE RESPONSIBILITY OF THE BUILDING DESIGNER PER ANS1/P11 1 SEC. 2.



Alpine Engineered Products, Inc.
1950 Marley Drive
Haines City, FL 33844
FL Certificate of Authorization # 567




TC LL	20.0 PSF	REF R487 -- 3835
TC DL	10.0 PSF	DATE 10/15/05
BC DL	10.0 PSF	DRW HCUSR487 05288006
BC LL	0.0 PSF	HC-ENG DF/AF
TOT.LD.	40.0 PSF	SEQN- 13479
DUR.FAC.	1.25	
SPACING	24.0"	JREF- 1SRC487_Z01

Top chord 2x4 SP #2 Dense
Bot chord 2x4 SP #2 Dense
Webs 2x4 SP #3

SPECIAL LOADS
----- (LUMBER DUR.FAC.=1.25 / PLATE DUR.FAC.=1.25)
TC - From 83 PLF at -1.50 to 83 PLF at 8.00
BC - From 4 PLF at -1.50 to 4 PLF at 0.00
BC - From 20 PLF at 0.00 to 20 PLF at 8.00
Deflection meets L/360 live and L/240 total load.

THE BUILDING DESIGNER IS RESPONSIBLE FOR THE DESIGN OF THE ROOF AND CEILING DIAPHRAGMS, GABLE END SHEAR WALLS, AND SUPPORTING SHEAR WALLS. SHEAR WALLS MUST PROVIDE CONTINUOUS LATERAL RESTRAINT TO THE GABLE END. ALL CONNECTIONS TO BE DESIGNED BY THE BUILDING DESIGNER.

(**) 1 plate(s) require special positioning. Refer to scaled plate plot details for special positioning requirements.
110 mph wind, 8.98 ft mean hgt, ASCE 7-98, CLOSED bldg, Located anywhere in roof, CAT II, EXP B, wind TC DL=5.0 psf, wind BC DL=5.0 psf.
Right end vertical not exposed to wind pressure.
See DWGS A11015EC1103 & GBLLETIN0405 for more requirements.

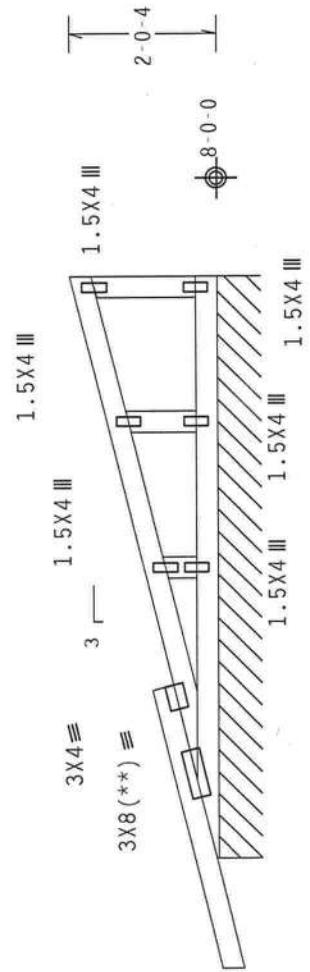


1'-1" 1-3-9 5-7-7
1'-6-0
8-0-0 Over Continuous Support
R=105 PLF U=36 PLF W=8-0-0

Design Crit: TPI-2002(STD)/FBC
Cq/RT=1.00(1.25)/10(0) 7.04.0

PLT TYP. Wave

Scale = .375"/Ft.	FL/-/3/-/-/R/-	TY:2
REF R487-- 3837	TC LL 20.0 PSF	
DATE 10/15/05	TC DL 10.0 PSF	
DRW HCUSR487 05288004	BC DL 10.0 PSF	
HC-ENG DF/AF	BC LL 0.0 PSF	
SEQN- 13283	TOT.LD. 40.0 PSF	
	DUR.FAC. 1.25	
	SPACING SEE ABOVE	
JREF- 1SRC487_Z01		

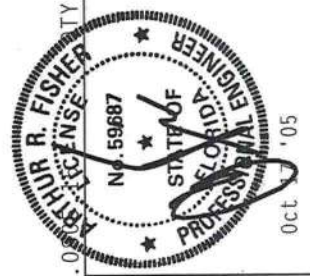

****WARNING**** TRUSSES REQUIRE EXTREME CARE IN FABRICATING, HANDLING, SHIPPING, INSTALLING AND BRACING. TO BEST EFFECT, CONSULT THE TRUSS MANUFACTURER'S INSTRUCTIONS. ANY FAILURE TO BUILD THE TRUSS IN CONFORMANCE WITH TPI; OR FABRICATING, HANDLING, SHIPPING, INSTALLING & BRACING OF TRUSSES, DESIGN CONFORMS WITH APPLICABLE PROVISIONS OF AISC (H/5/S/K) AND AISC (H/5/S/K) GRADE 40/60 (H, K/J/S) GALV. STEEL. APPLY PLATES TO EACH FACE OF TRUSS AND, UNLESS OTHERWISE LOCATED ON THIS DESIGN, POSITION PER DRAWINGS 160A-Z. ANY INSPECTION OF PLATES FOLLOWED BY (1) SHALL BE PER ANNEX A3 OF TPI-2002, SEC.3.3. A SEAL OR SIGNATURE INDICATES ACCEPTANCE OF PROFESSIONAL ENGINEERING RESPONSIBILITY FOR THE TRUSS COMPONENTS DESIGN SHOWN. THE SIGNATURE USE OF THIS COMPONENT FOR ANY BUILDING IS THE RESPONSIBILITY OF THE BUILDING DESIGNER PER ANSI/TPI 1 SEC. 2.

****IMPORTANT**** FURNISH A COPY OF THIS DESIGN TO THE INSTALLATION CONTRACTOR. ALPINE ENGINEERED PRODUCTS, INC. SHALL NOT BE RESPONSIBLE FOR ANY DEVIATION FROM THIS DESIGN. ANY FAILURE TO BUILD THE TRUSS IN CONFORMANCE WITH TPI; OR FABRICATING, HANDLING, SHIPPING, INSTALLING & BRACING OF TRUSSES, DESIGN CONFORMS WITH APPLICABLE PROVISIONS OF AISC (H/5/S/K) AND AISC (H/5/S/K) GRADE 40/60 (H, K/J/S) GALV. STEEL. APPLY PLATES TO EACH FACE OF TRUSS AND, UNLESS OTHERWISE LOCATED ON THIS DESIGN, POSITION PER DRAWINGS 160A-Z. ANY INSPECTION OF PLATES FOLLOWED BY (1) SHALL BE PER ANNEX A3 OF TPI-2002, SEC.3.3. A SEAL OR SIGNATURE INDICATES ACCEPTANCE OF PROFESSIONAL ENGINEERING RESPONSIBILITY FOR THE TRUSS COMPONENTS DESIGN SHOWN. THE SIGNATURE USE OF THIS COMPONENT FOR ANY BUILDING IS THE RESPONSIBILITY OF THE BUILDING DESIGNER PER ANSI/TPI 1 SEC. 2.


Alpine Engineered Products, Inc.
1950 Marley Drive
Haines City, FL 33844
FL Certificate of Authorization # 567

5-434-MIKE STALVEY - APP)
Top chord 2x4 SP #2 Dense
Bot chord 2x4 SP #2 Dense
Webs 2x4 SP #3

Deflection meets L/360 live and L/240 total load.

Refer to DWG PIGBACK1103 or PIGBACK1103 for piggyback details.
PORTION OF TRUSS UNDER PIGGYBACK IS TO BE BRACED @ 24" OC,
UNLESS OTHERWISE SPECIFIED.

110 mph wind, 20.01 ft mean hgt, ASCE 7-98, CLOSED bldg, not located
within 4.50 ft from roof edge, CAT II, EXP B, wind TC DL=5.0 psf, wind
BC DL=5.0 psf.

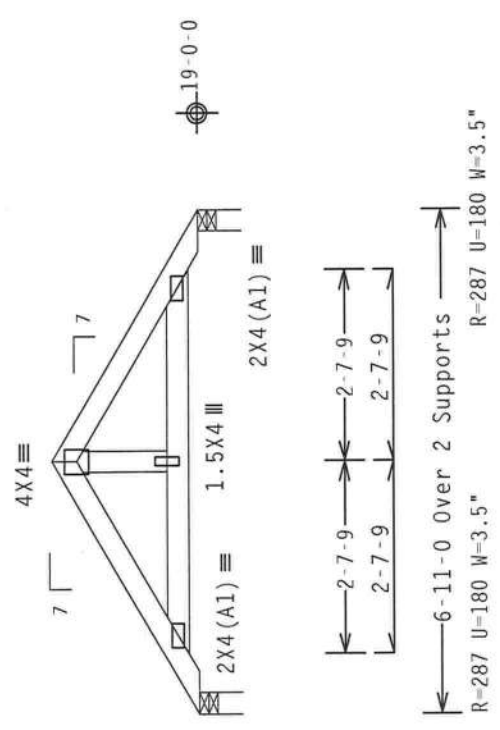

Design Crit: TPI-2002(STD)/FBC
Cq/RT=1.00(1.25)/10(0) 7.04.08


PLT TYP. Wave

Scale = .375"/Ft.

TC LL	20.0 PSF	REF	R487-- 3838
TC DL	10.0 PSF	DATE	10/15/05
BC DL	10.0 PSF	DRW	HCUSR487 05288023
BC LL	0.0 PSF	HC-ENG	DF/AF
TOT.LD.	40.0 PSF	SEQN-	13324
DUR.FAC.	1.25	JREF-	1SRC487_Z01
SPACING	24.0"		

****WARNING**** TRUSSES REQUIRE EXTREME CARE IN FABRICATING, HANDLING, SHIPPING, INSTALLING AND BRACING. REFER TO BCSE 1-03 (BUILDING COMPONENT SAFETY INFORMATION), PUBLISHED BY TPI (TRUSS PRODUCTS, INC.), 1950 MARKET DRIVE, HAINES CITY, FL 33844, FOR DETAILED INSTRUCTIONS REGARDING THESE FUNCTIONS. UNLESS OTHERWISE INDICATED, ALL TRUSSES SHALL HAVE PROPERLY ATTACHED STRUCTURAL PANELS AND BOTTOM CHORD SHALL HAVE A PROPERLY ATTACHED RIGID CEILING.

****IMPORTANT**** FURNISH A COPY OF THIS DESIGN TO THE INSTALLATION CONTRACTOR. ALPINE ENGINEERED PRODUCTS, INC. SHALL NOT BE RESPONSIBLE FOR ANY DEVIATION FROM THIS DESIGN. ANY FAILURE TO BUILD THE TRUSS IN CONFORMANCE WITH TPI OR FABRICATING, HANDLING, SHIPPING, INSTALLING & BRACING OF TRUSSES, DESIGN CONFORMS WITH APPLICABLE PROVISIONS OF NDS (NATIONAL DESIGN SPEC. BY AF&PA) AND TPI. ALPINE CONNECTOR PLATES ARE MADE OF 70/18/16GA (M/H/S/K) ASTM A653 GRADE 40/60 (N. K/H-S) GALV. STEEL. APPLY PLATES TO EACH FACE OF TRUSS AND, UNLESS OTHERWISE LOCATED ON THIS DESIGN, POSITION PER DRAWINGS 160A-2. ANY INSPECTION OF PLATES FOLLOWED BY (1) SHALL BE PER ANNEX A3 OF TPI-2002 SEC.3. A SEAL ON THIS DRAWING INDICATES ACCEPTANCE OF PROFESSIONAL ENGINEERING RESPONSIBILITY. SOLELY FOR THE TRUSS COMPONENT DESIGN SHOWN. THE SUITABILITY AND USE OF THIS COMPONENT FOR ANY BUILDING IS THE RESPONSIBILITY OF THE BUILDING DESIGNER PER ANSI/TPI 1 SEC. 2.

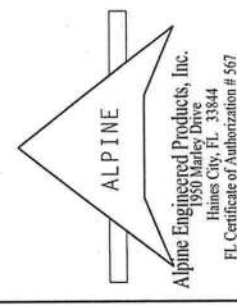


1-10-7

Top chord 2x4 SP #2 Dense
Bot chord 2x4 SP #2 Dense
Webs 2x4 SP #3

Deflection meets L/360 live and L/240 total load.

Refer to DWG PIGBACKA1103 or PIGBACKB1103 for piggyback details.
PORTION OF TRUSS UNDER PIGGYBACK IS TO BE BRACED @ 24" OC,
UNLESS OTHERWISE SPECIFIED.

110 mph wind, 19.76 ft mean hgt, ASCE 7-98, CLOSED bldg, Located
anywhere in roof, CAT II, EXP B, wind TC DL=5.0 psf, wind BC DL=5.0
psf.

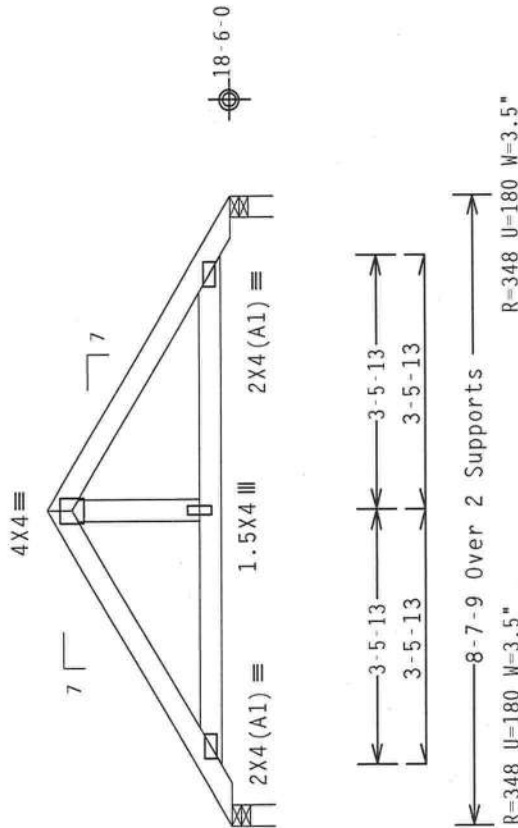

Design Crit: TPI-2002(STD)/FBC

PLT TYP. Wave


Cq/RT=1.00(1.25)/10(0) 7.04.00

TY:19 FL/-/3/-/-/R/-


Scale = .375"/Ft.

****WARNING**** TRUSSES REQUIRE EXTREME CARE IN FABRICATION, HANDLING, SHIPPING, INSTALLING AND BRACING. REFER TO BC51 1-03 (BUILDING COMPONENT SAFETY INFORMATION), TPI-2002(STD) FOR TRUSS SAFETY PRACTICES PRIOR TO PERFORMING THESE FUNCTIONS. UNLESS OTHERWISE INDICATED, TOP CHORD SHALL HAVE PROPERLY ATTACHED STRUCTURAL PANELS AND BOTTOM CHORD SHALL HAVE A PROPERLY ATTACHED RIGID CEILING.

****IMPORTANT**** FURNISH A COPY OF THIS DESIGN TO THE INSTALLATION CONTRACTOR. ALPINE ENGINEERED PRODUCTS, INC. SHALL NOT BE RESPONSIBLE FOR ANY DEVIATION FROM THIS DESIGN. ANY FAILURE TO BUILD THE TRUSS IN CONFORMANCE WITH TPI- OR FABRICATING, HANDLING, SHIPPING, INSTALLING & BRACING OF TRUSSES. DESIGN CONFORMS WITH APPLICABLE PROVISIONS OF NDS (NATIONAL DESIGN SPEC. BY AF&PA) AND TPI. ALPINE CONNECTOR PLATES ARE MADE OF 2018/16GA (M-H/S/K) ASTM A653 GRADE 40/60 (M. K/H-S) GALV. STEEL. APPLY PLATES TO EACH FACE OF TRUSS AND, UNLESS OTHERWISE LOCATED ON THIS DESIGN, POSITION PER DRAWINGS 160A-2. ANY INSPECTION OF PLATES FOLLOWED BY (1) SHALL BE PER ANNEX A3 OF TPI-2002 SEC.3. A SEAL ON THIS DRAWING INDICATES ACCEPTANCE OF PROFESSIONAL ENGINEERING RESPONSIBILITY. SOLELY FOR THE TRUSS COMPONENT DESIGN SHOWN. THE SUITABILITY AND USE OF THIS COMPONENT FOR ANY BUILDING IS THE RESPONSIBILITY OF THE BUILDING DESIGNER PER ANSI/TPI 1 SEC. 2.

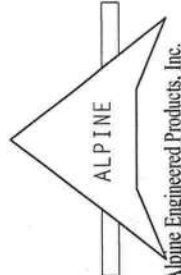

Alpine Engineered Products, Inc.
1950 Marley Drive
Haines City, FL 33844
FL Certificate of Authorization # 567

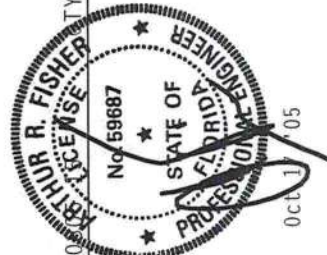

TC LL	20.0 PSF
TC DL	10.0 PSF
BC DL	10.0 PSF
BC LL	0.0 PSF
TOT.LD.	40.0 PSF
DUR.FAC.	1.25
SPACING	24.0"

REF	R487 - 3840
DATE	10/15/05
DRW	HCUSR487 05288025
HC-ENG	DF/AF
SEQN	13470
JREF	1SRC487_Z01

CLB WEB BRACE SUBSTITUTION

THIS DETAIL IS TO BE USED WHEN CONTINUOUS LATERAL BRACING (CLB) IS SPECIFIED ON AN ALPINE TRUSS DESIGN BUT AN ALTERNATIVE WEB BRACING METHOD IS DESIRED.


NOTES:

THIS DETAIL IS ONLY APPLICABLE FOR CHANGING THE SPECIFIED CLB SHOWN ON SINGLE PLY SEALED DESIGNS TO T-BRACING OR SCAB BRACING.

WEB MEMBER SIZE	SPECIFIED CLB BRACING	T OR L-BRACE	ALTERNATIVE BRACING SCAB BRACE
2X3 OR 2X4	1 ROW	2X4	1-2X4
2X3 OR 2X4	2 ROWS	2X6	2-2X4
2X6	1 ROW	2X4	1-2X6
2X6	2 ROWS	2X6	2-2X4(*)
2X8	1 ROW	2X6	1-2X8
2X8	2 ROWS	2X6	2-2X6(*)


T-BRACE, L-BRACE AND SCAB BRACE TO BE SAME SPECIES AND GRADE OR BETTER THAN WEB MEMBER UNLESS SPECIFIED OTHERWISE ON ENGINEER'S SEALED DESIGN.

(*) CENTER SCAB ON WIDE FACE OF WEB. APPLY (1) SCAB TO EACH FACE OF WEB.

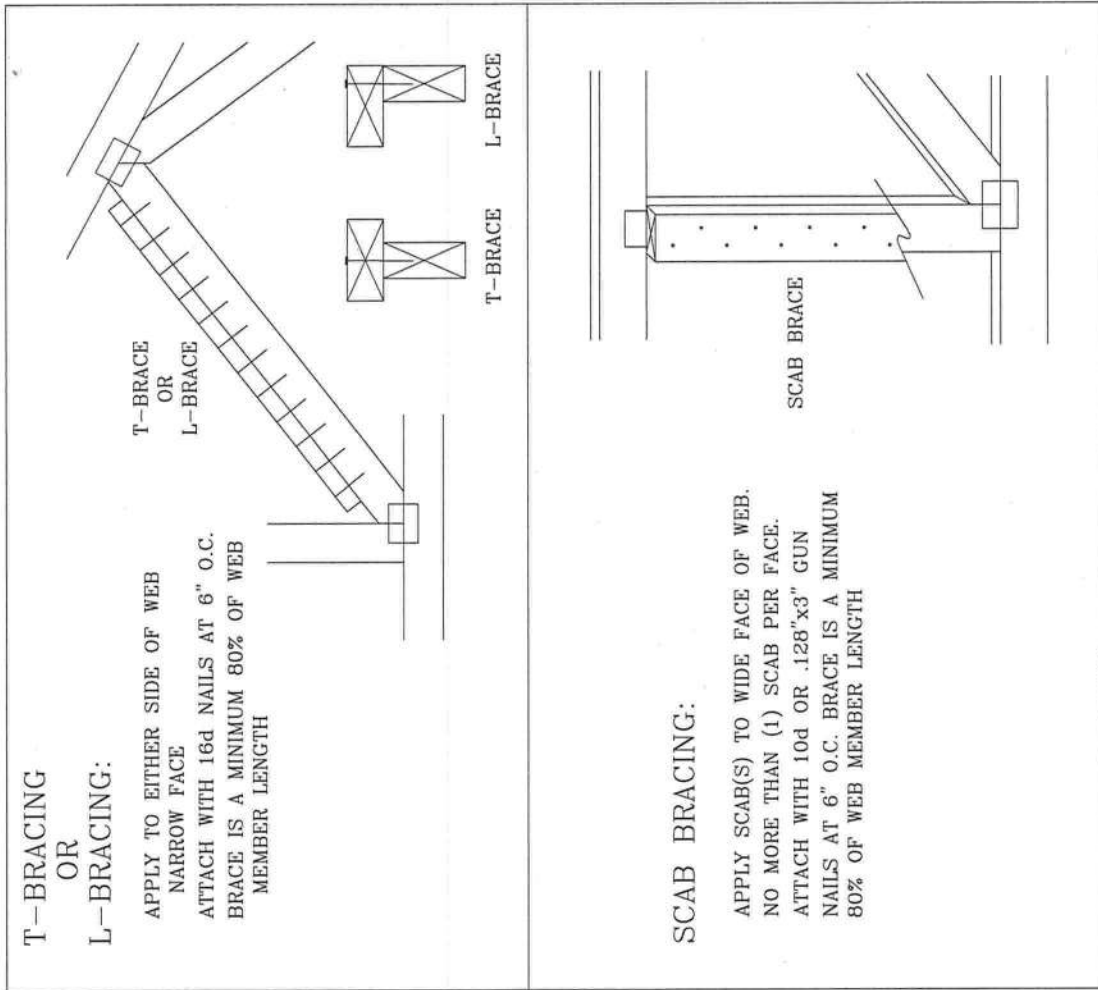

THIS DRAWING REPLACES DRAWING 579,640

TC LL	PSF	REF	CLB SUBST.
TC DL	PSF	DATE	11/26/03
BC DL	PSF	DRWG	BRCLESUB1103
BC LL	PSF	-ENG	MLH/KAR
TOT. LD.	PSF		
DUR. FAC.			
SPACING			

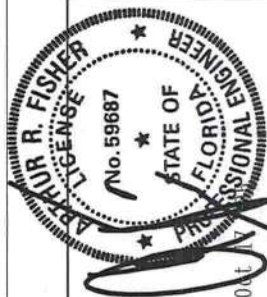

WARNING TRUSSES REQUIRE EXTREME CARE IN FABRICATING, HANDLING, SHIPPING, INSTALLING AND BRACING. REFER TO BEST 1-03 (BUILDING COMPONENT SAFETY INFORMATION, PUBLISHED BY TPI TRUSS PLATE INSTITUTE, 593 D'ENFIDRE DR., SUITE 200, MADISON, WI 53719) AND VITA (WOOD TRUSS CONSTRUCTION PRACTICE, 6300 ENCLIN RD., MADISON, WI 53719) FOR SAFETY PRACTICES PRIOR TO PERFORMING THESE FUNCTIONS. UNLESS OTHERWISE INDICATED, TOP CHORD SHALL HAVE PROPERLY ATTACHED STRUCTURAL PANELS AND BOTTOM CHORD SHALL HAVE A PROPERLY ATTACHED RIGID CEILING.

IMPORTANT FURNISH COPY OF THIS DESIGN TO INSTALLATION CONTRACTOR. ALPINE ENGINEERED PRODUCTS, INC. SHALL NOT BE RESPONSIBLE FOR ANY DEVIATION FROM THIS DESIGN. ANY FAILURE TO BUILD THE TRUSSES IN CONFORMANCE WITH TPI OR FABRICATING, HANDLING, SHIPPING, INSTALLING & BRACING OF TRUSSES. DESIGN CONFORMS WITH TPI'S APPLICABLE PROVISIONS OF NDS (NATIONAL DESIGN SPEC, BY AF&AP) AND ALPINE CONNECTOR PLATES ARE MADE OF 20/19/16GA C/H/S/K ASTM A653 GRADE 40/40/60 GALV. STEEL. APPLY PLATES TO EACH FACE OF TRUSS AND, UNLESS OTHERWISE LOCATED IN THIS DESIGN, POSITION PER DRAWINGS 160A-2. ANY INSPECTION OF PLATES FOLLOWED BY (D) SHALL BE PER ANNEX A3 OF TPI 1-2008 SEC. 3. A SEAL ON THIS DRAWING INDICATES ACCEPTANCE OF THE TRUSS. ANY FAILURE TO BUILD THE TRUSS IN CONFORMANCE WITH THIS DESIGN SHALL BE THE RESPONSIBILITY AND LIABILITY OF THE DESIGNER. PER ANNEX (TPI 1-2008 SEC. 2).



ALPINE ENGINEERED PRODUCTS, INC.
POMPANO BEACH, FLORIDA

COLUMBIA COUNTY OFFICE OF OCCUPANCY

COLUMBIA COUNTY, FLORIDA

Department of Building and Zoning Inspection

This Certificate of Occupancy is issued to the below named permit holder for the building and premises at the below named location, and certifies that the work has been completed in accordance with the Columbia County Building Code.

Parcel Number 09-4S-16-02820-009

Building permit No. 000023782

Use Classification SFD, UTILITY

Fire: 0.00

Permit Holder OWNER BUILDER

Waste: 0.00

Owner of Building MIKE & ABBY STALVEY

Total: 0.00

Location: 942 SW MOUNT CARMEL AVENUE

Date: 11/16/2006



Kevin A. Davis
Building Inspector

POST IN A CONSPICUOUS PLACE
(Business Places Only)