ALL REPORTS, SPECIFICATIONS, COMPUTER FILES, FIELD DATA AND OTHER DOCUMENTATION PREPARED BY KASPER ARCHITECTURE & DEVELOPMENT, INC. (KAD) AS INSTRUMENTS OF SERVICE SHALL REMAIN THE PROPERTY OF KAD. KAD SHALL RETAIN ALL COMMON LAW, STATUTORY AND OTHER RESERVED RIGHTS, INCLUDING THE COPYRIGHT THERETO. THIS DRAWING SHALL NEVER BE REPRODUCED IN WHOLE OR IN PART WITHOUT THE EXPRESS WRITTEN PERMISSION OF KAD

BUSY BEE ELLISVILLE

136 SW WEBBS GLN
LAKE CITY, FL 32024

CONSTRUCTION DOCUMENTS


05/29/2025

ARCHITECTURE:
KASPER ARCHITECTS + ASSOCIATES INC.
10175 Fortune Parkway, Suite 701 Jacksonville, FL 32256
P 904.683.9201 www.kasperarch.com
License No. AR0017162

STRUCTURAL:
IMEG ENGINEERING CONSULTANTS
9133 R.G. Skinner Parkway, Suite 1 Jacksonville, FL 32256
P 904.483.5200 www.imegcorp.com

MECHANICAL, PLUMBING, ELECTRICAL AND FIRE PROTECTION:
IMEG ENGINEERING CONSULTANTS
9133 R.G. Skinner Parkway, Suite 1 Jacksonville, FL 32256
P 904.483.5200 www.imegcorp.com

CIVIL:
MATTHEWS DESIGN GROUP
P.O. BOX 3126, 7 Waldo Street, St. Augustine, FL 32084
P 904.826.1334 www.mdginc.com

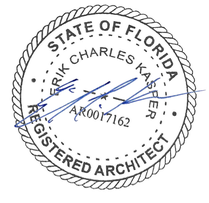

Digitally signed by Erik Kasper
Date: 2025.06.05 16:55:24 -04'00'

ALL REPORTS, SPECIFICATIONS, COMPUTER FILES, FIELD DATA, AND OTHER DOCUMENTATION PREPARED BY KASPER ARCHITECTURE & DEVELOPMENT, INC. (KAD) AS INSTRUMENTS OF SERVICE SHALL REMAIN THE PROPERTY OF KAD. KAD SHALL RETAIN ALL COMMON LAW, STATUTORY AND OTHER RESERVED RIGHTS, INCLUDING THE COPYRIGHT THERETO. THIS DRAWING SHALL NEVER BE REPRODUCED IN WHOLE OR IN PART WITHOUT THE EXPRESS WRITTEN PERMISSION OF KAD

ABBREVIATIONS


@	AT	HVAC	HEATING, VENT.& AIR COND.
A.B.	ANCHOR BOLT	HW	HOT WATER
ABV	ABOVE		
A/C	AIR CONDITIONING	IN	INCH
ACT	ACOUSTIC CEILING TILE	INSUL	INSULATION
ADDL	ADDITIONAL	INT	INTERIOR
ADH	ADHESIVE		
ADJ	ADJUSTABLE / ADJACENT	JAN	JANITOR
AFF	ABOVE FINISHED FLOOR	JST	JOIST (FLOOR OR ROOF)
AHU	AIR HANDLING UNIT		
ALT	ALTERNATE	KD	KNOCKDOWN (CEILING)
AL	ALUMINUM	KIT	KITCHEN
APPD.	APPROVED		
ARCH	ARCHITECT (URAL)	LAB	LABORATORY
ASPH	ASPHALT	LAM	LAMINATED
AVE	AVERAGE	LAV	LAVATORY
		LGMF	LIGHT GAGE MTL FRAMING
BD	BOARD	LH	LEFT HAND
BIT	BITUMINOUS	LF	LINER FEET
BLDG	BUILDING	LVL	LAMINATED VENEER LUMBER
BLK	BLOCK	LVR	LOUVER
BLKG	BLOCKING		
BM	BEAM	MATL	MATERIAL
B.O.	BOTTOM OF	MAX	MAXIMUM
BPL	BEARING PLATE	MECH	MECHANICAL
BRG	BEARING	MEMB	MEMBRANE
BRK	BRICK	MFR	MANUFACTURER
BTM	BOTTOM	MIN	MINIMUM
BTU	BRITISH THERMAL UNIT	MIR	MIRROR
BTWN.	BETWEEN	MISC	MISCELLANEOUS
BUR	BUILT UP ROOF	MO	MASONRY OPENING
		MTL	METAL
C	CHANNEL	MTD	MOUNTED
CAB	CABINET		
CEM	CEMENT	N	NORTH
CFT	CUBIC FEET	NIC	NOT IN CONTRACT
CFM	CUBIC FEET PER MINUTE	NO	NUMBER
CG	CORNER GUARD	NOM	NOMINAL
CIP	CAST IN PLACE	NTS	NOT TO SCALE
CL	CENTERLINE		
CLG	CEILING	OA	OVERALL
CMU	CONCRETE MASONRY UNIT	OC	ON CENTER
COL	COLUMN	OHD	OVERHEAD DOOR
CONC	CONCRETE	OWSJ	OPEN WEB STEEL JOISTS
CONN	CONNECTION	OPER	OPERABLE
CONSTR.	CONSTRUCTION	OPNNG	OPENING
CONT	CONTINUOUS	OPP	OPPOSITE
CONTR.	CONTRACTOR	OPT	OPTIONAL
CORR	CORRIDOR	OSB	ORIENTED STRAND BOARD
CPT	CARPET	OZ	OUNCE
CT	CERAMIC TILE		
CTR	COUNTER	#, LB	POUND
CU	CUBIC	PAR	PARALLEL
CW	COLD WATER	PFB	PREFABRICATED
CHW	CHILLED WATER	PKG	PARKING
		PL	PLATE
D	DRAIN	PR	PAIR
DEG	DEGREE	PREFAB	PREFABRICATED
DEMO	DEMOLITION	PSF	POUNDS PER SQ. FT.
DEPT	DEPARTMENT	PT	PRESERVATIVE TREATED
DF	DRINKING FOUNTAIN	PTD	PAINTED
DIA	DIAMETER	PVC	POLYVINYL CHLORIDE(PIPE)
DIAG	DIAGONAL	PVMT	PAVEMENT
DIFF	DIFFUSER		
DIM	DIMENSION	QT	QUARRY TILE
DIS	DISPENSER	QTY	QUANTITY
DO	DOOR OPENING		
DN	DOWN	R/A	RETURN AIR
DR	DOOR	RAD	RADIUS
DS	DOWNSPOUT	RD	ROOF DRAIN
DW	DISHWASHER	REF	REFRIGERATOR
DWG	DRAWING	REF	REFERENCE
		REINF	REINFORCEMENT
E	EAST	REQD	REQUIRED
EA	EACH	REV	REVISION(S), REVISED
EF	EXHAUST FAN	RM	ROOM
EJ	EXPANSION JOINT	RO	ROUGH OPENING
ELEC	ELECTRIC		
ELEV	ELEVATION (DRAWING)	S	SOUTH
ELEV/EL	ELEVATOR	SAN	SANITARY (PIPE)
EMER	EMERGENCY	SC	SOLID CORE (DOOR)
ENG	ENGINEER	SCH	SCHEDULE
ENT	ENTRANCE	SD	SMOKE DETECTOR
EQ	EQUAL	SD	STORM DRAIN
EQUIP	EQUIPMENT	SECT	SECTION
ETR	EXISTING TO REMAIN	SIM	SIMILAR
EW	EACH WAY	SOG	SLAB ON GRADE
EWC	ELECTRIC WATER COOLER	SPEC	SPECIFICATION
EXIST	EXISTING	SQ	SQUARE
EXP	EXPOSED	SQ FT	SQUARE FEET
EXT	EXTERIOR (OR EXTENSION)	SS	STAINLESS STEEL
EWH	ELECTRIC WATER HEATER	STL	STEEL
		STD	STANDARD
FA	FIRE ALARM	STG	STORAGE
FD	FLOOR DRAIN	STR	STRUCTURAL
FDN	FOUNDATION	SUSP	SUSPENDED
FE	FIRE EXTINGUISHER	SYM	SYMBOL
FEC	FIRE EXTINGUISHER CABINET		
FF	FINISH FLOOR	T&G	TONGUE & GROOVE
FFE	FINISHED FLOOR ELEVATION	TB	TILE BASE
FIN	FINISHED	THR	THRESHOLD
FL	FLOOR	THRU	THROUGH
FLUOR	FLUORESCENT	TOB	TOP OF BLOCKING
FP	FIREPROOFING	TRANS	TRANSFORMER
FPL	FIREPLACE	TOC	TOP OF CONCRETE
FT	FOOT	TOS	TOP OF STEEL
FTG	FOOTING	TOW	TOP OF WINDOW
FRG	FIBER REINFORCED GYPSUM	TYP	TYPICAL
FURR	FURRED(ING)		
FUT	FUTURE	UC	UNDER COUNTER
		UNO	UNLESS NOTED OTHERWISE
GA	GAUGE	UR	URINAL
GALV	GALVANIZED		
GAL	GALLON	VAR	VARIES
GB	GRAB BAR	VB	VINYL BASE
GC	GENERAL CONTRACTOR	VCT	VINYL COMPOSITION TILE
GFI	GROUND FAULT INTERRUPTER	VERT	VERTICAL
GL	GLASS	VEST	VESTIBULE
GOVT	GOVERNMENT	VIF	VERIFY IN FIELD
GR	GRADE	VOL	VOLUME
GT	GROUT	VTR	VENT THRU ROOF
GWB	GYPSUM WALL BOARD		
HB	HOSE BIBB	W	WEST (OR WIDTH)
HC	HANDICAPPED	W/	WITH
HDR	HEADER	WC	WATER CLOSET
HDW	HARDWARE	WD	WOOD
HT	HEIGHT	WH	WATER HEATER
HM	HOLLOW METAL	W/C	WALK-IN CLOSET
HOR	HORIZONTAL	W/O	WITHOUT
HR	HOUR	WT	WEIGHT
HTR	HEATER	WWM	WELDED WIRE MESH

METAL STUD TABLE

STUD SIZE	GAUGE	SPACING	MAX. WALL HEIGHT
3 5/8"	25	16" O.C.	12'-4"
	22	16" O.C.	14'-6"
	20	16" O.C.	15'-0"
3 5/8"	25	24" O.C.	10'-6"
	22	24" O.C.	12'-6"
	20	24" O.C.	13'-0"
6"	25	16" O.C.	19'-6" *
	22	16" O.C.	22'-4"
	20	16" O.C.	23'-0"
6"	25	24" O.C.	16'-6" *
	22	24" O.C.	19'-6"
	20	24" O.C.	20'-0"

* DENOTES THAT MIN. 1/2" GWB IS REQUIRED BOTH SIDES OF STUD WALL FOR FULL WALL HEIGHT.

METAL STUD FRAMING

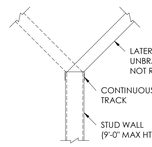

NOTE: PROVIDE (4) NO. 8 SCREWS MIN AT EACH BRACE CONNECTION

WALL LEGEND:

- NEW WALL (UNRATED)
- 1-HOUR RATED WALL
- 2-HOUR RATED WALL
- SMOKE PARTITION
- OBJECTS ABOVE CUT PLANE
- HIDDEN OBJECTS BEYOND

SYMBOL LEGEND:

- AREA OF DETAIL
- LETTER INDICATES ENLARGE PLAN
- SHEET NUMBER WHERE ENLARGED PLAN IS DRAWN

ENLARGED PLAN CALLOUT

- INDICATES DIRECTION OF CUT PLANE
- LETTER INDICATES SECTION
- SHEET NUMBER WHERE SECTION IS DRAWN
- INDICATES SIMILARITY TO REFERENCED SECTION

SECTION CALLOUT

- DOOR TAG
- WINDOW TAG
- STRUCTURAL GRID TAG
- KEYNOTE
- LEVEL TAG
- NORTH ARROW
- REVISION
- ROOM TAG
- SPOT ELEVATION
- WALL/PARTITION TYPE

GENERAL NOTES:

1. KASPER ARCHITECTURE AND DEVELOPMENT, INC. OR ANY OF IT'S EMPLOYEES SHALL NOT HAVE CONTROL OR BE RESPONSIBLE FOR CONSTRUCTION MEANS, METHODS, TECHNIQUES, PROCEDURES OR SEQUENCES FOR THE ACTS OR OMISSIONS OF THE CONTRACTOR, OR ANY OTHER PERSONS PERFORMING THE WORK, OR FOR THE FAILURE OF ANY OF THEM TO CARRY OUT THE WORK IN ACCORDANCE WITH THE CONTRACT DOCUMENTS.

2. ALL WORK SHALL BE ACCOMPLISHED IN ACCORDANCE WITH APPLICABLE LOCAL, STATE AND FEDERAL REQUIREMENTS.

3. THE CONTRACTOR SHALL BE RESPONSIBLE FOR VERIFICATION OF ALL EXISTING CONDITIONS AND DIMENSIONS. IF ANY CONFLICTS BETWEEN ACTUAL CONDITIONS AND THE DRAWINGS ARE FOUND, THE CONTRACTOR SHALL NOTIFY THE DESIGN PROFESSIONAL IMMEDIATELY. ANY AREA NOT INCLUDED IN THIS CONTRACT DAMAGED BY THE GENERAL CONTRACTOR OR HIS SUBS SHALL BE RESTORED TO ITS ORIGINAL CONDITION BEFORE COMPLETION OF CONSTRUCTION.

4. GENERAL CONTRACTOR MUST REVIEW AND APPROVE SHOP DRAWINGS PRIOR TO SUBMITTAL TO ARCHITECT/ENGINEER. SUBMITTALS WHICH DO NOT CONTAIN THE CONTRACTOR'S SHOP DRAWING STAMP OR HAVE BEEN MERELY "RUBBER STAMPED" SHALL BE RETURNED WITHOUT REVIEW.

5. CHANGES TO THE CONTRACT DOCUMENTS SHALL BE CLOUDED ON SHOP DRAWINGS OR REQUESTED IN WRITING. THE CONTRACTOR IS LIABLE FOR ANY DEVIATIONS UNLESS REVIEWED AND ACKNOWLEDGED BY THE ARCHITECT. SHOP DRAWING SUBMITTALS SHALL ONLY BE CHECKED FOR CONFORMANCE WITH THE DESIGN CONCEPT AND THE INFORMATION SHOWN ON THE CONSTRUCTION DOCUMENTS.

6. CONTRACTOR SHALL SUBMIT REQUESTS FOR SUBSTITUTIONS, REVISIONS OR CHANGES TO ARCHITECT FOR REVIEW PRIOR TO PURCHASE, FABRICATION OR INSTALLATION.

7. ALL CONTRACTORS (GENERAL AND SUB) SHALL COORDINATE THEIR WORK PRIOR TO INSTALLATION OF ANY ITEMS ABOVE THE DESIGNATED CEILING PLANES AND PARTITIONS. ANY MODIFICATION TO THE PARTITIONS, CEILINGS (GYP BD. DROPS, MILLWORK, ETC.) DUE TO LACK OF COORDINATION WILL BE THAT CONTRACTOR'S RESPONSIBILITY.

8. COORDINATE WITH STRUCTURAL, MECHANICAL, PLUMBING, ELECTRICAL AND FIRE PROTECTION FOR ALL NON-EXPOSED ITEMS (IN CHASES, ETC.).

9. SEE MECHANICAL, PLUMBING, FIRE PROTECTION AND ELECTRICAL DRAWINGS TO DETERMINE QUANTITIES OF DIFFUSERS, GRILLES, LIGHT FIXTURES, SPRINKLER HEADS, ETC.

10. THE LOCATION OF CEILING MOUNTED DIFFUSERS, GRILLES, SPRINKLER HEADS, FIXTURES, ETC., NOT SHOWN ON THE ARCHITECTURAL REFLECTED CEILING PLAN SHALL BE VERIFIED WITH THE DESIGN PROFESSIONAL PRIOR TO INSTALLATION.

11. EQUIPMENT OR FURNITURE SHOWN DASHED IS OWNER FURNISHED AND OWNER INSTALLED (O.F.O.I.) UNLESS NOTED OTHERWISE.

12. WHERE NOT INDICATED, PROVIDE BLOCKING IN WALLS, SOFFITS AND CEILINGS RECEIVING SIGNAGE, COAT HOOKS, LOCKERS, MARKER BOARDS AND OTHER MOUNTED ITEMS. ACCORDING TO MANUFACTURER'S RECOMMENDATIONS, IN BUILDINGS OF TYPE I, II, OR IV CONSTRUCTION, ALL BLOCKING SHALL BE NON-COMBUSTIBLE.

13. CONTRACTOR SHALL LEVEL ALL FLOORS INCLUDING UNFINISHED AREAS ACCORDING TO SCHEDULE AND FUTURE FINISHES IN ALL AREAS. CONTRACTOR FAILURE TO FIELD VERIFY EXISTING CONDITIONS WILL NOT RELIEVE THEM FROM THE RESPONSIBILITY.

14. PIPE AND COLUMN FURRING SHALL BE HELD AS CLOSE TO THE PIPING AND/OR COLUMNS AS POSSIBLE, UNLESS OTHERWISE NOTED.

15. TO THE BEST THE ARCHITECT'S OR ENGINEER'S KNOWLEDGE, THE PLANS AND SPECIFICATIONS COMPLY WITH THE APPLICABLE MINIMUM BUILDING CODES AND THE APPLICABLE FIRE-SAFETY STANDARDS AS DETERMINED BY THE LOCAL AUTHORITY IN ACCORDANCE WITH FBC-110.8.4.4 AND CHAPTER 63, FLORIDA STATUTES.


PROJECT PHASE

- ☐ SCHEMATIC DESIGN
- ☐ DESIGN DEVELOPMENT
- ■ CONSTRUCTION DOCUMENTS


OWNER SIGNATURE

BASED ON THE REVIEW OF THE ARCHITECTURAL AND ENGINEERING DRAWINGS, THE CLIENT HAS AN UNDERSTANDING OF THE PROPOSED DESIGN CONCEPT INCLUDING BUILDING SYSTEMS AND IS APPROVING KASPER ARCHITECTS + ASSOCIATES TO MOVE FORWARD WITH THE NEXT PHASE OF THE PROJECT.

ADA GUIDELINES:

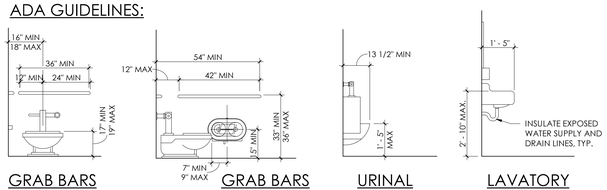

GRAB BARS | GRAB BARS | URINAL | LAVATORY

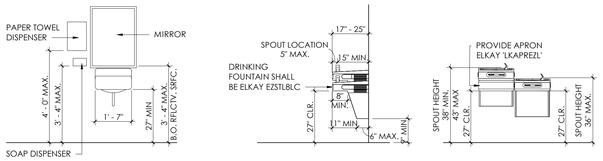

TOILET ROOM ACCESSORIES | DRINKING FOUNTAINS

NOTES:
1. HEIGHTS SHOWN AS PER 2023 FLORIDA ACCESSIBILITY CODE, EIGHTH EDITION FOR BUILDING CONSTRUCTION

2. ALL ACCESSIBLE ACCESSORIES SHALL COMPLY WITH 2023 F.B.C., EIGHTH EDITION, AND 2023 FLORIDA ACCESSIBILITY CODE, EIGHTH EDITION.

3. FIRE EXTINGUISHER CABINETS SHALL BE MOUNTED SO THAT THE HEIGHT OF THE FIRE EXTINGUISHER HANDLE IS NO MORE THAN 48" A.F.F.

4. BABY CHANGING STATION SHALL BE MOUNTED SO THAT THE HEIGHT OF THE OPEN HORIZONTAL SURFACE IS 33" A.F.F.

5. DRINKING FOUNTAINS SHALL BE ADA-COMPLIANT HI-LO. THE GC SHALL PROVIDE AN ACCESSORY APRON WHERE REQUIRED BY CODE TO MAINTAIN THE MANDATORY 27" FLOOR-TO-UNDERSIDE REQUIREMENT. SEE PLUMBING FOR SPECIFICATIONS.

VICINITY MAP:



DRAWING INDEX

Sheet Number	Sheet Name	Current Revision Date	Current Revision Description
ARCHITECTURAL			
0.0	PROJECT COVER		
A0.1	NOTES, SYMBOLS, & LEGENDS		
A0.2	PARTITION TYPES		
A0.3	LIFE SAFETY PLAN		
A1.1	SITE PLAN		
A2.1	OVERALL FLOOR PLAN		
A2.2	PARTIAL FLOOR PLAN - 'A'		
A2.3	PARTIAL FLOOR PLAN - 'B'		
A2.4	OVERALL DIMENSION PLAN		
A2.5	PARTIAL DIMENSION PLAN - 'A'		
A2.6	PARTIAL DIMENSION PLAN - 'B'		
A2.7	ENLARGED PLANS - MEN & WOMEN'S R.R.		
A2.8	ENLARGED PLANS - SHOWER ROOMS		
A3.0	3D ISOMETRIC VIEW		
A3.1	EXTERIOR ELEVATIONS		
A3.2	EXTERIOR ELEVATIONS		
A3.3	EXTERIOR ELEVATIONS		
A4.1	BUILDING SECTIONS		
A4.2	BUILDING SECTIONS		
A4.3	BUILDING SECTIONS		
A4.4	BUILDING SECTIONS		
A4.5	WALL SECTIONS		
A4.6	WALL SECTIONS		
A4.7	WALL SECTIONS		
A4.8	WALL SECTIONS		
A4.9	WALL SECTIONS		
A4.10	WALL SECTIONS		
A4.11	WALL SECTIONS		
A4.12	WALL SECTIONS		
A4.13	WALL SECTIONS		
A5.1	OVERALL ROOF PLAN		
A5.2	PARTIAL ROOF PLAN - 'A'		
A5.3	PARTIAL ROOF PLAN - 'B'		
A5.5	ROOF DETAILS		
A6.1	INTERIOR ELEVATIONS		
A6.2	INTERIOR ELEVATIONS		
A6.3	INTERIOR ELEVATIONS - CENTER STAGE		
A6.4	MILLWORK - CENTER STAGE & PIZZA AREA		
A6.5	MILLWORK - CENTER STAGE & PIZZA AREA		
A6.6	MILLWORK - MAIN POS & TRUCKER POS		
A6.7	MILLWORK - SIDE ENTRY POS		
A6.8	MILLWORK - BEVERAGE BARS		
A6.9	INTERIOR DETAILS		
A6.10	EXTERIOR DETAILS		
A7.1	DOOR SCHEDULE		
A7.2	GLAZING SCHEDULE		
A8.1	OVERALL REFLECTED CEILING PLAN		
A8.2	PARTIAL RCP - 'A'		
A8.3	PARTIAL RCP - 'B'		
A8.4	ENLARGED RCP		
A9.0	FINISH LEGEND & SCHEDULE		
A9.1	OVERALL FINISH PLAN		
A9.2	PARTIAL FINISH PLAN - 'A'		
A9.3	PARTIAL FINISH PLAN - 'B'		
A10.0	KITCHEN EQUIPMENT PLAN		
STRUCTURAL			
S0.1	GENERAL NOTES		
S1.1	OVERALL FOUNDATION PLAN		
S1.1A	PARTIAL FOUNDATION PLAN - 'A'		
S1.1B	PARTIAL FOUNDATION PLAN - 'B'		
S1.2	OVERALL ROOF FRAMING PLAN		
S1.2A	PARTIAL ROOF FRAMING PLAN - 'A'		
S1.2B	PARTIAL ROOF FRAMING PLAN - 'B'		
S2.1	FOUNDATION SECTIONS & DETAILS		
S2.2	FOUNDATION SECTIONS & DETAILS		
S3.1	MASONRY SECTIONS & DETAILS		
S4.1	STEEL SECTIONS & DETAILS		
S5.1	ROOF FRAMING SECTIONS & DETAILS		
S6.1	TILT PANEL SECTIONS & DETAILS		
S6.2	TILT PANEL SECTIONS & DETAILS		
S6.3	TILT PANEL SECTIONS & DETAILS		
S7.1	TILT-UP ELEVATIONS		
S7.2	TILT-UP ELEVATIONS		
S7.3	TILT-UP ELEVATIONS		
S7.4	TILT-UP ELEVATIONS		
MECHANICAL			
M0.1	MECHANICAL COVERSHEET		
M0.2	MECHANICAL SCHEDULES & CALCULATIONS		
M0.3	MECHANICAL SCHEDULES		
M1.1	MECHANICAL FLOOR PLAN		
M2.1	MECHANICAL ROOF PLAN		
M2.2	ENLARGED HVAC PLAN - PARTIAL A		
M2.3	ENLARGED HVAC PLAN - PARTIAL B		
M2.4	ENLARGED HVAC PLAN - PARTIAL C		
M2.5	ENLARGED HVAC PLAN - PARTIAL D		
M3.1	MECHANICAL SPECIFICATIONS		
M4.1	MECHANICAL DETAILS		
PLUMBING			
P0.1	NOTES, LEGENDS, & SYMBOLS		
P1.1	RETAIL STORE OVERALL DWV FLOOR PLAN		
P1.2	RETAIL STORE OVERALL DW FLOOR PLAN		
P2.1	PLUMBING ROOF PLAN		
P3.1	ENLARGED RESTROOM DWV PLANS		
P3.2	ENLARGED KITCHEN DWV PLANS		
P3.3	ENLARGED RESTROOM DW PLANS		
P3.4	ENLARGED KITCHEN DW PLANS		
P3.5	ENLARGED CENTER STAGE DWV PLANS		
P5.1	RISER DIAGRAMS DWV		
P5.2	RISER DIAGRAMS DW		
P6.1	DETAILS		
P7.1	SPECIFICATIONS		
ELECTRICAL			
E0.1a	LEGEND AND GENERAL NOTES		
E0.1b	ELECTRICAL GENERAL NOTES		
E0.2	ELECTRICAL EQUIPMENT SCHEDULES		
E0.3	LUMINAIRE NOTES AND SHEDULE		
E0.4a	SYSTEM RISER DIAGRAM		
E0.4b	SYSTEM RISER DIAGRAM		
E0.4c	SYSTEM RISER DIAGRAM		
E0.4d	SYSTEM RISER DIAGRAM		
E0.5	ELECTRICAL SINGLE LINE DIAGRAM		
E0.6	FIRE ALARM RISER DIAGRAM		
E1.0	ELECTRICAL SITE POWER PLAN		
E1.1	SITE LIGHTING PLAN		
E1.2	SITE LIGHTING PHOTOMETRIC PLAN		
E1.3	ELECTRICAL POWER PLAN		
E1.4	ELECTRICAL LIGHTING PLAN		
E1.5	FIRE ALARM PLAN		
E4.1	ELECTRICAL ROOF PLAN		
E5.1	ENLARGED PLANS		
E5.2	ENLARGED PLANS		
E6.1	ELECTRICAL DETAILS		
E7.1	ELECTRICAL PANEL SCHEDULES		
E7.2	ELECTRICAL PANEL SCHEDULES		
E7.3	ELECTRICAL PANEL SCHEDULES		
FIRE PROTECTION			
FP0.1	DESIGN CRITERIA		

kasper architects + assoc.
10175 Fortune Parkway, Suite 701
Jacksonville, FL 32256
p 904.683.9201
www.kasperarch.com
FL License No.: AA26000802

IMEG
9133 R.G. Skinner Parkway
Jacksonville, Florida 32256
p 904.483.5200

STATE OF FLORIDA
ERIK CHARLES KASPER
AR0017162
REGISTERED ARCHITECT
ERIK C. KASPER AR#0017162

BUSY BEE ELLISVILLE

136 SW WEBBS GLN
LAKE CITY, FL 32024

PROJECT NO.: 22024
DATE: 05/29/2025
PRIOR ISSUES:


NOTES, SYMBOLS, & LEGENDS

A0.1


DRAWN BY: TS
CHECKED BY: EK

CONSTRUCTION DOCUMENTS


© 2023

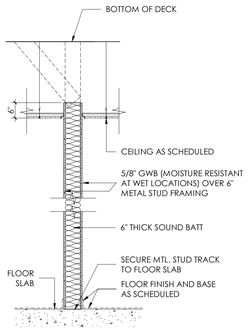


2 PARTITION TYPE - 6" ABOVE CEILING

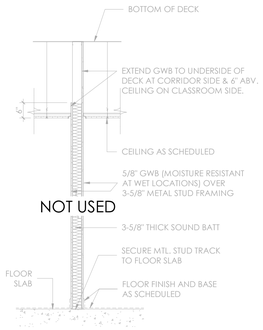


1S PARTITION TYPE - SMOKE

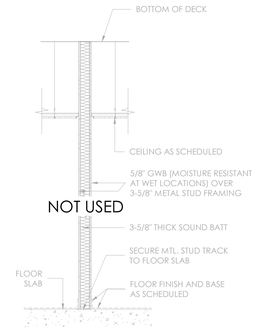


1D PARTITION TYPE - EXTEND TO DECK

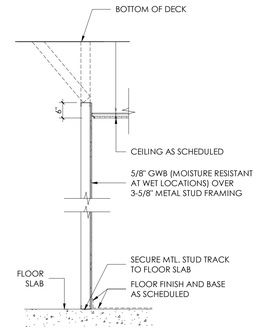


1B PARTITION TYPE - 6" ABOVE CEILING (GWB 1 SIDE)

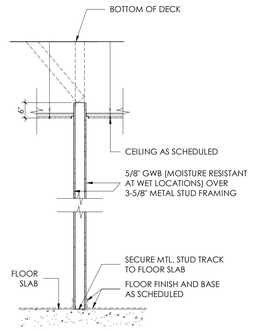


1A PARTITION TYPE - 6" ABOVE CEILING (NO INSULATION)

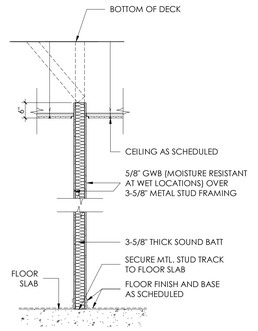


1 PARTITION TYPE - 6" ABOVE CEILING

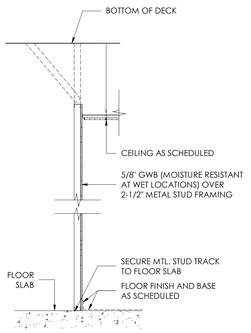


3 PARTITION TYPE - 6" ABOVE CEILING (GWB 1 SIDE)

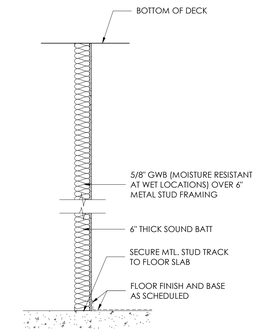


2F PARTITION TYPE - EXTEND TO DECK (GWB 1 SIDE)

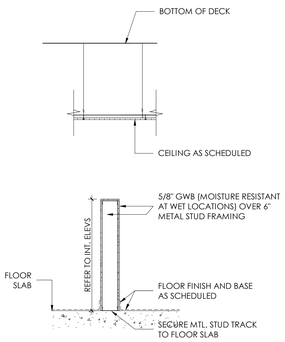


2E PARTITION TYPE - LOW WALL (NO INSULATION)

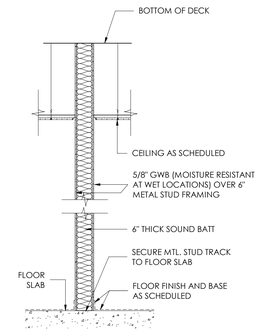


2D PARTITION TYPE - EXTEND TO DECK

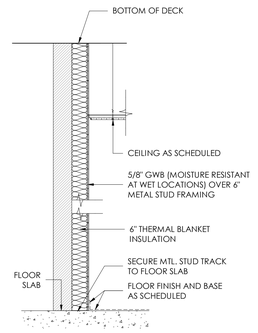


2B PARTITION TYPE - EXTEND TO DECK (GWB 1 SIDE)

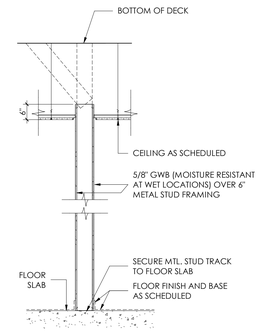


2A PARTITION TYPE - 6" ABOVE CEILING (NO INSULATION)

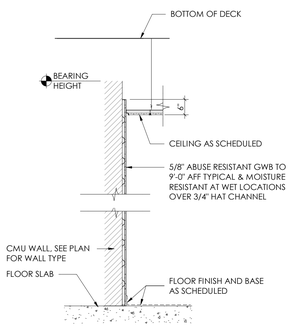


4 PARTITION TYPE - FURRING 6" ABOVE CEILING (USED IN RESTROOMS)

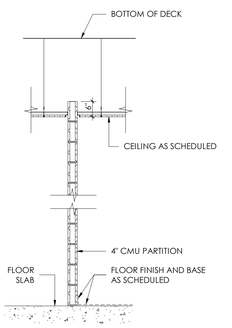


5 PARTITION TYPE - 4" INTERIOR CMU

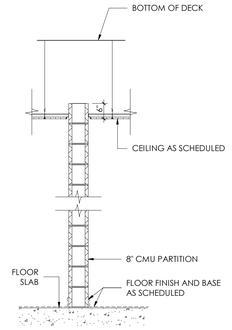


4 PARTITION TYPE - 8" INTERIOR CMU

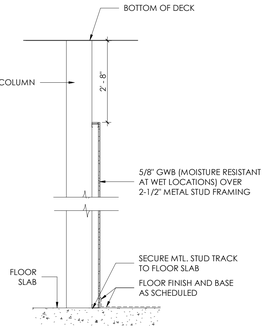

3F PARTITION TYPE - COLUMN WRAP (GWB 1 SIDE & NO INSULATION)

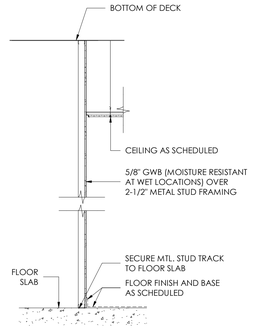

3E PARTITION TYPE - EXTEND TO DECK (GWB 1 SIDE & NO INSULATION)

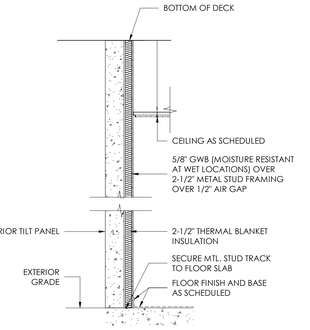

3D PARTITION TYPE - EXTEND TO DECK (GWB 1 SIDE)

GENERAL PARTITION NOTES:

1. ALL FIRE BARRIER WALLS & SMOKE PARTITIONS SHALL RECEIVE STENCILING IN THE CONCEALED SPACE ABOVE THE CEILING. THE STENCILING SHOULD BE LOCATED 15' FROM EACH WALL & NOT EXTENDING 30' APART. INCLUDE LETTERING NOT LESS THAN 3 INCHES (76 MM) IN HEIGHT WITH A MINIMUM 3/8-INCH (9.5 MM) STROKE IN A CONTRASTING COLOR INCORPORATING THE SUGGESTED WORDING, "FIRE AND/OR SMOKE BARRIER—PROTECT ALL OPENINGS," OR OTHER WORDING.

2. AT ALL WALLS SCHEDULED TO HAVE A CERAMIC TILE FINISH, PROVIDE AND INSTALL CEMENTITIOUS BACKER BOARD IN LIEU OF GYPSUM WALL BOARD

ka+ kasper architects + assoc.
10175 Fortune Parkway, Suite 701
Jacksonville, FL 32256
p 904.683.9201
www.kasperarch.com
FL License No.: AA26000802

IMEG
9133 R.G. Skinner Parkway
Jacksonville, Florida 32256
p 904.483.5200

STATE OF FLORIDA · ERIK CHARLES KASPER · AR0017162 · REGISTERED ARCHITECT

ERIK C. KASPER AR#0017162

BUSY BEE ELLISVILLE

136 SW WEBBS GLN
LAKE CITY, FL 32024

PROJECT NO.:	22024
DATE:	05/29/2025
PRIOR ISSUES:	

PARTITION TYPES

A0.2

DRAWN BY:	TS
CHECKED BY:	EK


CONSTRUCTION DOCUMENTS

© 2023

ALL REPORTS, SPECIFICATIONS, COMPUTER FILES, FIELD DATA AND OTHER DOCUMENTATION PREPARED BY KASPER ARCHITECTURE & DEVELOPMENT, INC. (KAD) AS INSTRUMENTS OF SERVICE SHALL REMAIN THE PROPERTY OF KAD. KAD SHALL RETAIN ALL COMMON LAW, STATUTORY AND OTHER RESERVED RIGHTS, INCLUDING THE COPYRIGHT THERETO. THIS DRAWING SHALL NEVER BE REPRODUCED IN WHOLE OR IN PART WITHOUT THE EXPRESS WRITTEN PERMISSION OF KAD

OCCUPANCY GROUP


- M
- S-1

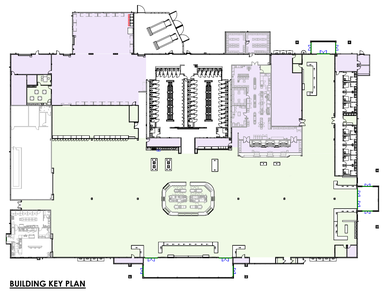

BUILDING KEY PLAN

FUNCTION OF SPACE


- ACCESSORY STORAGE/ MECHANICAL
- ASSEMBLY (UNCONCENTRATED)
- BUSINESS
- KITCHENS
- MERCANTILE
- MERCANTILE (STORAGE, STOCK, SHIPPING)

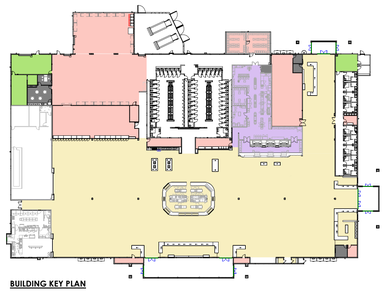

BUILDING KEY PLAN

LIFE SAFETY LEGEND:

- EXIT LIGHTING
- EDTS / FEC: EXIT DOOR TACTILE SIGNAGE
- SURFACE MOUNTED FIRE EXTINGUISHER CABINET
- KFE: KITCHEN FIRE EXTINGUISHER
- TD: TRAVEL DISTANCE
- DEAD END
- CPT: COMMON PATH OF TRAVEL
- PRIMARY EXIT
- 34.5" / 100: EGRESS WIDTH AT OPENING / EGRESS CAPACITY AT OPENING
- NEW WALL (UNRATED)
- 1-HOUR RATED WALL
- 2-HOUR RATED WALL
- SMOKE PARTITION
- OBJECTS ABOVE CUT PLANE
- HIDDEN OBJECTS BEYOND

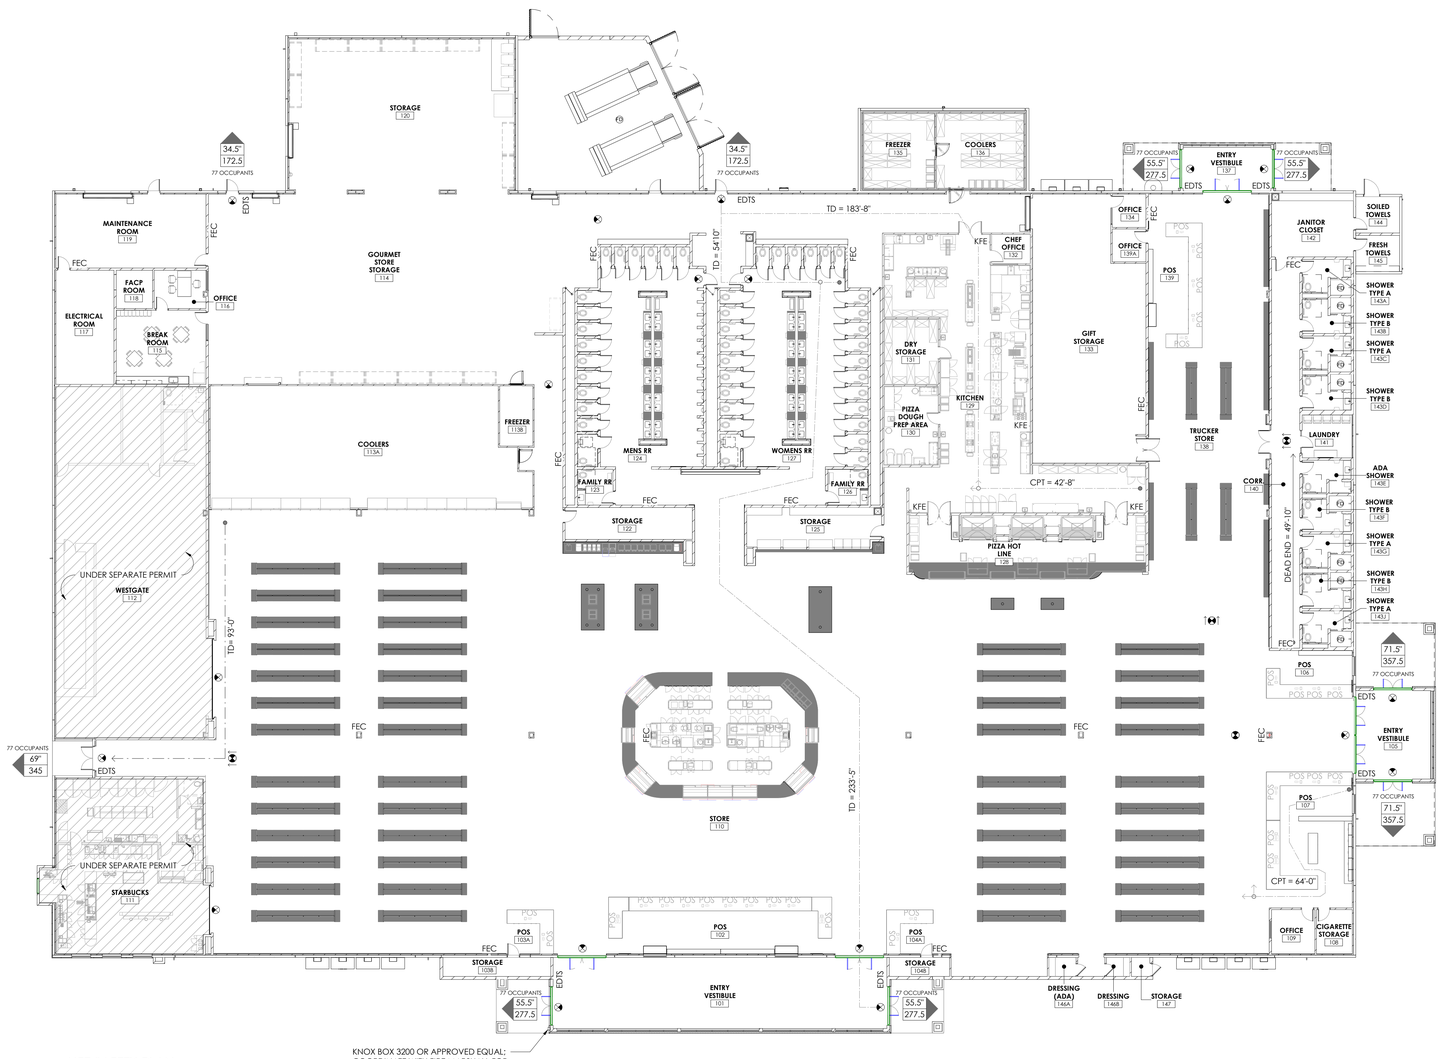

1 LIFE SAFETY PLAN
1/16" = 1'-0"

KNOX BOX 3200 OR APPROVED EQUAL: COORDINATE WITH FIRE MARSHALL FOR FINAL TYPE AND LOCATION

PROJECT INFORMATION:

APPLICABLE CODE REFERENCES

- FLORIDA BUILDING CODE, BUILDING 8TH EDITION (2023)
- FLORIDA BUILDING CODE, ACCESSIBILITY 8TH EDITION (2023)
- FLORIDA BUILDING CODE, ENERGY CONSERVATION 8TH EDITION (2023)
- FLORIDA BUILDING CODE, MECHANICAL 8TH EDITION (2023)
- FLORIDA BUILDING CODE, PLUMBING 8TH EDITION (2023)
- NATIONAL ELECTRICAL CODE (2020)
- FLORIDA FIRE PREVENTION CODE, 8TH EDITION (2023) WHICH CONSISTING OF THE FLORIDA SPECIFIC EDITION OF NFPA 101 (2021) AND THE FLORIDA SPECIFIC EDITION OF NFPA 1 (2021)

PROJECT DESCRIPTION

THIS PROJECT CONSISTS OF A 74,680 SF TRAVEL CENTER CONSTRUCTED OF PRECAST TILT UP CONCRETE PANELS WITH INTERIOR STEEL COLUMNS AND STEEL ROOF STRUCTURE. THE STARBUCKS AND WESTGATE ARE TO BE UNDER A SEPERATE PERMIT AND DESIGNED AS A SHELL SPACE ONLY.

BASIS OF DESIGN	FBC-M	NFPA	ACTUAL
PRIMARY OCCUPANCY	**FBC 309 - MERCANTILE**	**NFPA 101.6.1.10 - MERCANTILE (CLASS A)**	
ACCESSORY OCCUPANCY			
MIXED OCCUPANCY			
SEPARATED OCCUPANCY			
CONSTRUCTION TYPE	**FBC TABLE 601 - 8B SPRINKLERED**	**NFPA TABLE 5000.7.2.1.1 (7.3.2.1) - TYPE II (000)**	
STRUCTURAL FRAMING	FBC TABLE 601 - 0 HR	NFPA TABLE 5000.7.2.1.1 - 0 HR	0 HR
EXTERIOR BEARING WALLS	FBC TABLE 601 - 0 HR	NFPA TABLE 5000.7.2.1.1 - 0 HR	0 HR
INTERIOR BEARING WALLS	FBC TABLE 601 - 0 HR	NFPA TABLE 5000.7.2.1.1 - 0HR	0 HR
NONBEARING EXTERIOR WALLS	FBC TABLE 601 - 0 HR	NFPA TABLE 5000.7.2.1.1 - 0 HR	0 HR
NONBEARING INTERIOR WALLS	FBC TABLE 601 - 0 HR	NFPA TABLE 5000.7.2.1.1 - 0 HR	0 HR
FLOOR CONSTRUCTION	FBC TABLE 601 - 0 HR	NFPA TABLE 5000.7.2.1.1 - 0 HR	0 HR
ROOF CONSTRUCTION	FBC TABLE 601 - 0 HR	NFPA TABLE 5000.7.2.1.1 - 0 HR	0 HR
ALLOWABLE HEIGHT	FBC TABLE 504.3 - 75'	PER NFPA 101.8.2.1.2, USE FBC	33'
ALLOWABLE NUMBER OF STORIES	FBC TABLE 504.4 - 3 STORIES	PER NFPA 101.8.2.1.2, USE FBC	1 STORY
ALLOWABLE AREA	FBC TABLE 506.2 - 50,000 SF [1]	PER NFPA 101.8.2.1.2, USE FBC	74,680 SF [1]
MEANS OF EGRESS			
ALLOWABLE COMMON PATH OF TRAVEL	FBC TABLE 1006.2.1 - 75'	NFPA 101.36.2.5.2 - 100'	42' - 8"
ALLOWABLE TRAVEL DISTANCE	FBC TABLE 1017.2 - 250'	NFPA 101.36.2.6.2 - 250'	240' - 6"
ALLOWABLE DEAD END LIMITS	FBC 1020.5 - 50'	NFPA 101.36.2.5.3.1 - 50'	49' - 10"
MEANS OF EGRESS WIDTH	FBC 1005.3.2 - SEE TABLE BELOW	NFPA 101.36.2.5.6 - SEE TABLE BELOW	N/A
CORRIDORS	N/A	NFPA 101 - N/A	N/A
EXTERIOR EXIT DOORS	FBC TABLE 1006.3.2 - SEE TABLE BELOW	NFPA 101.7.4.1 - SEE TABLE BELOW	SEE TABLE BELOW

PROJECT INFORMATION NOTES:

1. PER SECTION FBC 506.3 AND FBC TABLE 506.3.3 THE AREA OF THIS BUILDING CAN BE INCREASED BY .75 OF THE ALLOWABLE AREA BECAUSE 75 TO 100 PERCENT OF THIS BUILDING'S FRONTAGE WILL HAVE 30 FEET OR MORE OPEN SPACE. THE NEW ALLOWABLE SQUARE FOOTAGE IS 87,500.

- BUILDING IS NOT LOCATED WITHIN WIND BORNE DEBRIS ZONE. SEE STRUCTURAL DOCUMENTS FOR STRUCTURAL BASIS FOR DESIGN.
- BUILDING IS NOT WITHIN FIRE DISTRICT

NUMBER OF EXITS

MINIMUM REQUIRED (TABLE 1006.3 (NFPA 1.14.9.1.4))	PROVIDED
FIRST FLOOR	
3	9

EGRESS WIDTH

MINIMUM REQUIRED (FBC 1005.3.2 (NFPA 101 12.2.3.8))	PROVIDED
FIRST FLOOR	
137.5"	

OCCUPANT LOAD CALCULATIONS

FUNCTION OF SPACE (TABLE 1004.1.2)	OCCUPANCY GROUP	LOAD FACTOR	AREA	OCCUPANT LOAD
FIRST FLOOR				
ACCESSORY STORAGE/ MECHANICAL	S-1	300	8641 SF	29
ACCESSORY STORAGE/ MECHANICAL	S-2	300	171 SF	1
ASSEMBLY (UNCONCENTRATED)	M	15	236 SF	16
BUSINESS	B	150	271 SF	2
KITCHENS	S-1	100	3959 SF	40
MERCANTILE	M	60	35425 SF	590
MERCANTILE (STORAGE, STOCK, SHIPPING)	M	300	4044 SF	13
			52748 SF	690
TOTAL			52748 SF	690

PLUMBING FIXTURE COUNT

OCCUPANCY GROUP (TABLE 403.1)	WATER CLOSETS MEN REQUIRED	WATER CLOSETS WOMEN REQUIRED	LAVATORIES MEN REQUIRED	LAVATORIES WOMEN REQUIRED	DRINKING FOUNTAIN REQUIRED
FIRST FLOOR					
B	0.04	0.04	0.02	0.02	0.02
M	0.62	0.62	0.41	0.41	0.62
S-1	0.34	0.34	0.34	0.34	0.07
S-2	0.00	0.00	0.00	0.00	0.00
FIRST FLOOR REQUIRED	1.00	1.00	0.78	0.78	0.71 [2]
FIRST FLOOR PROVIDED	**35.5 [1]**	**32.5 [1]**	**26.5**	**26.5**	**0 ADA HI-LOW [2]**

PLUMBING FIXTURE NOTES:

1. INCLUDED IN THE FIXTURES LISTED ABOVE, ARE EIGHT (11) UNISEX TOILET ROOMS
2. PER FBC 410.4, NO DRINKING FOUNTAINS SHALL BE REQUIRED IN THIS BUILDING

GENERAL NOTES:

NOTE:

1. FIRE EXTINGUISHERS (FEC) SHALL BE LARSENS MP-10 SERIES 10LB MULTI-PURPOSE DRY CHEMICAL FIRE EXTINGUISHER (4A:80B:C) WITH CABINET OR APPROVED EQUAL INCLUDING THE FOLLOWING: VERTICAL DUO AND SAF-T-LOC; CLEAR ACRYLIC DOOR GLAZING; ALUMINUM DOOR MATERIAL AND TRIM; RED, VERTICAL LETTERING STYLE; AND SURFACE MOUNTED CABINET OR EQUAL. EACH EXTINGUISHER HAS BEEN LOCATED SUCH THAT THE MAXIMUM TRAVEL DISTANCE TO EXTINGUISHERS DOES NOT EXCEED 75 FT BASED ON THE REQUIREMENTS FOR CLASS A HAZARDS.

2. FIRE EXTINGUISHERS (KFE), FOR USE ON COOKING APPLIANCES SHALL BE RATED UL711 CLASSIFICATION 2-A-K WITH WALL MOUNTED BRACKET BY LARSENS OR APPROVED EQUAL, TOP OF F.E. SHALL BE MOUNTED AT 4'-0".

3. FIRE EXTINGUISHERS SHALL BE PROVIDED, INSTALLED, INSPECTED AND TAGGED BY A LICENSED FIRE EXTINGUISHER COMPANY.

4. PROVIDE EXIT DOOR TACTILE SIGNAGE (EDTS) PER NFPA 101.7.10.1.3, TACTILE SIGNAGE SHALL COMPLY WITH ICC/ANSI A117.1. SIGNAGE TO BE MOUNTED ON LATCH SIDE OF DOOR, 60" AFF.

5. THE GENERAL CONTRACTOR SHALL FURNISH AND INSTALL ALL RESTROOM AND FIRE RISER ROOM SIGNAGE. SIGN COLOR SHALL BE GRAY WITH WHITE LETTERS.

6. ALL BUILDING EXITS SHALL DISCHARGE DIRECTLY ON GRADE UNLESS OTHERWISE NOTED.

7. IT IS UNDERSTOOD AND ACKNOWLEDGED THAT IF THE EMERGENCY RESPONDER RADIO COMMUNICATIONS SIGNAL IS BELOW ACCEPTABLE LEVELS AS DEFINED BELOW A BDA WILL BE REQUIRED TO BE INSTALLED BEFORE ISSUANCE OF C/O.

MINIMUM ACCEPTABLE SIGNAL STRENGTH WILL BE AS FOLLOWS:

RADIO COVERAGE REQUIREMENTS: CRITICAL AREAS TO INCLUDE FIRE COMMAND CENTERS, FIRE PUMP ROOMS, EXIT STAIRS, EXIT PASSAGEWAYS, ELEVATOR LOBBIES, STANDPIPE CABINETS, SPRINKLER SECTIONAL VALVE LOCATIONS, AND OTHER AREAS DEEMED CRITICAL BY THE AUTHORITY HAVING JURISDICTION, SHALL BE PROVIDED WITH 99% FLOOR AREA RADIO COVERAGE. GENERAL BUILDING AREAS SHALL BE PROVIDED WITH 95% FLOOR AREA RADIO COVERAGE.

SIGNAL STRENGTH REQUIREMENTS: MINIMUM INBOUND SIGNAL STRENGTH OF −95 DBM SHALL BE PROVIDED THROUGHOUT THE COVERAGE AREA WITH AN INBOUND SIGNAL LEVEL OF DAQ 3.0 MINIMUM OUTBOUND SIGNAL STRENGTH OF −95 DBM AT THE DONOR SITE SHALL BE PROVIDED FROM THE COVERAGE AREA WITH AN OUTBOUND SIGNAL LEVEL OF DAQ 3.0

OCCUPANT LOAD SIGNAGE FOR ASSEMBLY OCCUPANCY - 1004.9
OCCUPANT LOAD(S) SHALL BE POSTED AT THE ENTRANCE/EXIT OF THE ASSEMBLY SPACE IT IS SERVING.

HARDWARE - FLORIDA ACCESSIBILITY CODE 404.2.7 (NFPA 101 12.2.2.2)
ALL NEW DOOR HARDWARE SHALL BE ACCESSIBLE AND LEVER TYPE.

CHAPTER 11:
ACCESSIBLE ELEMENTS AND SPACES
THE FACILITY HAS BEEN DESIGNED TO COMPLY WITH THE PROVISIONS OF THIS CHAPTER.

kasper architects + assoc.
10175 Fortune Parkway, Suite 701
Jacksonville, FL 32256
p 904.683.9201
www.kasperarch.com
FL License No.: AA26000802

IMEG
9133 R.G. Skinner Parkway
Jacksonville, Florida 32256
p 904.483.5200

STATE OF FLORIDA — ERIK CHARLES KASPER — AR0017162 — REGISTERED ARCHITECT

ERIK C. KASPER AR#0017162

BUSY BEE ELLISVILLE

136 SW WEBBS GLN
LAKE CITY, FL 32024

PROJECT NO.:	22024
DATE:	05/29/2025
PRIOR ISSUES:	

LIFE SAFETY PLAN

A0.3

DRAWN BY:	VC
CHECKED BY:	EK

CONSTRUCTION DOCUMENTS

© 2023

ALL REPORTS, SPECIFICATIONS, COMPUTER FILES, FIELD DATA, AND OTHER DOCUMENTATION PREPARED BY KASPER ARCHITECTURE & DEVELOPMENT, INC. (KAD) AS INSTRUMENTS OF SERVICE SHALL REMAIN THE PROPERTY OF KAD. KAD SHALL RETAIN ALL COMMON LAW, STATUTORY AND OTHER RESERVED RIGHTS, INCLUDING THE COPYRIGHT THERETO. THIS DRAWING SHALL NEVER BE REPRODUCED IN WHOLE OR IN PART WITHOUT THE EXPRESS WRITTEN PERMISSION OF KAD




6 COMPACTOR ENCLOSURE - WEST
1/8" = 1'-0"




5 COMPACTOR ENCLOSURE - NORTHWEST
1/8" = 1'-0"



4 COMPACTOR ENCLOSURE - NORTH
1/8" = 1'-0"

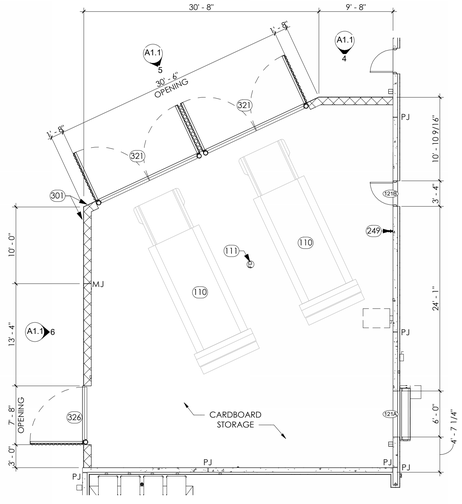

3 COMPACTOR ENCLOSURE PLAN
1/8" = 1'-0"

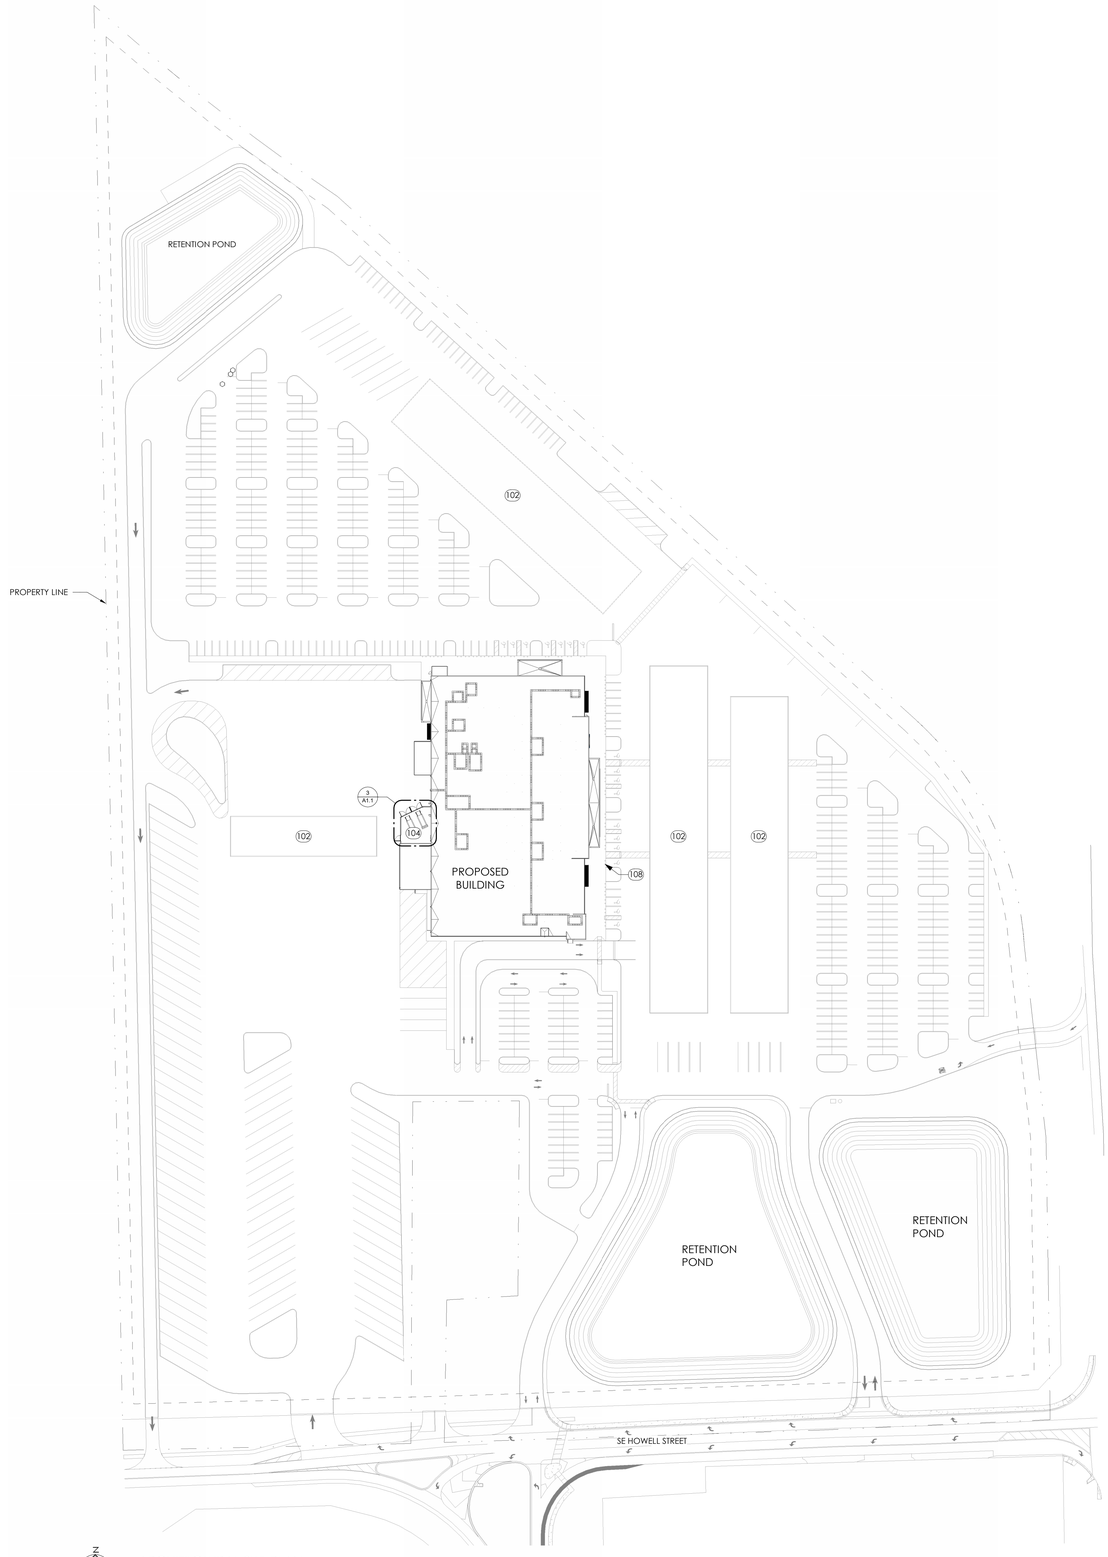

2 ARCHITECTURAL SITE PLAN
1" = 80'-0"

GENERAL SITE PLAN NOTES:

1. REFER TO CIVIL, MECHANICAL, PLUMBING AND ELECTRICAL FOR ADDITIONAL SITE RELATED WORK.
2. REFER TO CIVIL FOR ALL DRIVEWAYS AND PARKING.

SITE PLAN KEYNOTES


102	FUELING STATIONS AND CANOPY STRUCTURE BY OTHERS
104	TRASH COMPACTOR ENCLOSURE
108	BOLLARDS, TYP. REFER TO DETAIL 1/A1.1
110	TRASH COMPACTOR
111	SEE CIVIL FOR DRAINAGE DETAILS

FLOOR PLAN KEYNOTES

249	RECESSED AND LOCKABLE HOSE BIBS. COORDINATE WITH PLUMBING

EXTERIOR ELEVATION KEYNOTES

301	CEMENT STUCCO WITH ELASTOMETRIC COATING, REFER TO WALL SECTIONS
321	CORRUGATED STEEL DOUBLE DOOR FENCE GATES WITH ANTI SAG KIT; 12'-0" H, PAINTED SW 7004 SNOWBOUND
322	GATE FORK CLOSURE LATCH WITH HASP LOCK
323	PRECAST CMU CAP WITH ELASTOMERIC COATING
326	CORRUGATED STEEL DOOR FENCE GATE WITH ANTI SAG KIT; 12'-0" H, PAINTED SW 7004 SNOWBOUND

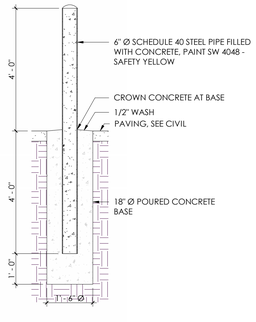

1 BOLLARD DETAIL
1/2" = 1'-0"

kasper architects + assoc.
10175 Fortune Parkway, Suite 701
Jacksonville, FL 32256
p 904.683.9201
www.kasperarch.com
FL License No.: AA26000802

IMEG
9133 R.G. Skinner Parkway
Jacksonville, Florida 32256
p 904.483.5200

STATE OF FLORIDA
ERIK CHARLES KASPER
AR0017162
REGISTERED ARCHITECT
ERIK C. KASPER AR#0017162

BUSY BEE ELLISVILLE

136 SW WEBBS GLN
LAKE CITY, FL 32024

PROJECT NO.:	22024
DATE:	05/29/2025
PRIOR ISSUES:	

SITE PLAN

A1.1


DRAWN BY:	TS
CHECKED BY:	EK

CONSTRUCTION DOCUMENTS

© 2023

ALL REPORTS, SPECIFICATIONS, COMPUTER FILES, FIELD DATA AND OTHER DOCUMENTATION PREPARED BY KASPER ARCHITECTURE & DEVELOPMENT, INC. (KAD) AS INSTRUMENTS OF SERVICE SHALL REMAIN THE PROPERTY OF KAD. KAD SHALL RETAIN ALL COMMON LAW, STATUTORY AND OTHER RESERVED RIGHTS, INCLUDING THE COPYRIGHT THERETO. THIS DRAWING SHALL NEVER BE REPRODUCED IN WHOLE OR IN PART WITHOUT THE EXPRESS WRITTEN PERMISSION OF KAD

ALL REPORTS, SPECIFICATIONS, COMPUTER FILES, FIELD DATA AND OTHER DOCUMENTATION PREPARED BY KASPER ARCHITECTURE & DEVELOPMENT, INC. (KAD) AS INSTRUMENTS OF SERVICE SHALL REMAIN THE PROPERTY OF KAD. KAD SHALL RETAIN ALL COMMON LAW, STATUTORY AND OTHER RESERVED RIGHTS, INCLUDING THE COPYRIGHT THERETO. THIS DRAWING SHALL NEVER BE REPRODUCED IN WHOLE OR IN PART WITHOUT THE EXPRESS WRITTEN PERMISSION OF KAD

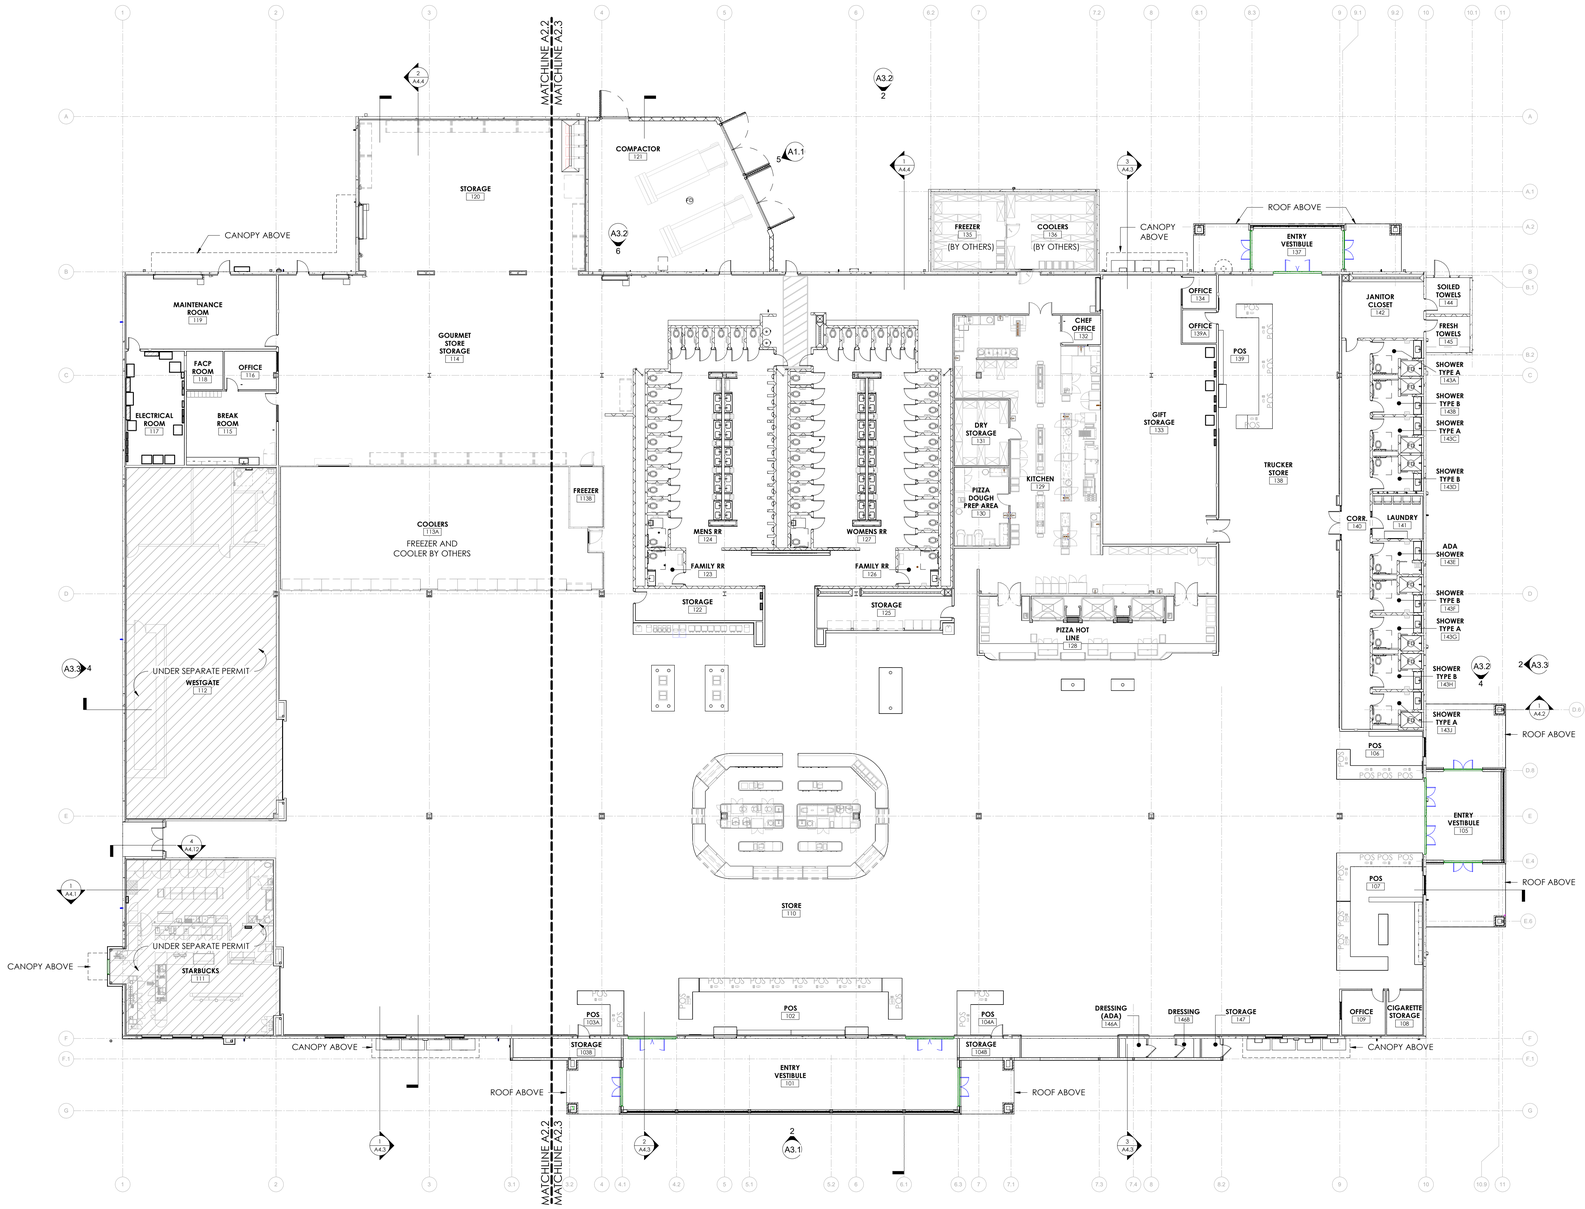


N 1 OVERALL FLOOR PLAN
1/16" = 1'-0"

GENERAL PLAN NOTES:

1. REFER TO LIFE SAFETY PLANS FOR ADDITIONAL INFORMATION.
2. ALL WORK SHALL BE ACCOMPLISHED IN ACCORDANCE WITH APPLICABLE LOCAL, STATE, AND FEDERAL REQUIREMENTS.
3. MINIMIZE ENVIRONMENTAL POLLUTION AND DAMAGE THAT MAY OCCUR AS THE RESULT OF CONSTRUCTION OPERATIONS. THE ENVIRONMENTAL RESOURCES WITHIN THE PROJECT BOUNDARIES AND THOSE AFFECTED OUTSIDE THE LIMITS OF PERMANENT WORK SHALL BE PROTECTED DURING THE ENTIRE DURATION OF THIS WORK. COMPLY WITH ALL APPLICABLE ENVIRONMENTAL FEDERAL, STATE, AND LOCAL LAWS AND REGULATIONS.
4. DO NOT SCALE DRAWINGS. WRITTEN DIMENSIONS GOVERN. IN CASE OF CONFLICT, CONSULT ARCHITECT.
5. PARTITIONS ARE DIMENSIONED FROM STUD TO STUD, U.N.O. MAINTAIN DIMENSIONS MARKED "CLEAR". ALLOW FOR THICKNESS OF FINISHES.
6. COORDINATE AND PROVIDE BACKING FOR MILLWORK AND ITEMS ATTACHED OR MOUNTED TO WALLS OR CEILINGS.
7. CONTRACTOR SHALL FIELD VERIFY ALL EXISTING CONDITIONS PRIOR TO COMMENCING CONSTRUCTION WORK.
8. REFER TO MECHANICAL, PLUMBING, ELECTRICAL, AND FIRE PROTECTION SHEETS FOR ADDITIONAL INFORMATION.
9. CONTROL JOINTS IN GWB SHALL BE LOCATED BASED ON THE FOLLOWING REQUIREMENTS:
   A. WALL PARTITION OR CEILING THAT TRAVERSES A BUILDING EXPANSION JOINT IN THE BASE BUILDING.
   B. WALL PARTITION THAT RUNS IN AN UNINTERRUPTED STRAIGHT PLANE EXCEEDING 30 LINEAL FEET.
   C. INTERIOR CEILING WITHOUT PERIMETER RELIEF EXCEEDING 30 LINEAL FEET AND 900 SF. (50 LF AND 2,500 SF W/ PERIMETER RELIEF).
   D. WHERE CEILING FRAMING MEMBERS CHANGE DIRECTION.

BUILDING KEY PLAN

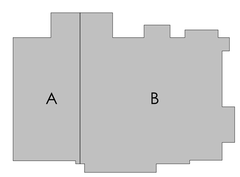

kasper architects + assoc.
10175 Fortune Parkway, Suite 701
Jacksonville, FL 32256
p 904.683.9201
www.kasperarch.com
FL License No.: AA26000802

9133 R.G. Skinner Parkway
Jacksonville, Florida 32256
p 904.483.5200

STATE OF FLORIDA
ERIK CHARLES KASPER
AR0017162
REGISTERED ARCHITECT
ERIK C. KASPER AR#0017162

BUSY BEE ELLISVILLE

136 SW WEBBS GLN
LAKE CITY, FL 32024

PROJECT NO.:	22024
DATE:	05/29/2025
PRIOR ISSUES:	


OVERALL FLOOR PLAN

A2.1

DRAWN BY:	TS
CHECKED BY:	EK

CONSTRUCTION DOCUMENTS

© 2023

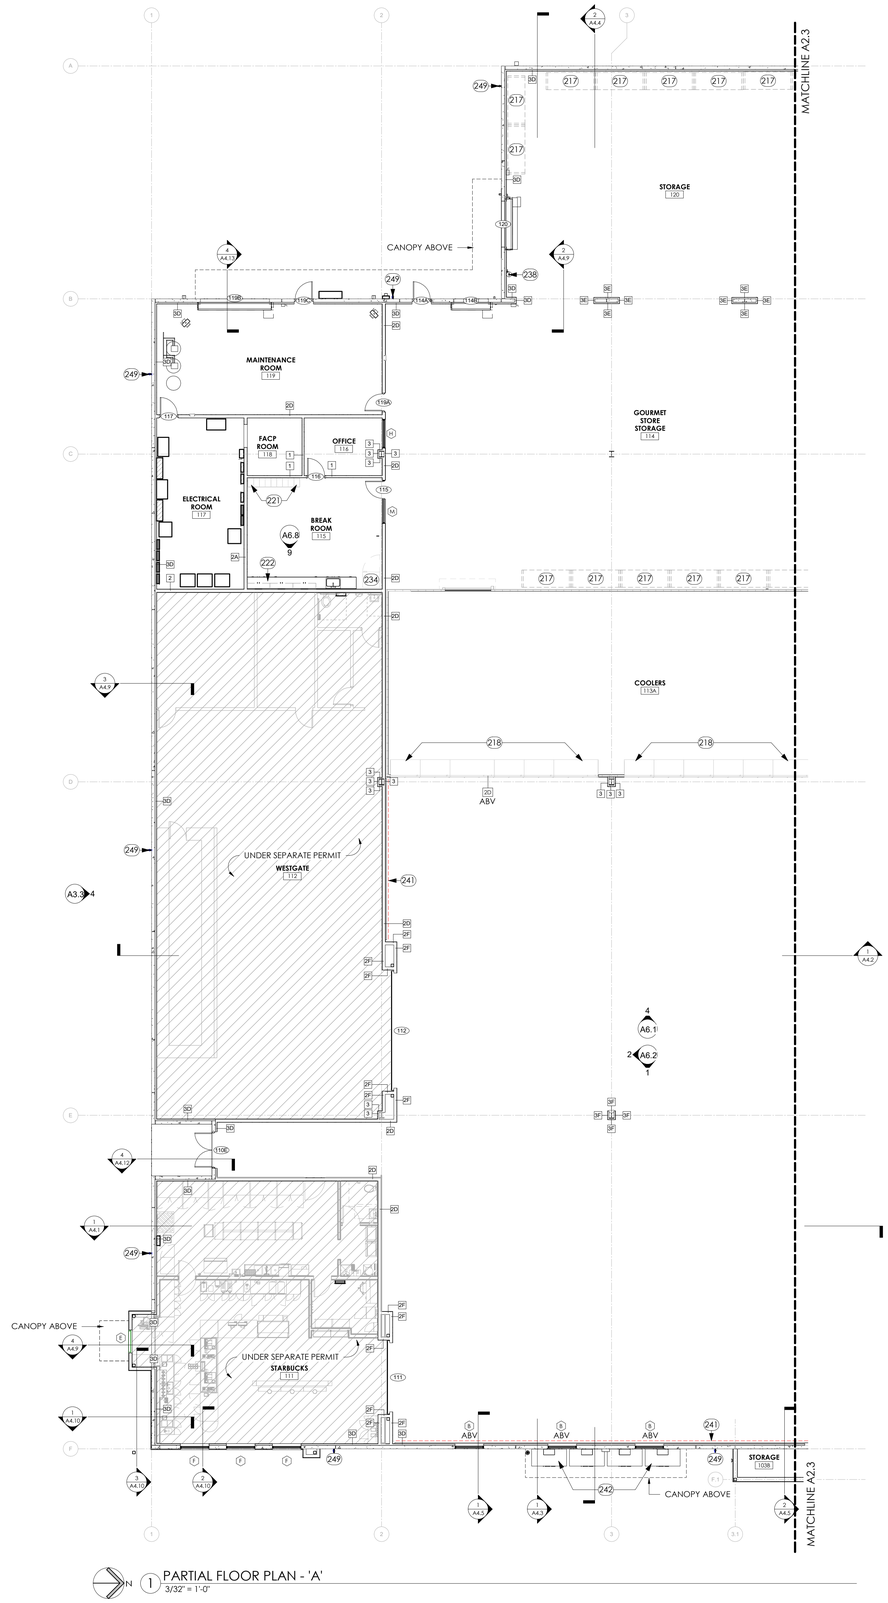

1 PARTIAL FLOOR PLAN - 'A'
3/32" = 1'-0"


GENERAL PLAN NOTES:

1. REFER TO LIFE SAFETY PLANS FOR ADDITIONAL INFORMATION.
2. ALL WORK SHALL BE ACCOMPLISHED IN ACCORDANCE WITH APPLICABLE LOCAL, STATE, AND FEDERAL REQUIREMENTS.
3. MINIMIZE ENVIRONMENTAL POLLUTION AND DAMAGE THAT MAY OCCUR AS THE RESULT OF CONSTRUCTION OPERATIONS. THE ENVIRONMENTAL RESOURCES WITHIN THE PROJECT BOUNDARIES AND THOSE AFFECTED OUTSIDE THE LIMITS OF PERMANENT WORK SHALL BE PROTECTED DURING THE ENTIRE DURATION OF THIS WORK. COMPLY WITH ALL APPLICABLE ENVIRONMENTAL FEDERAL, STATE, AND LOCAL LAWS AND REGULATIONS.
4. DO NOT SCALE DRAWINGS. WRITTEN DIMENSIONS GOVERN. IN CASE OF CONFLICT, CONSULT ARCHITECT.
5. PARTITIONS ARE DIMENSIONED FROM STUD TO STUD, U.N.O. MAINTAIN DIMENSIONS MARKED "CLEAR". ALLOW FOR THICKNESS OF FINISHES.
6. COORDINATE AND PROVIDE BACKING FOR MILLWORK AND ITEMS ATTACHED OR MOUNTED TO WALLS OR CEILINGS.
7. ALL DOORS TO BE INSTALLED 4" OFF ABUTTING WALL ON HINGE SIDE. U.N.O. UNDERCUT DOORS TO CLEAR TOP OF FLOOR FINISHES BY 1/4" UNO.
8. CONTRACTOR SHALL FIELD VERIFY ALL EXISTING CONDITIONS PRIOR TO COMMENCING CONSTRUCTION WORK.
9. REFER TO MECHANICAL, PLUMBING, ELECTRICAL, AND FIRE PROTECTION SHEETS FOR ADDITIONAL INFORMATION.
10. CONTROL JOINTS IN GWB SHALL BE LOCATED BASED ON THE FOLLOWING REQUIREMENTS:
    - A. WALL PARTITION OR CEILING THAT TRAVERSES A BUILDING EXPANSION JOINT IN THE BASE BUILDING.
    - B. WALL PARTITION THAT RUNS IN AN UNINTERRUPTED STRAIGHT PLANE EXCEEDING 30 LINEAL FEET.
    - C. INTERIOR CEILING WITHOUT PERIMETER RELIEF EXCEEDING 30 LINEAL FEET AND 900 SF. (50 LF AND 2,500 SF W/ PERIMETER RELIEF).
    - D. WHERE CEILING FRAMING MEMBERS CHANGE DIRECTION.

FLOOR PLAN KEYNOTES

217	PALLET RACKS, OWNER PROVIDED
218	COOLERS, OWNER PROVIDED
221	LOCKERS, OWNER PROVIDED
222	MILLWORK, REFER TO MILLWORK SHEETS FOR MORE INFORMATION
234	REFRIGERATOR, OWNER PROVIDED
238	EYEWASH, REFER TO PLUMBING FOR ADDITIONAL DETAILS
241	MERCHANDISE SLAT WALLS. SEE DASHED LINES FOR EXTENTS. HOLD 4" OFF OF ANY OPENINGS OR TERMINATION POINTS. SEE INTERIOR ELEVATIONS FOR HEIGHTS AND ADDITIONAL INFORMATION
242	OWNER FURNISHED CONTRACTOR INSTALLED ICE MACHINE. GENERAL CONTRACTOR IS RESPONSIBLE FOR PROVIDING POWER AT THIS LOCATION
249	RECESSED AND LOCKABLE HOSE BIBS. COORDINATE WITH PLUMBING

BUILDING KEY PLAN

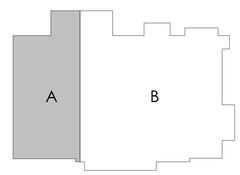

kasper architects + assoc.
10175 Fortune Parkway, Suite 701
Jacksonville, FL 32256
p 904.683.9201
www.kasperarch.com
FL License No.: AA26000802

BUSY BEE

IMEG
9133 R.G. Skinner Parkway
Jacksonville, Florida 32256
p 904.483.5200

STATE OF FLORIDA
ERIK CHARLES KASPER
AR0017162
REGISTERED ARCHITECT
ERIK C. KASPER AR#0017162

BUSY BEE ELLISVILLE

136 SW WEBBS GLN
LAKE CITY, FL 32024

PROJECT NO.:	22024
DATE:	05/29/2025
PRIOR ISSUES:	

PARTIAL FLOOR PLAN - 'A'


A2.2

DRAWN BY:	TS
CHECKED BY:	EK

CONSTRUCTION DOCUMENTS

© 2023

ALL REPORTS, SPECIFICATIONS, COMPUTER FILES, FIELD DATA, AND OTHER DOCUMENTATION PREPARED BY KASPER ARCHITECTURE & DEVELOPMENT, INC. (KAD) AS INSTRUMENTS OF SERVICE SHALL REMAIN THE PROPERTY OF KAD. KAD SHALL RETAIN ALL COMMON LAW, STATUTORY AND OTHER RESERVED RIGHTS, INCLUDING THE COPYRIGHT THERETO. THIS DRAWING SHALL NEVER BE REPRODUCED IN WHOLE OR IN PART WITHOUT THE EXPRESS WRITTEN PERMISSION OF KAD

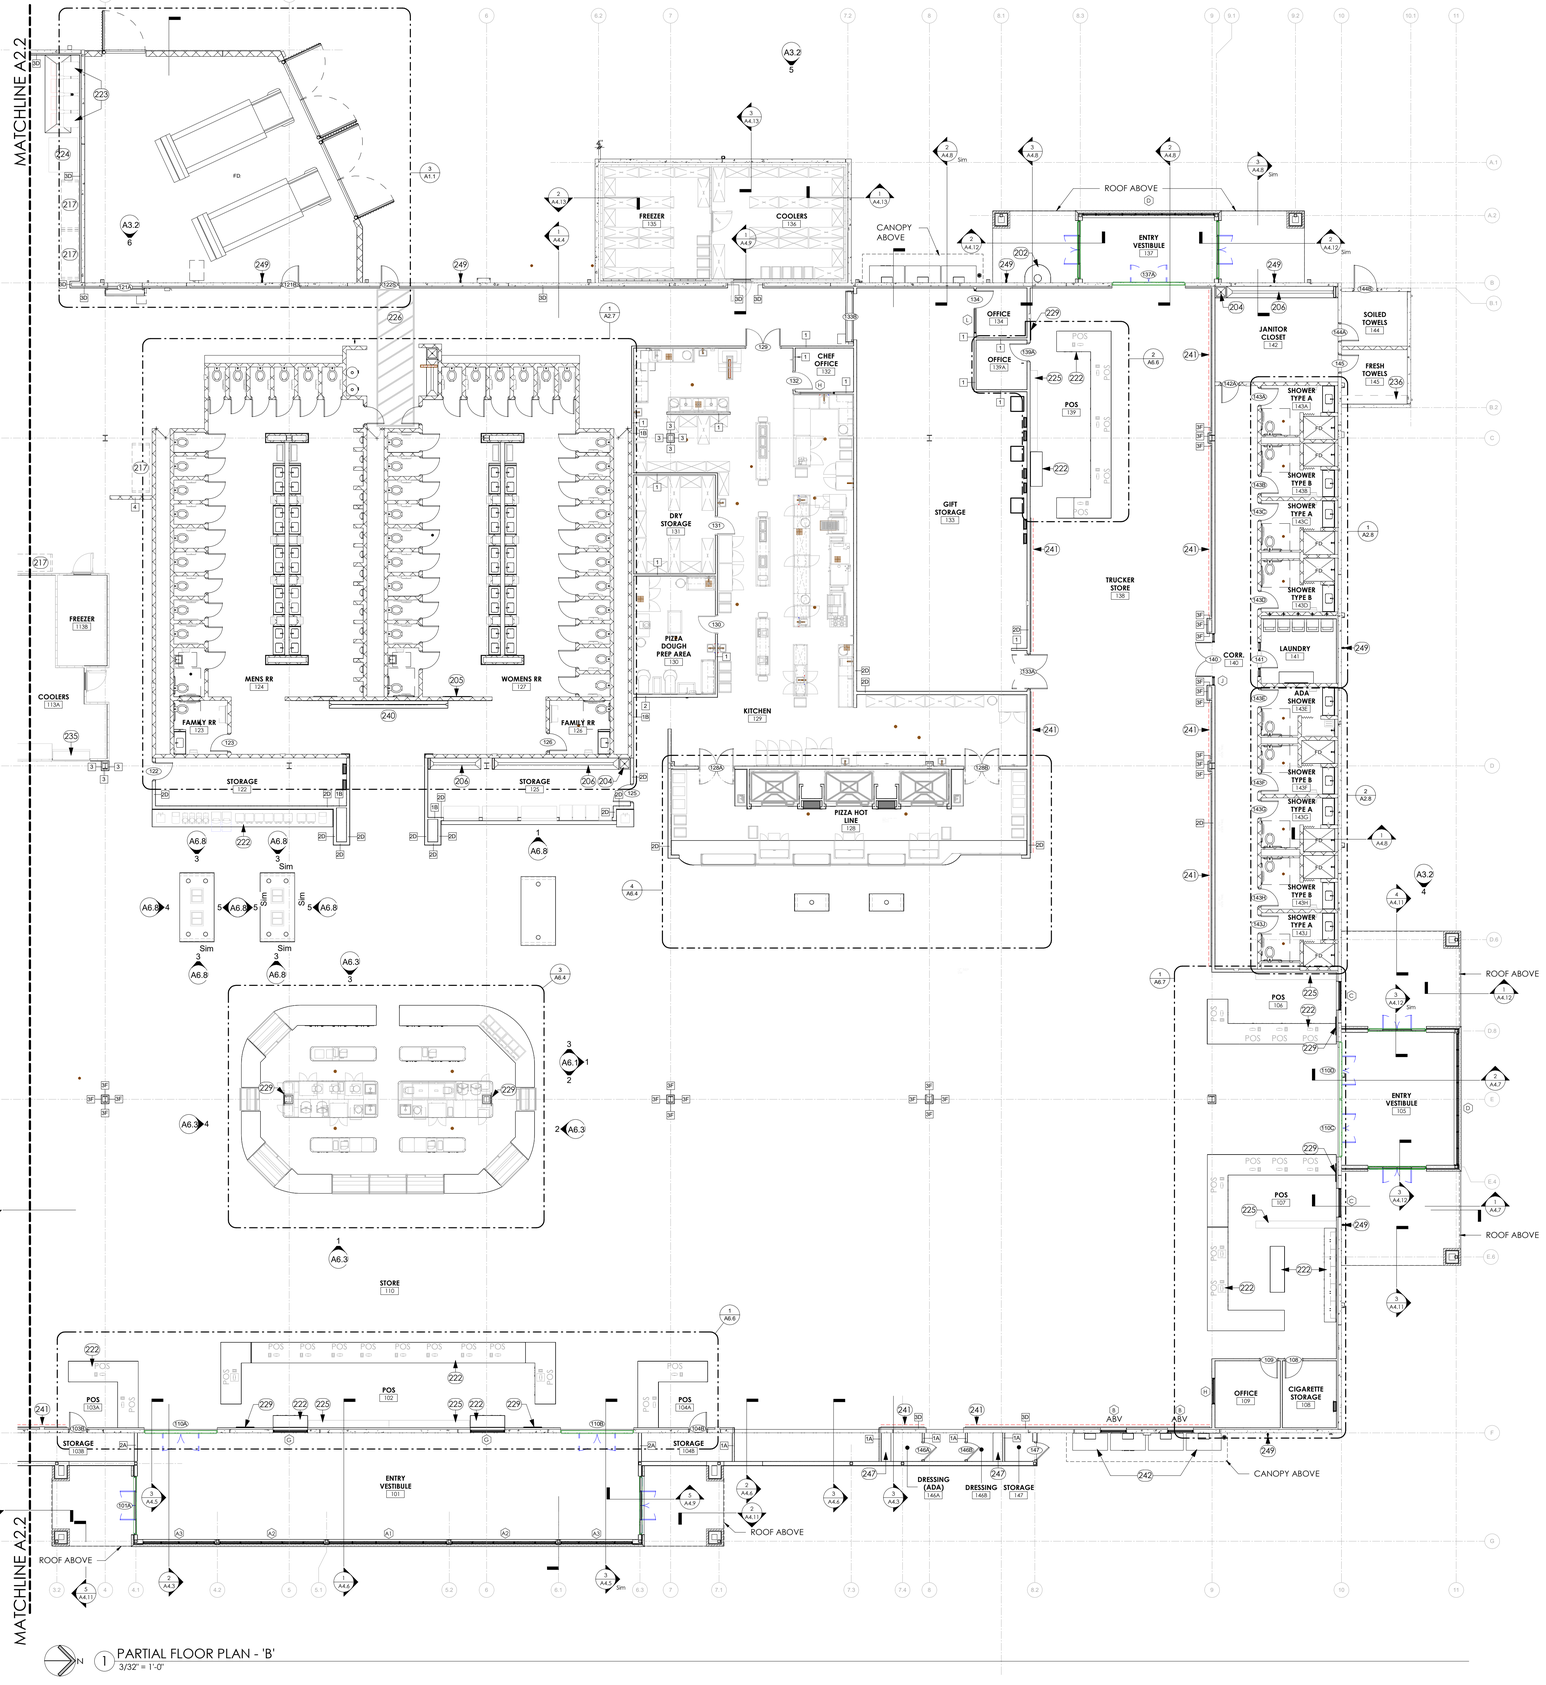


GENERAL PLAN NOTES:

1. REFER TO LIFE SAFETY PLANS FOR ADDITIONAL INFORMATION.
2. ALL WORK SHALL BE ACCOMPLISHED IN ACCORDANCE WITH APPLICABLE LOCAL, STATE, AND FEDERAL REQUIREMENTS.
3. MINIMIZE ENVIRONMENTAL POLLUTION AND DAMAGE THAT MAY OCCUR AS THE RESULT OF CONSTRUCTION OPERATIONS. THE ENVIRONMENTAL RESOURCES WITHIN THE PROJECT BOUNDARIES AND THOSE AFFECTED OUTSIDE THE LIMITS OF PERMANENT WORK SHALL BE PROTECTED DURING THE ENTIRE DURATION OF THIS WORK. COMPLY WITH ALL APPLICABLE ENVIRONMENTAL FEDERAL, STATE, AND LOCAL LAWS AND REGULATIONS.
4. DO NOT SCALE DRAWINGS. WRITTEN DIMENSIONS GOVERN. IN CASE OF CONFLICT, CONSULT ARCHITECT.
5. PARTITIONS ARE DIMENSIONED FROM STUD TO STUD, U.N.O. MAINTAIN DIMENSIONS MARKED "CLEAR". ALLOW FOR THICKNESS OF FINISHES.
6. COORDINATE AND PROVIDE BACKING FOR MILLWORK AND ITEMS ATTACHED OR MOUNTED TO WALLS OR CEILINGS.
7. ALL DOORS TO BE INSTALLED 4" OFF ABUTTING WALL ON HINGE SIDE, U.N.O. UNDERCUT DOORS TO CLEAR TOP OF FLOOR FINISHES BY 1/4" UNO.
8. CONTRACTOR SHALL FIELD VERIFY ALL EXISTING CONDITIONS PRIOR TO COMMENCING CONSTRUCTION WORK.
9. REFER TO MECHANICAL, PLUMBING, ELECTRICAL, AND FIRE PROTECTION SHEETS FOR ADDITIONAL INFORMATION.
10. CONTROL JOINTS IN GWB SHALL BE LOCATED BASED ON THE FOLLOWING REQUIREMENTS:
    - A. WALL PARTITION OR CEILING THAT TRAVERSES A BUILDING EXPANSION JOINT IN THE BASE BUILDING.
    - B. WALL PARTITION THAT RUNS IN AN UNINTERRUPTED STRAIGHT PLANE EXCEEDING 30 LINEAL FEET.
    - C. INTERIOR CEILING WITHOUT PERIMETER RELIEF EXCEEDING 30 LINEAL FEET AND 900 SF. (50 LF AND 2,500 SF W/ PERIMETER RELIEF).
    - D. WHERE CEILING FRAMING MEMBERS CHANGE DIRECTION.

FLOOR PLAN KEYNOTES

202	SEMI-CIRCULAR WASH FOUNTAIN, COORDINATE WITH PLUMBING DWGS
204	2'X2' MOP SINK
205	FULL LENGTH MIRROR: 72"x35" SABINE METAL WIDE ARCH WALL MIRROR BY ALLMODERN IN BRASS FINISH
206	SLAB SLOPED TO TRENCH DRAIN, SEE STRUCTURAL AND PLUMBING FOR ADDITIONAL INFORMATION.
217	PALLET RACKS, OWNER PROVIDED
222	MILLWORK, REFER TO MILLWORK SHEETS FOR MORE INFORMATION
223	ICE BAGGING MACHINES, FLOOR SLOPED TO DRAIN, COORDINATE WITH PLUMBING DRAWINGS
224	CARDBOARD BAILER, COORDINATE WITH ELECTRICAL DRAWINGS
225	CIGARETTE RACKS, OWNER PROVIDED
226	PROVIDE YELLOW CAUTION STRIPING ON FLOOR
229	OWNER PROVIDED WALL MOUNTED TV. GC TO PROVIDE BACKING. COORDINATE WITH ELECTRICAL WITH POWER/DATA REQUIREMENTS.
235	SLIDE-IN FREEZER, OWNER PROVIDED
236	PROVIDE WIRE SHELVING
240	WATERWALL FEATURE BY OTHERS
241	MERCHANDISE SLAT WALLS. SEE DASHED LINES FOR EXTENTS. HOLD 4" OFF OF ANY OPENINGS OR TERMINATION POINTS. SEE INTERIOR ELEVATIONS FOR HEIGHTS AND ADDITIONAL INFORMATION
242	OWNER FURNISHED CONTRACTOR INSTALLED ICE MACHINE. GENERAL CONTRACTOR IS RESPONSIBLE FOR PROVIDING POWER AT THIS LOCATION
247	20"DEEP WALL MOUNTED BENCH. TOP SURFACE TO BE 18" AFF. PROVIDE BLOCKING AS REQUIRED.
249	RECESSED AND LOCKABLE HOSE BIBS. COORDINATE WITH PLUMBING

BUILDING KEY PLAN

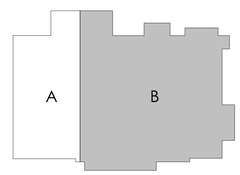

kasper architects + assoc.
10175 Fortune Parkway, Suite 701
Jacksonville, FL 32256
p 904.683.9201
www.kasperarch.com
FL License No.: AA26000802

IMEG
9133 R.G. Skinner Parkway
Jacksonville, Florida 32256
p 904.483.5200

STATE OF FLORIDA
ERIK CHARLES KASPER
AR0017162
REGISTERED ARCHITECT
ERIK C. KASPER AR#0017162

BUSY BEE ELLISVILLE

136 SW WEBBS GLN
LAKE CITY, FL 32024

PROJECT NO.: 22024
DATE: 05/29/2025
PRIOR ISSUES:

PARTIAL FLOOR PLAN - 'B'


A2.3

DRAWN BY: TS
CHECKED BY: EK

CONSTRUCTION DOCUMENTS

© 2023

ALL REPORTS, SPECIFICATIONS, COMPUTER FILES, FIELD DATA, AND OTHER DOCUMENTATION PREPARED BY KASPER ARCHITECTURE & DEVELOPMENT, INC. (KAD) AS INSTRUMENTS OF SERVICE SHALL REMAIN THE PROPERTY OF KAD. KAD SHALL RETAIN ALL COMMON LAW, STATUTORY AND OTHER RESERVED RIGHTS, INCLUDING THE COPYRIGHT THERETO. THIS DRAWING SHALL NEVER BE REPRODUCED IN WHOLE OR IN PART WITHOUT THE EXPRESS WRITTEN PERMISSION OF KAD

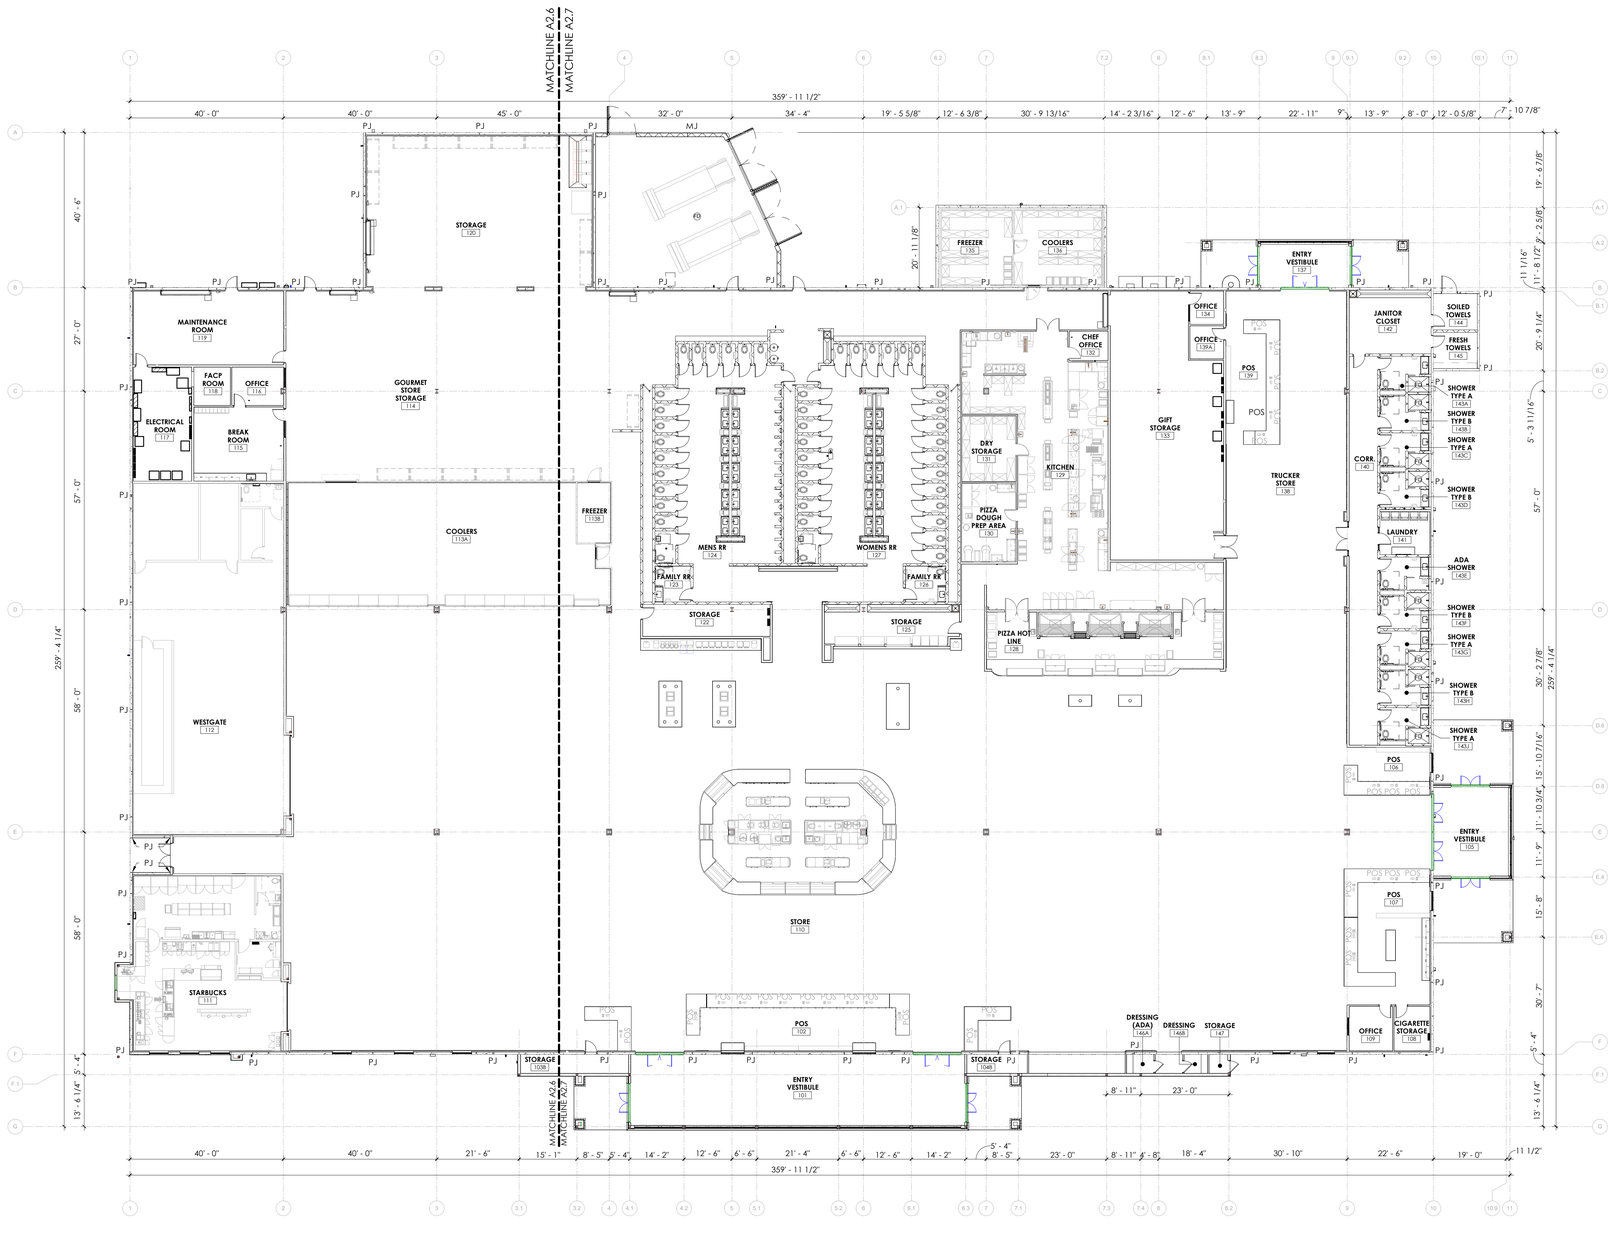


1 OVERALL DIMENSION FLOOR PLAN
1/16" = 1'-0"

GENERAL DIM. PLAN NOTES:

1. REFER TO ARCHITECTURAL FLOOR PLAN FOR ADD'L INFO
2. ALL EXPANSION WALL JOINTS ARE DIMENSIONED ON THIS PLAN. REFER TO STRUCTURAL CRITERIA FOR ADD'L INFO
3. ALL INTERIOR WALL DIMENSIONS ARE TAKEN FROM THE FACE OF STUD.

BUILDING KEY PLAN

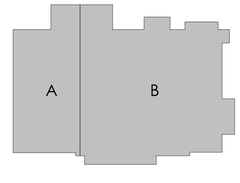

ka+ kasper architects + assoc.
10175 Fortune Parkway, Suite 701
Jacksonville, FL 32256
p 904.683.9201
www.kasperarch.com
FL License No.: AA26000802

BUSY BEE

IMEG
9133 R.G. Skinner Parkway
Jacksonville, Florida 32256
p 904.483.5200

STATE OF FLORIDA
ERIK CHARLES KASPER
AR0017162
REGISTERED ARCHITECT
ERIK C. KASPER AR#0017162

BUSY BEE ELLISVILLE

136 SW WEBBS GLN
LAKE CITY, FL 32024

PROJECT NO.:	22024
DATE:	05/29/2025
PRIOR ISSUES:	

OVERALL DIMENSION PLAN


A2.4

DRAWN BY:	MM
CHECKED BY:	EK

CONSTRUCTION DOCUMENTS

© 2023

ALL REPORTS, SPECIFICATIONS, COMPUTER FILES, FIELD DATA, AND OTHER DOCUMENTATION PREPARED BY KASPER ARCHITECTURE & DEVELOPMENT, INC. (KAD) AS INSTRUMENTS OF SERVICE SHALL REMAIN THE PROPERTY OF KAD. KAD SHALL RETAIN ALL COMMON LAW, STATUTORY AND OTHER RESERVED RIGHTS, INCLUDING THE COPYRIGHT THERETO. THIS DRAWING SHALL NEVER BE REPRODUCED IN WHOLE OR IN PART WITHOUT THE EXPRESS WRITTEN PERMISSION OF KAD

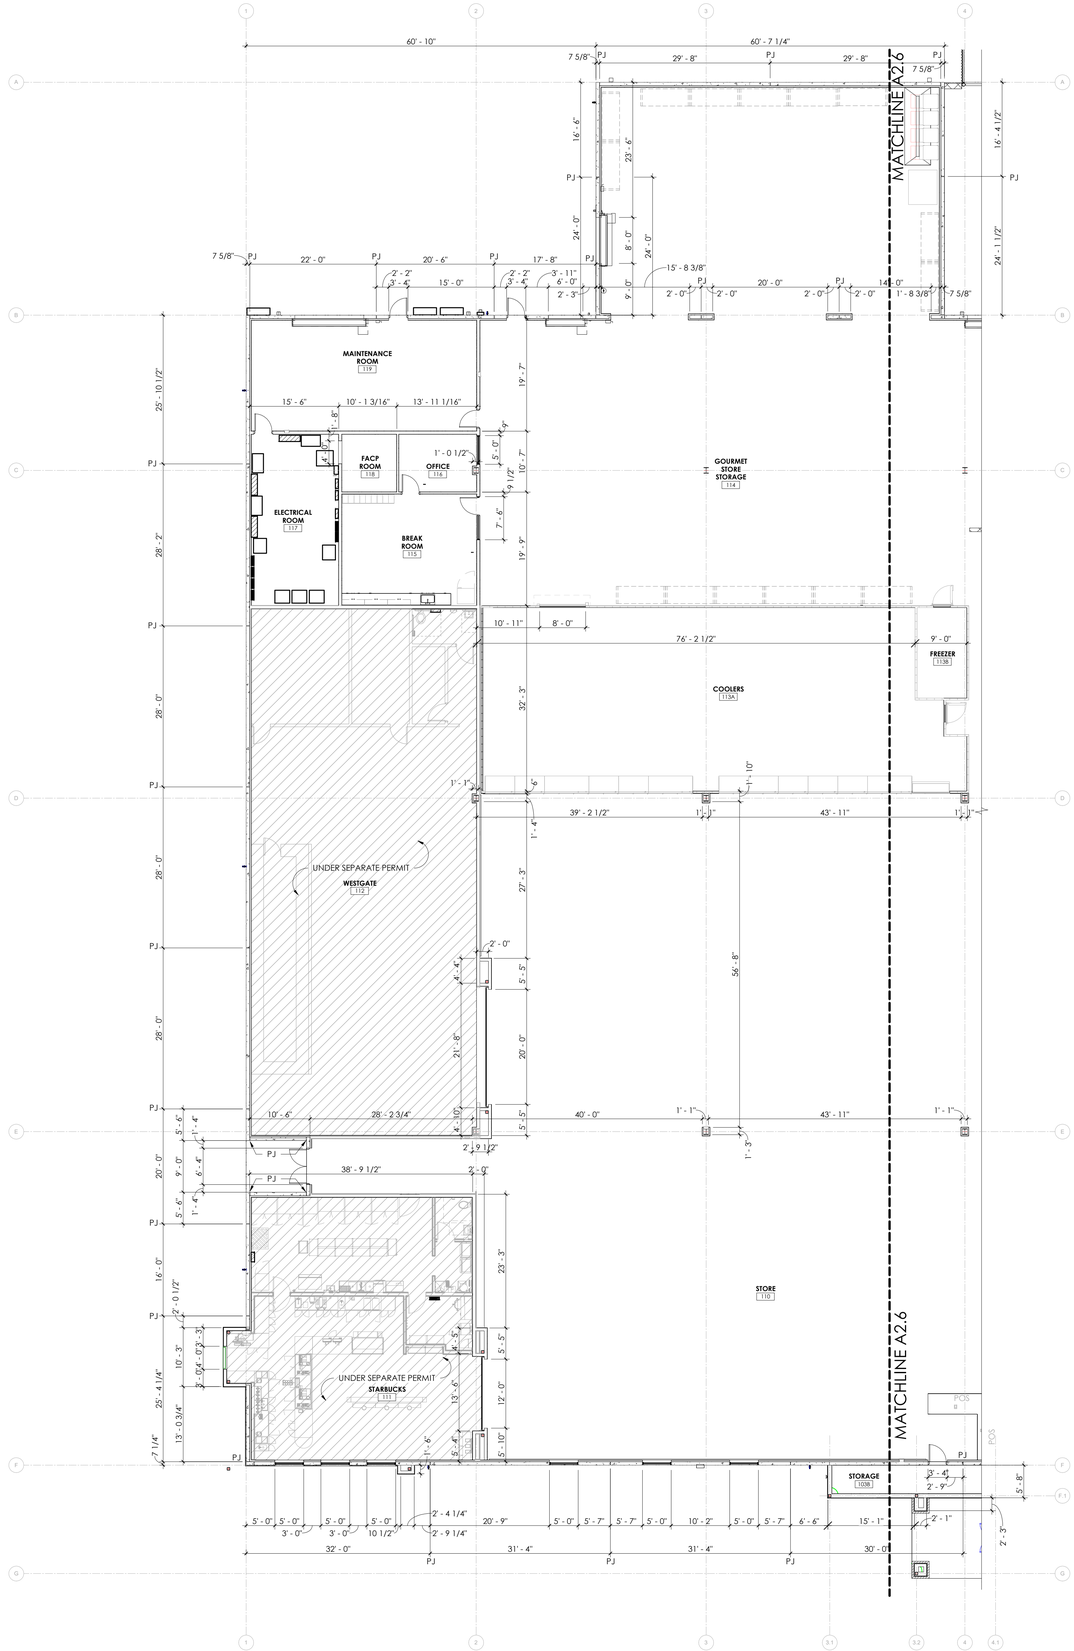


1 PARTIAL DIMENSION PLAN - 'A'
3/32" = 1'-0"

GENERAL DIM. PLAN NOTES:

1. REFER TO ARCHITECTURAL FLOOR PLAN FOR ADD'L INFO
2. ALL EXPANSION WALL JOINTS ARE DIMENSIONED ON THIS PLAN. REFER TO STRUCTURAL CRITERIA FOR ADD'L INFO
3. ALL INTERIOR WALL DIMENSIONS ARE TAKEN FROM THE FACE OF STUD.

BUILDING KEY PLAN

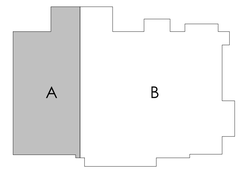

kasper architects + assoc.
10175 Fortune Parkway, Suite 701
Jacksonville, FL 32256
p 904.683.9201
www.kasperarch.com
FL License No.: AA26000802

IMEG
9133 R.G. Skinner Parkway
Jacksonville, Florida 32256
p 904.483.5200

STATE OF FLORIDA
ERIK CHARLES KASPER
AR0017162
REGISTERED ARCHITECT
ERIK C. KASPER AR#0017162

BUSY BEE ELLISVILLE

136 SW WEBBS GLN
LAKE CITY, FL 32024

PROJECT NO.:	22024
DATE:	05/29/2025
PRIOR ISSUES:	

PARTIAL DIMENSION PLAN - 'A'

A2.5

DRAWN BY:	JWM
CHECKED BY:	EK

CONSTRUCTION DOCUMENTS

© 2023

ALL REPORTS, SPECIFICATIONS, COMPUTER FILES, FIELD DATA, AND OTHER DOCUMENTATION PREPARED BY KASPER ARCHITECTURE & DEVELOPMENT, INC. (KAD) AS INSTRUMENTS OF SERVICE SHALL REMAIN THE PROPERTY OF KAD. KAD SHALL RETAIN ALL COMMON LAW, STATUTORY AND OTHER RESERVED RIGHTS, INCLUDING THE COPYRIGHT THERETO. THIS DRAWING SHALL NEVER BE REPRODUCED IN WHOLE OR IN PART WITHOUT THE EXPRESS WRITTEN PERMISSION OF KAD

ALL REPORTS, SPECIFICATIONS, COMPUTER FILES, FIELD DATA, AND OTHER DOCUMENTATION PREPARED BY KASPER ARCHITECTURE & DEVELOPMENT, INC. (KAD) AS INSTRUMENTS OF SERVICE SHALL REMAIN THE PROPERTY OF KAD. KAD SHALL RETAIN ALL COMMON LAW, STATUTORY AND OTHER RESERVED RIGHTS, INCLUDING THE COPYRIGHT THERETO. THIS DRAWING SHALL NEVER BE REPRODUCED IN WHOLE OR IN PART WITHOUT THE EXPRESS WRITTEN PERMISSION OF KAD

MATCHLINE A2.5

MJ

FREEZER 130 · COOLERS 136 · OFFICE 134 · OFFICE 139A · POS 139 · ENTRY VESTIBULE 137 · SOILED TOWELS 144 · JANITOR CLOSET 142 · FRESH TOWELS 145 · SHOWER TYPE A 143A · SHOWER TYPE B 143B · SHOWER TYPE A 143C · SHOWER TYPE B 143D · LAUNDRY 141 · ADA SHOWER 143E · SHOWER TYPE B 143F · SHOWER TYPE A 143G · SHOWER TYPE B 143H · SHOWER TYPE A 143I · SHOWER TYPE B 143J · CORR. 140 · TRUCKER STORE 138 · GIFT STORAGE 133 · CHEF OFFICE 132 · DRY STORAGE 131 · PIZZA DOUGH PREP AREA 130 · KITCHEN 129 · PIZZA HOT LINE 128 · MENS RR 124 · WOMENS RR 127 · FAMILY RR 123 · FAMILY RR 126 · STORAGE 122 · STORAGE 125 · FREEZER 113B · COOLERS 113A · EQ · EQ

MATCHLINE A2.5


POS 105A · POS 102 · ENTRY VESTIBULE 101 · STORAGE 104B · DRESSING (ADA) 146A · DRESSING 146B · STORAGE 147 · OFFICE 109 · CIGARETTE STORAGE 108 · POS 106 · POS 107 · ENTRY VESTIBULE 105 · STORE 110 · ALIGN

1 PARTIAL DIMENSION PLAN - 'B'
3/32" = 1'-0"

GENERAL DIM. PLAN NOTES:

1. REFER TO ARCHITECTURAL FLOOR PLAN FOR ADD'L INFO
2. ALL EXPANSION WALL JOINTS ARE DIMENSIONED ON THIS PLAN. REFER TO STRUCTURAL CRITERIA FOR ADD'L INFO
3. ALL INTERIOR WALL DIMENSIONS ARE TAKEN FROM THE FACE OF STUD.

BUILDING KEY PLAN

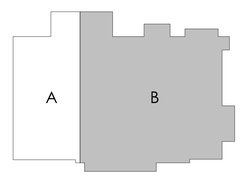

kasper architects + assoc.
10175 Fortune Parkway, Suite 701
Jacksonville, FL 32256
p 904.683.9201
www.kasperarch.com
FL License No.: AA26000802

BUSY BEE

IMEG
9133 R.G. Skinner Parkway
Jacksonville, Florida 32256
p 904.483.5200

STATE OF FLORIDA · ERIK CHARLES KASPER · AR0017162 · REGISTERED ARCHITECT
ERIK C. KASPER AR#0017162

BUSY BEE ELLISVILLE

136 SW WEBBS GLN
LAKE CITY, FL 32024

PROJECT NO.:	22024
DATE:	05/29/2025
PRIOR ISSUES:	


PARTIAL DIMENSION PLAN - 'B'

A2.6


DRAWN BY:	JWM
CHECKED BY:	EK

CONSTRUCTION DOCUMENTS


© 2023

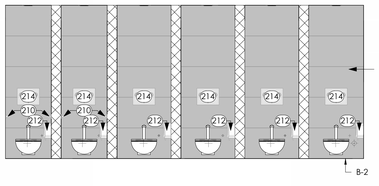


22 INT. ELEV- MENS RR 124 N
1/4" = 1'-0"

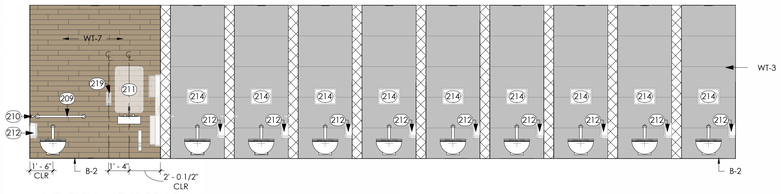


21 INT. ELEV- MENS RR 124 W
1/4" = 1'-0"

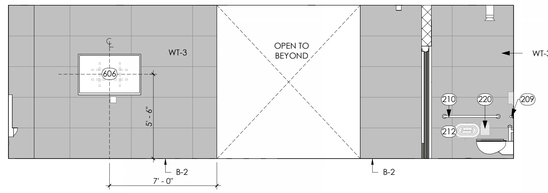


20 INT. ELEV- MENS RR 124 S
1/4" = 1'-0"

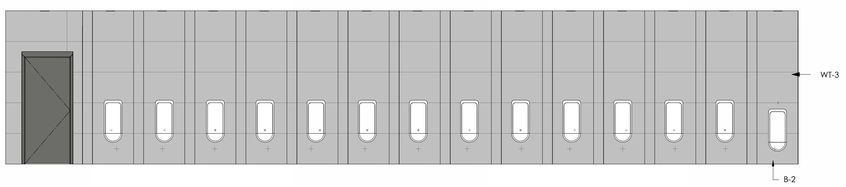


19 INT. ELEV- MENS RR 124 E
1/4" = 1'-0"

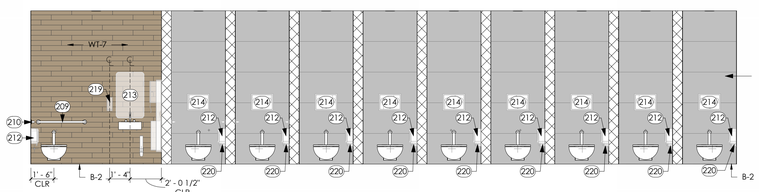


18 INT. ELEV- WOMENS RR 127 W
1/4" = 1'-0"

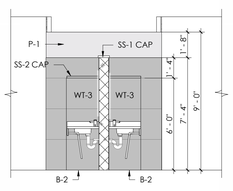


17 SECTION- TYP. RESTROOM SINK
1/4" = 1'-0"

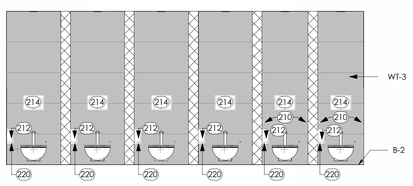

16 INT. ELEV- WOMENS RR 127 N
1/4" = 1'-0"

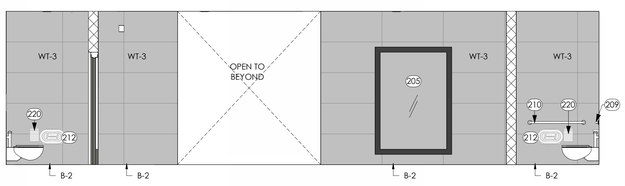


15 INT. ELEV-WOMENS RR 127 S
1/4" = 1'-0"

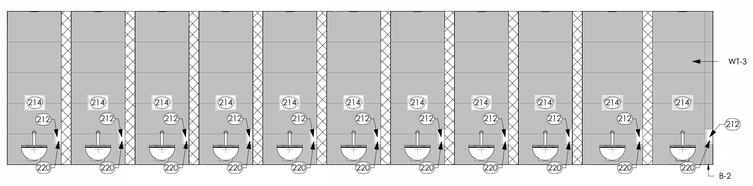


14 INT. ELEV- WOMENS RR 127 E
1/4" = 1'-0"




13 INT. ELEV- TYP. RESTROOM STALL DOORS
1/4" = 1'-0"

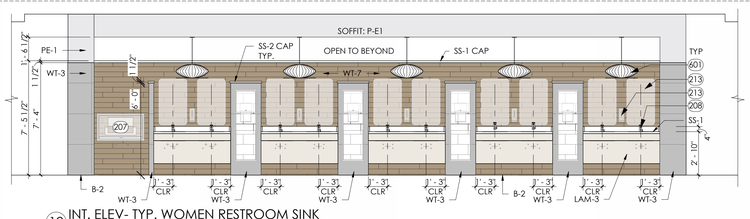


12 INT. ELEV- TYP. WOMEN RESTROOM SINK
1/4" = 1'-0"

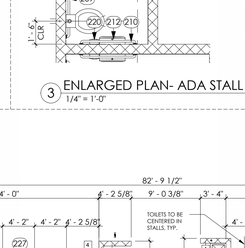


3 ENLARGED PLAN- ADA STALL
1/4" = 1'-0"

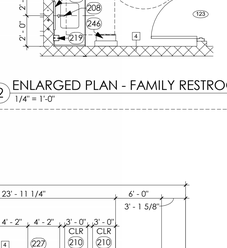


2 ENLARGED PLAN - FAMILY RESTROOM
1/4" = 1'-0"

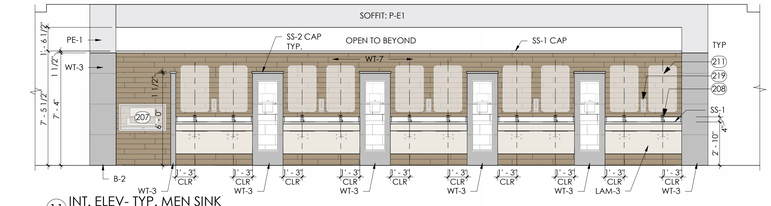


11 INT. ELEV- TYP. MEN SINK
1/4" = 1'-0"

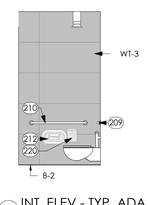


10 INT. ELEV - TYP. ADA STALL
1/4" = 1'-0"

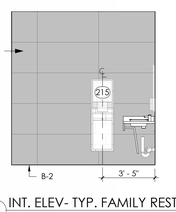

9 INT. ELEV- TYP. FAMILY RESTROOM B
1/4" = 1'-0"

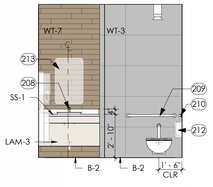


8 INT. ELEV- TYP. FAMILY RESTROOM A
1/4" = 1'-0"

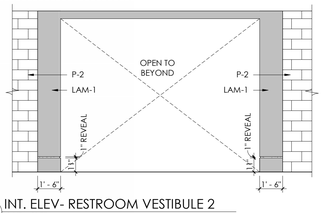


7 INT. ELEV- RESTROOM VESTIBULE 2
1/4" = 1'-0"




6 INT. ELEV- RESTROOM VESTIBULE 1- WATER WALL FEATURE
1/4" = 1'-0"

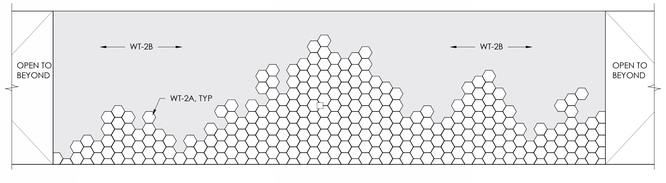

5 INT. ELEV- RESTROOM VESTIBULE 1- TILE INSTALLATION BEHIND WATER FEATURE
1/4" = 1'-0"

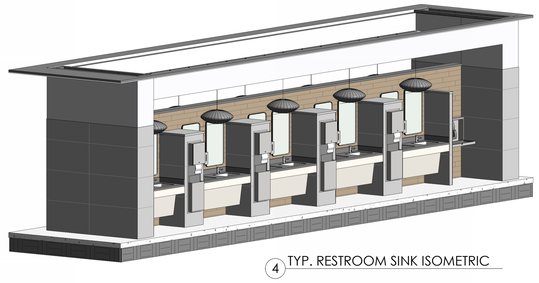

4 TYP. RESTROOM SINK ISOMETRIC

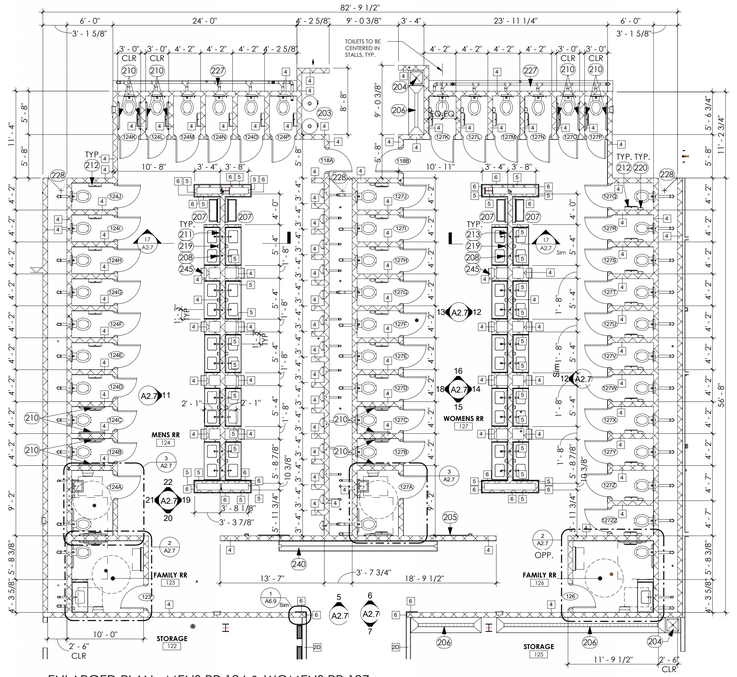

1 ENLARGED PLAN - MENS RR 124 & WOMENS RR 127
1/8" = 1'-0"

GENERAL PLAN NOTES:

1. REFER TO SHEET A0.2 FOR PARTITION TYPES
2. CONTRACTOR SHALL PROVIDE ALL CODE REQUIRED SIGNAGE FOR RESTROOMS, TOILET ROOMS, AND FIRE SPRINKLER ROOM IF APPLICABLE TO THE PROJECT

ENLARGED PLAN KEYNOTES

203	GAS WATER HEATER. COORDINATE WITH PLUMBING FOR ADDITIONAL INFORMATION
204	2'x2' MOP SINK
205	FULL LENGTH MIRROR: 72"x35" SABINE METAL WIDE ARCH WALL MIRROR BY ALLMODERN IN BRASS FINISH
206	SLAB SLOPED TO TRENCH DRAIN. SEE STRUCTURAL AND PLUMBING FOR ADDITIONAL INFORMATION.
207	BABY CHANGING STATION: KOALA BEAR KB300-SS
208	RESTROOM SINK BASIN AND FAUCETS. SEE PLUMBING DWGS
209	GRAB BAR: 36" BRADLEY #812-2
210	GRAB BAR: 42" BRADLEY #812-2
211	TYP. MIRROR IN MEN R.R.: KOHLER ESSENTIAL MIRROR 24" X 36" IN BRUSHED NICKEL FINISH
212	TOILET TISSUE HOLDER: BRADLEY 5425
213	TYP. MIRROR IN WOMEN AND FAMILY R.R.: KOHLER ESSENTIAL ULTRABRIGHT 24" X 36" IN BRUSHED NICKEL FINISH
214	TOILET SEAT COVER DISPENSER, BRADLEY #5847
215	PAPER TOWEL DISPENSER: BOBRICK B-2974
219	WALL MOUNTED SOAP DISPENSER: BRADLEY 6A03-11
220	SURFACE MOUNTED SANITARY NAPKIN DISPOSAL: BRADLEY 4722-15
227	INSTALL WIRE SHELVING AT 5'0" AFF
228	CHAIN LINK GATE
240	WATERWALL FEATURE BY OTHERS
245	COMBO RECESSED WASTE RECEPTACLE AND PAPER TOWEL DISPENSER, BOBRICK-3974
246	COMBO SURFACE MOUNTED WASTE RECEPTACLE AND PAPER TOWEL DISPENSER. BOBRICK-3979

INT. ELEVATION KEYNOTES

601	LIGHT FIXTURE: SEE ELECTRICAL DRAWINGS
606	OWNER PROVIDED WALL MOUNTED TV; GC TO PROVIDE BACKING. COORDINATE WITH ELECTRICAL WITH POWER/DATA REQUIREMENTS.

kasper architects + assoc.
10175 Fortune Parkway, Suite 701
Jacksonville, FL 32256
p 904.683.9201
www.kasperarch.com
FL License No.: AA26000802

IMEG
9133 R.G. Skinner Parkway
Jacksonville, Florida 32256
p 904.483.5200

STATE OF FLORIDA
ERIK CHARLES KASPER
LICENSE
AR0017162
REGISTERED ARCHITECT
ERIK C. KASPER AR#0017162

BUSY BEE ELLISVILLE

136 SW WEBBS GLN
LAKE CITY, FL 32024

PROJECT NO.:	22024
DATE:	05/29/2025
PRIOR ISSUES:	

ENLARGED PLANS - MEN & WOMEN'S R.R.

A2.7

DRAWN BY:	JS
CHECKED BY:	JR

CONSTRUCTION DOCUMENTS

© 2023

ALL REPORTS, SPECIFICATIONS, COMPUTER FILES, FIELD DATA, AND OTHER DOCUMENTATION PREPARED BY KASPER ARCHITECTURE & DEVELOPMENT, INC. (KAD) AS INSTRUMENTS OF SERVICE SHALL REMAIN THE PROPERTY OF KAD. KAD SHALL RETAIN ALL COMMON LAW, STATUTORY AND OTHER RESERVED RIGHTS, IN


ALL REPORTS, SPECIFICATIONS, COMPUTER FILES, FIELD DATA, AND OTHER DOCUMENTATION PREPARED BY KASPER ARCHITECTURE & DEVELOPMENT, INC. (KAD) AS INSTRUMENTS OF SERVICE SHALL REMAIN THE PROPERTY OF KAD. KAD SHALL RETAIN ALL COMMON LAW, STATUTORY AND OTHER RESERVED RIGHTS, INCLUDING THE COPYRIGHT THERETO. THIS DRAWING SHALL NEVER BE REPRODUCED IN WHOLE OR IN PART WITHOUT THE EXPRESS WRITTEN PERMISSION OF KAD.

GENERAL PLAN NOTES:


1. REFER TO SHEET A0.2 FOR PARTITION TYPES
2. CONTRACTOR SHALL PROVIDE ALL CODE REQUIRED SIGNAGE FOR RESTROOMS, TOILET ROOMS, AND FIRE SPRINKLER ROOM IF APPLICABLE TO THE PROJECT

ENLARGED PLAN KEYNOTES

208	RESTROOM SINK BASIN AND FAUCETS, SEE PLUMBING DWGS
209	GRAB BAR: 36" BRADLEY #812-2
210	GRAB BAR: 42" BRADLEY #812-2
212	TOILET TISSUE HOLDER: BRADLEY 5425
219	WALL MOUNTED SOAP DISPENSER: BRADLEY 6A03-11
220	SURFACE MOUNTED SANITARY NAPKIN DISPOSAL: BRADLEY 4722-15
229	OWNER PROVIDED WALL MOUNTED TV. GC TO PROVIDE BACKING. COORDINATE WITH ELECTRICAL WITH POWER/DATA REQUIREMENTS.
230	OWNER PROVIDED EQUIPMENT AND FURNITURE SHOWN FOR REFERENCE ONLY: COORDINATE WITH MEP DRAWINGS FOR ADDITIONAL INFORMATION
231	GRAB BAR: 12" BRADLEY #812-2
232	GRAB BAR: 54" BRADLEY #812-2
233	ADA SHOWER SEAT: BOBRICK B-5181
243	18" X 30" SAFETY GLASS MIRROR, BRADLEY
244	SHOWER HEAD AND CONTROLS; REFER TO PLUMBING FOR ADDITIONAL INFORMATION
246	COMBO SURFACE MOUNTED WASTE RECEPTACLE AND PAPER TOWEL DISPENSER, BOBRICK-3979
250	24" DEEP COUNTER MOUNTED AT 34" AFF IN SS-1 FINISH. PROVIDE WALL ANGLE SUPPORTS PAINTED TO MATCH ADJACENT WALL
251	SHOWER ROD AND CURTAIN: OWNER PROVIDED, GC INSTALLED
252	ADA SHOWER HEAD AND CONTROLS; FIXTURE HEIGHT PER FBC 608.5.3 ALTERNATE ROLL-IN TYPE SHOWER COMPARTMENTS

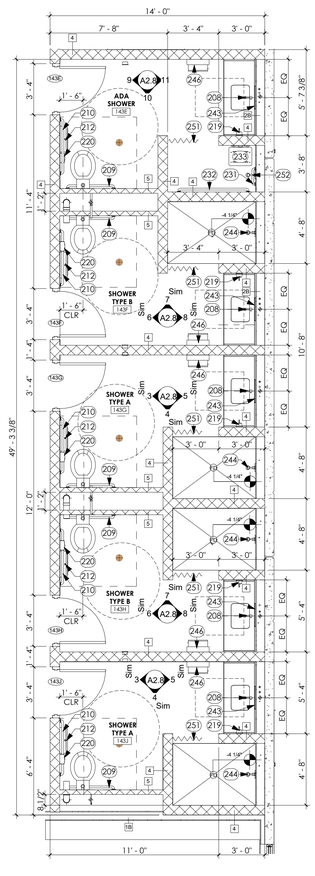

2 ENLARGED PLAN - ADA SHOWER
1/4" = 1'-0"

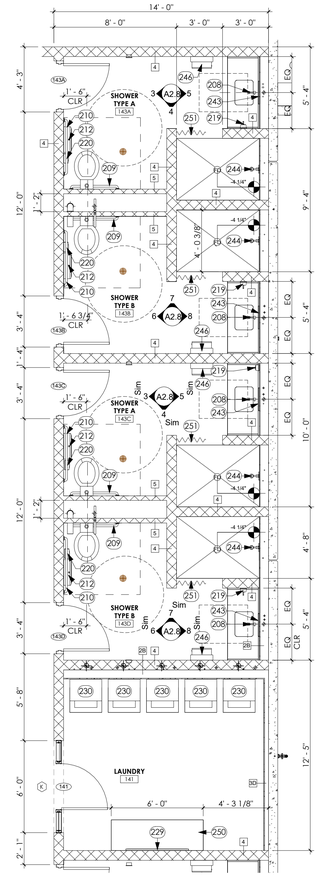

1 ENLARGED PLAN-TYP. SHOWER
1/4" = 1'-0"




11 INT. ELEV - ADA SHOWER 143E E
1/4" = 1'-0"




10 INT. ELEV - ADA SHOWER 143E S
1/4" = 1'-0"




9 INT. ELEV - ADA SHOWER 143E W
1/4" = 1'-0"

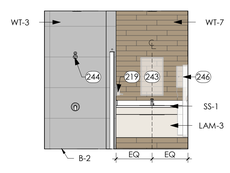


8 INT. ELEV- SHOWER B-3
1/4" = 1'-0"

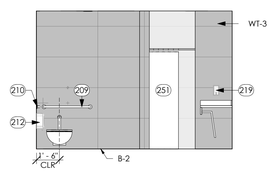


7 INT. ELEV- SHOWER B-2
1/4" = 1'-0"

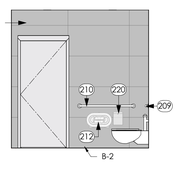


6 INT. ELEV- SHOWER B-1
1/4" = 1'-0"

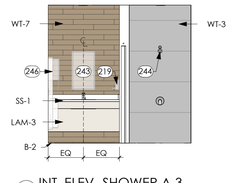

5 INT. ELEV- SHOWER A-3
1/4" = 1'-0"

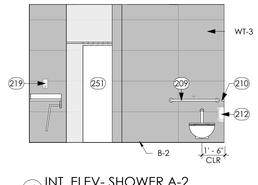

4 INT. ELEV- SHOWER A-2
1/4" = 1'-0"

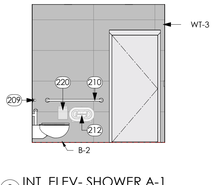

3 INT. ELEV- SHOWER A-1
1/4" = 1'-0"

10175 Fortune Parkway, Suite 701
Jacksonville, FL 32256
p 904.683.9201

www.kasperarch.com
FL License No.: AA26000802

9133 R.G. Skinner Parkway
Jacksonville, Florida 32256
p 904.483.5200

STATE OF FLORIDA
ERIK CHARLES KASPER
AR0017162
REGISTERED ARCHITECT

ERIK C. KASPER AR#0017162

BUSY BEE ELLISVILLE

136 SW WEBBS GLN
LAKE CITY, FL 32024

PROJECT NO.:	22024
DATE:	05/29/2025
PRIOR ISSUES:	

ENLARGED PLANS - SHOWER ROOMS


A2.8

DRAWN BY:	JS
CHECKED BY:	JR

CONSTRUCTION DOCUMENTS

© 2023

ALL REPORTS, SPECIFICATIONS, COMPUTER FILES, FIELD DATA, AND OTHER DOCUMENTATION PREPARED BY KASPER ARCHITECTURE & DEVELOPMENT, INC. (KAD) AS INSTRUMENTS OF SERVICE SHALL REMAIN THE PROPERTY OF KAD. KAD SHALL RETAIN ALL COMMON LAW, STATUTORY AND OTHER RESERVED RIGHTS, INCLUDING THE COPYRIGHT THERETO. THIS DRAWING SHALL NEVER BE REPRODUCED IN WHOLE OR IN PART WITHOUT THE EXPRESS WRITTEN PERMISSION OF KAD

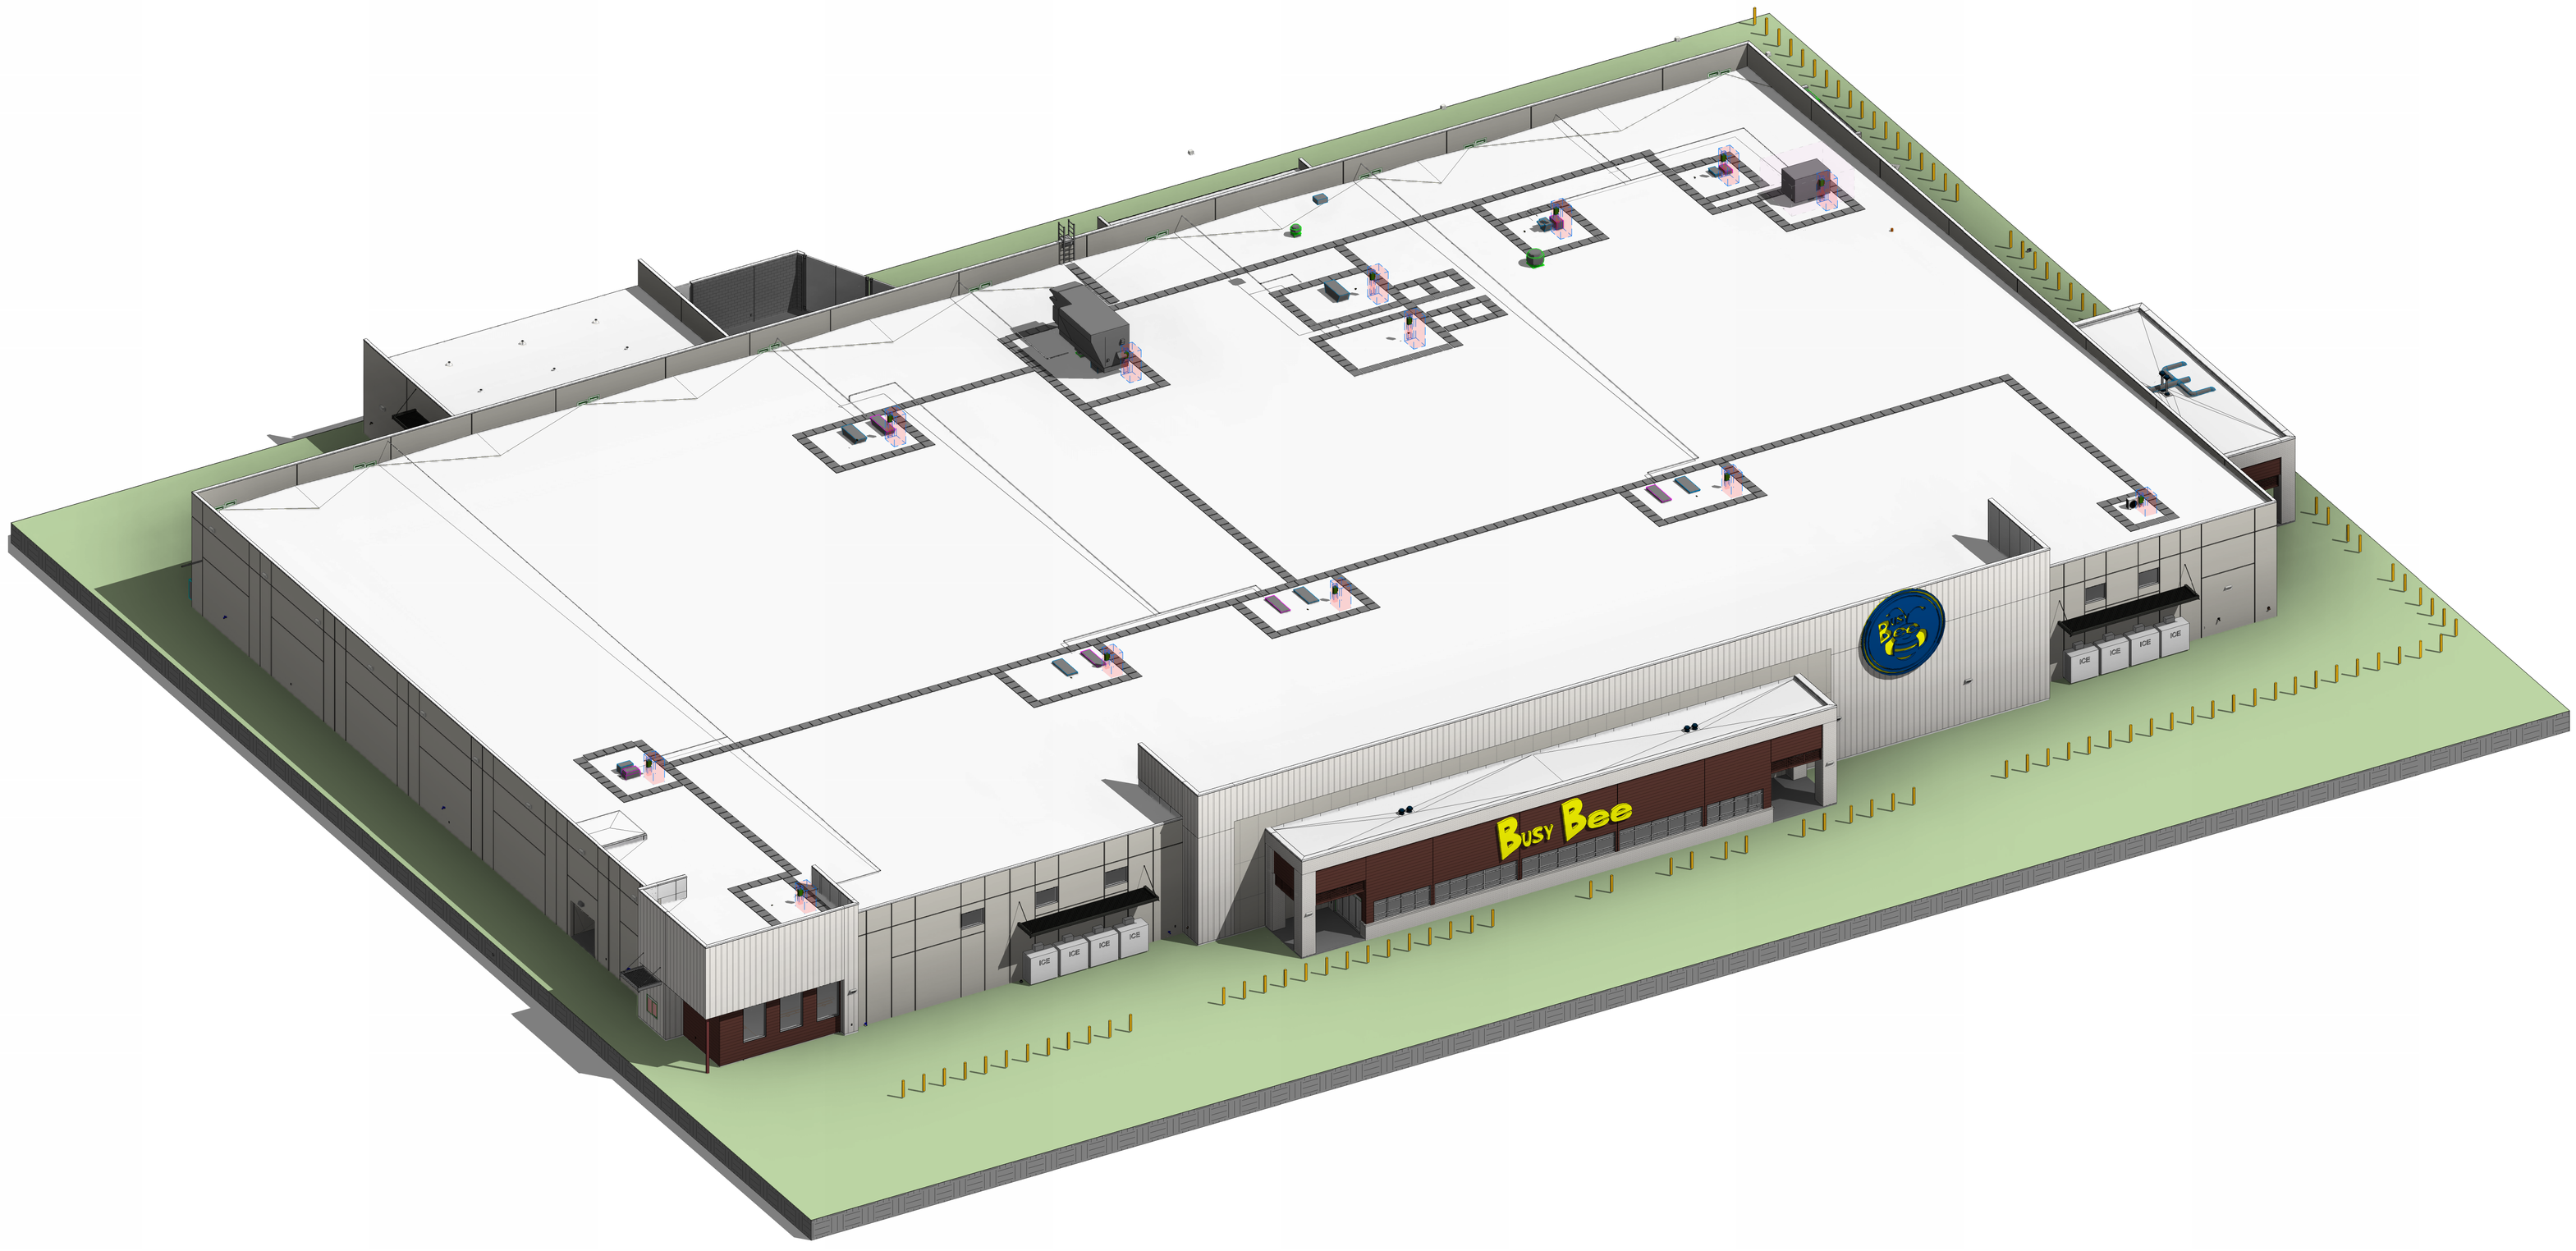

1 3D ISOMETRIC VIEW

kasper architects + assoc.
10175 Fortune Parkway, Suite 701
Jacksonville, FL 32256
p 904.683.9201

www.kasperarch.com
FL License No.: AA26000802

IMEG
9133 R.G. Skinner Parkway
Jacksonville, Florida 32256
p 904.483.5200

ERIK C. KASPER AR#0017162

BUSY BEE ELLISVILLE

136 SW WEBBS GLN
LAKE CITY, FL 32024

PROJECT NO.:	22024
DATE:	05/29/2025
PRIOR ISSUES:	

3D ISOMETRIC VIEW

A3.0


DRAWN BY:	JWM
CHECKED BY:	EK

CONSTRUCTION DOCUMENTS


© 2023




1 EAST ELEVATION PERSPECTIVE

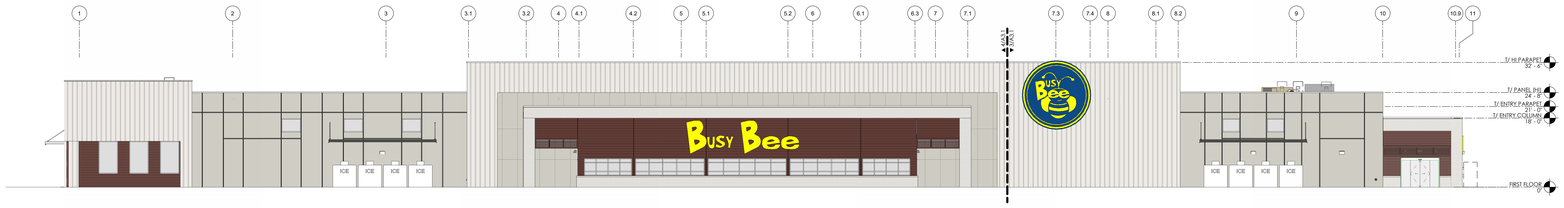

2 OVERALL EAST ELEVATION
1/16" = 1'-0"

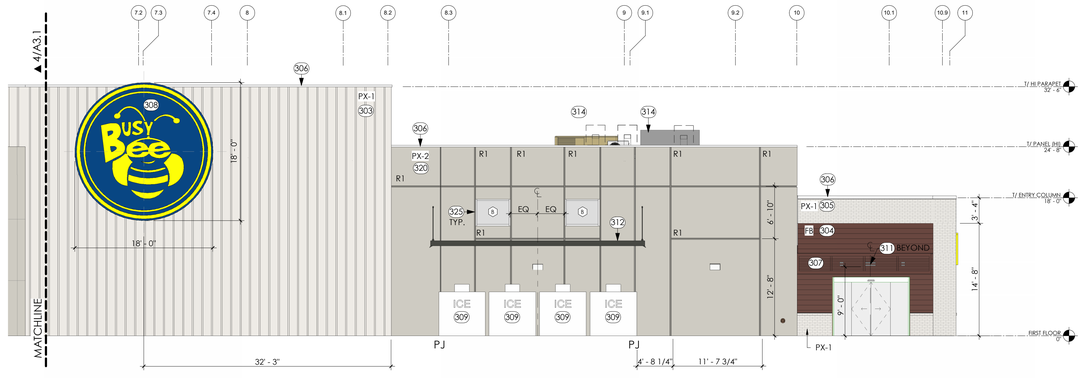

3 PARTIAL EAST ELEVATION (RIGHT)
1/8" = 1'-0"

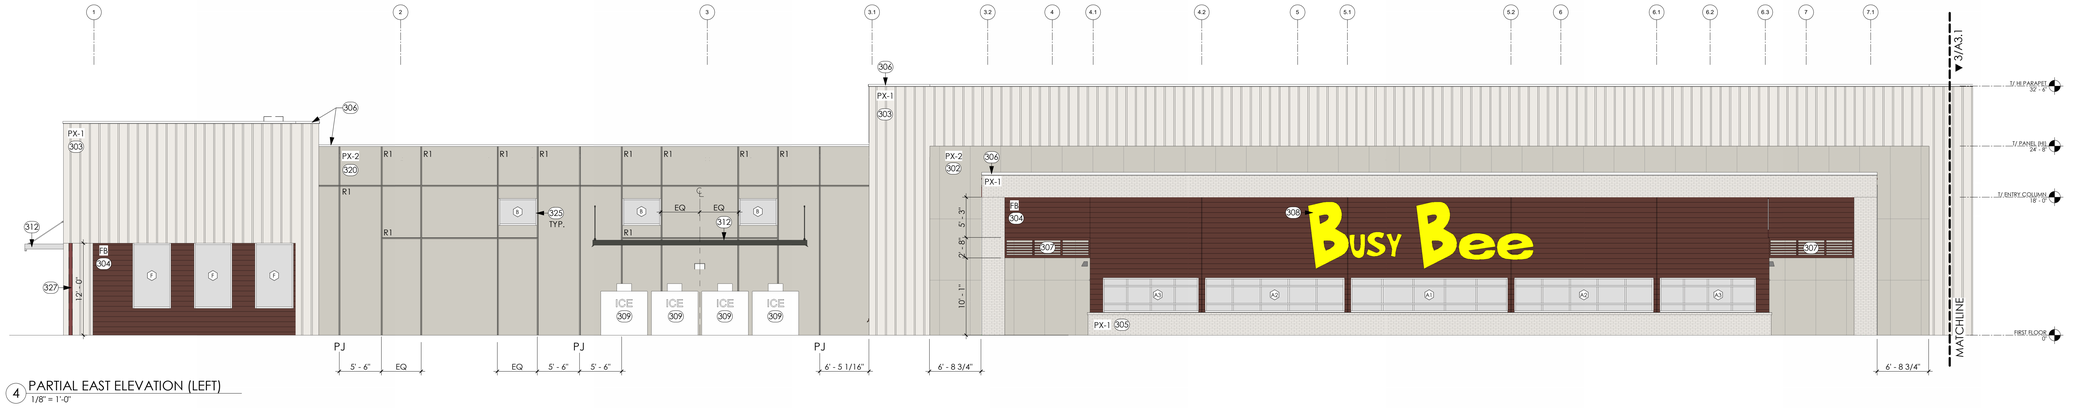

4 PARTIAL EAST ELEVATION (LEFT)
1/8" = 1'-0"

EXTERIOR ELEVATION KEYNOTES

302	EXTERIOR FIBER CEMENT PANEL BOARD - APPLY COMPATIBLE PAINT FINISH, PX-2
303	EXTERIOR FIBER CEMENT PANEL BOARD AND BATTEN FINISH - APPLY COMPATIBLE PAINT FINISH, PX-1
304	COMPOSITE PE SIDING BY FIBERON OR APPROVED EQUAL; BASIS OF DESIGN: FIBERON CONCORDIA PANEL SYSTEM, SYMMETRY COLLECTION - CINNABAR
305	COMMON BRICK VENEER SYSTEM WITH AIR CAVITY, PX-1
306	PRE-FINISHED ALUMINUM PARAPET CAP FLASHING, TYP.
307	ALUMINUM LOUVER SCREENING, PAINTED PX-3
308	BUILDING MOUNTED SIGNAGE BY OTHERS. GENERAL CONTRACTOR IS RESPONSIBLE FOR PROVIDING WALL BLOCKING AND POWER AT THIS LOCATION
309	OWNER FURNISHED CONTRACTOR INSTALLED ICE MACHINE. GENERAL CONTRACTOR IS RESPONSIBLE FOR PROVIDING POWER AT THIS LOCATION
311	EXTERIOR WALL MOUNTED LIGHTING FIXTURE; SEE ELECTRICAL SHEETS FOR ADD'L INFORMATION
312	PRE-ENGINEERED ALUMINUM CANOPY. REFER TO ROOF PLAN FOR ADD'L INFORMATION
314	MECHANICAL EQUIPMENT; SEE MECHANICAL SHEETS FOR ADD'L INFORMATION
320	TEXTURED COATING ON CONCRETE WALL PANEL. TEX-COTE OR APPROVED EQUAL IN SMOOTH FINISH
325	ALIGN EDGE OF REVEAL WITH ROUGH OPENING
327	EXPOSED COLUMN TO BE PAINTED PX-3

ELEVATION PAINT COLORS:

REFER TO FINISH PLANS FOR ADD'L PAINT SPECIFICATIONS

PX-1
SHERWIN WILLIAMS
SW 7004 - SNOWBOUND

PX-2
SHERWIN WILLIAMS
SW 7015 - REPOSE GRAY

PX-3
SHERWIN WILLIAMS
SW 6055 - FIERY BROWN
(COLOR TO MATCH FIBERON HORIZON AND SYMMETRY CLADDING - 'CINNABAR')

PX-1
SW 7004
Snowbound
Interior / Exterior
LRV/Reflectance: 256-C2


PX-2
SW 7015
Repose Gray
Interior / Exterior
LRV/Reflectance: 244-C1

PX-3
SW 6055
Fiery Brown
Interior / Exterior
LRV/Reflectance: 106-C7

FB - FIBERON - CINNABAR

ELEVATION LEGEND:

MASONRY AND CONTROL JOINTS - REFER TO DIMENSION PLAN AND ELEVATIONS FOR LOCATIONS

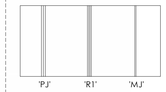

REVEALS:

REVEAL TYPE 1 (R1)
TYPICAL, U.N.O.



kasper architects + assoc.
10175 Fortune Parkway, Suite 701
Jacksonville, FL 32256
p 904.683.9201
www.kasperarch.com
FL License No.: AA26000802

IMEG
9133 R.G. Skinner Parkway
Jacksonville, Florida 32256
p 904.483.5200

STATE OF FLORIDA
ERIK CHARLES KASPER
LICENSE NUMBER AR0017162
REGISTERED ARCHITECT

ERIK C. KASPER AR#0017162

BUSY BEE ELLISVILLE

136 SW WEBBS GLN
LAKE CITY, FL 32024

PROJECT NO.:	22024
DATE:	05/29/2025
PRIOR ISSUES:	

EXTERIOR ELEVATIONS


A3.1

DRAWN BY:	MM
CHECKED BY:	EK


CONSTRUCTION DOCUMENTS

© 2023


ALL REPORTS, SPECIFICATIONS, COMPUTER FILES, FIELD DATA, AND OTHER DOCUMENTATION PREPARED BY KASPER ARCHITECTURE & DEVELOPMENT, INC. (KAD) AS INSTRUMENTS OF SERVICE SHALL REMAIN THE PROPERTY OF KAD. KAD SHALL RETAIN ALL COMMON LAW, STATUTORY AND OTHER RESERVED RIGHTS, INCLUDING THE COPYRIGHT THERETO. THIS DRAWING SHALL NEVER BE REPRODUCED IN WHOLE OR IN PART WITHOUT THE EXPRESS WRITTEN PERMISSION OF KAD

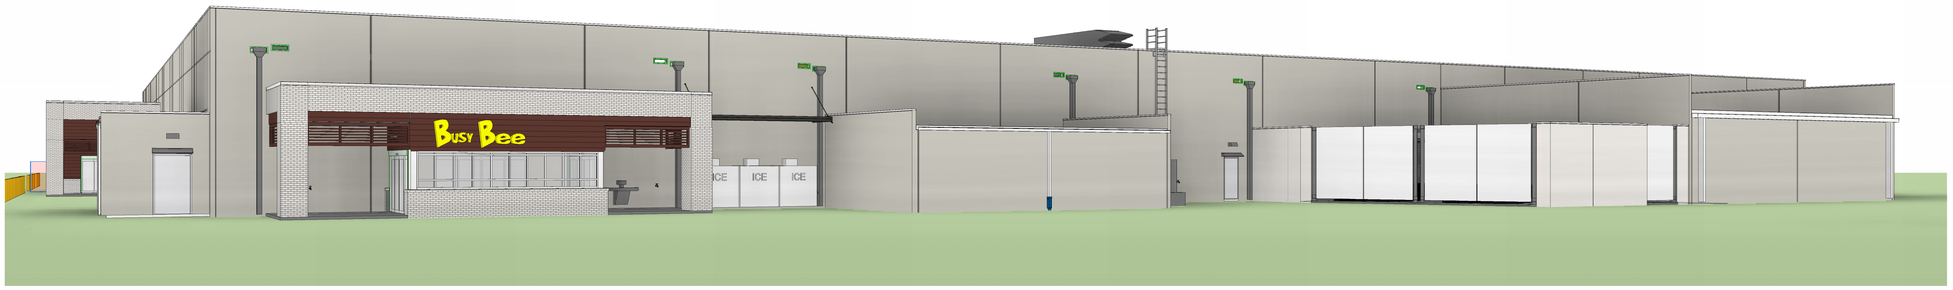


1 WEST ELEVATION PERSPECTIVE

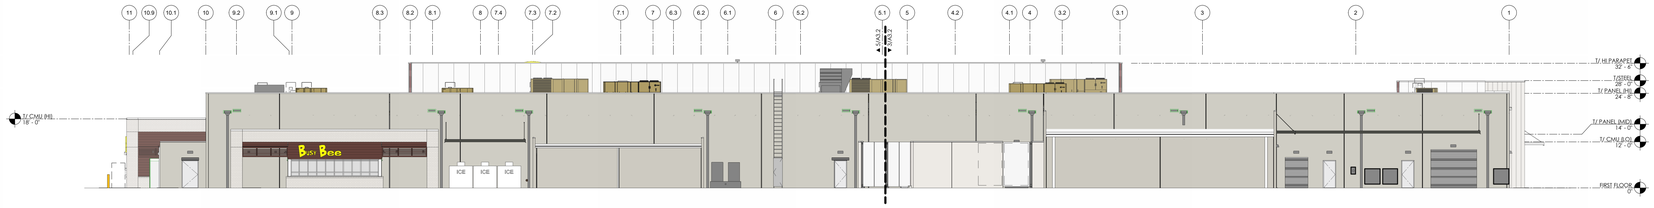


2 OVERALL WEST ELEVATION
1/16" = 1'-0"

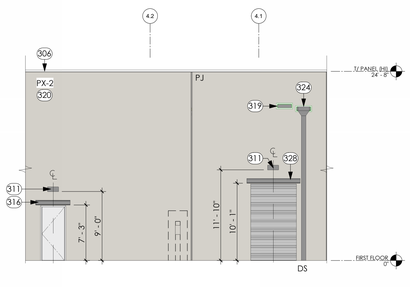


6 PARTIAL WEST ELEVATION B.5
1/8" = 1'-0"

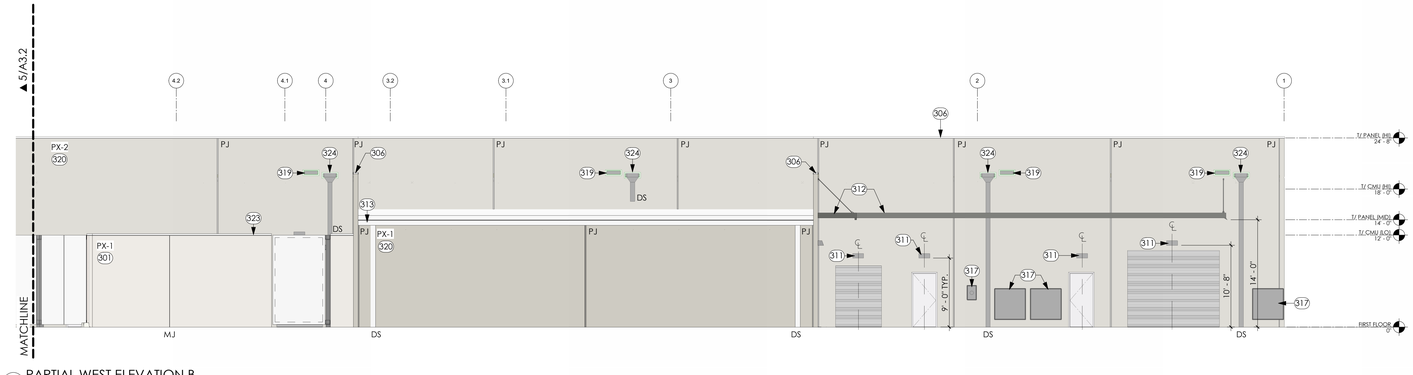

3 PARTIAL WEST ELEVATION B
1/8" = 1'-0"

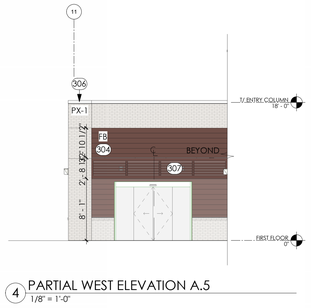

4 PARTIAL WEST ELEVATION A.5
1/8" = 1'-0"

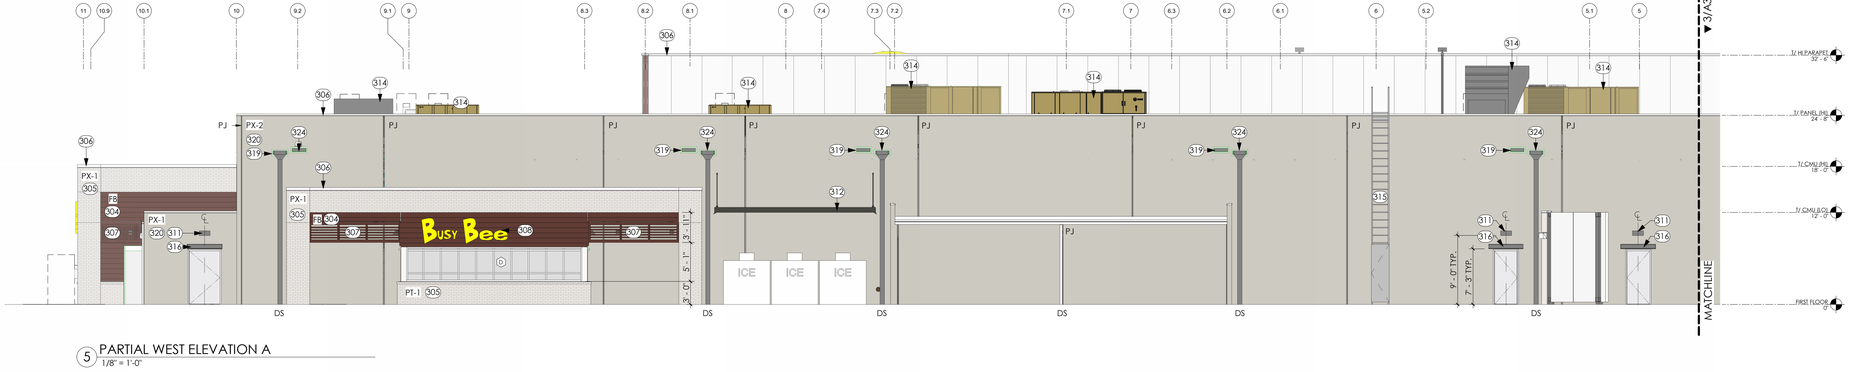

5 PARTIAL WEST ELEVATION A
1/8" = 1'-0"

EXTERIOR ELEVATION KEYNOTES

301	CEMENT STUCCO WITH ELASTOMETRIC COATING, REFER TO WALL SECTIONS
304	COMPOSITE PE SIDING BY FIBERON OR APPROVED EQUAL; BASIS OF DESIGN: FIBERON CONCORDIA PANEL SYSTEM, SYMMETRY COLLECTION - CINNABAR
305	COMMON BRICK VENEER SYSTEM WITH AIR CAVITY, PX-1
306	PRE-FINISHED ALUMINUM PARAPET CAP FLASHING, TYP.
307	ALUMINUM LOUVER SCREENING, PAINTED PX-3
308	BUILDING MOUNTED SIGNAGE BY OTHERS. GENERAL CONTRACTOR IS RESPONSIBLE FOR PROVIDING WALL BLOCKING AND POWER AT THIS LOCATION
311	EXTERIOR WALL MOUNTED LIGHTING FIXTURE; SEE ELECTRICAL SHEETS FOR ADD'L INFORMATION
312	PRE-ENGINEERED ALUMINUM CANOPY, REFER TO ROOF PLAN FOR ADD'L INFORMATION
313	PRE-FINISHED ALUMINUM GUTTER WITH DOWNSPOUTS, REFER TO ROOF PLAN FOR ADDITIONAL INFORMATION
314	MECHANICAL EQUIPMENT; SEE MECHANICAL SHEETS FOR ADD'L INFORMATION
315	OSHA COMPLIANT EXTERIOR ROOF ACCESS LADDER WITH CAGE AND FALL ARREST SYSTEM: MARINE GRADE ALUMINUM ACCESS WITH SLIP RESISTANT SERRATED RUNGS, PROVIDE LADDER GUARD AND LOCK
316	STANDARD EXTERIOR 52" WALL MOUNTED DOOR BRIM BY DOORBRIM RAIN DIVERTERS
317	ELECTRICAL EQUIPMENT, REFER TO ELECTRICAL DRAWINGS FOR ADDITIONAL INFORMATION
319	22" X 6" OVERFLOW SCUPPER
320	TEXTURED COATING ON CONCRETE WALL PANEL, TEX-COTE OR APPROVED EQUAL IN SMOOTH FINISH
323	PRECAST CMU CAP WITH ELASTOMERIC COATING
324	22" X 6" SCUPPER
328	EXTERIOR 84" WALL MOUNTED DOOR BRIM BY DOORBRIM RAIN DIVERTERS

ALL REPORTS, SPECIFICATIONS, COMPUTER FILES, FIELD DATA, AND OTHER DOCUMENTATION PREPARED BY KASPER ARCHITECTURE & DEVELOPMENT, INC. (KAD) AS INSTRUMENTS OF SERVICE SHALL REMAIN THE PROPERTY OF KAD. KAD SHALL RETAIN ALL COMMON LAW, STATUTORY AND OTHER RESERVED RIGHTS, INCLUDING THE COPYRIGHT THERETO. THIS DRAWING SHALL NEVER BE REPRODUCED IN WHOLE OR IN PART WITHOUT THE EXPRESS WRITTEN PERMISSION OF KAD

ka kasper architects + assoc.
10175 Fortune Parkway, Suite 701
Jacksonville, FL 32256
p 904.683.9201
www.kasperarch.com
FL License No.: AA26000802

IMEG
9133 R.G. Skinner Parkway
Jacksonville, Florida 32256
p 904.483.5200

STATE OF FLORIDA
ERIK CHARLES KASPER
AR0017162
REGISTERED ARCHITECT
ERIK C. KASPER AR#0017162

BUSY BEE ELLISVILLE

136 SW WEBBS GLN
LAKE CITY, FL 32024

PROJECT NO.:	22024
DATE:	05/29/2025
PRIOR ISSUES:	


EXTERIOR ELEVATIONS

A3.2


DRAWN BY:	MM
CHECKED BY:	EK

CONSTRUCTION DOCUMENTS


© 2023

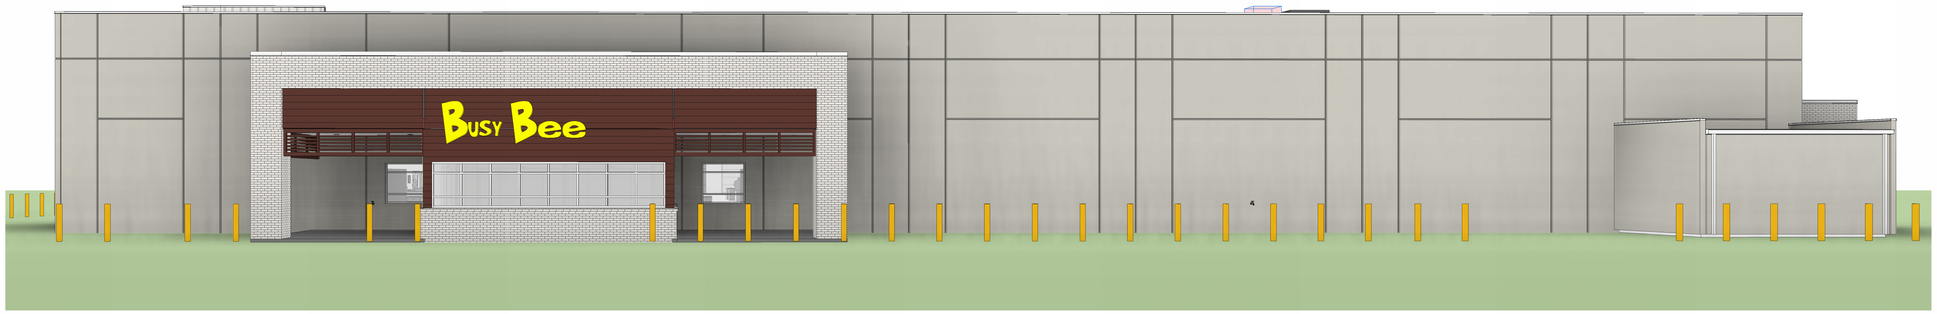


1 NORTH ELEVATION PERSPECTIVE

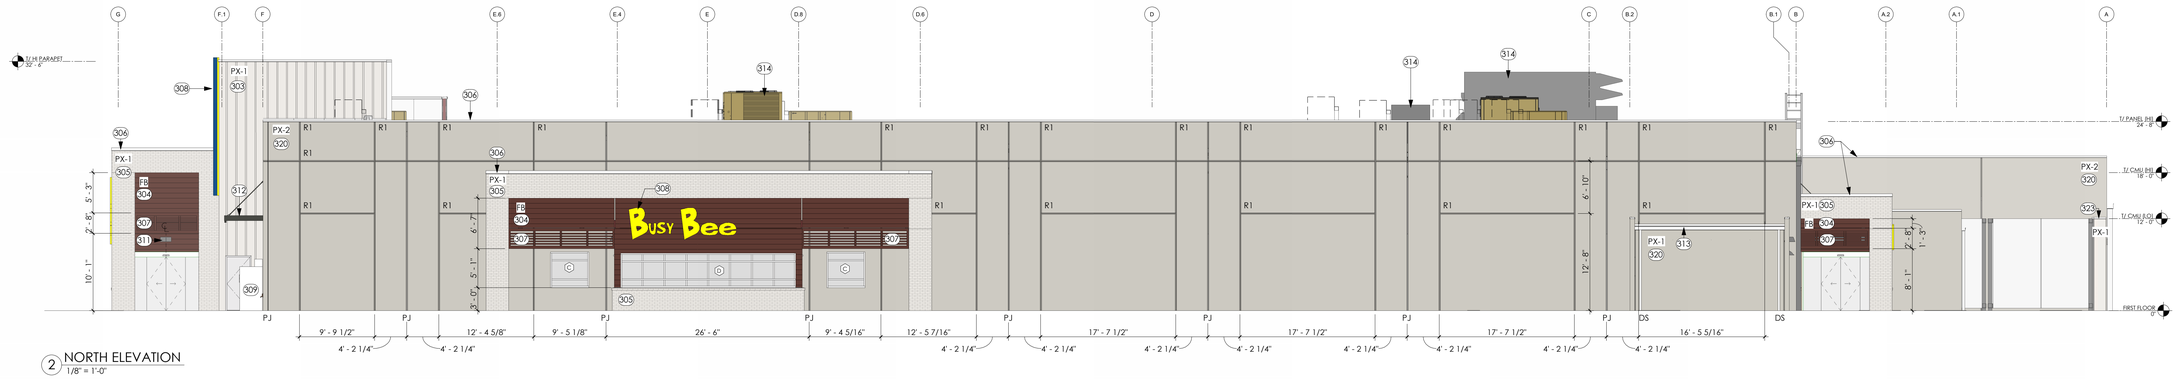

2 NORTH ELEVATION
1/8" = 1'-0"

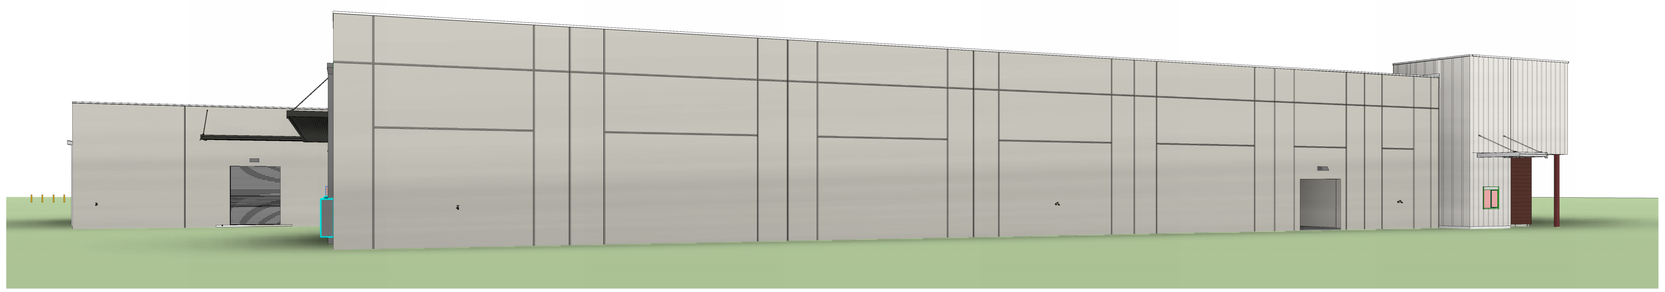

3 SOUTH ELEVATION PERSPECTIVE

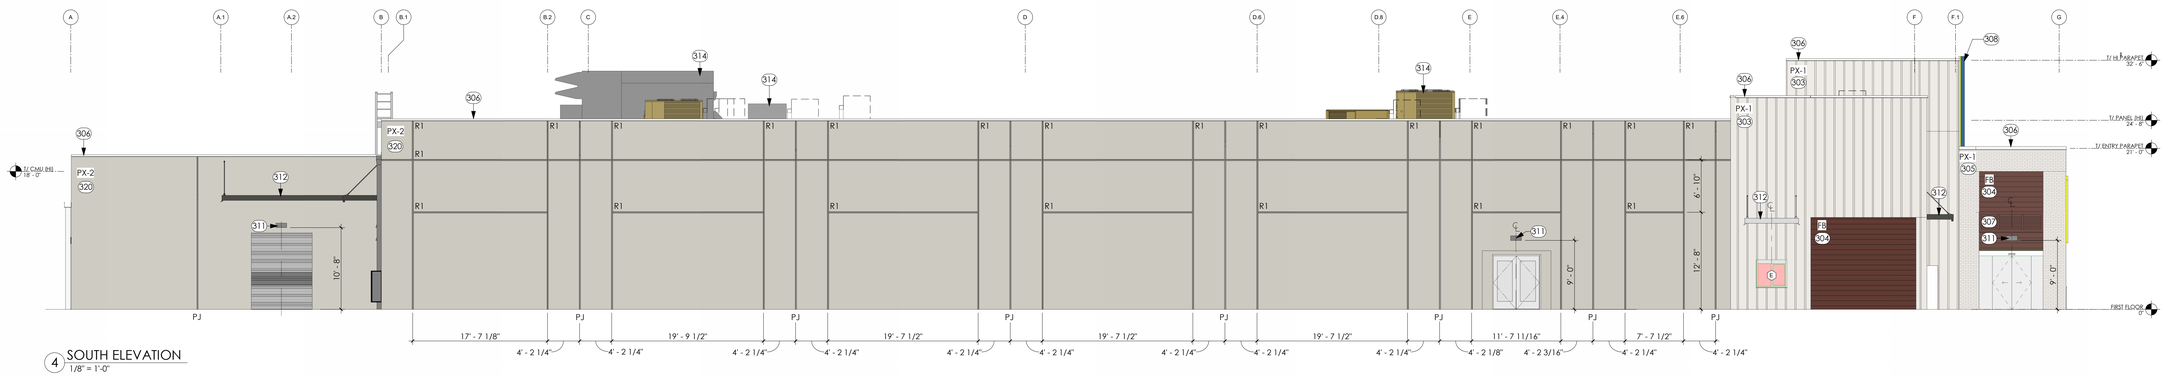

4 SOUTH ELEVATION
1/8" = 1'-0"

EXTERIOR ELEVATION KEYNOTES

303	EXTERIOR FIBER CEMENT PANEL BOARD AND BATTEN FINISH - APPLY COMPATIBLE PAINT FINISH, PX-1
304	COMPOSITE PE SIDING BY FIBERON OR APPROVED EQUAL; BASIS OF DESIGN: FIBERON CONCORDIA PANEL SYSTEM, SYMMETRY COLLECTION - CINNABAR
305	COMMON BRICK VENEER SYSTEM WITH AIR CAVITY, PX-1
306	PRE-FINISHED ALUMINUM PARAPET CAP FLASHING, TYP.
307	ALUMINUM LOUVER SCREENING, PAINTED PX-3
308	BUILDING MOUNTED SIGNAGE BY OTHERS. GENERAL CONTRACTOR IS RESPONSIBLE FOR PROVIDING WALL BLOCKING AND POWER AT THIS LOCATION
309	OWNER FURNISHED CONTRACTOR INSTALLED ICE MACHINE. GENERAL CONTRACTOR IS RESPONSIBLE FOR PROVIDING POWER AT THIS LOCATION
311	EXTERIOR WALL MOUNTED LIGHTING FIXTURE; SEE ELECTRICAL SHEETS FOR ADD'L INFORMATION
312	PRE-ENGINEERED ALUMINUM CANOPY, REFER TO ROOF PLAN FOR ADD'L INFORMATION
313	PRE-FINISHED ALUMINUM GUTTER WITH DOWNSPOUTS, REFER TO ROOF PLAN FOR ADDITIONAL INFORMATION
314	MECHANICAL EQUIPMENT; SEE MECHANICAL SHEETS FOR ADD'L INFORMATION
320	TEXTURED COATING ON CONCRETE WALL PANEL, TEX-COTE OR APPROVED EQUAL IN SMOOTH FINISH
323	PRECAST CMU CAP WITH ELASTOMERIC COATING

kasper architects + assoc.
10175 Fortune Parkway, Suite 701
Jacksonville, FL 32256
p 904.683.9201
www.kasperarch.com
FL License No.: AA26000802

IMEG
9133 R.G. Skinner Parkway
Jacksonville, Florida 32256
p 904.483.5200

STATE OF FLORIDA · ERIK CHARLES KASPER · AR0017162 · REGISTERED ARCHITECT

ERIK C. KASPER AR#0017162

BUSY BEE ELLISVILLE

136 SW WEBBS GLN
LAKE CITY, FL 32024

PROJECT NO.: 22024
DATE: 05/29/2025
PRIOR ISSUES:

EXTERIOR ELEVATIONS


A3.3

DRAWN BY: MM
CHECKED BY: EK


CONSTRUCTION DOCUMENTS

© 2023


ALL REPORTS, SPECIFICATIONS, COMPUTER FILES, FIELD DATA, AND OTHER DOCUMENTATION PREPARED BY KASPER ARCHITECTURE & DEVELOPMENT, INC. (KAD) AS INSTRUMENTS OF SERVICE SHALL REMAIN THE PROPERTY OF KAD. KAD SHALL RETAIN ALL COMMON LAW, STATUTORY AND OTHER RESERVED RIGHTS, INCLUDING THE COPYRIGHT THERETO. THIS DRAWING SHALL NEVER BE REPRODUCED IN WHOLE OR IN PART WITHOUT THE EXPRESS WRITTEN PERMISSION OF KAD

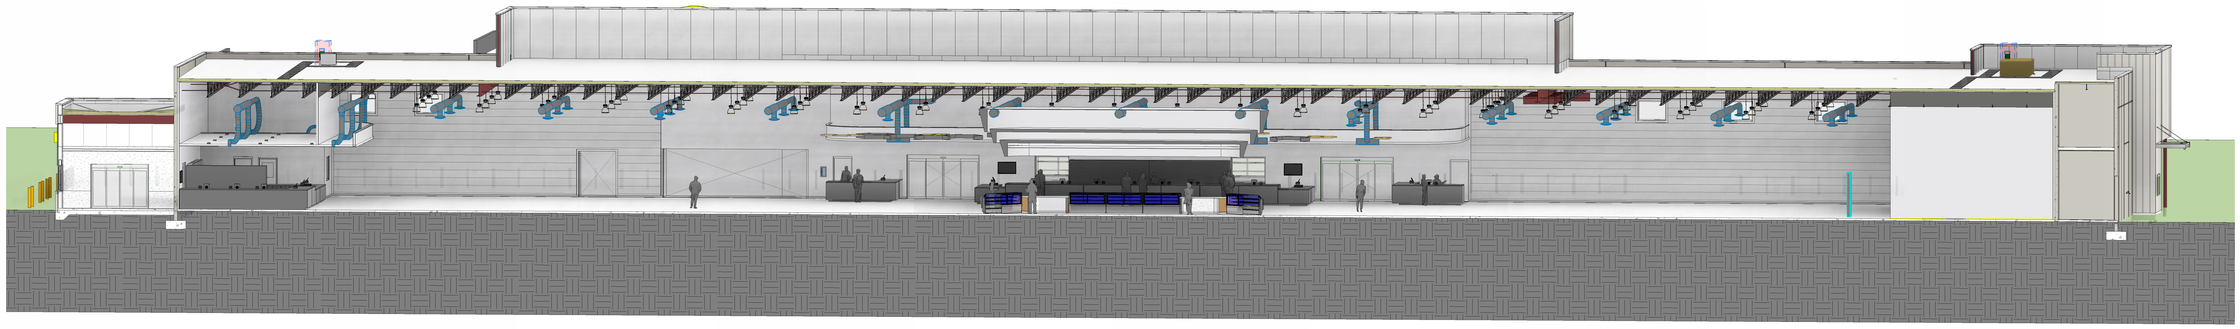

3 3D BUILDING SECTION

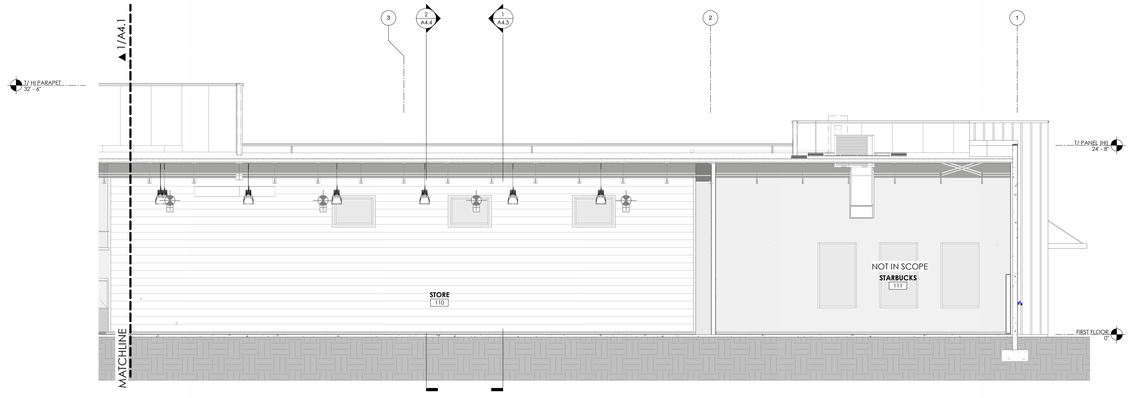

2 PARTIAL BUILDING SECTION B
1/8" = 1'-0"

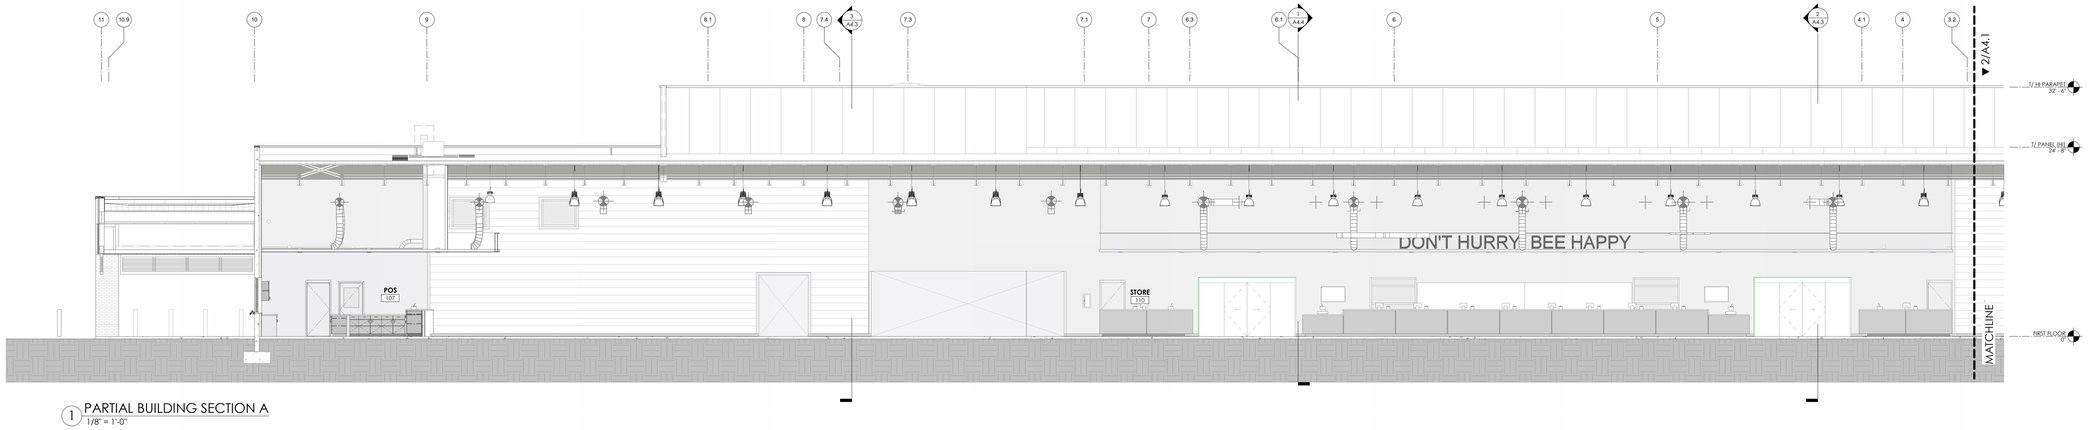

1 PARTIAL BUILDING SECTION A
1/8" = 1'-0"

ALL REPORTS, SPECIFICATIONS, COMPUTER FILES, FIELD DATA, AND OTHER DOCUMENTATION PREPARED BY KASPER ARCHITECTURE & DEVELOPMENT, INC. (KAD) AS INSTRUMENTS OF SERVICE SHALL REMAIN THE PROPERTY OF KAD. KAD SHALL RETAIN ALL COMMON LAW, STATUTORY AND OTHER RESERVED RIGHTS, INCLUDING THE COPYRIGHT THERETO. THIS DRAWING SHALL NEVER BE REPRODUCED IN WHOLE OR IN PART WITHOUT THE EXPRESS WRITTEN PERMISSION OF KAD

ka+ kasper architects + assoc.
10175 Fortune Parkway, Suite 701
Jacksonville, FL 32256
p 904.683.9201

www.kasperarch.com
FL License No.: AA26000802

IMEG
9133 R.G. Skinner Parkway
Jacksonville, Florida 32256
p 904.483.5200

STATE OF FLORIDA
ERIK CHARLES KASPER
AR0017162
REGISTERED ARCHITECT

ERIK C. KASPER AR#0017162

BUSY BEE ELLISVILLE

136 SW WEBBS GLN
LAKE CITY, FL 32024

PROJECT NO.:	22024
DATE:	05/29/2025
PRIOR ISSUES:	


BUILDING SECTIONS

A4.1


DRAWN BY:	MM
CHECKED BY:	EK

CONSTRUCTION DOCUMENTS


© 2023

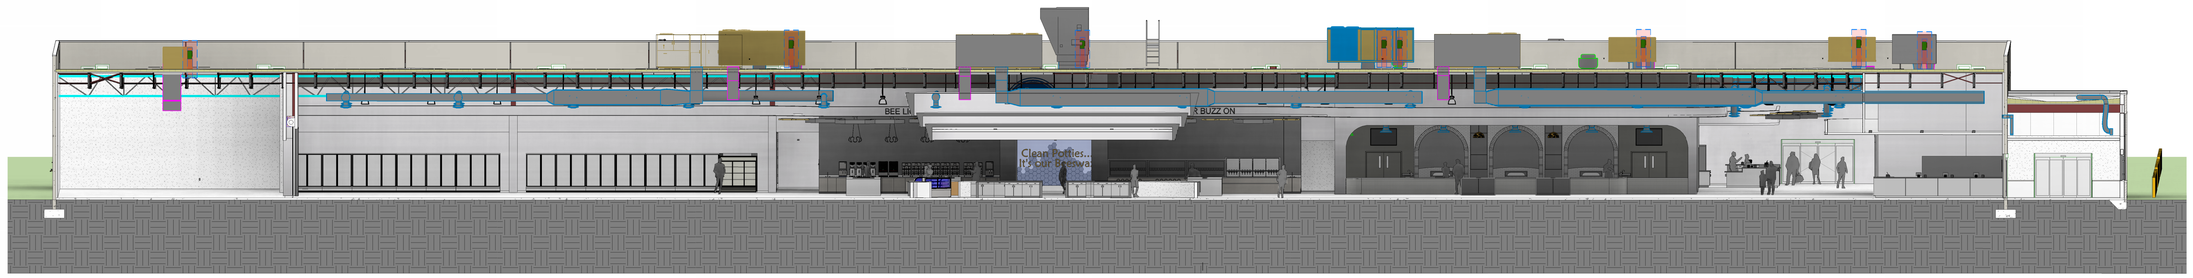

3 3D BUILDING SECTION

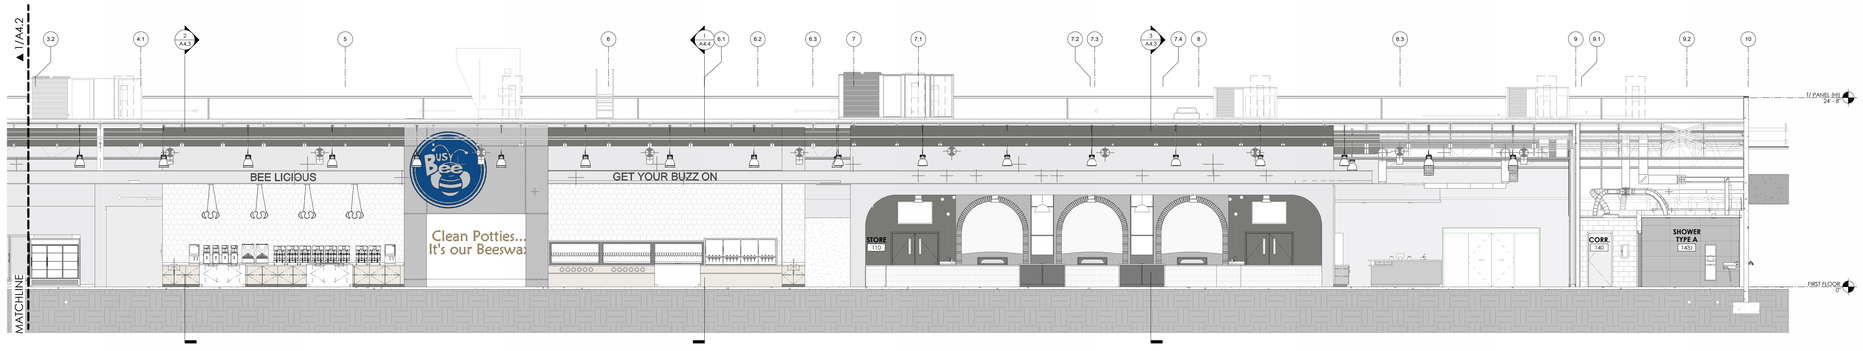

2 PARTIAL BUILDING SECTION B
1/8" = 1'-0"

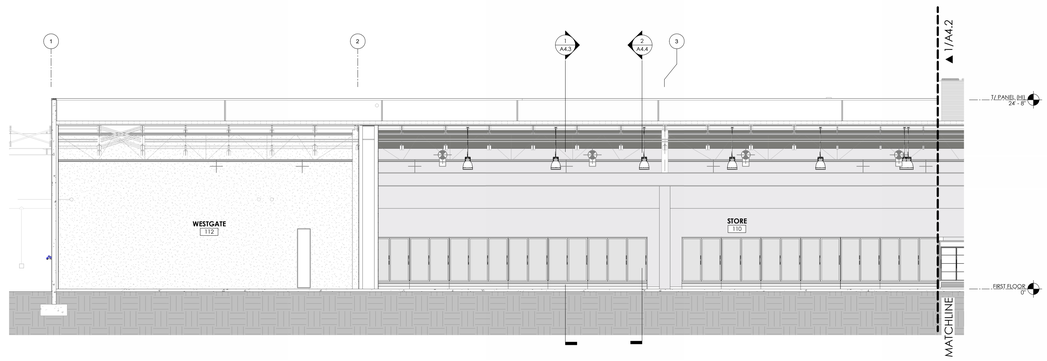

1 PARTIAL BUILDING SECTION A
1/8" = 1'-0"

ALL REPORTS, SPECIFICATIONS, COMPUTER FILES, FIELD DATA AND OTHER DOCUMENTATION PREPARED BY KASPER ARCHITECTURE & DEVELOPMENT, INC. (KAD) AS INSTRUMENTS OF SERVICE SHALL REMAIN THE PROPERTY OF KAD. KAD SHALL RETAIN ALL COMMON LAW, STATUTORY AND OTHER RESERVED RIGHTS, INCLUDING THE COPYRIGHT THERETO. THIS DRAWING SHALL NEVER BE REPRODUCED IN WHOLE OR IN PART WITHOUT THE EXPRESS WRITTEN PERMISSION OF KAD

kasper architects + assoc.
10175 Fortune Parkway, Suite 701
Jacksonville, FL 32256
p 904.683.9201

www.kasperarch.com
FL License No.: AA26000802

IMEG
9133 R.G. Skinner Parkway
Jacksonville, Florida 32256
p 904.483.5200

STATE OF FLORIDA
ERIK C. KASPER
AR0017162
REGISTERED ARCHITECT

ERIK C. KASPER AR#0017162

BUSY BEE ELLISVILLE

136 SW WEBBS GLN
LAKE CITY, FL 32024

PROJECT NO.:	22024
DATE:	05/29/2025
PRIOR ISSUES:	


BUILDING SECTIONS

A4.2


DRAWN BY:	MM
CHECKED BY:	EK

CONSTRUCTION DOCUMENTS


© 2023

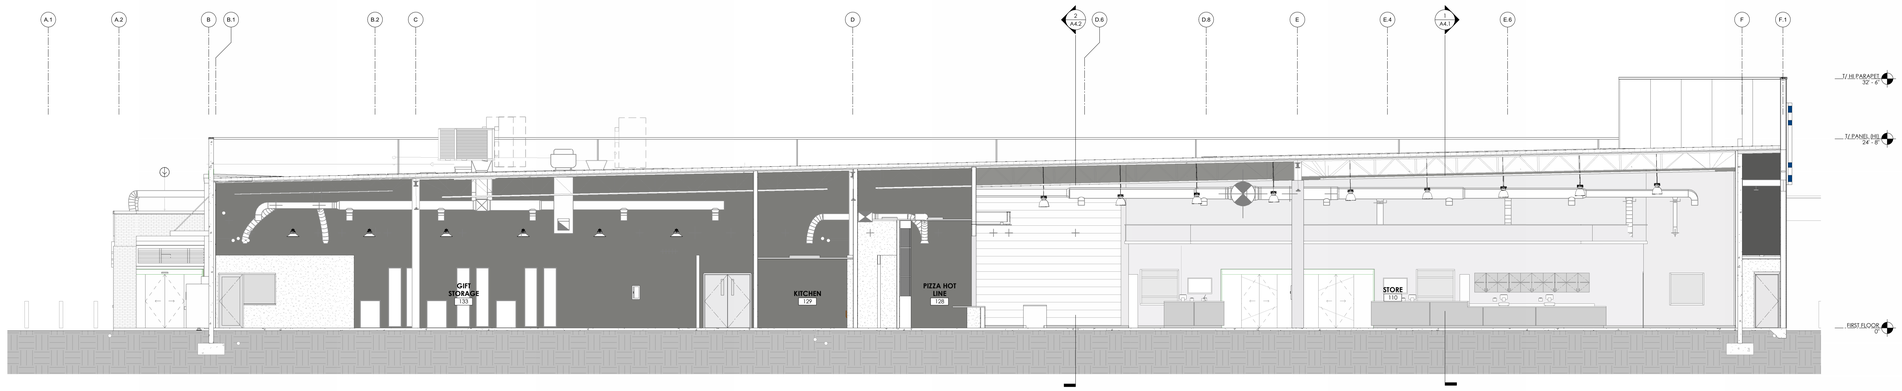

3 BUILDING SECTION
1/8" = 1'-0"

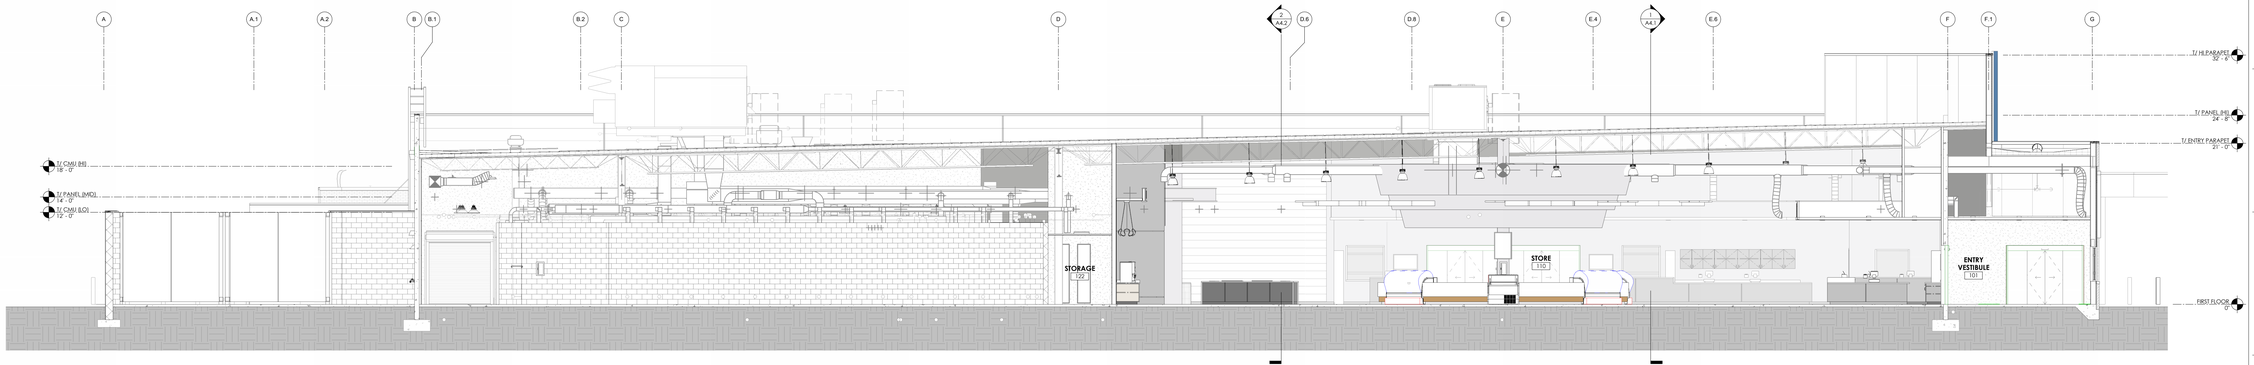

2 BUILDING SECTION
1/8" = 1'-0"

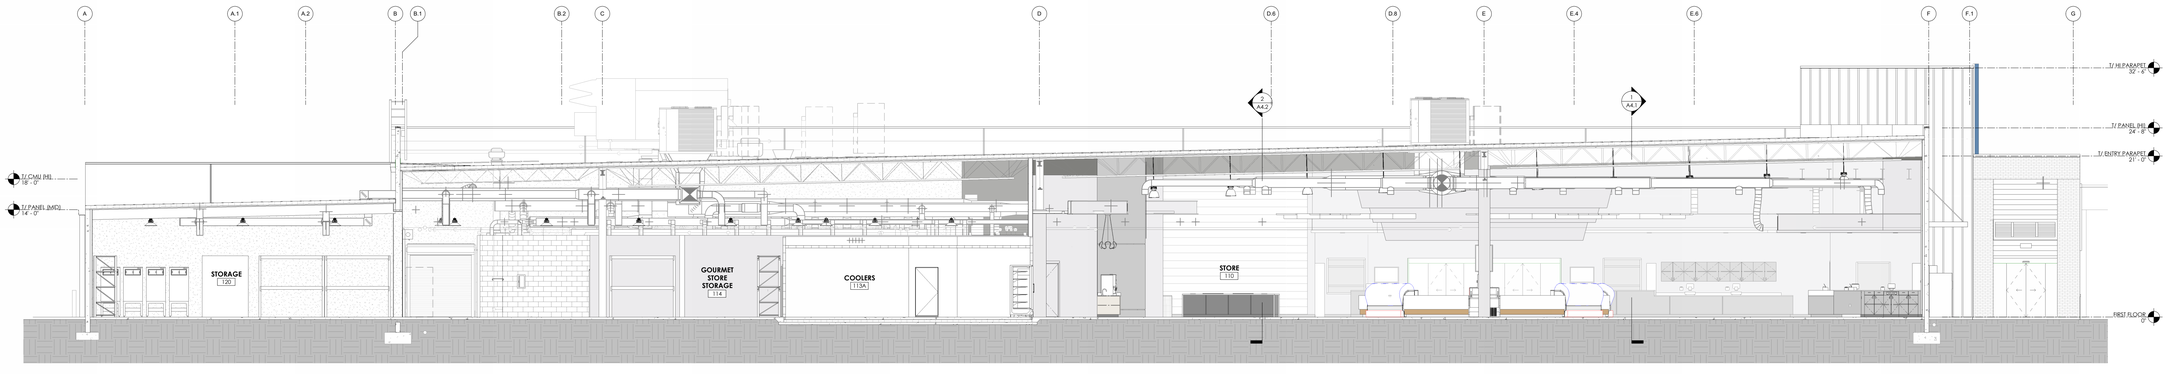

1 BUILDING SECTION
1/8" = 1'-0"

ALL REPORTS, SPECIFICATIONS, COMPUTER FILES, FIELD DATA, AND OTHER DOCUMENTATION PREPARED BY KASPER ARCHITECTURE & DEVELOPMENT, INC. (KAD) AS INSTRUMENTS OF SERVICE SHALL REMAIN THE PROPERTY OF KAD. KAD SHALL RETAIN ALL COMMON LAW, STATUTORY AND OTHER RESERVED RIGHTS, INCLUDING THE COPYRIGHT THERETO. THIS DRAWING SHALL NEVER BE REPRODUCED IN WHOLE OR IN PART WITHOUT THE EXPRESS WRITTEN PERMISSION OF KAD

ka+ kasper architects + assoc.
10175 Fortune Parkway, Suite 701
Jacksonville, FL 32256
p 904.683.9201

www.kasperarch.com
FL License No.: AA26000802

IMEG
9133 R.G. Skinner Parkway
Jacksonville, Florida 32256
p 904.483.5200

STATE OF FLORIDA
ERIK CHARLES KASPER
AR0017162
REGISTERED ARCHITECT

ERIK C. KASPER AR#0017162

BUSY BEE ELLISVILLE

136 SW WEBBS GLN
LAKE CITY, FL 32024

PROJECT NO.:	22024
DATE:	05/29/2025
PRIOR ISSUES:	


BUILDING SECTIONS

A4.3


DRAWN BY:	MM
CHECKED BY:	EK

CONSTRUCTION DOCUMENTS

© 2023

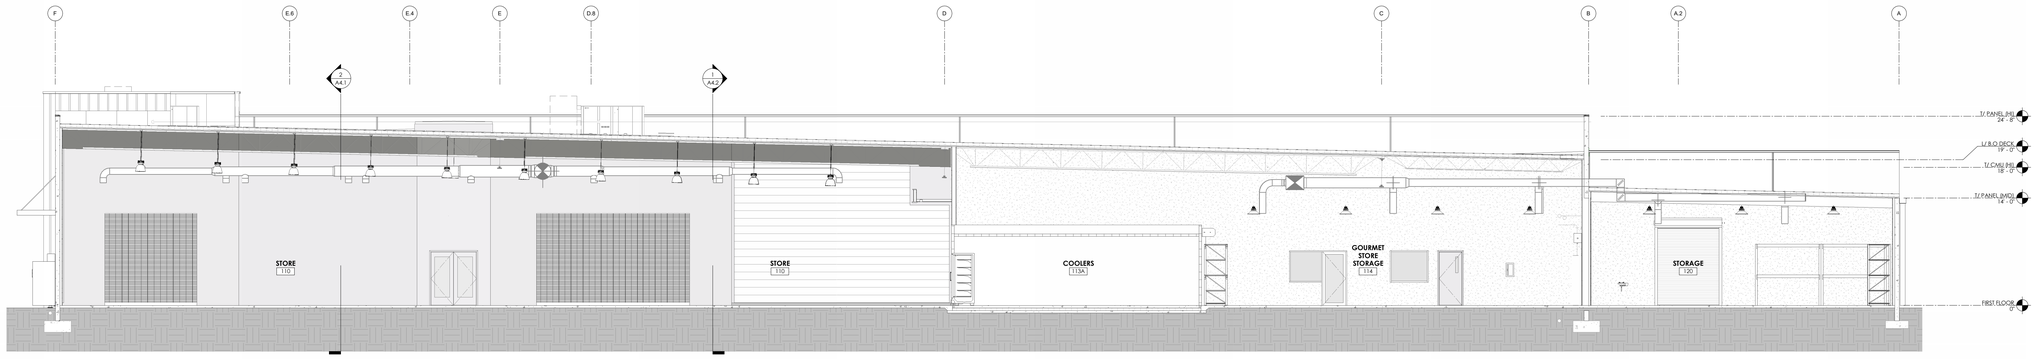

2 BUILDING SECTION
1/8" = 1'-0"

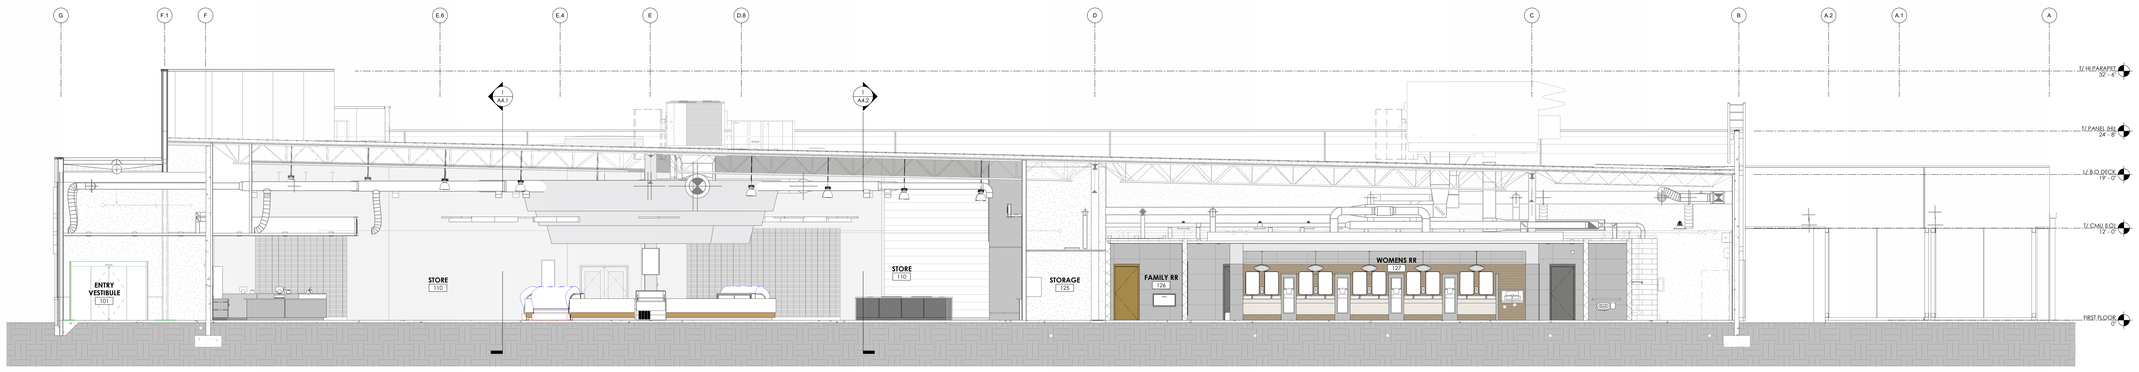

1 BUILDING SECTION
1/8" = 1'-0"

10175 Fortune Parkway, Suite 701
Jacksonville, FL 32256
p 904.683.9201

www.kasperarch.com
FL License No.: AA26000802

9133 R.G. Skinner Parkway
Jacksonville, Florida 32256
p 904.483.5200

STATE OF FLORIDA
ERIK CHARLES KASPER
AR0017162
REGISTERED ARCHITECT

ERIK C. KASPER AR#0017162

BUSY BEE ELLISVILLE

136 SW WEBBS GLN
LAKE CITY, FL 32024

PROJECT NO.:	22024
DATE:	05/29/2025
PRIOR ISSUES:	

BUILDING SECTIONS

A4.4


DRAWN BY:	MM
CHECKED BY:	EK

CONSTRUCTION DOCUMENTS


© 2023

ALL REPORTS, SPECIFICATIONS, COMPUTER FILES, FIELD DATA, AND OTHER DOCUMENTATION PREPARED BY KASPER ARCHITECTURE & DEVELOPMENT, INC. (KAD) AS INSTRUMENTS OF SERVICE SHALL REMAIN THE PROPERTY OF KAD. KAD SHALL RETAIN ALL COMMON LAW, STATUTORY AND OTHER RESERVED RIGHTS, INCLUDING THE COPYRIGHT THERETO. THIS DRAWING SHALL NEVER BE REPRODUCED IN WHOLE OR IN PART WITHOUT THE EXPRESS WRITTEN PERMISSION OF KAD


ALL REPORTS, SPECIFICATIONS, COMPUTER FILES, FIELD DATA AND OTHER DOCUMENTATION PREPARED BY KASPER ARCHITECTURE & DEVELOPMENT, INC. (KAD) AS INSTRUMENTS OF SERVICE SHALL REMAIN THE PROPERTY OF KAD. KAD SHALL RETAIN ALL COMMON LAW, STATUTORY AND OTHER RESERVED RIGHTS, INCLUDING THE COPYRIGHT THERETO. THIS DRAWING SHALL NEVER BE REPRODUCED IN WHOLE OR IN PART WITHOUT THE EXPRESS WRITTEN PERMISSION OF KAD

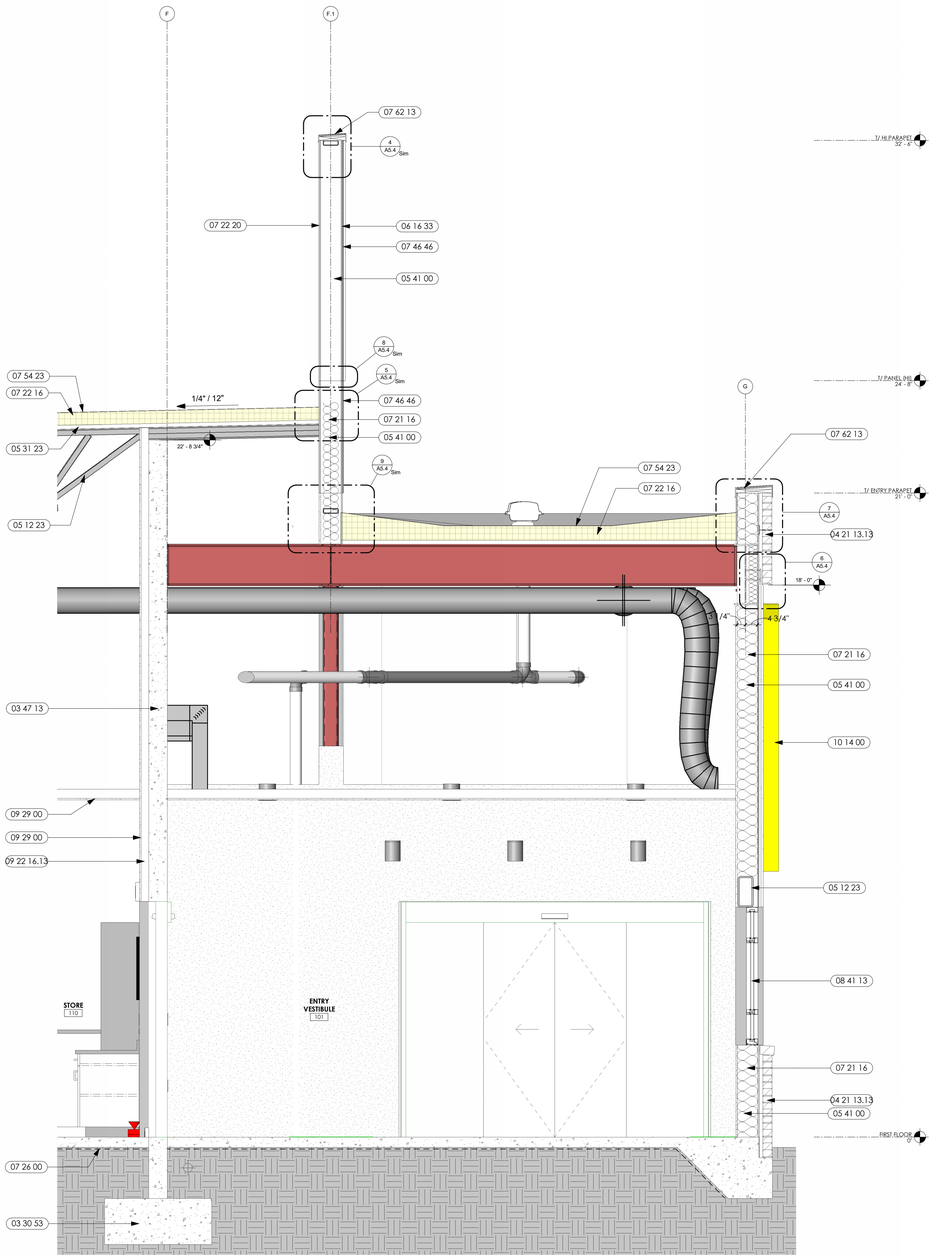

3 WALL SECTION @ ENTRY CANOPY
1/2" = 1'-0"

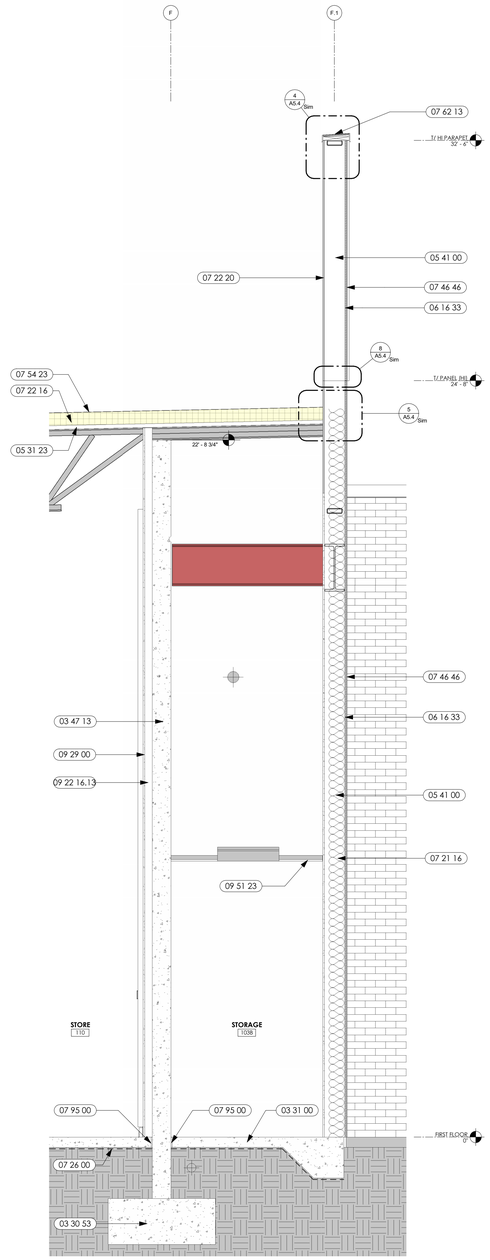

2 WALL SECTION @ HM DOOR
1/2" = 1'-0"

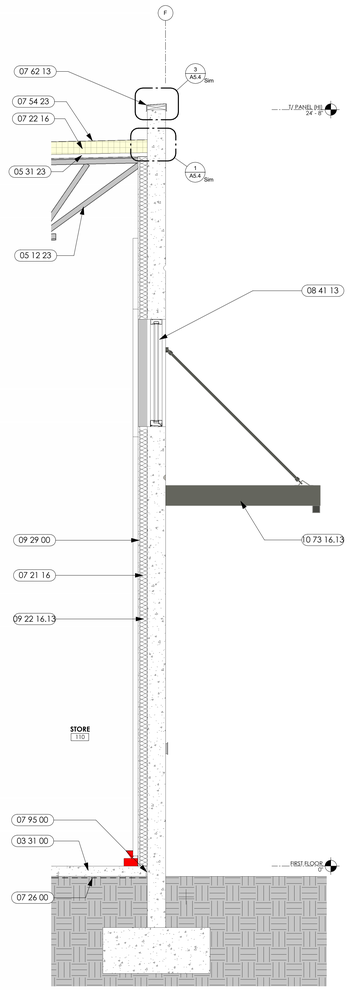

1 WALL SECTION TYP.
1/2" = 1'-0"

WALL SECTION KEYNOTES

03 30 53	MISCELLANEOUS CONCRETE CAST-IN-PLACE CONCRETE FOOTING - REFER TO STRUCTURAL FOUNDATION PLAN
03 31 00	STRUCTURAL CONCRETE FLOOR SLAB ON GRADE WITH 10 MIL. POLYETHELENE VAPOR BARRIER OVER CLEAN, COMPACTED AND TREATED SOIL - SEE STRUCT.
03 47 13	TILT-UP CONCRETE - WALL PANEL WITH EXTERIOR FACE FINISHED WITH FINE TEXTURED COATING, TYP. ("TEX-COTE' OR APPROVED EQUAL) - FINISH AND COLOR BY ARCHITECT - SEE STRUCTURAL
04 21 13.13	BRICK VENEER MASONRY
05 12 23	STRUCTURAL STEEL FOR BUILDINGS
05 31 23	STEEL ROOF DECKING
05 41 00	STRUCTURAL METAL STUD FRAMING
06 16 33	WOOD BOARD SHEATHING
07 21 16	BLANKET INSULATION - (R-11) AT EXTERIOR WALL FURRING, (R-19) AT EXTERIOR FRAMED WALLS, TYP
07 22 16	ROOF BOARD INSULATION - SEE ROOF PLAN
07 22 20	FIBERGLASS MAT-FACED GYPSUM ROOF BOARD (DENSDECK PRIME OR APPOVED EQUAL)
07 26 00	VAPOR RETARDERS
07 46 46	FIBER-CEMENT SIDING - ("HARDIE") OR APPROVED EQUAL - PAINT
07 54 23	THERMOPLASTIC-POLYOLEFIN ROOFING - SEE ROOF PLAN
07 62 13	FABRICATED COPINGS
07 95 00	EXPANSION CONTROL - EXPANSION JOINT FILLER, TYP.
08 41 13	ALUMINUM-FRAMED ENTRANCES AND STOREFRONTS SYSTEM, TYP. - SEE GLAZING SCHEDULE FOR MORE INFORMATION
09 22 16.13	NON-STRUCTURAL METAL STUD FRAMING
09 29 00	GYPSUM BOARD
09 51 23	ACOUSTICAL TILE CEILINGS
10 14 00	SIGNAGE
10 73 16.13	METAL CANOPIES - PRE-ENGINEERED EXTRUDED ALUMINUM CANOPY, SEE ROOF PLAN FOR ADDITIONAL NOTES

ka+ kasper architects + assoc.
10175 Fortune Parkway, Suite 701
Jacksonville, FL 32256
p 904.683.9201

www.kasperarch.com
FL License No.: AA26000802

IMEG
9133 R.G. Skinner Parkway
Jacksonville, Florida 32256
p 904.483.5200

STATE OF FLORIDA
ERIK CHARLES KASPER
AR0017162
REGISTERED ARCHITECT

ERIK C. KASPER AR#0017162

BUSY BEE ELLISVILLE

136 SW WEBBS GLN
LAKE CITY, FL 32024

PROJECT NO.:	22024
DATE:	05/29/2025
PRIOR ISSUES:	

WALL SECTIONS

A4.5

DRAWN BY:	KE
CHECKED BY:	EK


CONSTRUCTION DOCUMENTS

© 2023


ALL REPORTS, SPECIFICATIONS, COMPUTER FILES, FIELD DATA AND OTHER DOCUMENTATION PREPARED BY KASPER ARCHITECTURE & DEVELOPMENT, INC. (KAD) AS INSTRUMENTS OF SERVICE SHALL REMAIN THE PROPERTY OF KAD. KAD SHALL RETAIN ALL COMMON LAW, STATUTORY AND OTHER RESERVED RIGHTS, INCLUDING THE COPYRIGHT THERETO. THIS DRAWING SHALL NEVER BE REPRODUCED IN WHOLE OR IN PART WITHOUT THE EXPRESS WRITTEN PERMISSION OF KAD

WALL SECTION KEYNOTES


03 30 53	MISCELLANEOUS CONCRETE CAST-IN-PLACE CONCRETE FOOTING - REFER TO STRUCTURAL FOUNDATION PLAN
03 47 13	TILT-UP CONCRETE - WALL PANEL WITH EXTERIOR FACE FINISHED WITH FINE TEXTURED COATING, TYP. ("TEX-COTE" OR APPROVED EQUAL) - FINISH AND COLOR BY ARCHITECT - SEE STRUCTURAL
04 21 13.13	BRICK VENEER MASONRY
05 12 23	STRUCTURAL STEEL FOR BUILDINGS
05 31 23	STEEL ROOF DECKING
05 41 00	STRUCTURAL METAL STUD FRAMING
06 15 16	WOOD ROOF DECKING
06 16 33	WOOD BOARD SHEATHING
06 16 43	GYPSUM SHEATHING
07 21 16	BLANKET INSULATION - (R-11) AT EXTERIOR WALL FURRING, (R-19) AT EXTERIOR FRAMED WALLS, TYP
07 22 16	ROOF BOARD INSULATION - SEE ROOF PLAN
07 22 20	FIBERGLASS MAT-FACED GYPSUM ROOF BOARD (DENSDECK PRIME OR APPOVED EQUAL)
07 26 00	VAPOR RETARDERS
07 46 46	FIBER-CEMENT SIDING - ("HARDIE") OR APPROVED EQUAL - PAINT
07 54 23	THERMOPLASTIC-POLYOLEFIN ROOFING - SEE ROOF PLAN
07 62 13	FABRICATED COPINGS
08 41 13	ALUMINUM-FRAMED ENTRANCES AND STOREFRONTS SYSTEM, TYP. - SEE GLAZING SCHEDULE FOR MORE INFORMATION
09 22 16.13	NON-STRUCTURAL METAL STUD FRAMING
09 29 00	GYPSUM BOARD
10 14 19	DIMENSIONAL LETTER SIGNAGE

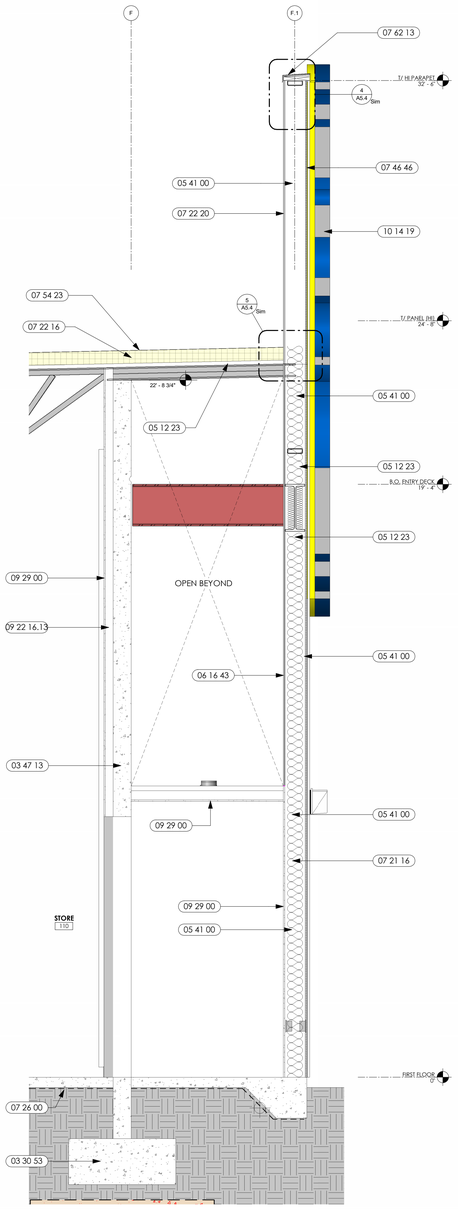

3 WALL SECTION @ BUILT-IN DISPLAY
1/2" = 1'-0"

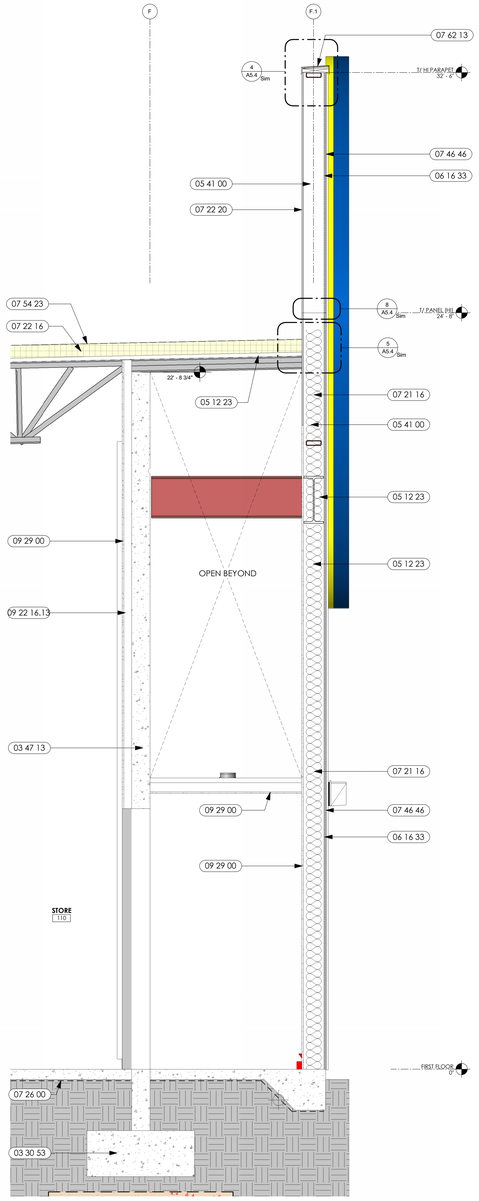

2 WALL SECTION @ CFS BUILD OUT
1/2" = 1'-0"

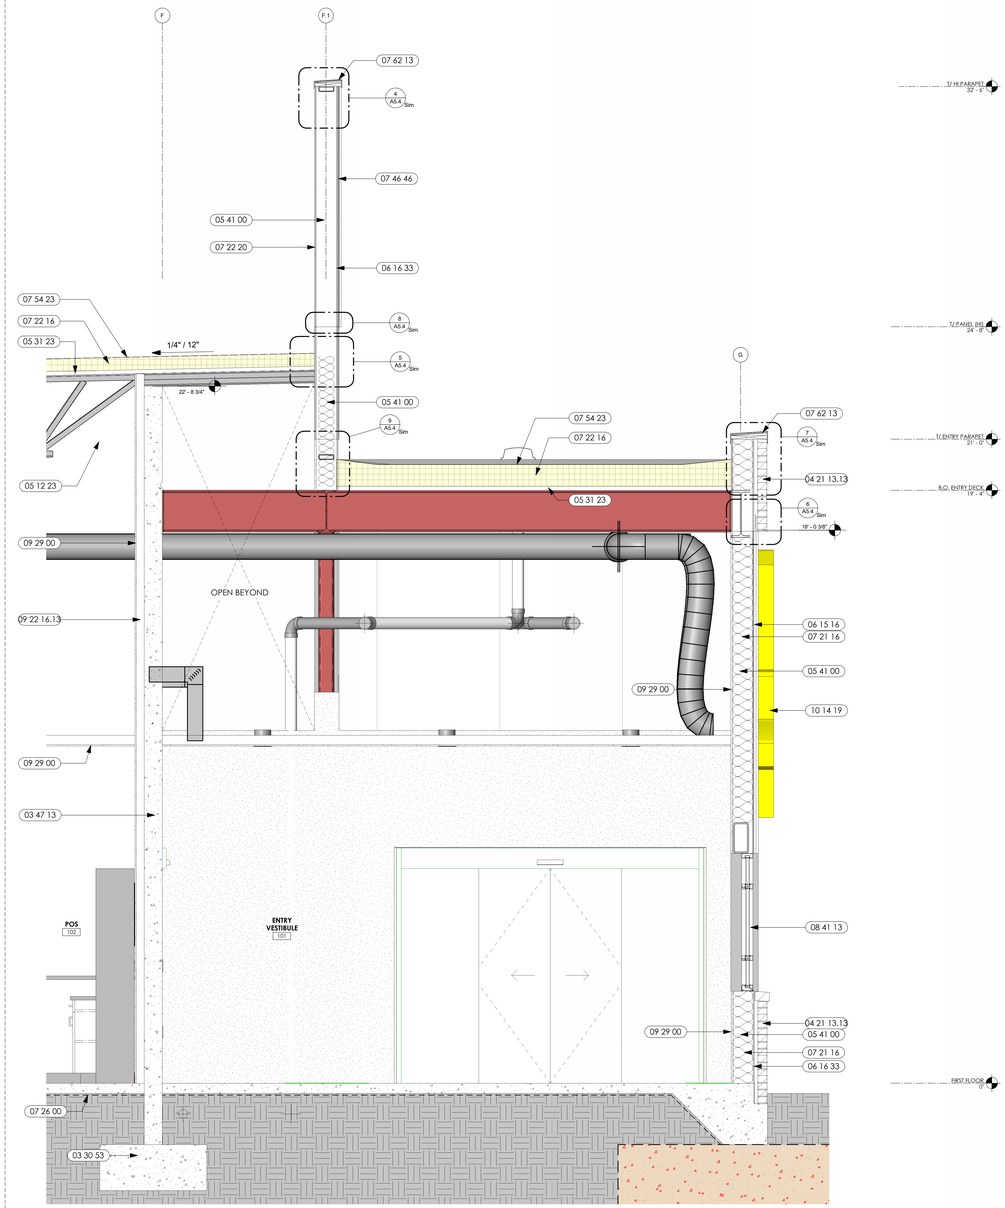

1 WALL SECTION @ ENTRY VESTIBULE
1/2" = 1'-0"

ka kasper architects + assoc.
10175 Fortune Parkway, Suite 701
Jacksonville, FL 32256
p 904.683.9201
www.kasperarch.com
FL License No.: AA26000802

BUSY BEE

IMEG
9133 R.G. Skinner Parkway
Jacksonville, Florida 32256
p 904.483.5200

STATE OF FLORIDA
ERIK C. KASPER
AR0017162
REGISTERED ARCHITECT
ERIK C. KASPER AR#0017162

BUSY BEE ELLISVILLE

136 SW WEBBS GLN
LAKE CITY, FL 32024

PROJECT NO.:	22024
DATE:	05/29/2025
PRIOR ISSUES:	

WALL SECTIONS


A4.6

DRAWN BY:	MM
CHECKED BY:	EK


CONSTRUCTION DOCUMENTS

© 2023

ALL REPORTS, SPECIFICATIONS, COMPUTER FILES, FIELD DATA AND OTHER DOCUMENTATION PREPARED BY KASPER ARCHITECTURE & DEVELOPMENT, INC. (KAD) AS INSTRUMENTS OF SERVICE SHALL REMAIN THE PROPERTY OF KAD. KAD SHALL RETAIN ALL COMMON LAW, STATUTORY AND OTHER RESERVED RIGHTS, INCLUDING THE COPYRIGHT THERETO. THIS DRAWING SHALL NEVER BE REPRODUCED IN WHOLE OR IN PART WITHOUT THE EXPRESS WRITTEN PERMISSION OF KAD

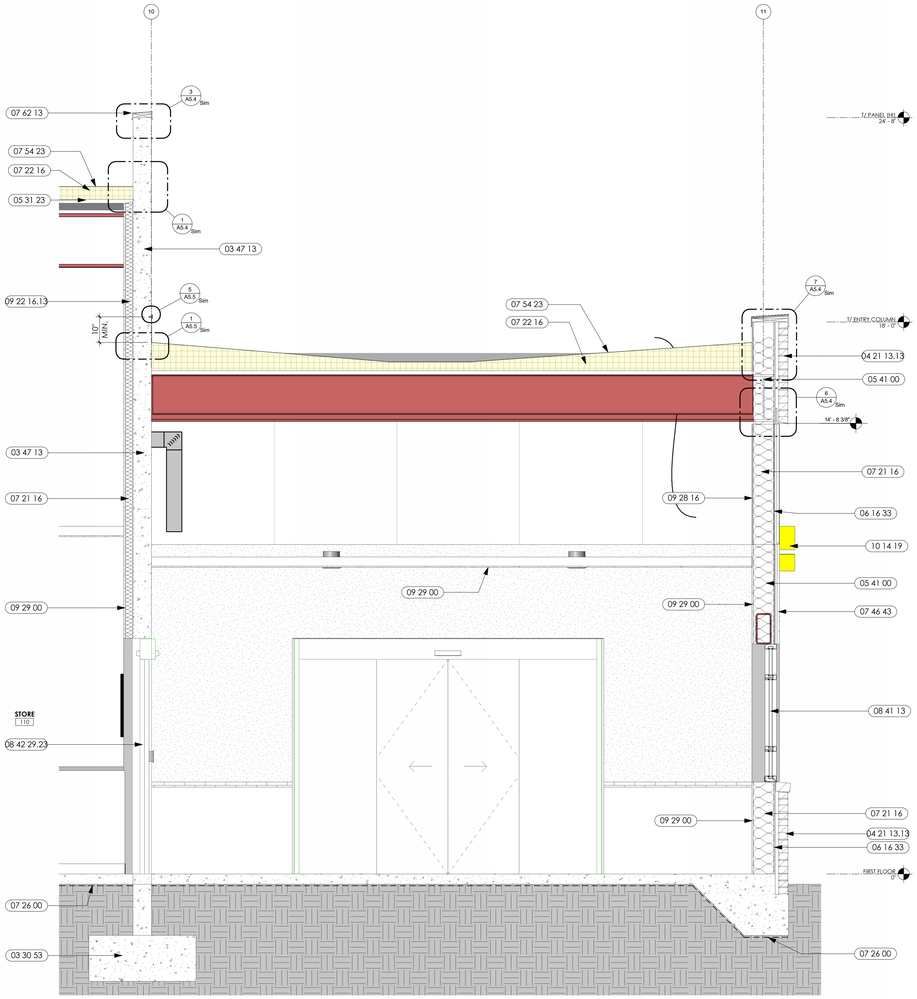

2 WALL SECTION @ SIDE ENTRY VESTIBULE
1/2" = 1'-0"

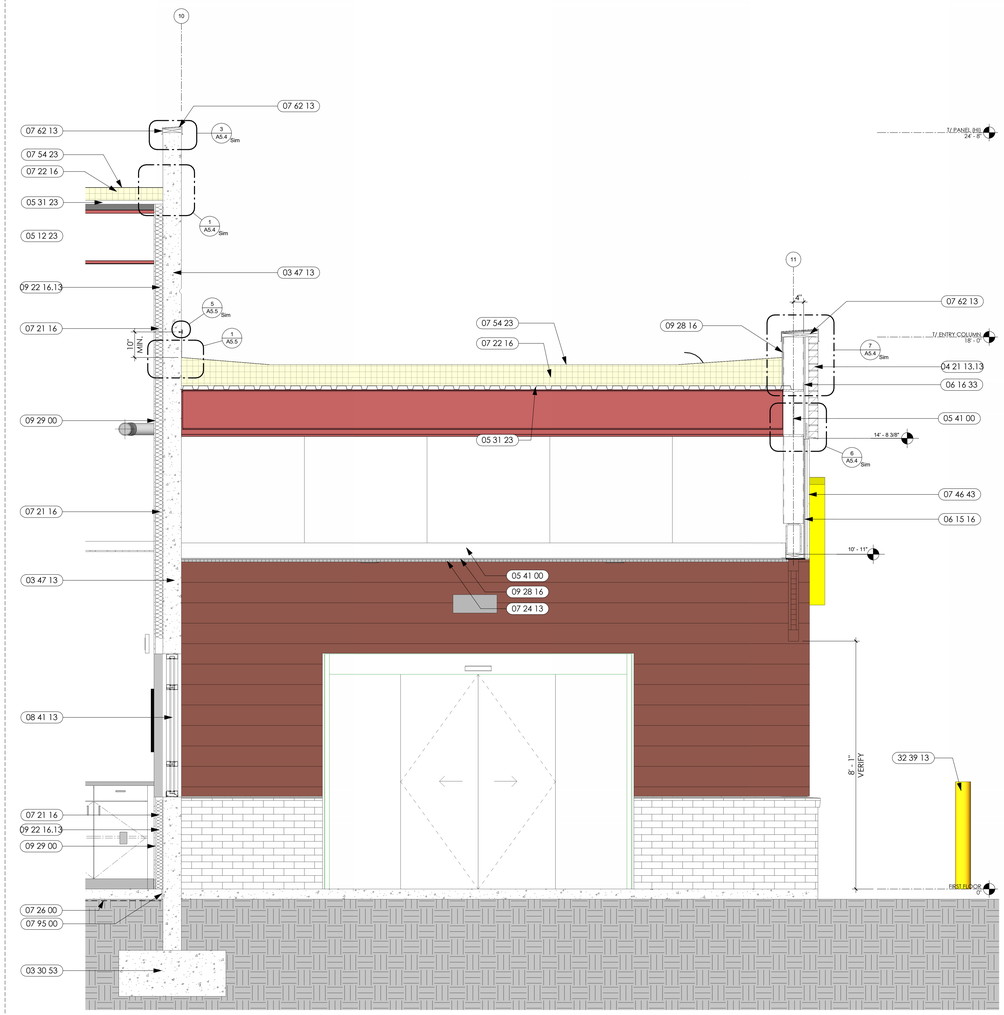

1 WALL SECTION
1/2" = 1'-0"

WALL SECTION KEYNOTES

03 30 53	MISCELLANEOUS CONCRETE CAST-IN-PLACE CONCRETE FOOTING - REFER TO STRUCTURAL FOUNDATION PLAN
03 47 13	TILT-UP CONCRETE - WALL PANEL WITH EXTERIOR FACE FINISHED WITH FINE TEXTURED COATING, TYP. ("TEX-COTE" OR APPROVED EQUAL) - FINISH AND COLOR BY ARCHITECT - SEE STRUCTURAL
04 21 13.13	BRICK VENEER MASONRY
05 12 23	STRUCTURAL STEEL FOR BUILDINGS
05 31 23	STEEL ROOF DECKING
05 41 00	STRUCTURAL METAL STUD FRAMING
06 15 16	WOOD ROOF DECKING
06 16 33	WOOD BOARD SHEATHING
07 21 16	BLANKET INSULATION - (R-11) AT EXTERIOR WALL FURRING, (R-19) AT EXTERIOR FRAMED WALLS, TYP
07 22 16	ROOF BOARD INSULATION - SEE ROOF PLAN
07 24 13	POLYMER-BASED EXTERIOR INSULATION AND FINISH SYSTEM
07 26 00	VAPOR RETARDERS
07 46 43	COMPOSITION SIDING - FIBERON ENGINEERED WOOD RAINSCREEN CLADDING OR APPROVED EQUAL
07 54 23	THERMOPLASTIC-POLYOLEFIN ROOFING - SEE ROOF PLAN
07 62 13	FABRICATED COPINGS
07 95 00	EXPANSION CONTROL - EXPANSION JOINT FILLER, TYP.
08 41 13	ALUMINUM-FRAMED ENTRANCES AND STOREFRONTS SYSTEM, TYP. - SEE GLAZING SCHEDULE FOR MORE INFORMATION
08 42 29.23	SLIDING AUTOMATIC ENTRANCES
09 22 16.13	NON-STRUCTURAL METAL STUD FRAMING
09 28 16	GLASS-MAT FACED GYPSUM BACKING BOARDS
09 29 00	GYPSUM BOARD
10 14 19	DIMENSIONAL LETTER SIGNAGE
32 39 13	MANUFACTURED METAL BOLLARDS

kasper architects + assoc.
10175 Fortune Parkway, Suite 701
Jacksonville, FL 32256
p 904.683.9201
www.kasperarch.com
FL License No.: AA26000802

IMEG
9133 R.G. Skinner Parkway
Jacksonville, Florida 32256
p 904.483.5200

STATE OF FLORIDA
ERIK CHARLES KASPER
AR0017162
REGISTERED ARCHITECT
ERIK C. KASPER AR#0017162

BUSY BEE ELLISVILLE

136 SW WEBBS GLN
LAKE CITY, FL 32024

PROJECT NO.:	22024
DATE:	05/29/2025
PRIOR ISSUES:	

WALL SECTIONS


A4.7

DRAWN BY:	MM
CHECKED BY:	EK


CONSTRUCTION DOCUMENTS

© 2023


ALL REPORTS, SPECIFICATIONS, COMPUTER FILES, FIELD DATA, AND OTHER DOCUMENTATION PREPARED BY KASPER ARCHITECTURE & DEVELOPMENT, INC. (KAD) AS INSTRUMENTS OF SERVICE SHALL REMAIN THE PROPERTY OF KAD. KAD SHALL RETAIN ALL COMMON LAW, STATUTORY AND OTHER RESERVED RIGHTS, INCLUDING THE COPYRIGHT THERETO. THIS DRAWING SHALL NEVER BE REPRODUCED IN WHOLE OR IN PART WITHOUT THE EXPRESS WRITTEN PERMISSION OF KAD

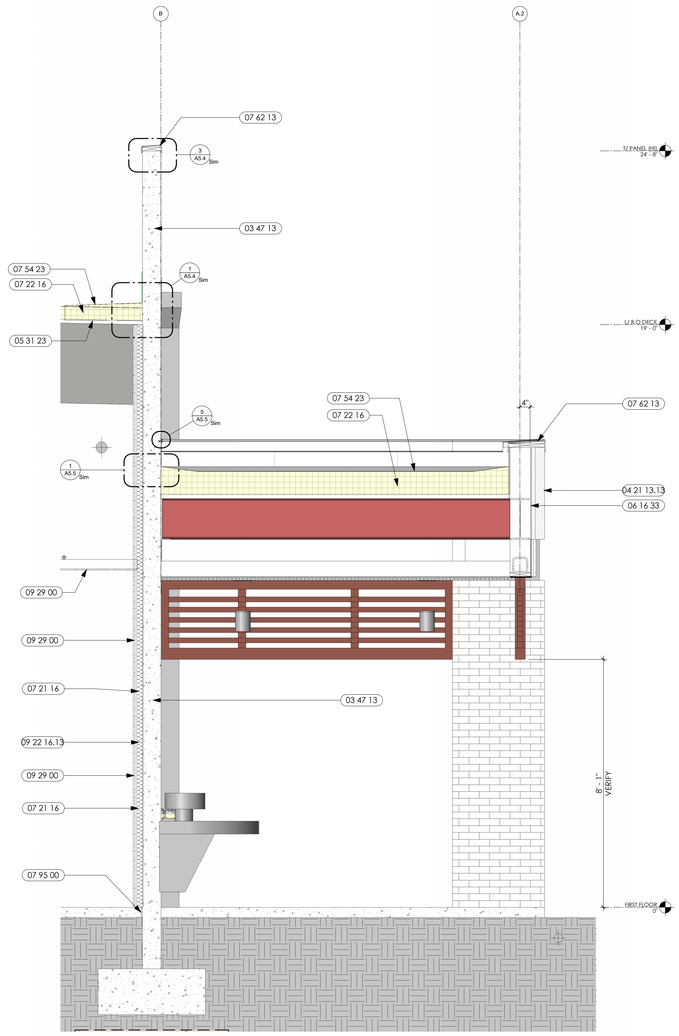

3 WALL SECTION @ TRUCKER ENTRY VESTIBULE
1/2" = 1'-0"

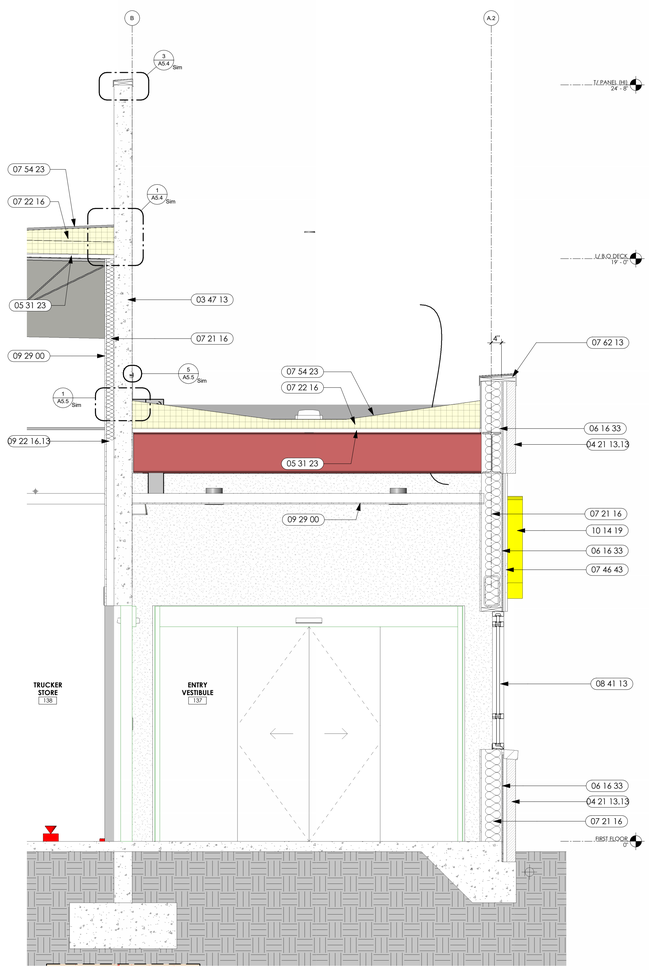

2 WALL SECTION @ TRUCKER ENTRY CANOPY
1/2" = 1'-0"

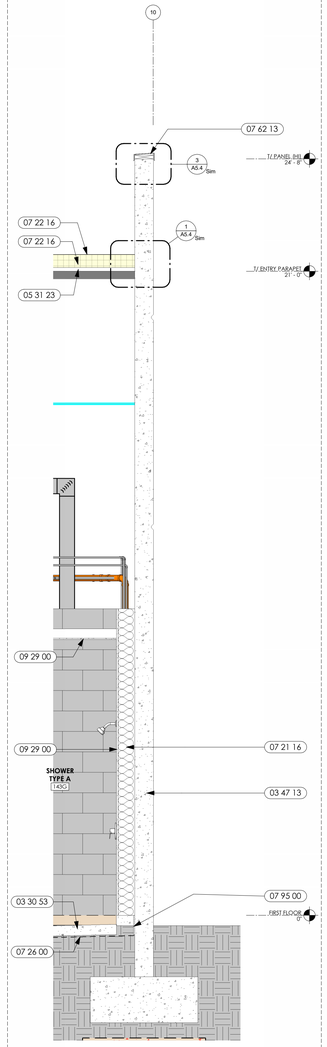

1 WALL SECTION
1/2" = 1'-0"

WALL SECTION KEYNOTES

03 30 53	MISCELLANEOUS CONCRETE CAST-IN-PLACE CONCRETE FOOTING - REFER TO STRUCTURAL FOUNDATION PLAN
03 47 13	TILT-UP CONCRETE - WALL PANEL WITH EXTERIOR FACE FINISHED WITH FINE TEXTURED COATING, TYP. ("TEX-COTE" OR APPROVED EQUAL) - FINISH AND COLOR BY ARCHITECT - SEE STRUCTURAL
04 21 13.13	BRICK VENEER MASONRY
05 31 23	STEEL ROOF DECKING
06 16 33	WOOD BOARD SHEATHING
07 21 16	BLANKET INSULATION - (R-11) AT EXTERIOR WALL FURRING, (R-19) AT EXTERIOR FRAMED WALLS, TYP
07 22 16	ROOF BOARD INSULATION - SEE ROOF PLAN
07 26 00	VAPOR RETARDERS
07 46 43	COMPOSITION SIDING - FIBERON ENGINEERED WOOD RAINSCREEN CLADDING OR APPROVED EQUAL
07 54 23	THERMOPLASTIC-POLYOLEFIN ROOFING - SEE ROOF PLAN
07 62 13	FABRICATED COPINGS
07 95 00	EXPANSION CONTROL - EXPANSION JOINT FILLER, TYP.
08 41 13	ALUMINUM-FRAMED ENTRANCES AND STOREFRONTS SYSTEM, TYP. - SEE GLAZING SCHEDULE FOR MORE INFORMATION
09 22 16.13	NON-STRUCTURAL METAL STUD FRAMING
09 29 00	GYPSUM BOARD
10 14 19	DIMENSIONAL LETTER SIGNAGE

kasper architects + assoc.
10175 Fortune Parkway, Suite 701
Jacksonville, FL 32256
p 904.683.9201

www.kasperarch.com
FL License No.: AA26000802

IMEG
9133 R.G. Skinner Parkway
Jacksonville, Florida 32256
p 904.483.5200

STATE OF FLORIDA
ERIK CHARLES KASPER
AR0017162
REGISTERED ARCHITECT

ERIK C. KASPER AR#0017162

BUSY BEE ELLISVILLE

136 SW WEBBS GLN
LAKE CITY, FL 32024

PROJECT NO.: 22024
DATE: 05/29/2025
PRIOR ISSUES:

WALL SECTIONS

A4.8

DRAWN BY: MM
CHECKED BY: EK


CONSTRUCTION DOCUMENTS

© 2023


ALL REPORTS, SPECIFICATIONS, COMPUTER FILES, FIELD DATA, AND OTHER DOCUMENTATION PREPARED BY KASPER ARCHITECTURE & DEVELOPMENT, INC. (KAD) AS INSTRUMENTS OF SERVICE SHALL REMAIN THE PROPERTY OF KAD. KAD SHALL RETAIN ALL COMMON LAW, STATUTORY AND OTHER RESERVED RIGHTS, INCLUDING THE COPYRIGHT THERETO. THIS DRAWING SHALL NEVER BE REPRODUCED IN WHOLE OR IN PART WITHOUT THE EXPRESS WRITTEN PERMISSION OF KAD.

WALL SECTION KEYNOTES


03 31 00	STRUCTURAL CONCRETE FLOOR SLAB ON GRADE WITH 10 MIL POLYETHELENE VAPOR BARRIER OVER CLEAN, COMPACTED AND TREATED SOIL - SEE STRUCT.
03 47 13	TILT-UP CONCRETE - WALL PANEL WITH EXTERIOR FACE FINISHED WITH FINE TEXTURED COATING, TYP. (TEX-COTE® OR APPROVED EQUAL) - FINISH AND COLOR BY ARCHITECT - SEE STRUCTURAL
04 21 13.13	BRICK VENEER MASONRY
05 31 23	STEEL ROOF DECKING
05 41 00	STRUCTURAL METAL STUD FRAMING
06 16 33	WOOD BOARD SHEATHING
07 21 16	BLANKET INSULATION - (R-11) AT EXTERIOR WALL FURRING, (R-19) AT EXTERIOR FRAMED WALLS, TYP
07 22 16	ROOF BOARD INSULATION - SEE ROOF PLAN
07 22 20	FIBERGLASS MAT-FACED GYPSUM ROOF BOARD (DENSDECK PRIME OR APPOVED EQUAL)
07 24 13	POLYMER-BASED EXTERIOR INSULATION AND FINISH SYSTEM
07 26 00	VAPOR RETARDERS
07 42 13.19	INSULATED METAL WALL PANELS
07 46 43	COMPOSITION SIDING - FIBERON ENGINEERED WOOD RAINSCREEN CLADDING OR APPROVED EQUAL
07 46 46	FIBER-CEMENT SIDING - ("HARDIE") OR APPROVED EQUAL - PAINT
07 54 23	THERMOPLASTIC-POLYOLEFIN ROOFING - SEE ROOF PLAN
07 62 13	FABRICATED COPINGS
07 95 00	EXPANSION CONTROL - EXPANSION JOINT FILLER, TYP.
09 22 16.13	NON-STRUCTURAL METAL STUD FRAMING
09 28 16	GLASS-MAT FACED GYPSUM BACKING BOARDS
09 28 19	FIBERED GYPSUM BACKING BOARDS
09 29 00	GYPSUM BOARD

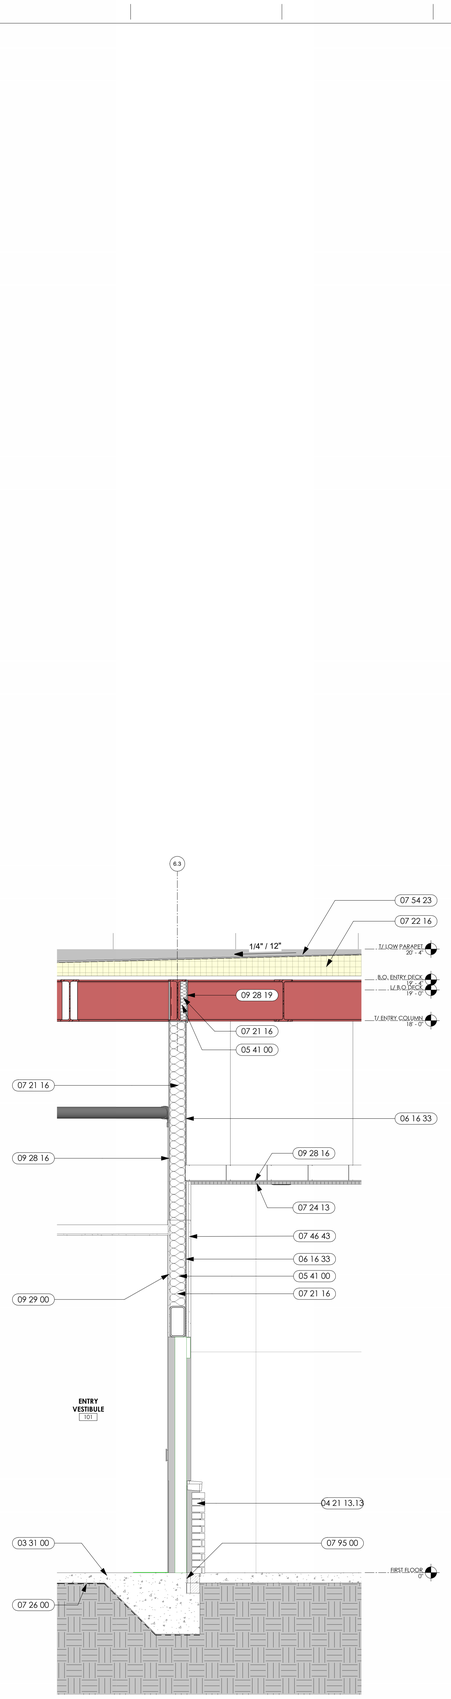


5 WALL SECTION
1/2" = 1'-0"

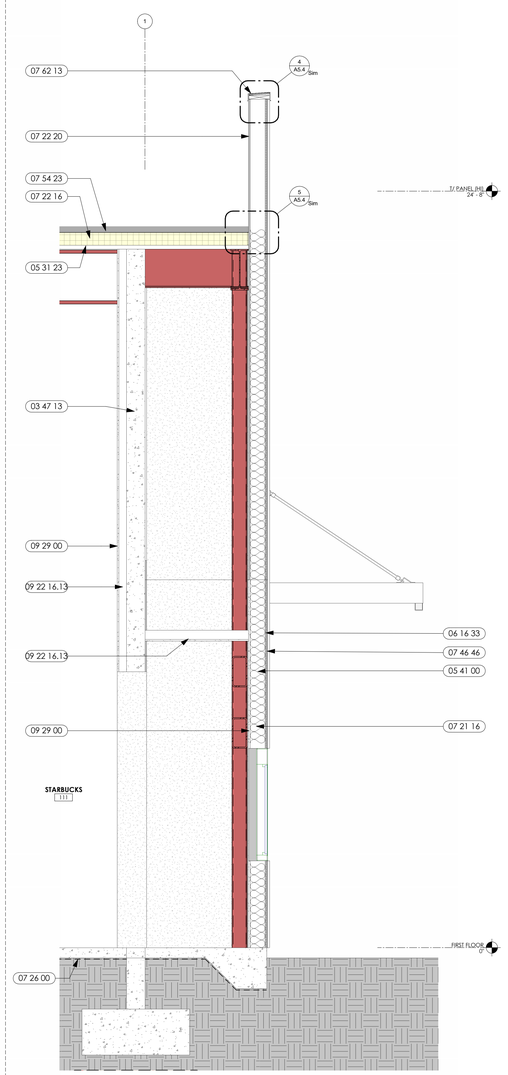


4 WALL SECTION @ DRIVE-THRU WINDOW
1/2" = 1'-0"

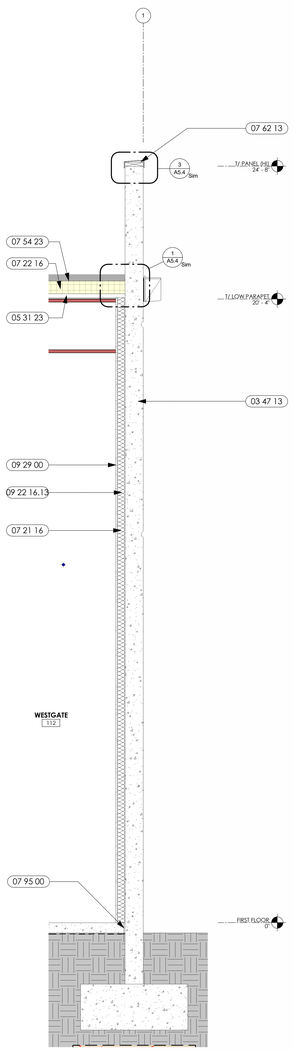

3 WALL SECTION, TYP.
1/2" = 1'-0"

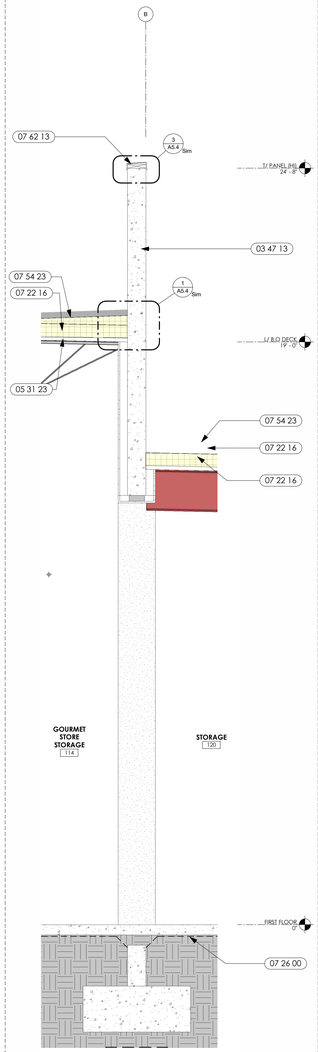

2 WALL SECTION @ SCUPPER OPENING
1/2" = 1'-0"

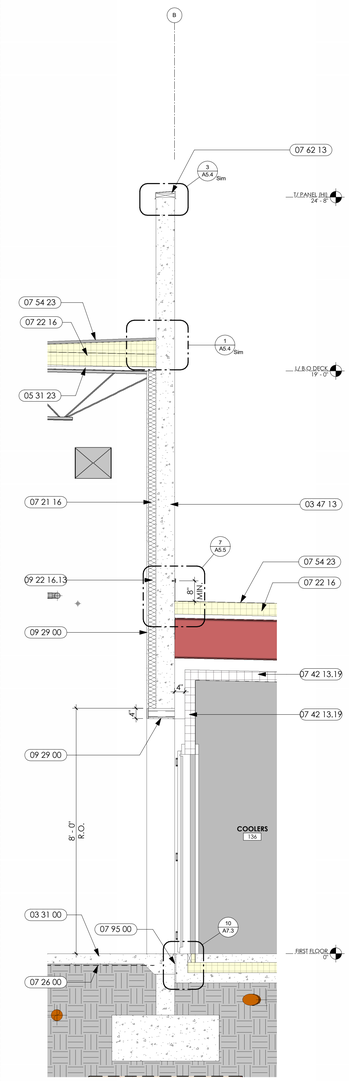

1 WALL SECTION @ OH DOOR , TYP.
1/2" = 1'-0"

kasper architects + assoc.
10175 Fortune Parkway, Suite 701
Jacksonville, FL 32256
p 904.683.9201
www.kasperarch.com
FL License No.: AA26000802

IMEG
9133 R.G. Skinner Parkway
Jacksonville, Florida 32256
p 904.483.5200

STATE OF FLORIDA
ERIK CHARLES KASPER
AR0017162
REGISTERED ARCHITECT

ERIK C. KASPER AR#0017162

BUSY BEE ELLISVILLE

136 SW WEBBS GLN
LAKE CITY, FL 32024

PROJECT NO.:	22024
DATE:	05/29/2025
PRIOR ISSUES:	

WALL SECTIONS


A4.9

DRAWN BY:	MM
CHECKED BY:	EK


CONSTRUCTION DOCUMENTS

© 2023


ALL REPORTS, SPECIFICATIONS, COMPUTER FILES, FIELD DATA AND OTHER DOCUMENTATION PREPARED BY KASPER ARCHITECTURE & DEVELOPMENT, INC. (KAD) AS INSTRUMENTS OF SERVICE SHALL REMAIN THE PROPERTY OF KAD. KAD SHALL RETAIN ALL COMMON LAW, STATUTORY AND OTHER RESERVED RIGHTS, INCLUDING THE COPYRIGHT THERETO. THIS DRAWING SHALL NEVER BE REPRODUCED IN WHOLE OR IN PART WITHOUT THE EXPRESS WRITTEN PERMISSION OF KAD

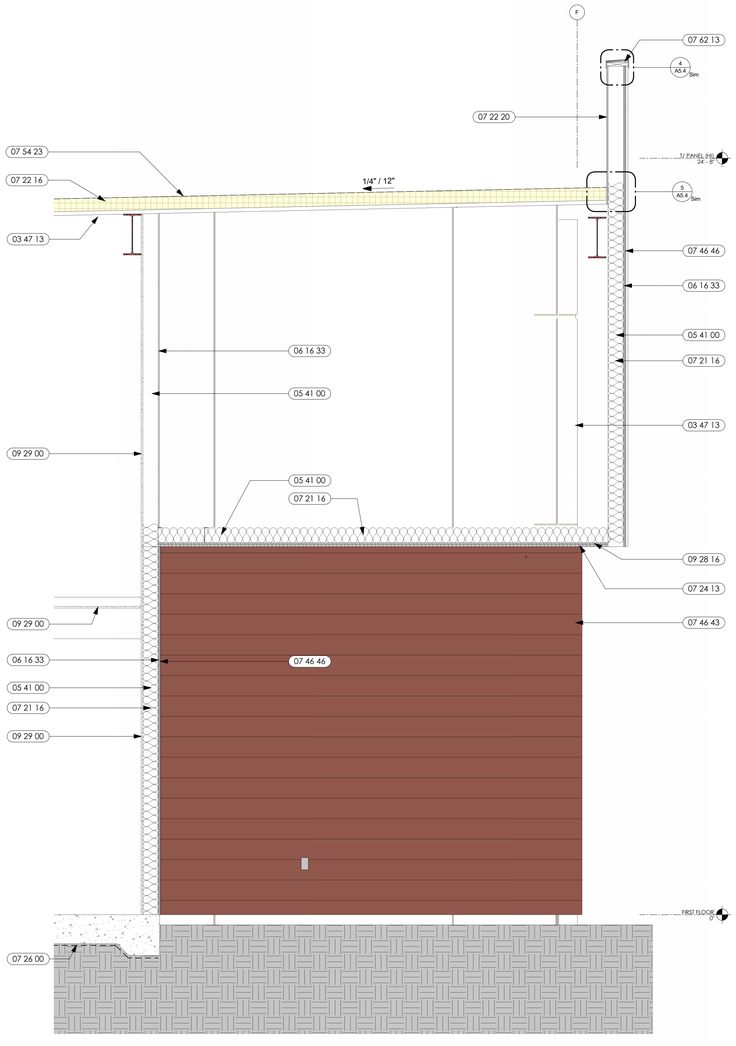

3 WALL SECTION
1/2" = 1'-0"

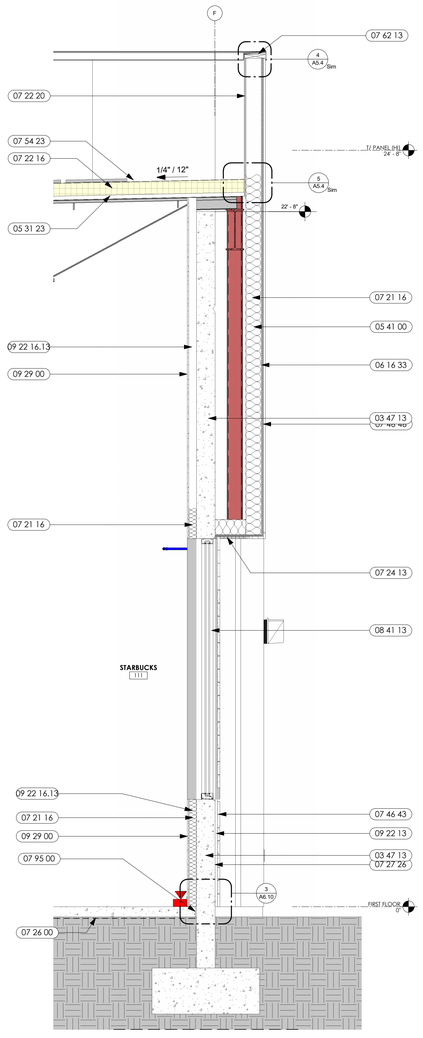

2 WALL SECTION
1/2" = 1'-0"

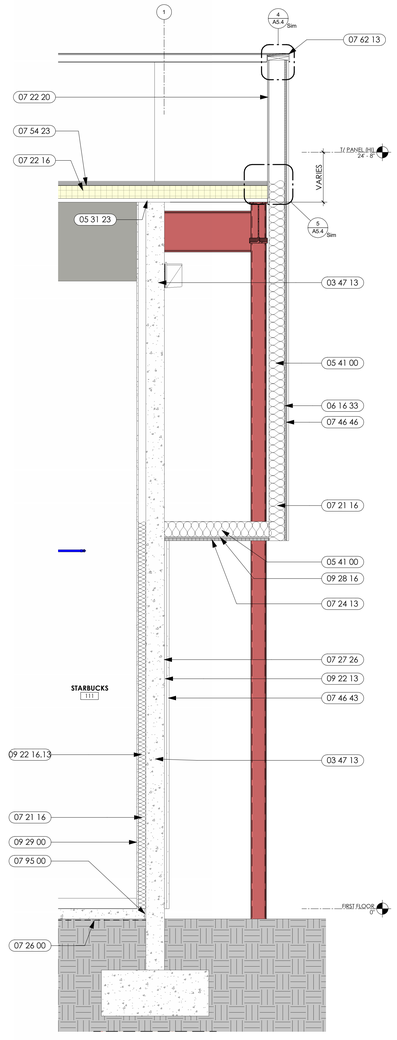

1 WALL SECTION
1/2" = 1'-0"

WALL SECTION KEYNOTES

03 47 13	TILT-UP CONCRETE - WALL PANEL WITH EXTERIOR FACE FINISHED WITH FINE TEXTURED COATING, TYP. ("TEK-COTE" OR APPROVED EQUAL) - FINISH AND COLOR BY ARCHITECT - SEE STRUCTURAL
05 31 23	STEEL ROOF DECKING
05 41 00	STRUCTURAL METAL STUD FRAMING
06 16 33	WOOD BOARD SHEATHING
07 21 16	BLANKET INSULATION - (R-11) AT EXTERIOR WALL FURRING, (R-19) AT EXTERIOR FRAMED WALLS, TYP
07 22 16	ROOF BOARD INSULATION - SEE ROOF PLAN
07 22 20	FIBERGLASS MAT-FACED GYPSUM ROOF BOARD (DENSDECK PRIME OR APPOVED EQUAL)
07 24 13	POLYMER-BASED EXTERIOR INSULATION AND FINISH SYSTEM
07 26 00	VAPOR RETARDERS
07 27 26	FLUID-APPLIED MEMBRANE AIR BARRIERS
07 46 43	COMPOSITION SIDING - FIBERON ENGINEERED WOOD RAINSCREEN CLADDING OR APPROVED EQUAL
07 46 46	FIBER-CEMENT SIDING - ("HARDIE") OR APPROVED EQUAL - PAINT
07 54 23	THERMOPLASTIC-POLYOLEFIN ROOFING - SEE ROOF PLAN
07 62 13	FABRICATED COPINGS
07 95 00	EXPANSION CONTROL - EXPANSION JOINT FILLER, TYP.
08 41 13	ALUMINUM-FRAMED ENTRANCES AND STOREFRONTS SYSTEM, TYP. - SEE GLAZING SCHEDULE FOR MORE INFORMATION
09 22 13	METAL FURRING
09 22 16.13	NON-STRUCTURAL METAL STUD FRAMING
09 28 16	GLASS-MAT FACED GYPSUM BACKING BOARDS
09 29 00	GYPSUM BOARD

kasper architects + assoc.
10175 Fortune Parkway, Suite 701
Jacksonville, FL 32256
p 904.683.9201
www.kasperarch.com
FL License No.: AA26000802

IMEG
9133 R.G. Skinner Parkway
Jacksonville, Florida 32256
p 904.483.5200

STATE OF FLORIDA
ERIK CHARLES KASPER
AR0017162
REGISTERED ARCHITECT

ERIK C. KASPER AR#0017162

BUSY BEE ELLISVILLE

136 SW WEBBS GLN
LAKE CITY, FL 32024

PROJECT NO.:	22024
DATE:	05/29/2025
PRIOR ISSUES:	

WALL SECTIONS

A4.10

DRAWN BY:	Author
CHECKED BY:	Checker


CONSTRUCTION DOCUMENTS

© 2023


ALL REPORTS, SPECIFICATIONS, COMPUTER FILES, FIELD DATA, AND OTHER DOCUMENTATION PREPARED BY KASPER ARCHITECTURE & DEVELOPMENT, INC. (KAD) AS INSTRUMENTS OF SERVICE SHALL REMAIN THE PROPERTY OF KAD. KAD SHALL RETAIN ALL COMMON LAW, STATUTORY AND OTHER RESERVED RIGHTS, INCLUDING THE COPYRIGHT THERETO. THIS DRAWING SHALL NEVER BE REPRODUCED IN WHOLE OR IN PART WITHOUT THE EXPRESS WRITTEN PERMISSION OF KAD

WALL SECTION KEYNOTES


04 21 13.13	BRICK VENEER MASONRY
05 31 23	STEEL ROOF DECKING
05 41 00	STRUCTURAL METAL STUD FRAMING
06 15 16	WOOD ROOF DECKING
06 16 33	WOOD BOARD SHEATHING
07 22 16	ROOF BOARD INSULATION - SEE ROOF PLAN
07 24 13	POLYMER-BASED EXTERIOR INSULATION AND FINISH SYSTEM
07 46 43	COMPOSITION SIDING - FIBERON ENGINEERED WOOD RAINSCREEN CLADDING OR APPROVED EQUAL
07 54 23	THERMOPLASTIC-POLYOLEFIN ROOFING - SEE ROOF PLAN
07 62 13	FABRICATED COPINGS
09 28 16	GLASS-MAT FACED GYPSUM BACKING BOARDS

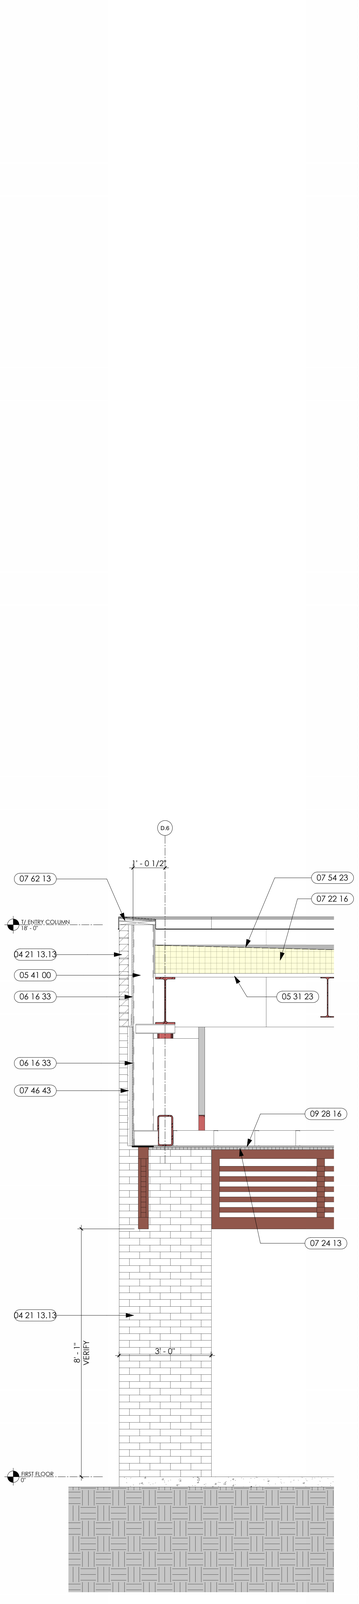


4 WALL SECTION
1/2" = 1'-0"

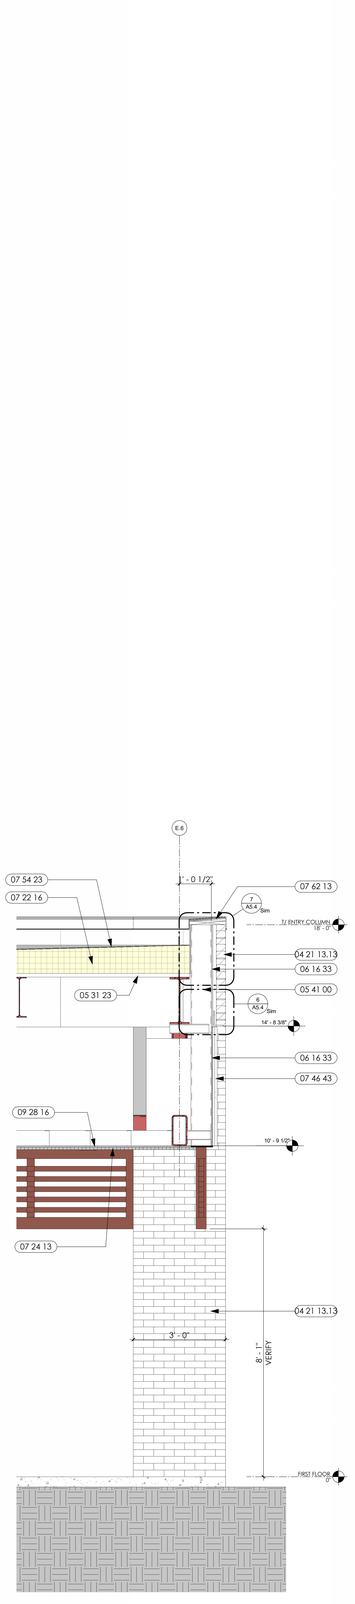


3 WALL SECTION
1/2" = 1'-0"

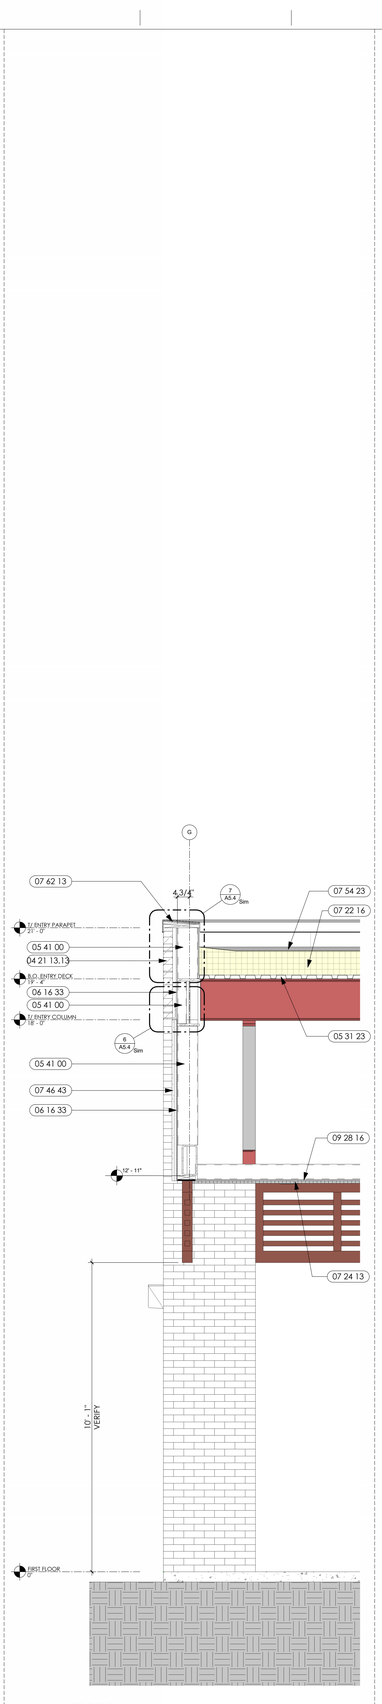

5 WALL SECTION
1/2" = 1'-0"

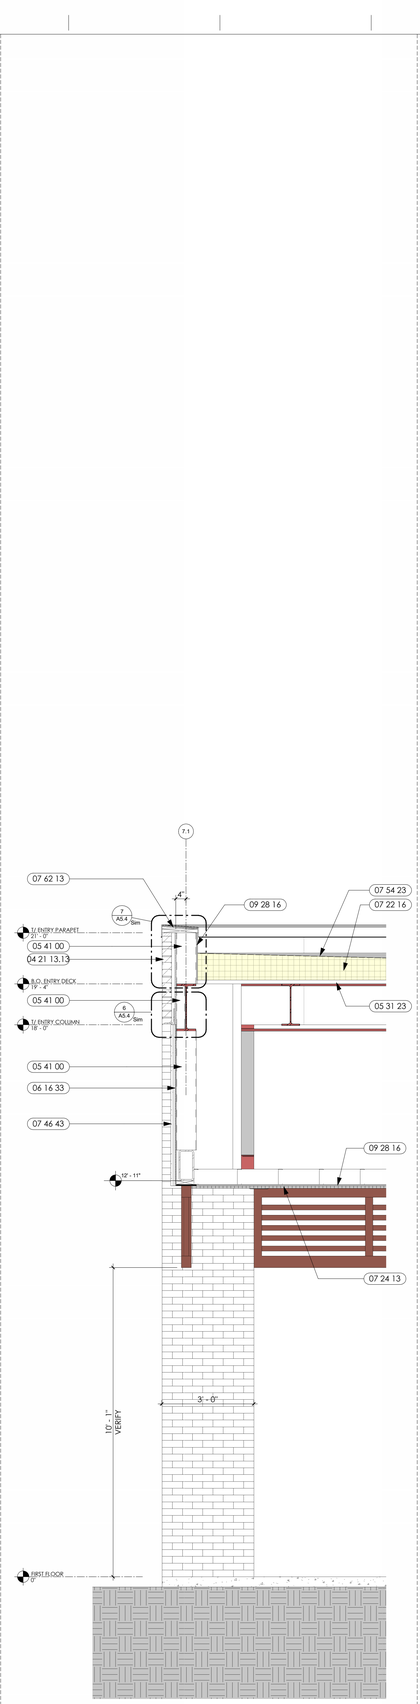

2 WALL SECTION
1/2" = 1'-0"

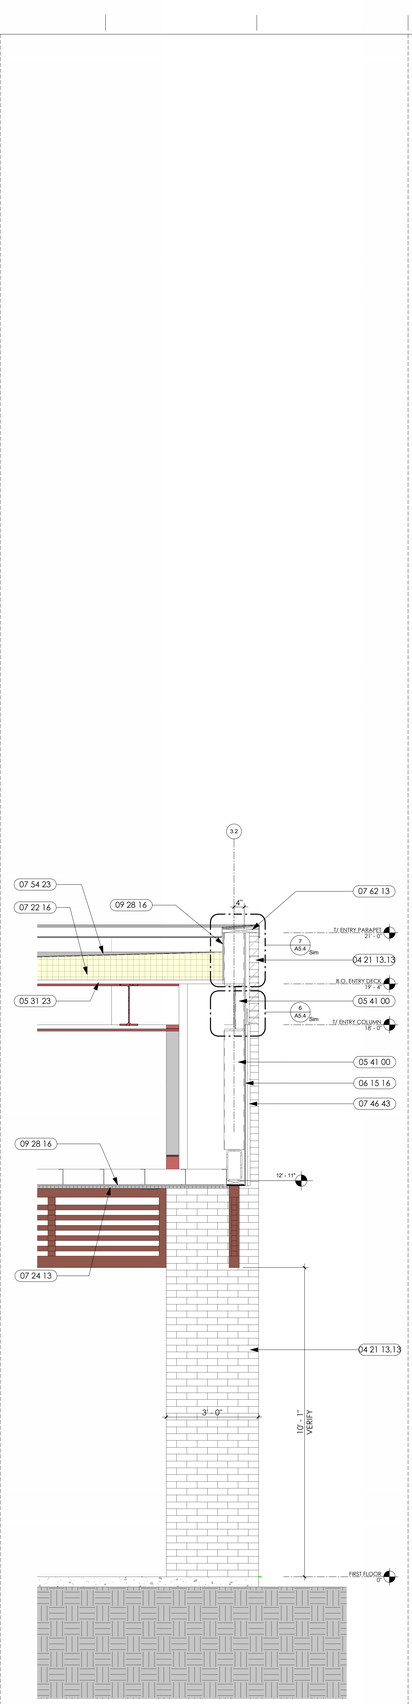

1 WALL SECTION
1/2" = 1'-0"

kasper architects + assoc.
10175 Fortune Parkway, Suite 701
Jacksonville, FL 32256
p 904.683.9201

www.kasperarch.com
FL License No.: AA26000802

IMEG
9133 R.G. Skinner Parkway
Jacksonville, Florida 32256
p 904.483.5200

STATE OF FLORIDA
CHARLES KASPER
AR0017162
REGISTERED ARCHITECT

ERIK C. KASPER AR#0017162

BUSY BEE ELLISVILLE

136 SW WEBBS GLN
LAKE CITY, FL 32024

PROJECT NO.:	22024
DATE:	05/29/2025
PRIOR ISSUES:	

WALL SECTIONS


A4.11

DRAWN BY:	Author
CHECKED BY:	Checker


CONSTRUCTION DOCUMENTS

© 2023


ALL REPORTS, SPECIFICATIONS, COMPUTER FILES, FIELD DATA, AND OTHER DOCUMENTATION PREPARED BY KASPER ARCHITECTURE & DEVELOPMENT, INC. (KAD) AS INSTRUMENTS OF SERVICE SHALL REMAIN THE PROPERTY OF KAD. KAD SHALL RETAIN ALL COMMON LAW, STATUTORY AND OTHER RESERVED RIGHTS, INCLUDING THE COPYRIGHT THERETO. THIS DRAWING SHALL NEVER BE REPRODUCED IN WHOLE OR IN PART WITHOUT THE EXPRESS WRITTEN PERMISSION OF KAD.

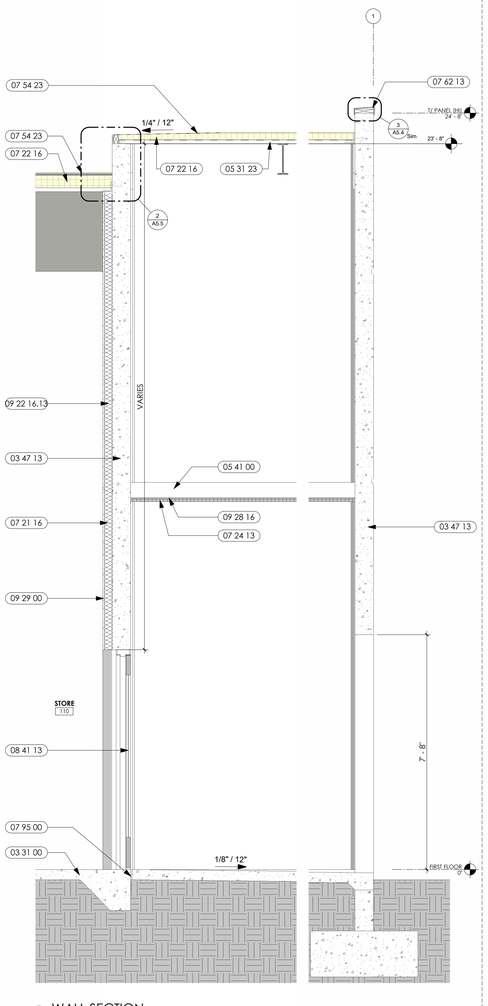


4 WALL SECTION
1/2" = 1'-0"

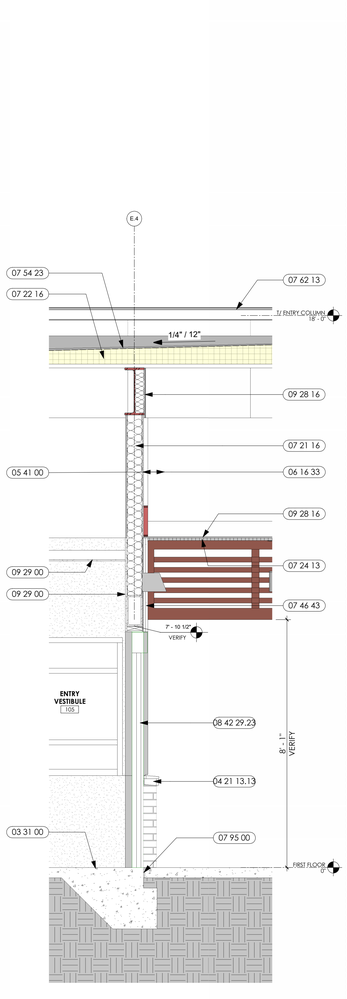

3 WALL SECTION
1/2" = 1'-0"

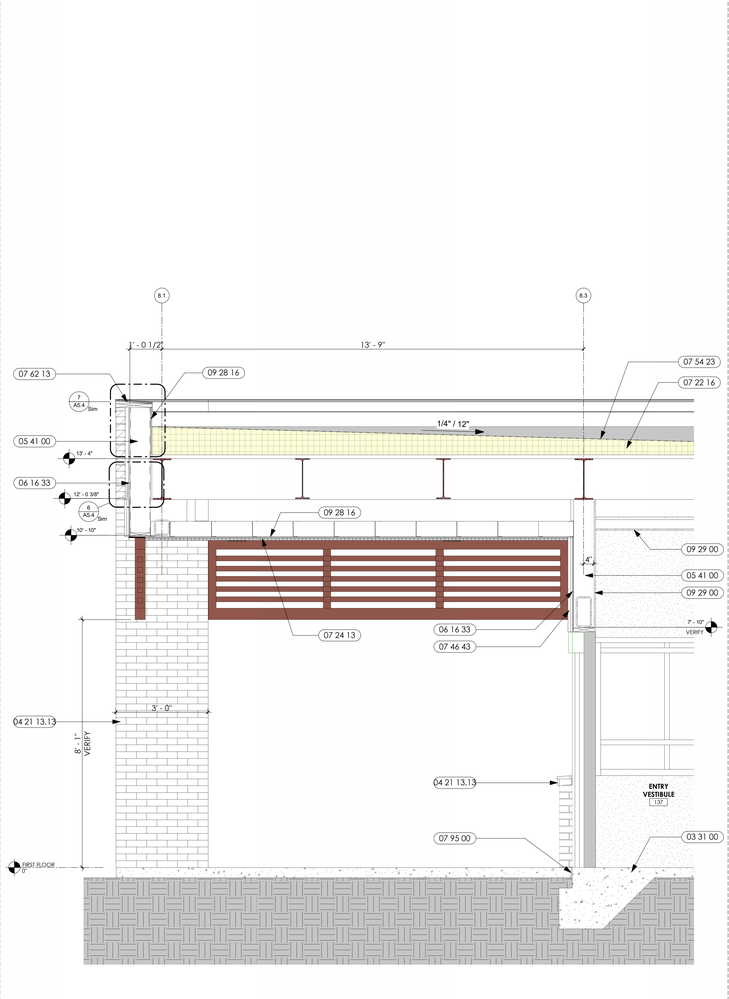

2 WALL SECTION
1/2" = 1'-0"

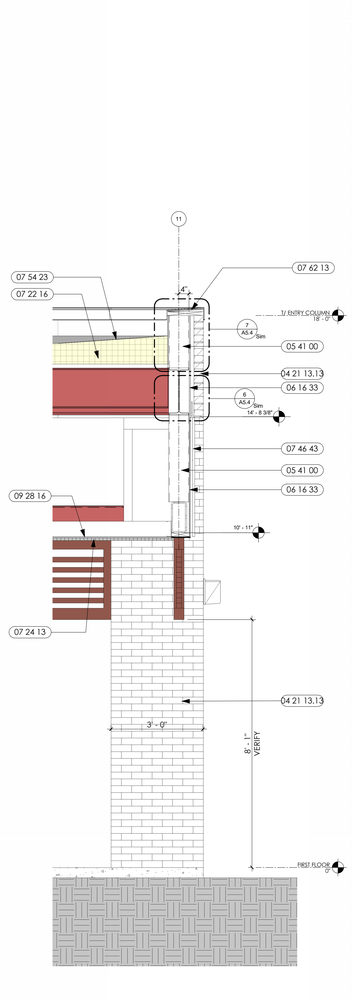

1 WALL SECTION
1/2" = 1'-0"

WALL SECTION KEYNOTES

03 31 00	STRUCTURAL CONCRETE FLOOR SLAB ON GRADE WITH 10 MIL POLYETHELENE VAPOR BARRIER OVER CLEAN, COMPACTED AND TREATED SOIL - SEE STRUCT.
03 47 13	TILT-UP CONCRETE - WALL PANEL WITH EXTERIOR FACE FINISHED WITH FINE TEXTURED COATING, TYP. (TEX-COTE® OR APPROVED EQUAL) - FINISH AND COLOR BY ARCHITECT - SEE STRUCTURAL
04 21 13.13	BRICK VENEER MASONRY
05 31 23	STEEL ROOF DECKING
05 41 00	STRUCTURAL METAL STUD FRAMING
06 16 33	WOOD BOARD SHEATHING
07 21 16	BLANKET INSULATION - (R-11) AT EXTERIOR WALL FURRING, (R-19) AT EXTERIOR FRAMED WALLS, TYP
07 22 16	ROOF BOARD INSULATION - SEE ROOF PLAN
07 24 13	POLYMER-BASED EXTERIOR INSULATION AND FINISH SYSTEM
07 46 43	COMPOSITION SIDING - FIBERON ENGINEERED WOOD RAINSCREEN CLADDING OR APPROVED EQUAL
07 54 23	THERMOPLASTIC-POLYOLEFIN ROOFING - SEE ROOF PLAN
07 62 13	FABRICATED COPINGS
07 95 00	EXPANSION CONTROL - EXPANSION JOINT FILLER, TYP.
08 41 13	ALUMINUM-FRAMED ENTRANCES AND STOREFRONTS SYSTEM, TYP. - SEE GLAZING SCHEDULE FOR MORE INFORMATION
08 42 29.23	SLIDING AUTOMATIC ENTRANCES
09 22 16.13	NON-STRUCTURAL METAL STUD FRAMING
09 28 16	GLASS-MAT FACED GYPSUM BACKING BOARDS
09 29 00	GYPSUM BOARD

kasper architects + assoc.
10175 Fortune Parkway, Suite 701
Jacksonville, FL 32256
p 904.683.9201
www.kasperarch.com
FL License No.: AA26000802

IMEG
9133 R.G. Skinner Parkway
Jacksonville, Florida 32256
p 904.483.5200

STATE OF FLORIDA
ERIK CHARLES KASPER
LICENSE NUMBER
AR0017162
REGISTERED ARCHITECT

ERIK C. KASPER AR#0017162

BUSY BEE ELLISVILLE

136 SW WEBBS GLN
LAKE CITY, FL 32024

PROJECT NO.:	22024
DATE:	05/29/2025
PRIOR ISSUES:	

WALL SECTIONS


A4.12

DRAWN BY:	Author
CHECKED BY:	Checker


CONSTRUCTION DOCUMENTS

© 2023


ALL REPORTS, SPECIFICATIONS, COMPUTER FILES, FIELD DATA AND OTHER DOCUMENTATION PREPARED BY KASPER ARCHITECTURE & DEVELOPMENT, INC. (KAD) AS INSTRUMENTS OF SERVICE SHALL REMAIN THE PROPERTY OF KAD. KAD SHALL RETAIN ALL COMMON LAW, STATUTORY AND OTHER RESERVED RIGHTS, INCLUDING THE COPYRIGHT THERETO. THIS DRAWING SHALL NEVER BE REPRODUCED IN WHOLE OR IN PART WITHOUT THE EXPRESS WRITTEN PERMISSION OF KAD

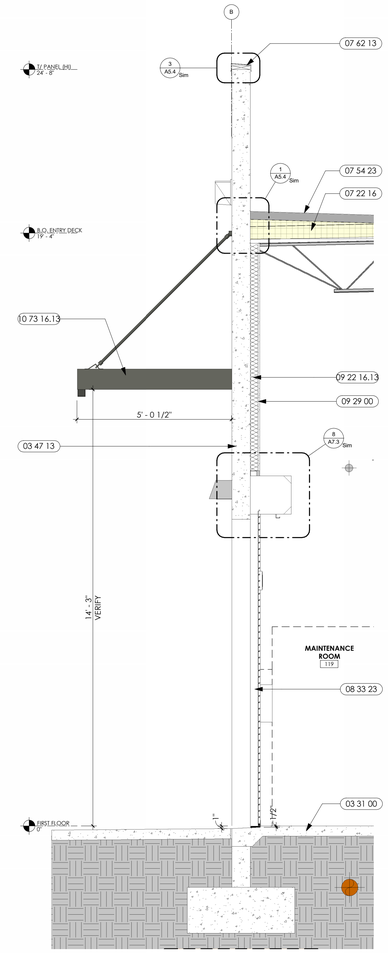


4 WALL SECTION
1/2" = 1'-0"

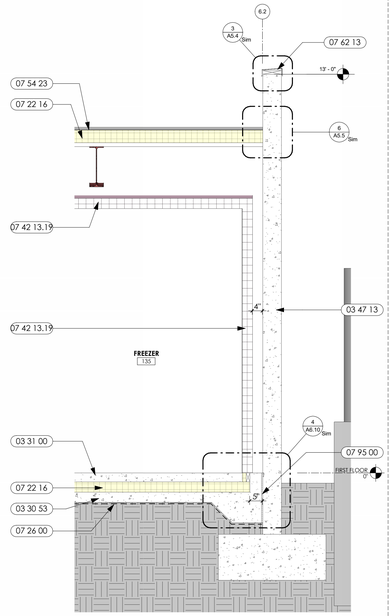

2 WALL SECTION
1/2" = 1'-0"

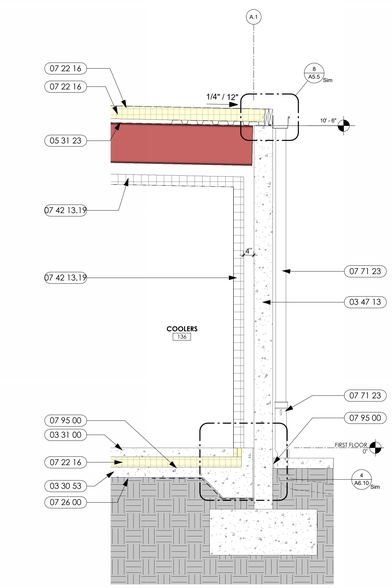

3 WALL SECTION
1/2" = 1'-0"

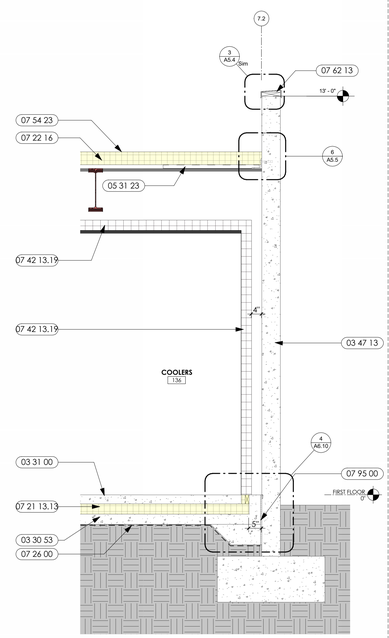

1 WALL SECTION
1/2" = 1'-0"

WALL SECTION KEYNOTES

03 30 53	MISCELLANEOUS CONCRETE CAST-IN-PLACE CONCRETE FOOTING - REFER TO STRUCTURAL FOUNDATION PLAN
03 31 00	STRUCTURAL CONCRETE FLOOR SLAB ON GRADE WITH 10 MIL. POLYETHELENE VAPOR BARRIER OVER CLEAN, COMPACTED AND TREATED SOIL - SEE STRUCT.
03 47 13	TILT-UP CONCRETE - WALL PANEL WITH EXTERIOR FACE FINISHED WITH FINE TEXTURED COATING, TYP. (TEX-COTE' OR APPROVED EQUAL) - FINISH AND COLOR BY ARCHITECT - SEE STRUCTURAL
05 31 23	STEEL ROOF DECKING
07 21 13.13	FOAM BOARD INSULATION
07 22 16	ROOF BOARD INSULATION - SEE ROOF PLAN
07 26 00	VAPOR RETARDERS
07 42 13.19	INSULATED METAL WALL PANELS
07 54 23	THERMOPLASTIC-POLYOLEFIN ROOFING - SEE ROOF PLAN
07 62 13	FABRICATED COPINGS
07 71 23	MANUFACTURED GUTTERS, DOWNSPOUTS AND DOWNSPOUT BOOTS - CONNECT TO STORM SYSTEM
07 95 00	EXPANSION CONTROL - EXPANSION JOINT FILLER, TYP.
08 33 23	OVERHEAD COILING DOORS
09 22 16.13	NON-STRUCTURAL METAL STUD FRAMING
09 29 00	GYPSUM BOARD
10 73 16.13	METAL CANOPIES - PRE-ENGINEERED EXTRUDED ALUMINUM CANOPY, SEE ROOF PLAN FOR ADDITIONAL NOTES

kasper architects + assoc.
10175 Fortune Parkway, Suite 701
Jacksonville, FL 32256
p 904.683.9201

www.kasperarch.com
FL License No.: AA26000802

IMEG
9133 R.G. Skinner Parkway
Jacksonville, Florida 32256
p 904.483.5200

STATE OF FLORIDA
ERIK CHARLES KASPER
AR00171621
REGISTERED ARCHITECT

ERIK C. KASPER AR#00171621

BUSY BEE ELLISVILLE

136 SW WEBBS GLN
LAKE CITY, FL 32024

PROJECT NO.:	22024
DATE:	05/29/2025
PRIOR ISSUES:	


WALL SECTIONS

A4.13

DRAWN BY:	Author
CHECKED BY:	Checker

CONSTRUCTION DOCUMENTS

© 2023

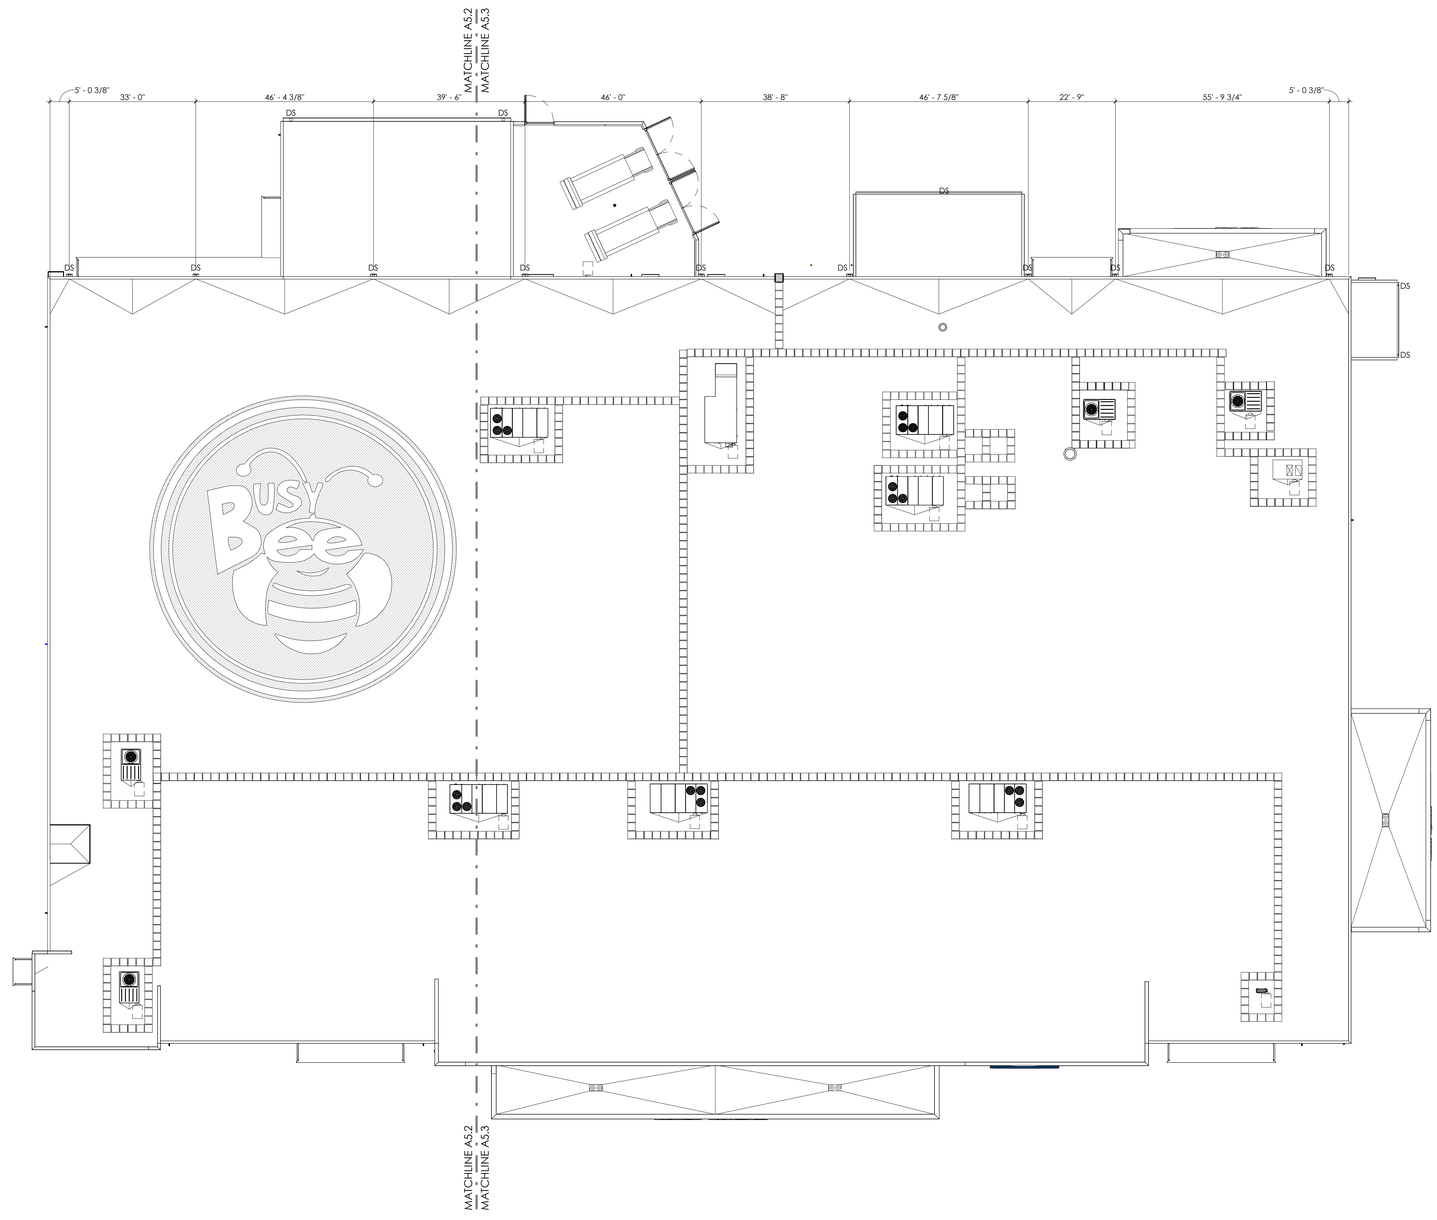

1 OVERALL ROOF PLAN
1/16" = 1'-0"

GENERAL ROOF NOTES:

1. SEE MECHANICAL AND PLUMBING DRAWINGS FOR ADDITIONAL NOTES AND DETAILS.

2. ALL ROOF EQUIPMENT TO BE CURB MOUNTED.

3. MECHANICAL SUBCONTRACTORS TO COORDINATE INSTALLATION AND ACCEPTANCE OF ROOF CURBS AND PENETRATIONS WITH ROOF MEMBRANE SUBCONTRACTOR. GENERAL CONTRACTOR SHALL PROVIDE ALL NECESSARY BLOCKING AND NAILING FOR WATERTIGHT AND WATERPROOF INSTALLATION.


4. ALL ROOF SLOPES ARE TO HAVE A MINIMUM OF 1/4" FALL.

5. PROVIDE CRICKETS ON HIGH SIDE OF ALL ROOF TOP EQUIPMENT. CRICKETS ARE TO BE PROVIDED WITH SUFFICIENT DEPTH AND SLOPE TO ACCOMODATE A MIN 1/4" PER FOOT AT THE VALLEY.

6. FOLLOW MANUFACTURER'S STANDARD RECOMMENDATIONS FOR DETAILS SPECIFIC TO THE PROPOSED ROOF SYSTEM.

7. PROVIDE WALKWAY PADS PER MANUFACTURER'S RECOMMENDED SPACING.

BUILDING KEY PLAN

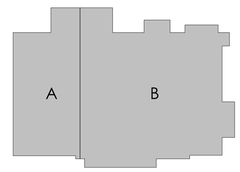

kasper architects + assoc.
10175 Fortune Parkway, Suite 701
Jacksonville, FL 32256
p 904.683.9201
www.kasperarch.com
FL License No.: AA26000802

IMEG
9133 R.G. Skinner Parkway
Jacksonville, Florida 32256
p 904.483.5200

STATE OF FLORIDA · ERIK CHARLES KASPER · AR0017162 · REGISTERED ARCHITECT

ERIK C. KASPER AR#0017162

BUSY BEE ELLISVILLE

136 SW WEBBS GLN
LAKE CITY, FL 32024

PROJECT NO.:	22024
DATE:	05/29/2025
PRIOR ISSUES:	

OVERALL ROOF PLAN


A5.1

DRAWN BY:	TS
CHECKED BY:	EK

CONSTRUCTION DOCUMENTS

© 2023

ALL REPORTS, SPECIFICATIONS, COMPUTER FILES, FIELD DATA AND OTHER DOCUMENTATION PREPARED BY KASPER ARCHITECTURE & DEVELOPMENT, INC. (KAD) AS INSTRUMENTS OF SERVICE SHALL REMAIN THE PROPERTY OF KAD. KAD SHALL RETAIN ALL COMMON LAW, STATUTORY AND OTHER RESERVED RIGHTS, INCLUDING THE COPYRIGHT THERETO. THIS DRAWING SHALL NEVER BE REPRODUCED IN WHOLE OR IN PART WITHOUT THE EXPRESS WRITTEN PERMISSION OF KAD

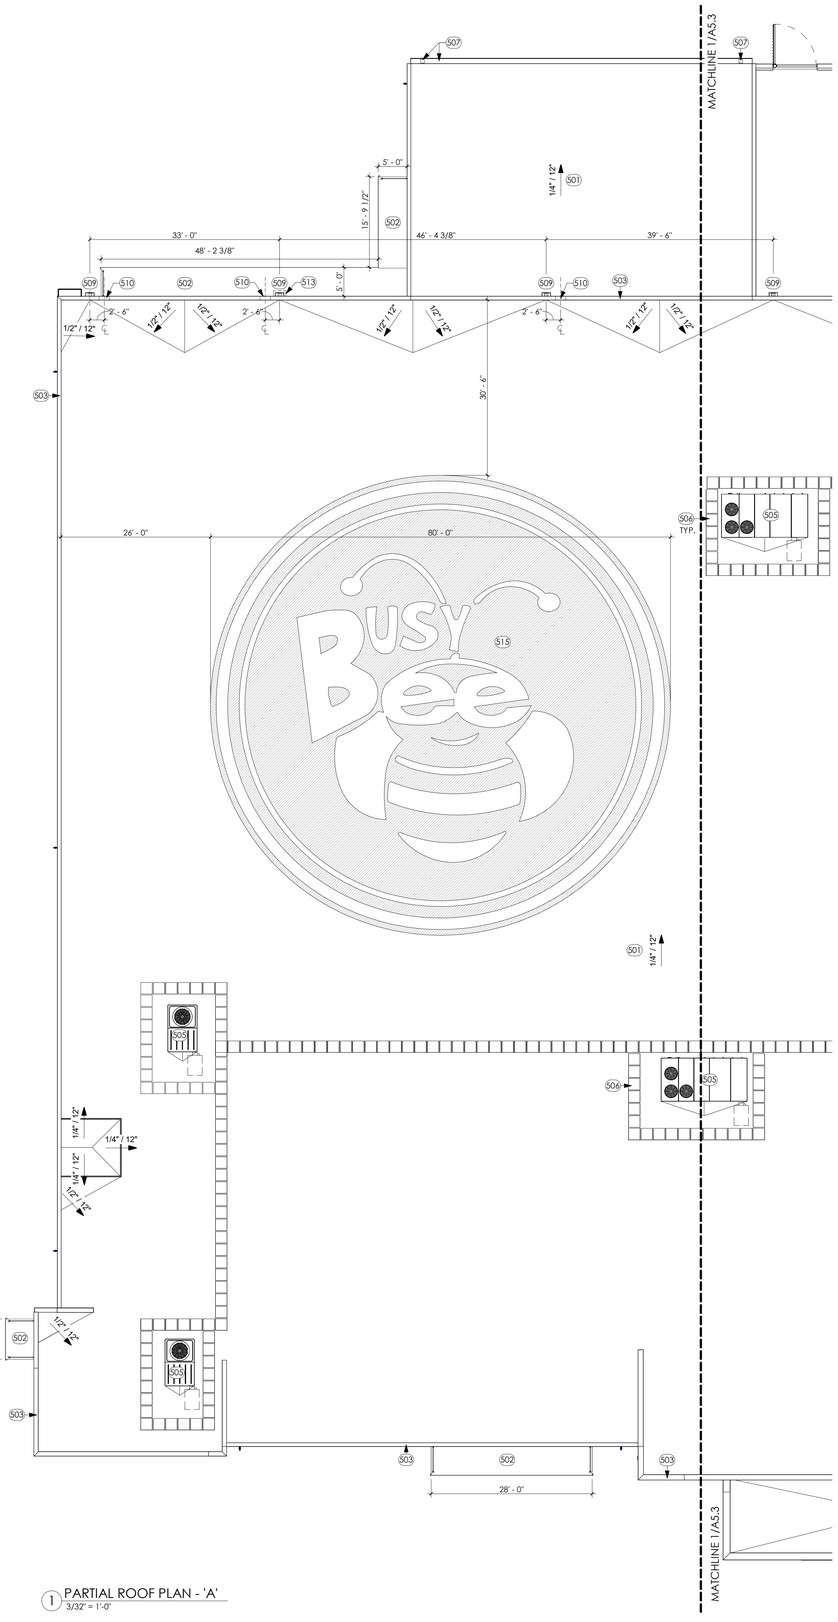

1 PARTIAL ROOF PLAN - 'A'
3/32" = 1'-0"

GENERAL ROOF NOTES:

1. SEE MECHANICAL AND PLUMBING DRAWINGS FOR ADDITIONAL NOTES AND DETAILS.

2. ALL ROOF EQUIPMENT TO BE CURB MOUNTED.

3. MECHANICAL SUBCONTRACTORS TO COORDINATE INSTALLATION AND ACCEPTANCE OF ROOF CURBS AND PENETRATIONS WITH ROOF MEMBRANE SUBCONTRACTOR. GENERAL CONTRACTOR SHALL PROVIDE ALL NECESSARY BLOCKING AND NAILING FOR WATERTIGHT AND WATERPROOF INSTALLATION.

4. ALL ROOF SLOPES ARE TO HAVE A MINIMUM OF 1/4" FALL.

5. PROVIDE CRICKETS ON HIGH SIDE OF ALL ROOF TOP EQUIPMENT. CRICKETS ARE TO BE PROVIDED WITH SUFFICIENT DEPTH AND SLOPE TO ACCOMODATE A MIN 1/4" PER FOOT AT THE VALLEY.


6. FOLLOW MANUFACTURER'S STANDARD RECOMMENDATIONS FOR DETAILS SPECIFIC TO THE PROPOSED ROOF SYSTEM.

7. PROVIDE WALKWAY PADS PER MANUFACTURER'S RECOMMENDED SPACING.

ROOF PLAN KEYNOTES

501	THERMOPLASTIC-POLYOLEFIN ROOFING - MECHANICALLY FASTENED SINGLE-PLY ROOF SYSTEM WITH 20 YEAR MANUFACTURER WARRANTY OVER 5" POLYISOCYANURATE RIGID INSULATION BOARD (R-30 MIN.)
502	PRE-ENGINEERED EXTRUDED ALUMINUM CANOPY WITH INTEGRAL GUTTER AND DOWNSPOUT BY PERFECTION ARCHITECTURAL SYSTEMS OR APPROVED EQUAL. COLOR - SEE WALL SECTIONS FOR ADDITIONAL INFORMATION
503	PRE-FINISHED ALUMINUM PARAPET CAP FLASHING, TYP.
505	ROOFTOP MECHANICAL EQUIPMENT, REFER TO MECHANICAL DRAWINGS FOR ADDITIONAL INFORMATION. PROVIDE A CRICKET ON HIGH SIDE OF ROOF, TYP.
506	ROOF WALKWAY PADS
507	8.5"X11" PRE-FINISHED ALUMINUM GUTTER WITH 8"x8" DOWNSPOUTS TIED INTO STORM DRAIN. SEE CIVIL FOR ADDITIONAL INFORMATION
509	22"X6" SCUPPER WITH A 7"X7" DOWNSPOUT TIED INTO STORM DRAIN. SEE CIVIL FOR ADDITIONAL INFORMATION
510	22" X 6" OVERFLOW SCUPPERS
513	PRE-ENGINEERED CANOPY TO HAVE A NOTCH AROUND THE DOWNSPOUT TO ALLOW IT TO GO STRAIGHT THROUGH ALONG THE SIDE OF THE BUILDING
515	LARGE WEATHER RESISTANT BUSY BEE LOGO ON ROOFTOP

BUILDING KEY PLAN

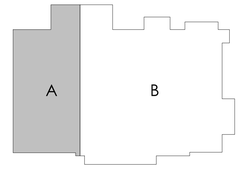

kasper architects + assoc.
10175 Fortune Parkway, Suite 701
Jacksonville, FL 32256
p 904.683.9201
www.kasperarch.com
FL License No.: AA26000802

IMEG
9133 R.G. Skinner Parkway
Jacksonville, Florida 32256
p 904.483.5200

STATE OF FLORIDA
ERIK CHARLES KASPER
AR0017162
REGISTERED ARCHITECT
ERIK C. KASPER AR#0017162

BUSY BEE ELLISVILLE

136 SW WEBBS GLN
LAKE CITY, FL 32024

PROJECT NO.:	22024
DATE:	05/29/2025
PRIOR ISSUES:	

PARTIAL ROOF PLAN - 'A'


A5.2

DRAWN BY:	MM
CHECKED BY:	EK

CONSTRUCTION DOCUMENTS

© 2023

ALL REPORTS, SPECIFICATIONS, COMPUTER FILES, FIELD DATA AND OTHER DOCUMENTATION PREPARED BY KASPER ARCHITECTURE & DEVELOPMENT, INC. (KAD) AS INSTRUMENTS OF SERVICE SHALL REMAIN THE PROPERTY OF KAD. KAD SHALL RETAIN ALL COMMON LAW, STATUTORY AND OTHER RESERVED RIGHTS, INCLUDING THE COPYRIGHT THERETO. THIS DRAWING SHALL NEVER BE REPRODUCED IN WHOLE OR IN PART WITHOUT THE EXPRESS WRITTEN PERMISSION OF KAD

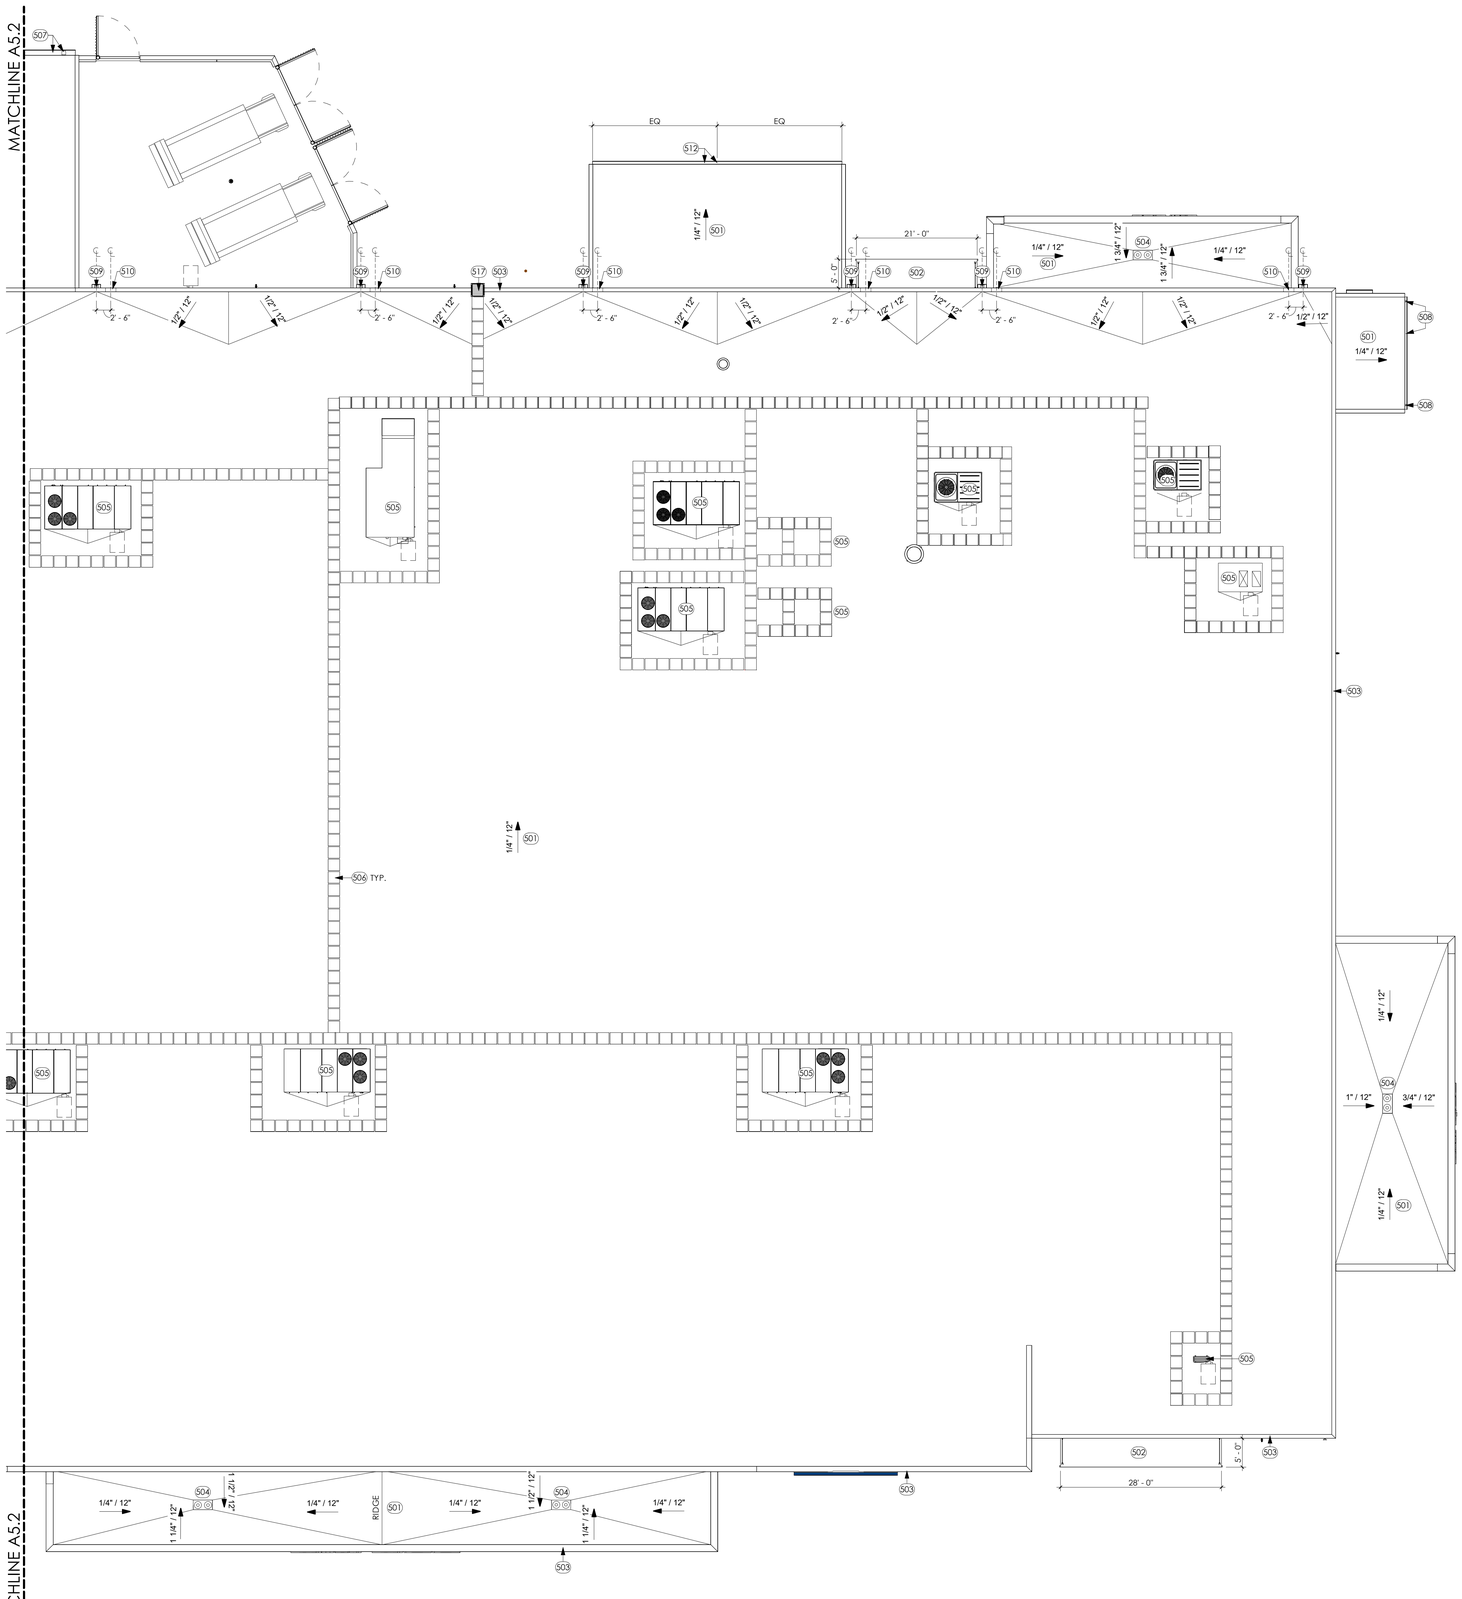

1 PARTIAL ROOF PLAN - 'B'
3/32" = 1'-0"

GENERAL ROOF NOTES:

1. SEE MECHANICAL AND PLUMBING DRAWINGS FOR ADDITIONAL NOTES AND DETAILS.

2. ALL ROOF EQUIPMENT TO BE CURB MOUNTED.

3. MECHANICAL SUBCONTRACTORS TO COORDINATE INSTALLATION AND ACCEPTANCE OF ROOF CURBS AND PENETRATIONS WITH ROOF MEMBRANE SUBCONTRACTOR. GENERAL CONTRACTOR SHALL PROVIDE ALL NECESSARY BLOCKING AND NAILING FOR WATERTIGHT AND WATERPROOF INSTALLATION.

4. ALL ROOF SLOPES ARE TO HAVE A MINIMUM OF 1/4" FALL.

5. PROVIDE CRICKETS ON HIGH SIDE OF ALL ROOF TOP EQUIPMENT. CRICKETS ARE TO BE PROVIDED WITH SUFFICIENT DEPTH AND SLOPE TO ACCOMODATE A MIN 1/4" PER FOOT AT THE VALLEY.


6. FOLLOW MANUFACTURER'S STANDARD RECOMMENDATIONS FOR DETAILS SPECIFIC TO THE PROPOSED ROOF SYSTEM.

7. PROVIDE WALKWAY PADS PER MANUFACTURER'S RECOMMENDED SPACING.

ROOF PLAN KEYNOTES

501	THERMOPLASTIC-POLYOLEFIN ROOFING - MECHANICALLY FASTENED SINGLE-PLY ROOF SYSTEM WITH 20 YEAR MANUFACTURER WARRANTY OVER 5" POLYISOCYANURATE RIGID INSULATION BOARD (R-30 MIN.)
502	PRE-ENGINEERED EXTRUDED ALUMINUM CANOPY WITH INTEGRAL GUTTER AND DOWNSPOUT BY PERFECTION ARCHITECTURAL SYSTEMS OR APPROVED EQUAL. COLOR - SEE WALL SECTIONS FOR ADDITIONAL INFORMATION
503	PRE-FINISHED ALUMINUM PARAPET CAP FLASHING, TYP.
504	ROOF DRAIN
505	ROOFTOP MECHANICAL EQUIPMENT. REFER TO MECHANICAL DRAWINGS FOR ADDITIONAL INFORMATION. PROVIDE A CRICKET ON HIGH SIDE OF ROOF. TYP.
506	ROOF WALKWAY PADS
507	8.5"X11" PRE-FINISHED ALUMINUM GUTTER WITH 8"X8" DOWNSPOUTS TIED INTO STORM DRAIN. SEE CIVIL FOR ADDITIONAL INFORMATION
508	4"X4" PRE-FINISHED ALUMINUM GUTTER WITH 3"X3" DOWNSPOUTS TIED INTO STORM DRAIN. SEE CIVIL FOR ADDITIONAL INFORMATION
509	22"X6" SCUPPER WITH A 7"X7" DOWNSPOUT TIED INTO STORM DRAIN. SEE CIVIL FOR ADDITIONAL INFORMATION
510	22" X 6" OVERFLOW SCUPPERS
512	6.5"X5" PRE-FINISHED ALUMINUM GUTTER WITH 4"X4" DOWNSPOUTS TIED INTO STORM DRAIN. SEE CIVIL FOR ADDITIONAL INFORMATION
517	OSHA COMPLIANT EXTERIOR ROOF ACCESS LADDER WITH CAGE AND FALL ARREST SYSTEM; MARINE GRADE ALUMINUM ACCESS WITH SLIP RESISTANT SERRATED RUNGS. PROVIDE LADDER GUARD AND LOCK

BUILDING KEY PLAN

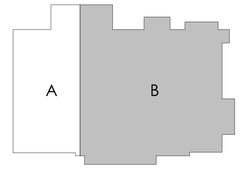

ka kasper architects + assoc.
10175 Fortune Parkway, Suite 701
Jacksonville, FL 32256
p 904.683.9201
www.kasperarch.com
FL License No.: AA26000802

BUSY BEE

IMEG
9133 R.G. Skinner Parkway
Jacksonville, Florida 32256
p 904.483.5200

STATE OF FLORIDA
ERIK CHARLES KASPER
AR#0017162
REGISTERED ARCHITECT
ERIK C. KASPER AR#0017162

BUSY BEE ELLISVILLE

136 SW WEBBS GLN
LAKE CITY, FL 32024

PROJECT NO.:	22024
DATE:	05/29/2025
PRIOR ISSUES:	

PARTIAL ROOF PLAN - 'B'


A5.3

DRAWN BY:	TS
CHECKED BY:	EK


CONSTRUCTION DOCUMENTS

© 2023


ALL REPORTS, SPECIFICATIONS, COMPUTER FILES, FIELD DATA, AND OTHER DOCUMENTATION PREPARED BY KASPER ARCHITECTURE & SITE DEVELOPMENT, INC. (KAD) AS INSTRUMENTS OF SERVICE SHALL REMAIN THE PROPERTY OF KAD. KAD SHALL RETAIN ALL COMMON LAW, STATUTORY AND OTHER RESERVED RIGHTS, INCLUDING THE COPYRIGHT THERETO. THIS DRAWING SHALL NEVER BE REPRODUCED IN WHOLE OR IN PART WITHOUT THE EXPRESS WRITTEN PERMISSION OF KAD

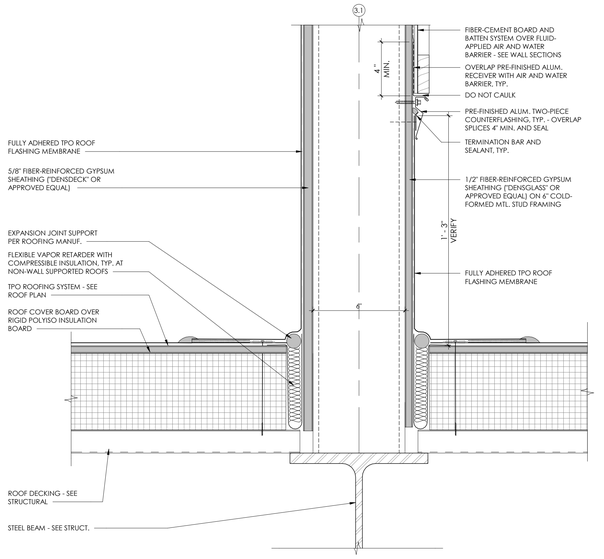


10 PARAPET BASE FLASHING DETAIL
3" = 1'-0"

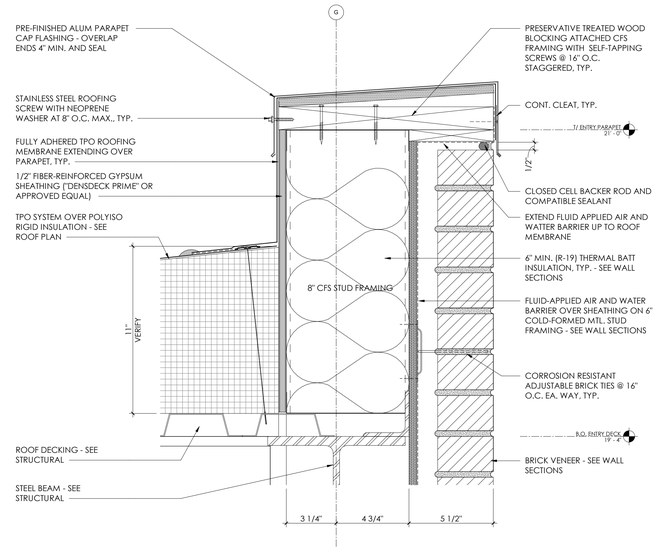


7 PARAPET COPING DETAIL
3" = 1'-0"

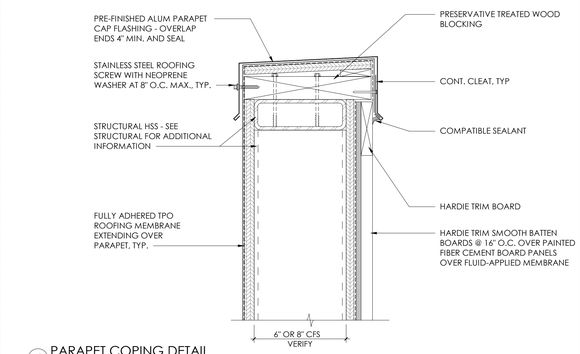


4 PARAPET COPING DETAIL
3" = 1'-0"

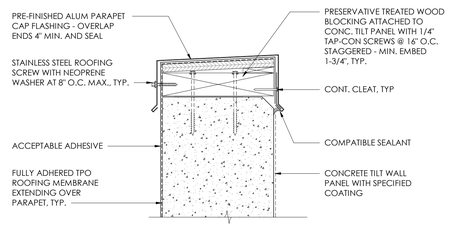


3 TYP. PARAPET COPING
3" = 1'-0"

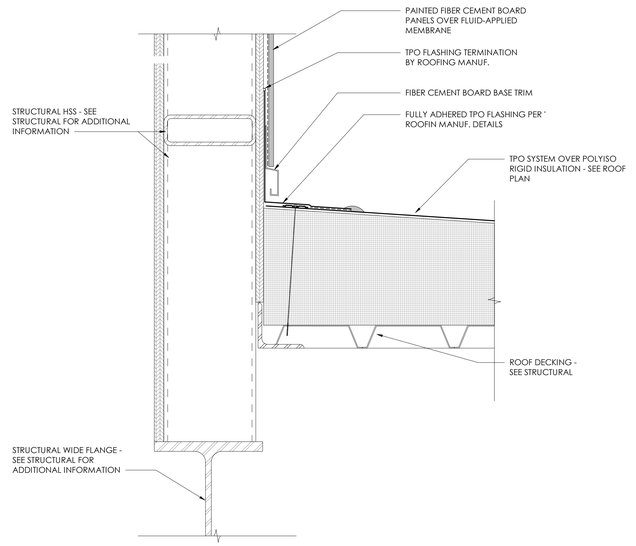


9 TPO VERTICAL TRANSITION TO CEMENT BOARD
3" = 1'-0"

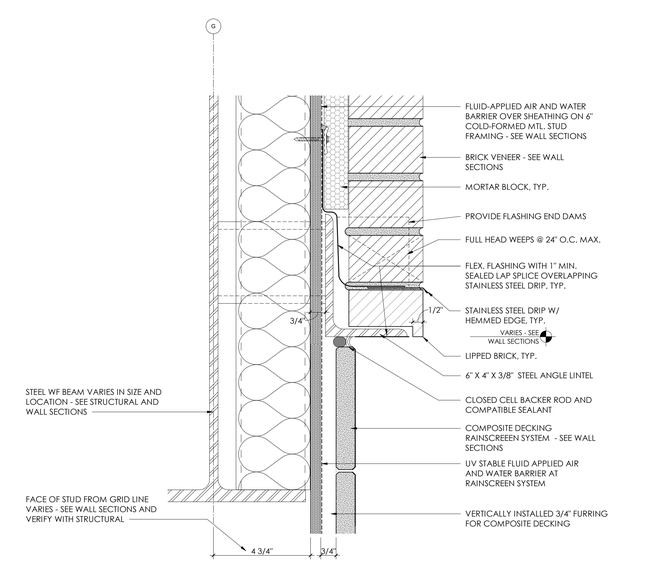


6 BRICK FLASHING DETAIL
NTS

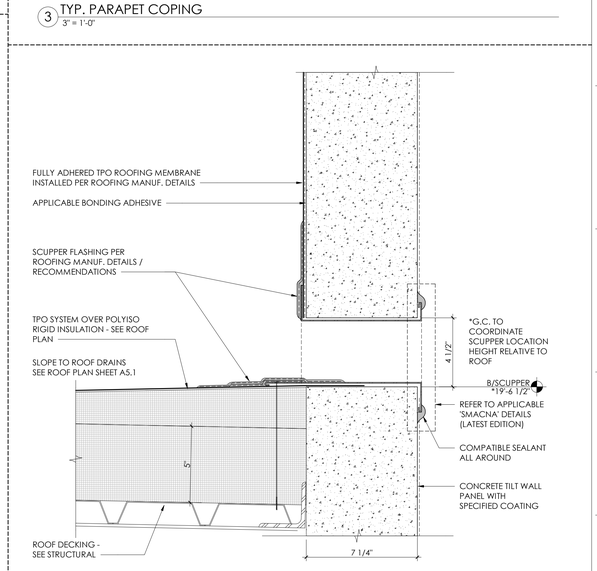


2 TYP. SCUPPER FLASHING
3" = 1'-0"

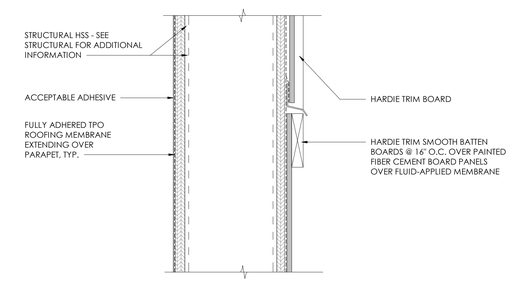

8 BOARD AND BATTEN TRANSITION TO CEMENT BOARD PANELS
3" = 1'-0"

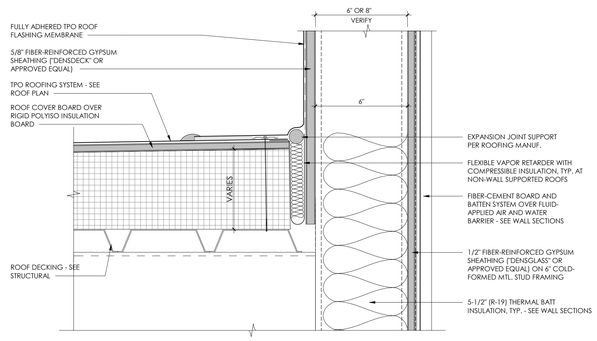

5 PARAPET BASE FLASHING DETAIL
3" = 1'-0"

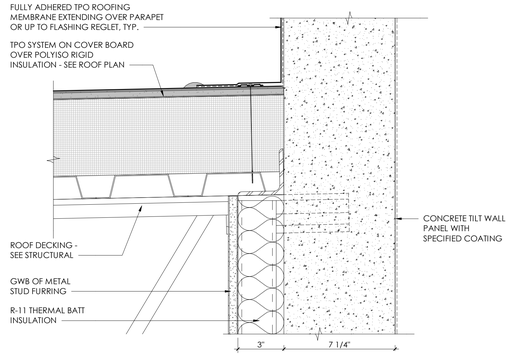

1 TYP. PARAPET BASE FLASHING
3" = 1'-0"

ALL REPORTS, SPECIFICATIONS, COMPUTER FILES, FIELD DATA, AND OTHER DOCUMENTATION PREPARED BY KASPER ARCHITECTURE & DEVELOPMENT, INC. (KAD) AS INSTRUMENTS OF SERVICE SHALL REMAIN THE PROPERTY OF KAD. KAD SHALL RETAIN ALL COMMON LAW, STATUTORY AND OTHER RESERVED RIGHTS, INCLUDING THE COPYRIGHT THERETO. THIS DRAWING SHALL NEVER BE REPRODUCED IN WHOLE OR IN PART WITHOUT THE EXPRESS WRITTEN PERMISSION OF KAD

ka+ kasper architects + assoc.
10175 Fortune Parkway, Suite 701
Jacksonville, FL 32256
p 904.683.9201
www.kasperarch.com
FL License No.: AA26000802

IMEG
9133 R.G. Skinner Parkway
Jacksonville, Florida 32256
p 904.483.5200

STATE OF FLORIDA
ERIK CHARLES KASPER
AR0017162
REGISTERED ARCHITECT
ERIK C. KASPER AR#0017162

BUSY BEE ELLISVILLE

136 SW WEBBS GLN
LAKE CITY, FL 32024

PROJECT NO.: 22024
DATE: 05/29/2025
PRIOR ISSUES:

ROOF DETAILS


A5.4

DRAWN BY: MM
CHECKED BY: EK


CONSTRUCTION DOCUMENTS

© 2023


ALL REPORTS, SPECIFICATIONS, COMPUTER FILES, FIELD DATA, AND OTHER DOCUMENTATION PREPARED BY KASPER ARCHITECTURE & SITE DEVELOPMENT, INC. (KAD) AS INSTRUMENTS OF SERVICE SHALL REMAIN THE PROPERTY OF KAD. KAD SHALL RETAIN ALL COMMON LAW, STATUTORY AND OTHER RESERVED RIGHTS, INCLUDING THE COPYRIGHT THERETO. THIS DRAWING SHALL NEVER BE REPRODUCED IN WHOLE OR IN PART WITHOUT THE EXPRESS WRITTEN PERMISSION OF KAD

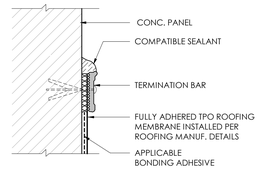


5 TYP. ROOFING TERMINATION
6" = 1'-0"

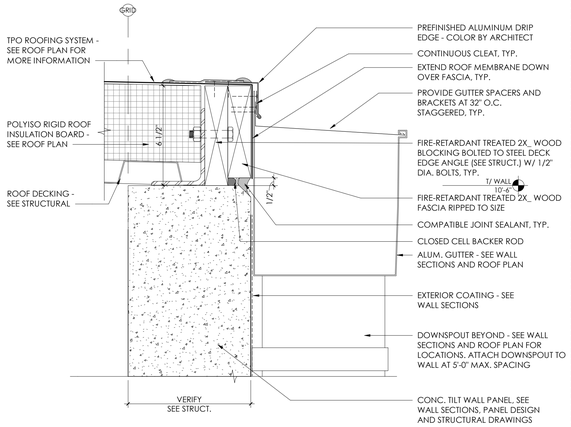

8 ROOF EDGE AT GUTTER
3" = 1'-0"

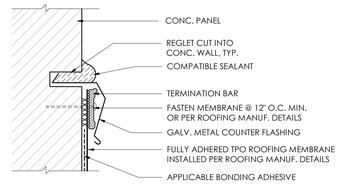


4 TERMINATION AT VERT. JOINT
6" = 1'-0"

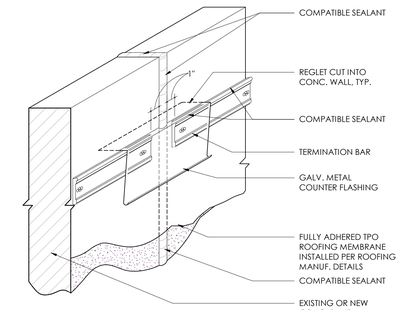


NOTE: VERTICAL JOINTS IN THE PRE-CAST PANEL AS WELL AS ALL GAPS AT THE JUNCTION OF THE TILT-UP PANEL AND ROOF DECK MUST BE FULLY SEALED TO PREVENT AIR INFILTRATION


3 TERM. @ VERT. JNT. ISOMETRIC
6" = 1'-0"

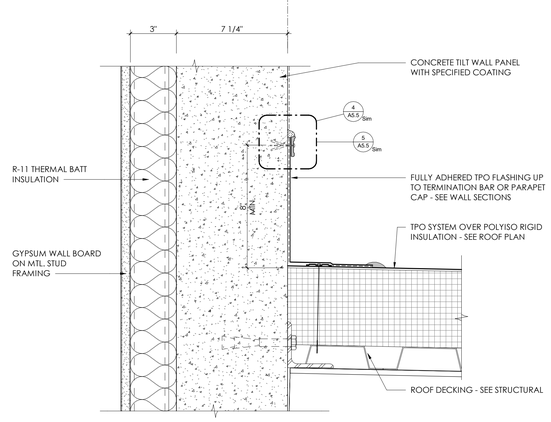


7 ROOF FLASHING DETAIL
3" = 1'-0"

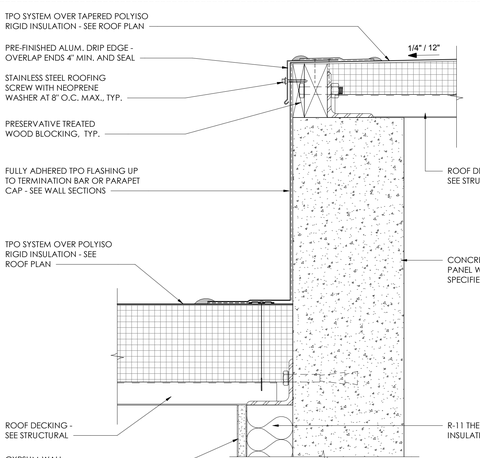

2 ROOF TRANSITION DETAIL
3" = 1'-0"

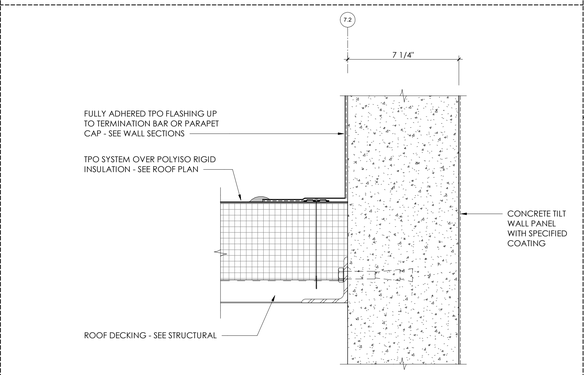

6 ROOF FLASHING DETAIL
3" = 1'-0"

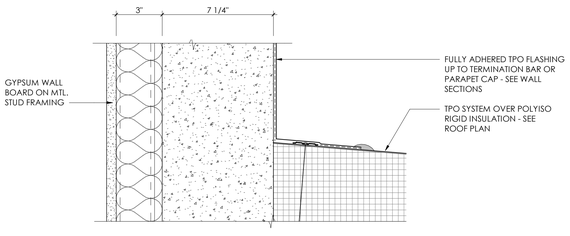

1 ROOF FLASHING DETAIL
3" = 1'-0"

ka kasper architects + assoc.
10175 Fortune Parkway, Suite 701
Jacksonville, FL 32256
p 904.683.9201
www.kasperarch.com
FL License No.: AA26000802

BUSY BEE
IMEG
9133 R.G. Skinner Parkway
Jacksonville, Florida 32256
p 904.483.5200

STATE OF FLORIDA
ERIK CHARLES KASPER
AR0017162
REGISTERED ARCHITECT
ERIK C. KASPER AR#0017162

BUSY BEE ELLISVILLE

136 SW WEBBS GLN
LAKE CITY, FL 32024

PROJECT NO.:	22024
DATE:	05/29/2025
PRIOR ISSUES:	

ROOF DETAILS


A5.5

DRAWN BY:	Author
CHECKED BY:	Checker


CONSTRUCTION DOCUMENTS

© 2023


ALL REPORTS, SPECIFICATIONS, COMPUTER FILES, FIELD DATA, AND OTHER DOCUMENTATION PREPARED BY KASPER ARCHITECTURE & DEVELOPMENT, INC. (KAD) AS INSTRUMENTS OF SERVICE SHALL REMAIN THE PROPERTY OF KAD. KAD SHALL RETAIN ALL COMMON LAW, STATUTORY AND OTHER RESERVED RIGHTS, INCLUDING THE COPYRIGHT THERETO. THE DRAWINGS SHALL NEVER BE REPRODUCED IN WHOLE OR IN PART WITHOUT THE EXPRESS WRITTEN PERMISSION OF KAD

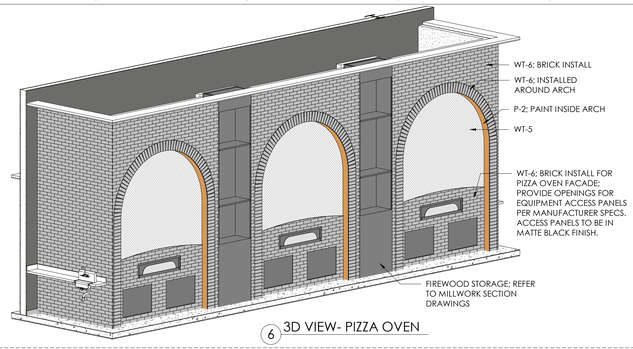


6 3D VIEW- PIZZA OVEN

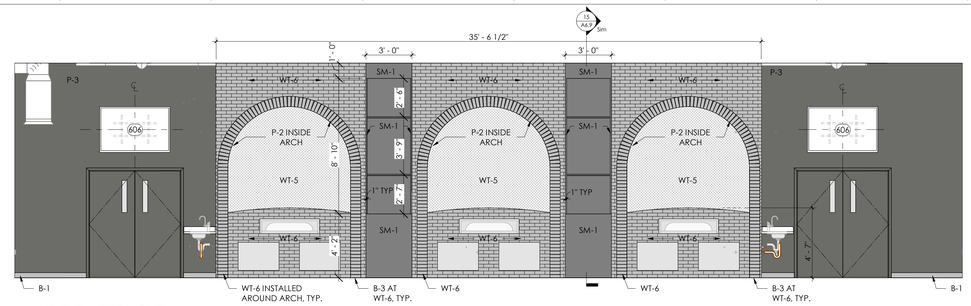


5 INT. ELEV- PIZZA OVEN
1/4" = 1'-0"

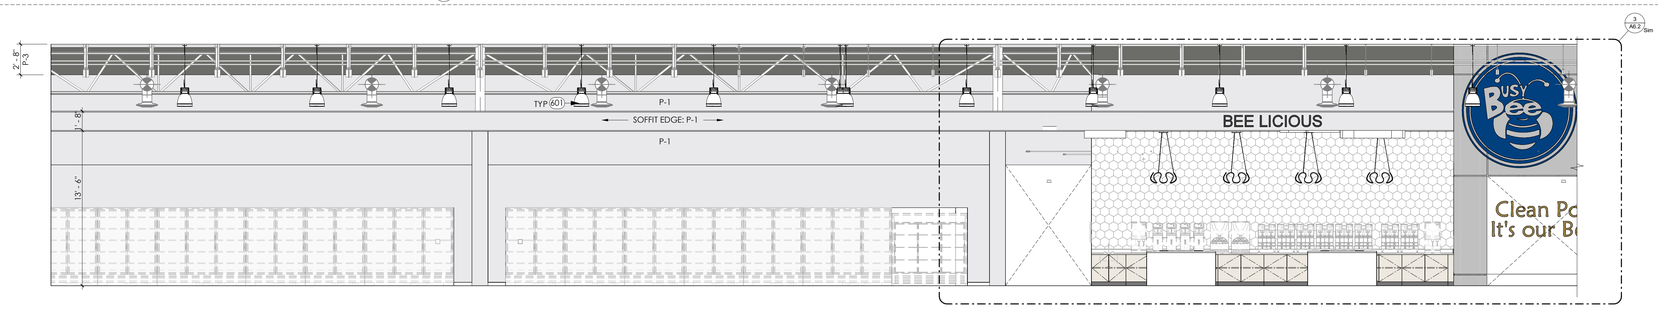


4 INT. ELEV- STORE PARTIAL A NORTH
3/16" = 1'-0"

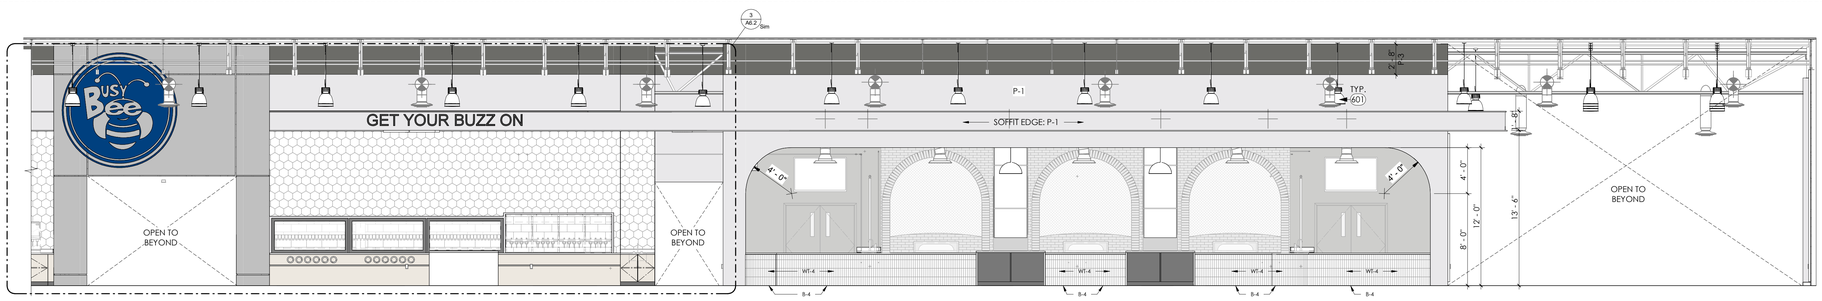

3 INT. ELEV- STORE PARTIAL B NORTH
3/16" = 1'-0"

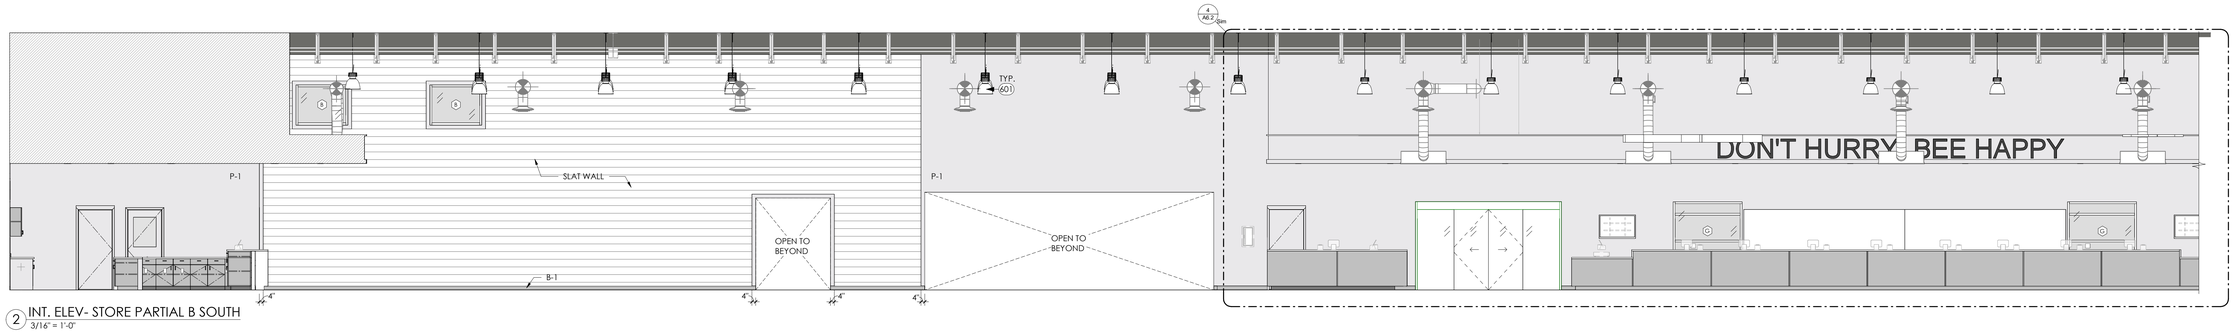

2 INT. ELEV- STORE PARTIAL B SOUTH
3/16" = 1'-0"

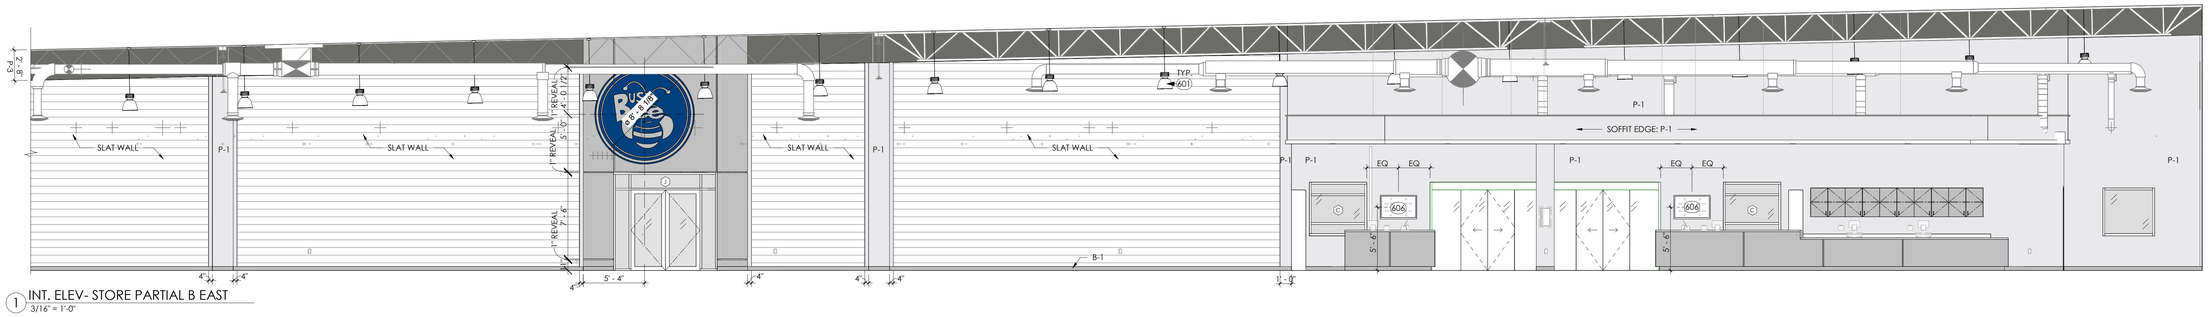

1 INT. ELEV- STORE PARTIAL B EAST
3/16" = 1'-0"

INT. ELEVATION KEYNOTES

601	LIGHT FIXTURE; SEE ELECTRICAL DRAWINGS
606	OWNER PROVIDED WALL MOUNTED TV; GC TO PROVIDE BACKING, COORDINATE WITH ELECTRICAL WITH POWER/DATA REQUIREMENTS.

kasper architects + assoc.
10175 Fortune Parkway, Suite 701
Jacksonville, FL 32256
p 904.683.9201
www.kasperarch.com
FL License No.: AA26000802

IMEG
9133 R.G. Skinner Parkway
Jacksonville, Florida 32256
p 904.483.5200

STATE OF FLORIDA
ERIK C. KASPER
AR0017162
REGISTERED ARCHITECT
ERIK C. KASPER AR#0017162

BUSY BEE ELLISVILLE

136 SW WEBBS GLN
LAKE CITY, FL 32024

PROJECT NO.:	22024
DATE:	05/29/2025
PRIOR ISSUES:	


INTERIOR ELEVATIONS

A6.1


DRAWN BY:	JS
CHECKED BY:	JR

CONSTRUCTION DOCUMENTS


© 2023

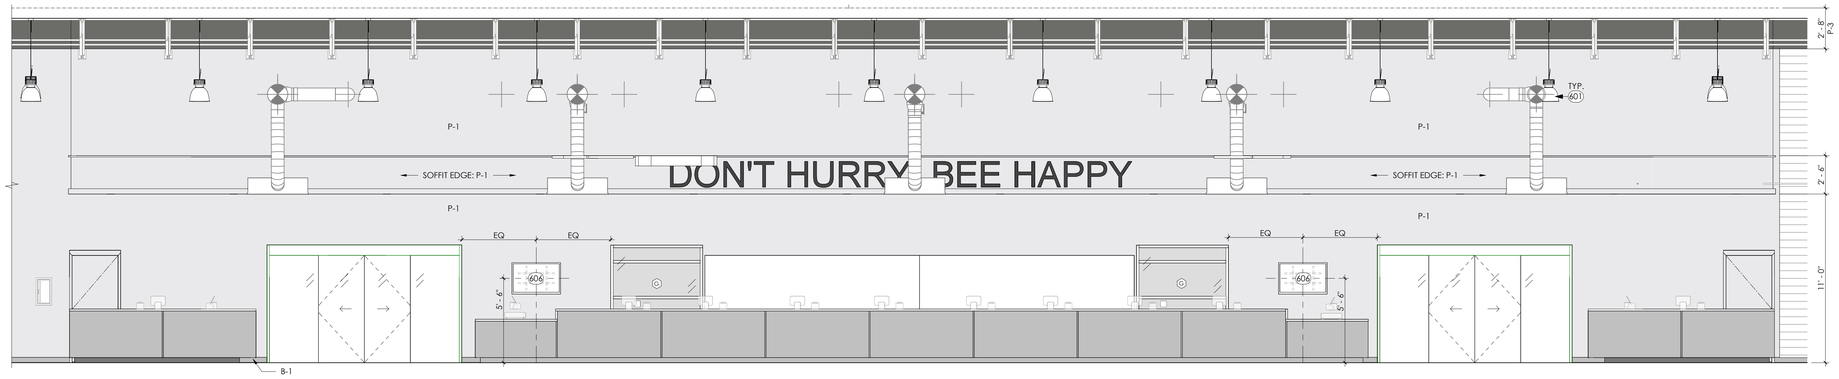


4 INT. ELEV- POS
1/4" = 1'-0"

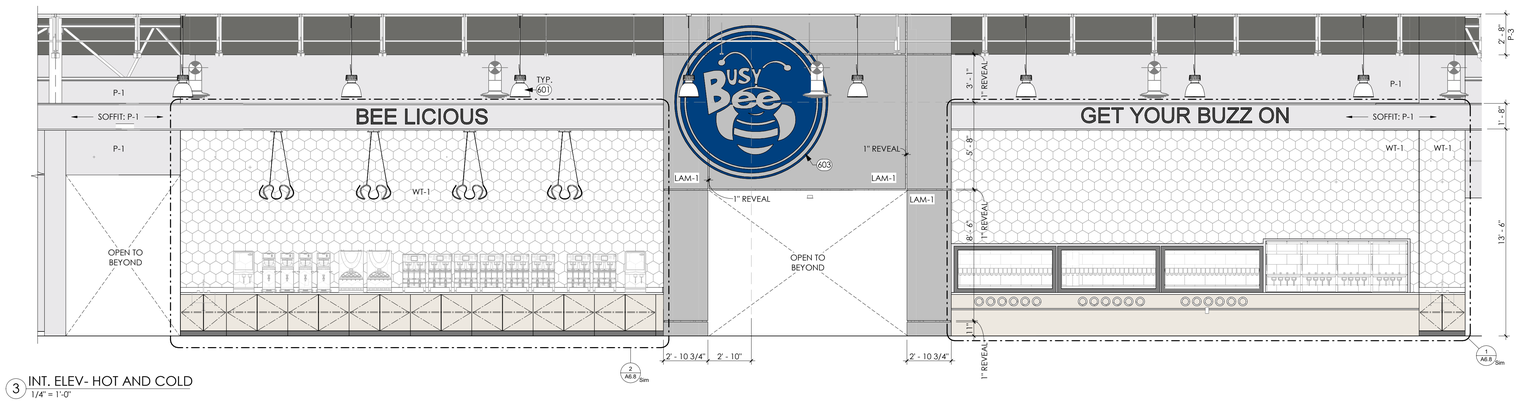

3 INT. ELEV- HOT AND COLD
1/4" = 1'-0"

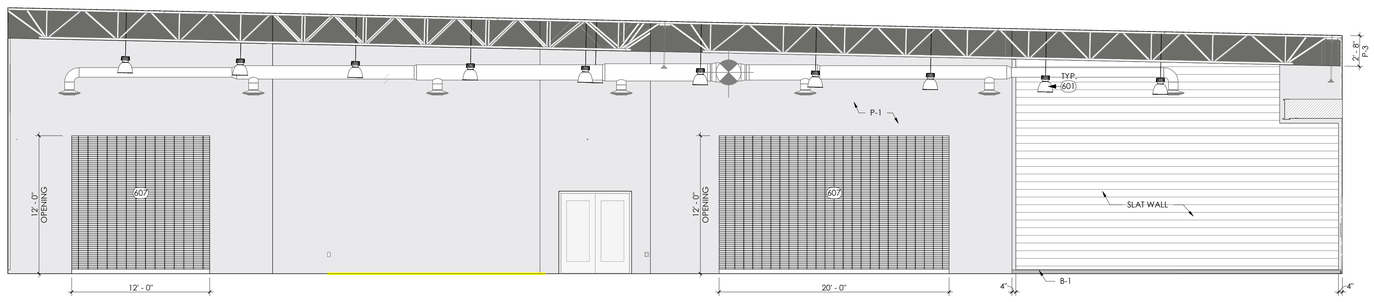

2 INT. ELEV- STORE PARTIAL A WEST
3/16" = 1'-0"

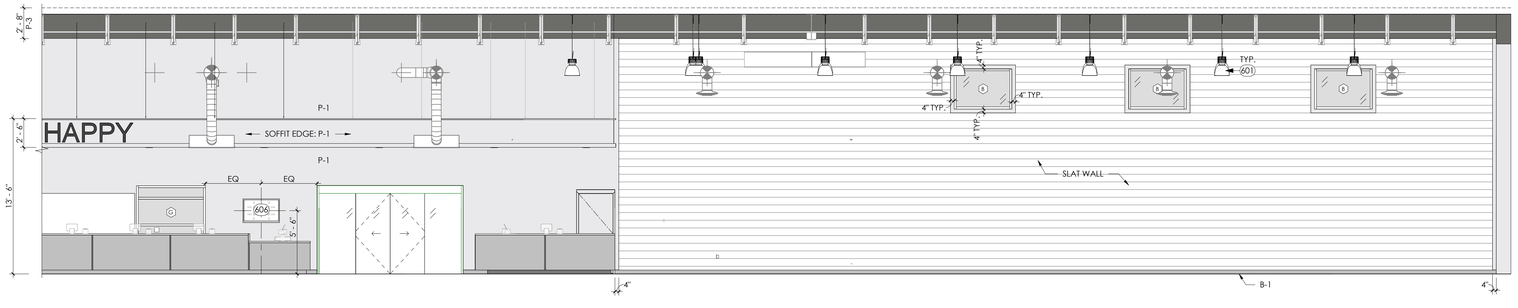

1 INT. ELEV- STORE PARTIAL A SOUTH
3/16" = 1'-0"

INT. ELEVATION KEYNOTES

601	LIGHT FIXTURE: SEE ELECTRICAL DRAWINGS
603	VINYL GRAPHIC BY OTHERS
606	OWNER PROVIDED WALL MOUNTED TV; GC TO PROVIDE BACKING, COORDINATE WITH ELECTRICAL WITH POWER/DATA REQUIREMENTS.
607	ROLL UP SECURITY GRILLE. CORNELL VISIONAIRE MICROCOIL SECURITY GRILLE. SEE DOOR SCHEDULE FOR ADDITIONAL INFORMATION.

ka+ kasper architects + assoc.
10175 Fortune Parkway, Suite 701
Jacksonville, FL 32256
p 904.683.9201
www.kasperarch.com
FL License No.: AA26000802

IMEG
9133 R.G. Skinner Parkway
Jacksonville, Florida 32256
p 904.483.5200

STATE OF FLORIDA
ERIK CHARLES KASPER
AR0017162
REGISTERED ARCHITECT

ERIK C. KASPER AR#0017162

BUSY BEE ELLISVILLE

136 SW WEBBS GLN
LAKE CITY, FL 32024

PROJECT NO.:	22024
DATE:	05/29/2025
PRIOR ISSUES:	

INTERIOR ELEVATIONS

A6.2

DRAWN BY:	JS
CHECKED BY:	JR

CONSTRUCTION DOCUMENTS

© 2023


ALL REPORTS, SPECIFICATIONS, COMPUTER FILES, FIELD DATA, AND OTHER DOCUMENTATION PREPARED BY KASPER ARCHITECTURE & DEVELOPMENT, INC. (KAD) AS INSTRUMENTS OF SERVICE SHALL REMAIN THE PROPERTY OF KAD. KAD SHALL RETAIN ALL COMMON LAW, STATUTORY AND OTHER RESERVED RIGHTS, INCLUDING THE COPYRIGHT THERETO. THIS DRAWING SHALL NEVER BE REPRODUCED IN WHOLE OR IN PART WITHOUT THE EXPRESS WRITTEN PERMISSION OF KAD

INT. ELEVATION KEYNOTES


601	LIGHT FIXTURE: SEE ELECTRICAL DRAWINGS
606	OWNER PROVIDED WALL MOUNTED TV; GC TO PROVIDE BACKING. COORDINATE WITH ELECTRICAL WITH POWER/DATA REQUIREMENTS.




CENTER STAGE RENDERING FOR REFERENCE - FINAL DESIGN TBD

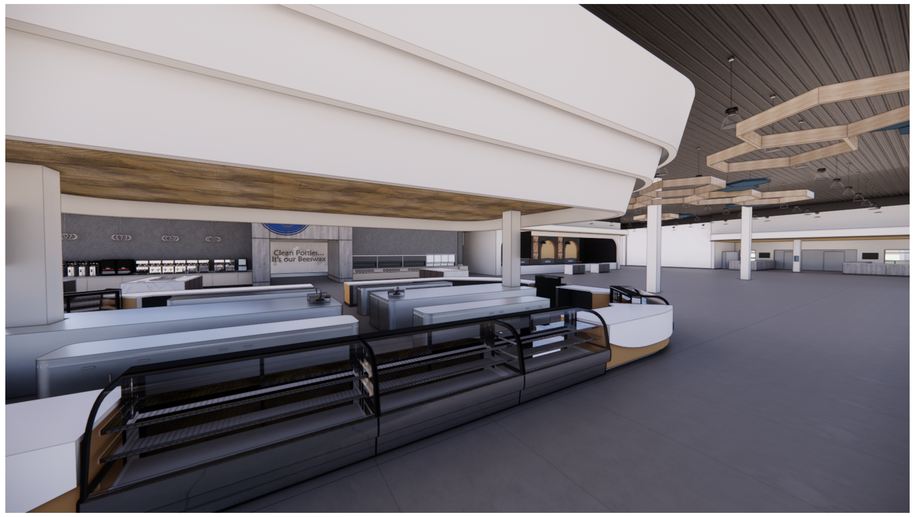


CENTER STAGE RENDERING FOR REFERENCE - FINAL DESIGN TBD

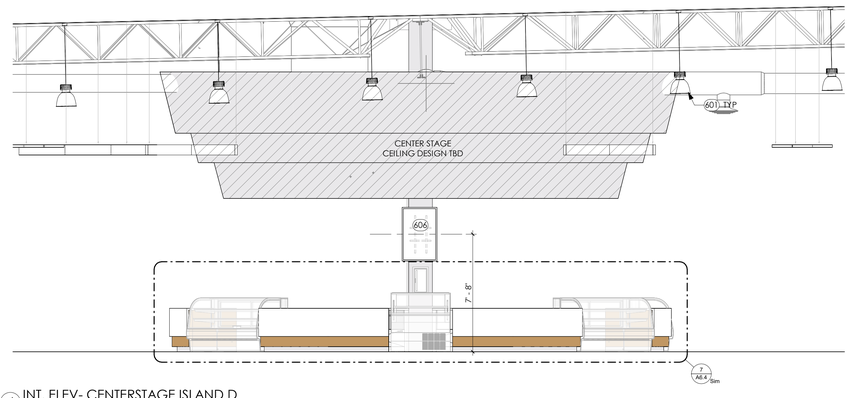


4 INT. ELEV- CENTERSTAGE ISLAND D
1/4" = 1'-0"

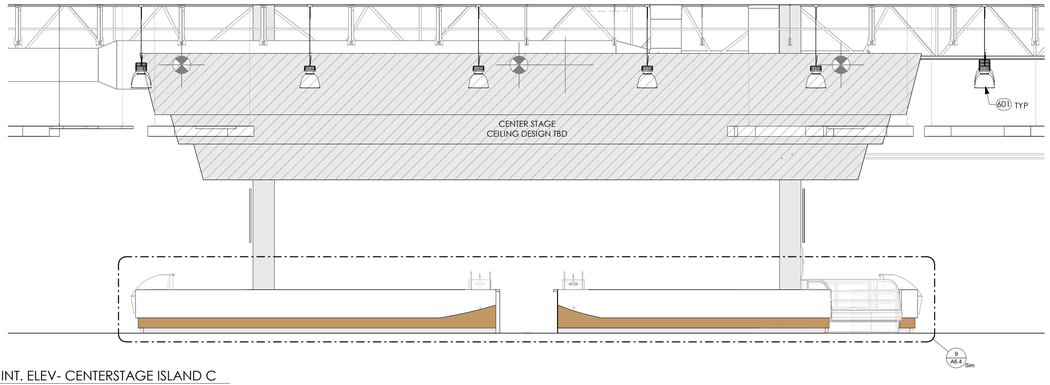

3 INT. ELEV- CENTERSTAGE ISLAND C
1/4" = 1'-0"

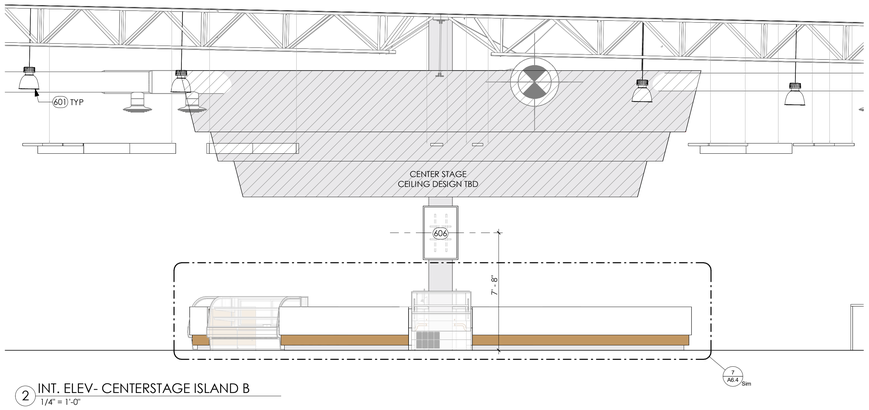

2 INT. ELEV- CENTERSTAGE ISLAND B
1/4" = 1'-0"

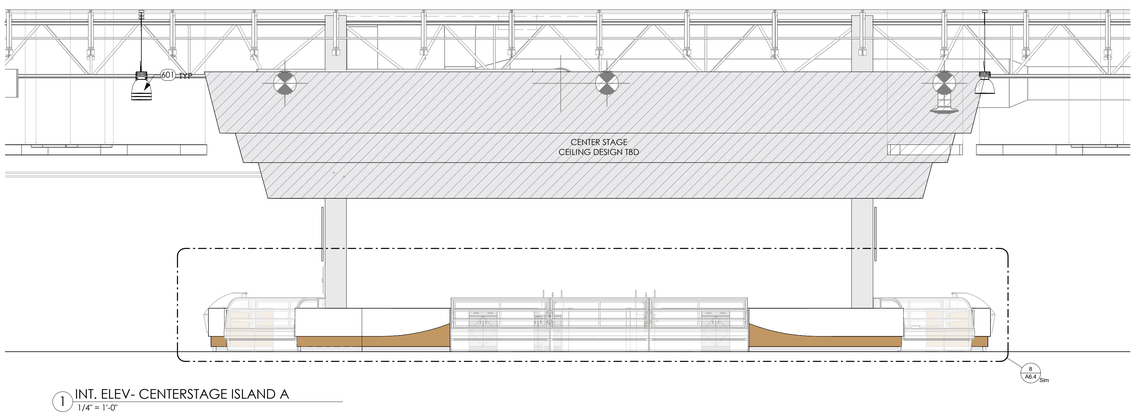

1 INT. ELEV- CENTERSTAGE ISLAND A
1/4" = 1'-0"

ALL REPORTS, SPECIFICATIONS, COMPUTER FILES, FIELD DATA, AND OTHER DOCUMENTATION PREPARED BY KASPER ARCHITECTURE & DEVELOPMENT, INC. (KAD) AS INSTRUMENTS OF SERVICE SHALL REMAIN THE PROPERTY OF KAD. KAD SHALL RETAIN ALL COMMON LAW, STATUTORY AND OTHER RESERVED RIGHTS, INCLUDING THE COPYRIGHT THERETO. THIS DRAWING SHALL NEVER BE REPRODUCED IN WHOLE OR IN PART WITHOUT THE EXPRESS WRITTEN PERMISSION OF KAD

kasper architects + assoc.
10175 Fortune Parkway, Suite 701
Jacksonville, FL 32256
p 904.683.9201

www.kasperarch.com
FL License No.: AA26000802

IMEG
9133 R.G. Skinner Parkway
Jacksonville, Florida 32256
p 904.483.5200

STATE OF FLORIDA
ERIK CHARLES KASPER
AR0017162
REGISTERED ARCHITECT
ERIK C. KASPER AR#0017162

BUSY BEE ELLISVILLE

136 SW WEBBS GLN
LAKE CITY, FL 32024

PROJECT NO.:	22024
DATE:	05/29/2025
PRIOR ISSUES:	

INTERIOR ELEVATIONS - CENTER STAGE


A6.3

DRAWN BY:	JS
CHECKED BY:	EK


CONSTRUCTION DOCUMENTS

© 2023


ALL REPORTS, SPECIFICATIONS, COMPUTER FILES, FIELD DATA, AND OTHER DOCUMENTATION PREPARED BY KASPER ARCHITECTURE & DEVELOPMENT, INC. (KAD) AS INSTRUMENTS OF SERVICE SHALL REMAIN THE PROPERTY OF KAD. KAD SHALL RETAIN ALL COMMON LAW, STATUTORY AND OTHER RESERVED RIGHTS, INCLUDING THE COPYRIGHT THERETO. THIS DRAWING SHALL NEVER BE REPRODUCED IN WHOLE OR IN PART WITHOUT THE EXPRESS WRITTEN PERMISSION OF KAD

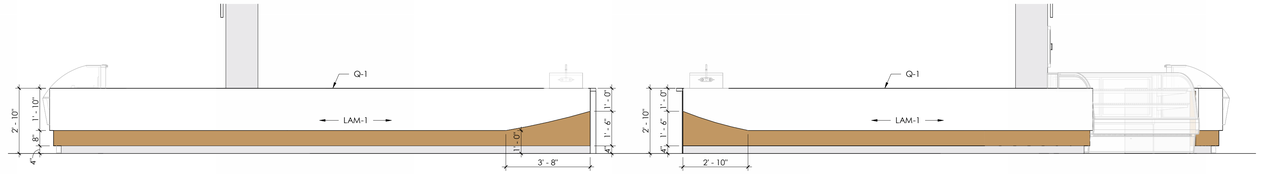


9 MILLWORK- CENTER STAGE ISLAND C
3/8" = 1'-0"

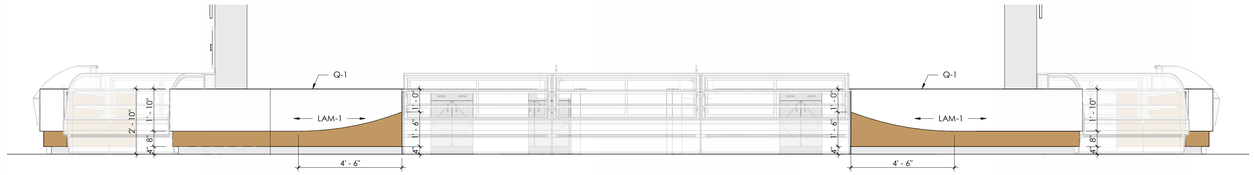


8 MILLWORK- CENTER STAGE ISLAND A
3/8" = 1'-0"

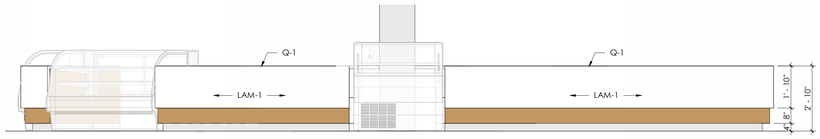


7 MILLWORK- CENTER STAGE ISLAND B
3/8" = 1'-0"

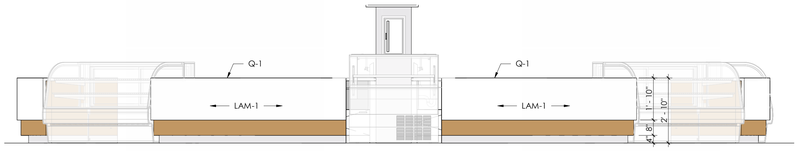


6 MILLWORK- CENTER STAGE ISLAND D
3/8" = 1'-0"

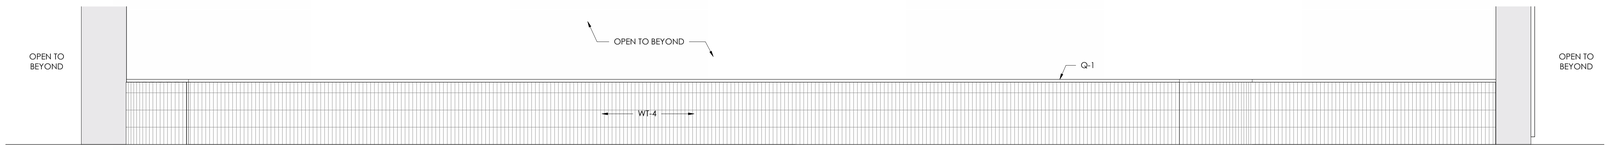


5 MILLWORK- PIZZA HOT LINE 128
3/8" = 1'-0"

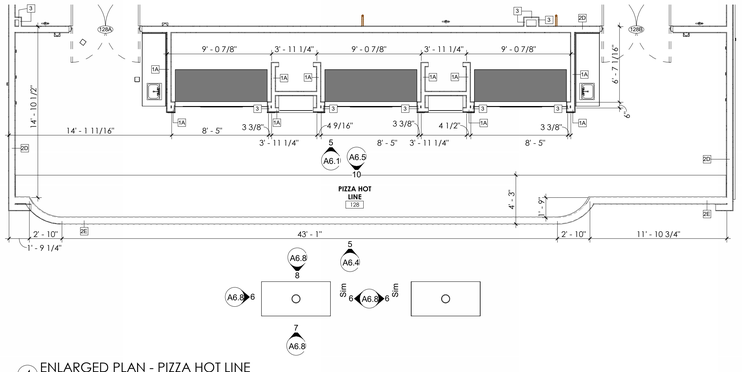


4 ENLARGED PLAN - PIZZA HOT LINE
3/16" = 1'-0"
MILLWORK AT PIZZA HOT LINE TO BE FINALIZED

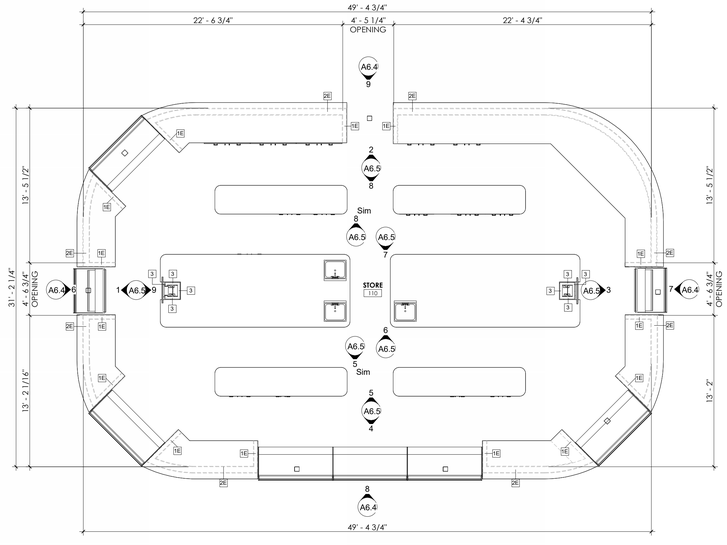

3 ENLARGED PLAN - CENTER STAGE ISLAND
3/16" = 1'-0"
MILLWORK AT CENTER STAGE TO BE FINALIZED

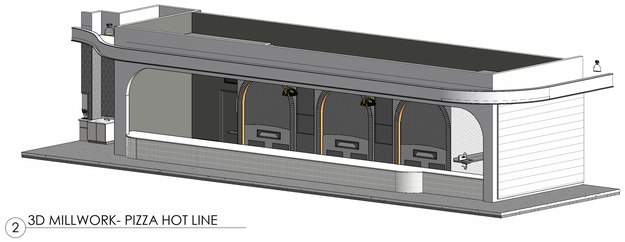

2 3D MILLWORK- PIZZA HOT LINE

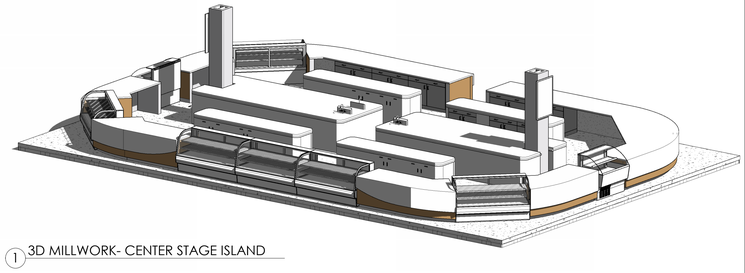

1 3D MILLWORK- CENTER STAGE ISLAND

GENERAL PLAN NOTES:

1. REFER TO SHEET A0.2 FOR PARTITION TYPES
2. CONTRACTOR SHALL PROVIDE ALL CODE REQUIRED SIGNAGE FOR RESTROOMS, TOILET ROOMS, AND FIRE SPRINKLER ROOM IF APPLICABLE TO THE PROJECT

GENERAL MILLWORK NOTES:

1. DIMENSIONS TO BE FIELD VERIFIED PRIOR TO FABRICATION OF CABINETRY.
2. COUNTERTOPS SHALL BE PLYWOOD CONSTRUCTION W/ 1/2" BACK AND WOOD VENEER AS NOTED.
3. CABINETRY SHALL BE 3/4" CONSTRUCTION W/ 1/2" BACK AND WOOD VENEER AS NOTED.
4. DRAWERS SHALL BE META BOX SLIDES W/ 1/2" PLYWOOD BOTTOM W/ MDF DRAWER FRONTS W/ LINER AND FINISH AS NOTED.
5. DOORS SHALL BE 3/4" MDF W/ LINER AND FINISH AS NOTED.
6. PROVIDE PLYWOOD TOE KICKS, TYP.
7. PROVIDE ADJUSTABLE SHELVING SYSTEM- LINE BORE SYSTEM 32MM OR APPROVED EQUAL.
8. ALL HINGES TO BE 100% CONCEALED, SELF CLOSING.
9. ALL PULLS TO BE 4" WIRE PULL STYEL W/ SATING CHROME FINISH.
10. SEE FINISH SCHEDULE FOR MILLWORK FINISHES.
11. CONTRACTOR SHALL FIELD CUT ALL GROMMETS PER OWNER REQUESTED LOCATIONS.

kasper architects + assoc.
10175 Fortune Parkway, Suite 701
Jacksonville, FL 32256
p 904.683.9201
www.kasperarch.com
FL License No.: AA26000802

IMEG
9133 R.G. Skinner Parkway
Jacksonville, Florida 32256
p 904.483.5200

STATE OF FLORIDA
ERIK CHARLES KASPER
AR0017162
REGISTERED ARCHITECT

ERIK C. KASPER AR#0017162

BUSY BEE ELLISVILLE

136 SW WEBBS GLN
LAKE CITY, FL 32024

PROJECT NO.:	22024
DATE:	05/29/2025
PRIOR ISSUES:	


MILLWORK - CENTER STAGE & PIZZA AREA

A6.4


DRAWN BY:	Author
CHECKED BY:	Checker

CONSTRUCTION DOCUMENTS


© 2023

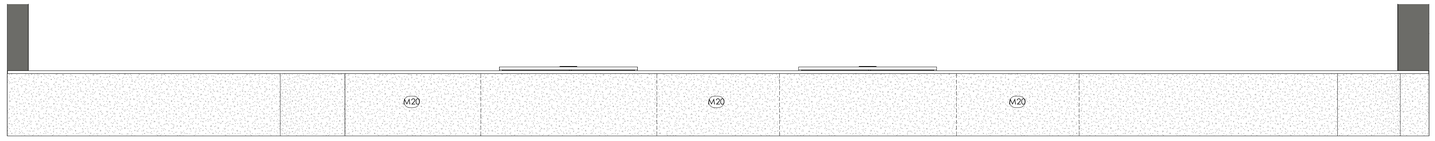


10 MILLWORK - PIZZA HOT LINE 128
3/8" = 1'-0"

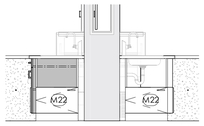


9 MILLWORK - CENTER STAGE ISLAND
3/8" = 1'-0"

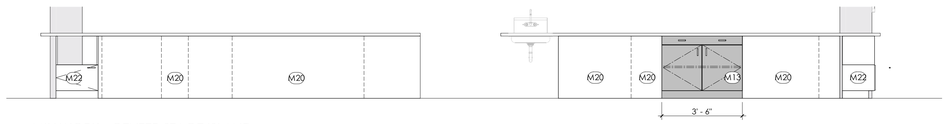


7 MILLWORK - CENTER STAGE ISLAND
3/8" = 1'-0"

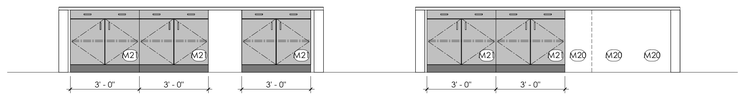

8 MILLWORK - CENTER STAGE ISLAND
3/8" = 1'-0"

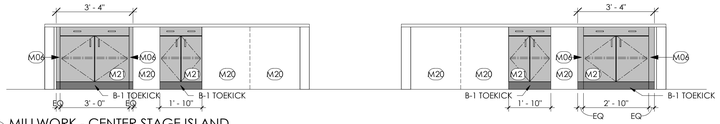


5 MILLWORK - CENTER STAGE ISLAND
3/8" = 1'-0"

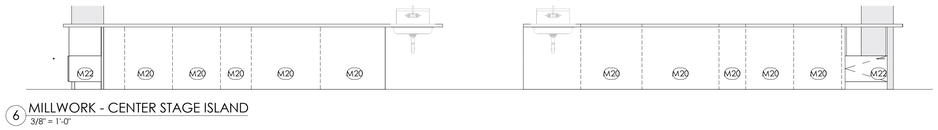


6 MILLWORK - CENTER STAGE ISLAND
3/8" = 1'-0"




3 MILLWORK - CENTER STAGE ISLAND
3/8" = 1'-0"

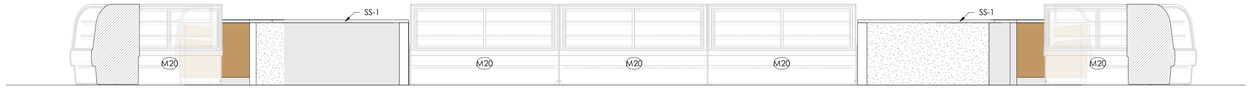

4 MILLWORK - CENTER STAGE ISLAND
3/8" = 1'-0"

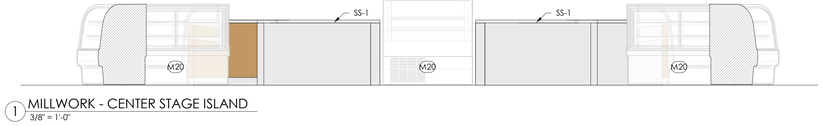

1 MILLWORK - CENTER STAGE ISLAND
3/8" = 1'-0"

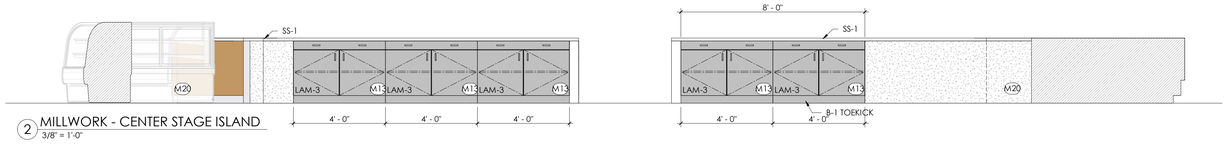

2 MILLWORK - CENTER STAGE ISLAND
3/8" = 1'-0"

GENERAL PLAN NOTES:

1. REFER TO SHEET A0.2 FOR PARTITION TYPES
2. CONTRACTOR SHALL PROVIDE ALL CODE REQUIRED SIGNAGE FOR RESTROOMS, TOILET ROOMS, AND FIRE SPRINKLER ROOM IF APPLICABLE TO THE PROJECT

GENERAL MILLWORK NOTES:

1. DIMENSIONS TO BE FIELD VERIFIED PRIOR TO FABRICATION OF CABINETRY.
2. COUNTERTOPS SHALL BE PLYWOOD CONSTRUCTION W/ 1/2" BACK AND WOOD VENEER AS NOTED.
3. CABINETRY SHALL BE 3/4" CONSTRUCTION W/ 1/2" BACK AND WOOD VENEER AS NOTED.
4. DRAWERS SHALL BE META BOX SLIDES W/ 1/2" PLYWOOD BOTTOM W/ MDF DRAWER FRONTS W/ LINER AND FINISH AS NOTED.
5. DOORS SHALL BE 3/4" MDF W/ LINER AND FINISH AS NOTED.
6. PROVIDE PLYWOOD TOE KICKS, TYP.
7. PROVIDE ADJUSTABLE SHELVING SYSTEM- LINE BORE SYSTEM 32MM OR APPROVED EQUAL.
8. ALL HINGES TO BE 100% CONCEALED, SELF CLOSING.
9. ALL PULLS TO BE 4" WIRE PULL STYEL W/ SATING CHROME FINISH.
10. SEE FINISH SCHEDULE FOR MILLWORK FINISHES.
11. CONTRACTOR SHALL FIELD CUT ALL GROMMETS PER OWNER REQUESTED LOCATIONS.

MILLWORK KEYNOTES

M06	BASE CABINET FILLER
M13	24" DEEP BASE CABINET WITH DRAWER
M20	KITCHEN EQUIPMENT BY OTHERS
M21	14" DEEP BASE CABINETS WITH DRAWER
M22	16 - 3/4" DEEP BASE CABINET WITH MIRCOWAVE SHELF

kasper architects + assoc.
10175 Fortune Parkway, Suite 701
Jacksonville, FL 32256
p 904.683.9201
www.kasperarch.com
FL License No.: AA26000802

IMEG
9133 R.G. Skinner Parkway
Jacksonville, Florida 32256
p 904.483.5200

STATE OF FLORIDA
ERIK CHARLES KASPER
AR0017162
REGISTERED ARCHITECT

ERIK C. KASPER AR#0017162

BUSY BEE ELLISVILLE

136 SW WEBBS GLN
LAKE CITY, FL 32024

PROJECT NO.:	22024
DATE:	05/29/2025
PRIOR ISSUES:	

MILLWORK - CENTER STAGE & PIZZA AREA

A6.5


DRAWN BY:	Author
CHECKED BY:	Checker

CONSTRUCTION DOCUMENTS


© 2023

ALL REPORTS, SPECIFICATIONS, COMPUTER FILES, FIELD DATA, AND OTHER DOCUMENTATION PREPARED BY KASPER ARCHITECTURE & DEVELOPMENT, INC. (KAD) AS INSTRUMENTS OF SERVICE SHALL REMAIN THE PROPERTY OF KAD. KAD SHALL RETAIN ALL COMMON LAW, STATUTORY AND OTHER RESERVED RIGHTS, INCLUDING THE COPYRIGHT THERETO. THIS DRAWING SHALL NEVER BE REPRODUCED IN WHOLE OR IN PART WITHOUT THE EXPRESS WRITTEN PERMISSION OF KAD


ALL REPORTS, SPECIFICATIONS, COMPUTER FILES, FIELD DATA AND OTHER DOCUMENTATION PREPARED BY KASPER ARCHITECTURE & DEVELOPMENT, INC. (KAD) AS INSTRUMENTS OF SERVICE SHALL REMAIN THE PROPERTY OF KAD. KAD SHALL RETAIN ALL COMMON LAW, STATUTORY AND OTHER RESERVED RIGHTS, INCLUDING THE COPYRIGHT THERETO. THIS DRAWING SHALL NEVER BE REPRODUCED IN WHOLE OR IN PART WITHOUT THE EXPRESS WRITTEN PERMISSION OF KAD

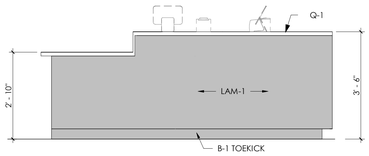


18 MILLWORK- POS 139- 6
1/2" = 1'-0"

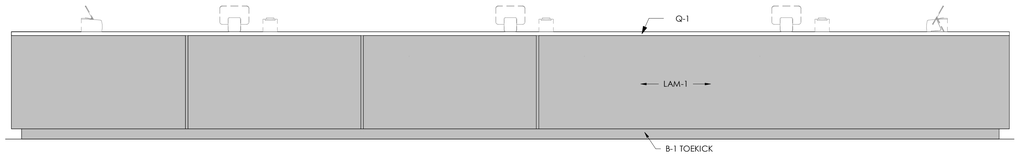


17 MILLWORK- POS 139- 5
1/2" = 1'-0"

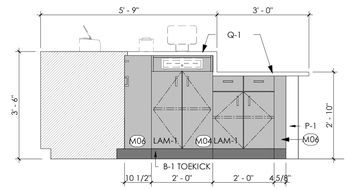


14 MILLWORK- POS 139- 2
1/2" = 1'-0"

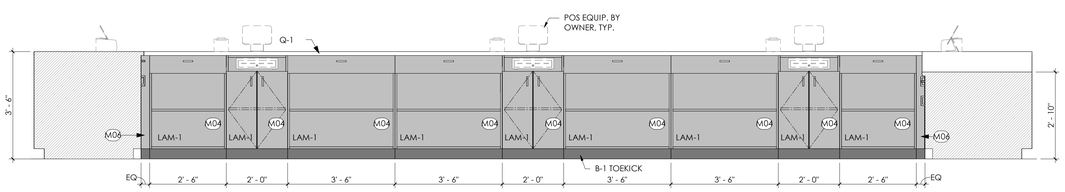


13 MILLWORK- POS 139- 1
1/2" = 1'-0"

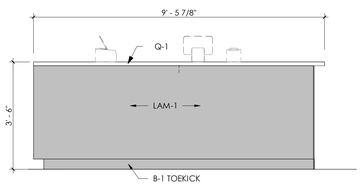

16 MILLWORK- POS 139- 4
1/2" = 1'-0"

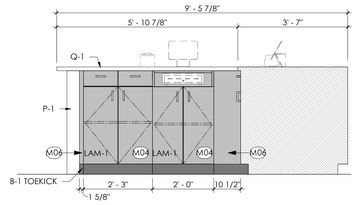

15 MILLWORK- POS 139- 3
1/2" = 1'-0"

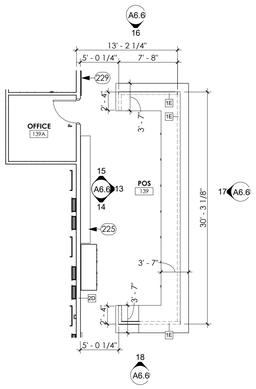

2 ENLARGED PLAN - POS 139
1/8" = 1'-0"

GENERAL PLAN NOTES:

1. REFER TO SHEET A0.2 FOR PARTITION TYPES
2. CONTRACTOR SHALL PROVIDE ALL CODE REQUIRED SIGNAGE FOR RESTROOMS, TOILET ROOMS, AND FIRE SPRINKLER ROOM IF APPLICABLE TO THE PROJECT

GENERAL MILLWORK NOTES:


1. DIMENSIONS TO BE FIELD VERIFIED PRIOR TO FABRICATION OF CABINETRY.
2. COUNTERTOPS SHALL BE PLYWOOD CONSTRUCTION W/ 1/2" BACK AND WOOD VENEER AS NOTED.
3. CABINETRY SHALL BE 3/4" CONSTRUCTION W/ 1/2" BACK AND WOOD VENEER AS NOTED.
4. DRAWERS SHALL BE META BOX SLIDES W/ 1/2" PLYWOOD BOTTOM W/ MDF DRAWER FRONTS W/ LINER AND FINISH AS NOTED.
5. DOORS SHALL BE 3/4" MDF W/ LINER AND FINISH AS NOTED.
6. PROVIDE PLYWOOD TOE KICKS, TYP.
7. PROVIDE ADJUSTABLE SHELVING SYSTEM- LINE BORE SYSTEM 32MM OR APPROVED EQUAL.
8. ALL HINGES TO BE 100% CONCEALED, SELF CLOSING.
9. ALL PULLS TO BE 4" WIRE PULL STYEL W/ SATING CHROME FINISH.
10. SEE FINISH SCHEDULE FOR MILLWORK FINISHES.
11. CONTRACTOR SHALL FIELD CUT ALL GROMMETS PER OWNER REQUESTED LOCATIONS.

MILLWORK KEYNOTES


M04	24" DEEP BASE CABINET WITH DRAWER AND OPEN SHELVES
M06	BASE CABINET FILLER
M13	24" DEEP BASE CABINET WITH DRAWER
M23	24" DEEP BASE CABINET WITH DOORS AND TOP OPEN SHELF

FLOOR PLAN KEYNOTES


225	CIGARETTE RACKS, OWNER PROVIDED
229	OWNER PROVIDED WALL MOUNTED TV, GC TO PROVIDE BACKING, COORDINATE WITH ELECTRICAL WITH POWER/DATA REQUIREMENTS.

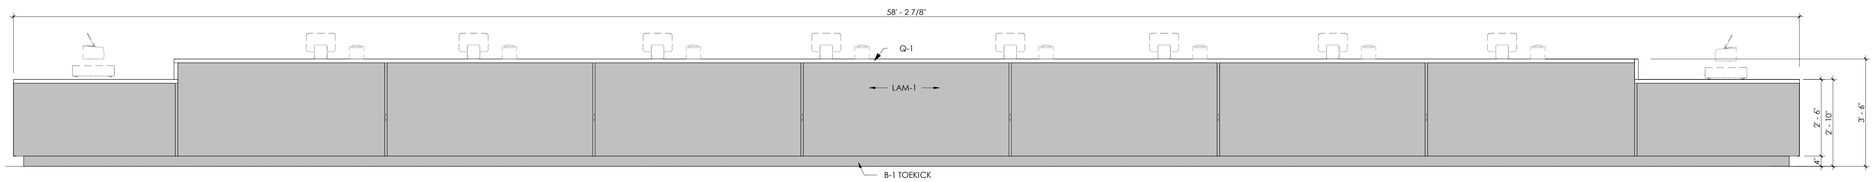


12 MILLWORK POS 102 - 6
1/2" = 1'-0"

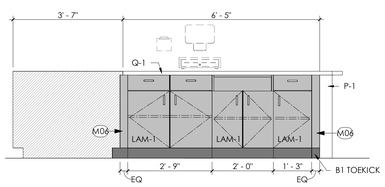


11 MILLWORK POS 102 - 5
1/2" = 1'-0"

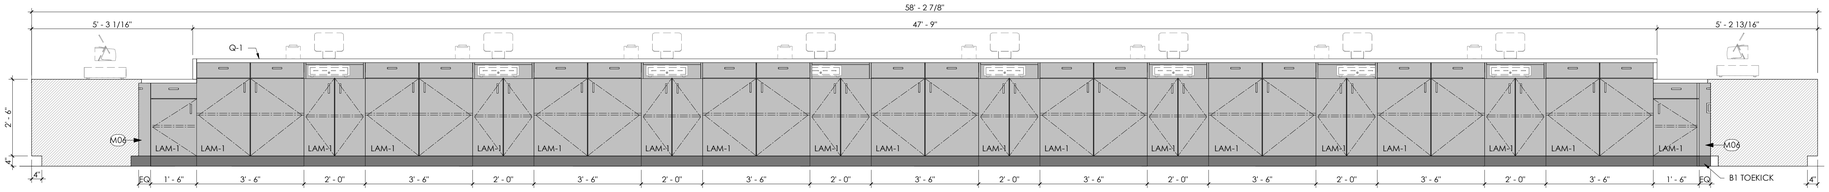


10 MILLWORK POS 102 - 4
1/2" = 1'-0"

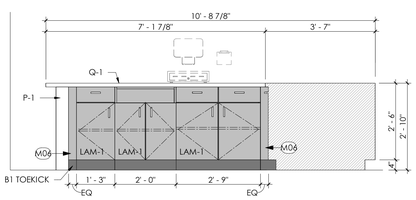


9 MILLWORK POS 102 - 3
1/2" = 1'-0"

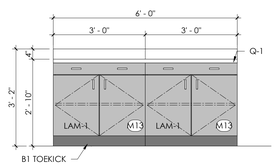


8 MILLWORK POS 102 - 2
1/2" = 1'-0"

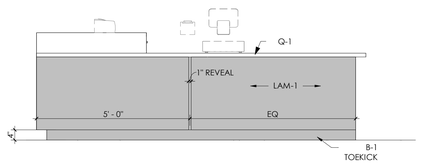


7 MILLWORK POS 102 - 1
1/2" = 1'-0"

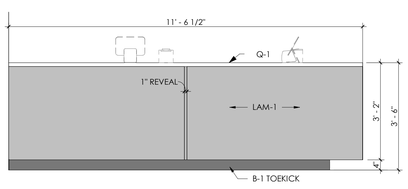


6 MILLWORK POS 103A/104A - 4
1/2" = 1'-0"

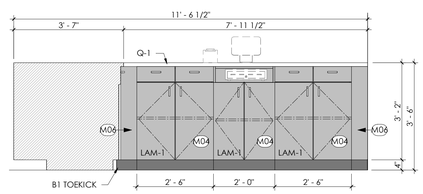


5 MILLWORK POS 103A/104A - 3
1/2" = 1'-0"

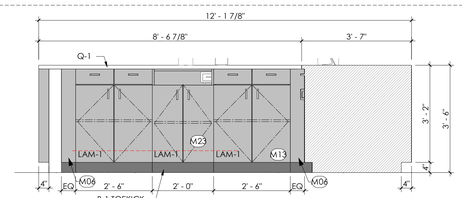

4 MILLWORK - POS 103A/104A - 2
1/2" = 1'-0"

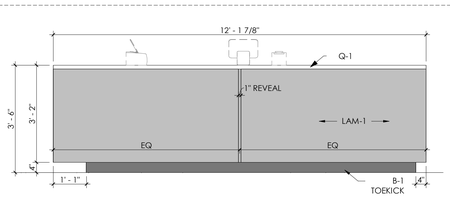

3 MILLWORK - POS 103A/104A - 1
1/2" = 1'-0"

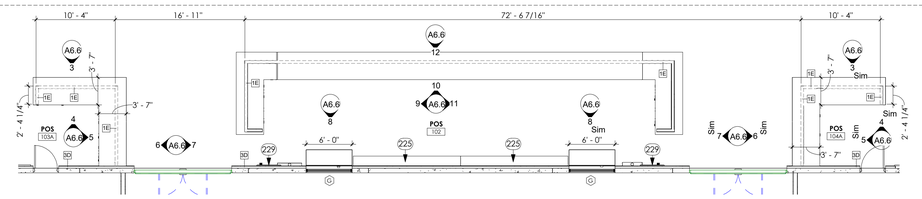

1 ENLARGED PLAN - POS 102, 103A, AND 104A
1/8" = 1'-0"
MILLWORK AT MAIN POS TO BE FINALIZED

ka kasper architects + assoc.
10175 Fortune Parkway, Suite 701
Jacksonville, FL 32256
p 904.683.9201
www.kasperarch.com
FL License No.: AA26000802

IMEG
9133 R.G. Skinner Parkway
Jacksonville, Florida 32256
p 904.483.5200

STATE OF FLORIDA
ERIK CHARLES KASPER
AR0017162
REGISTERED ARCHITECT
ERIK C. KASPER AR#0017162

BUSY BEE ELLISVILLE

136 SW WEBBS GLN
LAKE CITY, FL 32024

PROJECT NO.:	22024
DATE:	05/29/2025
PRIOR ISSUES:	


MILLWORK - MAIN POS & TRUCKER POS

A6.6


DRAWN BY:	JS
CHECKED BY:	JR

CONSTRUCTION DOCUMENTS


© 2023

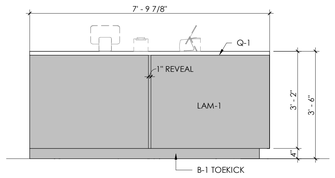


11 MILLWORK - POS 106 - 2
1/2" = 1'-0"

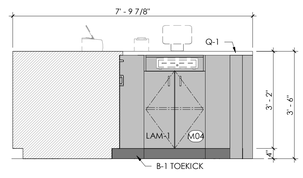


10 MILLWORK - POS 106 - 1
1/2" = 1'-0"

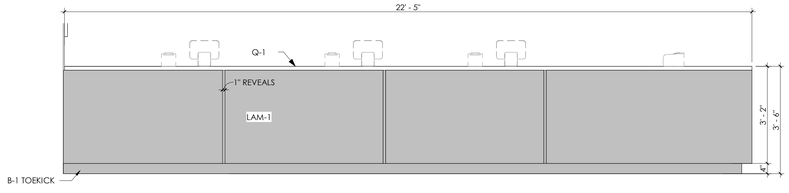


9 MILLWORK - POS 106/107
1/2" = 1'-0"

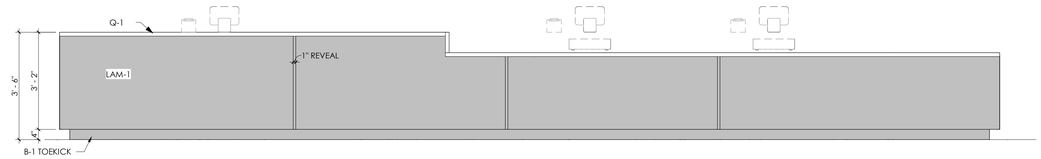


8 MILLWORK - POS 107 - 7
1/2" = 1'-0"

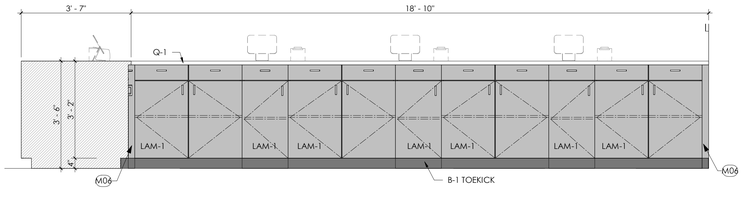


7 MILLWORK - POS 107 - 5
1/2" = 1'-0"

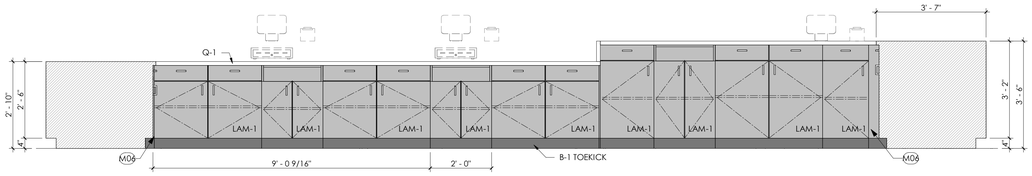


6 MILLWORK - POS 107 - 4
1/2" = 1'-0"

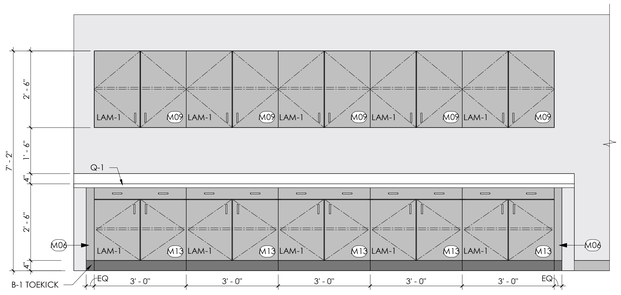


5 MILLWORK POS 107 - 6
1/2" = 1'-0"

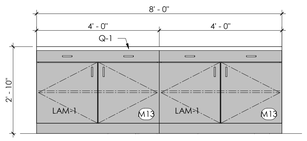


4 MILLWORK - POS 107 - 3
1/2" = 1'-0"

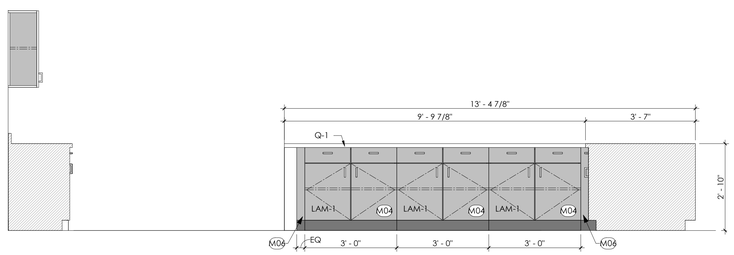

3 MILLWORK - POS 107 - 2
1/2" = 1'-0"

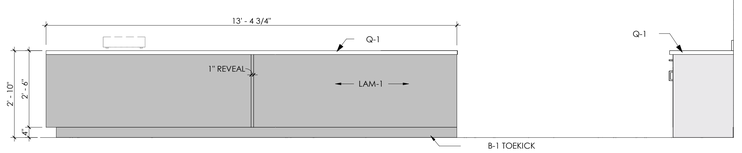

2 MILLWORK - POS 107 - 1
1/2" = 1'-0"

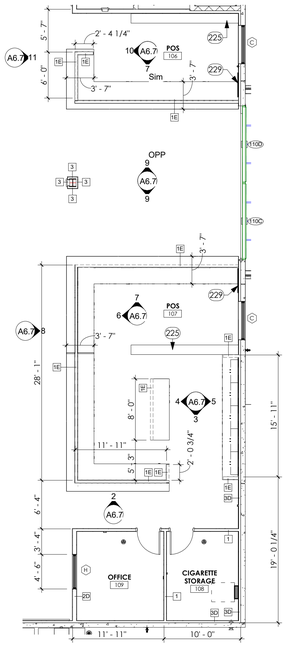

1 ENLARGED PLAN - POS 106 & 107
1/8" = 1'-0"
MILLWORK AT SIDE POS TO BE FINALIZED

GENERAL PLAN NOTES:

1. REFER TO SHEET A0.2 FOR PARTITION TYPES
2. CONTRACTOR SHALL PROVIDE ALL CODE REQUIRED SIGNAGE FOR RESTROOMS, TOILET ROOMS, AND FIRE SPRINKLER ROOM IF APPLICABLE TO THE PROJECT

GENERAL MILLWORK NOTES:

1. DIMENSIONS TO BE FIELD VERIFIED PRIOR TO FABRICATION OF CABINETRY.
2. COUNTERTOPS SHALL BE PLYWOOD CONSTRUCTION W/ 1/2" BACK AND WOOD VENEER AS NOTED.
3. CABINETRY SHALL BE 3/4" CONSTRUCTION W/ 1/2" BACK AND WOOD VENEER AS NOTED.
4. DRAWERS SHALL BE META BOX SLIDES W/ 1/2" PLYWOOD BOTTOM W/ MDF DRAWER FRONTS W/ LINER AND FINISH AS NOTED.
5. DOORS SHALL BE 3/4" MDF W/ LINER AND FINISH AS NOTED.
6. PROVIDE PLYWOOD TOE KICKS, TYP.
7. PROVIDE ADJUSTABLE SHELVING SYSTEM- LINE BORE SYSTEM 32MM OR APPROVED EQUAL.
8. ALL HINGES TO BE 100% CONCEALED, SELF CLOSING.
9. ALL PULLS TO BE 4" WIRE PULL STYEL W/ SATING CHROME FINISH.
10. SEE FINISH SCHEDULE FOR MILLWORK FINISHES.
11. CONTRACTOR SHALL FIELD CUT ALL GROMMETS PER OWNER REQUESTED LOCATIONS.

MILLWORK KEYNOTES

M04	24" DEEP BASE CABINET WITH DRAWER AND OPEN SHELVES
M06	BASE CABINET FILLER
M09	12" DEEP UPPER CABINETS
M13	24" DEEP BASE CABINET WITH DRAWER

FLOOR PLAN KEYNOTES

225	CIGARETTE RACKS, OWNER PROVIDED
229	OWNER PROVIDED WALL MOUNTED TV. GC TO PROVIDE BACKING. COORDINATE WITH ELECTRICAL WITH POWER/DATA REQUIREMENTS.

kasper architects + assoc.
10175 Fortune Parkway, Suite 701
Jacksonville, FL 32256
p 904.683.9201
www.kasperarch.com
FL License No.: AA26000802

IMEG
9133 R.G. Skinner Parkway
Jacksonville, Florida 32256
p 904.483.5200

STATE OF FLORIDA · ERIK CHARLES KASPER · AR0017162 · REGISTERED ARCHITECT
ERIK C. KASPER AR#0017162

BUSY BEE ELLISVILLE

136 SW WEBBS GLN
LAKE CITY, FL 32024

PROJECT NO.: 22024
DATE: 05/29/2025
PRIOR ISSUES:

MILLWORK - SIDE ENTRY POS

A6.7

DRAWN BY: JS
CHECKED BY: JR

CONSTRUCTION DOCUMENTS

© 2023

ALL REPORTS, SPECIFICATIONS, COMPUTER FILES, FIELD DATA, AND OTHER DOCUMENTATION PREPARED BY KASPER ARCHITECTURE & DEVELOPMENT, INC. (KAD) AS INSTRUMENTS OF SERVICE SHALL REMAIN THE PROPERTY OF KAD. KAD SHALL RETAIN ALL COMMON LAW, STATUTORY AND OTHER RESERVED RIGHTS, INCLUDING THE COPYRIGHT THERETO. THIS DRAWING SHALL NEVER BE REPRODUCED IN WHOLE OR IN PART WITHOUT THE EXPRESS WRITTEN PERMISSION OF KAD

ALL REPORTS, SPECIFICATIONS, COMPUTER FILES, FIELD DATA, AND OTHER DOCUMENTATION PREPARED BY KASPER ARCHITECTURE & DEVELOPMENT, INC. (KAD) AS INSTRUMENTS OF SERVICE SHALL REMAIN THE PROPERTY OF KAD. KAD SHALL RETAIN ALL COMMON LAW, STATUTORY AND OTHER RESERVED RIGHTS, INCLUDING THE COPYRIGHT THERETO. THIS DRAWING SHALL NEVER BE REPRODUCED IN WHOLE OR IN PART WITHOUT THE EXPRESS WRITTEN PERMISSION OF KAD.

GENERAL PLAN NOTES:


1. REFER TO SHEET A0.2 FOR PARTITION TYPES
2. CONTRACTOR SHALL PROVIDE ALL CODE REQUIRED SIGNAGE FOR RESTROOMS, TOILET ROOMS, AND FIRE SPRINKLER ROOM IF APPLICABLE TO THE PROJECT

GENERAL MILLWORK NOTES:


1. DIMENSIONS TO BE FIELD VERIFIED PRIOR TO FABRICATION OF CABINETRY.
2. COUNTERTOPS SHALL BE PLYWOOD CONSTRUCTION W/ 1/2" BACK AND WOOD VENEER AS NOTED.
3. CABINETRY SHALL BE 3/4" CONSTRUCTION W/ 1/2" BACK AND WOOD VENEER AS NOTED.
4. DRAWERS SHALL BE META BOX SLIDES W/ 1/2" PLYWOOD BOTTOM W/ MDF DRAWER FRONTS W/ LINER AND FINISH AS NOTED.
5. DOORS SHALL BE 3/4" MDF W/ LINER AND FINISH AS NOTED.
6. PROVIDE PLYWOOD TOE KICKS, TYP.
7. PROVIDE ADJUSTABLE SHELVING SYSTEM- LINE BORE SYSTEM 32MM OR APPROVED EQUAL.
8. ALL HINGES TO BE 100% CONCEALED, SELF CLOSING.
9. ALL PULLS TO BE 4" WIRE PULL STYEL W/ SATING CHROME FINISH.
10. SEE FINISH SCHEDULE FOR MILLWORK FINISHES.
11. CONTRACTOR SHALL FIELD CUT ALL GROMMETS PER OWNER REQUESTED LOCATIONS.

MILLWORK KEYNOTES


M01	24" DEEP BASE CABINETS WITH PUSH TO OPEN CABINET DOORS
M03	LAMINATED BASE WITH REMOVEABLE ACCESS PANEL
M06	BASE CABINET FILLER
M07	FAUCET: REFER TO PLUMBING DRAWINGS
M08	24" DEEP COUNTERTOP
M09	12" DEEP UPPER CABINETS
M11	24" DEEP BASE DRAWER UNIT
M12	24" DEEP BASE CABINETS WITH INTEGRAL TOEKICK
M13	24" DEEP BASE CABINET WITH DRAWER
M14	REFRIGERATOR BY OWNER; REFER TO PLUMBING AND ELECTRICAL DRAWINGS
M15	MICROWAVE BY OWNER; REFER TO ELECTRICAL DRAWINGS
M17	KITCHEN EQUIPMENT BY OTHER
M18	SODA MACHINE BY OWNER
M19	ICEE MACHINE BY OWNER

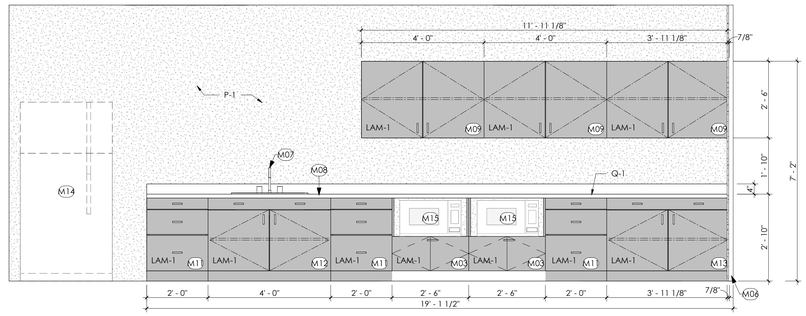


9 MILLWORK - BREAK ROOM 115
1/2" = 1'-0"

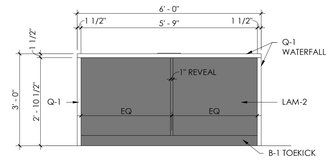


8 MILLWORK - TYP. PIZZA ISLAND C
1/2" = 1'-0"

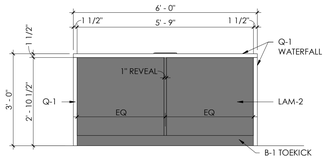


7 MILLWORK - TYP. PIZZA ISLAND B
1/2" = 1'-0"

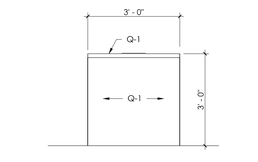


6 MILLWORK - TYP. PIZZA ISLAND A
1/2" = 1'-0"

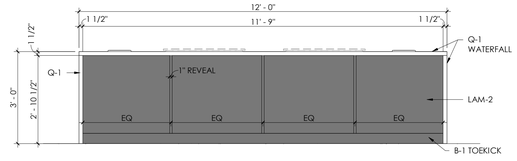


5 MILLWORK - TYP. COFFEE ISLAND C
1/2" = 1'-0"

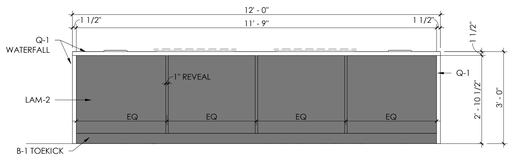

4 MILLWORK - TYP. COFFEE ISLAND B
1/2" = 1'-0"

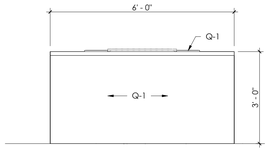


3 MILLWORK - TYP. COFFEE ISLAND A
1/2" = 1'-0"

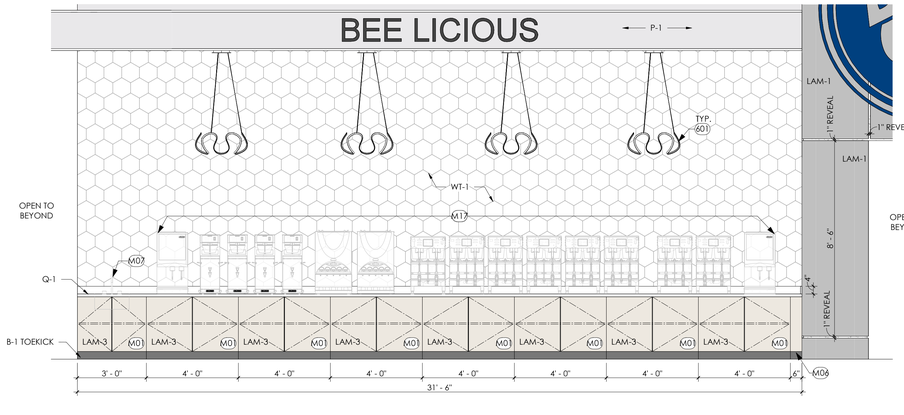

2 MILLWORK- HOT BEVERAGE BAR
3/8" = 1'-0"

MILLWORK AT HOT BEVERAGE BAR TO BE FINALIZED WITH BUSY BEE

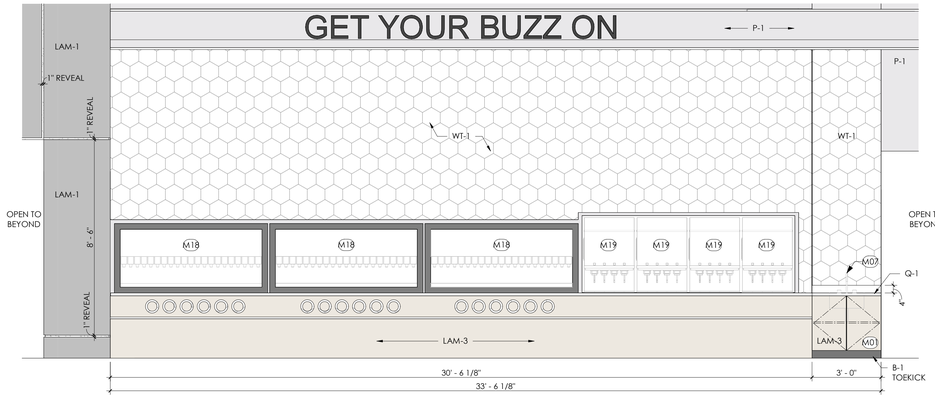

1 MILLWORK- COLD BEVERAGE BAR
3/8" = 1'-0"

MILLWORK AT COLD BEVERAGE BAR TO BE FINALIZED WITH BUSY BEE

kasper architects + assoc.
10175 Fortune Parkway, Suite 701
Jacksonville, FL 32256
p 904.683.9201
www.kasperarch.com
FL License No.: AA26000802

IMEG
9133 R.G. Skinner Parkway
Jacksonville, Florida 32256
p 904.483.5200

STATE OF FLORIDA
ERIK CHARLES KASPER
AR0017162
REGISTERED ARCHITECT

ERIK C. KASPER AR#0017162

BUSY BEE ELLISVILLE

136 SW WEBBS GLN
LAKE CITY, FL 32024

PROJECT NO.:	22024
DATE:	05/29/2025
PRIOR ISSUES:	


MILLWORK - BEVERAGE BARS

A6.8


DRAWN BY:	Author
CHECKED BY:	Checker

CONSTRUCTION DOCUMENTS


© 2023

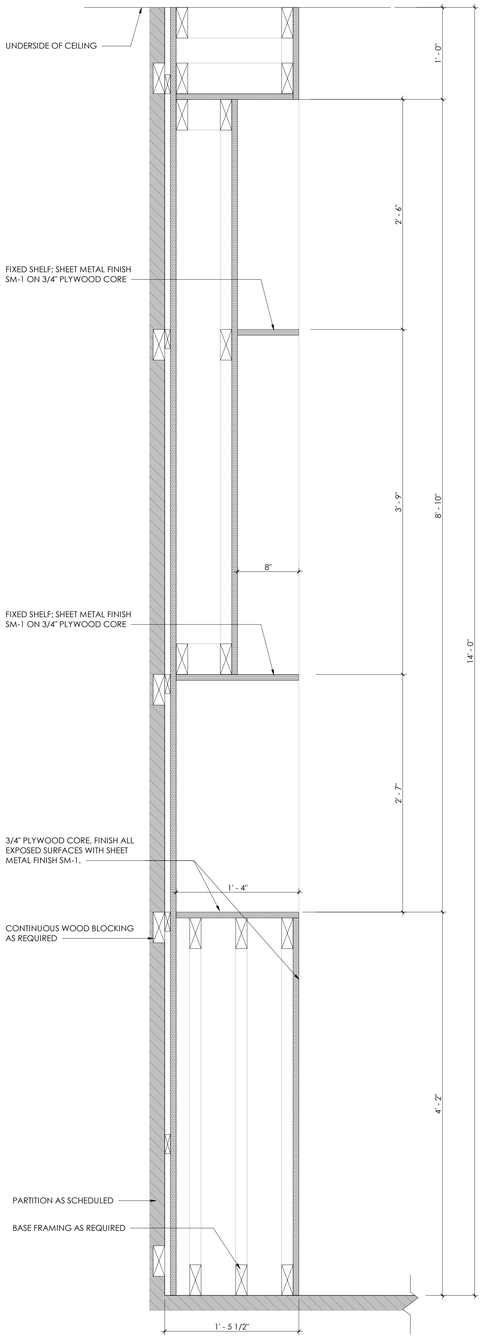


15 PIZZA OVEN WOOD STACK DISPLAY
1 1/2" = 1'-0"

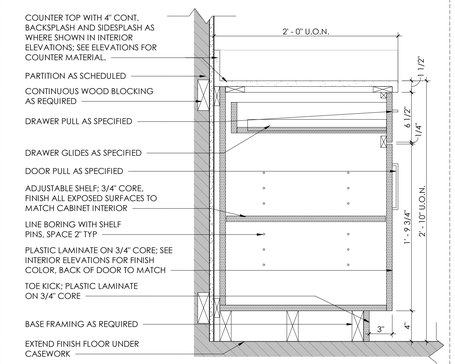


8 BASE CABINET - SINGLE/DOUBLE DOOR WITH DRAWER
1 1/2" = 1'-0"

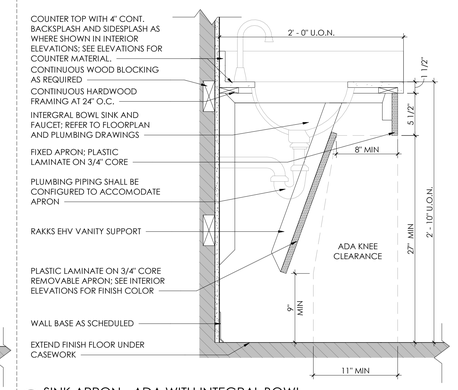


4 SINK APRON - ADA WITH INTEGRAL BOWL
1 1/2" = 1'-0"

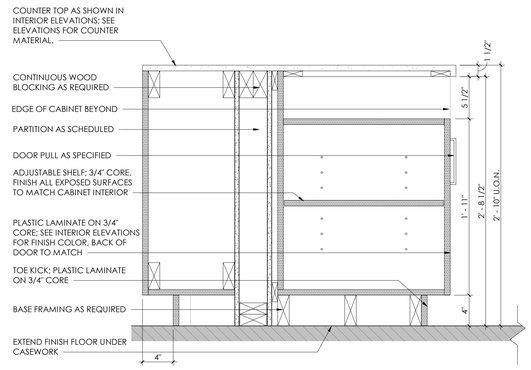


11 ADA POS- OPEN SHELVES WITH DRAWER
1 1/2" = 1'-0"

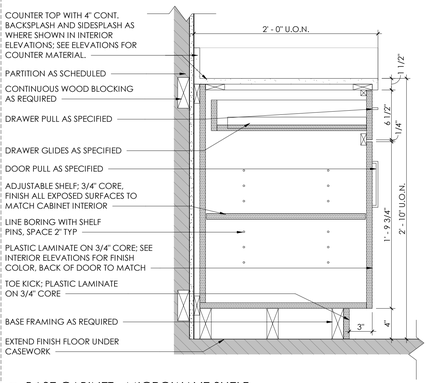


7 BASE CABINET - MICROWAVE SHELF
1 1/2" = 1'-0"

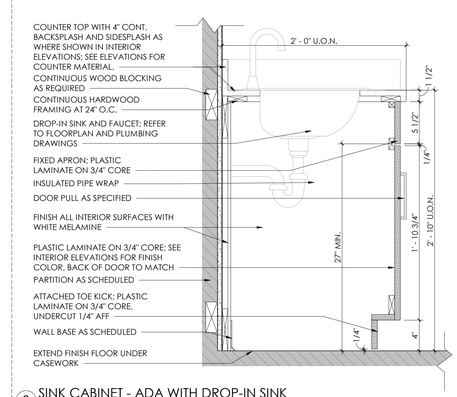


3 SINK CABINET - ADA WITH DROP-IN SINK
1 1/2" = 1'-0"

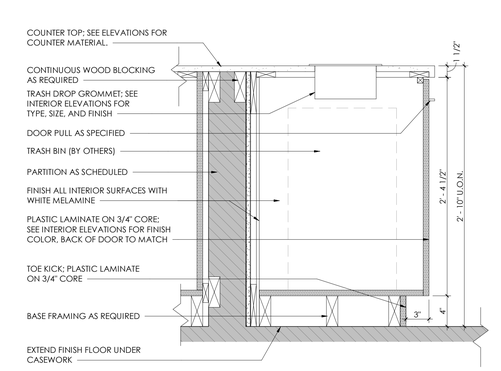


10 BASE CABINET W/ TRASH GROMMET
1 1/2" = 1'-0"

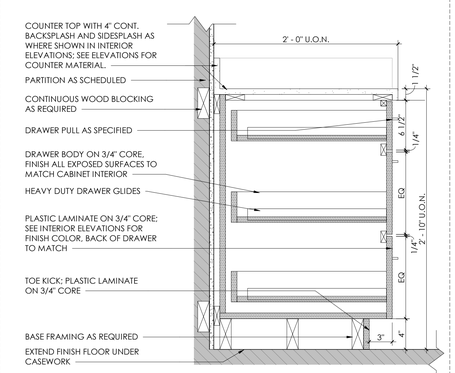


6 BASE CABINET - 3 DRAWER STACK
1 1/2" = 1'-0"

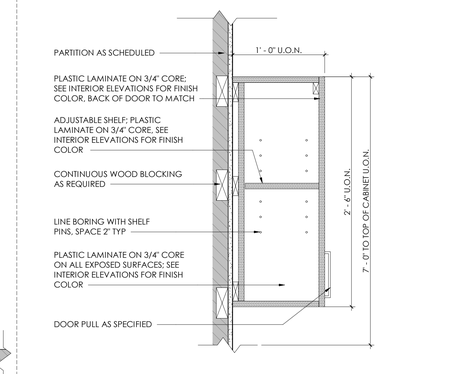


2 UPPER CABINET - SINGLE/DOUBLE DOOR
1 1/2" = 1'-0"

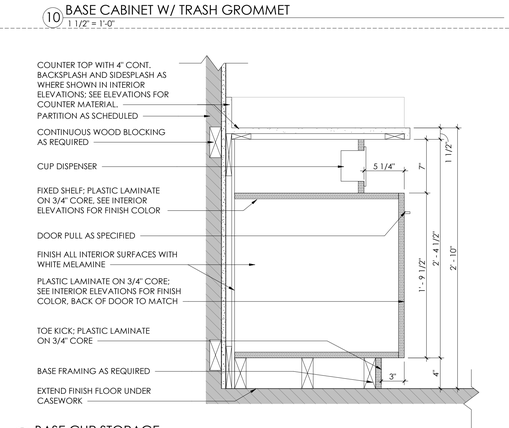


9 BASE CUP STORAGE
1 1/2" = 1'-0"

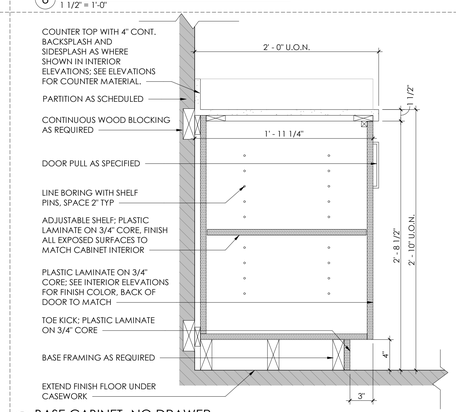


5 BASE CABINET- NO DRAWER
1 1/2" = 1'-0"

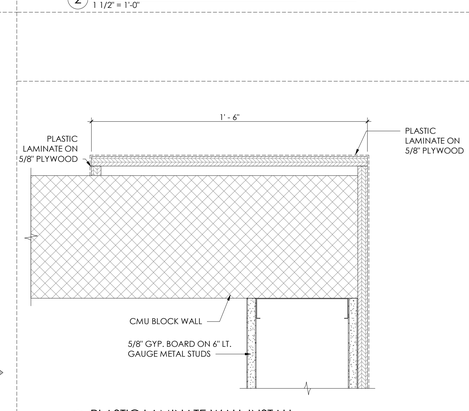

1 PLASTIC LAMINATE WALL INSTALL
3" = 1'-0"

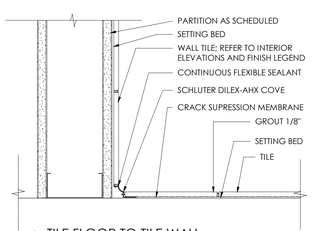

14 TILE FLOOR TO TILE WALL
3" = 1'-0"

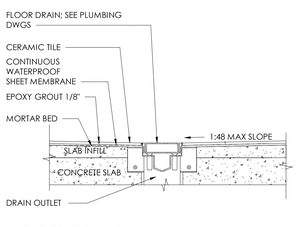

13 TILE TO FLOOR DRAIN
1 1/2" = 1'-0"

ALL REPORTS, SPECIFICATIONS, COMPUTER FILES, FIELD DATA, AND OTHER DOCUMENTATION PREPARED BY KASPER ARCHITECTURE & DEVELOPMENT, INC. (KAD) AS INSTRUMENTS OF SERVICE SHALL REMAIN THE PROPERTY OF KAD. KAD SHALL RETAIN ALL COMMON LAW, STATUTORY AND OTHER RESERVED RIGHTS, INCLUDING THE COPYRIGHT THERETO. THIS DRAWING SHALL NEVER BE REPRODUCED IN WHOLE OR IN PART WITHOUT THE EXPRESS WRITTEN PERMISSION OF KAD

ka+ kasper architects + assoc.
10175 Fortune Parkway, Suite 701
Jacksonville, FL 32256
p 904.683.9201
www.kasperarch.com
FL License No.: AA26000802

IMEG
9133 R.G. Skinner Parkway
Jacksonville, Florida 32256
p 904.483.5200

STATE OF FLORIDA
ERIK CHARLES KASPER
AR0017162
REGISTERED ARCHITECT
ERIK C. KASPER AR#0017162

BUSY BEE ELLISVILLE

136 SW WEBBS GLN
LAKE CITY, FL 32024

PROJECT NO.:	22024
DATE:	05/29/2025
PRIOR ISSUES:	

INTERIOR DETAILS


A6.9

DRAWN BY:	JS
CHECKED BY:	JR


CONSTRUCTION DOCUMENTS

© 2023


ALL REPORTS, SPECIFICATIONS, COMPUTER FILES, FIELD DATA, AND OTHER DOCUMENTATION PREPARED BY KASPER ARCHITECTURE & SITE DEVELOPMENT, INC. (KAD) AS INSTRUMENTS OF SERVICE SHALL REMAIN THE PROPERTY OF KAD. KAD SHALL RETAIN ALL COMMON LAW, STATUTORY AND OTHER RESERVED RIGHTS, INCLUDING THE COPYRIGHT THERETO. THIS DRAWING SHALL NEVER BE REPRODUCED IN WHOLE OR IN PART WITHOUT THE EXPRESS WRITTEN PERMISSION OF KAD

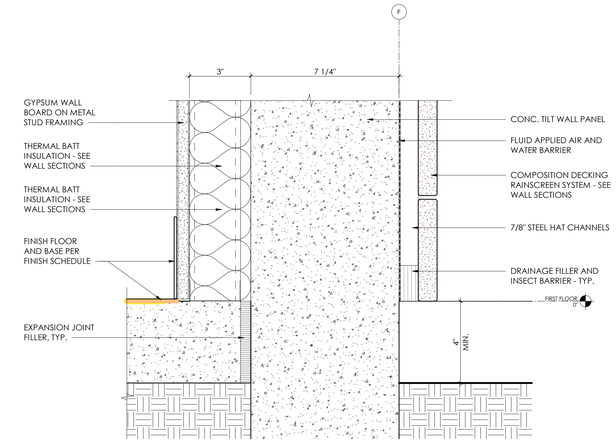


3 RAINSCREEN SYSTEM BASE DETAIL
NTS

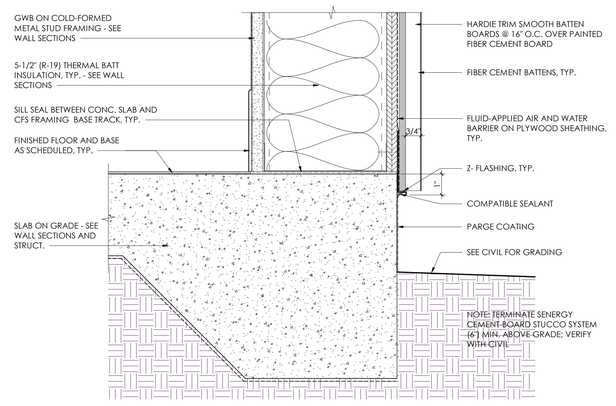

2 WALL BASE DETAIL
NTS

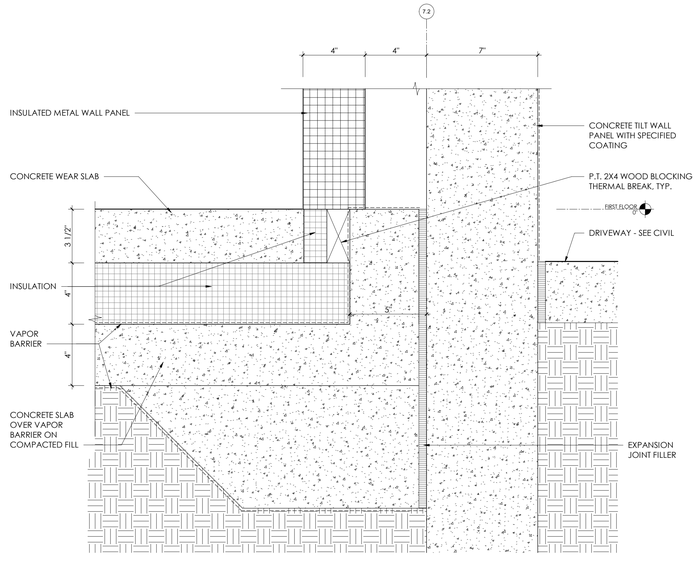

4 COOLER / FREEZER FLOOR DETAIL
3" = 1'-0"

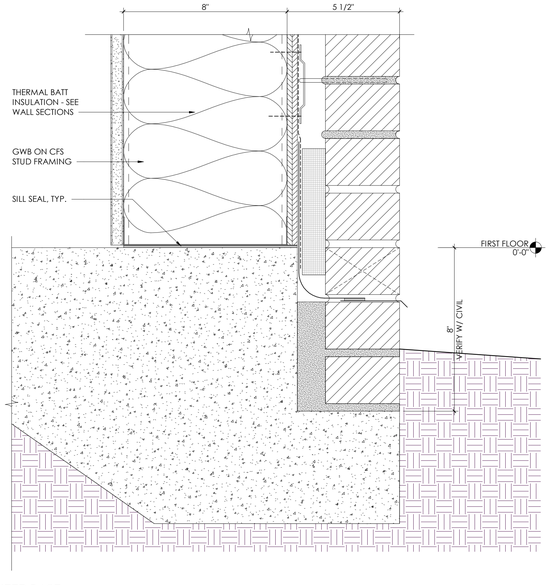

1 BRICK VENEER BASE
NTS

kasper architects + assoc.
10175 Fortune Parkway, Suite 701
Jacksonville, FL 32256
p 904.683.9201
www.kasperarch.com
FL License No.: AA26000802

IMEG
9133 R.G. Skinner Parkway
Jacksonville, Florida 32256
p 904.483.5200

STATE OF FLORIDA
ERIK CHARLES KASPER
AR0017162
REGISTERED ARCHITECT

ERIK C. KASPER AR#0017162

BUSY BEE ELLISVILLE

136 SW WEBBS GLN
LAKE CITY, FL 32024

PROJECT NO.:	22024
DATE:	05/29/2025
PRIOR ISSUES:	

EXTERIOR DETAILS

A6.10

DRAWN BY:	Author
CHECKED BY:	Checker

CONSTRUCTION DOCUMENTS

© 2023

DOOR SCHEDULE

NO	FUNCTION	FIRE RATING	DOOR TYPE	DOOR WIDTH	DOOR HEIGHT	DOOR MATERIAL	DOOR FINISH	HARDWARE	FRAME TYPE	FRAME MATERIAL	FRAME FINISH	COMMENTS
101A	Exterior		E1	9' - 8 1/2"	7' - 0"	AL/GL	—	19		AL	—	PACKAGE WIDTH 10'-0"
102P	Exterior		E1	9' - 8 1/2"	7' - 0"	AL/GL	—	19		AL	—	PACKAGE WIDTH 10'-0"
102Q	Exterior		E1	9' - 8 1/2"	7' - 0"	AL/GL	—	19		AL	—	PACKAGE WIDTH 10'-0"
102R	Exterior		E1	9' - 8 1/2"	7' - 0"	AL/GL	—	19		AL	—	PACKAGE WIDTH 10'-0"
102T	Exterior		E1	9' - 8 1/2"	7' - 0"	AL/GL	—	19		AL	—	PACKAGE WIDTH 10'-0"
102U	Exterior		E1	9' - 8 1/2"	7' - 0"	AL/GL	—	19		AL	—	PACKAGE WIDTH 10'-0"
103B	Interior		A1	3' -0"	7' - 0"	HM	P-1	07	1	HM	P-1	
104B	Interior		A1	3' -0"	7' - 0"	HM	P-1	07	1	HM	P-1	
108	Interior		A1	3' -0"	7' - 0"	HM	P-1		2	HM	P-1	
109	Interior		C1	3' -0"	7' - 0"	HM/GL	P-1		1	HM	P-1	
110A	Interior		E1	12' - 4 1/2"	7' - 0"		—	19			—	PACKAGE WIDTH 12'-8"
110B	Interior		E1	12' - 4 1/2"	7' - 0"		—	19			—	PACKAGE WIDTH 12'-8"
110C	Interior		E1	9' - 8 1/2"	7' - 0"		—	19			—	PACKAGE WIDTH 10'-0"
110D	Interior		E1	9' - 8 1/2"	7' - 0"		—	19			—	PACKAGE WIDTH 10'-0"
110E	Exterior		D2	6' - 0"	7' - 0"	HM/GL	PX-2	02	3	HM	PX-2	
111	Interior		OH2	12' - 0"	12' - 0"							ROLL UP SECURITY GRILLE
112	Interior		OH2	20' - 0"	12' - 0"							ROLL UP SECURITY GRILLE
114A	Exterior		A1	3' -0"	7' - 0"	HM	PX-2	03	1	HM	PX-2	
114B	Exterior		OH1	6' - 0"	8' - 0"	AL		18				
115	Interior		D1	3' -0"	7' - 0"	HM/GL	—	15	1	HM	—	
116	Interior		C1	3' -0"	7' - 0"	HM/GL	P-1	08	1	HM	P-1	
117	Interior		A1	3' -0"	7' - 0"	HM	P-1	06	1	HM	P-1	PANIC HARDWARE
118A	Interior		A1	3' -0"	7' - 0"	HM	P-1/P-3	23	2	HM	P-1/P-3	P-3 ON RR SIDE, P-1 ON CORRIDOR SIDE
118B	Interior		A1	3' -0"	7' - 0"	HM	P-1/P-3	23	2	HM	P-1/P-3	P-3 ON RR SIDE, P-1 ON CORRIDOR SIDE
119A	Interior		B1	3' -0"	7' - 0"	HM/GL	P-1	07	1	HM	P-1	
119B	Exterior		OH1	12' - 0"	10' - 0"	AL	—	18			—	
119C	Exterior		A1	3' -0"	7' - 0"	HM	PX-2	04	1	HM	PX-2	
120	Exterior		OH1	8' - 0"	10' - 0"	AL	—	18			—	
121A	Exterior		OH1	6' - 0"	10' - 0"	AL	—	18			—	
121B	Exterior		A1	3' -0"	7' - 0"	HM	PX-2	04	1	HM	PX-2	
122	Interior		A1	3' -0"	7' - 0"	HM	P-1	07	1	HM	P-1	
122S	Exterior		A1	3' -0"	7' - 0"	HM	PX-2	03	1	HM	PX-2	
123	Interior		A1	3' -0"	7' - 0"	HM	P-2/P-3	11	2	HM	P-2/P-3	P-3 ON RR SIDE, P-2 ON CORRIDOR SIDE
124A	Interior		A3	3' -0"	7' - 0"	HM	P-3	16	2	HM	P-3	
124B	Interior		A3	2' - 6"	7' - 0"	HM	P-3	16	2	HM	P-3	
124C	Interior		A3	2' - 6"	7' - 0"	HM	P-3	16	2	HM	P-3	
124D	Interior		A3	2' - 6"	7' - 0"	HM	P-3	16	2	HM	P-3	
124E	Interior		A3	3' -0"	7' - 0"	HM	P-3	16	2	HM	P-3	
124F	Interior		A3	3' -0"	7' - 0"	HM	P-3	16	2	HM	P-3	
124G	Interior		A3	3' -0"	7' - 0"	HM	P-3	16	2	HM	P-3	
124H	Interior		A3	3' -0"	7' - 0"	HM	P-3	16	2	HM	P-3	
124I	Interior		A3	3' -0"	7' - 0"	HM	P-3	16	2	HM	P-3	
124J	Interior		A3	3' -0"	7' - 0"	HM	P-3	16	2	HM	P-3	
124K	Interior		A3	2' - 6"	7' - 0"	HM	P-3	16	2	HM	P-3	
124L	Interior		A3	2' - 6"	7' - 0"	HM	P-3	16	2	HM	P-3	
124M	Interior		A3	3' -0"	7' - 0"	HM	P-3	16	2	HM	P-3	
124N	Interior		A3	3' -0"	7' - 0"	HM	P-3	16	2	HM	P-3	
124O	Interior		A3	3' -0"	7' - 0"	HM	P-3	16	2	HM	P-3	
124P	Interior		A3	3' -0"	7' - 0"	HM	P-3	16	2	HM	P-3	
125	Interior		A1	3' -0"	7' - 0"	HM	P-1	07	1	HM	P-1	
126	Interior		A1	3' -0"	7' - 0"	HM	P-2/P-3	11	2	HM	P-2/P-3	P-3 ON RR SIDE, P-2 ON CORRIDOR SIDE
127A	Interior		A3	3' -0"	7' - 0"	HM	P-3	16	2	HM	P-3	
127B	Interior		A3	2' - 10"	7' - 0"	HM	P-3	16	2	HM	P-3	
127C	Interior		A3	2' - 10"	7' - 0"	HM	P-3	16	2	HM	P-3	
127D	Interior		A3	3' -0"	7' - 0"	HM	P-3	16	2	HM	P-3	
127E	Interior		A3	3' -0"	7' - 0"	HM	P-3	16	2	HM	P-3	
127F	Interior		A3	3' -0"	7' - 0"	HM	P-3	16	2	HM	P-3	
127G	Interior		A3	3' -0"	7' - 0"	HM	P-3	16	2	HM	P-3	
127H	Interior		A3	3' -0"	7' - 0"	HM	P-3	16	2	HM	P-3	
127I	Interior		A3	3' -0"	7' - 0"	HM	P-3	16	2	HM	P-3	
127J	Interior		A3	3' -0"	7' - 0"	HM	P-3	16	2	HM	P-3	
127K	Interior		A3	3' -0"	7' - 0"	HM	P-3	16	2	HM	P-3	
127L	Interior		A3	3' -0"	7' - 0"	HM	P-3	16	2	HM	P-3	
127M	Interior		A3	3' -0"	7' - 0"	HM	P-3	16	2	HM	P-3	
127N	Interior		A3	3' -0"	7' - 0"	HM	P-3	16	2	HM	P-3	
127O	Interior		A3	2' - 6"	7' - 0"	HM	P-3	16	2	HM	P-3	
127P	Interior		A3	3' -0"	7' - 0"	HM	P-3	16	2	HM	P-3	
127Q	Interior		A3	3' -0"	7' - 0"	HM	P-3	16	2	HM	P-3	
127R	Interior		A3	3' -0"	7' - 0"	HM	P-3	16	2	HM	P-3	
127S	Interior		A3	3' -0"	7' - 0"	HM	P-3	16	2	HM	P-3	
127T	Interior		A3	3' -0"	7' - 0"	HM	P-3	16	2	HM	P-3	
127U	Interior		A3	3' -0"	7' - 0"	HM	P-3	16	2	HM	P-3	
127V	Interior		A3	3' -0"	7' - 0"	HM	P-3	16	2	HM	P-3	
127W	Interior		A3	3' -0"	7' - 0"	HM	P-3	16	2	HM	P-3	
127X	Interior		A3	3' -0"	7' - 0"	HM	P-3	16	2	HM	P-3	
127Y	Interior		A3	3' -0"	7' - 0"	HM	P-3	16	2	HM	P-3	
127Z	Interior		A3	3' -0"	7' - 0"	HM	P-3	16	2	HM	P-3	
127ZZ	Interior		A3	3' -0"	7' - 0"	HM	P-3	16	2	HM	P-3	
128A	Interior		B2	6' - 0"	7' - 0"	HM/GL	P-1/P-3	21	3	HM	P-1/P-3	DOUBLE PASSAGE DOOR. P-1 ON KITCHEN SIDE, P-3 ON HOT LINE SIDE
128B	Interior		B2	6' - 0"	7' - 0"	HM/GL	P-1/P-3	21	3	HM	P-1/P-3	DOUBLE PASSAGE DOOR. P-1 ON KITCHEN SIDE, P-3 ON HOT LINE SIDE
129	Interior		C2	6' - 0"	7' - 0"	HM/GL	P-1	05	3	HM	P-1	
130	Interior		B1	3' -0"	7' - 0"	HM/GL	P-1	13	1	HM	P-1	
131	Interior		B1	3' -0"	7' - 0"	HM/GL	P-1	10	1	HM	P-1	
132	Interior		C1	3' -0"	7' - 0"	HM/GL	P-1	08	1	HM	P-1	
133A	Interior		B2	6' - 0"	7' - 0"	HM/GL	P-1	21	3	HM	P-1	DOUBLE PASSAGE DOOR
133B	Interior		OH1	8' - 0"	8' - 0"	AL	—	18			—	
134	Interior		D1	3' -0"	7' - 0"	HM/GL	P-1	08	1	HM	P-1	
137A	Interior		E1	12' - 4 1/2"	7' - 0"		—	19			—	PACKAGE WIDTH 12'-8"
139A	Interior		A1	3' -0"	7' - 0"	HM	P-1		1	HM	P-1	
140	Interior		D2	6' - 0"	7' - 0"	ALUM/GL	—	01	2	HM	—	
141	Interior		D1	3' -0"	7' - 0"	HM/GL	—	12	1	HM	—	SMOKE RATING REQUIRED
142A	Interior		A1	3' -0"	7' - 0"	HM	P-1	07	2	HM	P-1	
143A	Interior		A1	3' -0"	7' - 0"	HM	P-1	14	2	HM	P-1	
143B	Interior		A1	3' -0"	7' - 0"	HM	P-1	14	2	HM	P-1	
143C	Interior		A1	3' -0"	7' - 0"	HM	P-1	14	2	HM	P-1	
143D	Interior		A1	3' -0"	7' - 0"	HM	P-1	14	2	HM	P-1	
143E	Interior		A1	3' -0"	7' - 0"	HM	P-1	14	2	HM	P-1	
143F	Interior		A1	3' -0"	7' - 0"	HM	P-1	14	2	HM	P-1	
143G	Interior		A1	3' -0"	7' - 0"	HM	P-1	14	2	HM	P-1	
143H	Interior		A1	3' -0"	7' - 0"	HM	P-1	14	2	HM	P-1	
143J	Interior		A1	3' -0"	7' - 0"	HM	P-1	14	2	HM	P-1	
144A	Interior		A1	3' -0"	7' - 0"	HM	P-1	09	1	HM	P-1	SMOKE RATING REQUIRED
144B	Exterior		A1	4' -0"	7' - 0"	HM	PX-2	04	1	HM	PX-2	SMOKE RATING REQUIRED
145	Interior		A1	3' -0"	7' - 0"	HM	P-1	09	1	HM	P-1	
146A	Interior		A1	3' -0"	7' - 0"	HM	P-1	11	1	HM	P-1	
146B	Interior		A1	3' -0"	7' - 0"	HM	P-1	11	1	HM	P-1	
147	Exterior		A1	3' -0"	7' - 0"	HM	PX-1	04	1	HM	PX-1	

HARDWARE GROUPS:

CONTACT MASON STACY (561)254-5495

HARDWARE GROUP NO. 01
Provide each PR door(s) with the following:

QTY	DESCRIPTION	CATALOG NUMBER	FINISH	MFR
6 EA	HINGE	5BB1HW 4.5 X 4.5	652	IVE
2 EA	PUSH/PULL BAR	9103E2HD-10"-NS	630	IVE
2 EA	SURFACE CLOSER	SC81A SS	689	FAL
1	BALANCE OF HARDWARE BY DOOR MANUFACTURER			

HARDWARE GROUP NO. 02
Provide each PR door(s) with the following:

QTY	DESCRIPTION	CATALOG NUMBER	FINISH	MFR
6 EA	HINGE	5BB1 4.5 X 4.5 NRP	630	IVE
1 EA	REMOVABLE MULLION	KR4023	SP28	FAL
1 EA	PANIC HARDWARE	24-R-EO-SNB	626	FAL
1 EA	PANIC HARDWARE	24-R-NL-OP-SNB	626	FAL
1 EA	RIM CYLINDER	951	626	FAL
1 EA	MORTISE CYLINDER	986	626	FAL
2 EA	90 DEG OFFSET PULL	8190E2HD 10" O	630-316	IVE
2 EA	SURFACE CLOSER	SC71A SS	689	FAL
2 EA	KICK PLATE	8400 10" X 2" LDW B-CS	630	IVE
1 EA	RAIN DRIP	142AA	AA	ZER
1 EA	GASKETING	188SBK PSA	BK	ZER
1 EA	THRESHOLD	65A-223	A	ZER

HARDWARE GROUP NO. 03
Provide each SGL door(s) with the following:

QTY	DESCRIPTION	CATALOG NUMBER	FINISH	MFR
3 EA	HINGE	5BB1 4.5 X 4.5 NRP	630	IVE
1 EA	PANIC HARDWARE	24-R-NL-SNB	626	FAL
1 EA	RIM CYLINDER	951	626	FAL
1 EA	SURFACE CLOSER	SC71A SS	689	FAL
1 EA	KICK PLATE	8400 10" X 2" LDW B-CS	630	IVE
1 EA	RAIN DRIP	142AA	AA	ZER
1 EA	GASKETING	188SBK PSA	BK	ZER
1 EA	THRESHOLD	65A-223	A	ZER

HARDWARE GROUP NO. 04
Provide each SGL door(s) with the following:

QTY	DESCRIPTION	CATALOG NUMBER	FINISH	MFR
3 EA	HINGE	5BB1 4.5 X 4.5 NRP	630	IVE
1 EA	STOREROOM LOCK	7581P6 DAN	626	FAL
1 EA	LOCK GUARD	LG12	630	IVE
1 EA	SURFACE CLOSER	SC71A SS	689	FAL
1 EA	KICK PLATE	8400 10" X 2" LDW B-CS	630	IVE
1 EA	RAIN DRIP	142AA	AA	ZER
1 EA	GASKETING	188SBK PSA	BK	ZER
1 EA	THRESHOLD	65A-223	A	ZER

HARDWARE GROUP NO. 05
Provide each PR door(s) with the following:

QTY	DESCRIPTION	CATALOG NUMBER	FINISH	MFR
6 EA	HINGE	5BB1 4.5 X 4.5	652	IVE
1 EA	CONST LATCHING BOLT	FB51P	630	IVE
1 EA	CLASSROOM LOCK	7561P6 DAN	626	FAL
1 EA	COORDINATOR	COR X FL	628	IVE
2 EA	MOUNTING BRACKET	MB	689	IVE
2 EA	SURFACE CLOSER	SC81A RW/PA	689	FAL
2 EA	KICK PLATE	8400 10" X 1" LDW B-CS	630	IVE
2 EA	WALL STOP	WS406/407CCV	630	IVE
2 EA	SILENCER	SR64	GRY	IVE

HARDWARE GROUP NO. 06
Provide each SGL door(s) with the following:

QTY	DESCRIPTION	CATALOG NUMBER	FINISH	MFR
3 EA	HINGE	5BB1 4.5 X 4.5	652	IVE
1 EA	PANIC HARDWARE	25-R-L-NL-DANE	626	FAL
1 EA	MORTISE CYLINDER	986	626	FAL
1 EA	SURFACE CLOSER	SC81A RW/PA	689	FAL
1 EA	KICK PLATE	8400 10" X 2" LDW B-CS	630	IVE
1 EA	WALL STOP	WS406/407CCV	630	IVE
1 EA	GASKETING	488SBK PSA	BK	ZER

HARDWARE GROUP NO. 07
Provide each SGL door(s) with the following:

QTY	DESCRIPTION	CATALOG NUMBER	FINISH	MFR
3 EA	HINGE	5BB1 4.5 X 4.5	652	IVE
1 EA	STOREROOM LOCK	7581P6 DAN	626	FAL
1 EA	SURFACE CLOSER	SC81A RW/PA	689	FAL
1 EA	KICK PLATE	8400 10" X 2" LDW B-CS	630	IVE
1 EA	WALL STOP	WS406/407CCV	630	IVE
1 EA	GASKETING	488SBK PSA	BK	ZER

HARDWARE GROUP NO. 08
Provide each SGL door(s) with the following:

QTY	DESCRIPTION	CATALOG NUMBER	FINISH	MFR
3 EA	HINGE	5BB1 4.5 X 4.5	652	IVE
1 EA	ENTRY/OFFICE LOCK	7511P6 DAN	626	FAL
1 EA	WALL STOP	WS406/407CCV	630	IVE
3 EA	SILENCER	SR64	GRY	IVE

HARDWARE GROUP NO. 09
Provide each SGL door(s) with the following:

QTY	DESCRIPTION	CATALOG NUMBER	FINISH	MFR
3 EA	HINGE	5BB1 4.5 X 4.5	652	IVE
1 EA	CLASSROOM LOCK	7561P6 DAN	626	FAL
1 EA	WALL STOP	WS406/407CCV	630	IVE
3 EA	SILENCER	SR64	GRY	IVE

HARDWARE GROUP NO. 10
Provide each SGL door(s) with the following:

QTY	DESCRIPTION	CATALOG NUMBER	FINISH	MFR
3 EA	HINGE	5BB1 4.5 X 4.5	652	IVE
1 EA	CLASSROOM LOCK	7561P6 DAN	626	FAL
1 EA	OH STOP	450S	630	GLY
1 EA	WALL STOP	WS406/407CCV	630	IVE
3 EA	SILENCER	SR64	GRY	IVE

HARDWARE GROUP NO. 11
Provide each SGL door(s) with the following:

QTY	DESCRIPTION	CATALOG NUMBER	FINISH	MFR
3 EA	HINGE	5BB1 4.5 X 4.5	652	IVE
1 EA	PRIVACY LOCK	MA301 OCCUPIED/VACANT DGM	626	FAL
1 EA	SURFACE CLOSER	SC81A RW/PA	689	FAL
1 EA	KICK PLATE	8400 10" X 2" LDW B-CS	630	IVE
1 EA	WALL STOP	WS406/407CCV	630	IVE
3 EA	SILENCER	SR64	GRY	IVE

HARDWARE GROUP NO. 12
Provide each SGL door(s) with the following:

QTY	DESCRIPTION	CATALOG NUMBER	FINISH	MFR
3 EA	HINGE	5BB1 4.5 X 4.5	652	IVE
1 EA	PASSAGE SET	T101 DAN	626	FAL
1 EA	SURFACE CLOSER	SC81A RW/PA	689	FAL
1 EA	KICK PLATE	8400 10" X 2" LDW B-CS	630	IVE
1 EA	WALL STOP	WS406/407CCV	630	IVE
1 EA	GASKETING	488SBK PSA	BK	ZER

HARDWARE GROUP NO. 13
Provide each SGL door(s) with the following:

QTY	DESCRIPTION	CATALOG NUMBER	FINISH	MFR
3 EA	HINGE	5BB1 4.5 X 4.5	652	IVE
1 EA	PASSAGE SET	T101 DAN	626	FAL
1 EA	WALL STOP	WS406/407CCV	630	IVE
3 EA	SILENCER	SR64	GRY	IVE

HARDWARE GROUP NO. 14
Provide each SGL door(s) with the following:

QTY	DESCRIPTION	CATALOG NUMBER	FINISH	MFR
3 EA	HINGE	5BB1 4.5 X 4.5	652	IVE
1 EA	TURN I/S X OCC IND	D271	626	FAL
1 EA	PUSH PLATE	8200 8" X 16"	630	IVE
1 EA	PULL PLATE	8302 8" 4" X 16"	630	IVE
1 EA	SURFACE CLOSER	SC81A RW/PA	689	FAL
1 EA	KICK PLATE	8400 10" X 2" LDW B-CS	630	IVE
1 EA	WALL STOP	WS406/407CCV	630	IVE
3 EA	SILENCER	SR64	GRY	IVE

HARDWARE GROUP NO. 15
Provide each SGL door(s) with the following:

QTY	DESCRIPTION	CATALOG NUMBER	FINISH	MFR
3 EA	HINGE	5BB1 4.5 X 4.5	652	IVE
1 EA	PUSH PLATE	8200 8" X 16"	630	IVE
1 EA	PULL PLATE	8302 8" 4" X 16"	630	IVE
1 EA	SURFACE CLOSER	SC81A RW/PA	689	FAL
1 EA	KICK PLATE	8400 10" X 2" LDW B-CS	630	IVE
1 EA	WALL STOP	WS406/407CCV	630	IVE
3 EA	SILENCER	SR64	GRY	IVE

HARDWARE GROUP NO. 16
Provide each SGL door(s) with the following:

QTY	DESCRIPTION	CATALOG NUMBER	FINISH	MFR
2 EA	SPRING HINGE	35P1 4.5 X 4.5	652	IVE
1 EA	HINGE	5BB1 4.5 X 4.5	652	IVE
1 EA	TURN I/S X OCC IND	D271	626	FAL
1 EA	DOOR PULL, 3/4" RND	PR 8102HD 6" J	630	IVE
3 EA	SILENCER	SR64	GRY	IVE

HARDWARE GROUP NO. 17
Provide each DD door(s) with the following:

QTY	DESCRIPTION	CATALOG NUMBER	FINISH	MFR
2 EA	HINGE	5BB1 4.5 X 4.5	652	IVE
1 EA	CLASSROOM LOCK	7561P6 DAN	626	FAL
1 EA	WALL STOP	WS406/407CCV	630	IVE
2 EA	SILENCER	SR64	GRY	IVE

HARDWARE GROUP NO. 18
Provide each RU door(s) with the following:

QTY	DESCRIPTION	CATALOG NUMBER	FINISH	MFR
1	HARDWARE BY MANUFACTURER			

HARDWARE GROUP NO. 19
Provide each SL door(s) with the following:

QTY	DESCRIPTION	CATALOG NUMBER	FINISH	MFR
1	HARDWARE BY MANUFACTURER			

HARDWARE GROUP NO. 20
Provide each SGL door(s) with the following:

QTY	DESCRIPTION	CATALOG NUMBER	FINISH	MFR
1	HARDWARE BY MANUFACTURER			

HARDWARE GROUP NO. 21
Provide each DAP door(s) with the following:

QTY	DESCRIPTION	CATALOG NUMBER	FINISH	MFR
1	HARDWARE BY MANUFACTURER			

HARDWARE GROUP NO. 22
Provide each CO door(s) with the following:

QTY	DESCRIPTION	CATALOG NUMBER	FINISH	MFR
1 EA	NO HARDWARE REQUIRED			


HARDWARE GROUP NO. 23
Provide each SGL door(s) with the following:

QTY	DESCRIPTION	CATALOG NUMBER	FINISH	MFR
3 EA	HINGE	5BB1 4.5 X 4.5	652	IVE
1 EA	ELEC PANIC HARDWARE	RX-EA-25-R-L-DANE 9-VOLT BATTERY WITH HARDWIRED OPTION	626	FAL
2 EA	MORTISE CYLINDER	986	626	FAL
1 EA	SURFACE CLOSER	SC81A RW/PA	689	FAL
1 EA	KICK PLATE	8400 10" X 2" LDW B-CS	630	IVE
1 EA	WALL STOP	WS406/407CCV	630	IVE
1 EA	GASKETING	488SBK PSA	BK	ZER

GENERAL DOOR NOTES:

1. STOREFRONT DOORS SHALL BE BASED ON YKK 35D STOREFRONT ENTRANCE MEDIUM STILE DOORS. INSTALL PER MFR'S RECOMMENDATIONS.
2. ALL INTERIOR WOOD DOORS TO BE 1-3/4" SOLID CORE ROTARY WHITE BIRCH - PREFERRED SELECTION, PREFINISHED FROM FACTORY. STAIN COLOR TO BE SELECTED BY ARCHITECT.
3. ALL EXTERIOR PAINTED HOLLOW METAL FRAMES TO BE GALVANIZED WELDED FRAMES.
4. ALL INTERIOR PAINTED HOLLOW METAL FRAMES TO BE KNOCK-DOWN FRAMES.
5. ALL DOOR HARDWARE TO BE COMMERCIAL GRADE 1 SCHLAGE LEVER SETS OR EQUAL.
6. UNDERCUT DOORS 1/2"-3/4" AT ROOMS WITH NO AIR CONDITIONING SUPPLY.
7. DOORS TO RECEIVE VISION GLASS SHALL HAVE TEMPERED GLASS WHERE REQUIRED BY CODE.
8. ALL LABELED DOORS AND FRAMES SHALL COMPLY WITH FLORIDA BUILDING CODE.
9. LOCKS TO BE KEYED TO EXISTING MASTER KEY. GENERAL CONTRACTOR SHALL COORDINATE A MEETING WITH THE END USER PRIOR TO INSTALLATION OF DOOR HARDWARE TO CONFIRM KEYING.

DOOR TYPES

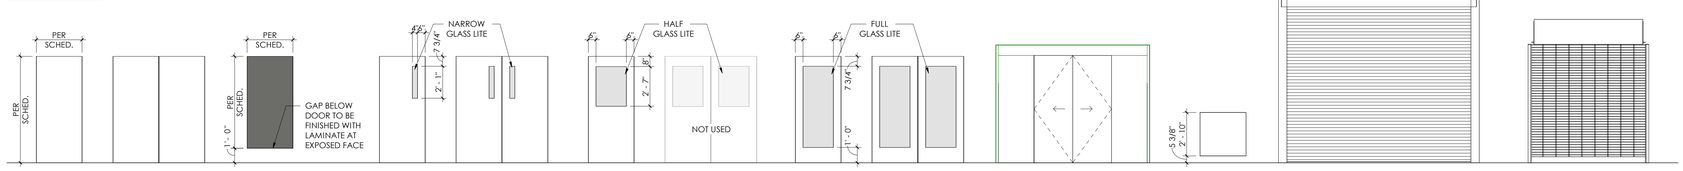


BASIS OF DESIGN:
STANLEY DURA-GLIDE 2000 SERIES AUTOMATIC SLIDING DOORS

BASIS OF DESIGN:
ROLLING STEEL SERVICE - STORMTITE 620 BY OVERHEAD DOOR PROVIDE PUSH BUTTON ACCESS AT ALL LOCATIONS. SEE ELECTRICAL FOR ADDITIONAL INFORMATION

BASIS OF DESIGN:
UPWARD COILING SECURITY GRILLE - 671 BY OVERHEAD DOOR. PROVIDE PUSH BUTTON ACCESS AT BOTH LOCATIONS SEE ELECTRICAL FOR ADDITIONAL INFORMATION

FRAME TYPES

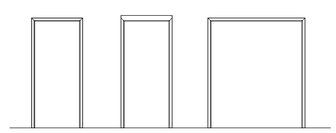

ALL REPORTS, SPECIFICATIONS, COMPUTER FILES, FIELD DATA AND OTHER DOCUMENTATION PREPARED BY KASPER ARCHITECTURE & DEVELOPMENT, INC. (KAD) AS INSTRUMENTS OF SERVICE SHALL REMAIN THE PROPERTY OF KAD. KAD SHALL RETAIN ALL COMMON LAW, STATUTORY AND OTHER RESERVED RIGHTS, INCLUDING THE COPYRIGHT THERETO. THIS DRAWING SHALL NEVER BE REPRODUCED IN WHOLE OR IN PART WITHOUT THE EXPRESS WRITTEN PERMISSION OF KAD

ka kasper architects + assoc.
10175 Fortune Parkway, Suite 701
Jacksonville, FL 32256
p 904.683.9201
www.kasperarch.com
FL License No.: AA26000802

BUSY BEE

IMEG
9133 R.G. Skinner Parkway
Jacksonville, Florida 32256
p 904.483.5200

STATE OF FLORIDA · ERIK CHARLES KASPER · AR0017162 · REGISTERED ARCHITECT

ERIK C. KASPER AR#0017162

BUSY BEE ELLISVILLE

136 SW WEBBS GLN
LAKE CITY, FL 32024

PROJECT NO.:	22024
DATE:	05/29/2025
PRIOR ISSUES:	

DOOR SCHEDULE

A7.1

DRAWN BY:	TS
CHECKED BY:	EK

CONSTRUCTION DOCUMENTS


© 2023


ALL REPORTS, SPECIFICATIONS, COMPUTER FILES, FIELD DATA, AND OTHER DOCUMENTATION PREPARED BY KASPER ARCHITECTURE & DEVELOPMENT, INC. (KAD) AS INSTRUMENTS OF SERVICE SHALL REMAIN THE PROPERTY OF KAD. KAD SHALL RETAIN ALL COMMON LAW, STATUTORY AND OTHER RESERVED RIGHTS, INCLUDING THE COPYRIGHT THERETO. THIS DRAWING SHALL NEVER BE REPRODUCED IN WHOLE OR IN PART WITHOUT THE EXPRESS WRITTEN PERMISSION OF KAD


GLAZING SCHEDULE

TYPE	LOCATION	FRAME TYPE	GLASS TYPE	DETAILS			COMMENTS
				HEAD	JAMB	SILL	
A1	EXT	F1	G1	2/A7.4	2/A7.4 (SIM)	1/A7.4	
A2	EXT	F1	G1	2/A7.4	2/A7.4 (SIM)	1/A7.4	
A3	EXT	F1	G1	2/A7.4	2/A7.4 (SIM)	1/A7.4	
B	EXT	F1	G1	4/A7.4	4/A7.4 (SIM)	3/A7.4	
C	EXT	F1	G1	4/A7.4	4/A7.4 (SIM)	3/A7.4	
D	EXT	F1	G1	2/A7.4	2/A7.4 (SIM)	1/A7.4	
E	EXT	F3	G1				CONFIRM TRANSACTION WINDOW SPEC WITH STARBUCKS
F	EXT	F1	G1	4/A7.4	4/A7.4 (SIM)	3/A7.4	
G	INT	F2	G2	4/A7.4	4/A7.4 (SIM)	3/A7.4	
H	INT	F2	G2	6/A7.4	6/A7.4 (SIM)	5/A7.4	
J	INT	F2	G2	6/A7.4	6/A7.4 (SIM)	7/A7.4	
K	INT	F2	G2	8/A7.4	8/A7.4 (SIM)	7/A7.4	
L	INT	F2	G2	6/A7.4	6/A7.4 (SIM)	5/A7.4	
M	INT	F2	G2	6/A7.4	6/A7.4 (SIM)	5/A7.4	


EXTERIOR GLAZING TYPES

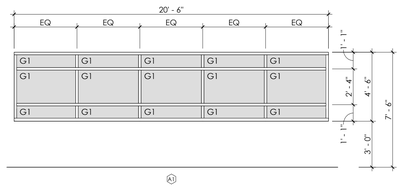


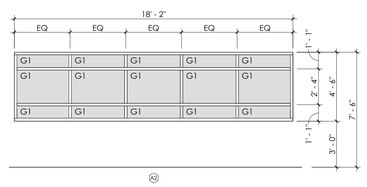


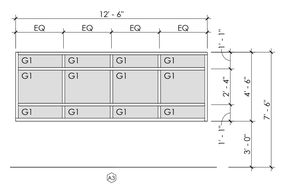




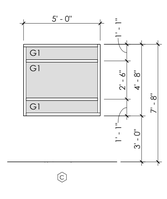


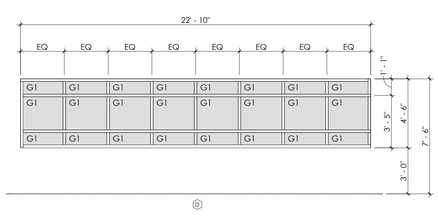


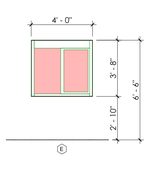


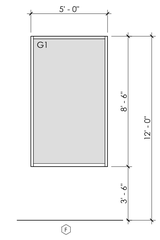



INTERIOR GLAZING TYPES

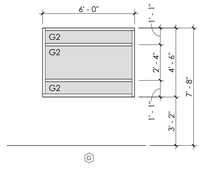


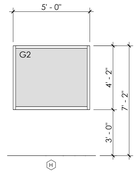

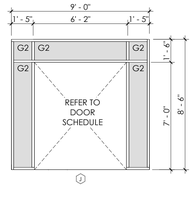

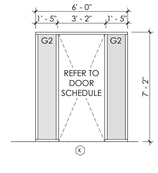

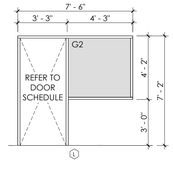

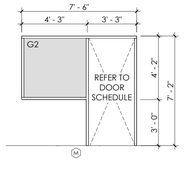

GENERAL GLAZING NOTES:

1. BLOCKING DETAILED AT WINDOW/HEAD/JAMB/SILLS ON SECTION AND DETAIL SHEETS MAY NOT NECESSARILY BE DRAWN TO SCALE. COORDINATE THE SIZE OF BLOCKING WITH THE GLAZING SYSTEM REQUIRED.

2. ALL WINDOW WIDTH AND HEIGHT DIMENSIONS ARE GIVEN AS CLEAR UNIT SIZES, INCLUDING FRAME. REFER TO PLAN AND SECTIONS FOR ROUGH OPENING SIZES.

3. FIELD VERIFY ALL DIMENSIONS PRIOR TO FABRICATION AND INSTALLATION.

4. PROVIDE TEMPERED GLASS AT ALL LOCATIONS WHERE REQUIRED BY CODE.

5. PRIOR TO INSTALLING BACKER RODS, ENSURE THAT ALL JOINTS ARE DRY AND FREE FROM DEBRIS.

6. INSTALL GASKETING AND SEAL AROUND ALL NEW AND/OR EXISTING WINDOW FRAMES TO MAINTAIN AN AIR-TIGHT BUILDING. COLOR OF SEALANT SHALL MATCH COLOR OF WINDOW UNIT FRAME.

7. SEE ELEVATIONS FOR WINDOW LOCATIONS.

8. STOREFRONT DOORS SHALL BE YKK MEDIUM STILE 35D OR APPROVED EQUAL.

9. PROVIDE INTERNAL STEEL REINFORCING PER ENGINEERS CALCULATIONS ONLY AT THE VERTICAL FRAME MEMBERS AS REQUIRED. INSTALL PER MANUFACTURER'S RECOMMENDATIONS

GLAZING AND FRAME TYPES:

FRAME TYPE:
F1: PROVIDE A YKK YES45FI, WITH CLEAR ANODIZED ALUMINUM FINISH, TYP.

F2: PROVIDE A YKK YES40FS, WITH CLEAR ANODIZED ALUMINUM FINISH, TYP.

F3: PROVIDE AN ALUMINUM GLAZING SYSTEM BASED ON YKK YCW750OG, WITH CLEAR ANODIZED ALUMINUM FINISH, TYP. (CONFIRM WITH STARBUCKS)

GLAZING TYPE:
G1: 1" INSULATED GLASS, SOLARBAN 60 SOLAR CONTROL LOW-E GLASS, BRONZE TINT BY VITRO OR APPROVED EQUAL.

G2: 1/4" CLEAR MONOLITHIC GLASS BY VIRACON OR APPROVED EQUAL.

kasper architects + assoc.
10175 Fortune Parkway, Suite 701
Jacksonville, FL 32256
p 904.683.9201

www.kasperarch.com
FL License No.: AA26000802

IMEG
9133 R.G. Skinner Parkway
Jacksonville, Florida 32256
p 904.483.5200

STATE OF FLORIDA
ERIK CHARLES KASPER
AR0017162
REGISTERED ARCHITECT

ERIK C. KASPER AR#0017162

BUSY BEE ELLISVILLE

136 SW WEBBS GLN
LAKE CITY, FL 32024

PROJECT NO.:	22024
DATE:	05/29/2025
PRIOR ISSUES:	

GLAZING SCHEDULE


A7.2

DRAWN BY:	JWM
CHECKED BY:	EK


CONSTRUCTION DOCUMENTS

© 2023


ALL REPORTS, SPECIFICATIONS, COMPUTER FILES, FIELD DATA, AND OTHER DOCUMENTATION PREPARED BY KASPER ARCHITECTURE & DEVELOPMENT, INC. (KAD) AS INSTRUMENTS OF SERVICE SHALL REMAIN THE PROPERTY OF KAD. KAD SHALL RETAIN ALL COMMON LAW, STATUTORY AND OTHER RESERVED RIGHTS, INCLUDING THE COPYRIGHT THERETO. THIS DRAWING SHALL NEVER BE REPRODUCED IN WHOLE OR IN PART WITHOUT THE EXPRESS WRITTEN PERMISSION OF KAD

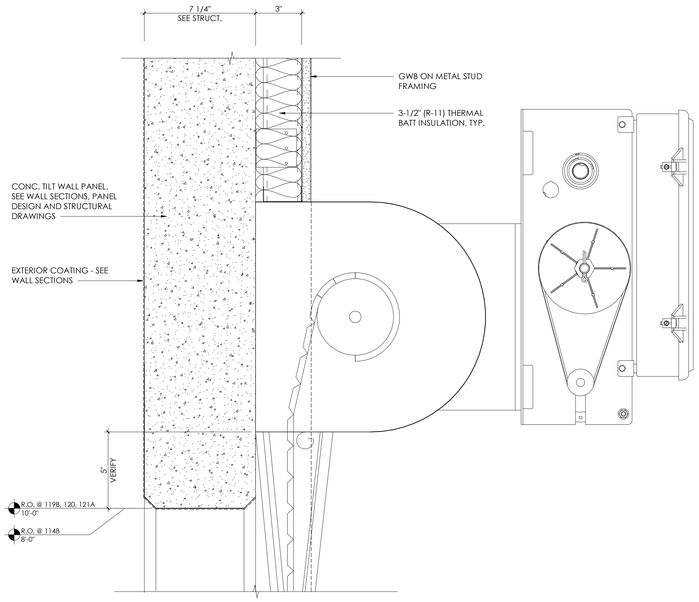


8 EXTERIOR OVERHEAD DOOR HEAD DETAIL AT TILT PANEL
3" = 1'-0"

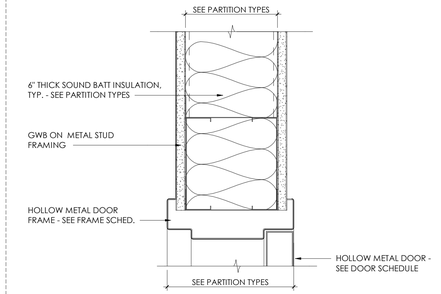


5 INTERIOR HOLLOW METAL DOOR HEAD
3" = 1'-0"

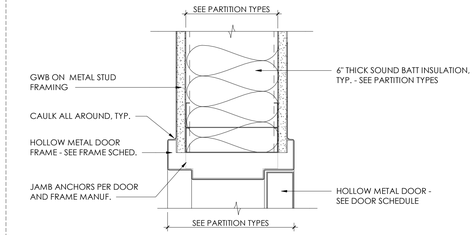


4 INTERIOR HOLLOW METAL DOOR JAMB
3" = 1'-0"

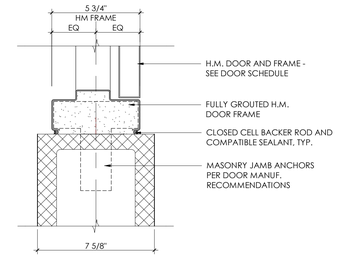


3 INTERIOR HM DOOR JAMB AT CMU
3" = 1'-0"

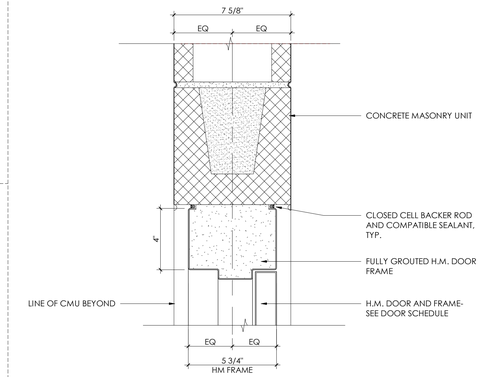


2 INTERIOR HM DOOR HEAD AT CMU
3" = 1'-0"

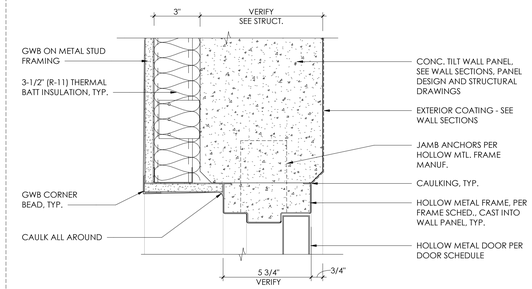


1 HOLLOW METAL DOOR HEAD - JAMB SIM.
3" = 1'-0"

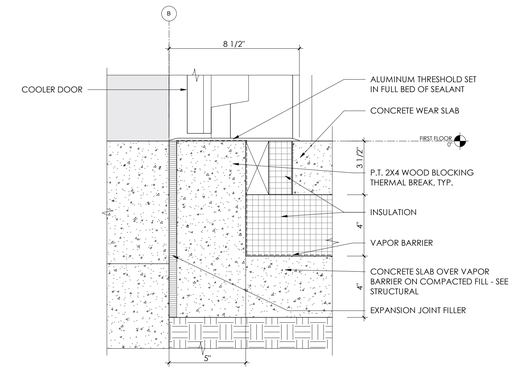


10 COOLER DOOR THRESHOLD
3" = 1'-0"

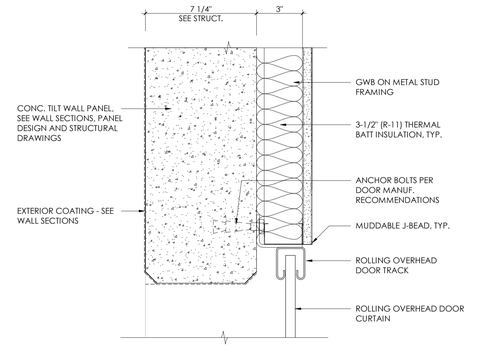

7 EXT. OVERHEAD DOOR JAMB
3" = 1'-0"

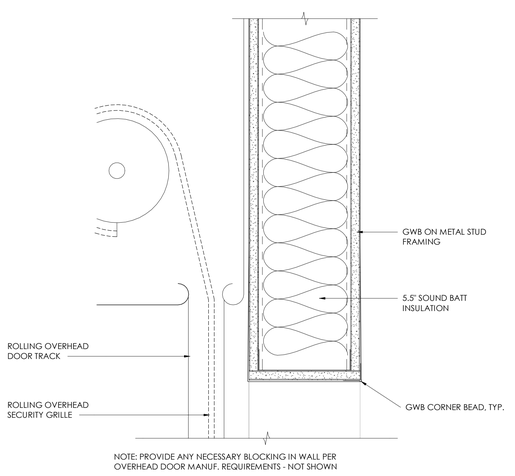

9 INTERIOR OVERHEAD DOOR HEAD AT METAL STUDS
3" = 1'-0"

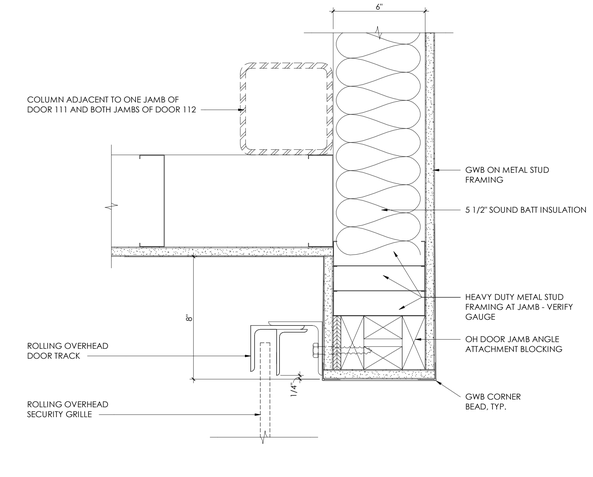

6 INTERIOR OVERHEAD DOOR JAMB AT METAL STUDS
3" = 1'-0"

kasper architects + assoc.
10175 Fortune Parkway, Suite 701
Jacksonville, FL 32256
p 904.683.9201
www.kasperarch.com
FL License No.: AA26000802

IMEG
9133 R.G. Skinner Parkway
Jacksonville, Florida 32256
p 904.483.5200

STATE OF FLORIDA
ERIK CHARLES KASPER
AR0017162
REGISTERED ARCHITECT

ERIK C. KASPER AR#0017162

BUSY BEE ELLISVILLE

136 SW WEBBS GLN
LAKE CITY, FL 32024

PROJECT NO.:	22024
DATE:	05/29/2025
PRIOR ISSUES:	

DOOR DETAILS


A7.3

DRAWN BY:	KE
CHECKED BY:	EK


CONSTRUCTION DOCUMENTS

© 2023


ALL REPORTS, SPECIFICATIONS, COMPUTER FILES, FIELD DATA, AND OTHER DOCUMENTATION PREPARED BY KASPER ARCHITECTURE & DEVELOPMENT, INC. (KAD) AS INSTRUMENTS OF SERVICE SHALL REMAIN THE PROPERTY OF KAD. KAD SHALL RETAIN ALL COMMON LAW, STATUTORY AND OTHER RESERVED RIGHTS, INCLUDING THE COPYRIGHT THERETO. THIS DRAWING SHALL NEVER BE REPRODUCED IN WHOLE OR IN PART WITHOUT THE EXPRESS WRITTEN PERMISSION OF KAD

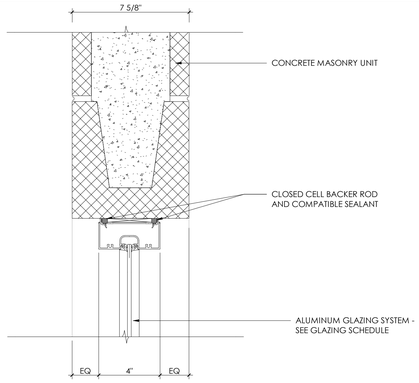


8 INTERIOR STOREFRONT HEAD (JAMB SIM.) - CMU
3" = 1'-0"

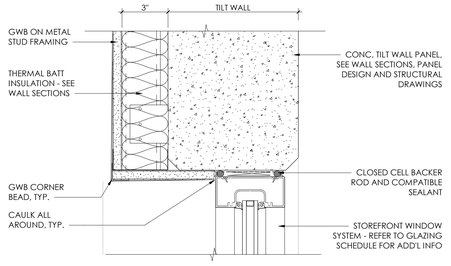


4 STOREFRONT HEAD DETAIL AT TILT PANEL
3" = 1'-0"

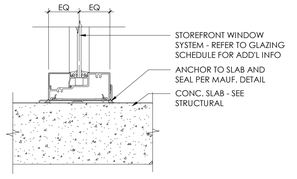


7 SIDELIGHT SILL
3" = 1'-0"

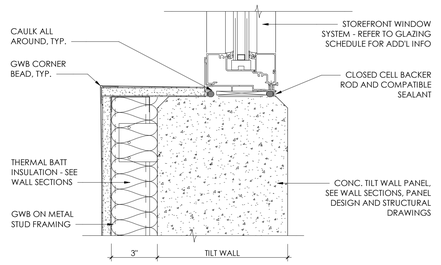


3 STOREFRONT SILL @ TILT PANEL
3" = 1'-0"

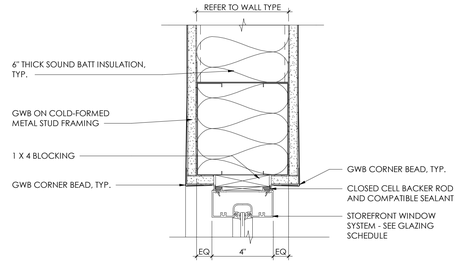


6 INTERIOR STOREFRONT WINDOW HEAD AT METAL STUDS
3" = 1'-0"

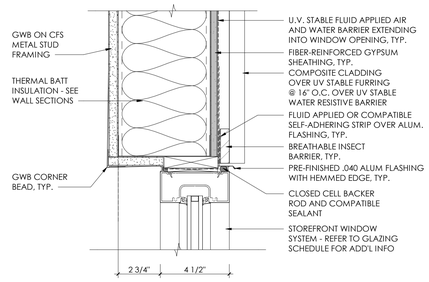

2 STOREFRONT HEAD DETAIL
3" = 1'-0"

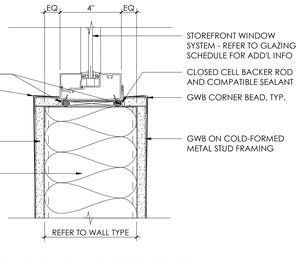

5 INTERIOR STOREFRONT WINDOW SILL AT METAL STUDS
3" = 1'-0"

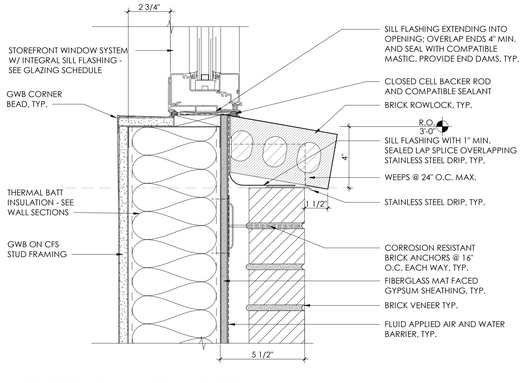

1 STOREFRONT SILL AT BRICK VENEER
3" = 1'-0"

kasper architects + assoc.
10175 Fortune Parkway, Suite 701
Jacksonville, FL 32256
p 904.683.9201
www.kasperarch.com
FL License No.: AA26000802

IMEG
9133 R.G. Skinner Parkway
Jacksonville, Florida 32256
p 904.483.5200

STATE OF FLORIDA
ERIK CHARLES KASPER
AR0017162
REGISTERED ARCHITECT

ERIK C. KASPER AR#0017162

BUSY BEE ELLISVILLE

136 SW WEBBS GLN
LAKE CITY, FL 32024

PROJECT NO.:	22024
DATE:	05/29/2025
PRIOR ISSUES:	


GLAZING DETAILS

A7.4

DRAWN BY:	Author
CHECKED BY:	Checker

CONSTRUCTION DOCUMENTS

© 2023

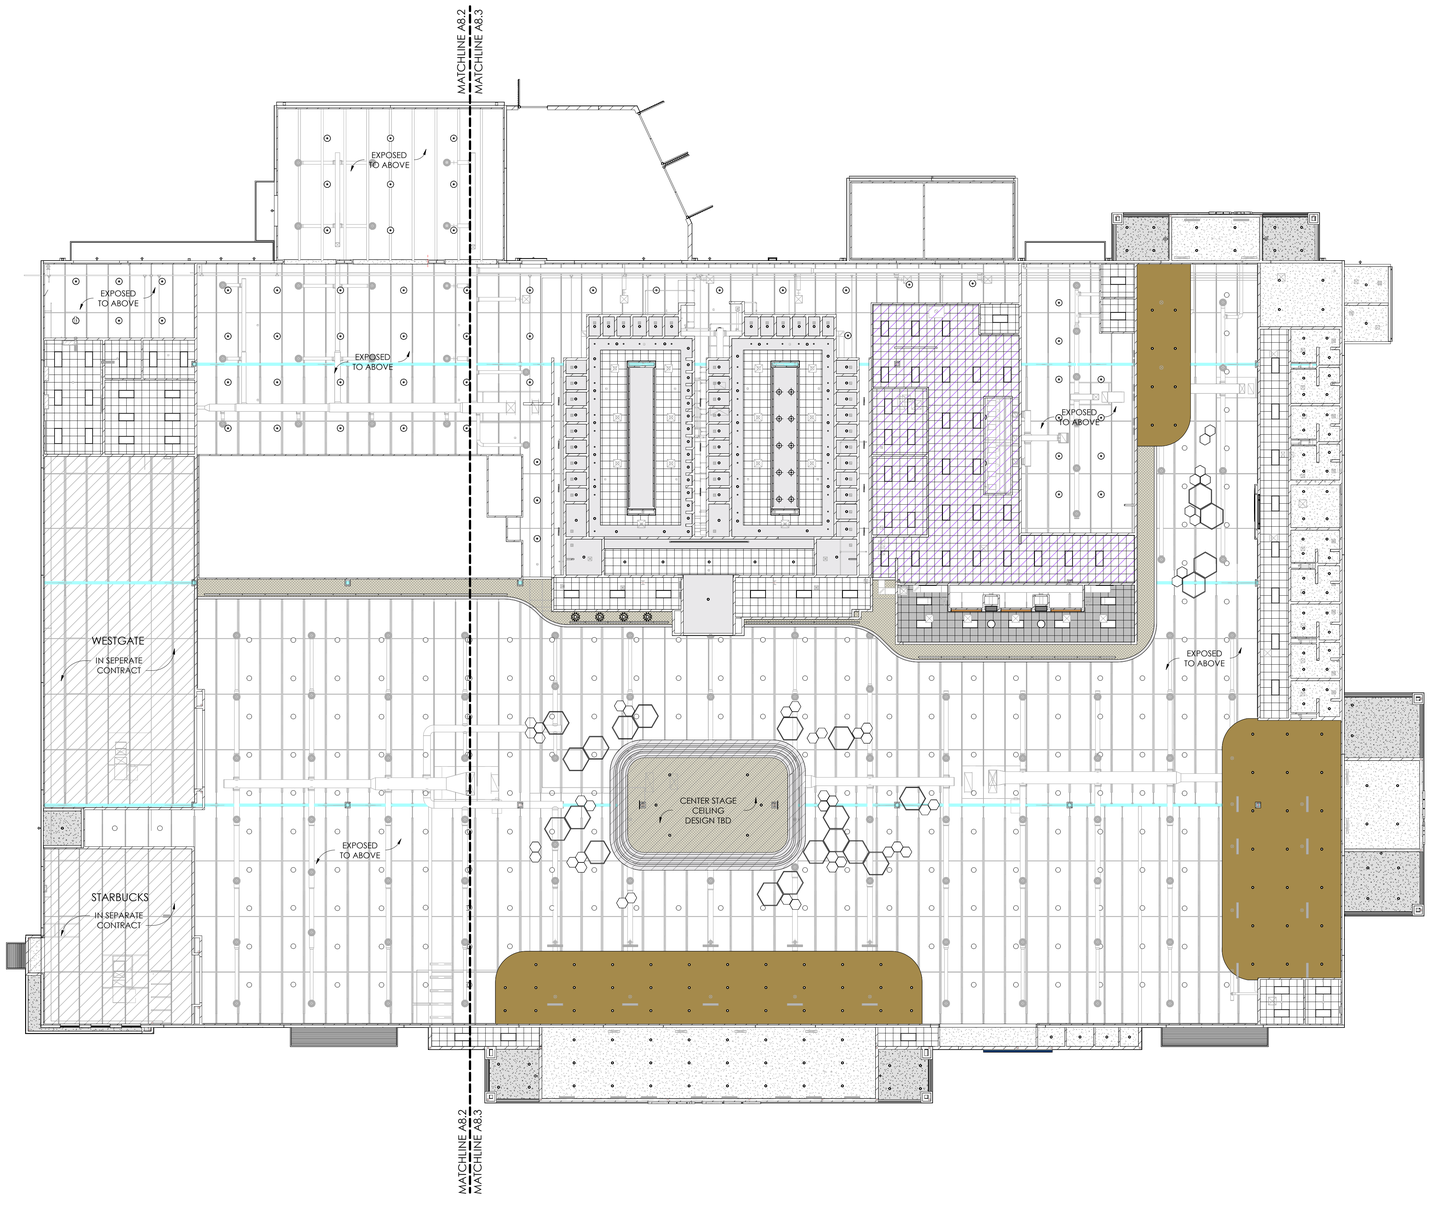

1 OVERALL FIRST FLOOR RCP
1/16" = 1'-0"


GENERAL CEILING PLAN NOTES:

1. SEE MECHANICAL, PLUMBING, ELECTRICAL AND FIRE PROTECTION DRAWINGS TO DETERMINE QUANTITIES OF DIFFUSERS, GRILLES, LIGHT FIXTURES, SPRINKLER HEADS, ETC
2. THE LOCATION OF CEILING MOUNTED DEVICES NOT SHOWN ON ARCHITECTURAL REFLECTED CEILING PLAN SHALL BE VERIFIED WITH DESIGN PROFESSIONAL PRIOR TO INSTALLATION
3. ALL LIGHTING TEMPERATURE TO MATCH EXISTING IN RENOVATION PROJECTS, TYP

RCP LEGEND:

- **ACT-1:** REFER TO FINISH SCHEDULE
- **ACT-2:** REFER TO FINISH SCHEDULE
- **ACT-3:** REFER TO FINISH SCHEDULE
- **GWB:** GWB FINISH TO BE PAINTED REFER TO FINISH LEGEND
- **WC-1:** GWB CEILING W/ WC-1
- **EXP-1:** EXPOSED CEILING TO BE PAINTED REFER TO FINISH LEGEND
- **PCP:** PREFABRICATED COOLER PANEL
- **PAINTED EIFS:** PX-1
- 2x4 LED LENSED LIGHT FIXTURE
- DOME HIGH BAY LED LIGHTING FIXTURE
- ROUND RECESSED DOWNLIGHT
- HIGH BAY (STORE)
- DECORATIVE PENDANT (PIZZA HOTLINE)
- DECORATIVE PENDANT (WOMEN'S RESTROOM)
- DECORATIVE PENDANT (BEVERAGE STATION)
- RECESSED LINEAR (BEVERAGE STATION & PIZZA HOTLINE)
- RECESSED LINEAR (RESTROOM)
- SURFACE MOUNTED OCCUPANCY SENSOR LIGHT FIXTURE (RESTROOMS)
- SUPPLY DIFFUSER
- RETURN DIFFUSER
- EXHAUST
- CONDENSATION HOOD
- SUSPENDED HEXAGON STAINED WOOD FRAME SEE A8.5 FOR ADDITIONAL DETAILS
- SUSPENDED HEXAGON ACOUSTIC CLOUD SEE A8.5 FOR ADDITIONAL DETAILS

BUILDING KEY PLAN

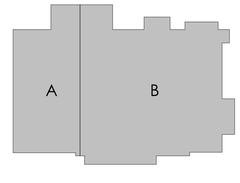

kasper architects + assoc.
10175 Fortune Parkway, Suite 701
Jacksonville, FL 32256
p 904.683.9201
www.kasperarch.com
FL License No.: AA26000802

IMEG
9133 R.G. Skinner Parkway
Jacksonville, Florida 32256
p 904.483.5200

STATE OF FLORIDA
ERIK CHARLES KASPER
AR0017162
REGISTERED ARCHITECT
ERIK C. KASPER AR#0017162

BUSY BEE ELLISVILLE

136 SW WEBBS GLN
LAKE CITY, FL 32024

PROJECT NO.:	22024
DATE:	05/29/2025
PRIOR ISSUES:	

OVERALL REFLECTED CEILING PLAN


A8.1

DRAWN BY:	TS
CHECKED BY:	EK

CONSTRUCTION DOCUMENTS

© 2023

ALL REPORTS, SPECIFICATIONS, COMPUTER FILES, FIELD DATA, AND OTHER DOCUMENTATION PREPARED BY KASPER ARCHITECTURE & DEVELOPMENT, INC. (KAD) AS INSTRUMENTS OF SERVICE SHALL REMAIN THE PROPERTY OF KAD. KAD SHALL RETAIN ALL COMMON LAW, STATUTORY AND OTHER RESERVED RIGHTS, INCLUDING THE COPYRIGHT THERETO. THIS DRAWING SHALL NEVER BE REPRODUCED IN WHOLE OR IN PART WITHOUT THE EXPRESS WRITTEN PERMISSION OF KAD

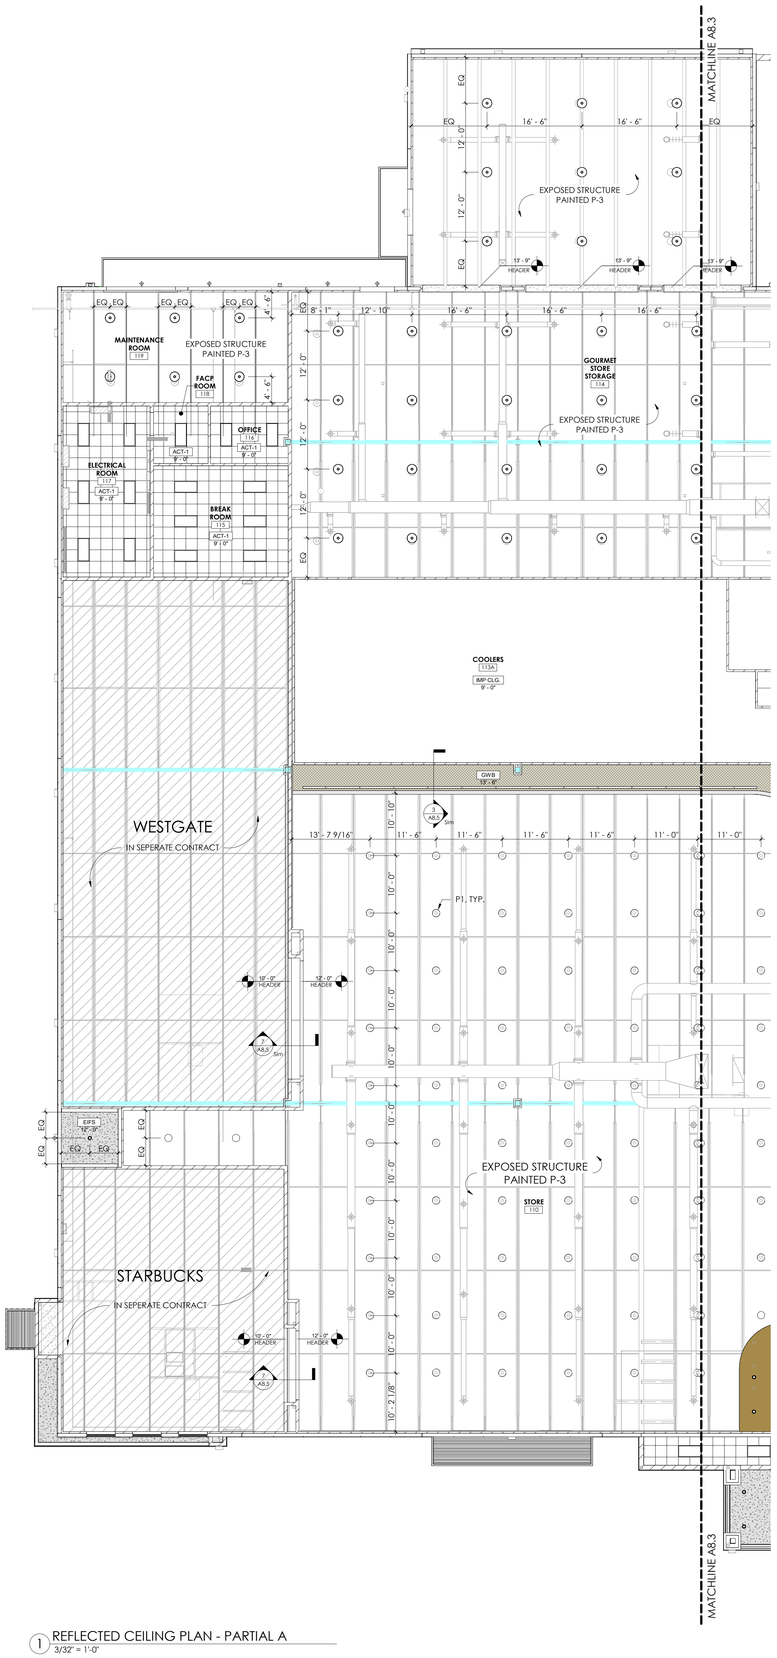

1 REFLECTED CEILING PLAN - PARTIAL A
3/32" = 1'-0"


GENERAL CEILING PLAN NOTES:

1. SEE MECHANICAL, PLUMBING, ELECTRICAL AND FIRE PROTECTION DRAWINGS TO DETERMINE QUANTITIES OF DIFFUSERS, GRILLES, LIGHT FIXTURES, SPRINKLER HEADS, ETC
2. THE LOCATION OF CEILING MOUNTED DEVICES NOT SHOWN ON ARCHITECTURAL REFLECTED CEILING PLAN SHALL BE VERIFIED WITH DESIGN PROFESSIONAL PRIOR TO INSTALLATION
3. ALL LIGHTING TEMPERATURE TO MATCH EXISTING IN RENOVATION PROJECTS, TYP

RCP LEGEND:

- **ACT-1:** REFER TO FINISH SCHEDULE
- **ACT-2:** REFER TO FINISH SCHEDULE
- **ACT-3:** REFER TO FINISH SCHEDULE
- **GWB:** GWB FINISH TO BE PAINTED REFER TO FINISH LEGEND
- **WC-1:** GWB CEILING W/ WC-1
- **EXP-1:** EXPOSED CEILING TO BE PAINTED REFER TO FINISH LEGEND
- **PCP:** PREFABRICATED COOLER PANEL
- **PAINTED EIFS:** PX-1
- 2x4 LED LENSED LIGHT FIXTURE
- DOME HIGH BAY LED LIGHTING FIXTURE
- ROUND RECESSED DOWNLIGHT
- HIGH BAY (STORE)
- DECORATIVE PENDANT (PIZZA HOTLINE)
- DECORATIVE PENDANT (WOMEN'S RESTROOM)
- DECORATIVE PENDANT (BEVERAGE STATION)
- RECESSED LINEAR (BEVERAGE STATION & PIZZA HOTLINE)
- RECESSED LINEAR (RESTROOM)
- SURFACE MOUNTED OCCUPANCY SENSOR LIGHT FIXTURE (RESTROOMS)
- SUPPLY DIFFUSER
- RETURN DIFFUSER
- EXHAUST
- CONDENSATION HOOD
- SUSPENDED HEXAGON STAINED WOOD FRAME SEE A8.5 FOR ADDITIONAL DETAILS
- SUSPENDED HEXAGON ACOUSTIC CLOUD SEE A8.5 FOR ADDITIONAL DETAILS

BUILDING KEY PLAN

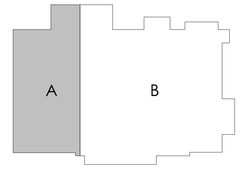

kasper architects + assoc.
10175 Fortune Parkway, Suite 701
Jacksonville, FL 32256
p 904.683.9201
www.kasperarch.com
FL License No.: AA26000802

IMEG
9133 R.G. Skinner Parkway
Jacksonville, Florida 32256
p 904.483.5200

STATE OF FLORIDA · ERIK C. KASPER · AR0017162 · REGISTERED ARCHITECT
ERIK C. KASPER AR#0017162

BUSY BEE ELLISVILLE

136 SW WEBBS GLN
LAKE CITY, FL 32024

PROJECT NO.:	22024
DATE:	05/29/2025
PRIOR ISSUES:	

PARTIAL RCP - 'A'


A8.2

DRAWN BY:	MM
CHECKED BY:	JR

CONSTRUCTION DOCUMENTS

© 2023

ALL REPORTS, SPECIFICATIONS, COMPUTER FILES, FIELD DATA, AND OTHER DOCUMENTATION PREPARED BY KASPER ARCHITECTURE & DEVELOPMENT, INC. (KAD) AS INSTRUMENTS OF SERVICE SHALL REMAIN THE PROPERTY OF KAD. KAD SHALL RETAIN ALL COMMON LAW, STATUTORY AND OTHER RESERVED RIGHTS, INCLUDING THE COPYRIGHT THERETO. THIS DRAWING SHALL NEVER BE REPRODUCED IN WHOLE OR IN PART WITHOUT THE EXPRESS WRITTEN PERMISSION OF KAD

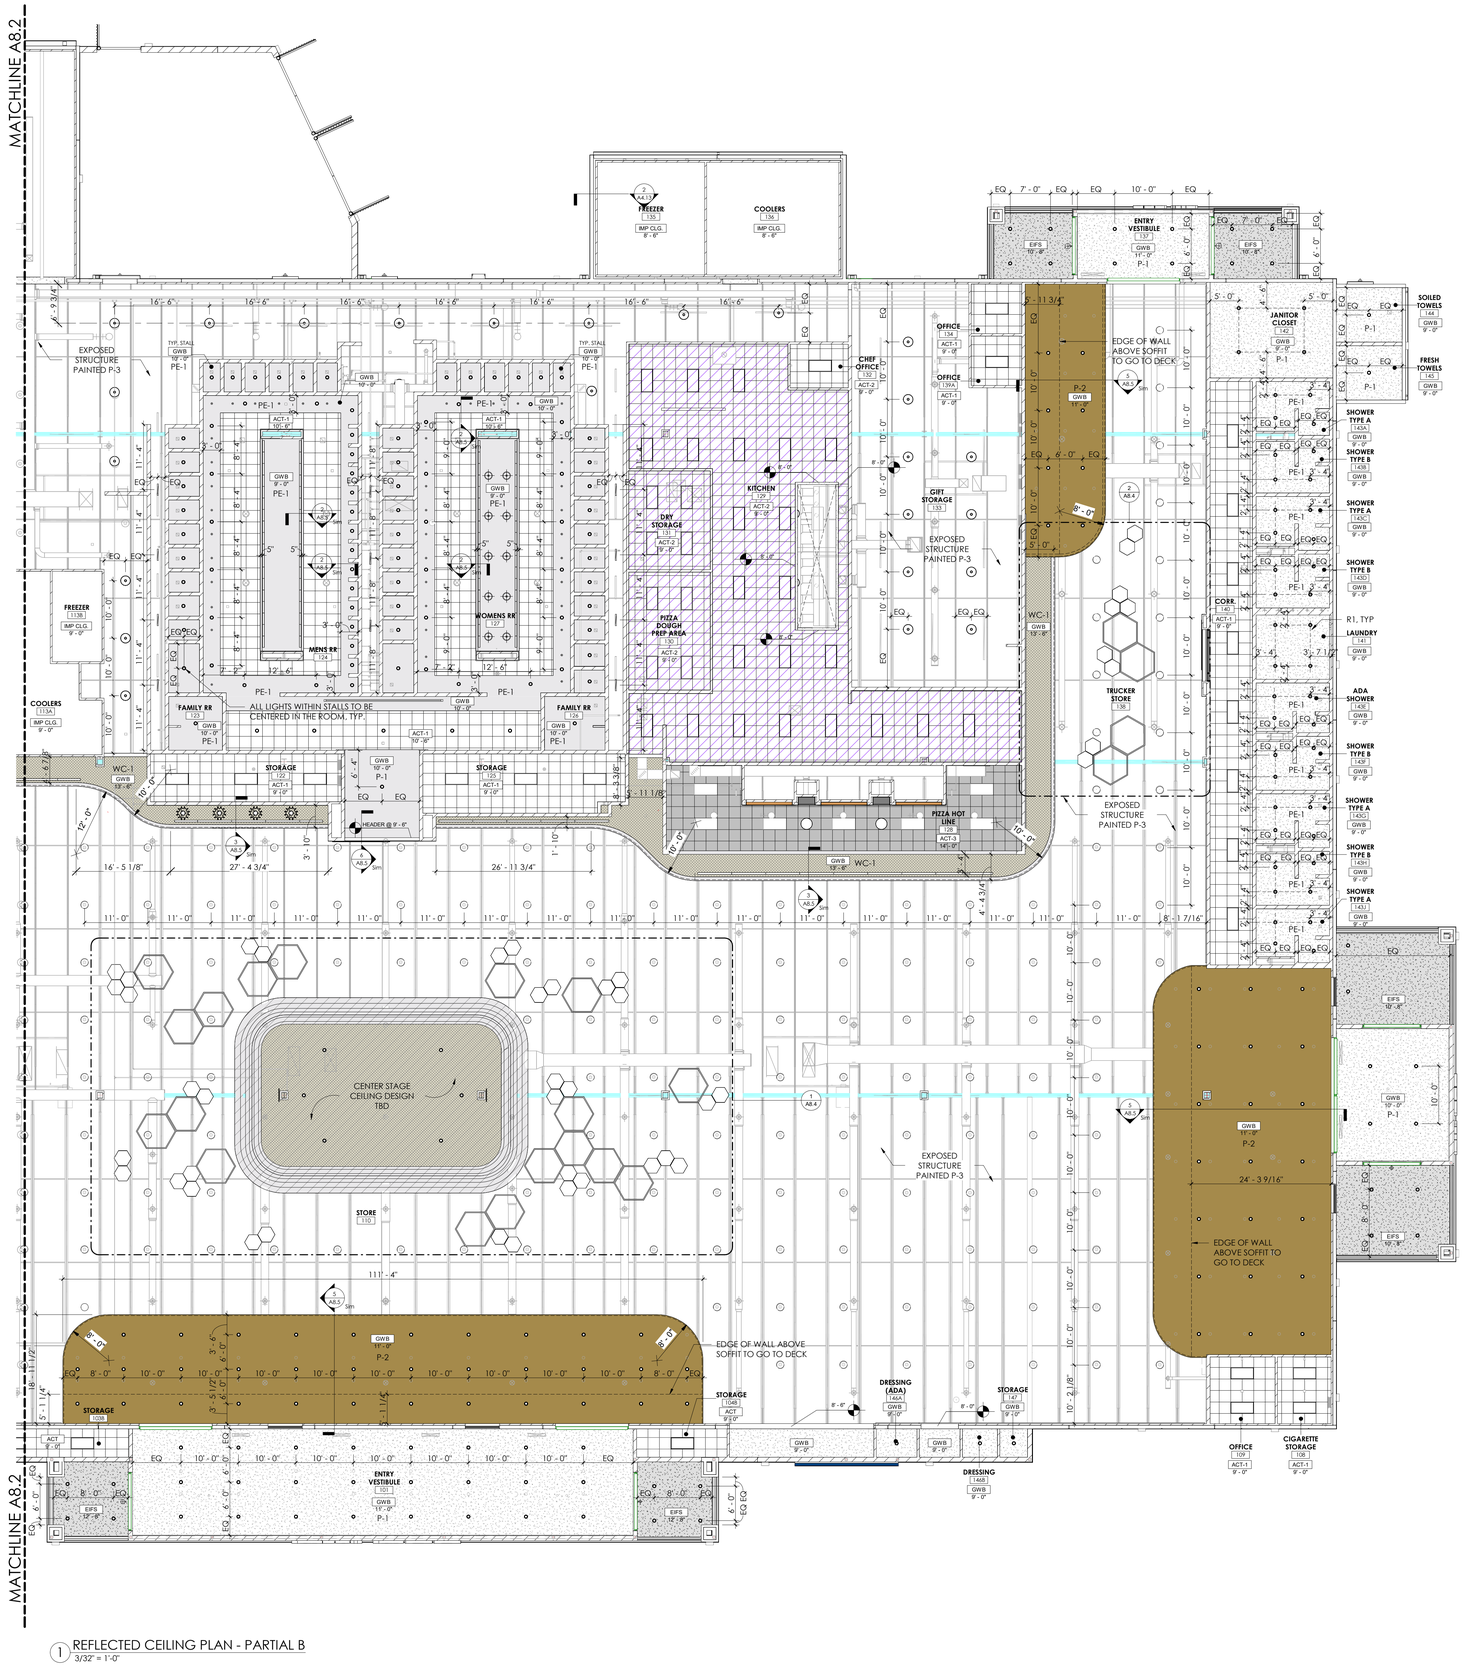

1 REFLECTED CEILING PLAN - PARTIAL B
3/32" = 1'-0"


GENERAL CEILING PLAN NOTES:

1. SEE MECHANICAL, PLUMBING, ELECTRICAL AND FIRE PROTECTION DRAWINGS TO DETERMINE QUANTITIES OF DIFFUSERS, GRILLES, LIGHT FIXTURES, SPRINKLER HEADS, ETC
2. THE LOCATION OF CEILING MOUNTED DEVICES NOT SHOWN ON ARCHITECTURAL REFLECTED CEILING PLAN SHALL BE VERIFIED WITH DESIGN PROFESSIONAL PRIOR TO INSTALLATION
3. ALL LIGHTING TEMPERATURE TO MATCH EXISTING IN RENOVATION PROJECTS, TYP

RCP LEGEND:

- **ACT-1:** REFER TO FINISH SCHEDULE
- **ACT-2:** REFER TO FINISH SCHEDULE
- **ACT-3:** REFER TO FINISH SCHEDULE
- **GWB:** GWB FINISH TO BE PAINTED REFER TO FINISH LEGEND
- **WC-1:** GWB CEILING W/ WC-1
- **EXP-1:** EXPOSED CEILING TO BE PAINTED REFER TO FINISH LEGEND
- **PCP:** PREFABRICATED COOLER PANEL
- **PAINTED EIFS:** PX-1
- 2x4 LED LENSED LIGHT FIXTURE
- DOME HIGH BAY LED LIGHTING FIXTURE
- ROUND RECESSED DOWNLIGHT
- HIGH BAY (STORE)
- DECORATIVE PENDANT (PIZZA HOTLINE)
- DECORATIVE PENDANT (WOMEN'S RESTROOM)
- DECORATIVE PENDANT (BEVERAGE STATION)
- RECESSED LINEAR (BEVERAGE STATION & PIZZA HOTLINE)
- RECESSED LINEAR (RESTROOM)
- SURFACE MOUNTED OCCUPANCY SENSOR LIGHT FIXTURE (RESTROOMS)
- SUPPLY DIFFUSER
- RETURN DIFFUSER
- EXHAUST
- CONDENSATION HOOD
- SUSPENDED HEXAGON STAINED WOOD FRAME SEE A8.5 FOR ADDITIONAL DETAILS
- SUSPENDED HEXAGON ACOUSTIC CLOUD SEE A8.5 FOR ADDITIONAL DETAILS

BUILDING KEY PLAN

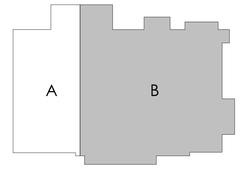

kasper architects + assoc.
10175 Fortune Parkway, Suite 701
Jacksonville, FL 32256
p 904.683.9201
www.kasperarch.com
FL License No.: AA26000802

IMEG
9133 R.G. Skinner Parkway
Jacksonville, Florida 32256
p 904.483.5200

STATE OF FLORIDA — ERIK CHARLES KASPER — AR0017162 — REGISTERED ARCHITECT

ERIK C. KASPER AR#00017162

BUSY BEE ELLISVILLE

136 SW WEBBS GLN
LAKE CITY, FL 32024

PROJECT NO.:	22024
DATE:	05/29/2025
PRIOR ISSUES:	

PARTIAL RCP - 'B'

A8.3


DRAWN BY:	MM
CHECKED BY:	JR

CONSTRUCTION DOCUMENTS


© 2023

ALL REPORTS, SPECIFICATIONS, COMPUTER FILES, FIELD DATA AND OTHER DOCUMENTATION PREPARED BY KASPER ARCHITECTURE & DEVELOPMENT, INC. (KAD) AS INSTRUMENTS OF SERVICE SHALL REMAIN THE PROPERTY OF KAD. KAD SHALL RETAIN ALL COMMON LAW, STATUTORY AND OTHER RESERVED RIGHTS, INCLUDING THE COPYRIGHT THERETO. THIS DRAWING SHALL NEVER BE REPRODUCED IN WHOLE OR IN PART WITHOUT THE EXPRESS WRITTEN PERMISSION OF KAD

ALL REPORTS, SPECIFICATIONS, COMPUTER FILES, FIELD DATA, AND OTHER DOCUMENTATION PREPARED BY KASPER ARCHITECTURE & DEVELOPMENT, INC. (KAD) AS INSTRUMENTS OF SERVICE SHALL REMAIN THE PROPERTY OF KAD. KAD SHALL RETAIN ALL COMMON LAW, STATUTORY AND OTHER RESERVED RIGHTS, INCLUDING THE COPYRIGHT THERETO. THIS DRAWING SHALL NEVER BE REPRODUCED IN WHOLE OR IN PART WITHOUT THE EXPRESS WRITTEN PERMISSION OF KAD

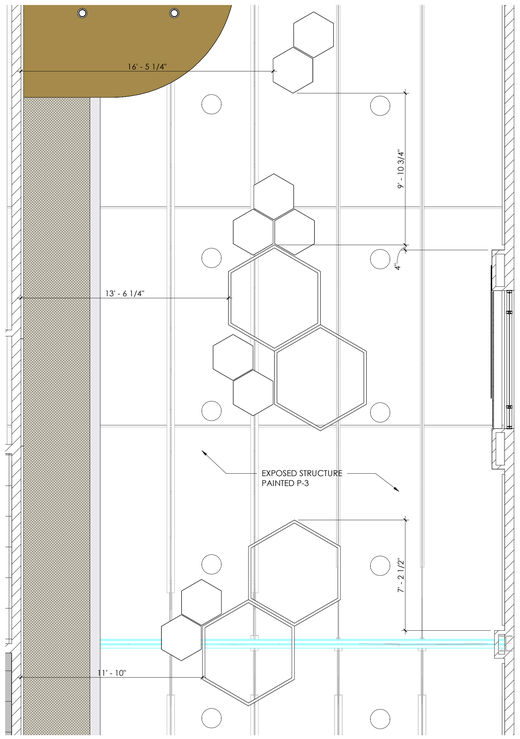

2 REFLECTED CEILING PLAN - TRUCKER STORE
1/4" = 1'-0"

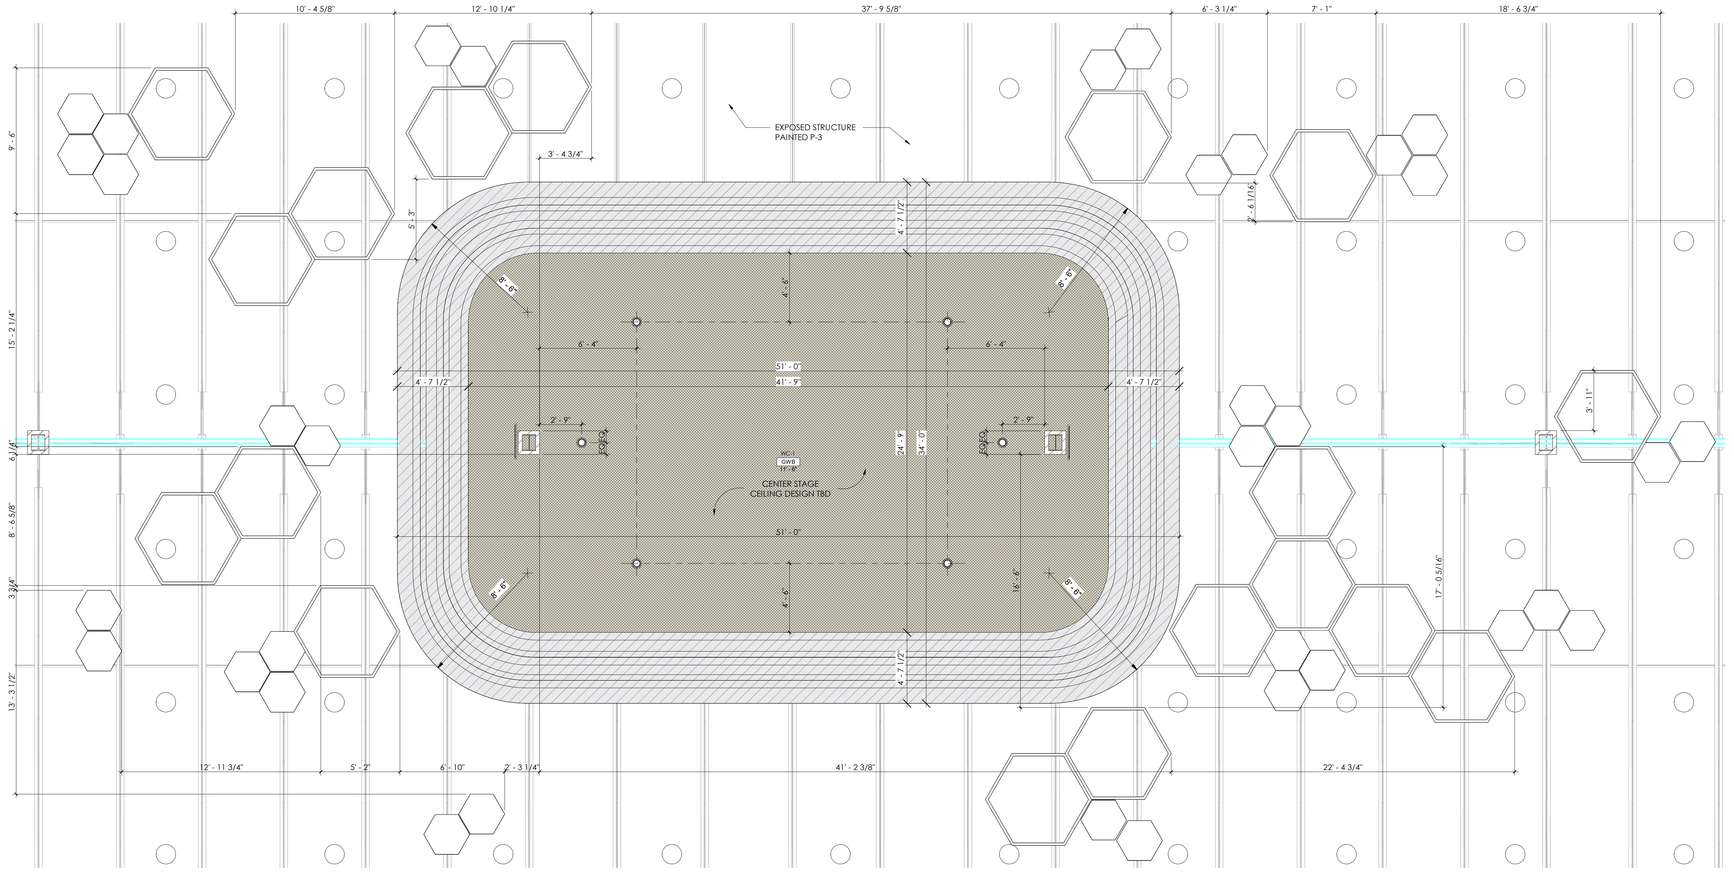

1 REFLECTED CEILING PLAN - CENTER STAGE
1/4" = 1'-0"

GENERAL CEILING PLAN NOTES:

1. SEE MECHANICAL, PLUMBING, ELECTRICAL AND FIRE PROTECTION DRAWINGS TO DETERMINE QUANTITIES OF DIFFUSERS, GRILLES, LIGHT FIXTURES, SPRINKLER HEADS, ETC
2. THE LOCATION OF CEILING MOUNTED DEVICES NOT SHOWN ON ARCHITECTURAL REFLECTED CEILING PLAN SHALL BE VERIFIED WITH DESIGN PROFESSIONAL PRIOR TO INSTALLATION

RCP LEGEND:

- **ACT-1:** REFER TO FINISH SCHEDULE
- **ACT-2:** REFER TO FINISH SCHEDULE
- **ACT-3:** REFER TO FINISH SCHEDULE
- **GWB:** GWB FINISH TO BE PAINTED REFER TO FINISH LEGEND
- **WC-1:** GWB CEILING W/ WC-1
- **EXP-1:** EXPOSED CEILING TO BE PAINTED REFER TO FINISH LEGEND
- **PCP:** PREFABRICATED COOLER PANEL
- **PAINTED EIFS:** PX-1
- 2x4 LED LENSED LIGHT FIXTURE
- DOME HIGH BAY LED LIGHTING FIXTURE
- ROUND RECESSED DOWNLIGHT
- HIGH BAY (STORE)
- DECORATIVE PENDANT (PIZZA HOTLINE)
- DECORATIVE PENDANT (WOMEN'S RESTROOM)
- DECORATIVE PENDANT (BEVERAGE STATION)
- RECESSED LINEAR (BEVERAGE STATION & PIZZA HOTLINE)
- RECESSED LINEAR (RESTROOM)
- SURFACE MOUNTED OCCUPANCY SENSOR LIGHT FIXTURE (RESTROOMS)
- SUPPLY DIFFUSER
- RETURN DIFFUSER
- EXHAUST
- CONDENSATION HOOD
- SUSPENDED HEXAGON STAINED WOOD FRAME SEE A8.5 FOR ADDITIONAL DETAILS
- SUSPENDED HEXAGON ACOUSTIC CLOUD SEE A8.5 FOR ADDITIONAL DETAILS

ka+ kasper architects + assoc.
10175 Fortune Parkway, Suite 701
Jacksonville, FL 32256
p 904.683.9201
www.kasperarch.com
FL License No.: AA26000802

IMEG
9133 R.G. Skinner Parkway
Jacksonville, Florida 32256
p 904.483.5200

STATE OF FLORIDA · ERIK CHARLES KASPER · AR0017162 · REGISTERED ARCHITECT

ERIK C. KASPER AR#0017162

BUSY BEE ELLISVILLE

136 SW WEBBS GLN
LAKE CITY, FL 32024

PROJECT NO.:	22024
DATE:	05/29/2025
PRIOR ISSUES:	

ENLARGED RCP


A8.4

DRAWN BY:	MM
CHECKED BY:	JR


CONSTRUCTION DOCUMENTS

© 2023


ALL REPORTS, SPECIFICATIONS, COMPUTER FILES, FIELD DATA, AND OTHER DOCUMENTATION PREPARED BY KASPER ARCHITECTURE & DEVELOPMENT, INC. (KAD) AS INSTRUMENTS OF SERVICE SHALL REMAIN THE PROPERTY OF KAD. KAD SHALL RETAIN ALL COMMON LAW, STATUTORY AND OTHER RESERVED RIGHTS, INCLUDING THE COPYRIGHT THERETO. THIS DRAWING SHALL NEVER BE REPRODUCED IN WHOLE OR IN PART WITHOUT THE EXPRESS WRITTEN PERMISSION OF KAD

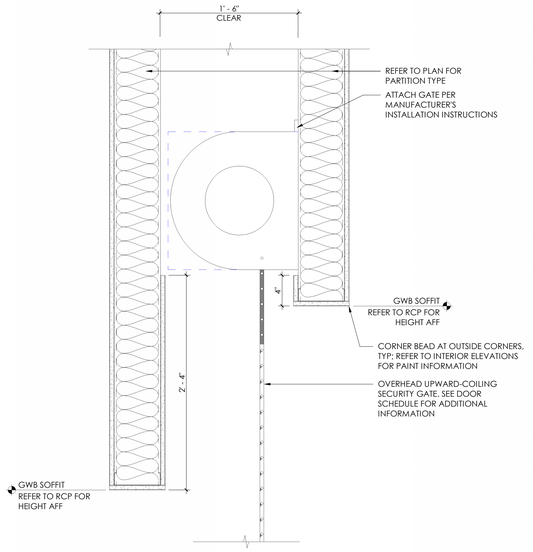


7 SECURITY GATE HEAD DETAIL
1 1/2" = 1'-0"

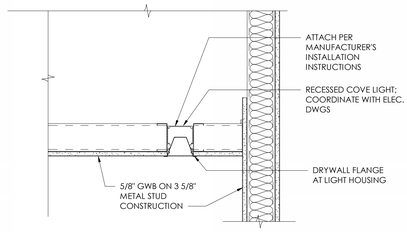


4 COVE LIGHT
1 1/2" = 1'-0"

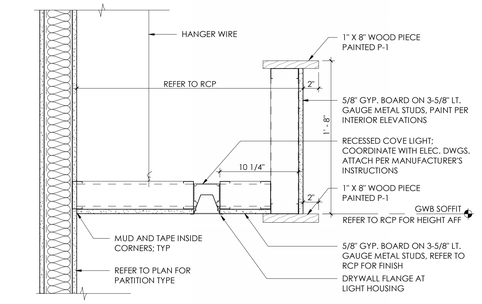

3 SOFFIT @ BEVERAGE, PIZZA, COOLERS
1 1/2" = 1'-0"

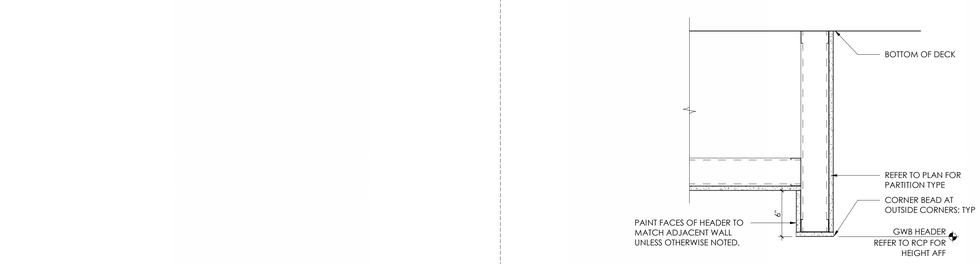


6 GWB HEADER AT TO GWB CEILING
1 1/2" = 1'-0"

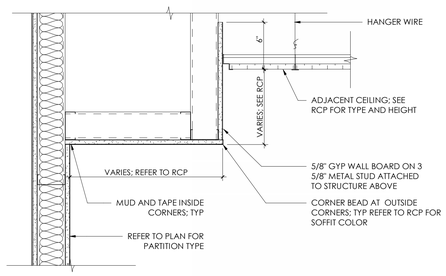

2 GWB SOFFIT TO ACT CEILING
1 1/2" = 1'-0"


PLAN VIEW:

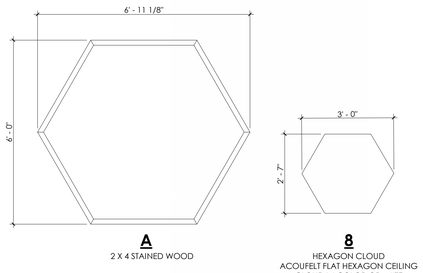


A
2 X 4 STAINED WOOD

B
HEXAGON CLOUD
ACOUFELT FLAT HEXAGON CEILING CLOUD IN COLOR GRANITE


SECTION VIEW:

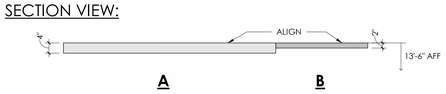

8 FLOATING HEXAGON SIZES
1/2" = 1'-0"

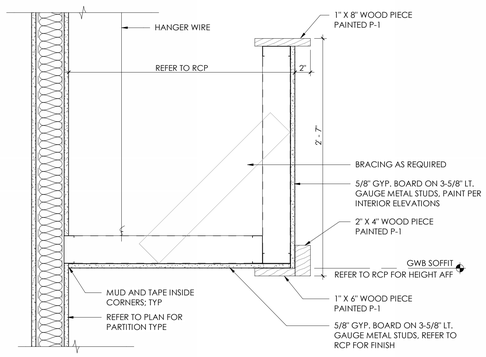

5 SOFFIT @ TYP. POS
1 1/2" = 1'-0"

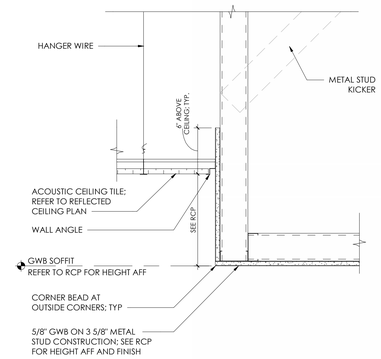

1 TYP. ACT TO GWB CEILING
1 1/2" = 1'-0"

kasper architects + assoc.
10175 Fortune Parkway, Suite 701
Jacksonville, FL 32256
p 904.683.9201
www.kasperarch.com
FL License No.: AA26000802

IMEG
9133 R.G. Skinner Parkway
Jacksonville, Florida 32256
p 904.483.5200

STATE OF FLORIDA
ERIK CHARLES KASPER
AR0017162
REGISTERED ARCHITECT
ERIK C. KASPER AR#0017162

BUSY BEE ELLISVILLE

136 SW WEBBS GLN
LAKE CITY, FL 32024

PROJECT NO.:	22024
DATE:	05/29/2025
PRIOR ISSUES:	

CEILING DETAILS

A8.5

DRAWN BY:	JS
CHECKED BY:	JR

CONSTRUCTION DOCUMENTS


© 2023

FINISH LEGEND


ABBREVIATION	TYPE	MANUFACTURER	MODEL NUMBER	COLOR	SIZE	COMMENTS	CONTACT
ACCOUSTIC CEILING GRID							
ACG-1	ACCOUSTIC CEILING GRID	ARMSTRONG	PRELUDE XL	WHITE	15/16"	FOR USE WITH ACT-1 AND ACT-2	CHASE ACREE: CAACREE@ARMSTRONGCEILINGS.COM
ACG-2	ACCOUSTIC CEILING GRID	ARMSTRONG	PRELUDE XL	BLACK	15/16"	FOR USE WITH ACT-3	CHASE ACREE: CAACREE@ARMSTRONGCEILINGS.COM
ACCOUSTIC CEILING TILE							
ACT-1	ACCOUSTIC CEILING TILE	ARMSTRONG	CALLA HEALTH ZONE	WHITE	2'X2'X5/8"	SQUARE TEGULAR EDGE: INSTALL WITH ACG-1	CHASE ACREE: CAACREE@ARMSTRONGCEILINGS.COM
ACT-2	ACCOUSTIC CEILING TILE	ARMSTRONG	KITCHENZONE	WHITE	2'X2'X5/8"	SQUARE EDGE LAY-IN: INSTALL WITH ACG-1	CHASE ACREE: CAACREE@ARMSTRONGCEILINGS.COM
ACT-3	ACCOUSTIC CEILING TILE	ARMSTRONG	CALLA	BLACK	2'X2'X5/8"	SQUARE TEGULAR EDGE: INSTALL WITH ACG-2	CHASE ACREE: CAACREE@ARMSTRONGCEILINGS.COM
CORNER GUARD							
CG-A	CORNER GUARD	SCHLUTER	QUADEC	ALUMINUM		TILE OUTSIDE EDGE TRANSITION	
DIAMOND PLATE SHEET							
DIA	DIAMOND PLATE SHEET					HEAVY DUTY SHEET TO PROTECT IMP. TURN 6" AT CORNERS. COORDINATE WITH FREEZER/COOLER VENDOR	
FIBERGLASS REINFORCED PLASTIC							
FRP-1	FIBERGLASS REINFORCED PLASTIC	MARLITE		P 151 LIGHT GREY	4' X 10'		
GROUT							
G-1	GROUT	MAPEI		5107 IRON			
G-2	GROUT	MAPEI		5010 BLACK			
G-3	GROUT	MAPEI		5047 CHARCOAL			
G-4	GROUT	MAPEI		5226 NUTMEG			
G-5	GROUT	MAPEI		5093 WARM GRAY			
G-6	GROUT	MAPEI		5011 SAHARA BEIGE			
PAINT							
P-1	PAINT	SHERWIN WILLIAMS	SW 7646	FIRST STAR		FIELD COLOR & CEILING COLOR IN RESTROOMS	JOY LACHELLE BABUR: JOY.L.BABUR@SHERWIN.COM
P-2	PAINT	SHERWIN WILLIAMS	SW 6375	HONEYCOMB		ACCENT COLOR	JOY LACHELLE BABUR: JOY.L.BABUR@SHERWIN.COM
P-3	PAINT	SHERWIN WILLIAMS	SW 7069	IRON ORE		EXPOSED CEILING	JOY LACHELLE BABUR: JOY.L.BABUR@SHERWIN.COM
PLASTIC LAMINATE							
LAM-1	PLASTIC LAMINATE	WILSONART	8239-38	CENZO CHERRY			MEGHAN SHRIVER: MEGHAN.SHRIVER@WILSONART.COM
LAM-2	PLASTIC LAMINATE	WILSONART	7949K-18	ASIAN NIGHT			MEGHAN SHRIVER: MEGHAN.SHRIVER@WILSONART.COM
LAM-3	PLASTIC LAMINATE	WILSONART	7952K-18	ASIAN SAND			MEGHAN SHRIVER: MEGHAN.SHRIVER@WILSONART.COM
QUARTZ							
Q-1	QUARTZ	CAMBRIA		PORTRUSH			HALEY BETHEL: HALEY.BETHEL@CAMBRIAUSA.COM
Q-2	QUARTZ	CAMBRIA		INVERNESS STONESTREET			HALEY BETHEL: HALEY.BETHEL@CAMBRIAUSA.COM
SEALED CONCRETE							
SC-1	SEALED CONCRETE	CURECRETE	ASHFORD FORMULA			LEVEL 3, CLASS A FINISH	
SHEET METAL							
SM-1	SHEET METAL	PURE+FREEFORM		GUN METAL		SHEET METAL AT PIZZA HOTLINE'S WOOD SHELF STORAGE	
SOLID SURFACE							
SS-1	SOLID SURFACE	CORIAN		ANTARCTICA			MICHELE LECOUMPTE: MLECOUMPTE@PARKSITE.COM
SS-2	SOLID SURFACE	CORIAN		ASH CONCRETE		WALL CAP AT RESTROOM PAPER TOWEL/WASTE LOW WALLS	MICHELE LECOUMPTE: MLECOUMPTE@PARKSITE.COM
TILE							
T-1	TILE	MILESTONE	ECOSTONE-CROSS-CUT	PUMICE	24" X 48"	TYP. RESTROOM AND SHOWER ROOM FLOORS; INSTALL WITH G-1	COLLEEN BERRY BECKER: COLLEEN@TILEMARKET.NET
T-2	TILE	MILESTONE	ECOSTONE-CROSS-CUT	PUMICE	2" X 2"	TYP. SHOWER FLOORS; INSTALL WITH G-1	COLLEEN BERRY BECKER: COLLEEN@TILEMARKET.NET
TRANSITION							
TS-1	TRANSITION	SCHLUTER	RENO-U	STAINLESS STEEL		FLOOR TILE TO FIELD CONCRETE	
WALL BASE							
B-1	WALL BASE	TARKETT	TYPE TV	40 BLACK	4"		ED XANDERS: ED.XANDERS@TARKETT.COM
B-2	WALL BASE	SCHLUTER	DILEX-AHK	STAINLESS STEEL		TILE FLOOR TO TILE WALL COVE PROFILE	
B-3	WALL BASE	SCHLUTER	DILEX-AHKA	MATTE BLACK		TILE WALL TO CONCRETE FLOOR PROFILE (PIZZA HOT LINE AT WT-6)	
B-4	WALL BASE	SCHLUTER	DILEX-AHKA	MATTE WHITE		WALL TILE TO CONCRETE FLOOR PROFILE (PIZZA HOT LINE BAR EXTERIOR WT-4)	
WALL TILE							
WT-1	WALL TILE	WOW	LOVE AFFAIR	PETRA HEXAGON	8" X 9" HEX	INSTALL WITH G-3	COLLEEN BERRY BECKER: COLLEEN@TILEMARKET.NET
WT-2A	WALL TILE	LUNGARNO	CARROLLTON	WHITE GLOSSY	9" X 10" HEX	REFER TO A6.1 FOR INSTALL PATTERN; INSTALL WITH G-5	COLLEEN BERRY BECKER: COLLEEN@TILEMARKET.NET
WT-2B	WALL TILE	LUNGARNO	CARROLLTON	WHITE MATTE	9" X 10" HEX	REFER TO A6.1 FOR INSTALL PATTERN; INSTALL WITH G-5	COLLEEN BERRY BECKER: COLLEEN@TILEMARKET.NET
WT-3	WALL TILE	MILESTONE	ECOSTONE- VEIN-CUT	PUMICE	24" X 48"	FIELD WAL TILE IN RESTROOMS; INSTALL WITH G-1	COLLEEN BERRY BECKER: COLLEEN@TILEMARKET.NET
WT-4	WALL TILE	SOHO	ARTIST SNOW	WHITE GLOSSY	1.5" X 9"	VERTICAL STACK INSTALL; INSTALL WITH G-5	COLLEEN BERRY BECKER: COLLEEN@TILEMARKET.NET
WT-5	WALL TILE	MIR MOSAIC	ANDROMEDA	COPPER	MESH SHEET	ACCENT WALL AT PIZZA OVENS; INSTALL WITH G-4	COLLEEN BERRY BECKER: COLLEEN@TILEMARKET.NET
WT-6	WALL TILE	SPEARTEK	POMPEII	BLACK	2.5" X 8"	REFER TO A6.1 FOR INSTALL PATTERN; INSTALL WITH G-2	COLLEEN BERRY BECKER: COLLEEN@TILEMARKET.NET
WT-7	WALL TILE	MILESTONE	NATIVE	PINE	8" X 48"	ACCENT WALL TILE IN RESTROOMS; INSTALL WITH G-6	COLLEEN BERRY BECKER: COLLEEN@TILEMARKET.NET
WALLCOVERING							
WC-1	WALLCOVERING	KOROSEAL	ARTE SEQUOIA	67513		ACCENT SOFFITS; REFER TO RCP	COURTNEY BARROW: CBARROW@KORSEAL.COM
WOOD STAIN							
WS-1	WOOD STAIN	MINWAX	MW 411	BIRCHBARK		HEX CEILING FIXTURES STAIN COLOR	

NOTE: "E" INDICATED EPOXY BASED PAINT, EXAMPLE: PE-1= P1 WITH EPOXY FINISH

TRANSITION DETAILS:

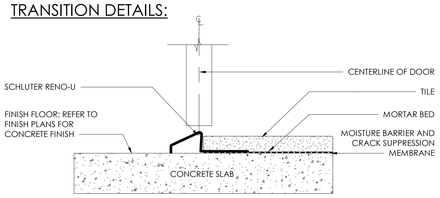


TS-1: SCHLUTER RENO-U
TYPICAL TRANSITION BETWEEN TILE AND CONCRETE

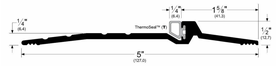


TS-2: PEMPKO 2005_T
TYPICAL EXTERIOR DOOR THRESHOLD

FLOORING INSTALLATION PATTERNS:

ASHLAR

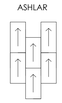

CORNER EDGE DETAIL:

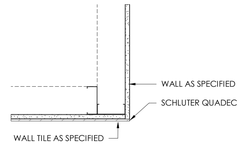

CORNER TYPE B: CG-A

ACCENT WALL TAG

'X' = SEE PLAN/ ELEVATION
'-' = NOT APPLICABLE

X-X

INDICATES ACCENT WALL

GENERAL FINISH NOTES:

1. ITEMS REQUIRING FINISH SELECTIONS THAT DO NOT APPEAR ON PLAN OR WITHIN THESE SCHEDULES SHALL BE SELECTED FROM SHOP DRAWING SUBMITTALS AND/OR SAMPLES.
2. UNLESS OTHERWISE INDICATED, ALL FLOOR MATERIAL CHANGES SHALL OCCUR AT THE CENTERLINE OF A DOOR/OPENING. PROVIDE TRANSITION STRIP WHERE REQUIRED TO COMPLY WITH ADA GUIDELINES. PROVIDE METAL STRIPS AS SPECIFIED FROM MERCER OR JOHNSONITE.
3. IT IS THE RESPONSIBILITY OF THE CONTRACTOR TO PROVIDE NECESSARY BLOCKING FOR STRUCTURAL STABILITY FOR ALL WALL MOUNTED ACCESSORIES AND FIXTURES.
4. DIMENSIONS SHALL BE FIELD VERIFIED PRIOR TO FABRICATION.
5. GWB AT WET LOCATIONS SHALL BE WATER RESISTANT TYPE. ALL GWB SHALL RECEIVE A 'LEVEL 4' DRYWALL FINISH
6. FINISHES SHALL HAVE A CLASS 'A' RATING, U.N.O.
7. ALL SURFACES TO RECEIVE PAINT SHALL BE PRIMED AND HAVE A MINIMUM OF 2 FINISH COATS TO PROVIDE FULL COVERAGE..
8. ALL INTERIOR WALLS SHALL RECEIVE AN EGGSHELL PAINT FINISH. ALL INTERIOR RESTROOM WALLS NOT RECEIVING TILE SHALL RECEIVE AN EPOXY COATING FINISH. REFER TO SCHEDULES AND FINISH PLANS FOR COLOR INFORMATION.
9. ALL INTERIOR HOLLOW METAL FRAMES SHALL RECEIVE A SEMI-GLOSS PAINT FINISH.
10. ALL INTERIOR CEILINGS AND SOFFITS SHALL RECEIVE A FLAT PAINT FINISH.
11. ALL EXPOSED SURFACES AT METAL STAIRS SHALL RECEIVE A SEMI-GLOSS PAINT FINISH.
12. ALL VINYL BASE SHALL BE INSTALLED WITH VINYL BASE ADHESIVE, AS RECOMMENDED BY THE MANUFACTURER. INSIDE CORNERS MAY BE CUT, OUTSIDE CORNERS SHALL BE FACTORY CORNERS ONLY.
13. ALL DISSIMILAR MATERIALS INTERSECTIONS SHALL BE CAULKED UNLESS OTHERWISE NOTED.
14. FOR ALL MATERIALS, REFER TO MANUFACTURER'S RECOMMENDATIONS FOR PREPARATION, INSTALLATION, CLEANING OR OTHER INFORMATION.
15. LIMITED PRODUCT SUBSTITUTIONS MAY BE PERMITTED FOR SCHEDULED MATERIALS STRICTLY BY ARCHITECT APPROVAL.
16. PAINT ALL EXPOSED NEW AND EXISTING PIPING, CONDUIT, ELECTRICAL PANELS, ACCESS PANELS, UNISTRUT, ETC. TO MATCH WALL FINISH EXCEPT AS CONTROLLED BY CODE.
17. EXTEND SCHEDULED FLOOR FINISH AND BASE INTO OPEN SPACES UNDER COUNTERS.
18. PATCH FLOOR FILL WHERE PARTITIONS HAVE BEEN REMOVED AND WHERE FLOOR FILL OR FINISHES HAVE BEEN REMOVED. FINISH TO AN ACCEPTABLE TOLERANCE FOR NEW FINISH MATERIAL.
19. PATCH FLOORS, BASES AND WALLS TO PROVIDE A SOUND EVEN SUBSTRATE FOR APPLICATION OF SCHEDULED FINISHES. LEVEL ALL FLOORING SUBSTRATES PER MANUFACTURER'S STANDARD REQUIREMENTS.
20. ALL INTERIOR RESTROOM WALLS NOT RECEIVING TILE SHALL RECEIVE AN EPOXY COATING FINISH. REFER TO SCHEDULES AND FINISH PLANS FOR COLOR INFORMATION.
21. ALL INTERIOR FLOORING ADHESIVE SHALL BE CAPABLE OF WITHSTANDING A RELATIVE HUMIDITY OF 99% AND COMPLY WITH ASTM F-2170.
    - BASIS OF DESIGN: SHAW 4151 UNIVERSAL ADHESIVE PERFORMANCE ADHESIVE OR APPROVED EQUAL.

kasper architects + assoc.
10175 Fortune Parkway, Suite 701
Jacksonville, FL 32256
p 904.683.9201
www.kasperarch.com
FL License No.: AA26000802

IMEG
9133 R.G. Skinner Parkway
Jacksonville, Florida 32256
p 904.483.5200

STATE OF FLORIDA · ERIK CHARLES KASPER · AR0017162 · REGISTERED ARCHITECT

ERIK C. KASPER AR#0017162

BUSY BEE ELLISVILLE

136 SW WEBBS GLN
LAKE CITY, FL 32024

PROJECT NO.:	22024
DATE:	05/29/2025
PRIOR ISSUES:	

FINISH LEGEND & SCHEDULE


A9.0

DRAWN BY:	JWM
CHECKED BY:	EK

CONSTRUCTION DOCUMENTS

© 2023

ALL REPORTS, SPECIFICATIONS, COMPUTER FILES, FIELD DATA, AND OTHER DOCUMENTATION PREPARED BY KASPER ARCHITECTURE & DEVELOPMENT, INC. (KAD) AS INSTRUMENTS OF SERVICE SHALL REMAIN THE PROPERTY OF KAD. KAD SHALL RETAIN ALL COMMON LAW, STATUTORY AND OTHER RESERVED RIGHTS, INCLUDING THE COPYRIGHT THERETO. THIS DRAWING SHALL NEVER BE REPRODUCED IN WHOLE OR IN PART WITHOUT THE EXPRESS WRITTEN PERMISSION OF KAD

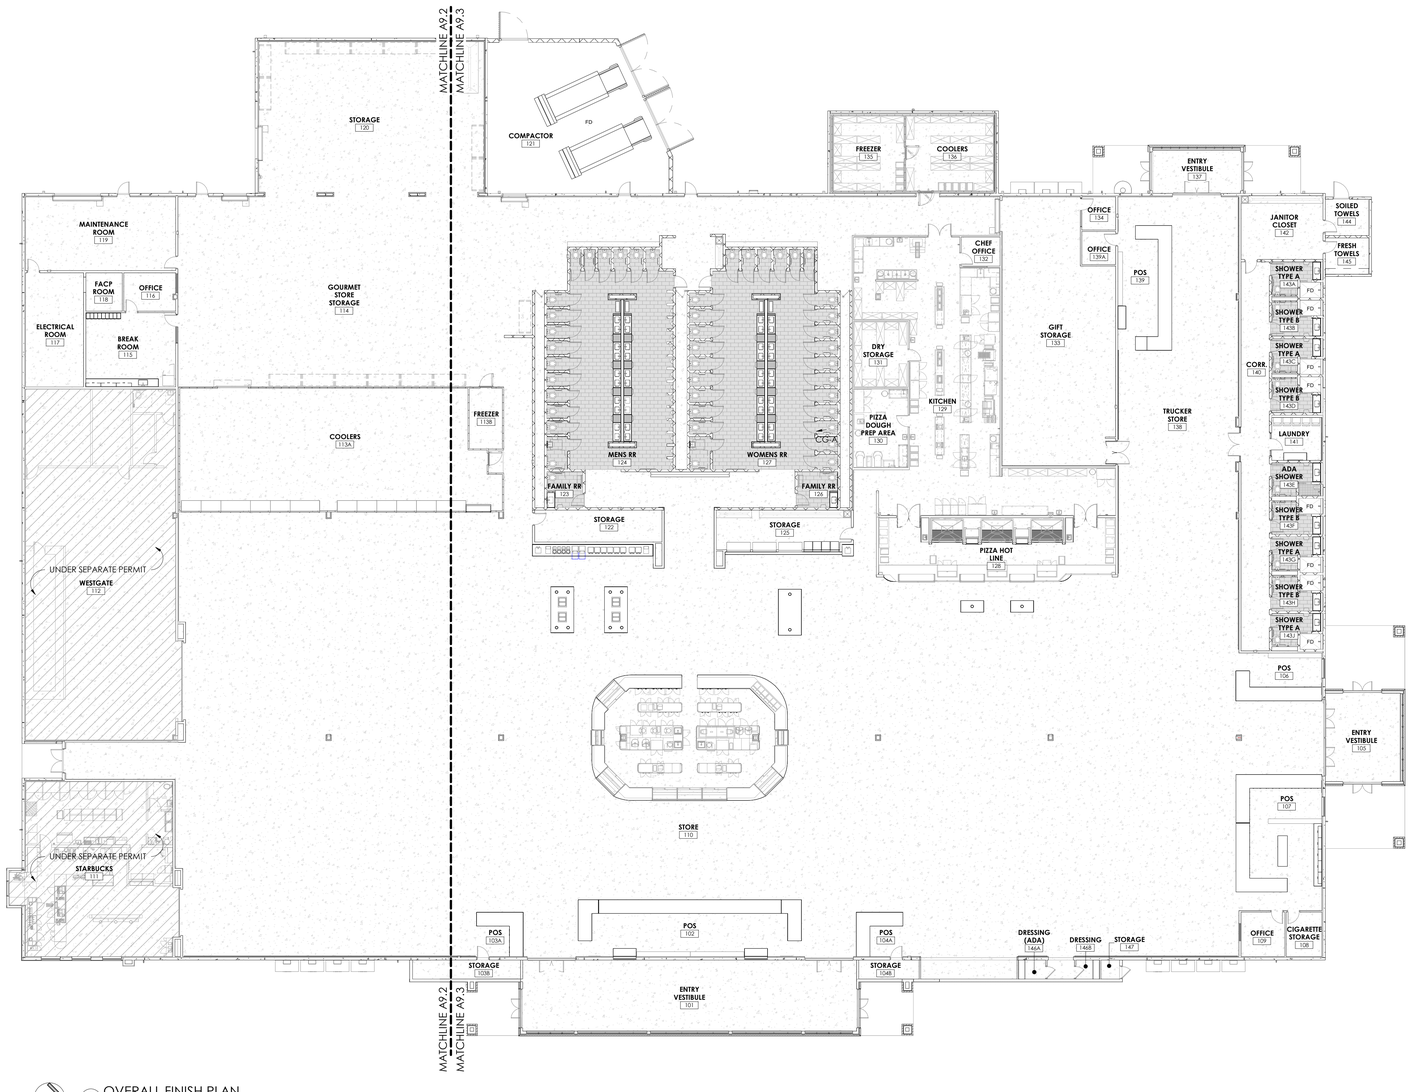

N 1 OVERALL FINISH PLAN
1/16" = 1'-0"

ALL REPORTS, SPECIFICATIONS, COMPUTER FILES, FIELD DATA, AND OTHER DOCUMENTATION PREPARED BY KASPER ARCHITECTURE & DEVELOPMENT, INC. (KAD) AS INSTRUMENTS OF SERVICE SHALL REMAIN THE PROPERTY OF KAD. KAD SHALL RETAIN ALL COMMON LAW, STATUTORY AND OTHER RESERVED RIGHTS, INCLUDING THE COPYRIGHT THERETO. THIS DRAWING SHALL NEVER BE REPRODUCED IN WHOLE OR IN PART WITHOUT THE EXPRESS WRITTEN PERMISSION OF KAD

kasper architects + assoc.
10175 Fortune Parkway, Suite 701
Jacksonville, FL 32256
p 904.683.9201

www.kasperarch.com
FL License No.: AA26000802

IMEG
9133 R.G. Skinner Parkway
Jacksonville, Florida 32256
p 904.483.5200

STATE OF FLORIDA
ERIK CHARLES KASPER
AR0017162
REGISTERED ARCHITECT

ERIK C. KASPER AR#0017162

BUSY BEE ELLISVILLE

136 SW WEBBS GLN
LAKE CITY, FL 32024

PROJECT NO.:	22024
DATE:	05/29/2025
PRIOR ISSUES:	

OVERALL FINISH PLAN


A9.1

DRAWN BY:	JS
CHECKED BY:	JR

CONSTRUCTION DOCUMENTS

© 2023

ALL REPORTS, SPECIFICATIONS, COMPUTER FILES, FIELD DATA AND OTHER DOCUMENTATION PREPARED BY KASPER ARCHITECTURE & DEVELOPMENT, INC. (KAD) AS INSTRUMENTS OF SERVICE SHALL REMAIN THE PROPERTY OF KAD. KAD SHALL RETAIN ALL COMMON LAW, STATUTORY AND OTHER RESERVED RIGHTS, INCLUDING THE COPYRIGHT THERETO. THIS DRAWING SHALL NEVER BE REPRODUCED IN WHOLE OR IN PART WITHOUT THE EXPRESS WRITTEN PERMISSION OF KAD

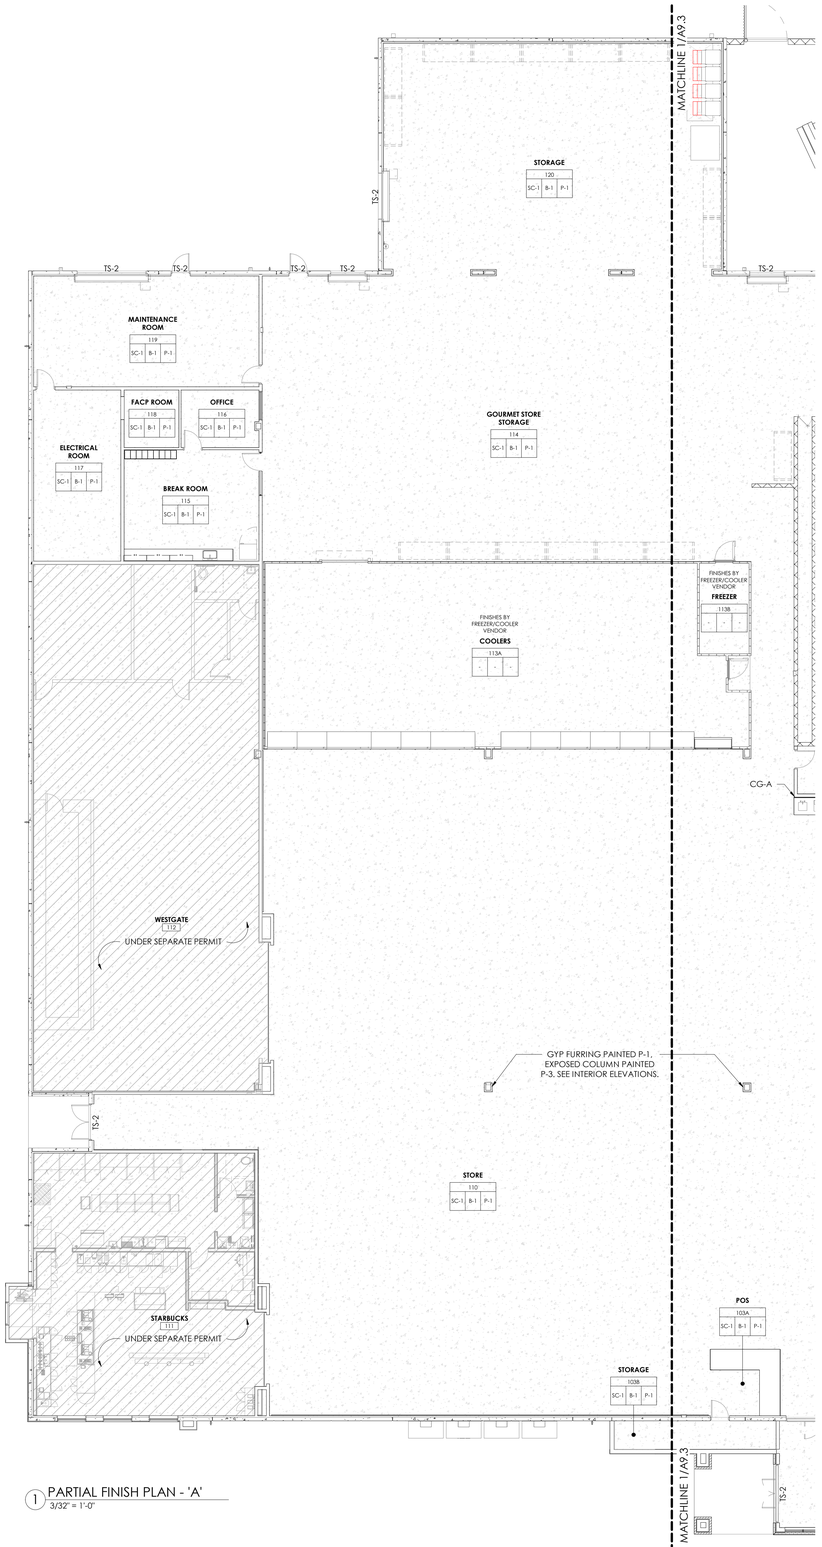

1 PARTIAL FINISH PLAN - 'A'
3/32" = 1'-0"

ka kasper architects + assoc.
10175 Fortune Parkway, Suite 701
Jacksonville, FL 32256
p 904.683.9201

www.kasperarch.com
FL License No.: AA26000802

IMEG
9133 R.G. Skinner Parkway
Jacksonville, Florida 32256
p 904.483.5200

STATE OF FLORIDA
ERIK C. KASPER
AR0017162
REGISTERED ARCHITECT

ERIK C. KASPER AR#0017162

BUSY BEE ELLISVILLE

136 SW WEBBS GLN
LAKE CITY, FL 32024

PROJECT NO.:	22024
DATE:	05/29/2025
PRIOR ISSUES:	

PARTIAL FINISH PLAN - 'A'


A9.2

DRAWN BY:	JS
CHECKED BY:	EK

CONSTRUCTION DOCUMENTS

© 2023

ALL REPORTS, SPECIFICATIONS, COMPUTER FILES, FIELD DATA, AND OTHER DOCUMENTATION PREPARED BY KASPER ARCHITECTURE & DEVELOPMENT, INC. (KAD) AS INSTRUMENTS OF SERVICE SHALL REMAIN THE PROPERTY OF KAD. KAD SHALL RETAIN ALL COMMON LAW, STATUTORY AND OTHER RESERVED RIGHTS, INCLUDING THE C

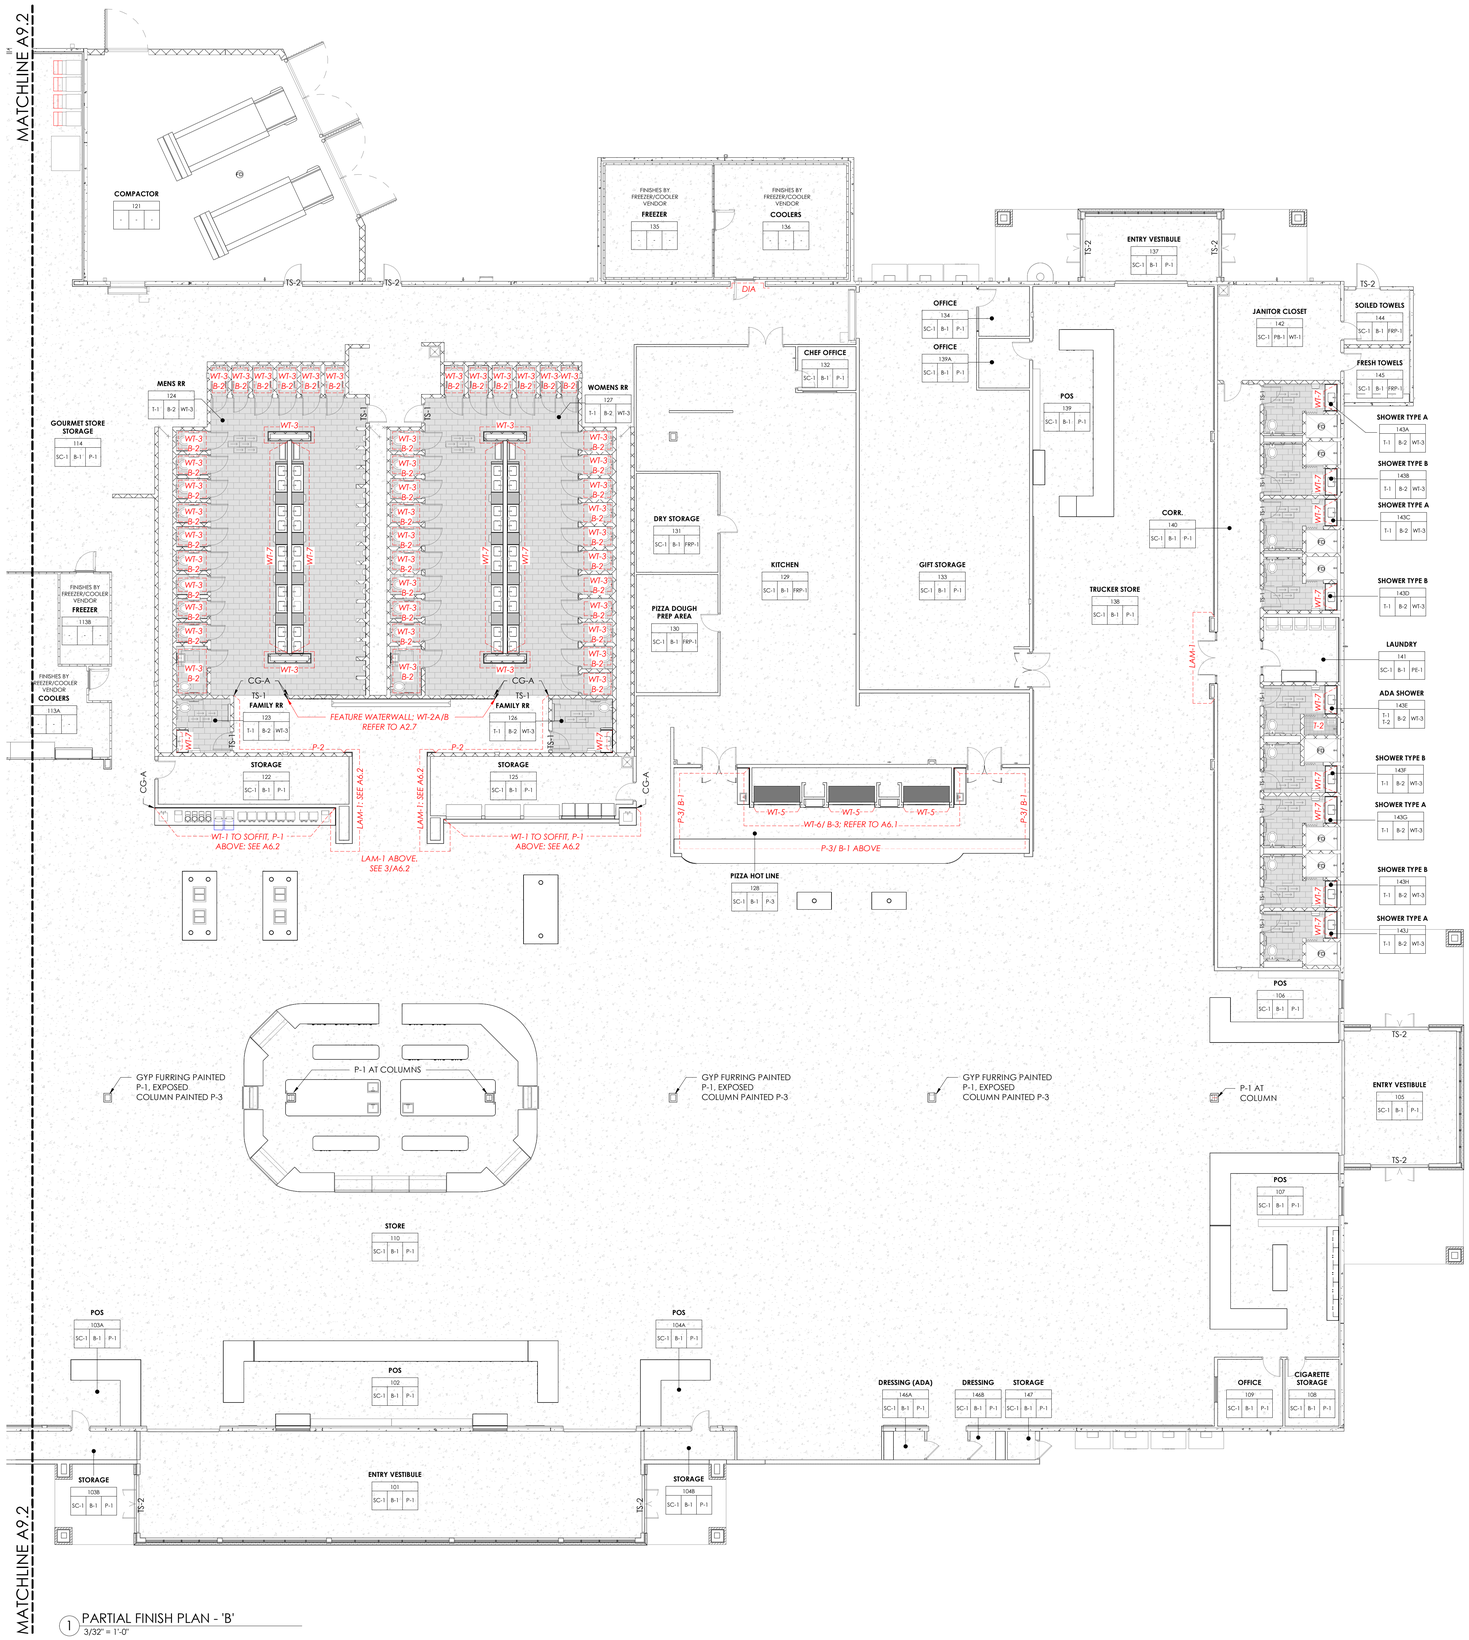

1 PARTIAL FINISH PLAN - 'B'
3/32" = 1'-0"

ka kasper architects + assoc.
10175 Fortune Parkway, Suite 701
Jacksonville, FL 32256
p 904.683.9201
www.kasperarch.com
FL License No.: AA26000802

IMEG
9133 R.G. Skinner Parkway
Jacksonville, Florida 32256
p 904.483.5200

STATE OF FLORIDA
ERIK CHARLES KASPER
AR0017162
REGISTERED ARCHITECT

ERIK C. KASPER AR#0017162

BUSY BEE ELLISVILLE

136 SW WEBBS GLN
LAKE CITY, FL 32024

PROJECT NO.:	22024
DATE:	05/29/2025
PRIOR ISSUES:	

PARTIAL FINISH PLAN - 'B'

A9.3


DRAWN BY:	JS
CHECKED BY:	EK

CONSTRUCTION DOCUMENTS

© 2023

ALL REPORTS, SPECIFICATIONS, COMPUTER FILES, FIELD DATA, AND OTHER DOCUMENTATION PREPARED BY KASPER ARCHITECTURE & SITE DEVELOPMENT, INC. (KAD) AS INSTRUMENTS OF SERVICE SHALL REMAIN THE PROPERTY OF KAD. KAD SHALL RETAIN ALL COMMON LAW, STATUTORY AND OTHER RESERVED RIGHTS, INCLUDING THE COPYRIGHT THERETO. THIS DRAWING SHALL NEVER BE REPRODUCED IN WHOLE OR IN PART WITHOUT THE EXPRESS WRITTEN PERMISSION OF KAD


EQUIPMENT BY KITCHEN VENDOR. REFER TO DRAWINGS BY CBI FOR ADDITIONAL INFORMATION

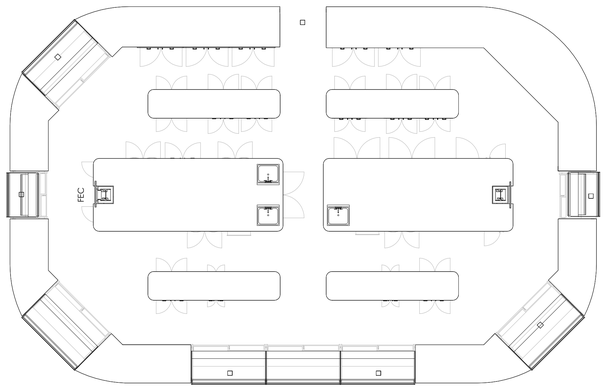


1 ENLARGED CENTER STAGE EQUIPMENT PLAN
3/16" = 1'-0"

EQUIPMENT SCHEDULE

Type Mark	Count	Description	MFR/ Model No.	Owner Provided	Contractor Provided	Owner Installed	Contractor Installed	Comments
E01	2	Countertop Ice Machine	Follett - Symphony Plus / 12CI425A-S	Yes	No	Yes	No	
E02	4	Iced Tea Brewer	Bunn / TB6Q	Yes	No	Yes	No	
E03	2	Cappuccino Machine	Curtis / PCGT3	Yes	No	Yes	No	
E04	6	Bean to Cup Coffee	Curtis / Schaerer Soul C	Yes	No	Yes	No	
E05	2	Coffee Brewer	Curtis / G4 GemX IntelliFresh Coffee Brewer	Yes	No	Yes	No	
E06	3	Soda Machine	Multiplex / MDH-402 Beverage Dispenser	Yes	No	Yes	No	
E07	4	ICEE Machine	ICEE / Frozen Carbonated Beverage Dispenser 774 4B	Yes	No	Yes	No	
E08	4	Cold Food Drop-In Well	Alto-Shaam 100-CW Series	Yes	No	Yes	No	

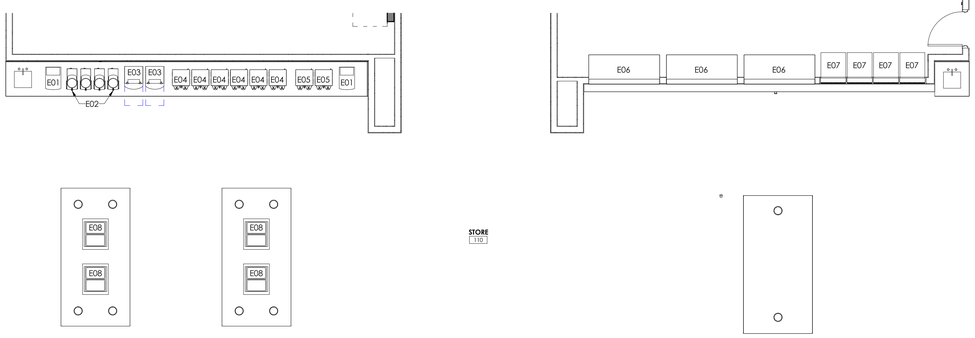

2 ENLARGED KITCHEN EQUIPMENT PLAN
3/16" = 1'-0"

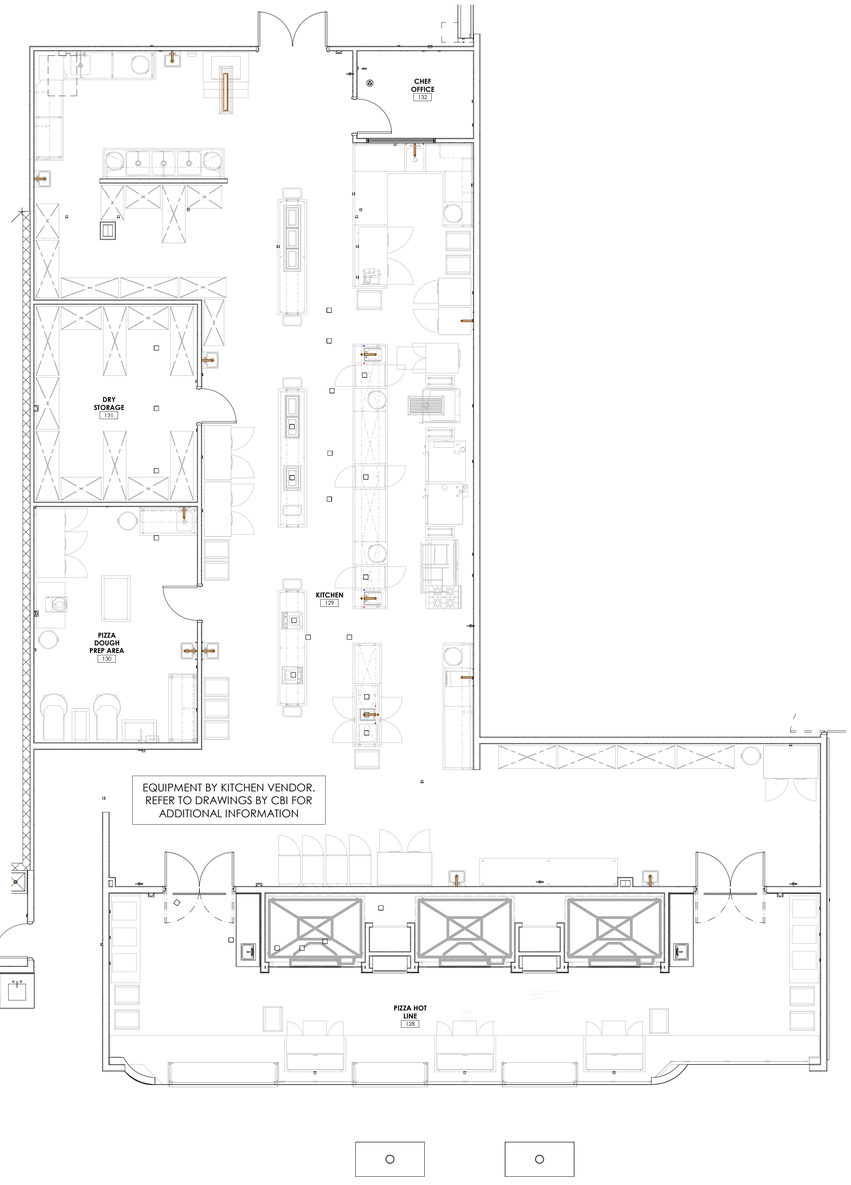

EQUIPMENT BY KITCHEN VENDOR. REFER TO DRAWINGS BY CBI FOR ADDITIONAL INFORMATION

ka kasper architects + assoc.
10175 Fortune Parkway, Suite 701
Jacksonville, FL 32256
p 904.683.9201

www.kasperarch.com
FL License No.: AA26000802

IMEG
9133 R.G. Skinner Parkway
Jacksonville, Florida 32256
p 904.483.5200

STATE OF FLORIDA
ERIK C. KASPER
AR0017162
REGISTERED ARCHITECT
ERIK C. KASPER AR#0017162

BUSY BEE ELLISVILLE

136 SW WEBBS GLN
LAKE CITY, FL 32024

PROJECT NO.: 22024
DATE: 05/29/2025
PRIOR ISSUES:

KITCHEN EQUIPMENT PLAN

A10.0

DRAWN BY: TS
CHECKED BY: EK

CONSTRUCTION DOCUMENTS

© 2023