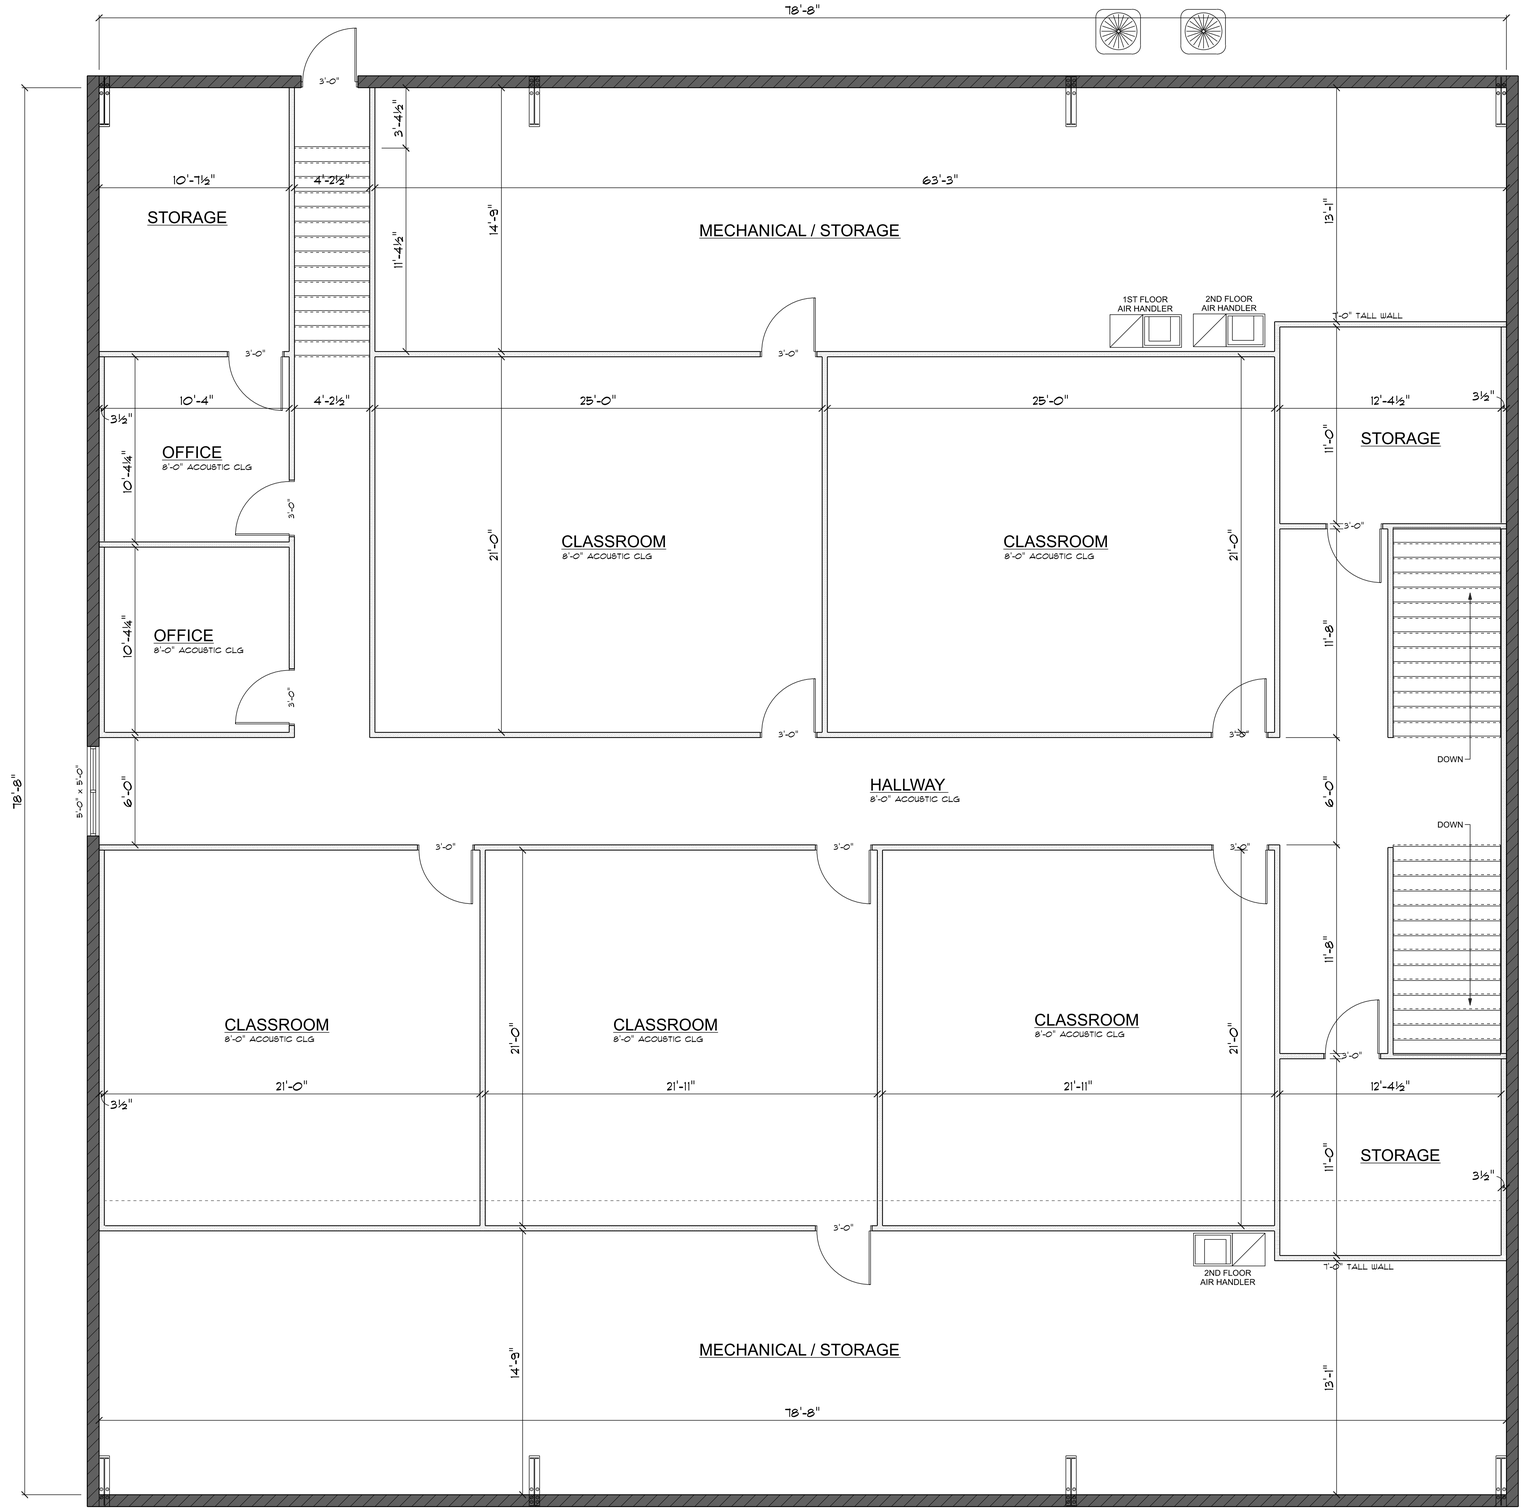


2ND FLOOR PLAN

SCALE: 1/4" = 1'-0"

REVISIONS SCHEDULE	
PROPOSAL	Jan. 21st, 2026
PRELIM. CONST.	Feb. 25th, 2026
REVISED CONST.	Mar. 31st, 2026

STUDENT LIFE BUILDING RENOVATIONS FOR:

CHRIST CENTRAL

COLUMBIA COUNTY, FL

RIDGEPOINT DESIGN
516 SW ARLINGTON BLVD, STE 103. LAKE CITY. FL 32025
PH: (386) 288 - 1188
E: JON@RIDGEPOINTDESIGN.COM
FACEBOOK.COM/RIDGEPOINTDESIGN INSTAGRAM.COM/RIDGEPOINTDESIGN

NICHOLAS PAUL GEISLER ARCHITECT
N.C.A.R.B. Certified
1189 NW Brown Rd. Lake City, FL 32055

Nicholas P Geisler

Digitally signed by Nicholas P Geisler
Date: 2026.04.01 14:12:35 -04'00'

AR0007005

SHEET NUMBER

A.4

OF 11 SHEETS