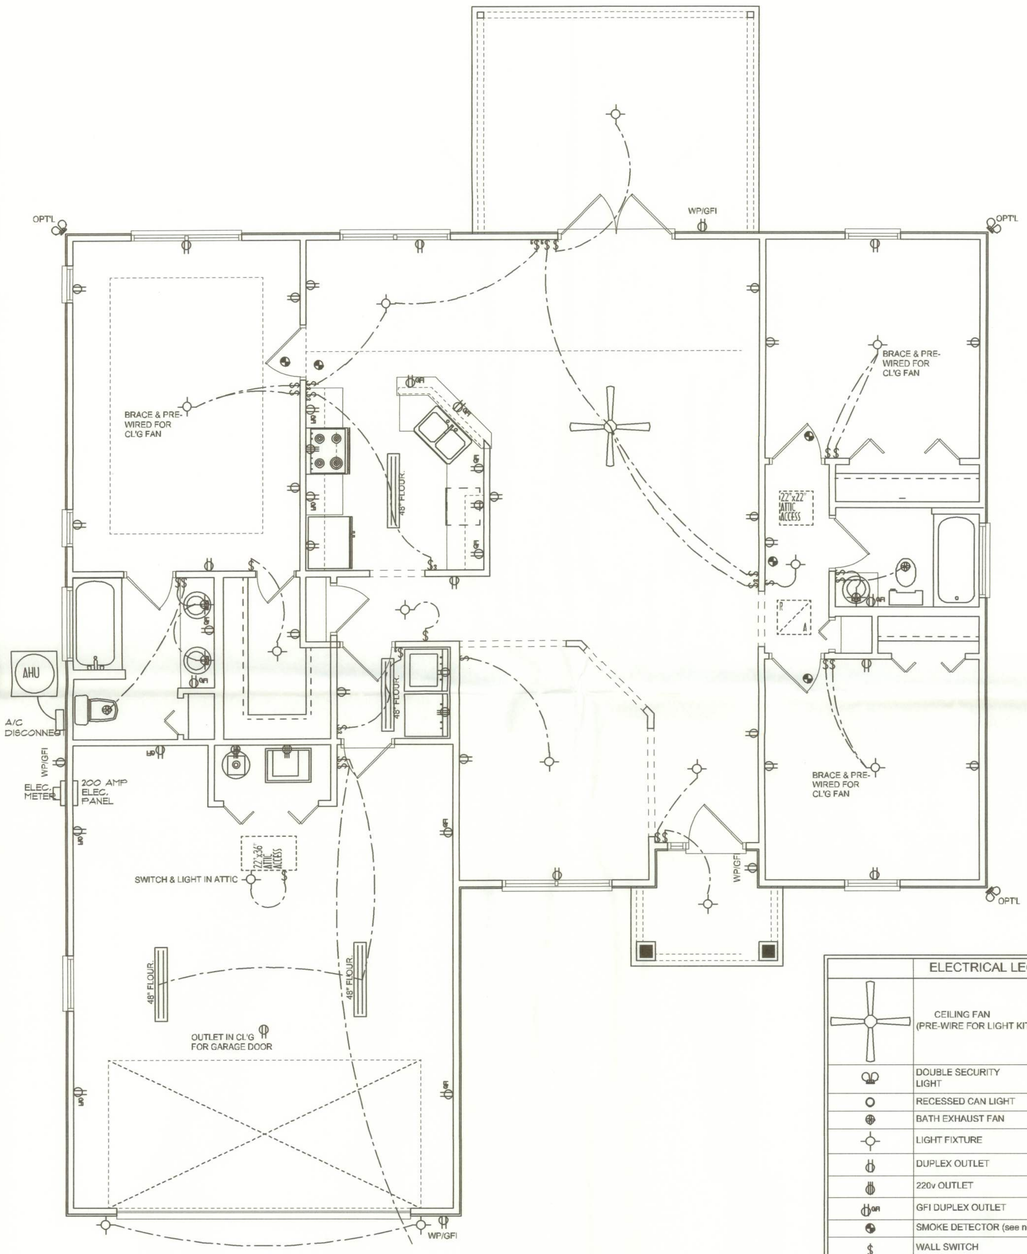

ELECTRICAL PLAN

SCALE: 1/4" = 1'-0"

ELECTRICAL LEGEND	
	CEILING FAN (PRE-WIRE FOR LIGHT KIT)
	DOUBLE SECURITY LIGHT
	RECESSED CAN LIGHT
	BATH EXHAUST FAN
	LIGHT FIXTURE
	DUPLEX OUTLET
	220v OUTLET
GFI	GFI DUPLEX OUTLET
	SMOKE DETECTOR (see note below)
$	WALL SWITCH
$3	3 WAY WALL SWITCH
WP/GFI	WATER PROOF GFI OUTLET
48" FLOUR.	2 OR 4 TUB FLUORESCENT FIXTURE

NOTE:
ALL BEDROOM RECEPTACLES SHALL BE AFCI (ARC FAULT CIRCUIT INTERRUPT)

ALL SMOKE DETECTORS SHALL HAVE BATTERY BACKUP POWER AND ALL WIRED TOGETHER SO IF ANY ONE UNIT IS ACTUATED THEY ALL ACTIVATE.

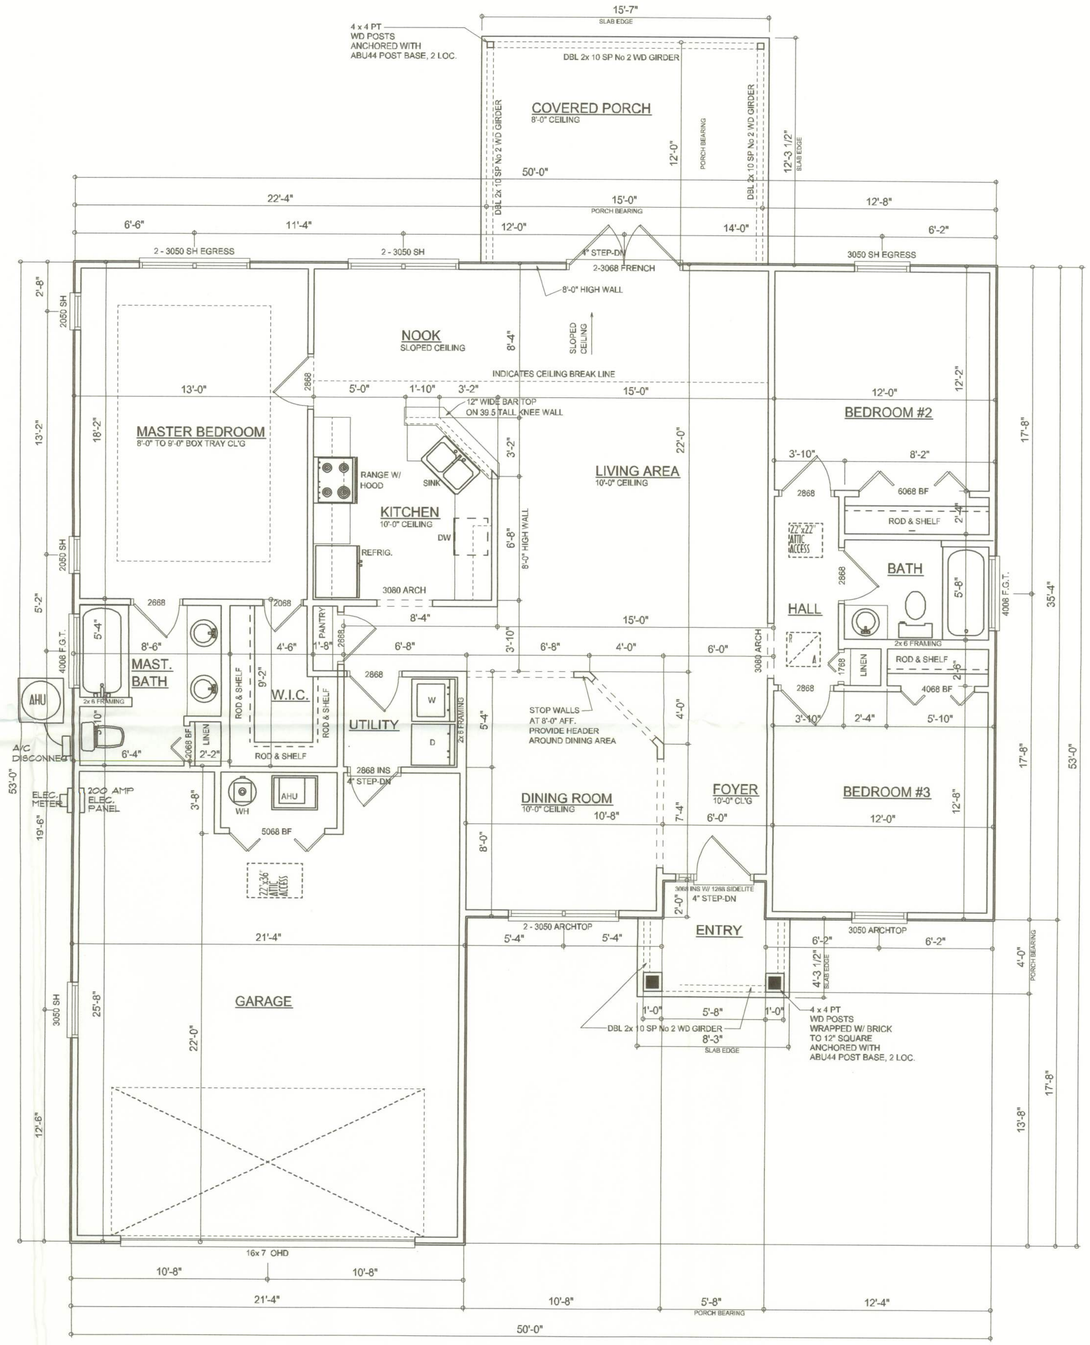

FLOOR PLAN

SCALE: 1/4" = 1'-0"

NOTE: CEILING HEIGHTS SHALL BE 8'-0" UNLESS OTHERWISE NOTED

AREA SUMMARY

LIVING AREA	1545	S.F.
GARAGE AREA	522	S.F.
COVERED PORCH AREA	176	S.F.
ENTRY PORCH AREA	36	S.F.
TOTAL AREA	2279	S.F.

REVISIONS
August 30, 2005

SOFTPLAN ARCHITECTURAL DESIGN SOFTWARE

FLOOR PLAN
SCALE: 1/4" = 1'-0"

ELECTRICAL PLAN
SCALE: 1/4" = 1'-0"

A SPEC HOUSE FOR:
AARON SIMPLE HOMES, INC
PROJECT ADDRESS: LOT 24, SE CAROB G.LN., SUZANNE S/D LAKE CITY, FLORIDA 32025

©WILLIAM MYERS DESIGN
P.O. BOX 1513
LAKE CITY, FL 32056
(386) 758-8406
will@willmyers.net

JOB NUMBER
050811

SHEET NUMBER
A.3
OF 3 SHEETS